

WITH: N/A

PROJECT ID:

6566-00-72

COUNTY:

ADAMS COUNTY

NOVEMBER 2021
ORDER OF SHEETS

Section No.	1	Title
Section No.	2	Typical Sections and Details
Section No.	3	Estimate of Quantities
Section No.	3	Miscellaneous Quantities
Section No.	4	Right of Way Plat
Section No.	5	Plan and Profile
Section No.	6	Standard Detail Drawings
Section No.	7	Sign Plates
Section No.	8	Structure Plans
Section No.	9	Computer Earthwork Data
Section No.	9	Cross Sections

TOTAL SHEETS = 158




DESIGN DESIGNATION 6566-00-06

A.A.D.T.	2022	=	2700
A.A.D.T.	2042	=	3200
D.H.V.		=	12.5%
D.D.		=	61/39
T.		=	13.4%
DESIGN SPEED		=	55 MPH
ESALS		=	408,800

CONVENTIONAL SYMBOLS

PLAN

 CORPORATE LIMITS	
PROPERTY LINE	
LOT LINE	
LIMITED HIGHWAY EASEMENT	
EXISTING RIGHT OF WAY	
PROPOSED OR NEW R/W LINE	
SLOPE INTERCEPT	
REFERENCE LINE	
EXISTING CULVERT	
PROPOSED CULVERT (Box or Pipe)	
COMBUSTIBLE FLUIDS	
MARSH AREA	
WOODED OR SHRUB AREA	

PROFILE

GRADE LINE
ORIGINAL GROUND
MARSH OR ROCK PROFILE
(To be noted as such)
SPECIAL DITCH
GRADE ELEVATION
CULVERT (Profile View)
UTILITIES
ELECTRIC
FIBER OPTIC
GAS
SANITARY SEWER
STORM SEWER
TELEPHONE
WATER
UTILITY PEDESTAL
POWER POLE
TELEPHONE POLE

STATE OF WISCONSIN
DEPARTMENT OF TRANSPORTATION

PLAN OF PROPOSED IMPROVEMENT


WISCONSIN DELLS - ENDEAVOR

COLUMBIA CO LI TO MARQUETTE CO LI

STH 23

ADAMS COUNTY

STATE PROJECT NUMBER
6566-00-72

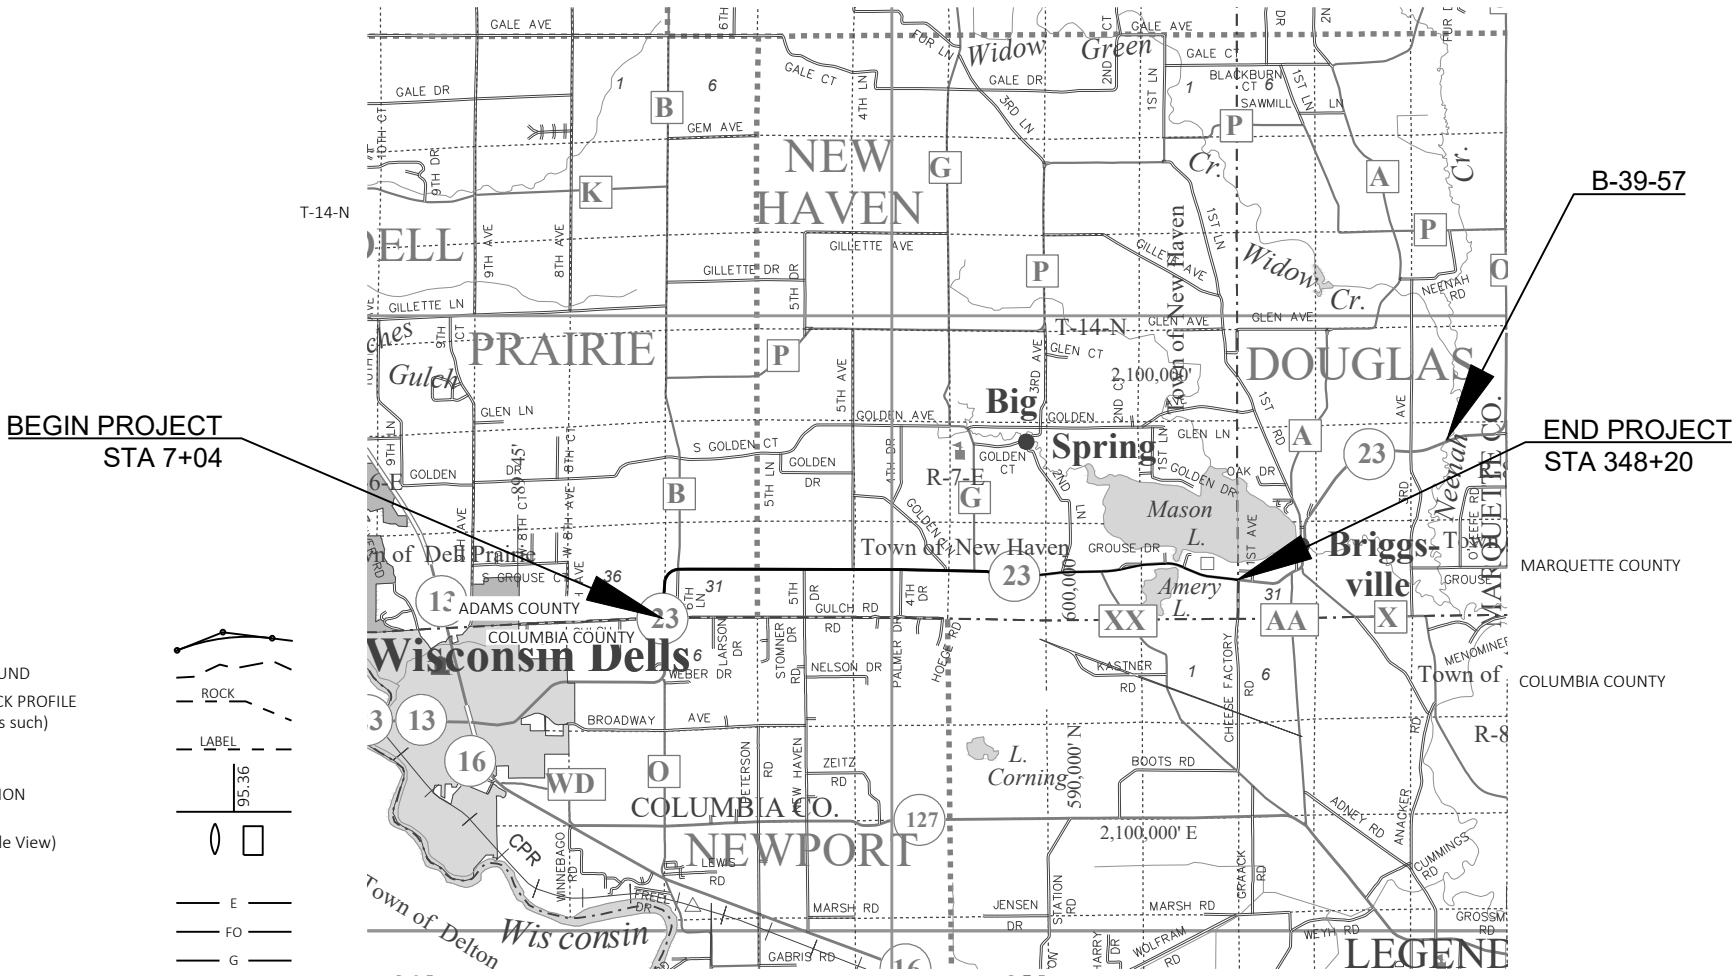

HORIZONTAL POSITIONS SHOWN ON THIS PLAN ARE WISCONSIN COORDINATE REFERENCE SYSTEM (WISCRS), ADAMS COUNTY, NAD83 (2011), IN U.S. SURVEY FEET. POSITIONS SHOWN ARE GRID COORDINATES, GRID BEARINGS, AND GRID DISTANCES. GRID DISTANCES ARE THE SAME AS GROUND DISTANCES. ELEVATIONS ARE REFERENCED TO NAVD 88 (2012). GPS DERIVED ELEVATIONS ARE BASED ON GEOID 12A

STATE PROJECT	FEDERAL PROJECT	
	PROJECT	CONTRACT
6566-00-72	WISC 2020042	1

STATE OF WISCONSIN

DEPARTMENT OF TRANSPORTATION

PREPARED BY

Surveyor	NC REGION
Designer	ANTHONY BUERGER
Project Manager	TIMOTHY HANLEY
Regional Examiner	NC REGION
Regional Supervisor	NICHOLE LYSNE

APPROVED FOR THE DEPARTMENT

DATE: 7-27-2021 Timothy R. Hamley
(Signature)

E

DNR

BRAD BETTHAUSER
473 GRIFFITH AVENUE
WISCONSIN RAPIDS, WI 54494
PHONE: (715) 213-9064 MOBILE
E-MAIL: BRADLEY.BETTHAUSER@WISCONSIN.GOV

UTILITIES

ADAMS-COLUMBIA ELECTRIC COOPERATIVE - ELECTRICITY

SHAWN PIETRZAK
401 E. LAKE STREET
PO BOX 70
FRIENDSHIP, WI 53934
PHONE: (800) 831-8629 EXT 323 WORK
E-MAIL: SPIETRZAK@ACECWI.COM

ALLIANT ENERGY - ELECTRICITY

MATT JOHNSON
2777 COLUMBIA DRIVE
PORTAGE, WI 53901
PHONE: (608) 742-0801 WORK
PHONE: (608) 751-7674 MOBILE
E-MAIL: MATTHEWJOHNSON@ALLIANTENERGY.COM

MARQUETTE ADAMS COUNTY TELEPHONE COOP - COMMUNICATION

TIM SPATH
113 N. OXFORD STREET
OXFORD, WI 53952
PHONE: (608) 586-7022 WORK
PHONE: (608) 450-0088 MOBILE
E-MAIL: TSPATH@MAADTELCO.COM

FRONTIER COMMUNICATIONS OF WI LLC - COMMUNICATION LINE

JERRY MOORE
2222 WEST WISCONSIN STREET
PORTAGE, WI 53901
PHONE: (608) 742-9507 WORK
PHONE: (608) 346-0353 MOBILE
E-MAIL: JERALD.R.MOORE@FTR.COM

ALLIANT ENERGY - GAS

MATT JOHNSON
2777 COLUMBIA DRIVE
PORTAGE, WI 53901
PHONE: (608) 742-0801 WORK
PHONE: (608) 751-7674 MOBILE
E-MAIL: MATTHEWJOHNSON@ALLIANTENERGY.COM

DIGGERSHOTLINE

Dial 811 or (800)242-8511

www.DiggersHotline.com

GENERAL NOTES

WHEN THE QUANTITY OF THE ITEMS OF BASE AGGREGATE, SUBBASE OR HMA PAVEMENT IS MEASURED FOR PAYMENT BY THE TON OR CUBIC YARD, THE DEPTH OR THICKNESS OF THE LAYERS SHOWN ON THE PLAN IS APPROXIMATE AND THE ACTUAL THICKNESS WILL DEPEND ON THE DISTRIBUTION OF THE MATERIAL AS DIRECTED BY THE ENGINEER.

CONTRACTOR WILL BE RESPONSIBLE FOR RESHAPING AND SEEDING ANY PREVIOUSLY GRASSED AREAS WHICH ARE DISTURBED BY HIS OPERATION OUTSIDE OF THE NORMAL CONSTRUCTION LIMITS.


THE LOCATIONS OF EXISTING AND PROPOSED UTILITY INSTALLATIONS AS SHOWN ON THE PLANS ARE APPROXIMATE. THERE MAY BE OTHER UTILITY INSTALLATIONS WITHIN THE PROJECT AREA THAT ARE NOT SHOWN.

PURSUANT TO CHAPTER 59 OF THE WISCONSIN STATUTES, THE CONTRACTOR SHALL CAREFULLY MAKE A SEARCH FOR EVIDENCE OF A LANDMARK IN ALL AREAS WHERE SUCH A LANDMARK MAY EXIST.

WORK WITH UTMOST CARE AND PROTECT ALL SURVEY MARKERS.
REMOVAL OF ANY SURVEY MARKER IS TO BE WITH THE APPROVAL OF THE ENGINEER.




	Hydrologic Soil Group											
	A			B			C			D		
	Slope Range (Percent)											
Land Use	0 - 2	2 - 6	6 & Over	0 - 2	2 - 6	6 & Over	0 - 2	2 - 6	6 & Over	0 - 2	2 - 6	6 & Over
Row Crops	0.08	0.16	0.22	0.12	0.20	0.27	0.15	0.24	0.33	0.19	0.28	0.38
	0.22	0.30	0.38	0.26	0.34	0.44	0.30	0.37	0.50	0.34	0.41	0.56
Median Strip-Turf	0.19	0.20	0.24	0.19	0.22	0.26	0.20	0.23	0.30	0.20	0.25	0.30
	0.24	0.26	0.30	0.25	0.28	0.33	0.26	0.30	0.37	0.27	0.32	0.40
Side Slope Turf			0.25			0.27			0.28			0.30
			0.32			0.34			0.36			0.38
Pavement												
Asphalt	0.70 - 0.95											
Concrete	0.80 - 0.95											
Brick	0.70 - 0.80											
Drives, Sidewalks	0.75 - 0.85											
Roofs	0.75 - 0.95											
Gravel Roads, Shoulders	0.40 - 0.60											

Total Project Area = 79.4 Acres
Total Area Expected To Be Disturbed By Construction Activities = _1.04_ Acres

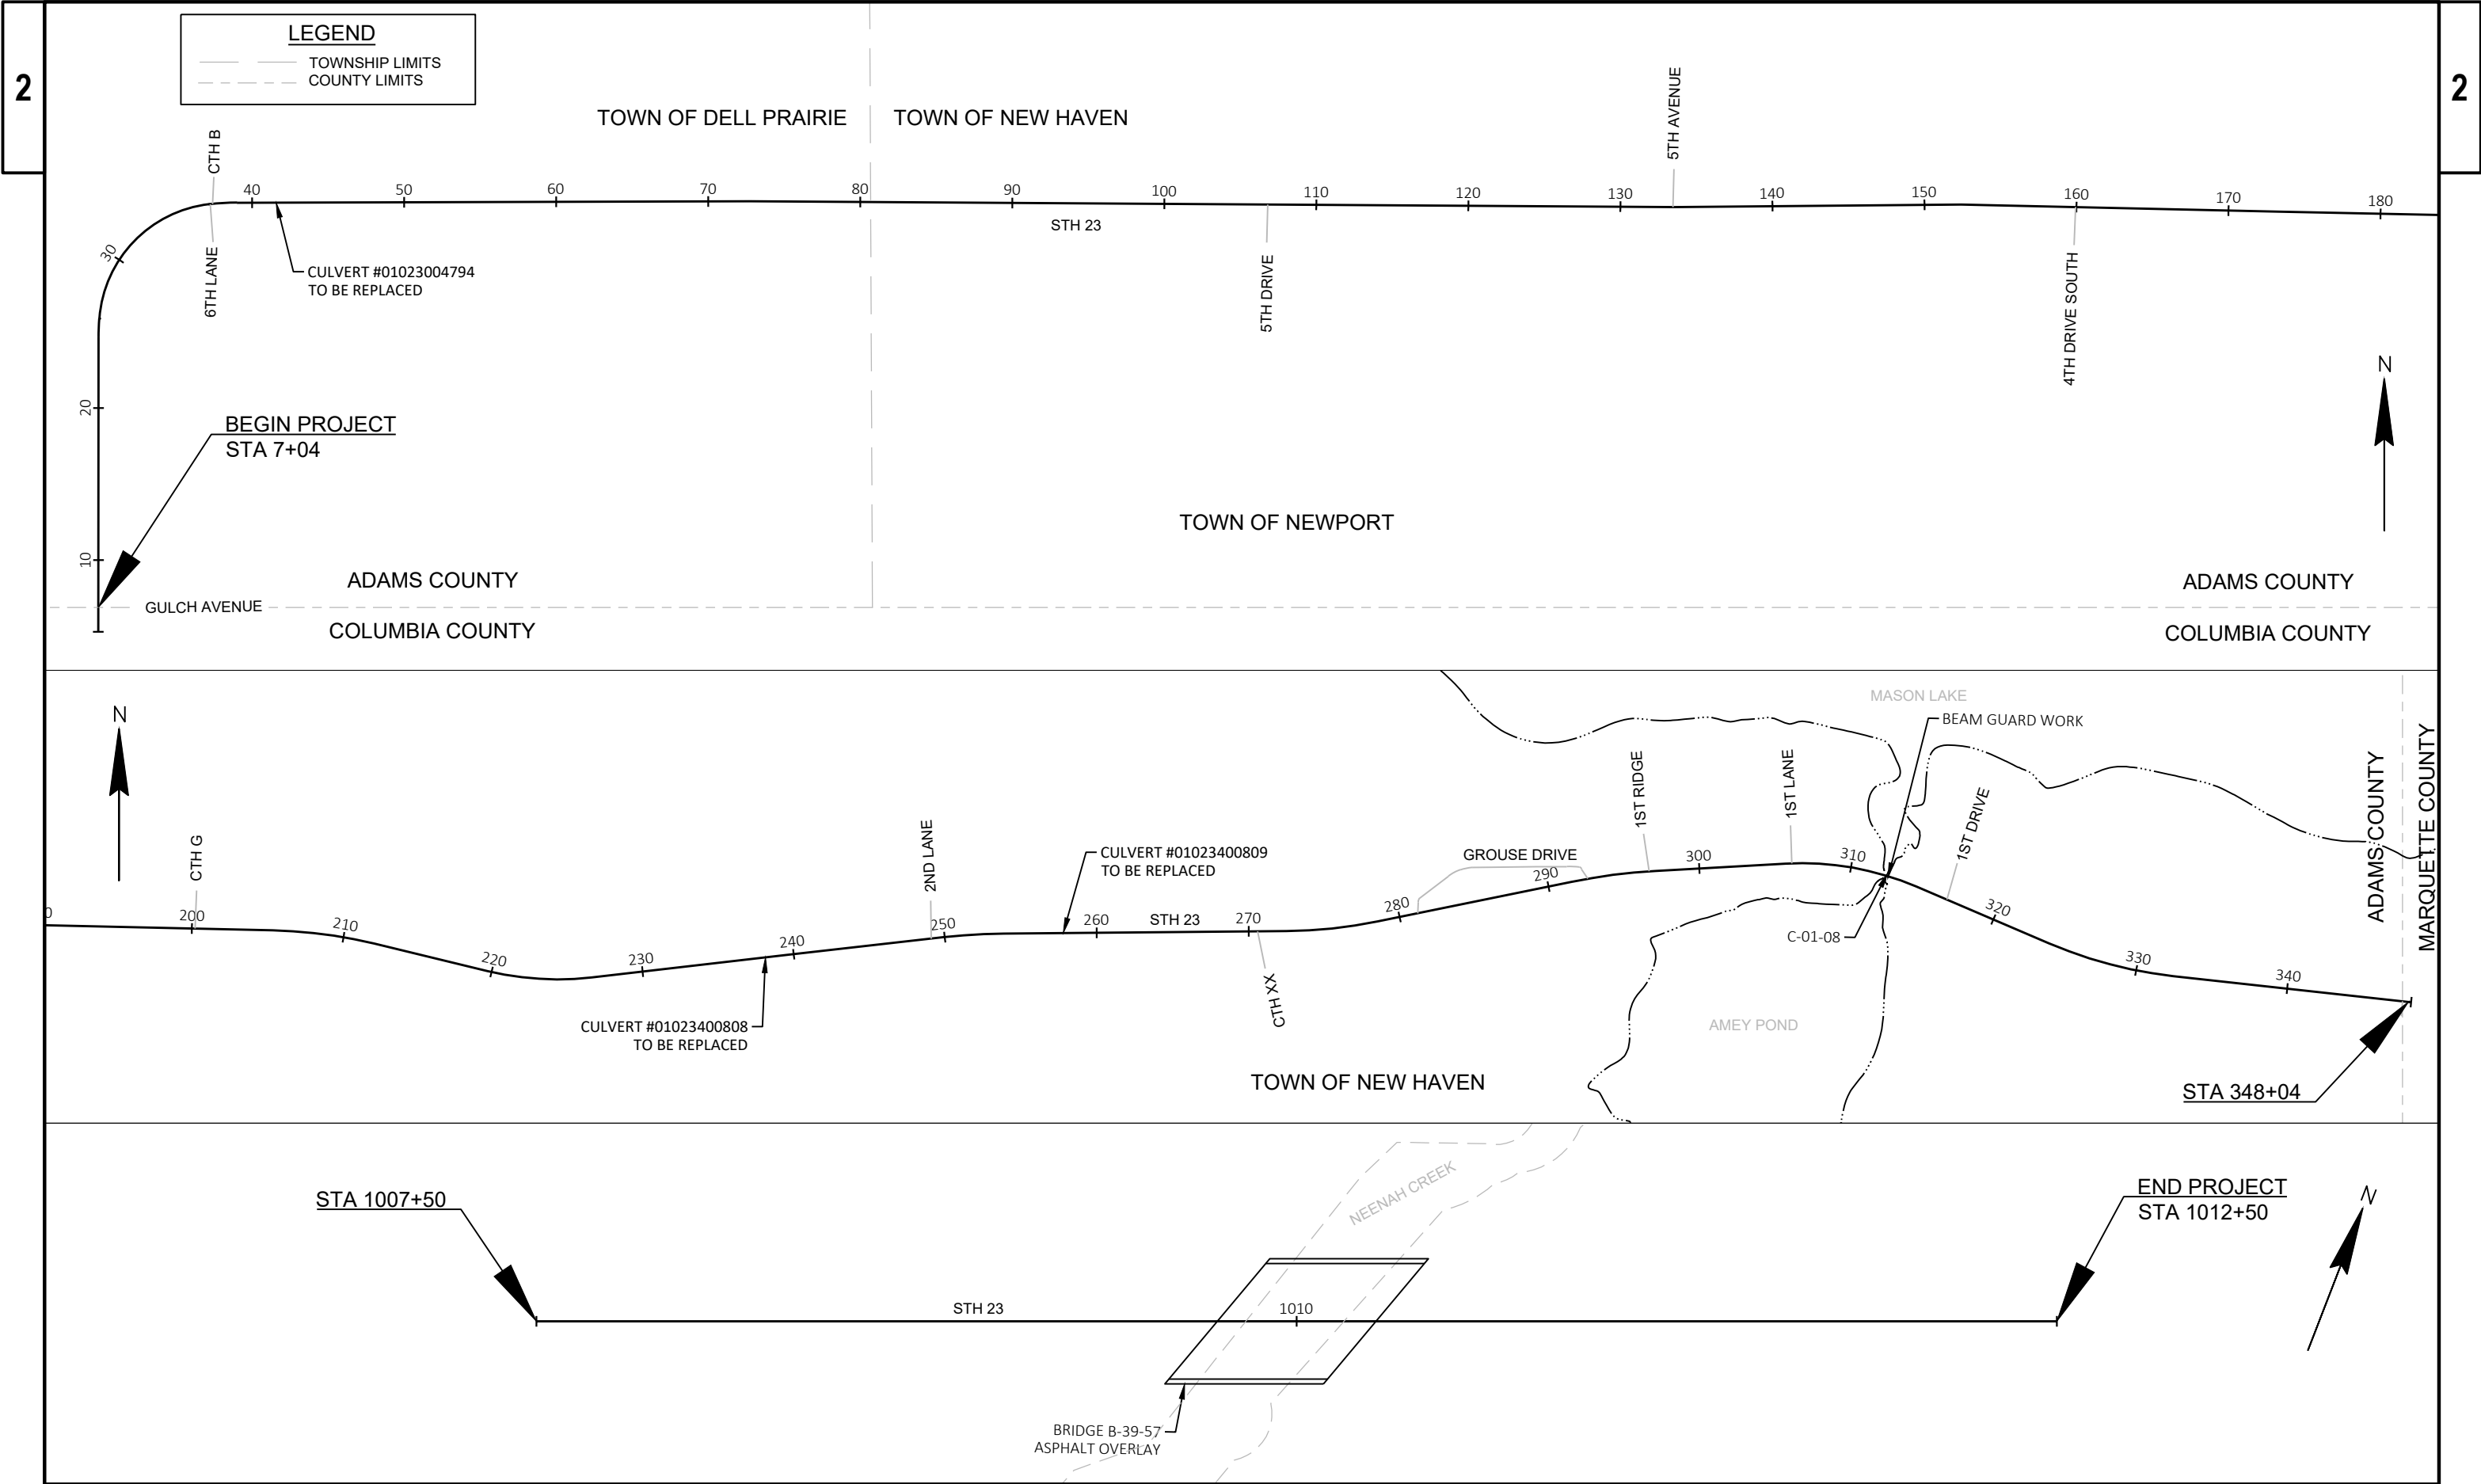

PROJECT NO: 6566-00-72	HWY: STH 23	COUNTY: ADAMS / MARQUETTE	PROJECT OVERVIEW	SHEET	E
------------------------	-------------	---------------------------	------------------	-------	---

	EXISTING HMA PAVEMENT
	EXISTING HMA MAINTENANCE PAVING WEDGE
	EXISTING BASE AGGREGATE SHOULDER
	EXISTING CRUSHED AGGREGATE BASE COURSE
	EXISTING CONCRETE PAVEMENT
	PROPOSED HMA PAVEMENT
	PROPOSED CRUSHED AGGREGATE DENSE 3/4"

   


LEGEND:

	EXISTING HMA PAVEMENT
	EXISTING HMA MAINTENANCE PAVING WEDGE
	EXISTING BASE AGGREGATE SHOULDER
	EXISTING CRUSHED AGGREGATE BASE COURSE
	EXISTING CONCRETE PAVEMENT
	PROPOSED HMA PAVEMENT
	PROPOSED CRUSHED AGGREGATE DENSE 3/4"


PAVEMENT DESIGN:

- 3 1/2" PAVEMENT - (2) LIFTS OF 1.75" 4 MT 58-28 S
- 1 3/4" PAVEMENT - (1) LIFT OF 1.75" 4 MT 58-28 S

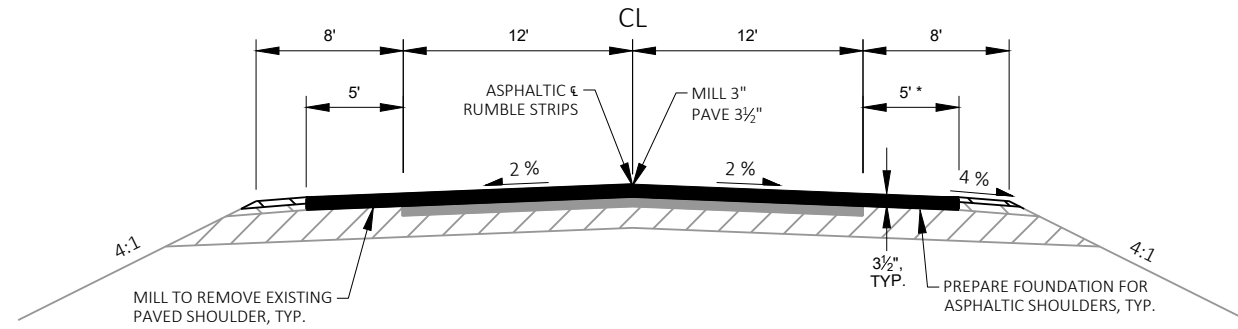

PROPOSED TYPICAL SECTION

STA. 7+04 - STA. 17+84

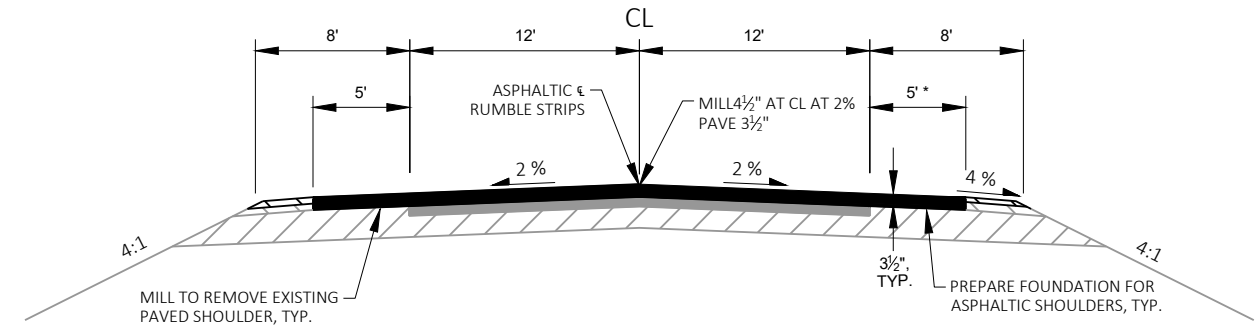


PROPOSED TYPICAL SECTION

STA. 17+84 - STA. 36+20


NOTES:

* STA 10+85 - 16+00 RT CONTAINS AN 8' PAVED SHOULDER. MILL AND PAVE 5'

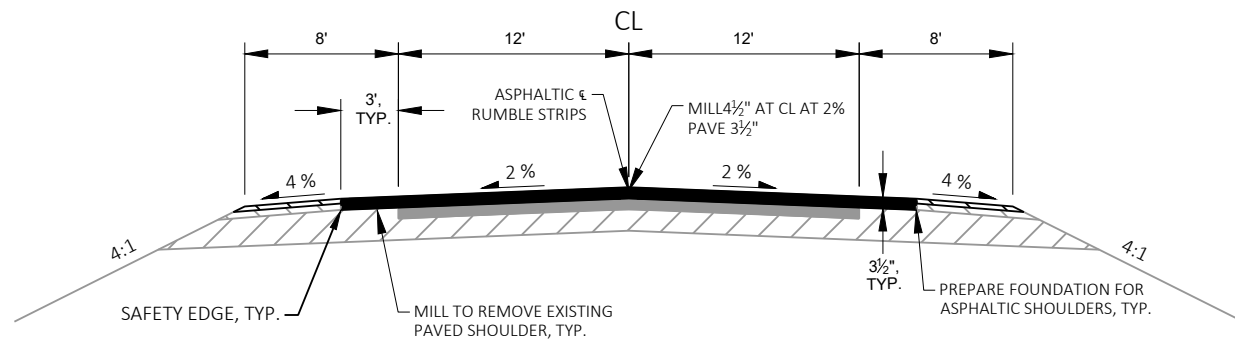


PROPOSED TYPICAL SECTION

STA. 36+20 - STA. 57+09

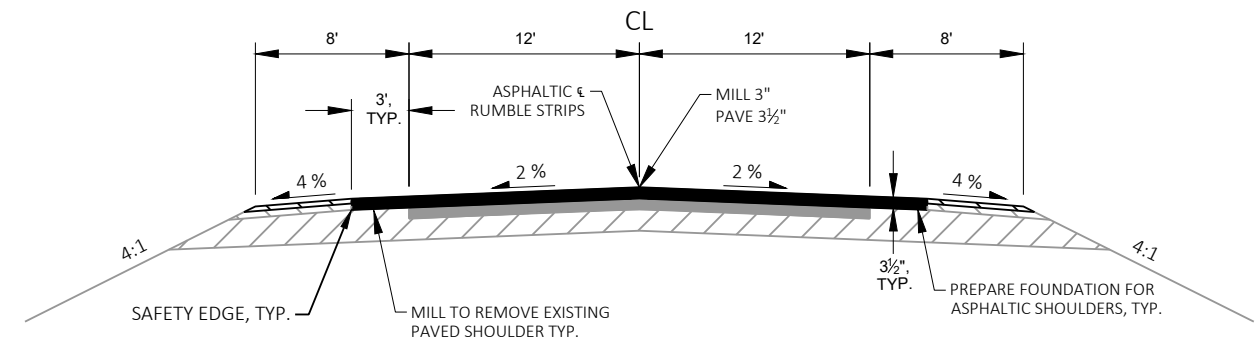

PROPOSED TYPICAL SECTION

STA. 57+09 - STA. 74+00

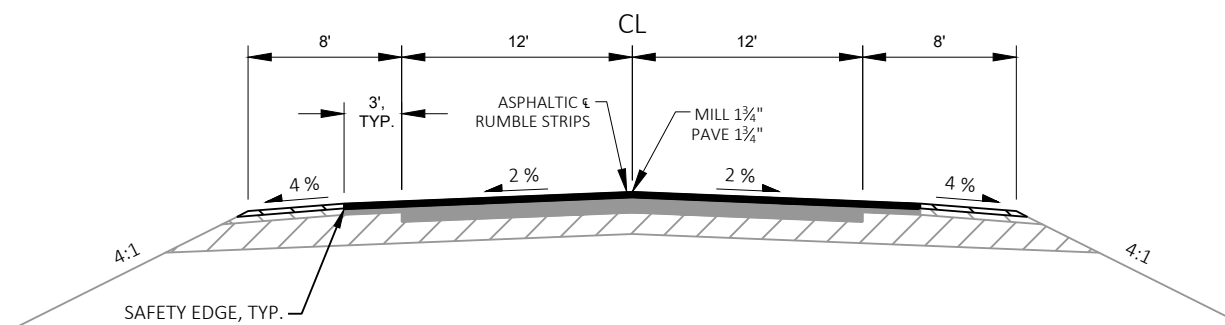

PROPOSED TYPICAL SECTION

STA. 74+00 - STA. 264+65

STA. 292+15 - STA. 309+86 RT

STA. 292+15 - STA. 310+58 LT

STA. 314+10 - STA. 348+20 RT

STA. 314+28 - STA. 348+20 LT

PROJECT NO: 6566-00-72

HWY: STH 23

COUNTY: ADAMS

TYPICAL SECTIONS

SHEET


E

LEGEND:


- EXISTING HMA PAVEMENT
- EXISTING HMA MAINTENANCE PAVING WEDGE
- EXISTING BASE AGGREGATE SHOULDER
- EXISTING CRUSHED AGGREGATE BASE COURSE
- EXISTING CONCRETE PAVEMENT
- PROPOSED HMA PAVEMENT
- PROPOSED CRUSHED AGGREGATE DENSE ¾"

PAVEMENT DESIGN:

- 3½" PAVEMENT - (2) LIFTS OF 1.75" 4 MT 58-28 S
- 1¾" PAVEMENT - (1) LIFT OF 1.75" 4 MT 58-28 S

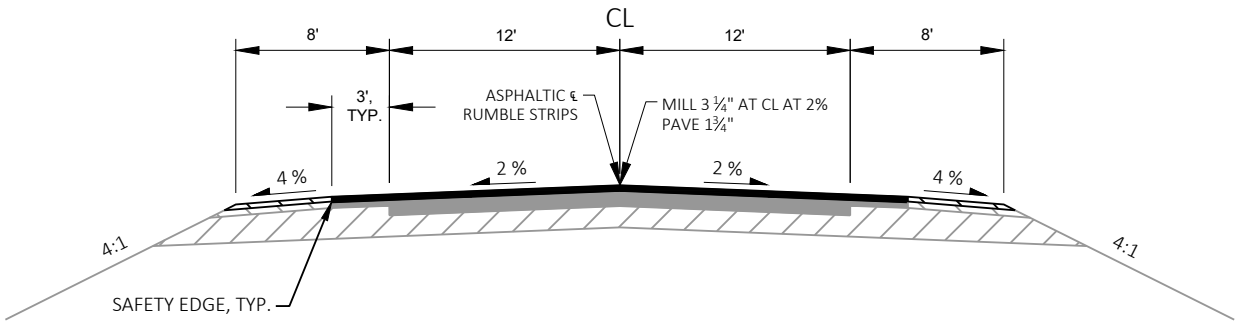


PROPOSED TYPICAL SECTION
STA. 264+65 - STA. 292+15

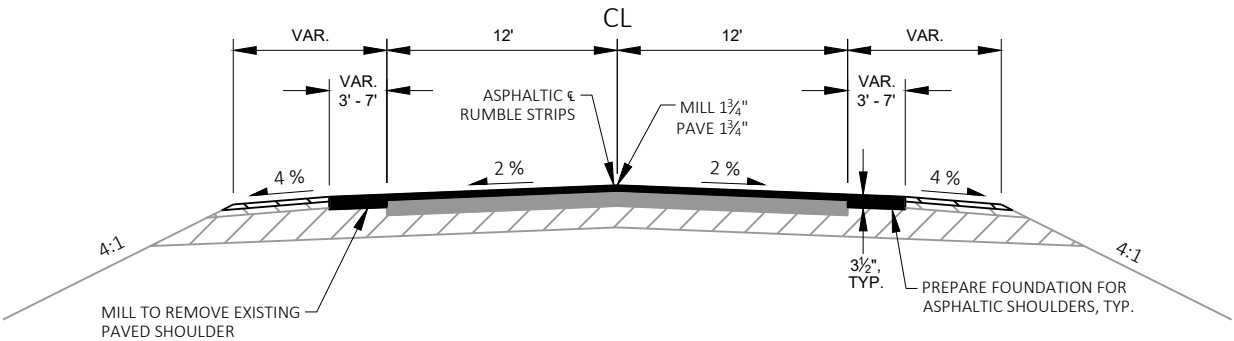


PROPOSED TYPICAL SECTION
STA. 309+86 - STA. 312+22 RT
STA. 310+58 - STA. 312+22 LT
STA. 312+44 - STA. 314+10 RT
STA. 312+44 - STA. 314+28 LT


EXISTING 24" INLET CMP TO BE REMOVED

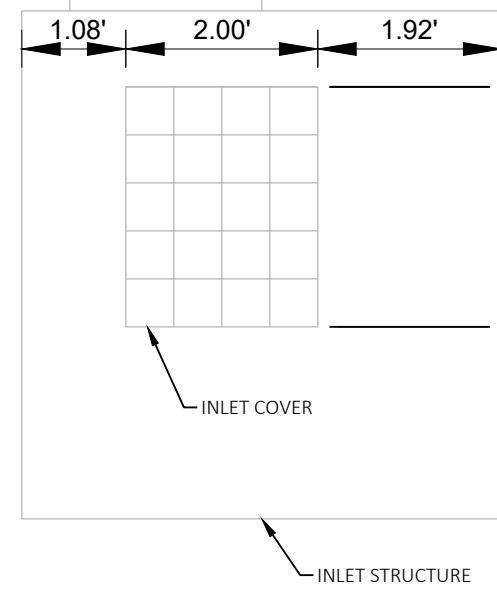


TOP VIEW

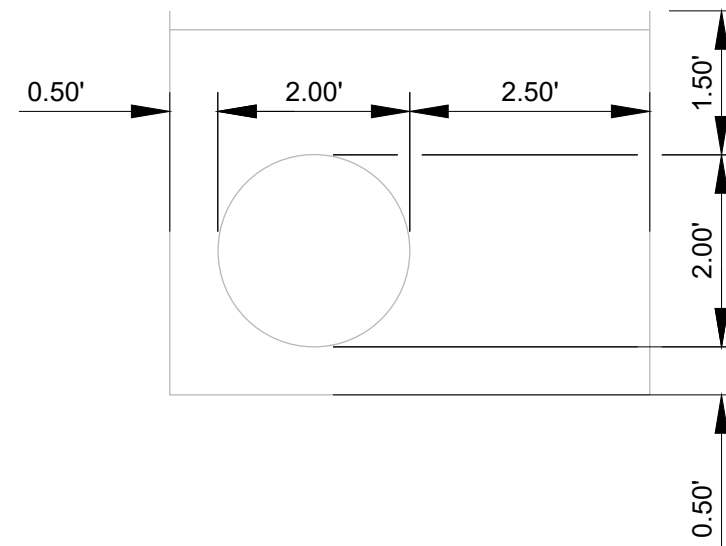

SOUTH WALL ELEVATION VIEW

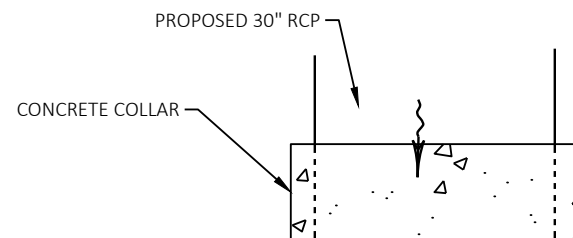EXISTING INLET STRUCTURE 42+01, 53' LT


TOP VIEW

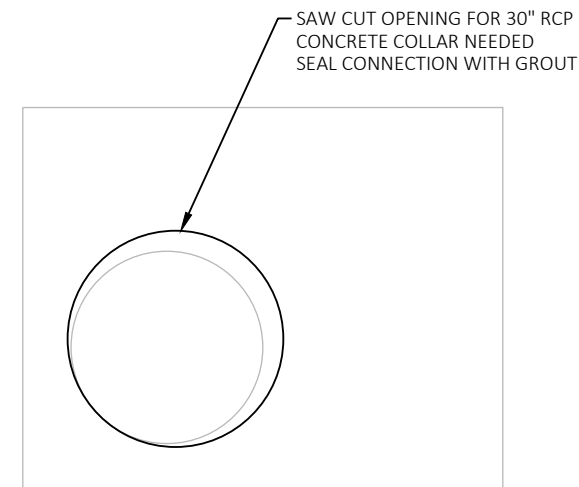


SOUTH WALL ELEVATION VIEW

PROPOSED INLET STRUCTURE 42+01, 53' LT**NOTES:**

- DIMENSIONS ARE APPROXIMATE CONTRACTOR TO VERIFY
- SAWING IS INCIDENTAL PIPE INSTALLATION

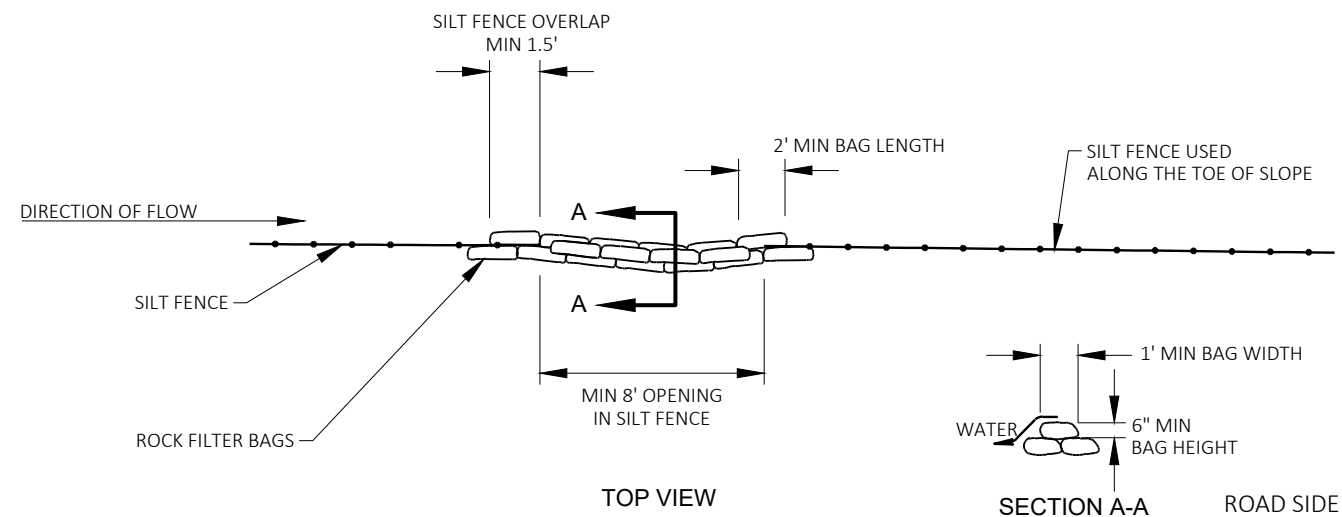


ROCK BAGS USED FOR SILT FENCE RELIEF

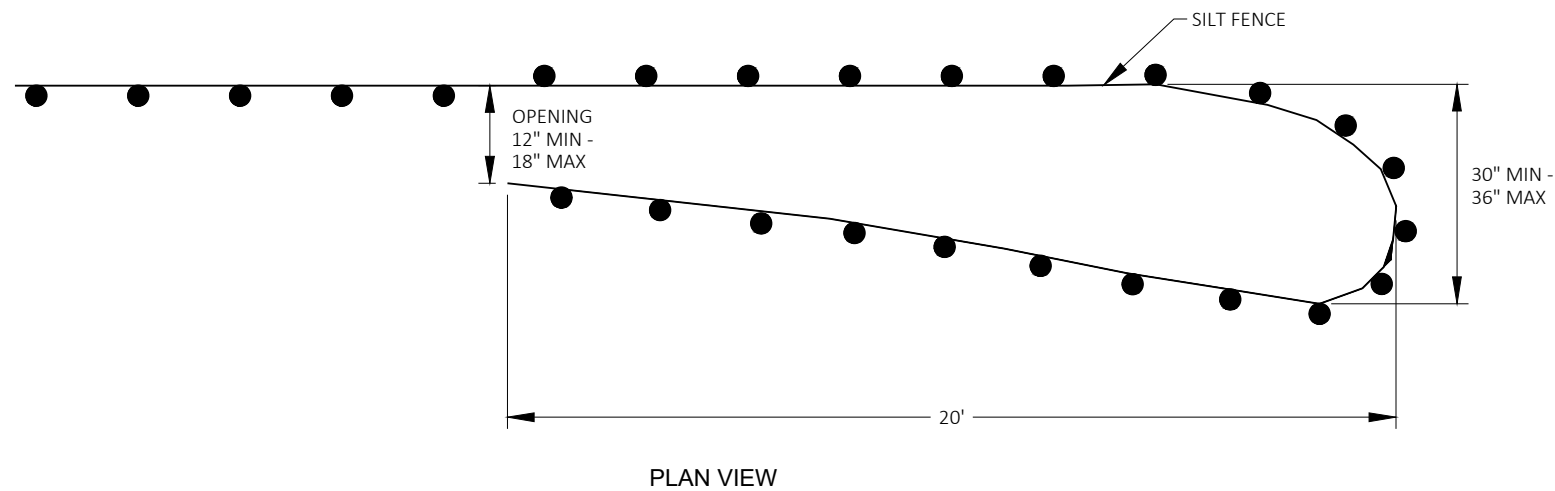


FENCING SMALL ANIMAL

GENERAL NOTES:
SILT FENCE POSTS FOR THE TURN-AROUND SHOULD BE ON THE OUTSIDE OF THE
TURN-AROUND AND TRENCHED IN ACCORDING TO SILT FENCE REQUIREMENTS.

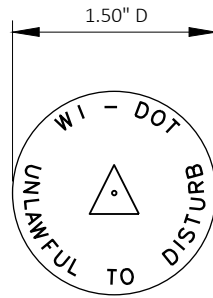


WIS DOT MONUMENT CAP MARKER LOGO (SSDR130)

CONTRACTOR TO ORDER LANDMARK REFERENCE MONUMENTS WITH THE ABOVE STAMPING

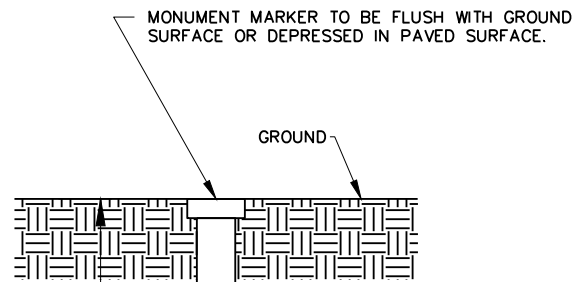

30"


(FRONT VIEW)

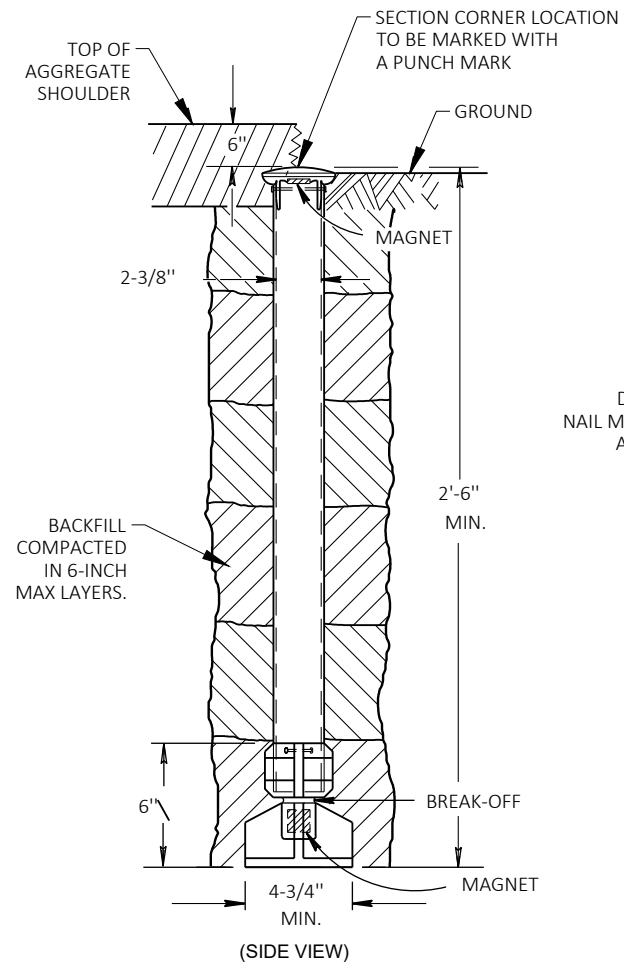

(SIDE VIEW)

OUTSIDE OF PAVEMENT


BERNTSEN A1BR30 ALUMINUM BREAK-OFF MONUMENT

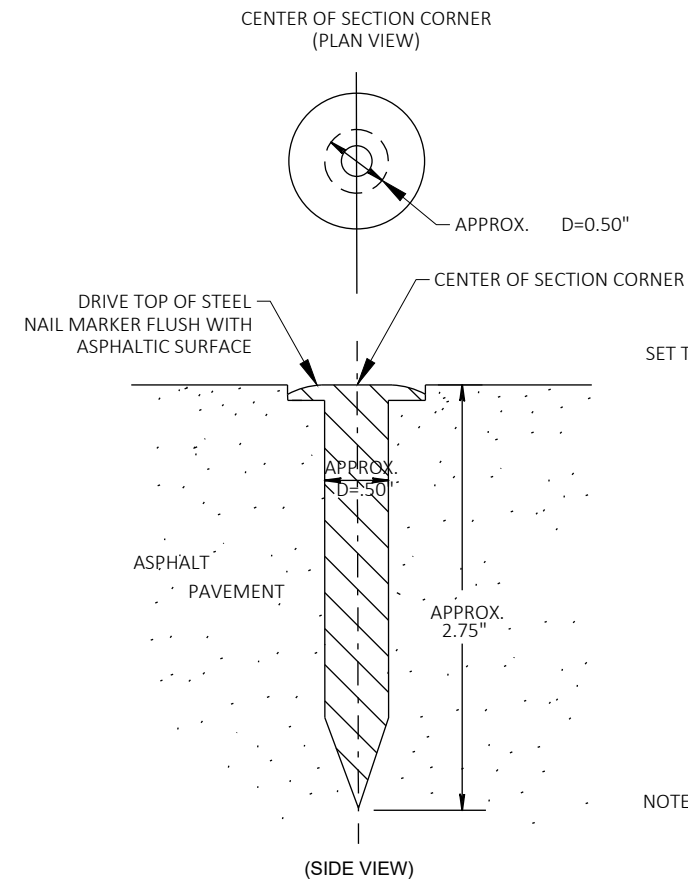

(SIDE VIEW)

IN ASPHALTIC PAVEMENT

BERNTSEN SNM1 STEEL NAIL MARKER

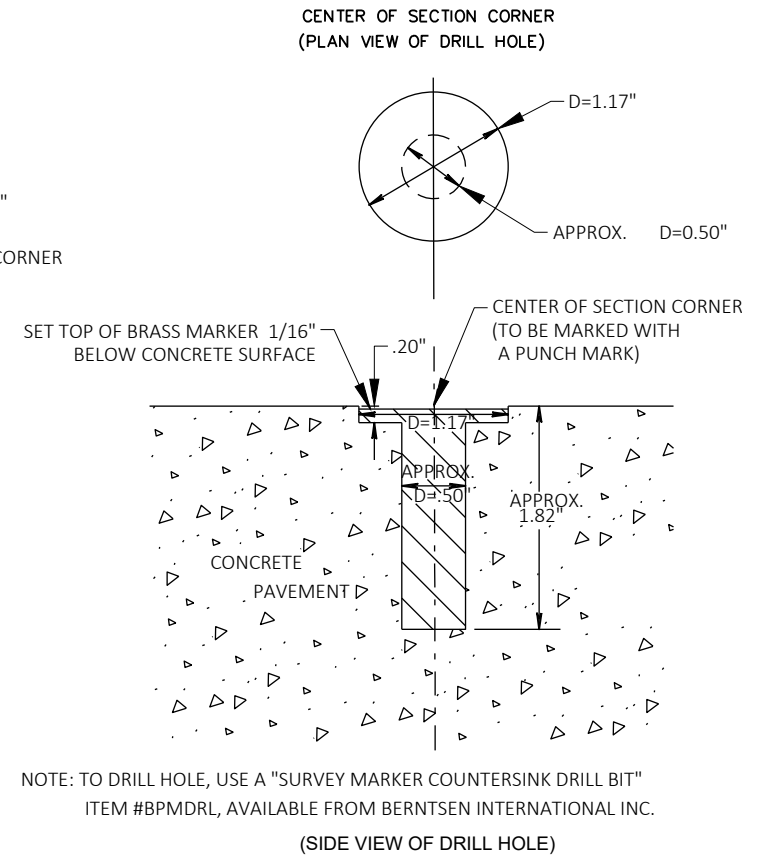

(SIDE VIEW OF DRILL HOLE)

IN CONCRETE PAVEMENT

BERNTSEN BP - 1 BRASS MARKER WITH ANCHOR PLUG


SECTION CORNER MONUMENTS

GENERAL NOTES


DETAILS OF CONSTRUCTION, MATERIALS AND WORKMANSHIP NOT SHOWN ON THIS DRAWING SHALL CONFORM TO THE PERTINENT REQUIREMENTS OF THE STANDARD SPECIFICATIONS AND THE APPLICABLE SPECIAL PROVISIONS.

LOCATE LANDMARK REFERENCE MONUMENTS OUTSIDE THE CONSTRUCTION LIMITS AND WITHIN WISDOT RIGHT OF WAY. LOCATION TO BE APPROVED BY THE ENGINEER.

CONTRACTOR WILL SUPPLY ALL REQUIRED SURVEY MONUMENTS.

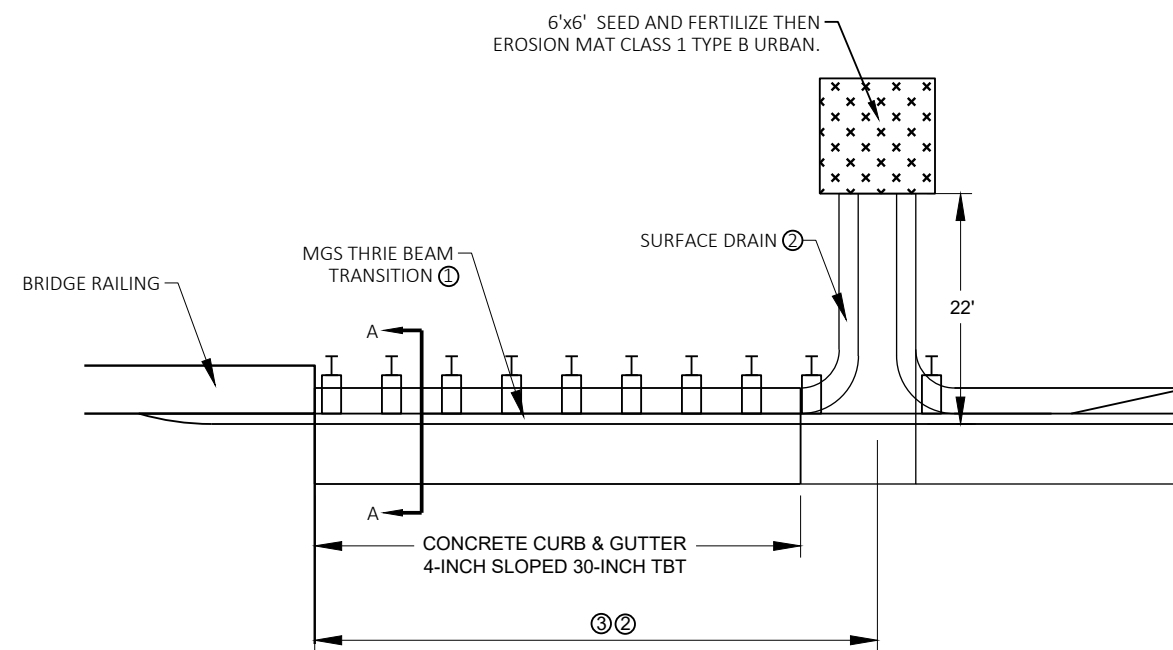

PLAN VIEW

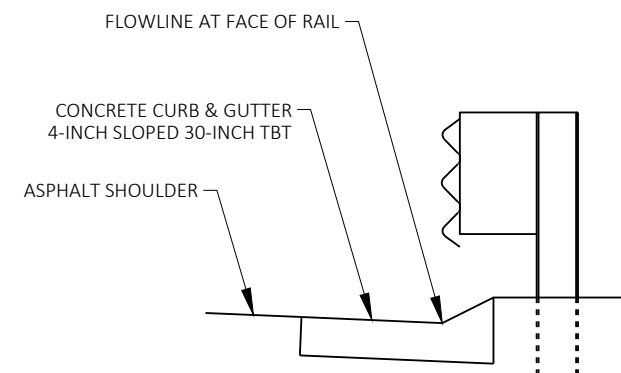

SECTION A-A


CONCRETE SURFACE DRAIN AT STRUCTURE

① SEE SDD "MIDWEST GUARDRAIL SYSTEM (MGS)
THRIE BEAM TRANSITION" FOR DETAILS

② SEE SDD "CONCRETE SURFACE DRAINS FLUME
TYPE AT STRUCTURES" FOR DETAILS

③ DIMENSION MAY VARY. SURFACE DRAIN TO BE
PLACED AFTER MGS THRIE BEAM TRANSITION
WHERE POST SPACING WIDENS TO 6' 3"

*NO RIP-RAP REQUIRED - WETLAND AREA AT BASE
OF SLOPE

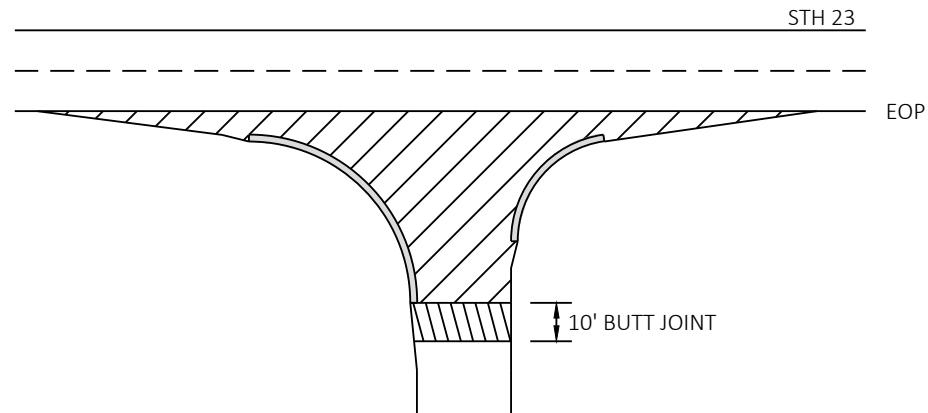


- REMOVING ASPHALTIC SURFACE MILLING
- REMOVING ASPHALTIC SURFACE BUTT JOINTS
SEE BUTT JOINT DETAIL

NOTE: WHEN MATCHING TO AN UNPAVED SURFACE
BUTT JOINT IS NOT REQUIRED

SIDE ROADS

WITH CURB AND GUTTER

CTH B
CTH G
CTH XX

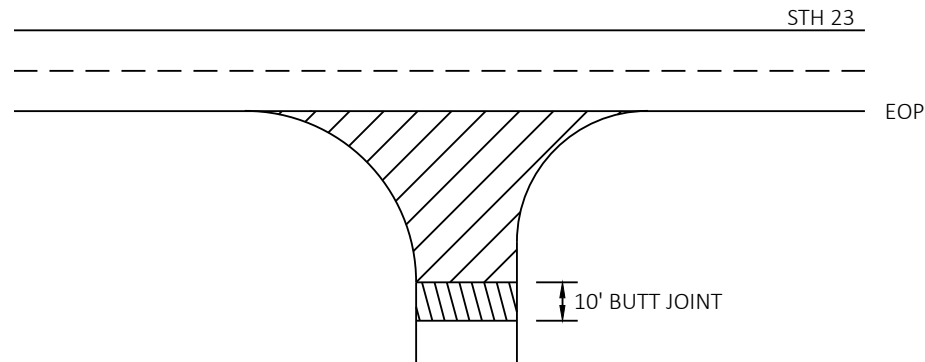


- REMOVING ASPHALTIC SURFACE MILLING
- REMOVING ASPHALTIC SURFACE BUTT JOINTS
SEE BUTT JOINT DETAIL

NOTE: WHEN MATCHING TO AN UNPAVED SURFACE
BUTT JOINT IS NOT REQUIRED

SIDE ROADS

WITHOUT CURB AND GUTTER

6TH LN 4TH DR S 1ST LN
5TH DR 4TH DR N 1ST DR
5TH AVE 2ND LN 1ST AVE

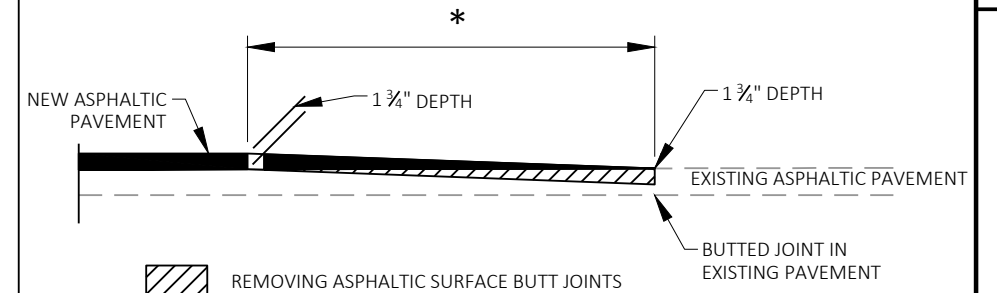


- REMOVING ASPHALTIC SURFACE BUTT JOINTS
- BUTTED JOINT IN
EXISTING PAVEMENT

* 40' FOR MAINLINE
10' FOR SIDEROAD
10' FOR DRIVEWAY - MEASURED FROM
EDGE OF PAVED SHOULDER

BUTT JOINT


STA 7+04 - STA 74+00

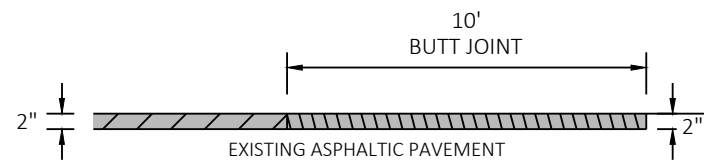

- HMA PAVEMENT
- REMOVING ASPHALTIC SURFACE MILLING
- REMOVING ASPHALTIC SURFACE BUTT JOINTS

BUTT JOINT

MAINLINE AND SIDE ROADS
STA 74+00 - STA 348+20

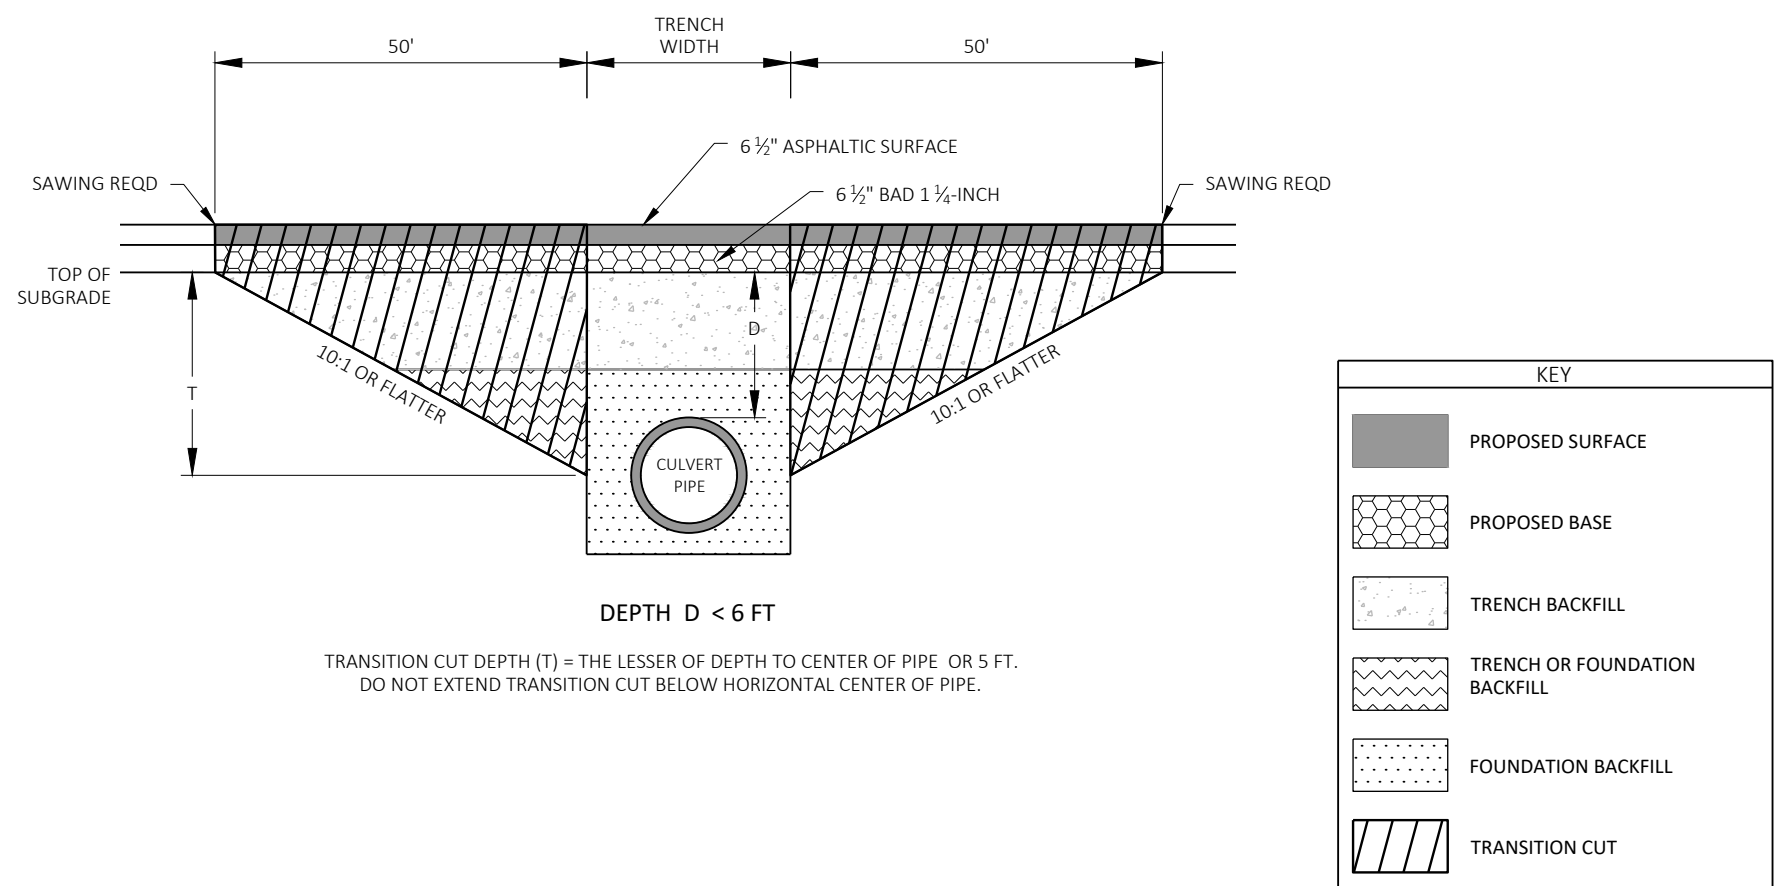


NOTES

TRANSITION CUT IS PAID AS EXCAVATION COMMON.
TRANSITION CUT WIDTH IS FROM SUBGRADE SHOULDER POINT TO SUBGRADE SHOULDER POINT.
BACKFILL THE TRANSITION CUT AREAS WITH FOUNDATION AND TRENCH BACKFILL AS SPECIFIED IN STANDARD SPEC 520.
PERFORM CULVERT PIPE INSTALLATION BEFORE MILLING AND PAVING

CULVERT PIPE TRANSITION

ROUTE	STA (CL)	EXISTING DEPTH D (FT)	EXISTING PIPE DIA (IN)	REMARKS
STH 23	42+01	4.2	24	#01023004794
STH 23	239+64	1.6	42	#01023400808
STH 23	258+92	1.3	24	#01023400809

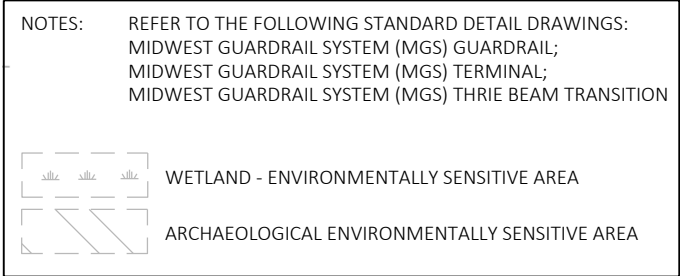

NOTES:

- PAVE WITH 3" ASPHALTIC SURFACE OVER 6" BASE AGGREGATE DENSE 1½" TO TLE LIMITS. MATCH GRADE OF ANY EXISTING OR PROPOSED WORK TO PARKING LOT

X: 585827.12
Y: 103773.82

PAVE TO TLE LIMITS

20.00'

STA 314+87.90, 66.86' LT

COVE BAR DRIVEWAY ALIGNMENT

R30.00'

X: 585900.50
Y: 103741.96

R30.00'


STA 314+87.66, 14.54' LT

STA 314+87.59, 0.00'

STH 23 ALIGNMENT OFFSETS



Profile View of CoveBar_Driveway
V Scale : 4
H Scale : 40
Exaggeration : 10

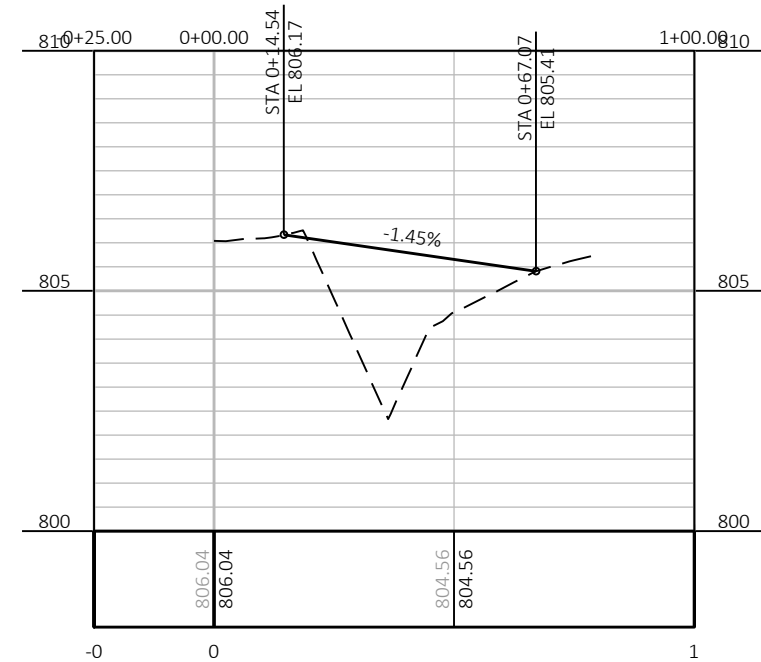

PAVE TO TLE LIMITS

20.00'

STA 0+66.86, 0.00'

COVE BAR DRIVEWAY ALIGNMENT

R30.00'

STA 0+14.54, 0.00'

STA 0+00.00, 0.00'

COVE BAR DRIVEWAY ALIGNMENT OFFSETS



INLET STA 314+64.6, 37.8' LT
ELEV. 802.077
18" APRON ENDWALL

18" CULVERT PIPE
STA 314+88, 36.7' LT
CLASS III-A NONMETAL 44'

INLET STA 315+08.56, 35.76' LT
ELEV. 802.553
18" APRON ENDWALL

DRIVEWAY CULVERT INFORMATION

PROJECT NO: 6566-00-72


HWY: STH 23

COUNTY: ADAMS

COVE BAR DRIVEWAY DETAILS


SHEET

E

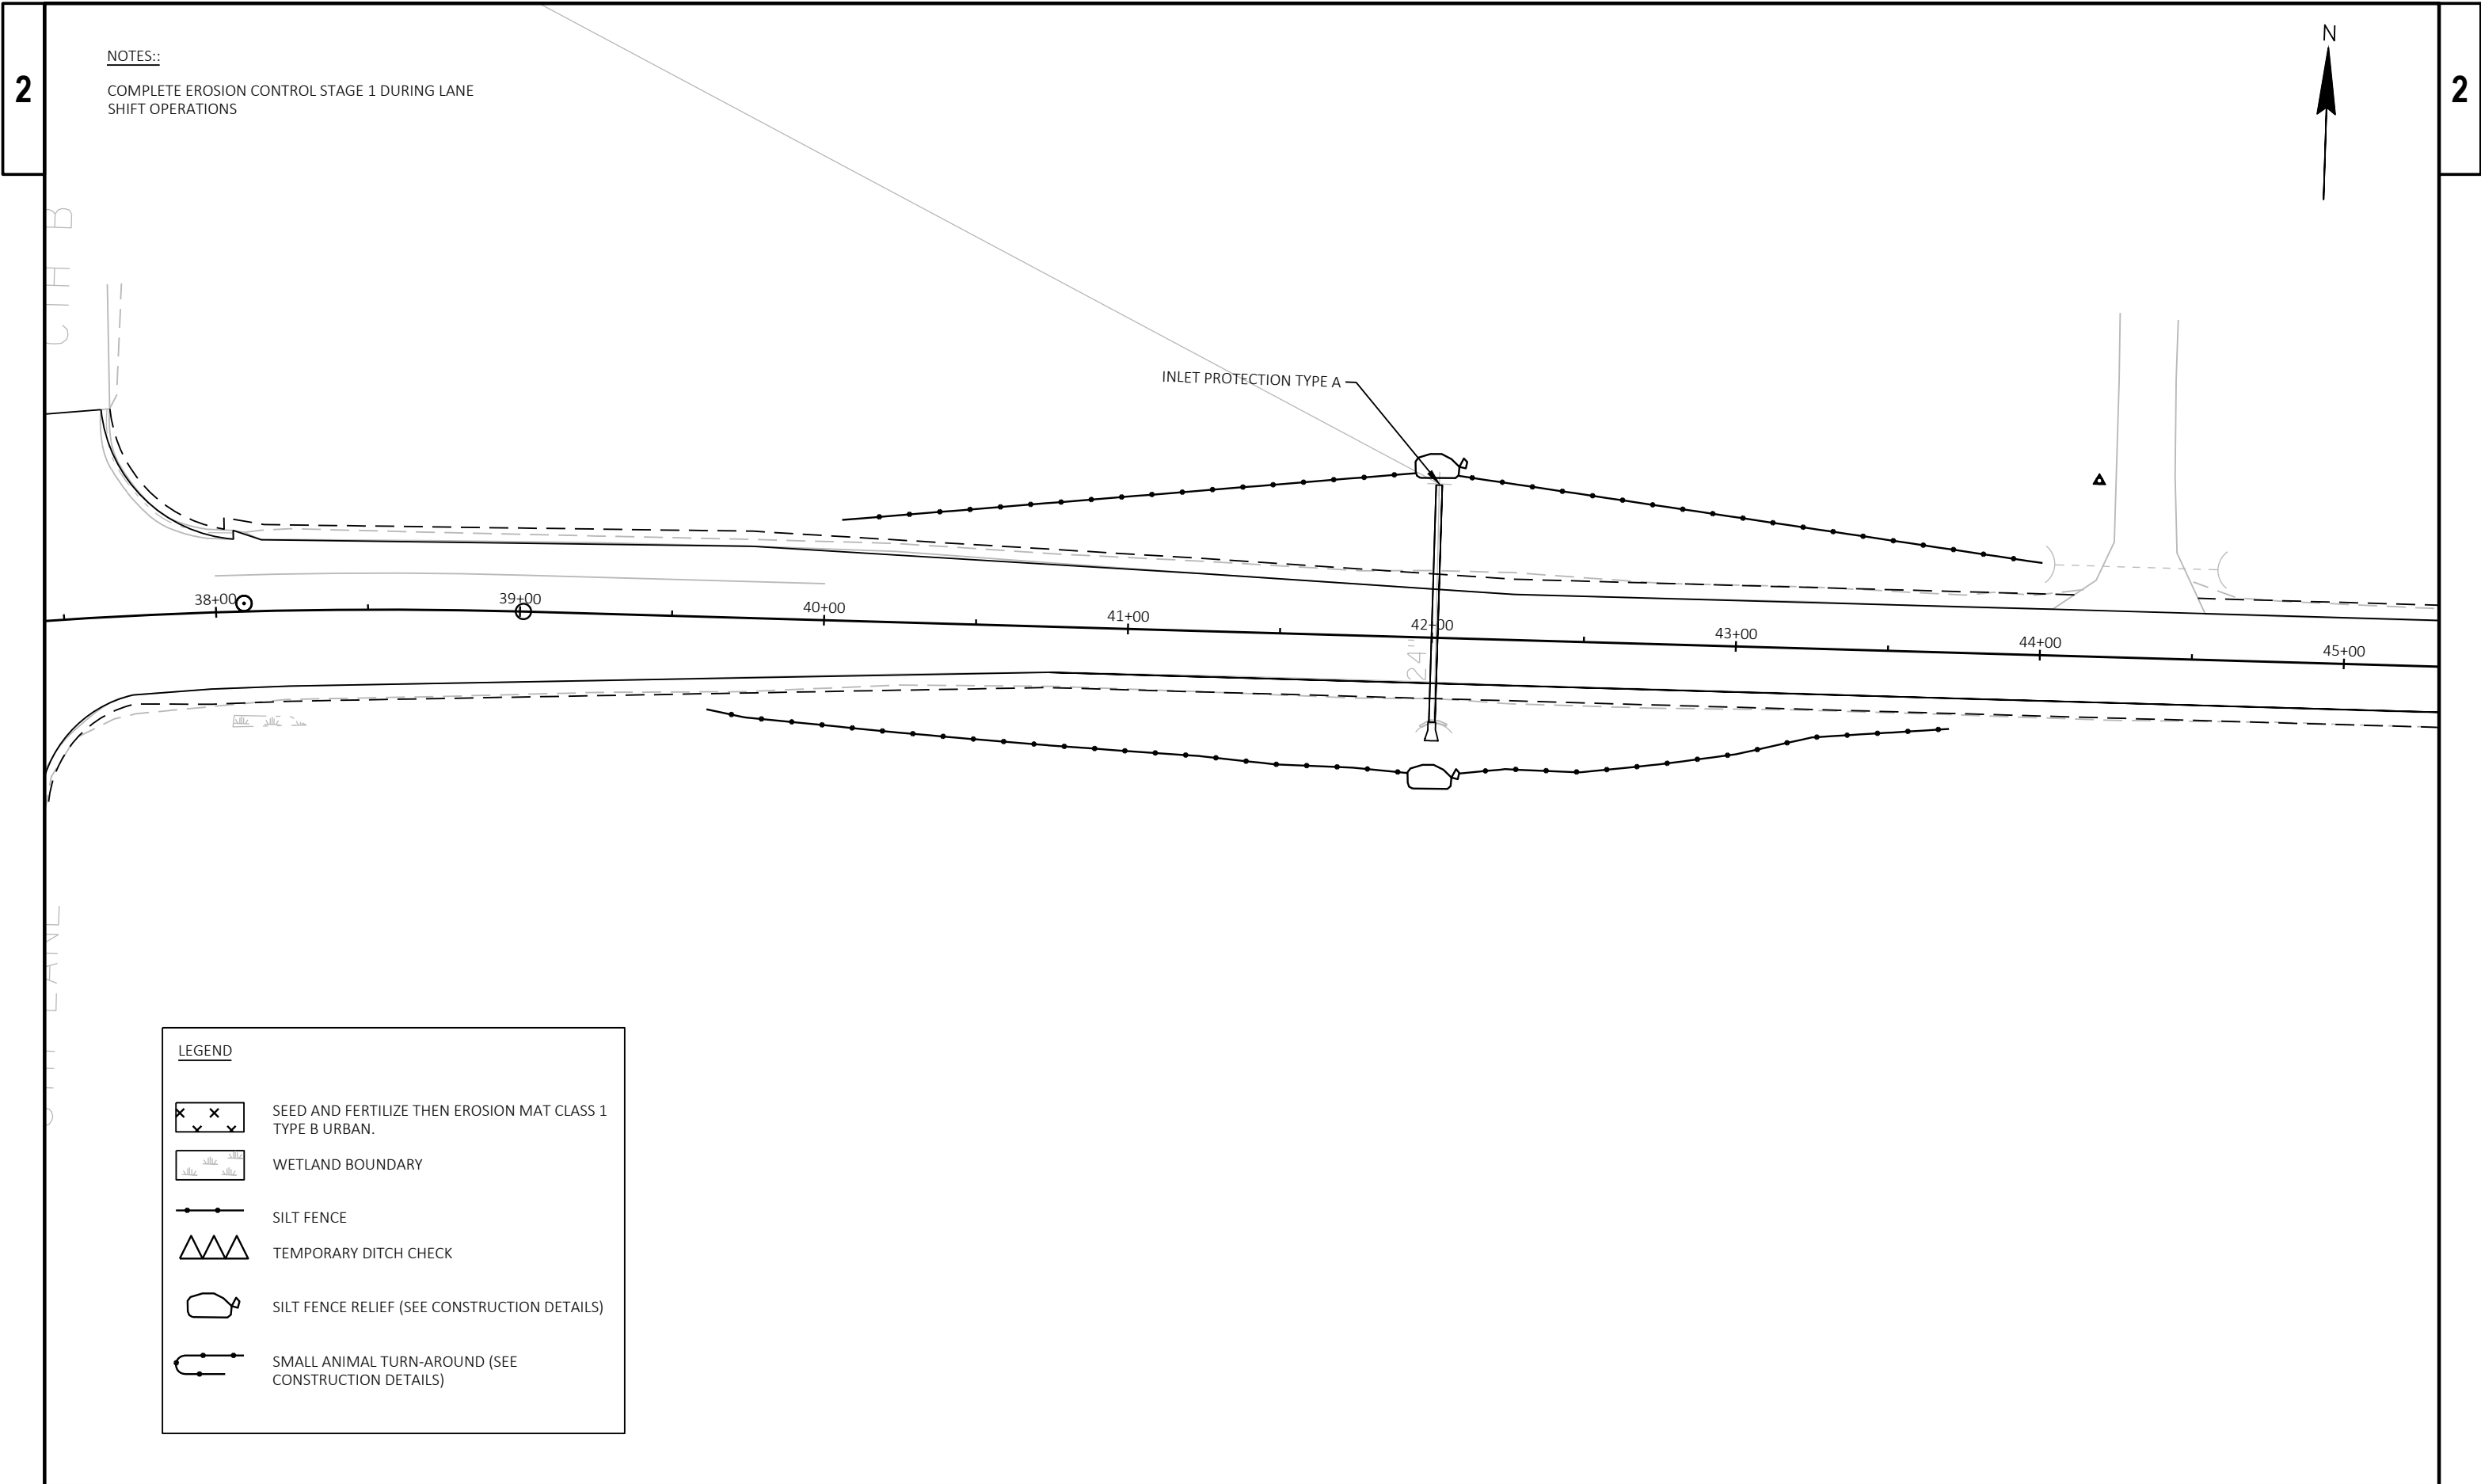

NOTES::

COMPLETE EROSION CONTROL STAGE 1 DURING LANE SHIFT OPERATIONS

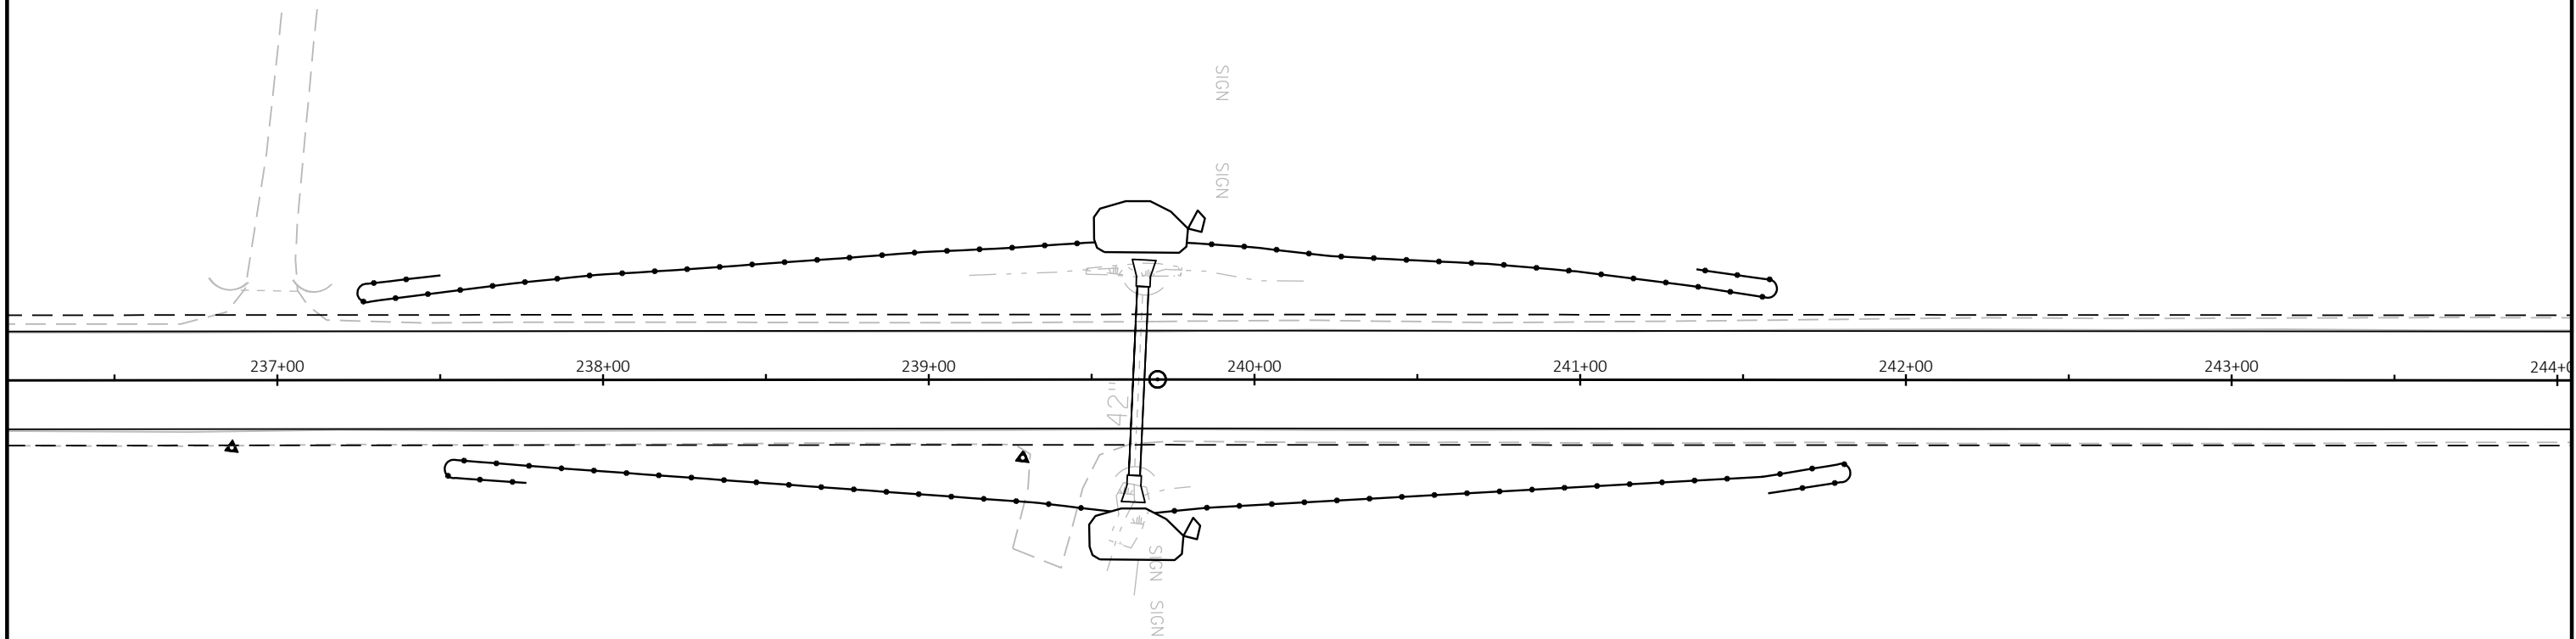

LEGEND



SEED AND FERTILIZE THEN EROSION MAT CLASS 1
TYPE B URBAN.



WETLAND BOUNDARY



SILT FENCE



TEMPORARY DITCH CHECK




SILT FENCE RELIEF (SEE CONSTRUCTION DETAILS)



SMALL ANIMAL TURN-AROUND (SEE
CONSTRUCTION DETAILS)

NOTES::

COMPLETE EROSION CONTROL STAGE 1 DURING LANE
SHIFT OPERATIONS

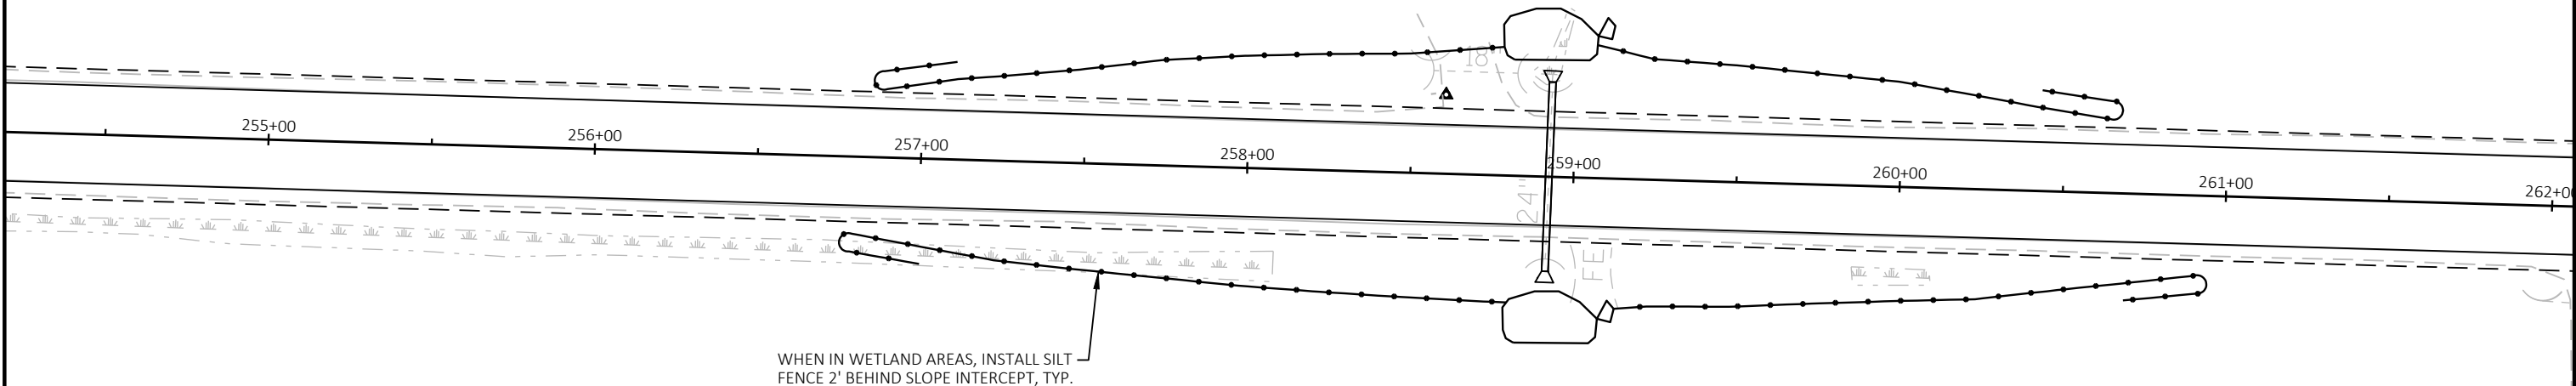

LEGEND

SEED AND FERTILIZE THEN EROSION MAT CLASS 1
TYPE B URBAN.


WETLAND BOUNDARY

SILT FENCE


TEMPORARY DITCH CHECK

SILT FENCE RELIEF (SEE CONSTRUCTION DETAILS)

SMALL ANIMAL TURN-AROUND (SEE
CONSTRUCTION DETAILS)

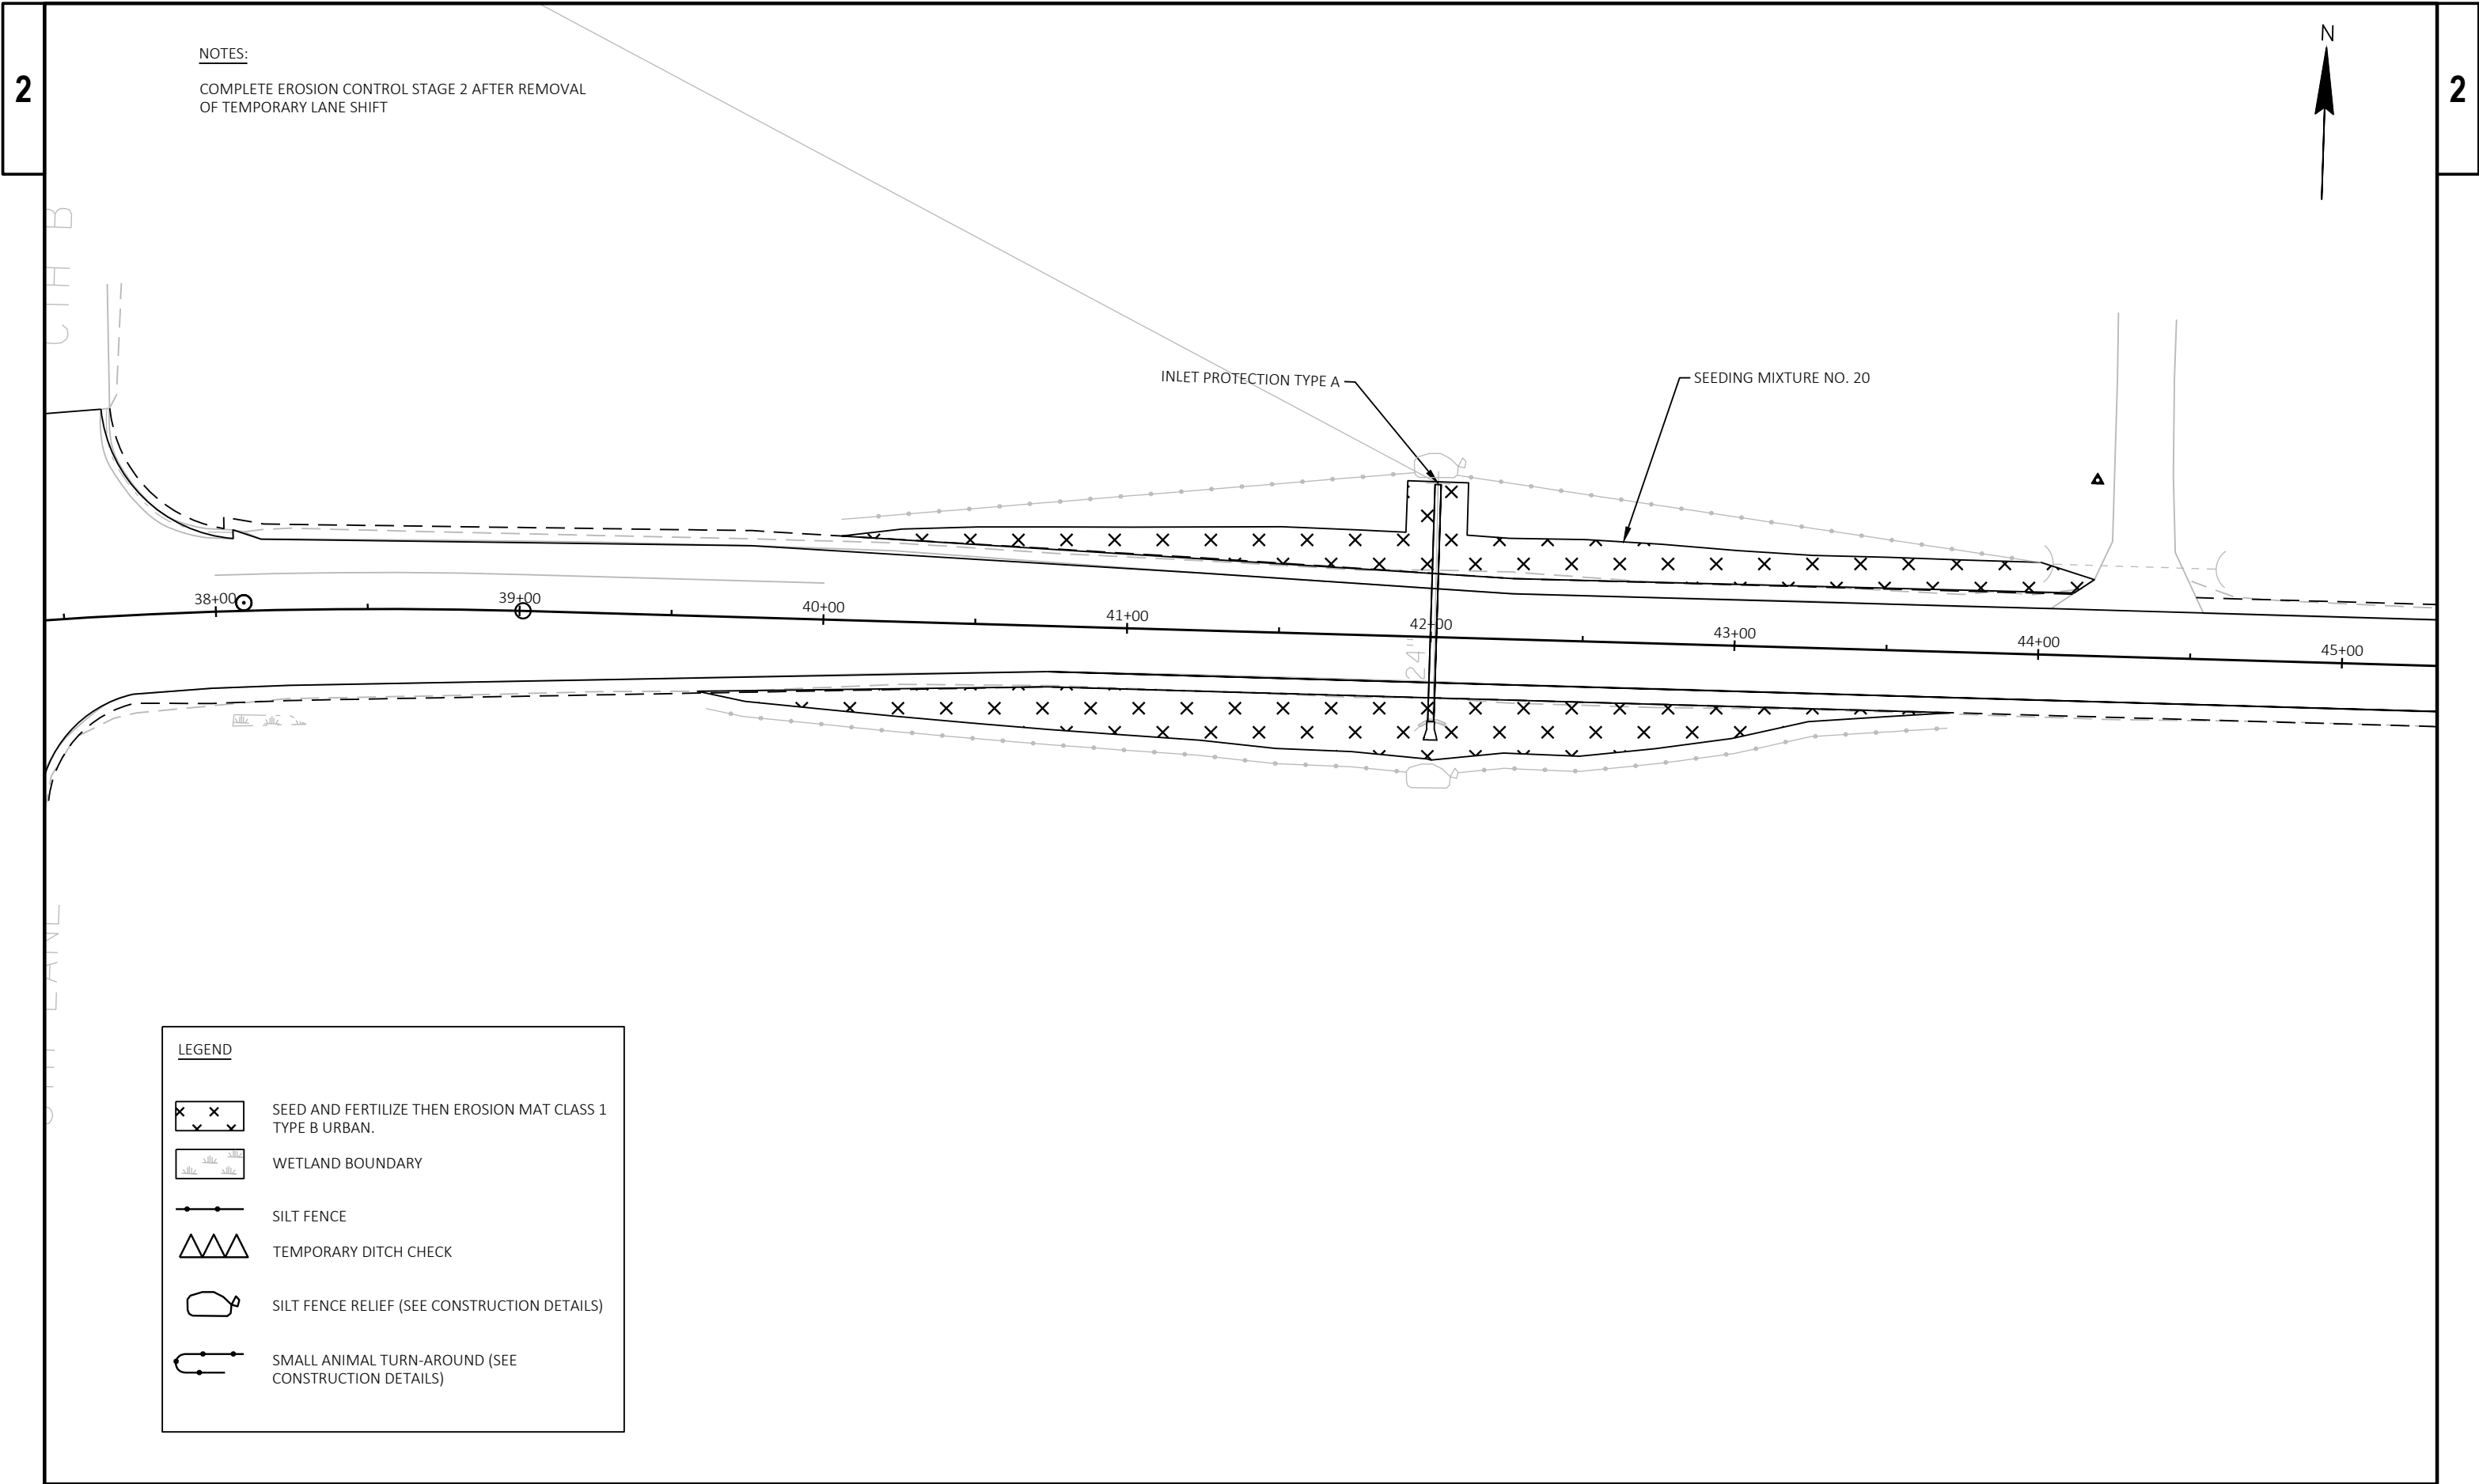

NOTES:
COMPLETE EROSION CONTROL STAGE 2 AFTER REMOVAL
OF TEMPORARY LANE SHIFT

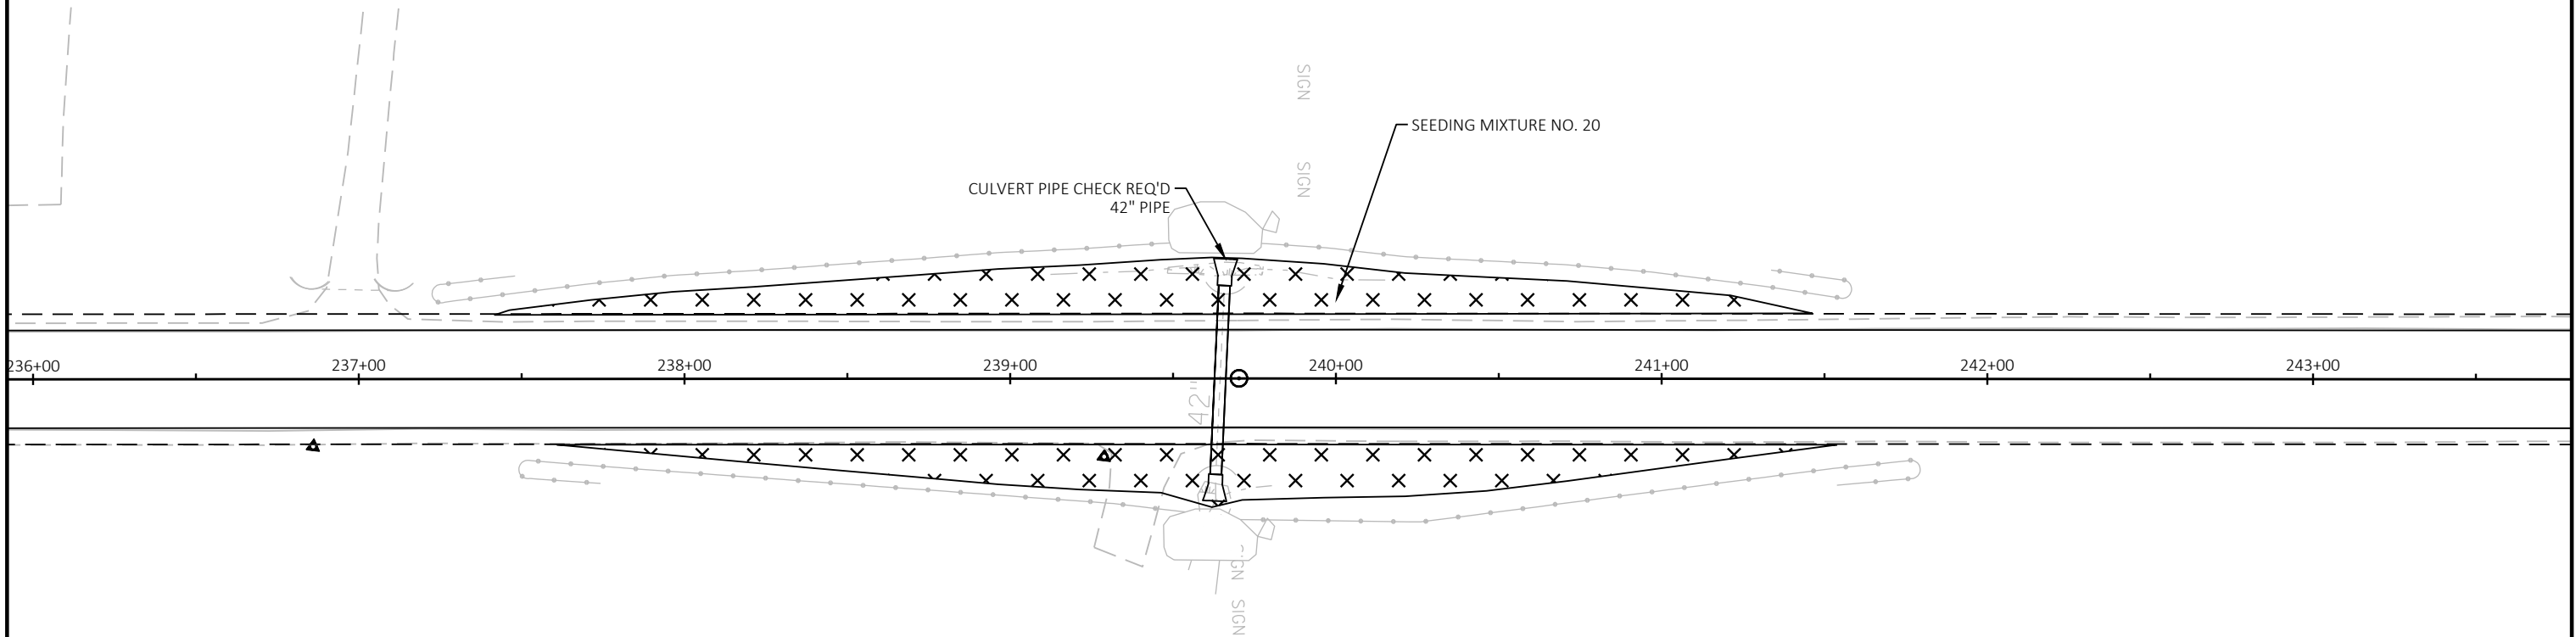

LEGEND

SEED AND FERTILIZE THEN EROSION MAT CLASS 1
TYPE B URBAN.

WETLAND BOUNDARY


SILT FENCE

TEMPORARY DITCH CHECK

SILT FENCE RELIEF (SEE CONSTRUCTION DETAILS)

SMALL ANIMAL TURN-AROUND (SEE
CONSTRUCTION DETAILS)

NOTES:
COMPLETE EROSION CONTROL STAGE 2 AFTER REMOVAL
OF TEMPORARY LANE SHIFT

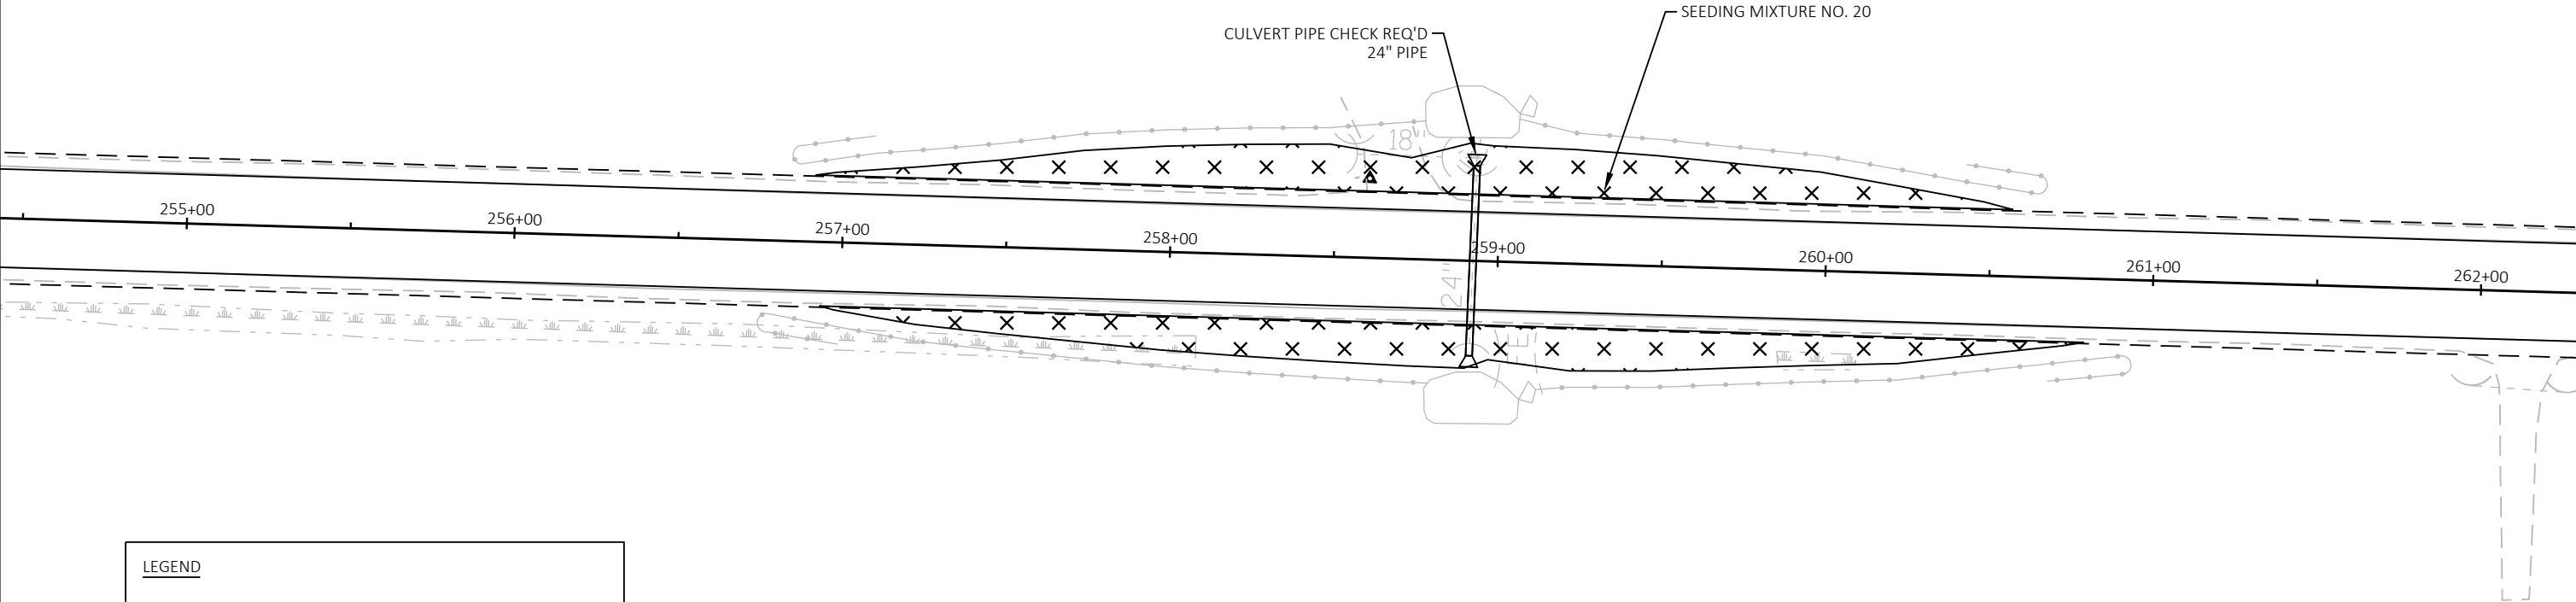

LEGEND

SEED AND FERTILIZE THEN EROSION MAT CLASS 1
TYPE B URBAN.


WETLAND BOUNDARY


SILT FENCE

TEMPORARY DITCH CHECK

SILT FENCE RELIEF (SEE CONSTRUCTION DETAILS)

SMALL ANIMAL TURN-AROUND (SEE
CONSTRUCTION DETAILS)

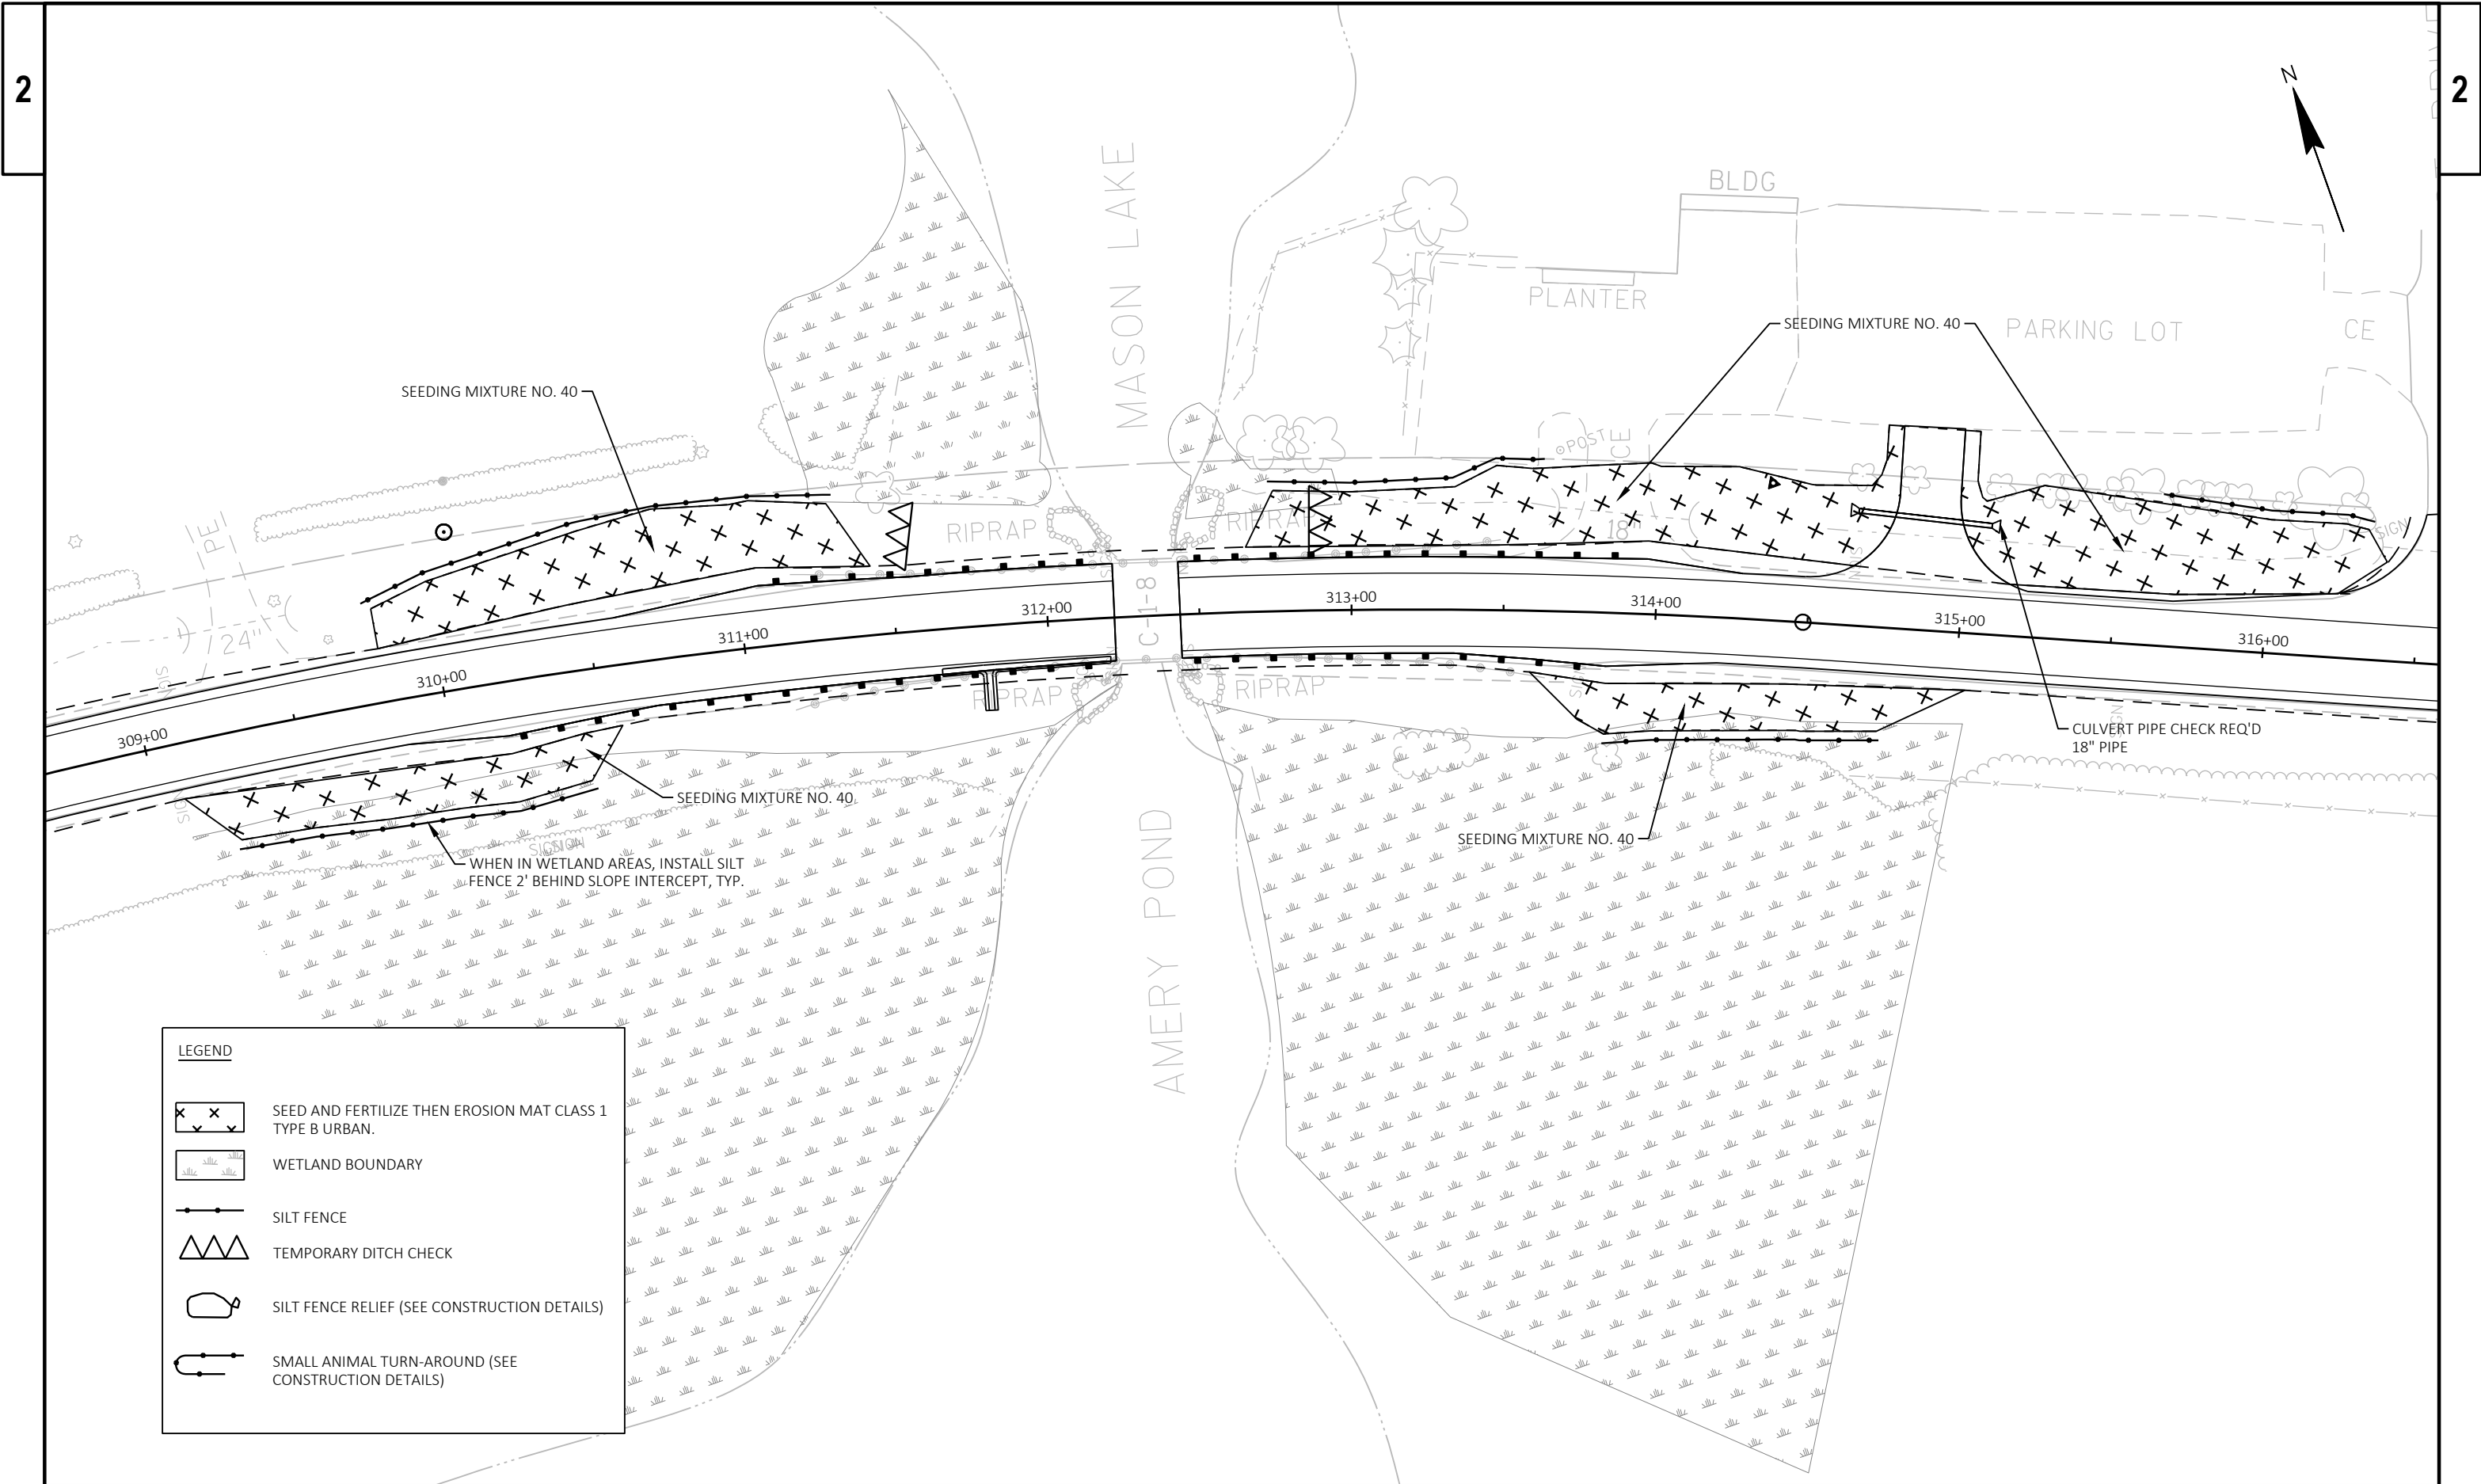

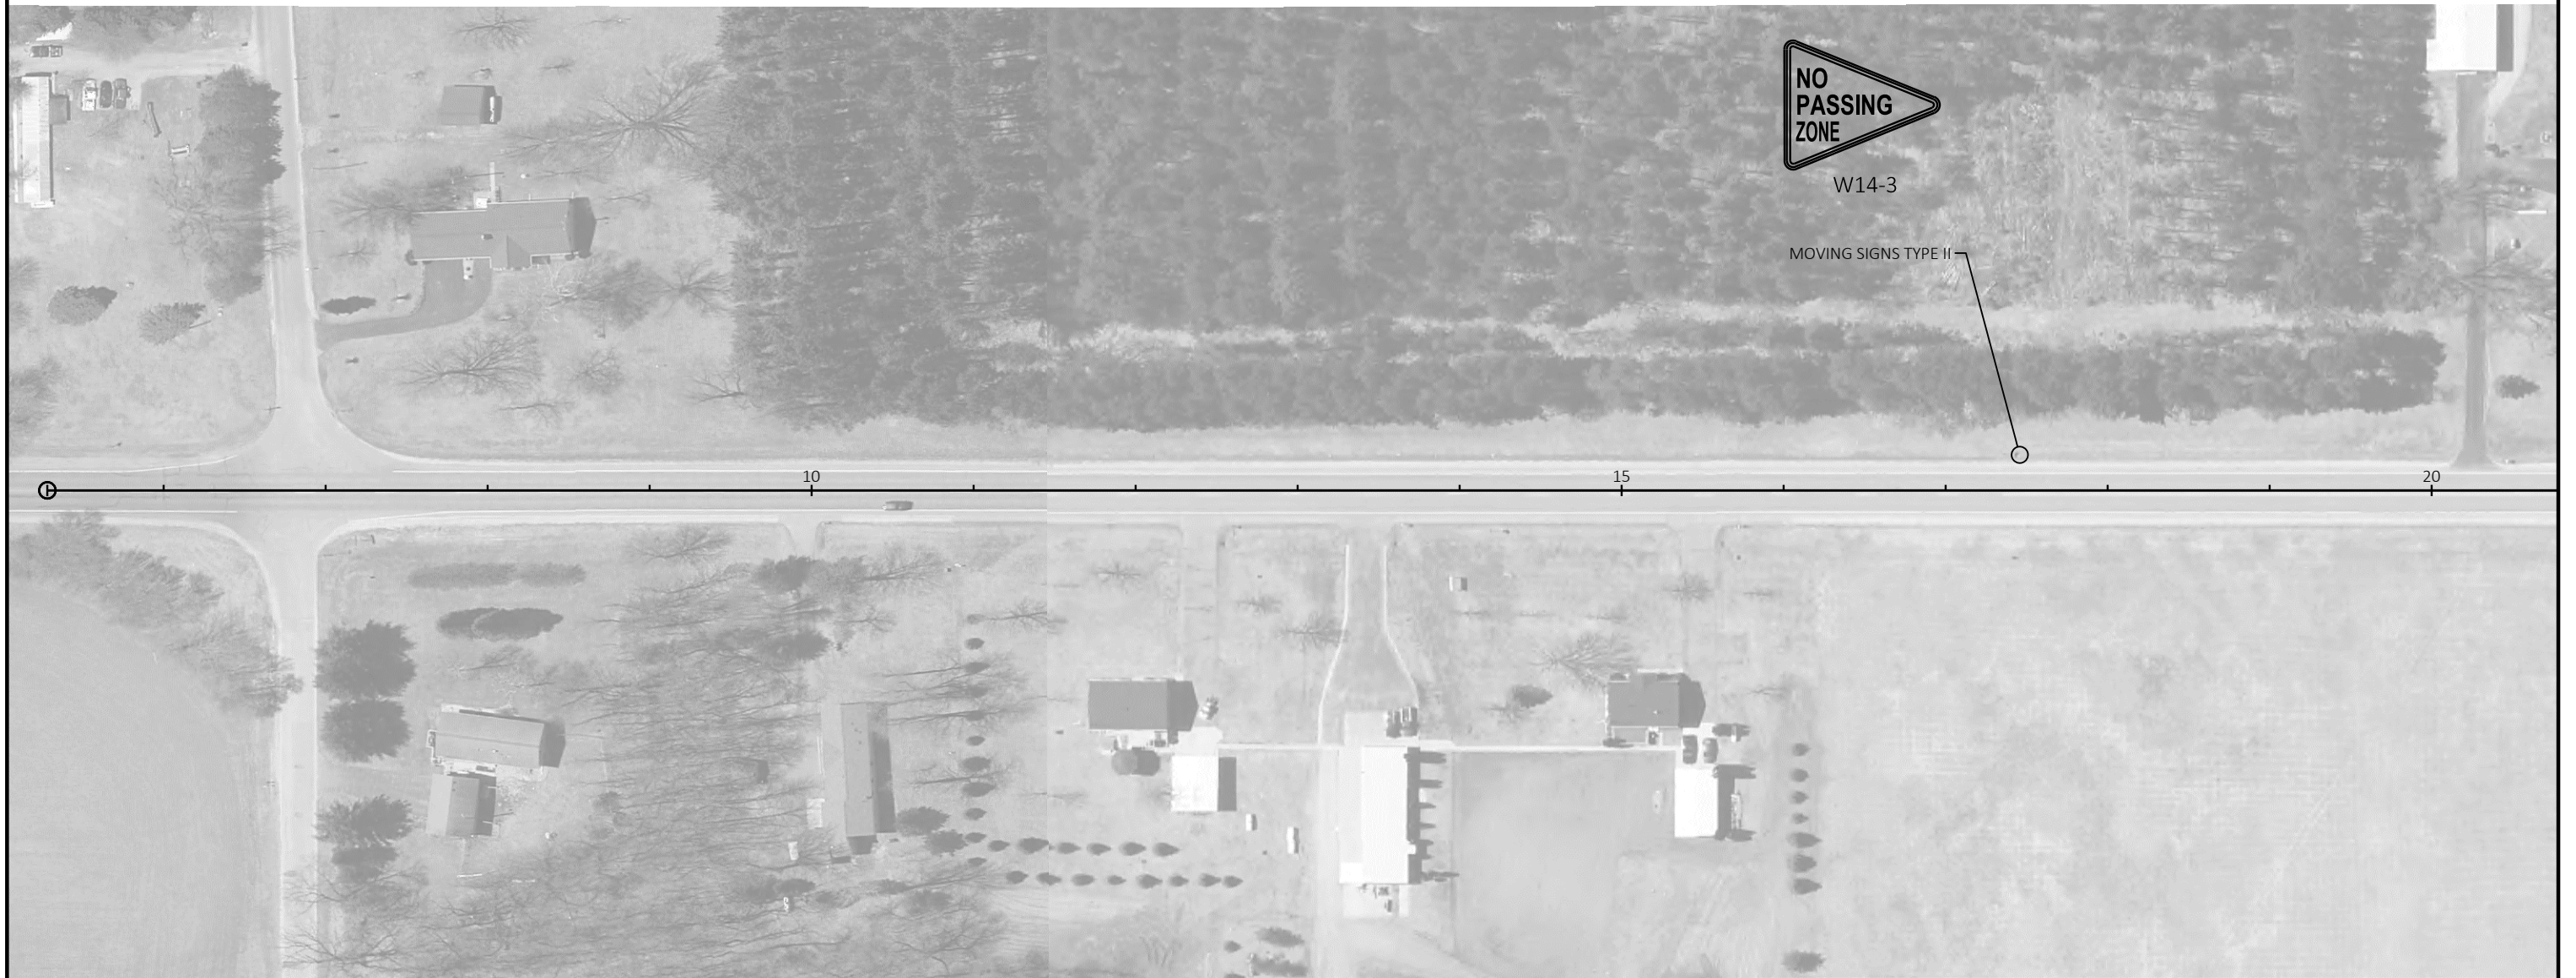

PROJECT NO: 6566-00-72

HWY: STH 23

COUNTY: ADAMS

SIGNING PLAN

SHEET

E

2

2



PROJECT NO:	6566-00-72
-------------	------------

HWY: STH 23

COUNTY: ADAMS

SIGNING PLAN

SHEET

■

FILE NAME : C:\USERS\DOTARB\DESKTOP\65660002\SHEETSP\023201-PS.DWG
LAYOUT NAME - 03

PLOT DATE : 6/7/2021 4:21 PM

PLOT BY : BUERGER, ANTHONY R

PLOT NAME :

PLOT SCALE : 1 IN:100 FT

WISDOT/CADDS SHEET 42



PROJECT NO: 6566-00-72

HWY: STH 23

COUNTY: ADAMS

SIGNING PLAN

SHEET

E



PROJECT NO: 6566-00-72

HWY: STH 23


COUNTY: ADAMS

SIGNING PLAN

SHEET

E



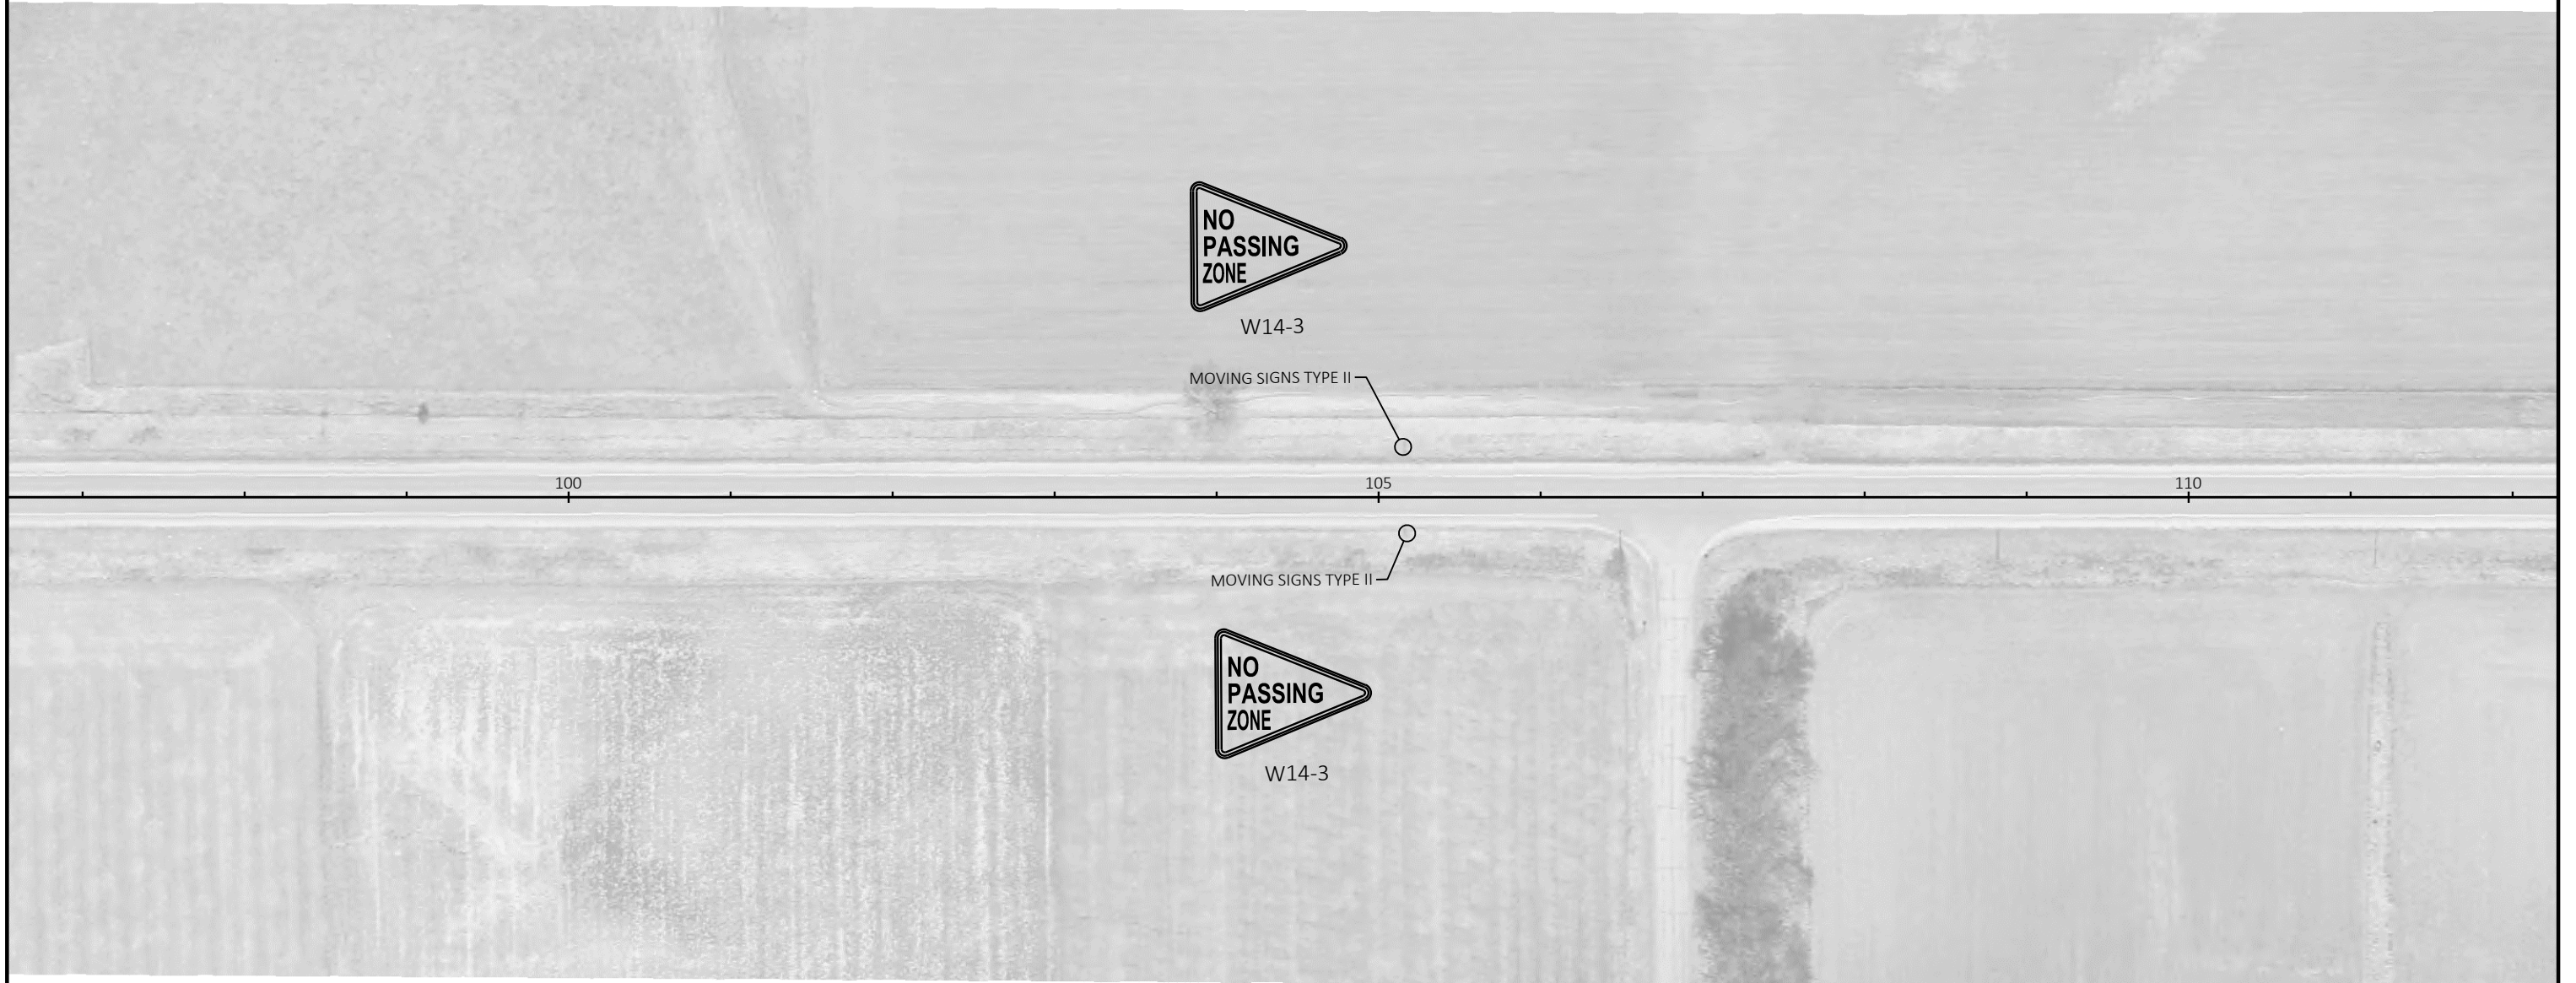

PROJECT NO: 6566-00-72

HWY: STH 23

COUNTY: ADAMS

SIGNING PLAN

SHEET

E






PROJECT NO: 6566-00-72	HWY: STH 23	COUNTY: ADAMS	SIGNING PLAN	SHEET	E
------------------------	-------------	---------------	--------------	-------	---




PROJECT NO: 6566-00-72	HWY: STH 23	COUNTY: ADAMS	SIGNING PLAN	SHEET	E
------------------------	-------------	---------------	--------------	-------	---

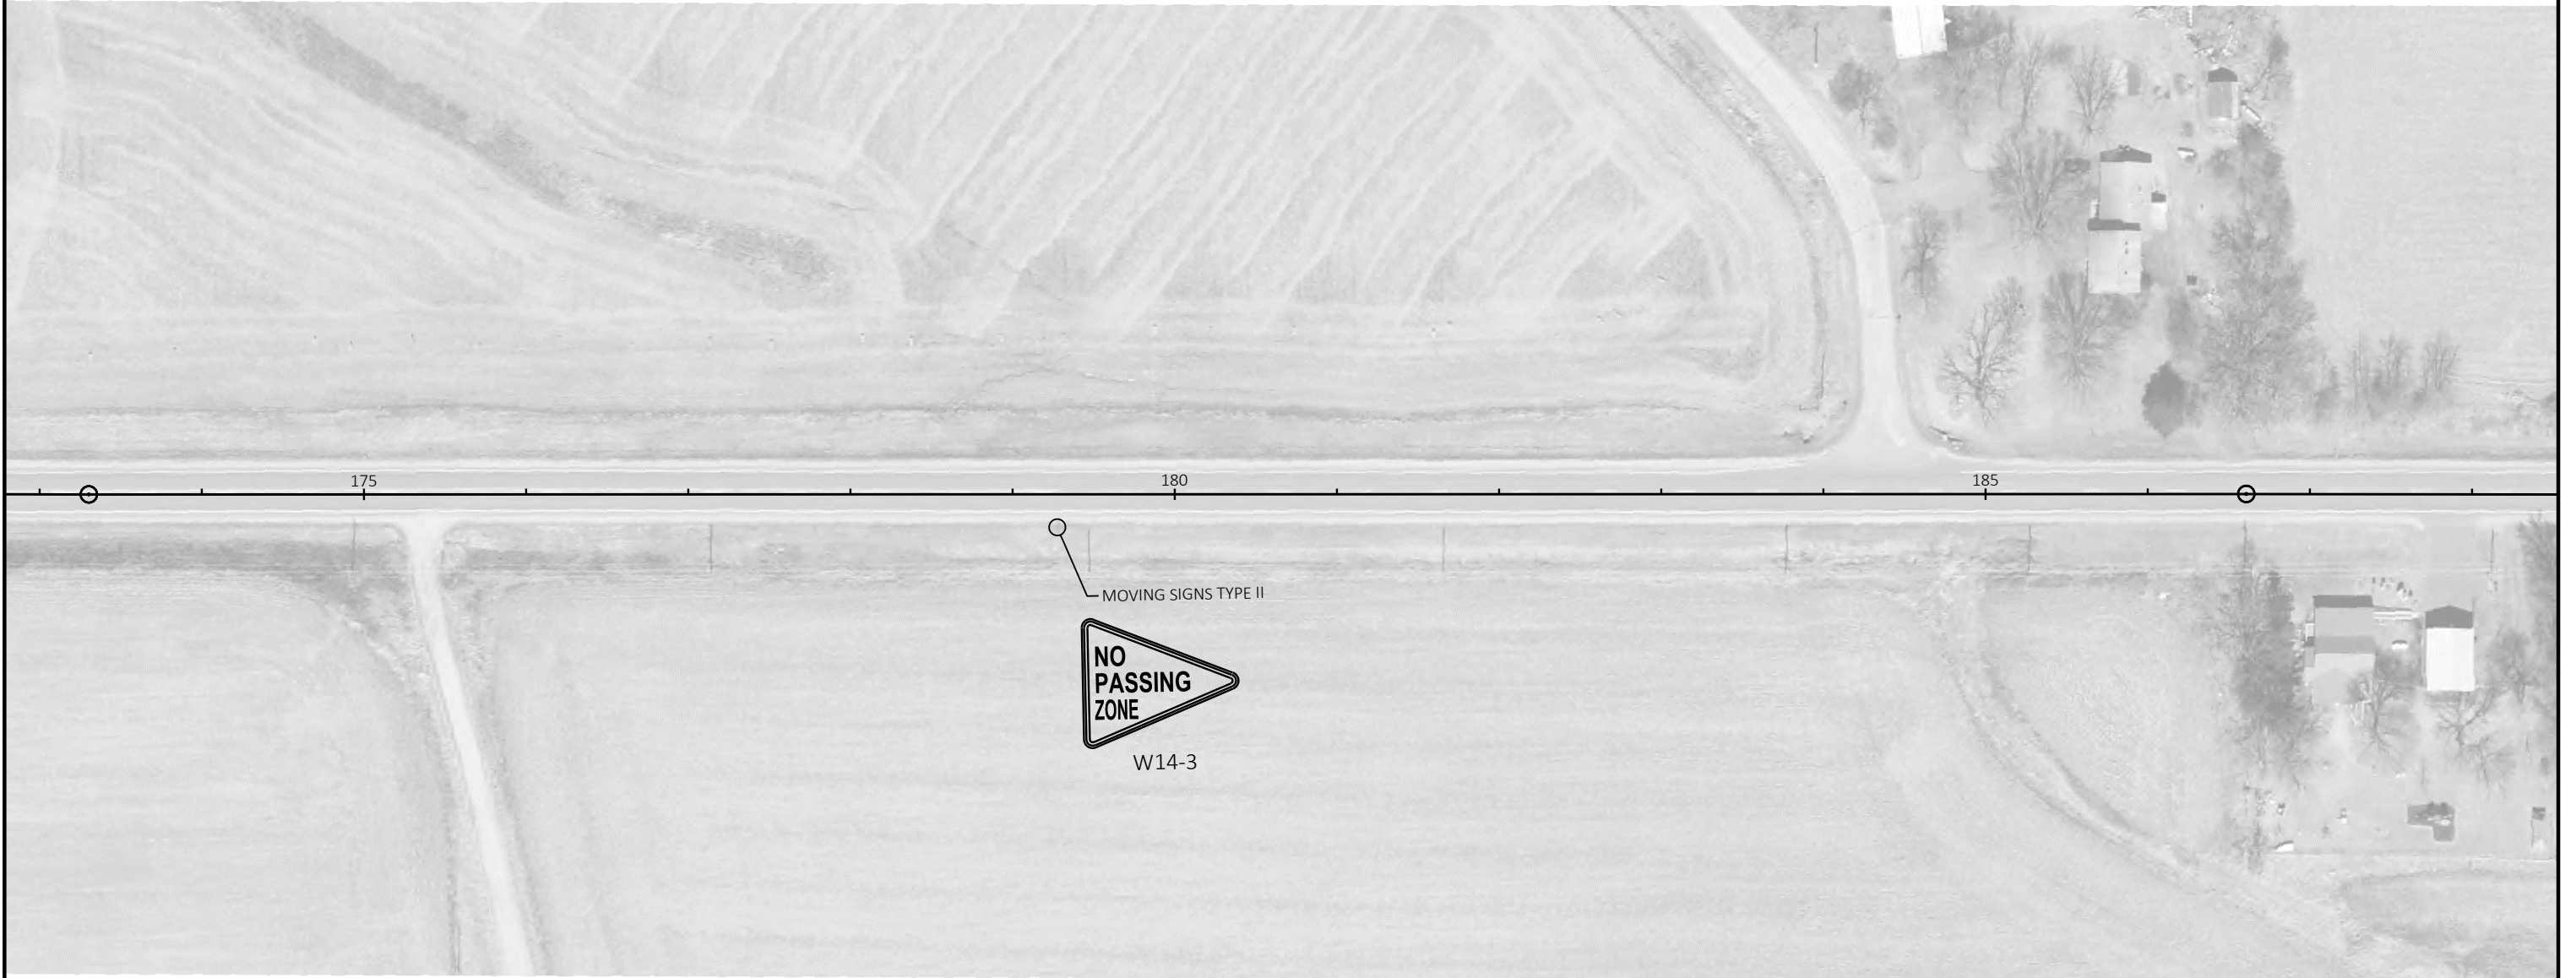






PROJECT NO: 6566-00-72	HWY: STH 23	COUNTY: ADAMS	SIGNING PLAN	SHEET	E
------------------------	-------------	---------------	--------------	-------	---

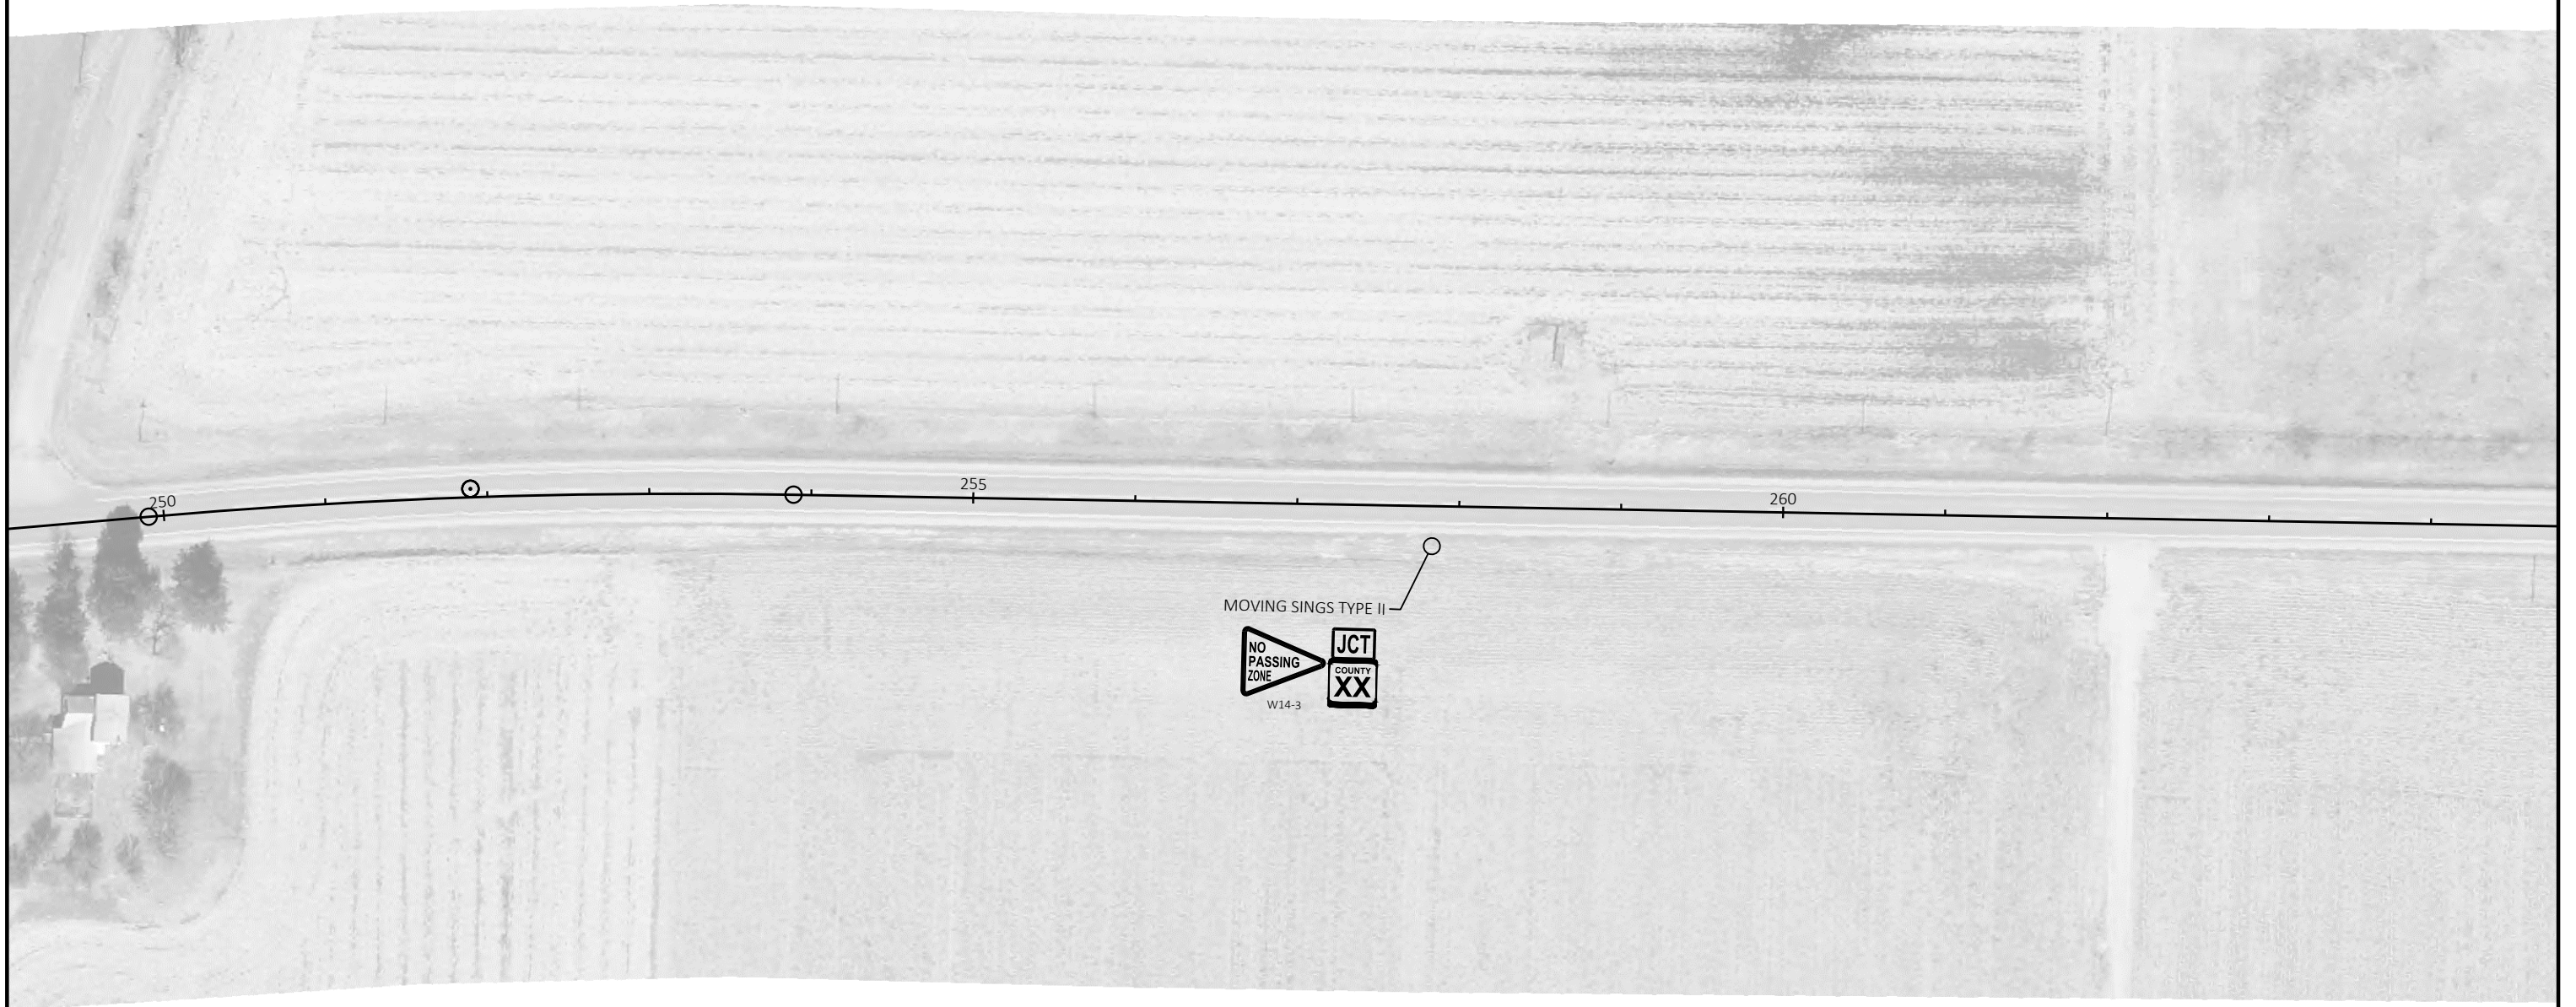

PROJECT NO: 6566-00-72	HWY: STH 23	COUNTY: ADAMS	SIGNING PLAN	SHEET	E
------------------------	-------------	---------------	--------------	-------	---

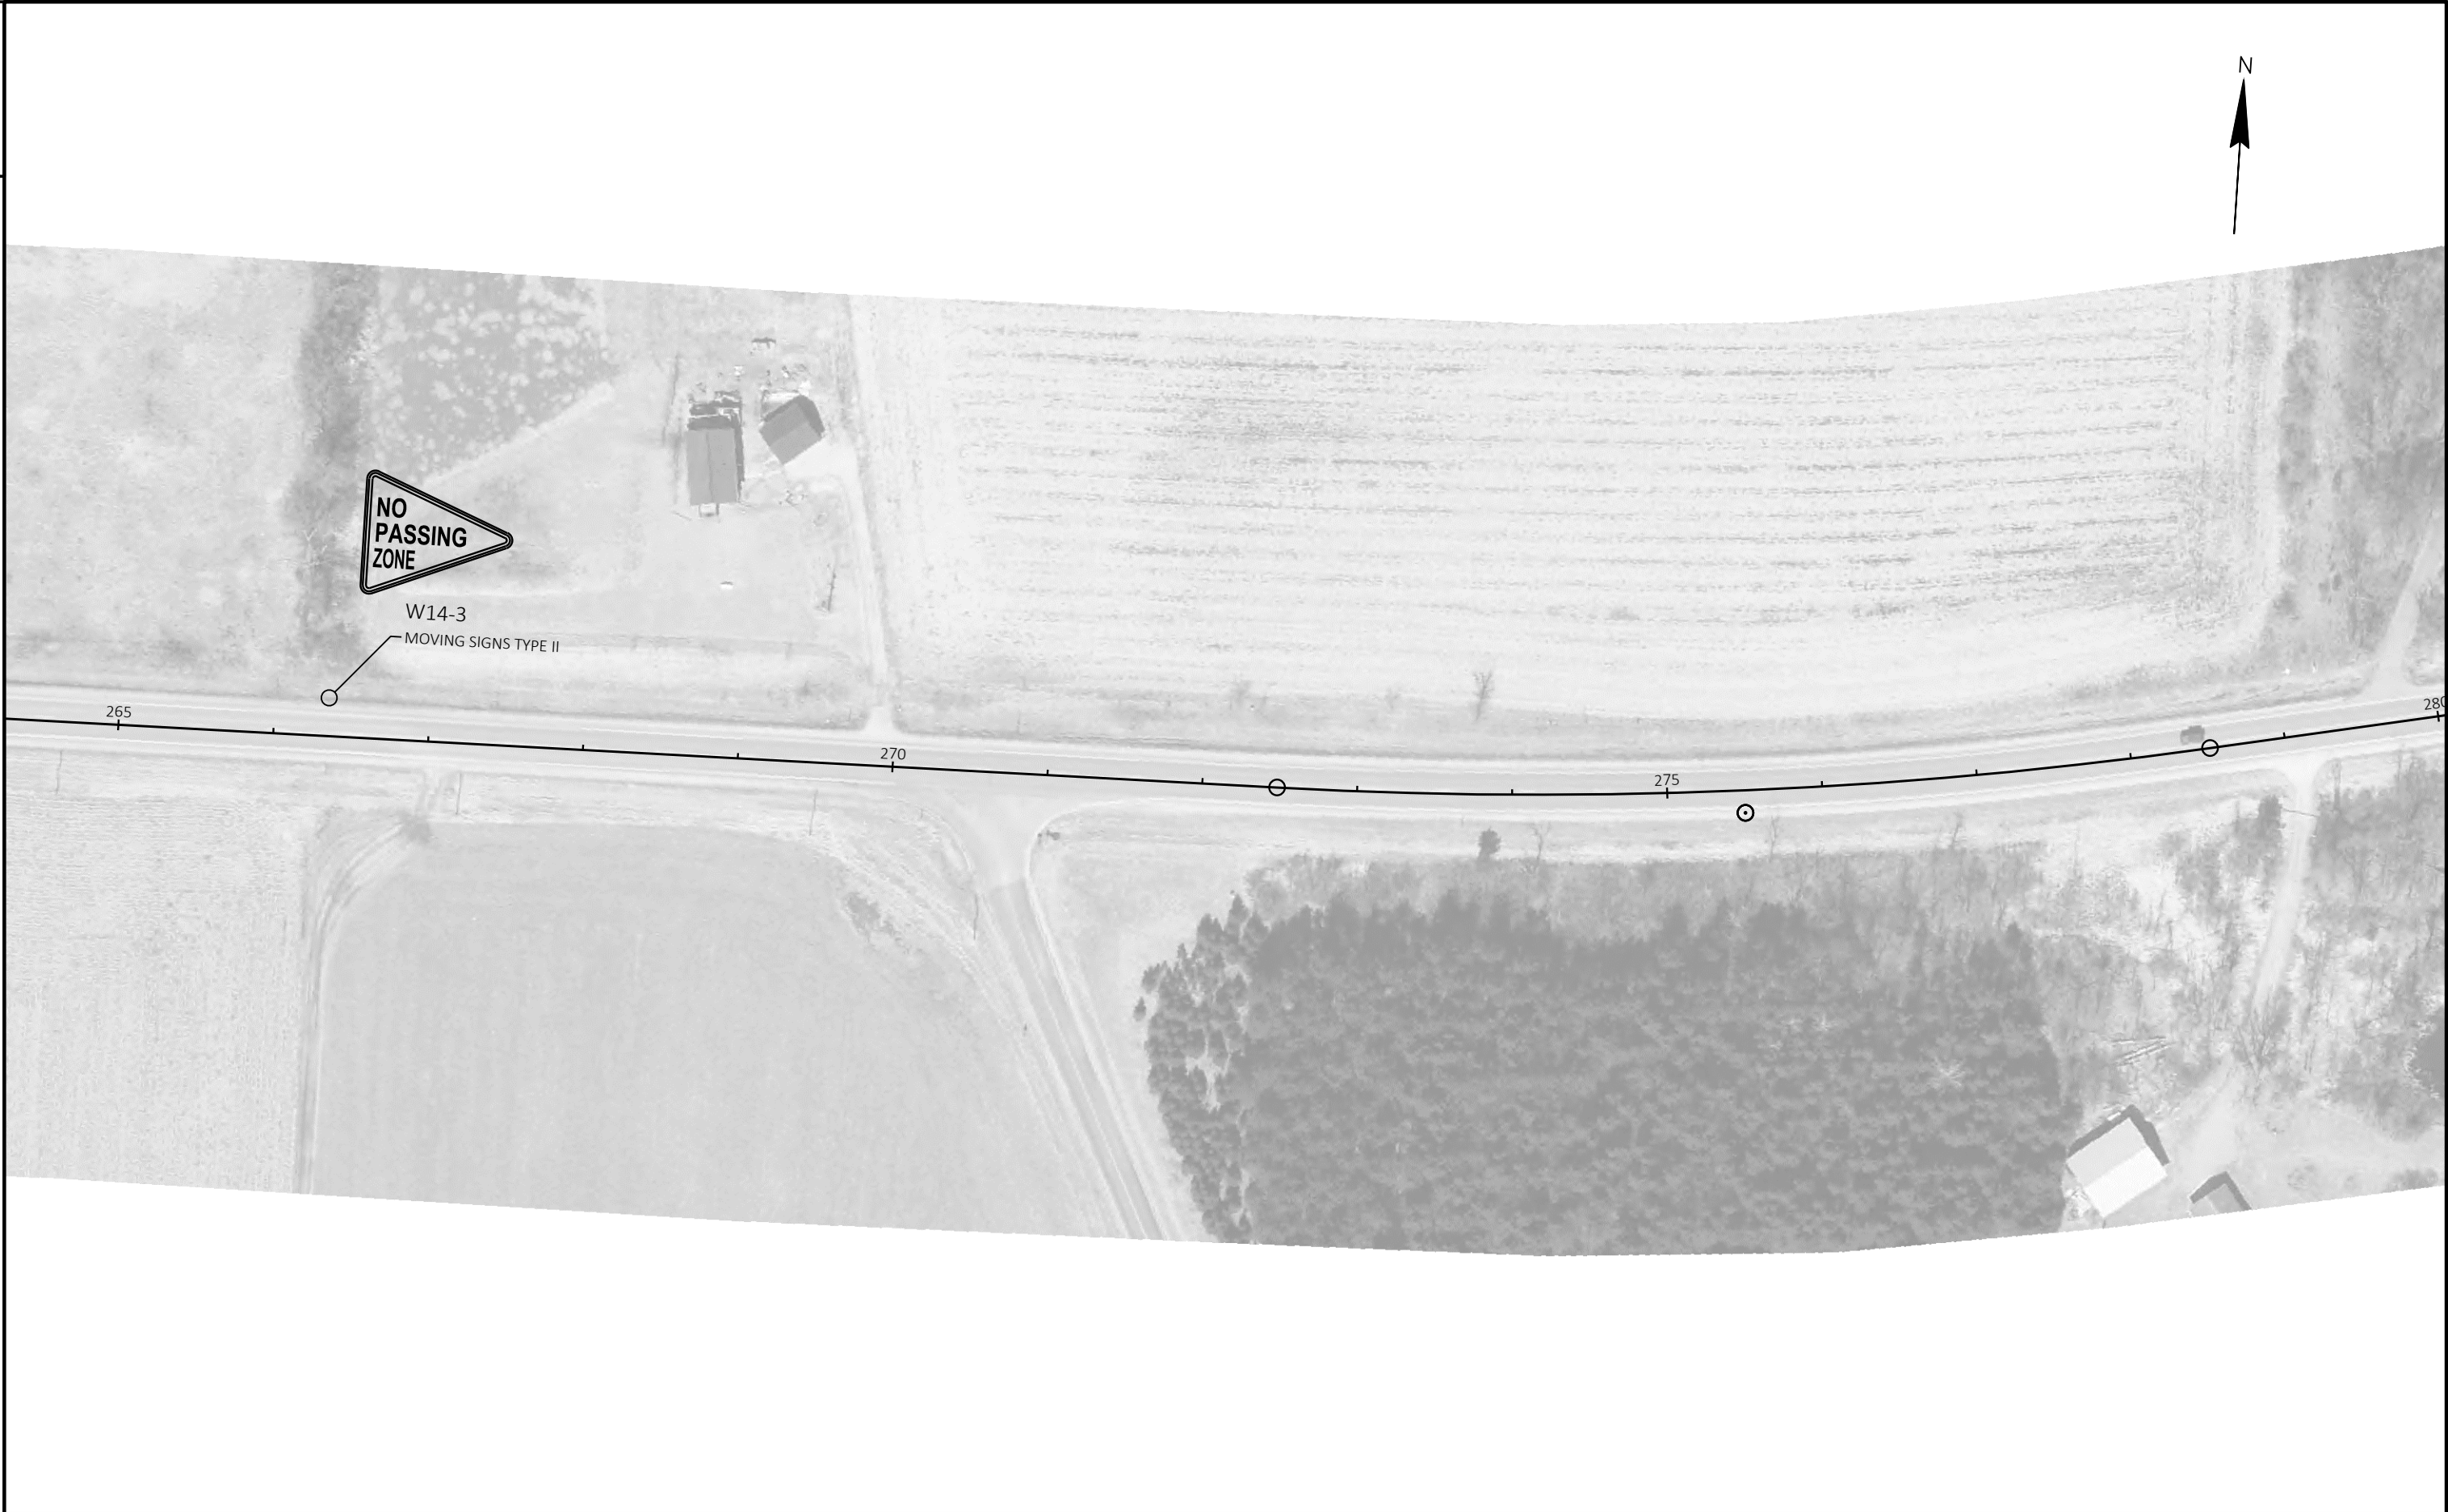

PROJECT NO: 6566-00-72	HWY: STH 23	COUNTY: ADAMS	SIGNING PLAN	SHEET	E
------------------------	-------------	---------------	--------------	-------	---



PROJECT NO: 6566-00-72

HWY: STH 23

COUNTY: ADAMS

SIGNING PLAN

SHEET

E



PROJECT NO: 6566-00-72


HWY: STH 23

COUNTY: ADAMS

SIGNING PLAN

SHEET

E

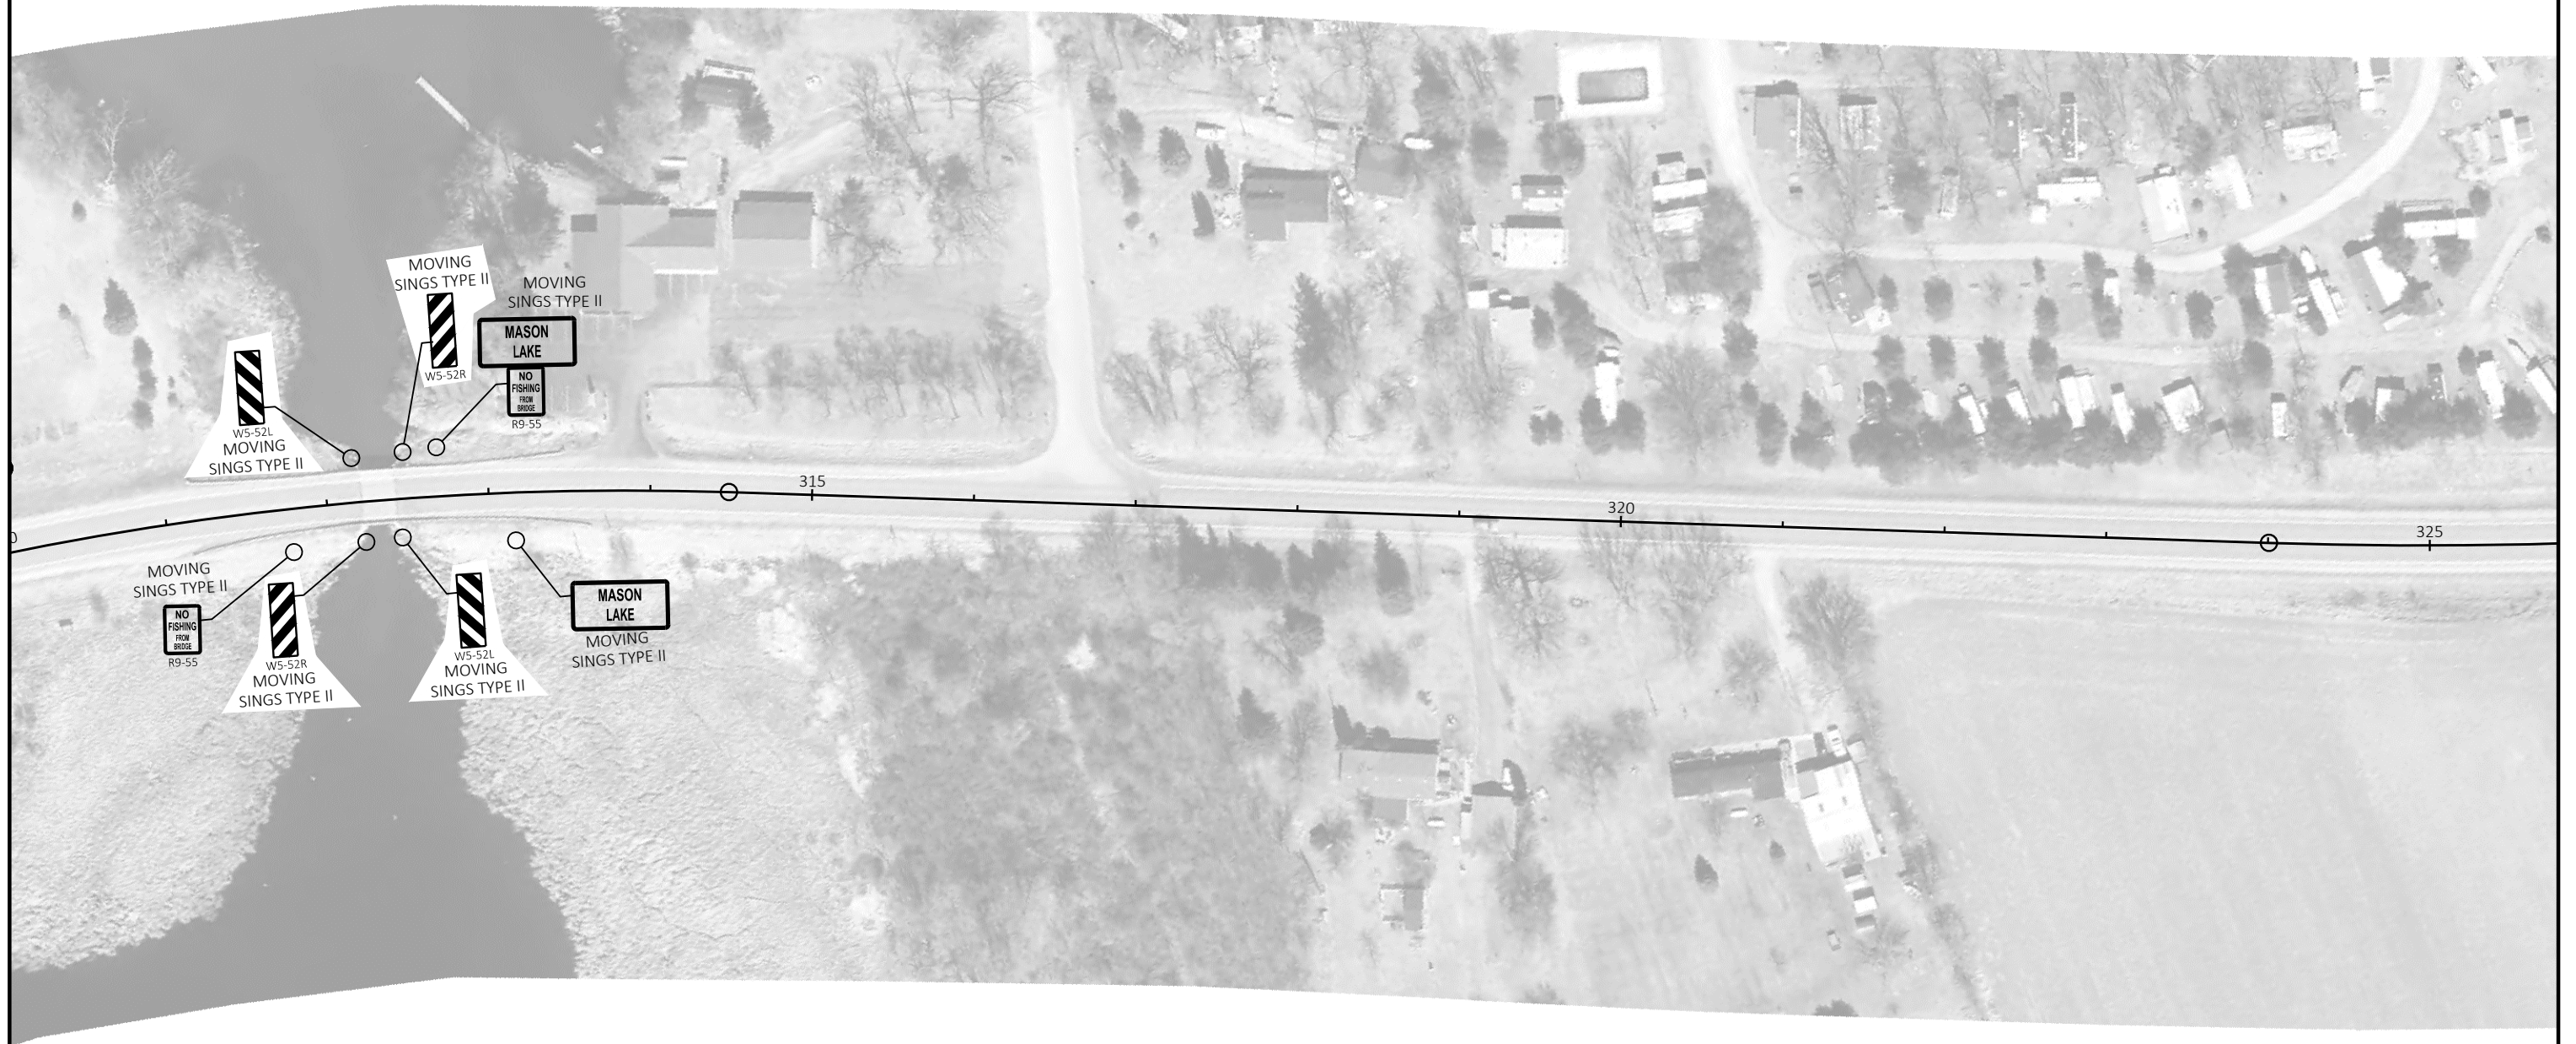

PROJECT NO: 6566-00-72

HWY: STH 23

COUNTY: ADAMS


SIGNING PLAN

SHEET

E



PROJECT NO: 6566-00-72	HWY: STH 23	COUNTY: ADAMS	SIGNING PLAN	SHEET	E
------------------------	-------------	---------------	--------------	-------	---

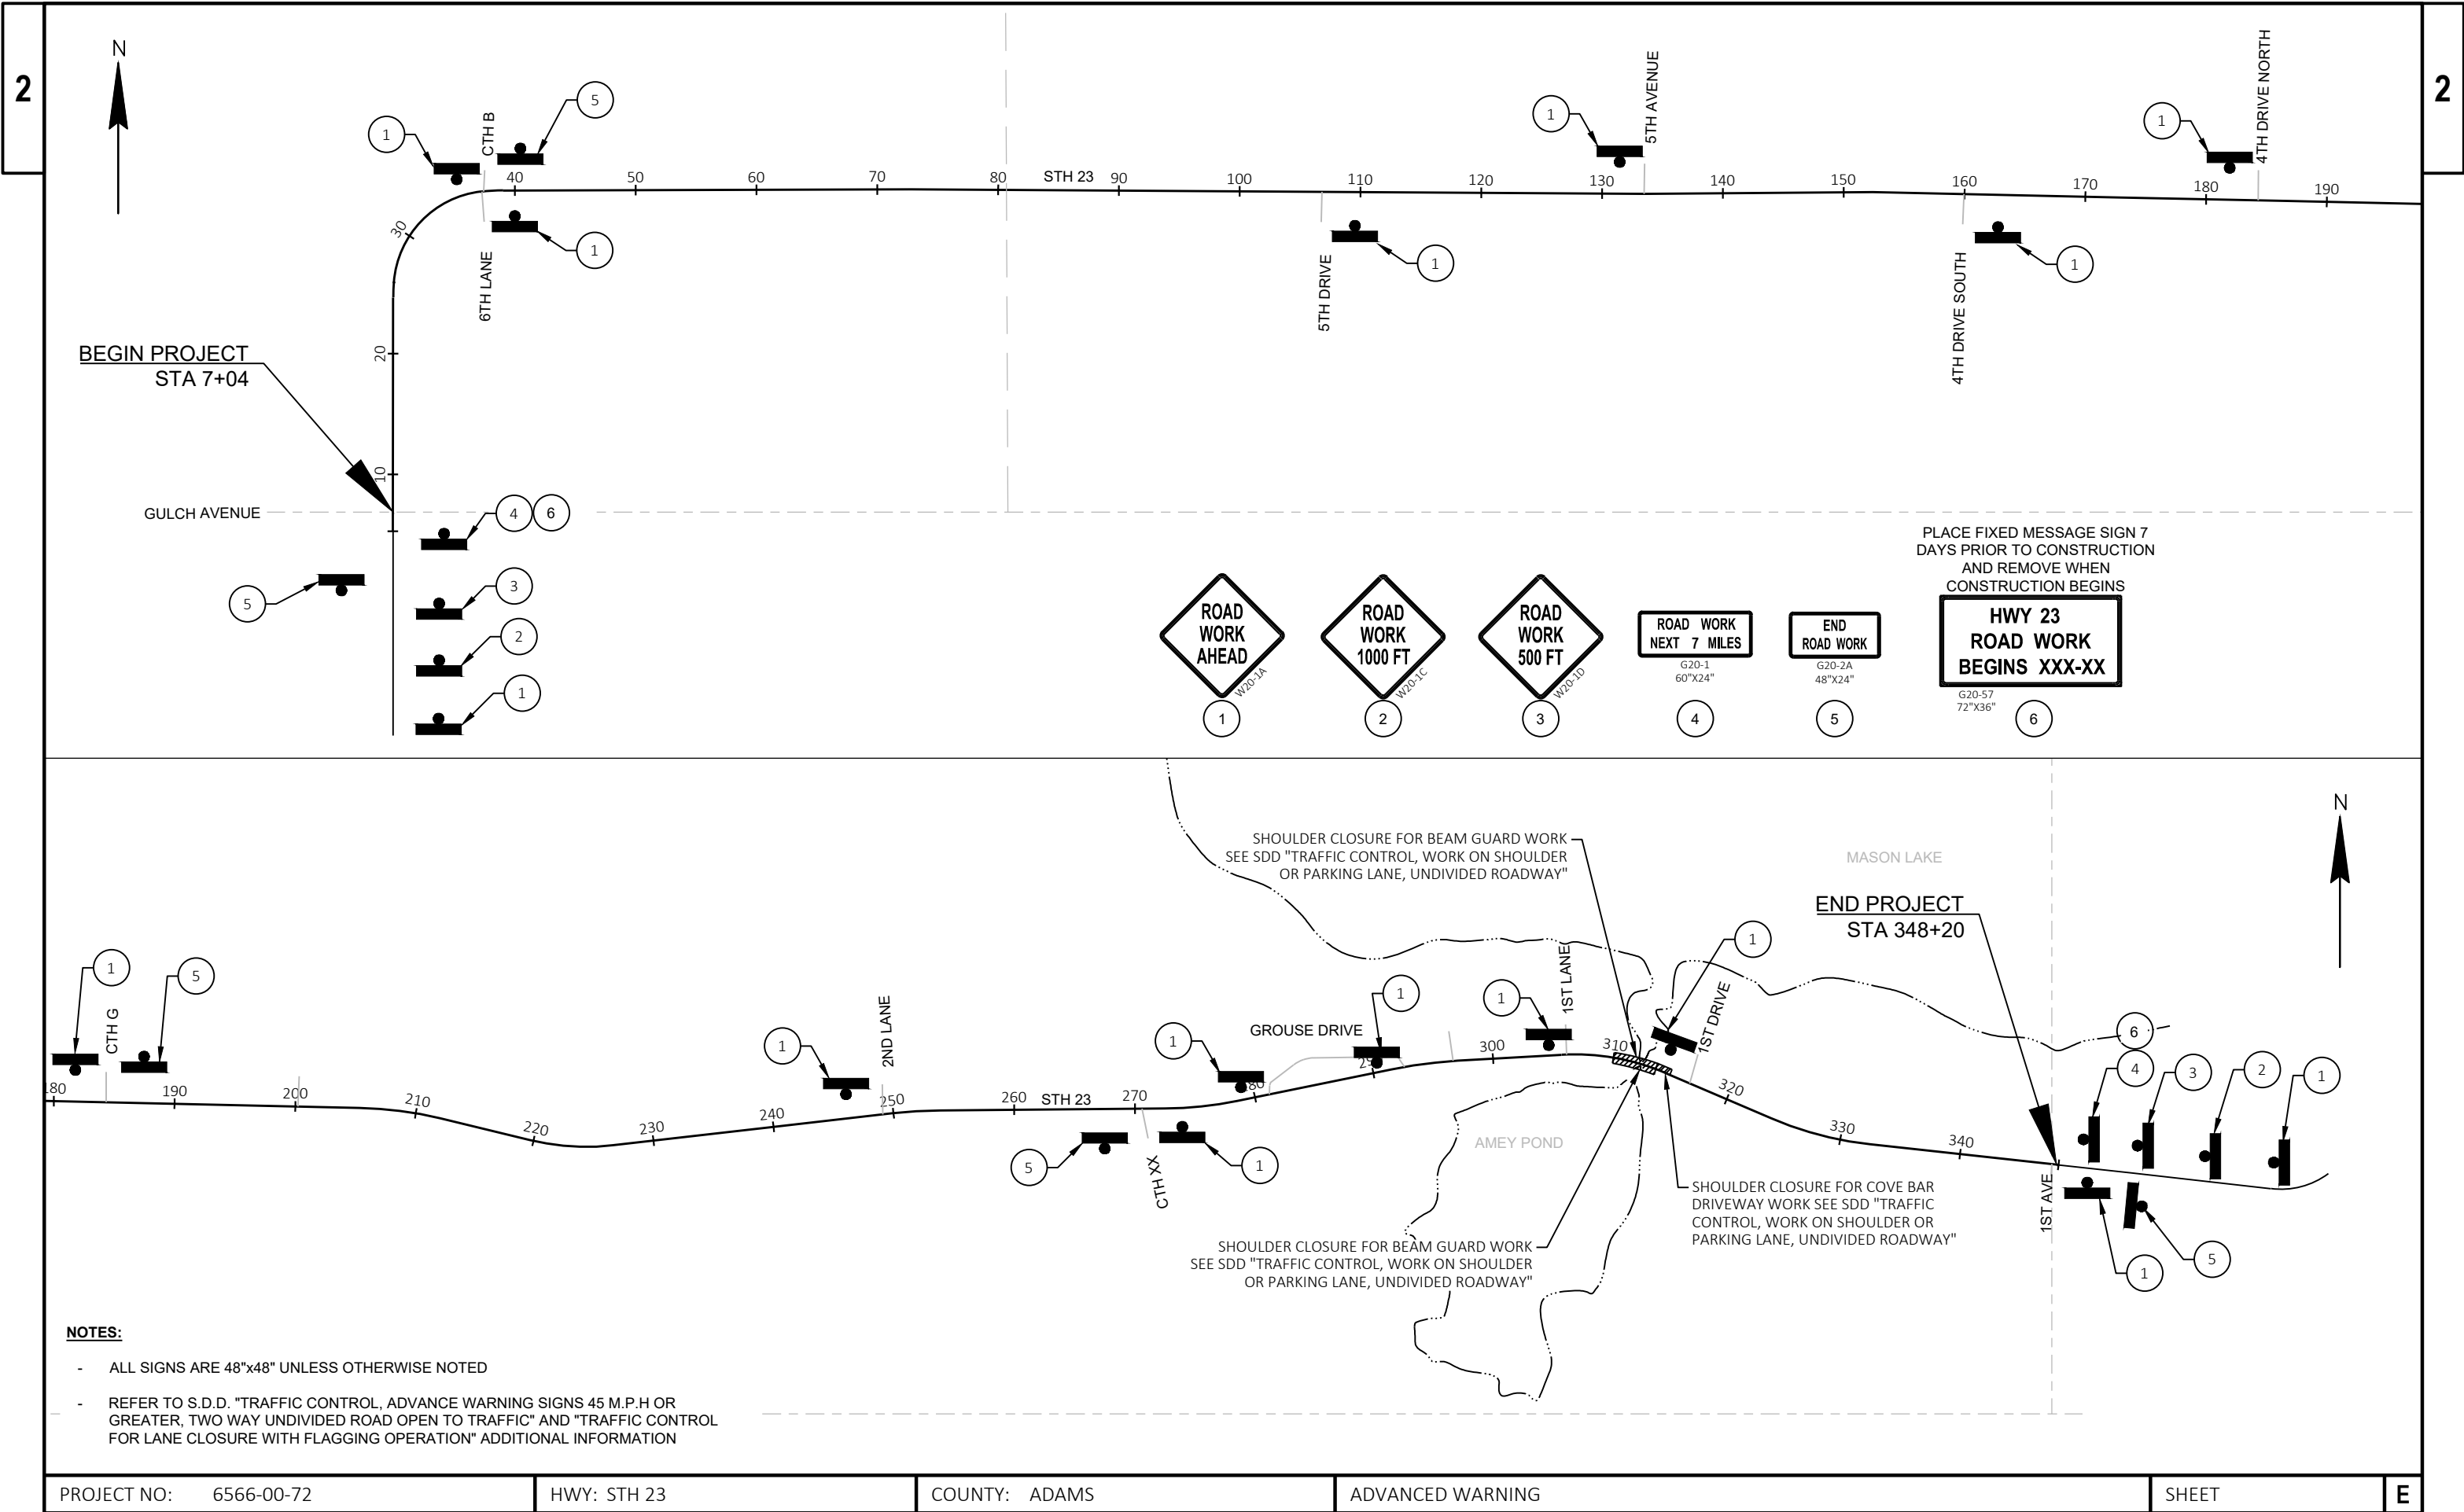

Estimate Of Quantities

6566-00-72

Line	Item	Item Description	Unit	Total	Qty
0002	201.0120	Clearing	ID	30.000	30.000
0004	201.0220	Grubbing	ID	30.000	30.000
0006	203.0100	Removing Small Pipe Culverts	EACH	4.000	4.000
0008	204.0115	Removing Asphaltic Surface Butt Joints	SY	779.000	779.000
0010	204.0120	Removing Asphaltic Surface Milling	SY	119,154.000	119,154.000
0012	204.0165	Removing Guardrail	LF	445.000	445.000
0014	204.0180	Removing Delineators and Markers	EACH	6.000	6.000
0016	204.0185	Removing Masonry	CY	1.000	1.000
0018	205.0100	Excavation Common	CY	1,687.000	1,687.000
0020	208.0100	Borrow	CY	171.000	171.000
0022	208.1500.S	Temporary Lane Shift During Culvert Work	EACH	6.000	6.000
0024	211.0100	Prepare Foundation for Asphaltic Paving (project) 01. 6566-00-72	LS	1.000	1.000
0026	211.0400	Prepare Foundation for Asphaltic Shoulders	STA	143.000	143.000
0028	213.0100	Finishing Roadway (project) 01. 6566-00-72	EACH	1.000	1.000
0030	305.0110	Base Aggregate Dense 3/4-Inch	TON	3,530.000	3,530.000
0032	305.0120	Base Aggregate Dense 1 1/4-Inch	TON	706.000	706.000
0034	416.1010	Concrete Surface Drains	CY	2.000	2.000
0036	455.0605	Tack Coat	GAL	10,141.000	10,141.000
0038	460.2000	Incentive Density HMA Pavement	DOL	9,140.000	9,140.000
0040	460.6224	HMA Pavement 4 MT 58-28 S	TON	14,262.000	14,262.000
0042	465.0105	Asphaltic Surface	TON	365.000	365.000
0044	465.0110	Asphaltic Surface Patching	TON	200.000	200.000
0046	465.0475	Asphalt Centerline Rumble Strips 2-Lane Rural	LF	27,716.000	27,716.000
0048	509.9005.S	Removing Concrete Masonry Deck Overlay (structure) B-39-57	SY	212.000	212.000
0050	516.0600.S	Sheet Membrane Waterproofing	SY	212.000	212.000
0052	520.1018	Apron Endwalls for Culvert Pipe 18-Inch	EACH	2.000	2.000
0054	520.1024	Apron Endwalls for Culvert Pipe 24-Inch	EACH	2.000	2.000
0056	520.2024	Culvert Pipe Temporary 24-Inch	LF	18.000	18.000
0058	520.2030	Culvert Pipe Temporary 30-Inch	LF	14.000	14.000
0060	520.2042	Culvert Pipe Temporary 42-Inch	LF	24.000	24.000
0062	520.3418	Culvert Pipe Class III-A Non-metal 18-Inch	LF	44.000	44.000
0064	520.3424	Culvert Pipe Class III-A Non-metal 24-Inch	LF	58.000	58.000
0066	520.8000	Concrete Collars for Pipe	EACH	1.000	1.000
0068	521.1018	Apron Endwalls for Culvert Pipe Steel 18-Inch	EACH	2.000	2.000
0070	522.0130	Culvert Pipe Reinforced Concrete Class III 30-Inch	LF	78.000	78.000
0072	522.0142	Culvert Pipe Reinforced Concrete Class III 42-Inch	LF	60.000	60.000
0074	522.1030	Apron Endwalls for Culvert Pipe Reinforced Concrete 30-Inch	EACH	1.000	1.000
0076	522.1042	Apron Endwalls for Culvert Pipe Reinforced Concrete 42-Inch	EACH	2.000	2.000
0078	601.0584	Concrete Curb & Gutter 4-Inch Sloped 30-Inch Type TBT	LF	50.000	50.000
0080	614.0396	Guardrail Mow Strip Asphalt	SY	19.000	19.000
0082	614.2300	MGS Guardrail 3	LF	250.000	250.000
0084	614.2500	MGS Thrie Beam Transition	LF	158.000	158.000
0086	614.2610	MGS Guardrail Terminal EAT	EACH	4.000	4.000
0088	618.0100	Maintenance And Repair of Haul Roads (project) 01. 6566-00-72	EACH	1.000	1.000
0090	619.1000	Mobilization	EACH	1.000	1.000
0092	621.0100	Landmark Reference Monuments	EACH	4.000	4.000
0094	624.0100	Water	MGAL	64.000	64.000
0096	625.0100	Topsoil	SY	5,077.000	5,077.000
0098	628.1504	Silt Fence	LF	3,685.000	3,685.000

Estimate Of Quantities

6566-00-72

Line	Item	Item Description	Unit	Total	Qty
0100	628.1520	Silt Fence Maintenance	LF	3,685.000	3,685.000
0102	628.1905	Mobilizations Erosion Control	EACH	7.000	7.000
0104	628.1910	Mobilizations Emergency Erosion Control	EACH	1.000	1.000
0106	628.2008	Erosion Mat Urban Class I Type B	SY	4,619.000	4,619.000
0108	628.7005	Inlet Protection Type A	EACH	1.000	1.000
0110	628.7504	Temporary Ditch Checks	LF	35.000	35.000
0112	628.7555	Culvert Pipe Checks	EACH	12.000	12.000
0114	628.7570	Rock Bags	EACH	119.000	119.000
0116	629.0210	Fertilizer Type B	CWT	3.000	3.000
0118	630.0120	Seeding Mixture No. 20	LB	82.000	82.000
0120	630.0140	Seeding Mixture No. 40	LB	37.000	37.000
0122	630.0500	Seed Water	MGAL	100.000	100.000
0124	633.5200	Markers Culvert End	EACH	6.000	6.000
0126	638.2102	Moving Signs Type II	EACH	31.000	31.000
0128	642.5001	Field Office Type B	EACH	1.000	1.000
0130	643.0300	Traffic Control Drums	DAY	555.000	555.000
0132	643.0900	Traffic Control Signs	DAY	2,140.000	2,140.000
0134	643.1000	Traffic Control Signs Fixed Message	SF	36.000	36.000
0136	643.5000	Traffic Control	EACH	1.000	1.000
0138	646.1020	Marking Line Epoxy 4-Inch	LF	38,439.000	38,439.000
0140	646.1040	Marking Line Grooved Wet Ref Epoxy 4-Inch	LF	68,232.000	68,232.000
0142	646.6105	Marking Stop Line Paint 18-Inch	LF	252.000	252.000
0144	648.0100	Locating No-Passing Zones	MI	6.470	6.470
0146	649.0105	Temporary Marking Line Paint 4-Inch	LF	39,226.000	39,226.000
0148	649.0120	Temporary Marking Line Epoxy 4-Inch	LF	38,270.000	38,270.000
0150	649.0150	Temporary Marking Line Removable Tape 4-Inch	LF	2,850.000	2,850.000
0152	650.5500	Construction Staking Curb Gutter and Curb & Gutter	LF	50.000	50.000
0154	650.6000	Construction Staking Pipe Culverts	EACH	3.000	3.000
0156	650.8000	Construction Staking Resurfacing Reference	LF	34,116.000	34,116.000
0158	650.9910	Construction Staking Supplemental Control (project) 01. 6566-00-72	LS	1.000	1.000
0160	650.9920	Construction Staking Slope Stakes	LF	670.000	670.000
0162	690.0150	Sawing Asphalt	LF	955.000	955.000
0164	740.0440	Incentive IRI Ride	DOL	12,940.000	12,940.000
0166	ASP.1T0A	On-the-Job Training Apprentice at \$5.00/HR	HRS	1,200.000	1,200.000
0168	ASP.1T0G	On-the-Job Training Graduate at \$5.00/HR	HRS	600.000	600.000
0170	SPV.0060	Special 01. Reestablish Section Corner Monuments	EACH	4.000	4.000

3

CLEARING AND GRUBBING					
CATEGORY	STATION	LOCATION	201.0120 CLEARING ID	201.0220 GRUBBING ID	REMARKS
0010	314+80	LT	30	30	TREE REMOVAL
		TOTAL 0010	30	30	

REMOVING ITEMS										
CATEGORY	STATION	TO	STATION	LOCATION	203.0100 REMOVING SMALL PIPE CULVERTS EACH	204.0115 REMOVING ASPHALTIC SURFACE BUTT JOINTS SY	204.0120 REMOVING ASPHALTIC SURFACE MILLING* SY	204.0165 REMOVING GUARDRAIL LF	204.0185 REMOVING MASONRY CY	REMARKS
0010	7+04	-	42+26	LT & RT	1	260	14,402	-	1	
0010	42+26	-	74+00	LT & RT	-	161	10,607	-	-	
0010	74+00	-	105+64	LT & RT	-	0	10,547	-	-	
0010	105+64	-	161+18	LT & RT	-	82	19,013	-	-	
0010	161+18	-	205+32	LT & RT	-	62	15,247	-	-	
0010	205+32	-	250+01	LT & RT	1	34	15,185	-	-	
0010	250+01	-	312+22	LT & RT	1	119	21,590	215	-	
0010	312+22	-	348+20	LT & RT	1	60	12,563	230	-	
			TOTAL 0010		4	779	119,154	445	1	
*SIDEROAD MILLING INCLUDED IN MAINLINE QUANTITIES										

3

EARTHWORK										
CATEGORY	STATION	TO	STATION	LOCATION	* 205.0100 EXCAVATION COMMON CY	AVAILABLE MATERIAL (1) CY	EXPANDED FILL (2) CY	MASS ORDINATE +/- (3) CY	208.0100 BORROW CY	REMARKS
0010	309+00	-	312+22	LT&RT	11	11	206	-195	195	BEAM GUARD GRADING
0010	312+22	-	316+00	LT&RT	210	210	186	24	-24	BEAM GUARD GRADING
			TOTAL 0010		221				171	
(1) AVAILABLE MATERIAL = CUT - SALVAGED/UUNUSABLE PAVEMENT MATERIAL										
(2) EXPANDED FILL FACTOR = 1.25										
(3) THE MASS ORDINATE + OR - QTY CALCULATED INDICATES AN EXCESS (+) OR A SHORTAGE (-) OF MATERIAL. EXCESS MATERIAL FROM EITHER SECTION REDUCES THE TOTAL BORROW NEEDED										
*ITEM USED ELSEWHERE IN PLAN										

PREPARE FOUNDATION								
CATEGORY	STATION	TO	STATION	LOCATION	211.0100.01 PREPARE FOUNDATION FOR ASPHALTIC PAVING (PROJECT) (01. 6566-00-72) LS	211.0400 PREPARE FOUNDATION FOR ASPHALTIC SHOULDERS (PROJECT) (01. 6566-00-72) STA	213.0100.01 FINISHING ROADWAY (PROJECT) (01. 6566-00-72) EACH	REMARKS
0010	7+04	-	74+00	LT	-	67	-	
0010	7+04	-	74+00	RT	-	67	-	
0010	74+00	-	105+64	-	-	-	-	
0010	105+64	-	161+18	-	-	-	-	
0010	161+18	-	205+32	-	-	-	-	
0010	205+32	-	250+01	-	-	-	-	
0010	250+01	-	312+22	LT	-	2	-	
0010	250+01	-	312+22	RT	-	3	-	
0010	312+22	-	348+05	LT	-	2	-	
0010	312+22	-	348+20	RT	-	2	-	
0010			PROJECT WIDE		1		1	
			TOTAL 0010		1	143	1	

208.1500.S				
CATEGORY	STATION	LOCATION	208.1500.S TEMPORARY LANE SHIFT DURING CULVERT WORK EACH	REMARKS
0010	42+01	LT&RT	2	
0010	239+64	LT&RT	2	
0010	258+92	LT&RT	2	
		TOTAL 0010	6	

BASE AGGREGATE								
CATEGORY	STATION	TO	STATION	LOCATION	305.0110 BASE AGGREGATE DENSE 3/4-INCH TON	* 305.0120 BASE AGGREGATE DENSE 1 1/4-INCH TON	624.0100 WATER MGAL	REMARKS
0010	7+04	-	38+15	LT & RT	261	-	4	
0010	38+15	-	74+00	LT & RT	465	-	10	
0010	74+00	-	105+64	LT & RT	308	-	5	
0010	105+64	-	161+18	LT & RT	571	-	9	
0010	161+18	-	205+32	LT & RT	459	-	7	
0010	205+32	-	250+01	LT & RT	448	-	10	
0010	250+01	-	312+22	LT & RT	649	-	13	
0010	312+22	-	348+20	LT	369	11	6	COVE BAR DRIVEWAY
			TOTAL 0010		3,529	11	64	
*ITEM USE ELSEWHERE IN PLAN								

CONCRETE SURFACE DRAINS							
CATEGORY	STATION	TO	STATION	LOCATION	416.1010 CONCRETE SURFACE DRAINS CY	601.0584 CONCRETE CURB & GUTTER 4-INCH SLOPED 30-INCH TYPE TBT LF	REMARKS
0010	311+50	-	312+22	RT	2	50	
			TOTAL 0010		2	50	

ASPHALT ITEMS										

3

618.0100.01							MOBILIZATION					REFERENCE MONUMENTS					
618.0100.01 MAINTENANCE AND REPAIR OF HAUL ROADS (PROJECT) (01. 6566-00-72)							619.1000 MOBILIZATION					621.0100 LANDMARK REFERENCE MONUMENTS					
CATEGORY	STATION	TO	STATION	LOCATION	EACH	REMARKS	CATEGORY	STATION - STATION	LOCATION	EACH	REMARKS	CATEGORY	STATION	LOCATION	EACH	EACH	REMARKS
0010	PROJECT WIDE			LT&RT	1		0010	PROJECT WIDE	LT & RT	1		0010	7+04	CL	1	1	
				TOTAL 0010	1				TOTAL 0010	1		0010	80+34	CL	1	1	
												0011	133+55	CL	1	1	
												0010	186+61	CL	1	1	
												TOTAL 0010			4	4	

3

EROSION CONTROL																			
					625.0100	628.1504	628.1520	628.1905	628.1910	628.2008	628.7005	628.7504	628.7555	628.7570	629.0210	630.0120	630.0140	630.0500	
								MOBILIZATIONS	MOBILIZATIONS	EROSION MAT	INLET	TEMPORARY	CULVERT			SEEDING	SEEDING	SEED	
CATEGORY	STATION	TO	STATION	LOCATION	TOPSOIL	SILT FENCE	SILT FENCE	EROSION	EROSION	URBAN CLASS	PROTECTION	DITCH	PIPE	ROCK	FERTILIZER	MIXTURE	MIXTURE	WATER	REMARKS
					SY	LF	LF	EACH	EACH	I TYPE B	TYPE A	CHECKS	CHECKS	BAGS	TYPE B	NO. 20	NO. 40	MGAL	
0010	7+04	-	38+15	LT & RT	-	-	-	-	-	-	-	-	-	-	-	-	-	-	
0010	38+15	-	105+64	LT & RT	1,050	850	850	2	-	1,050	1	-	-	36	0.7	28	-	-	
0010	105+64	-	161+18	LT & RT	-	-	-	-	-	-	-	-	-	-	-	-	-	-	
0010	161+18	-	205+32	LT & RT	-	-	-	-	-	-	-	-	-	-	-	-	-	-	
0010	205+32	-	250+01	LT & RT	910	1,000	1,000	2	-	910	-	-	7	36	0.6	25	-	-	
0010	250+01	-	309+00	LT & RT	805	950	950	2	-	805	-	-	3	36	0.5	22	-	-	
0010	309+00	-	317+00	LT & RT	1,850	550	550	1	-	1,850	-	-	2	-	1.2	-	33	-	
0010	317+00	-	348+20	LT & RT	-	-	-	-	-	4	-	35	-	-	-	-	-	-	
0010	PROJECT WIDE			LT & RT	-	-	-	-	1	-	-	-	-	-	-	-	-	-	
0010	UNDISTRIBUTED				462	335	335	-	-	-	-	-	-	11	-	7	3	100	
TOTAL 0010					5,077	3,685	3,685	7	1	4,619	1	35	12	119	3	82	37	100	

642-5201				
642.5001				
FIELD OFFICE				
TYPE B				
CATEGORY	STATION	LOCATION	EACH	REMARKS
0010	PROJECT WIDE	LT&RT	1	
TOTAL 0010			1	


TRAFFIC CONTROL-SIGNS								TRAFFIC CONTROL						
CATEGORY SIGN CODE MESSAGE DETAIL								643.0300 643.5000 649.0150						
								TRAFFIC CONTROL DRUMS TRAFFIC CONTROL TEMPORARY MARKING LINE						
								DAY EACH LF						
								REMARKS						
0010	W20-1A	ROAD WORK AHEAD	ADVANCED WARNING	16	55	880	-	0010	42+01	LT&RT	100	-	950	CULVERT WORK
0010	W201-C	ROAD WORK 1000 FT	ADVANCED WARNING	2	55	110	-	0010	239+64	LT&RT	100	-	950	CULVERT WORK
0010	W20-1D	ROAD WORK 500 FT	ADVANCED WARNING	2	55	110	-	0010	258+92	LT&RT	100	-	950	CUVLVERT WORK
0010	G20-1	ROAD WORK NEXT 7 MILES	ADVANCED WARNING	2	55	110	-	0010	310+00 - 314+50	LT	75	-	-	BEAM GUARD WORK
0010	G20-2A	END ROADWORK	ADVANCED WARNING	5	55	275	-	0010	310+00 - 314+50	RT	75	-	-	BEAM GUARD WORK
0010	G20-57	HWY 23 ROADWORK BEGINS XX	ADVANCED WARNING	-	-	-	36	0010	315+00	LT	30	-	-	COVE BAR DRIVEWAY
0010	W8-11	UNEVEN LANES	DROP OFF SIGNGING	2	55	110	-	0010	1009+00 - 1012+00	LT&RT	75	-	-	BRIDGE OVERLAY
0010	WO8-15	GROOVED PAVEMENT	MILLED SURFACE SIGNING	18	20	360	-	0010	PROJECT WIDE	LT&RT	-	1	-	
0010	WO8-1	BUMP	MILLED SURFACE SIGNING	2	20	40	-	TOTAL 0010			555	1	2,850	
0010	WO16-7L	AAROW SYMBOL	MILLED SURFACE SIGNING	2	20	40	-							
0010	W21-5	SHOULDER WORK	WORK ON SHOULDER	3	5	15								
0010	W8-7	LOOSE GRAVEL	LOOSE GRAVEL	4	15	60	-							
0010	W8-2 / W8-1	DIP / BUMP	LOOSE GRAVEL	2	15	30	-							
TOTAL 0010						2,140	36							

PAVEMENT MARKING														
					638.2101	646.1020		646.1040	646.6105	648.0100	649.0105		649.0120	
					MOVING SIGNS	MARKING LINE		MARKING LINE GROOVED	MARKING STOP LINE	LOCATING NO-	TEMPORARY MARKING		TEMPORARY MARKING	
					TYPE II	EPOXY 4-INCH		WET REF EPOXY 4-INCH	PAINT 18-INCH	PASSING ZONES	LINE PAINT 4-INCH		LINE EPOXY 4-INCH	
					(NO PASSING)	(FINAL -	(FINAL -	(FINAL - WHITE)	(FINAL - WHITE)	-	(MILLED SURFACE -	(LOWER LIFT PAVED	(FINAL - YELLOW)	
						YELLOW)	WHITE)				YELLOW	SURFACE - YELLOW)		
CATEGORY	STATION	TO	STATION	LOCATION	EACH	LF	LF	LF	LF	MI	LF	LF	LF	REMARKS
0010	7+04	-	17+54	LT & RT	1	263	-	2,100	-	0.2	84	84	263	DASHED CL
0010	17+54	-	28+54	LT & RT	-	1,375	-	2,200	-	0.2	1,188	1,188	1,375	SOLID/DASHED CL
0010	28+54	-	38+14	LT & RT	-	1,920	-	1,920	32	0.2	1,920	1,920	1,920	DOUBLE CL
0010	38+14	-	41+44	LT & RT	1	660	-	660	-	0.1	660	660	660	DOUBLE CL
0010	41+44	-	46+54	LT & RT	-	638	-	1,020	-	0.1	551	551	638	SOLID/DASHED CL
0010	46+54	-	61+64	LT & RT	1	378	-	3,020	-	0.3	121	121	378	DASHED CL
0010	61+64	-	74+00	LT & RT	1	1,545	-	2,472	-	0.2	1,335	1,335	1,545	SOLID/DASHED CL
0010	74+00	-	80+74	LT & RT	-	843	-	1,348	-	0.1	728	-	843	SOLID/DASHED CL
0010	80+74	-	83+79	LT & RT	1	610	-	610	-	0.1	610	-	610	DOUBLE CL
0010	83+79	-	105+64	LT & RT	2	2,731	-	4,370	-	0.4	2,360	-	2,731	SOLID/DASHED CL
0010	105+64	-	112+34	LT & RT	1	838	-	1,340	16	0.1	724	-	838	SOLID/DASHED CL
0010	112+34	-	116+19	LT & RT	-	96	-	770	-	0.1	31	-	96	DASHED CL
0010	116+19	-	161+19	LT & RT	6	5,625	-	9,000	36	0.9	4,860	-	5,625	SOLID/DASHED CL
0010	161+19	-	179+49	LT & RT	-	2,288	-	3,660	-	0.3	1,976	-	2,288	SOLID/DASHED CL
0010	179+49	-	191+99	LT & RT	2	313	-	2,500	15	0.2	100	-	313	DASHED CL
0010	191+99	-	203+29	LT & RT	-	1,413	-	2,260	20	0.2	1,220	-	1,413	SOLID/DASHED CL
0010	203+29	-	205+29	LT & RT	-	400	-	400	-	0.0	400	-	400	DOUBLE CL
0010	205+29	-	222+09	LT & RT	-	3,360	-	3,360	-	0.3	3,360	-	3,360	DOUBLE CL
0010	222+09	-	232+89	LT & RT	1	1,350	-	2,160	-	0.2	1,166	-	1,350	SOLID/DASHED CL
0010	232+89	-	240+34	LT & RT	1	186	-	1,490	-	0.1	60	-	186	DASHED CL
0010	240+34	-	246+59	LT & RT	-	781	-	1,250	22	0.1	675	-	781	SOLID/DASHED CL
0010	246+59	-	249+99	LT & RT	-	85	-	680	-	0.1	27	-	85	DASHED CL
0010	249+99	-	257+24	LT & RT	-	906	-	1,450	-	0.1	783	-	906	SOLID/DASHED CL
0010	257+24	-	265+39	LT & RT	1	204	-	1,630	-	0.2	65	-	204	DASHED CL
0010	265+39	-	273+09	LT & RT	1	963	-	1,540	27	0.1	832	-	963	SOLID/DASHED CL
0010	273+09	-	276+64	LT & RT	-	89	-	710	0	0.1	28	-	89	DASHED CL
0010	276+64	-	284+19	LT & RT	-	944	-	1,510	15	0.1	815	-	944	SOLID/DASHED CL
0010	284+19	-	299+39	LT & RT	1	380	-	3,040	15	0.3	122	-	380	DASHED CL
0010	299+39	-	310+69	LT & RT	1	1,413	-	2,260	20	0.2	1,220	-	1,413	SOLID/DASHED CL
0010	310+69	-	312+24	LT & RT	3	310	-	310	-	0.0	310	-	310	DOUBLE CL
0010	312+24	-	328+54	LT & RT	4	3,260	-	3,260	18	0.3	3,260	-	3,260	DOUBLE CL
0010	328+54	-	344+74	LT & RT	2	2,025	-	3,240	-	0.3	1,750	-	2,025	SOLID/DASHED CL
0010	344+74	-	348+20	LT & RT	-	83	-	692	16	0.1	26	-	83	DASHED CL
0010	1009+74	-	1010+26	LT & RT	-	65	104	-	-	0.0	-	-	-	SOLID/DASHED CL
TOTAL 0010					31	38,439		68,232	252	6.47	39,226		38,270	

NOTE: FINAL SOLID AND DASHED CENTERLINE LOCATIONS AND QUANTITIES TO BE DETERMINED BY LOCATING NO PASSING ZONES

CONSTRUCTIION STAKING										
					650.5500	650.6000	650.8000	650.9910.01	650.9920	
					CONSTRUCTION STAKING CURB GUTTER AND CURB & GUTTER	CONSTRUCTION STAKING PIPE CULVERTS	CONSTRUCTION STAKING RESURFACING REFERENCE	CONSTRUCTION STAKING SUPPLEMENTAL CONTROL (PROJECT) (01. 6566-00-72)	CONSTRUCTION STAKING SLOPE STAKES	
CATEGORY	STATION	TO	STATION	LOCATION	LF	EACH	LF	LS	LF	REMARKS
0010	7+04	-	38+15	LT&RT	-	-	3,111	-	-	
0010	38+15	-	105+64	LT&RT	-	1	6,749	-	-	
0010	105+64	-	161+18	LT&RT	-	-	5,554	-	-	
0010	161+18	-	205+32	LT&RT	-	-	4,414	-	-	
0010	205+32	-	250+01	LT&RT	-	1	4,469	-	-	
0010	250+01	-	312+22	LT&RT	50	1	6,221	-	250	
0010	312+22	-	348+20	LT&RT	-	-	3,598	-	420	
0010	PROJECT WIDE				-	-	-	1	-	
TOTAL 0010					50	3	34,116	1	670	


SAWING ASPHALT									
					* 690.0150 SAWING ASPHALT				
					LF				
CATEGORY	STATION	TO	STATION	LOCATION	LF	REMARKS			
0010	300+00	-	312+00	LT	170	SHOULDER REPLACEMENT			
0010	300+00	-	312+00	RT	240	SHOULDER REPLACEMENT			
0010	312+22	-	348+05	LT	195	SHOULDER REPLACEMENT			
0010	312+22	-	348+05	RT	170	SHOULDER REPLACEMENT			
TOTAL 0010					775				

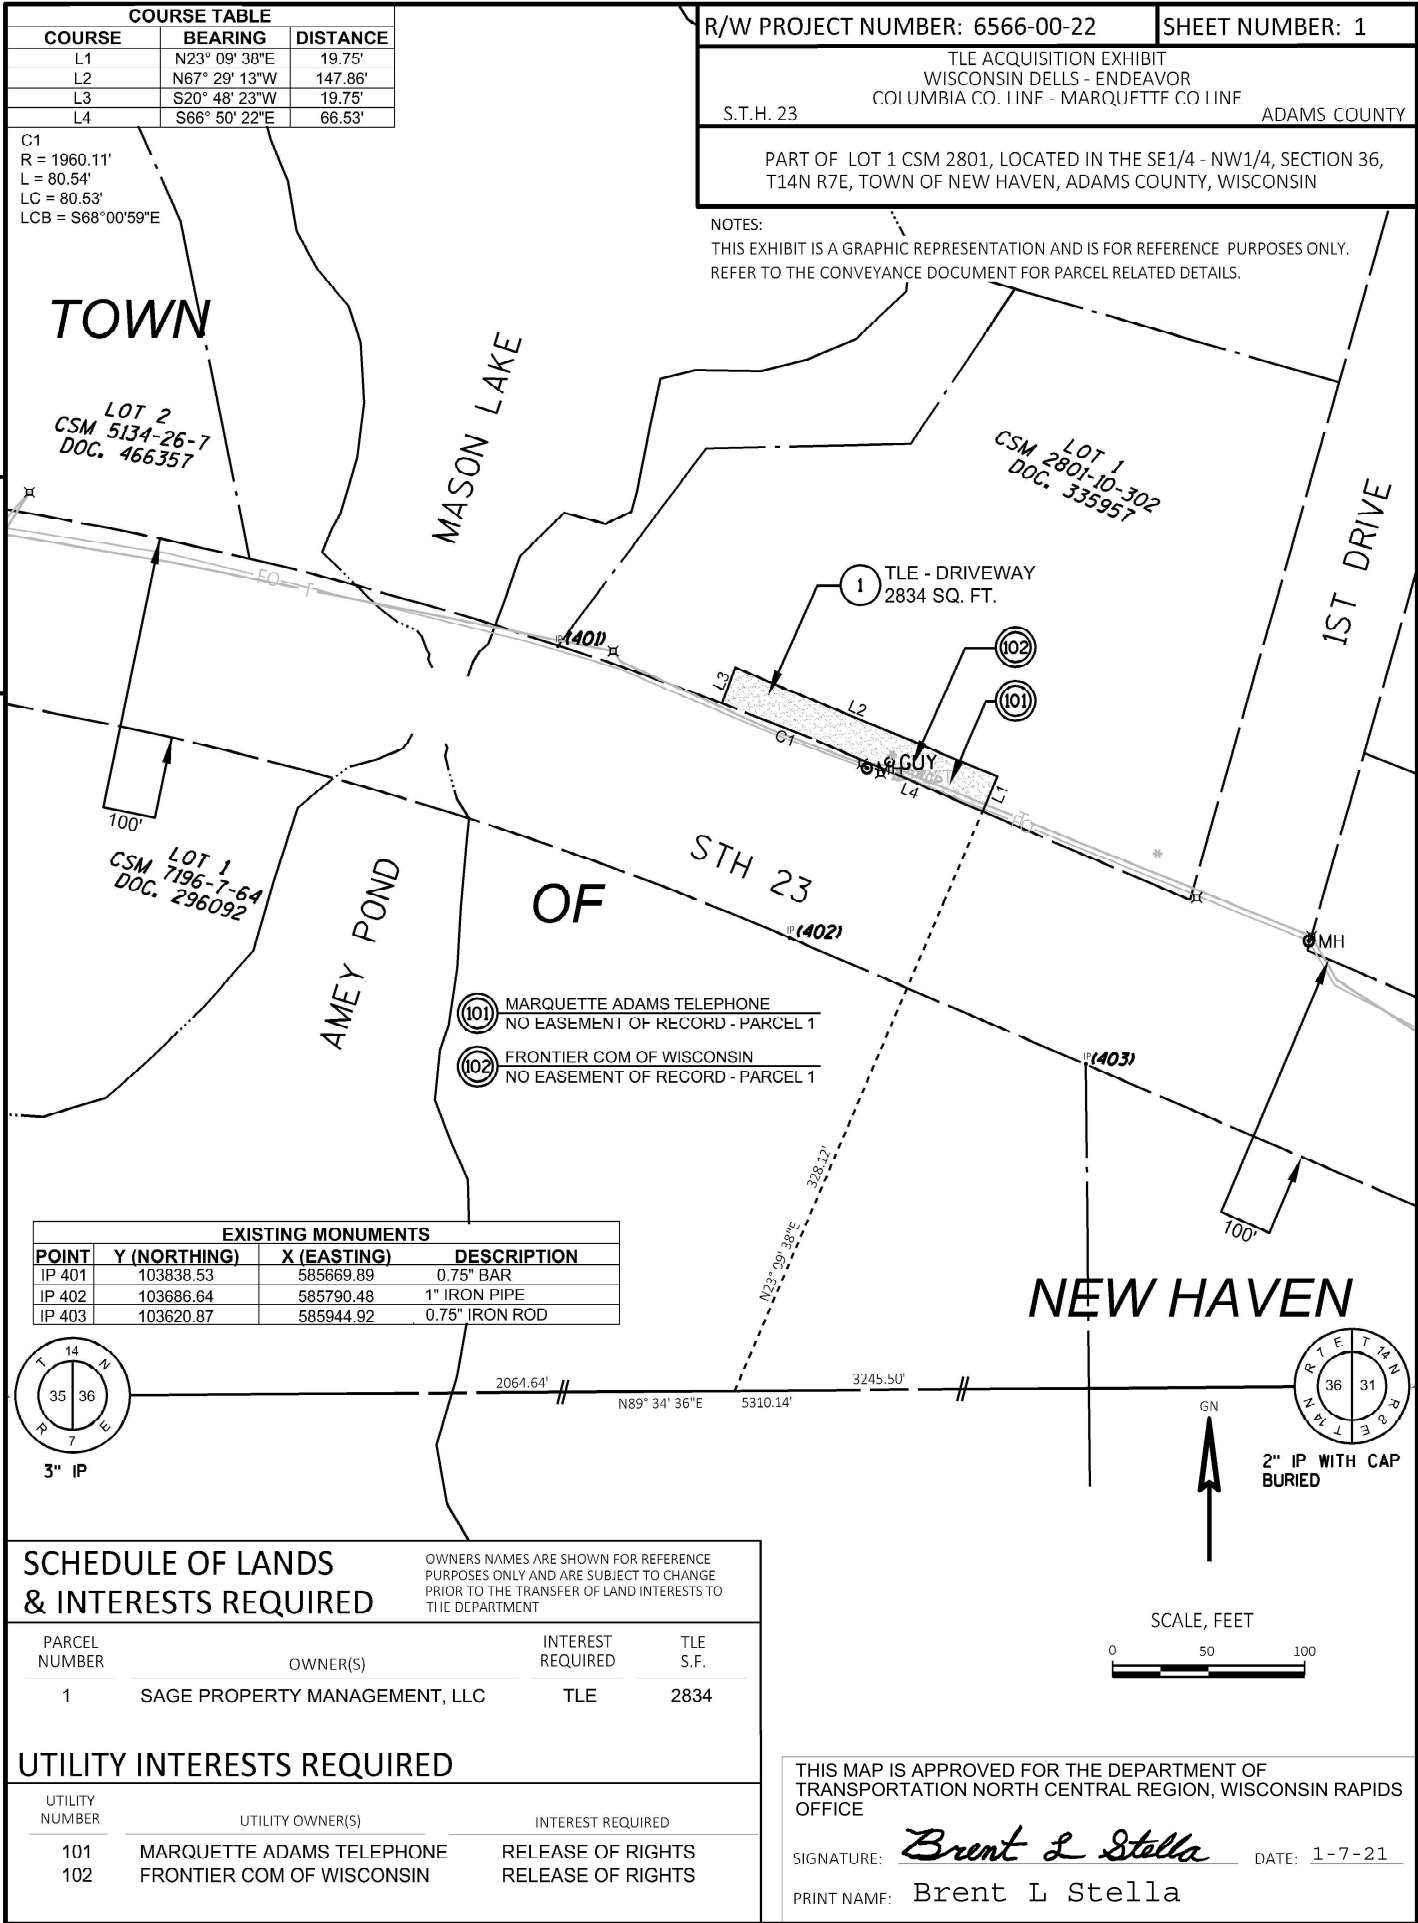



5

5

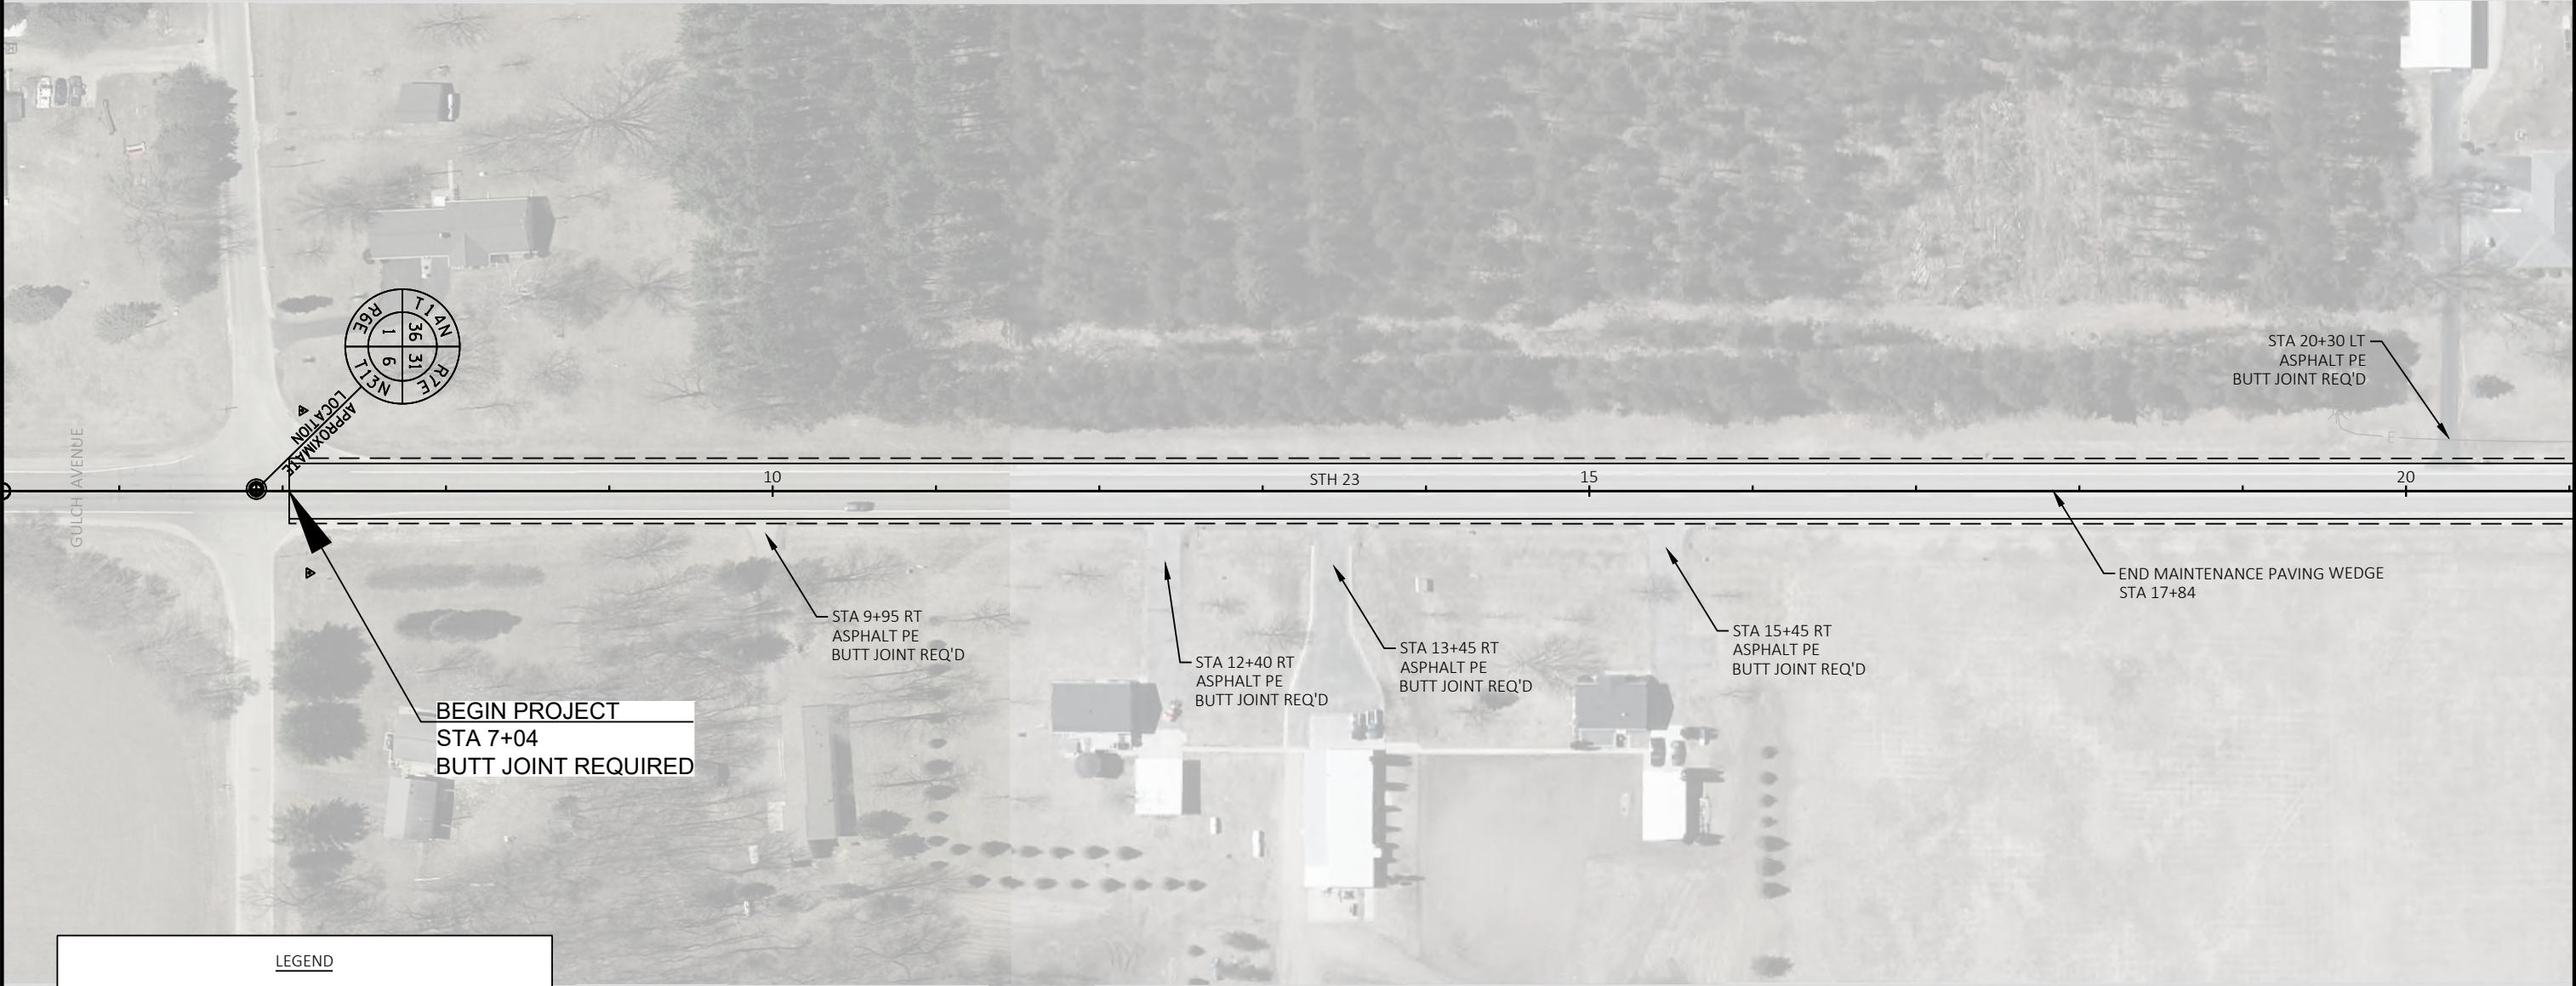

LEGEND

RIGHT-OF-WAY


SLOPE INTERCEPT

WETLAND BOUNDARY

SENSITIVE AREA



PROJECT NO: 6566-00-72	HWY: STH 23	COUNTY: ADAMS	PLAN	SHEET	E
------------------------	-------------	---------------	------	-------	---

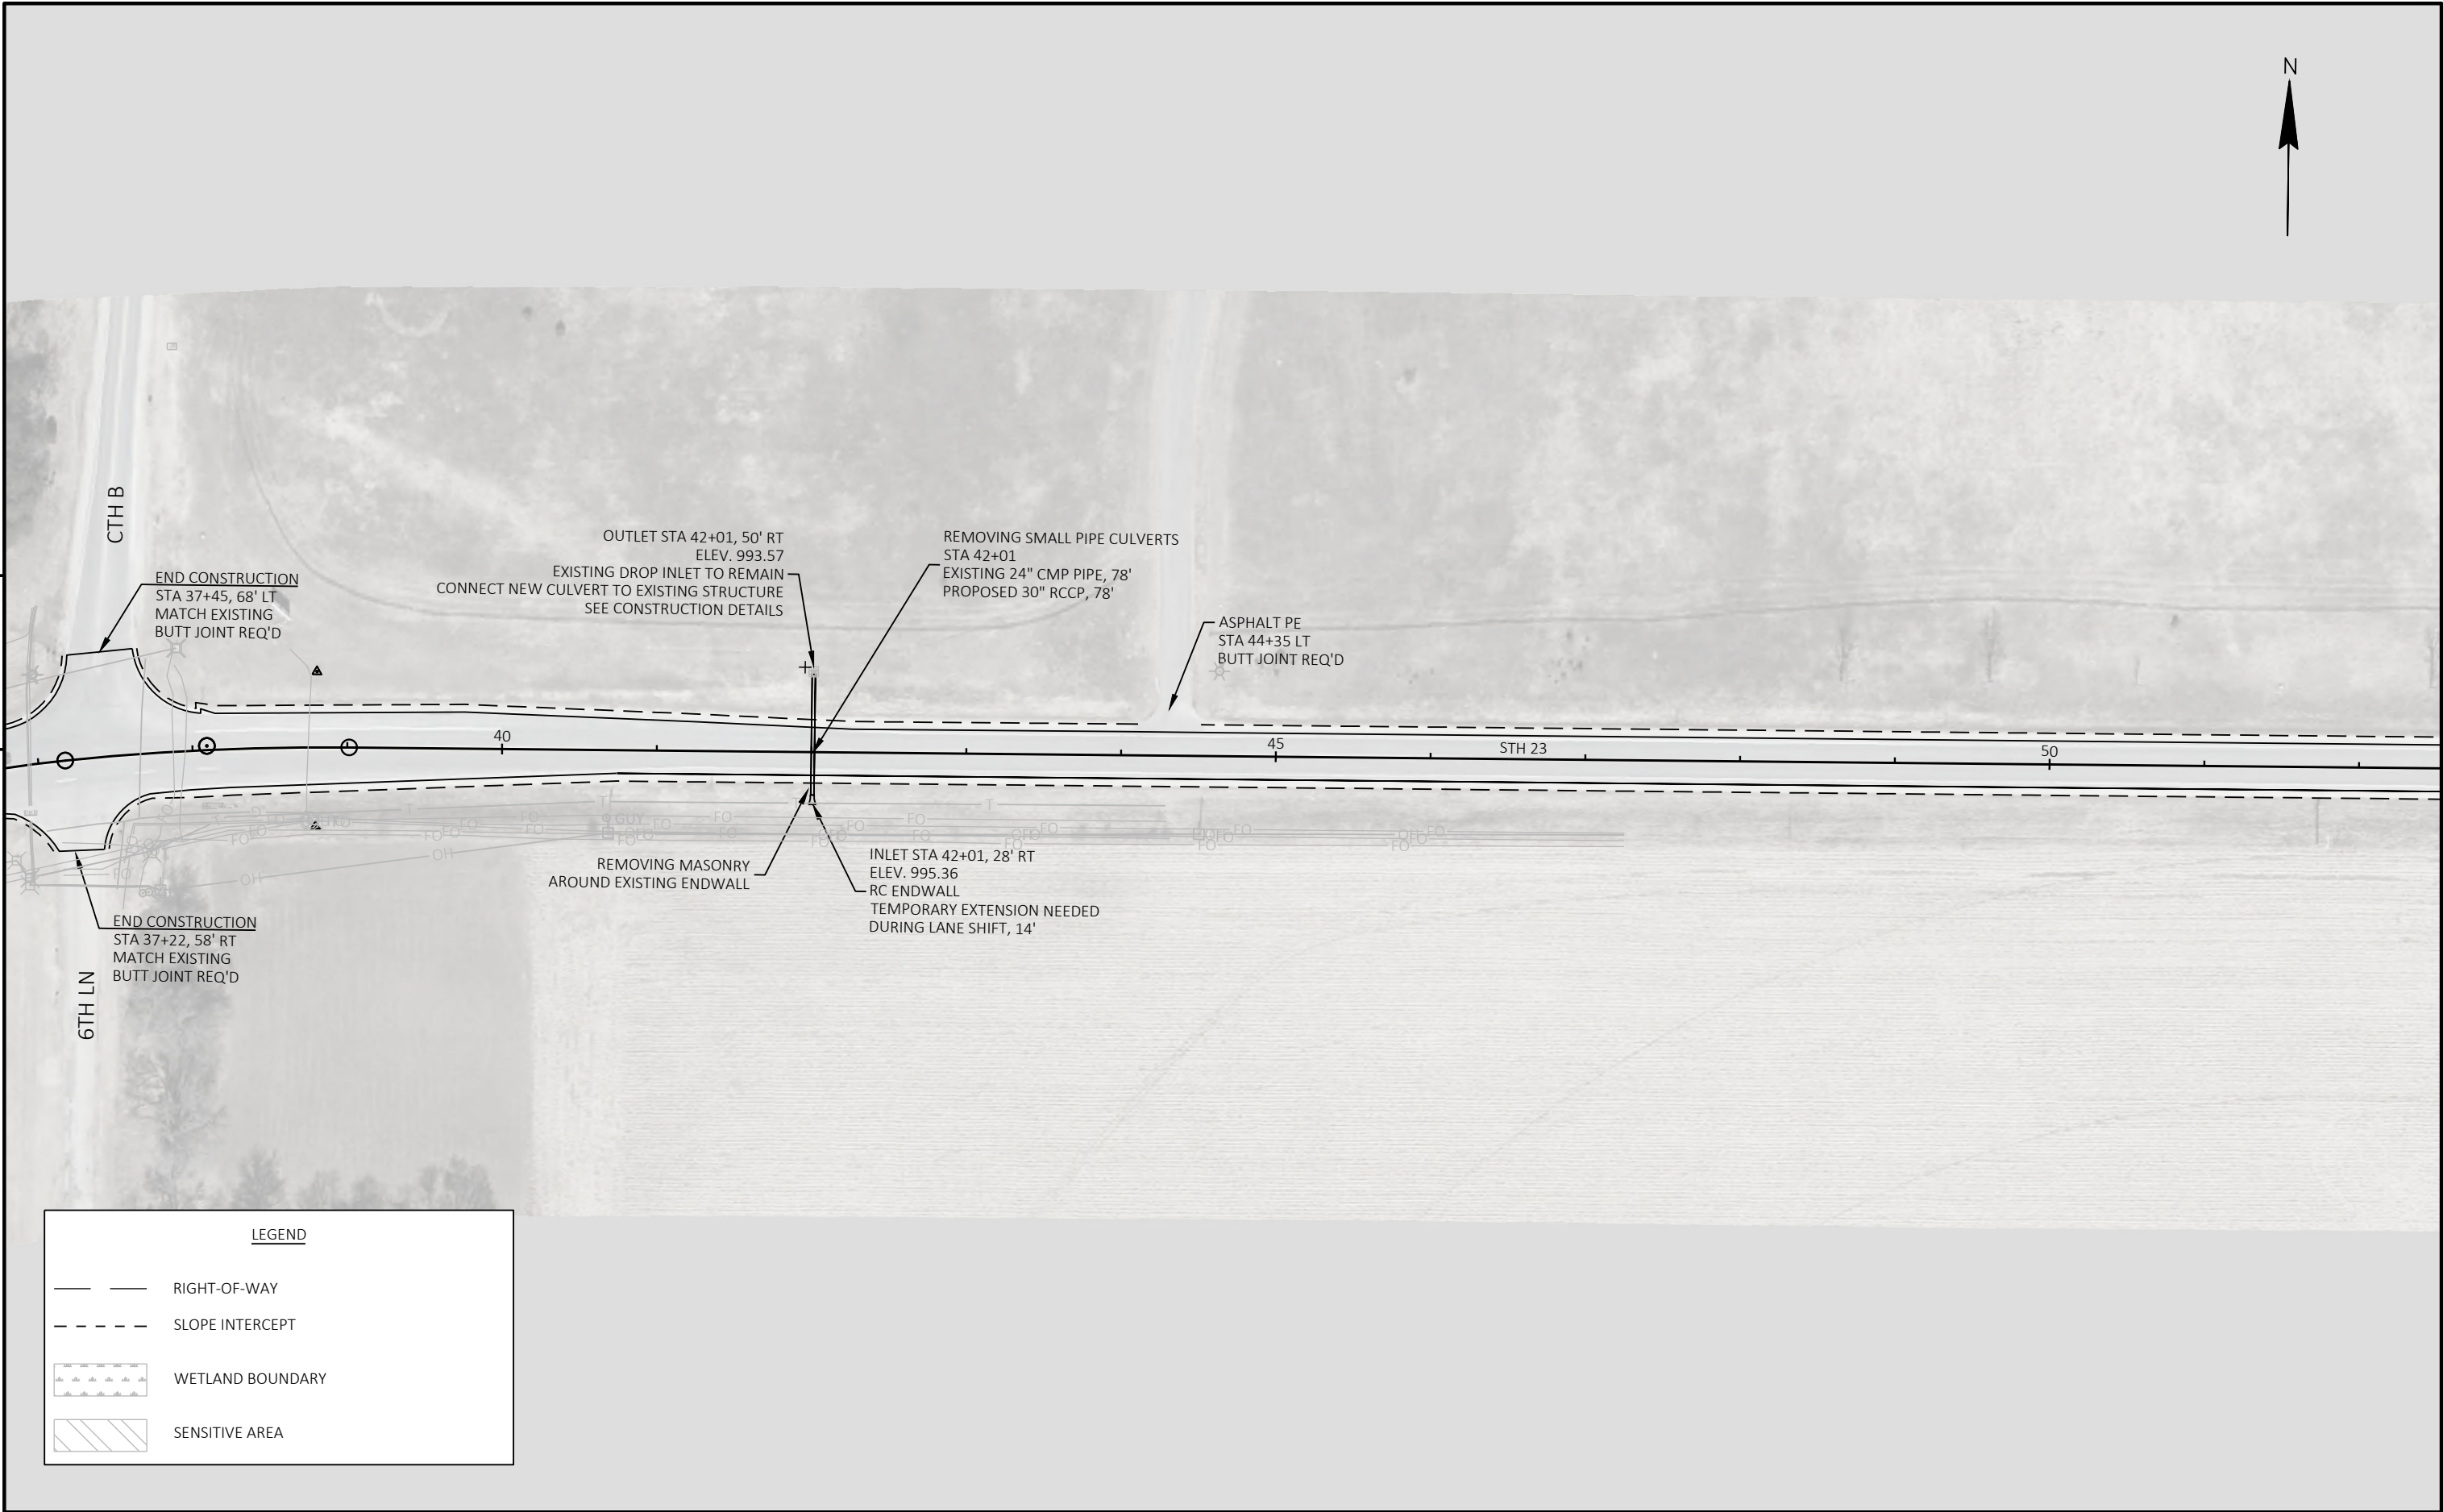

LEGEND

- — RIGHT-OF-WAY
- - - SLOPE INTERCEPT
- WETLAND BOUNDARY
- SENSITIVE AREA

PROJECT NO: 6566-00-72

HWY: STH 23

COUNTY: ADAMS

PLAN

SHEET

E



LEGEND

- — — RIGHT-OF-WAY
- - - SLOPE INTERCEPT

 WETLAND BOUNDARY

 SENSITIVE AREA

PROJECT NO: 6566-00-72	HWY: STH 23	COUNTY: ADAMS	PLAN	SHEET	E
------------------------	-------------	---------------	------	-------	---



LEGEND

RIGHT-OF-WAY

SLOPE INTERCEPT




5



5

LEGEND

 -  RIGHT-OF-WAY
-  SLOPE INTERCEPT
-  WETLAND BOUNDARY
-  SENSITIVE AREA

PROJECT NO: 6566-00-72	HWY: STH 23	COUNTY: ADAMS	PLAN	SHEET	E
------------------------	-------------	---------------	------	-------	---

5

5



LEGEND

- — — — — RIGHT-OF-WAY
- - - - - SLOPE INTERCEPT
-  WETLAND BOUNDARY
-  SENSITIVE AREA

PROJECT NO: 6566-00-72

HWY: STH 23

COUNTY: ADAMS

PLAN

SHEET

E



LEGEND

- — — RIGHT-OF-WAY
- - - SLOPE INTERCEPT

 WETLAND BOUNDARY

 SENSITIVE AREA

PROJECT NO: 6566-00-72

HWY: STH 23

COUNTY: ADAMS

PLAN

SHEET

E



PROJECT NO: 6566-00-72	HWY: STH 23	COUNTY: ADAMS	PLAN	SHEET	E
------------------------	-------------	---------------	------	-------	---



5

5

GRAVEL FE
STA 151+50 LT

GRAVEL PE
STA 159+10 LT

GRAVEL FE
STA 160+60 LT

150

155

160

GRAVEL FE
STA 151+50 RT

ASPHALT PE
STA 154+95 RT

END CONSTRUCTION
STA 159+99, 46' RT
MATCH EXISTING
BUTT JOINT REQ'D

4TH DRIVE SOUTH

LEGEND

—— RIGHT-OF-WAY

- - - SLOPE INTERCEPT

 WETLAND BOUNDARY

 SENSITIVE AREA

PROJECT NO: 6566-00-72


HWY: STH 23

COUNTY: ADAMS


PLAN

SHEET

E

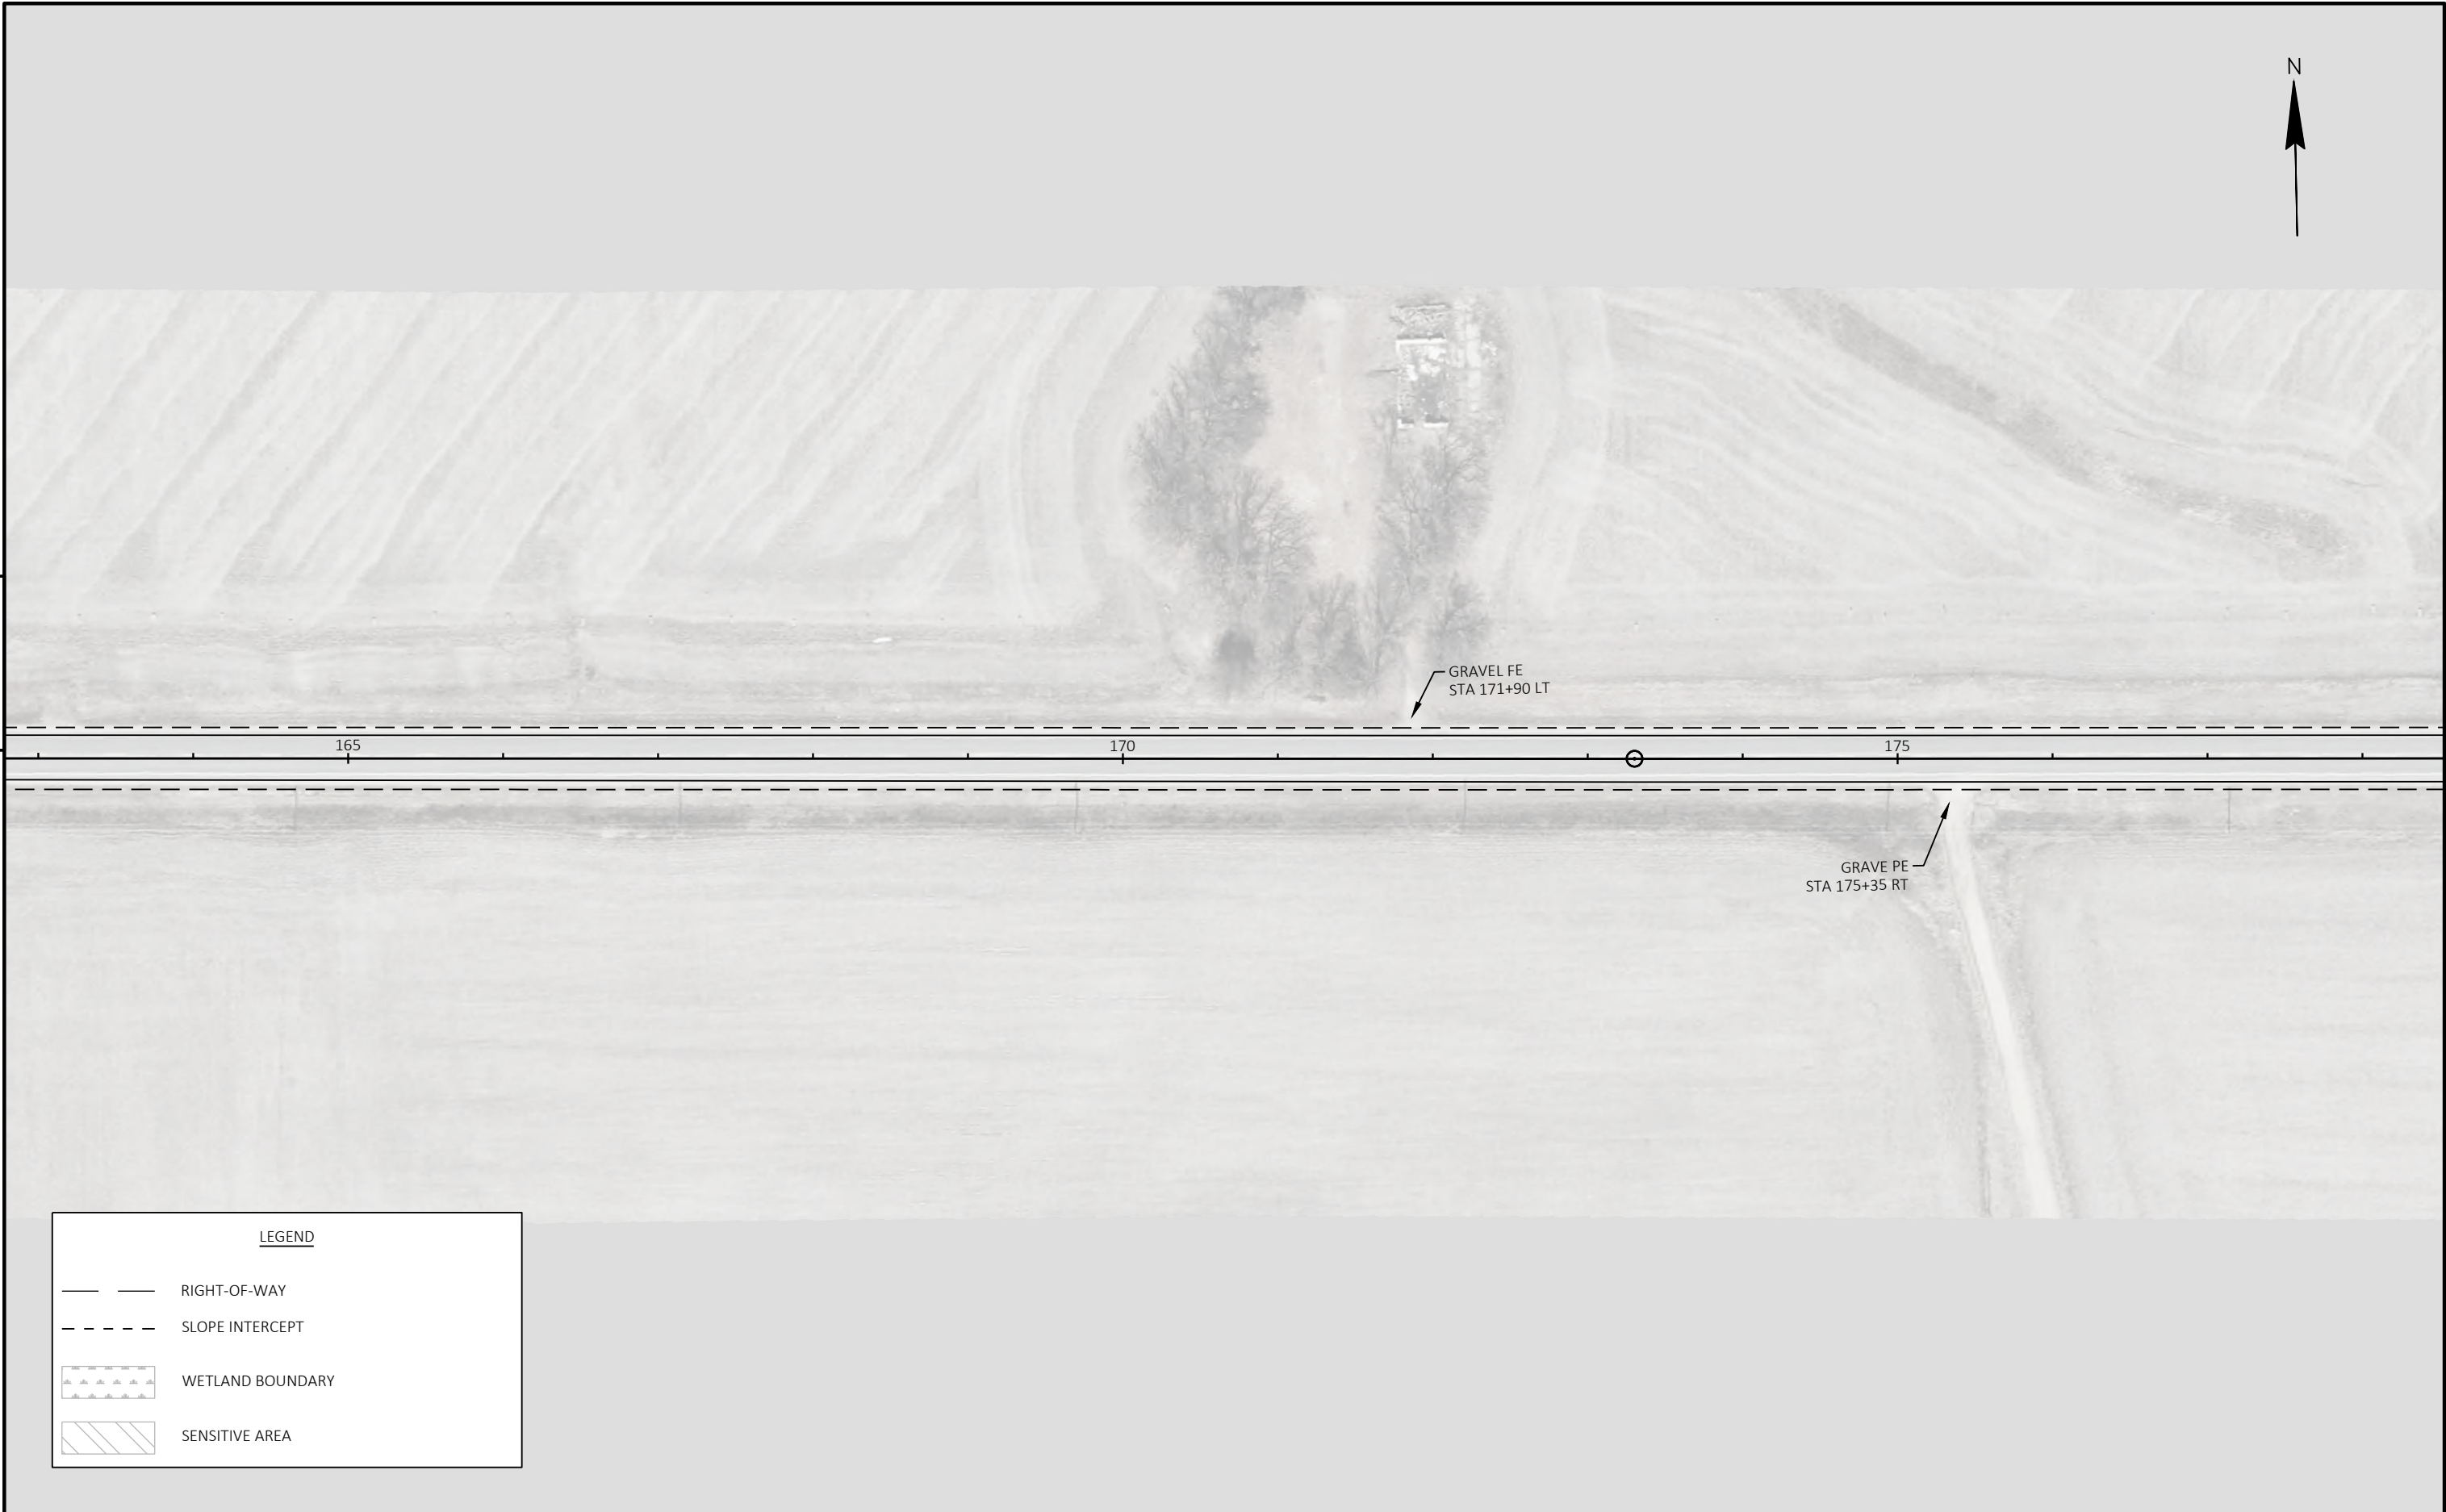

PROJECT NO: 6566-00-72	HWY: STH 23	COUNTY: ADAMS	PLAN	SHEET	E
------------------------	-------------	---------------	------	-------	---

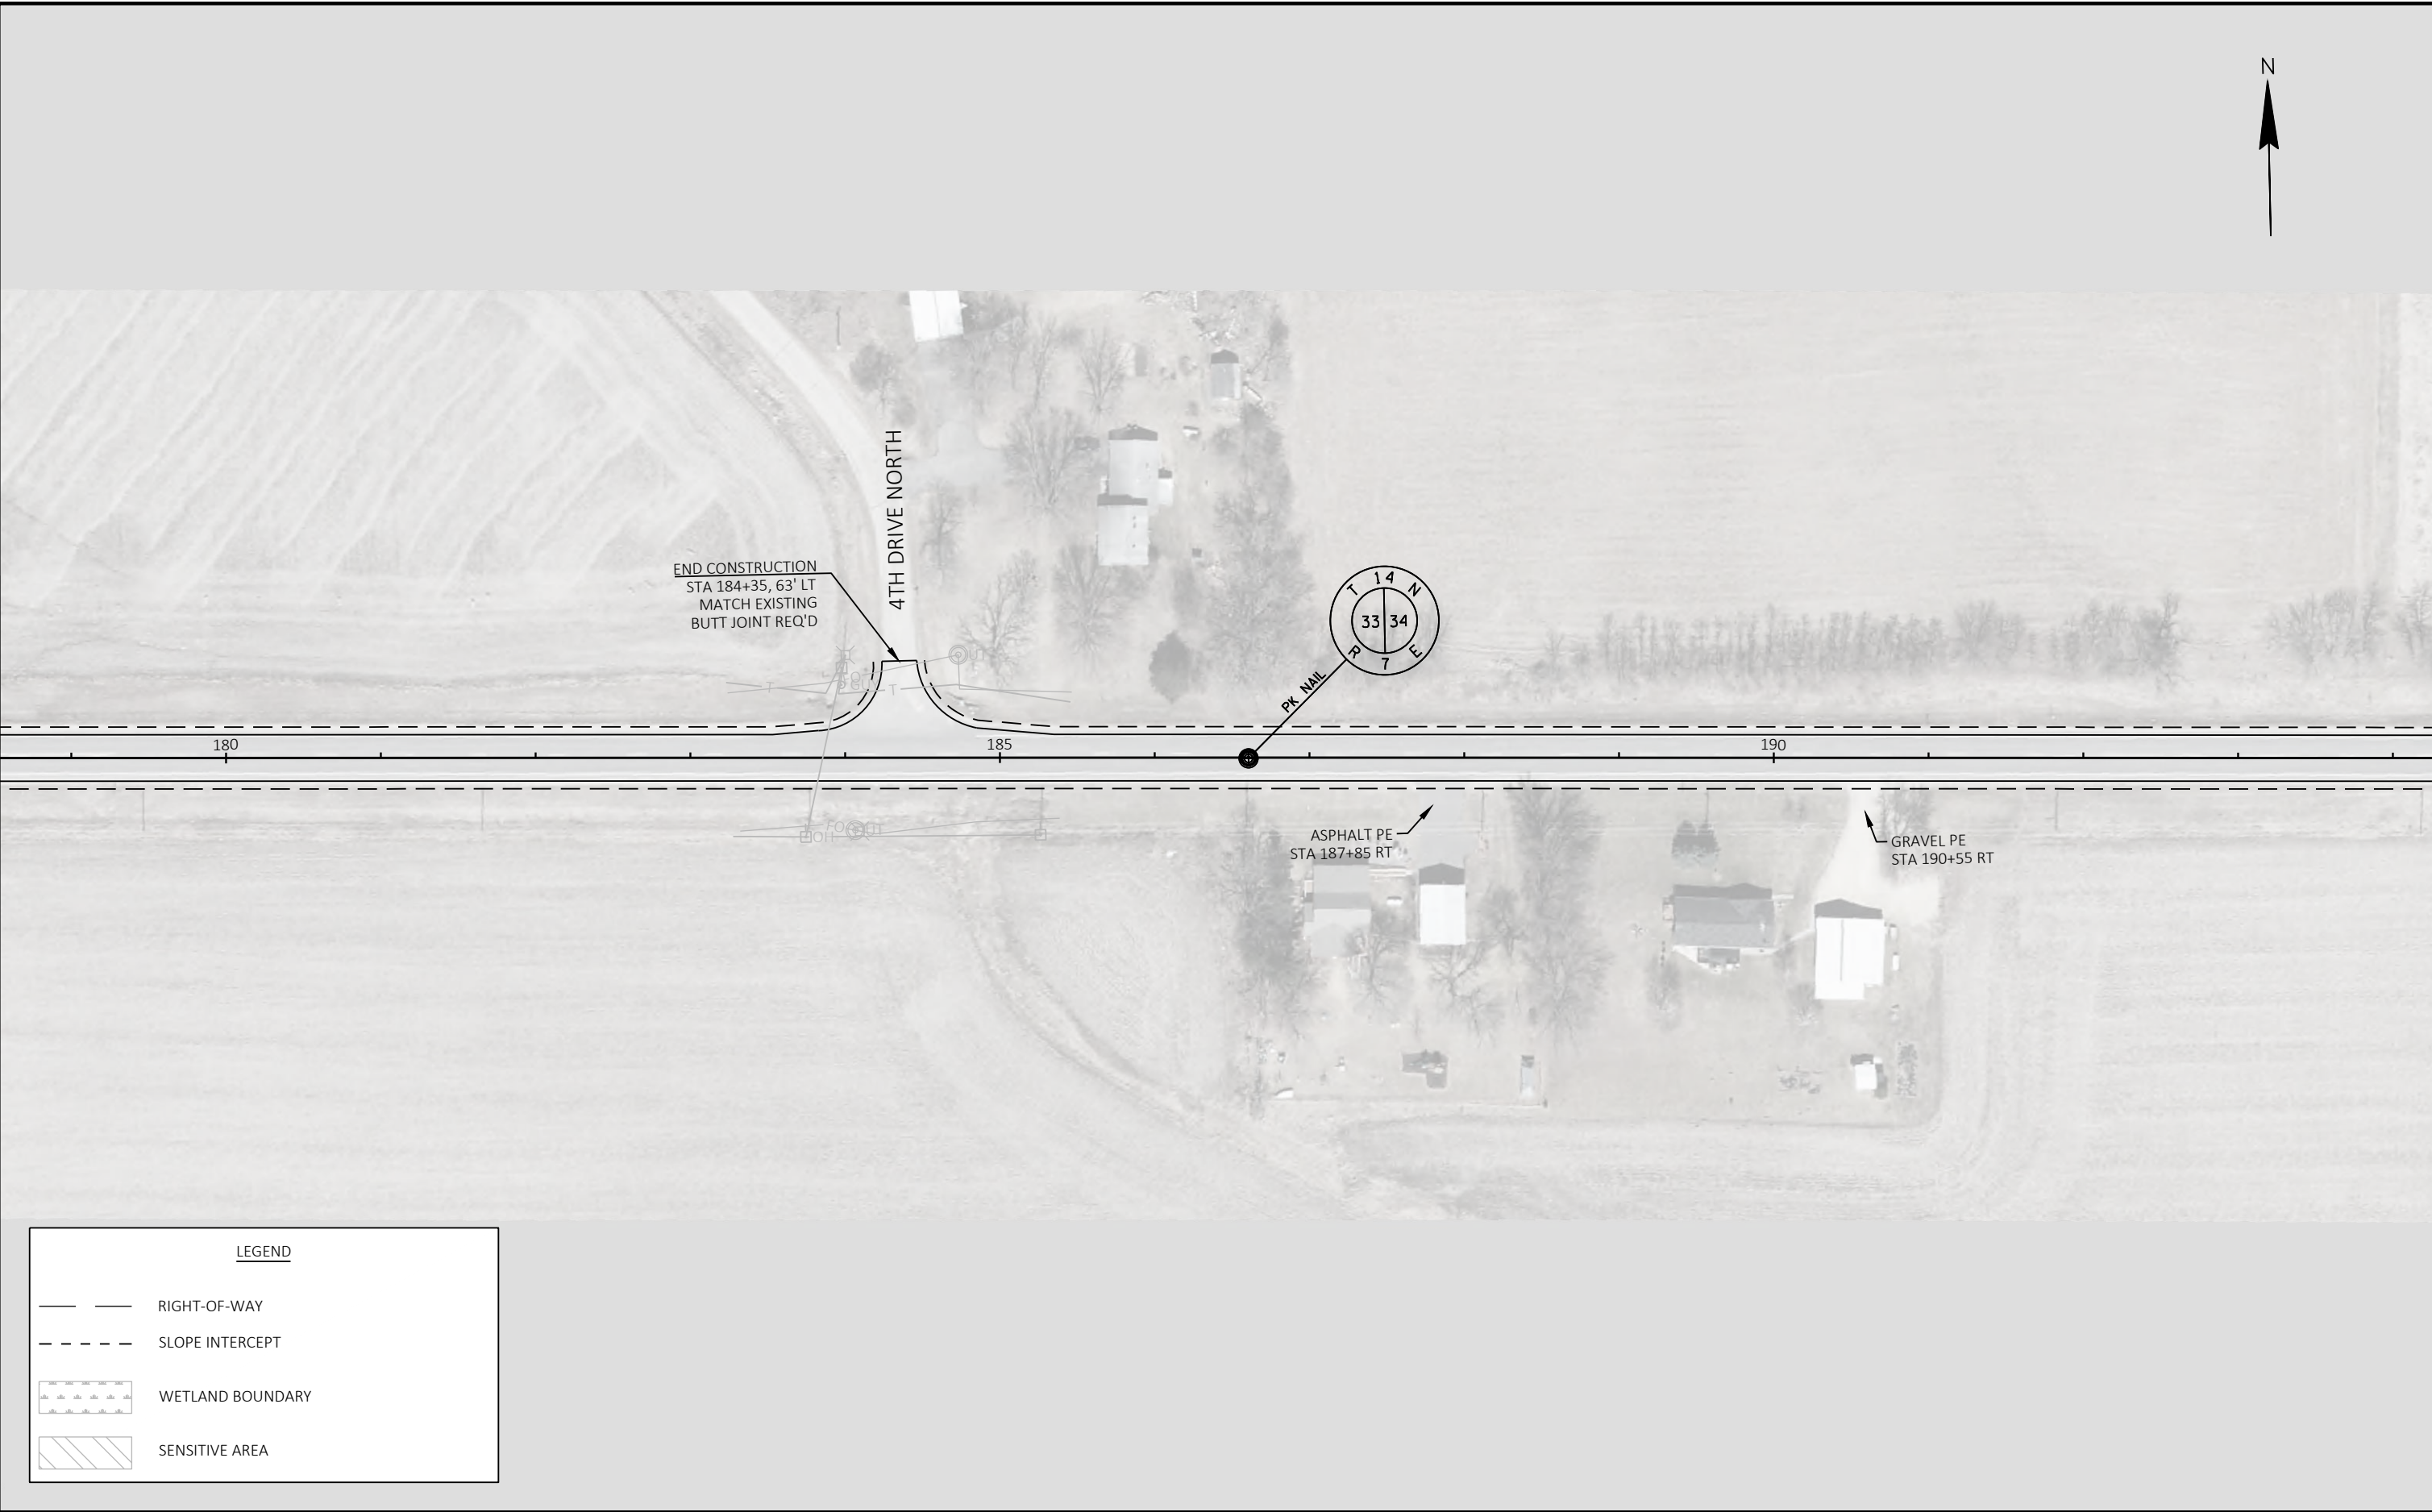

LEGEND

RIGHT-OF-WAY

SLOPE INTERCEPT



PROJECT NO: 6566-00-72	HWY: STH 23	COUNTY: ADAMS	PLAN	SHEET	E
------------------------	-------------	---------------	------	-------	---




5

5

LEGEND

RIGHT-OF-WAY

SLOPE INTERCEPT

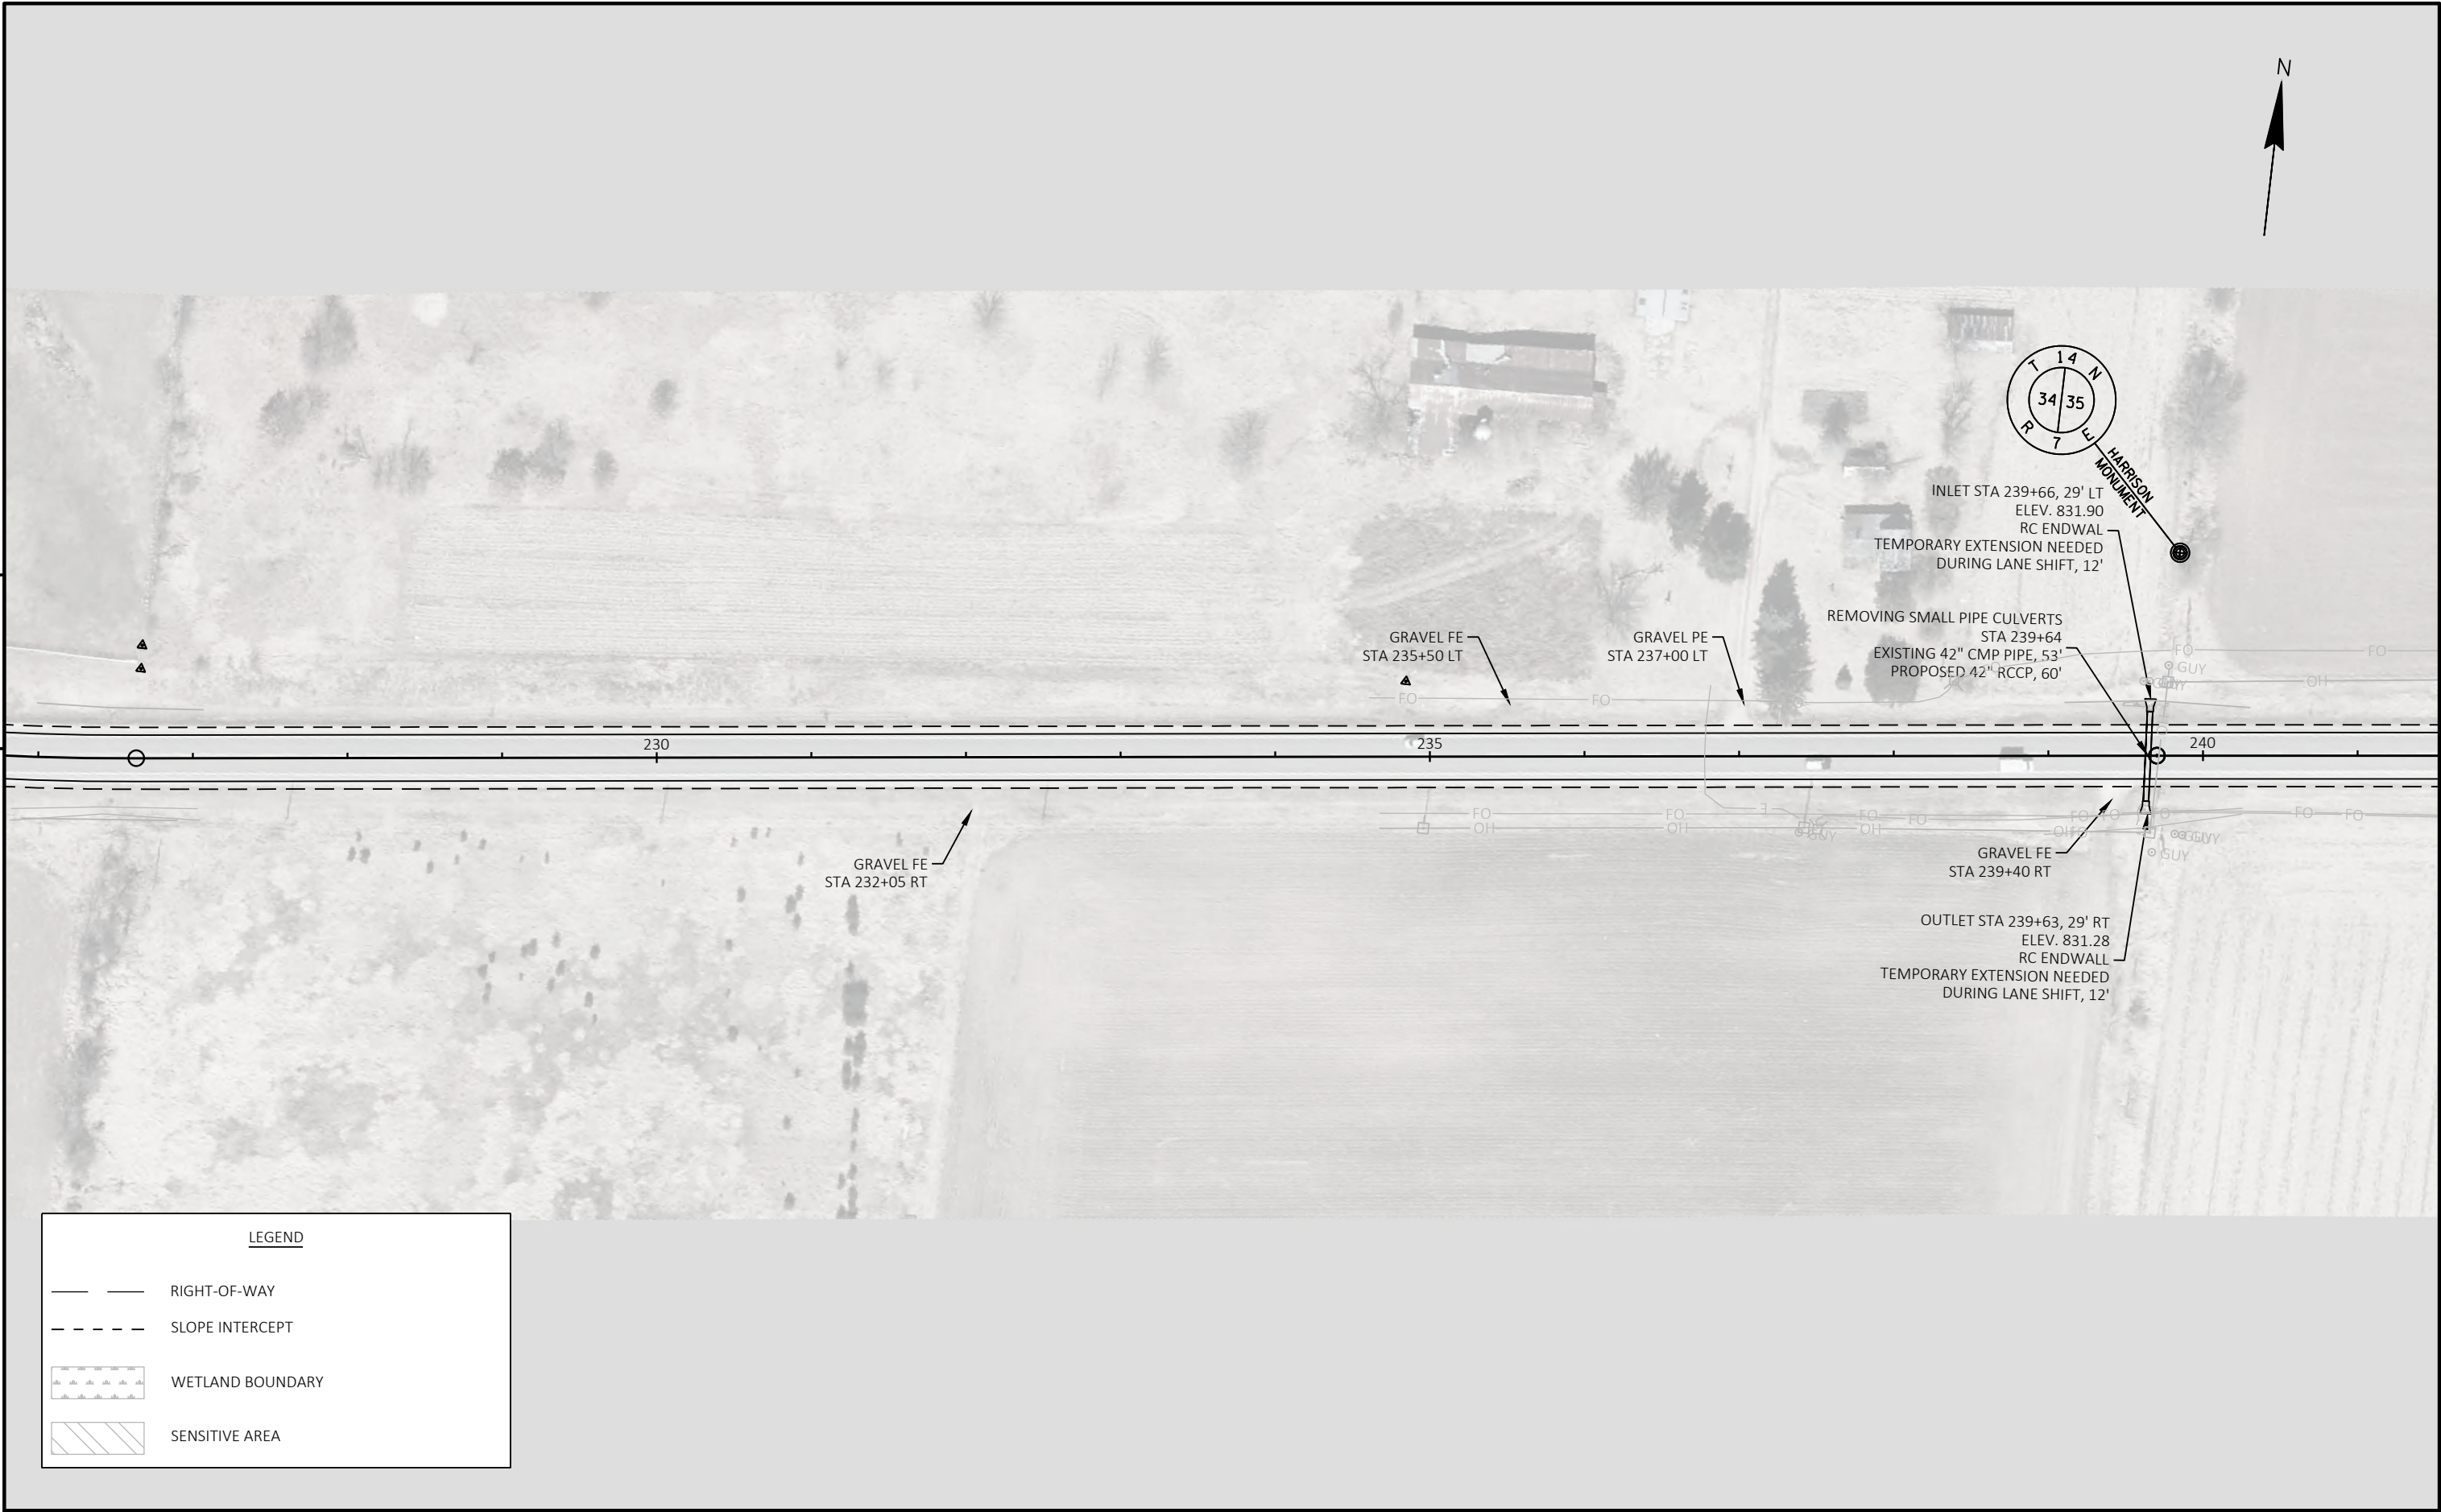




LEGEND


- — — RIGHT-OF-WAY
- - - SLOPE INTERCEPT
- WETLAND BOUNDARY
- SENSITIVE AREA



LEGEND

- RIGHT-OF-WAY
- SLOPE INTERCEPT
- WETLAND BOUNDARY
- SENSITIVE AREA

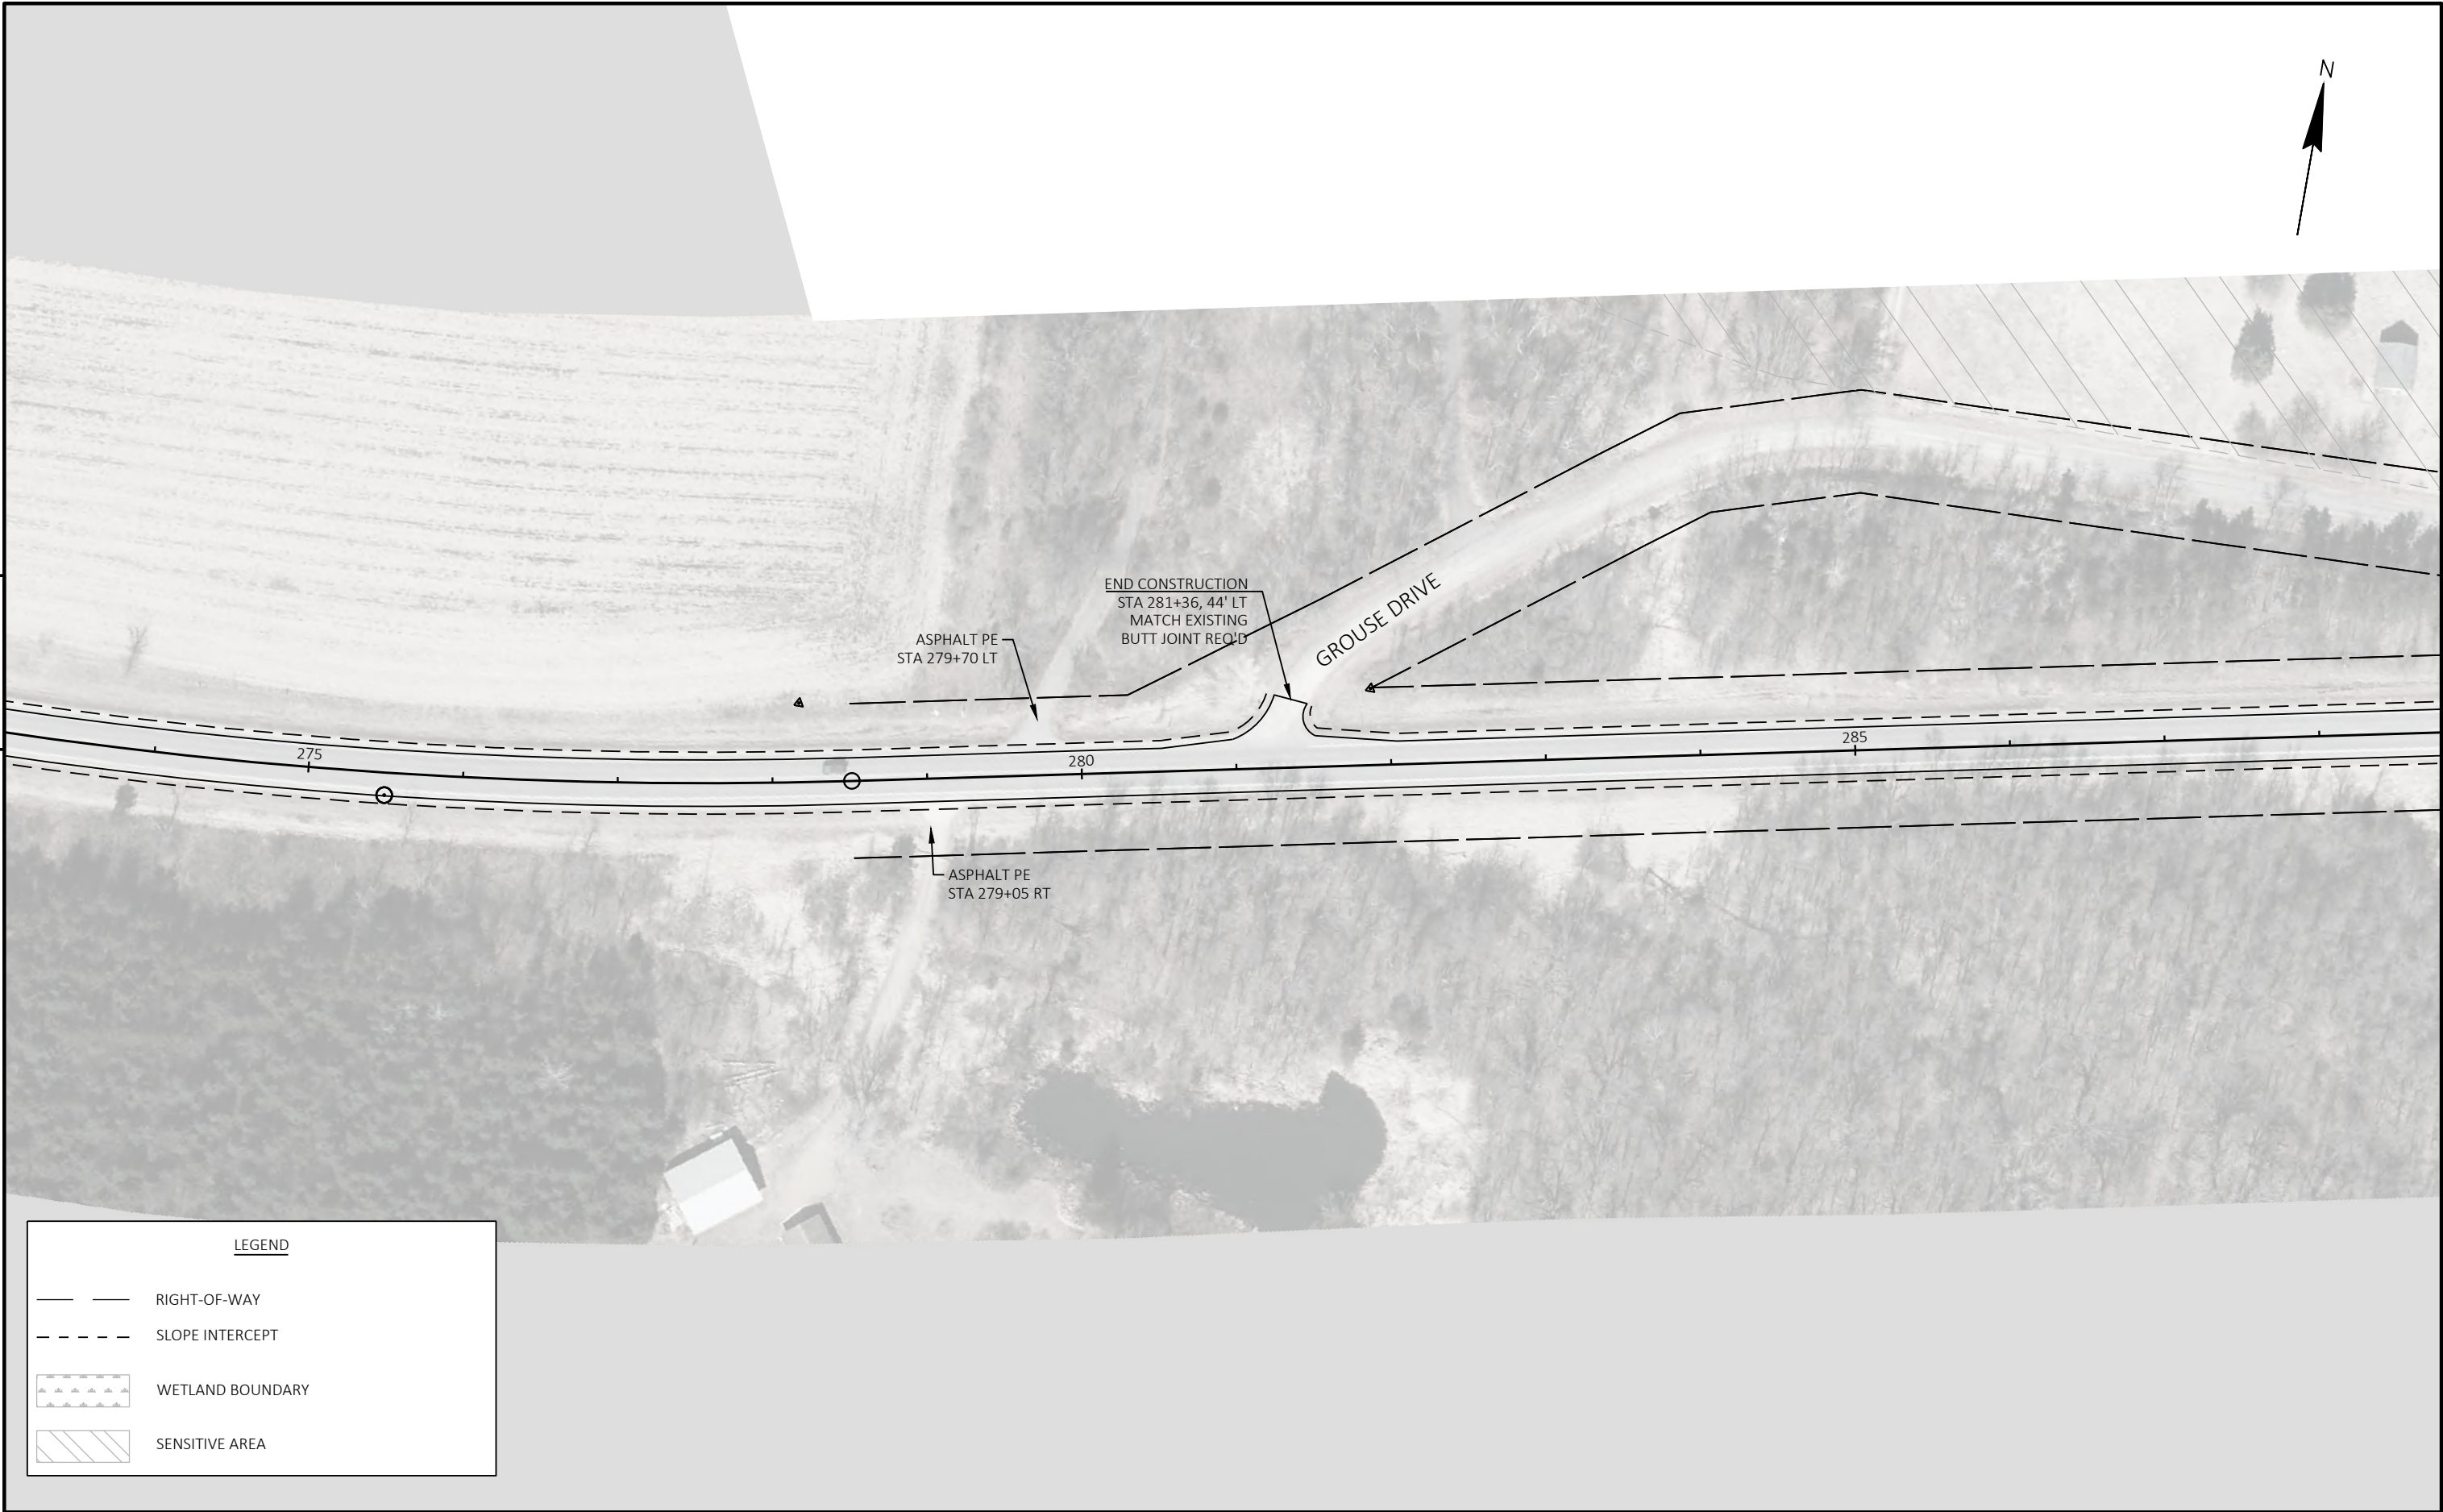

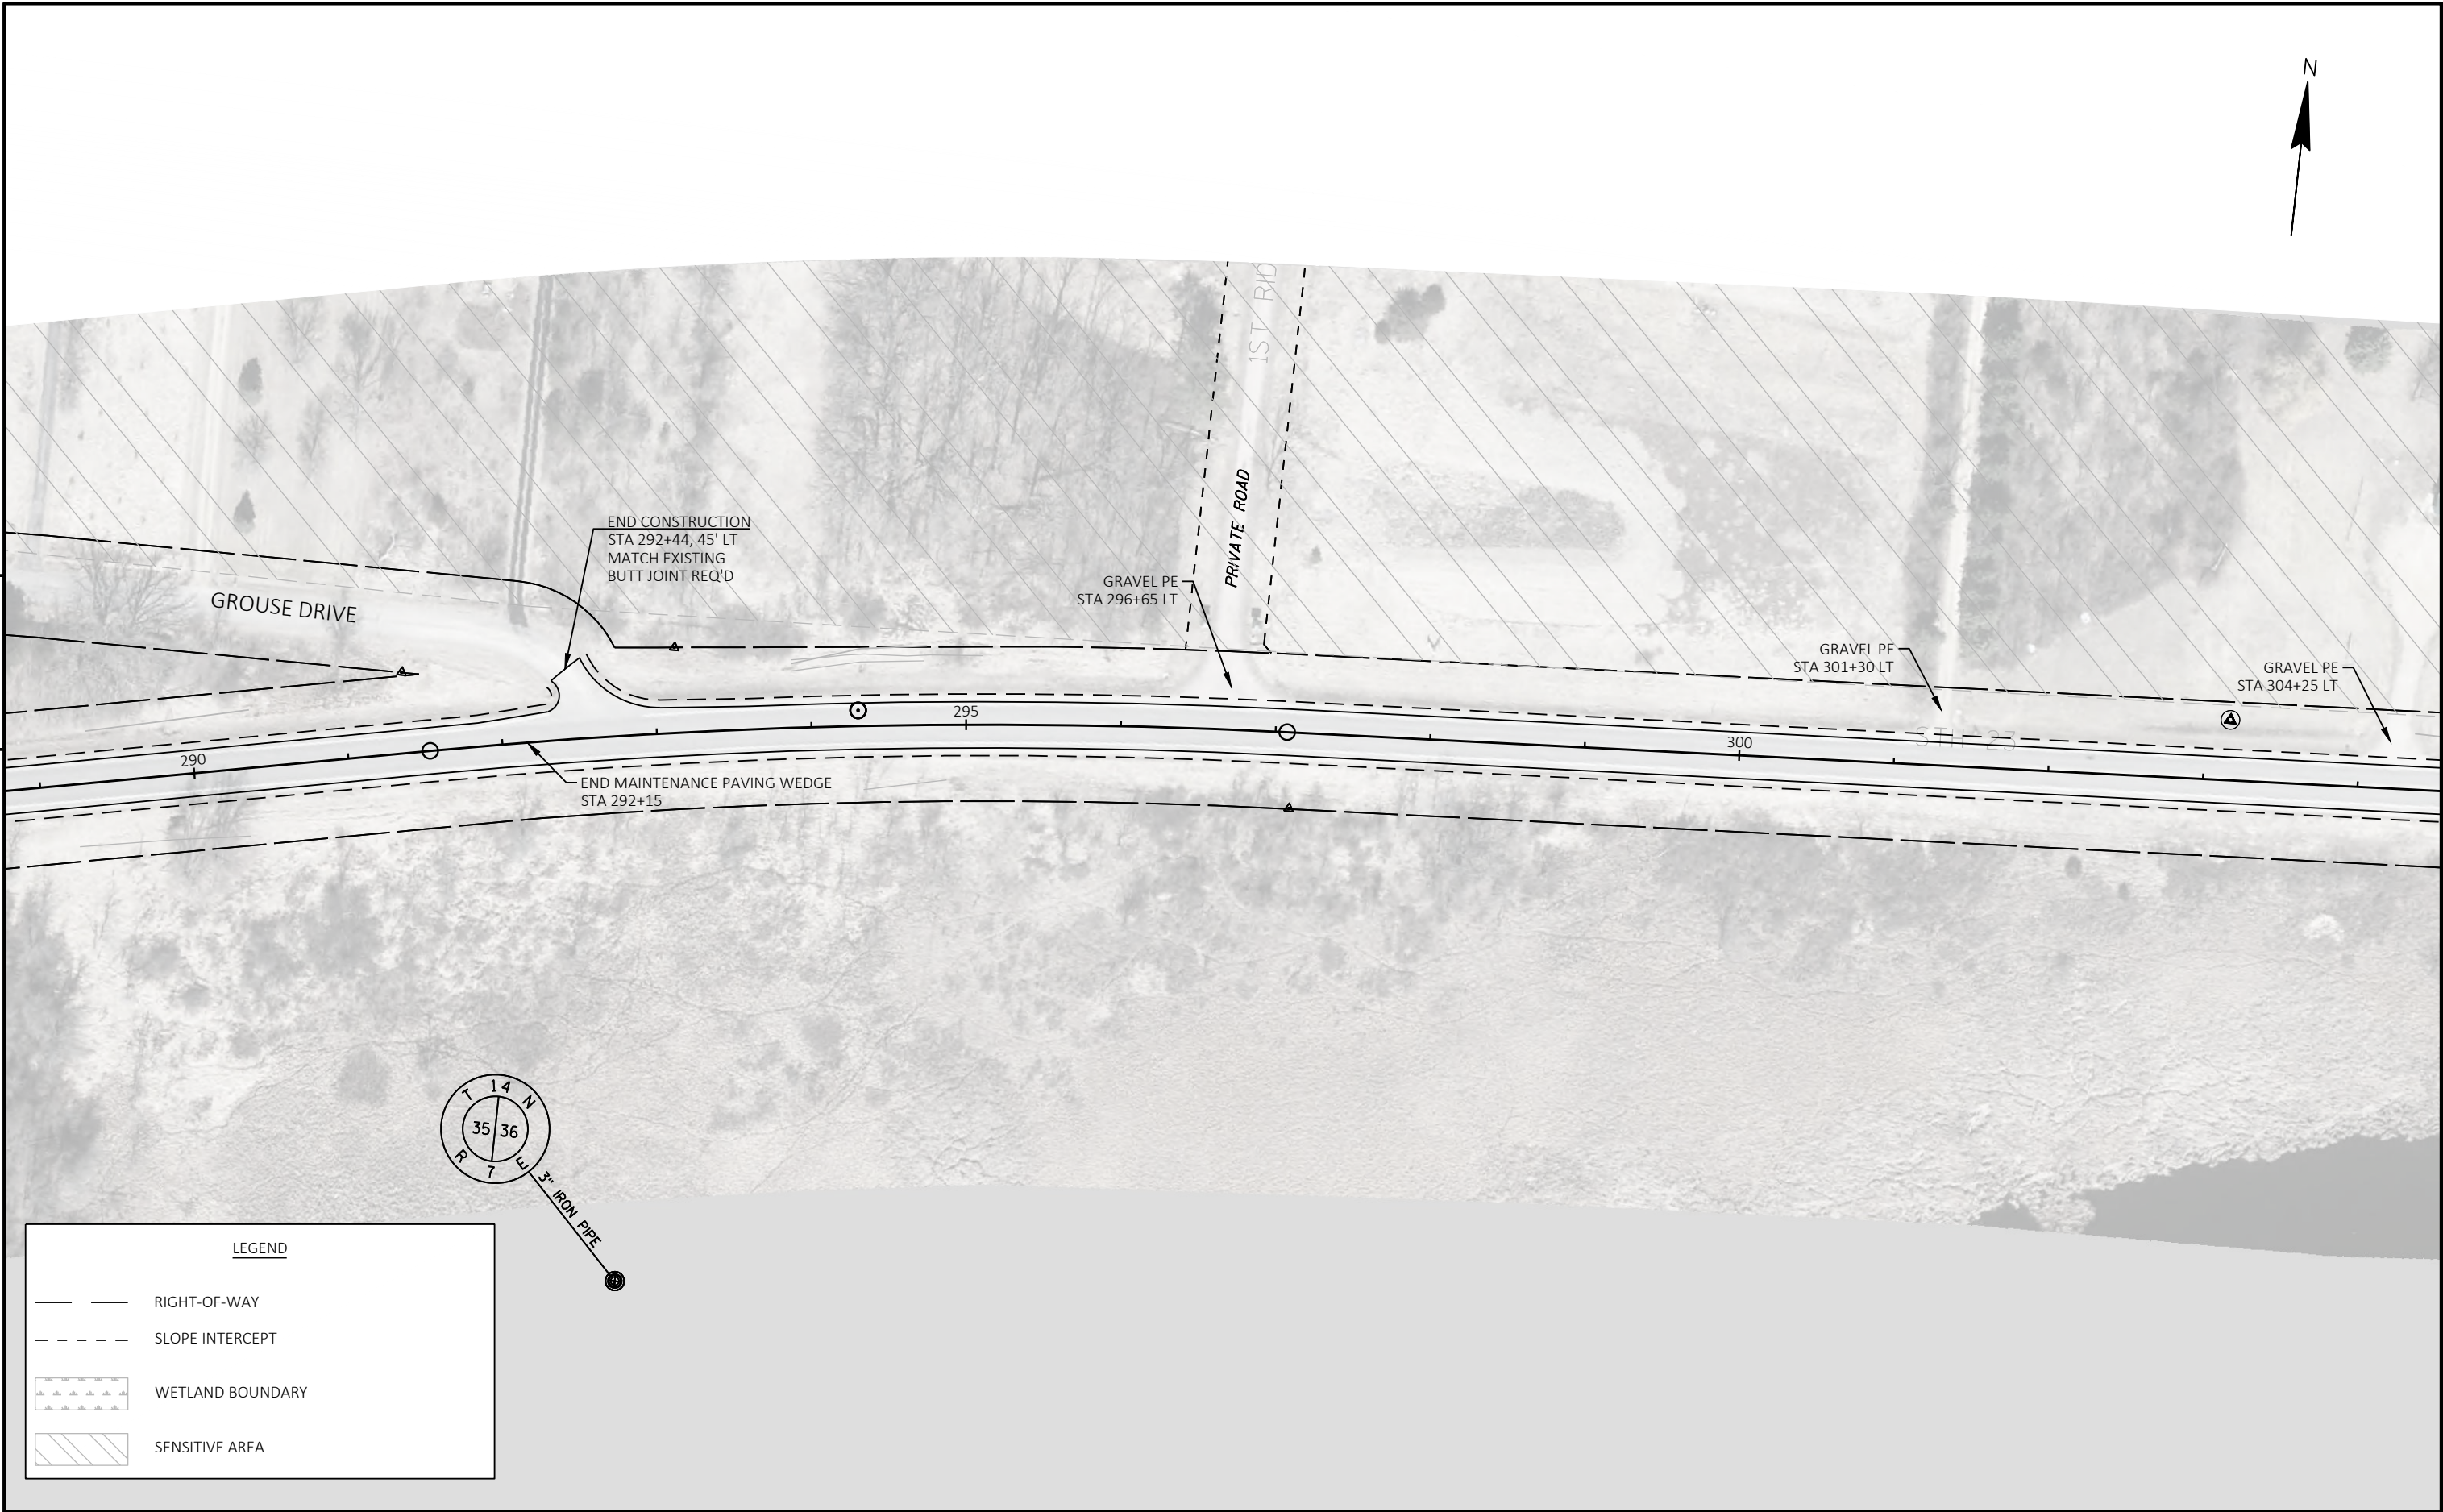


LEGEND

RIGHT-OF-WAY

SLOPE INTERCEPT

WETLAND BOUNDARY

SENSITIVE AREA

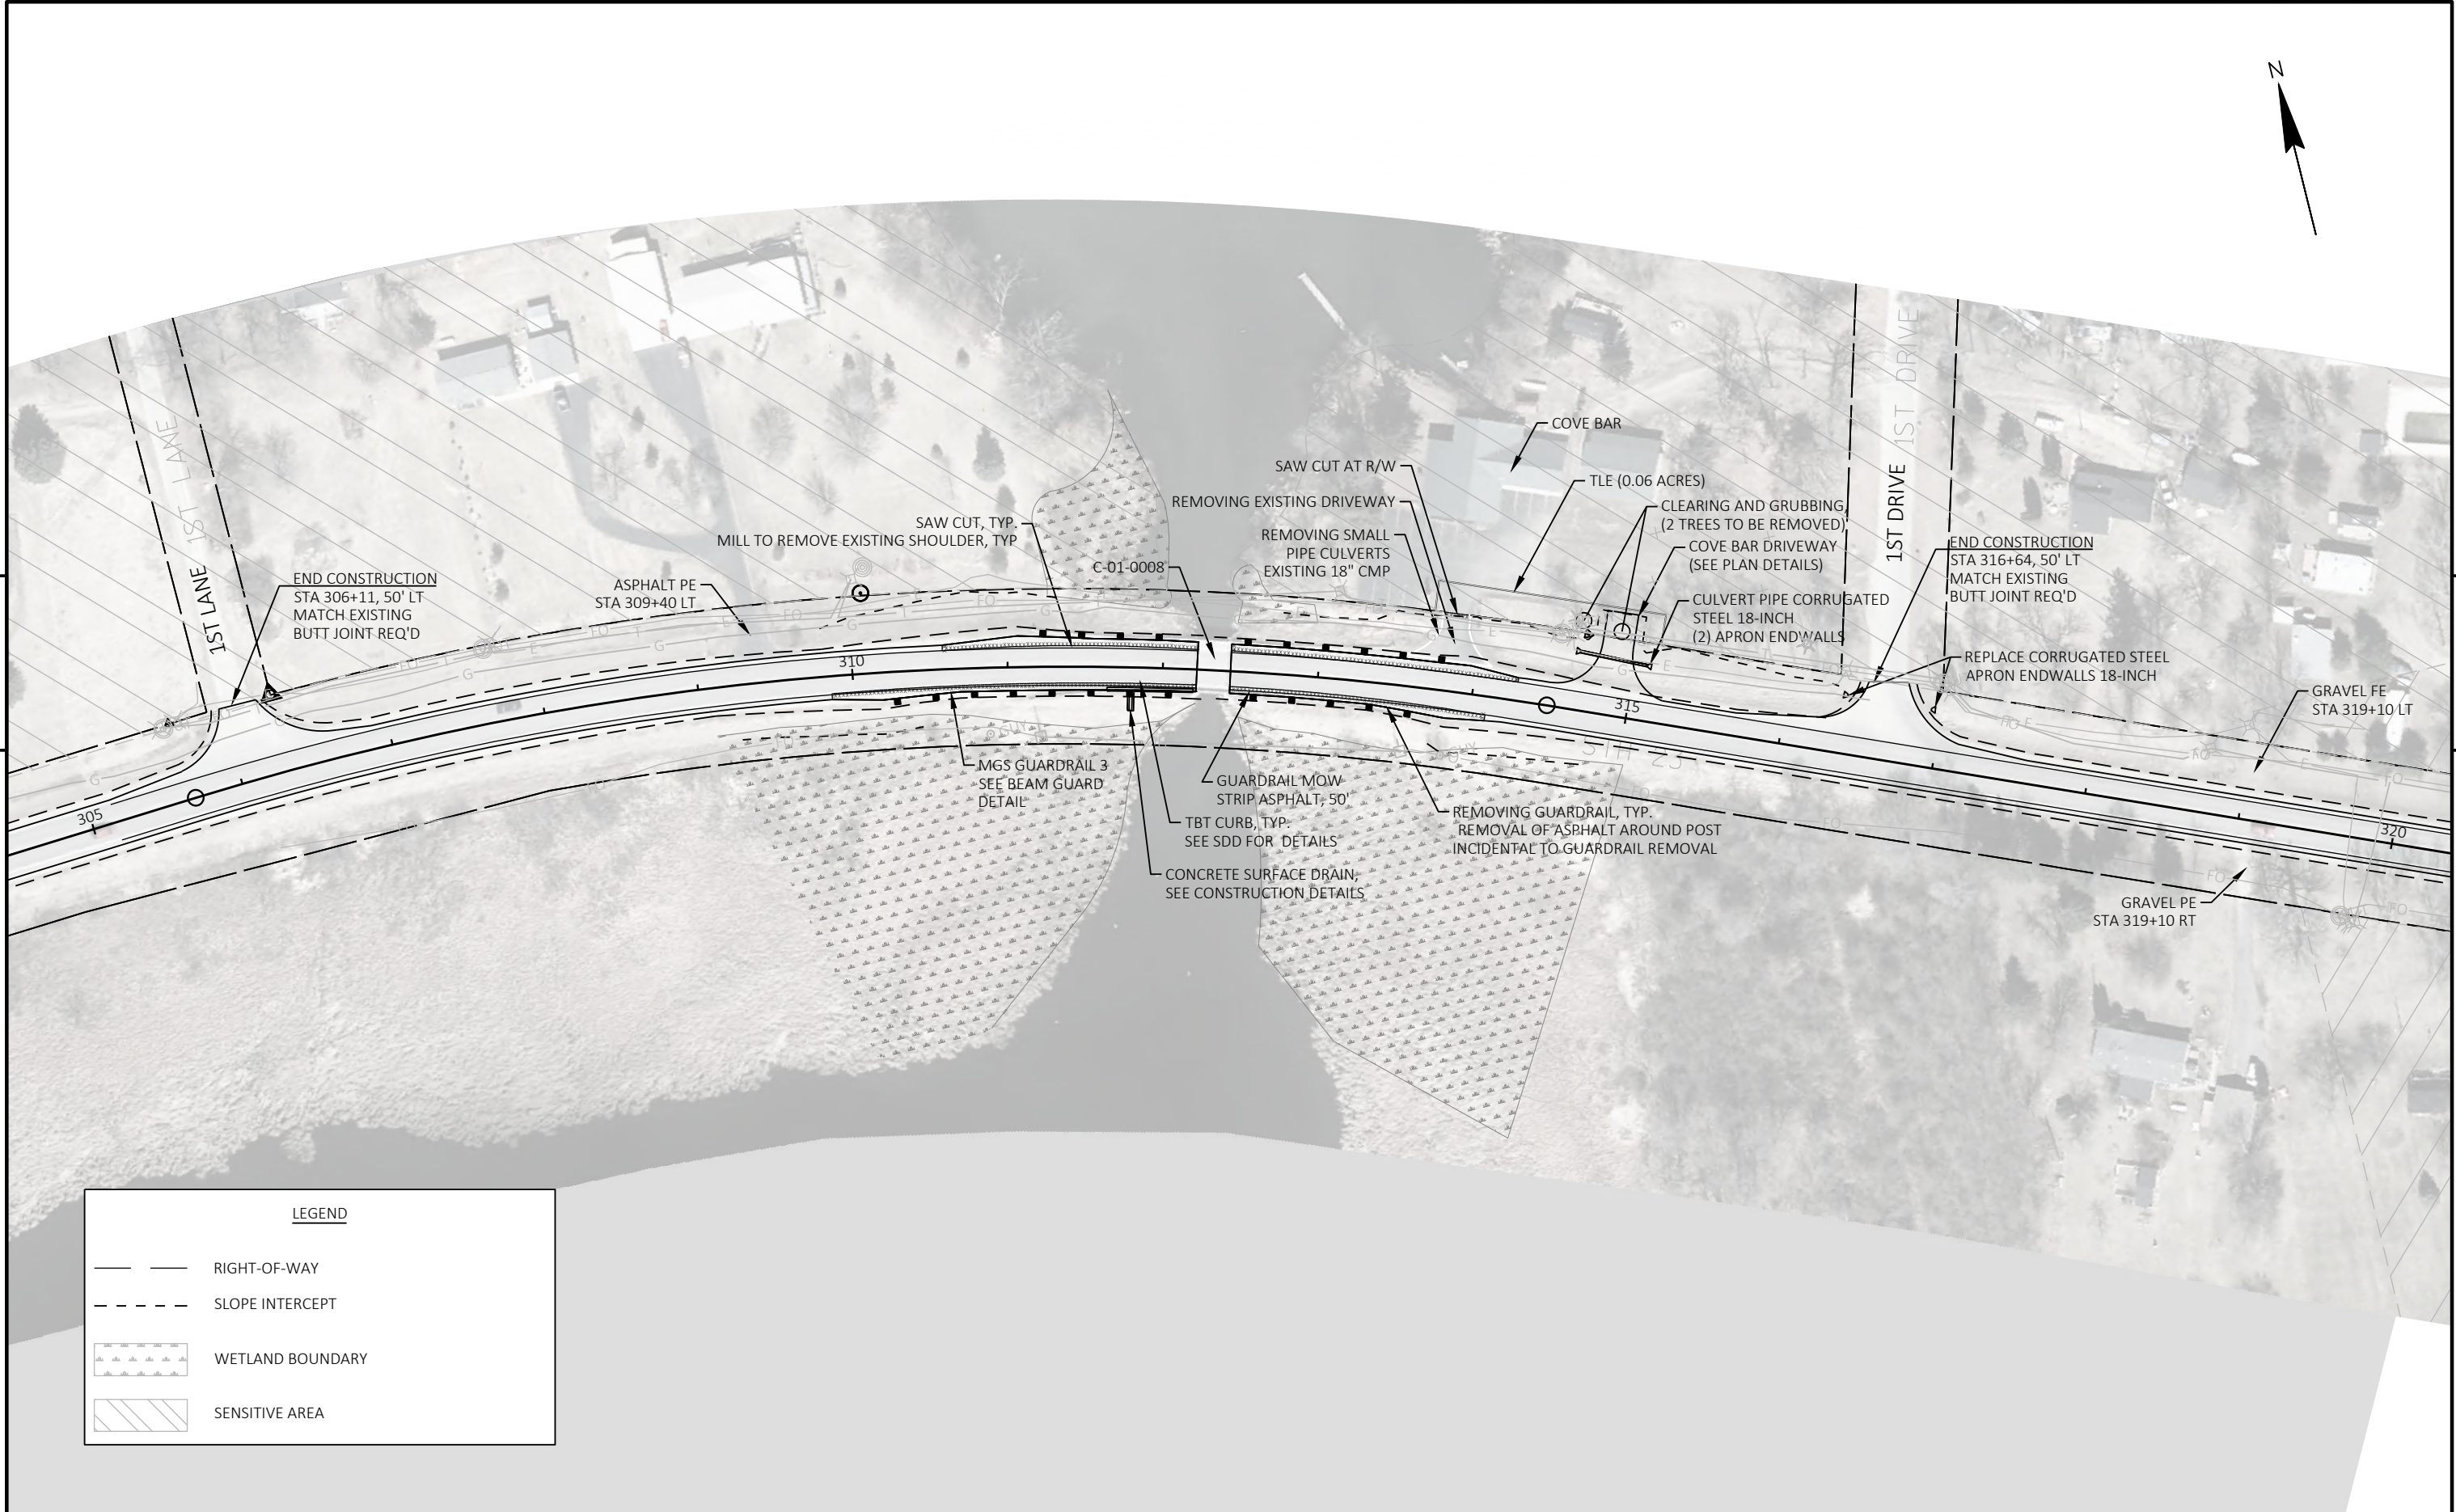


LEGEND

RIGHT-OF-WAY

SLOPE INTERCEPT

WETLAND BOUNDARY

SENSITIVE AREA

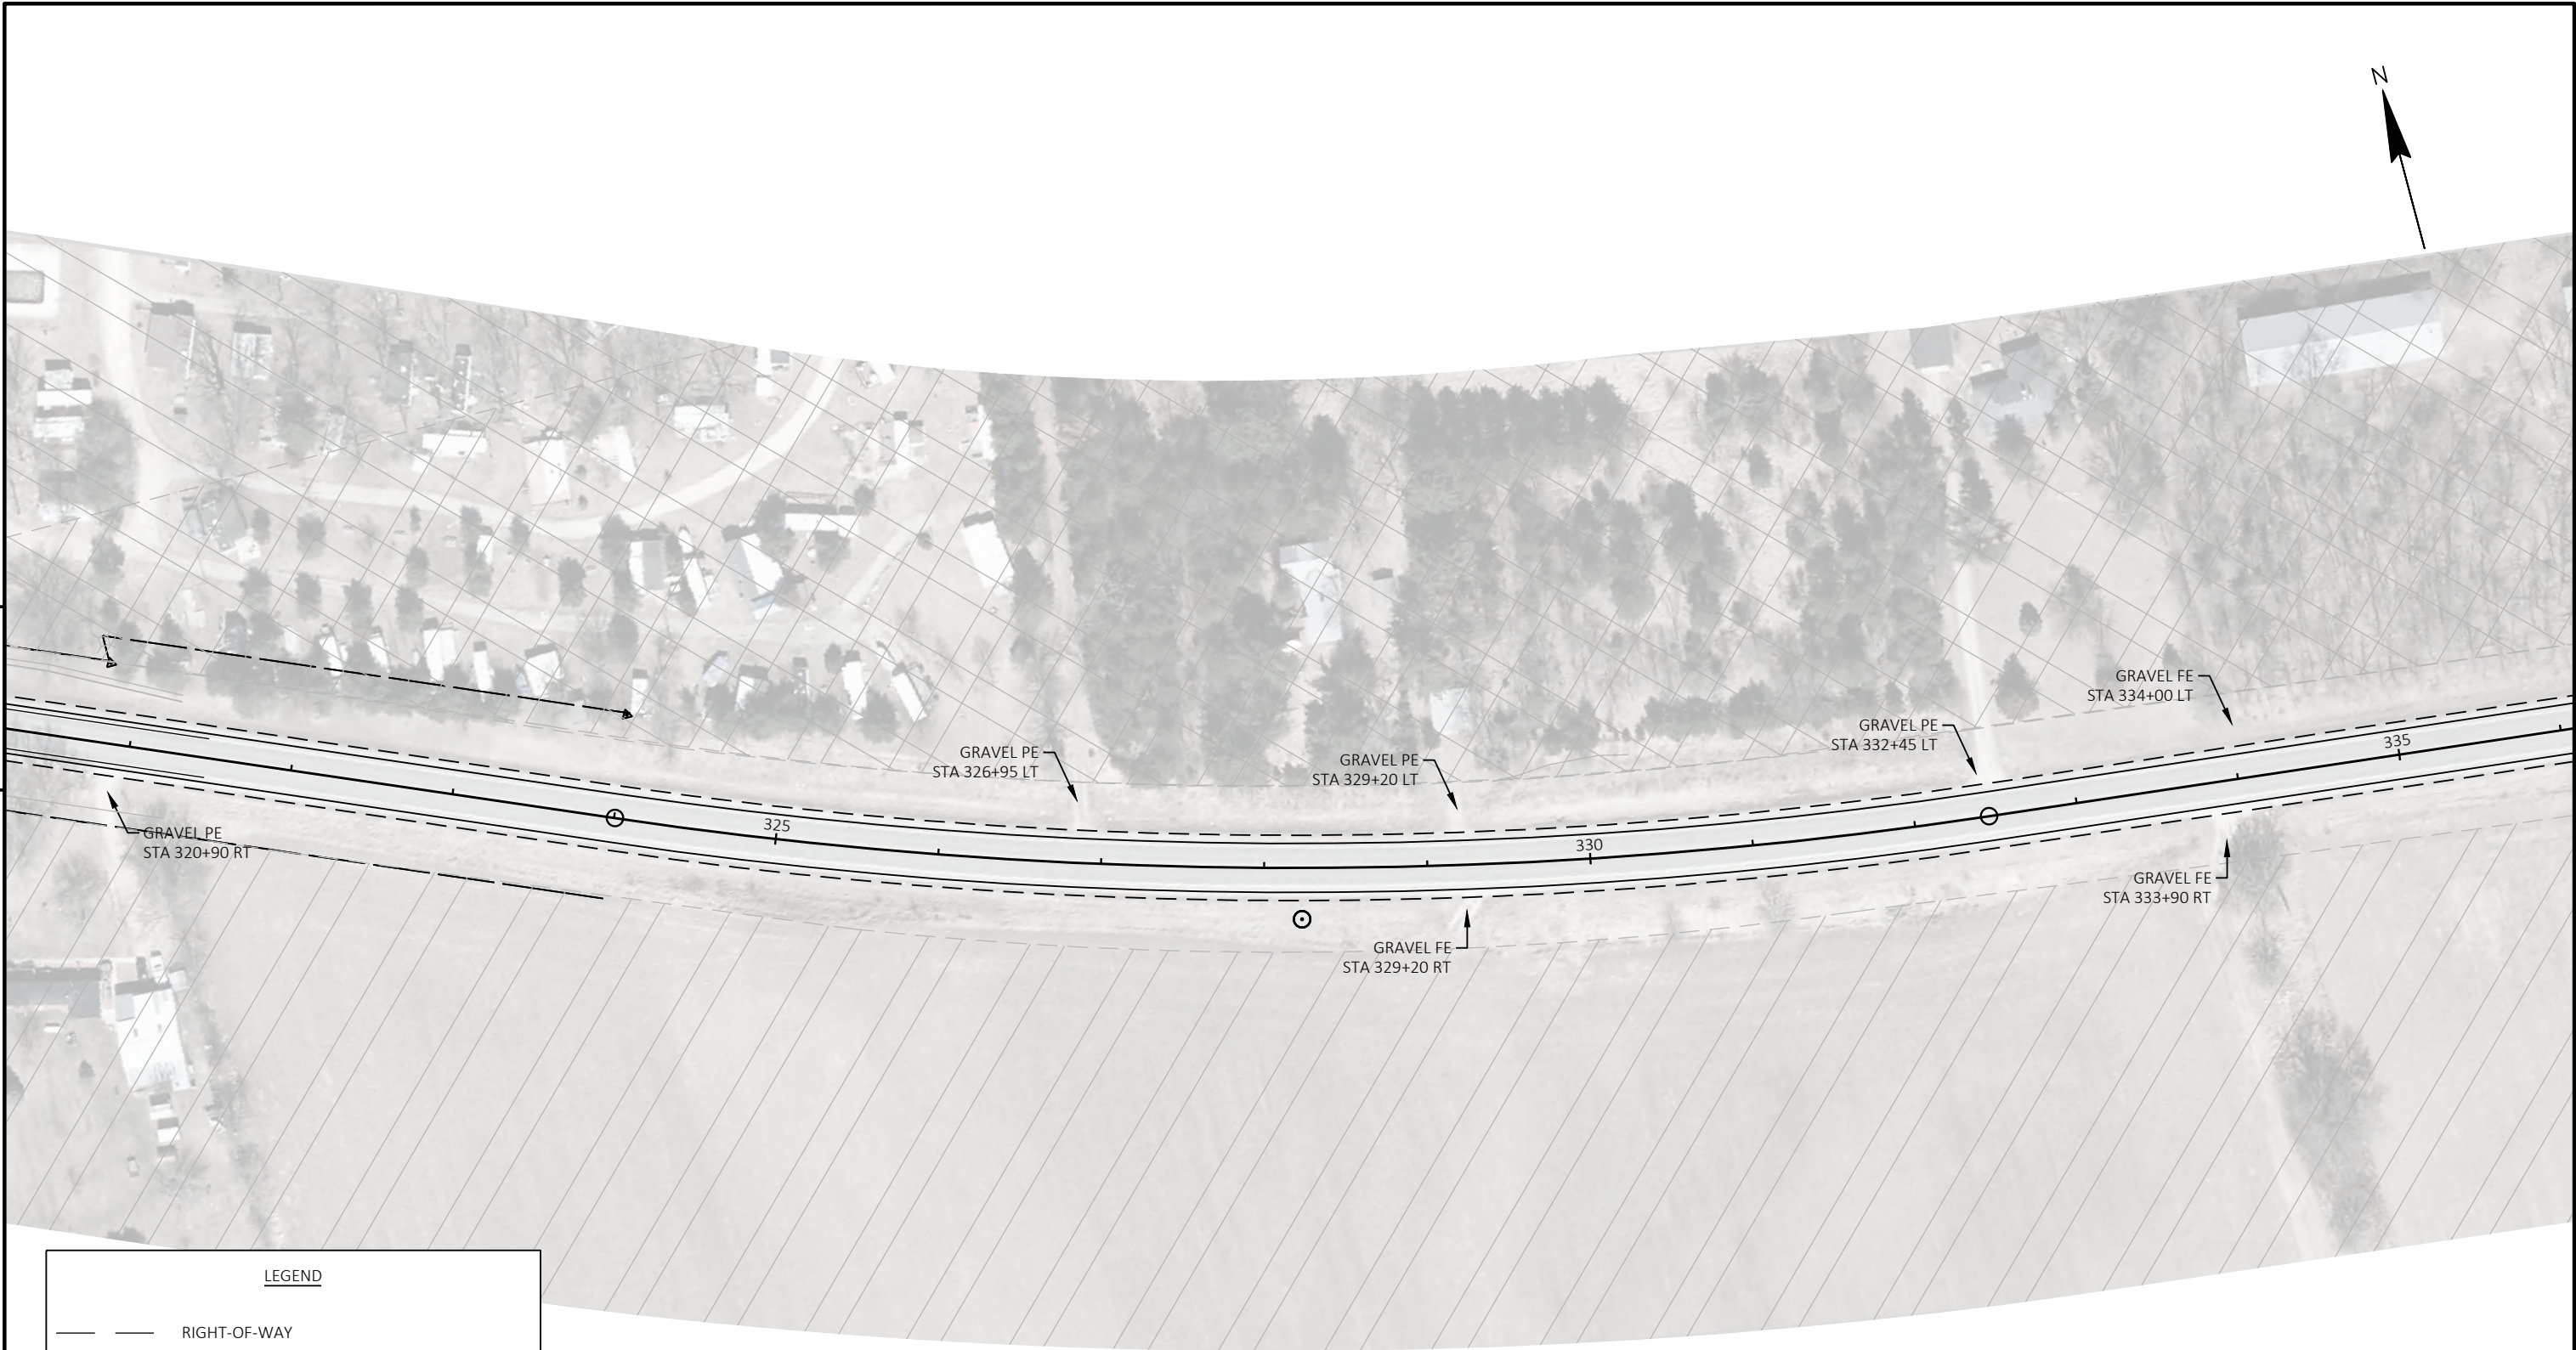

LEGEND

—— RIGHT-OF-WAY

- - - SLOPE INTERCEPT


 WETLAND BOUNDARY

 SENSITIVE AREA



5

5

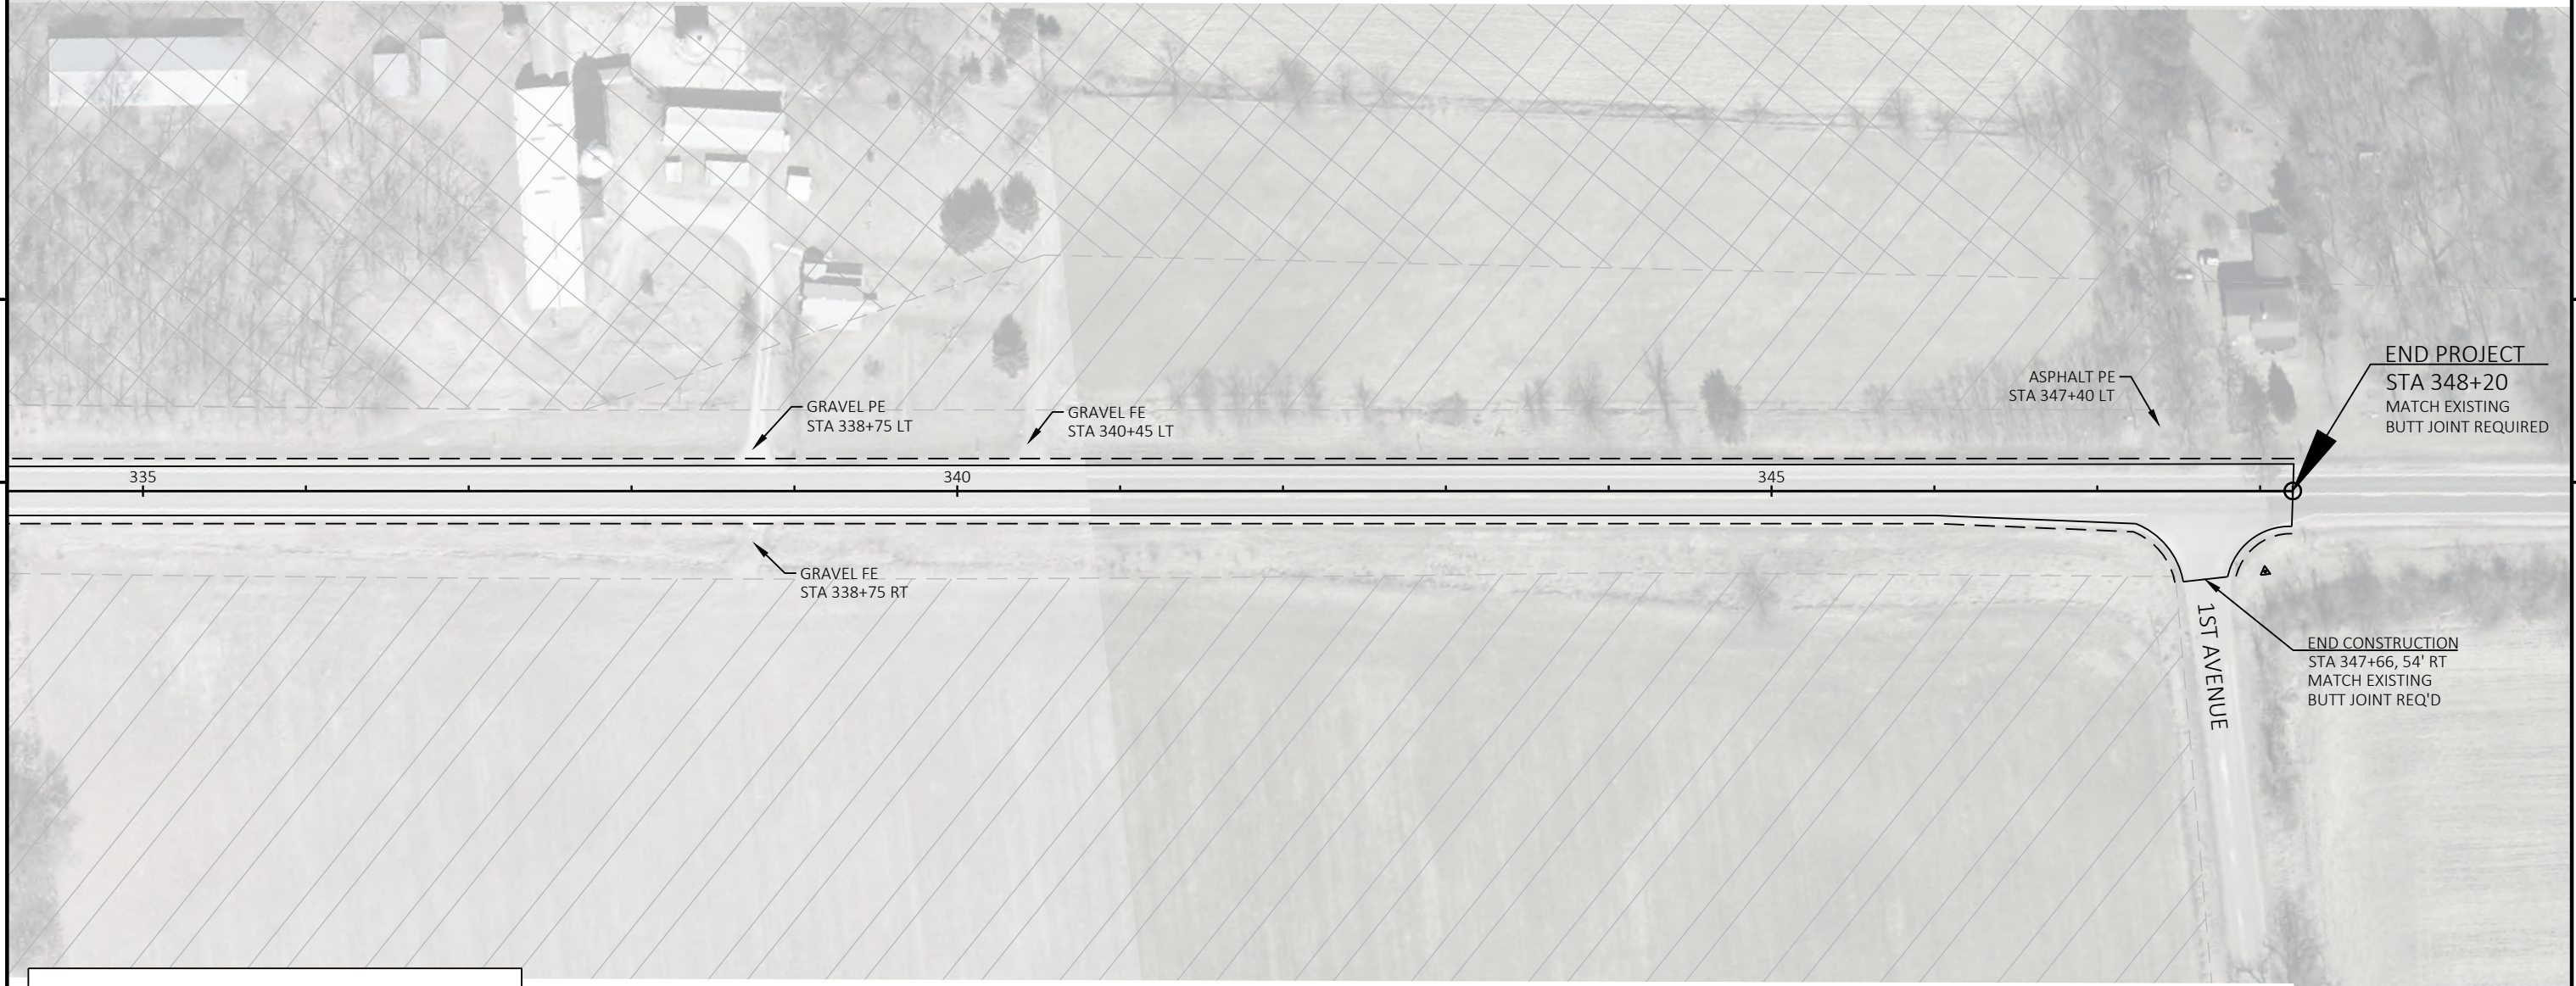

LEGEND

RIGHT-OF-WAY

SLOPE INTERCEPT

WETLAND BOUNDARY

SENSITIVE AREA

PROJECT NO: 6566-00-72	HWY: STH 23	COUNTY: ADAMS	PLAN	SHEET	E
------------------------	-------------	---------------	------	-------	---

FILE NAME : C:\USERS\DOTARB\DESKTOP\65660002\SHEETSPLAN\050201_PN.DWG LAYOUT NAME - 22	PLOT DATE : 8/31/2021 10:10 AM	PLOT BY : BUERGER, ANTHONY R	PLOT NAME :	PLOT SCALE : 1 IN:100 FT	WISDOT/CADDs SHEET 44
---	--------------------------------	------------------------------	-------------	--------------------------	-----------------------


LEGEND

RIGHT-OF-WAY

SLOPE INTERCEPT

WETLAND BOUNDARY


SENSITIVE AREA

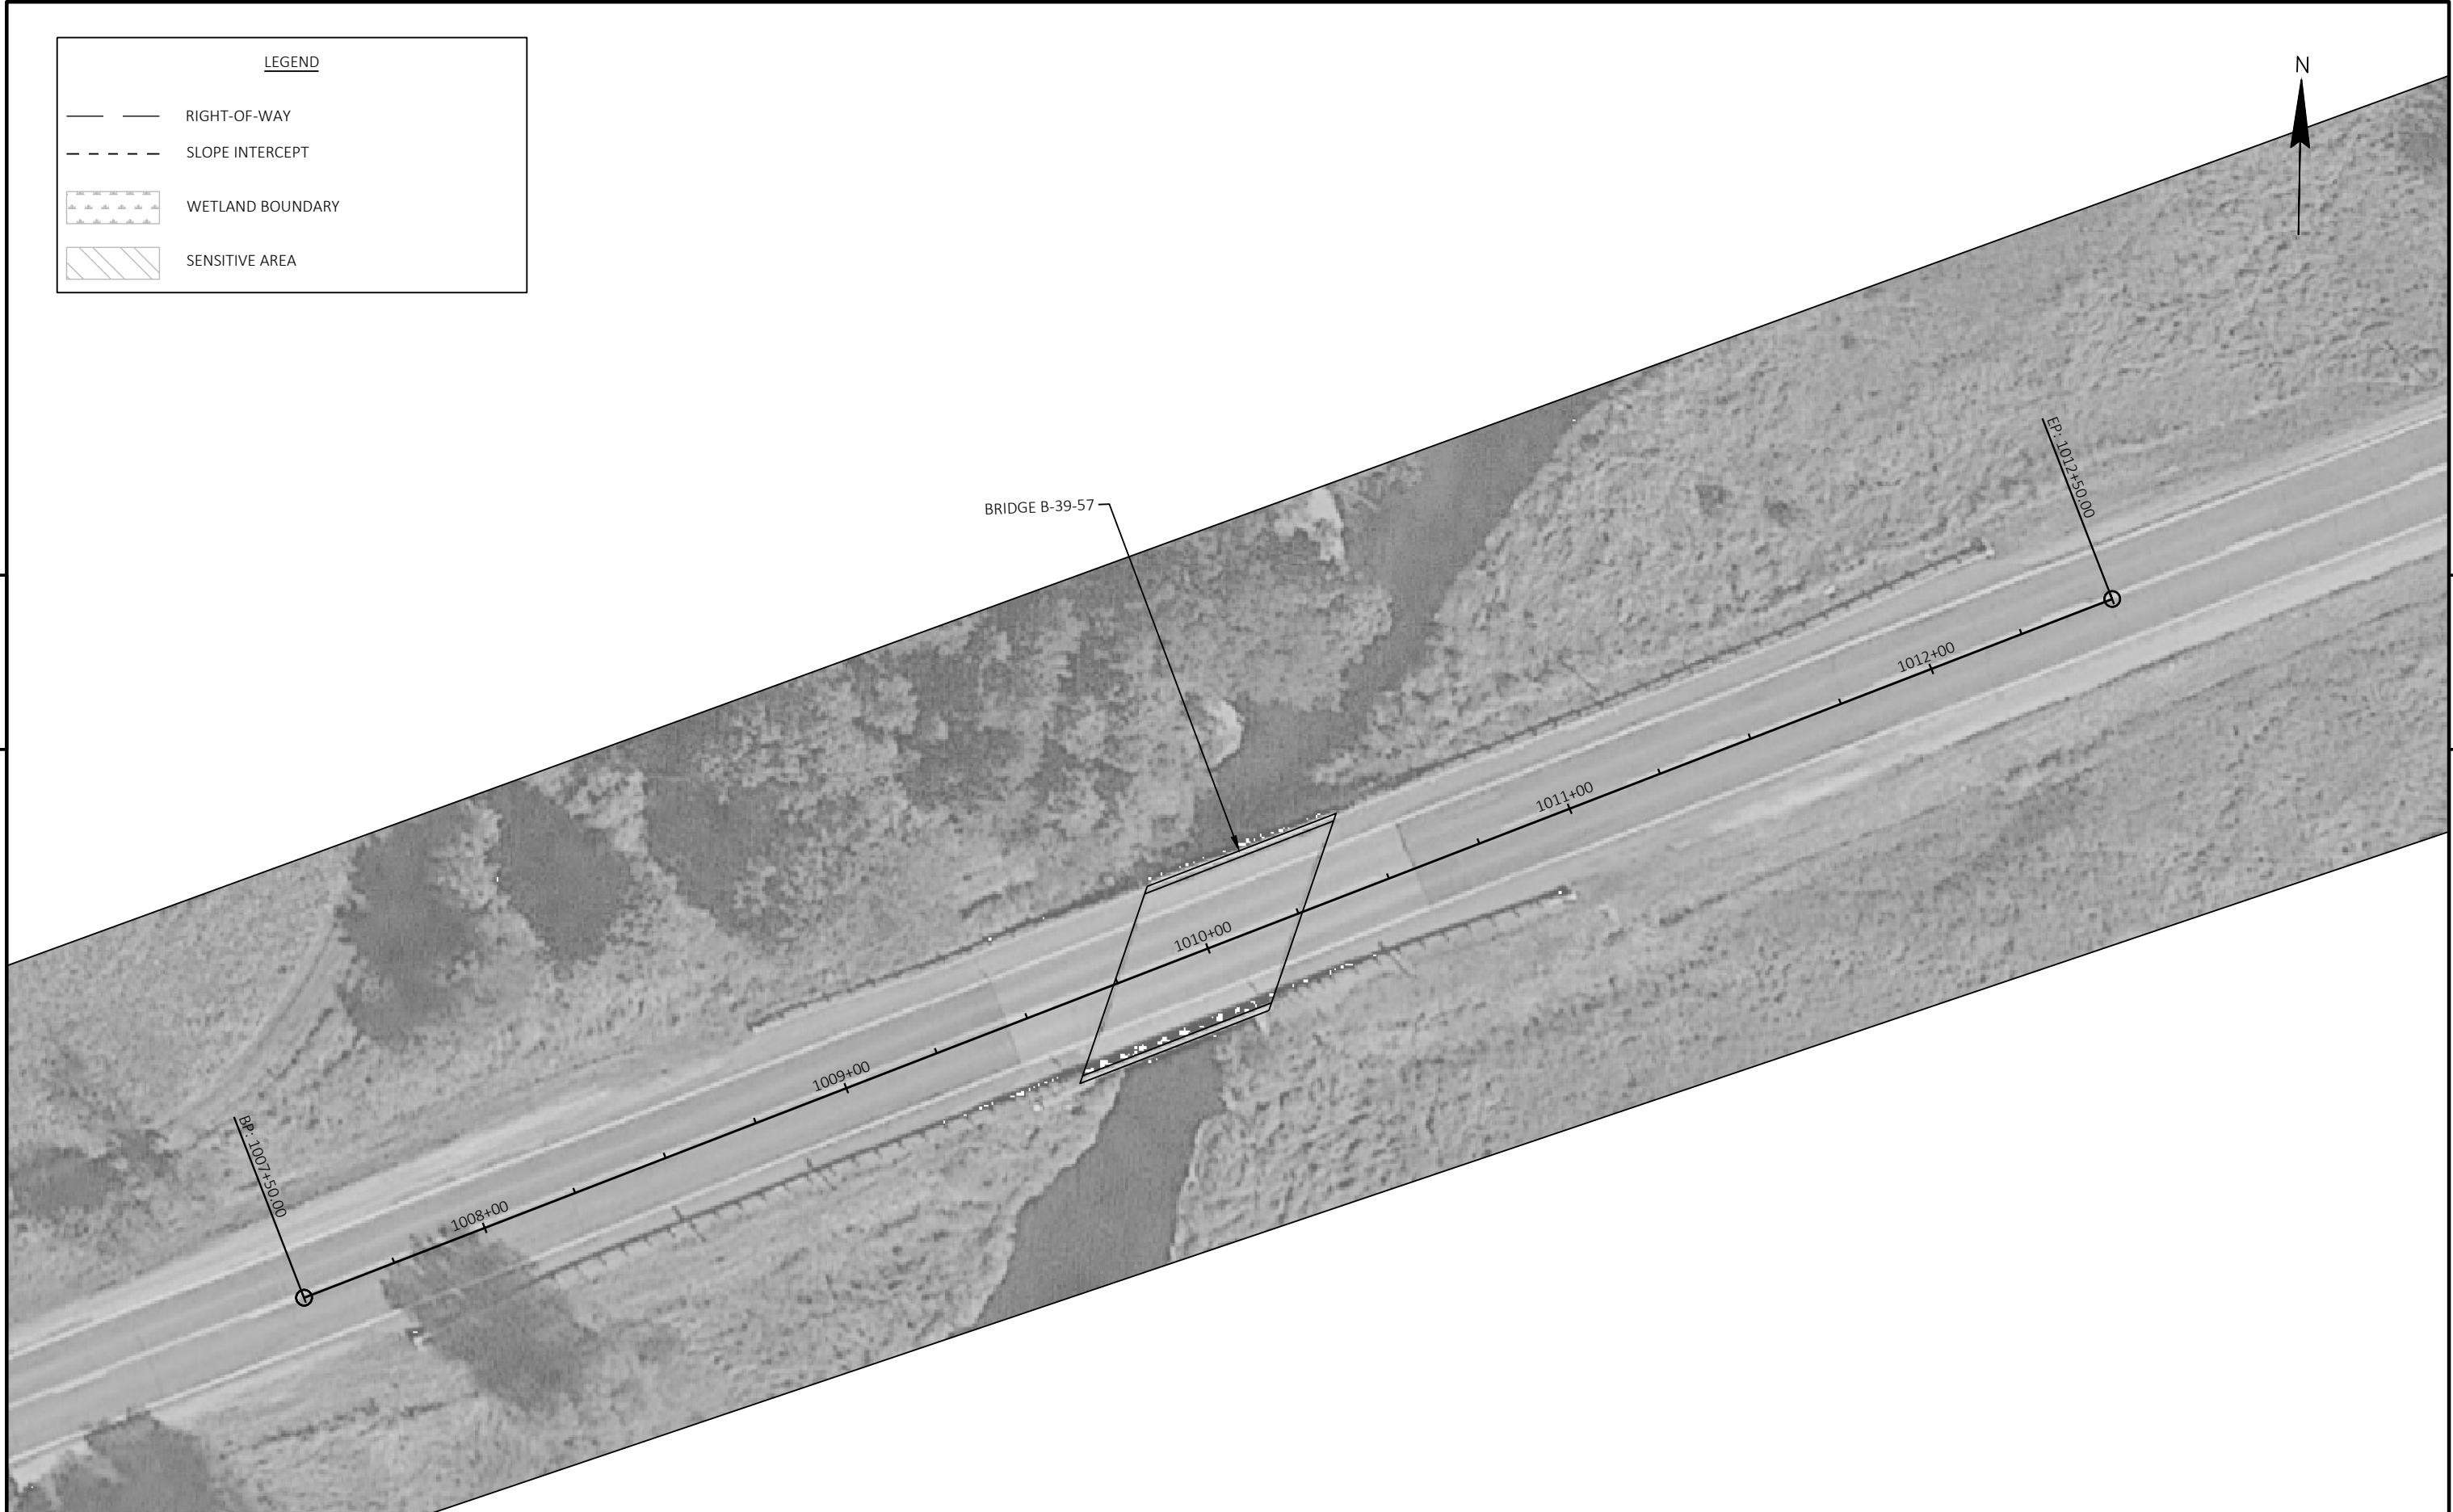


PROJECT NO: 6566-00-72	HWY: STH 23	COUNTY: MARQUETTE	PLAN	SHEET	E
------------------------	-------------	-------------------	------	-------	---

Standard Detail Drawing List


08D01-22A	CONCRETE CURB & GUTTER
08D01-22B	CONCRETE CURB, TIES AND CURB AND GUTTER APPLICATIONS
08D02-07A	CONCRETE SURFACE DRAINS FLUME TYPE AT STRUCTURES
08D02-07B	CONCRETE SURFACE DRAINS FLUME TYPE AT STRUCTURES
08D02-07C	CONCRETE SURFACE DRAINS FLUME TYPE AT STRUCTURES
08D21-01	DRIVEWAYS WITHOUT CURB & GUTTER
08D22-01	DRIVEWAYS WITHOUT CURB & GUTTER RESURFACING PROJECTS RURAL
08E08-03	TYPICAL INSTALLATIONS OF EROSION BALES / TEMPORARY DITCH CHECKS
08E09-06	SILT FENCE
08E10-02	INLET PROTECTION TYPE A, B, C AND D
08E15-01	CULVERT PIPE CHECK
08F01-11	APRON ENDWALLS FOR CULVERT PIPE
08F04-07	JOINT TIES FOR CONCRETE PIPE AND CONCRETE COLLAR DETAIL
13A11-03A	2-LANE RURAL CENTER LINE RUMBLE STRIP, MILLING
13A11-03B	2-LANE RURAL CENTER LINE RUMBLE STRIP, MILLING
13C19-03	HMA LONGITUDINAL JOINTS
14B28-04A	GUARDRAIL MOW STRIP
14B28-04B	GUARDRAIL MOW STRIP
14B29-01	SAFETY EDGE
14B42-07A	MIDWEST GUARDRAIL SYSTEM (MGS) GUARDRAIL
14B42-07B	MIDWEST GUARDRAIL SYSTEM (MGS) GUARDRAIL
14B42-07C	MIDWEST GUARDRAIL SYSTEM (MGS) GUARDRAIL
14B42-07D	MIDWEST GUARDRAIL SYSTEM (MGS) GUARDRAIL
14B44-04A	MIDWEST GUARDRAIL SYSTEM ENERGY ABSORBING TERMINAL (MGS)
14B44-04B	MIDWEST GUARDRAIL SYSTEM ENERGY ABSORBING TERMINAL (MGS)
14B44-04C	MIDWEST GUARDRAIL SYSTEM ENERGY ABSORBING TERMINAL (MGS)
14B45-05A	MIDWEST GUARDRAIL SYSTEM THRIE BEAM TRANSITION (MGS)
14B45-05B	MIDWEST GUARDRAIL SYSTEM THRIE BEAM TRANSITION (MGS)
14B45-05C	MIDWEST GUARDRAIL SYSTEM THRIE BEAM TRANSITION (MGS)
14B45-05G	MIDWEST GUARDRAIL SYSTEM THRIE BEAM TRANSITION (MGS)
15A03-02A	FLEXIBLE MARKER POST FOR CULVERT END
15A03-02B	FLEXIBLE MARKER POST FOR CULVERT END
15C04-05	TRAFFIC CONTROL, ADVANCE WARNING SIGNS 45 M.P.H. OR GREATER TWO-WAY UNDIVIDED ROAD OPEN TO TRAFFIC
15C08-20A	LONGITUDINAL MARKING (MAINLINE)
15C08-20B	PAVEMENT MARKING (TURN LANES)
15C08-20C	PAVEMENT MARKING (TURN LANES)
15C11-09B	CHANNELIZING DEVICES DRUMS, CONES, BARRICADES AND VERTICAL PANELS
15C12-07	TRAFFIC CONTROL FOR LANE CLOSURE WITH FLAGGING OPERATION
15C19-06A	MOVING PAVEMENT MARKING OPERATION TWO-LANE TWO-WAY ROADWAY
15C33-04	STOP LINE AND CROSSWALK PAVEMENT MARKING
15C35-04A	PAVEMENT MARKING (INTERSECTIONS)
15D28-04	TRAFFIC CONTROL, WORK ON SHOULDER OR PARKING LANE, UNDIVIDED ROADWAY
15D38-02A	TEMPORARY TRAFFIC CONTROL SIGN MOUNTING
15D38-02B	ATTACHMENT OF SIGNS TO POSTS
15D39-02	TRAFFIC CONTROL, DROP-OFF SIGNING
15D44-02	TRAFFIC CONTROL, SIGNING ON ROADWAYS WITH MILLED SURFACES
15D45-03	TRAFFIC CONTROL, SIGNING ON ROADWAYS WITH LOOSE GRAVEL
15D48-01	TRAFFIC CONTROL, LANE SHIFT IN FLAGGING OPERATION
15D51-01	TRAFFIC CONTROL, MOBILE OPERATIONS ON AN UNDIVIDED ROADWAY
16A01-07	LANDMARK REFERENCE MONUMENTS AND COVERS

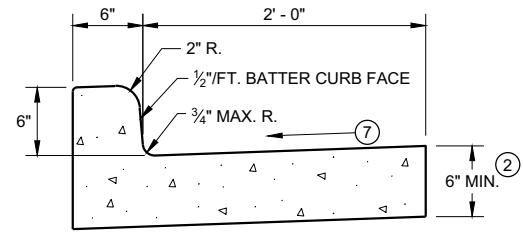


TYPES A^① & D

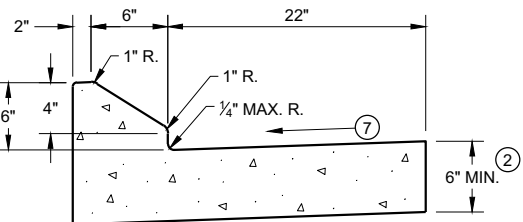


6" SLOPED CURB TYPES G^① & J

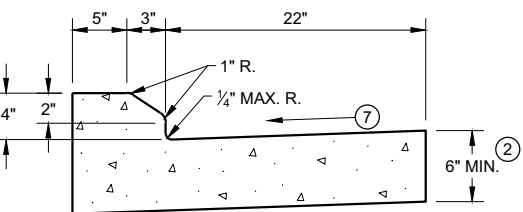

4" SLOPED CURB TYPES G^① & J

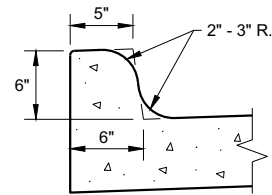


TYPES K^① & L
(OPTIONAL CURB SHAPE)

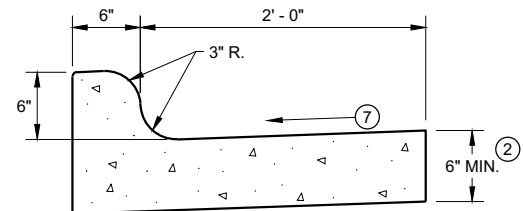


TYPES K^① & L

CONCRETE CURB AND GUTTER 30"

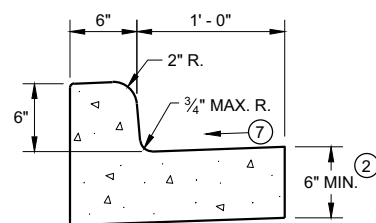


TYPES A^① & D

CONCRETE CURB AND GUTTER 18"

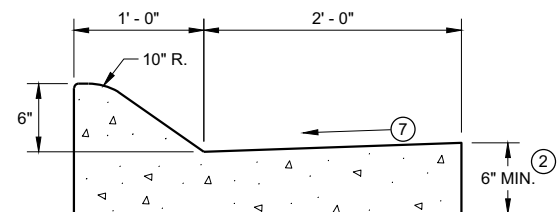


6" SLOPED CURB TYPES A^① & D

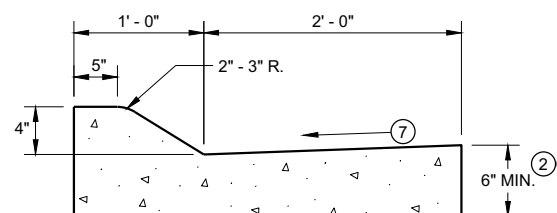


4" SLOPED CURB TYPES A^① & D

CONCRETE CURB AND GUTTER 36"

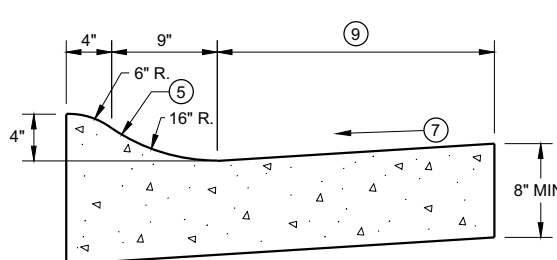

4" SLOPED CURB TYPES R^① & T

TBT & TBTT	X
30"	22"
36"	28"

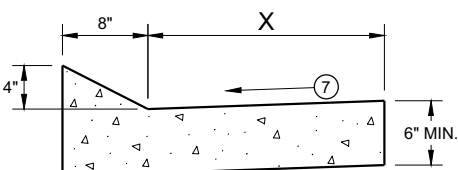


TYPES TBT & TBTT^①

CONCRETE CURB AND GUTTER


PAVEMENT THICKNESS
AND MAXIMUM CONCRETE
PANEL WIDTH TABLE

PAVEMENT THICKNESS	MAXIMUM PANEL WIDTH
LESS THAN 10"	12'
10" & ABOVE	15'

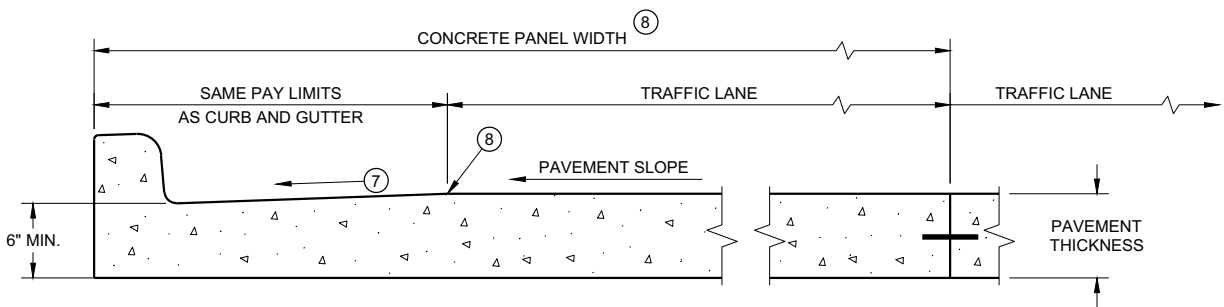

PARTIAL SECTION OF PAVEMENT *
WITH INTEGRAL CURB AND GUTTER

* BIKE LANE IS NOT SHOWN

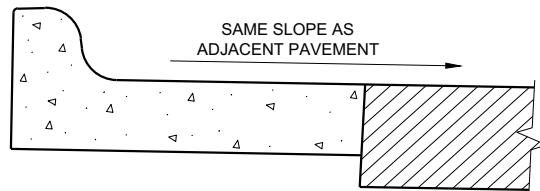

REVERSE SLOPE GUTTER^⑥
(TYPICAL FOR ALL CURB & GUTTER TYPES)

GENERAL NOTES

DETAILS OF CONSTRUCTION AND WORKMANSHIP NOT SHOWN ON THIS DRAWING SHALL CONFORM TO THE PERTINENT REQUIREMENTS OF THE CONTRACT.

PAVEMENT TIES AND TIE BARS SHALL BE EPOXY COATED IN CONFORMANCE WITH SUBSECTION 505.2.6.2 OF THE STANDARD SPECIFICATIONS.


INTEGRAL CURB AND GUTTER SHALL CONFORM TO THE DETAILS SHOWN FOR CONCRETE CURB AND GUTTER INCLUDING THE TRANSVERSE GUTTER SLOPE.

UNLESS OTHERWISE SHOWN ON THE TYPICAL CROSS SECTIONS, THE BASE AGGREGATE AND COMMON EXCAVATION LIMITS ARE 2' - 0" BEHIND THE BACK OF CURBS.


- ① TIE BARS ARE REQUIRED FOR CURB AND GUTTERS TYPES A, G, K, R, AND TBTT.
- ② THE BOTTOM OF CURB AND GUTTER MAY BE CONSTRUCTED EITHER LEVEL OR PARALLEL TO THE SLOPE OF THE SUBGRADE OR BASE AGGREGATE PROVIDED A 6" MINIMUM GUTTER THICKNESS IS MAINTAINED.
- ③ USE 8" MINIMUM GUTTER THICKNESS WHEN USED WITH AN ADJACENT CONCRETE TRUCK APRON PLACED BEHIND BACK OF CURB.
- ④ THE BOTTOM OF CURB AND GUTTER MAY BE CONSTRUCTED EITHER LEVEL OR PARALLEL TO THE SLOPE OF THE SUBGRADE OR BASE AGGREGATE PROVIDED A 8" MINIMUM GUTTER THICKNESS IS MAINTAINED.
- ⑤ UNLESS OTHERWISE NOTED, FOR STAKING PURPOSES THE FACE OF CURB IS 6" FROM THE BACK OF CURB.
- ⑥ WHEN REVERSE SLOPE GUTTER IS REQUIRED, THE LOCATION(S) WILL BE SHOWN ELSEWHERE IN THE PLAN.
- ⑦ USE 4% GUTTER CROSS SLOPE UNLESS OTHERWISE NOTED IN THE PLANS.
- ⑧ INCLUDE LONGITUDINAL JOINT AND TIE BARS ALONG LANE EDGE WHEN CONCRETE PANEL WIDTH EXCEEDS THE MAXIMUM WIDTH PER TABLE BELOW. LONGITUDINAL JOINT(S) ARE NOT ALLOWED WITHIN TRAFFIC LANES AND BIKE LANES. LONGITUDINAL JOINT MAY BE SAWED.
- ⑨ CONCRETE CURB AND GUTTER 4-INCH SLOPED 30-INCH TYPE "R" AND "T" = 17 INCHES
CONCRETE CURB AND GUTTER 4-INCH SLOPED 36-INCH TYPE "R" AND "T" = 23 INCHES

CONCRETE CURB AND GUTTER


STATE OF WISCONSIN
DEPARTMENT OF TRANSPORTATION

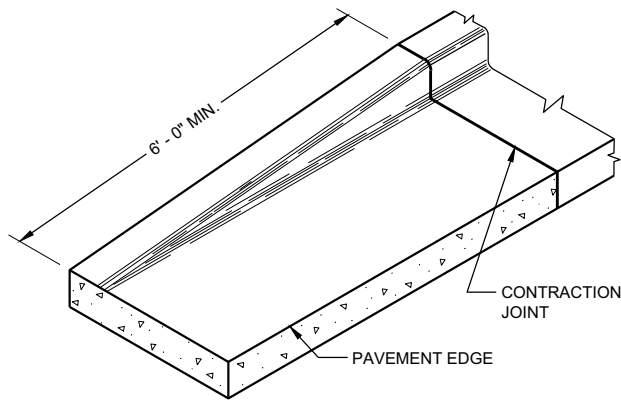


END SECTION CURB AND GUTTER

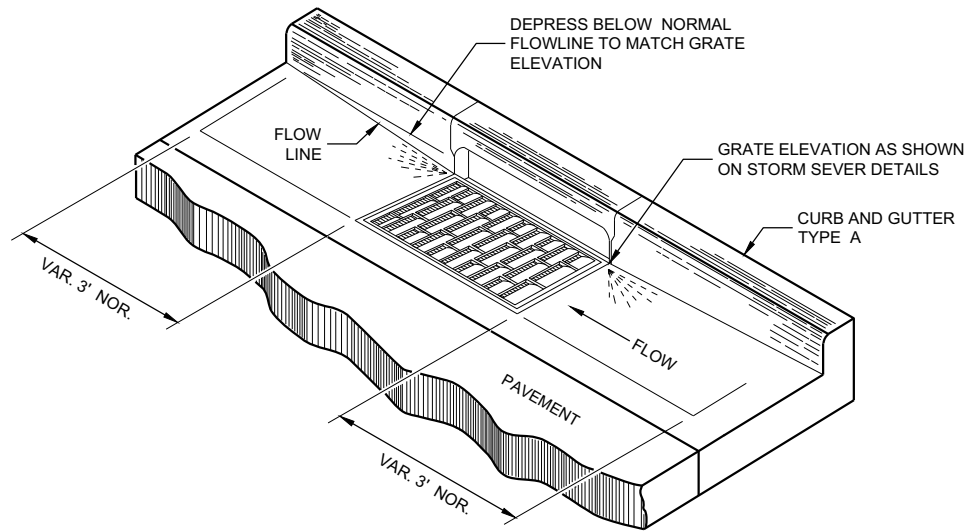

DETAIL OF CURB AND GUTTER AT INLETS
(TYPICAL H INLET COVER SHOWN)

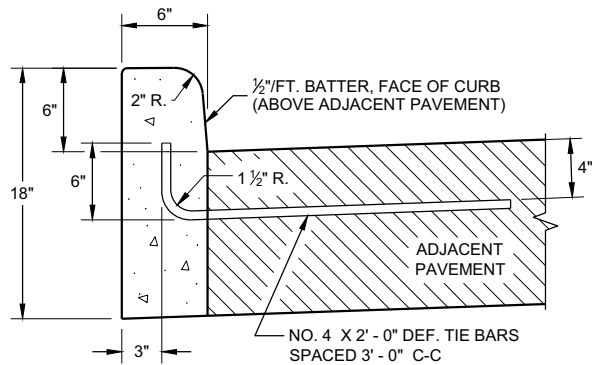


TYPES A^① & D

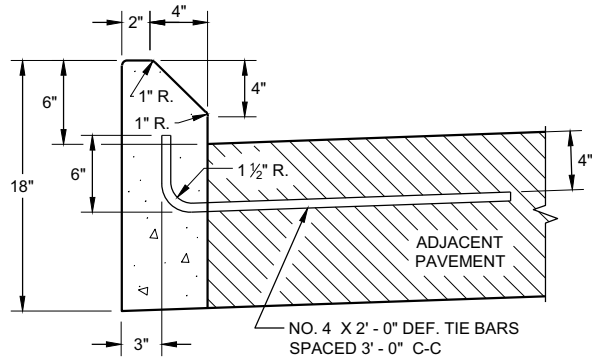


TYPES G^① & J

CONCRETE CURB

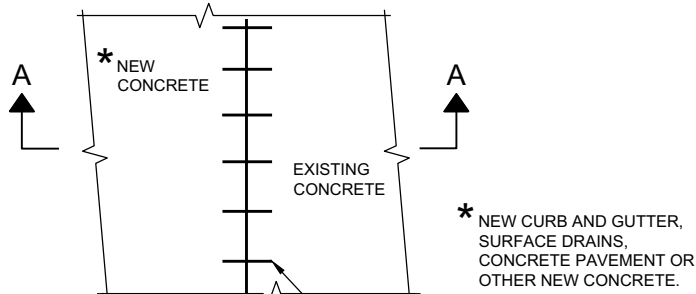

PLAN VIEW

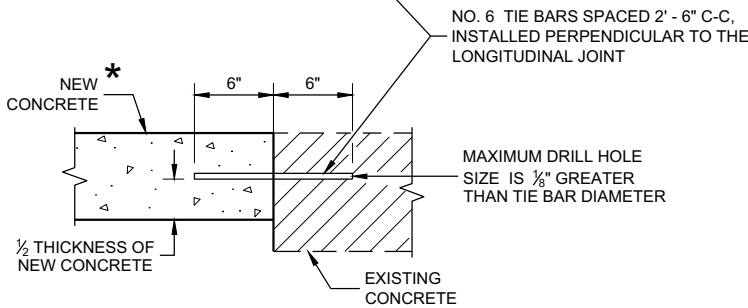

SECTION A - A

TIE BARS DRILLED
INTO EXISTING PAVEMENT


GENERAL NOTES

DETAILS OF CONSTRUCTION AND WORKMANSHIP NOT SHOWN ON THIS DRAWING SHALL CONFORM TO THE PERTINENT REQUIREMENTS OF THE CONTRACT.


PAVEMENT TIES AND TIE BARS SHALL BE EPOXY COATED IN CONFORMANCE WITH SUBSECTION 505.2.6.2 OF THE STANDARD SPECIFICATIONS.

UNLESS OTHERWISE SHOWN ON THE TYPICAL CROSS SECTIONS, THE BASE AGGREGATE AND COMMON EXCAVATION LIMITS ARE 2' - 0" BEHIND THE BACK OF CURBS.

- ① TIE BARS ARE REQUIRED FOR CURB AND GUTTERS TYPES A, G, K, R, AND TBTT.
- ② THE BOTTOM OF CURB AND GUTTER MAY BE CONSTRUCTED EITHER LEVEL OR PARALLEL TO THE SLOPE OF THE SUBGRADE OR BASE AGGREGATE PROVIDED A 6" MINIMUM GUTTER THICKNESS IS MAINTAINED.
- ⑨ REFER TO SDD 08D18 AND 08D19 FOR ADDITIONAL DRIVEWAY ENTRANCE CURB DETAILS.

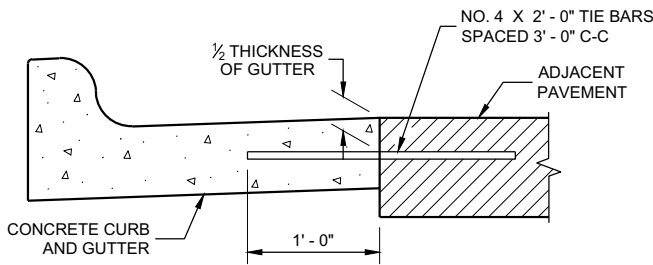

TYPICAL TIE BAR LOCATION^①

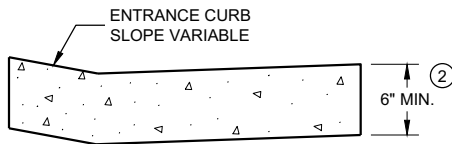

DRIVEWAY ENTRANCE CURB^⑨
(WHEN DIRECTED BY THE ENGINEER)

CONCRETE CURB, TIES AND CURB AND GUTTER APPLICATIONS

STATE OF WISCONSIN
DEPARTMENT OF TRANSPORTATION

APPROVED
February 2021
DATE /S/ Rodney Taylor
ROADWAY STANDARDS DEVELOPMENT
ENGINEER

FHWA


GENERAL NOTES

DETAILS OF CONSTRUCTION, MATERIALS AND WORKMANSHIP NOT SHOWN ON THIS DRAWING SHALL CONFORM TO THE PERTINENT REQUIREMENTS OF THE STANDARD SPECIFICATIONS AND THE APPLICABLE SPECIAL PROVISIONS.


ALL STEEL REINFORCEMENT SHALL BE EMBEDDED 2 INCHES CLEAR UNLESS OTHERWISE SHOWN OR NOTED.

- 1 USE A JOINT SEALANT CONFORMING TO STANDARD SPECIFICATION 415.2.6.
- 2 NO. 4 X 2' - 0" TIE BARS SPACED AT 12" C-C TO BE PLACED BY BRIDGE CONTRACTOR OR DRILLED TIE BARS PLACED AS DIRECTED BY THE ENGINEER.
- 3 PAVED CONCRETE SHOULDER (SDD 13A03) OR CONCRETE DRAINAGE SLAB.
- 4 CONCRETE PAVEMENT APPROACH SLAB (SHOWN) OR STRUCTURE APPROACH SLAB AND CONCRETE PAVEMENT APPROACH SLAB. SEE SDD 13B02.
- 5 PAVED CONCRETE SHOULDER (SDD 13A03) OR ASPHALT SHOULDER.

- 6 CONCRETE CURB AND GUTTER 4-INCH SLOPED 36-INCH TYPE TBT OR TBTT. USE TYPE TBTT CURB WITH NO. 4 X 2' - 0" TIE BARS SPACED AT 3' - 0" C-C ONLY WHEN ADJACENT TO CONCRETE PAVEMENTS.
- 7 PLACE FLUME BEFORE MSG THRIE BEAM TRANSITION POST 1 (SEE SDD 14B45)
- 8 CENTER FLUME BETWEEN POSTS. 6-INCH MINIMUM SEPARATION FROM OUTSIDE EDGE OF FLUME TO POSTS.
- 9 MINIMUM REINFORCEMENT SHALL BE 4" X 4" - W3.0 X W3.0 OR NO. 3 BARS LONGITUDINAL AND TRANSVERSE SPACING 12" C-C.
- 10 SEE ROADWAY PLANS FOR FLUME LOCATION.
- 11 START CURB AND GUTTER TRANSITION OR END SECTION.
- 12 DEPRESS FLOW LINE (SEE DETAIL)

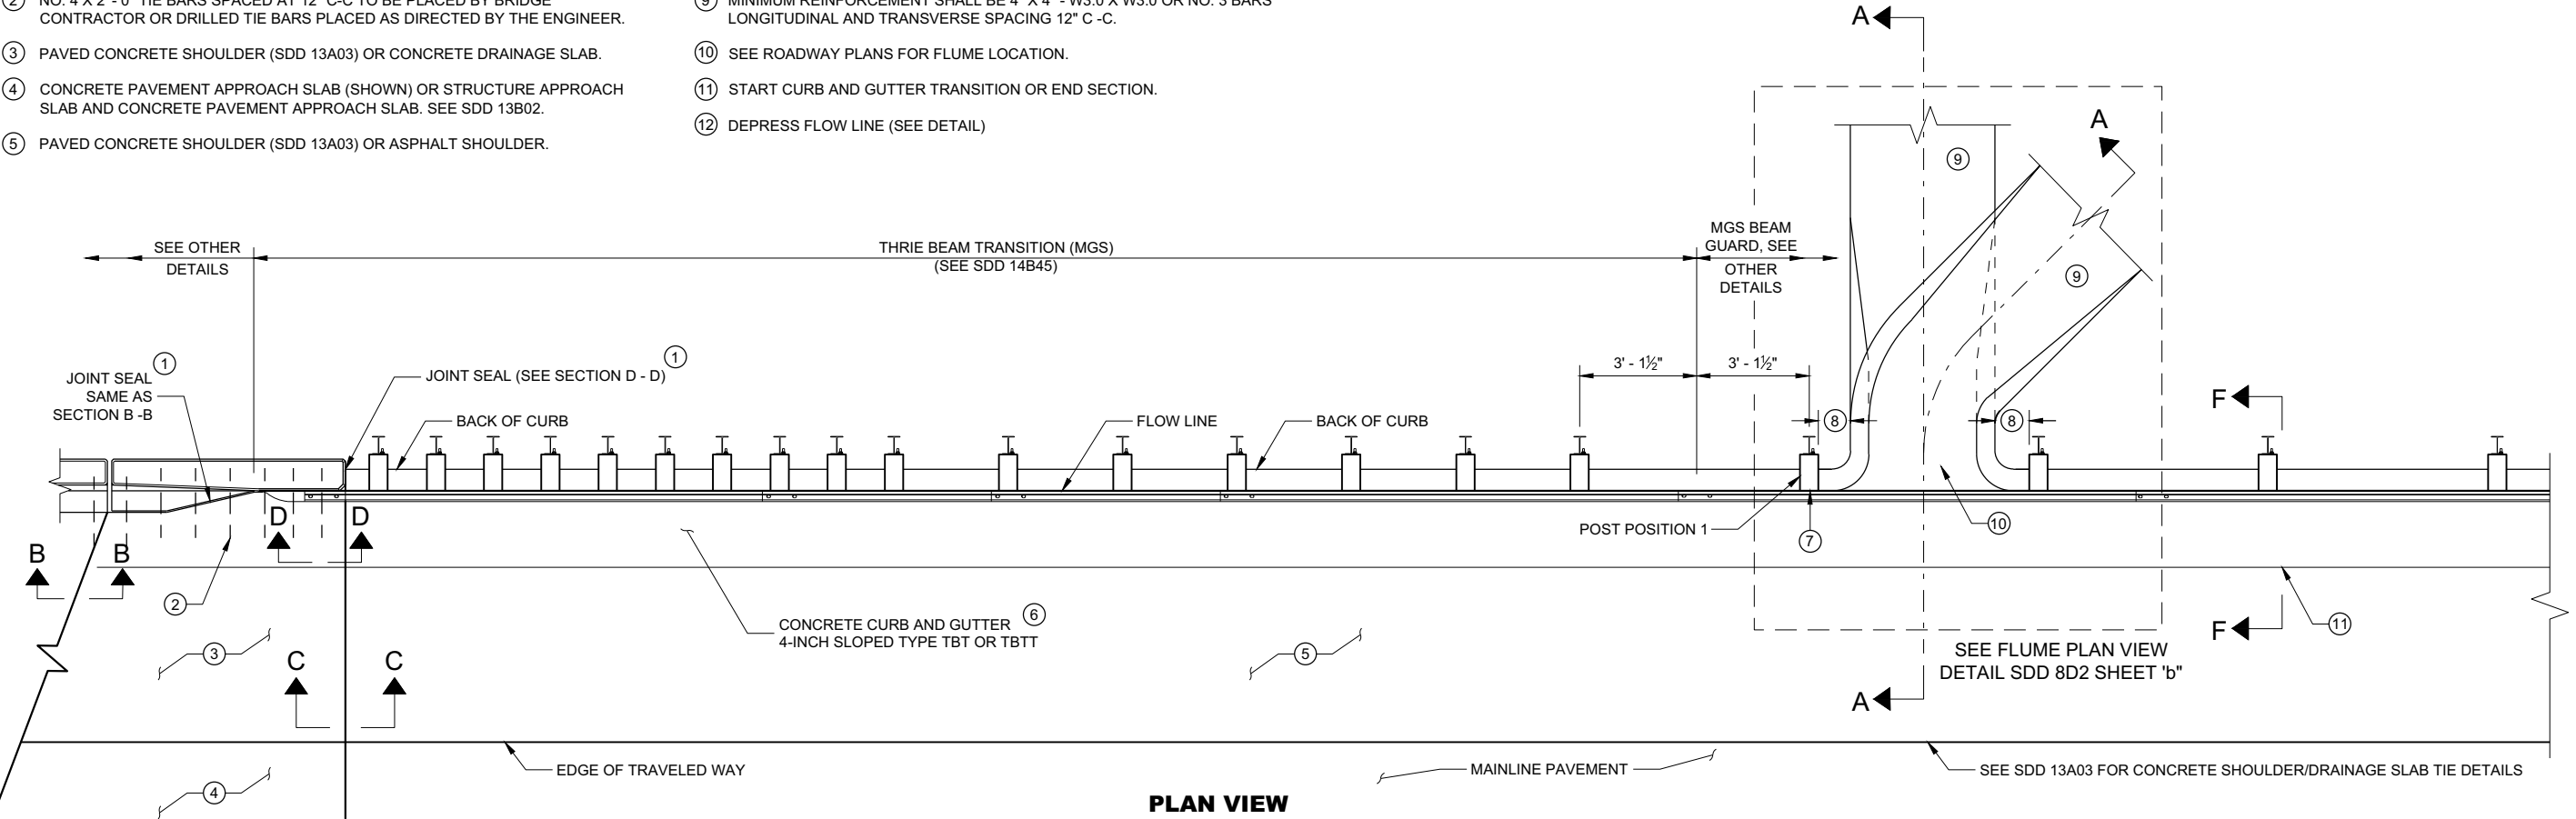


PLAN VIEW

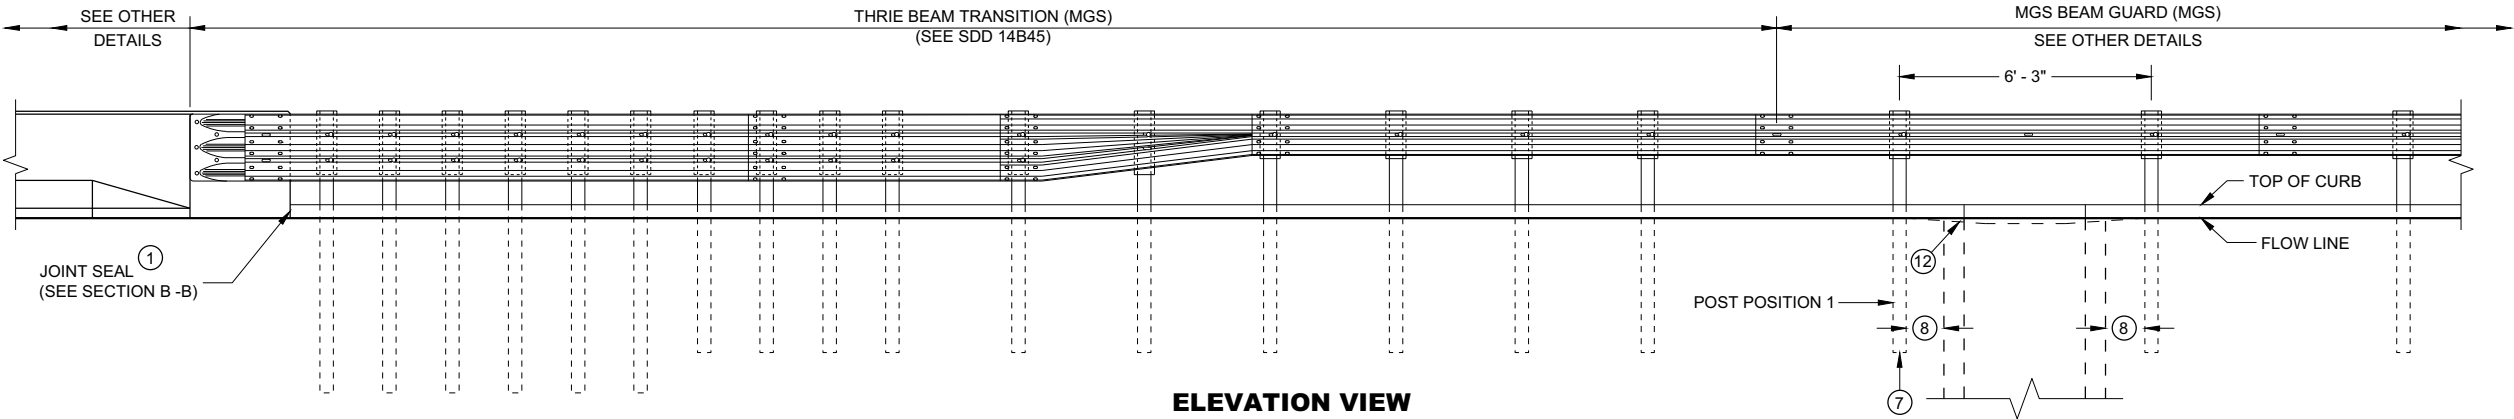


ELEVATION VIEW

CONCRETE SURFACE
DRAINS FLUME TYPE
AT STRUCTURES


STATE OF WISCONSIN
DEPARTMENT OF TRANSPORTATION

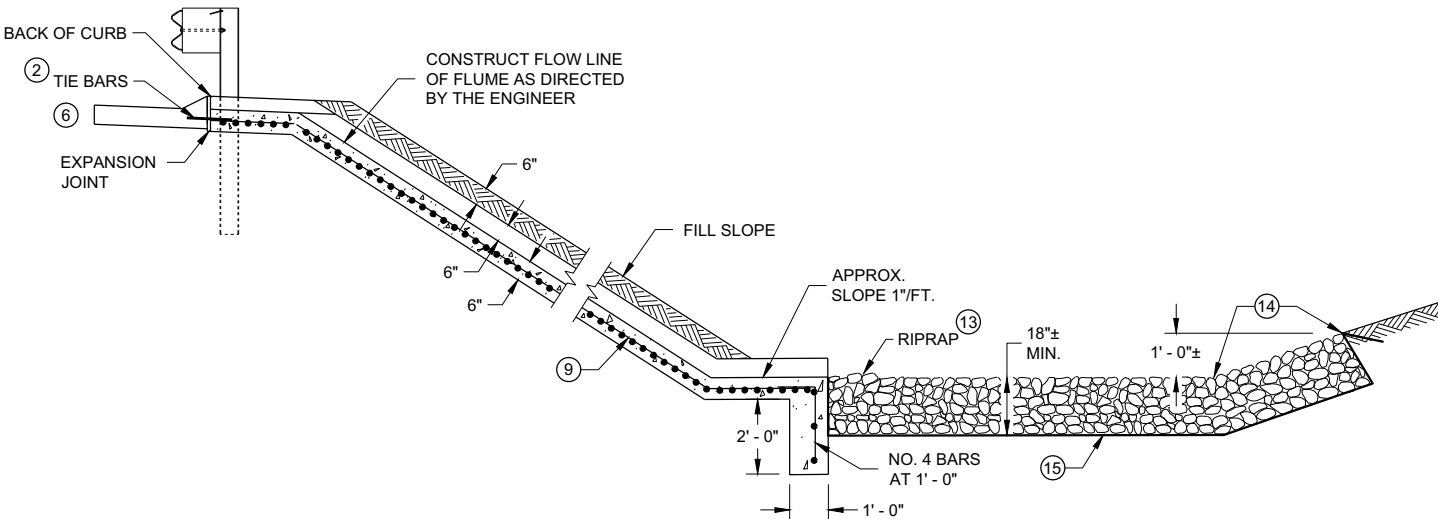


SECTION A - A

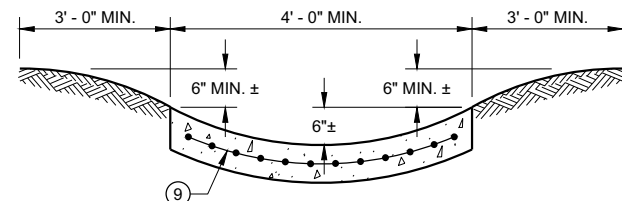


SECTION G - G

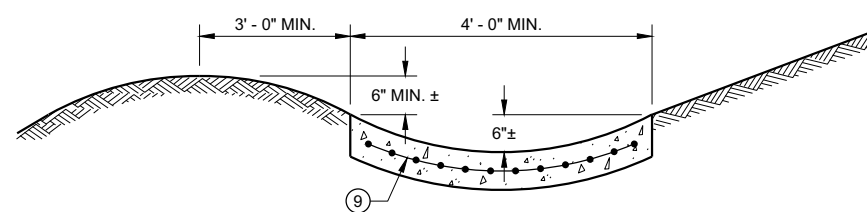


SECTION H - H

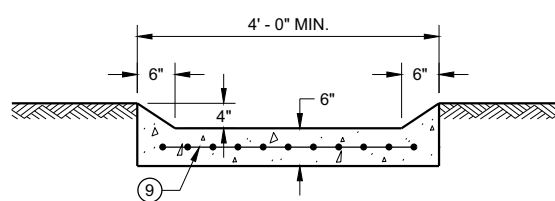

SECTION I - I

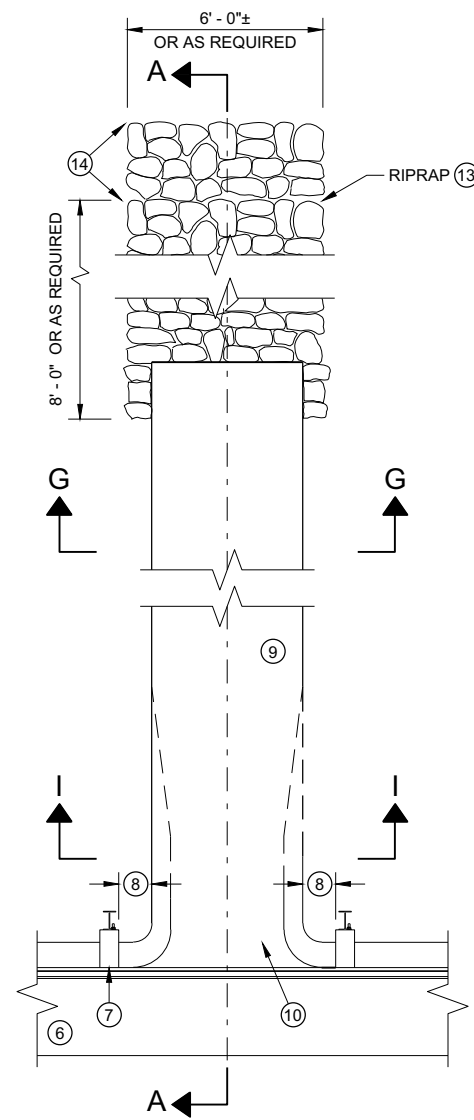

**PLAN VIEW
PERPENDICULAR FLUME**

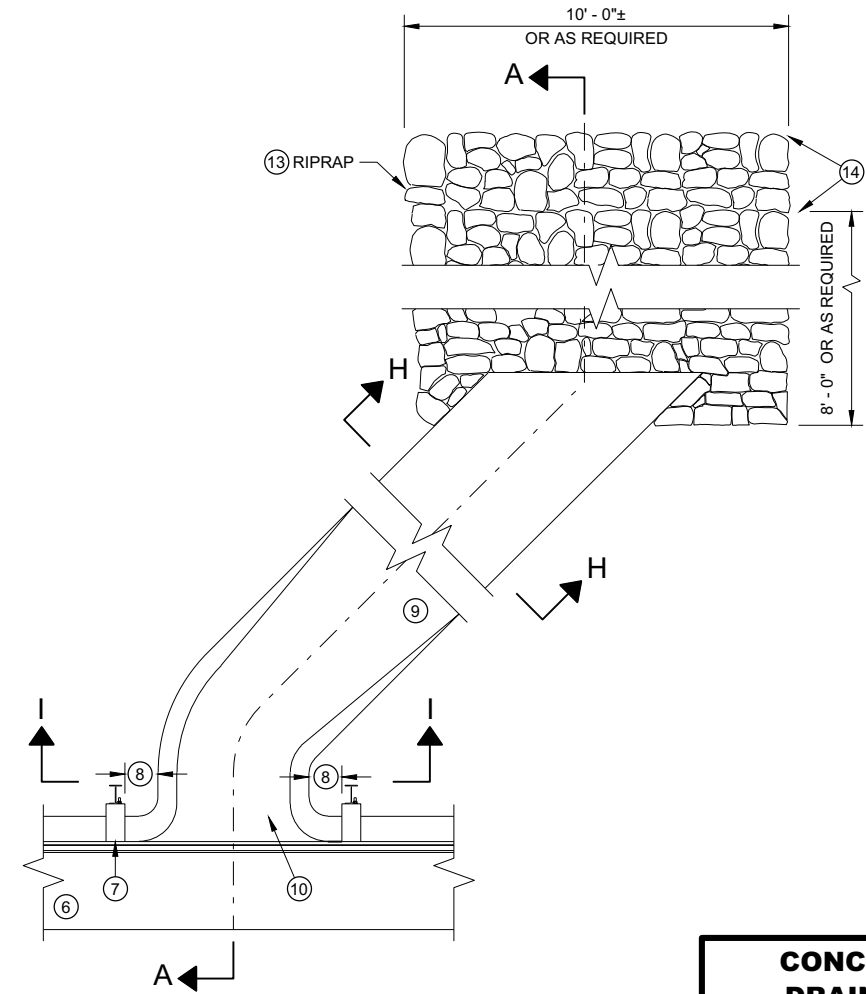

**PLAN VIEW
SKEWED FLUME**

GENERAL NOTES

DETAILS OF CONSTRUCTION, MATERIALS AND WORKMANSHIP NOT SHOWN ON THIS DRAWING SHALL CONFORM TO THE PERTINENT REQUIREMENTS OF THE STANDARD SPECIFICATIONS AND THE APPLICABLE SPECIAL PROVISIONS.

ALL STEEL REINFORCEMENT SHALL BE EMBEDDED 2 INCHES CLEAR UNLESS OTHERWISE SHOWN OR NOTED.

- ① USE A JOINT SEALANT CONFORMING TO STANDARD SPECIFICATION 415.2.6.
- ② NO. 4 X 2' - 0" TIE BARS SPACED AT 12" C-C TO BE PLACED BY BRIDGE CONTRACTOR OR DRILLED TIE BARS PLACED AS DIRECTED BY THE ENGINEER.
- ③ PAVED CONCRETE SHOULDER (SDD 13A03) OR CONCRETE DRAINAGE SLAB.
- ④ CONCRETE PAVEMENT APPROACH SLAB (SHOWN) OR STRUCTURE APPROACH SLAB AND CONCRETE PAVEMENT APPROACH SLAB. SEE SDD 13B02 AND STRUCTURE PLANS.
- ⑤ PAVED CONCRETE SHOULDER (SDD 13A03) OR ASPHALT SHOULDER.
- ⑥ CONCRETE CURB AND GUTTER 4-INCH SLOPED 36-INCH TYPE TBT OR TBT. USE TYPE TBT CURB WITH NO. 4 X 2' - 0" TIE BARS SPACED AT 3' - 0" C-C ONLY WHEN ADJACENT TO CONCRETE PAVEMENTS.

- ⑦ PLACE FLUME BEFORE MSG THRIE BEAM TRANSITION POST 1 (SEE SDD 14B45)
- ⑧ CENTER FLUME BETWEEN POSTS. 6-INCH MINIMUM SEPARATION FROM OUTSIDE EDGE OF FLUME TO POSTS.
- ⑨ MINIMUM REINFORCEMENT SHALL BE 4" X 4" - W3.0 X W3.0 OR NO. 3 BARS LONGITUDINAL AND TRANSVERSE SPACING 12" C -C.
- ⑩ SEE ROADWAY PLANS FOR FLUME LOCATION.
- ⑪ START CURB AND GUTTER TRANSITION OR END SECTION.
- ⑫ DEPRESS FLOW LINE (SEE DETAIL)
- ⑬ MEDIUM RIPRAP UNLESS OTHERWISE SPECIFIED.
- ⑭ LIMITS OF ADDITIONAL RIPRAP WHEN SPECIAL DITCH AS REQUIRED.
- ⑮ GEOTEXTILE FABRIC TYPE HR.

**CONCRETE SURFACE
DRAINS FLUME TYPE
AT STRUCTURES**

STATE OF WISCONSIN
DEPARTMENT OF TRANSPORTATION



DETAILS OF CONSTRUCTION, MATERIALS AND WORKMANSHIP NOT SHOWN ON THIS DRAWING SHALL CONFORM TO THE PERTINENT REQUIREMENTS OF THE STANDARD SPECIFICATIONS AND THE APPLICABLE SPECIAL PROVISIONS.

ALL STEEL REINFORCEMENT SHALL BE EMBEDDED 2 INCHES CLEAR UNLESS OTHERWISE SHOWN OR NOTED.


- ① USE A JOINT SEALANT CONFORMING TO STANDARD SPECIFICATION 415.2.6.
- ② NO. 4 X 2' - 0" TIE BARS SPACED AT 12" C-C TO BE PLACED BY BRIDGE CONTRACTOR OR DRILLED TIE BARS PLACED AS DIRECTED BY THE ENGINEER.
- ③ PAVED CONCRETE SHOULDER (SDD 13A03) OR CONCRETE DRAINAGE SLAB.
- ④ CONCRETE PAVEMENT APPROACH SLAB (SHOWN) OR STRUCTURE APPROACH SLAB AND CONCRETE PAVEMENT APPROACH SLAB. SEE SDD 13B02 AND STRUCTURE PLANS.
- ⑤ PAVED CONCRETE SHOULDER (SDD 13A03) OR ASPHALT SHOULDER.
- ⑥ CONCRETE CURB AND GUTTER 4-INCH SLOPED 36-INCH TYPE TBT OR TBTT. USE TYPE TBTT CURB WITH NO. 4 X 2' - 0" TIE BARS SPACED AT 3' - 0" C-C ONLY WHEN ADJACENT TO CONCRETE PAVEMENTS.
- ⑦ PLACE FLUME BEFORE MSG THRIE BEAM TRANSITION POST 1 (SEE SDD 14B45)
- ⑧ CENTER FLUME BETWEEN POSTS. 6-INCH MINIMUM SEPARATION FROM OUTSIDE EDGE OF FLUME TO POSTS.
- ⑨ MINIMUM REINFORCEMENT SHALL BE 4" X 4" - W3.0 X W3.0 OR NO. 3 BARS LONGITUDINAL AND TRANSVERSE SPACING 12" C-C.
- ⑩ SEE ROADWAY PLANS FOR FLUME LOCATION.
- ⑪ START CURB AND GUTTER TRANSITION OR END SECTION.
- ⑫ DEPRESS FLOW LINE (SEE DETAIL)
- ⑬ MEDIUM RIPRAP UNLESS OTHERWISE SPECIFIED.
- ⑭ LIMITS OF ADDITIONAL RIPRAP WHEN SPECIAL DITCH IS REQUIRED.
- ⑮ GEOTEXTILE FABRIC TYPE HR.
- ⑯ MINIMUM REINFORCEMENT SHALL BE 6" X 6" - W4.0 X W4.0 OR NO. 3 BARS LONGITUDINAL AND TRANSVERSE SPACING 12" C - C.
- ⑰ MSG THRIE BEAM TRANSITION POST 1. SEE SDD 14B45 FOR ADDITIONAL CONSTRUCTION DETAILS AND ACCEPTABLE MATERIALS.
- ⑱ MAINTAIN WIDTH, THICKNESS AND CROSS SLOPE OF ADJACENT TYPE TBT OR TBTT CURB. SEE NOTE 6 FOR TIE BAR SPACING.
- ⑲ ALIGN FACE OF POST BLOCK WITH FLOW LINE.
- ⑳ MAINTAIN FLOW LINE AT EDGE OF PAVEMENT/FACE OF BEAM GUARD AS APPLICABLE.
- ㉑ DO NOT CONSTRUCT AN EXPANSION JOINT OR INSTALL DOWEL BARS WHEN ABUTTING HMA PAVEMENTS.

CONCRETE SURFACE DRAINS FLUME TYPE AT STRUCTURES

STATE OF WISCONSIN
DEPARTMENT OF TRANSPORTATION

APPROVED
February 2020
DATE


/s/ Rodney Taylor
ROADWAY STANDARDS DEVELOPMENT
ENGINEER

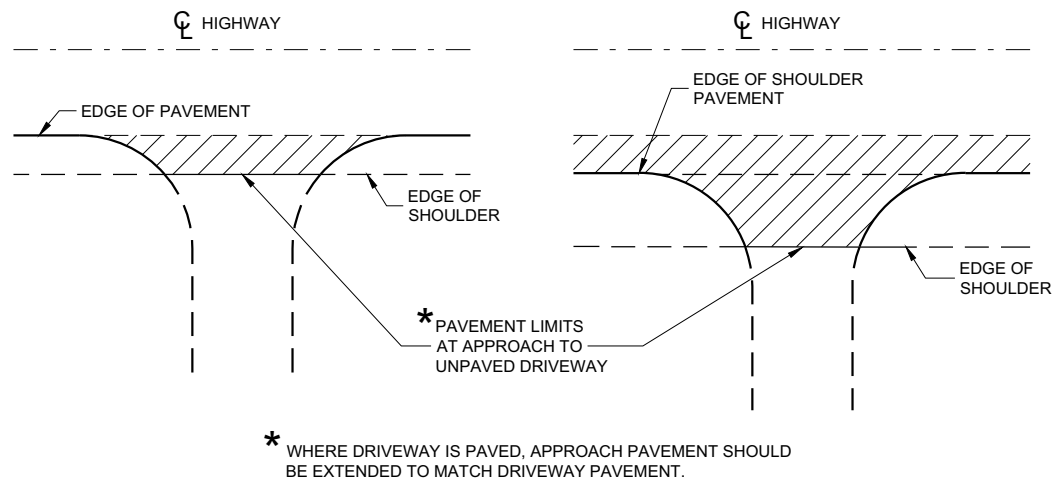

PLAN VIEW
(UNPAVED SHOULDER ON HIGHWAY)

PLAN VIEW
(PAVED SHOULDER ON HIGHWAY)


**RURAL DRIVEWAY INTERSECTION DETAIL
(NO CURB AND GUTTER OR SIDEWALK)**

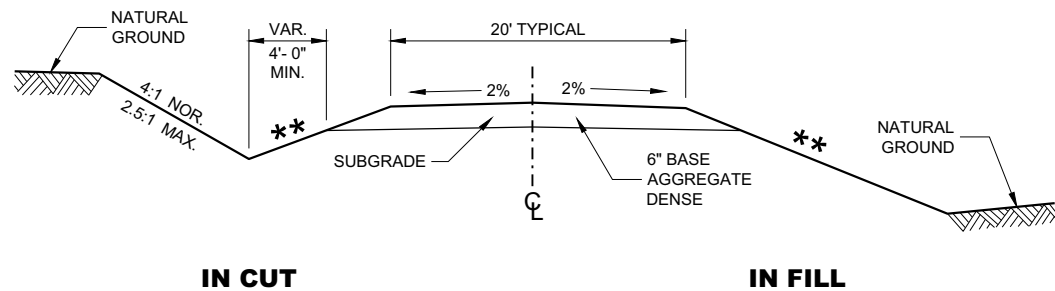


**TYPICAL CROSS SECTION FOR
PRIVATE DRIVE OR FIELD ENTRANCE
AGGREGATE SURFACE**

** SLOPE CAN VARY WITH SPEED. SEE 11-45-30.6.2

POSTED SPEED MPH	MAX. SLOPE
<35	4:1
≥ 35 TO < 60	6:1
≥60	10:1

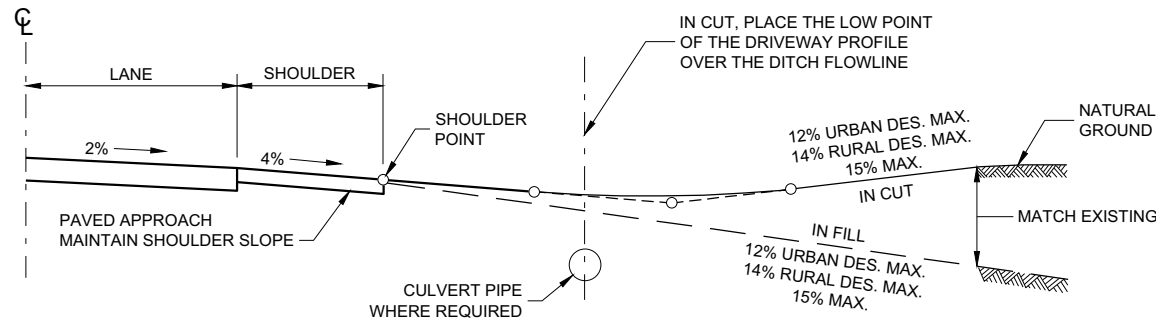

TYPICAL DRIVEWAY PROFILES

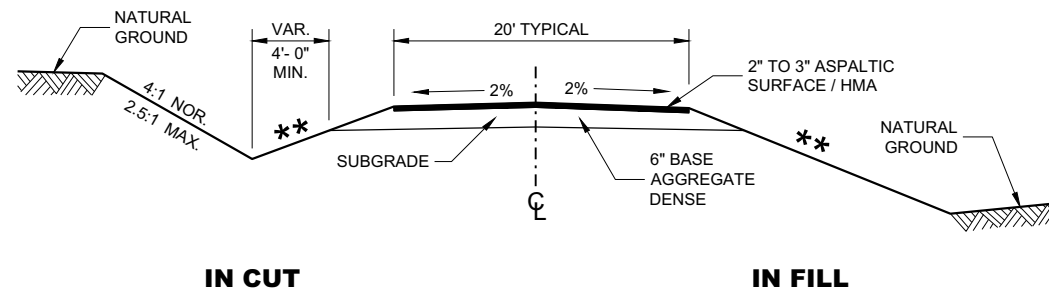


**TYPICAL CROSS SECTION FOR
PRIVATE DRIVE OR FIELD ENTRANCE
ASPHALTIC SURFACE**

**DRIVEWAYS WITHOUT
CURB AND GUTTER**


STATE OF WISCONSIN
DEPARTMENT OF TRANSPORTATION

APPROVED
December 2017
DATE /S/ Rodney Taylor
ROADWAY STANDARDS DEVELOPMENT
UNIT SUPERVISOR
FHWA

① DESIGN WILL DETERMINE FINAL DRIVEWAY ASPHALTIC THICKNESS BASED ON TYPE OF USAGE AND LOADINGS.

 

PLAN VIEW
HALF SECTION

 


PLAN VIEW
HALF SECTION



DRIVEWAYS WITHOUT
CURB & GUTTER
RESURFACING PROJECTS RURAL

STATE OF WISCONSIN
DEPARTMENT OF TRANSPORTATION



APPROVED	
December, 2016	/S/ Rodney Taylor
DATE	ROADWAY STANDARDS DEVELOPMENT
FHWA	UNIT SUPERVISOR

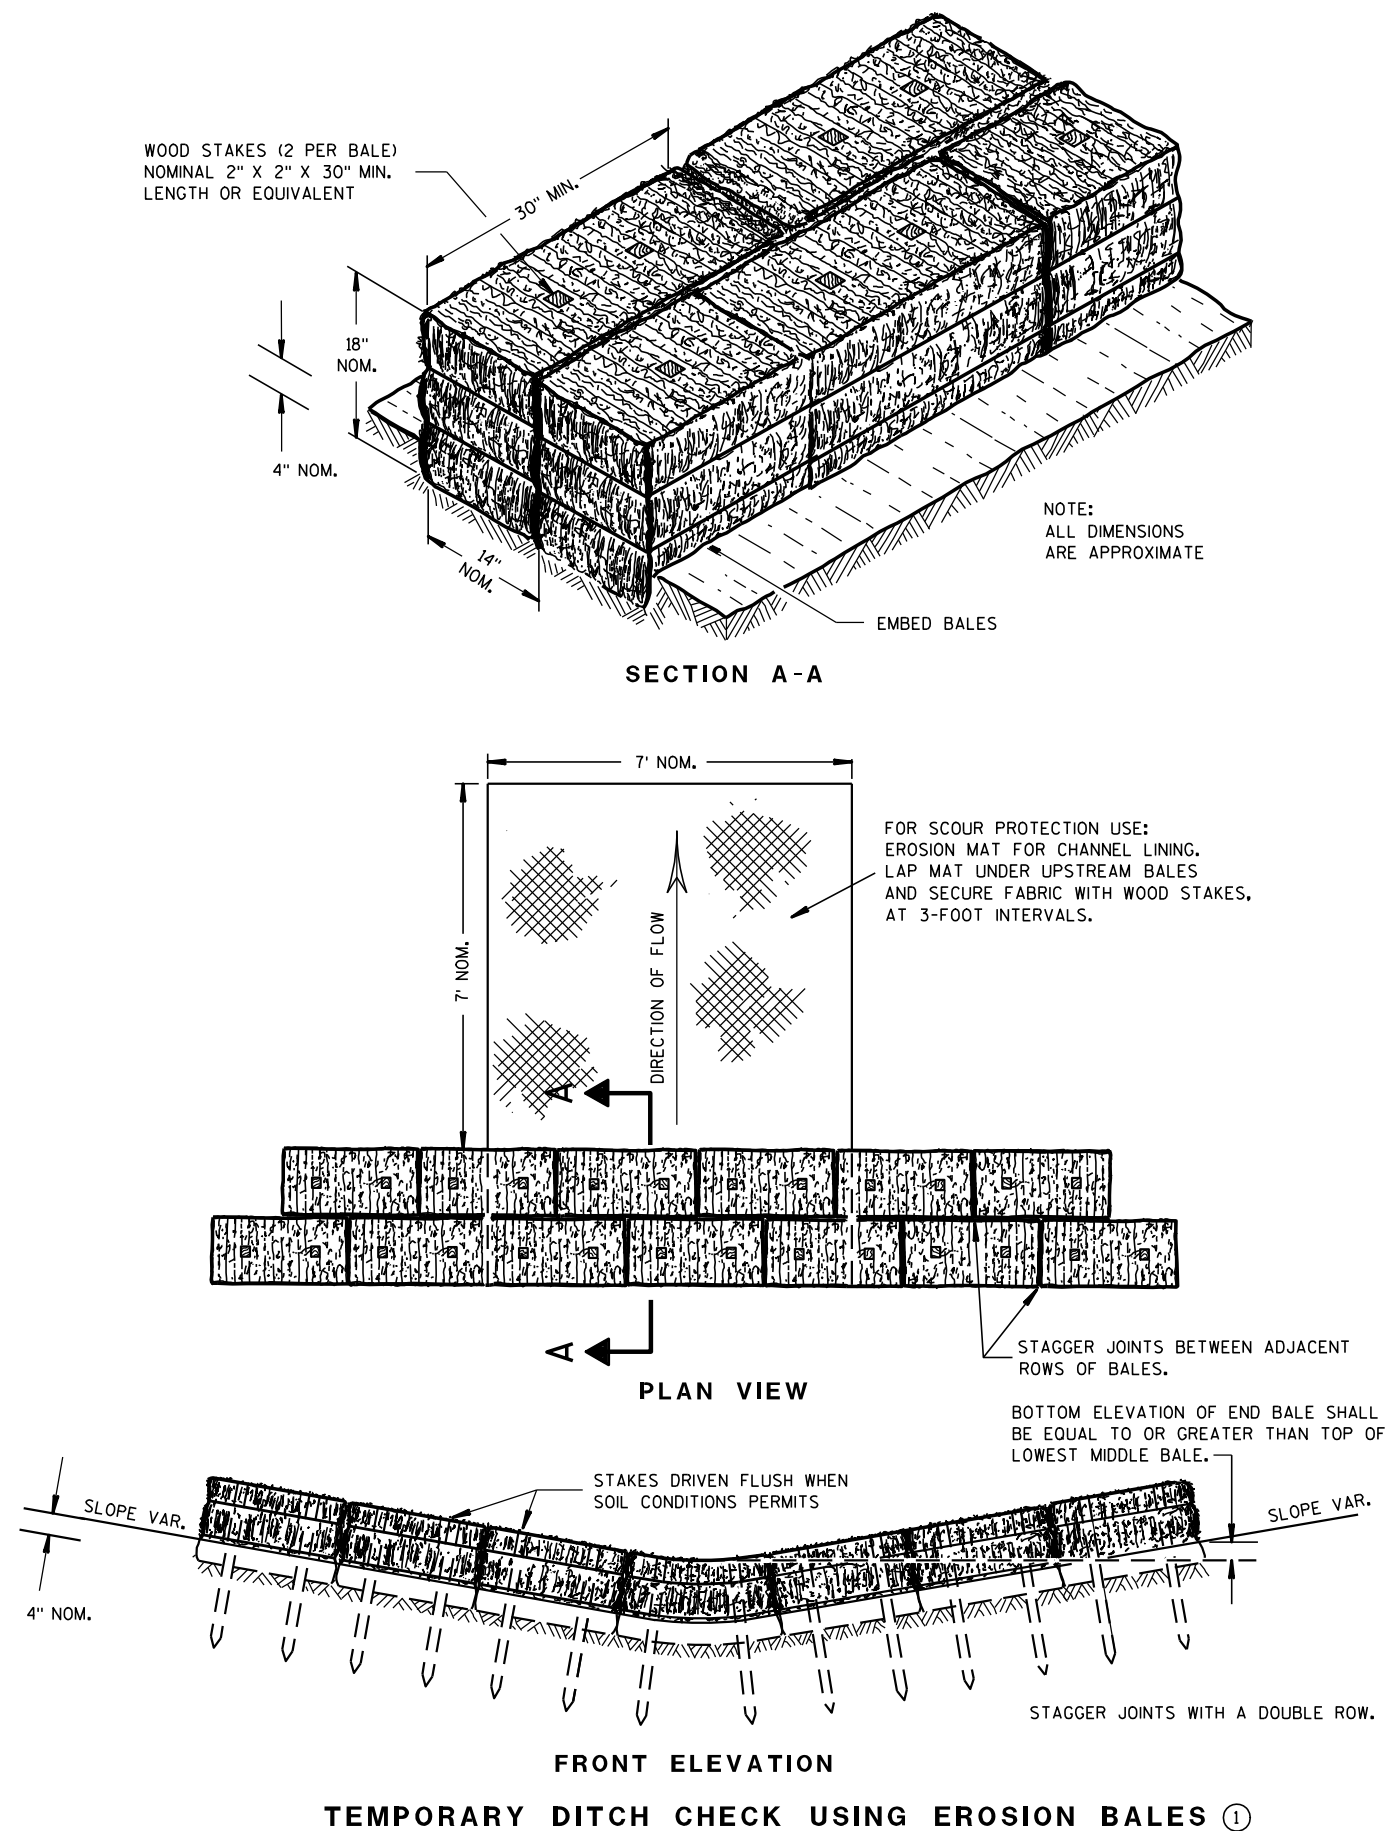

GENERAL NOTES

DETAILS OF CONSTRUCTION, MATERIALS AND WORKMANSHIP NOT SHOWN ON THIS DRAWING SHALL CONFORM TO THE PERTINENT REQUIREMENTS OF THE STANDARD SPECIFICATIONS AND THE APPLICABLE SPECIAL PROVISIONS.

- ① TEMPORARY DITCH CHECKS EITHER EROSION BALES OR MANUFACTURED SHALL BE PAID FOR UNDER THE BID ITEM OF TEMPORARY DITCH CHECK. THE DEPARTMENT WILL NOT PAY FOR TEMPORARY DITCH CHECKS CONSTRUCTED OF A SINGLE ROW OF EROSION BALES.

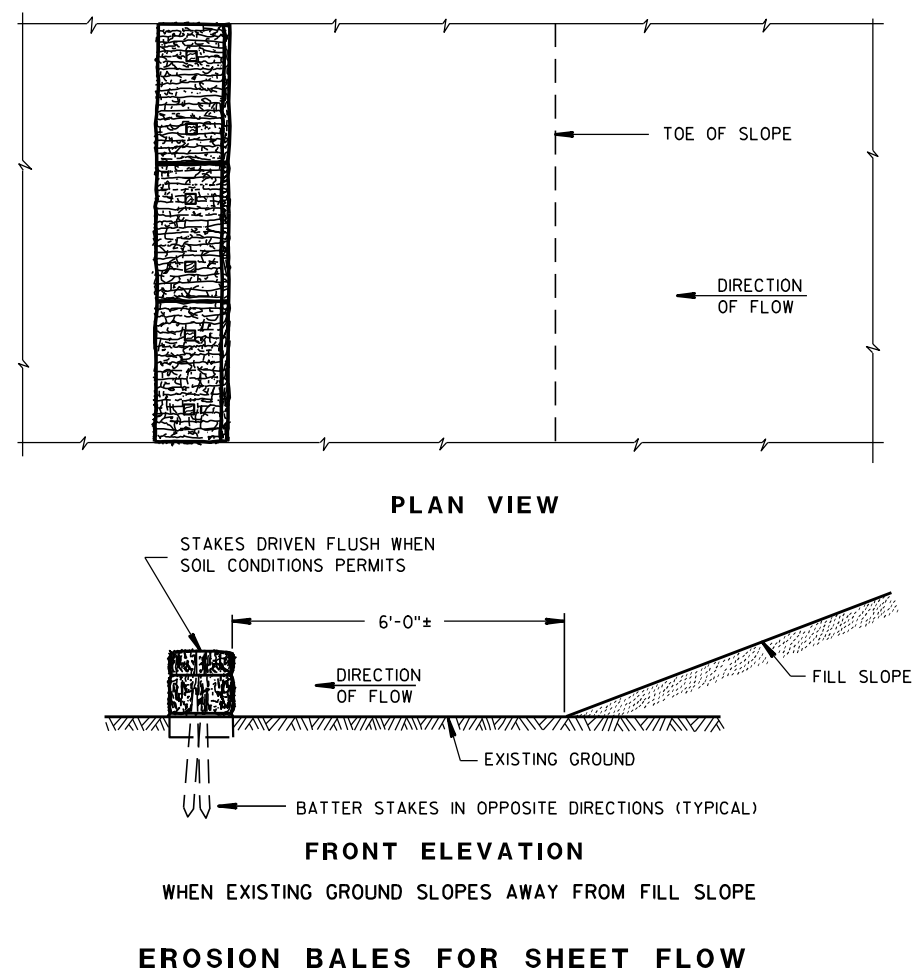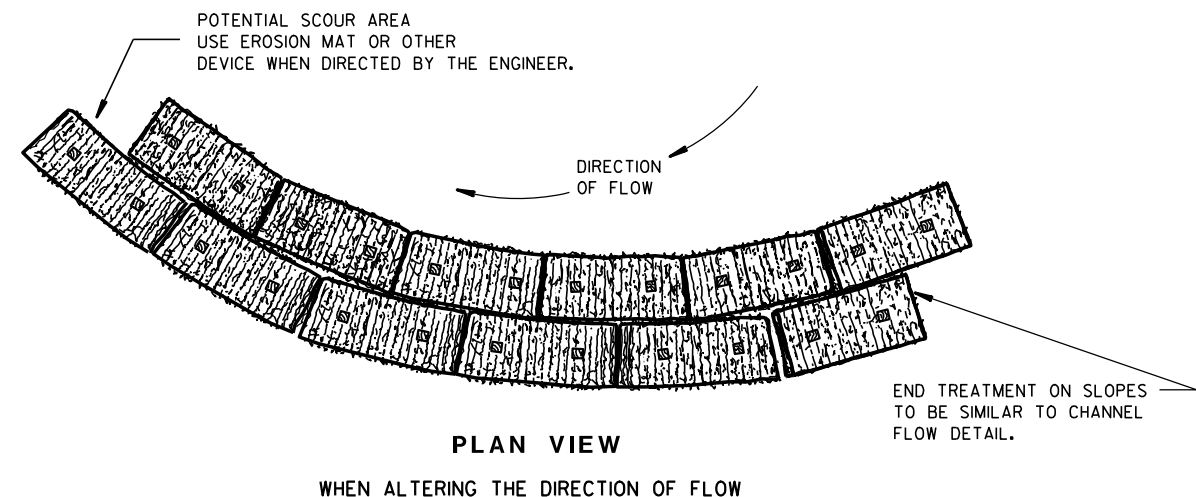TYPICAL INSTALLATIONS OF
EROSION BALES / TEMPORARY
DITCH CHECKS

STATE OF WISCONSIN
DEPARTMENT OF TRANSPORTATION

APPROVED

6/04/02
DATE

/S/ Beth Canestra
CHIEF ROADWAY DEVELOPMENT ENGINEER



FHWA



- ① HORIZONTAL BRACE REQUIRED WITH 2" X 4" WOODEN FRAME OR EQUIVALENT AT TOP OF POSTS.
- ② FOR MANUAL INSTALLATIONS THE TRENCH SHALL BE A MINIMUM OF 4" WIDE & 6" DEEP TO BURY AND ANCHOR THE GEOTEXTILE FABRIC. FOLD MATERIAL TO FIT TRENCH AND BACKFILL & COMPACT TRENCH WITH EXCAVATED SOIL.
- ③ WOOD POSTS SHALL BE A MINIMUM SIZE OF 1½" X 1½" OF OAK OR HICKORY.
- ④ SILT FENCE TO EXTEND ACROSS THE TOP OF THE PIPE.
- ⑤ CONSTRUCT SILT FENCE FROM A CONTINUOUS ROLL IF POSSIBLE BY CUTTING LENGTHS TO AVOID JOINTS. IF A JOINT IS NECESSARY USE ONE OF THE FOLLOWING TWO METHODS; A) OVERLAP THE END POSTS AND TWIST, OR ROTATE, AT LEAST 180 DEGREES, B) HOOK THE END OF EACH SILT FENCE LENGTH.



SILT FENCE	
STATE OF WISCONSIN DEPARTMENT OF TRANSPORTATION	
APPROVED	
4-29-05	/S/ Beth Cannestra
DATE	CHIEF ROADWAY DEVELOPMENT ENGINEER
FHWA	

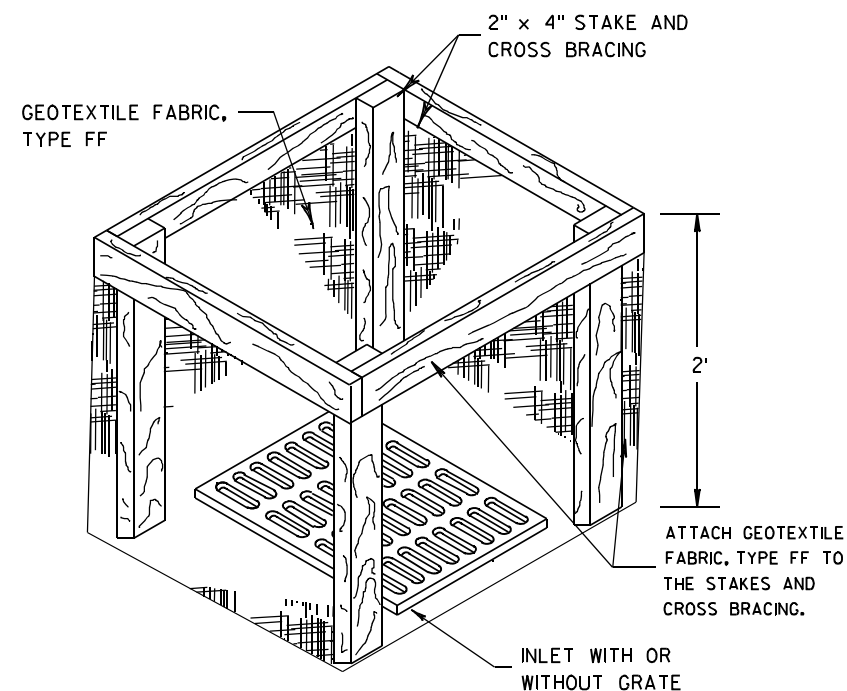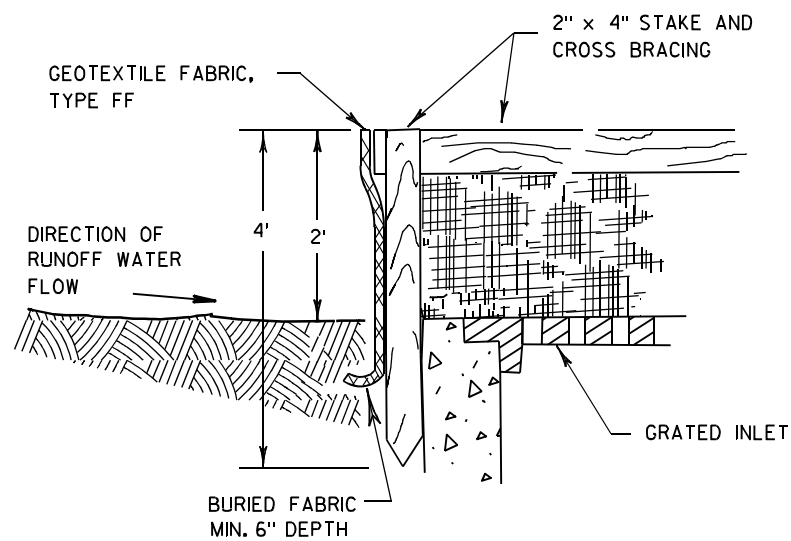

INLET PROTECTION, TYPE A


GENERAL NOTES

INLET PROTECTION DEVICES SHALL BE MAINTAINED OR REPLACED AT THE DIRECTION OF THE ENGINEER.

MANUFACTURED ALTERNATIVES APPROVED AND LISTED ON THE DEPARTMENT'S EROSION CONTROL PRODUCT ACCEPTABILITY LIST MAY BE SUBSTITUTED.


WHEN REMOVING OR MAINTAINING INLET PROTECTION, CARE SHALL BE TAKEN SO THAT THE SEDIMENT TRAPPED ON THE GEOTEXTILE FABRIC DOES NOT FALL INTO THE INLET. ANY MATERIAL FALLING INTO THE INLET SHALL BE REMOVED IMMEDIATELY.

- ① FINISHED SIZE, INCLUDING FLAP POCKETS WHERE REQUIRED, SHALL EXTEND A MINIMUM OF 10" AROUND THE PERIMETER TO FACILITATE MAINTENANCE OR REMOVAL.
- ② FOR INLET PROTECTION, TYPE C (WITH CURB BOX), AN ADDITIONAL 18" OF FABRIC IS WRAPPED AROUND THE WOOD AND SECURED WITH STAPLES. THE WOOD SHALL NOT BLOCK THE ENTIRE HEIGHT OF THE CURB BOX OPENING.
- ③ FLAP POCKETS SHALL BE LARGE ENOUGH TO ACCEPT WOOD 2X4.

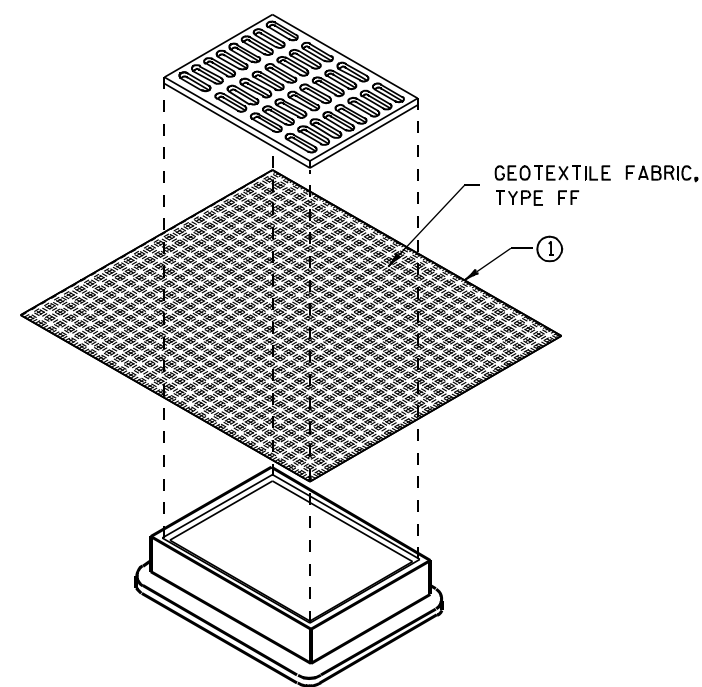

**INLET PROTECTION, TYPE B
(WITHOUT CURB BOX)**

(CAN BE INSTALLED IN ANY INLET WITHOUT A CURB BOX)

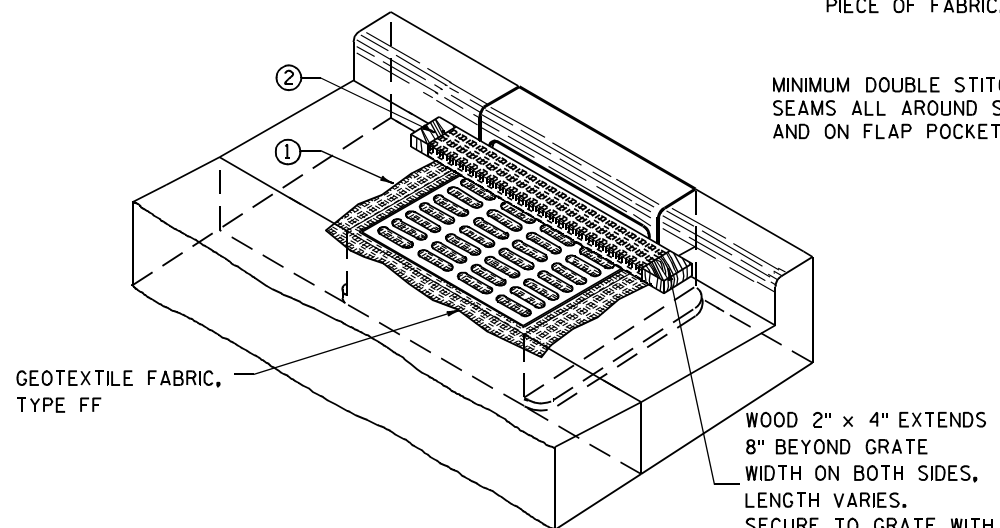

INLET PROTECTION, TYPE C (WITH CURB BOX)

INSTALLATION NOTES

TYPE B & C

TRIM EXCESS FABRIC IN THE FLOW LINE TO WITHIN 3" OF THE GRATE.


THE CONTRACTOR SHALL DEMONSTRATE A METHOD OF MAINTENANCE, USING A SEWN FLAP, HAND HOLDS OR OTHER METHOD TO PREVENT ACCUMULATED SEDIMENT FROM ENTERING THE INLET.

TYPE D

DO NOT INSTALL INLET PROTECTION TYPE D IN INLETS SHALLOWER THAN 30", MEASURED FROM THE BOTTOM OF THE INLET TO THE TOP OF THE GRATE.

TRIM EXCESS FABRIC IN THE FLOW LINE TO WITHIN 3" OF THE GRATE.

THE INSTALLED BAG SHALL HAVE A MINIMUM SIDE CLEARANCE, BETWEEN THE INLET WALLS AND THE BAG, MEASURED AT THE BOTTOM OF THE OVERFLOW HOLES, OF 3". WHERE NECESSARY THE CONTRACTOR SHALL CINCH THE BAG, USING PLASTIC ZIP TIES, TO ACHIEVE THE 3" CLEARANCE. THE TIES SHALL BE PLACED AT A MAXIMUM OF 4" FROM THE BOTTOM OF THE BAG.

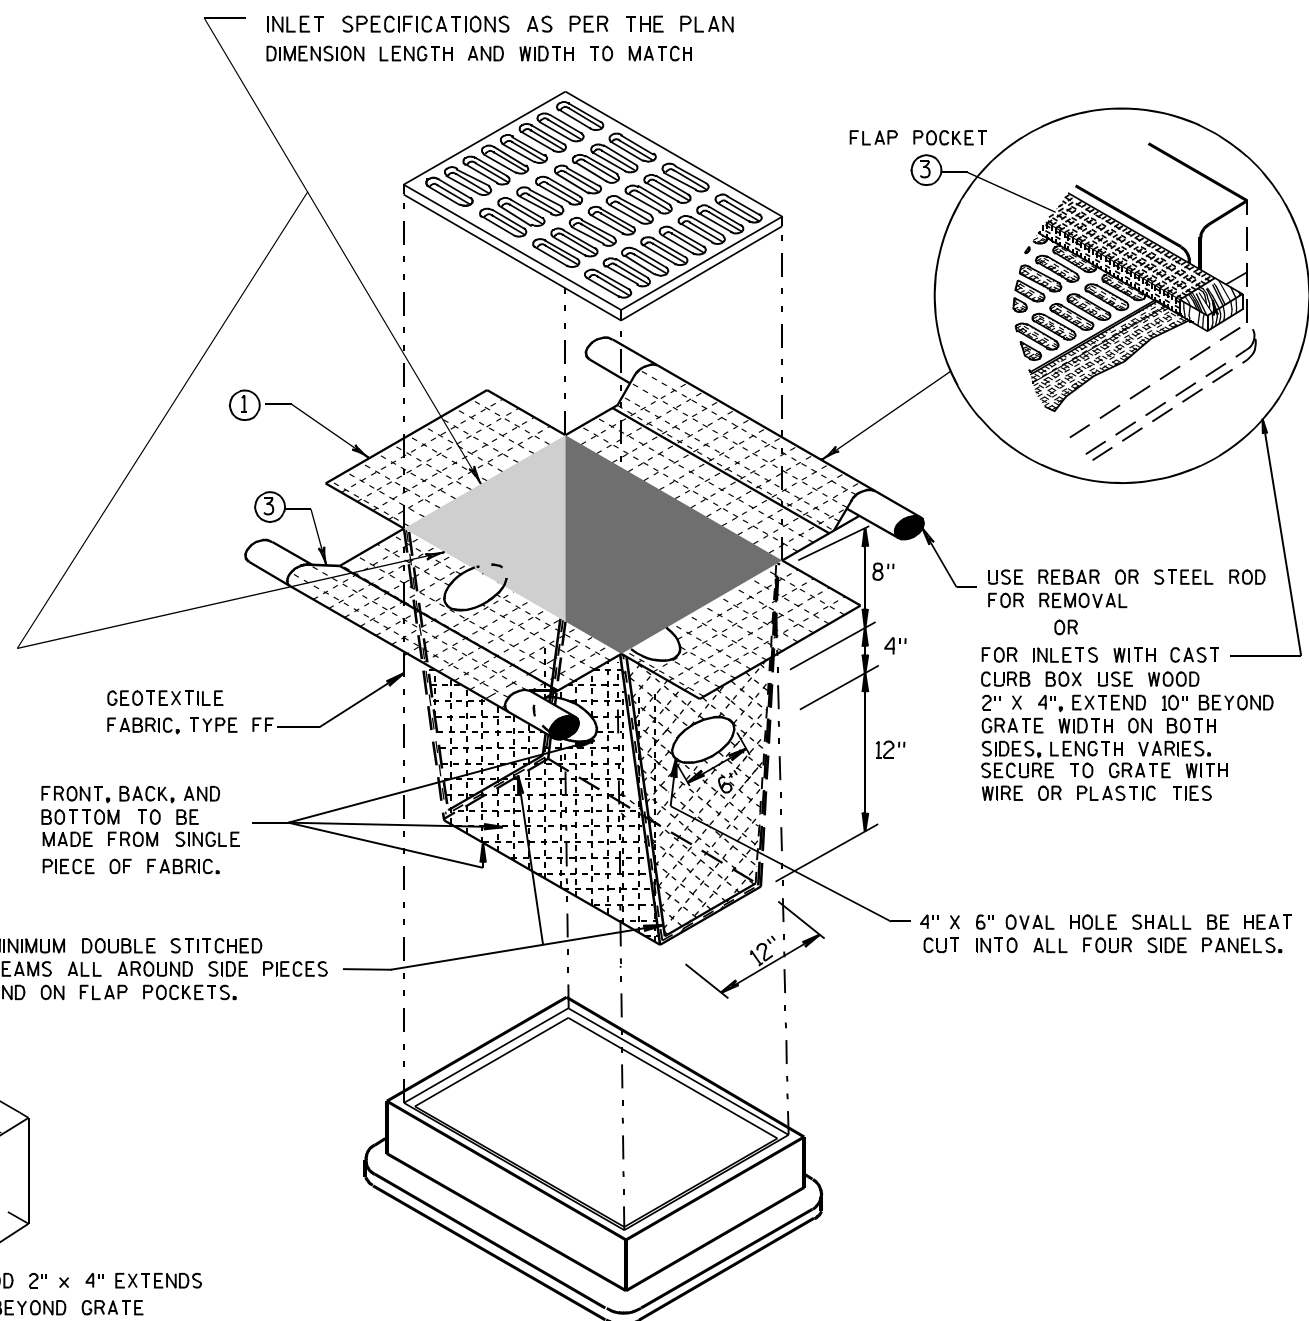


INLET PROTECTION, TYPE D

(CAN BE INSTALLED IN ANY INLET TYPE WITH OR WITHOUT A CURB BOX AS PER NOTE ②)


**INLET PROTECTION
TYPE A, B, C, AND D**

**STATE OF WISCONSIN
DEPARTMENT OF TRANSPORTATION**

APPROVED
10/16/02 /S/ Beth Cannestra
DATE
FHWA CHIEF ROADWAY DEVELOPMENT ENGINEER

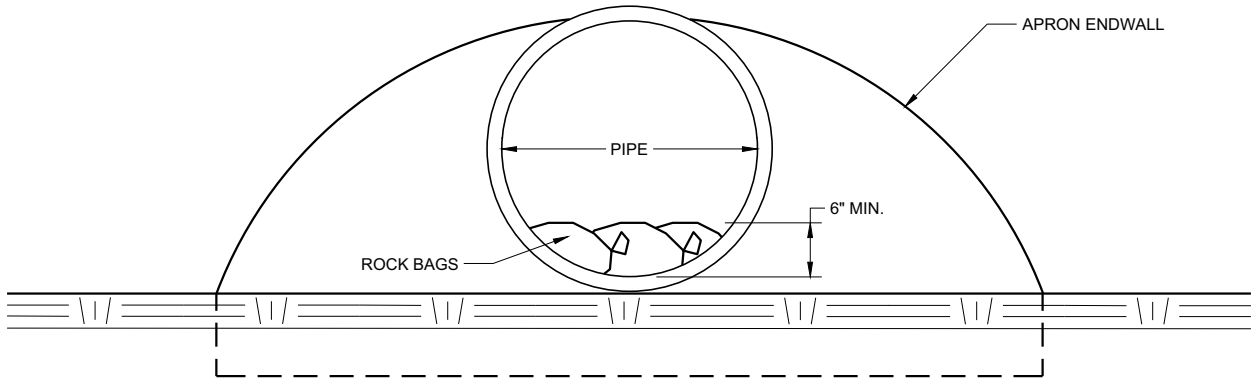

END VIEW

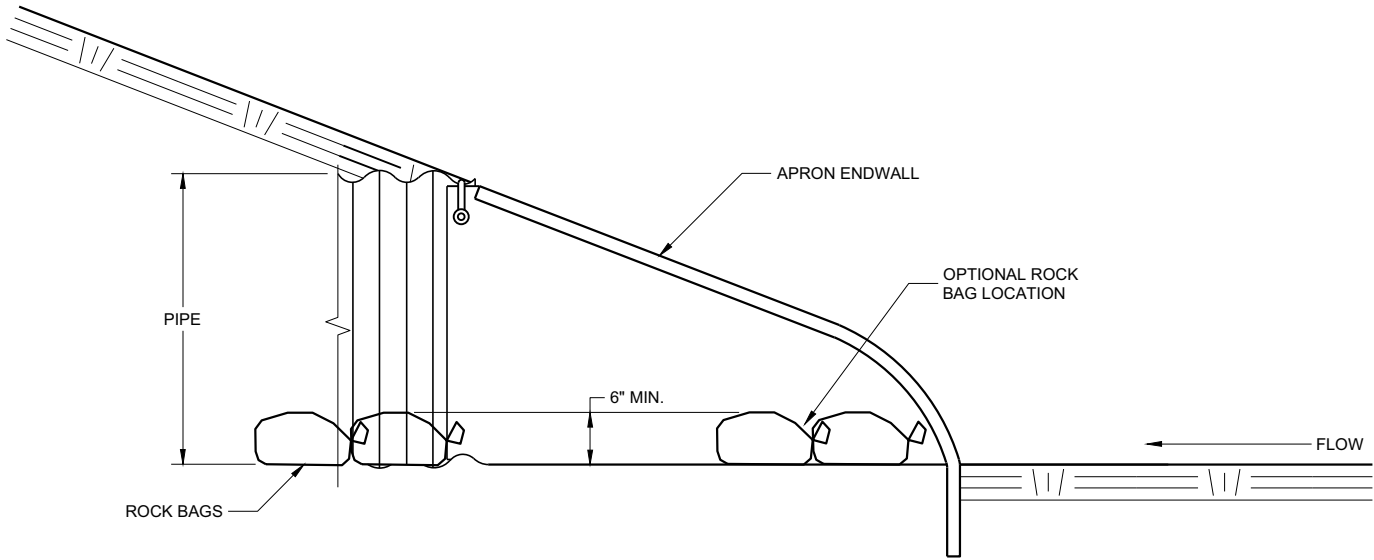




SIDE VIEW

CULVERT PIPE CHECK
(INSTALL ON INLET END ONLY)

CULVERT PIPE CHECK	
STATE OF WISCONSIN DEPARTMENT OF TRANSPORTATION	
APPROVED May 2019 DATE	/S/ Daniel Schave EROSION CONTROL ENGINEER
FHWA	

METAL APRON ENDWALLS												
PIPE DIA. (IN.)	MIN. THICK. (Inches)		DIMENSIONS (Inches)							APPROX. SLOPE		BODY
	STEEL	ALUM.	A (±1")	B (MAX.)	H (±1")	L (±1 1/2")	L1 ①	L2 ①	W (±2")			
12	.064	.060	6	6	6	21	12	17 1/2	24	2 1/2 to 1	1	1 Pc.
15	.064	.060	7	8	6	26	14	21 3/4	30	2 1/2 to 1	1	1 Pc.
18	.064	.060	8	10	6	31	15	28 1/4	36	2 1/2 to 1	1	1 Pc.
21	.064	.060	9	12	6	36	18	29 5/8	42	2 1/2 to 1	1	1 Pc.
24	.064	.075	10	13	6	41	18	37 1/4	48	2 1/2 to 1	1	1 Pc.
30	.079	.075	12	16	8	51	18	52 1/4	60	2 1/2 to 1	1	1 Pc.
36	.079	.105	14	19	9	60	24	59 3/4	72	2 1/2 to 1	2	2 Pc.
42	.109	.105	16	22	11	69	24	75 5/8	84	2 1/2 to 1	2	2 Pc.
48	.109	.105	18	27	12	78	24	81	90	2 1/4 to 1	3	3 Pc.
54	.109	.105	18	30	12	84	30	85 1/2	102	2 1/4 to 1	3	3 Pc.
60	.109x	.105x	18	33	12	87	—	—	114	2 to 1	3	3 Pc.
66	.109x	.105x	18	36	12	87	—	—	120	2 to 1	3	3 Pc.
72	.109x	.105x	18	39	12	87	—	—	126	2 to 1	3	3 Pc.
78	.109x	.105x	18	42	12	87	—	—	132	1 1/2 to 1	3	3 Pc.
84	.109x	.105x	18	45	12	87	—	—	138	1 1/2 to 1	3	3 Pc.
90	.109x	.105x	18	37	12	87	—	—	144	1 1/2 to 1	3	3 Pc.
96	.109x	.105x	18	35	12	87	—	—	150	1 1/2 to 1	3	3 Pc.




* EXCEPT CENTER PANEL
SEE GENERAL NOTES

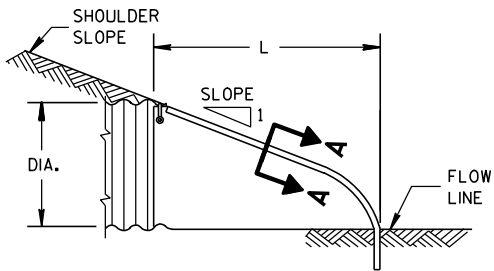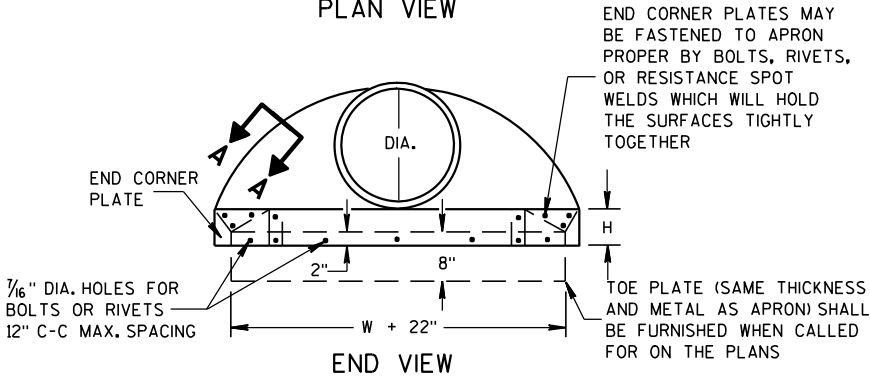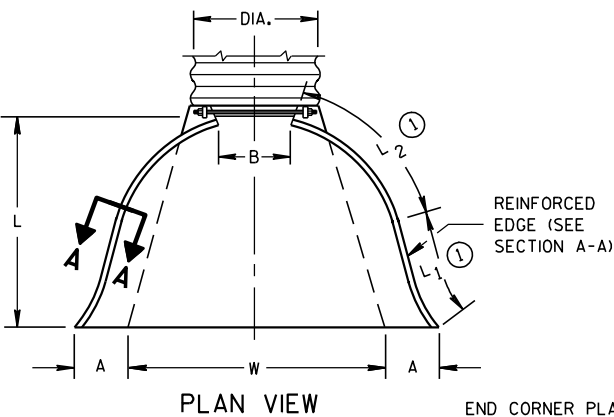

METAL ENDWALLS


REINFORCED CONCRETE APRON ENDWALLS												
PIPE DIA. (IN.)	DIMENSIONS (Inches)							APPROX. SLOPE				
	T	A	B	C	D	E	G					
12	2	4	24	48 7/8	72 7/8	24	2	3 to 1				
15	2 1/4	6	27	46	73	30	2 1/4	3 to 1				
18	2 1/2	9	27	46	73	36	2 1/2	3 to 1				
21	2 3/4	9	36	37 1/2	73 1/2	42	2 3/4	3 to 1				
24	3	9 1/2	43 1/2	30	73 1/2	48	3	3 to 1				
27	3 1/4	10 1/2	49 1/2	24	73 1/2	54	3 1/4	3 to 1				
30	3 1/2	12	54	19 3/4	73 1/2	60	3 1/2	3 to 1				
36	4	15	63	34 3/4	97 3/4	72	4	3 to 1				
42	4 1/2	21	63	35	98	78	4 1/2	3 to 1				
48	5	24	72	26	98	84	5	3 to 1				
54	5 1/2	27	65	33 1/4-35	98 1/4-100	90	5 1/2	2 1/2 to 1				
60	6	30-35	60	39	99	96	5	2 to 1				
66	6 1/2	24-30	72-78	21-27	99	102	5 1/2	2 to 1				
72	7	24-36	78	21	99	108	6	2 to 1				
78	7 1/2	24-36	78	21	99	114	6 1/2	2 to 1				
84	8	36	90 1/2	21	111 1/2	120	6 1/2	1 1/2 to 1				
90	8 1/2	41	87 1/2	24	111 1/2	132	6 1/2	1 1/2 to 1				

* MINIMUM
** MAXIMUM


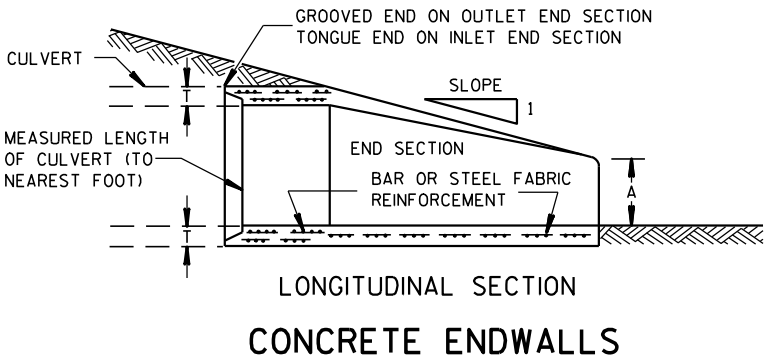
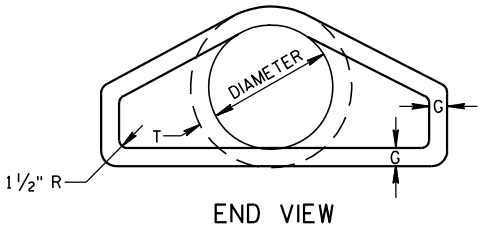
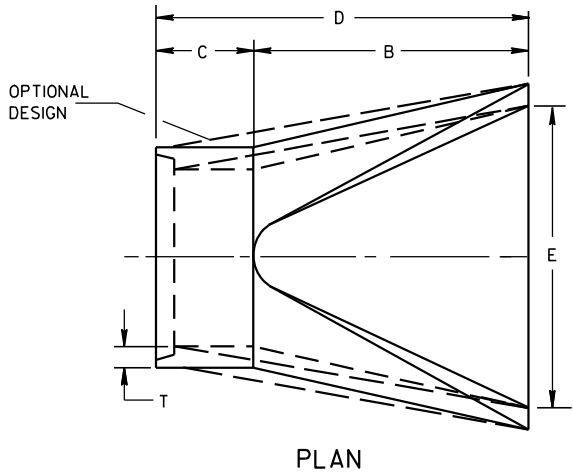


CONCRETE ENDWALLS

1" WIDE, 12 GA. (0.109" THICK) GALVANIZED STRAP WITH STANDARD 6" X 1/2" BAND BOLT AND NUT

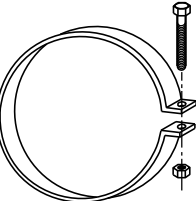

ALTERNATE FOR TYPE 1 CONNECTION
END SECTION CONNECTOR STRAP

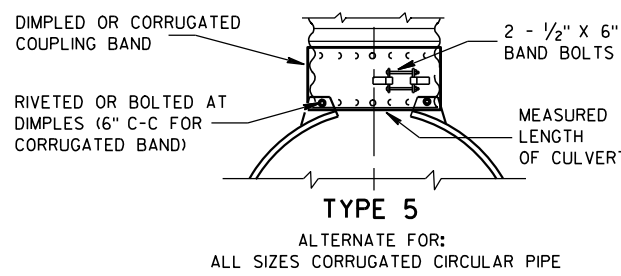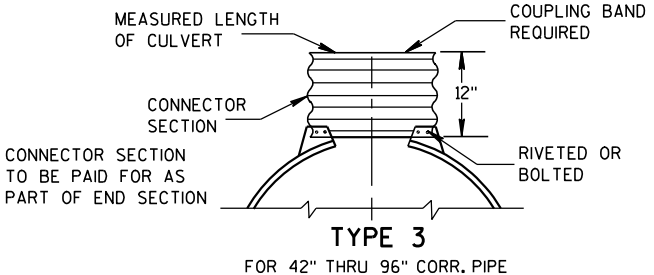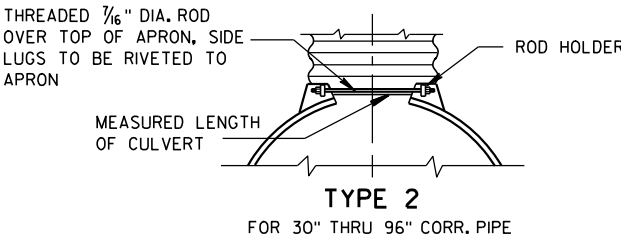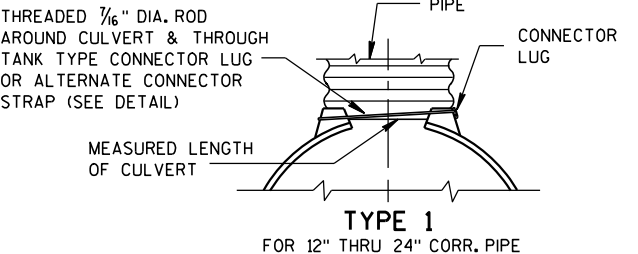


NOTE: DIMPLED BAND FITS OVER OUTSIDE OF ENDWALL, AND CORRUGATED BAND FITS INSIDE ENDWALL. DIMPLED BAND MAY BE USED WITH HELICALLY CORRUGATED PIPE.

FOR CIRCUMFERENTIALLY CORRUGATED PIPE USE ENDWALL CONNECTION DETAILS 1, 2, 3 OR 5 AS APPLICABLE.

FOR HELICALLY CORRUGATED PIPE USE ENDWALL CONNECTION DETAILS 1, 2 OR 5.

FOR HELICALLY CORRUGATED PIPES WITH TWO CIRCUMFERENTIAL CORRUGATIONS AT EACH END USE ENDWALL CONNECTION DETAILS 1, 2 OR 3.

CONNECTION DETAILS

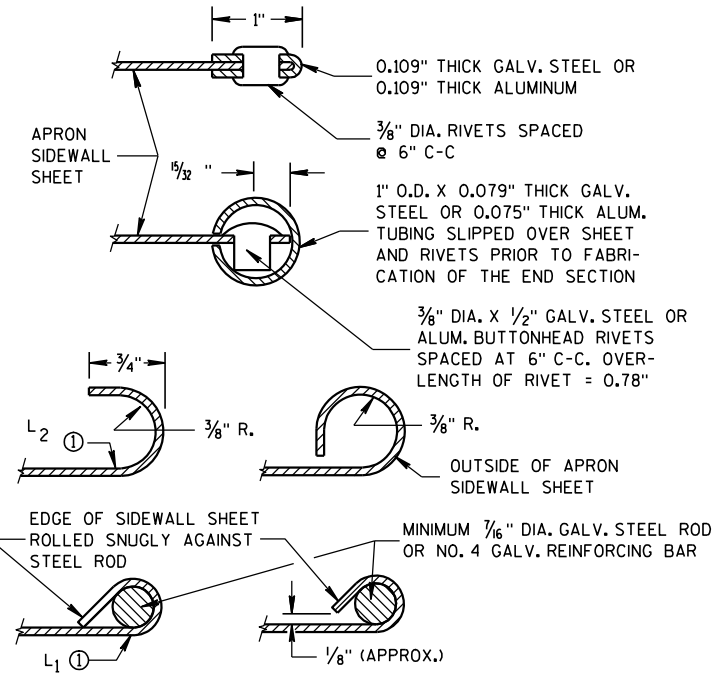

SECTION A-A

GENERAL NOTES

DETAILS OF CONSTRUCTION, MATERIALS AND WORKMANSHIP NOT SHOWN ON THIS DRAWING SHALL CONFORM TO THE PERTINENT REQUIREMENTS OF THE STANDARD SPECIFICATIONS AND THE APPLICABLE SPECIAL PROVISIONS.

CONCRETE CULVERT ENDWALLS MAY NOT BE USED WITH GALVANIZED STEEL OR ALUMINUM CULVERT PIPE OR VISE VERSA. GALVANIZED STEEL OR ALUMINUM ENDWALLS SHALL NORMALLY BE INSTALLED ON CULVERT PIPE OF THE SAME METAL.


ALL THREE PIECE STEEL APRON ENDWALLS FOR 60" DIAMETER PIPE AND LARGER SHALL HAVE 0.109" SIDES AND 0.138" CENTER PANELS. ALL THREE PIECE ALUMINUM APRON ENDWALLS FOR 60" DIAMETER PIPE AND LARGER SHALL HAVE 0.105" SIDES AND 0.134" CENTER PANELS. THE WIDTH OF CENTER PANELS SHALL BE GREATER THAN 20 PERCENT OF THE PIPE PERIMETER.

LAP SEAMS SHALL BE TIGHTLY JOINED BY GALVANIZED RIVETS OR BOLTS FOR STEEL UNITS AND ALUMINUM RIVETS AND BOLTS FOR ALUMINUM UNITS. FOR THE 60" THROUGH 96" DIAMETER APRON ENDWALL SIZES, THE REINFORCED EDGES AND CENTER PANEL SEAMS SHALL BE FURTHER REINFORCED WITH GALVANIZED STEEL OR ALUMINUM STIFFENER ANGLES. THE ANGLES SHALL BE ATTACHED BY GALVANIZED NUTS AND BOLTS FOR STEEL UNITS AND ALUMINUM NUTS AND BOLTS FOR ALUMINUM UNITS.

WHERE TWO OR MORE PIPES WITH APRON ENDWALLS ARE LAID ADJACENT TO EACH OTHER, THEY SHALL BE SEPARATED BY A DISTANCE SUFFICIENT TO PROVIDE A MINIMUM CLEARANCE OF 6 INCHES BETWEEN APRON ENDWALLS.


① FOR PIPE SIZES UP TO 60" DIAMETER, A 180° ROLLED EDGE MAY BE USED INSTEAD OF STEEL ROD REINFORCEMENT. SEE SECTION A-A.

APRON ENDWALLS FOR CULVERT PIPE	
STATE OF WISCONSIN DEPARTMENT OF TRANSPORTATION	
APPROVED 11/30/94 DATE	/S/ Rory L. Rhinesmith CHIEF ROADWAY DEVELOPMENT ENGINEER
FHWA	

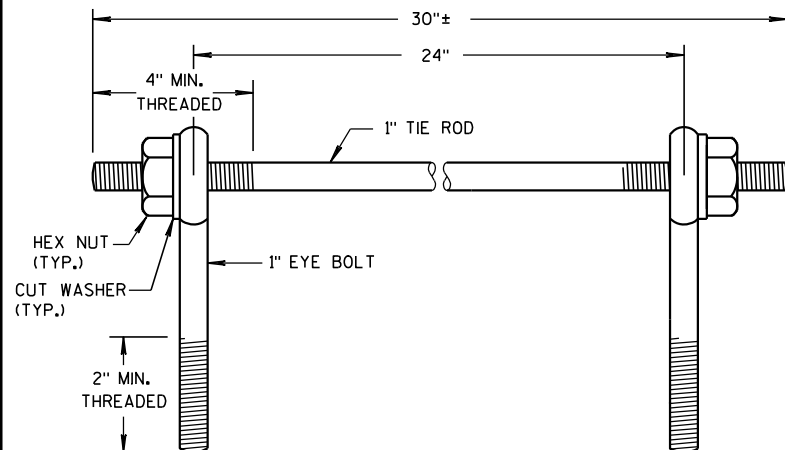

EYE BOLTS AND TIE ROD

EYE BOLT AND TIE ROD ASSEMBLY (ALTERNATE NO. 1)

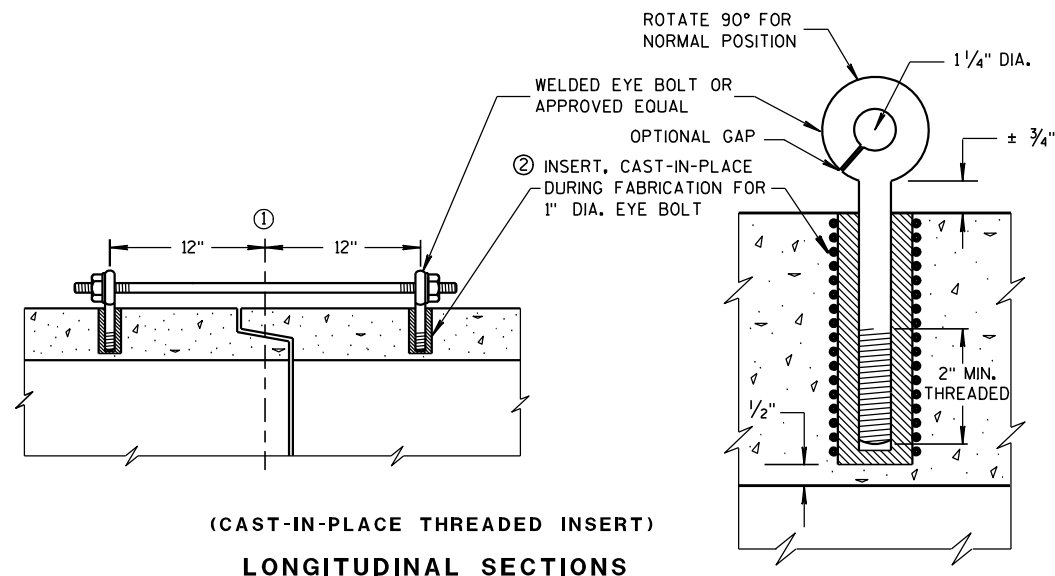(CAST-IN-PLACE THREADED INSERT)
LONGITUDINAL SECTIONS

GENERAL NOTES


DETAILS OF CONSTRUCTION, MATERIALS, AND WORKMANSHIP NOT SHOWN ON THIS DRAWING SHALL CONFORM TO THE PERTINENT REQUIREMENTS OF THE STANDARD SPECIFICATIONS AND APPLICABLE SPECIAL PROVISIONS.

CONCRETE CULVERT AND STORM SEWER PIPE SHALL BE TIED TOGETHER IN THE MANNER ILLUSTRATED BY THIS DETAIL AT LOCATIONS DESIGNATED IN THE STANDARD SPECIFICATIONS AND THE PLAN. THE CONTRACTOR MAY USE EITHER ALTERNATE 1, 2 OR 3 FOR DRAINAGE STRUCTURES. ONLY ALTERNATE 1 AND 3 MAY BE USED FOR CATTLE PASSES, UNLESS OTHERWISE STATED IN THE CONTRACT. THE MATERIALS, FABRICATION AND WORK NECESSARY TO TIE THE PIPE BY THIS DETAIL WILL BE CONSIDERED INCIDENTAL TO THE PIPE AND APRON ENDWALLS IF REQUIRED.



DETAILED DRAWINGS FOR PROPOSED ALTERNATE DESIGNS FOR JOINT TIES SHALL BE SUBMITTED TO THE ENGINEER FOR APPROVAL.

JOINT TIES TO BE HOT-DIP GALVANIZED PER ASTM A 153.

- ① ϕ OF TONGUE AND GROOVE OR BELL AND SPIGOT JOINTS.
- ② THE INSIDE OF THE THREADED INSERTS SHALL BE CLEAN TO ALLOW THE INSERTION OF THREADED EYE BOLTS.
- ③ HOLES SHALL BE CAST-IN-PLACE OR DRILLED 12 INCHES FROM ϕ OF TONGUE AND GROOVE.
- ④ BOLT PROJECTION INSIDE OF PIPE SHALL NOT EXCEED 2 INCHES.
- ⑤ OPENING TO BE ROD DIAMETER PLUS 1 INCH.
- ⑥ LENGTH ADEQUATE TO EXTEND TO WITHIN $\frac{1}{2}$ INCH OF THE INNER SURFACE OF THE PIPE.

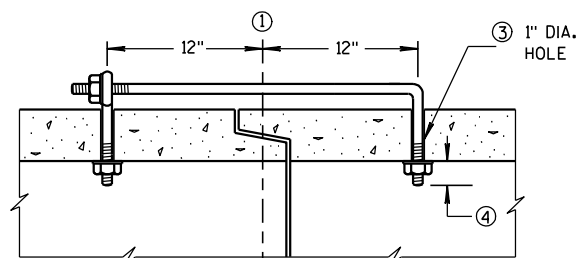

(TONGUE & GROOVE PIPE)

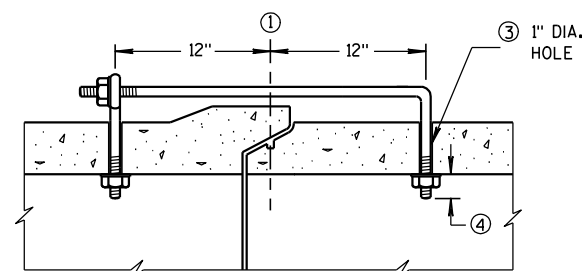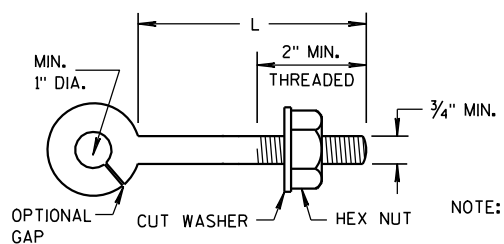
(MODIFIED BELL PIPE)
LONGITUDINAL SECTION

EYE BOLT

NOTE: TWO EYE BOLTS MAY BE USED WITH A 30" LONG THREADED ROD IN LIEU OF THE 90° BENT TIE ROD.

(JOINT TIES FOR 18" TO 66" DIA. CONCRETE PIPE)

EYE BOLT AND TIE ROD ASSEMBLY (ALTERNATE NO. 2)

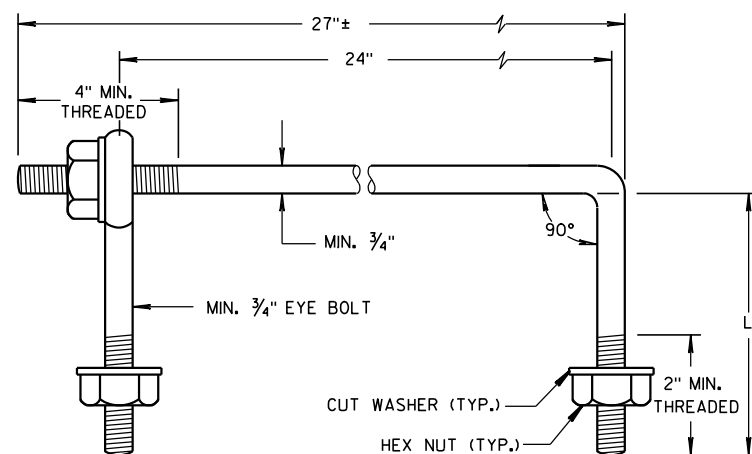

EYE BOLT AND TIE ROD


EYE BOLT DIMENSION TABLE

PIPE SIZE	L = LENGTH	
	TONGUE & GROOVE PIPE	MODIFIED BELL PIPE
18" TO 24"	4 1/2"	6 1/4"
30"	5"	7"
36"	5 1/2"	7"
42"	6"	
48"	6 1/2"	
60"	7 1/2"	
66"	8"	


ADJUSTABLE TIE ROD TABLE

PIPE DIAMETER	TIE ROD DIAMETER	D	L ₁	N
12-60	5/8	5/8	5	1/2
66-84	3/4	3/4	5	1/2
90-108	1	1	7	1 1/16

DIMENSIONS SHOWN ARE IN INCHES

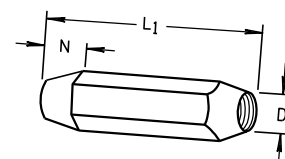


TAPERED

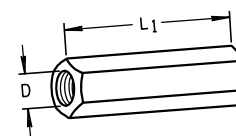

PLAIN

RIGHT AND LEFT THREADS


SLEEVE NUTS

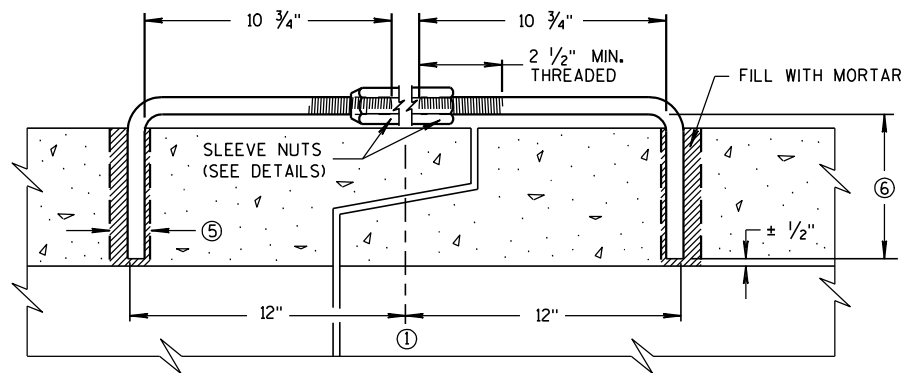

LONGITUDINAL SECTION


(JOINT TIES FOR 12" TO 108" DIA. CONCRETE PIPE)

ADJUSTABLE TIE ROD (ALTERNATE NO. 3)

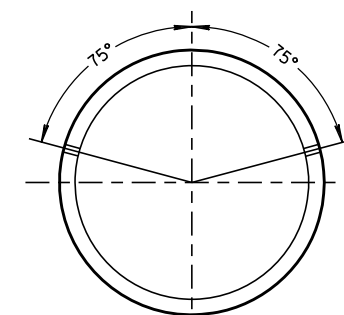

PLACEMENT OF (2) CAST-IN-PLACE INSERTS OR HOLES DURING FABRICATION FOR PIPE SECTIONS REQUIRING TIE RODS

TRANSVERSE SECTION

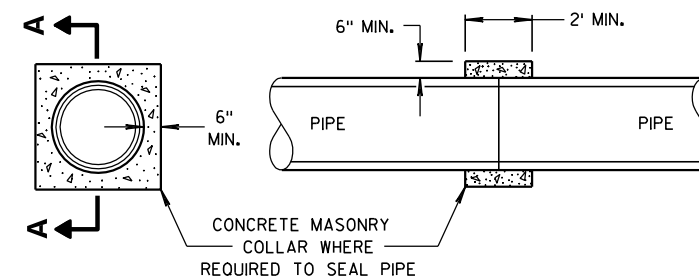

SECTION A-A


CONCRETE COLLAR DETAIL

JOINT TIES FOR CONCRETE
PIPE AND CONCRETE
COLLAR DETAIL

STATE OF WISCONSIN
DEPARTMENT OF TRANSPORTATION


APPROVED
6/5/2012
DATE
FHWA

/S/ Jerry H. Zogg
ROADWAY STANDARDS DEVELOPMENT
ENGINEER

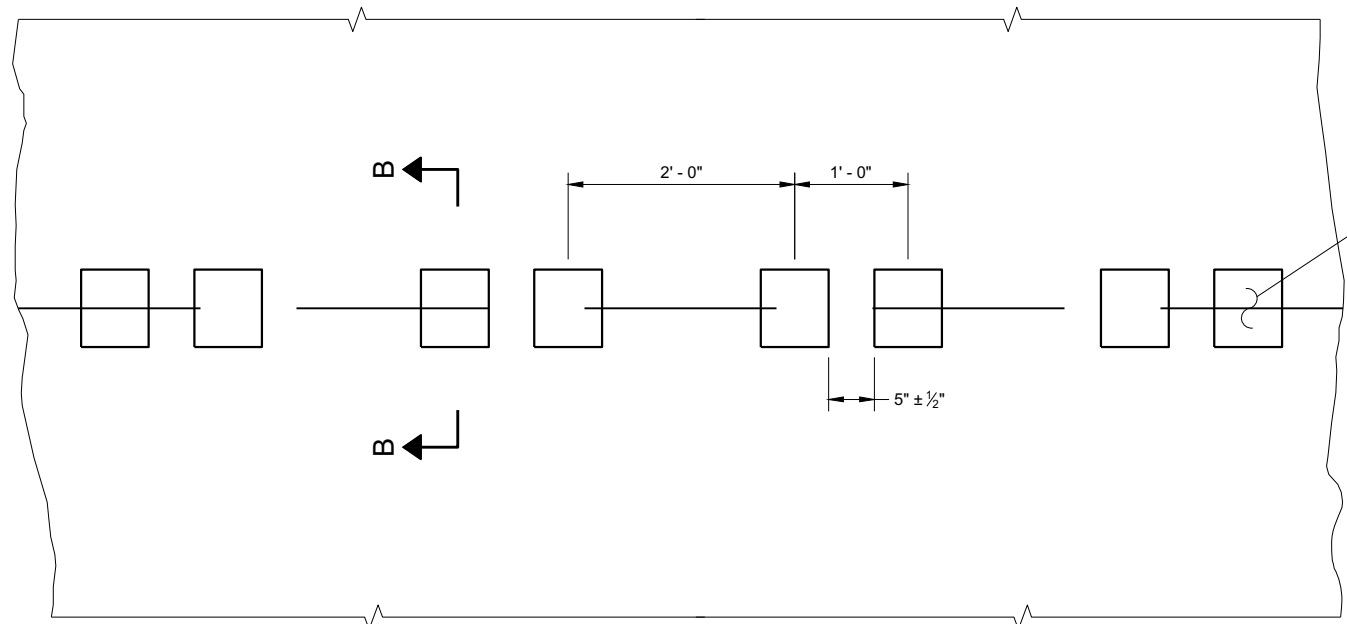

PLAN VIEW
SHOULDER WITH GROOVES

PLACEMENT DETAIL FOR TYPE 1 MILLED RUMBLE STRIP

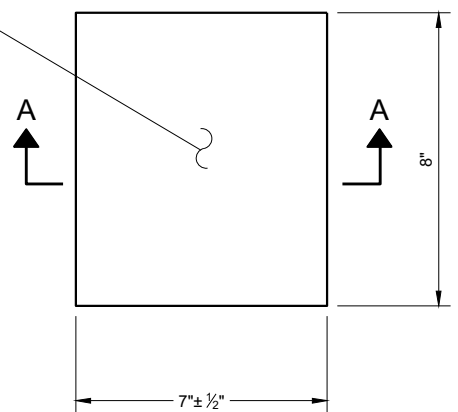

PLAN VIEW
(SINGLE GROOVE)

GENERAL NOTES


DETAILS OF CONSTRUCTION NOT SHOWN ON THIS DRAWING SHALL CONFORM TO THE PERTINENT REQUIREMENTS OF THE STANDARD SPECIFICATIONS AND APPLICABLE SPECIAL PROVISIONS.

DO NOT MILL CENTERLINE GROOVES THROUGH ANY INTERSECTION, MARKED CROSSWALK, NON-MOTORIZED PATH CROSSING, OR SNOWMOBILE CROSSING.


INSTALL PAVEMENT MARKING AFTER THE GROOVES ARE INSTALLED.

SEE SIGNING PLAN FOR SIGN REQUIREMENTS THAT MAY BE NEEDED.


- ① CENTERLINE GROOVES MAY BE OMITTED IN AREAS WITH HIGH CONCENTRATIONS OF DRIVEWAYS. WHEN DIRECTED BY THE ENGINEER.

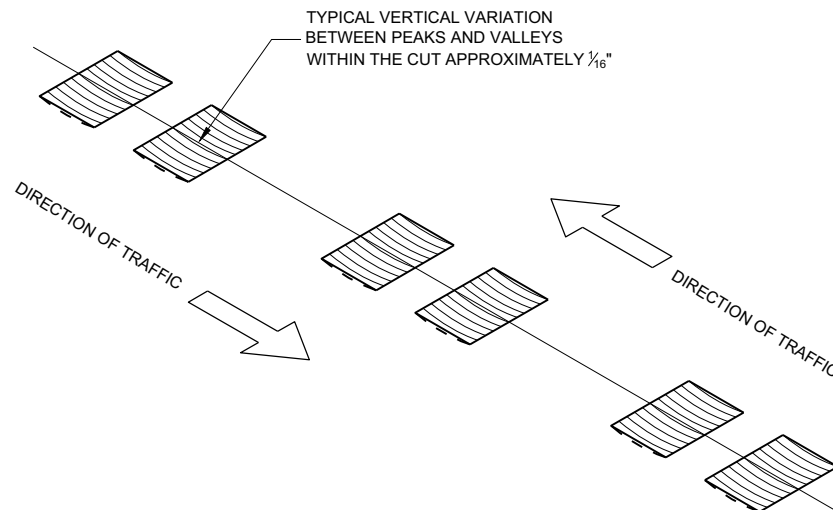


ISOMETRIC

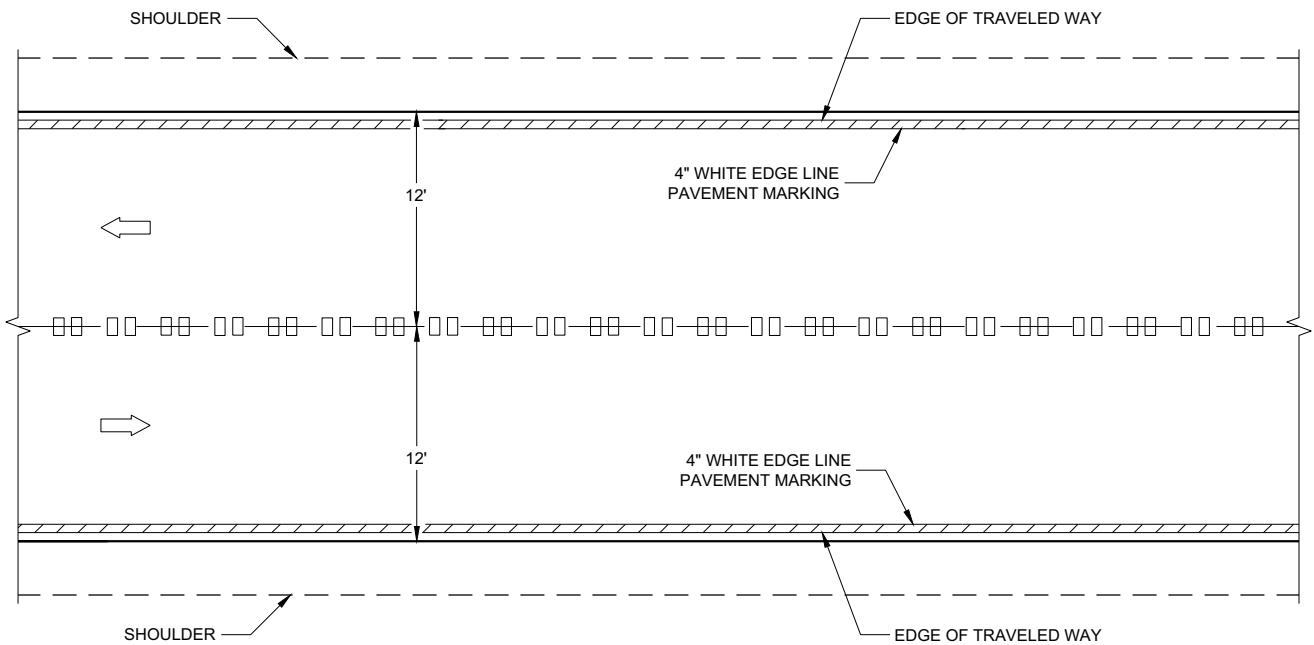


CENTERLINE GROOVES ON TWO-WAY ROADWAYS

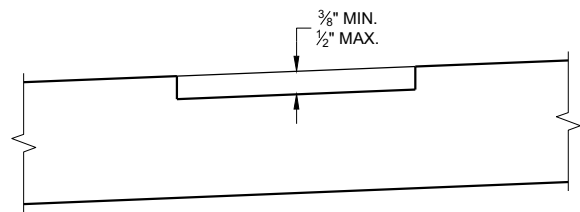

SECTION B - B
SUPERELEVATED ROADWAY

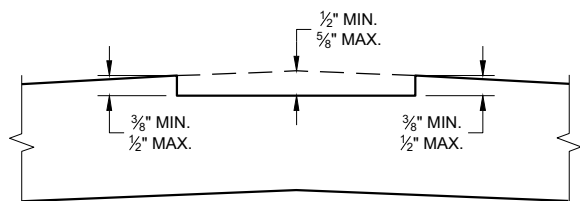


SECTION B - B
CROWNED ROADWAY

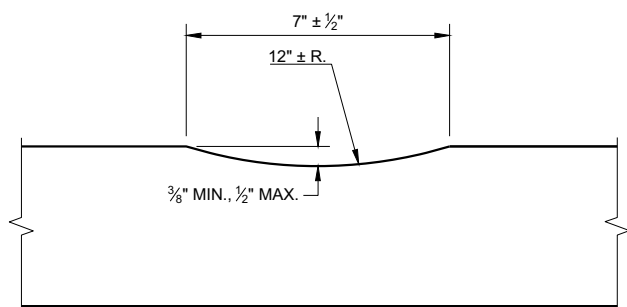


SECTION A - A

**2-LANE RURAL
CENTER LINE RUMBLE STRIP,
MILLING**


STATE OF WISCONSIN
DEPARTMENT OF TRANSPORTATION

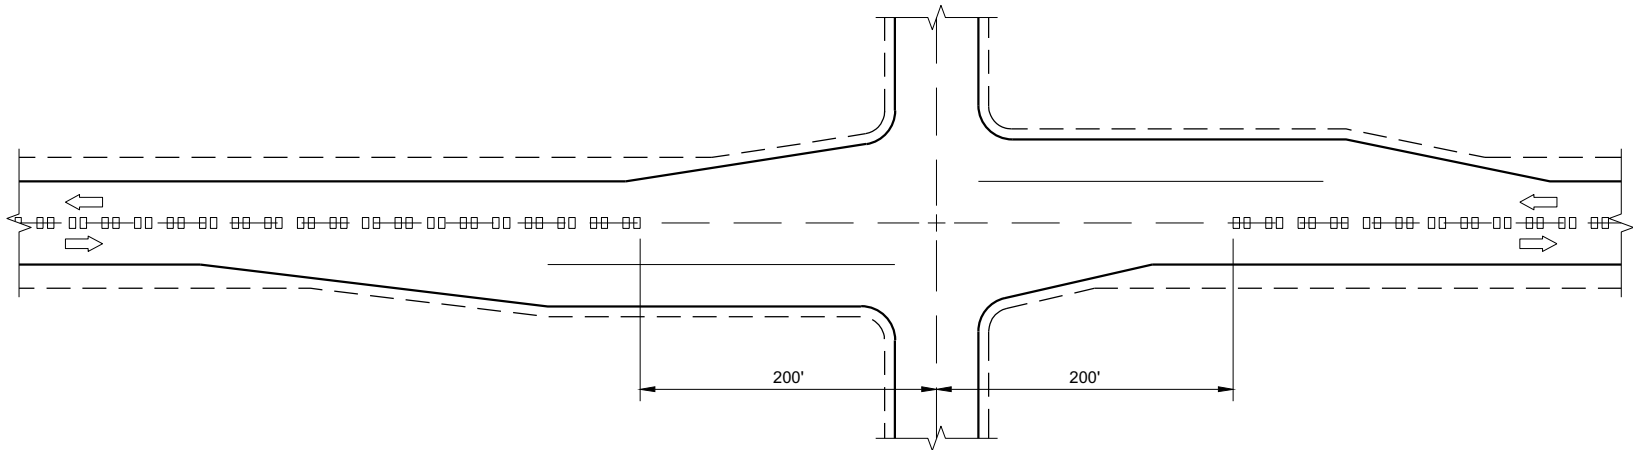

CENTERLINE GROOVES AT INTERSECTIONS

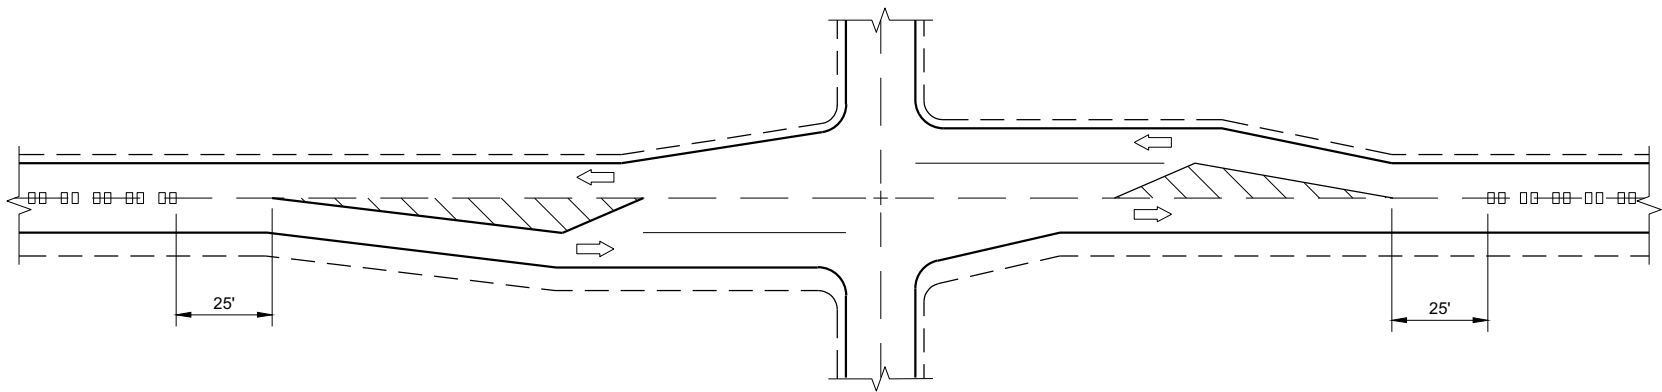


CENTERLINE GROOVES AT INTERSECTIONS
(WITH LEFT TURN LANES)

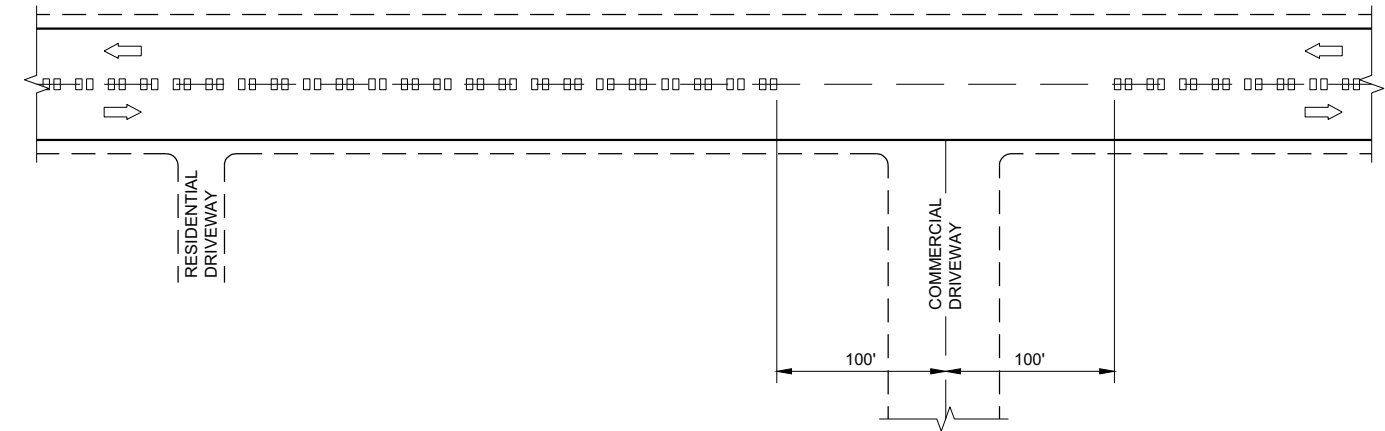


CENTERLINE GROOVES AT DRIVEWAYS^①

GENERAL NOTES

- ① CENTERLINE GROOVES MAY BE OMITTED IN AREAS WITH HIGH CONCENTRATIONS OF DRIVEWAYS. WHEN DIRECTED BY THE ENGINEER.

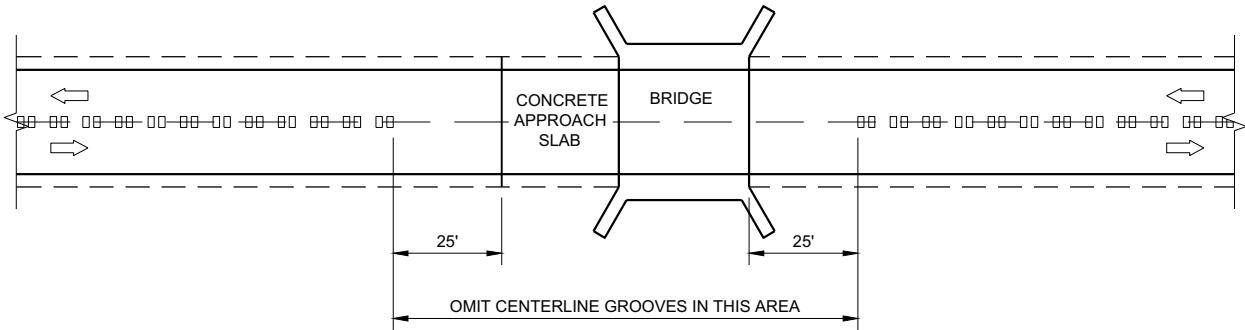

CENTERLINE GROOVES AT BRIDGES

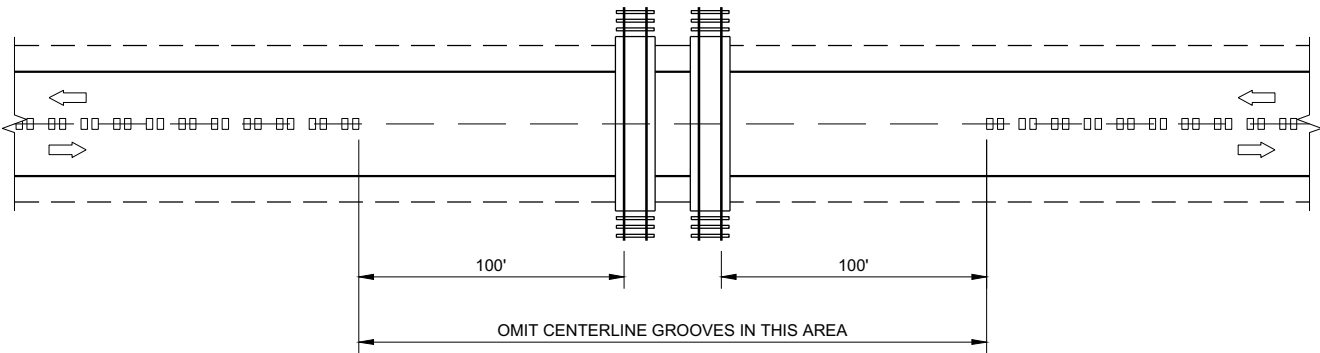


CENTERLINE GROOVES AT RAILROADS

2-LANE RURAL
CENTERLINE RUMBLE STRIP,
MILLING


STATE OF WISCONSIN
DEPARTMENT OF TRANSPORTATION

APPROVED
7/2018
DATE
/S/ Rodney Taylor
ROADWAY STANDARDS DEVELOPMENT
ENGINEER


FHWA

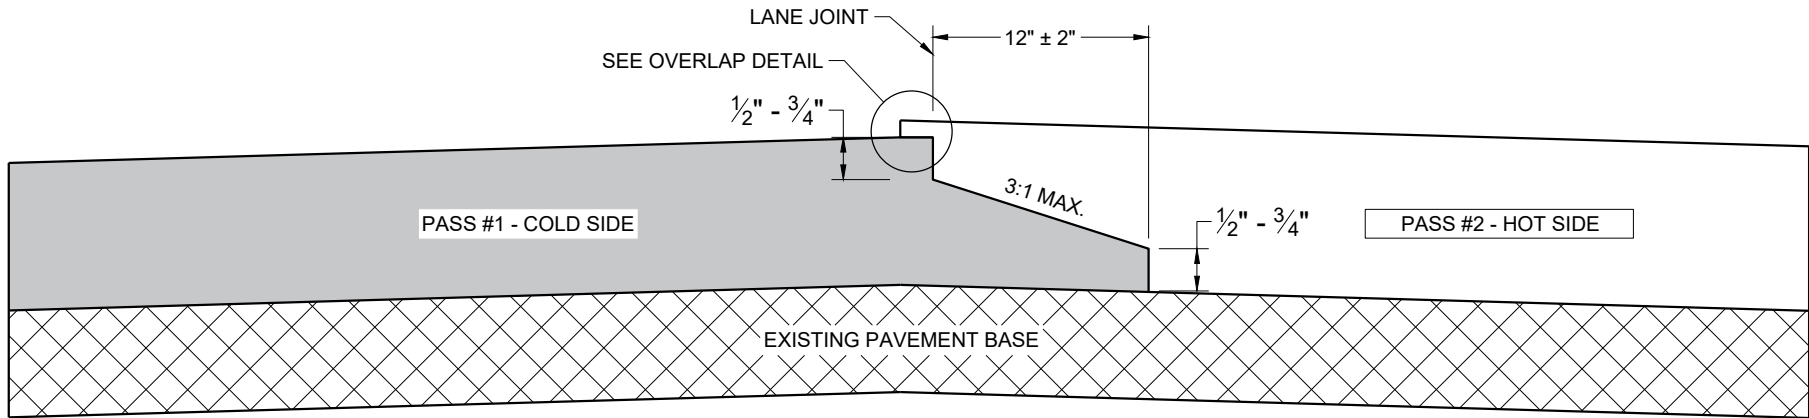

**TYPICAL PAVEMENT CROSS SECTION
NOTCHED WEDGE JOINT**

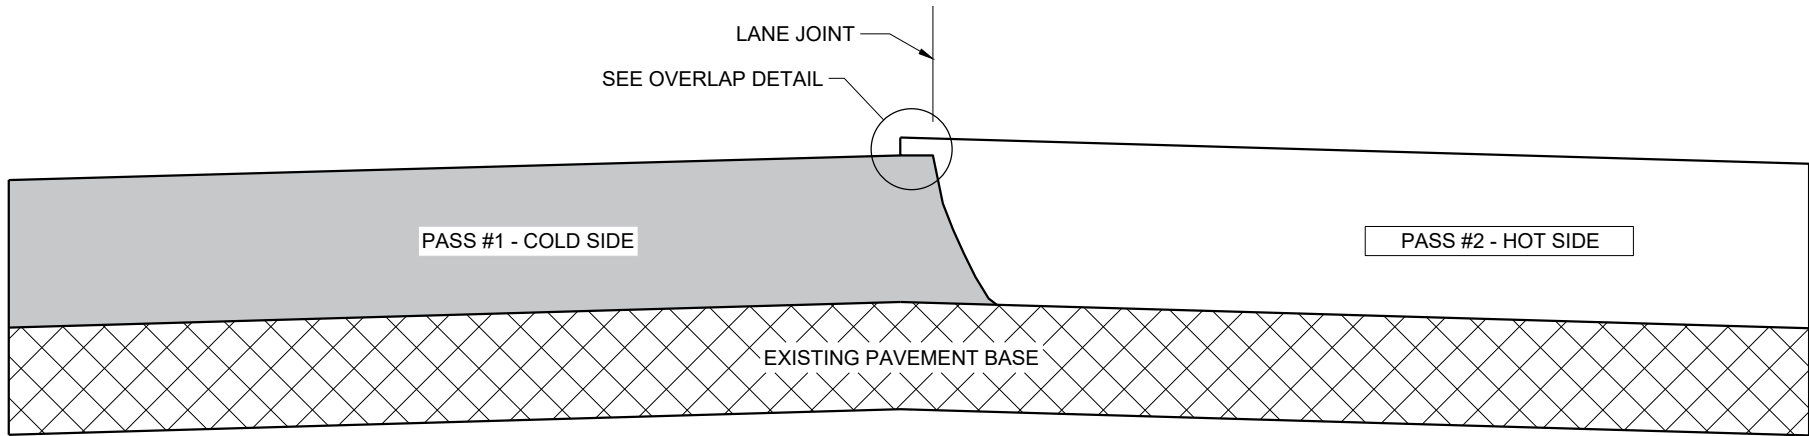

**TYPICAL PAVEMENT CROSS SECTION
VERTICAL JOINT**

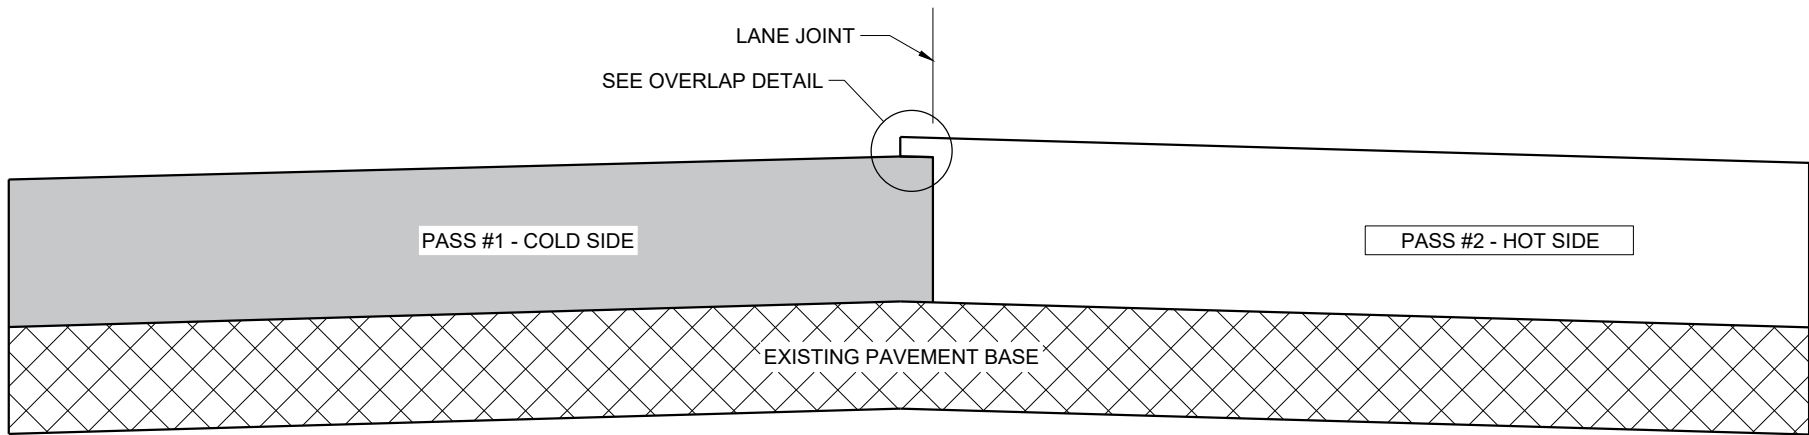

**TYPICAL PAVEMENT CROSS SECTION
VERTICAL JOINT (MILLED)**

GENERAL NOTES


IN ADDITION TO THE DETAILS PROVIDED IN THIS DRAWING, CONFORM TO STANDARD SPECIFICATION 450.3.2.8 FOR WHEN A NOTCHED WEDGE JOINT IS REQUIRED AND FOR GENERAL JOINT CONSTRUCTION REQUIREMENTS.

FOR ALL LONGITUDINAL JOINTS, ENSURE THE PAVER SCREED OVERLAPS THE PREVIOUSLY PLACED PAVEMENT BY 1" ± 0.5" AND THE HOT SIDE OF THE JOINT REMAINS HIGHER THAN THE COLD SIDE BY APPROXIMATELY 0.1" AFTER FINAL COMPACTION. (IT WILL BE FLUSH WHEN PAVING IN ECHELON.)

ONLY REMOVE THE LONGITUDINAL NOTCHED WEDGE JOINT FOR SMA PAVEMENT OR AS DIRECTED BY THE ENGINEER TO ADDRESS SPECIFIC LENGTHS OF JOINT DAMAGED BY TRAFFIC.

WHEN MILLING BACK OR REMOVING ANY LONGITUDINAL JOINT, LIMIT THE MATERIAL REMOVED TO 2" FROM THE TOP NOTCH OR FROM THE VERTICAL JOINT EDGE ON THE COLD SIDE OF THE JOINT.

USE LONGITUDINAL MILLED JOINT AS PLANS SHOW OR THE AS THE ENGINEER DIRECTS.

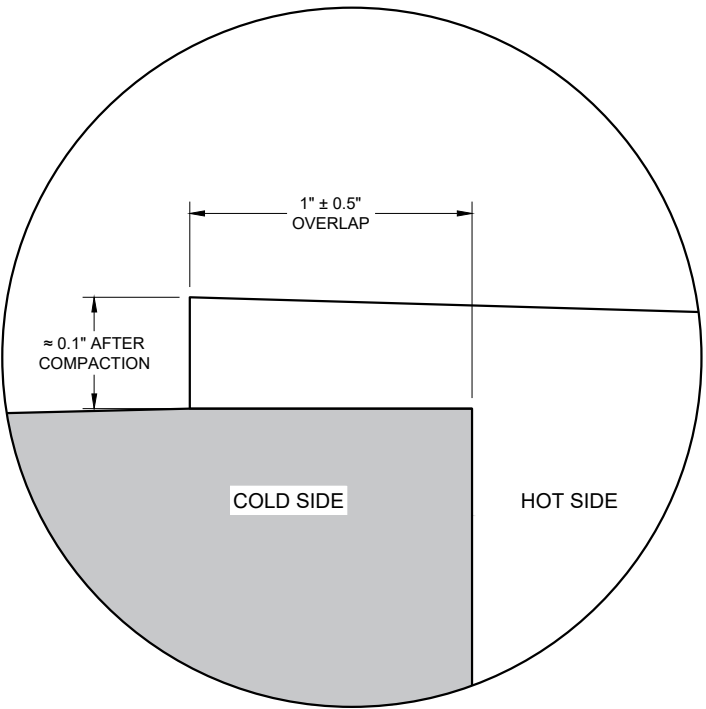


OVERLAP DETAIL (TYPICAL)

HMA LONGITUDINAL JOINTS

STATE OF WISCONSIN
DEPARTMENT OF TRANSPORTATION

APPROVED
November 2020 /S/ Steven Hefel
DATE HMA PAVEMENT ENGINEER

FHWA

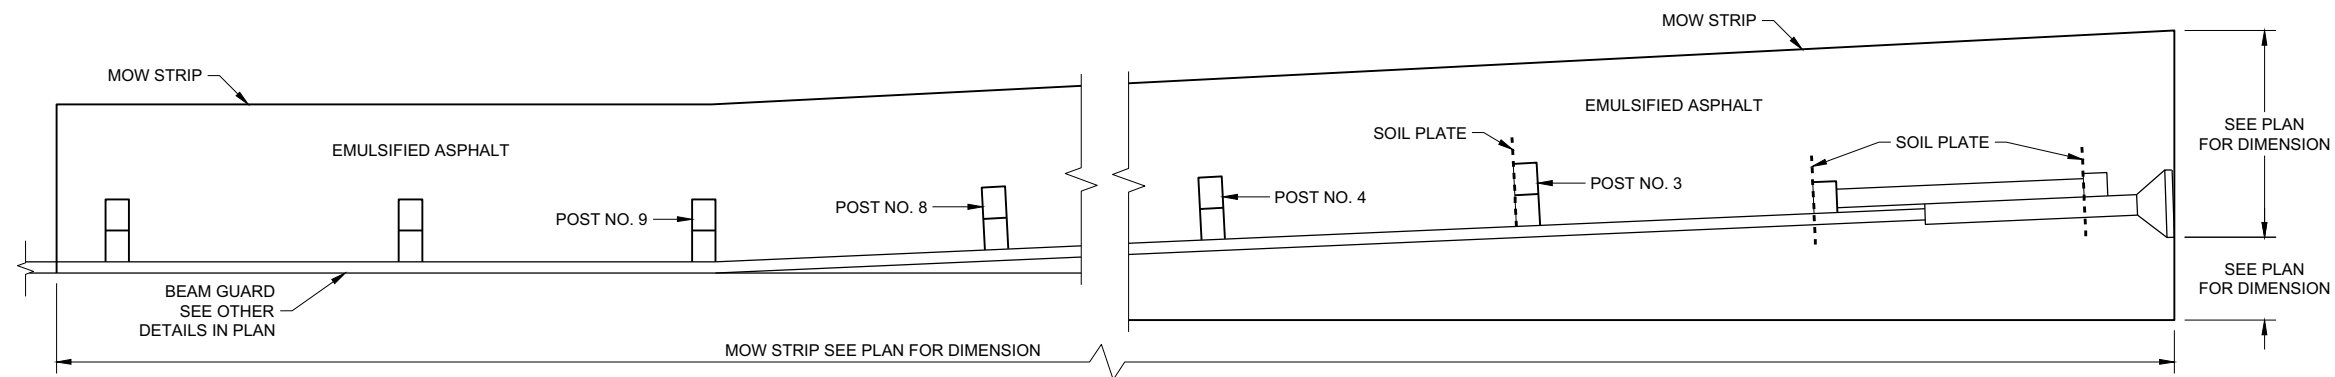


PLAN VIEW
MOW STRIP LAYOUT FOR ENERGY ABSORBING TERMINAL


GENERAL NOTES

ONLY USE STEEL POSTS IN CONCRETE AND ASPHALT MOW STRIPS.


- ① CONTROLLED LOW-STRENGTH BACKFILL OR EMULSIFIED ASPHALT.
- ② DEPTH OF MOW STRIP:
ASPHALT - 4"
CONCRETE - 4"
EMULSIFIED ASPHALT - 1" OR LESS
- ③ FOR EMULSIFIED ASPHALT, MOW STRIP STRIP LEAVE OUTS NOT REQUIRED. (TYPICAL FOR ALL POSTS)

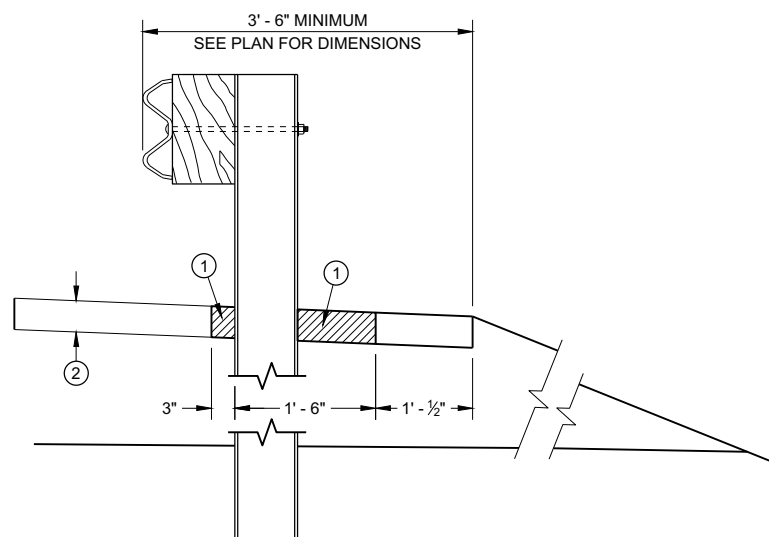


SECTION A - A

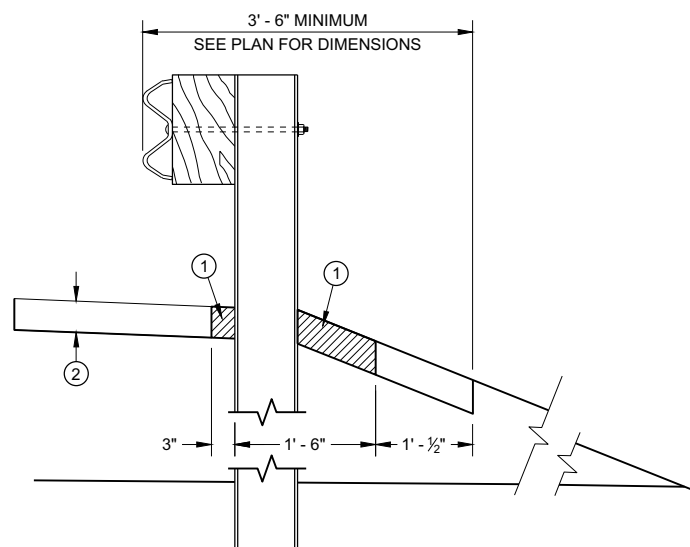


SECTION B - B

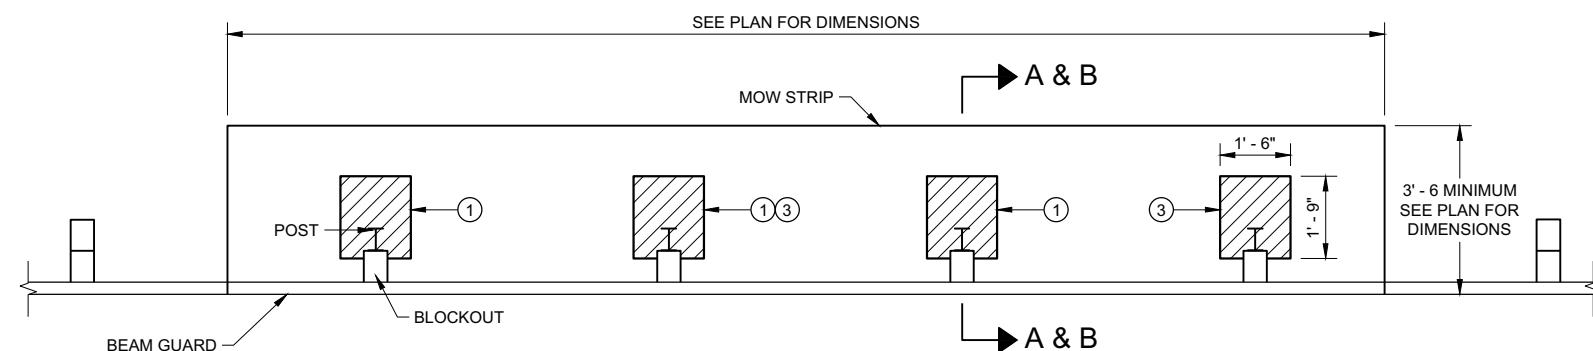


PLAN VIEW
MOW STRIP FOR TYPICAL BLOCKOUT LAYOUT

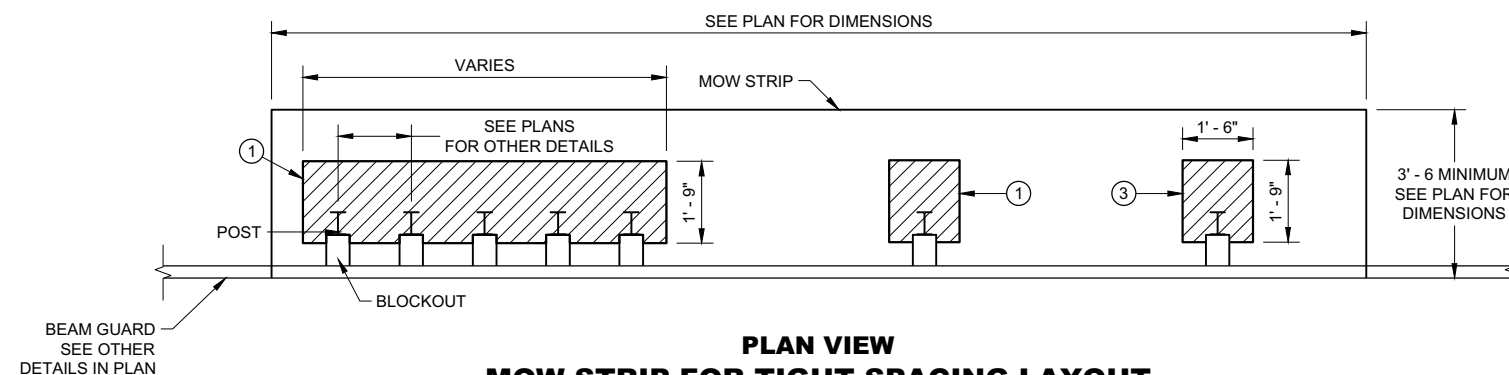

PLAN VIEW
MOW STRIP FOR TIGHT SPACING LAYOUT

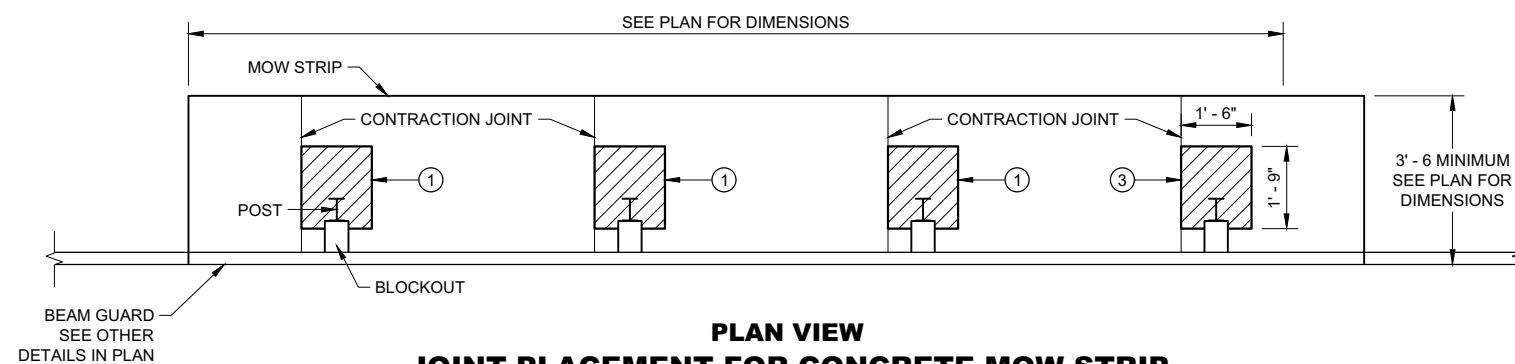

PLAN VIEW
JOINT PLACEMENT FOR CONCRETE MOW STRIP

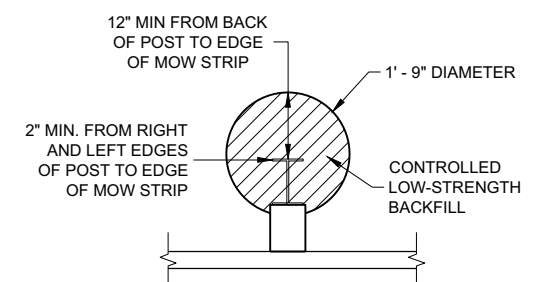

ALTERNATIVE HMA
MOW STRIP DESIGN

GUARDRAIL MOW STRIP


STATE OF WISCONSIN
DEPARTMENT OF TRANSPORTATION

LEGEND


- CONCRETE, ASPHALT, OR EMULSIFIED ASPHALT MOW STRIP (SEE OTHER DETAILS)
- EMULSIFIED ASPHALT MOW STRIP (SEE OTHER DETAILS)

GENERAL NOTES


EXISTING THRIE BEAM BULLNOSES MAY HAVE WOOD POSTS. NEW THRIE BEAM BULLNOSE WILL HAVE STEEL POSTS.

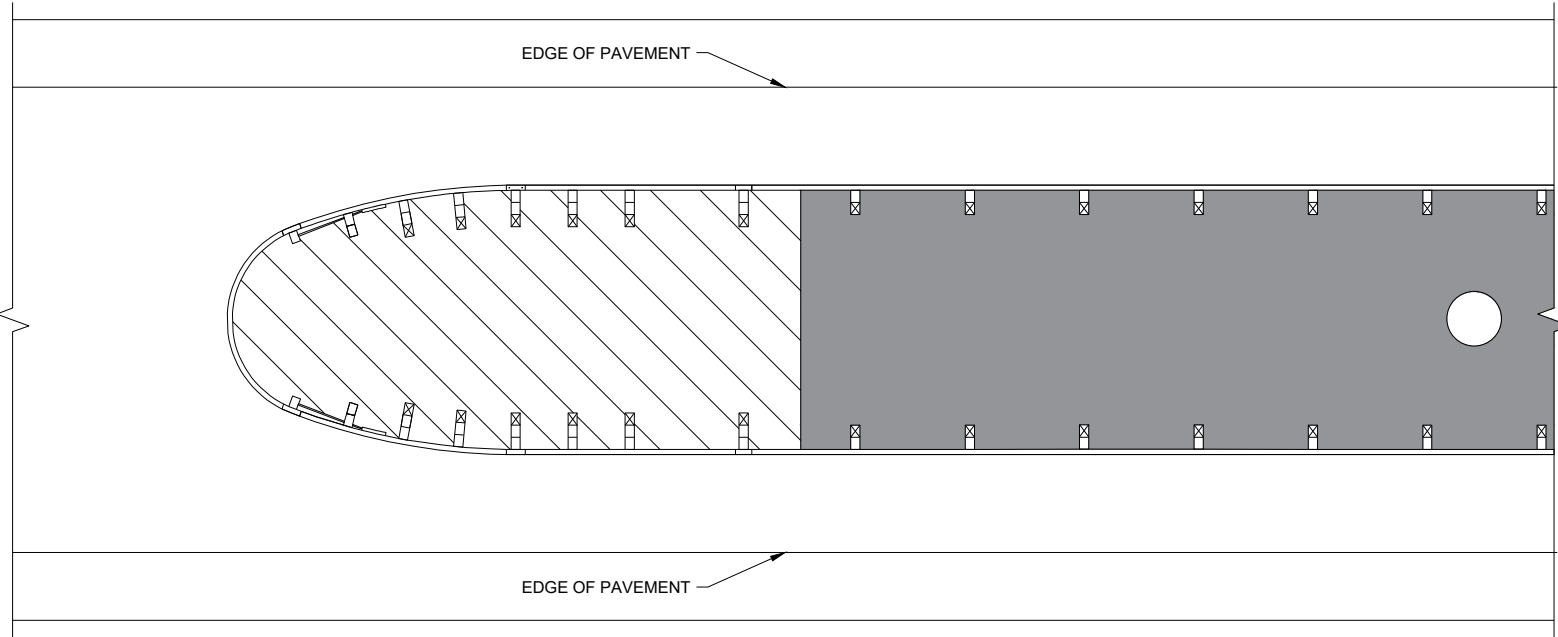


THRIE BEAM BULLNOSE

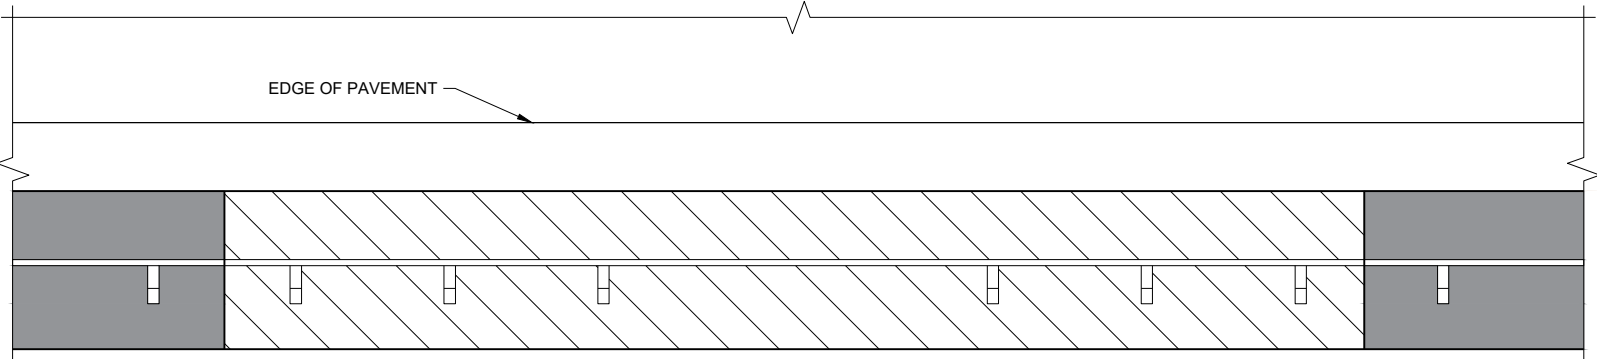

LONG - SPAN

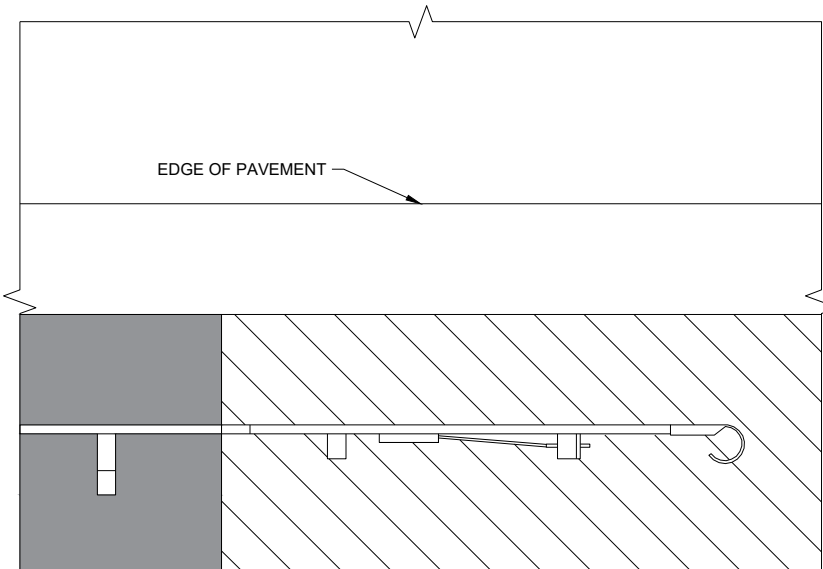

TYPE 2 TERMINAL

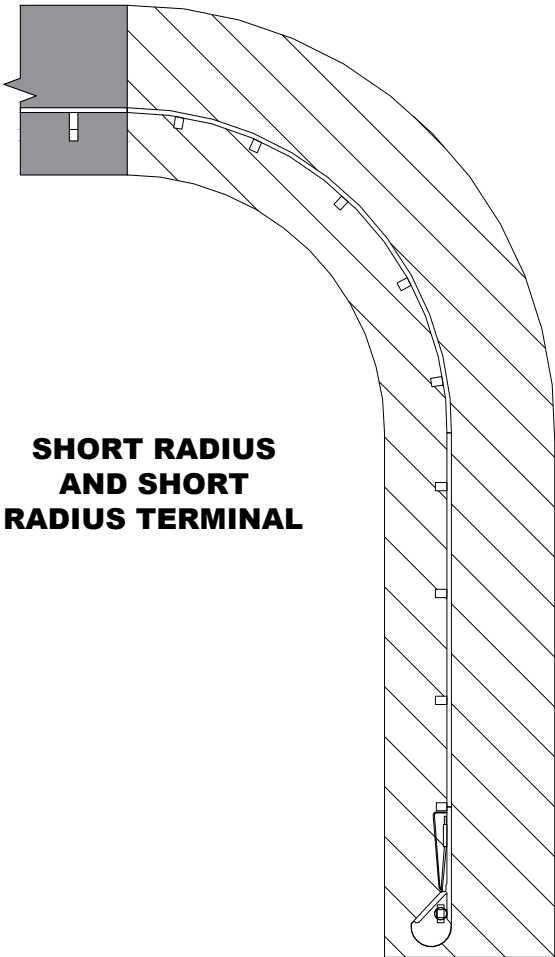

SHORT RADIUS
AND SHORT
RADIUS TERMINAL


GUARDRAIL MOW STRIP

STATE OF WISCONSIN
DEPARTMENT OF TRANSPORTATION


APPROVED
August 2020
DATE

/S/ Rodney Taylor
ROADWAY STANDARDS DEVELOPMENT
ENGINEER


FHWA

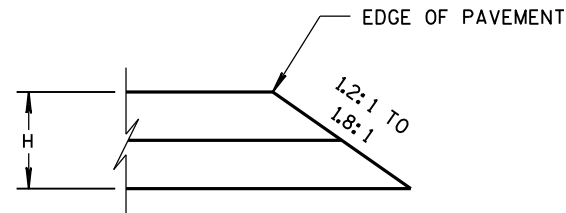


CONSTRUCTED WITH FINAL TWO LAYERS
FOR H 5" OR LESS

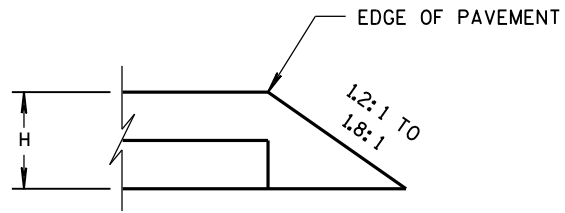

CONSTRUCTED WITH FINAL LAYER
FOR H 5" OR LESS

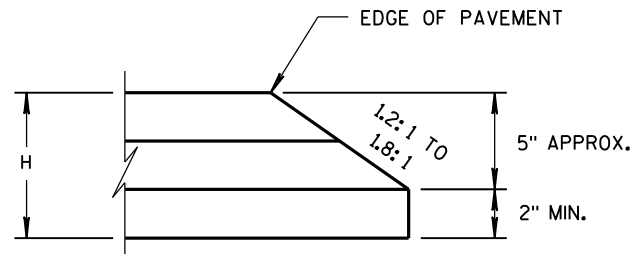


CONSTRUCTED WITH FINAL TWO LAYERS
FOR H GREATER THAN 5"

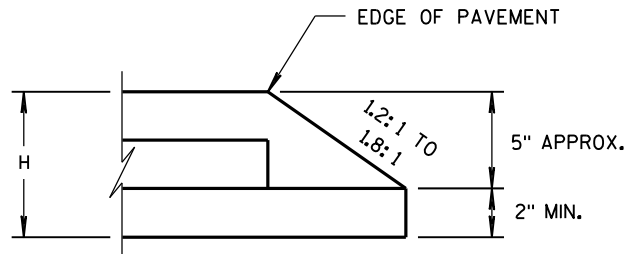

CONSTRUCTED WITH FINAL LAYER
FOR H GREATER THAN 5"

HMA PAVEMENT AND HMA OVERLAYS

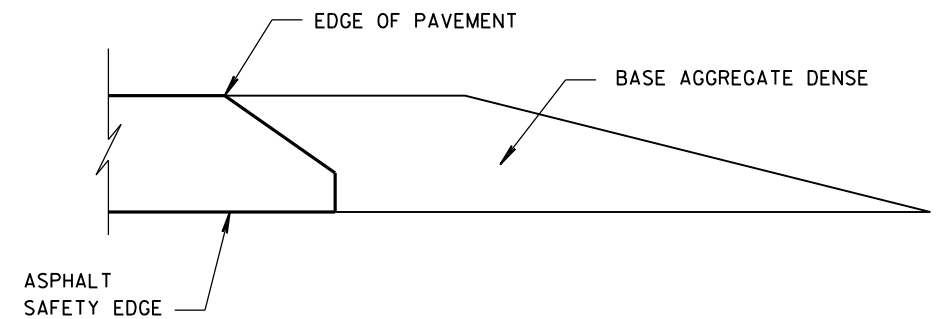

FINISHED SHOULDER AGGREGATE PLACEMENT

SAFETY EDGE_{SM}

STATE OF WISCONSIN
DEPARTMENT OF TRANSPORTATION










APPROVED

11/30/2012
DATE

FHWA


/s/ Jerry H. Zogg
ROADWAY STANDARDS DEVELOPMENT
ENGINEER

- ① WOOD OR STEEL POSTS (w6X9 OR w6X8.5) MAY BE USED. DO NOT INTERMIX WOOD AND STEEL POSTS. INSTALL STEEL POSTS WITH HOLES ON APPROACHING TRAFFIC SIDE.
- ② USE WOOD OR APPROVED PLASTIC BLOCKOUTS. WOOD BLOCKOUTS MAY BE CONSTRUCTED OUT OF TWO OR MORE WOOD BLOCKOUTS. SEE ALTERNATE WOOD BLOCKOUT DETAIL. DIMENSIONS OF APPROVED PLASTIC BLOCKOUTS MAY VARY.
- ③ IF ROCK IS ENCOUNTERED DURING EXCAVATION, PROVIDE A HOLE 12 INCHES IN DIAMETER EXTENDING 20 INCHES DEEP INTO THE ROCK. PLACE APPROXIMATELY 2 1/2" INCHES OF GRANULAR MATERIAL IN THE BOTTOM OF THE HOLE. CUT THE POSTS THE TO LENGTH AND INSTALL. BACKFILL WITH EXCAVATED MATERIAL AND COMPACT. BACKFILL IS TO BE FREE OF LARGE ROCKS.
- ④ WHEN THE DISTANCE FROM BACK OF POST TO SHOULDER HINGE POINT IS LESS THAN 2 FEET INSTALL LONGER POST AT HALF POST SPACING (K).
- ⑤ FOR NEW MGS INSTALLATION TOP OF W-BEAM RAIL TOLERANCE IS $\pm 1"$. FOR EXISTING MGS INSTALLATION TOP OF W-BEAM IS BETWEEN 27 3/4" TO 32".
- ⑥ WHEN USING STEEL POST AND WOOD BLOCKOUTS INSTALL FOUR 16D GALVANIZED NAILS. INSTALL NAILS AT THE BACK CORNERS OF THE BLOCK AND BEND THE NAILS OVER THE FLANGE OF THE STEEL POST.
- ⑦ TOTAL POST LENGTH FOR TYPE K IS 7' - 0".
TOTAL POST LENGTH FOR OTHER MGS TYPES IS 6' - 0".

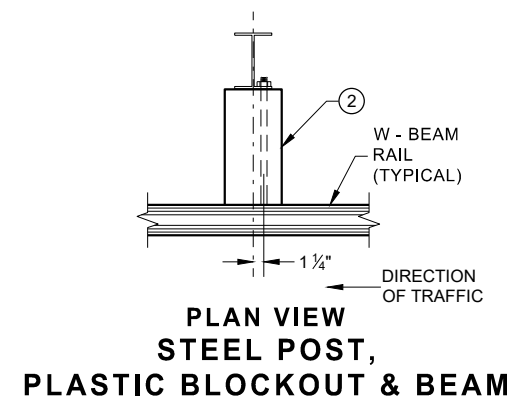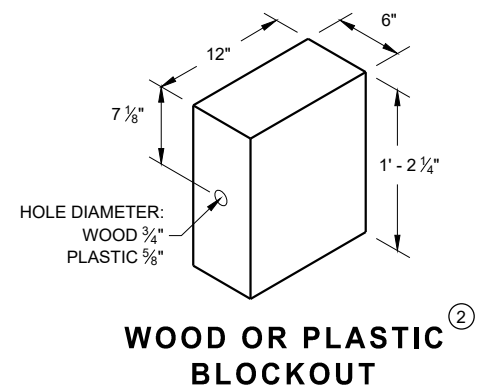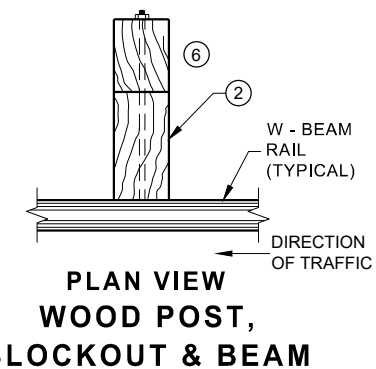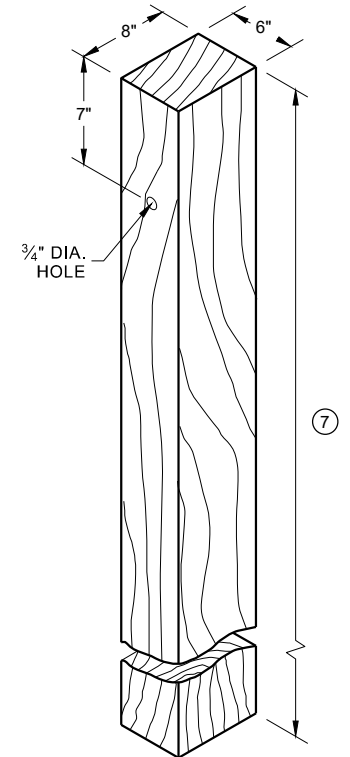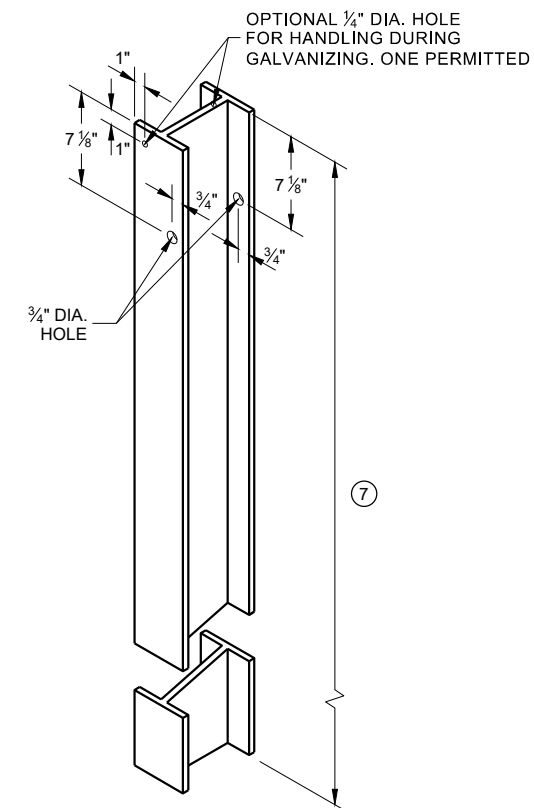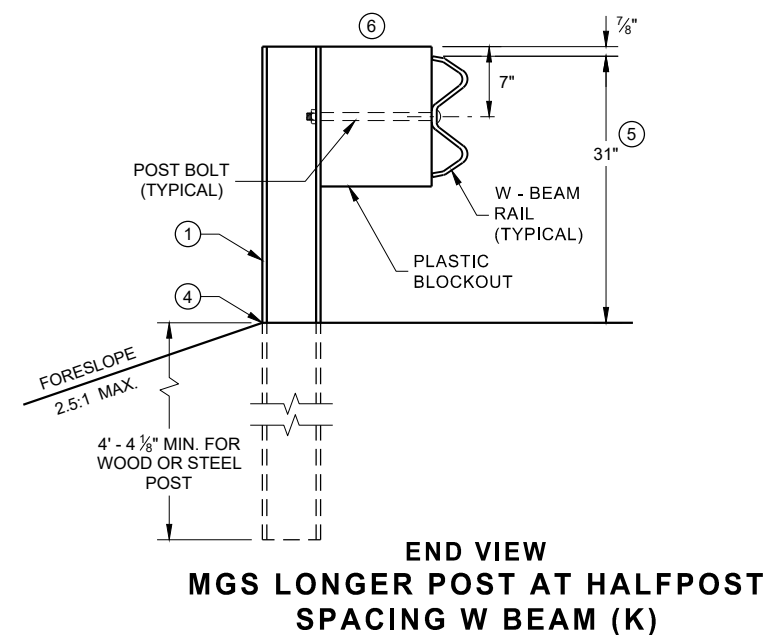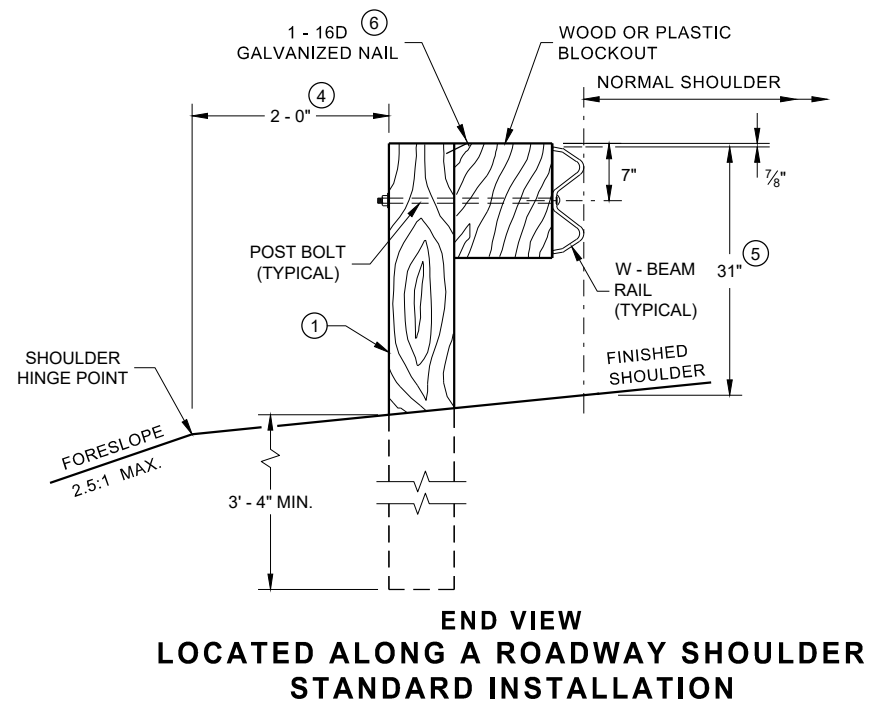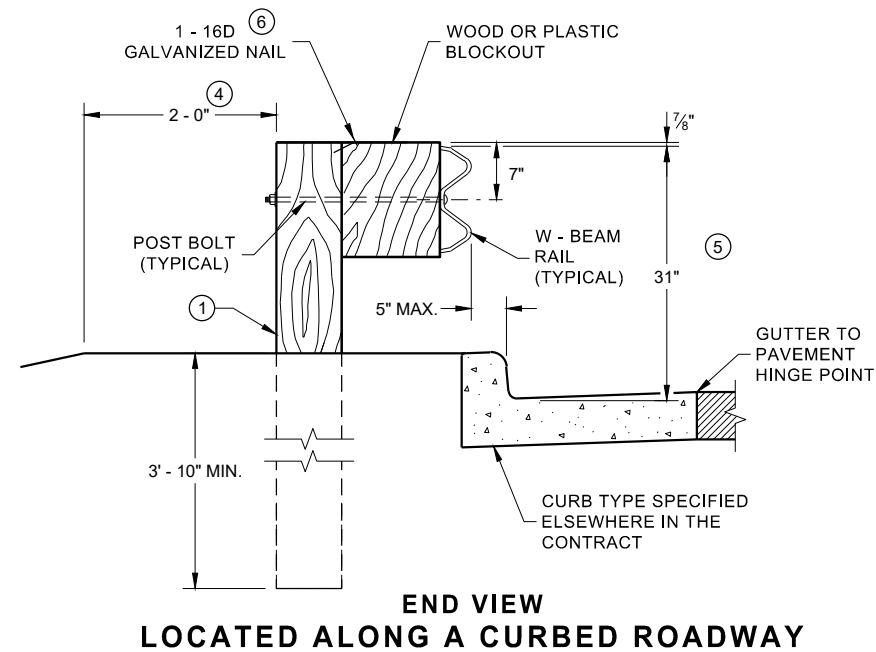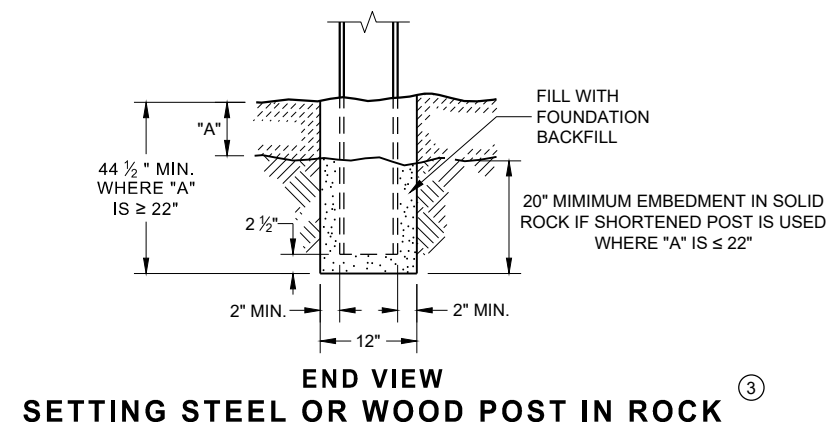


**MIDWEST GUARDRAIL SYSTEM
(MGS) GUARDRAIL**


STATE OF WISCONSIN
DEPARTMENT OF TRANSPORTATION

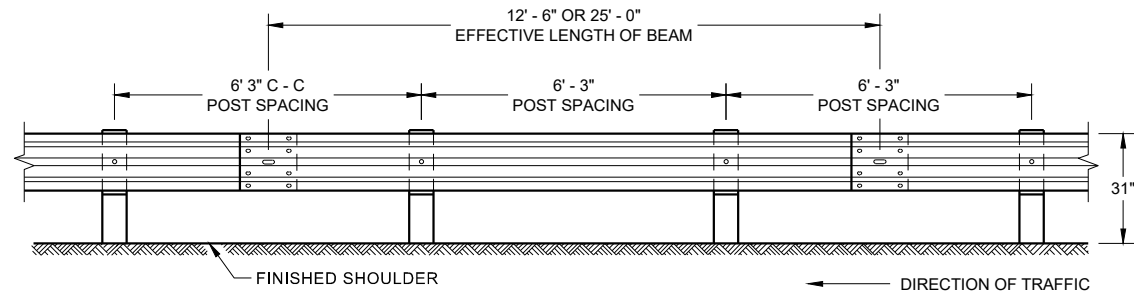


**FRONT VIEW
POST SPACING STANDARD INSTALLATION**

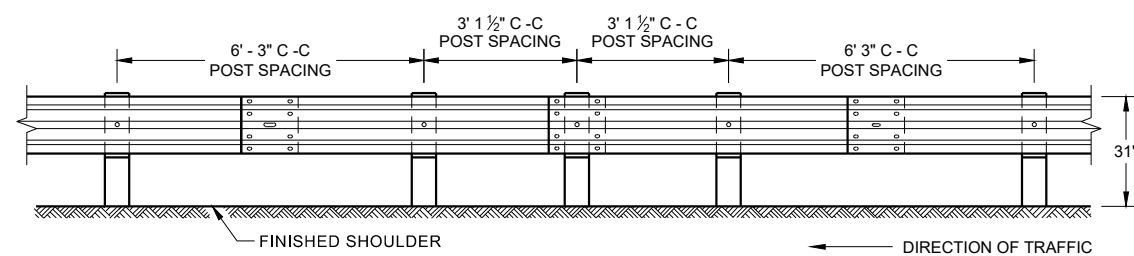


**FRONT VIEW
HALF POST SPACING (HS) AND
HALF POST SPACING WITH LONGER POSTS (K)**

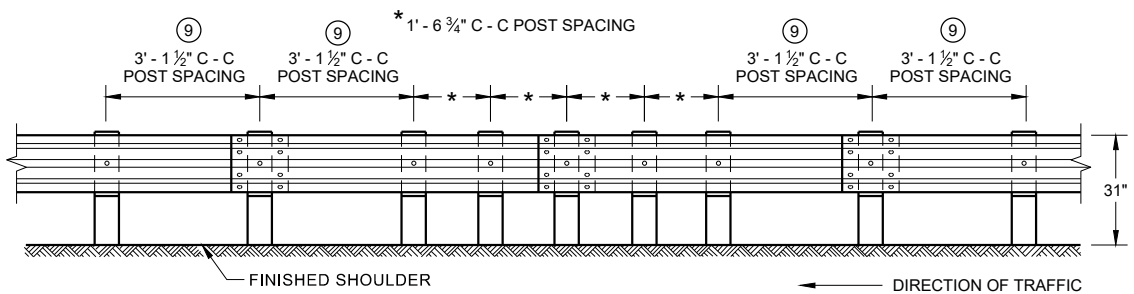


**FRONT VIEW
QUARTER POST SPACING (QS)**

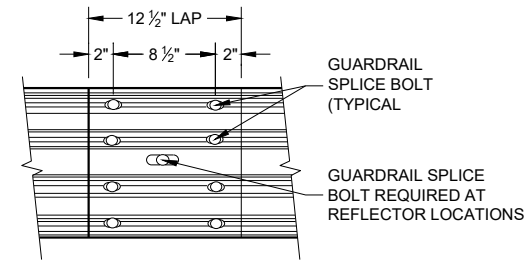


**FRONT VIEW
MID-SPAN BEAM SPLICE**

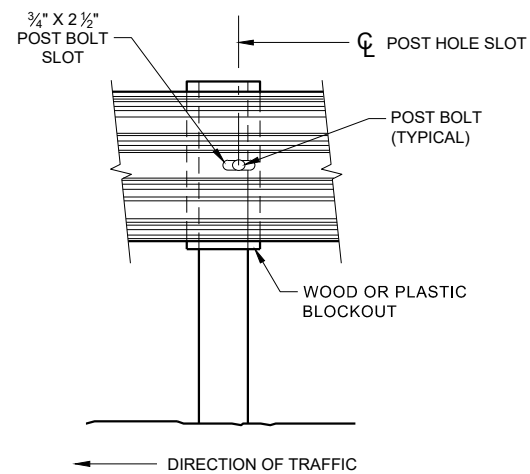

FRONT VIEW AT STEEL POST

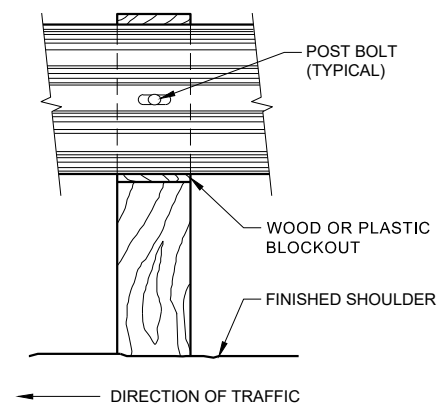

FRONT VIEW AT WOOD POST

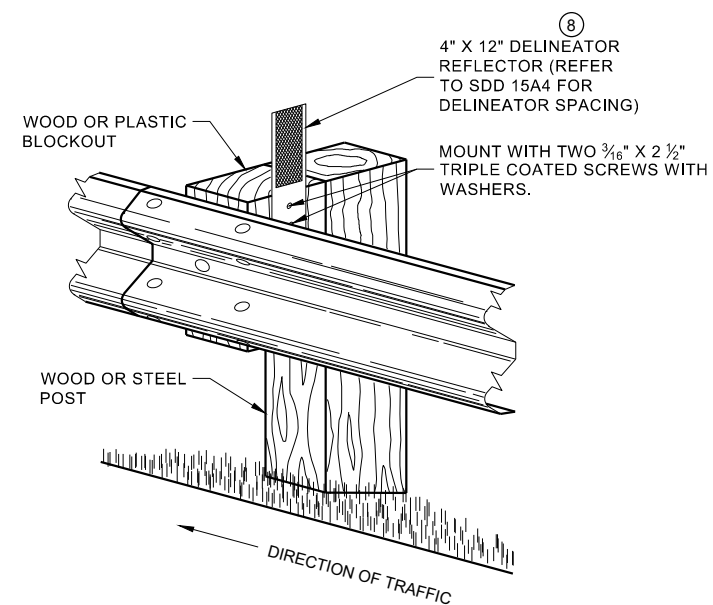


**ONE SIDED REFLECTOR DETAIL
AND TYPICAL INSTALLATION**

GENERAL NOTES

- 8 DO NOT INSTALL REFLECTORS ON THE FIRST 50 FEET OF THE APPROACH END OF THE ENERGY ABSORBING TERMINAL.
- 9 25 FEET OF HALF POST SPACING IS REQUIRED ON APPROACH AND DEPARTURE ENDS OF QUARTER POST SPACING.

POST BOLTS ARE A 3/4" DIAMETER ASTM A307 GUARDRAIL BOLT. A POST BOLT REQUIRES 3/4" DIAMETER A563A DOUBLE RECESSED (DR) HEAVY HEX NUT AND 3/4" DIAMETER F844 FLAT WASHER. POST BOLTS MAY BE LONGER IF MULTIPLE BLOCKOUTS ARE BEING USED.

GUARD RAIL SPLICE BOLTS ARE A 3/4" DIAMETER ASTM A307 GUARDRAIL HEAD BOLT. A GUARDRAIL SPLICE BOLT REQUIRES 3/4" DIAMETER A563A DOUBLE RECESSED (DR) HEAVY HEX NUT.

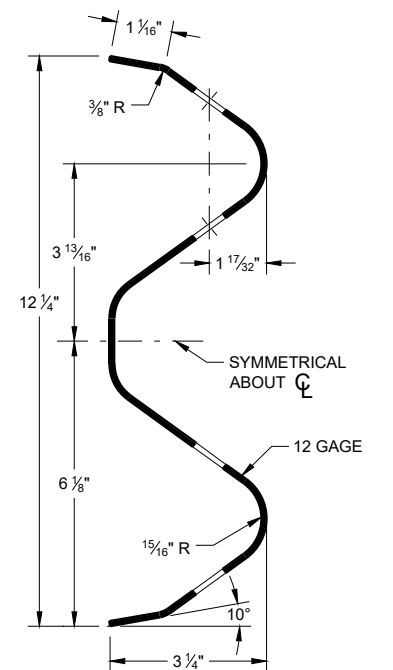

SECTION THRU W-BEAM RAIL

**MIDWEST GUARDRAIL SYSTEM
(MGS) GUARDRAIL**

STATE OF WISCONSIN
DEPARTMENT OF TRANSPORTATION



NOTE:

-
- Technical drawing of a bolt showing side and end views with dimensions:
- Side View Dimensions:**
 - Head diameter: $\frac{5}{16}$ "
 - Distance from head face to start of thread: $\frac{7}{32}$ "
 - Thread angle: 45°
 - Thread major diameter: $\frac{5}{8}$ "
 - Thread pitch: $\frac{5}{8}$ " - 11 THREAD PITCH
 - Thread length: T
 - Total length: L
 - End View Dimensions:**
 - Head width: $\frac{5}{8}$ "
 - Head height: $1\frac{5}{16}$ "
 - Thread outer diameter: $1\frac{1}{2}$ "
 - Thread inner diameter: $1\frac{5}{16}$ "

POST BOLT TABLE

ALTERNATE BOLT HEAD



1" X $\frac{1}{16}$ " DEEP
RECESS BOTH SIDES

$\frac{5}{8}$ " - 11 MODIFIED
HEAVY HEX NUT


$\frac{1}{16}$ "

1 $\frac{5}{16}$ "


POST BOLT, SPLICE BOLT AND RECESS NUT

-
- The diagram shows a road with a dashed center line and a solid edge line. A vehicle is approaching from the right, indicated by an arrow labeled "DIRECTION OF TRAFFIC". An obstacle is shown on the left side of the road. The speed limit is indicated as 50 km/h.


PLAN VIEW
BEAM LAPPING DETAIL

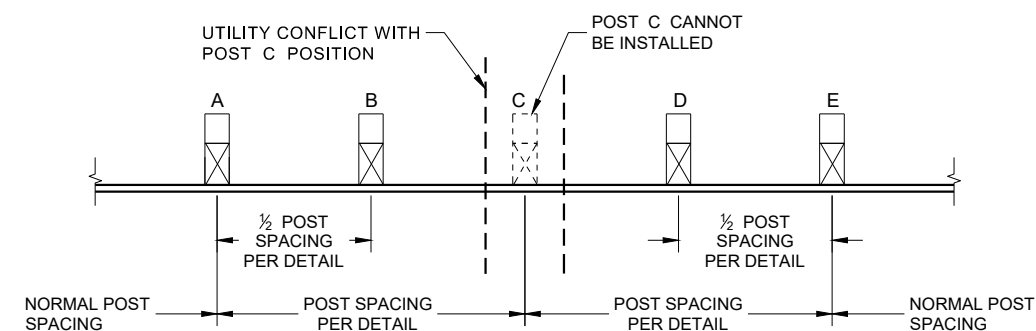

POST DRIVING FOR CONTINUOUS UNDERGROUND OBSTRUCTION

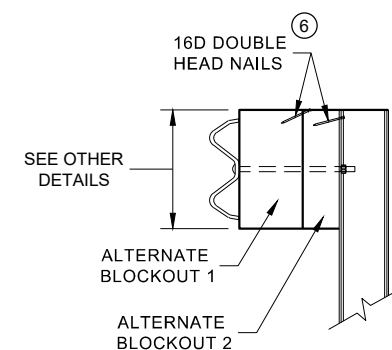

SIDE VIEW

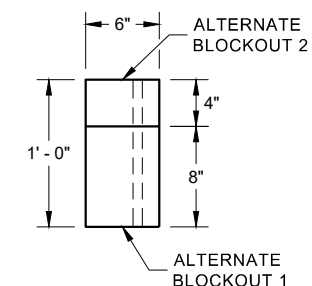


PLAN VIEW


ALTERNATE WOOD BLOCKOUT DETAIL

MIDWEST GUARDRAIL SYSTEM (MGS) GUARDRAIL


STATE OF WISCONSIN
DEPARTMENT OF TRANSPORTATION

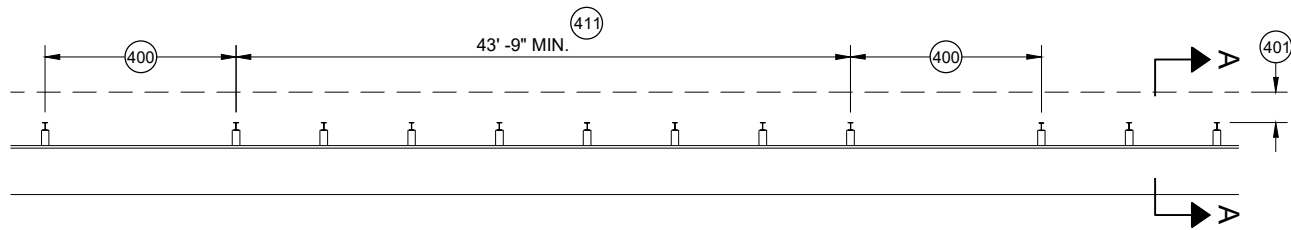


MISSING POST IN MGS GUARDRAIL

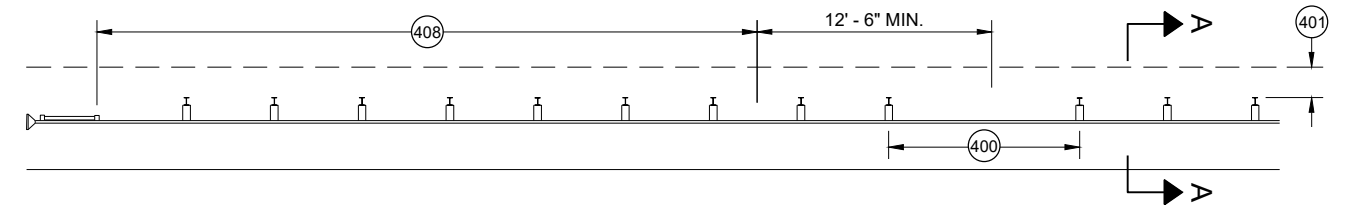


MISSING POST IN MGS GUARDRAIL NEAR EAT

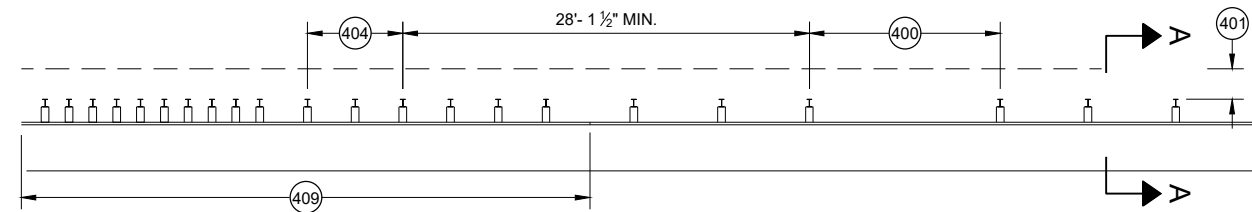


MISSING POST IN MGS GUARDRAIL NEAR AN APPROACH TRANSITION

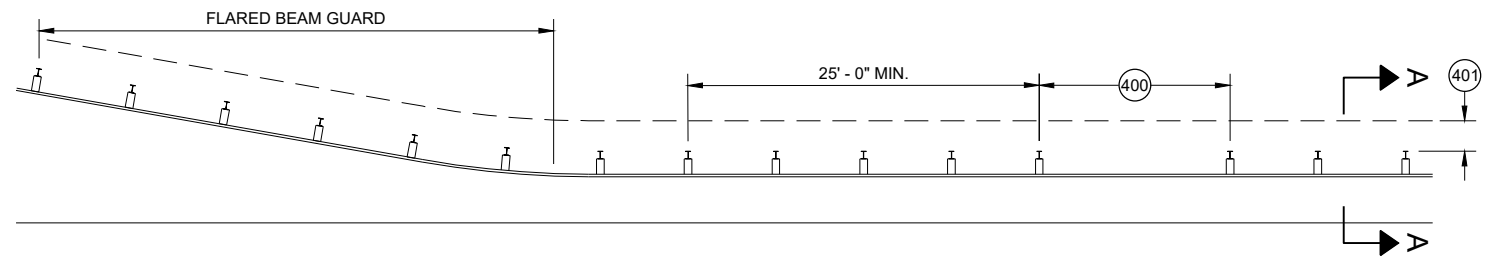

MISSING POST IN MGS GUARDRAIL NEAR FLARED BEAM GUARD

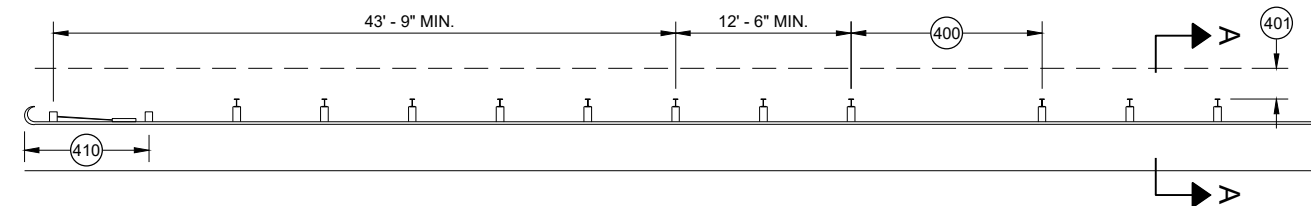


MISSING POST IN MGS GUARDRAIL NEAR A TYPE 2 END TERMINAL

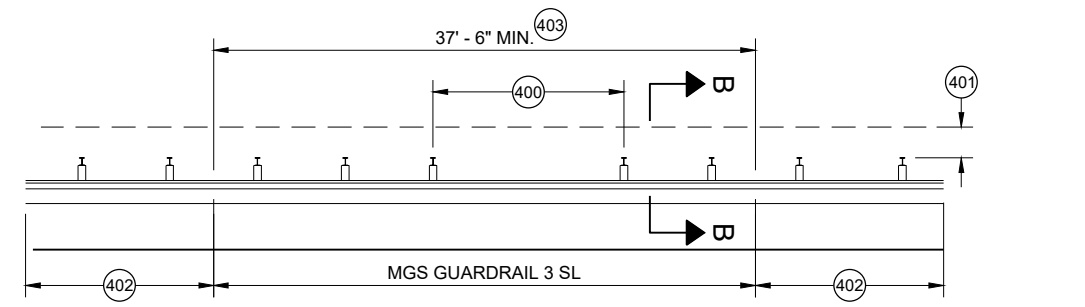


MISSING POST IN SHORT SPAN MGS GUARDRAIL NEAR CURB (SL)

- (400) MAX SPAN 12' - 6"
- (401) 2' MIN.
- (402) MGS GUARDRAIL 3
- (403) NESTING BEAM GUARD
- (404) ASYMMETRIC TRANSITION
- (405) SOIL WELL DRAINED AND COMPACTED
- (406) SEE OTHER DRAWINGS IN THIS SDD
- (407) SEE OTHER DRAWINGS FOR MIN. SPACING BETWEEN SPANS
- (408) SEE SDD 14B44
- (409) SEE SDD 14B45
- (410) SEE SDD 14B47
- (411) MINIMUM DISTANCE BETWEEN MISSING POST SPANS.

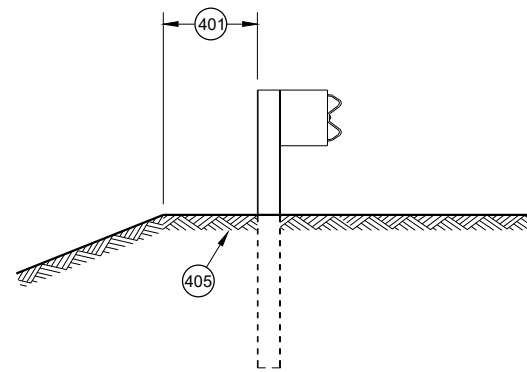

SECTION A - A

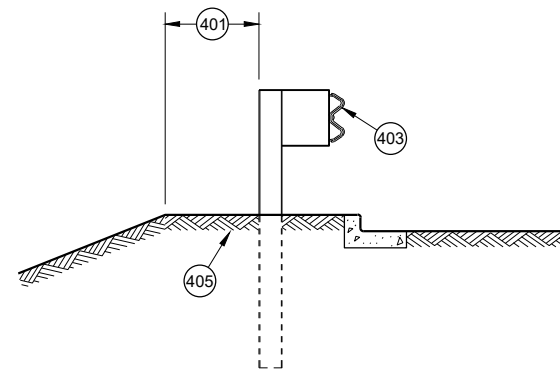

SECTION B - B

**MIDWEST GUARDRAIL SYSTEM
(MGS) GUARDRAIL**

STATE OF WISCONSIN
DEPARTMENT OF TRANSPORTATION

APPROVED
May 2021
DATE
/S/ Rodney Taylor
ROADWAY STANDARDS DEVELOPMENT
UNIT SUPERVISOR

FHWA


- (A) THE SLOPE IN THE AREA BOUNDED BY THE GRADELINE, THE HINGE POINT LINE (HPL) AND THE CLEAR ZONE LIMITS (CZL) SHALL BE 4:1 OR FLATTER.
- (B) AFTER FINAL ASSEMBLY, RECHECK CABLE TO BE SURE IT IS TAUT AND HAS NOT RELAXED
- (C) DIFFERENT MANUFACTURERS REQUIRE DIFFERENT PERFORATED W - BEAM RAIL END PANELS. SEE MANUFACTURER'S INFORMATION.
- (D) ATTACH ALUMINUM SHEET TO E.A.T. HEAD USING 4 STAINLESS STEEL SELF - TAPPING SCREWS. ONE SCREW PER CORNER.
- (E) HARDWARE MAY VARY BETWEEN MANUFACTURER. SEE MANUFACTURER'S DRAWING FOR INFORMATION.

DIMENSIONS MAY VARY, MANUFACTURER'S INFORMATION.

THE CENTER OF THE UPPER 3 1/2" DIAMETER HOLE ON POST NUMBER 3 THROUGH POST 9 IS TO BE FLUSH WITH THE GROUND LINE UP TO A MAXIMUM OF 2" ABOVE GROUND LINE. WOOD BLOCKS ON POSTS NUMBERED 3 THROUGH 9 MAY BE ADJUSTED UP TO 3" ABOVE THE TOP OF POST.




STATE OF WISCONSIN
DEPARTMENT OF TRANSPORTATION

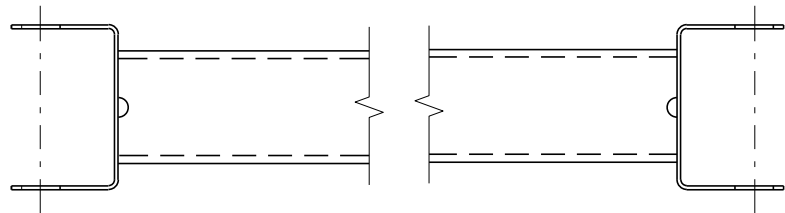


GENERIC GROUND STRUT^⑨ [Ⓔ]


BILL OF MATERIALS	
PART NO.	DESCRIPTION MATERIALS PROVIDED BY MGS EAT MANUFACTURER. SEE MANUFACTURER'S DETAILS FOR MORE INFORMATION.
①	UPPER POST NO. 1 6" X 6" TUBE
②	LOWER POST NO. 1
③	WOOD CRT
④	WOOD BLOCKOUT
⑤	PIPE SLEEVE
⑥	BEARING PLATE
⑦	BCT CABLE ASSEMBLY
⑧	ANCHOR CABLE BOX
⑨	GROUND STRUT
⑩	PERFORATED W-BEAM RAIL END PANEL, 12'-6" LONG.
⑪	STANDARD W-BEAM RAIL. MULTIPLE SECTIONS REQUIRED. SECTIONS VARY IN LENGTH.
⑫	IMPACT HEAD
⑬	EAT MARKER POST - YELLOW (SEE APPROVED PRODUCTS LIST)
⑭	SOIL PLATE
⑮	UPPER POST NO. 2
⑯	LOWER POST NO. 2

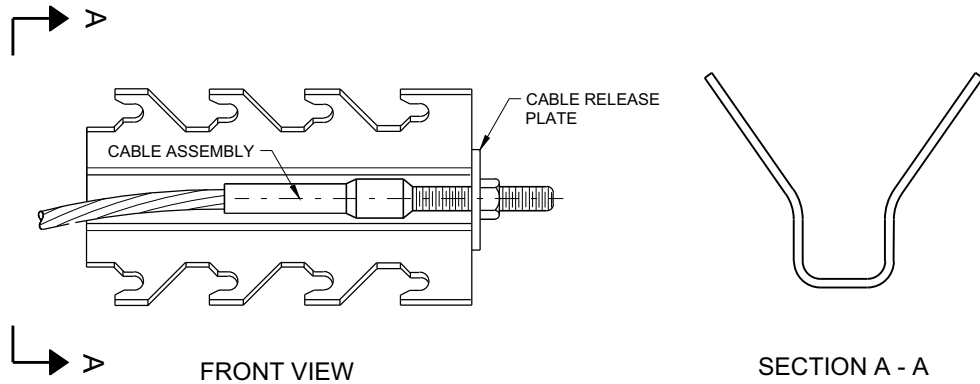


GENERIC ANCHOR CABLE BOX^⑨ [Ⓔ]

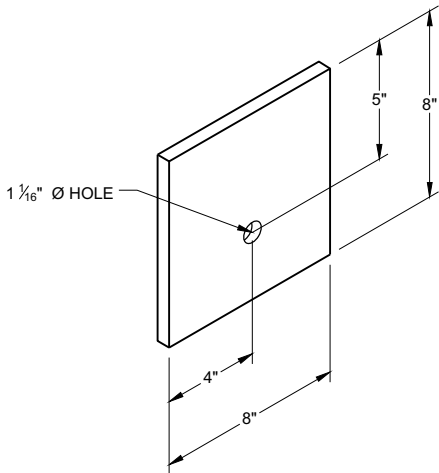


BEARING PLATE^⑥ [Ⓔ]

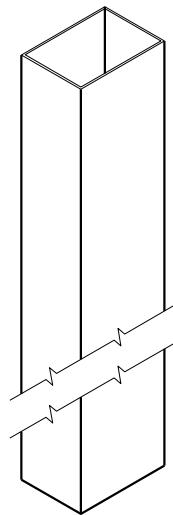


UPPER POST NO. 1 ⁽¹⁾ (E)

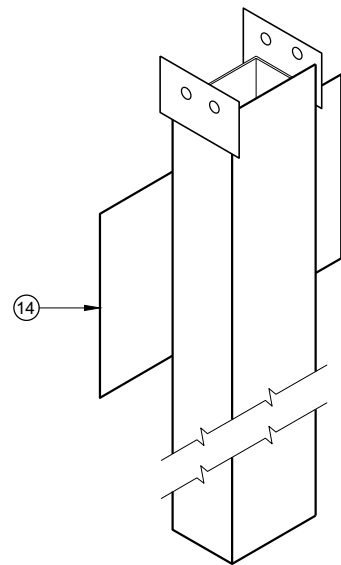


LOWER POST NO. 1 ⁽²⁾ (E)

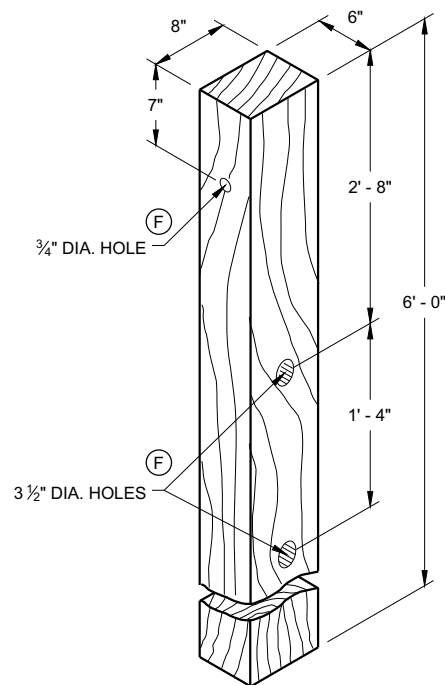


WOOD CRT POST ⁽³⁾ (E)
POSTS NUMBER 3-9

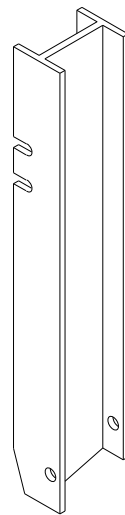


UPPER POST NO. 2 ⁽¹⁵⁾ (E)

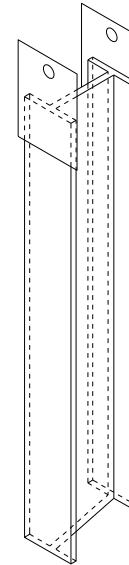


LOWER POST NO. 2 ⁽¹⁶⁾ (E)

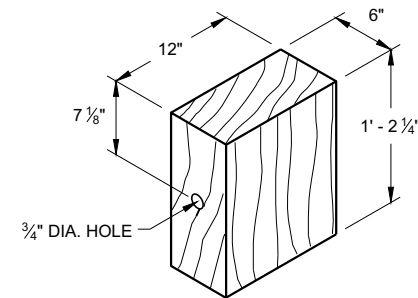


WOOD BLOCKOUT ⁽⁴⁾
REQ'D. AT ALL POSTS EXCEPT POST NO'S 1 & 2

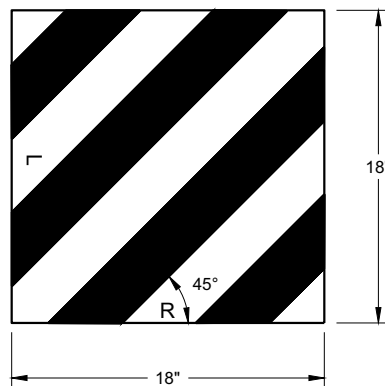

REFLECTIVE SHEETING DETAIL ^(E)

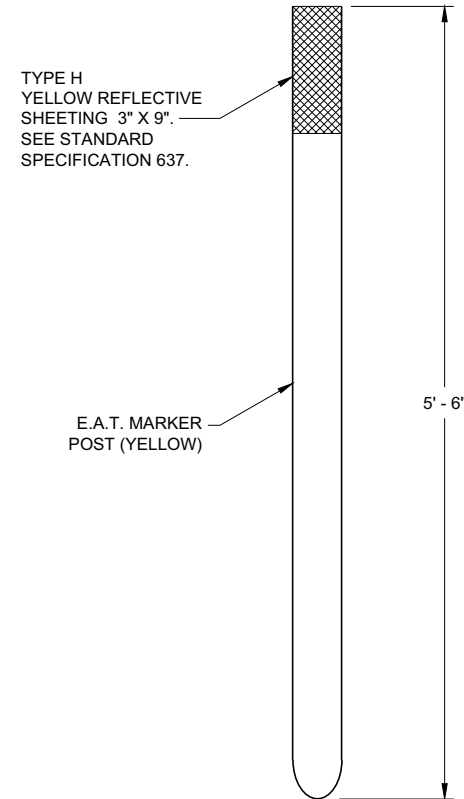


E.A.T. MARKER POST ⁽¹³⁾

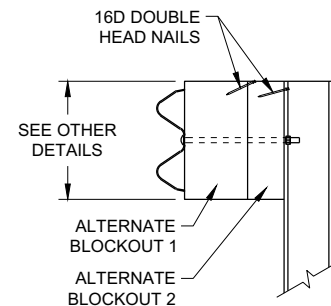

SIDE VIEW

ALTERNATE WOOD
BLOCKOUT DETAIL

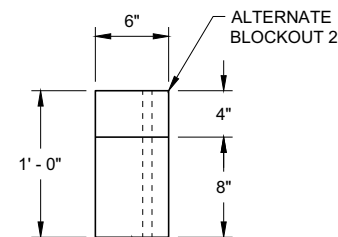


TOP VIEW


**MIDWEST GUARDRAIL SYSTEM
ENERGY ABSORBING TERMINAL
(MGS)**

STATE OF WISCONSIN
DEPARTMENT OF TRANSPORTATION

APPROVED
7/2018 DATE /S/ Rodney Taylor
ROADWAY STANDARDS DEVELOPMENT
UNIT SUPERVISOR
FHWA

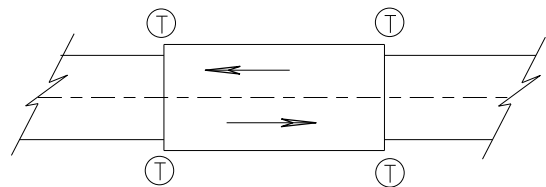

TWO WAY TRAFFIC

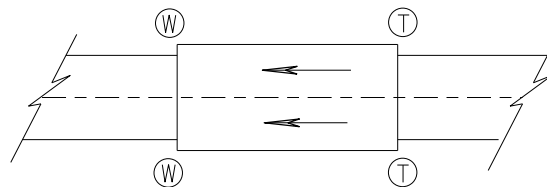

ONE WAY TRAFFIC

(T) THRIE BEAM CONNECTION

(W) W-BEAM CONNECTION WHEN REQUIRED

TYPICAL LOCATIONS OF THRIE BEAM AND W-BEAM CONNECTIONS TO BRIDGE

GENERAL NOTES


IF ROCK IS ENCOUNTERED, REMOVE ROCK TO FULL DEPTH OF POST PLUS 2 1/2", AND 12" DIAMETER AROUND POST. SEE 14B42 FOR MORE DETAILS.

TRANSITION USES STEEL POSTS ONLY.


SEE STANDARD DETAIL DRAWING 14 B 42 FOR MORE INFORMATION.

POST 2 THROUGH 17 USES STEEL POST ONLY

- ① BRIDGE RAILING TYPE "W" DOES NOT REQUIRE A TERMINAL CONNECTOR.
- ② OPTIONAL CURB AND GUTTER OR DRAINAGE FEATURE SEE PLAN FOR INFORMATION.
- ⑬ STEEL OR WOOD POST IS ACCEPTABLE AT POST 1. SEE SDD14B42

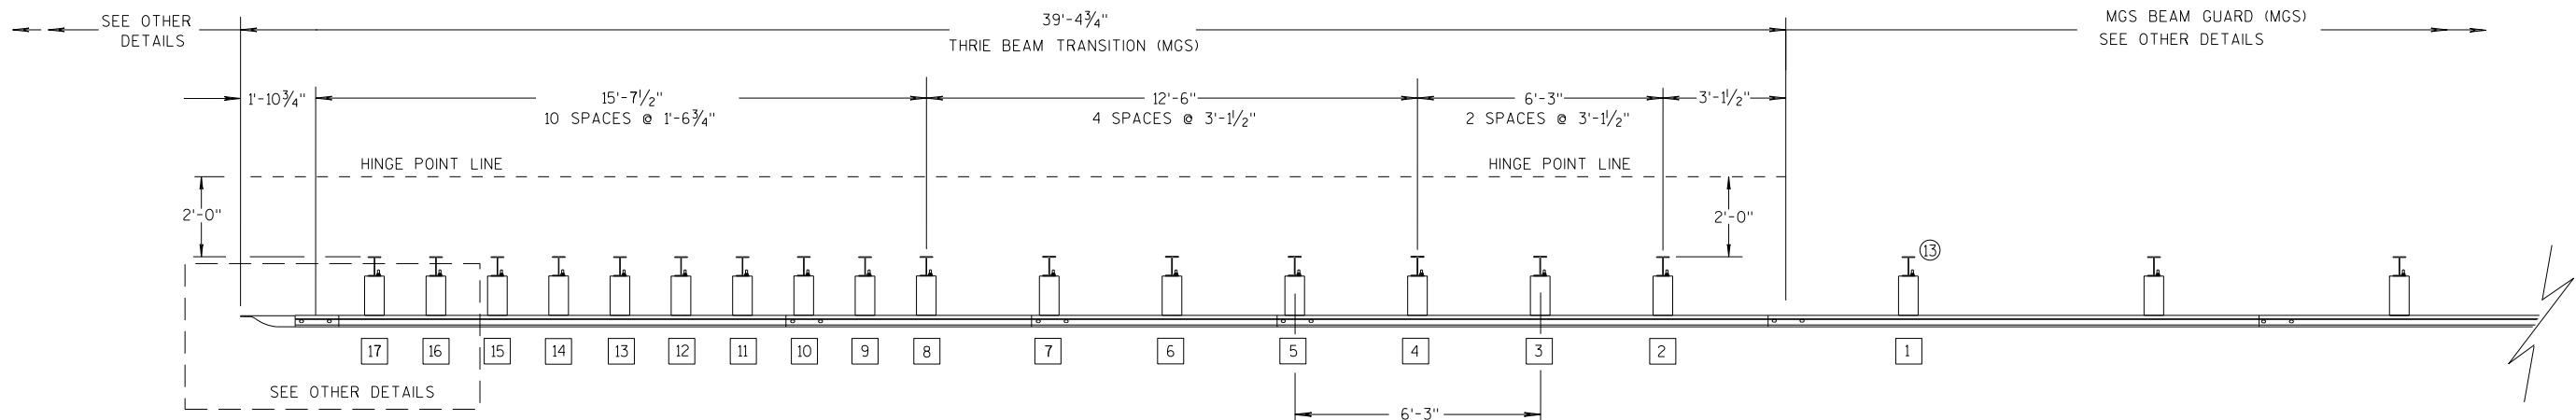

PLAN VIEW

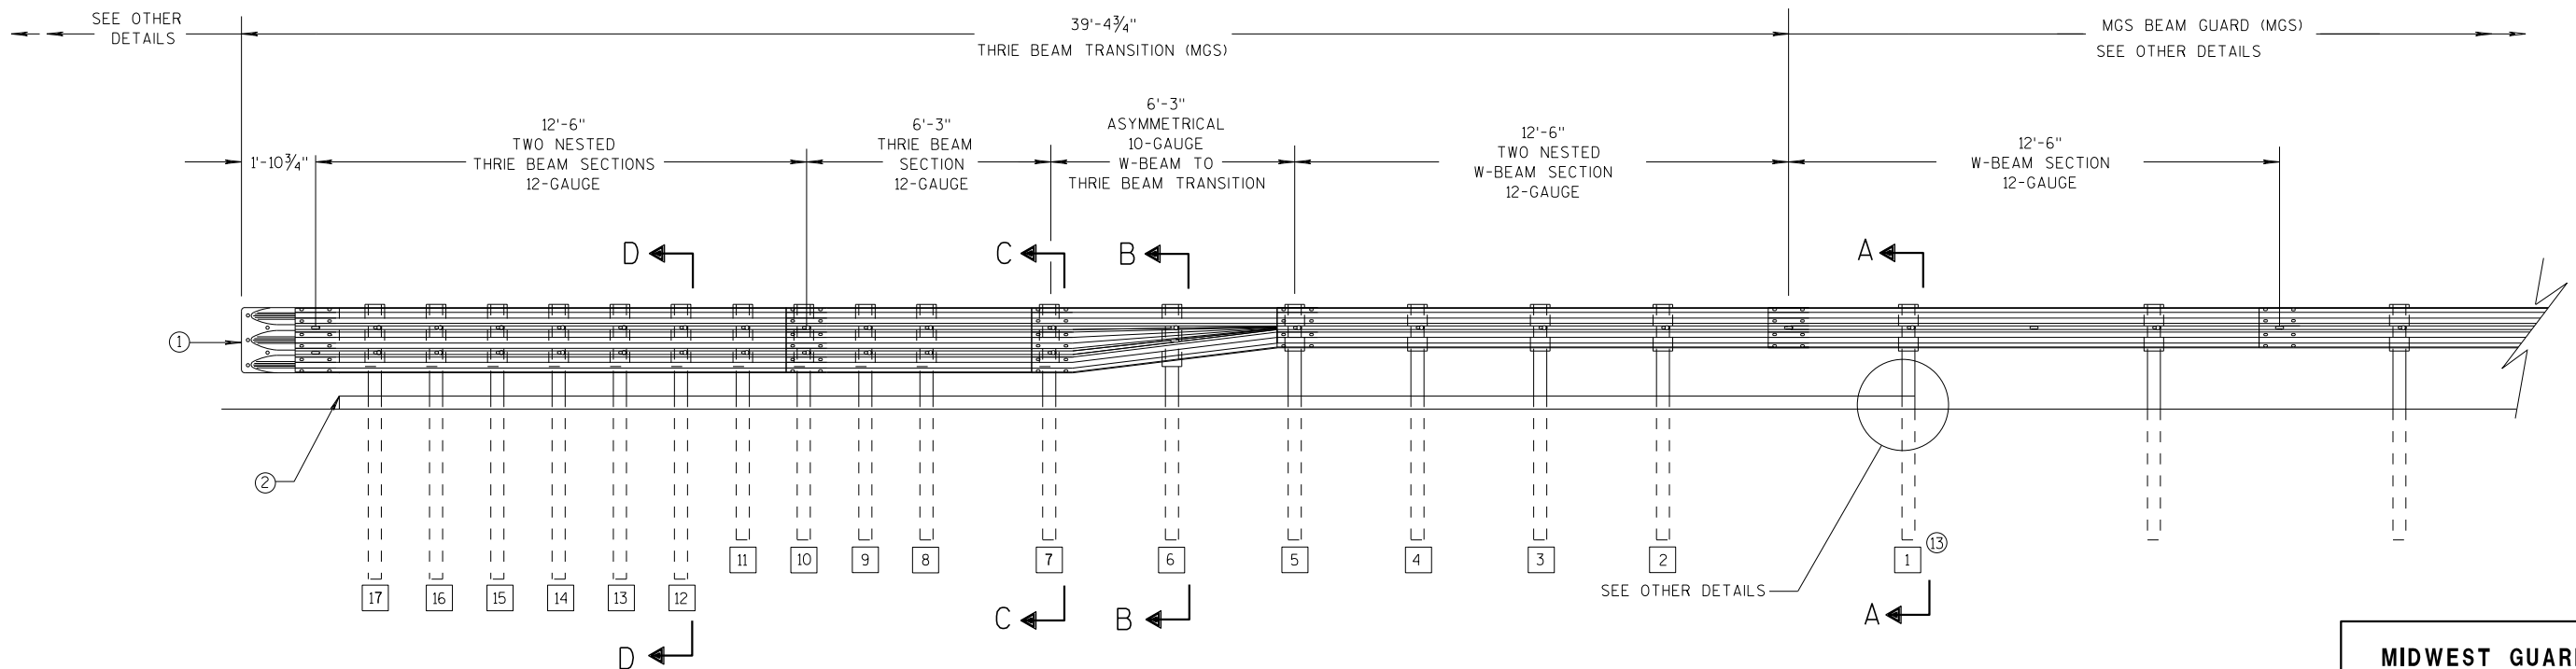

ELEVATION VIEW


MIDWEST GUARDRAIL SYSTEM THRIE BEAM TRANSITION

**MIDWEST GUARDRAIL SYSTEM
THRIE BEAM TRANSITION (MGS)**


STATE OF WISCONSIN
DEPARTMENT OF TRANSPORTATION

GENERAL NOTES


- 2
- OPTIONAL CURB AND GUTTER OR DRAINAGE FEATURE SEE PLAN FOR INFORMATION.
- 3
- WHEN USING STEEL POSTS AND WOOD BLOCKOUTS INSTALL FOUR 10D GALVANIZED NAILS. INSTALL NAILS AT THE BACK CORNERS OF THE BLOCK AND BEND THE NAILS OVER THE FLANGE OF THE STEEL POST.
- 4
- TOLERANCE FOR TOP OF W-BEAM RAIL IS $\pm 1"$.
- 13
- STEEL OR WOOD POST IS ACCEPTABLE AT POST 1. SEE SDD 14B42

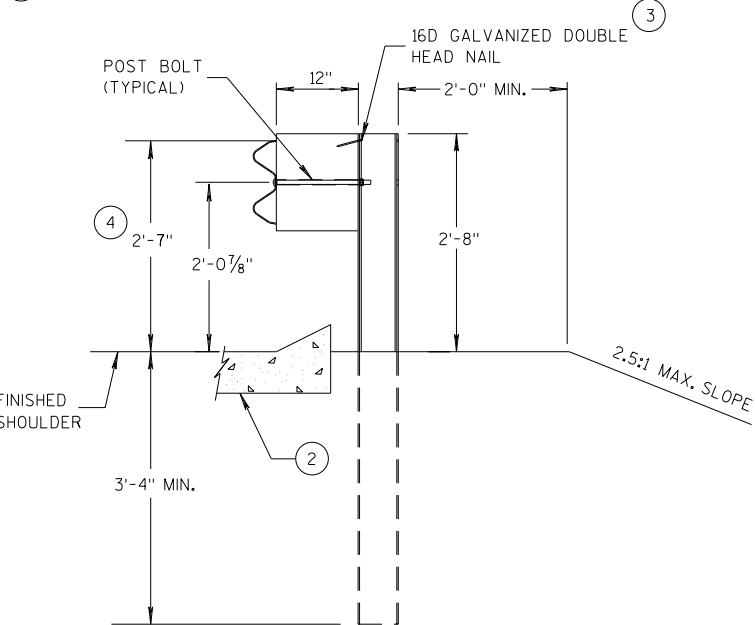


SECTION A-A
POSTS 1-5

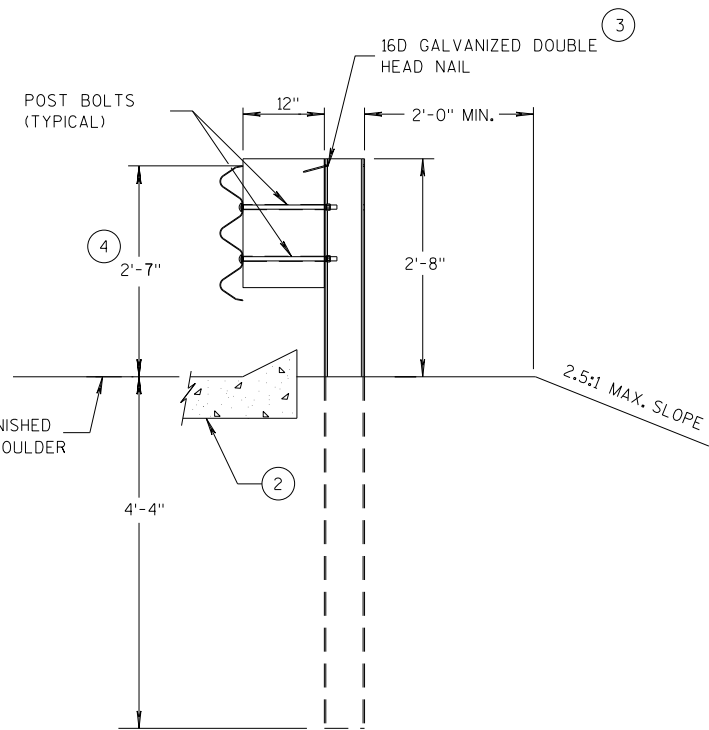

SECTION D-D
POSTS 12-17

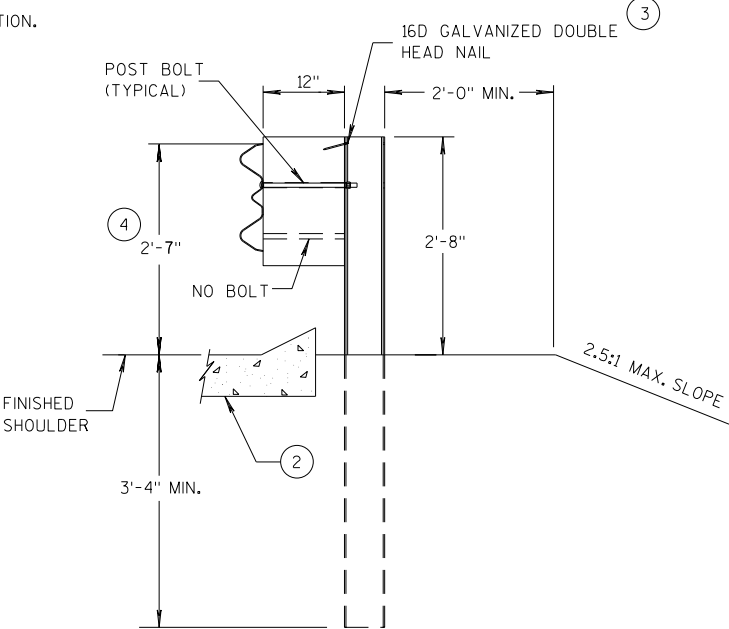

SECTION B-B
POST 6

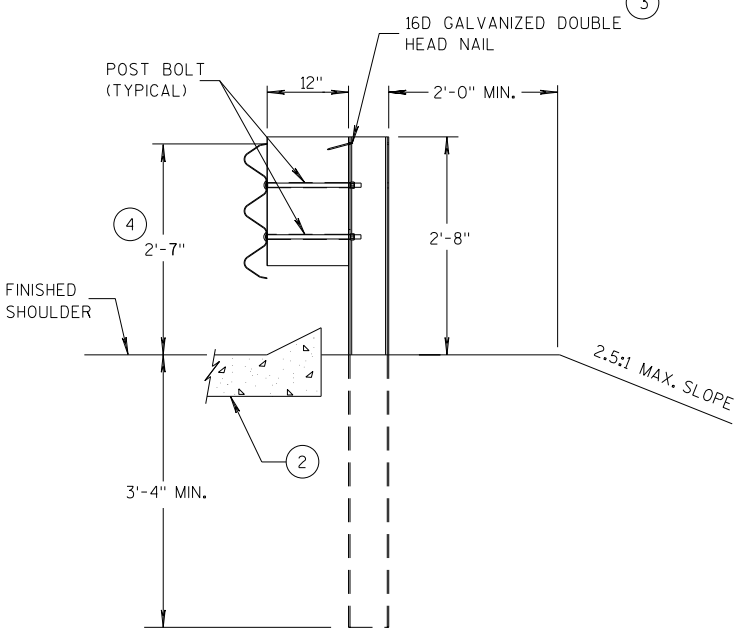

SECTION C-C
POSTS 7-11



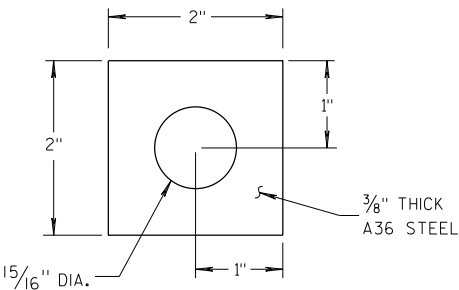



PLATE WASHER DETAIL

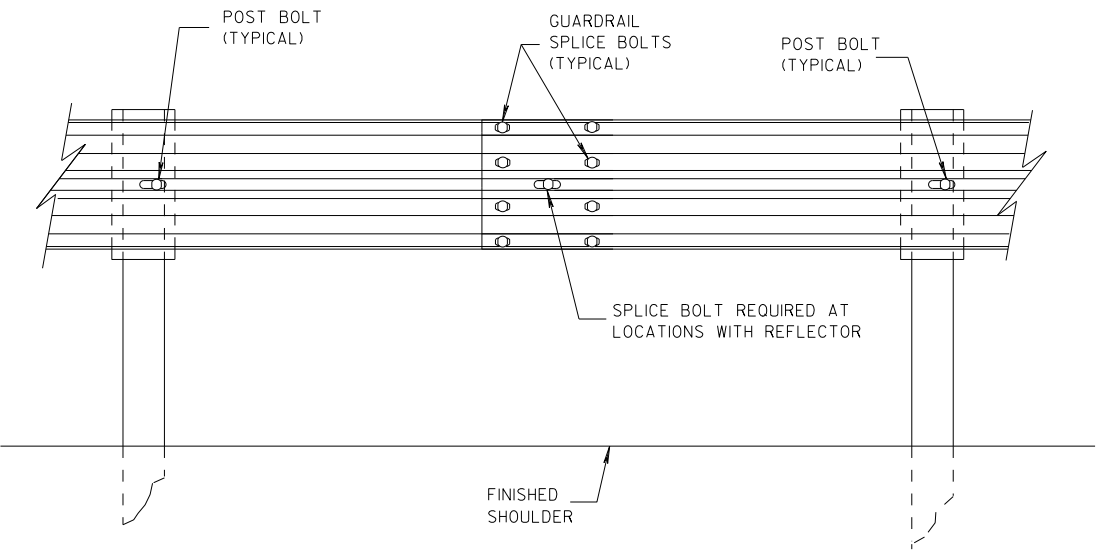

SPlice DETAIL

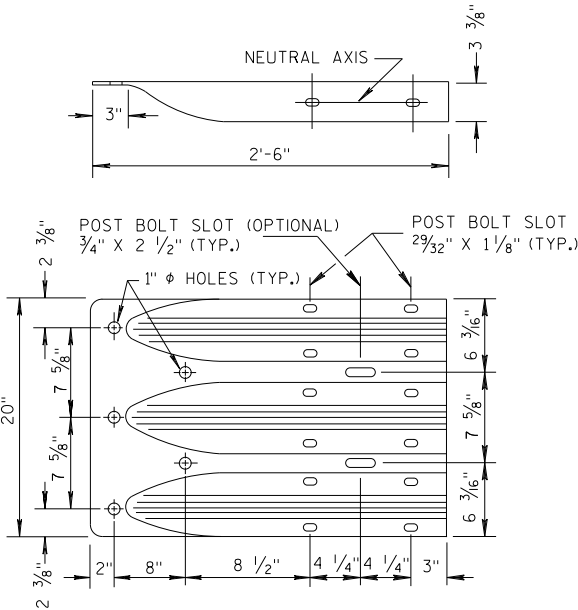


THRIE BEAM
TERMINAL CONNECTOR

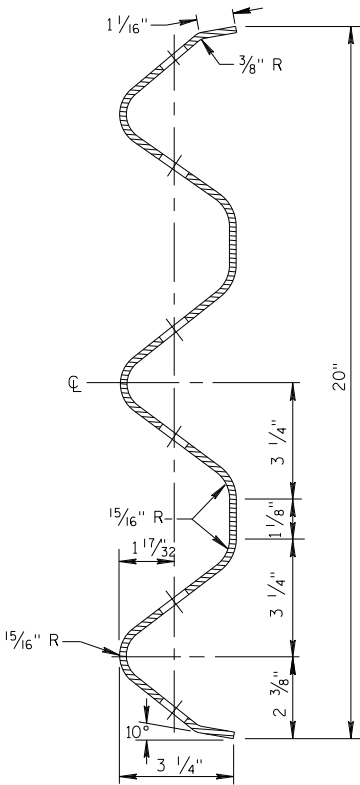


SECTION THRU THRIE
BEAM RAIL ELEMENT

MIDWEST GUARDRAIL SYSTEM
THRIE BEAM TRANSITION (MGS)


STATE OF WISCONSIN
DEPARTMENT OF TRANSPORTATION

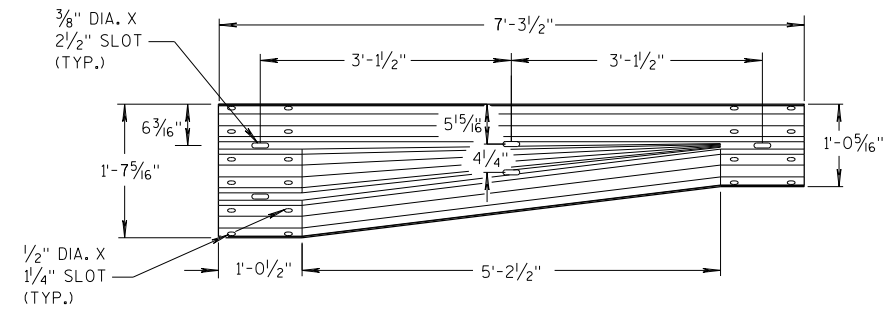


W-BEAM TO THRIE BEAM TRANSITION SECTION

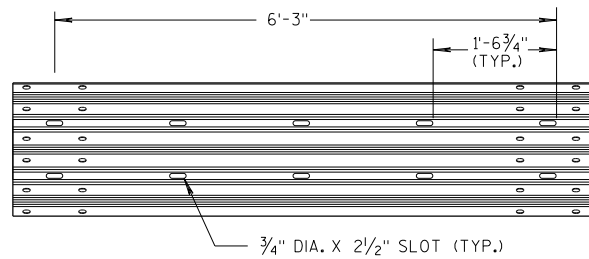


6'-3" THRIE BEAM SECTION

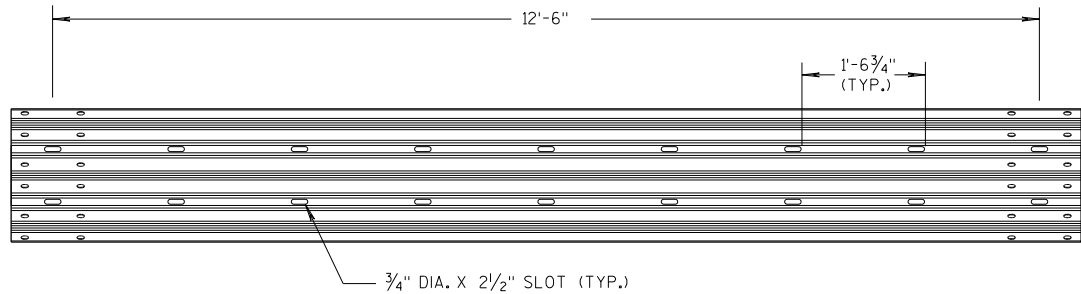

12'-6" THRIE BEAM SECTION

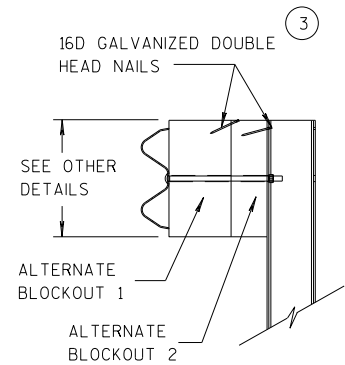


SIDE VIEW

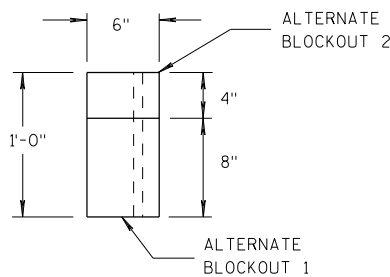

TOP VIEW


ALTERNATE WOOD BLOCKOUT DETAIL

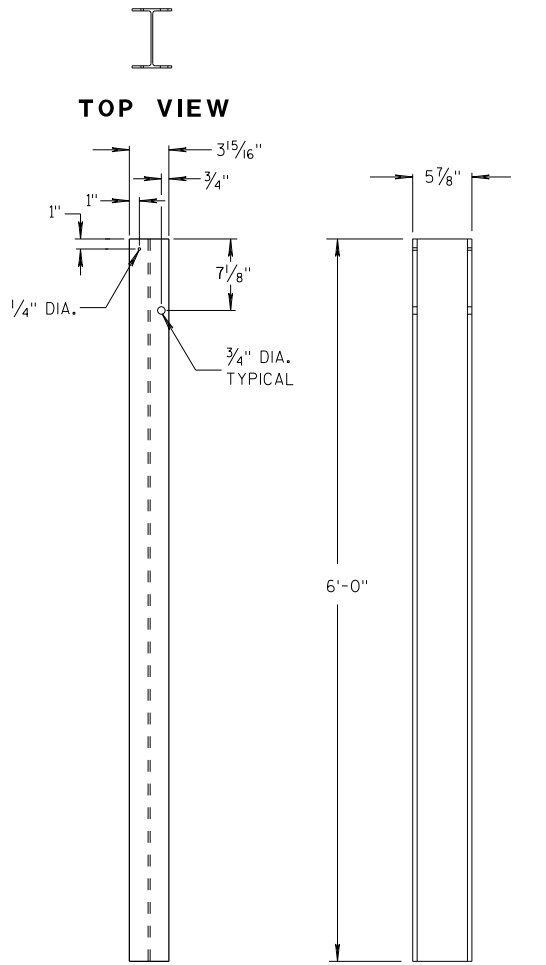


FRONT VIEW

SIDE VIEW

STEEL POSTS 1-5

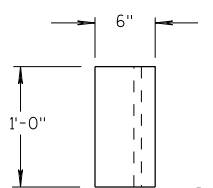


TOP VIEW

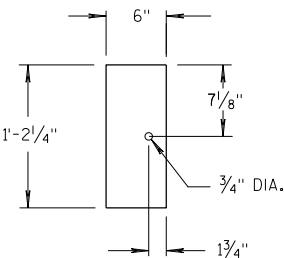

FRONT VIEW


BLOCKOUT POSTS 1-5

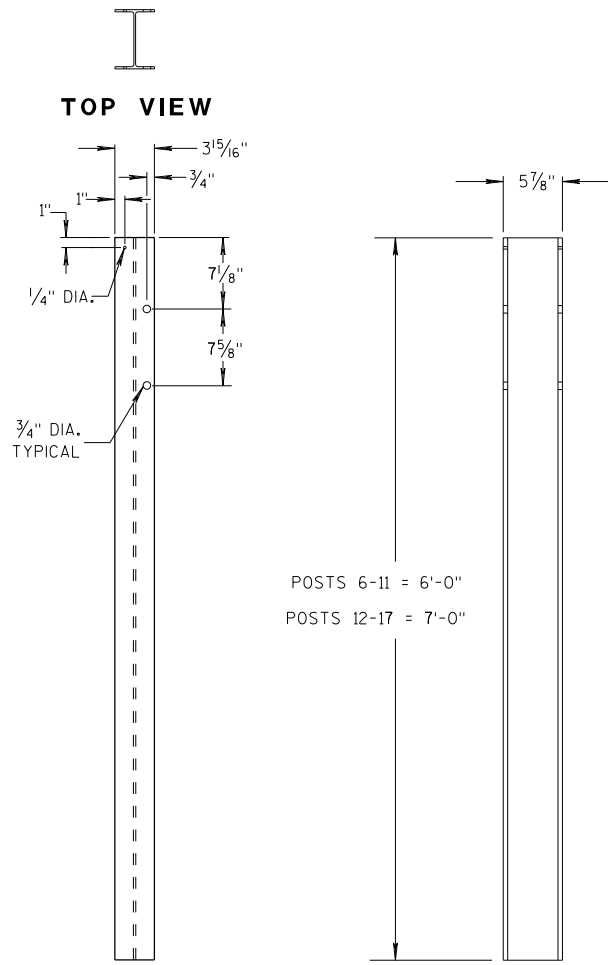


FRONT VIEW

SIDE VIEW

STEEL POSTS 6-17

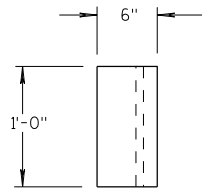

TOP VIEW

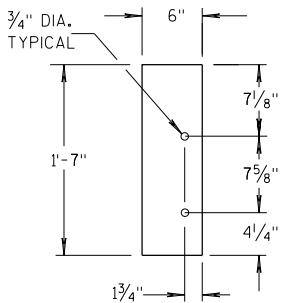

FRONT VIEW

BLOCKOUT POSTS 6-17

GENERAL NOTES

STEEL POSTS ARE W6X9 OR W6X8.5.

BOLT HOLES FOR POST ARE ON FRONT AND OF SIDE OF POST.


③ WHEN USING STEEL POSTS AND WOOD BLOCKOUTS INSTALL FOUR 16D GALVANIZED NAILS. INSTALL NAILS AT THE BACK CORNERS OF THE BLOCK AND BEND THE NAILS OVER THE FLANGE OF THE STEEL POST.

⑤ WOOD BLOCKS MAY BE CONSTRUCTED OUT OF 2 WOOD BLOCKS. SEE ALTERNATE WOOD BLOCK DETAIL.


⑬ STEEL OR WOOD POST IS ACCEPTABLE AT POST 1. SEE SDD 14B42.

MIDWEST GUARDRAIL SYSTEM
THRIE BEAM TRANSITION (MGS)


STATE OF WISCONSIN
DEPARTMENT OF TRANSPORTATION

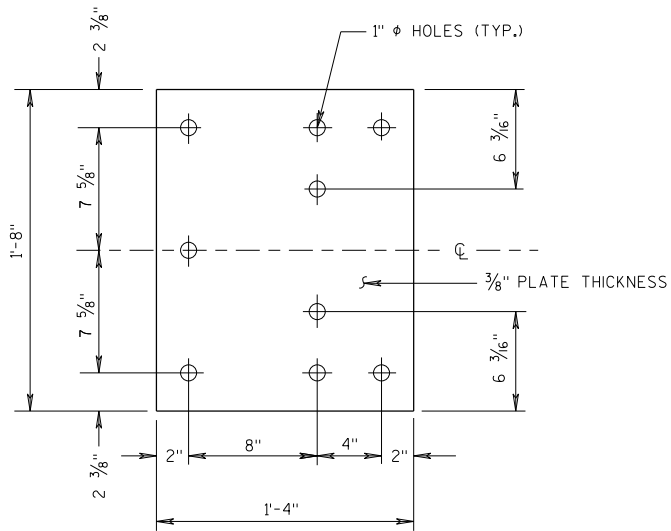


BACK-UP PLATE DETAIL

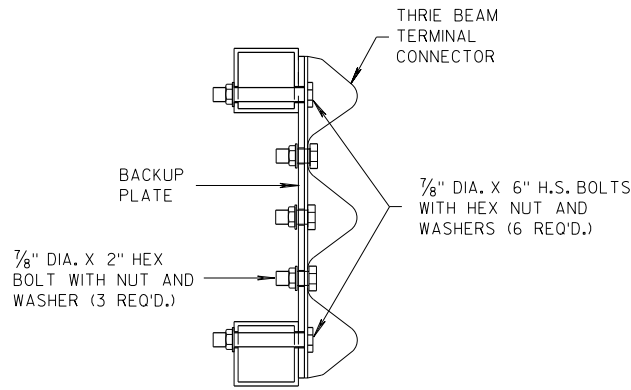

SECTION J-J

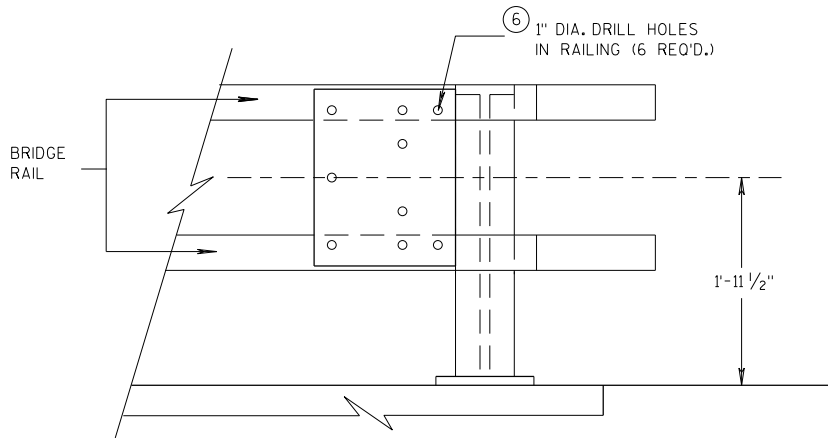


BACK-UP PLATE MOUNTING ONTO BRIDGE RAILING

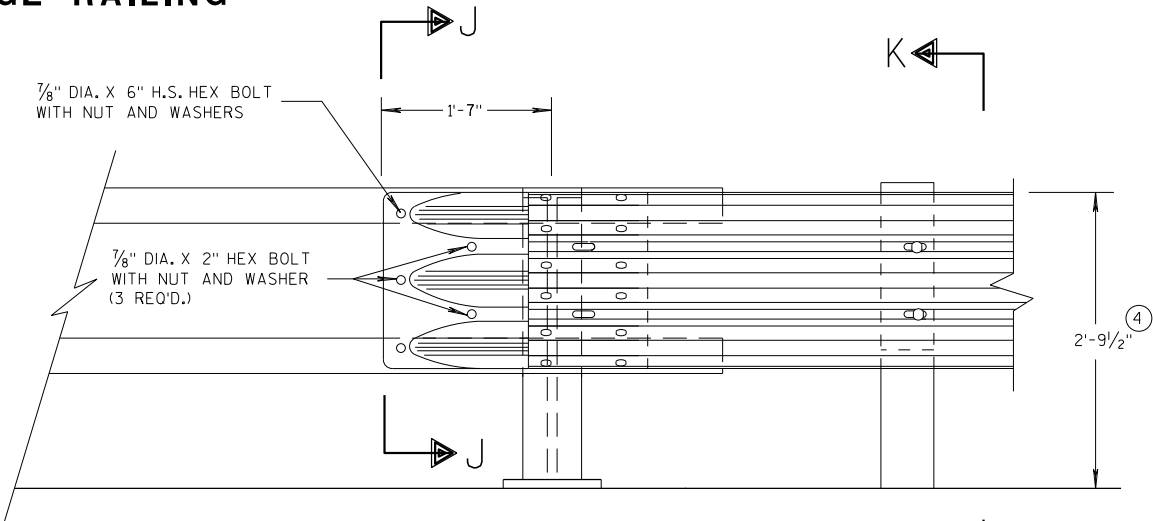

FRONT VIEW


THRIE BEAM CONNECTION TO TUBULAR RAILING TYPE "F"

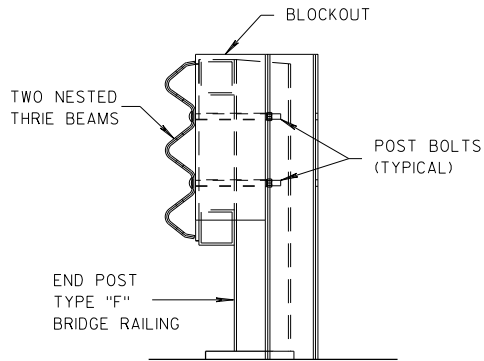

SECTION K-K

GENERAL NOTES


- ④ TOLERANCE FOR TOP OF BEAM IS $\pm 1"$.
- ⑥ DRILLING HOLES THROUGH THE PAPER, BOLTS, NUTS, WASHERS AND REPAIRING DAMAGED CONCRETE ARE INCIDENTAL TO THE CONTRACT.

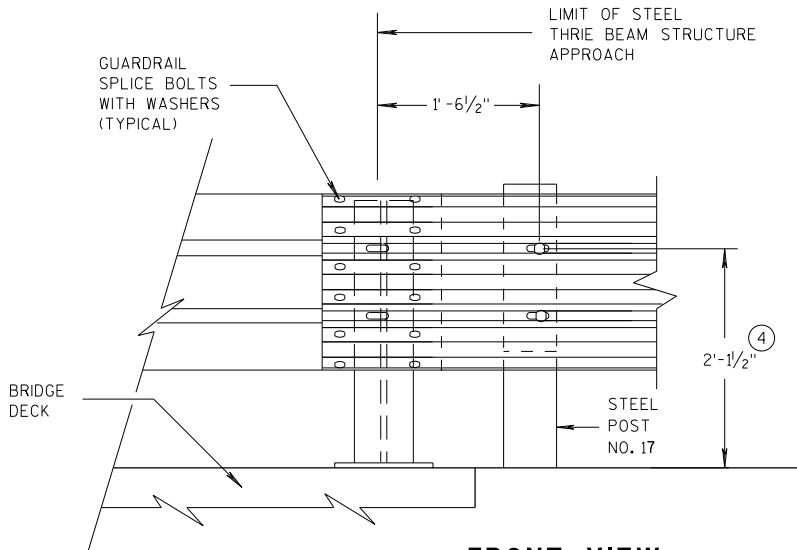



FRONT VIEW

THRIE BEAM CONNECTION TO STEEL RAILING TYPE "W"

MIDWEST GUARDRAIL SYSTEM THRIE BEAM TRANSITION (MGS)	
STATE OF WISCONSIN DEPARTMENT OF TRANSPORTATION	
APPROVED 07/2018 DATE	/S/ Rodney Taylor ROADWAY STANDARDS DEVELOPMENT UNIT SUPERVISOR
FHWA	

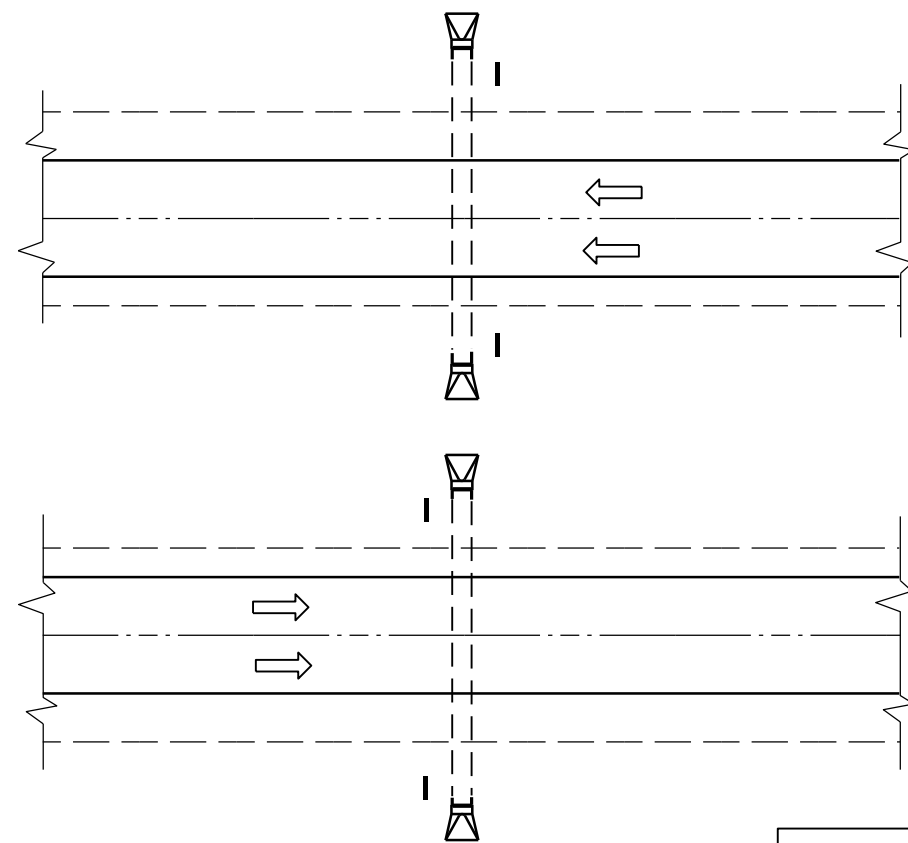

PLAN VIEW
DIVIDED HIGHWAY

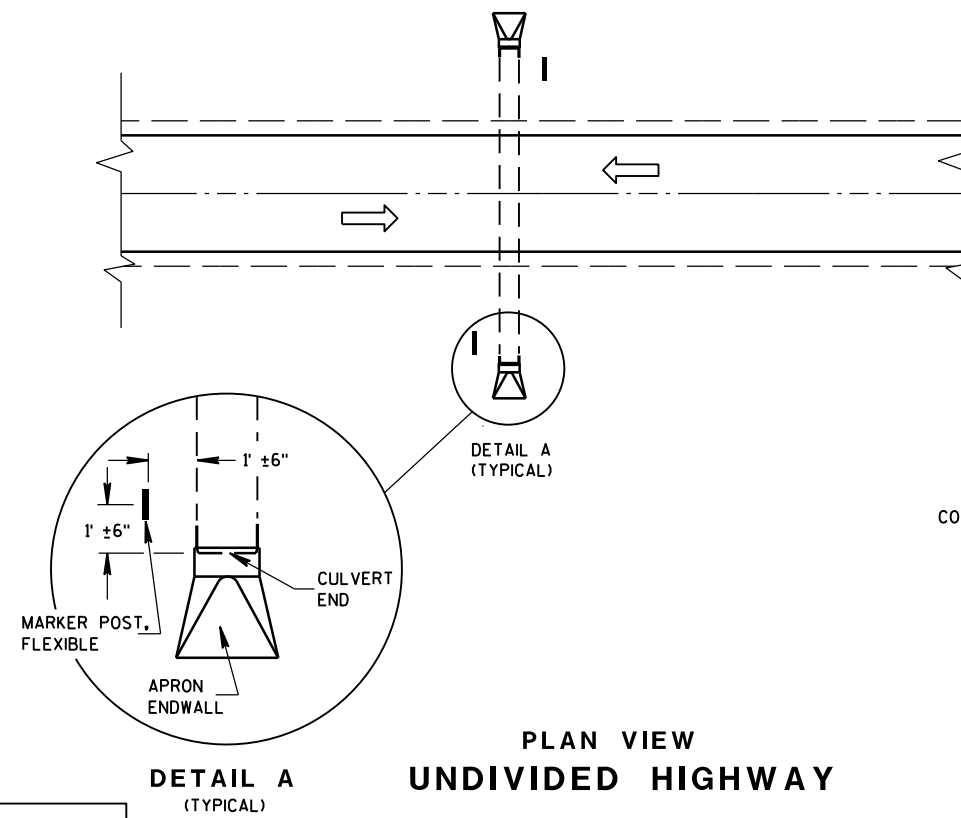 


PLAN VIEW
UNDIVIDED HIGHWAY


FLEXIBLE MARKER POST LOCATION

GENERAL NOTES

DETAILS OF CONSTRUCTION, MATERIALS AND WORKMANSHIP NOT SHOWN ON THIS DRAWING SHALL CONFORM TO THE PERTINENT REQUIREMENTS OF THE STANDARD SPECIFICATIONS AND THE APPLICABLE SPECIAL PROVISIONS.

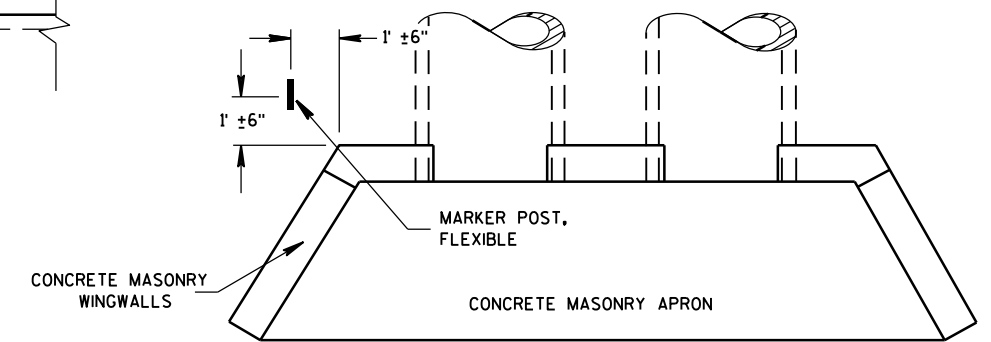



PLAN VIEW
CONCRETE MASONRY ENDWALLS FOR
CULVERT PIPE AND PIPE ARCH

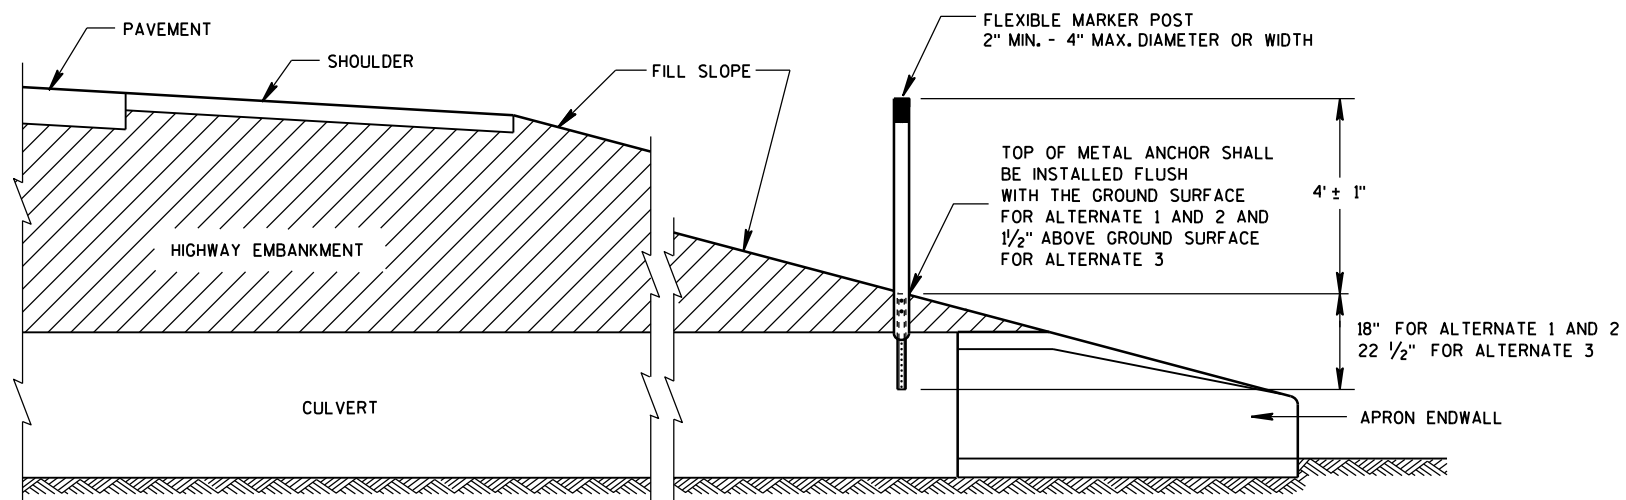


CROSS SECTION
FLEXIBLE MARKER POST

FLEXIBLE MARKER POST
FOR CULVERT END


STATE OF WISCONSIN
DEPARTMENT OF TRANSPORTATION

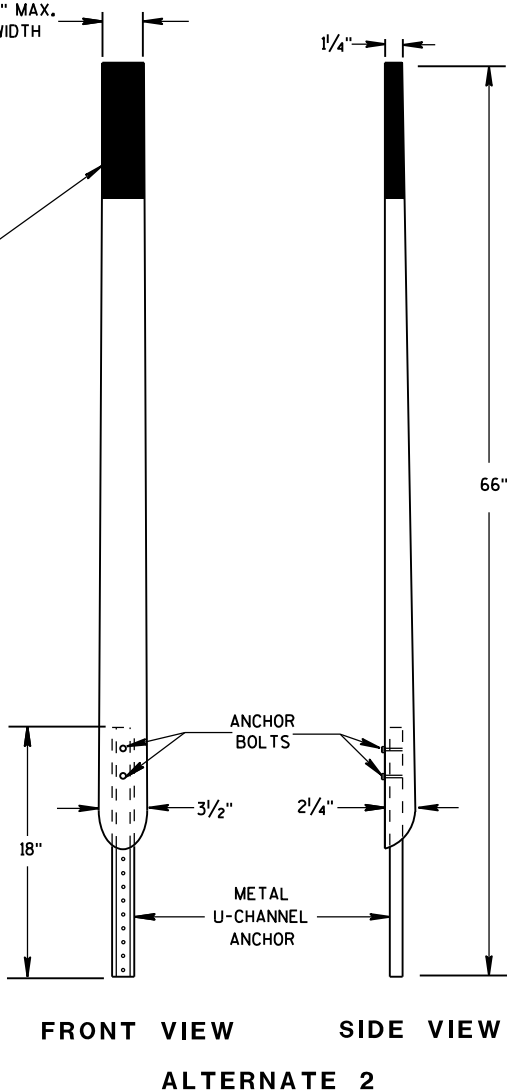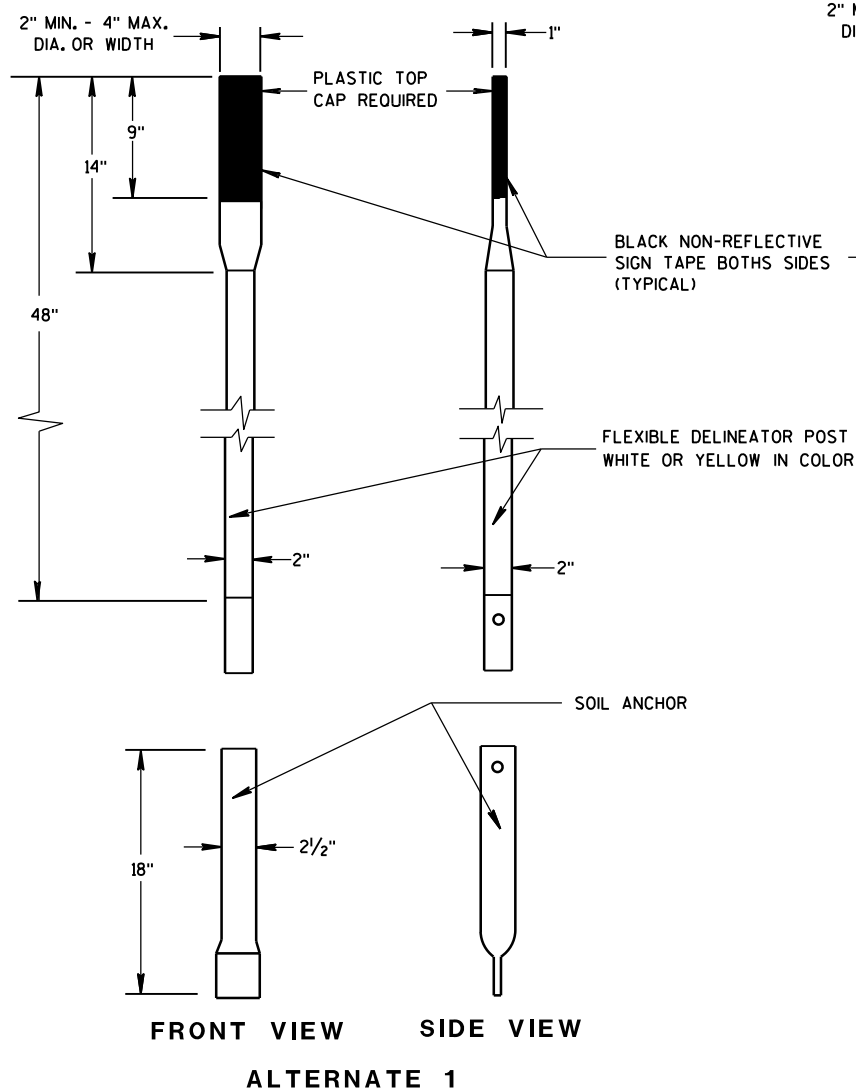


FLEXIBLE MARKER POSTS

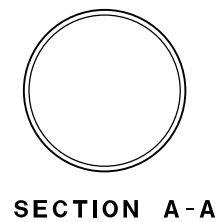


SECTION A-A

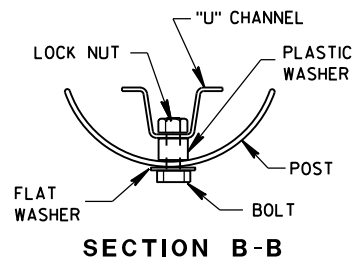


SECTION B-B

 



SECTION C-C

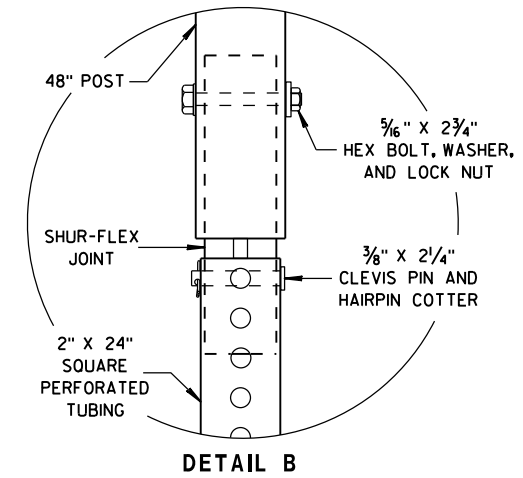



DETAIL B

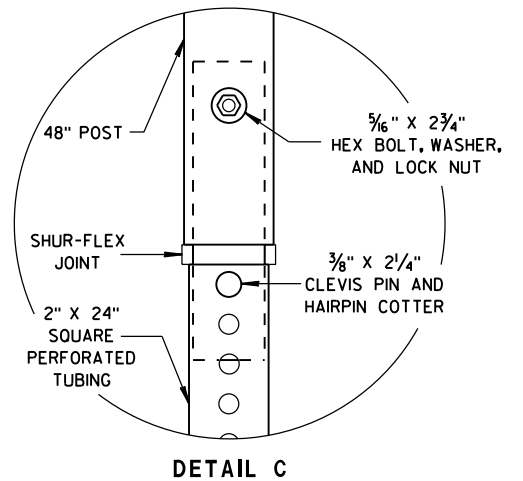

DETAIL C

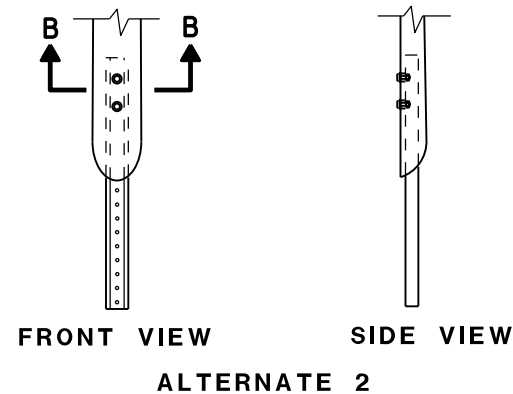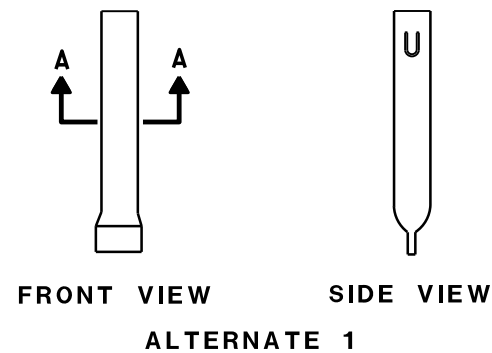

FLEXIBLE MARKER POST ANCHORS

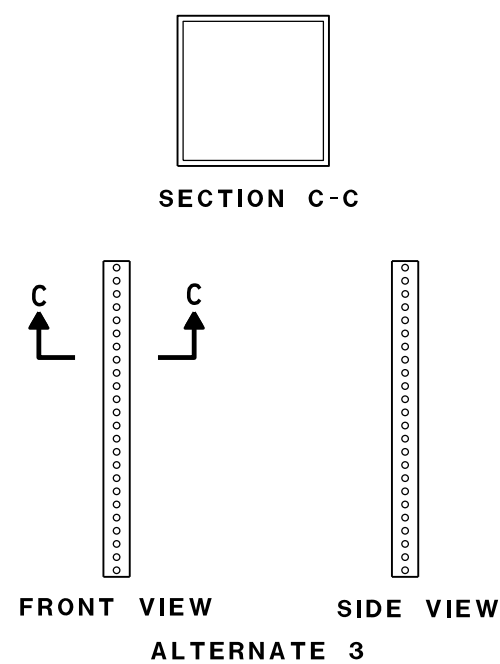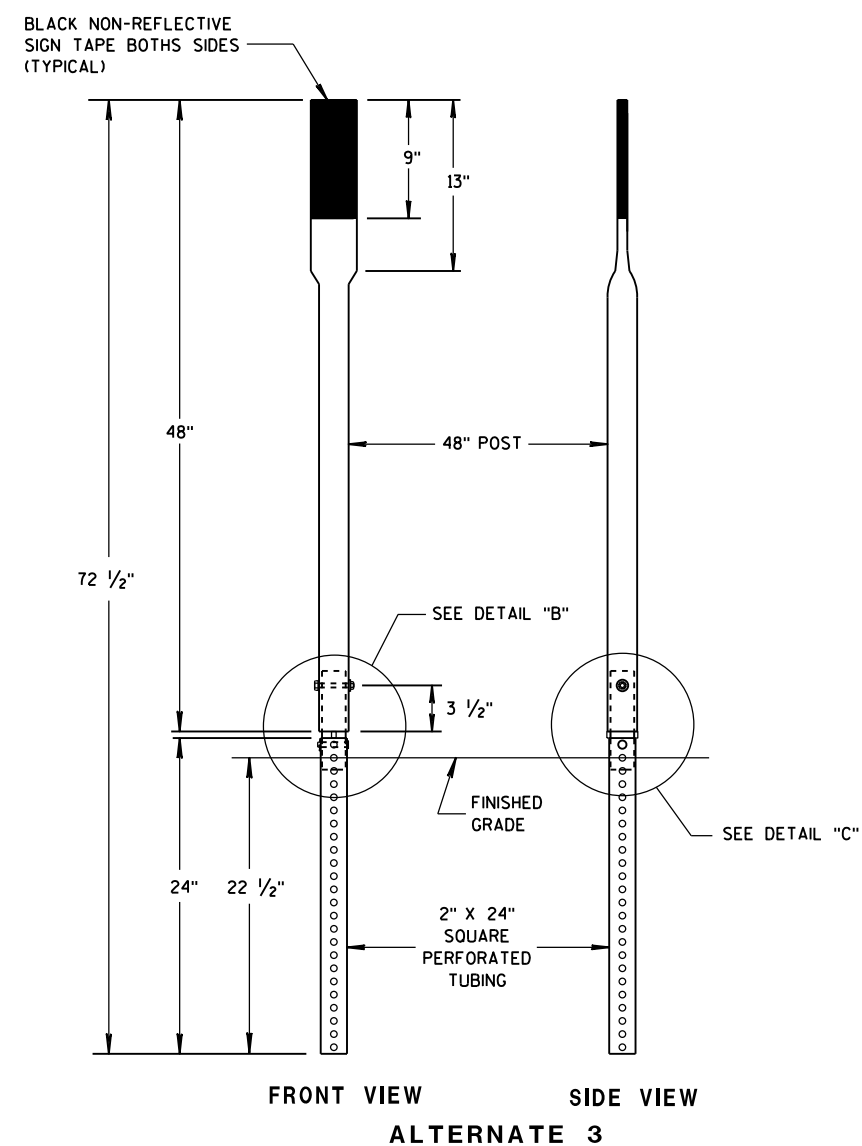

FLEXIBLE MARKER POST FOR CULVERT END

STATE OF WISCONSIN
DEPARTMENT OF TRANSPORTATION

APPROVED
10/1/2012 /S/ Travis Feltes
DATE STATE TRAFFIC ENGINEER OF DESIGN
FHWA

GENERAL NOTES

THE EXACT NUMBER, LOCATION, AND SPACING OF ALL SIGNS AND DEVICES SHALL BE ADJUSTED TO FIT FIELD CONDITIONS.

THE SPACING BETWEEN TRAFFIC CONTROL SIGNS SHOULD BE ADJUSTED TO NOT CONFLICT WITH AND SHOULD PROVIDE A MINIMUM OF 200 FEET (500 FEET DESIRABLE) CLEARANCE TO EXISTING SIGNS THAT WILL REMAIN IN PLACE.

ALL SIGNS ARE 48" X 48" UNLESS OTHERWISE NOTED.


SIGNS THAT WILL BE IN PLACE LESS THAN SEVEN CONTINUOUS DAYS AND NIGHTS MAY BE MOUNTED ON PORTABLE SUPPORTS.

IF A "STOP" SIGN MUST BE REMOVED FOR A WORK OPERATION, A TEMPORARY "STOP" SIGN SHALL BE PLACED PRIOR TO THE SIGN REMOVAL, OR A FLAGGER SHALL BE PROVIDED UNTIL THE SIGN IS REESTABLISHED.


- * OMIT G20-1 SIGNS IF LENGTH OF WORK AREA IS 2 MILES OR LESS
- ** PLACE AN ADDITIONAL W20-1A "ROAD WORK AHEAD" SIGN IF WORK AREA WITHIN THE PROJECT IS SEPARATED BY MORE THAN 2 MILES FROM PREVIOUS WORK AREA.

LEGEND

-  SIGN ON PERMANENT SUPPORT
-  DIRECTION OF TRAFFIC
-  WORK AREA

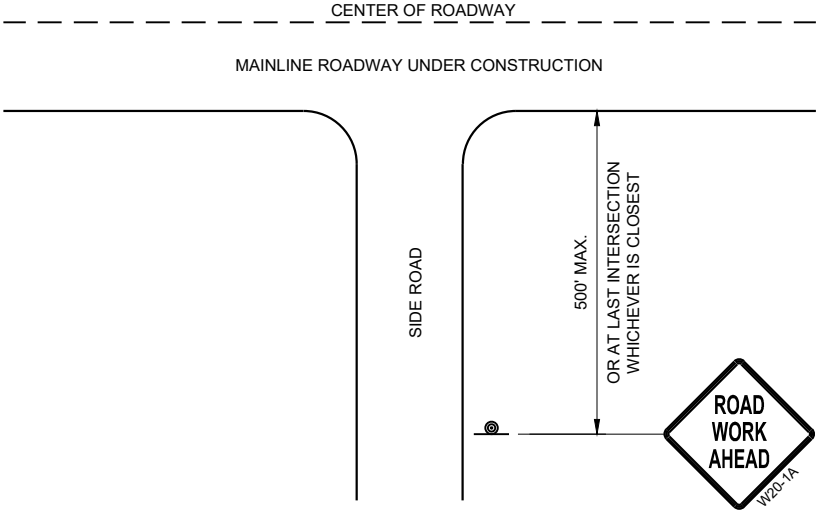

TYPICAL SIDE ROAD APPROACH
WARNING SIGN DETAIL

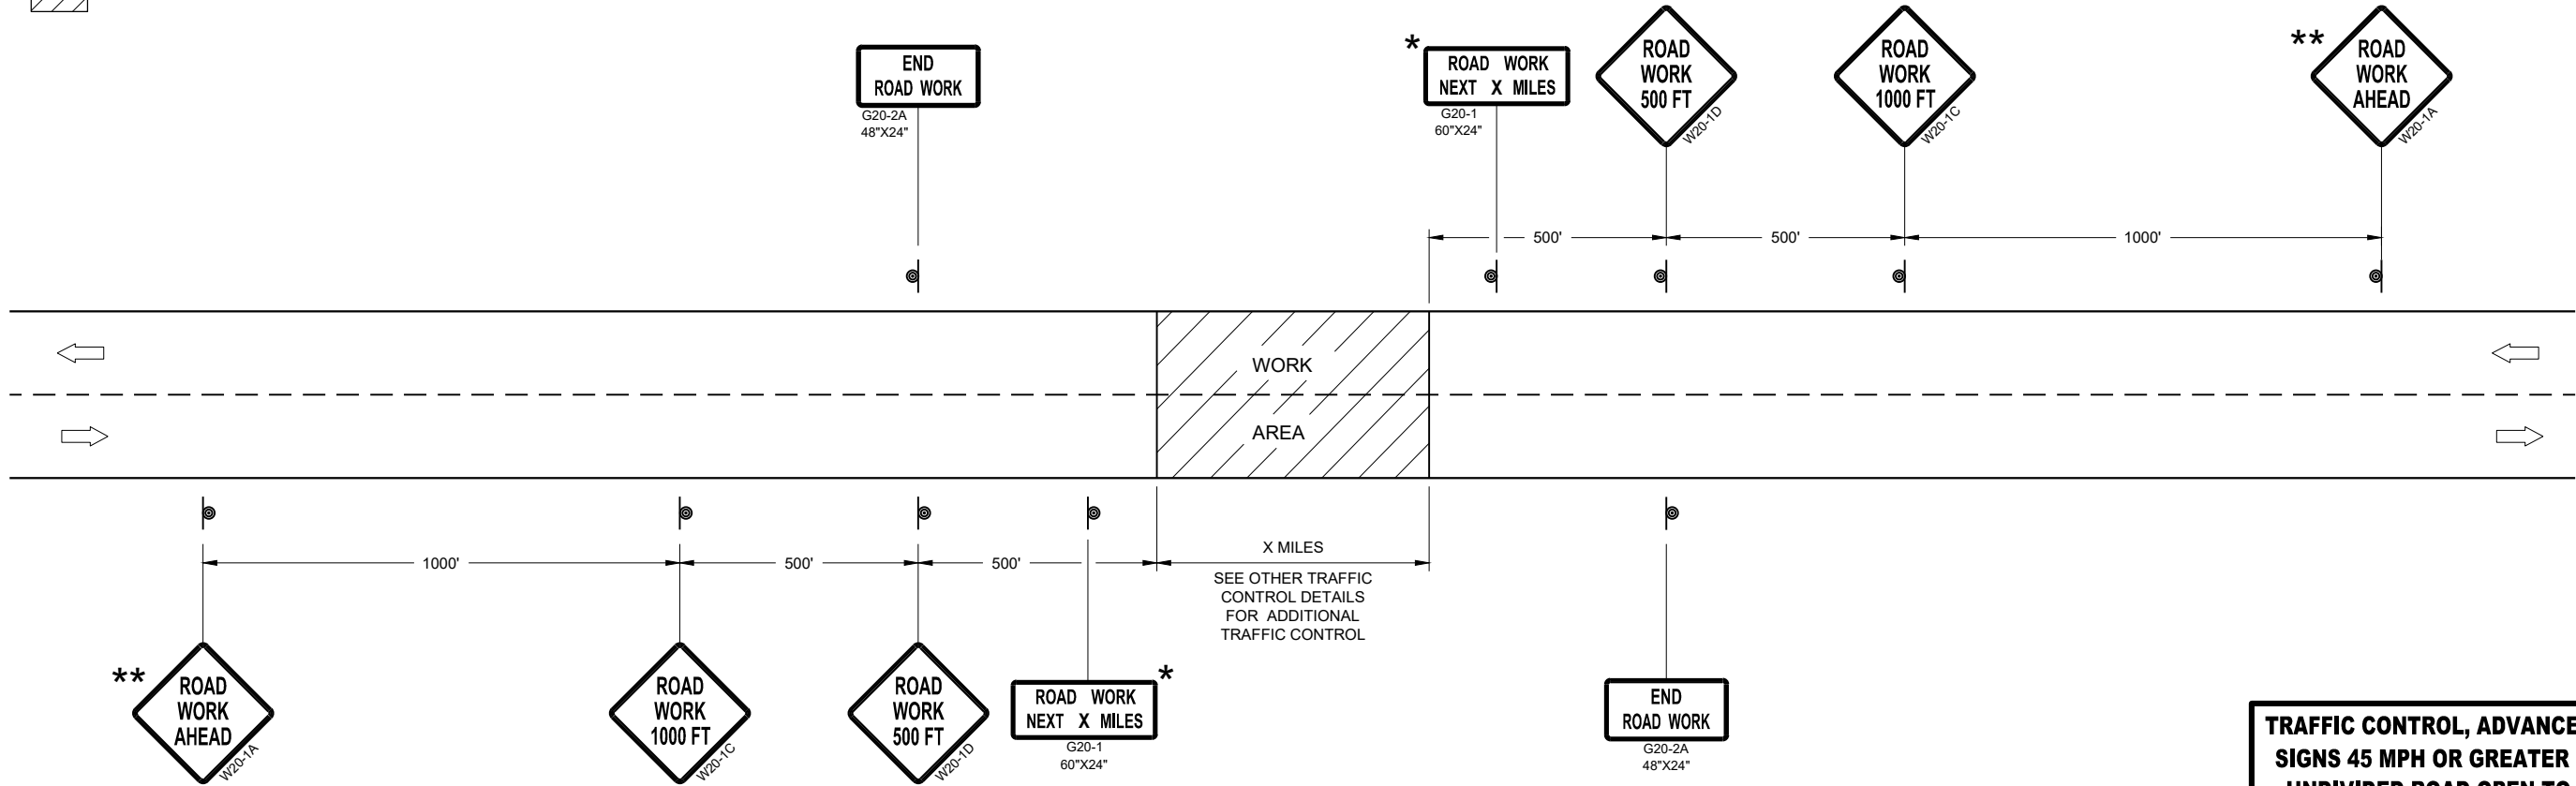


TRAFFIC CONTROL, ADVANCE WARNING SIGNS 45MPH OR GREATER


TRAFFIC CONTROL, ADVANCE WARNING
SIGNS 45 MPH OR GREATER TWO-WAY
UNDIVIDED ROAD OPEN TO TRAFFIC

STATE OF WISCONSIN
DEPARTMENT OF TRANSPORTATION

APPROVED
July 2018 /S/ Andrew Heidtke
DATE WORK ZONE ENGINEER
FHWA

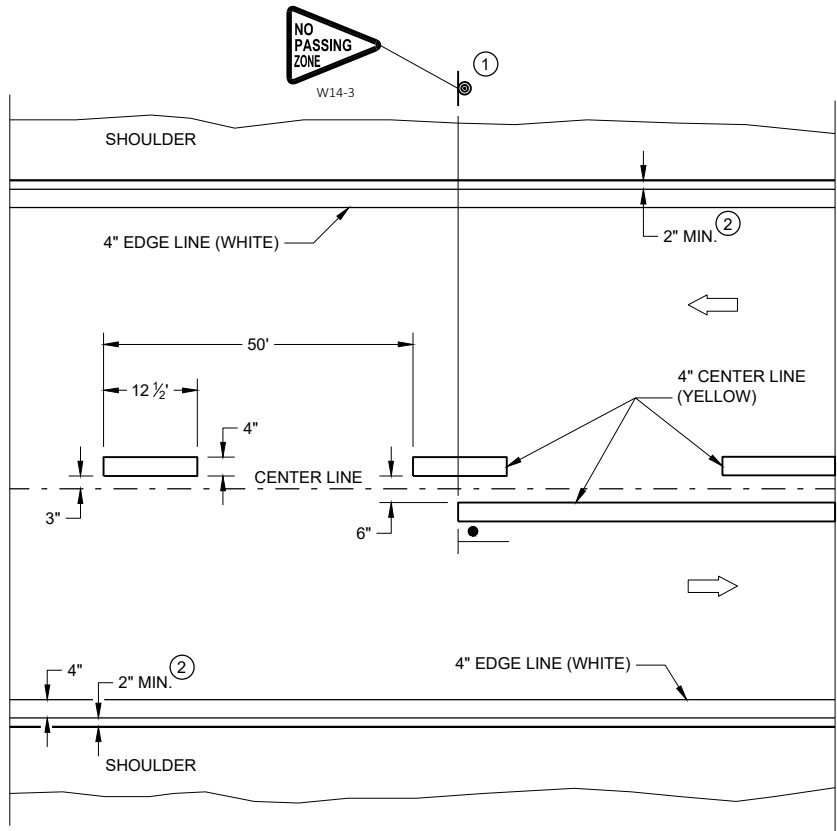


TWO WAY TRAFFIC

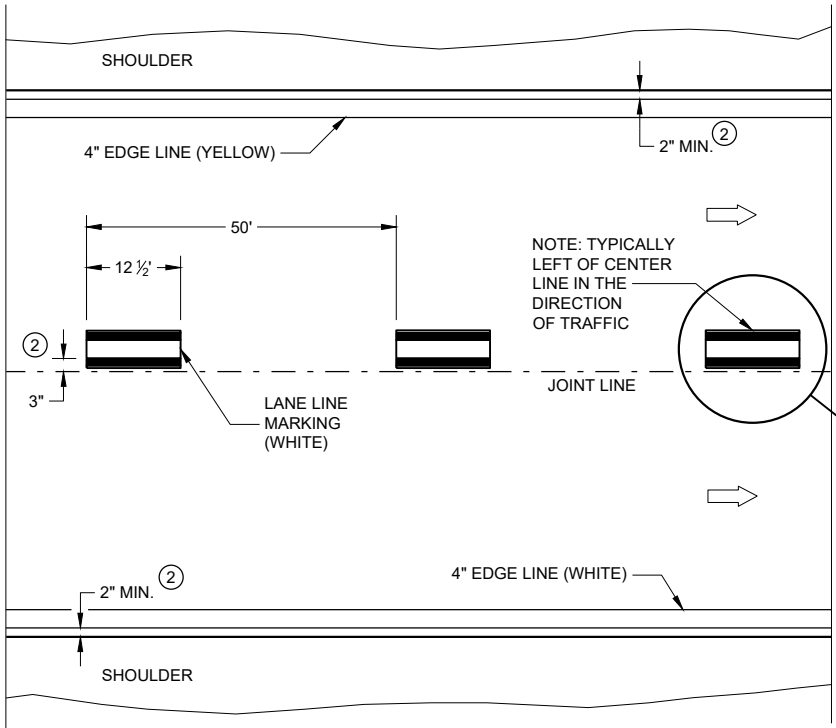


ONE WAY TRAFFIC

PERMANENT PAVEMENT MARKING

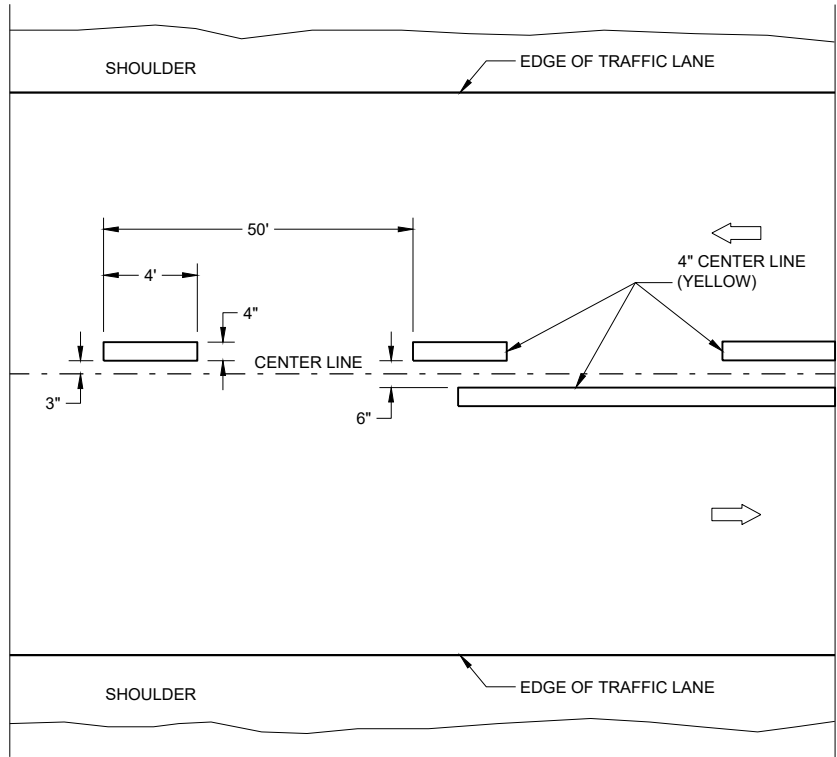

TWO WAY TRAFFIC

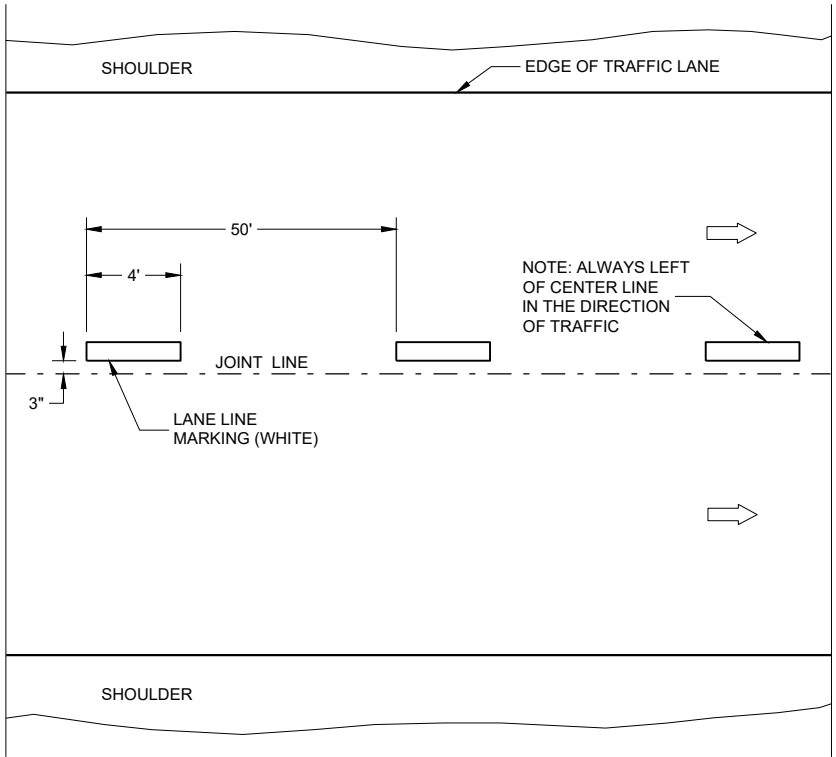

ONE WAY TRAFFIC

TEMPORARY PAVEMENT MARKING


GENERAL NOTES

DETAILS OF CONSTRUCTION NOT SHOWN ON THIS DRAWING SHALL CONFORM TO STANDARD SPECIFICATIONS AND SPECIAL PROVISIONS.

- ① LOCATE THE NO PASSING ZONE W14-3 SIGN WITHIN 50 FEET OF THE "T" MARKING
- ② MEASURE FROM EDGE OF MARKING TO JOINT LINE. THIS DOES NOT INCLUDE SPACE NEEDED FOR GROOVING OPERATIONS.

LEGEND


- "T" MARKING
- SIGN ON PERMANENT SUPPORT
- DIRECTION OF TRAFFIC

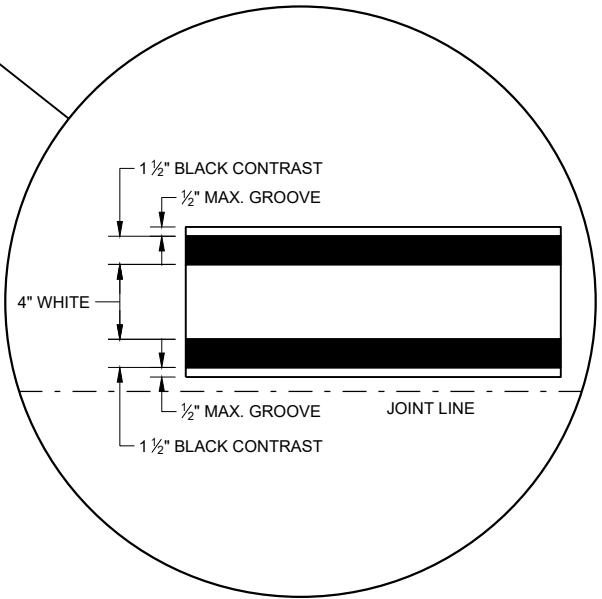

LONGITUDINAL MARKING
(MAINLINE)

STATE OF WISCONSIN
DEPARTMENT OF TRANSPORTATION

APPROVED
February 2020
DATE
/S/ Matthew Rauch
STATEWIDE SIGNING AND MARKING
ENGINEER
FHWA

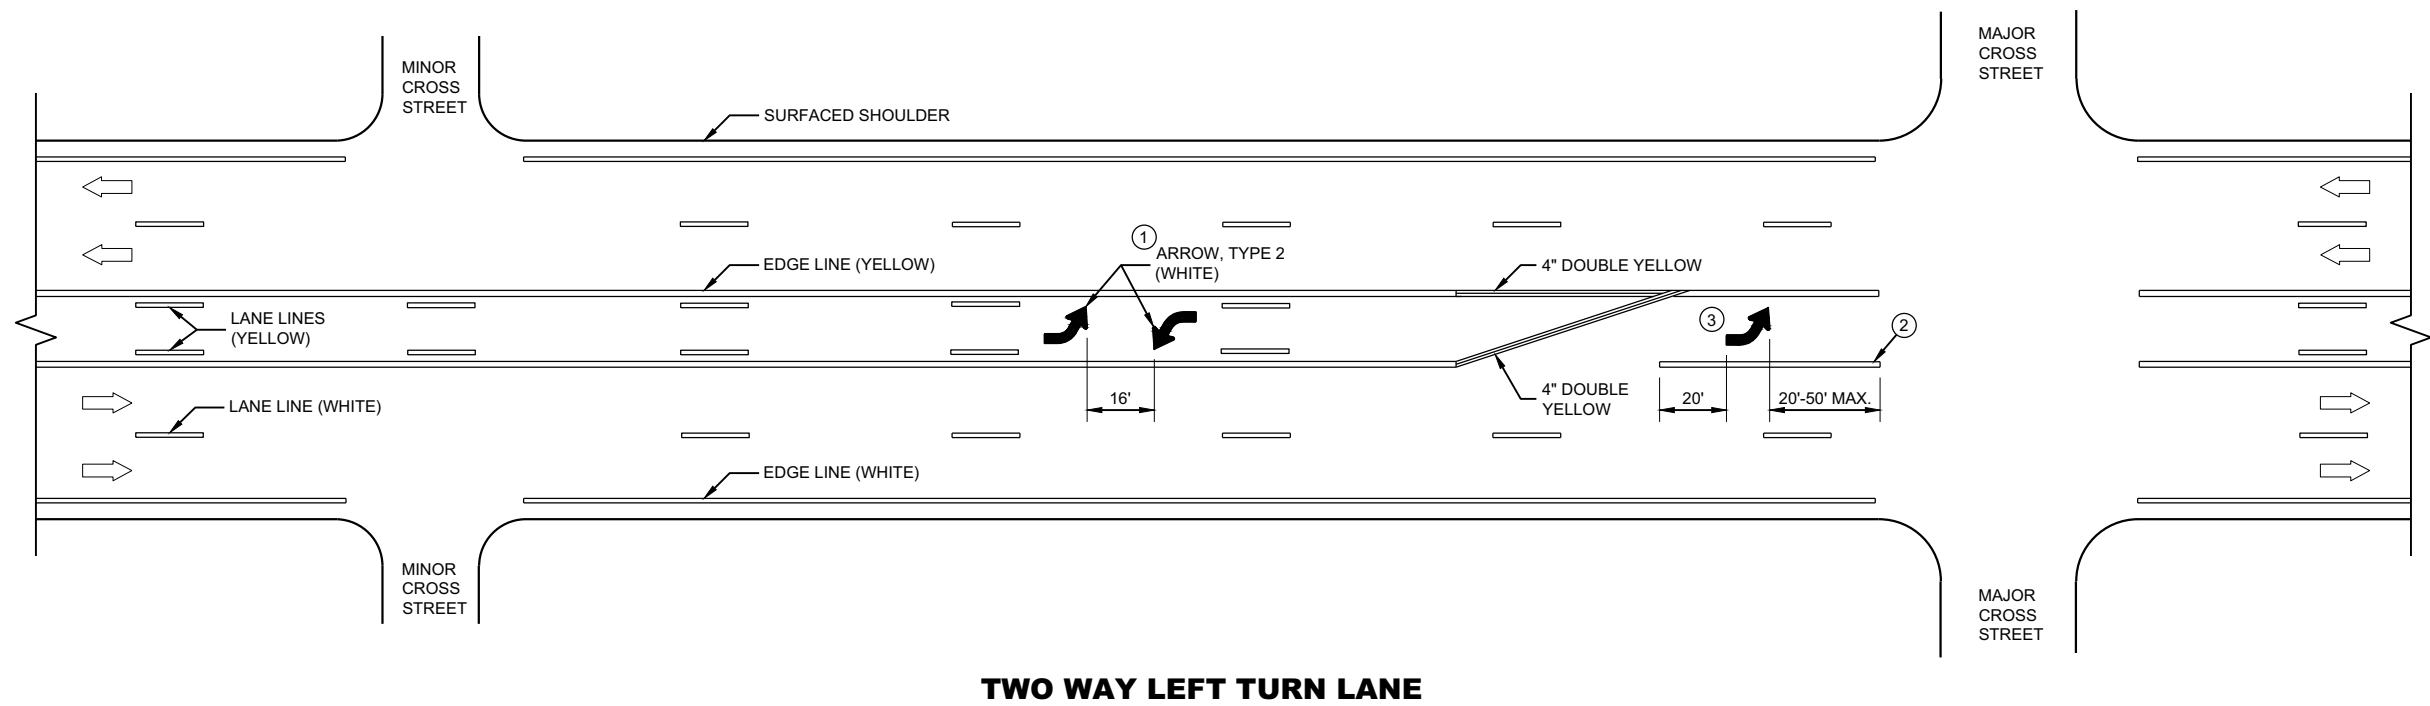

GENERAL NOTES

- ① A SET OF ARROWS IS REQUIRED EVERY 400 FEET OR NEAR INTERSECTIONS OR DRIVEWAYS WITH TURNING TRAFFIC.
- ② 8" WHITE
- ③ TURN BAY LENGTH OF LESS THAN 48' DOES NOT REQUIRE PAVEMENT ARROWS OR TEXT.




➡ DIRECTION OF TRAFFIC

**PAVEMENT MARKING
(TURN LANES)**

STATE OF WISCONSIN
DEPARTMENT OF TRANSPORTATION

TURN LANE OPTIONS

LENGTH OF TURN BAY (L) OF 0 - 47' DOES NOT REQUIRE PAVEMENT MARKING ARROWS OR WORDS

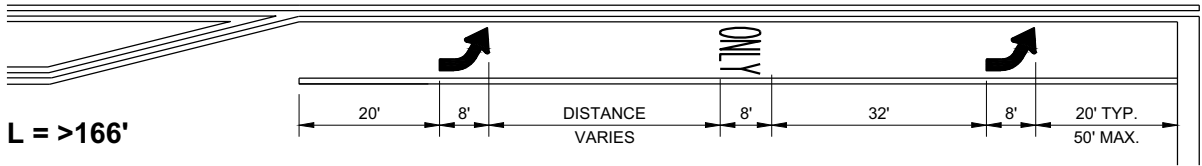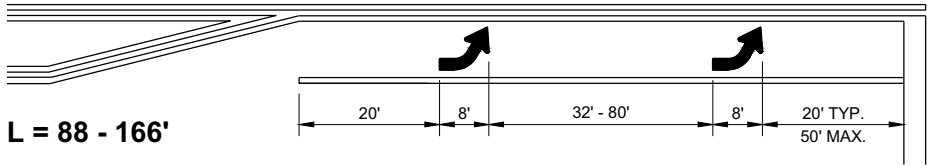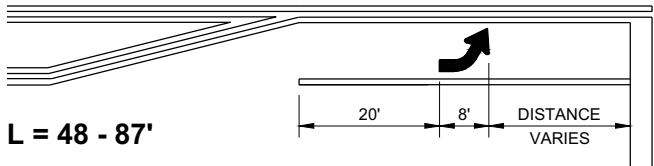

*(SEE TURN LANE OPTIONS FOR PLACEMENT OF PAVEMENT MARKING ARROWS AND WORDS)

GENERAL NOTES


- ① 8" WHITE
- ② QUANTITY AND LOCATION OF TYPE 3 ARROWS ARE THE SAME AS THE TYPE II ARROWS IN THE ADJACENT TURN LANE. FOR TURN LANES WITH A PHYSICAL SEPARATION IN THE SAME DIRECTION OF TRAVEL, THE ARROWS AND "ONLY" MARKING MAY BE ELIMINATED.

➡ DIRECTION OF TRAFFIC


L = LENGTH OF TURN BAY

PAVEMENT MARKING (TURN LANES)

STATE OF WISCONSIN
DEPARTMENT OF TRANSPORTATION

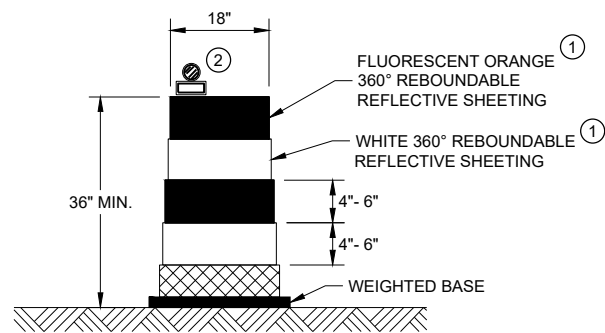


DRUM

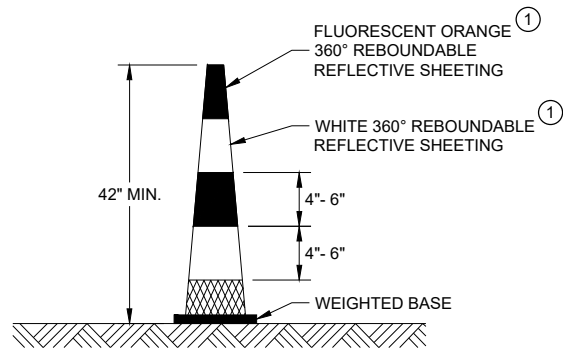


42" CONE

DO NOT USE IN TAPERS
½ SPACING OF DRUMS

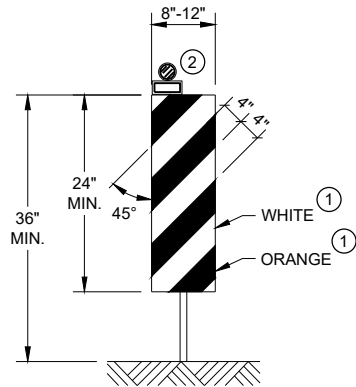


VERTICAL PANEL

THE STRIPES SHALL SLOPE DOWNWARD TO
THE TRAFFIC SIDE FOR CHANNELIZATION.

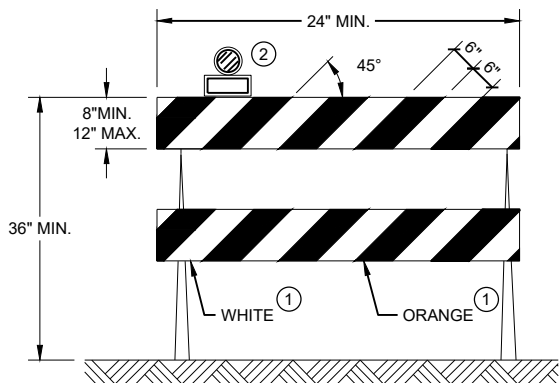

TYPE II BARRICADE

FOR RAILS LESS THAN 36" LONG, 4" WIDE STRIPES
MAY BE USED. ALL STRIPES SHALL SLOPE DOWNWARD
TO THE TRAFFIC SIDE FOR CHANNELIZATION.

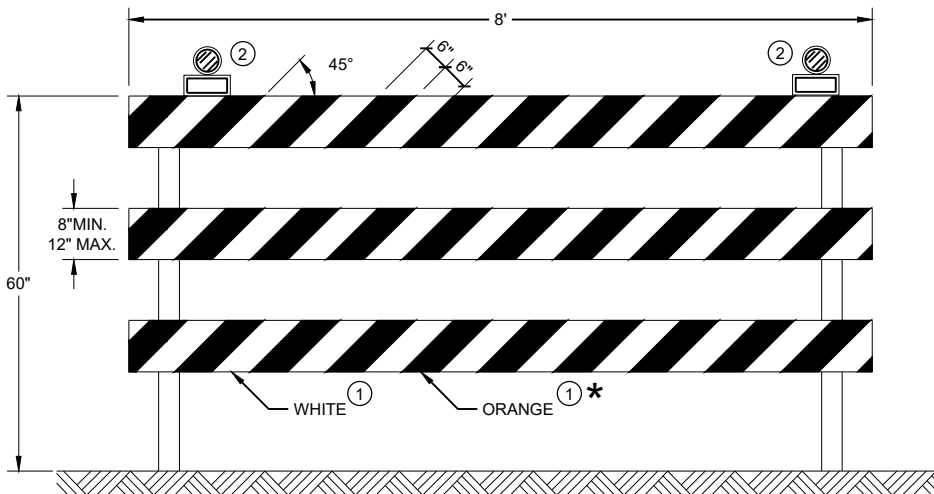

TYPE III BARRICADE

IF SIGN MOUNTED, DO NOT COVER MORE THAN 50% OF THE TOP
TWO RAILS OR 33% OF THE TOTAL AREA OF THE THREE RAILS.

* IF USED FOR A PERMANENT APPLICATION USE RED SHEETING.

GENERAL NOTES

- ① REFLECTIVE SHEETING SHALL FOLLOW THE REQUIREMENTS IN THE APPROVED PRODUCTS LISTING FOR SIGN SHEETING.
- ② LOCATION OF WARNING LIGHTS WHEN SHOWN ON THE PLAN.

CHANNELIZING DEVICES
DRUMS, CONES, BARRICADES
AND VERTICAL PANELS

STATE OF WISCONSIN
DEPARTMENT OF TRANSPORTATION

APPROVED
May 2021 /S/ Andrew Heidtke
DATE WORK ZONE ENGINEER

FHWA

	SIGN ON PORTABLE OR PERMANENT SUPPORT
	TEMPORARY PORTABLE RUMBLE STRIP ARRAY
	DIRECTION OF TRAFFIC
	WORK AREA
	FLAGGER, EQUIPPED WITH STOP/SLOW PADDLE FASTENED ON SUPPORT STAFF

DETAILS OF TRAFFIC CONTROL DEVICES AND INSTALLATION NOT SHOWN ON THIS DRAWING SHALL CONFORM TO THE PERTINENT REQUIREMENTS OF THE STANDARD SPECIFICATIONS, THE SPECIAL PROVISIONS, AND THE MANUAL ON UNIFORM TRAFFIC CONTROL DEVICES.

ALL SIGNS ARE 48" X 48" UNLESS OTHERWISE NOTED.

"WO" SIGNS ARE THE SAME AS "W" SIGNS EXCEPT THE BACKGROUND IS ORANGE.

THE EXACT NUMBER, LOCATION AND SPACING OF ALL SIGNS, DEVICES, AND LOCATION OF ALL FLAGGERS SHALL BE ADJUSTED TO FIT FIELD CONDITIONS AS APPROVED BY THE ENGINEER.

THE FIRST ADVANCE WARNING SIGN SHOULD TYPICALLY BE LOCATED IN ADVANCE OF THE ANTICIPATED TRAFFIC BACKUP OR QUEUE.

WHEN A SIDE ROAD OR RAMP INTERSECTS THE FACILITY ON WHICH THE WORK IS BEING PERFORMED, ADDITIONAL TRAFFIC CONTROLS SHALL BE PROVIDED AS SPECIFIED IN THE PLANS AND/OR THE SPECIAL PROVISIONS OR AS APPROVED BY THE ENGINEER.

- ① FOR MOVING WORK OPERATIONS, POST ADDITIONAL W20-7A FLAGGER SIGNS AT APPROXIMATELY 3,500' INTERVALS IN THE MOVING WORK OPERATION OR AS APPROVED BY THE ENGINEER.
- ② SIGN NOT REQUIRED IF FLAGGING OPERATION OCCURS WITHIN A SIGNED ROAD WORK ZONE AREA.

WHEN THE DISTANCE BETWEEN FLAGGERS EXCEEDS 2 MILES, A PILOT CAR IS REQUIRED. WHEN CURVES REDUCE SIGHT DISTANCE BELOW 400', A PILOT CAR IS REQUIRED.

UTILIZE TEMPORARY PORTABLE RUMBLE STRIPS ON ALL FLAGGING OPERATIONS.


③ EACH TEMPORARY PORTABLE RUMBLE STRIP ARRAY CONSISTS OF THREE RUMBLE STRIPS SPACED ACCORDING TO MANUFACTURER'S RECOMMENDATION, PLACED TRANSVERSE ACROSS THE LANE AT LOCATIONS SHOWN.

ONLY USE TEMPORARY PORTABLE RUMBLE STRIPS FOR THE APPROVED PRODUCTS LIST.

INSTALL TEMPORARY RUMBLE STRIPS PER MANUFACTURER'S RECOMMENDATIONS.

PLACE ADVANCE SIGNING PRIOR TO INSTALLING TEMPORARY RUMBLE STRIPS.

DO NOT INSTALL TEMPORARY PORTABLE RUMBLE STRIPS ON GRAVEL, MILLED SURFACES, OR ASPHALT THAT HAS BEEN PAVED LESS THAN 12 HOURS.

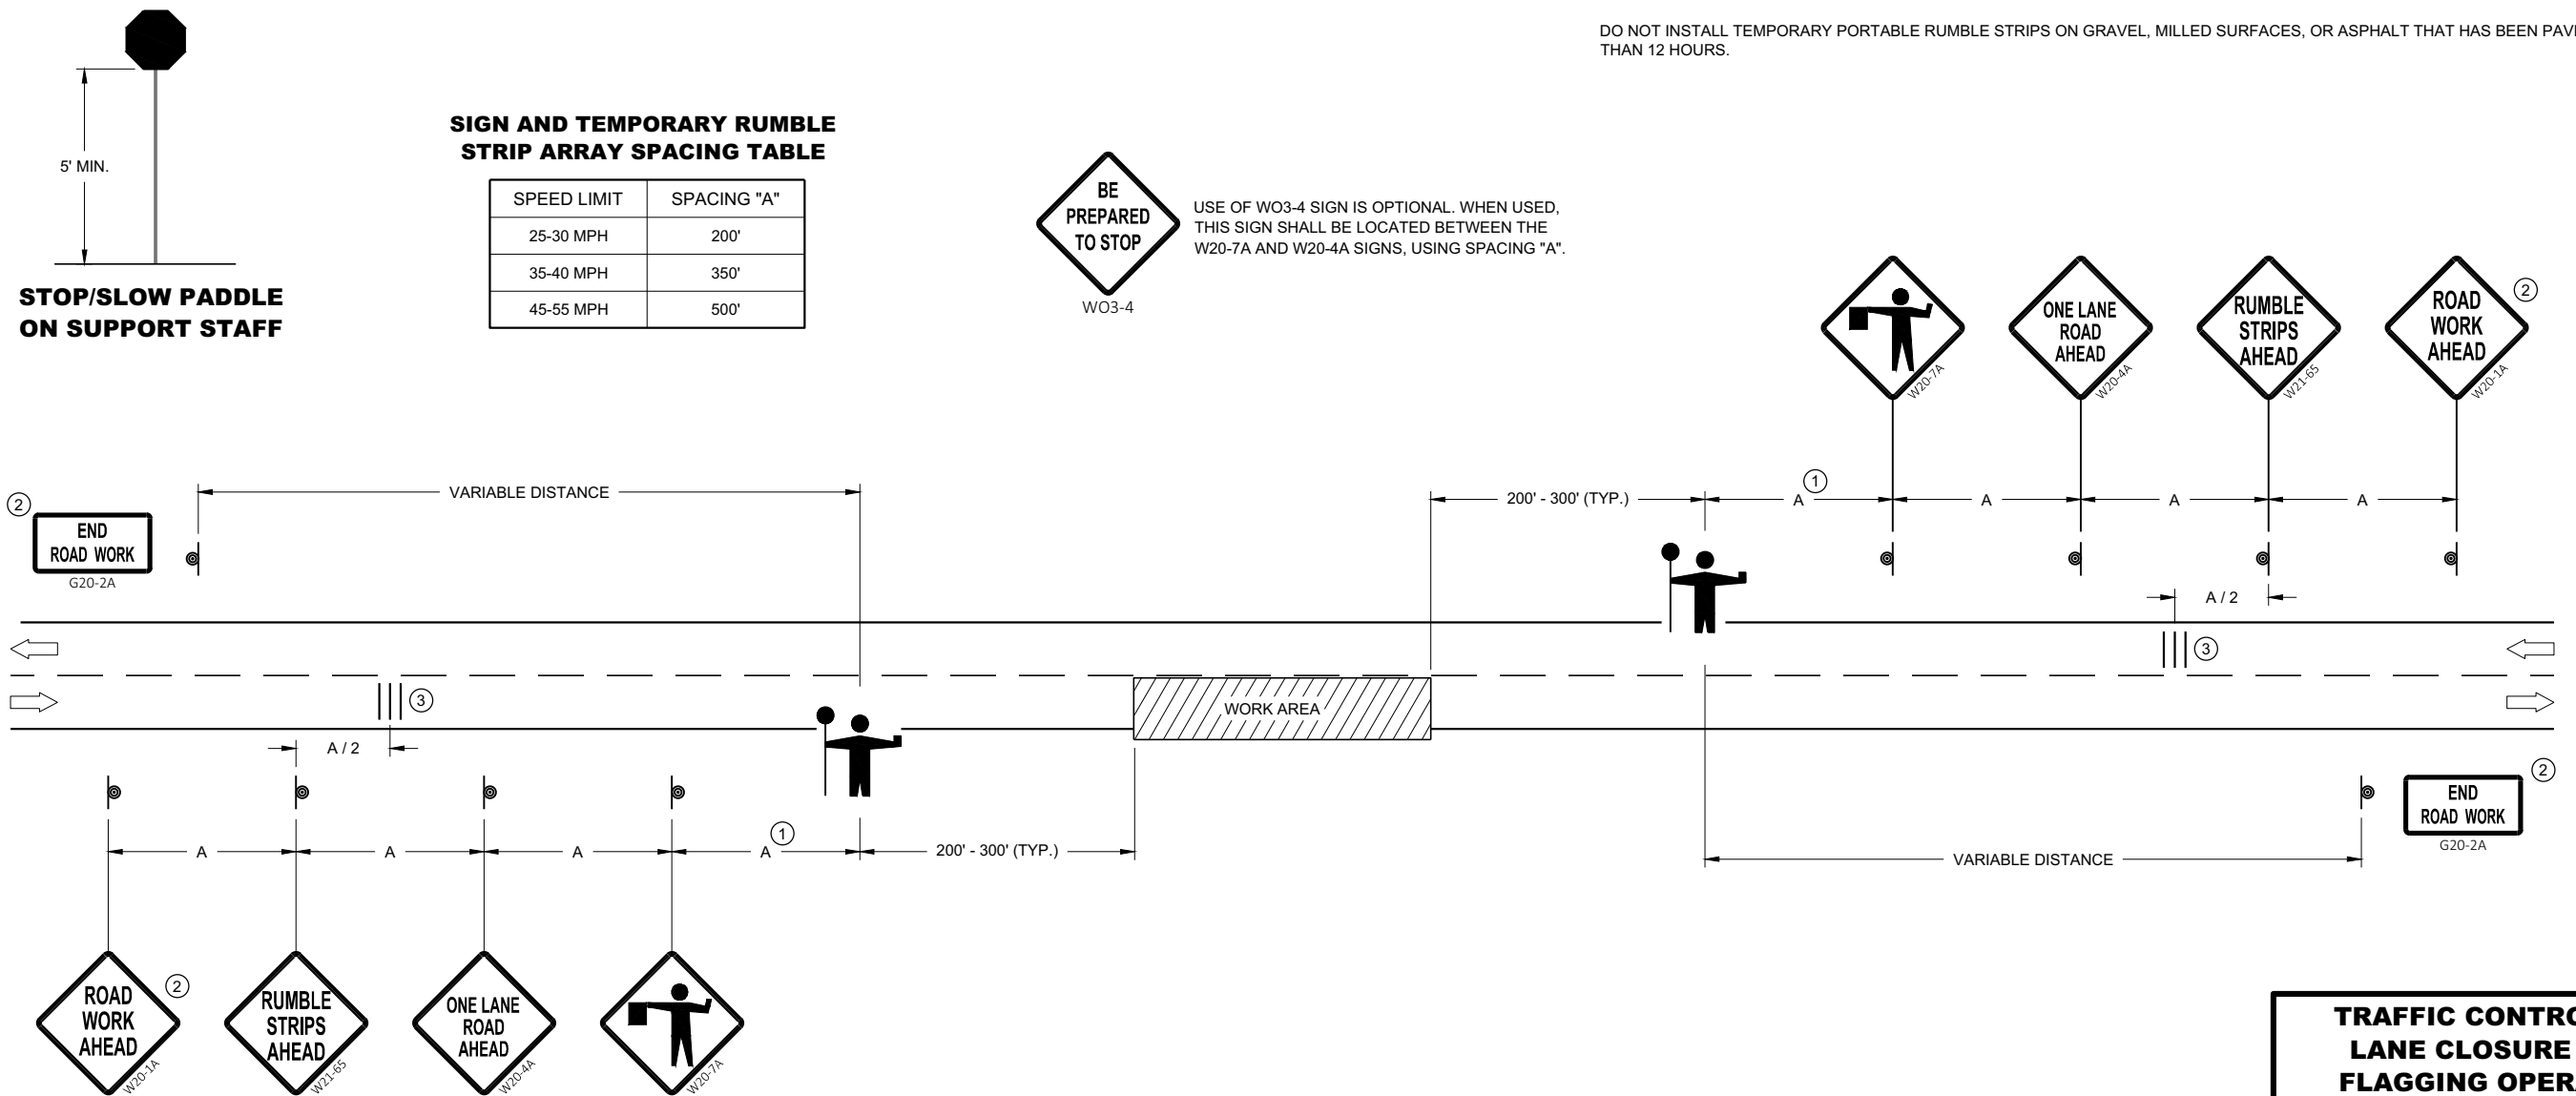

TRAFFIC CONTROL FOR LANE CLOSURE WITH FLAGGING OPERATION	
STATE OF WISCONSIN DEPARTMENT OF TRANSPORTATION	
APPROVED <u>May 2019</u> DATE	<u>/S/ Andrew Heidtke</u> WORK ZONE ENGINEER

V1	LEAD VEHICLE
V2	MARKING VEHICLE
V3	SHADOW VEHICLE
	TRUCK MOUNTED ATTENUATOR (TMA)
	SIGN ON TEMPORARY SUPPORT
	DIRECTION OF TRAFFIC
	FLASHING ARROW PANEL (CAUTION)

ALL VEHICLES SHALL BE EQUIPPED WITH TWO 360 DEGREE HIGH INTENSITY YELLOW FLASHING LIGHTS OR STROBE LIGHTS AND OPERATED WITH HEADLIGHTS TURNED ON.


ALL VEHICLES SHALL BE EQUIPPED WITH REAR FACING TYPE B OR C FLASHING ARROW PANEL OPERATING IN CAUTION MODE. SIGNS PLACED ON VEHICLES MUST NOT OBSCURE THE ARROW PANEL.


ALL SIGNS ARE 48" X 48" UNLESS OTHERWISE SPECIFIED.

DISTANCE BETWEEN VEHICLES MAY VARY ACCORDING TO TERRAIN, SIGHT DISTANCE, PAINT DRYING TIME, AND OTHER FACTORS. WHENEVER ADEQUATE STOPPING SIGHT DISTANCE EXISTS TO THE REAR, SHADOW VEHICLES SHOULD MAINTAIN THE MINIMUM DISTANCE FROM THE WORK VEHICLE AND PROCEED AT THE SAME SPEED AS THE WORK VEHICLE. SHADOW VEHICLES SHOULD SLOW DOWN IN ADVANCE OF VERTICAL AND HORIZONTAL CURVES THAT RESTRICT SIGHT DISTANCE.


THE WORK AND SHADOW VEHICLES SHOULD PULL OVER PERIODICALLY TO ALLOW TRAFFIC TO PASS.

- ① SIGNS SHALL BE REPEATED APPROXIMATELY EVERY THREE MILES.
- ② IF CONSTRUCTION WORK ZONE SIGNS ARE IN PLACE, W20-1A OR W21-63 ARE NOT REQUIRED.

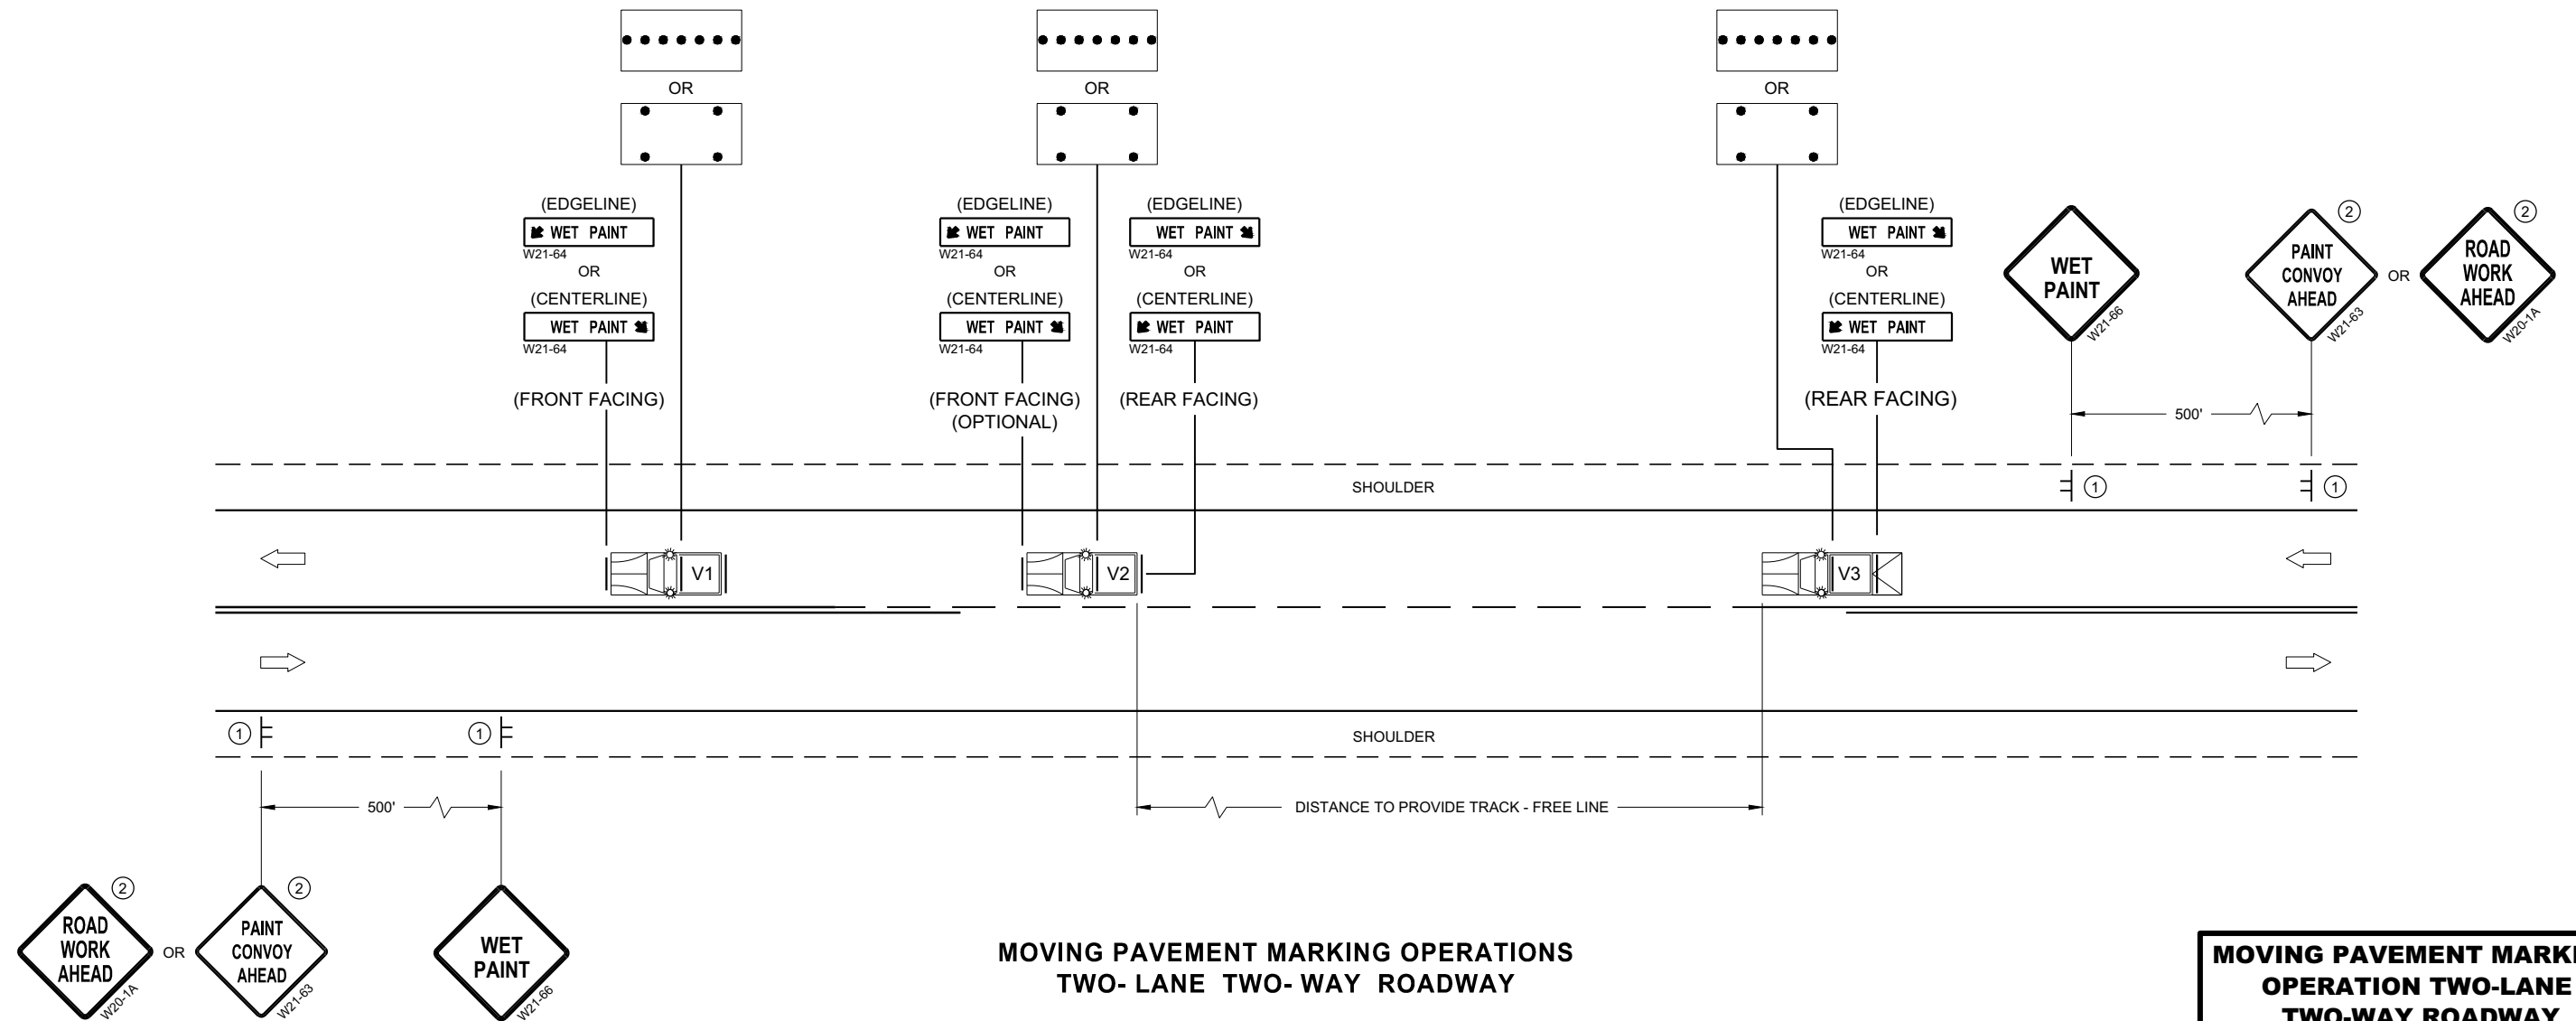


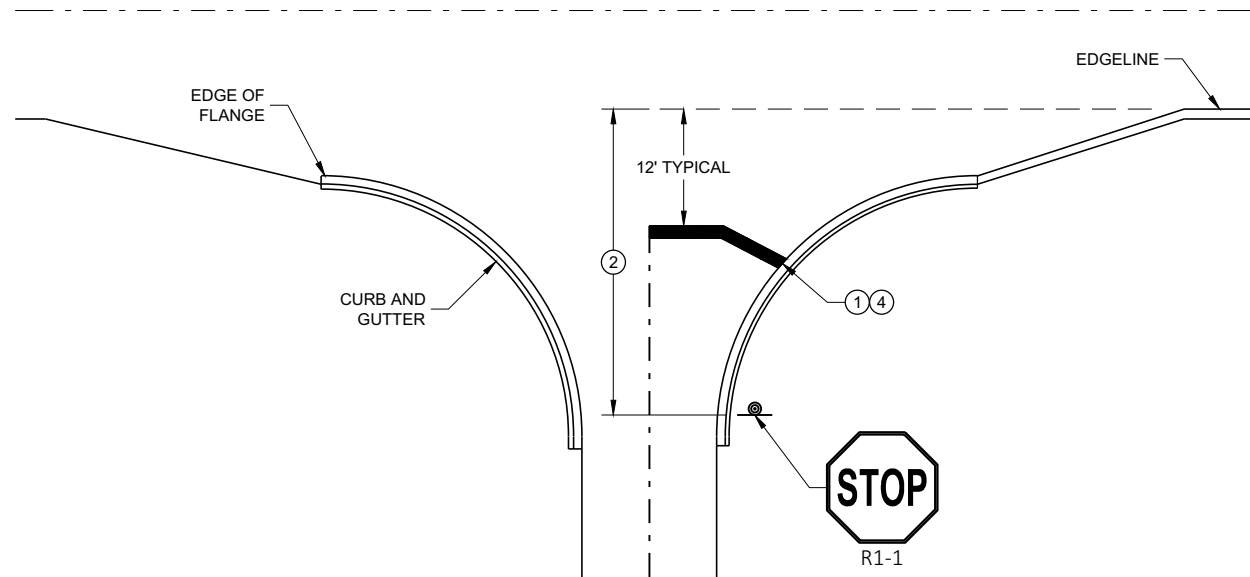


TYPICAL STOP LINE PAVEMENT MARKING WITH CURB AND GUTTER

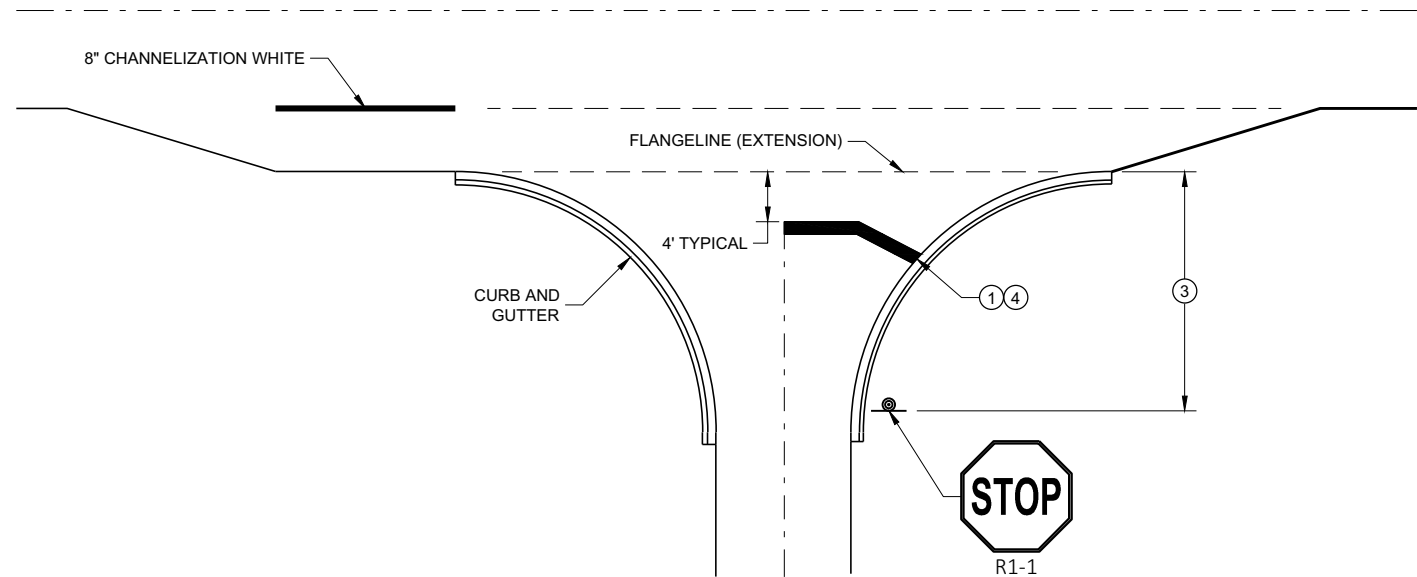

TYPICAL STOP LINE PAVEMENT MARKING FOR SIDEROADS WITH RIGHT TURN LANE

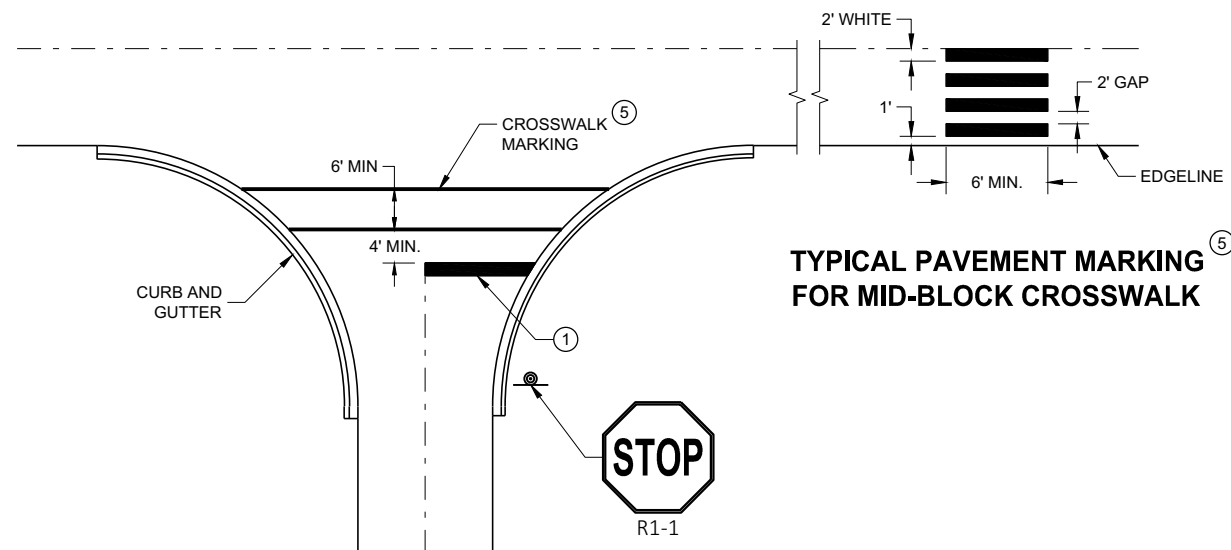

TYPICAL STOP LINE PAVEMENT MARKING FOR SIDEROADS WITH CROSSWALK MARKING

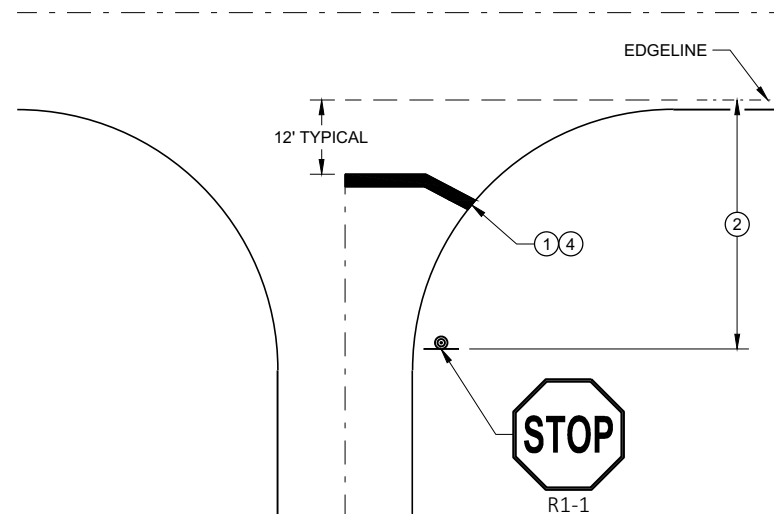

TYPICAL STOP LINE PAVEMENT MARKING WITHOUT CURB AND GUTTER

GENERAL NOTES


STOP SIGN SHALL BE PLACED A MINIMUM OF 6 FEET TO A MAXIMUM OF 50 FEET FROM THE EDGE LINE LOCATION.

- 1 18-INCH STOP LINES MAY BE DELETED OR ADDED BY THE REGION MARKING ENGINEER BASED ON VISIBILITY AND SIGHT LINES.
- 2 NO STOP LINE IS REQUIRED IF STOP SIGN IS LESS THAN OR EQUAL TO 40 FEET FROM THE EDGE LINE.
- 3 NO STOP LINE IS REQUIRED IF STOP SIGN IS LESS THAN OR EQUAL TO 30 FEET FROM THE FLANGELINE EXTENSION.
- 4 MOVE CLOSER TO THE EDGE OF TRAVEL LINE AS NEEDED FOR VISIBILITY AND SIGHT LINES (NO CLOSER THAN 4 FEET).
- 5 LADDER BAR CROSSWALKS SHOULD ONLY BE USED FOR MID BLOCK CROSSINGS. USE 2 - 6" TRANSVERSE LINES INSTEAD.


STOP LINE AND CROSSWALK PAVEMENT MARKING

STATE OF WISCONSIN
DEPARTMENT OF TRANSPORTATION

APPROVED
November 2019 /S/ Matthew Rauch
DATE STATE SIGNING AND MARKING
ENGINEER
FHWA

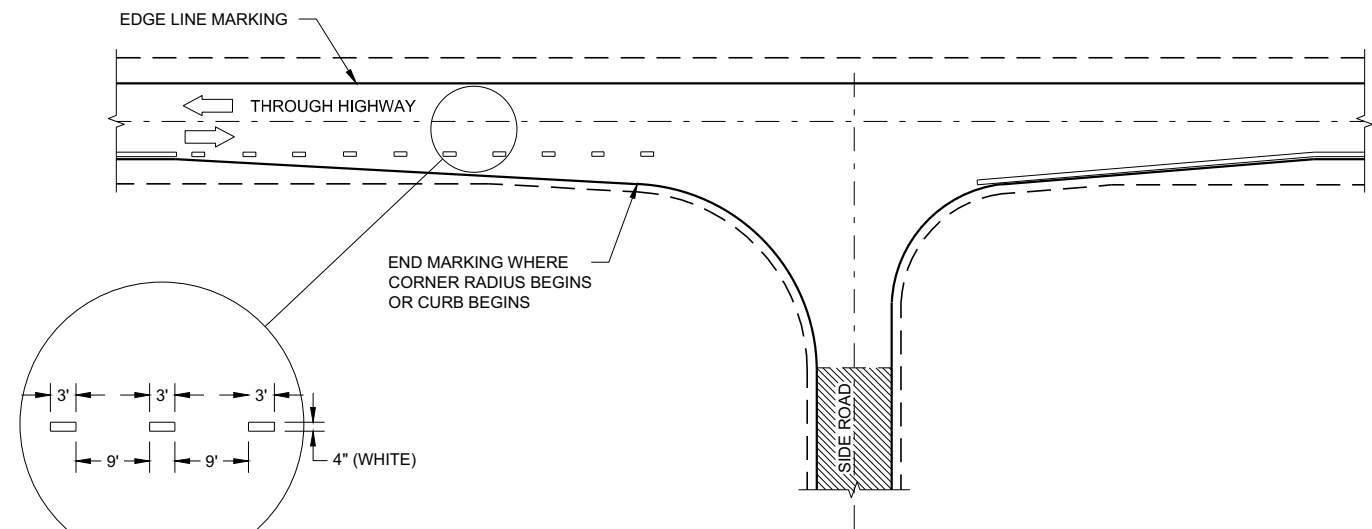

MINOR INTERSECTION

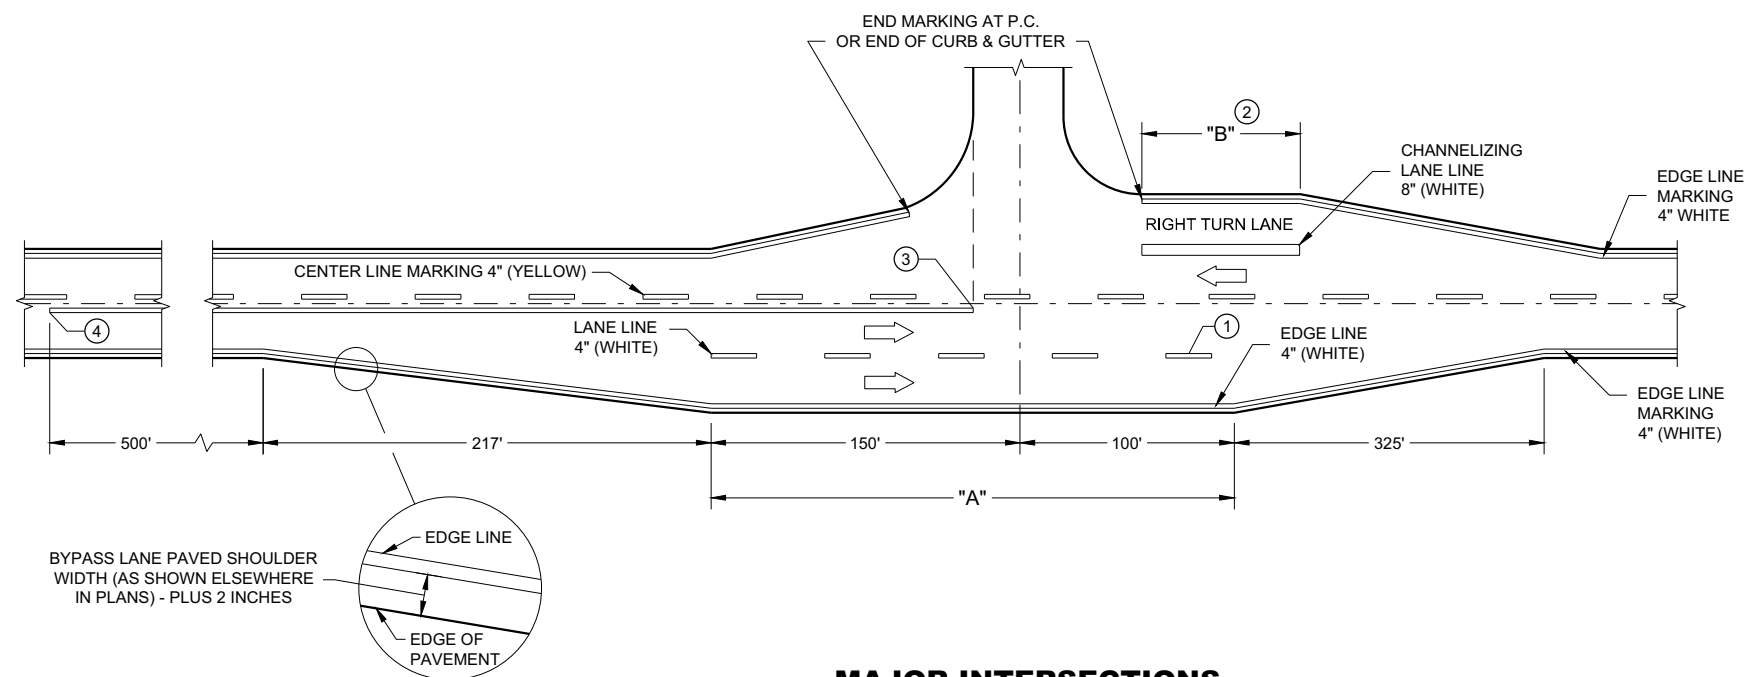


MAJOR INTERSECTIONS
(INTERSECTION WITH FULL RIGHT TURN LANE OR BYPASS LANE)

GENERAL NOTES

- OMIT EDGE LINES THROUGH INTERSECTIONS. CONTINUE EDGE LINES THROUGH DRIVEWAYS.
- ① WHEN DISTANCE "A" IS LESS THAN 250 FEET, OMIT LANE LINE.
 - ② WHEN DISTANCE "B" IS LESS THAN 100 FEET, OMIT CHANNELIZING LANE LINE.
 - ③ BARRIER LINE ENDS AT SIDE ROAD PAVEMENT / SURFACE EDGE EXTENSION.
 - ④ BARRIER LINE STARTS 500 FEET PRIOR TO THE BYPASS TAPER.

LEGEND

➡ DIRECTION OF TRAVEL

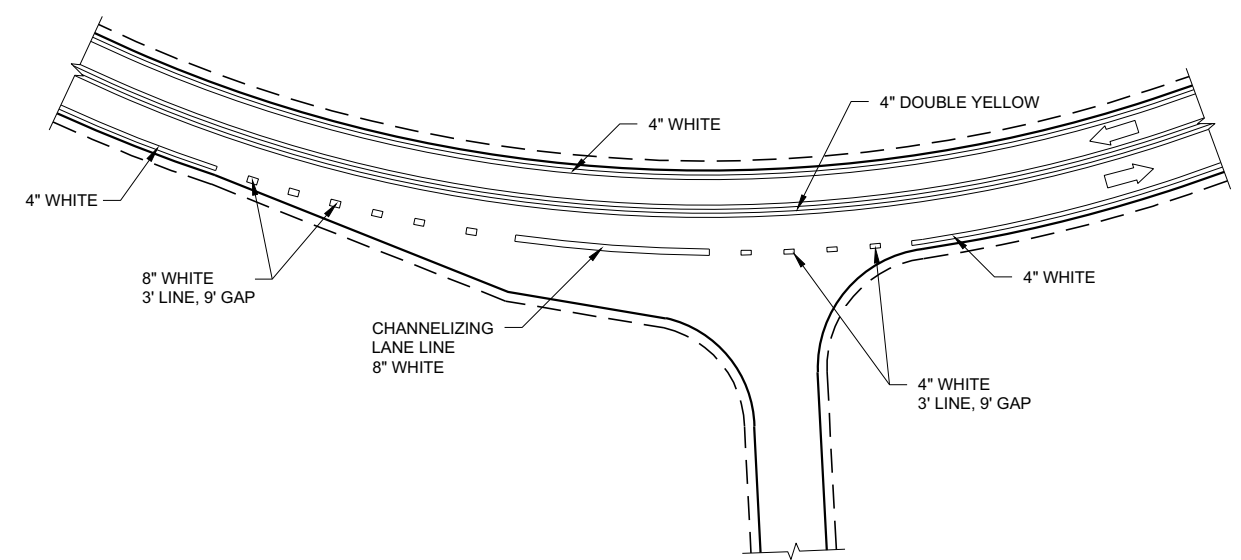

INTERSECTION ON OUTSIDE OF CURVE

PAVEMENT MARKING (INTERSECTIONS)
STATE OF WISCONSIN DEPARTMENT OF TRANSPORTATION

LEGEND

-  SIGN ON PERMANENT SUPPORT
-  TRAFFIC CONTROL DRUM
-  DIRECTION OF TRAFFIC
-  WORK ZONE

GENERAL NOTES

ALL SIGNS ARE 48"X48" UNLESS OTHERWISE NOTED. IF NECESSARY DUE TO SPACE CONSTRAINTS IN URBAN AREAS, 36" X 36" SIGNS MAY BE USED IF APPROVED BY THE REGIONAL TRAFFIC UNIT.

"WO" SIGN IS THE SAME AS "W" SIGN EXCEPT THE BACKGROUND IS ORANGE.

ANY SIGNS TEMPORARY OR EXISTING, WHICH CONFLICT WITH THE TRAFFIC CONTROL "IN USE" SHALL BE REMOVED OR COVERED AS NEEDED AND AS APPROVED BY THE ENGINEER.

THE EXACT NUMBER, LOCATION, AND SPACING OF ALL SIGNS AND DEVICES SHALL BE ADJUSTED TO FIT FIELD CONDITIONS AS APPROVED BY THE ENGINEER.


CHANNELIZING DEVICES PLACED ADJACENT TO WORK AREA SHALL BE PULLED BACK FROM THE TRAVEL LANE WHEN WORK IS NOT IN PROGRESS.

SIGNS THAT WILL BE IN PLACE LESS THAN 7 CONTINUOUS DAYS AND NIGHTS MAY BE MOUNTED ON PORTABLE SUPPORTS.

W20-1A AND G20-2A SIGNS ARE NOT REQUIRED IF THE WORK AREA IS WITHIN A LARGER WORK ZONE WHERE THESE SIGNS ARE ALREADY PRESENT. G20-2A SIGNS MAY ALSO BE OMITTED IF DURATION OF WORK IS LESS THAN 7 CONTINUOUS DAYS AND NIGHTS.

6

6

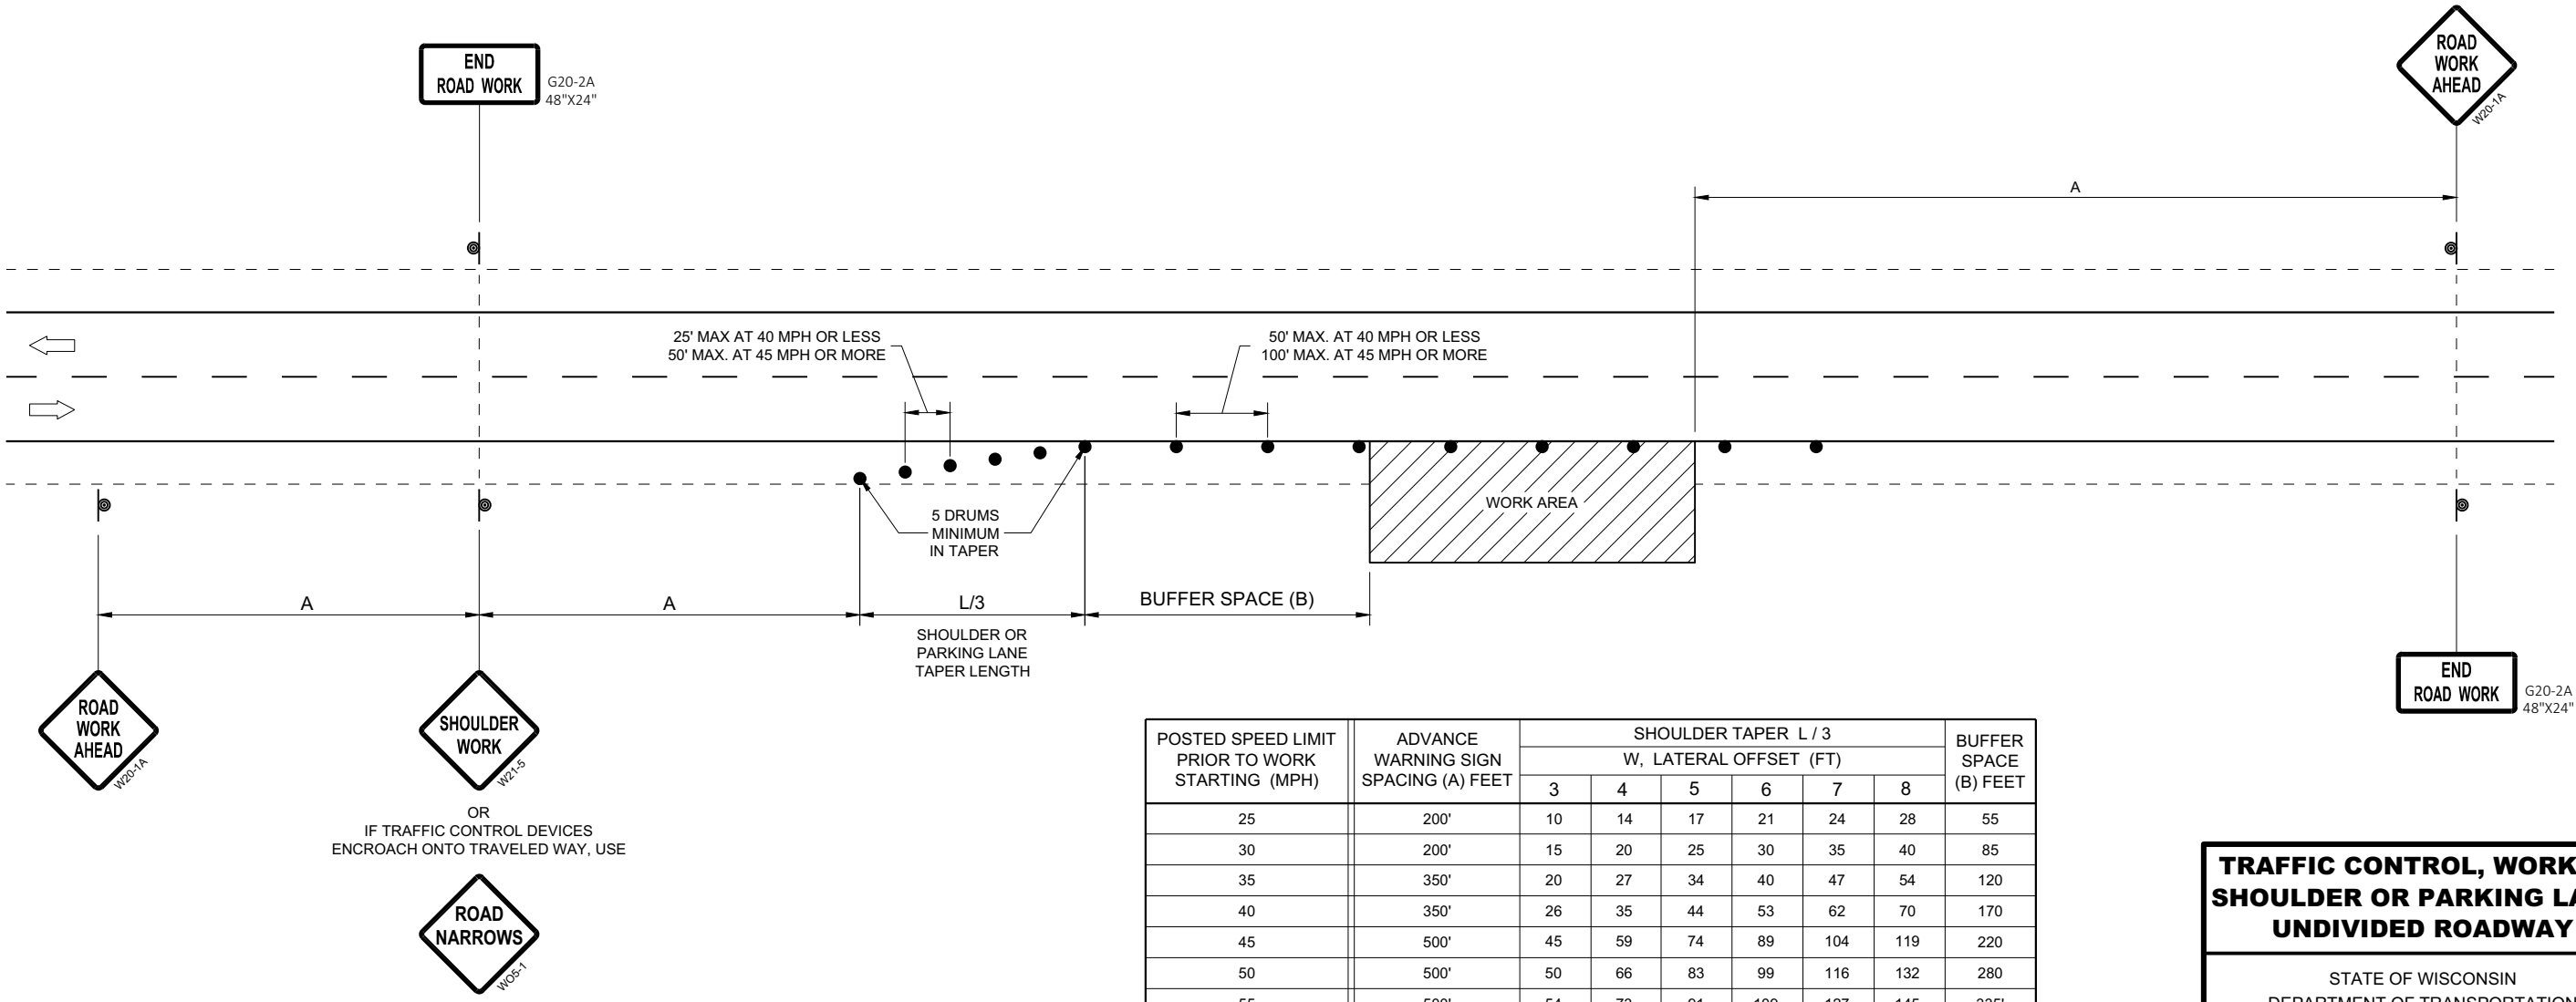

POSTED SPEED LIMIT PRIOR TO WORK STARTING (MPH)	ADVANCE WARNING SIGN SPACING (A) FEET	SHOULDER TAPER L / 3 W, LATERAL OFFSET (FT)						BUFFER SPACE (B) FEET
		3	4	5	6	7	8	
25	200'	10	14	17	21	24	28	55
30	200'	15	20	25	30	35	40	85
35	350'	20	27	34	40	47	54	120
40	350'	26	35	44	53	62	70	170
45	500'	45	59	74	89	104	119	220
50	500'	50	66	83	99	116	132	280
55	500'	54	73	91	109	127	145	335'


TRAFFIC CONTROL, WORK ON
SHOULDER OR PARKING LANE,
UNDIVIDED ROADWAY

STATE OF WISCONSIN
DEPARTMENT OF TRANSPORTATION

APPROVED
May 2020 /S/ Andrew Heidtke
DATE STATEWIDE WORK ZONE TRAFFIC
SAFETY ENGINEER
FHWA

SDD 15D28 - 04

SDD 15D28 - 04


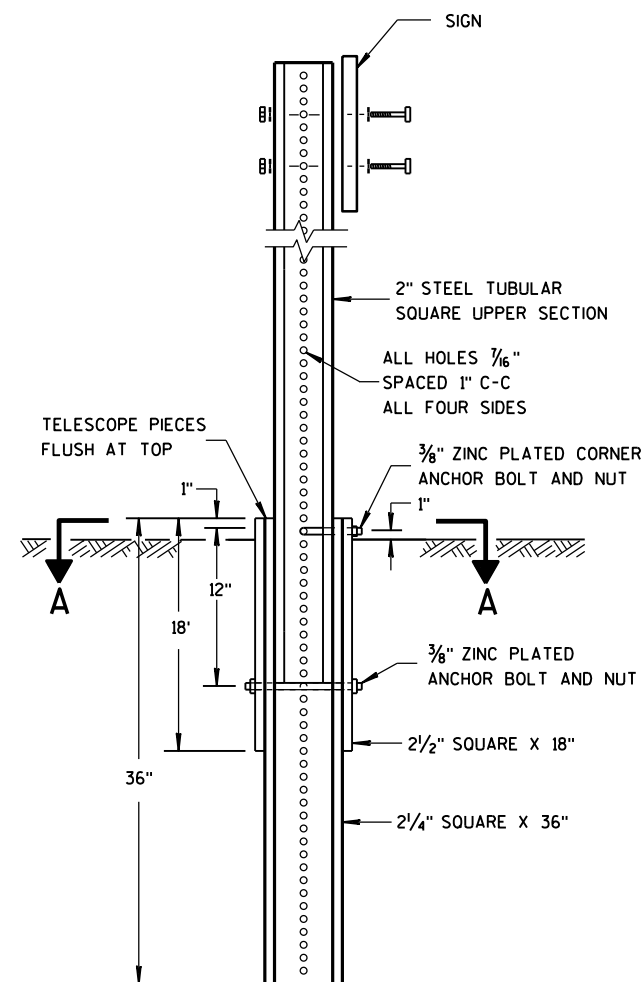


DETAIL OF TUBULAR STEEL SIGN POST

TUBULAR STEEL POSTS

AREA OF SIGN INSTALLATION (SQ. FT.)	NUMBER OF REQUIRED TUBULAR STEEL POSTS
9 OR LESS	1
GREATER THAN 9 LESS THAN OR EQUAL TO 18	2
GREATER THAN 18 LESS THAN OR EQUAL TO 27	3

SIGNS WIDER THAN 3 FEET OR LARGER THAN 9 SQ. FT. SHALL BE MOUNTED ON MULTIPLE POSTS (SEE ABOVE TABLE).
SIGNS LARGER THAN 27 SQ. FT. SHALL NOT BE MOUNTED ON TUBULAR STEEL POSTS.

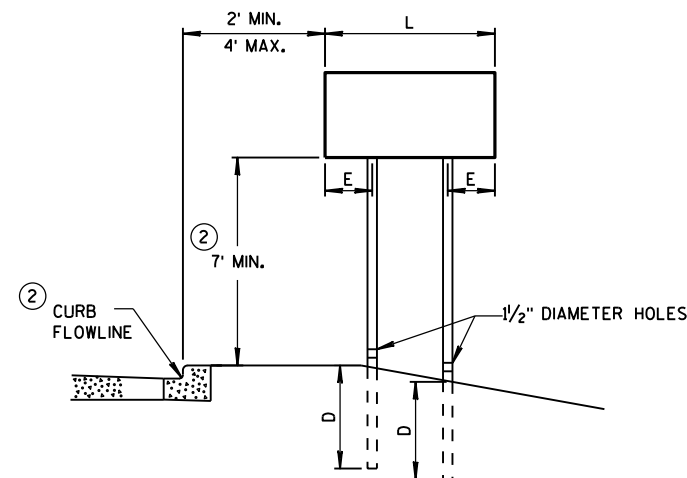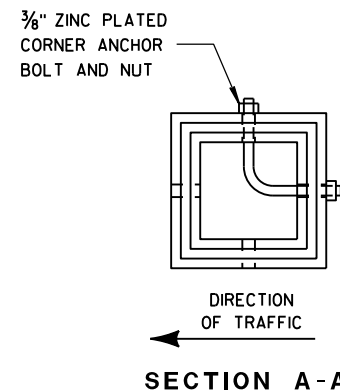


URBAN AREA


POST MOUNTING DETAIL FOR TEMPORARY TRAFFIC CONTROL FIXED MESSAGE SIGNS

WOOD POST EMBEDMENT DEPTH

AREA OF SIGN INSTALLATION (SQ. FT.)	D (MIN)
20 OR LESS	4'
GREATER THAN 20	5'

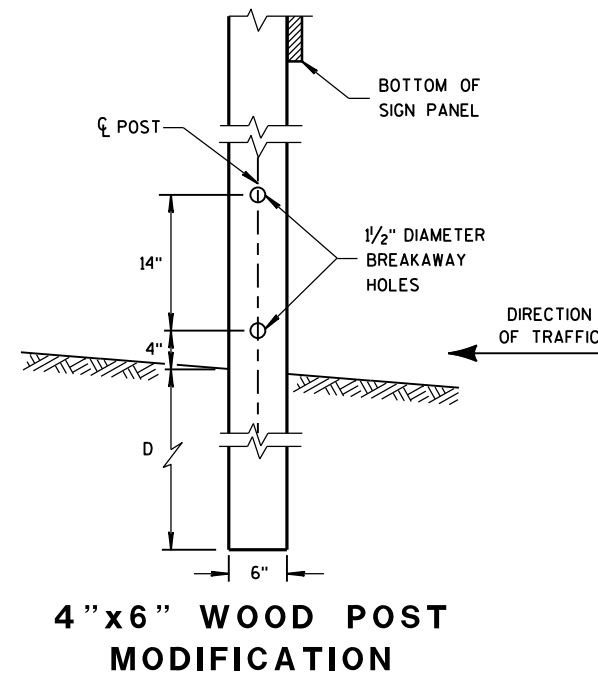

4" x 6" WOOD POST MODIFICATION

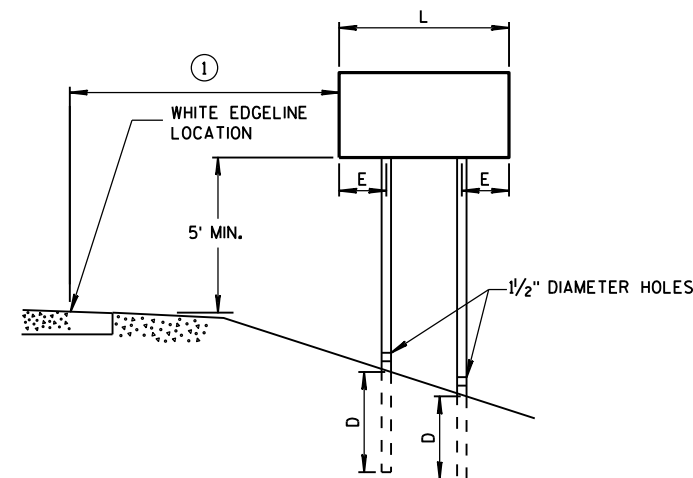

RURAL AREA

4" X 6" WOOD POST

POST SPACING REQUIREMENTS		NUMBER OF WOOD POSTS REQUIRED
L	E	
48" OR LESS AND LESS THAN 20 SQ. FT.	-	1
LESS THAN 60"	12"	2
60" TO 120"	L/5	2
GREATER THAN 120" LESS THAN 168"	12"	3
168" AND GREATER	12"	4


SEE NOTE ③

GENERAL NOTES

- ① 6 FEET FROM THE EDGE OF PAVEMENT (EDGE LINE LOCATION) UNLESS OTHERWISE DIRECTED BY THE PROJECT ENGINEER. LATERAL OFFSET SHOULD BE ADJUSTED TO AVOID THE DITCH FLOWLINE.
- ② THE EXISTENCE OF CURB AND GUTTER DOES NOT IN ITSELF MANDATE THE VERTICAL CLEARANCE ILLUSTRATED. THAT HEIGHT IS TYPICALLY MEASURED WHERE THERE IS SIDEWALK ADJACENT TO THE ROADWAY OR PARKING IS PERMITTED. IN THE ABSENCE OF SIDEWALK, VERTICAL CLEARANCE IS MEASURED FROM THE TOP OF THE CURB. IF NO SIDEWALK AND NO PARKING, VERTICAL CLEARANCE MAY BE REDUCED TO 5 FOOT MINIMUM. OFFSET OF SIGNS IS MEASURED FROM THE CURB FLOWLINE.
- ③ FOR SIGNS REQUIRING 4 POSTS, SPACE INTERMEDIATE POSTS EVENLY.

TEMPORARY TRAFFIC CONTROL SIGN MOUNTING

STATE OF WISCONSIN
DEPARTMENT OF TRANSPORTATION

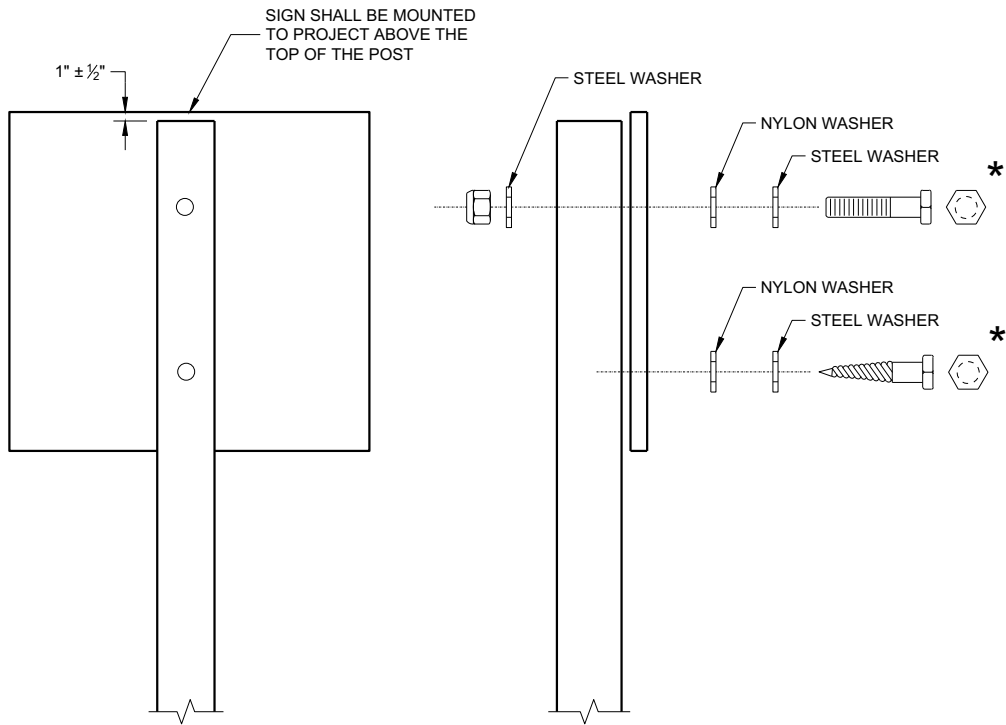

NUTS, BOLTS AND LAGS USED FOR MOUNTING SIGNS SHALL HAVE HEXAGONAL HEADS AND SHALL BE EITHER:

- A. HOT DIP GALVANIZED IN ACCORDANCE WITH ASTM DESIGNATION: A 153, CLASS D, OR SC 3
- B. ELECTRO-GALVANIZED IN ACCORDANCE WITH ASTM DESIGNATION: B 633, TYPE III, SC 3

THREADS ON BOLTS AND NUTS SHALL BE MANUFACTURED WITH SUFFICIENT ALLOWANCE FOR THE CADMIUM PLATE OR GALVANIZED COATING TO PERMIT THE NUTS TO RUN FREELY ON THE BOLTS.

WOOD POST (4" x 6")
LAG SCREWS - 3/8" x 3"
MACHINE BOLTS - 5/16" x 6 1/2" OR 7" LENGTH W/NUTS

SQUARE STEEL POST (2" x 2")
MACHINE BOLTS - 3/8" x 3 1/4" LENGTH W/NUTS
RIVETS - 3/32" (6605-9-6) BULB-TITE, TRI-FOLD, ALUMINUM
BODY/MANDREL O.D. FLANGE 0.720 - 0.765 INCH,
GRIP RANGE 0.042 - 0.375 INCH

WASHERS (ALL POSTS) -
1 1/4" O.D. x 3/8" I.D. x 1/16" STEEL
1 1/4" O.D. x 3/8" I.D. x 0.080 NYLON


* TWO DIFFERENT FASTENING SYSTEMS ARE SHOWN FOR ILLUSTRATION PURPOSES. ON ANY INDIVIDUAL SIGN, EITHER ONE OR THE OTHER SYSTEM SHALL BE USED. ACTUAL NUMBER OF FASTENERS PER SIGN VARIES WITH THE SIGN AREA. FOR A SINGLE POST INSTALLATION, ALL SIGNS GREATER THAN 9 SQ. FT. REQUIRE THE USE OF 3 FASTENERS.

ATTACHMENT OF SIGNS
TO POSTS


STATE OF WISCONSIN
DEPARTMENT OF TRANSPORTATION

APPROVED
June 2017 /S/ Andrew Heidtke
DATE WORK ZONE ENGINEER


FHWA

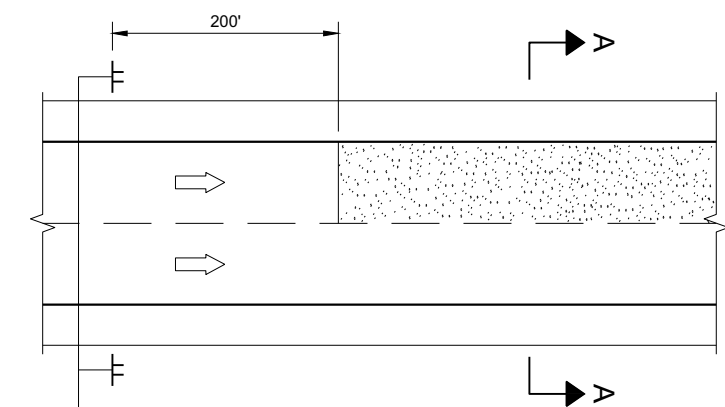

MULTI-LANE

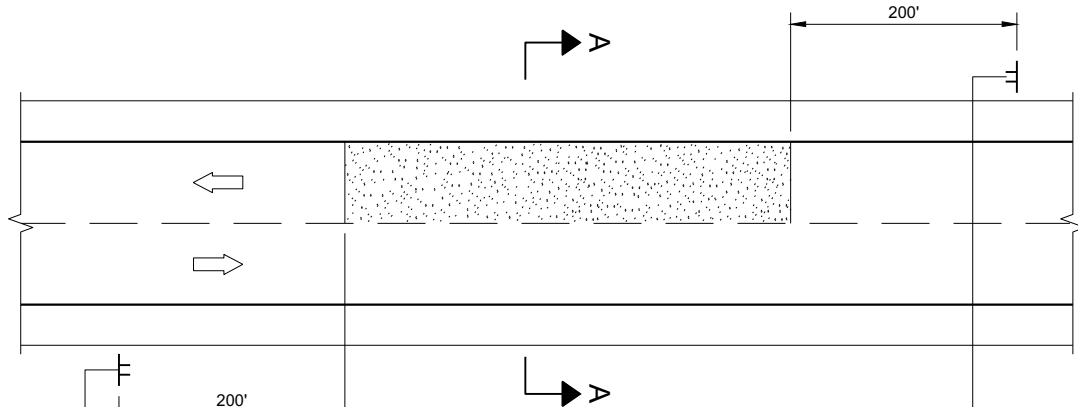


TWO-WAY TWO LANE

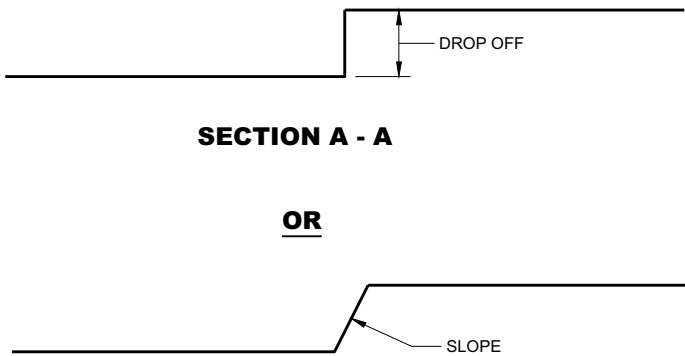

SECTION A - A

OR

SECTION A - A

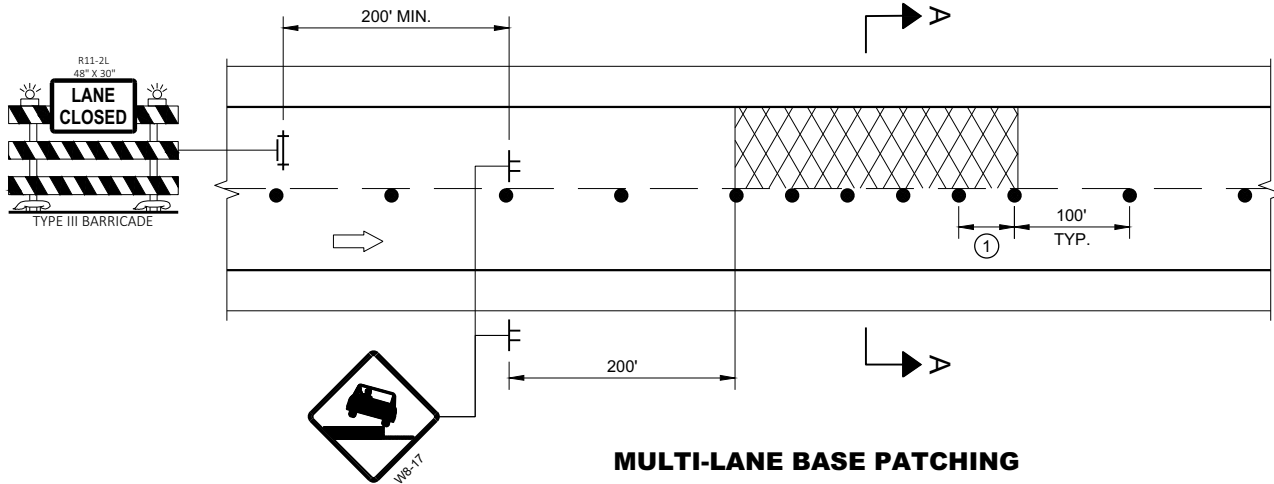

MULTI-LANE BASE PATCHING

ADJACENT LANE DROP-OFFS

GENERAL NOTES

FOR SPOT LOCATIONS USE ENGINEERING JUDGEMENT WHEN PLACING ADDITIONAL SIGNS.

ALL SIGNS ARE 48" X 48" UNLESS OTHERWISE NOTED.

"WO" SIGNS ARE THE SAME AS "W" SIGNS EXCEPT THE BACKGROUND IS ORANGE.


WARNING LIGHTS ARE NOT REQUIRED IF THE LANE CLOSURE IS A DAYTIME ONLY OPERATION.

* IF THE DROP-OFF IS CONTINUOUS ALONG THE PROJECT, PLACE ADDITIONAL SIGNS EVERY 1 MILE AND AFTER EVERY ENTRANCE RAMP.


① USE CLOSER SPACING WHEN DELINEATING DROP-OFF.

LEGEND

- SIGN ON TEMPORARY SUPPORT
- TRAFFIC CONTROL DRUM
- TYPE III BARRICADE WITH ATTACHED SIGN
- TYPE "A" WARNING LIGHT (FLASHING)
- DIRECTION OF TRAFFIC
- WORK AREA WITH DROP-OFF
- MILLED SURFACE

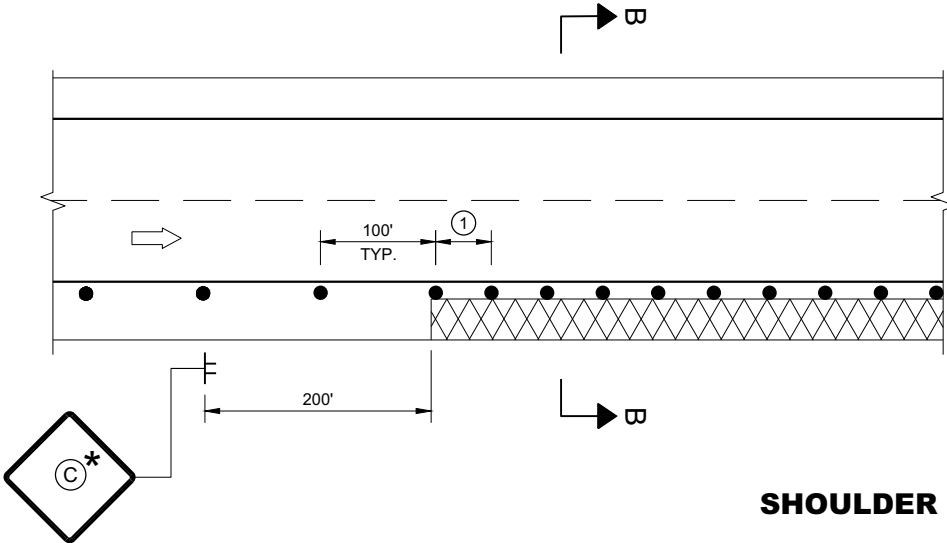

SHOULDER DROP-OFFS

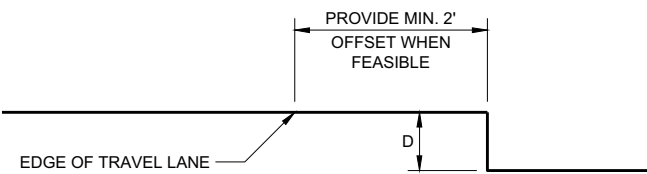

SECTION B - B

D	SIGN (C)
< 2" WITH A SLOPE STEEPER THAN 3:1	 WO8-9
2" < 6" WITH A SLOPE STEEPER THAN 3:1	 W8-9A PROVIDE A 3:1 OR FLATTER SLOPE OF MATERIAL ADJACENT TO THE PAVEMENT

TRAFFIC CONTROL,
DROP-OFF SIGNING

STATE OF WISCONSIN
DEPARTMENT OF TRANSPORTATION

APPROVED
March 2018
DATE

/S/ Andrew Heidtke
WORK ZONE ENGINEER

FHWA

GENERAL NOTES

DRAWING NOT TO SCALE. ALL SIGNS AND POSTS ON THIS SHEET SHALL BE PAID FOR WITH 'TRAFFIC CONTROL SIGNS' BID ITEM. ALL SIDE ROADS WHICH ARE UNDER CONSTRUCTION OF CURB AND GUTTER AND/OR GRADING SHALL BE ADEQUATELY SIGNED.

ALL SIGNS AND DEVICES SHALL BE IN CONFORMANCE WITH THE WISCONSIN MANUAL OF UNIFORM TRAFFIC CONTROL DEVICES (WMUTCD). SIGN LAYOUTS SHALL BE IN ACCORDANCE WITH THE WISDOT STANDARD SIGN PLATES.

"WO" SIGNS ARE THE SAME AS "W" SIGNS EXCEPT THAT THE BACKGROUND IS ORANGE.

ALL SIGNS ARE 48" X 48" UNLESS OTHERWISE NOTED.

THE EXACT NUMBER, LOCATION AND SPACING OF ALL SIGNS AND DEVICES SHALL BE ADJUSTED TO FIT FIELD CONDITIONS AS DIRECTED BY THE ENGINEER.


ALL SIGNS INAPPROPRIATE TO THE STATUS OF THE CONTROL ZONE, INCLUDING PRE-EXISTING SIGNS IN THE VICINITY, SHALL BE COVERED OR REMOVED AS DIRECTED BY THE ENGINEER.

SEE 15C34 FOR ADDITIONAL TRAFFIC CONTROL SIGNING WHEN CENTERLINE PAVEMENT MAKINGS ARE MISSING. 'DO NOT PASS' SIGNS MUST BE INSTALLED ON THE SAME DAY AS MILLING OPERATIONS.


- ① PLACE SIGNS 350' IN ADVANCE OF MILLED SURFACES AND AT 1 MILE INTERVALS, OR AS DIRECTED BY THE ENGINEER.
- ② PLACE SIGN 200' MIN. FROM INTERSECTION AND 200' MIN. AFTER ADVANCE WARNING SIGN SHOWN IN SDD 15C04.

LEGEND

-  SIGN ON TEMPORARY SUPPORT
-  DIRECTION OF TRAFFIC

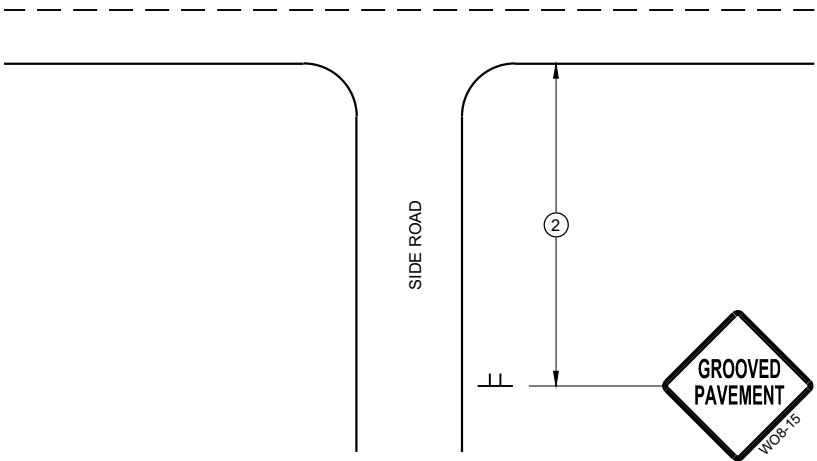

TYPICAL SIDE ROAD APPROACH
SIGN DETAIL

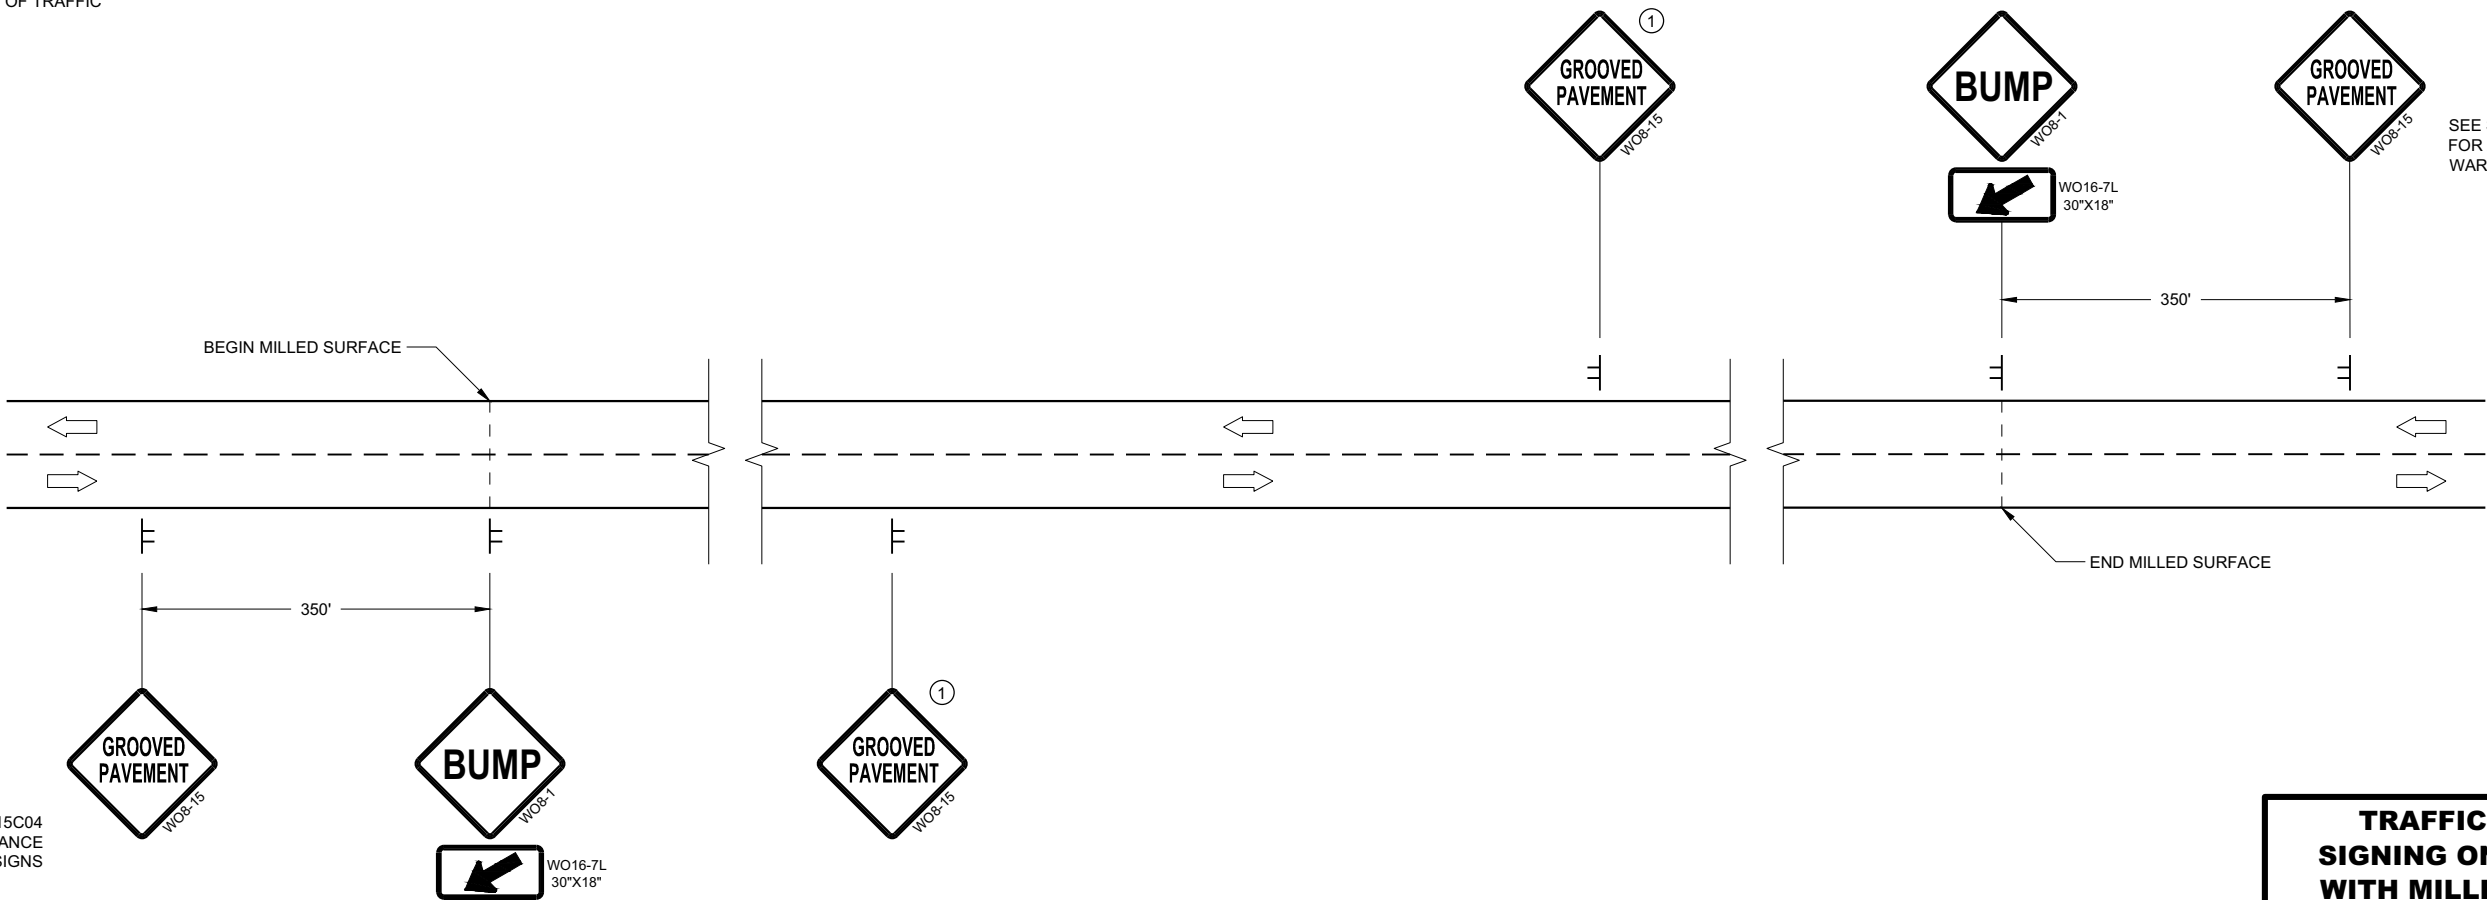

SEE SDD15C04
FOR ADVANCE
WARNING SIGNS

SEE SDD15C04
FOR ADVANCE
WARNING SIGNS

DETAIL FOR SIGNING ON MILLED SURFACES

TRAFFIC CONTROL,
SIGNING ON ROADWAYS
WITH MILLED SURFACES

STATE OF WISCONSIN
DEPARTMENT OF TRANSPORTATION

APPROVED
February 2020 /S/ Andrew Heidtke
DATE WORK ZONE ENGINEER

FHWA

GENERAL NOTES

DRAWING NOT TO SCALE. ALL SIGNS AND POSTS ON THIS SHEET SHALL BE PAID FOR WITH 'TRAFFIC CONTROL SIGNS' BID ITEM. ALL SIDE ROADS WHICH ARE UNDER CONSTRUCTION OF CURB AND GUTTER AND/OR GRADING SHALL BE ADEQUATELY SIGNED.

ALL SIGNS AND DEVICES SHALL BE IN CONFORMANCE WITH THE WISCONSIN MANUAL OF UNIFORM TRAFFIC CONTROL DEVICES (WMUTCD). SIGN LAYOUTS SHALL BE IN ACCORDANCE WITH THE WISDOT STANDARD SIGN PLATES.

"WO" SIGNS ARE THE SAME AS "W" SIGNS EXCEPT THAT THE BACKGROUND IS ORANGE.

ALL SIGNS ARE 48" X 48" UNLESS OTHERWISE NOTED.

THE EXACT NUMBER, LOCATION AND SPACING OF ALL SIGNS AND DEVICES SHALL BE ADJUSTED TO FIT FIELD CONDITIONS AS DIRECTED BY THE ENGINEER.


ALL SIGNS INAPPROPRIATE TO THE STATUS OF THE CONTROL ZONE, INCLUDING PRE-EXISTING SIGNS IN THE VICINITY, SHALL BE COVERED OR REMOVED AS DIRECTED BY THE ENGINEER.

SEE 15C34 FOR ADDITIONAL TRAFFIC CONTROL SIGNING WHEN CENTERLINE PAVEMENT MAKINGS ARE MISSING. 'DO NOT PASS' SIGNS MUST BE INSTALLED ON THE SAME DAY AS MILLING OPERATIONS.


- 1 PLACE SIGNS 350' IN ADVANCE OF CHIP SEALED OR LOOSE GRAVEL SURFACES AND AT 1 MILE INTERVALS, OR AS DIRECTED BY THE ENGINEER.
- 2 PLACE SIGN 200' MIN. FROM INTERSECTION AND 200' MIN. AFTER ADVANCE WARNING SIGN SHOWN IN SDD 15C04.
- 3 ADD WO8-1 OR WO8-2 SIGN WHEN THE CONDITION IS PRESENT.

LEGEND

-  SIGN ON TEMPORARY SUPPORT
-  DIRECTION OF TRAFFIC

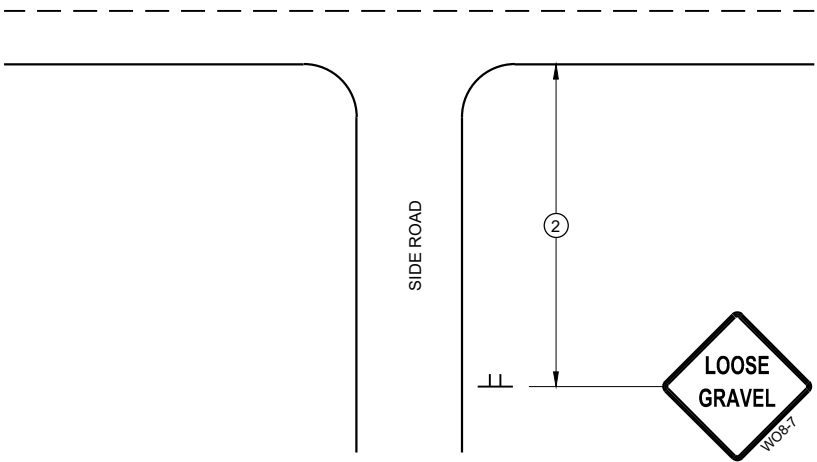

TYPICAL SIDE ROAD APPROACH
SIGN DETAIL

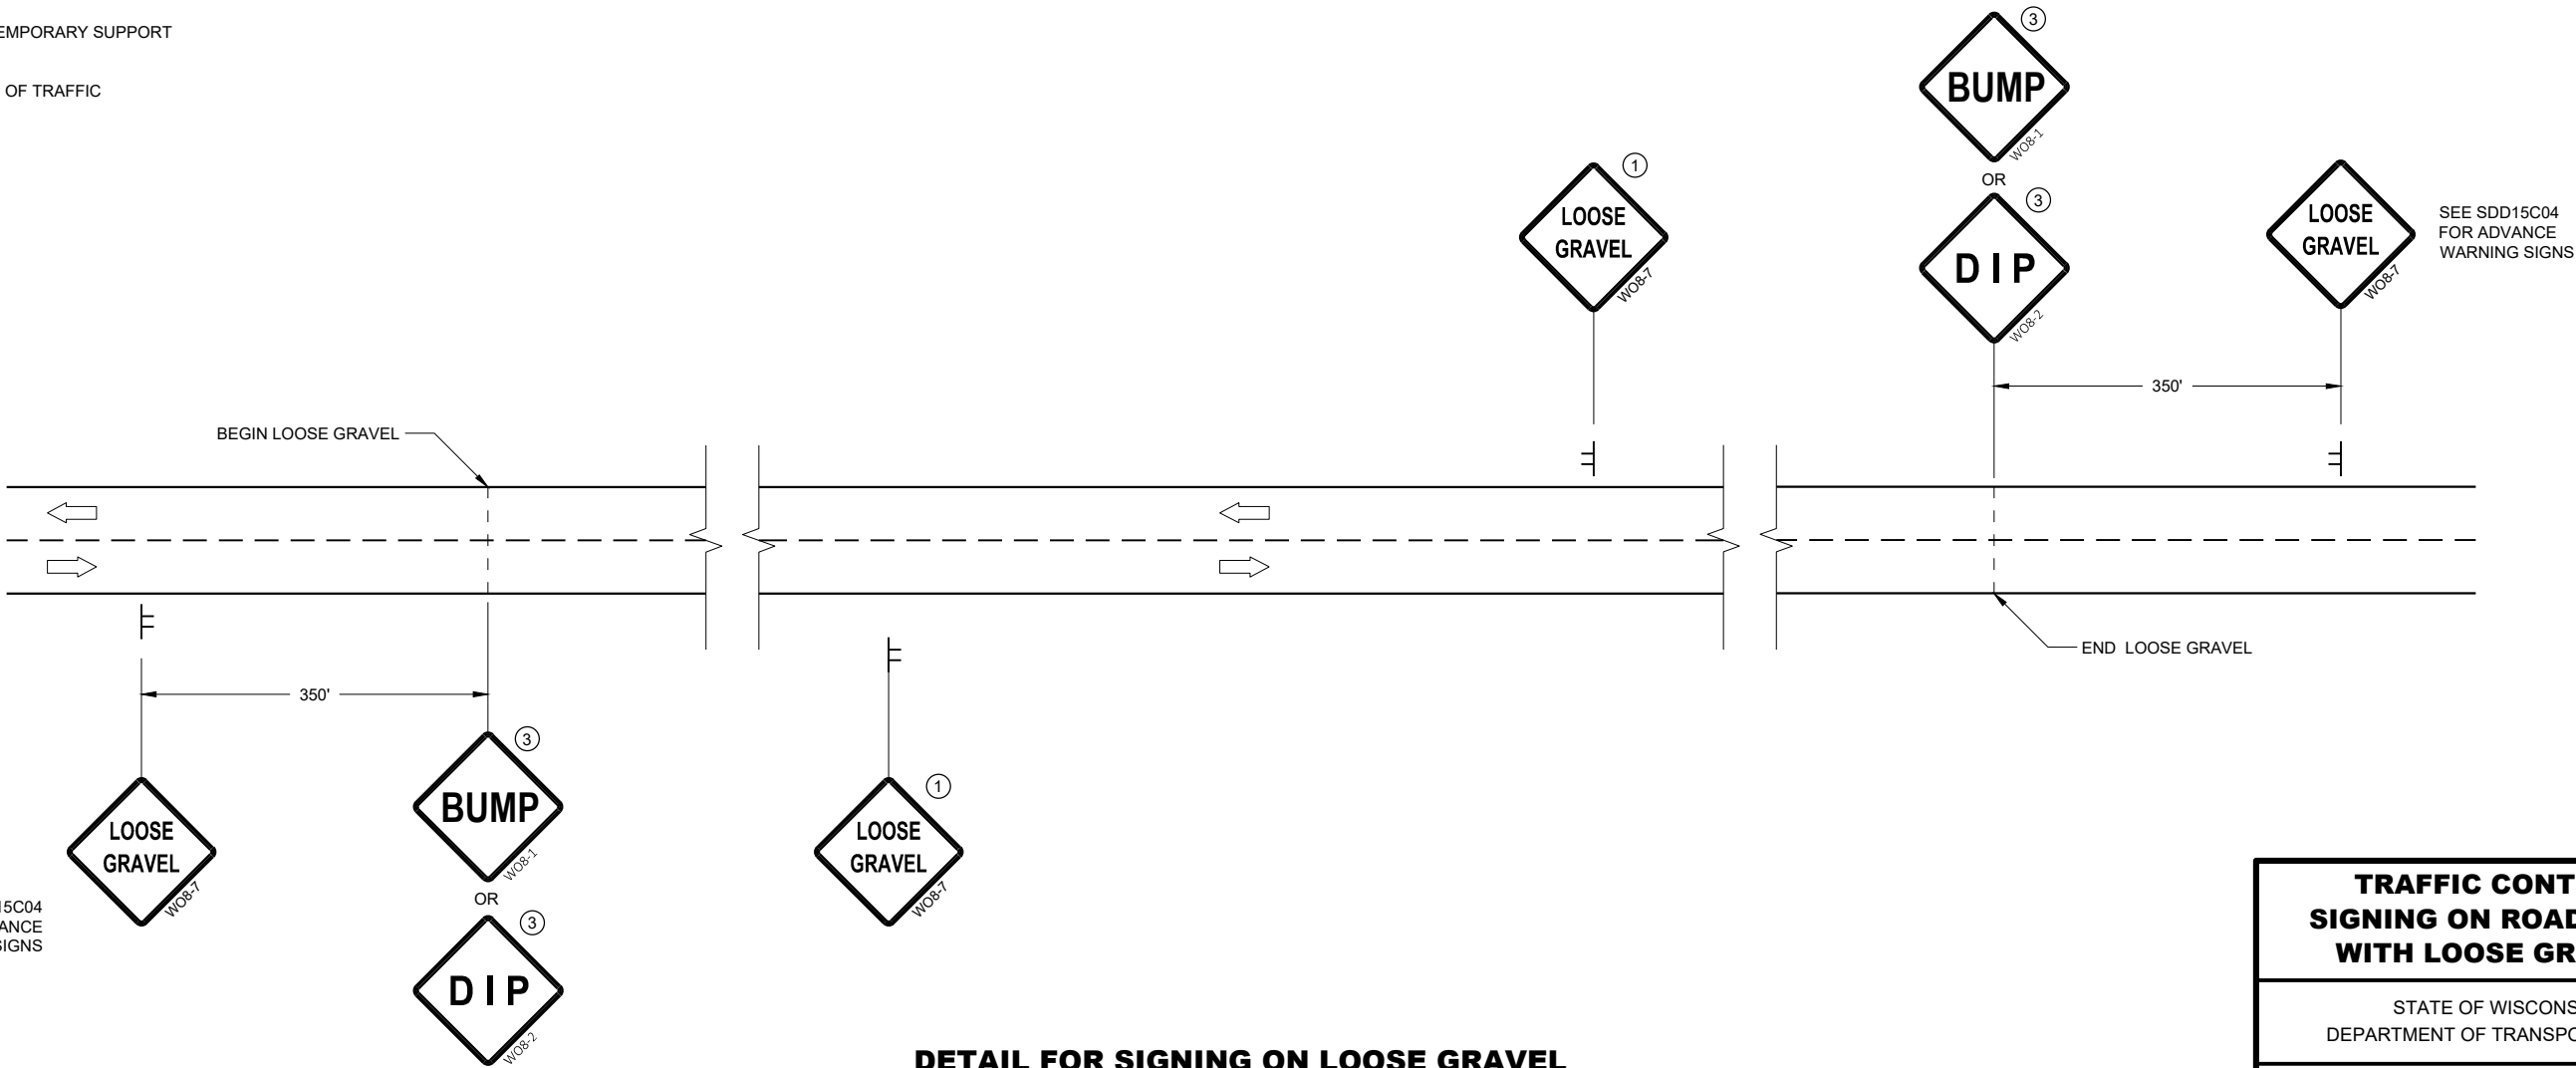


DETAIL FOR SIGNING ON LOOSE GRAVEL
OR CHIP SEALED SURFACES

TRAFFIC CONTROL
SIGNING ON ROADWAYS
WITH LOOSE GRAVEL

STATE OF WISCONSIN
DEPARTMENT OF TRANSPORTATION

APPROVED
February 2021 /S/ Andrew Heidtke
DATE WORK ZONE ENGINEER
FHWA

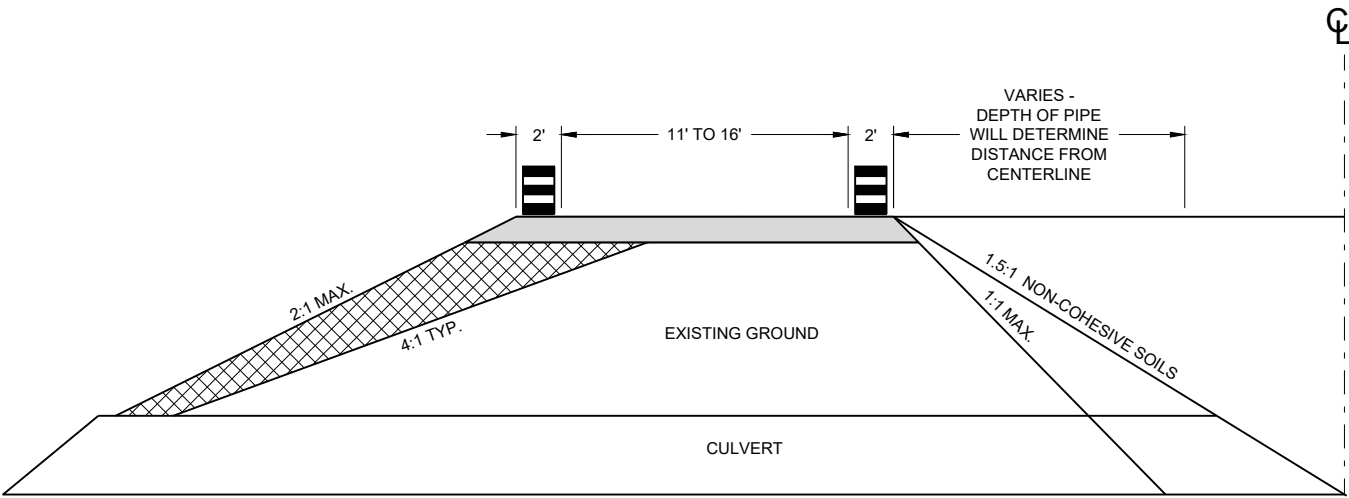

CROSS SECTION

GENERAL NOTES

USE 1:1 FOR COHESIVE CLAYS AND SILTS, LOAMS, SANDY CLAYS AND ANGULAR GRAVEL SOILS.
USE 1.5:1 FOR NON-COHESIVE SOILS.

THE TAPER SHOULD EXTEND ACROSS THE SHOULDER UNLESS DOING SO WOULD GREATLY CONFLICT WITH THE WORK OPERATION.

ALL LANE CLOSURE SIGNS SHALL BE REMOVED OR COVERED AND ALL DEVICES REMOVED BEYOND THE SHOULDER WHEN WORK IS NOT IN PROGRESS AND THE LANE IS RESTORED TO A SAFE OPERATING CONDITION.


CHANNELIZING DEVICES PLACED ADJACENT TO WORK AREA SHALL BE PULLED BACK FROM TRAVEL LANE WHEN WORK IS NOT IN PROGRESS.

USE WITH SDD 15C12 "TRAFFIC CONTROL FOR LANE CLOSURE WITH FLAGGING OPERATIONS"

USE WITH SDD 15D45 "SIGNING ON ROADWAYS WITH LOOSE GRAVEL"

LEGEND

- DRUM WITHOUT WARNING LIGHT
- 6" BASE AGGREGATE DENSE 1 1/4" - INCIDENTAL TO LANE SHIFT ITEM
- FILL - INCIDENTAL TO LANE SHIFT ITEM
- WORK AREA
- FLAGGER, EQUIPPED WITH STOP/SLOW PADDLE FASTENED ON SUPPORT STAFF

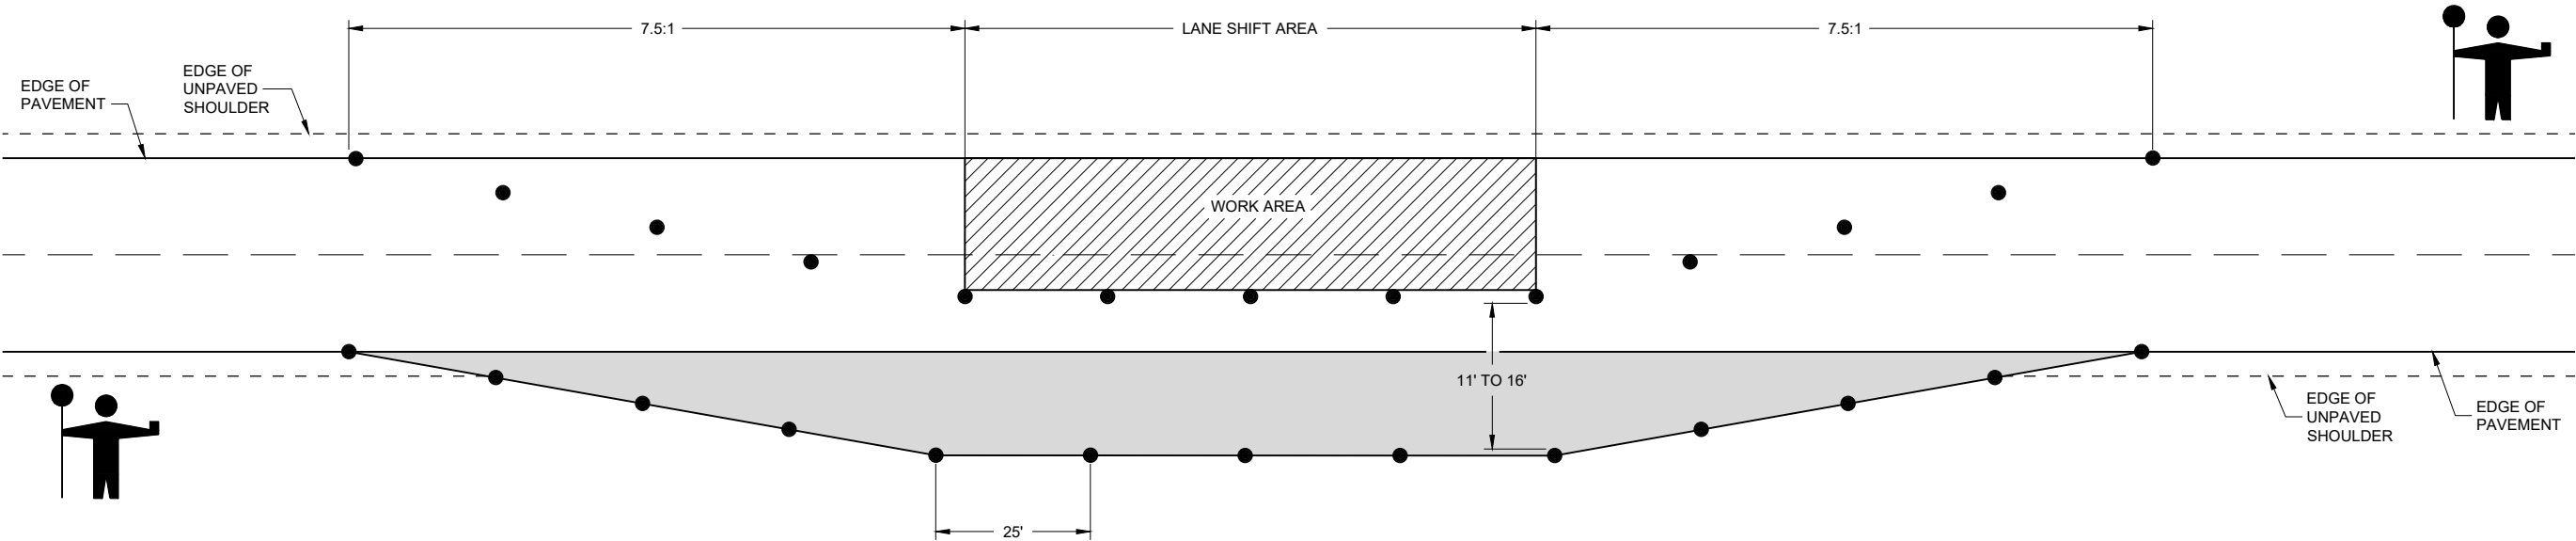

LANE SHIFT IN FLAGGING OPERATION

TRAFFIC CONTROL,
TEMPORARY LANE SHIFT
DURING CULVERT WORK

STATE OF WISCONSIN
DEPARTMENT OF TRANSPORTATION

APPROVED
February 2021 /S/ Andrew Heidtke
DATE WORK ZONE ENGINEER

FHWA

LEGEND

- V1

WORK VEHICLE
- V2

SHADOW VEHICLE
- 

TRUCK MOUNTED ATTENUATOR (TMA)
- 

FLASHING ARROW PANEL (CAUTION)
- 

WORK AREA
- 

DIRECTION OF TRAFFIC


POSTED SPEED PRIOR TO WORK STARTING (MPH)	DECISION SIGHT DISTANCE (D)
0 - 25	550'
30	550'
35	700'
40	700'
45	900'
50	900'
55	1200'

GENERAL NOTES

- ALL SIGNS ARE 48"X48" UNLESS OTHERWISE NOTED.
- MOBILE IS WORK THAT MOVES CONTINUOUSLY OR MOVES AT LEAST THE DECISION SIGHT DISTANCE EVERY 15 MINUTES.
- ALL VEHICLES SHALL BE EQUIPPED WITH TWO 360 DEGREE HIGH INTENSITY YELLOW FLASHING LIGHTS OR STROBE LIGHTS AND OPERATED WITH HEADLIGHTS TURNED ON.
- ALL ARROW PANELS SHALL BE REAR FACING, TYPE "B" OR "C", AND DISPLAYING THE FLASHING CAUTION MODE. SIGNS PLACED ON VEHICLES MUST NOT OBSCURE THE ARROW PANEL.
- USE AN ATTENUATOR ON THE REARMOST VEHICLE THAT BLOCKS ALL OR PART OF THE TRAFFIC LANE.
- ①

DISTANCE BETWEEN VEHICLES MAY INCREASE FROM THE ATTENUATOR'S ROLL AHEAD BASED ON TERRAIN, SIGHT DISTANCE, AND OTHER FACTORS. WHENEVER ADEQUATE STOPPING SIGHT DISTANCE EXISTS TO THE REAR, SHADOW VEHICLES SHOULD MAINTAIN THE MINIMUM DISTANCE FROM THE WORK VEHICLE AND PROCEED AT THE SAME SPEED AS THE WORK VEHICLE. SHADOW VEHICLES SHOULD SLOW DOWN IN ADVANCE OF VERTICAL OR HORIZONTAL CURVES THAT RESTRICT SIGHT DISTANCE.
- ②

ALIGN LEFT SIDE OF SHADOW VEHICLE WITH EDGE OF WORK AREA.

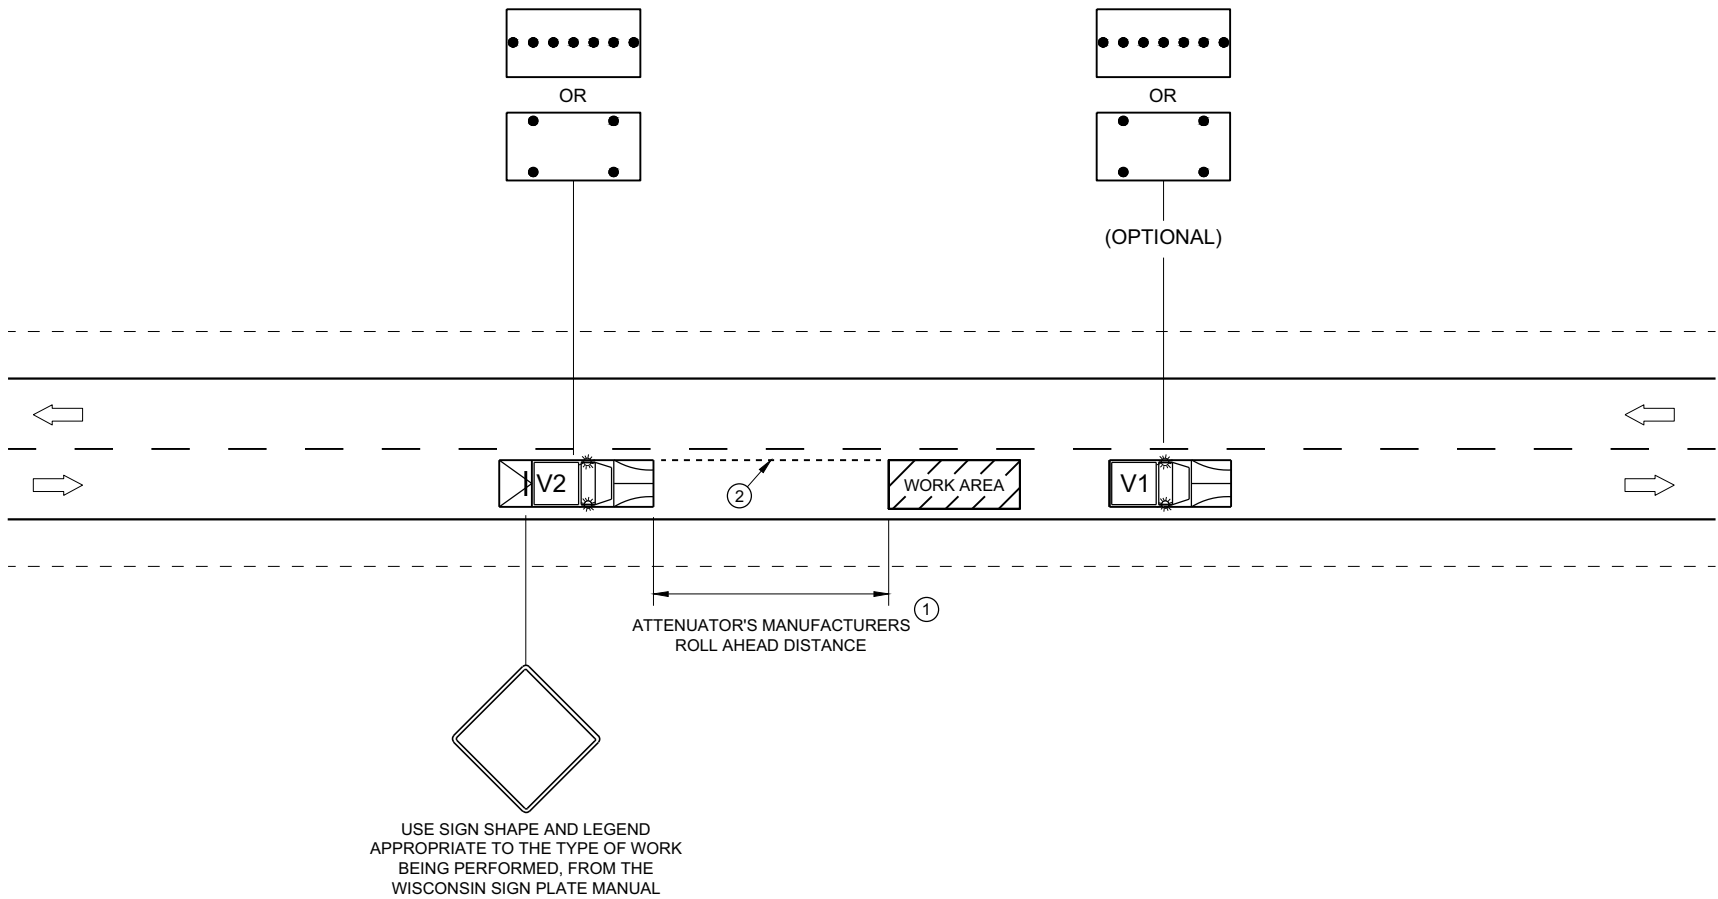



TRAFFIC CONTROL,
MOBILE OPERATIONS ON
AN UNDIVIDED ROADWAY

STATE OF WISCONSIN
DEPARTMENT OF TRANSPORTATION

APPROVED
February 2021
DATE



/S/ Andrew Heidtke
STATEWIDE WORK ZONE TRAFFIC
SAFETY ENGINEER

FHWA

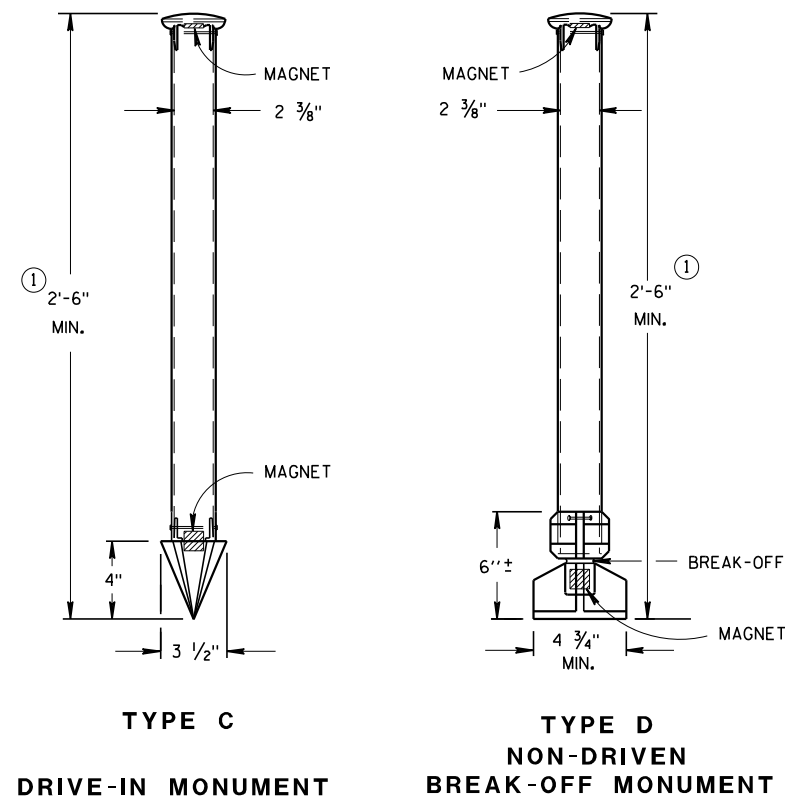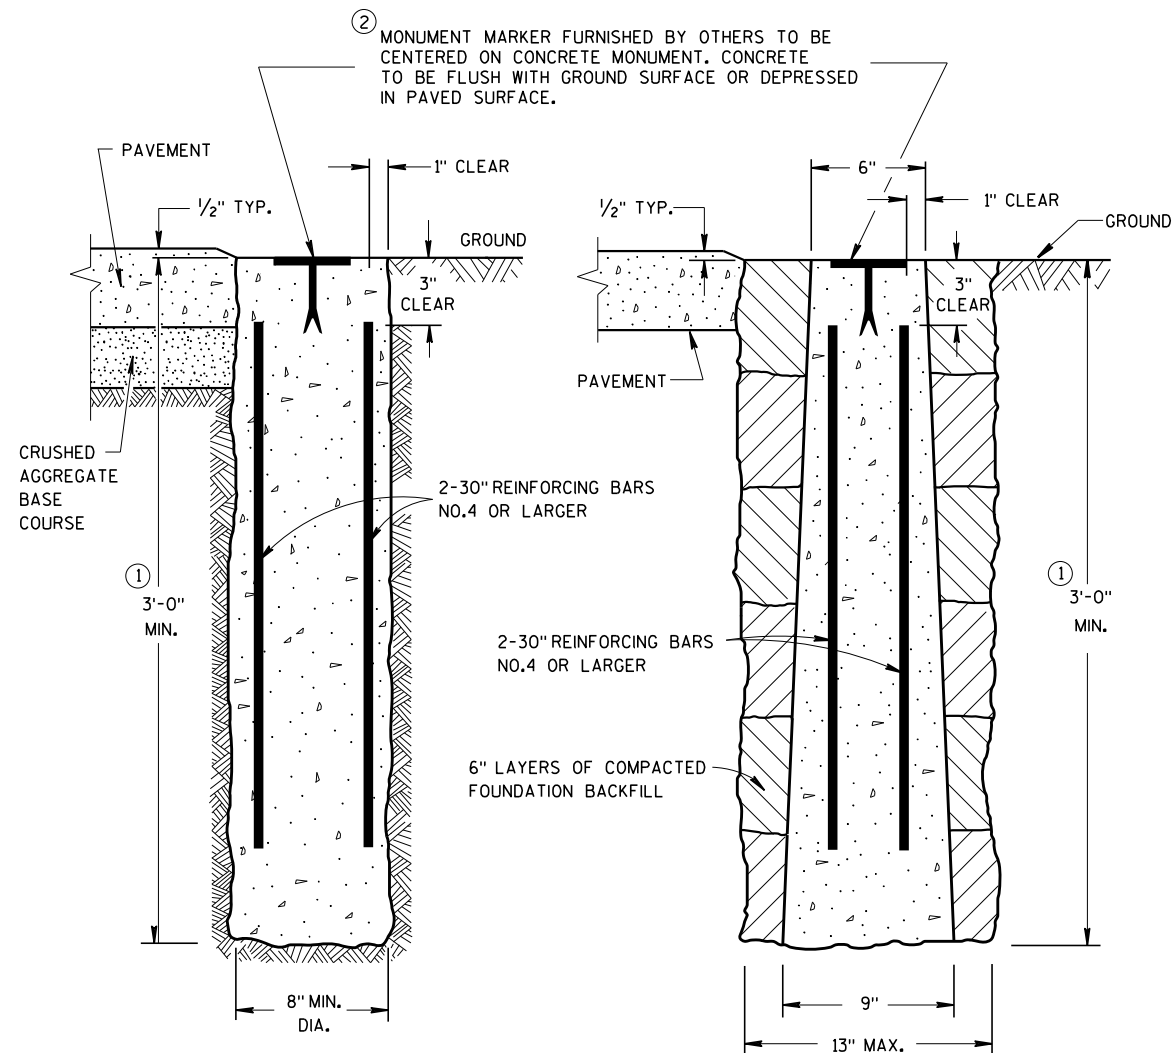

ALUMINUM MONUMENTS

(INCLUDES MARKER)

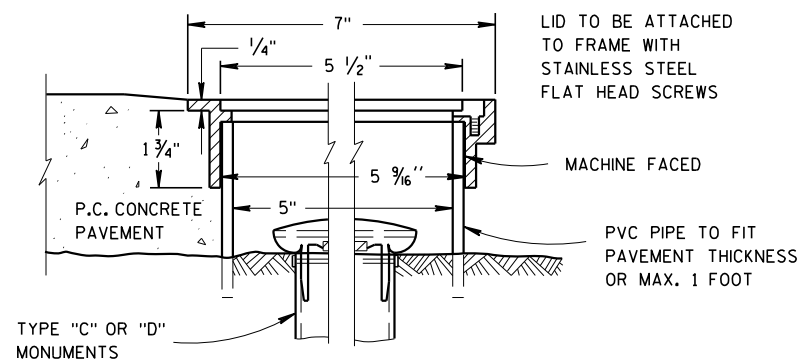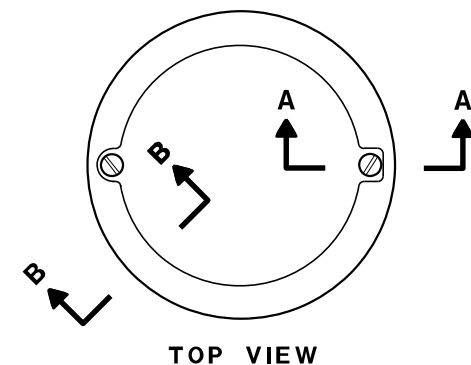


ALUMINUM MONUMENT COVER

(APPROXIMATE WEIGHT 2 LBS)
(FOR CONCRETE PAVEMENT ONLY)


LANDMARK REFERENCE MONUMENTS AND COVERS

STATE OF WISCONSIN
DEPARTMENT OF TRANSPORTATION

APPROVED
March 2018 /S/ Raymond A. Kumapayi
DATE CHIEF SURVEYING AND MAPPING ENGINEER
FHWA

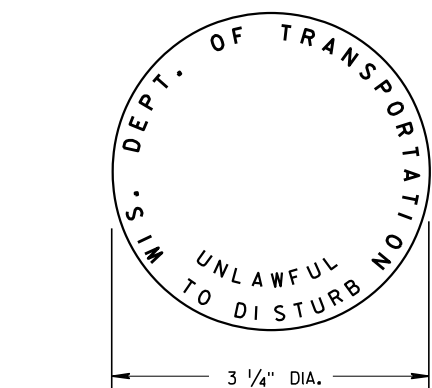



② WIS DOT MONUMENT MARKER LOGO
FOR TYPES "A", "C", & "D"

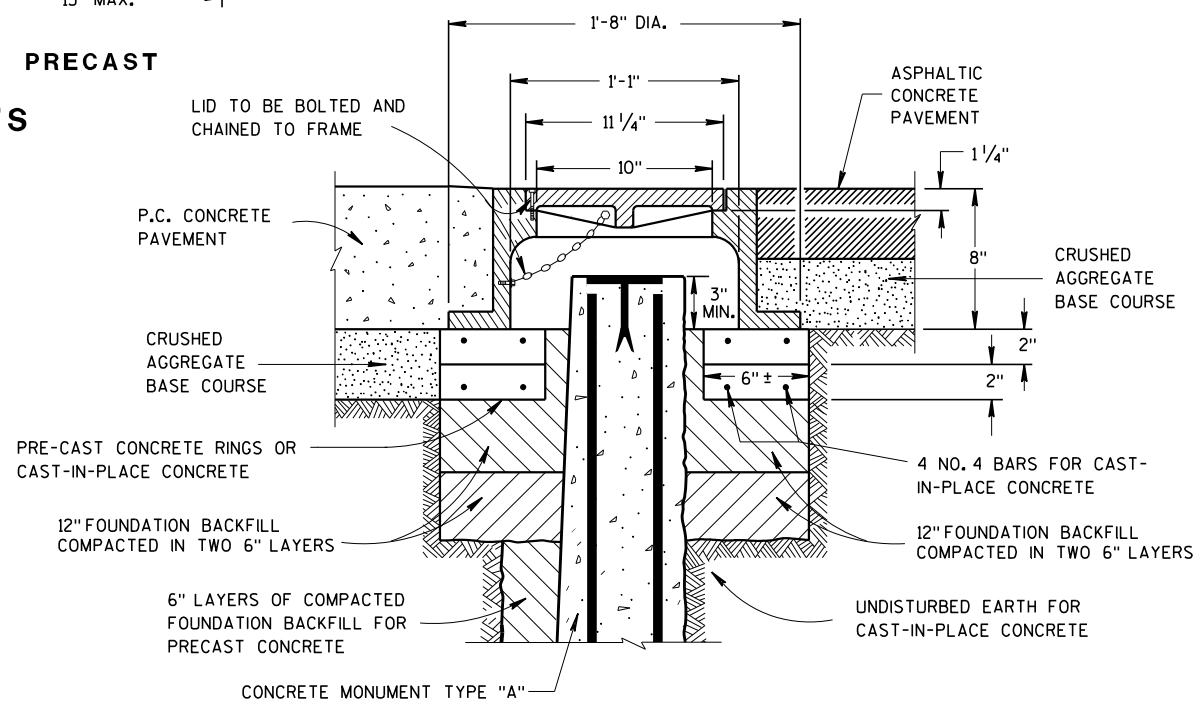

CAST IRON MONUMENT COVER



(APPROXIMATE WEIGHT 95 LBS)

URBAN AREA

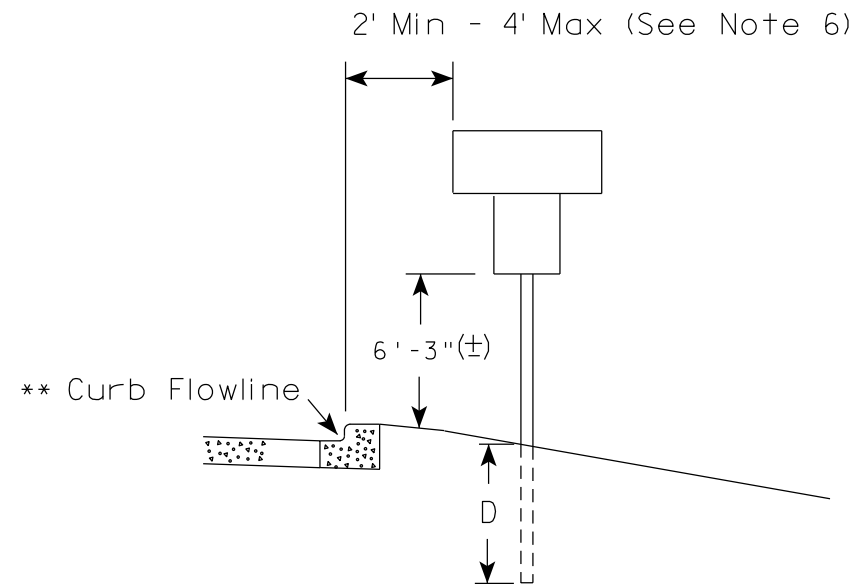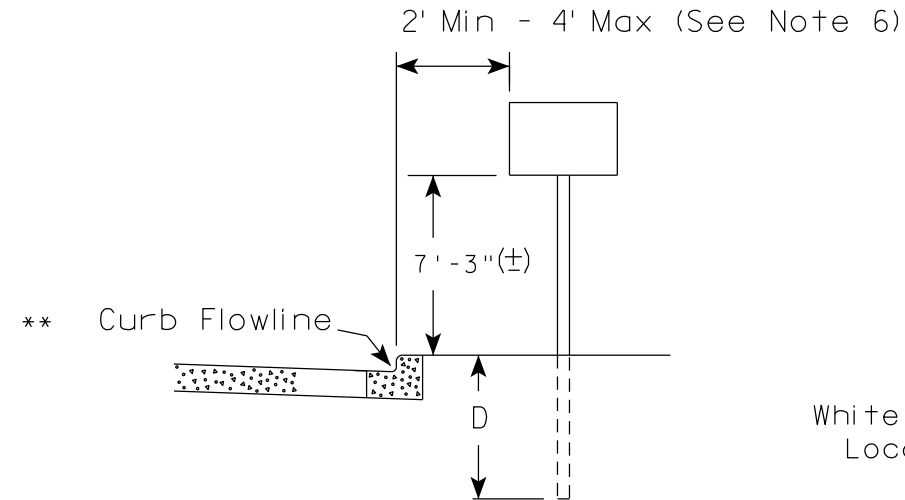

** The existence of curb and gutter does not in itself mandate the vertical clearance illustrated. That height is typically measured where there is sidewalk adjacent to the roadway or parking is permitted. In the absence of sidewalk vertical clearance is measured from the top of the curb. Offset of signs is measured from the flow line.

RURAL AREA (See Note 2)

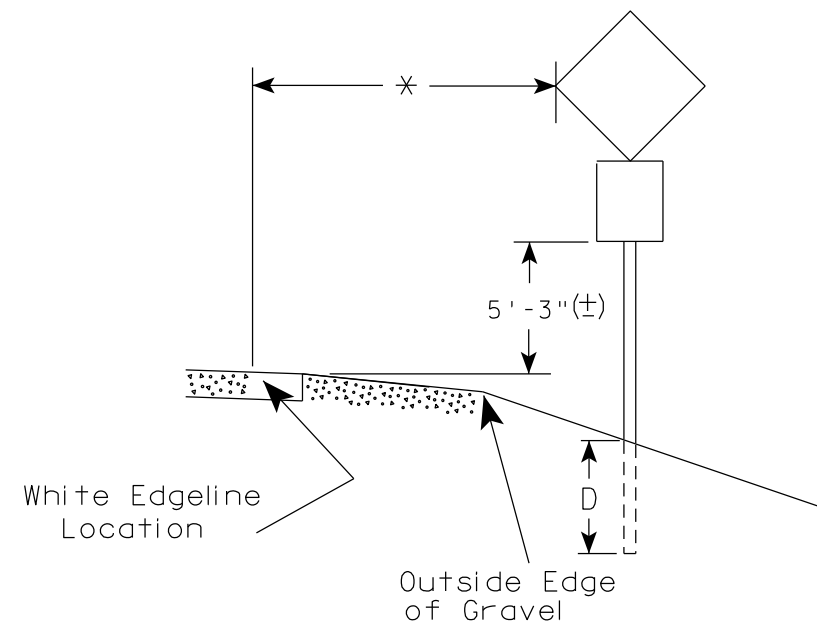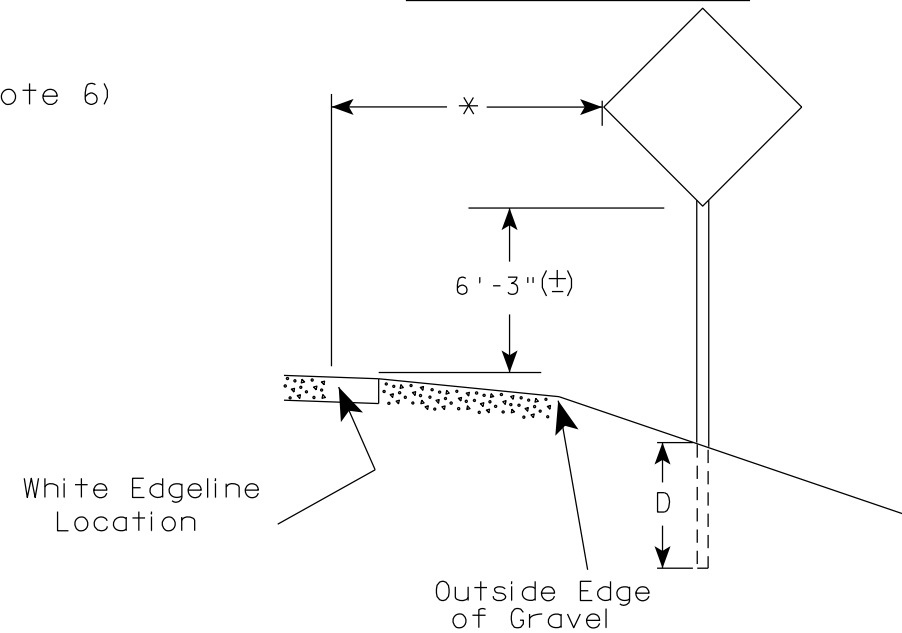

* 6 feet from edge of a paved shoulder or 12 feet from the edge of pavement (edge line location) or 2 feet from outside edge of gravel, whichever is greater unless directed by project engineer.

POST EMBEDMENT DEPTH

Area of Sign Installation (Sq. Ft.)	D (Min)
20 or Less	4'
Greater than 20	5'

GENERAL NOTES

- Signs wider than 4 feet or 20 sq.ft or larger, shall be mounted on multiple posts. Refer to plate A4-4.
- If signs are mounted on or behind barrier wall, see A4-10 sign plate.
The Double Arrow sign (W12-1D) shall be mounted at a height of 2'-3" (±). The Chevron sign (W1-8), Roundabout Chevron panel (R6-4B), Enhanced Reference Markers, Clearance Markers (W5-52), Mile Markers (D10 series), In Road Object Markers (W5-54) & End of Road Markers (W5-56) shall be mounted at a height of 4'-3" (±).
- For expressways and freeways, mounting height is 7'- 3" (±) or 6'-3" (±) depending upon existence of a sub-sign.
- Minimum mounting height for signs mounted on traffic signal poles is 5'- 3" (±).
- Offset distance shall be consistent with existing signs or consistent throughout length of project.
- The (±) tolerance for mounting height is 3 inches.
- Folding signs shall be mounted at a height of 5'-3" (±) or as directed by the Engineer.

TYPICAL INSTALLATION
OF PERMANENT TYPE II
SIGNS ON SINGLE POSTS

WISCONSIN DEPT OF TRANSPORTATION

APPROVED *Matthew R. Rauch*
for State Traffic Engineer

DATE 5/13/2020 PLATE NO. A4-3.22


PROJECT NO:

HWY:

COUNTY:

SHEET NO:


E

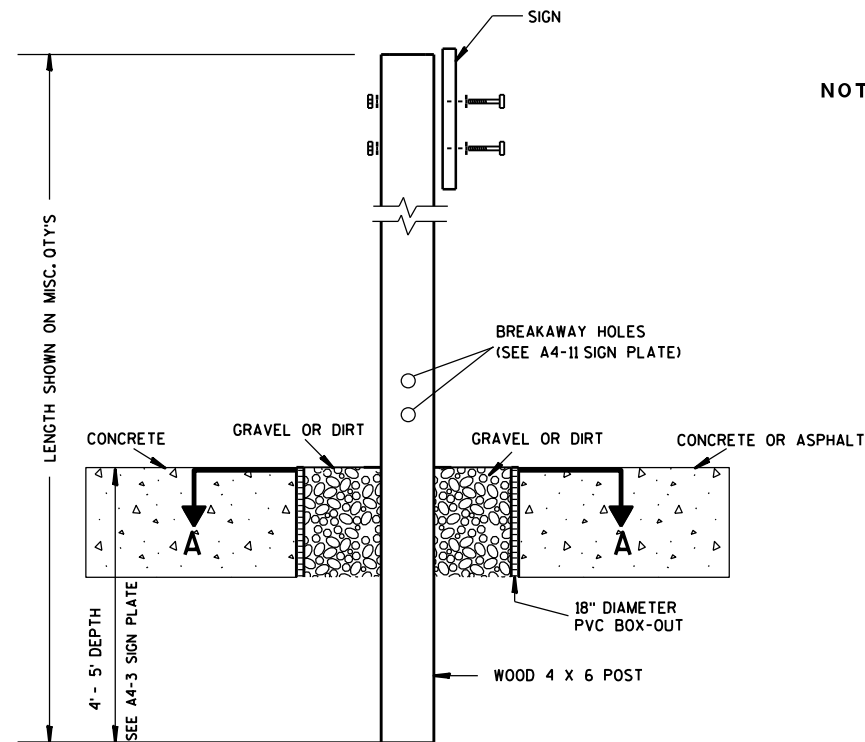

ELEVATION VIEW


DETAIL OF WOOD 4 X 6 SIGN POST IN BOX-OUT

- NOTES: 1. ALL MATERIAL TO BE APPROVED BY ENGINEER PRIOR TO INSTALLATION
2. SEE SIGN PLATE A4-8 FOR SIGN HARDWARE REQUIREMENTS
3. 18 INCH X 18 INCH SQUARE BOX-OUTS MAY BE USED FOR INSTALLATIONS IN EXISTING CONCRETE OR ASPHALT LOCATIONS.

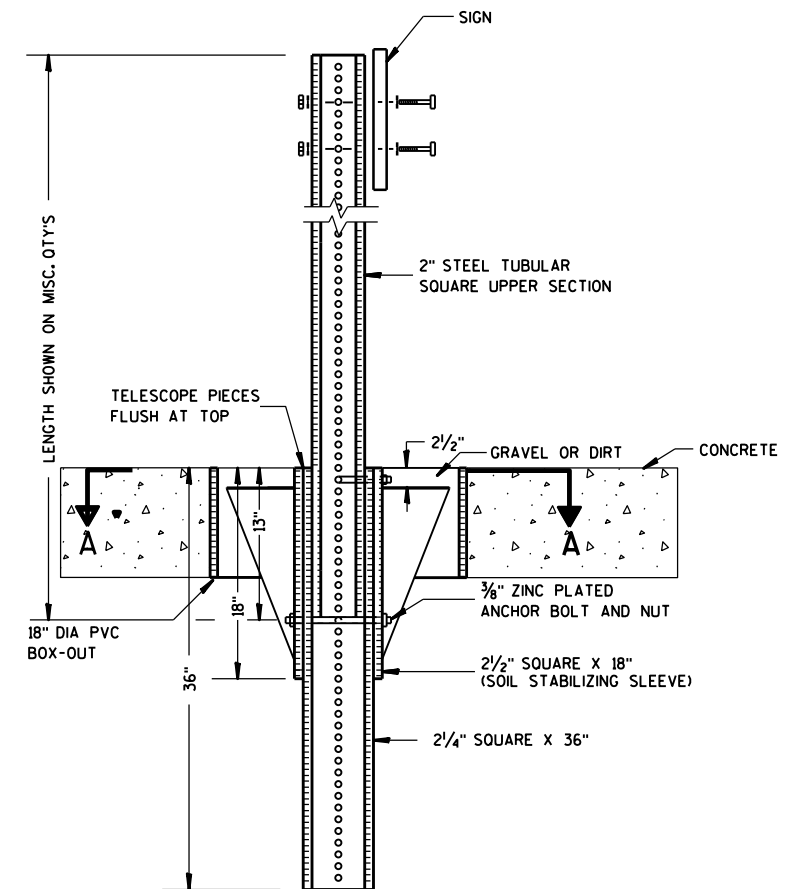

ELEVATION VIEW

DETAIL OF STEEL 2 X 2 SIGN POST IN BOX-OUT

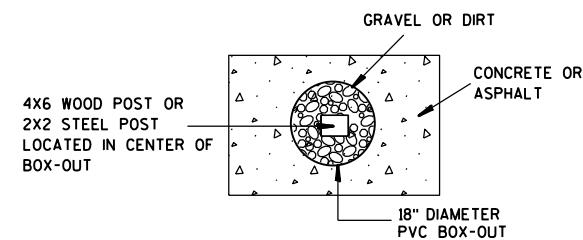

PLAN VIEW

FOR NEW CONCRETE/ASPHALT INSTALLATIONS

SIGN POST
BOX-OUTS
A4-3B

WISCONSIN DEPT OF TRANSPORTATION

APPROVED *Matthew R. Rauch*
for State Traffic Engineer

DATE 1/27/14 PLATE NO. A4-3B.1




PROJECT NO:

HWY:



COUNTY:

SHEET NO:

E

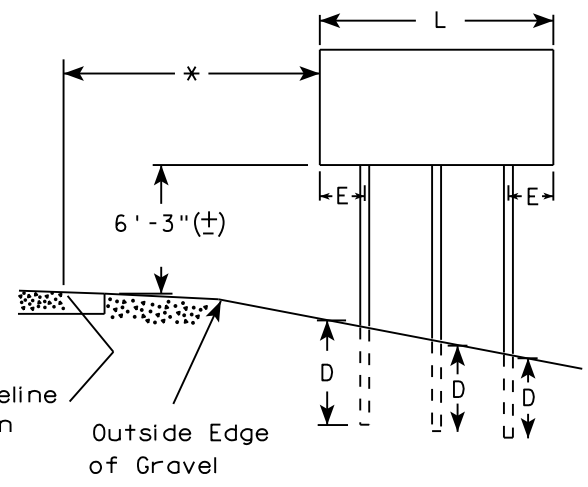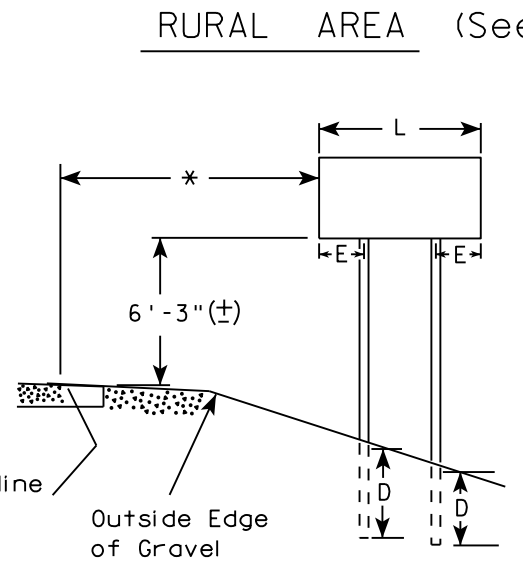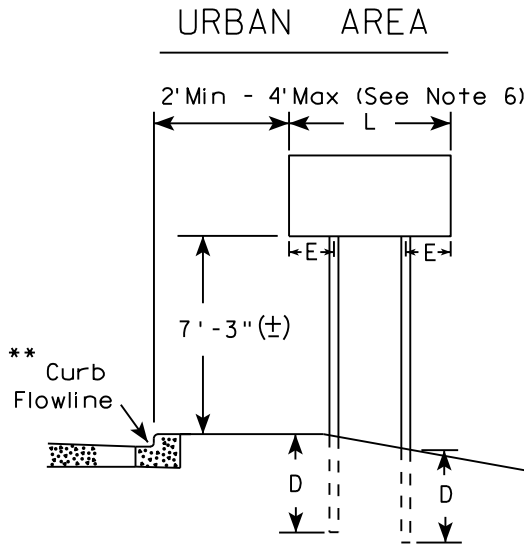

- GENERAL NOTES
1. For 3 or 4 post installations, individual post spacing shall be greater than 3'-6".
 2. See tables below for required number of posts.
 3. For expressways and freeways, mounting height is 7'-3" (±) or 6'-3" (±) depending upon existence of sub-sign.
 4. The (±) tolerance for mounting height is 3 inches.
 5. J-Assemblies are considered to be one sign for mounting height.
 6. Offset distance shall be consistent with existing signs or consistent throughout length of project.
 7. Folding signs shall be mounted at a height of 5'-3" (±) or as directed by the engineer.
 8. The Double Arrow sign (W12-1) shall be mounted at a height of 2'-3" (±). The Chevron sign (W1-8), Roundabout Chevron panel (R6-4B), Clearance Markers (W5-52), Mile Markers (D10 series), In Road Object Markers (W5-54) & End of Road Markers (W5-56) shall be mounted at a height of 4"-3" (±).

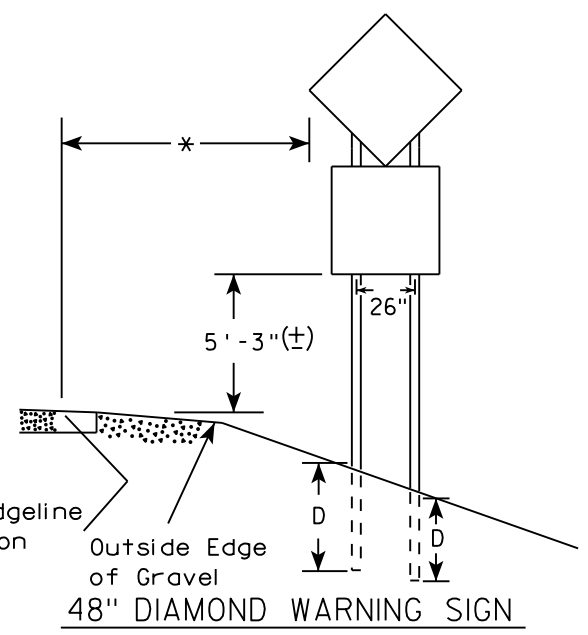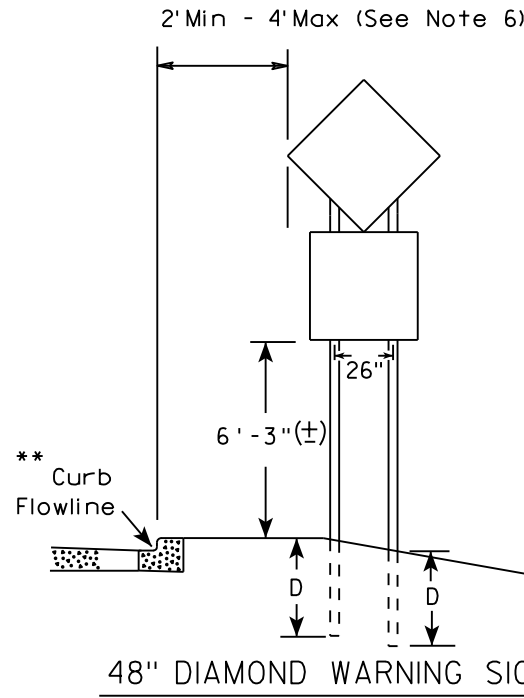

- * 6 feet from edge of a paved shoulder or 12 feet from the edge of pavement (edge line location) or 2 feet from outside edge of gravel, whichever is greater unless directed by project engineer.
- ** The existence of curb and gutter does not in itself mandate the vertical clearance illustrated. That height is typically measured where there is sidewalk adjacent to the roadway or parking is permitted. In the absence of sidewalk vertical clearance is measured from the top of the curb. Offset of signs is measured from the flow line.
- *** See A4-3 sign plate for signs 4' or less in width and less than 20 S.F. in area.

SIGN SHAPE OTHER THAN DIAMOND (TWO POSTS REQUIRED)	
L	E
Greater than 48" Less than 60"	12"
60" to 108"	L/5

SIGN SHAPE OTHER THAN DIAMOND (THREE POSTS REQUIRED)	
L	E
Greater than 108" to 144"	12"

POST EMBEDMENT DEPTH


Area of Sign Installation (Sq. Ft.)	D (Min)
20 or Less	4'
Greater than 20	5'

TYPICAL INSTALLATION
OF TYPE II SIGNS
ON MULTIPLE POSTS

WISCONSIN DEPT OF TRANSPORTATION

APPROVED *Matthew R. Rauch*
for State Traffic Engineer

DATE 8/21/17 PLATE NO. A4-4.15

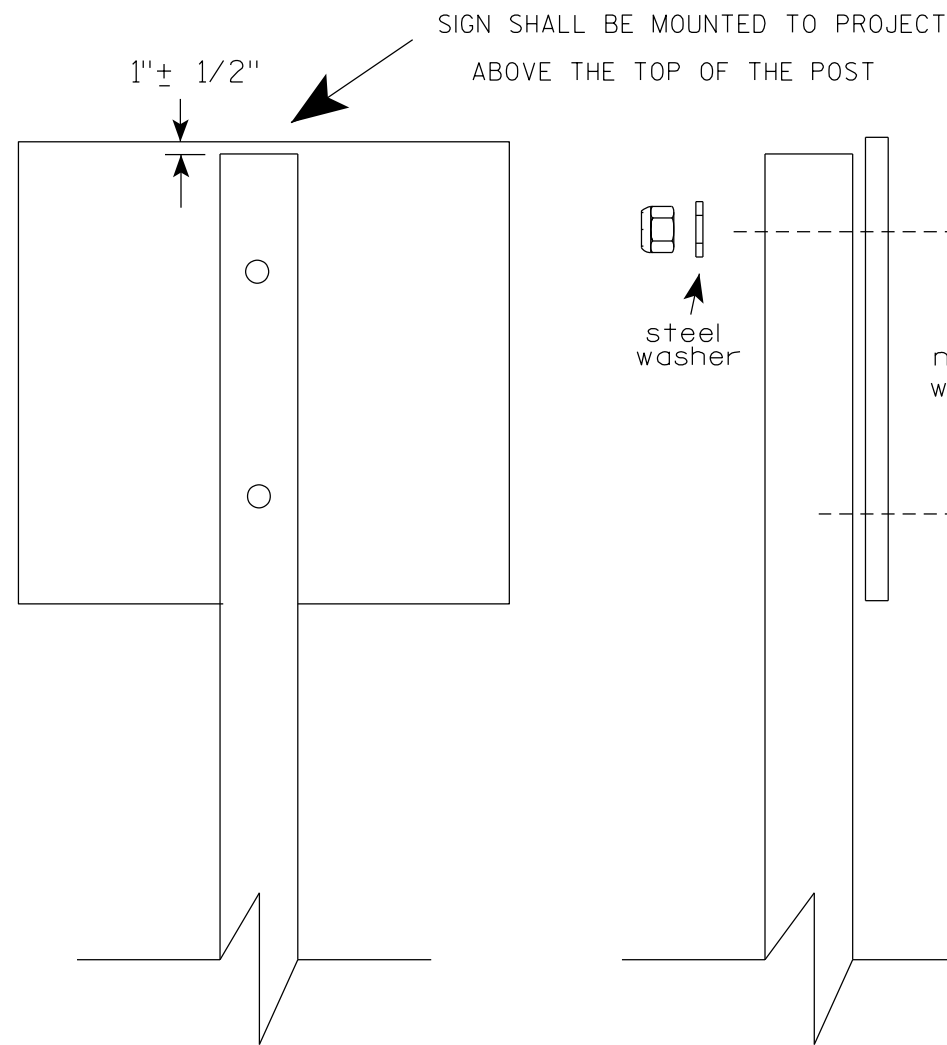

Nuts, bolts and lags used for mounting signs shall have hexagonal heads and shall be either :

- a. Hot dip galvanized in accordance with ASTM Designation: A 153, Class D, or SC 3
- b. Electro-galvanized in accordance with ASTM Designation : B 633, TYPE III, SC 3.


Threads on bolts and nuts shall be manufactured with sufficient allowance for the cadmium plate or galvanized coating to permit the nuts to run freely on the bolts.

- STRINGER BOLTING TO ALUMINUM SIGNS (SEE SIGN PLATE A4-18)
- MACHINE BOLTS - $\frac{5}{16}$ " X 1-3/4" Length w/ lock nuts
- WOOD POSTS (4" x 6")
- LAG SCREWS - $\frac{3}{8}$ " X 3" (NO STRINGERS ON BACK OF SIGN)
 $\frac{3}{8}$ " X 4" (STRINGERS ON BACK OF SIGN)
- SQUARE STEEL POSTS (2" x 2")
- MACHINE BOLTS - $\frac{3}{8}$ " X 3-1/4" Length w/ nuts (NO STRINGER ON BACK OF SIGN)
 $\frac{3}{8}$ " X 5" Length w/ nuts (STRINGERS ON BACK OF SIGN)
- RIVETS - $\frac{9}{32}$ " (6605-9-6) BULB-TITE, TRI-FOLD, ALUMINUM BODY/MANDREL
O.D. FLANGE .720-.765 INCH, GRIP RANGE .042-.375 INCH
- WASHERS (ALL POSTS) -
- 1-1/4" O.D. X $\frac{3}{8}$ " I.D. X $\frac{1}{16}$ " STEEL
 - 1-1/4" O.D. X $\frac{3}{8}$ " I.D. X .080 NYLON

* Two different fastening systems are shown for illustration purposes. On any individual sign, either one or the other system shall be used. Actual number of fasteners per sign varies with the sign area, but normally there are two. For a single post installation, all signs greater than 9 sq. ft. require the use of 3 fasteners.

ATTACHMENT OF SIGNS TO POSTS	
WISCONSIN DEPT OF TRANSPORTATION	
APPROVED	<i>Matthew R. Rauch</i> For State Traffic Engineer
DATE 4/1/2020	PLATE NO. A4-8.9

7

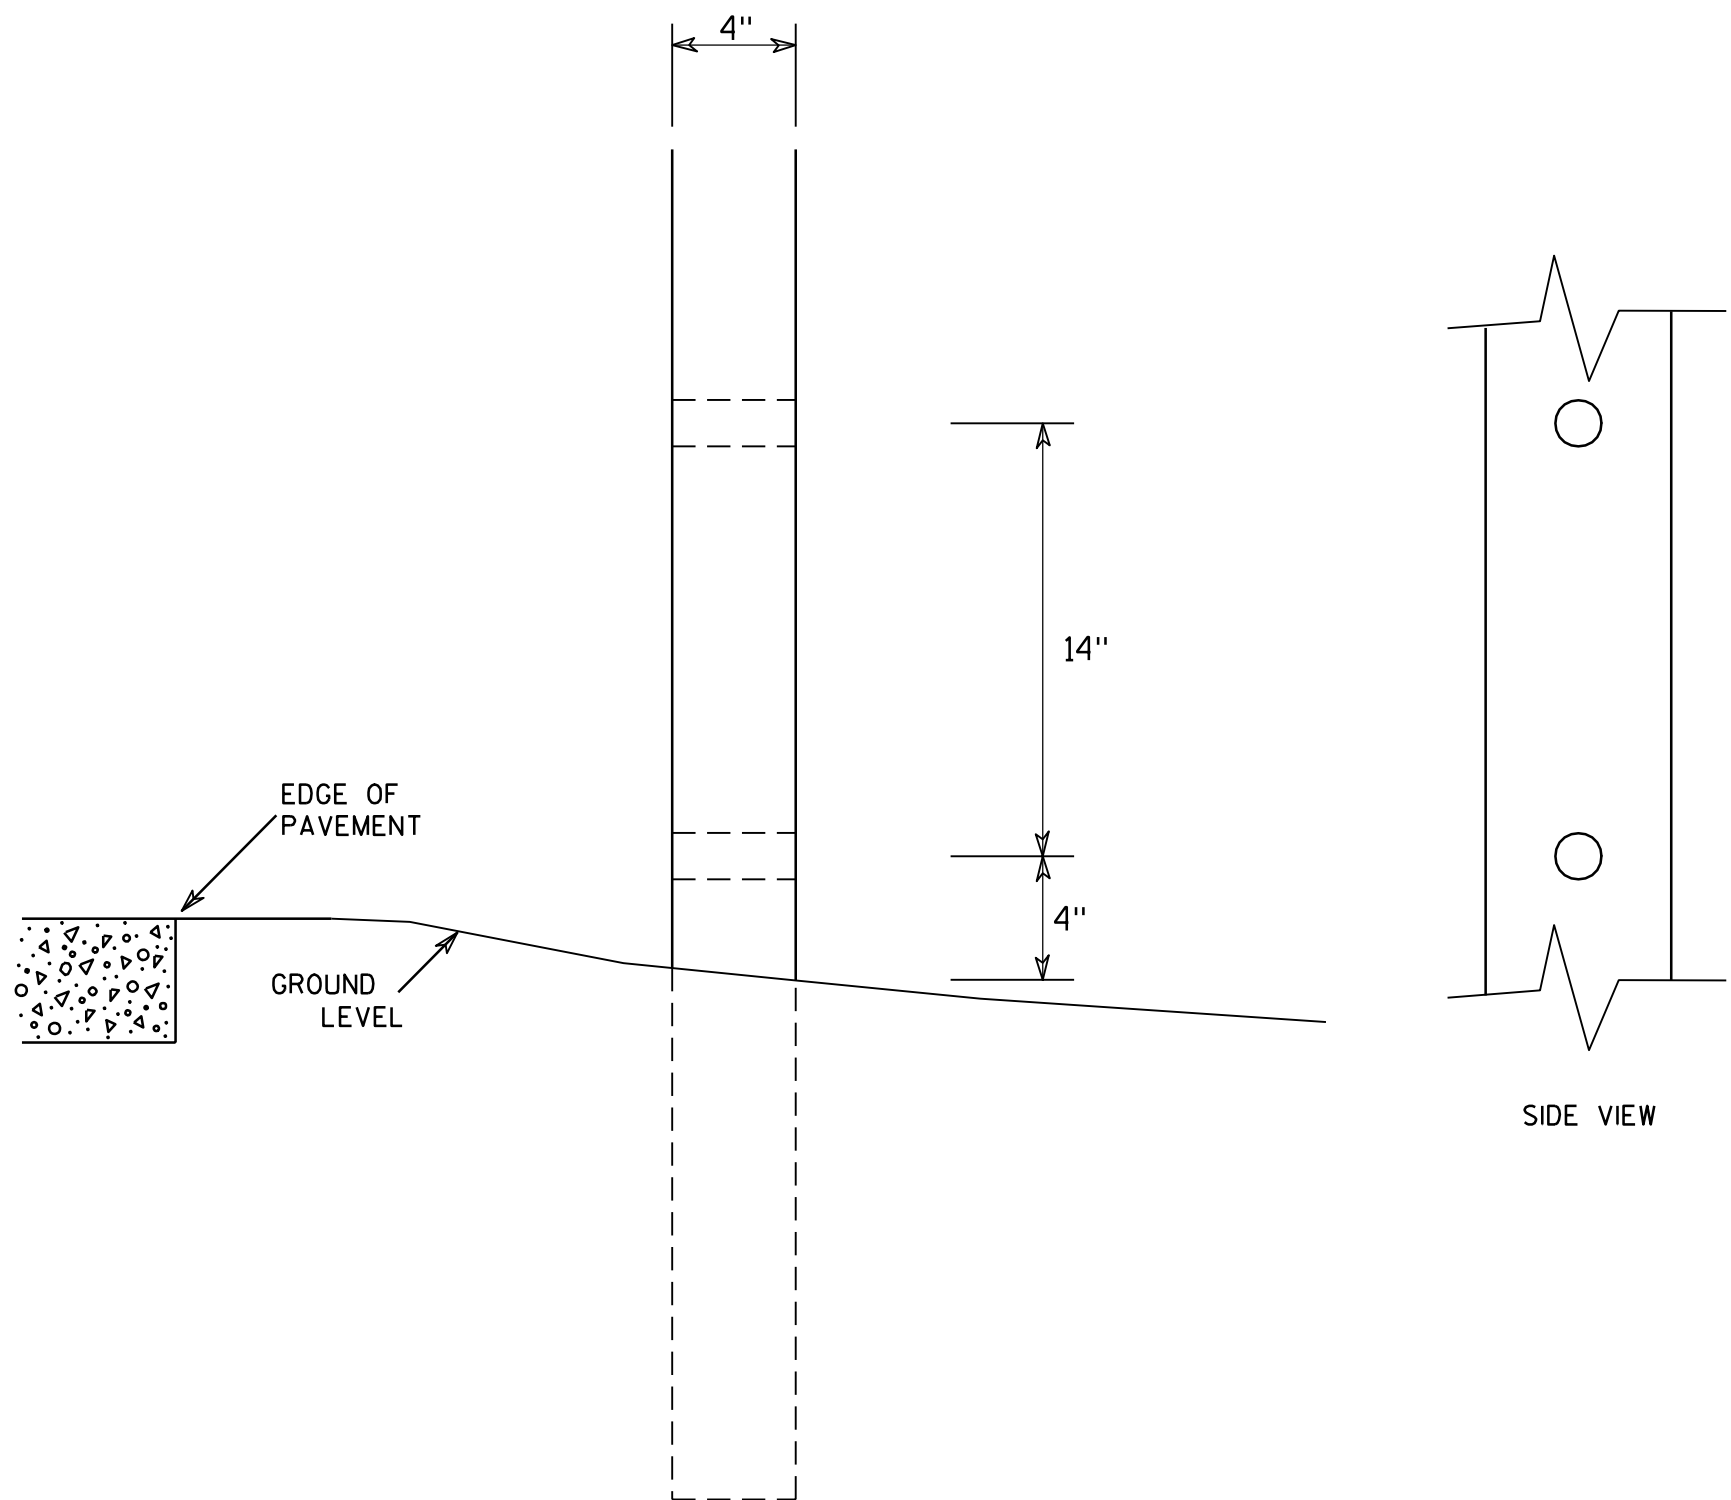

GENERAL NOTES

1. All 4 x 6 Wood Posts shall be modified by having two 1½" diameter holes drilled perpendicular to the roadway centerline.

7

4 X 6 WOOD POST
MODIFICATIONS

WISCONSIN DEPT OF TRANSPORTATION

APPROVED

Chester J. Spang
for State Traffic Engineer

DATE 3/27/97

PLATE NO. A4-11.2

PROJECT NO:

HWY:




COUNTY:

SHEET NO:


E

BANDING

SINGLE SIGN

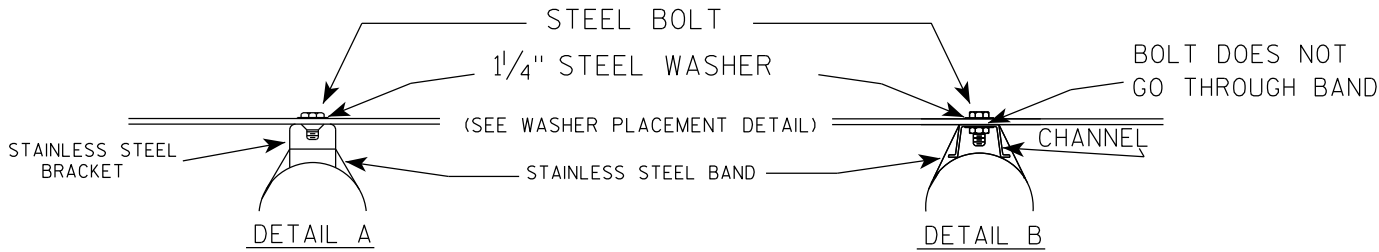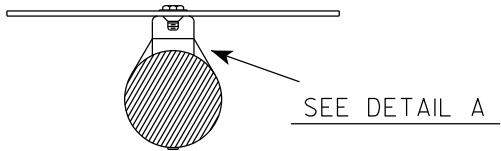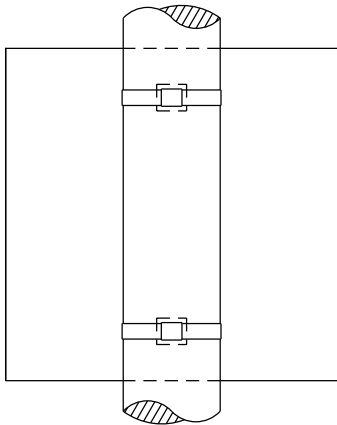

WASHER PLACEMENT

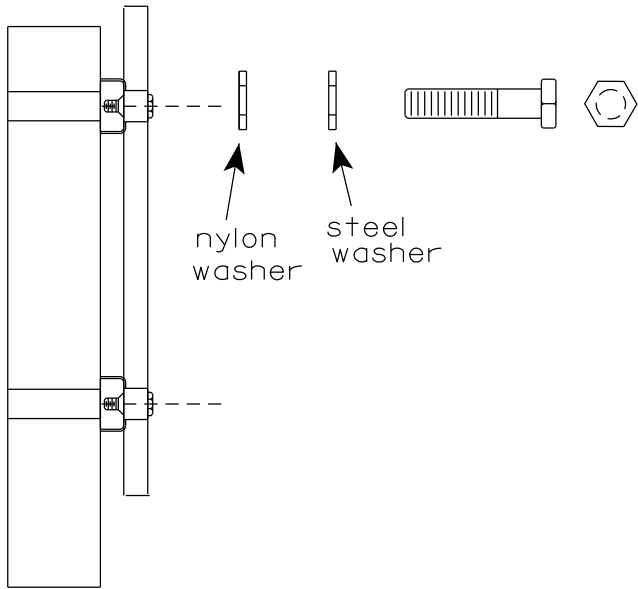


WASHERS (ALL POSTS) -
1-1/4" O.D. X 3/8" I.D. X 1/16" STEEL
1-1/4" O.D. X 3/8" I.D. X .080 NYLON
FOR ALL TYPE H SIGNS

GENERAL NOTES

1. Any sign over 3 feet in width shall use the V-Block banding method. See A5-10 standard plate.
2. Signs 3 feet or greater in height shall have three bracket bands installed. Signs less than 3 feet in height shall have two bracket bands installed.
3. Banding and assembly bracket shall be stainless steel. All bands shall be 3/4" in width and 0.025" thickness.
4. ALL SIGN MOUNTING BOLTS AND WASHERS SHALL BE EITHER:
 - a. Hot dip or mechanically galvanized in accordance with ASTM Designation: A 153, Class D
 - b. Electro-galvanized in accordance with ASTM designation: B 633, Type III, SC 3

"J" ASSEMBLY

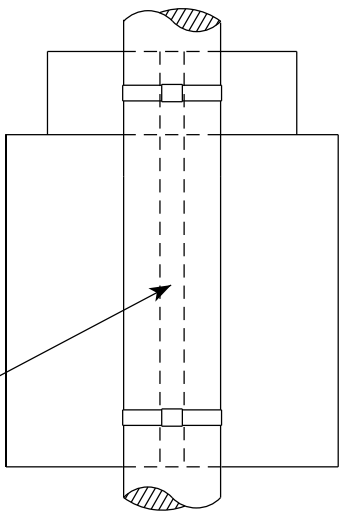

CHANNEL
SEE TYPICAL PANEL
INSTALLATION SHEET

SEE DETAIL B


STANDARD SIGN
SIGN BANDING DETAILS

WISCONSIN DEPT OF TRANSPORTATION


APPROVED *Matthew R. Rauch*
for State Traffic Engineer

DATE 6/10/19 PLATE NO. A5-9.4

VIEW FROM
BACK

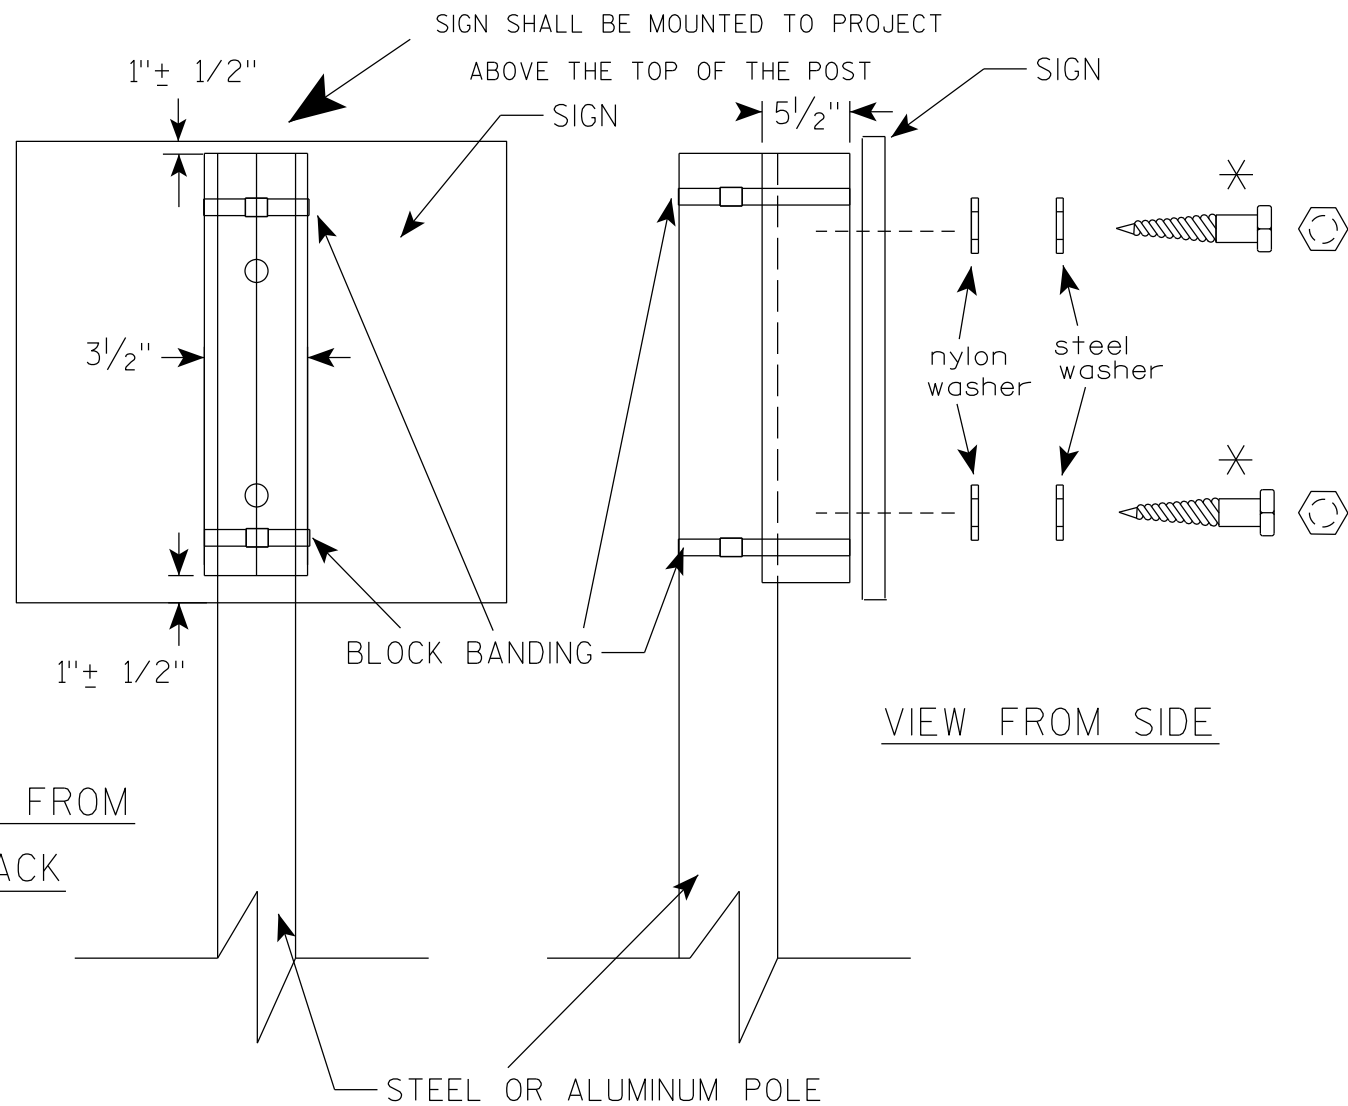

VIEW FROM SIDE

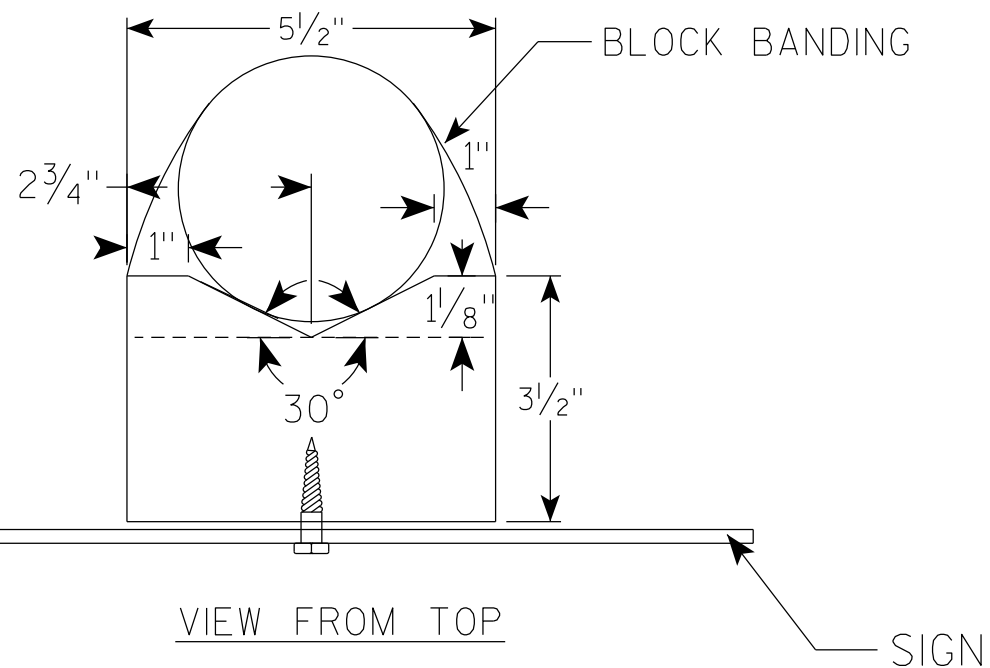

GENERAL NOTES

1. WOOD 4"X6" POST MATERIAL SHALL CONFORM TO 507.2.2 OF THE WisDOT STANDARD SPECIFICATIONS
2. BLOCK BANDING AND CLIPS SHALL BE STAINLESS STEEL, $\frac{3}{4}$ " WIDTH AND 0.025" THICKNESS
3. SIGNS 3' OR GREATER IN HEIGHT SHALL UTILIZE 3 BLOCK BANDS. SIGNS UNDER 3' IN HEIGHT SHALL UTILIZE 2 BLOCK BANDS
4. ACTUAL NUMBER OF FASTENERS PER SIGN VARIES WITH THE SIGN AREA, BUT NORMALLY THERE ARE TWO. FOR SIGNS GREATER THAN 9 S.F. 3 FASTENERS SHALL BE USED.
5. ALL SIGN MOUNTING BOLTS AND WASHERS SHALL BE EITHER:
 - a. Hot dip or mechanically galvanized in accordance with ASTM Designation: A 153, Class D
 - b. Electro-galvanized in accordance with ASTM Designation : B 633, TYPE III, SC 3
6. ALL BOLTS SHALL HAVE HEXAGONAL HEADS.
7. STEEL WASHERS SHALL BE $1\frac{1}{4}$ " O.D. X $\frac{3}{8}$ " I.D. X $\frac{1}{16}$ "
8. NYLON WASHERS SHALL BE $1\frac{1}{4}$ " O.D. X $\frac{3}{8}$ " I.D. X .080 FOR TYPE H OR TYPE F FACE SIGN

✱ LAG BOLTS SHALL BE $\frac{3}{8}$ " X $2\frac{1}{2}$ "

BLOCK BANDING DETAIL
(V-BLOCK OPTION)

WISCONSIN DEPT OF TRANSPORTATION


APPROVED *Matthew R. Rauch*
for State Traffic Engineer

DATE 6/10/19 PLATE NO. A5-10.2

PROJECT NO:

SHEET NO:

E

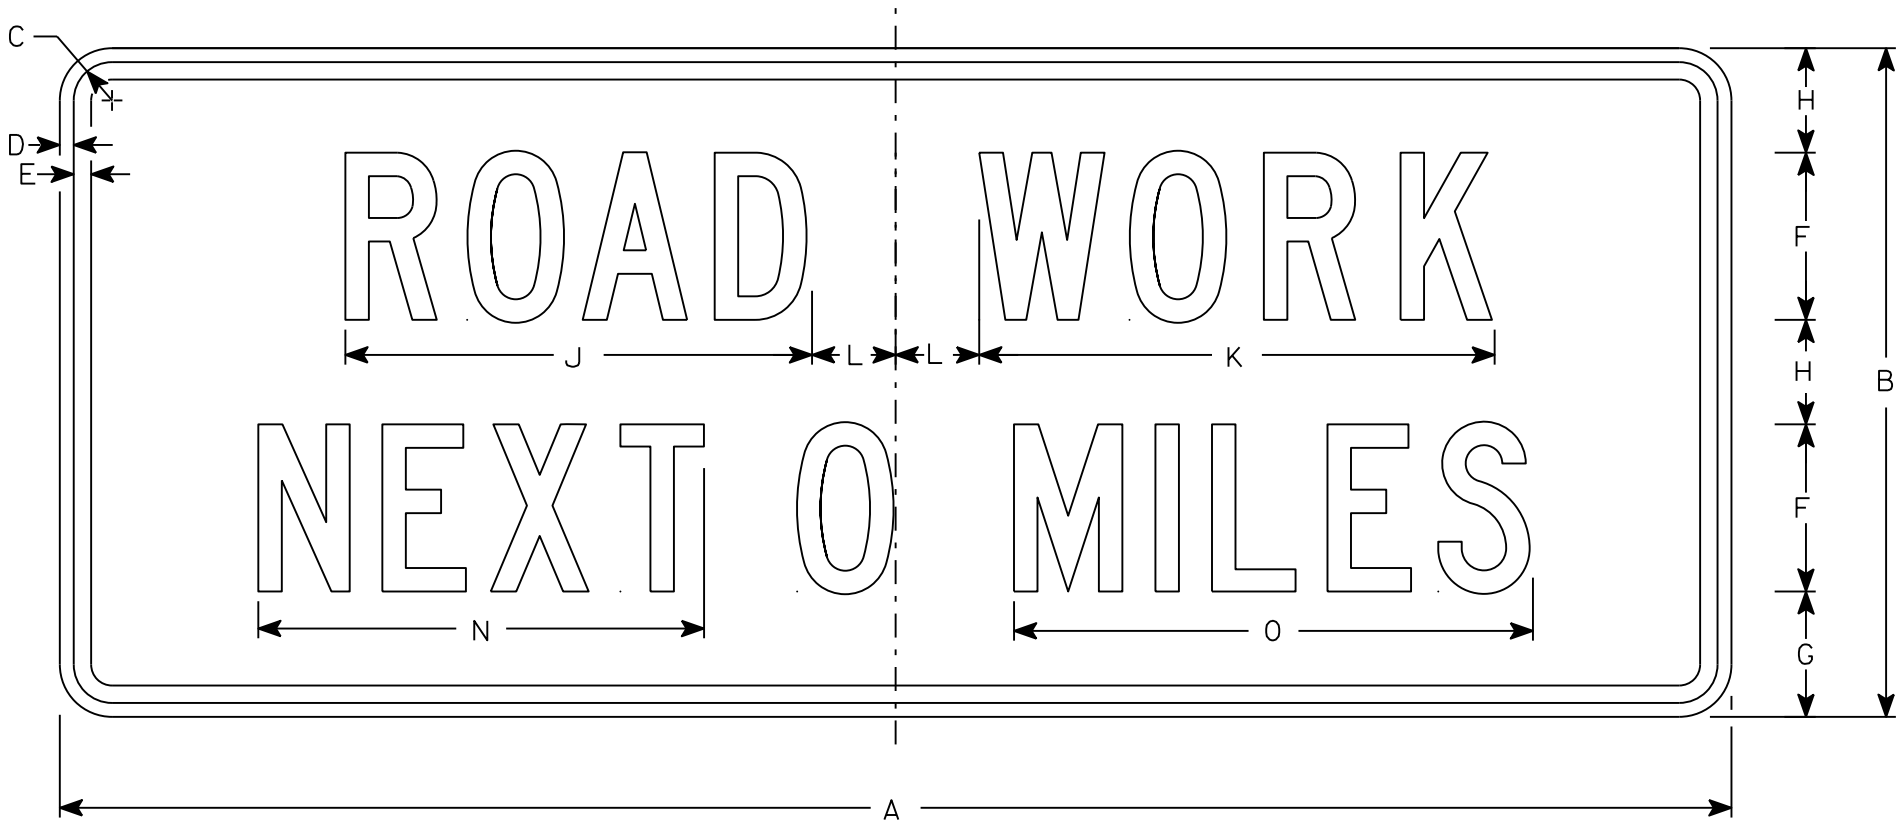

G20-1

NOTES

- 1. Sign is Type II - Type F Reflective
- 2. Color:
Background - Orange
Message - Black
- 3. Message Series - C
- 4. Corners may be square or rounded when base material is plywood but borders shall be rounded as shown. When base material is metal, the corners and borders shall be rounded.
- 5. Round distance to nearest whole Mile and substitute appropriate numerals and optically adjust spacing to achieve proper balance

SIZE	A	B	C	D	E	F	G	H	I	J	K	L	M	N	O	P	Q	R	S	T	U	V	W	X	Y	Z	Area sq. ft.
1																											
2	60	24	1 3⁄8	1⁄2	5⁄8	6	4 1⁄2	3 3⁄4		16 3⁄4	18 1⁄2	3		16	18 5⁄8												10
3																											
4	60	24	1 3⁄8	1⁄2	5⁄8	6	4 1⁄2	3 3⁄4		16 3⁄4	18 1⁄2	3		16	18 5⁄8												10
5																											


STANDARD SIGN
G20-1

WISCONSIN DEPT OF TRANSPORTATION

APPROVED *Matthew R. Rauch*
For State Traffic Engineer

DATE 3/14/17 PLATE NO. G20-1.8

7

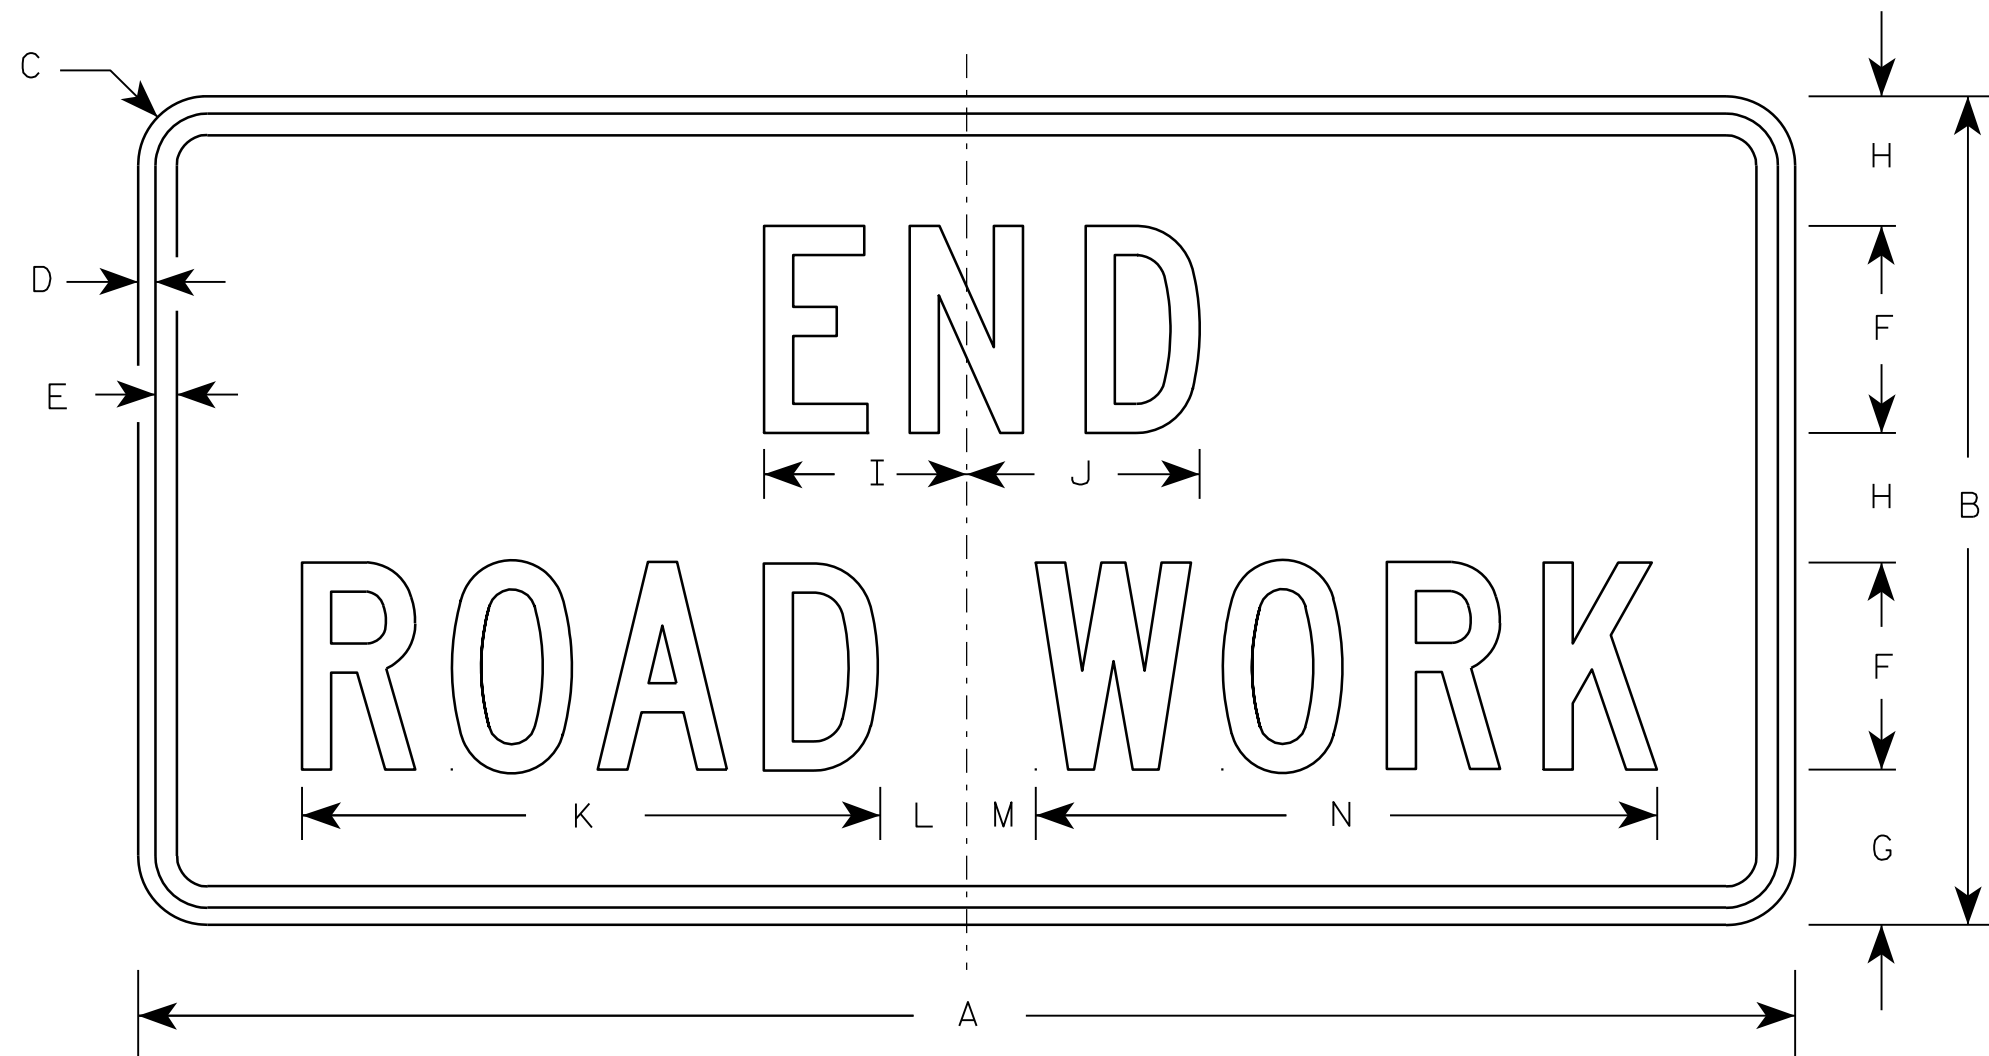

G20-2A

NOTES

1. Sign is Type II - Type F Reflective - reference WIS DOT Standard Specification for HIGHWAY and STRUCTURE CONSTRUCTION latest edition.
2. Color:
Background - Orange
Message - Black
3. Message Series - C
4. Corners may be square or rounded when base material is plywood but borders shall be rounded as shown. When base material is metal, the corners and borders shall be rounded.

Metric equivalent
for this sign is:

SIZE	
1	900 mm X 450 mm
2	1200 mm X 600 mm
3	1200 mm X 600 mm
4	1200 mm X 600 mm
5	1200 mm X 600 mm

SIZE	A	B	C	D	E	F	G	H	I	J	K	L	M	N	O	P	Q	R	S	T	U	V	W	X	Y	Z	Area sq. ft.	Area m ²
1	36	18	1 1/8	3/8	1/2	4	3 3/4	2 1/2	4 1/8	4 1/8	11 1/8	2	1	12 1/8													4.5	0.41
2	48	24	1 1/2	1/2	5/8	6	4 1/2	3 3/4	5 7/8	6 3/4	16 3/4	2 1/2	1 3/4	18 1/2													8.0	0.72
3	48	24	1 1/2	1/2	5/8	6	4 1/2	3 3/4	5 7/8	6 3/4	16 3/4	2 1/2	1 3/4	18 1/2													8.0	0.72
4	48	24	1 1/2	1/2	5/8	6	4 1/2	3 3/4	5 7/8	6 3/4	16 3/4	2 1/2	1 3/4	18 1/2													8.0	0.72
5	48	24	1 1/2	1/2	5/8	6	4 1/2	3 3/4	5 7/8	6 3/4	16 3/4	2 1/2	1 3/4	18 1/2													8.0	0.72

STANDARD SIGN

G20-2A

WISCONSIN DEPT OF TRANSPORTATION

APPROVED *Matthew R. Rauch*
for State Traffic Engineer

DATE 9/30/09 PLATE NO. G20-2A.8

7

NOTES

- 1. Sign is Type II - Type F Reflective
- 2. Color:
 - Background - Orange
 - Message - Black
- 3. Message Series - D
- 4. Substitute appropriate numeral and adjust spacing to achieve proper balance.



G20-57

SIZE	A	B	C	D	E	F	G	H	I	J	K	L	M	N	O	P	Q	R	S	T	U	V	W	X	Y	Z	Area sq. ft.
1																											
2																											
3	72	36	1 1/8	1/2	5/8	6	5	4	15 5/8	1 5/8	5	9 1/4	21 1/4	3 1/2	1 1/2	23 1/4		29 7/8	1 3/4	3 1/4	28 1/2						18.0
4	96	48	2 1/4	3/4	1	8	6 1/2	5 1/2	20 5/8	2 1/4	6	12 1/4	28 1/4	4 3/8	1 5/8	31		39 1/4	2	4	37 7/8						32.0
5																											

STANDARD SIGN
G20-57









WISCONSIN DEPT OF TRANSPORTATION

APPROVED *Matthew R. Rauch*
For State Traffic Engineer

DATE 1/22/19 PLATE NO. G20-57.3

NOTES

1. Sign is Type II - Type F Reflective
2. Color:
Background - Orange
Message - Black
3. Message Series - C
4. Corners may be square or rounded when base material is plywood but borders shall be rounded as shown. When base material is metal, the corners and borders shall be rounded.

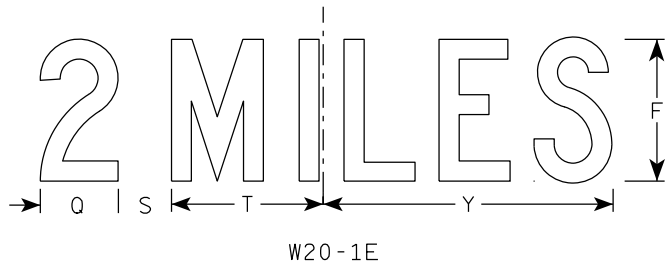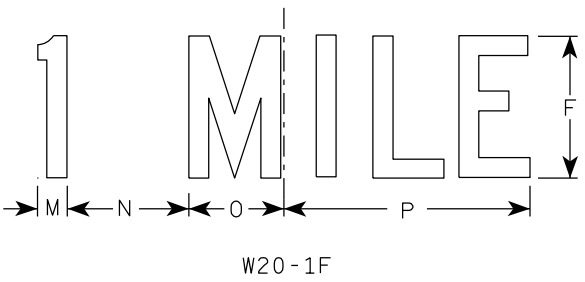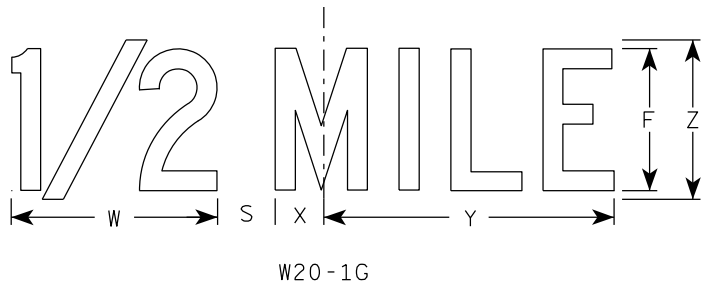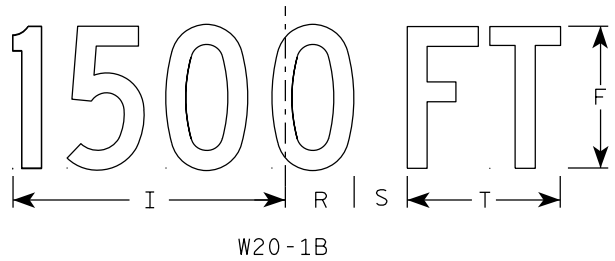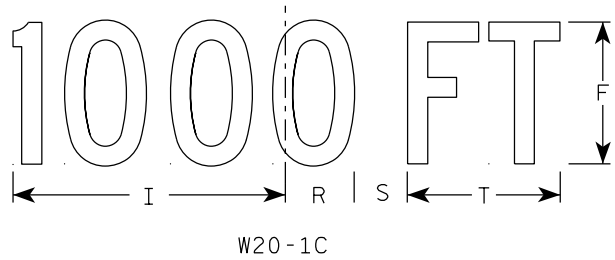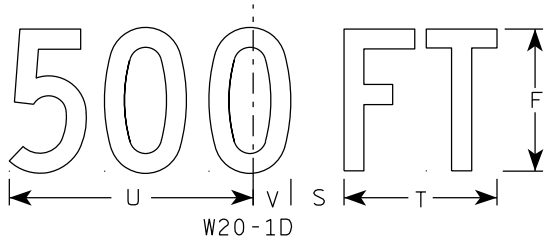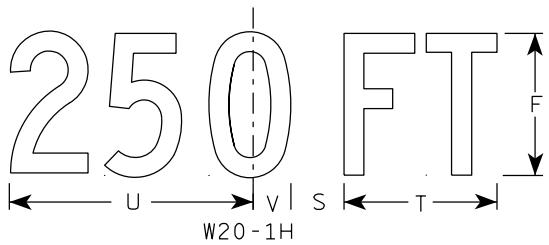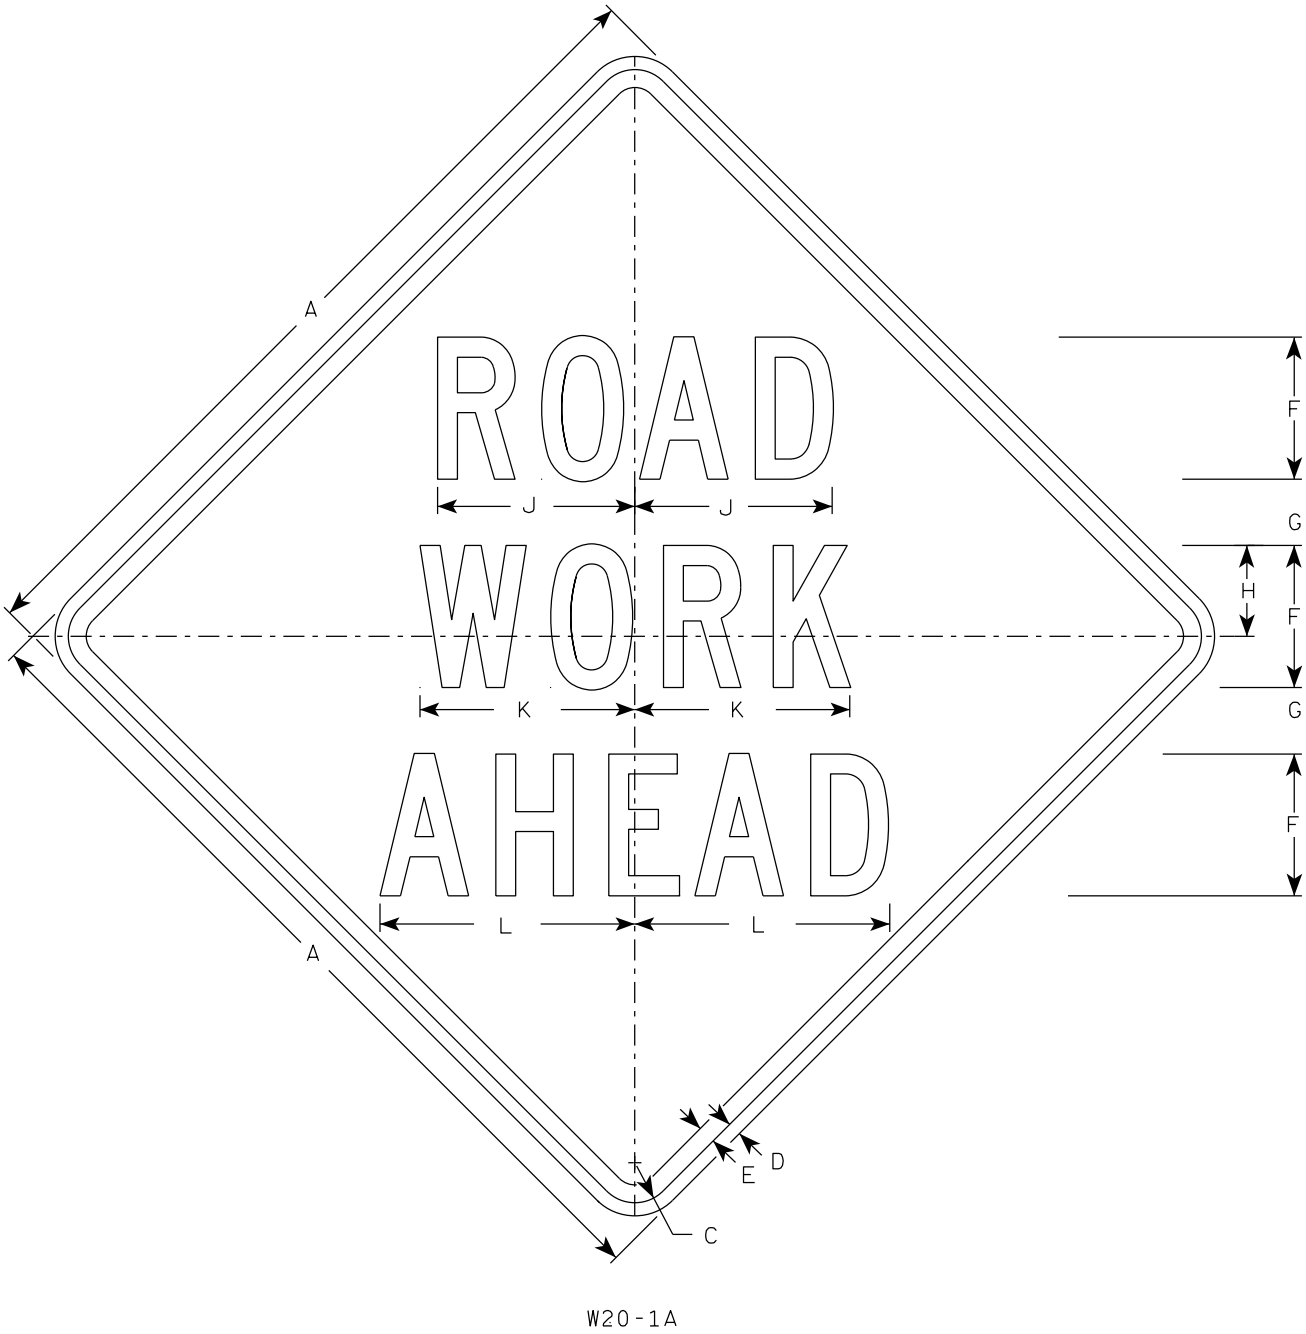

SIZE	A	B	C	D	E	F	G	H	I	J	K	L	M	N	O	P	Q	R	S	T	U	V	W	X	Y	Z	A _{req} sq. ft.
1	36		1 5⁄8	5⁄8	3⁄4	5	2 5⁄8	3 1⁄4	10 1⁄8	7	7 5⁄8	8 7⁄8	1 1⁄8	4 1⁄2	3 1⁄2	9	3 1⁄4	2 1⁄2	2 1⁄4	5 5⁄8	9	1 3⁄8	8	1 3⁄4	10 3⁄4	6	9.0
2S	48		2 1⁄4	3⁄4	1	8	3 3⁄4	5 1⁄8	15 3⁄8	11 1⁄8	12 1⁄8	14 3⁄8	1 5⁄8	6 7⁄8	5 3⁄8	13 7⁄8	4 3⁄8	3 7⁄8	3	8 5⁄8	13 3⁄4	2 1⁄8	11 7⁄8	2 3⁄4	16 3⁄8	9	16.0
2M	48		2 1⁄4	3⁄4	1	8	3 3⁄4	5 1⁄8	15 3⁄8	11 1⁄8	12 1⁄8	14 3⁄8	1 5⁄8	6 7⁄8	5 3⁄8	13 7⁄8	4 3⁄8	3 7⁄8	3	8 5⁄8	13 3⁄4	2 1⁄8	11 7⁄8	2 3⁄4	16 3⁄8	9	16.0
3	48		2 1⁄4	3⁄4	1	8	3 3⁄4	5 1⁄8	15 3⁄8	11 1⁄8	12 1⁄8	14 3⁄8	1 5⁄8	6 7⁄8	5 3⁄8	13 7⁄8	4 3⁄8	3 7⁄8	3	8 5⁄8	13 3⁄4	2 1⁄8	11 7⁄8	2 3⁄4	16 3⁄8	9	16.0
4	48		2 1⁄4	3⁄4	1	8	3 3⁄4	5 1⁄8	15 3⁄8	11 1⁄8	12 1⁄8	14 3⁄8	1 5⁄8	6 7⁄8	5 3⁄8	13 7⁄8	4 3⁄8	3 7⁄8	3	8 5⁄8	13 3⁄4	2 1⁄8	11 7⁄8	2 3⁄4	16 3⁄8	9	16.0
5	48		2 1⁄4	3⁄4	1	8	3 3⁄4	5 1⁄8	15 3⁄8	11 1⁄8	12 1⁄8	14 3⁄8	1 5⁄8	6 7⁄8	5 3⁄8	13 7⁄8	4 3⁄8	3 7⁄8	3	8 5⁄8	13 3⁄4	2 1⁄8	11 7⁄8	2 3⁄4	16 3⁄8	9	16.0

STANDARD SIGN
W20-1A, B, C, D, E, F, G & H

WISCONSIN DEPT OF TRANSPORTATION

APPROVED *Matthew R. Rauch*
for State Traffic Engineer

DATE 3/25/2020 PLATE NO. W20-1.11

DESIGN DATA


LIVE LOAD:
INVENTORY RATING: HS-26
OPERATING RATING: HS-44
WISCONSIN STANDARD PERMIT VEHICLE (WIS.-SPV): 250 (KIPS)

TRAFFIC VOLUME


STH 23
ADT = 3,200 (2042)
R.D.S. = 55 M.P.H.

GENERAL NOTES

DRAWINGS SHALL NOT BE SCALED.
DIMENSIONS SHOWN ARE BASED ON THE ORIGINAL STRUCTURE PLANS.
ANY EXCAVATION NECESSARY TO COMPLETE THE OVERLAY IS TO BE CONSIDERED INCIDENTAL TO THE BID ITEM "HMA PAVEMENT 4 MT 58-28 S".
CONTACT THE BUREAU OF STRUCTURES BEFORE PLACEMENT OF OVERLAY IF THE AVERAGE THICKNESS OF THE NEW OVERLAY WILL EXCEED THE AVERAGE OVERLAY SHOWN ON THE PLANS BY MORE THAN 1/2".
THE EXISTING OVERLAY SHALL BE REMOVED FROM THE BRIDGE DECK UNDER BID ITEM "REMOVING CONCRETE MASONRY DECK OVERLAY B-39-57".
THE PLAN QUANTITY FOR FOR THE BID ITEM "HMA PAVEMENT 4 MT 58-28 S" IS BASED ON THE AVERAGE OVERLAY THICKNESS.

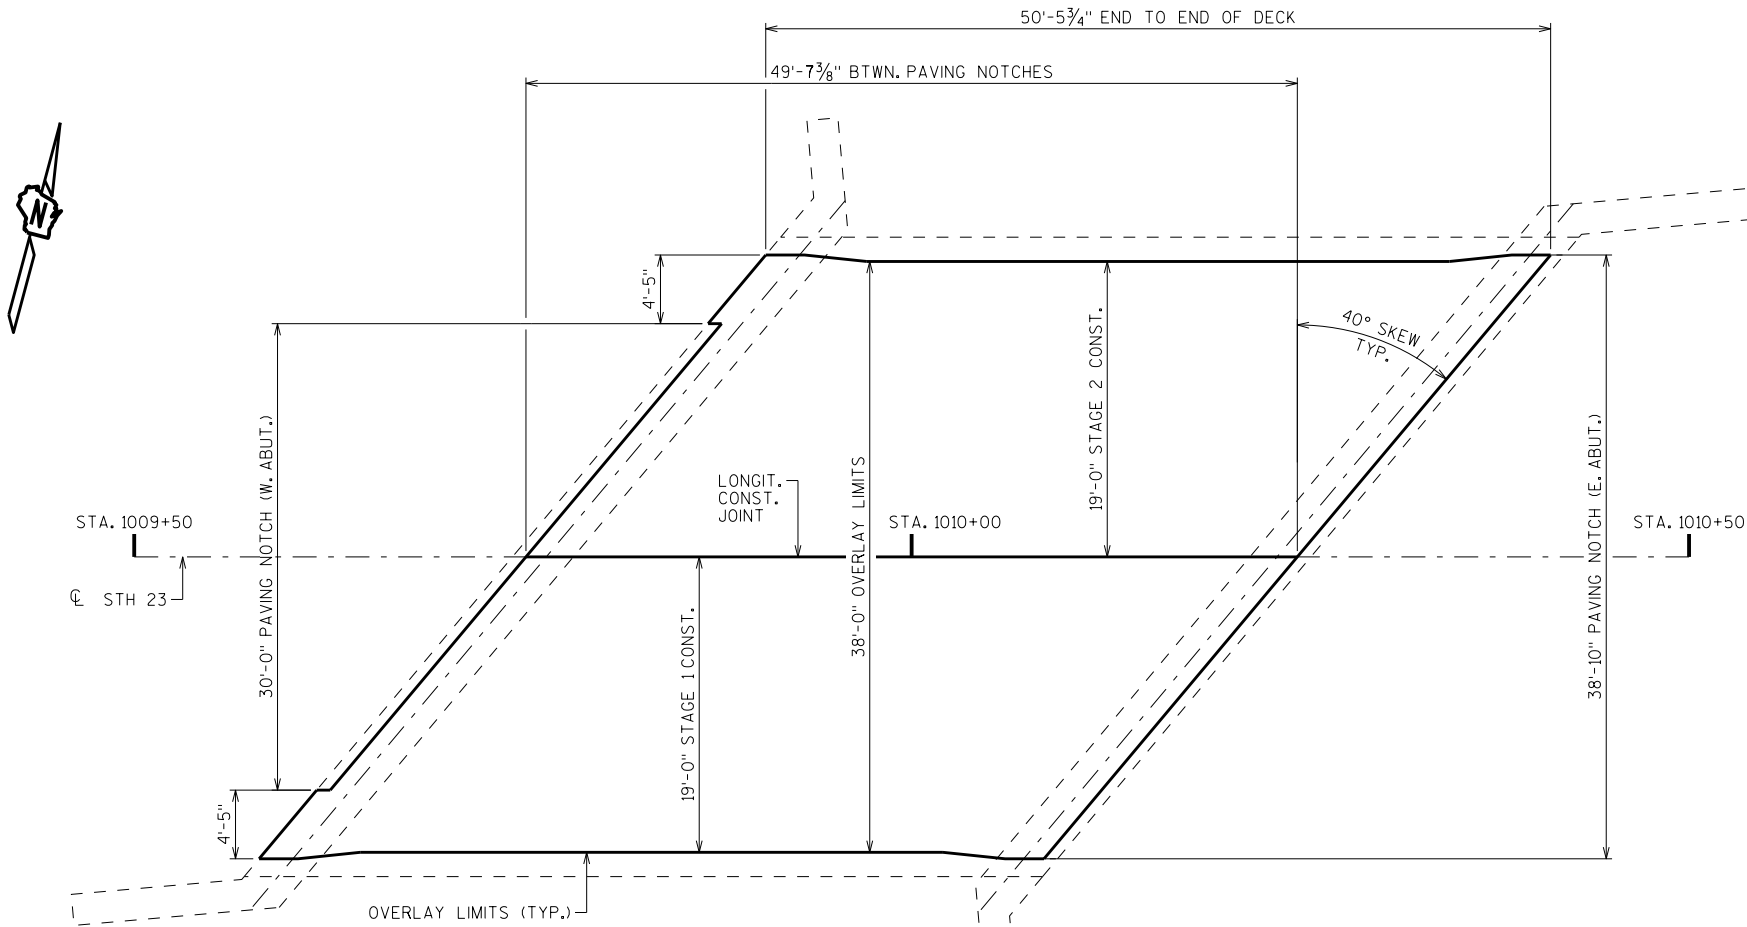

PLAN

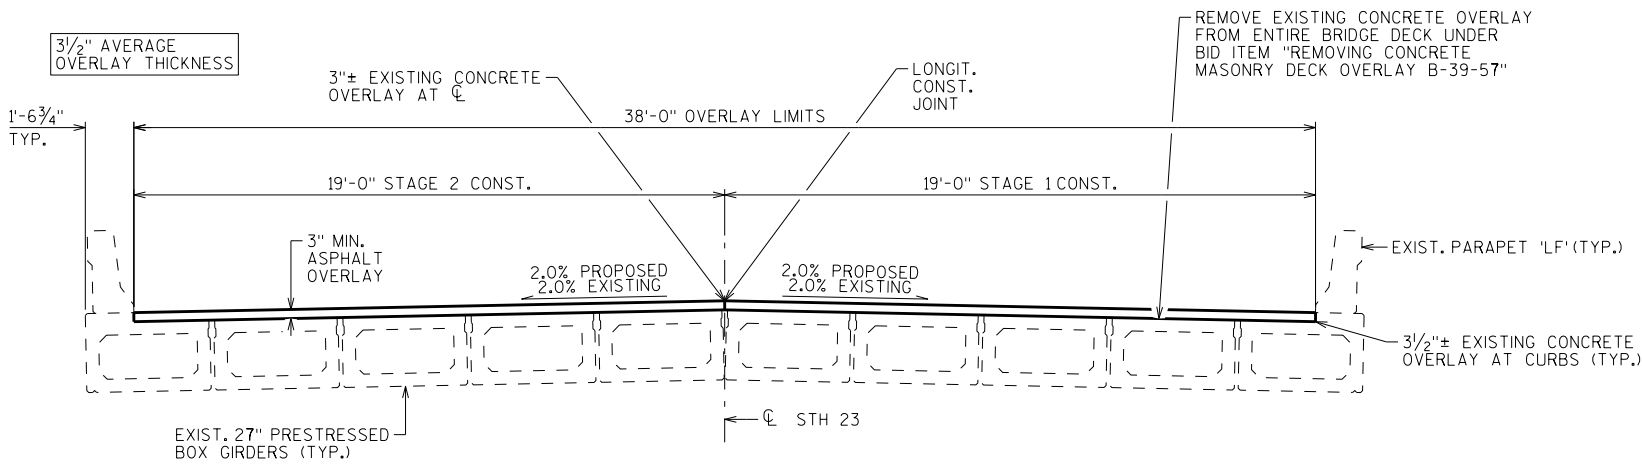

CROSS SECTION THRU ROADWAY
LOOKING EAST

LIST OF DRAWINGS

1. HMA OVERLAY


TOTAL ESTIMATED QUANTITIES


BID ITEM NUMBER	BID ITEMS	UNIT	TOTALS
455.0605	TACK COAT	GAL	13
460.6224	HMA PAVEMENT 4 MT 58-28 S	TON	42
509.9005.S	REMOVING CONCRETE MASONRY DECK OVERLAY B-39-57	SY	212
516.0600.S	SHEET MEMBRANE WATERPROOFING	SY	212


STRUCTURE DESIGN CONTACTS:
MICAH BROOKS (608) 266-5080
LAURA SHADEWALD (608) 267-9592


NO.	DATE	REVISION	BY
 BUREAU OF STRUCTURES ACCEPTED  LLS 8/25/21 CHIEF STRUCTURES DESIGN ENGINEER DATE			
STRUCTURE B-39-57			
STH 23 OVER NEENAH CREEK			
COUNTY	MARQUETTE	TOWN	DOUGLAS
DESIGN SPEC. REHABILITATION	N/A		
DESIGNED BY	MWB	DESIGNED CK'D.	DLM
DRAWN BY	MWB	PLANS CK'D.	DLM
HMA OVERLAY			SHEET 1 OF 1

STATION	AREA (SF)			Incremental Vol (CY) (Unadjusted)		Cumulative Vol (CY)		Mass Ordinate
	Cut	Usable Cut	Fill	Cut	Fill	1.00 Usable cut	1.25 Expanded Fill	
309+00	0.0	0.0	0.0	0	0	0	0	0.0
309+09	0.0	0.0	0.0	0	0	0	0	0.0
309+25	0.0	0.0	0.0	0	0	0	0	0.0
309+50	0.0	0.0	13.0	0	12	0	0	0.0
309+75	0.0	0.0	18.8	0	17	0	15	-15.0
309+81	4.6	4.6	19.7	1	4	1	36	-35.2
310+00	0.0	0.0	25.8	0	18	1	41	-40.2
310+19	0.0	0.0	33.1	0	23	1	64	-62.7
310+25	0.8	0.8	32.3	0	7	1	93	-91.3
310+44	1.6	1.6	29.5	1	21	2	101	-98.9
310+50	2.1	2.1	16.8	0	4	3	128	-124.7
310+69	2.1	2.1	21.6	2	20	5	128	-122.8
310+75	3.4	3.4	23.4	1	5	5	153	-147.0
311+00	3.3	3.3	24.1	3	22	9	159	-150.2
311+06	2.9	2.9	25.3	1	6	9	186	-177.1
311+25	1.2	1.2	12.0	1	8	10	194	-183.7
311+31	2.2	2.2	7.4	0	2	11	204	-193.2
311+50	0.0	0.0	0.0	0	0	11	206	-195.7
311+56	0.0	0.0	0.0	0	0	11	206	-195.7
311+75	0.0	0.0	0.0	0	0	11	206	-195.7
310+44	0.0	0.0	0.0	0	0	11	206	-195.7
312+60	0.0	0.0	0.0	0	0	0	0	0.0
312+75	0.0	0.0	0.0	0	0	0	0	0.0
313+00	7.2	7.2	0.0	7	0	7	0	6.7
313+25	6.3	6.3	0.0	6	0	13	0	12.5
313+34	6.7	6.7	0.0	2	0	15	0	14.7
313+47	10.8	10.8	8.9	5	4	20	0	19.9
313+50	10.2	10.2	8.6	1	1	21	5	16.1
313+59	10.6	10.6	7.8	4	3	25	6	18.4
313+72	35.9	35.9	0.0	17	0	42	10	31.9
313+75	45.5	45.5	0.0	5	0	47	10	36.9
313+84	45.7	45.7	7.2	15	2	62	10	52.2
313+97	45.7	45.7	7.5	37	6	99	10	89.4
314+00	44.4	44.4	8.2	5	1	104	18	86.8
314+25	10.6	10.6	41.8	10	39	114	19	95.4
314+50	8.2	8.2	32.4	8	30	122	68	54.3
314+75	8.8	8.8	23.3	8	22	130	105	24.9
315+00	5.2	5.2	12.2	5	11	135	133	2.2
315+15	8.2	8.2	14.3	5	8	139	146	-7.0
315+25	12.3	12.3	14.7	5	5	144	156	-12.4
315+50	12.8	12.8	11.3	12	10	156	163	-6.8
315+75	12.8	12.8	8.3	24	15	179	163	16.9
316+00	6.4	6.4	4.0	6	4	185	181	4.1
316+25	10.6	10.6	0.0	10	0	195	186	8.9
316+37	10.6	10.6	0.0	15	0	210	186	23.4

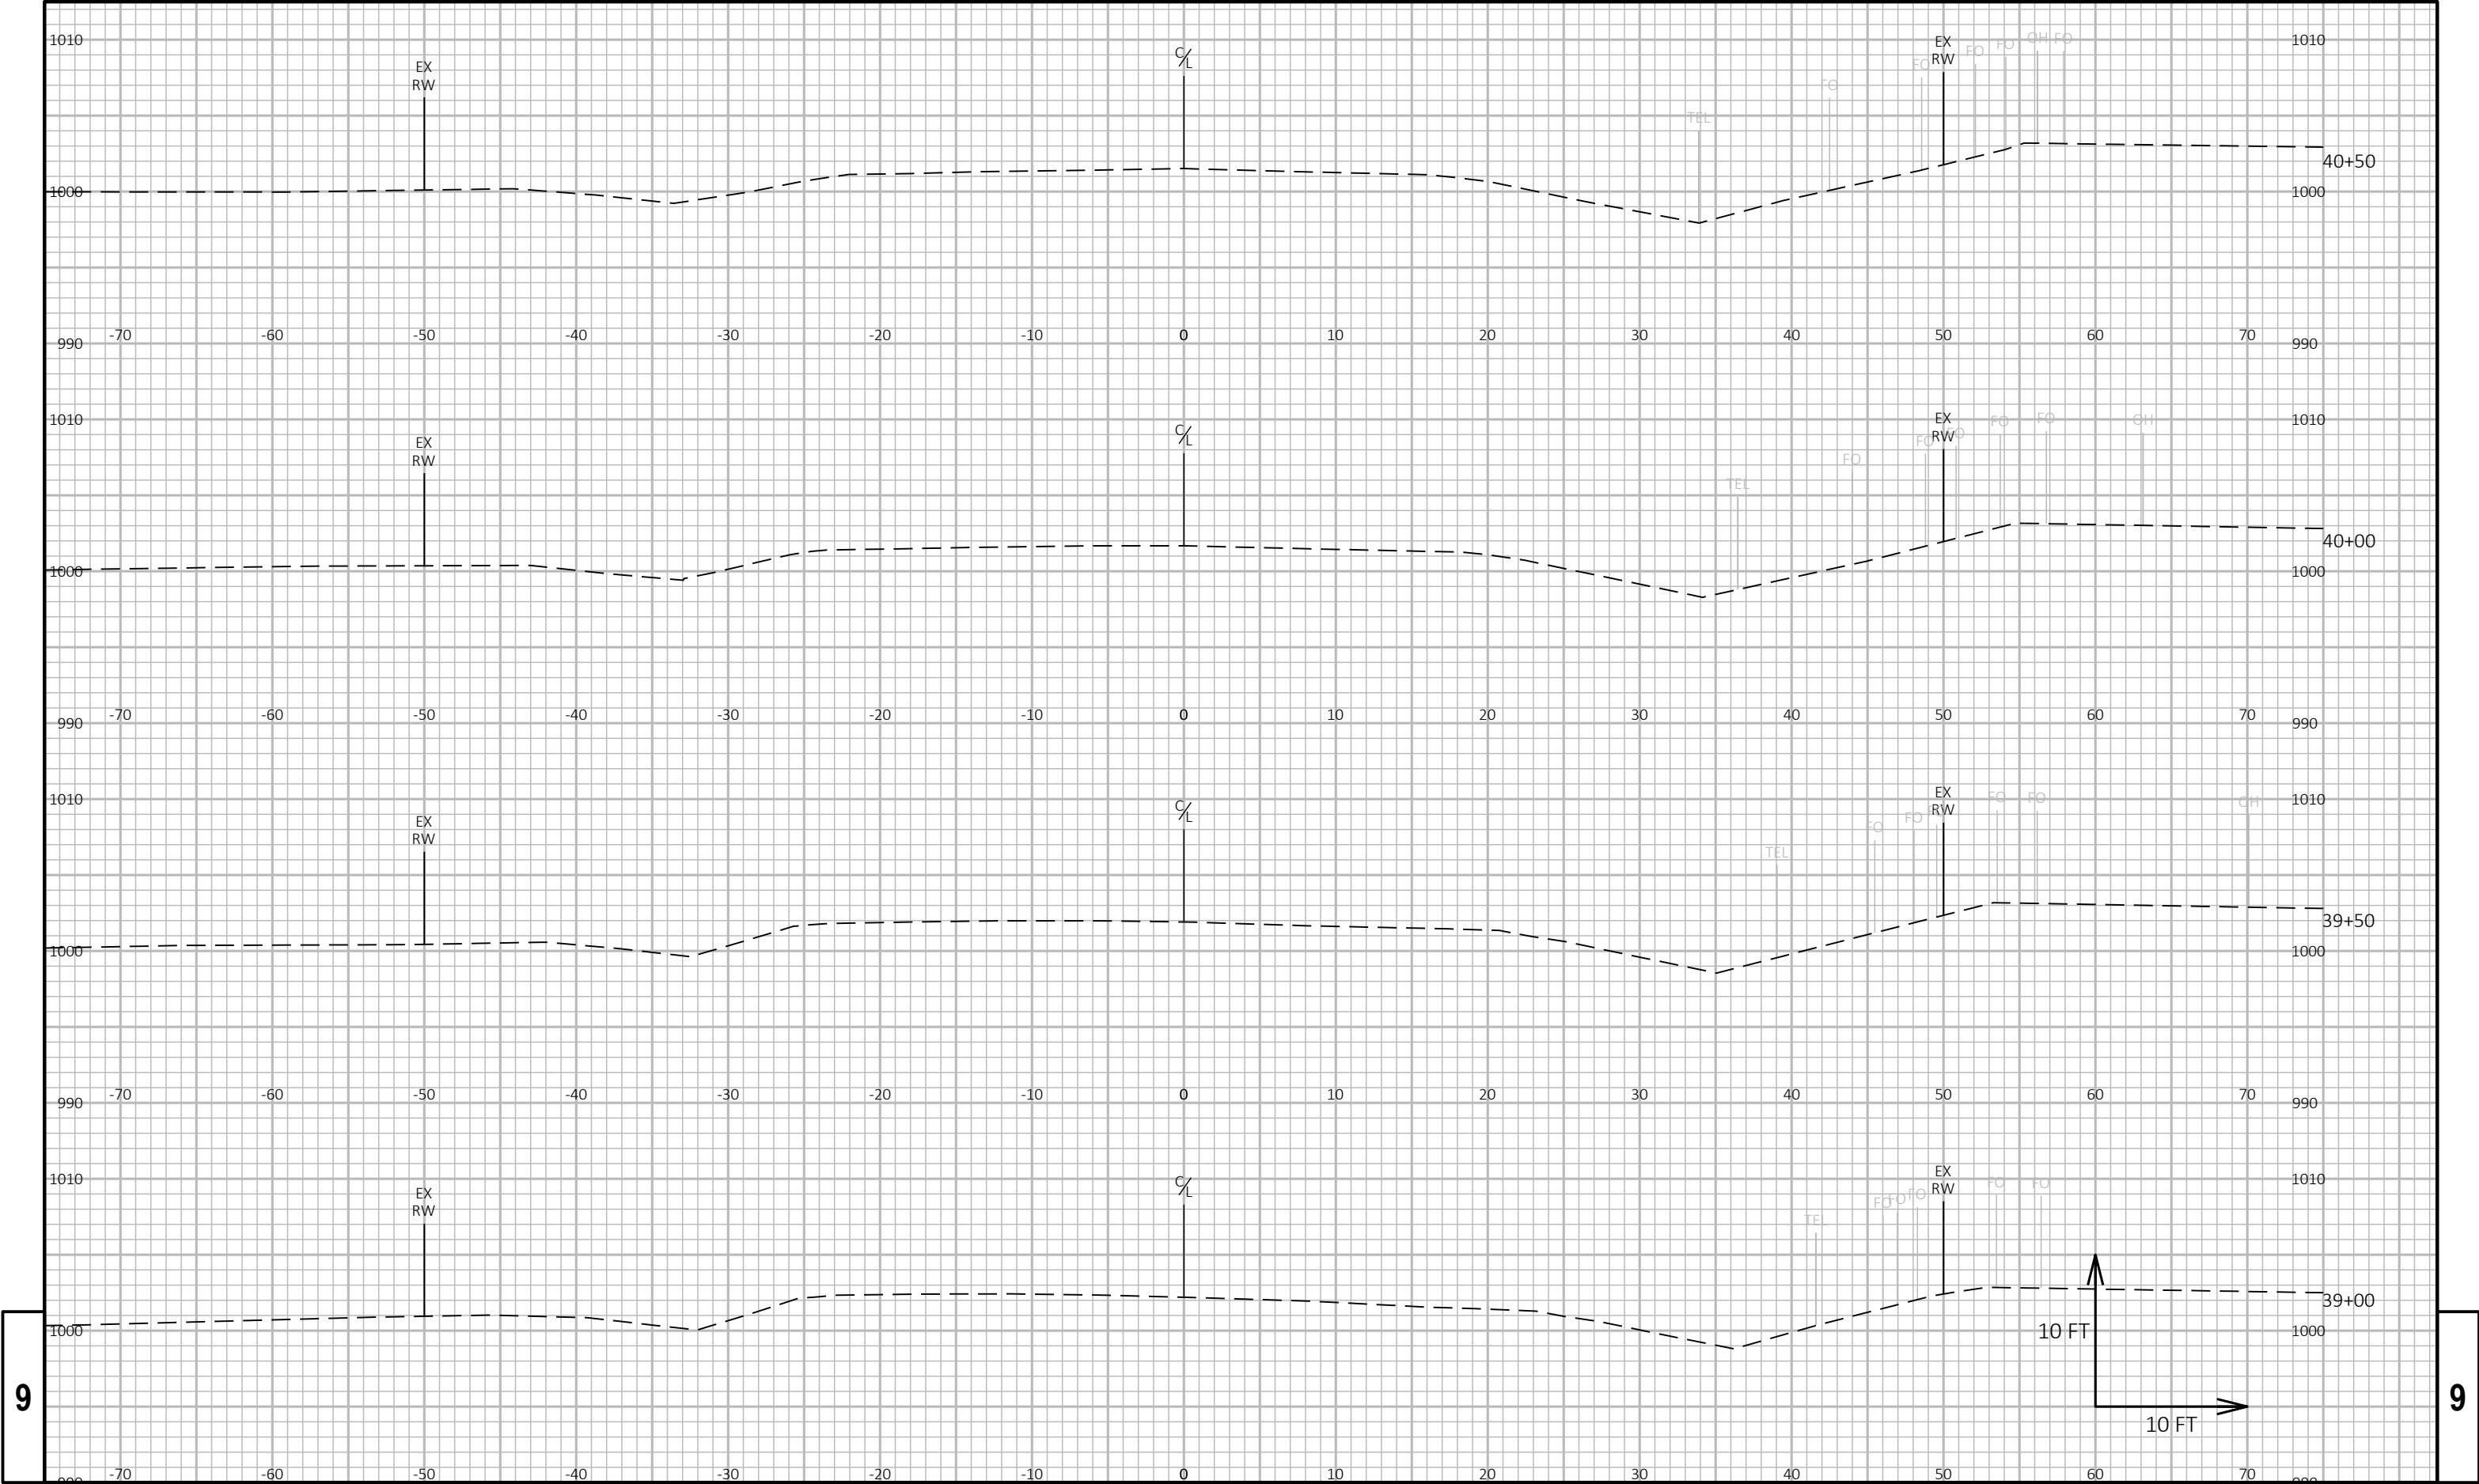

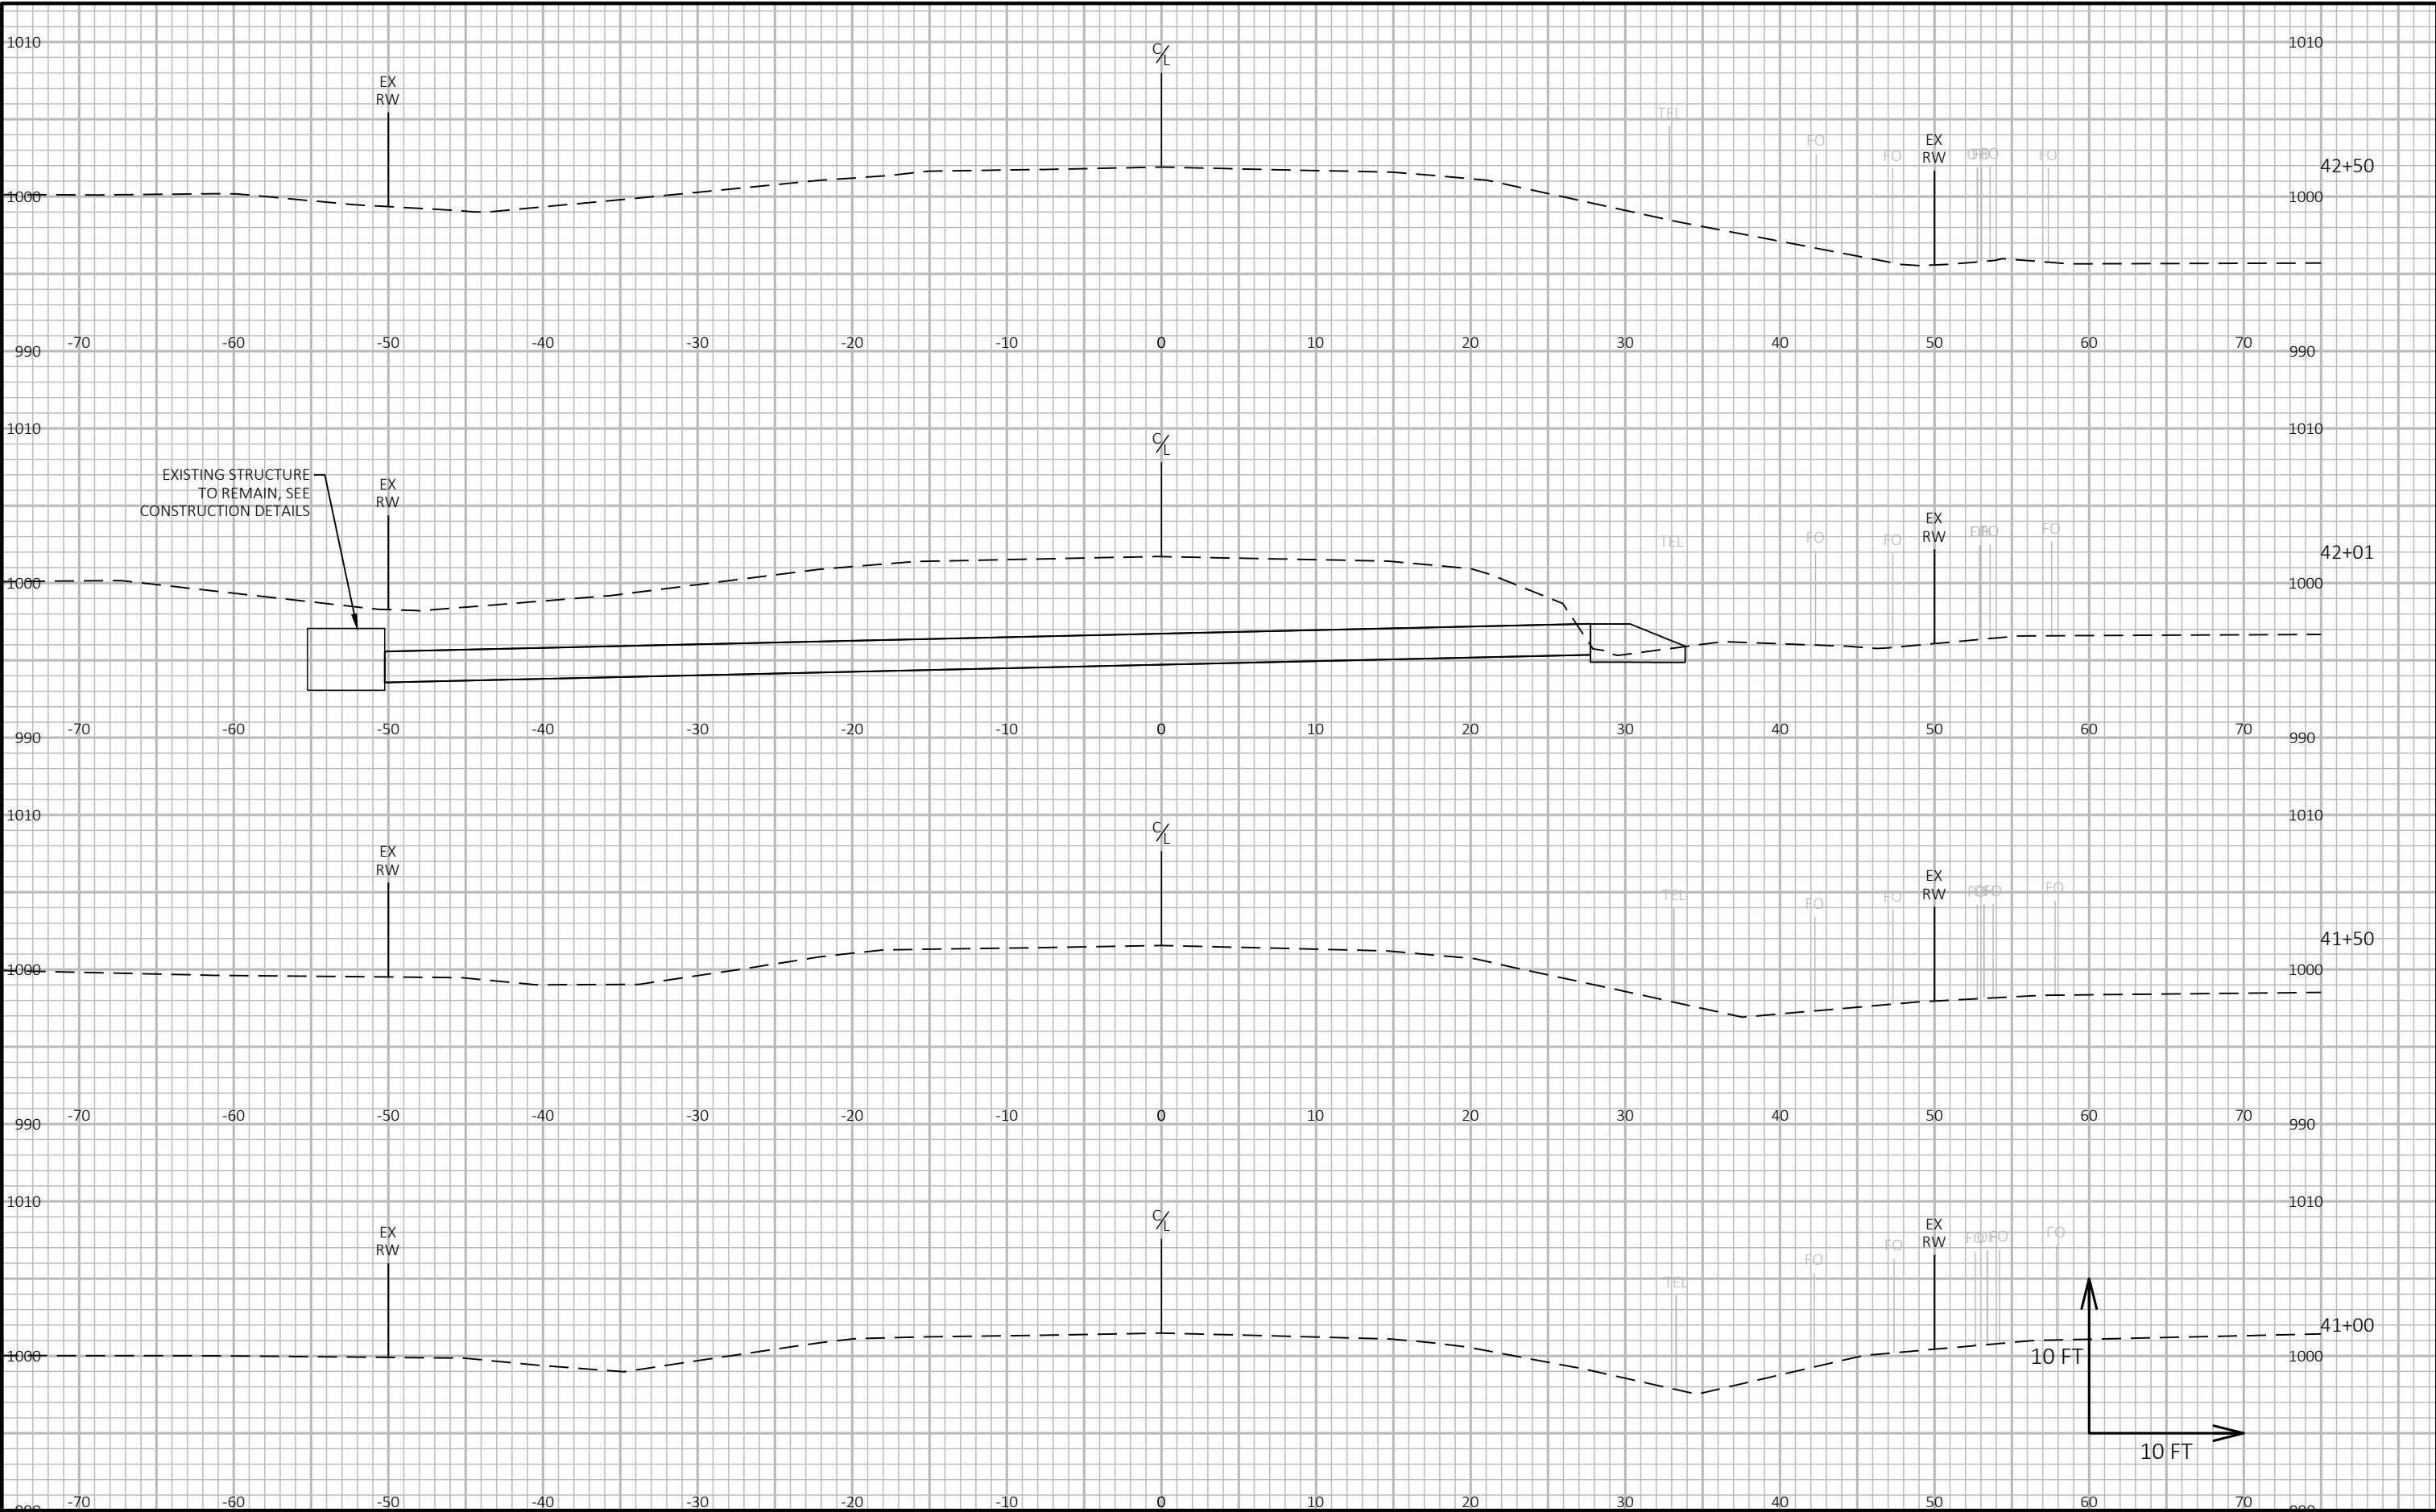

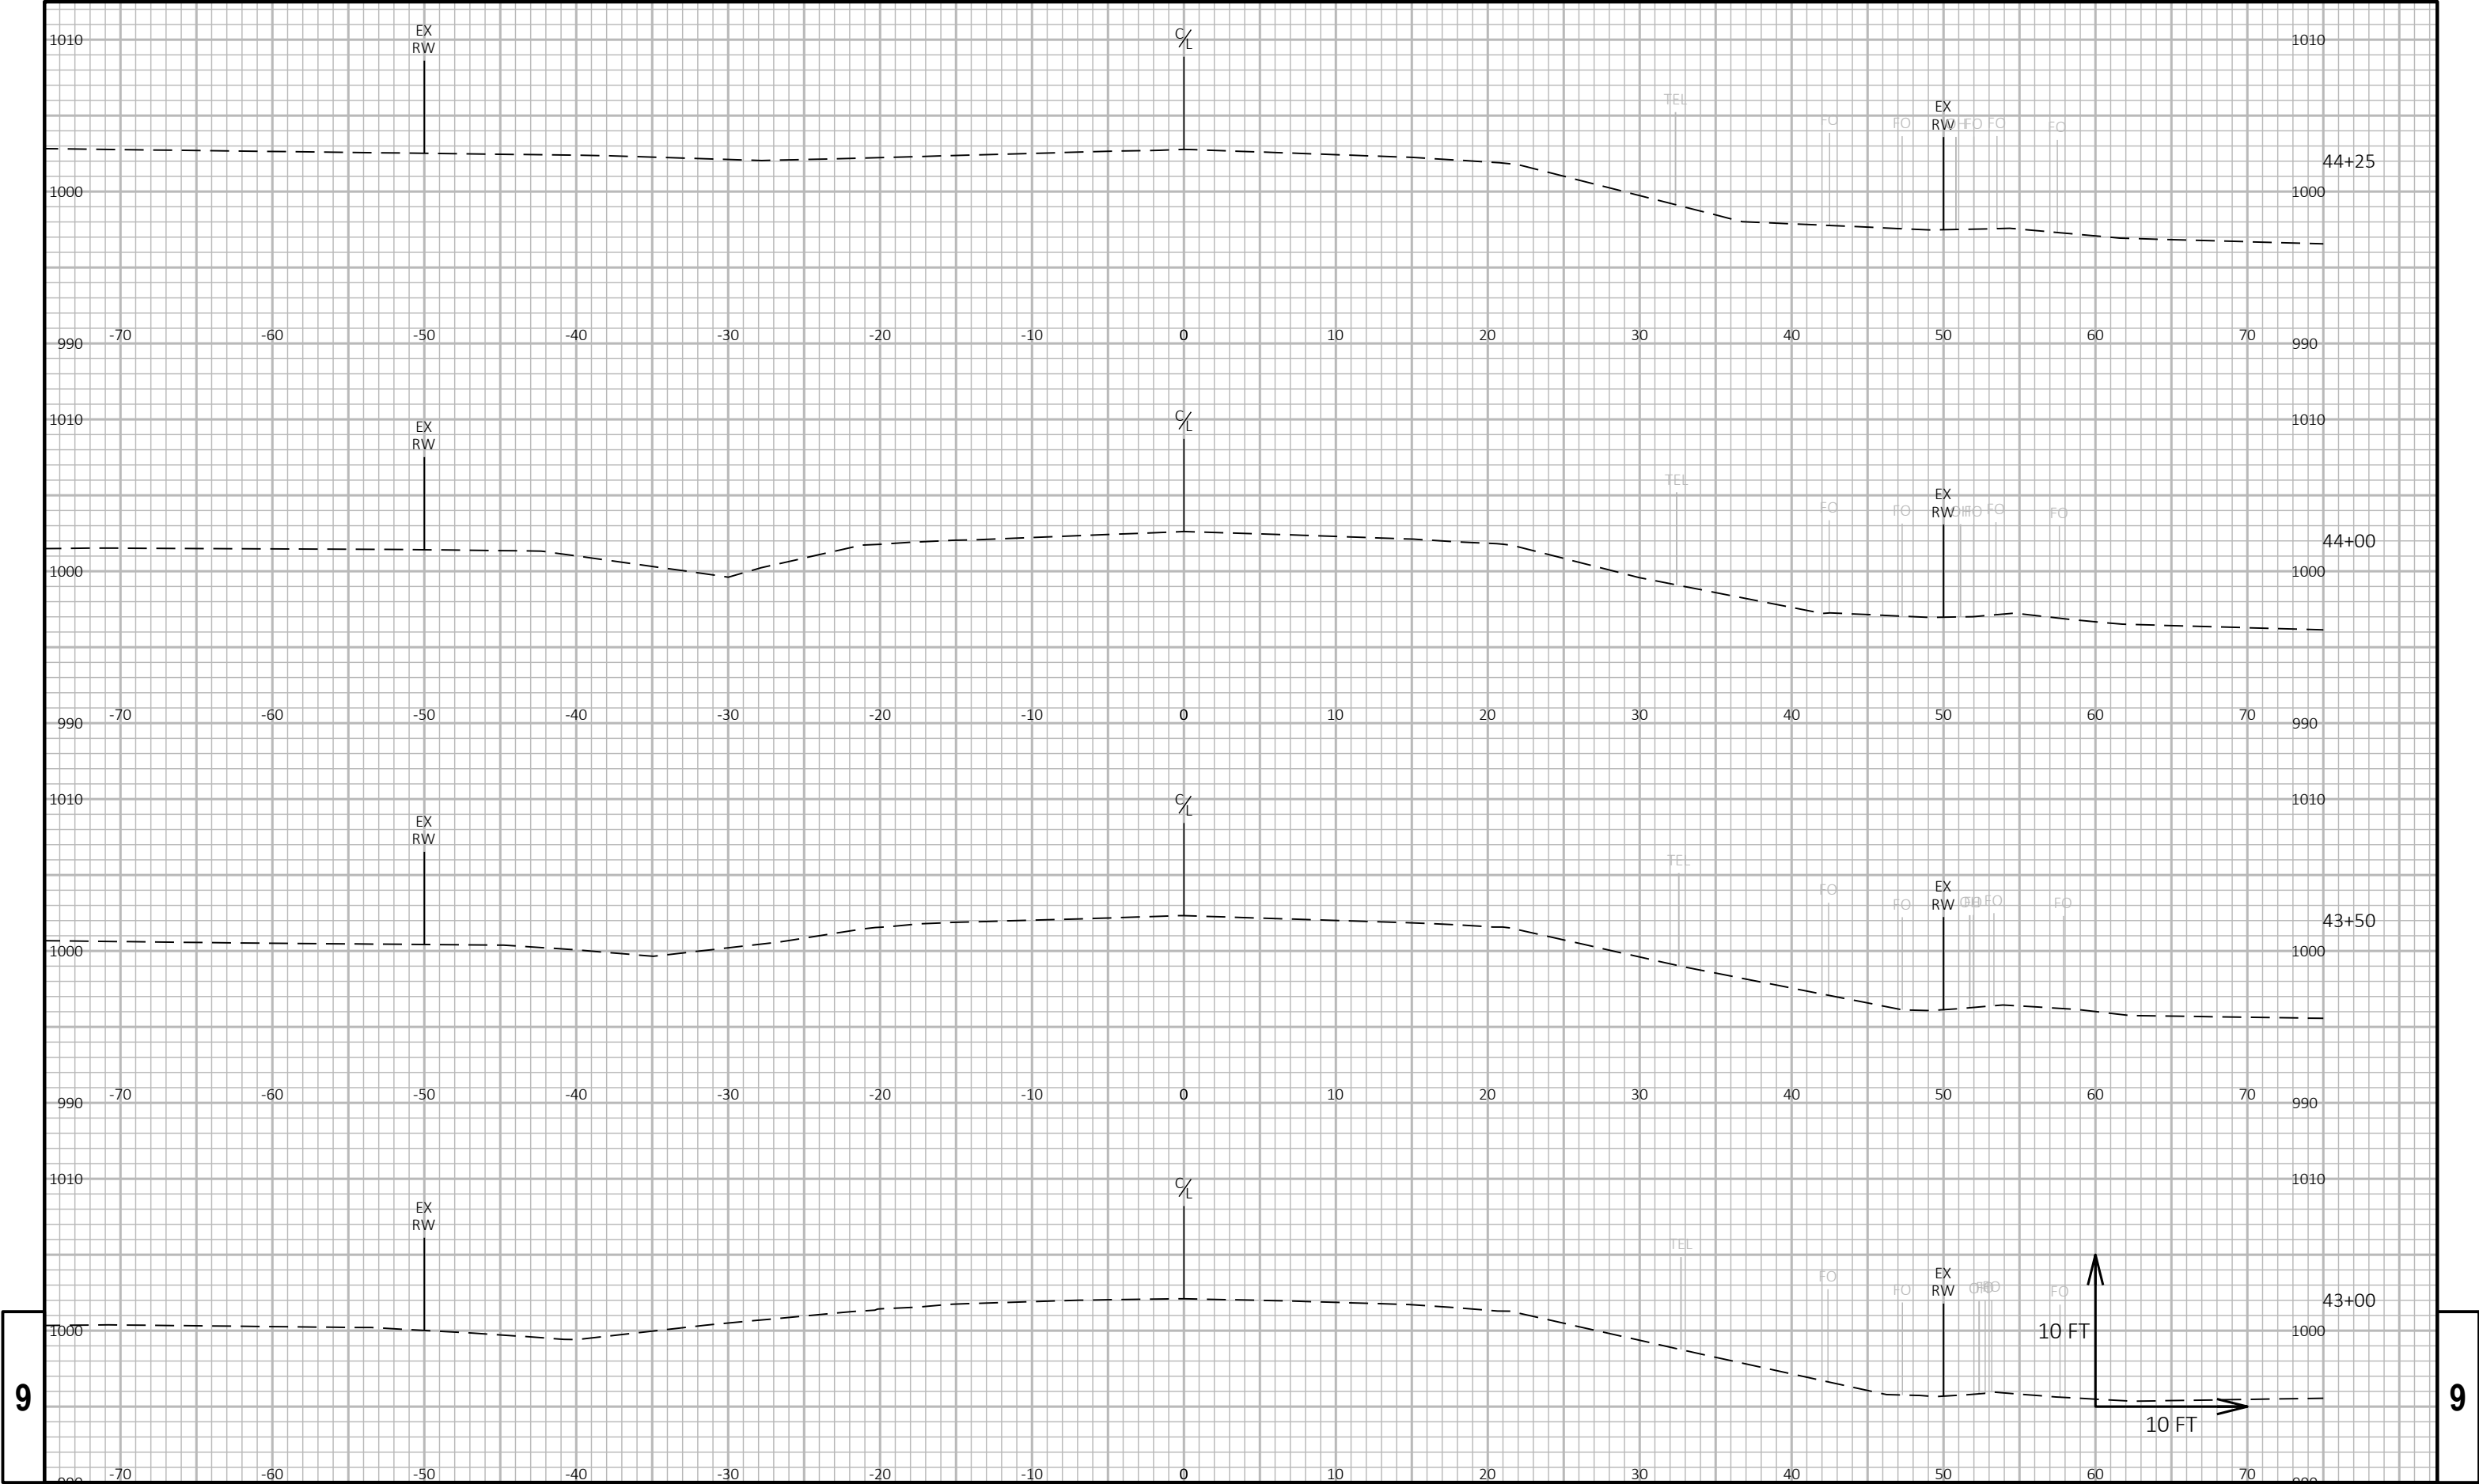


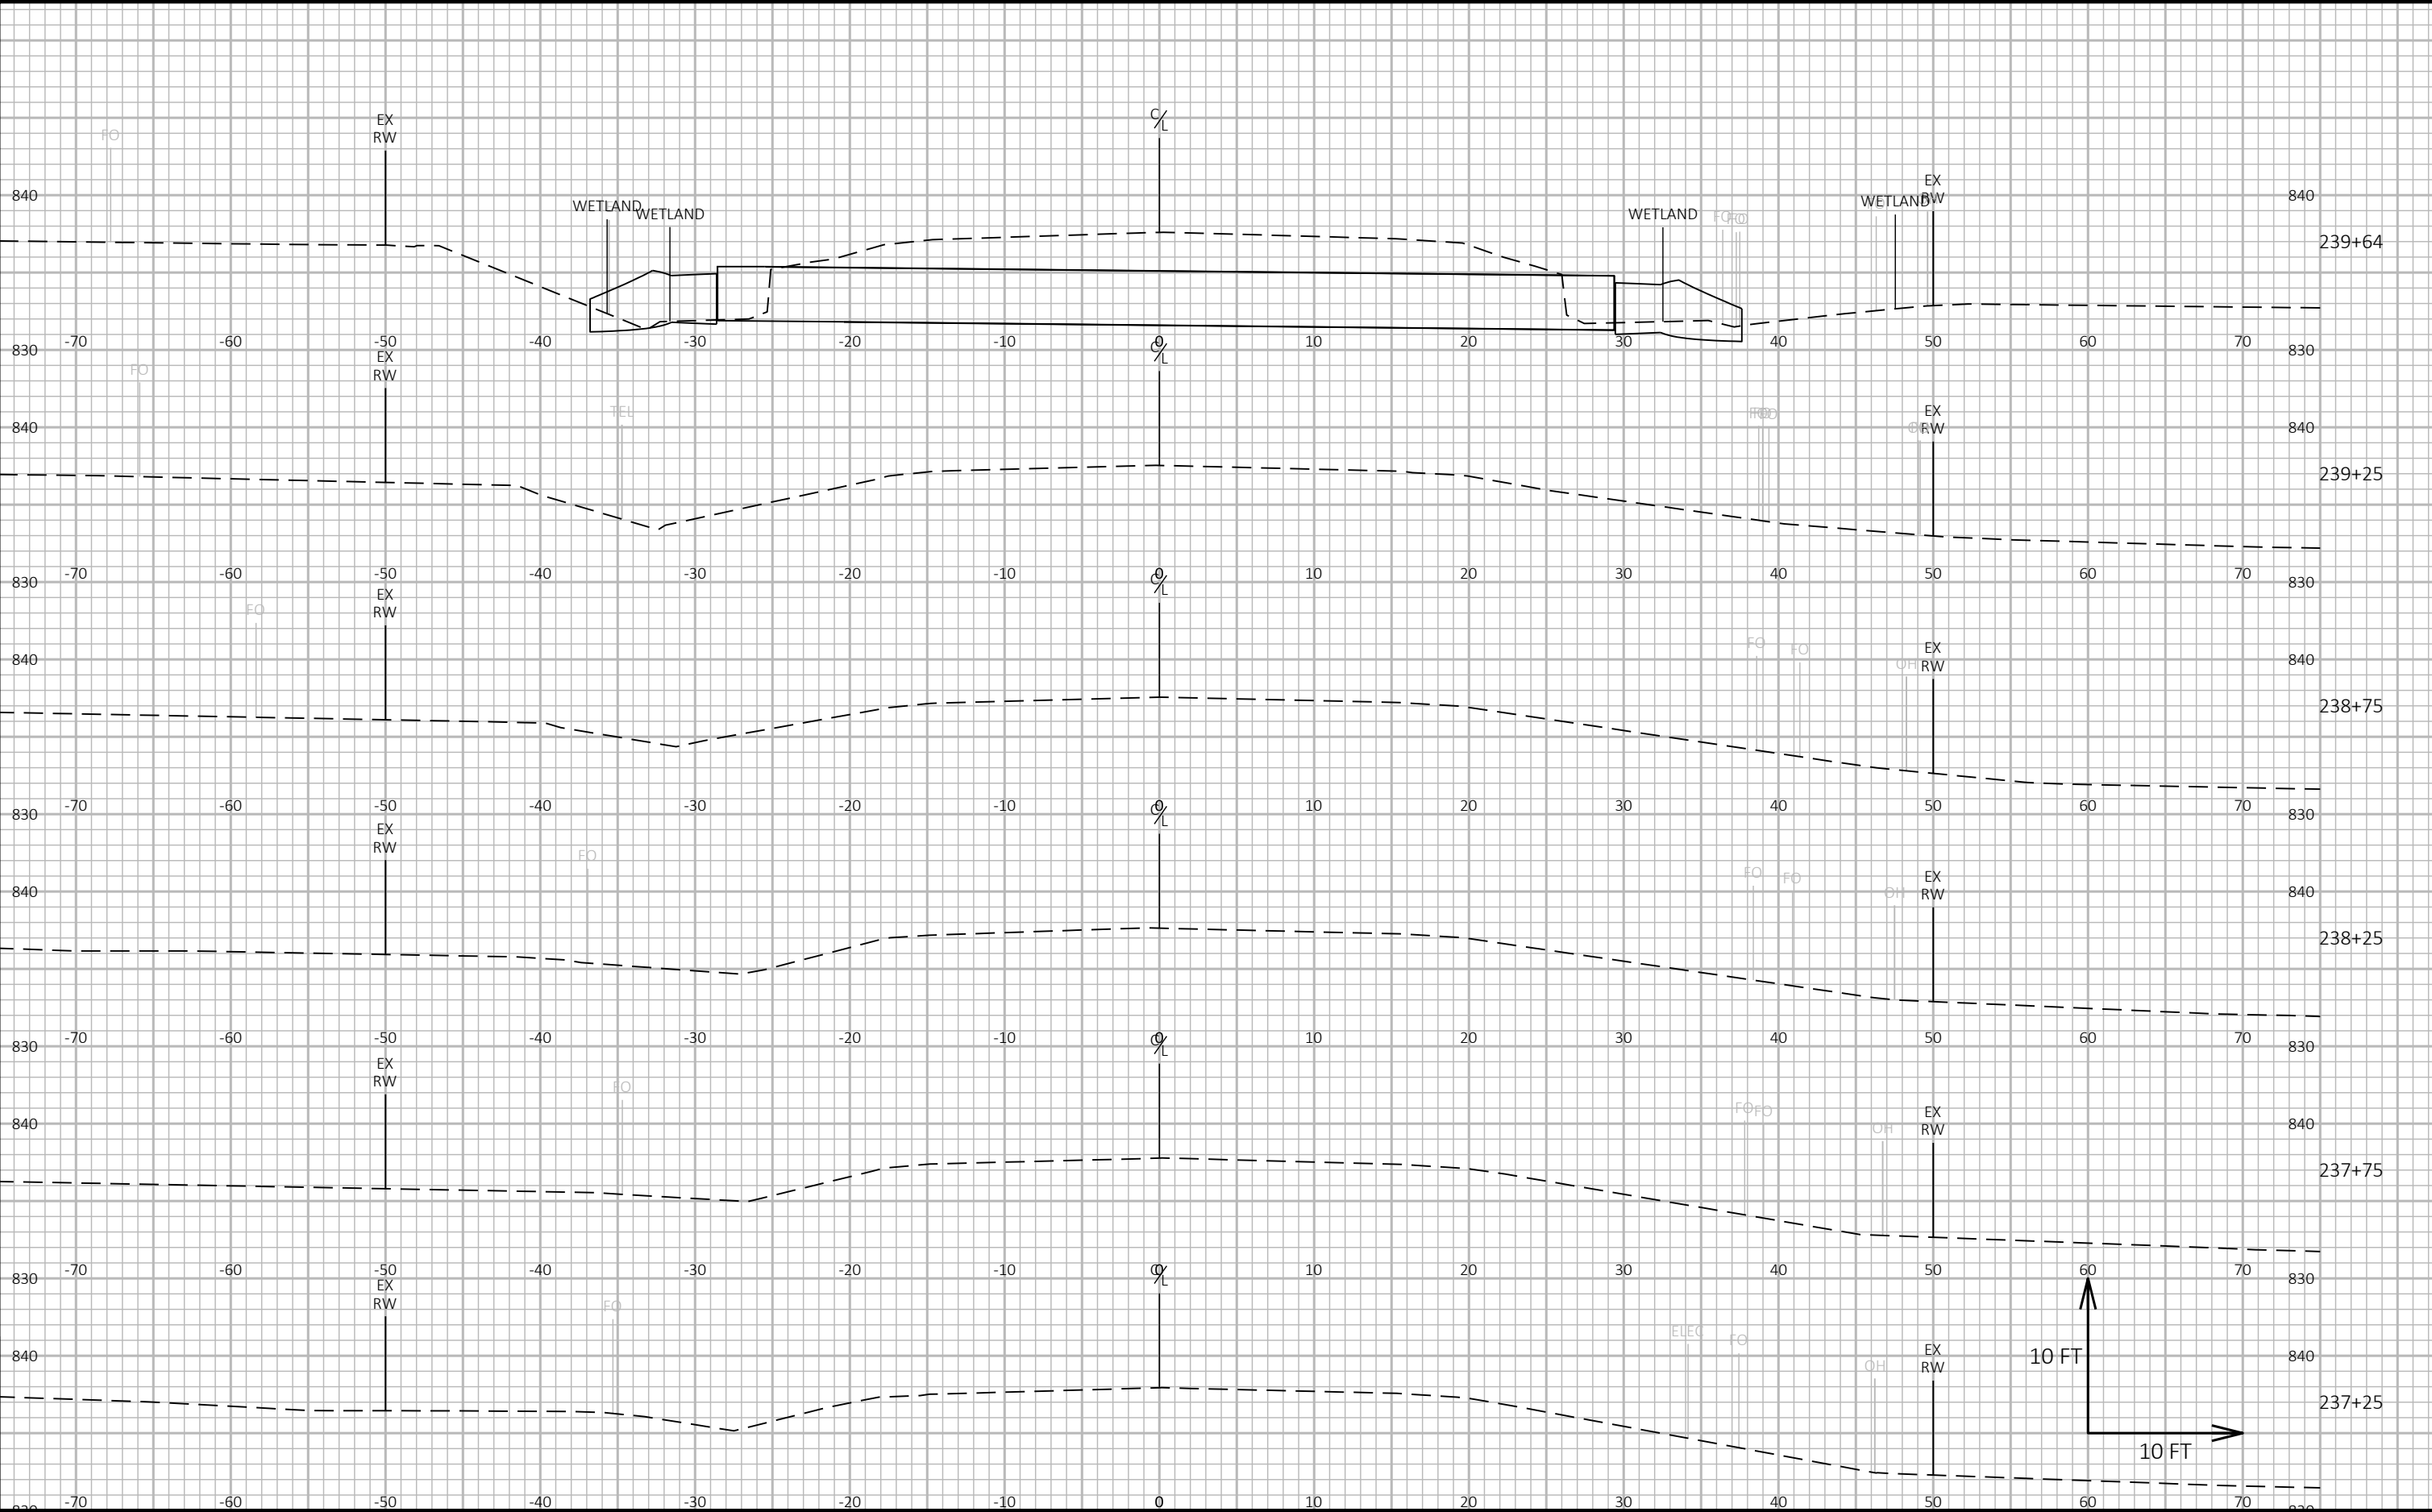



9


9


PROJECT NO: 6566-00-72		HWY: STH 23	COUNTY: ADAMS	CROSS SECTIONS: CROSS SECTIONS	SHEET	E
------------------------	--	-------------	---------------	--------------------------------	-------	---

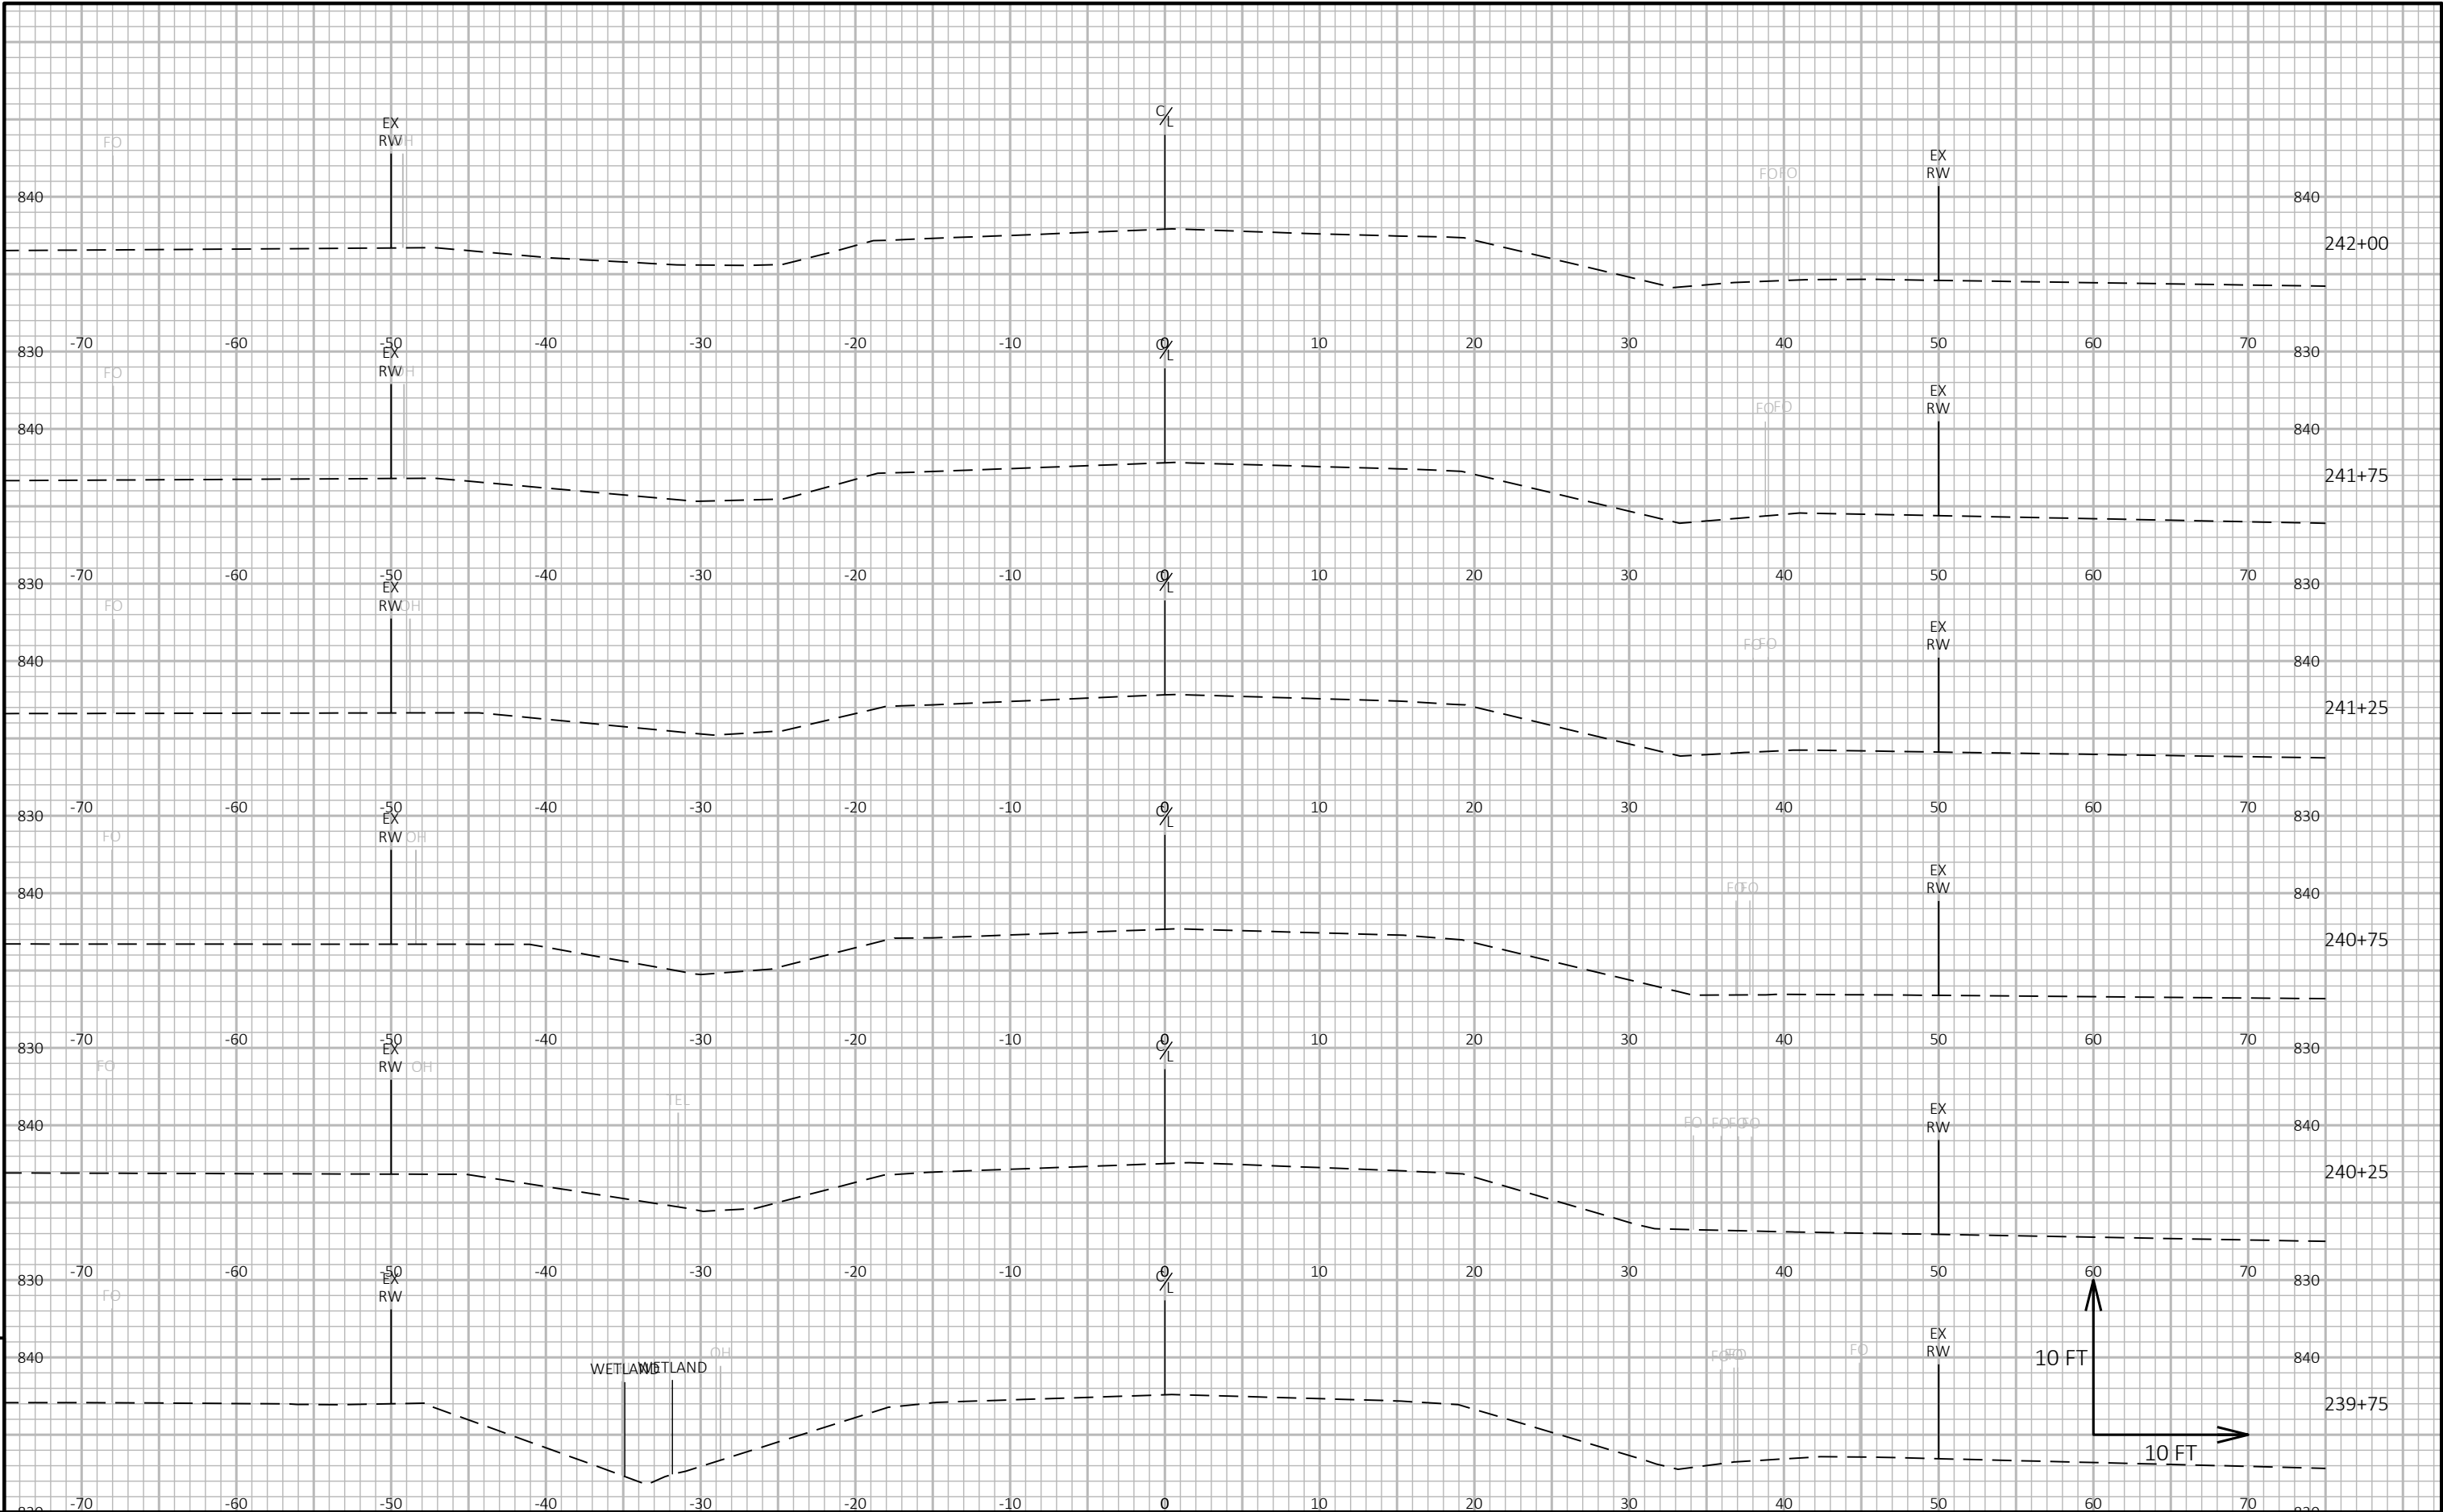


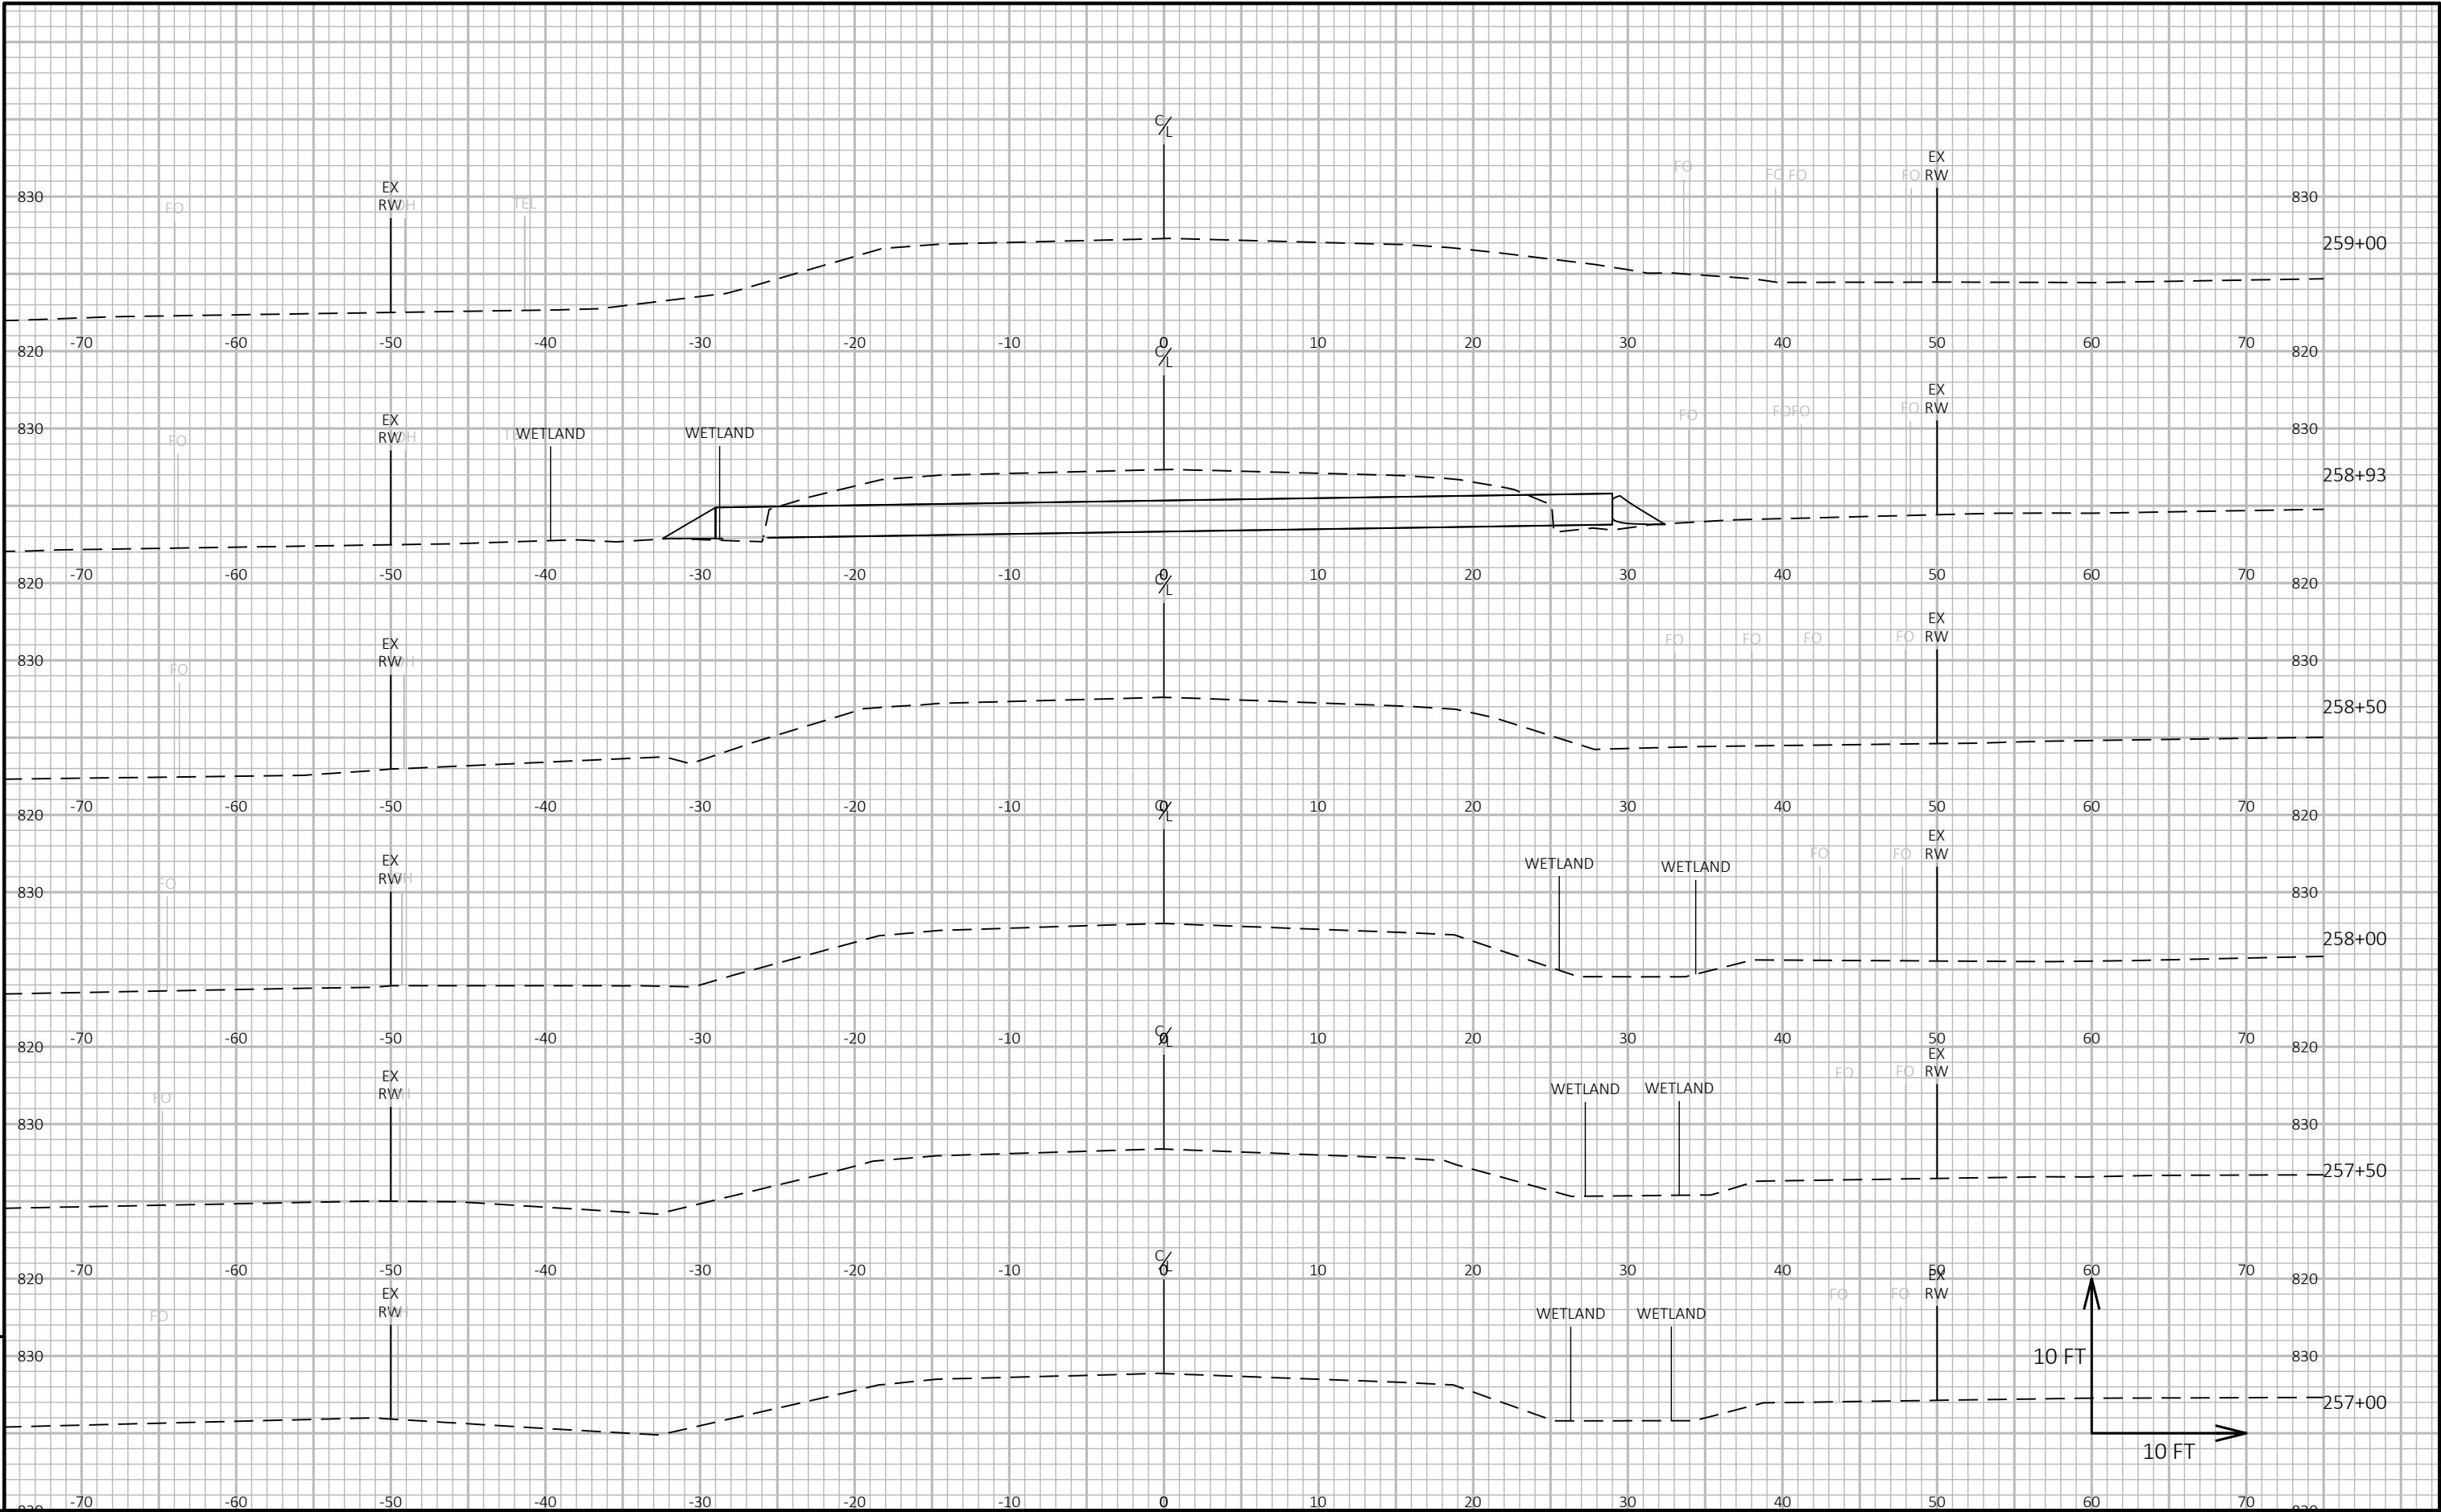


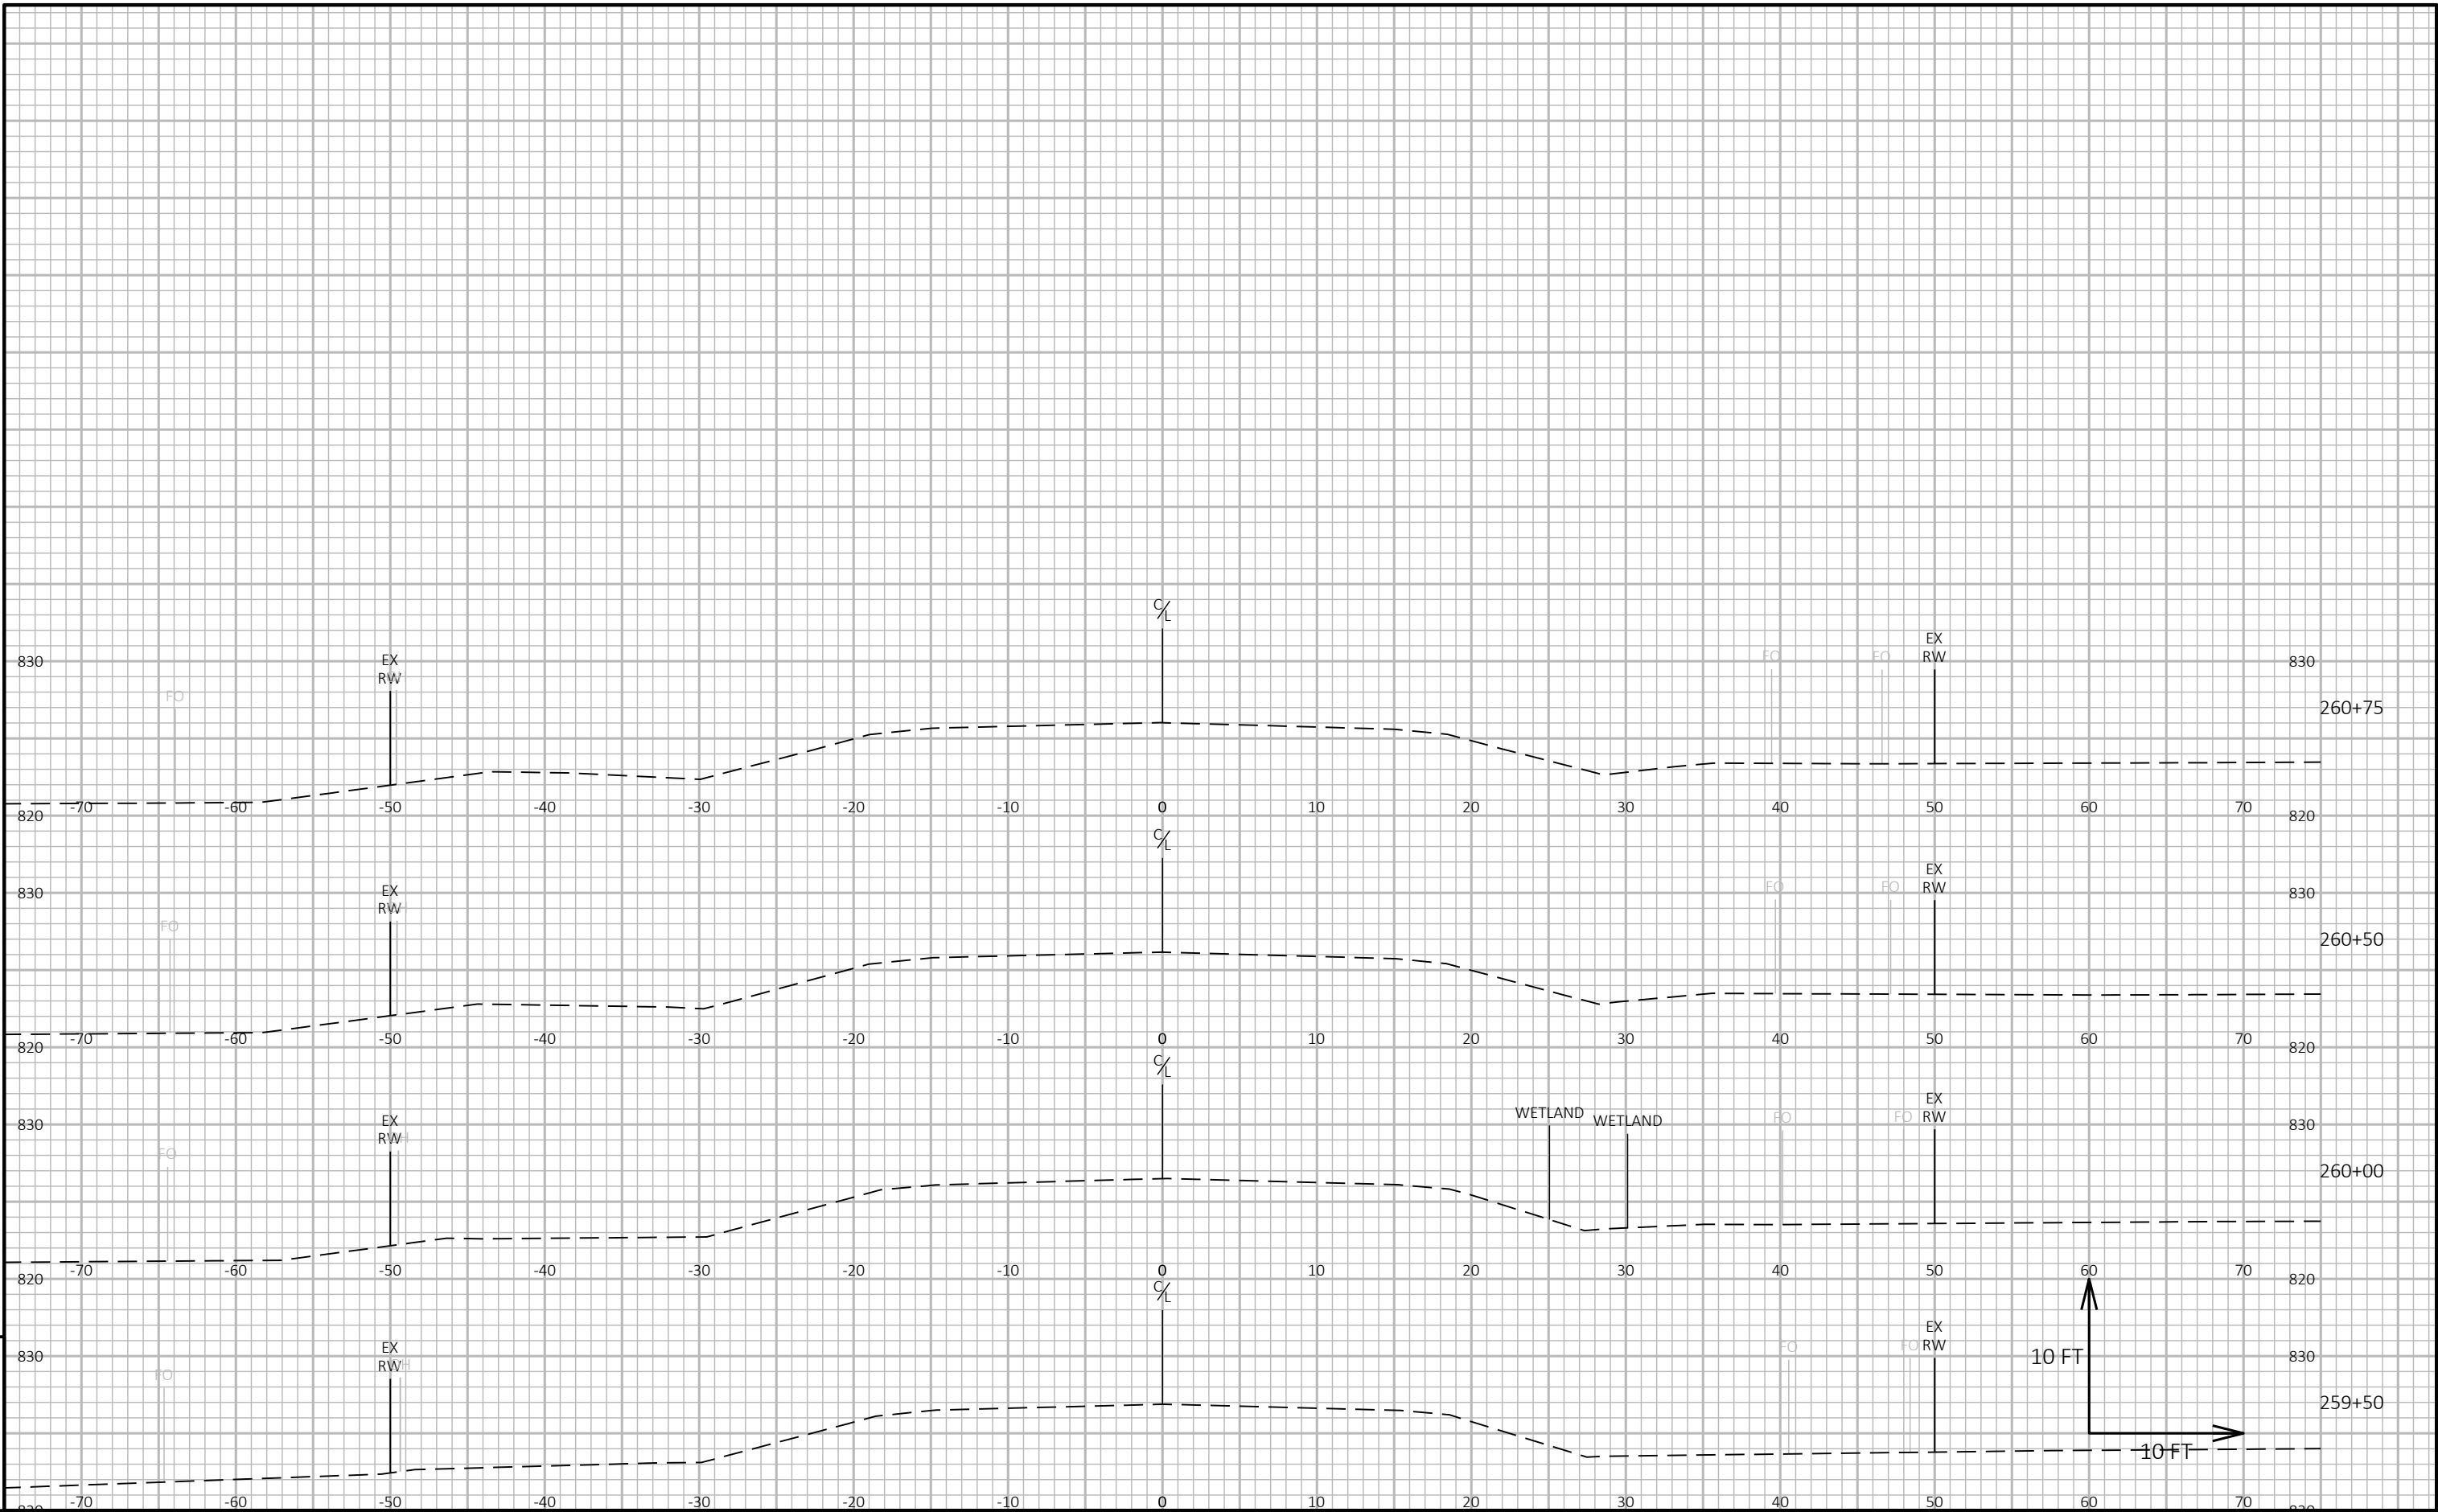


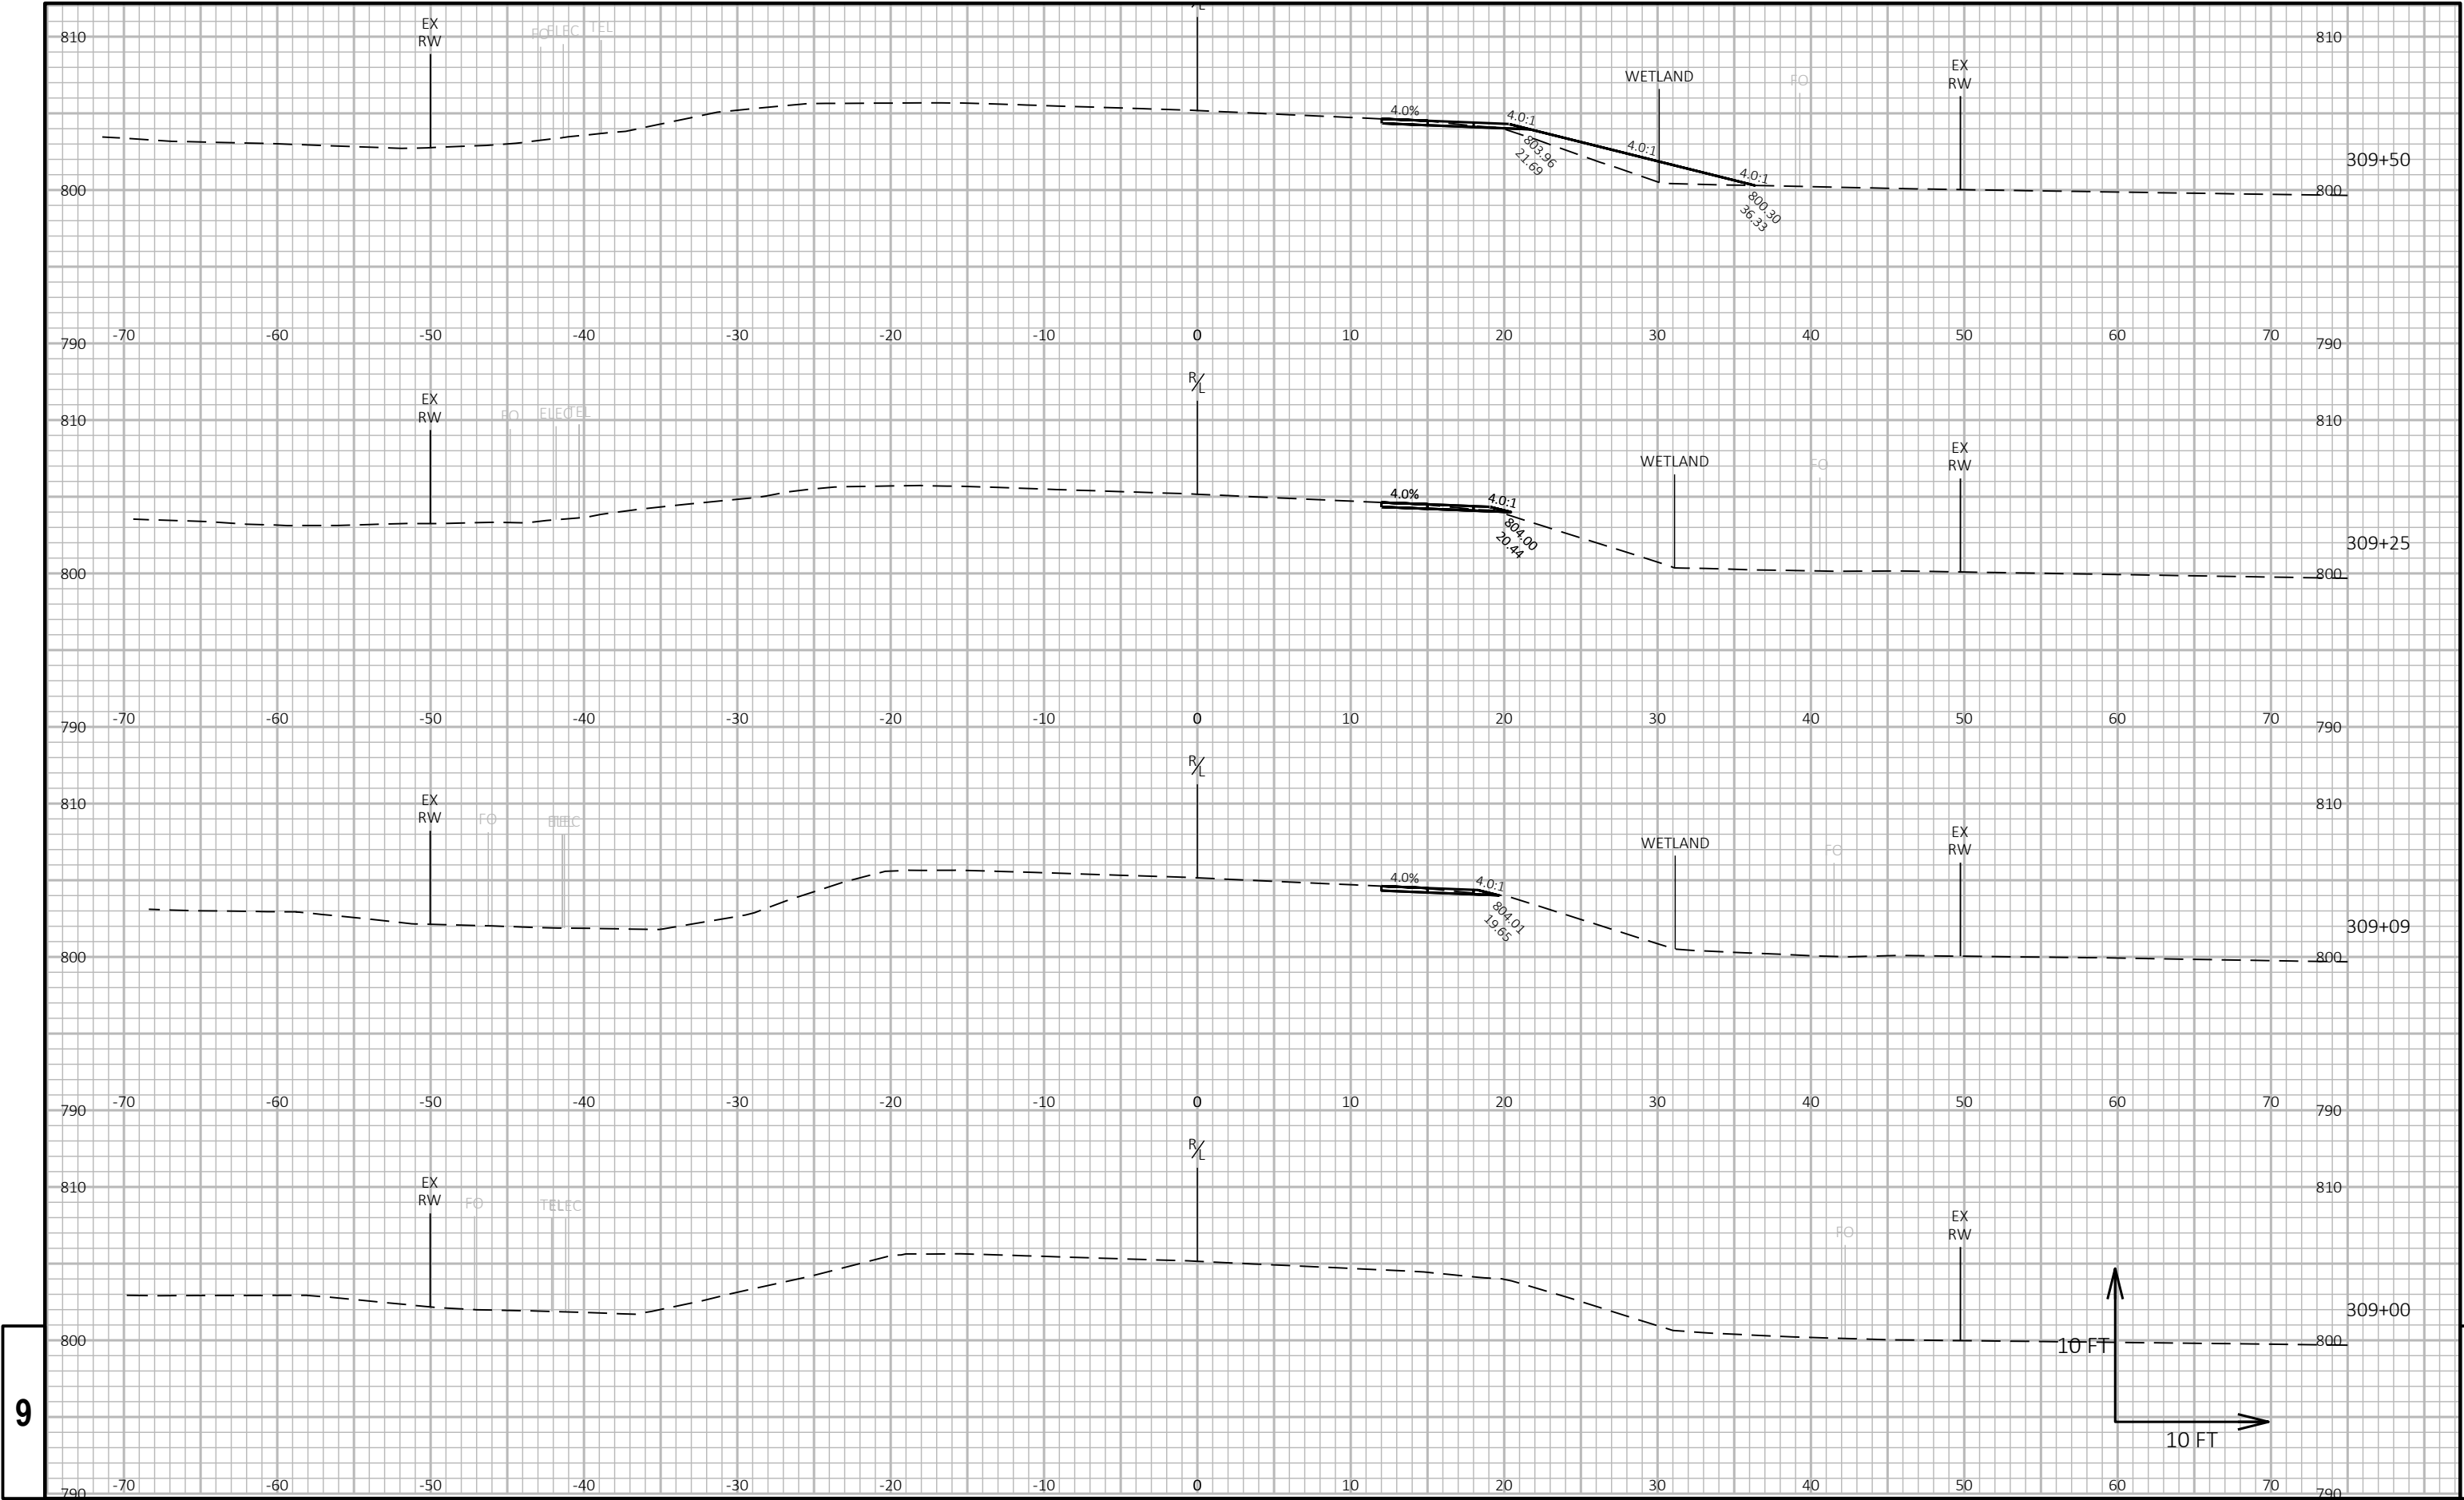


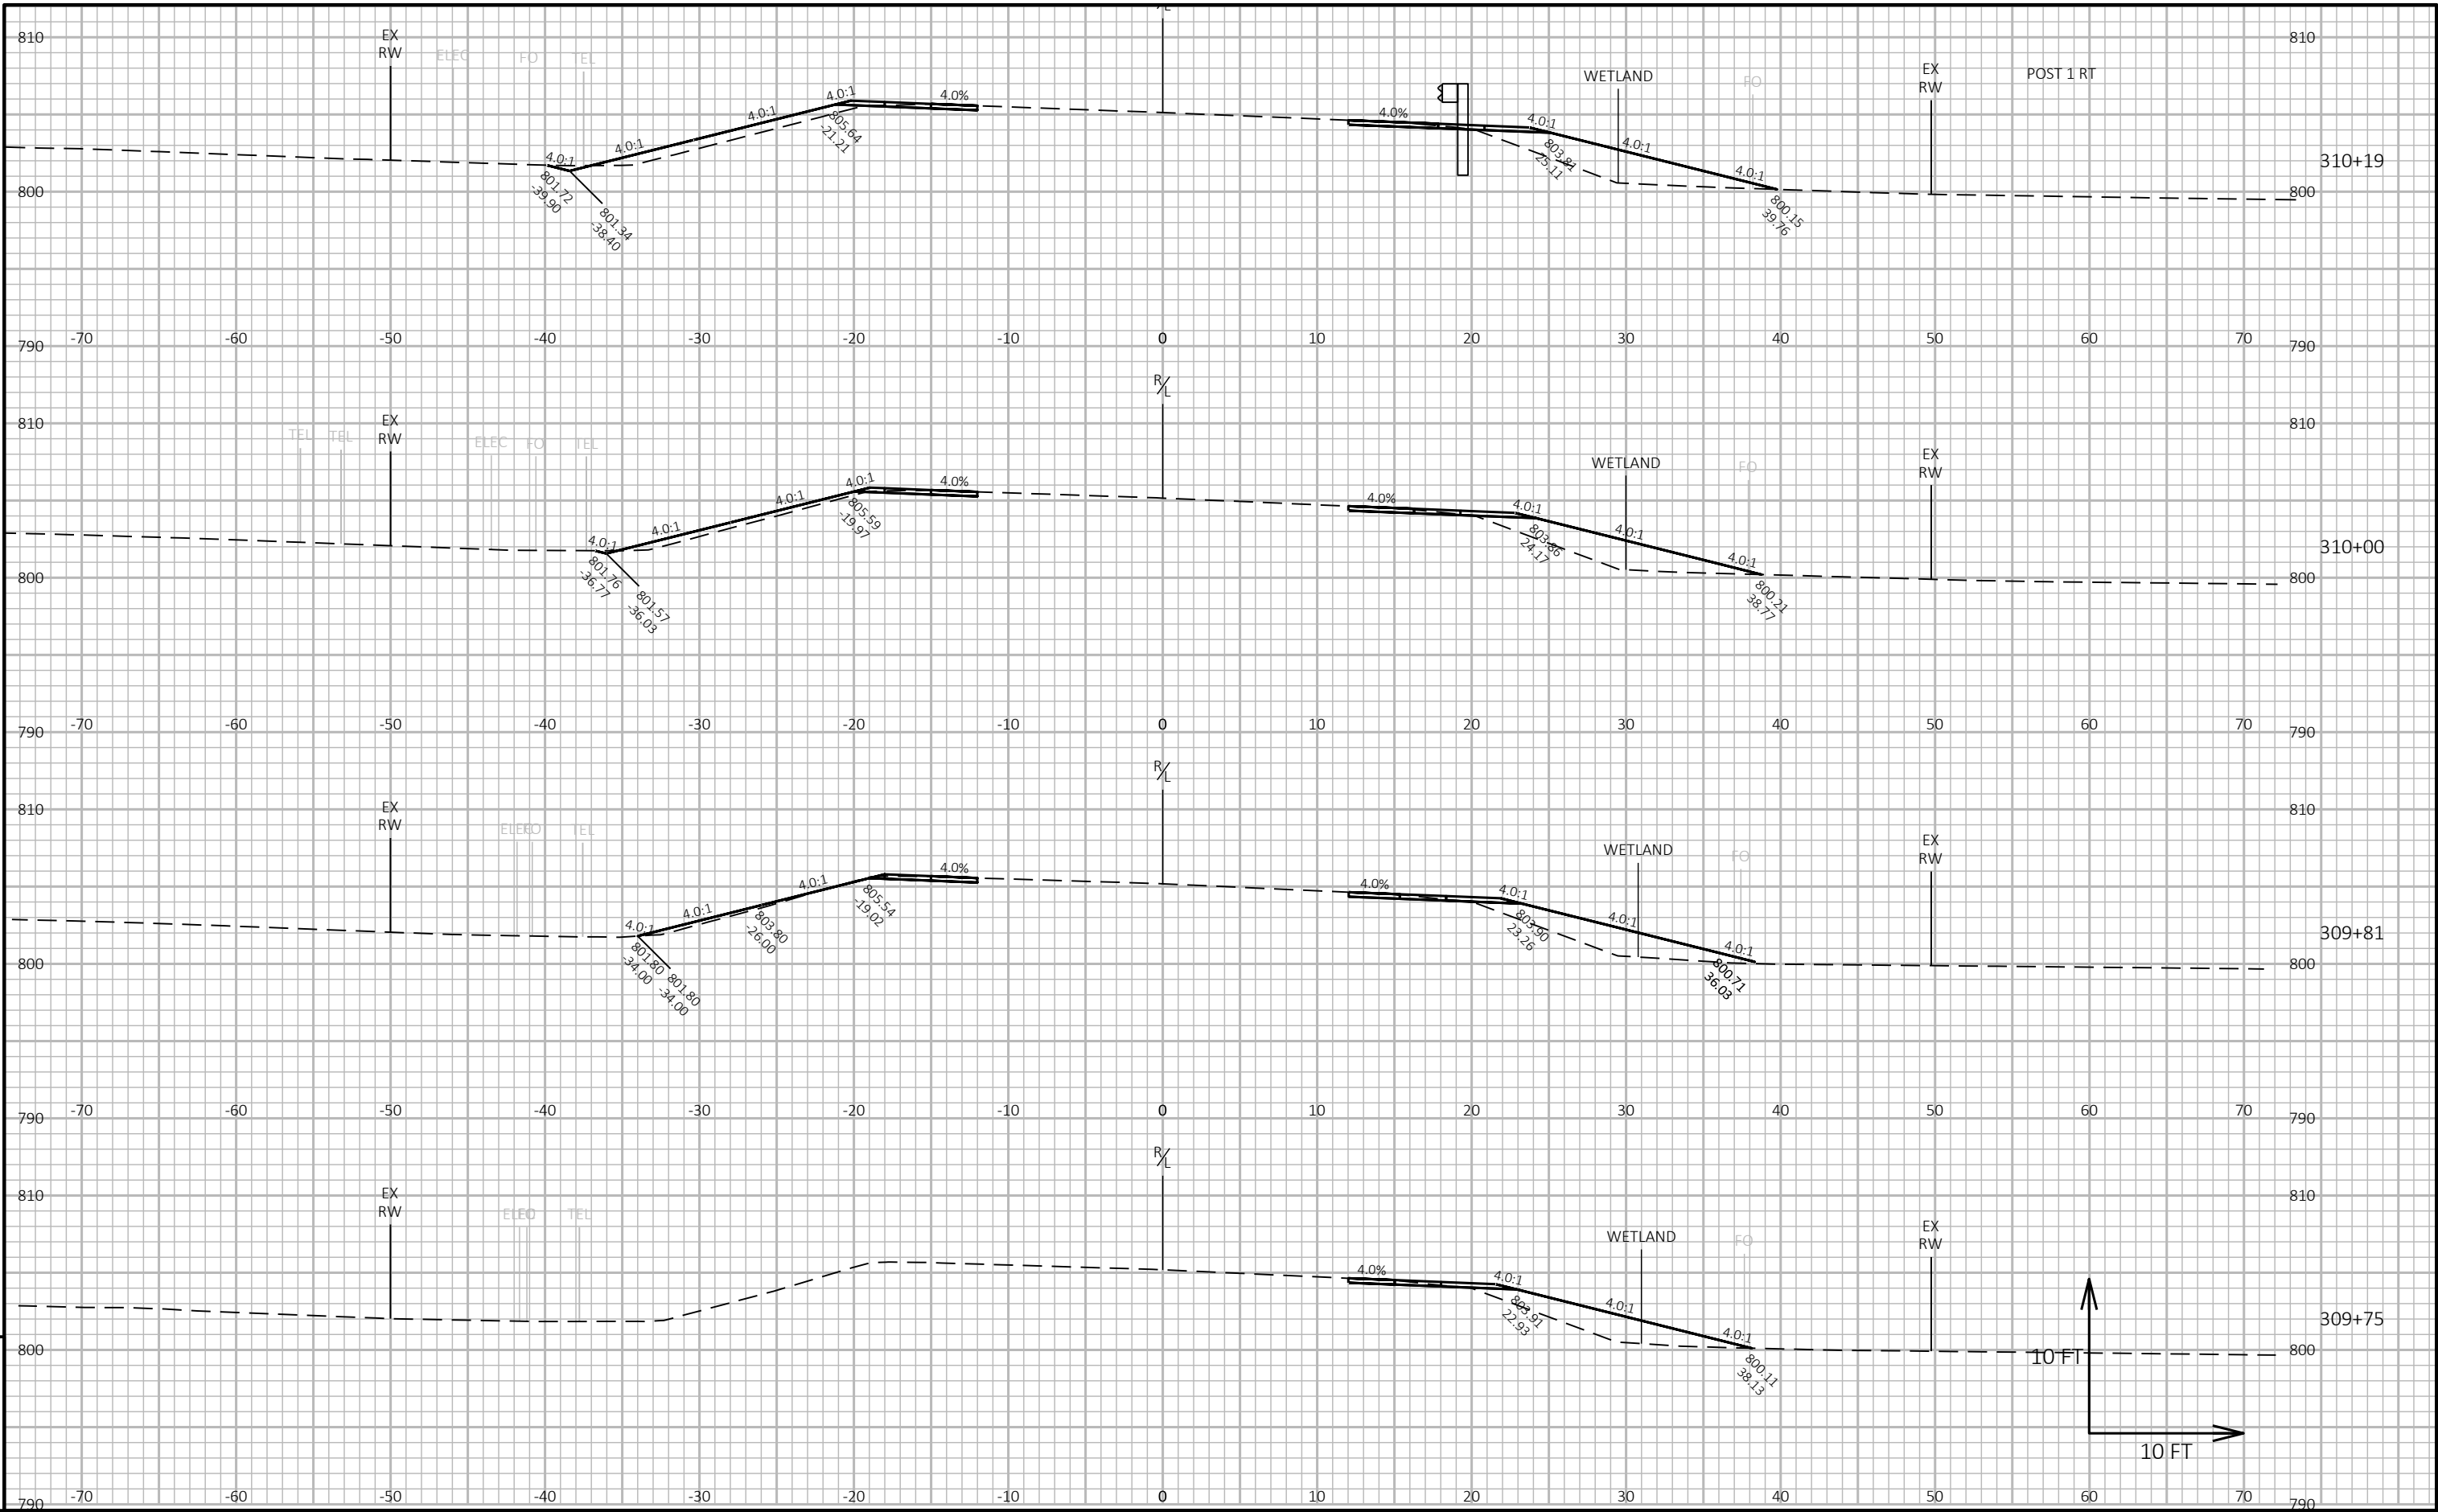


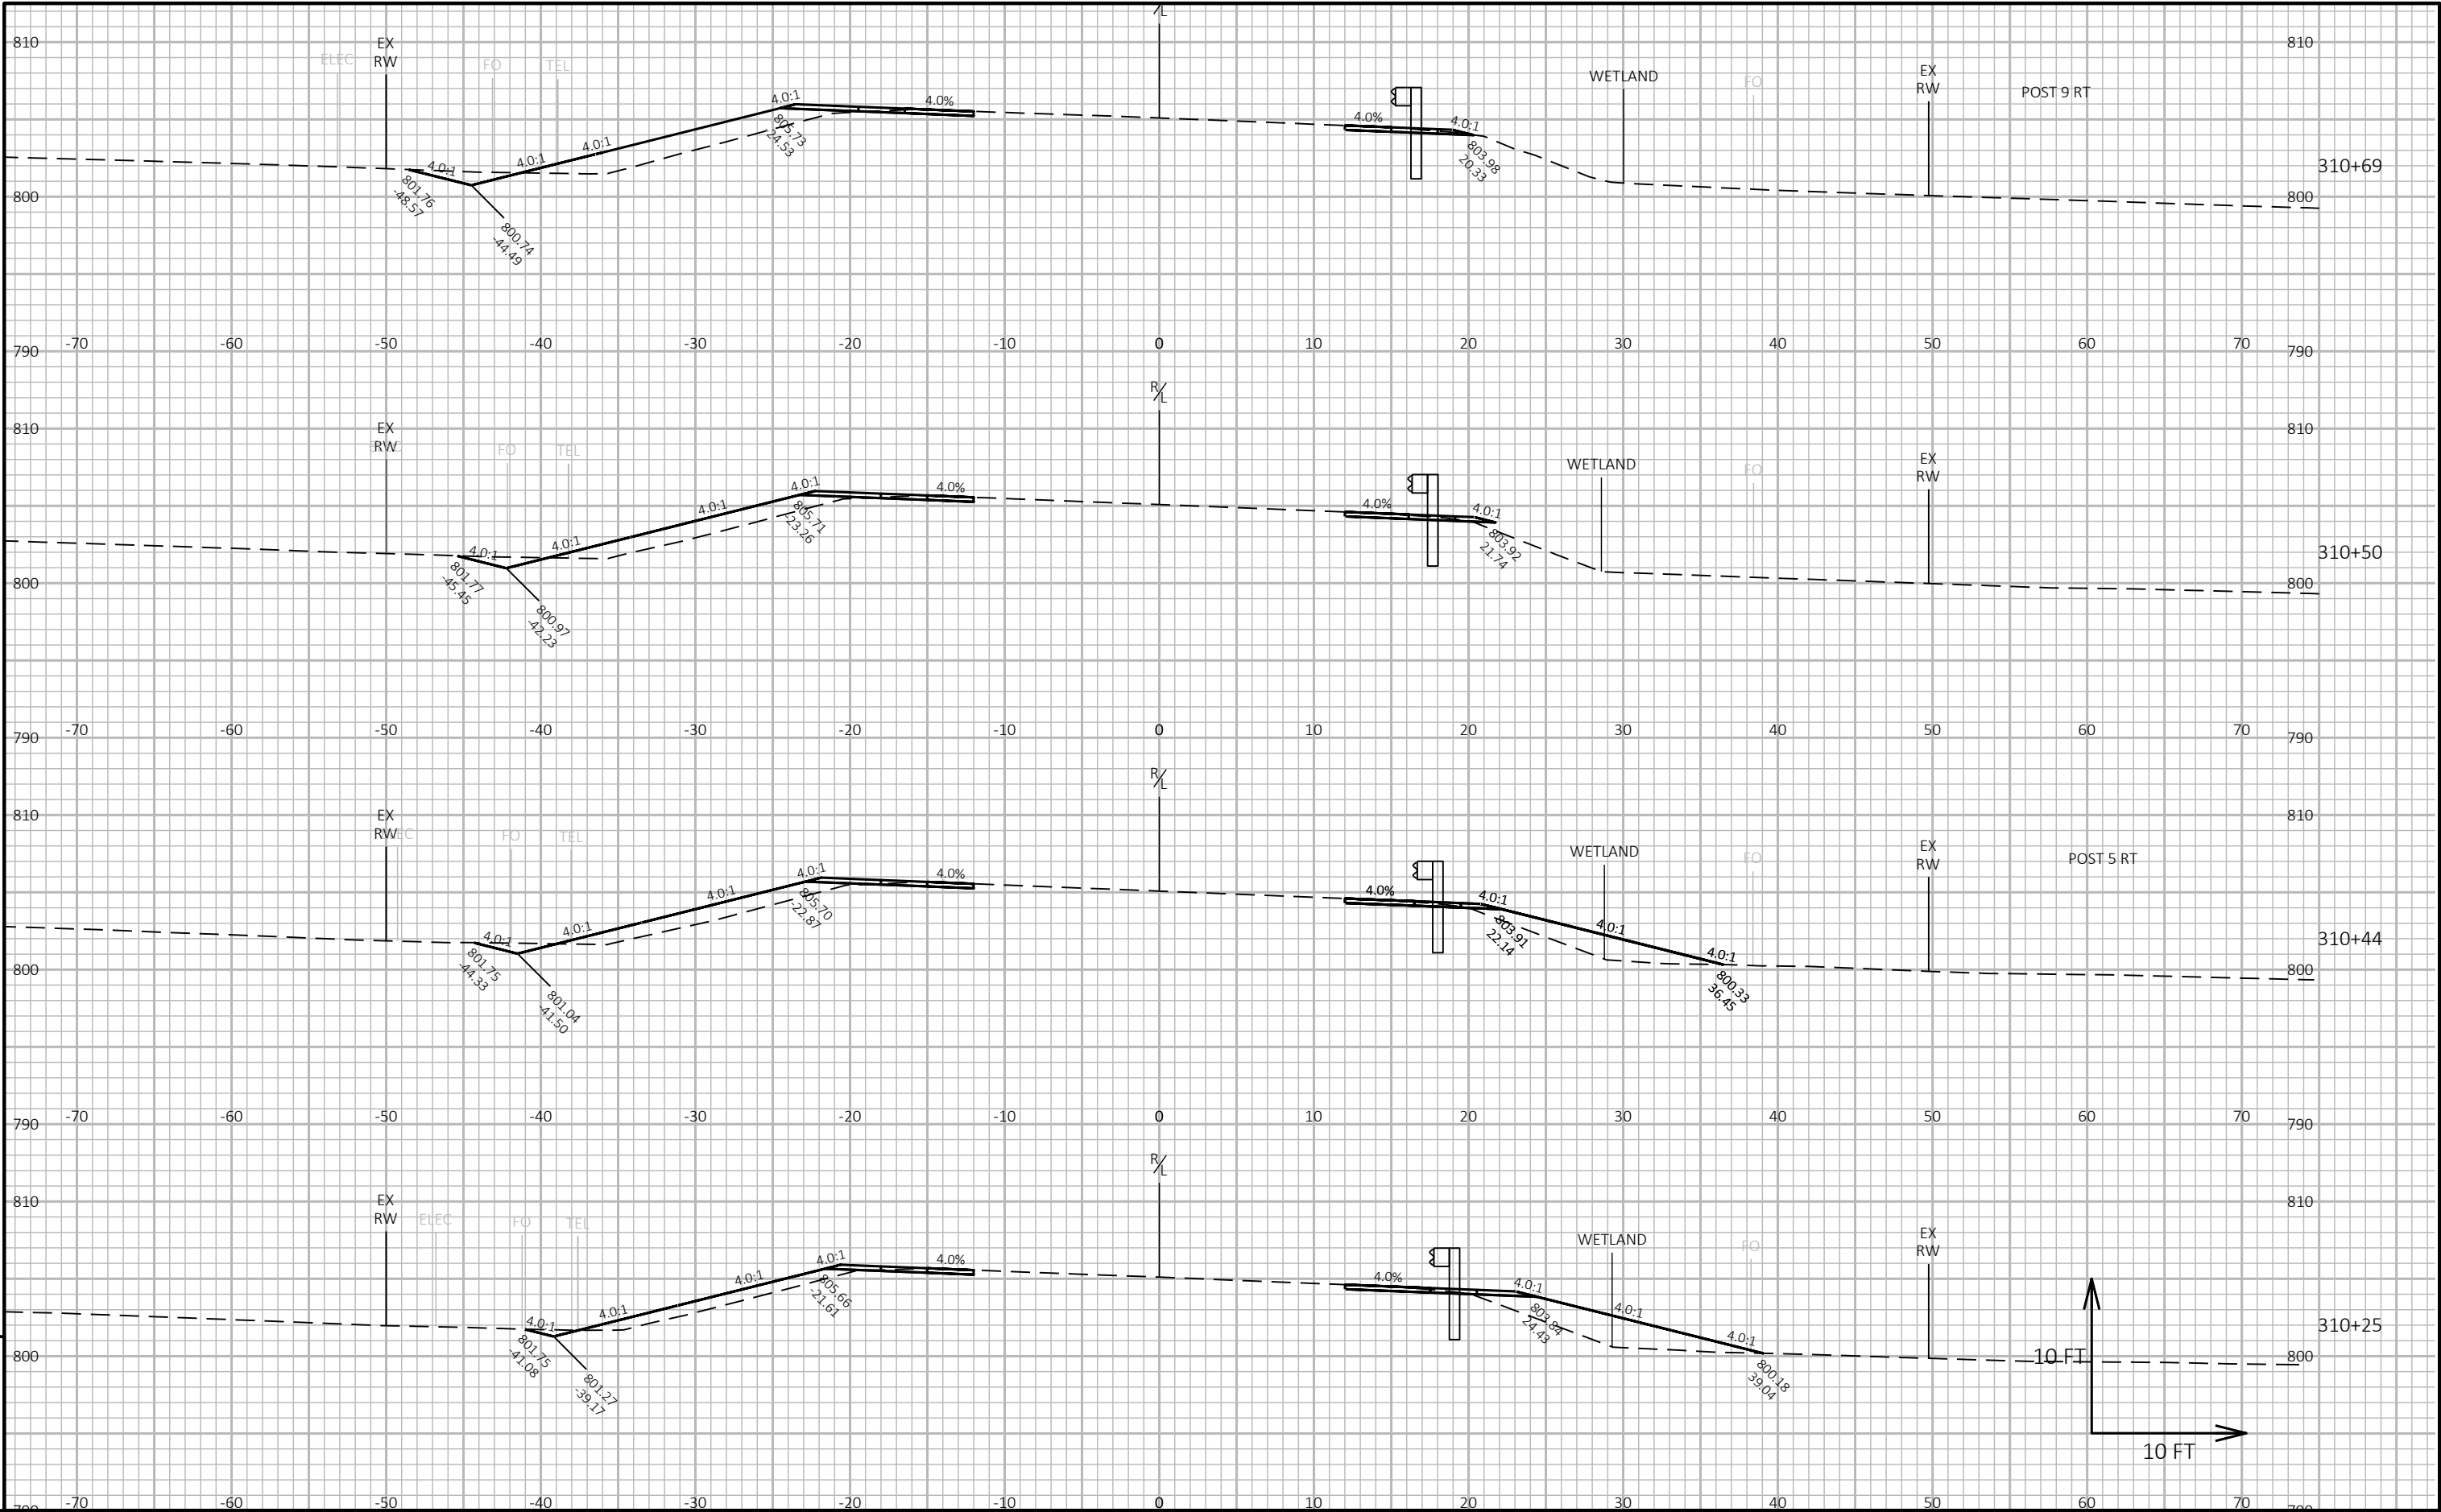


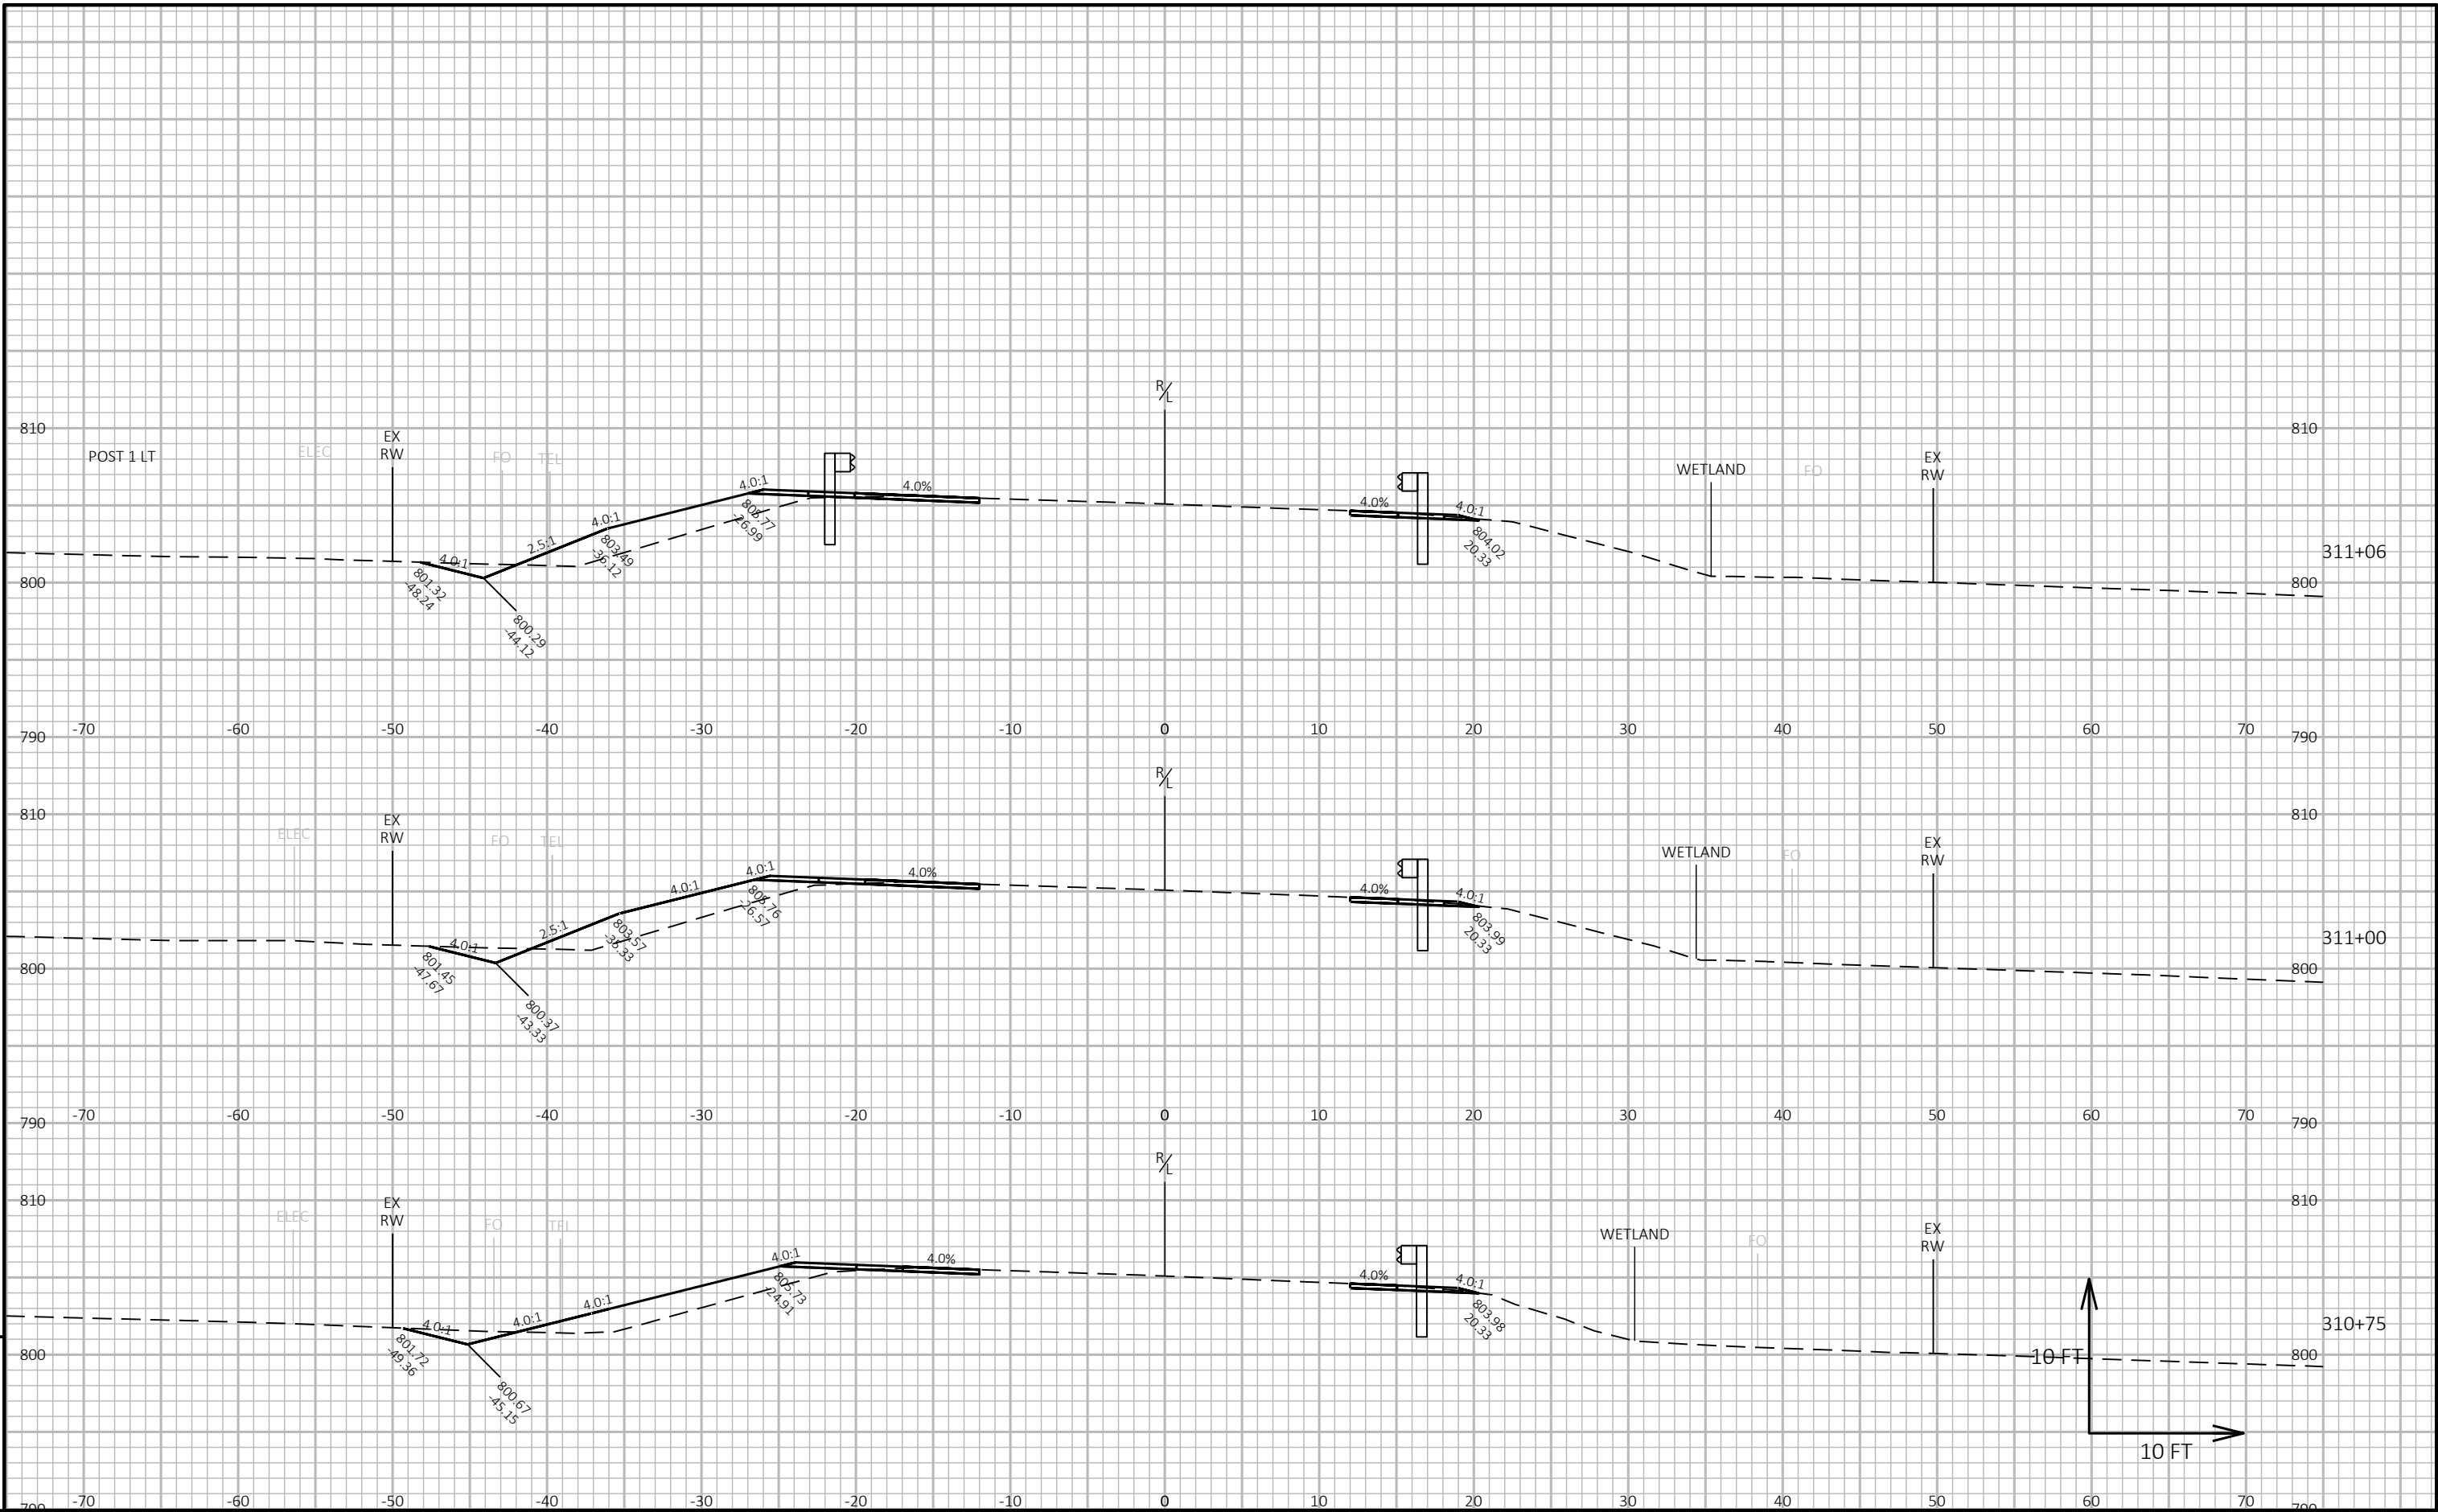


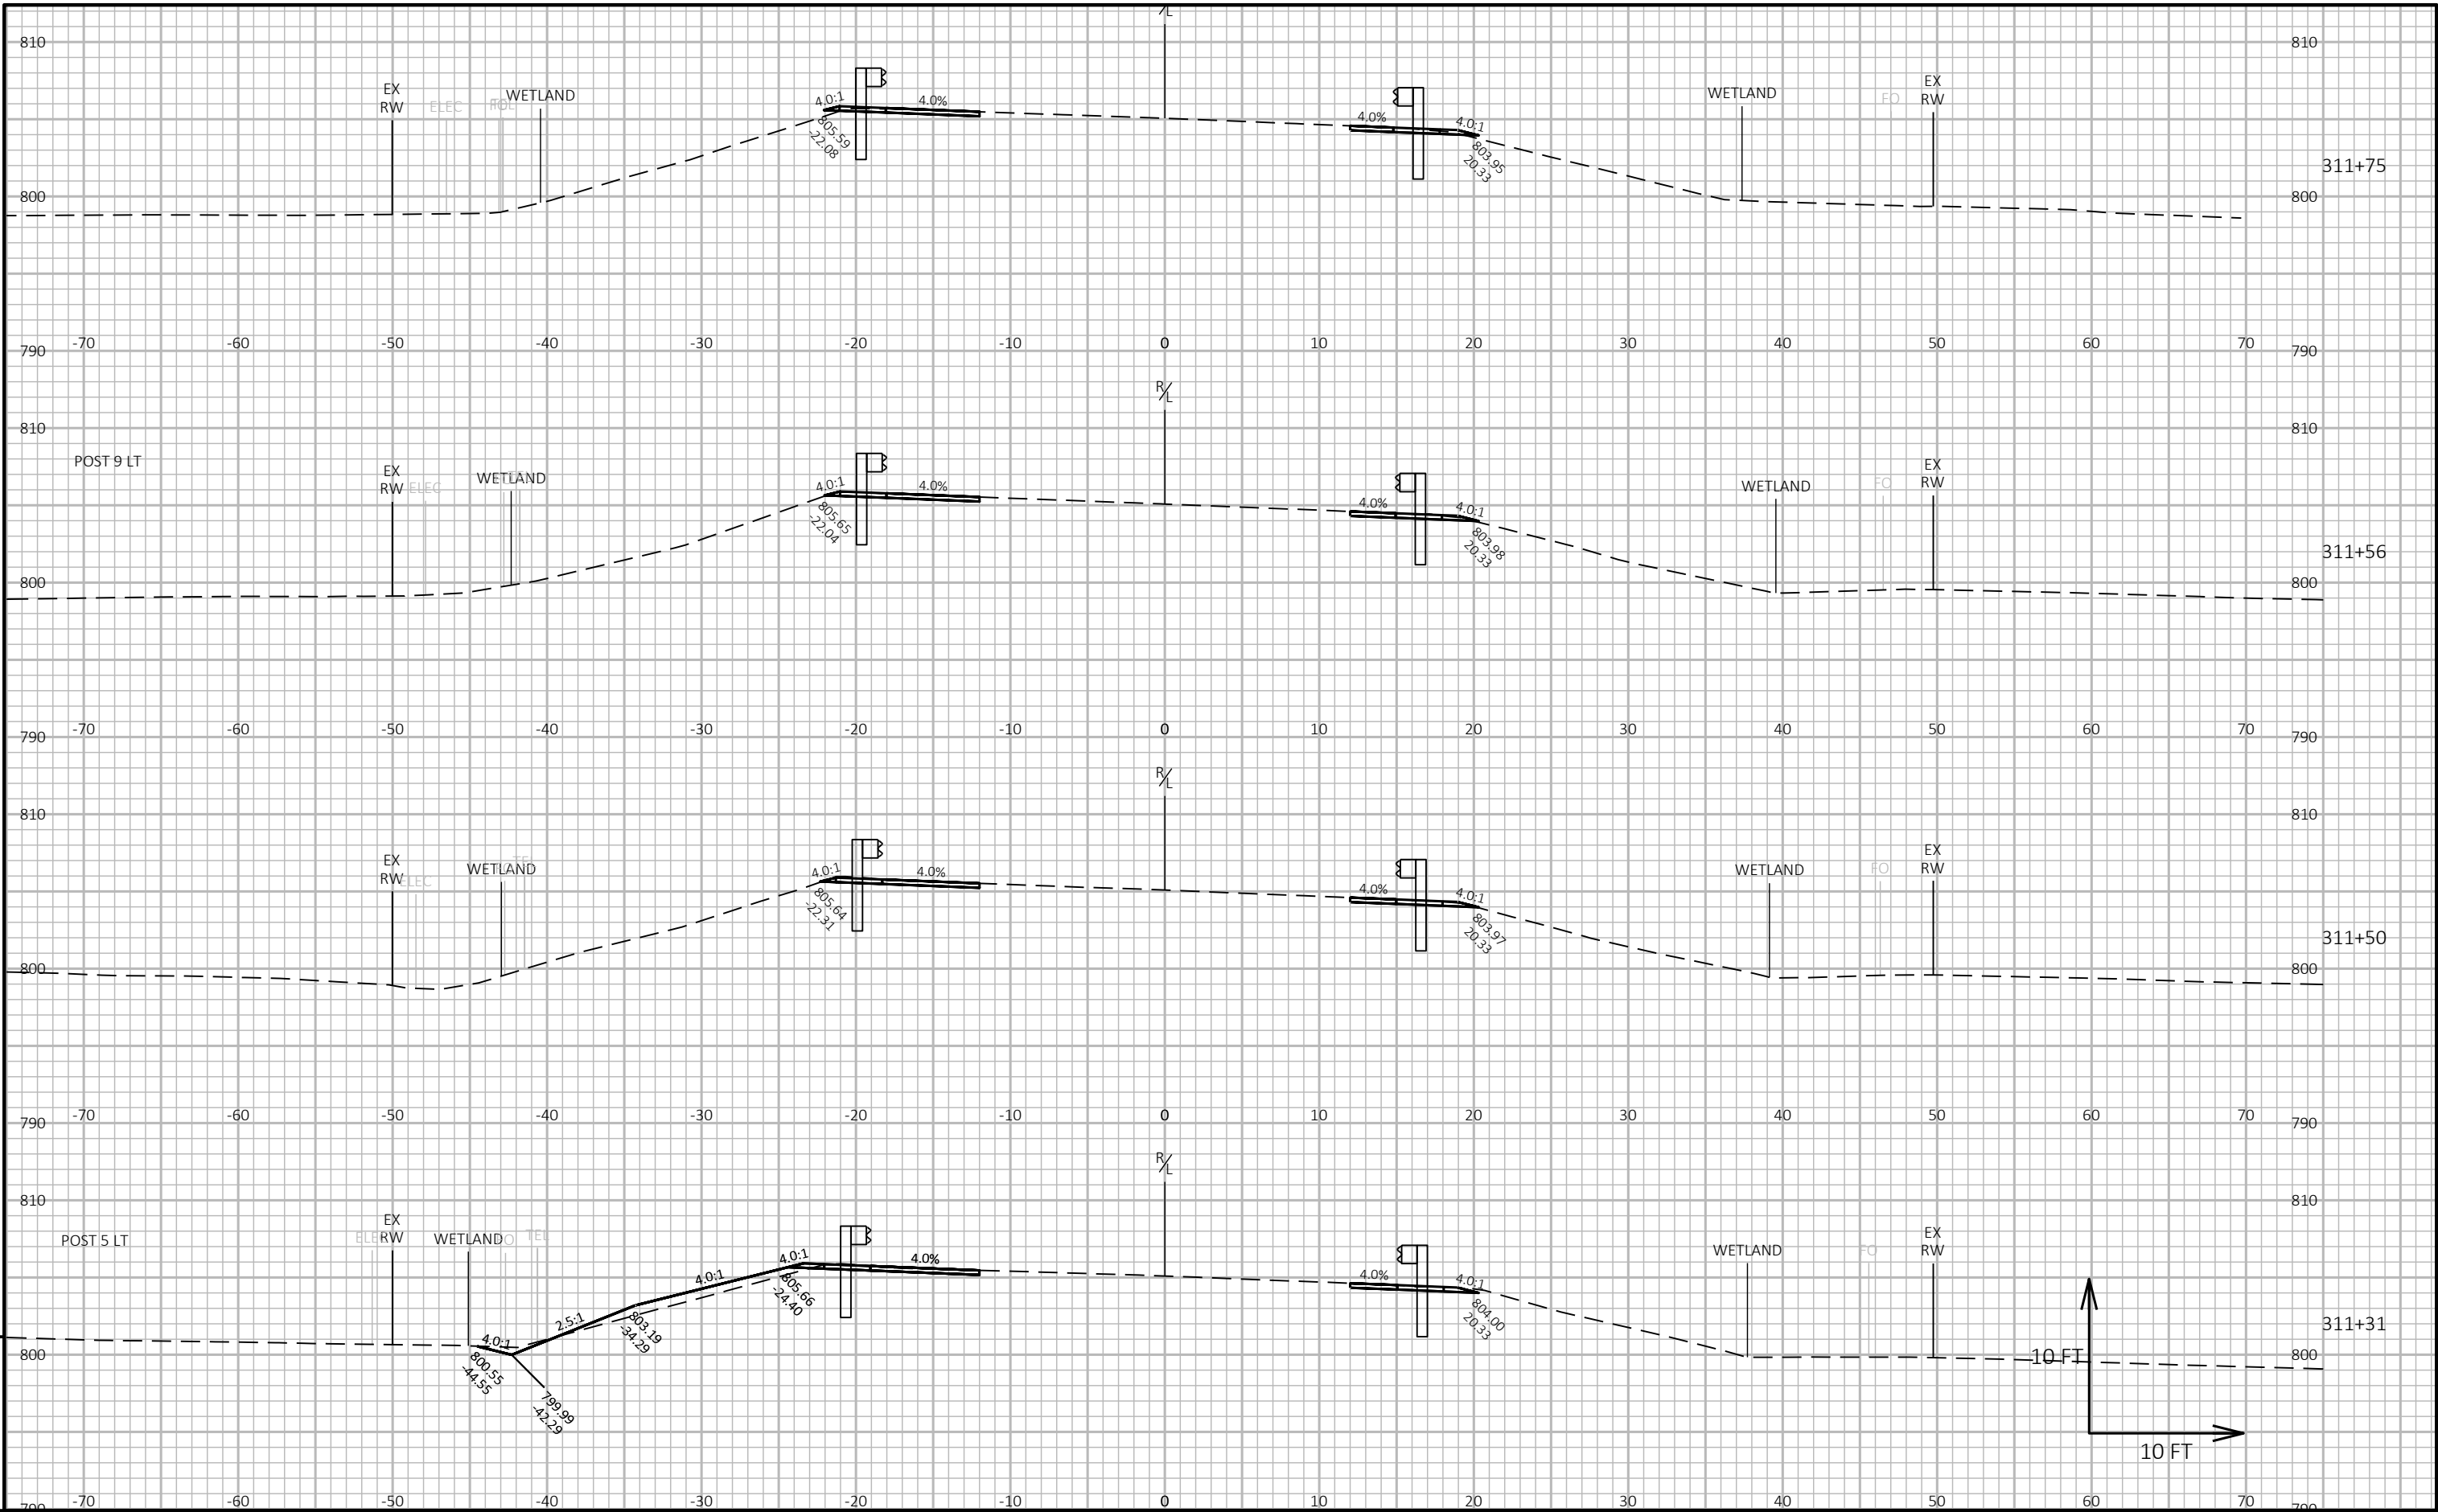

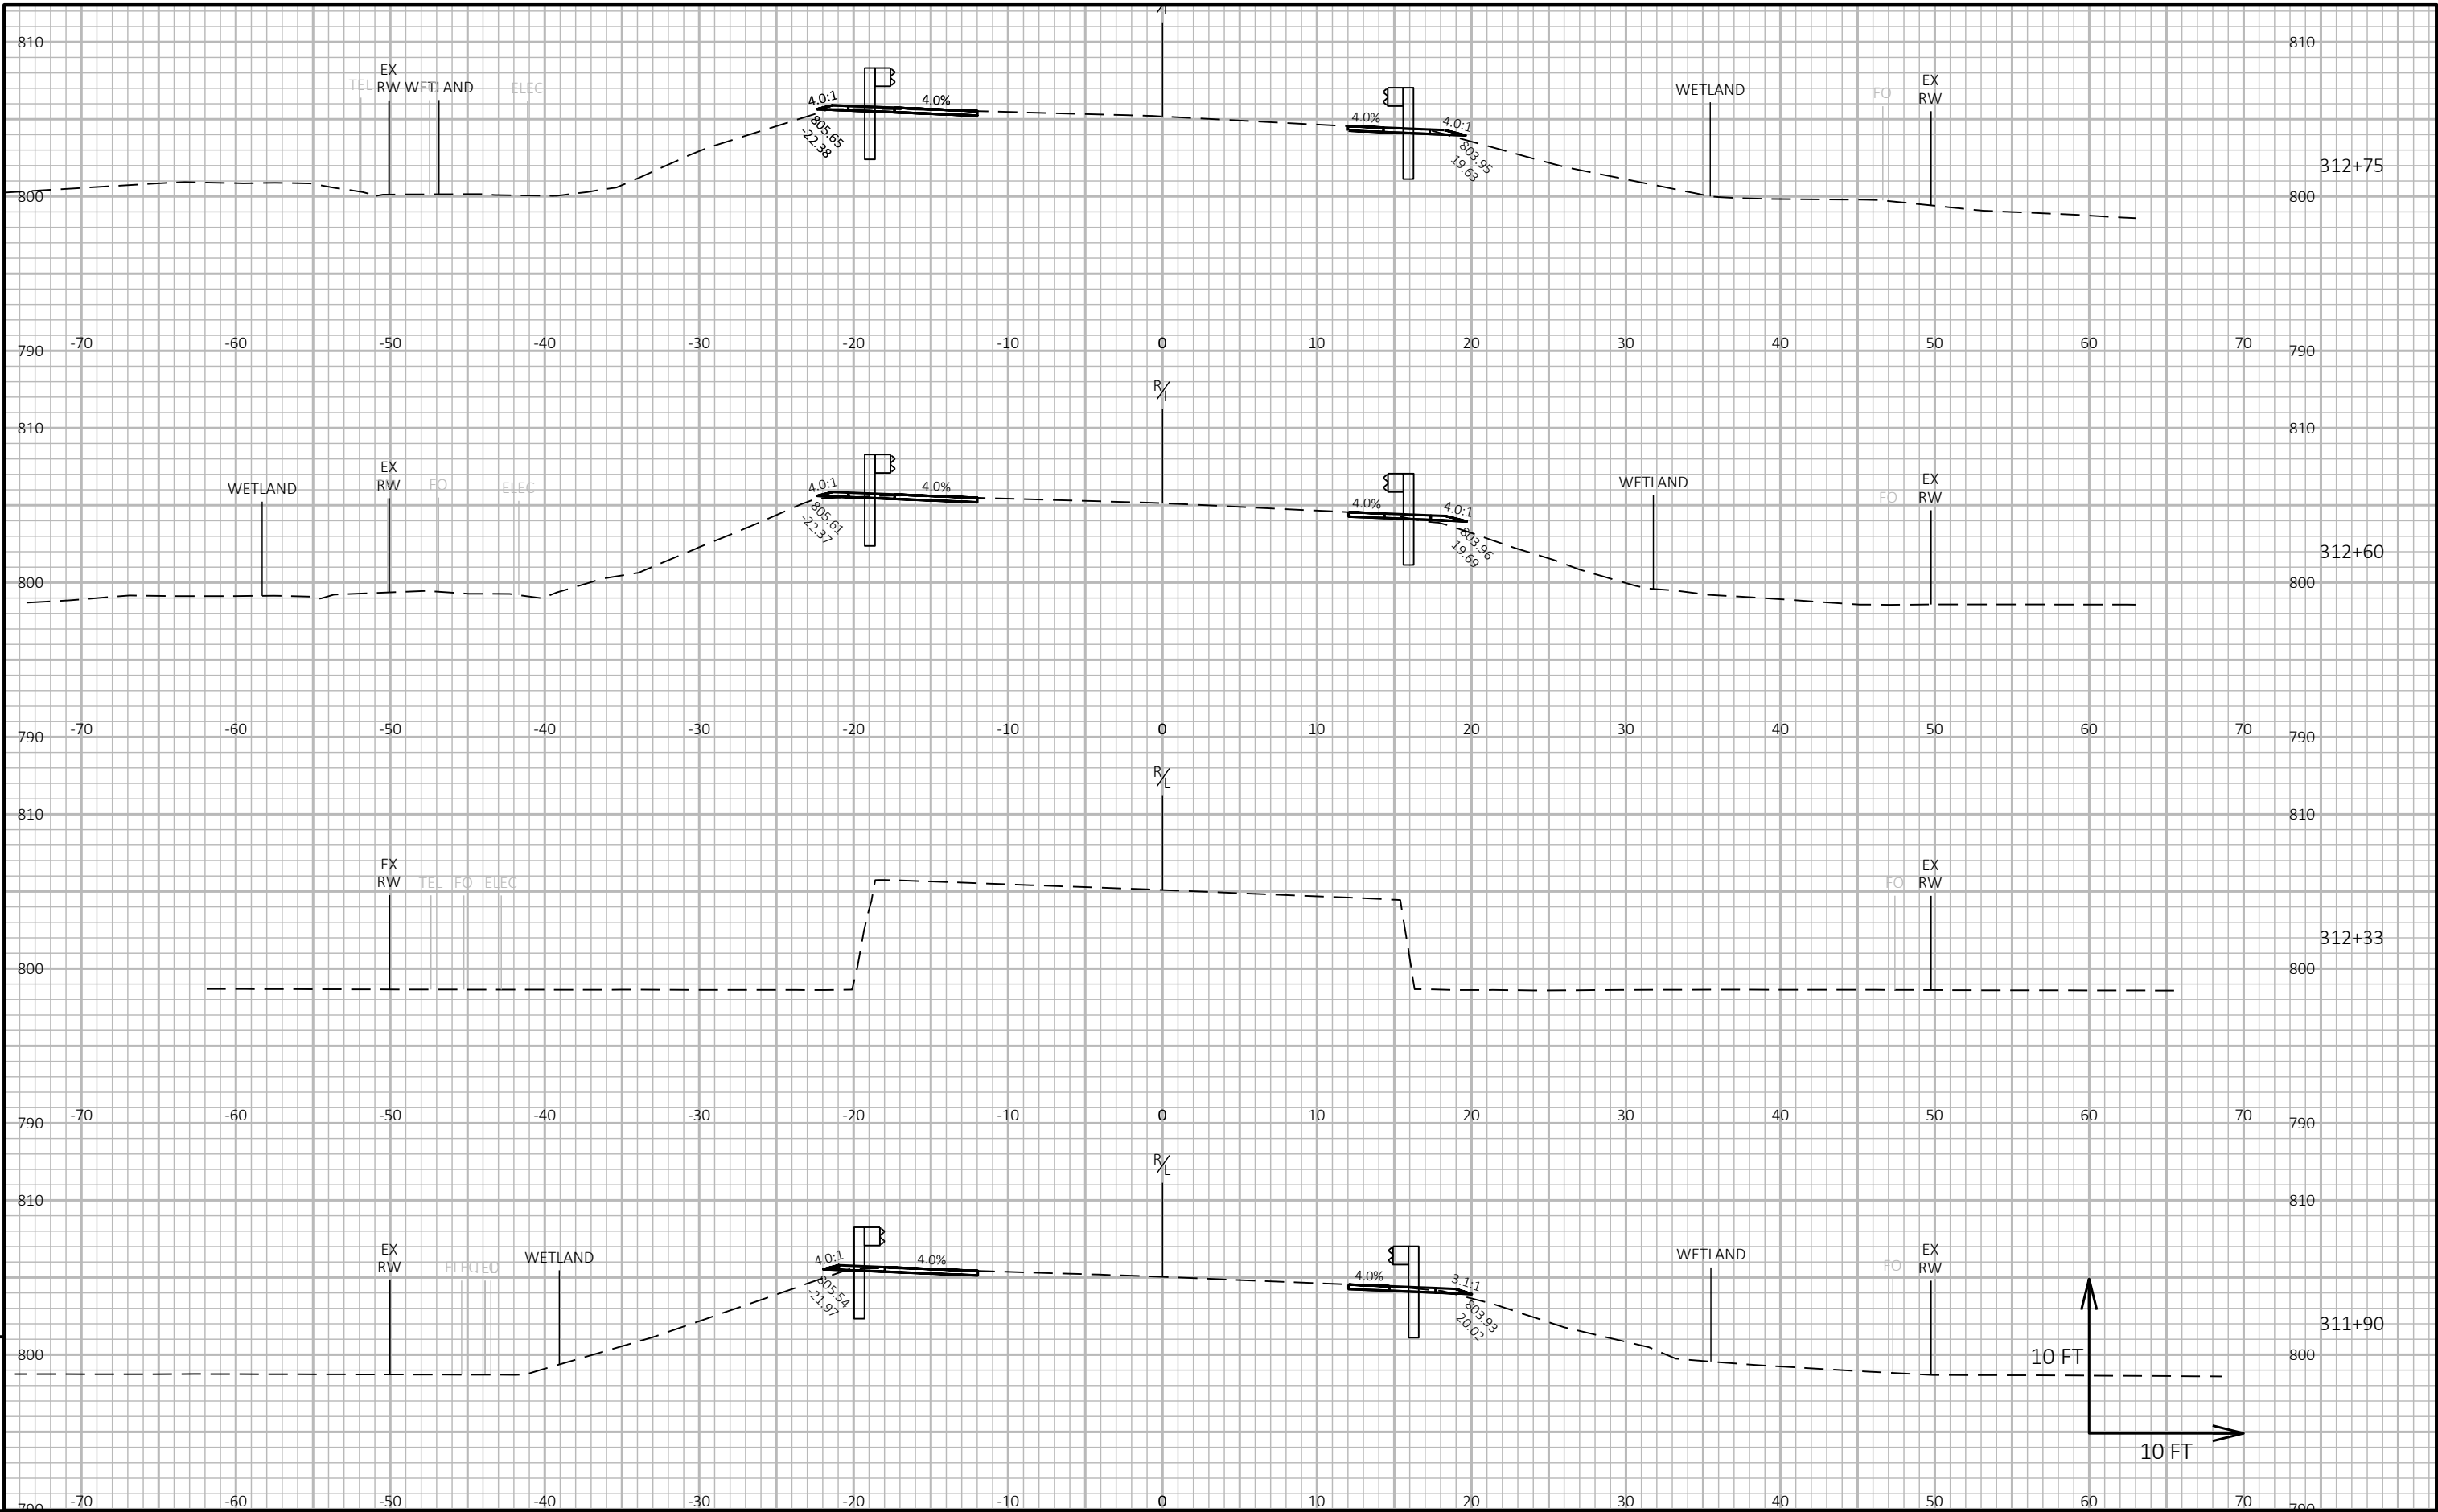

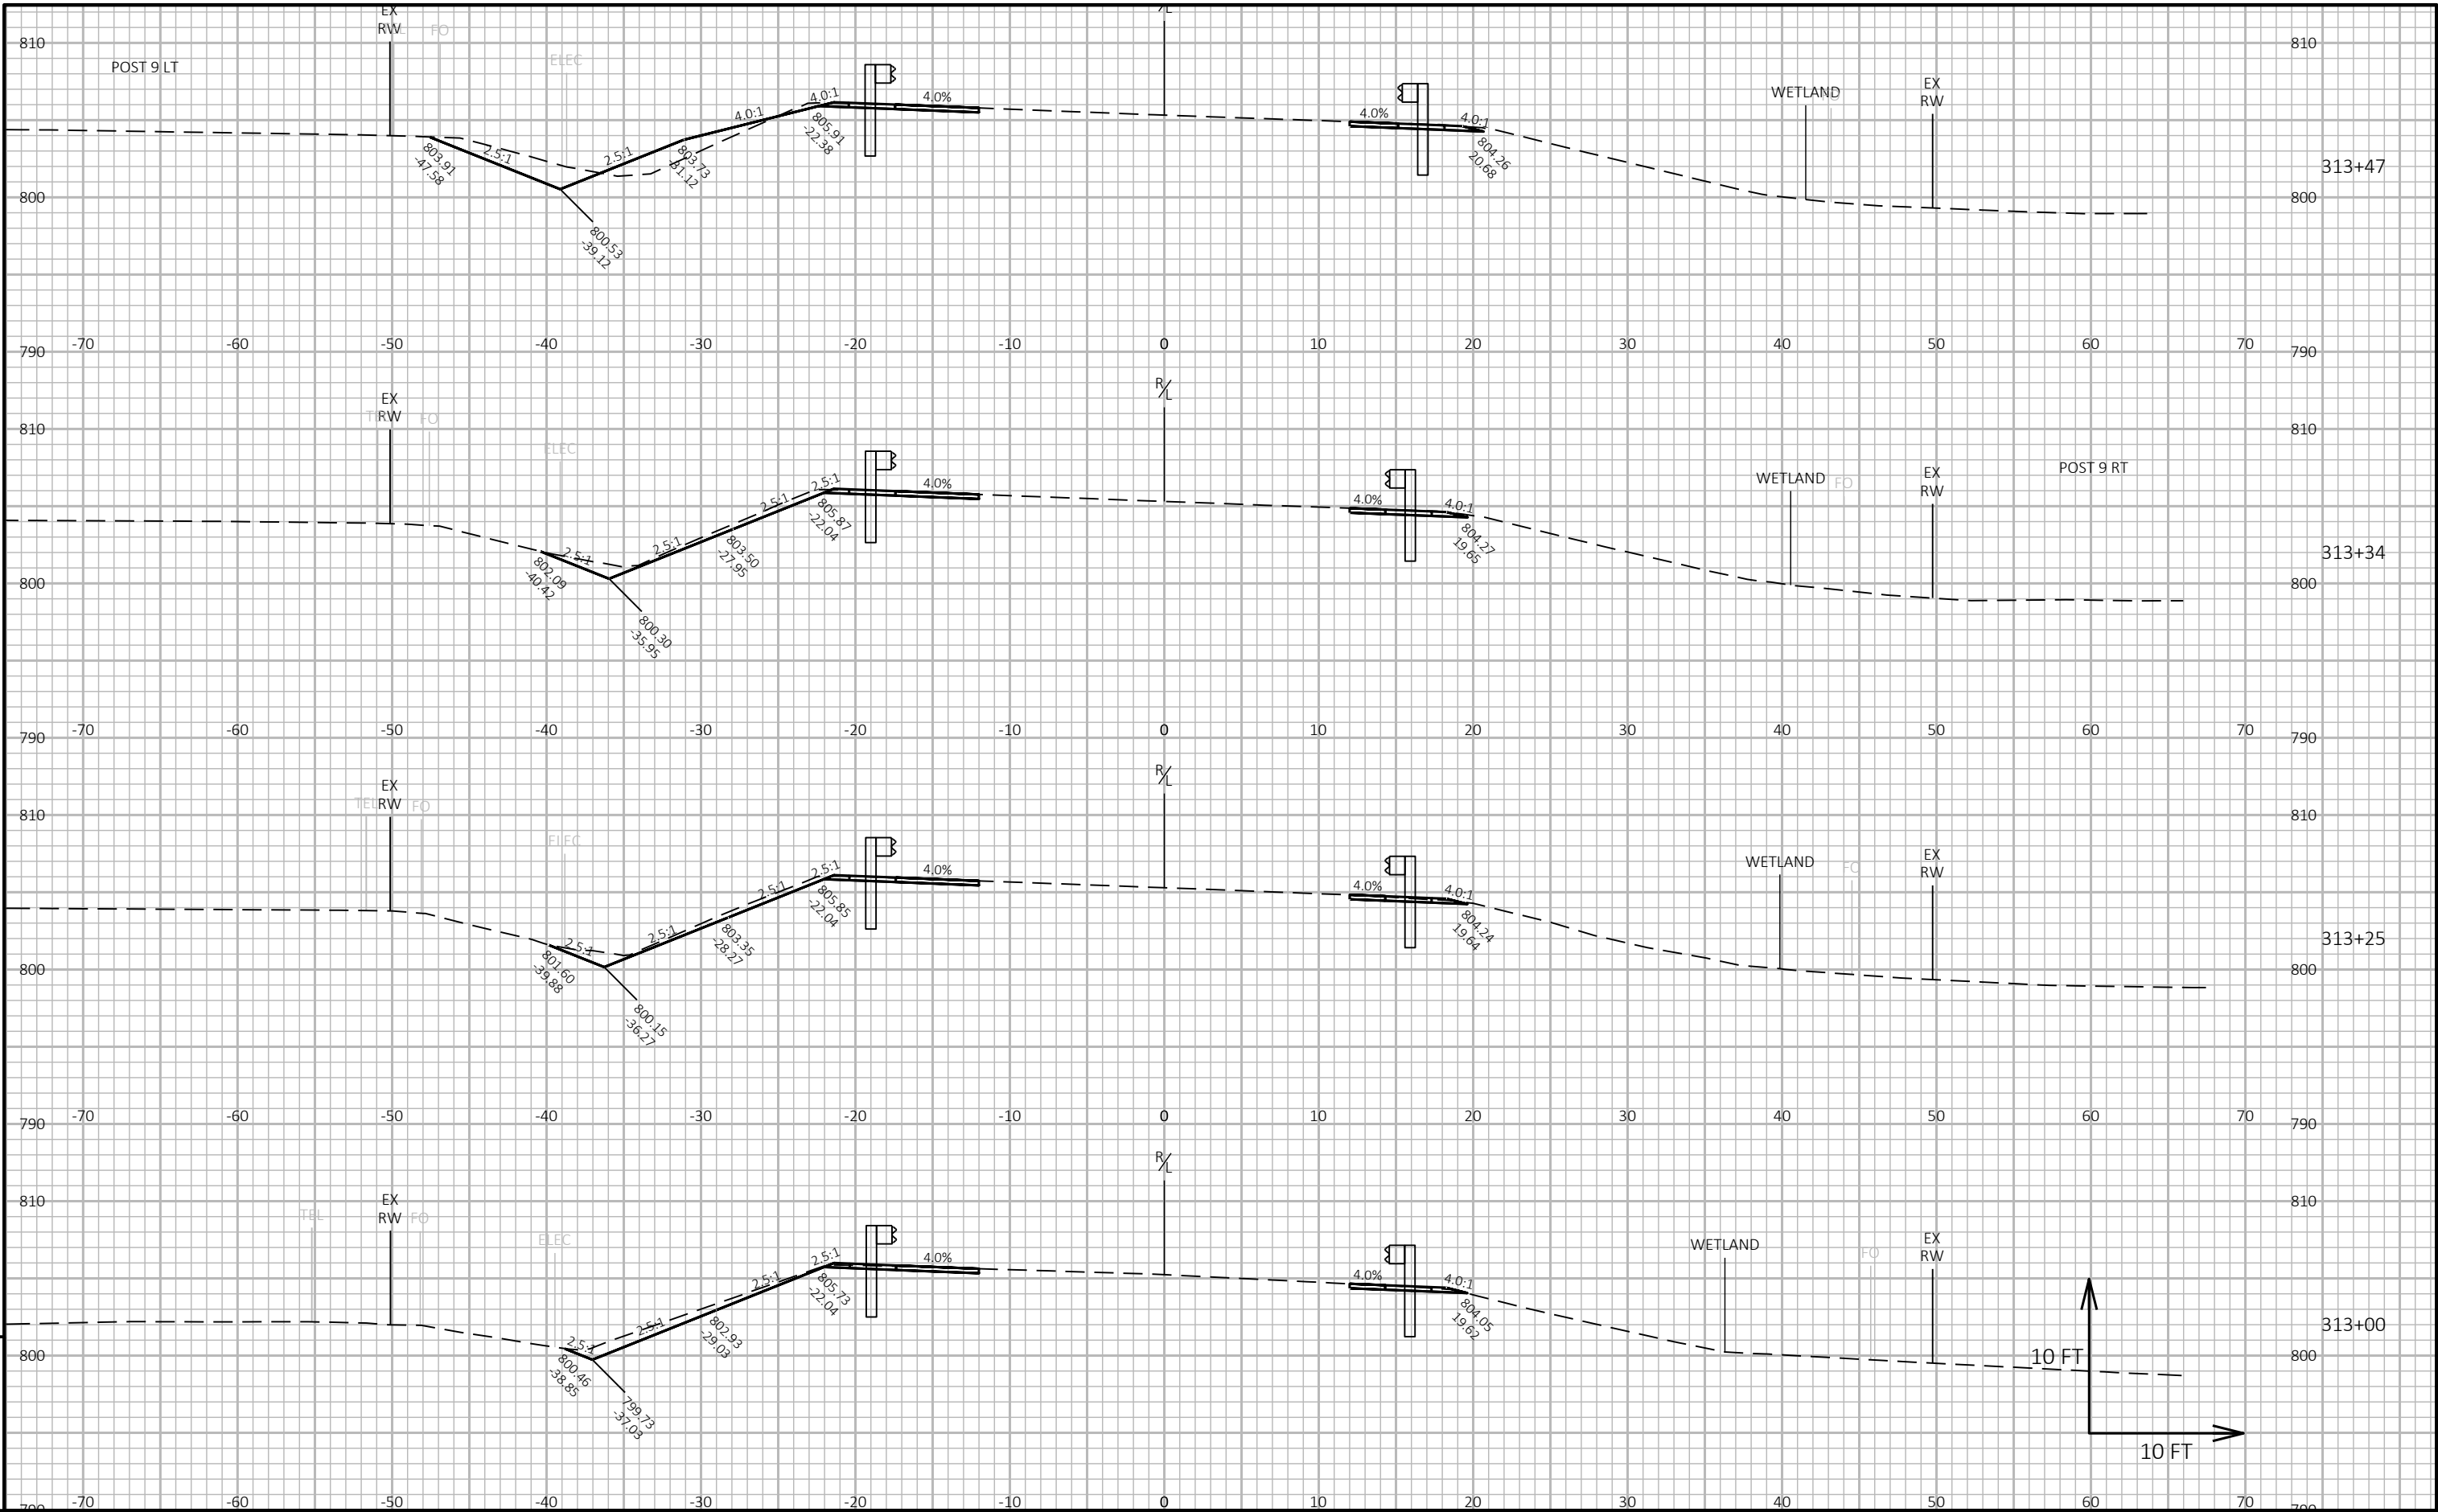


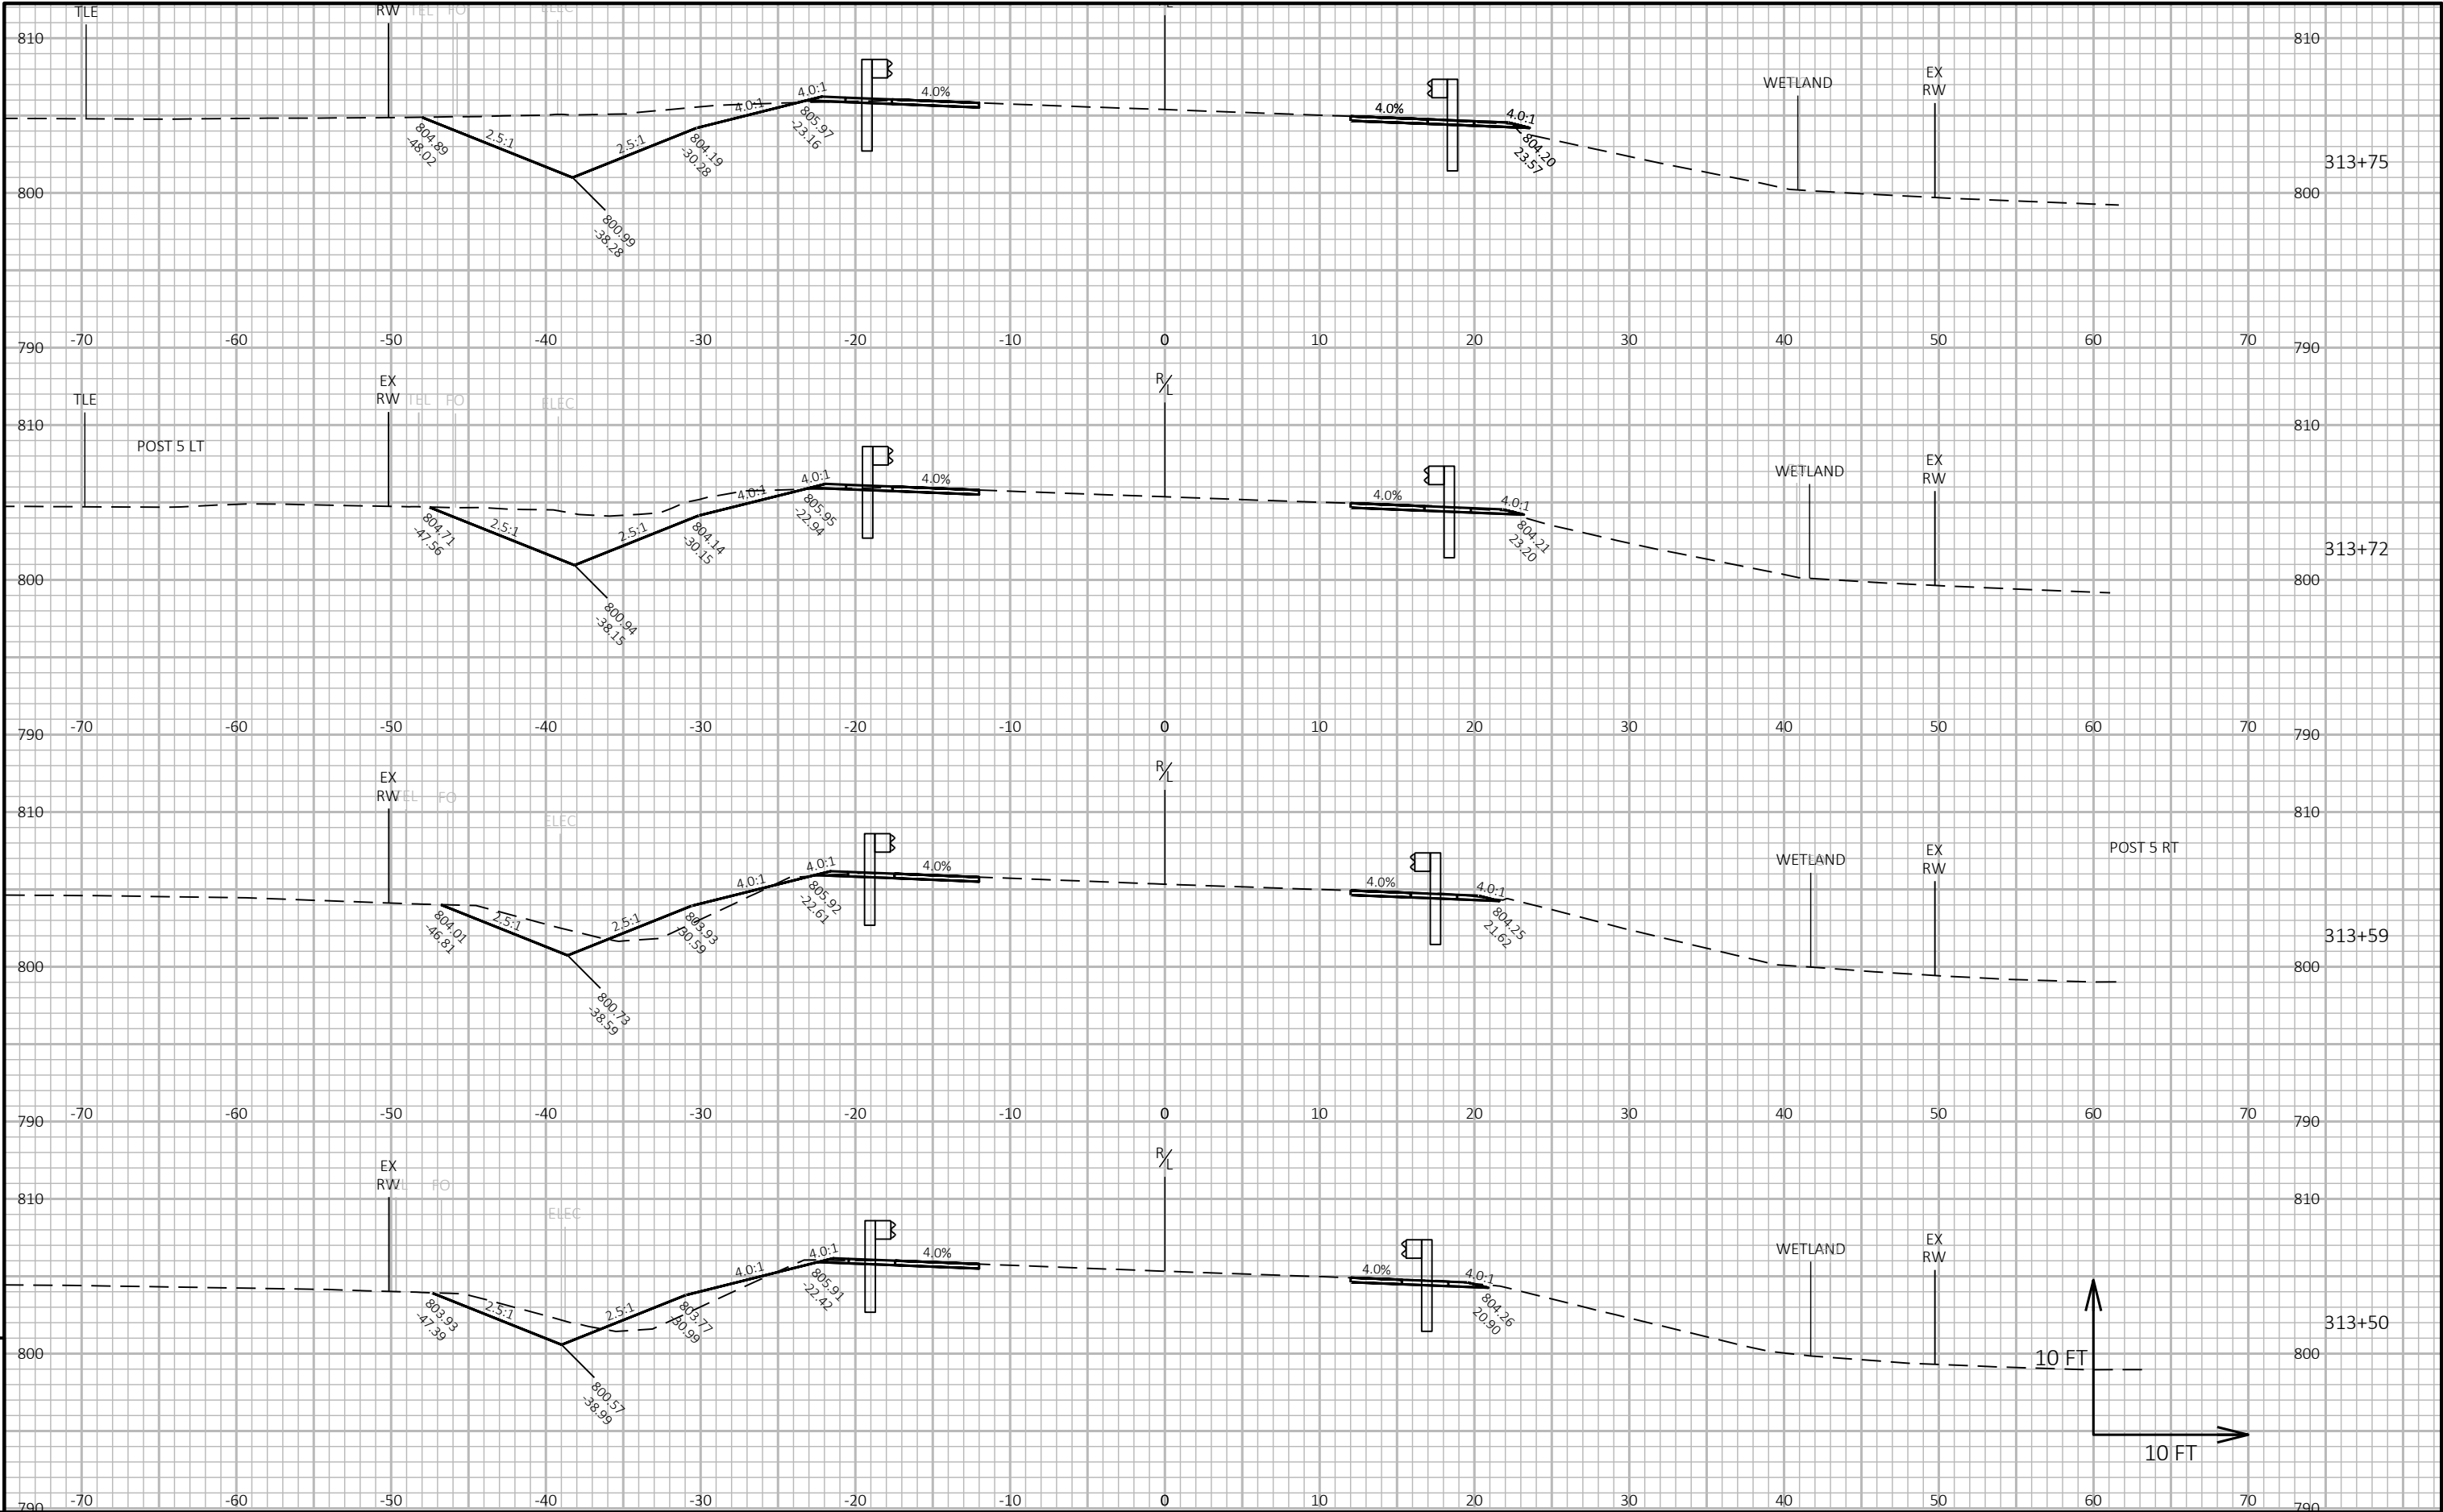


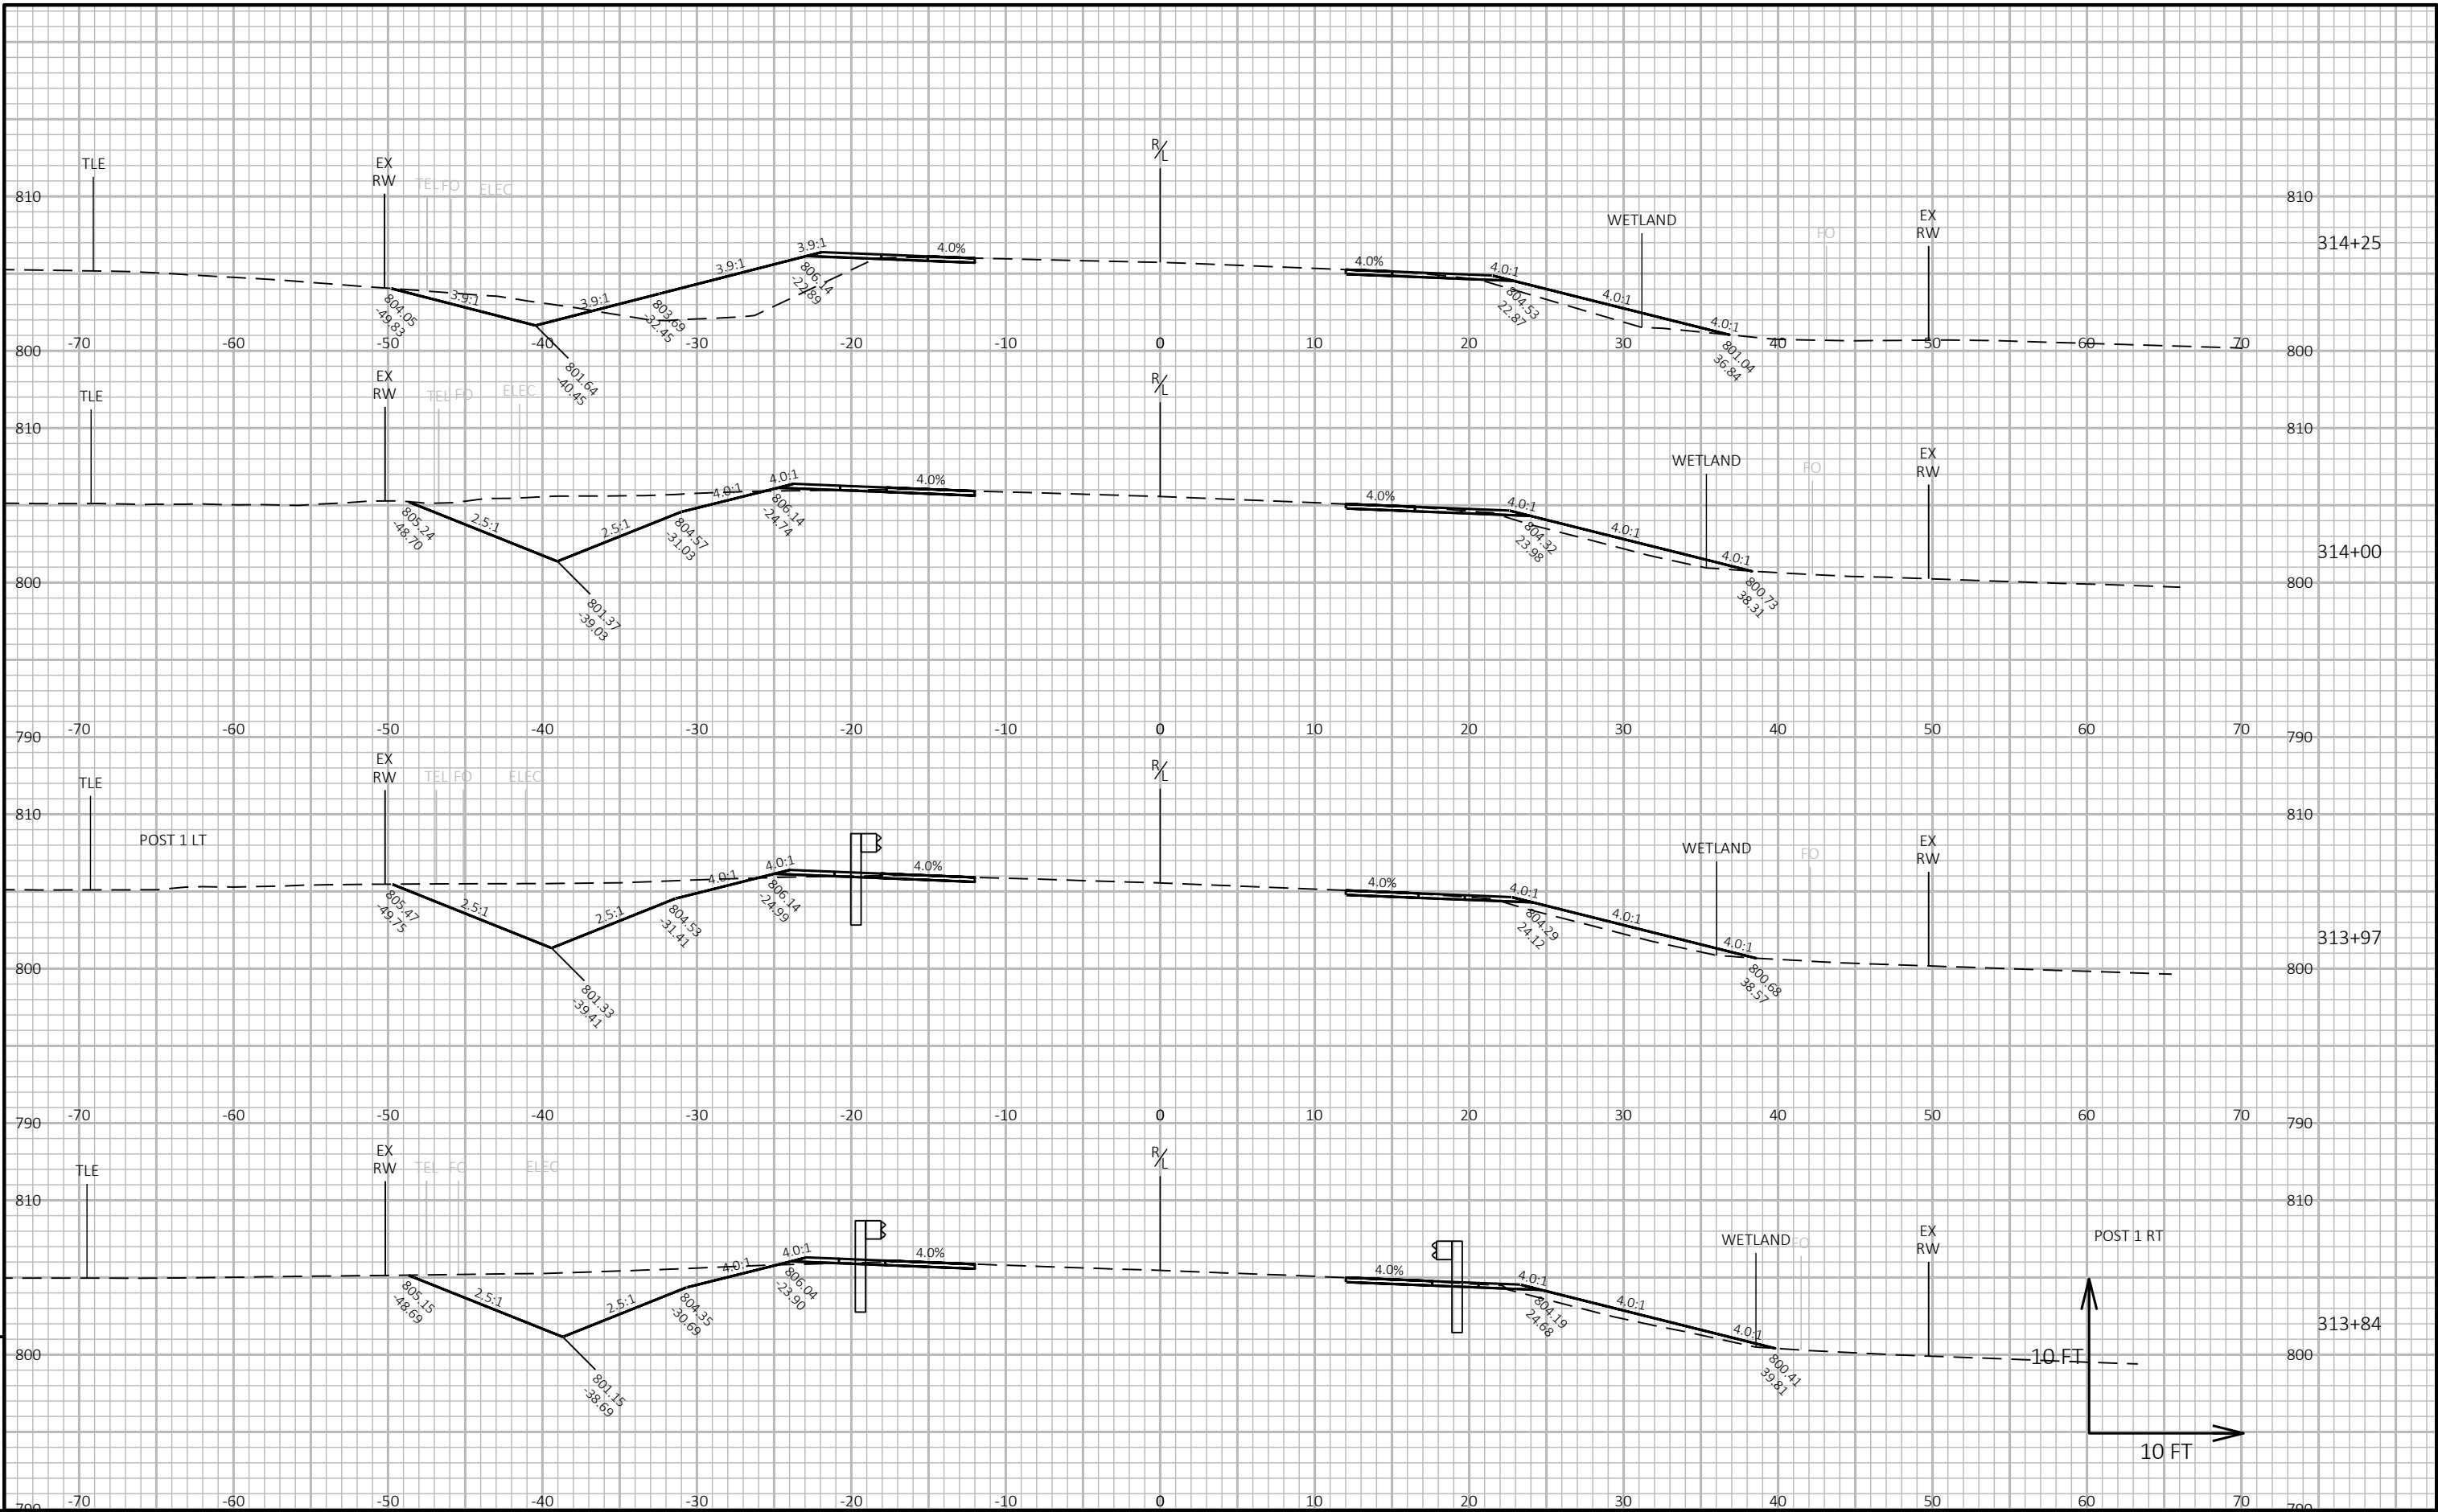


PROJECT NO: 6566-00-72	HWY: STH 23	COUNTY: ADAMS	CROSS SECTIONS:	SHEET	E
------------------------	-------------	---------------	-----------------	-------	---



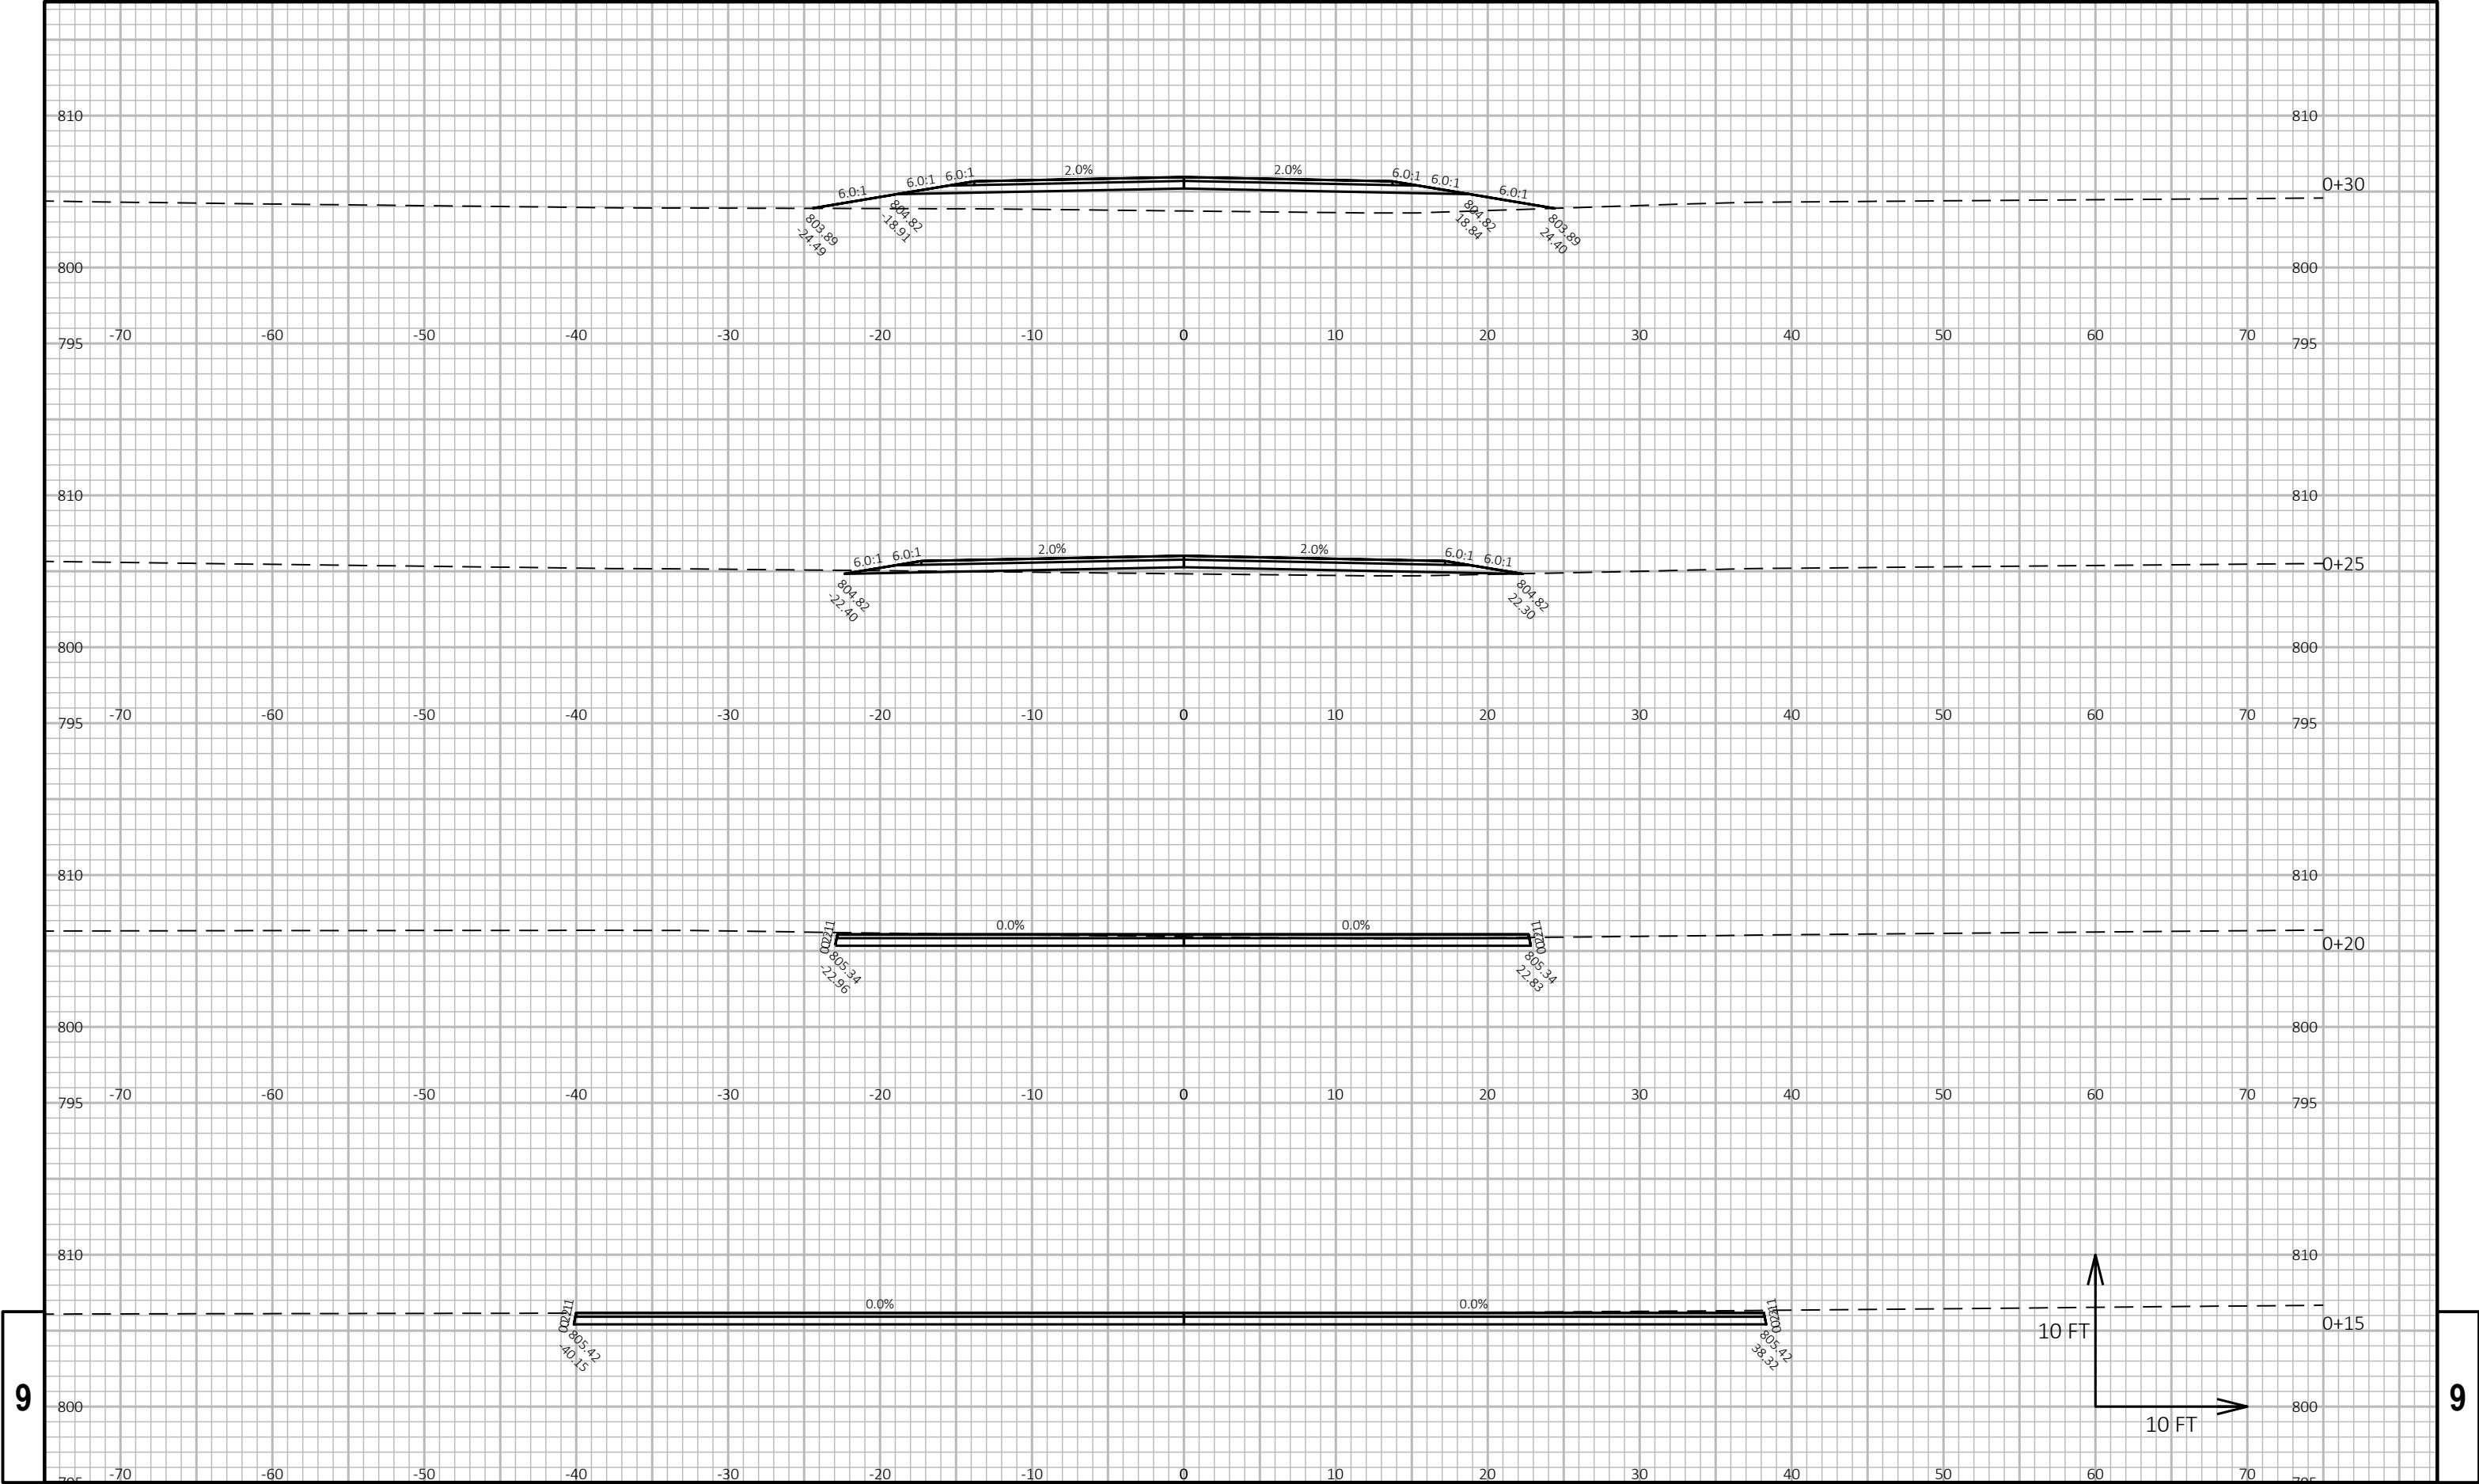


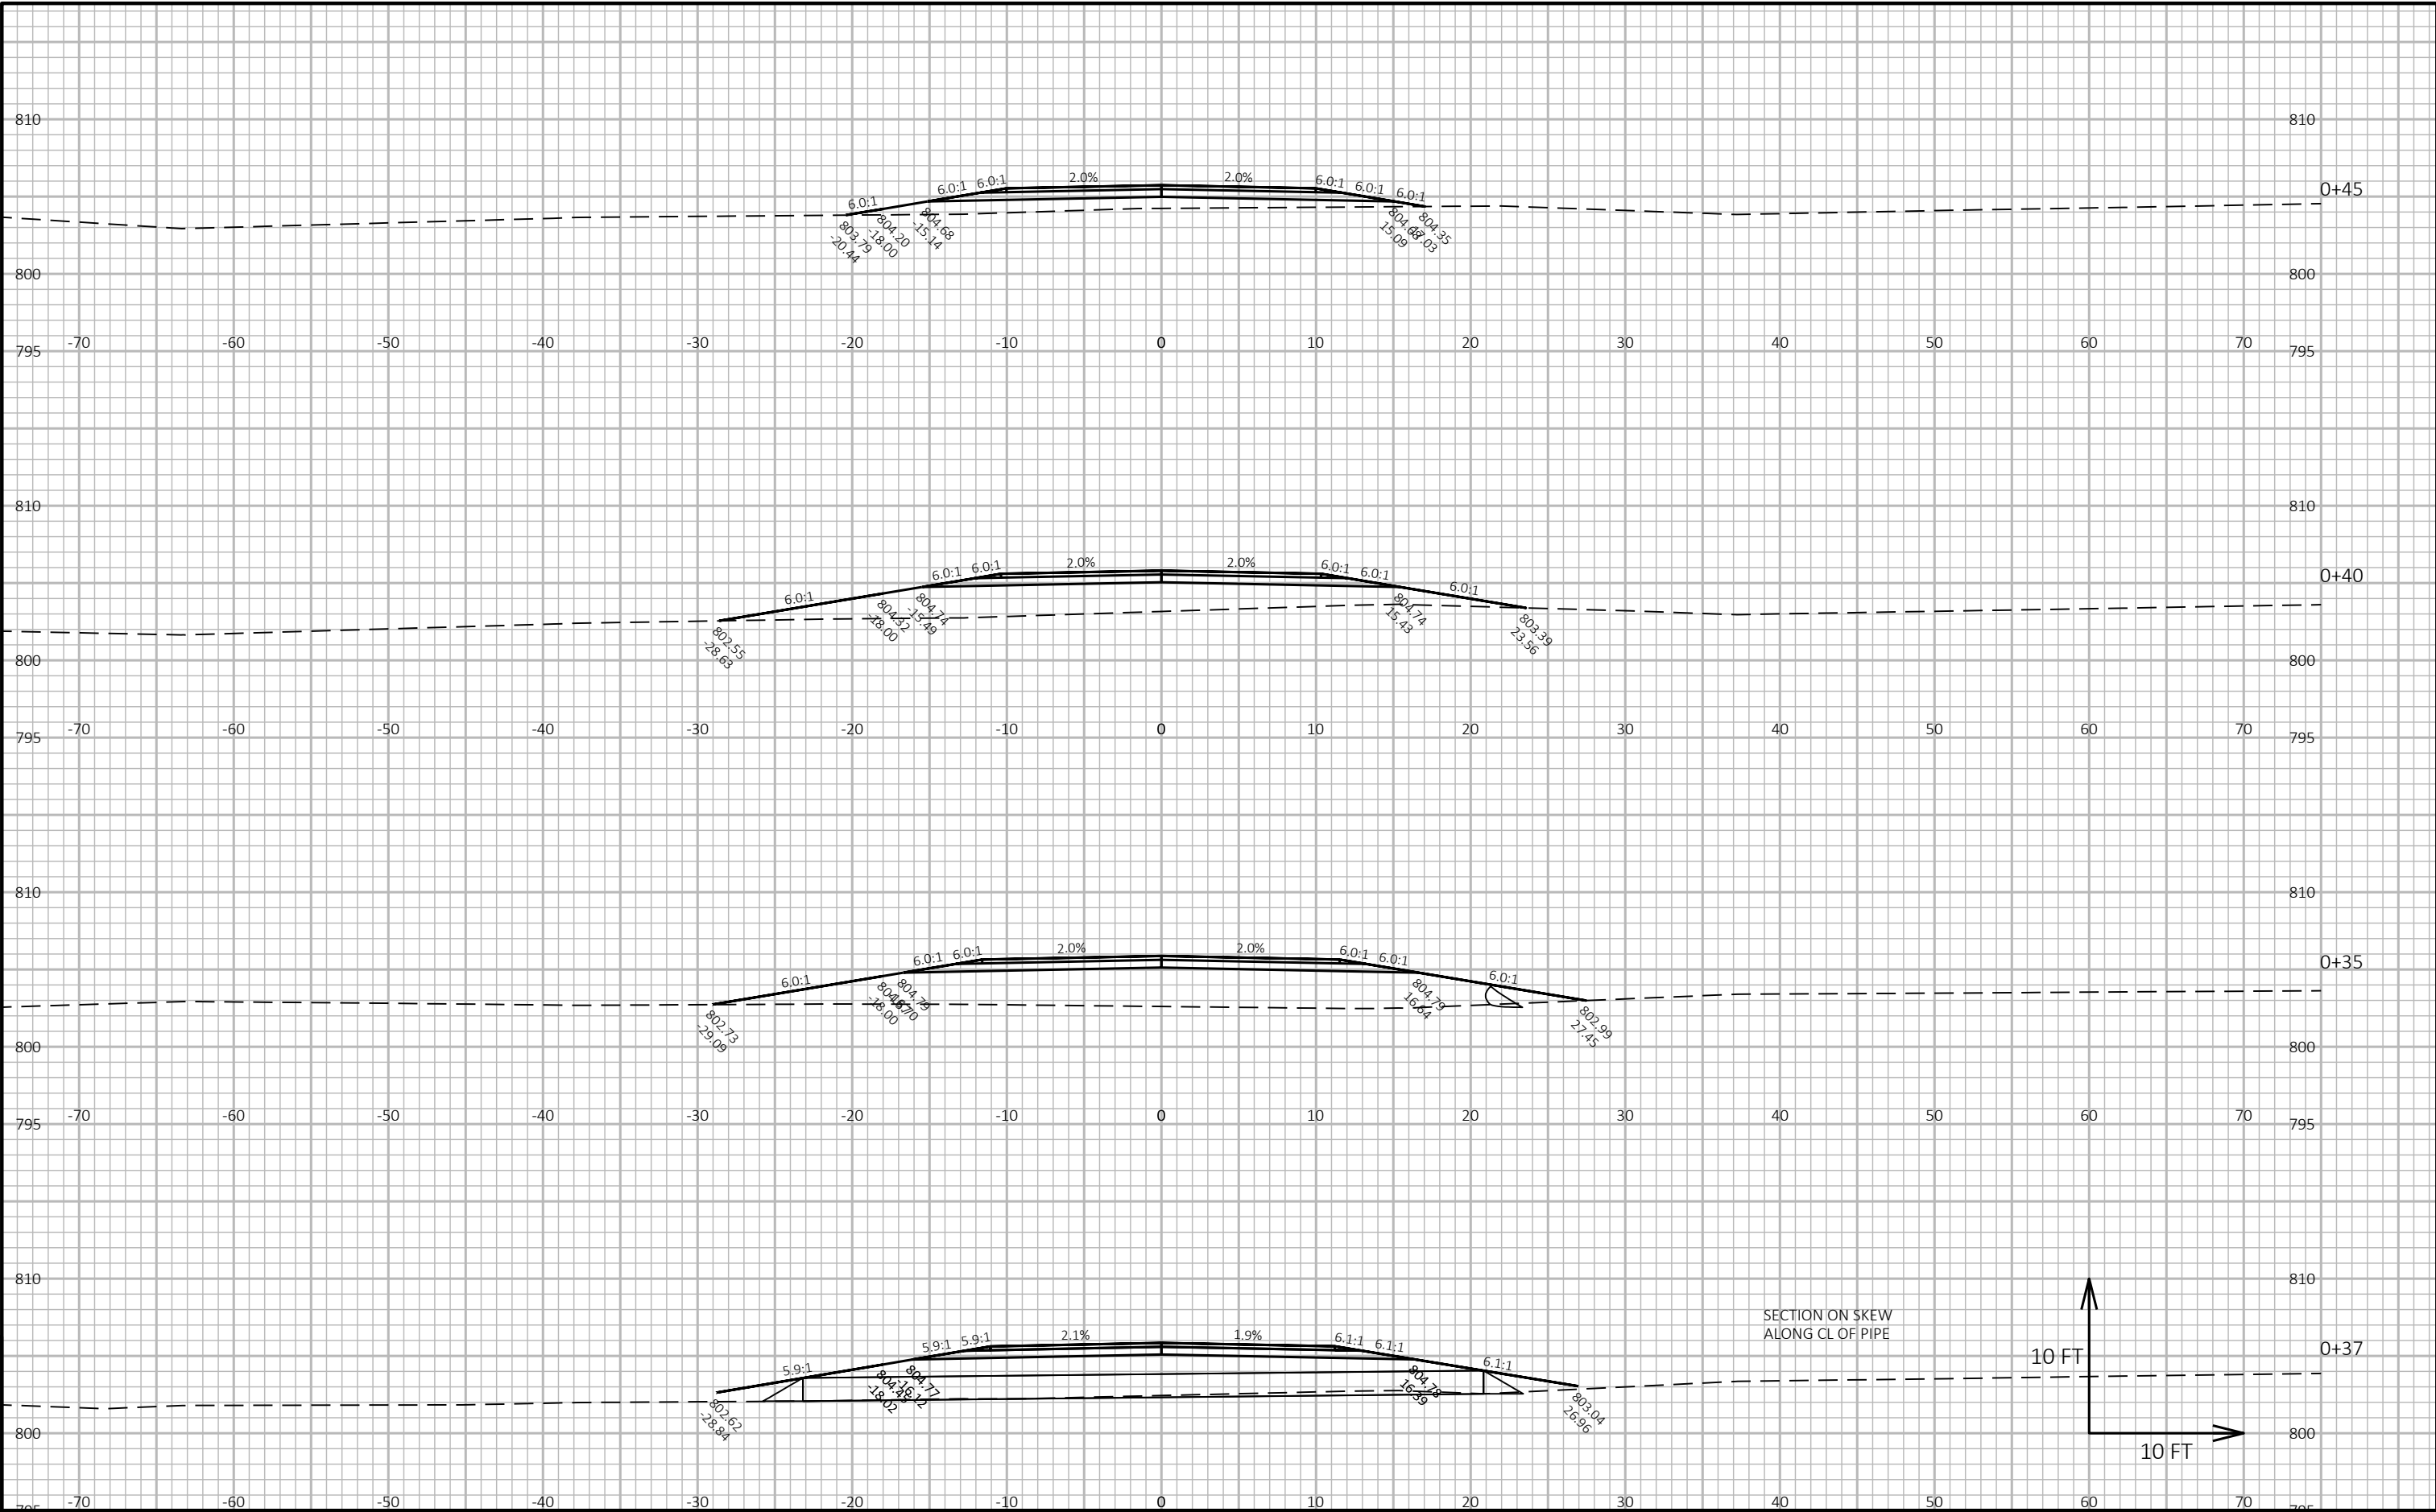

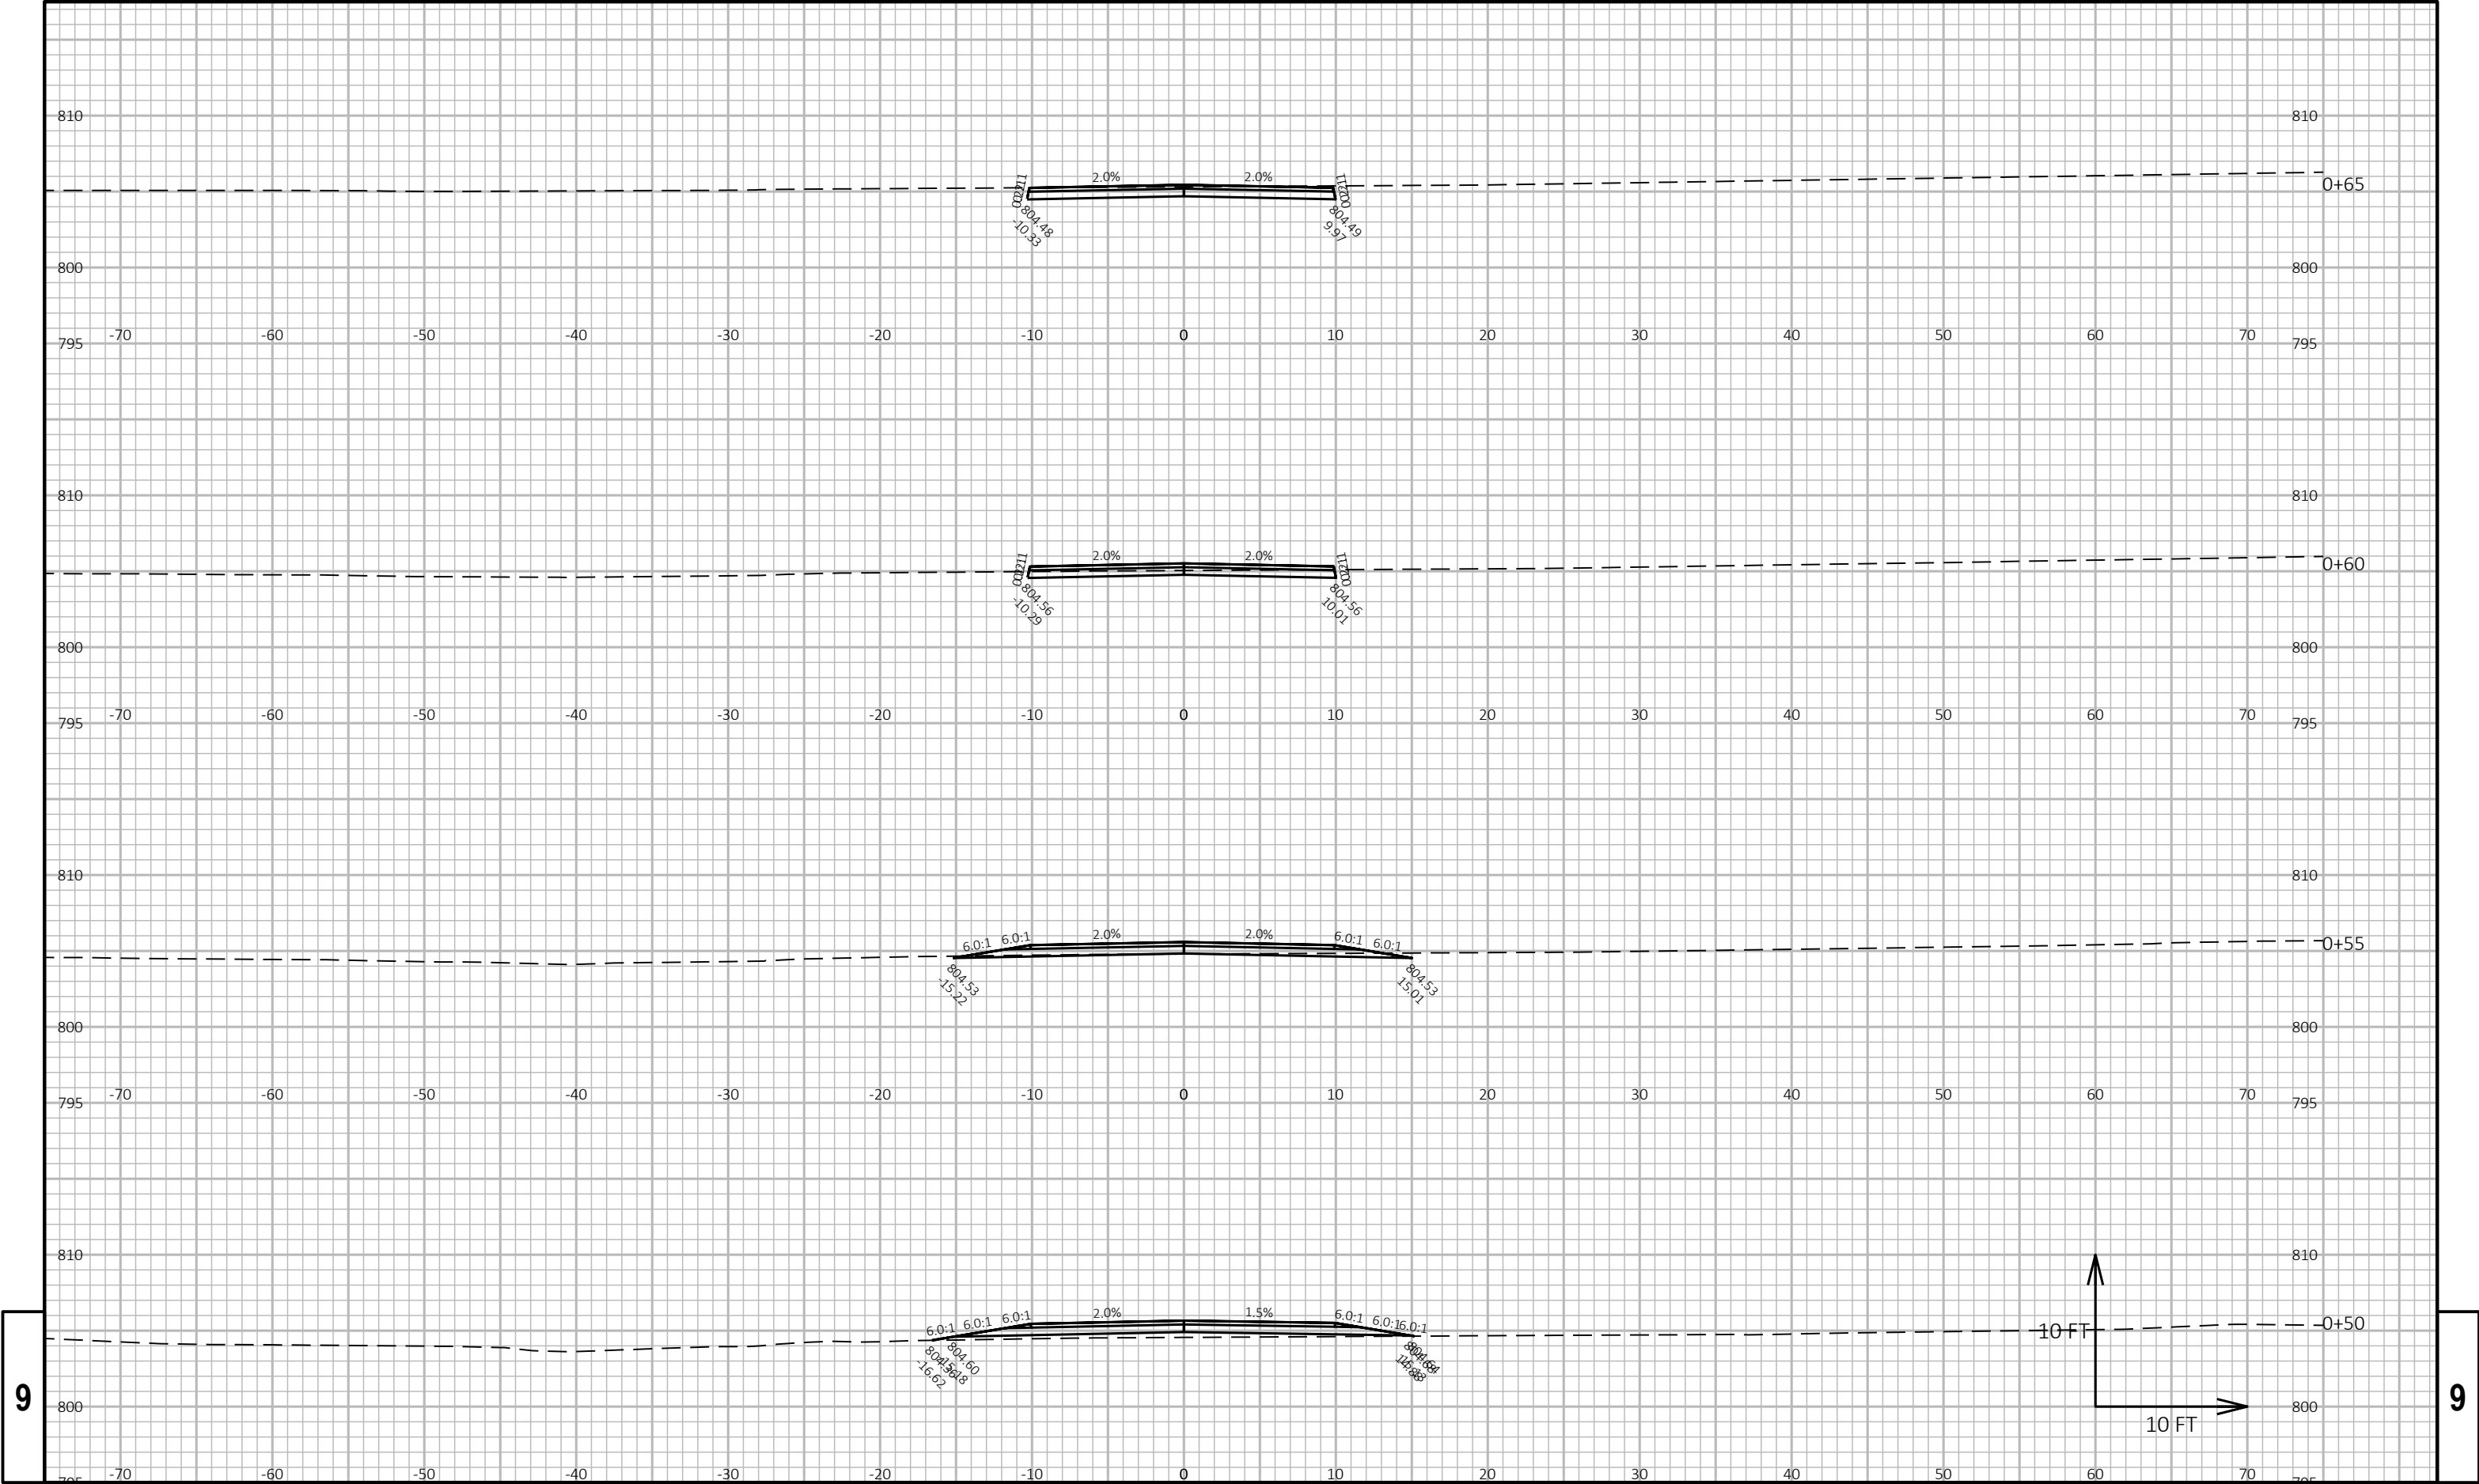


9

9

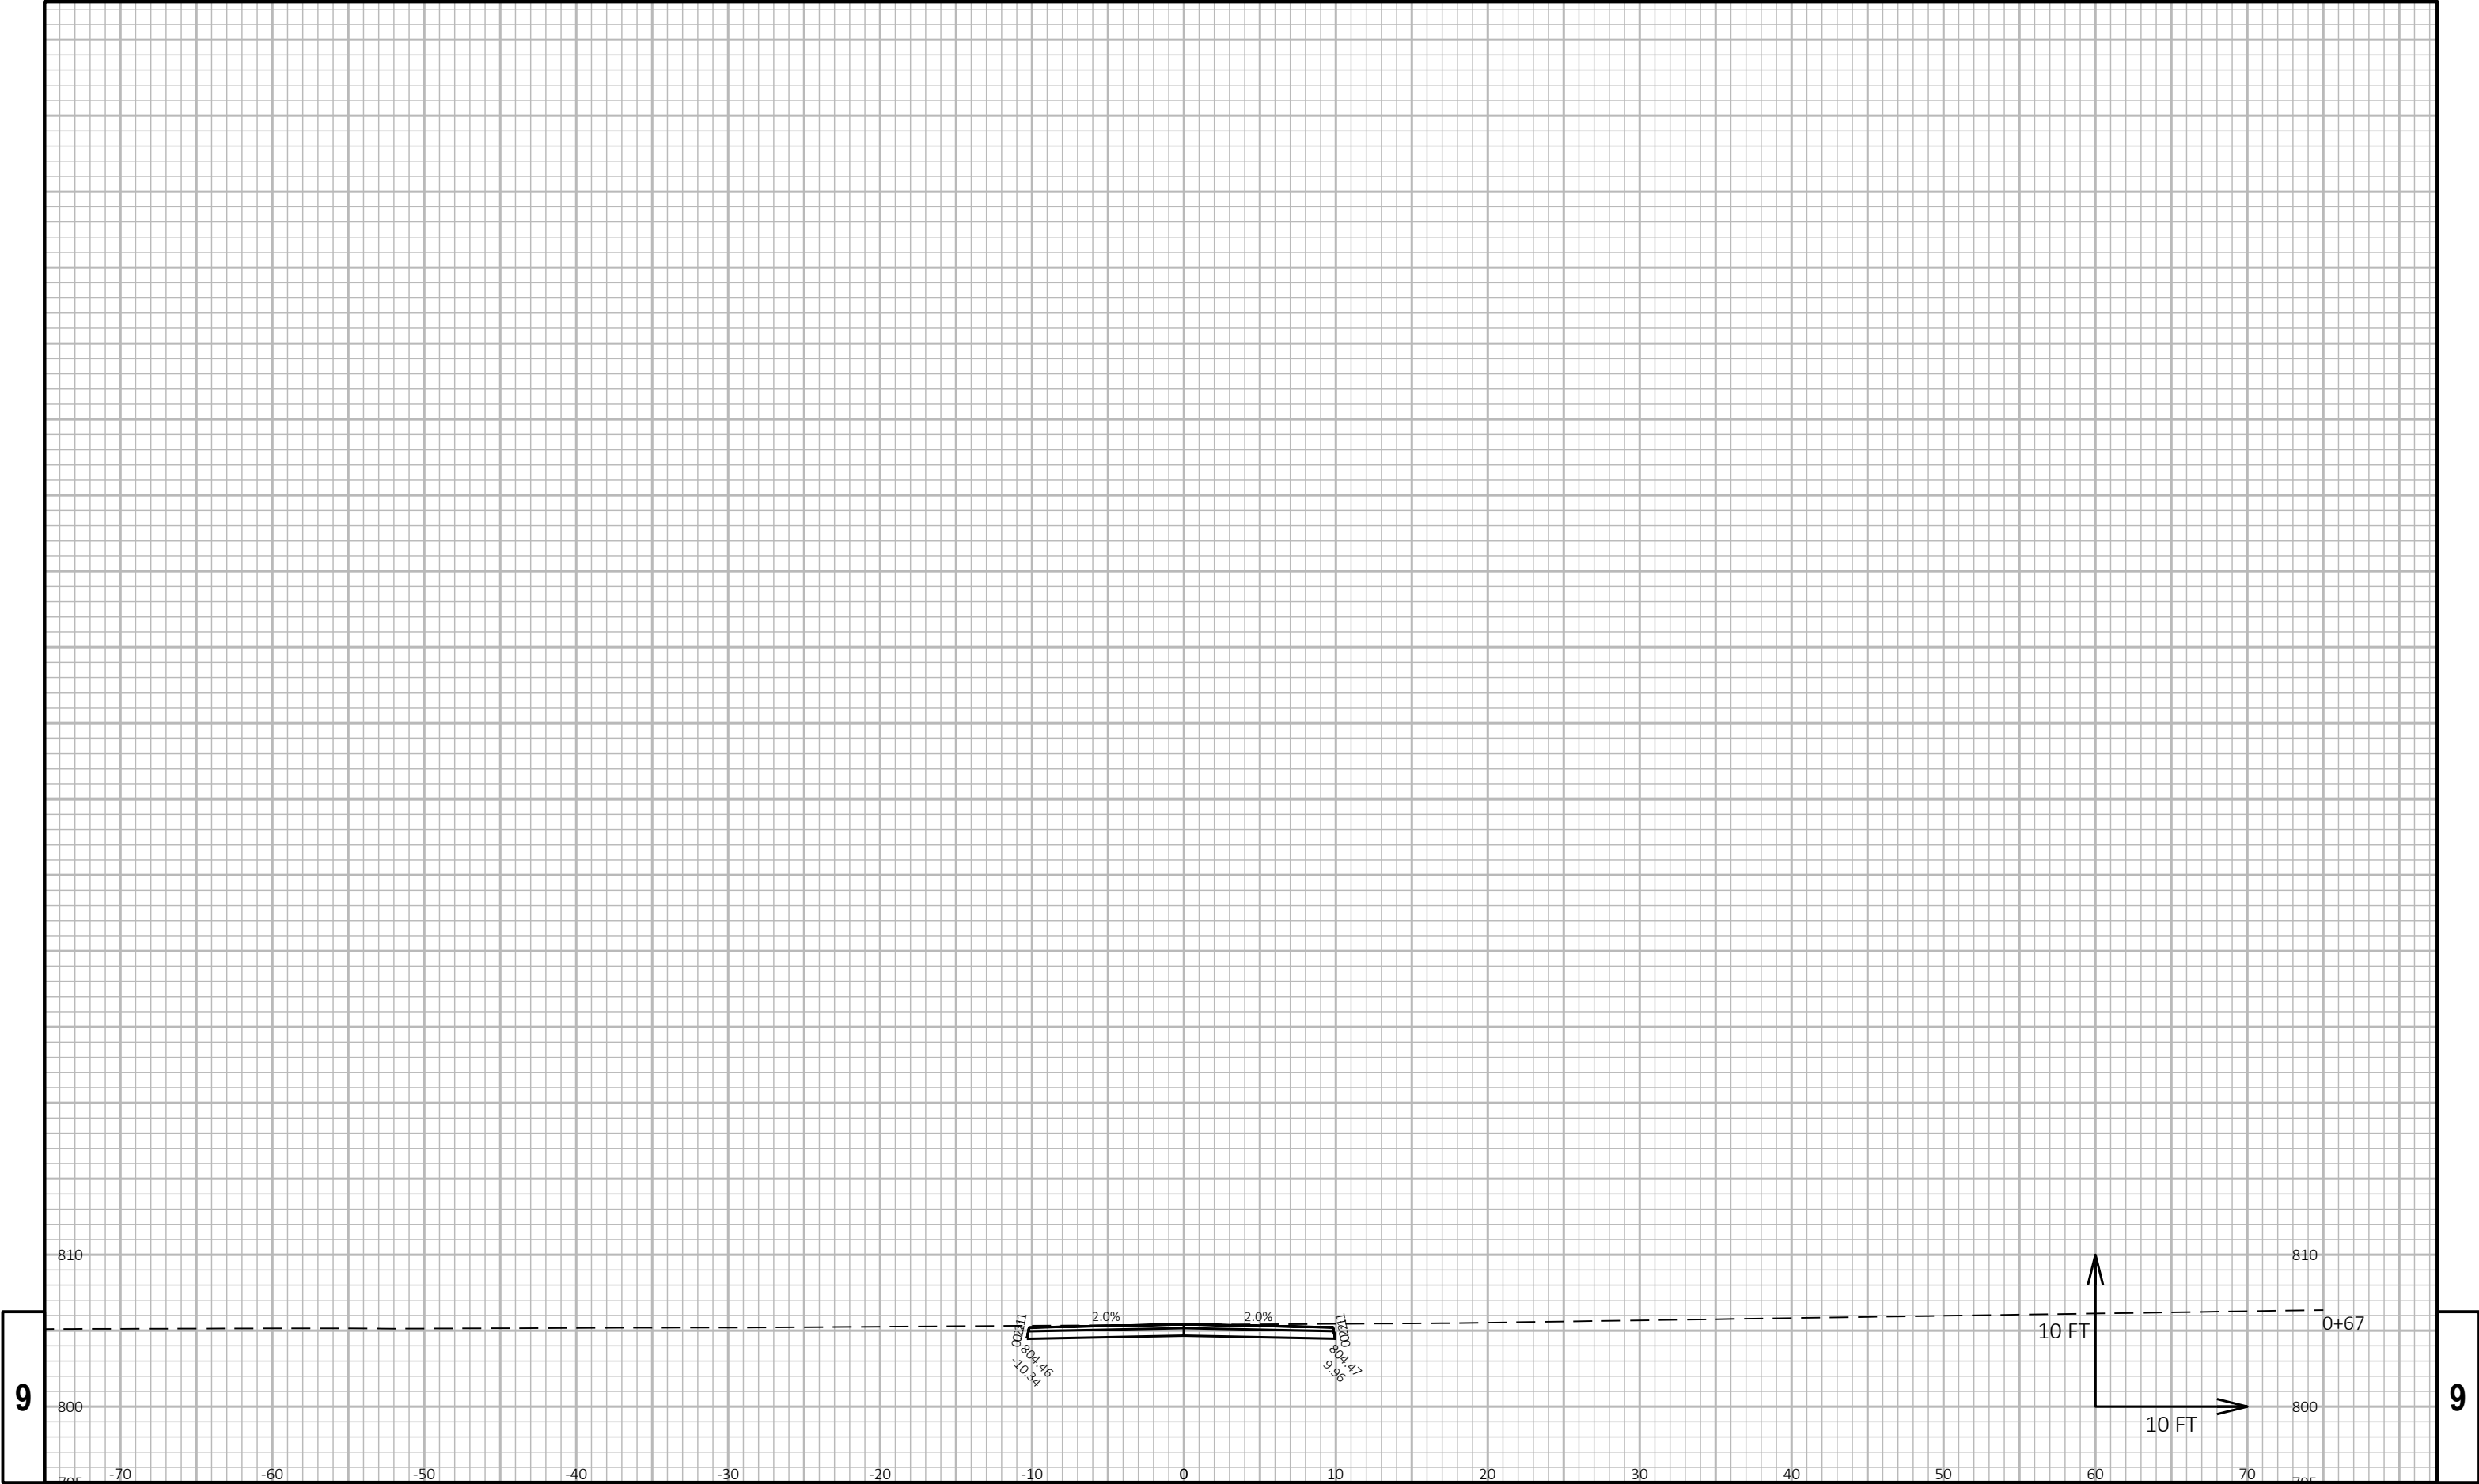

Notes

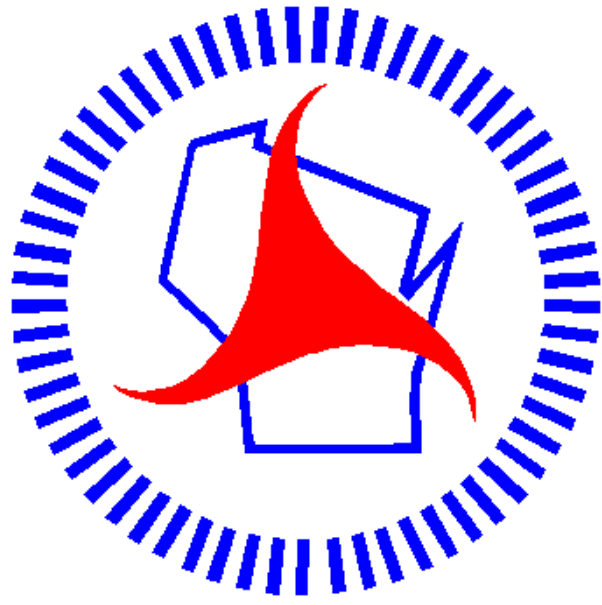

Wisconsin Department of Transportation

Dedicated people creating transportation solutions
through innovation and exceptional service.

<http://www.dot.wisconsin.gov>