

Jan 10, 2023

Section No.	1	Title
Section No.	2	Typical Sections and Details
Section No.	3	Estimate of Quantities
Section No.	3	Miscellaneous Quantities
Section No.	4	Right of Way Plat
Section No.	5	Plan and Profile
Section No.	6	Standard Detail Drawings
Section No.	7	Sign Plates
Section No.	8	Structure Plans
Section No.	9	Computer Earthwork Data
Section No.	9	Cross Sections

TOTAL SHEETS = 134



A.A.D.T.	(2023)	=	2,660
A.A.D.T.	(2043)	=	2,970
D.H.V.		=	
D.D.		=	
T.		=	18.0%
DESIGN SPEED		=	55 MPH
ESALS		=	927,100

PLAN	
CORPORATE LIMITS	
PROPERTY LINE	
LOT LINE	
LIMITED HIGHWAY EASEMENT	
EXISTING RIGHT OF WAY	
PROPOSED OR NEW R/W LINE	
SLOPE INTERCEPT	
REFERENCE LINE	
EXISTING CULVERT	
PROPOSED CULVERT (Box or Pipe)	
COMBUSTIBLE FLUIDS	
MARSH AREA	
WOODED OR SHRUB AREA	


GRADE LINE
ORIGINAL GROUND
MARSH OR ROCK PROFILE
(To be noted as such)
SPECIAL DITCH

GRADE ELEVATION

CULVERT (Profile View)

UTILITIES
ELECTRIC
FIBER OPTIC
GAS
OVERHEAD
SANITARY SEWER
STORM SEWER
TELEPHONE
WATER
UTILITY PEDESTAL
POWER POLE
TELEPHONE POLE

BEGIN PROJECT
STA 417+90
X = 201,300.561
Y = 221,749.616

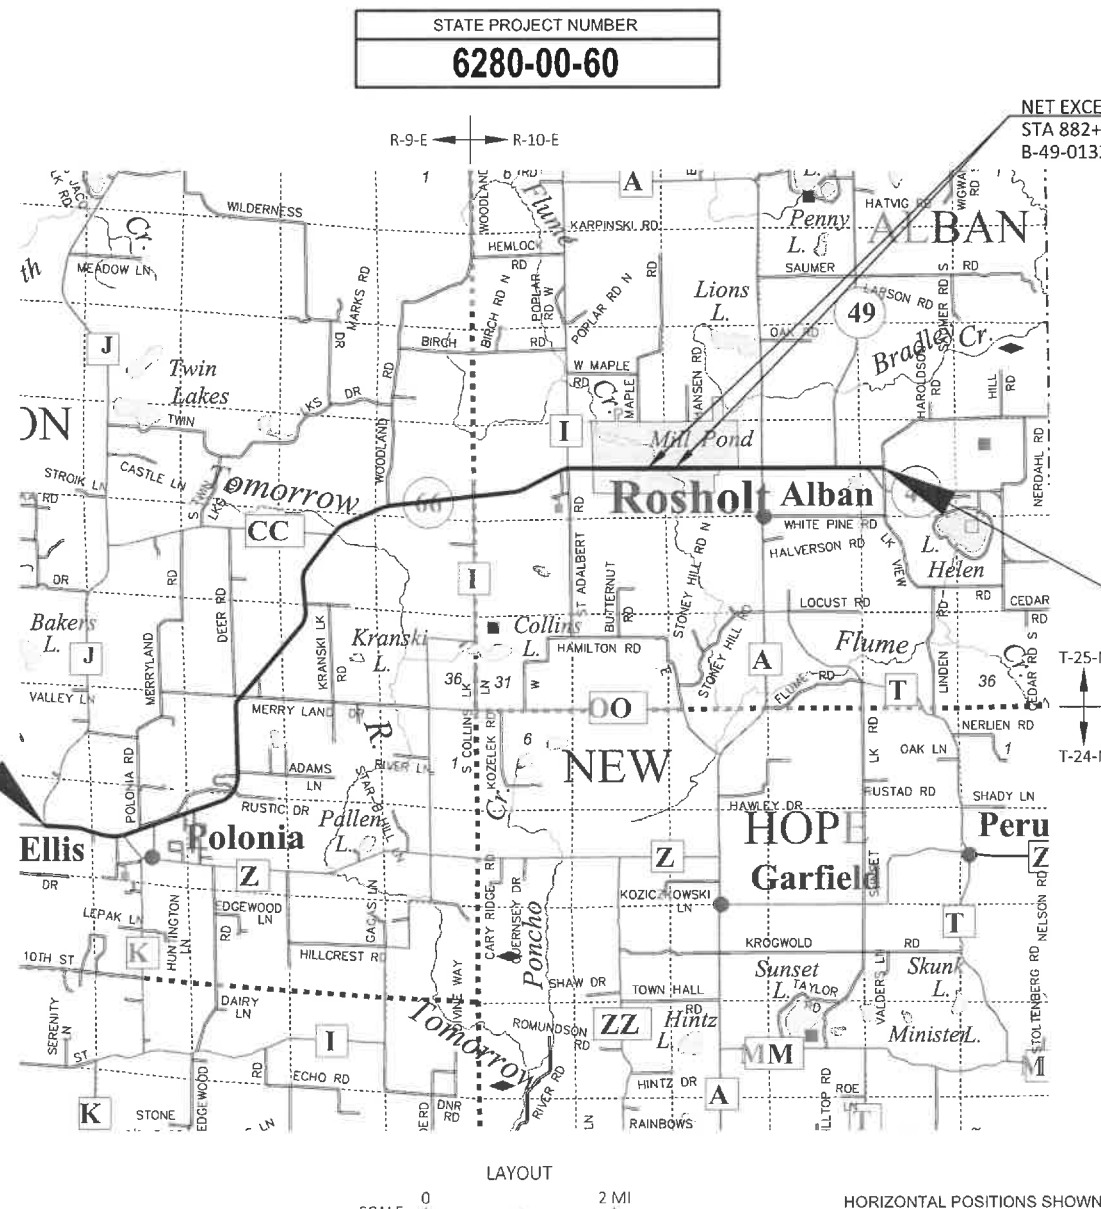

NET EXCEPTION TO CL LENGTH
STA 882+86 - STA 883+49
B-49-0132

END PROJECT
STA 973+65.82

LAYOUT
 SCALE 0 2 MI
 TOTAL NET LENGTH OF CENTERLINE = 10.514 MI.

HORIZONTAL POSITIONS SHOWN ON THIS PLAN ARE WISCONSIN
COORDINATE REFERENCE SYSTEM (WISCRS), PORTAGE COUNTY,
NAD83 (2011), IN U.S. SURVEY FEET. POSITIONS SHOWN ARE GRID
COORDINATES, GRID BEARINGS, AND GRID DISTANCES. GRID DISTANCES
ARE THE SAME AS GROUND DISTANCES. ELEVATIONS ARE REFERENCED
TO NAVD 88 (2012). GPS DERIVED ELEVATIONS ARE BASED ON GEOID 12A.

STATE PROJECT	FEDERAL PROJECT	
	PROJECT	CONTRACT
6280-00-60	WISC 2023162	1



CORRE
ENGINEERING

MADISON | EAU CLAIRE | WAUKESHA | APPLETON | TOMAH | WITTENBERG



DATE: _____ (Signature) _____

STATE OF WISCONSIN
DEPARTMENT OF TRANSPORTATION

PREPARED BY	
Surveyor	CORRE, INC.
Designer	CORRE, INC.
Project Manager	WENDY ARNESON
Regional Examiner	ZACH GRULING
Regional Supervisor	MIKE KRETSCHMER

APPROVED FOR THE DEPARTMENT

DATE: 7/18/2022 Wendy Arneson
(Signature)

E

FILE NAME : C:\OD\CORRE. INC\PROJECTS - WI-NC REGION\6280-00-30 STH 66 PORTAGE CO\500 CADD\501 C3D 2018\62800030\SHEETSPLAN\010101-TI.DWG

PLOT DATE : 5/5/2022 12:39 PM

PLOT BY : ANDREW PETERSON, PE

PLOT NAME :

UTILITY CONTACTS

- * ALLIANT ENERGY - ELECTRICITY
MARY MONTGOMERY
200 FIRST ST
CEDAR RAPIDS IA, 52401
PHONE: (319) 786-4768
EMAIL: MARYMONTGOMERY@ALLIANTENERGY.COM

* AMHERST TELEPHONE COMPANY - COMMUNICATION LINE
TOM IVERSON
120 MILL ST
PO BOX 279
AMHERST, WI 54406-279
PHONE: (715) 824-2006
EMAIL: TIVERSON@TVALLEYCOM.COM

* CHARTER/SPECTRUM - COMMUNICATION LINE
RUDI RUDIGER
5024 HEFFRON ST
STEVENS POINT, WI 54481
PHONE: (715) 204-5339
EMAIL: RUDI.RUDIGER@CHARTER.COM

* VILLAGE OF ROSHOLT - SEWER
RICH KRUZICKI
101 SOUTH MAIN STREET
ROSHOLT, WI 54473
PHONE: (715) 677-4510
EMAIL: ROSHOLTSEWER@HOTMAIL.COM
- * CENTRAL WISCONSIN ELECTRIC COOPERATIVE - ELECTRICITY
DENNIS MAGEE
10401 LYSTUL RD
PO BOX 100
ROSHOLT, WI 54473-0100
PHONE: (715) 677-2243
EMAIL: DENNIS.MAGEE@CWECCOOP.COM

* WISCONSIN PUBLIC SERVICE CORP - GAS/PETROLEUM
WENDY CHRIST
700 N ADAMS ST
PO BOX 19001
GREEN BAY, WI 54307-9001
PHONE (920) 617-5173
EMAIL: UTILITIESRELOCATION@WISCONSINPUBLICSERVICE.COM

* WISCONSIN PUBLIC SERVICE CORP - ELECTRICITY
WENDY CHRIST
700 N ADAMS ST
PO BOX 19001
GREEN BAY, WI 54307-9001
PHONE (920) 617-5173
EMAIL: UTILITIESRELOCATION@WISCONSINPUBLICSERVICE.COM

DNR CONTACT

TRANSPORATION LIAISON
BUREAU OF ENVIRONMENTAL ANALYSIS & SUSTAINABILTY
WISCONSIN DEPARTMENT OF NATURAL RESOURCES

CASEY JONES
625 E. CTY RD Y, SUITE 700
OSHKOSH, WI 54901
PHONE: (715) 213-6571
EMAIL: CASEY.JONES@WISCONSIN.GOV

GENERAL NOTES

WHEN THE QUANTITY OF BASE AGGREGATE OR ASPHALTIC SURFACE IS MEASURED FOR PAYMENT BY THE TON OR CUBIC YARD, THE DEPTH OR THICKNESS OF THE LAYER SHOWN ON THE PLANS IS APPROXIMATE AND THE ACTUAL THICKNESS WILL DEPEND ON THE DISTRIBUTION OF THE MATERIAL AS DIRECTED BY THE ENGINEER.

THE LOCATION OF EXISTING AND PROPOSED UTILITY INSTALLATIONS AS SHOWN ON THE PLANS IS APPROXIMATE. THERE MAY BE OTHER UTILITY INSTALLATIONS WITHIN THE PROJECT AREA THAT ARE NOT SHOWN.

CURVE DATA IS BASED ON THE ARC DEFINITION.

BEARINGS SHOWN ON THE PLANS ARE GRID/GROUND/PROJECT BEARINGS TO THE NEAREST SECOND.

ALL CURB AND GUTTER RADII, PAVEMENT DIMENSIONS AND STATIONS ARE SHOWN TO THE EDGE OF PAVEMENT UNLESS NOTED OTHERWISE.

ORDER OF SECTION 2 SHEETS

PROJECT OVERVIEW
TYPICAL SECTIONS
CONSTRUCTION DETAILS


RUNOFF COEFFICIENT TABLE

	HYDROLOGIC SOIL GROUP											
	A			B			C			D		
	SLOPE RANGE (PERCENT)			SLOPE RANGE (PERCENT)			SLOPE RANGE (PERCENT)			SLOPE RANGE (PERCENT)		
LAND USE:	0 - 2	2 - 6	6 & OVER	0 - 2	2 - 6	6 & OVER	0 - 2	2 - 6	6 & OVER	0 - 2	2 - 6	6 & OVER
ROW CROPS	.08 .22	.16 .30	.22 .38	.12 .26	.20 .34	.27 .44	.15 .30	.24 .37	.33 .50	.19 .34	.28 .41	.38 .56
MEDIAN STRIP-TURF	.19 .24	.20 .26	.24 .30	.19 .25	.22 .28	.26 .33	.20 .26	.23 .30	.30 .37	.20 .27	.25 .32	.30 .40
SIDE SLOPE-TURF			.25 .32			.27 .34			.28 .36			.30 .38
PAVEMENT:												
ASPHALT						.70 - .95						
CONCRETE						.80 - .95						
BRICK						.70 - .80						
DRIVES, WALKS						.75 - .85						
ROOFS						.75 - .95						
GRAVEL ROADS, SHOULDERS						.40 - .60						

TOTAL PROJECT AREA = 85.28 ACRES
TOTAL AREA EXPECTED TO BE DISTURBED BY CONSTRUCTION ACTIVITIES = 0.68 ACRES




Dial 811 or (800)242-8511
www.DiggersHotline.com

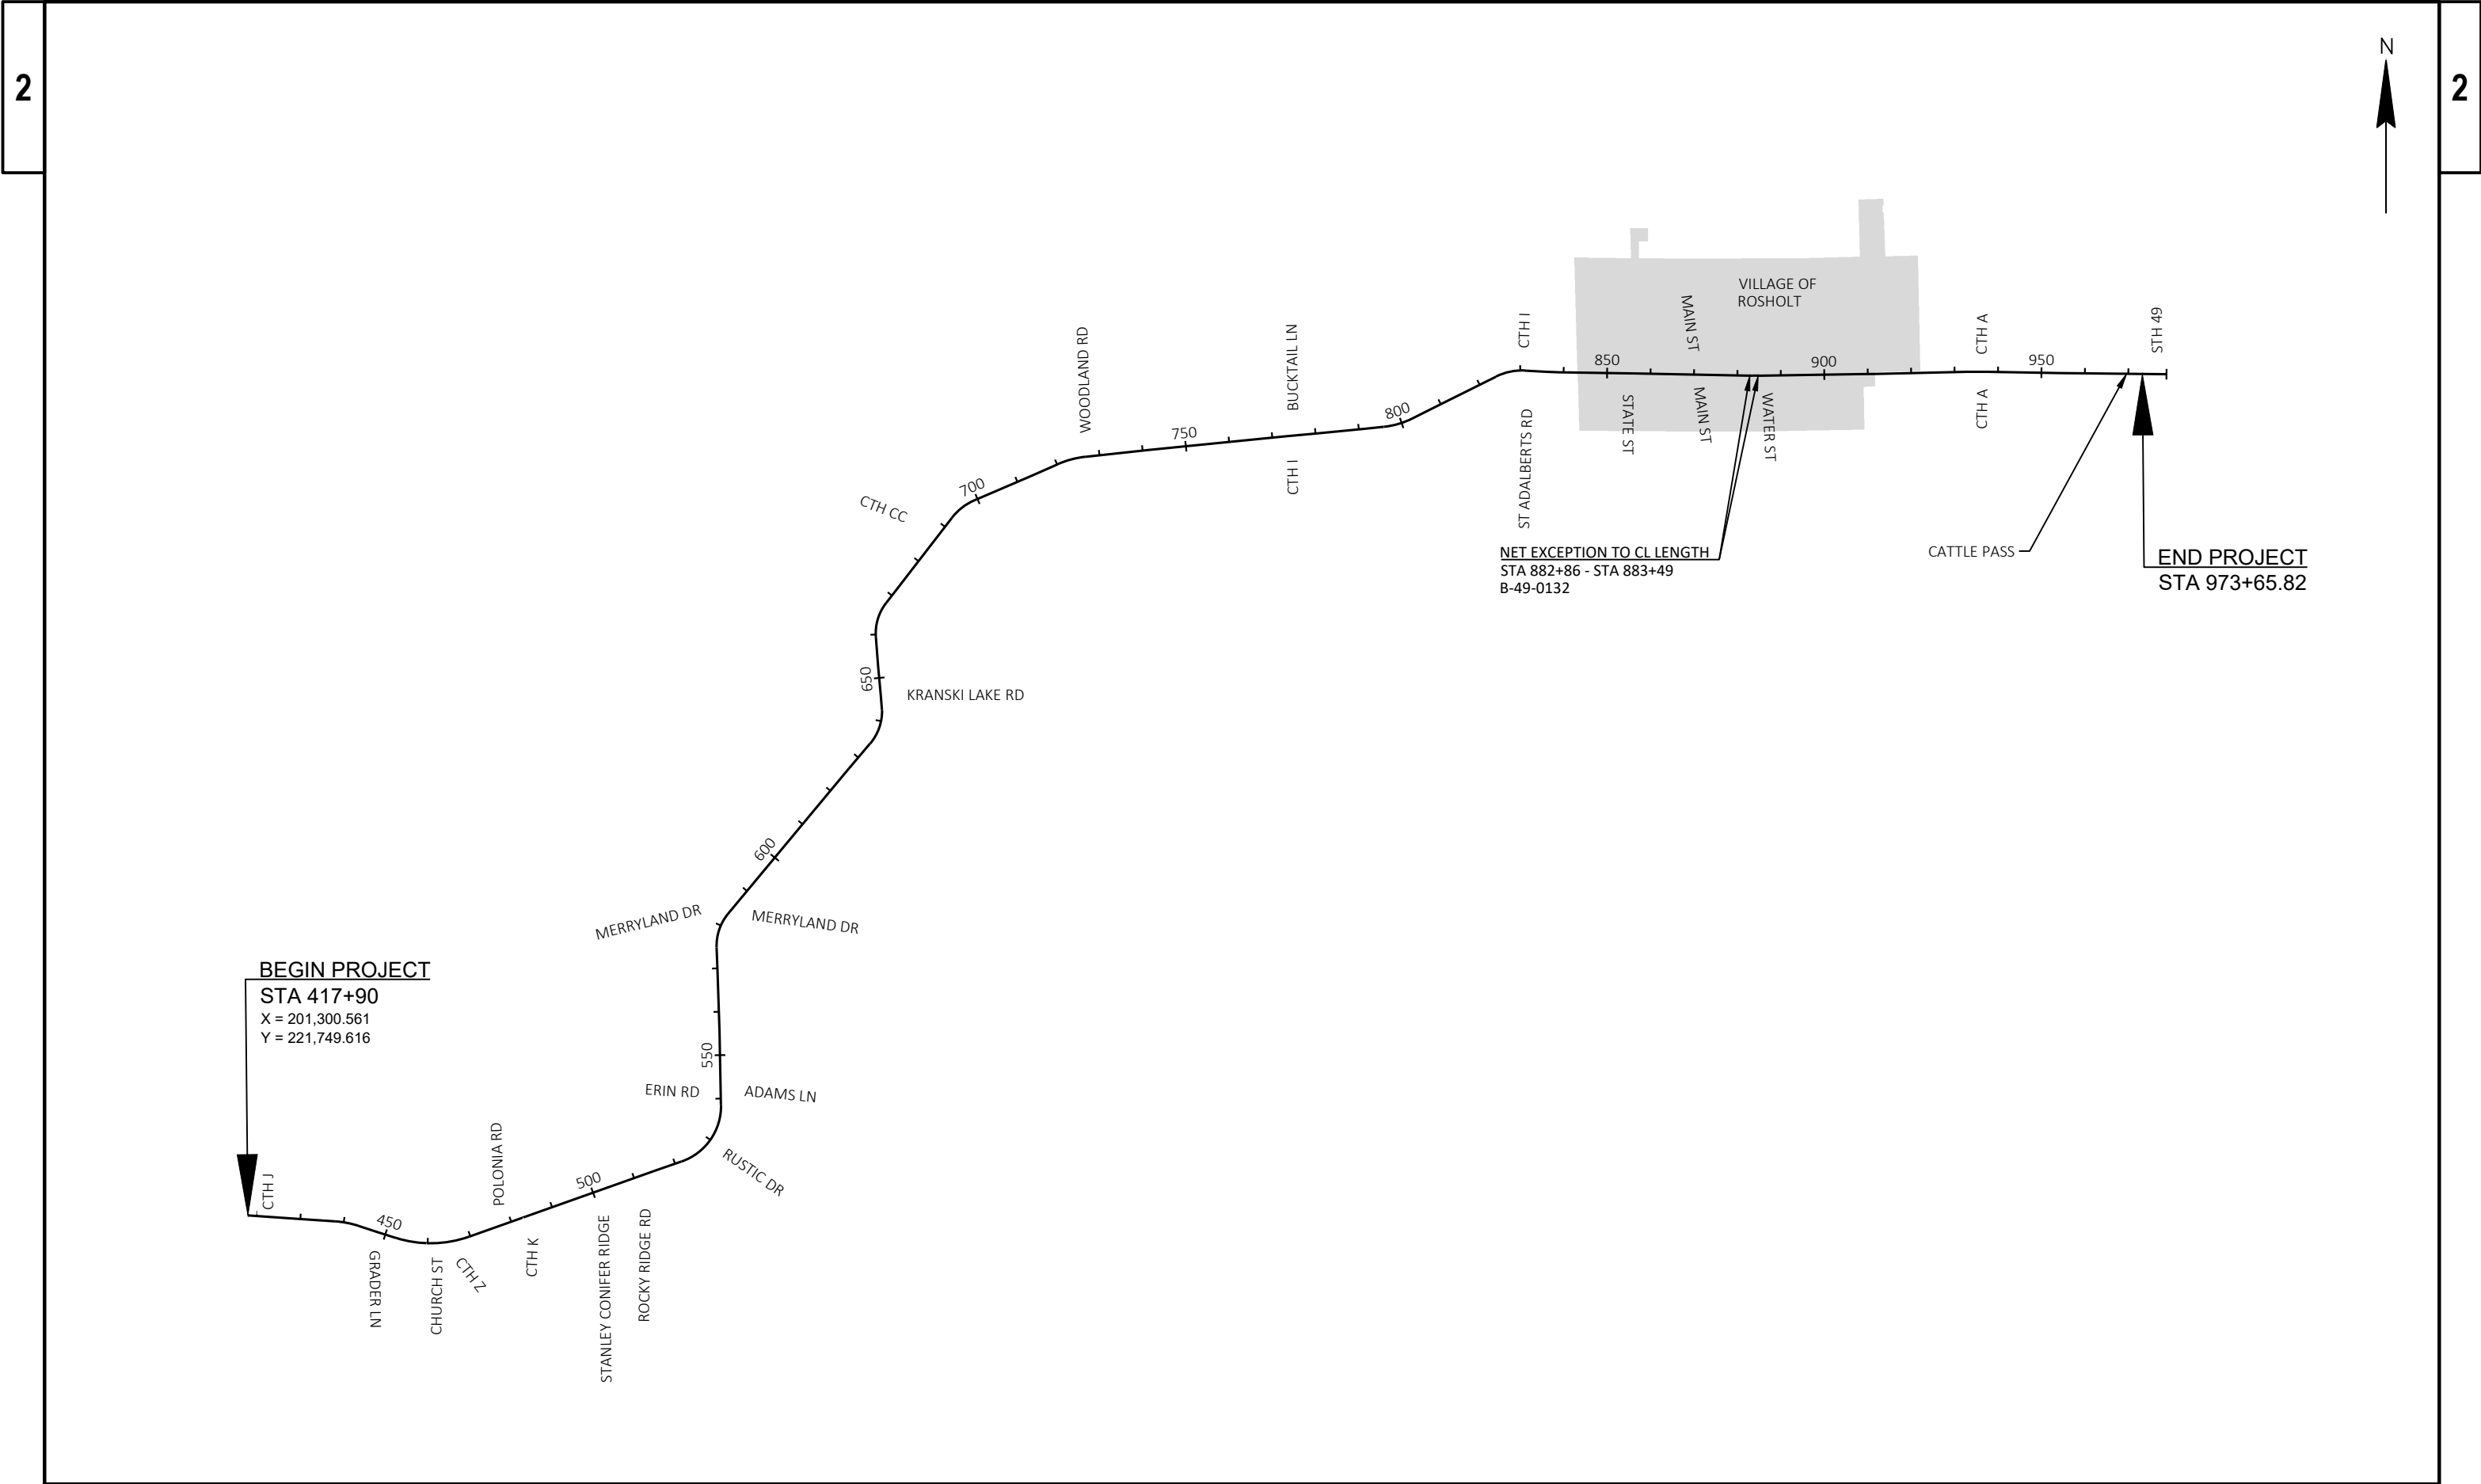


2

2 |

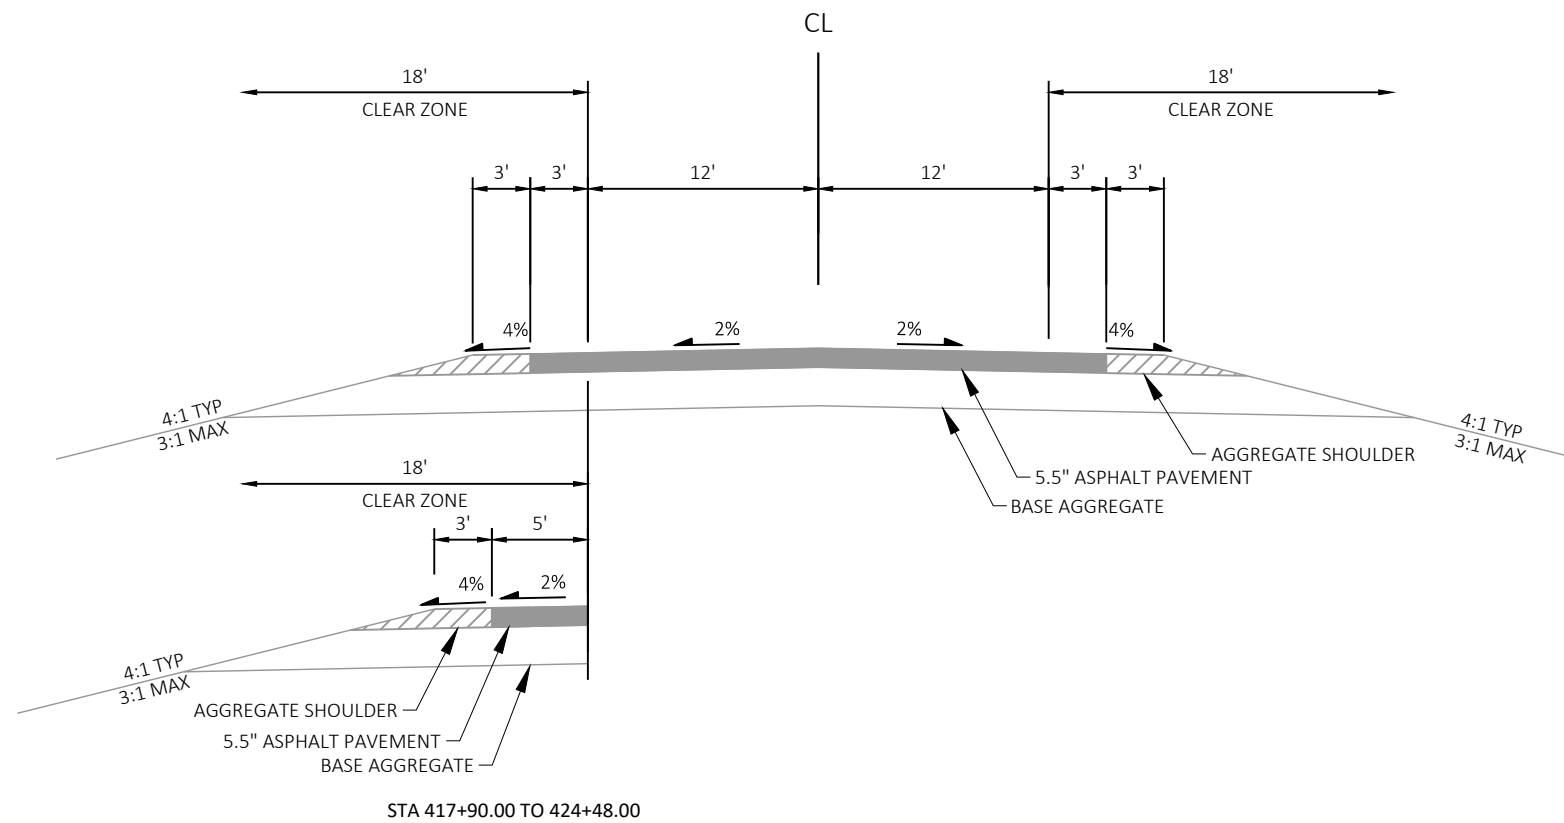


EXISTING TYPICAL SECTION

STA 424+48.00 TO 773+55.00
STA 904+00.18 TO 973+65.82

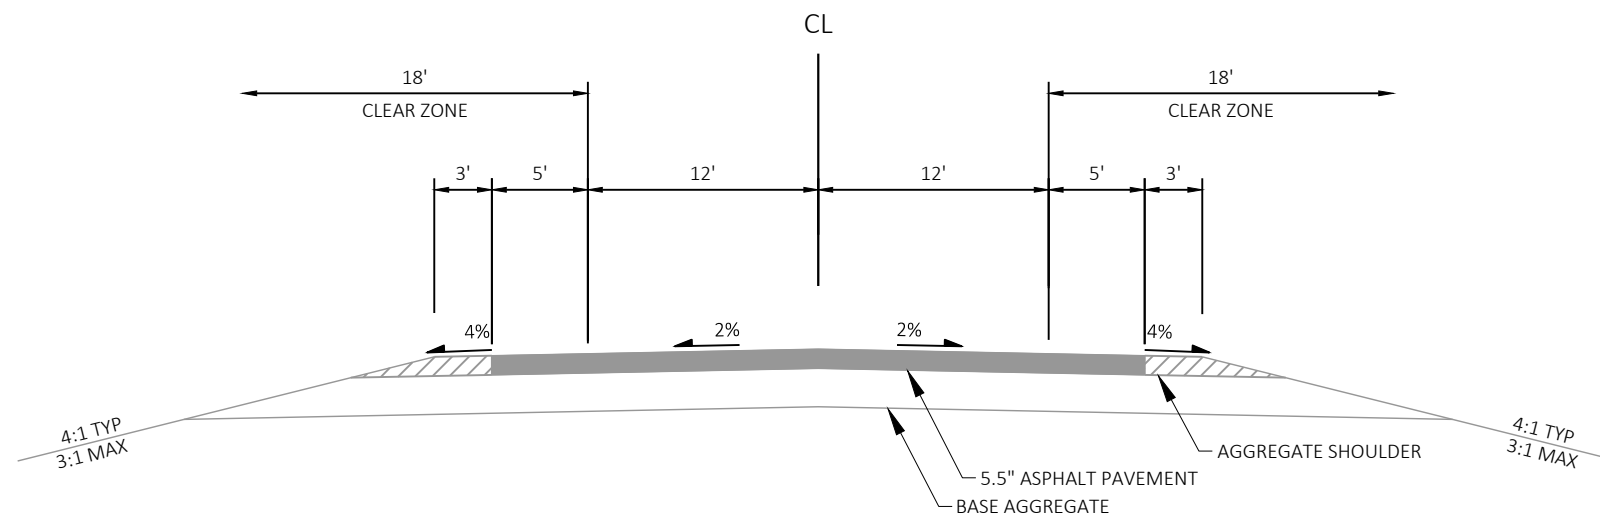


EXISTING TYPICAL SECTION

STA 773+55.00 TO 843+01.53

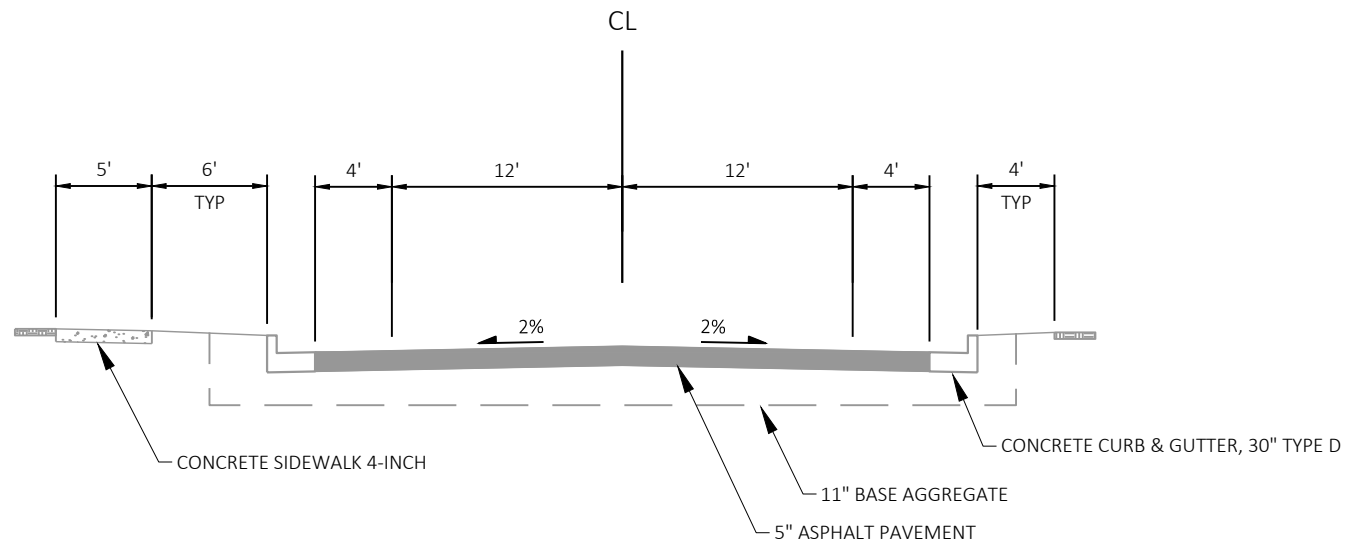


EXISTING TYPICAL URBAN SECTION

STA 843+01.53 TO 864+10.97

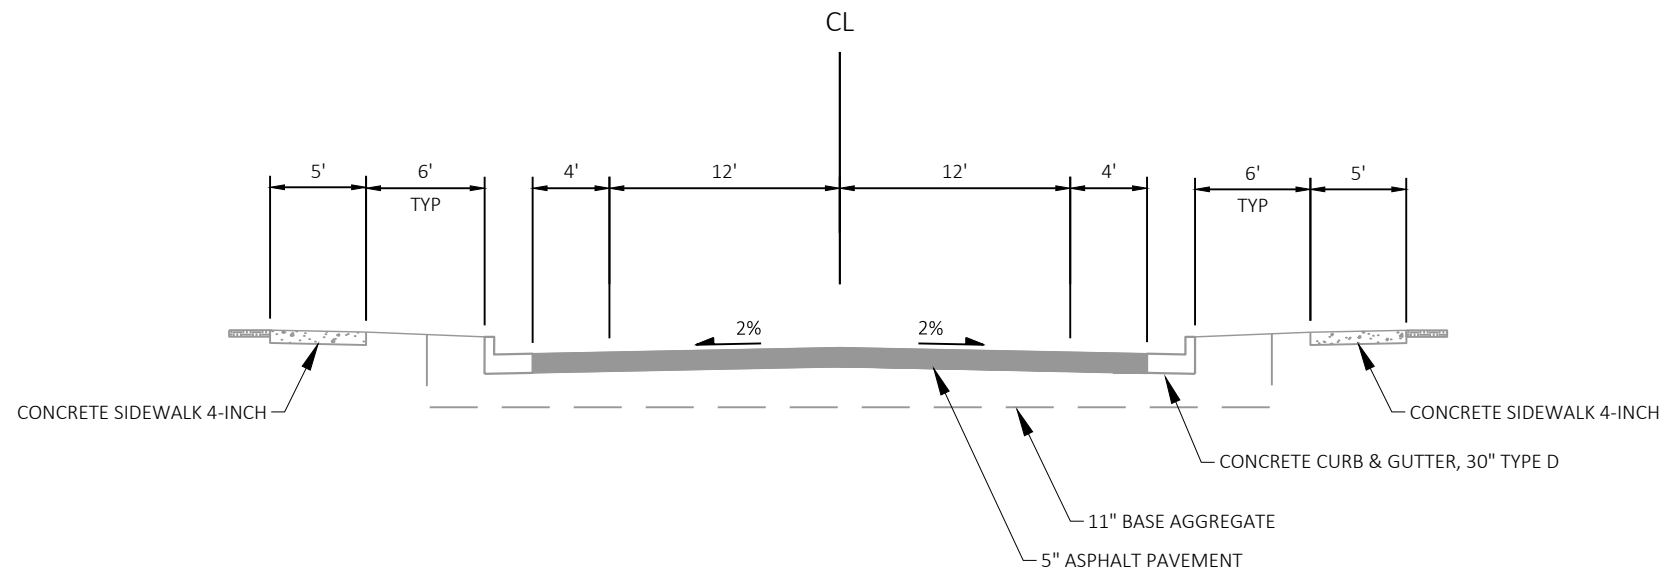


EXISTING TYPICAL URBAN SECTION

STA 864+10.97 TO 872+49.87

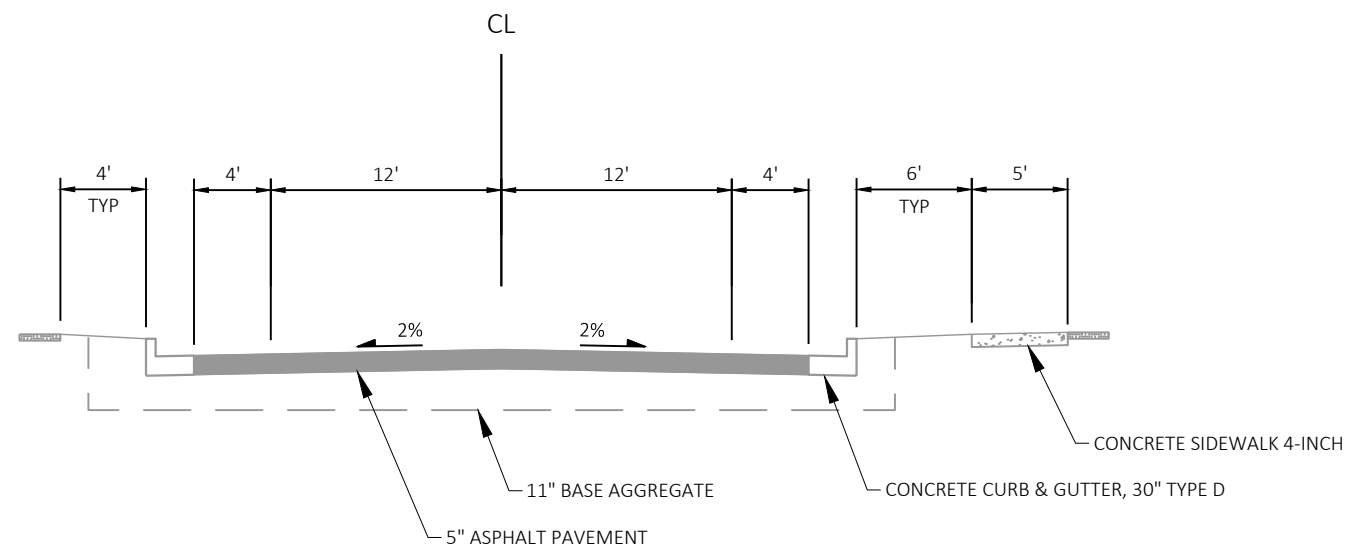


EXISTING TYPICAL URBAN SECTION

STA 872+49.87 TO 904+00.18

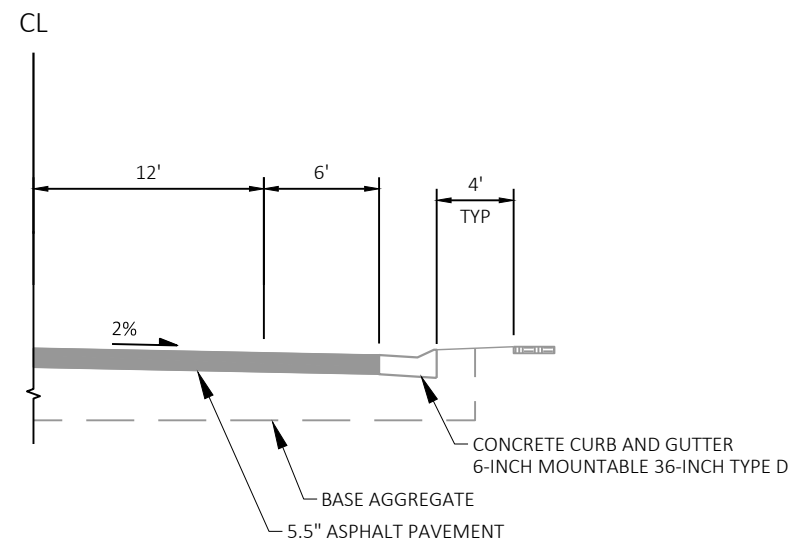

EXISTING TYPICAL RURAL CURB & GUTTER SECTION


STA 449+97.06 RT TO 454+01.34 RT
STA 455+99.92 LT TO 460+53.62 LT
STA 532+00.60 LT TO 538+83.84 LT
STA 707+88.40 LT TO 725+07.81 LT
STA 709+03.09 RT TO 726+25.11 RT

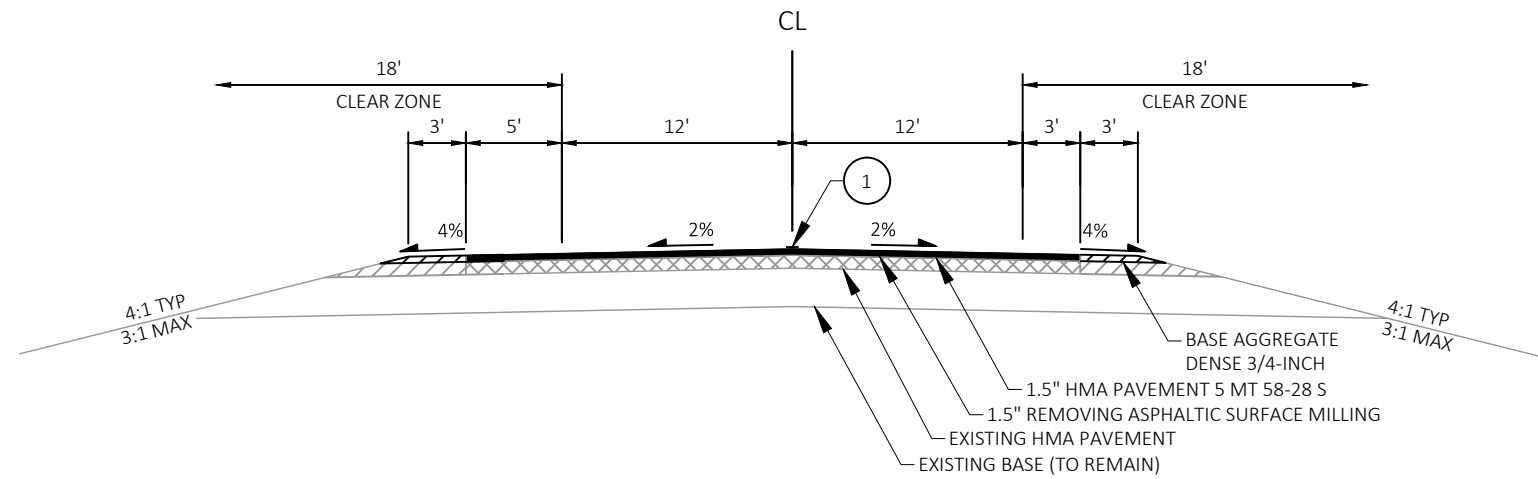

1 ASPHALTIC CENTERLINE RUMBLE STRIPS 2-LANE RURAL


FINISHED TYPICAL SECTION

STA 417+90.00 TO 424+48.00

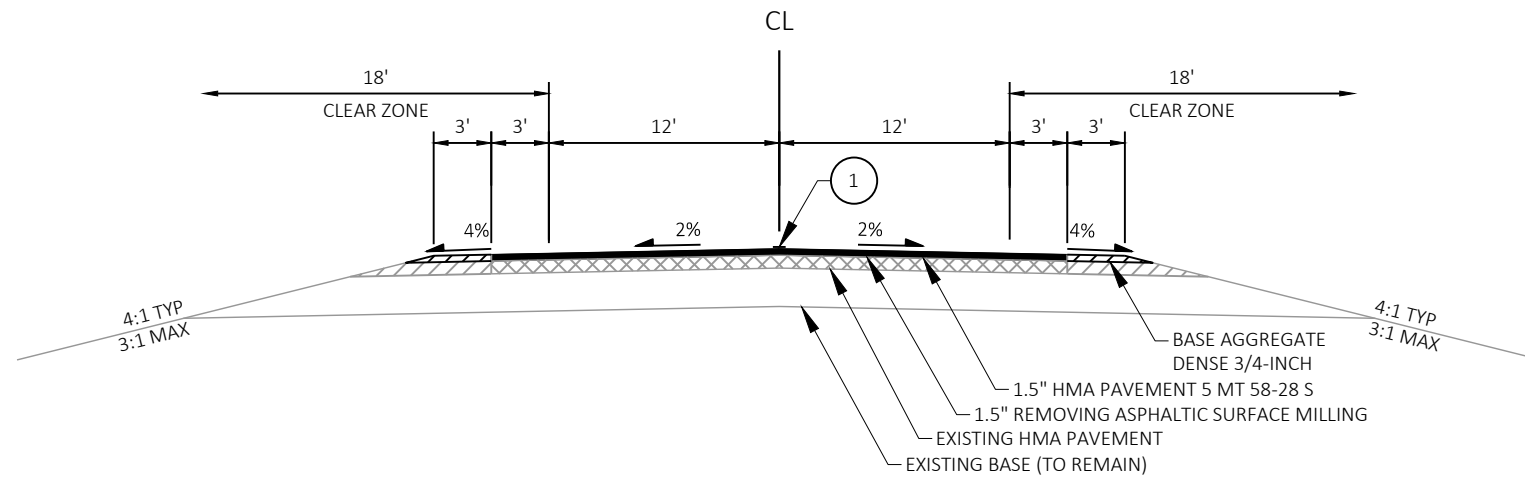

FINISHED TYPICAL SECTION

STA 424+48.00 TO 773+55.00
STA 935+00.00 TO 973+65.82

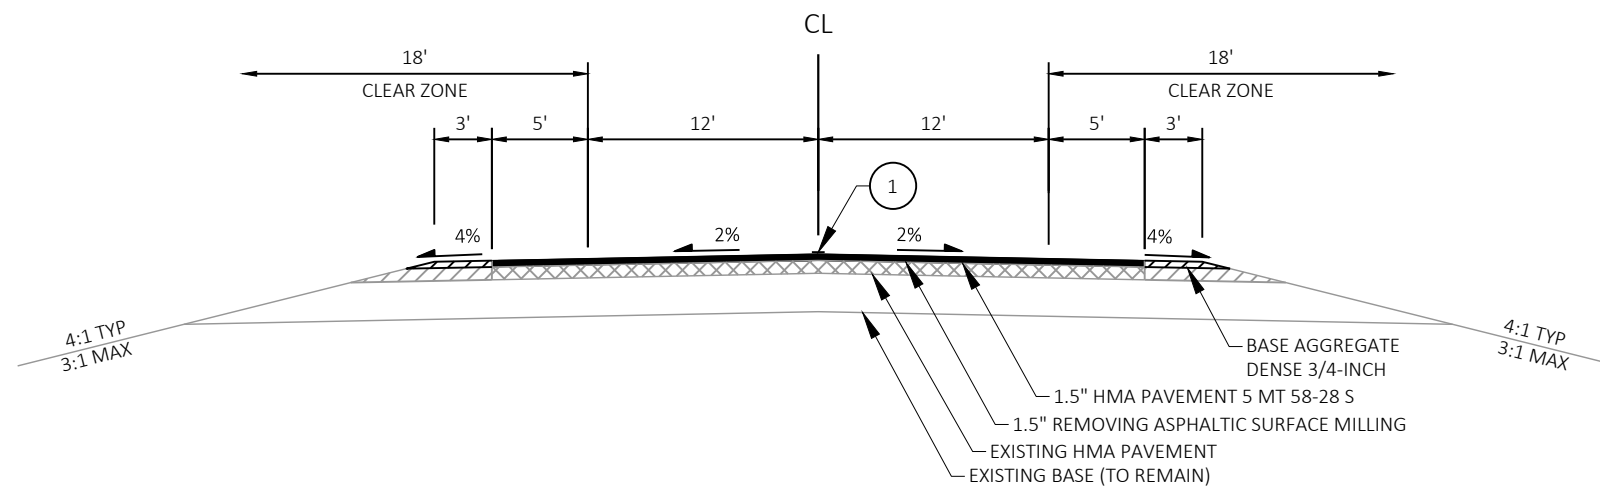

FINISHED TYPICAL SECTION

STA 773+55.00 TO 843+01.53

PROJECT NO: 6280-00-60

HWY: STH 66



COUNTY: PORTAGE


TYPICAL SECTIONS

SHEET

7


E

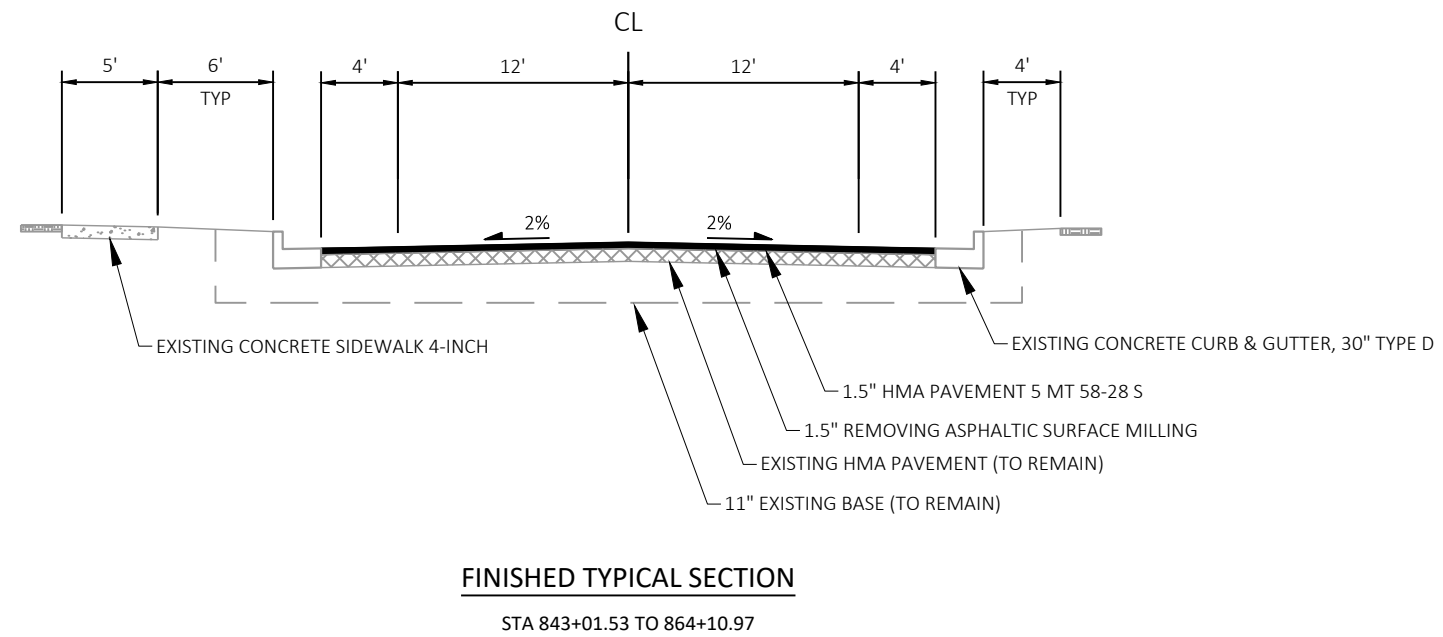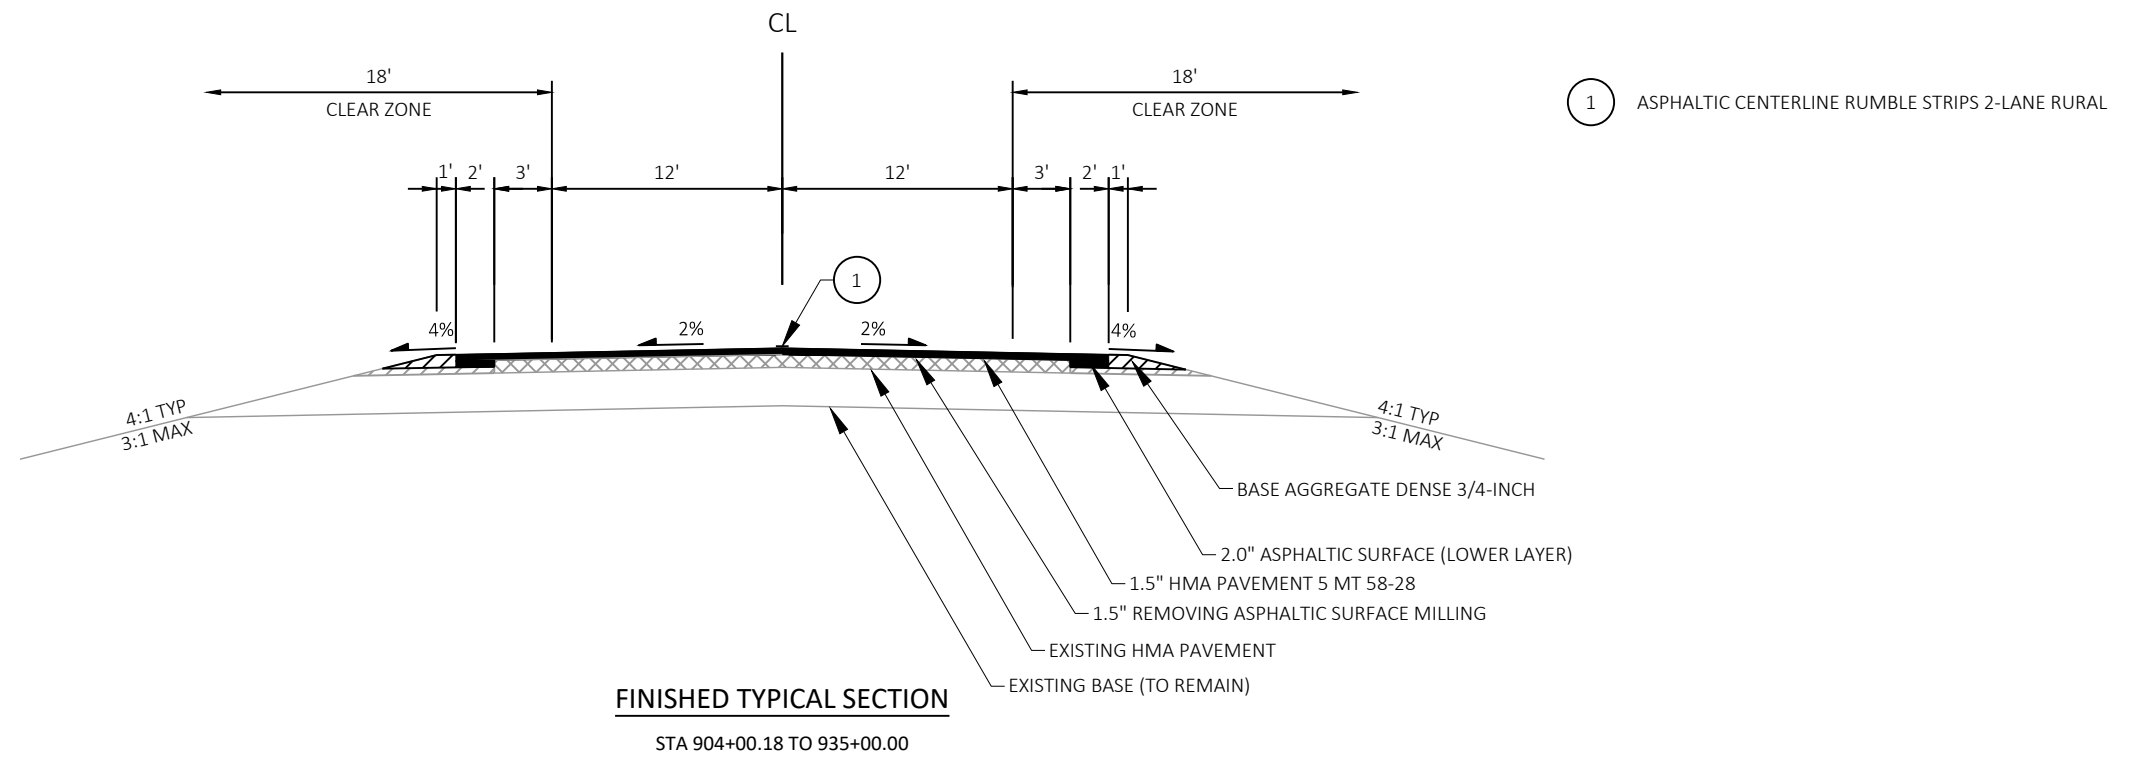

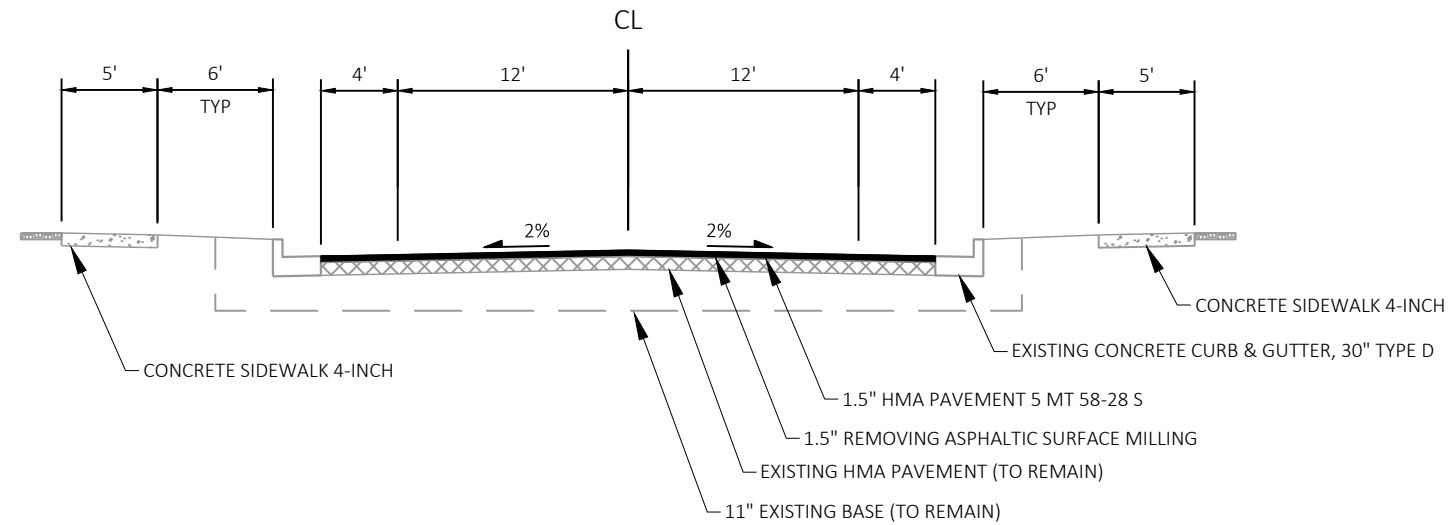


FINISHED TYPICAL SECTION

STA 864+10.97 TO 872+49.87

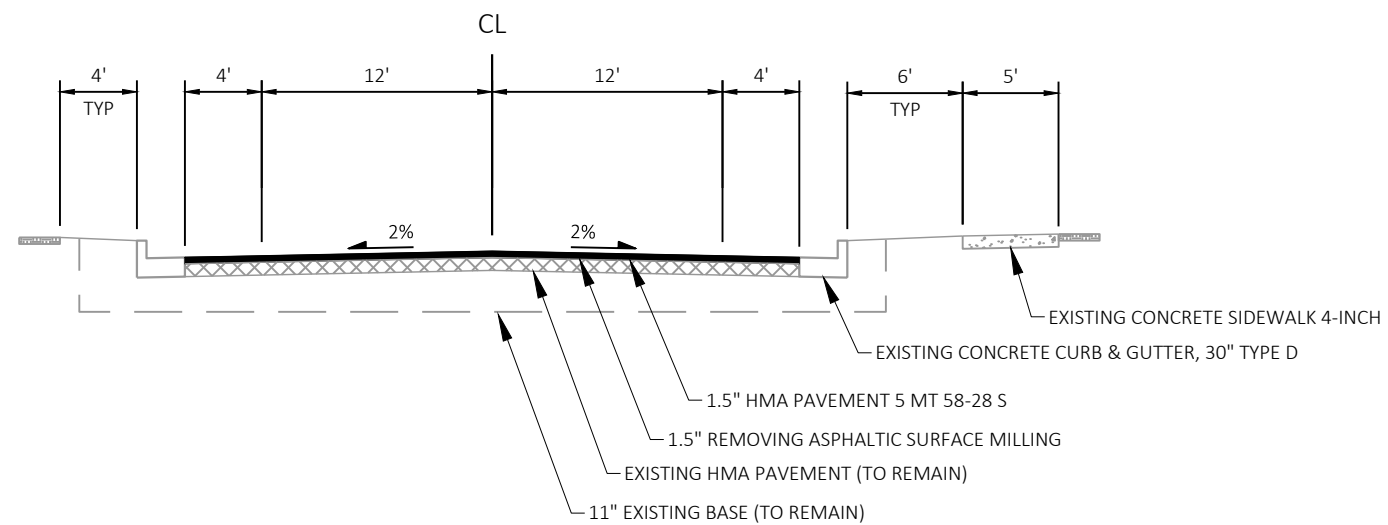


FINISHED TYPICAL SECTION

STA 872+49.87 TO 904+00.18

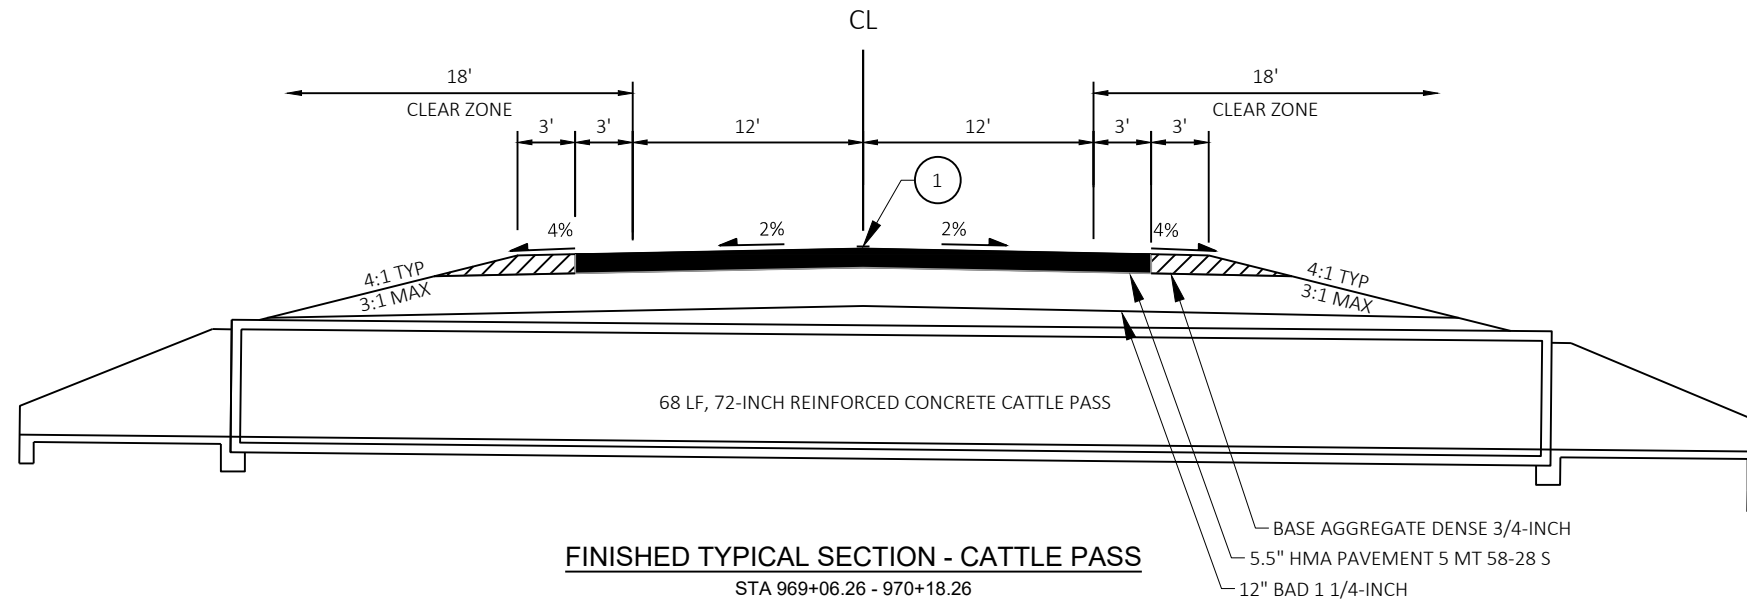


1 ASPHALTIC CENTERLINE RUMBLE STRIPS 2-LANE RURAL

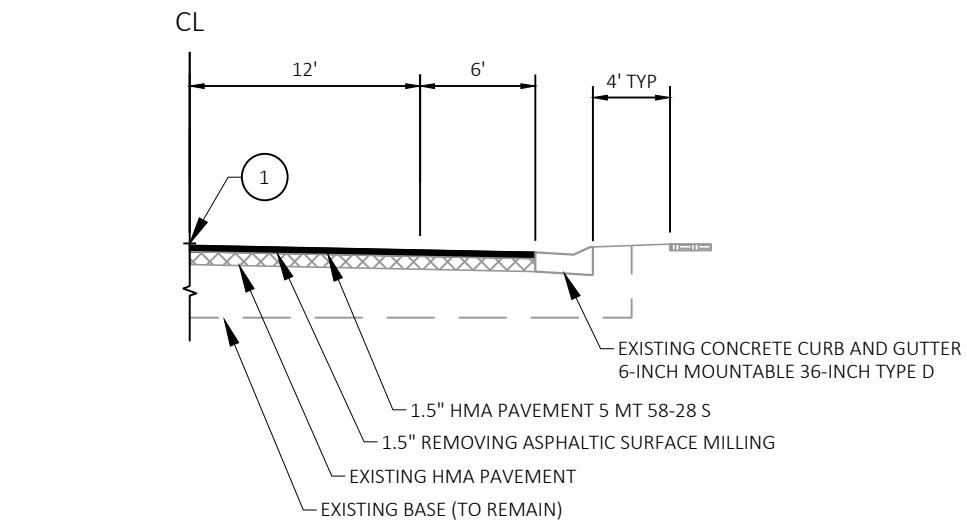

FINISHED TYPICAL SECTION

STA 449+97.06 RT TO 454+01.34 RT
STA 455+99.92 LT TO 460+53.62 LT
STA 532+00.60 LT TO 538+83.84 LT
STA 707+88.40 LT TO 725+07.81 LT
STA 709+03.09 RT TO 726+25.11 RT

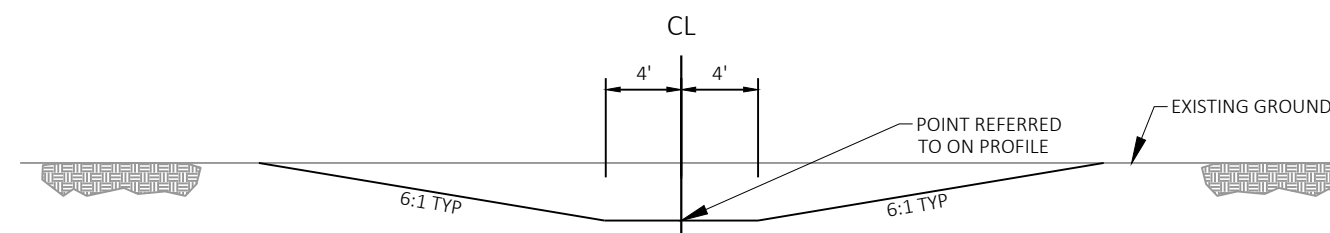

FINISHED TYPICAL SECTION - CATTLE PASS DRAINAGE DITCH

STA 11+14.00 - 13+12.98
STA 14+11.58 - 15+35.00

PROJECT NO: 6280-00-60

HWY: STH 66


COUNTY: PORTAGE

TYPICAL SECTIONS

SHEET


10

E

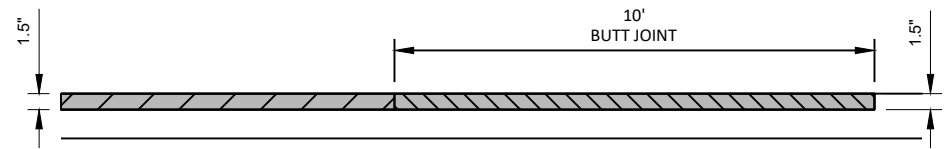

- REMOVING ASPHALTIC SURFACE MILLING
- REMOVING ASPHALTIC SURFACE BUTT JOINTS
- HMA PAVEMENT

BUTT JOINT
MAINLINE AND SIDEROADS

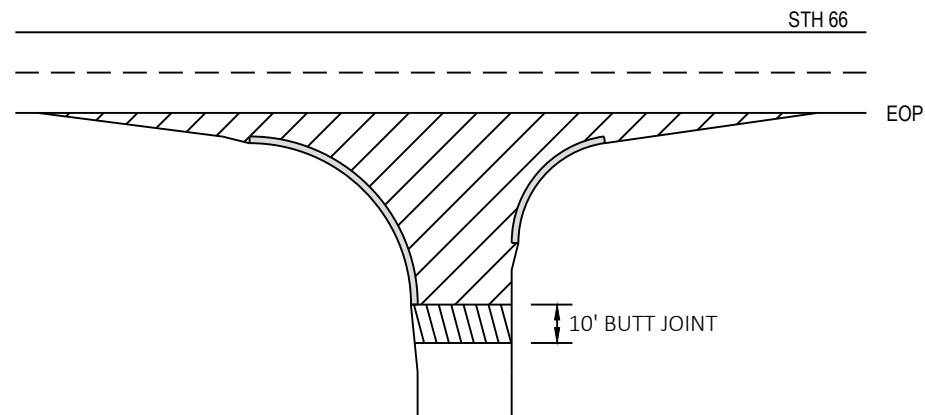


- REMOVING ASPHALTIC SURFACE MILLING
- REMOVING ASPHALTIC SURFACE BUTT JOINTS
SEE BUTT JOINT DETAIL

SIDE ROADS

WITH CURB AND GUTTER

- | | | |
|---------------|--------------------|------------------|
| CTH J | MARRYLAND DRIVE | MASON STREET |
| CHURCH STREET | CTH CC | N. MAIN STREET |
| CTH Z | WOODLAND ROAD | S. MAIN STREET |
| CTH K | BUCKTAIL LANE | UNION STREET |
| RUSTIC DRIVE | CTH I SOUTH | S. UNION STREET |
| ERIN ROAD | ST ADALBERTS ROAD | DEPOT STREET |
| ADAMS LANE | STATE STREET | WATER STREET |
| | FREDRICKSON STREET | JEFFERSON STREET |

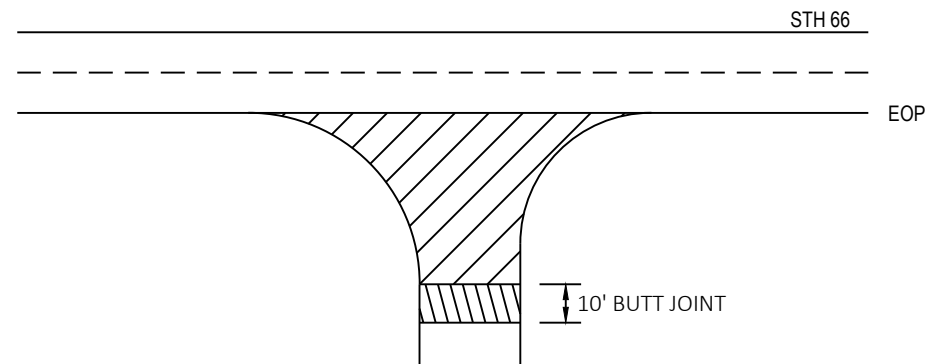


- REMOVING ASPHALTIC SURFACE MILLING
- REMOVING ASPHALTIC SURFACE BUTT JOINTS
SEE BUTT JOINT DETAIL

SIDE ROADS

WITHOUT CURB AND GUTTER

- GRADER LANE
POLONIA ROAD
STANLEY CONIFER RIDGE
ROCKY RIDGE ROAD
KRANSKI LAKE ROAD
POST OFFICE ALLEY
MARKS LANE
CTH A

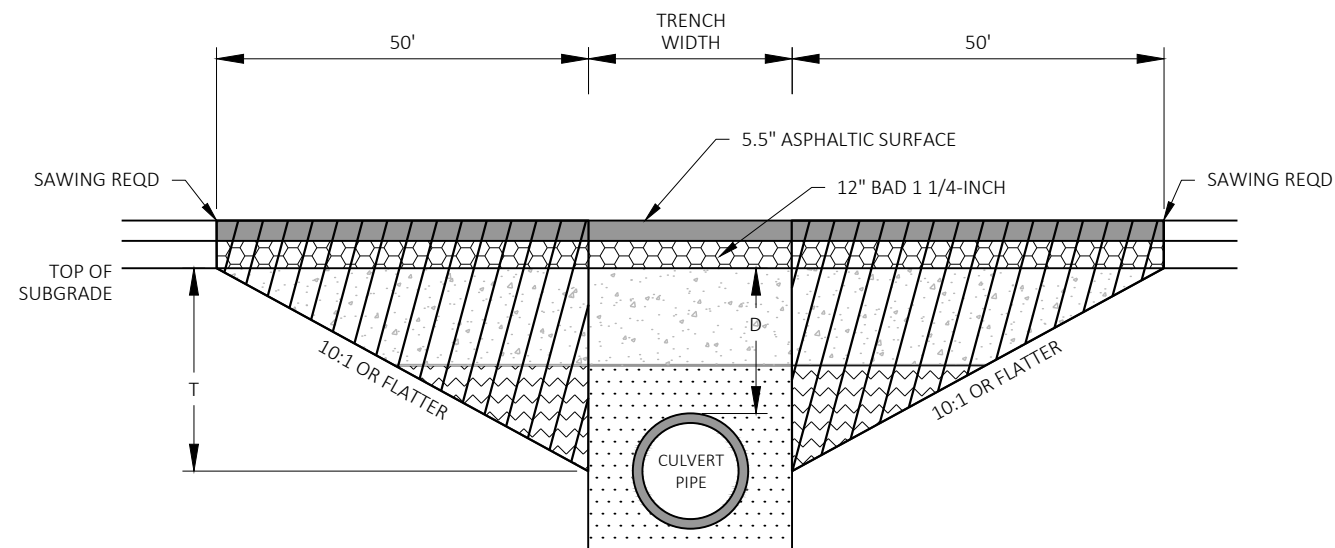


DEPTH D < 6 FT

TRANSITION CUT DEPTH (T) = THE LESSER OF DEPTH TO CENTER OF PIPE OR 5 FT.
DO NOT EXTEND TRANSITION CUT BELOW HORIZONTAL CENTER OF PIPE.

NOTES

TRANSITION CUT IS PAID AS EXCAVATION COMMON.
TRANSITION CUT WIDTH IS FROM SUBGRADE SHOULDER POINT TO SUBGRADE SHOULDER POINT.
BACKFILL THE TRANSITION CUT AREAS WITH FOUNDATION AND TRENCH BACKFILL AS SPECIFIED IN STANDARD SPEC 520.
PERFORM CULVERT PIPE INSTALLATION BEFORE MILLING.
PLACE HMA PAVEMENT AFTER CULVERT PIPE INSTALLATION AND BEFORE MILLING.

KEY	
	PROPOSED SURFACE
	PROPOSED BASE
	TRENCH BACKFILL
	TRENCH OR FOUNDATION BACKFILL
	FOUNDATION BACKFILL
	TRANSITION CUT

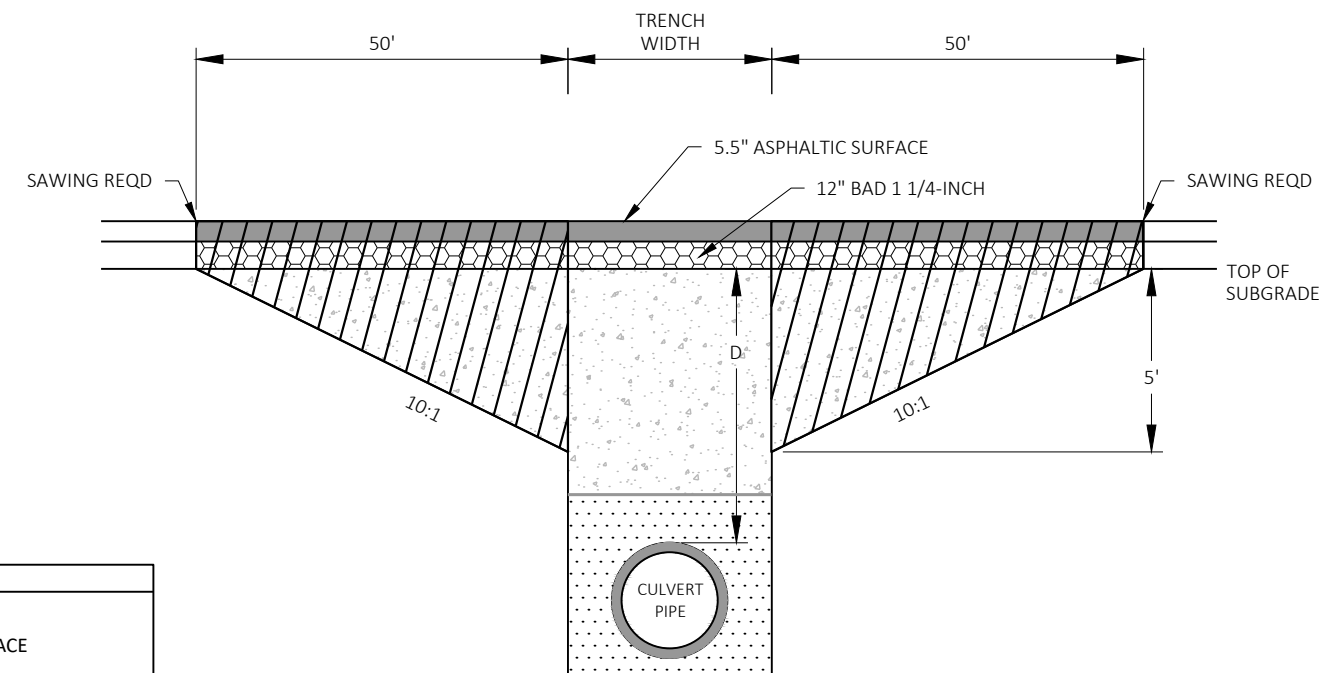


DEPTH D ≥ 6 FT

CULVERT PIPE TRANSITION

ROUTE	STA (CL)	DEPTH D (FT)	PIPE DIA (IN)	REMARKS
STH 66	960+36	4.7	24	
STH 66	969+62	3.5	72	

GENERAL NOTES:
SILT FENCE POSTS FOR THE TURN-AROUND SHOULD BE ON THE OUTSIDE OF THE TURN-AROUND. AND TRENCHED IN ACCORD TO SILT FENCE REQUIREMENTS.

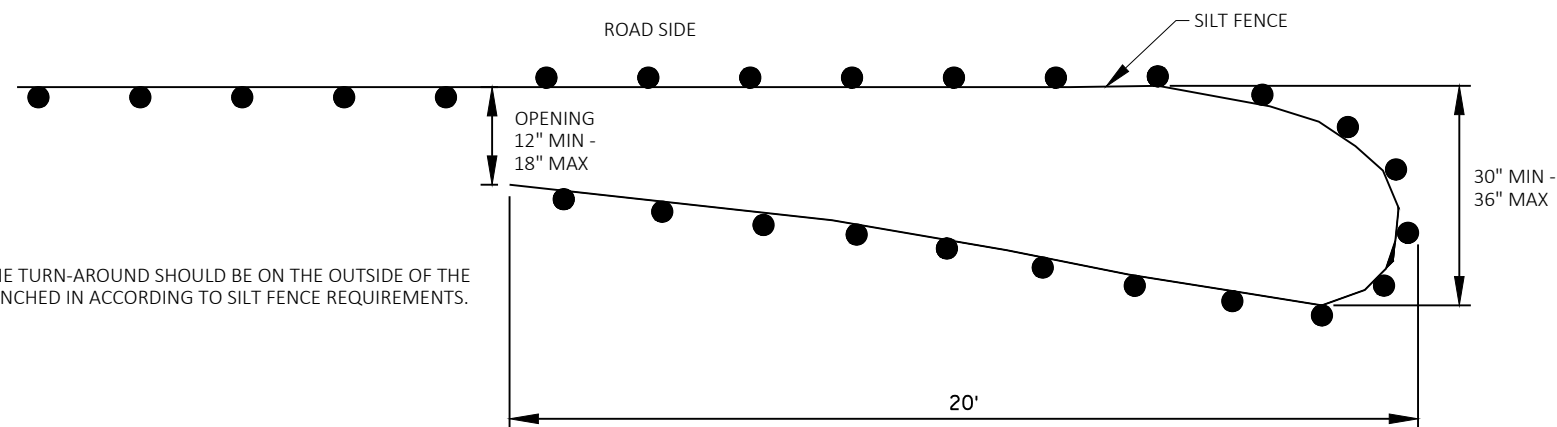PLAN VIEW**TEMPORARY SMALL ANIMAL TURN-AROUND**

PROJECT NO: 6280-00-60

HWY: STH 66


COUNTY: PORTAGE

CONSTRUCTION DETAILS

SHEET

12


E

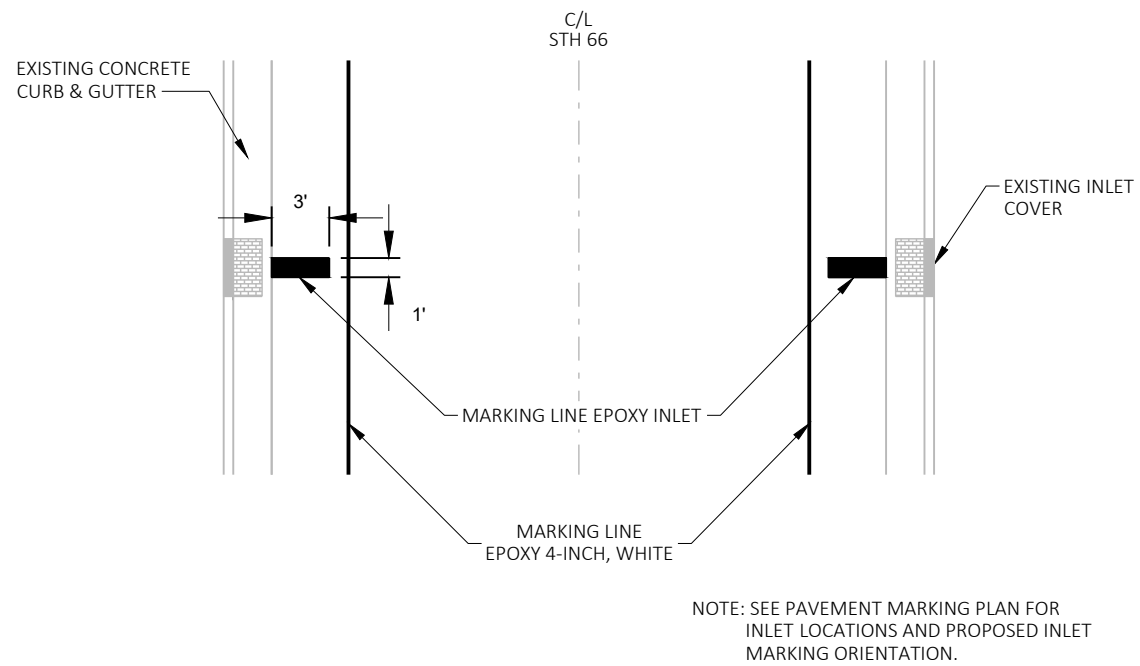

INLET PAVEMENT MARKING DETAIL

NOTES


COMPLETE CURB & GUTTER AND ASPHALTIC SURFACE PATCHING BEFORE MILLING.

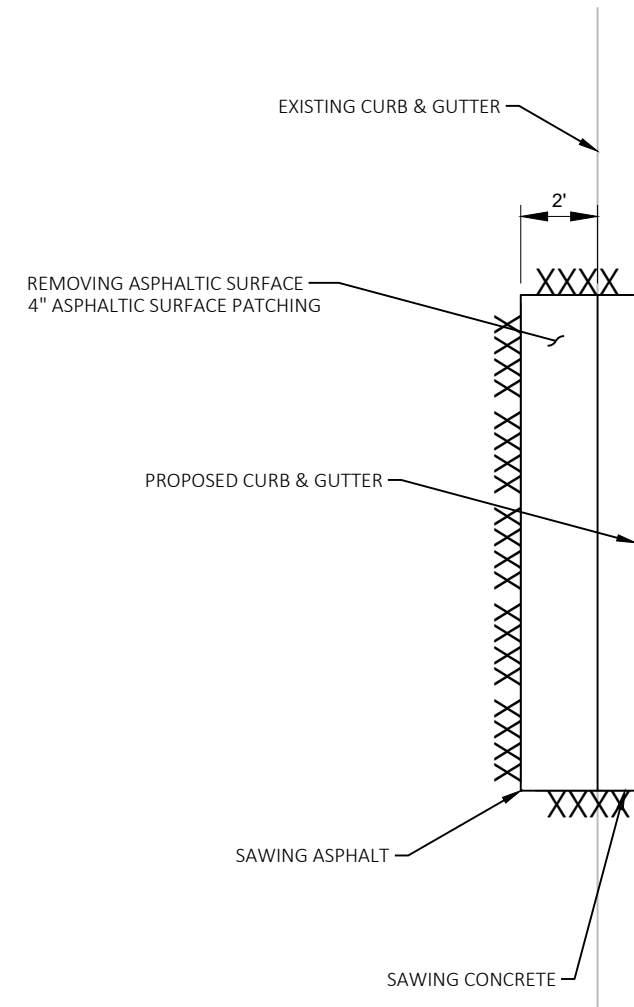


INLET PAVEMENT MARKING DETAIL

LEGEND

	TYPE II BARRICADE WITH / WITHOUT ATTACHED SIGN
	TRAFFIC CONTROL DRUMS
	TRAFFIC CONTROL DRUMS WITH LIGHT
	WORK AREA
	TEMPORARY PEDESTRIAN CURB RAMP
	TEMPORARY PEDESTRIAN SURFACE MATTING

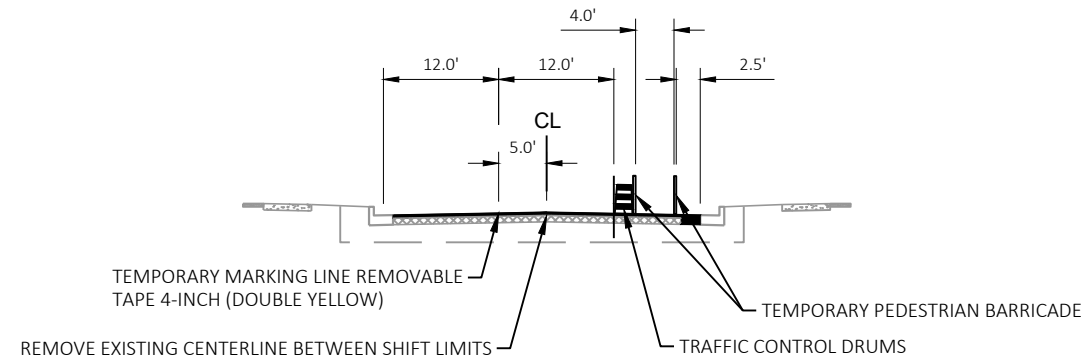

TYPICAL SECTION: LANE SHIFT

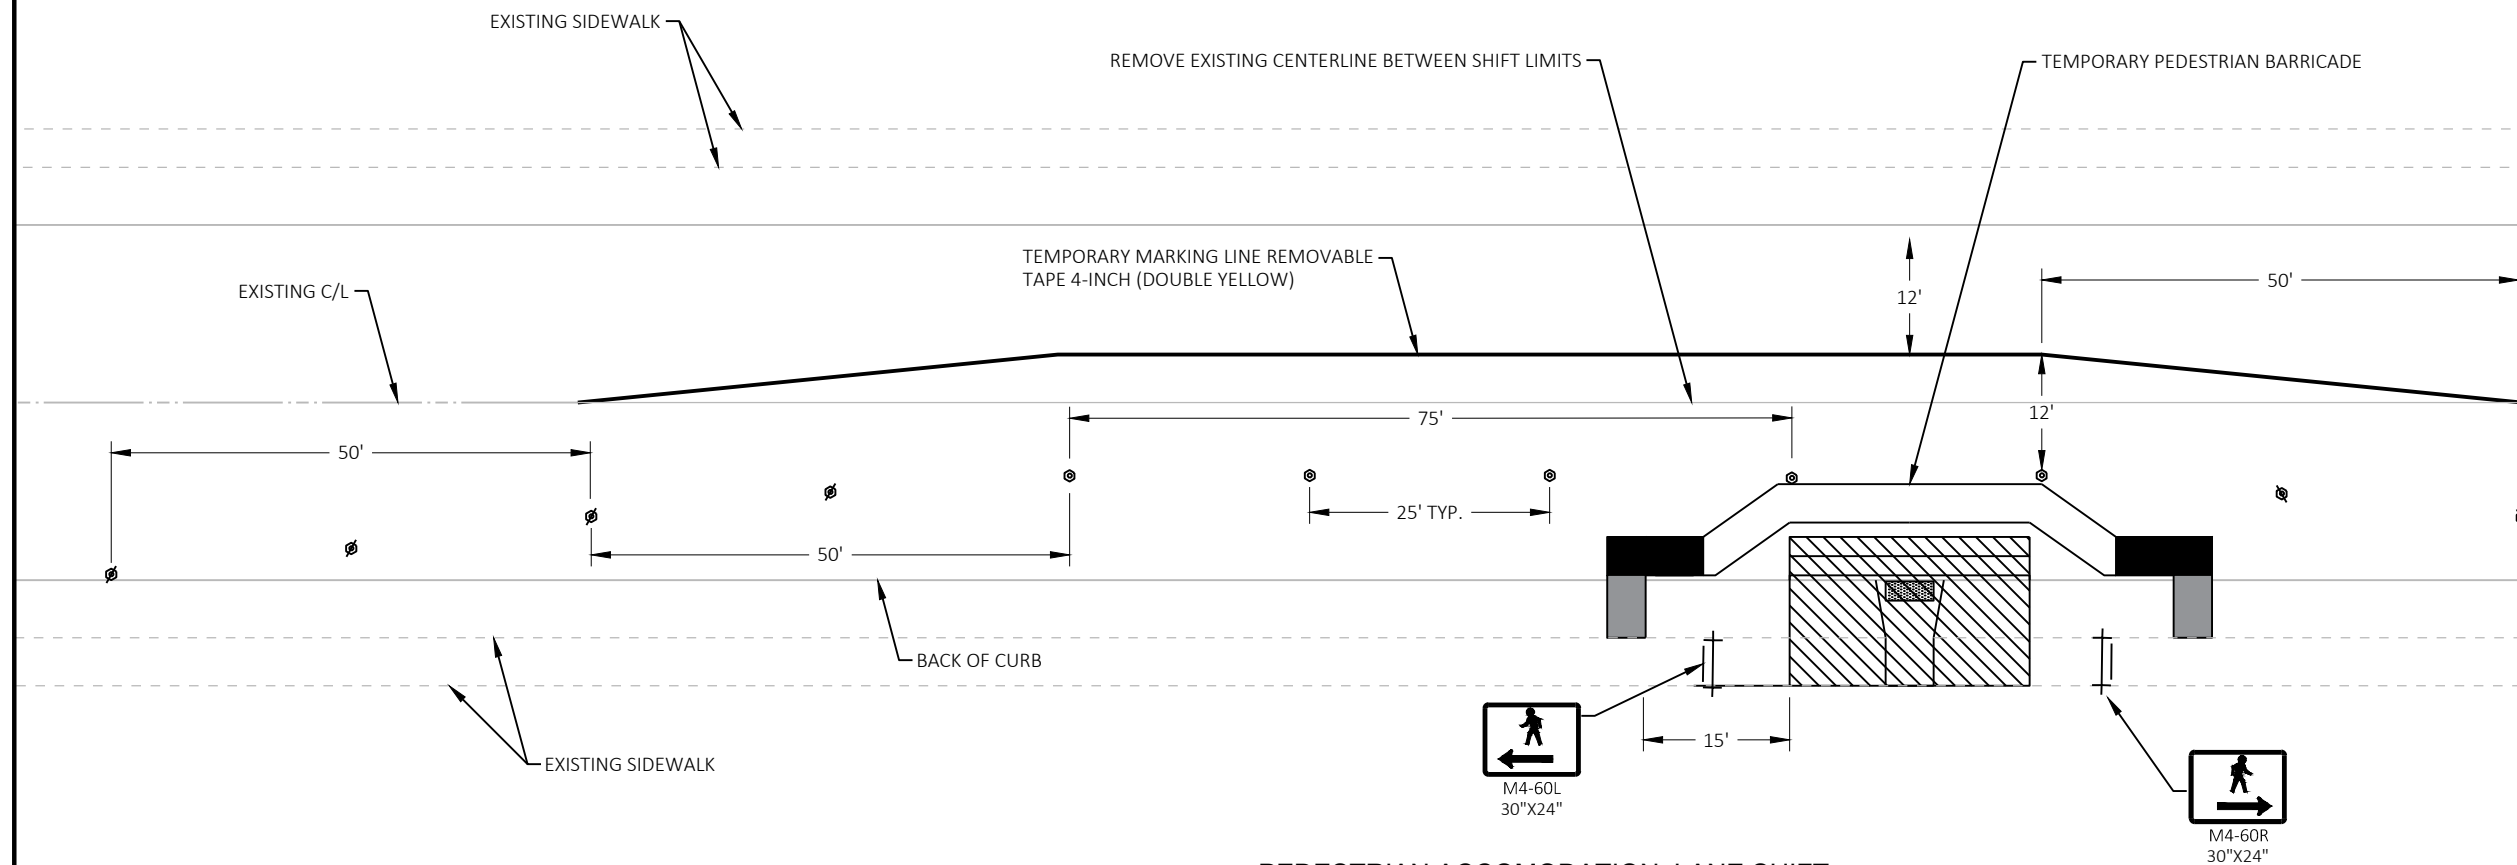

PEDESTRIAN ACCOMODATION: LANE SHIFT

SEE "TRAFFIC CONTROL, PEDESTRIAN ACCOMODATION" SDD FOR ADDITIONAL DETAILS.
SEE "ADVANCED WIDTH RESTRICTION SIGNING" SDD FOR WIDTH RESTRICTION SIGNING.

PROJECT NO: 6280-00-60

HWY: STH 66

COUNTY: PORTAGE

CONSTRUCTION DETAILS

SHEET


14

E

2

SEE "TRAFFIC CONTROL, WORK ON SHOULDER OR PARKING LANE, UNDIVIDED ROADWAY" FOR TRAFFIC CONTROL FOR CURB RAMP CONSTRUCTION.

2 |

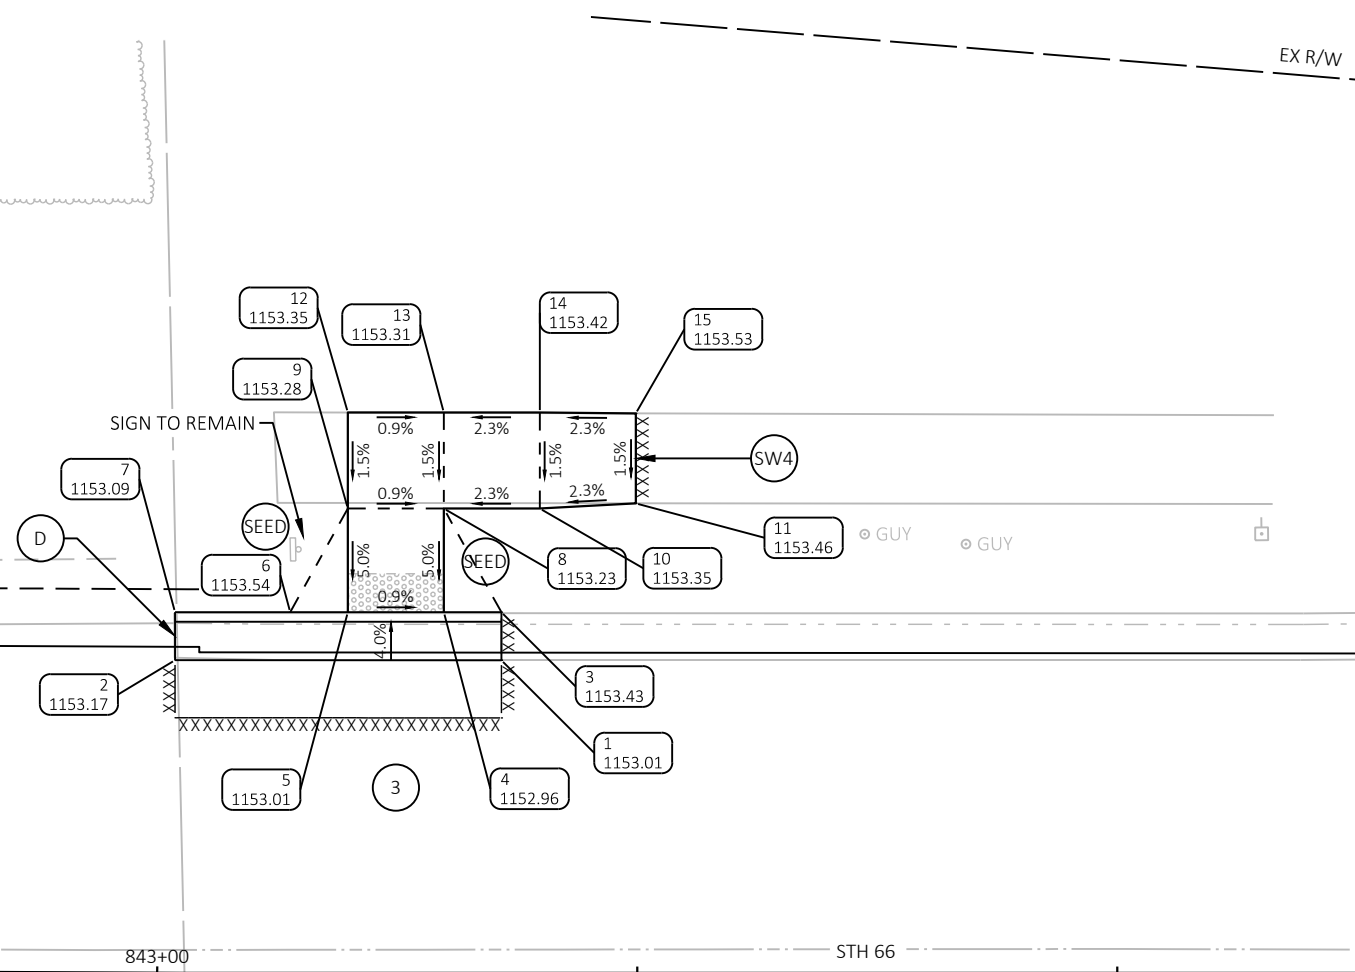

WEST END CURB RAMP					
POINT NUMBER	STATION	OFFSET	ELEVATION	NORTHING	EASTING
1	843+17.93	16.30' LT	1153.01	241164.94	231904.65
2	843+00.85	16.30' LT	1153.17	241165.20	231887.65
3	843+17.93	18.80' LT	1153.43	241167.44	231904.69
4	843+14.93	18.80' LT	1152.96	241167.49	231901.69
5	843+09.93	18.80' LT	1153.01	241167.56	231896.69
6	843+06.93	18.80' LT	1153.54	241167.61	231893.69
7	843+00.84	18.80' LT	1153.09	241167.70	231887.69
8	843+14.93	24.20' LT	1153.23	241172.89	231901.77
9	843+09.93	24.20' LT	1153.28	241172.96	231896.77
10	843+19.93	24.20' LT	1153.35	241172.81	231906.77
11	843+24.93	24.47' LT	1153.46	241173.01	231911.77
12	843+09.93	29.20' LT	1153.35	241177.96	231896.84
13	843+14.93	29.20' LT	1153.31	241177.89	231901.84
14	843+19.93	29.20' LT	1153.42	241177.81	231906.84
15	843+24.93	29.16' LT	1153.53	241177.69	231911.84

LEGEND

(X)	CURB RAMP TYPE
(SEED)	SEED AND MULCH
(SW4)	CONCRETE SIDEWALK 4-INCH
(D)	CONCRETE CURB & GUTTER 30-INCH TYPE D
XX YYYY.YY	POINT NUMBER & ELEVATION

NOTES:

DASHED LINES SHOWN FOR PROPOSED SIDEWALK ARE FOR INFORMATION ONLY AND DO NOT INDICATE JOINT LOCATIONS.

SEE THE STANDARD DETAIL DRAWINGS FOR COMPLETE CURB RAMP REQUIREMENTS.

ALL STATION AND OFFSET INFORMATION REFERENCE STH 66 R/L.

SEE "TRAFFIC CONTROL, WORK ON SHOULDER OR PARKING LANE, UNDIVIDED ROADWAY" FOR TRAFFIC CONTROL FOR CURB RAMP CONSTRUCTION.

LEGEND

X

CURB RAMP TYPE

SEED

SEED AND MULCH

SW4

CONCRETE SIDEWALK 4-INCH


D


CONCRETE CURB & GUTTER 30-INCH TYPE D

XX
YYYY.YY

POINT NUMBER & ELEVATION

GAS STATION 1 - N					
POINT NUMBER	STATION	OFFSET	ELEVATION	NORTHING	EASTING
01	852+86.74	16.03' LT	1162.44	241149.98	232873.34
02	852+81.93	16.05' LT	1162.32	241150.07	232868.53
03	852+79.37	16.06' LT	1162.26	241150.12	232865.97
04	852+73.37	16.08' LT	1162.17	241150.24	232859.98
05	852+70.64	16.10' LT	1162.11	241150.29	232857.25
06	852+62.74	16.13' LT	1161.92	241150.45	232849.35
07	852+81.88	18.55' LT	1162.54	241152.58	232868.52
08	852+78.88	18.56' LT	1162.17	241152.63	232865.52
09	852+73.88	18.58' LT	1162.10	241152.73	232860.52
10	852+70.88	18.60' LT	1162.33	241152.79	232857.52
11	852+83.90	24.06' LT	1162.73	241158.06	232870.63
12	852+78.90	24.06' LT	1162.56	241158.13	232865.63
13	852+73.90	24.05' LT	1162.48	241158.20	232860.63
14	852+68.90	24.05' LT	1162.35	241158.28	232855.63
15	852+83.92	29.06' LT	1162.77	241163.06	232870.72
16	852+78.92	29.06' LT	1162.63	241163.13	232865.72
17	852+73.92	29.05' LT	1162.56	241163.20	232860.72
18	852+68.92	29.05' LT	1162.58	241163.27	232855.72

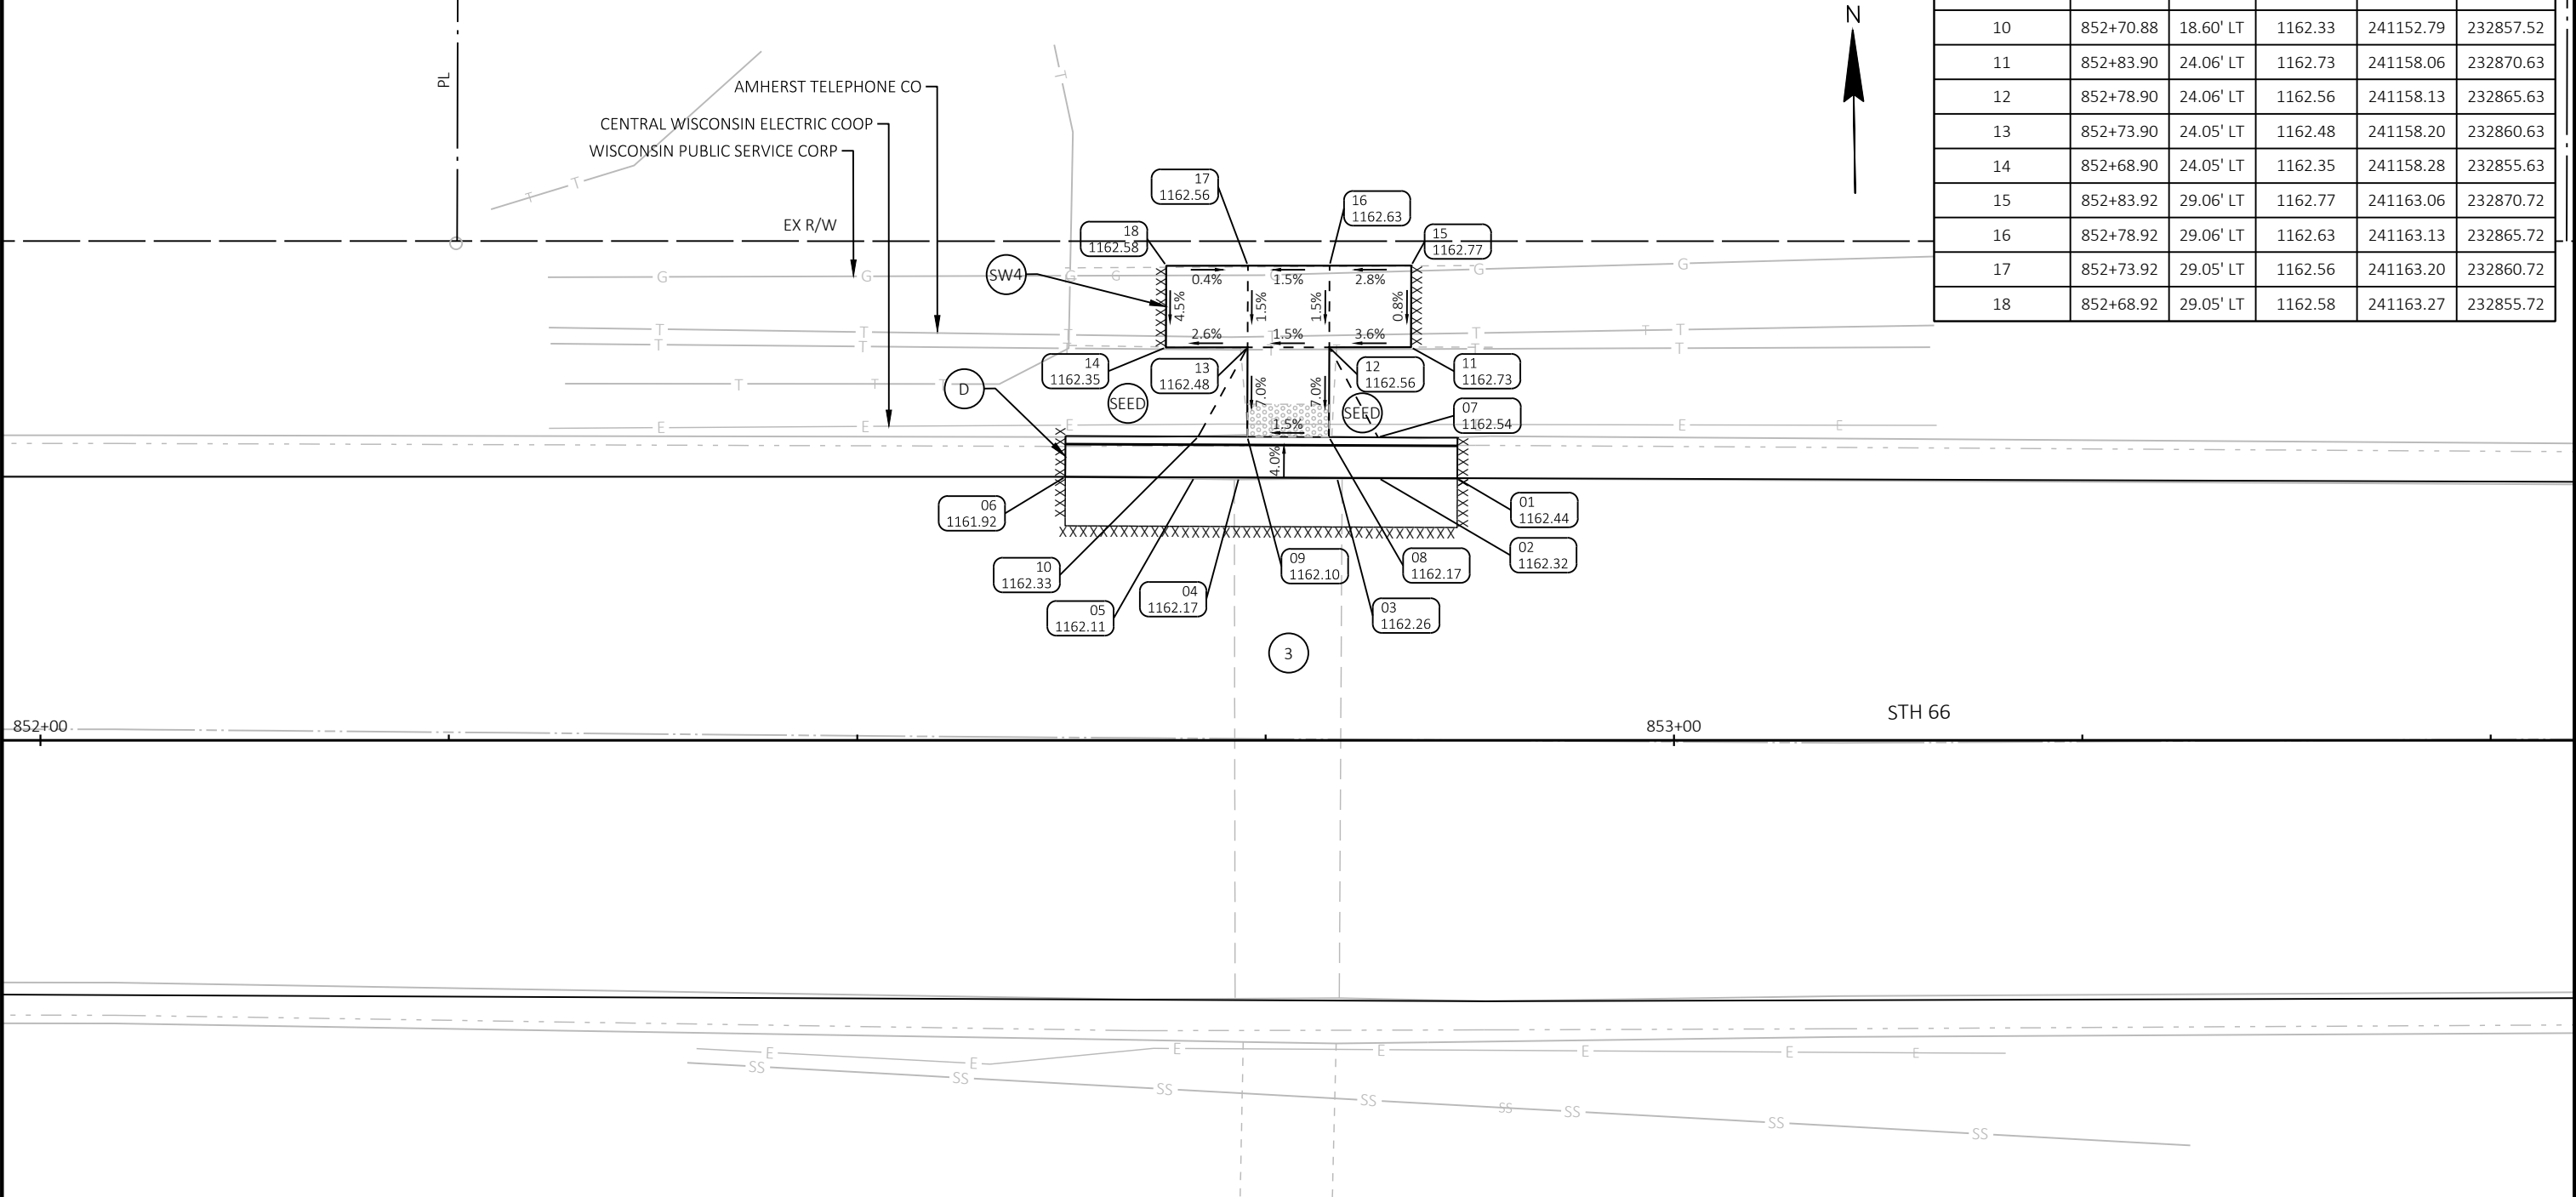

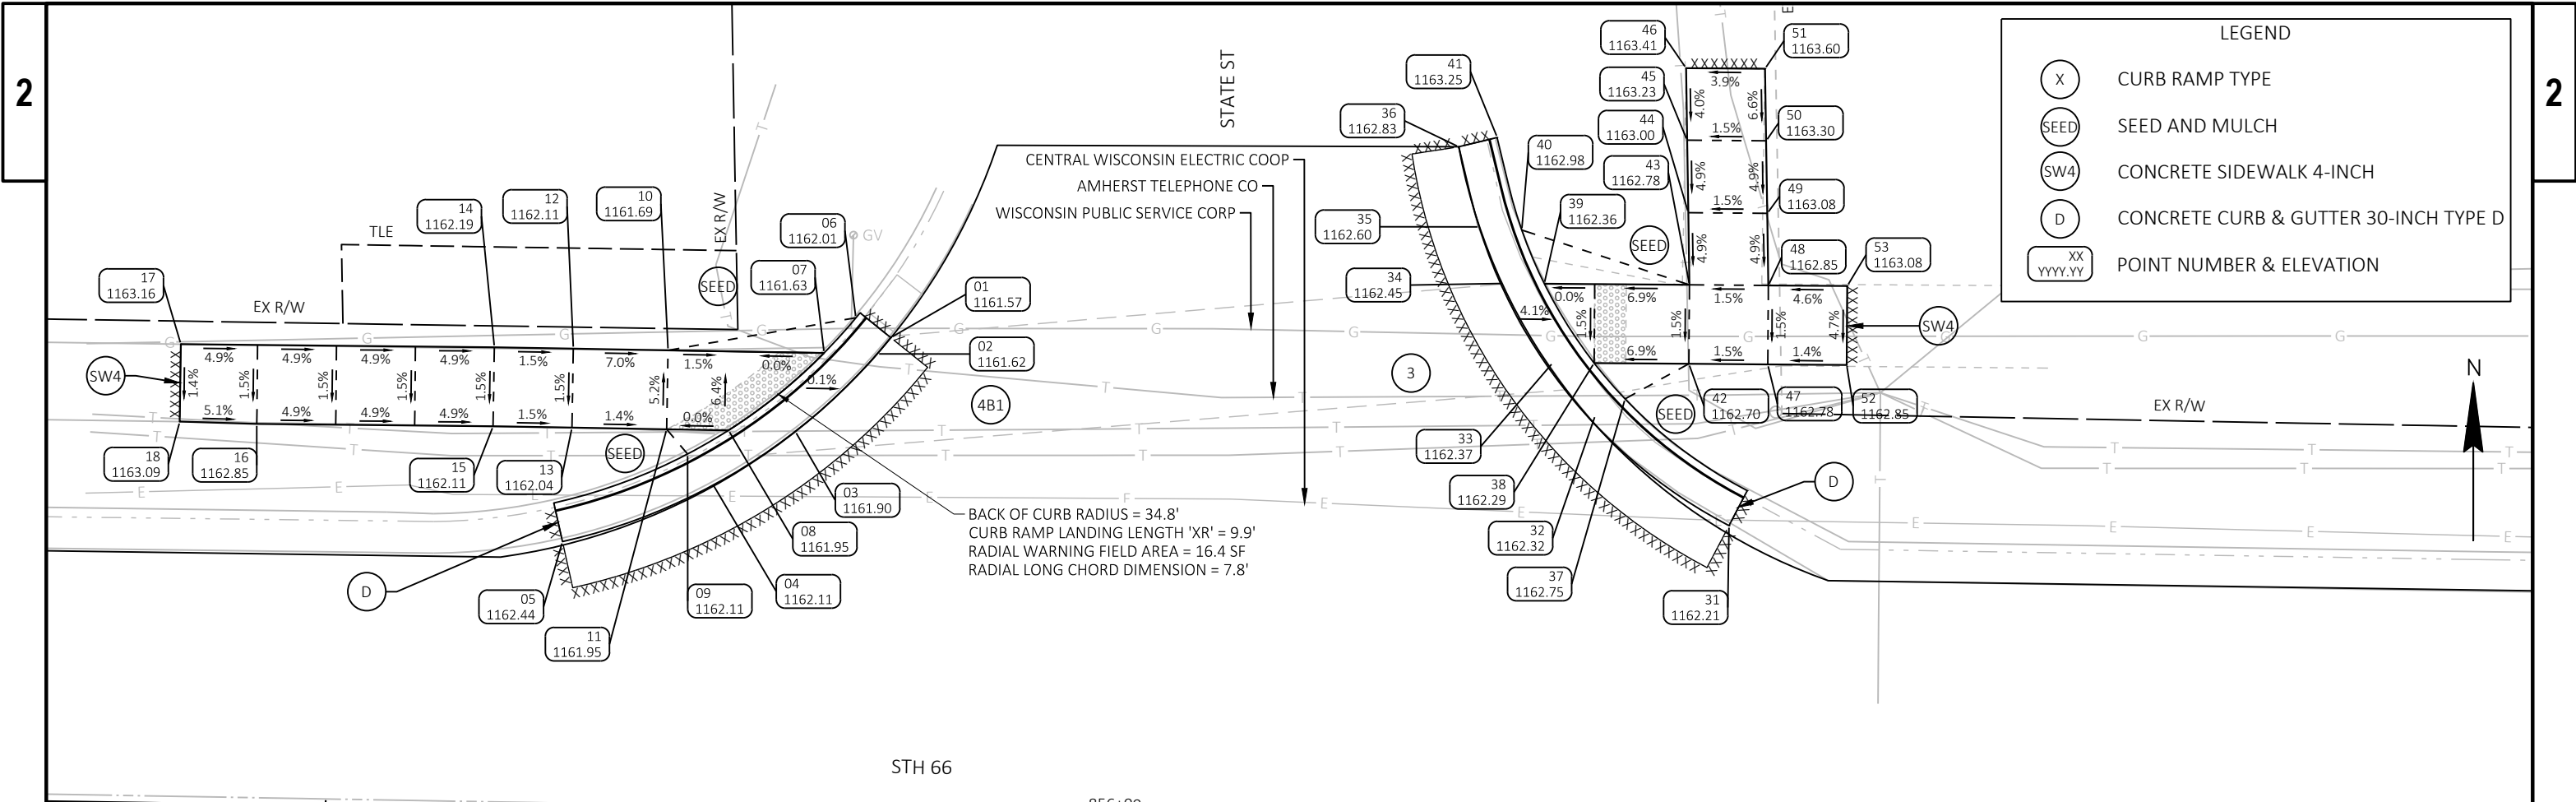

STATE ST - W					
POINT NUMBER	STATION	OFFSET	ELEVATION	NORTHING	EASTING
01	855+85.35	30.17' LT	1161.57	241159.60	233172.13
02	855+84.50	29.13' LT	1161.62	241158.57	233171.27
03	855+79.39	24.14' LT	1161.90	241153.66	233166.08
04	855+74.18	20.78' LT	1162.11	241150.38	233160.82
05	855+64.75	16.95' LT	1162.44	241146.69	233151.34
06	855+83.11	31.40' LT	1162.01	241160.86	233169.92
07	855+81.14	29.14' LT	1161.63	241158.63	233167.91
08	855+75.16	24.15' LT	1161.95	241153.73	233161.86
09	855+72.59	22.61' LT	1162.11	241152.23	233159.26
10	855+71.25	29.16' LT	1161.69	241158.80	233158.02
11	855+71.24	24.16' LT	1161.95	241153.80	233157.94
12	855+65.25	29.17' LT	1162.11	241158.90	233152.03
13	855+65.24	24.17' LT	1162.04	241153.90	233151.94
14	855+60.25	29.18' LT	1162.19	241158.99	233147.03
15	855+60.24	24.18' LT	1162.11	241153.99	233146.94
16	855+45.28	24.10' LT	1162.85	241154.14	233131.98
17	855+40.39	29.08' LT	1163.16	241159.19	233127.16
18	855+40.39	24.18' LT	1163.09	241154.28	233127.09

NOTES:

DASHED LINES SHOWN FOR PROPOSED SIDEWALK ARE FOR INFORMATION ONLY AND DO NOT INDICATE JOINT LOCATIONS.

SEE THE STANDARD DETAIL DRAWINGS FOR COMPLETE CURB RAMP REQUIREMENTS.

ALL STATION AND OFFSET INFORMATION REFERENCE STH 66 R/L.

SEE "TRAFFIC CONTROL, WORK ON SHOULDER OR PARKING LANE, UNDIVIDED ROADWAY" FOR TRAFFIC CONTROL FOR CURB RAMP CONSTRUCTION.

STATE ST - E					
POINT NUMBER	STATION	OFFSET	ELEVATION	NORTHING	EASTING
31	856+38.62	19.08' LT	1162.21	241147.70	233225.23
32	856+30.04	25.93' LT	1162.32	241154.68	233216.76
33	856+27.30	29.22' LT	1162.37	241158.01	233214.07
34	856+24.10	34.19' LT	1162.45	241163.03	233210.94
35	856+22.52	37.75' LT	1162.60	241166.61	233209.42
36	856+21.14	42.80' LT	1162.83	241171.68	233208.11
37	856+31.91	27.00' LT	1162.75	241155.72	233218.64
38	856+29.92	29.24' LT	1162.29	241157.99	233216.68
39	856+26.69	34.21' LT	1162.36	241163.01	233213.53
40	856+25.21	37.59' LT	1162.98	241166.41	233212.10
41	856+23.57	43.42' LT	1163.25	241172.27	233210.55
42	856+35.92	29.29' LT	1162.70	241157.94	233222.68
43	856+35.88	34.29' LT	1162.78	241162.94	233222.72

STATE ST - E					
POINT NUMBER	STATION	OFFSET	ELEVATION	NORTHING	EASTING
44	856+35.74	38.85' LT	1163.00	241167.51	233222.65
45	856+35.60	43.44' LT	1163.23	241172.10	233222.58
46	856+35.46	48.00' LT	1163.41	241176.66	233222.51
47	856+40.92	29.32' LT	1162.78	241157.91	233227.68
48	856+40.88	34.32' LT	1162.85	241162.91	233227.72
49	856+40.74	38.89' LT	1163.08	241167.47	233227.65
50	856+40.60	43.47' LT	1163.30	241172.06	233227.58
51	856+40.46	48.04' LT	1163.60	241176.63	233227.51
52	856+45.82	29.37' LT	1162.85	241157.87	233232.68
53	856+45.76	34.37' LT	1163.08	241162.87	233232.72


NOTES:

DASHED LINES SHOWN FOR PROPOSED SIDEWALK ARE FOR INFORMATION ONLY AND DO NOT INDICATE JOINT LOCATIONS.


SEE THE STANDARD DETAIL DRAWINGS FOR COMPLETE CURB RAMP REQUIREMENTS.

ALL STATION AND OFFSET INFORMATION REFERENCE STH 66 R/L.

SEE "TRAFFIC CONTROL, WORK ON SHOULDER OR PARKING LANE, UNDIVIDED ROADWAY" FOR TRAFFIC CONTROL FOR CURB RAMP CONSTRUCTION.

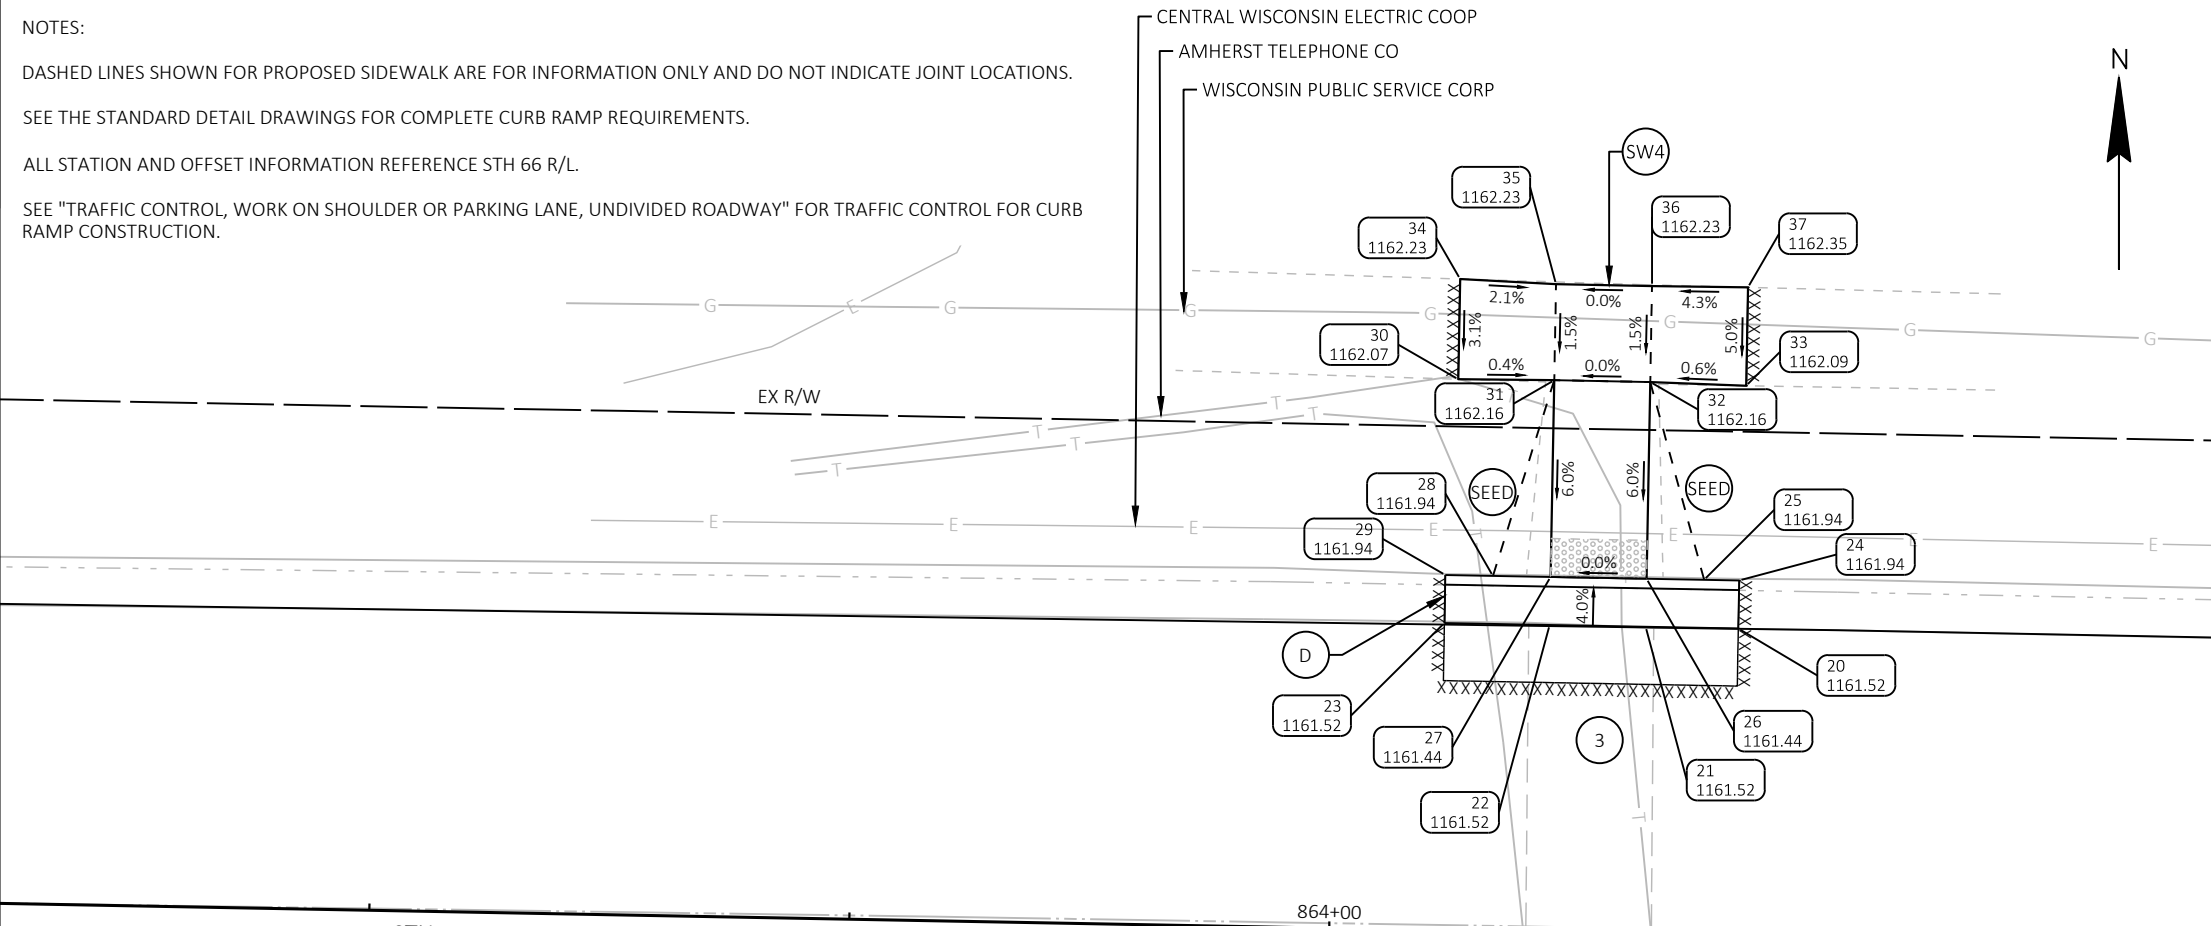

FREDERICKSON ST - NE					
POINT NUMBER	STATION	OFFSET	ELEVATION	NORTHING	EASTING
20	864+21.01	16.00' LT	1161.52	241130.05	234007.49
21	864+16.19	16.00' LT	1161.52	241130.14	234002.67
22	864+11.19	16.00' LT	1161.52	241130.24	233997.67
23	864+05.70	16.00' LT	1161.52	241130.34	233992.19
24	864+21.01	18.50' LT	1161.94	241132.55	234007.54
25	864+19.19	18.50' LT	1161.94	241132.59	234005.72
26	864+16.19	18.50' LT	1161.44	241132.64	234002.72
27	864+11.19	18.50' LT	1161.44	241132.74	233997.72
28	864+08.19	18.50' LT	1161.94	241132.79	233994.72
29	864+05.70	18.50' LT	1161.94	241132.84	233992.24
30	864+06.19	28.71' LT	1162.07	241143.04	233992.91
31	864+11.19	28.75' LT	1162.16	241142.99	233997.91
32	864+16.19	28.75' LT	1162.16	241142.89	234002.91
33	864+21.19	28.65' LT	1162.09	241142.70	234007.90
34	864+06.19	33.93' LT	1162.23	241148.26	233993.01
35	864+11.19	33.75' LT	1162.23	241147.98	233998.00
36	864+16.19	33.75' LT	1162.23	241147.89	234003.00
37	864+21.19	33.77' LT	1162.35	241147.82	234008.00

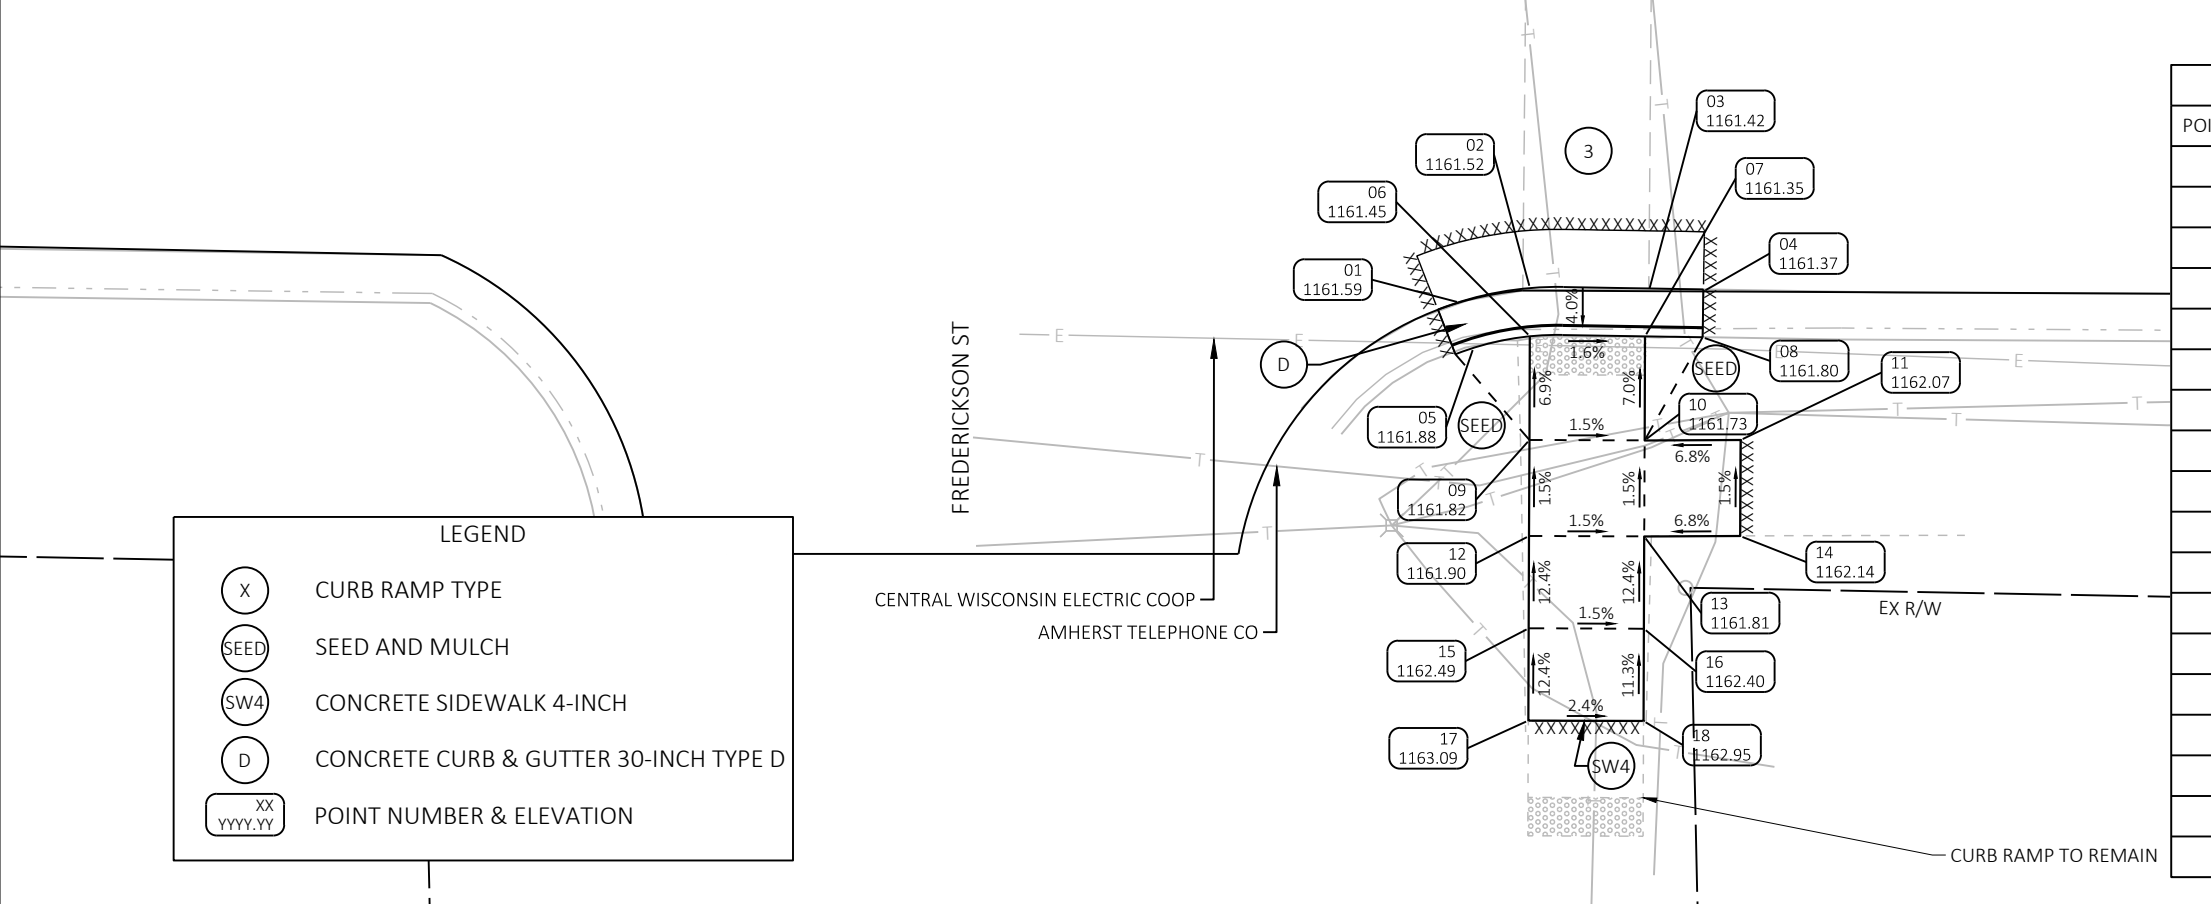

FREDRICKSON ST - SE					
POINT NUMBER	STATION	OFFSET	ELEVATION	NORTHING	EASTING
01	864+07.09	16.87' RT	1161.59	241097.45	233992.96
02	864+10.76	16.05' RT	1161.52	241098.20	233996.65
03	864+16.95	16.09' RT	1161.42	241098.05	234002.83
04	864+19.79	16.05' RT	1161.37	241098.03	234005.68
05	864+07.87	19.22' RT	1161.88	241095.09	233993.70
06	864+10.79	18.56' RT	1161.45	241095.69	233996.64
07	864+16.79	18.45' RT	1161.35	241095.69	234002.64
08	864+19.79	18.45' RT	1161.80	241095.64	234005.64
09	864+10.87	23.96' RT	1161.82	241090.30	233996.61
10	864+16.87	23.87' RT	1161.73	241090.27	234002.61
11	864+21.87	23.75' RT	1162.07	241090.29	234007.61
12	864+10.95	28.95' RT	1161.90	241085.30	233996.59
13	864+16.95	28.87' RT	1161.81	241085.27	234002.59
14	864+21.94	28.75' RT	1162.14	241085.29	234007.59
15	864+11.02	33.76' RT	1162.49	241080.49	233996.58
16	864+17.02	33.67' RT	1162.40	241080.46	234002.58
17	864+11.09	38.57' RT	1163.09	241075.68	233996.56
18	864+17.09	38.48' RT	1162.95	241075.66	234002.56

LEGEND

X

CURB RAMP TYPE

SEED

SEED AND MULCH

SW4

CONCRETE SIDEWALK 4-INCH

D

CONCRETE CURB & GUTTER 30-INCH TYPE D

XX
YYYY.YY

POINT NUMBER & ELEVATION


NOTES:

DASHED LINES SHOWN FOR PROPOSED SIDEWALK ARE FOR INFORMATION ONLY AND DO NOT INDICATE JOINT LOCATIONS.

SEE THE STANDARD DETAIL DRAWINGS FOR COMPLETE CURB RAMP REQUIREMENTS.

ALL STATION AND OFFSET INFORMATION REFERENCE STH 66 R/L.

SEE "TRAFFIC CONTROL, WORK ON SHOULDER OR PARKING LANE, UNDIVIDED ROADWAY" FOR TRAFFIC CONTROL FOR CURB RAMP CONSTRUCTION.

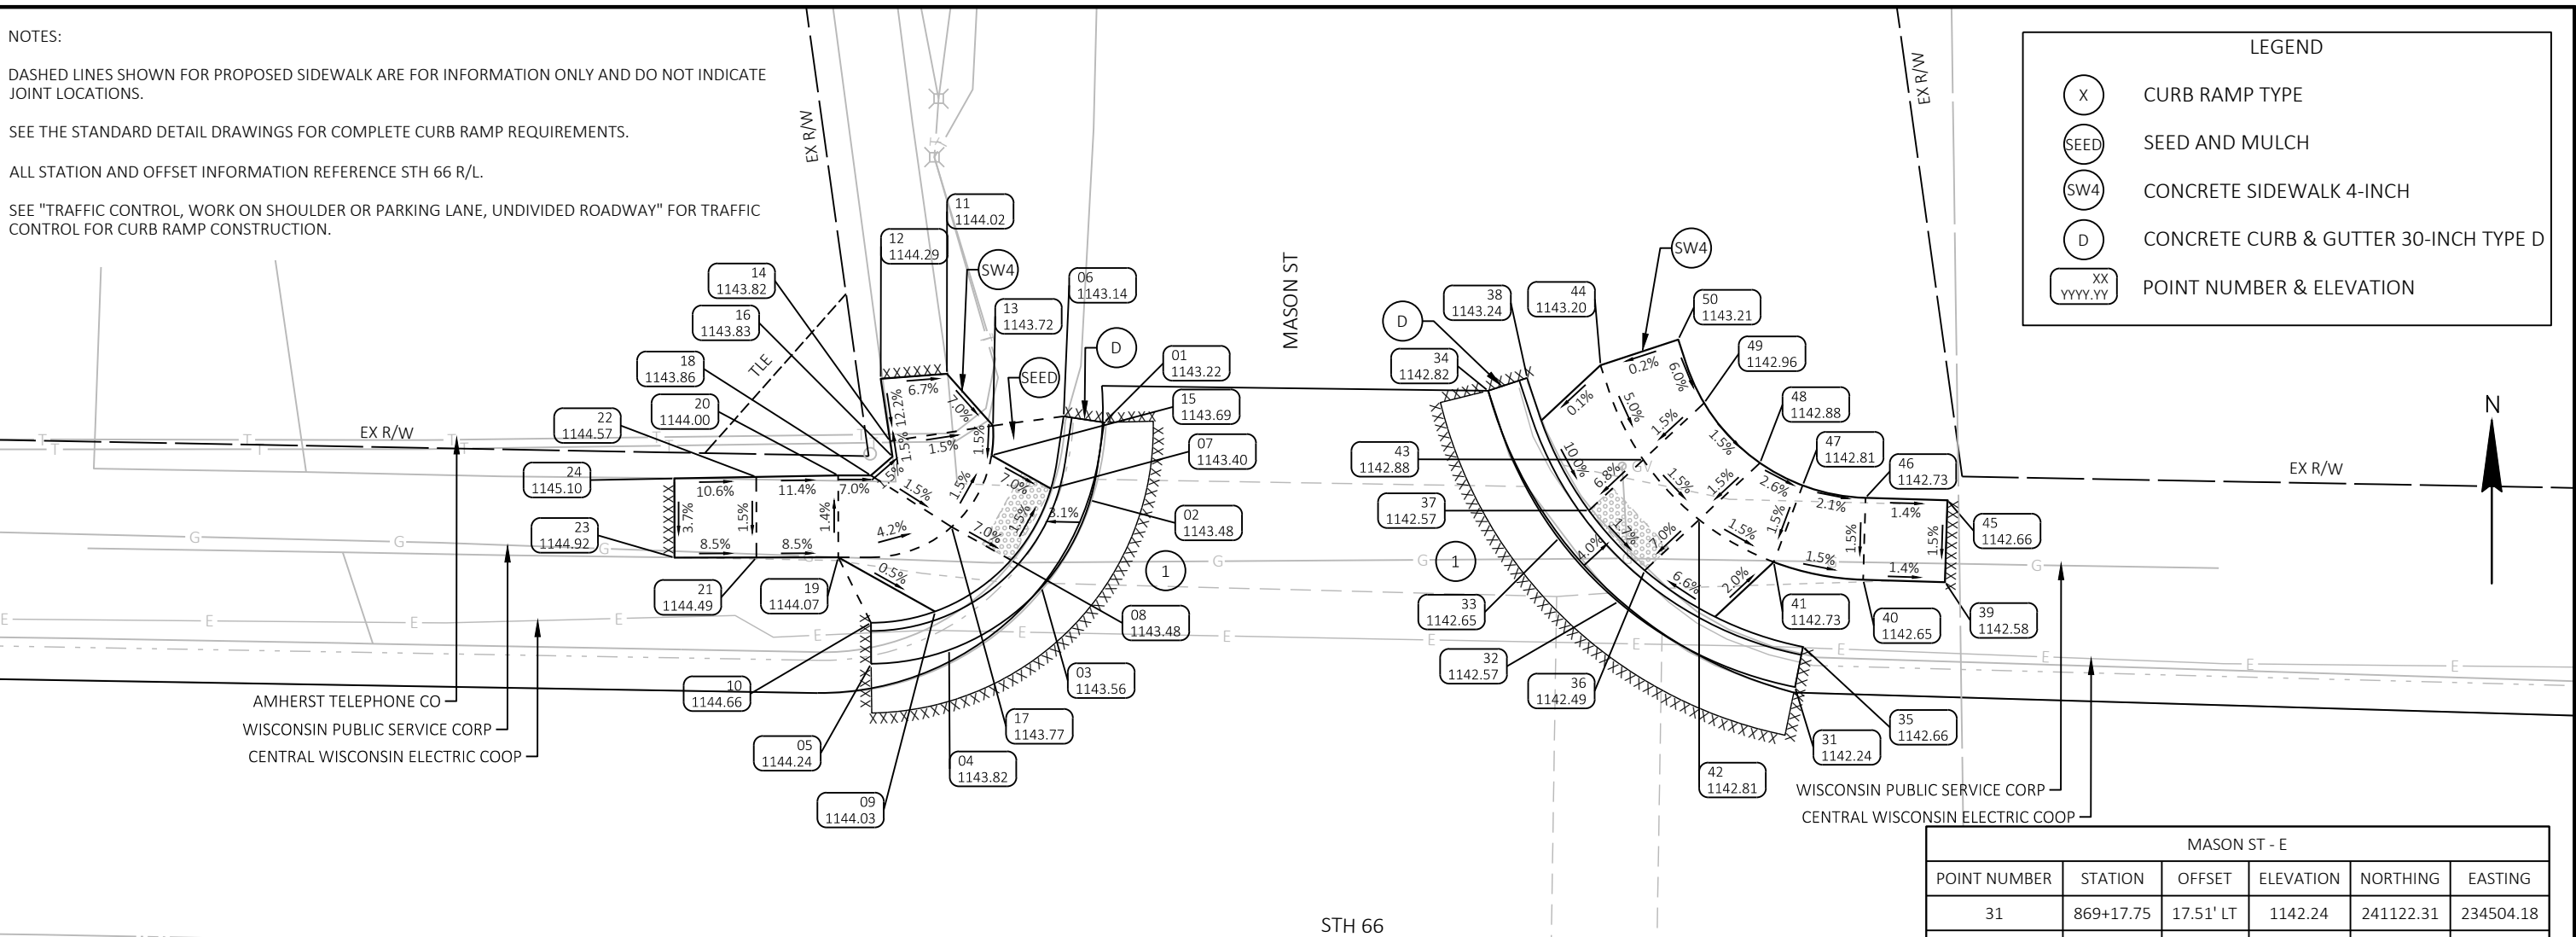

LEGEND	
(X)	CURB RAMP TYPE
(SEED)	SEED AND MULCH
(SW4)	CONCRETE SIDEWALK 4-INCH
(D)	CONCRETE CURB & GUTTER 30-INCH TYPE D
(XX YYYY.YY)	POINT NUMBER & ELEVATION



MASON ST - W					
POINT NUMBER	STATION	OFFSET	ELEVATION	NORTHING	EASTING
01	868+75.28	32.88' LT	1143.22	241138.46	234462.00
02	868+74.51	28.10' LT	1143.48	241133.70	234461.15
03	868+71.64	22.73' LT	1143.56	241128.39	234458.17
04	868+66.07	18.81' LT	1143.82	241124.57	234452.53
05	868+61.33	17.88' LT	1144.24	241123.73	234447.77
06	868+72.80	33.20' LT	1143.14	241138.83	234459.52
07	868+72.11	28.77' LT	1143.40	241134.42	234458.75
08	868+69.75	24.36' LT	1143.48	241130.06	234456.31
09	868+65.17	21.14' LT	1144.03	241126.92	234451.68
10	868+61.28	20.38' LT	1144.66	241126.23	234447.77
11	868+65.62	35.66' LT	1144.02	241141.43	234452.39
12	868+61.59	35.29' LT	1144.29	241141.13	234448.36

MASON ST - W					
POINT NUMBER	STATION	OFFSET	ELEVATION	NORTHING	EASTING
13	868+68.50	32.55' LT	1143.72	241138.26	234455.21
14	868+62.23	31.49' LT	1143.82	241137.32	234448.93
15	868+68.44	30.73' LT	1143.69	241136.45	234455.12
16	868+62.40	30.54' LT	1143.83	241136.37	234449.07
17	868+66.08	26.32' LT	1143.77	241132.08	234452.68
18	868+61.10	29.38' LT	1143.86	241135.23	234447.75
19	868+59.20	24.34' LT	1144.07	241130.22	234445.77
20	868+59.10	29.34' LT	1144.00	241135.22	234445.76
21	868+54.20	24.24' LT	1144.49	241130.22	234440.77
22	868+54.10	29.15' LT	1144.57	241135.13	234440.76
23	868+49.20	24.14' LT	1144.92	241130.21	234435.77
24	868+49.11	28.97' LT	1145.10	241135.04	234435.76

MASON ST - E					
POINT NUMBER	STATION	OFFSET	ELEVATION	NORTHING	EASTING
31	869+17.75	17.51' LT	1142.24	241122.31	234504.18
32	869+06.86	22.52' LT	1142.57	241127.52	234493.39
33	869+03.16	26.32' LT	1142.65	241131.39	234489.75
34	868+98.69	35.24' LT	1142.82	241140.39	234485.44
35	869+18.19	19.98' LT	1142.66	241124.77	234504.67
36	869+08.45	24.46' LT	1142.49	241129.43	234495.00
37	869+04.97	28.05' LT	1142.57	241133.09	234491.59
38	869+01.05	36.07' LT	1143.24	241141.18	234487.83
39	869+26.79	24.08' LT	1142.58	241128.71	234513.34
40	869+21.79	24.14' LT	1142.65	241128.86	234508.34
41	869+16.31	25.11' LT	1142.73	241129.94	234502.88
42	869+11.71	27.61' LT	1142.81	241132.52	234498.32
43	869+08.23	31.21' LT	1142.88	241136.18	234494.91
44	869+05.51	36.93' LT	1143.20	241141.95	234492.30
45	869+26.84	29.08' LT	1142.66	241133.71	234513.48
46	869+21.85	29.14' LT	1142.73	241133.86	234508.49
47	869+17.99	29.82' LT	1142.81	241134.62	234504.64
48	869+15.36	31.15' LT	1142.88	241135.99	234502.04
49	869+11.88	34.74' LT	1142.96	241139.64	234498.63
50	869+10.23	38.58' LT	1143.21	241143.52	234497.05

NOTES:

DASHED LINES SHOWN FOR PROPOSED SIDEWALK ARE FOR INFORMATION ONLY AND DO NOT INDICATE JOINT LOCATIONS.

SEE THE STANDARD DETAIL DRAWINGS FOR COMPLETE CURB RAMP REQUIREMENTS.

ALL STATION AND OFFSET INFORMATION REFERENCE STH 66 R/L.

SEE "TRAFFIC CONTROL, WORK ON SHOULDER OR PARKING LANE, UNDIVIDED ROADWAY" FOR TRAFFIC CONTROL FOR CURB RAMP CONSTRUCTION.

LEGEND

X

CURB RAMP TYPE

SEED

SEED AND MULCH

SW4


CONCRETE SIDEWALK 4-INCH

D


CONCRETE CURB & GUTTER 30-INCH TYPE D


XX
YYYY.YY

POINT NUMBER & ELEVATION

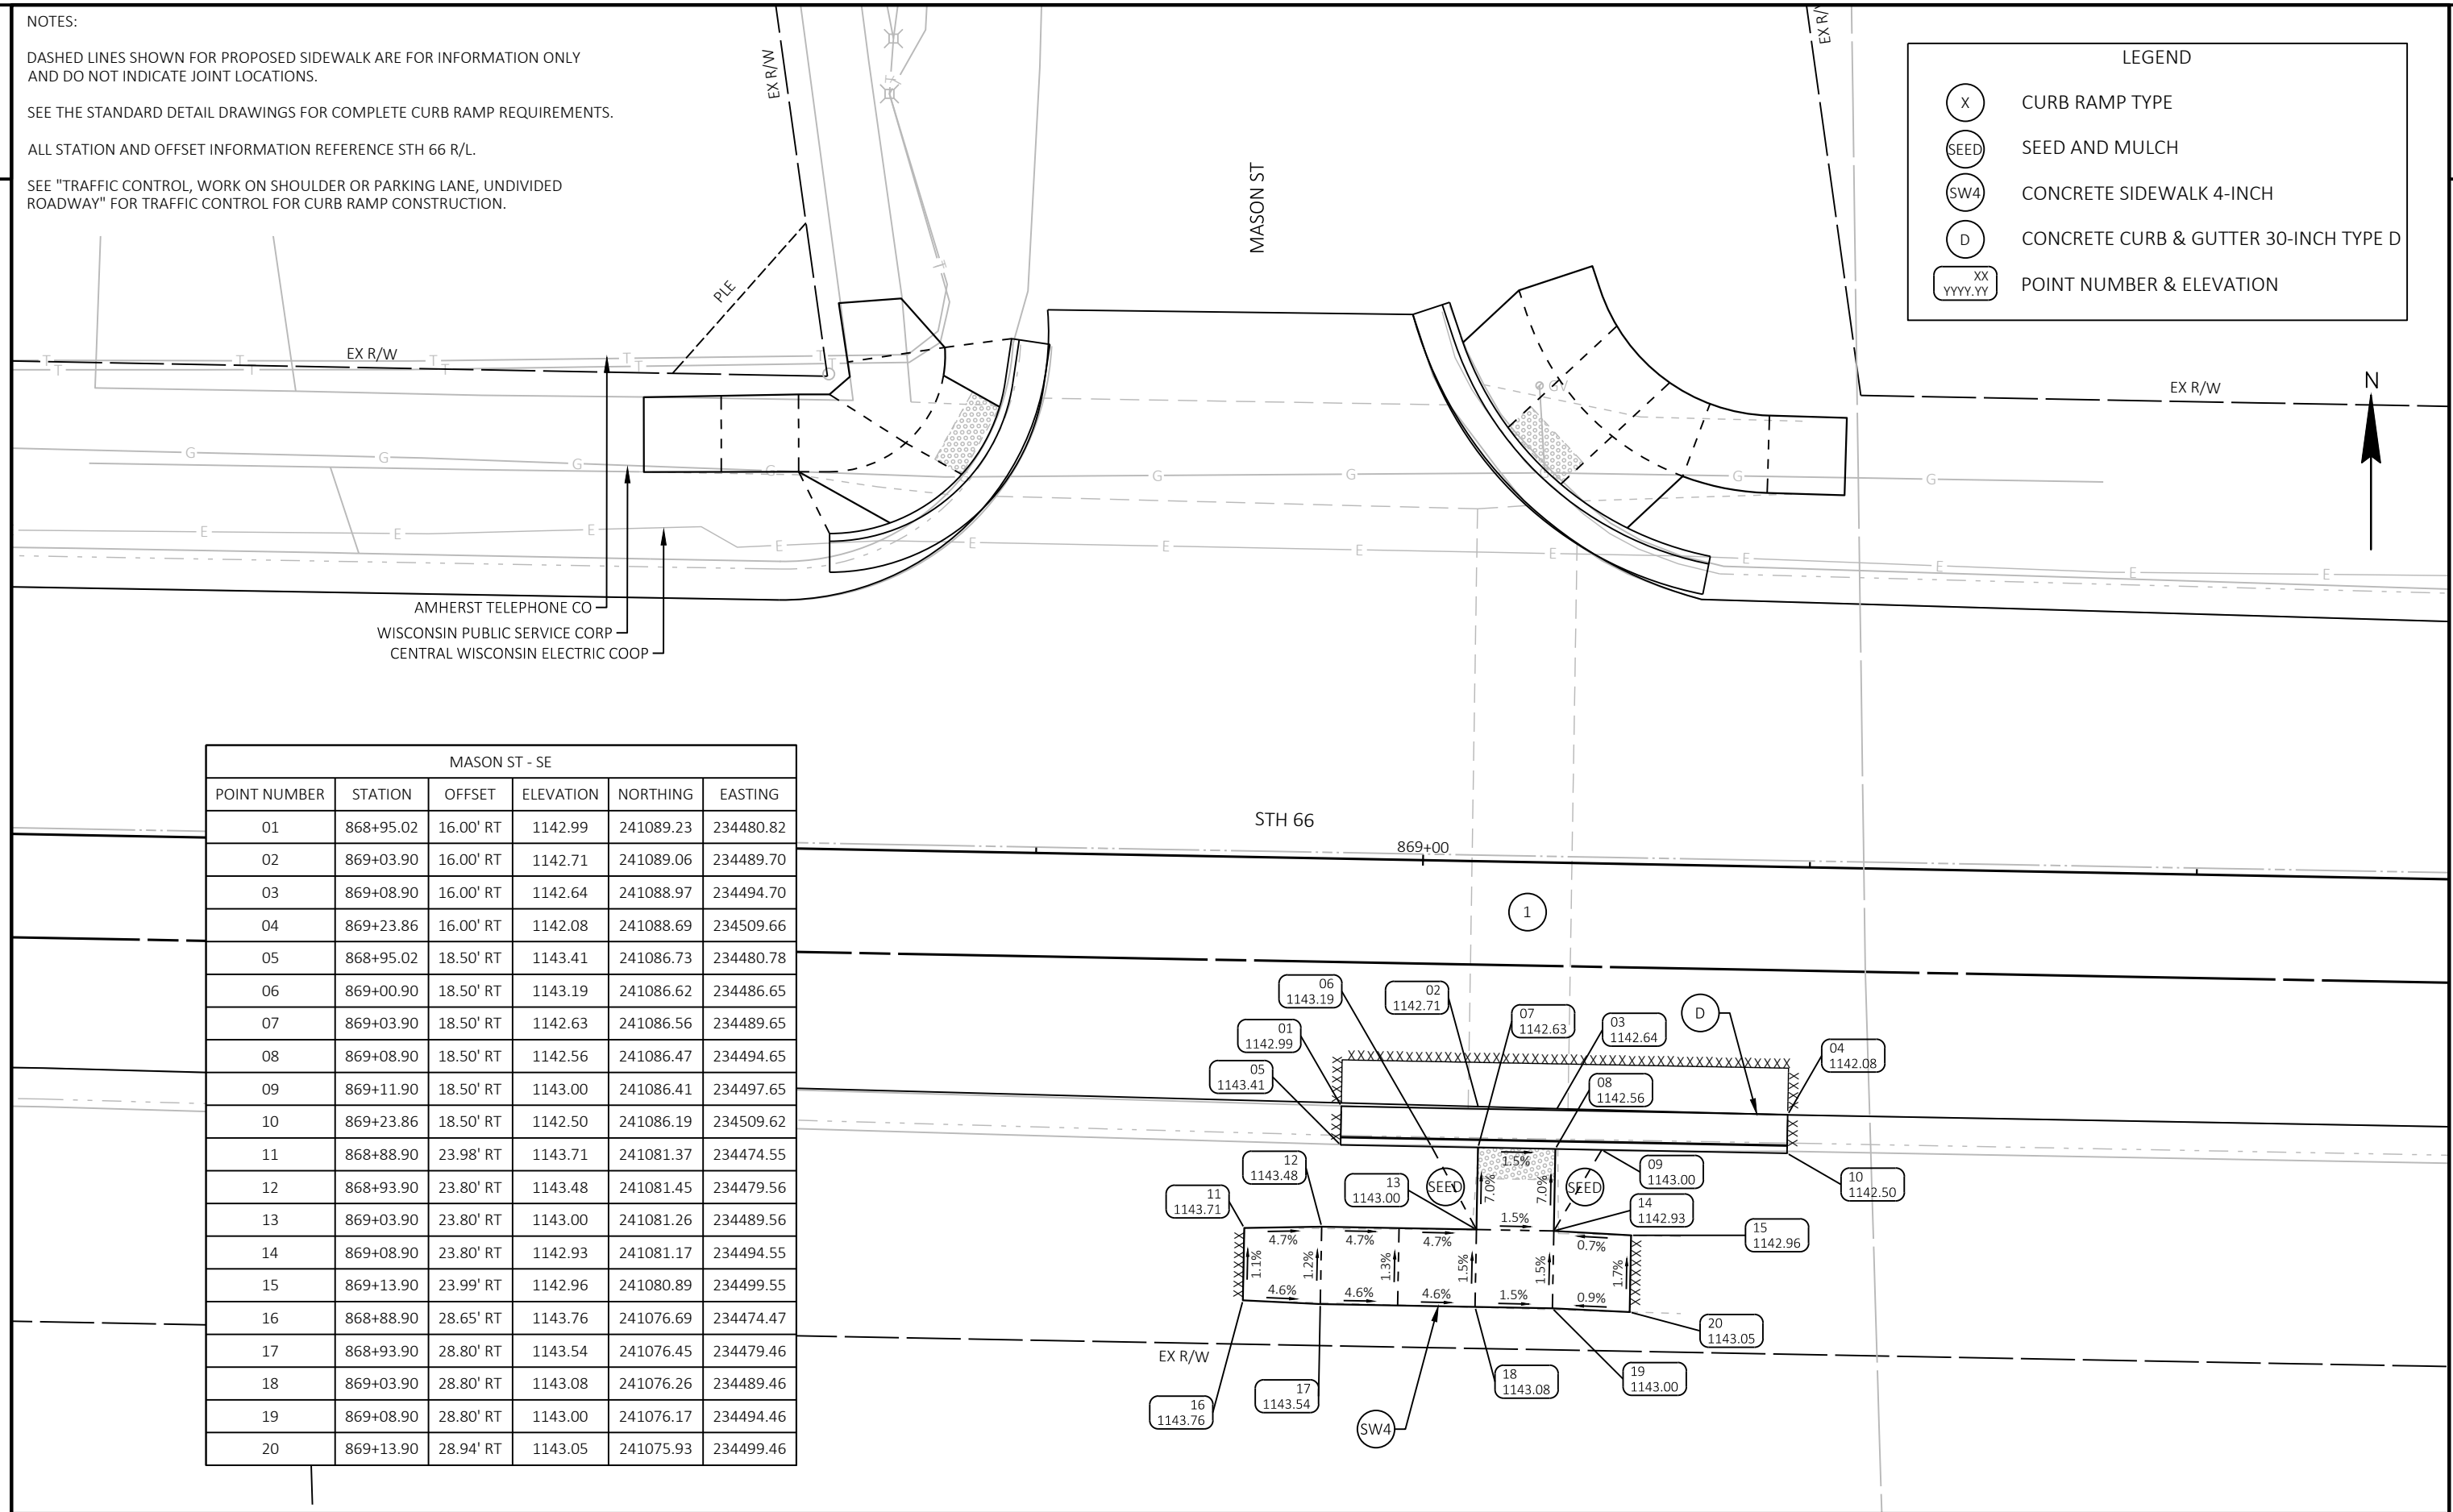

MASON ST - SE					
POINT NUMBER	STATION	OFFSET	ELEVATION	NORTHING	EASTING
01	868+95.02	16.00' RT	1142.99	241089.23	234480.82
02	869+03.90	16.00' RT	1142.71	241089.06	234489.70
03	869+08.90	16.00' RT	1142.64	241088.97	234494.70
04	869+23.86	16.00' RT	1142.08	241088.69	234509.66
05	868+95.02	18.50' RT	1143.41	241086.73	234480.78
06	869+00.90	18.50' RT	1143.19	241086.62	234486.65
07	869+03.90	18.50' RT	1142.63	241086.56	234489.65
08	869+08.90	18.50' RT	1142.56	241086.47	234494.65
09	869+11.90	18.50' RT	1143.00	241086.41	234497.65
10	869+23.86	18.50' RT	1142.50	241086.19	234509.62
11	868+88.90	23.98' RT	1143.71	241081.37	234474.55
12	868+93.90	23.80' RT	1143.48	241081.45	234479.56
13	869+03.90	23.80' RT	1143.00	241081.26	234489.56
14	869+08.90	23.80' RT	1142.93	241081.17	234494.55
15	869+13.90	23.99' RT	1142.96	241080.89	234499.55
16	868+88.90	28.65' RT	1143.76	241076.69	234474.47
17	868+93.90	28.80' RT	1143.54	241076.45	234479.46
18	869+03.90	28.80' RT	1143.08	241076.26	234489.46
19	869+08.90	28.80' RT	1143.00	241076.17	234494.46
20	869+13.90	28.94' RT	1143.05	241075.93	234499.46

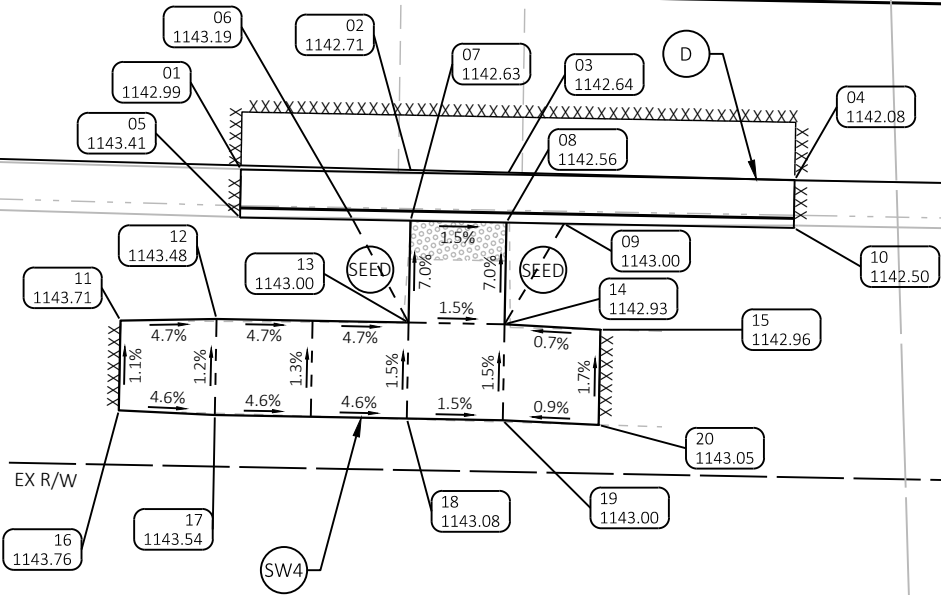

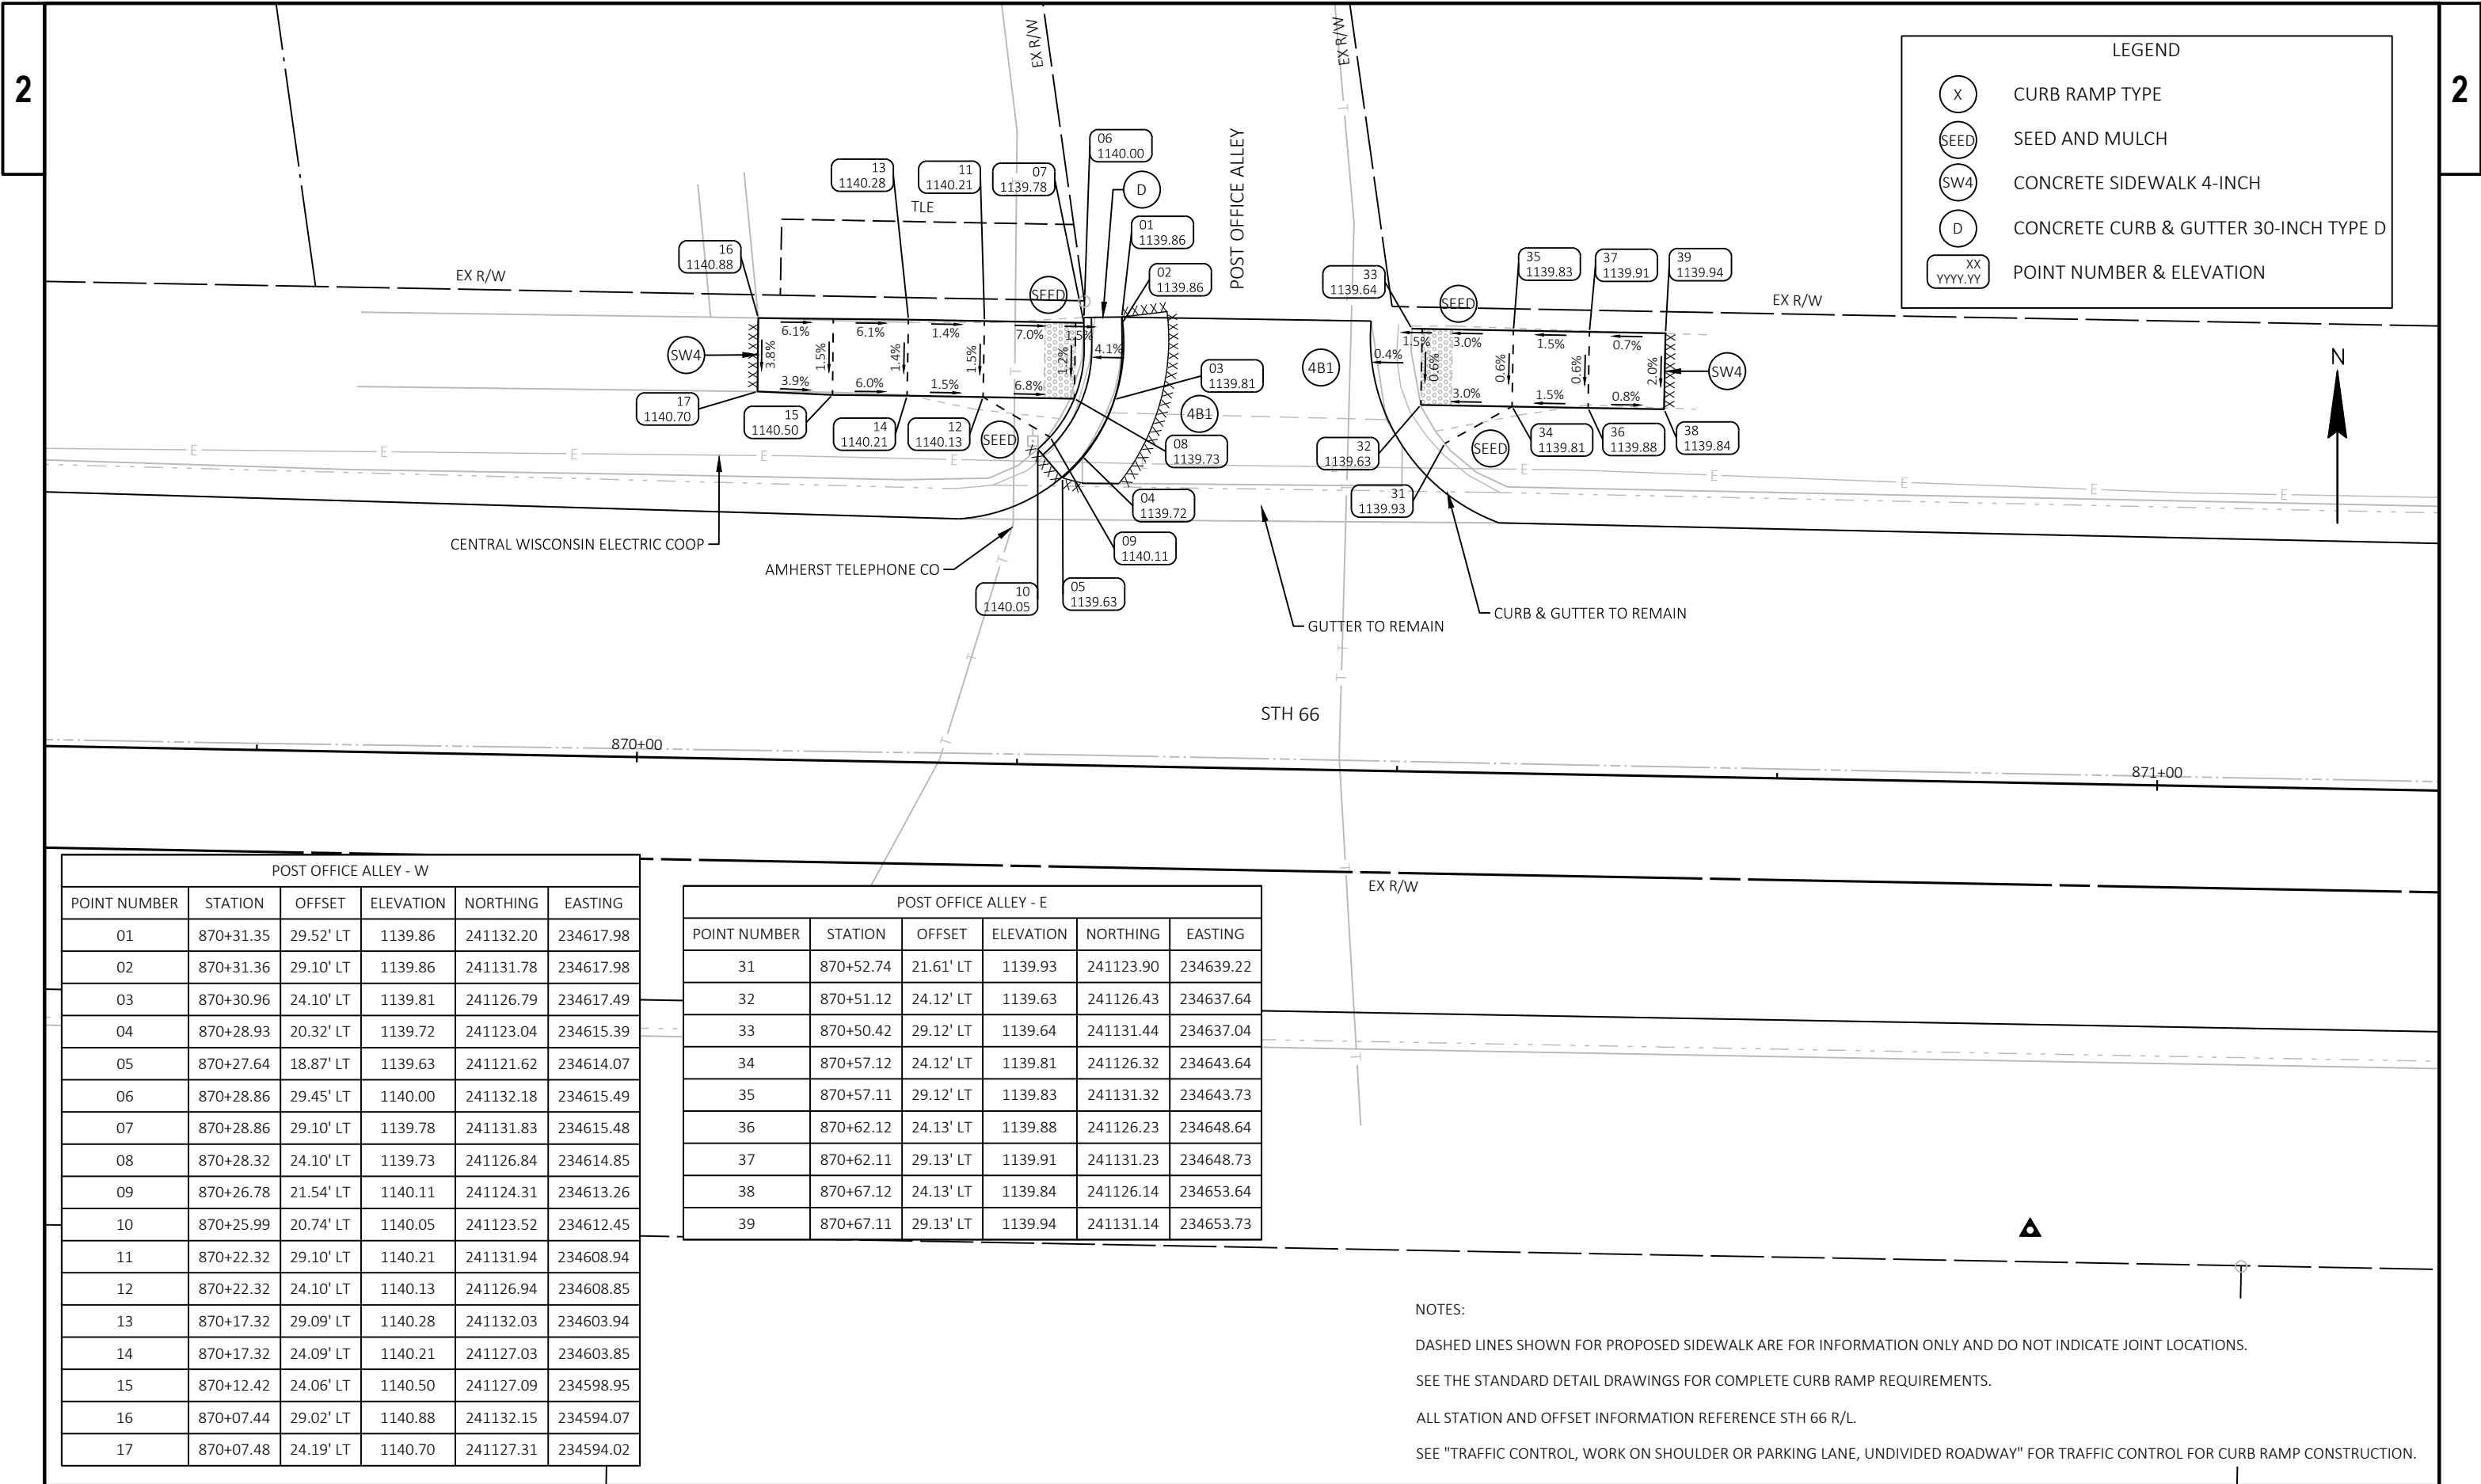

POST OFFICE ALLEY - W					
POINT NUMBER	STATION	OFFSET	ELEVATION	NORTHING	EASTING
01	870+31.35	29.52' LT	1139.86	241132.20	234617.98
02	870+31.36	29.10' LT	1139.86	241131.78	234617.98
03	870+30.96	24.10' LT	1139.81	241126.79	234617.49
04	870+28.93	20.32' LT	1139.72	241123.04	234615.39
05	870+27.64	18.87' LT	1139.63	241121.62	234614.07
06	870+28.86	29.45' LT	1140.00	241132.18	234615.49
07	870+28.86	29.10' LT	1139.78	241131.83	234615.48
08	870+28.32	24.10' LT	1139.73	241126.84	234614.85
09	870+26.78	21.54' LT	1140.11	241124.31	234613.26
10	870+25.99	20.74' LT	1140.05	241123.52	234612.45
11	870+22.32	29.10' LT	1140.21	241131.94	234608.94
12	870+22.32	24.10' LT	1140.13	241126.94	234608.85
13	870+17.32	29.09' LT	1140.28	241132.03	234603.94
14	870+17.32	24.09' LT	1140.21	241127.03	234603.85
15	870+12.42	24.06' LT	1140.50	241127.09	234598.95
16	870+07.44	29.02' LT	1140.88	241132.15	234594.07
17	870+07.48	24.19' LT	1140.70	241127.31	234594.02

POST OFFICE ALLEY - E					
POINT NUMBER	STATION	OFFSET	ELEVATION	NORTHING	EASTING
31	870+52.74	21.61' LT	1139.93	241123.90	234639.22
32	870+51.12	24.12' LT	1139.63	241126.43	234637.64
33	870+50.42	29.12' LT	1139.64	241131.44	234637.04
34	870+57.12	24.12' LT	1139.81	241126.32	234643.64
35	870+57.11	29.12' LT	1139.83	241131.32	234643.73
36	870+62.12	24.13' LT	1139.88	241126.23	234648.64
37	870+62.11	29.13' LT	1139.91	241131.23	234648.73
38	870+67.12	24.13' LT	1139.84	241126.14	234653.64
39	870+67.11	29.13' LT	1139.94	241131.14	234653.73

NOTES:

DASHED LINES SHOWN FOR PROPOSED SIDEWALK ARE FOR INFORMATION ONLY AND DO NOT INDICATE JOINT LOCATIONS.

SEE THE STANDARD DETAIL DRAWINGS FOR COMPLETE CURB RAMP REQUIREMENTS.

ALL STATION AND OFFSET INFORMATION REFERENCE STH 66 R/L.

SEE "TRAFFIC CONTROL, WORK ON SHOULDER OR PARKING LANE, UNDIVIDED ROADWAY" FOR TRAFFIC CONTROL FOR CURB RAMP CONSTRUCTION.



NOTES:

DASHED LINES SHOWN FOR PROPOSED SIDEWALK ARE FOR INFORMATION ONLY AND DO NOT INDICATE JOINT LOCATIONS.

SEE THE STANDARD DETAIL DRAWINGS FOR COMPLETE CURB RAMP REQUIREMENTS.

ALL STATION AND OFFSET INFORMATION REFERENCE STH 66 R/L.

SEE "TRAFFIC CONTROL, WORK ON SHOULDER OR PARKING LANE, UNDIVIDED ROADWAY" FOR TRAFFIC CONTROL FOR CURB RAMP CONSTRUCTION.

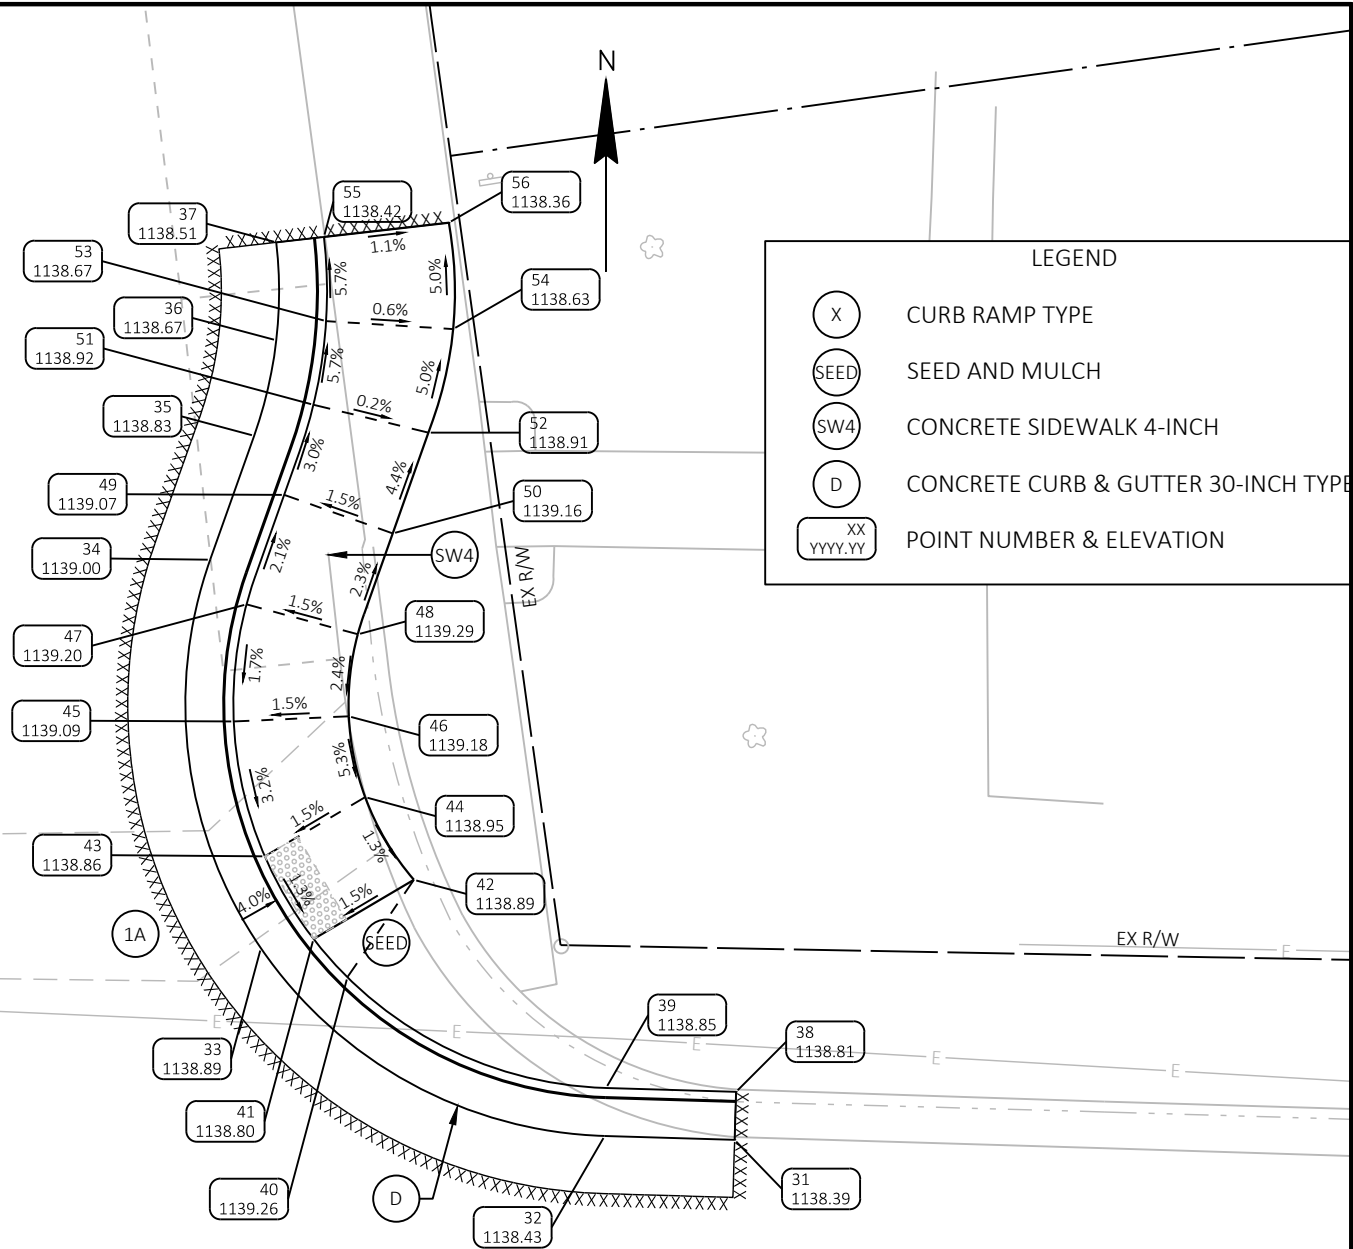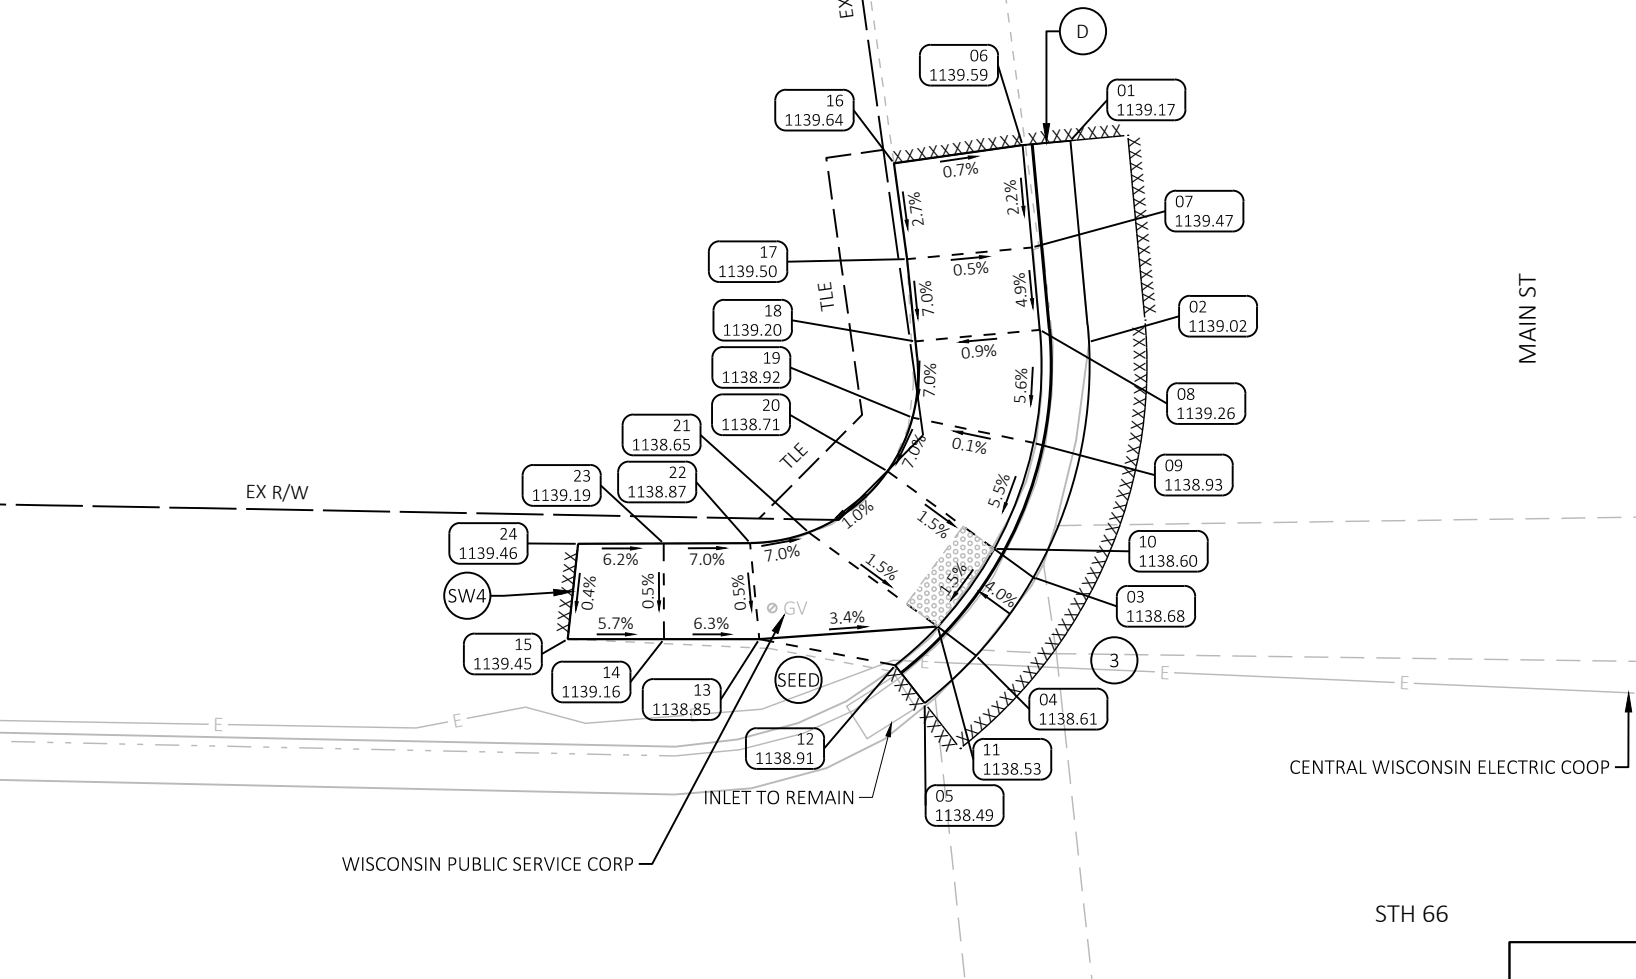

MAIN ST - NW					
POINT NUMBER	STATION	OFFSET	ELEVATION	NORTHING	EASTING
01	871+89.29	50.53' LT	1139.17	241150.26	234776.29
02	871+90.43	40.06' LT	1139.02	241139.77	234777.23
03	871+87.78	27.76' LT	1138.68	241127.52	234774.35
04	871+84.88	23.62' LT	1138.61	241123.44	234771.37
05	871+82.25	21.10' LT	1138.49	241120.97	234768.70
06	871+86.81	50.25' LT	1139.59	241150.03	234773.80
07	871+87.40	44.93' LT	1139.47	241144.70	234774.29
08	871+87.88	40.65' LT	1139.26	241140.41	234774.69
09	871+87.66	34.76' LT	1138.93	241134.53	234774.36
10	871+85.72	29.20' LT	1138.60	241129.00	234772.32
11	871+82.85	25.10' LT	1138.53	241124.96	234769.37
12	871+80.68	23.04' LT	1138.91	241122.94	234767.16

MAIN ST - NW					
POINT NUMBER	STATION	OFFSET	ELEVATION	NORTHING	EASTING
13	871+73.58	24.27' LT	1138.85	241124.30	234760.09
14	871+68.61	24.18' LT	1139.16	241124.30	234755.12
15	871+63.60	24.09' LT	1139.45	241124.30	234750.11
16	871+80.13	49.18' LT	1139.64	241149.08	234767.10
17	871+80.91	44.20' LT	1139.50	241144.09	234767.78
18	871+81.42	39.93' LT	1139.20	241139.81	234768.22
19	871+81.34	35.96' LT	1138.92	241135.84	234768.06
20	871+80.10	33.14' LT	1138.71	241133.04	234766.77
21	871+76.05	29.87' LT	1138.65	241129.86	234762.66
22	871+73.01	29.26' LT	1138.87	241129.30	234759.61
23	871+68.51	29.16' LT	1139.19	241129.28	234755.11
24	871+64.05	29.06' LT	1139.46	241129.27	234750.65

MAIN ST - NE					
POINT NUMBER	STATION	OFFSET	ELEVATION	NORTHING	EASTING
31	872+59.28	16.30' LT	1138.39	241114.73	234845.62
32	872+52.50	16.37' LT	1138.43	241114.93	234838.85
33	872+34.42	25.82' LT	1138.89	241124.71	234820.94
34	872+31.40	46.00' LT	1139.00	241144.95	234818.31
35	872+33.57	52.49' LT	1138.83	241151.40	234820.60
36	872+34.63	57.49' LT	1138.67	241156.37	234821.75
37	872+34.54	62.59' LT	1138.51	241161.47	234821.75
38	872+59.30	18.80' LT	1138.81	241117.23	234845.69
39	872+52.53	18.87' LT	1138.85	241117.43	234838.92
40	872+38.96	24.40' LT	1139.26	241123.21	234825.46
41	872+37.15	26.35' LT	1138.80	241125.19	234823.69
42	872+42.32	29.53' LT	1138.89	241128.27	234828.91
43	872+34.53	30.61' LT	1138.86	241129.50	234821.15

MAIN ST - NE					
POINT NUMBER	STATION	OFFSET	ELEVATION	NORTHING	EASTING
44	872+39.70	33.79' LT	1138.95	241132.58	234826.38
45	872+32.79	37.60' LT	1139.09	241136.52	234819.53
46	872+38.77	37.98' LT	1139.18	241136.79	234825.53
47	872+33.34	43.71' LT	1139.20	241142.62	234820.20
48	872+39.16	42.26' LT	1139.29	241141.06	234825.99
49	872+35.19	49.45' LT	1139.07	241148.33	234822.16
50	872+40.88	47.55' LT	1139.16	241146.32	234827.81
51	872+36.63	54.17' LT	1138.92	241153.02	234823.68
52	872+42.65	52.83' LT	1138.91	241151.56	234829.67
53	872+37.21	58.53' LT	1138.67	241157.37	234824.34
54	872+43.83	58.24' LT	1138.63	241156.96	234830.96
55	872+37.01	62.92' LT	1138.42	241161.76	234824.23
56	872+43.51	63.78' LT	1138.36	241162.50	234830.74


PROJECT NO: 6280-00-60

HWY: STH 66

COUNTY: PORTAGE

CURB RAMP DETAILS - NORTH MAIN ST

SHEET

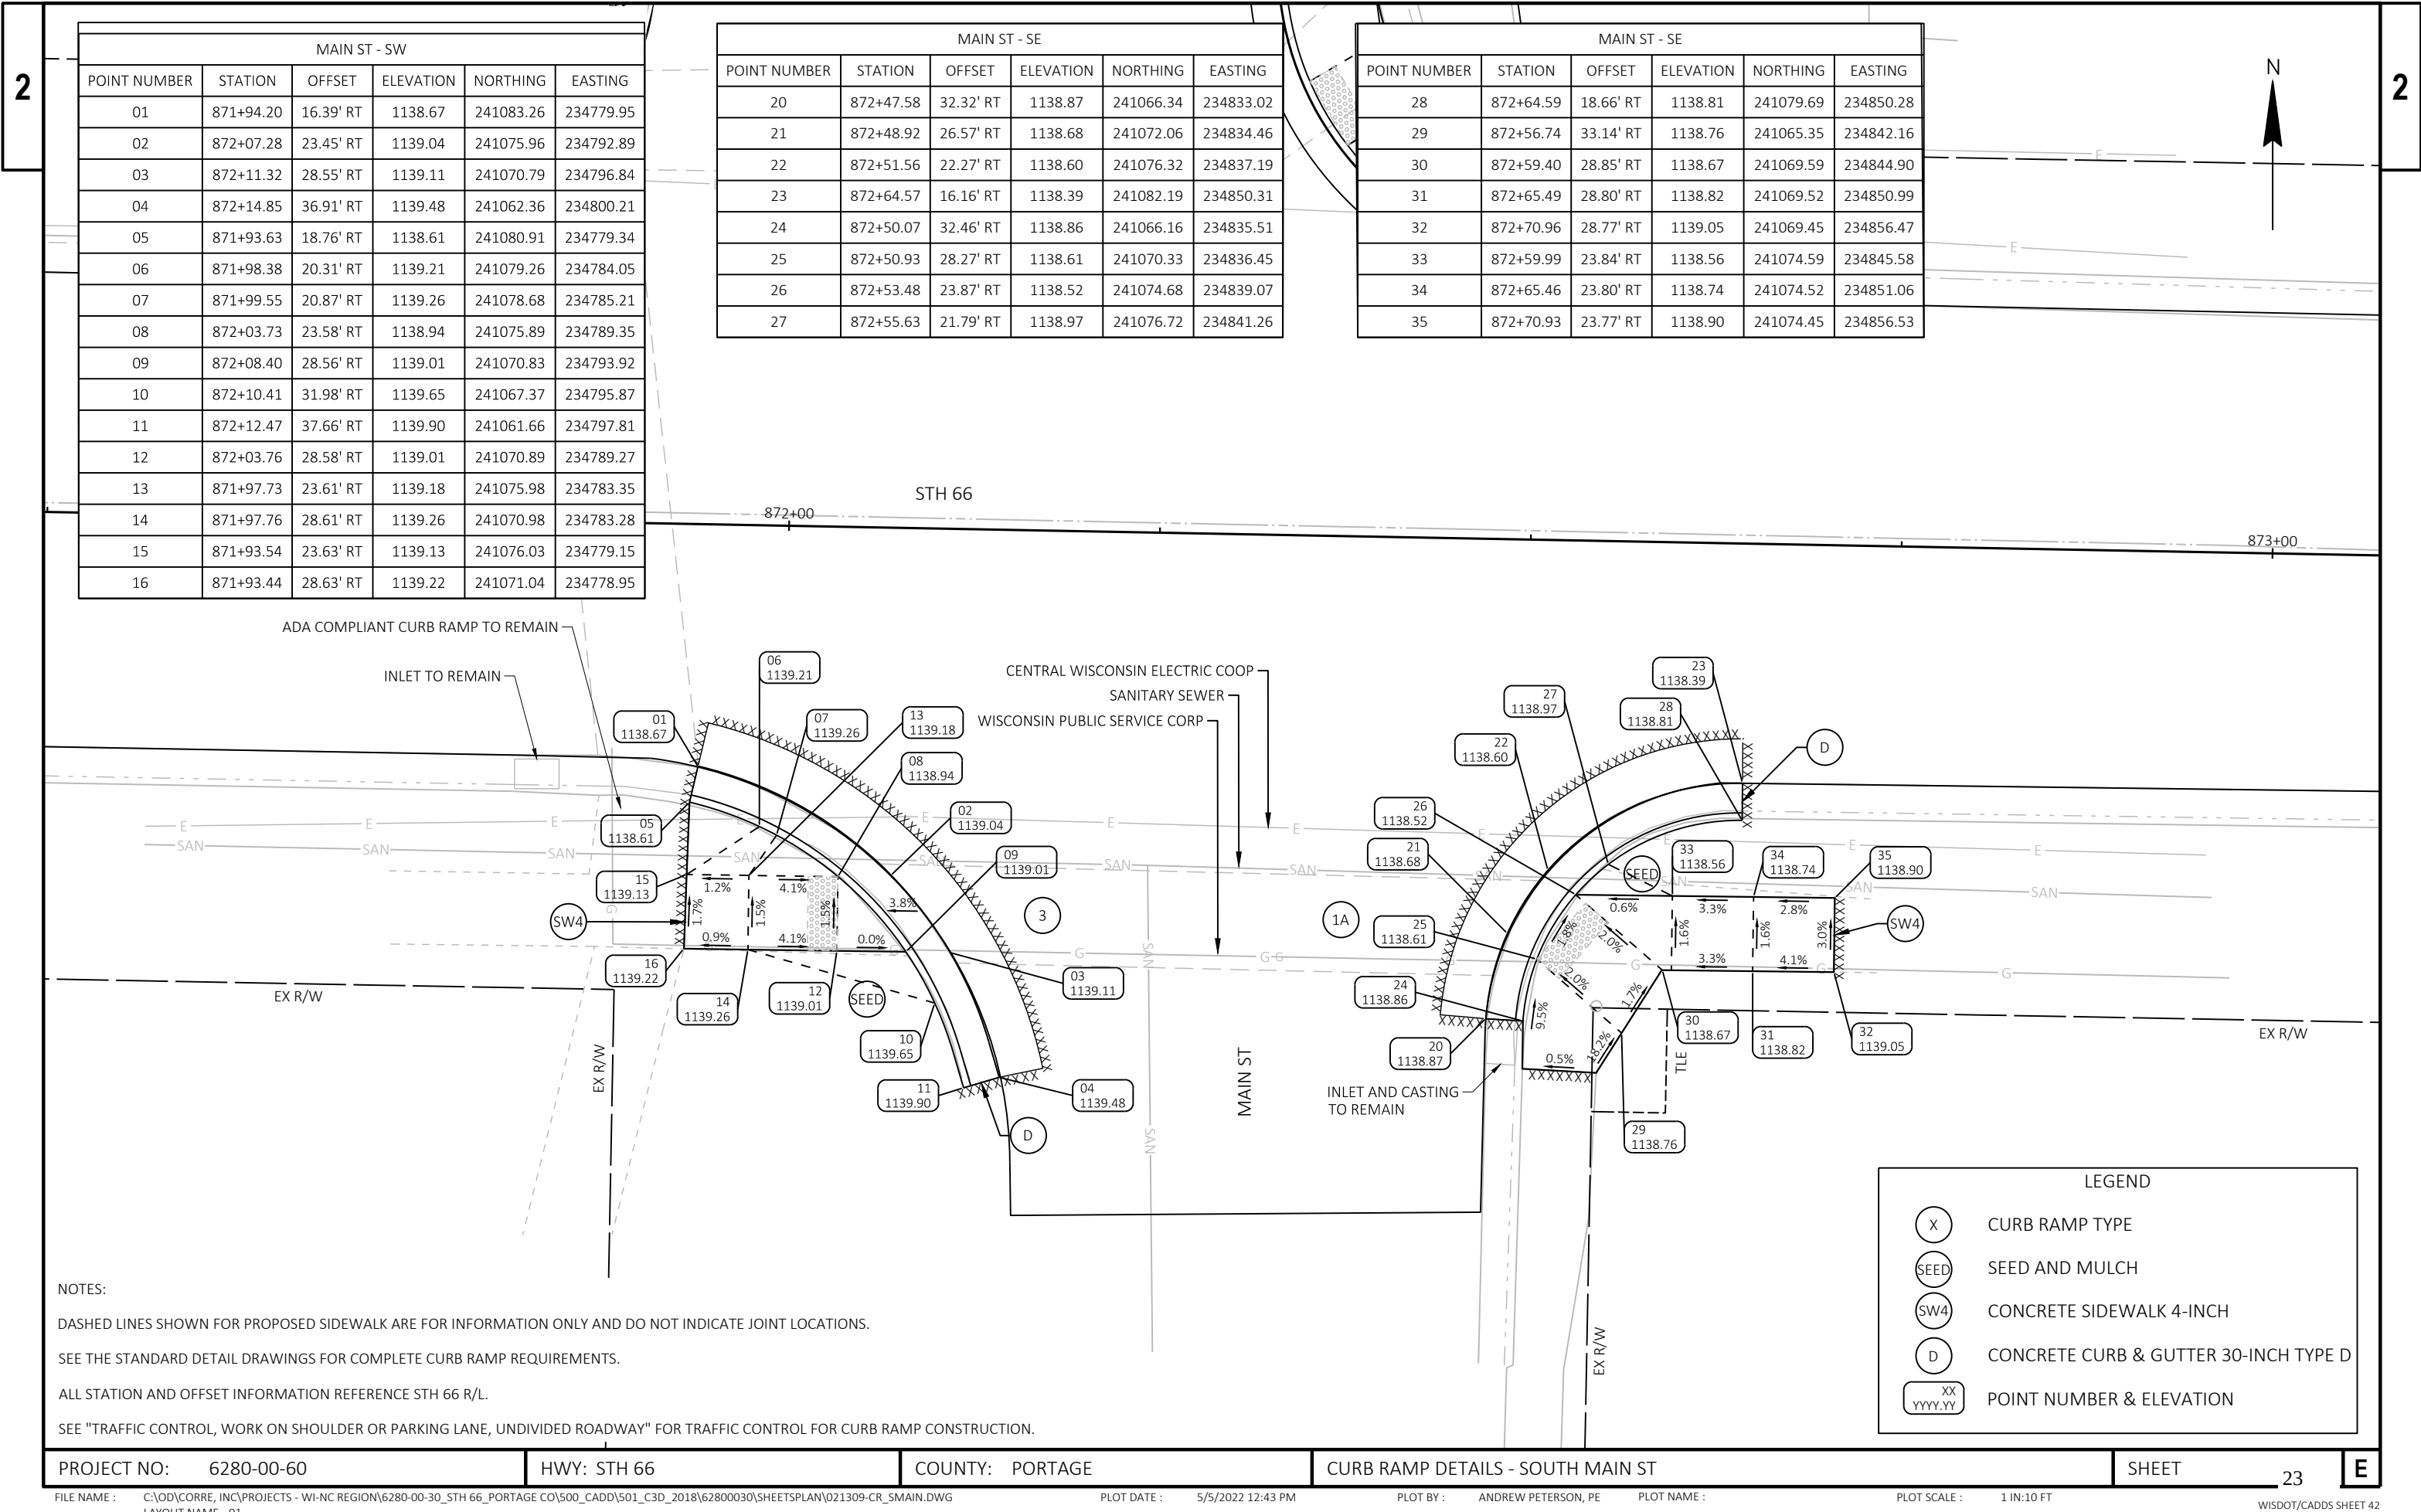

MAIN ST - SW					
POINT NUMBER	STATION	OFFSET	ELEVATION	NORTHING	EASTING
01	871+94.20	16.39' RT	1138.67	241083.26	234779.95
02	872+07.28	23.45' RT	1139.04	241075.96	234792.89
03	872+11.32	28.55' RT	1139.11	241070.79	234796.84
04	872+14.85	36.91' RT	1139.48	241062.36	234800.21
05	871+93.63	18.76' RT	1138.61	241080.91	234779.34
06	871+98.38	20.31' RT	1139.21	241079.26	234784.05
07	871+99.55	20.87' RT	1139.26	241078.68	234785.21
08	872+03.73	23.58' RT	1138.94	241075.89	234789.35
09	872+08.40	28.56' RT	1139.01	241070.83	234793.92
10	872+10.41	31.98' RT	1139.65	241067.37	234795.87
11	872+12.47	37.66' RT	1139.90	241061.66	234797.81
12	872+03.76	28.58' RT	1139.01	241070.89	234789.27
13	871+97.73	23.61' RT	1139.18	241075.98	234783.35
14	871+97.76	28.61' RT	1139.26	241070.98	234783.28
15	871+93.54	23.63' RT	1139.13	241076.03	234779.15
16	871+93.44	28.63' RT	1139.22	241071.04	234778.95

MAIN ST - SE					
POINT NUMBER	STATION	OFFSET	ELEVATION	NORTHING	EASTING
20	872+47.58	32.32' RT	1138.87	241066.34	234833.02
21	872+48.92	26.57' RT	1138.68	241072.06	234834.46
22	872+51.56	22.27' RT	1138.60	241076.32	234837.19
23	872+64.57	16.16' RT	1138.39	241082.19	234850.31
24	872+50.07	32.46' RT	1138.86	241066.16	234835.51
25	872+50.93	28.27' RT	1138.61	241070.33	234836.45
26	872+53.48	23.87' RT	1138.52	241074.68	234839.07
27	872+55.63	21.79' RT	1138.97	241076.72	234841.26

MAIN ST - SE					
POINT NUMBER	STATION	OFFSET	ELEVATION	NORTHING	EASTING
28	872+64.59	18.66' RT	1138.81	241079.69	234850.28
29	872+56.74	33.14' RT	1138.76	241065.35	234842.16
30	872+59.40	28.85' RT	1138.67	241069.59	234844.90
31	872+65.49	28.80' RT	1138.82	241069.52	234850.99
32	872+70.96	28.77' RT	1139.05	241069.45	234856.47
33	872+59.99	23.84' RT	1138.56	241074.59	234845.58
34	872+65.46	23.80' RT	1138.74	241074.52	234851.06
35	872+70.93	23.77' RT	1138.90	241074.45	234856.53

NOTES:

DASHED LINES SHOWN FOR PROPOSED SIDEWALK ARE FOR INFORMATION ONLY AND DO NOT INDICATE JOINT LOCATIONS.

SEE THE STANDARD DETAIL DRAWINGS FOR COMPLETE CURB RAMP REQUIREMENTS.

ALL STATION AND OFFSET INFORMATION REFERENCE STH 66 R/L.

SEE "TRAFFIC CONTROL, WORK ON SHOULDER OR PARKING LANE, UNDIVIDED ROADWAY" FOR TRAFFIC CONTROL FOR CURB RAMP CONSTRUCTION.

UNION ST - W					
POINT NUMBER	STATION	OFFSET	ELEVATION	NORTHING	EASTING
01	881+78.45	20.63' RT	1129.34	241060.68	235763.94
02	881+83.27	23.88' RT	1129.50	241057.34	235768.70
03	881+88.43	28.82' RT	1129.56	241052.30	235773.77
04	881+90.79	31.83' RT	1129.75	241049.26	235776.08
05	881+77.22	22.81' RT	1129.61	241058.53	235762.68
06	881+79.02	23.89' RT	1129.39	241057.41	235764.45
07	881+85.10	28.88' RT	1129.46	241052.31	235770.44
08	881+87.68	31.86' RT	1130.08	241049.28	235772.96
09	881+88.79	33.34' RT	1130.18	241047.78	235774.05
10	881+75.01	23.90' RT	1129.45	241057.48	235760.45
11	881+75.02	28.90' RT	1129.52	241052.48	235760.36
12	881+69.01	23.90' RT	1129.87	241057.59	235754.45
13	881+69.02	28.90' RT	1129.94	241052.59	235754.36
14	881+64.01	23.91' RT	1129.94	241057.67	235749.45
15	881+64.02	28.91' RT	1130.02	241052.67	235749.37
16	881+59.01	23.92' RT	1130.17	241057.76	235744.45
17	881+59.02	28.92' RT	1130.24	241052.76	235744.37

NOTES:

DASHED LINES SHOWN FOR PROPOSED SIDEWALK ARE FOR INFORMATION ONLY AND DO NOT INDICATE JOINT LOCATIONS.

SEE THE STANDARD DETAIL DRAWINGS FOR COMPLETE CURB RAMP REQUIREMENTS.


ALL STATION AND OFFSET INFORMATION REFERENCE STH 66 R/L.

SEE "TRAFFIC CONTROL, WORK ON SHOULDER OR PARKING LANE, UNDIVIDED ROADWAY" FOR TRAFFIC CONTROL FOR CURB RAMP CONSTRUCTION.



882+00

STH 66

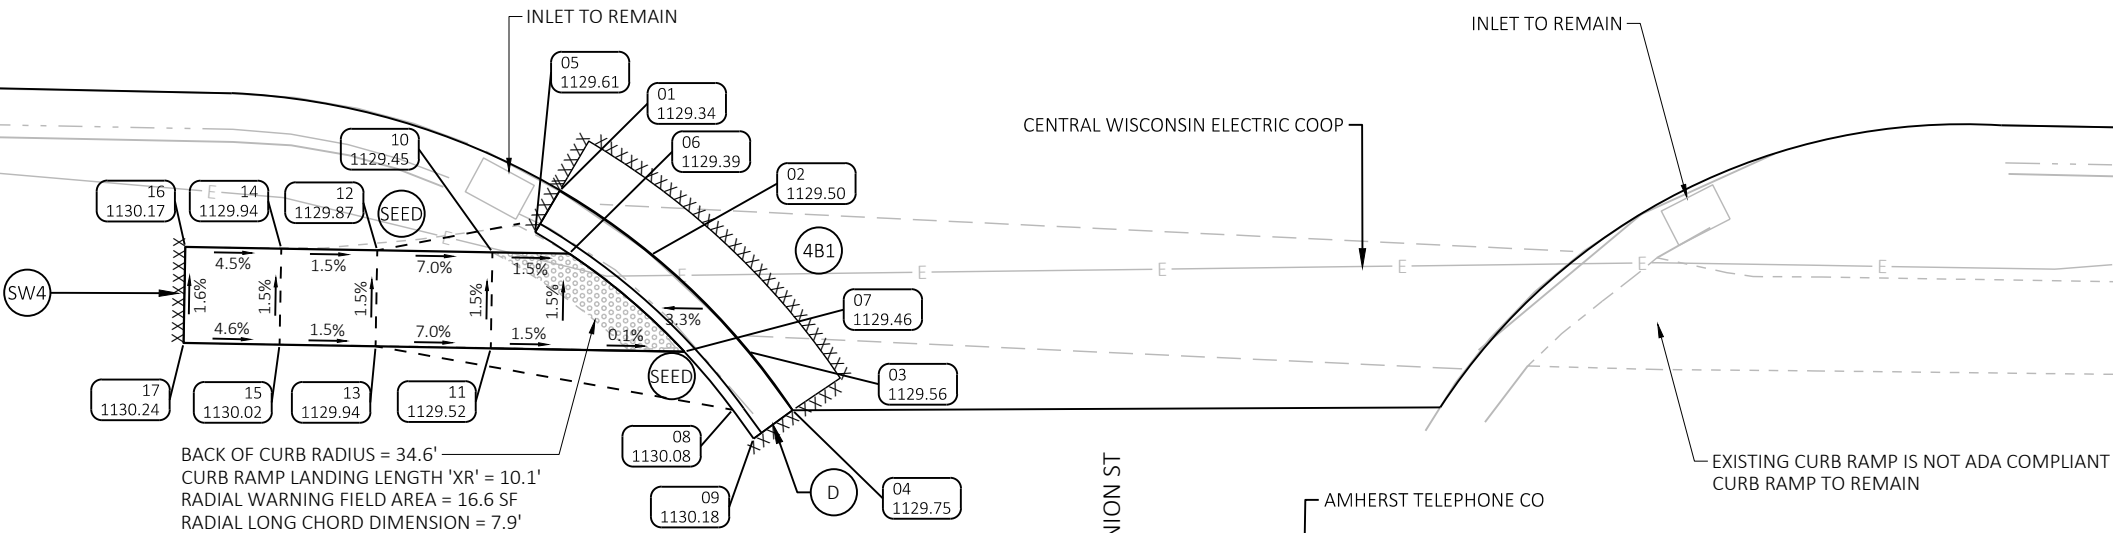

LEGEND

- (X) CURB RAMP TYPE
- (SEED) SEED AND MULCH
- (SW4) CONCRETE SIDEWALK 4-INCH
- (D) CONCRETE CURB & GUTTER 30-INCH TYPE D
- (XX
YYYY.YY) POINT NUMBER & ELEVATION

PROJECT NO: 6280-00-60

HWY: STH 66

COUNTY: PORTAGE

CURB RAMP DETAILS - UNION ST

SHEET

24

E

2

GAS STATION 2 - W					
POINT NUMBER	STATION	OFFSET	ELEVATION	NORTHING	EASTING
01	885+93.17	22.09' RT	1131.18	241057.71	236179.35
02	885+95.71	23.55' RT	1130.92	241056.29	236181.92
03	886+01.03	28.47' RT	1130.99	241051.46	236187.32
04	885+91.89	23.60' RT	1130.98	241056.18	236178.10
05	885+91.97	28.60' RT	1131.06	241051.18	236178.25
06	885+85.89	23.69' RT	1131.16	241055.99	236172.10
07	885+85.97	28.69' RT	1131.23	241051.00	236172.25
08	885+80.89	23.76' RT	1131.24	241055.84	236167.10
09	885+80.97	28.76' RT	1131.30	241050.84	236167.26

LEGEND

- | | |
|---------------|---------------------------------------|
| X | CURB RAMP TYPE |
| SEED | SEED AND MULCH |
| SW4 | CONCRETE SIDEWALK 4-INCH |
| D | CONCRETE CURB & GUTTER 30-INCH TYPE D |
| XX
YYYY.YY | POINT NUMBER & ELEVATION |

GAS STATION 2 - E					
POINT NUMBER	STATION	OFFSET	ELEVATION	NORTHING	EASTING
31	886+46.38	31.10' RT	1131.49	241049.55	236232.70
32	886+47.52	28.33' RT	1131.43	241052.34	236233.80
33	886+51.83	23.39' RT	1131.44	241057.35	236238.03
34	886+54.29	21.67' RT	1131.61	241059.10	236240.46
35	886+57.76	28.47' RT	1131.77	241052.36	236244.04
36	886+57.83	23.47' RT	1131.69	241057.36	236244.03
37	886+62.39	28.53' RT	1131.79	241052.37	236248.66
38	886+62.46	23.53' RT	1131.72	241057.37	236248.65
39	886+67.01	28.60' RT	1131.82	241052.38	236253.28
40	886+67.08	23.60' RT	1131.74	241057.38	236253.27
41	886+71.63	28.66' RT	1131.78	241052.39	236257.91
42	886+71.70	23.66' RT	1131.70	241057.39	236257.90


NOTES:

DASHED LINES SHOWN FOR PROPOSED SIDEWALK ARE FOR INFORMATION ONLY AND DO NOT INDICATE JOINT LOCATIONS.

SEE THE STANDARD DETAIL DRAWINGS FOR COMPLETE CURB RAMP REQUIREMENTS.

ALL STATION AND OFFSET INFORMATION REFERENCE STH 66 R/L.

SEE "TRAFFIC CONTROL, WORK ON SHOULDER OR PARKING LANE, UNDIVIDED ROADWAY" FOR TRAFFIC CONTROL FOR CURB RAMP CONSTRUCTION.

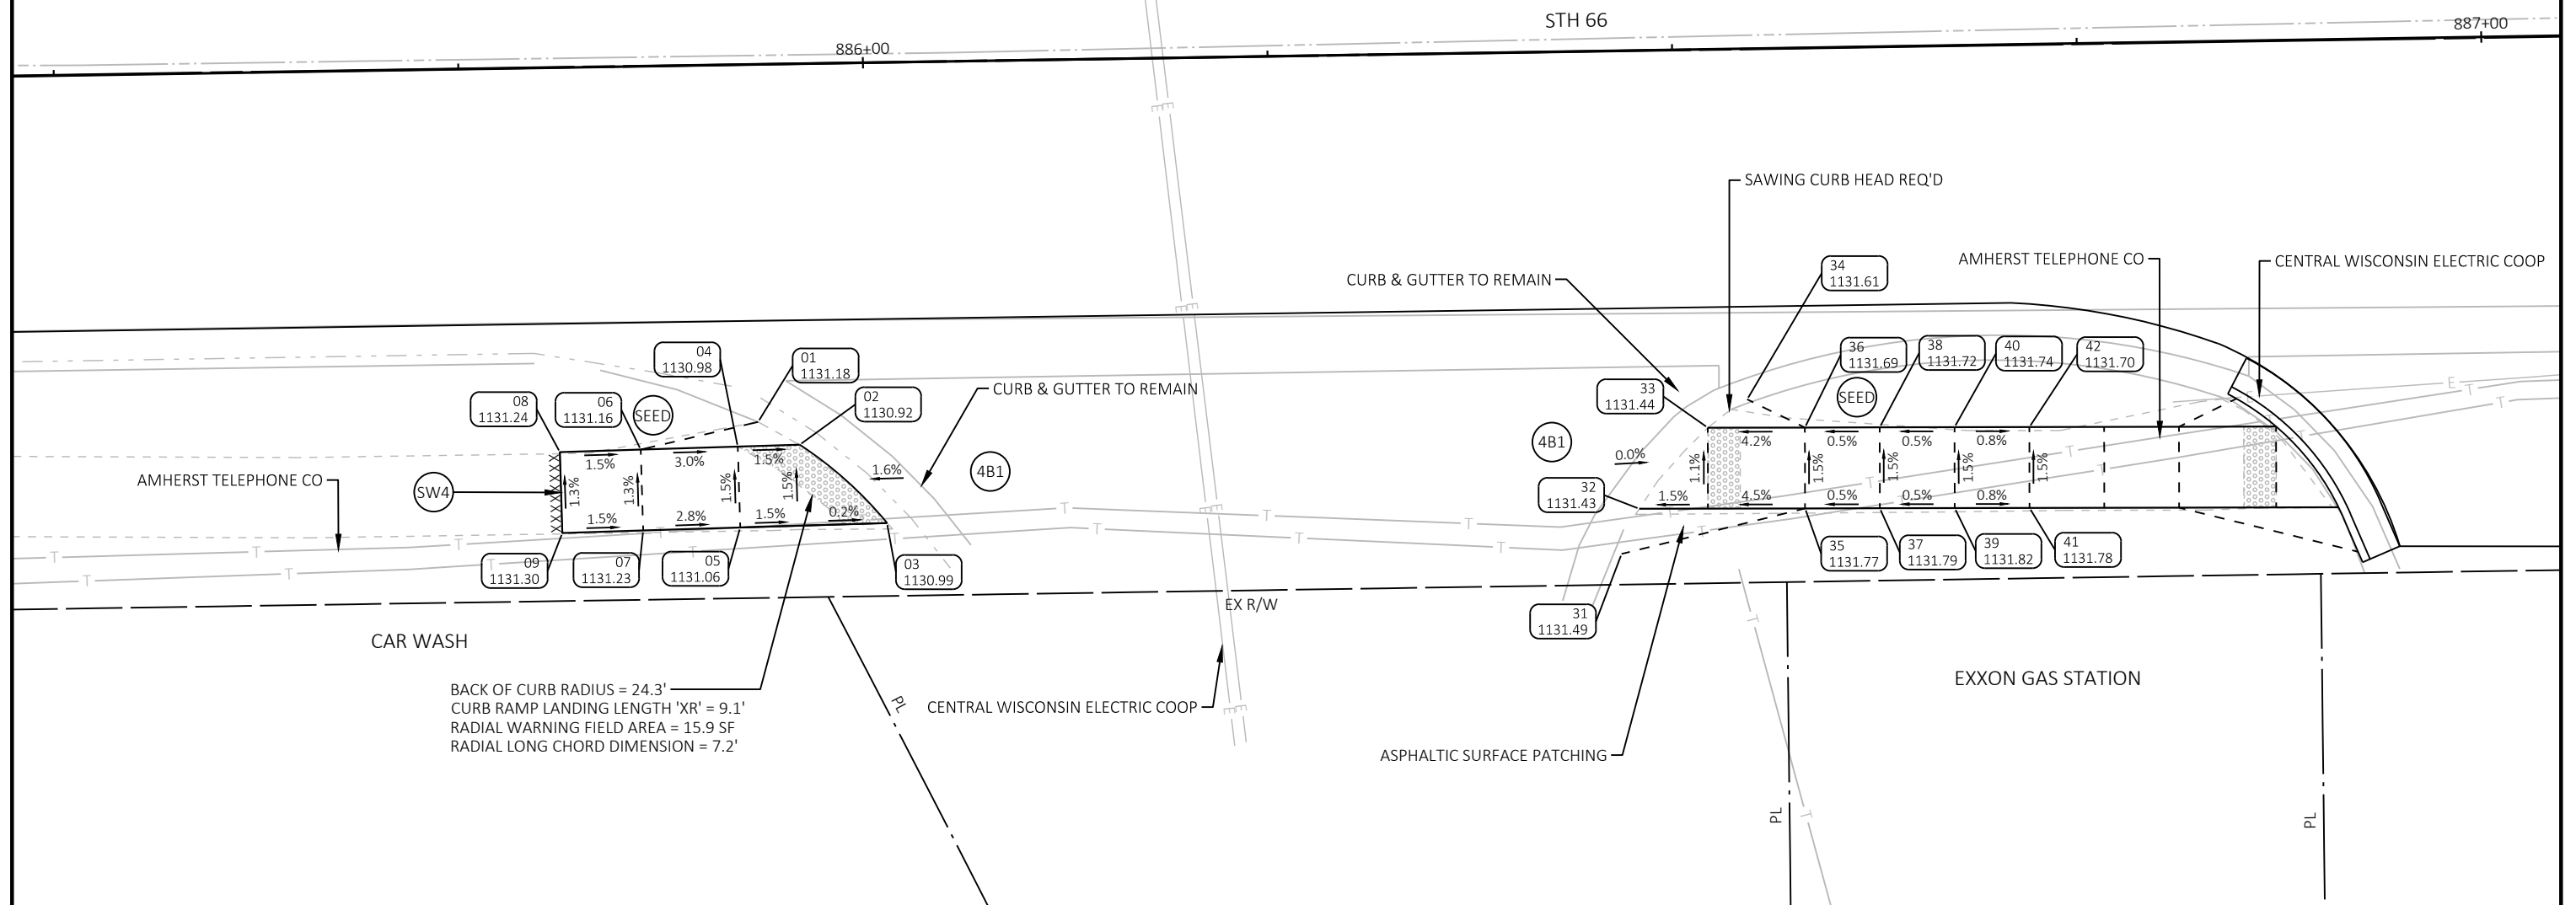

PROJECT NO:	6280-00-60
-------------	------------


HWY: STH 66

COUNTY: PORTAGE

CURB RAMP DETAILS - GAS STATION 2

SHEET	25
-------	----


2

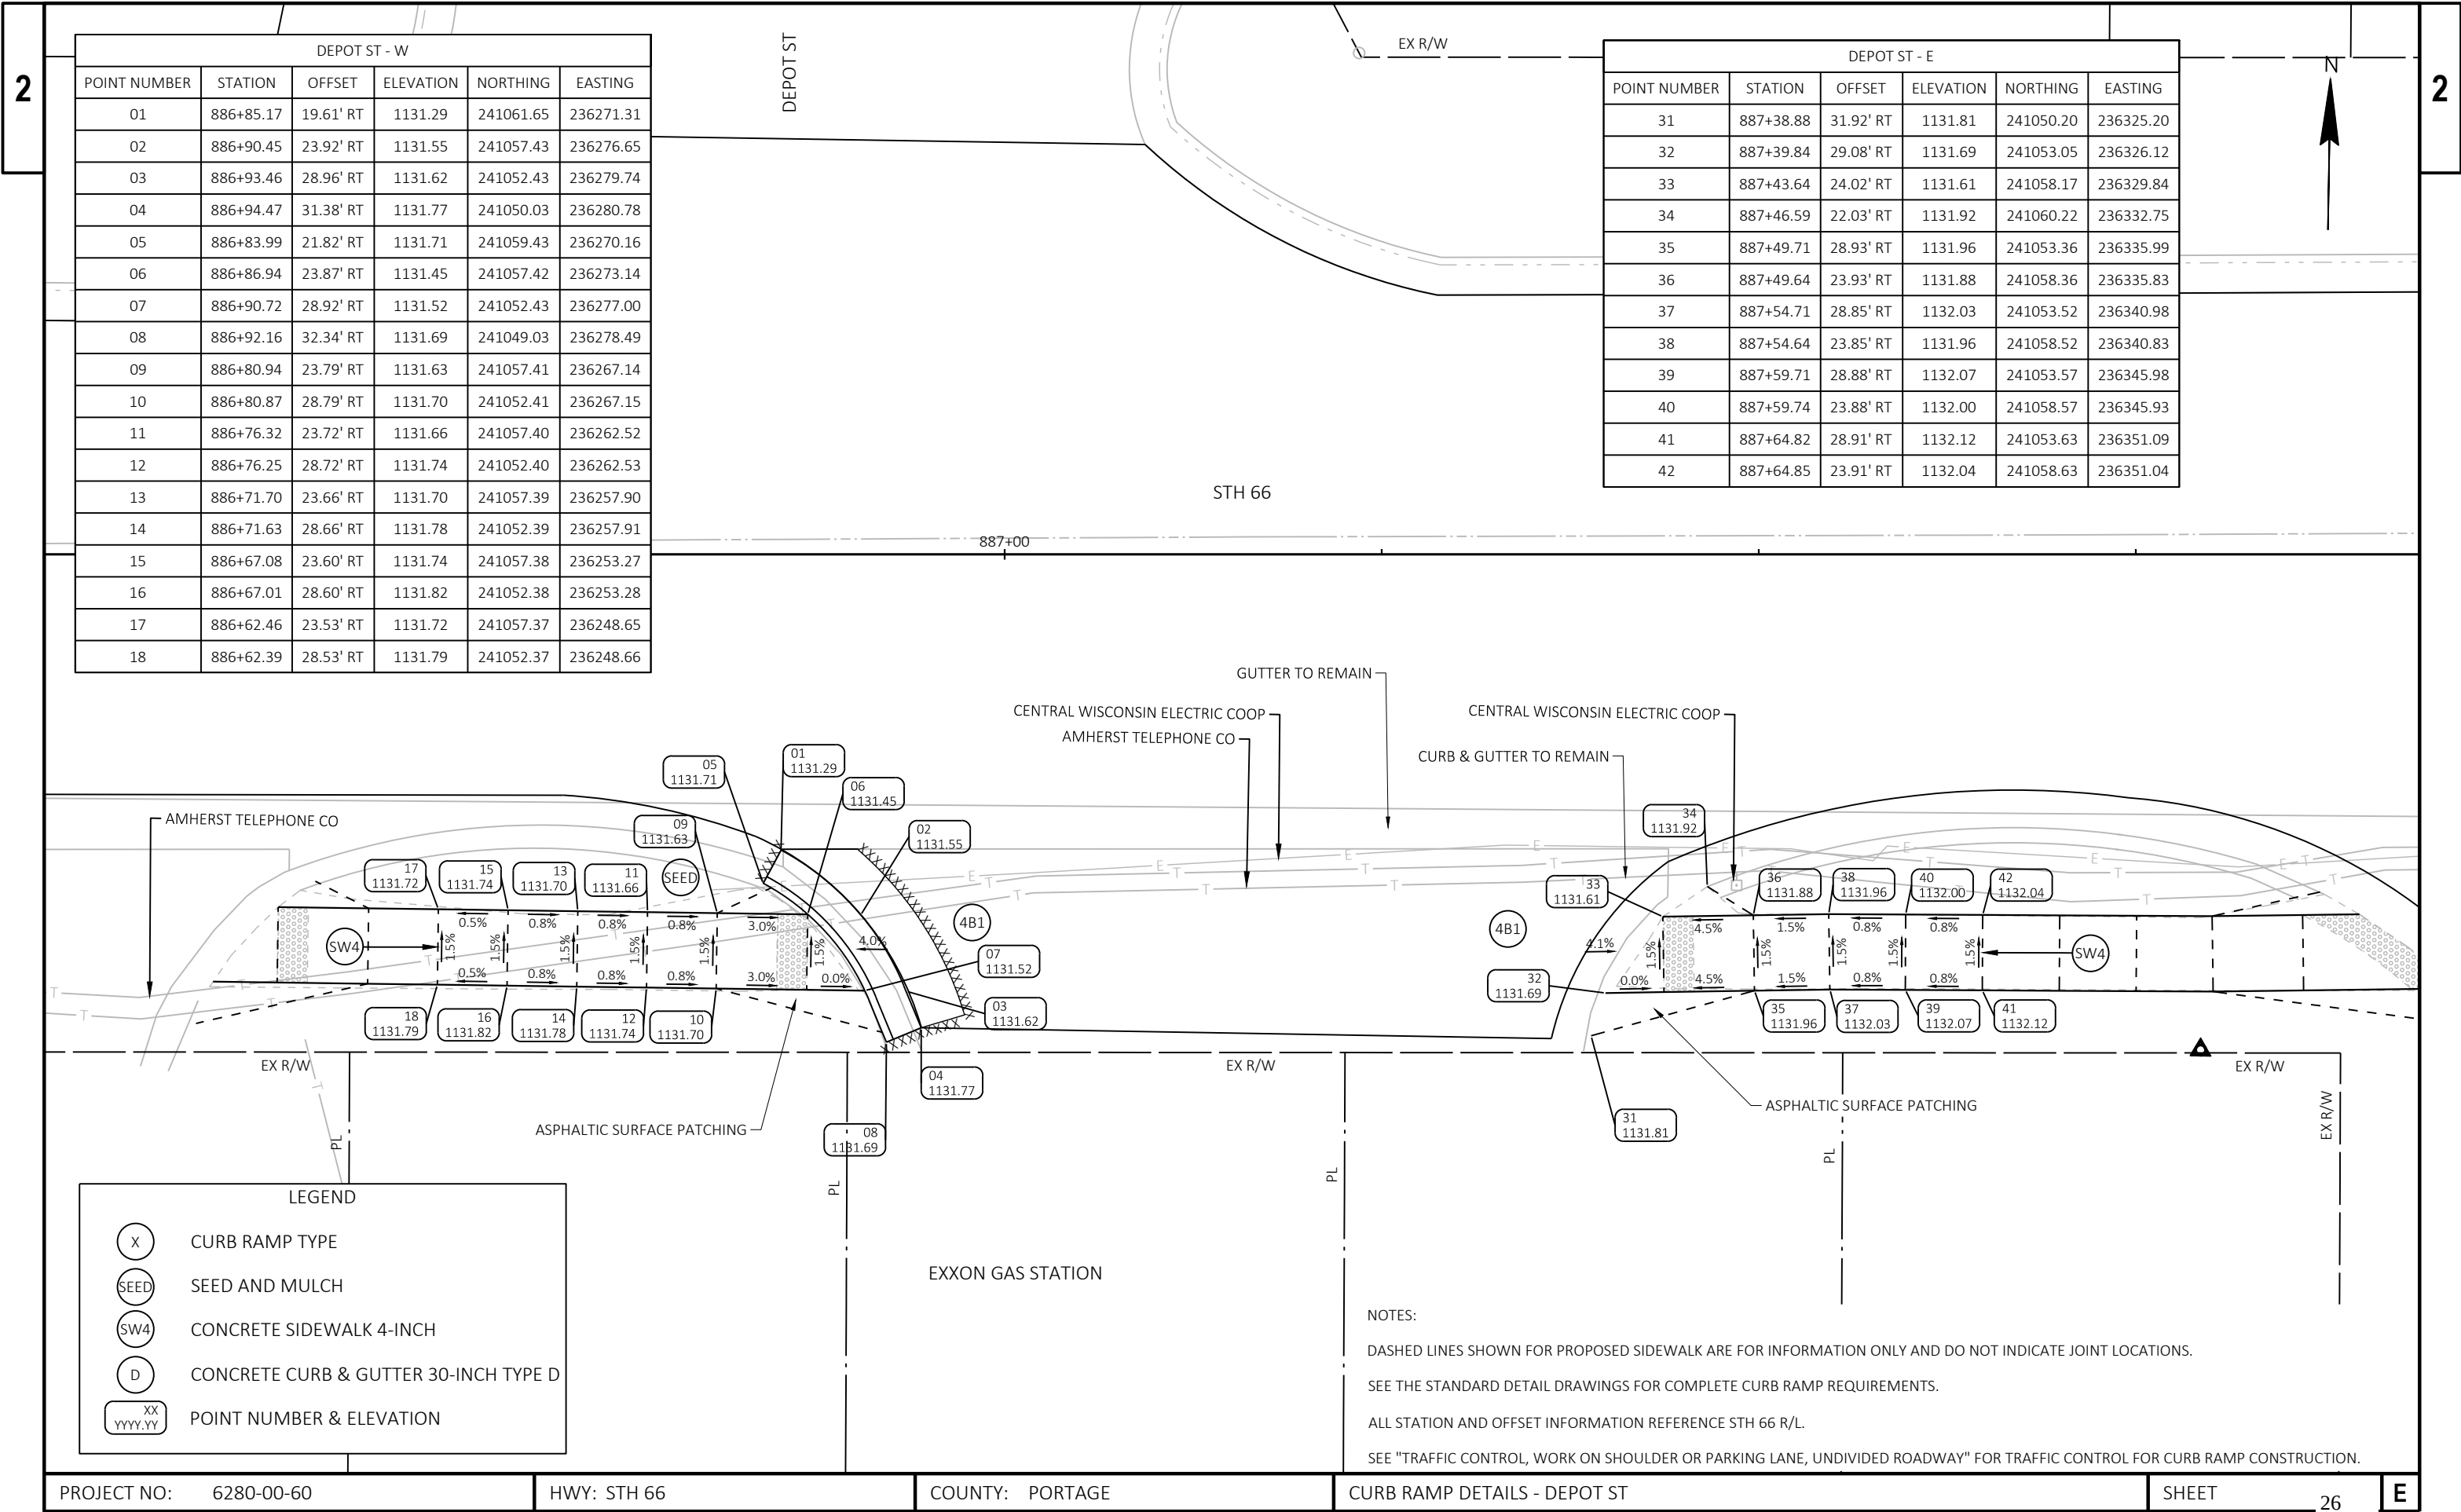

WATER ST - W					
POINT NUMBER	STATION	OFFSET	ELEVATION	NORTHING	EASTING
01	887+87.51	22.54' RT	1129.57	241060.35	236373.67
02	887+89.82	23.87' RT	1131.77	241059.07	236376.00
03	887+96.17	28.78' RT	1131.70	241054.25	236382.43
04	887+98.68	31.45' RT	1131.65	241051.62	236384.99
05	887+86.06	23.91' RT	1131.78	241058.96	236372.24
06	887+86.12	28.91' RT	1131.86	241053.96	236372.39
07	887+80.06	23.99' RT	1132.05	241058.79	236366.25
08	887+80.12	28.99' RT	1132.13	241053.79	236366.39
09	887+75.06	23.97' RT	1132.12	241058.73	236361.25
10	887+75.02	28.96' RT	1132.20	241053.73	236361.29
11	887+69.95	23.94' RT	1132.08	241058.68	236356.14
12	887+69.92	28.94' RT	1132.16	241053.68	236356.19
13	887+64.85	23.91' RT	1132.04	241058.63	236351.04
14	887+64.82	28.91' RT	1132.12	241053.63	236351.09
15	887+59.74	23.88' RT	1132.00	241058.57	236345.93
16	887+59.71	28.88' RT	1132.07	241053.57	236345.98

WATER ST - E					
POINT NUMBER	STATION	OFFSET	ELEVATION	NORTHING	EASTING
31	888+30.23	34.03' RT	1131.76	241049.54	236416.57
32	888+31.63	28.95' RT	1131.79	241054.64	236417.89
33	888+35.23	23.33' RT	1131.80	241060.32	236421.40
34	888+42.81	18.59' RT	1132.13	241065.18	236428.91
35	888+32.68	34.54' RT	1132.18	241049.07	236419.03
36	888+33.32	31.74' RT	1132.12	241051.89	236419.63
37	888+34.39	28.96' RT	1131.73	241054.68	236420.65
38	888+38.30	23.95' RT	1131.86	241059.75	236424.48
39	888+40.77	22.24' RT	1132.39	241061.50	236426.93
40	888+43.60	20.97' RT	1132.55	241062.81	236429.74

WATER ST - E					
POINT NUMBER	STATION	OFFSET	ELEVATION	NORTHING	EASTING
41	888+44.30	23.95' RT	1132.28	241059.85	236430.48
42	888+44.30	28.95' RT	1132.21	241054.86	236430.56
43	888+49.30	23.94' RT	1132.35	241059.94	236435.48
44	888+49.30	28.94' RT	1132.28	241054.94	236435.56
45	888+54.30	23.94' RT	1132.56	241060.02	236440.48
46	888+54.30	28.94' RT	1132.51	241055.02	236440.56
47	888+59.30	23.93' RT	1132.77	241060.11	236445.48
48	888+59.30	28.93' RT	1132.73	241055.11	236445.56
49	888+64.30	23.93' RT	1132.99	241060.19	236450.47
50	888+64.30	28.93' RT	1132.96	241055.19	236450.56

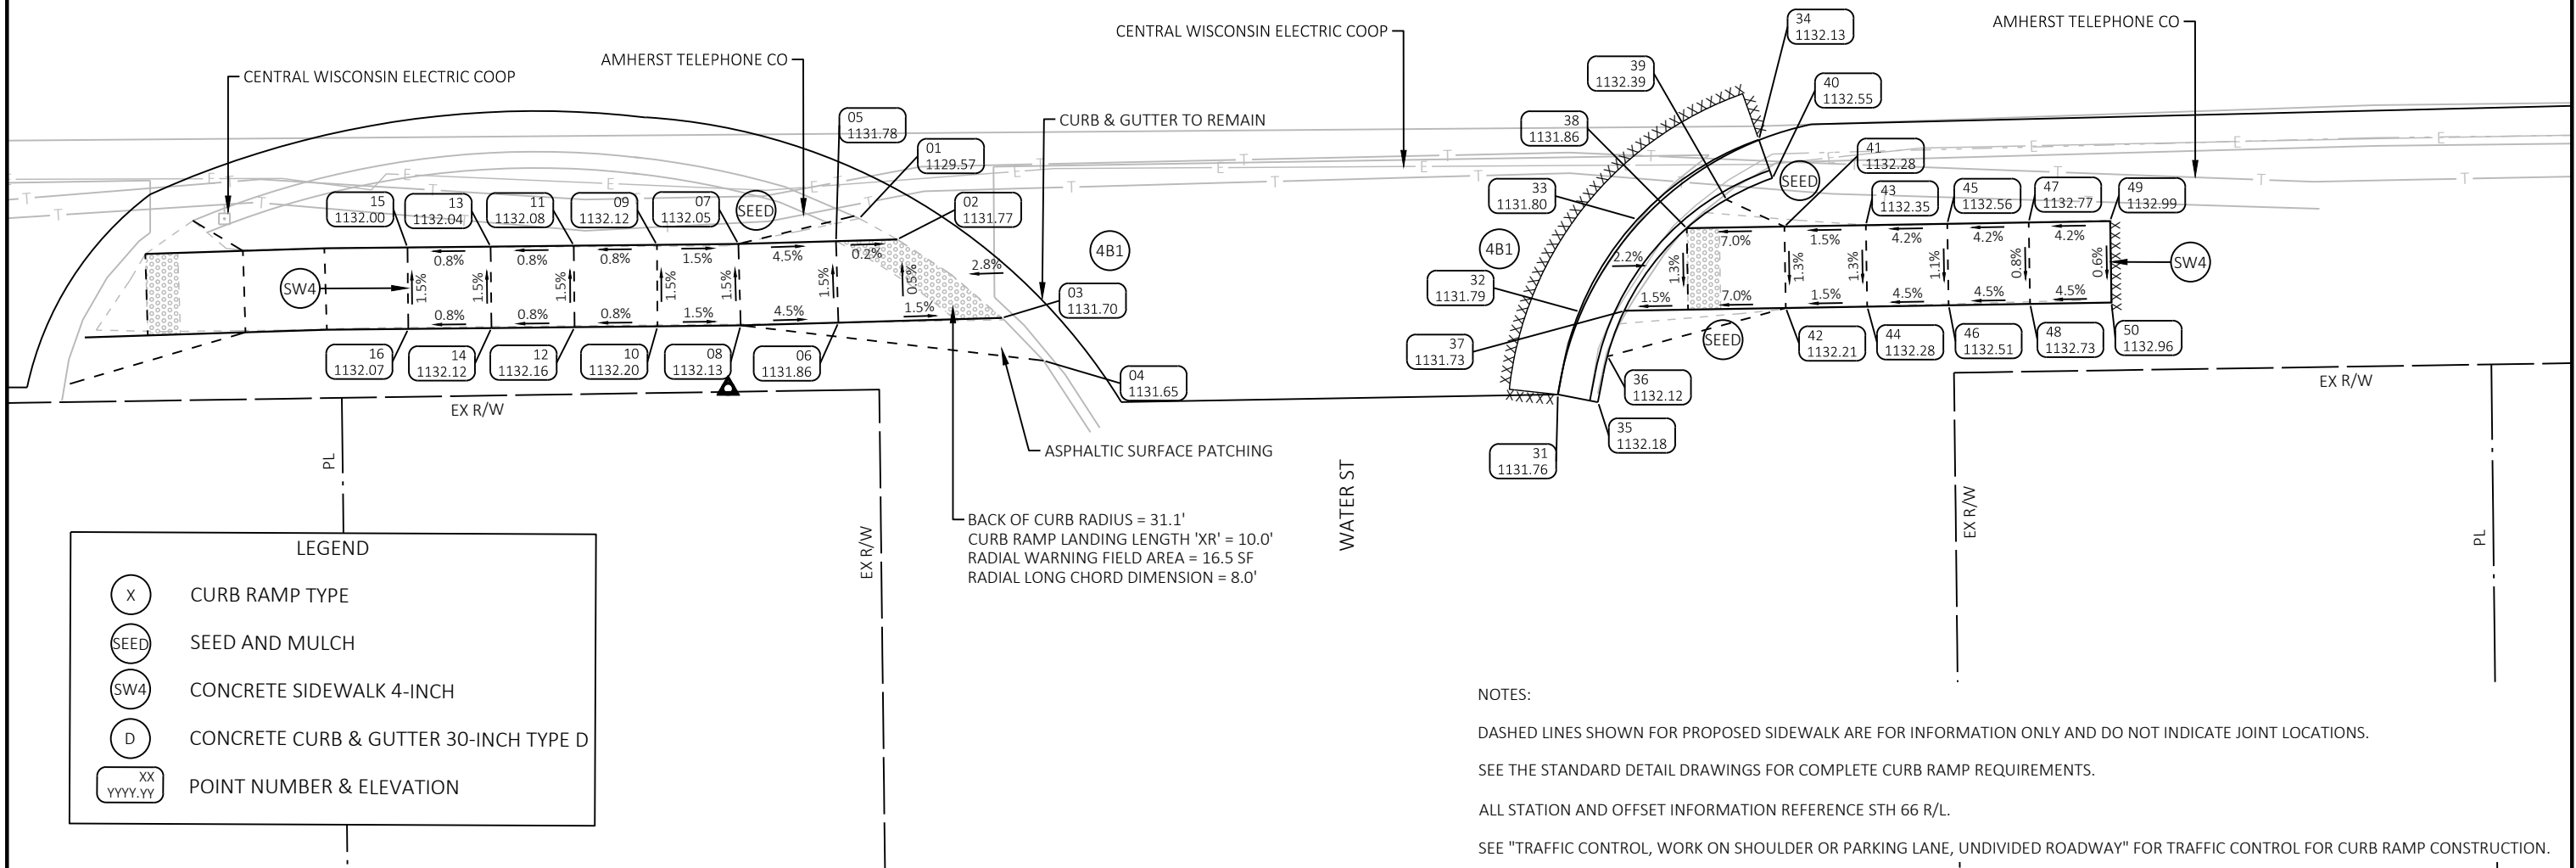

2

JEFFERSON ST - W					
POINT NUMBER	STATION	OFFSET	ELEVATION	NORTHING	EASTING
01	891+99.38	19.12' RT	1134.97	241070.34	236785.44
02	892+06.04	23.75' RT	1135.13	241065.81	236792.18
03	892+09.28	28.85' RT	1135.19	241060.76	236795.49
04	892+10.45	33.30' RT	1135.28	241056.34	236796.73
05	891+98.53	21.47' RT	1135.39	241067.97	236784.63
06	892+02.72	23.85' RT	1135.03	241065.66	236788.85
07	892+06.59	28.85' RT	1135.09	241060.72	236792.80
08	892+08.01	33.82' RT	1135.70	241055.78	236794.30
09	891+96.72	23.85' RT	1135.43	241065.56	236782.85
10	891+96.72	28.85' RT	1135.46	241060.56	236782.93
11	891+91.72	23.85' RT	1135.50	241065.48	236777.86
12	891+91.72	28.85' RT	1135.53	241060.48	236777.93
13	891+86.72	23.85' RT	1135.48	241065.41	236772.86
14	891+86.72	28.85' RT	1135.60	241060.41	236772.93
15	892+07.69	32.38' RT	1135.67	241057.21	236793.96

NOTES:

DASHED LINES SHOWN FOR PROPOSED SIDEWALK ARE FOR INFORMATION ONLY AND DO NOT INDICATE JOINT LOCATIONS.


SEE THE STANDARD DETAIL DRAWINGS FOR COMPLETE CURB RAMP REQUIREMENTS.

ALL STATION AND OFFSET INFORMATION REFERENCE STH 66 R/L.

SEE "TRAFFIC CONTROL, WORK ON SHOULDER OR PARKING LANE, UNDIVIDED ROADWAY" FOR TRAFFIC CONTROL FOR CURB RAMP CONSTRUCTION.

JEFFERSON ST - E					
POINT NUMBER	STATION	OFFSET	ELEVATION	NORTHING	EASTING
31	892+31.96	34.29' RT	1135.20	241055.69	236818.25
32	892+33.60	28.77' RT	1135.04	241061.24	236819.80
33	892+36.69	23.86' RT	1134.99	241066.20	236822.82
34	892+44.19	18.44' RT	1134.89	241071.73	236830.23
35	892+34.42	34.70' RT	1135.62	241055.32	236820.72
36	892+34.95	32.11' RT	1135.54	241057.92	236821.21
37	892+36.21	28.86' RT	1134.93	241061.19	236822.41
38	892+40.08	23.86' RT	1134.92	241066.25	236826.21
39	892+42.48	22.08' RT	1135.37	241068.07	236828.58
40	892+45.11	20.77' RT	1135.31	241069.42	236831.19
41	892+46.08	23.86' RT	1135.27	241066.34	236832.20
42	892+46.08	28.86' RT	1135.35	241061.34	236832.28
43	892+51.08	23.86' RT	1135.35	241066.42	236837.20
44	892+51.08	28.86' RT	1135.42	241061.42	236837.28
45	892+56.08	23.86' RT	1135.40	241066.50	236842.20
46	892+56.08	28.86' RT	1135.60	241061.50	236842.28

2

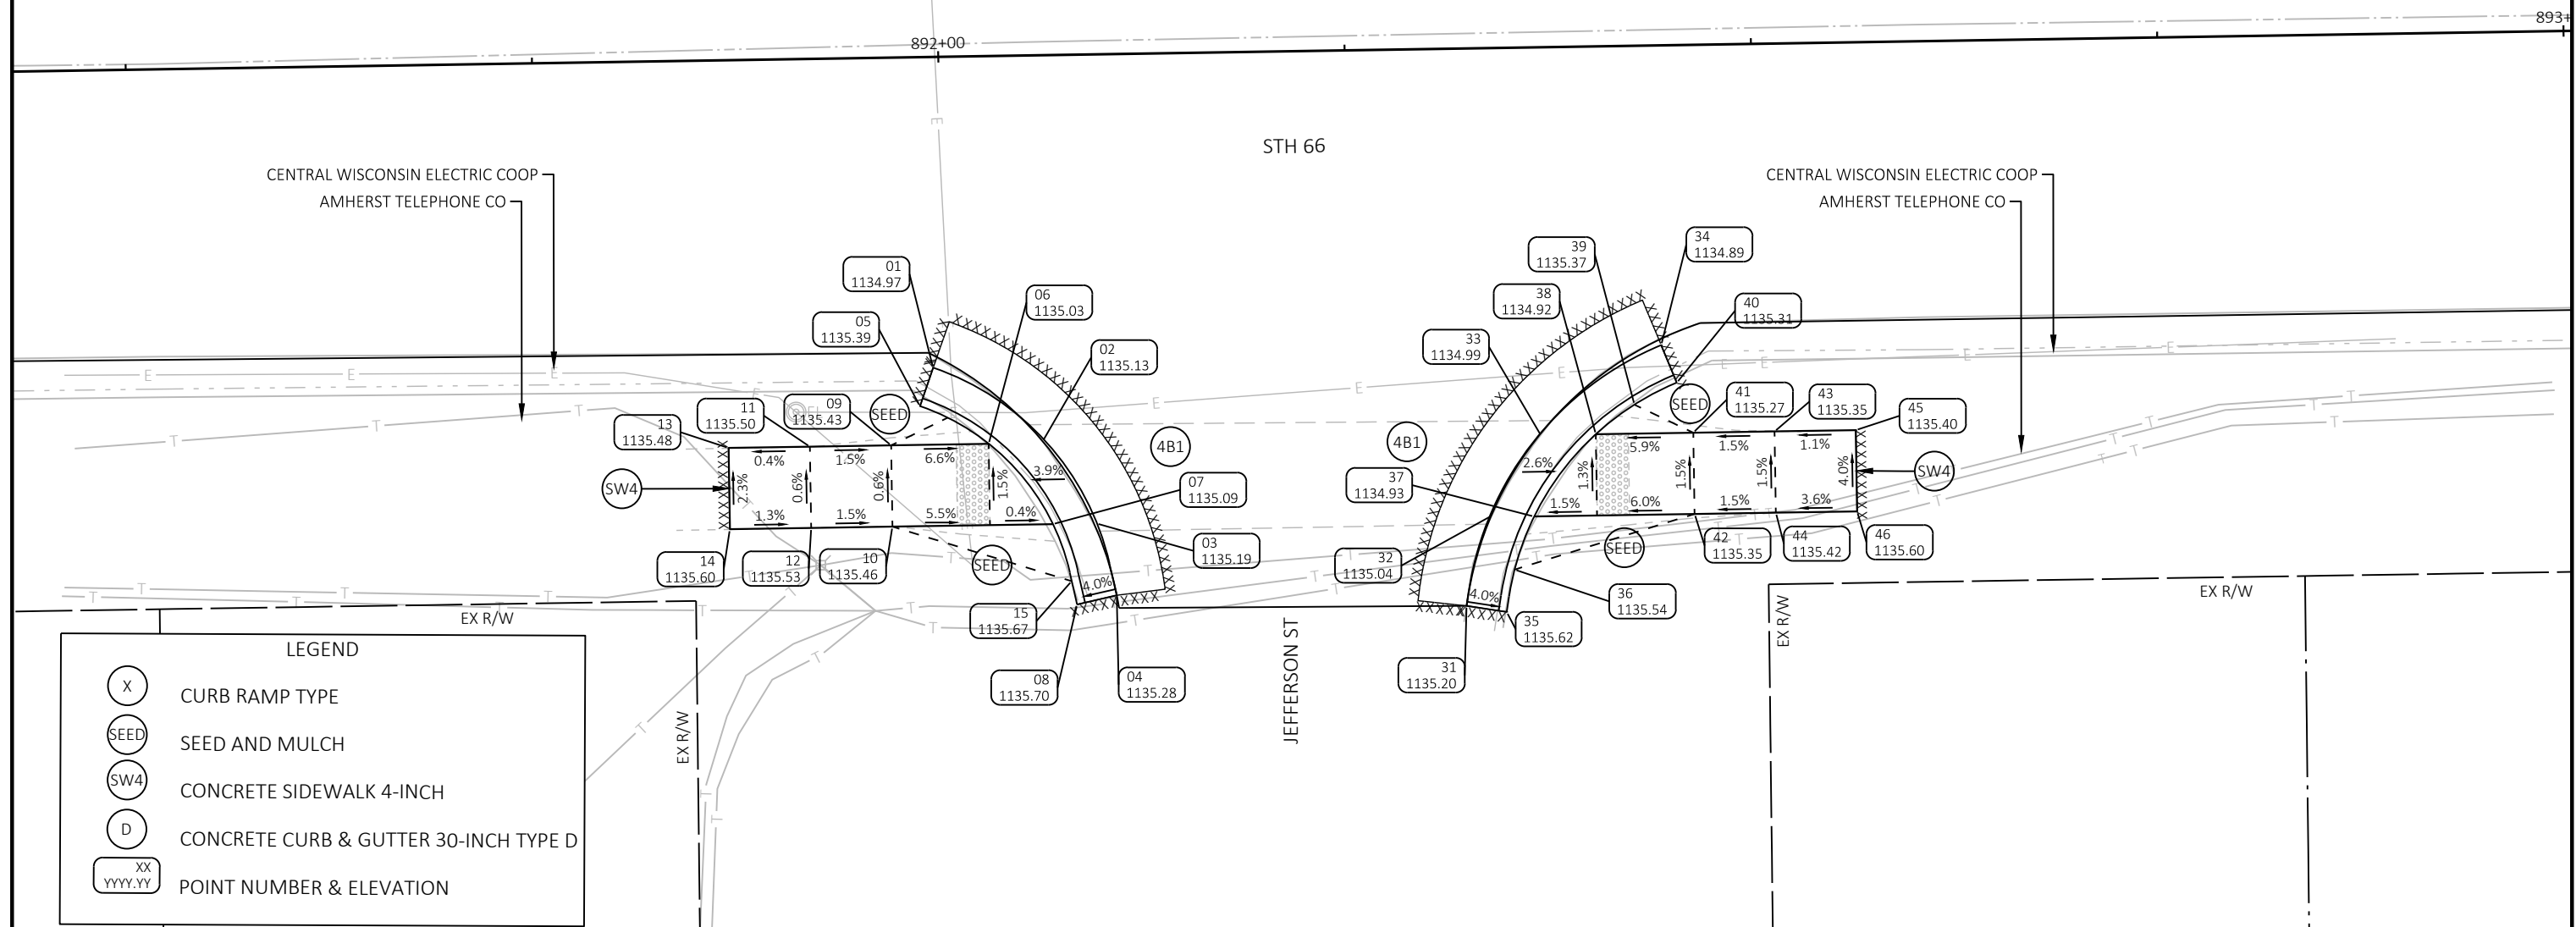

PROJECT NO: 6280-00-60

HWY: STH 66

COUNTY: PORTAGE

CURB RAMP DETAILS - JEFFERSON ST

SHEET 28

E |


NOTES:


DASHED LINES SHOWN FOR PROPOSED SIDEWALK ARE FOR INFORMATION ONLY AND DO NOT INDICATE JOINT LOCATIONS.

SEE THE STANDARD DETAIL DRAWINGS FOR COMPLETE CURB RAMP REQUIREMENTS.

ALL STATION AND OFFSET INFORMATION REFERENCE STH 66 R/L.


SEE "TRAFFIC CONTROL, WORK ON SHOULDER OR PARKING LANE, UNDIVIDED ROADWAY" FOR TRAFFIC CONTROL FOR CURB RAMP CONSTRUCTION.

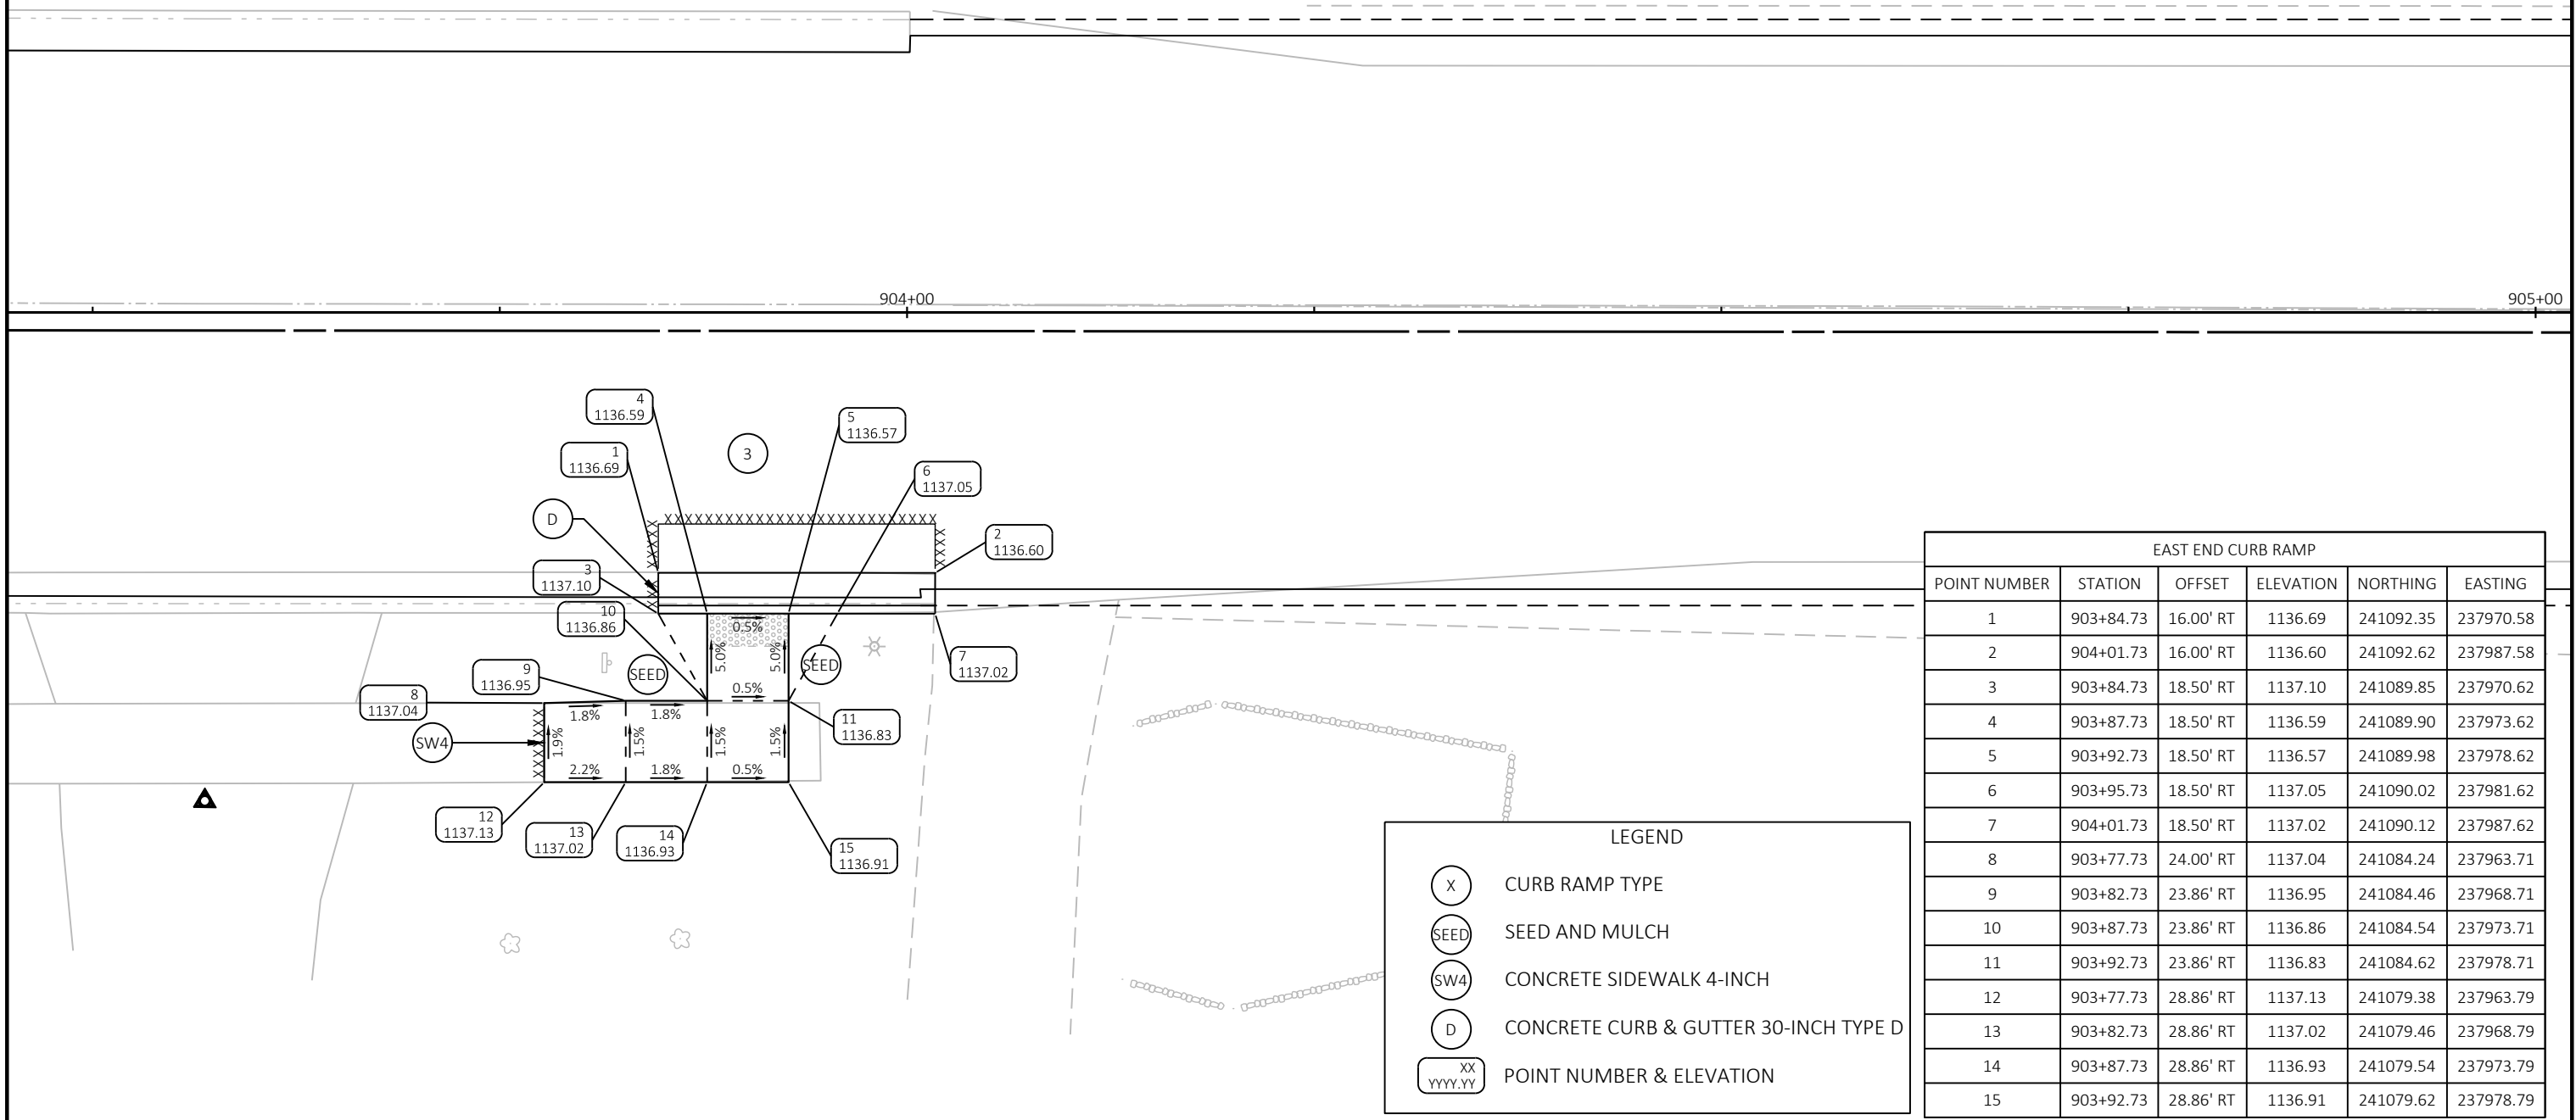

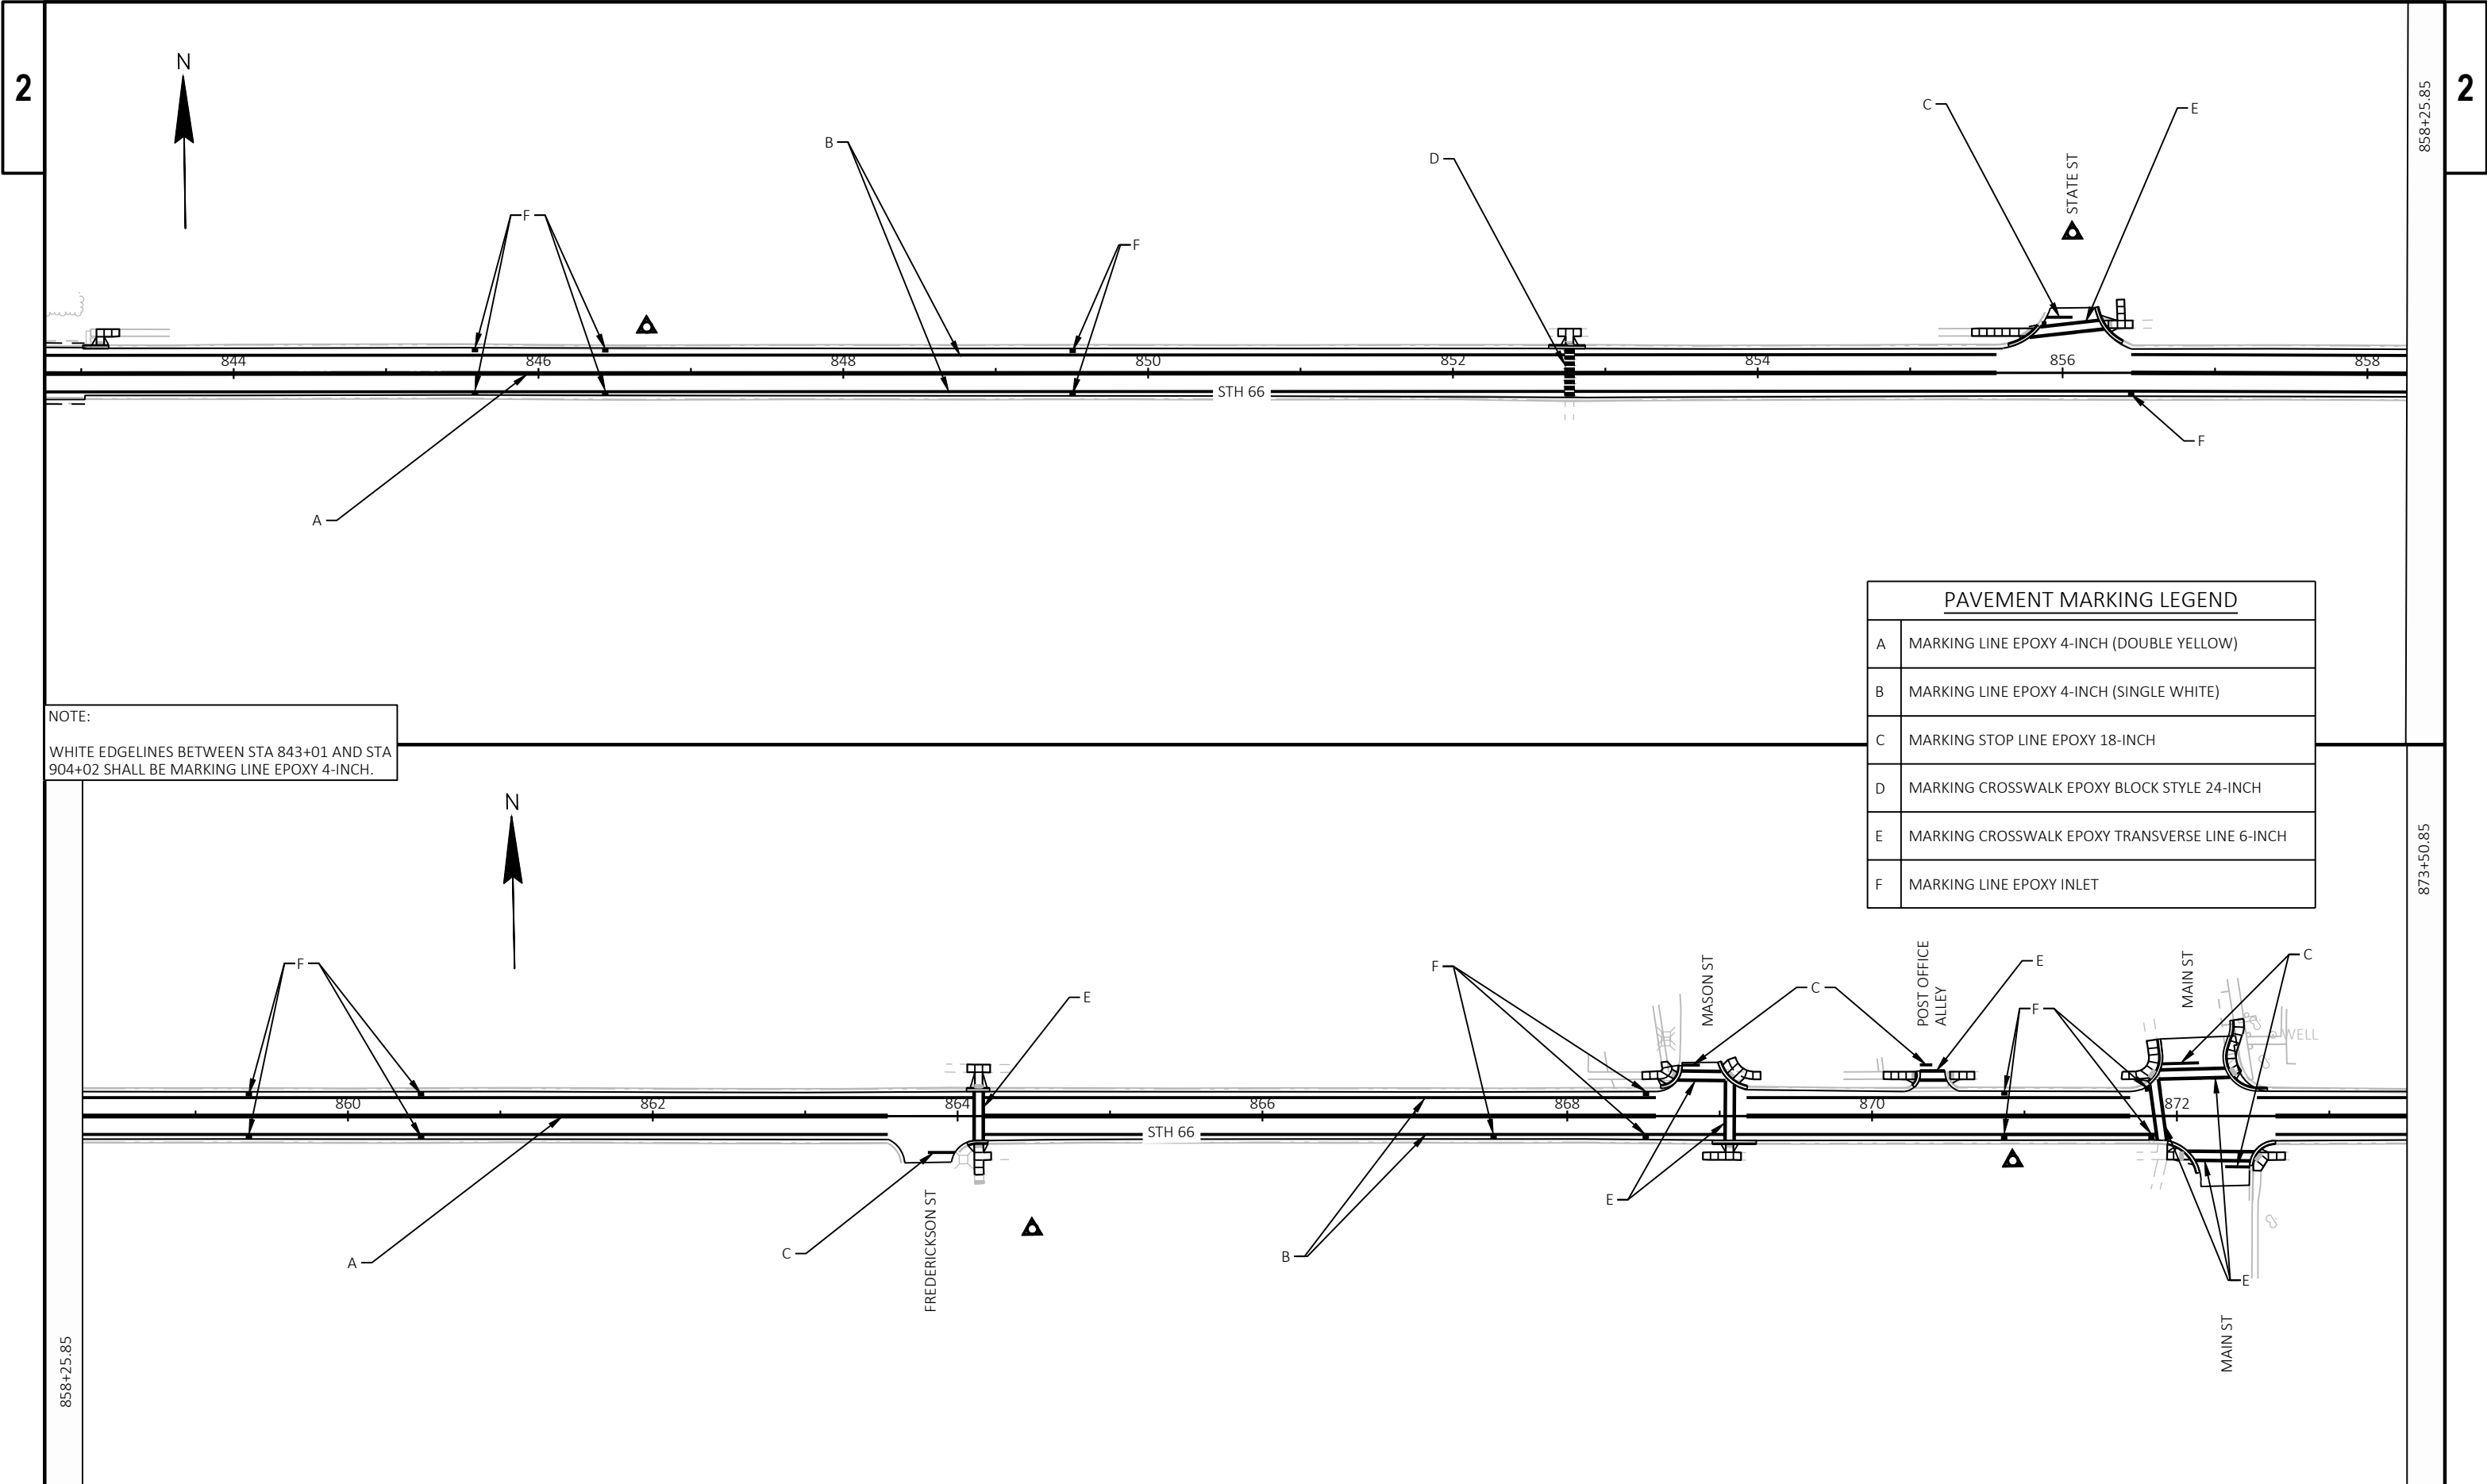

NOTE:
WHITE EDGELINES BETWEEN STA 843+01 AND STA 904+02 SHALL BE MARKING LINE EPOXY 4-INCH.

PAVEMENT MARKING LEGEND	
A	MARKING LINE EPOXY 4-INCH (DOUBLE YELLOW)
B	MARKING LINE EPOXY 4-INCH (SINGLE WHITE)
C	MARKING STOP LINE EPOXY 18-INCH
D	MARKING CROSSWALK EPOXY BLOCK STYLE 24-INCH
E	MARKING CROSSWALK EPOXY TRANSVERSE LINE 6-INCH
F	MARKING LINE EPOXY INLET

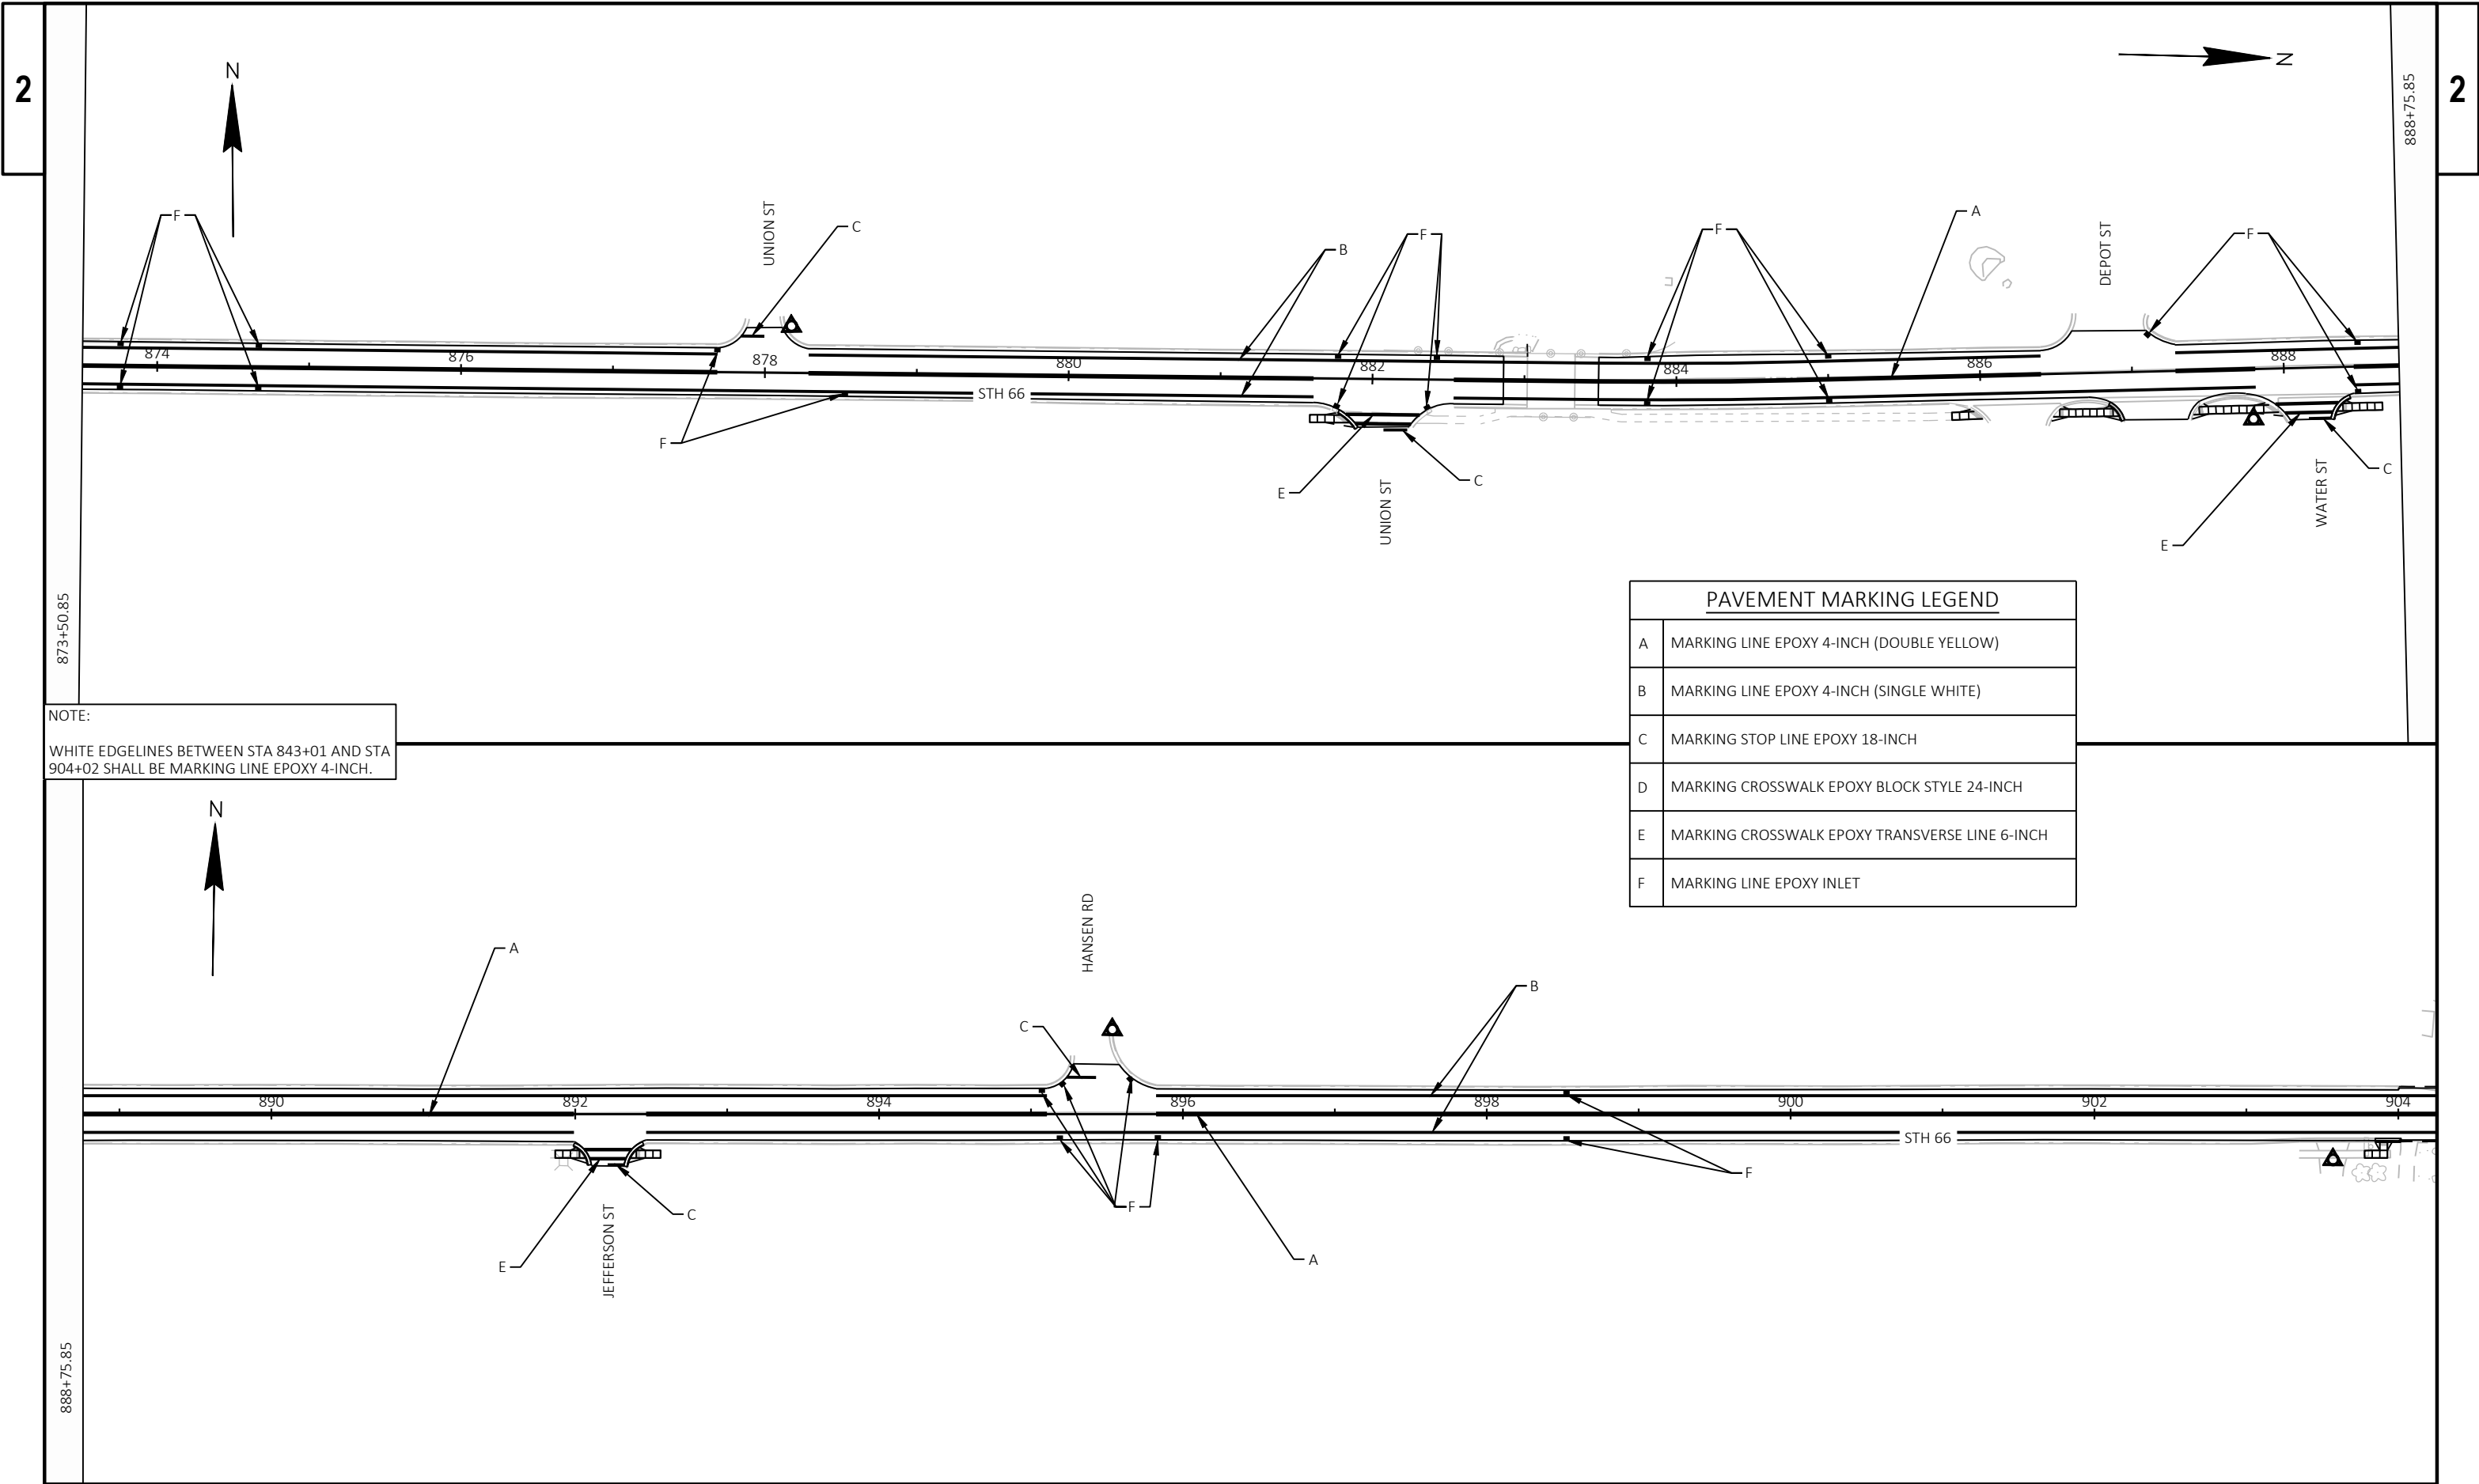

LEGEND

TYPE II BARRICADE WITH/WITHOUT ATTACHED SIGN

TRAFFIC CONTROL DRUMS


WORK AREA

TEMPORARY PEDESTRIAN CURB RAMP


TEMPORARY PEDESTRIAN SURFACE MATTING

TEMPORARY PEDESTRIAN BARRICADE

PEDESTRIAN PATH DURING CONSTRUCTION

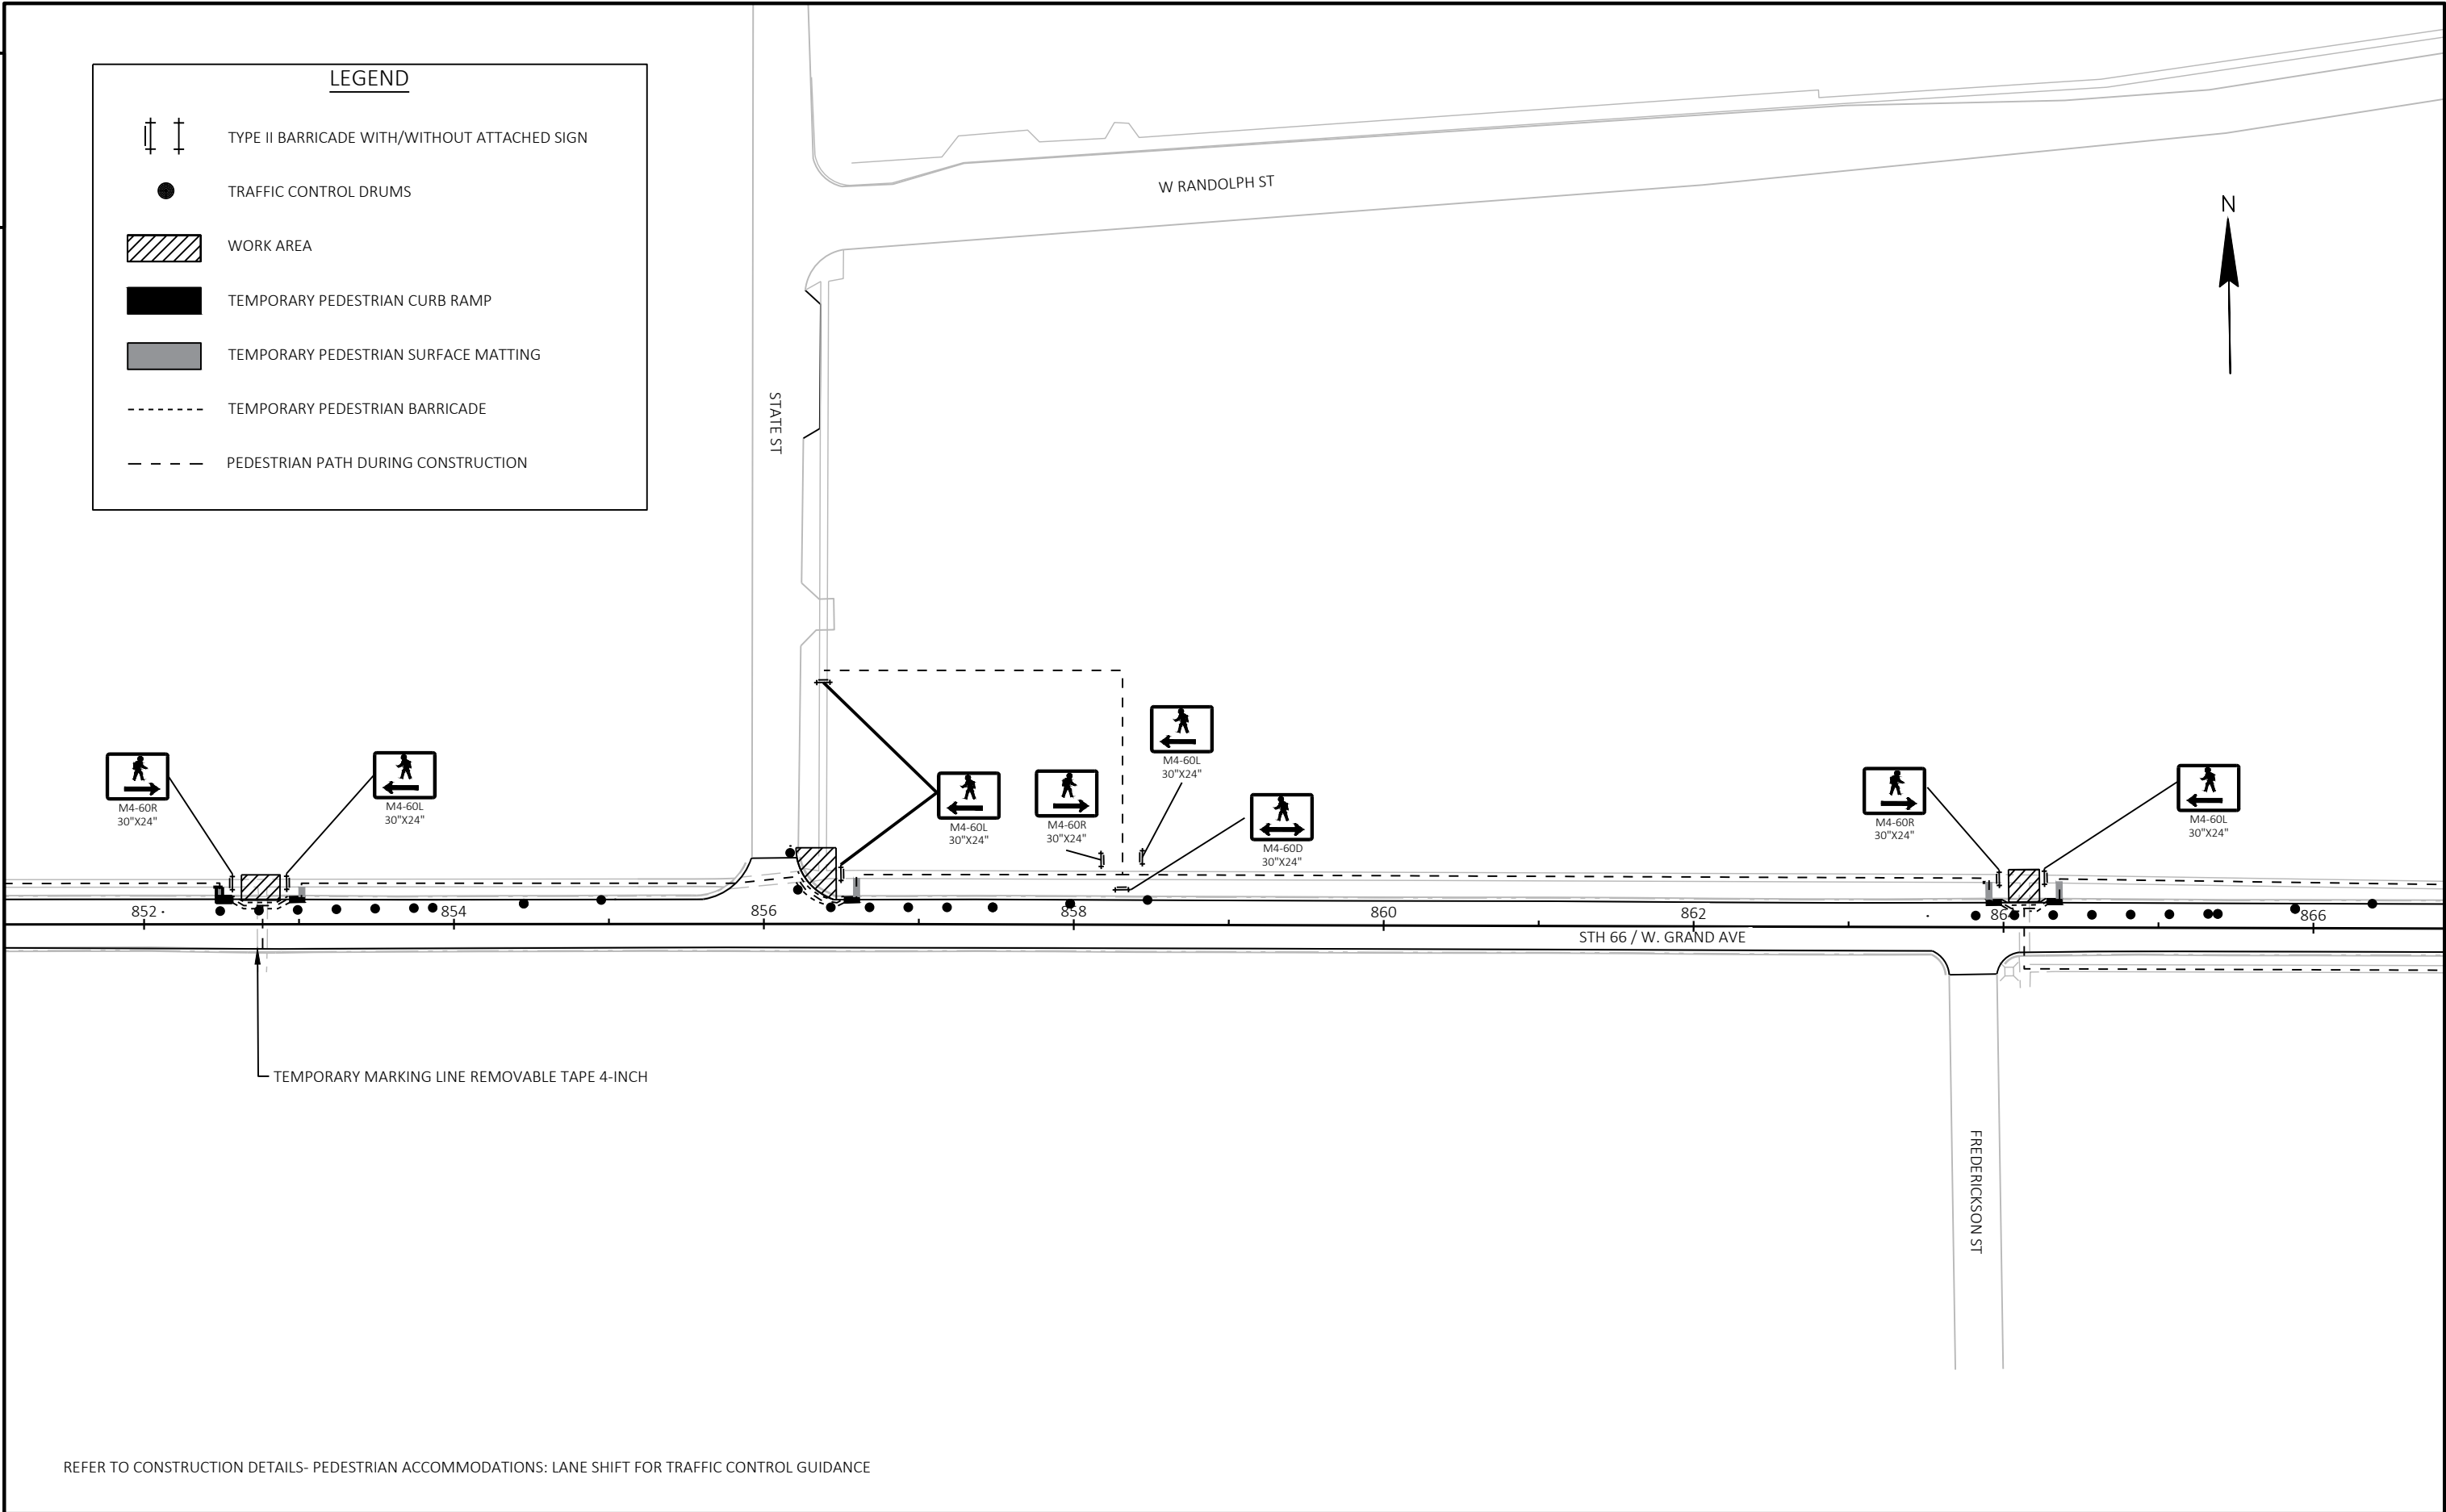

REFER TO CONSTRUCTION DETAILS- PEDESTRIAN ACCOMMODATIONS: LANE SHIFT FOR TRAFFIC CONTROL GUIDANCE

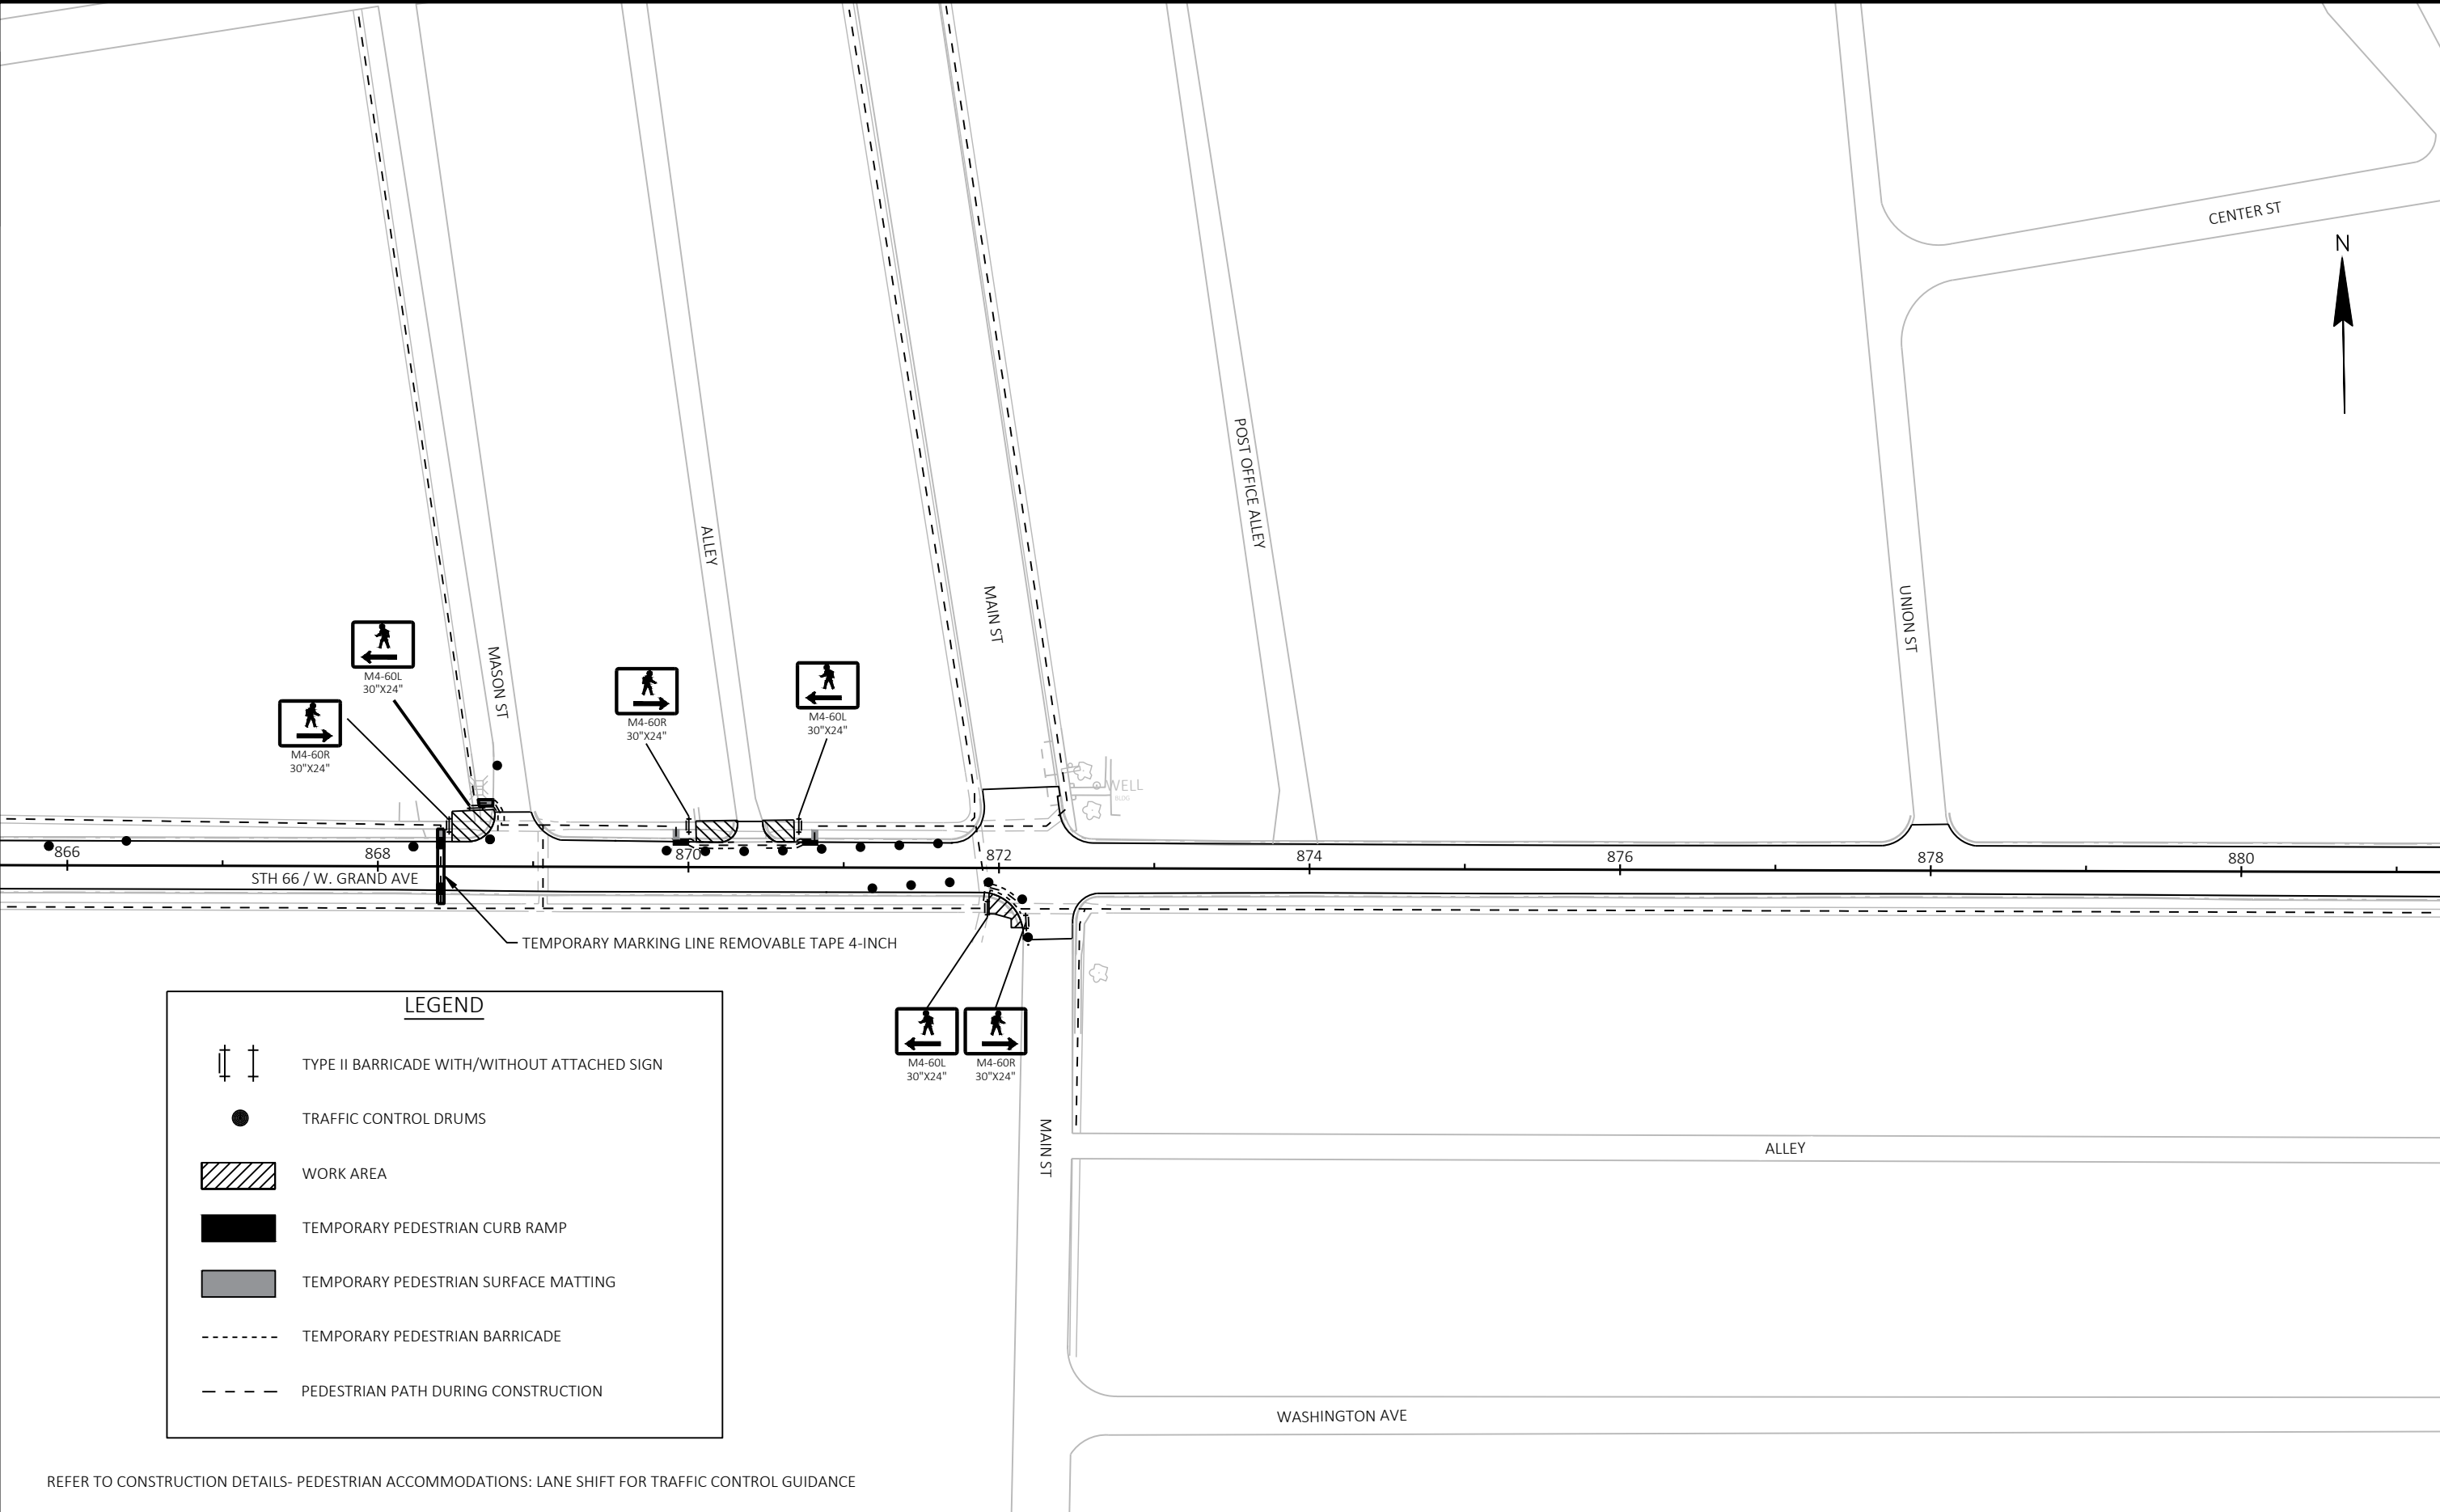

REFER TO CONSTRUCTION DETAILS- PEDESTRIAN ACCOMMODATIONS: LANE SHIFT FOR TRAFFIC CONTROL GUIDANCE



LEGEND



TYPE II BARRICADE WITH/WITHOUT ATTACHED SIGN



TRAFFIC CONTROL DRUMS



WORK AREA



TEMPORARY PEDESTRIAN CURB RAMP




TEMPORARY PEDESTRIAN SURFACE MATTING



TEMPORARY PEDESTRIAN BARRICADE



PEDESTRIAN PATH DURING CONSTRUCTION

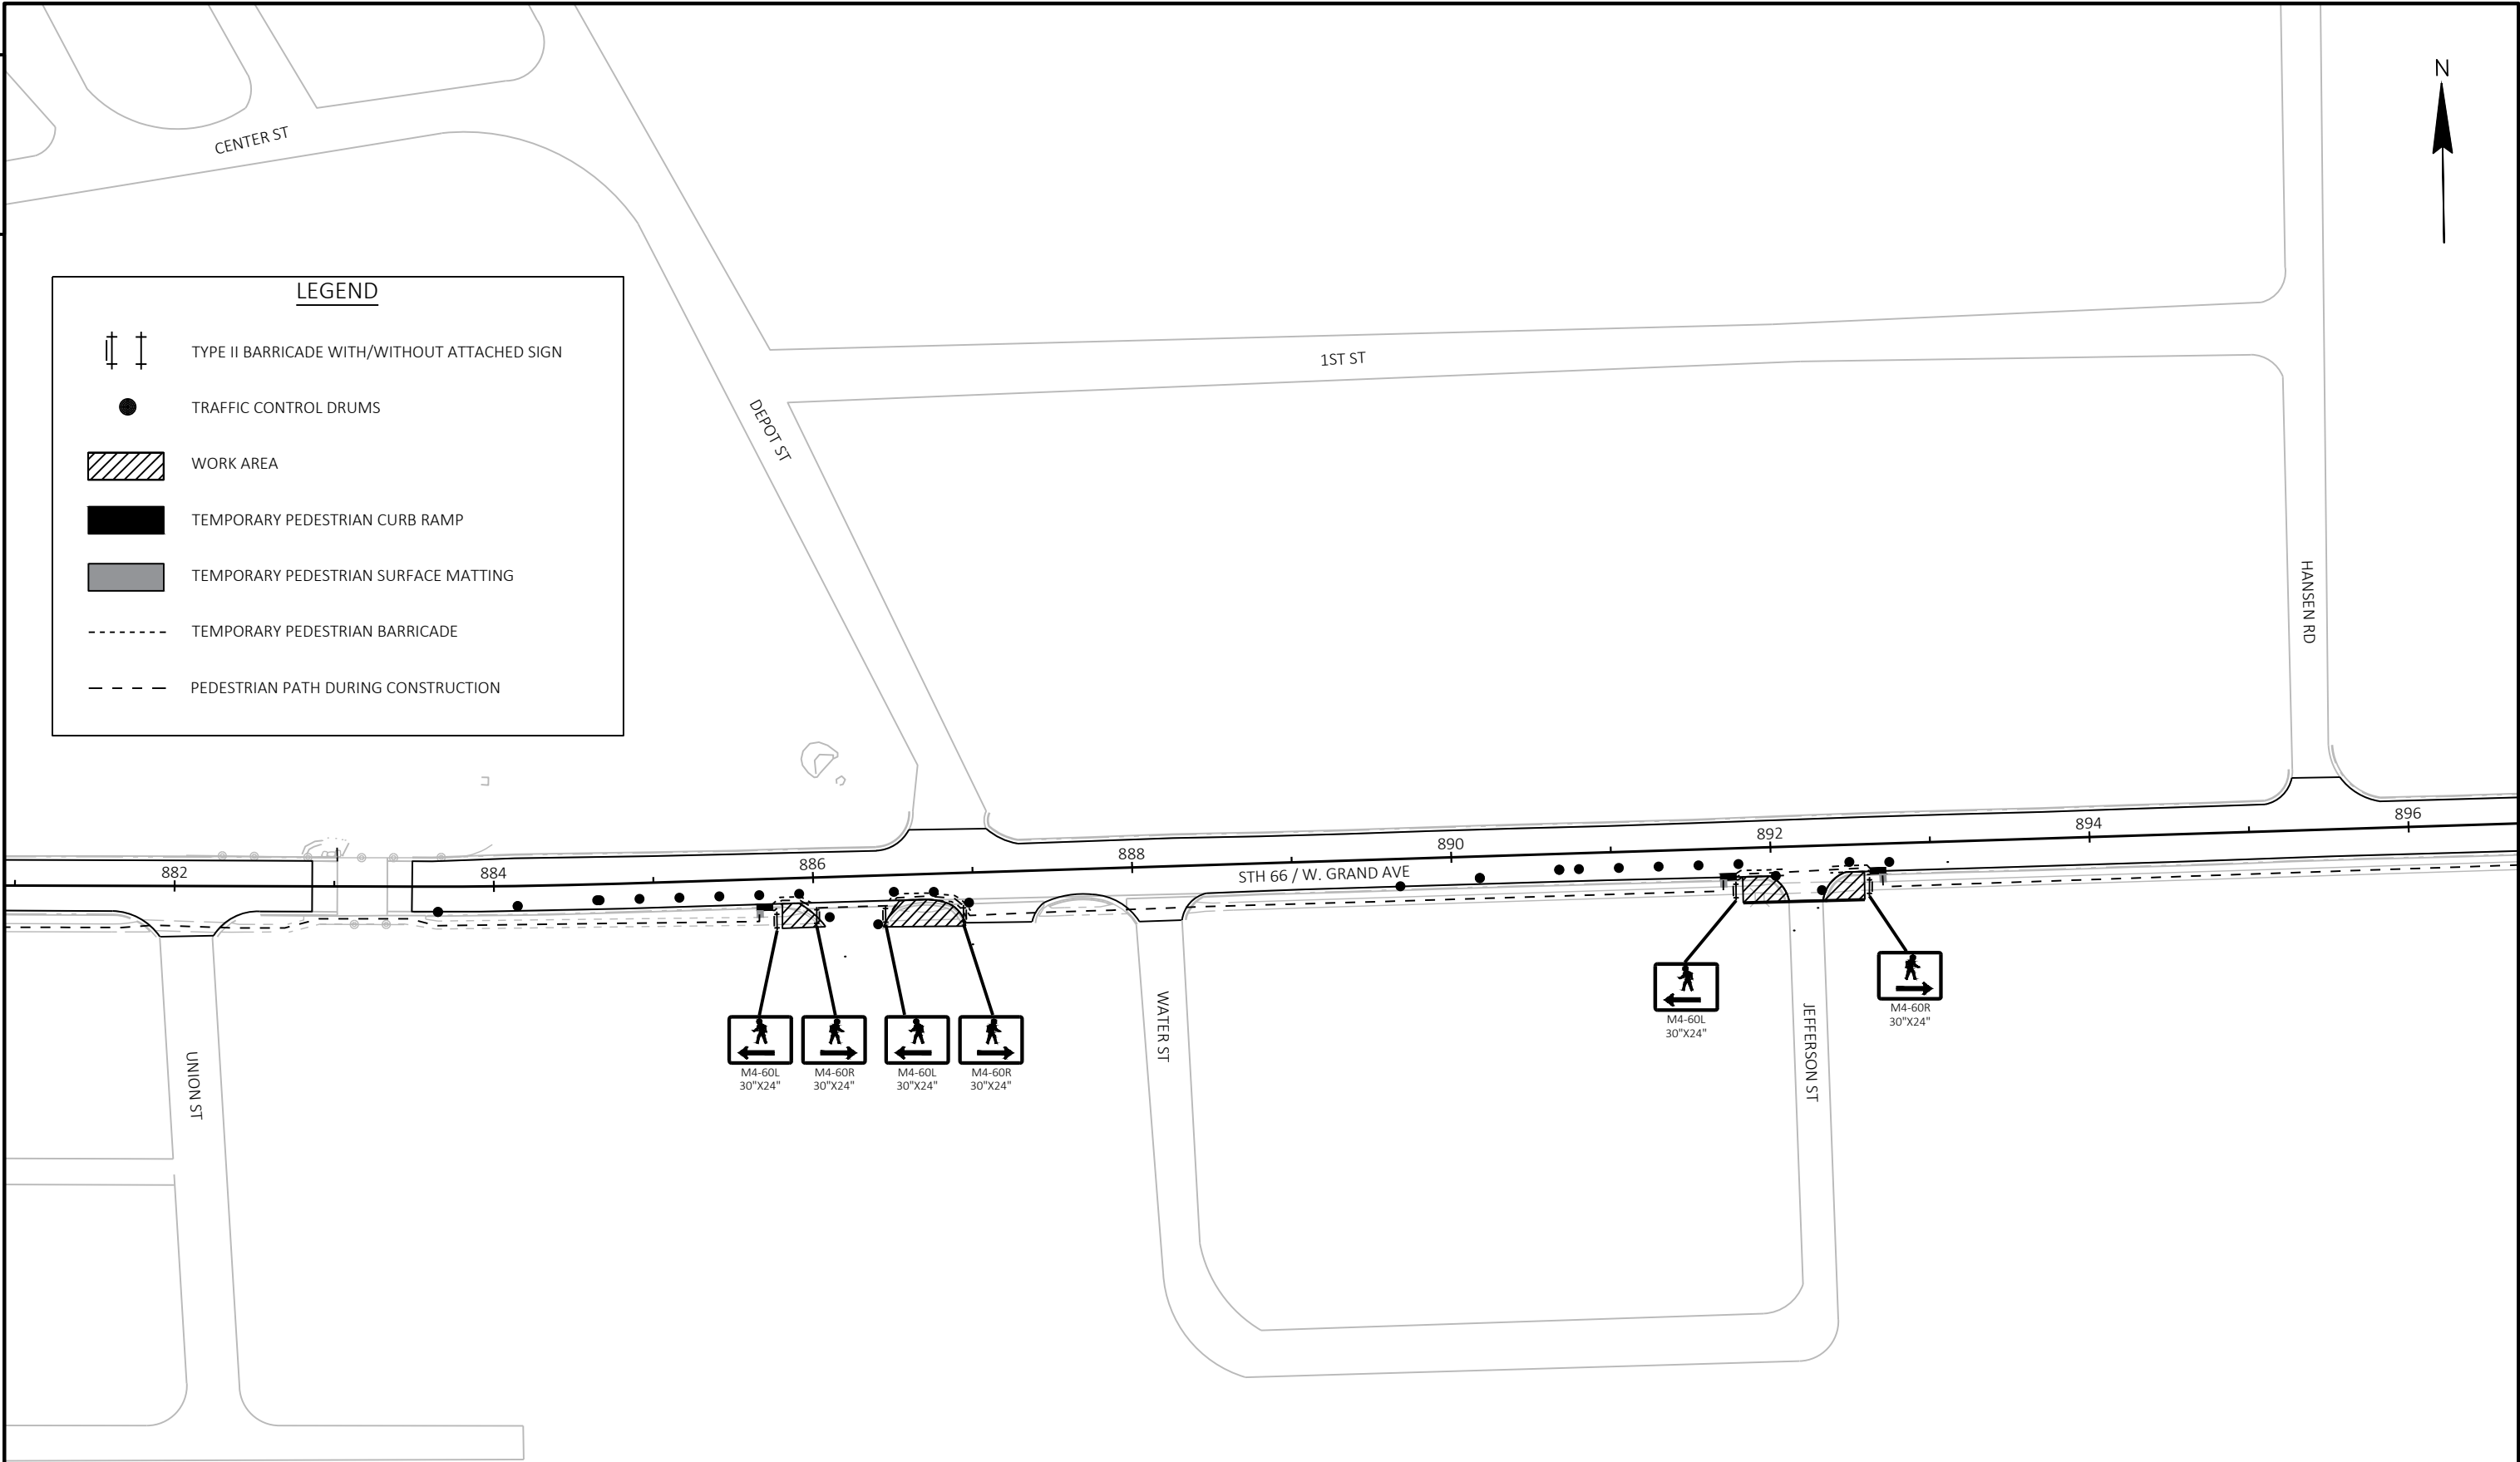

REFER TO CONSTRUCTION DETAILS- PEDESTRIAN ACCOMMODATIONS: LANE SHIFT FOR TRAFFIC CONTROL GUIDANCE

LEGEND

TYPE II BARRICADE WITH/WITHOUT ATTACHED SIGN

TRAFFIC CONTROL DRUMS

WORK AREA

TEMPORARY PEDESTRIAN CURB RAMP

TEMPORARY PEDESTRIAN SURFACE MATTING


TEMPORARY PEDESTRIAN BARRICADE


PEDESTRIAN PATH DURING CONSTRUCTION


REFER TO CONSTRUCTION DETAILS- PEDESTRIAN ACCOMMODATIONS: LANE SHIFT FOR TRAFFIC CONTROL GUIDANCE


PROJECT NO: 6280-00-60	HWY: STH 66	COUNTY: PORTAGE	PEDESTRIAN TRAFFIC CONTROL STAGE 2	SHEET 35	E
------------------------	-------------	-----------------	------------------------------------	----------	---

FILE NAME : C:\OD\CORRE, INC\PROJECTS - WI-NC REGION\6280-00-30_STH 66_PORTAGE CO\500_CADD\501_C3D_2018\62800030\SHEETSPLAN\027002-DT.DWG LAYOUT NAME - 01	PLOT DATE : 7/15/2022 5:33 PM	PLOT BY : BOBBY JONES	PLOT NAME :	PLOT SCALE : 1 IN:100 FT	WISDOT/CADD SHEET 44
---	-------------------------------	-----------------------	-------------	--------------------------	----------------------

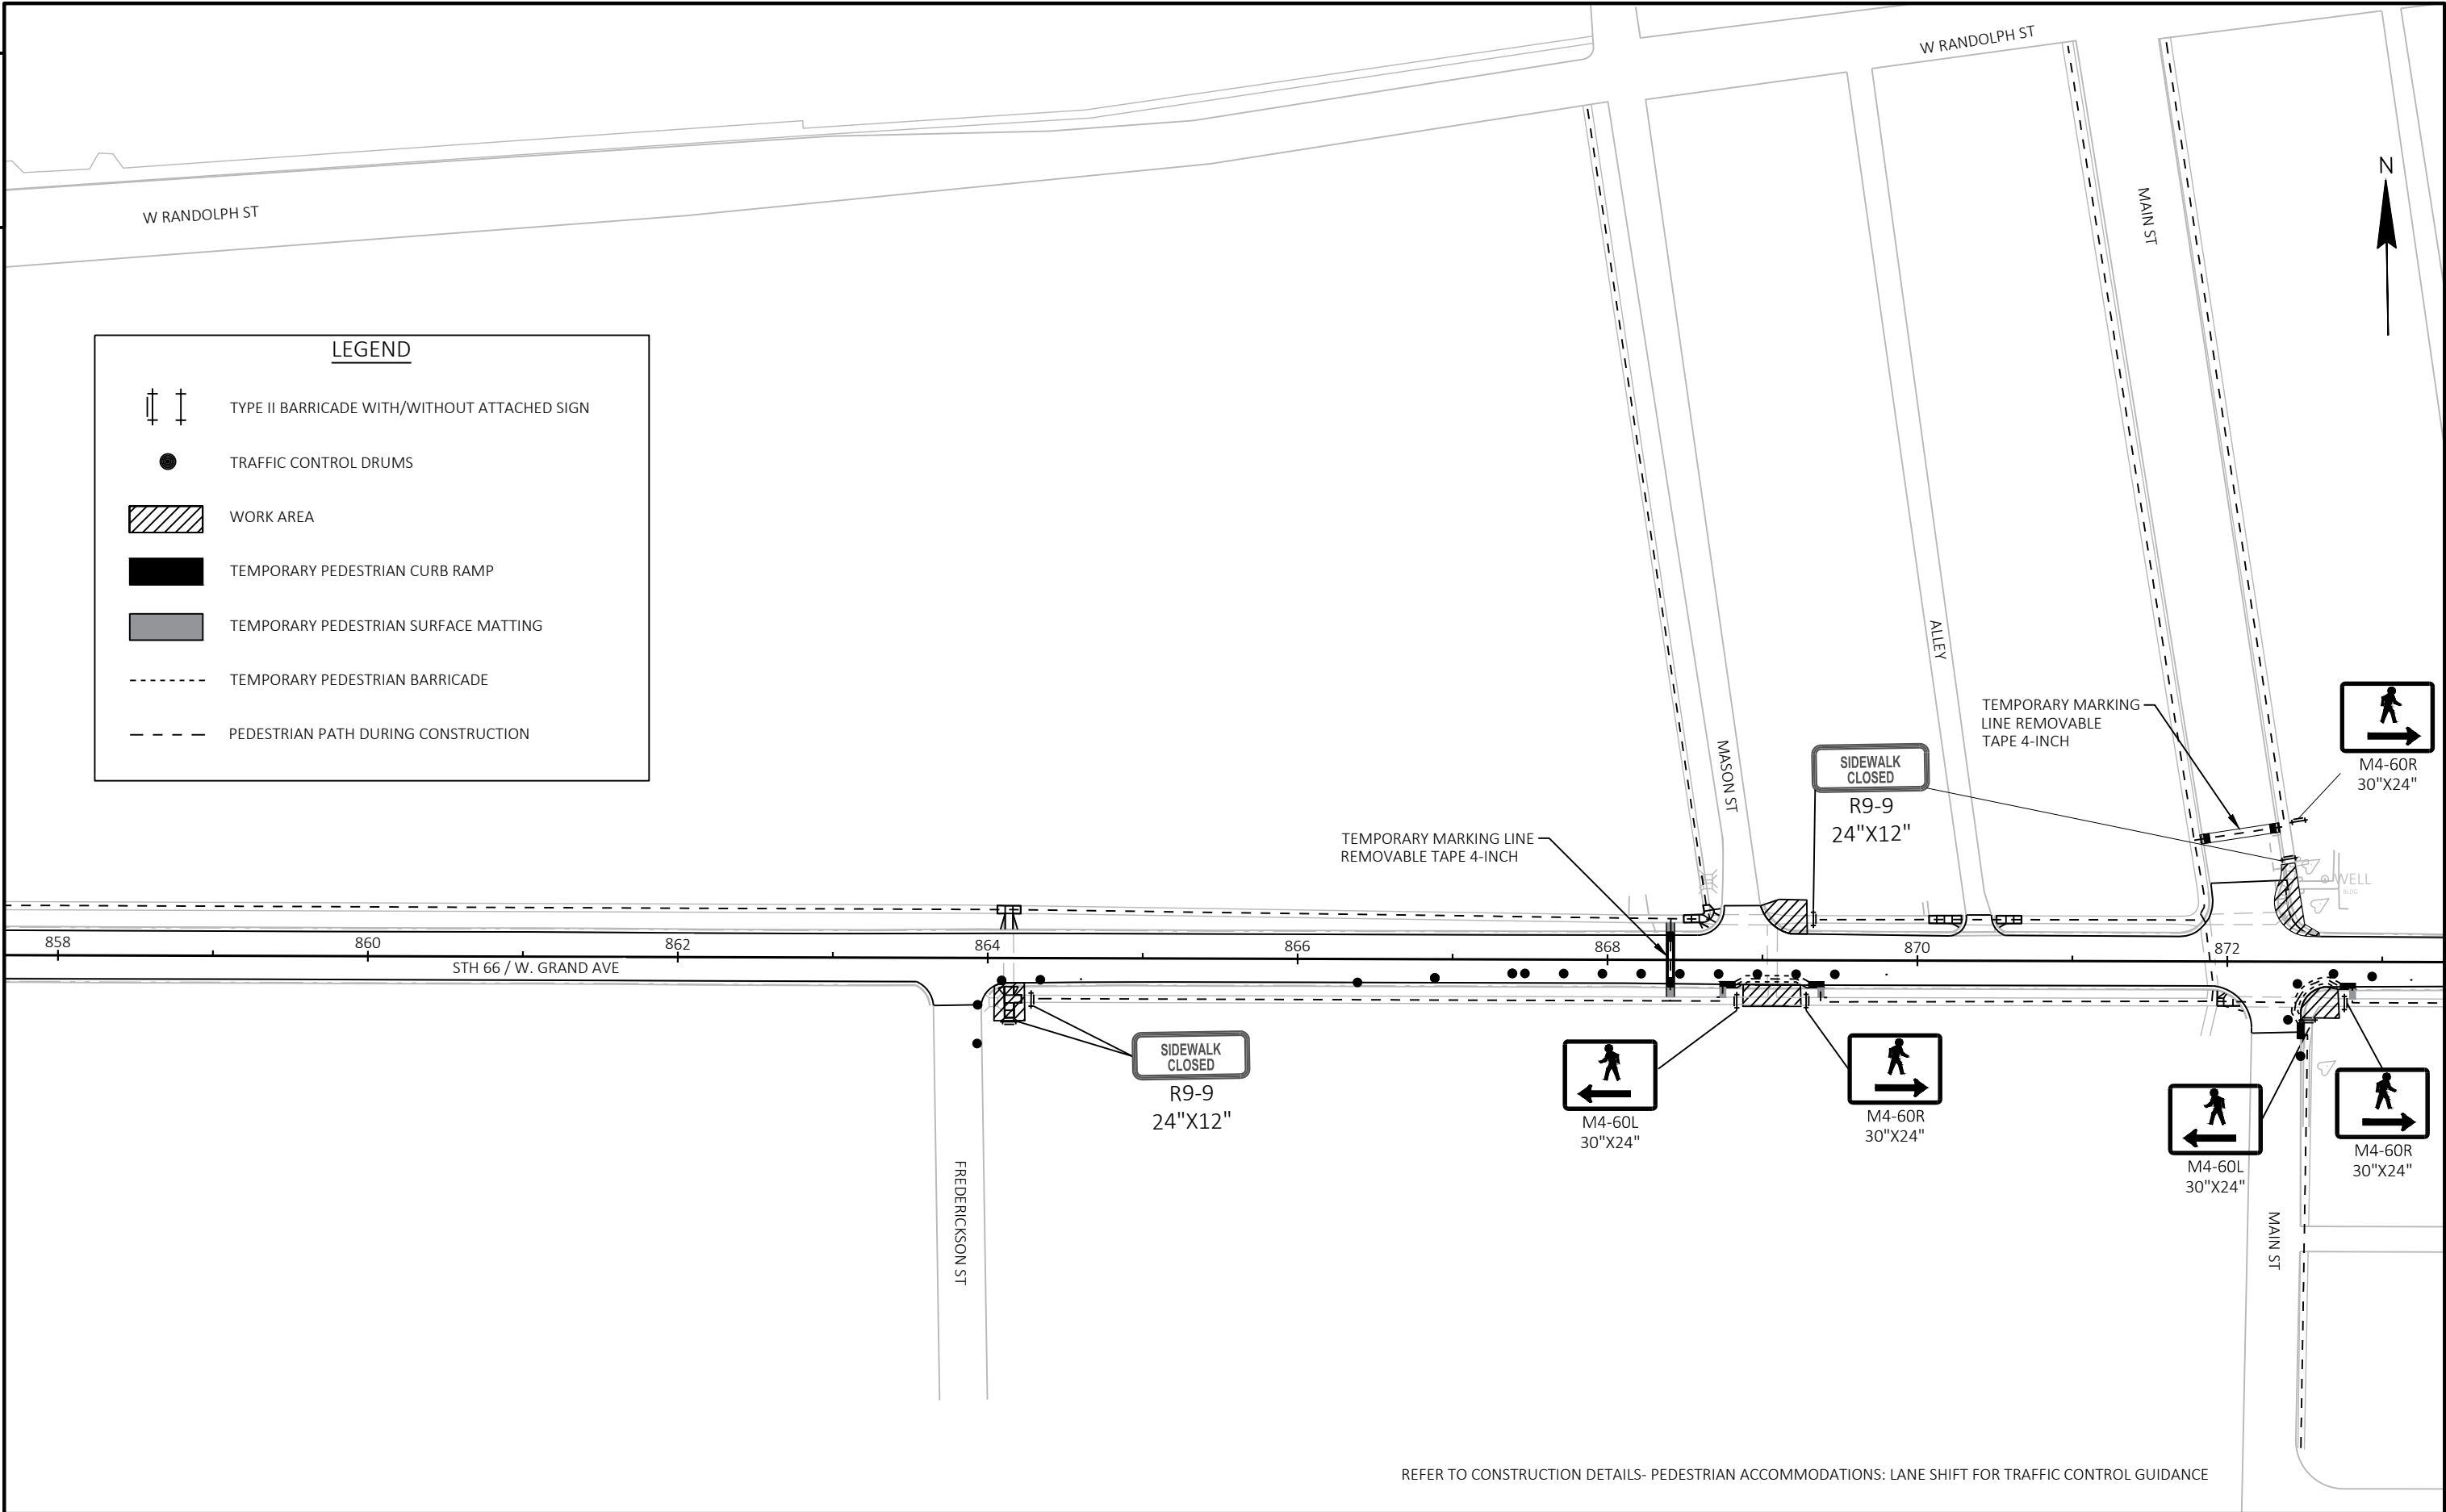

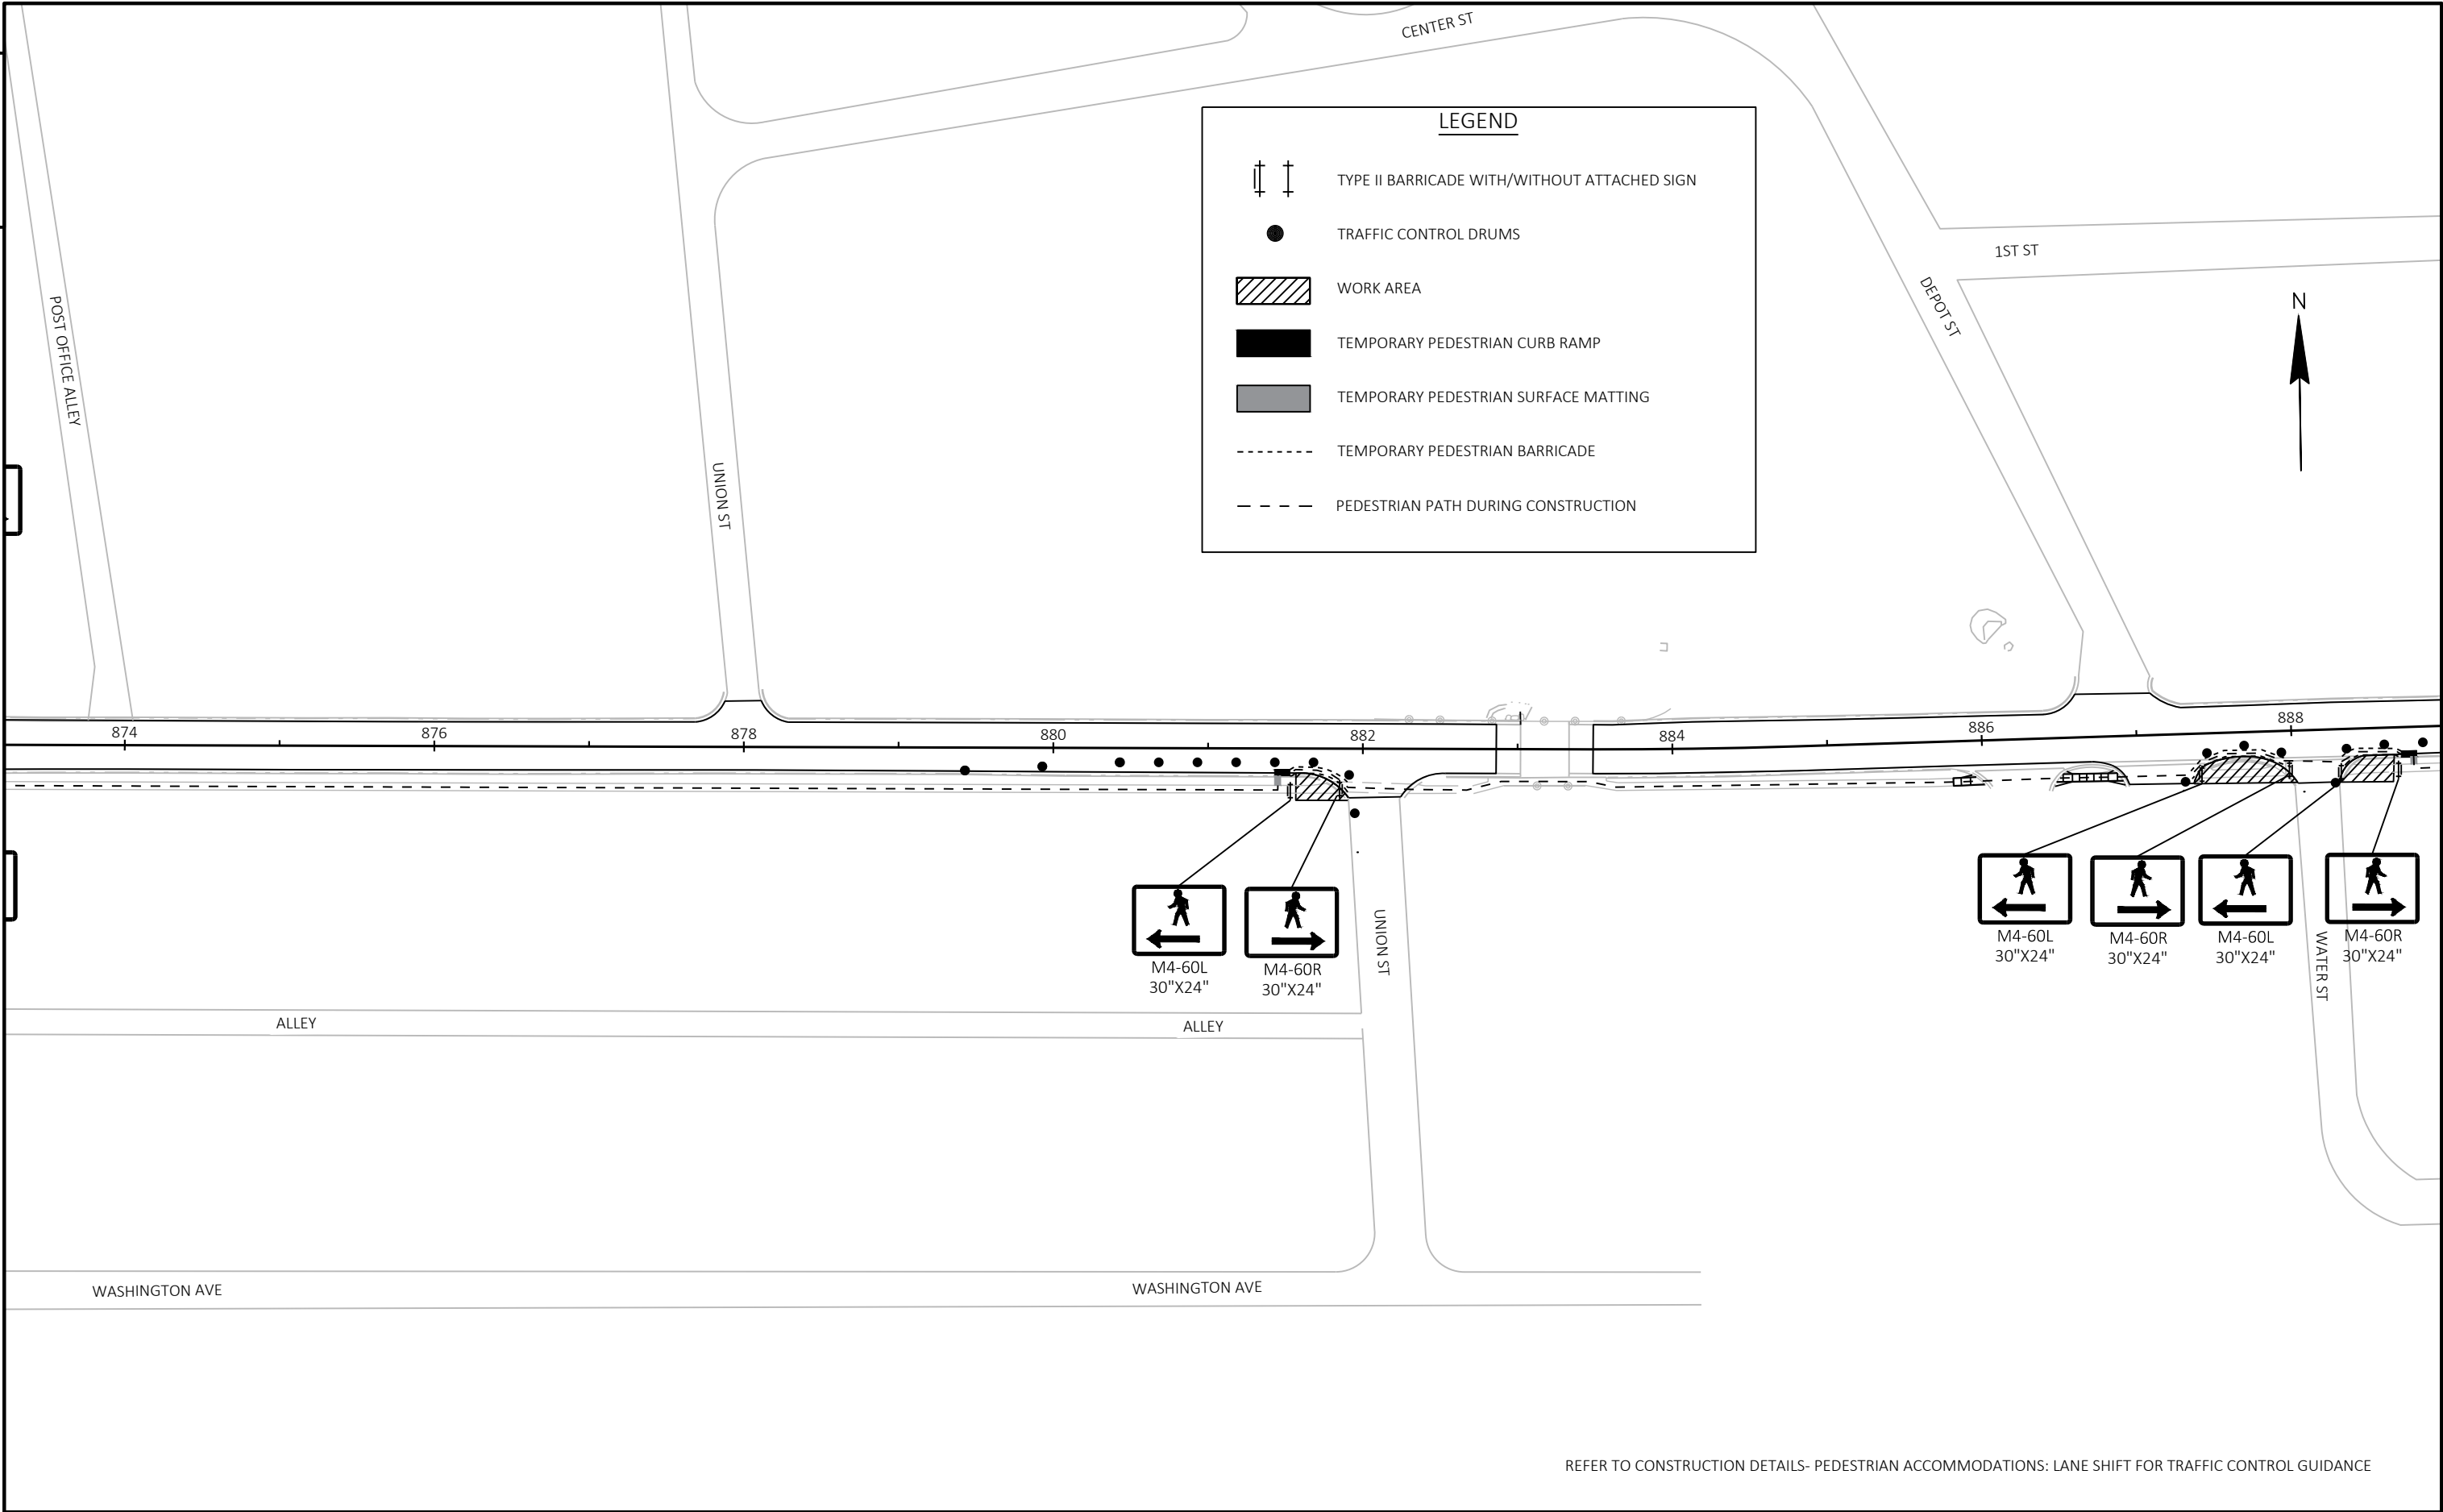

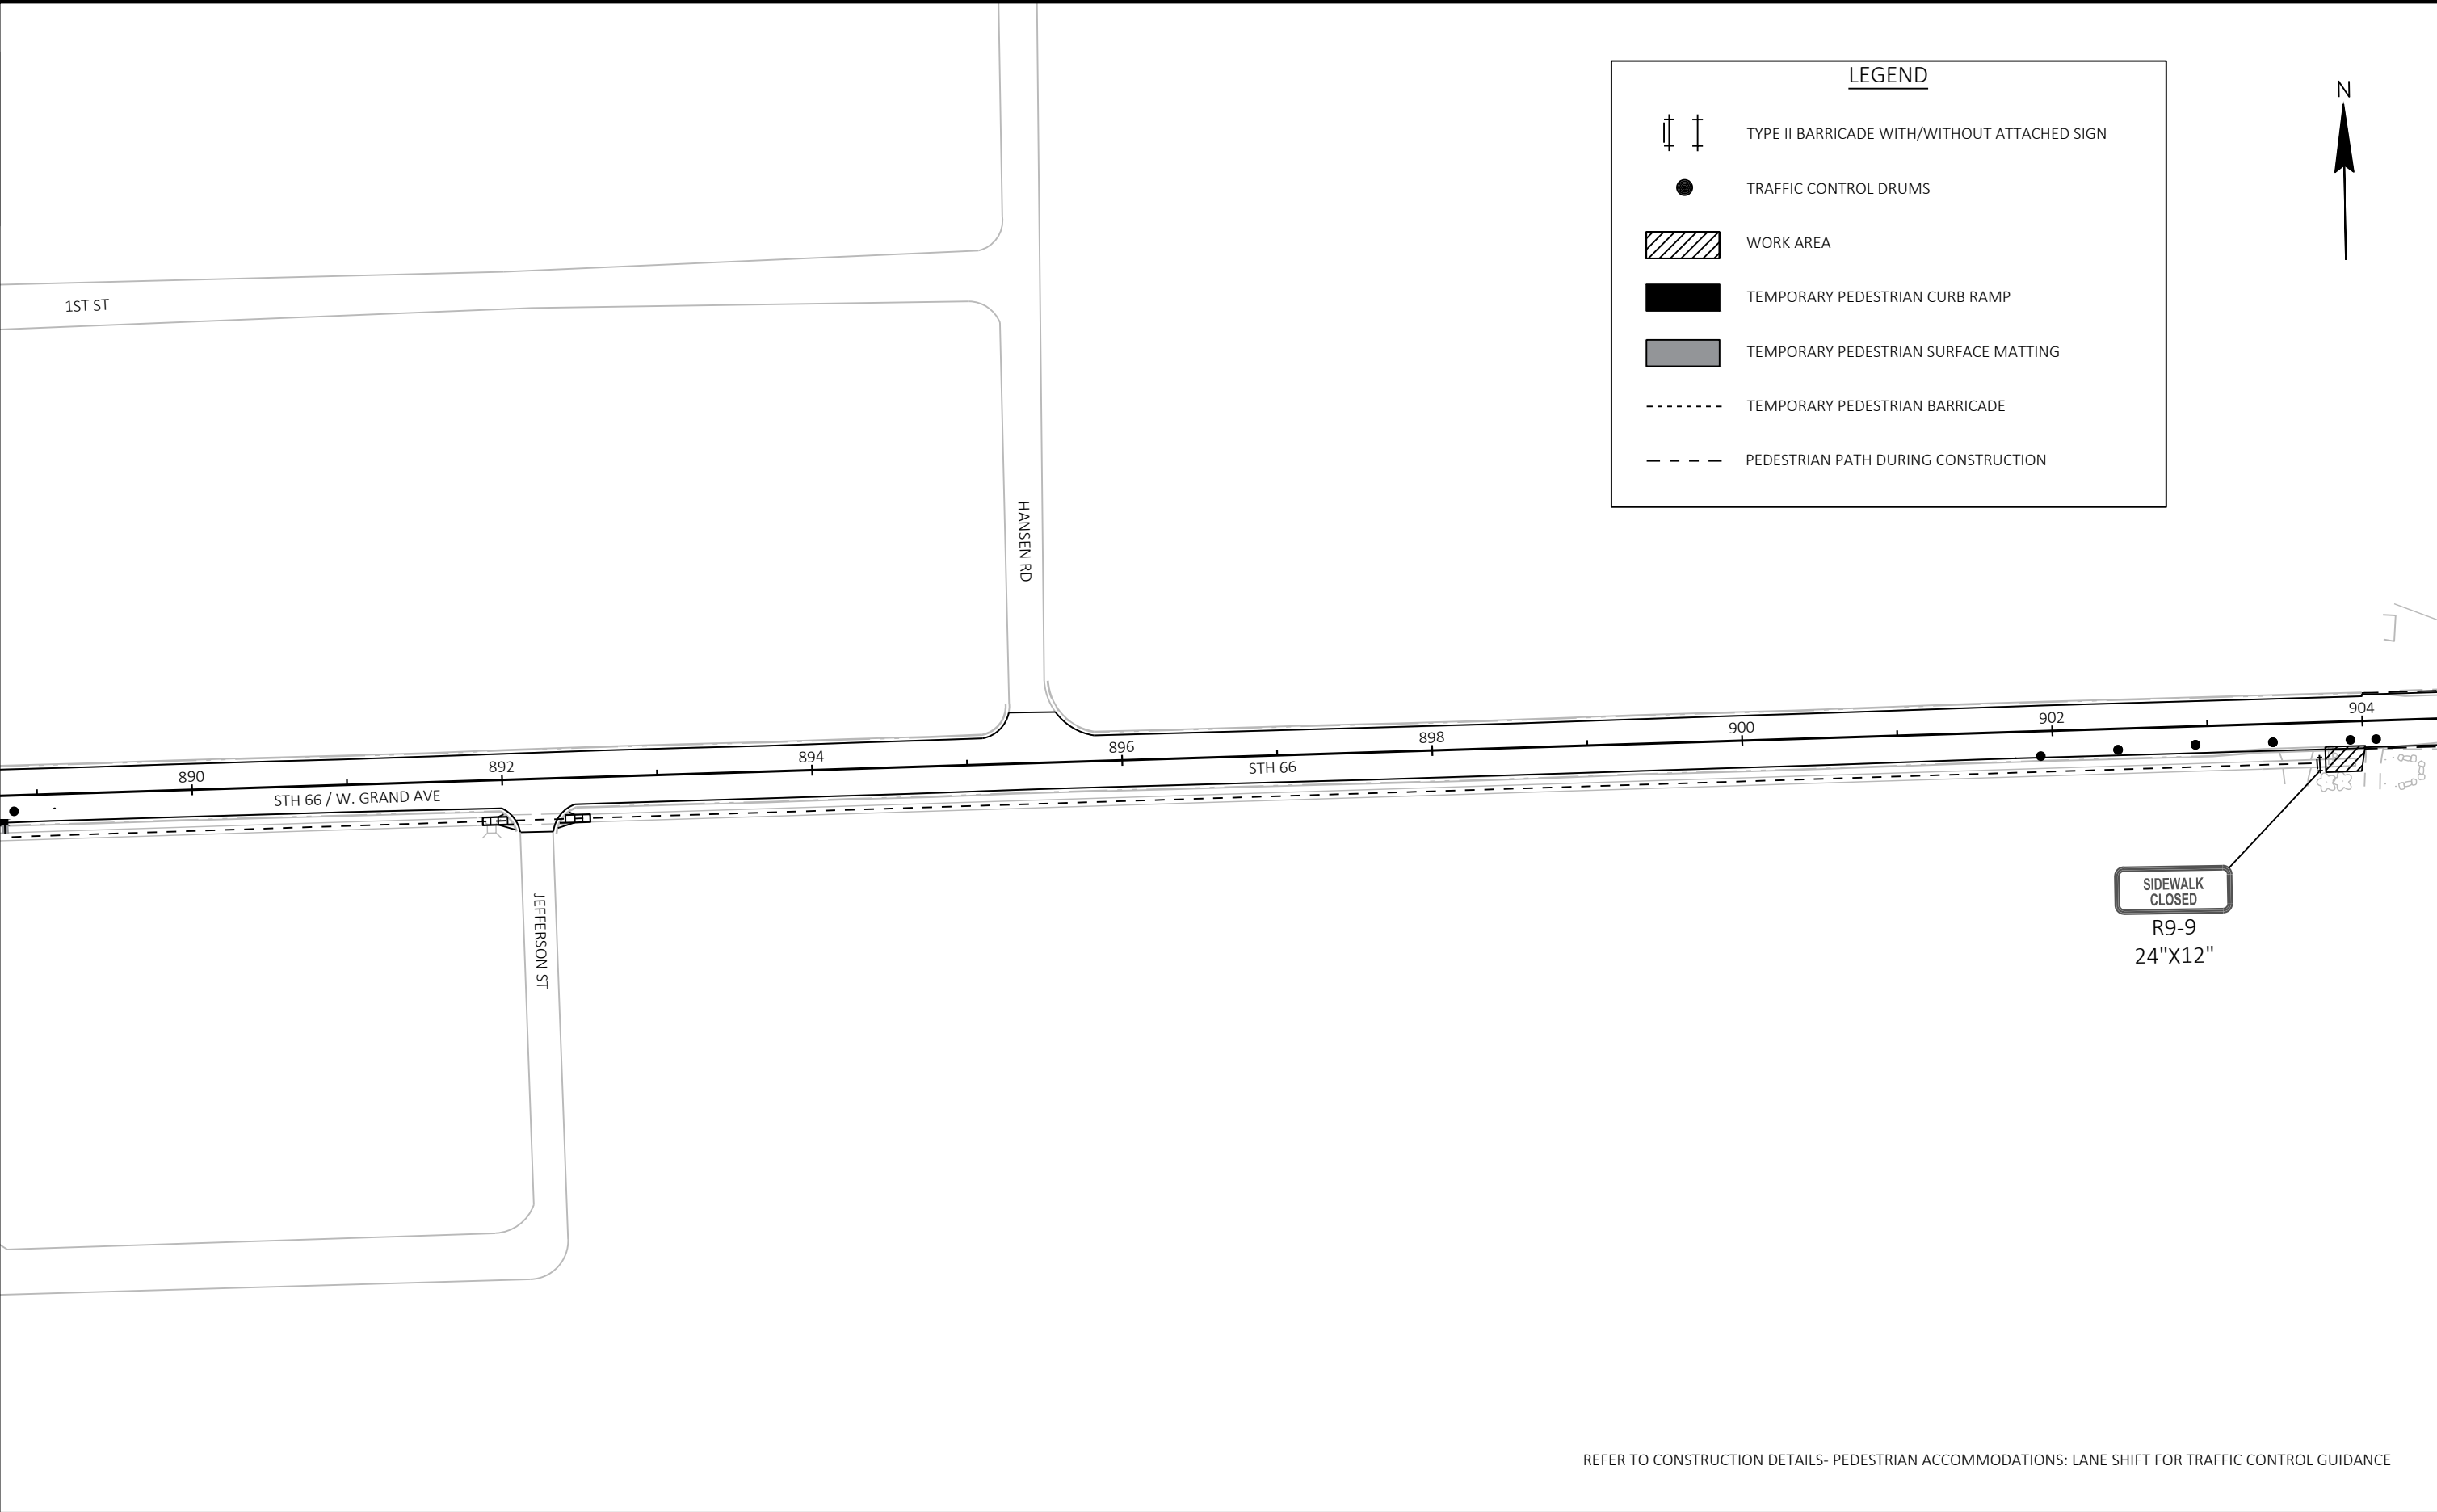

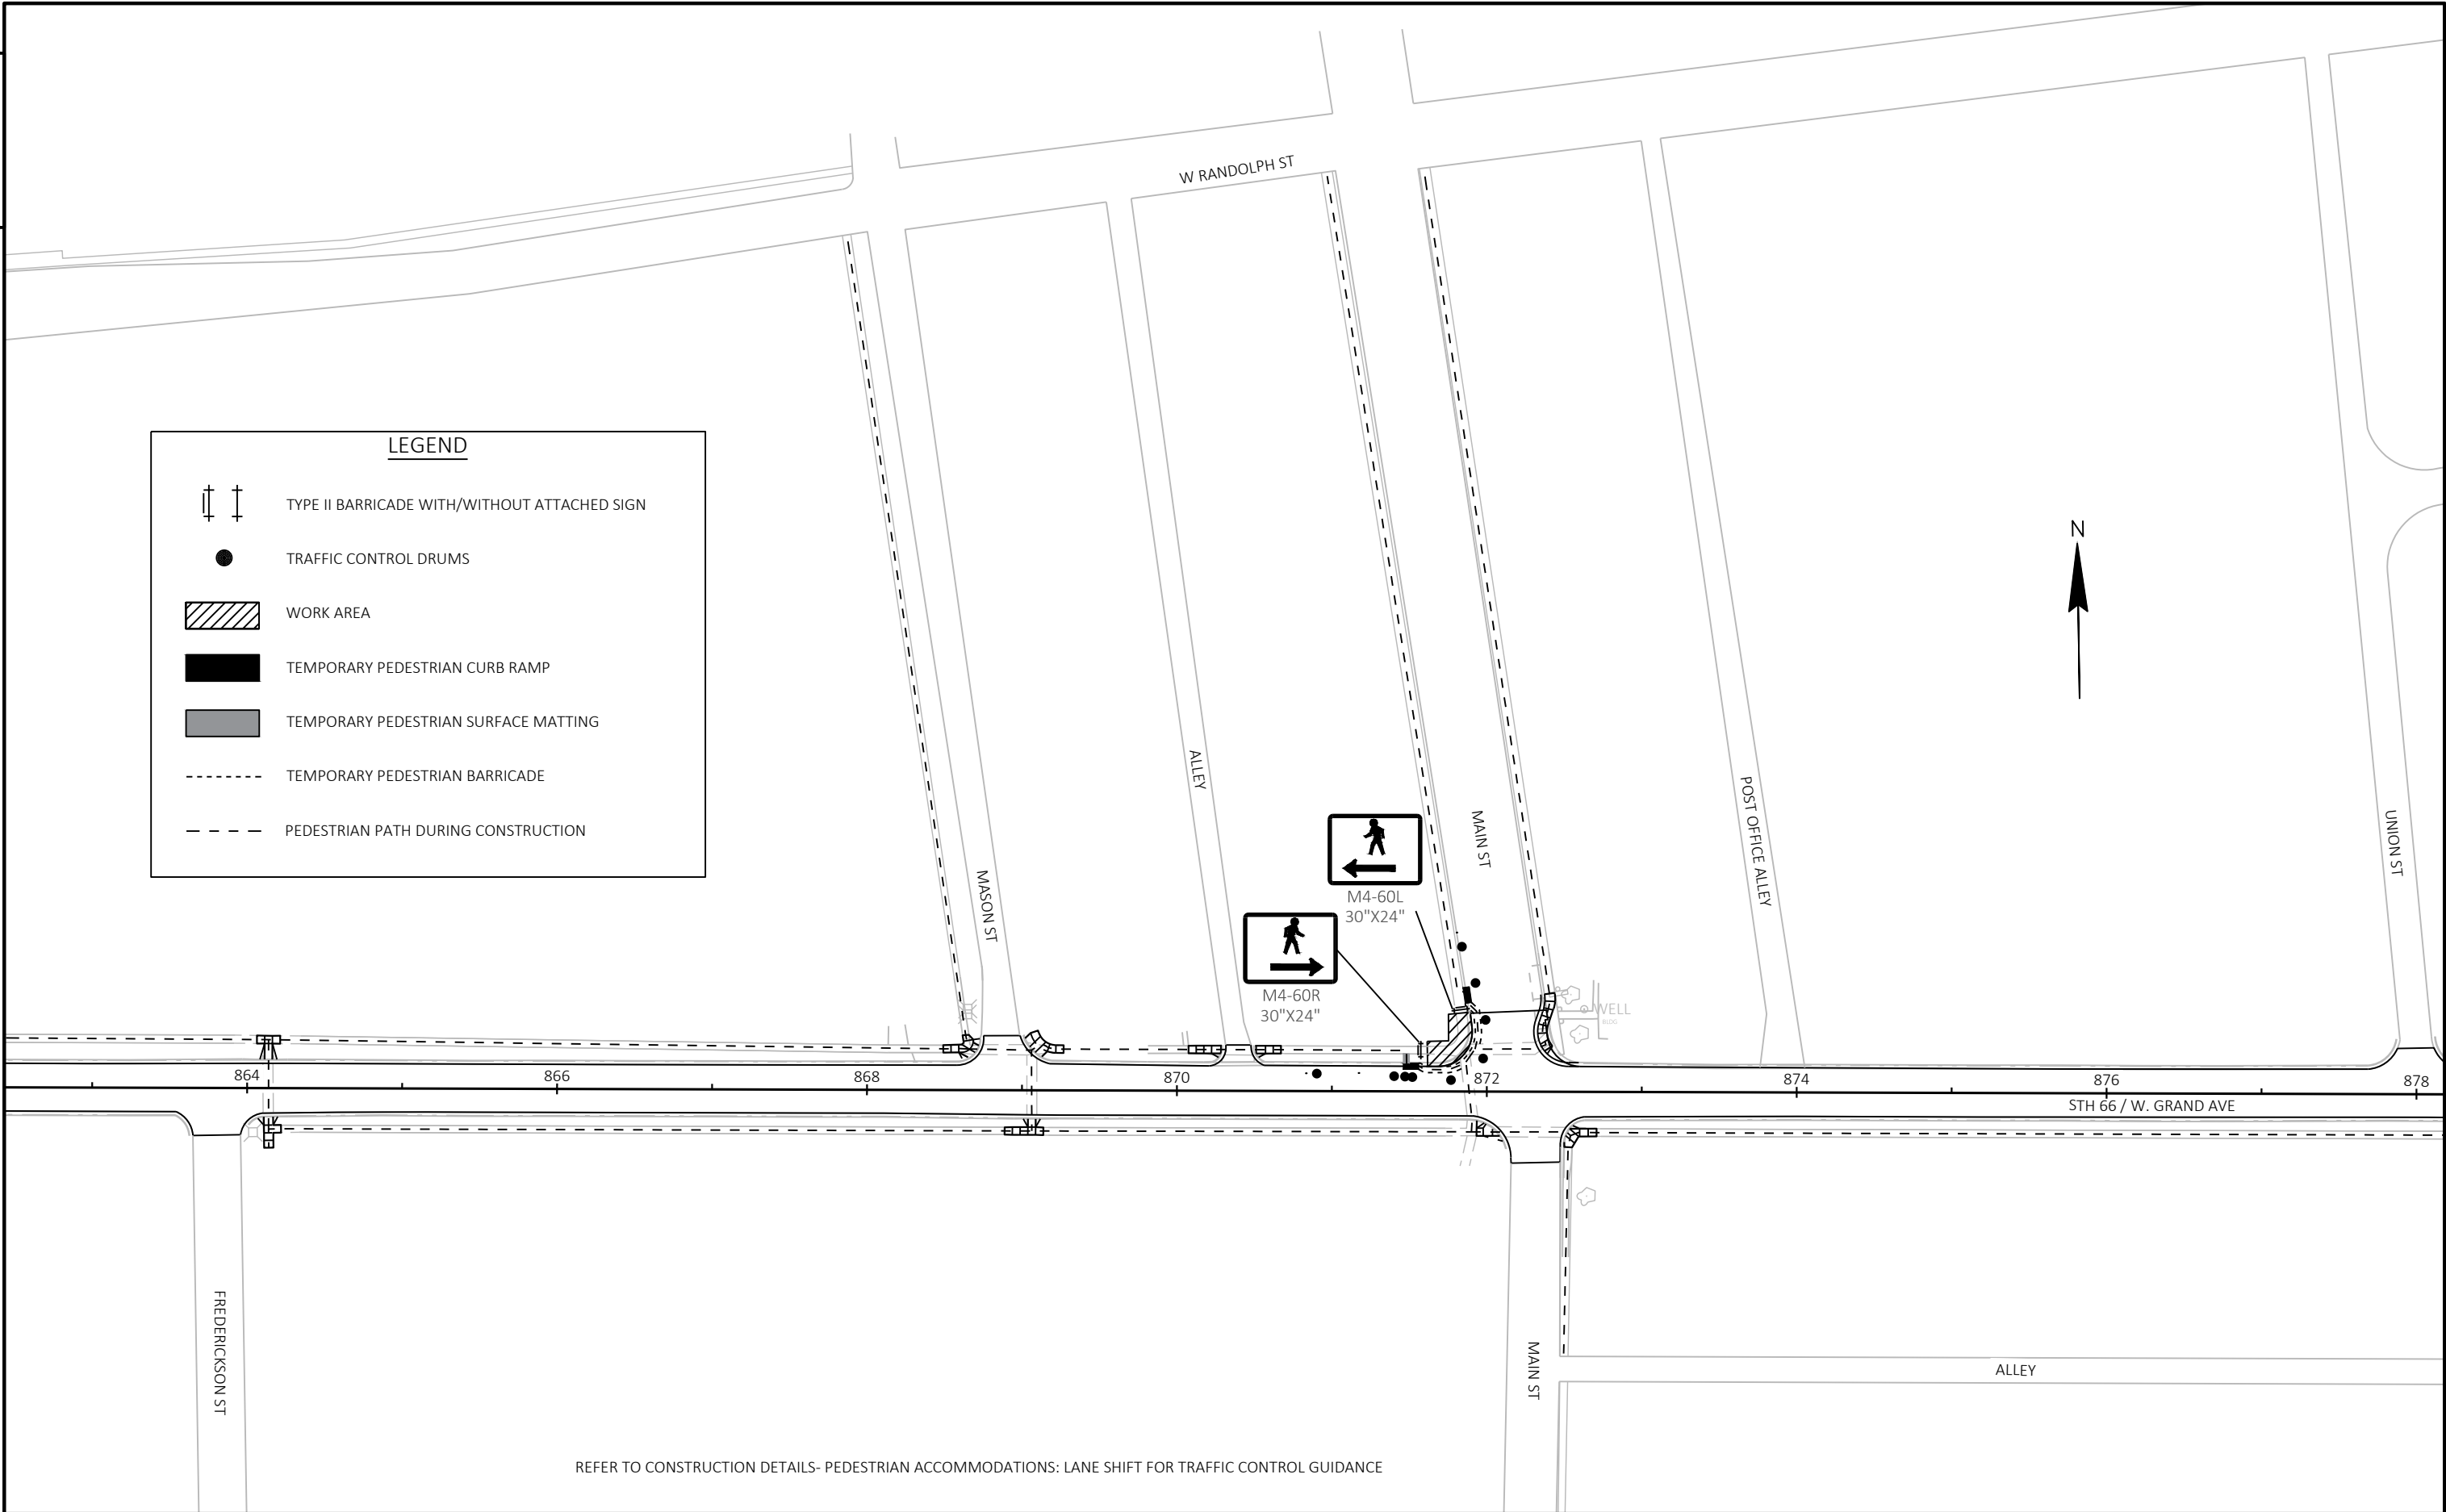

Estimate Of Quantities

6280-00-60

Line	Item	Item Description	Unit	Total	Qty
0002	201.0105	Clearing	STA	1.000	1.000
0004	201.0205	Grubbing	STA	1.000	1.000
0006	203.0100	Removing Small Pipe Culverts	EACH	1.000	1.000
0008	204.0110	Removing Asphaltic Surface	SY	210.000	210.000
0010	204.0115	Removing Asphaltic Surface Butt Joints	SY	1,402.000	1,402.000
0012	204.0120	Removing Asphaltic Surface Milling	SY	206,200.000	206,200.000
0014	204.0150	Removing Curb & Gutter	LF	463.000	463.000
0016	204.0155	Removing Concrete Sidewalk	SY	380.000	380.000
0018	204.0165	Removing Guardrail	LF	432.000	432.000
0020	204.0190	Removing Surface Drains	EACH	1.000	1.000
0022	204.9060.S	Removing (item description) 01. Endwalls	EACH	1.000	1.000
0024	205.0100	Excavation Common	CY	1,843.000	1,843.000
0026	208.1500.S	Temporary Lane Shift During Culvert Work	EACH	4.000	4.000
0028	211.0400	Prepare Foundation for Asphaltic Shoulders	STA	62.000	62.000
0030	213.0100	Finishing Roadway (project) 01. 6280-00-60	EACH	1.000	1.000
0032	305.0110	Base Aggregate Dense 3/4-Inch	TON	3,561.000	3,561.000
0034	305.0120	Base Aggregate Dense 1 1/4-Inch	TON	1,945.000	1,945.000
0036	305.0504.S	Hauling Excess Shoulder Material	CY	250.000	250.000
0038	455.0605	Tack Coat	GAL	14,540.000	14,540.000
0040	460.0105.S	HMA Percent Within Limits (PWL) Test Strip Volumetrics	EACH	1.000	1.000
0042	460.0110.S	HMA Percent Within Limits (PWL) Test Strip Density	EACH	1.000	1.000
0044	460.2005	Incentive Density PWL HMA Pavement	DOL	12,440.000	12,440.000
0046	460.2007	Incentive Density HMA Pavement Longitudinal Joints	DOL	22,210.000	22,210.000
0048	460.2010	Incentive Air Voids HMA Pavement	DOL	17,450.000	17,450.000
0050	460.6225	HMA Pavement 5 MT 58-28 S	TON	17,450.000	17,450.000
0052	465.0105	Asphaltic Surface	TON	379.000	379.000
0054	465.0110	Asphaltic Surface Patching	TON	50.000	50.000
0056	465.0315	Asphaltic Flumes	SY	25.000	25.000
0058	465.0475	Asphalt Centerline Rumble Strips 2-Lane Rural	LF	41,910.000	41,910.000
0060	504.0900	Concrete Masonry Endwalls	CY	12.000	12.000
0062	520.1024	Apron Endwalls for Culvert Pipe 24-Inch	EACH	2.000	2.000
0064	520.3324	Culvert Pipe Class III-A 24-Inch	LF	56.000	56.000
0066	520.8000	Concrete Collars for Pipe	EACH	1.000	1.000
0068	522.0130	Culvert Pipe Reinforced Concrete Class III 30-Inch	LF	8.000	8.000
0070	522.1030	Apron Endwalls for Culvert Pipe Reinforced Concrete 30-Inch	EACH	1.000	1.000
0072	522.1500	Pipe Cattle Pass Reinforced Concrete	LF	68.000	68.000
0074	601.0411	Concrete Curb & Gutter 30-Inch Type D	LF	543.000	543.000
0076	601.0557	Concrete Curb & Gutter 6-Inch Sloped 36-Inch Type D	LF	30.000	30.000
0078	602.0405	Concrete Sidewalk 4-Inch	SF	3,311.000	3,311.000
0080	602.0505	Curb Ramp Detectable Warning Field Yellow	SF	210.000	210.000
0082	602.0605	Curb Ramp Detectable Warning Field Radial Yellow	SF	65.000	65.000
0084	614.2300	MGS Guardrail 3	LF	450.000	450.000
0086	614.2340	MGS Guardrail 3 L	LF	225.000	225.000
0088	614.2610	MGS Guardrail Terminal EAT	EACH	4.000	4.000
0090	618.0100	Maintenance And Repair of Haul Roads (project) 01. 6280-00-60	EACH	1.000	1.000
0092	619.1000	Mobilization	EACH	1.000	1.000
0094	625.0100	Topsoil	SY	3,292.000	3,292.000
0096	627.0200	Mulching	SY	1,810.000	1,810.000
0098	628.1504	Silt Fence	LF	2,500.000	2,500.000

Estimate Of Quantities

6280-00-60

Line	Item	Item Description	Unit	Total	Qty
0100	628.1520	Silt Fence Maintenance	LF	2,500.000	2,500.000
0102	628.1905	Mobilizations Erosion Control	EACH	2.000	2.000
0104	628.1910	Mobilizations Emergency Erosion Control	EACH	2.000	2.000
0106	628.2008	Erosion Mat Urban Class I Type B	SY	1,482.000	1,482.000
0108	629.0210	Fertilizer Type B	CWT	2.400	2.400
0110	630.0120	Seeding Mixture No. 20	LB	67.000	67.000
0112	630.0140	Seeding Mixture No. 40	LB	17.000	17.000
0114	630.0500	Seed Water	MGAL	89.000	89.000
0116	642.5001	Field Office Type B	EACH	1.000	1.000
0118	643.0300	Traffic Control Drums	DAY	4,918.000	4,918.000
0120	643.0410	Traffic Control Barricades Type II	DAY	546.000	546.000
0122	643.0705	Traffic Control Warning Lights Type A	DAY	546.000	546.000
0124	643.0900	Traffic Control Signs	DAY	4,416.000	4,416.000
0126	643.1000	Traffic Control Signs Fixed Message	SF	36.000	36.000
0128	643.3105	Temporary Marking Line Paint 4-Inch	LF	68,600.000	68,600.000
0130	643.3120	Temporary Marking Line Epoxy 4-Inch	LF	70,100.000	70,100.000
0132	643.3150	Temporary Marking Line Removable Tape 4-Inch	LF	4,800.000	4,800.000
0134	643.5000	Traffic Control	EACH	1.000	1.000
0136	644.1440	Temporary Pedestrian Surface Matting	SF	475.000	475.000
0138	644.1601	Temporary Pedestrian Curb Ramp	DAY	322.000	322.000
0140	644.1810	Temporary Pedestrian Barricade	LF	1,674.000	1,674.000
0142	646.1020	Marking Line Epoxy 4-Inch	LF	81,500.000	81,500.000
0144	646.1040	Marking Line Grooved Wet Ref Epoxy 4-Inch	LF	97,000.000	97,000.000
0146	646.3040	Marking Line Grooved Wet Ref Epoxy 8-Inch	LF	860.000	860.000
0148	646.4520	Marking Line Same Day Epoxy 4-Inch	LF	4,160.000	4,160.000
0150	646.6120	Marking Stop Line Epoxy 18-Inch	LF	423.000	423.000
0152	646.7420	Marking Crosswalk Epoxy Transverse Line 6-Inch	LF	781.000	781.000
0154	646.7520	Marking Crosswalk Epoxy Block Style 24-Inch	LF	48.000	48.000
0156	646.9000	Marking Removal Line 4-Inch	LF	1,642.000	1,642.000
0158	648.0100	Locating No-Passing Zones	MI	10.520	10.520
0160	650.4500	Construction Staking Subgrade	LF	732.000	732.000
0162	650.5000	Construction Staking Base	LF	732.000	732.000
0164	650.5500	Construction Staking Curb Gutter and Curb & Gutter	LF	643.000	643.000
0166	650.6000	Construction Staking Pipe Culverts	EACH	2.000	2.000
0168	650.8000	Construction Staking Resurfacing Reference	LF	55,513.000	55,513.000
0170	650.9000	Construction Staking Curb Ramps	EACH	25.000	25.000
0172	650.9911	Construction Staking Supplemental Control (project) 01. 6280-00-60	EACH	1.000	1.000
0174	650.9920	Construction Staking Slope Stakes	LF	732.000	732.000
0176	690.0150	Sawing Asphalt	LF	768.000	768.000
0178	690.0250	Sawing Concrete	LF	256.000	256.000
0180	740.0440	Incentive IRI Ride	DOL	42,055.000	42,055.000
0182	ASP.1T0A	On-the-Job Training Apprentice at \$5.00/HR	HRS	2,000.000	2,000.000
0184	ASP.1T0G	On-the-Job Training Graduate at \$5.00/HR	HRS	1,260.000	1,260.000
0186	SPV.0030	Special 01. Fertilizer for Lawn Type Turf	CWT	0.100	0.100
0188	SPV.0060	Special 01. Marking line Epoxy Inlet	EACH	41.000	41.000
0190	SPV.0090	Special 01. Construction Staking Cattle Pass Ditch	LF	330.000	330.000
0192	SPV.0180	Special 01. Preparing Topsoil for Lawn Type Turf	SY	90.000	90.000

3

TOTAL 0010	1	1
204.0120		
REMOVING		

				ASPHALTIC SURFACE MILLING SY
CATEGORY	STATION	TO	STATION	
0010	418+00	-	882+76	173,100
0010	883+59	-	973+56	33,100
				206,200

CATEGORY	STATION	TO	STATION	LOCATION	CY
0010	CULVERT REPLACEMENTS			LT/RT	740
0010	843+12	-	903+90	SIDEWALK	65
TOTAL 0010					805

* ITEM SHOWN ELSEWHERE IN THE PLAN

			208.1500.S
			TEMPORARY LANE
			SHIFT DURING
			CULVERT WORK
CATEGORY	STATION	LOCATION	EACH
0010	960+36	ML	2
0010	969+62	ML	2
		TOTAL 0010	4

CATEGORY	STATION	TO	STATION	LOCATION	203.0100	204.0110	204.0150	204.0155	204.0165
					REMOVING SMALL PIPE CULVERTS FACH	REMOVING ASPHALTIC SURFACE SY	REMOVING CURB & GUTTER LF	REMOVING CONCRETE SIDEWALK SY	REMOVING GUARDRAIL LF
0010	449+97	-	450+00	RT	-	-	3	-	-
0010	467+71	-	468+01	RT	-	-	30	-	-
0010	692+75	-	694+95	RT	-	-	-	-	220
0010	692+78	-	694+90	LT	-	-	-	-	212
0010	CURB RAMPS			LT/RT	-	210	430	380	-
0010	960+36				1	-	-	-	-
TOTAL 0010					1	210	463	380	432

CATEGORY	STATION	TO	STATION	LOCATION	305.0110	305.0120	REMARKS
					BASE AGGREGATE DENSE 3/4-INCH TON	BASE AGGREGATE DENSE 1 1/4- INCH TON	
0010	417+90	-	773+55	ML	2,500	-	NEW SIDEWALK
0010	773+55	-	843+02	ML	500	-	
0010	904+00	-	935+00	ML	230	-	
0010	935+00	-	973+66	ML	300	-	
0010	BEAMGUARD			ML	-	1,110	
0010	843+12	-	903+90	LT/RT	-	125	
0010	959+84	-	960+88	ML	15	340	
0010	969+06	-	970+18	ML	16	370	
TOTAL 0010					3,561	1,945	

				TOTAL 0010	3,561	1,945
					211.0400	305.0504
					PREPARE	HAULING
					FOUNDATION	EXCESS
					FOR ASPHALTIC	SHOULDER
					SHOULDERS	MATERIAL
CATEGORY	STATION	TO	STATION	LOCATION	STA	CY
0010	904+00	-	935+00	LT/RT	62	250
				TOTAL 0010	62	250

CATEGORY	STATION	LOCATION	204.0190 REMOVING SURFACE DRAINS EACH	CATEGORY	STATION	LOCATION	204.9060.S.01 REMOVING (ITEM DESCRIPTION) (01. ENDWALLS) EACH
0010	460+60	LT	1	0010	805+64	LT	1
TOTAL 0010			1	TOTAL 0010			1

			204.0115 REMOVING ASPHALTIC SURFACE BUTT JOINT5 SY
CATEGORY	STATION	LOCATION	SY
0010	417+90	BEGIN PROJECT	40
0010	421+28	NORTH CTH J	36
0010	449+05	GRADER LN	34
0010	462+34	CHURCH ST	33
0010	466+24	CTH Z	36
0010	475+93	POLONIA RD	36
0010	483+39	CTH K	40
0010	500+42	STANLEY CONIFER RIDGE	27
0010	506+08	ROCKY RIDGE RD	34
0010	530+98	RUSTIC DR	42
0010	539+43	ERIN RD	45
0010	541+65	ADAM5 LN	42
0010	583+42	MERRYLAND DR	42
0010	583+61	MERRYLAND DR	42
0010	647+36	KRANSKI LAKE RD	27
0010	689+67	CTH CC	39
0010	725+66	WOODLAND RD	45
0010	773+56	CTH I	35
0010	829+55	ST ADALBERTS RD	35
0010	829+66	CTH I	45
0010	856+05	STATE ST	34
0010	863+80	FREDERICKSON ST	35
0010	868+87	MASON ST	27
0010	870+40	POST OFFICE ALLEY	19
0010	872+14	N MAIN ST	56
0010	872+30	S MAIN ST	36
0010	877+99	UNION ST	27
0010	882+08	UNION ST	38
0010	882+86	BRIDGE	36
0010	883+49	BRIDGE	36
0010	886+85	DEPOT ST	55
0010	888+16	WATER ST	30
0010	892+21	JEFFERSON ST	25
0010	895+42	HANSEN RD	35
0010	906+89	MARKS LN	24
0010	934+36	CTH A	43
0010	934+36	CTH A	46
0010	973+65	END PROJECT	45
TOTAL 0010			1,402

3

DIVISION	FROM/TO STATION	LOCATION	205.0100* COMMON EXCAVATION (1)	SALVAGED/UNUSABLE PAVEMENT MATERIAL (4)	AVAILABLE MATERIAL (5)	UNEXPANDED EILL	EXPANDED EILL (13)	MASS ORDNATE +/- (14)	WASTE	208.0100 BORROW	COMMENT
			CUT (2)				EACTOR 1.25				
DIVISION 1	690+18/697+50										
STH 66			555	0	555	179	224	331	331	0	
DIVISION 1 SUBTOTAL			555	0	555	179	224	331	331	0	
DIVISION 2											
CATTLE PASS	11+25/15+25		483	0	483	0	0	483	483	0	
DIVISION 2 SUBTOTAL			483	0	483	0	0	483	483	0	
GRAND TOTAL			1,038	0	1,038	179	224	814	814	0	
TOTAL COMMON EXC			1,038								

NOTES:

(1) COMMON EXCAVATION IS THE SUM OF THE CUT AND EBS EXCAVATION COLUMNS. ITEM NUMBER 205.0100

(2) SALVAGED/UNSUABLE PAVEMENT MATERIAL IS INCLUDED IN CUT.

(4) SALVAGED/UNUSABLE PAVEMENT MATERIAL

5) AVAILABLE MATERIAL = CUT - SALVAGED/UNUSUABLE PAVEMENT MATERIAL

(13) EXPANDED FILL FACTOR = 1.25

EXPANDED FILL = (UNEXPANDED FILL) * FILL FACTOR

(14) THE MASS ORDINATE + OR - QTY CALCULATED FOR THE DIVISION. PLUS QUANTITY INDICATES AN EXCESS OF MATERIAL WITHIN THE DIVISION. MINUS INDICATES A SHORTAGE OF MATERIAL WITHIN THE DIVISION.

*ITEM SHOWN ELSEWHERE IN PLAN

3

PWL MIXTURE USE TABLE								
THE FOLLOWING ACCEPTANCE CRITERIA ARE APPLICABLE TO THIS PROJECT								
LOCATION	STATION	MIXTURE USE	UNDERLYING SURFACE	BID ITEM	TONS	THICKNESS	QUALITY MANAGEMENT PROGRAM TO BE USED FOR	
							MIXTURE ACCEPTANCE	DENSITY ACCEPTANCE
12-FOOT DRIVING LANE	417+90 TO 973+65	UPPER LAYER	MILLED HMA SURFACE	5 MT 58-28 S	12,435	1.5-INCHES	INCENTIVE AIR VOIDS HMA PAVEMENT 460.2010	INCENTIVE DENSITY PWL HMA PAVEMENT 460.2005
PAVED SHOULDER AND INTERSECTIONS	417+90 TO 973+65	UPPER LAYER	MILLED HMA SURFACE	5 MT 58-28 S	5170	1.5-INCHES		ACCEPTANCE TESTING BY THE DEPARTMENT; NOT ELIGIBLE FOR INCENTIVE
VARIOUS		SHOULDER WIDENING LOWER LAYER	BASE AGGREGATE	ASPHALTIC SURFACE	155	2.0-INCHES	QMP AS PER SS 465	ACCEPTANCE BY ORDINARY COMPACTION
VARIOUS		CULVERT PATCHES	BASE AGGREGATE	ASPHALTIC SURFACE	220	5.5-INCHES		

3

CATEGORY	STATION	TO	STATION	455.0605 TACK COAT GAL	460.6225 HMA PAVEMENT 5 MT 58-28 S TON	465.0105 ASPHALTIC SURFACE TON	465.0110 ASPHALTIC SURFACE PATCHING TON	465.0315 ASPHALTIC FLUMES SY	REMARKS
0010	460+60	-		-	-	-	-	25	
0010	417+90	-	882+86	12,200	14,640	-	-	-	
0010	883+48	-	973+66	2,340	2,810	-	-	-	
0010	904+00	-	935+00	-	-	155	-	-	SHOULDER WIDENING LOWER LAYER
0010	CURB RAMPS	-		-	-	-	50	-	
0010	CULVERT REPLACEMENTS	-		-	-	224	-	-	
TOTAL 0010				14,540	17,450	379	50	25	

CATEGORY	STATION	TO	STATION	LOCATION	465.0475 ASPHALT CENTERLINE RUMBLE STRIPS 2- LANE RURAL LF
0010	417+90	-	843+00	ML	35,710
0010	904+00	-	974+00	ML	6,200
TOTAL 0010					41,910

CATEGORY	STATION	LOCATION	504.0900 CONCRETE MASONRY ENDWALLS CY	520.1024 APRON ENDWALLS FOR CULVERT PIPE 24- INCH EACH	520.3324 CULVERT PIPE CLASS III-A 24- INCH LF	520.8000 CONCRETE COLLARS FOR PIPE EACH	522.0130 CULVERT PIPE REINFORCED CONCRETE CLASS III 30- INCH LF	522.1030 APRON ENDWALLS FOR CULVERT PIPE REINFORCED CONCRETE 30- INCH EACH	522.1500 PIPE CATTLE PASS REINFORCED CONCRETE LF	650.6000 CONSTRUCTION STAKING PIPE CULVERTS EACH
0010	805+64	LT	-	-	-	1	8	1	-	-
0010	960+36	LT/RT	-	2	56	-	-	-	-	1
0010	969+62	LT/RT	-	-	-	-	-	-	-	1
TOTAL 0010			0	2	56	1	8	1	0	2
0020	969+62	LT/RT	12	-	-	-	-	-	68	-
TOTAL 0020			12	0	0	0	0	0	68	0
PROJECT TOTAL			12	2	56	1	8	1	68	2

*REQUIRED THICKNESS FOR STEEL CULVERTS = 0.064 INCH

CATEGORY	STATION	TO	STATION	LOCATION	601.0411 CONCRETE CURB & GUTTER 30- INCH TYPE D LF	601.0557 CONCRETE CURB & GUTTER 6-INCH SLOPED 36-INCH TYPE D LF
0010	449+20	-	450+00	RT	90	-
0010	467+71	-	468+01	RT	-	30
0010	-		843+12	LT	17	-
0010	-		852+76	LT	24	-
0010	-		855+80	LT	24	-
0010	-		856+26	LT	29	-
0010	-		864+14	LT	15	-
0010	-		864+14	RT	13	-
0010	-		868+74	LT	20	-
0010	-		869+06	LT	25	-
0010	-		869+06	RT	29	-
0010	-		870+31	LT	10	-
0010	-		871+89	LT	30	-
0010	-		872+08	RT	29	-
0010	-		872+46	LT	63	-
0010	-		872+50	RT	23	-
0010	-		881+85	RT	16	-
0010	-		886+91	RT	14	-
0010	-		888+40	RT	19	-
0010	-		892+07	RT	17	-
0010	-		892+36	RT	19	-
0010	-		903+90	RT	17	-
TOTAL 0010					543	30

3

			602.0405	602.0505	602.0605
			CONCRETE	CURB RAMP	CURB RAMP
			SIDEWALK 4-	DETECTABLE	DETECTABLE
			INCH	WARNING FIELD	WARNING FIELD
CATEGORY	STATION	LOCATION	SF	YELLOW	RADIAL YELLOW
0010	843+12	LT	101	10	-
0010	852+76	LT	102	10	-
0010	855+80	LT	190	-	17
0010	856+26	LT	157	10	-
0010	864+14	LT	127	10	-
0010	864+14	RT	145	10	-
0010	868+74	LT	166	10	-
0010	869+06	LT	195	10	-
0010	869+06	RT	151	10	-
0010	870+31	LT	106	10	-
0010	870+51	LT	82	10	-
0010	871+89	LT	241	10	-
0010	872+08	RT	94	10	-
0010	872+46	LT	228	10	-
0010	872+50	RT	144	10	-
0010	881+85	RT	116	-	17
0010	885+99	RT	88	-	15
0010	886+46	RT	197	10	-
0010	886+91	RT	-	10	-
0010	887+41	RT	257	10	-
0010	887+93	RT	-	-	16
0010	888+40	RT	141	10	-
0010	892+07	RT	91	10	-
0010	892+36	RT	91	10	-
0010	903+90	RT	101	10	-
TOTAL 0010			3,311	210	65

					614.2300	614.2340	614.2610			
					MGS	MGS	MGS			
					GUARDRAIL 3	GUARDRAIL	GUARDRAIL			
					LF	3 L	TERMINAL EAT			
CATEGORY	STATION	TO	STATION	LOCATION			EACH			
0010	691+65	-	696+02	LT	225	113	2			
0010	691+66	-	696+04	RT	225	113	2			
TOTAL 0010					450	225	4			

					625.0100	627.0200	628.2008	629.0210	630.0120	630.0140	630.0500	SPV.0030.01	SPV.0180.01
					TOPSOIL	MULCHING	EROSION MAT					FERTILIZER	SPECIAL (01.
					SY	SY	URBAN CLASS I					FOR LAWN	PREPARING
							TYPE B	FERTILIZER TYPE B	SEEDING MIXTURE	SEEDING MIXTURE	SEED WATER	TYPE TURF)	TOPSOIL FOR
CATEGORY	LOCATION						SY	CWT	NO. 20	NO. 40	MGAL	CWT	LAWN TYPE
0010	BEAMGUARD				1,380	-	1,380	0.9	38	-	40	-	-
0010	SIDEWALKS				90	-	90	-	-	2	4	0.1	90
0010	FLUMES				10	10	-	0.1	1	-	2	-	-
0010	CULVERTS				12	-	12	0.1	1	-	2	-	-
0010	DITCH GRADING				980	980	-	0.7	27	-	22	-	-
0010	DITCH GRADING				820	820	-	0.6	-	15	19	-	-
TOTAL 0010					3,292	1,810	1,482	2.4	67	17	89	0.1	90

			*		*								
			643.0300	643.0410	643.0705	643.0900	643.3150	644.1440	644.1601	644.1810	646.9000		
			TRAFFIC	TRAFFIC	TRAFFIC	TRAFFIC	TEMPORARY	TEMPORARY	TEMPORARY	TEMPORARY	MARKING		
			CONTROL	CONTROL	CONTROL	CONTROL	MARKING LINE	PEDESTRIAN	PEDESTRIAN	PEDESTRIAN	REMOVAL LINE 4-		
			DRUMS	BARRICADES	WARNING	SIGNS	REMOVABLE	SURFACE	CURB RAMP	BARRICADE	INCH		
CATEGORY	STATION	LOCATION	DAY	TYPE II	LIGHTS TYPE A	DAY	TAPE 4-INCH	MATTING	DAY	LF	LF		
0010	843+12	LT	84	14	14	14	0	0	0	0	0		
0010	852+77	LT	126	28	28	28	400	50	28	139	63		
0010	STATE ST	LT/RT	196	70	70	70	400	50	28	193	75		
0010	FREDERICKSON ST	LT/RT	224	56	56	56	600	50	28	56	263		
0010	MASON ST	LT/RT	210	70	70	70	800	100	56	131	263		
0010	ALLEY	LT	112	28	28	28	400	50	28	101	263		
0010	MAIN ST	LT/RT	280	98	98	98	800	50	84	371	263		
0010	UNION ST	RT	140	28	28	28	400	25	14	82	263		
0010	GAS STATION ENTRANCE	RT	182	56	56	56	400	25	14	167	63		
0010	DEPOT ST	RT	0	0	0	0	0	0	0	176	0		
0010	WATER ST	RT	112	56	56	56	400	25	14	147	63		
0010	JEEEERSON ST	RT	168	28	28	28	200	50	28	110	63		
0010	END OE PROJECT	RT	84	14	14	14	0	0	0	0	0		
TOTAL 0010			1,918	546	546	546	4,800	475	322	1,674	1,642		

*ITEM SHOWN ELSEWHERE IN THE PLAN

		628.1504	628.1520
		SILT FENCE	SILT FENCE
		LF	MAINTENANCE
CATEGORY	LOCATION		LF
0010	BEAMGUARD	1,650	1,650
0010	LANE SHIFT	500	500
0010	CULVERT EXTENSION	60	60
0010	STA 969+62 CULVERT	290	290
TOTAL 0010		2,500	2,500

		643.0300	643.0900	643.1000
		TRAFFIC	TRAFFIC CONTROL	TRAFFIC CONTROL
		CONTROL	SIGNS	SIGNS FIXED
		DRUMS	DAY	MESSAGE
CATEGORY	LOCATION	DAY		SF
0010	ML	3,000	3,870	36
TOTAL 0010		3,000	3,870	36

3

CATEGORY	STATION	TO	STATION	LOCATION	LF	LF	LF
0010	421+02	-	421+28	LT	29	-	-
0010	466+24	-	466+51	RT	31	-	-
0010	483+47	-	483+78	RT	35	-	-
0010	689+40	-	689+60	LT	31	-	-
0010	773+56	-	773+93	RT	38	-	-
0010	829+35	-	829+66	LT	34	-	-
0010	855+89	-	856+07	LT	18	-	-
0010	863+80	-	863+98	RT	18	-	-
0010	868+75	-	868+87	LT	12	-	-
0010	870+31	-	870+39	LT	12	-	-
0010	871+90	-	872+14	LT	24	-	-
0010	872+32	-	872+47	RT	15	-	-
0010	877+84	-	877+99	LT	15	-	-
0010	882+08	-	882+23	RT	15	-	-
0010	888+16	-	888+30	RT	14	-	-
0010	892+21	-	892+32	RT	11	-	-
0010	895+23	-	895+43	LT	20	-	-
0010	906+89	-	907+03	RT	14	-	-
0010	935+01	-	935+30	RT	29	-	-
0010	870+31	-	870+39	LT	8	-	-
0010	855+83	-	856+25	LT	-	88	-
0010	864+11	-	864+17	ML	-	64	-
0010	868+74	-	869+03	LT	-	58	-
0010	869+04	-	869+10	ML	-	76	-
0010	870+31	-	870+48	LT	-	34	-
0010	871+85	-	871+91	ML	-	78	-
0010	871+88	-	872+33	LT	-	89	-
0010	872+10	-	872+49	RT	-	80	-
0010	881+85	-	882+28	RT	-	86	-
0010	887+98	-	888+33	RT	-	73	-
0010	892+08	-	892+35	RT	-	55	-
0010	852+73	-	852+79	ML	-	-	48

CATEGORY	STATION	TO	STATION	LOCATION	LF	LF	LF	LF	LF	LF	REMARKS
0010	417+90	-	973+66	ML	68,600	-	-	-	-	-	MILLED SURFACE, C/L
0010	417+90	-	973+66	ML	-	70,100	70,100	-	-	4,160	YELLOW CENTERLINE
0010	417+90	-	843+01	ML	-	-	-	83,200	860	-	WHITE EDGELINE/TURN LANE
0010	843+01	-	904+02	ML	-	-	11,400	-	-	-	WHITE EDGELINE
0010	904+02	-	973+66	ML	-	-	-	13,800	-	-	WHITE EDGELINE
TOTAL 0010					68,600	70,100	81,500	97,000	860	4,160	

CATEGORY	STATION	TO	STATION	LOCATION	LF	LF	LF	LF	EACH	LF	LF
0010	417+90	-	882+86	ML	-	-	-	46,496	-	-	-
0010	883+49	-	973+66	ML	-	-	-	9,017	-	-	-
0010	449+20	-	450+00	RT	-	-	90	-	-	-	-
0010	467+02	-	468+01	RT	-	-	100	-	-	-	-
0010	690+18	-	697+50	LT/RT	732	732	-	-	-	732	-
0010	843+12	-	903+90	LT/RT	-	-	453	-	25	-	-
0010	11+14	-	13+15	DITCH	-	-	-	-	-	-	201
0010	14+06	-	15+35	DITCH	-	-	-	-	-	-	129
TOTAL 0010					732	732	643	55,513	25	732	330

CATEGORY	STATION	TO	STATION	LOCATION	LF	REMARKS
0010		960+36		ML	60	CULVERT REPLACEMENT
0010		969+62		ML	60	CULVERT REPLACEMENT
0010	843+12	-	903+90	LT/RT	648	CURB RAMP LOCATIONS

CATEGORY	STATION	TO	STATION	LOCATION	LF	REMARKS
0010			450+00	RT	3	CURB AND GUTTER
0010			467+02	RT	3	CURB AND GUTTER
0010	843+12	-	903+90	LT/RT	250	CURB RAMP LOCATIONS
				TOTAL 0010	256	

CATEGORY	STATION	LOCATION	EACH
0010	845+58	LT/RT	2
0010	846+44	LT/RT	2
0010	849+50	LT/RT	2
0010	855+87	LT	1
0010	856+45	RT	1
0010	859+35	LT/RT	2
0010	860+48	LT/RT	2
0010	867+52	RT	1
0010	868+52	LT/RT	2
0010	870+87	LT/RT	2
0010	871+81	LT/RT	2
0010	874+67	LT/RT	2
0010	877+69	LT	1
0010	878+53	RT	1
0010	881+77	LT/RT	2
0010	882+39	LT/RT	2
0010	883+81	LT/RT	2
0010	885+00	LT/RT	2
0010	887+11	LT	1
0010	888+49	LT/RT	2
0010	895+16	LT/RT	3
0010	895+74	LT/RT	2
0010	898+52	LT/RT	2

CATEGORY	STATION	TO	STATION	LOCATION	MI
0010	417+90	-	973+66	ML	10.52
				TOTAL 0010	10.52

3


SECTION LINE QUARTER LINE SIXTEENTH LINE NEW REFERENCE LINE NEW R/W LINE EXISTING R/W OR HE LINE PROPERTY LINE LDT, TIE & OTHER MINOR LINES SLOPE INTERCEPT CORPORATE LIMITS UNDERGROUND FACILITY (COMMUNICATIONS, ELECTRIC, ETC.) NEW R/W (FEE OR HE) [HATCHING VARIES BY OWNER] TEMPORARY LIMITED EASEMENT AREA EASEMENT AREA (PERMANENT LIMITED OR RESTRICTED DEVELOPMENT) TRANSMISSION STRUCTURES BUILDING TO BE REMOVED BRIDGE	SECTION CORNER SYMBOL SECTION CORNER MONUMENT GEODETTIC SURVEY MONUMENT SIXTEENTH CORNER MONUMENT SIGN ELECTRIC POLE TELEPHONE POLE PEDESTAL (LABEL TYPE) (TV, TEL, ELEC., ETC.) ACCESS RESTRICTED BY ACQUISITION NO ACCESS (BY STATUTORY AUTHORITY) ACCESS RESTRICTED (BY PREVIOUS PROJECT OR CONTROL) NO ACCESS (NEW HIGHWAY) PARCEL NUMBER UTILITY NUMBER PARALLEL OFFSETS	R/W VOLUME (TO BE SET) NON-MONUMENTED R/W POINT FOUND IRON PIN (1-INCH UNLESS NOTED) OFF-PREMISE SIGN COMPENSABLE NON-COMPENSABLE
---	--	--

ACCESS RIGHTS	AR	POINT OF INTERSECTION	PI
ACRES	AC	PROPERTY LINE	PL
AHEAD	AH	RECORDED AS	(100')
ALUMINUM	ALUM	REEL / IMAGE	R/I
AND OTHERS	ET AL	REFERENCE LINE	R/L
BACK	BK	REMAINING	REM
BLOCK	BLK	RESTRICTIVE DEVELOPMENT	RDE
CENTERLINE	C/L	EASEMENT	
CERTIFIED SURVEY MAP	CSM	RIGHT	RT
CONCRETE	CONC	RIGHT OF WAY	R/W
COUNTY	CO	SECTION	SEC
COUNTY TRUNK HIGHWAY	CTH	SEPTIC VENT	SEP V
DISTANCE	DIST	SQUARE FEET	SF
CORNER	COR	STATE TRUNK HIGHWAY	STH
DOCUMENT NUMBER	DOC	STATION	STA
EASEMENT	EASE	TELEPHONE PEDESTAL	TP
EXISTING	EX	TEMPORARY LIMITED	TLE
GAS VALVE	GV	EASEMENT	
GRID NORTH	GN	TRANSPORTATION PROJECT	TPP
HIGHWAY EASEMENT	HE	PLAT	
IDENTIFICATION	ID	UNITED STATES HIGHWAY	USH
LAND CONTRACT	LC	VOLUME	V

NUMBER	NO	LONG CHORD	LCH
OUTLOT	OL	LONG CHORD BEARING	LCB
PAGE	P	RADIUS	R
POINT OF TANGENCY	PT	DEGREE OF CURVE	D
PERMANENT LIMITED EASEMENT	PLE	CENTRAL ANGLE	Δ /DELTA
		LENGTH OF CURVE	L
POINT OF BEGINNING	POB	TANGENT	T
POINT OF CURVATURE	PC	DIRECTION AHEAD	DA
POINT OF COMPOUND CURVE	PCC	DIRECTION BACK	DB

WATER	—W—
GAS	—G—
TELEPHONE	—T—
OVERHEAD	—OH—
TRANSMISSION LINES	
ELECTRIC	—E—
CABLE TELEVISION	—TV—
FIBER OPTIC	—FO—
SANITARY SEWER	—SAN—
STORM SEWER	—SS—

R-09-E ← → R-10-E

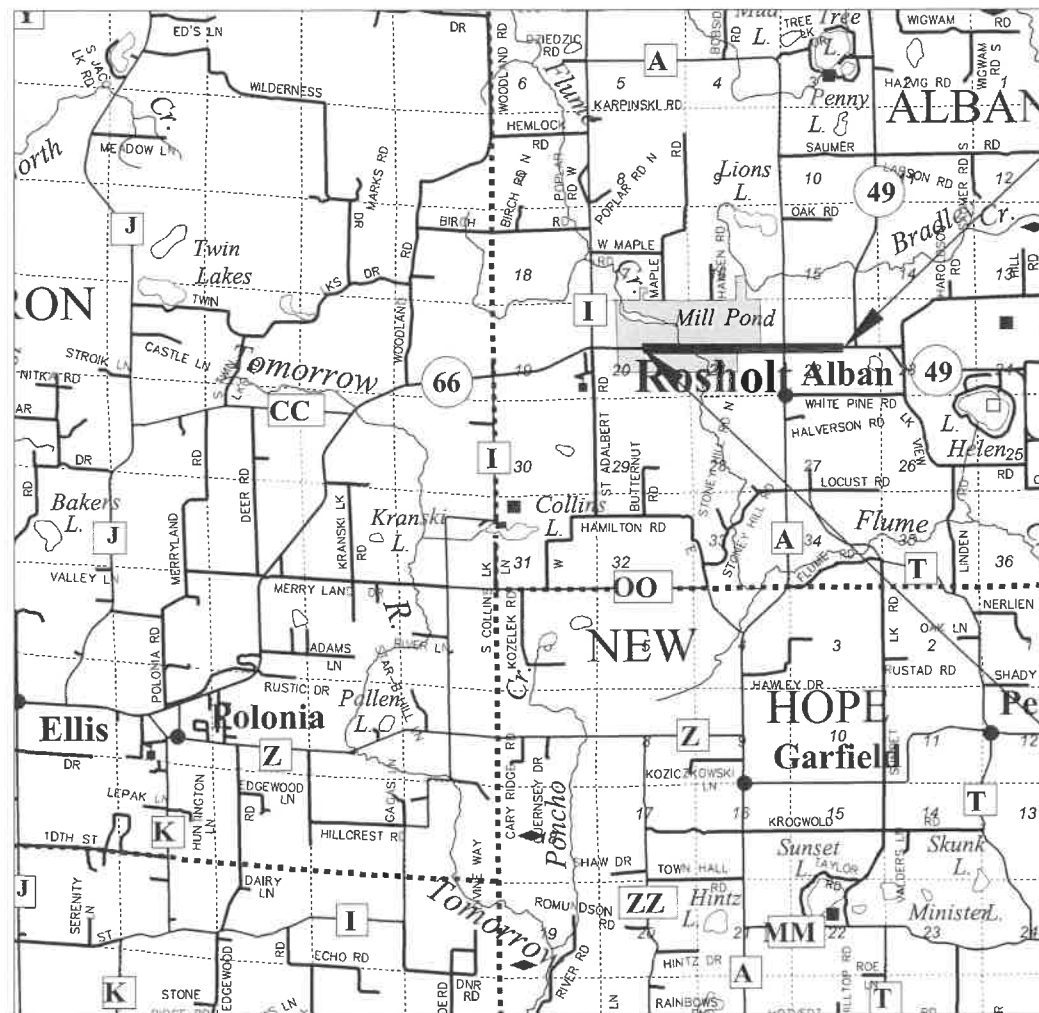

T-25-N

T-24-N

CORRE
ENGINEERING
MADISON | OCONOMOWOC | EAU CLAIRE | GREEN BAY | WITTENBERG



I, BRYON J. MOTSZKO, PROFESSIONAL LAND SURVEYOR, S-2B46,
HEREBY CERTIFY THAT I HAVE SURVEYED THE LAND DESCRIBED
HEREON AND THAT THE MAP HEREON IS A CORRECT REPRESENTATION
OF THAT SURVEY TO THE BEST OF MY KNOWLEDGE AND BELIEF.

DATE: 8/10/21 Beyon Masala
(Signature)

STATE OF WISCONSIN
DEPARTMENT OF TRANSPORTATION

APPROVED FOR THE DEPARTMENT

DATE: 8-10-21 Brent L Stella
(Signature)

POSITIONS SHOWN ON THIS PLAT ARE WISCONSIN COORDINATE REFERENCE SYSTEM COORDINATES (WISCRS), PORTAGE COUNTY, NAD83 (2011) IN US SURVEY FEET. VALUES SHOWN ARE GRID COORDINATES, GRID BEARINGS, AND GRID DISTANCES. GRID DISTANCES MAY BE USED AS GROUND DISTANCES.

ALL NEW RIGHT-OF-WAY MONUMENTS WILL BE TYPE 2 (TYPICALLY 3/4"X24" IRON REBARS) UNLESS OTHERWISE NOTED, AND WILL BE PLACED PRIOR TO THE COMPLETION OF THE PROJECT.

RIGHT-OF-WAY BOUNDARIES ARE DEFINED WITH COURSES OF THE PERIMETER OF THE HIGHWAY LANDS REFERENCED TO THE U.S. PUBLIC LAND SURVEY SYSTEM OR OTHER "SURVEYS" OF PUBLIC RECORD.

DIMENSIONS FOR THE NEW RIGHT-OF-WAY IS MEASURED ALONG AND PERPENDICULAR TO NEW REFERENCE LINES.

INFORMATION FOR THE BASIS OF EXISTING RIGHT-OF-WAY POINTS OF REFERENCE AND ACCESS CONTROL ARE LISTED ON DETAIL SHEETS.

A TEMPORARY LIMITED EASEMENT (TLE) IS A RIGHT FOR CONSTRUCTION PURPOSES, AS DEFINED HEREIN, INCLUDING THE RIGHT TO OPERATE NECESSARY EQUIPMENT THEREON, THE RIGHT OF INGRESS AND EGRESS, AS LONG AS REQUIRED FOR SUCH PUBLIC PURPOSE, INCLUDING THE RIGHT TO PRESERVE, PROTECT, REMOVE, OR PLANT THEREON ANY VEGETATION THAT THE HIGHWAY AUTHORITIES MAY DEEM DESIRABLE. ALL (TLEs) ON THIS PLAT EXPIRE AT THE COMPLETION OF THE CONSTRUCTION PROJECT FOR WHICH THIS INSTRUMENT IS GIVEN.

FILE NAME : C:\00\CORRE_INC\PROJECTS - DOCUMENTS\WI - NC REGION\628D-DD-3D_STH 66_PORTAGE CO\5DD_CADD\501_C3D_2018\628D0D3D\SHEETSPLAN\04D1D1-RP.DWG
LAYOUT NAME - 04D101-TI

PLOT DATE : 8/3/2021 11:47 AM

PLOT BY : BOBBY JONES

PLOT NAME :

PLOT SCALE : 1 IN:2 MI

WISDOT/CADDS SHEET 50


SCHEDULE OF LANDS & INTERESTS REQUIRED

OWNERS NAMES ARE SHOWN FOR REFERENCE ONLY AND ARE SUBJECT TO CHANGE PRIOR TO THE TRANSFER OF LAND INTERESTS TO THE DEPARTMENT.


PARCEL NUMBER	SHEET NUMBER	OWNER	INTEREST REQUIRED	R/W ACRES REQUIRED			T.L.E.
				NEW (SF)	EXISTING (SF)	TOTAL (SF)	(SF)
1	4.04	ADAM J. SPARKS	TLE	----	----	----	125
2	4.05	JEREMY J. & JENNIFER R. LOSINSKI	TLE	----	----	----	49
3	4.05	NEIL KOSOBUCKI	TLE	----	----	----	98
4	4.05	BUTTS & BONES BARBEQUE, LLC	TLE	----	----	----	64
5	4.05	BARRY L. & LINDA DIANE MYERS	TLE	----	----	----	35
6	4.06	MICHEAL D. & SHERI L. ZDROIK	TLE	----	----	----	25,079

UTILITY INTERESTS REQUIRED


UTILTY NUMBER	SHEET NUMBER	OWNER	INTEREST REQUIRED
80	4.04 - 4.06	AMHERST TELEPHONE COMPANY	RELEASE OF RIGHTS
81	4.06	CENTRAL WISCONSIN ELECTRIC COOPERATIVE	RELEASE OF RIGHTS

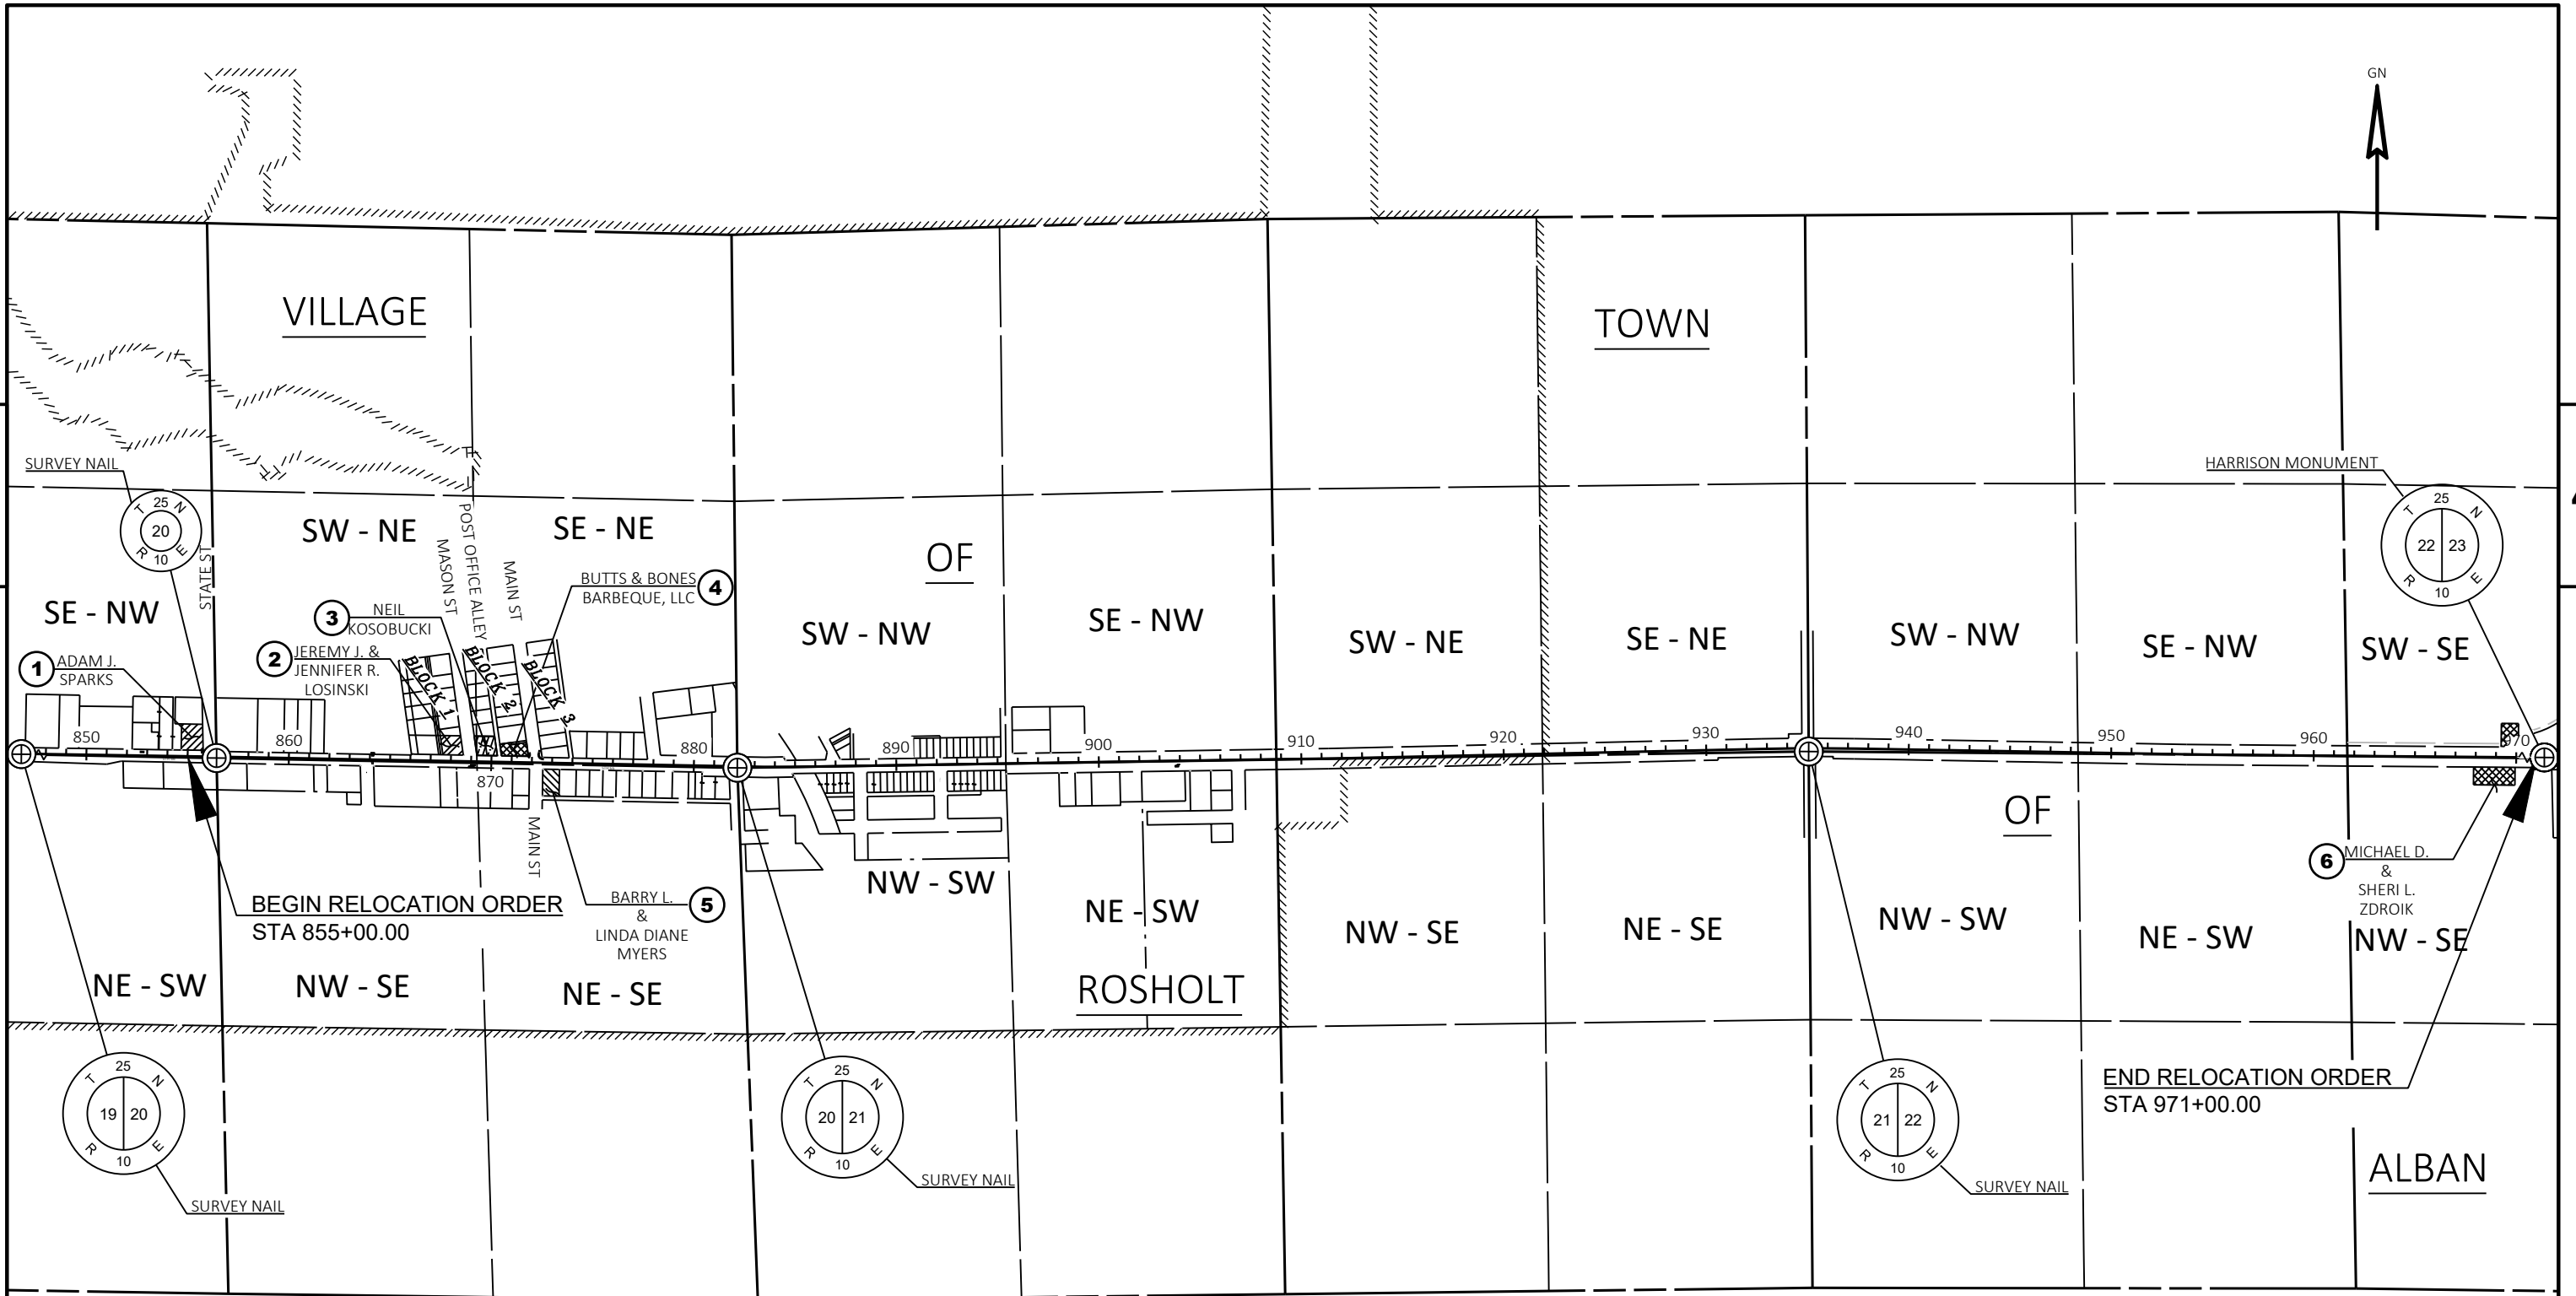

REVISION DATE _____ _____ _____	DATE _____ _____	SCALE, FEET: N/A	HWY: STH 66	STATE R/W PROJECT NUMBER: 6280-00-20	PLAT SHEET 4. ----	E
			COUNTY: PORTAGE	CONSTRUCTION PROJECT NUMBER: 6280-00-60	PS&E SHEET — 49	

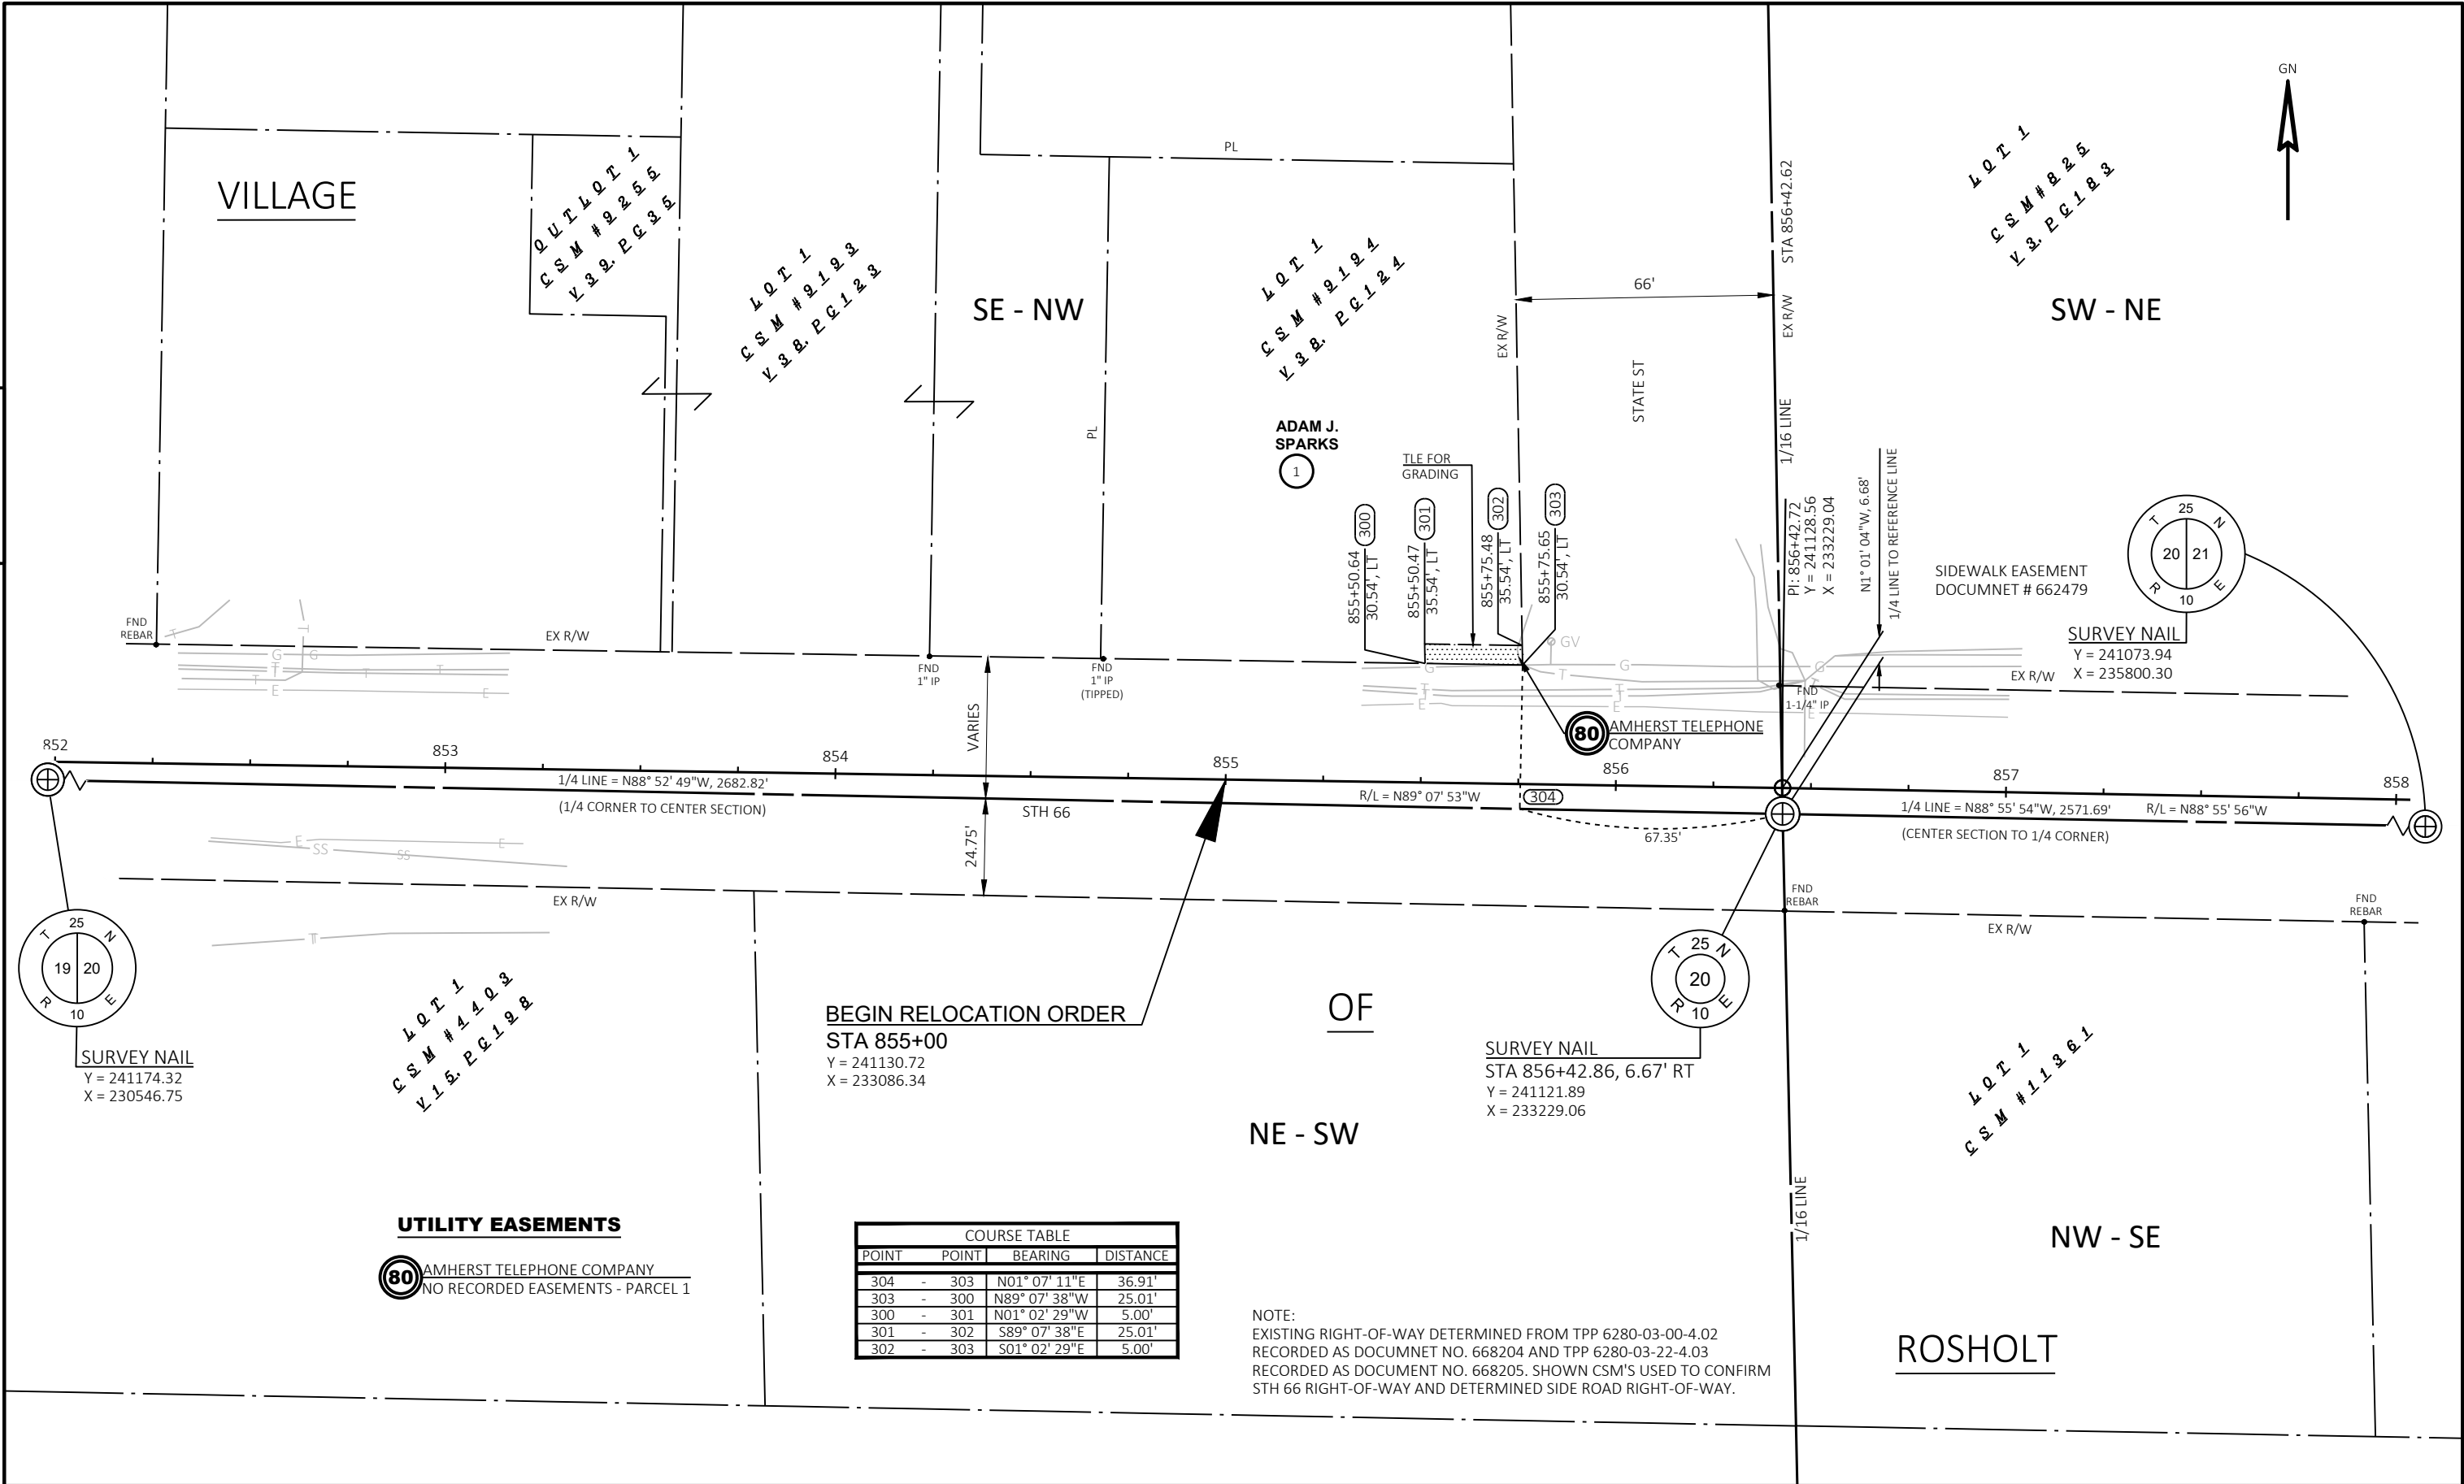

REVISION DATE				DATE		SCALE, FEET		HWY: STH 66		STATE R/W PROJECT NUMBER: 6280-00-20				PLAT SHEET 4.04		E
				GRID FACTOR				COUNTY: PORTAGE		CONSTRUCTION PROJECT NUMBER: 6280-00-60				PS&E SHEET — 50		

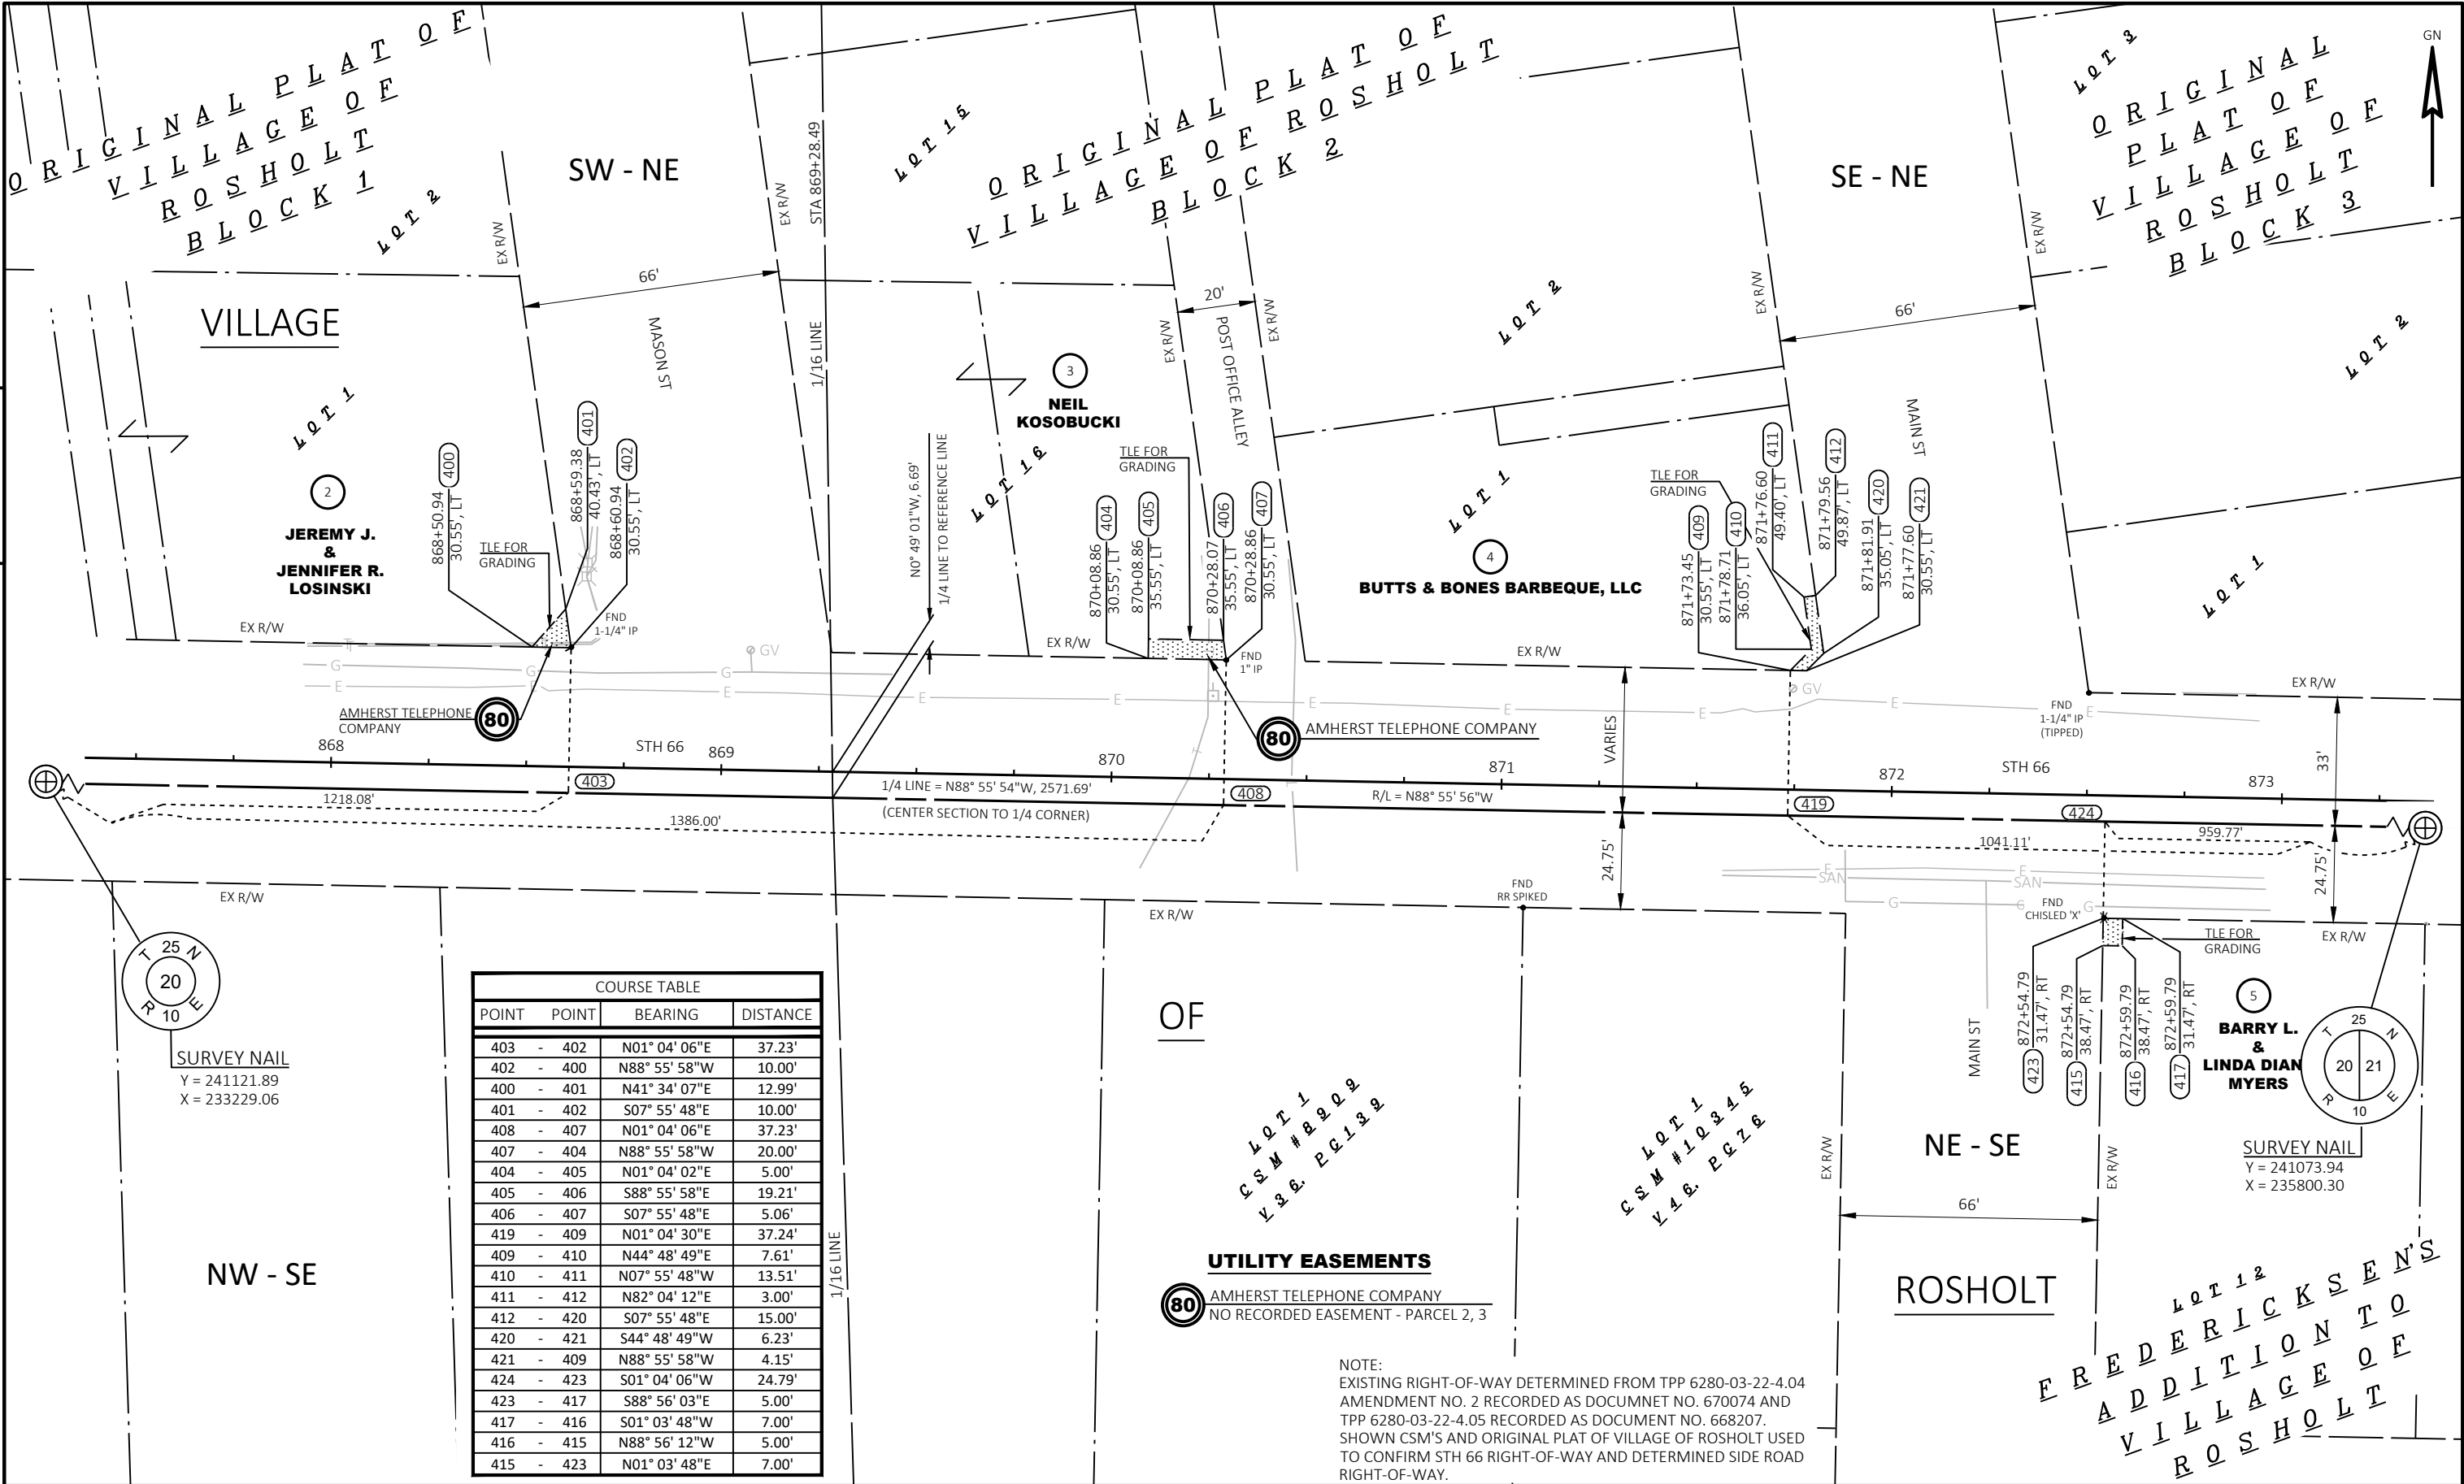

REVISION DATE				DATE		SCALE, FEET		HWY: STH 66		STATE R/W PROJECT NUMBER: 6280-00-20				PLAT SHEET 4.05		E
				GRID FACTOR				COUNTY: PORTAGE		CONSTRUCTION PROJECT NUMBER: 6280-00-60				PS&E SHEET — 51		

TOWN

PNT 506 - PNT 507

L = 56.87'
LCH = 56.83'
CB = N87° 01' 27"E
R = 473.00'
Δ = 6° 53' 19"

SW - NE

AMHERST TELEPHONE COMPANY

MICHAEL D.
&
SHERI L.
ZDROIK

OF

1 ROD EASEMENT
AMHEARST TELEPHONE COMPANY
(DOC. # 490229)

END RELOCATION ORDER
STA 971+00.00
Y = 241121.41
X = 244684.61

NW - SE

MICHAEL D.
&
SHERI L.
ZDROIK

UTILITY EASEMENTS

AMHERST TELEPHONE COMPANY
V. 636, P. 667, DOC # 490229 - PARCEL 6

CENTRAL WISCONSIN ELECTRIC COOPERATIVE
V. 447, P. 733, DOC # 373501 AND
V. 447, P. 732, DOC # 373500 - PARCEL 6

COURSE TABLE			
POINT	POINT	BEARING	DISTANCE
512	- 510	S89° 31' 54"E	3284.08'
512	- 511	S89° 31' 54"E	3419.08'
510	- 500	S00° 36' 41"W	50.00'
500	- 501	S00° 36' 41"W	87.81'
501	- 502	S89° 23' 19"E	205.00'
502	- 503	N00° 36' 41"E	88.32'
503	- 500	N89° 31' 54"W	205.00'
511	- 504	N00° 36' 41"E	50.00'
504	- 505	S89° 31' 54"E	28.40'
505	- 506	N00° 28' 06"E	50.00'
506	- 507	CURVE DATA	
507	- 508	N00° 36' 41"E	63.23'
508	- 509	N89° 23' 19"W	85.00'
509	- 504	S00° 36' 41"W	116.86'

ALBAN


NOTE:
EXISTING RIGHT-OF-WAY DETERMINED FROM WisDOT PLAT 4860
DATED JULY 1944, WisDOT PLAT T030(1) DATED FEBRUARY 1947,
AND WisDOT REMONUMENTATION PLAT 6280-03-23 DATED AUGUST 2004.

REVISION DATE

DATE

GRID FACTOR

SCALE, FEET

 

HWY: STH 66

COUNTY: PORTAGE

STATE R/W PROJECT NUMBER: 6280-00-20

CONSTRUCTION PROJECT NUMBER: 6280-00-60

PLAT SHEET 4. 06


PS&E SHEET

52

E





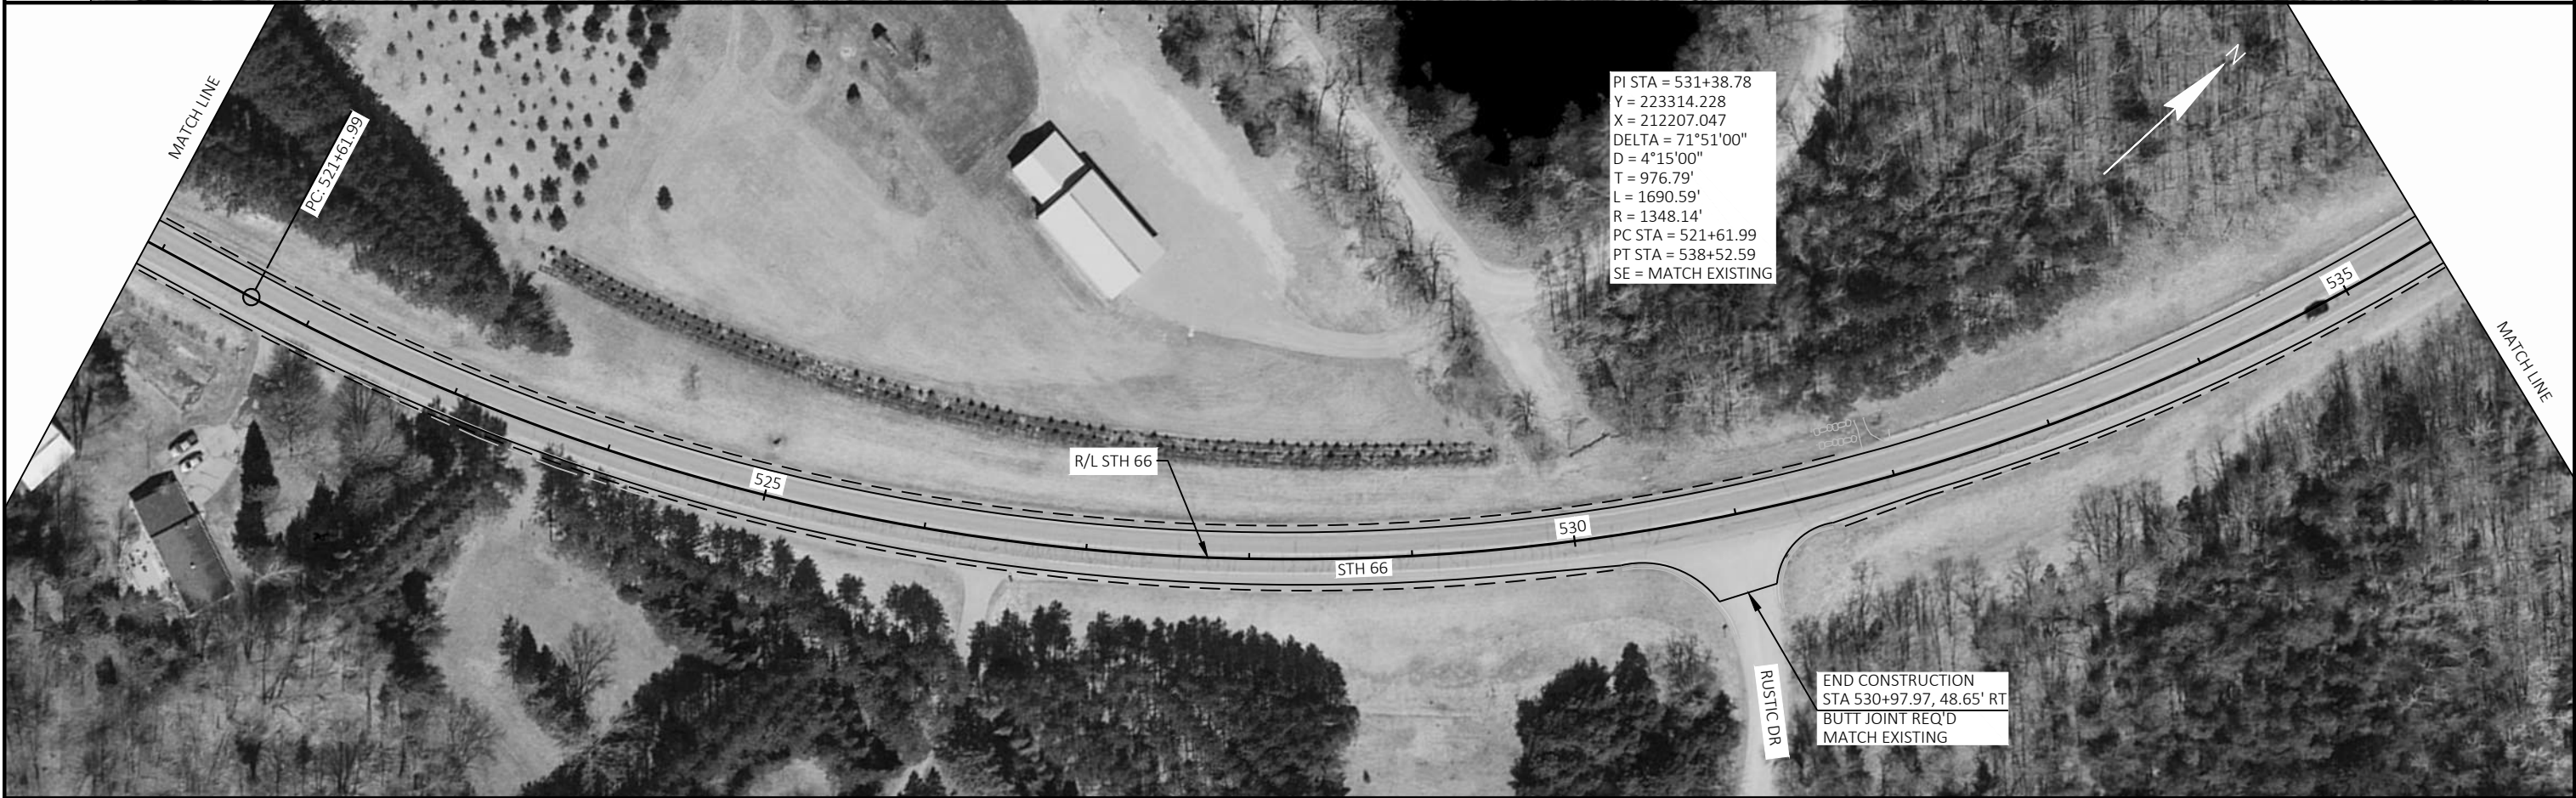



PROJECT NO: 6280-00-60	HWY: STH 66	COUNTY: PORTAGE	PLAN	SHEET 57	E
------------------------	-------------	-----------------	------	----------	---



PROJECT NO: 6280-00-60	HWY: STH 66	COUNTY: PORTAGE	PLAN	SHEET 58	E
------------------------	-------------	-----------------	------	----------	---






PROJECT NO: 6280-00-60	HWY: STH 66	COUNTY: PORTAGE	PLAN	SHEET 60	E
------------------------	-------------	-----------------	------	----------	---




PROJECT NO: 6280-00-60	HWY: STH 66	COUNTY: PORTAGE	PLAN	SHEET 61	E
------------------------	-------------	-----------------	------	----------	---

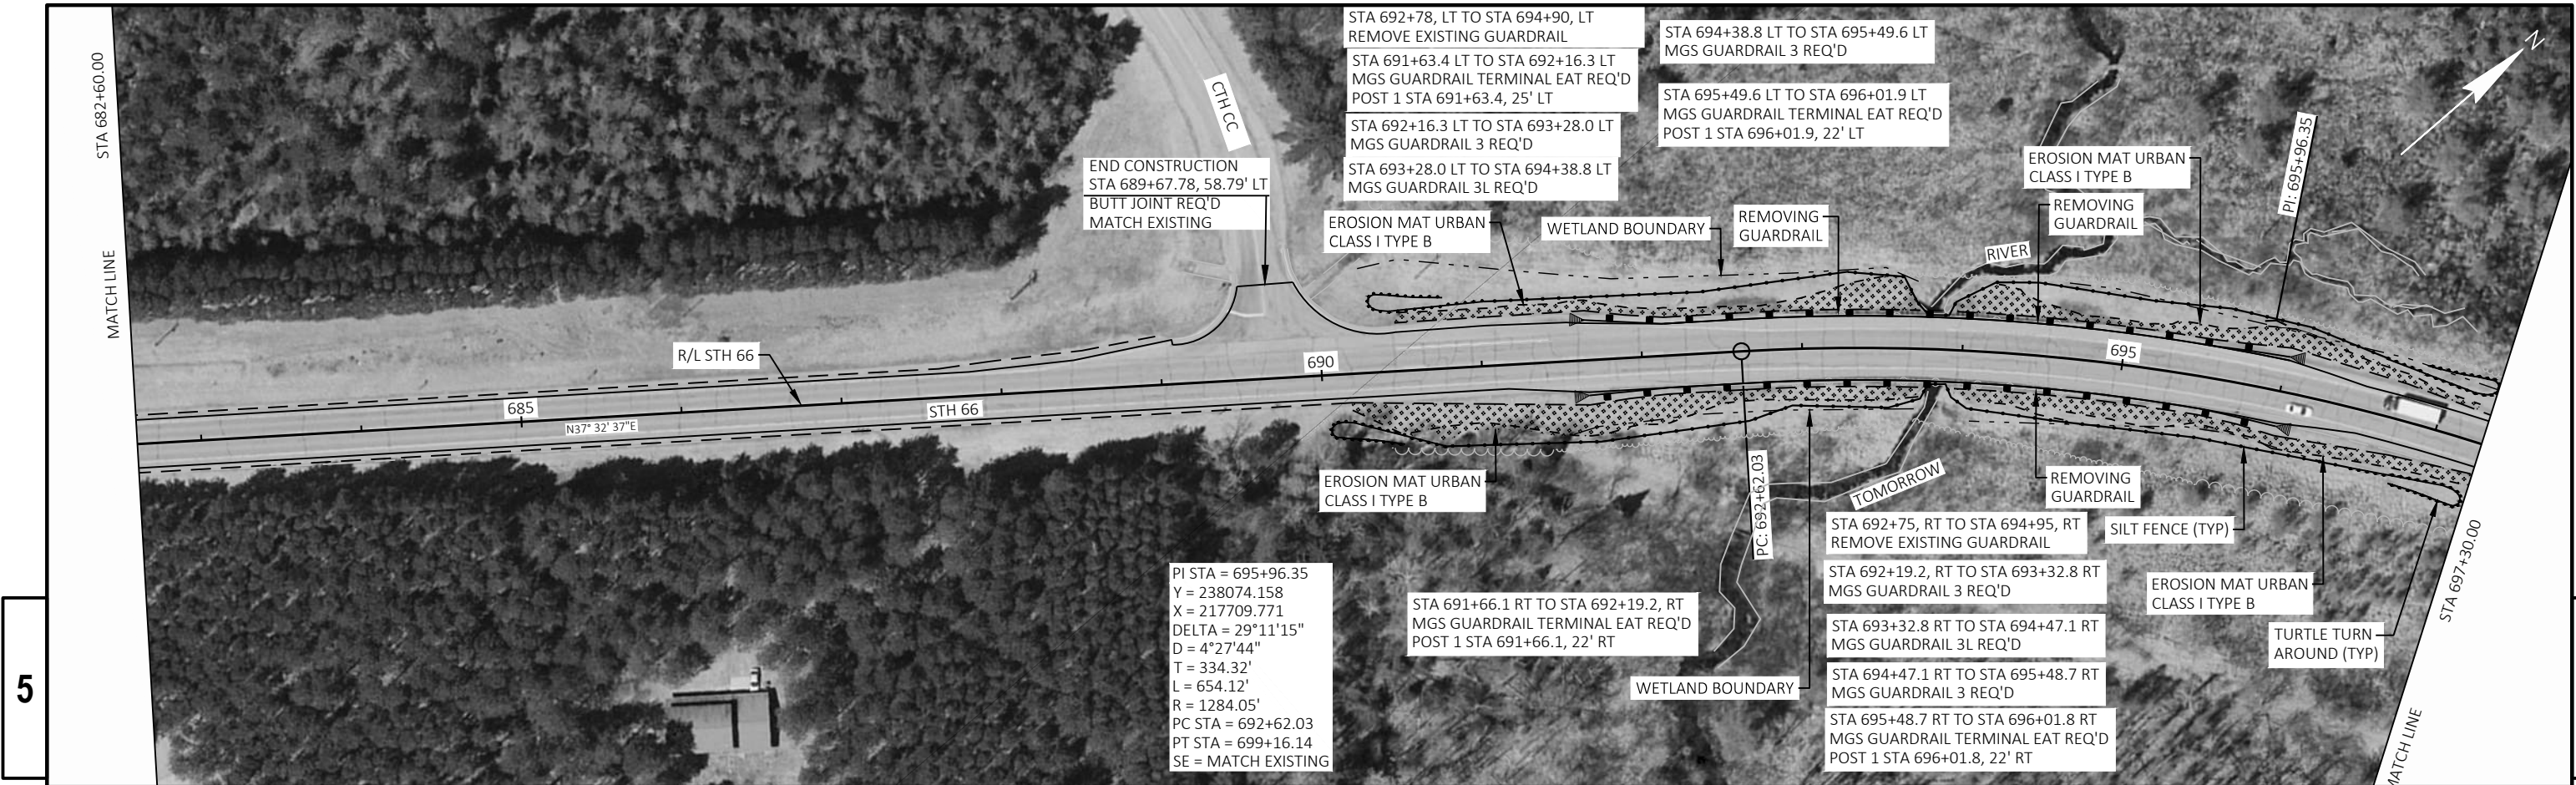







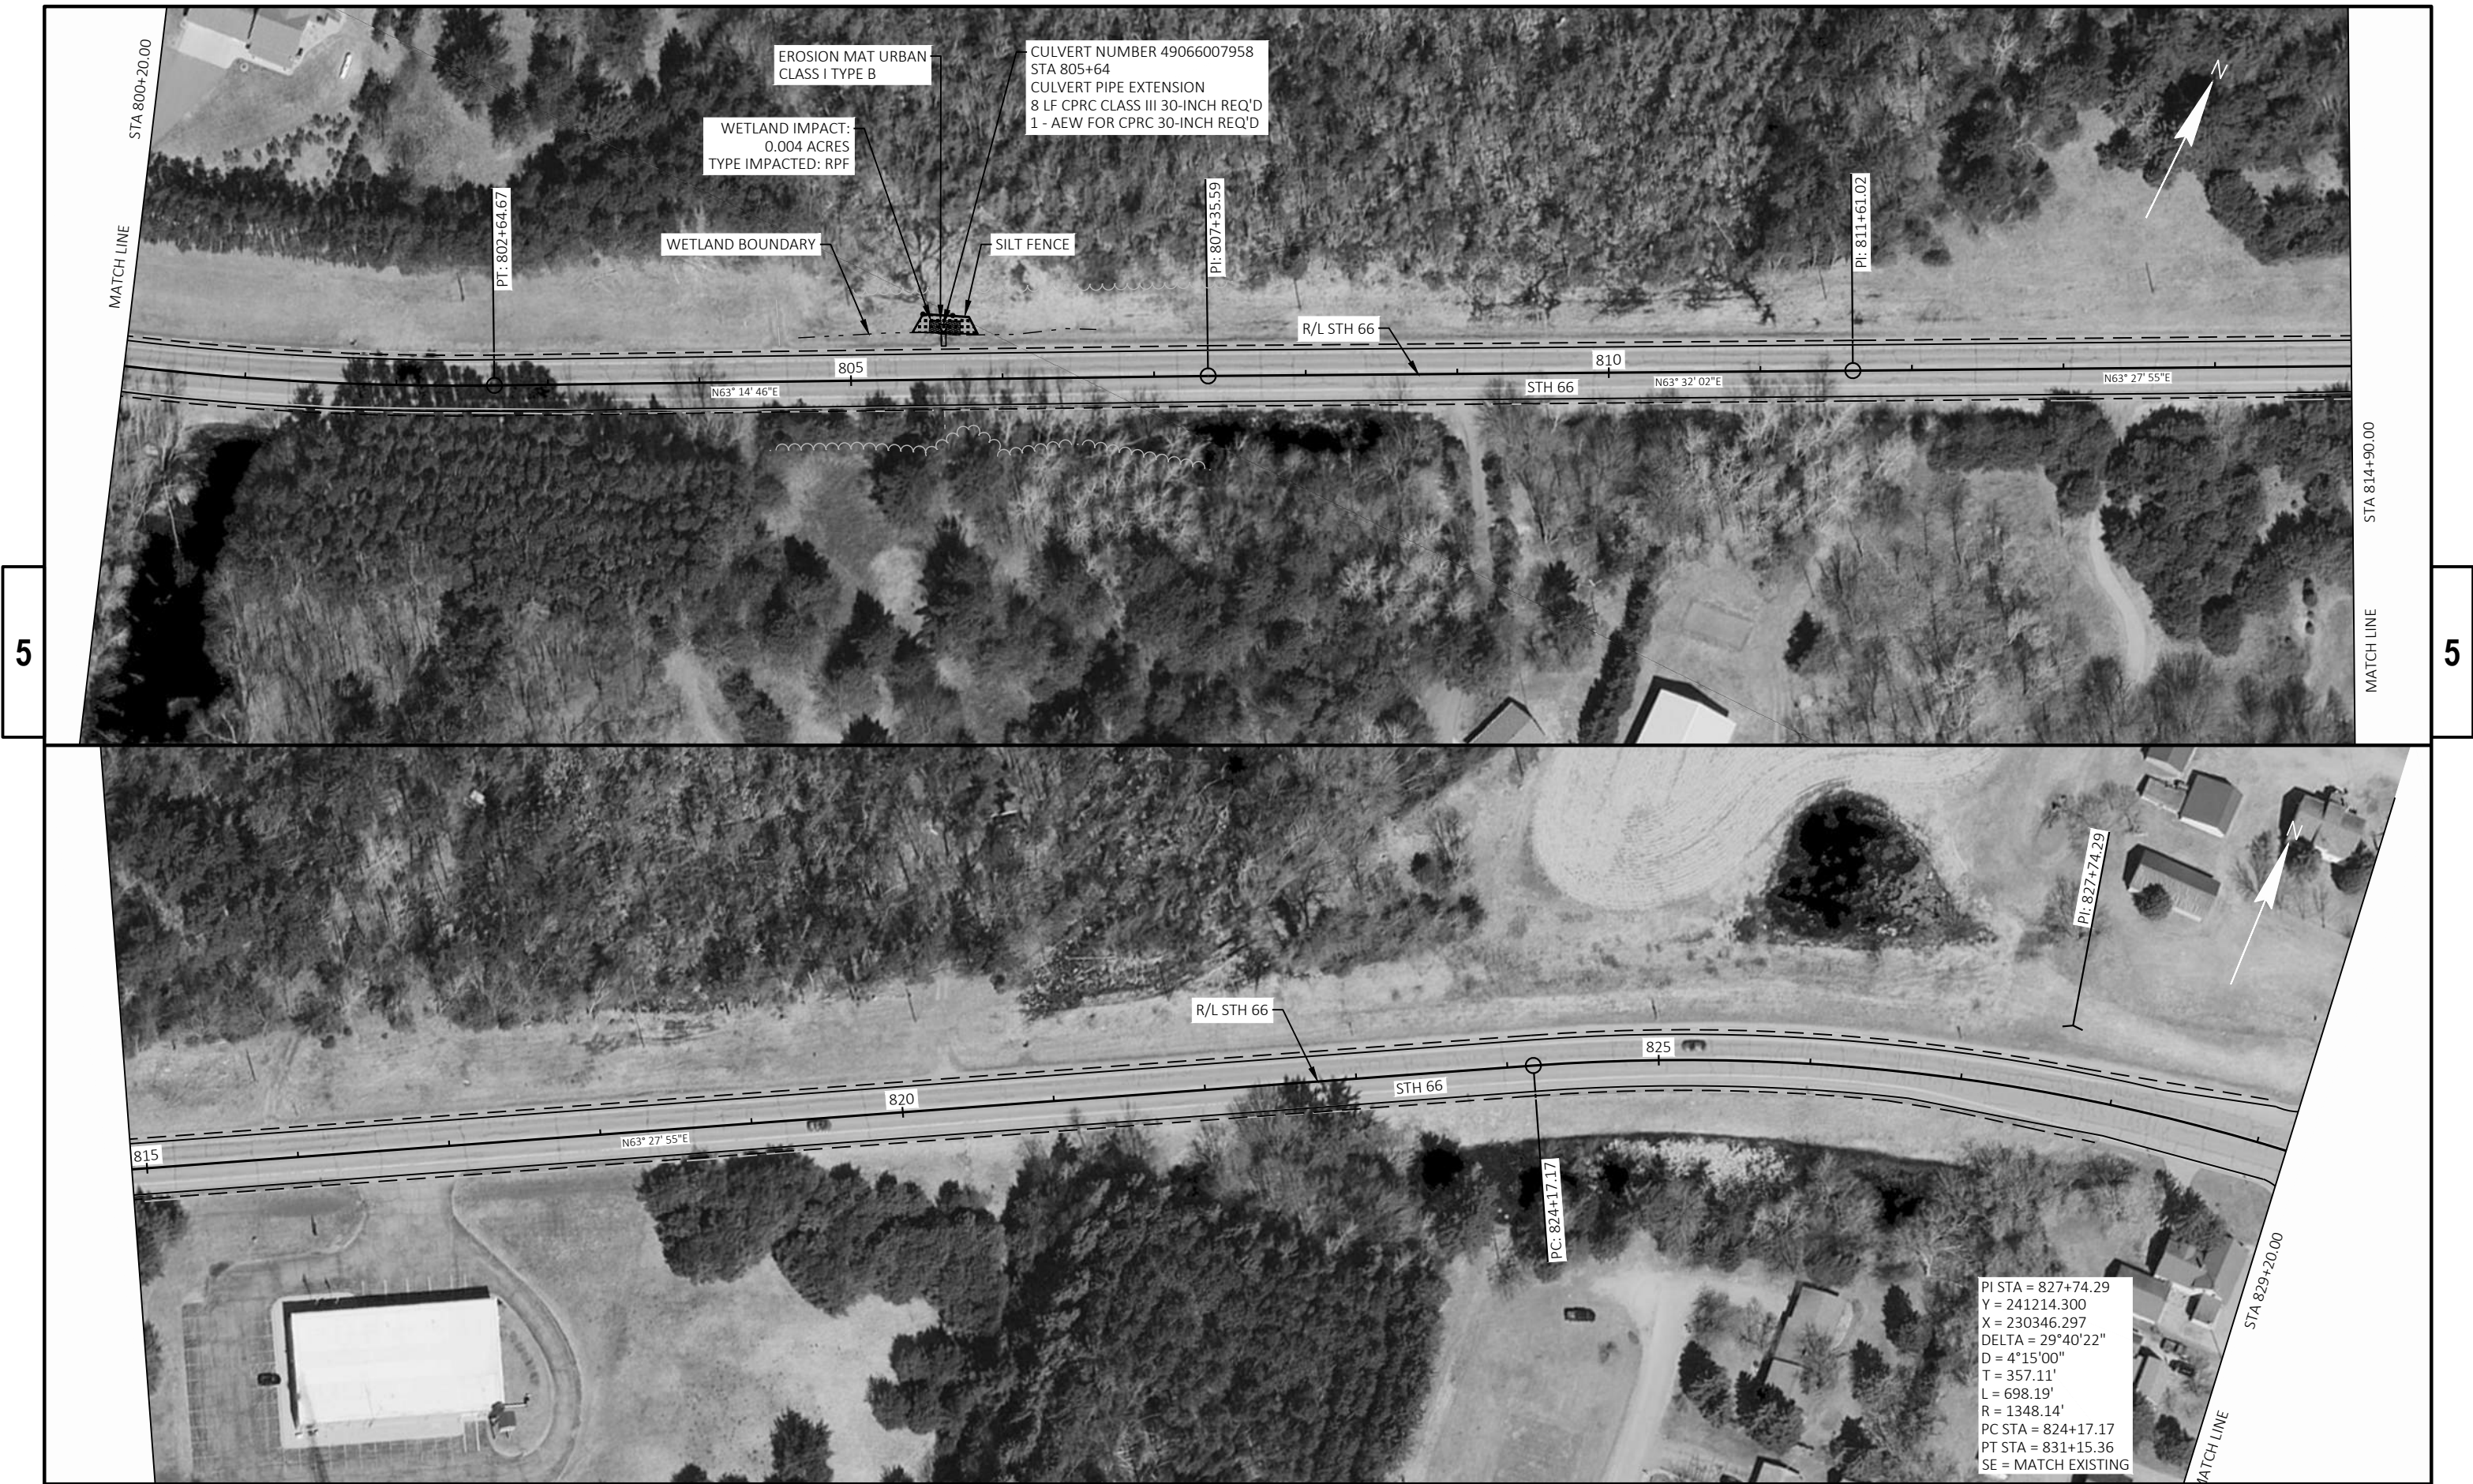



CONTROL POINTS						
CP NO.	STATION	OFFSET	ELEV	DESCRIPTION	Y	X
500	846+70.93	30.41 , LT	1152.69	MAG NAIL	241173.69	232257.82
501	856+06.40	91.74 , LT	1164.40	MAG NAIL	241220.84	233194.11




CONTROL POINTS						
CP NO.	STATION	OFFSET	ELEV	DESCRIPTION	Y	X
506	895+53.41	55.56 , LT	1133.72	MAG NAIL	241150.65	237138.23

CONTROL POINTS						
CP NO.	STATION	OFFSET	ELEV	DESCRIPTION	Y	X
507	903+56.88	30.01 , RT	1137.15	MAG NAIL	241077.90	237942.97




Standard Detail Drawing List


08D01-22A	CONCRETE CURB & GUTTER
08D01-22B	CONCRETE CURB, TIES AND CURB AND GUTTER APPLICATIONS
08D04-06	CONCRETE SURFACE DRAINS & ASPHALTIC FLUMES
08D05-20A	CURB RAMPS TYPES 1 AND 1-A
08D05-20B	CURB RAMPS TYPES 2 AND 3
08D05-20C	CURB RAMPS TYPES 4A AND 4A1
08D05-20D	CURB RAMPS TYPE 4B AND 4B1
08D05-20E	CURB RAMPS TYPES 5, 6, 7A, 7B & 8
08D05-20F	CURB RAMPS RADIAL DETECTABLE WARNING FIELD APPLICATIONS
08D05-20G	CURB RAMPS RECTANGULAR AND RADIAL DETECTABLE WARNING PLATES
08E09-06	SILT FENCE
08F01-11	APRON ENDWALLS FOR CULVERT PIPE
08F03-03	DETAILS FOR PIPE CATTLE PASS, CONCRETE ENDWALLS AND STEPS
08F04-08	JOINT TIES FOR CONCRETE PIPE AND CONCRETE COLLAR DETAIL
13A11-03A	2-LANE RURAL CENTER LINE RUMBLE STRIP, MILLING
13A11-03B	2-LANE RURAL CENTER LINE RUMBLE STRIP, MILLING
13C19-03	HMA LONGITUDINAL JOINTS
14B42-07A	MIDWEST GUARDRAIL SYSTEM (MGS) GUARDRAIL
14B42-07B	MIDWEST GUARDRAIL SYSTEM (MGS) GUARDRAIL
14B42-07C	MIDWEST GUARDRAIL SYSTEM (MGS) GUARDRAIL
14B42-07D	MIDWEST GUARDRAIL SYSTEM (MGS) GUARDRAIL
14B43-04A	MIDWEST GUARDRAIL SYSTEM LONG SPAN MGS (L)
14B43-04B	MIDWEST GUARDRAIL SYSTEM LONG SPAN MGS (L)
14B43-04C	MIDWEST GUARDRAIL SYSTEM LONG SPAN MGS (L)
14B44-04A	MIDWEST GUARDRAIL SYSTEM ENERGY ABSORBING TERMINAL (MGS)
14B44-04B	MIDWEST GUARDRAIL SYSTEM ENERGY ABSORBING TERMINAL (MGS)
14B44-04C	MIDWEST GUARDRAIL SYSTEM ENERGY ABSORBING TERMINAL (MGS)
15C02-08F	ADVANCED WIDTH RESTRICTION SIGNING
15C03-05	BARRICADES AND SIGNS FOR SIDEROAD CLOSURES
15C04-05	TRAFFIC CONTROL, ADVANCE WARNING SIGNS 45 M.P.H. OR GREATER TWO-WAY UNDIVIDED ROAD OPEN TO TRAFFIC
15C05-05	TRAFFIC CONTROL, ADVANCE WARNING SIGNS 40 M.P.H. OR LESS
15C08-21A	LONGITUDINAL MARKING (MAINLINE)
15C08-21B	TEMPORARY LONGITUDINAL PAVEMENT MARKING
15C11-09B	CHANNELIZING DEVICES DRUMS, CONES, BARRICADES AND VERTICAL PANELS
15C12-09A	TRAFFIC CONTROL FOR LANE CLOSURE WITH FLAGGING OPERATION
15C19-07A	MOVING PAVEMENT MARKING OPERATION TWO-LANE TWO-WAY ROADWAY
15C35-05A	PAVEMENT MARKING (INTERSECTIONS)
15D28-04	TRAFFIC CONTROL, WORK ON SHOULDER OR PARKING LANE, UNDIVIDED ROADWAY
15D30-07A	TRAFFIC CONTROL, PEDESTRIAN ACCOMMODATION
15D30-07B	TRAFFIC CONTROL, TEMPORARY ADA COMPLIANT PEDESTRIAN ACCOMMODATION
15D30-07C	TRAFFIC CONTROL, PEDESTRIAN ACCOMMODATION
15D30-07J	TRAFFIC CONTROL, PEDESTRIAN ACCOMMODATION
15D39-02	TRAFFIC CONTROL, DROP-OFF SIGNING
15D44-02	TRAFFIC CONTROL, SIGNING ON ROADWAYS WITH MILLED SURFACES
15D45-03	TRAFFIC CONTROL, SIGNING ON ROADWAYS WITH LOOSE GRAVEL
15D48-01	TRAFFIC CONTROL, LANE SHIFT IN FLAGGING OPERATION
15D51-01	TRAFFIC CONTROL, MOBILE OPERATIONS ON AN UNDIVIDED ROADWAY

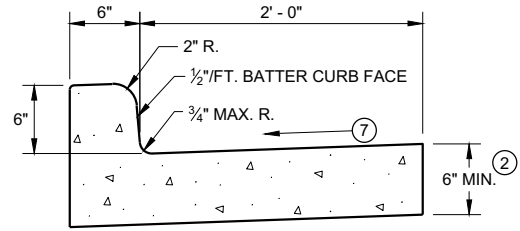


TYPES A^① & D

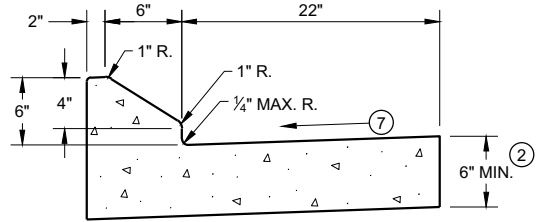


6" SLOPED CURB TYPES G^① & J

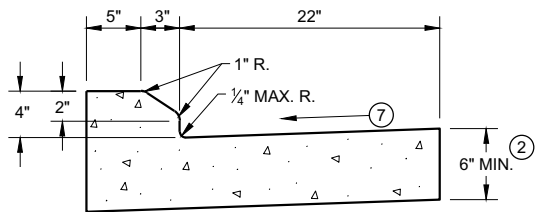

4" SLOPED CURB TYPES G^① & J

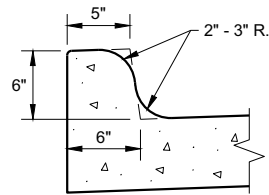


TYPES K^① & L
(OPTIONAL CURB SHAPE)

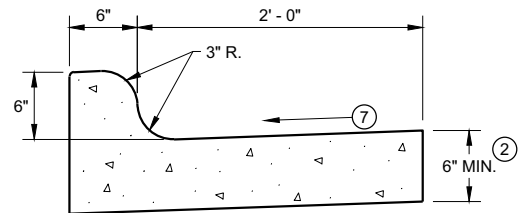


TYPES K^① & L

CONCRETE CURB AND GUTTER 30"

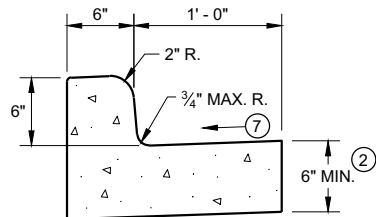


TYPES A^① & D

CONCRETE CURB AND GUTTER 18"

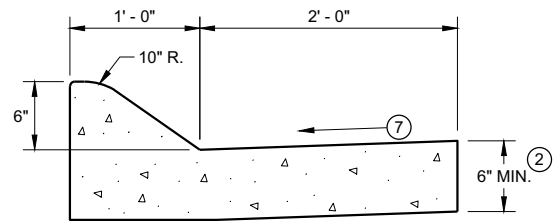


6" SLOPED CURB TYPES A^① & D

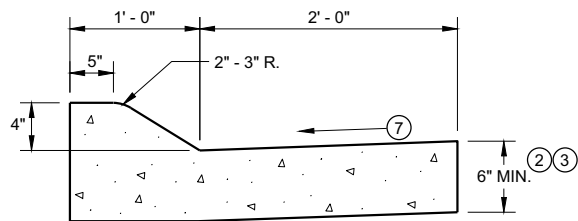


4" SLOPED CURB TYPES A^① & D

CONCRETE CURB AND GUTTER 36"

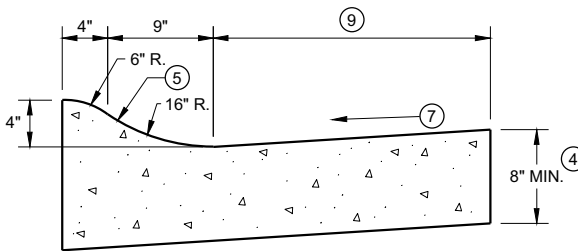

4" SLOPED CURB TYPES R^① & T

TBT & TBTT	X
30"	22"
36"	28"

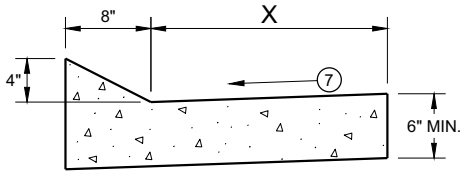


TYPES TBT & TBTT^①

CONCRETE CURB AND GUTTER


PAVEMENT THICKNESS
AND MAXIMUM CONCRETE
PANEL WIDTH TABLE

PAVEMENT THICKNESS	MAXIMUM PANEL WIDTH
LESS THAN 10"	12'
10" & ABOVE	15'

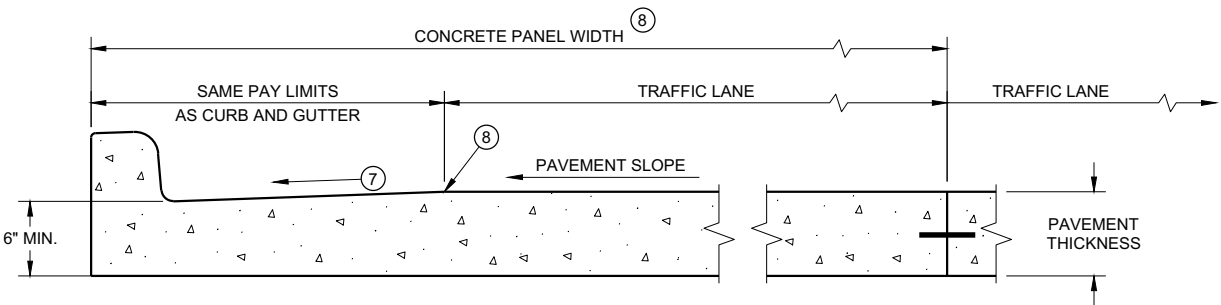

PARTIAL SECTION OF PAVEMENT *
WITH INTEGRAL CURB AND GUTTER

* BIKE LANE IS NOT SHOWN

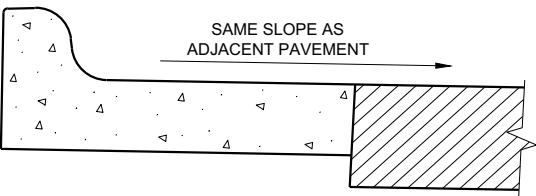

REVERSE SLOPE GUTTER^⑥
(TYPICAL FOR ALL CURB & GUTTER TYPES)

GENERAL NOTES

DETAILS OF CONSTRUCTION AND WORKMANSHIP NOT SHOWN ON THIS DRAWING SHALL CONFORM TO THE PERTINENT REQUIREMENTS OF THE CONTRACT.

PAVEMENT TIES AND TIE BARS SHALL BE EPOXY COATED IN CONFORMANCE WITH SUBSECTION 505.2.6.2 OF THE STANDARD SPECIFICATIONS.


INTEGRAL CURB AND GUTTER SHALL CONFORM TO THE DETAILS SHOWN FOR CONCRETE CURB AND GUTTER INCLUDING THE TRANSVERSE GUTTER SLOPE.

UNLESS OTHERWISE SHOWN ON THE TYPICAL CROSS SECTIONS, THE BASE AGGREGATE AND COMMON EXCAVATION LIMITS ARE 2' - 0" BEHIND THE BACK OF CURBS.


- ① TIE BARS ARE REQUIRED FOR CURB AND GUTTERS TYPES A, G, K, R, AND TBTT.
- ② THE BOTTOM OF CURB AND GUTTER MAY BE CONSTRUCTED EITHER LEVEL OR PARALLEL TO THE SLOPE OF THE SUBGRADE OR BASE AGGREGATE PROVIDED A 6" MINIMUM GUTTER THICKNESS IS MAINTAINED.
- ③ USE 8" MINIMUM GUTTER THICKNESS WHEN USED WITH AN ADJACENT CONCRETE TRUCK APRON PLACED BEHIND BACK OF CURB.
- ④ THE BOTTOM OF CURB AND GUTTER MAY BE CONSTRUCTED EITHER LEVEL OR PARALLEL TO THE SLOPE OF THE SUBGRADE OR BASE AGGREGATE PROVIDED A 8" MINIMUM GUTTER THICKNESS IS MAINTAINED.
- ⑤ UNLESS OTHERWISE NOTED, FOR STAKING PURPOSES THE FACE OF CURB IS 6" FROM THE BACK OF CURB.
- ⑥ WHEN REVERSE SLOPE GUTTER IS REQUIRED, THE LOCATION(S) WILL BE SHOWN ELSEWHERE IN THE PLAN.
- ⑦ USE 4% GUTTER CROSS SLOPE UNLESS OTHERWISE NOTED IN THE PLANS.
- ⑧ INCLUDE LONGITUDINAL JOINT AND TIE BARS ALONG LANE EDGE WHEN CONCRETE PANEL WIDTH EXCEEDS THE MAXIMUM WIDTH PER TABLE BELOW. LONGITUDINAL JOINT(S) ARE NOT ALLOWED WITHIN TRAFFIC LANES AND BIKE LANES. LONGITUDINAL JOINT MAY BE SAWED.
- ⑨ CONCRETE CURB AND GUTTER 4-INCH SLOPED 30-INCH TYPE "R" AND "T" = 17 INCHES
CONCRETE CURB AND GUTTER 4-INCH SLOPED 36-INCH TYPE "R" AND "T" = 23 INCHES

CONCRETE CURB AND GUTTER


STATE OF WISCONSIN
DEPARTMENT OF TRANSPORTATION 74

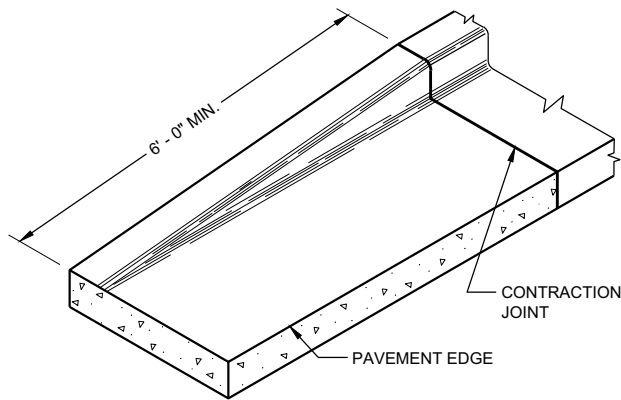


END SECTION CURB AND GUTTER

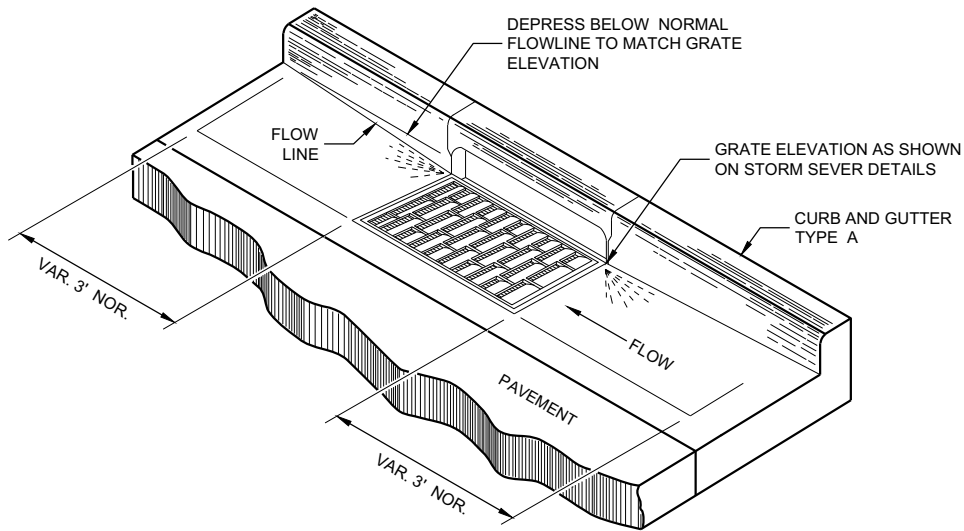

DETAIL OF CURB AND GUTTER AT INLETS
(TYPICAL H INLET COVER SHOWN)

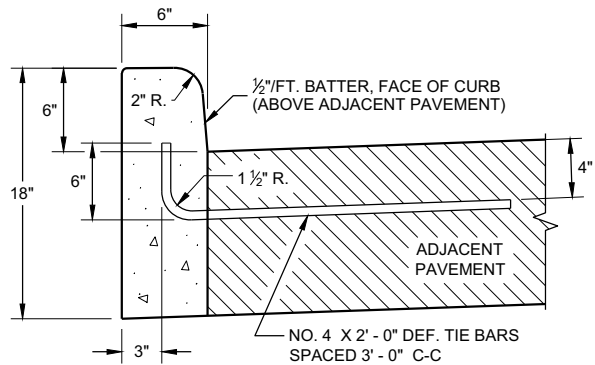


TYPES A^① & D

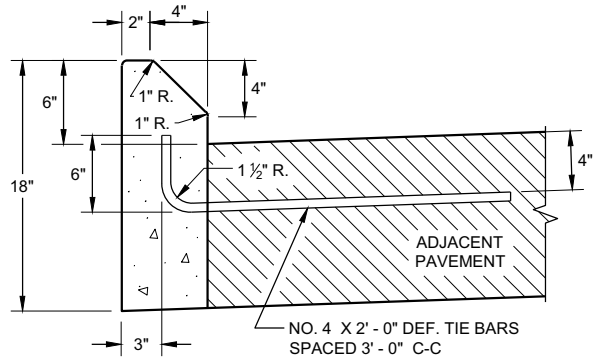


TYPES G^① & J

CONCRETE CURB

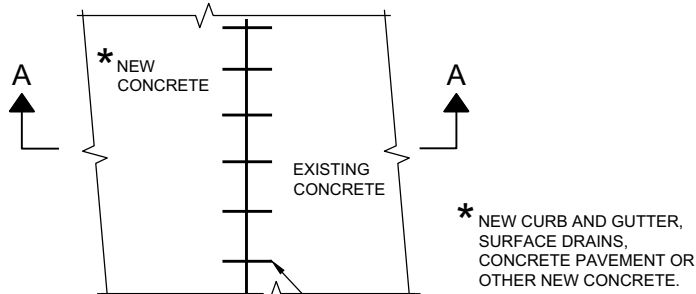

PLAN VIEW

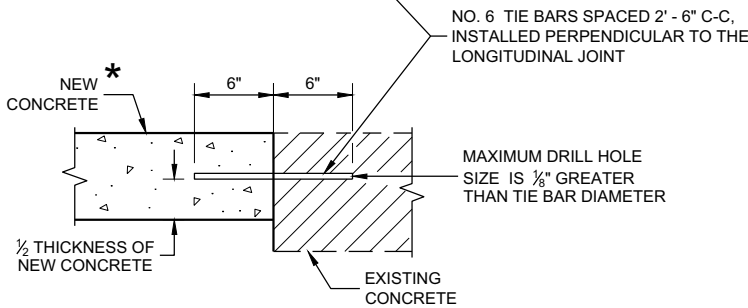

SECTION A - A

TIE BARS DRILLED
INTO EXISTING PAVEMENT


GENERAL NOTES

DETAILS OF CONSTRUCTION AND WORKMANSHIP NOT SHOWN ON THIS DRAWING SHALL CONFORM TO THE PERTINENT REQUIREMENTS OF THE CONTRACT.


PAVEMENT TIES AND TIE BARS SHALL BE EPOXY COATED IN CONFORMANCE WITH SUBSECTION 505.2.6.2 OF THE STANDARD SPECIFICATIONS.

UNLESS OTHERWISE SHOWN ON THE TYPICAL CROSS SECTIONS, THE BASE AGGREGATE AND COMMON EXCAVATION LIMITS ARE 2' - 0" BEHIND THE BACK OF CURBS.

- ① TIE BARS ARE REQUIRED FOR CURB AND GUTTERS TYPES A, G, K, R, AND TBTT.
- ② THE BOTTOM OF CURB AND GUTTER MAY BE CONSTRUCTED EITHER LEVEL OR PARALLEL TO THE SLOPE OF THE SUBGRADE OR BASE AGGREGATE PROVIDED A 6" MINIMUM GUTTER THICKNESS IS MAINTAINED.
- ⑨ REFER TO SDD 08D18 AND 08D19 FOR ADDITIONAL DRIVEWAY ENTRANCE CURB DETAILS.

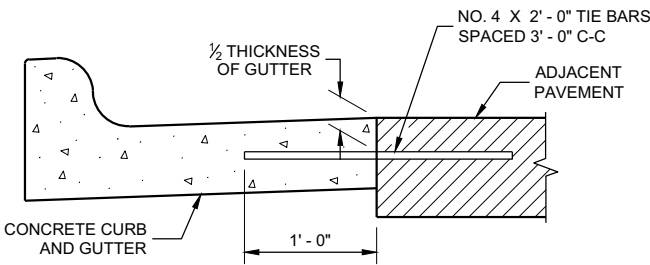

TYPICAL TIE BAR LOCATION^①

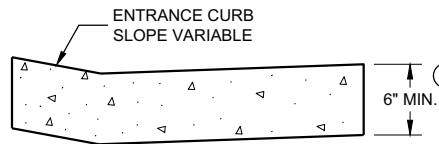

DRIVEWAY ENTRANCE CURB^⑨
(WHEN DIRECTED BY THE ENGINEER)


CONCRETE CURB, TIES
AND CURB AND GUTTER
APPLICATIONS

STATE OF WISCONSIN
DEPARTMENT OF TRANSPORTATION

APPROVED
February 2021 /S/ Rodney Taylor
DATE ROADWAY STANDARDS DEVELOPMENT ENGINEER 75
FHWA


NOTE: TAPER CURB ENDS TO GUTTER IN 1' - 0"

ASPHALTIC FLUME

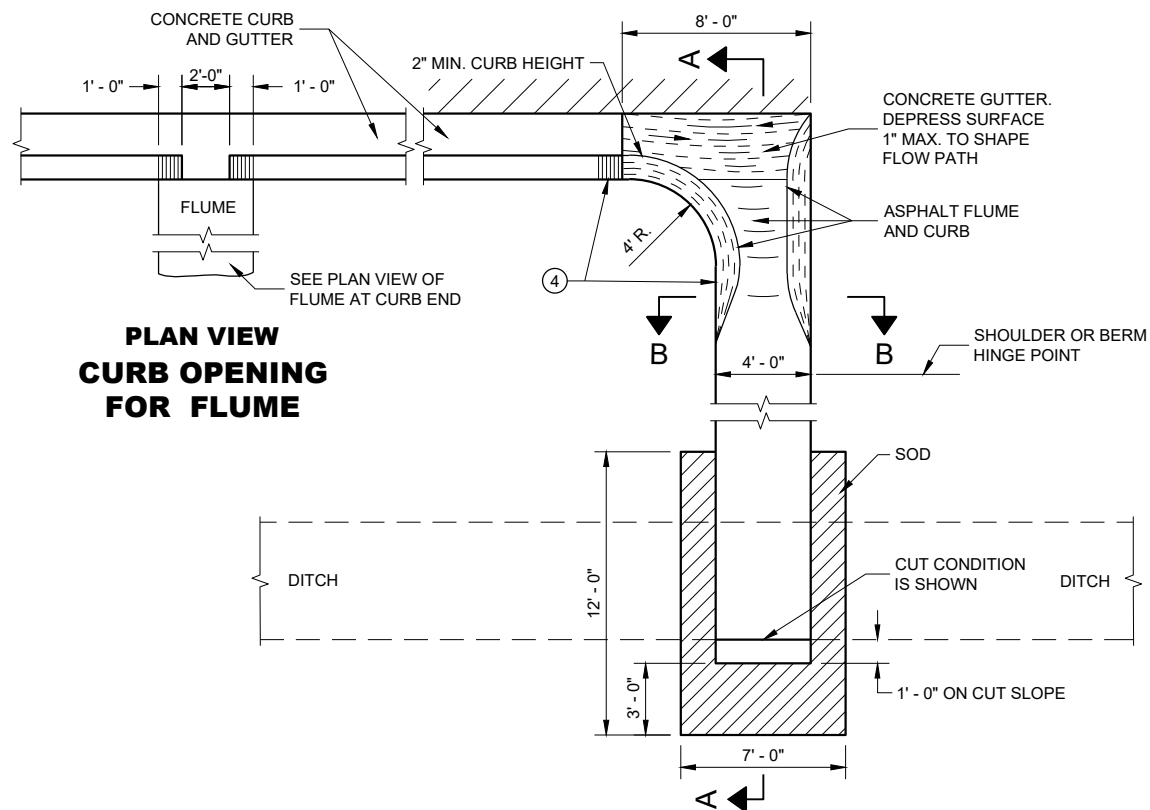

PLAN VIEW
CURB OPENING
FOR FLUME

PLAN VIEW
FLUME AT CURB END

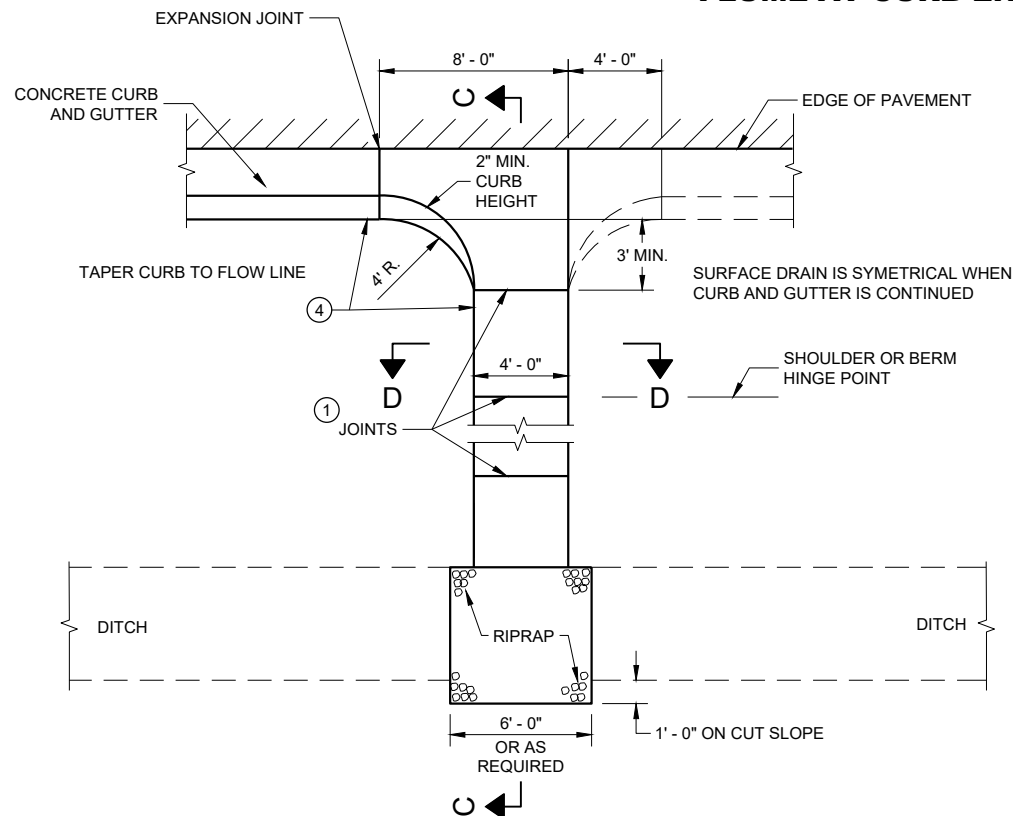


PLAN VIEW
CONCRETE SURFACE DRAIN

GENERAL NOTES


DETAILS OF CONSTRUCTION, MATERIALS AND WORKMANSHIP NOT SHOWN ON THIS DRAWING SHALL CONFORM TO PERTINENT REQUIREMENTS OF THE STANDARD SPECIFICATIONS AND APPLICABLE SPECIAL PROVISIONS.

4" X 4" - W3.0 X W3.0 CONCRETE REINFORCEMENT SHALL BE IN ACCORDANCE WITH AASHTO SPECIFICATION M55.


- JOINTS SHALL BE $\frac{1}{8}$ " TO $\frac{1}{4}$ " WIDE BY $\frac{1}{2}$ " DEEP AND SPACED AT UNIFORM INTERVALS OF APPROXIMATELY 4 FEET.
- GEOTEXTILE TYPE "R" SHALL UNDERLAY THE FULL LENGTH AND WIDTH OF THE CONCRETE SURFACE DRAIN AND RIPRAP.
- CONCRETE SURFACE DRAIN WITHOUT CURB AND GUTTER MAY BE USED ON BACKSLOPES WHEN SPECIFIED.
- ANGLE OF FLUME IN RELATION TO BACK OF CURB TO BE CONSTRUCTED PER THE PLAN DETAILS OR AS DIRECTED BY THE ENGINEER. ANGLE OF FLUME MAY BE OTHER THAN 90 DEGREES AS SHOWN.

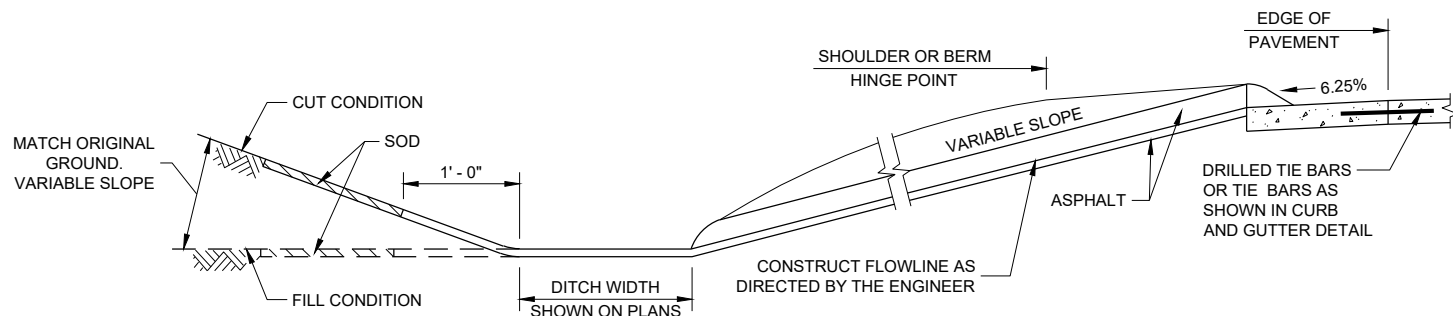


SECTION A - A

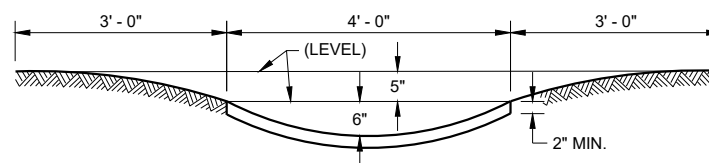

SECTION B - B

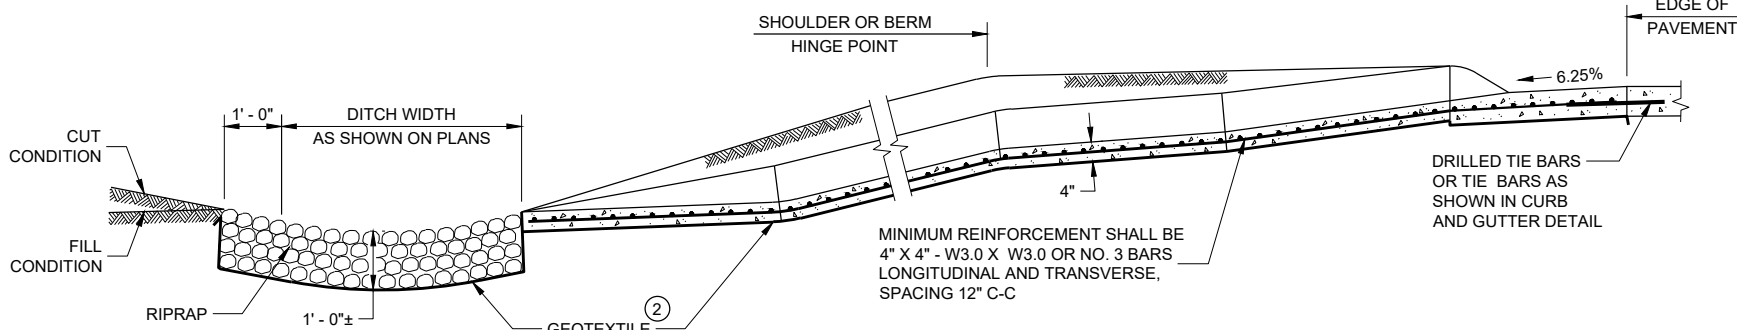

SECTION C - C

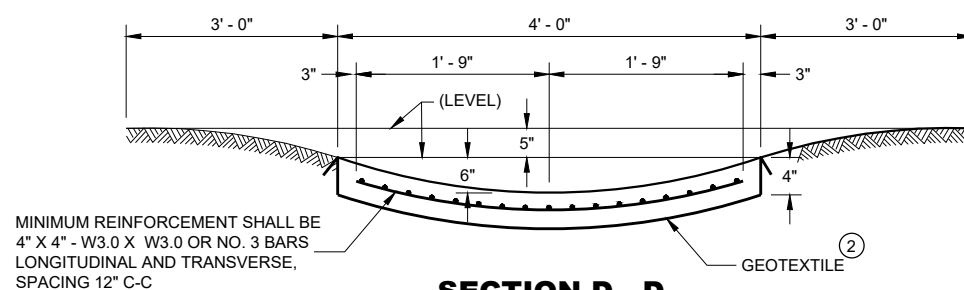


SECTION D - D


CONCRETE SURFACE
DRAINS AND
ASPHALTIC FLUMES

STATE OF WISCONSIN
DEPARTMENT OF TRANSPORTATION

APPROVED
November 2021
DATE
/S/ Rodney Taylor
ROADWAY STANDARDS DEVELOPMENT ENGINEER
76
FHWA

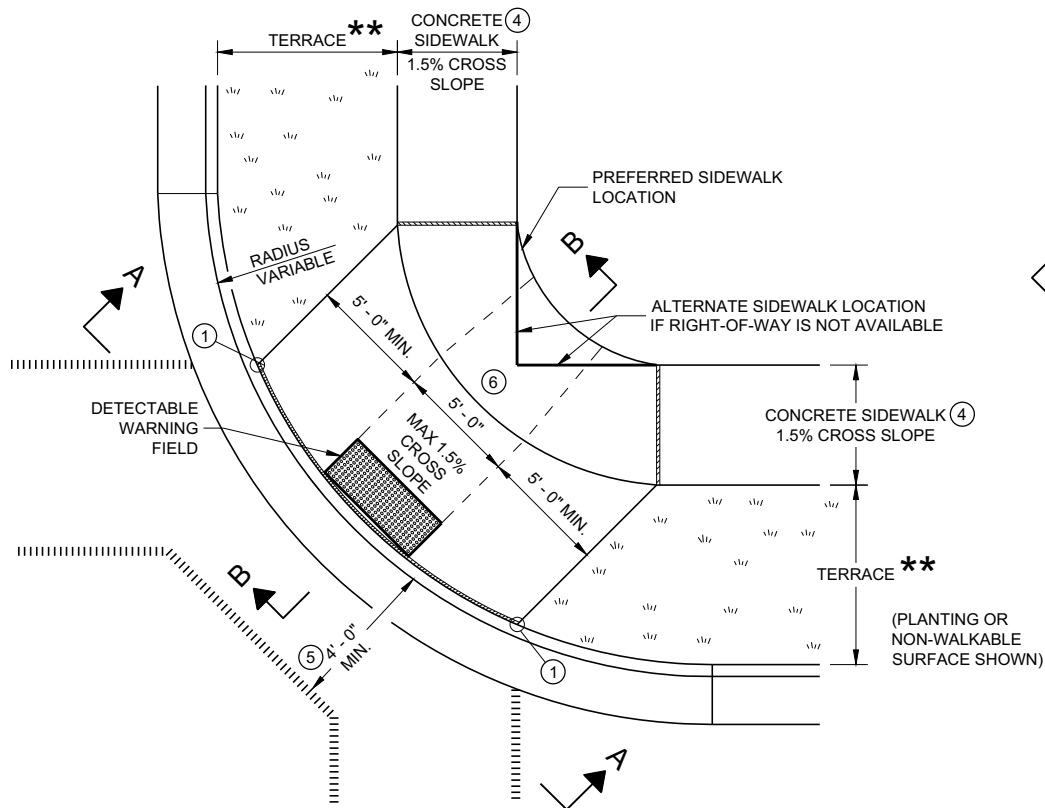


PLAN VIEW
CURB RAMP TYPE 1
(CENTER OF CORNER RADIUS)

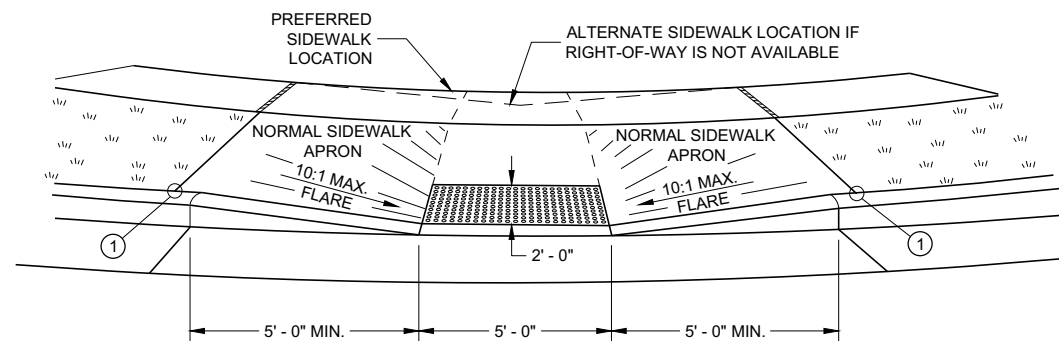


VIEW A - A FOR TYPE 1


** WIDTH SHOWN ELSEWHERE
IN THE PLANS

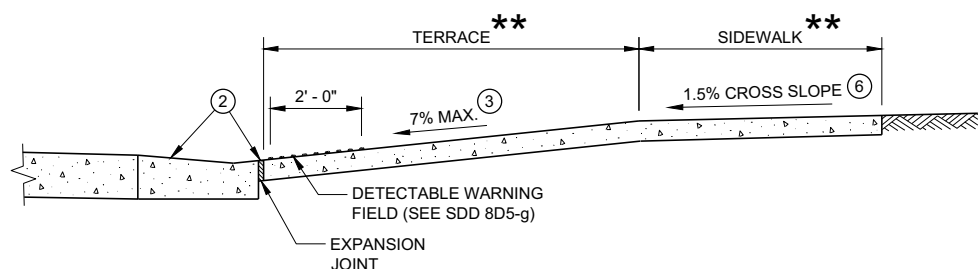


SECTION B - B FOR TYPE 1

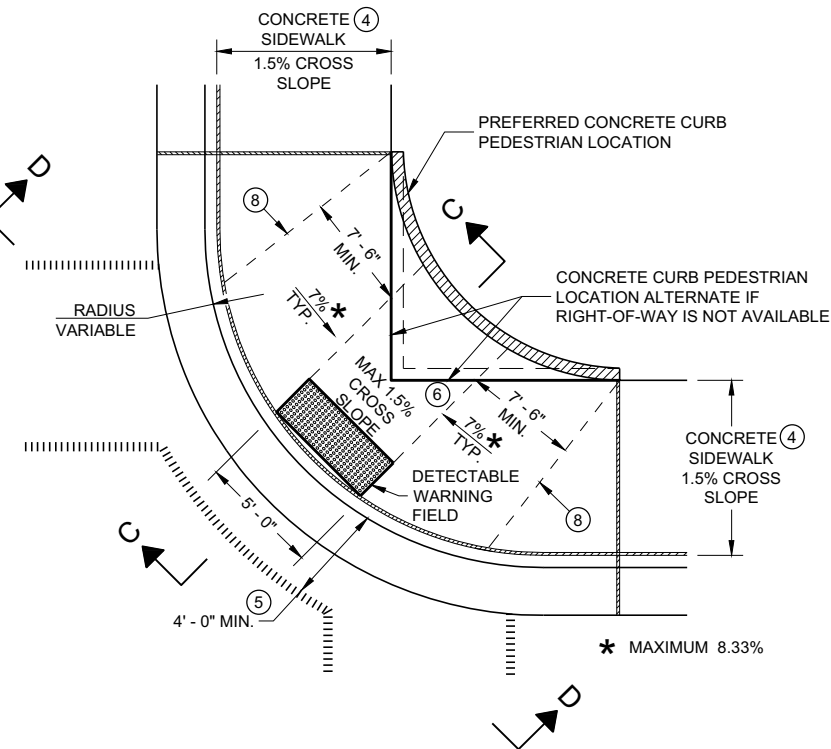

PLAN VIEW
CURB RAMP TYPE 1 - A
(NO TERRACE)

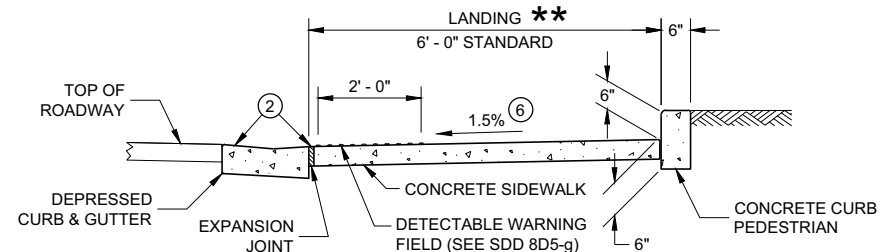

SECTION C - C FOR TYPE 1 - A

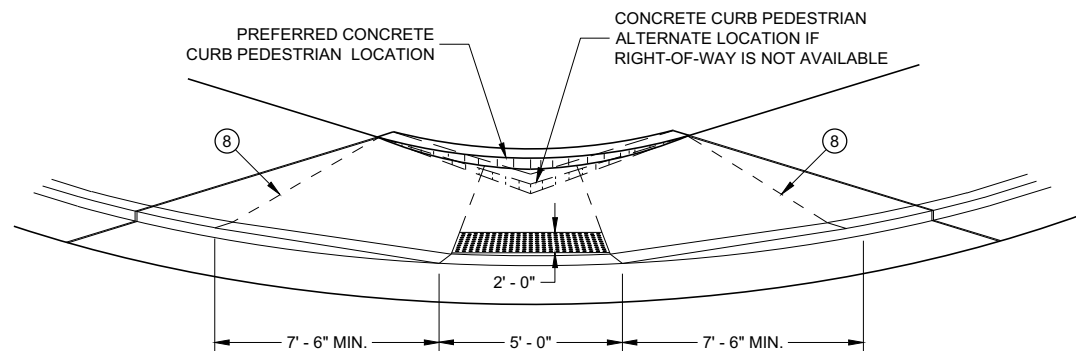

VIEW D - D FOR TYPE 1 - A

GENERAL NOTES

AVOID PLACING DRAINAGE STRUCTURES, JUNCTION BOXES OR OTHER OBSTRUCTIONS IN FRONT OF RAMP ACCESS AREAS.

DETAILS OF CONSTRUCTION, MATERIALS AND WORKMANSHIP NOT SHOWN ON THIS DRAWING SHALL CONFORM TO THE PERTINENT REQUIREMENTS OF THE STANDARD SPECIFICATIONS AND THE APPLICABLE SPECIAL PROVISIONS.

WHEN NECESSARY, THE SIDEWALK ELEVATION MAY BE LOWERED TO MEET THE HIGH POINT ON THE RAMP.

TYPE 1 CURB RAMPS SHALL HAVE A NORMAL SIDEWALK APRON AND CURB ON BOTH SIDES OF RAMP.

DETECTABLE WARNING FIELD SHALL BE MEASURED AND PAID BY THE SQUARE FOOT AS "CURB RAMP DETECTABLE WARNING FIELD". THE CONCRETE PEDESTRIAN CURB, IF NEEDED, SHALL BE MEASURED AND PAID BY THE LINEAR FOOT AS "CONCRETE CURB PEDESTRIAN". CONCRETE SIDEWALK IN THE CURB RAMP AREA SHALL BE MEASURED AND PAID BY THE SQUARE FOOT AS CONCRETE SIDEWALK, INCLUDING THE AREA UNDER THE DETECTABLE WARNING FIELD.

SELECT CURB RAMP DETECTABLE WARNING FIELD MATERIALS AND DEVICES FROM THE DEPARTMENT'S APPROVED MATERIALS LIST. THE COLOR OF THE DETECTABLE WARNING FIELD IS SPECIFIED ELSEWHERE AND IS INCIDENTAL TO THE BID ITEM OF "CURB RAMP DETECTABLE WARNING FIELD"

DETECTABLE WARNING FIELDS THAT ARE INSTALLED AS A GROUP OR SIDE BY SIDE, SHALL BE FROM THE SAME MANUFACTURER.

SURFACE TEXTURE OF THE RAMP SHALL BE OBTAINED BY COARSE BROOMING TRANSVERSE TO THE SLOPE OF THE RAMP.


- THIS POINT IS AN EXTENSION OF OUTSIDE EDGE OF APPROACHING SIDEWALK WHERE IT MEETS THE BACK OF CONCRETE CURB. POINT LOCATION MAY BE ADJUSTED TO ALIGN WITH BEGINNING OF FULL-HEIGHT CURB IF THIS DISTANCE IS SHORT.
- GRADE CHANGE BETWEEN GUTTER FLAG SLOPE AND THE CURB RAMP SLOPE SHALL NOT EXCEED 11%. MAXIMUM GUTTER FLAG SLOPE IS 4%. PROVIDE LONGITUDINAL DRAINAGE AROUND CURB AND AWAY FROM CURB RAMP. NO VERTICAL LIPS OR DISCONTINUITIES GREATER THAN 1/4" INCH ARE ALLOWED. SLOPE OF CURB HEAD OPENING SHALL MATCH THE RAMP SLOPE, MINIMALLY 1.5% AND NOT TO EXCEED 7%. WHEN ADJACENT TO 1.5% LANDING, CONSTRUCT CURB HEAD OPENING AT 1.5% IN THE DIRECTION OF PEDESTRIAN TRAVEL.
- MAXIMUM 8.33% CURB RAMP SLOPE IS ALLOWABLE WITH FLATTENED GUTTER FLAG SLOPE AND NOT TO EXCEED 11% GRADE CHANGE.
- ±0.5% CONSTRUCTION TOLERANCE IN SIDEWALK CROSS SLOPE. THE SIDEWALK CROSS SLOPE SHALL NOT EXCEED 2% WITHOUT PRIOR APPROVAL FROM THE ENGINEER.
- PROVIDE A LEVEL LANDING IN THE STREET AND GUTTER AREA (2% MAXIMUM SLOPE IN ANY DIRECTION). WHEN THE GUTTER SLOPE EXCEEDS 2%, CONSTRUCT THE LEVEL LANDING IN THE STREET AREA.
- PROVIDE A LEVEL LANDING (MAXIMUM 2% SLOPE) IN ANY DIRECTION OF PEDESTRIAN TRAVEL. STANDARD LEVEL LANDING SIZE IS 5 FEET BY 5 FEET.
- PROVIDE GRADE BREAK PERPENDICULAR TO DIRECTION OF WHEELCHAIR TRAVEL.

LEGEND


- 1/2" EXPANSION JOINT SIDEWALK
- CONTRACTION JOINT FIELD LOCATED
- PAVEMENT MARKING CROSSWALK (WHITE)

CURB RAMPS TYPE 1 AND 1-A

STATE OF WISCONSIN
DEPARTMENT OF TRANSPORTATION

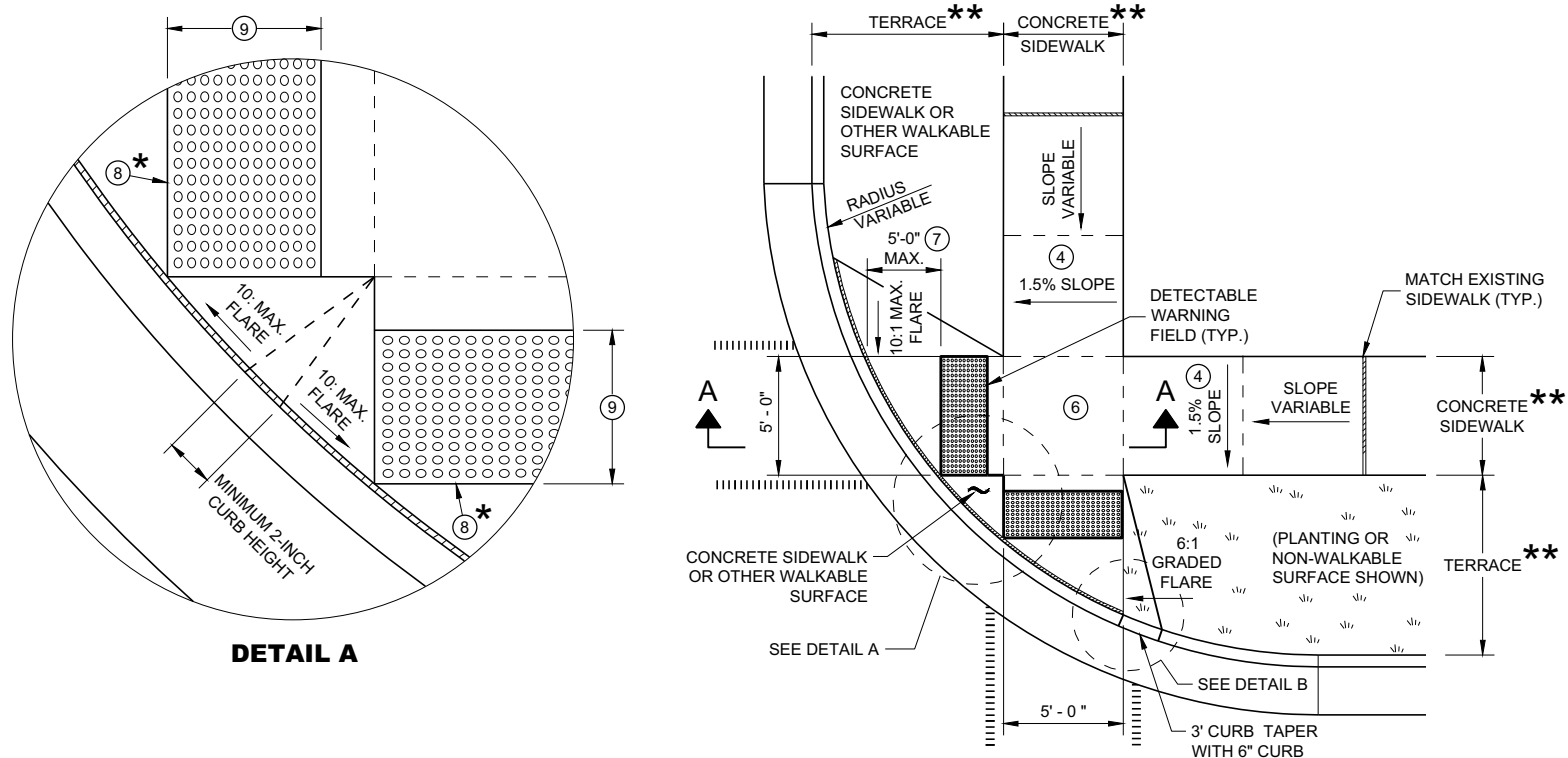


PLAN VIEW
CURB RAMP TYPE 2
(CENTER OF CORNER RADIUS)

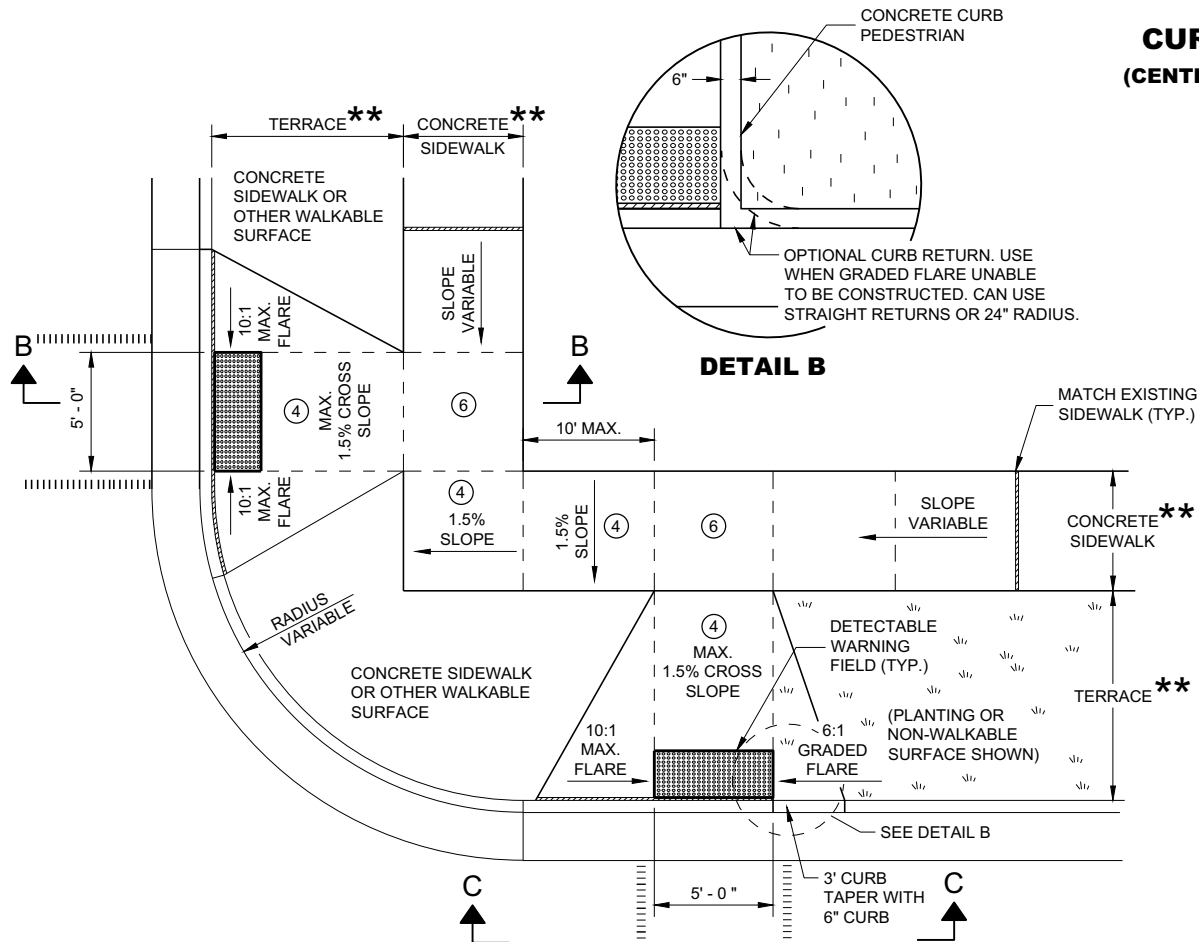


PLAN VIEW
CURB RAMP TYPE 3
(OUTSIDE OF CROSSWALK AREA)

GENERAL NOTES


- AVOID PLACING DRAINAGE STRUCTURES, JUNCTION BOXES OR OTHER OBSTRUCTIONS IN FRONT OF RAMP ACCESS AREAS.
- DETAILS OF CONSTRUCTION, MATERIALS AND WORKMANSHIP NOT SHOWN ON THIS DRAWING SHALL CONFORM TO THE PERTINENT REQUIREMENTS OF THE STANDARD SPECIFICATIONS AND THE APPLICABLE SPECIAL PROVISIONS.
- DETECTABLE WARNING FIELDS THAT ARE INSTALLED AS A GROUP OR SIDE BY SIDE SHALL BE FROM THE SAME MANUFACTURER.
- ② GRADE CHANGE BETWEEN GUTTER FLAG SLOPE AND THE CURB RAMP SLOPE SHALL NOT EXCEED 11%. MAXIMUM GUTTER FLAG SLOPE IS 4%. PROVIDE LONGITUDINAL DRAINAGE AROUND CURB AND AWAY FROM CURB RAMP. NO VERTICAL LIPS OR DISCONTINUITIES GREATER THAN 1/2 - INCH ARE ALLOWED. SLOPE OF CURB HEAD OPENING SHALL MATCH THE RAMP SLOPE, MINIMALLY 1.5% AND NOT TO EXCEED 7%. WHEN ADJACENT TO 1.5% LANDING, CONSTRUCT CURB HEAD OPENING AT 1.5% IN THE DIRECTION OF PEDESTRIAN TRAVEL.
- ③ AN 8.33% CURB RAMP SLOPE IS ALLOWABLE WITH FLATTENED GUTTER FLAG SLOPE (2.67% OR LESS) AND NOT TO EXCEED 11% GRADE CHANGE.
- ④ ±0.5% CONSTRUCTION TOLERANCE IN SIDEWALK CROSS SLOPE. THE SIDEWALK CROSS SLOPE SHALL NOT EXCEED 2% WITHOUT PRIOR APPROVAL FROM THE ENGINEER.
- ⑥ PROVIDE A LEVEL LANDING (MAXIMUM 2% SLOPE) IN ANY DIRECTION OF PEDESTRIAN TRAVEL. STANDARD LEVEL LANDING SIZE IS 5 FEET X 5 FEET.
- ⑦ WHEN GRADE BREAK DISTANCE EXCEEDS 5 FEET, USE RADIAL DETECTABLE WARNING FIELD PER SDD 8D5-f.
- ⑧ PROVIDE GRADE BREAK PERPENDICULAR TO DIRECTION OF WHEELCHAIR TRAVEL.
- ⑨ WHEN DISTANCE IS LESS THAN 6' - 0", IT MAY BE DIFFICULT TO ACHIEVE A 7% SLOPE OR FLATTER ALONG THE RAMP. REDUCE CURB HEIGHT IN TRIANGLE AREA TO ACHIEVE 7% SLOPE OR FLATTER ON RAMP. CONSTRUCT 2-INCH MINIMUM CURB HEIGHT BETWEEN 10:1 FLARES.

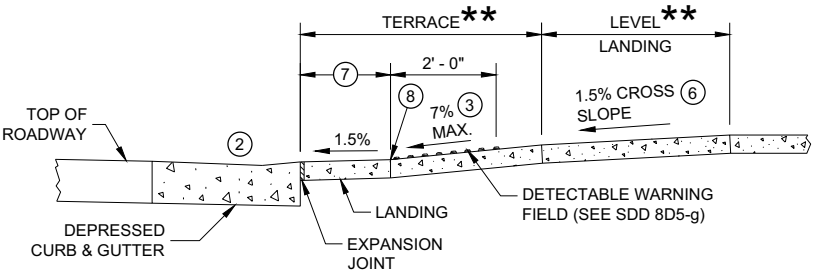

SECTION A - A FOR TYPE 2

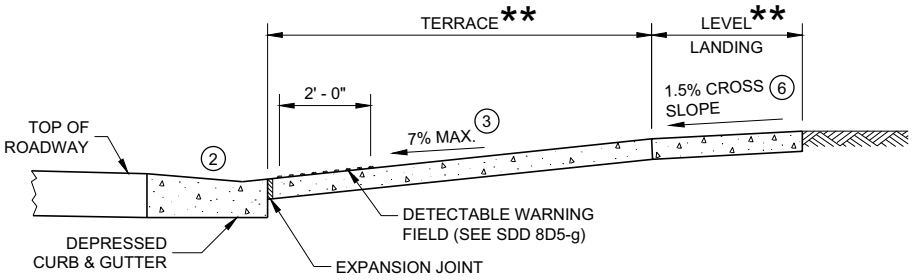

SECTION B - B FOR TYPE 3

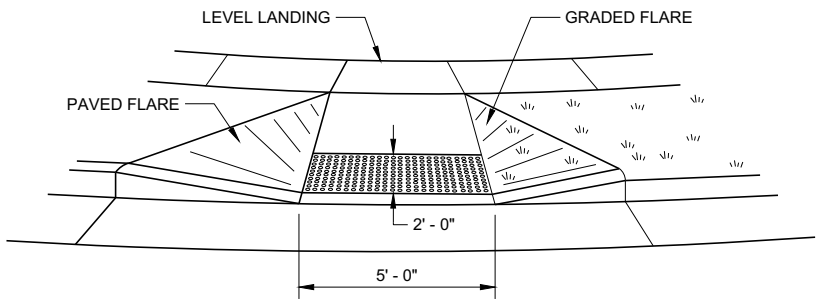

VIEW C - C FOR TYPE 3


LEGEND

- 1/2" EXPANSION JOINT SIDEWALK
- CONTRACTION JOINT SIDEWALK
- PAVEMENT MARKING CROSSWALK (WHITE)


- * MAXIMUM 2.0% SLOPE IN ALL DIRECTIONS IN FRONT OF GRADE BREAK
- ** WIDTH SHOWN ELSEWHERE IN THE PLANS

CURB RAMPS
TYPE 2 AND 3


STATE OF WISCONSIN
DEPARTMENT OF TRANSPORTATION

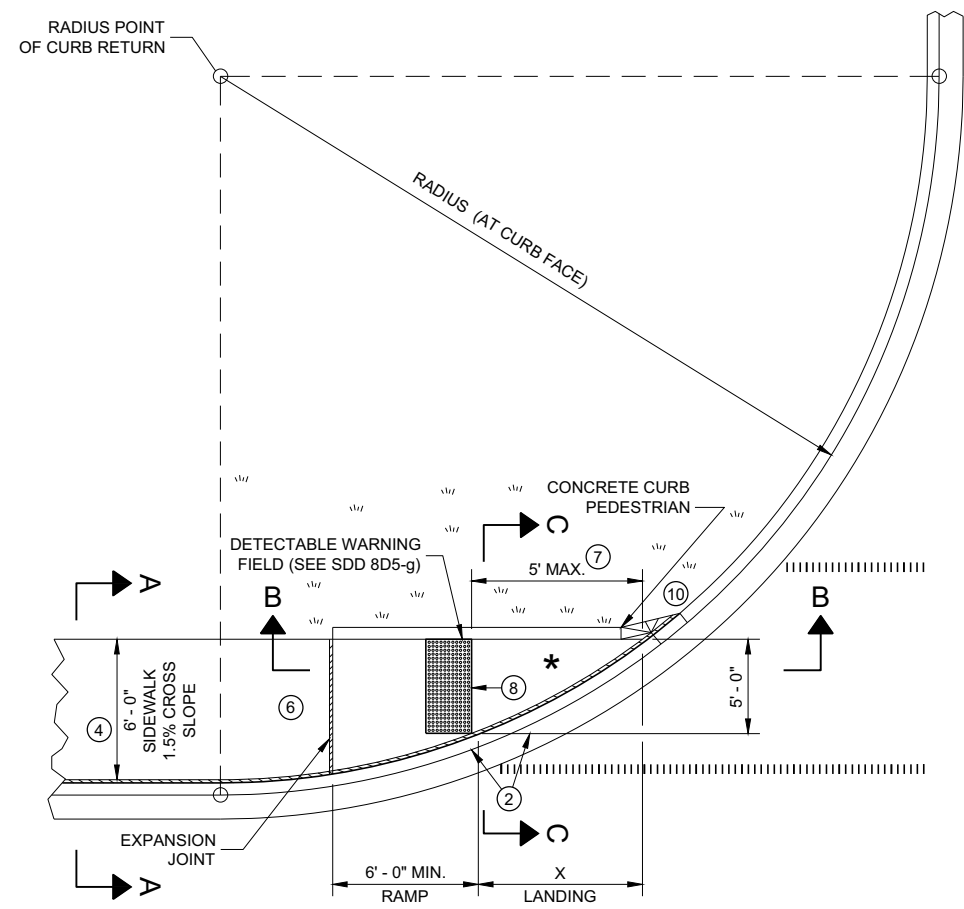

PLAN VIEW
CURB RAMP TYPE 4A

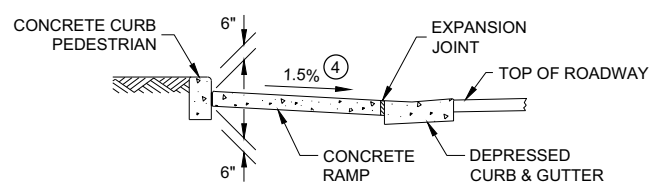

SECTION C - C FOR TYPE 4A

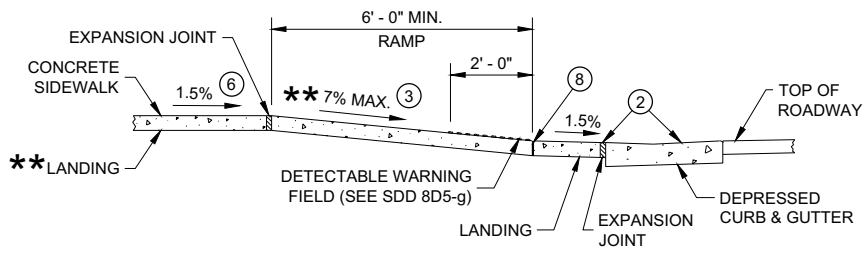


SECTION B - B FOR
TYPE 4A AND TYPE 4A1

** IF RAMP SLOPE IS LESS THAN 5.0%, THEN NO ADJACENT UPHILL LANDING IS REQUIRED


* MAXIMUM 2.0% SLOPE IN ALL DIRECTIONS IF FRONT OF GRADE BREAK

RADIUS (AT CURB FACE)	X
10 FEET	4' - 7"
15 FEET	6' - 5 1/2"

INTERMEDIATE RADII CAN BE INTERPOLATED

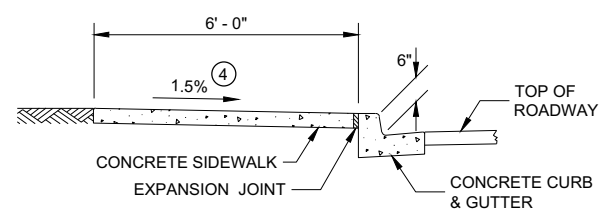

SECTION A - A FOR TYPE 4A

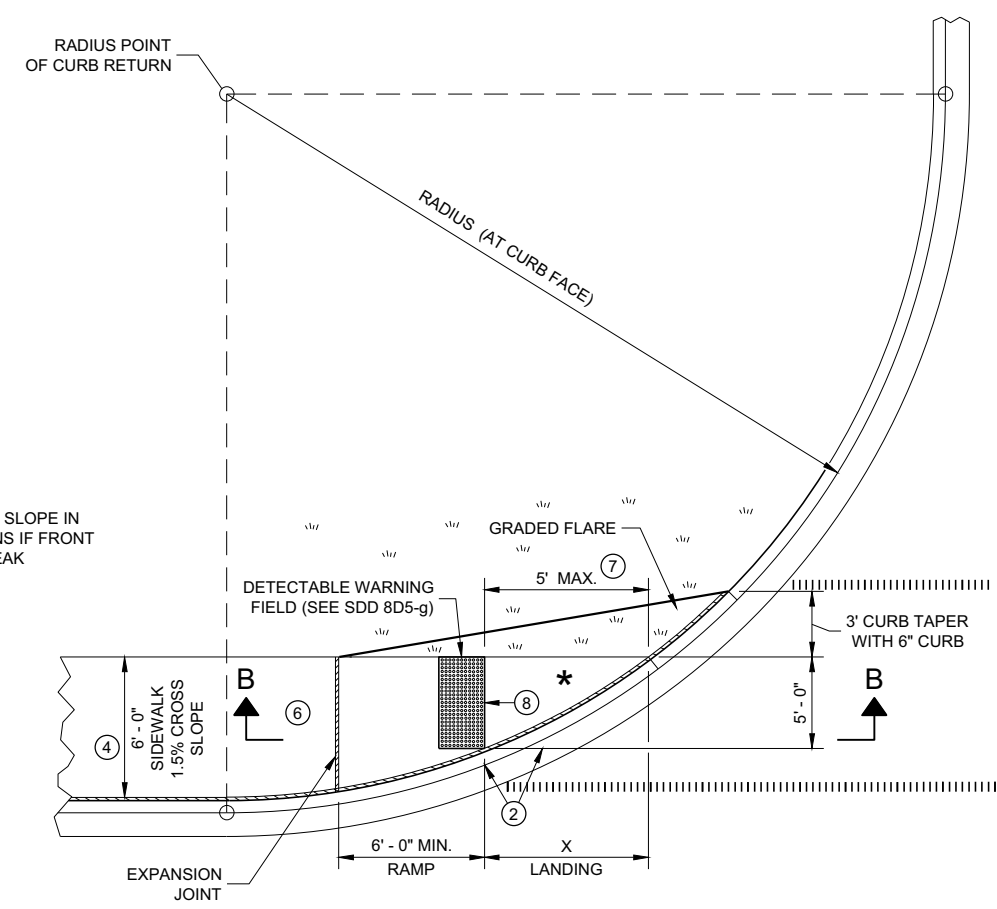


PLAN VIEW
CURB RAMP TYPE 4A1

GENERAL NOTES


- AVOID PLACING DRAINAGE STRUCTURES, JUNCTION BOXES OR OTHER OBSTRUCTIONS IN FRONT OF RAMP ACCESS AREAS.
- DETAILS OF CONSTRUCTION, MATERIALS AND WORKMANSHIP NOT SHOWN ON THIS DRAWING SHALL CONFORM TO THE PERTINENT REQUIREMENTS OF THE STANDARD SPECIFICATIONS AND THE APPLICABLE SPECIAL PROVISIONS.
- DETECTABLE WARNING FIELDS THAT ARE INSTALLED AS A GROUP OR SIDE BY SIDE, SHALL BE FROM THE SAME MANUFACTURER.
- ② GRADE CHANGE BETWEEN GUTTER FLAG SLOPE AND THE CURB RAMP SLOPE SHALL NOT EXCEED 11%. MAXIMUM GUTTER FLAG SLOPE IS 4%. PROVIDE LONGITUDINAL DRAINAGE AROUND CURB AND AWAY FROM CURB RAMP. NO VERTICAL LIPS OR DISCONTINUITIES GREATER THAN 1/4 - INCH ARE ALLOWED. SLOPE OF CURB HEAD OPENING SHALL MATCH THE RAMP SLOPE, MINIMALLY 1.5% AND NOT TO EXCEED 7%. WHEN ADJACENT TO 1.5% LANDING, CONSTRUCT CURB HEAD OPENING AT 1.5% IN THE DIRECTION OF PEDESTRIAN TRAVEL.
- ③ AN 8.33% CURB RAMP SLOPE IS ALLOWABLE WITH FLATTENED GUTTER FLAG SLOPE AND NOT TO EXCEED 11% GRADE CHANGE.
- ④ ±0.5% CONSTRUCTION TOLERANCE IN SIDEWALK CROSS SLOPE. THE SIDEWALK CROSS SLOPE SHALL NOT EXCEED 2% WITHOUT PRIOR APPROVAL FROM THE ENGINEER.
- ⑥ PROVIDE A LEVEL LANDING (MAXIMUM 2% SLOPE) IN ANY DIRECTION OF PEDESTRIAN TRAVEL. STANDARD LEVEL LANDING SIZE IS 5 FEET BY 5 FEET.
- ⑦ WHEN THIS GRADE BREAK DISTANCE EXCEEDS 5 FEET, USE RADIAL DETECTABLE WARNING FIELD PER SDD 8D5-f.
- ⑧ PROVIDE GRADE BREAK PERPENDICULAR TO DIRECTION OF WHEELCHAIR TRAVEL.
- ⑩ INSTALL TRANSITION NOSE (INCIDENTAL TO OTHER PAY ITEMS). DO NOT MARK TRANSITION NOSE.

LEGEND

- 1/2" EXPANSION JOINT SIDEWALK
- CONTRACTION JOINT SIDEWALK
- PAVEMENT MARKING CROSSWALK (WHITE)

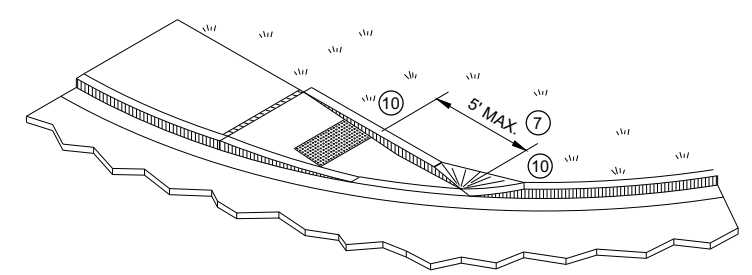


ISOMETRIC VIEW FOR TYPE 4A

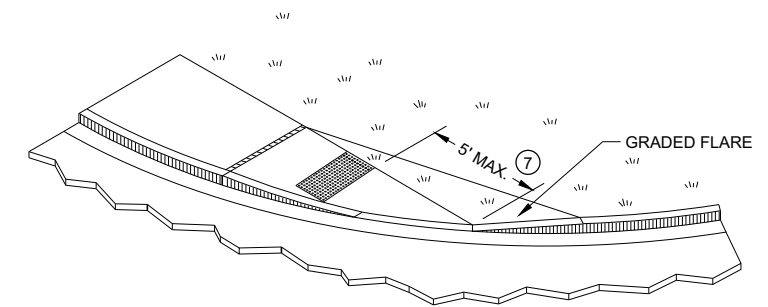


ISOMETRIC VIEW FOR TYPE 4A1

CURB RAMPS TYPE 4A AND 4A1


STATE OF WISCONSIN
DEPARTMENT OF TRANSPORTATION 79

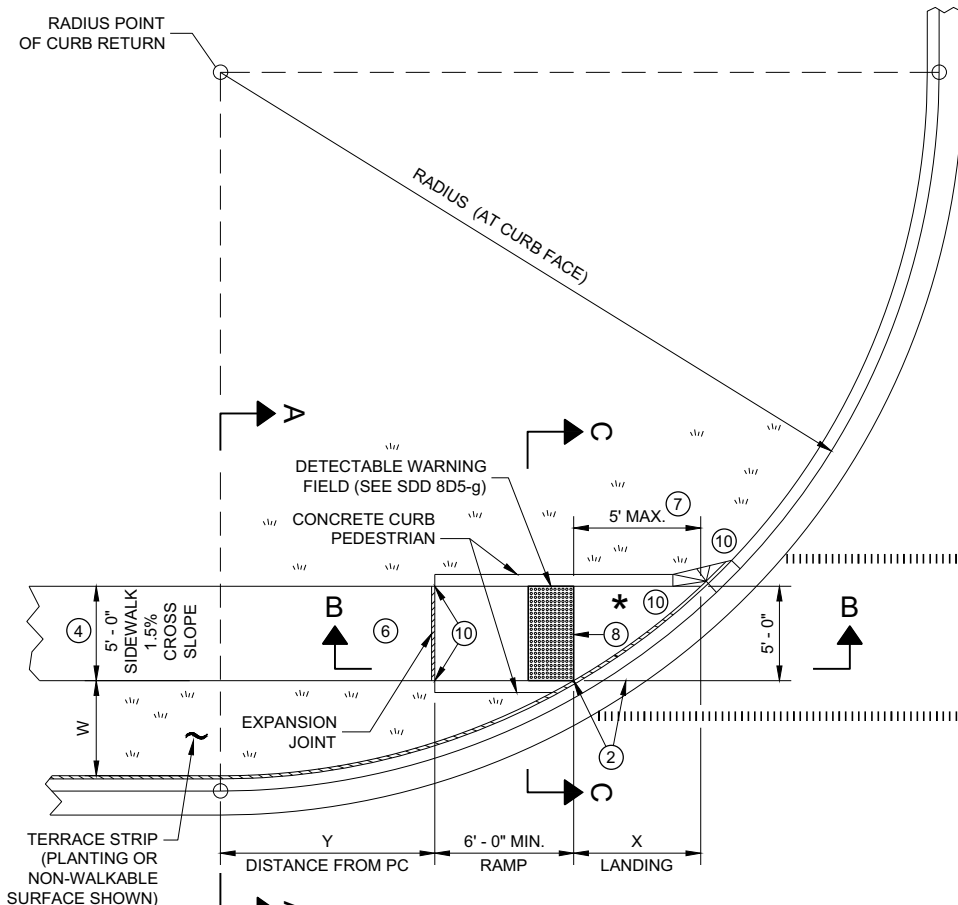

PLAN VIEW
CURB RAMP TYPE 4B

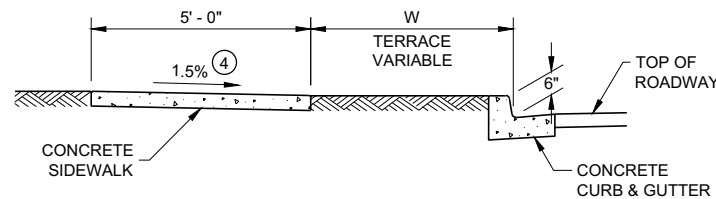

SECTION A - A FOR TYPE 4B

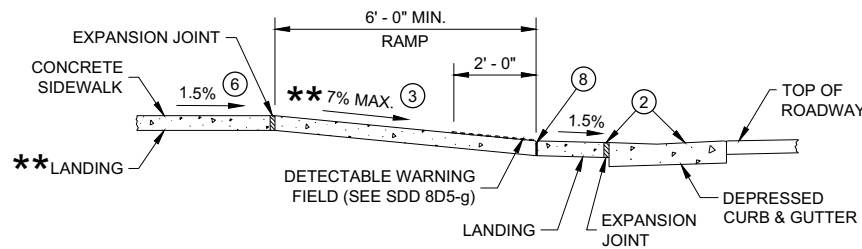


** IF RAMP SLOPE IS LESS THAN 5.0%, THEN NO ADJACENT UPHILL LANDING IS REQUIRED

SECTION B - B FOR
TYPE 4B AND TYPE 4B1


* MAXIMUM 2.0% SLOPE IN ALL DIRECTIONS IF FRONT OF GRADE BREAK

RADIUS (AT CURB FACE)	W = 3' - 0"		W = 4' - 0"		W = 5' - 0"		W = 6' - 0"		W = 7' - 0"		W = 8' - 0"		W = 9' - 0"		W = 10' - 0"	
	X	Y	X	Y	X	Y	X	Y	X	Y	X	Y	X	Y	X	Y
10 FEET	2' - 10 1/4"	0' - 5"	2' - 1"	1' - 4 1/2"	1' - 5"	2' - 1"	0' - 10"	2' - 7 1/2"	0' - 3 3/4"	3' - 0 1/4"						
15 FEET	4' - 6 3/4"	2' - 1 3/4"	3' - 9"	3' - 5 3/4"	3' - 1 1/4"	4' - 6"	2' - 6 3/4"	5' - 4 1/2"	2' - 1"	6' - 1"	1' - 8"	6' - 8 1/2"	1' - 3 1/4"	7' - 2 1/2"	0' - 10 3/4"	7' - 7 1/4"
20 FEET	5' - 9 3/4"	3' - 6 1/2"	4' - 11 1/2"	5' - 1 3/4"	4' - 3 1/4"	6' - 5 1/2"	3' - 8 3/4"	7' - 7"	3' - 3"	8' - 6 1/2"	2' - 10"	9' - 4 1/2"	2' - 5 1/2"	10' - 1 1/4"	2' - 1 1/4"	10' - 9"
30 FEET			6' - 9 1/4"	7' - 11 1/2"	6' - 0 1/4"	9' - 8"	5' - 5"	11' - 1 3/4"	4' - 10 3/4"	12' - 5 3/4"	4' - 5 1/2"	13' - 7 3/4"	4' - 0 3/4"	14' - 8 1/2"	3' - 8 1/2"	15' - 8 1/4"
40 FEET									6' - 1 3/4"	15' - 8 1/2"	5' - 8"	17' - 2"	5' - 3"	18' - 5 3/4"	4' - 10 3/4"	19' - 8 1/4"
50 FEET															5' - 10 1/4"	23' - 2"


INTERMEDIATE RADII CAN BE INTERPOLATED
DIMENSION "Y" IS CALCULATED BASED ON 6'-0" RAMP LENGTH
DIMENSION "X" IS CALCULATED BASED ON 5'-0" SIDEWALK WIDTH

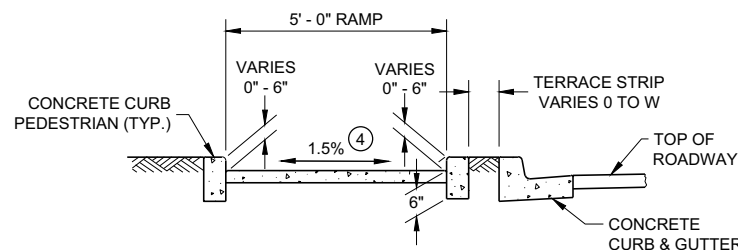


SECTION C - C FOR TYPE 4B

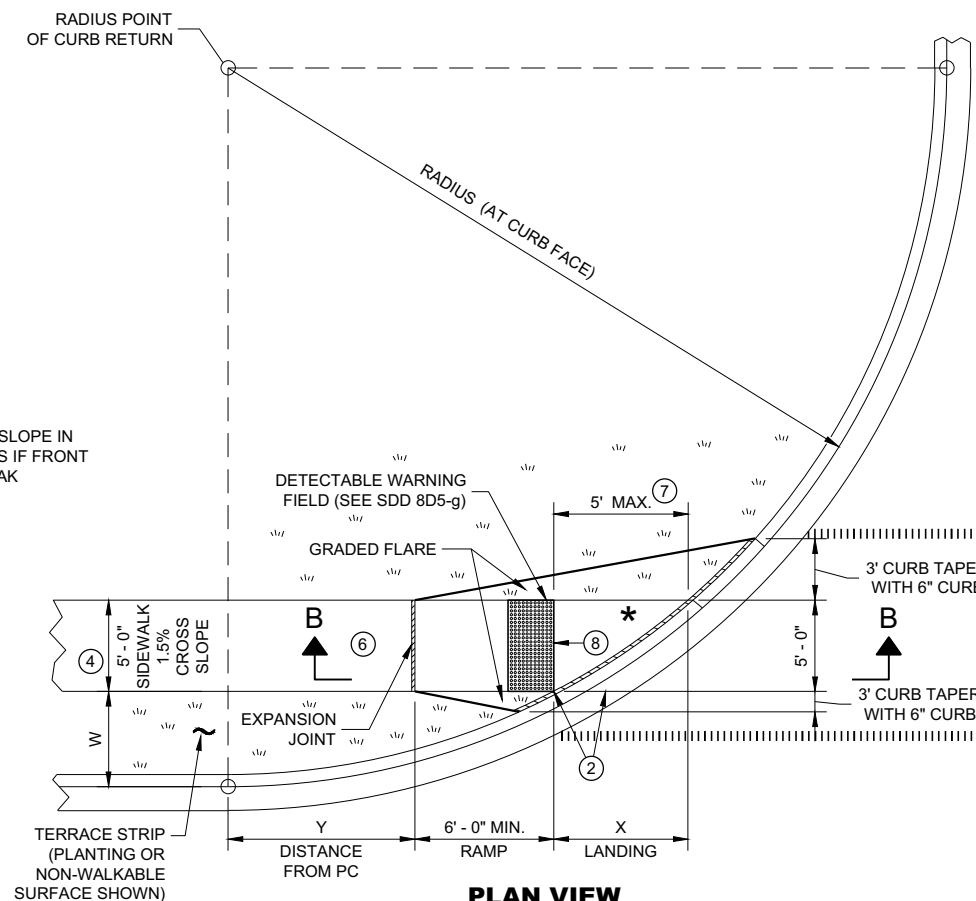

PLAN VIEW
CURB RAMP TYPE 4B1

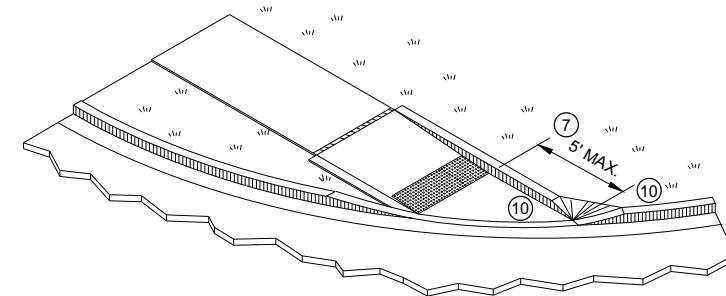

ISOMETRIC VIEW FOR TYPE 4B

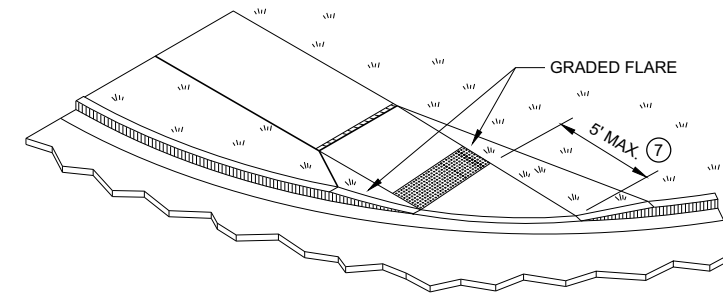

ISOMETRIC VIEW FOR TYPE 4B1

LEGEND


- 1/2" EXPANSION JOINT SIDEWALK
- CONTRACTION JOINT SIDEWALK
- PAVEMENT MARKING CROSSWALK (WHITE)

GENERAL NOTES

- AVOID PLACING DRAINAGE STRUCTURES, JUNCTION BOXES OR OTHER OBSTRUCTIONS IN FRONT OF RAMP ACCESS AREAS.
- DETAILS OF CONSTRUCTION, MATERIALS AND WORKMANSHIP NOT SHOWN ON THIS DRAWING SHALL CONFORM TO THE PERTINENT REQUIREMENTS OF THE STANDARD SPECIFICATIONS AND THE APPLICABLE SPECIAL PROVISIONS.
- DETECTABLE WARNING FIELDS THAT ARE INSTALLED AS A GROUP OR SIDE BY SIDE, SHALL BE FROM THE SAME MANUFACTURER.
- GRADE CHANGE BETWEEN GUTTER FLAG SLOPE AND THE CURB RAMP SLOPE SHALL NOT EXCEED 11%. MAXIMUM GUTTER FLAG SLOPE IS 4%. PROVIDE LONGITUDINAL DRAINAGE AROUND CURB AND AWAY FROM CURB RAMP. NO VERTICAL LIPS OR DISCONTINUITIES GREATER THAN 1/4" INCH ARE ALLOWED. SLOPE OF CURB HEAD OPENING SHALL MATCH THE RAMP SLOPE, MINIMALLY 1.5% AND NOT TO EXCEED 7%. WHEN ADJACENT TO 1.5% LANDING, CONSTRUCT CURB HEAD OPENING AT 1.5% IN THE DIRECTION OF PEDESTRIAN TRAVEL.
- AN 8.33% CURB RAMP SLOPE IS ALLOWABLE WITH FLATTENED GUTTER FLAG SLOPE AND NOT TO EXCEED 11% GRADE CHANGE.
- ±0.5% CONSTRUCTION TOLERANCE IN SIDEWALK CROSS SLOPE. THE SIDEWALK CROSS SLOPE SHALL NOT EXCEED 2% WITHOUT PRIOR APPROVAL FROM THE ENGINEER.
- PROVIDE A LEVEL LANDING (MAXIMUM 2% SLOPE) IN ANY DIRECTION OF PEDESTRIAN TRAVEL. STANDARD LEVEL LANDING SIZE IS 5 FEET BY 5 FEET.
- WHEN THIS GRADE BREAK DISTANCE EXCEEDS 5 FEET, USE RADIAL DETECTABLE WARNING FIELD PER SDD 8D5-f.
- PROVIDE GRADE BREAK PERPENDICULAR TO DIRECTION OF WHEELCHAIR TRAVEL.
- INSTALL TRANSITION NOSE (INCIDENTAL TO OTHER PAY ITEMS). DO NOT MARK TRANSITION NOSE.


CURB RAMPS
TYPE 4B AND 4B1

STATE OF WISCONSIN
DEPARTMENT OF TRANSPORTATION

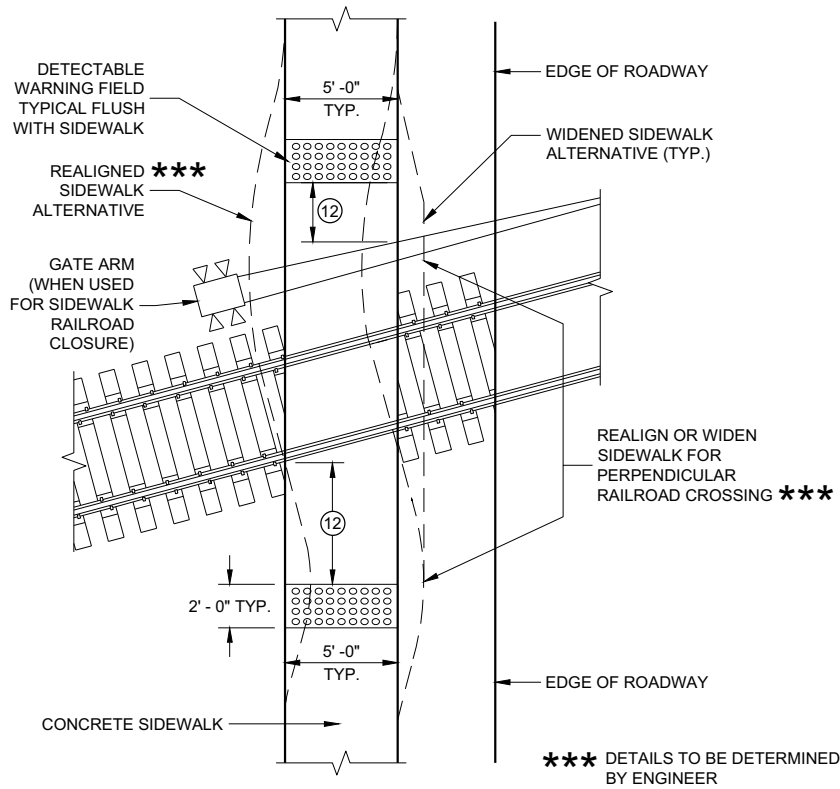

CURB RAMP TYPE 8


**DETECTABLE WARNINGS
AT RAILROAD CROSSING**

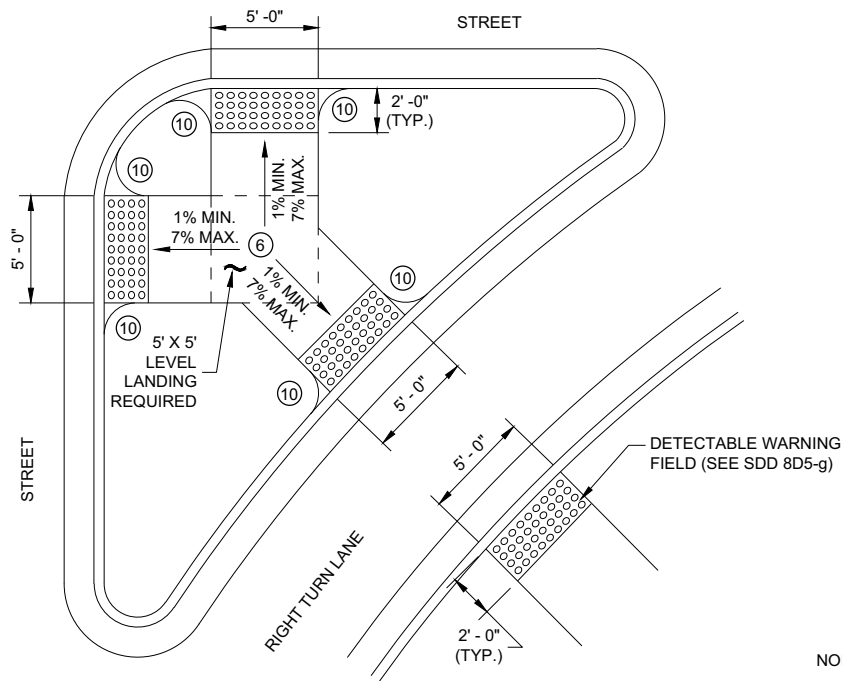

CURB RAMP TYPE 6

DETECTABLE WARNING AT ISLANDS


REFER TO GENERAL NOTES (2) AND (3)
FOR ALL ISLAND CURB RAMPS

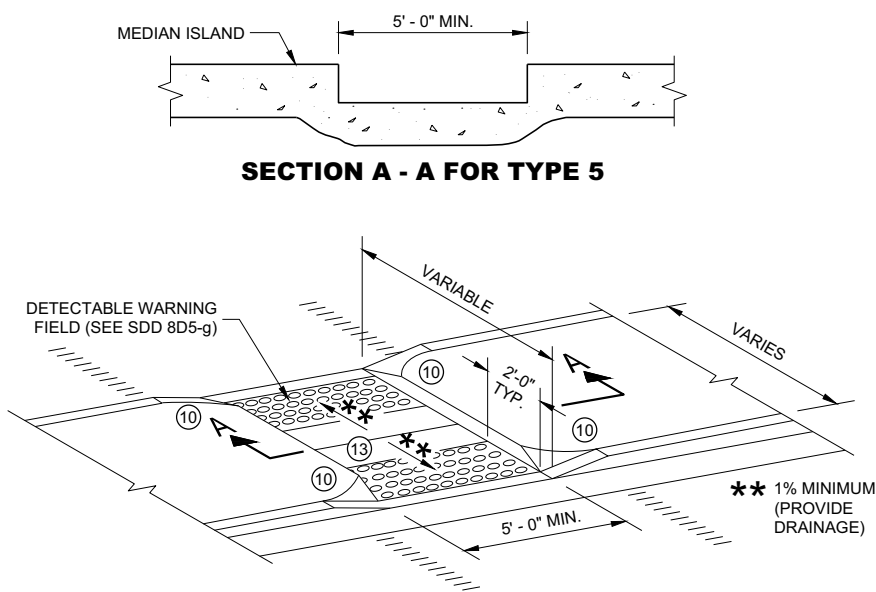


SECTION A - A FOR TYPE 5

CURB RAMP TYPE 5

**MEDIAN ISLAND
NON-ELEVATED PEDESTRIAN CROSSING**

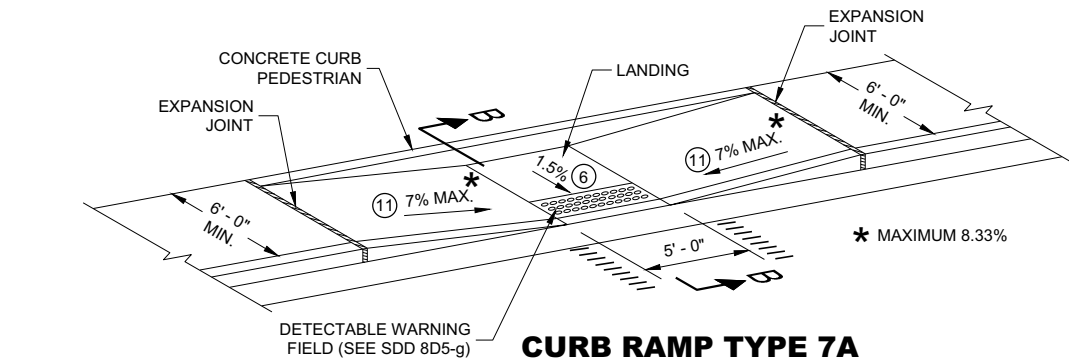

**CURB RAMP TYPE 7A
MID BLOCK CROSSING**

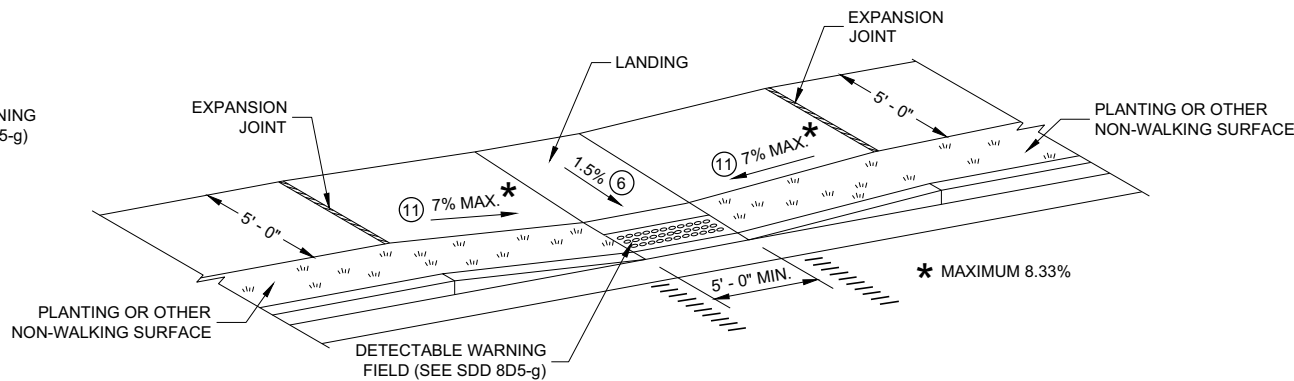

**CURB RAMP TYPE 7B
MID BLOCK CROSSING**

NOTE: THESE PARALLEL AND PARALLEL/PERPENDICULAR CURB RAMPS
MAY BE USED AT INTERSECTIONS AND MID BLOCK LOCATIONS.

GENERAL NOTES

AVOID PLACING DRAINAGE STRUCTURES, JUNCTION BOXES OR OTHER OBSTRUCTIONS IN FRONT OF RAMP ACCESS AREAS.

DETAILS OF CONSTRUCTION, MATERIALS AND WORKMANSHIP NOT SHOWN ON THIS DRAWING SHALL CONFORM TO THE PERTINENT REQUIREMENTS OF THE STANDARD SPECIFICATIONS AND THE APPLICABLE SPECIAL PROVISIONS.


SIDEWALK CROSS SLOPE SHALL NOT EXCEED 2%.

DETECTABLE WARNING FIELDS THAT ARE INSTALLED AS A GROUP OR SIDE BY SIDE, SHALL BE FROM THE SAME MANUFACTURER.

- (2) GRADE CHANGE BETWEEN GUTTER FLAG SLOPE AND THE CURB RAMP SLOPE SHALL NOT EXCEED 11%. MAXIMUM GUTTER FLAG SLOPE IS 4%. PROVIDE LONGITUDINAL DRAINAGE AROUND CURB AND AWAY FROM CURB RAMP. NO VERTICAL LIPS OR DISCONTINUITIES GREATER THAN 1/4 - INCH ARE ALLOWED. SLOPE OF CURB HEAD OPENING SHALL MATCH THE RAMP SLOPE, MINIMALLY 1.5% AND NOT TO EXCEED 7%. WHEN ADJACENT TO 1.5% LANDING, CONSTRUCT CURB HEAD OPENING AT 1.5% IN THE DIRECTION OF PEDESTRIAN TRAVEL.
- (3) AN 8.33% CURB RAMP SLOPE IS ALLOWABLE WITH FLATTENED GUTTER FLAG SLOPE AND NOT TO EXCEED 11% GRADE CHANGE.
- (4) ±0.5% CONSTRUCTION TOLERANCE IN SIDEWALK CROSS SLOPE. THE SIDEWALK CROSS SLOPE SHALL NOT EXCEED 2% WITHOUT PRIOR APPROVAL FROM THE ENGINEER.
- (6) PROVIDE A LEVEL LANDING (MAXIMUM 2% SLOPE) IN ANY DIRECTION OF PEDESTRIAN TRAVEL. STANDARD LEVEL LANDING SIZE IS 5 FEET BY 5 FEET.
- (10) INSTALL TRANSITION NOSE (INCIDENTAL TO OTHER PAY ITEMS). DO NOT MARK TRANSITION NOSE.
- (11) SLOPE SIDEWALK TOWARD LANDING AS SHOWN WHERE THERE IS NO TERRACE OR WHERE THE TERRACE WIDTH IS LESS THAN 6 FEET WIDE.
- (12) THE EDGE OF THE DETECTABLE WARNING FIELD NEAREST TO A RAILROAD CROSSING SHALL BE 1.5 FEET ±0.1' FROM THE FACE OF THE GATE ARM IF THE GATE ARM EXTENDS ACROSS THE SIDEWALK. WHERE THERE IS NO PEDESTRIAN GATE, THE EDGE OF THE DETECTABLE WARNING FIELD NEAREST TO THE RAILROAD CROSSING SHALL BE 15 FEET FROM THE NEAREST RAIL.
- (13) DO NOT INSTALL DETECTABLE WARNING FIELDS AT THE EDGES OF STEET-LEVEL PEDESTRIAN REFUGE ISLANDS IF A MINIMUM 2 FOOT CONCRETE SURFACE WITHOUT DETECTABLE WARNINGS (MEASURED IN THE DIRECTION OF PEDESTRIAN TRAVEL) CANNOT BE ACHIEVED.

LEGEND

- 1/2" EXPANSION JOINT SIDEWALK
- CONTRACTION JOINT FIELD LOCATED
- PAVEMENT MARKING CROSSWALK (WHITE)

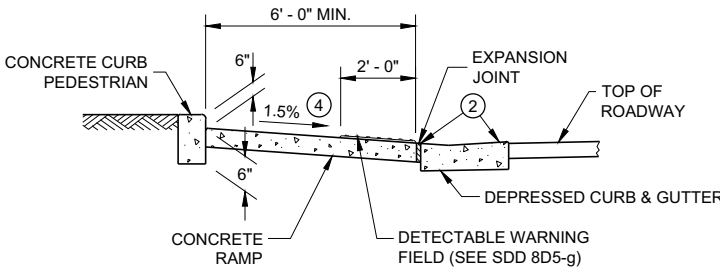


SECTION B - B FOR TYPE 7A


**CURB RAMPS
TYPE 5, 6, 7A, 7B & 8**

STATE OF WISCONSIN
DEPARTMENT OF TRANSPORTATION

**RADIAL DETECTABLE WARNING
FIELD PLACEMENT WHEN 5 FOOT
GRADE BREAK DISTANCE
PER SDD 8D5-c IS EXCEEDED**

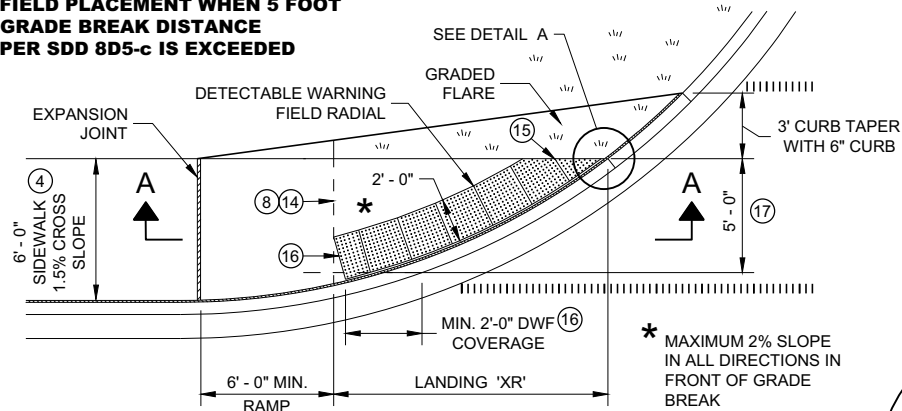


**PLAN VIEW
CURB RAMP TYPE 4A1
(GRADE BREAK DISTANCE GREATER THAN 5 FEET)**

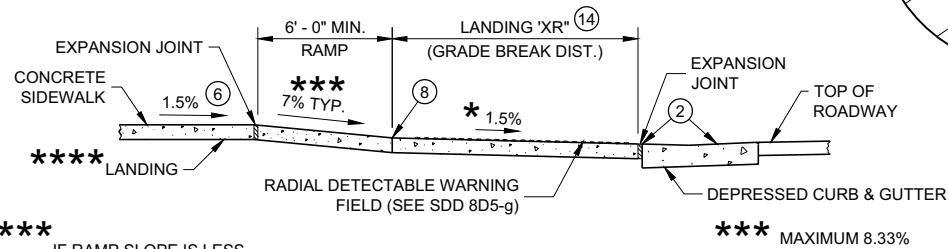


SECTION A - A FOR TYPE 4A1

**RADIAL DETECTABLE WARNING
FIELD PLACEMENT WHEN 5 FOOT
GRADE BREAK DISTANCE
PER SDD 8D5-d IS EXCEEDED**

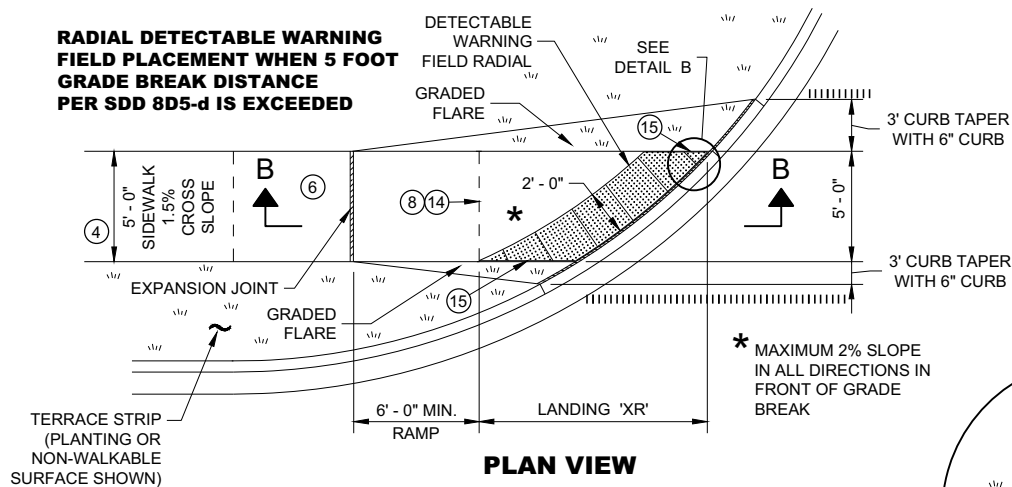


**PLAN VIEW
CURB RAMP TYPE 4B1
(GRADE BREAK DISTANCE GREATER THAN 5 FEET)**

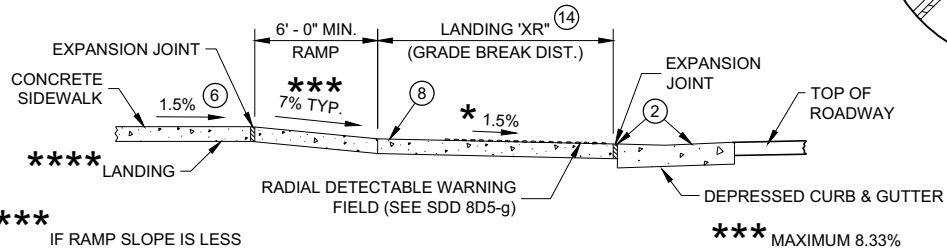


SECTION B - B FOR TYPE 4B1

LEGEND

- 1/2" EXPANSION JOINT SIDEWALK
- CONTRACTION JOINT SIDEWALK
- PAVEMENT MARKING CROSSWALK (WHITE)

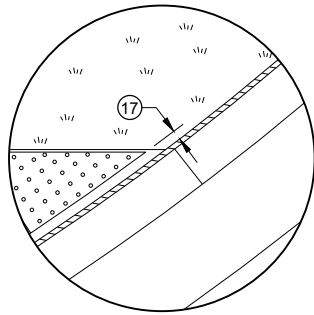

DETAIL A

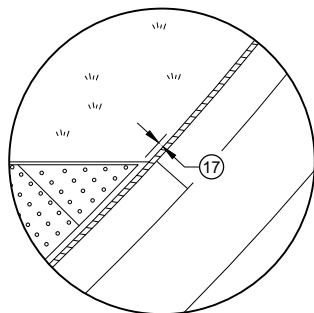


DETAIL B

GENERAL NOTES


- AVOID PLACING DRAINAGE STRUCTURES, JUNCTION BOXES OR OTHER OBSTRUCTIONS IN FRONT OF RAMP ACCESS AREAS.
- DETAILS OF CONSTRUCTION, MATERIALS AND WORKMANSHIP NOT SHOWN ON THIS DRAWING SHALL CONFORM TO THE PERTINENT REQUIREMENTS OF THE STANDARD SPECIFICATIONS AND THE APPLICABLE SPECIAL PROVISIONS.
- DETECTABLE WARNING FIELDS THAT ARE INSTALLED AS A GROUP OR SIDE BY SIDE, SHALL BE FROM THE SAME MANUFACTURER.
- APPLY RADIAL DETECTABLE WARNING PLACEMENT SIMILARLY FOR TYPE 4A AND 4A1 CURB RAMPS AND SIMILARLY FOR TYPE 4B AND 4B1 CURB RAMPS. TYPE 4A AND 4B CURB RAMPS ARE NOT SHOWN.
- REFER TO SDD 8D5-g FOR ADDITIONAL RADIAL PLATE REQUIREMENTS.
- FIELD CUTS AT INTERMEDIATE JOINTS WITHIN THE RADIAL DETECTABLE WARNING FIELD ARE PROHIBITED.
- DETERMINE FINAL RADIAL WARNING FIELD CONFIGURATION AND ITS INDIVIDUAL PLATE LOCATIONS. PERFORM PRE-LAYOUT PRIOR TO PLACEMENT IN PLASTIC CONCRETE. FOLLOW MANUFACTURER'S PRODUCT LIST AND INSTALLATION RECOMMENDATIONS.
- (2) GRADE CHANGE BETWEEN GUTTER FLAG SLOPE AND THE CURB RAMP SLOPE SHALL NOT EXCEED 11%. MAXIMUM GUTTER FLAG SLOPE IS 4%. PROVIDE LONGITUDINAL DRAINAGE AROUND CURB AND AWAY FROM CURB RAMP. NO VERTICAL LIPS OR DISCONTINUITIES GREATER THAN 1/4 - INCH ARE ALLOWED. SLOPE OF CURB HEAD OPENING SHALL MATCH THE RAMP SLOPE, MINIMALLY 1.5% AND NOT TO EXCEED 7%. WHEN ADJACENT TO 1.5% LANDING, CONSTRUCT CURB HEAD OPENING AT 1.5% IN THE DIRECTION OF PEDESTRIAN TRAVEL.
 - (3) AN 8.33% CURB RAMP SLOPE IS ALLOWABLE WITH FLATTENED GUTTER FLAG SLOPE AND NOT TO EXCEED 11% GRADE CHANGE.
 - (4) ±0.5% CONSTRUCTION TOLERANCE IN SIDEWALK CROSS SLOPE. THE SIDEWALK CROSS SLOPE SHALL NOT EXCEED 2% WITHOUT PRIOR APPROVAL FROM THE ENGINEER.
 - (6) PROVIDE A LEVEL LANDING (MAXIMUM 2% SLOPE) IN ANY DIRECTION OF PEDESTRIAN TRAVEL. STANDARD LANDING SIZE IS 5 FEET BY 5 FEET.
 - (8) PROVIDE GRADE BREAK PERPENDICULAR TO DIRECTION OF WHEELCHAIR TRAVEL.
 - (14) CONSULT ENGINEER IF GRADE BREAK LOCATION (END OF LANDING DIMENSION "XR") REQUIRES FIELD ADJUSTMENT WHEN ESTABLISHING FINAL RADIAL DETECTABLE WARNING FIELD LOCATION.
 - (15) FIELD SAW CUTS ALONG RADIAL DETECTABLE WARNING PLATES WILL BE NECESSARY TO MATCH EACH CURB RAMP EDGE. AVOID CUTTING THROUGH DOMES WHENEVER POSSIBLE. MAKE FIELD CUTS TRUE TO LINE AND WITHIN 1/8" DEVIATION. SMOOTH EDGES OF FIELD CUT PLATES.
 - (16) USE 1' X 2" RECTANGULAR END PLATE AT END OF TYPE 4A1 RAMP AND PROVIDE MINIMUM 2' - 0" DETECTABLE WARNING FIELD COVERAGE (IN DIRECTION OF PEDESTRIAN TRAVEL) ALONG THE ENTIRE CURB RAMP WIDTH.
 - (17) A MAXIMUM 3 INCH CONCRETE BORDER WITH IS ALLOWABLE IN FROM OF RADIAL DETECTABLE WARNING FIELD FOR CONSTRUCTABILITY PURPOSES. CONCRETE BORDER WIDTH MAY VARY UP TO 1 INCH.

**RADIAL DETECTABLE WARNING
FIELD PLACEMENT WHEN 5 FOOT
GRADE BREAK DISTANCE
PER SDD 8D5-b IS EXCEEDED**


NOTE: SECOND TYPE 2 RAMP NOT SHOWN

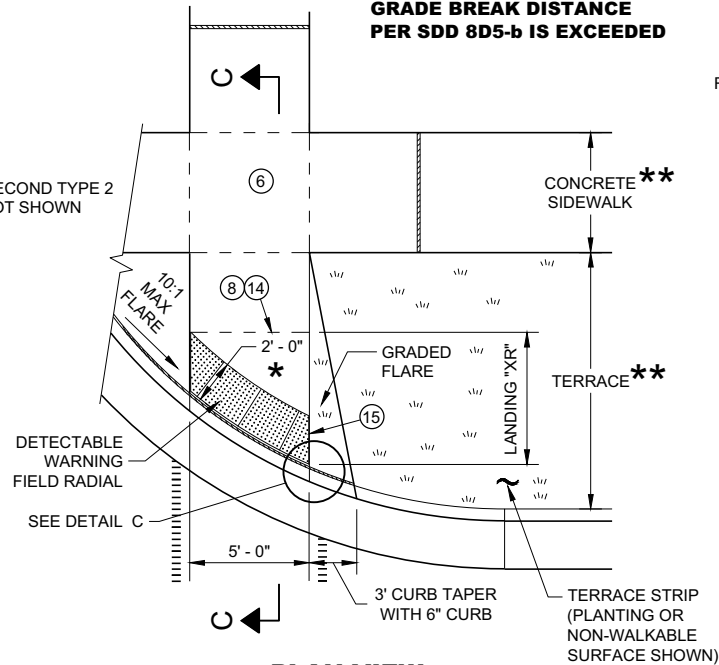

**PLAN VIEW
CURB RAMP TYPE 2
(GRADE BREAK DISTANCE GREATER THAN 5 FEET)
(ON LINE WITH SIDEWALK)**

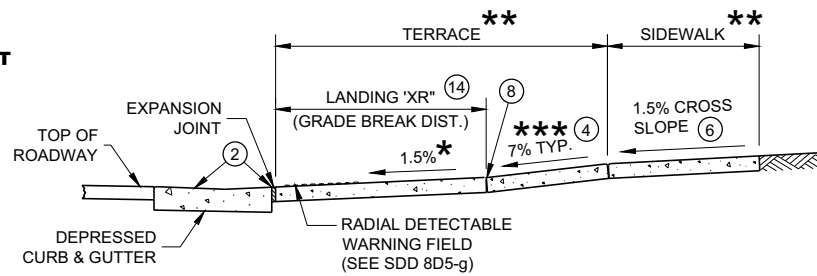

SECTION C - C FOR TYPE 2

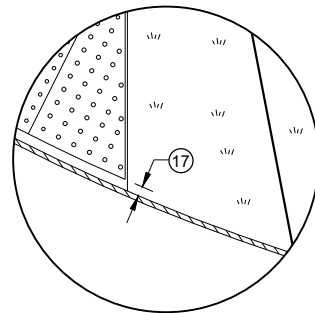


DETAIL C

**CURB RAMPS
RADIAL DETECTABLE WARNING
FIELD APPLICATIONS**


STATE OF WISCONSIN
DEPARTMENT OF TRANSPORTATION

	MIN.	MAX.
A	1.6"	2.4"
B	0.65"	1.5"
C	*	*
D	0.9"	1.4"

* THE C DIMENSION IS 50% TO 65% OF THE D DIMENSION.

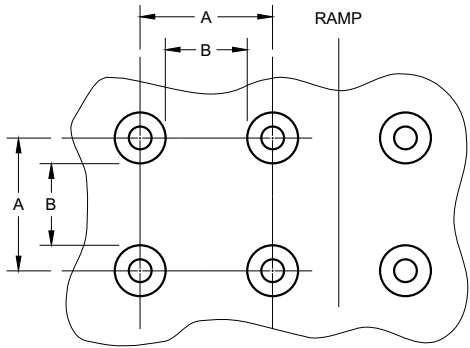


PLAN VIEW

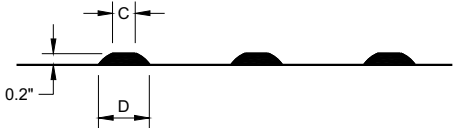


ELEVATION VIEW

TRUNCATED DOMES
DETECTABLE WARNING PATTERN DETAIL

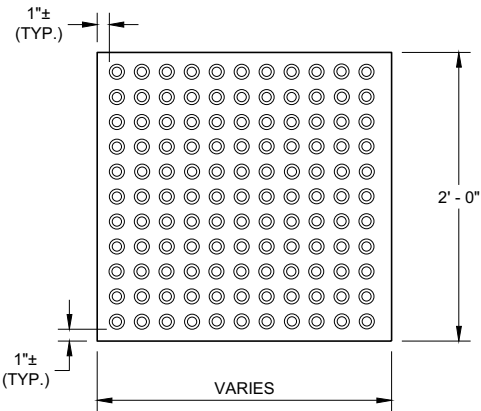


RECTANGULAR
PLATES

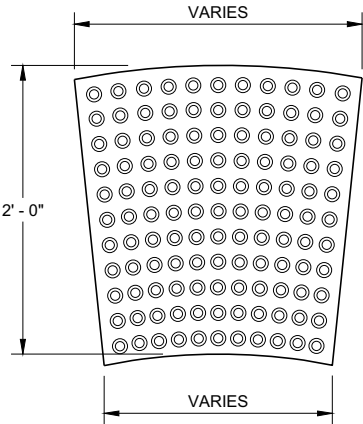

RADIAL
PLATES

PLAN VIEW
DETECTABLE WARNING FIELDS (TYPICAL)

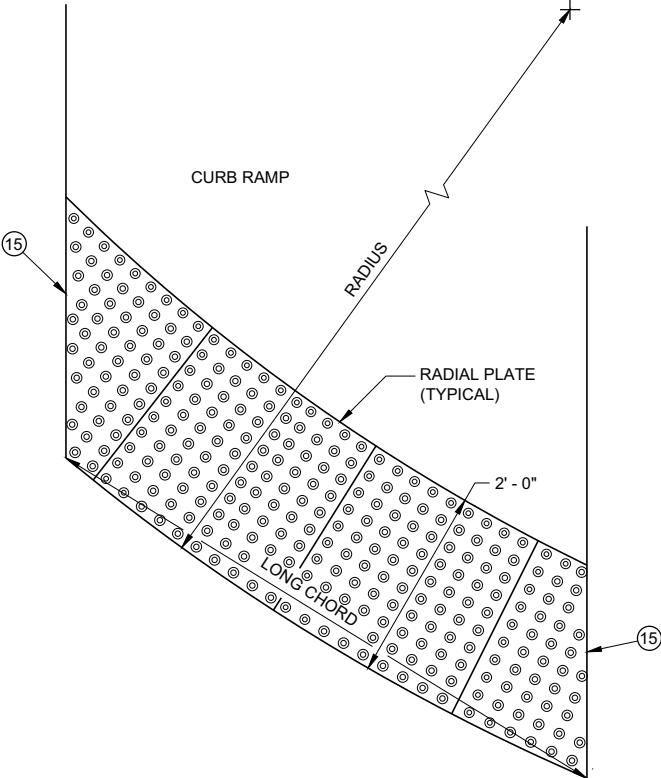

PLAN VIEW
RADIAL DETECTABLE
WARNING FIELD ATTRIBUTES

GENERAL NOTES

DETECTABLE WARNING FIELDS THAT ARE INSTALLED AT A CURB RAMP SHALL BE FROM THE SAME MANUFACTURER.

PLACE ALL DETECTABLE WARNING FIELD SYSTEMS IN ACCORDANCE TO THE MANUFACTURER'S RECOMMENDATION.

FIELD CUTS AT INTERMEDIATE JOINTS WITHIN THE RADIAL DETECTABLE WARNING FILED ARE PROHIBITED.


DETERMINE FINAL RADIAL WARNING FIELD CONFIGURATION AND ITS INDIVIDUAL PLATE LOCATIONS. PERFORM PRE-LAYOUT PRIOR TO PLACEMENT IN PLASTIC CONCRETE. FOLLOW MANUFACTURER'S PRODUCT LIST AND INSTALLATION RECOMMENDATIONS.

FOR RADIAL DETECTABLE WARNING FIELD APPLICATIONS WHERE STANDARD RADIAL PLATES ARE NOT AVAILABLE AT AN INTERSECTION CURB RADIUS, A COMBINATION OF SQUARE OR RECTANGULAR PLATES AND RADIAL PLATES MAY BE USED TO FORM RADIAL CONFIGURATION. RADIAL WEDGE PLATES IN COMBINATION WITH SQUARE PLATES ARE ALSO ACCEPTABLE. FOLLOW MANUFACTURER'S RECOMMENDATIONS.

REFER TO CONTRACT AND STANDARD SPECIFICATIONS FOR FIELD CUTTING REQUIREMENTS.

DO NOT EMBED IN CONCRETE ANY FIELD-CUT PLATES WITH CUT EDGES SHORTER THAN 6 INCHES. CONSULT WITH MANUFACTURER FOR RE-DRILLING AND ANCHORING REQUIREMENTS OF FIELD-CUT PLATES.

15 FIELD SAW CUTS ALONG RADIAL DETECTABLE WARNING PLATES WILL BE NECESSARY TO MATCH EACH CURB RAMP EDGE. AVOID CUTTING THROUGH DOMES WHENEVER POSSIBLE. MAKE FIELD CUTS TRUE TO LINE AND WITHIN 1/8" DEVIATION. SMOOTH EDGES OF FIELD CUT PLATES.

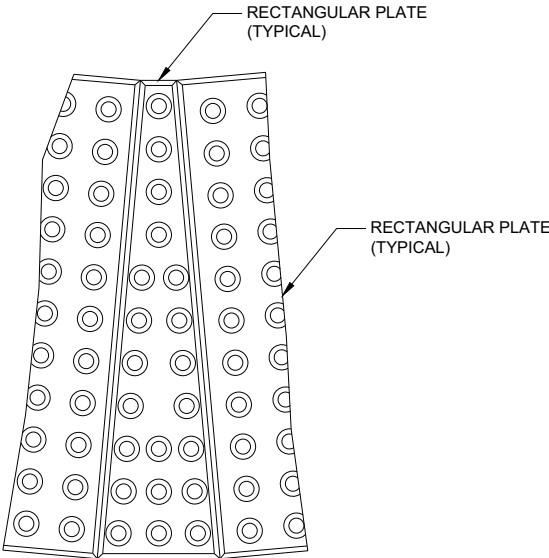


PLAN VIEW
RADIAL WEDGE PLATE
CONNECTION DETAIL


CURB RAMP
RECTANGULAR AND RADIAL
DETECTABLE WARNING PLATES

STATE OF WISCONSIN
DEPARTMENT OF TRANSPORTATION


APPROVED
May 2019 /S/ Rodney Taylor
DATE ROADWAY STANDARDS DEVELOPMENT UNIT SUPERVISOR
FHWA 83

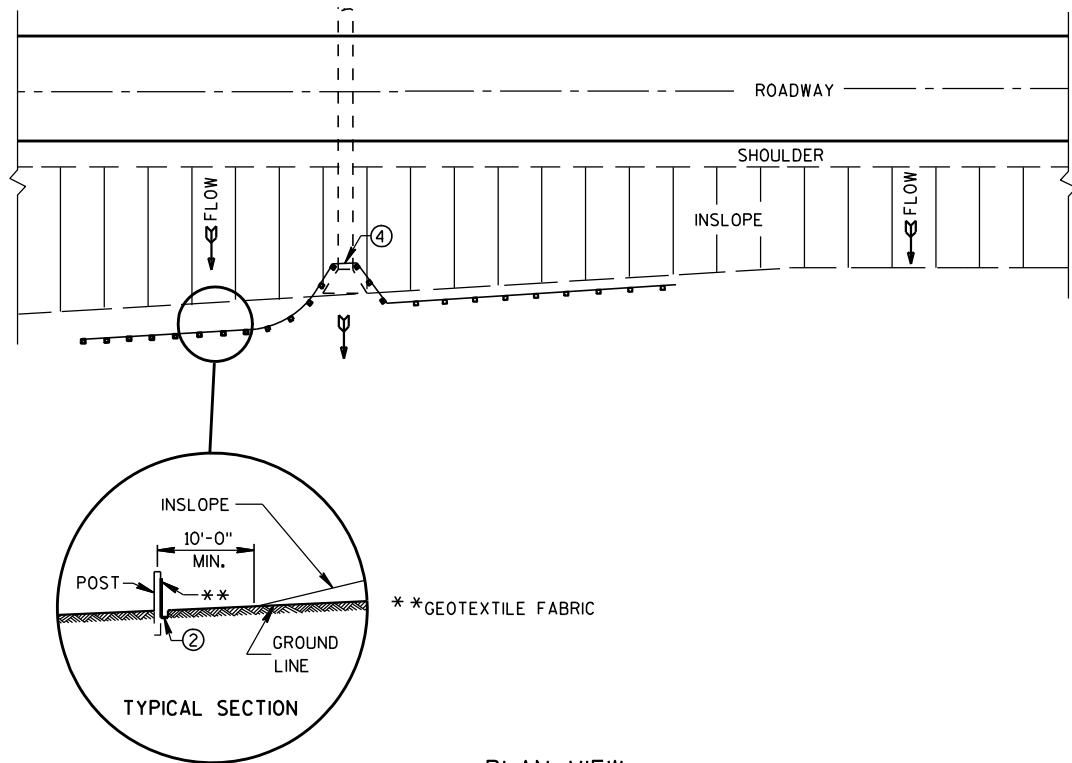


PLAN VIEW
TYPICAL APPLICATION OF SILT FENCE

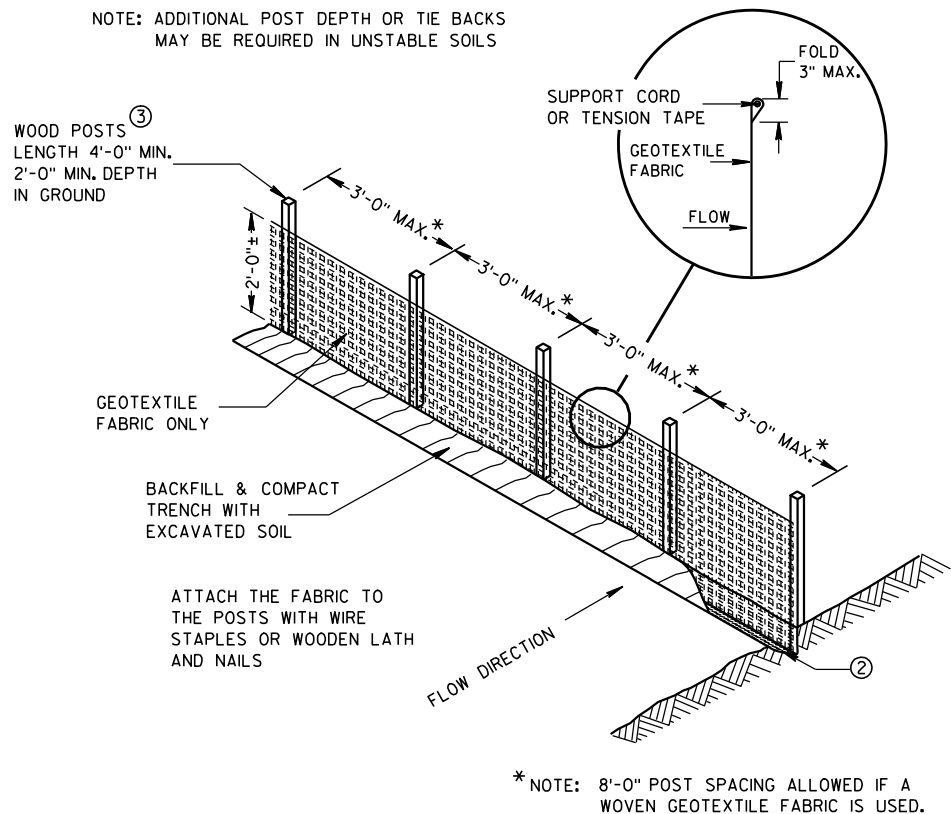

SILT FENCE

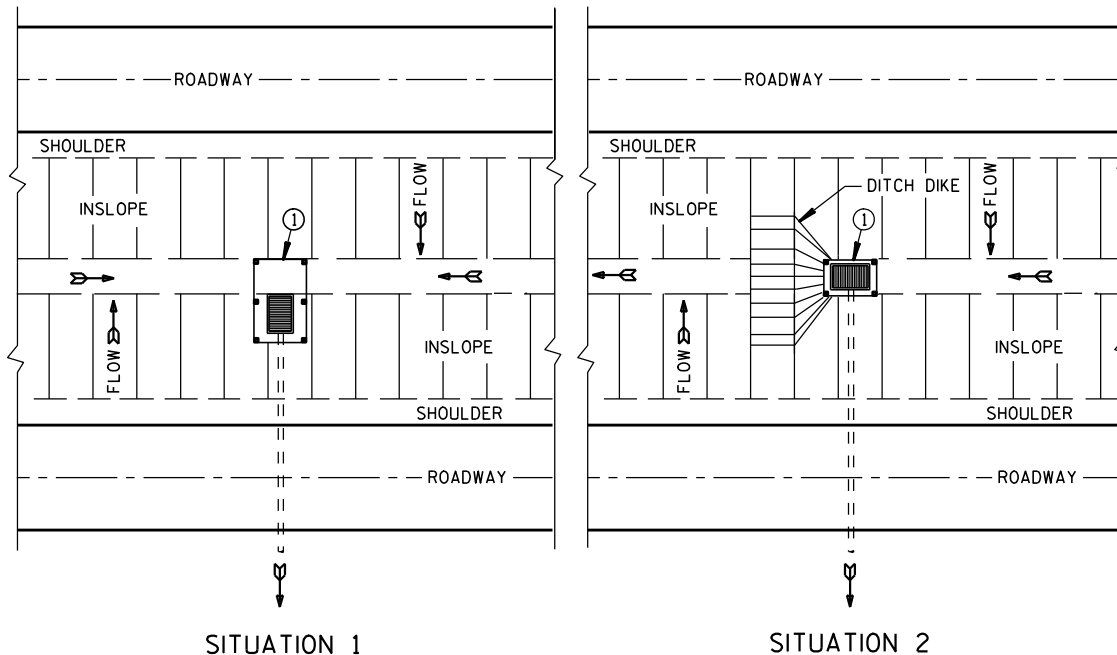

PLAN VIEW
SILT FENCE AT MEDIAN SURFACE DRAINS

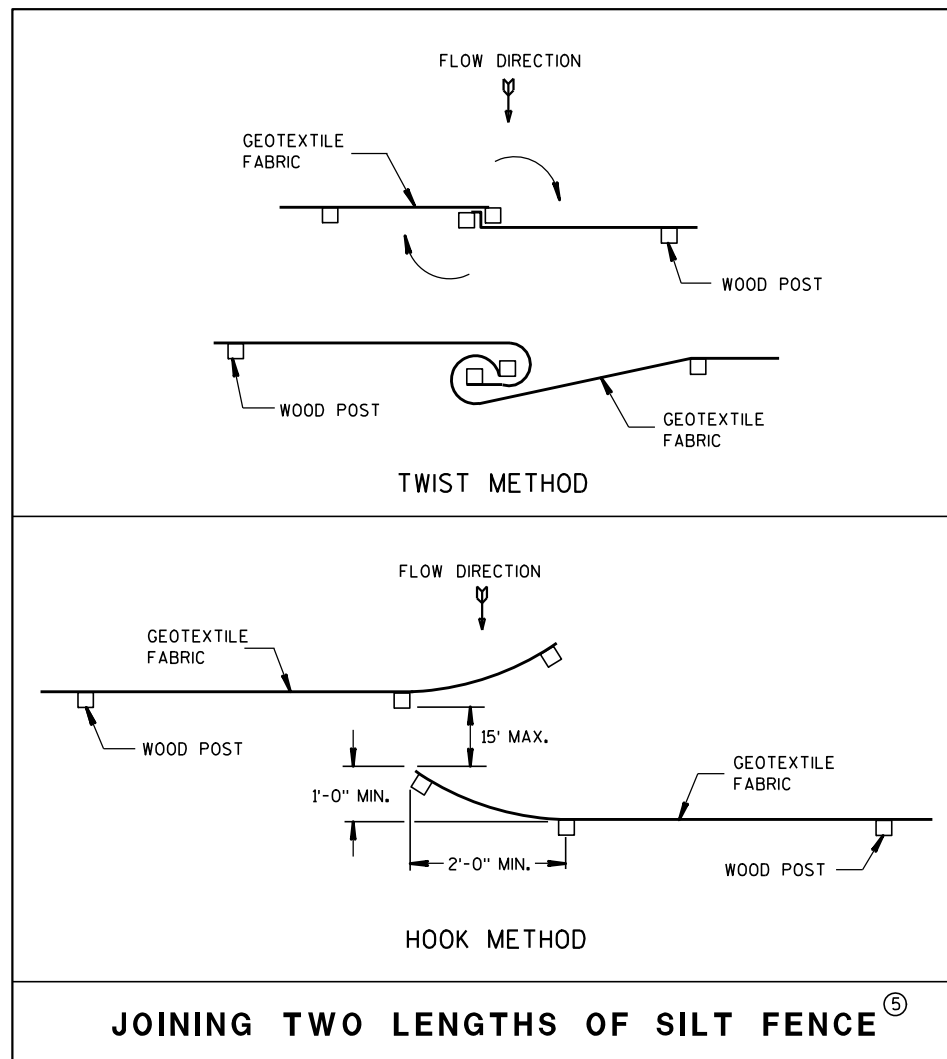


JOINING TWO LENGTHS OF SILT FENCE (5)


GENERAL NOTES

DETAILS OF CONSTRUCTION NOT SHOWN ON THIS DRAWING SHALL CONFORM TO THE PERTINENT REQUIREMENTS OF THE STANDARD SPECIFICATIONS AND APPLICABLE SPECIAL PROVISIONS.

- ① HORIZONTAL BRACE REQUIRED WITH 2" X 4" WOODEN FRAME OR EQUIVALENT AT TOP OF POSTS.
- ② FOR MANUAL INSTALLATIONS THE TRENCH SHALL BE A MINIMUM OF 4" WIDE & 6" DEEP TO BURY AND ANCHOR THE GEOTEXTILE FABRIC. FOLD MATERIAL TO FIT TRENCH AND BACKFILL & COMPACT TRENCH WITH EXCAVATED SOIL.
- ③ WOOD POSTS SHALL BE A MINIMUM SIZE OF 1 1/8" X 1 1/8" OF OAK OR HICKORY.
- ④ SILT FENCE TO EXTEND ACROSS THE TOP OF THE PIPE.
- ⑤ CONSTRUCT SILT FENCE FROM A CONTINUOUS ROLL IF POSSIBLE BY CUTTING LENGTHS TO AVOID JOINTS. IF A JOINT IS NECESSARY USE ONE OF THE FOLLOWING TWO METHODS; A) OVERLAP THE END POSTS AND TWIST, OR ROTATE, AT LEAST 180 DEGREES, B) HOOK THE END OF EACH SILT FENCE LENGTH.

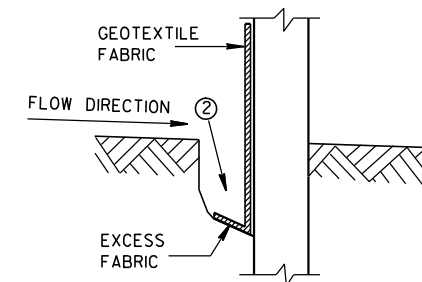

TRENCH DETAIL

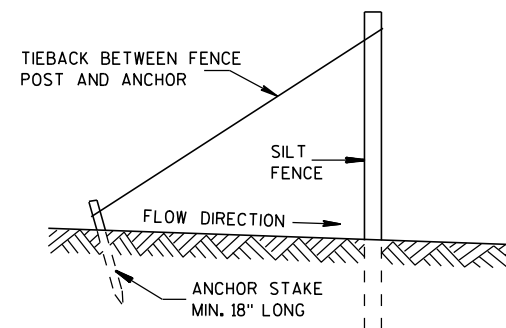


SILT FENCE TIE BACK
(WHEN REQUIRED BY THE ENGINEER)



SILT FENCE	
STATE OF WISCONSIN DEPARTMENT OF TRANSPORTATION	
APPROVED 4-29-05 DATE	/S/ Beth Conn CHIEF ROADWAY DEVELOPER
FHWA	

METAL APRON ENDWALLS												
PIPE DIA. (IN.)	MIN. THICK. (Inches)		DIMENSIONS (Inches)							APPROX. SLOPE	BODY	
	STEEL	ALUM.	A (±1")	B (MAX.)	H (±1")	L (±1 1/2")	L ₁ ①	L ₂ ①	W (±2")			
12	.064	.060	6	6	6	21	12	17 1/2	24	2 1/2 to 1	1 Pc.	
15	.064	.060	7	8	6	26	14	21 3/4	30	2 1/2 to 1	1 Pc.	
18	.064	.060	8	10	6	31	15	28 1/4	36	2 1/2 to 1	1 Pc.	
21	.064	.060	9	12	6	36	18	29 5/8	42	2 1/2 to 1	1 Pc.	
24	.064	.075	10	13	6	41	18	37 1/4	48	2 1/2 to 1	1 Pc.	
30	.079	.075	12	16	8	51	18	52 1/4	60	2 1/2 to 1	1 Pc.	
36	.079	.105	14	19	9	60	24	59 3/4	72	2 1/2 to 1	2 Pc.	
42	.109	.105	16	22	11	69	24	75 5/8	84	2 1/2 to 1	2 Pc.	
48	.109	.105	18	27	12	78	24	81	90	2 1/4 to 1	3 Pc.	
54	.109	.105	18	30	12	84	30	85 1/2	102	2 1/4 to 1	3 Pc.	
60	.109x	.105x	18	33	12	87	—	—	114	2 to 1	3 Pc.	
66	.109x	.105x	18	36	12	87	—	—	120	2 to 1	3 Pc.	
72	.109x	.105x	18	39	12	87	—	—	126	2 to 1	3 Pc.	
78	.109x	.105x	18	42	12	87	—	—	132	1 1/2 to 1	3 Pc.	
84	.109x	.105x	18	45	12	87	—	—	138	1 1/2 to 1	3 Pc.	
90	.109x	.105x	18	37	12	87	—	—	144	1 1/2 to 1	3 Pc.	
96	.109x	.105x	18	35	12	87	—	—	150	1 1/2 to 1	3 Pc.	

* EXCEPT CENTER PANEL
SEE GENERAL NOTES

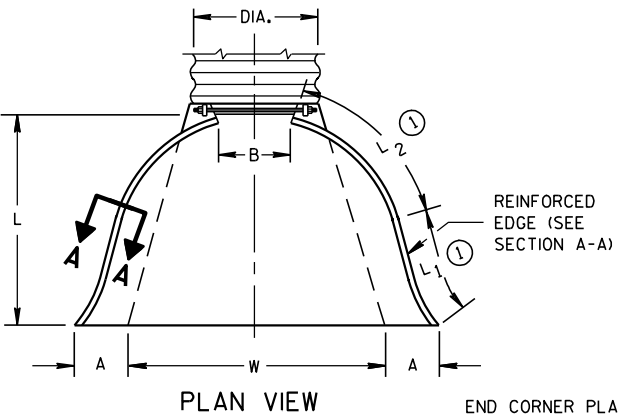




REINFORCED
EDGE (SEE
SECTION A-A)

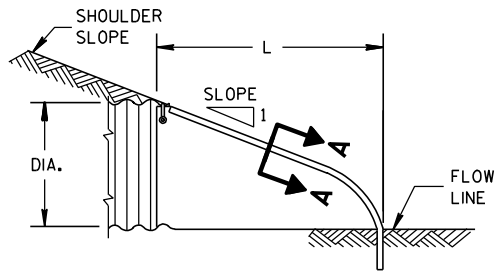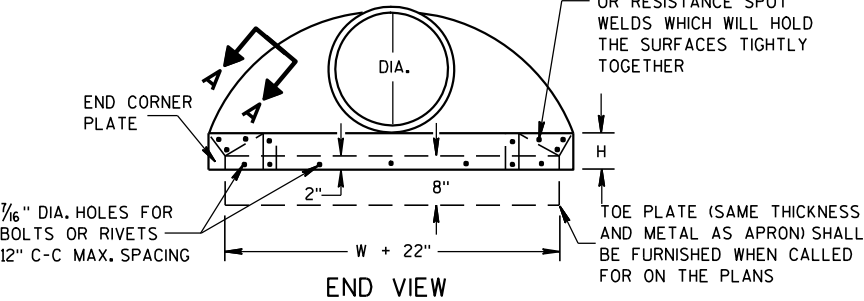

SIDE ELEVATION
METAL ENDWALLS


REINFORCED CONCRETE APRON ENDWALLS								
PIPE DIA. (IN.)	DIMENSIONS (Inches)							APPROX. SLOPE
	T	A	B	C	D	E	G	
12	2	4	24	48 ⁷ / ₈	72 ⁷ / ₈	24	2	3 to 1
15	2 ¹ / ₄	6	27	46	73	30	2 ¹ / ₄	3 to 1
18	2 ² / ₂	9	27	46	73	36	2 ² / ₂	3 to 1
21	2 ³ / ₄	9	36	37 ¹ / ₂	73 ¹ / ₂	42	2 ³ / ₄	3 to 1
24	3	9 ¹ / ₂	43 ¹ / ₂	30	73 ¹ / ₂	48	3	3 to 1
27	3 ¹ / ₄	10 ¹ / ₂	49 ¹ / ₂	24	73 ¹ / ₂	54	3 ¹ / ₄	3 to 1
30	3 ¹ / ₂	12	54	19 ³ / ₄	73 ¹ / ₂	60	3 ¹ / ₂	3 to 1
36	4	15	63	34 ³ / ₄	97 ³ / ₄	72	4	3 to 1
42	4 ¹ / ₂	21	63	35	98	78	4 ¹ / ₂	3 to 1
48	5	24	72	26	98	84	5	3 to 1
54	5 ¹ / ₂	27	65	^{**} / ₃₃ 4- ^{**} / ₃₅	[*] / ₉₈ 4- ^{**} / ₁₀₀	90	5 ¹ / ₂	2 ² / ₅ to 1
60	6	[*] / ₃₀ - ^{**} / ₃₅	60	39	99	96	5	2 to 1
66	6 ¹ / ₂	^{**} / ₂₄ - ^{**} / ₃₀	^{**} / ₇₂ - ^{**} / ₇₈	[*] / ₂₁ - ^{**} / ₂₇	99	102	5 ¹ / ₂	2 to 1
72	7	[*] / ₂₄ - ^{**} / ₃₆	78	21	99	108	6	2 to 1
78	7 ¹ / ₂	[*] / ₂₄ - ^{**} / ₃₆	78	21	99	114	6 ¹ / ₂	2 to 1
84	8	36	90 ¹ / ₂	21	111 ¹ / ₂	120	6 ¹ / ₂	1 ¹ / ₂ to 1
90	8 ¹ / ₂	41	87 ¹ / ₂	24	111 ¹ / ₂	132	6 ¹ / ₂	1 ¹ / ₂ to 1

*MINIMUM
**MAXIMUM


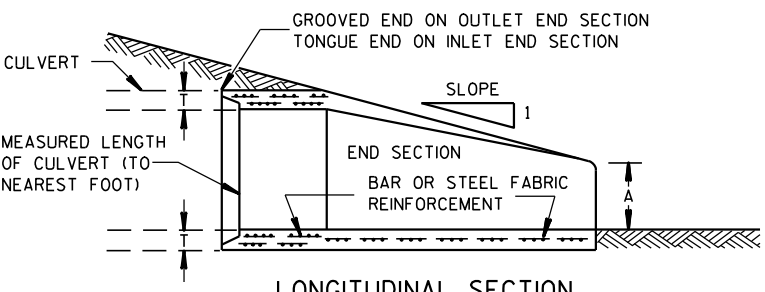
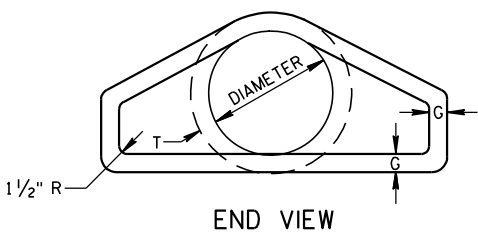
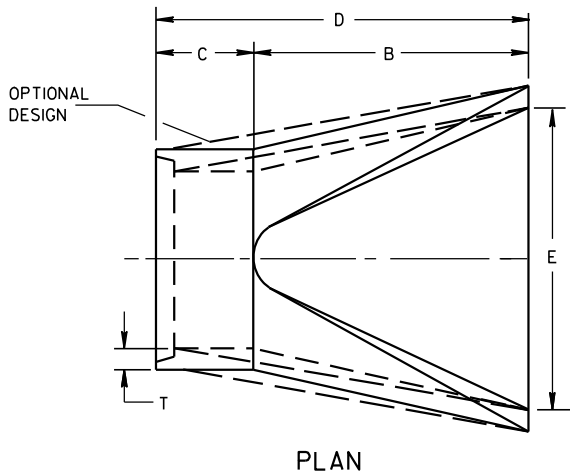


LONGITUDINAL SECTION
CONCRETE ENDWALLS

1" WIDE, 12 GA. (0.109"
THICK) GALVANIZED STRAP
WITH STANDARD 6" X 1/2"
BAND BOLT AND NUT

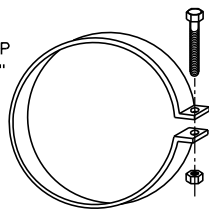

ALTERNATE FOR TYPE 1 CONNECTION
END SECTION CONNECTOR STRAP

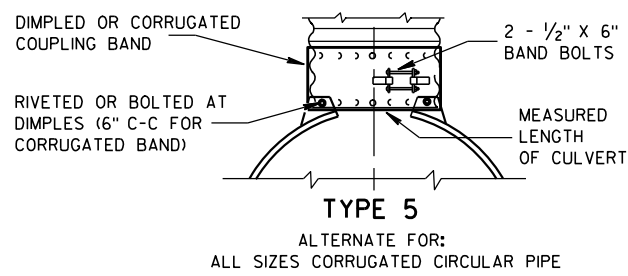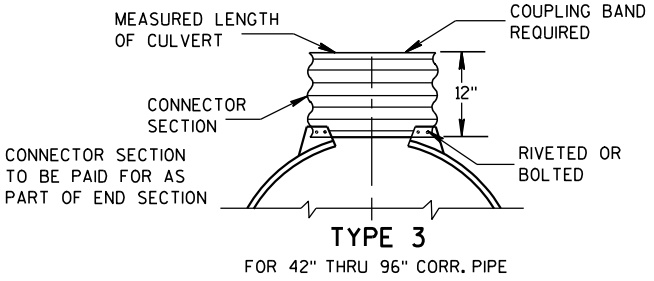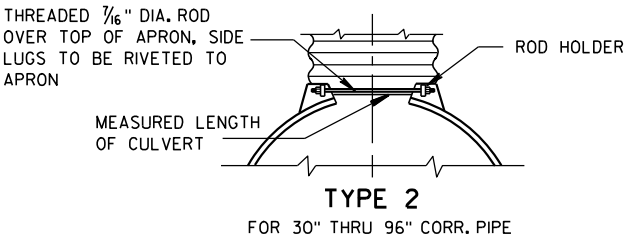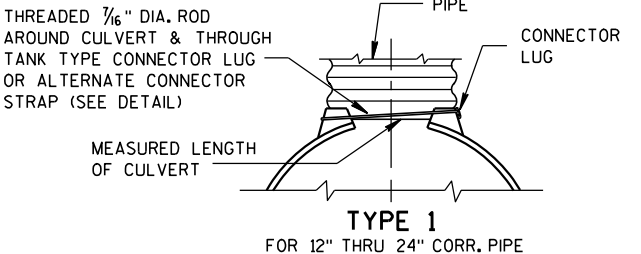


NOTE: DIMPLED BAND FITS OVER OUTSIDE OF ENDWALL,
AND CORRUGATED BAND FITS INSIDE ENDWALL.
DIMPLED BAND MAY BE USED WITH HELICALLY
CORRUGATED PIPE.

FOR CIRCUMFERENTIALLY CORRUGATED PIPE USE
ENDWALL CONNECTION DETAILS 1, 2, 3 OR 5
AS APPLICABLE.

FOR HELICALLY CORRUGATED PIPE USE ENDWALL
CONNECTION DETAILS 1, 2 OR 5.

FOR HELICALLY CORRUGATED PIPES WITH TWO
CIRCUMFERENTIAL CORRUGATIONS AT EACH END
USE ENDWALL CONNECTION DETAILS 1, 2 OR 3.

CONNECTION DETAILS

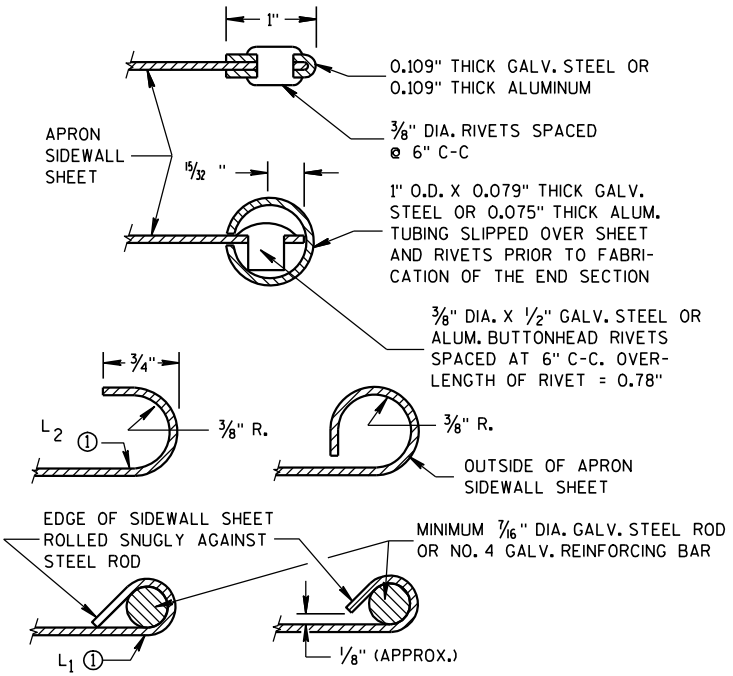

SECTION A-A

GENERAL NOTES

DETAILS OF CONSTRUCTION, MATERIALS AND WORKMANSHIP NOT SHOWN ON
THIS DRAWING SHALL CONFORM TO THE PERTINENT REQUIREMENTS OF THE
STANDARD SPECIFICATIONS AND THE APPLICABLE SPECIAL PROVISIONS.

CONCRETE CULVERT ENDWALLS MAY NOT BE USED WITH GALVANIZED STEEL
OR ALUMINUM CULVERT PIPE OR VISE VERSA. GALVANIZED STEEL OR
ALUMINUM ENDWALLS SHALL NORMALLY BE INSTALLED ON CULVERT PIPE
OF THE SAME METAL.


ALL THREE PIECE STEEL APRON ENDWALLS FOR 60" DIAMETER PIPE AND
LARGER SHALL HAVE 0.109" SIDES AND 0.138" CENTER PANELS. ALL
THREE PIECE ALUMINUM APRON ENDWALLS FOR 60" DIAMETER PIPE AND
LARGER SHALL HAVE 0.105" SIDES AND 0.134" CENTER PANELS. THE WIDTH
OF CENTER PANELS SHALL BE GREATER THAN 20 PERCENT OF THE PIPE
PERIMETER.

LAP SEAMS SHALL BE TIGHTLY JOINED BY GALVANIZED RIVETS OR BOLTS
FOR STEEL UNITS AND ALUMINUM RIVETS AND BOLTS FOR ALUMINUM UNITS.
FOR THE 60" THROUGH 96" DIAMETER APRON ENDWALL SIZES, THE REINFORCED
EDGES AND CENTER PANEL SEAMS SHALL BE FURTHER REINFORCED WITH
GALVANIZED STEEL OR ALUMINUM STIFFENER ANGLES. THE ANGLES SHALL BE
ATTACHED BY GALVANIZED NUTS AND BOLTS FOR STEEL UNITS AND ALUMINUM
NUTS AND BOLTS FOR ALUMINUM UNITS.


WHERE TWO OR MORE PIPES WITH APRON ENDWALLS ARE LAID ADJACENT
TO EACH OTHER, THEY SHALL BE SEPARATED BY A DISTANCE SUFFICIENT
TO PROVIDE A MINIMUM CLEARANCE OF 6 INCHES BETWEEN APRON ENDWALLS.

① FOR PIPE SIZES UP TO 60" DIAMETER, A 180° ROLLED EDGE MAY BE USED
INSTEAD OF STEEL ROD REINFORCEMENT. SEE SECTION A-A.


APRON ENDWALLS FOR CULVERT PIPE			
STATE OF WISCONSIN DEPARTMENT OF TRANSPORTATION			
APPROVED	11/30/94	/S/ Rory L. Rhinehart	NEER
DATE		CHIEF ROADWAY DEVELOP	85
FHWA			

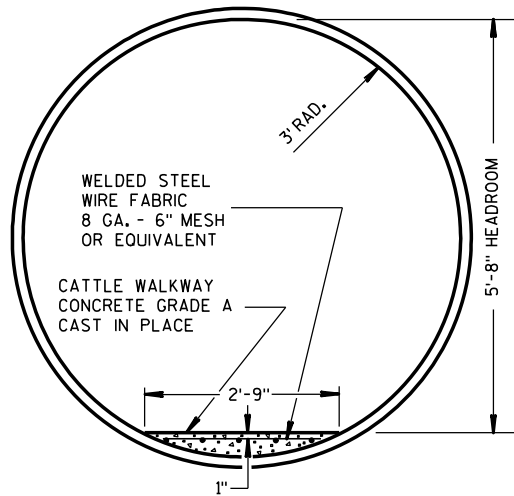


CROSS SECTION
CORRUGATED METAL PIPE
CATTLE PASS

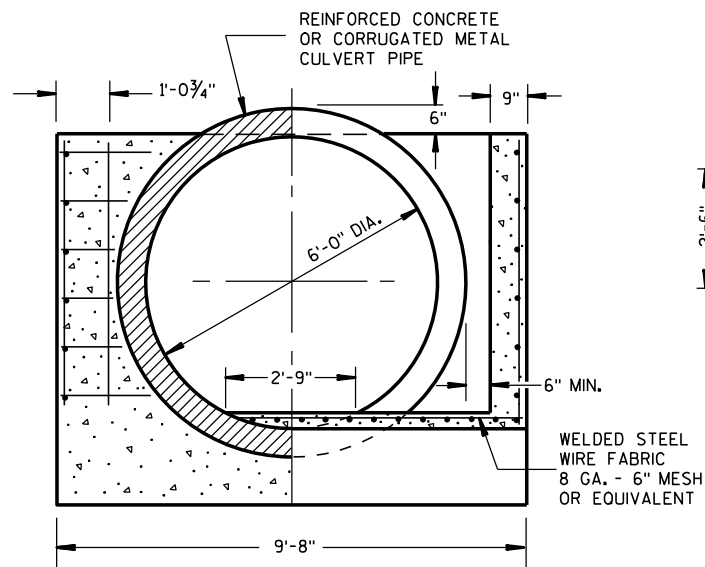






SECTION D-D

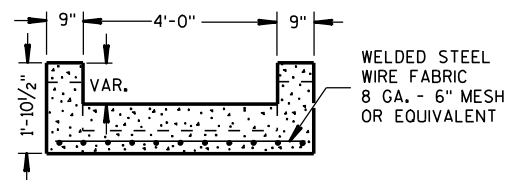

SECTION C-C

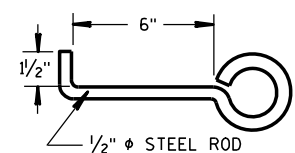

EYE-ROD ANCHOR

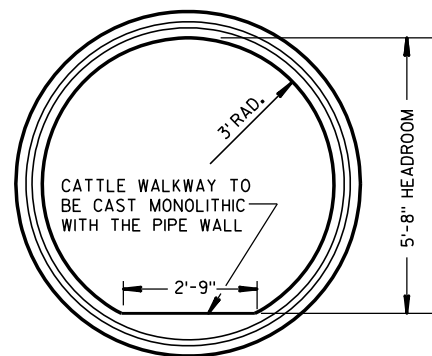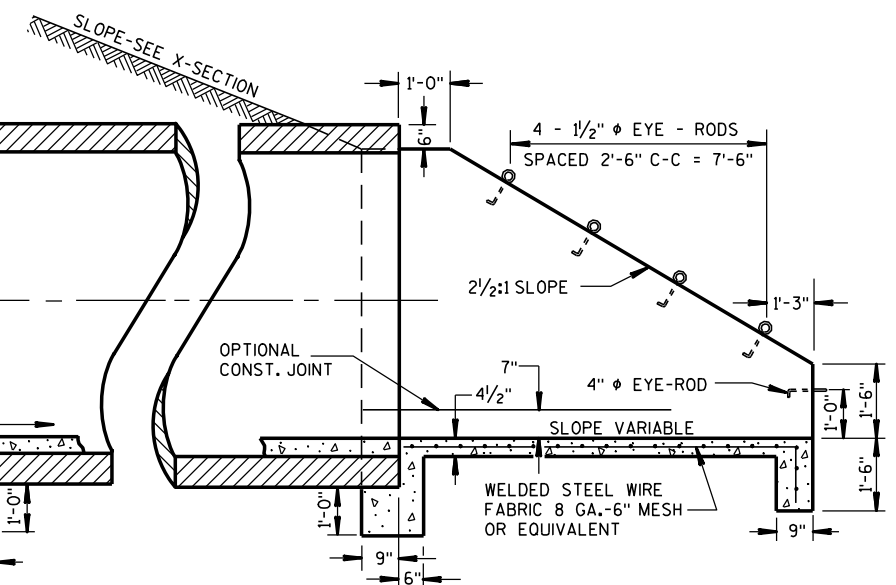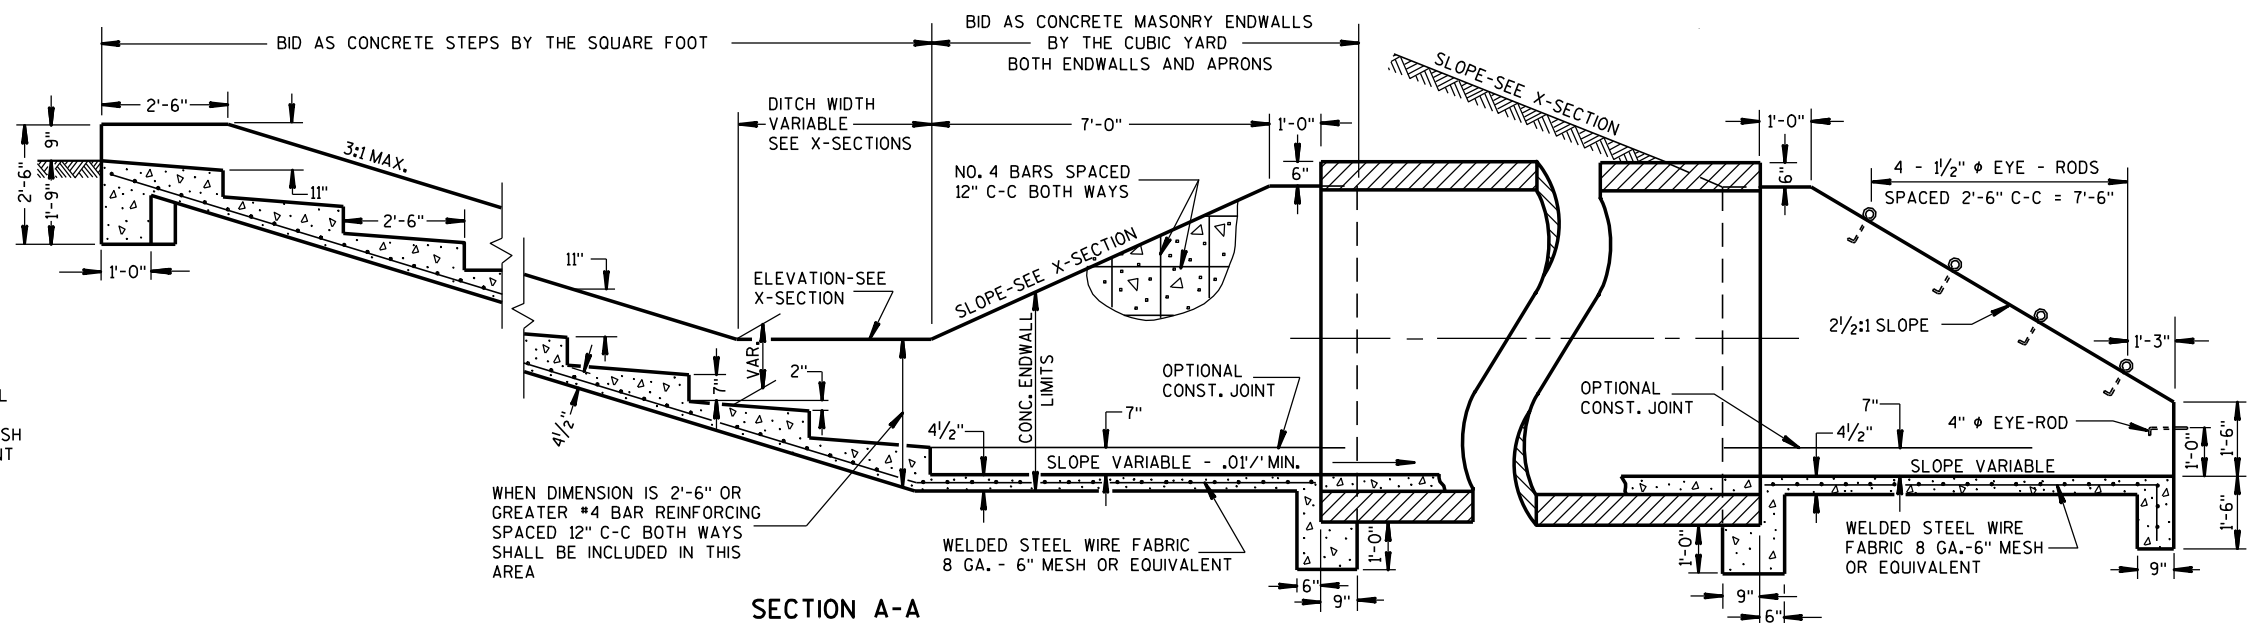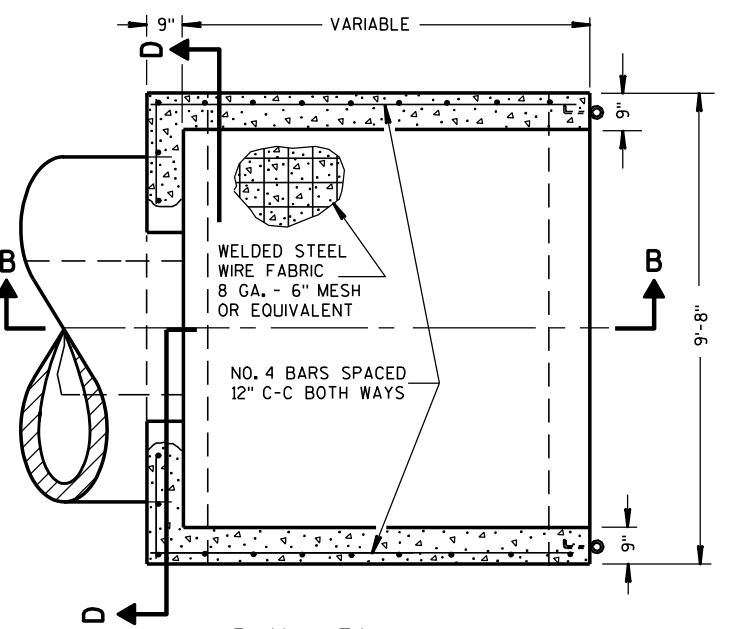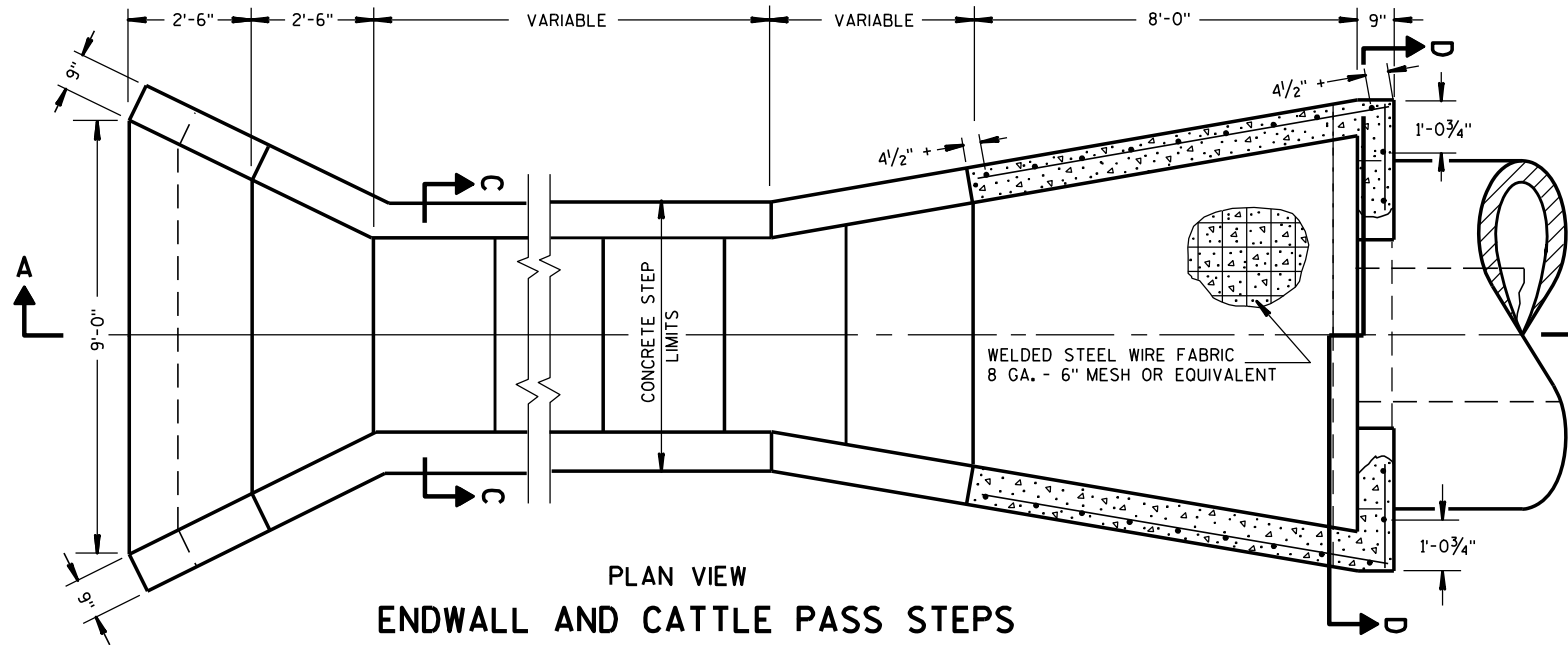

END VIEW
REINFORCED CONCRETE PIPE CATTLE PASS

GENERAL NOTES

DETAILS OF CONSTRUCTION, MATERIALS AND WORKMANSHIP NOT SHOWN ON THIS DRAWING SHALL CONFORM TO THE PERTINENT REQUIREMENTS OF THE STANDARD SPECIFICATIONS AND THE APPLICABLE SPECIAL PROVISIONS.

ALL STEEL REINFORCEMENT IN ENDWALLS AND CATTLE PASS STEPS SHALL BE EMBEDDED 2 INCHES CLEAR UNLESS OTHERWISE NOTED.

ALL STEEL REINFORCEMENT OR FABRIC USED AS SHOWN ABOVE SHALL BE INCIDENTAL TO THE BID ITEM OF WHICH IT IS AN INTEGRAL PART.

EYE-RODS FOR FENCE CONNECTIONS SHALL BE PROVIDED BY THE CONTRACTOR AS AN INCIDENTAL TO THE BID ITEM OF CONCRETE MASONRY, ENDWALLS AND SHALL BE GALVANIZED.

CONCRETE USED FOR THE CATTLE WALKWAY WITHIN THE PIPE SHALL BE INCIDENTAL TO THE BID ITEM OF PIPE CATTLE PASS.

DETAILS FOR PIPE CATTLE PASS, CONCRETE ENDWALL AND STEPS

STATE OF WISCONSIN
DEPARTMENT OF TRANSPORTATION

APPROVED


6/6/75

DATE

FHWA


/S/ Harold F. ...
STATE DESIGN ENGINE 86

4WYS

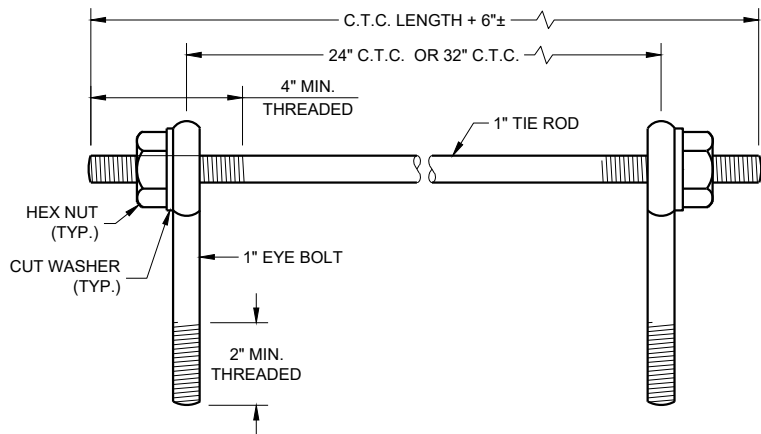

Eye Bolts and Tie Rod

Eye Bolt and Tie Rod Assembly (Alternate No. 1)

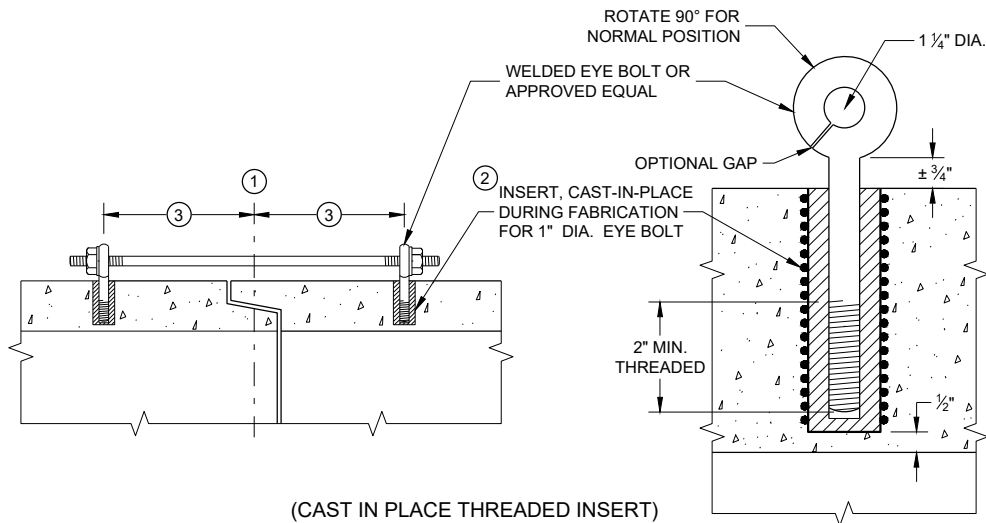

(Cast in Place Threaded Insert)

Longitudinal Sections

GENERAL NOTES


DETAILS OF CONSTRUCTION, MATERIALS, AND WORKMANSHIP NOT SHOWN ON THIS DRAWING SHALL CONFORM TO THE PERTINENT REQUIREMENTS OF THE STANDARD SPECIFICATIONS AND APPLICABLE SPECIAL PROVISIONS.

CONCRETE CULVERT AND STORM SEWER PIPE SHALL BE TIED TOGETHER IN THE MANNER ILLUSTRATED BY THIS DETAIL AT LOCATIONS DESIGNATED IN THE STANDARD SPECIFICATIONS AND THE PLAN. THE CONTRACTOR MAY USE EITHER ALTERNATE 1, 2 OR 3 FOR DRAINAGE STRUCTURES. ONLY ALTERNATE 1 AND 3 MAY BE USED FOR CATTLE PASSES, UNLESS OTHERWISE STATED IN THE CONTRACT. THE MATERIALS, FABRICATION AND WORK NECESSARY TO TIE THE PIPE BY THIS DETAIL WILL BE CONSIDERED INCIDENTAL TO THE PIPE AND APRON ENDWALLS IF REQUIRED.

DETAILED DRAWINGS FOR PROPOSED ALTERNATE DESIGNS FOR JOINT TIES SHALL BE SUBMITTED TO THE ENGINEER FOR APPROVAL.


JOINT TIES TO BE HOT-DIP GALVANIZED PER ASTM A 153.

- 1 CENTER LINE OF TONGUE AND GROOVE OR BELL AND SPIGOT JOINTS.
- 2 THE INSIDE OF THE THREADED INSERTS SHALL BE CLEAN TO ALLOW THE INSERTION OF THREADED EYE BOLTS.
- 3 HOLES SHALL BE CAST-IN-PLACE OR DRILLED PER THE APPLICABLE DETAIL, AND EQUAL DISTANCE FROM THE CENTERLINE OF THE JOINT.
- 4 BOLT PROJECTION INSIDE OF PIPE SHALL NOT EXCEED 2 INCHES.
- 5 OPENING TO BE ROD DIAMETER PLUS 1 INCH.
- 6 LENGTH ADEQUATE TO EXTEND TO WITHIN 1/2 INCH OF THE INNER SURFACE OF THE PIPE.
- 7 EYE BOLT LENGTH DETERMINED BY WALL THICKNESS, BELL THICKNESS AND BOLT PROJECTION INSIDE PIPE.

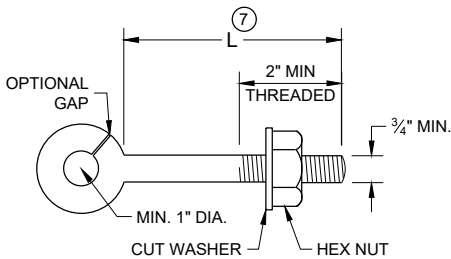


Eye Bolt

NOTE: TWO EYE BOLTS MAY BE USED WITH A 30" OR 38" LONG THREADED ROD IN LIEU OF THE 90° BENT TIE ROD.

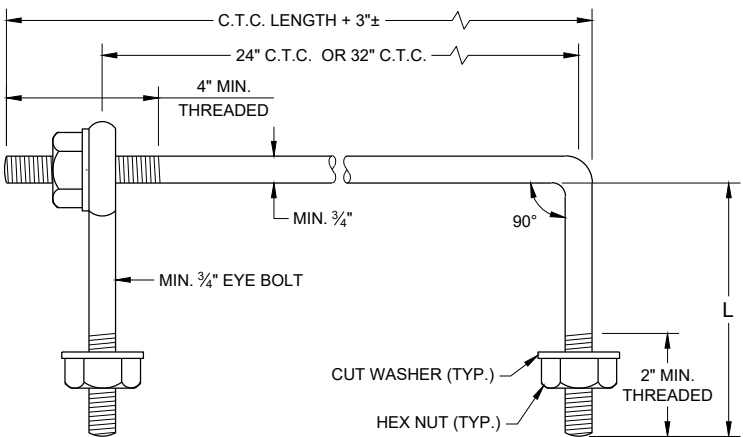

Eye Bolt and Tie Rod

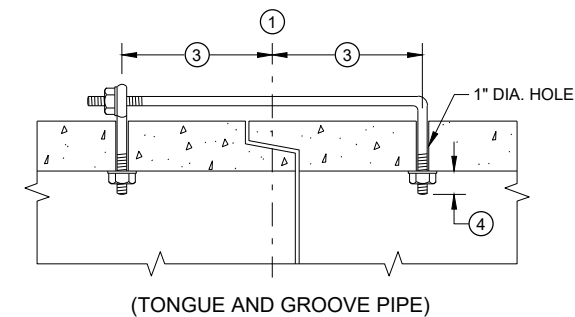


(Tongue and Groove Pipe)

Longitudinal Section

(JOINT TIES FOR 18" TO 66" DIA. CONCRETE PIPE)

Eye Bolt and Tie Rod Assembly (Alternate No. 2)

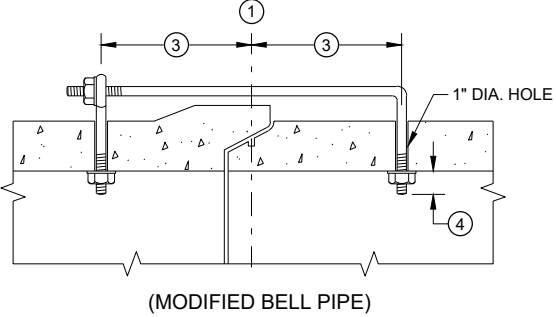


(Modified Bell Pipe)


ADJUSTABLE TIE ROD TABLE

PIPE DIAMETER	TIE ROD DIAMETER	D	L ₁	N
12 - 60	5/8	5/8	5	1/2
66 - 84	3/4	3/4	5	1/2
90 - 144	1	1	7	1 1/16

DIMENSIONS SHOWN ARE IN INCHES

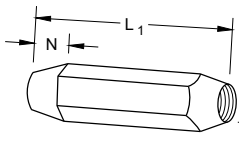


TAPERED

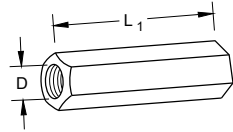


PLAIN

RIGHT AND LEFT THREADS
SLEEVE NUTS

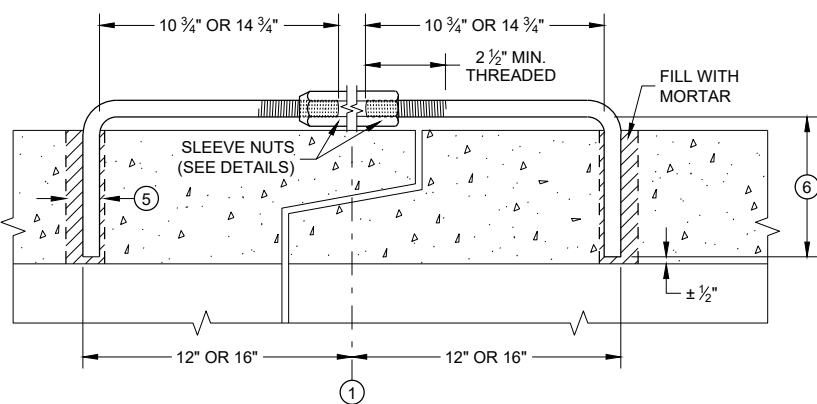


Longitudinal Section

Adjustable Tie Rod (Alternate No. 3)

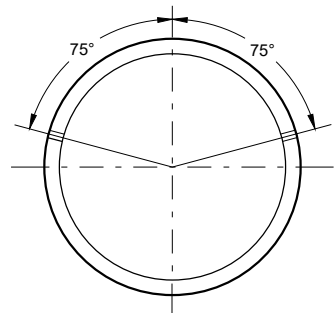

PLACEMENT OF (2) CAST-IN-PLACE INSERTS OR HOLES DURING FABRICATION FOR PIPE SECTIONS REQUIRING TIE RODS

Transverse Section

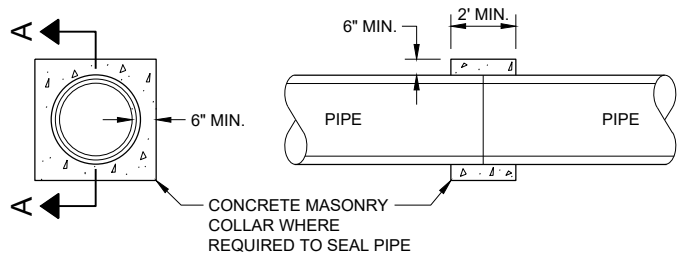


Section A - A

Concrete Collar Detail

JOINT TIES FOR CONCRETE
PIPE AND CONCRETE
COLLAR DETAIL


STATE OF WISCONSIN
DEPARTMENT OF TRANSPORTATION

APPROVED
November 2021 /S/ Rodney Taylor
DATE ROADWAY STANDARDS DEVELOPMENT ENGINEER
FHWA

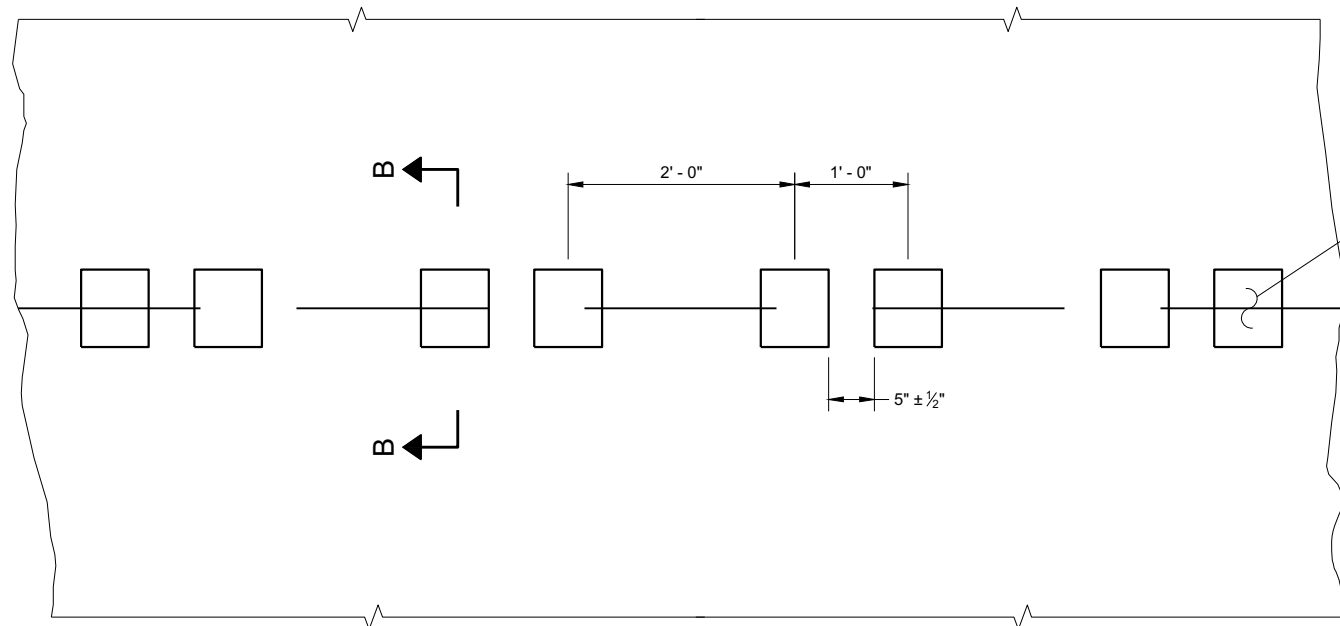

PLAN VIEW
SHOULDER WITH GROOVES

PLACEMENT DETAIL FOR TYPE 1 MILLED RUMBLE STRIP

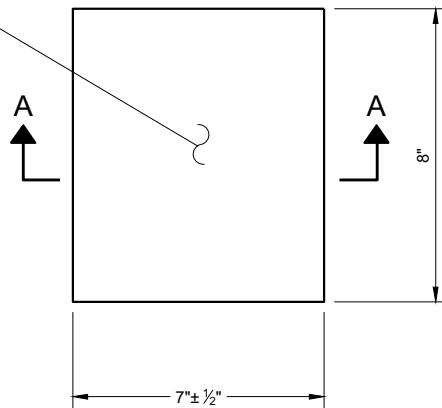

PLAN VIEW
(SINGLE GROOVE)

GENERAL NOTES


DETAILS OF CONSTRUCTION NOT SHOWN ON THIS DRAWING SHALL CONFORM TO THE PERTINENT REQUIREMENTS OF THE STANDARD SPECIFICATIONS AND APPLICABLE SPECIAL PROVISIONS.

DO NOT MILL CENTERLINE GROOVES THROUGH ANY INTERSECTION, MARKED CROSSWALK, NON-MOTORIZED PATH CROSSING, OR SNOWMOBILE CROSSING.


INSTALL PAVEMENT MARKING AFTER THE GROOVES ARE INSTALLED.

SEE SIGNING PLAN FOR SIGN REQUIREMENTS THAT MAY BE NEEDED.


- ① CENTERLINE GROOVES MAY BE OMITTED IN AREAS WITH HIGH CONCENTRATIONS OF DRIVEWAYS. WHEN DIRECTED BY THE ENGINEER.

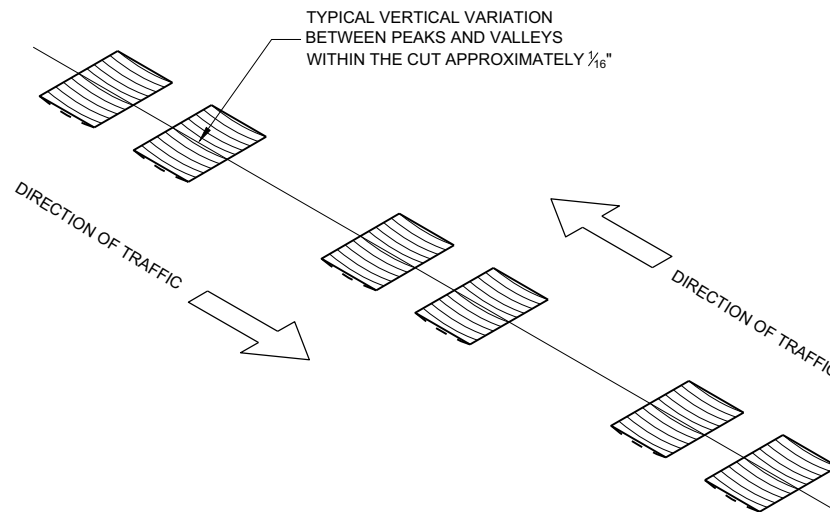


ISOMETRIC

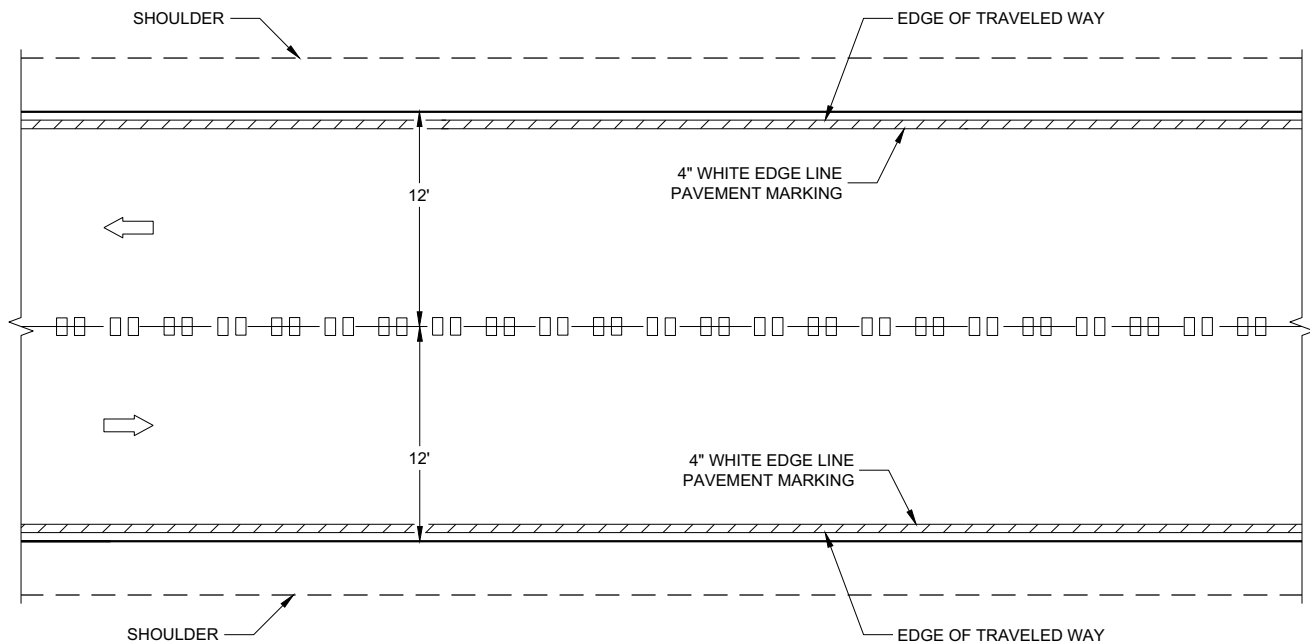


CENTERLINE GROOVES ON TWO-WAY ROADWAYS

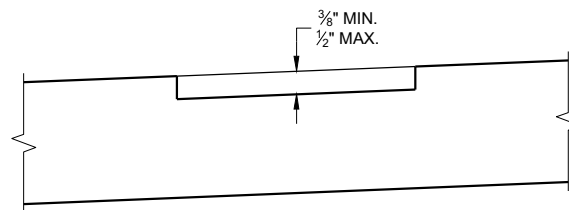

SECTION B - B
SUPERELEVATED ROADWAY

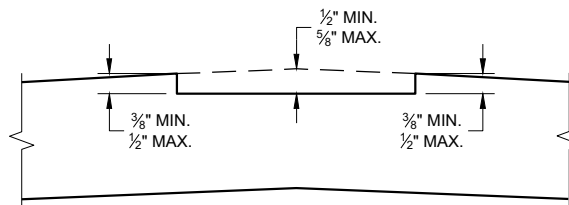


SECTION B - B
CROWNED ROADWAY

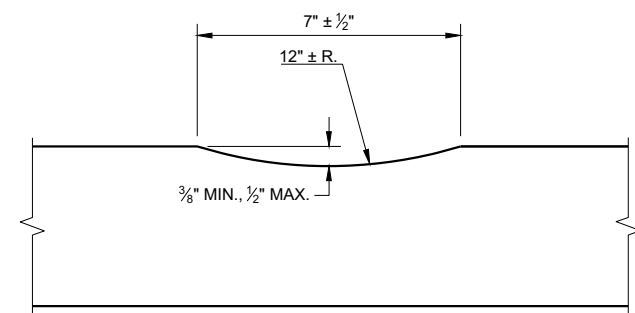


SECTION A - A

**2-LANE RURAL
CENTER LINE RUMBLE STRIP,
MILLING**


STATE OF WISCONSIN
DEPARTMENT OF TRANSPORTATION 88

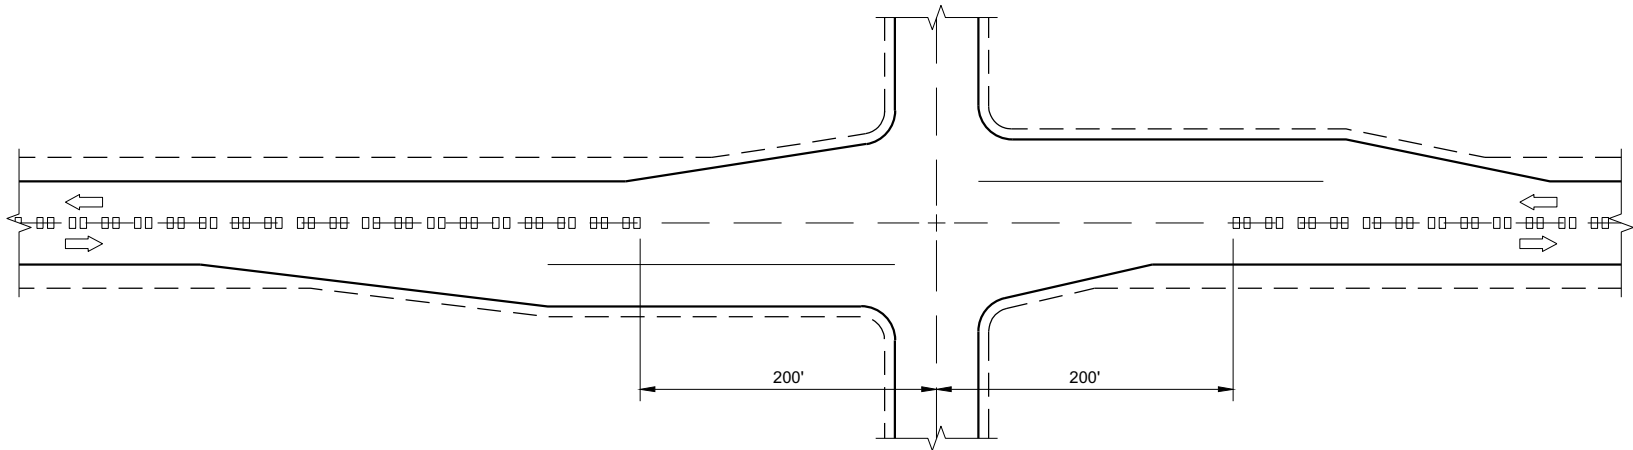

CENTERLINE GROOVES AT INTERSECTIONS

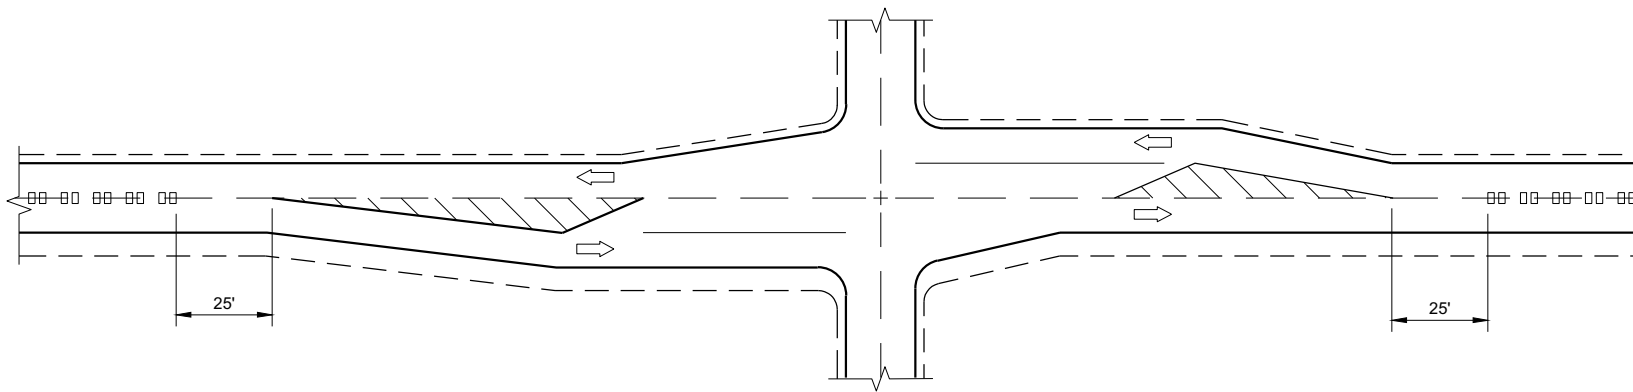


CENTERLINE GROOVES AT INTERSECTIONS
(WITH LEFT TURN LANES)

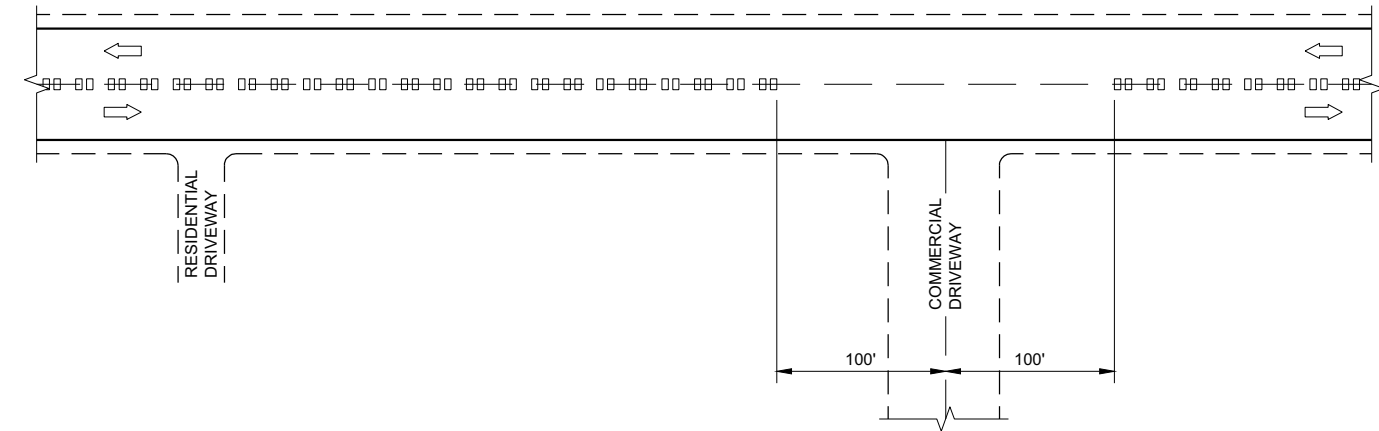


CENTERLINE GROOVES AT DRIVEWAYS^①

GENERAL NOTES

- ① CENTERLINE GROOVES MAY BE OMITTED IN AREAS WITH HIGH CONCENTRATIONS OF DRIVEWAYS. WHEN DIRECTED BY THE ENGINEER.

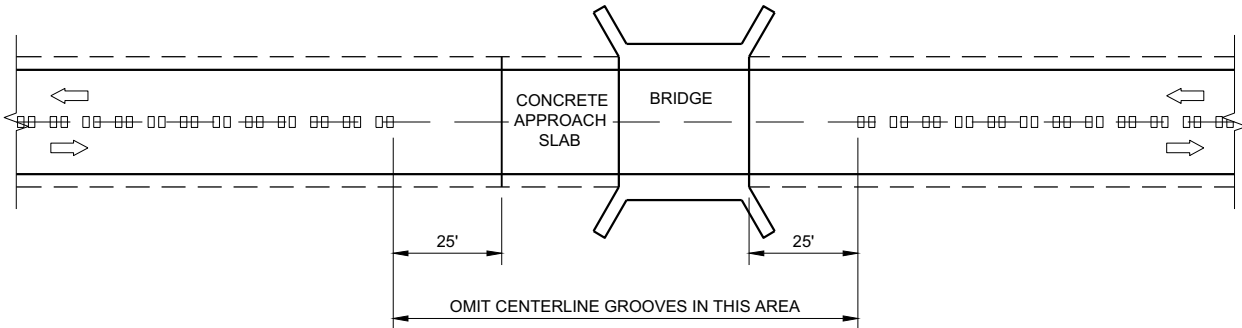

CENTERLINE GROOVES AT BRIDGES

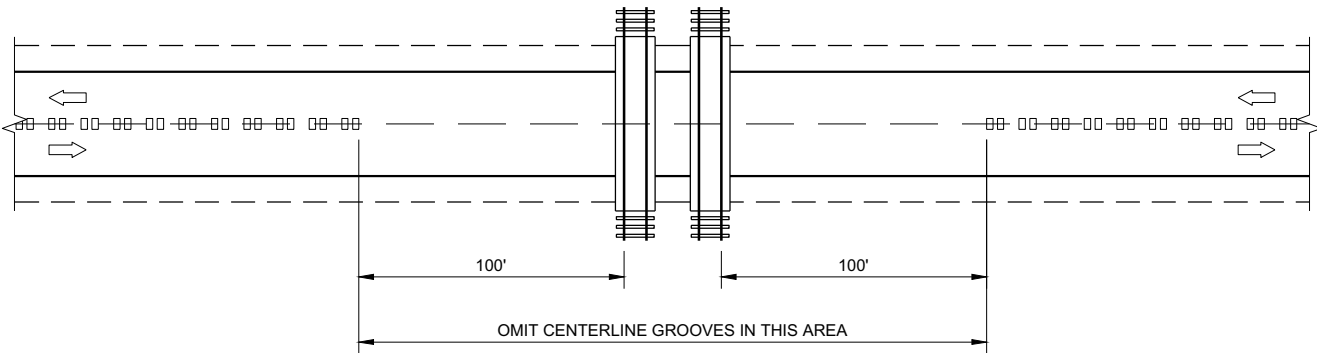


CENTERLINE GROOVES AT RAILROADS

2-LANE RURAL
CENTERLINE RUMBLE STRIP,
MILLING


STATE OF WISCONSIN
DEPARTMENT OF TRANSPORTATION

APPROVED
7/2018
DATE
/S/ Rodney Taylor
ROADWAY STANDARDS DEVELOPMENT
ENGINEER


FHWA

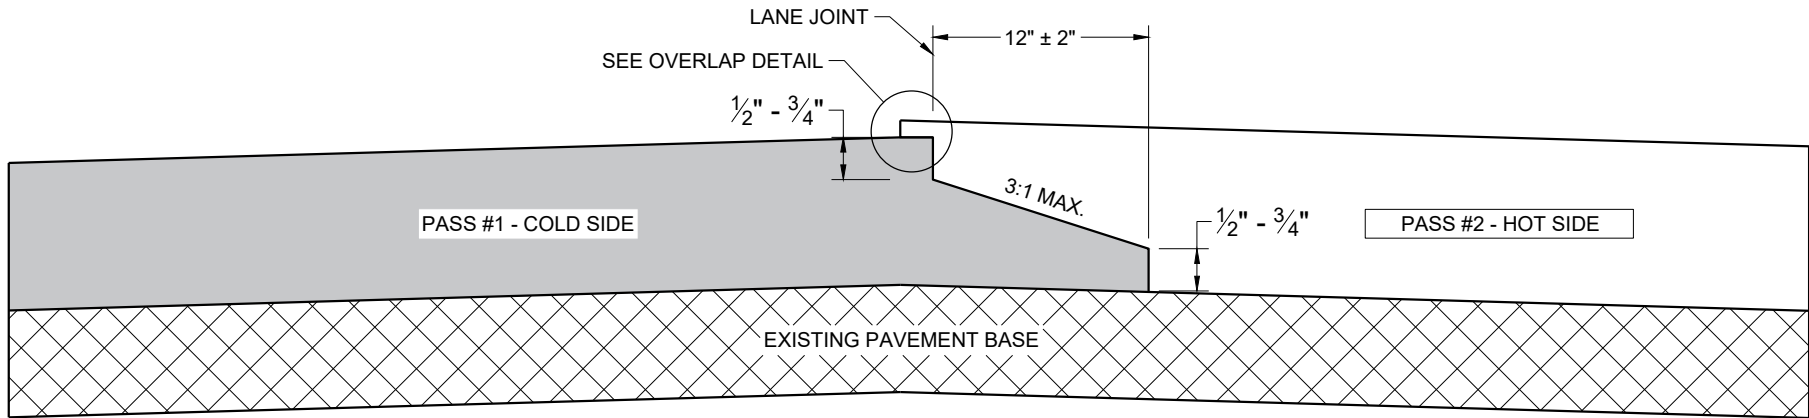

TYPICAL PAVEMENT CROSS SECTION
NOTCHED WEDGE JOINT

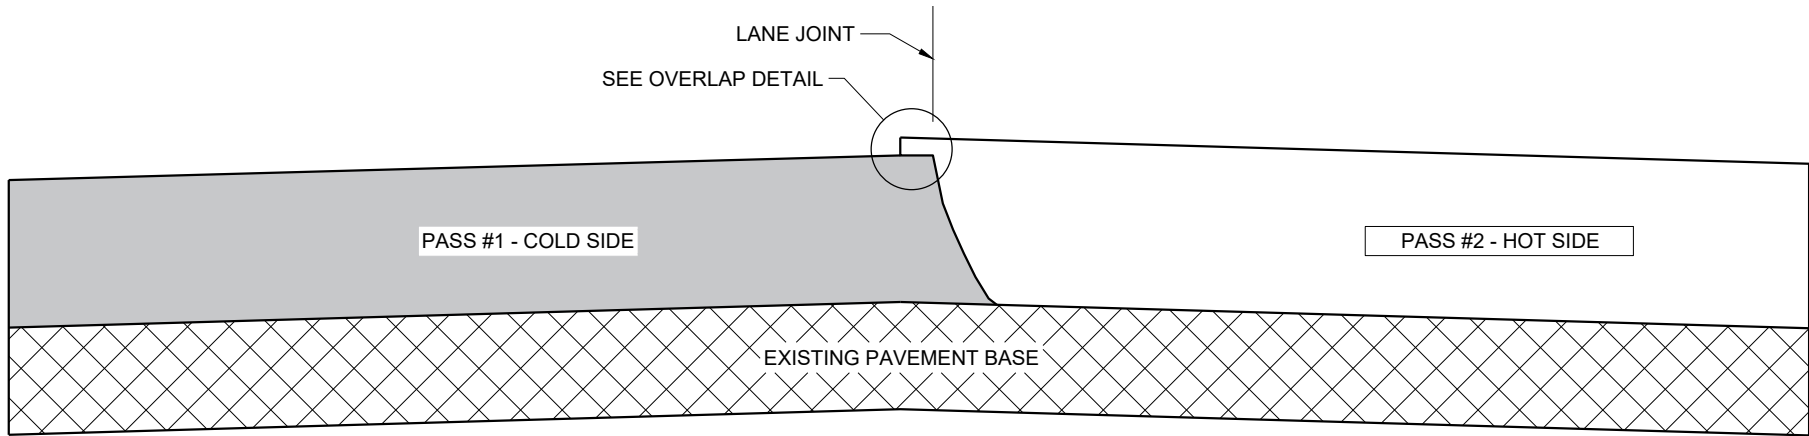

TYPICAL PAVEMENT CROSS SECTION
VERTICAL JOINT

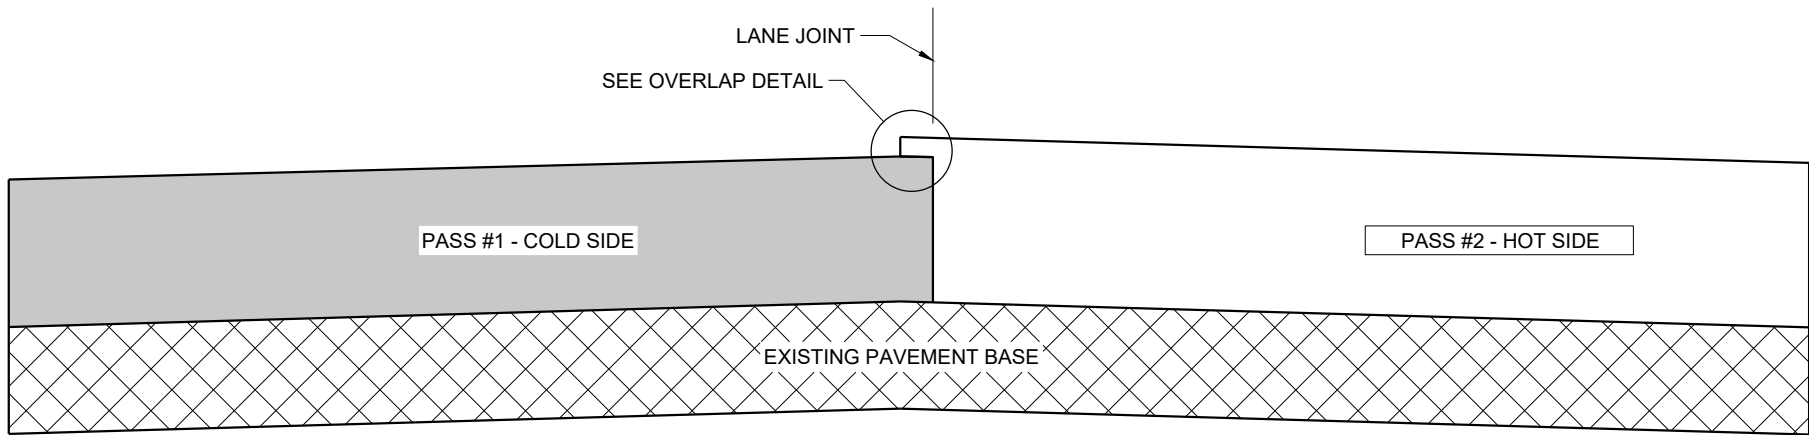

TYPICAL PAVEMENT CROSS SECTION
VERTICAL JOINT (MILLED)

GENERAL NOTES


IN ADDITION TO THE DETAILS PROVIDED IN THIS DRAWING, CONFORM TO STANDARD SPECIFICATION 450.3.2.8 FOR WHEN A NOTCHED WEDGE JOINT IS REQUIRED AND FOR GENERAL JOINT CONSTRUCTION REQUIREMENTS.

FOR ALL LONGITUDINAL JOINTS, ENSURE THE PAVER SCREED OVERLAPS THE PREVIOUSLY PLACED PAVEMENT BY $1" \pm 0.5"$ AND THE HOT SIDE OF THE JOINT REMAINS HIGHER THAN THE COLD SIDE BY APPROXIMATELY $0.1"$ AFTER FINAL COMPACTION. (IT WILL BE FLUSH WHEN PAVING IN ECHELON.)

ONLY REMOVE THE LONGITUDINAL NOTCHED WEDGE JOINT FOR SMA PAVEMENT OR AS DIRECTED BY THE ENGINEER TO ADDRESS SPECIFIC LENGTHS OF JOINT DAMAGED BY TRAFFIC.

WHEN MILLING BACK OR REMOVING ANY LONGITUDINAL JOINT, LIMIT THE MATERIAL REMOVED TO $2"$ FROM THE TOP NOTCH OR FROM THE VERTICAL JOINT EDGE ON THE COLD SIDE OF THE JOINT.

USE LONGITUDINAL MILLED JOINT AS PLANS SHOW OR THE AS THE ENGINEER DIRECTS.

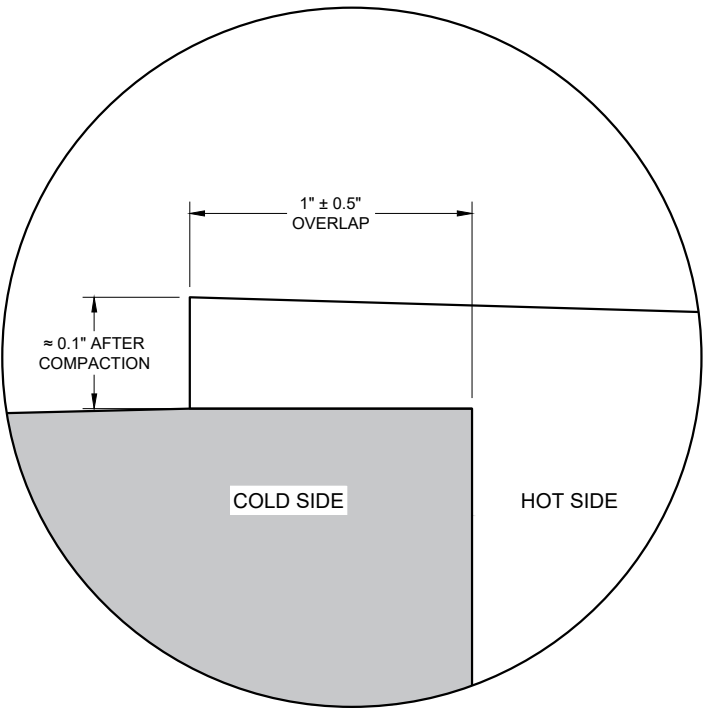






OVERLAP DETAIL (TYPICAL)

HMA LONGITUDINAL JOINTS




STATE OF WISCONSIN
DEPARTMENT OF TRANSPORTATION

APPROVED
November 2020 /S/ Steven Hefel
DATE HMA PAVEMENT ENGIN 90
FHWA


- ① WOOD OR STEEL POSTS (w6X9 OR w6X8.5) MAY BE USED. DO NOT INTERMIX WOOD AND STEEL POSTS. INSTALL STEEL POSTS WITH HOLES ON APPROACHING TRAFFIC SIDE.
- ② USE WOOD OR APPROVED PLASTIC BLOCKOUTS. WOOD BLOCKOUTS MAY BE CONSTRUCTED OUT OF TWO OR MORE WOOD BLOCKOUTS. SEE ALTERNATE WOOD BLOCKOUT DETAIL. DIMENSIONS OF APPROVED PLASTIC BLOCKOUTS MAY VARY.
- ③ IF ROCK IS ENCOUNTERED DURING EXCAVATION, PROVIDE A HOLE 12 INCHES IN DIAMETER EXTENDING 20 INCHES DEEP INTO THE ROCK. PLACE APPROXIMATELY 2 1/2" INCHES OF GRANULAR MATERIAL IN THE BOTTOM OF THE HOLE. CUT THE POSTS THE TO LENGTH AND INSTALL. BACKFILL WITH EXCAVATED MATERIAL AND COMPACT. BACKFILL IS TO BE FREE OF LARGE ROCKS.
- ④ WHEN THE DISTANCE FROM BACK OF POST TO SHOULDER HINGE POINT IS LESS THAN 2 FEET INSTALL LONGER POST AT HALF POST SPACING (K).
- ⑤ FOR NEW MGS INSTALLATION TOP OF W-BEAM RAIL TOLERANCE IS $\pm 1"$. FOR EXISTING MGS INSTALLATION TOP OF W-BEAM IS BETWEEN 27 3/4" TO 32".
- ⑥ WHEN USING STEEL POST AND WOOD BLOCKOUTS INSTALL FOUR 16D GALVANIZED NAILS. INSTALL NAILS AT THE BACK CORNERS OF THE BLOCK AND BEND THE NAILS OVER THE FLANGE OF THE STEEL POST.
- ⑦ TOTAL POST LENGTH FOR TYPE K IS 7' - 0".
TOTAL POST LENGTH FOR OTHER MGS TYPES IS 6' - 0".

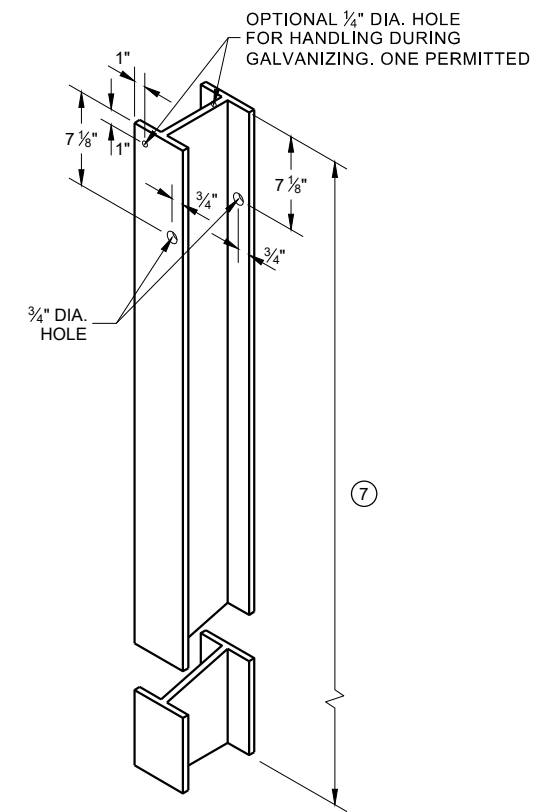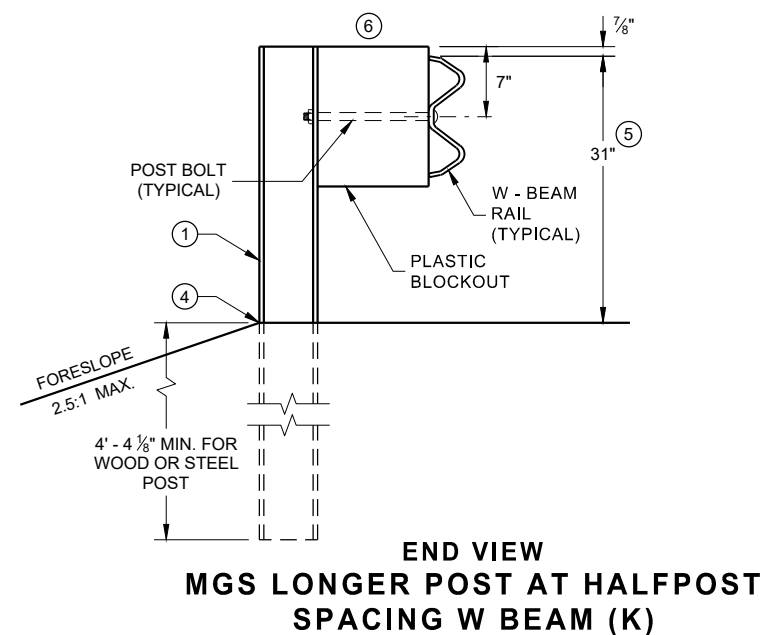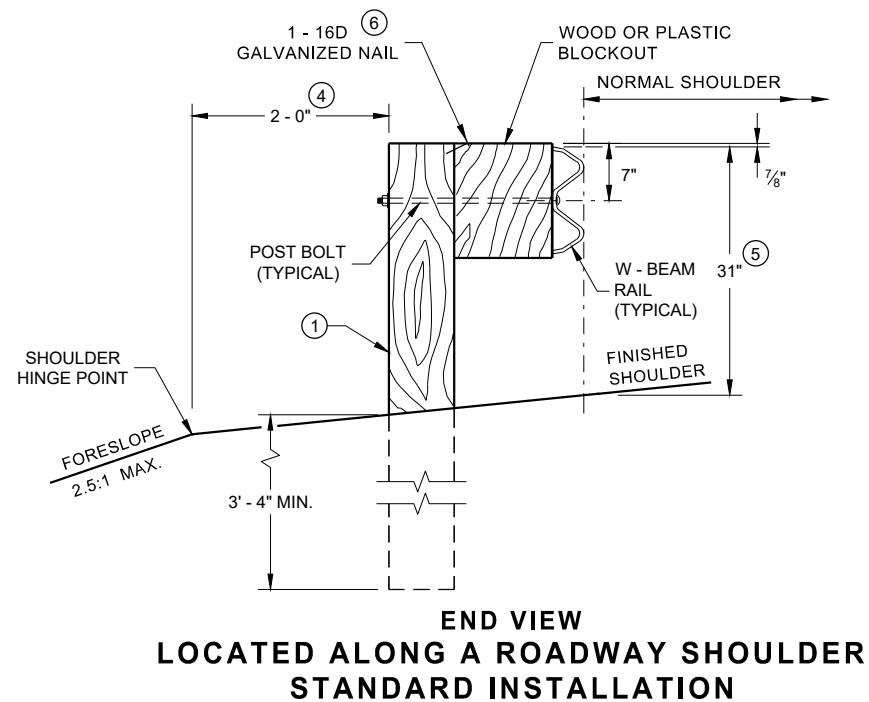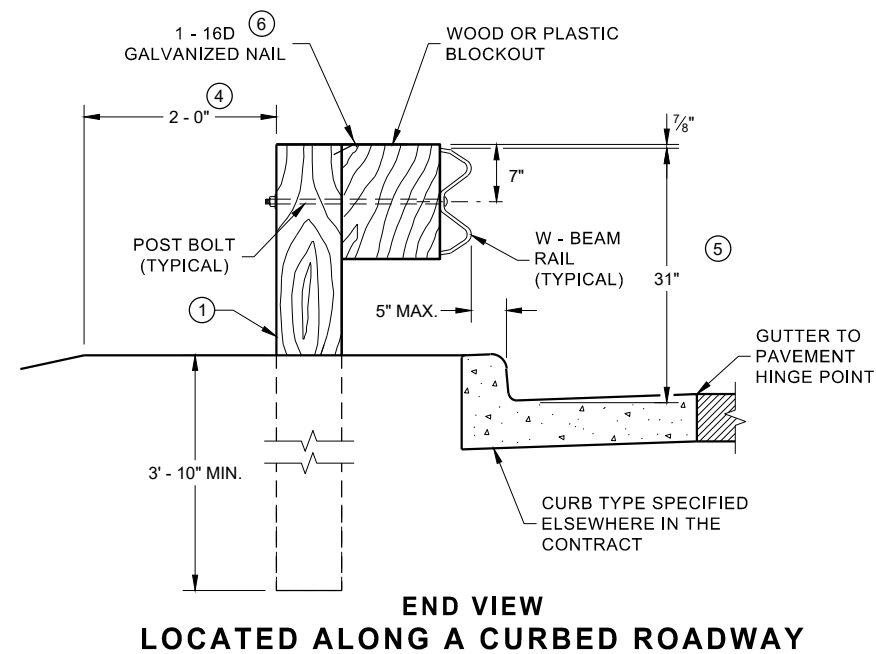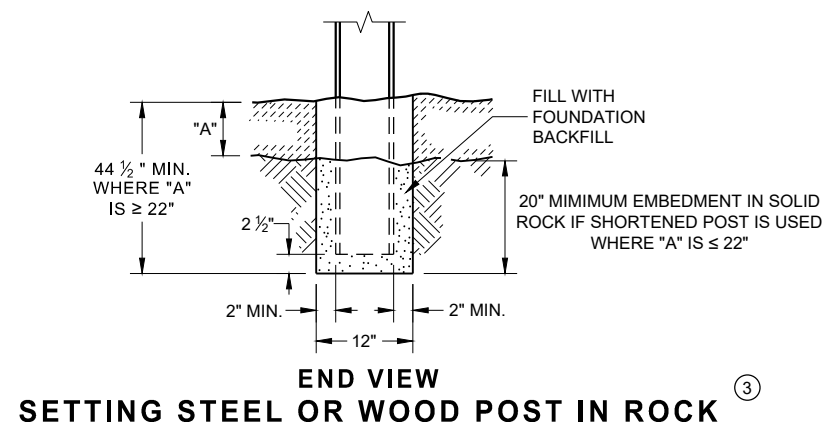


**STEEL POST & HOLE
PUNCHING DETAIL
(W 6 X 9) ①**

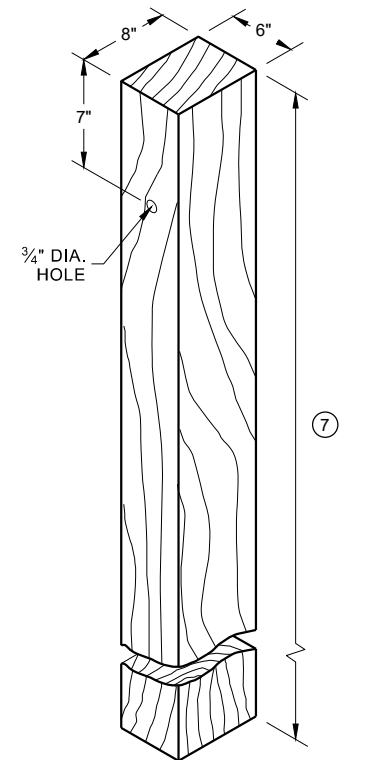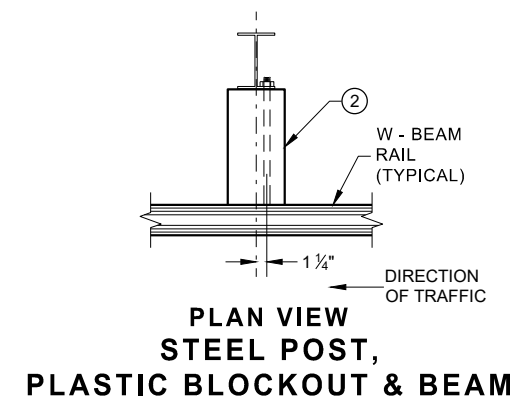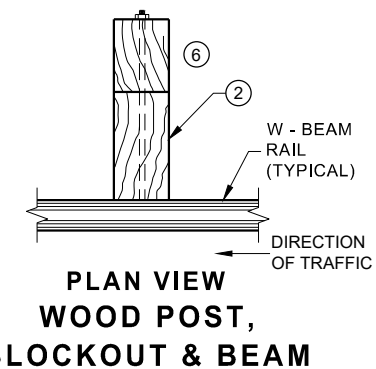


WOOD POST (6" X 8") NOMINAL ⁽¹⁾

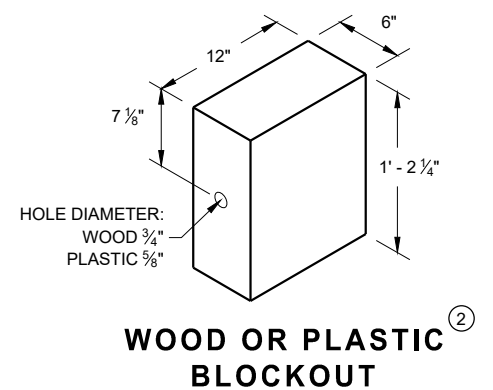


**WOOD OR PLASTIC
BLOCKOUT**

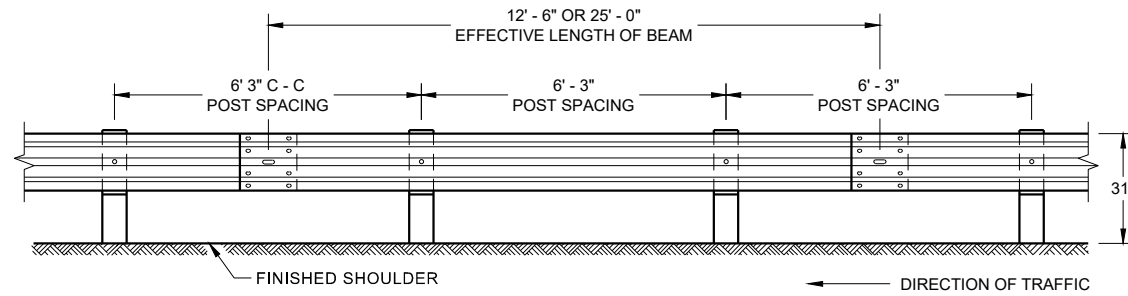


**FRONT VIEW
POST SPACING STANDARD INSTALLATION**

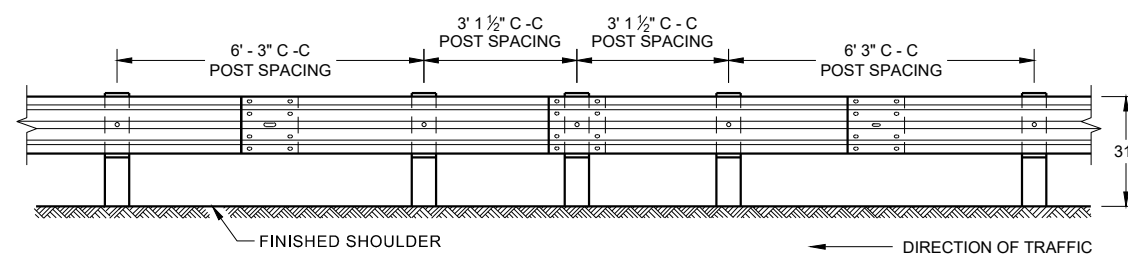


**FRONT VIEW
HALF POST SPACING (HS) AND
HALF POST SPACING WITH LONGER POSTS (K)**

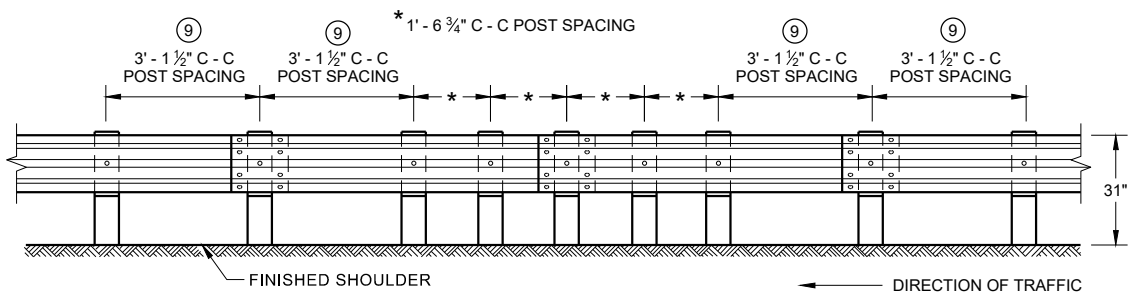


**FRONT VIEW
QUARTER POST SPACING (QS)**

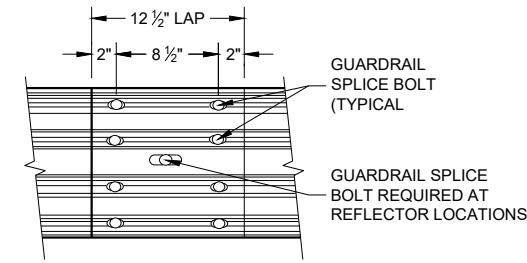


**FRONT VIEW
MID-SPAN BEAM SPLICE**

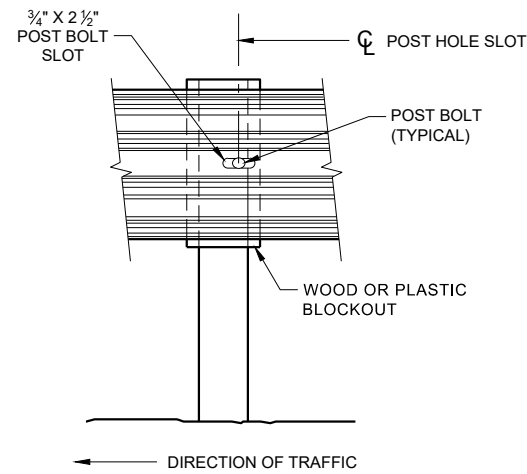

FRONT VIEW AT STEEL POST

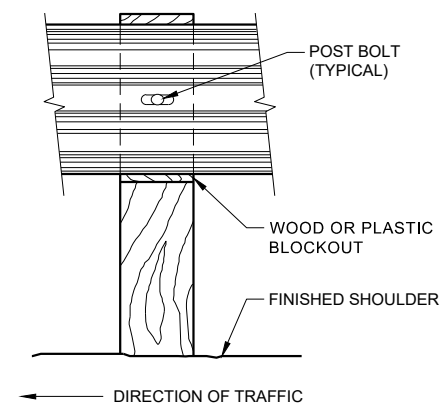

FRONT VIEW AT WOOD POST

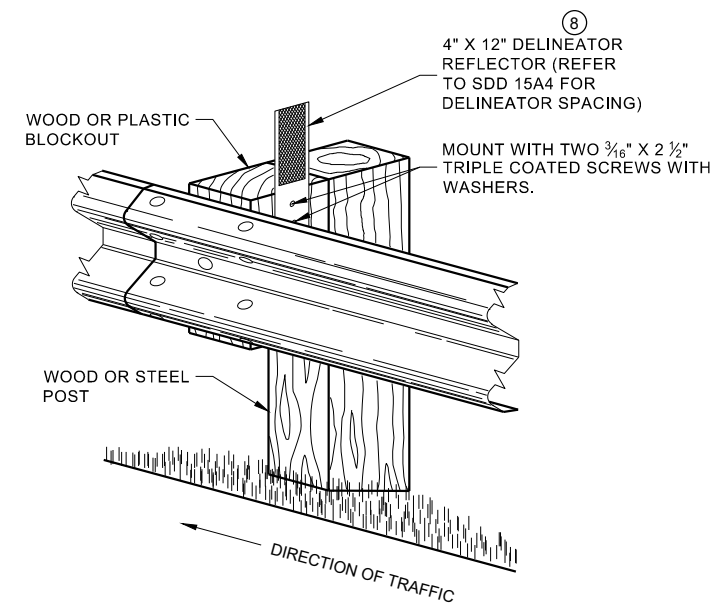


**ONE SIDED REFLECTOR DETAIL
AND TYPICAL INSTALLATION**

GENERAL NOTES

- 8 DO NOT INSTALL REFLECTORS ON THE FIRST 50 FEET OF THE APPROACH END OF THE ENERGY ABSORBING TERMINAL.
- 9 25 FEET OF HALF POST SPACING IS REQUIRED ON APPROACH AND DEPARTURE ENDS OF QUARTER POST SPACING.

POST BOLTS ARE A 3/8" DIAMETER ASTM A307 GUARDRAIL BOLT. A POST BOLT REQUIRES 3/8" DIAMETER A563A DOUBLE RECESSED (DR) HEAVY HEX NUT AND 3/8" DIAMETER F844 FLAT WASHER. POST BOLTS MAY BE LONGER IF MULTIPLE BLOCKOUTS ARE BEING USED.


GUARD RAIL SPLICE BOLTS ARE A 3/8" DIAMETER ASTM A307 GUARDRAIL HEAD BOLT. A GUARDRAIL SPLICE BOLT REQUIRES 3/8" DIAMETER A563A DOUBLE RECESSED (DR) HEAVY HEX NUT.

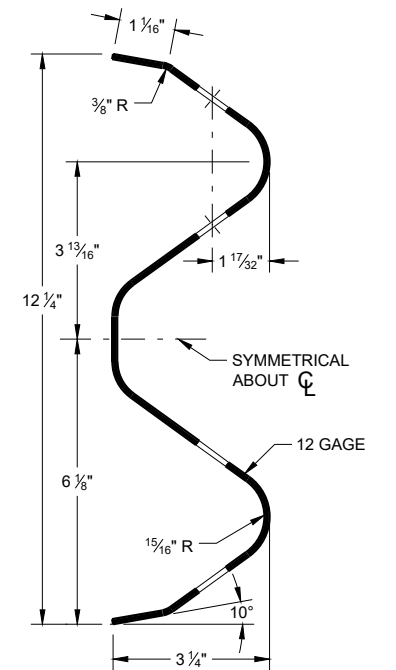

SECTION THRU W-BEAM RAIL


**MIDWEST GUARDRAIL SYSTEM
(MGS) GUARDRAIL**

STATE OF WISCONSIN
DEPARTMENT OF TRANSPORTATION

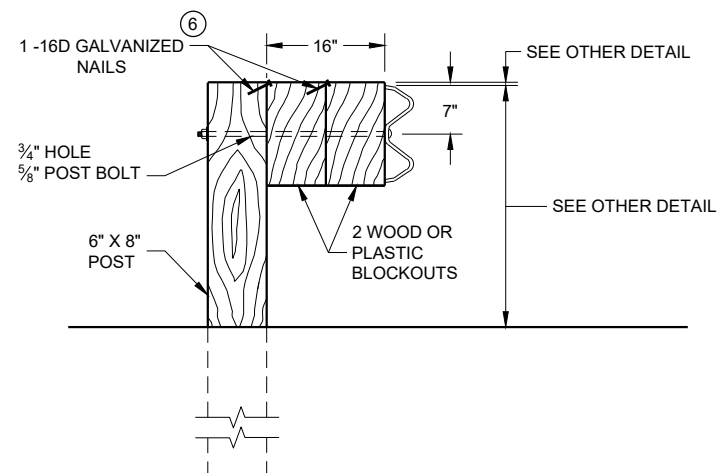

DETAIL FOR 16" BLOCKOUT DEPTH

IT IS ACCEPTABLE TO USE BLOCKOUTS UP TO 16" DEEP TO INCREASE THE POST OFFSET TO AVOID UNDERGROUND OBSTACLES. THERE IS NO LIMIT TO THE NUMBER OF POSTS THAT CAN HAVE ADDITIONAL BLOCKOUTS UP TO 16" DEEP.

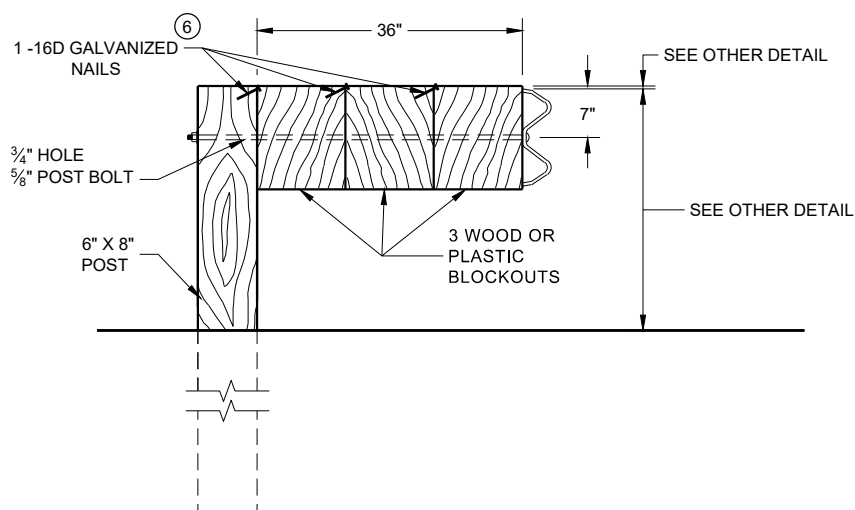


DETAIL FOR 36" BLOCKOUT DEPTH

NOTES: UNDER SPECIAL CIRCUMSTANCES, SUCH AS AVOIDING OBSTACLES THAT ARE NOT RELOCATED, IT IS ACCEPTABLE TO INSTALL ADDITIONAL BLOCKOUTS TO OBTAIN UP TO 36" DEPTH FOR ONE OR TWO POSTS IN A SECTION OF GUARDRAIL.

DO NOT USE 16" OR 36" BLOCKOUTS IF IT CAUSES THE POST TO BE DRIVEN BEYOND SHOULDER HINGE POINT OR CAUSES A FIXED OBJECT TO BE WITHIN THE DEFLECTION DISTANCE OF THE BARRIER.


NOTE:

1. ALL FILLETS SHALL HAVE A MINIMUM RADIUS OF $\frac{3}{16}$ ".
2. IF THE BOLT EXTENDS MORE THAN $\frac{1}{4}$ " FROM THE NUT THE BOLT SHOULD BE TRIMMED BACK.

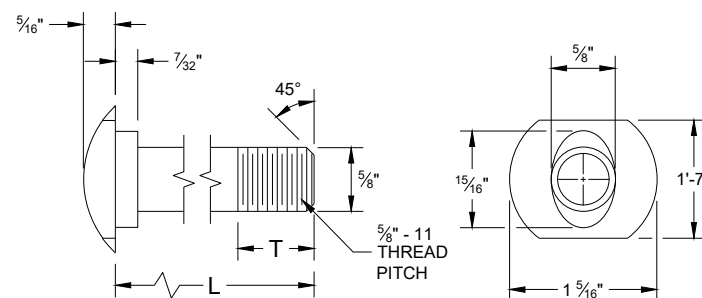


POST BOLT TABLE

L	T (MIN.)
1 ¼"	1 ⅝"
2"	1 ¾"
10"	4"
14"	4 ⅙"
18"	4"
21"	4 ⅙"
25"	4"

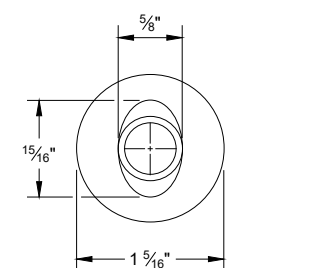


ALTERNATE BOLT HEAD

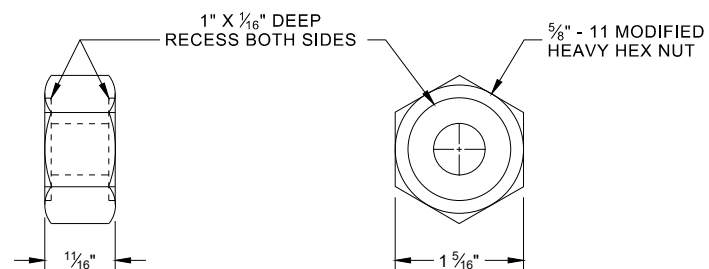


POST BOLT, SPLICE BOLT AND RECESS NUT


⑥ WHEN USING STEEL POST AD WOOD BLOCKOUTS, INSTALL FOUR 16D GALVANIZED NAILS. INSTALL NAILS AT THE BACK CORNERS OF THE BLOCK AND BEND THE NAILS OVER THE FLANGE OF THE STEEL POST.

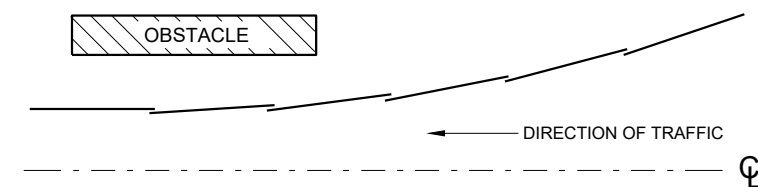


PLAN VIEW
BEAM LAPPING DETAIL

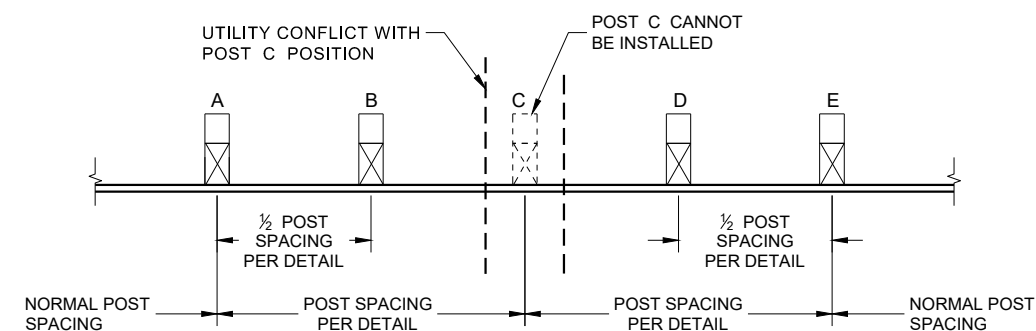

POST DRIVING FOR CONTINUOUS UNDERGROUND OBSTRUCTION

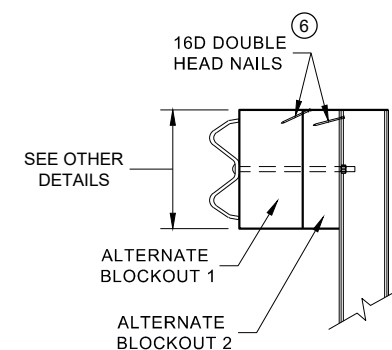

SIDE VIEW

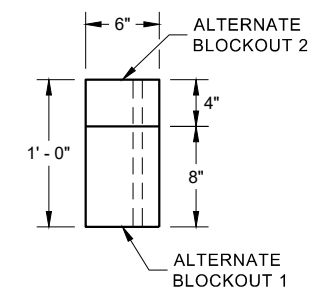


PLAN VIEW


ALTERNATE WOOD BLOCKOUT DETAIL

MIDWEST GUARDRAIL SYSTEM (MGS) GUARDRAIL


STATE OF WISCONSIN
DEPARTMENT OF TRANSPORTATION 93

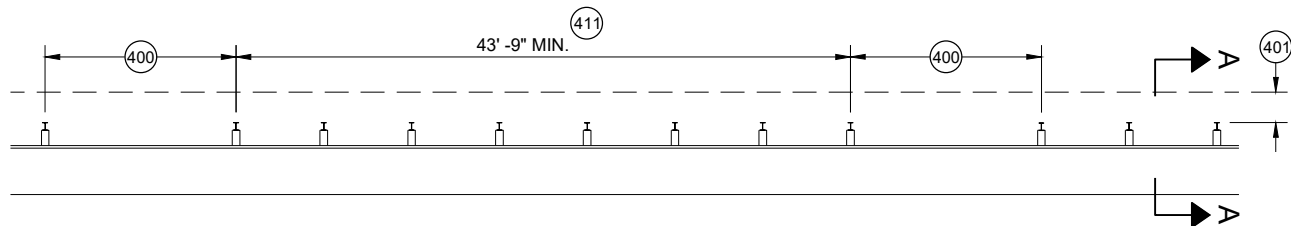


MISSING POST IN MGS GUARDRAIL

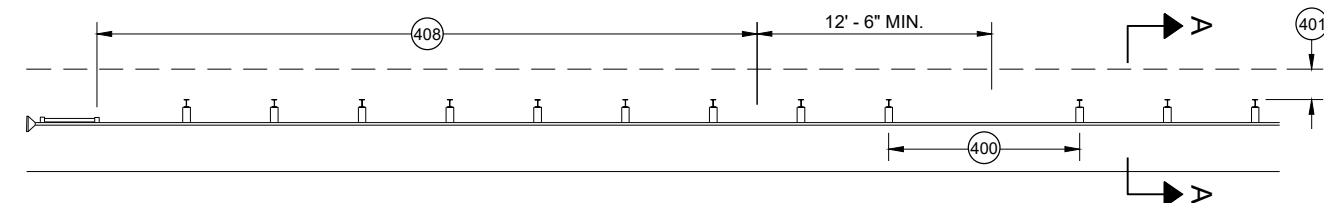


MISSING POST IN MGS GUARDRAIL NEAR EAT

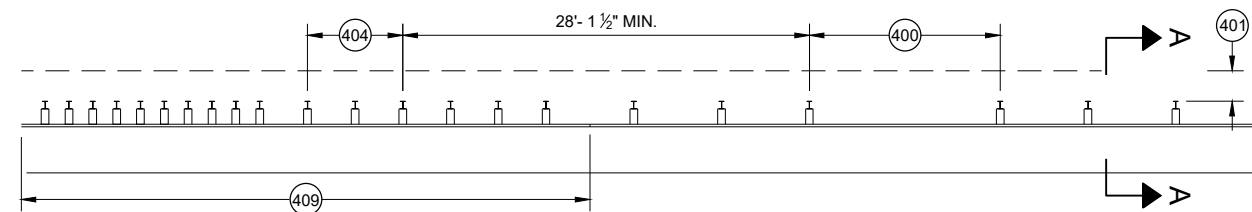


MISSING POST IN MGS GUARDRAIL NEAR AN APPROACH TRANSITION

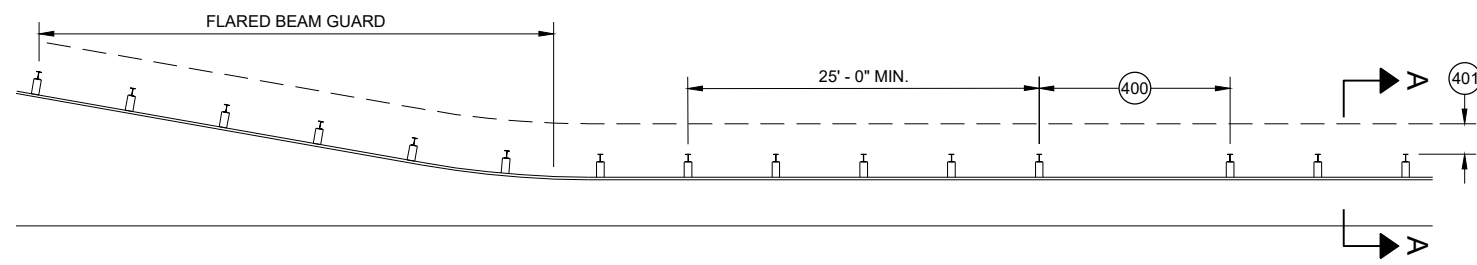

MISSING POST IN MGS GUARDRAIL NEAR FLARED BEAM GUARD

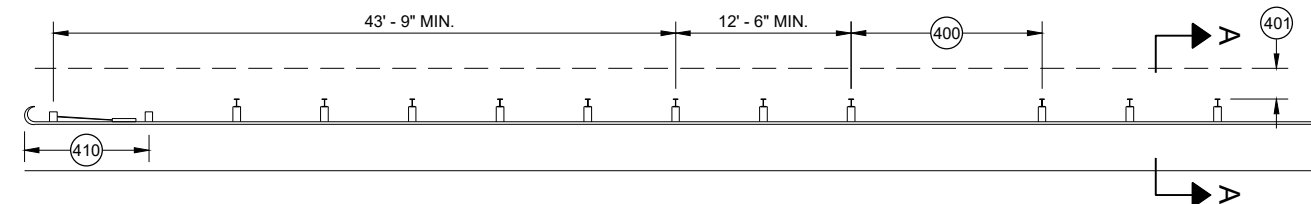


MISSING POST IN MGS GUARDRAIL NEAR A TYPE 2 END TERMINAL

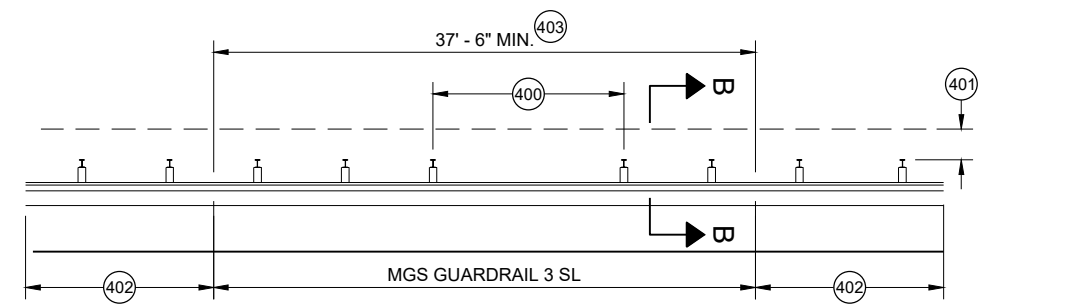


MISSING POST IN SHORT SPAN MGS GUARDRAIL NEAR CURB (SL)

- (400) MAX SPAN 12' - 6"
- (401) 2' MIN.
- (402) MGS GUARDRAIL 3
- (403) NESTING BEAM GUARD
- (404) ASYMMETRIC TRANSITION
- (405) SOIL WELL DRAINED AND COMPACTED
- (406) SEE OTHER DRAWINGS IN THIS SDD
- (407) SEE OTHER DRAWINGS FOR MIN. SPACING BETWEEN SPANS
- (408) SEE SDD 14B44
- (409) SEE SDD 14B45
- (410) SEE SDD 14B47
- (411) MINIMUM DISTANCE BETWEEN MISSING POST SPANS.

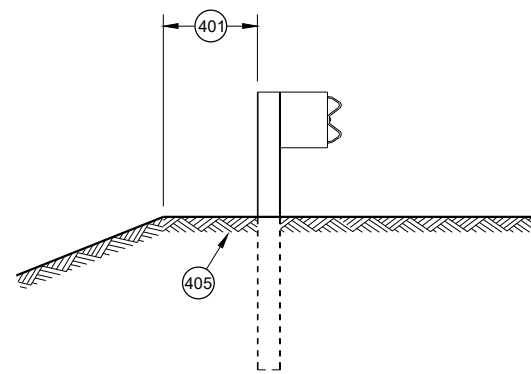

SECTION A - A

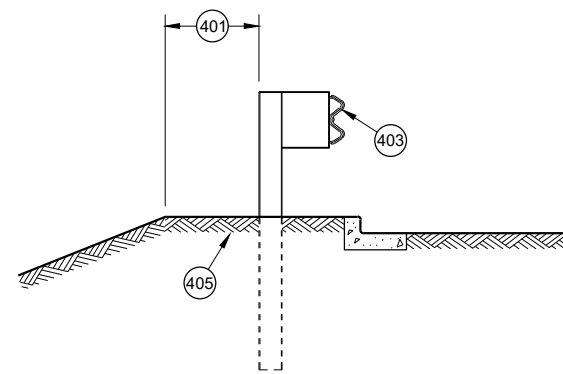

SECTION B - B

**MIDWEST GUARDRAIL SYSTEM
(MGS) GUARDRAIL**

STATE OF WISCONSIN
DEPARTMENT OF TRANSPORTATION

APPROVED
May 2021
DATE
/S/ Rodney Taylor
ROADWAY STANDARDS DEVELOPMENT
UNIT SUPERVISOR

FHWA


GENERAL NOTES

POSTS 1 THROUGH 3 ARE CRT POSTS.
ALL OTHER POSTS SHALL BE WOOD OR STEEL.


SEE SDD 14 B 42 FOR MORE DETAILS.

(A) FLARE FOR MGS EAT SHOWN, IF INSTALLING MGS NO FLARE NEEDED.

(B) VALUES SHOWN ON DRAWING REPRESENT THE MAXIMUM LENGTH. SHORTER DIMENSIONS ARE POSSIBLE. SEE OTHER SECTION OF PLAN FOR MORE INFORMATION.

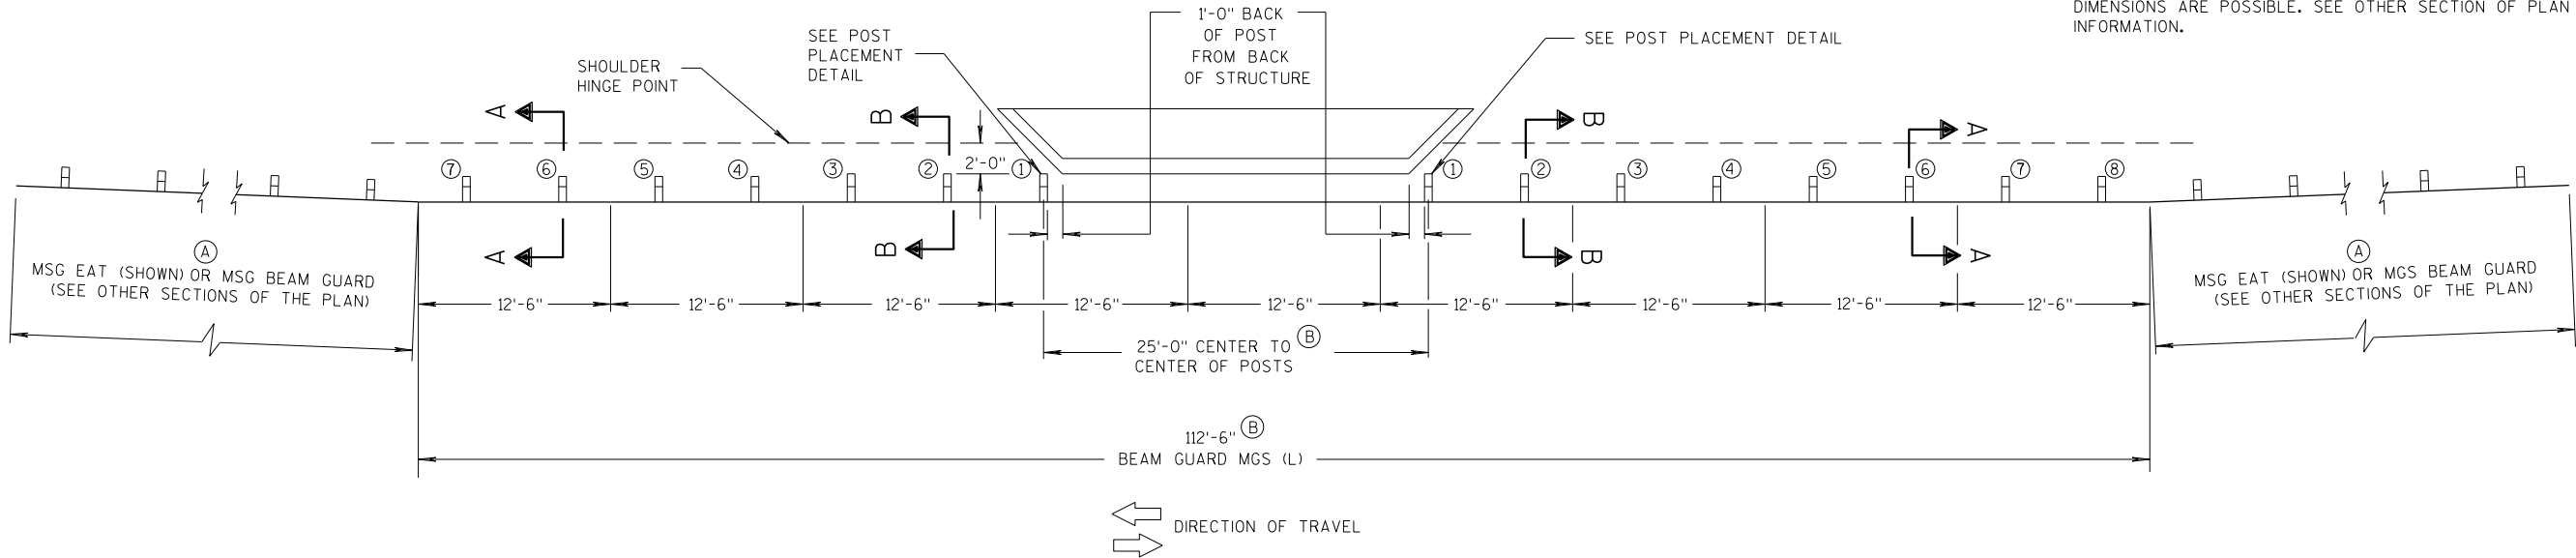

PLAN VIEW

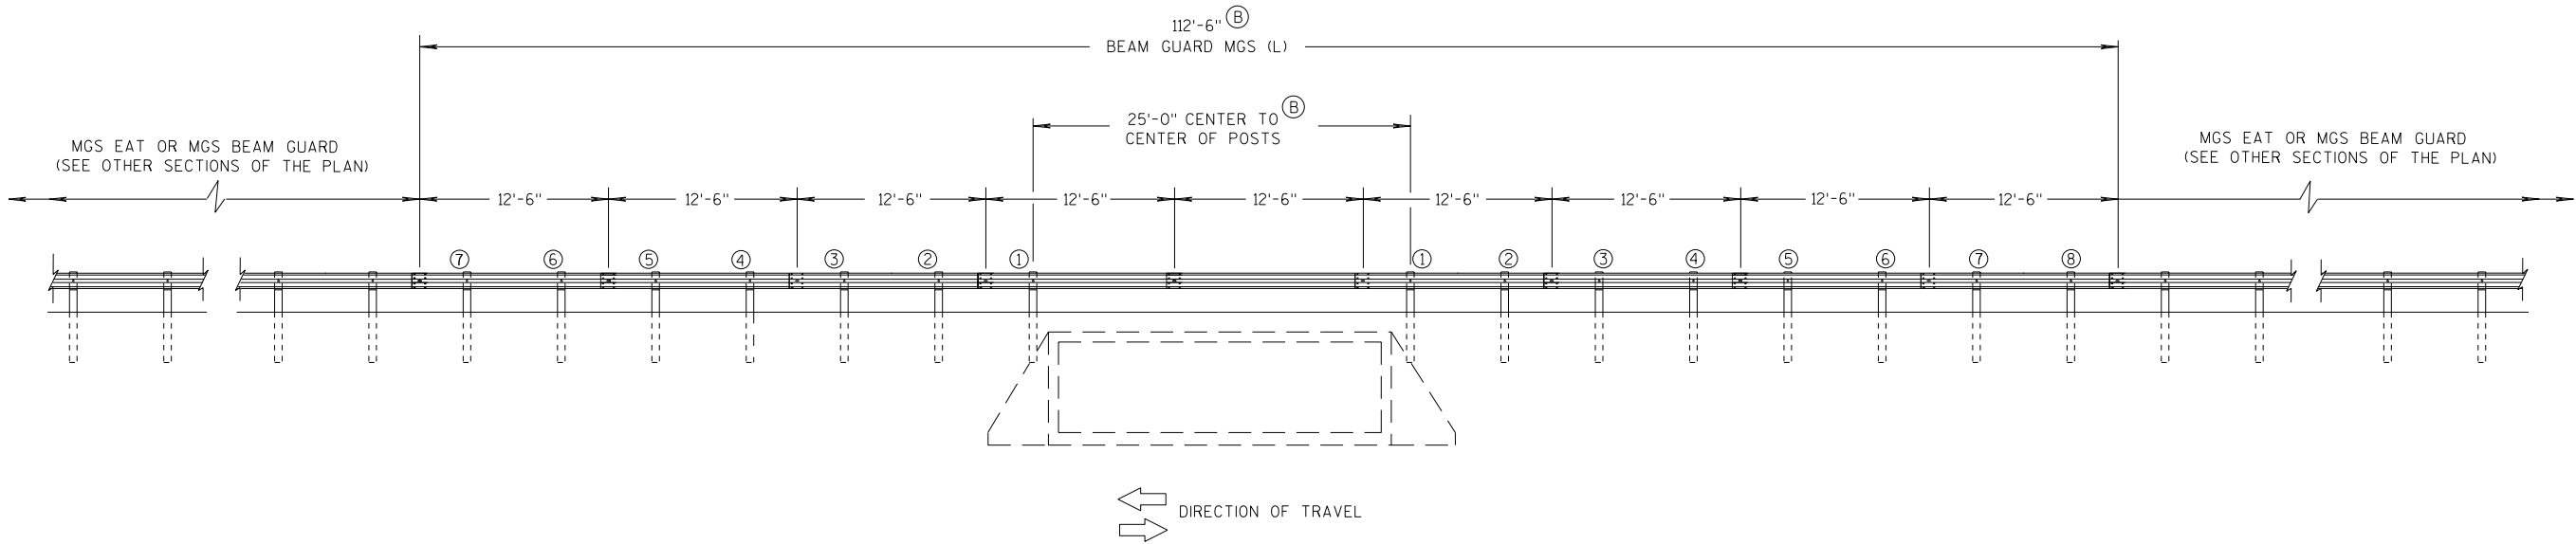

ELEVATION VIEW

MIDWEST GUARDRAIL SYSTEM LONG SPAN MGS (L) TWO-WAY TRAFFIC

MIDWEST GUARDRAIL SYSTEM
LONG SPAN MGS (L)



STATE OF WISCONSIN
DEPARTMENT OF TRANSPORTATION

GENERAL NOTES

POSTS 1 THROUGH 3 ARE CRT POSTS.
ALL OTHER POSTS SHALL BE WOOD OR STEEL.

SEE SDD 14 B 42 FOR MORE DETAILS.




- (A) FLARE FOR MGS EAT SHOWN. IF INSTALLING MGS NO FLARE NEEDED.
- (B) VALUES SHOWN ON DRAWING REPRESENT THE MAXIMUM LENGTH. SHORTER DIMENSIONS ARE POSSIBLE. SEE OTHER SECTION OF PLAN FOR MORE INFORMATION.

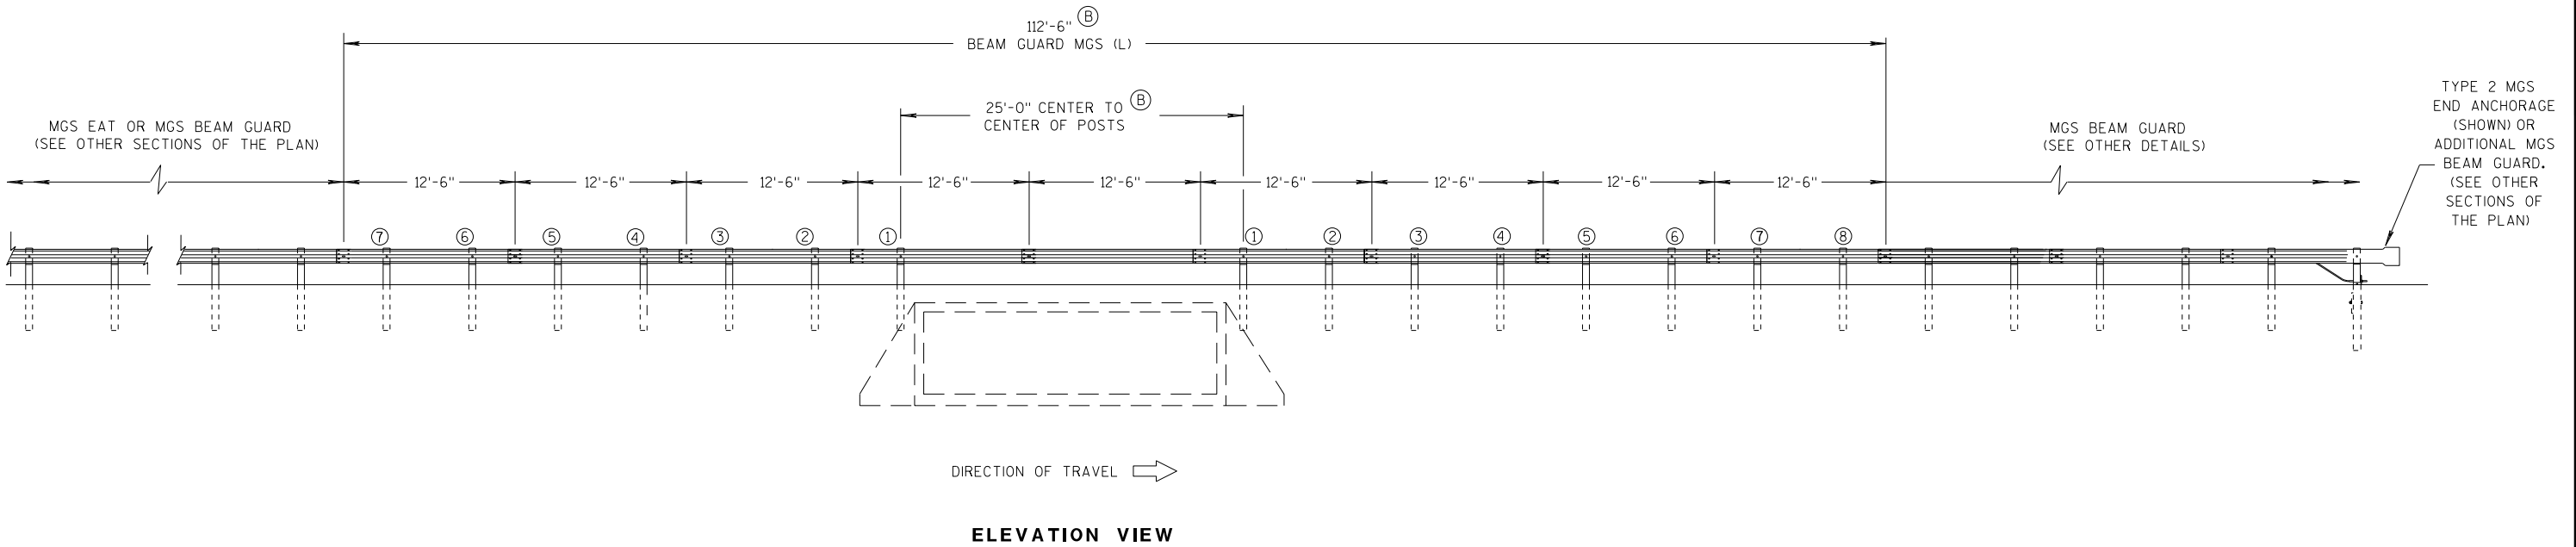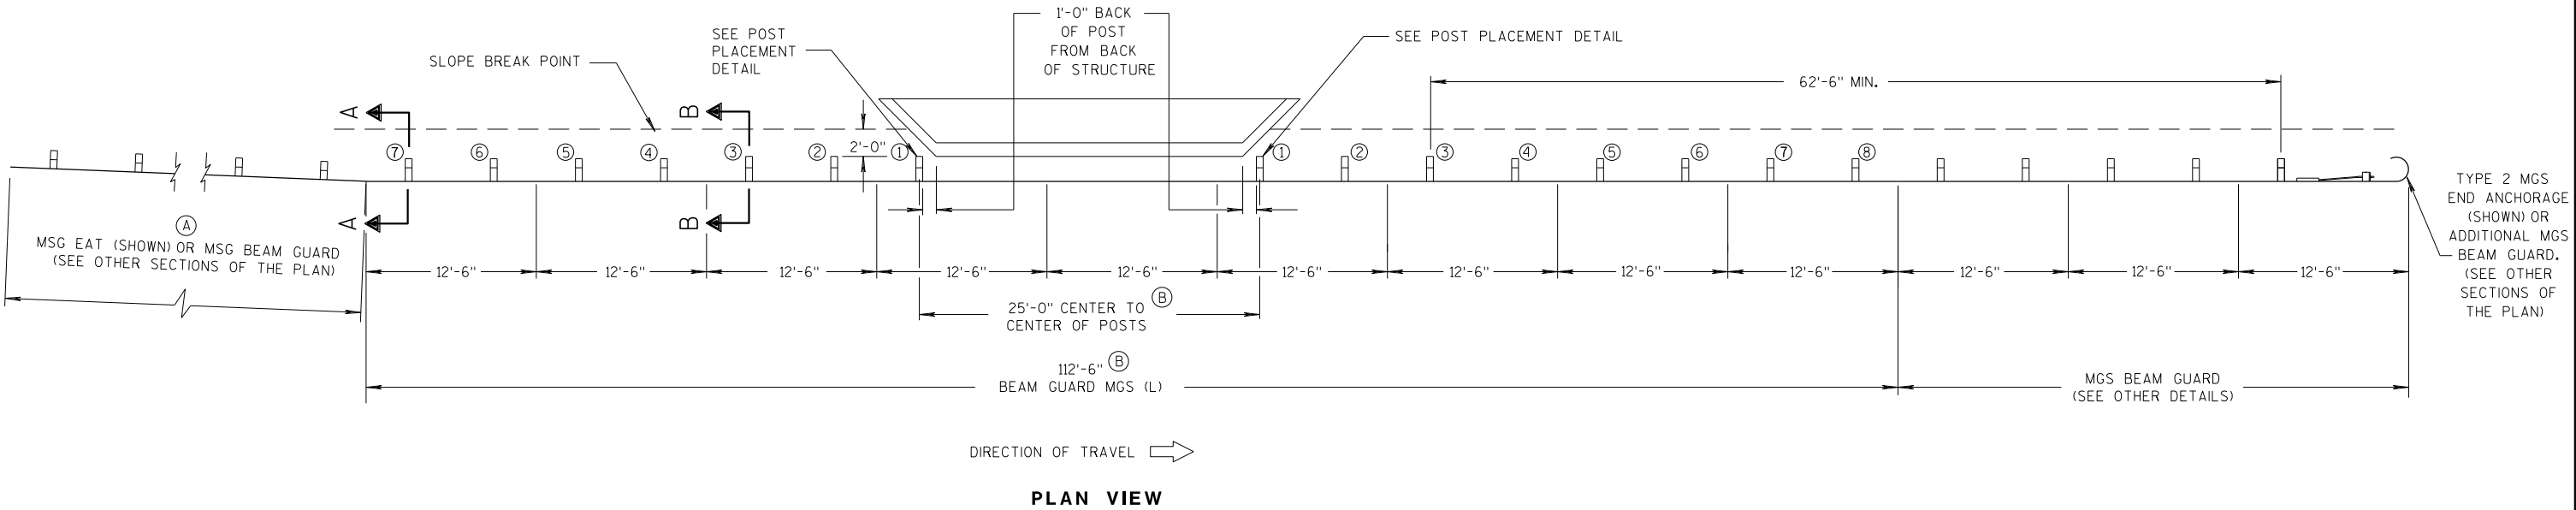

MIDWEST GUARDRAIL SYSTEM LONG SPAN MGS (L) ONE-WAY TRAFFIC


MIDWEST GUARDRAIL SYSTEM
LONG SPAN MGS (L)

STATE OF WISCONSIN
DEPARTMENT OF TRANSPORTATION

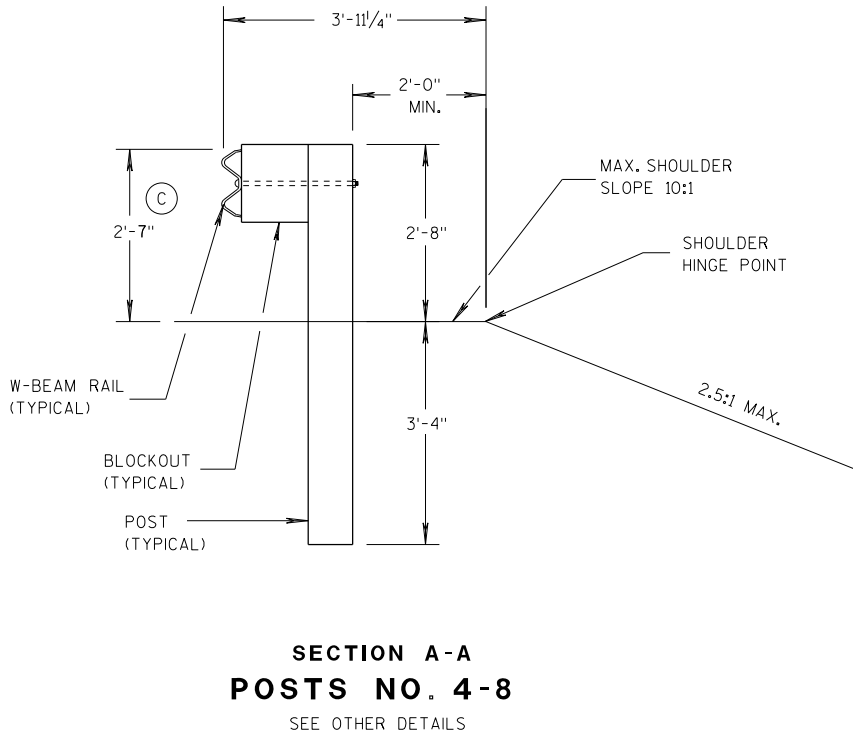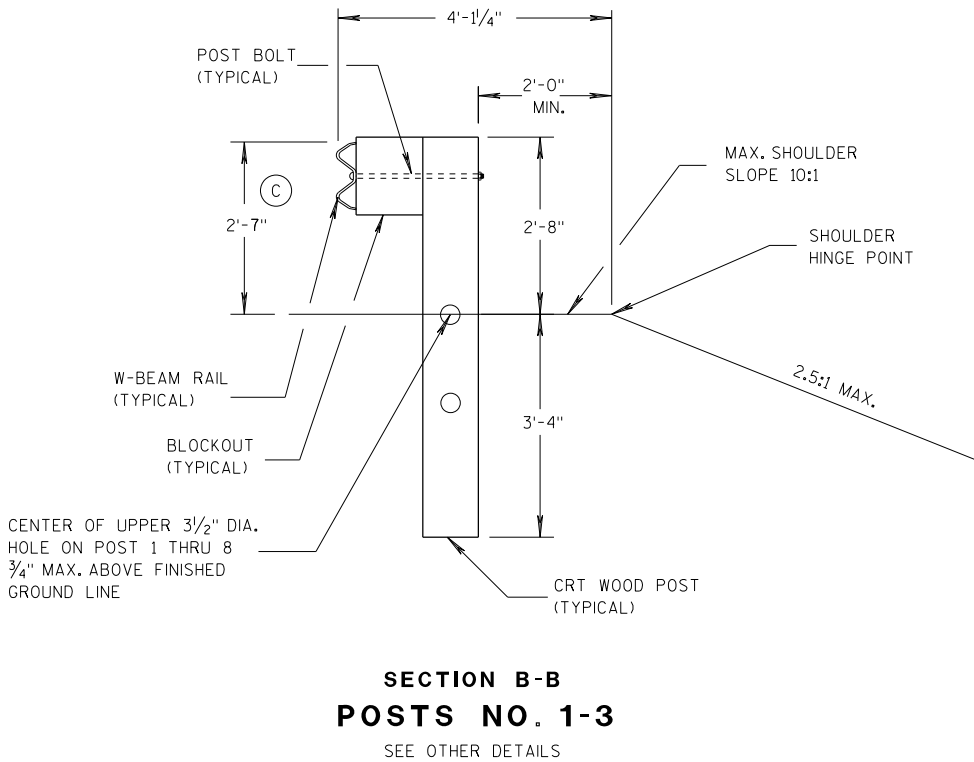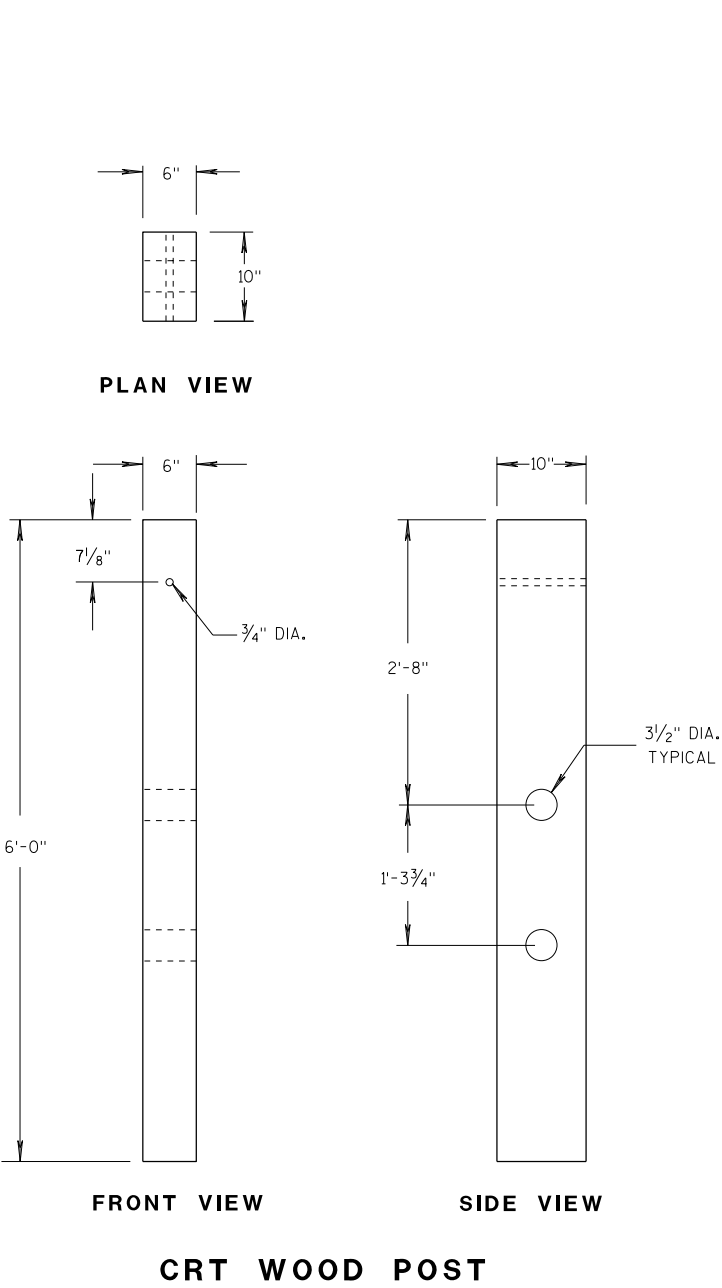

GENERAL NOTES

(C) TOLERANCE FOR TOP OF W-BEAM RAIL IS ± 1".

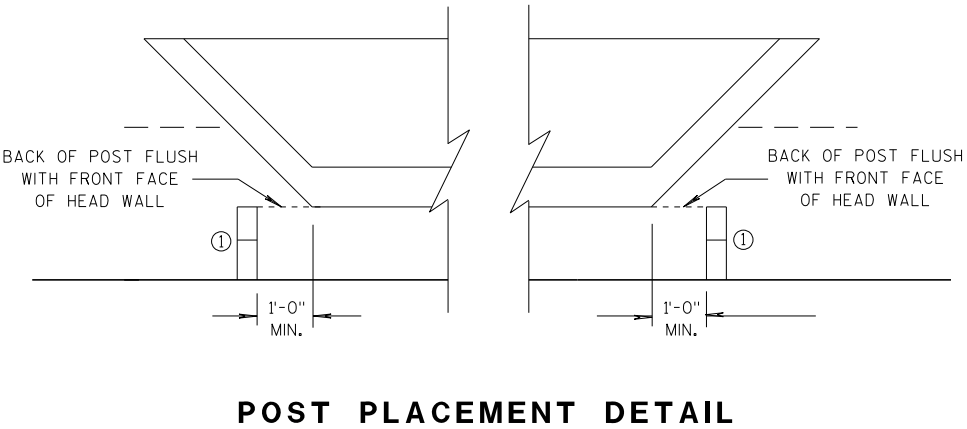

MIDWEST GUARDRAIL SYSTEM LONG SPAN MGS (L)		
STATE OF WISCONSIN DEPARTMENT OF TRANSPORTATION		
APPROVED DATE 07/2018	/S/ Rodney Taylor ROADWAY STANDARDS ENGINEER 97 NT	
FHWA		


- (A) THE SLOPE IN THE AREA BOUNDED BY THE GRADELINE, THE HINGE POINT LINE (HPL) AND THE CLEAR ZONE LIMITS (CZL) SHALL BE 4:1 OR FLATTER.
- (B) AFTER FINAL ASSEMBLY, RECHECK CABLE TO BE SURE IT IS TAUT AND HAS NOT RELAXED
- (C) DIFFERENT MANUFACTURERS REQUIRE DIFFERENT PERFORATED W - BEAM RAIL END PANELS. SEE MANUFACTURER'S INFORMATION.
- (D) ATTACH ALUMINUM SHEET TO E.A.T. HEAD USING 4 STAINLESS STEEL SELF - TAPPING SCREWS. ONE SCREW PER CORNER.
- (E) HARDWARE MAY VARY BETWEEN MANUFACTURER. SEE MANUFACTURER'S DRAWING FOR INFORMATION.

DIMENSIONS MAY VARY, MANUFACTURER'S INFORMATION.

THE CENTER OF THE UPPER 3½" DIAMETER HOLE ON POST NUMBER 3 THROUGH POST 9 IS TO BE FLUSH WITH THE GROUND LINE UP TO A MAXIMUM OF 2" ABOVE GROUND LINE. WOOD BLOCKS ON POSTS NUMBERED 3 THROUGH 9 MAY BE ADJUSTED UP TO 3" ABOVE THE TOP OF POST.




STATE OF WISCONSIN
DEPARTMENT OF TRANSPORTATION 98

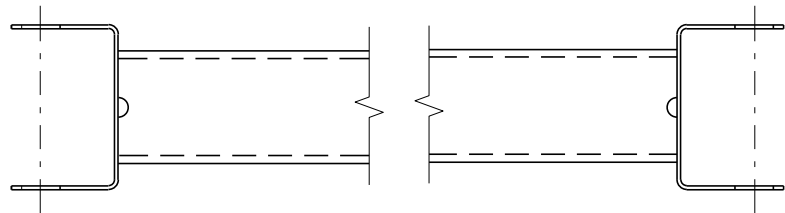


GENERIC GROUND STRUT⁹ E

BILL OF MATERIALS	
PART NO.	DESCRIPTION MATERIALS PROVIDED BY MGS EAT MANUFACTURER. SEE MANUFACTURER'S DETAILS FOR MORE INFORMATION.
①	UPPER POST NO. 1 6" X 6" TUBE
②	LOWER POST NO. 1
③	WOOD CRT
④	WOOD BLOCKOUT
⑤	PIPE SLEEVE
⑥	BEARING PLATE
⑦	BCT CABLE ASSEMBLY
⑧	ANCHOR CABLE BOX
⑨	GROUND STRUT
⑩	PERFORATED W-BEAM RAIL END PANEL, 12'-6" LONG.
⑪	STANDARD W-BEAM RAIL. MULTIPLE SECTIONS REQUIRED. SECTIONS VARY IN LENGTH.
⑫	IMPACT HEAD
⑬	EAT MARKER POST - YELLOW (SEE APPROVED PRODUCTS LIST)
⑭	SOIL PLATE
⑮	UPPER POST NO. 2
⑯	LOWER POST NO. 2

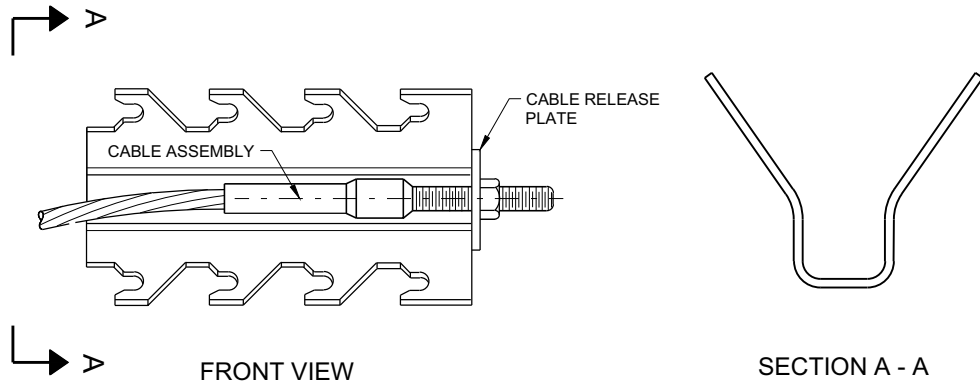


GENERIC ANCHOR CABLE BOX⁹ E

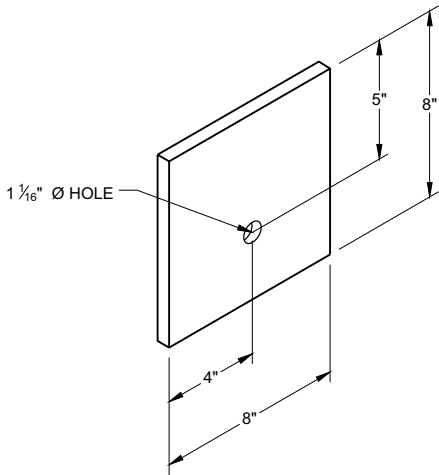


BEARING PLATE⁶ E

MIDWEST GUARDRAIL SYSTEM
ENERGY ABSORBING TERMINAL
(MGS)


STATE OF WISCONSIN
DEPARTMENT OF TRANSPORTATION

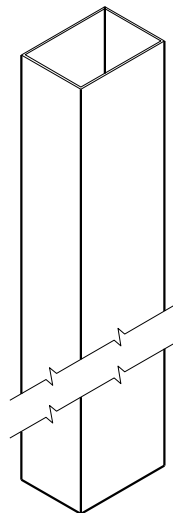


UPPER POST NO. 1 ⁽¹⁾ (E)

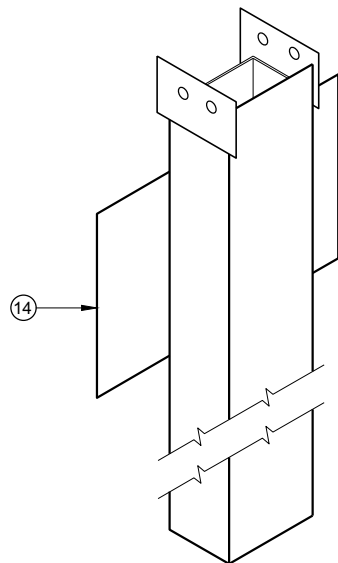


LOWER POST NO. 1 ⁽²⁾ (E)

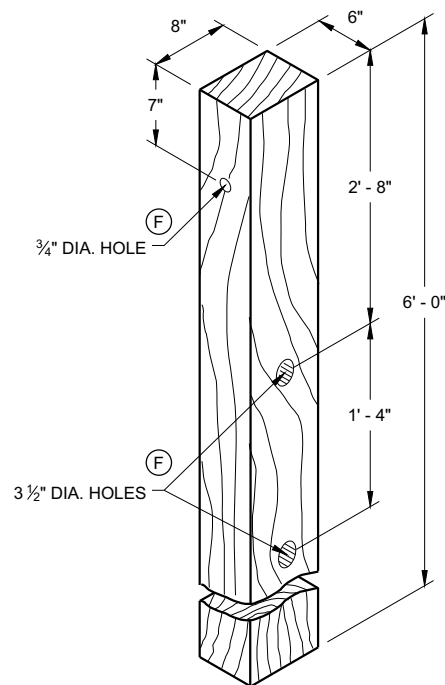


WOOD CRT POST ⁽³⁾ (E)
POSTS NUMBER 3-9

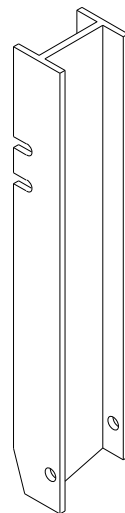


UPPER POST NO. 2 ⁽¹⁵⁾ (E)

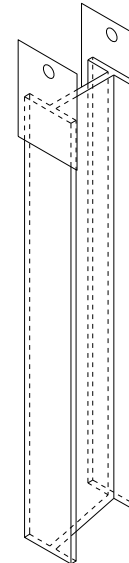


LOWER POST NO. 2 ⁽¹⁶⁾ (E)

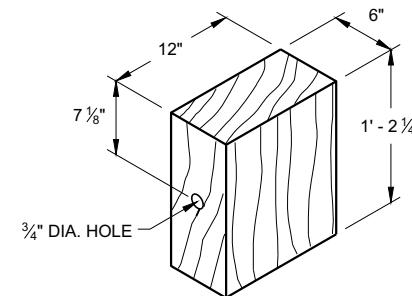

WOOD BLOCKOUT ⁽⁴⁾
REQ'D. AT ALL POSTS EXCEPT POST NO'S 1 & 2

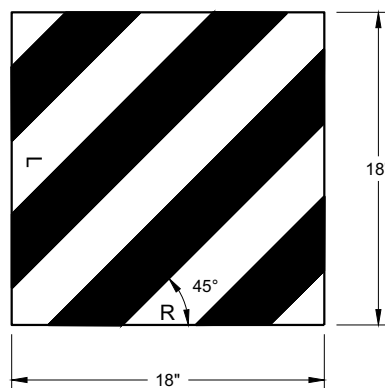


REFLECTIVE SHEETING DETAIL ^(E)

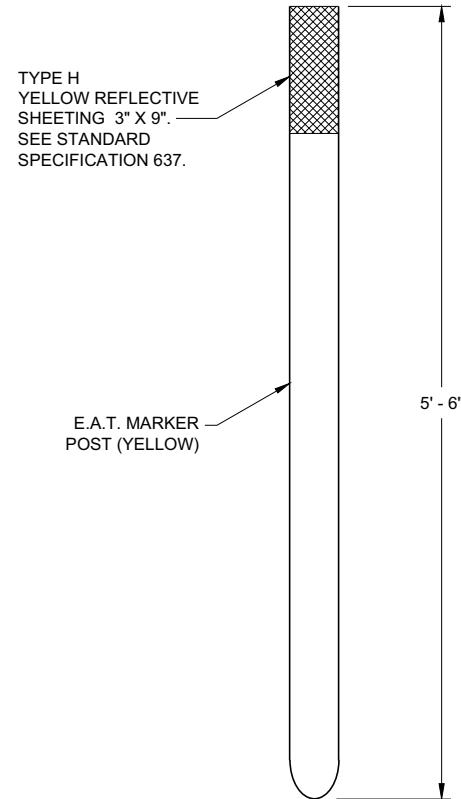


FRONT VIEW SIDE VIEW

E.A.T. MARKER POST ⁽¹³⁾

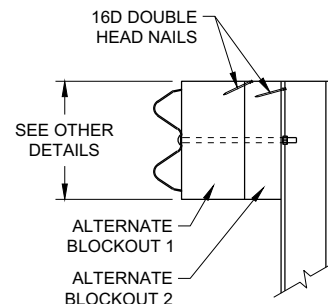

SIDE VIEW

ALTERNATE WOOD
BLOCKOUT DETAIL

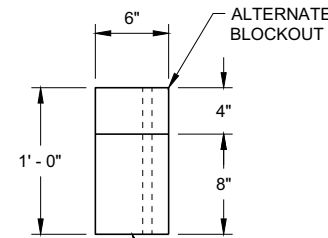


TOP VIEW


**MIDWEST GUARDRAIL SYSTEM
ENERGY ABSORBING TERMINAL
(MGS)**

STATE OF WISCONSIN
DEPARTMENT OF TRANSPORTATION

APPROVED
7/2018 DATE /S/ Rodney Taylor
ROADWAY STANDARDS DEVELOPMENT UNIT SUPERVISOR 100
FHWA

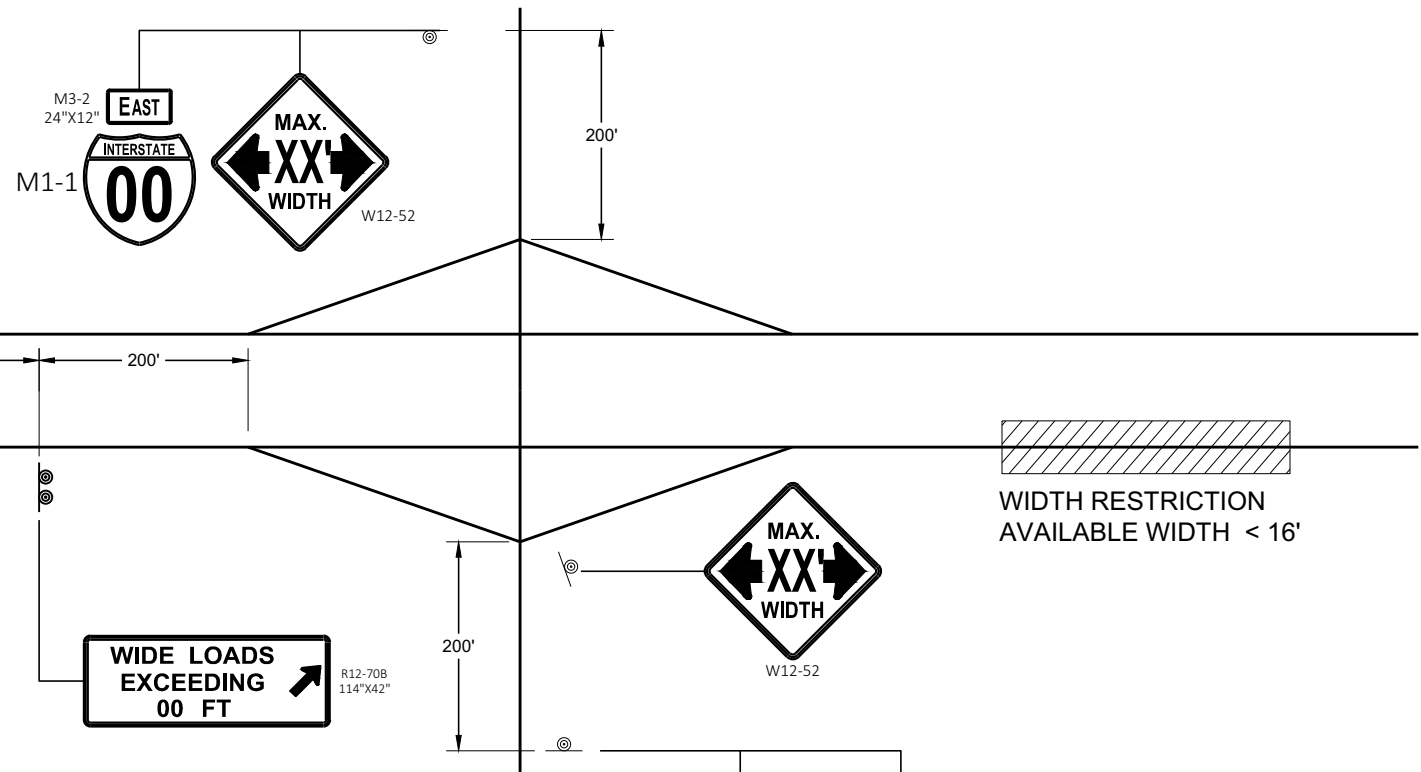

WIDTH RESTRICTION SIGNING

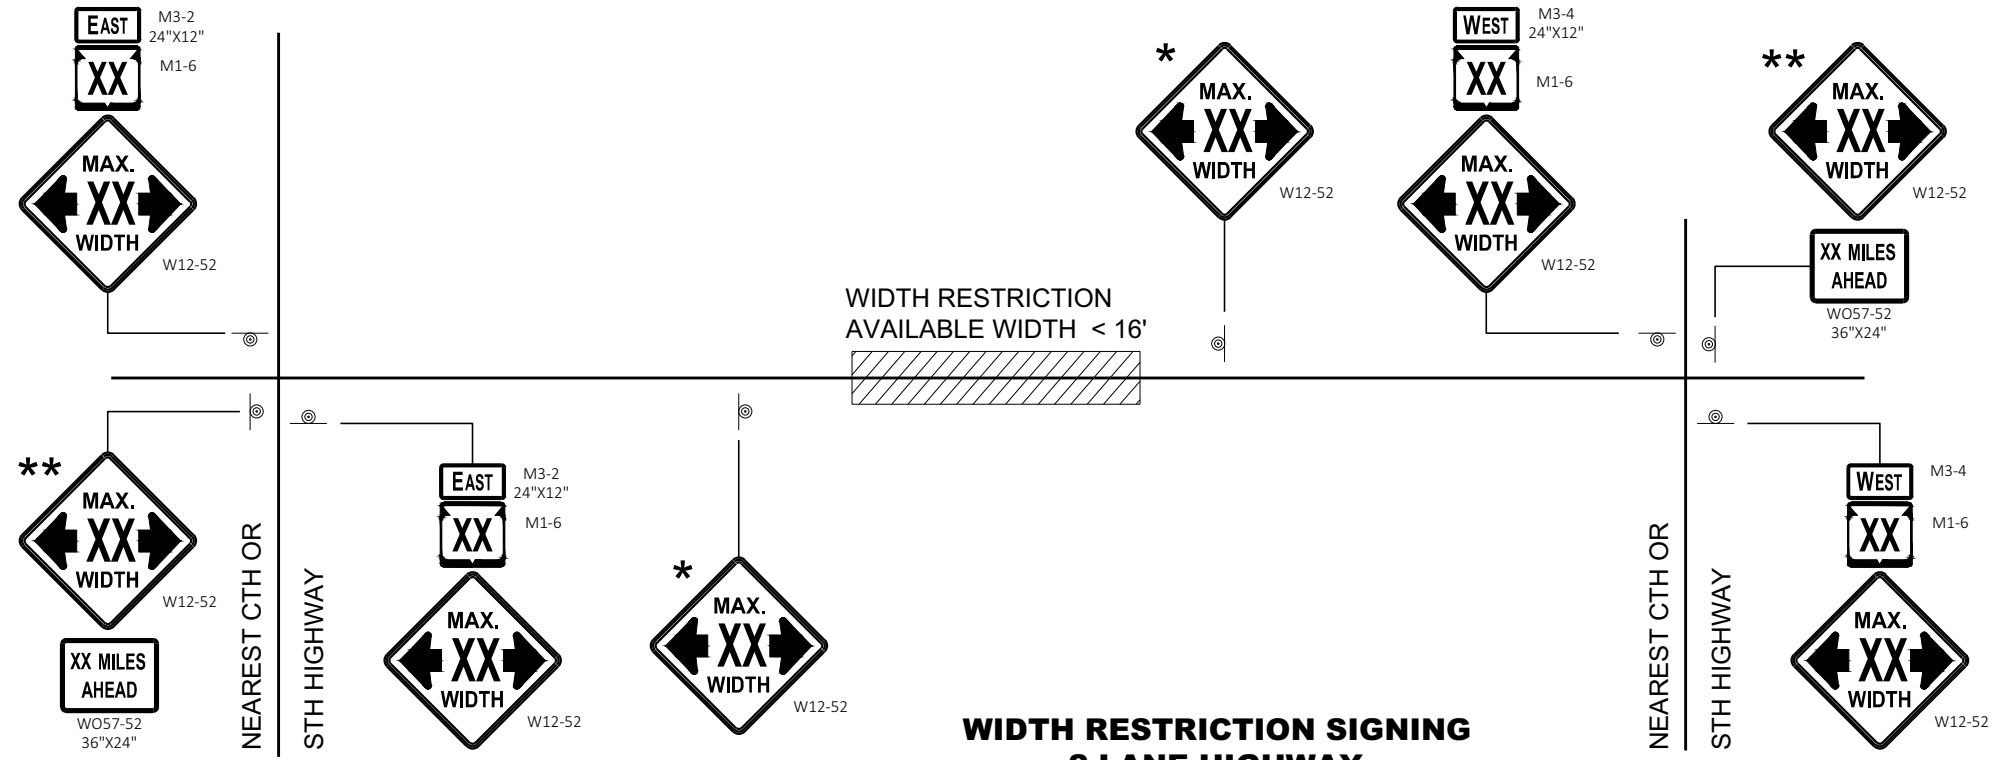

**WIDTH RESTRICTION SIGNING
2 LANE HIGHWAY**

LEGEND


⊙ SIGN ON PERMANENT SUPPORT

GENERAL NOTES


- THE EXACT NUMBER, LOCATION AND SPACING OF ALL SIGNS SHALL BE ADJUSTED TO FIT FIELD CONDITIONS AS APPROVED BY THE ENGINEER.
- THE SPACING BETWEEN SIGNS SHOULD BE ADJUSTED TO NOT CONFLICT WITH AND TO PROVIDE A DESIRABLE MINIMUM OF 200 FEET CLEARANCE TO EXISTING SIGNS THAT WILL REMAIN IN PLACE.
- ANY SIGNS TEMPORARY OR EXISTING, WHICH CONFLICT WITH TRAFFIC CONTROL "IN USE" SHALL BE REMOVED OR COVERED AS NEEDED AND AS APPROVED BY THE ENGINEER.
- ALL SIGNS ARE 48" X 48" UNLESS OTHERWISE NOTED.
- "WO" SIGNS ARE THE SAME AS "W" SIGNS EXCEPT THE BACKGROUND IS ORANGE.
- WIDTH ON SIGN TO BE APPROXIMATELY ONE FOOT LESS THAN AVAILABLE WIDTH.
- *** PLACE 500 FEET AFTER THE W20 - 1A AND 500 FEET BEFORE ADDITIONAL SIGNS FOR ROADWAYS WITH A PRE - CONSTRUCTION SPEED LIMIT OF 45 MPH OR MORE. FOR 35-40 MPH, USE 350 FOOT TYPICAL SPACING. FOR 25-30 MPH, USE 200 FOOT TYPICAL SPACING.
- **** SIGN SHALL BE VISIBLE FROM ROADWAY.
- ***** ADDITIONAL SIGNS NEEDED IF THERE IS AN ON RAMP BETWEEN SIGNS.




ADVANCED WIDTH RESTRICTION SIGNING	
STATE OF WISCONSIN DEPARTMENT OF TRANSPORTATION	
APPROVED February 2020 DATE	/S/ Andrew Heidtke WORK ZONE ENGINEER 101
FHWA	

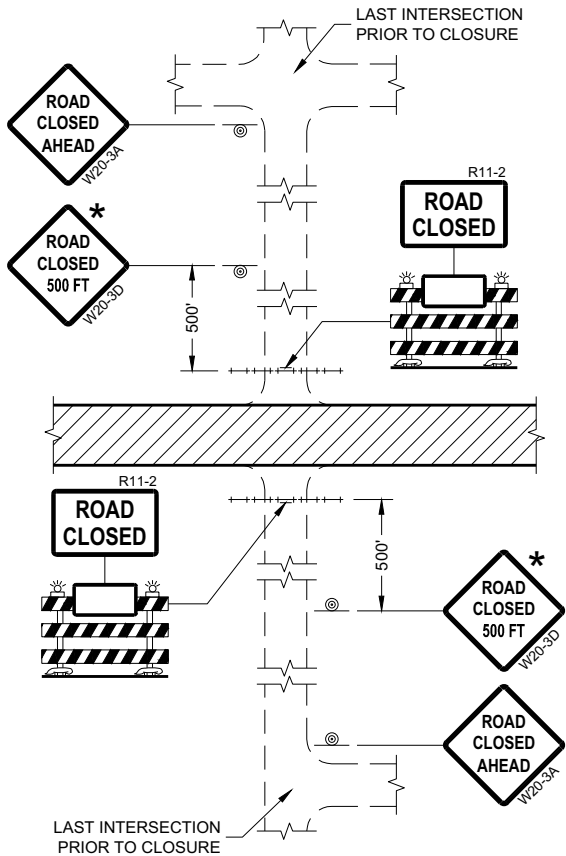


DETAIL 1
(NO ACCESS TO PROJECT)

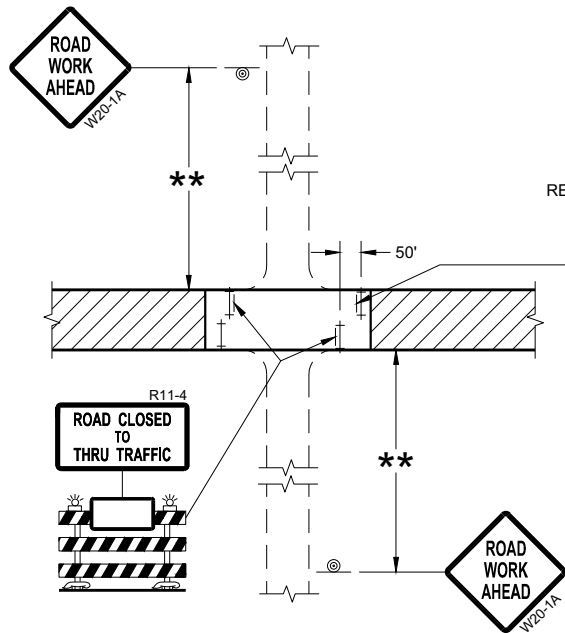

DETAIL 3
(PUBLIC CROSS-TRAFFIC MAINTAINED.
CONTRACTOR, LOCAL BUSINESS AND
RESIDENT ACCESS TO PROJECT)

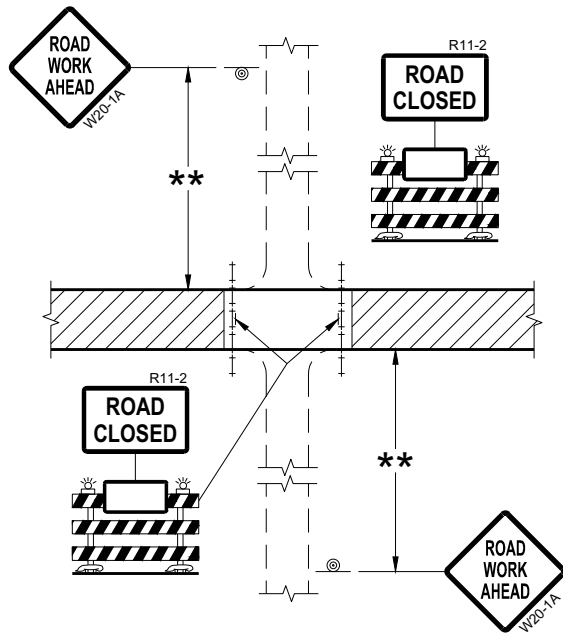

DETAIL 2
(PUBLIC CROSS-TRAFFIC MAINTAINED.
NO ACCESS TO PROJECT)

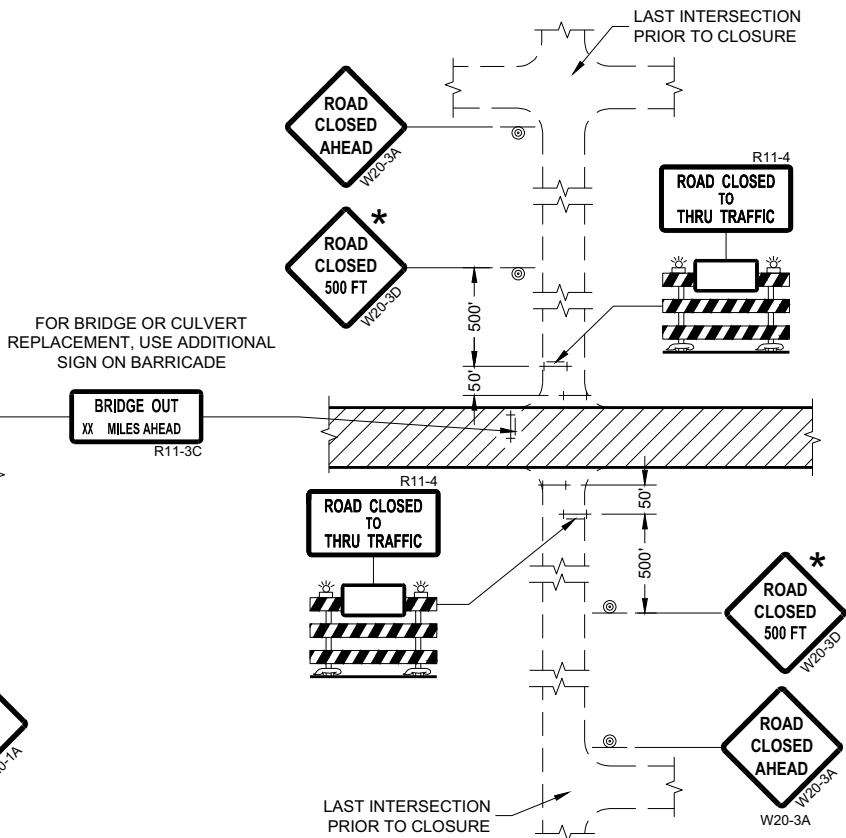

DETAIL 4
(CONTRACTOR, LOCAL BUSINESS AND
RESIDENT ACCESS TO PROJECT)

GENERAL NOTES

THE EXACT NUMBER, LOCATION, AND SPACING OF ALL SIGNS AND BARRICADES SHALL BE ADJUSTED TO FIT FIELD CONDITIONS AS APPROVED BY THE ENGINEER.

ANY SIGNS TEMPORARY OR EXISTING, WHICH CONFLICT WITH TRAFFIC CONTROL "IN USE" SHALL BE REMOVED OR COVERED AS NEEDED AND AS APPROVED BY THE ENGINEER.

THE SPACING BETWEEN TRAFFIC CONTROL SIGNS SHOULD BE ADJUSTED TO NOT CONFLICT WITH AND SHOULD PROVIDE A DESIRABLE MINIMUM OF 200 FEET CLEARANCE (500 FEET DESIRABLE) TO EXISTING SIGNS THAT WILL REMAIN IN PLACE.

IF A "STOP" SIGN MUST BE REMOVED FOR A WORK OPERATION, A TEMPORARY "STOP" SIGN SHALL BE PLACED PRIOR TO THE SIGN REMOVAL, OR A FLAGGER SHALL BE PROVIDED UNTIL THE SIGN IS REESTABLISHED.

BARRICADES THAT MUST BE MOVED FOR A WORK OPERATION SHALL BE IMMEDIATELY REESTABLISHED UPON COMPLETION OF THE OPERATION OR FOR CONTINUING OPERATIONS, AT THE END OF EACH WORKING DAY.

SIGNS THAT WILL BE IN PLACE LESS THAN SEVEN CONTINUOUS DAYS AND NIGHTS MAY BE MOUNTED ON PORTABLE SUPPORTS.

ALL TYPE III BARRICADES SHALL HAVE RAILS REFLECTORIZED ON BOTH FACES. STRIPES SHALL BE PROPERLY SLOPED DOWN TOWARD THE TRAFFIC SIDE OR AS SHOWN IN THE ROAD CLOSURE BARRICADE DETAIL "D" FOR FULL ROAD CLOSURES.

TYPE "A" LOW-INTENSITY FLASHING WARNING LIGHTS SHALL BE VISIBLE ON BOTH SIDES OF THE BARRICADE.

THE R11-2, R11-3, AND R11-4 SIGNS PLACED ON BARRICADES SHALL COVER NO MORE THAN THE TOP RAIL. THE SIGNS SHALL NOT COVER ANY PORTION OF THE MIDDLE OR BOTTOM RAILS.

ALL SIGNS SHALL BE 48" X 48" UNLESS OTHERWISE NOTED BELOW:
R11-2 SHALL BE 48" X 30".
R11-4 AND R11-3 SHALL BE 60" X 30".

- * OMIT THE "ROAD CLOSED 500 FT." SIGN IF THE LAST INTERSECTION IS 500 FEET OR LESS FROM THE WORK ZONE.
- ** 500' MAX. OR AT LAST INTERSECTION, WHICHEVER IS CLOSEST.

LEGEND

- SIGN ON PERMANENT SUPPORT
- TYPE III BARRICADE
- TYPE III BARRICADE WITH ATTACHED SIGN
- TYPE "A" WARNING LIGHT (FLASHING)
- WORK AREA

BARRICADES AND SIGNS FOR SIDEROAD CLOSURES

STATE OF WISCONSIN
DEPARTMENT OF TRANSPORTATION

APPROVED
July 2018 /S/ Andrew Heidtke
DATE WORK ZONE ENGINEER 102

FHWA

GENERAL NOTES

THE EXACT NUMBER, LOCATION, AND SPACING OF ALL SIGNS AND DEVICES SHALL BE ADJUSTED TO FIT FIELD CONDITIONS.

THE SPACING BETWEEN TRAFFIC CONTROL SIGNS SHOULD BE ADJUSTED TO NOT CONFLICT WITH AND SHOULD PROVIDE A MINIMUM OF 200 FEET (500 FEET DESIRABLE) CLEARANCE TO EXISTING SIGNS THAT WILL REMAIN IN PLACE.

ALL SIGNS ARE 48" X 48" UNLESS OTHERWISE NOTED.


SIGNS THAT WILL BE IN PLACE LESS THAN SEVEN CONTINUOUS DAYS AND NIGHTS MAY BE MOUNTED ON PORTABLE SUPPORTS.

IF A "STOP" SIGN MUST BE REMOVED FOR A WORK OPERATION, A TEMPORARY "STOP" SIGN SHALL BE PLACED PRIOR TO THE SIGN REMOVAL, OR A FLAGGER SHALL BE PROVIDED UNTIL THE SIGN IS REESTABLISHED.


- * OMIT G20-1 SIGNS IF LENGTH OF WORK AREA IS 2 MILES OR LESS
- ** PLACE AN ADDITIONAL W20-1A "ROAD WORK AHEAD" SIGN IF WORK AREA WITHIN THE PROJECT IS SEPARATED BY MORE THAN 2 MILES FROM PREVIOUS WORK AREA.

LEGEND

-  SIGN ON PERMANENT SUPPORT
-  DIRECTION OF TRAFFIC
-  WORK AREA

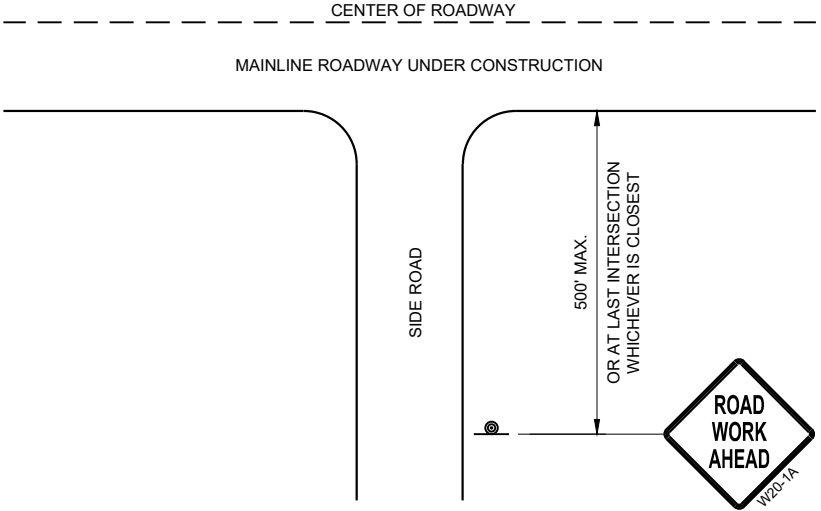

TYPICAL SIDE ROAD APPROACH
WARNING SIGN DETAIL

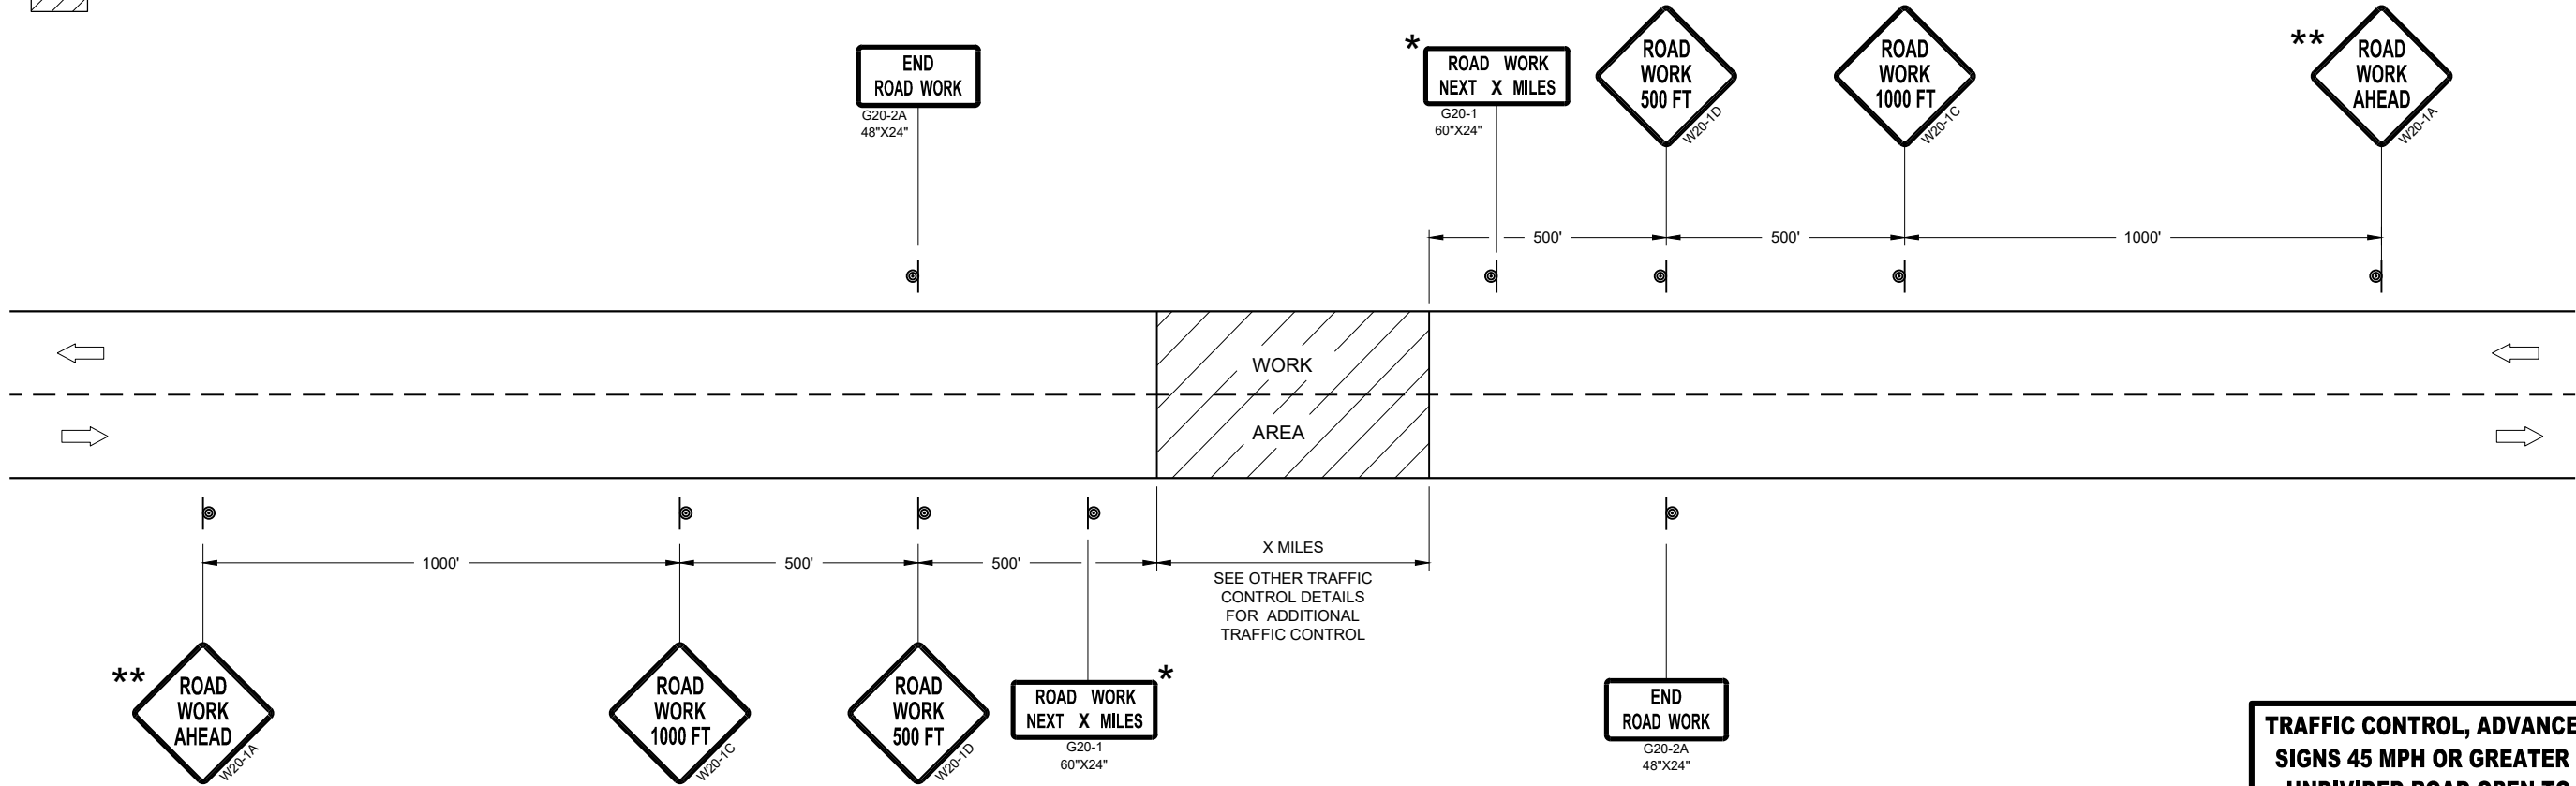

TRAFFIC CONTROL, ADVANCE WARNING SIGNS 45MPH OR GREATER

TRAFFIC CONTROL, ADVANCE WARNING
SIGNS 45 MPH OR GREATER TWO-WAY
UNDIVIDED ROAD OPEN TO TRAFFIC

STATE OF WISCONSIN
DEPARTMENT OF TRANSPORTATION

APPROVED
July 2018 /S/ Andrew Heidtke
DATE WORK ZONE ENGINEER 103
FHWA

GENERAL NOTES

THE EXACT NUMBER, LOCATION, AND SPACING OF ALL SIGNS AND DEVICES SHALL BE ADJUSTED TO FIT FIELD CONDITIONS.

THE SPACING BETWEEN TRAFFIC CONTROL SIGNS SHOULD BE ADJUSTED TO NOT CONFLICT WITH AND SHOULD PROVIDE A MINIMUM OF 200 FEET (500 FEET DESIRABLE) CLEARANCE TO EXISTING SIGNS THAT WILL REMAIN IN PLACE.

ALL SIGNS ARE 48" X 48" UNLESS OTHERWISE NOTED. IF NECESSARY DUE TO SPACE CONSTRAINTS, 36"X36" SIGNS MAY BE USED INSTEAD OF 48" X 48" SIGNS.


SIGNS THAT WILL BE IN PLACE LESS THAN SEVEN CONTINUOUS DAYS AND NIGHTS MAY BE MOUNTED ON PORTABLE SUPPORTS.

IF A "STOP" SIGN MUST BE REMOVED FOR A WORK OPERATION, A TEMPORARY "STOP" SIGN SHALL BE PLACED PRIOR TO THE SIGN REMOVAL, OR A FLAGGER SHALL BE PROVIDED UNTIL THE SIGN IS REESTABLISHED.


* THE THIRD W20-1 SIGN IS REQUIRED ONLY IF THERE IS AN INTERSECTION BETWEEN THE "ROAD WORK 500 FEET" SIGN AND THE WORK ZONE. ADJUST THE PLACEMENT OF THIS SIGN BASED ON INTERSECTION LOCATION AND OTHER FIELD CONDITIONS.

LEGEND

-  SIGN ON PERMANENT SUPPORT
-  DIRECTION OF TRAFFIC
-  WORK AREA

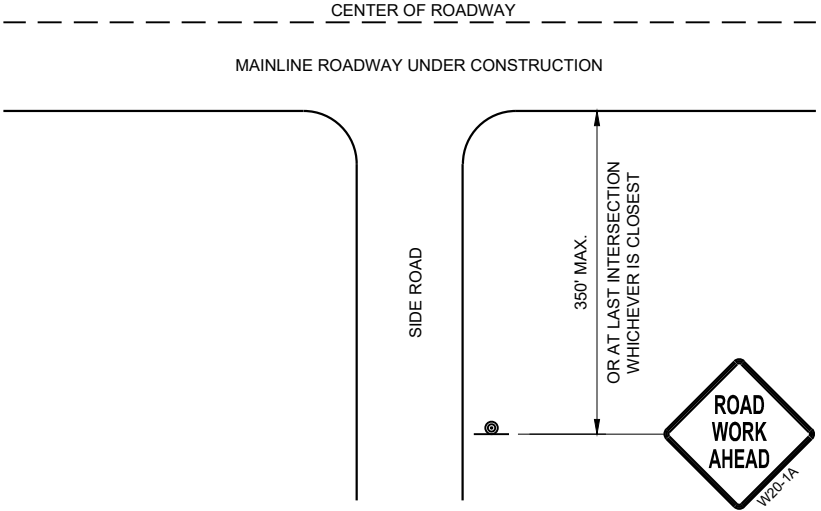

TYPICAL SIDE ROAD APPROACH
WARNING SIGN DETAIL

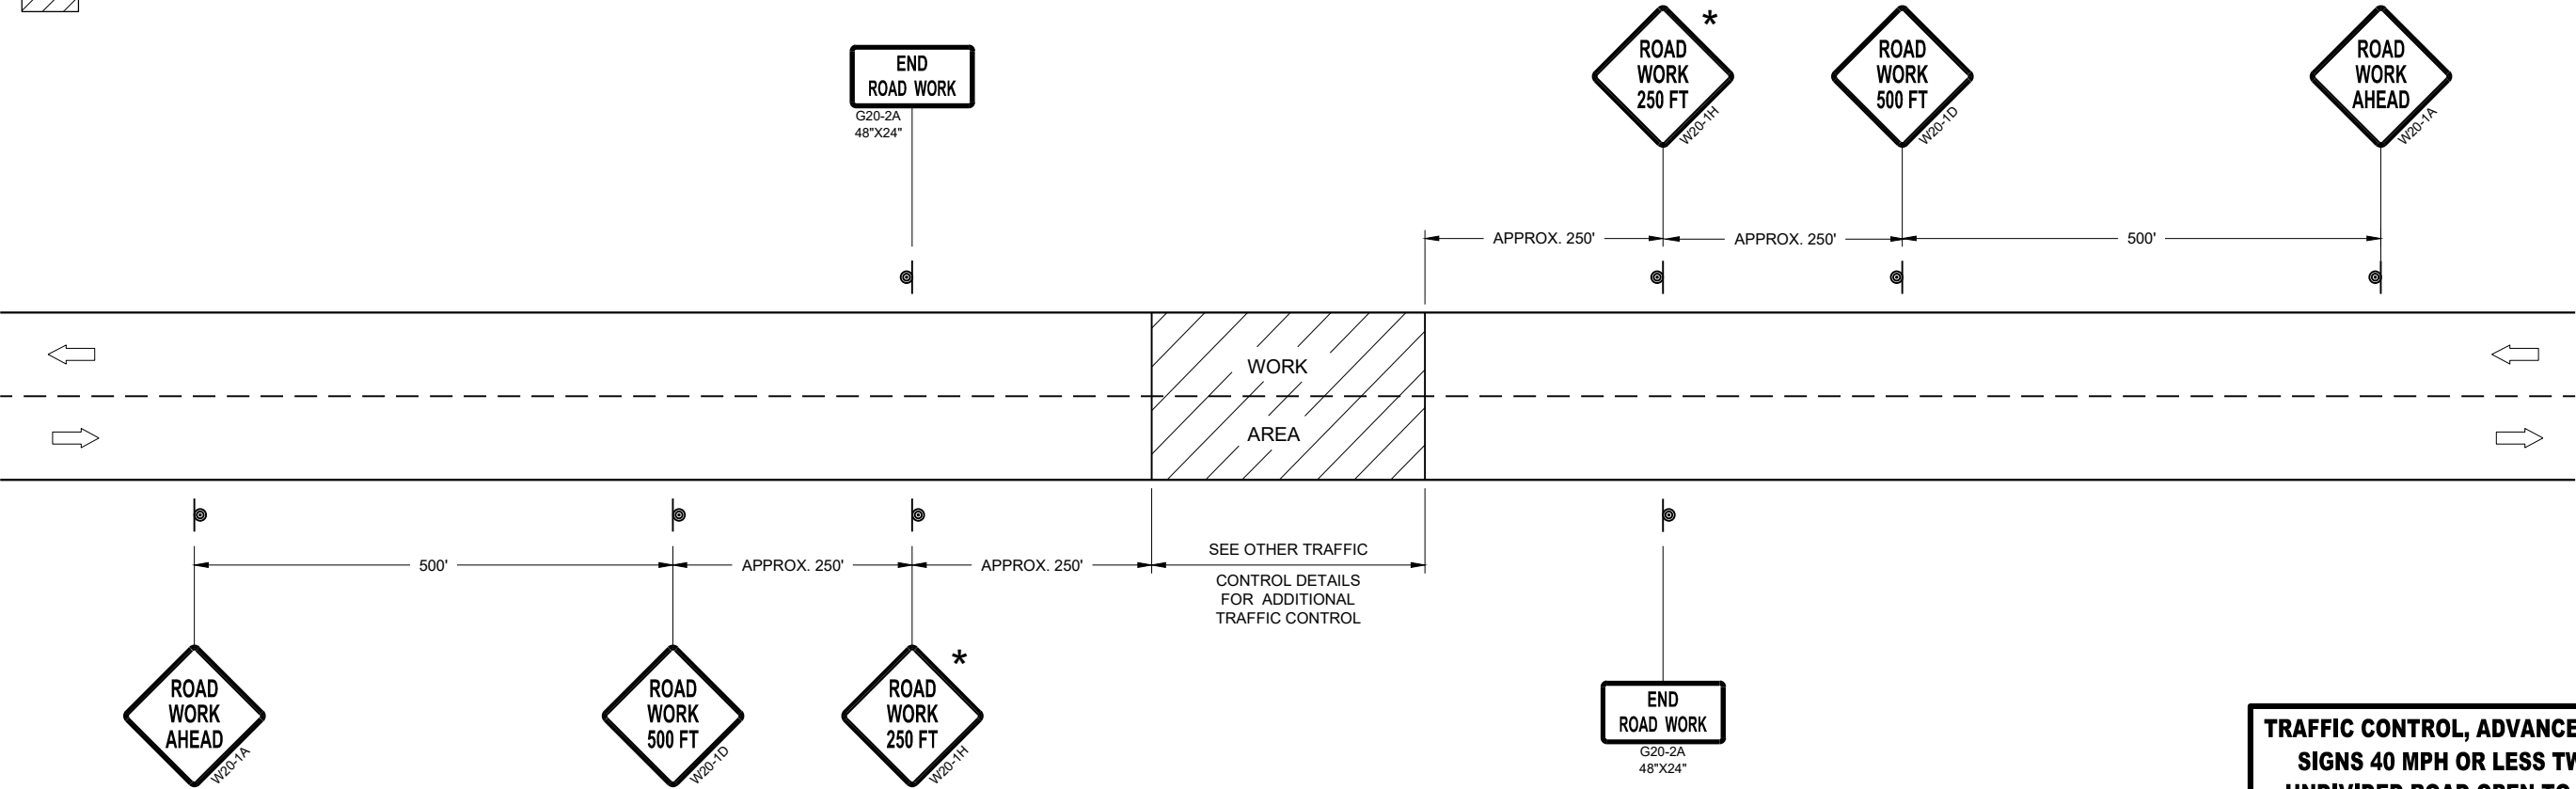


TRAFFIC CONTROL, ADVANCE WARNING SIGNS 40MPH OR LESS

TRAFFIC CONTROL, ADVANCE WARNING
SIGNS 40 MPH OR LESS TWO-WAY
UNDIVIDED ROAD OPEN TO TRAFFIC


STATE OF WISCONSIN
DEPARTMENT OF TRANSPORTATION

APPROVED
July 2018 /S/ Andrew Heidtke
DATE WORK ZONE ENGINEER 104

FHWA

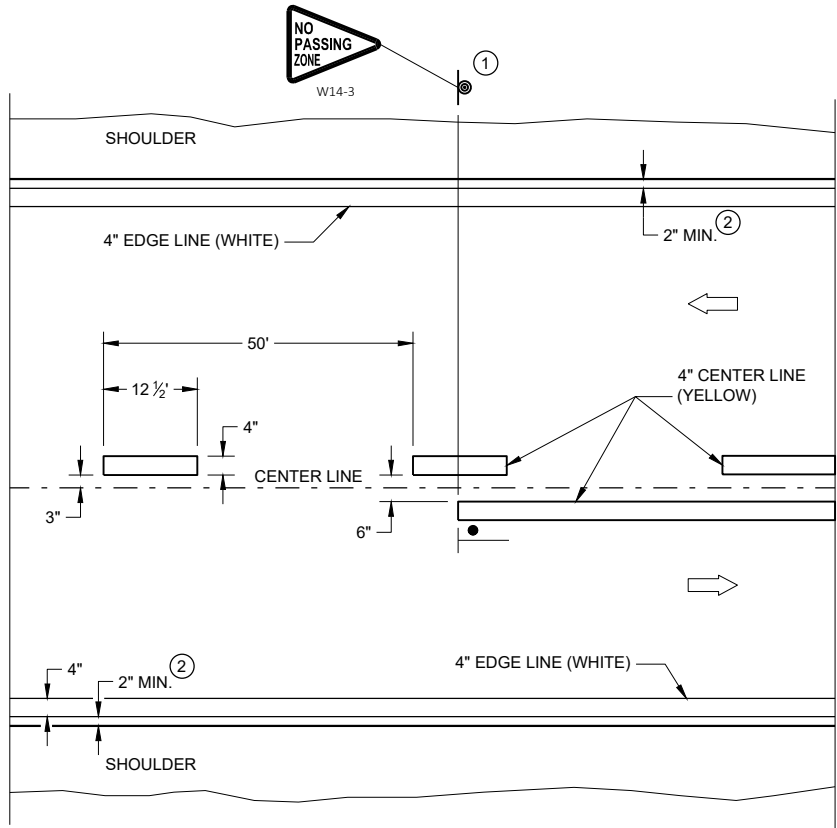

TWO WAY TRAFFIC

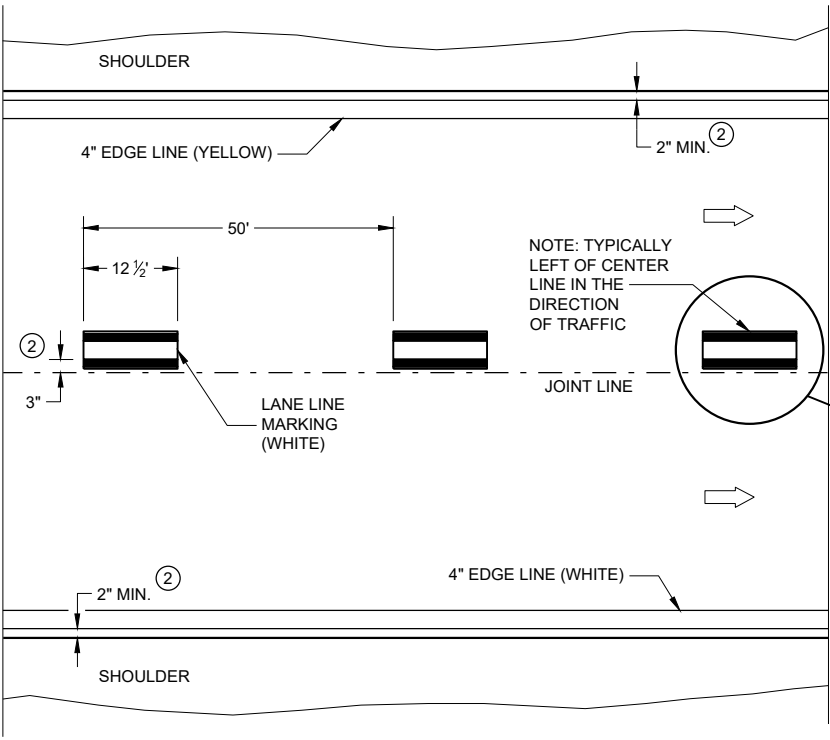

ONE WAY TRAFFIC

PERMANENT PAVEMENT MARKING


GENERAL NOTES

DETAILS OF CONSTRUCTION NOT SHOWN ON THIS DRAWING SHALL CONFORM TO STANDARD SPECIFICATIONS AND SPECIAL PROVISIONS.

- ① LOCATE THE NO PASSING ZONE W14-3 SIGN WITHIN 50 FEET OF THE "T" MARKING
- ② MEASURE FROM EDGE OF MARKING TO JOINT LINE. THIS DOES NOT INCLUDE SPACE NEEDED FOR GROOVING OPERATIONS.

LEGEND

- "T" MARKING
- SIGN ON PERMANENT SUPPORT
- DIRECTION OF TRAFFIC

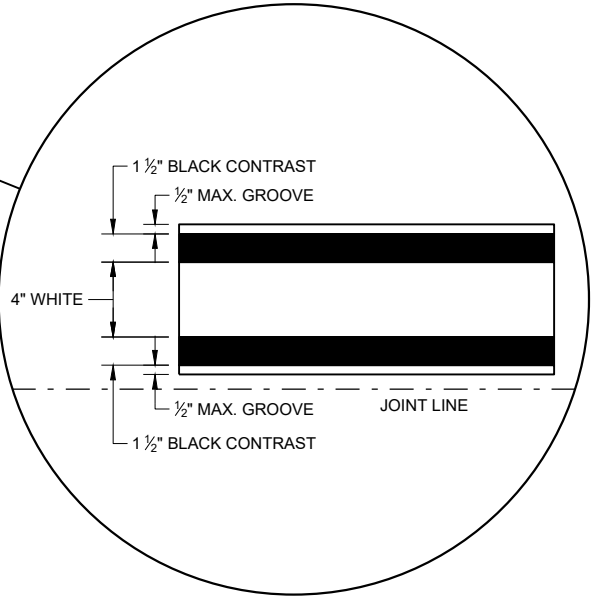


PERMANENT LONGITUDINAL PAVEMENT MARKINGS


STATE OF WISCONSIN
DEPARTMENT OF TRANSPORTATION

APPROVED
May 2022
DATE
/S/ Jeannie Silver
STATEWIDE SIGNING AND N
ENGINEER 105


FHWA

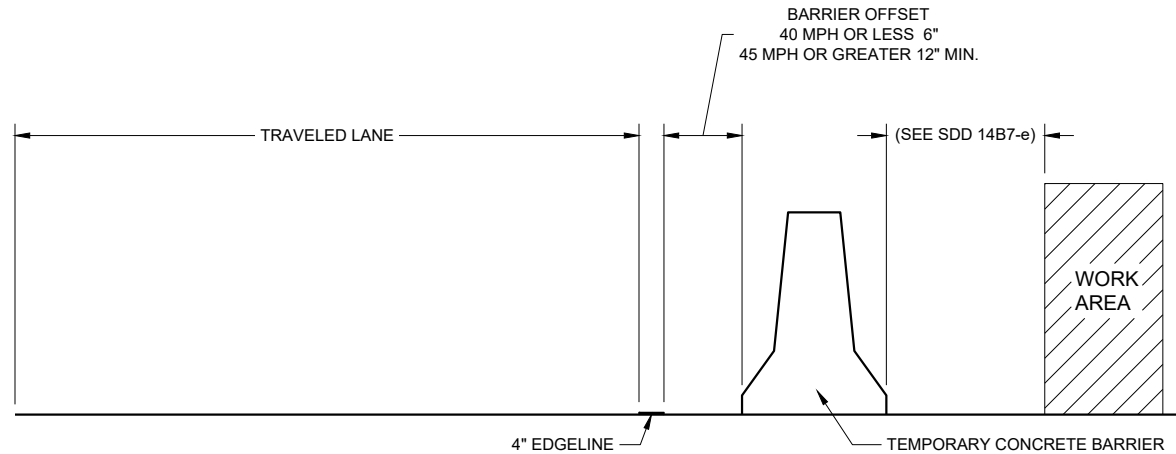


TEMPORARY BARRIER OFFSET FROM EDGELINE

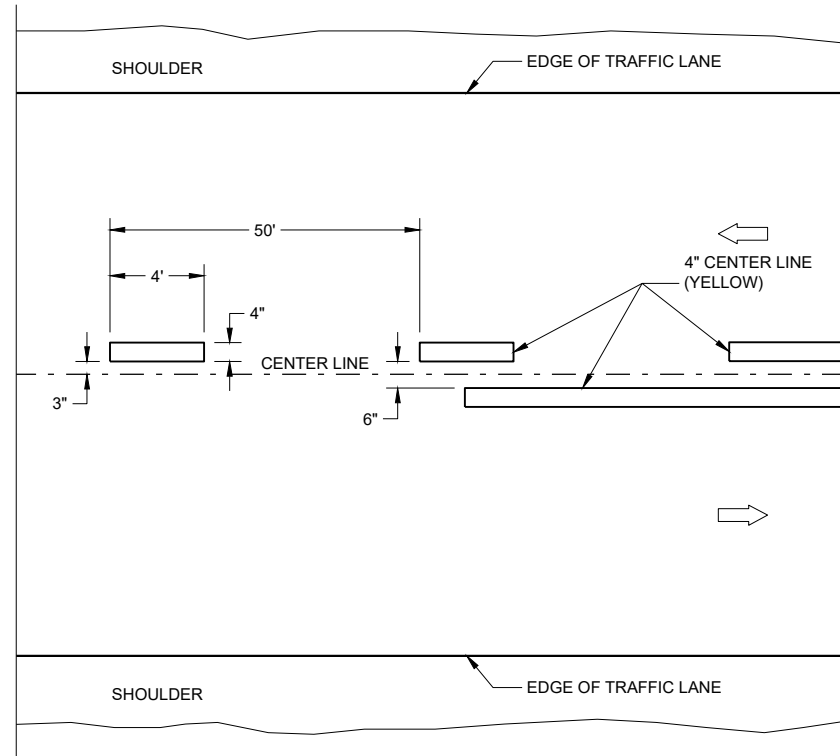

TWO WAY TRAFFIC

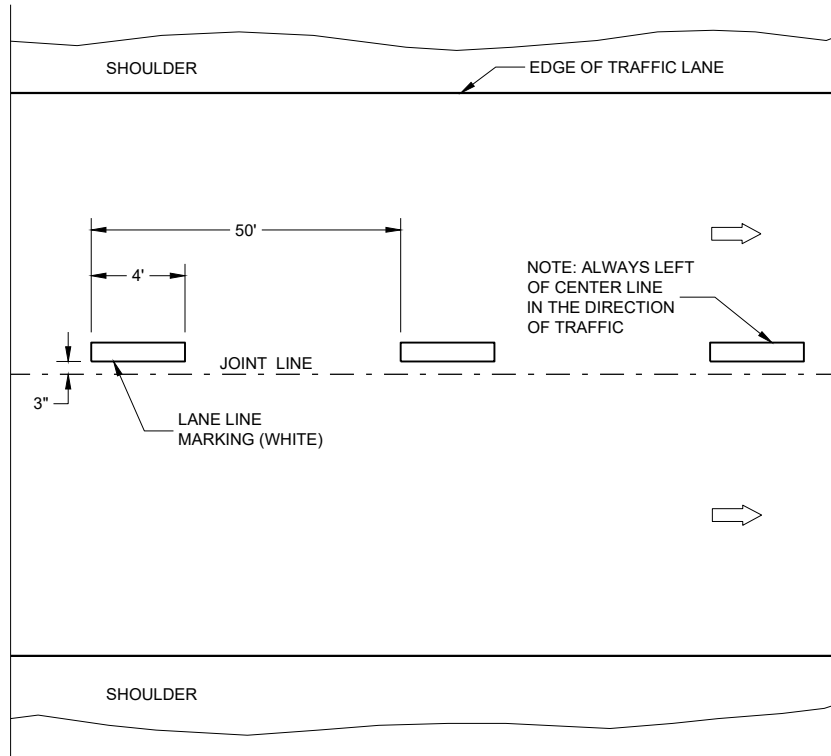

ONE WAY TRAFFIC

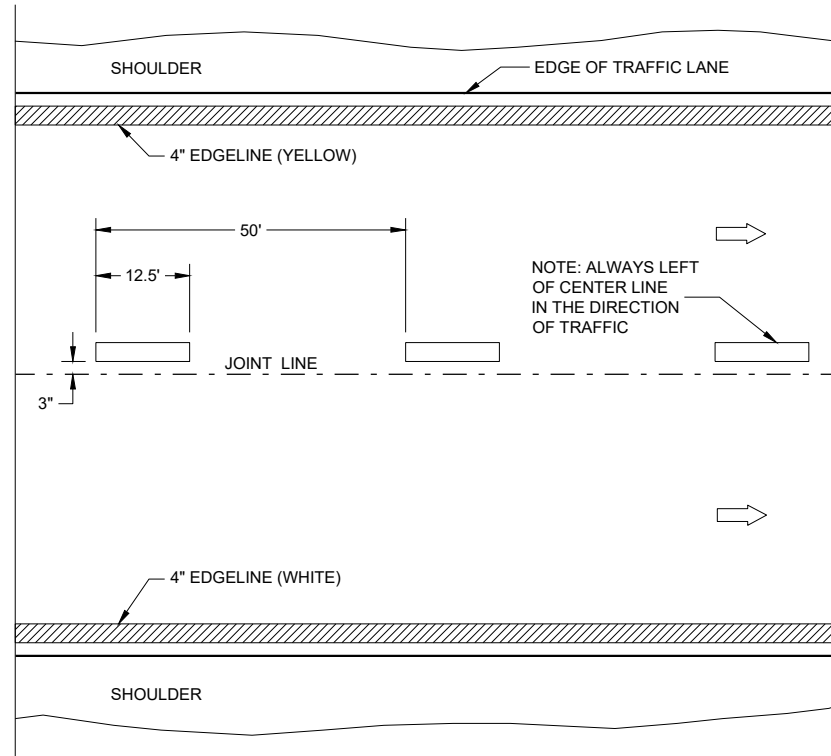

FREEWAYS AND EXPRESSWAYS

GENERAL NOTES

DETAILS OF CONSTRUCTION NOT SHOWN ON THIS DRAWING SHALL CONFORM TO STANDARD SPECIFICATIONS AND SPECIAL PROVISIONS.

LEGEND

DIRECTION OF TRAFFIC

TEMPORARY LONGITUDINAL PAVEMENT MARKING


STATE OF WISCONSIN
DEPARTMENT OF TRANSPORTATION

APPROVED
May 2022
DATE


/S/ Jeannie Silver
STATEWIDE SIGNING AND MARKING ENGINEER

106

FHWA

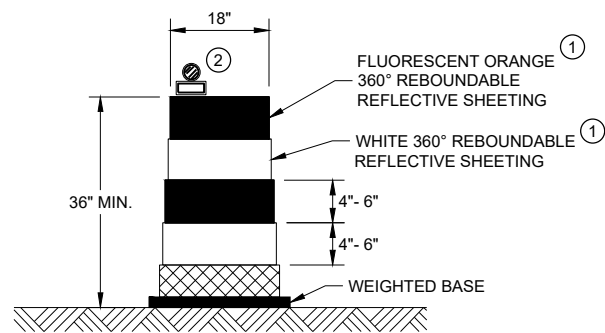


DRUM

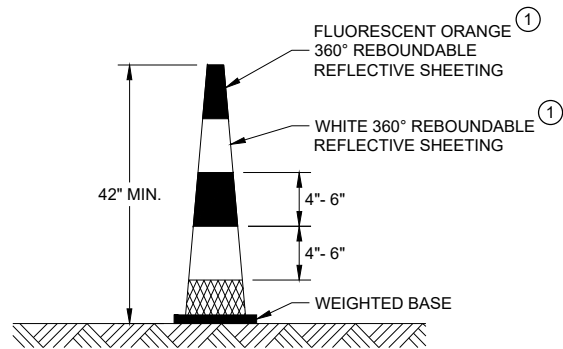


42" CONE

DO NOT USE IN TAPERS
½ SPACING OF DRUMS

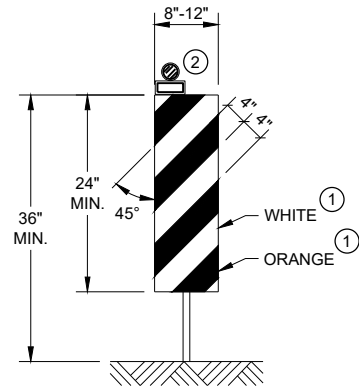


VERTICAL PANEL

THE STRIPES SHALL SLOPE DOWNWARD TO
THE TRAFFIC SIDE FOR CHANNELIZATION.

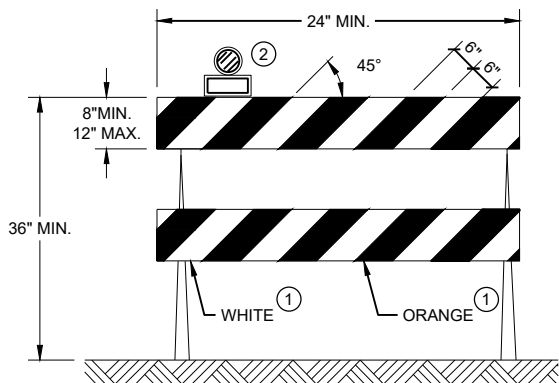

TYPE II BARRICADE

FOR RAILS LESS THAN 36" LONG, 4" WIDE STRIPES
MAY BE USED. ALL STRIPES SHALL SLOPE DOWNWARD
TO THE TRAFFIC SIDE FOR CHANNELIZATION.

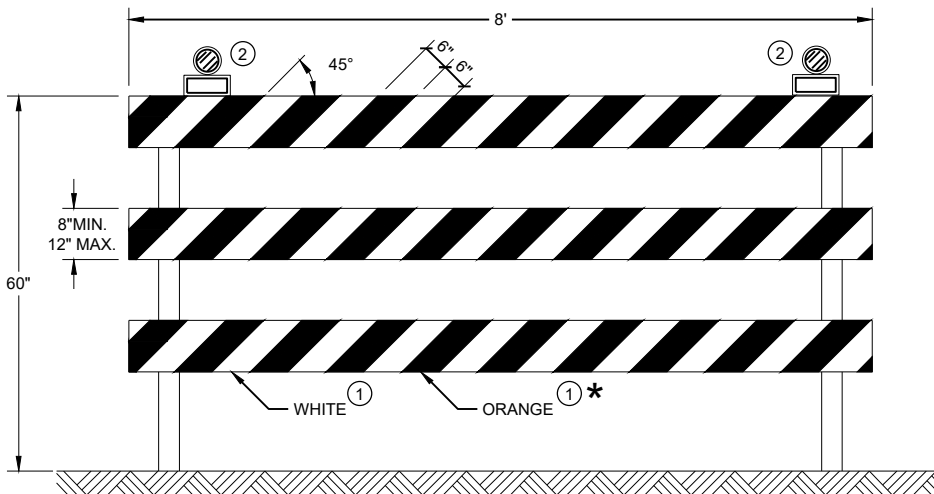

TYPE III BARRICADE

IF SIGN MOUNTED, DO NOT COVER MORE THAN 50% OF THE TOP
TWO RAILS OR 33% OF THE TOTAL AREA OF THE THREE RAILS.

* IF USED FOR A PERMANENT APPLICATION USE RED SHEETING.

GENERAL NOTES

- ① REFLECTIVE SHEETING SHALL FOLLOW THE REQUIREMENTS IN THE APPROVED PRODUCTS LISTING FOR SIGN SHEETING.
- ② LOCATION OF WARNING LIGHTS WHEN SHOWN ON THE PLAN.

CHANNELIZING DEVICES
DRUMS, CONES, BARRICADES
AND VERTICAL PANELS

STATE OF WISCONSIN
DEPARTMENT OF TRANSPORTATION

APPROVED
May 2021 /S/ Andrew Heidtke
DATE WORK ZONE ENGINEER 107
FHWA

	SIGN ON PORTABLE OR PERMANENT SUPPORT
	TEMPORARY PORTABLE RUMBLE STRIP ARRAY
	DIRECTION OF TRAFFIC
	WORK AREA
	FLAGGER, EQUIPPED WITH STOP/SLOW PADDLE FASTENED ON SUPPORT STAFF

DETAILS OF TRAFFIC CONTROL DEVICES AND INSTALLATION NOT SHOWN ON THIS DRAWING SHALL CONFORM TO THE PERTINENT REQUIREMENTS OF THE STANDARD SPECIFICATIONS, THE SPECIAL PROVISIONS, AND THE MANUAL ON UNIFORM TRAFFIC CONTROL DEVICES.

ALL SIGNS ARE 48" X 48" UNLESS OTHERWISE NOTED.

"WO" SIGNS ARE THE SAME AS "W" SIGNS EXCEPT THE BACKGROUND IS ORANGE.

THE EXACT NUMBER, LOCATION AND SPACING OF ALL SIGNS, DEVICES, AND LOCATION OF ALL FLAGGERS SHALL BE ADJUSTED TO FIT FIELD CONDITIONS AS APPROVED BY THE ENGINEER.

THE FIRST ADVANCE WARNING SIGN SHOULD TYPICALLY BE LOCATED IN ADVANCE OF THE ANTICIPATED TRAFFIC BACKUP OR QUEUE.

WHEN A SIDE ROAD OR RAMP INTERSECTS THE FACILITY ON WHICH THE WORK IS BEING PERFORMED, ADDITIONAL TRAFFIC CONTROLS SHALL BE PROVIDED AS SPECIFIED IN THE PLANS AND/OR THE SPECIAL PROVISIONS OR AS APPROVED BY THE ENGINEER.

FLAGGERS SHALL BE IN SIGHT OF EACH OTHER OR IN DIRECT COMMUNICATION AT ALL TIMES. THEY SHALL BE EQUIPPED WITH STOP/SLOW PADDLES FASTENED ON SUPPORT STAFFS. WHEN THE FLAGGING OPERATION IS NOT IN EFFECT REMOVE TEMPORARY PORTABLE RUMBLE STRIPS PRIOR TO COVERING OR REMOVING ALL ADVANCE SIGNING.

- ① FOR MOVING WORK OPERATIONS, POST ADDITIONAL W20-7A FLAGGER SIGNS AT APPROXIMATELY 3,500' INTERVALS IN THE MOVING WORK OPERATION OR AS APPROVED BY THE ENGINEER.
- ② SIGN NOT REQUIRED IF FLAGGING OPERATION OCCURS WITHIN A SIGNED ROAD WORK ZONE AREA.

WHEN THE DISTANCE BETWEEN FLAGGERS EXCEEDS 2 MILES, A PILOT CAR IS REQUIRED. WHEN CURVES REDUCE SIGHT DISTANCE BELOW 400', A PILOT CAR IS REQUIRED.

UTILIZE TEMPORARY PORTABLE RUMBLE STRIPS ON ALL FLAGGING OPERATIONS.


EACH TEMPORARY PORTABLE RUMBLE STRIP ARRAY CONSISTS OF THREE RUMBLE STRIPS PLACED TRANSVERSE ACROSS THE LANE AT THE LOCATIONS SHOWN. WITHIN EACH ARRAY, SPACING BETWEEN RUMBLE STRIPS SHALL BE 15 FEET ON CENTER

ONLY USE TEMPORARY PORTABLE RUMBLE STRIPS FROM THE APPROVED PRODUCTS LIST.

INSTALL TEMPORARY RUMBLE STRIPS PER MANUFACTURER'S RECOMMENDATIONS.

PLACE ADVANCE SIGNING PRIOR TO INSTALLING TEMPORARY RUMBLE STRIPS.

DO NOT INSTALL TEMPORARY PORTABLE RUMBLE STRIPS ON GRAVEL, MILLED SURFACES, OR ASPHALT THAT HAS BEEN PAVED LESS THAN 12 HOURS.

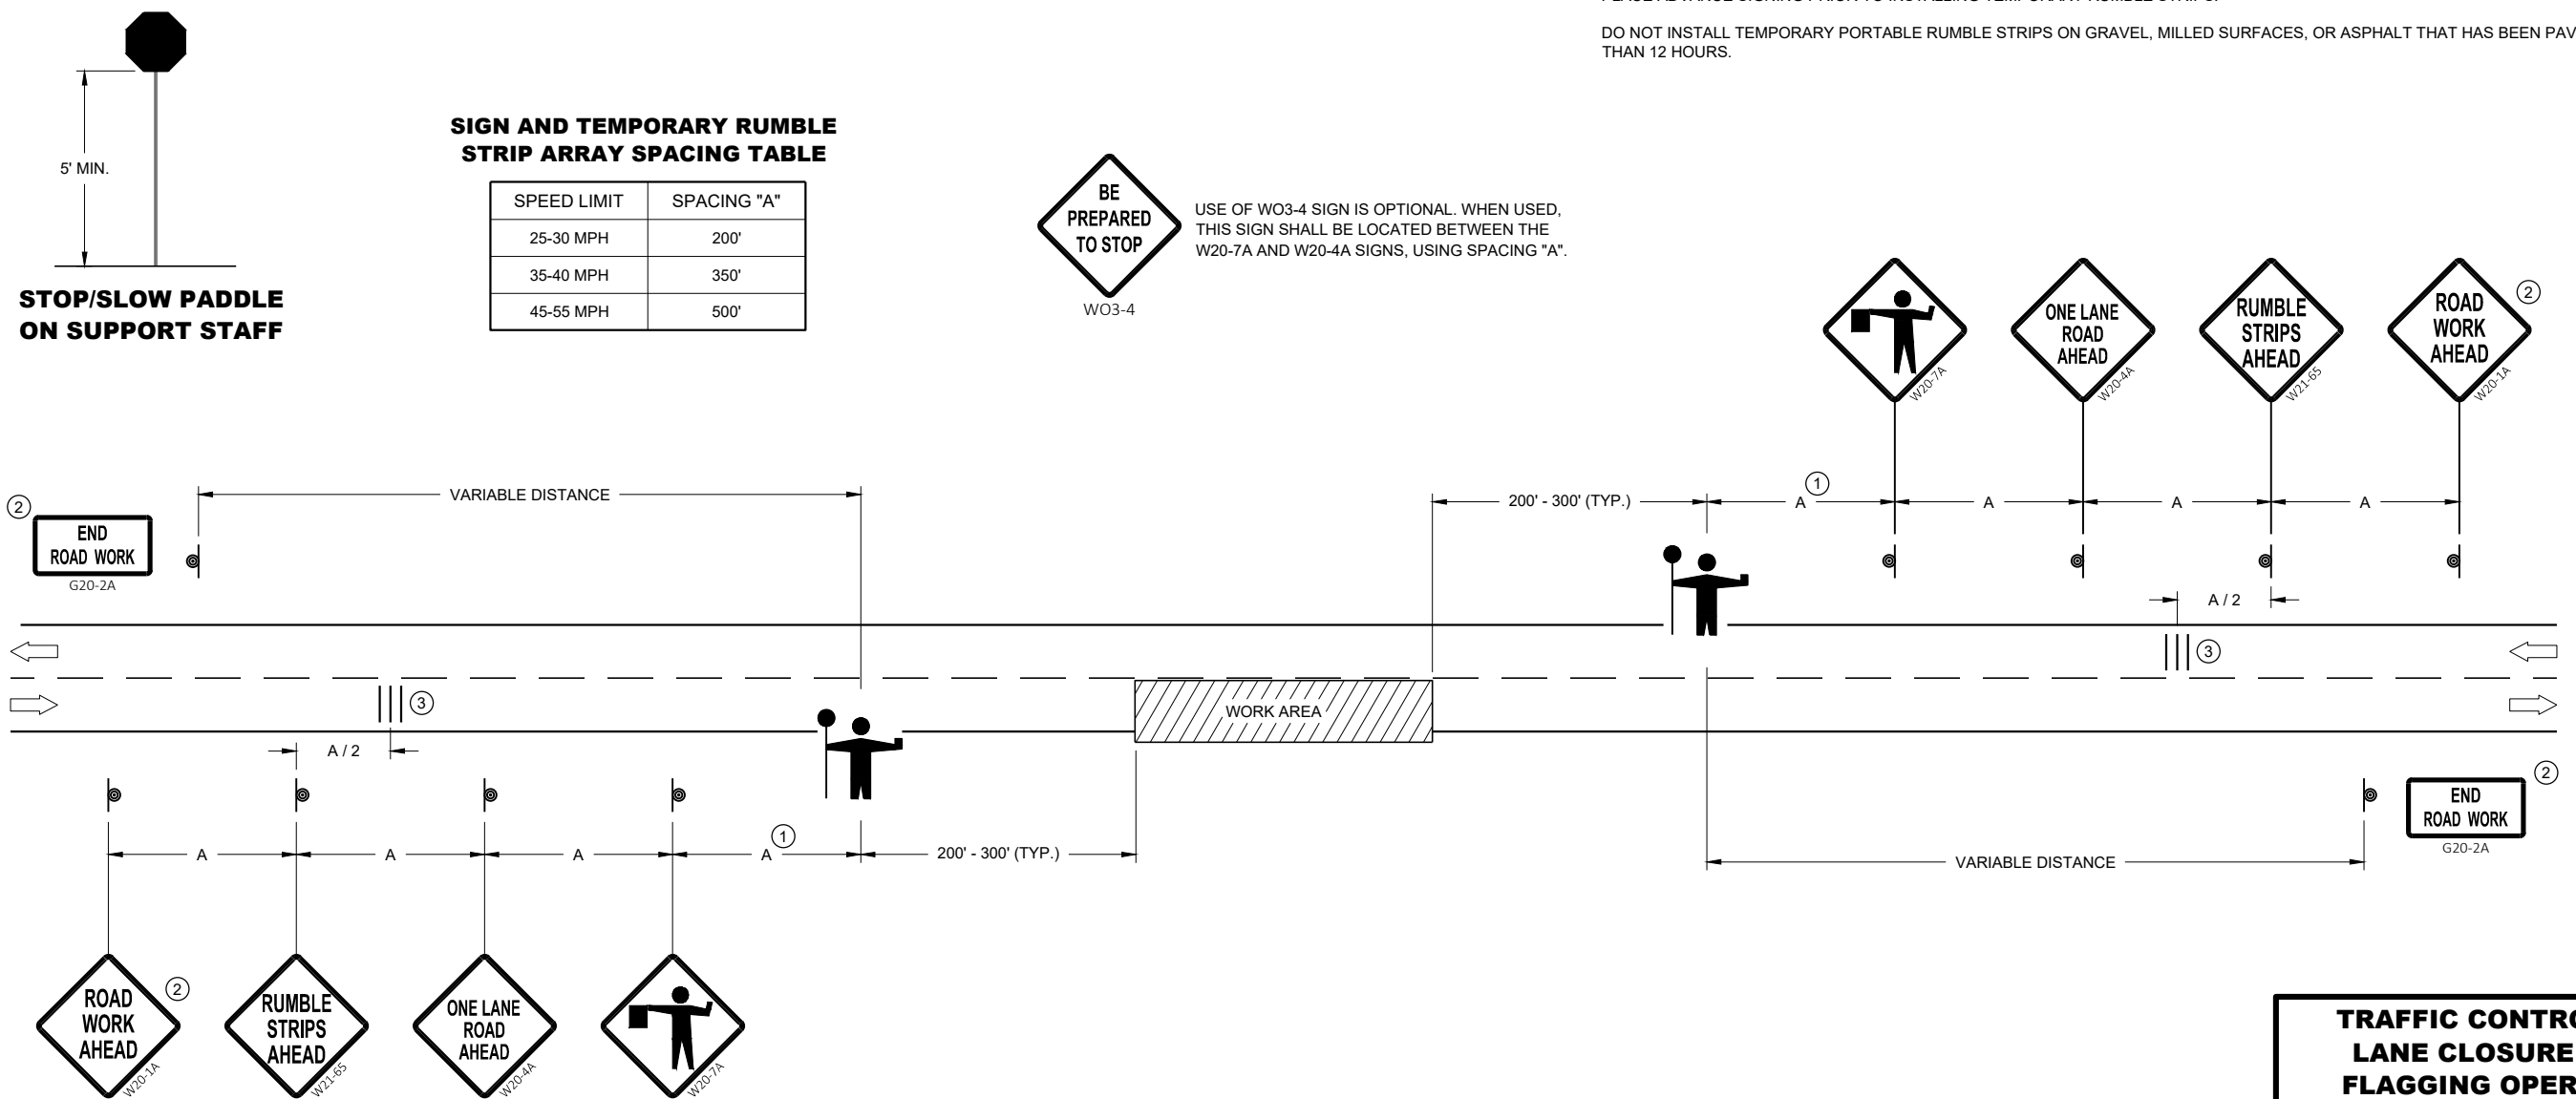

APPROVED
May 2022
DATE

/S/ Andrew Heidtke
WORK ZONE ENGINEER 108

FHWA

LEGEND


- V1 LEAD VEHICLE
- V2 MARKING VEHICLE
- V3 SHADOW VEHICLE
-  TRUCK MOUNTED ATTENUATOR (TMA)
-  SIGN ON TEMPORARY SUPPORT
-  DIRECTION OF TRAFFIC
-  FLASHING ARROW PANEL (CAUTION)

GENERAL NOTES

- ALL VEHICLES SHALL BE EQUIPPED WITH TWO 360 DEGREE HIGH INTENSITY YELLOW FLASHING LIGHTS OR STROBE LIGHTS AND OPERATED WITH HEADLIGHTS TURNED ON.
- ALL VEHICLES SHALL BE EQUIPPED WITH REAR FACING TYPE B OR C FLASHING ARROW PANEL OPERATING IN CAUTION MODE. SIGNS PLACED ON VEHICLES MUST NOT OBSCURE THE ARROW PANEL.
- ALL SIGNS ARE 48" X 48" UNLESS OTHERWISE SPECIFIED.
- DISTANCE BETWEEN VEHICLES MAY VARY ACCORDING TO TERRAIN, SIGHT DISTANCE, PAINT DRYING TIME, AND OTHER FACTORS. WHENEVER ADEQUATE STOPPING SIGHT DISTANCE EXISTS TO THE REAR, SHADOW VEHICLES SHOULD MAINTAIN THE MINIMUM DISTANCE FROM THE WORK VEHICLE AND PROCEED AT THE SAME SPEED AS THE WORK VEHICLE. SHADOW VEHICLES SHOULD SLOW DOWN IN ADVANCE OF VERTICAL AND HORIZONTAL CURVES THAT RESTRICT SIGHT DISTANCE.
- THE WORK AND SHADOW VEHICLES SHOULD PULL OVER PERIODICALLY TO ALLOW TRAFFIC TO PASS.

- WHEN NO WORK ACTIVITY IS TAKING PLACE, REMOVE OR LAY STATIONARY SIGNS AND SUPPORTS FLAT ON THE GRADE WITH UPRIGHTS ORIENTED PARALLEL TO AND DOWNSTREAM FROM TRAFFIC.
- CONES SHOULD BE USED BETWEEN THE MARKING AND SHADOW VEHICLE AT 100 FOOT SPACING. CONES MAY BE OMITTED ON PAINTED LINE IF APPROVED BY THE ENGINEER. CONSIDER PAVEMENT MARKING DRY OR CURE TIMES AND TRAFFIC VOLUME.
- CONES SHALL BE A MINIMUM OF 28" FOR WET PAVEMENT MARKING .

- ① SIGNS SHALL BE REPEATED APPROXIMATELY EVERY THREE MILES.
- ② IF CONSTRUCTION WORK ZONE SIGNS ARE IN PLACE, W20-1A OR W21-63 ARE NOT REQUIRED.
- ③ V1 AND V2 CAN BE SWITCHED SO THAT THE MARKER IS THE LEAD VEHICLE.

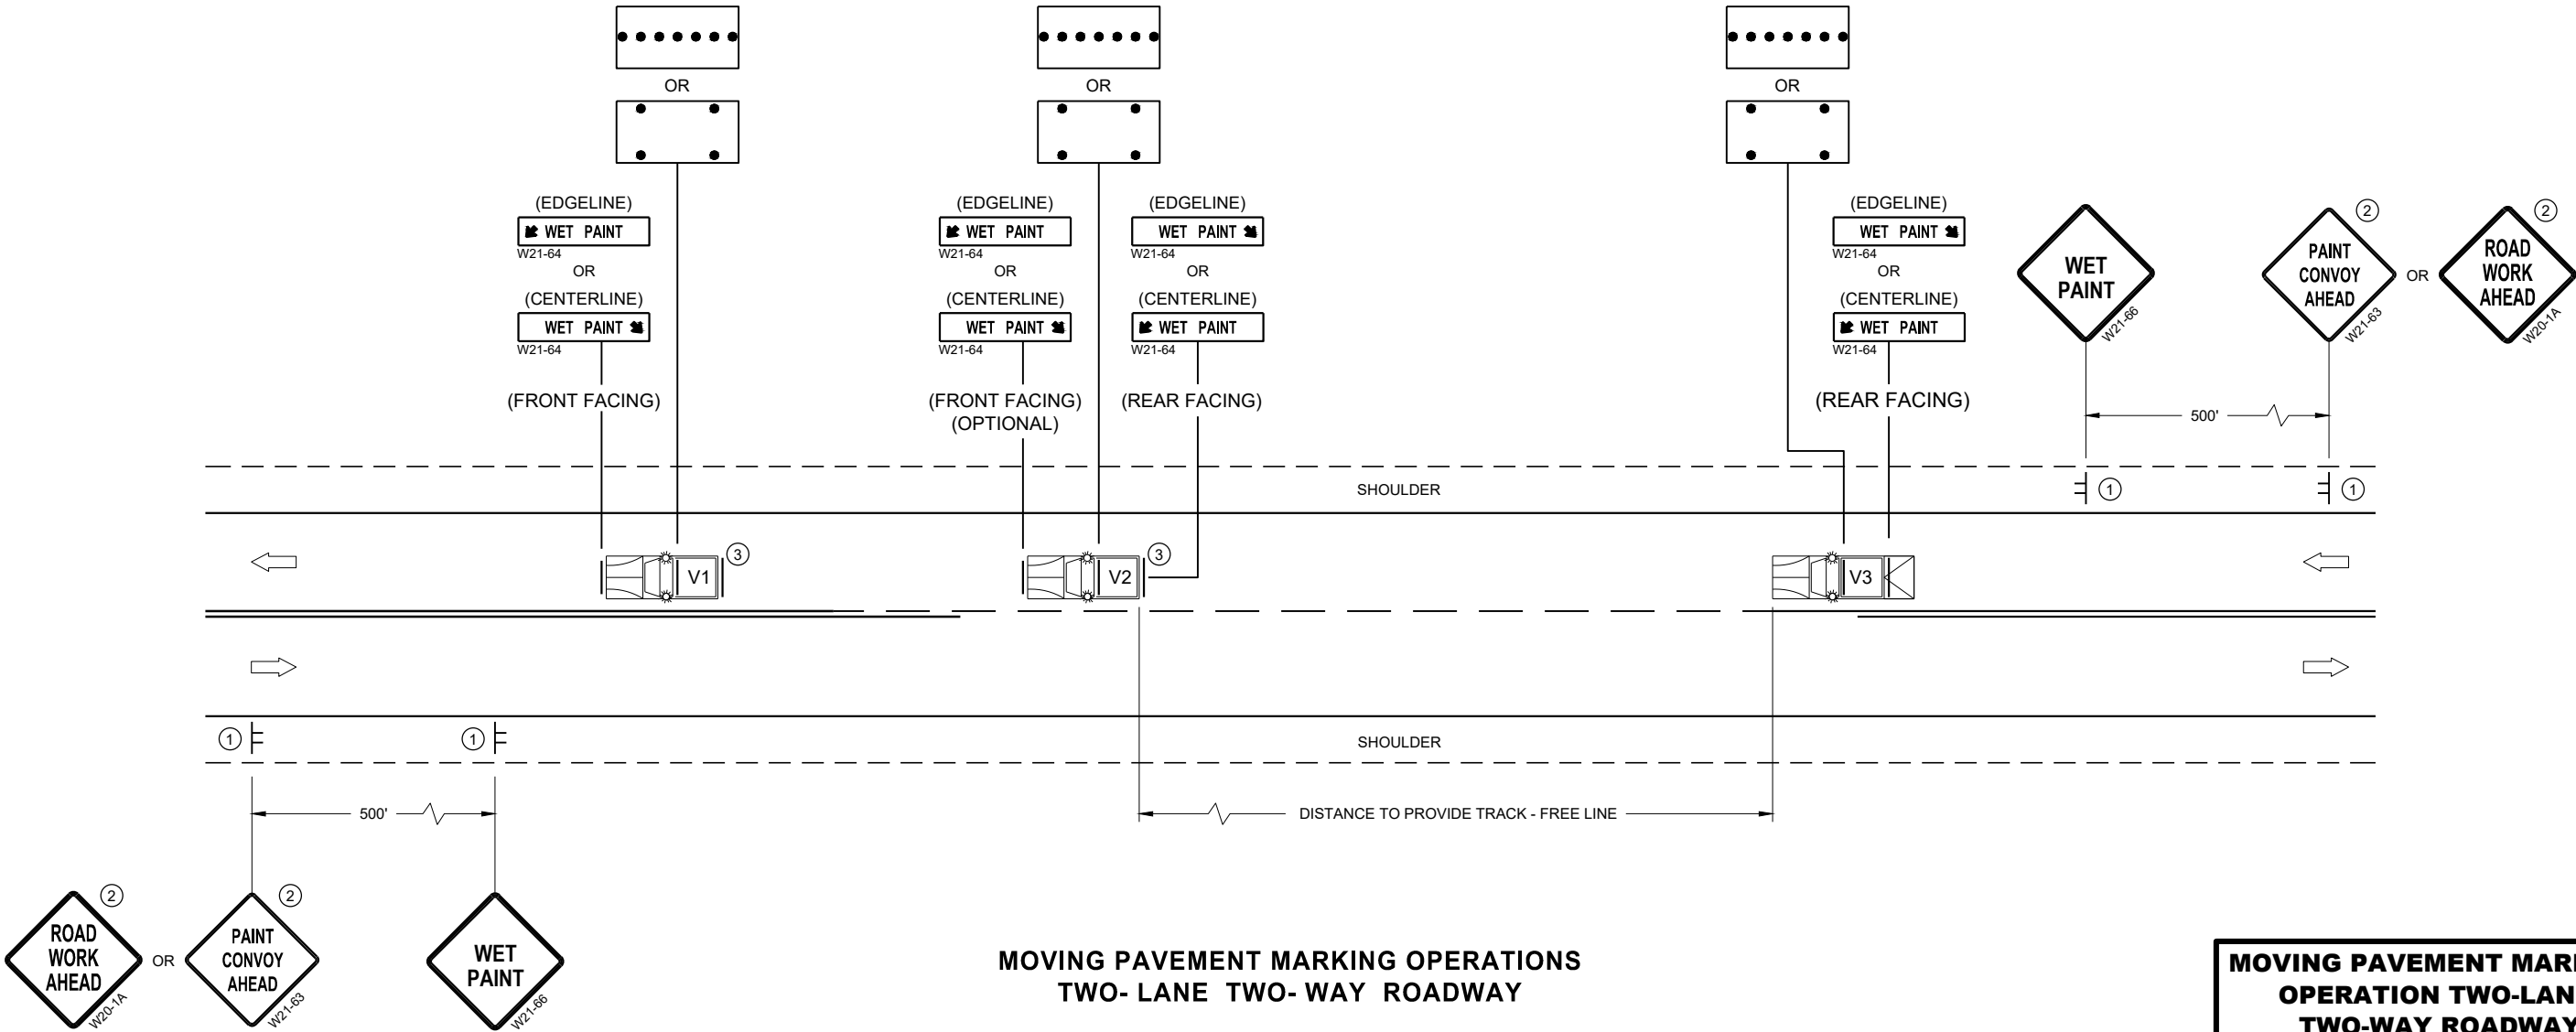


MOVING PAVEMENT MARKING OPERATIONS
TWO-LANE TWO-WAY ROADWAY


MOVING PAVEMENT MARKING
OPERATION TWO-LANE
TWO-WAY ROADWAY

STATE OF WISCONSIN
DEPARTMENT OF TRANSPORTATION

APPROVED
May 2022 /S/ Andrew Heidtke
DATE WORK ZONE ENGINEER 109
FHWA

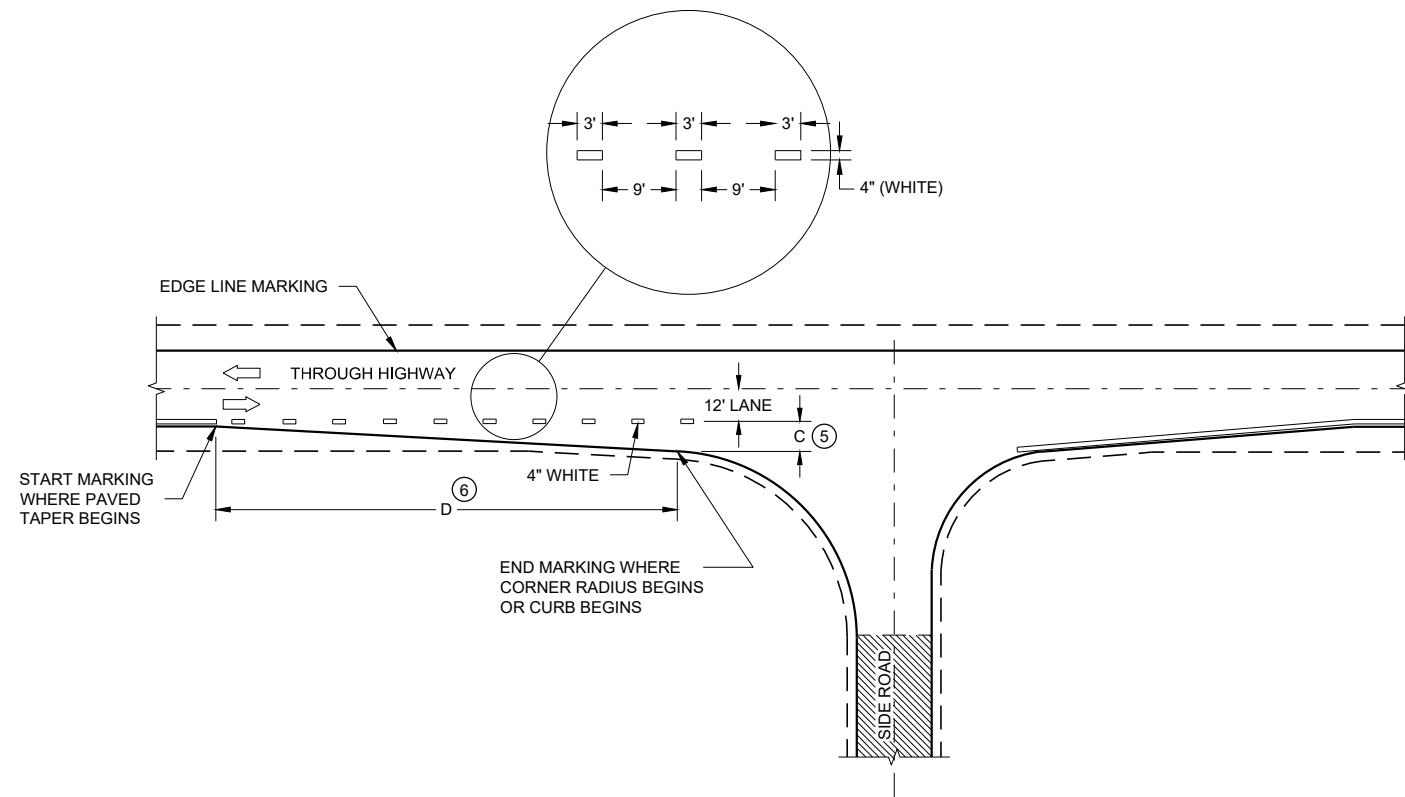

MINOR INTERSECTION

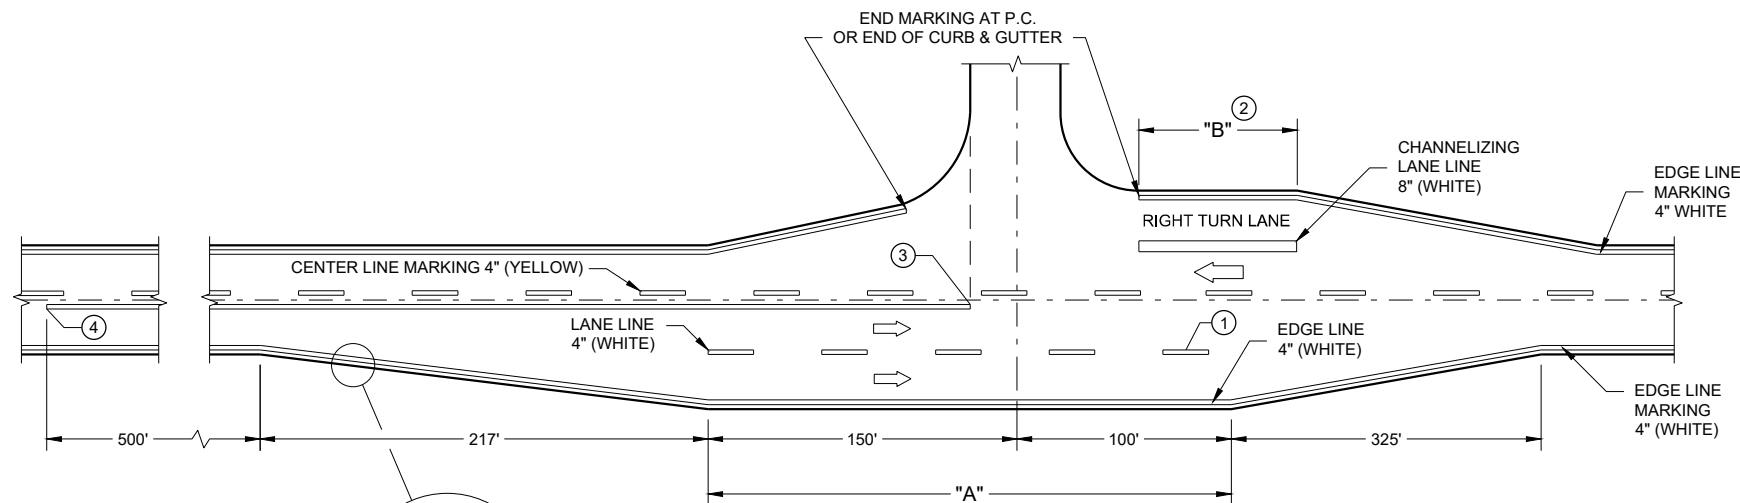

MAJOR INTERSECTIONS
(INTERSECTION WITH FULL RIGHT TURN LANE OR BYPASS LANE)


GENERAL NOTES

OMIT EDGE LINES THROUGH INTERSECTIONS. CONTINUE EDGE LINES THROUGH DRIVEWAYS.

- ① WHEN DISTANCE "A" IS LESS THAN 250 FEET, OMIT LANE LINE.
- ② WHEN DISTANCE "B" IS LESS THAN 100 FEET, OMIT CHANNELIZING LANE LINE.
- ③ BARRIER LINE ENDS AT SIDE ROAD PAVEMENT / SURFACE EDGE EXTENSION.
- ④ BARRIER LINE STARTS 500 FEET PRIOR TO THE BYPASS TAPER.
- ⑤ WHEN DISTANCE "C" IS LESS THAN 4 FEET, OMIT DOTTED EXTENSION.
- ⑥ WHEN DISTANCE "D" IS LESS THAN 50 FEET, OMIT DOTTED EXTENSION.

LEGEND

➡ DIRECTION OF TRAVEL

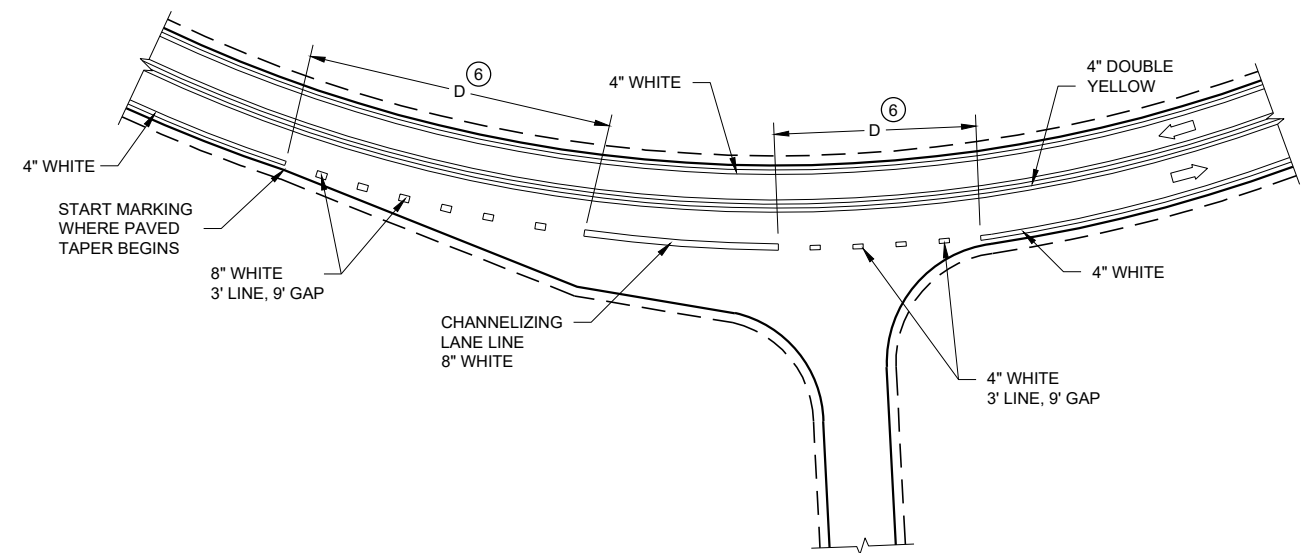

INTERSECTION ON OUTSIDE OF CURVE

PAVEMENT MARKING
(INTERSECTIONS)

STATE OF WISCONSIN
DEPARTMENT OF TRANSPORTATION

LEGEND

-  SIGN ON PERMANENT SUPPORT
-  TRAFFIC CONTROL DRUM
-  DIRECTION OF TRAFFIC
-  WORK ZONE

GENERAL NOTES

ALL SIGNS ARE 48"X48" UNLESS OTHERWISE NOTED. IF NECESSARY DUE TO SPACE CONSTRAINTS IN URBAN AREAS, 36" X 36" SIGNS MAY BE USED IF APPROVED BY THE REGIONAL TRAFFIC UNIT.

"WO" SIGN IS THE SAME AS "W" SIGN EXCEPT THE BACKGROUND IS ORANGE.


ANY SIGNS TEMPORARY OR EXISTING, WHICH CONFLICT WITH THE TRAFFIC CONTROL "IN USE" SHALL BE REMOVED OR COVERED AS NEEDED AND AS APPROVED BY THE ENGINEER.

THE EXACT NUMBER, LOCATION, AND SPACING OF ALL SIGNS AND DEVICES SHALL BE ADJUSTED TO FIT FIELD CONDITIONS AS APPROVED BY THE ENGINEER.

CHANNELIZING DEVICES PLACED ADJACENT TO WORK AREA SHALL BE PULLED BACK FROM THE TRAVEL LANE WHEN WORK IS NOT IN PROGRESS.

SIGNS THAT WILL BE IN PLACE LESS THAN 7 CONTINUOUS DAYS AND NIGHTS MAY BE MOUNTED ON PORTABLE SUPPORTS.

W20-1A AND G20-2A SIGNS ARE NOT REQUIRED IF THE WORK AREA IS WITHIN A LARGER WORK ZONE WHERE THESE SIGNS ARE ALREADY PRESENT. G20-2A SIGNS MAY ALSO BE OMITTED IF DURATION OF WORK IS LESS THAN 7 CONTINUOUS DAYS AND NIGHTS.

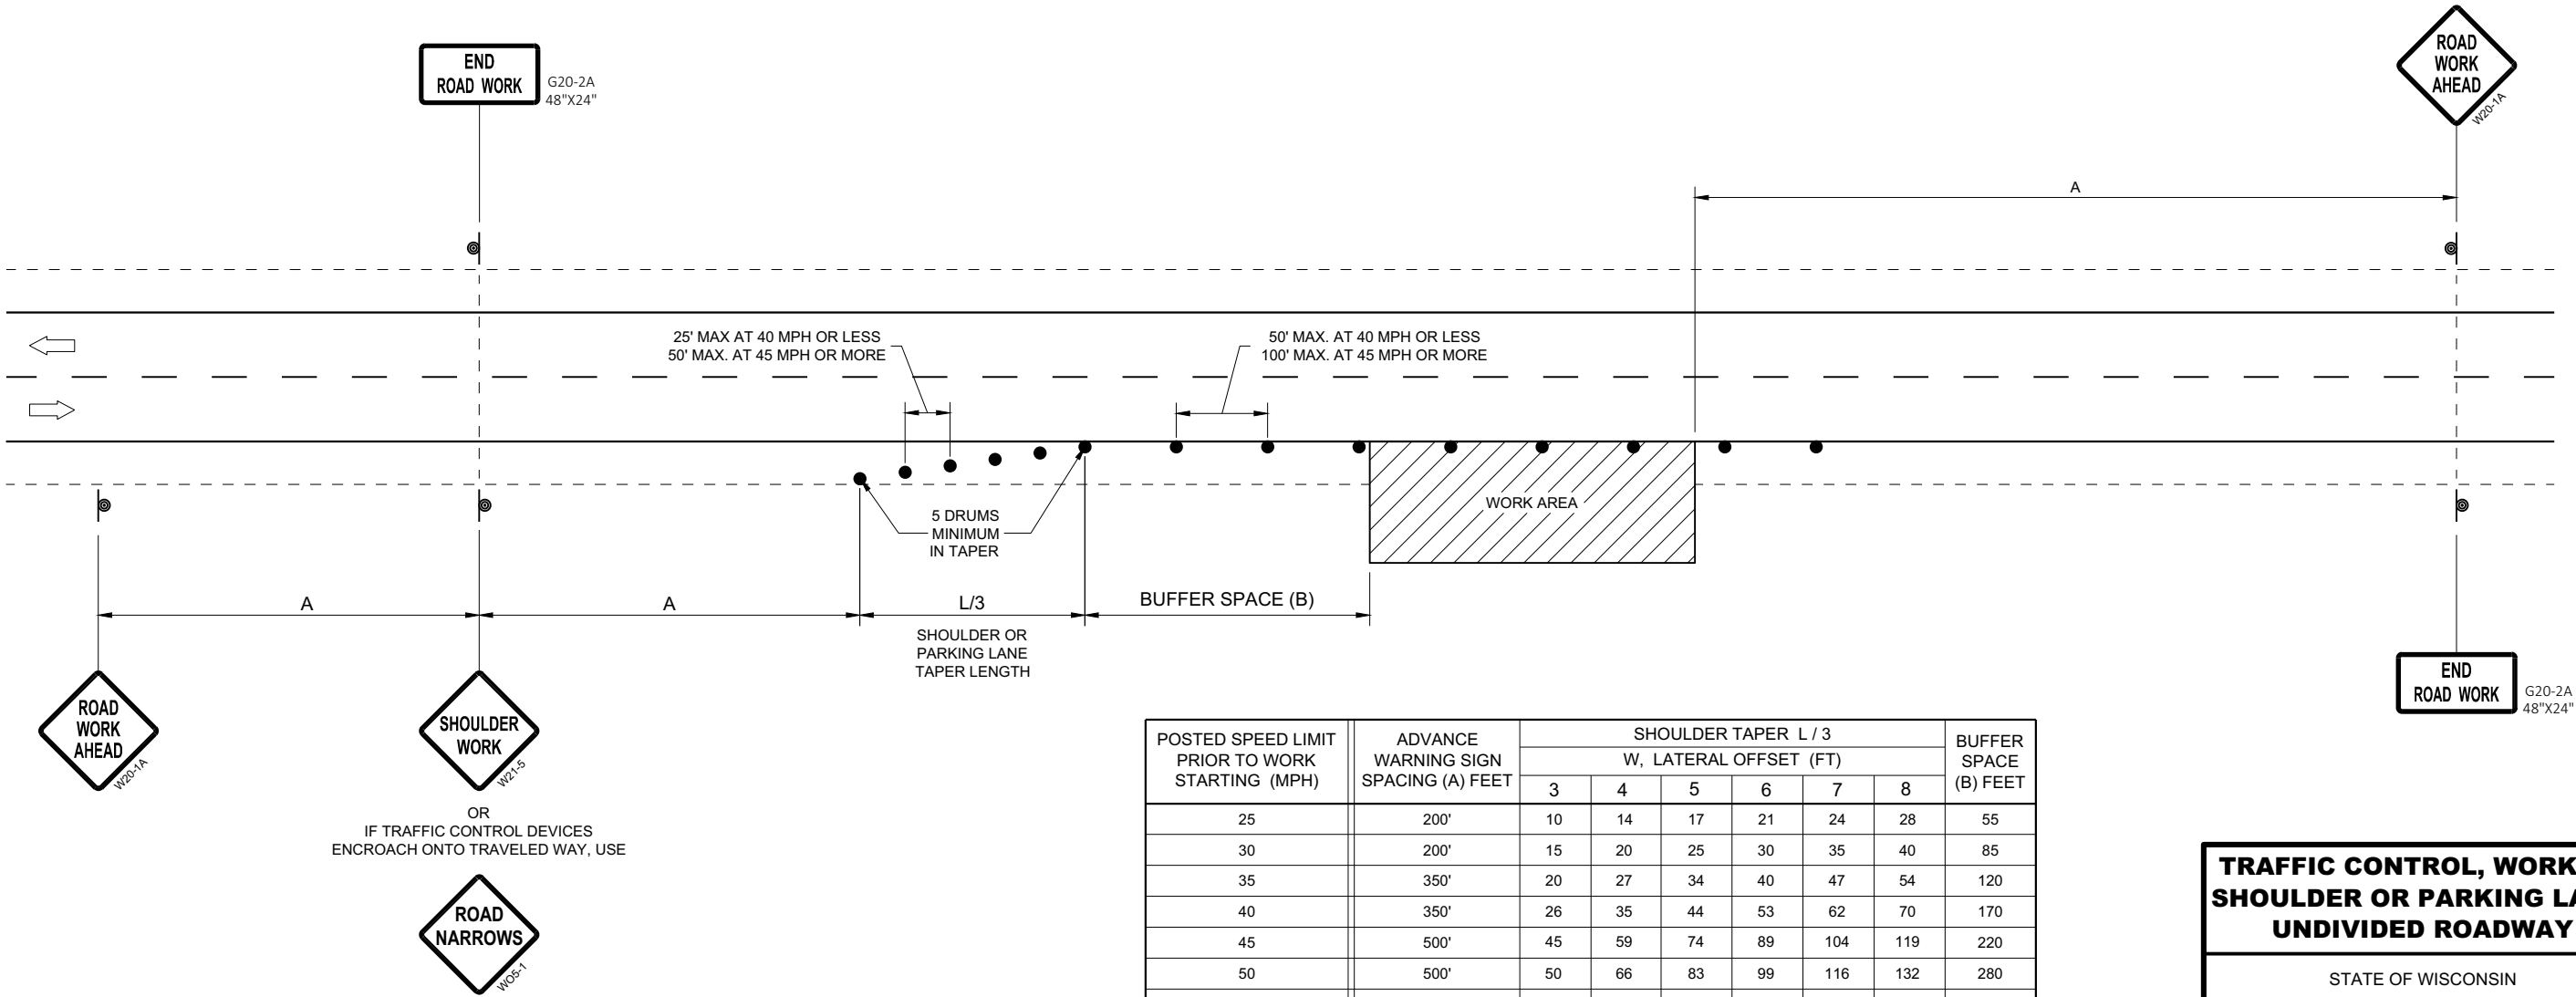


POSTED SPEED LIMIT PRIOR TO WORK STARTING (MPH)	ADVANCE WARNING SIGN SPACING (A) FEET	SHOULDER TAPER L / 3 W, LATERAL OFFSET (FT)						BUFFER SPACE (B) FEET
		3	4	5	6	7	8	
25	200'	10	14	17	21	24	28	55
30	200'	15	20	25	30	35	40	85
35	350'	20	27	34	40	47	54	120
40	350'	26	35	44	53	62	70	170
45	500'	45	59	74	89	104	119	220
50	500'	50	66	83	99	116	132	280
55	500'	54	73	91	109	127	145	335'


TRAFFIC CONTROL, WORK ON
SHOULDER OR PARKING LANE,
UNDIVIDED ROADWAY

STATE OF WISCONSIN
DEPARTMENT OF TRANSPORTATION

APPROVED
May 2020 /S/ Andrew Heidtke
DATE STATEWIDE WORK ZONE T SAFETY ENGINEER 111
FHWA

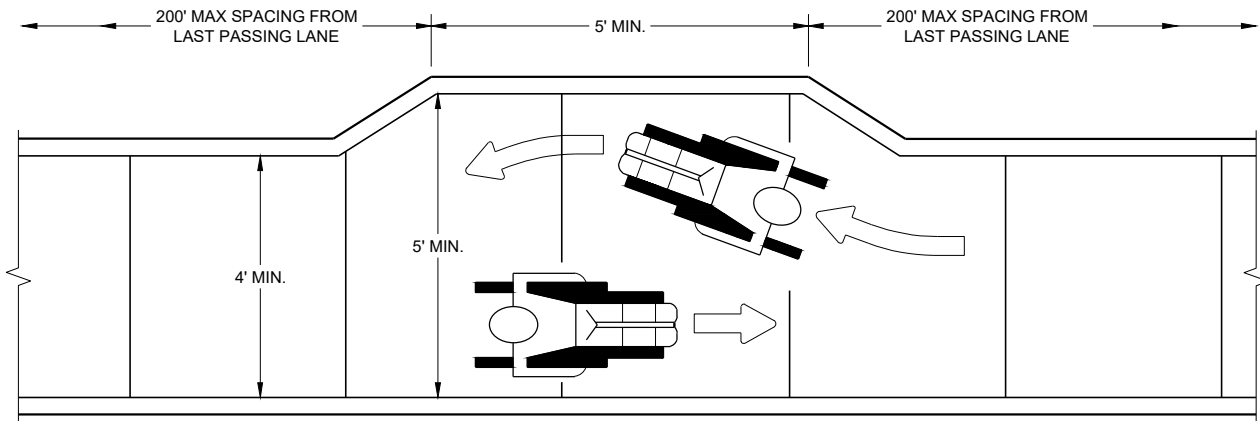

NARROW SIDEWALK PASSING DETAIL

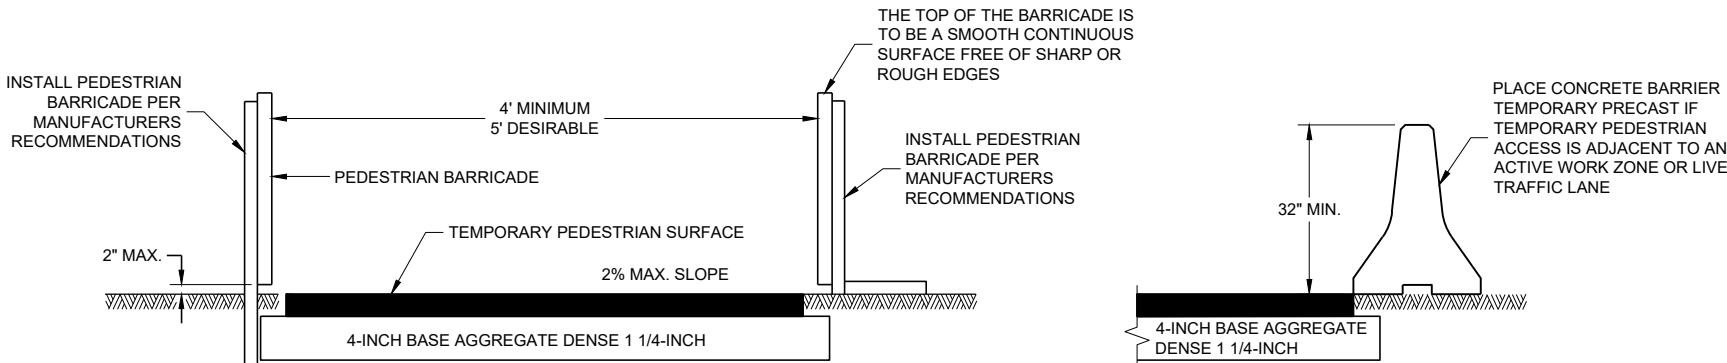


TEMPORARY PEDESTRIAN ACCESS

GENERAL NOTES

BARRICADE DEVICE SELECTED FROM APPROVED PRODUCT LIST

- ① REFLECTIVE SHEETING SHALL FOLLOW THE REQUIREMENTS IN THE APPROVED PRODUCTS LISTING FOR SIGN SHEETING.
- ② SHEETING REQUIRED ON MORE THAN 50% OF BARRICADE WIDTH.
- ③ PLACE SHEETING ON BOTH SIDES OF THE BARRICADE.

★ USE THIS DETAIL FOR SHEETING PLACEMENT REFERENCE.

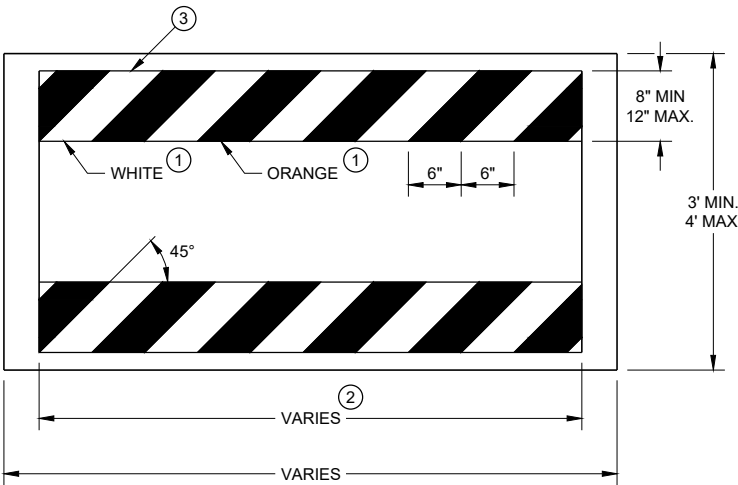


TEMPORARY PEDESTRIAN BARRICADE*


GENERAL NOTES

- CURB RAMPS SHALL BE 48" MIN. WIDTH WITH A FIRM, STABLE AND SLIP RESISTANT SURFACE.
- CURB RAMPS AND LANDINGS SHALL HAVE A 1:50 (2%) MAX. CROSS-SLOPE.
- CLEAR SPACE OF 48" X 48" SHALL BE PROVIDED ABOVE AND BELOW THE CURB RAMP. LATERAL JOINTS OR GAPS BETWEEN SURFACES SHALL BE LESS THAN 1/2" WIDTH.
- CHANGES BETWEEN SURFACE HEIGHTS SHALL NOT EXCEED 1/2". LATERAL EDGES MAY BE VERTICAL UP TO 1/4" HIGH AND SHALL BE BEVELED AT 1:2 BETWEEN 1/4" AND 1/2".


- ① INSTALL CONTRASTING TEMPORARY DETECTABLE WARNING FIELD AT PEDESTRIAN STREET CROSSINGS, AS SHOWN IN THE PLANS.
- ② PROTECTIVE EDGING WITH A 2" MIN. HEIGHT SHALL BE INSTALLED WHEN A CURB RAMP OR LANDING PLATFORM HAS A VERTICAL DROP OF 6" OR GREATER OR HAS A SIDE APRON SLOPE STEEPER THAN 1:3 (33%). PROTECTIVE EDGING SHOULD BE CONSIDERED WHEN CURB RAMPS OR LANDING PLATFORMS HAVE A VERTICAL DROP OF 3" OR MORE.
- ③ DETECTABLE EDGING WITH 6" MIN. HEIGHT AND CONTRASTING COLOR SHALL BE INSTALLED ON ALL CURB RAMP LANDINGS WHERE THE WALKWAY CHANGES DIRECTION (TURNS).
- ④ DO NOT RESTRICT WATER FLOW IN THE GUTTER SYSTEM.
- ⑤ 6" MINIMUM BETWEEN CURB FACE AND EDGE OF RAMP
- ⑥ IF ONLY PART OF THE END PANEL OF TEMPORARY PEDESTRIAN BARRICADE PANEL IS NEEDED, EXTEND EXCESS PORTION OF TEMPORARY PEDESTRIAN BARRICADE PANEL HERE.

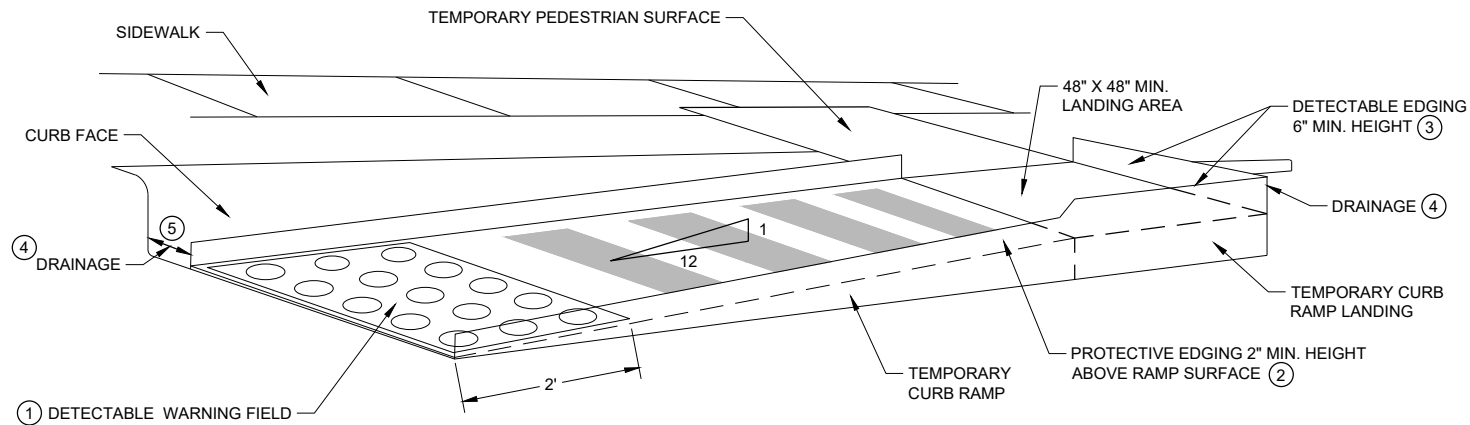

PERSPECTIVE VIEW


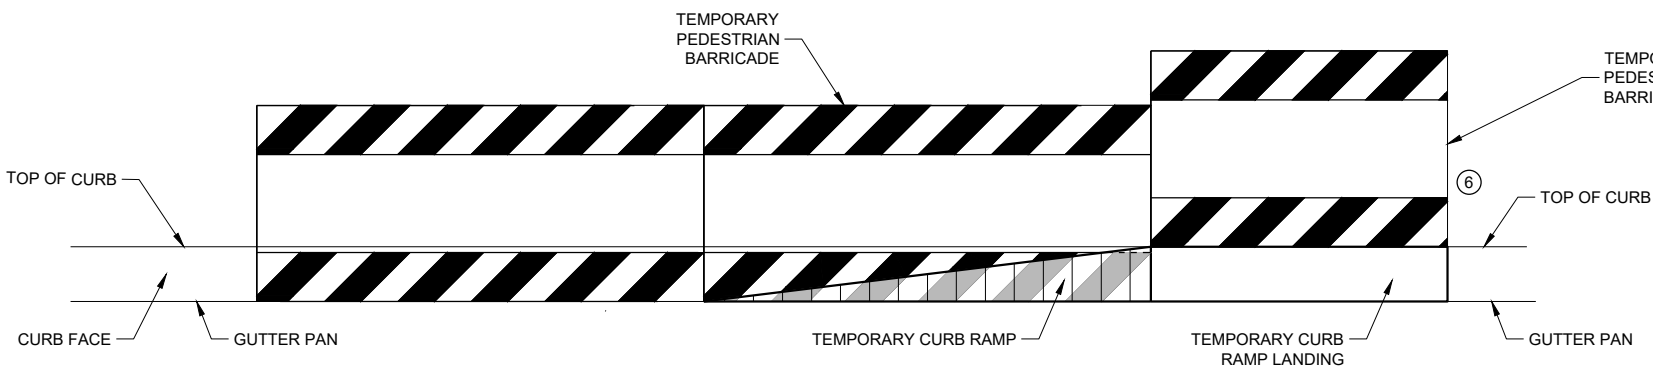


FRONT VIEW

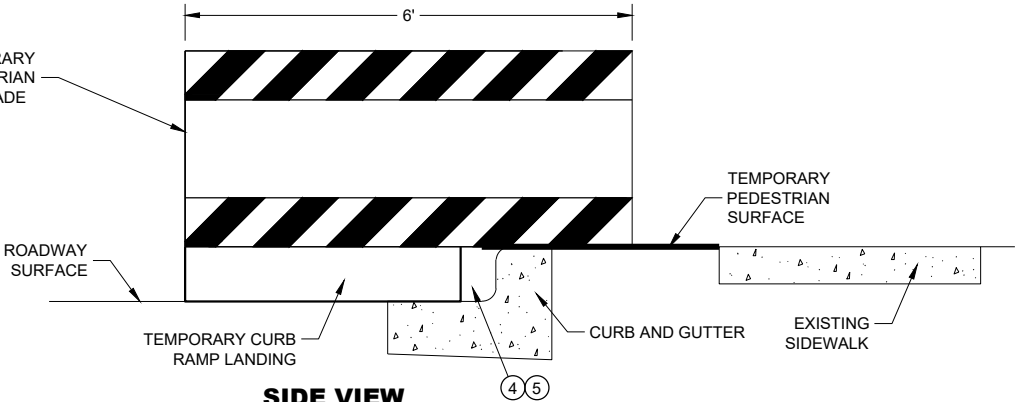

SIDE VIEW

TEMPORARY CURB RAMP PARALLEL TO CURB

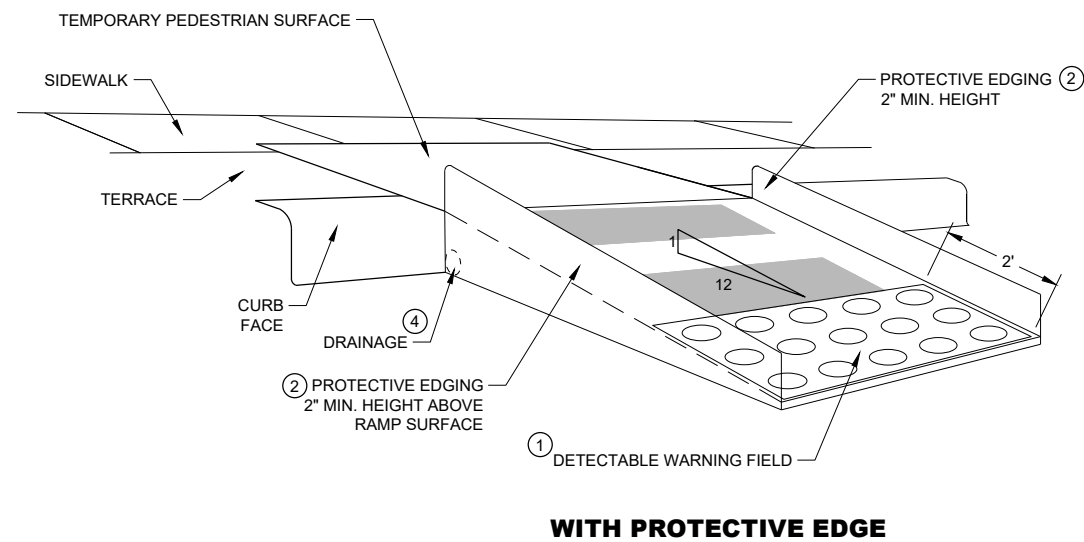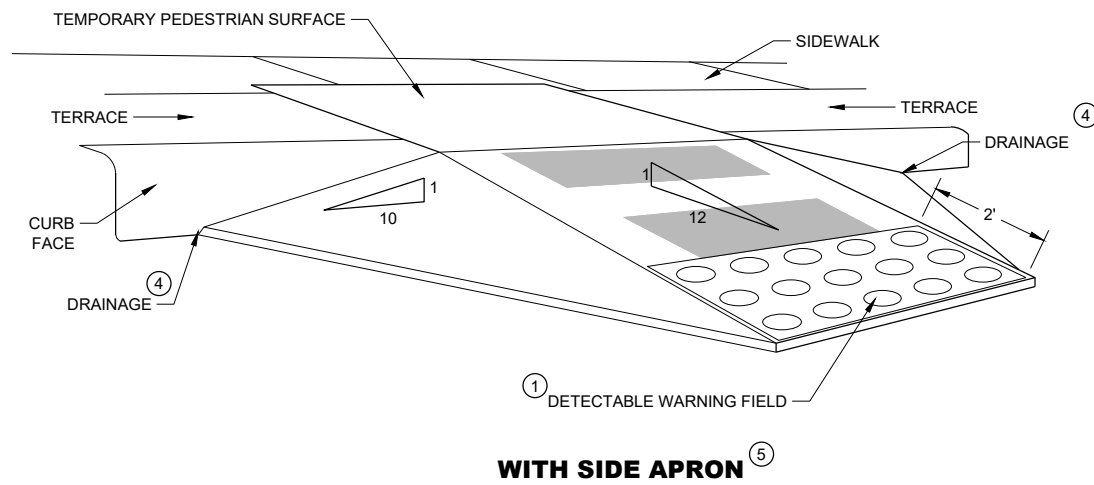

TEMPORARY CURB RAMP PERPENDICULAR TO CURB

GENERAL NOTES

CURB RAMPS SHALL BE 48" MINIMUM WIDTH WITH A FIRM, STABLE AND SLIP RESISTANT SURFACE.

ALTERNATE SIDEWALK WORK BETWEEN LEFT AND RIGHT SIDE OF ROADWAY TO MAINTAIN PEDESTRIAN ACCESS.

CURB RAMPS AND LANDINGS SHALL HAVE A 1:50 (2%) MAX. CROSS-SLOPE.

CLEAR SPACE OF 48" X 48" SHALL BE PROVIDED ABOVE AND BELOW THE CURB RAMP.

LATERAL JOINTS OR GAPS BETWEEN SURFACES SHALL BE LESS THAN ½" WIDTH.

CHANGES BETWEEN SURFACE HEIGHTS SHALL NOT EXCEED ½". LATERAL EDGES MAY BE VERTICAL UP TO ¼" HIGH AND SHALL BE BEVELED AT 1:2 BETWEEN ¼" AND ½".

- (1) INSTALL CONTRASTING TEMPORARY DETECTABLE WARNING FIELD AT PEDESTRIAN STREET CROSSINGS, AS SHOWN IN THE PLANS
- (2) PROTECTIVE EDGING WITH A 2" MIN. HEIGHT SHALL BE INSTALLED WHEN A CURB RAMP OR LANDING PLATFORM HAS A VERTICAL DROP OF 6" OR GREATER OR HAS A SIDE APRON SLOPE STEEPER THAN 1:3 (33%). PROTECTIVE EDGING SHOULD BE CONSIDERED WHEN CURB RAMPS OR LANDING PLATFORMS HAVE A VERTICAL DROP OF 3" OR MORE.
- (3) DETECTABLE EDGING WITH 6" MIN. HEIGHT AND CONTRASTING COLOR SHALL BE INSTALLED ON ALL CURB RAMP LANDINGS WHERE THE WALKWAY CHANGES DIRECTION (TURNS).
- (4) DO NOT RESTRICT WATER FLOW IN THE GUTTER SYSTEM.
- (5) CAN ONLY BE USED FOR RAMPS WITH 6" OR LESS OF VERTICAL CHANGE.

**TRAFFIC CONTROL,
PEDESTRIAN ACCOMMODATION**

STATE OF WISCONSIN
DEPARTMENT OF TRANSPORTATION 114




6

WHEN TEMPORARY PEDESTRIAN BARRICADE RUNS PARALLEL ALONG THE SIDEWALK, PLACE THE FACE OF THE BARRICADE AT THE EDGE OF THE SIDEWALK.

- ## LEGEND

- | | |
|---|---|
|  | SIGN ON TEMPORARY SUPPORT |
|  | TRAFFIC CONTROL DRUM |
|  | WORK AREA |
|  | TEMPORARY CURB RAMP |
|  | TEMPORARY PEDESTRIAN SURFACE "A" |
|  | TEMPORARY PEDESTRIAN SURFACE "B" |
|  | TEMPORARY DETECTABLE WARNING FIELD |
|  | TEMPORARY PEDESTRIAN BARRICADE |
|  | OPTIONAL TEMPORARY PEDESTRIAN BARRICADE |
|  | DIRECTION OF TRAFFIC |

STATE OF WISCONSIN
DEPARTMENT OF TRANSPORTATION 115

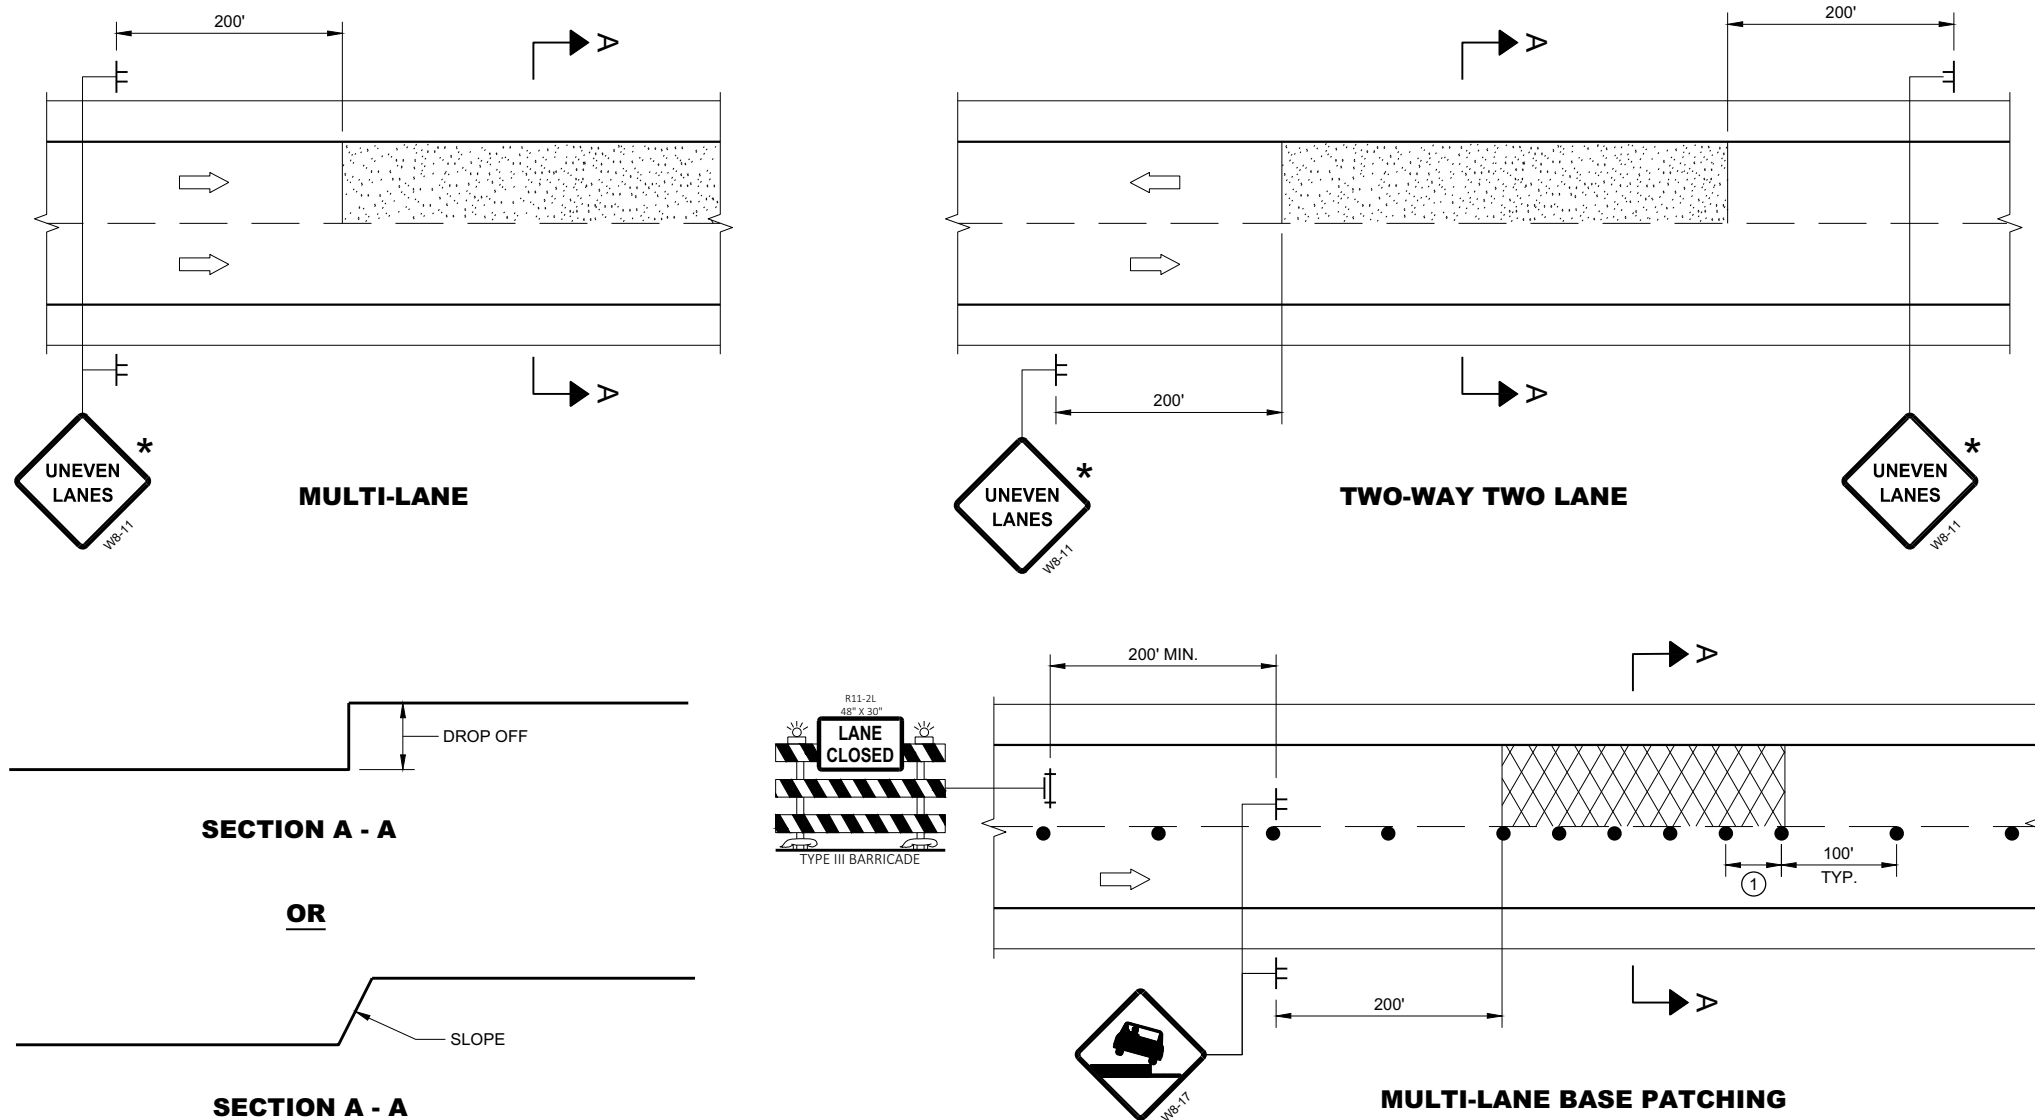

GENERAL NOTES

FOR SPOT LOCATIONS USE ENGINEERING JUDGEMENT WHEN PLACING ADDITIONAL SIGNS.

ALL SIGNS ARE 48" X 48" UNLESS OTHERWISE NOTED.

"WO" SIGNS ARE THE SAME AS "W" SIGNS EXCEPT THE BACKGROUND IS ORANGE.



WARNING LIGHTS ARE NOT REQUIRED IF THE LANE CLOSURE IS A DAYTIME ONLY OPERATION.

* IF THE DROP-OFF IS CONTINUOUS ALONG THE PROJECT, PLACE ADDITIONAL SIGNS EVERY 1 MILE AND AFTER EVERY ENTRANCE RAMP.

① USE CLOSER SPACING WHEN DELINEATING DROP-OFF.

LEGEND

- SIGN ON TEMPORARY SUPPORT
- TRAFFIC CONTROL DRUM
- TYPE III BARRICADE WITH ATTACHED SIGN
- TYPE "A" WARNING LIGHT (FLASHING)
- DIRECTION OF TRAFFIC
- WORK AREA WITH DROP-OFF
- MILLED SURFACE

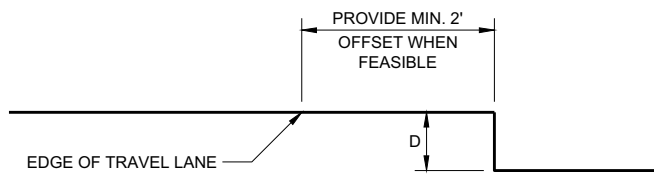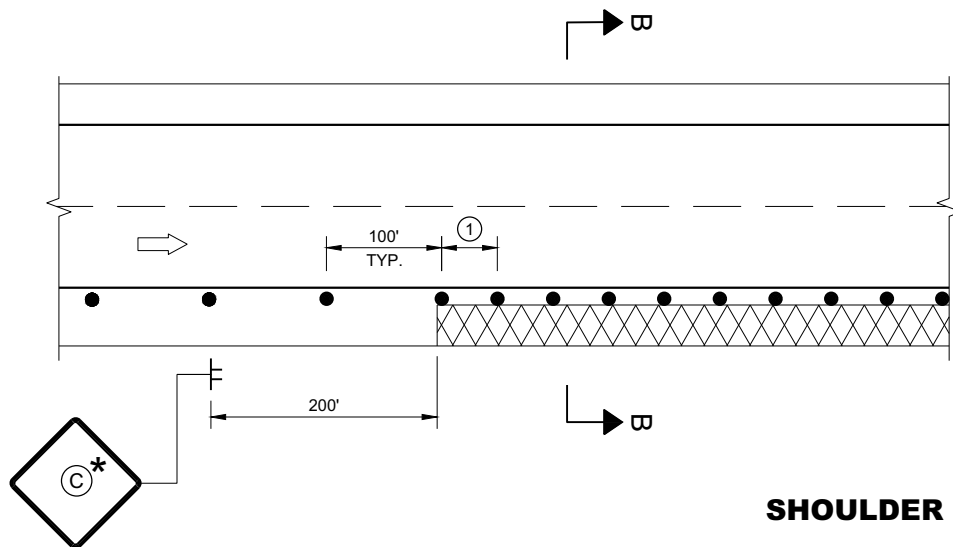

D	SIGN (C)
< 2" WITH A SLOPE STEEPER THAN 3:1	LOW SHOULDER WO8-9
2" < 6" WITH A SLOPE STEEPER THAN 3:1	SHOULDER DROP - OFF W8-9A PROVIDE A 3:1 OR FLATTER SLOPE OF MATERIAL ADJACENT TO THE PAVEMENT

**TRAFFIC CONTROL,
DROP-OFF SIGNING**

STATE OF WISCONSIN
DEPARTMENT OF TRANSPORTATION

APPROVED
March 2018
DATE

/S/ Andrew Heidtke
WORK ZONE ENGINEER 116

FHWA

GENERAL NOTES

DRAWING NOT TO SCALE. ALL SIGNS AND POSTS ON THIS SHEET SHALL BE PAID FOR WITH 'TRAFFIC CONTROL SIGNS' BID ITEM. ALL SIDE ROADS WHICH ARE UNDER CONSTRUCTION OF CURB AND GUTTER AND/OR GRADING SHALL BE ADEQUATELY SIGNED.

ALL SIGNS AND DEVICES SHALL BE IN CONFORMANCE WITH THE WISCONSIN MANUAL OF UNIFORM TRAFFIC CONTROL DEVICES (WMUTCD). SIGN LAYOUTS SHALL BE IN ACCORDANCE WITH THE WISDOT STANDARD SIGN PLATES.

"WO" SIGNS ARE THE SAME AS "W" SIGNS EXCEPT THAT THE BACKGROUND IS ORANGE.

ALL SIGNS ARE 48" X 48" UNLESS OTHERWISE NOTED.

THE EXACT NUMBER, LOCATION AND SPACING OF ALL SIGNS AND DEVICES SHALL BE ADJUSTED TO FIT FIELD CONDITIONS AS DIRECTED BY THE ENGINEER.


ALL SIGNS INAPPROPRIATE TO THE STATUS OF THE CONTROL ZONE, INCLUDING PRE-EXISTING SIGNS IN THE VICINITY, SHALL BE COVERED OR REMOVED AS DIRECTED BY THE ENGINEER.

SEE 15C34 FOR ADDITIONAL TRAFFIC CONTROL SIGNING WHEN CENTERLINE PAVEMENT MAKINGS ARE MISSING. 'DO NOT PASS' SIGNS MUST BE INSTALLED ON THE SAME DAY AS MILLING OPERATIONS.


- ① PLACE SIGNS 350' IN ADVANCE OF MILLED SURFACES AND AT 1 MILE INTERVALS, OR AS DIRECTED BY THE ENGINEER.
- ② PLACE SIGN 200' MIN. FROM INTERSECTION AND 200' MIN. AFTER ADVANCE WARNING SIGN SHOWN IN SDD 15C04.

LEGEND

-  SIGN ON TEMPORARY SUPPORT
-  DIRECTION OF TRAFFIC

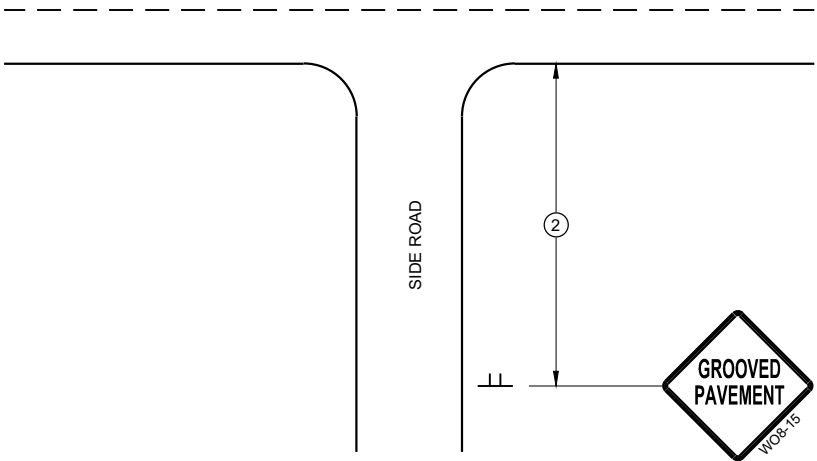

TYPICAL SIDE ROAD APPROACH
SIGN DETAIL

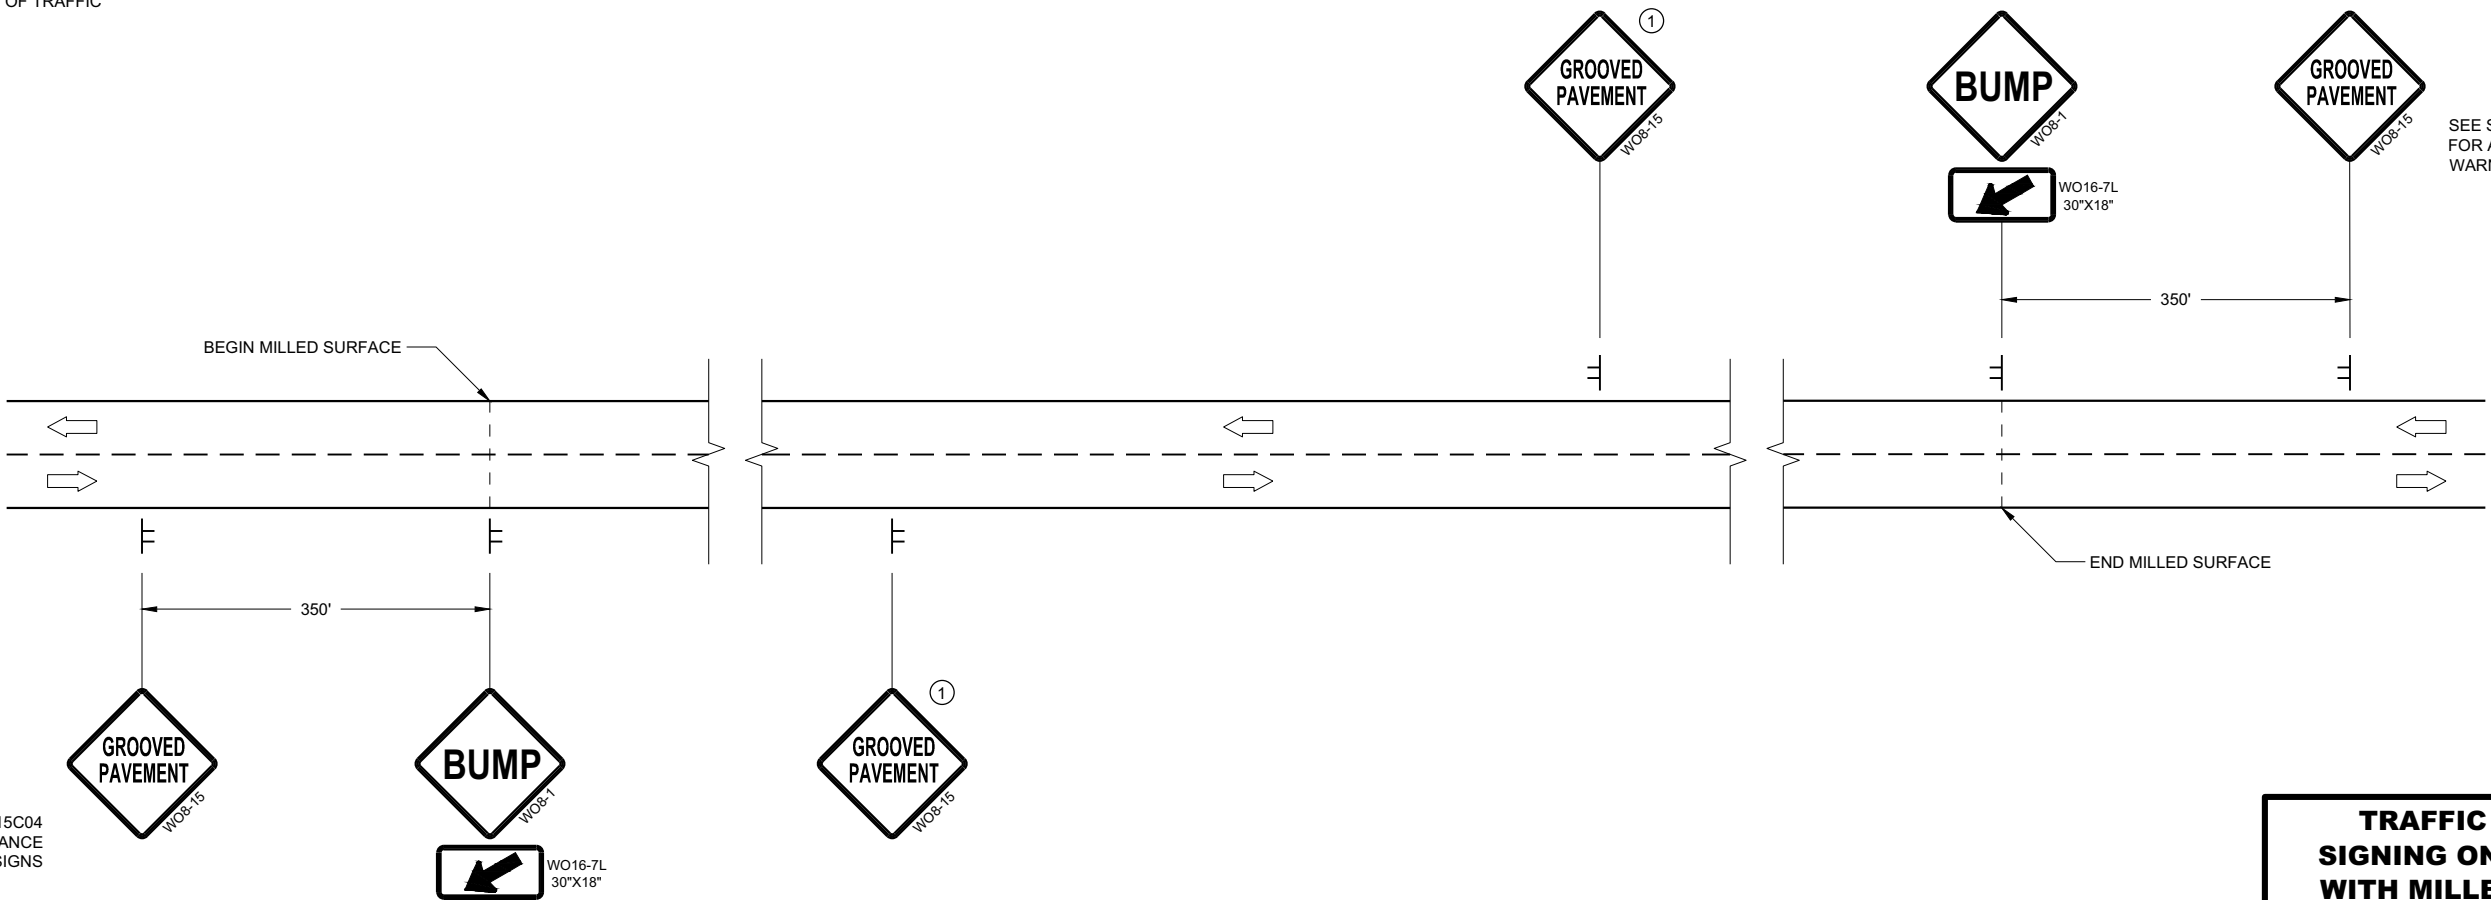

SEE SDD15C04
FOR ADVANCE
WARNING SIGNS

SEE SDD15C04
FOR ADVANCE
WARNING SIGNS

DETAIL FOR SIGNING ON MILLED SURFACES

TRAFFIC CONTROL,
SIGNING ON ROADWAYS
WITH MILLED SURFACES

STATE OF WISCONSIN
DEPARTMENT OF TRANSPORTATION

APPROVED
February 2020 /S/ Andrew Heidtke
DATE WORK ZONE ENGINEER 117

FHWA

GENERAL NOTES

DRAWING NOT TO SCALE. ALL SIGNS AND POSTS ON THIS SHEET SHALL BE PAID FOR WITH 'TRAFFIC CONTROL SIGNS' BID ITEM. ALL SIDE ROADS WHICH ARE UNDER CONSTRUCTION OF CURB AND GUTTER AND/OR GRADING SHALL BE ADEQUATELY SIGNED.

ALL SIGNS AND DEVICES SHALL BE IN CONFORMANCE WITH THE WISCONSIN MANUAL OF UNIFORM TRAFFIC CONTROL DEVICES (WMUTCD). SIGN LAYOUTS SHALL BE IN ACCORDANCE WITH THE WISDOT STANDARD SIGN PLATES.

"WO" SIGNS ARE THE SAME AS "W" SIGNS EXCEPT THAT THE BACKGROUND IS ORANGE.

ALL SIGNS ARE 48" X 48" UNLESS OTHERWISE NOTED.

THE EXACT NUMBER, LOCATION AND SPACING OF ALL SIGNS AND DEVICES SHALL BE ADJUSTED TO FIT FIELD CONDITIONS AS DIRECTED BY THE ENGINEER.


ALL SIGNS INAPPROPRIATE TO THE STATUS OF THE CONTROL ZONE, INCLUDING PRE-EXISTING SIGNS IN THE VICINITY, SHALL BE COVERED OR REMOVED AS DIRECTED BY THE ENGINEER.

SEE 15C34 FOR ADDITIONAL TRAFFIC CONTROL SIGNING WHEN CENTERLINE PAVEMENT MAKINGS ARE MISSING. 'DO NOT PASS' SIGNS MUST BE INSTALLED ON THE SAME DAY AS MILLING OPERATIONS.


- ①
- PLACE SIGNS 350' IN ADVANCE OF CHIP SEALED OR LOOSE GRAVEL SURFACES AND AT 1 MILE INTERVALS, OR AS DIRECTED BY THE ENGINEER.
- ②
- PLACE SIGN 200' MIN. FROM INTERSECTION AND 200' MIN. AFTER ADVANCE WARNING SIGN SHOWN IN SDD 15C04.
- ③
- ADD WO8-1 OR WO8-2 SIGN WHEN THE CONDITION IS PRESENT.

LEGEND

-  SIGN ON TEMPORARY SUPPORT
-  DIRECTION OF TRAFFIC

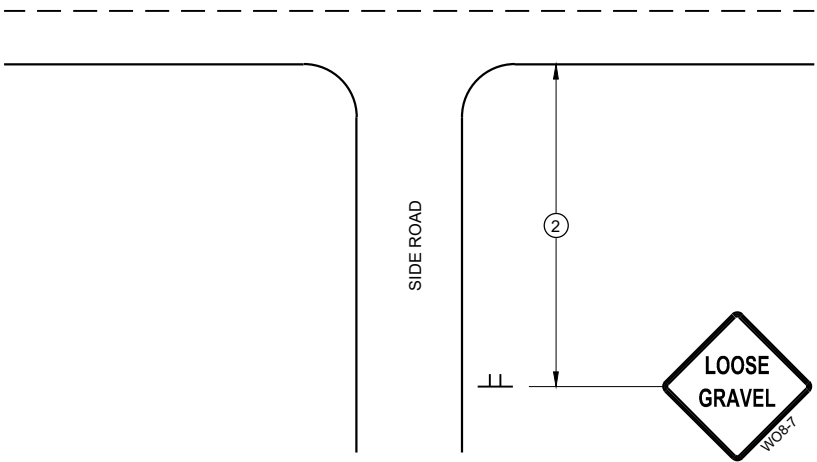

TYPICAL SIDE ROAD APPROACH
SIGN DETAIL

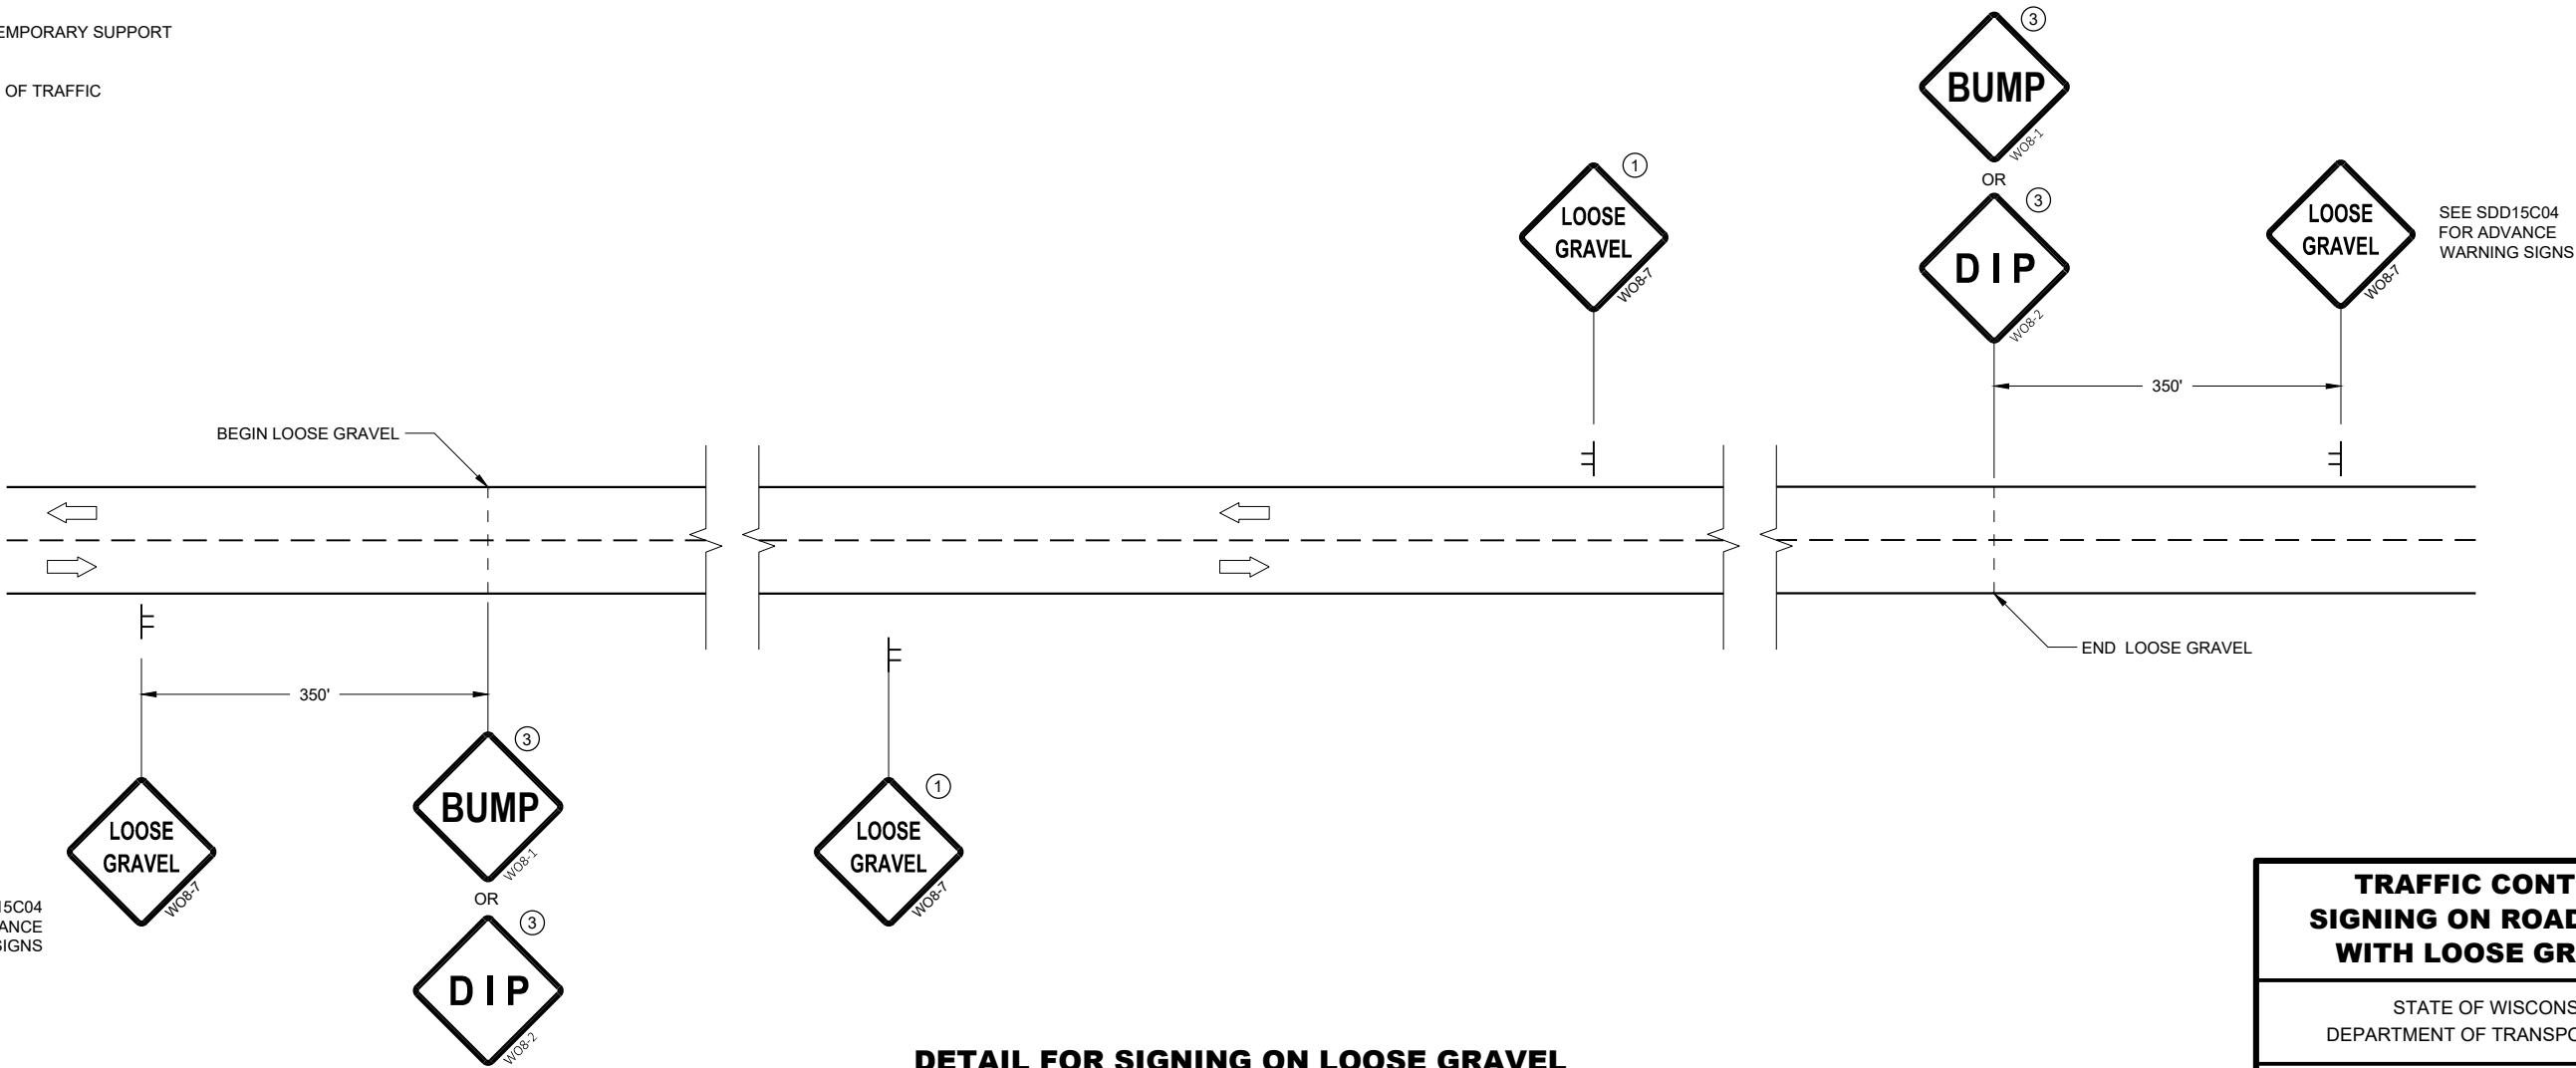


DETAIL FOR SIGNING ON LOOSE GRAVEL
OR CHIP SEALED SURFACES

TRAFFIC CONTROL
SIGNING ON ROADWAYS
WITH LOOSE GRAVEL

STATE OF WISCONSIN
DEPARTMENT OF TRANSPORTATION

APPROVED
February 2021 /S/ Andrew Heidtke
DATE WORK ZONE ENGINEER 118
FHWA

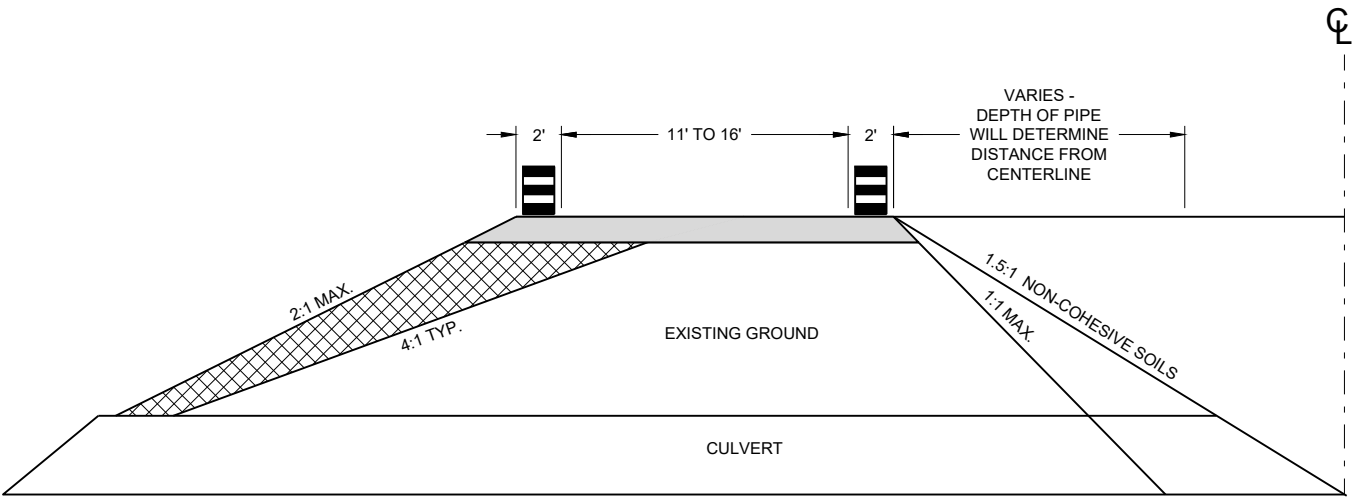

CROSS SECTION

GENERAL NOTES

USE 1:1 FOR COHESIVE CLAYS AND SILTS, LOAMS, SANDY CLAYS AND ANGULAR GRAVEL SOILS.
USE 1.5:1 FOR NON-COHESIVE SOILS.

THE TAPER SHOULD EXTEND ACROSS THE SHOULDER UNLESS DOING SO WOULD GREATLY CONFLICT WITH THE WORK OPERATION.

ALL LANE CLOSURE SIGNS SHALL BE REMOVED OR COVERED AND ALL DEVICES REMOVED BEYOND THE SHOULDER WHEN WORK IS NOT IN PROGRESS AND THE LANE IS RESTORED TO A SAFE OPERATING CONDITION.


CHANNELIZING DEVICES PLACED ADJACENT TO WORK AREA SHALL BE PULLED BACK FROM TRAVEL LANE WHEN WORK IS NOT IN PROGRESS.

USE WITH SDD 15C12 "TRAFFIC CONTROL FOR LANE CLOSURE WITH FLAGGING OPERATIONS"

USE WITH SDD 15D45 "SIGNING ON ROADWAYS WITH LOOSE GRAVEL"

LEGEND

- DRUM WITHOUT WARNING LIGHT
- 6" BASE AGGREGATE DENSE 1 1/4" - INCIDENTAL TO LANE SHIFT ITEM
- FILL - INCIDENTAL TO LANE SHIFT ITEM
- WORK AREA
- FLAGGER, EQUIPPED WITH STOP/SLOW PADDLE FASTENED ON SUPPORT STAFF

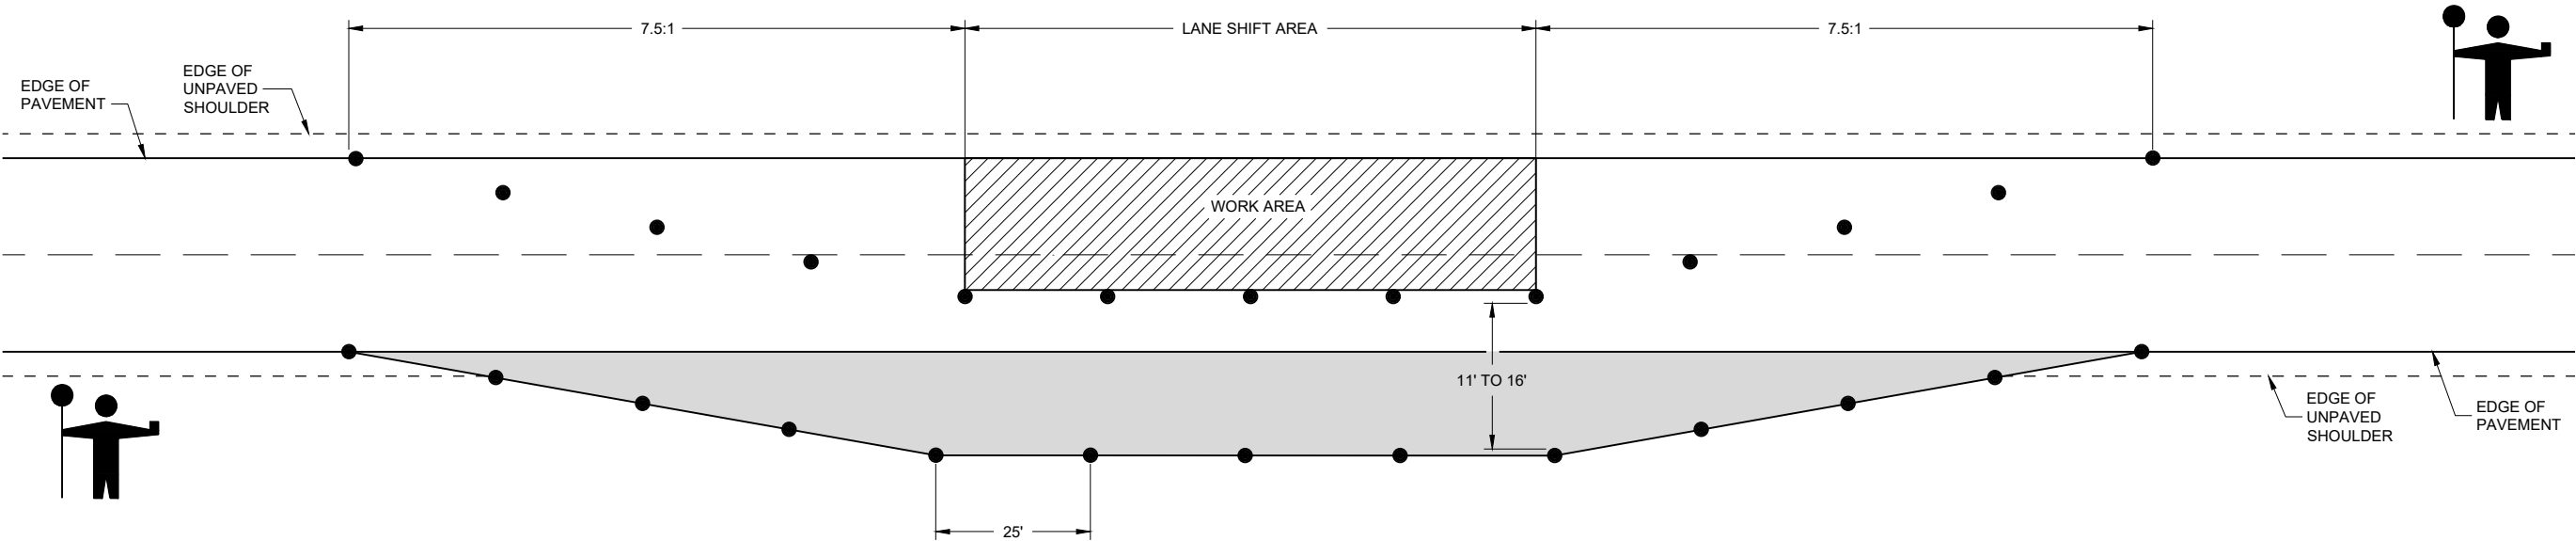

LANE SHIFT IN FLAGGING OPERATION

TRAFFIC CONTROL,
TEMPORARY LANE SHIFT
DURING CULVERT WORK

STATE OF WISCONSIN
DEPARTMENT OF TRANSPORTATION

APPROVED
February 2021 /S/ Andrew Heidtke
DATE WORK ZONE ENGINEER 119

FHWA

LEGEND

- V1

WORK VEHICLE
- V2

SHADOW VEHICLE
- 

TRUCK MOUNTED ATTENUATOR (TMA)
- 

FLASHING ARROW PANEL (CAUTION)
- 

WORK AREA
- 

DIRECTION OF TRAFFIC


POSTED SPEED PRIOR TO WORK STARTING (MPH)	DECISION SIGHT DISTANCE (D)
0 - 25	550'
30	550'
35	700'
40	700'
45	900'
50	900'
55	1200'

GENERAL NOTES

- ALL SIGNS ARE 48"X48" UNLESS OTHERWISE NOTED.
- MOBILE IS WORK THAT MOVES CONTINUOUSLY OR MOVES AT LEAST THE DECISION SIGHT DISTANCE EVERY 15 MINUTES.
- ALL VEHICLES SHALL BE EQUIPPED WITH TWO 360 DEGREE HIGH INTENSITY YELLOW FLASHING LIGHTS OR STROBE LIGHTS AND OPERATED WITH HEADLIGHTS TURNED ON.
- ALL ARROW PANELS SHALL BE REAR FACING, TYPE "B" OR "C", AND DISPLAYING THE FLASHING CAUTION MODE. SIGNS PLACED ON VEHICLES MUST NOT OBSCURE THE ARROW PANEL.
- USE AN ATTENUATOR ON THE REARMOST VEHICLE THAT BLOCKS ALL OR PART OF THE TRAFFIC LANE.
- ①

DISTANCE BETWEEN VEHICLES MAY INCREASE FROM THE ATTENUATOR'S ROLL AHEAD BASED ON TERRAIN, SIGHT DISTANCE, AND OTHER FACTORS. WHENEVER ADEQUATE STOPPING SIGHT DISTANCE EXISTS TO THE REAR, SHADOW VEHICLES SHOULD MAINTAIN THE MINIMUM DISTANCE FROM THE WORK VEHICLE AND PROCEED AT THE SAME SPEED AS THE WORK VEHICLE. SHADOW VEHICLES SHOULD SLOW DOWN IN ADVANCE OF VERTICAL OR HORIZONTAL CURVES THAT RESTRICT SIGHT DISTANCE.
- ②

ALIGN LEFT SIDE OF SHADOW VEHICLE WITH EDGE OF WORK AREA.

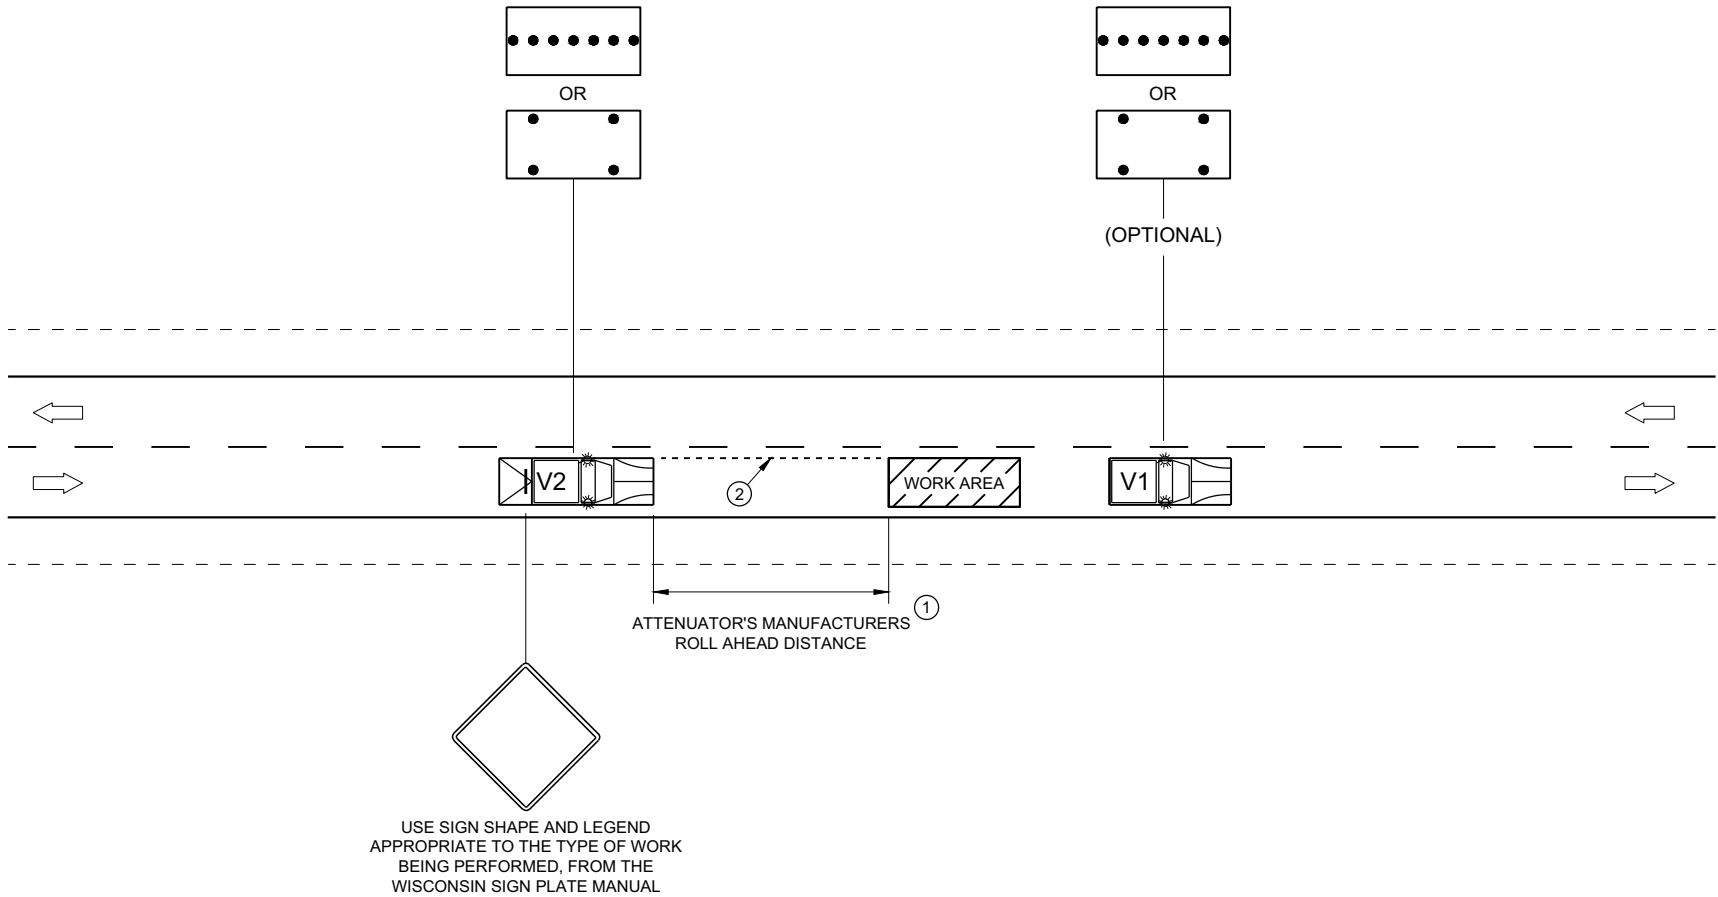

TRAFFIC CONTROL,
MOBILE OPERATIONS ON
AN UNDIVIDED ROADWAY

STATE OF WISCONSIN
DEPARTMENT OF TRANSPORTATION

APPROVED
February 2021 /S/ Andrew Heidtke
DATE STATEWIDE WORK ZONE T SAFETY ENGINEER 120
FHWA


DIVISION 1 - STH 66


STATION	REAL STATION	DISTANCE	AREA (SE)			INCREMENTAL VOL (CY) (UNADJUSTED)			CUMULATIVE VOL (CY)			
			SALVAGED/UNUSABLE			CUT	SALVAGED/U		CUT	EXPANDED EILL		
			CUT	PAVEMENT MATERIAL	EILL		NUSABLE PAVEMENT MATERIAL	FILL		1.00	1.25	MASS ORDINATE
690+17.637	69017.64	0.00	0.00	0.00	0.00	0	0	0	0	0	0	
690+50	69050.00	32.36	12.80	0.00	13.23	8	0	8	8	10	-2	
691+00	69100.00	50.00	17.08	0.00	8.74	28	0	20	36	35	1	
691+50	69150.00	50.00	18.42	0.00	16.98	33	0	24	69	65	4	
691+63.42	69163.42	13.42	17.25	0.00	23.30	9	0	10	78	78	1	
691+66.068	69166.07	2.65	17.04	0.00	24.23	2	0	2	80	80	0	
691+88.42	69188.42	22.35	16.76	0.00	13.20	14	0	15	94	99	-5	
691+91.069	69191.07	2.65	16.68	0.00	12.18	2	0	1	96	100	-4	
692+00	69200.00	8.93	22.23	0.00	8.11	6	0	3	102	104	-2	
692+13.416	69213.42	13.42	22.27	0.00	6.88	11	0	4	113	109	4	
692+16.07	69216.07	2.65	22.74	0.00	6.06	2	0	1	115	110	5	
692+50	69250.00	33.93	24.95	0.00	1.80	30	0	5	145	116	29	
693+00	69300.00	50.00	27.74	0.00	3.43	49	0	5	194	123	72	
693+50	69350.00	50.00	13.94	0.00	11.29	39	0	14	233	140	93	
694+50	69450.00	100.00	33.55	0.00	0.52	88	0	22	321	168	154	
695+00	69500.00	50.00	39.91	0.00	0.00	68	0	0	389	168	222	
695+50	69550.00	50.00	19.10	0.00	4.74	55	0	4	444	173	272	
695+51.83	69551.83	1.83	19.18	0.00	4.83	1	0	0	445	173	273	
695+51.86	69551.86	0.03	19.19	0.00	4.85	0	0	0	445	173	273	
695+76.83	69576.83	24.97	17.14	0.00	8.03	17	0	6	462	180	282	
695+76.86	69576.86	0.03	17.07	0.00	8.30	0	0	0	462	180	282	
696+00	69600.00	23.14	16.76	0.00	15.54	14	0	10	476	193	284	
696+01.83	69601.83	1.83	16.82	0.00	15.98	1	0	1	477	194	283	
696+01.859	69601.86	0.03	16.82	0.00	15.99	0	0	0	477	194	283	
696+50	69650.00	48.14	16.88	0.00	4.87	30	0	19	507	218	290	
697+00	69700.00	50.00	17.28	0.00	0.44	32	0	5	539	224	315	
697+50.27	69750.27	50.27	0.00	0.00	0.00	16	0	0	555	224	331	


Notes:	
1 - CUT	CUT INCLUDES SALVAGED/UNUSABLE PAVEMENT MATERIAL
2 - SALVAGED/UNUSABLE PAVEMENT MATERIAL	THIS DOES NOT SHOW UP IN CROSS SECTIONS
3 - FILL	DOES NOT INCLUDE UNUSABLE PAVEMENT EXC VOLUME
8 - MASS ORDINATE	CUT - SALVAGED PAVT - (FILL * FILL FACTOR)



DIVISION 2 - CATTLE PASS									
STATION	REAL STATION	DISTANCE	AREA (SF)		INCREMENTAL VOL (CY) (UNADJUSTED)		CUMULATIVE VOL (CY)		
			CUT	EILL	CUT	EILL	CUT	EXPANDED EILL	MASS ORDINATE
							1.00	1.25	
					NOTE 1	NOTE 3	NOTE 1		NOTE 8
11+14	1114.00	0.00	0.00	0.00	0	0	0	0	0
11+25	1125.00	11.00	1.57	0.00	0	0	0	0	0
11+50	1150.00	25.00	6.75	0.00	4	0	4	0	4
11+75	1175.00	25.00	16.92	0.00	11	0	15	0	15
12+00	1200.00	25.00	32.74	0.00	23	0	38	0	38
12+25	1225.00	25.00	48.87	0.00	38	0	76	0	76
12+50	1250.00	25.00	63.66	0.00	52	0	128	0	128
12+75	1275.00	25.00	81.43	0.00	67	0	195	0	195
13+00	1300.00	25.00	99.38	0.00	84	0	279	0	279
13+01	1301.00	1.00	99.42	0.00	4	0	283	0	283
14+24	1424.00	0.00	113.91	0.00	0	0	283	0	283
14+25	1425.00	1.00	114.18	0.00	4	0	287	0	287
14+50	1450.00	25.00	78.34	0.00	89	0	376	0	376
14+75	1475.00	25.00	50.78	0.00	60	0	436	0	436
15+00	1500.00	25.00	22.47	0.00	34	0	470	0	470
15+25	1525.00	25.00	3.97	0.00	12	0	482	0	482
15+35	1535.00	10.00	0.00	0.00	1	0	483	0	483


Notes:	
1 - CUT	CUT INCLUDES SALVAGED/UNUSABLE PAVEMENT MATERIAL
3 - FILL	DOES NOT INCLUDE UNUSABLE PAVEMENT EXC VOLUME
8 - MASS ORDINATE	CUT - (FILL * FILL FACTOR)

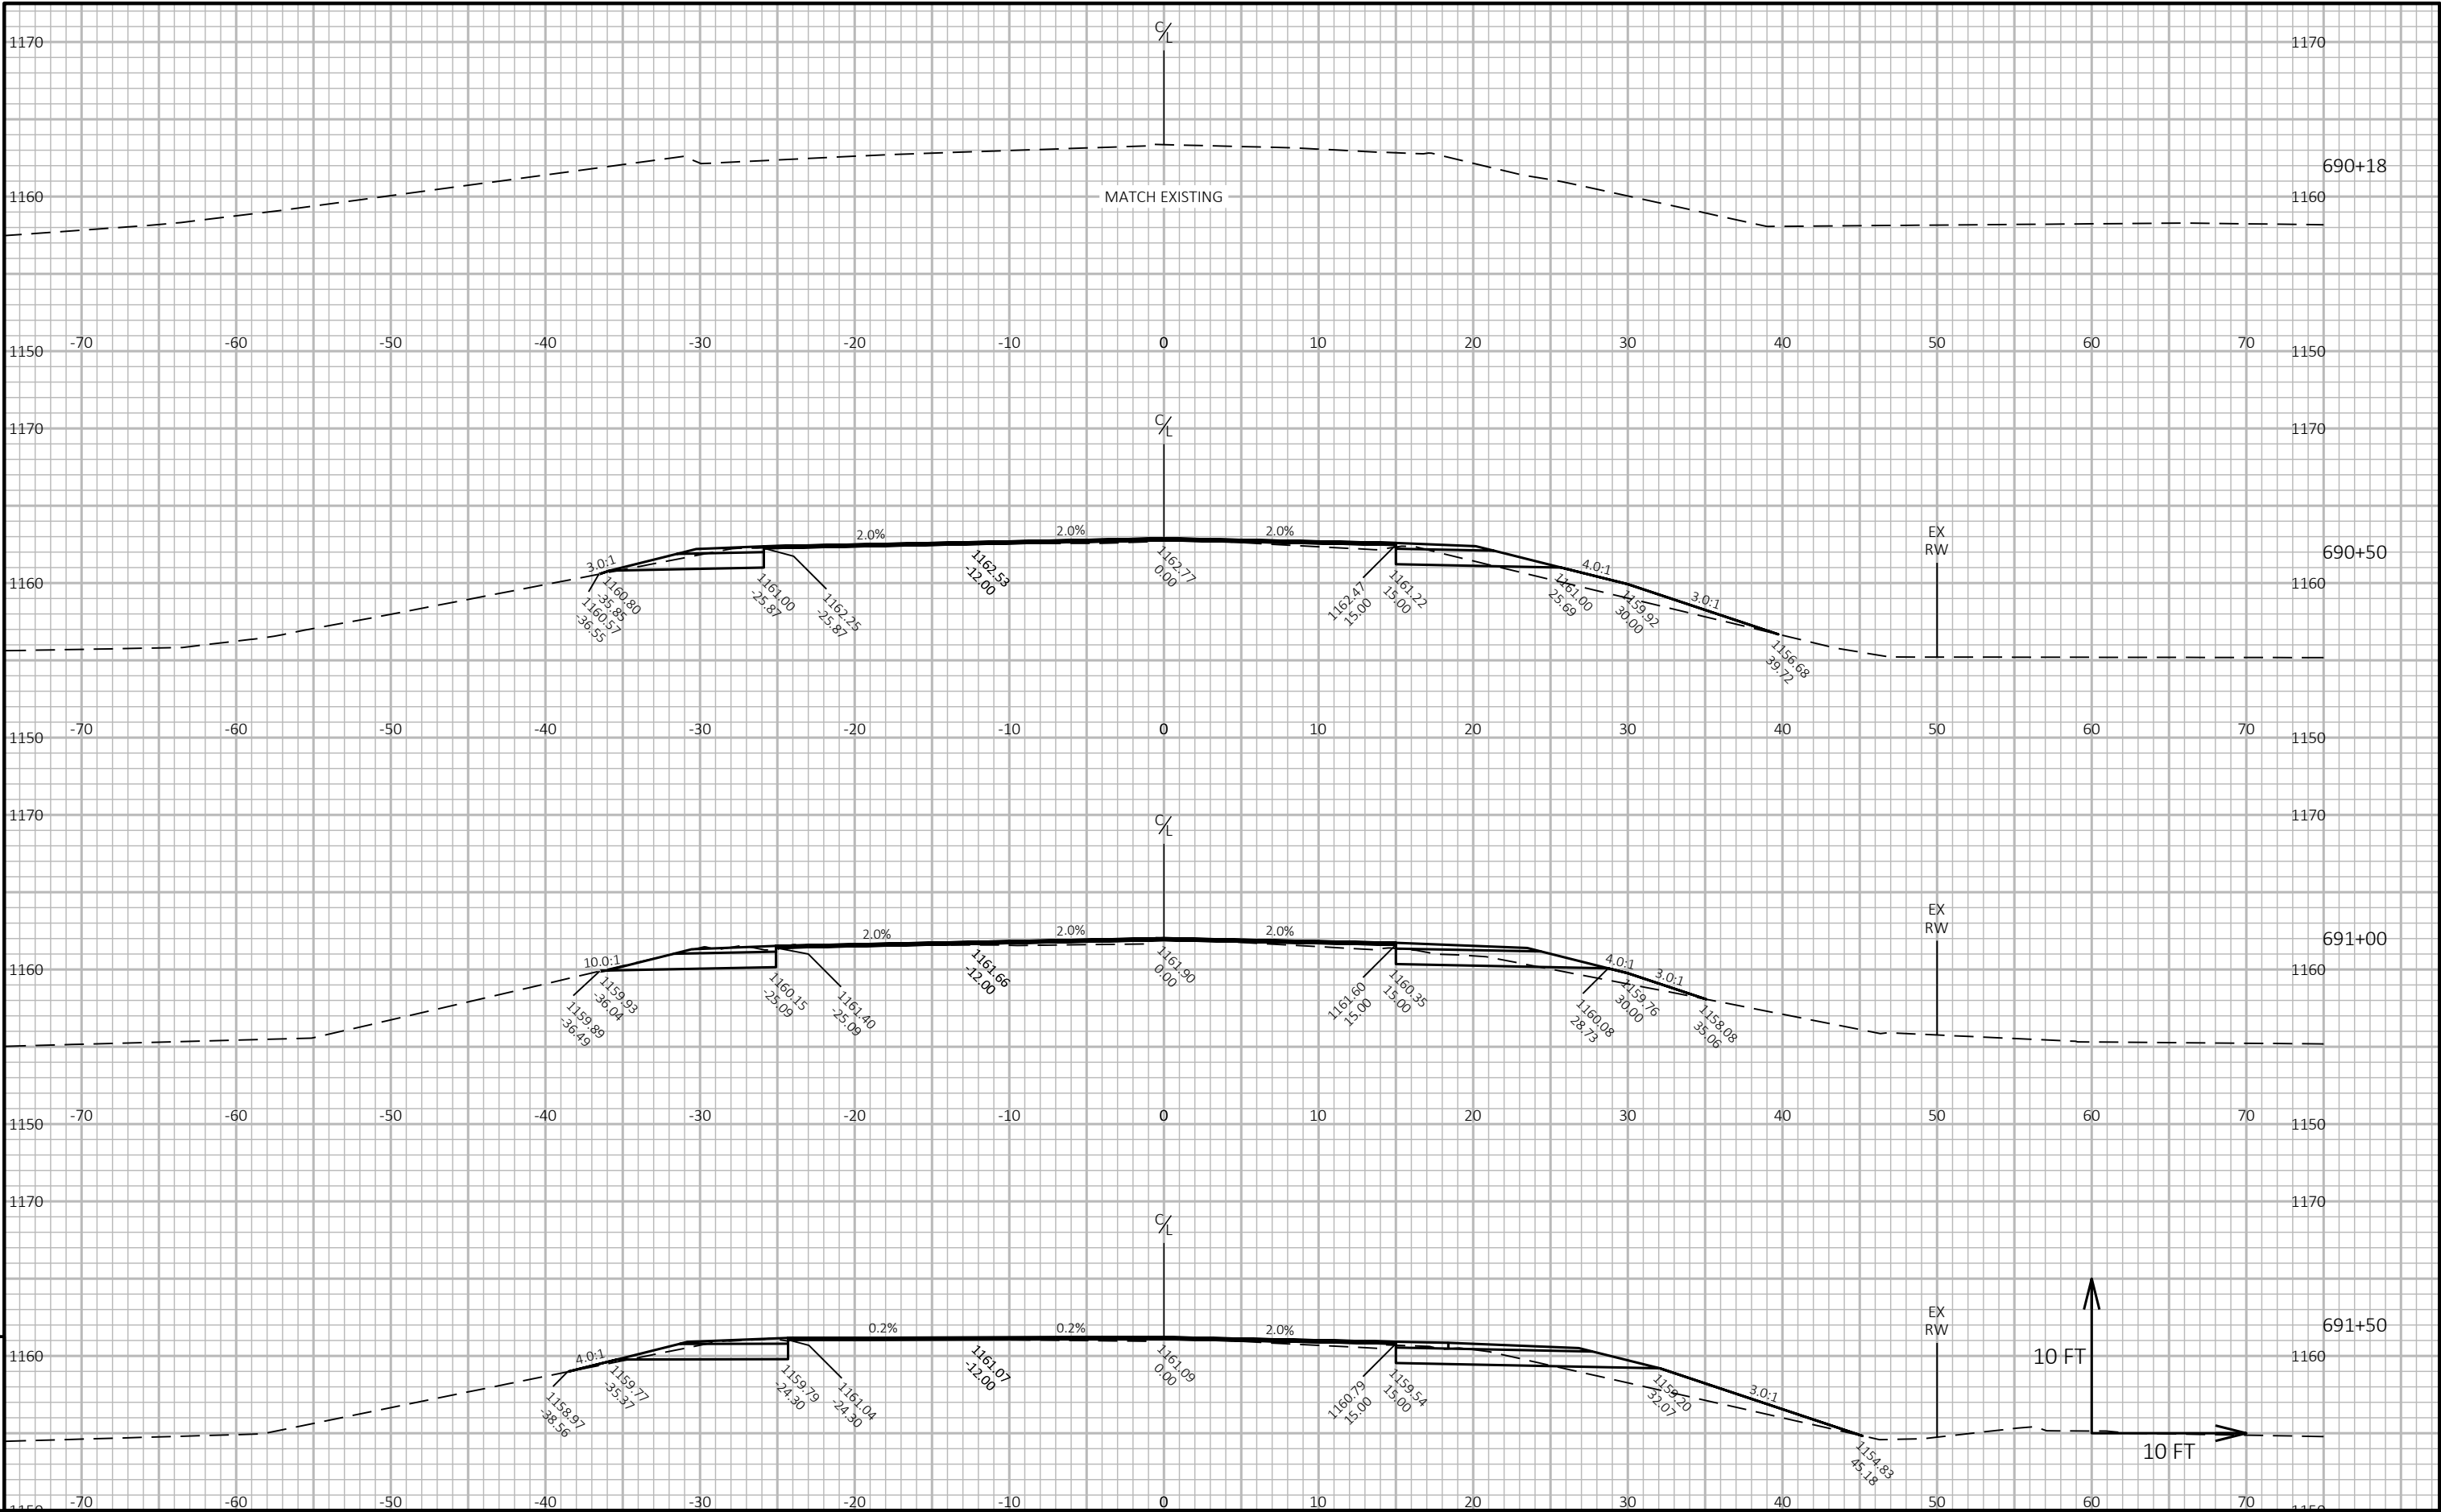


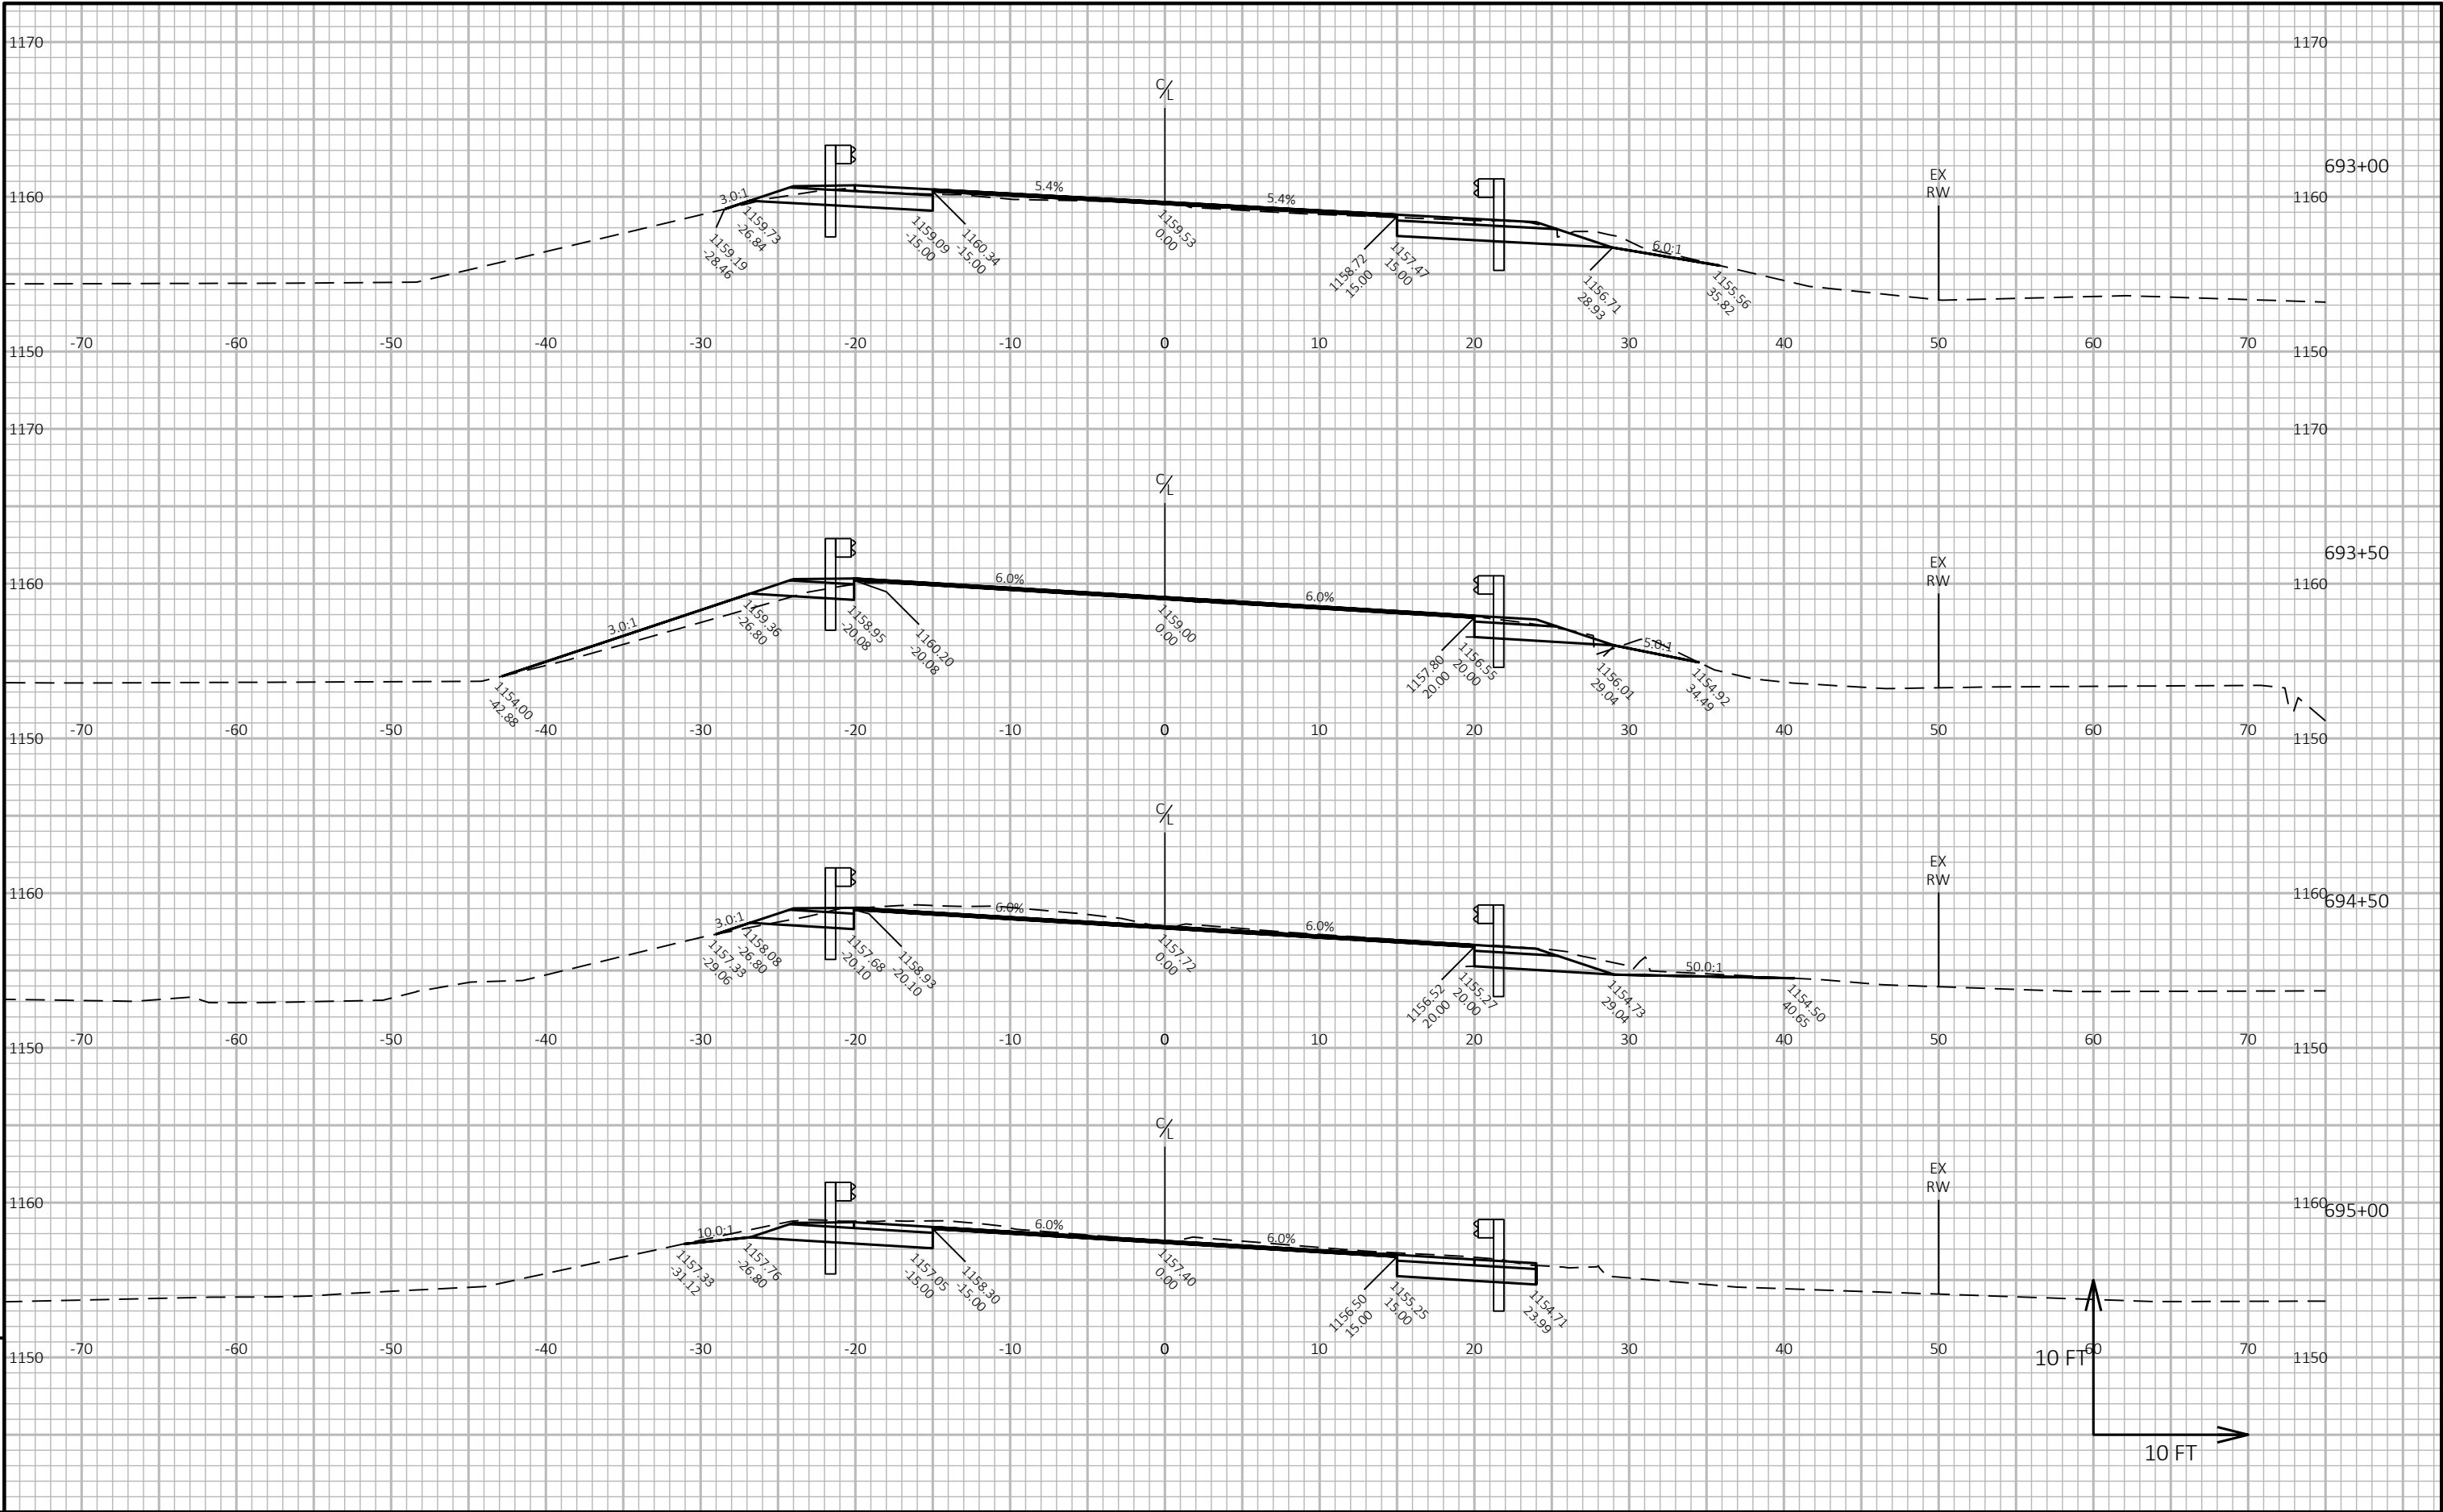

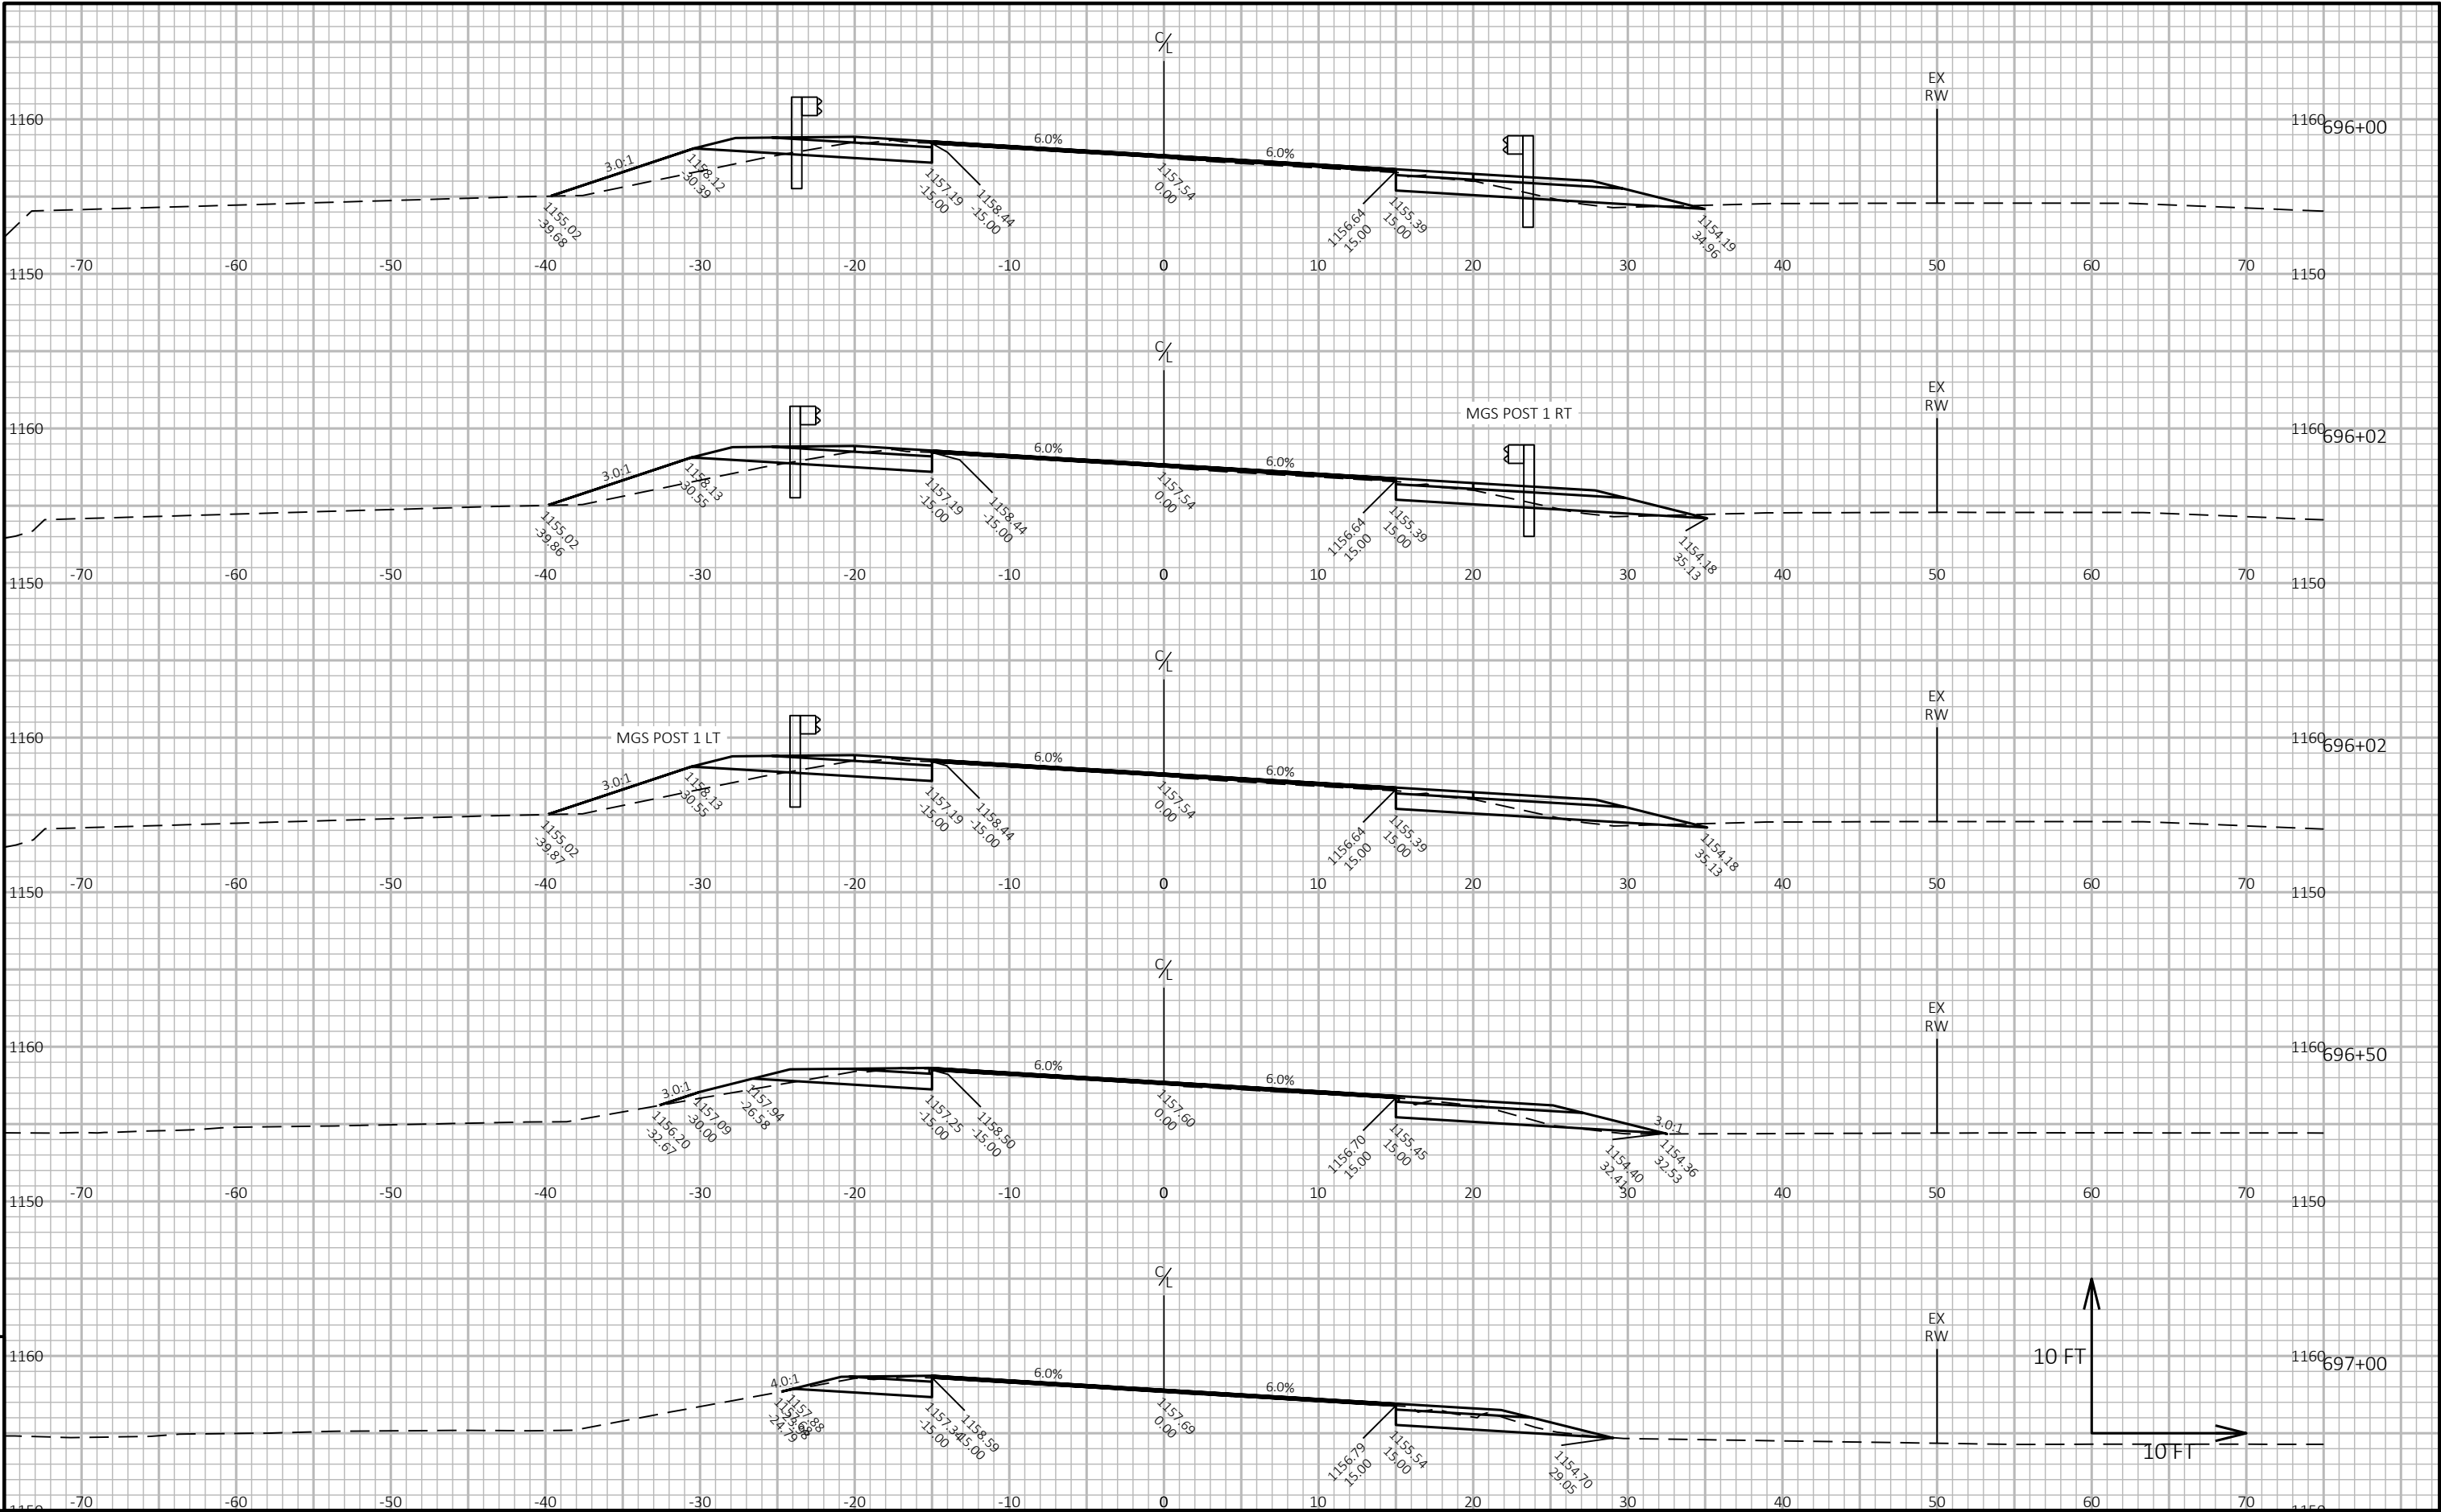

 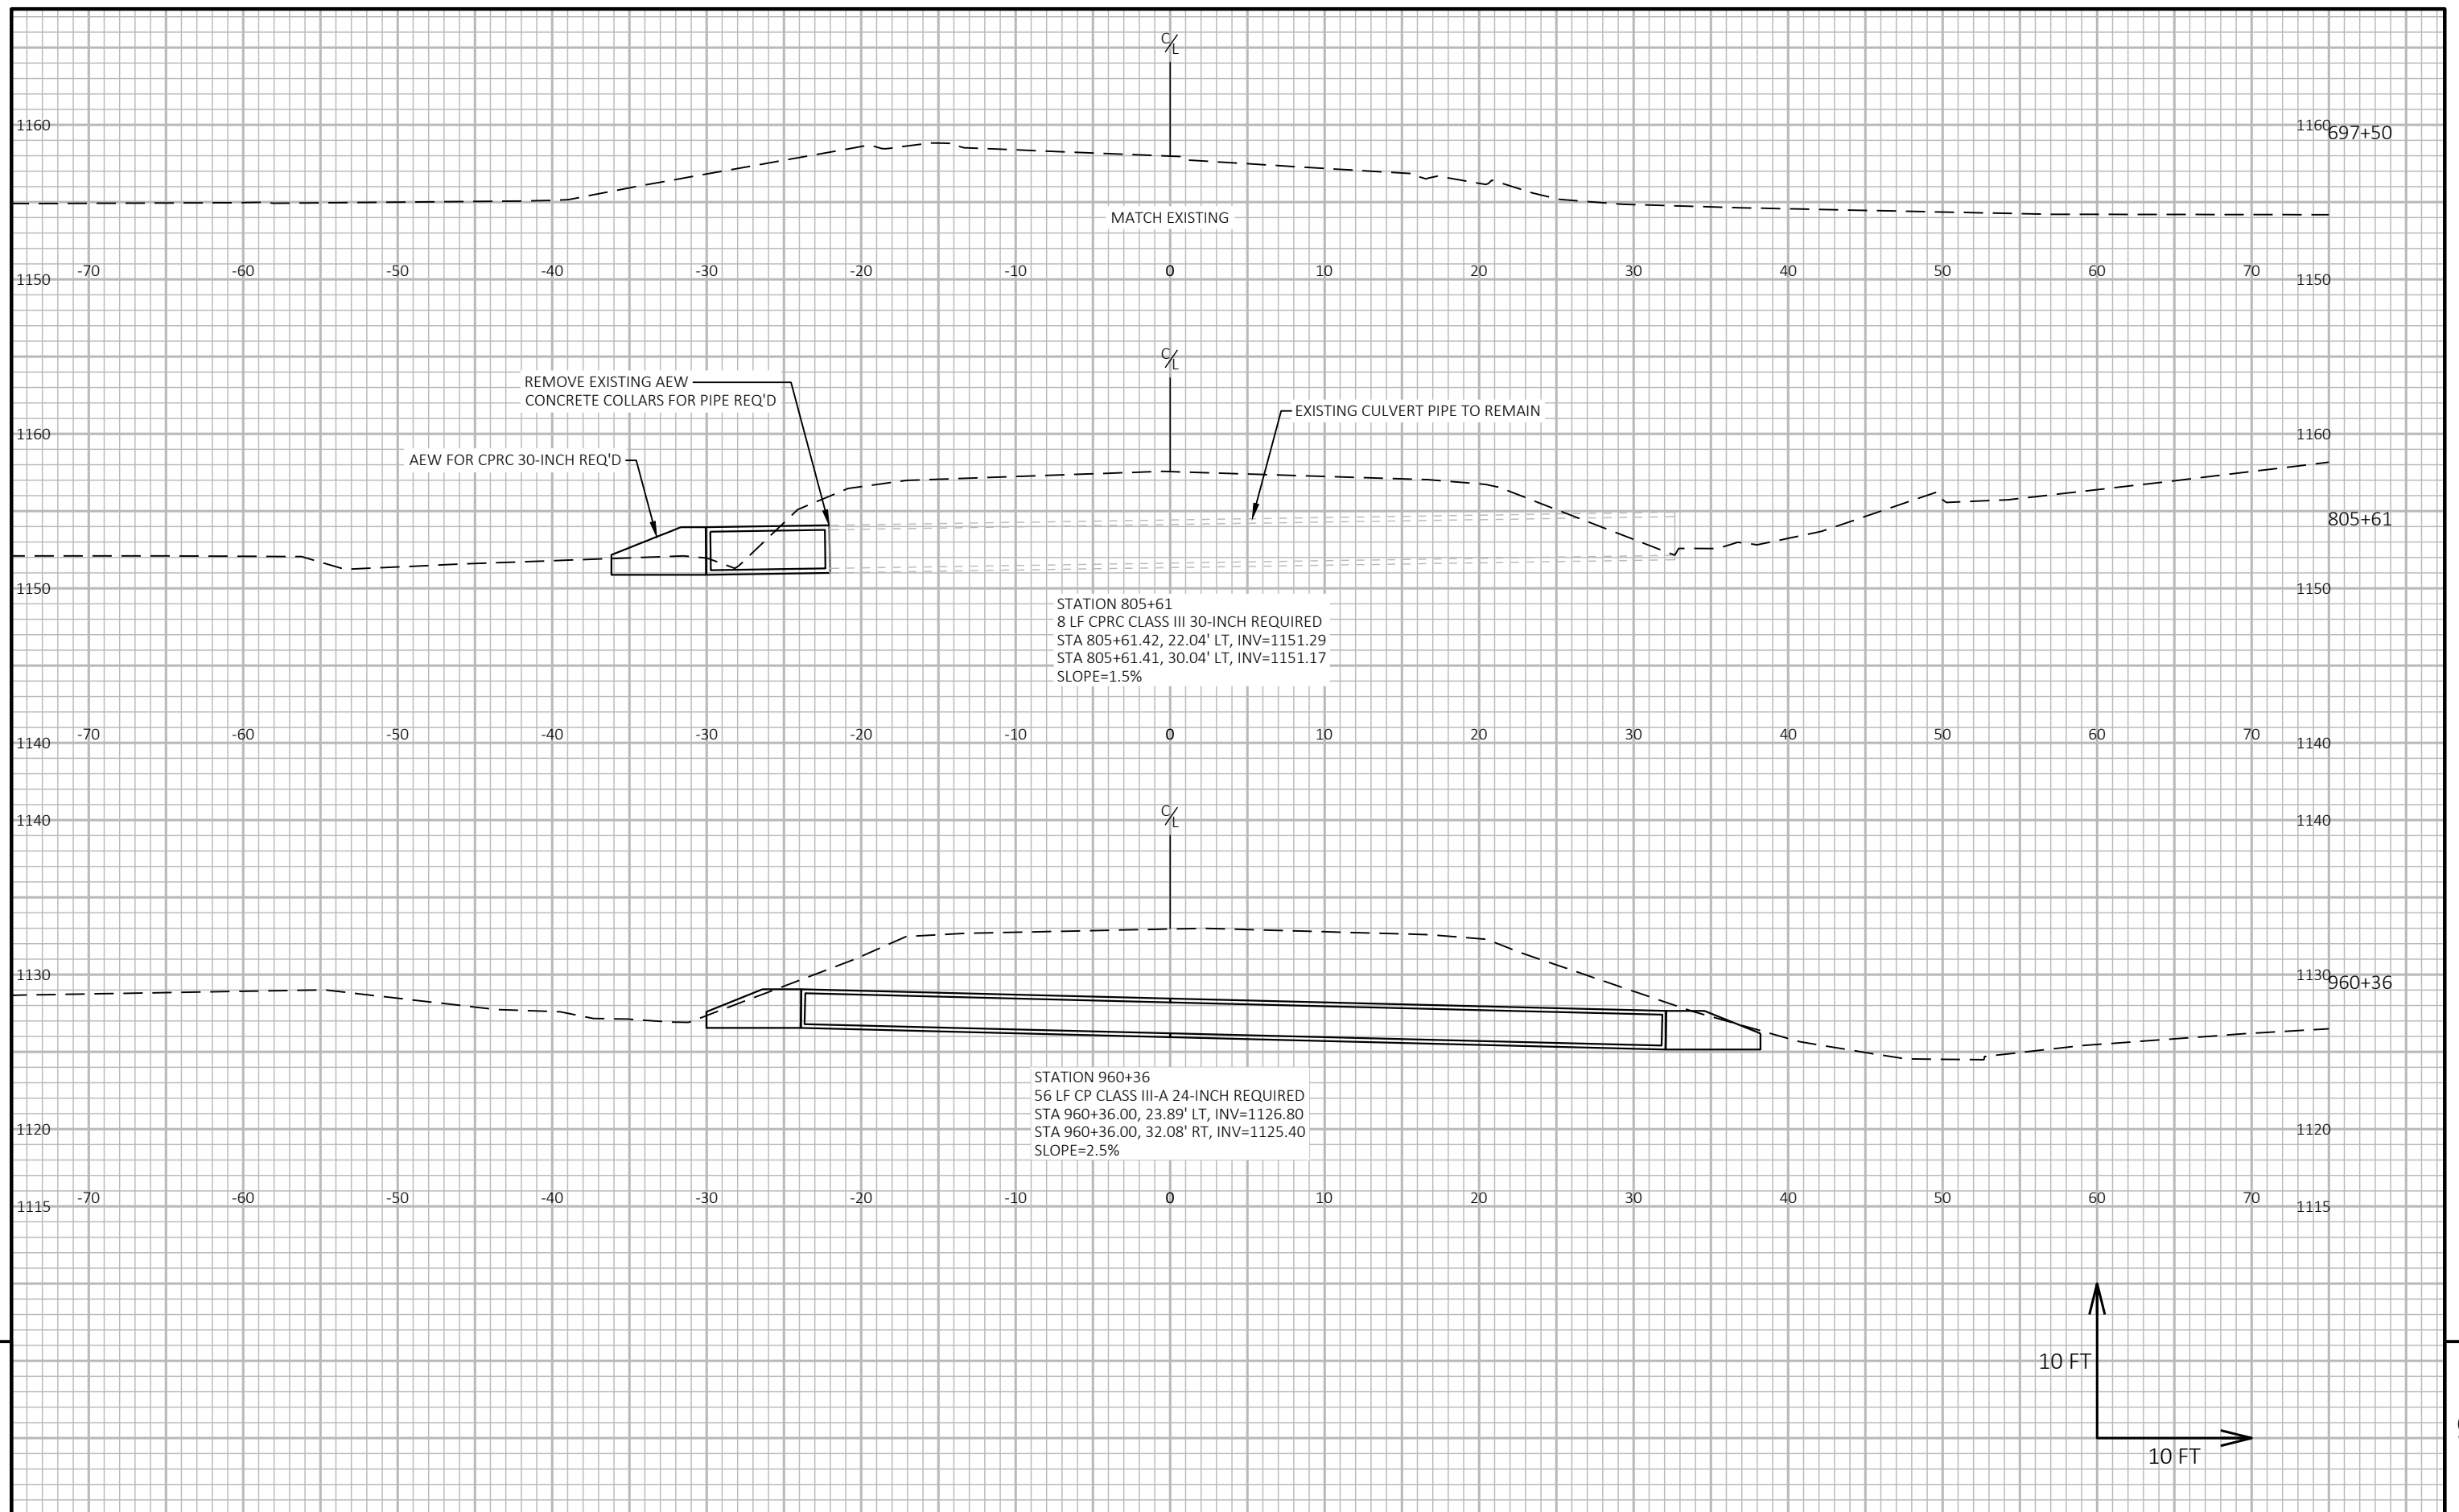


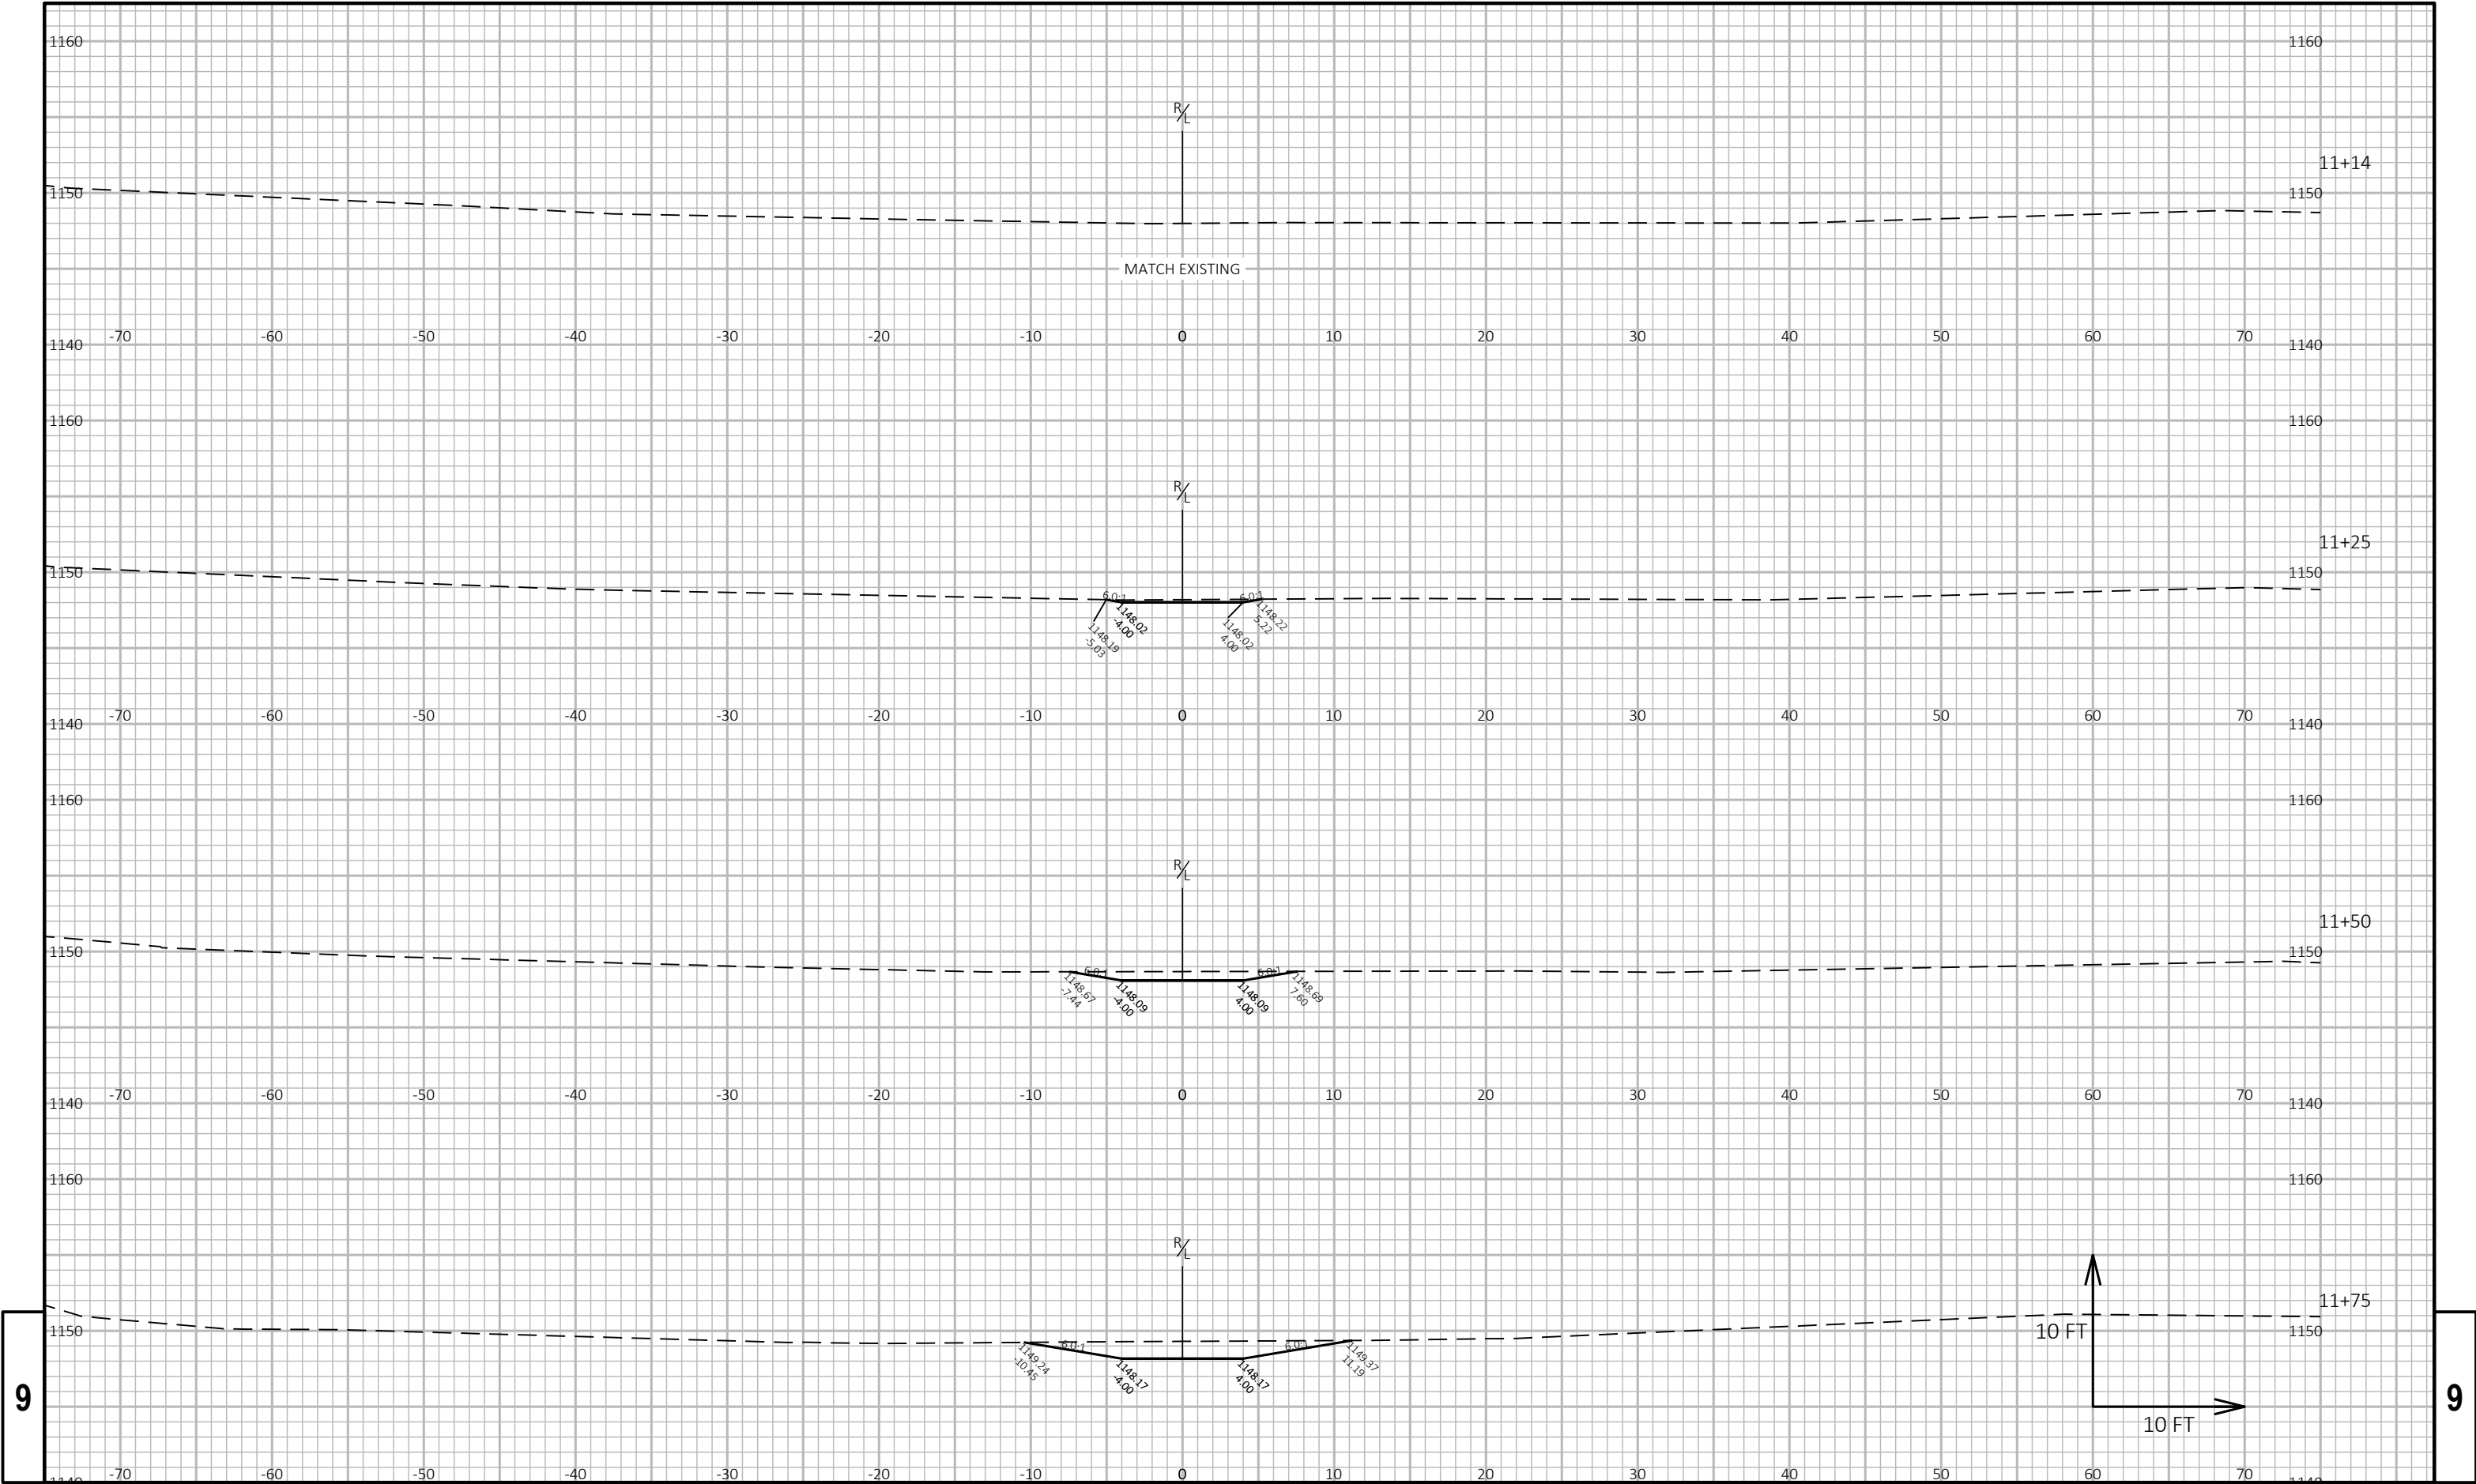

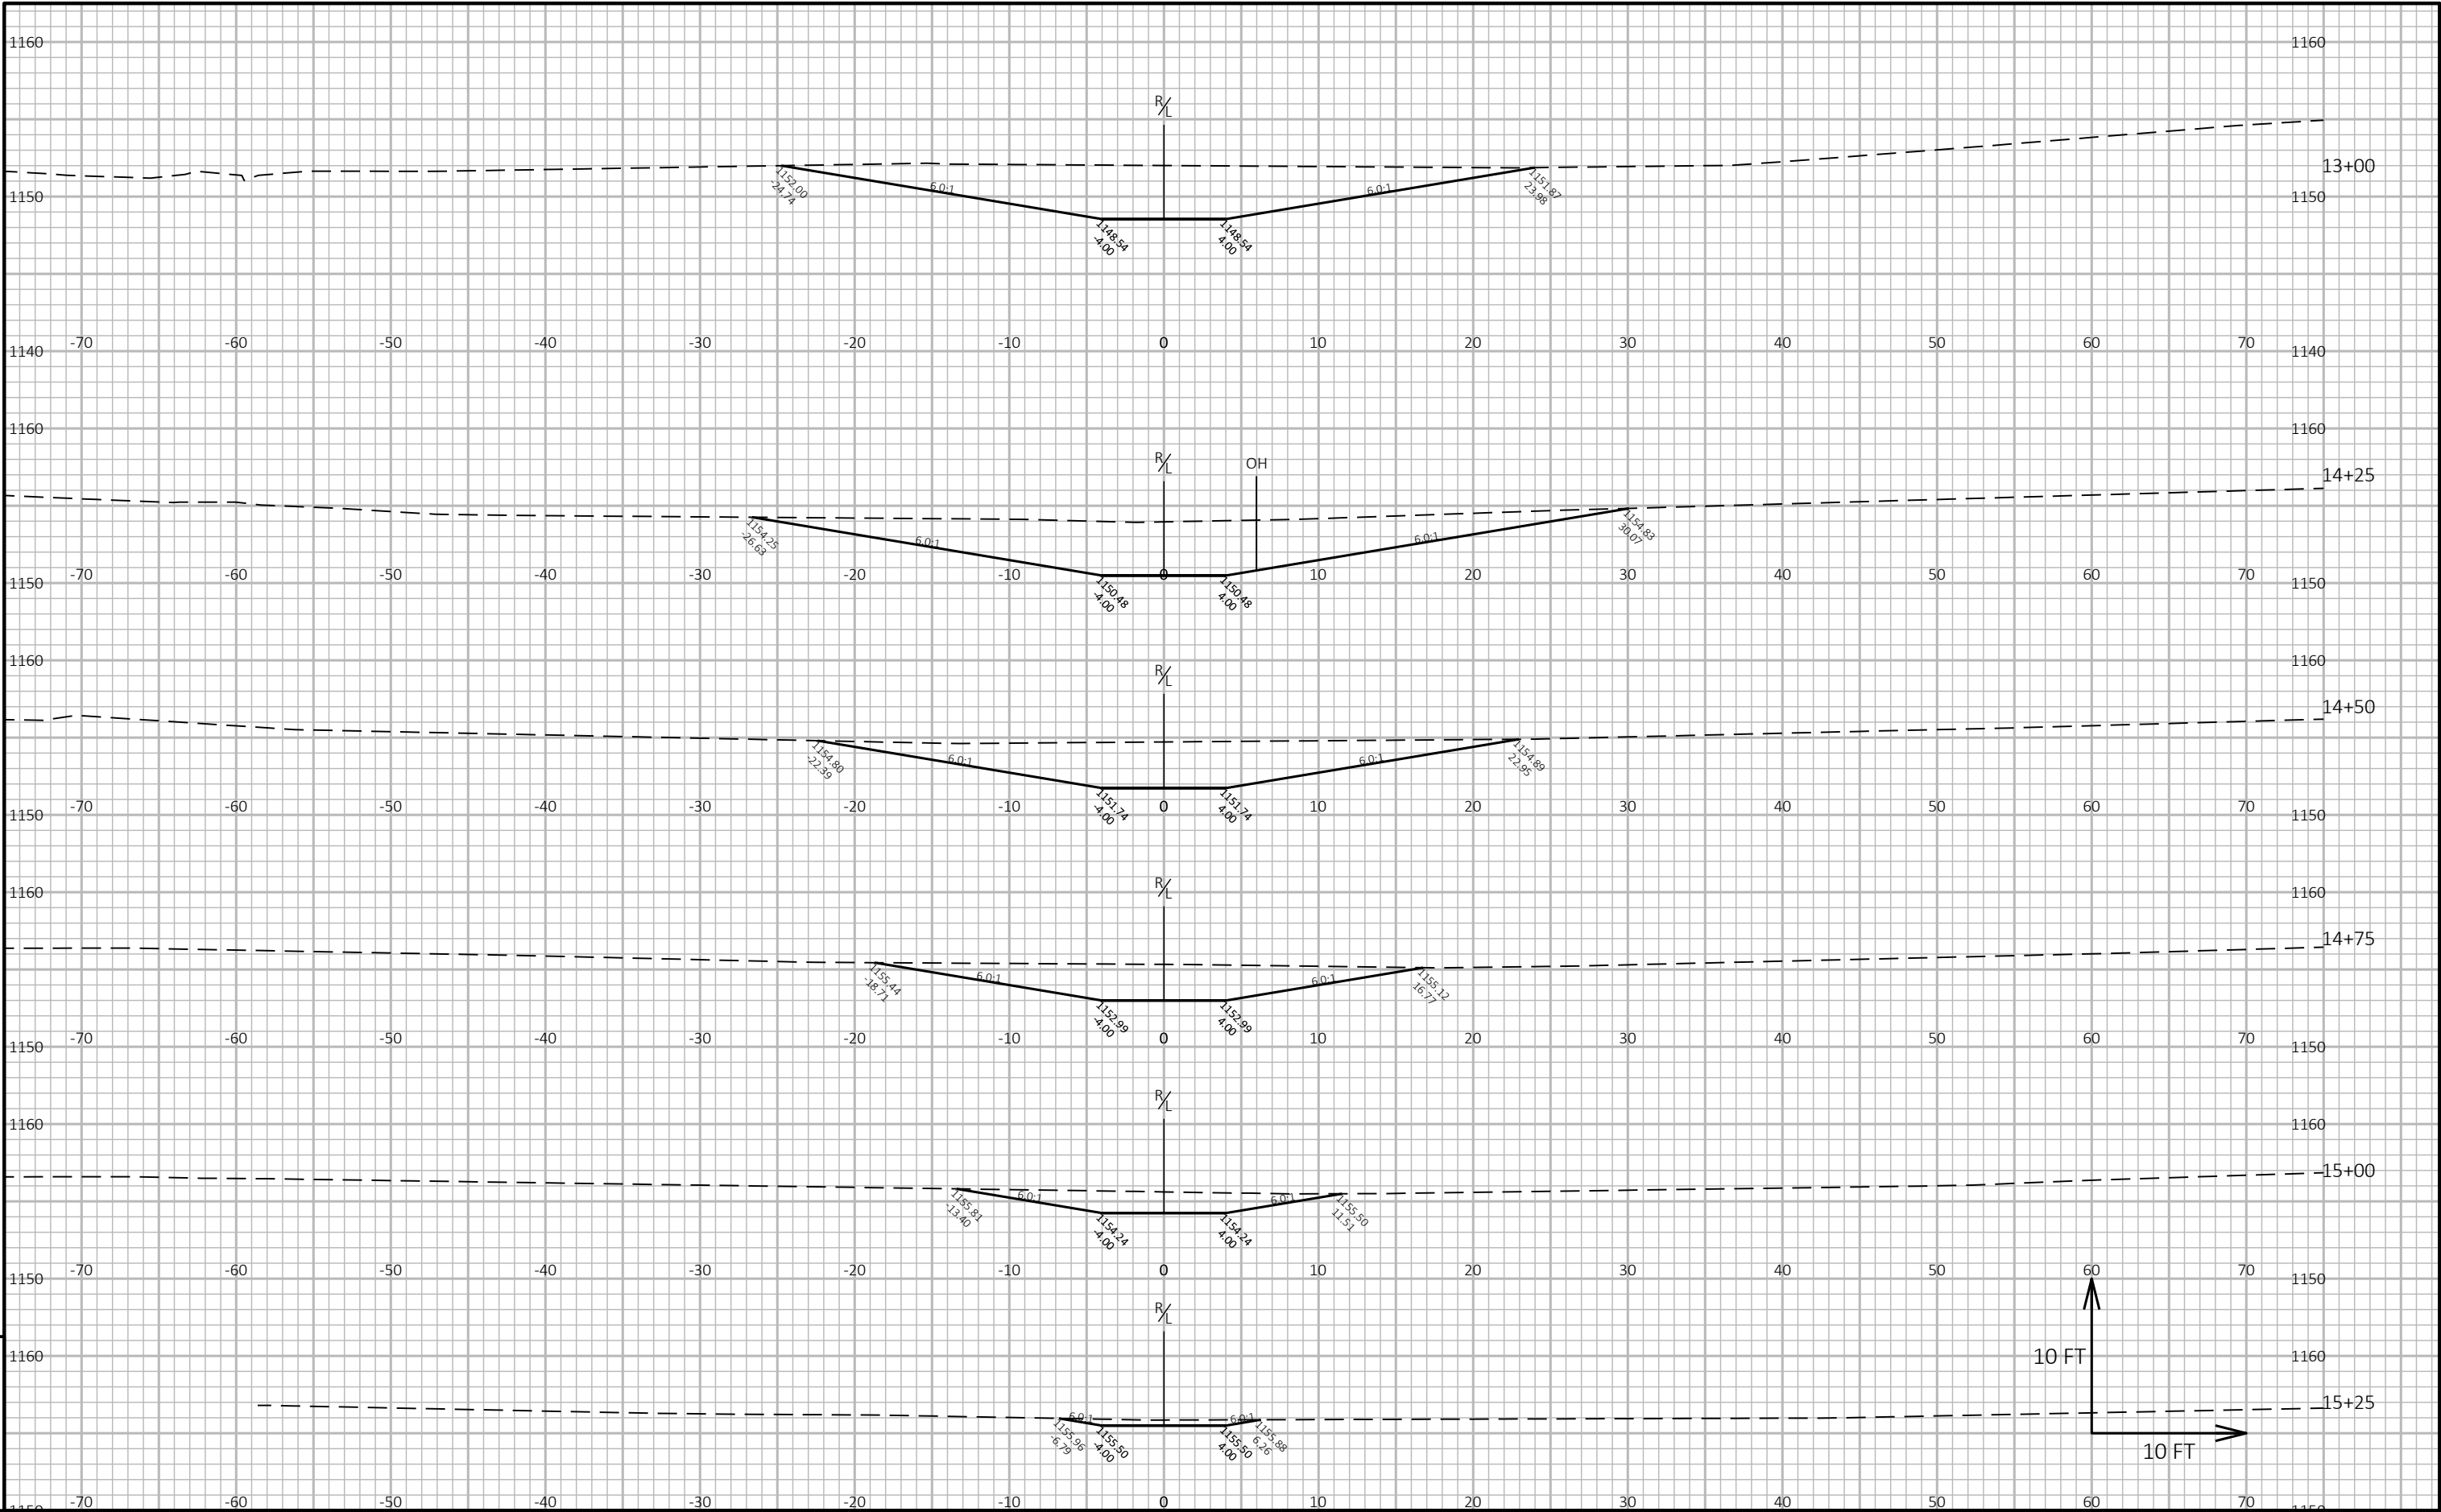

9


9

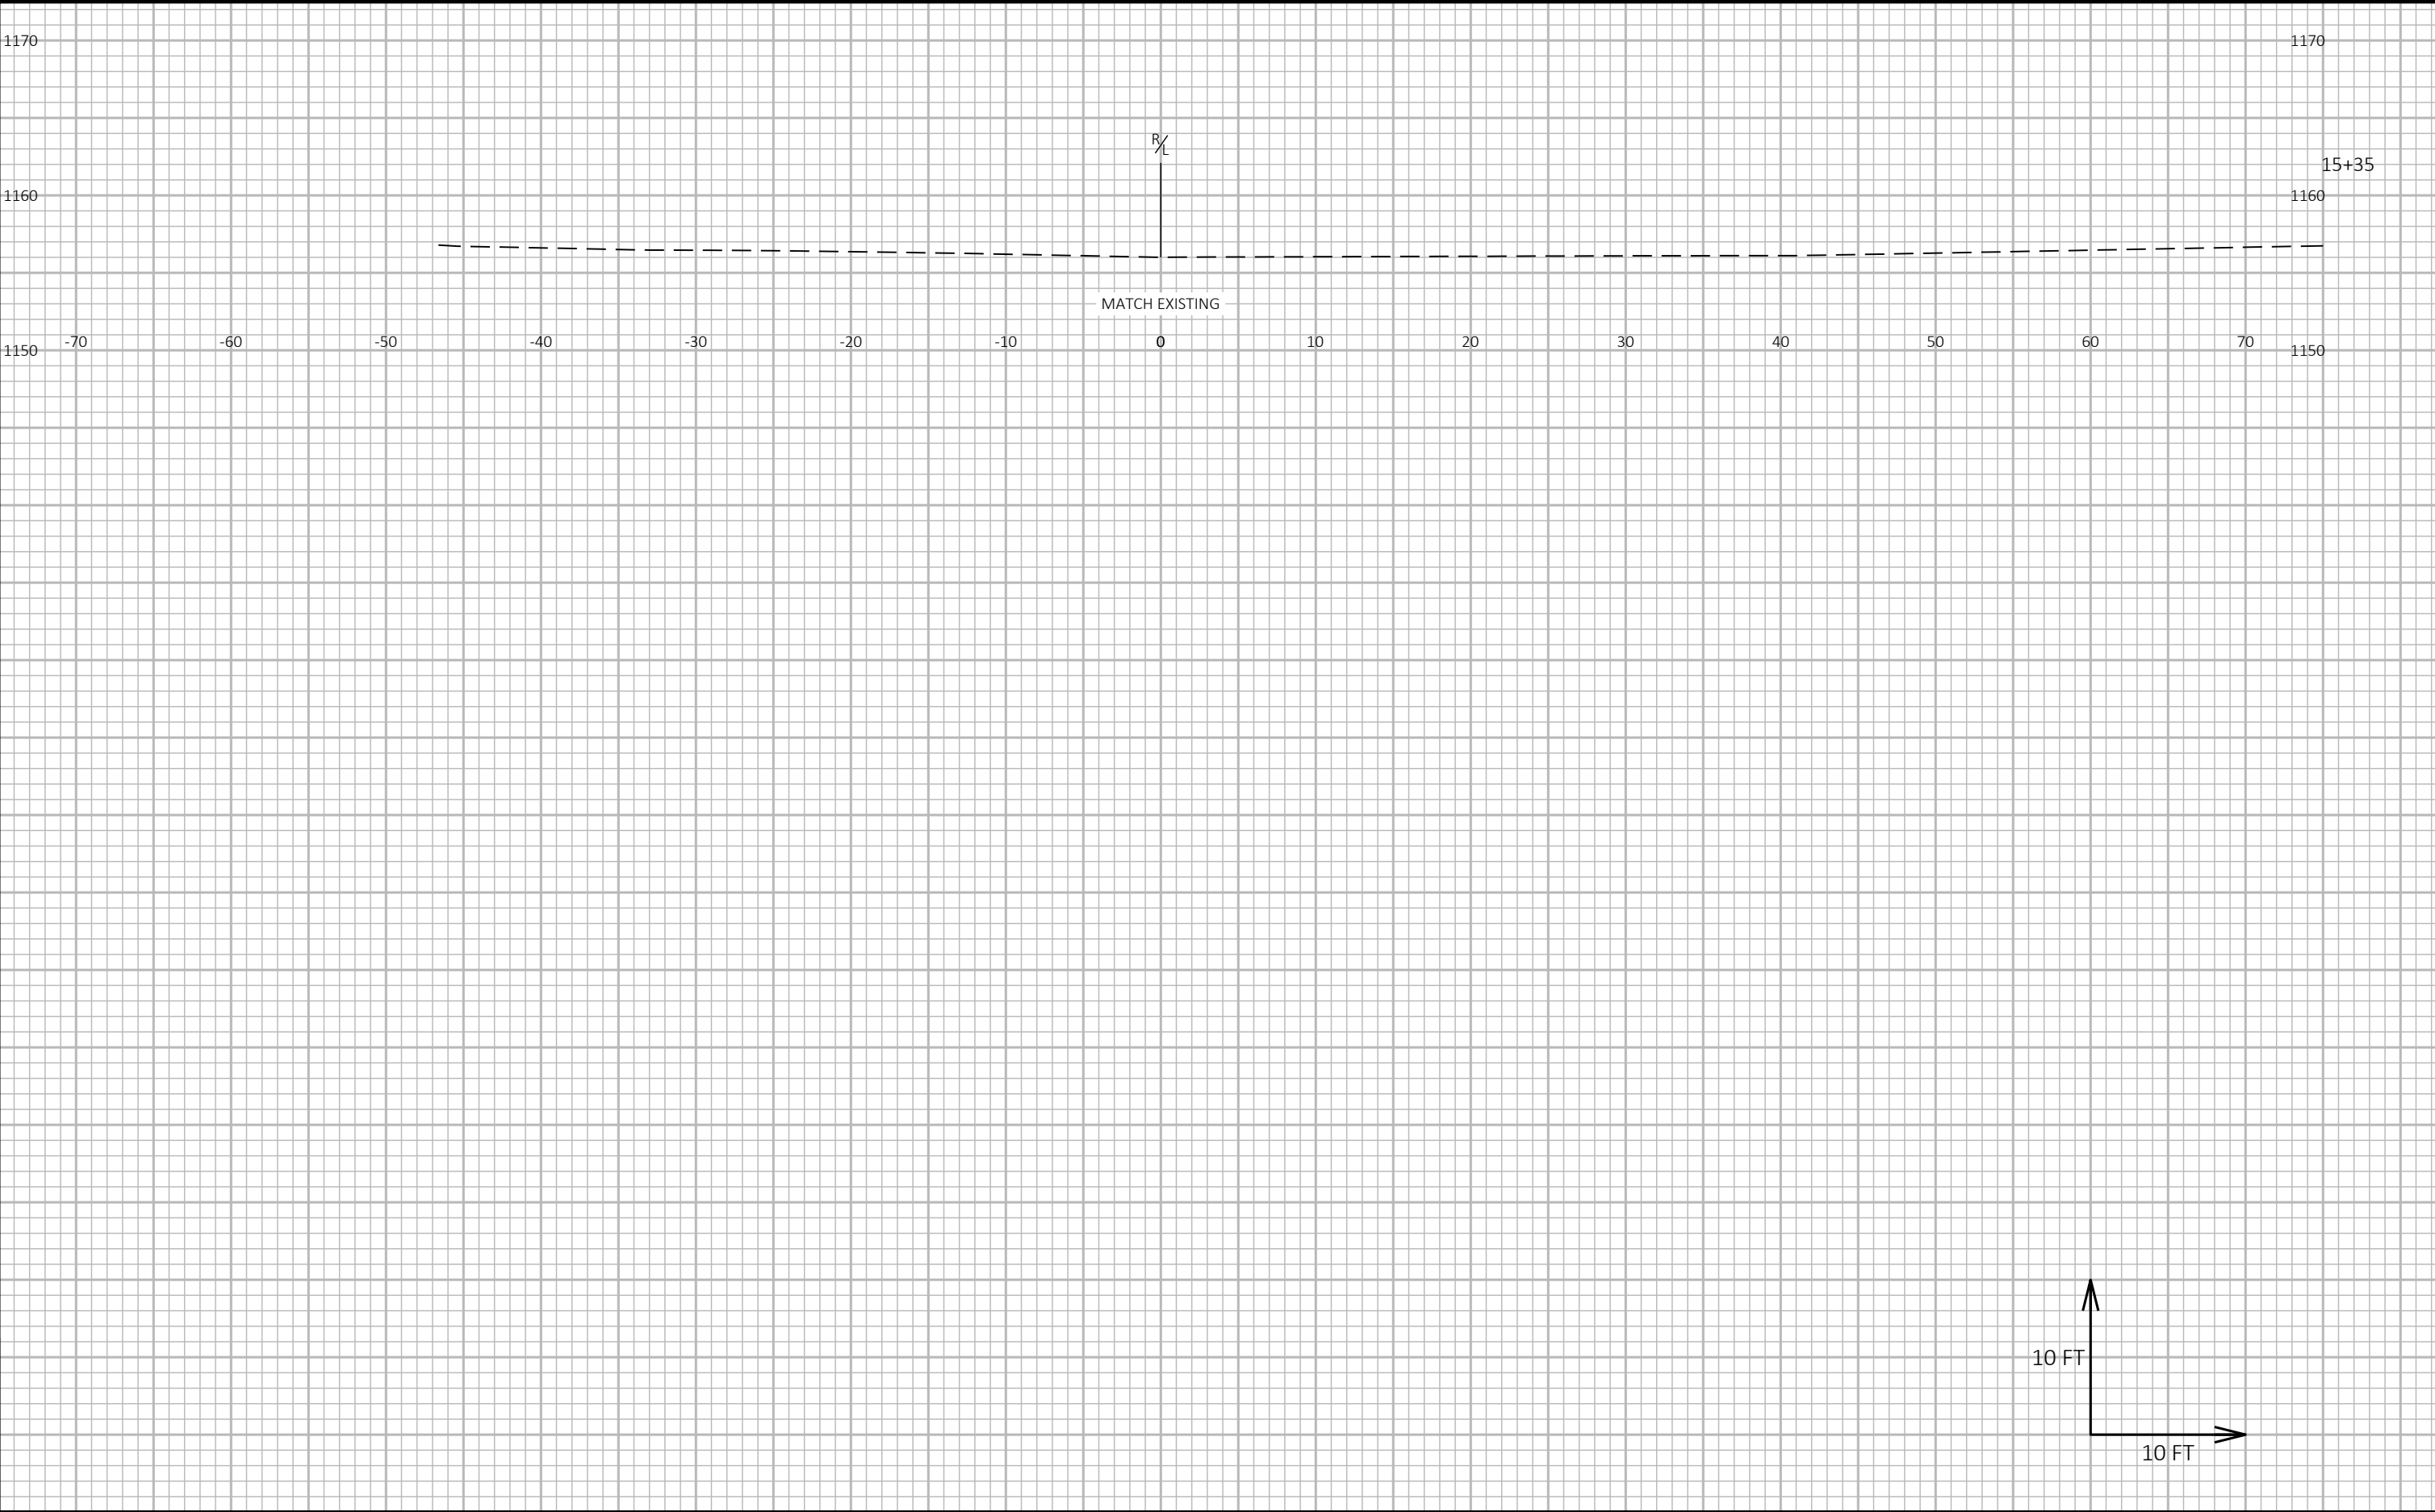


9

9

PROJECT NO: 6280-00-60	HWY: STH 66	COUNTY: PORTAGE	CROSS SECTIONS: CATTLE PASS	SHEET 132	E
------------------------	-------------	-----------------	-----------------------------	-----------	---

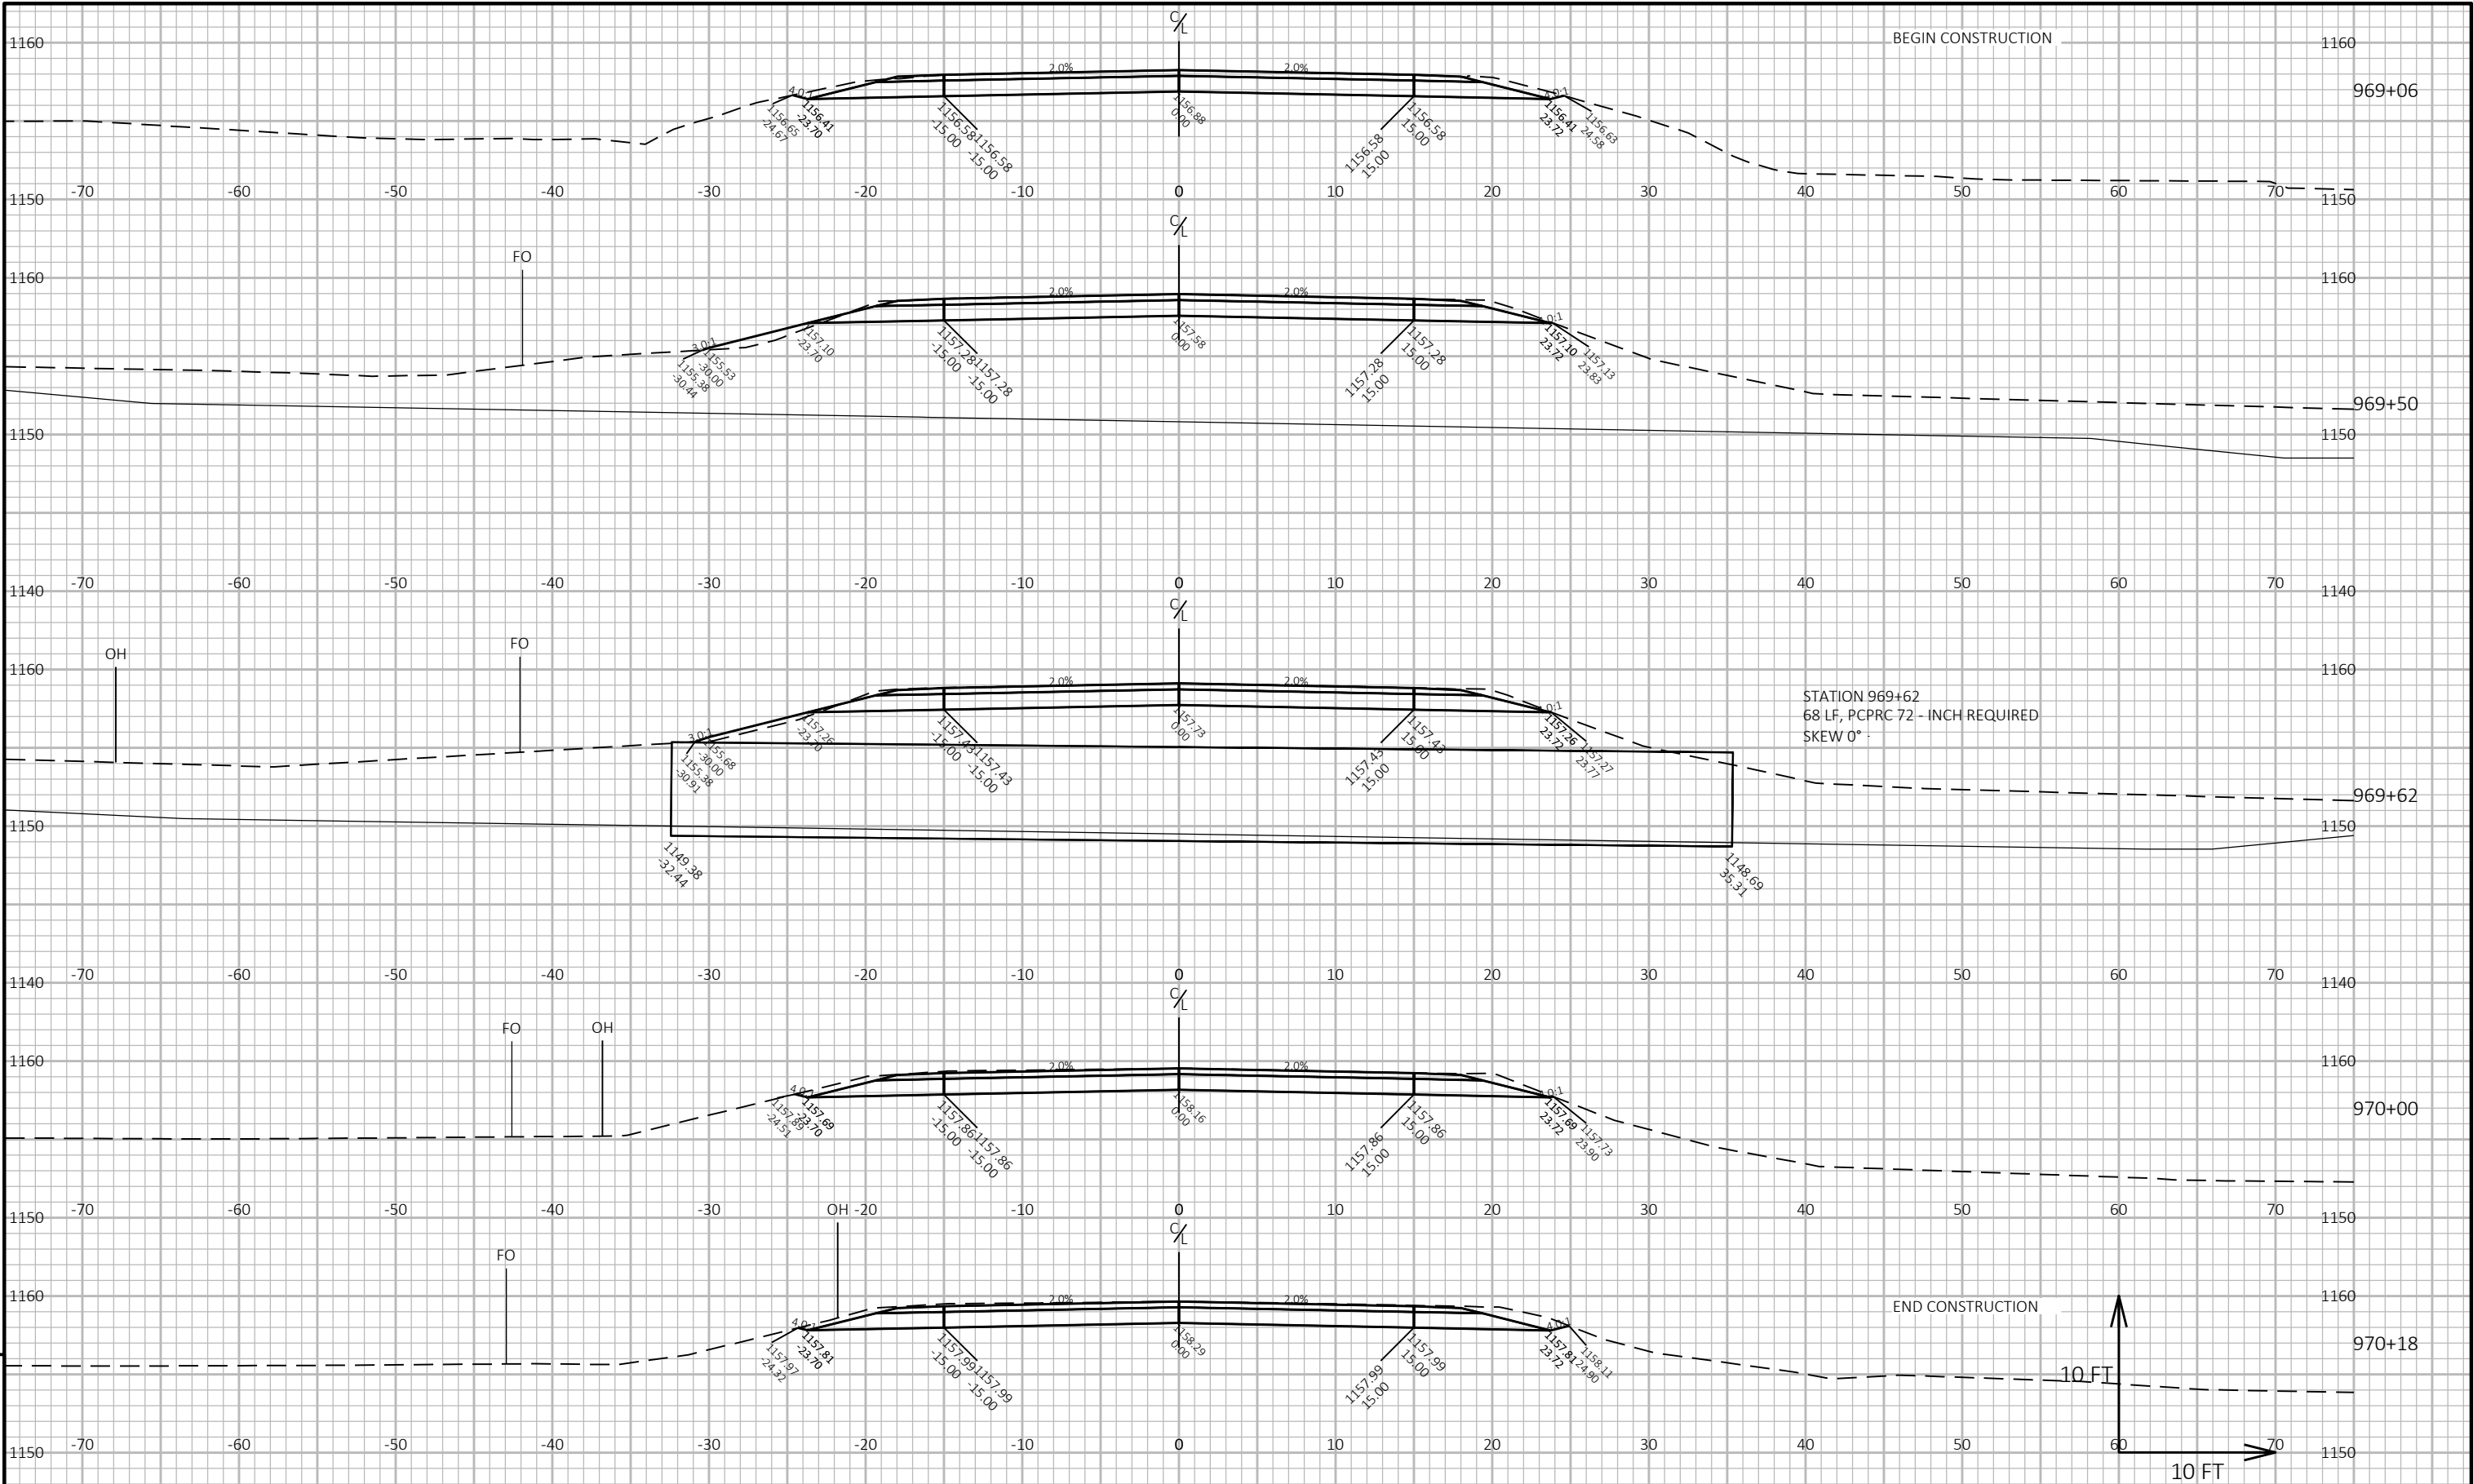

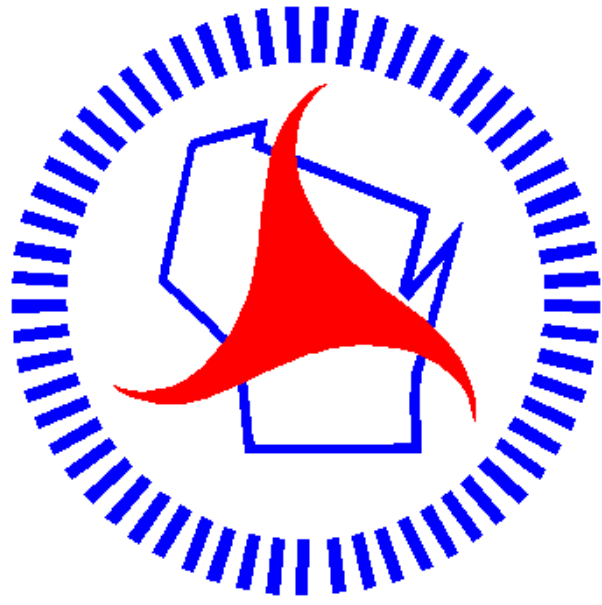

Wisconsin Department of Transportation

Dedicated people creating transportation solutions through innovation and exceptional service.

<http://www.dot.wisconsin.gov>