

PROJECT ID: 9491-06-70 / 9491-06-71

COUNTY: MARATHON

WITH: N/A

ORDER OF SHEETS

Section No.	1	Title
Section No.	2	Typical Sections and Details
Section No.	3	Estimate of Quantities
Section No.	3	Miscellaneous Quantities
Section No.	4	Right of Way Plat
Section No.	5	Plan and Profile
Section No.	6	Standard Detail Drawings
Section No.	7	Sign Plates
Section No.	8	Structure Plans
Section No.	9	Computer Earthwork Data
Section No.	9	Cross Sections

TOTAL SHEETS = 200



DESIGN DESIGNATION
(DECATOR RD. TO CTH F)

A.A.D.T.	2023	=	6,500
A.A.D.T.	2043	=	7,500
D.H.V.		=	700
D.D.		=	60/40
T.		=	8.9%
DESIGN SPEED		=	60 MPH
ESALS		=	1,300,000

DESIGN DESIGNATION
(CTH F TO CO. LINE)

A.A.D.T.	2023	=	4,500
A.A.D.T.	2040	=	5,300
D.H.V.		=	500
D.D.		=	60/40
T.		=	8.9%
DESIGN SPEED		=	60 MPH
ESALS		=	930,020

CONVENTIONAL SYMBOLS

PLAN

CORPORATE LIMITS	
PROPERTY LINE	
LOT LINE	
LIMITED HIGHWAY EASEMENT	
EXISTING RIGHT OF WAY	
PROPOSED OR NEW R/W LINE	
SLOPE INTERCEPT	
REFERENCE LINE	
EXISTING CULVERT	
PROPOSED CULVERT (Box or Pipe)	
COMBUSTIBLE FLUIDS	
MARSH AREA	
WOODED OR SHRUB AREA	

PROFILE

GRADE LINE	
ORIGINAL GROUND	
MARSH OR ROCK PROFILE (To be noted as such)	
SPECIAL DITCH	
GRADE ELEVATION	
CULVERT (Profile View)	
UTILITIES	
ELECTRIC	
FIBER OPTIC	
GAS	
SANITARY SEWER	
STORM SEWER	
TELEPHONE	
WATER	
UTILITY PEDESTAL	
POWER POLE	
TELEPHONE POLE	

STATE OF WISCONSIN
DEPARTMENT OF TRANSPORTATION
PLAN OF PROPOSED IMPROVEMENT

WAUSAU - MERRILL
DECATOR DRIVE TO LINCOLN COUNTY LINE
CTH K
MARATHON COUNTY

WAUSAU - MERRILL
FALCON DRIVE TO LINCOLN COUNTY LINE
CTH K
MARATHON COUNTY

STATE PROJECT NUMBER
9491-06-70


STATE PROJECT NUMBER
9491-06-71

END PROJECT 9491-06-70
END PROJECT 9491-06-71
STA 544+74

B-37-022
EXCEPTION TO NET CL LENGTH
STA 538+89 - STA 540+60

B-37-021
EXCEPTION TO NET CL LENGTH
STA 526+18 - STA 528+23

B-37-425
EXCEPTION TO NET CL LENGTH
STA 300+72 - STA 302+30

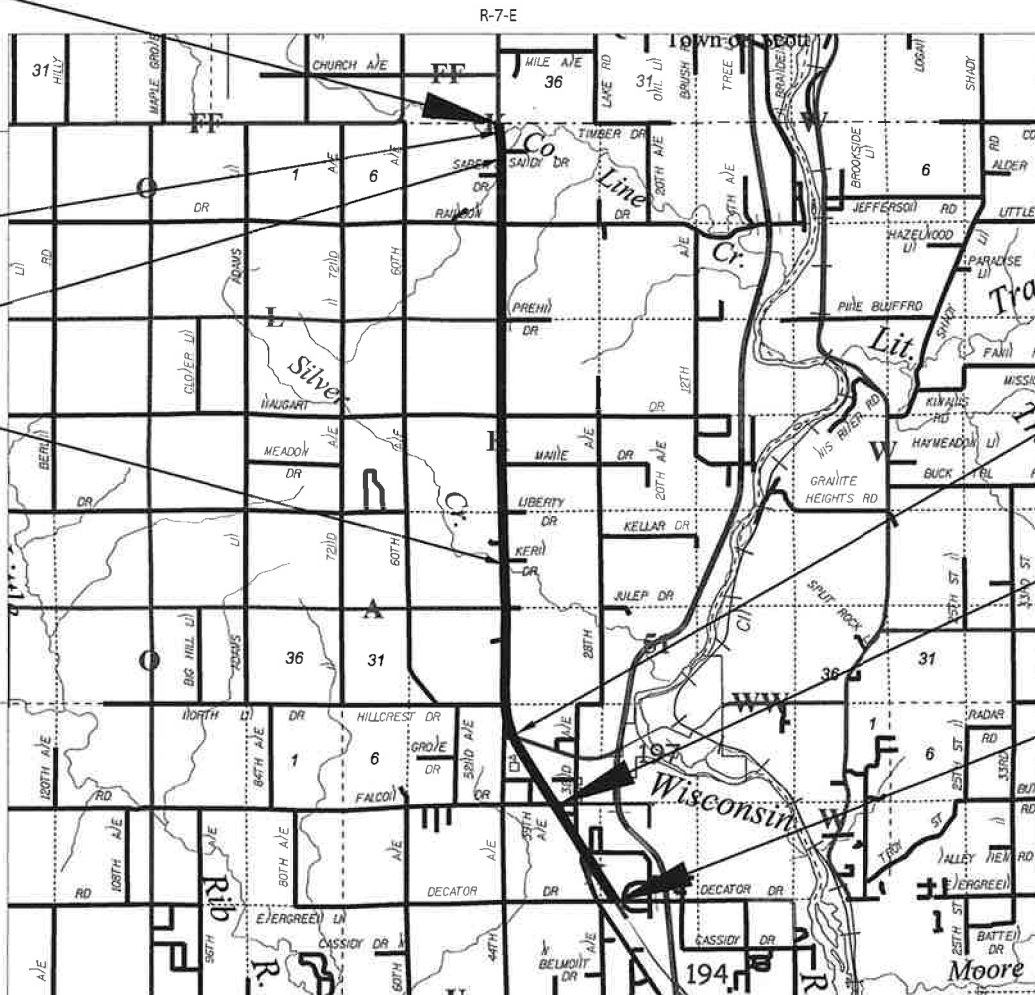

LAYOUT
SCALE 0 2 MI

TOTAL NET LENGTH OF CENTERLINE = 7.935 MILES

HORIZONTAL POSITIONS SHOWN ON THIS PLAN ARE WISCONSIN
COORDINATE REFERENCE SYSTEM (WISCRS), MARATHON COUNTY,
NAD83 (1991), IN U.S. SURVEY FEET. POSITIONS SHOWN ARE GRID
COORDINATES, GRID BEARINGS, AND GRID DISTANCES. GRID DISTANCES
ARE THE SAME AS GROUND DISTANCES. ELEVATIONS ARE REFERENCED
TO NAVD 88. GPS DERIVED ELEVATIONS ARE BASED ON GEOID 12A.


STATE PROJECT	FEDERAL PROJECT	
	PROJECT	CONTRACT
9491-06-70	WISC 2023165	1
9491-06-71	WISC 2023166	1

ACCEPTED FOR

MARATHON COUNTY

Date 7/20/22 James M. Griesbach
(Signature and Title of Official)

ORIGINAL PLANS PREPARED BY

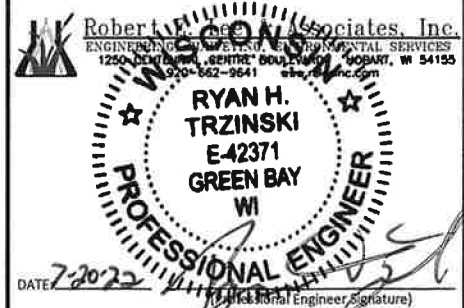

STATE OF WISCONSIN
DEPARTMENT OF TRANSPORTATION

PREPARED BY	ROBERT E. LEE & ASSOCIATES
Surveyor	ROBERT E. LEE & ASSOCIATES
Designer	MICHAEL GRAGE
Project Manager	DAN ERVA
Regional Supervisor	

APPROVED FOR THE DEPARTMENT
DATE: 7/20/2022



Dial 811 or (800) 242-8511

www.DiggersHotline.com

TO OBTAIN LOCATION OF PARTICIPANTS
UNDERGROUND FACILITIES BEFORE YOU
DIG IN WISCONSIN

WIS. STATUTE 182.0175 (1974)
REQUIRES MIN. OF 3 WORK DAYS
NOTICE BEFORE YOU EXCAVATE.

UTILITIES

CONTACTS

WPS (GAS)
LORI BUTRY
1700 SHERMAN STREET
WAUSAU, WI 54401
(800) 450-7260
UTILITIESRELOCATION@WISCONSINPUBLICSERVICE.COM

FRONTIER COMMUNICATIONS
RUSSEL RYAN
315 OAK STREET
OAKFIELD, WI 53065
(920) 737-9662
RUSSEL.W.RYAN@FTR.COM

ROBERT E. LEE & ASSOCIATES, INC.
RYAN TRZINSKI
1250 CENTENNIAL CENTRE BOULEVARD
HOBART, WI. 54155
(920) 662-9641
RTRZINSKI@RELEEINC.COM

MARATHON COUNTY HIGHWAY DEPARTMENT
JAMES GRIESBACH, COMMISSIONER
1430 WEST STREET
WAUSAU, WI 54401
(715) 261-1800
JAMES.GRIESBACH@CO.MARATHON.WI.US

WCAN UTILITY
GERARD KLEIN
407 GRANT STREET
WAUSAU, WI 54403
(715) 261-6707
GERARD.KLEIN@CO.MARTHON.WI.US

CHARTER COMMUNICATIONS
SCOTT GOHDES
350 E. DESTINATION DRIVE
APPLETON, WI 54915
(920) 831-9249
SCOTT.GOHDES@CHARTER.COM

WDNR CONTACT
CASEY JONES
473 GRIFFITH AVENUE
WISCONSIN RAPIDS, WI 54494
(715) 213-6571
CASEY.JONES@WISCONSIN.GOV

GENERAL NOTES

1. THE LOCATIONS OF EXISTING AND PROPOSED UTILITY INSTALLATIONS AS SHOWN ON THE PLANS ARE APPROXIMATE. THERE MAY BE OTHER UTILITY INSTALLATIONS WITHIN THE PROJECT AREA THAT ARE NOT SHOWN.
2. NO TREES OR SHRUBS SHALL BE REMOVED WITHOUT THE APPROVAL OF THE ENGINEER.
3. ALL DISTURBED AREAS SHALL BE SALVAGE TOPSOILED, FERTILIZED, SEEDED AND COVERED WITH EROSION MAT AS NOTED ON THE PLAN OR AS DETERMINED BY THE ENGINEER.
4. EROSION CONTROL ITEMS SHOWN ON THE PLAN ARE AT SUGGESTED LOCATIONS. THE EXACT LOCATIONS AND DIMENSIONS WILL BE DETERMINED IN THE FIELD BY THE ENGINEER. ALL EROSION CONTROL MEASURES SHALL BE MAINTAINED IN PLACE UNTIL SUCH TIME AS THE ENGINEER DETERMINES THAT THEY ARE NO LONGER REQUIRED.
5. TRAFFIC CONTROL SHALL BE IN ACCORDANCE WITH THE LATEST M.U.T.C.D MANUAL.
6. PROPERTY LINES AS SHOWN AS APPROXIMATE.
7. ALL CURB RADII DIMENSIONS ON THE PLAN ARE MEASURED TO FLANGE LINE.
8. CONTRACTOR RESPONSIBLE FOR CONTACTING UTILITIES.
9. ACCESS TO THE FIRE DEPARTMENT AT THE INTERSECTION OF CTH K AND CTH WW/TOWN HALL ROAD SHALL BE MAINTAINED AT ALL TIMES.
10. ALL EXISTING TRAFFIC CONTROL SIGNING AND SUPPORTS WILL BE REMOVED BY MARATHON COUNTY AND REINSTALLED BY MARATHON COUNTY FORCES DURING CONSTRUCTION.
11. SAFETY EDGE SHALL BE INSTALLED ON ALL ASPHALT PAVEMENT PER STANDARD SPECIFICATIONS.


RUNOFF COEFFICIENT TABLE

	HYDROLOGIC SOIL GROUP											
	A			B			C			D		
	SLOPE RANGE (PERCENT)			SLOPE RANGE (PERCENT)			SLOPE RANGE (PERCENT)			SLOPE RANGE (PERCENT)		
LAND USE:	0-2	2-6	6 & OVER	0-2	2-6	6 & OVER	0-2	2-6	6 & OVER	0-2	2-6	6 & OVER
ROW CROPS	.08	.16	.22	.12	.20	.27	.15	.24	.33	.19	.28	.38
	.22	.30	.38	.26	.34	.44	.30	.37	.50	.34	.41	.56
MEDIAN STRIP-TURF	.19	.20	.24	.19	.22	.26	.20	.23	.30	.20	.25	.30
	.24	.26	.30	.25	.28	.33	.26	.30	.37	.27	.32	.40
SIDE SLOPE-TURF			.25			.27			.28			.30
			.32			.34			.36			.38
PAVEMENT:												
ASPHALT				.70 - .95								
CONCRETE				.80 - .95								
BRICK				.70 - .80								
DRIVES, WALKS				.75 - .85								
ROOFS				.75 - .95								
GRAVEL ROADS, SHOULDERS				.40 - .60								


STANDARD ABBREVIATIONS

GR	GRAVEL	WM	WATERMAIN	VPC	VERTICAL POINT OF CURVATURE	R/W	RIGHT OF WAY
BIT	BITUMINOUS	HYD	HYDRANT	VPI	VERTICAL POINT OF INTERSECTION	T/C	TOP OF CURB
ASPH	ASPHALT PAVEMENT	WV	WATER VALVE	VPT	VERTICAL POINT OF TANGENCY	F/L	FLOW LINE
CONC	CONCRETE	SAN	SANITARY SEWER	PC	POINT OF CURVATURE	C/L	CENTERLINE
SW	SIDEWALK	MH	MANHOLE	PI	POINT OF INTERSECTION	P/L	PROPERTY LINE
BLDG	BUILDING	ST	STORM SEWER	PT	POINT OF TANGENCY	R/L	REFERENCE LINE
HSE	HOUSE	CB	CATCH BASIN	R	RADIUS	INV	INVERT
PED	PEDESTAL	TELE	TELEPHONE	EX	EXISTING	CMP	CORRUGATED METAL PIPE
PP	POWER POLE	ELEC	ELECTRIC	PR	PROPOSED	RCP	REINFORCED CONCRETE PIPE
LP	LIGHT POLE	TV	TELEVISION	EOR	END OF RADIUS	CULV	CULVERT
BM	BENCH MARK	STA	STATION	B-B	BACK TO BACK (OF CURB)	PE	PERSONAL ENTRANCE
CE	COMMERCIAL ENTRANCE	FE	FIELD ENTRANCE	E.O.P.	EDGE OF PAVEMENT		

TOTAL PROJECT AREA = 43.56 ACRES
TOTAL AREA EXPECTED TO BE DISTURBED BY CONSTRUCTION ACTIVITIES = 9.91 ACRES

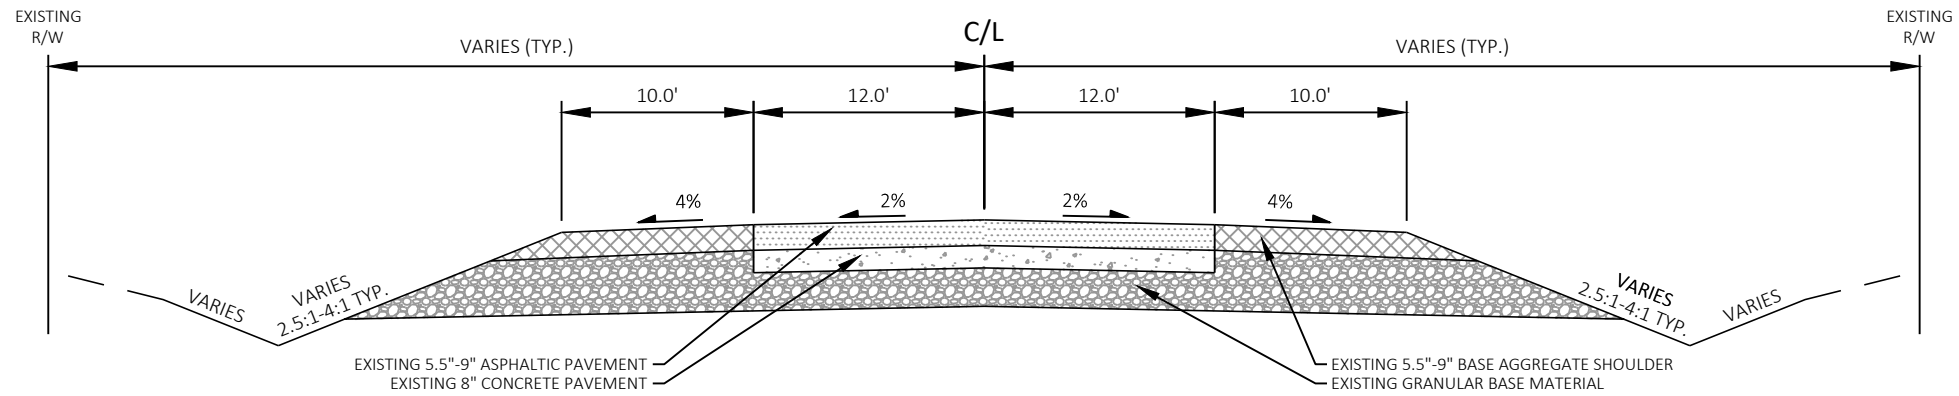
**TYPICAL EXISTING SECTION CTH K - 2 LANE**

STA 101+55 TO STA. 132+00
STA. 143+50 TO STA. 198+13

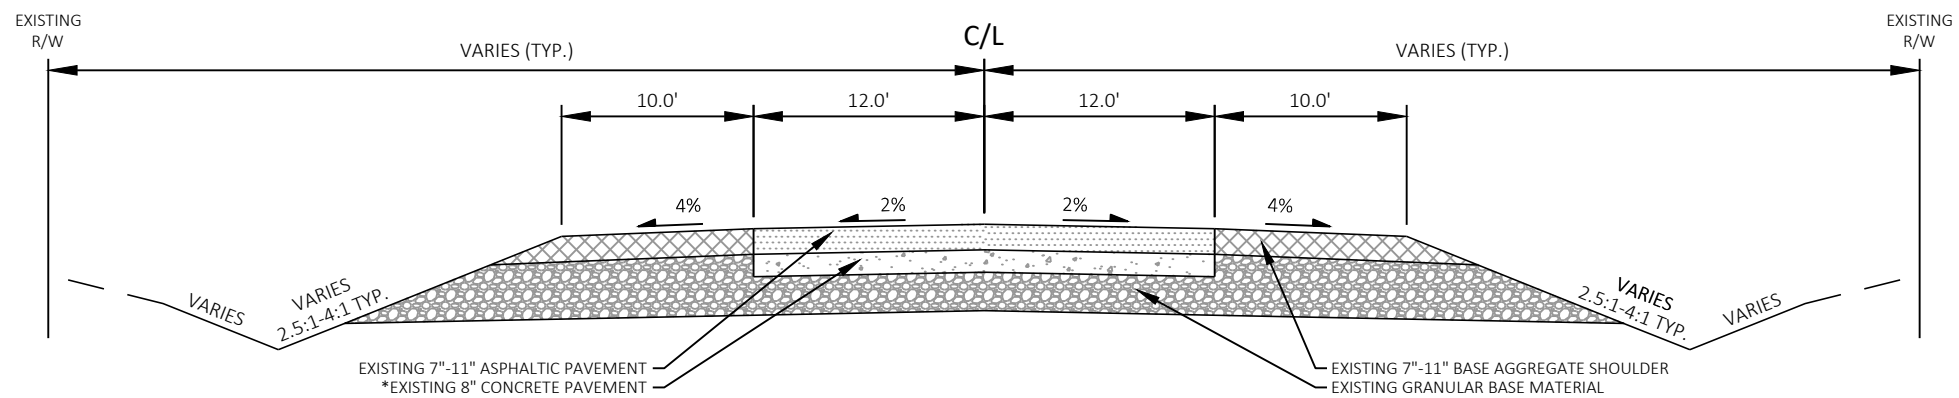**TYPICAL EXISTING SECTION CTH K - 2 LANE**


STA 241+00 TO STA. 257+00
STA. 297+50 TO STA. 304+50
STA. 330+50 TO STA. 407+50
STA. 432+00 TO STA. 436+50

*IN SOME LOCATIONS THERE IS A LAYER OF GRANULAR BASE BETWEEN THE EXISTING CONCRETE PAVEMENT AND THE EXISTING ASPHALT PAVEMENT

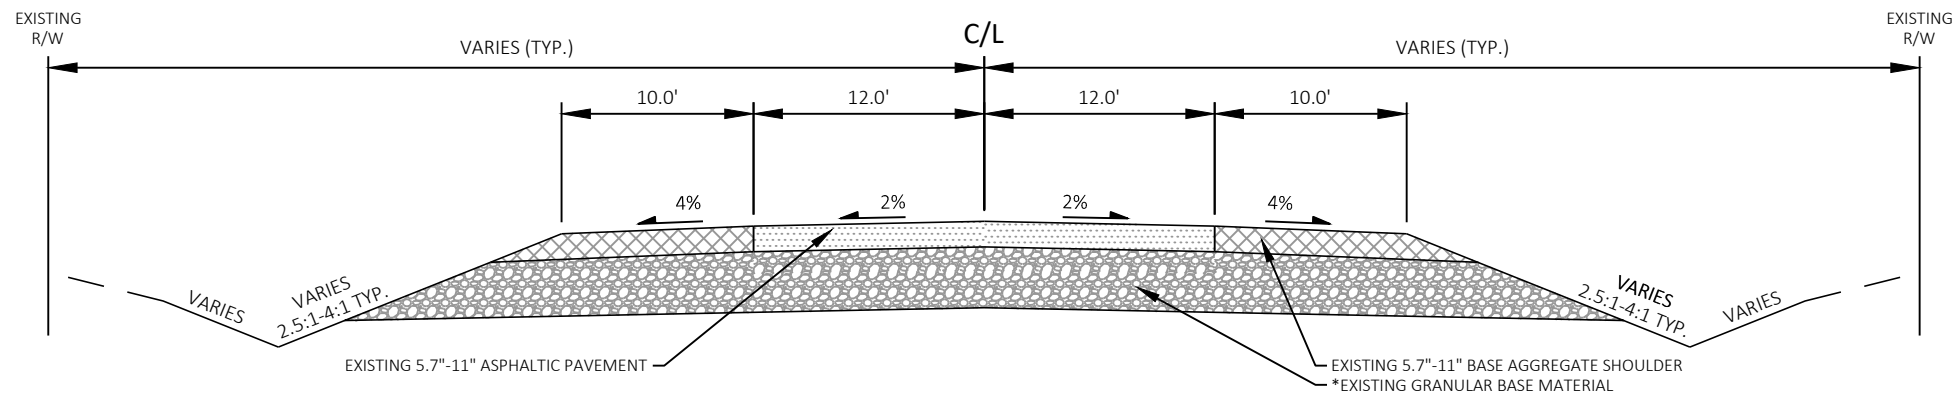**TYPICAL EXISTING SECTION CTH K - 2 LANE**

STA 436+50 TO STA. 544+74


*IN SOME LOCATIONS THERE IS A CONCRETE PAVEMENT LAYER BELOW THE GRANULAR BASE LAYER

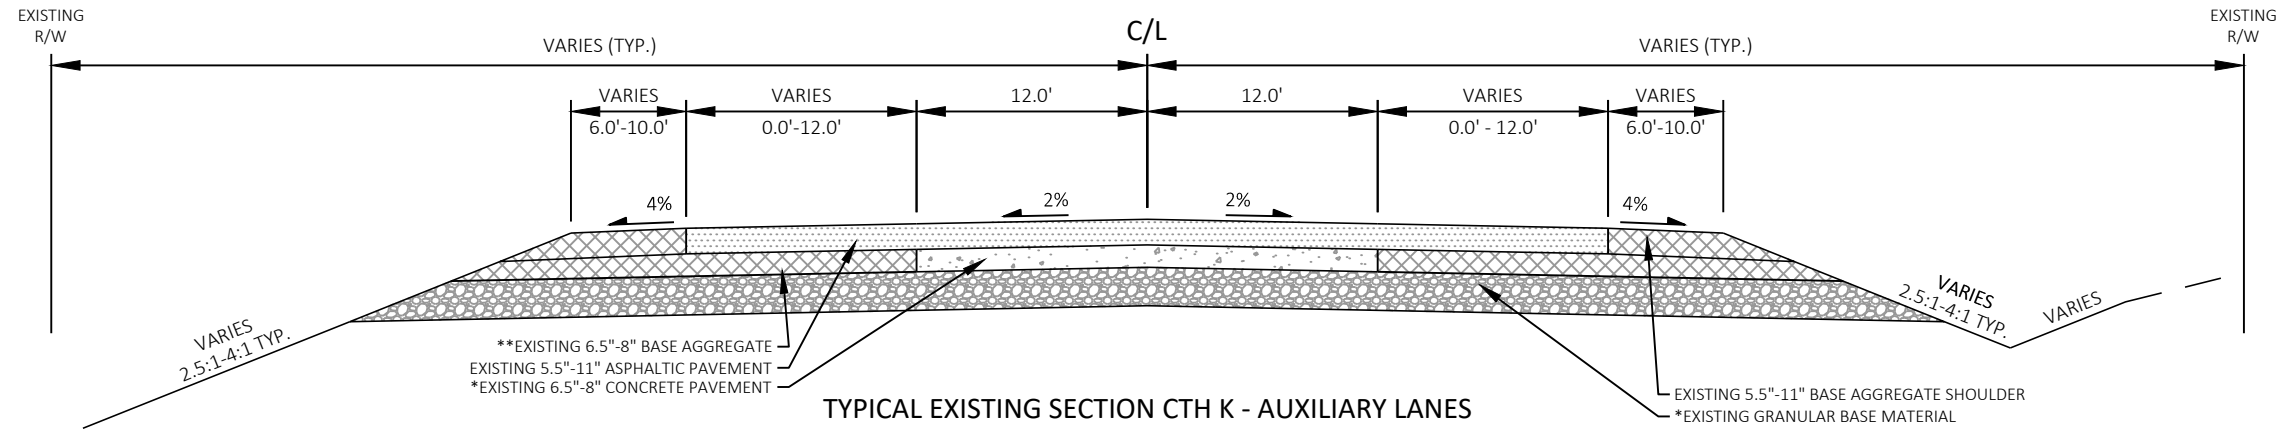

TYPICAL EXISTING SECTION CTH K - AUXILIARY LANES

NB STA. 132+00 TO STA. 143+50
 SB STA. 198+00 TO STA. 241+00
 NB STA. 257+00 TO STA. 288+00
 SB STA. 268+00 TO STA. 297+50
 NB STA. 304+50 TO STA. 330+50
 SB STA. 407+50 TO STA. 432+00


*IN SOME INSTANCES THE CONCRETE PAVEMENT LAYER IS BELOW THE GRANULAR BASE LAYER
 ** IN SOME LOCATIONS A 6\"-7\" CONCRETE LAYER IS BELOW THE ASPHALT IN THE SOUTH BOUND AUXILIARY LANES

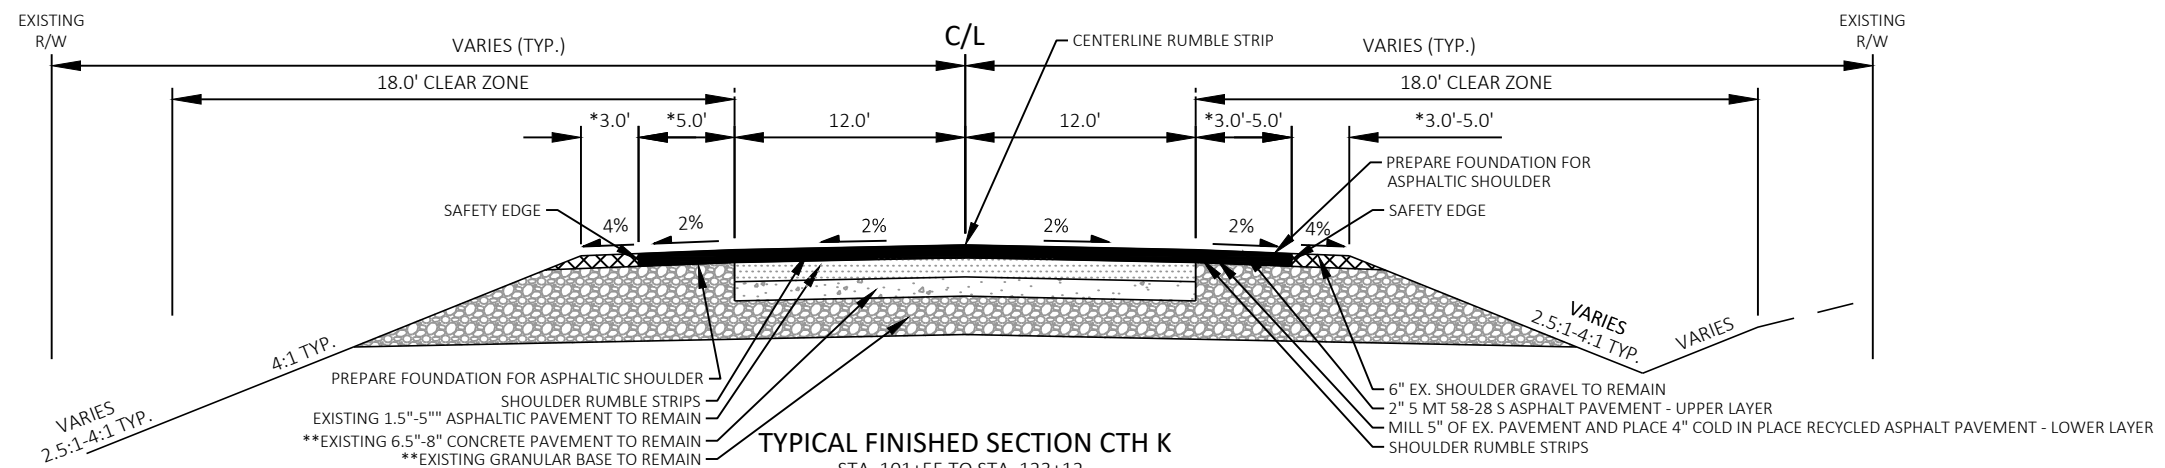

TYPICAL FINISHED SECTION CTH K

STA. 101+55 TO STA. 123+12
 STA. 143+11 TO STA. 198+13
 STA. 237+10 TO STA. 246+03
 STA. 253+47 TO STA. 267+02
 STA. 288+76 TO STA. 300+72
 STA. 302+30 TO STA. 378+32
 STA. 388+72 TO STA. 436+50



*SHOULDERS FROM DECATOR DR TO HILLCREST DR ARE 5' PAVED AND 3' AGGREGATE. SHOULDERS FROM HILLCREST DR TO THE LINCOLN COUNTY LINE ARE 3' PAVED AND 5' AGGREGATE
 **IN SOME INSTANCES THE CONCRETE PAVEMENT LAYER IS BELOW THE GRANULAR BASE LAYER



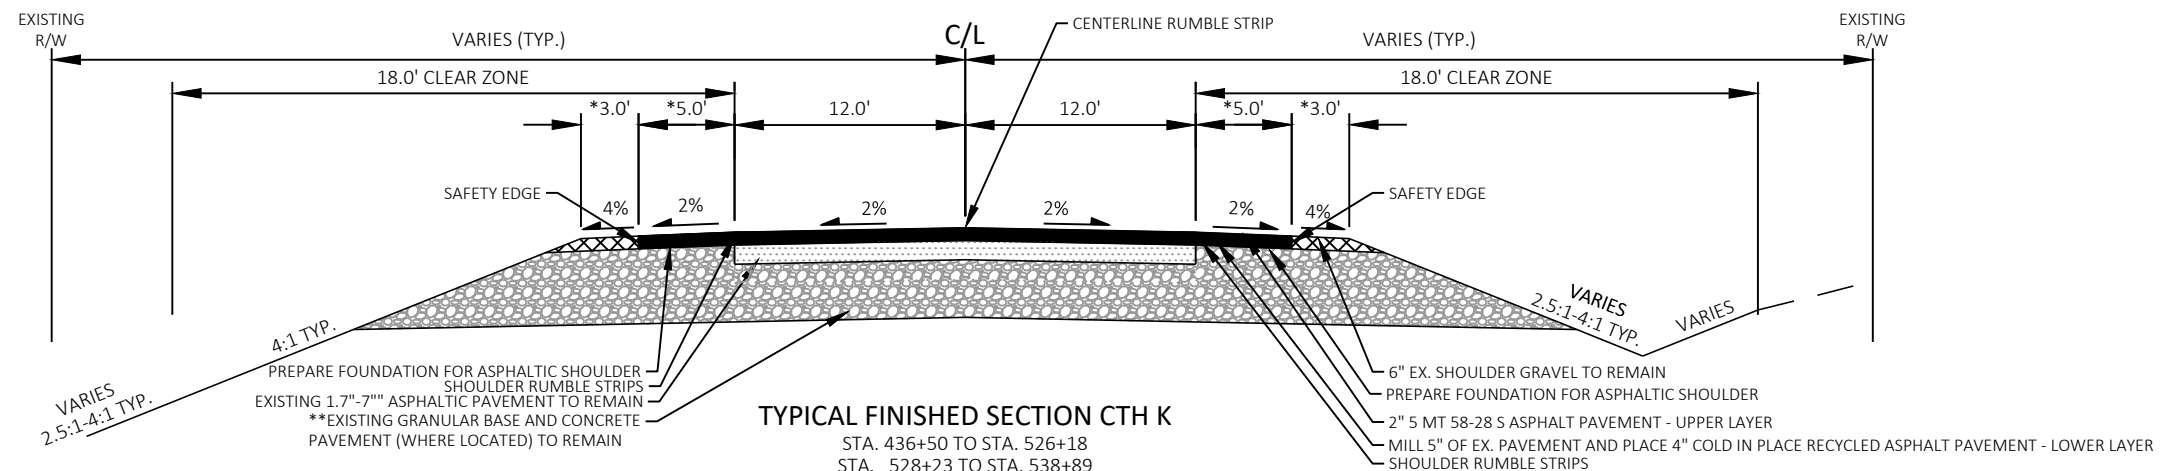


TYPICAL FINISHED SECTION CTH K

STA. 436+50 TO STA. 526+18
 STA. 528+23 TO STA. 538+89
 STA. 540+60 TO STA. 544+74

**IN SOME INSTANCES THE CONCRETE PAVEMENT LAYER IS BELOW THE GRANULAR BASE LAYER

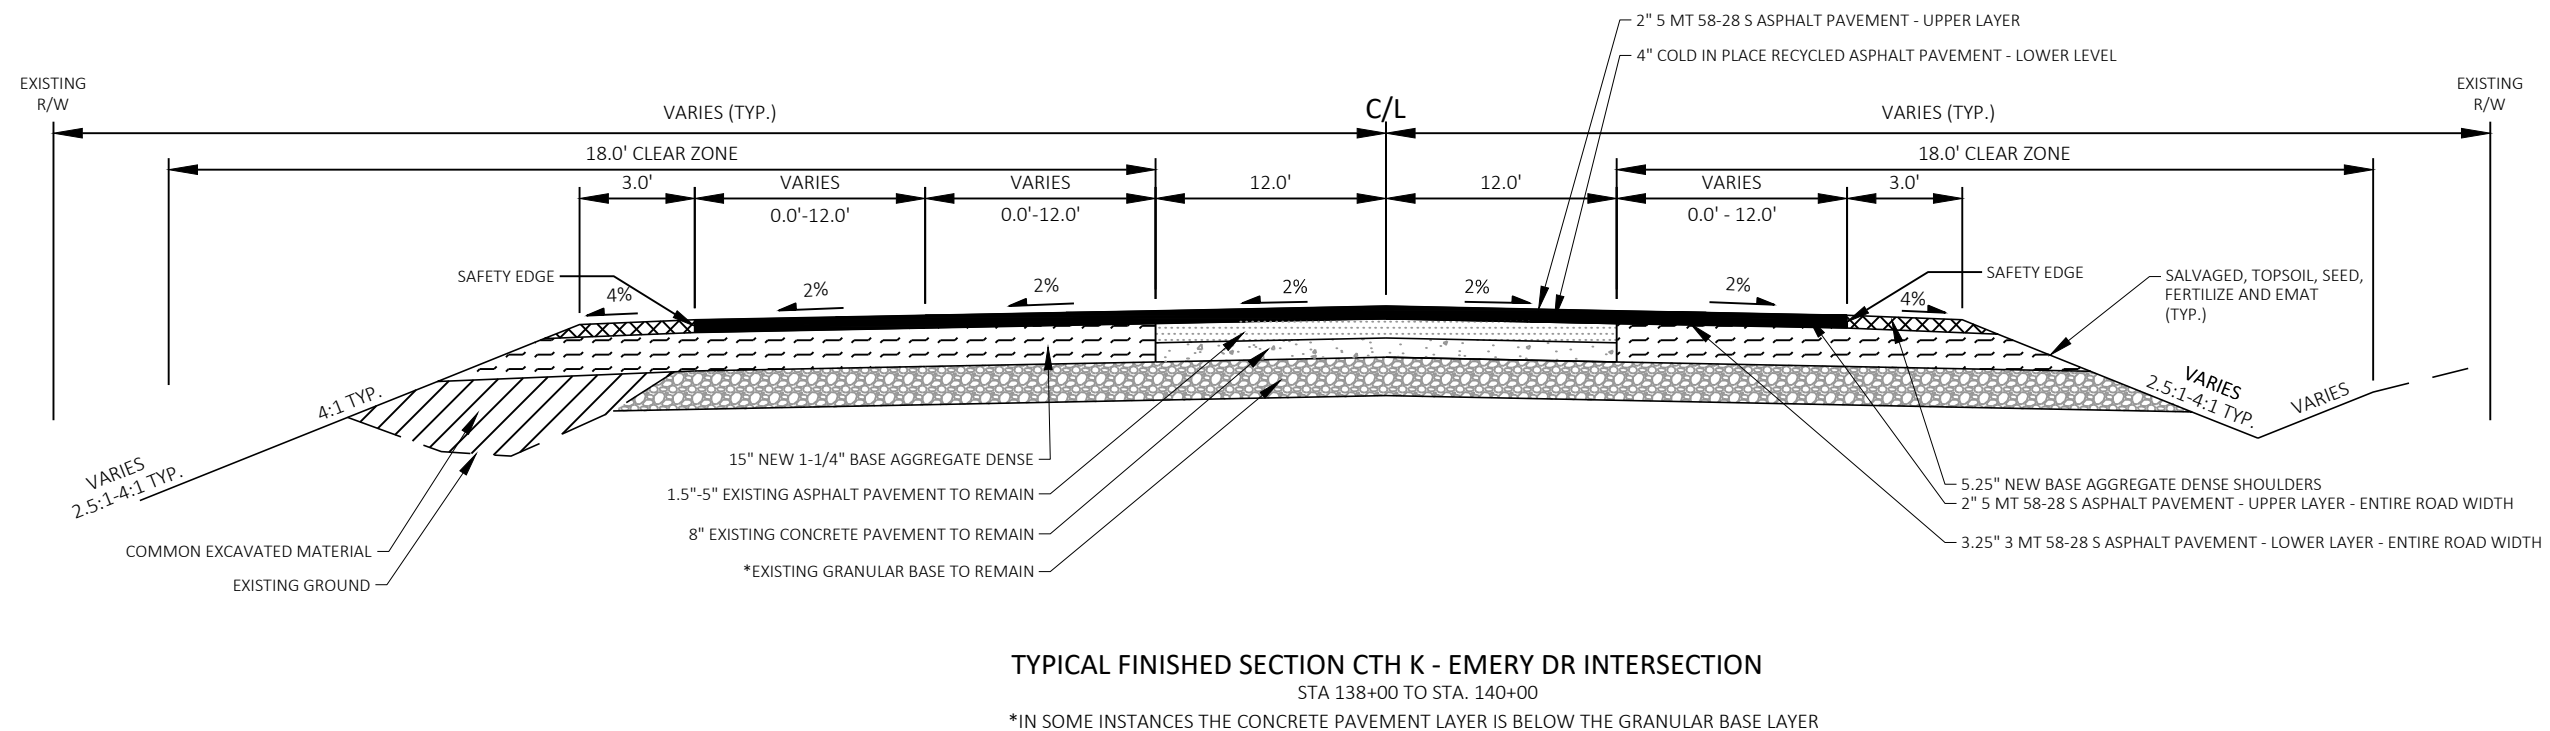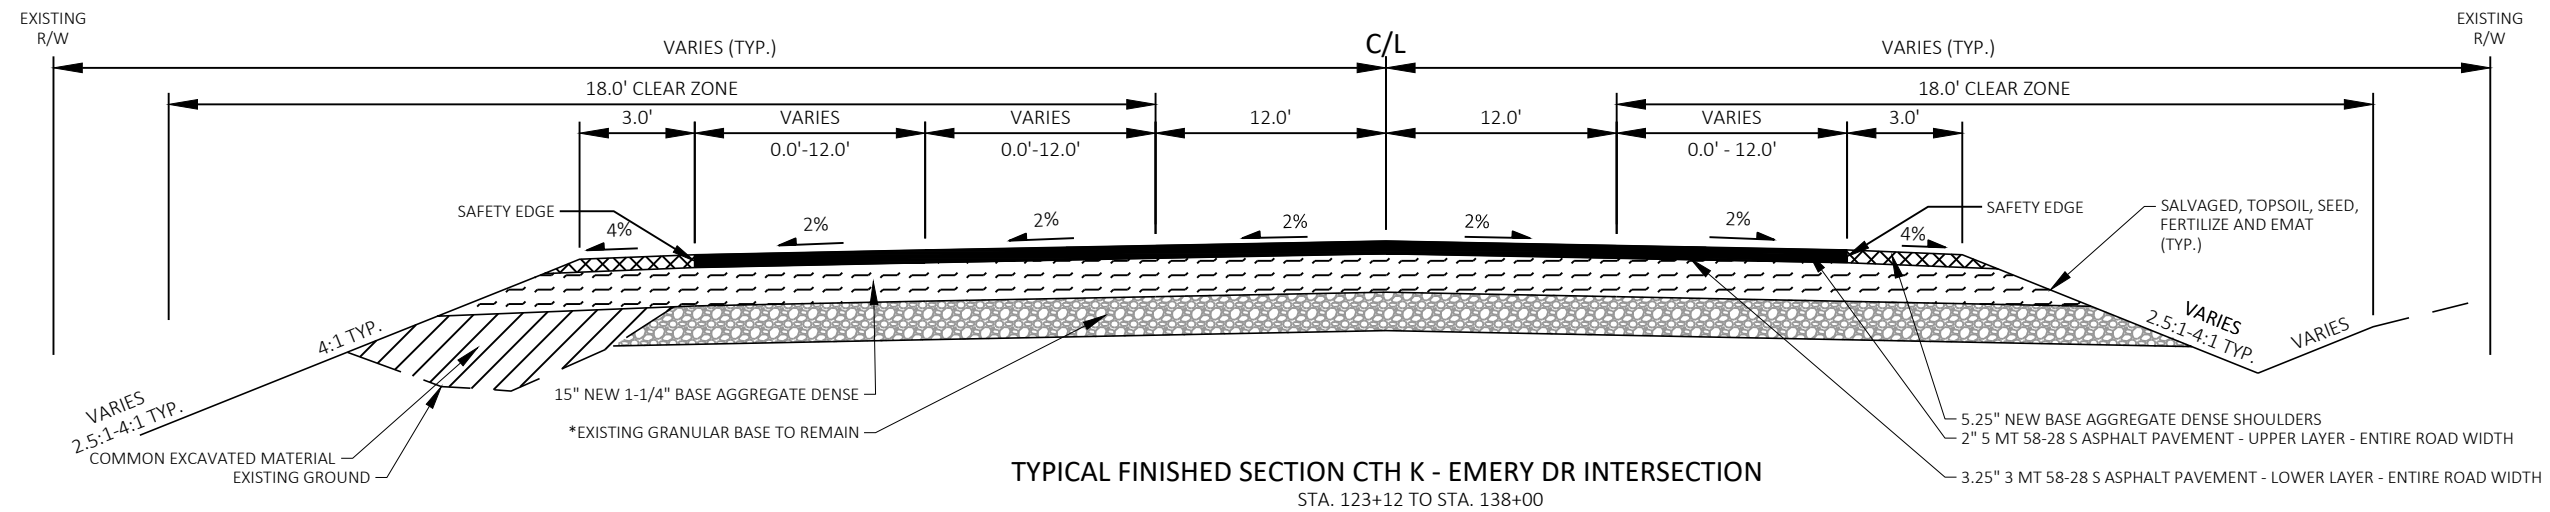


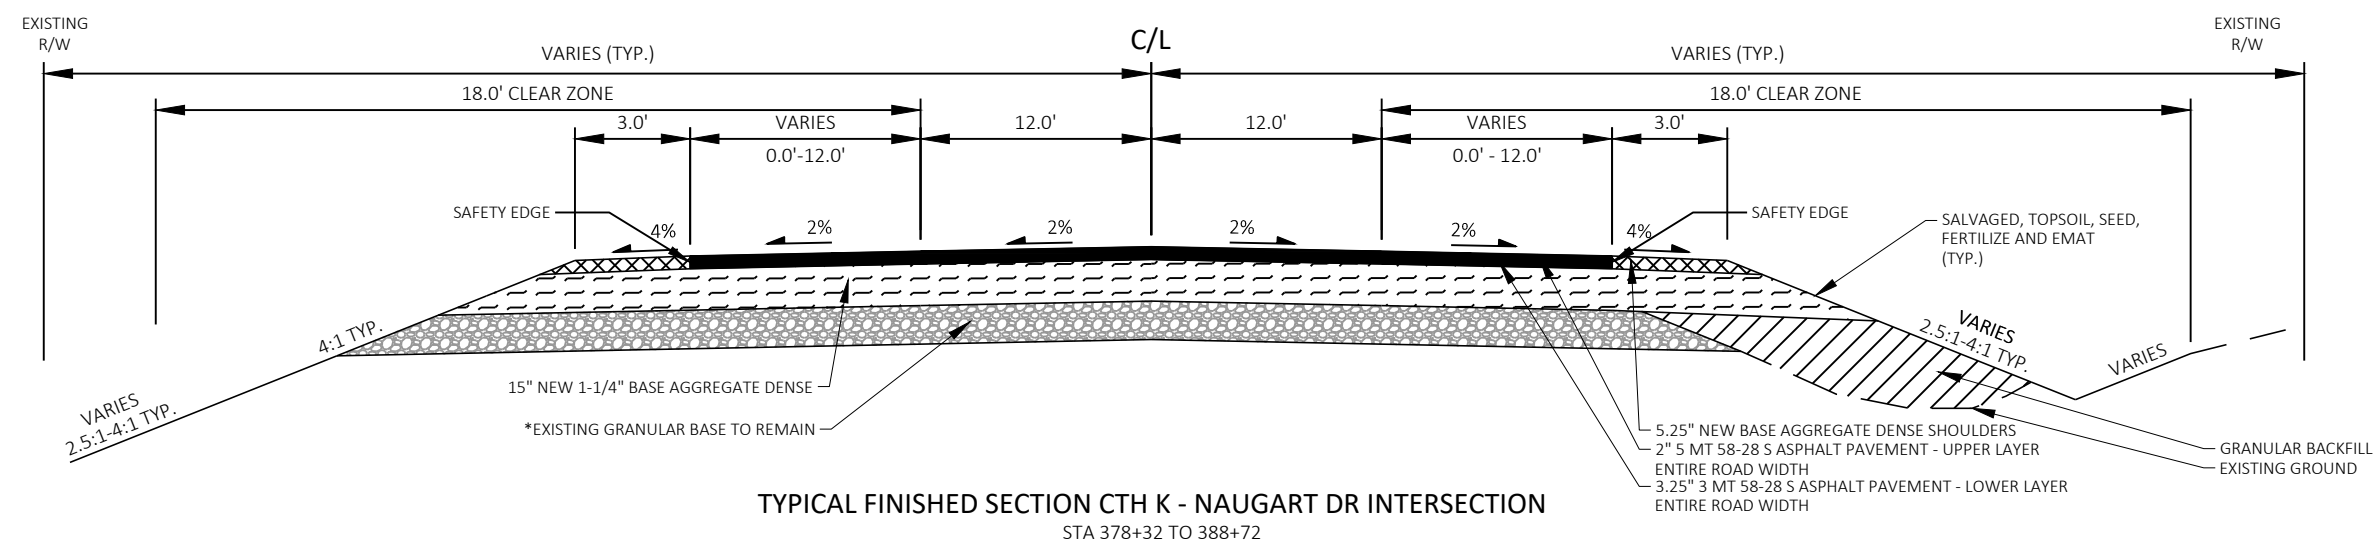
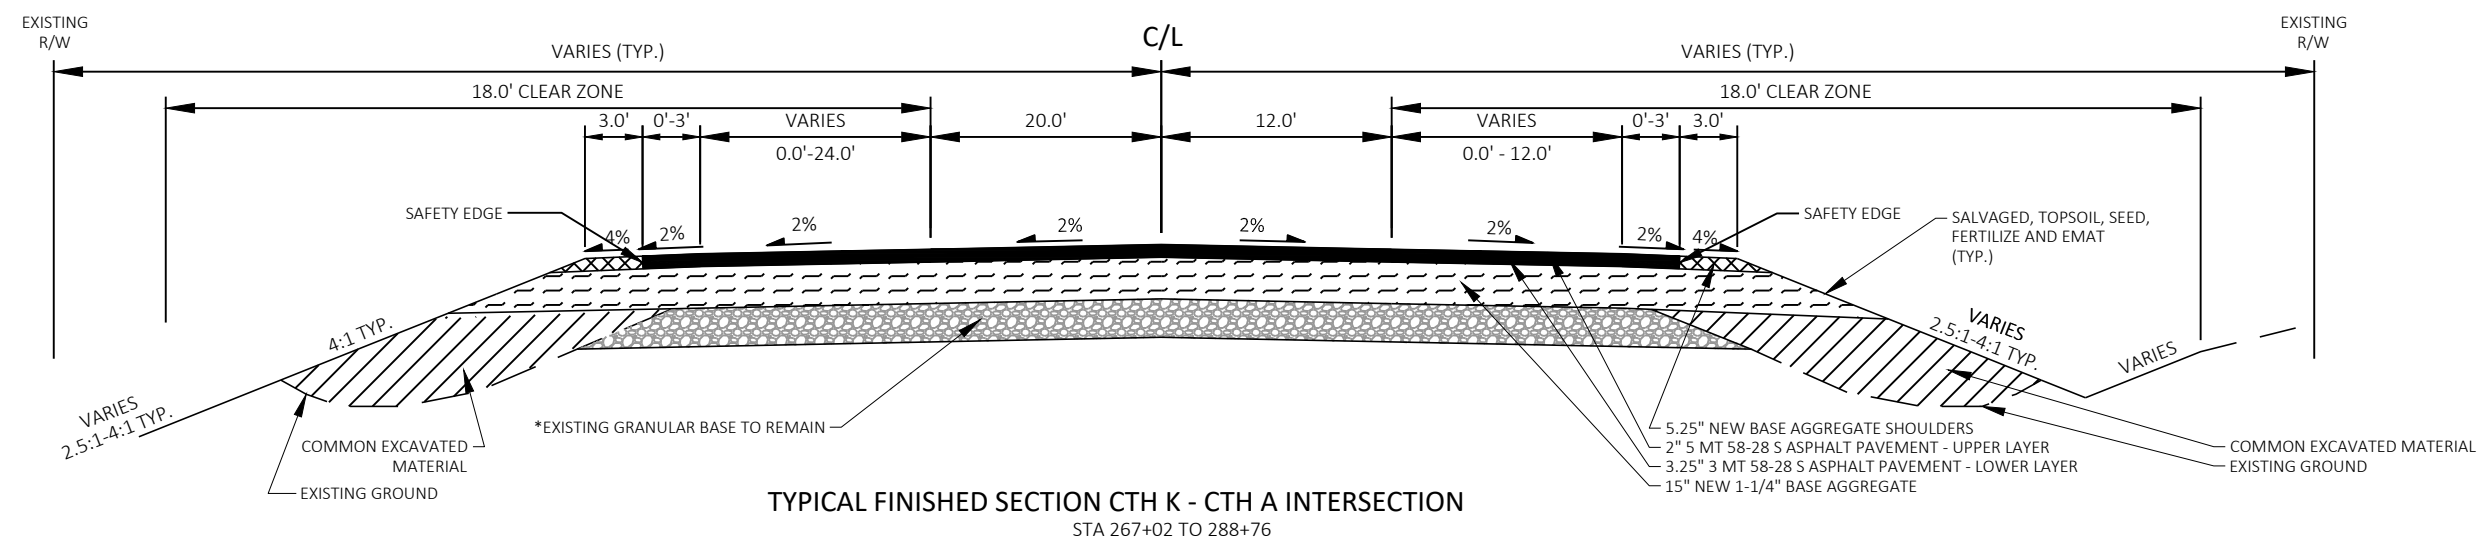
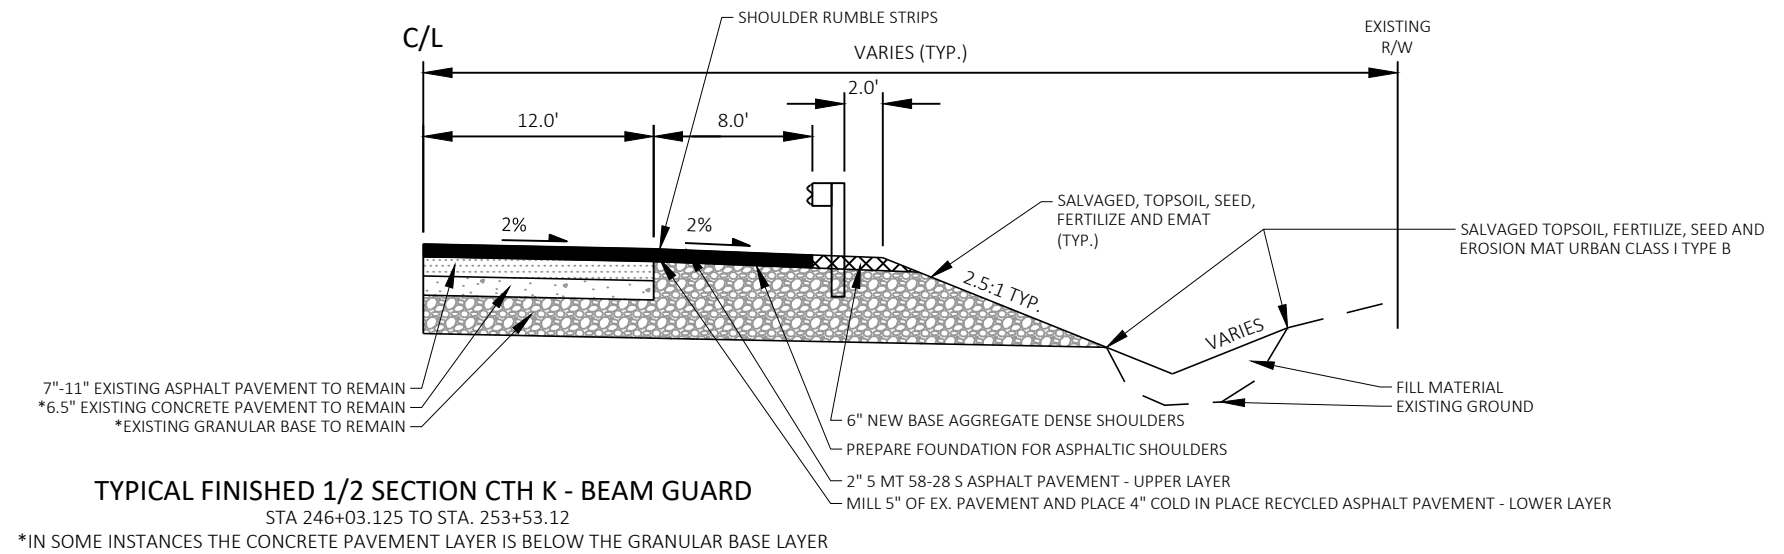





** IN SOME LOCATIONS A 6"-7" CONCRETE LAYER IS BELOW THE ASPHALT IN THE SOUTH BOUND AUXILIARY LANES




NB STA. 353+80 TO STA. 356+44
SB STA. 437+19 TO STA. 440+69
NB STA. 484+99 TO STA. 488+49

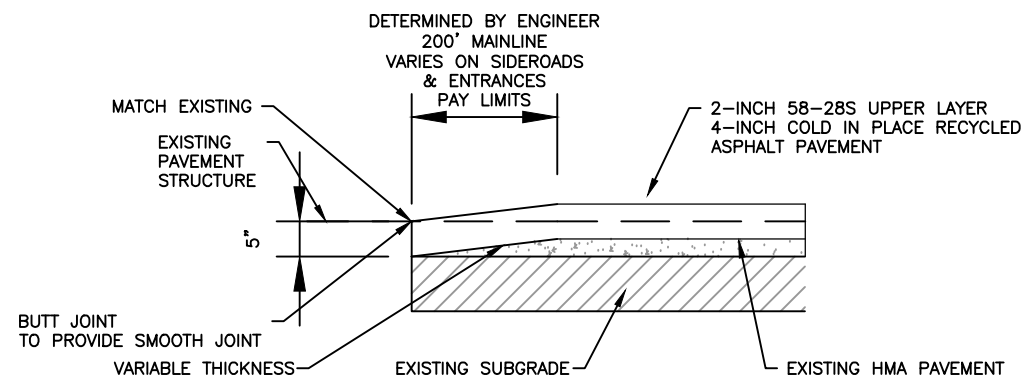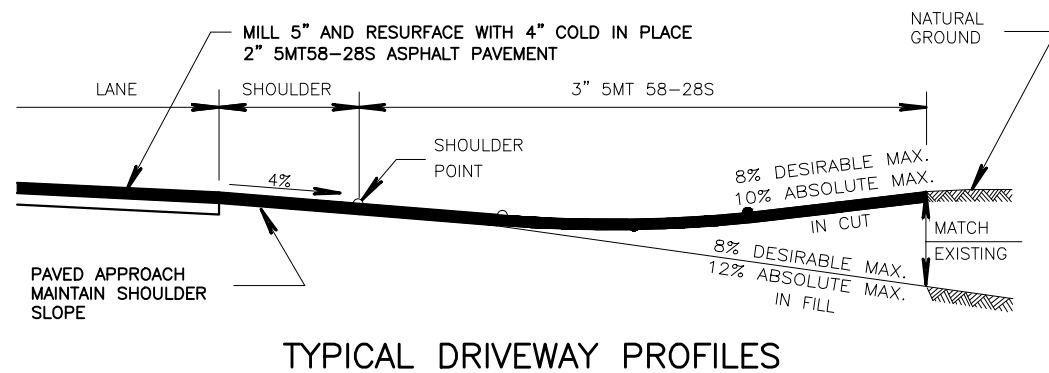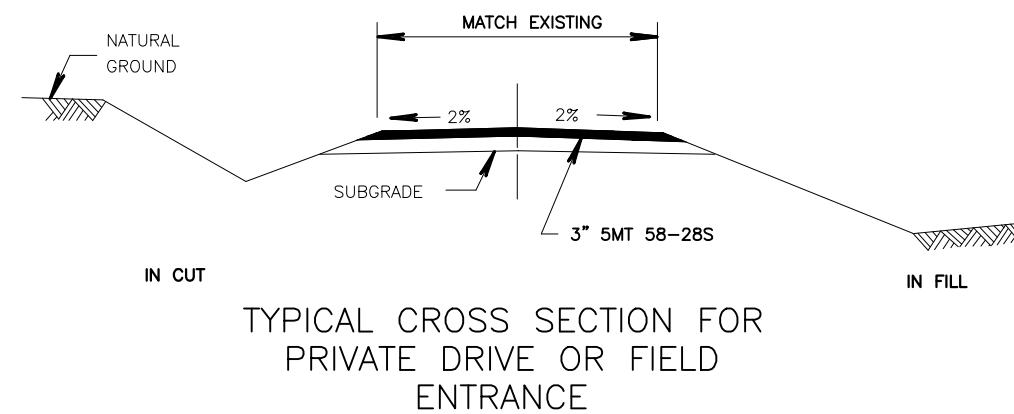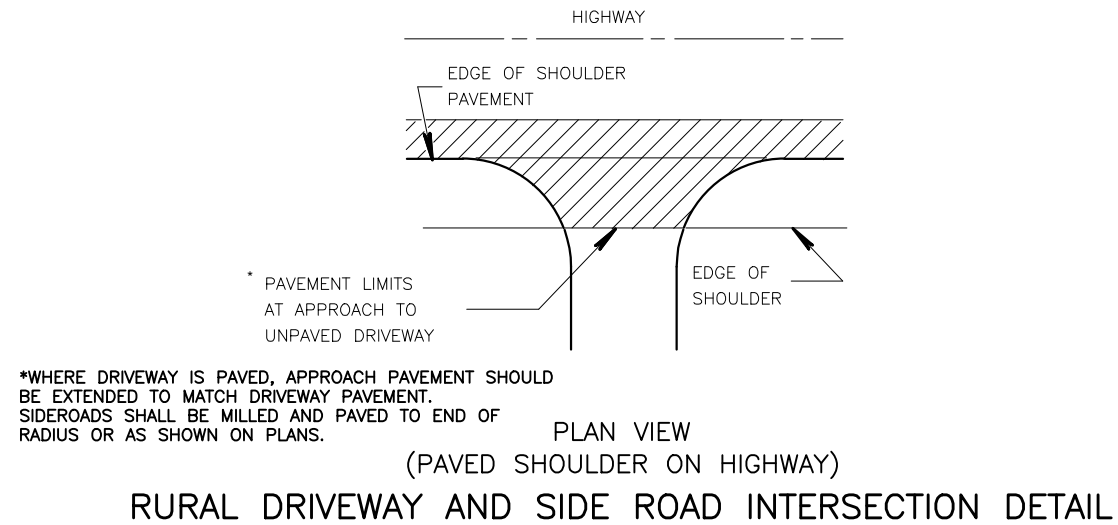


BUTT JOINT DETAIL

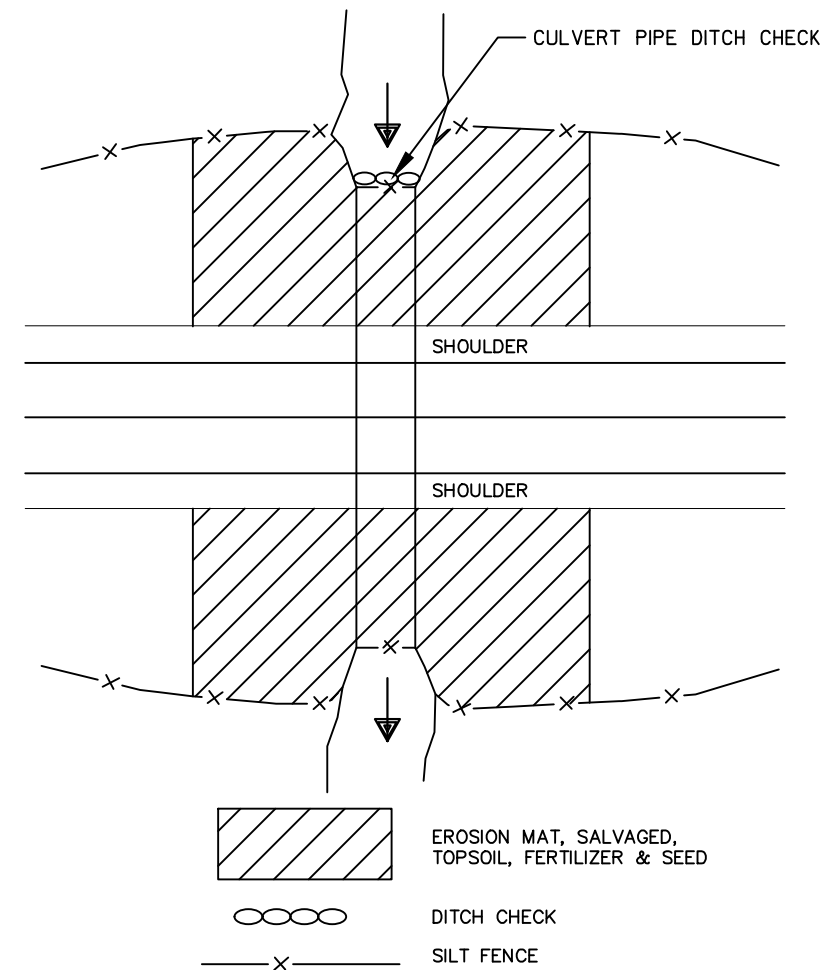


DETAIL FOR EROSION CONTROL AT PIPE REPLACEMENTS

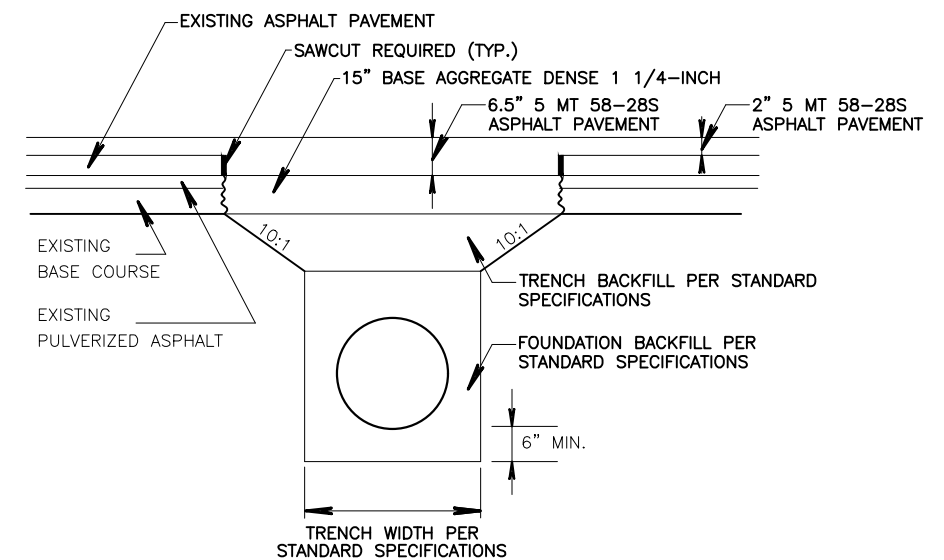

CROSS CULVERT BEDDING DETAIL

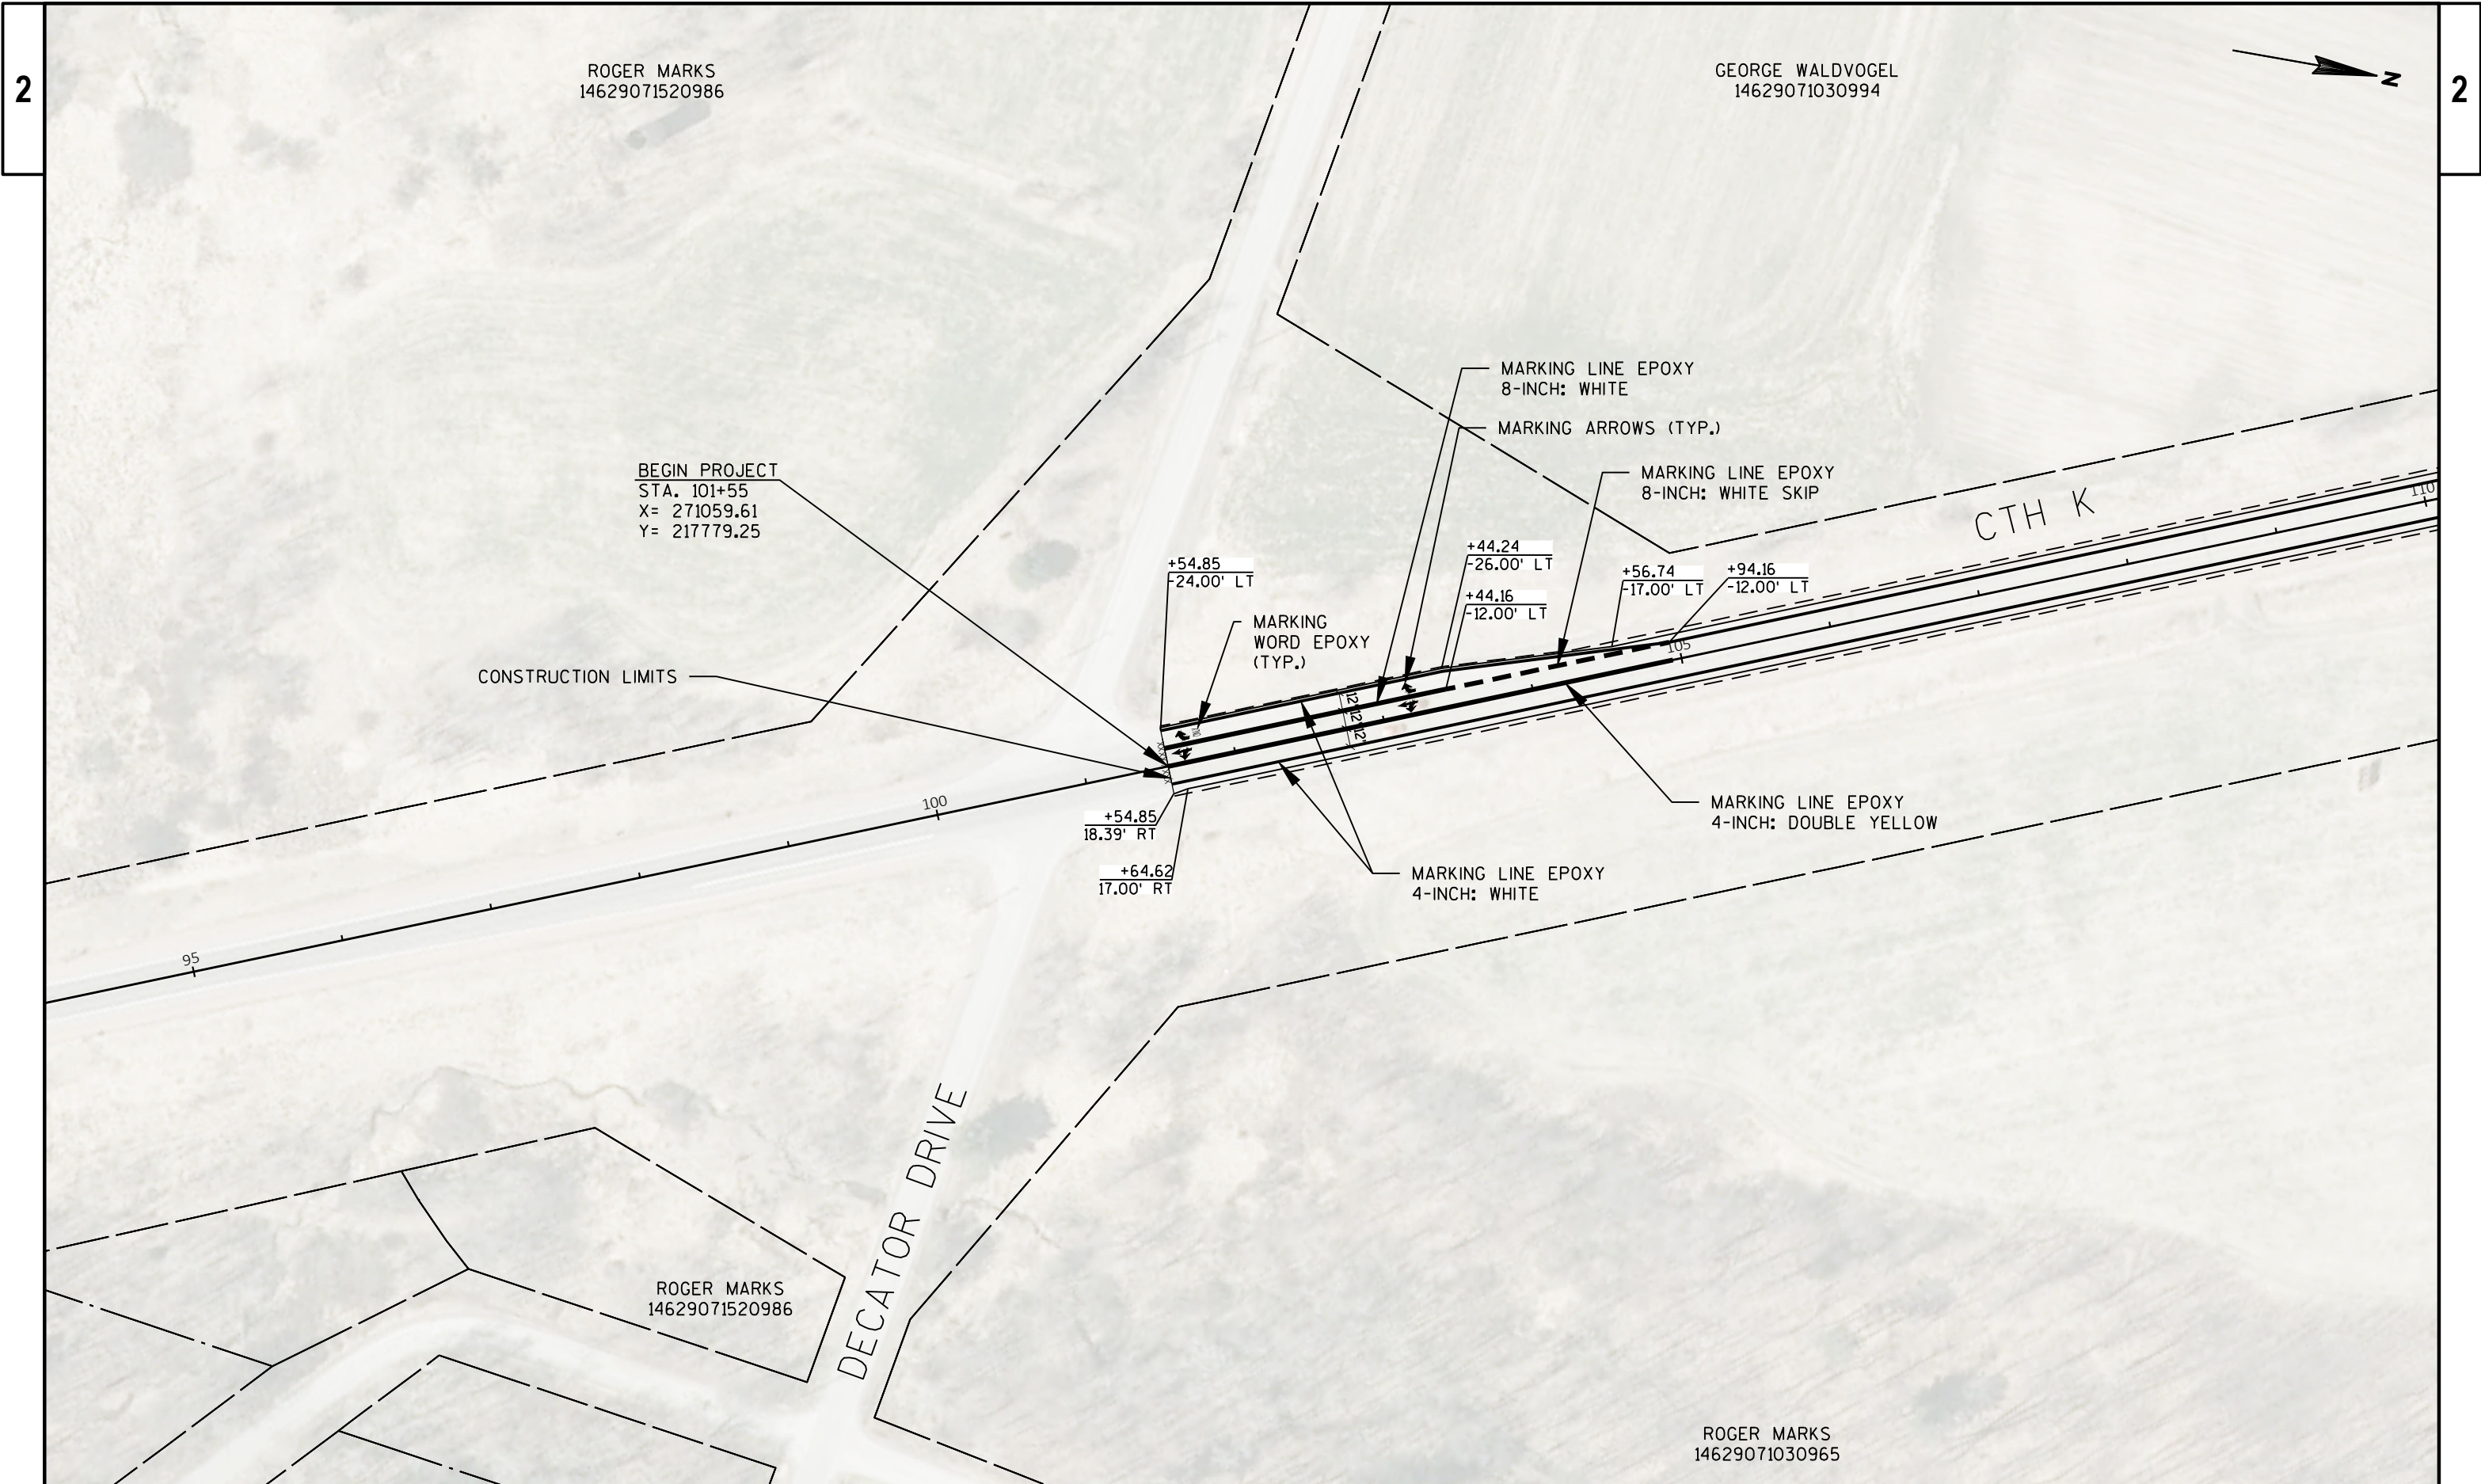

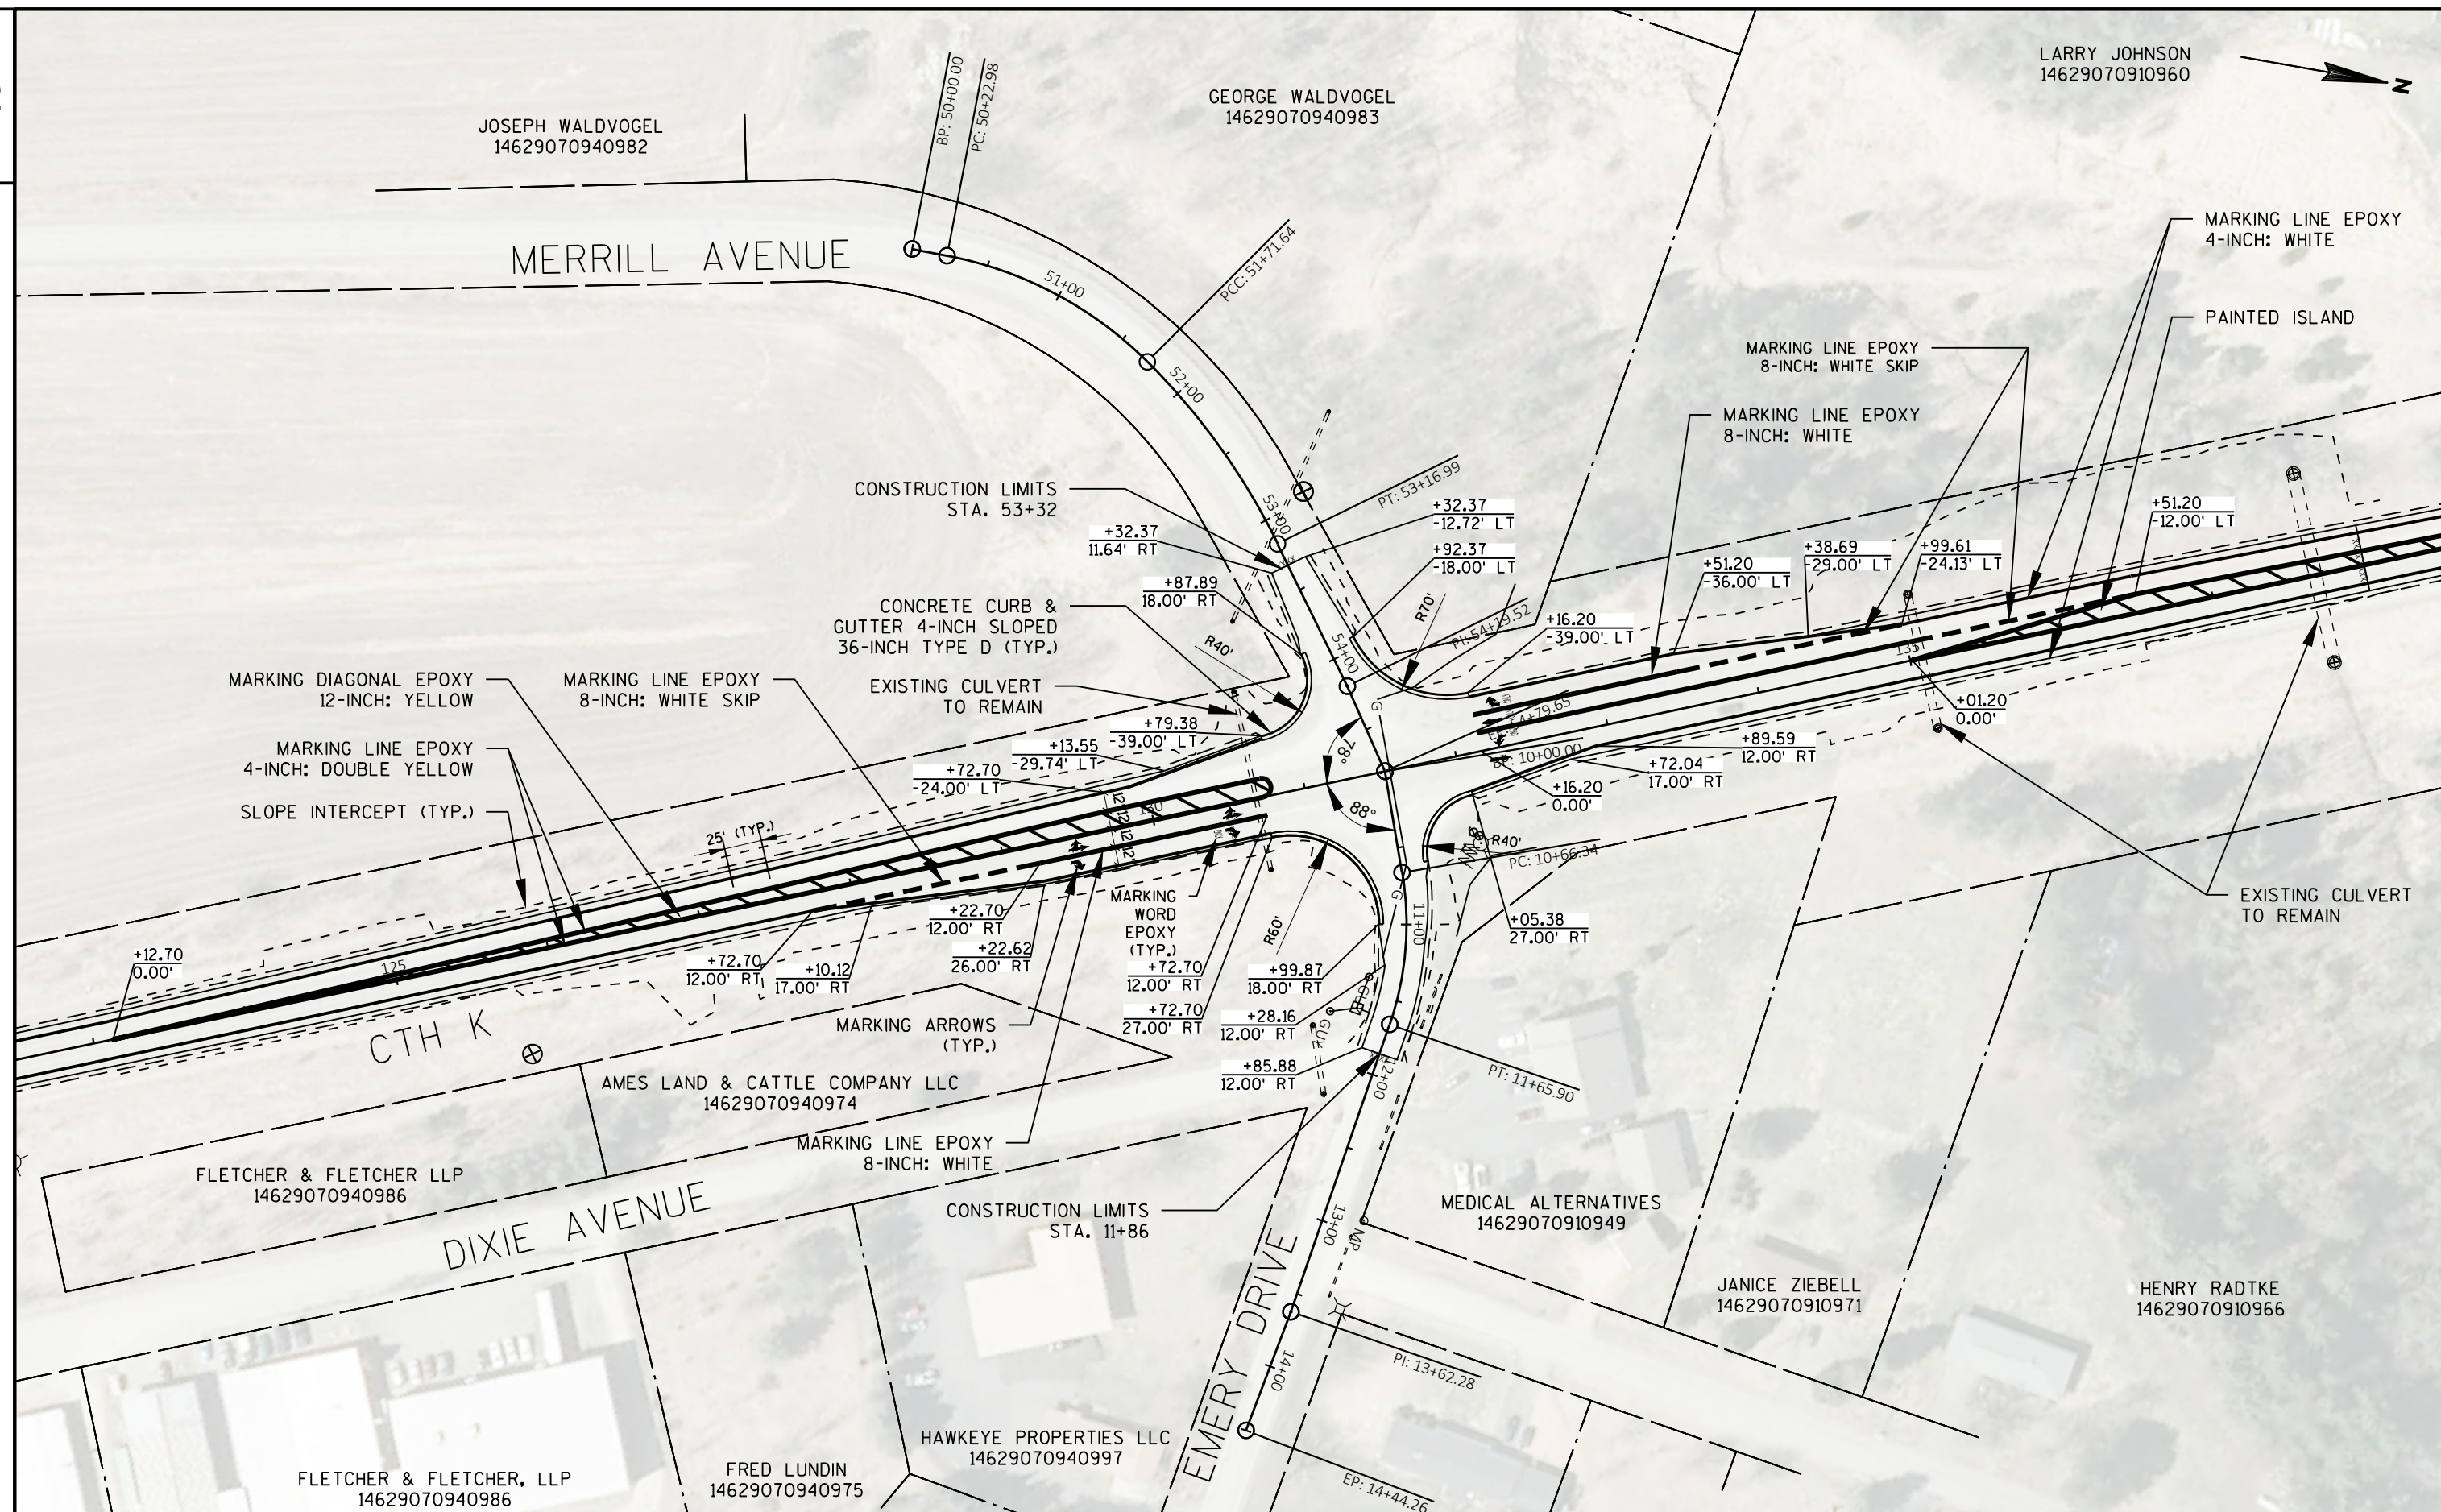

PROJECT NO: 9491-06-70/9491-06-71

HWY: CTH K

COUNTY: MARATHON

CONSTRUCTION DETAIL: MERRILL AVENUE / EMERY DRIVE


SHEET

10


E

2

2

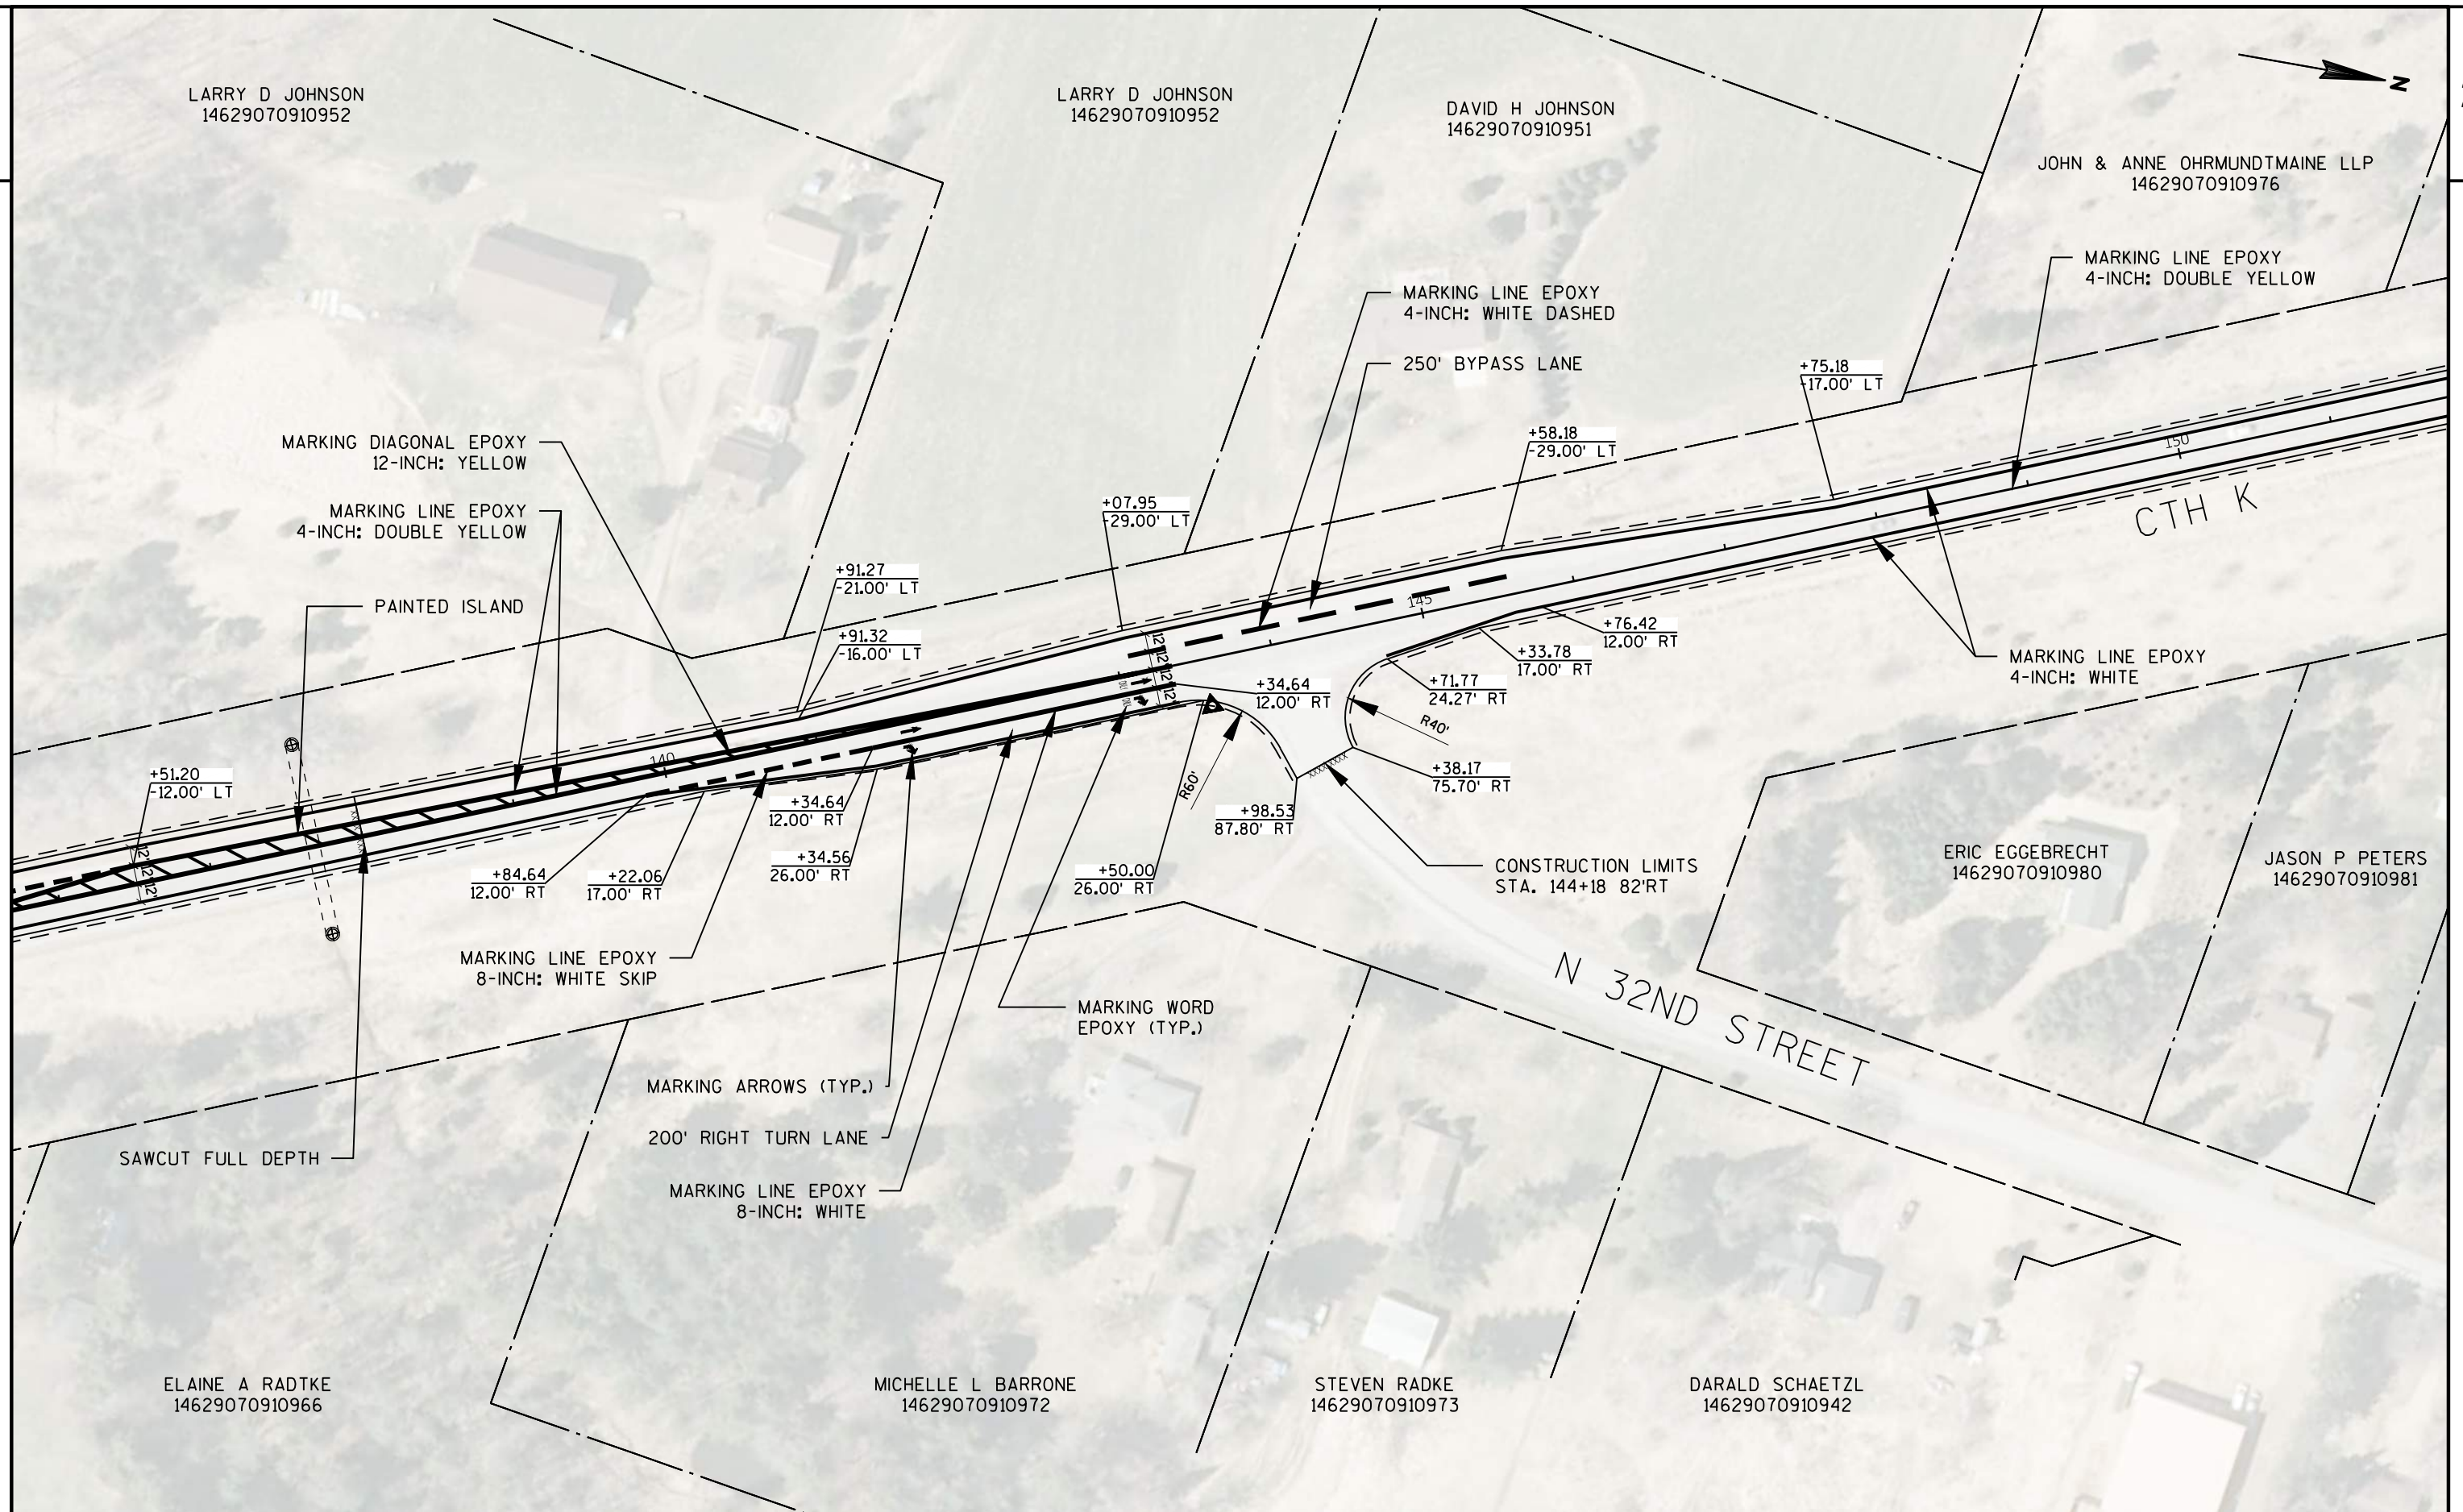

PROJECT NO: 9491-06-70/9491-06-71	HWY: CTH K	COUNTY: MARATHON	CONSTRUCTION DETAIL: N 32ND STREET	SHEET 11	E
-----------------------------------	------------	------------------	------------------------------------	----------	---

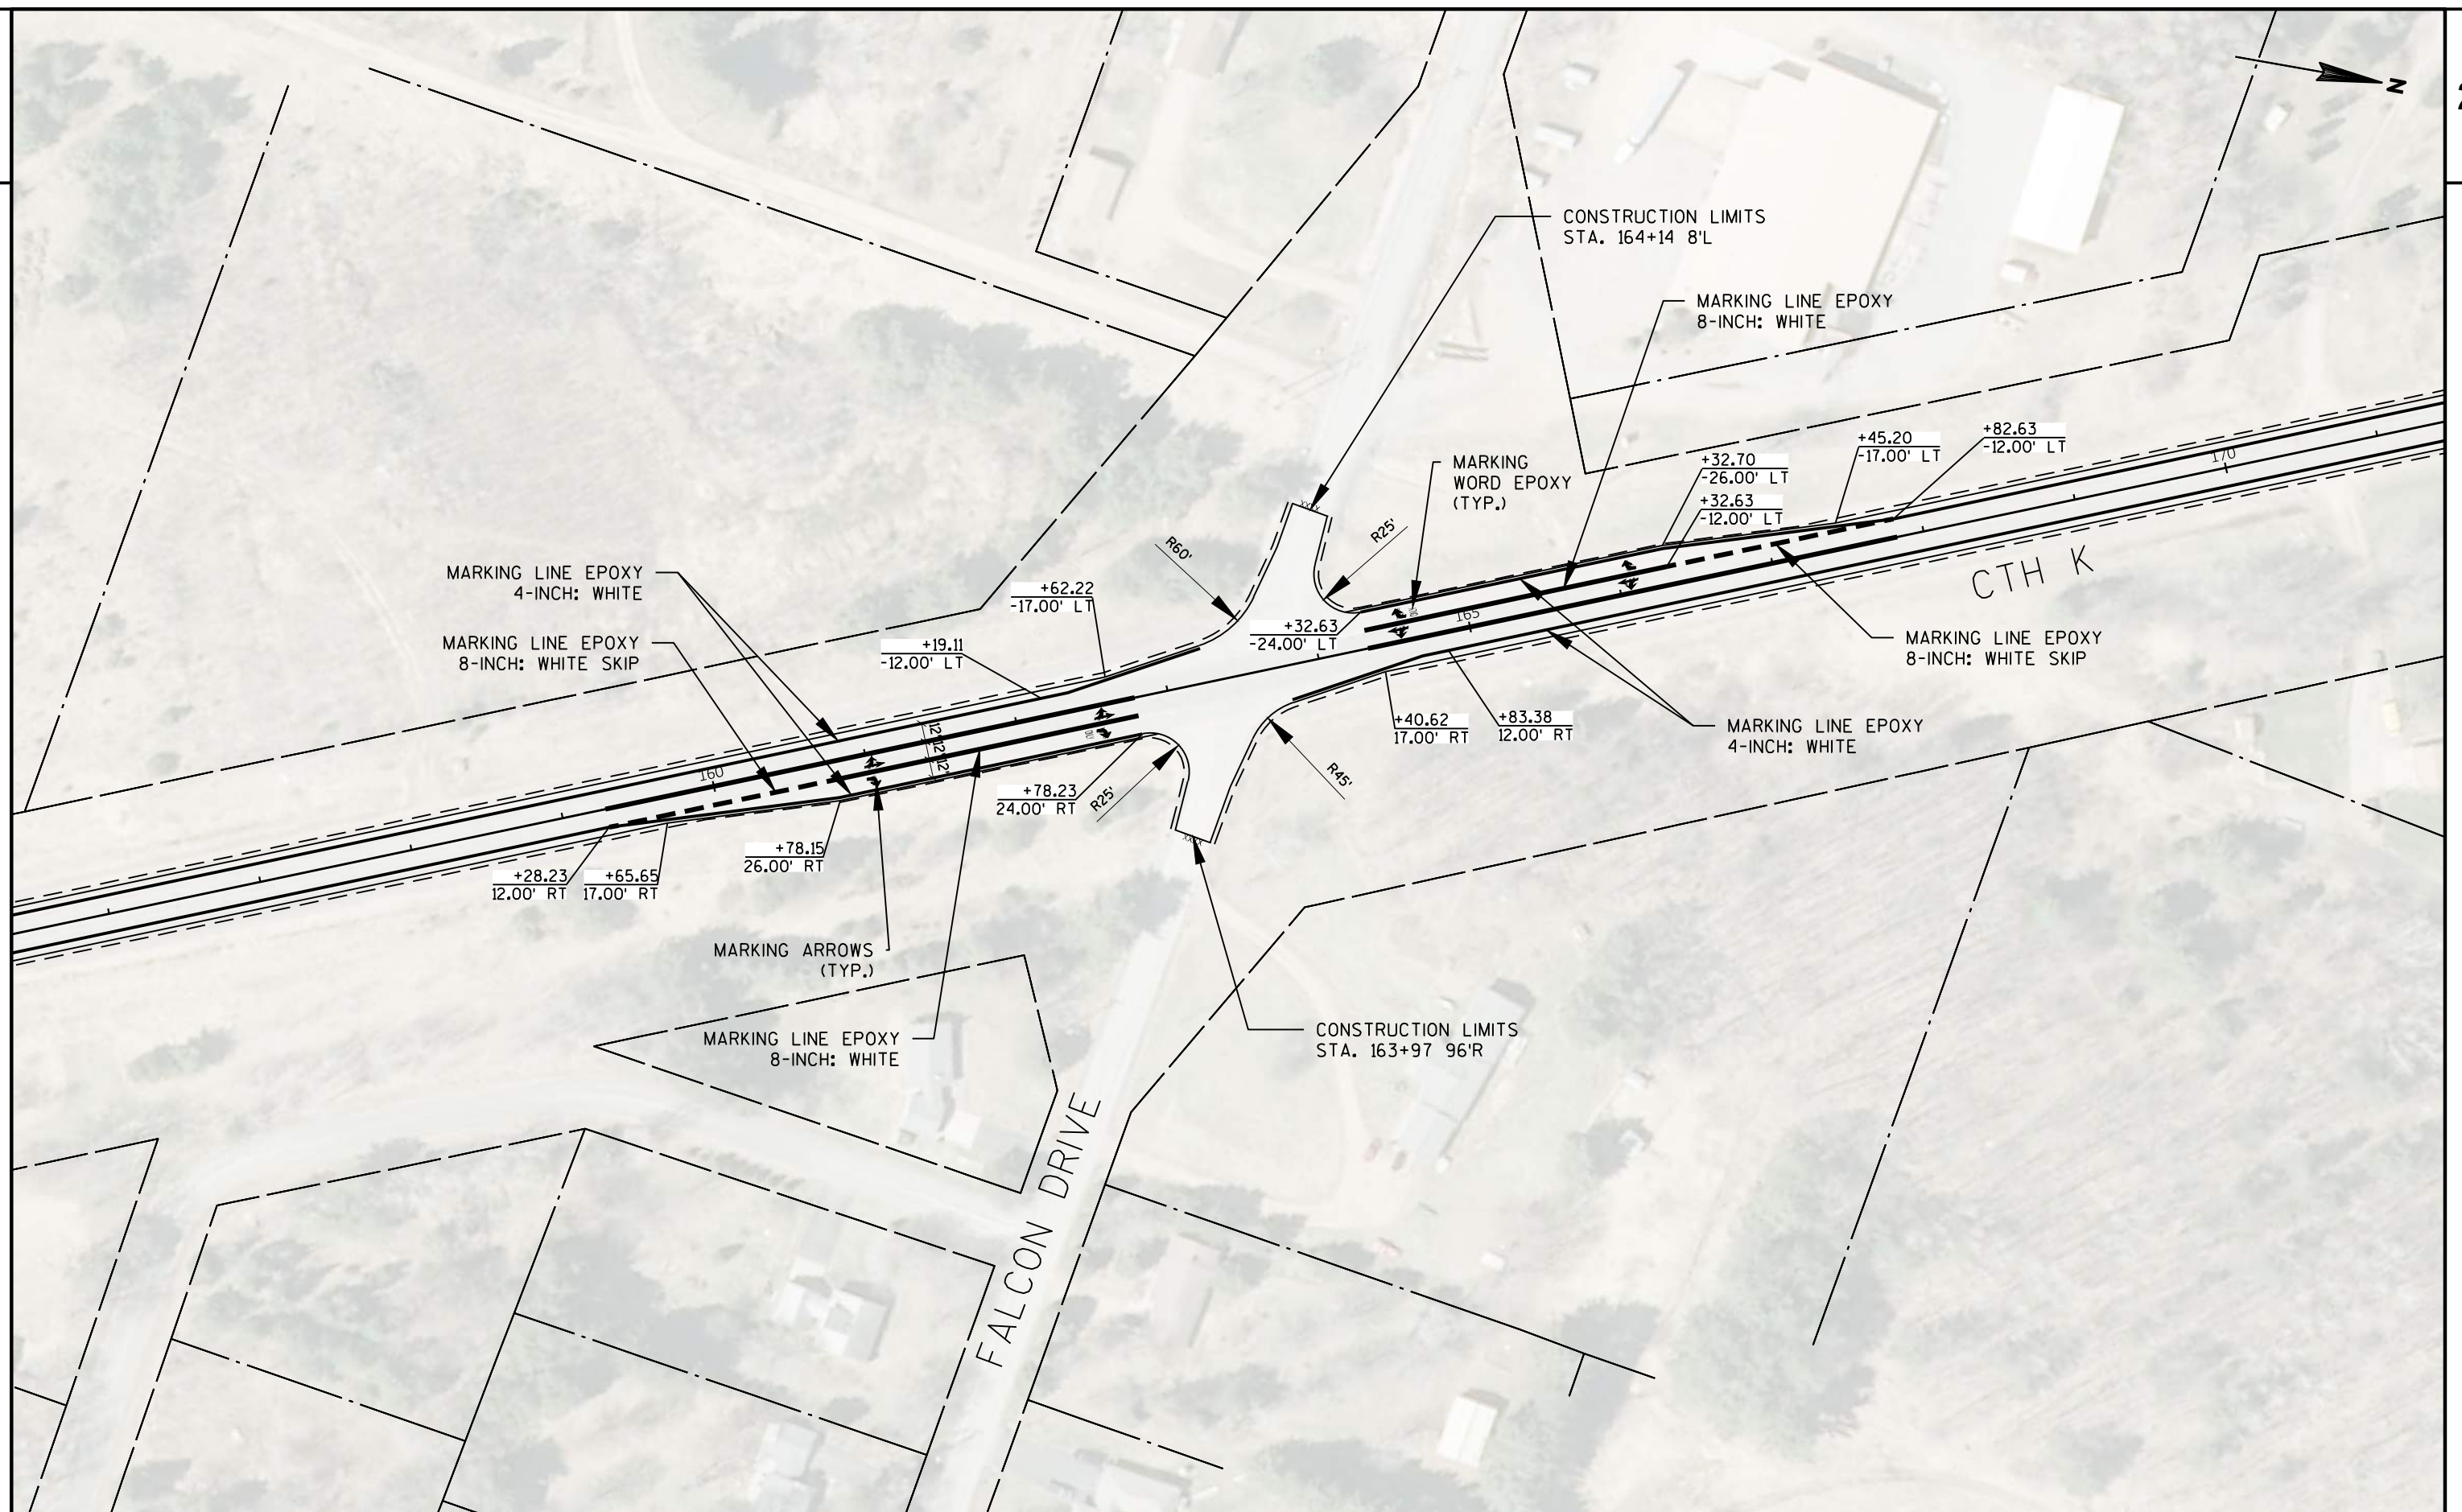

PROJECT NO: 9491-06-70/9491-06-71

HWY: CTH K

COUNTY: MARATHON

CONSTRUCTION DETAIL: FALCON DRIVE

SHEET

12

E

FILE NAME: R:\5500\5539\5539002\DWG(2018)\021001-CD01.DWG
LAYOUT NAME - STA 156-171

PLOT DATE: 11/10/2022 11:08 AM

PLOT BY: ROCHELLE L. BURSA

PLOT NAME:

PLOT SCALE: 1 IN:100 FT

WISDOT/CADDs SHEET 42

WAUSAU SCHOOL DISTRICT
14629070420992

JEAN KRUEGER
14629070510991

DOUGLAS DOEDE
14629070510986

TOWN OF MAINE
14629070420996

NOTE: DETAIL MEANT ONLY FOR INFORMATIONAL USE.
CONSTRUCTION WILL BE DONE UNDER ANOTHER PROJECT

ROUNDAABOUT TO BE
CONSTRUCTED BY
OTHERS

CL EXCEPTION
STA 198+13

CL EXCEPTION
STA 217+01

CTH K

J & K REAL ESTATE LLC
14629070420995

BRYAN LONDERVILLE
14629070420993

NORTHCENTRAL TECHNICAL COLLEGE
14630073330993

ZORNOCO LLC
14629070420987

PROJECT NO: 9491-06-70/9491-06-71

HWY: CTH K

COUNTY: MARATHON

CONSTRUCTION DETAIL: CTH WW / CTH K ROUNDAABOUT

SHEET

13

E

FILE NAME : R:\5500\5539\5539002\DWG(2018)\021001-CD01.DWG
LAYOUT NAME - STA 199-214


PLOT DATE : 7/26/2022 2:32 PM


PLOT BY : ROCHELLE L. BURSA

PLOT NAME :

PLOT SCALE : 1 IN:100 FT

WISDOT/CADDs SHEET 42

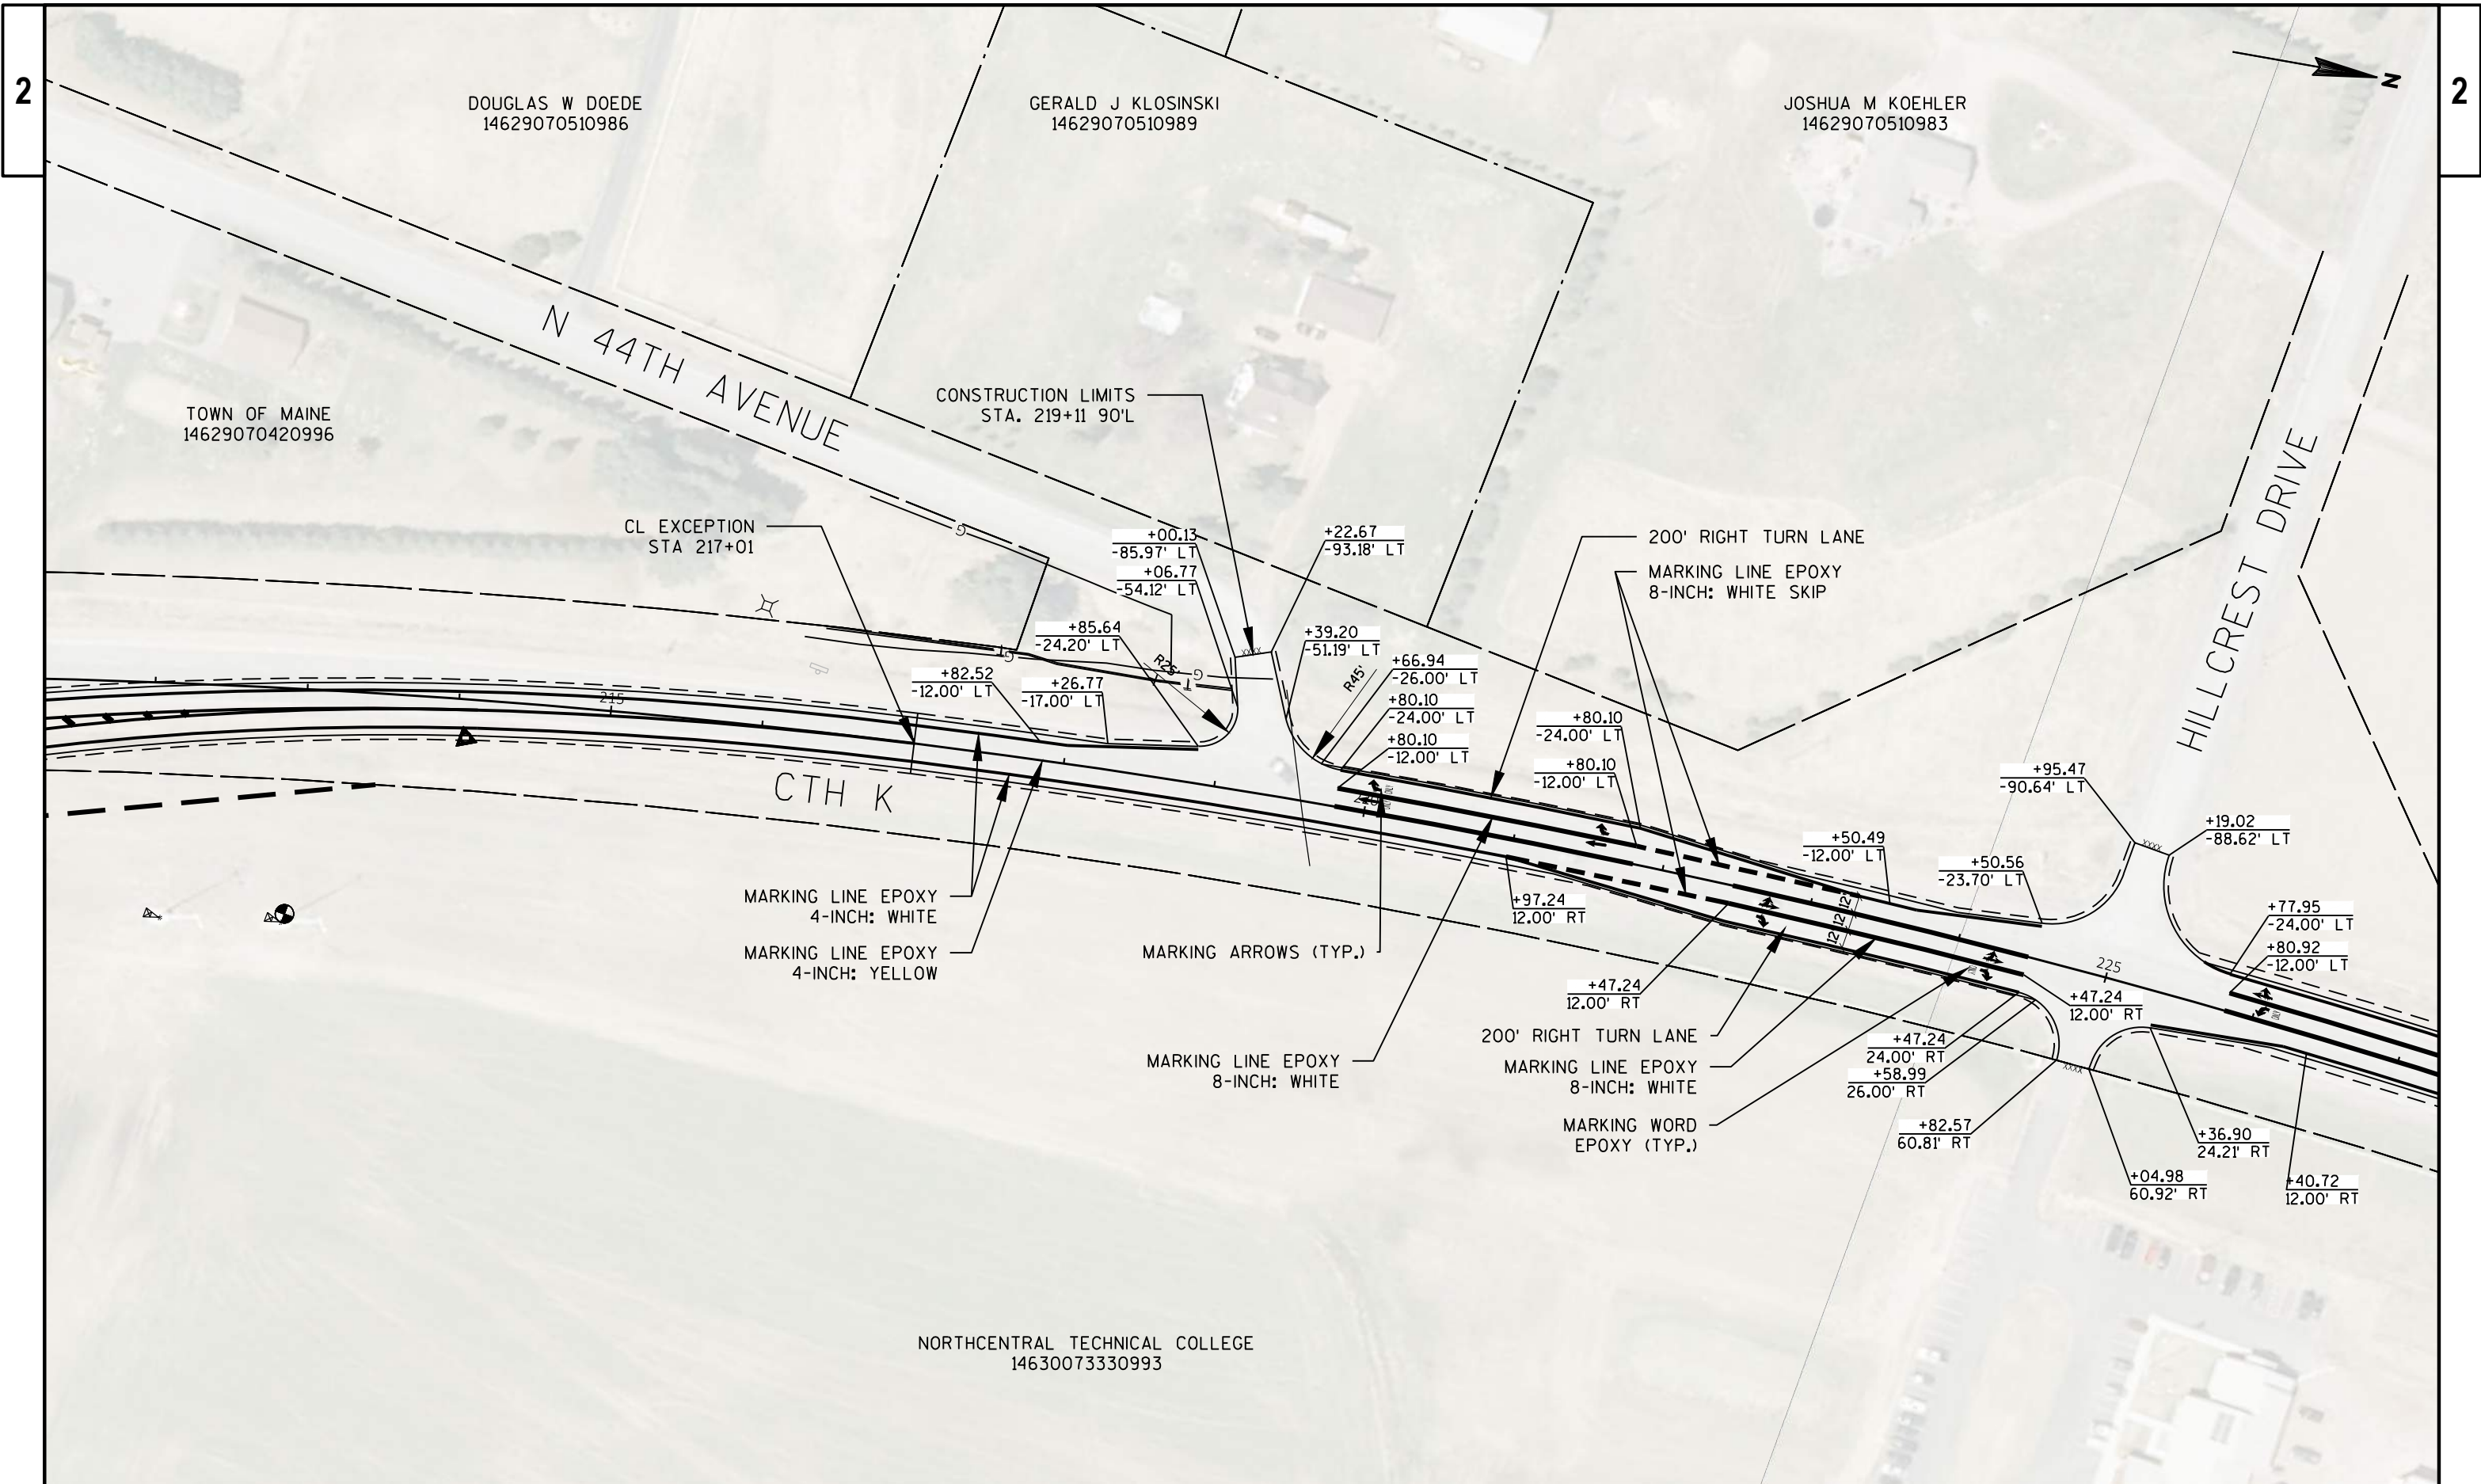

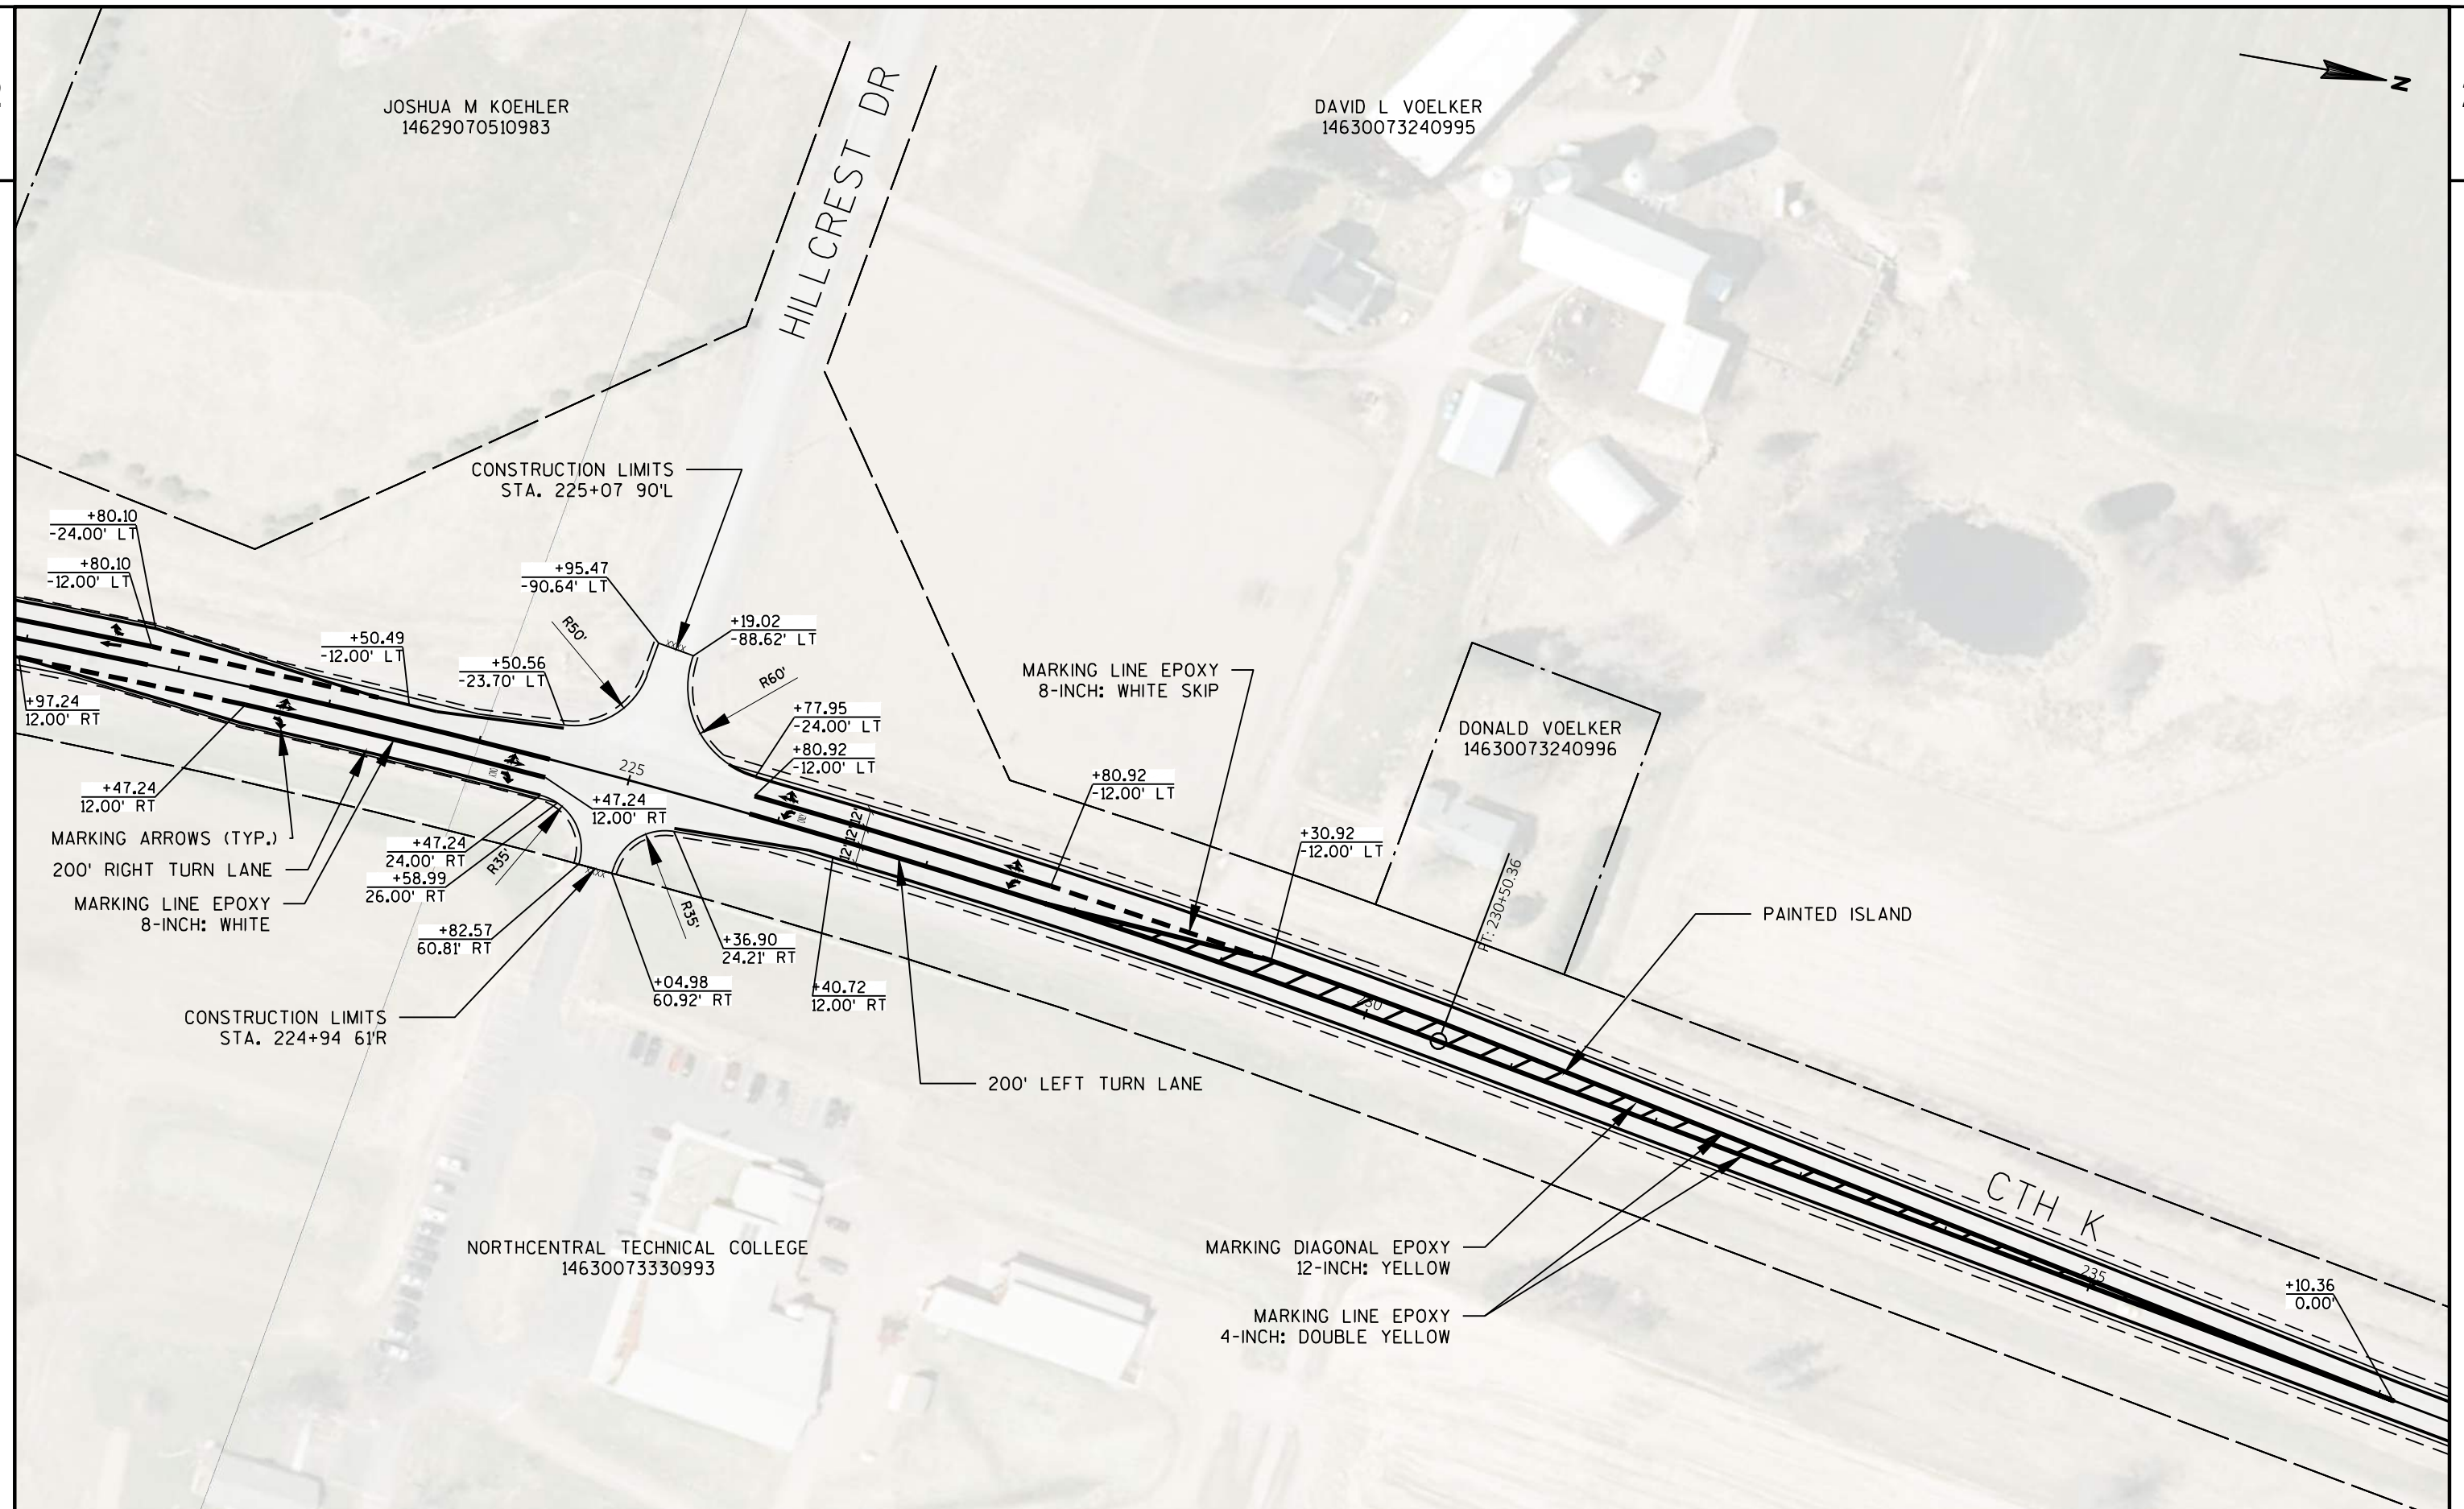

PROJECT NO: 9491-06-70/9491-06-71

HWY: CTH K

COUNTY: MARATHON

CONSTRUCTION DETAIL: HILLCREST DRIVE

SHEET

15

E

FILE NAME: R:\5500\5539\5539002\DWG(2018)\021001-CD01.DWG
LAYOUT NAME - STA 217-233

PLOT DATE: 11/10/2022 11:14 AM

PLOT BY: ROCHELLE L. BURSA

PLOT NAME:

PLOT SCALE: 1 IN:100 FT

WISDOT/CADDs SHEET 42

LACTALIS USA INC
14630073210999

VANDERGEEST
& SONS INC
14630072940990

VANDERGEEST MAINE
DAIRY LLC
14630072940991

KRISTOPHER
OTTOMAN
14630073210998

MARKING DIAGONAL EPOXY
12-INCH: YELLOW

MARKING LINE EPOXY
4-INCH: DOUBLE YELLOW

MARKING LINE EPOXY
4-INCH: WHITE

+02.43
-12.00' LT

CTH K

SAWCUT FULL DEPTH

JOHN JORGENSEN
1460073320996

SLOPE INTERCEPT
(TYP.)

BRITTANY THEILMAN
14630073320995

DOLORES
LONSDORF
14630073320978

MARKING LINE EPOXY
8-INCH: WHITE SKIP

DOLORES
LONSDORF
14630073320989

CHRISTOPHE
LONSDORF
14630073320988

12' ACCELERATION LANE W/ 3'
PAVED AND 3' GRAVEL SHOULDER

PAINTED ISLAND

MARKING LINE EPOXY
4-INCH: WHITE DASHED

+11.01
-41.76' LT
+11.57
-26.77' LT

150' TAPER

+61.90
-25.43' LT

PC: 272+76.96

MARKING LINE EPOXY
8-INCH: WHITE

MARKING WORD
EPOXY (TYP.)

CONCRETE CURB AND GUTTER
4-INCH SLOPED 36-INCH TYPE D
(TYP.)

CONSTRUCTION LIMITS
STA. 73+52

+36.15
-48.44' LT
+16.06
-45.47' LT

+79.38
-153.31' LT
+64.19
-105.54' LT

+16.60
-59.97' LT

+12.53
0.14' RT
+12.30
12.03' RT
+11.83
27.00' RT

+68.63
85.80' RT
+70.15
138.96' RT

JULIAN DRIVE

CONSTRUCTION LIMITS
STA. 61+39

+18.74
-220.04' LT

+18.06
-196.95' LT
+32.95
-96.44' LT

+67.35
-33.00' LT
+67.00
-21.00' LT

+79.93
-48.00' LT

+39.36
27.00' RT
+39.84
12.00' RT

+19.74
15.00' RT

+02.38
62.82' RT
+99.06
72.72' RT

+91.95
139.66' RT

EP: 63+61.98

PROJECT NO: 9491-06-70/9491-06-71

HWY: CTH K

COUNTY: MARATHON

CONSTRUCTION DETAIL: CTH A / JULIAN DRIVE

SHEET

16

E

FILE NAME: R:\5500\5539\5539002\DWG(2018)\021001-CD01.DWG
LAYOUT NAME - STA 265-279

PLOT DATE: 11/10/2022 11:20 AM

PLOT BY: ROCHELLE L. BURSA

PLOT NAME:


PLOT SCALE: 1 IN:100 FT

WISDOT/CADDs SHEET 42

LACTALIS USA INC
14630073210999

VANDERGEEST & SONS INC
14630072940990

VANDERGEEST MAINE DAIRY LLC
14630072940991

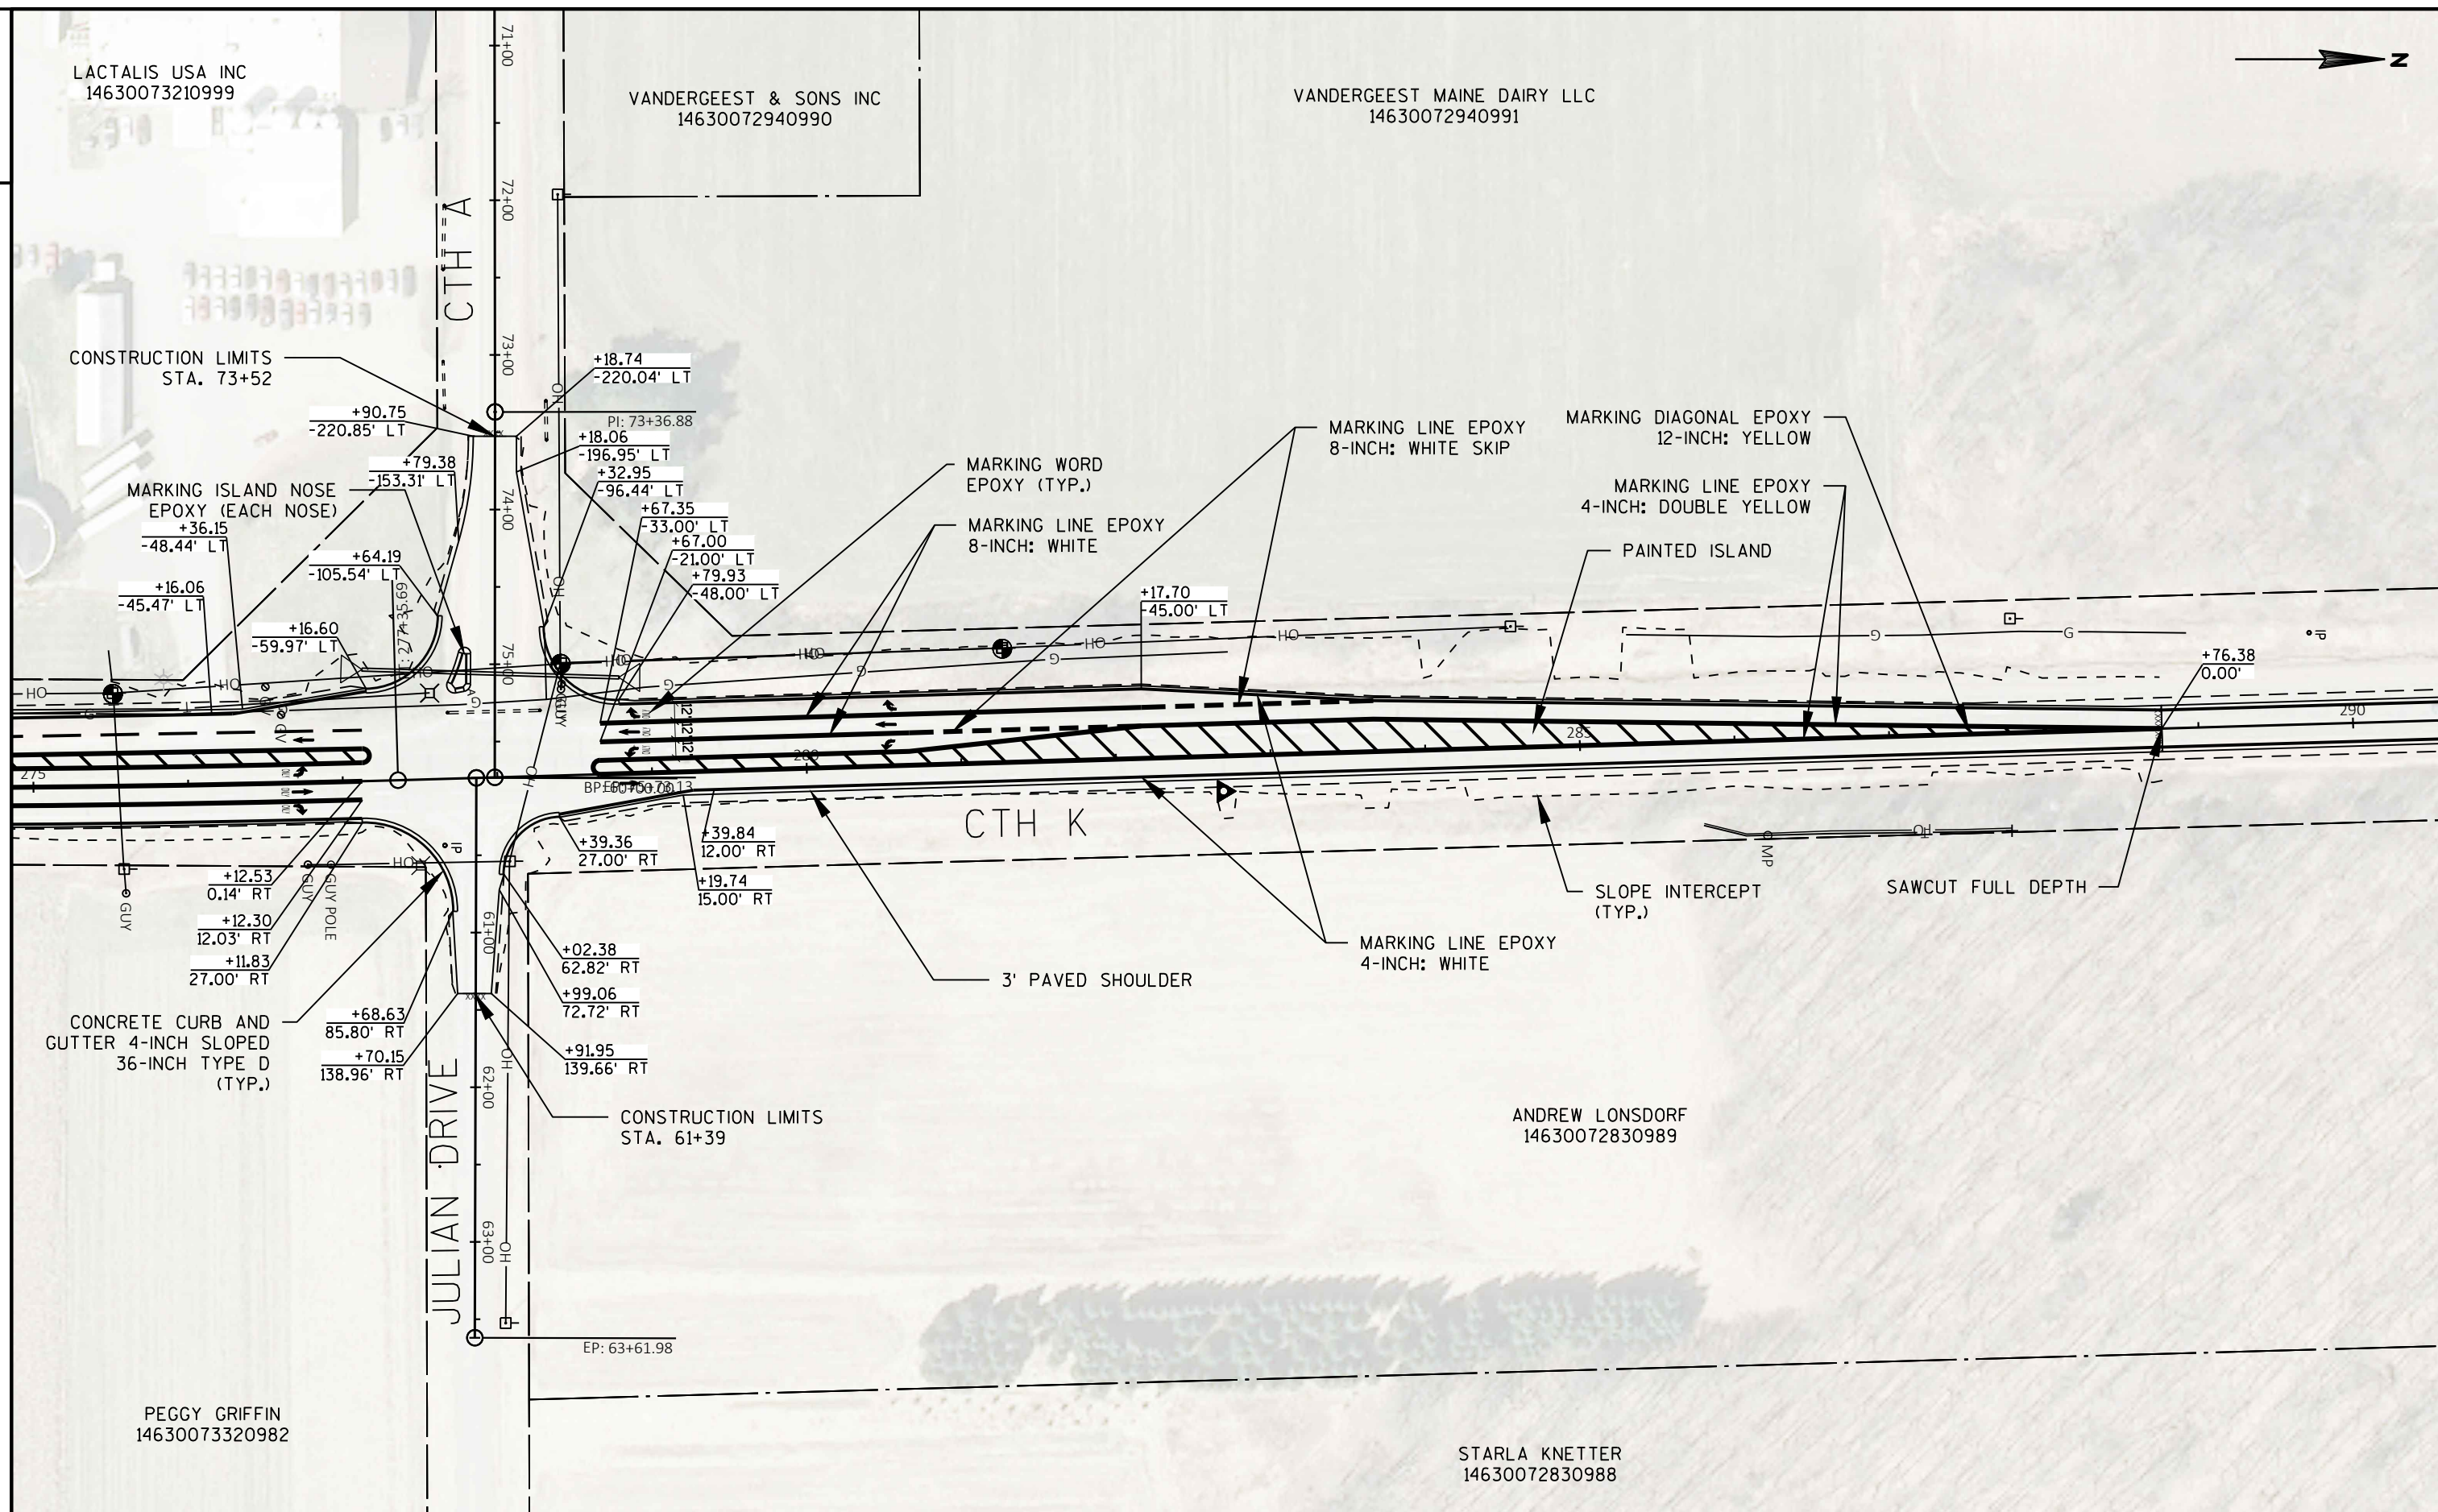

PROJECT NO: 9491-06-70/9491-06-71

HWY: CTH K


COUNTY: MARATHON


CONSTRUCTION DETAIL: CTH A / JULIAN DRIVE


SHEET

17

E

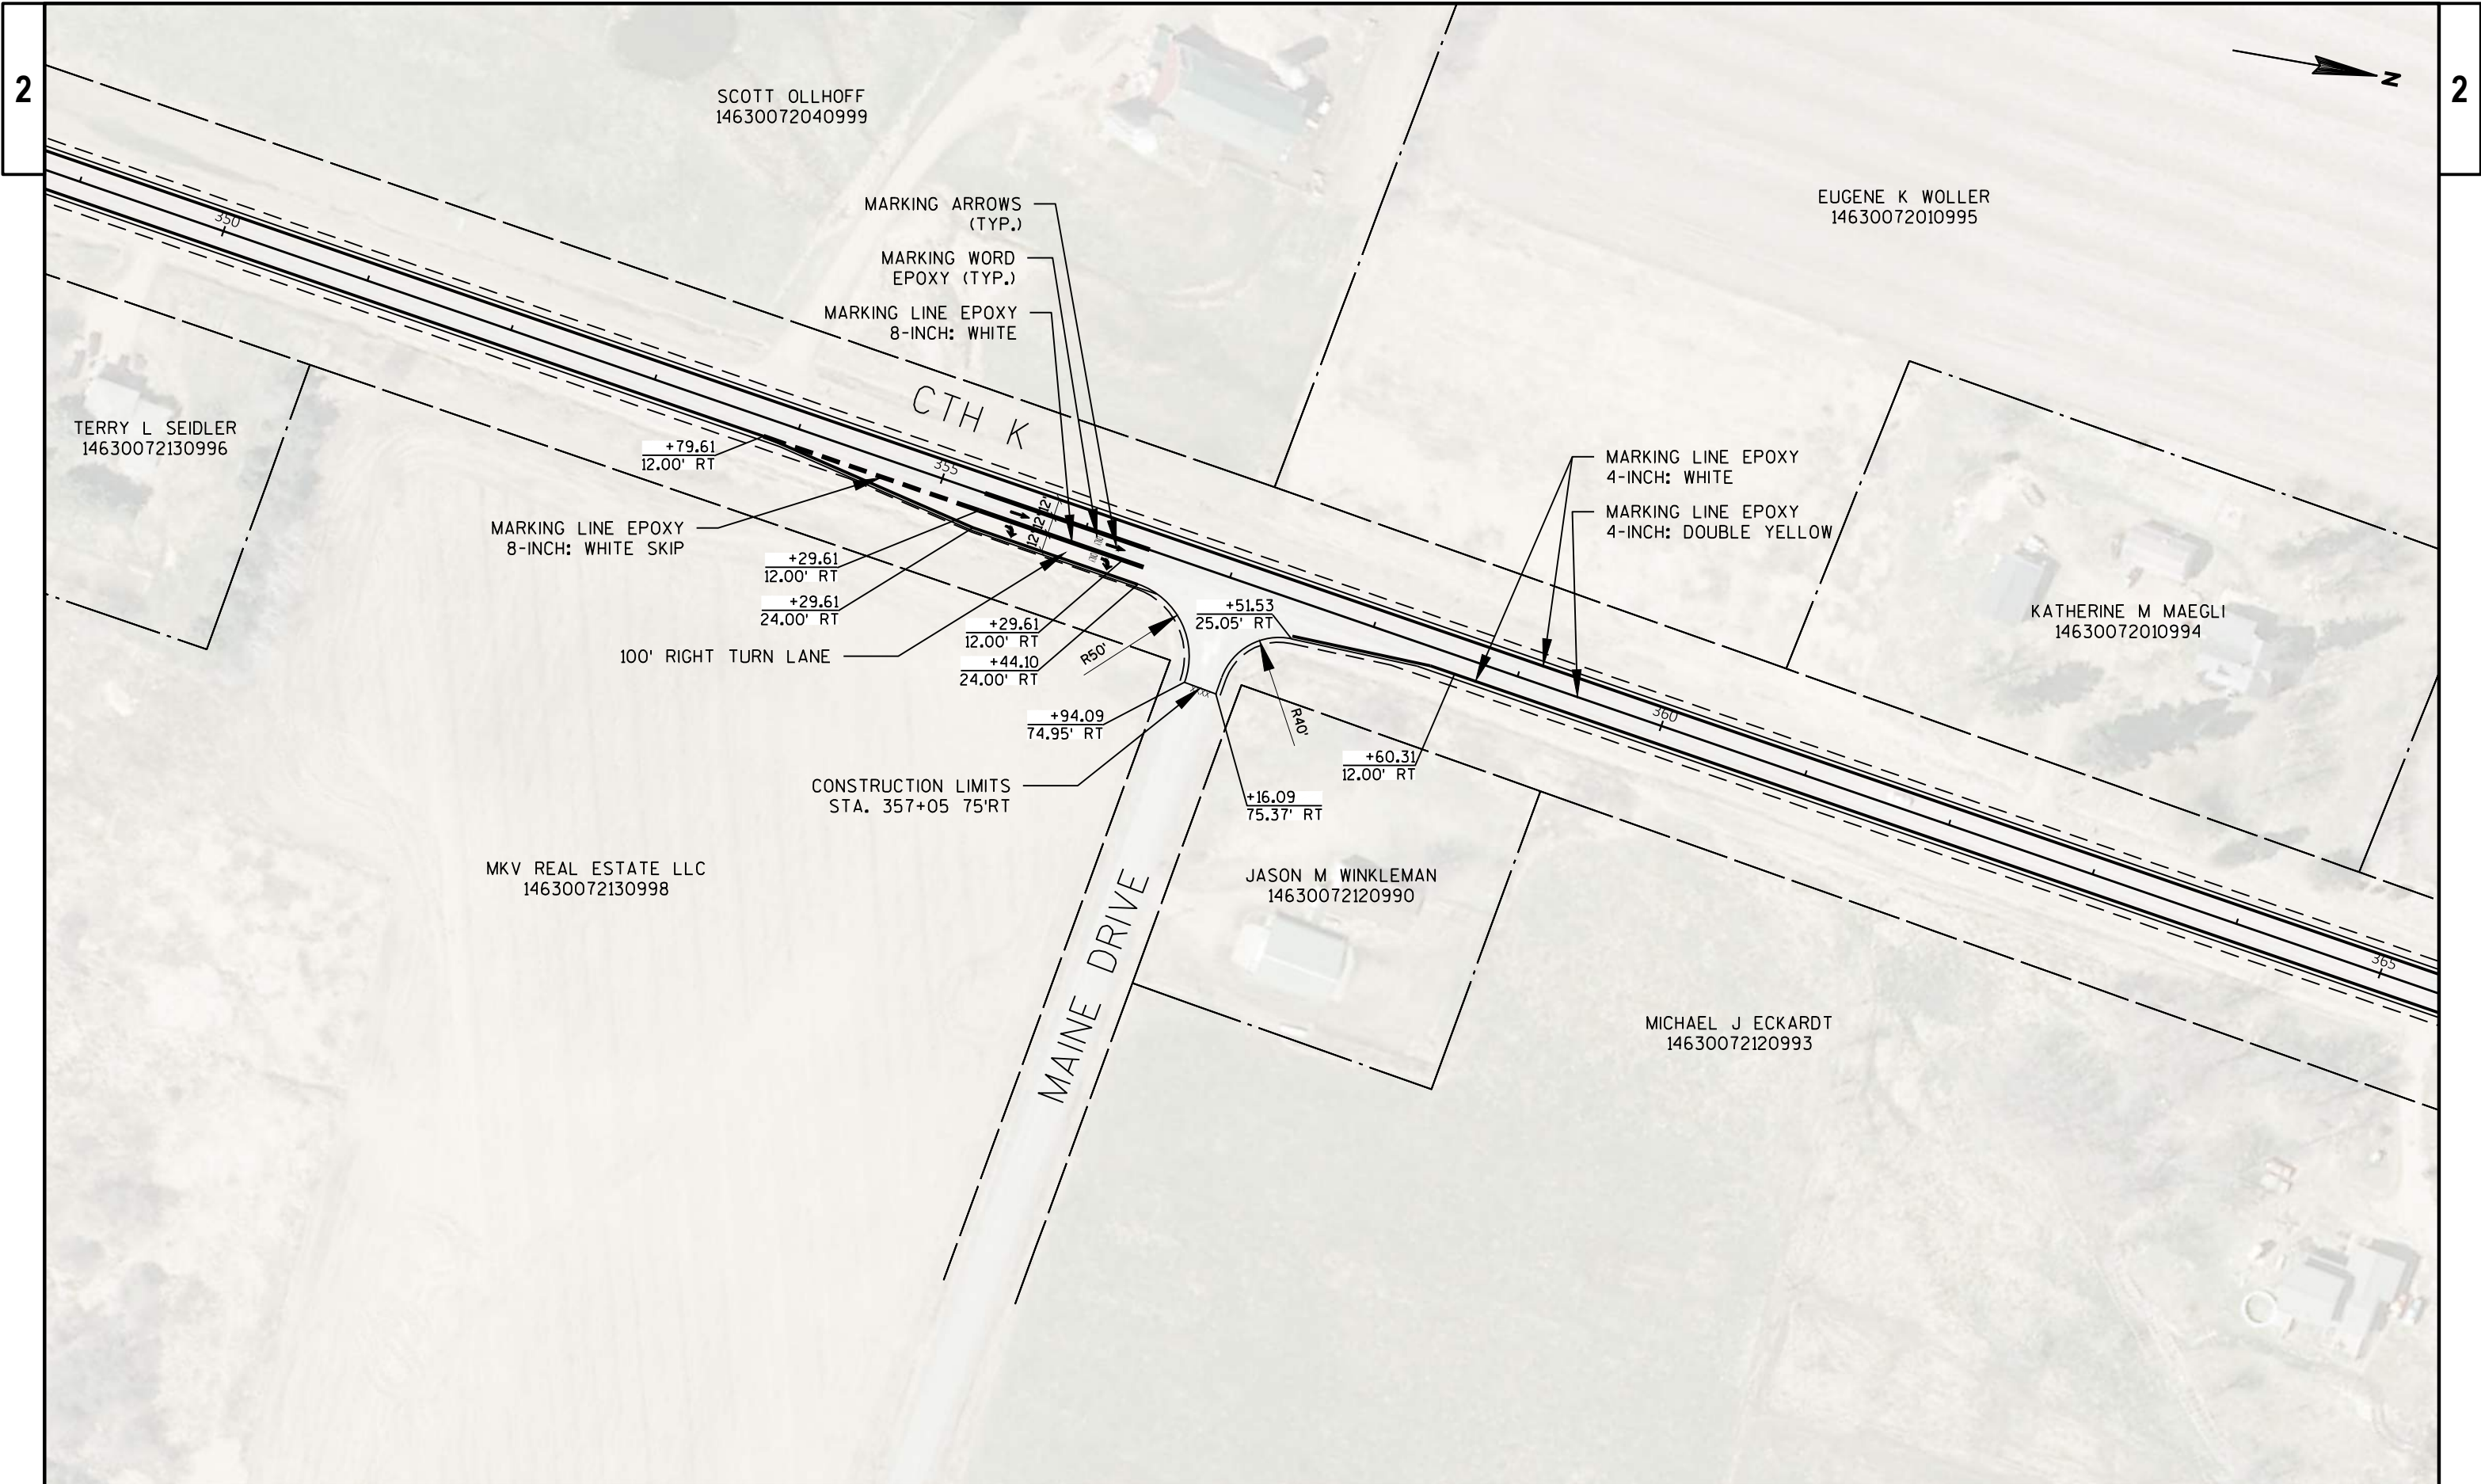

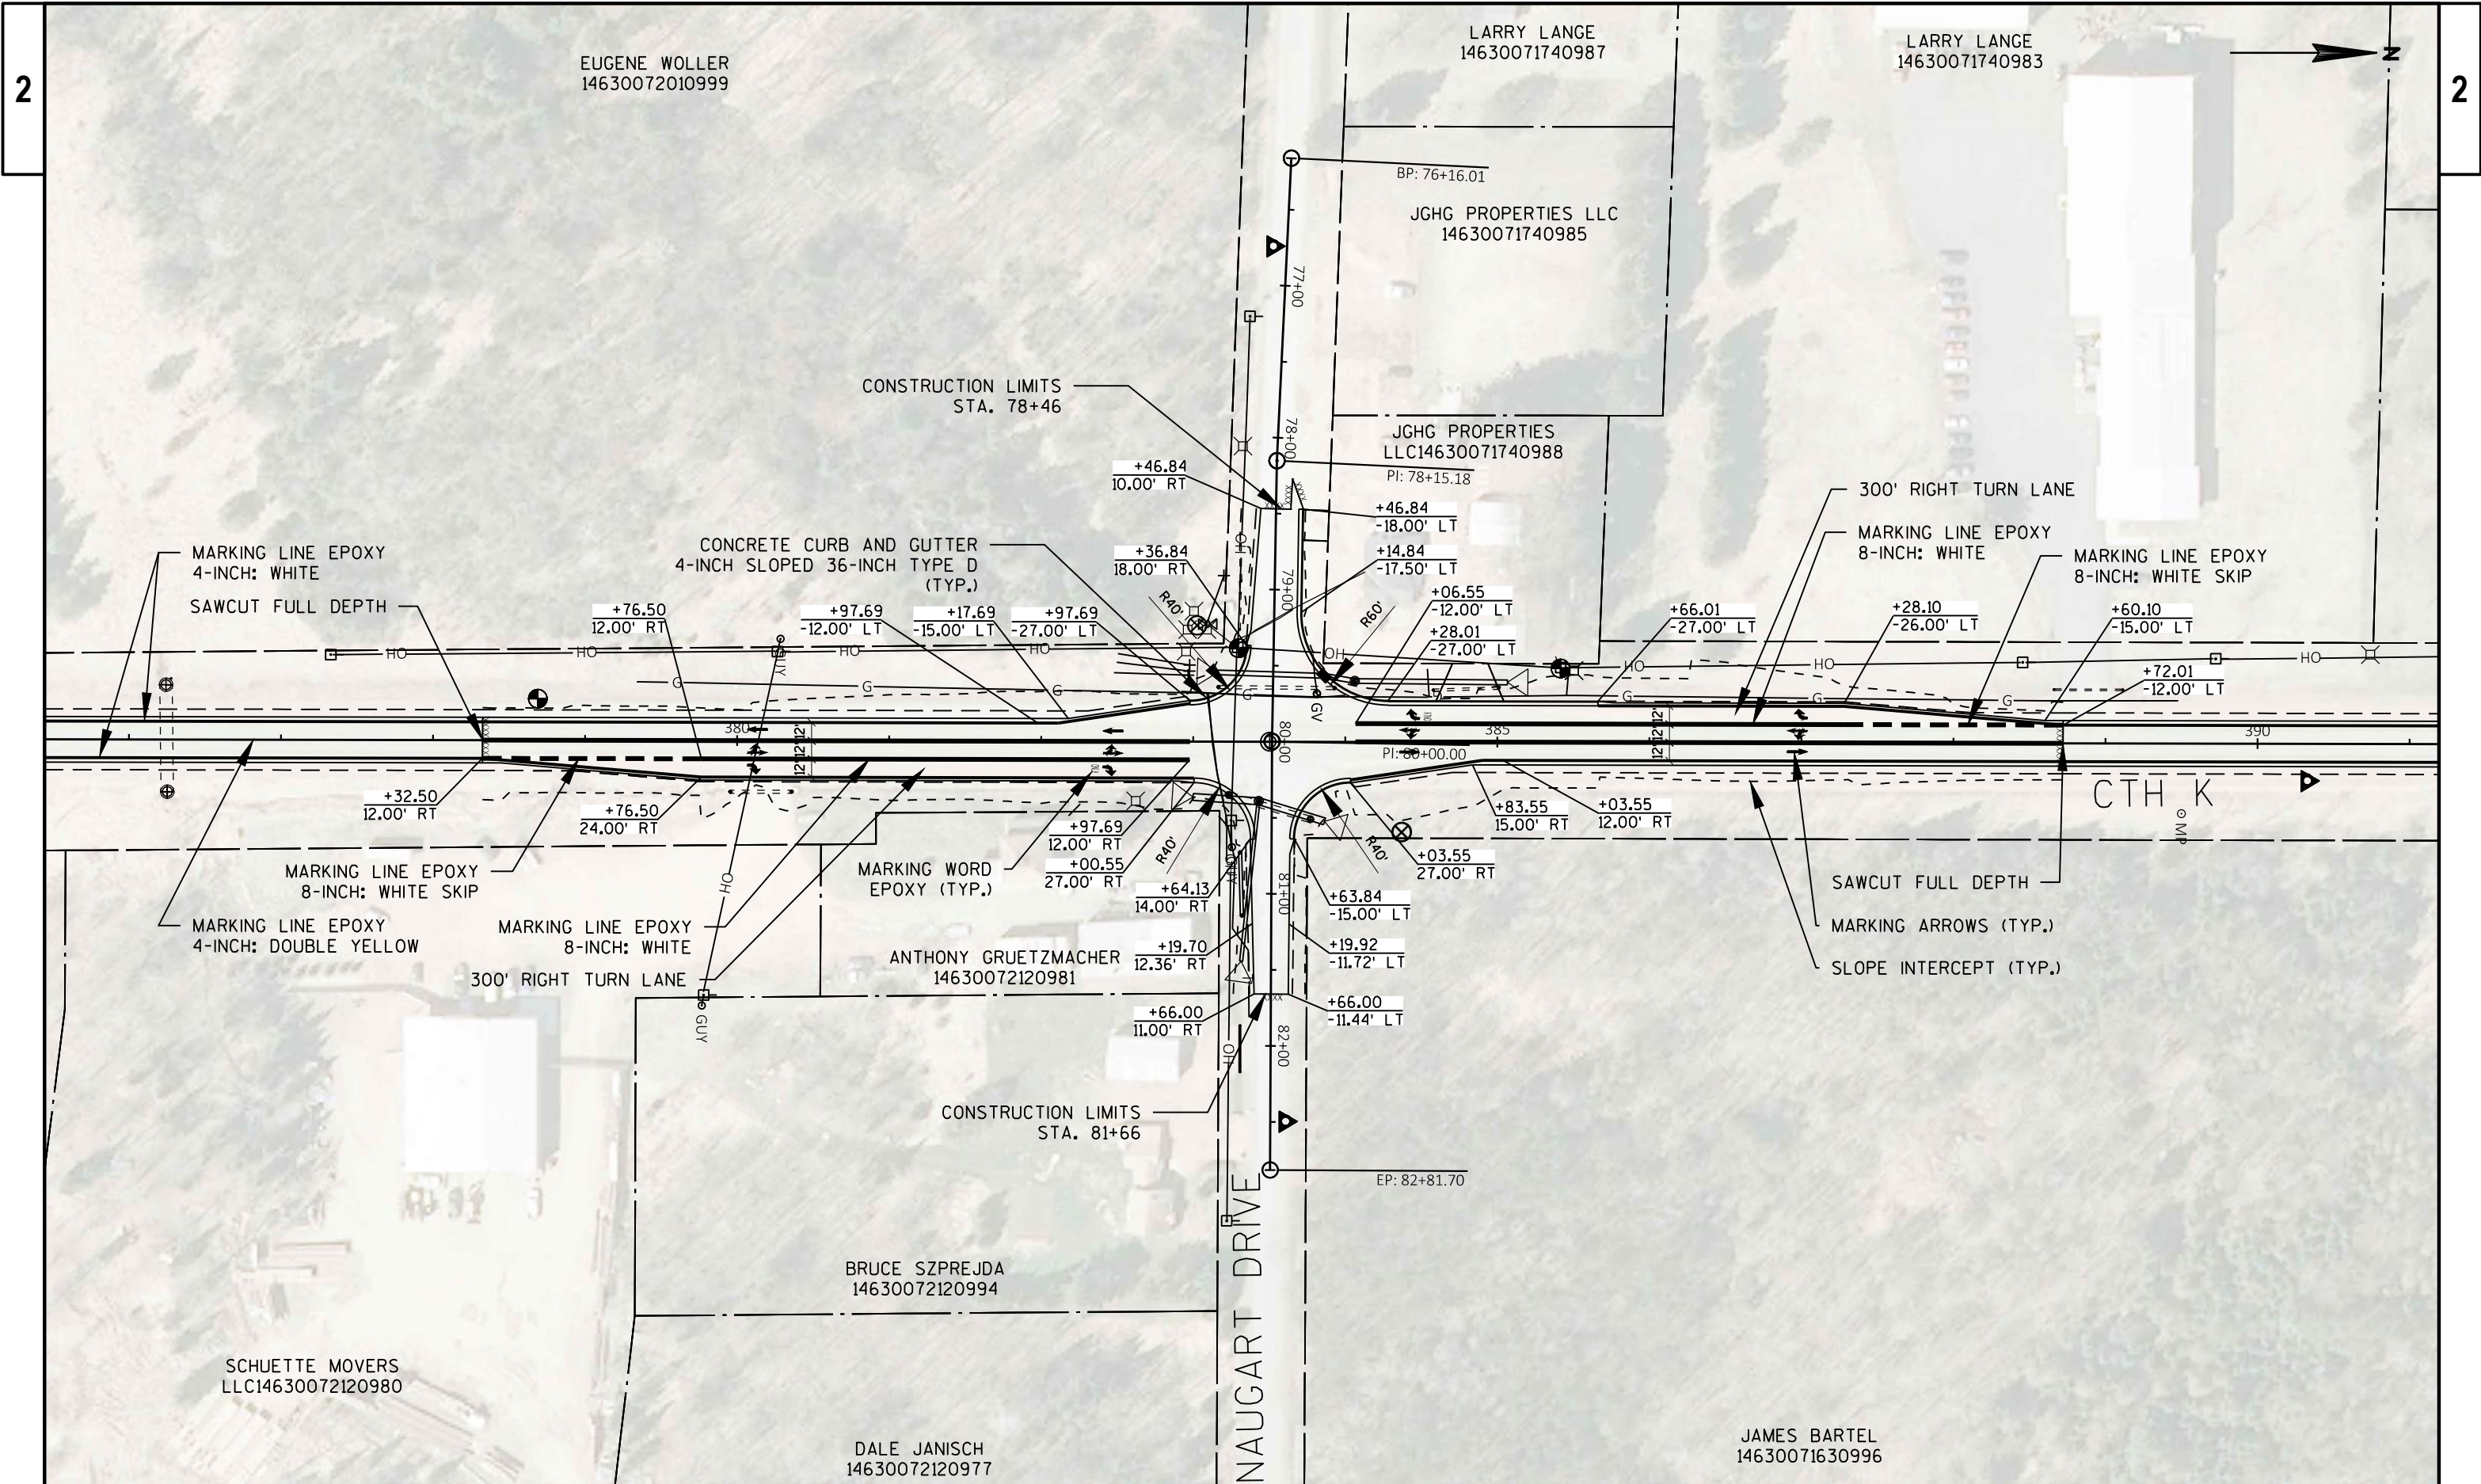

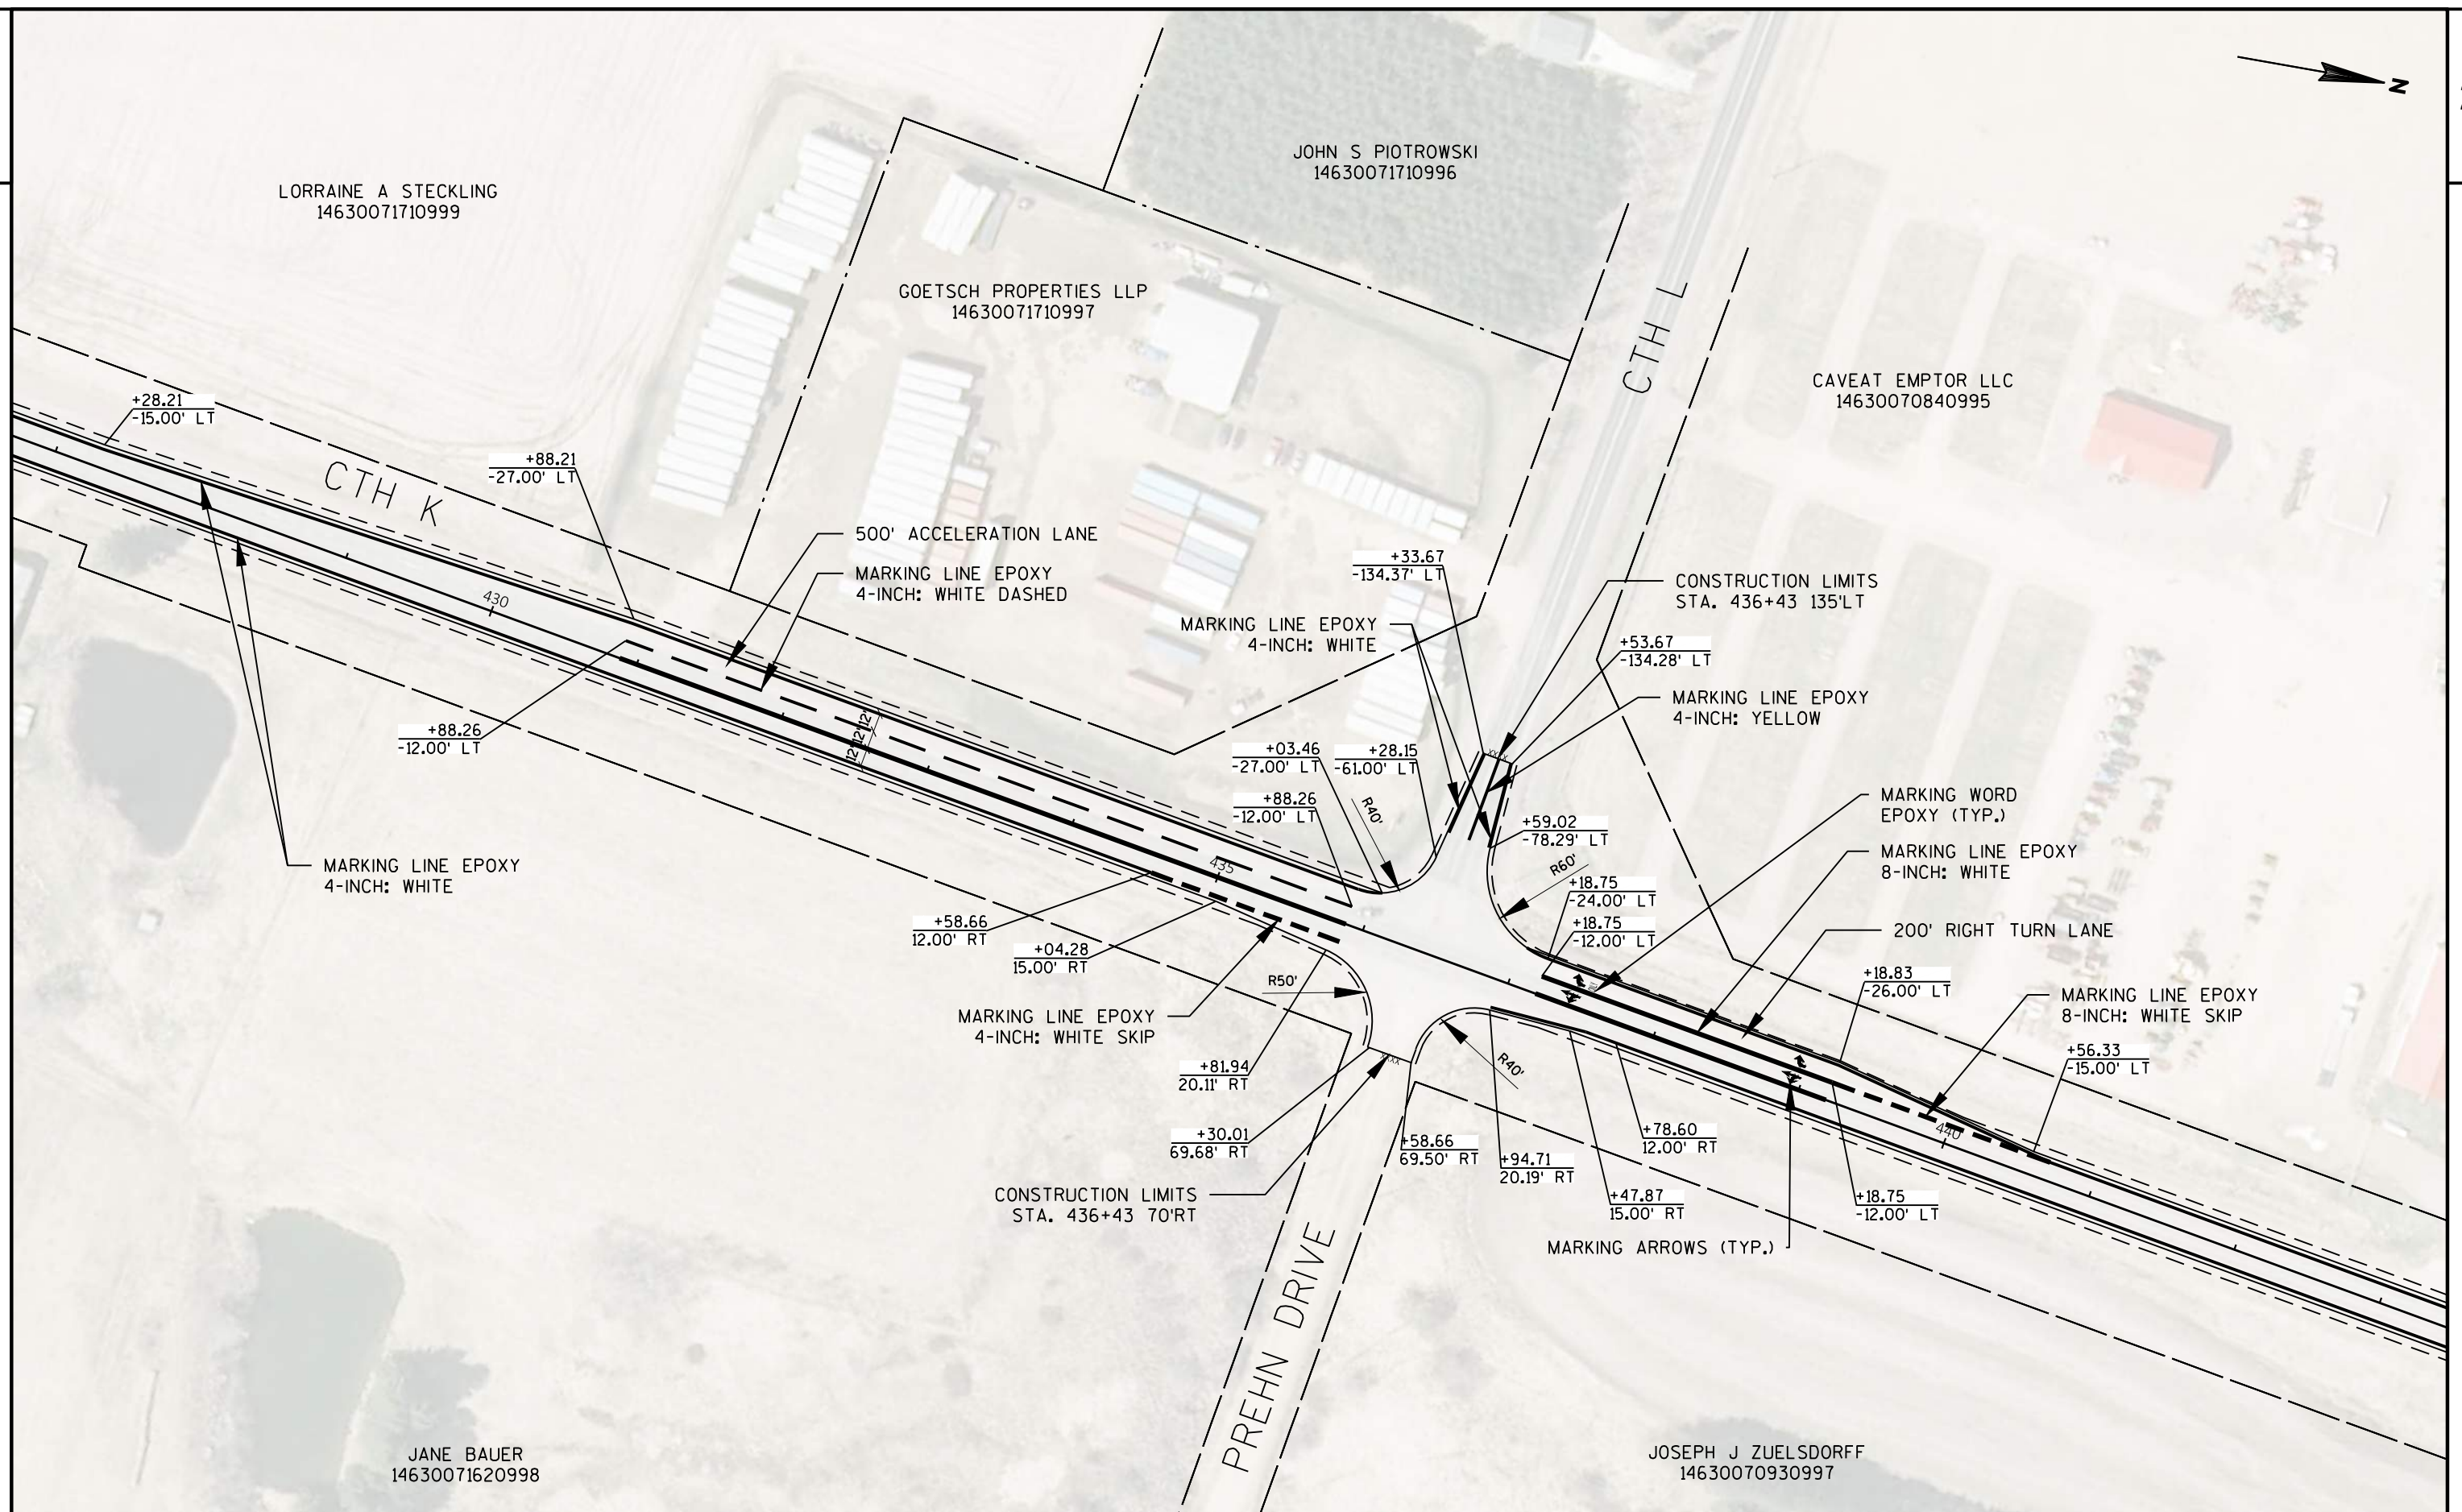

2

2

CLARENCE L UTECH
14630070810990

LINDA MAKI
14630070810998

ROYA G HEINZ
14630070810997

KENT M BRONSTEATTER
14630070540972

TRENT TRUCKING INC.
14630070920998

JEFFERY A UTECH
14630070430996

CLARENCE L UTECH
14630070430995

CTH K

RAINBOW DRIVE

MARKING LINE EPOXY
8-INCH: WHITE SKIP


MARKING LINE EPOXY
8-INCH: WHITE
200' RIGHT TURN LANE
MARKING WORD
EPOXY (TYP.)
MARKING ARROWS (TYP.)

CONSTRUCTION LIMITS
STA. 489+24 85'RT

CONSTRUCTION LIMITS
STA. 489+29 77'LT

MARKING LINE EPOXY
4-INCH: WHITE SKIP

MARKING LINE EPOXY
4-INCH: WHITE
MARKING LINE EPOXY
4-INCH: YELLOW

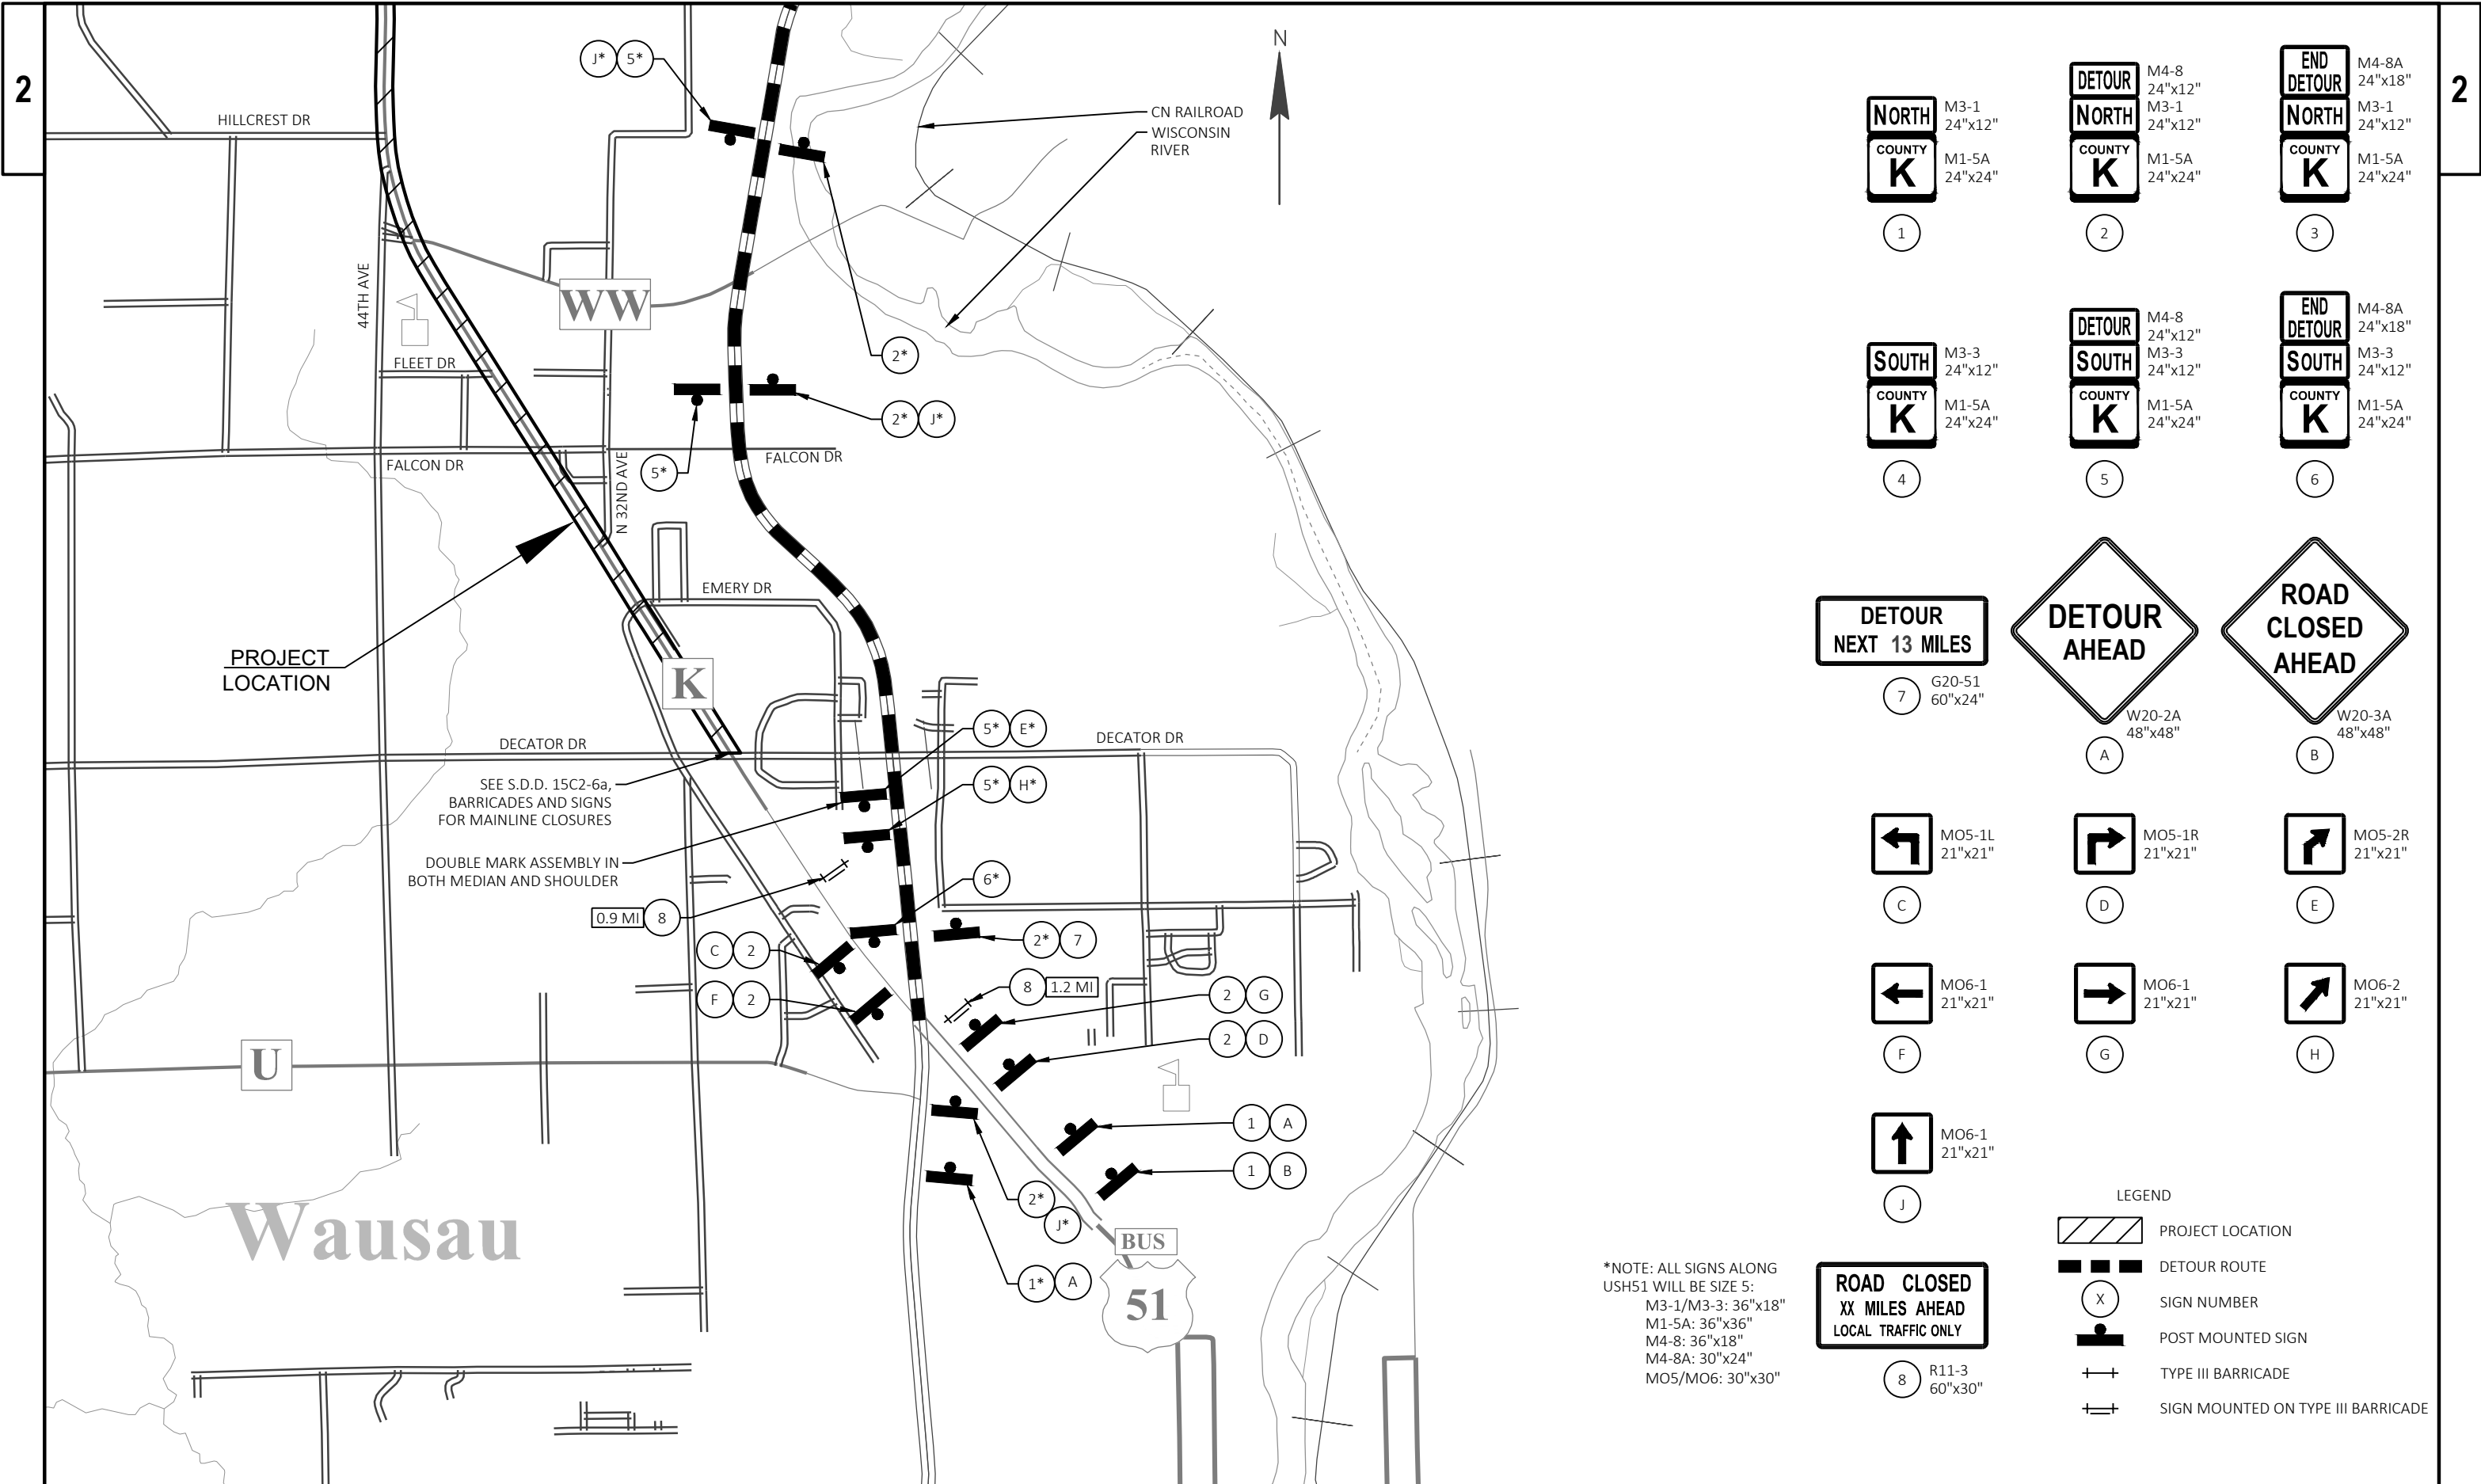

*NOTE: ALL SIGNS ALONG
USH51 WILL BE SIZE 5:
M3-1/M3-3: 36"x18"
M1-5A: 36"x36"
M4-8: 36"x18"
M4-8A: 30"x24"
MO5/MO6: 30"x30"

NORTH

COUNTY K

1

M3-1
24"x12"
M1-5A
24"x24"

DETOUR NORTH

COUNTY K

2

M4-8
24"x12"
M3-1
24"x12"
M1-5A
24"x24"

END
DETOUR NORTH

COUNTY K

3

M4-8A
24"x18"
M3-1
24"x12"
M1-5A
24"x24"

SOUTH

COUNTY K

4

M3-3
24"x12"
M1-5A
24"x24"

DETOUR SOUTH

COUNTY K

5

M4-8
24"x12"
M3-3
24"x12"
M1-5A
24"x24"

END
DETOUR SOUTH

COUNTY K

6

M4-8A
24"x18"
M3-3
24"x12"
M1-5A
24"x24"

DETOUR
NEXT 13 MILES

7

G20-51
60"x24"

DETOUR
AHEAD

A

W20-2A
48"x48"

ROAD
CLOSED
AHEAD

B

W20-3A
48"x48"

←

C

MO5-1L
21"x21"

↗

D

MO5-1R
21"x21"

↘

E

MO5-2R
21"x21"

←

F

MO6-1
21"x21"

→

G

MO6-1
21"x21"

↗

H

MO6-2
21"x21"

↑

J

MO6-1
21"x21"

ROAD CLOSED
XX MILES AHEAD
LOCAL TRAFFIC ONLY

8

R11-3
60"x30"

PROJECT LOCATION

DETOUR ROUTE


X

SIGN NUMBER

POST MOUNTED SIGN

TYPE III BARRICADE

SIGN MOUNTED ON TYPE III BARRICADE

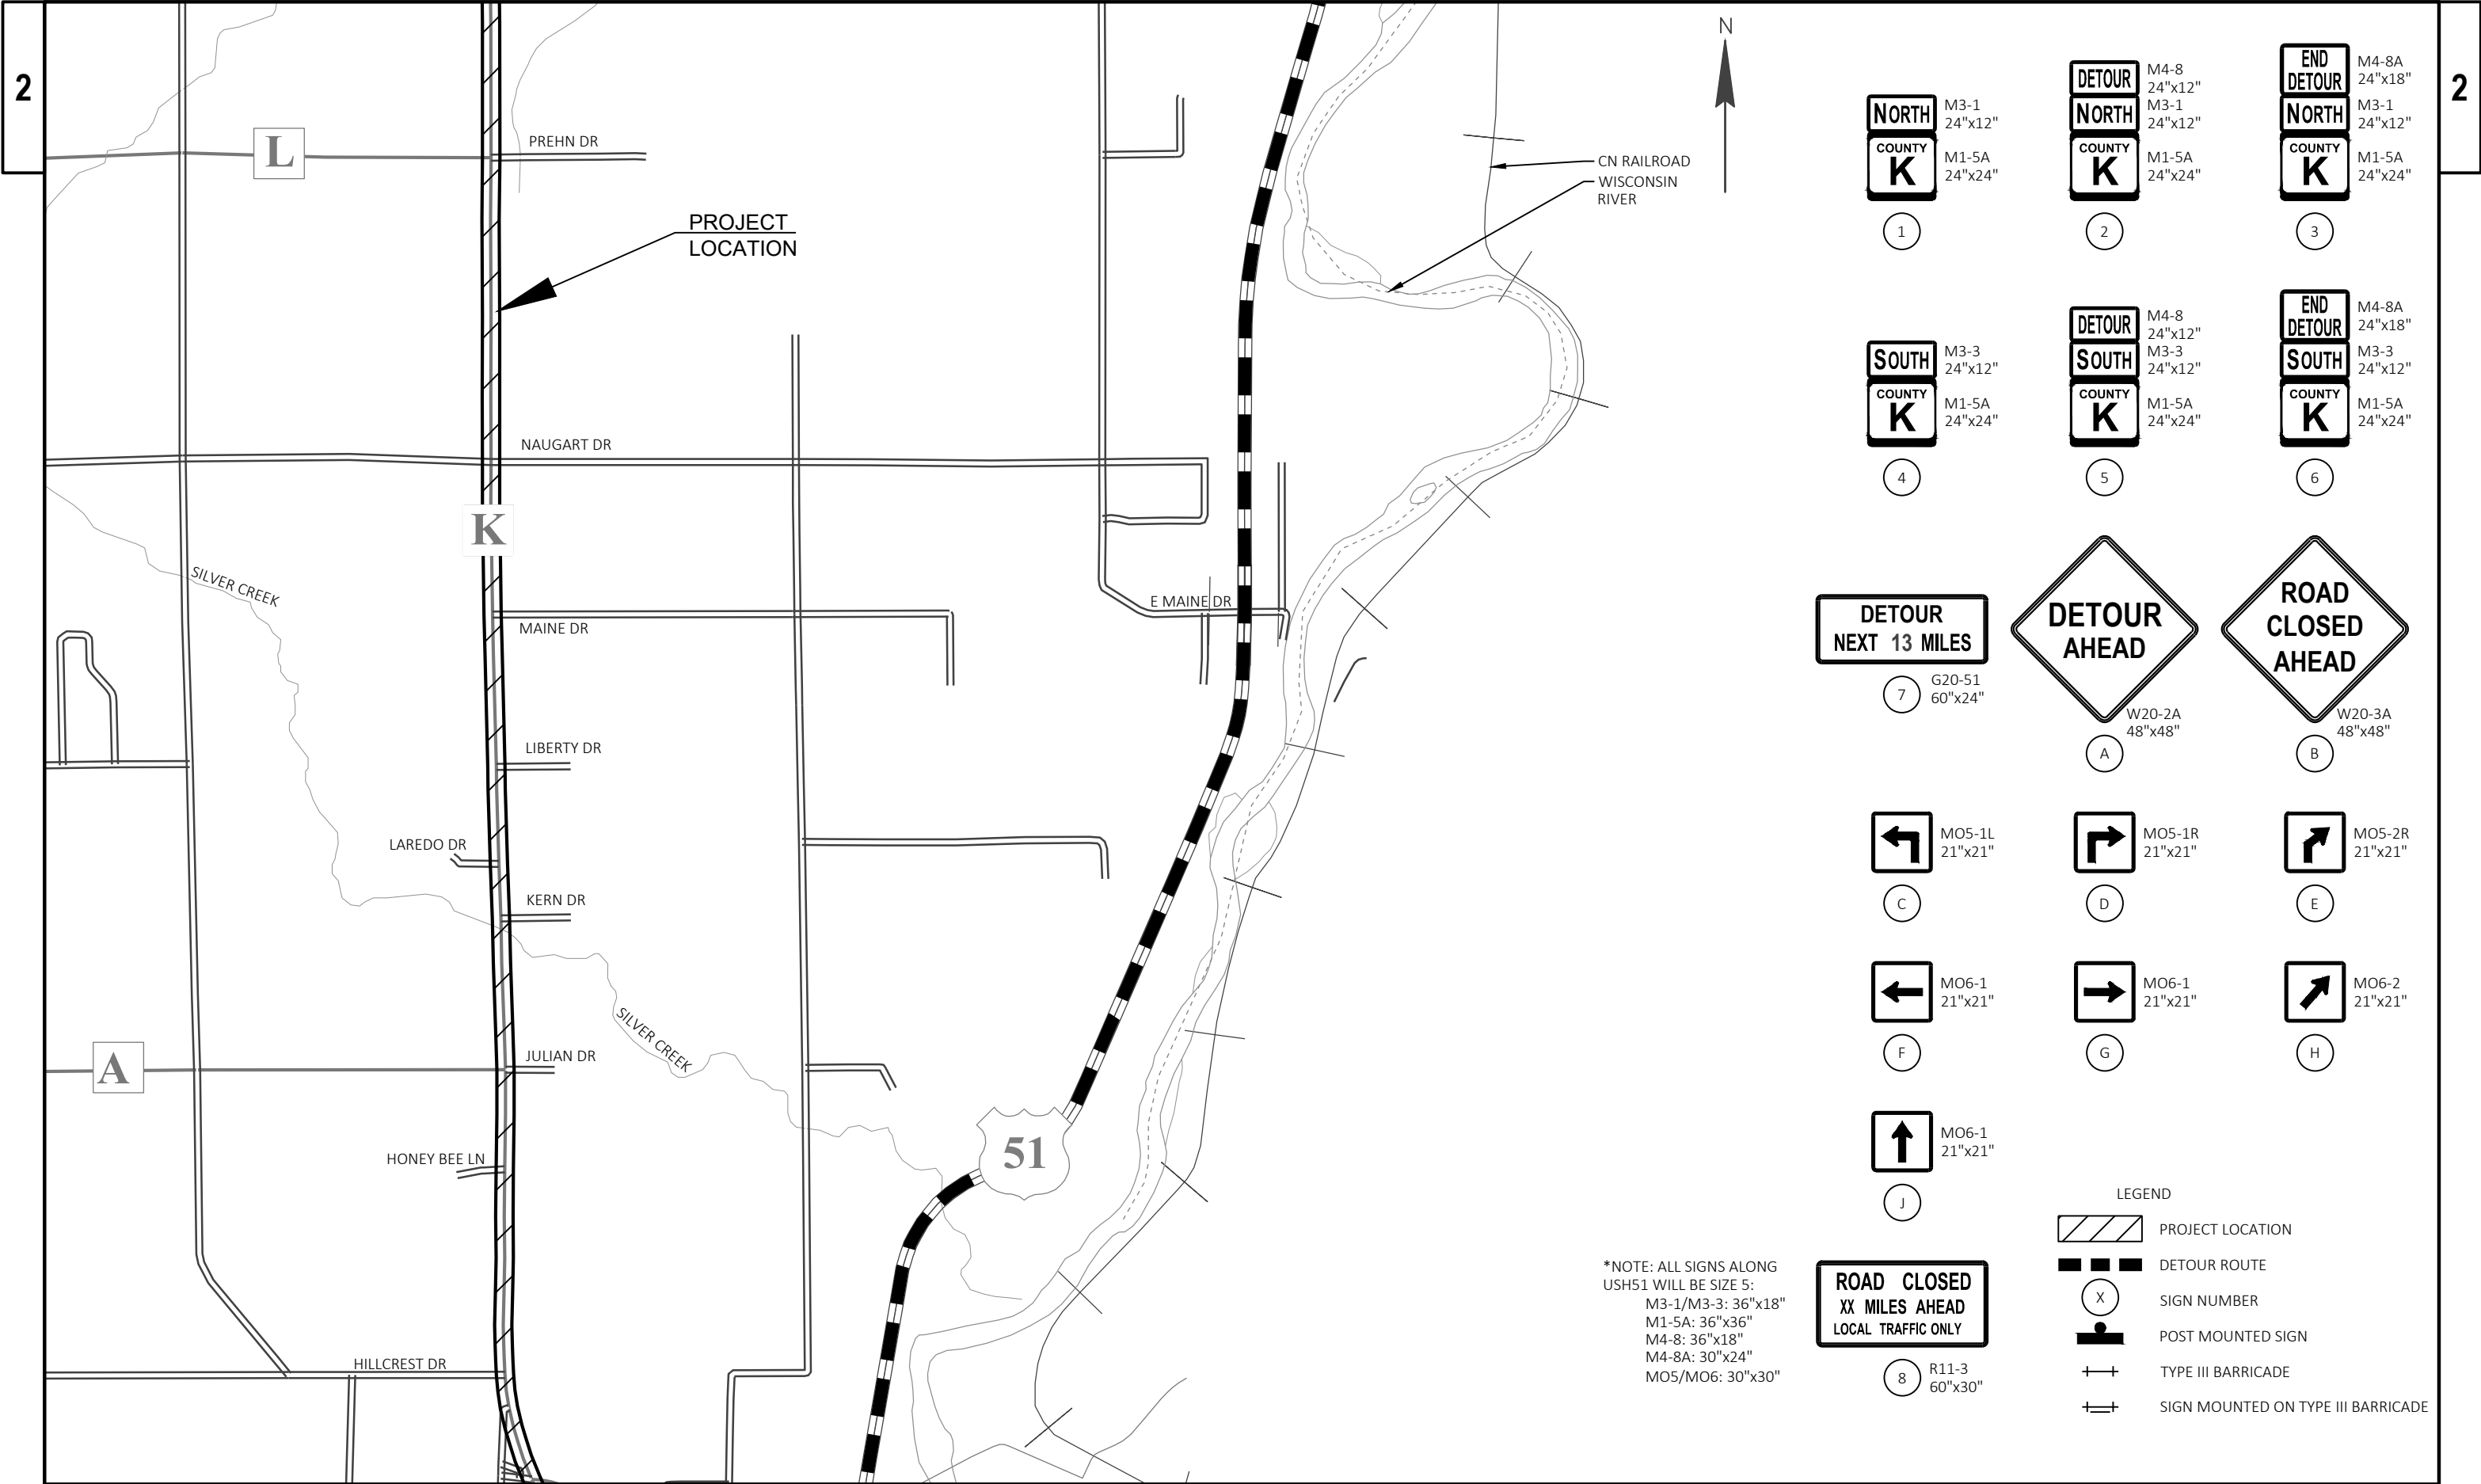

*NOTE: ALL SIGNS ALONG
USH51 WILL BE SIZE 5:
M3-1/M3-3: 36"x18"
M1-5A: 36"x36"
M4-8: 36"x18"
M4-8A: 30"x24"
MO5/MO6: 30"x30"

NORTH

COUNTY K

1

M3-1
24"x12"
M1-5A
24"x24"

DETOUR NORTH

COUNTY K

2

M4-8
24"x12"
M3-1
24"x12"
M1-5A
24"x24"

END
DETOUR NORTH

COUNTY K

3

M4-8A
24"x18"
M3-1
24"x12"
M1-5A
24"x24"

SOUTH

COUNTY K

4

M3-3
24"x12"
M1-5A
24"x24"

DETOUR SOUTH

COUNTY K

5

M4-8
24"x12"
M3-3
24"x12"
M1-5A
24"x24"

END
DETOUR SOUTH

COUNTY K

6

M4-8A
24"x18"
M3-3
24"x12"
M1-5A
24"x24"

DETOUR
NEXT 13 MILES

7

G20-51
60"x24"

DETOUR
AHEAD

A

W20-2A
48"x48"

ROAD
CLOSED
AHEAD

B

W20-3A
48"x48"

←

C

MO5-1L
21"x21"

↶

D

MO5-1R
21"x21"

↷

E

MO5-2R
21"x21"

←

F

MO6-1
21"x21"

→

G

MO6-1
21"x21"

↗

H

MO6-2
21"x21"

↑

J

MO6-1
21"x21"

ROAD CLOSED
XX MILES AHEAD
LOCAL TRAFFIC ONLY

8

R11-3
60"x30"

LEGEND

PROJECT LOCATION

DETOUR ROUTE

X

SIGN NUMBER

POST MOUNTED SIGN

+

TYPE III BARRICADE

+

SIGN MOUNTED ON TYPE III BARRICADE

PROJECT NO: 9491-06-70 / 9491-06-71

HWY: CTH K

COUNTY: MARATHON

DETOUR PLAN

SHEET 23

E

FILE NAME : R:\5500\5539\5539002\DWG(2018)\027001-DT.DWG
LAYOUT NAME - 02


PLOT DATE : 6/14/2022 6:46 PM


PLOT BY : ROCHELLE L. BURSA


PLOT NAME :


PLOT SCALE : 1 IN:0.5 MI

WISDOT/CADDs SHEET 42

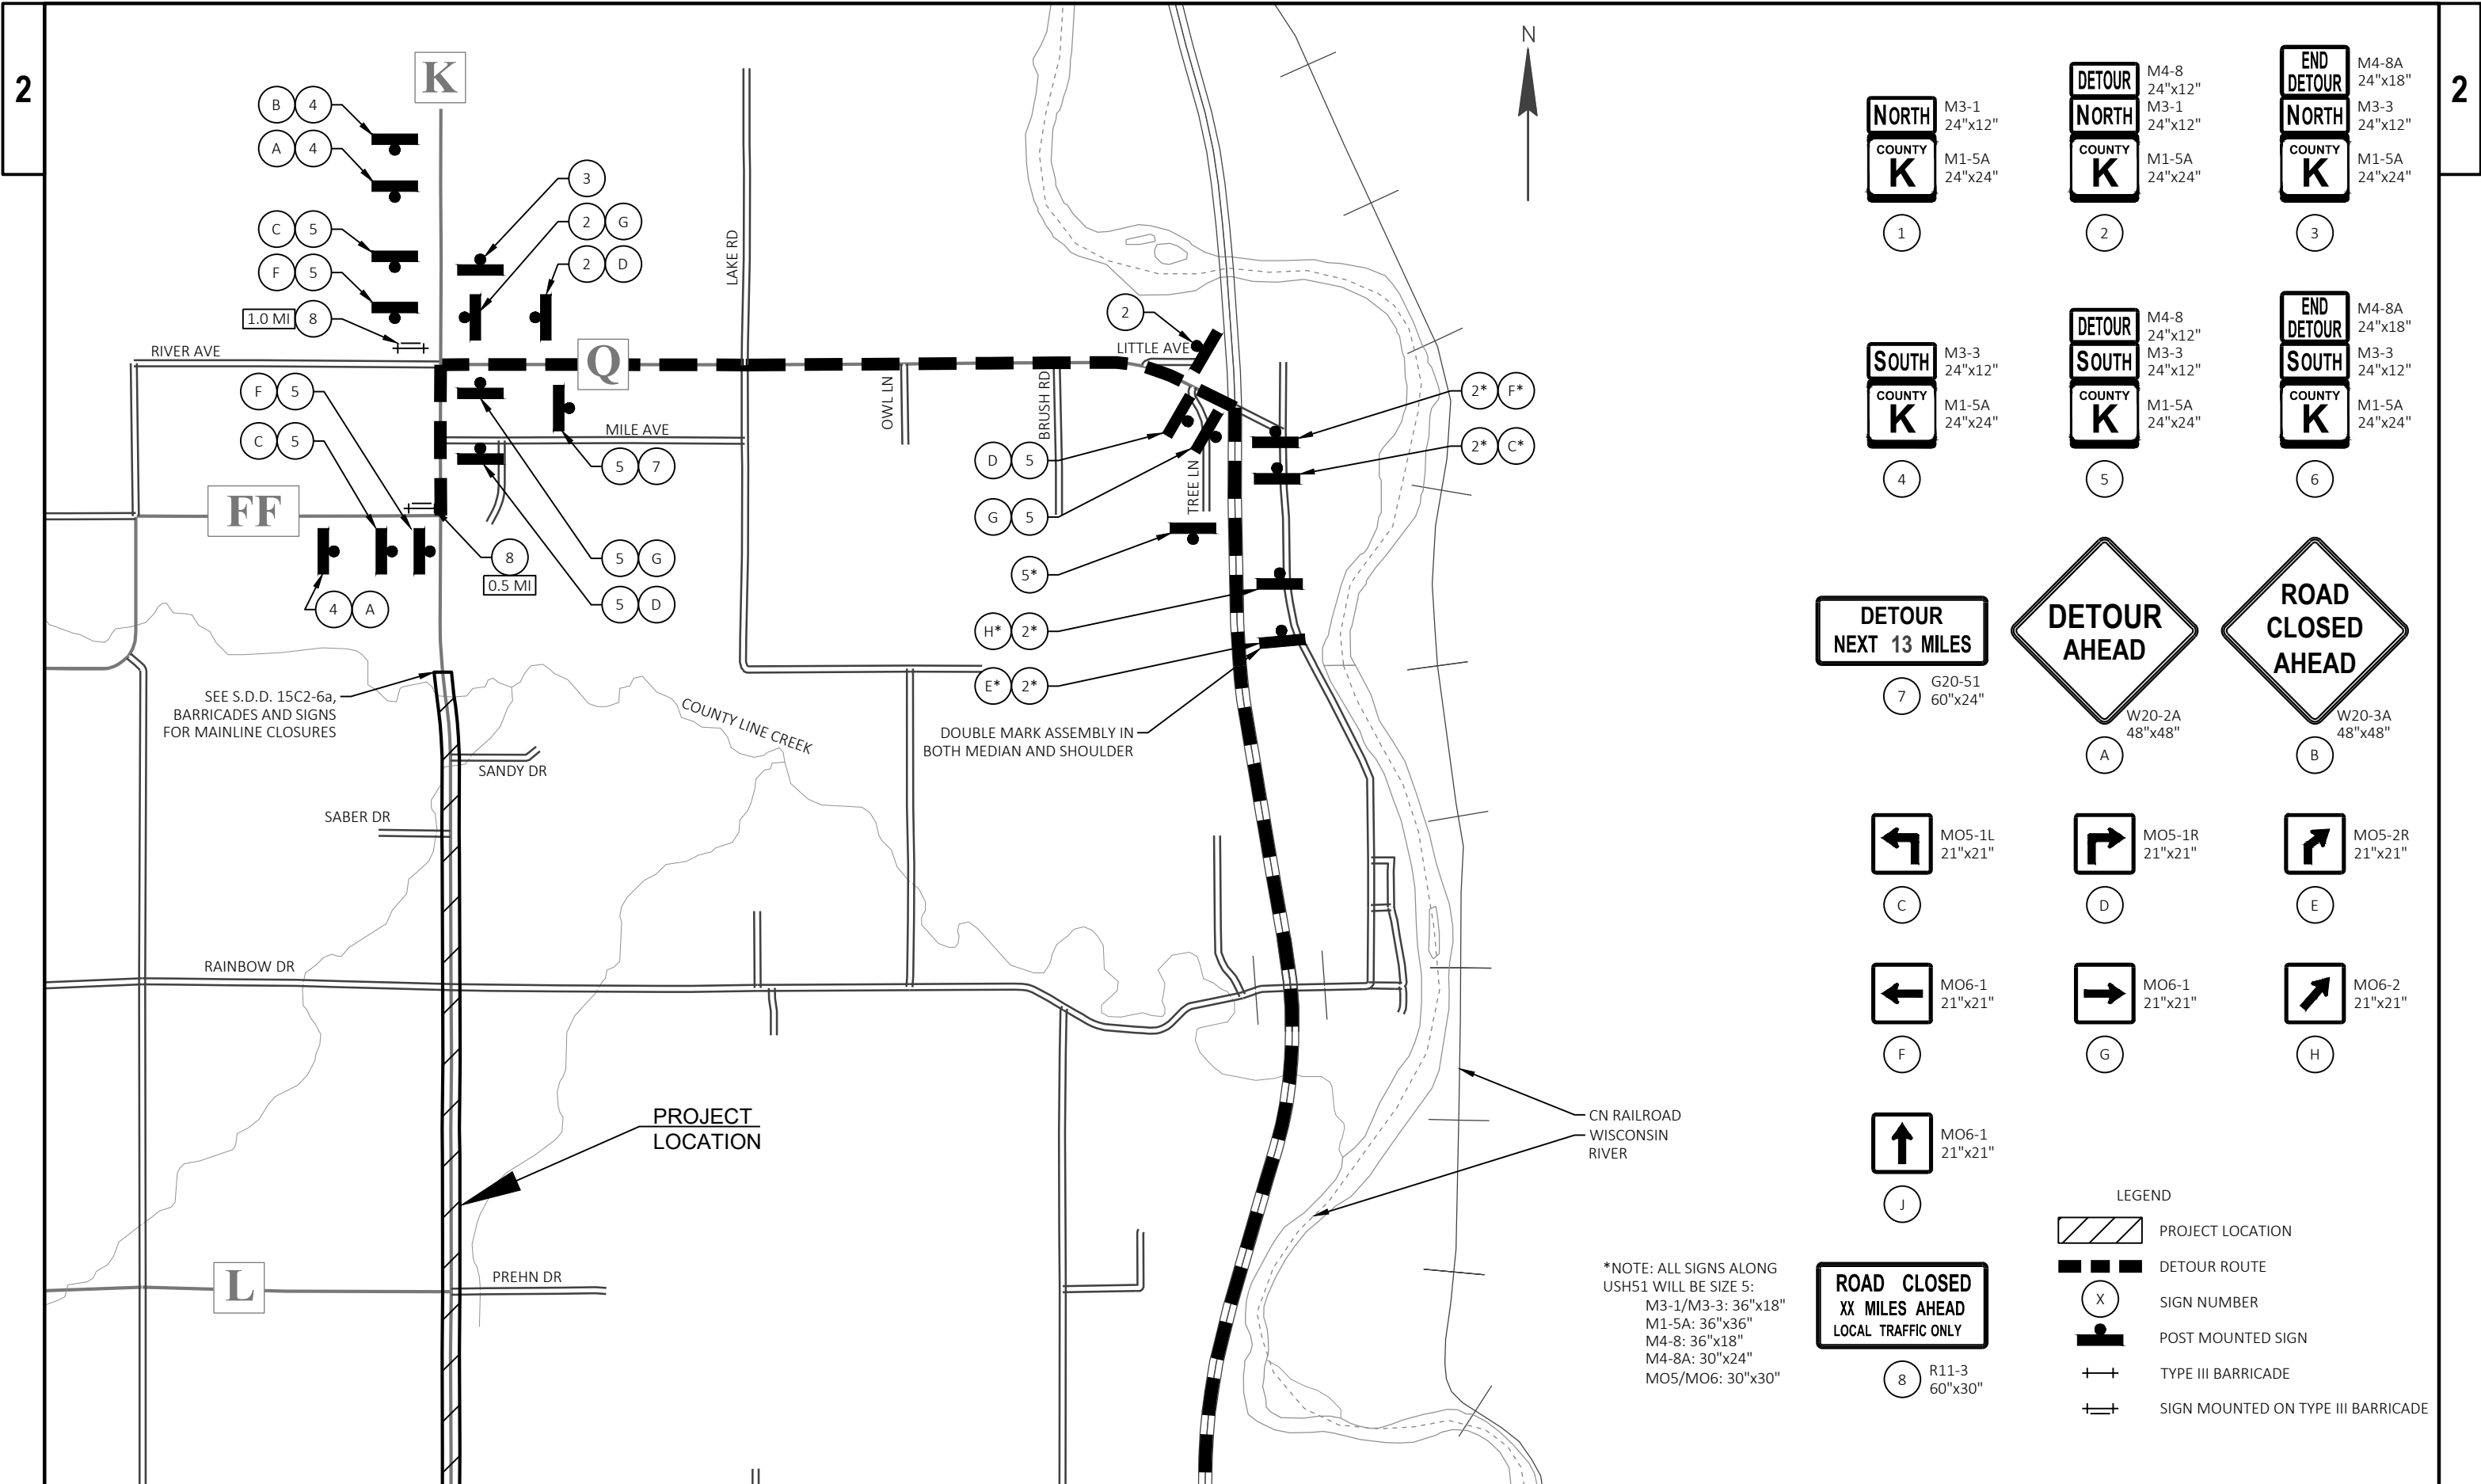

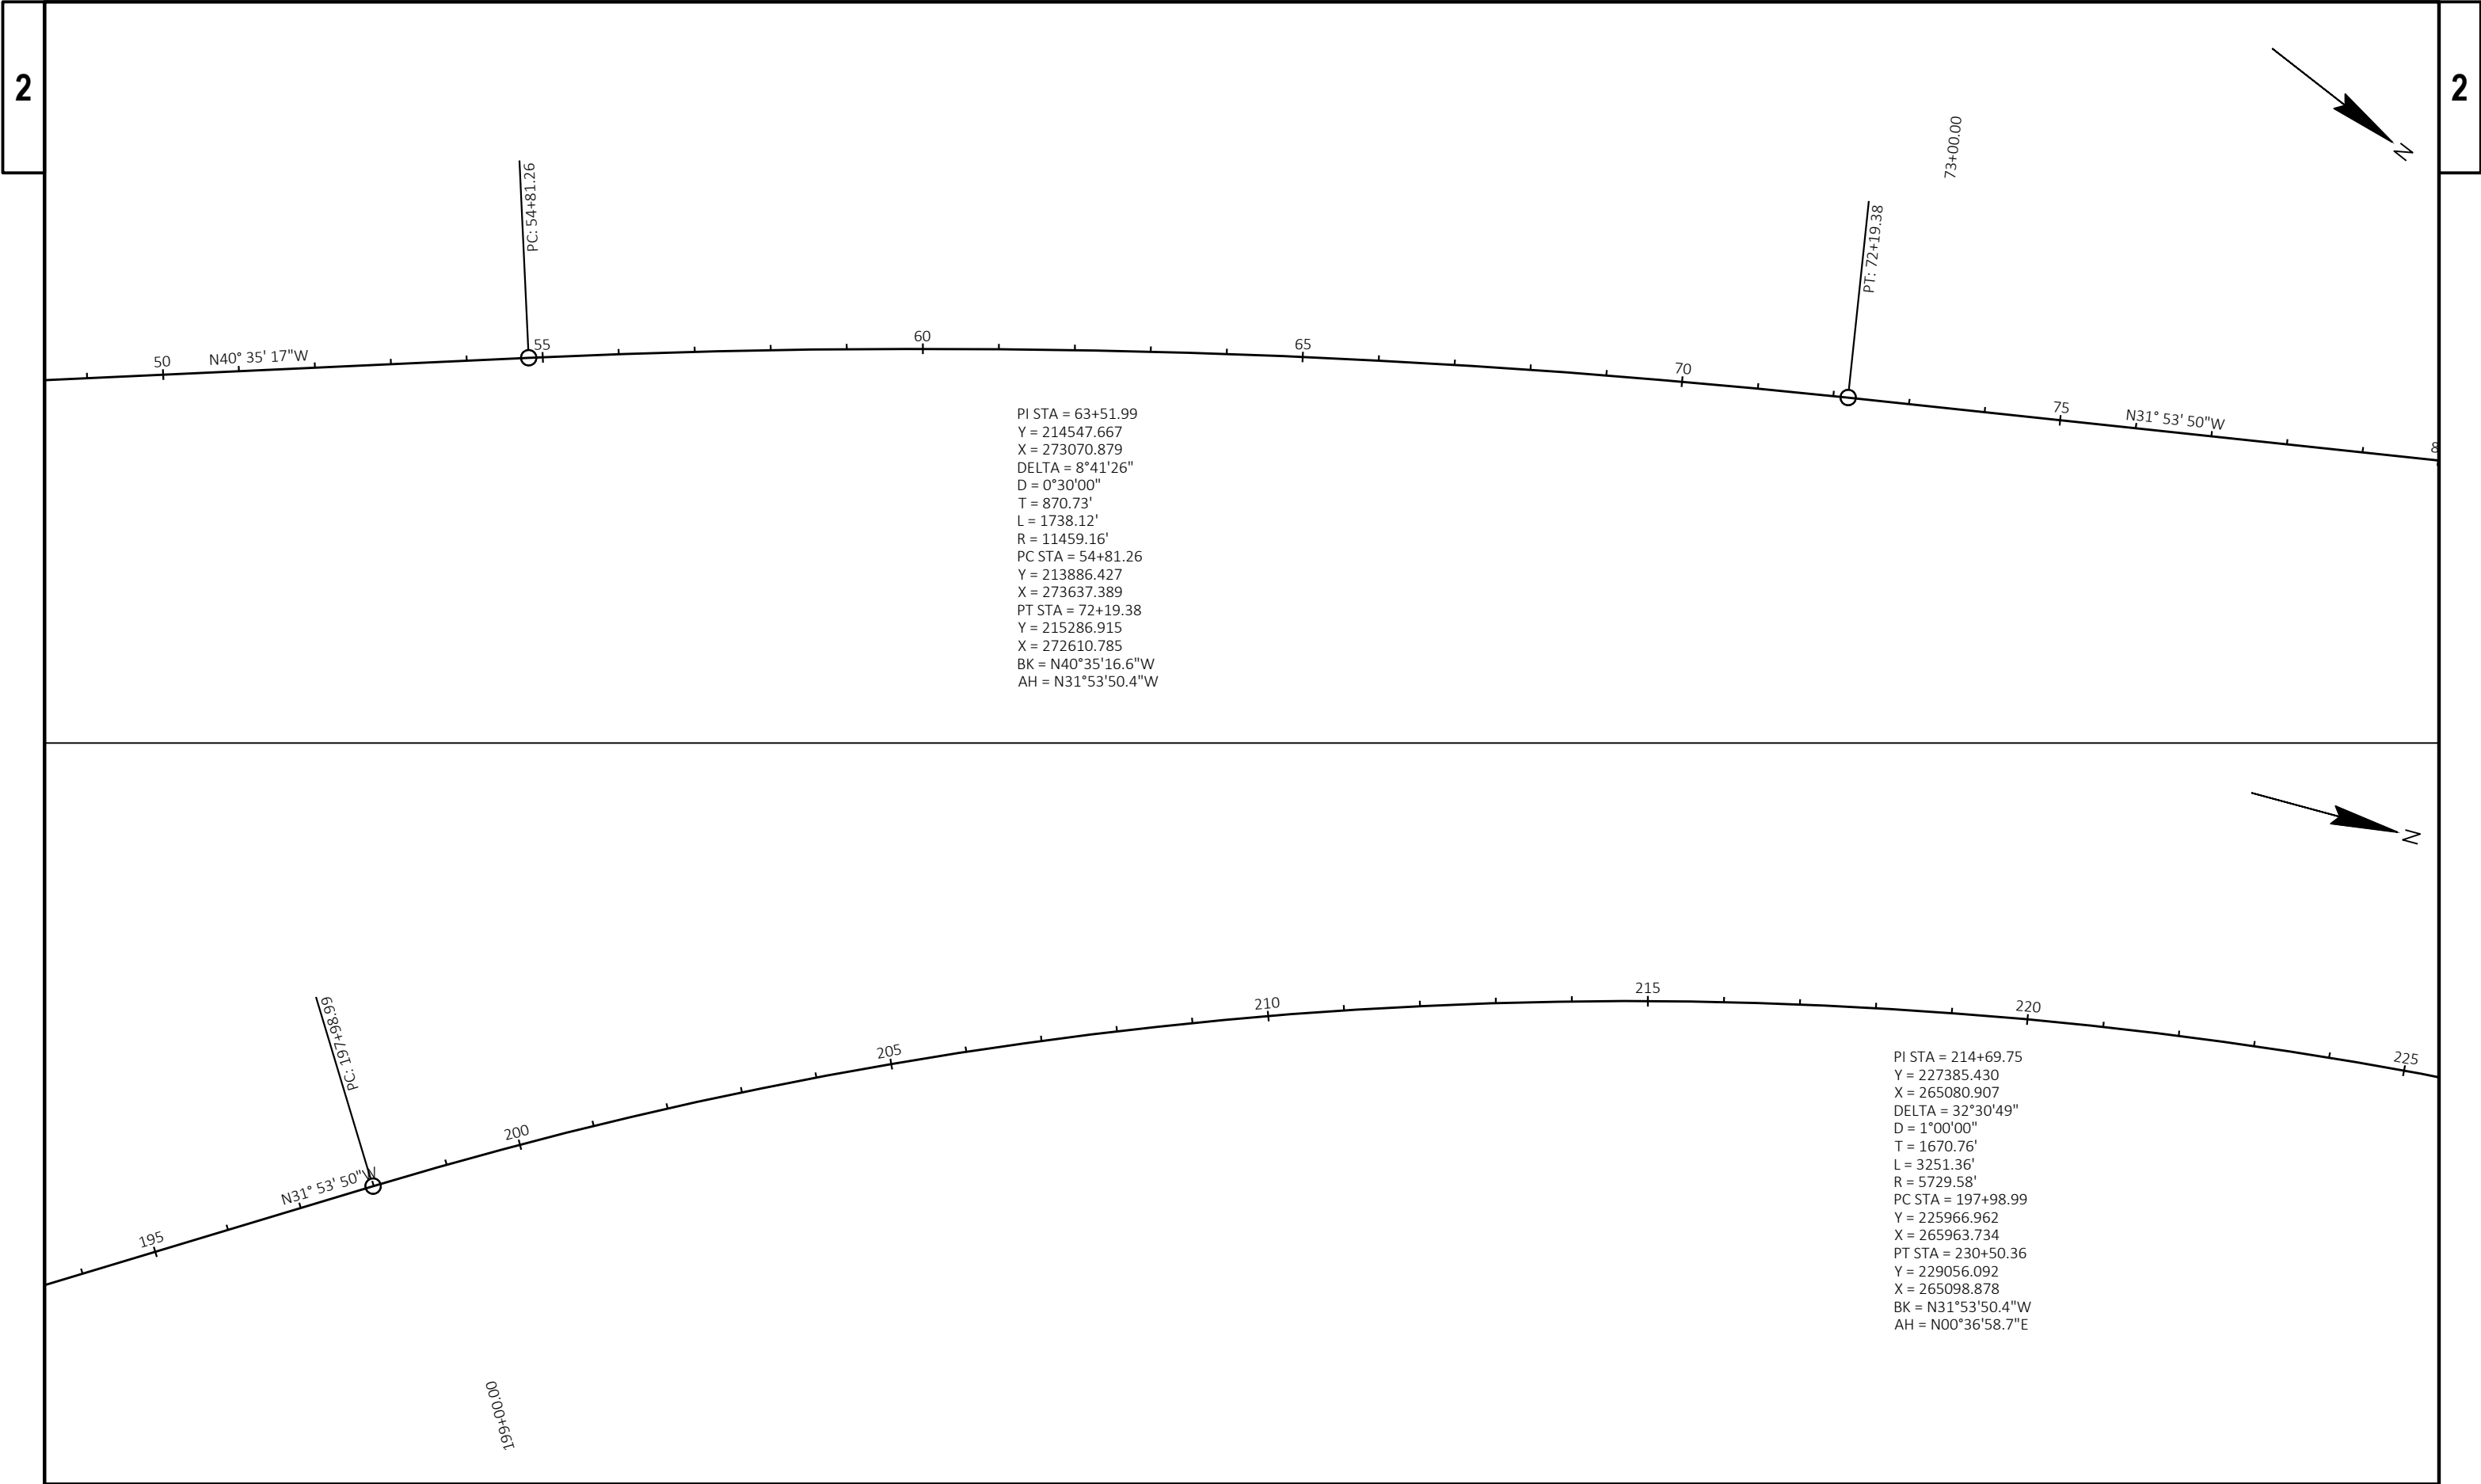



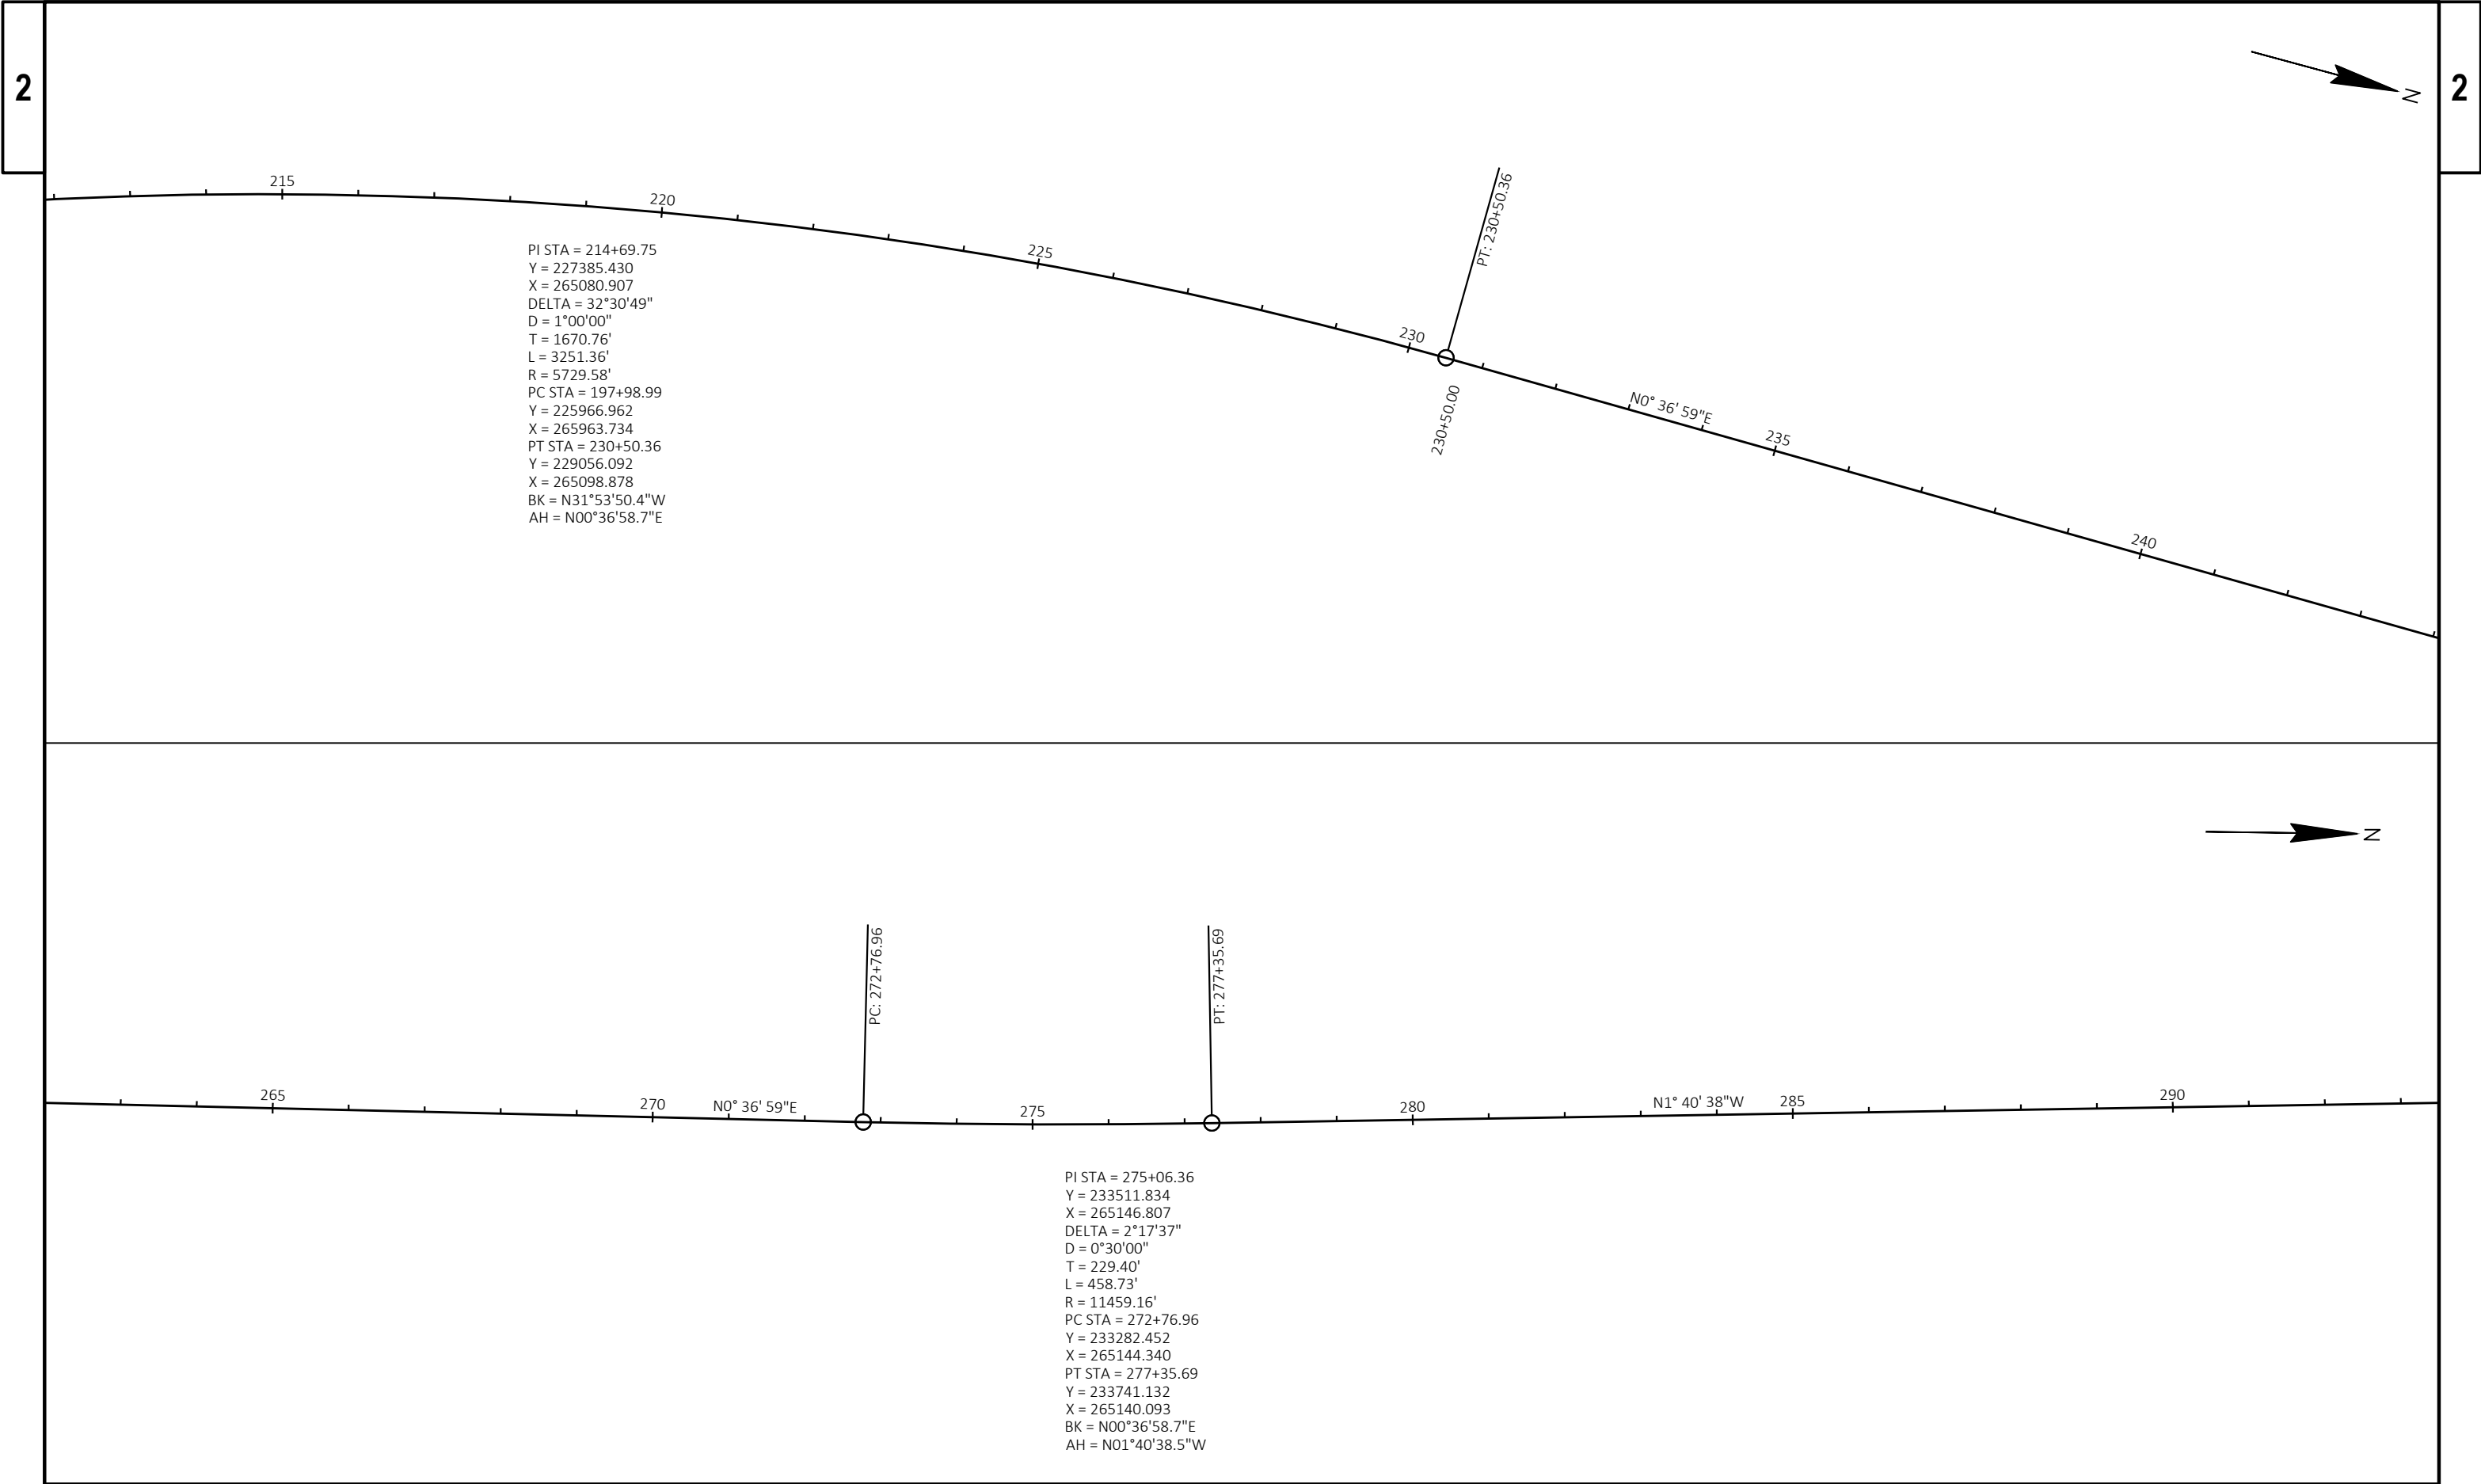


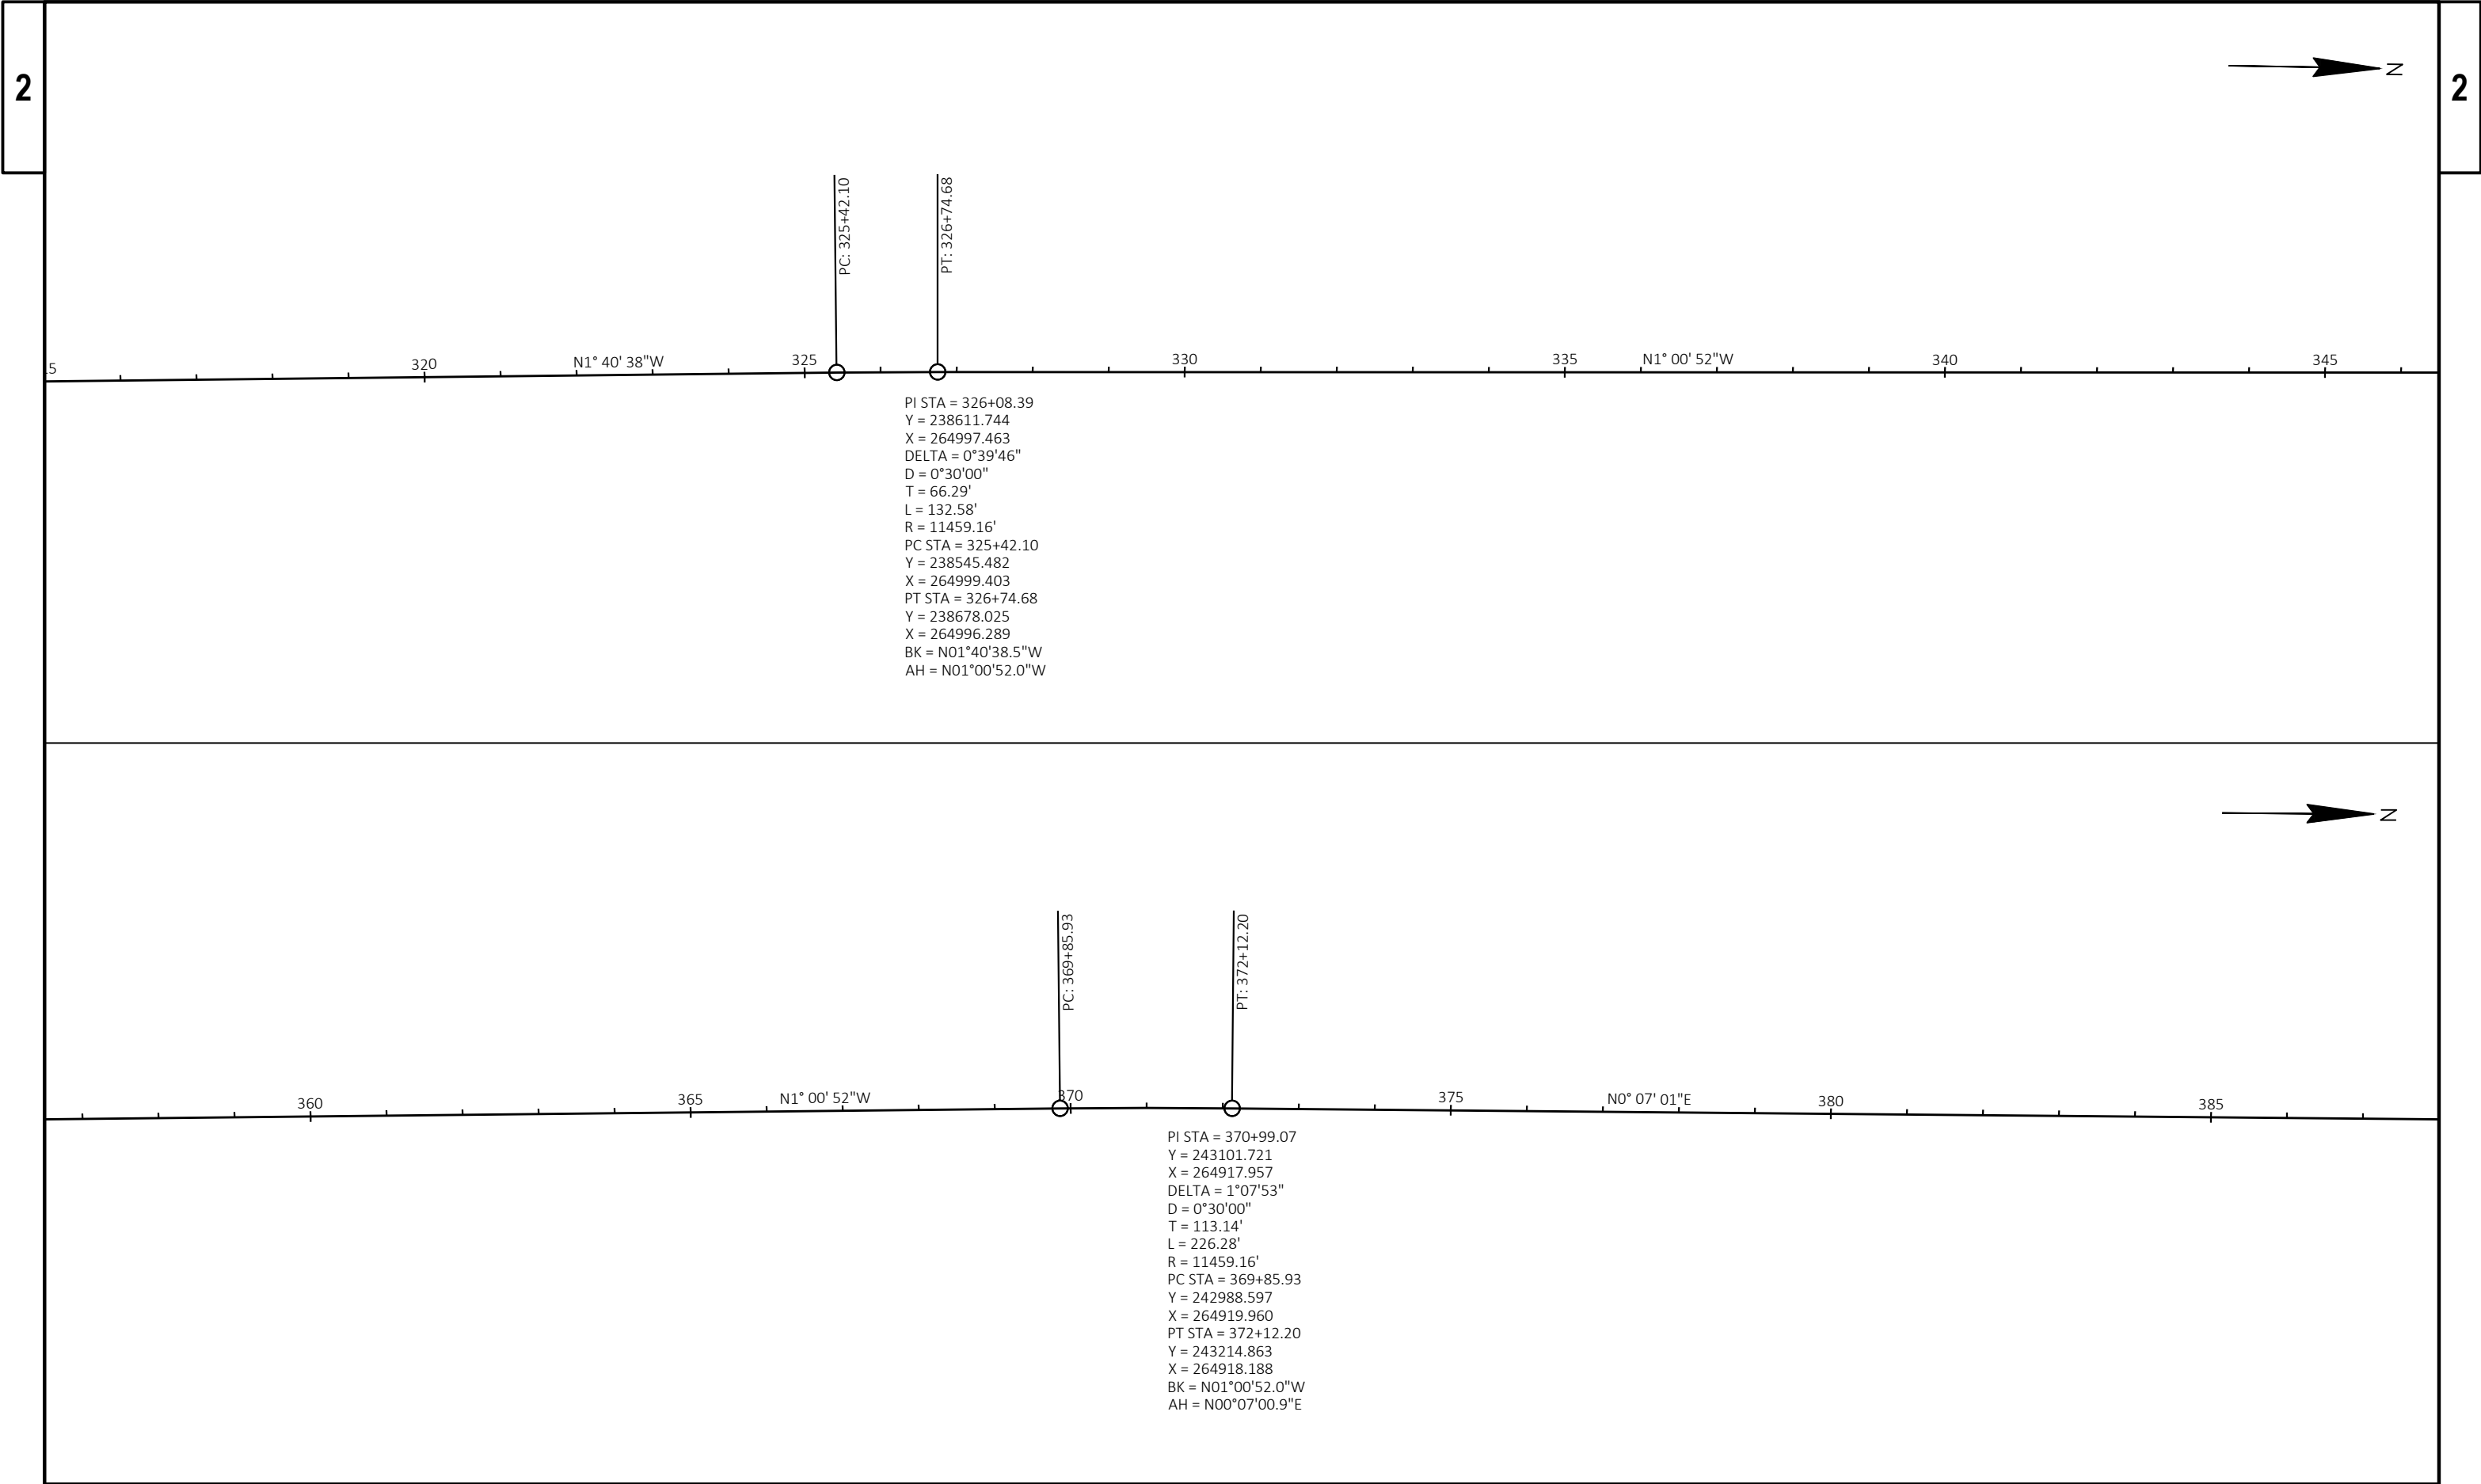



PI STA = 326+08.39
Y = 238611.744
X = 264997.463
DELTA = 0°39'46"
D = 0°30'00"
T = 66.29'
L = 132.58'
R = 11459.16'
PC STA = 325+42.10
Y = 238545.482
X = 264999.403
PT STA = 326+74.68
Y = 238678.025
X = 264996.289
BK = N01°40'38.5"W
AH = N01°00'52.0"W

PI STA = 370+99.07
Y = 243101.721
X = 264917.957
DELTA = 1°07'53"
D = 0°30'00"
T = 113.14'
L = 226.28'
R = 11459.16'
PC STA = 369+85.93
Y = 242988.597
X = 264919.960
PT STA = 372+12.20
Y = 243214.863
X = 264918.188
BK = N01°00'52.0"W
AH = N00°07'00.9"E

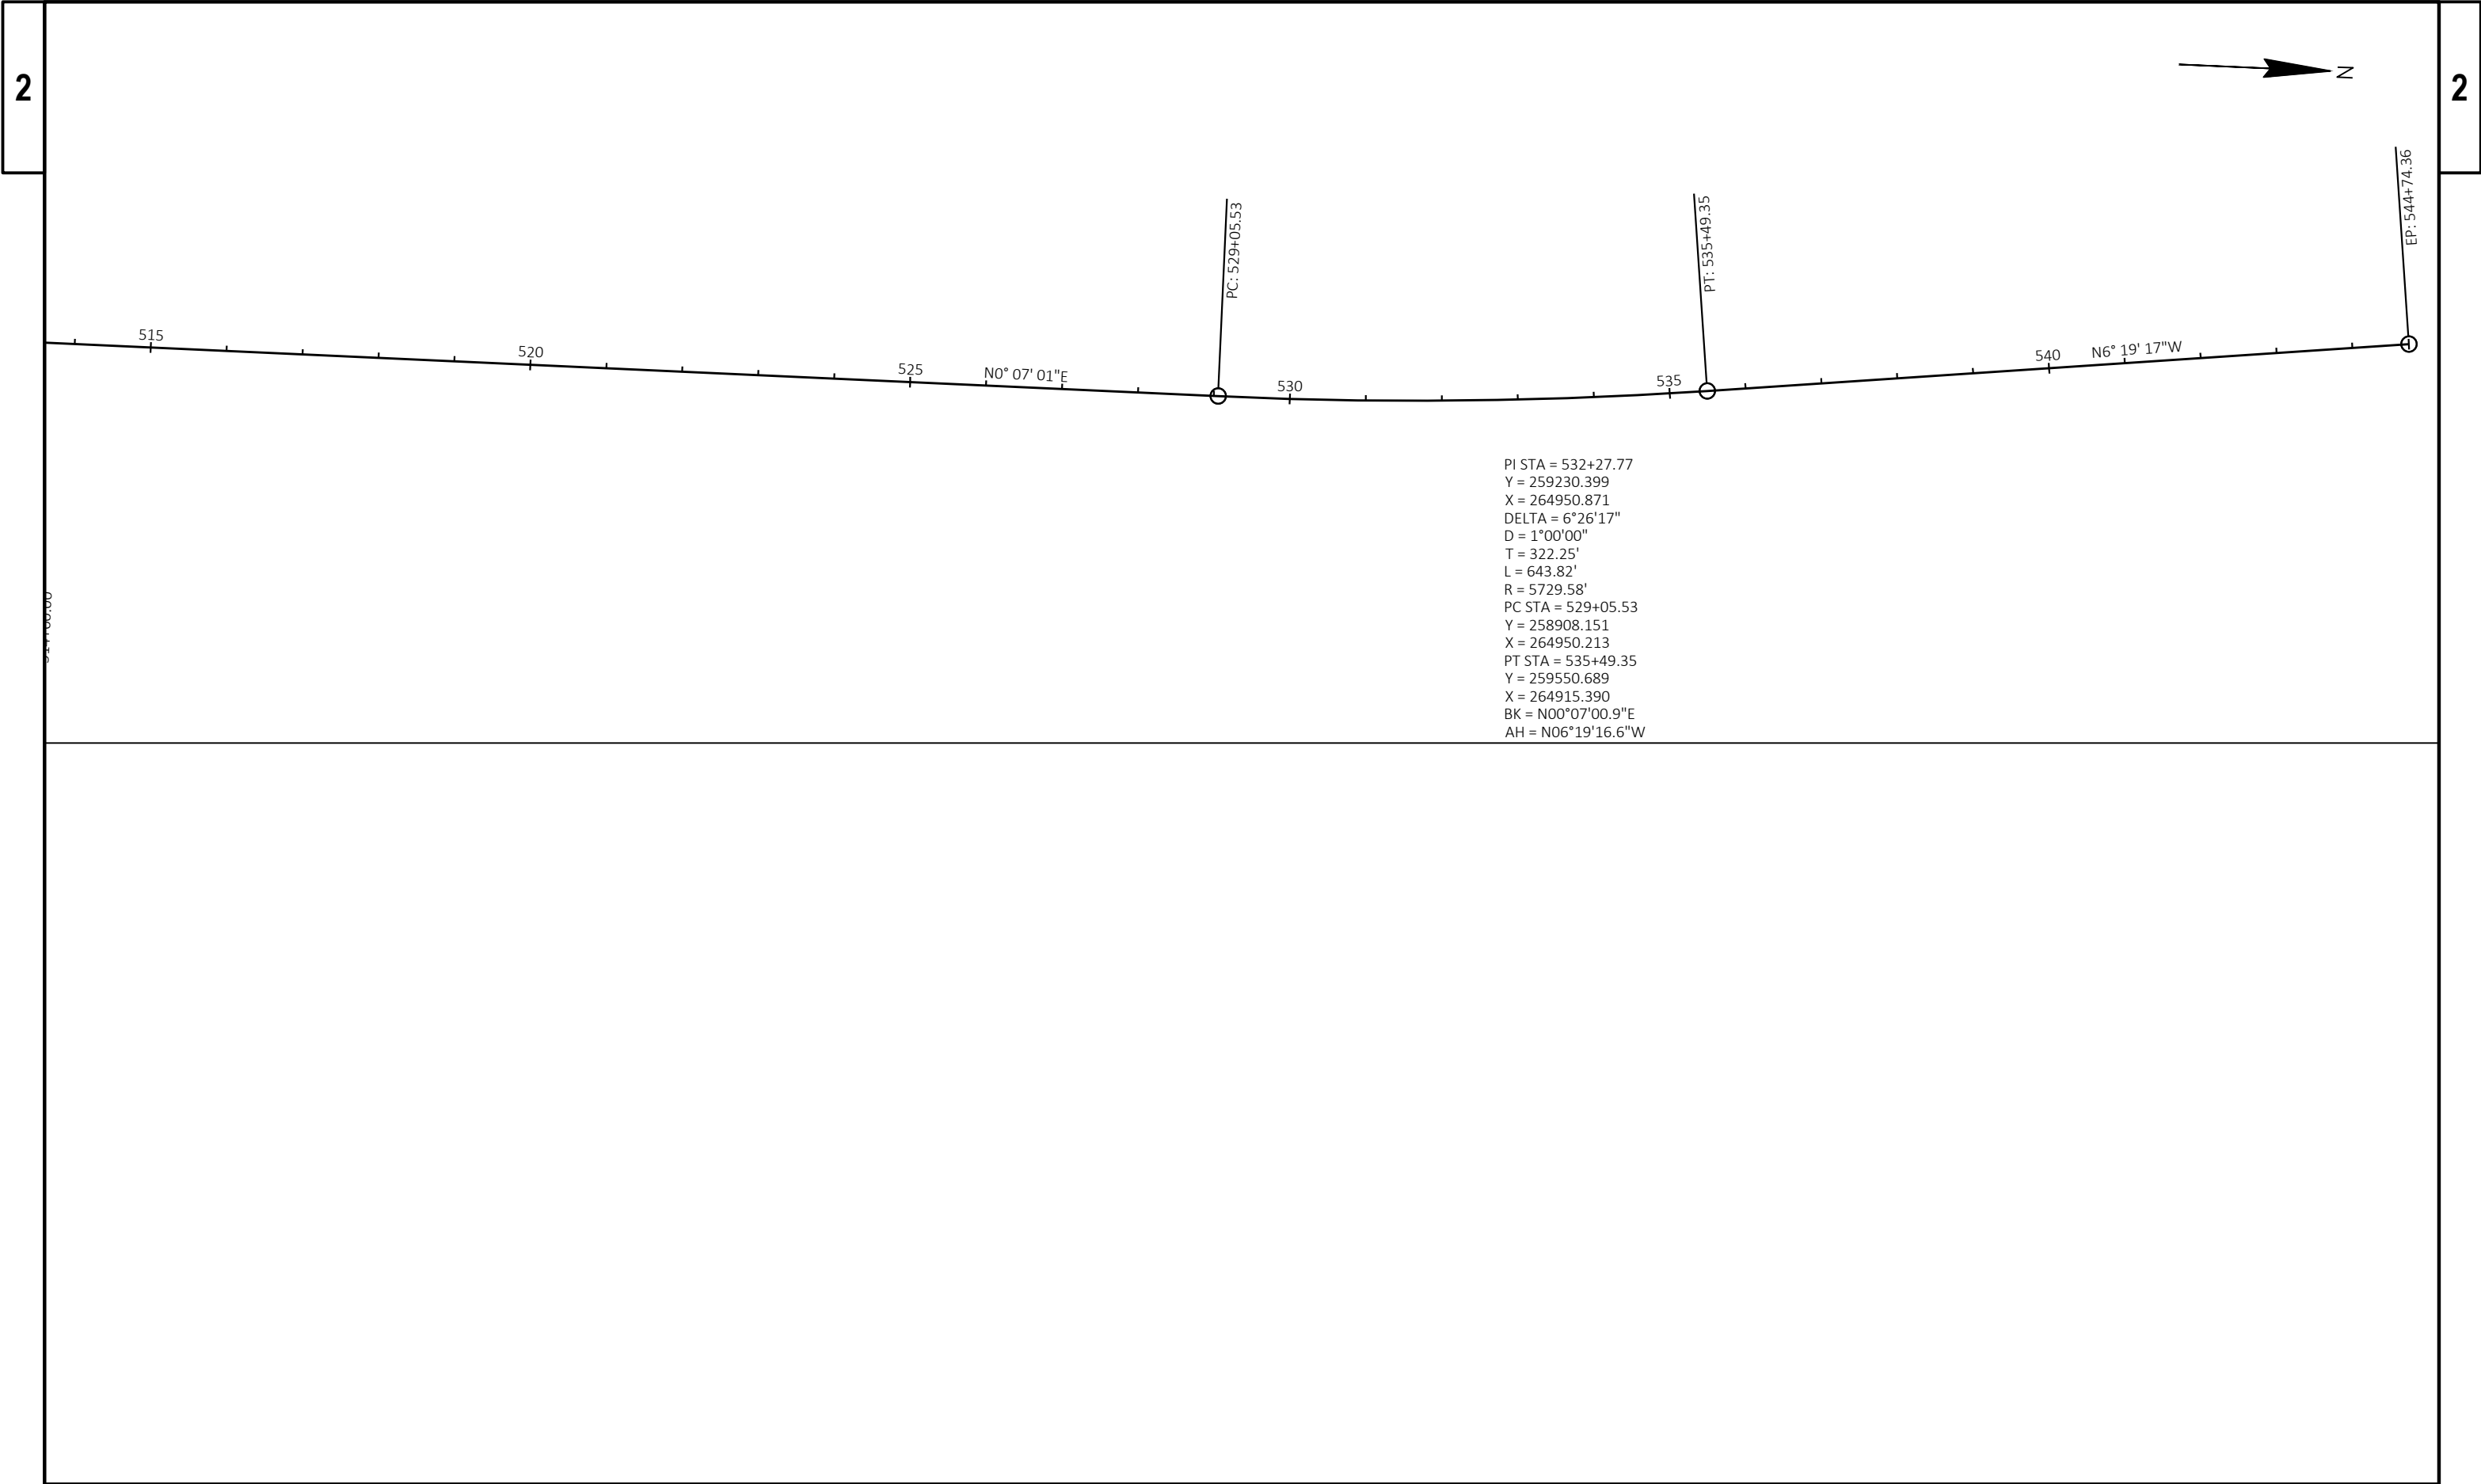

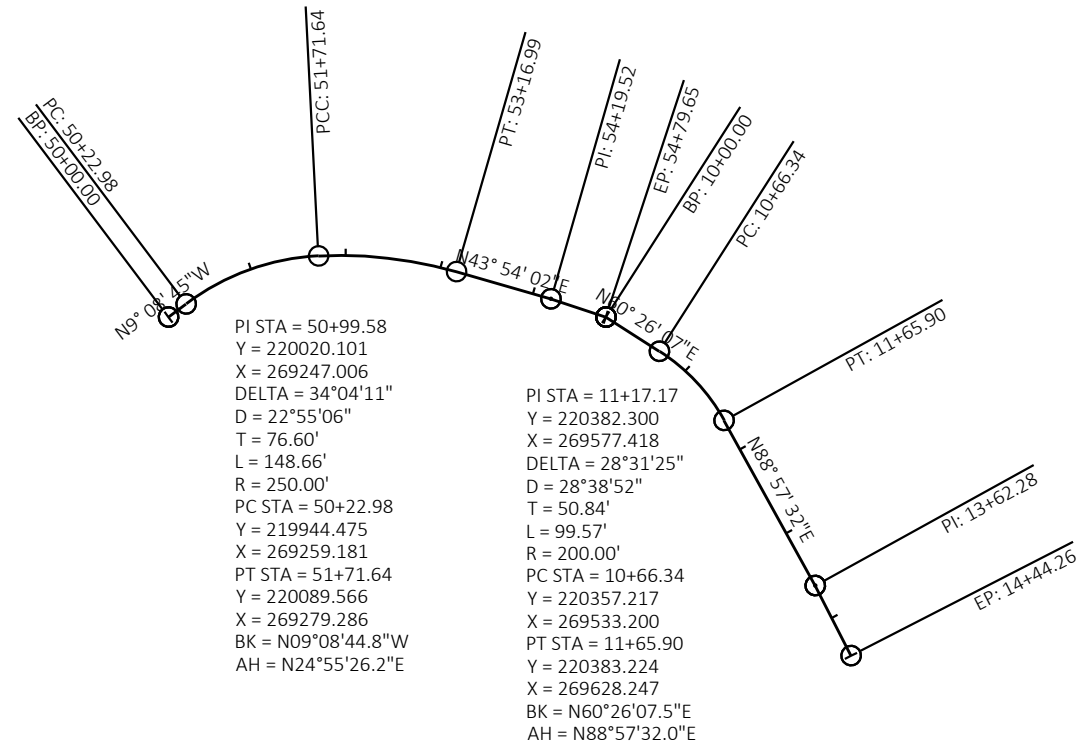 

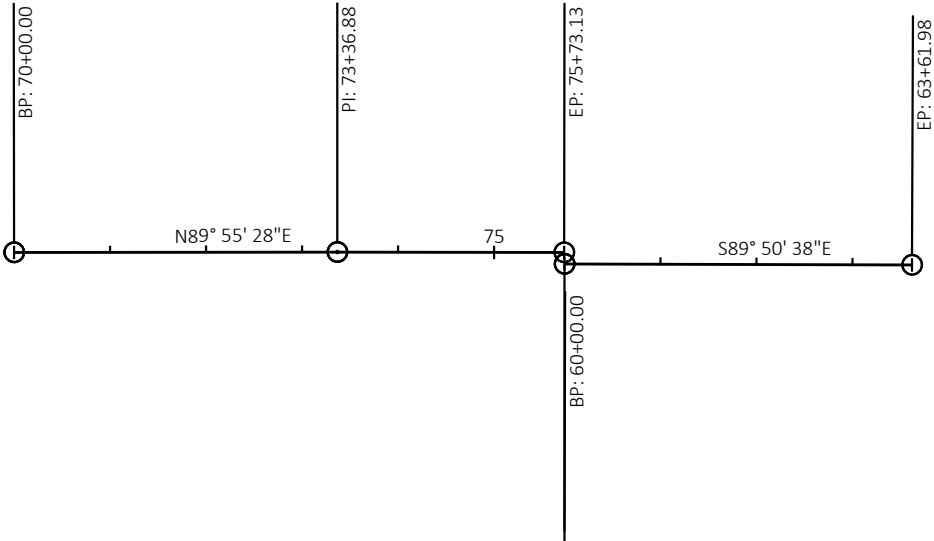

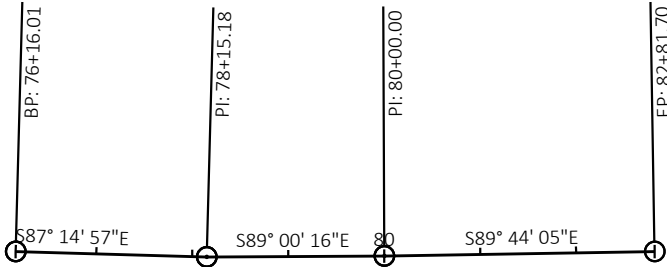

Estimate Of Quantities

				9491-06-70	9491-06-71	
Line	Item	Item Description	Unit	Total	Qty	Qty
0002	203.0100	Removing Small Pipe Culverts	EACH	3.000	3.000	
0004	204.0100	Removing Concrete Pavement	SY	12,550.000	12,550.000	
0006	204.0110	Removing Asphaltic Surface	SY	10,850.000	10,850.000	
0008	204.0115	Removing Asphaltic Surface Butt Joints	SY	3,920.000	1,085.000	2,835.000
0010	204.0120	Removing Asphaltic Surface Milling	SY	8,400.000	8,400.000	
0012	204.0165	Removing Guardrail	LF	1,532.000	1,532.000	
0014	205.0100	Excavation Common	CY	9,610.000	9,610.000	
0016	208.0100	Borrow	CY	4,210.000	4,210.000	
0018	211.0400	Prepare Foundation for Asphaltic Shoulders	STA	350.000	350.000	
0020	213.0100	Finishing Roadway (project) 01. 9491-06-70	EACH	1.000	1.000	
0022	213.0100	Finishing Roadway (project) 02. 9491-06-71	EACH	1.000		1.000
0024	305.0110	Base Aggregate Dense 3/4-Inch	TON	6,870.000	2,265.000	4,605.000
0026	305.0120	Base Aggregate Dense 1 1/4-Inch	TON	28,770.000	28,770.000	
0028	327.1000.S	CIR Asphaltic Base Layer	SY	141,300.000	44,300.000	97,000.000
0030	455.0605	Tack Coat	GAL	10,570.000	4,560.000	6,010.000
0032	455.0770.S	Asphalt Stabilizing Agent	TON	640.000	203.000	437.000
0034	460.0105.S	HMA Percent Within Limits (PWL) Test Strip Volumetrics	EACH	2.000	1.000	1.000
0036	460.0110.S	HMA Percent Within Limits (PWL) Test Strip Density	EACH	1.000		1.000
0038	460.2000	Incentive Density HMA Pavement	DOL	8,950.000	7,340.000	1,610.000
0040	460.2005	Incentive Density PWL HMA Pavement	DOL	12,300.000	3,200.000	9,100.000
0042	460.2007	Incentive Density HMA Pavement Longitudinal Joints	DOL	20,960.000	5,460.000	15,500.000
0044	460.2010	Incentive Air Voids HMA Pavement	DOL	20,800.000	9,200.000	11,600.000
0046	460.6223	HMA Pavement 3 MT 58-28 S	TON	5,460.000	5,460.000	
0048	460.6225	HMA Pavement 5 MT 58-28 S	TON	20,800.000	9,200.000	11,600.000
0050	465.0425	Asphaltic Shoulder Rumble Strips 2-Lane Rural	LF	65,500.000	65,500.000	
0052	465.0475	Asphalt Centerline Rumble Strips 2-Lane Rural	LF	29,100.000	29,100.000	
0054	522.0118	Culvert Pipe Reinforced Concrete Class III 18-Inch	LF	166.000	166.000	
0056	522.1018	Apron Endwalls for Culvert Pipe Reinforced Concrete 18-Inch	EACH	3.000	3.000	
0058	522.2619	Apron Endwalls for Culvert Pipe Reinforced Concrete Horizontal Elliptical 19x30-Inch	EACH	2.000	2.000	
0060	522.2629	Apron Endwalls for Culvert Pipe Reinforced Concrete Horizontal Elliptical 29x45-Inch	EACH	2.000	2.000	
0062	601.0553	Concrete Curb & Gutter 4-Inch Sloped 36-Inch Type D	LF	1,460.000	1,460.000	
0064	602.0405	Concrete Sidewalk 4-Inch	SF	120.000	120.000	
0066	608.0418	Storm Sewer Pipe Reinforced Concrete Class IV 18-Inch	LF	106.000	106.000	
0068	608.2419	Storm Sewer Pipe Reinforced Concrete Horizontal Elliptical Class HE-IV 19x30-Inch	LF	192.000	192.000	
0070	608.2429	Storm Sewer Pipe Reinforced Concrete Horizontal Elliptical Class HE-IV 29x45-Inch	LF	89.000	89.000	
0072	611.0545	Manhole Covers Type L	EACH	1.000	1.000	
0074	611.0612	Inlet Covers Type C	EACH	1.000	1.000	
0076	611.0652	Inlet Covers Type T	EACH	1.000	1.000	
0078	611.2005	Manholes 5-FT Diameter	EACH	2.000	2.000	
0080	611.2007	Manholes 7-FT Diameter	EACH	1.000	1.000	
0082	614.2300	MGS Guardrail 3	LF	1,488.000	1,488.000	
0084	614.2610	MGS Guardrail Terminal EAT	EACH	4.000	4.000	
0086	618.0100	Maintenance And Repair of Haul Roads (project) 01. 9491-06-71	EACH	1.000		1.000
0088	619.1000	Mobilization	EACH	1.000	0.600	0.400
0090	620.0300	Concrete Median Sloped Nose	SF	60.000	60.000	
0092	624.0100	Water	MGAL	343.000	297.000	46.000
0094	625.0500	Salvaged Topsoil	SY	18,907.000	18,907.000	
0096	628.1504	Silt Fence	LF	13,335.000	13,335.000	
0098	628.1520	Silt Fence Maintenance	LF	13,335.000	13,335.000	

Estimate Of Quantities

				9491-06-70	9491-06-71	
Line	Item	Item Description	Unit	Total	Qty	Qty
0100	628.1905	Mobilizations Erosion Control	EACH	8.000	8.000	
0102	628.1910	Mobilizations Emergency Erosion Control	EACH	4.000	4.000	
0104	628.2008	Erosion Mat Urban Class I Type B	SY	19,088.000	19,088.000	
0106	628.7010	Inlet Protection Type B	EACH	1.000	1.000	
0108	628.7504	Temporary Ditch Checks	LF	560.000	560.000	
0110	628.7555	Culvert Pipe Checks	EACH	15.000	15.000	
0112	628.7570	Rock Bags	EACH	40.000	40.000	
0114	629.0210	Fertilizer Type B	CWT	16.000	16.000	
0116	630.0120	Seeding Mixture No. 20	LB	560.000	560.000	
0118	630.0200	Seeding Temporary	LB	560.000	560.000	
0120	630.0500	Seed Water	MGAL	450.000	450.000	
0122	642.5001	Field Office Type B	EACH	1.000	0.600	0.400
0124	643.0300	Traffic Control Drums	DAY	40,560.000	20,280.000	20,280.000
0126	643.0420	Traffic Control Barricades Type III	DAY	11,024.000	5,512.000	5,512.000
0128	643.0705	Traffic Control Warning Lights Type A	DAY	22,048.000	11,024.000	11,024.000
0130	643.0900	Traffic Control Signs	DAY	30,992.000	15,496.000	15,496.000
0132	643.1050	Traffic Control Signs PCMS	DAY	14.000	7.000	7.000
0134	643.3120	Temporary Marking Line Epoxy 4-Inch	LF	41,200.000	20,190.000	21,010.000
0136	643.5000	Traffic Control	EACH	1.000	0.600	0.400
0138	646.1020	Marking Line Epoxy 4-Inch	LF	202,260.000	43,090.000	159,170.000
0140	646.3020	Marking Line Epoxy 8-Inch	LF	5,300.000	3,610.000	1,690.000
0142	646.5020	Marking Arrow Epoxy	EACH	65.000	40.000	25.000
0144	646.5120	Marking Word Epoxy	EACH	17.000	10.000	7.000
0146	646.7120	Marking Diagonal Epoxy 12-Inch	LF	2,400.000	1,946.000	454.000
0148	646.8220	Marking Island Nose Epoxy	EACH	3.000	3.000	
0150	648.0100	Locating No-Passing Zones	MI	7.930	1.170	6.760
0152	650.4000	Construction Staking Storm Sewer	EACH	2.000	2.000	
0154	650.4500	Construction Staking Subgrade	LF	5,498.000	5,498.000	
0156	650.5000	Construction Staking Base	LF	5,498.000	5,498.000	
0158	650.5500	Construction Staking Curb Gutter and Curb & Gutter	LF	1,460.000	1,460.000	
0160	650.6000	Construction Staking Pipe Culverts	EACH	1.000	1.000	
0162	650.8000	Construction Staking Resurfacing Reference	LF	41,897.000	6,200.000	35,697.000
0164	650.9500	Construction Staking Sidewalk (project) 01. 9491-06-70	EACH	1.000	1.000	
0166	650.9911	Construction Staking Supplemental Control (project) 01. 9491-06-70	EACH	1.000	1.000	
0168	650.9911	Construction Staking Supplemental Control (project) 02. 9491-06-71	EACH	1.000		1.000
0170	650.9920	Construction Staking Slope Stakes	LF	6,212.000	6,212.000	
0172	690.0150	Sawing Asphalt	LF	494.000	494.000	
0174	690.0250	Sawing Concrete	LF	281.000	281.000	
0176	740.0440	Incentive IRI Ride	DOL	15,880.000	4,130.000	11,750.000
0178	ASP.1T0A	On-the-Job Training Apprentice at \$5.00/HR	HRS	2,400.000	2,400.000	
0180	ASP.1T0G	On-the-Job Training Graduate at \$5.00/HR	HRS	1,980.000	1,980.000	

REMOVING SMALL PIPE CULVERTS

203.0100
REMOVING SMALL
PIPE CULVERTS

CATEGORY	PROJECT	STA	LOCATION	EACH	SIZE & MATERIAL
0010	9491-06-70	75+30	CTH A	1	(18" PLASTIC)
0010	9491-06-70	79+64	NAUGART DRIVE	1	(24" CMP)
0010	9491-06-70	80+44	NAUGART DRIVE	1	(30"X48" CMP)
PROJECT 9491-06-70 TOTAL				3	

REMOVING PAVEMENT

204.0100 204.0110
REMOVING REMOVING
CONCRETE ASPHALTIC
PAVEMENT SURFACE

CATEGORY	PROJECT	STA	TO	STA	LOCATION	SY	SY
0010	9491-06-70	123+12	-	138+00	EMERY DRIVE	3,970	3,290
0010	9491-06-70	267+02	-	288+76	CTH A	5,800	5,700
0010	9491-06-70	378+32	-	388+72	NAUGART DRIVE	2,780	1,860
PROJECT 9491-06-70 TOTALS						12,550	10,850

REMOVING ASPHALTIC SURFACE BUTT JOINTS

204.0115
REMOVING ASPHALTIC
SURFACE BUTT JOINTS

CATEGORY	PROJECT	STA	TO	STA	LOCATION	SY
0010	9491-06-70	101+55	-	103+55	CTH K	850
0010	9491-06-70				N 32ND STREET	235
0010	9491-06-71				FACLCN DRIVE	270
0010	9491-06-71				FLEET DRIVE	135
0010	9491-06-71				44TH AVE	135
0010	9491-06-71				HILLCREST DRIVE	170
0010	9491-06-71				HONEY BEE LANE	125
0010	9491-06-71				KERN DRIVE	125
0010	9491-06-71				LAREDO LANE	135
0010	9491-06-71				LIBERTY DRIVE	125
0010	9491-06-71				MAINE DRIVE	125
0010	9491-06-71				CTH L	155
0010	9491-06-71				PREHN DRIVE	125
0010	9491-06-71				RAINBOW DRIVE	245
0010	9491-06-71				SABER DRIVE	125
0010	9491-06-71				SANDY DRIVE	125
0010	9491-06-71	542+74	-	544+74	CTH K	550
0010		UNDISTRIBUTED				165
PROJECT 9491-06-70 TOTAL						1,085
PROJECT 9491-06-71 TOTAL						2,835
PROJECT TOTAL						3,920

PREPARE FOUNDATION FOR ASPHALTIC SHOULDERS

211.0400
PREPARE
FOUNDATIO
N FOR
ASPHALTIC
SHOULDERS

CATEGORY	PROJECT	STA	TO	STA	LOCATION	STA
0010	9491-06-70	101+55	-	123+12	CTH K	22
0010	9491-06-70	143+11	-	198+13	CTH K	55
0010	9491-06-70	237+10	-	246+03	CTH K	9
0010	9491-06-70	246+03	-	253+47	CTH K	8
0010	9491-06-70	253+47	-	267+02	CTH K	15
0100	9491-06-70	288+76	-	300+72	CTH K	12
0010	9491-06-70	302+30	-	378+32	CTH K	76
0010	9491-06-70	388+72	-	436+50	CTH K	48
0010	9491-06-70	436+50	-	526+18	CTH K	90
0010	9491-06-70	528+23	-	538+89	CTH K	11
0010	9491-06-70	540+60	-	544+74	CTH K	4
PROJECT 9491-06-70 TOTAL						350

REMOVING ASPHALTIC SURFACE MILLING

204.0120
REMOVING ASPHALTIC
SURFACE MILLING

CATEGORY	PROJECT	STA	TO	STA	LOCATION	SY	REMARKS
0010	9491-06-70	132+00	-	139+8S	CTH K	980	NB AUX
0010	9491-06-70	230+50	-	241+00	CTH K	817	SB AUX
0010	9491-06-70	2S7+00	-	266+S0	CTH K	1,267	NB AUX
0010	9491-06-70	289+S0	-	297+S0	CTH K	623	SB AUX
0100	9491-06-70	304+S0	-	330+S0	CTH K	2,473	NB AUX
0010	9491-06-70	407+S0	-	427+40	CTH K	1,SS0	SB AUX
0010		UNDISTRIBUTED				690	
PROJECT 9491-06-70 TOTAL						8,400	

PROJECT NO: 9491-06-70 / 9491-06-71

HWY: CTH K

COUNTY: MARATHON

MISCELLANEOUS QUANTITIES

SHEET

EARTHWORK												
CATEGORY	From/To Station	Location	Common Excavation (Item # 205.0100)		Salvaged/Unusable Pavement Material	Available Material (2)	Unexpanded Fill	Expanded Fill (3) Factor 1.25	Mass Ordinate +/- (4)	Waste	Borrow (Item #208.0100)	Comment:
			Cut (1)	EBS Excavation								
0010	123+12 - 138+14	CTH K & EMERY	4313	0	856	3457	2639	3299	158	0	-158	
0010	284+85 - 255+00	CTH K BEAMGUARD	132	0	0	132	2594	3243	-3111	0	3111	
0010	267+02 - 288+76	CTH K & CTH A	3095	0	1266	1829	2238	2797	-969	0	969	
0010	378+32 - 388+72	CTH K & NAUGART	877	0	604	273	580	725	-452	0	452	
0010	10+62 - 81+66	SIDEROADS	1093	0	0	1093	666	833	260	0	-260	
0010	UNDISTRIBUTED		100								96	
Division 0010 Subtotal			9610	0	2727	6783	8718	10897	-4114			
Grand Total			9610	0	2727	6783	8718	10897	-4114	0	4210	
Total Common Exc 9610												
PROJECT 9491-06-70 TOTAL			9610								4210	
PROJECT 9491-06-71 TOTAL			0								0	
PROJECT TOTAL			9610								4210	

REMOVING GUARDRAIL

CATEGORY	PROJECT	STA	TO	STA	LOCATION	204.0165 REMOVING GUARDRAIL LF
0010	9491-06-70	246+17	-	253+83	LT	766
0010	9491-06-70	246+17	-	253+83	RT	766
PROJECT 9491-06-70 TOTAL						1,532

FINISHING ROADWAY

CATEGORY	PROJECT	213.0100 FINISHING ROADWAY EACH
0010	9491-06-70	1
0010	9491-06-71	1
TOTAL		2

BASE AGGREGATE DENSE

						305.0110	305.0120	624.0100	
						BASE AGGREGATE DENSE 3/4-INCH	BASE AGGREGATE DENSE 1 1/4-INCH	WATER	REMARKS
CATEGORY	PROJECT	STA	TO	STA	LOCATION	TON	TON	MGAL	
0010	9491-06-70	101+55	-	163+55	LT	260	--	3	SUPPLEMENTAL
0010	9491-06-70	101+55	-	163+55	RT	260	--	3	FOR SHOULDERS
0010	9491-06-70	123+12	-	138+00	EMERY DRIVE	348	8,618	87	
0010	9491-06-70	267+02	-	288+76	CTH A	846	14,128	142	
0010	9491-06-70	378+32	-	388+72	NAUGART	405	5,708	58	
0010	9491-06-70	UNDISTRIBUTED				146	316	4	
0010	9491-06-71	163+55	-	544+74	LT	2,240	--	23	SUPPLEMENTAL
0010	9491-06-71	163+55	-	544+74	RT	2,240	--	23	FOR SHOULDERS
0010	9491-06-71	UNDISTRIBUTED				125	--	--	
PROJECT 9491-06-70 TOTALS						2,265	28,770	297	
PROJECT 9491-06-71 TOTALS						4,605	--	46	
PROJECT TOTALS						6,870	28,770	343	

COLD IN-PLACE RECYCLING (CIR) ASPHALT BASE LAYER								
						327.1000.S	4SS.0770.S	
						COLD IN-PLACE	ASPHALT	
						RECYCLING (CIR)	STABILIZING	REMARKS
						ASPHALT BASE LAYER	AGENT	
CATEGORY	PROJECT	STA	TO	STA	LOCATION	5Y	TON	
0010	9491-06-70	101+SS	-	123+12	CTH K	8,500	39	FULL PAVEMENT WIDTH
0010	9491-06-70	138+00	-	163+SS	CTH K	11,300	S1	FULL PAVEMENT WIDTH
0010	9491-06-70	163+SS	-	198+13	CTH K	3,900	18	SHOULDERS ONLY
0010	9491-06-70	217+01	-	224+99	CTH K	900	S	SHOULDERS ONLY
0010	9491-06-70	224+99	-	267+02	CTH K	2,900	13	SHOULDERS ONLY
0010	9491-06-70	288+76	-	378+32	CTH K	6,000	27	SHOULDERS ONLY
0010	9491-06-70	388+72	-	S44+74	CTH K	10,500	48	SHOULDERS ONLY
0010	UNDISTRIBUTED					300	2	
0010	9491-06-71	163+SS	-	198+13	CTH K	10,100	46	MAINLINE ONLY
0010	9491-06-71	217+01	-	224+99	CTH K	2,800	13	MAINLINE ONLY
0010	9491-06-71	224+99	-	267+02	CTH K	14,500	6S	MAINLINE ONLY
0010	9491-06-71	288+76	-	378+32	CTH K	2S,100	113	MAINLINE ONLY
0010	9491-06-71	388+72	-	S44+74	CTH K	44,100	198	MAINLINE ONLY
0010	UNDISTRIBUTED					400	2	
PROJECT 9491-06-70 TOTAL						44,300	203	
PROJECT 9491-06-71 TOTAL						97,000	437	
PROJECT TOTAL						141,300	640	

HMA PAVEMENT															
		455.0605		460.6223		460.6225		HMA PAVEMENT 5 MT 58-285		460.0105.5		460.0110.5			
		TACK COAT		HMA PAVEMENT 3 MT 58-285		HMA PAVEMENT 5 MT 58-285		PWL DENSITY INCENTIVE		PWL AIR VOID5		HMA PAVEMENT PWL TEST 5TRIP		HMA PAVEMENT PWL TEST 5TRIP	
										VOLUMETRIC5		DENSITY			
CATEGORY	PROJECT	STA	TO	STA	LOCATION	GAL	TON	TON	TON *	TON5 **	EACH	EACH	REMARKS		
0010	9491-06-70	101+SS	-	123+12	CTH K	510	--	1,000	667	333	--	--	ENTIRE PAVEMENT WIDTH		
0010	9491-06-70	123+12	-	138+00	CTH K	480	1,440	900	600	300	--	--	EMERY INTERSECTION		
0010	9491-06-70	138+00	-	163+55	CTH K	680	--	1,300	867	433	--	--	ENTIRE PAVEMENT WIDTH		
0010	9491-06-70	163+55	-	198+13	CTH K	230	--	500	--	500	--	--	SHOULDER5		
0011	9491-06-70	217+01	-	224+99	CTH K	50	--	100	--	100	--	--	SHOULDER5		
0010	9491-06-70	224+99	-	267+02	CTH K	170	--	400	--	400	--	--	SHOULDER5		
0010	9491-06-70	267+02	-	288+76	CTH K	890	2,650	1,700	1,140	560	--	--	CTH A INTERSECTION		
0010	9491-06-70	288+76	-	378+32	CTH K	360	--	700	--	700	--	--	SHOULDER5		
0010	9491-06-70	378+32	-	388+72	CTH K	340	1,030	700	500	200	--	--	NAUGART INTERSECTION		
0010	9491-06-70	388+72	-	544+74	CTH K	620	--	1,200	--	1,200	--	--	SHOULDER5		
0010	9491-06-70	101+SS	-	544+74	CTH K	200	290	600	--	600	--	--	WEDGE / SUPPLEMENTAL		
0010	UNDISTRIBUTED					30	50	100	67	33	--	--			
0010	9491-06-71	163+55	-	198+13	CTH K	610	--	1,200	1,200	--	--	--	MAINLINE		
0010	9491-06-71	217+01	-	224+99	CTH K	160	--	400	400	--	--	--	MAINLINE		
0010	9491-06-71	224+99	-	267+02	CTH K	870	--	1,600	1,600	--	--	--	MAINLINE		
0010	9491-06-71	288+76	-	378+32	CTH K	1,500	--	2,800	2,800	--	--	--	MAINLINE		
0010	9491-06-71	388+72	-	544+74	CTH K	2,640	--	4,900	4,900	--	--	--	MAINLINE		
0010	9491-06-71	163+55	-	544+74	CTH K	200	--	600	--	600	--	--	WEDGE / SUPPLEMENTAL		
0010	UNDISTRIBUTED					30	--	100	67	33	--	--			
PROJECT 9491-06-70 TOTAL5						4,560	5,460	9,200	3,841	5,359	1	--			
PROJECT 9491-06-71 TOTAL5						6,010	--	11,600	10,967	633	1	1			
PROJECT TOTALS						10,570	5,460	20,800	14,808	5,992	2	1			

* TONNAGE IS ELIGIBLE FOR INCENTIVE DENSITY PWL 460.2005 AND INCENTIVE AIR VOIDS 460.2010
** TONNAGE IS ELIGIBLE FOR INCENTIVE AIR VOIDE5 460.2010 ADM DENSITY IS TESTED FOR ACCEPTANCE IN THOSE AREA5.

RUMBLE STRIPS								
465.0425						465.0475		REMARKS
ASPHALTIC SHOULDER RUMBLE						ASPHALTIC CENTERLINE RUMBLE		
STRIP5 2-LANE RURAL						STRIP5 2-LANE RURAL		
CATEGORY	PROJECT	STA	TO	STA	LOCATION	LF	LF	
0010	9491-06-70	101+55	-	163+55	LT	4,965	--	DECATOR - FALCON
0010	9491-06-70	101+55	-	163+55	RT	4,489	--	
0010	9491-06-70	101+55	-	163+55	CL	--	3,657	
0010	9491-06-70	163+55	-	198+13	LT	2,600	--	FALCON - CTH WW
0010	9491-06-70	163+55	-	198+13	RT	3,082	--	
0010	9491-06-70	163+55	-	198+13	CL	--	2,858	
0010	9491-06-70	217+01	-	277+98	LT	3,959	--	CTH WW - CTH A
0010	9491-06-70	217+01	-	277+98	RT	4,192	--	
0010	9491-06-70	217+01	-	277+98	CL	--	2,295	
0010	9491-06-70	277+98	-	357+05	LT	5,614	--	CTH A - MAINE
0010	9491-06-70	277+98	-	357+05	RT	6,091	--	
0010	9491-06-70	277+98	-	357+05	CL	--	4,881	
0010	9491-06-70	357+05	-	436+44	LT	6,307	--	MAINE - CTH L
0010	9491-06-70	357+05	-	436+44	RT	6,564	--	
0010	9491-06-70	357+05	-	436+44	CL	--	6,539	
0010	9491-06-70	436+44	-	544+74	LT	8,374	--	CTH L - LINCOLN CO LINE
0010	9491-06-70	436+44	-	544+74	RT	8,738	--	
0010	9491-06-70	436+44	-	544+74	CL	--	8,570	
0010	9491-06-70	UNDISTRIBUTED				525	300	
PROJECT 9491-06-70 TOTALS						65,500	29,100	

CULVERT PIPES												
OUTLET							INLET				522.0118	
CATEGORY	PROJECT	LOCATION	STATION	OFFSET TO END OF PIPE		INVERT ELEVATION	STATION	OFFSET TO END OF PIPE		INVERT ELEVATION	522.1018	
				LF	OFFSET			LF			CONCRETE CLASS III 18- INCH LF	** APRON ENDWALLS FOR CULVERT PIPE 18-INCH EACH
0010	9491-06-70	CTH A	278+83	62	LT	1401.95	277+14	71	LT	1398.59	166	2
0010	9491-06-70	NAUGART	384+06								-	-
PROJECT TOTAL											166	2

* OFFSET TO END OF PIPE IS FROM CENTER LINE OF ROADWAY.
** ALSO SHOWN BELOW

STORM SEWER ITEMS																					
STRUCTURE NO.	PROJECT	LOCATION	RIM / FLANGE ELEVATION	TOP OF STRUCTURE ELEVATION	STRUCTURE INVERT ELEVATION	STRUCTURE DEPTH	FROM STRUCTURE NO.	TO STRUCTURE NO.	INVERT IN ELEVATION	INVERT OUT ELEVATION	APRON ENDWALLS FOR CULVERT PIPE REINFORCED CONCRETE 18-INCH 522.1018 EACH	APRON ENDWALLS FOR CULVERT PIPE REINFORCED CONCRETE HORIZONTAL ELLIPTICAL 19X30-INCH 522.2619 EACH	APRON ENDWALLS FOR CULVERT PIPE REINFORCED CONCRETE HORIZONTAL ELLIPTICAL 29X45-INCH 522.2629 EACH	STORM SEWER PIPE REINFORCED CONCRETE CLASS IV 18-INCH 608.0418 LF	STORM SEWER PIPE REINFORCED CONCRETE HORIZONTAL ELLIPTICAL CLASS HE-IV 19X30-INCH 608.2419 LF	STORM SEWER PIPE REINFORCED CONCRETE HORIZONTAL ELLIPTICAL CLASS HE-IV 29X45-INCH 608.2429 LF	MANHOLE COVERS TYPE L 611.0545 EACH	INLET COVERS TYPE C 611.0612 EACH	INLET COVERS TYPE T 611.0652 EACH	MANHOLES 5-FT DIAMETER 611.2005 EACH	MANHOLES 7-FT DIAMETER 611.2007 EACH
MH1	9491-06-70	383+43	1498.80	1497.80	1493.80	4.00	AEW3	MH1	1497.23	1493.80	1.0	-	-	106.0	-	-	1.0	-	-	-	1.0
-	9491-06-70	383+43	-	-	-	-	AEW4	MH1	1496.17	1493.80	-	-	1	-	-	46.0	-	-	-	-	-
-	9491-06-70	383+43	-	-	-	-	MH1	AEWS	1493.80	1493.60	-	-	1	-	-	43.0	-	-	-	-	-
MH2	9491-06-70	383+86	1497.34	1496.80	1493.60	3.20	MH2	AEW6	1494.24	1493.60	-	1	-	-	70.0	-	-	-	1	1.0	-
MH3	9491-06-70	384+06	1499.20	1498.66	1494.96	3.70	MH3	MH2	1494.96	1494.24	-	-	-	-	21.0	-	-	1	-	1.0	-
-	9491-06-70	384+06	-	-	-	-	AEW7	MH3	1500.25	1494.96	-	1	-	-	101.0	-	-	-	-	-	-
PROJECT TOTAL											1	2	2	106	192	89	1	1	1	2	1
(A) STATION AND OFFSET MEASURED TO CENTER OF STRUCTURE UNLESS OTHERWISE NOTED.																					
(B) TOP OF STRUCTURE ELEVATION MEASURED AS FOLLOWS:																					
(C) STRUCTURE DEPTH MEASURED AS TOP OF STRUCTURE ELEVATION - STRUCTURE INVERT ELEVATION.																					
(D) RIM / FLANGE ELEVATION TAKEN FROM FLANG LINE OR CENTER OF MANHOLE COVER																					
(E) ENDWALL STATION AND OFFSET MEASURED TO END OF SLOPED SECTION OF STRUCTURE UNLESS OTHERWISE NOTED.																					

CONCRETE ITEMS								
601.0553 602.0405 620.0300 646.822								
CONCRETE CURB & CONCRETE CONCRETE MEDIAN MARKING								
GUTTER 4-INCH SLOPED 36-INCH TYPE D SIDWALK 4-INCH SLOPED NOSE TYPE 2 ISLAND NOSE								
CATEGORY	PROJECT	LOCATION	STATION	LF	SF	SF	EA	
0010	9491-06-70	CTH K & EMERY	130+72 - 132+16	320	-	-	-	
0010	9491-06-70	CTH K & CTH A	277+10 - 278+80	660	120	60	3	
0010	9491-06-70	CTH K & NUAGART	382+92 - 385+66	480	-	-	-	
PROJECT 9491-06-70 TOTALS				1460	120	60	3	

MGS GUARDRAIL							
614.2300 614.2610							
MGS MGS							
GUARDRAIL 3 GUARDRAIL							
TERMINAL EAT							
CATEGORY	PROJECT	STA	TO	STA	LOCATION	LF	EA
0010	9491-06-70	245+50	-	254+00	LT	744	2
0010	9491-06-70	245+50	-	254+00	RT	744	2
PROJECT 9491-06-70 TOTAL						1,488	4

MAINTENANCE AND REPAIR OF HAUL ROADS

618.0100		
MAINTENANCE AND REPAIR OF HAUL ROADS		
CATEGORY	PROJECT	EACH
0020	9491-06-71	1
TOTAL		1

MOBILIZATION

619.1000		
MOBILIZATION		
CATEGORY	PROJECT	EACH
0010	9491-06-70	0.6
0010	9491-06-71	0.4
TOTAL		1

EROSION CONTROL DEVICES																
					625.0500	628.1504	628.1520	628.2008	628.7010	628.7504	628.7570	630.0500	629.0210	630.0120	630.0200	REMARKS
					SALVAGED	SILT FENCE	SILT FENCE	EROSION MAT URBAN	INLET PROTECTION	TEMPORARY DITCH	ROCK	SEED	FERTILIZER	SEEDING	SEEDING	
					TOPSOIL		MAINTENANCE	CLASS I TYPE B	TYPE B	CHECKS	BAGS	WATER	TYPE B	MIXTURE NO. 20	TEMPORARY	
CATEGORY	PROJECT	STA	TO	STA	SY	LF	LF	SY	EA	LF	EA	*	CWT	LBS	LBS	
0010	9491-06-70	123+12	-	138+00	5,840	3,610	3,610	5,840	-	100	10	135	4	158	158	EMERY
0010	9491-06-70	245+50	-	254+00	3,154	2,160	2,160	3,154	-	100	--	71	2	86	86	BEAMGUARD REPLACEMENT
0010	9491-06-70	267+02	-	288+76	7,342	5,225	5,225	7,342	-	100	10	165	5	199	199	CTH A
0010	9491-06-70	378+32	-	388+72	2,571	2,340	2,340	2,571	1	100	10	58	2	70	70	NAUGART
0010	9491-06-70	UNDISTRIBUTED			--	--	--	181	-	160	10	21	3	47	47	
PROJECT 9491-06-70 TOTALS					18,907	13,335	13,335	19,088	1	560	40	450	16	560	560	

* ROCK BAGS ARE TO BE PLACED IN DITCH BOTTOMS AS DIRECTED BY ENGINEER

3

EROSION CONTROL MOBILIZATIONS

		628.1905	628.1910
		MOBILIZATIONS	MOBILIZATIONS
		EROSION CONTROL	EMERGENCY EROSION CONTROL
CATEGORY	PROJECT	EACH	EACH
0010	9491-06-70	8	4
TOTALS		8	4

FIELD OFFICE TYPE B

		642.5001
		FIELD OFFICE
		TYPE B
CATEGORY	LOCATION	EACH
0010	9491-06-70	0.6
0010	9491-06-71	0.4
TOTAL		1

TRAFFIC CONTROL

		643.5000
		TRAFFIC
		CONTROL
CATEGORY	LOCATION	EACH
0010	9491-06-70	0.6
0010	9491-06-71	0.4
TOTAL		1

3

TRAFFIC CONTROL ITEMS

			643.0300		643.0420		643.0705		643.0900		643.1050	
			TRAFFIC CONTROL DRUMS		TRAFFIC CONTROL BARRICADES TYPE III		TRAFFIC CONTROL WARNING LIGHTS TYPE A		TRAFFIC CONTROL SIGNS		TRAFFIC CONTROL SIGNS PCMS	
CATEGORY	LOCATION	PROJECT DURATION DAYS	EACH	DAYS	EACH	DAYS	EACH	DAYS	EACH	DAYS	EACH	DAYS
0010	PROJECT WORK AREA	104	300	31,200	102	10,608	204	21,216	140	14,560	2	14
0010	PROJECT DETOUR	104	--	--	4	416	8	832	158	16,432	--	--
0010	UNDISTRIBUTED	104	90	9,360	--	--	--	--	--	--	--	--
PROJECT 9491-06-70 TOTALS				20,280	5,512		11,024		15,496		7	
PROJECT 9491-06-71 TOTALS				20,280	5,512		11,024		15,496		7	
PROJECT TOTALS				40,560	11,024		22,048		30,992		14	

PROJECT NO: 9491-06-70 / 9491-06-71

HWY: CTH K

COUNTY: MARATHON

MISCELLANEOUS QUANTITIES

SHEET

E

PAVEMENT MARKING												
						646.1020	646.3020	646.5020	646.5120	646.7120	643.3120	
						MARKING LINE	MARKING	MARKING	MARKING	MARKING	TEMPORARY	
						EPOXY 4-INCH	LINE EPOXY	ARROW	WORD	DIAGONAL EPOXY	MARKING LINE	REMARKS
							8-INCH	EPOXY	EPOXY	12-INCH	EPOXY 4-INCH	
						WHITE	YELLOW					
CATEGORY	PROJECT	STA	TO	STA	LOCATION	LF	LF	LF	EA	EA	LF	LF
0010	9491-06-70	101+55	-	163+55	LT	2,972	--	--	--	--	--	--
0010	9491-06-70	101+55	-	163+55	RT	2,972	--	--	--	--	--	PROJECT MAINLINE
0010	9491-06-70	101+55	-	163+55	CL	--	5,190	--	--	--	7,100	
0010	9491-06-70	101+55	-	104+94	DECATOR DRIVE	678	424	229	4	1	--	678
0010	9491-06-70	123+13	-	139+85	EMERY DRIVE	3,079	5,606	692	7	--	515	3,344
0010	9491-06-70	139+85	-	147+75	N 32ND AVENUE	1,509	2,236	239	4	1	56	1,580
0010	9491-06-70	159+28	-	167+83	FALCON DRIVE	754	855	239	4	1	--	855
0010	9491-06-70	267+03	-	288+76	CTH A	4,187	8,340	1,406	12	4	1,207	4,346
0010	9491-06-70	378+33	-	388+72	NAUGART DRIVE	1,850	2,078	722	8	2	--	2,078
0010	9491-06-70			UNDISTRIBUTED		177	183	83	1	1	168	209
0010	9491-06-71	163+55	-	544+74	LT	51,270	--	--	--	--	--	--
0010	9491-06-71	163+55	-	544+74	RT	51,270	--	--	--	--	--	PROJECT MAINLINE
0010	9491-06-71	163+55	-	544+74	CL	--	28,088	--	--	--	7,100	
0010	9491-06-71	159+28	-	167+83	FALCON DRIVE	754	855	239	4	1	--	855
0010	9491-06-71	177+91	-	181+05	FLEET DRIVE	562	628	--	--	--	--	628
0010	9491-06-71	217+83	-	237+10	44TH AVE / HILLCREST DRIVE	3,551	5,716	717	12	3	316	3,854
0010	9491-06-71	259+26	-	262+36	HONEY BEE LANE	557	620	--	--	--	--	620
0010	9491-06-71	302+30	-	305+50	KERN DRIVE	568	640	--	--	--	--	640
0010	9491-06-71	312+55	-	315+35	LAREDO LANE	524	560	--	--	--	--	560
0010	9491-06-71	328+80	-	331+80	LIBERTY DRIVE	546	600	--	--	--	--	600
0010	9491-06-71	353+80	-	358+60	MAINE DRIVE	855	960	159	2	--	--	960
0010	9491-06-71	427+28	-	440+69	CTH L	2,737	2,682	239	2	1	--	2,682
0010	9491-06-71	484+99	-	491+22	RAINBOW DRIVE	1,050	1,246	239	4	1	--	1,246
0010	9491-06-71	514+46	-	517+56	SABER DRIVE	557	620	--	--	--	--	620
0010	9491-06-71	528+23	-	530+40	SANDY DRIVE	388	434	--	--	--	--	434
0010	9491-06-71			UNDISTRIBUTED		193	139	97	1	1	138	211
PROJECT 9491-06-70 TOTALS						18,178	24,912	3,610	40	10	1,946	20,190
PROJECT 9491-06-71 TOTALS						115,382	43,788	1,690	25	7	454	21,010
PROJECT TOTALS						133,560	68,700	5,300	65	17	2,400	41,200

LOCATING NO PASSING ZONES


648.0100 LOCATING NO PASSING ZONES					
CATEGORY	LOCATION	STA	TO	STA	MI
0010	9491-06-70	101+55	-	163+55	1.17
0010	9491-06-71	163+55	-	544+74	6.76
TOTAL					7.93


CONSTRUCTION STAKING

				650.4000	650.4500	650.5000	650.5500	650.6000	650.8000	650.9500	650.9911	651.9920
				CONSTRUCTION STAKING STORM SEWER	CONSTRUCTION STAKING SUBGRADE	CONSTRUCTION STAKING BASE	CONSTRUCTION STAKING CURB GUTTER AND CURB & GUTTER	CONSTRUCTION STAKING PIPE CULVERTS	CONSTRUCTION STAKING RESURFACING REFERENCE	CONSTRUCTION STAKING SIDEWALK	SUPPLEMENTAL CONTROL (Project)	CONSTRUCTION STAKING SLOPE STAKES
CATEGORY	PROJECT	STATION	TO STATION	EACH	LF	LF	LF	EACH	LF	EA	LS	LF
0010	9491-06-70	101+55	- 544+74	2	5,498	5,498	1,460	1	6,200	1	1	6,212
0010	9491-06-71	163+55	- 544+74	--	--	--	--	--	35,697	-	1	--
TOTALS				2	5,498	5,498	1,460	1	41,897	1	2	6,212



SAWING PAVEMENT

					690.0105	690.0250	REMARKS
					SAWING	SAWING	
					ASPHALT	CONCRETE	
CATEGORY	PROJECT	STA	TO	STA	LF	LF	
0010	9491-06-70	101+55	-	163+55	268	149	DECATOR TO FALCON
0010	9491-06-70	217+01	-	277+98	124	72	CTH A
0010	9491-06-70	277+98	-	357+05	102	60	NAUGART
PROJECT 9491-06-70 TOTAL					494	281	
PROJECT TOTAL					494	281	

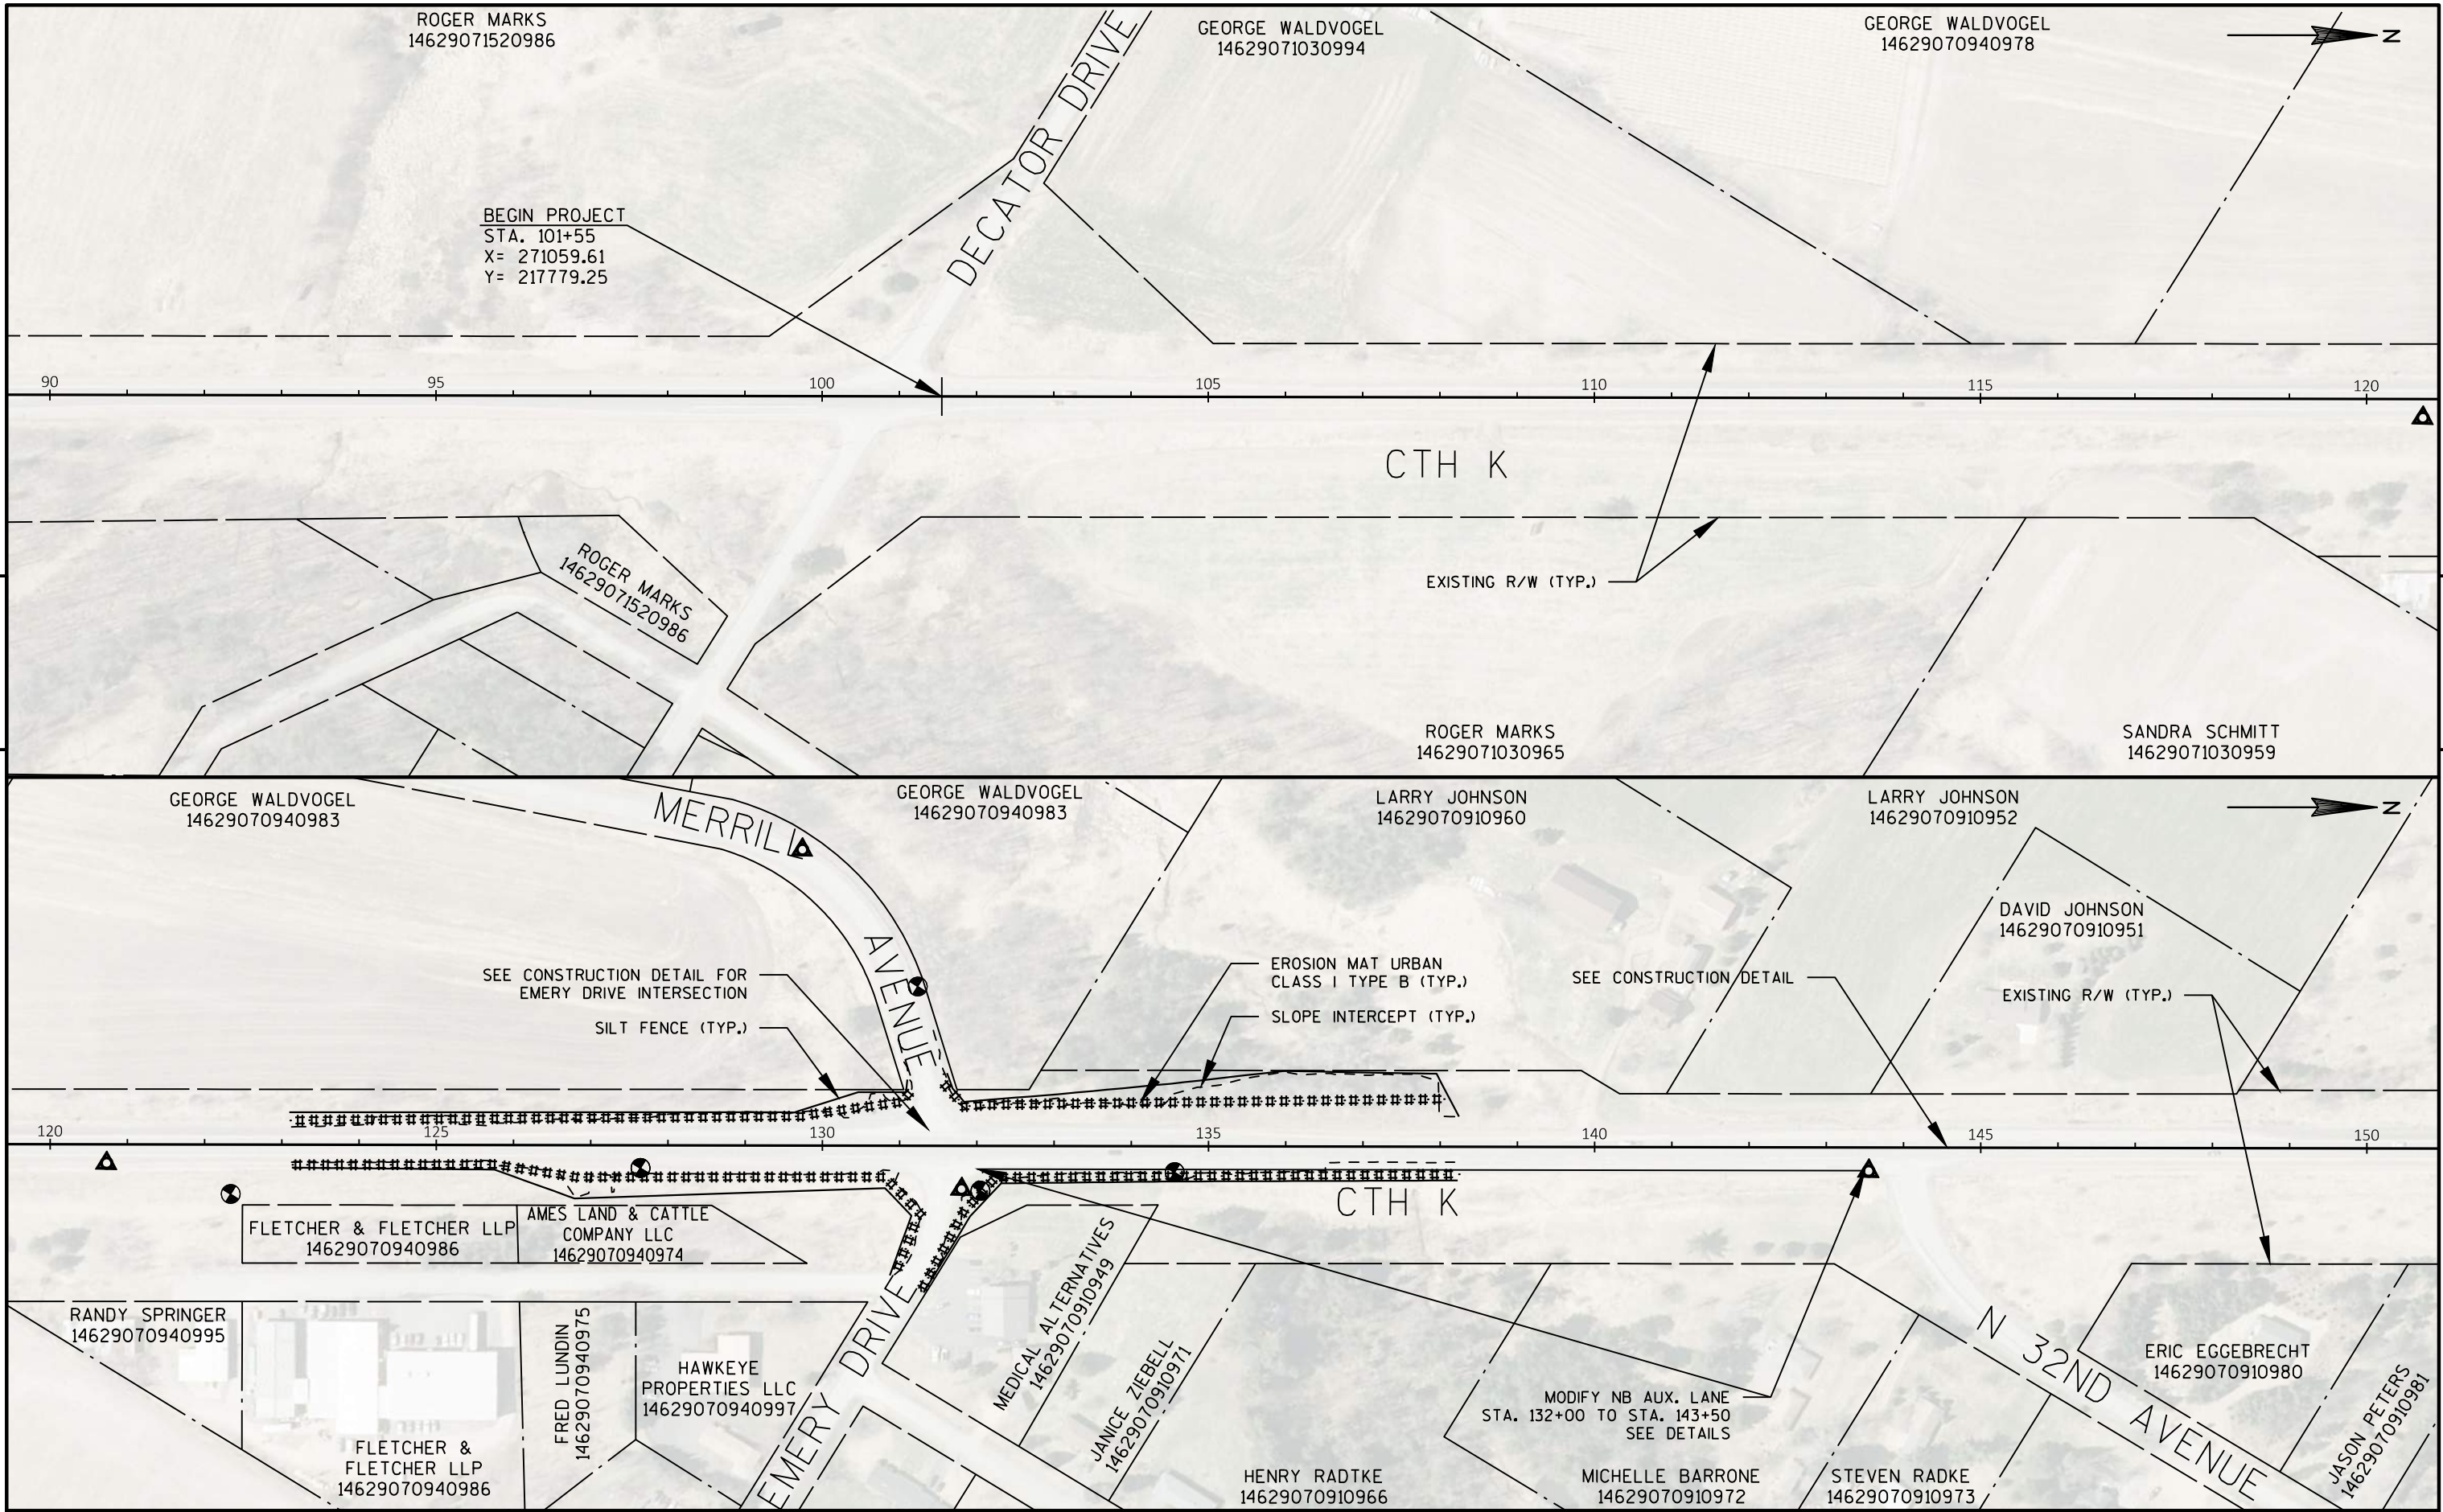


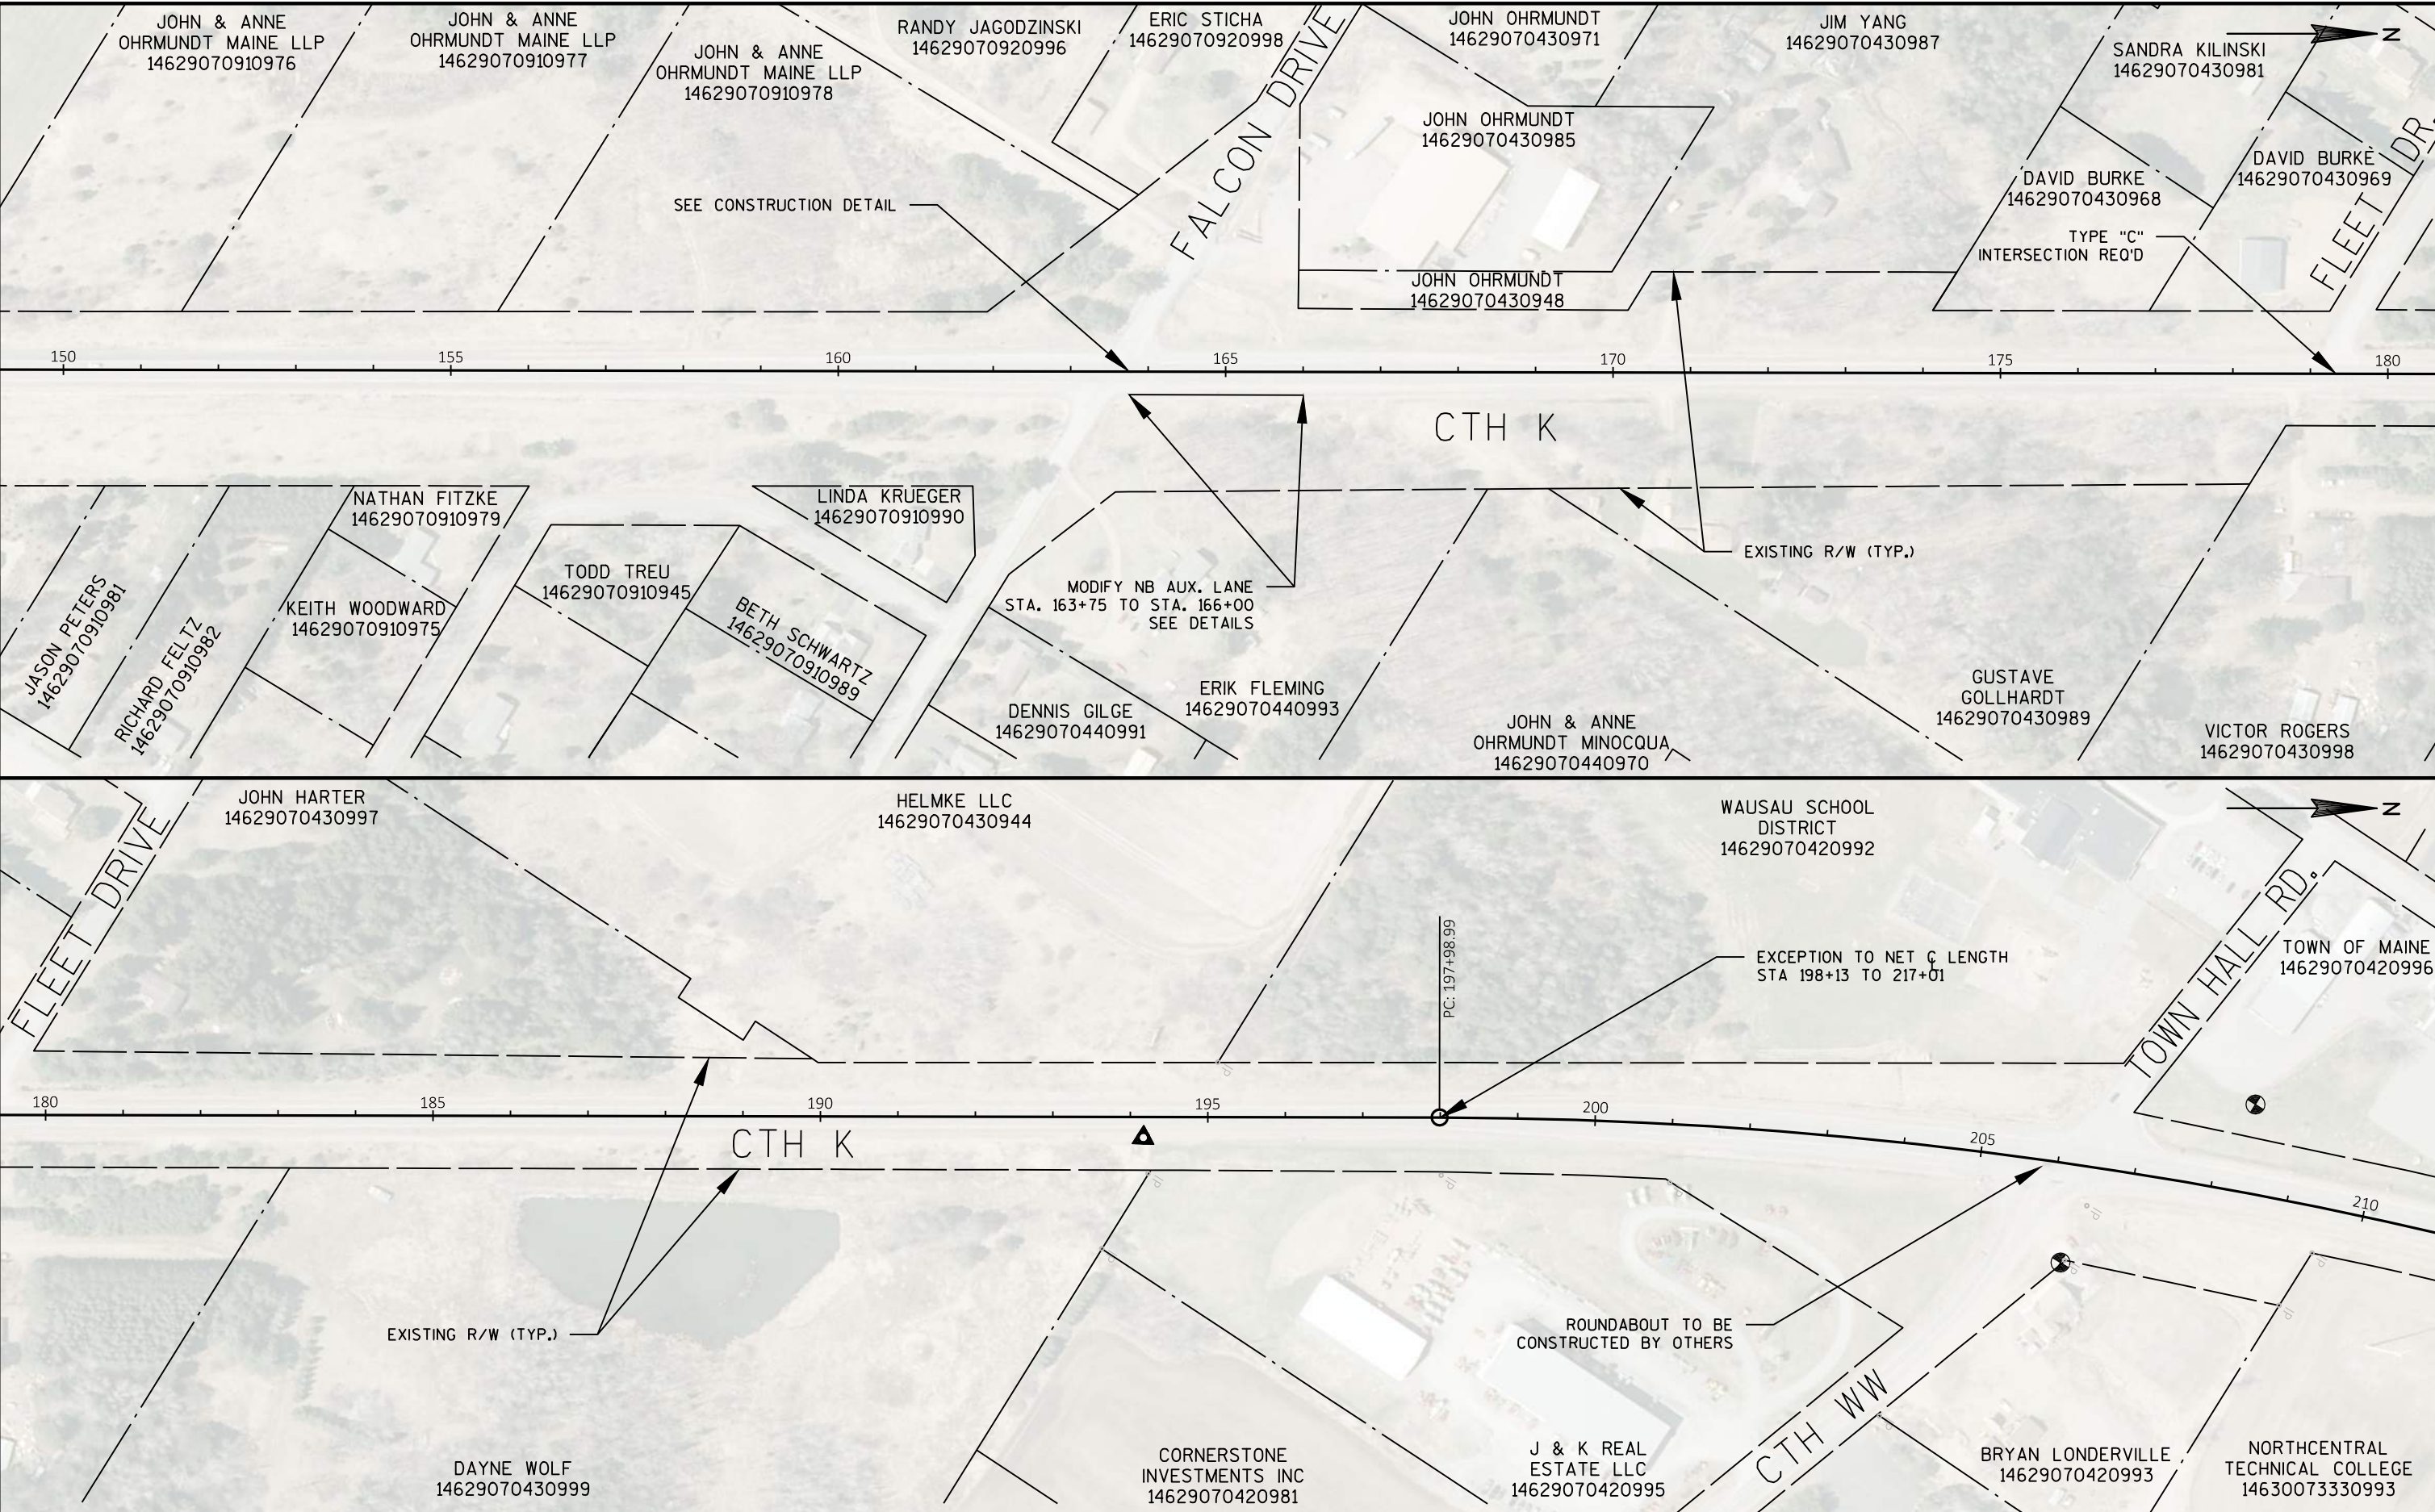



PROJECT NO:	9491-06-70/9491-06-71	HWY:	CTH K	COUNTY:	MARATHON	PLAN / PLAN:	CTH K	SHEET	44	E
-------------	-----------------------	------	-------	---------	----------	--------------	-------	-------	----	---

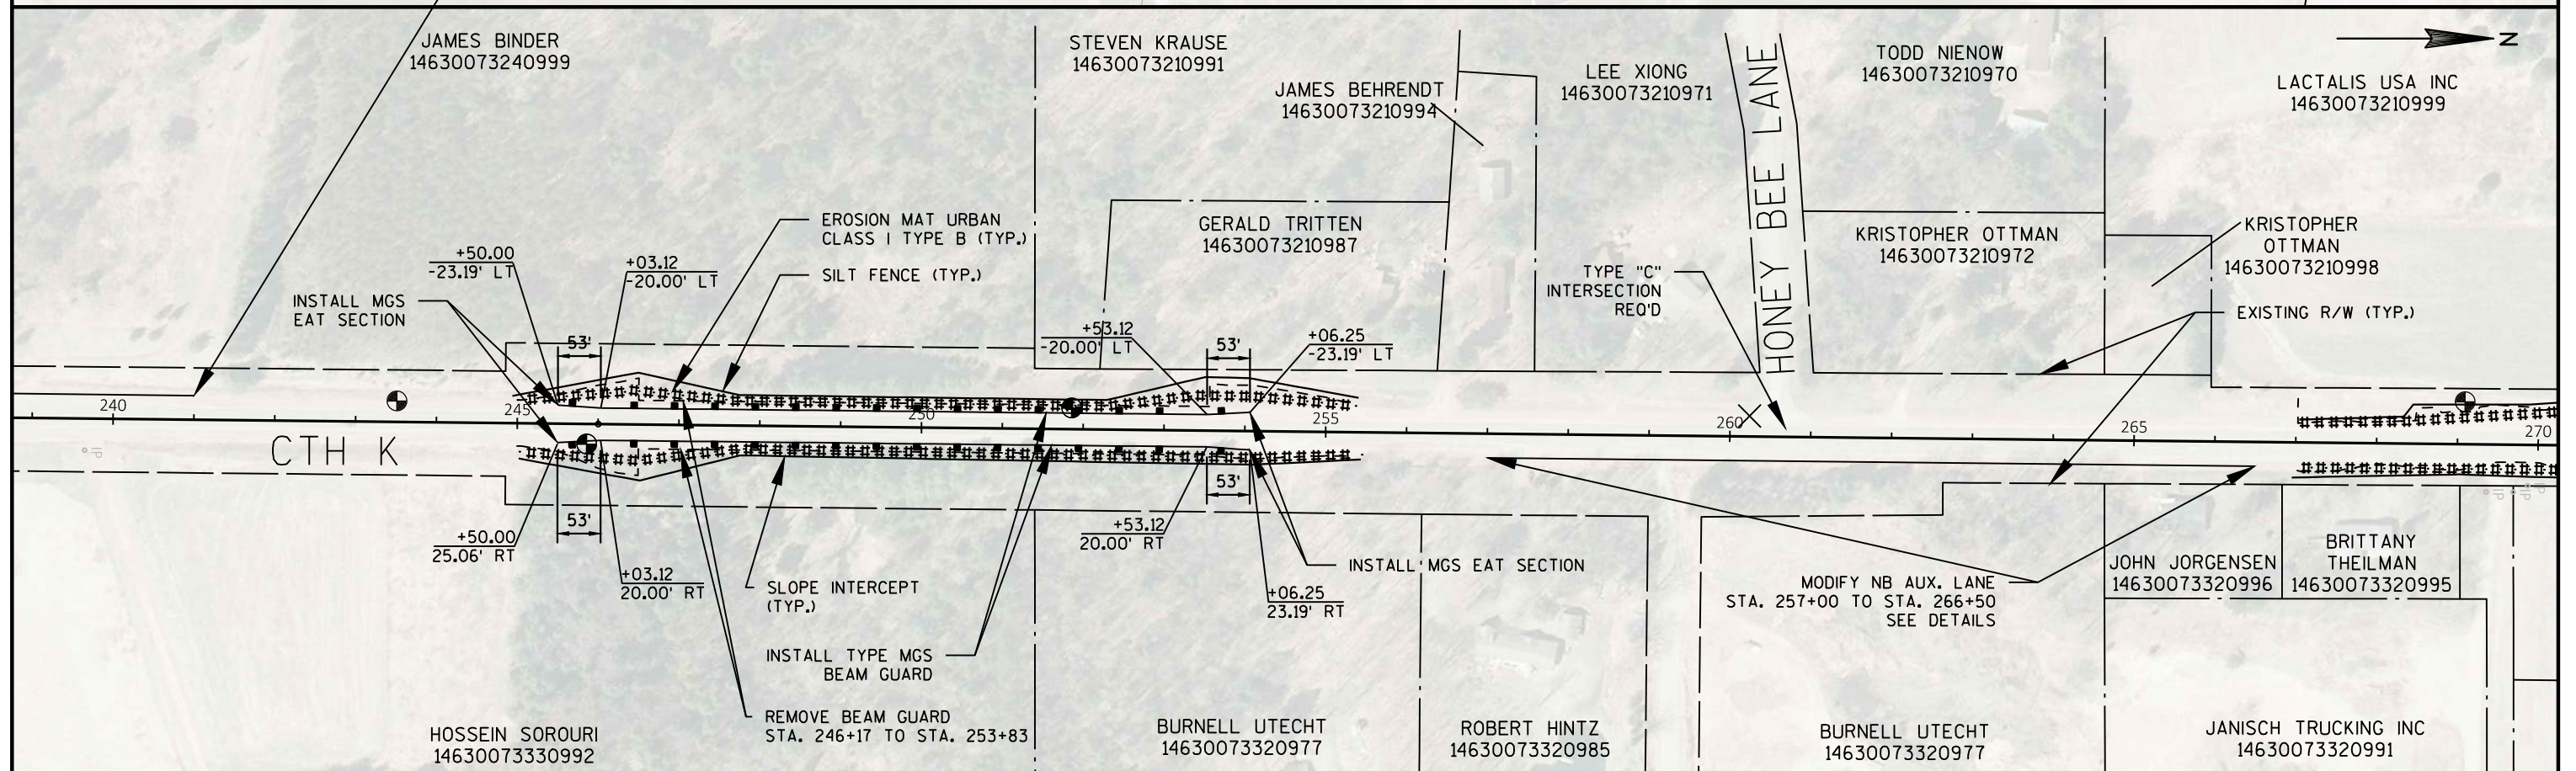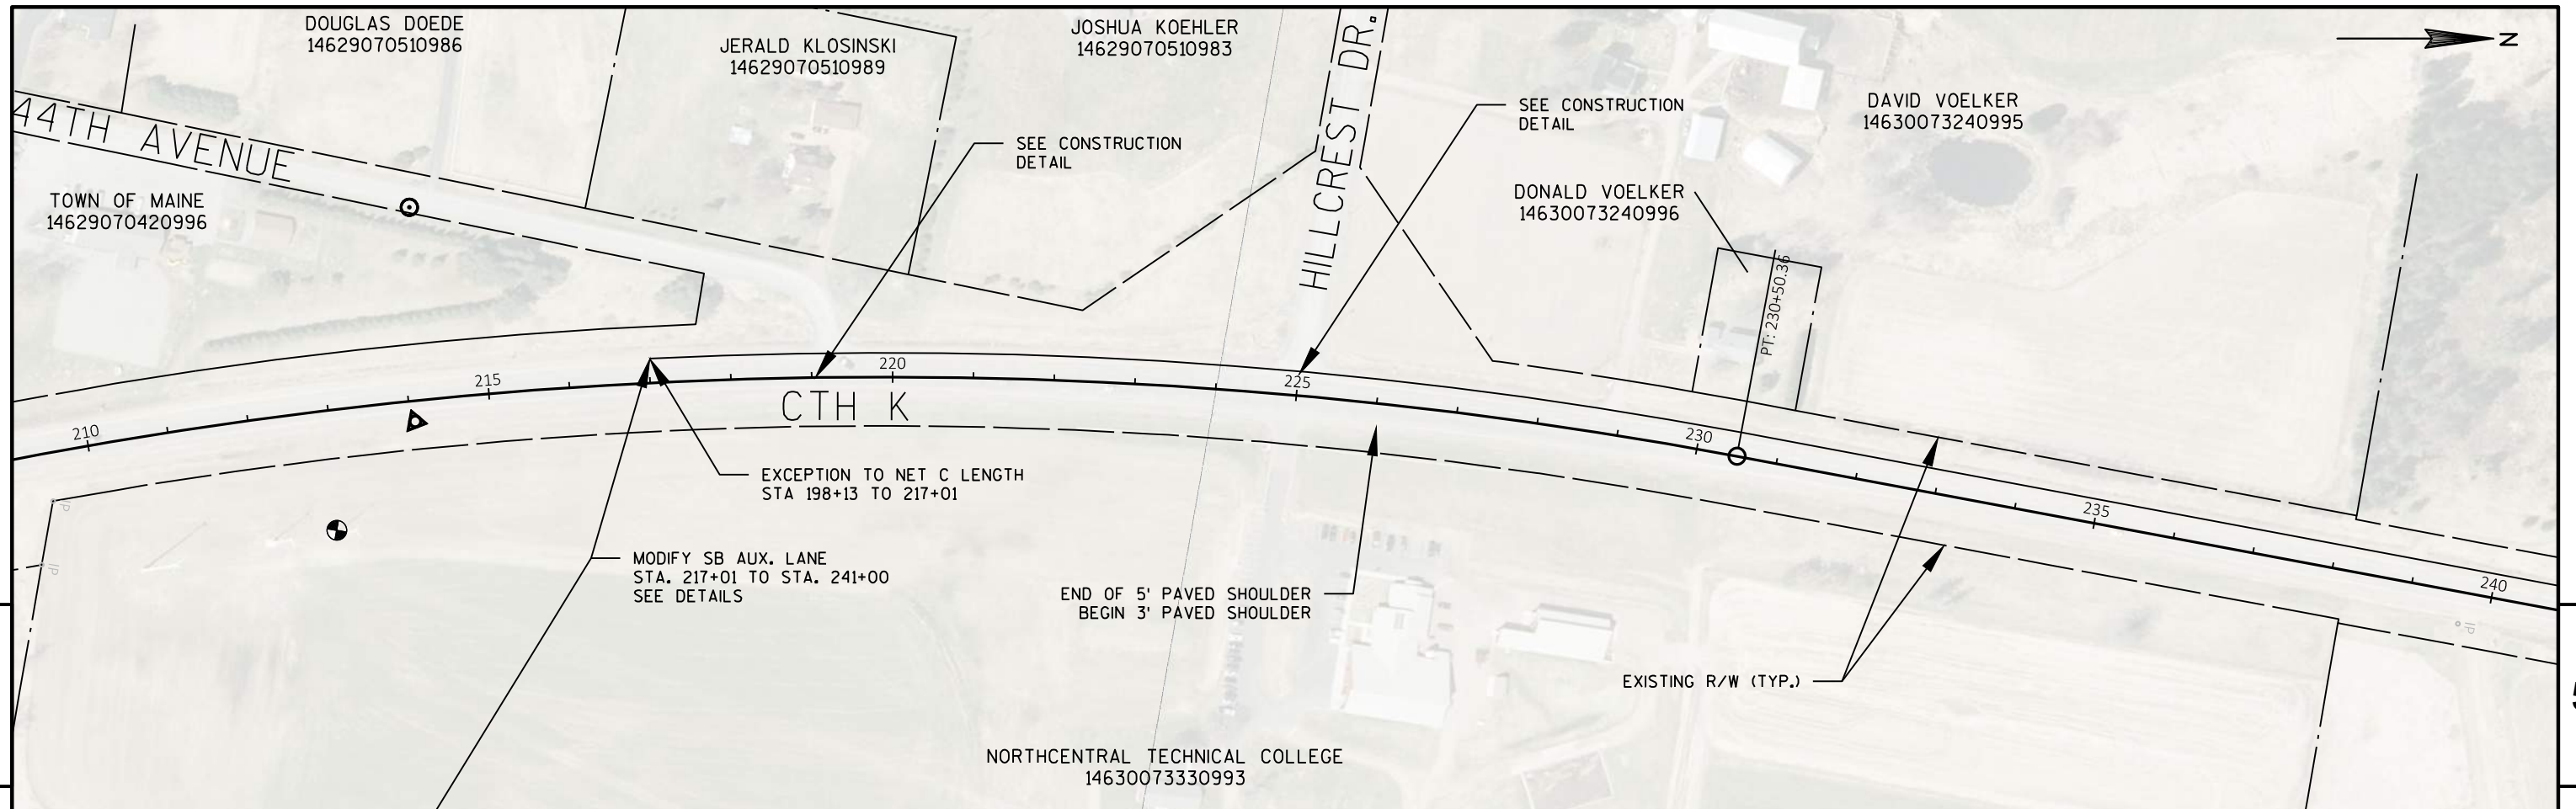




PROJECT NO:	9491-06-70/9491-06-71	HWY:	CTH K	COUNTY:	MARATHON	PLAN / PLAN:	CTH K	SHEET	45	E
-------------	-----------------------	------	-------	---------	----------	--------------	-------	-------	----	---

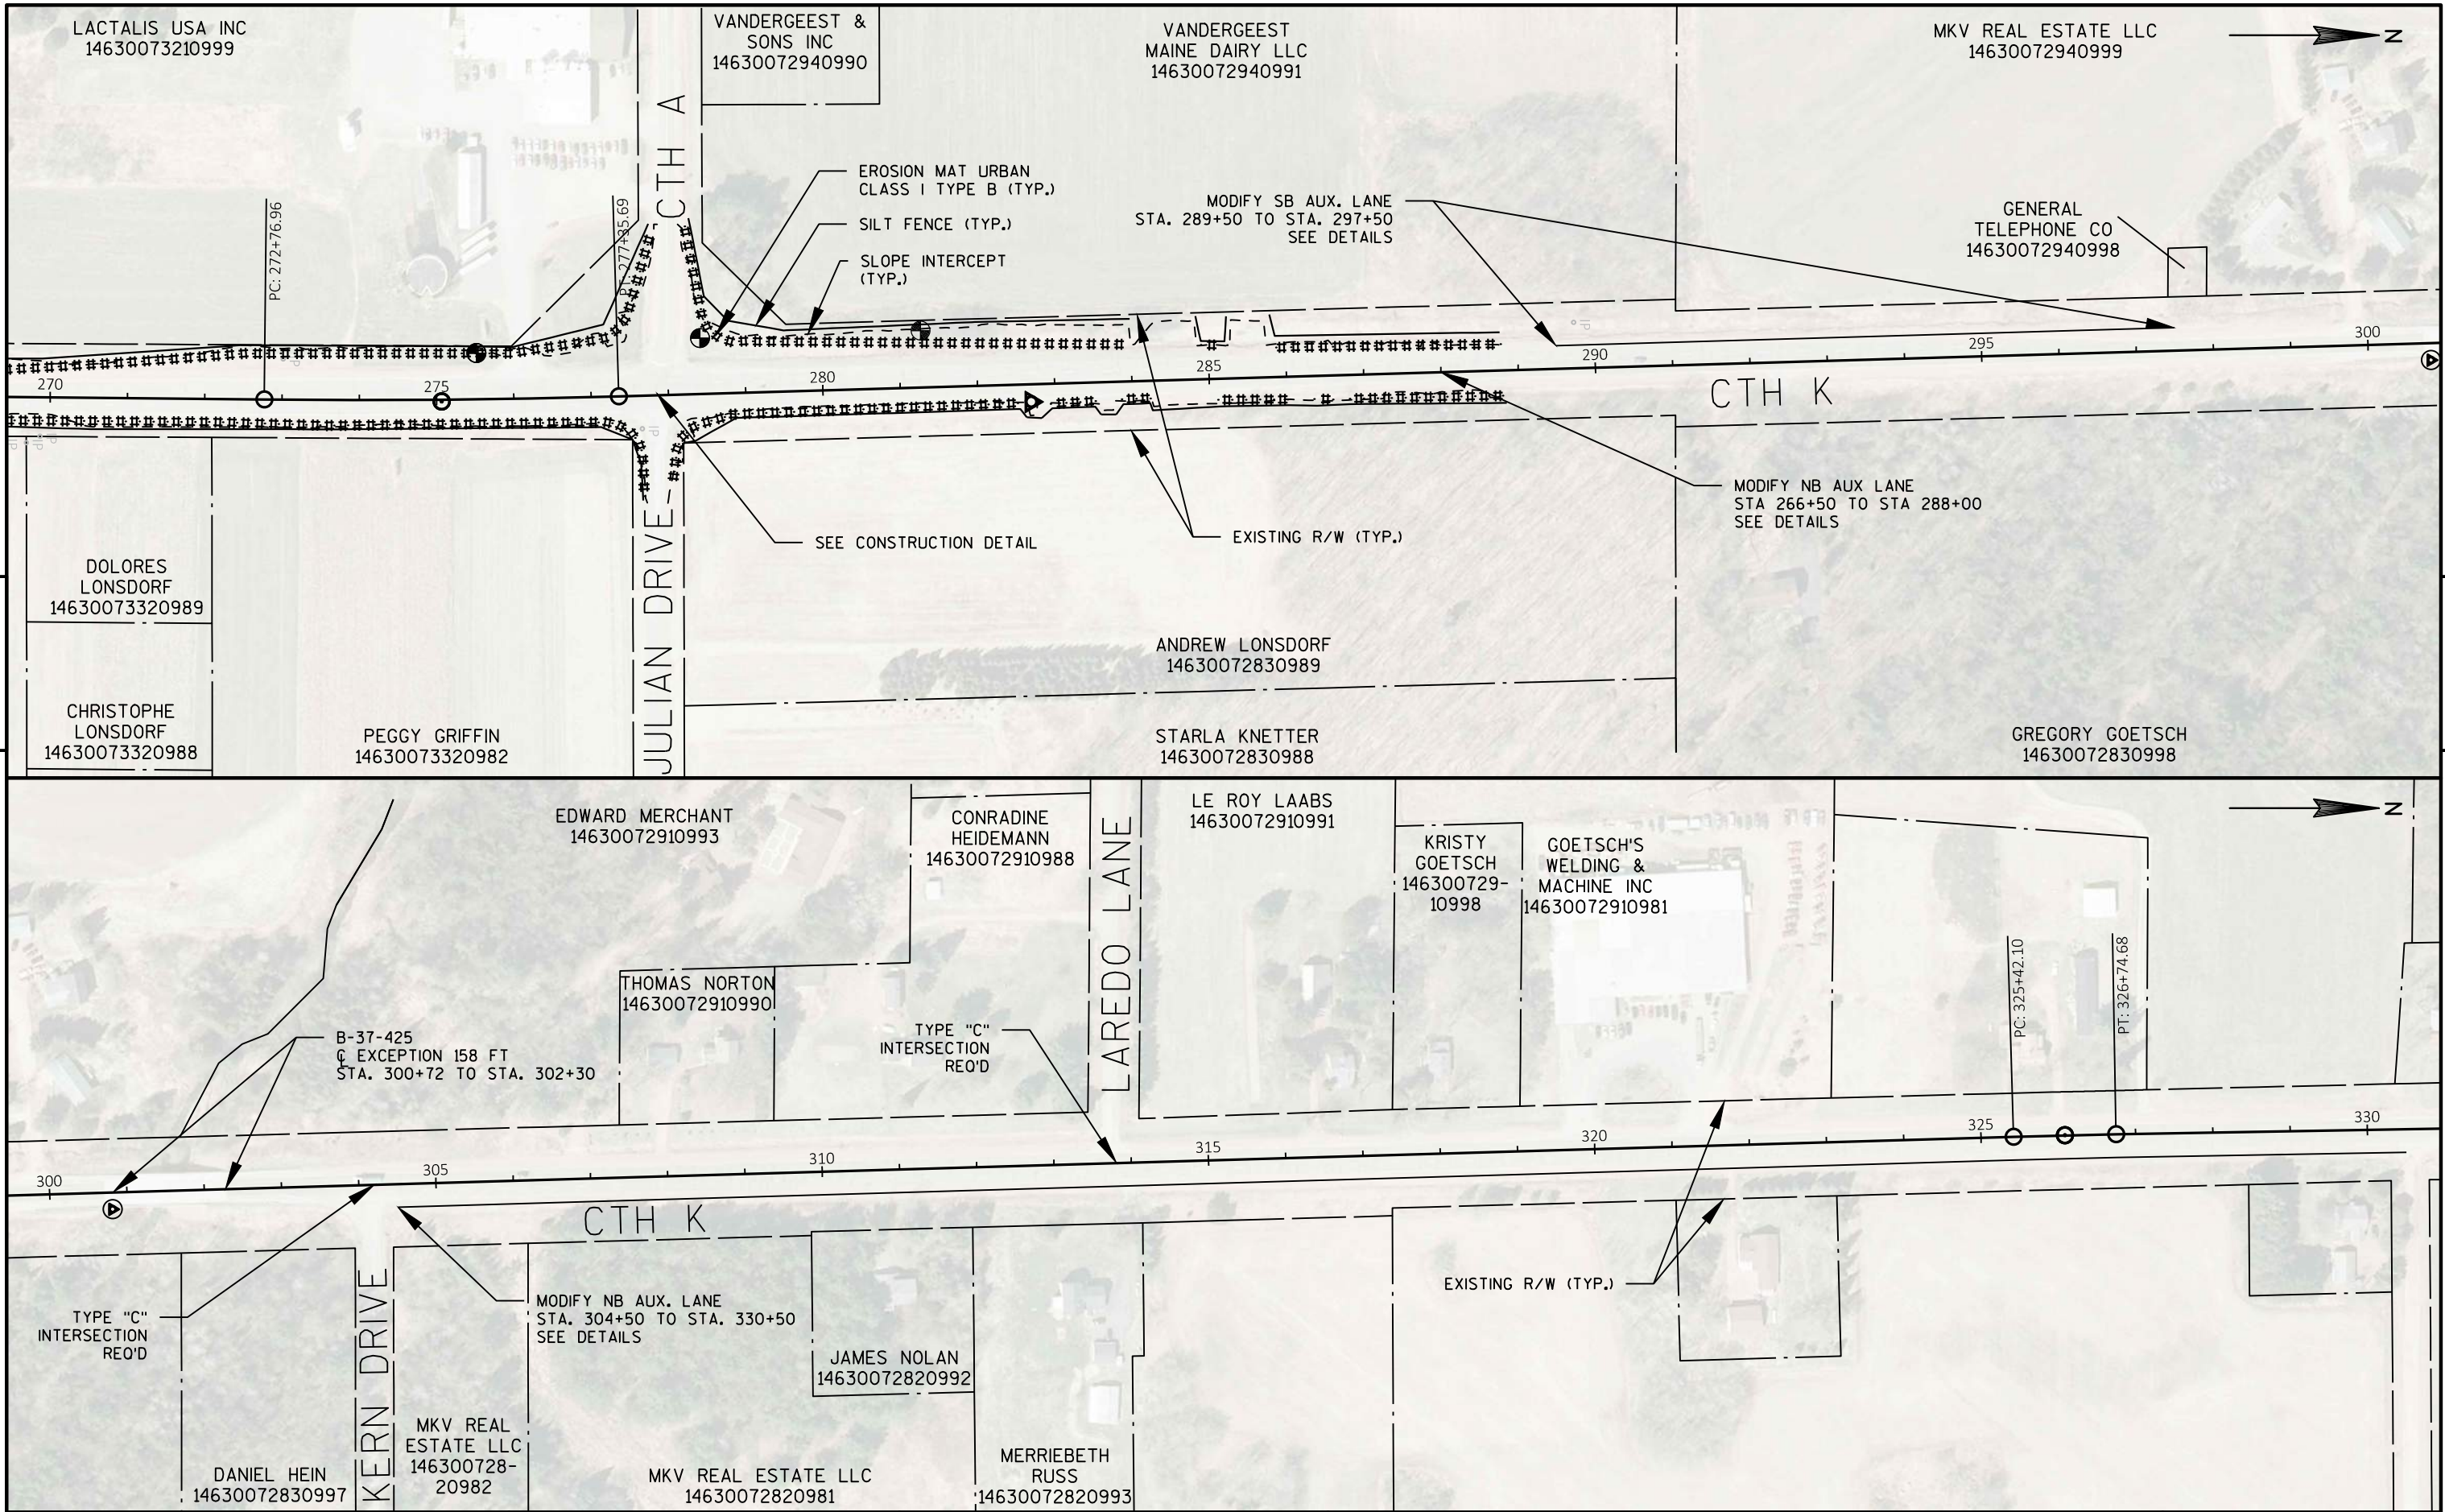

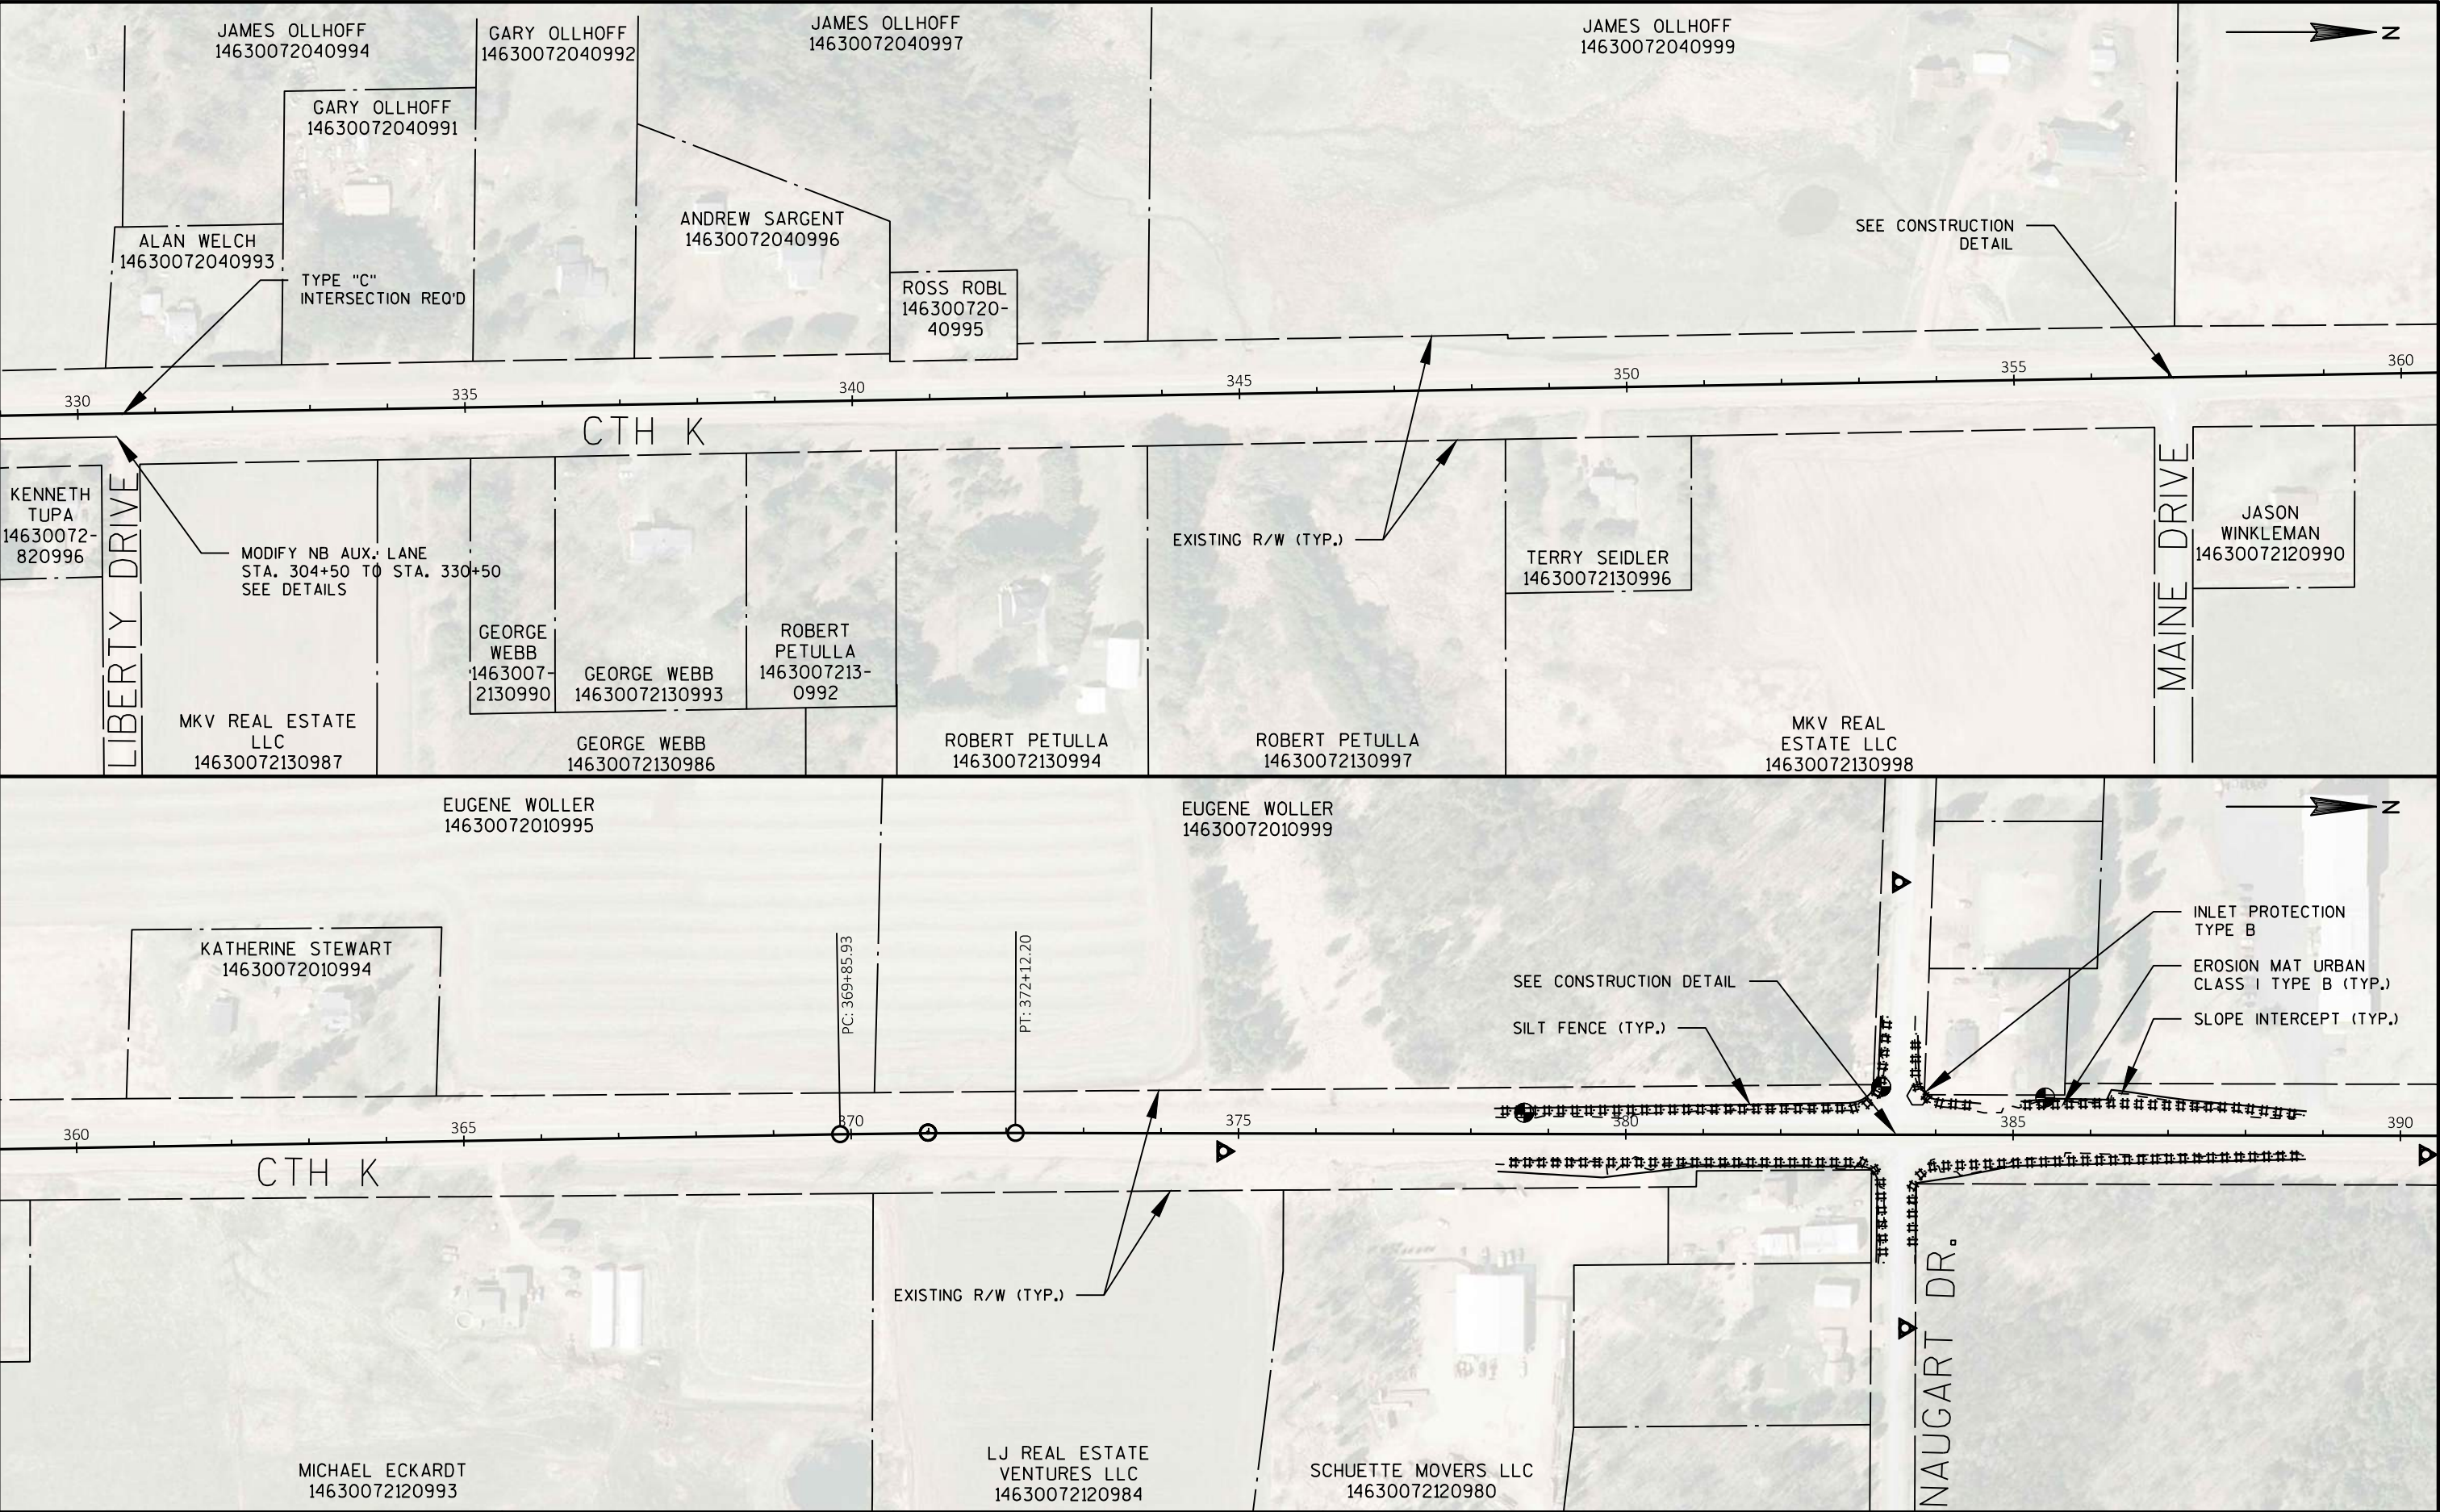

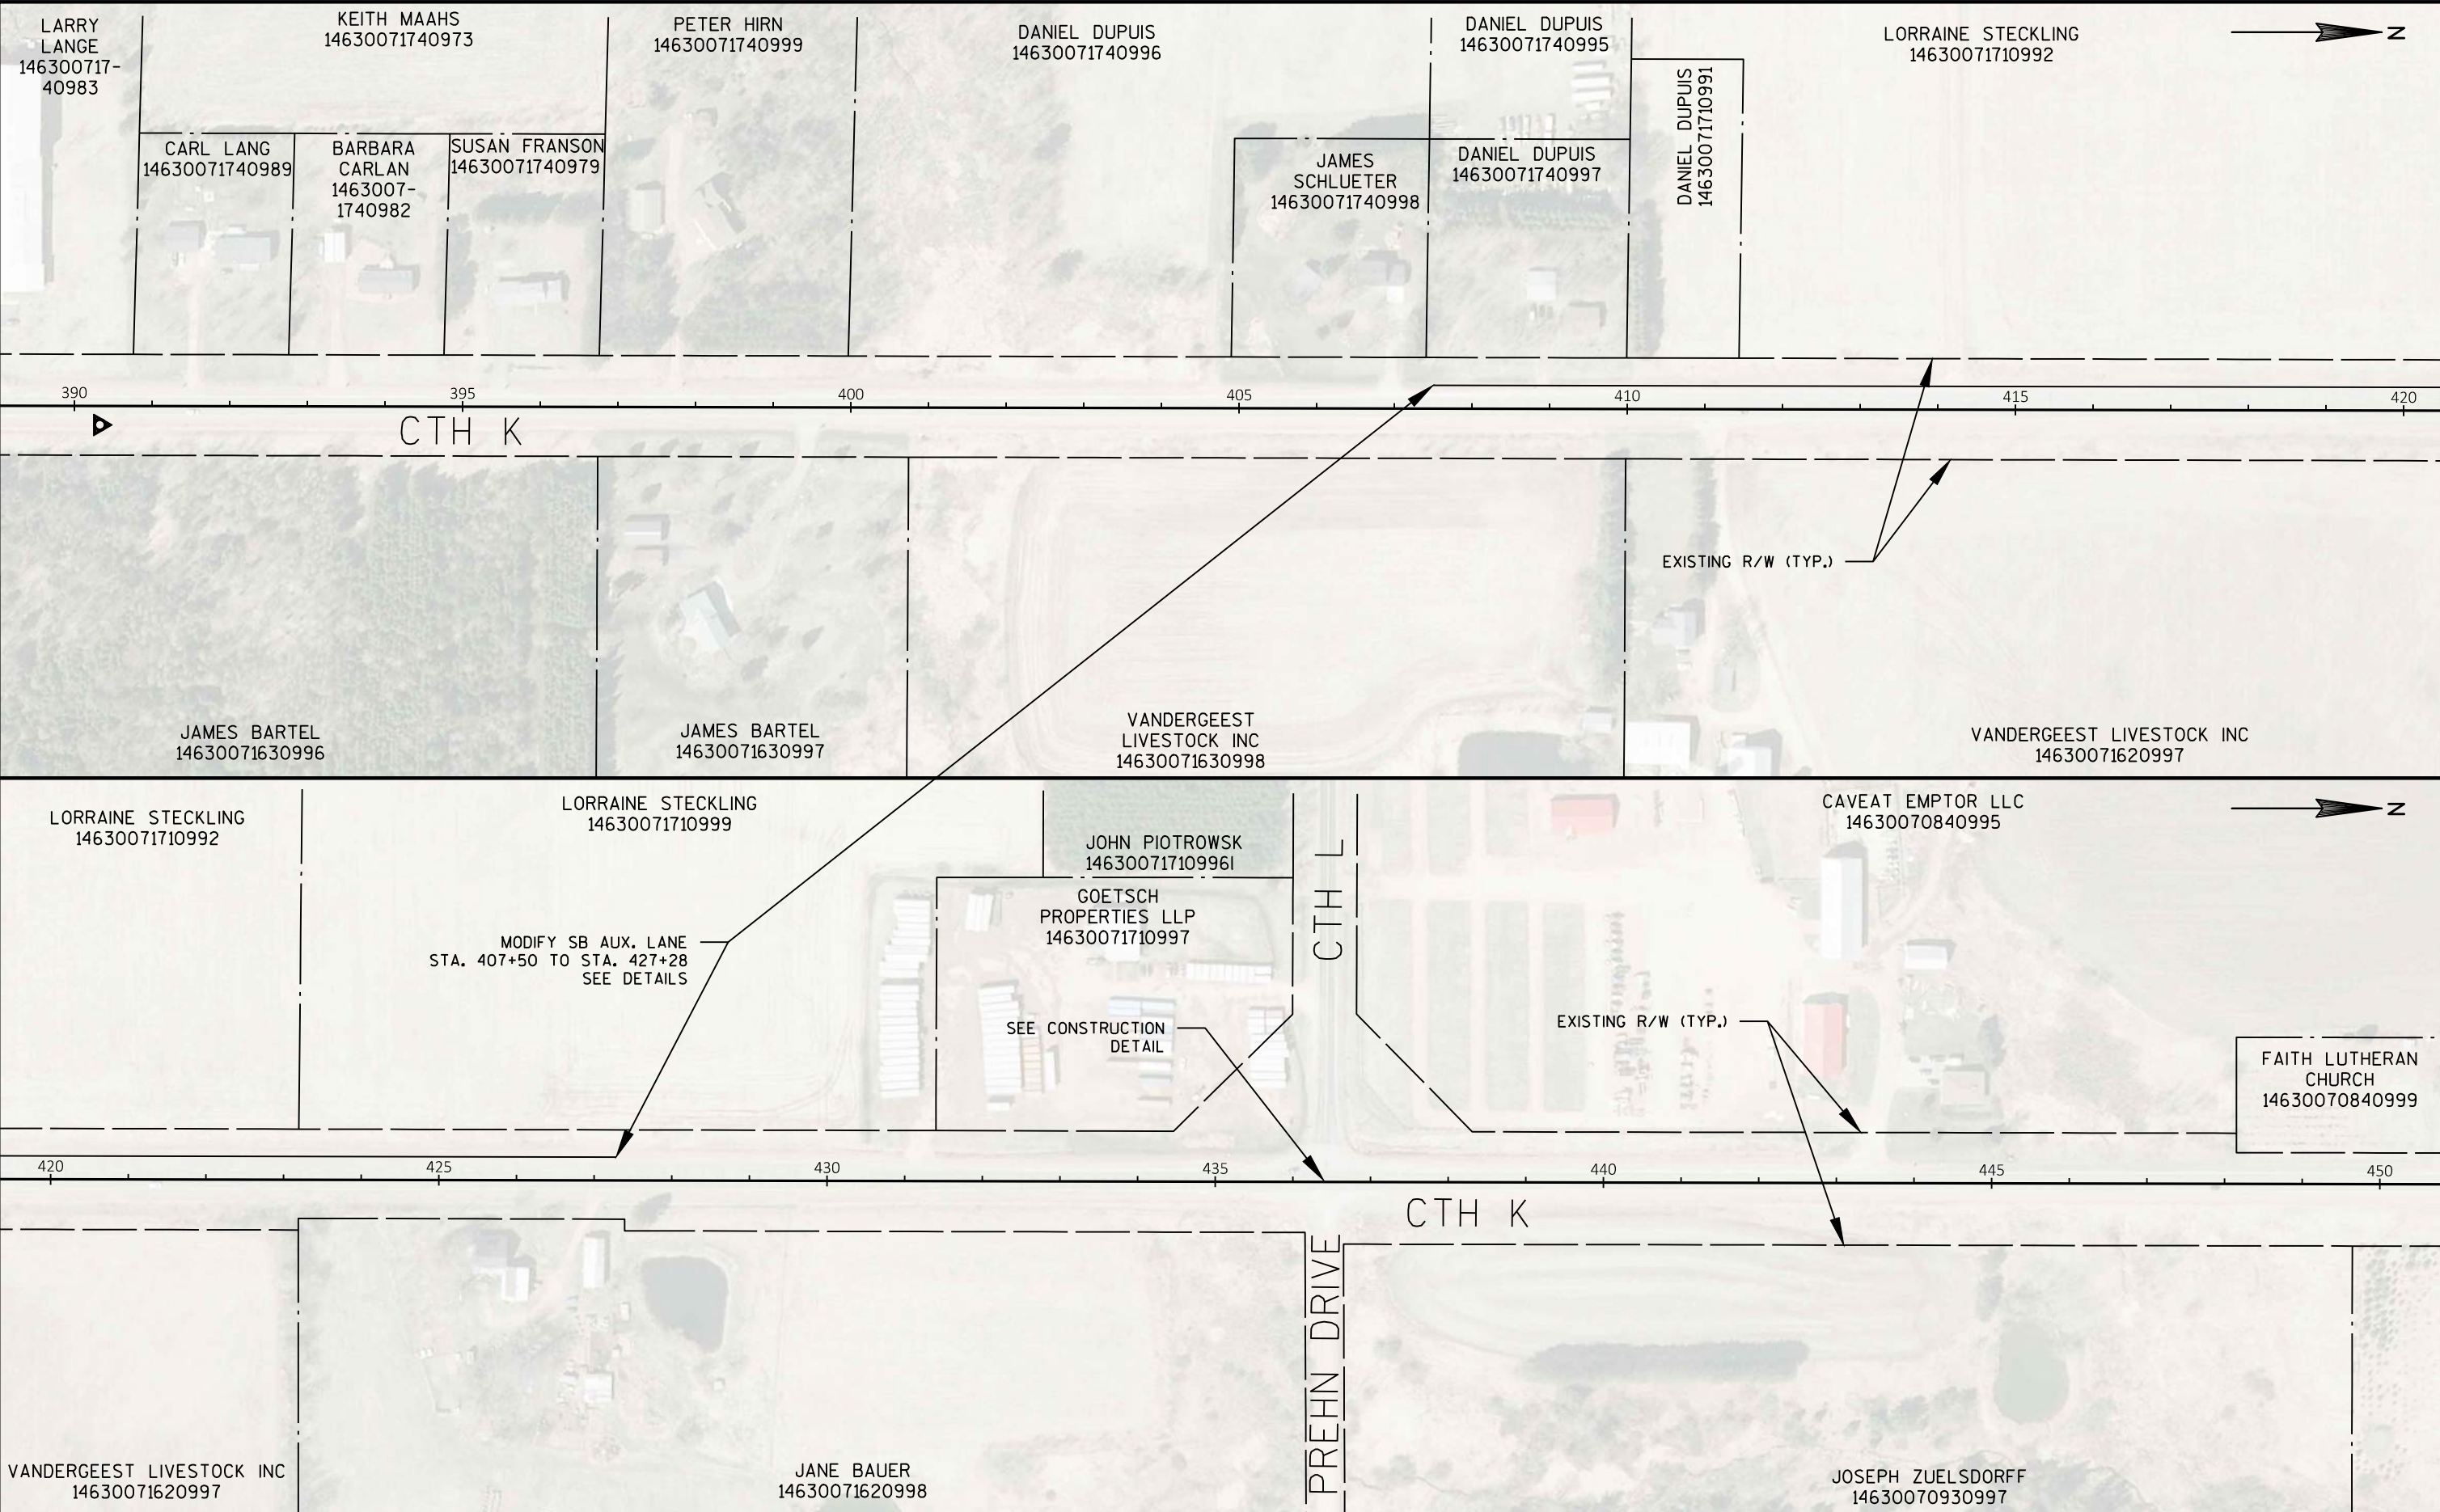

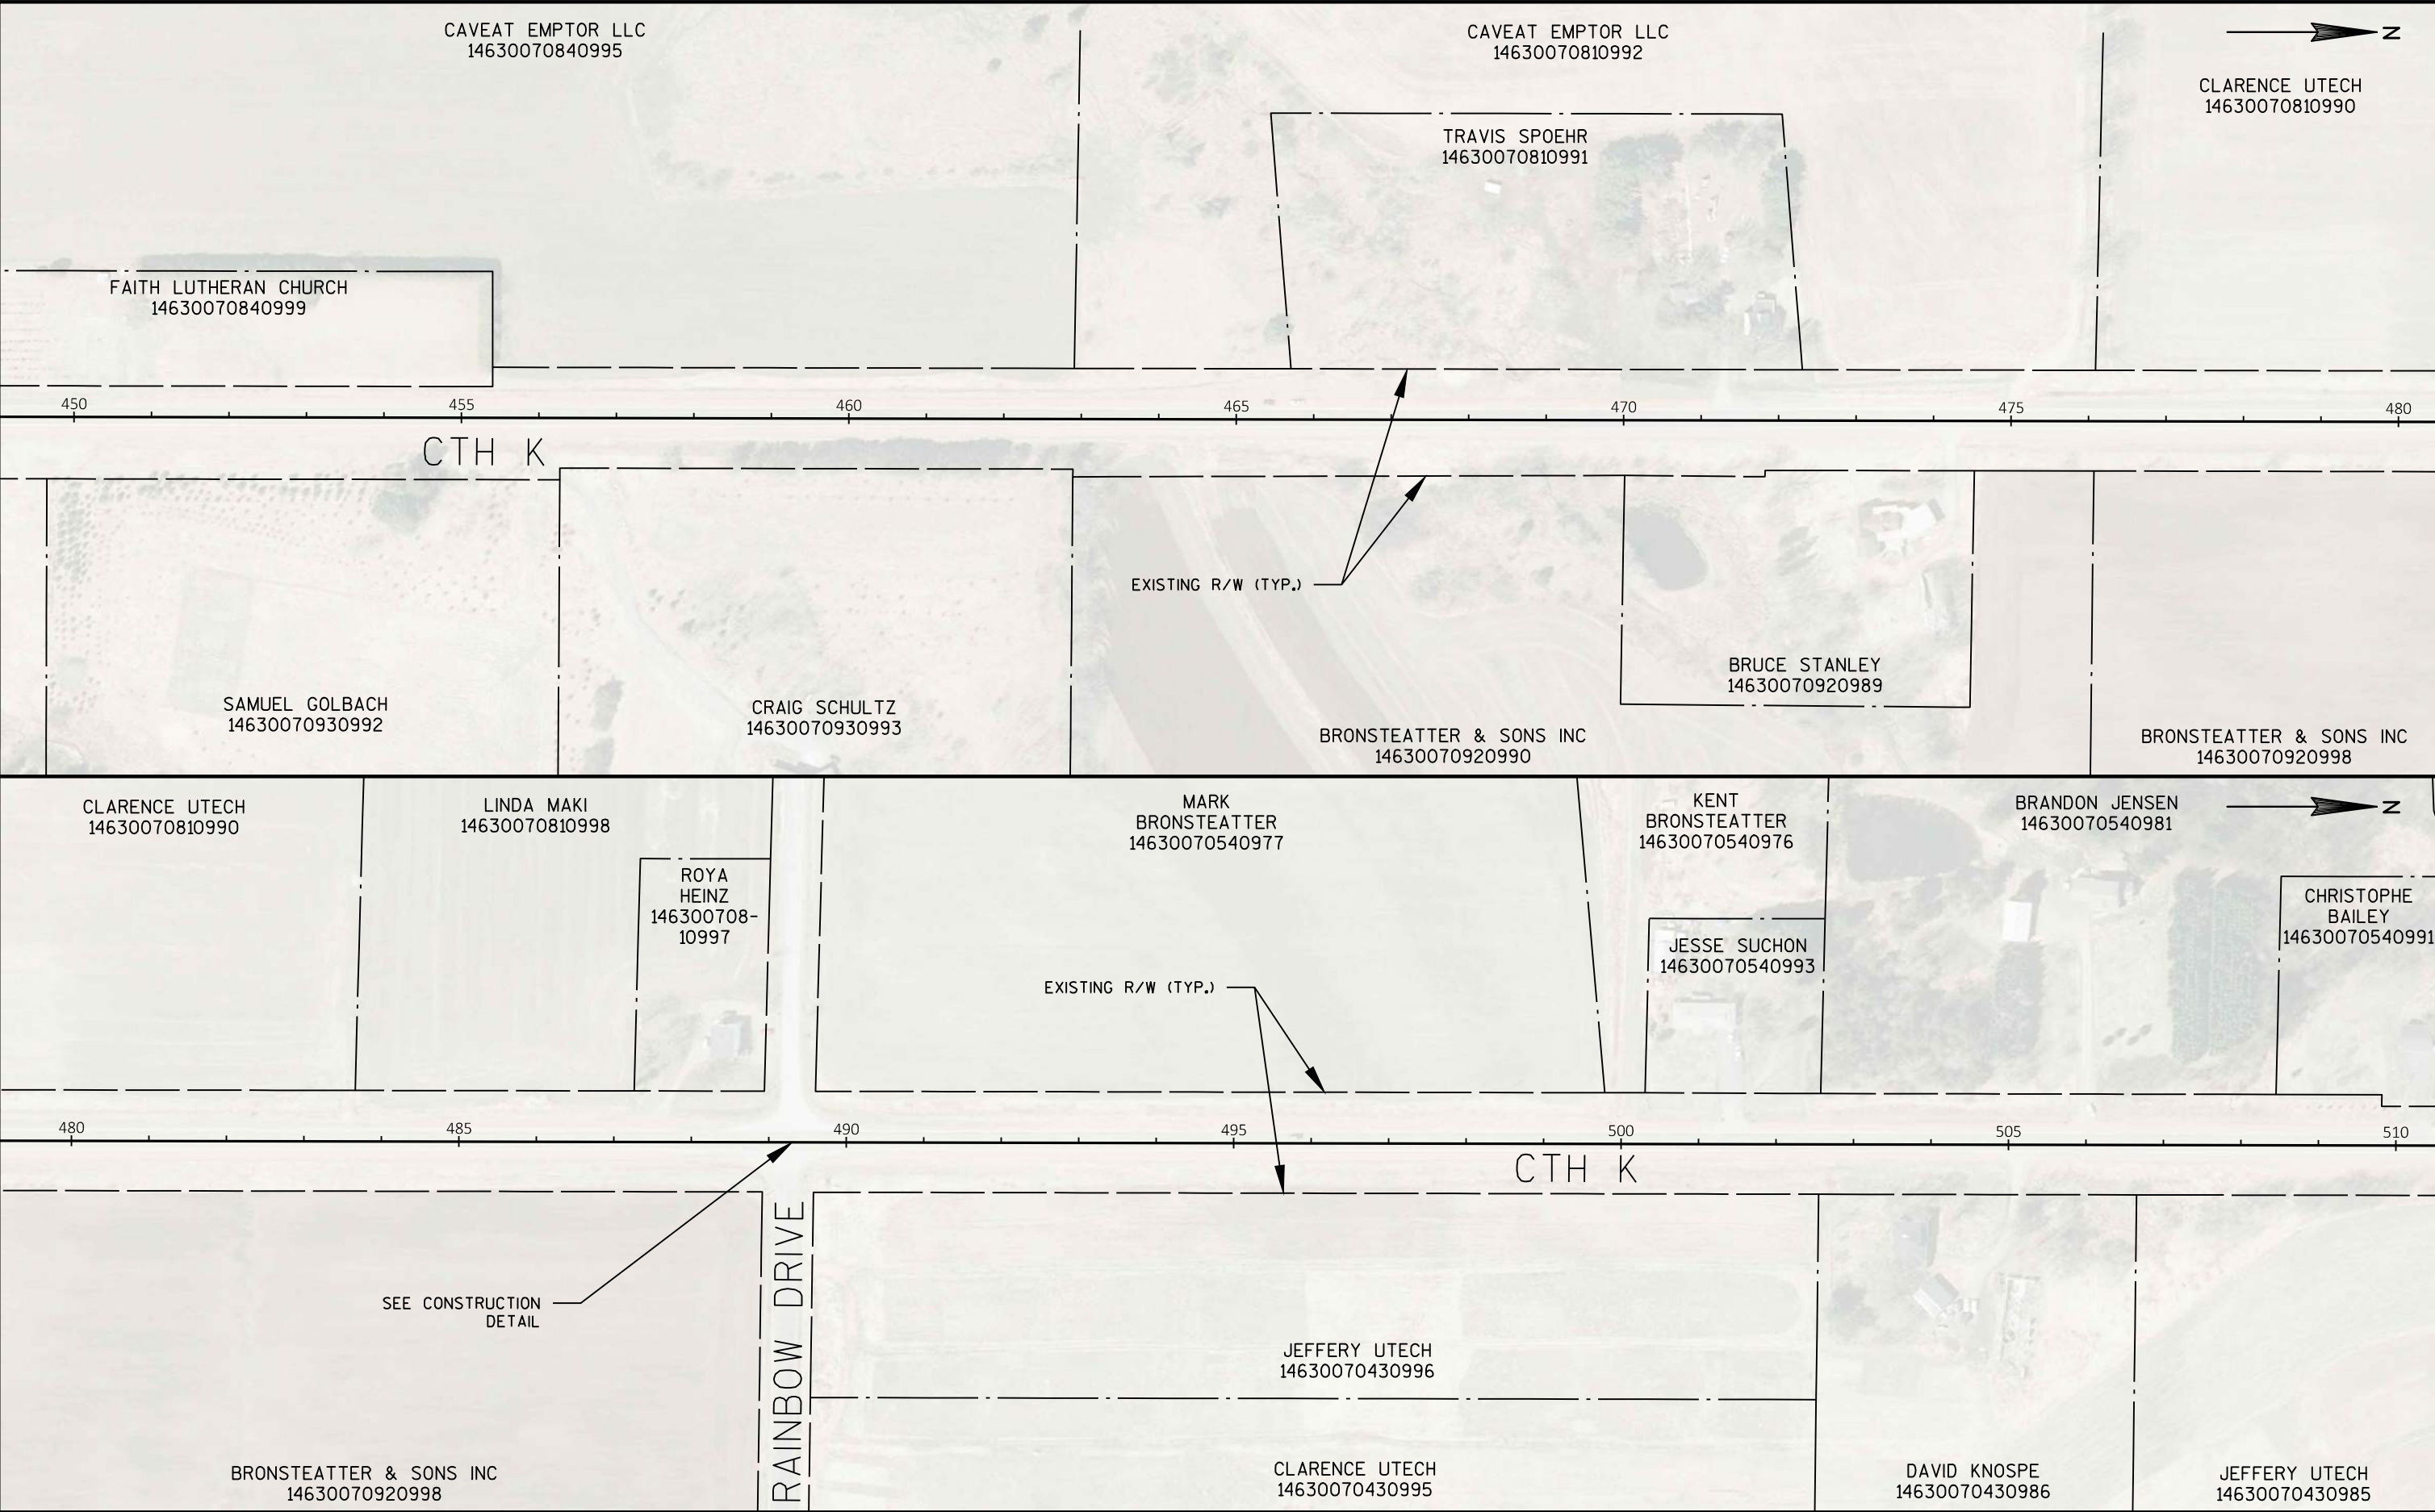

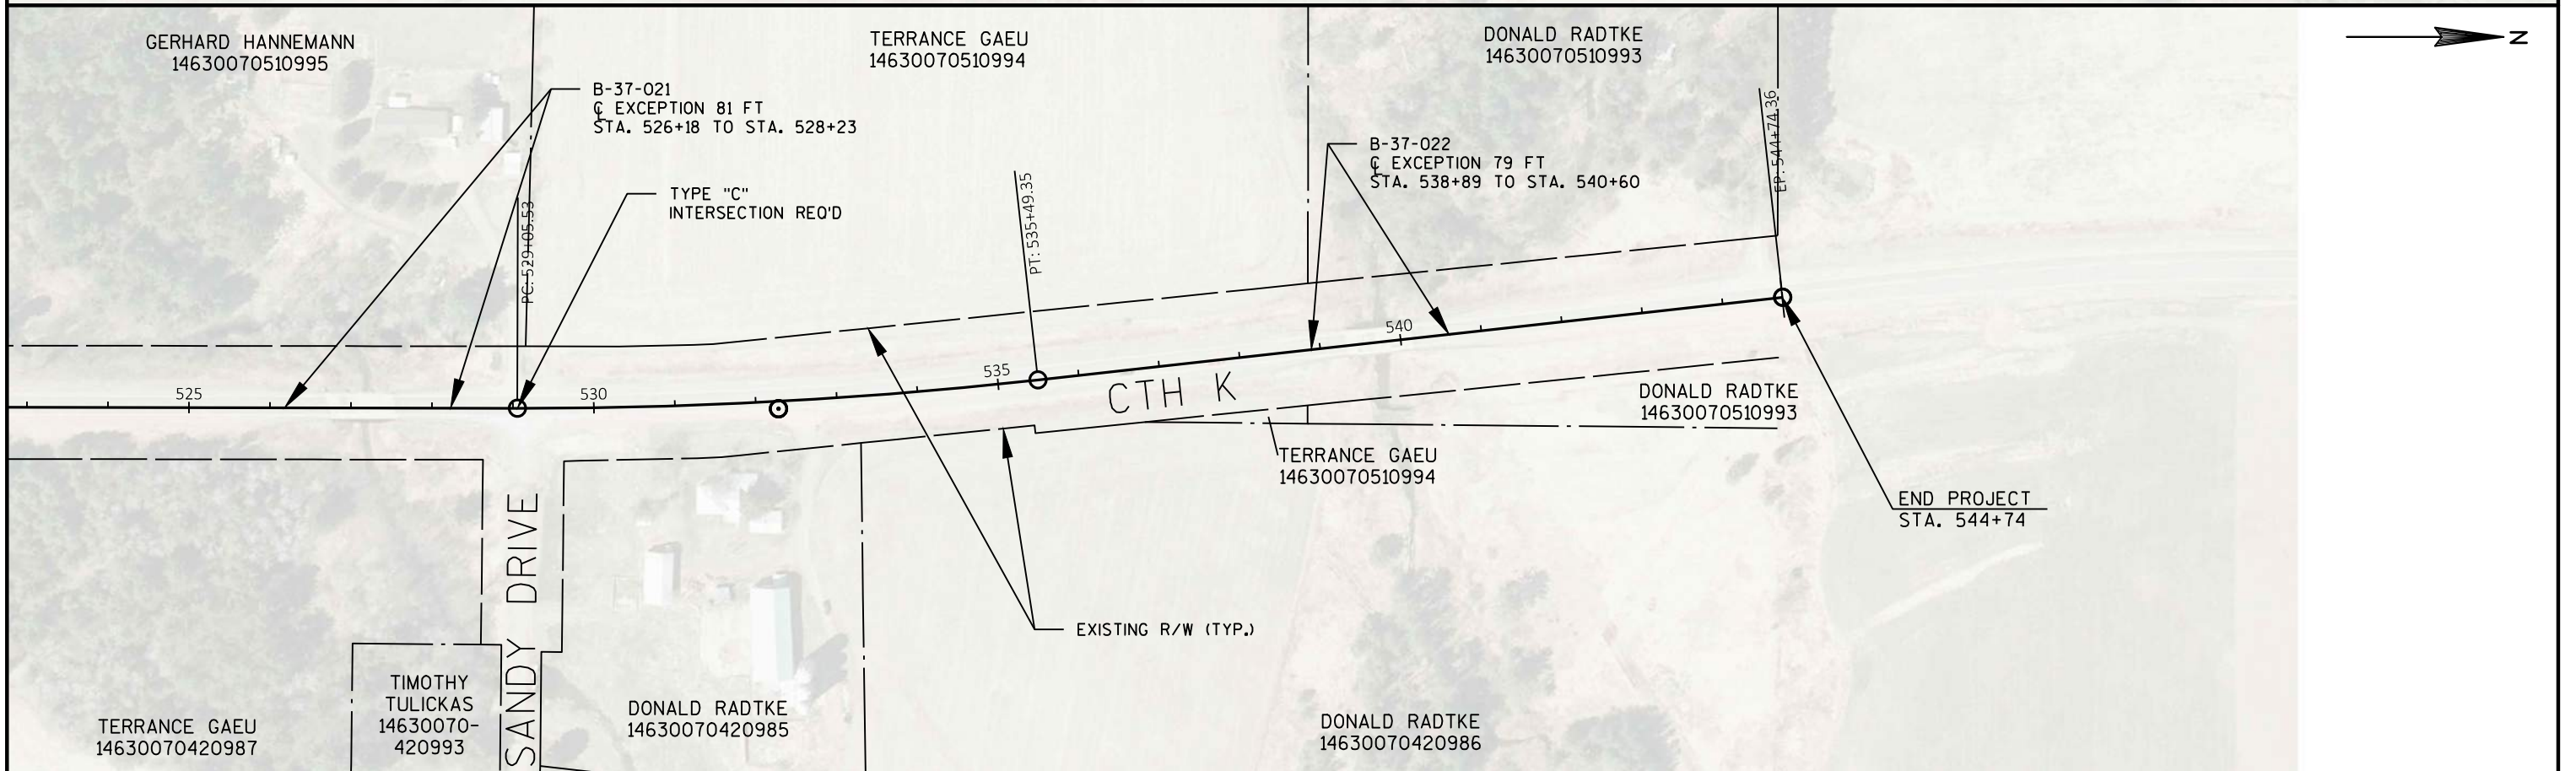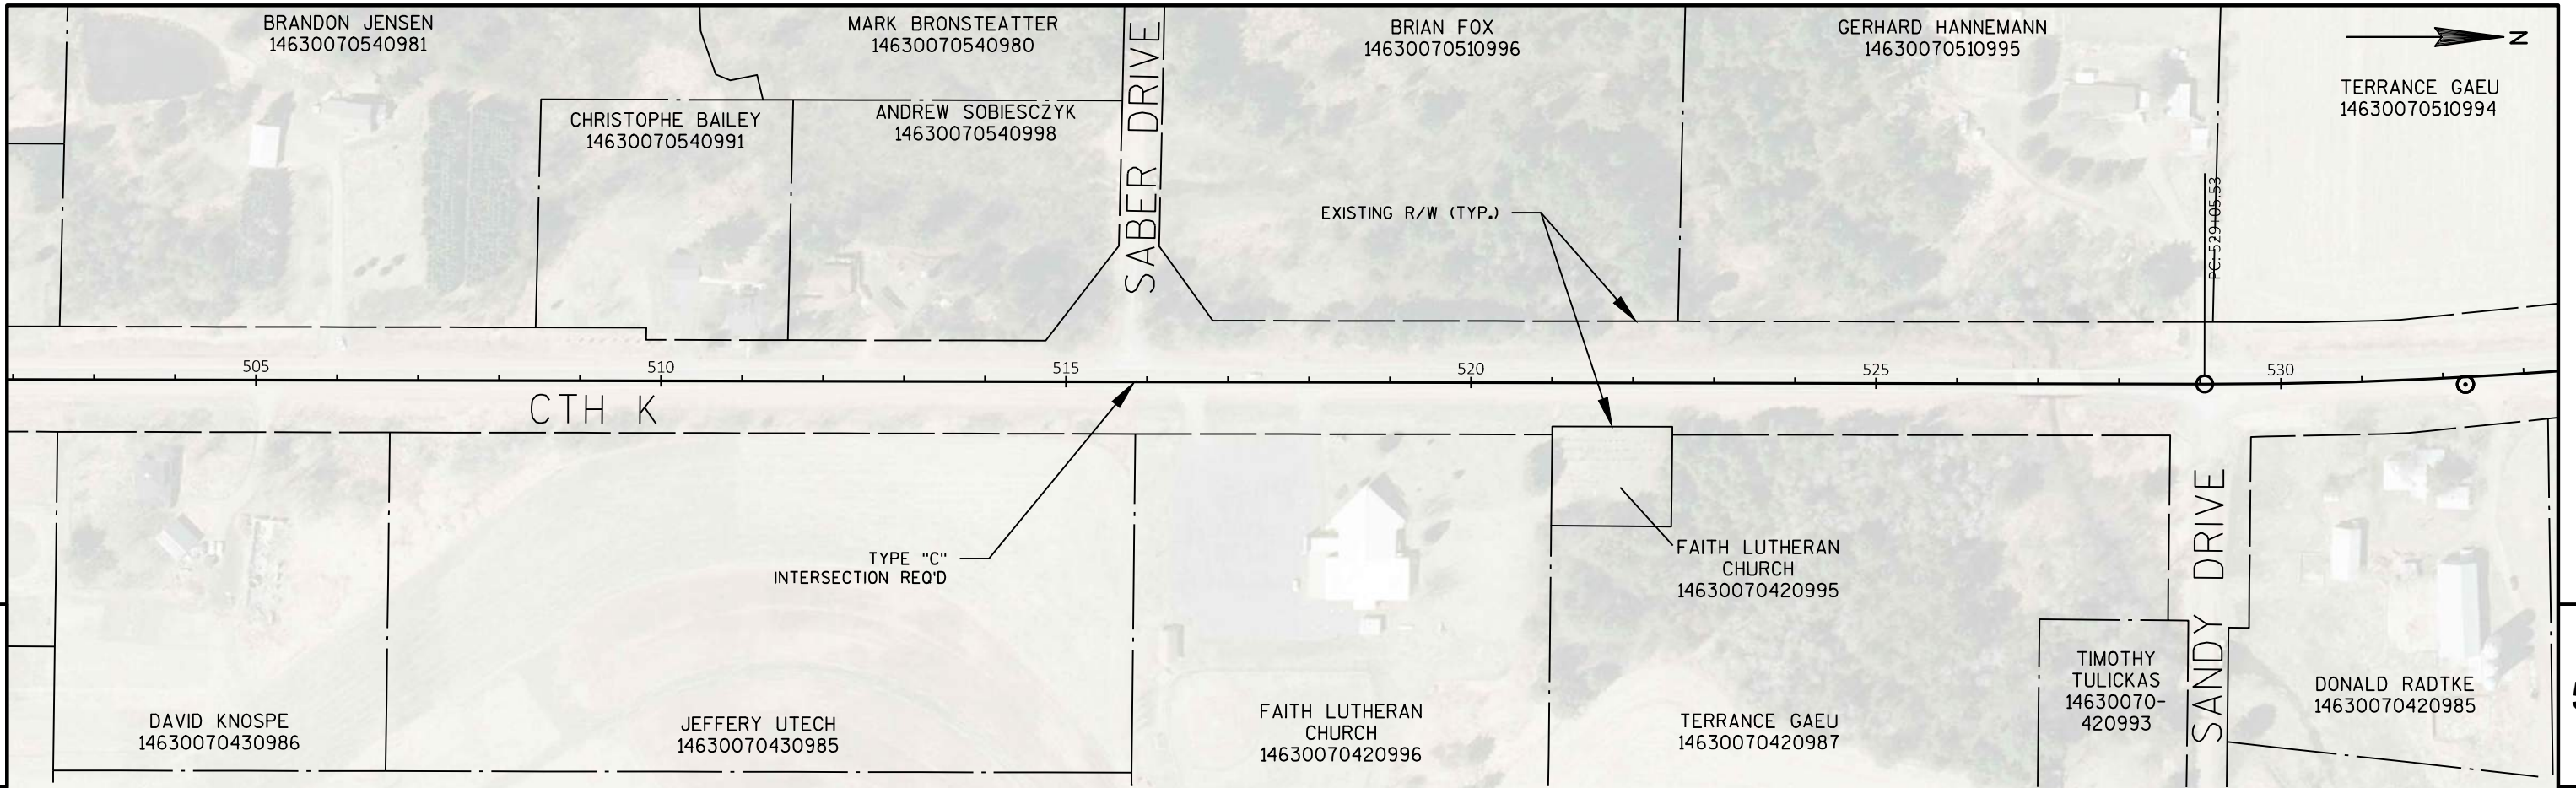

GEORGE WALDVOGEL
14629070940983

PAINTED ISLAND

SLOPE INTERCEPT (TYP.)

CTH K


EXISTING R/W (TYP.)

FLETCHER & FLETCHER LLP
14629070940986



AMES LAND & CATTLE COMPANY LLC
14629070940974

5



5


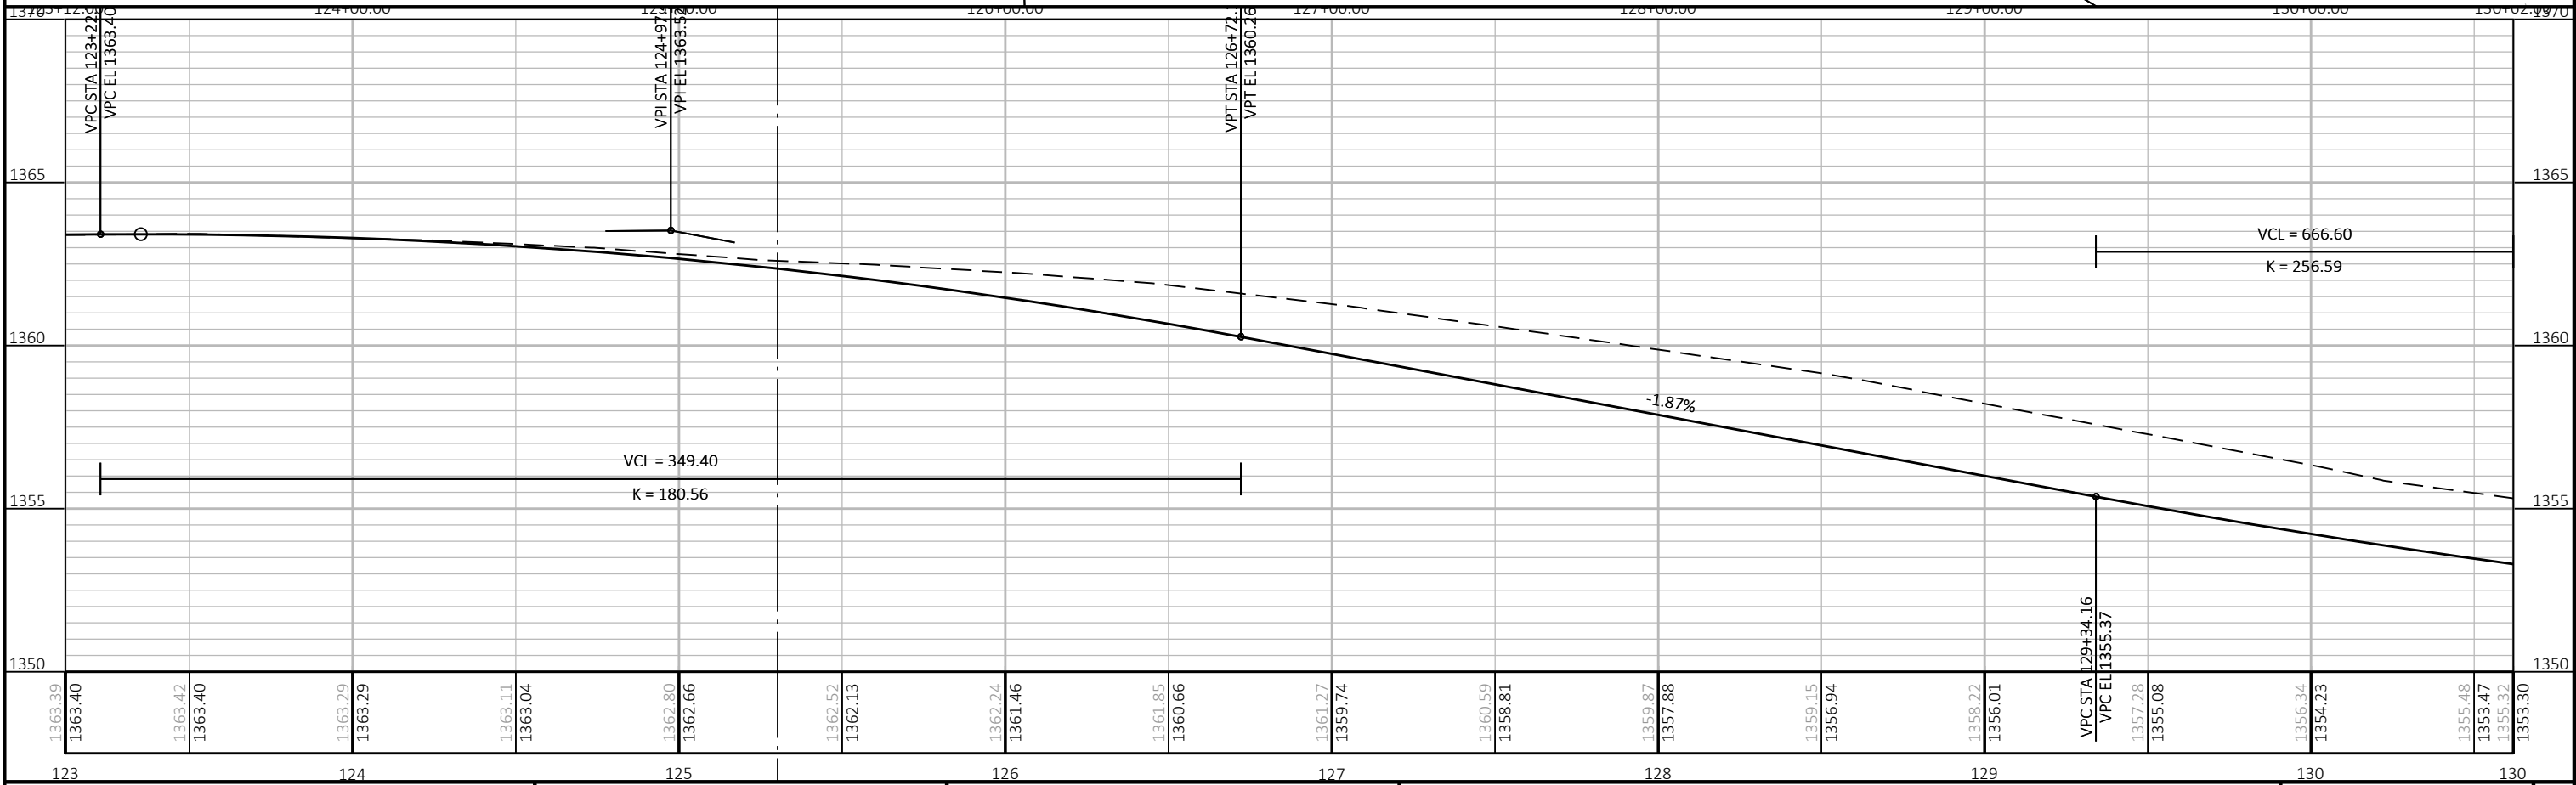


PROJECT NO: 9491-06-70/9491-06-71 HWY: CTH K COUNTY: MARATHON PLAN AND PROFILE: CTH K SHEET 51 E

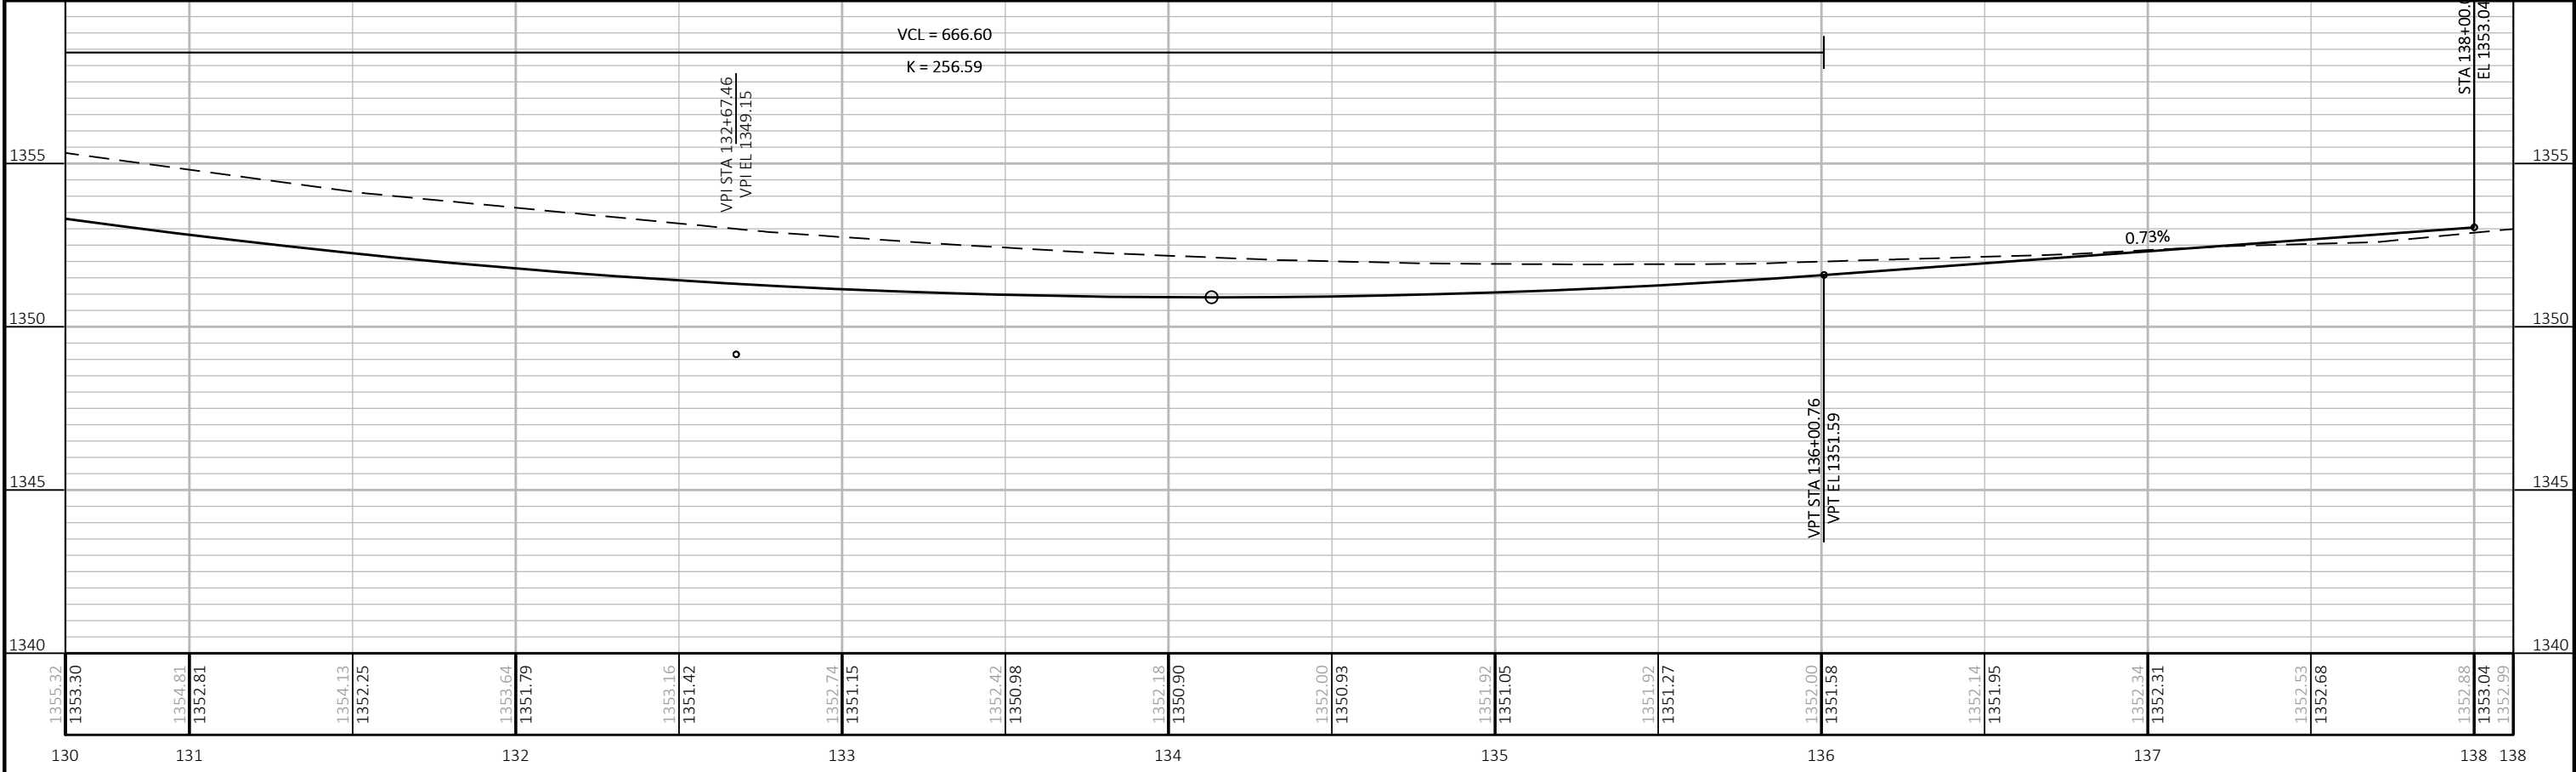
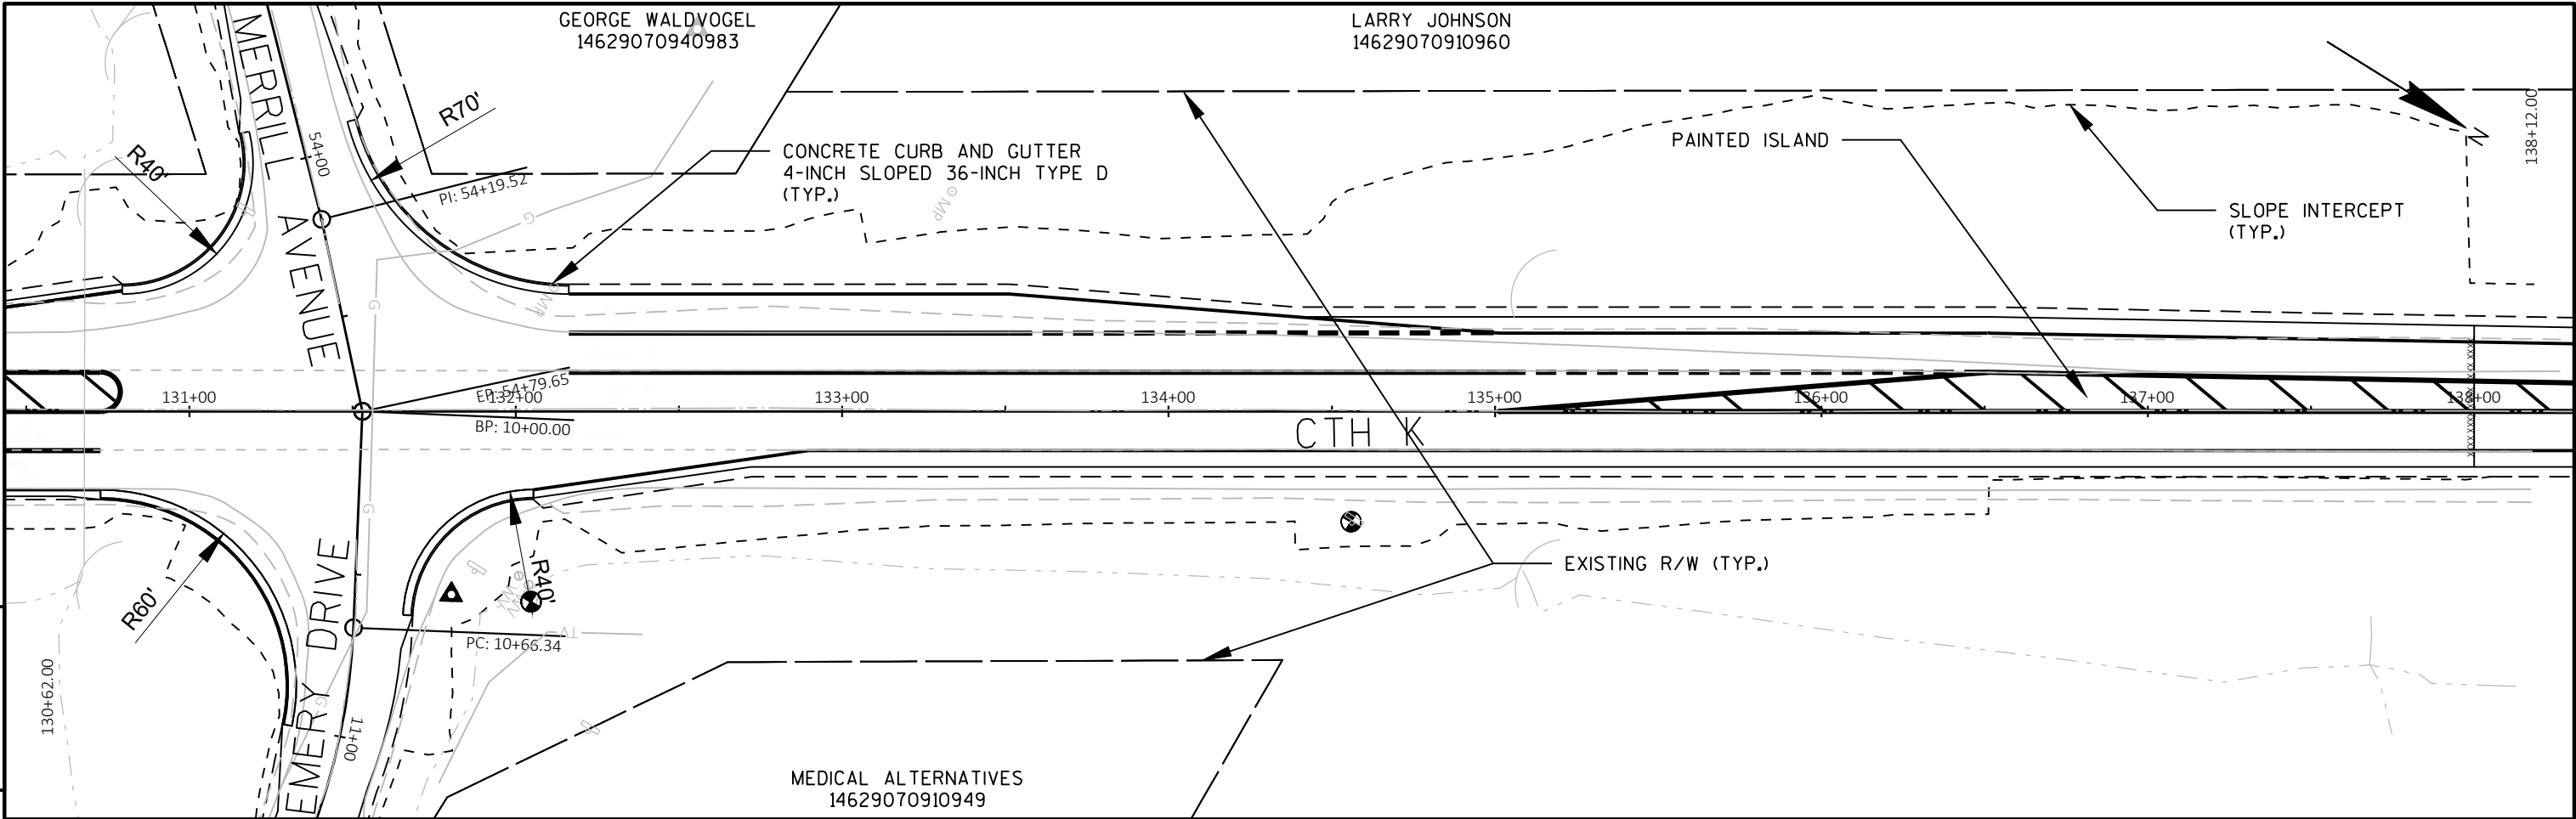




PROJECT NO:	9491-06-70/9491-06-71	HWY:	CTH K	COUNTY:	MARATHON	PLAN AND PROFILE:	CTH K	SHEET	52	E
-------------	-----------------------	------	-------	---------	----------	-------------------	-------	-------	----	---

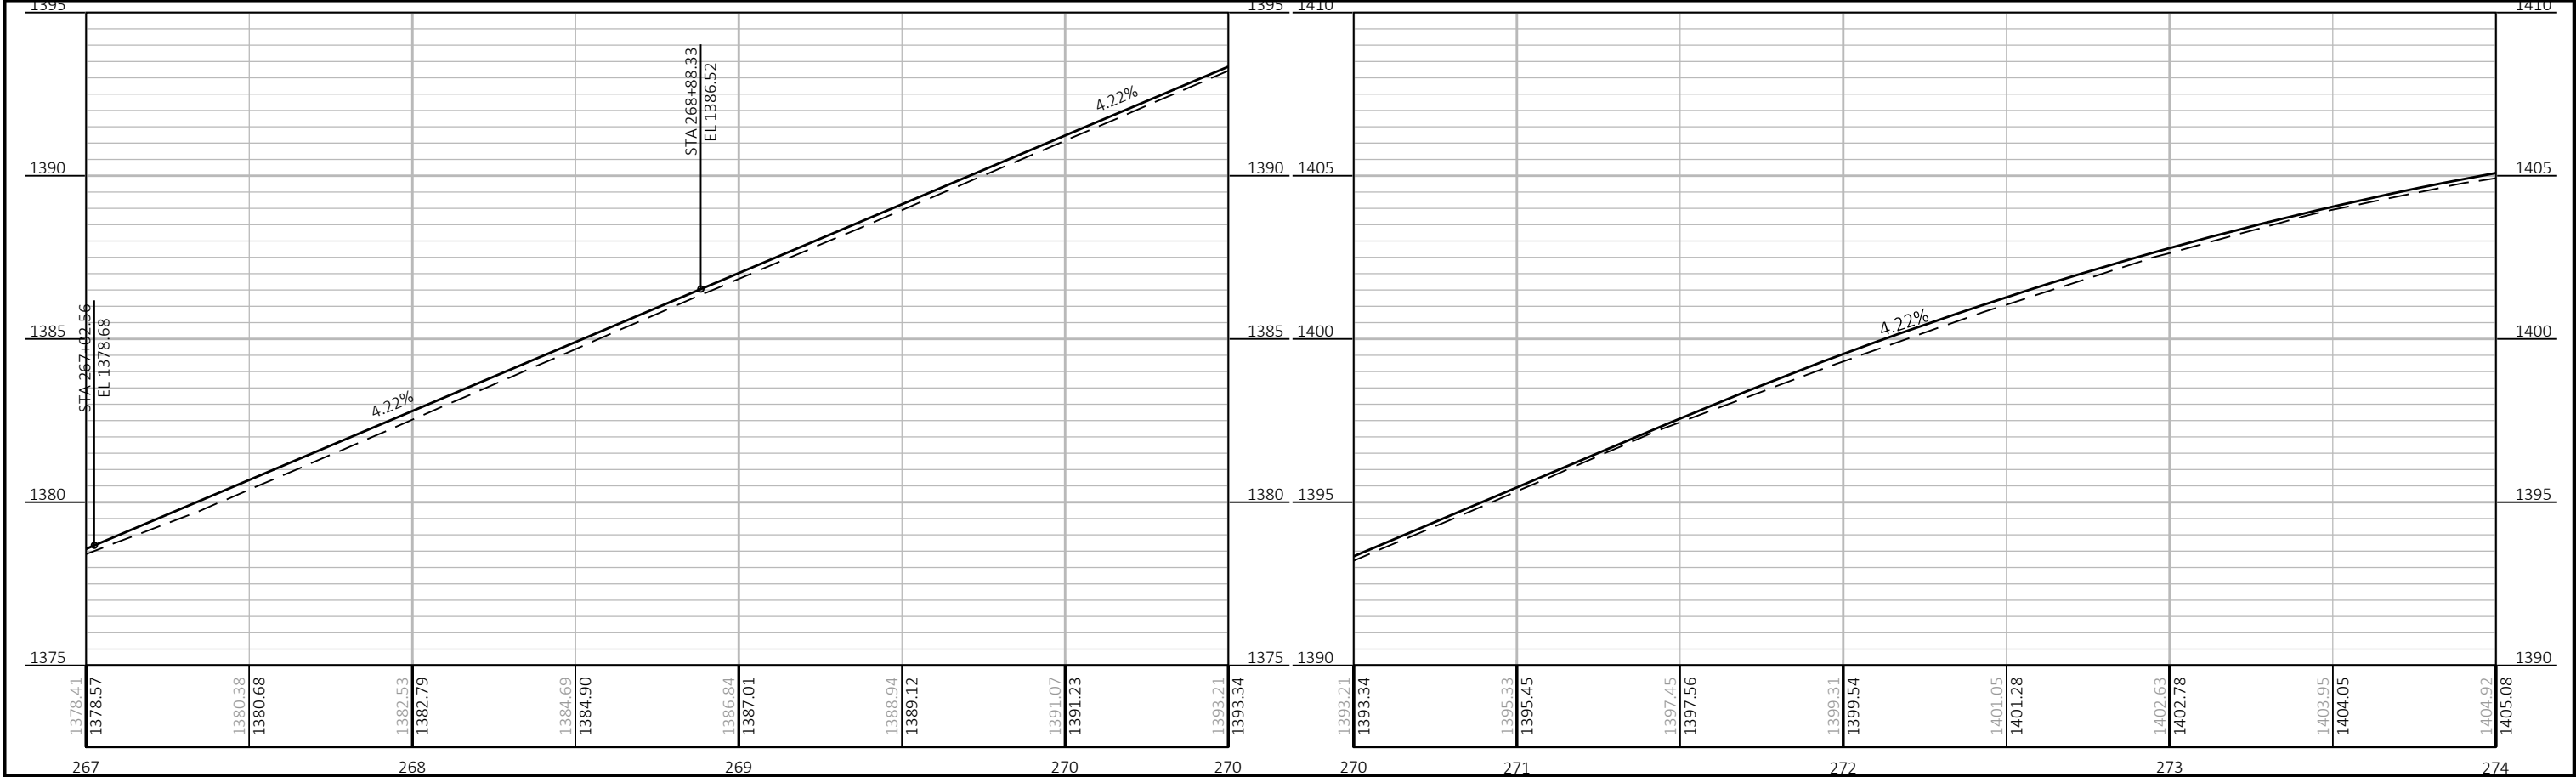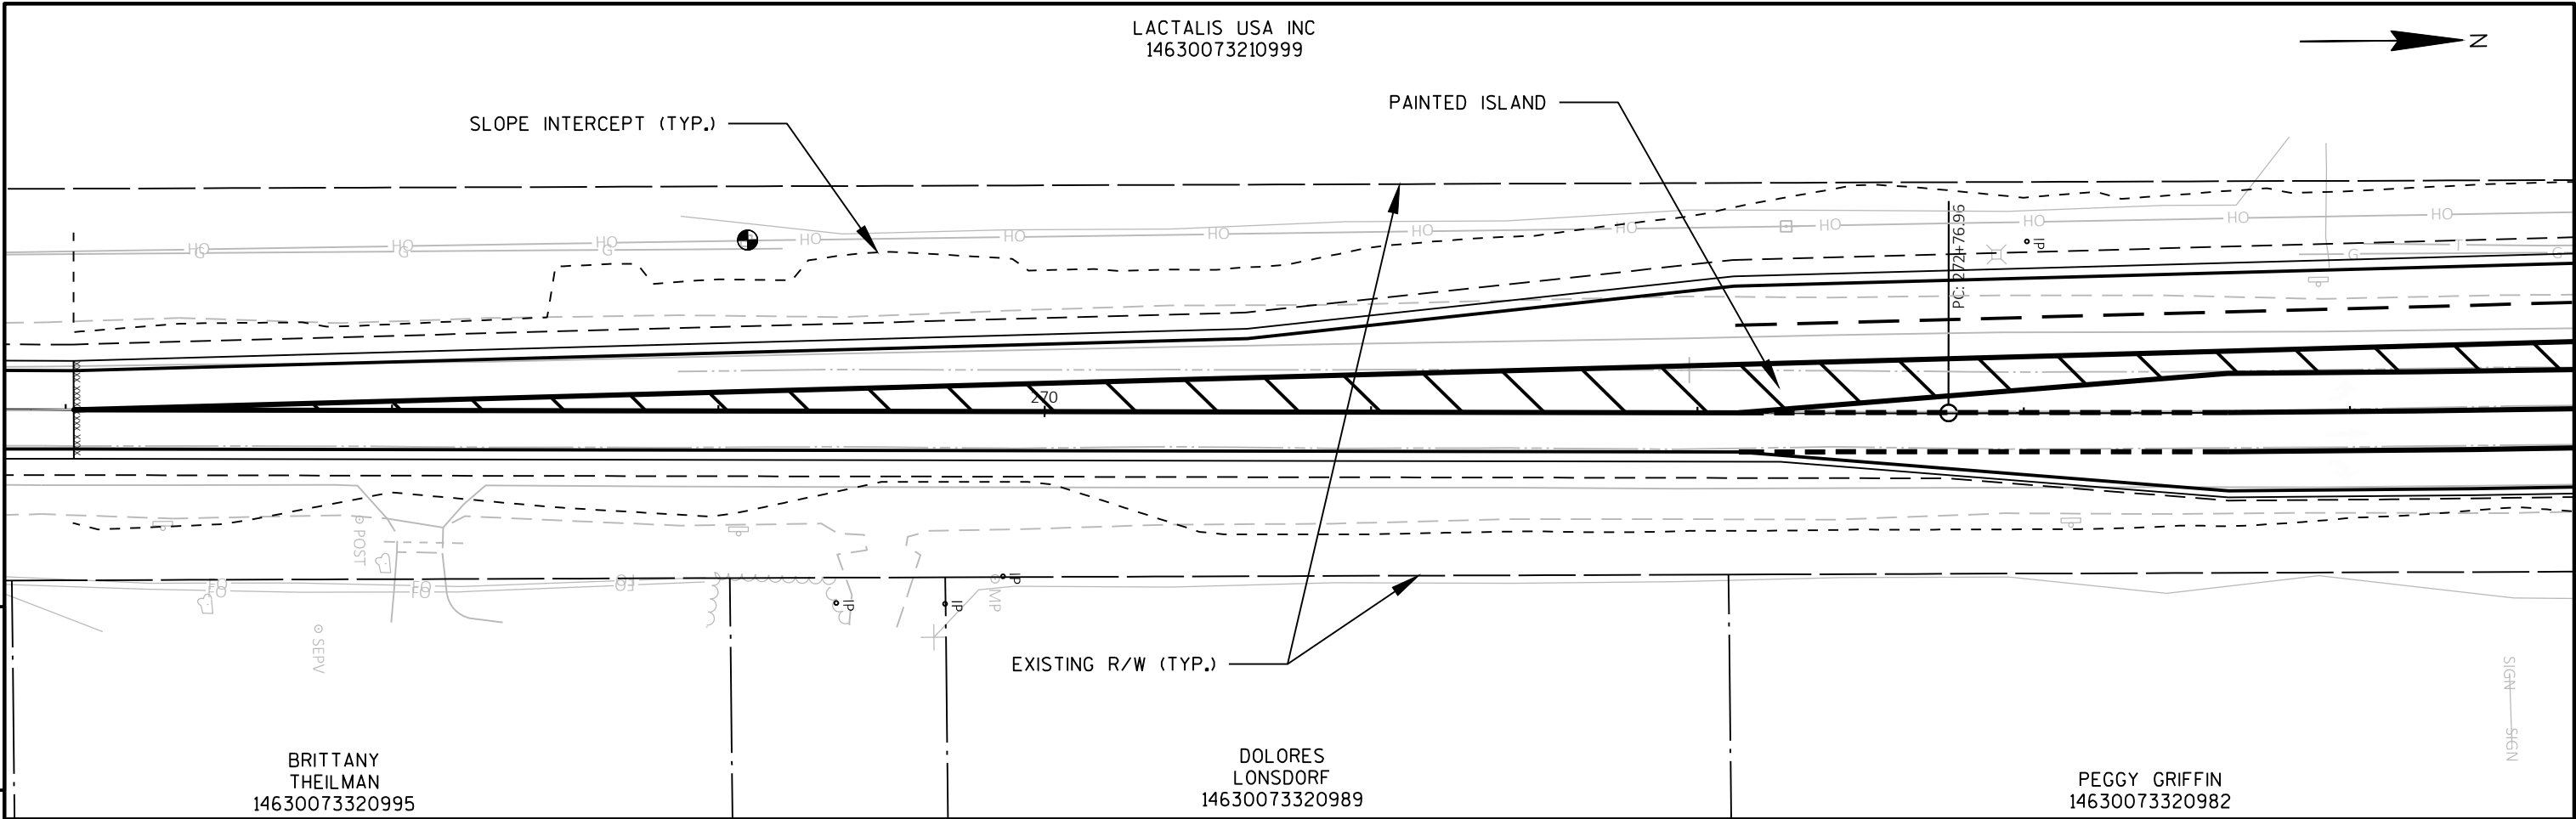

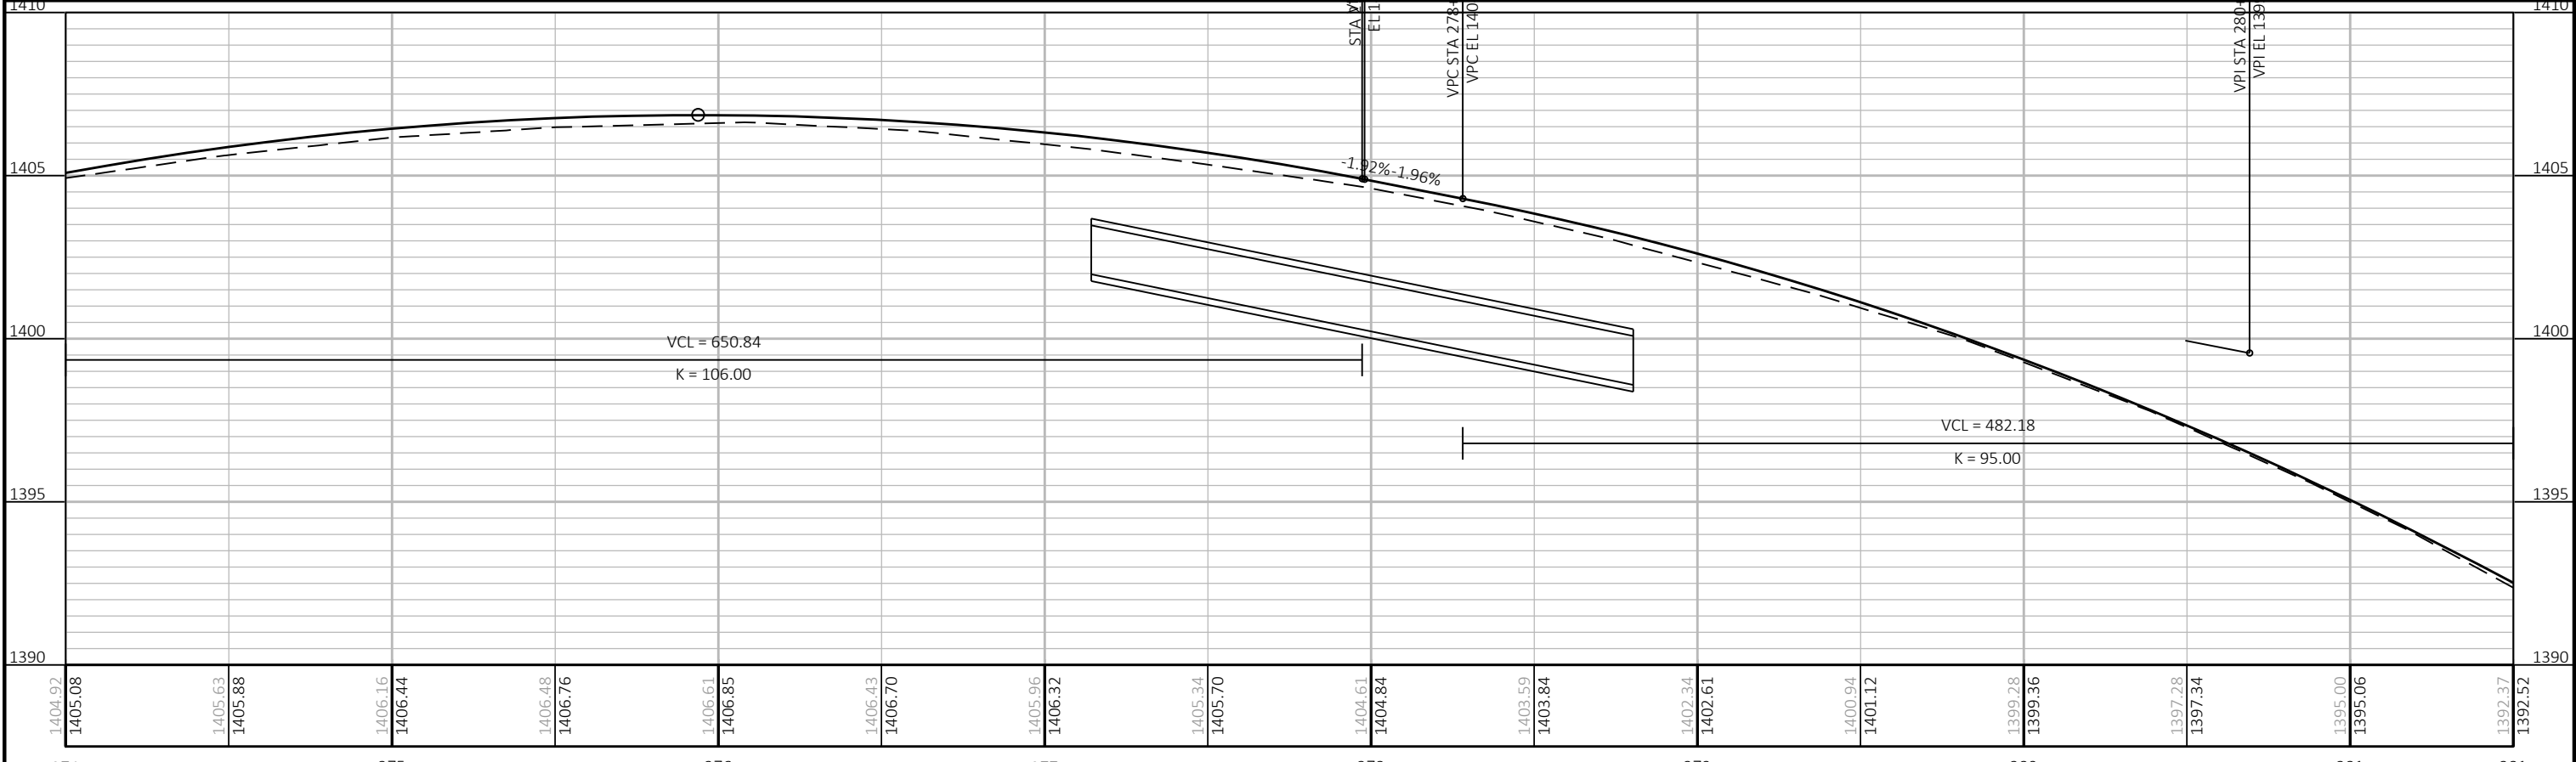
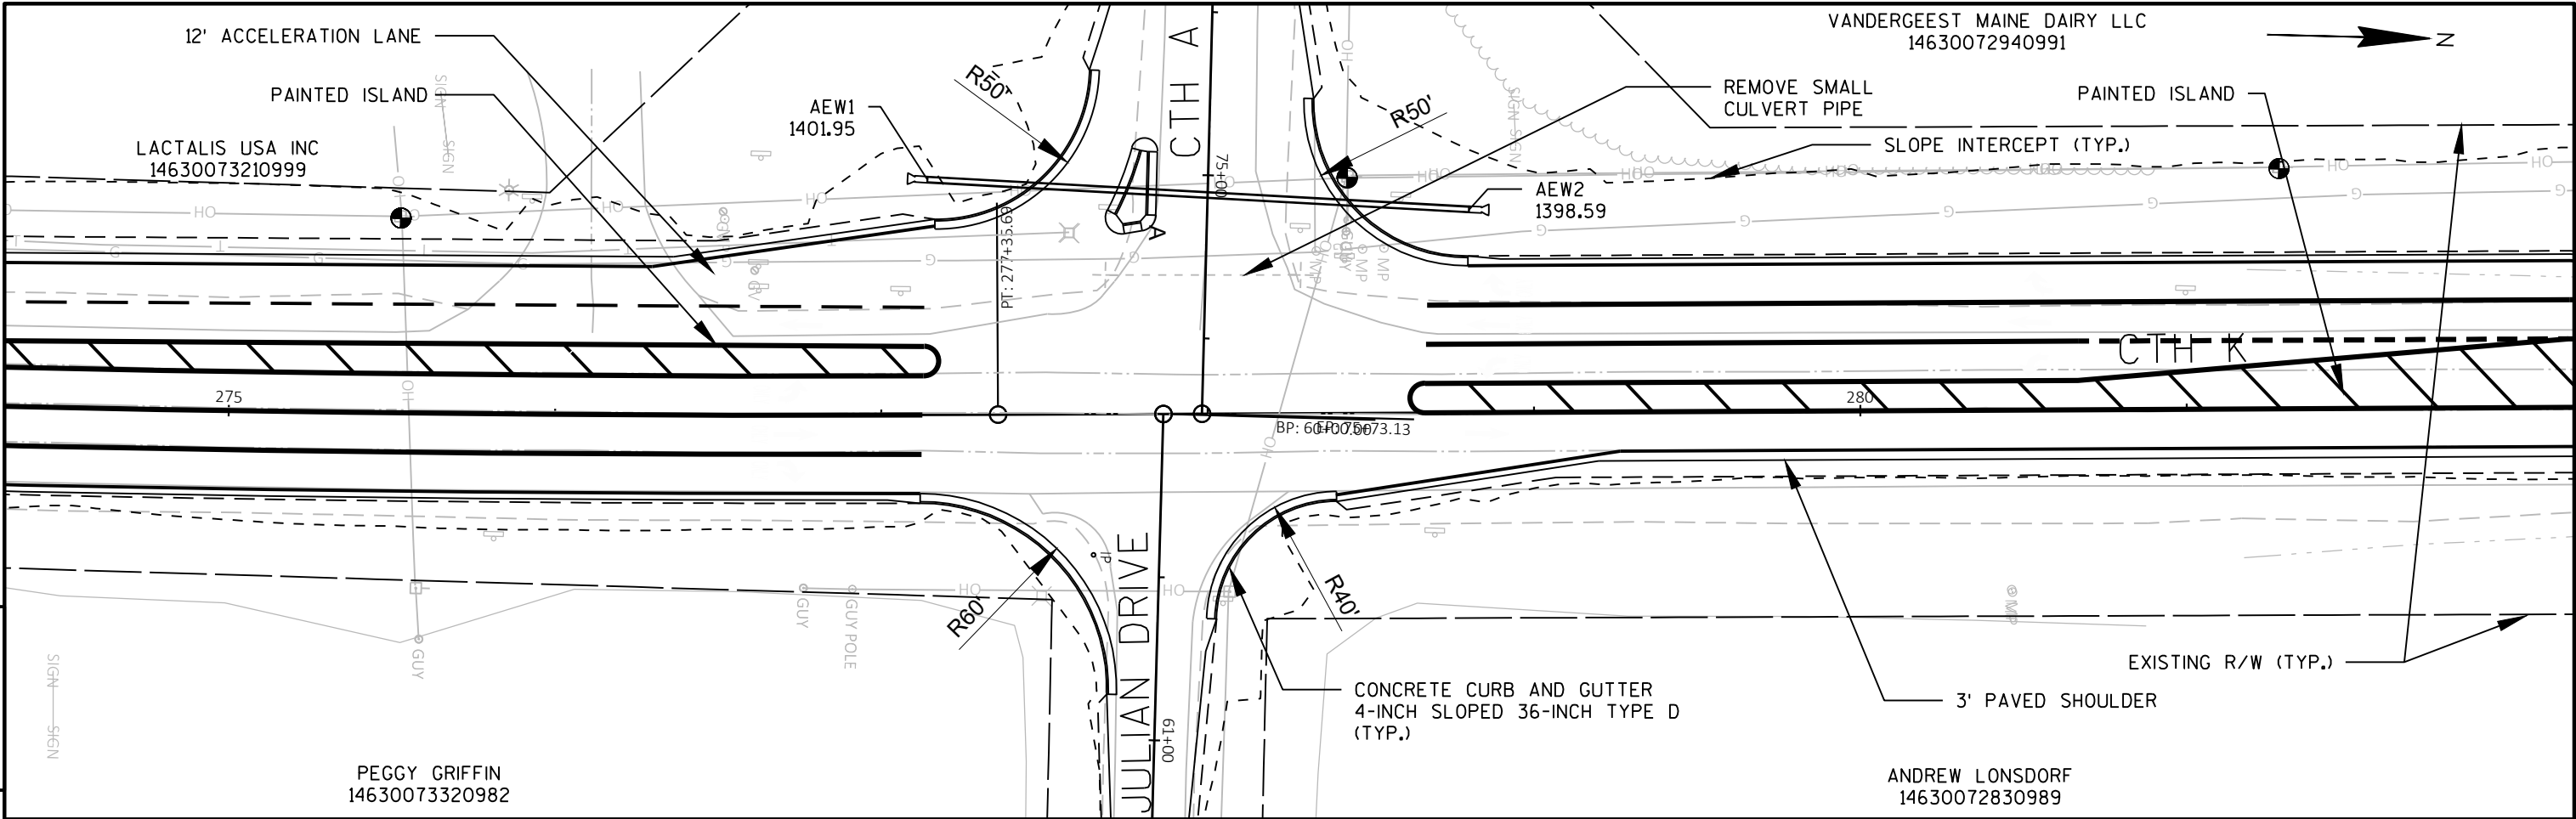






PROJECT NO:	9491-06-70/9491-06-71	HWY:	CTH K	COUNTY:	MARATHON	PLAN AND PROFILE:	CTH K	SHEET	54	E
-------------	-----------------------	------	-------	---------	----------	-------------------	-------	-------	----	---



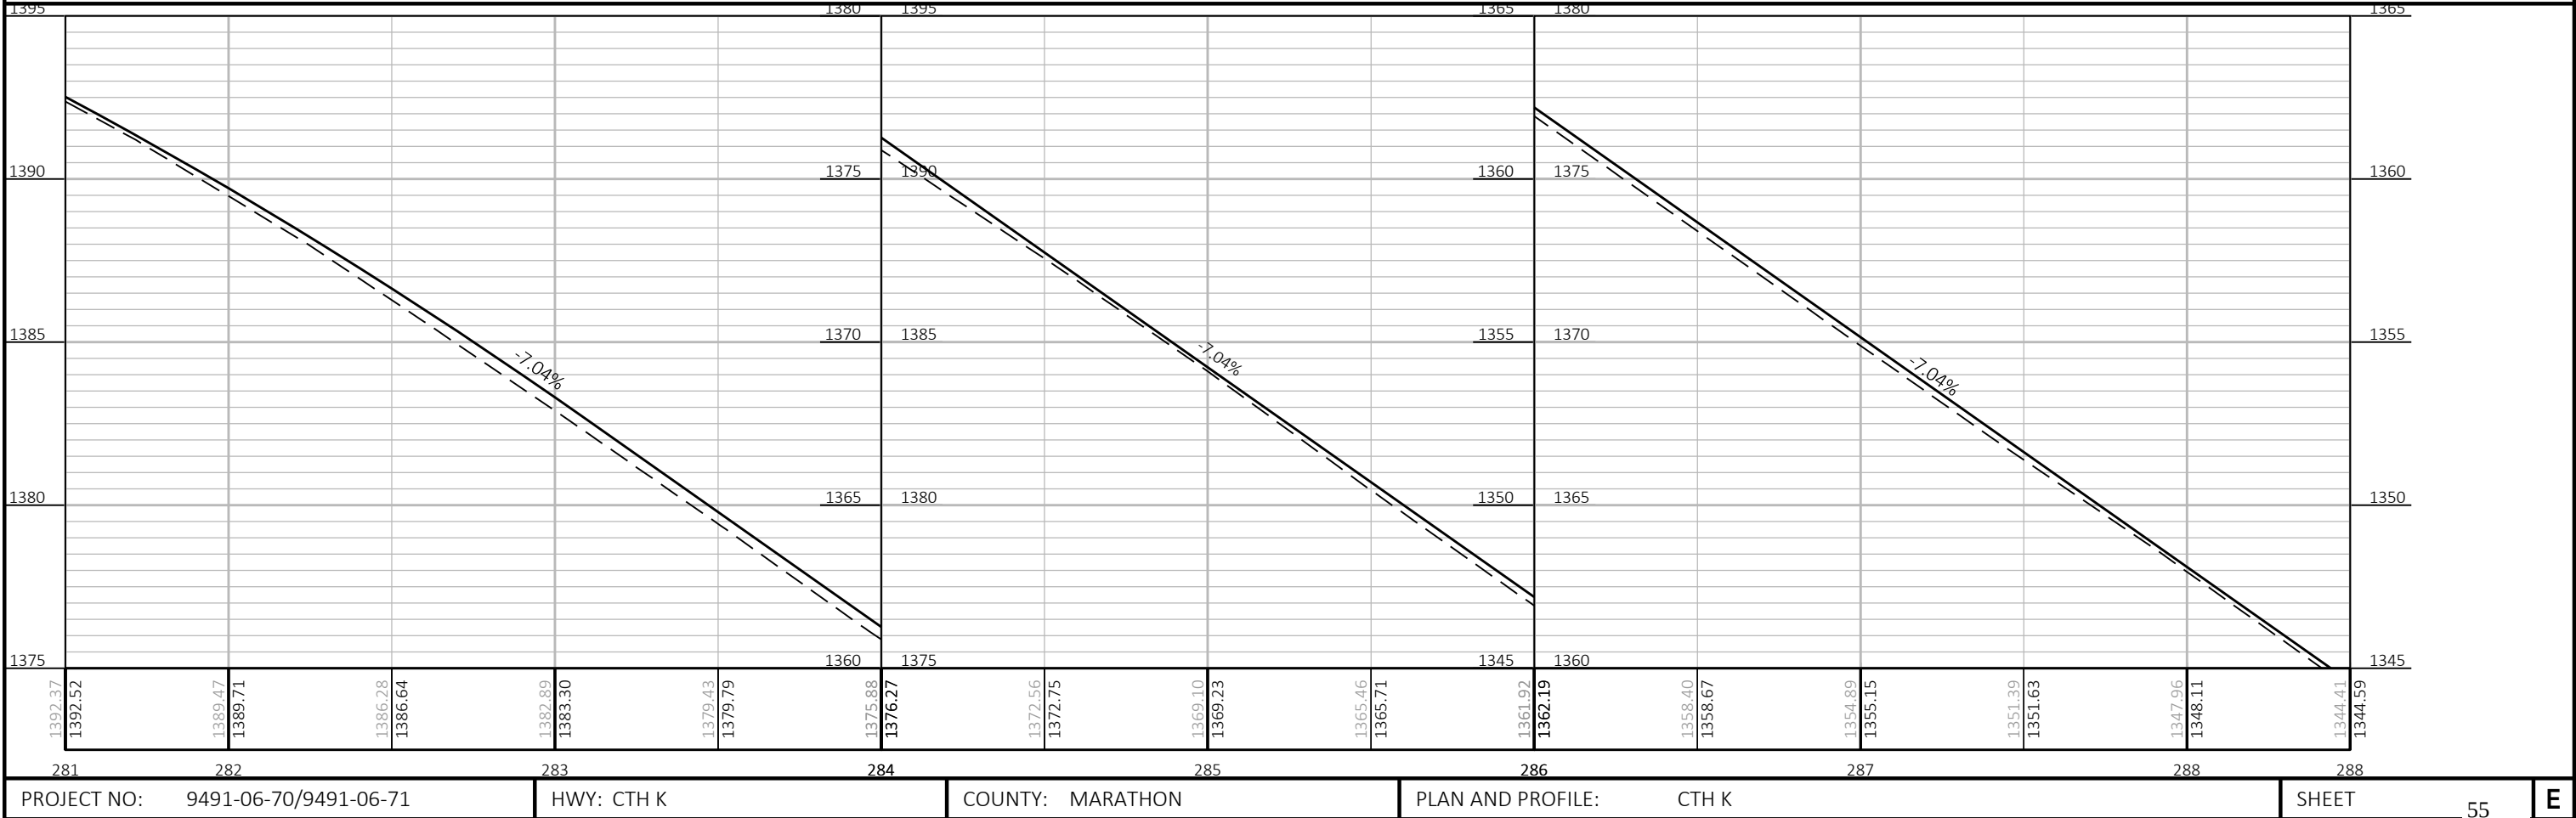
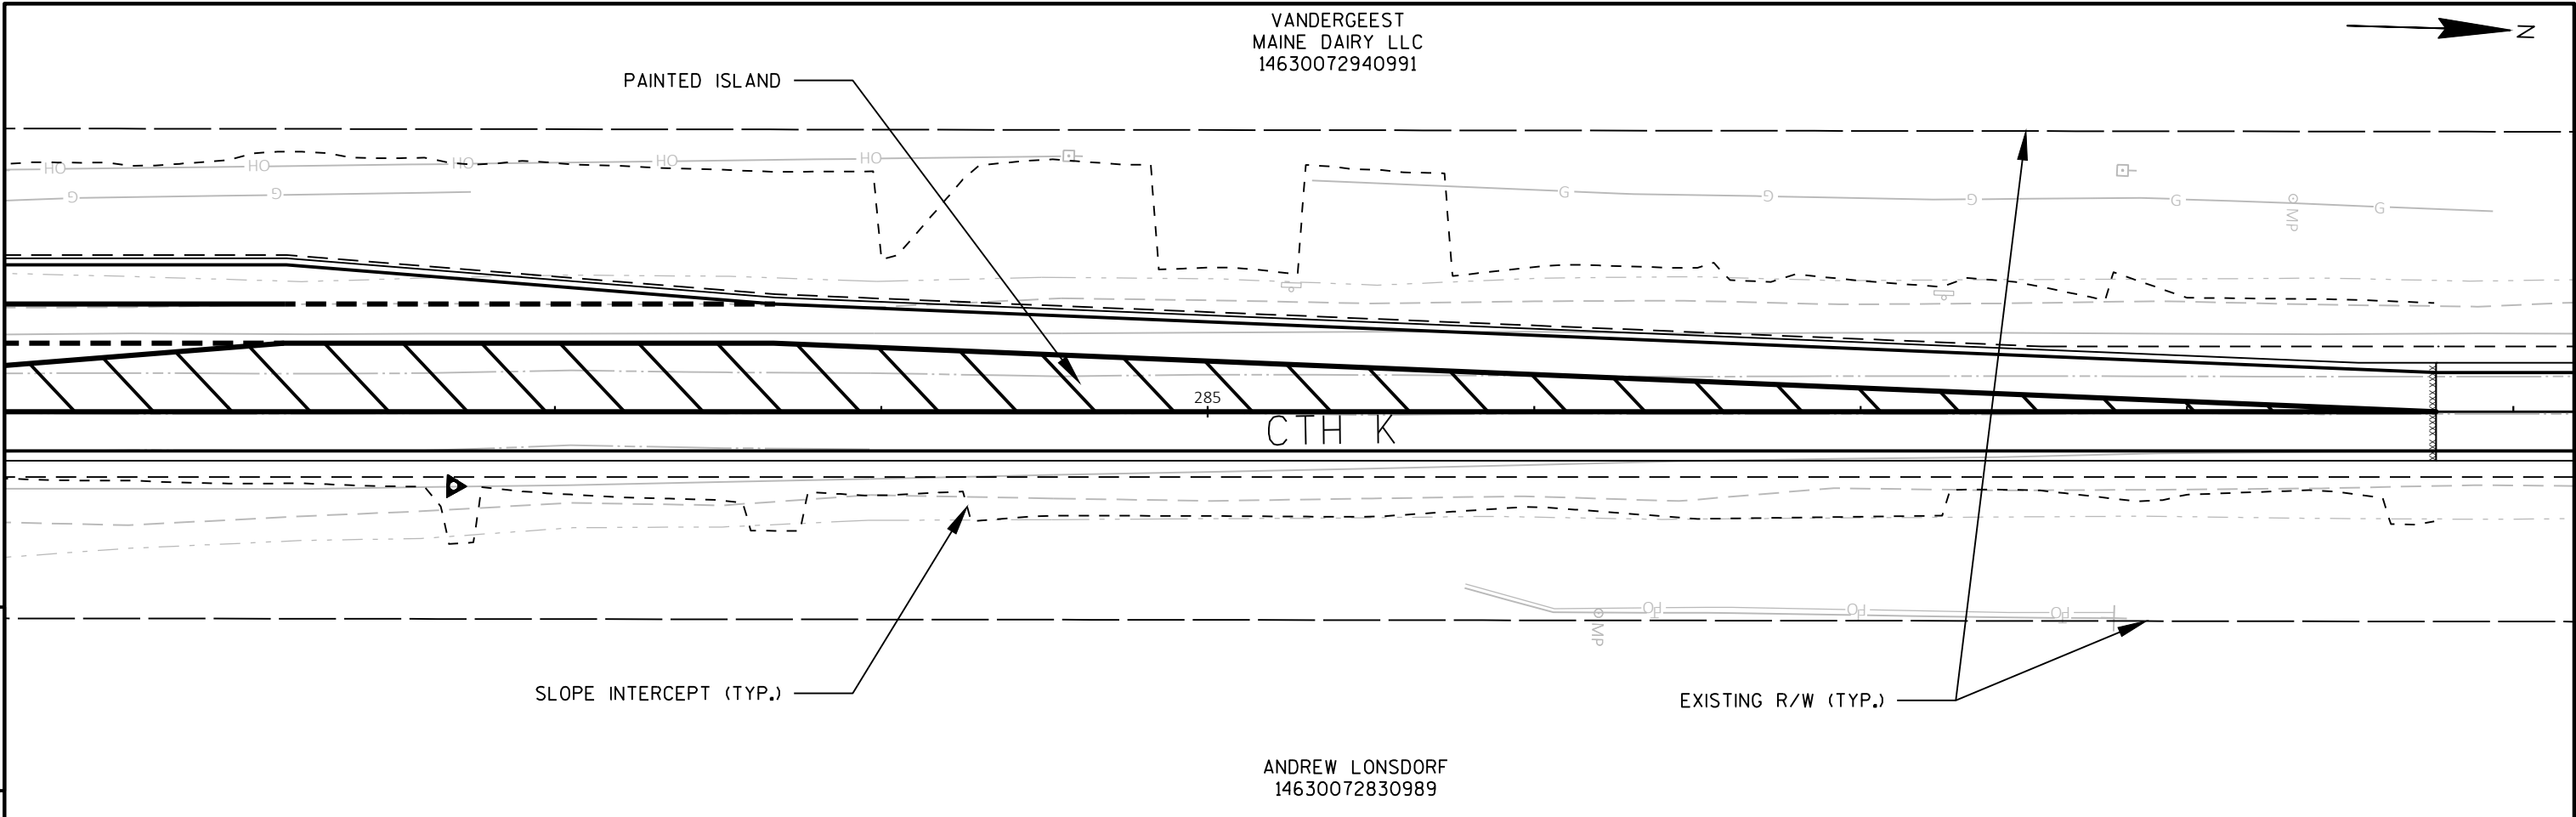


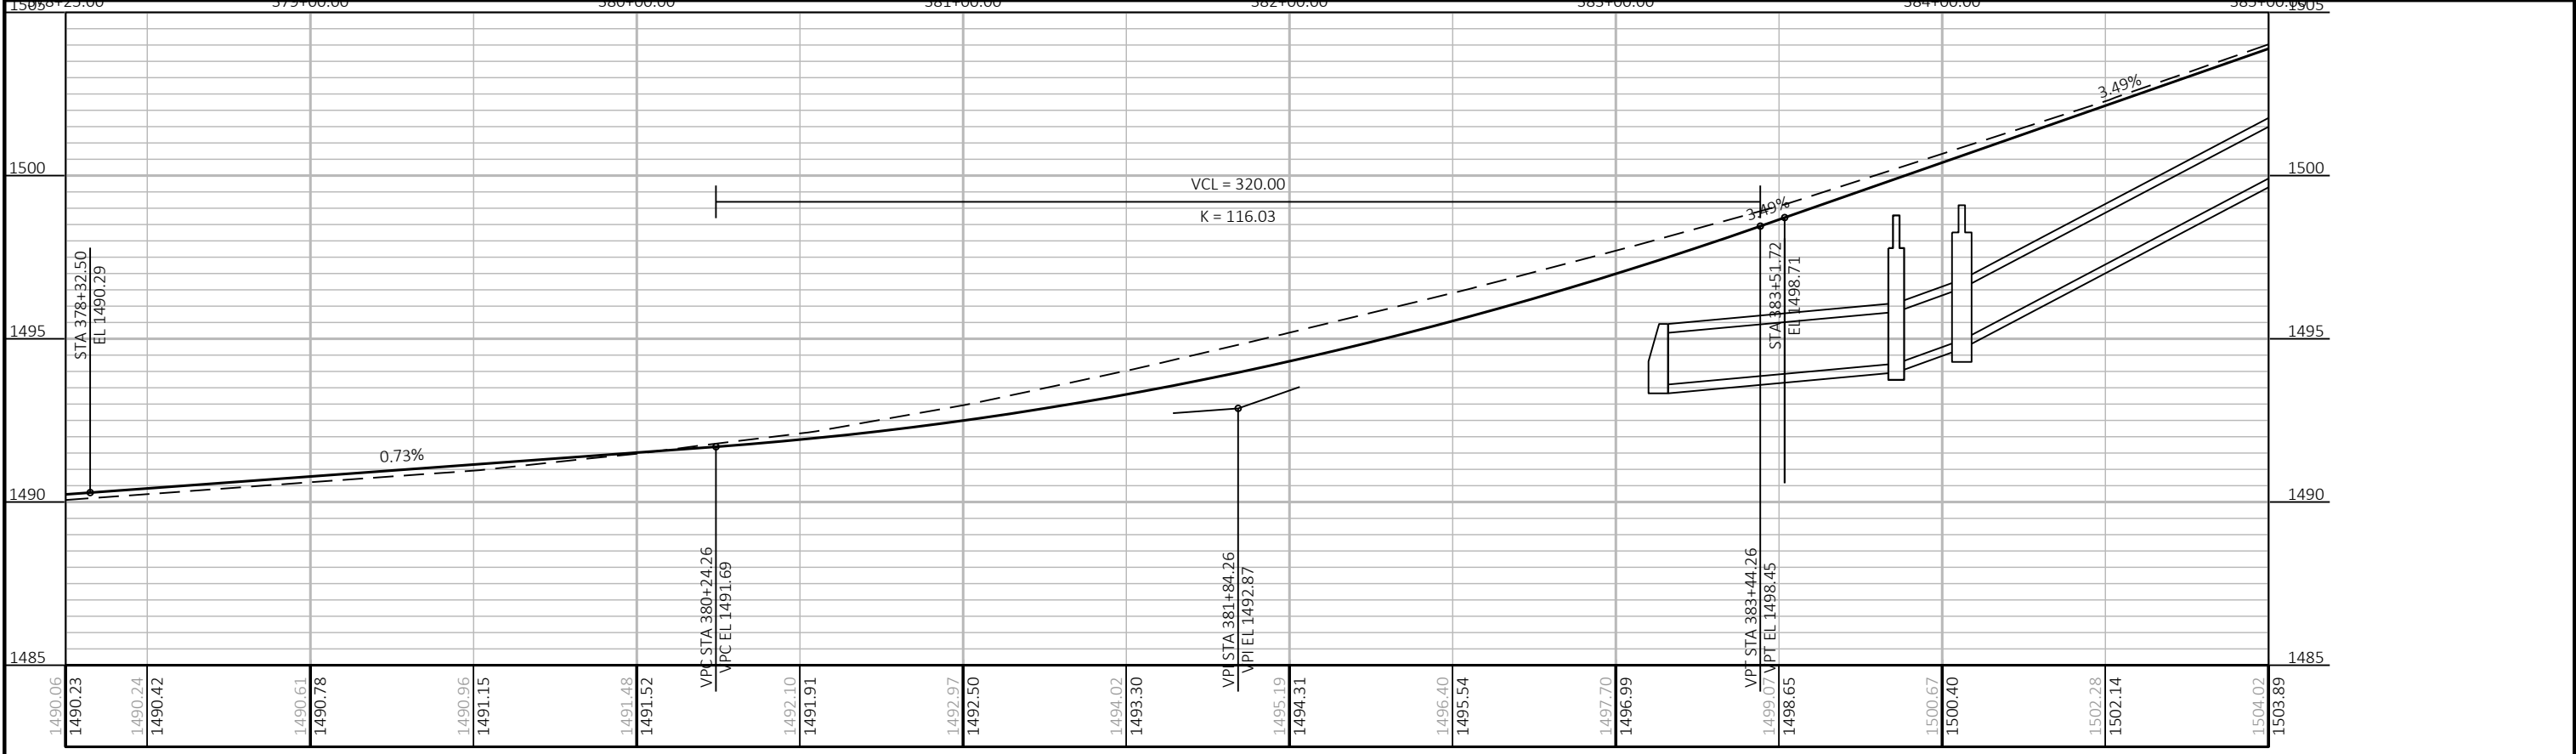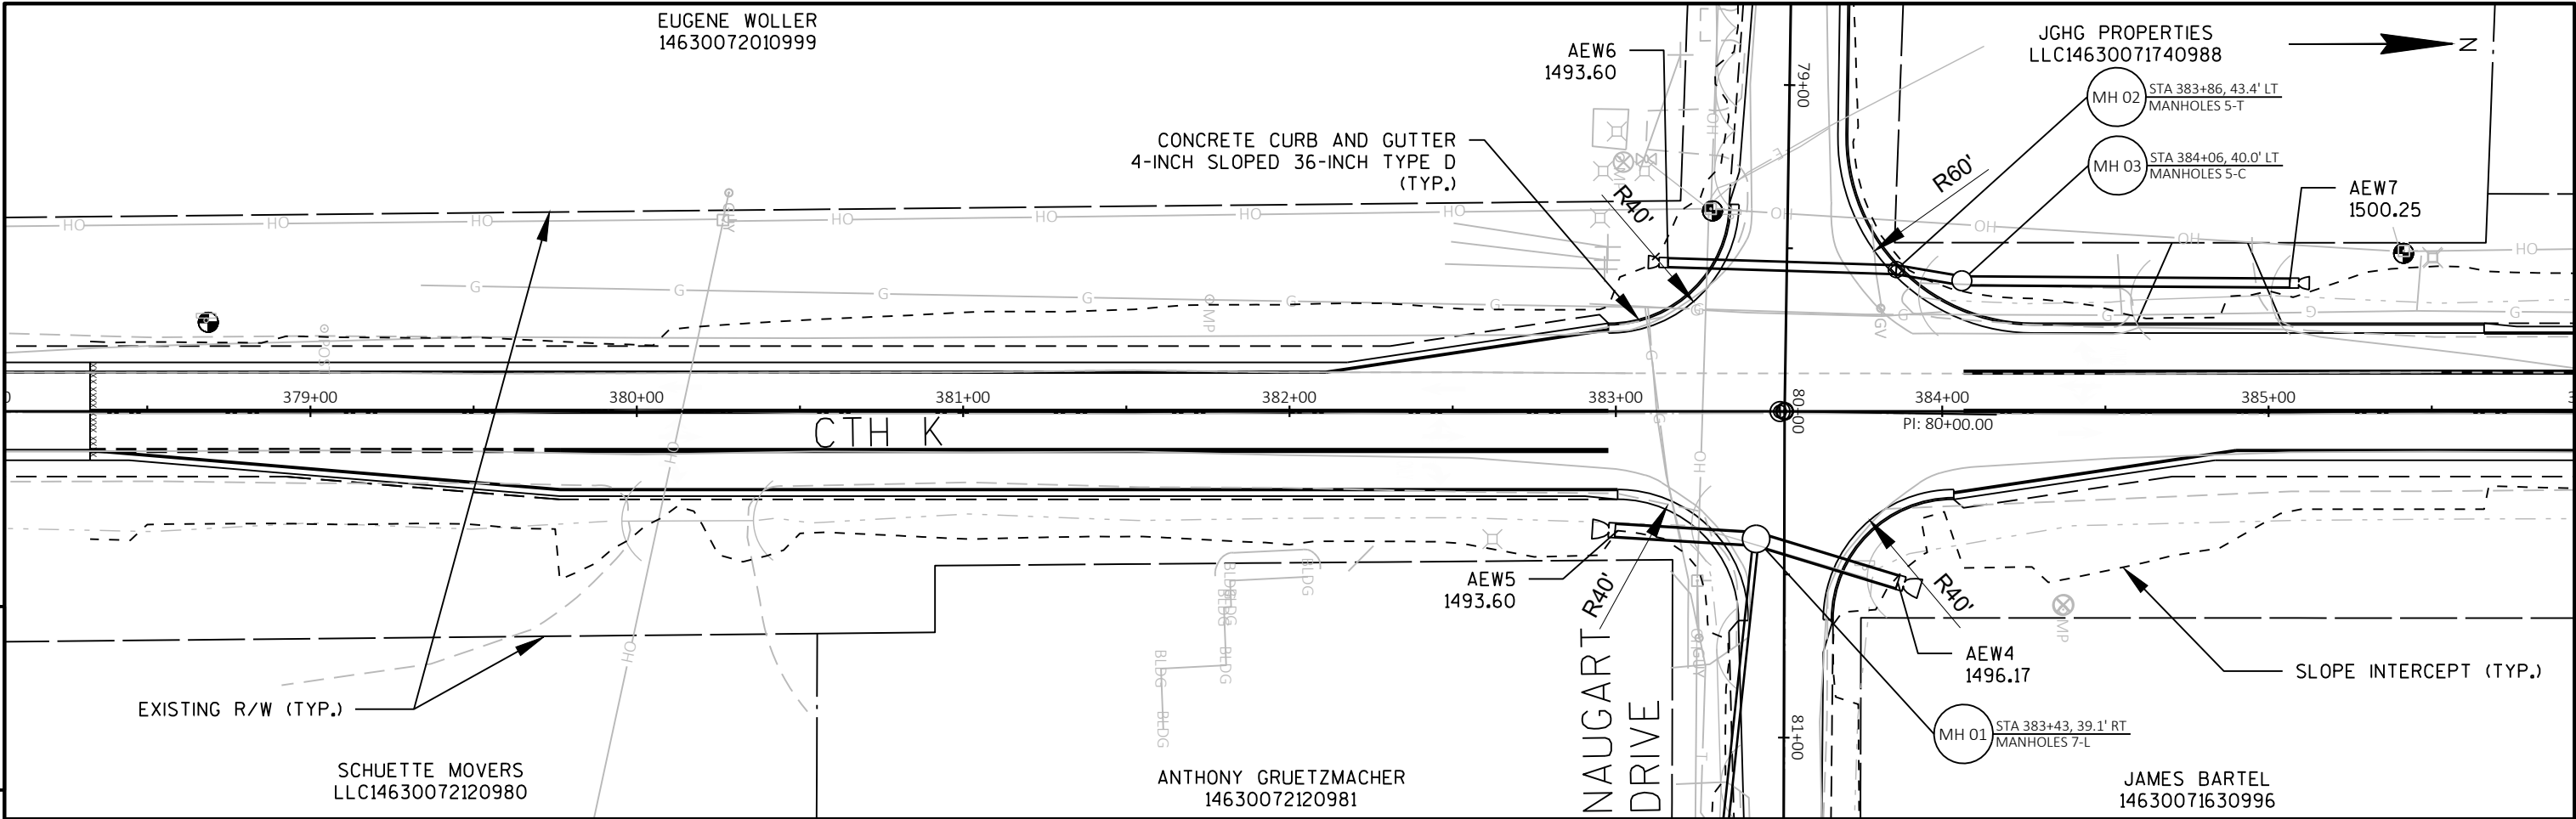

PROJECT NO: 9491-06-70/9491-06-71	HWY: CTH K	COUNTY: MARATHON	PLAN AND PROFILE: CTH K	SHEET 56	E
-----------------------------------	------------	------------------	-------------------------	----------	---

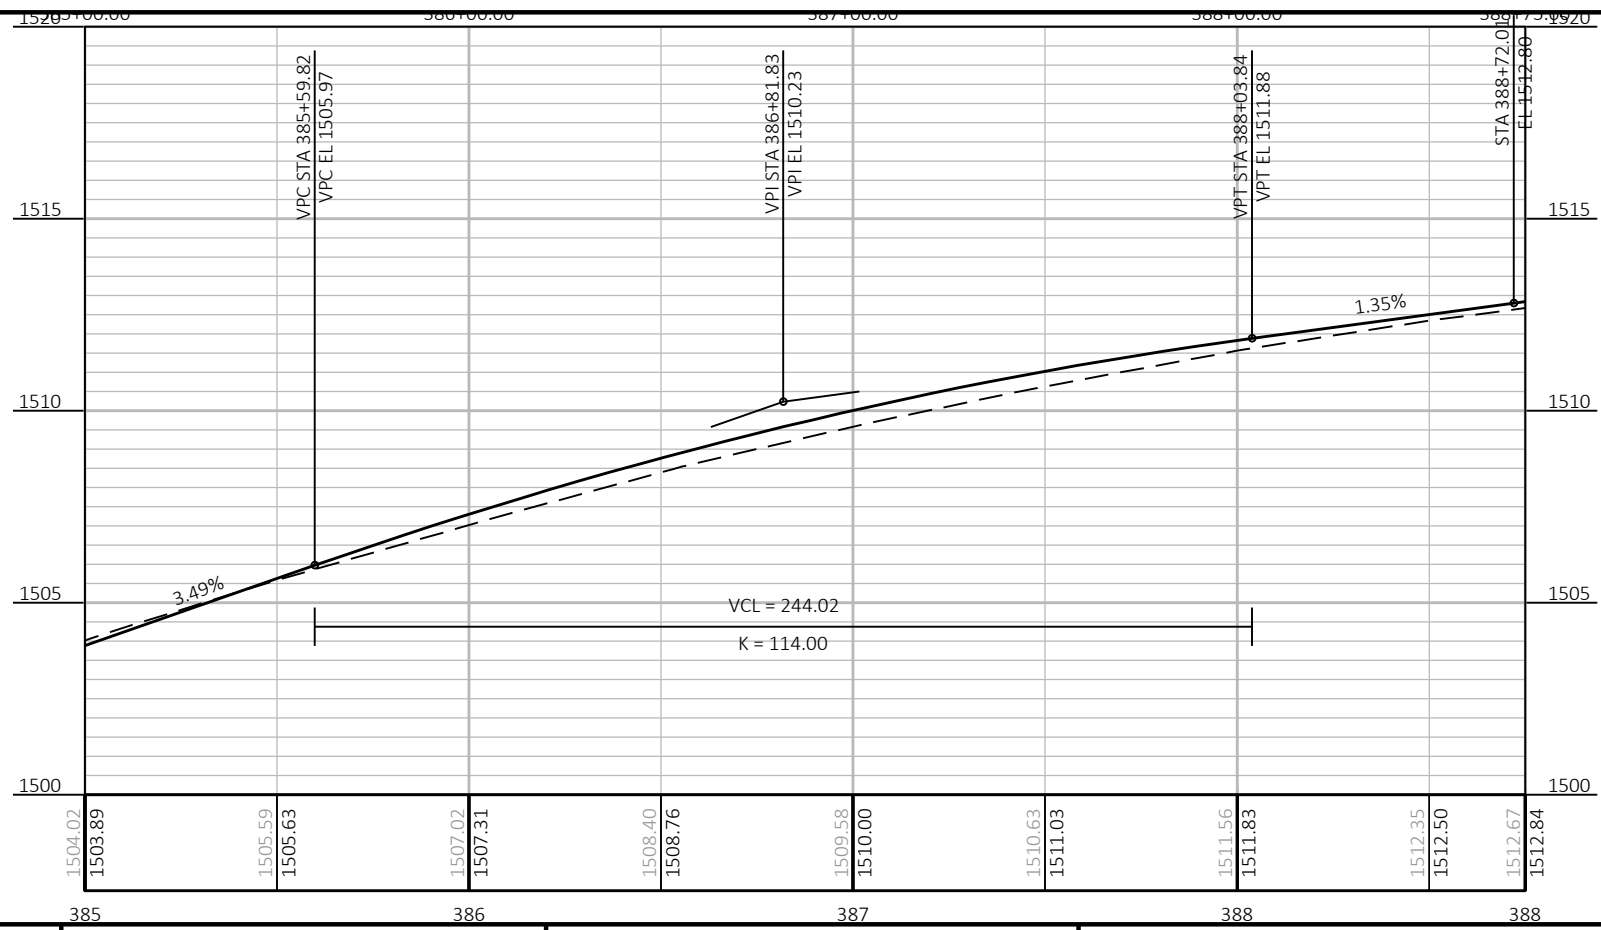
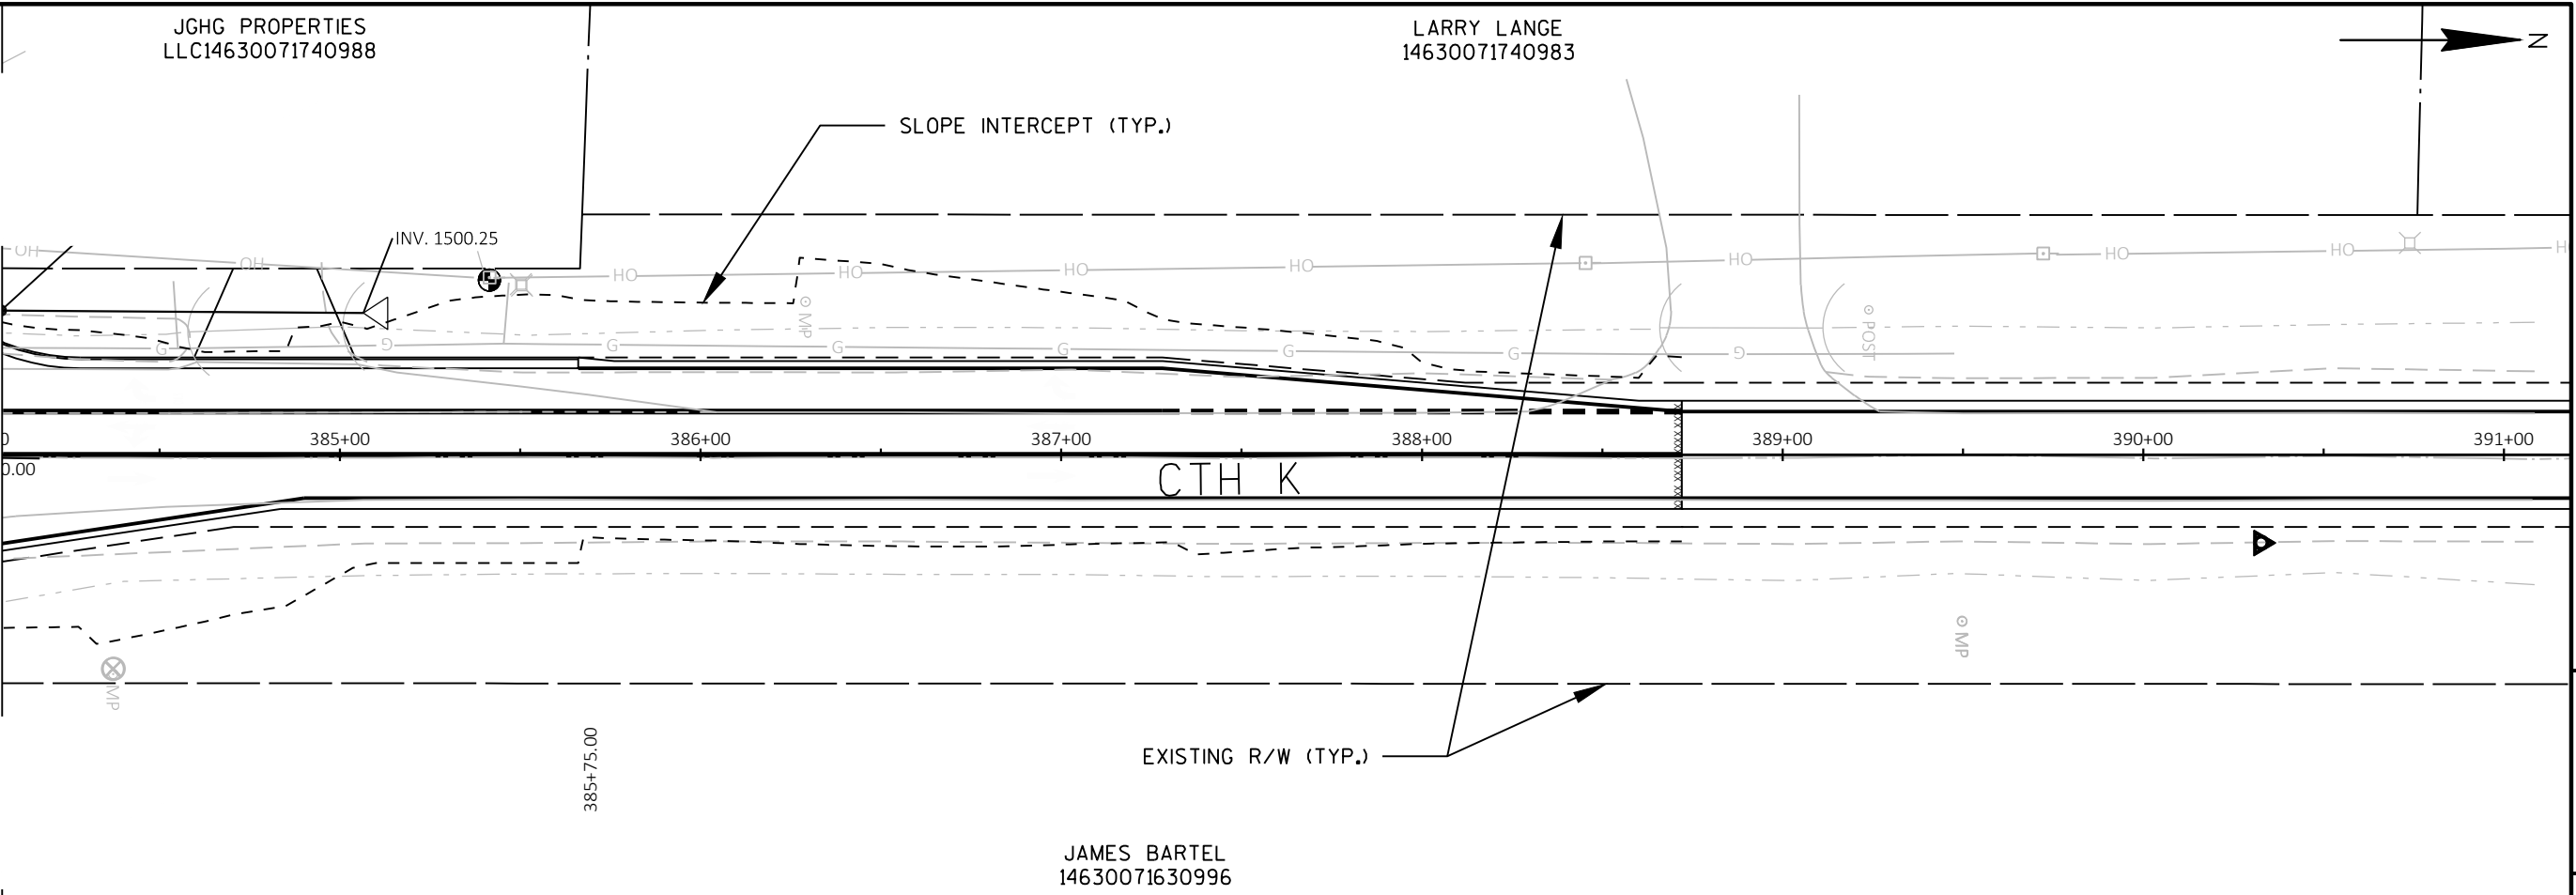


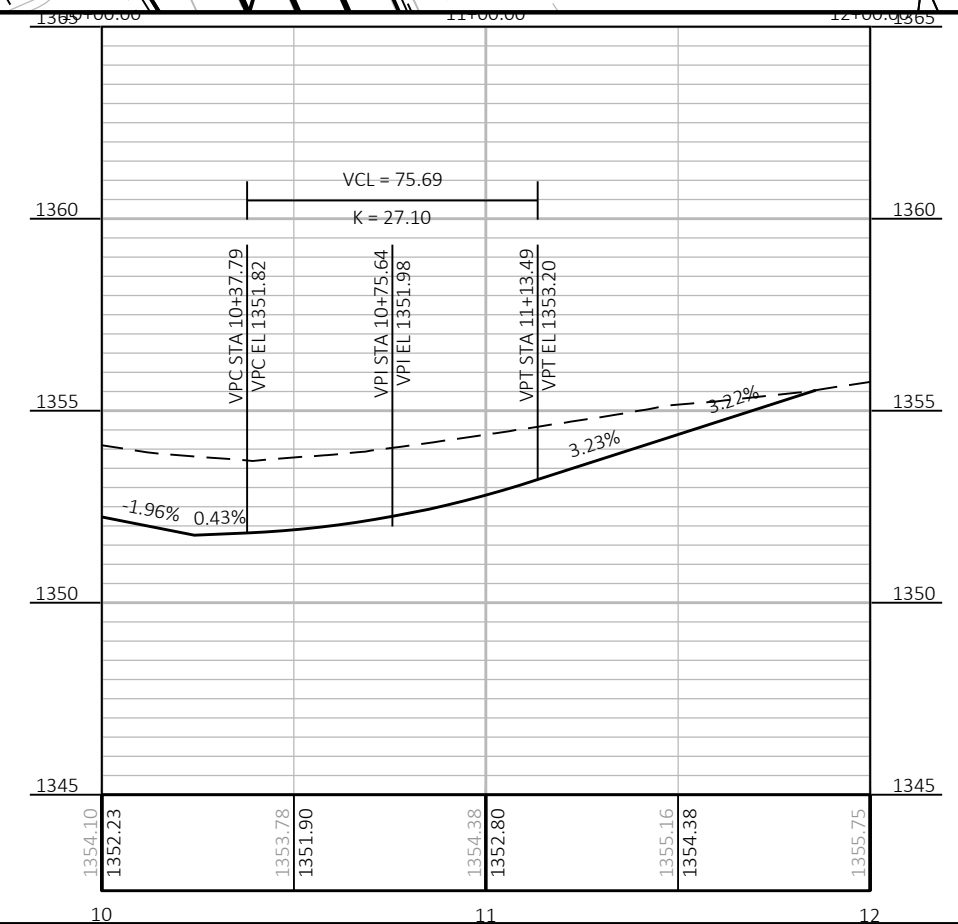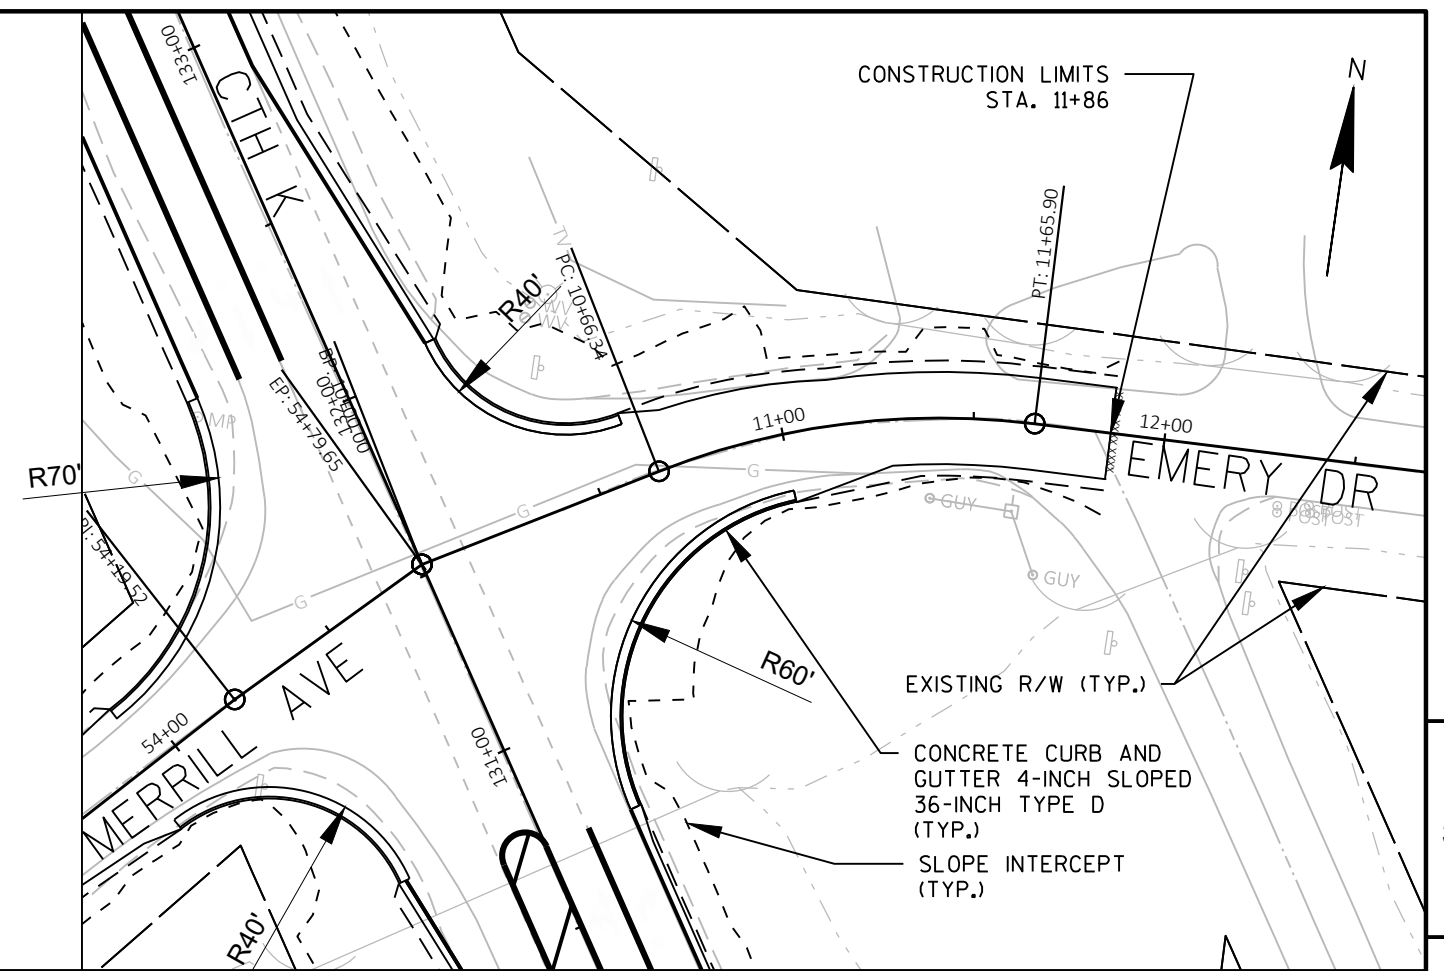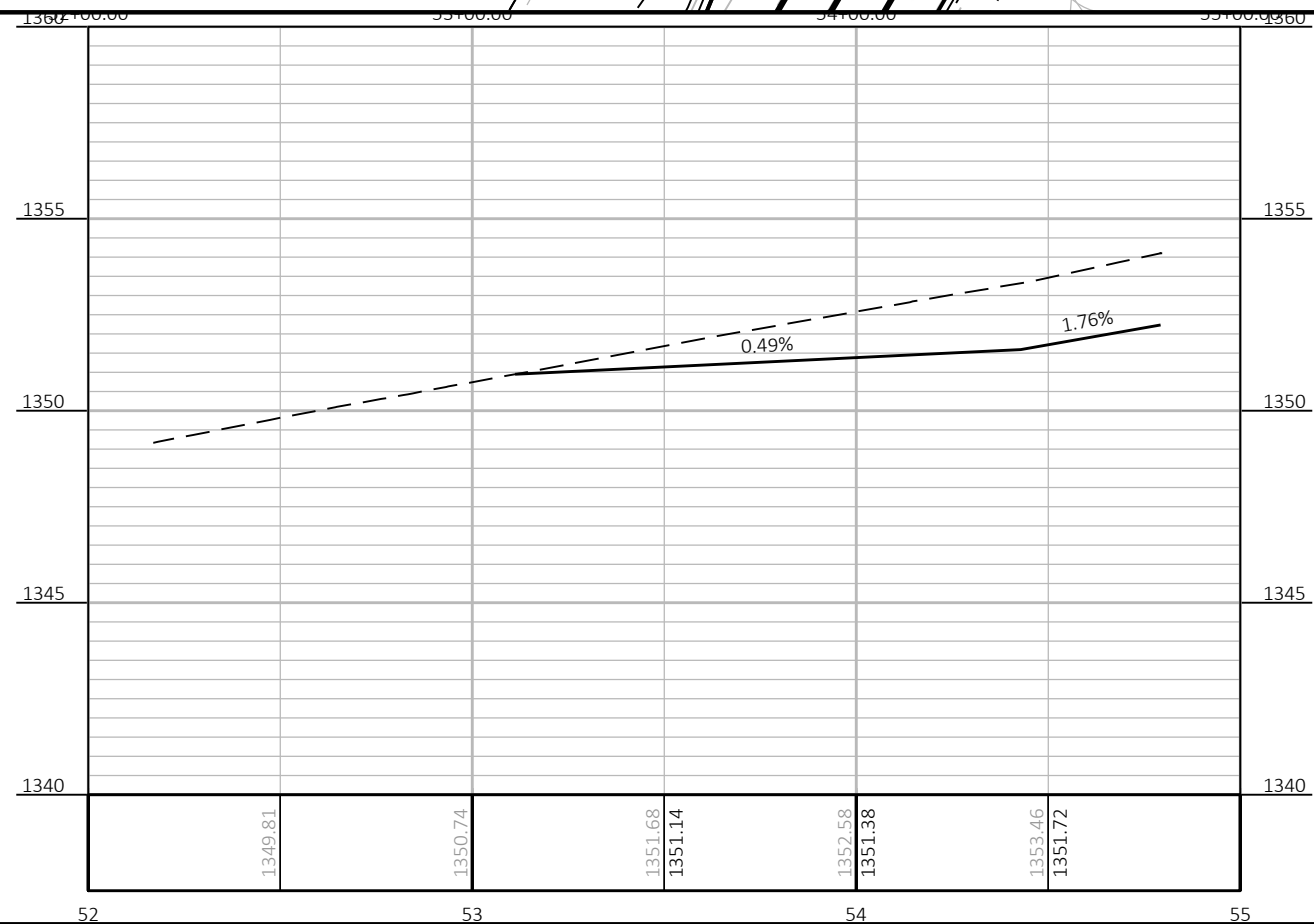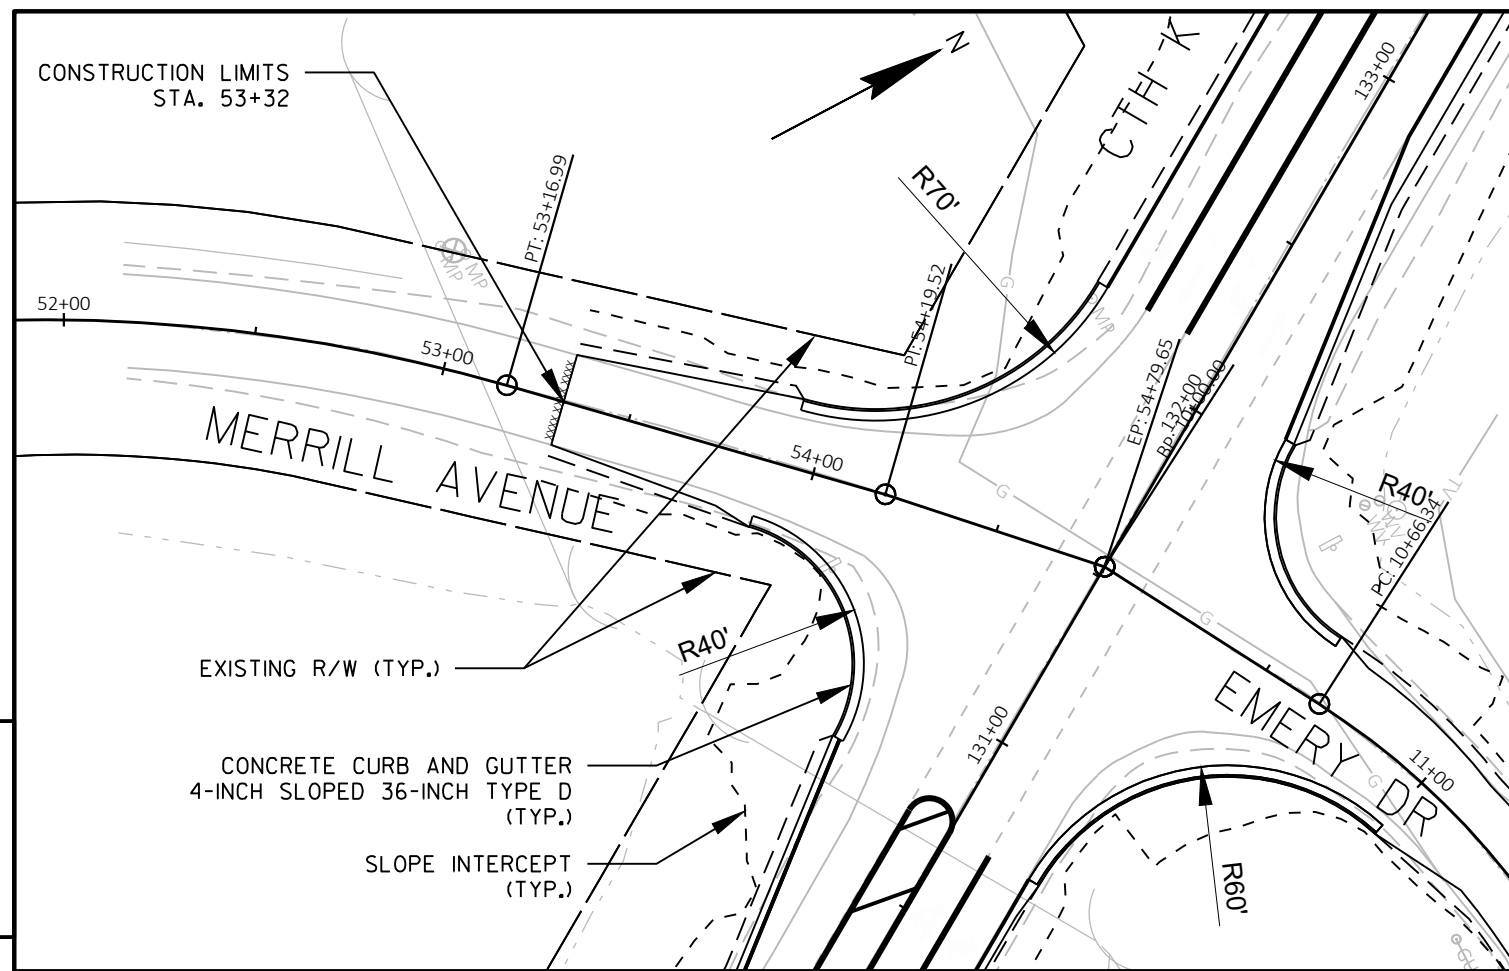

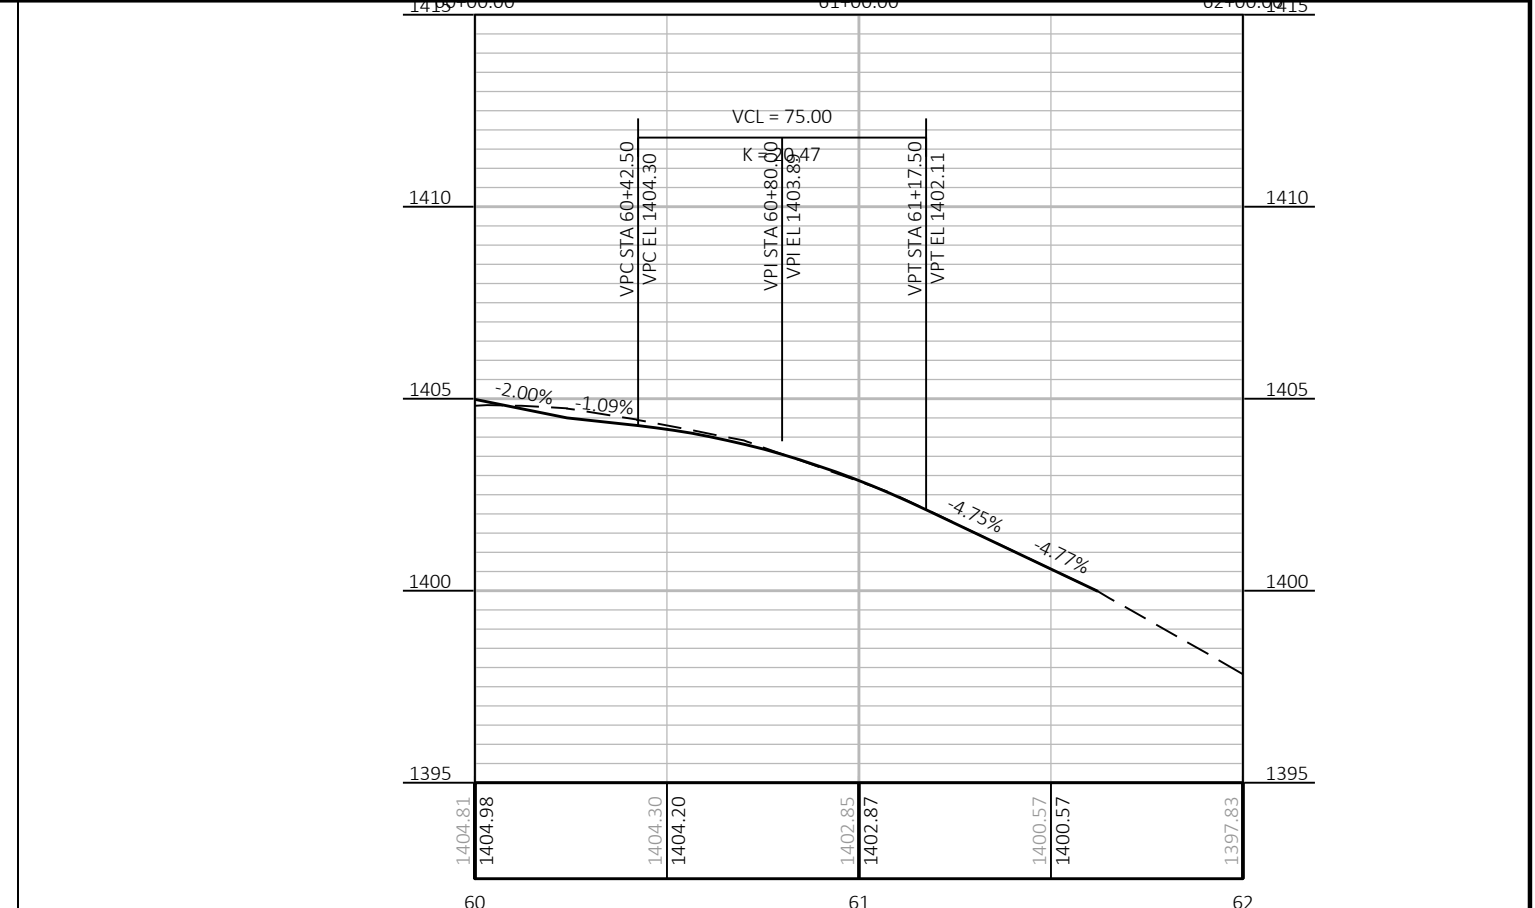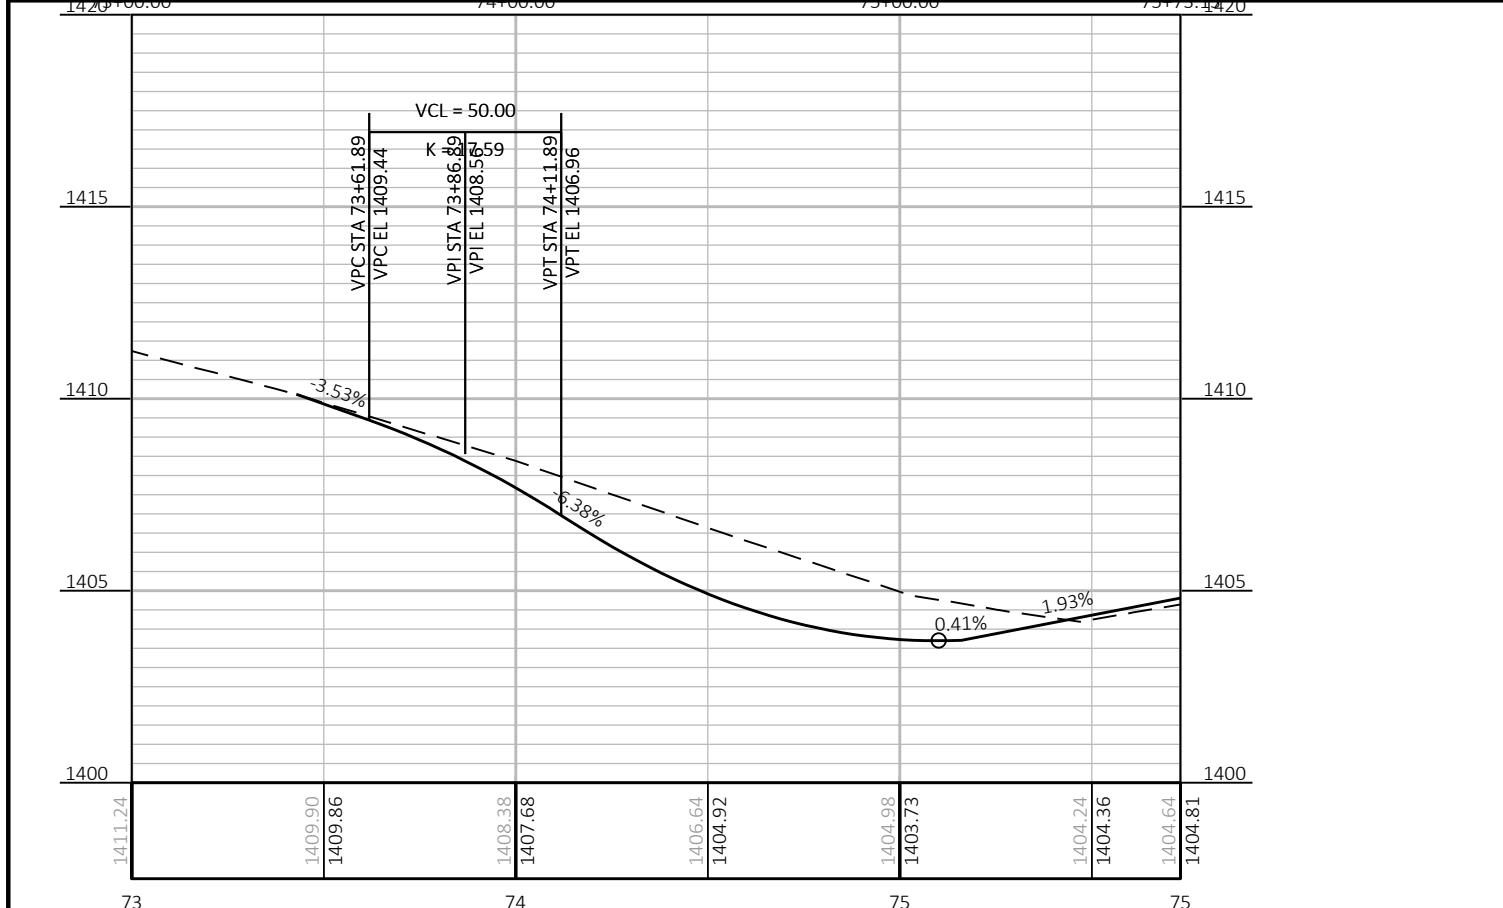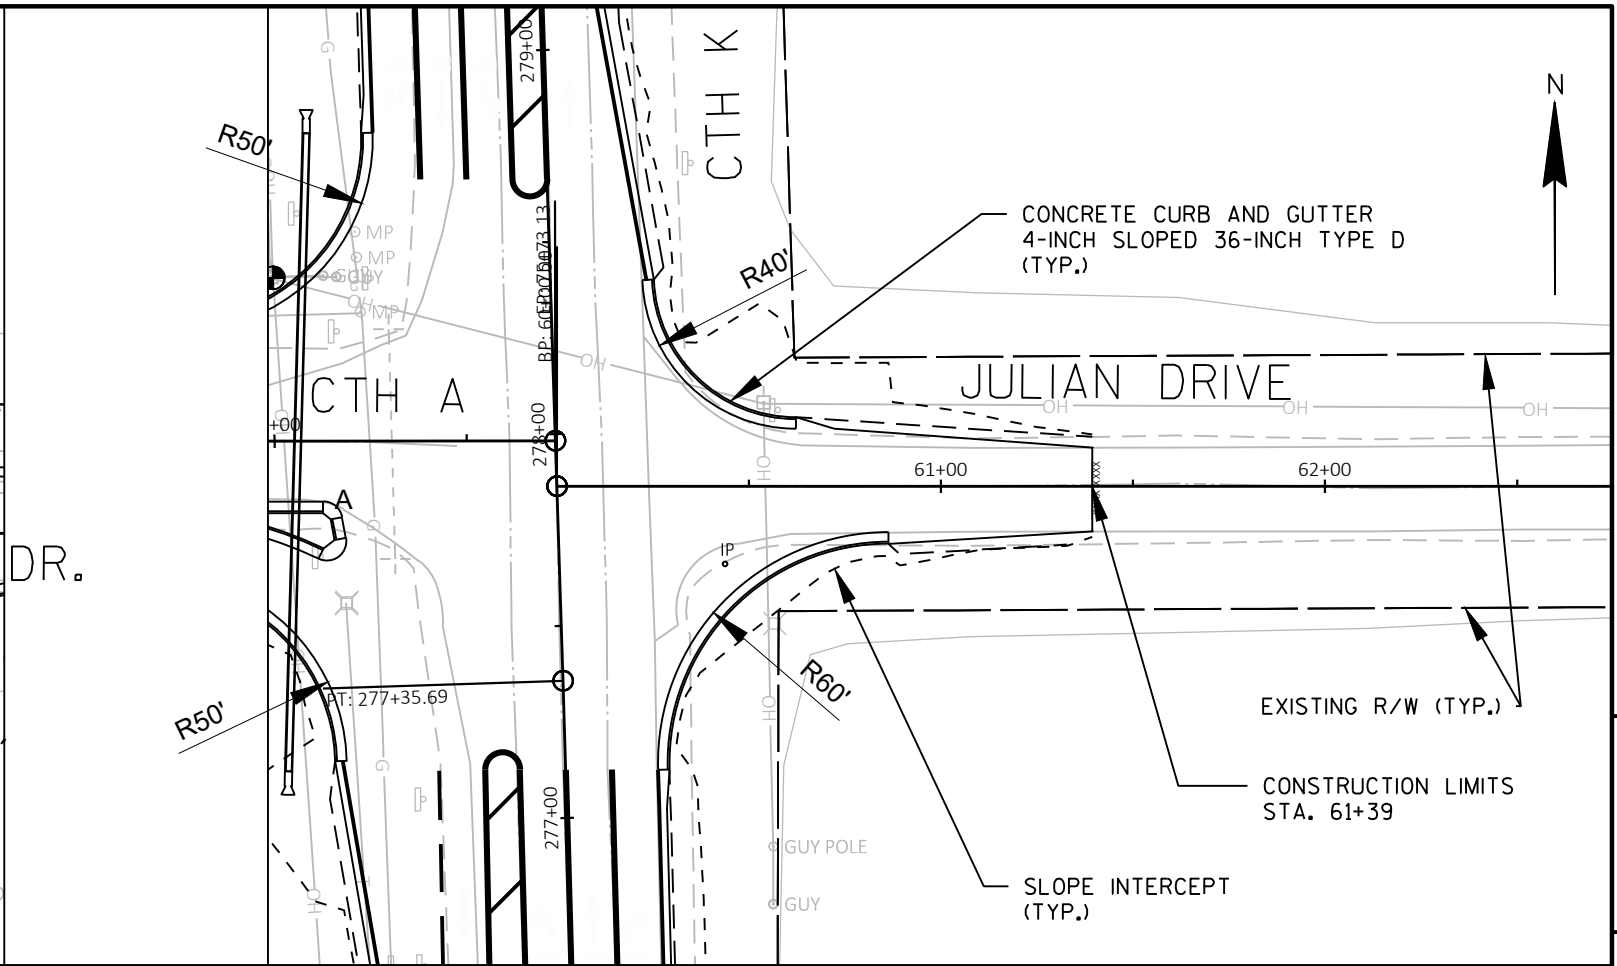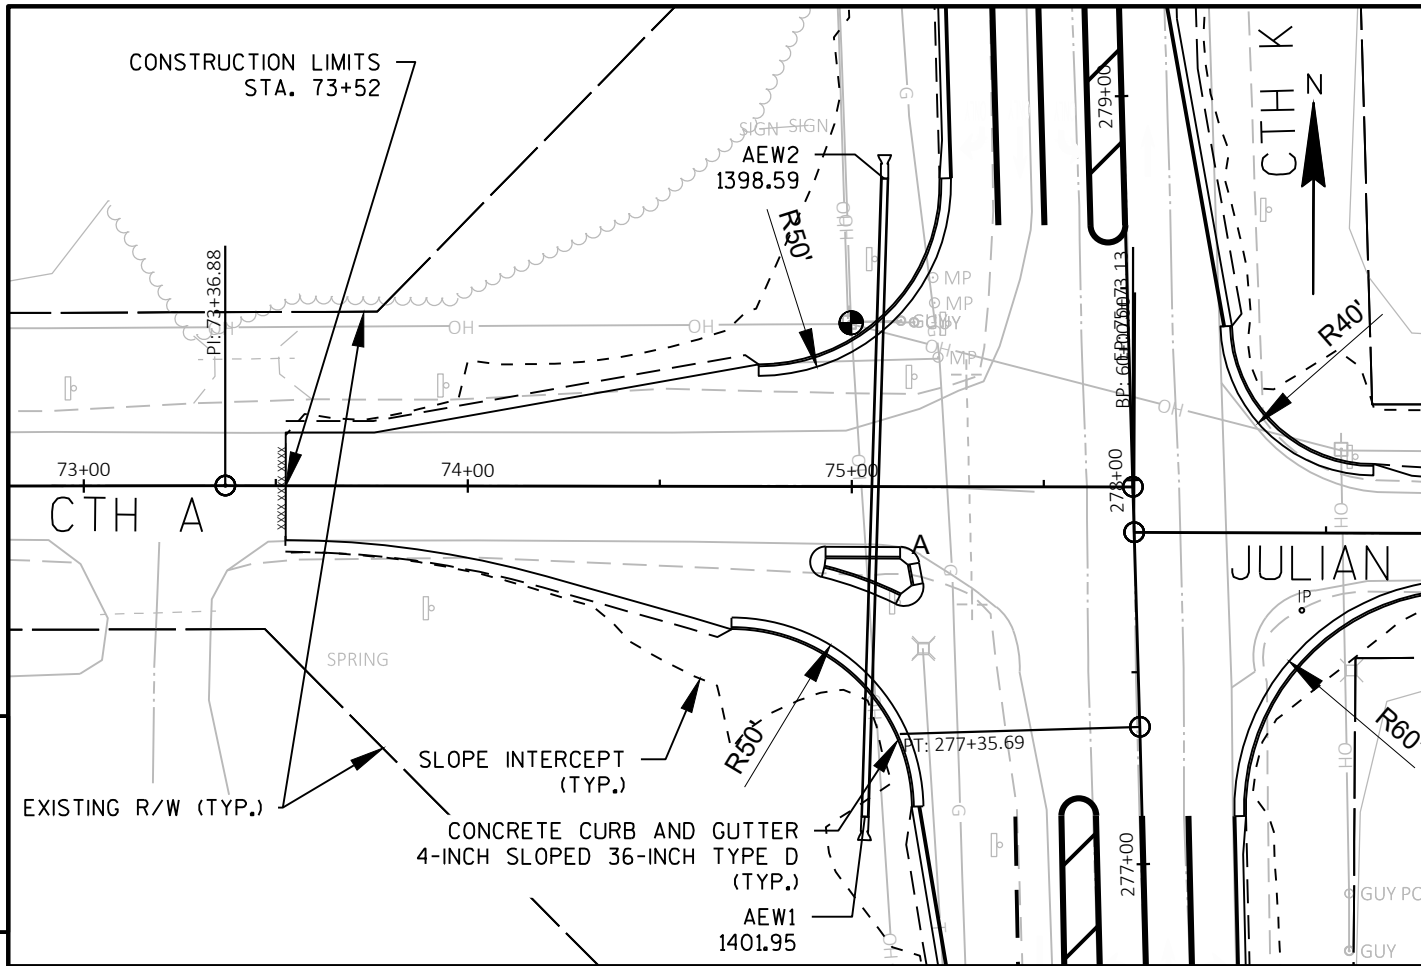


Standard Detail Drawing List




08A05-19B	INLET COVERS TYPE B, B-A, C, MS, MS-A, & WM
08A05-19C	INLET COVERS TYPE F, HM, HM-S, S, T, V, HM-GJ, & HM-GJ-S
08A05-19D	INLET COVER TYPE BW, MANHOLE COVERS, TYPE K, J, J-S, L & M
08B09-03	MANHOLES 3-FT, 4-FT, 5-FT, 6-FT, 7-FT, 8-FT, 9-FT, 10-FT DIAMETER
08D01-22A	CONCRETE CURB & GUTTER
08D01-22B	CONCRETE CURB, TIES AND CURB AND GUTTER APPLICATIONS
08D21-01	DRIVEWAYS WITHOUT CURB & GUTTER
08D22-01	DRIVEWAYS WITHOUT CURB & GUTTER RESURFACING PROJECTS RURAL
08E08-03	TYPICAL INSTALLATIONS OF EROSION BALES / TEMPORARY DITCH CHECKS
08E09-06	SILT FENCE
08E10-02	INLET PROTECTION TYPE A, B, C AND D
08E15-01	CULVERT PIPE CHECK
08F01-11	APRON ENDWALLS FOR CULVERT PIPE
08F02-01	APRON ENDWALLS FOR PIPE ARCH AND ELLIPTICAL PIPE
08F04-08	JOINT TIES FOR CONCRETE PIPE AND CONCRETE COLLAR DETAIL
09A01-13A	AT-GRADE SIDE ROAD INTERSECTION, TYPES "B1", "B2", "C" AND D AND TEE INTERSECTION BYPASS LANE
11B02-02	CONCRETE MEDIAN NOSE
13A10-02A	2-LANE RURAL SHOULDER RUMBLE STRIP, MILLING
13A10-02B	2-LANE RURAL SHOULDER RUMBLE STRIP, MILLING
13A10-02C	2-LANE RURAL SHOULDER RUMBLE STRIP, MILLING
13A10-02D	2-LANE RURAL SHOULDER RUMBLE STRIP, MILLING
13A11-03A	2-LANE RURAL CENTER LINE RUMBLE STRIP, MILLING
13A11-03B	2-LANE RURAL CENTER LINE RUMBLE STRIP, MILLING
13C19-03	HMA LONGITUDINAL JOINTS
14B29-01	SAFETY EDGE
14B42-07A	MIDWEST GUARDRAIL SYSTEM (MGS) GUARDRAIL
14B42-07B	MIDWEST GUARDRAIL SYSTEM (MGS) GUARDRAIL
14B42-07C	MIDWEST GUARDRAIL SYSTEM (MGS) GUARDRAIL
14B42-07D	MIDWEST GUARDRAIL SYSTEM (MGS) GUARDRAIL
14B44-04A	MIDWEST GUARDRAIL SYSTEM ENERGY ABSORBING TERMINAL (MGS)
14B44-04B	MIDWEST GUARDRAIL SYSTEM ENERGY ABSORBING TERMINAL (MGS)
14B44-04C	MIDWEST GUARDRAIL SYSTEM ENERGY ABSORBING TERMINAL (MGS)
15C02-08A	BARRICADES AND SIGNS FOR MAINLINE CLOSURES
15C02-08C	DETOUR SIGNING FOR MAINLINE CLOSURES
15C03-05	BARRICADES AND SIGNS FOR SIDEROAD CLOSURES
15C04-05	TRAFFIC CONTROL, ADVANCE WARNING SIGNS 45 M.P.H. OR GREATER TWO-WAY UNDIVIDED ROAD OPEN TO TRAFFIC
15C07-15B	PAVEMENT MARKING WORDS
15C07-15C	PAVEMENT MARKING ARROWS
15C08-21A	LONGITUDINAL MARKING (MAINLINE)
15C08-21B	TEMPORARY LONGITUDINAL PAVEMENT MARKING
15C08-21C	PAVEMENT MARKING (TURN LANES)
15C08-21D	PAVEMENT MARKING (TURN LANES)
15C11-09B	CHANNELIZING DEVICES DRUMS, CONES, BARRICADES AND VERTICAL PANELS
15C12-09A	TRAFFIC CONTROL FOR LANE CLOSURE WITH FLAGGING OPERATION
15C18-06A	MEDIAN ISLAND MARKING PAVEMENT MARKINGS
15C18-06B	MEDIAN ISLAND MARKING MEDIAN ISLAND NOSE
15C35-05A	PAVEMENT MARKING (INTERSECTIONS)
15D21-07A	TRAFFIC CONTROL, INTERSECTION WITHIN SINGLE LANE CLOSURE
15D21-07B	TRAFFIC CONTROL, INTERSECTION WITHIN SINGLE LANE CLOSURE

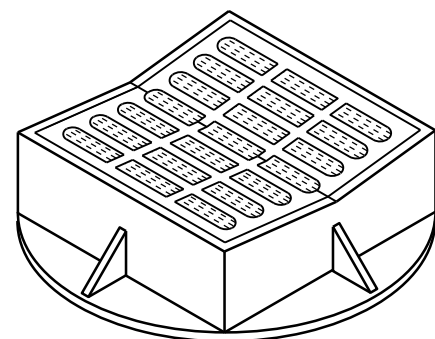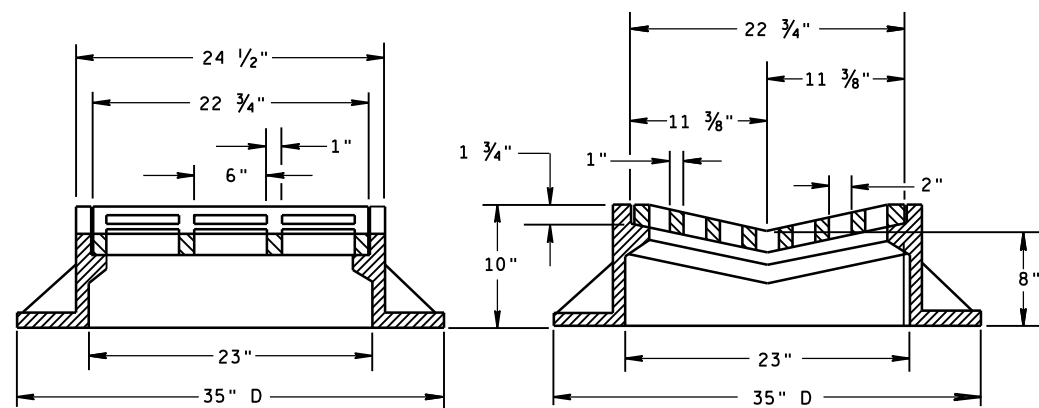

TYPE "B"

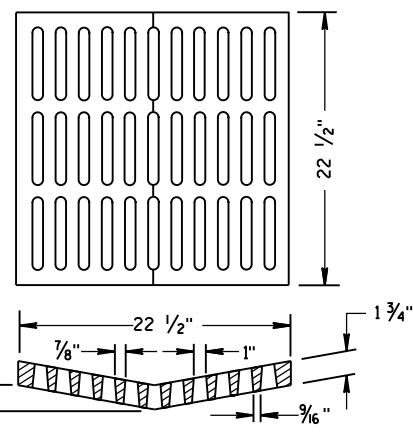ALTERNATIVE GRATE FOR
TYPE "B" COVER

USE WHERE PEDESTRIAN OR BICYCLE TRAFFIC IS POSSIBLE.
 NOTED AS TYPE B-A ON THE DRAINAGE TABLE

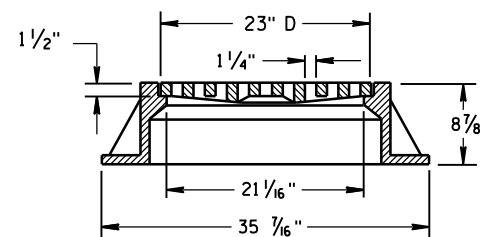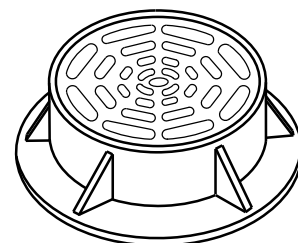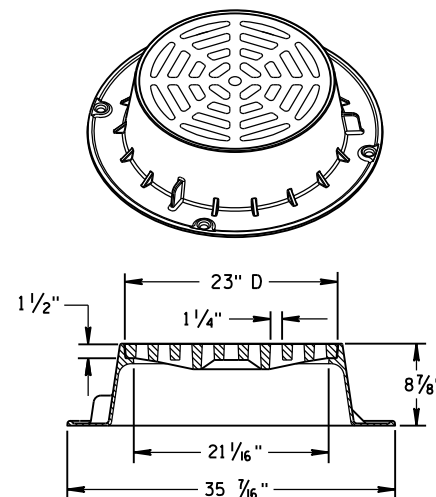

TYPE "C"


NOTE: EITHER CASTING IS ACCEPTABLE

GENERAL NOTES

DETAILS OF CONSTRUCTION, MATERIALS AND WORKMANSHIP NOT SHOWN ON THIS DRAWING SHALL CONFORM TO THE PERTINENT REQUIREMENTS OF THE STANDARD SPECIFICATIONS AND THE APPLICABLE SPECIAL PROVISIONS.


DETAIL DRAWINGS FOR PROPOSED ALTERNATE DESIGNS FOR CATCH BASIN, MANHOLE AND INLET COVERS SHALL BE SUBMITTED TO THE ENGINEER FOR APPROVAL PROVIDING THAT SUCH ALTERNATE DESIGNS MAKE PROVISION FOR EQUIVALENT CAPACITY AND STRENGTH.

ROUND FRAMES AND COVERS SHALL HAVE CONTINUOUSLY MACHINED BEARING SURFACES TO PREVENT ROCKING AND RATTLING.

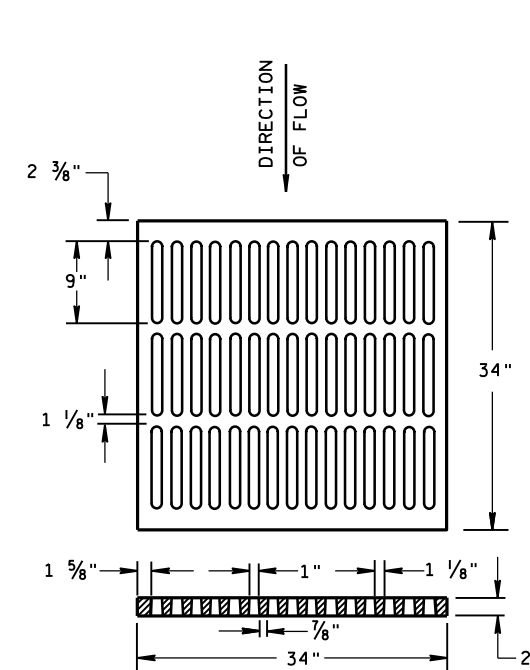



ALTERNATIVE TYPE "MS"

USE WHERE PEDESTRIAN OR BICYCLE TRAFFIC IS PERMITTED
 NOTED AS TYPE MS-A ON THE DRAINAGE TABLE

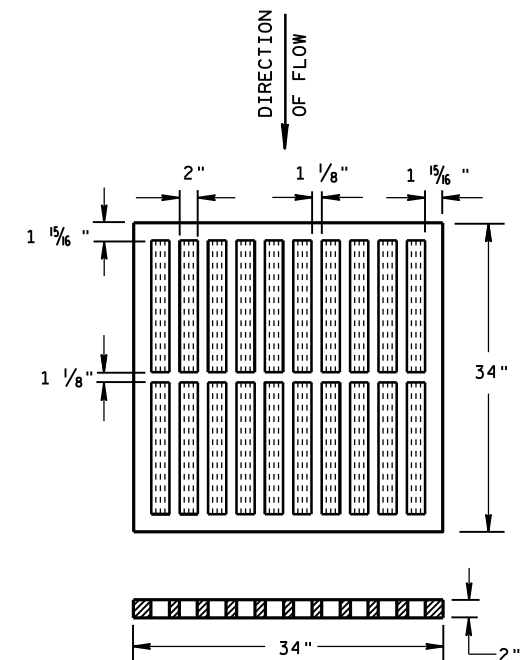

TYPE "MS"

USE ON FREEWAYS AND EXPRESSWAYS
 NOTED AS TYPE MS ON DRAINAGE TABLE

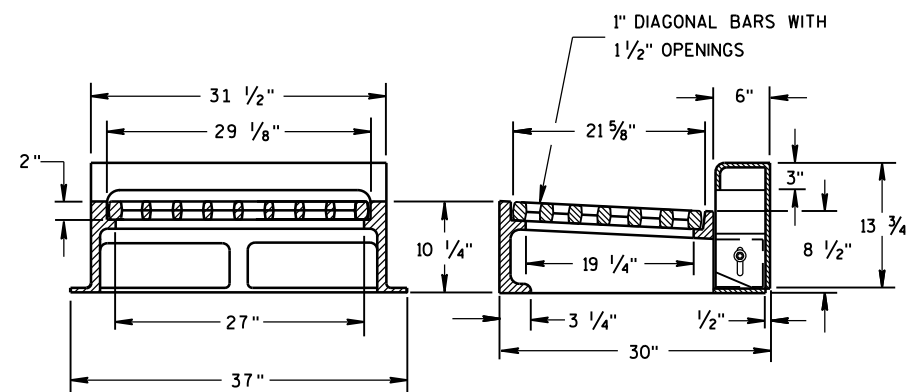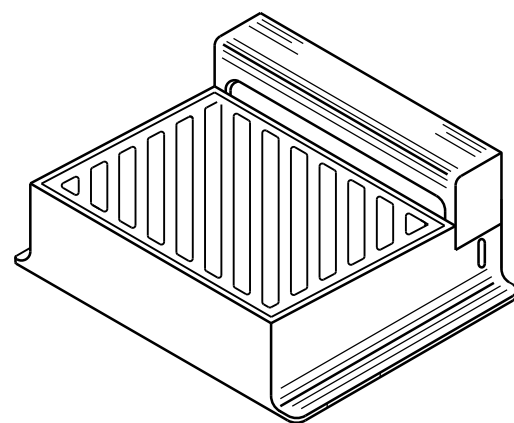

NOTE: CURB BOX HEIGHT ADJUSTABLE 6" TO 9"

TYPE "WM"

DIAGONAL SLOTS, SHALL BE ORIENTED
 TO THE DIRECTION OF FLOW AS ILLUSTRATED.
 GRATES ARE MANUFACTURED TO BE REVERSIBLE.

DIRECTION
OF FLOW

INLET COVERS
 TYPE B, B-A, C,
 MS, MS-A, & WM

STATE OF WISCONSIN
 DEPARTMENT OF TRANSPORTATION

APPROVED

DATE

11/27/2013

FHWA



/S/ Jerry H. Zogg

ROADWAY STANDARDS

ENGINEER



62

NT

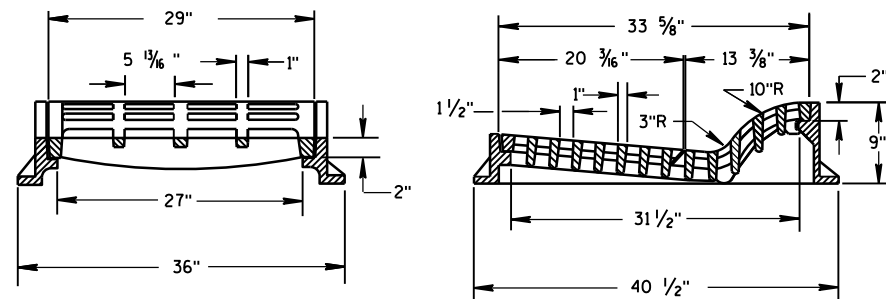
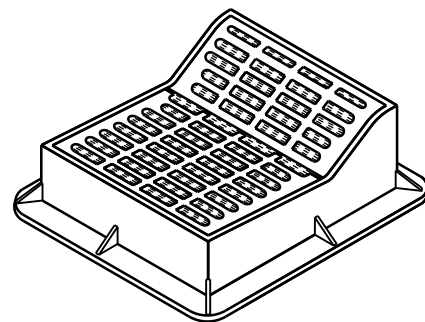


TYPE "F"


USE WITH TYPES A & D CONCRETE CURB & GUTTER, 36 INCH.

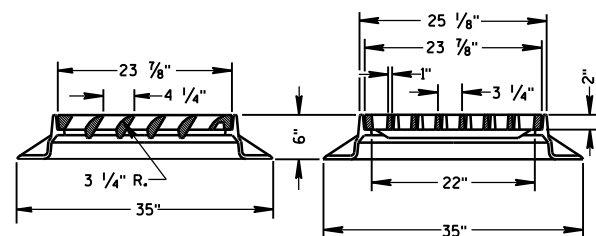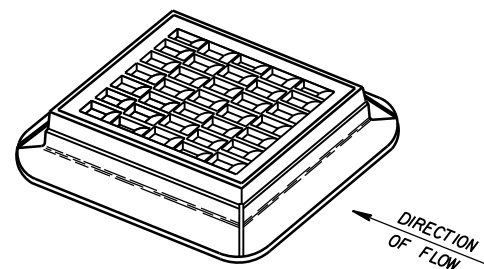


TYPE "S"

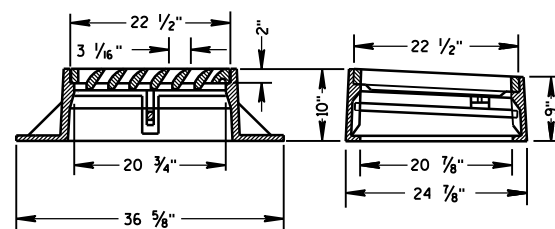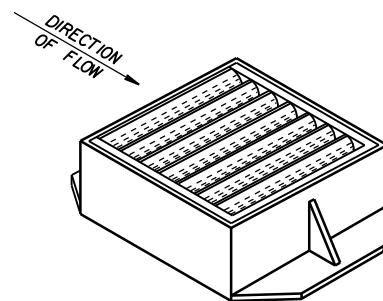


TYPE "V"

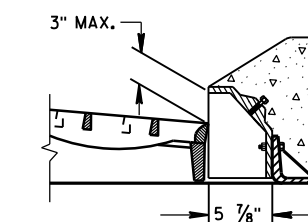ALTERNATIVE CURB BOX
FOR TYPE "HM" COVERUSE WITH TYPES G & J CONCRETE CURB & GUTTER, 30 INCH
NOTED AS TYPE HM-GJ ON DRAINAGE TABLENOTE:
SPECIAL GRATE FOR THE
TYPE "H" COVER MAY ALSO BE
USED FOR THE TYPE "HM-GJ" COVER
NOTED AS TYPE HM-GJ-S ON DRAINAGE TABLE

GENERAL NOTES

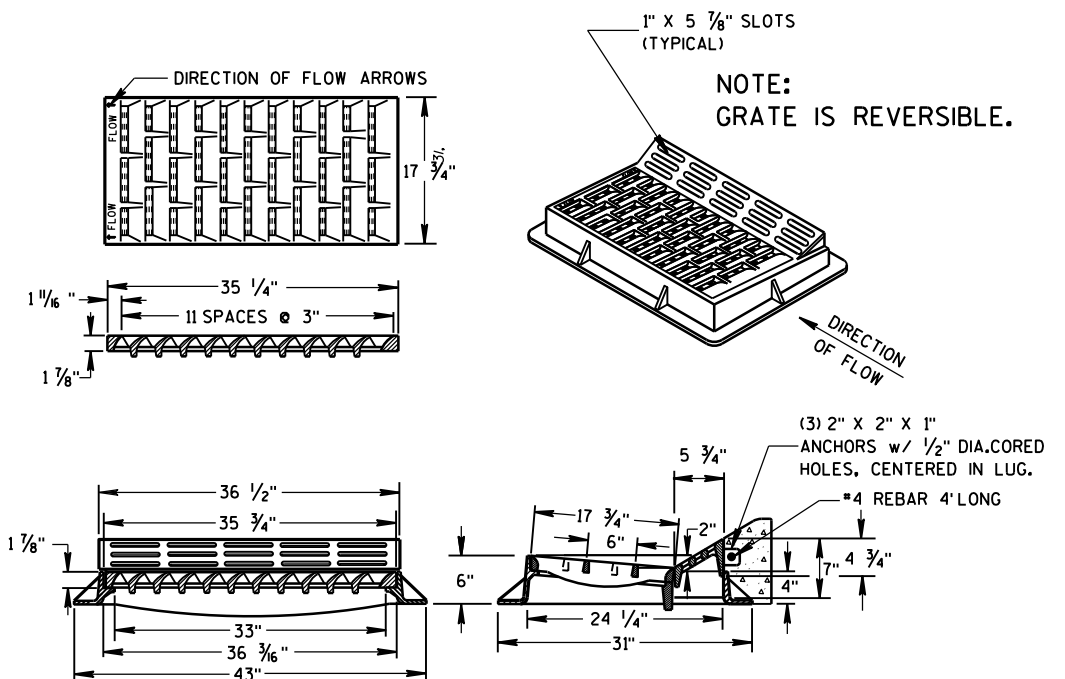
DETAILS OF CONSTRUCTION, MATERIALS AND WORKMANSHIP NOT SHOWN ON THIS DRAWING
SHALL CONFORM TO THE PERTINENT REQUIREMENTS OF THE STANDARD SPECIFICATIONS AND
THE APPLICABLE SPECIAL PROVISIONS.DETAIL DRAWINGS FOR PROPOSED ALTERNATE DESIGNS FOR INLET COVERS SHALL BE SUBMITTED
TO THE ENGINEER FOR APPROVAL PROVIDING THAT SUCH ALTERNATE DESIGNS MAKE PROVISION
FOR EQUIVALENT CAPACITY AND STRENGTH.



TYPE "HM"

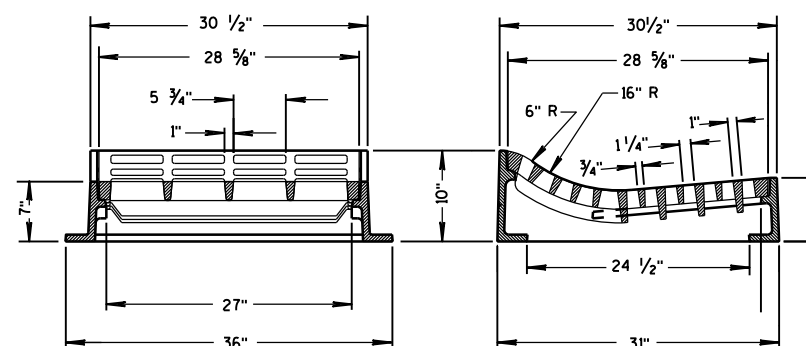USE WITH TYPES A & D CONCRETE
CURB & GUTTER, 36 INCH.NOTE:
SPECIAL GRATE FOR THE
TYPE "H" COVER MAY ALSO BE
USED FOR THE TYPE "HM" COVER
NOTED AS TYPE HM-S ON DRAINAGE TABLE


TYPE "T"

USE WITH TYPES R & T CONCRETE CURB & GUTTER, 36 INCH.

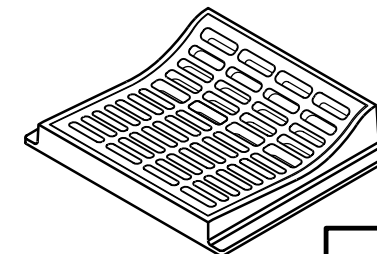INLET COVERS
TYPE F, HM, HM-S, S, T, V,
HM-GJ, & HM-GJ-SSTATE OF WISCONSIN
DEPARTMENT OF TRANSPORTATIONAPPROVED
11/27/2013
DATE
/S/ Jerry H. Zogg
ROADWAY STANDARDS ENGINEER
FHWA

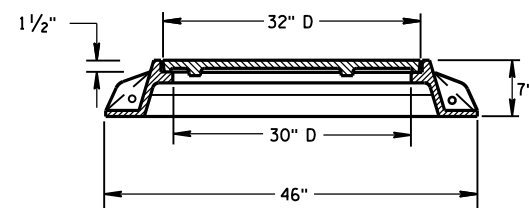
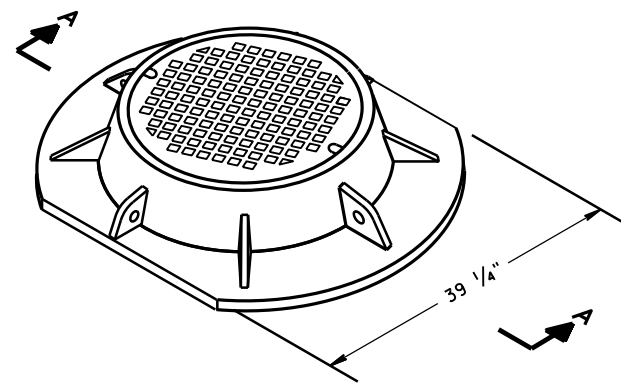


SECTION A-A
TYPE "K"

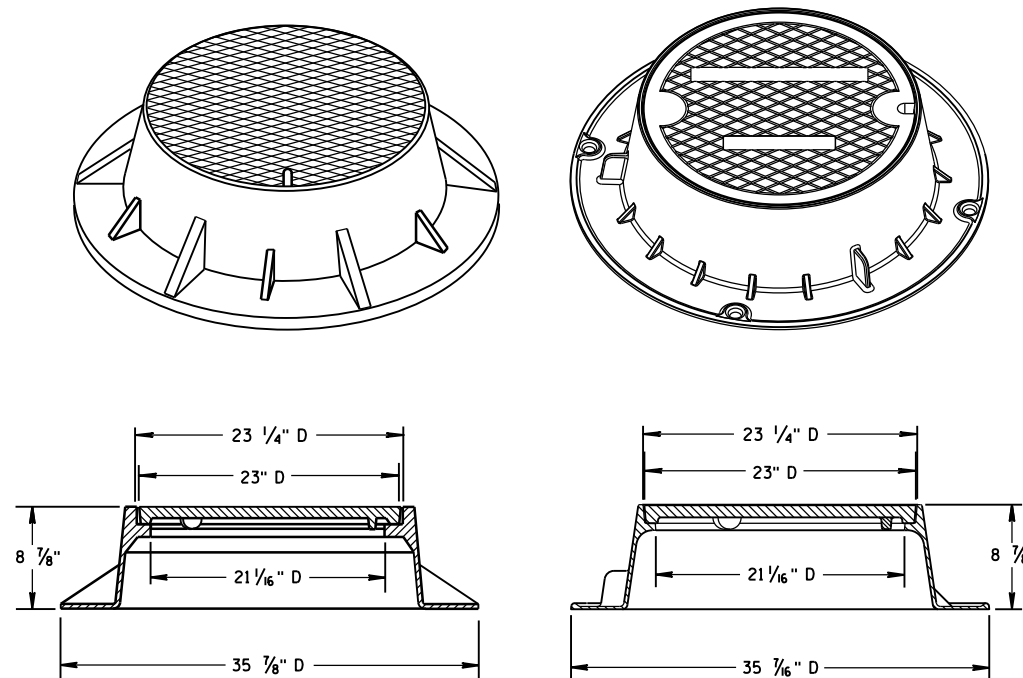

TYPE "J"

NOTE: EITHER CASTING IS ACCEPTABLE

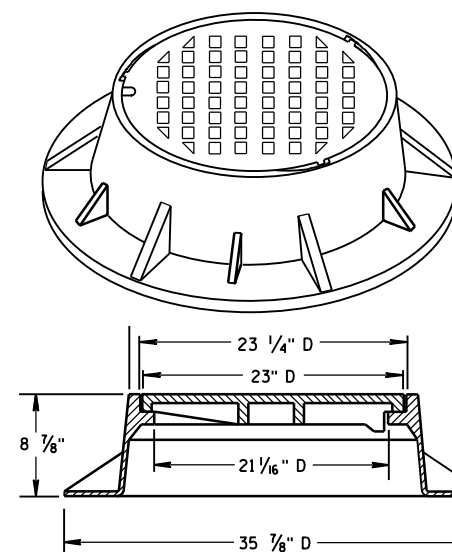
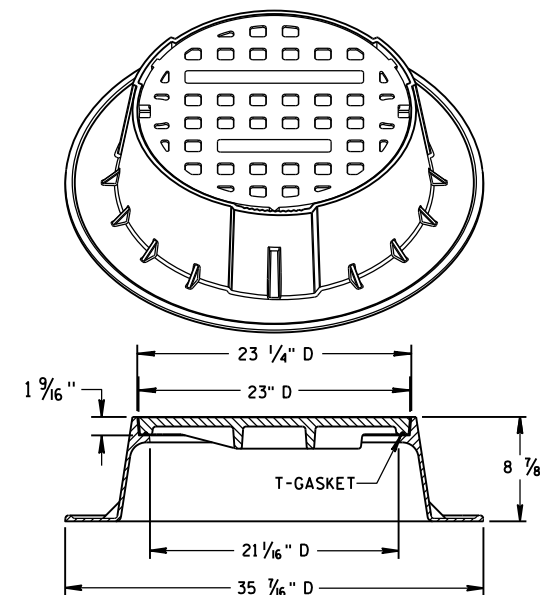


TYPE "J" SPECIAL



TYPE "B" NON-ROCKING SELF-SEAL LID

(NOTED AS TYPE J-S ON THE DRAINAGE TABLE)



NOTE: EITHER CASTING IS ACCEPTABLE

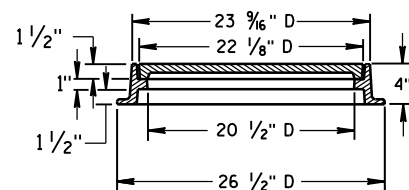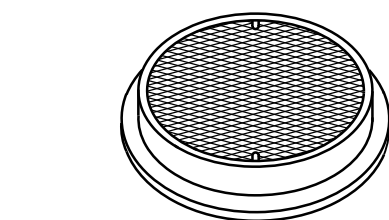

TYPE "L"

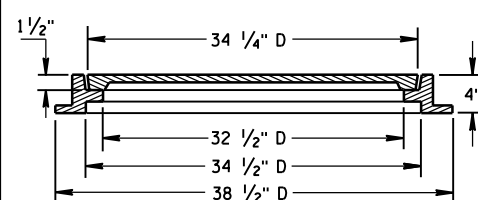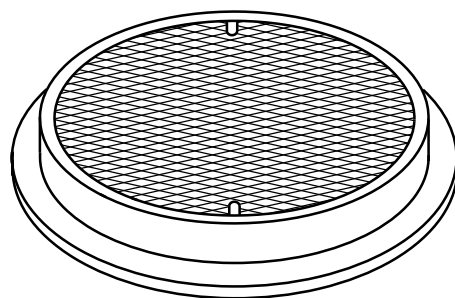

TYPE "M"

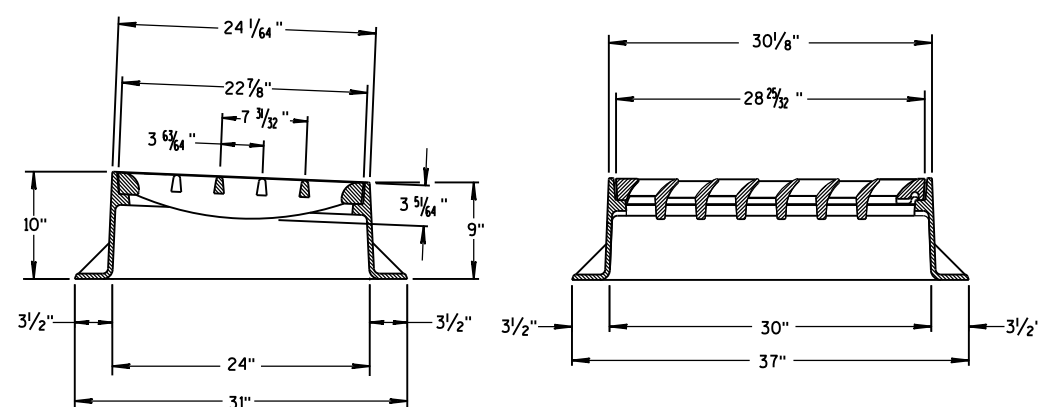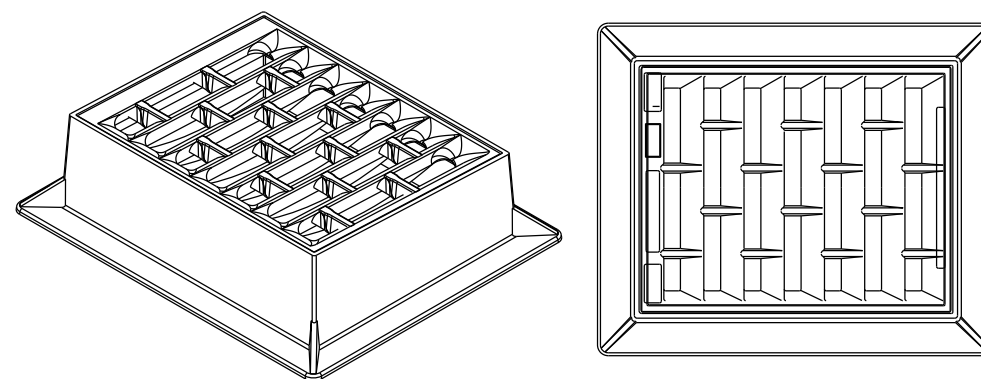

INLET COVER TYPE "BW"

GENERAL NOTES

DETAILS OF CONSTRUCTION, MATERIALS AND WORKMANSHIP NOT SHOWN ON THIS DRAWING SHALL CONFORM TO THE PERTINENT REQUIREMENTS OF THE STANDARD SPECIFICATIONS AND THE APPLICABLE SPECIAL PROVISIONS.

DETAIL DRAWINGS FOR PROPOSED ALTERNATE DESIGNS FOR MANHOLE COVERS SHALL BE SUBMITTED TO THE ENGINEER FOR APPROVAL PROVIDING THAT SUCH ALTERNATE DESIGNS MAKE PROVISION FOR EQUIVALENT CAPACITY AND STRENGTH.

ROUND FRAMES AND COVERS SHALL HAVE CONTINUOUSLY MACHINED BEARING SURFACES TO PREVENT ROCKING AND RATTLING.

INLET COVER TYPE BW
MANHOLE COVERS, TYPE K,
J, J-S, L & M

STATE OF WISCONSIN
DEPARTMENT OF TRANSPORTATION

APPROVED

11/27/2013

DATE


FHWA

/S/ Jerry H. Zogg


ROADWAY STANDARDS 64

ENGINEER


VT

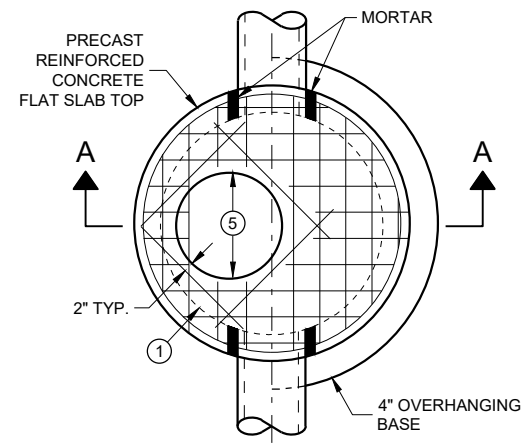

PLAN VIEW
CIRCULAR OPENING

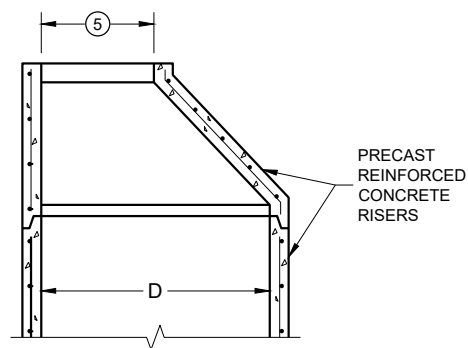

OPTIONAL PRECAST
REINFORCED CONCRETE
ECCENTRIC TOP

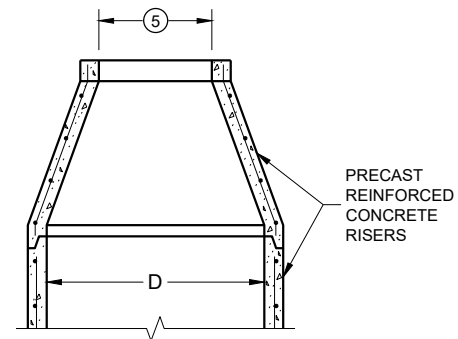

OPTIONAL PRECAST
REINFORCED CONCRETE
CONCENTRIC TOP

MANHOLE COVER OPENING MATRIX

MANHOLE COVER TYPE OPENING SIZE (FT.)	C	ALL J'S	K	L	M
2 DIA.	X	X		X	
3 DIA.			X		X

PIPE MATRIX

MANHOLE SIZE (DIA.)	MAXIMUM INSIDE PIPE DIAMETER FOR TWO PIPES		MINIMUM WALL THICKNESS (IN)	MINIMUM PRECAST FLAT SLAB TOP AND BASE THICKNESS
	180° SEPARATION (IN)	90° SEPARATION (IN)		
3-FT	15	12	4	6
4-FT	24	18	4	6
5-FT	36	24	5	8
6-FT	42	36	6	8
7-FT	48	36/42 *	7	8
8-FT	60	42	8	8
9-FT	66	54	9	10
10-FT	72	60	10	10

* A 36" PIPE AND A 42" PIPE CAN BE PLACED WITHIN 90 DEGREES. SEE MINIMUM HORIZONTAL PIPE SEPARATION DETAIL.

GENERAL NOTES

DETAILS OF CONSTRUCTION, MATERIALS AND WORKMANSHIP NOT SHOWN ON THIS DRAWING SHALL CONFORM TO THE PERTINENT REQUIREMENTS OF THE STANDARD SPECIFICATIONS AND THE APPLICABLE SPECIAL PROVISIONS.

UNLESS OTHERWISE AUTHORIZED IN WRITING BY THE ENGINEER, THE CONTRACTOR SHALL NOT ORDER AND DELIVER PRECAST MANHOLE UNITS REQUIRED FOR THE PROJECT UNTIL A LIST OF SIZES IS FURNISHED BY THE ENGINEER.

DETAILED DRAWINGS FOR PROPOSED ALTERNATE DESIGNS FOR UNDERGROUND DRAINAGE STRUCTURES SHALL BE SUBMITTED TO THE ENGINEER FOR APPROVAL PROVIDING THAT SUCH ALTERNATE DESIGNS MAKE PROVISION FOR EQUIVALENT CAPACITY AND STRENGTH.

ALL DRAINAGE STRUCTURES ARE DESIGNATED ON THE PLANS AS "MANHOLES 3X3-L", "CATCH BASINS 4-B", "INLETS 2X3-H", ETC. THE FIRST NUMBERS DESIGNATE THE SIZE OF THE STRUCTURE, AND THE FOLLOWING LETTER DESIGNATES THE TYPE OF COVER TO BE USED TO COMPRISE THE COMPLETE UNIT.

BASES SHALL BE PLACED ON A BED OF MATERIAL AT LEAST 6 INCHES IN DEPTH, WHICH MEETS THE REQUIREMENTS OF FOUNDATION BACKFILL. THIS BEDDING SHALL BE COMPACTED AND PROVIDE UNIFORM SUPPORT FOR THE ENTIRE AREA OF THE BASE.

PRECAST REINFORCED CONCRETE CONE TOPS (ECCENTRIC OR CONCENTRIC) OR PRECAST REINFORCED CONCRETE FLAT SLAB TOPS MAY BE USED ON CONCRETE BLOCK STRUCTURES.

ECCENTRIC CONE TOPS MAY BE USED ON ALL STRUCTURES. CONCENTRIC CONE TOPS SHALL BE USED ONLY ON STRUCTURES 5 FEET OR LESS IN DEPTH UNLESS OTHERWISE DIRECTED BY THE ENGINEER.

STEPS MEETING AASHTO M199 AND THE FOLLOWING REQUIREMENTS SHALL BE INSTALLED IN ALL STRUCTURES OVER 5 FEET IN DEPTH: 16 INCH C-C MAXIMUM SPACING; PROJECT A MINIMUM CLEAR DISTANCE OF 4 INCHES FROM THE WALL AT THE POINT OF EMBEDMENT; MINIMUM LENGTH OF 10 INCHES; MINIMUM WALL EMBEDMENT OF 3 INCHES. FERROUS METAL STEPS NOT PAINTED OR TREATED TO RESIST CORROSION SHALL HAVE A MINIMUM CROSS SECTIONAL DIMENSION OF 1 INCH.

STEPS OF APPROVED POLYPROPYLENE PLASTIC COATED REINFORCEMENT BAR ARE ACCEPTABLE. REINFORCING BAR MUST BE A MINIMUM OF 1/2 INCH AND MEET THE REQUIREMENTS OF ASTM A615.

CERTIFICATION SHALL BE PROVIDED THAT INSTALLED STEPS WHEN TESTED IN ACCORDANCE WITH SECTION 10 OF AASHTO T280 CAN WITHSTAND A VERTICAL LOAD OF 800 LBS. AND A HORIZONTAL LOAD OF 400 LBS.

ALL BAR STEEL REINFORCEMENT SHALL BE EMBEDDED 2 INCHES CLEAR UNLESS OTHERWISE SHOWN OR NOTED.

ALL PRECAST MANHOLE UNITS SHALL CONFORM TO THE PERTINENT REQUIREMENTS OF AASHTO DESIGNATION M199.


PRECAST REINFORCED RISERS SHALL HAVE A TONGUE AND GROOVE JOINT WITH TONGUE UP OR DOWN.

CONCRETE BLOCK WILL NOT BE PERMITTED FOR STRUCTURES GREATER THAN 4 FEET IN DIAMETER.

4" OVERHANGING BASES ARE REQUIRED FOR ALL CONCRETE BLOCK INSTALLATIONS. 4" OVERHANG IS REQUIRED WHEN SEPARATE PRECAST BASE IS PROVIDED. OVERHANG IS NOT REQUIRED ON PRECAST STRUCTURES WITH AN INTEGRAL OR MONOLITHIC BASE.

FOR ADDITIONAL CONFIGURATIONS, MAINTAIN A MINIMUM OF 12 INCHES AS MEASURED FROM THE INSIDE OF THE STRUCTURE WALL BETWEEN THE OUTSIDE PIPE WALLS OF ADJACENT PIPES. SEE DETAIL "D".


- 1 FOR PRECAST MANHOLES PROVIDE REINFORCING STEEL IN ACCORDANCE TO AASHTO M199.
- 2 SEE PIPE MATRIX TABLE FOR MINIMUM WALL THICKNESS FOR PRECAST MANHOLES
- 3 SEE PIPE MATRIX TABLE FOR MINIMUM THICKNESS OF PRECAST FLAT SLAB TOPS AND BASES.
- 4 JOINTS TO BE SEALED WITH A BUTYL RUBBER SEAL PER SEALANT MANUFACTURERS RECOMMENDATIONS CONFORMING TO ASTM C 990 (TYP.).
- 5 SEE MANHOLE COVER OPENING MATRIX.

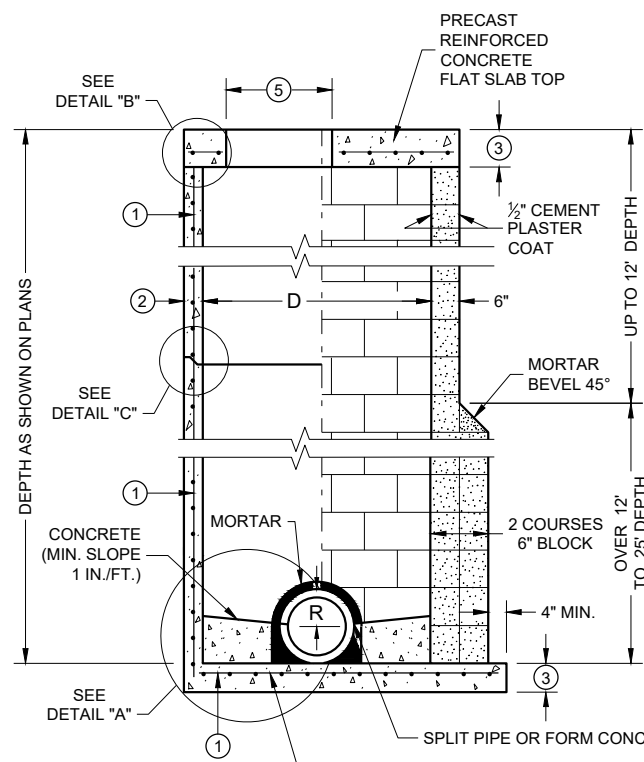


SECTION A - A

PRECAST REINFORCED
CONCRETE WITH
MONOLITHIC BASE

CONCRETE BLOCK WITH
CAST IN PLACE OR
PRECAST REINFORCED
CONCRETE BASE 1

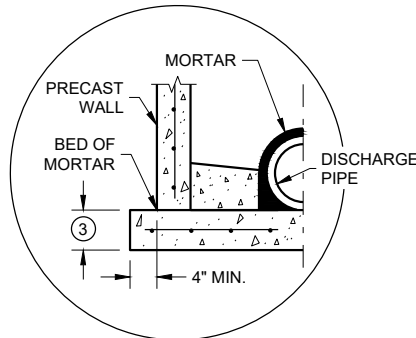


SEPARATE PRECAST REINFORCED
CONCRETE BASE OPTION

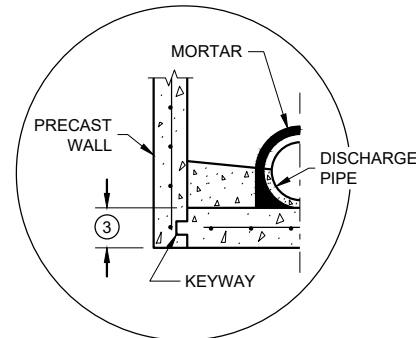


PRECAST REINFORCED CONCRETE
WITH INTEGRAL BASE OPTION


DETAIL "A"

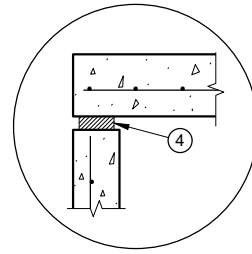

TOP WITH PLAIN
END JOINT

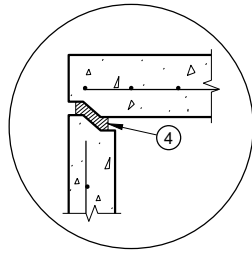


TOP WITH TONGUE
AND GROOVE JOINT

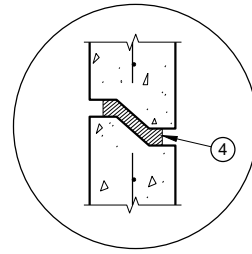

RISER WITH TONGUE
AND GROOVE JOINT

DETAIL "B"

DETAIL "C"

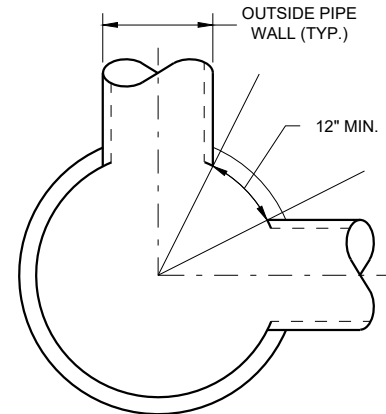


MINIMUM HORIZONTAL
PIPE SEPARATION

MANHOLES 3-FT, 4-FT, 5-FT, 6-FT, 7-FT, 8-FT, 9-FT AND 10-FT DIAMETER


MANHOLES, 3-FT, 4-FT
5-FT, 6-FT, 7-FT, 8-FT, 9-FT
AND 10-FT DIAMETER

STATE OF WISCONSIN
DEPARTMENT OF TRANSPORTATION


APPROVED
November 2021 /S/ Rodney Taylor
DATE ROADWAY STANDARDS DEVE ENGINEER 65
FHWA

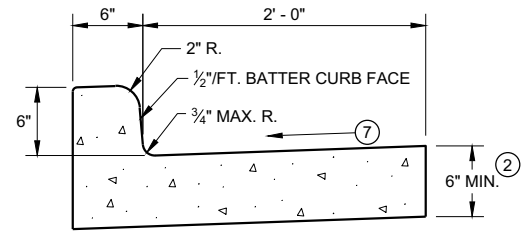


TYPES A^① & D

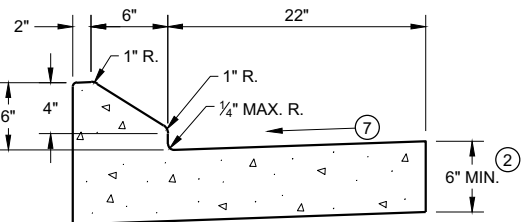


6" SLOPED CURB TYPES G^① & J

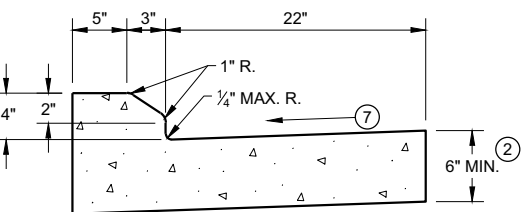

4" SLOPED CURB TYPES G^① & J

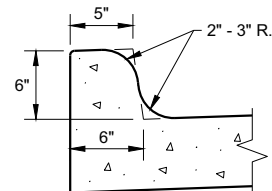


TYPES K^① & L
(OPTIONAL CURB SHAPE)

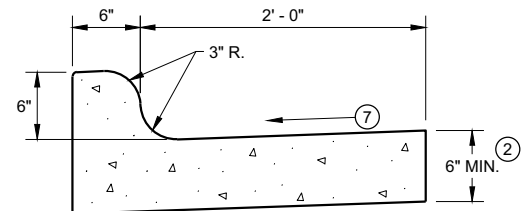


TYPES K^① & L

CONCRETE CURB AND GUTTER 30"

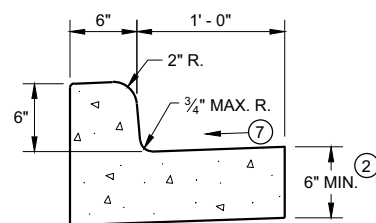


TYPES A^① & D

CONCRETE CURB AND GUTTER 18"

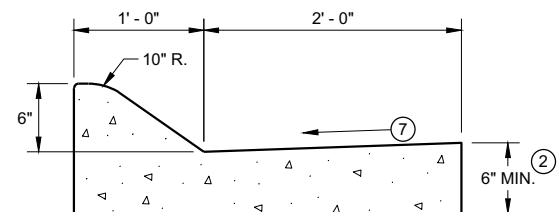


6" SLOPED CURB TYPES A^① & D

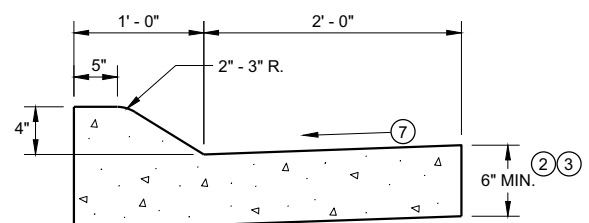


4" SLOPED CURB TYPES A^① & D

CONCRETE CURB AND GUTTER 36"

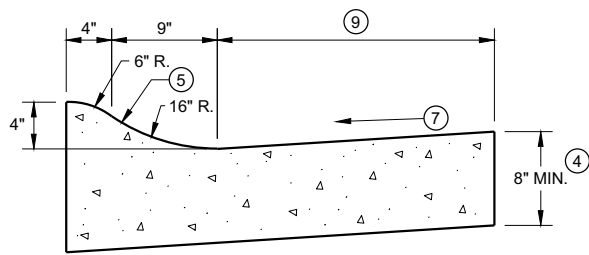

4" SLOPED CURB TYPES R^① & T

TBT & TBTT	X
30"	22"
36"	28"

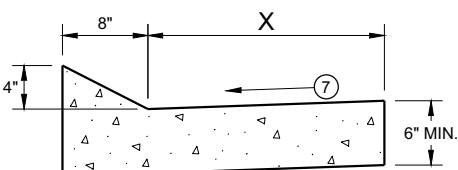


TYPES TBT & TBTT^①

CONCRETE CURB AND GUTTER


PAVEMENT THICKNESS
AND MAXIMUM CONCRETE
PANEL WIDTH TABLE

PAVEMENT THICKNESS	MAXIMUM PANEL WIDTH
LESS THAN 10"	12'
10" & ABOVE	15'

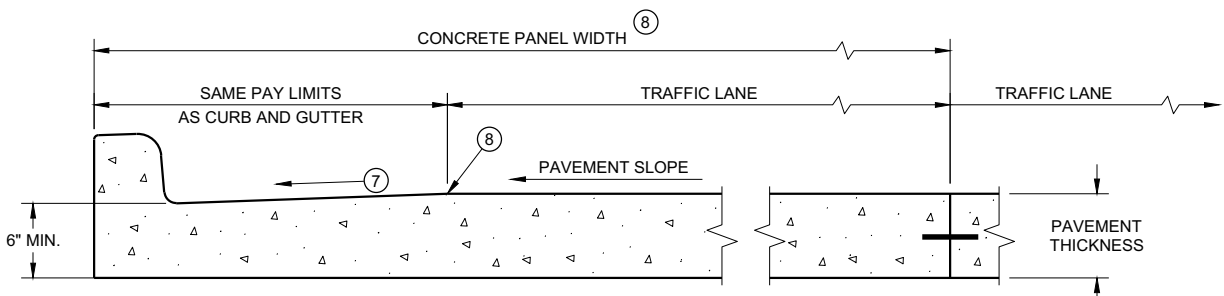

PARTIAL SECTION OF PAVEMENT *
WITH INTEGRAL CURB AND GUTTER

* BIKE LANE IS NOT SHOWN

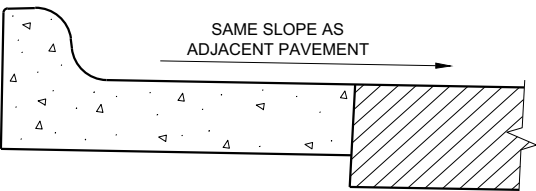

REVERSE SLOPE GUTTER^⑥
(TYPICAL FOR ALL CURB & GUTTER TYPES)

GENERAL NOTES

DETAILS OF CONSTRUCTION AND WORKMANSHIP NOT SHOWN ON THIS DRAWING SHALL CONFORM TO THE PERTINENT REQUIREMENTS OF THE CONTRACT.

PAVEMENT TIES AND TIE BARS SHALL BE EPOXY COATED IN CONFORMANCE WITH SUBSECTION 505.2.6.2 OF THE STANDARD SPECIFICATIONS.


INTEGRAL CURB AND GUTTER SHALL CONFORM TO THE DETAILS SHOWN FOR CONCRETE CURB AND GUTTER INCLUDING THE TRANSVERSE GUTTER SLOPE.

UNLESS OTHERWISE SHOWN ON THE TYPICAL CROSS SECTIONS, THE BASE AGGREGATE AND COMMON EXCAVATION LIMITS ARE 2' - 0" BEHIND THE BACK OF CURBS.


- ① TIE BARS ARE REQUIRED FOR CURB AND GUTTERS TYPES A, G, K, R, AND TBTT.
- ② THE BOTTOM OF CURB AND GUTTER MAY BE CONSTRUCTED EITHER LEVEL OR PARALLEL TO THE SLOPE OF THE SUBGRADE OR BASE AGGREGATE PROVIDED A 6" MINIMUM GUTTER THICKNESS IS MAINTAINED.
- ③ USE 8" MINIMUM GUTTER THICKNESS WHEN USED WITH AN ADJACENT CONCRETE TRUCK APRON PLACED BEHIND BACK OF CURB.
- ④ THE BOTTOM OF CURB AND GUTTER MAY BE CONSTRUCTED EITHER LEVEL OR PARALLEL TO THE SLOPE OF THE SUBGRADE OR BASE AGGREGATE PROVIDED A 8" MINIMUM GUTTER THICKNESS IS MAINTAINED.
- ⑤ UNLESS OTHERWISE NOTED, FOR STAKING PURPOSES THE FACE OF CURB IS 6" FROM THE BACK OF CURB.
- ⑥ WHEN REVERSE SLOPE GUTTER IS REQUIRED, THE LOCATION(S) WILL BE SHOWN ELSEWHERE IN THE PLAN.
- ⑦ USE 4% GUTTER CROSS SLOPE UNLESS OTHERWISE NOTED IN THE PLANS.
- ⑧ INCLUDE LONGITUDINAL JOINT AND TIE BARS ALONG LANE EDGE WHEN CONCRETE PANEL WIDTH EXCEEDS THE MAXIMUM WIDTH PER TABLE BELOW. LONGITUDINAL JOINT(S) ARE NOT ALLOWED WITHIN TRAFFIC LANES AND BIKE LANES. LONGITUDINAL JOINT MAY BE SAWED.
- ⑨ CONCRETE CURB AND GUTTER 4-INCH SLOPED 30-INCH TYPE "R" AND "T" = 17 INCHES
CONCRETE CURB AND GUTTER 4-INCH SLOPED 36-INCH TYPE "R" AND "T" = 23 INCHES

CONCRETE CURB AND GUTTER


STATE OF WISCONSIN
DEPARTMENT OF TRANSPORTATION

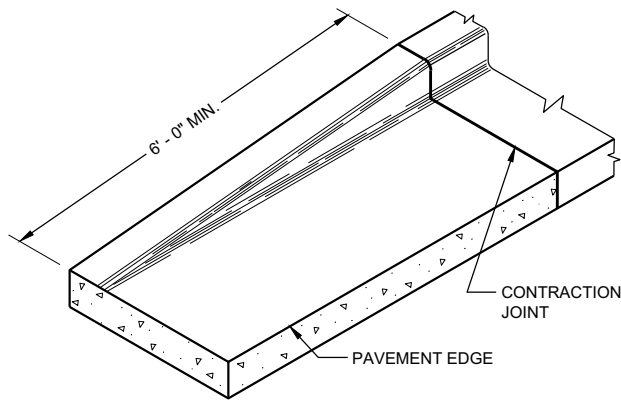


END SECTION CURB AND GUTTER

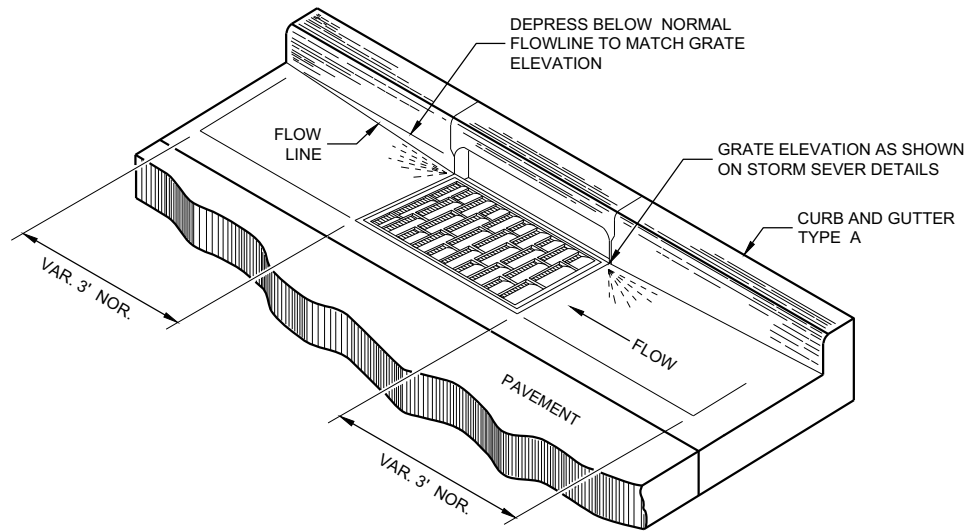

DETAIL OF CURB AND GUTTER AT INLETS
(TYPICAL H INLET COVER SHOWN)

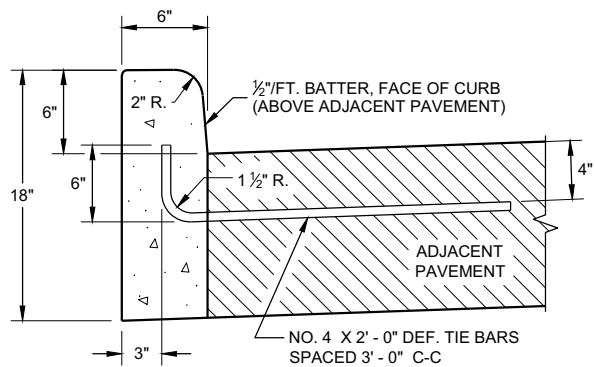


TYPES A^① & D

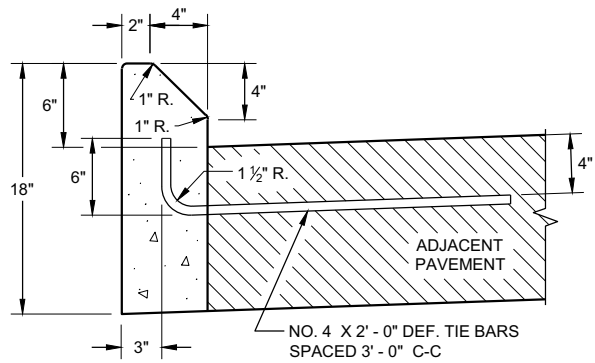


TYPES G^① & J

CONCRETE CURB

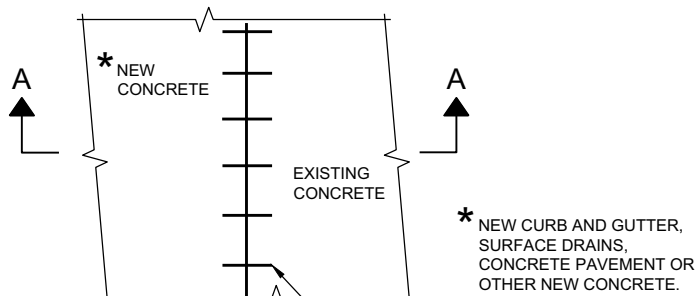

PLAN VIEW

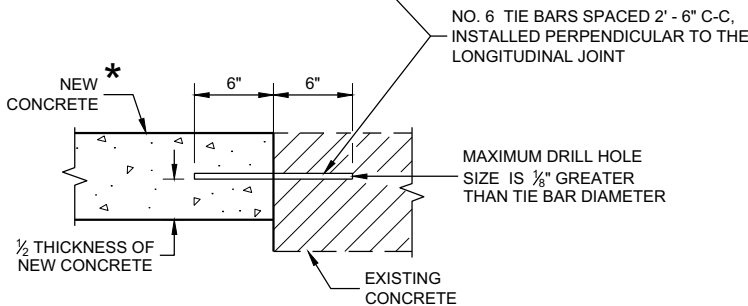

SECTION A - A

TIE BARS DRILLED
INTO EXISTING PAVEMENT


GENERAL NOTES

DETAILS OF CONSTRUCTION AND WORKMANSHIP NOT SHOWN ON THIS DRAWING SHALL CONFORM TO THE PERTINENT REQUIREMENTS OF THE CONTRACT.


PAVEMENT TIES AND TIE BARS SHALL BE EPOXY COATED IN CONFORMANCE WITH SUBSECTION 505.2.6.2 OF THE STANDARD SPECIFICATIONS.

UNLESS OTHERWISE SHOWN ON THE TYPICAL CROSS SECTIONS, THE BASE AGGREGATE AND COMMON EXCAVATION LIMITS ARE 2' - 0" BEHIND THE BACK OF CURBS.

- ① TIE BARS ARE REQUIRED FOR CURB AND GUTTERS TYPES A, G, K, R, AND TBTT.
- ② THE BOTTOM OF CURB AND GUTTER MAY BE CONSTRUCTED EITHER LEVEL OR PARALLEL TO THE SLOPE OF THE SUBGRADE OR BASE AGGREGATE PROVIDED A 6" MINIMUM GUTTER THICKNESS IS MAINTAINED.
- ⑨ REFER TO SDD 08D18 AND 08D19 FOR ADDITIONAL DRIVEWAY ENTRANCE CURB DETAILS.

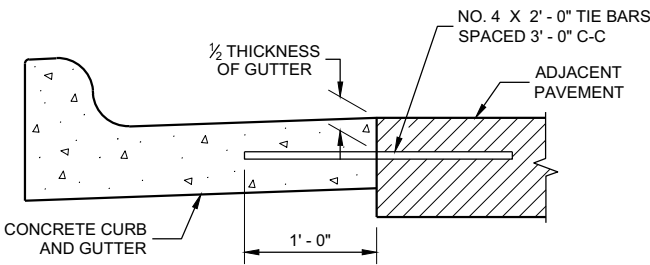

TYPICAL TIE BAR LOCATION^①

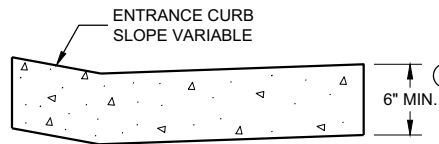


DRIVEWAY ENTRANCE CURB^⑨
(WHEN DIRECTED BY THE ENGINEER)

CONCRETE CURB, TIES
AND CURB AND GUTTER
APPLICATIONS

STATE OF WISCONSIN
DEPARTMENT OF TRANSPORTATION


APPROVED
February 2021
DATE /S/ Rodney Taylor
ROADWAY STANDARDS DEVELOPMENT ENGINEER 67
FHWA

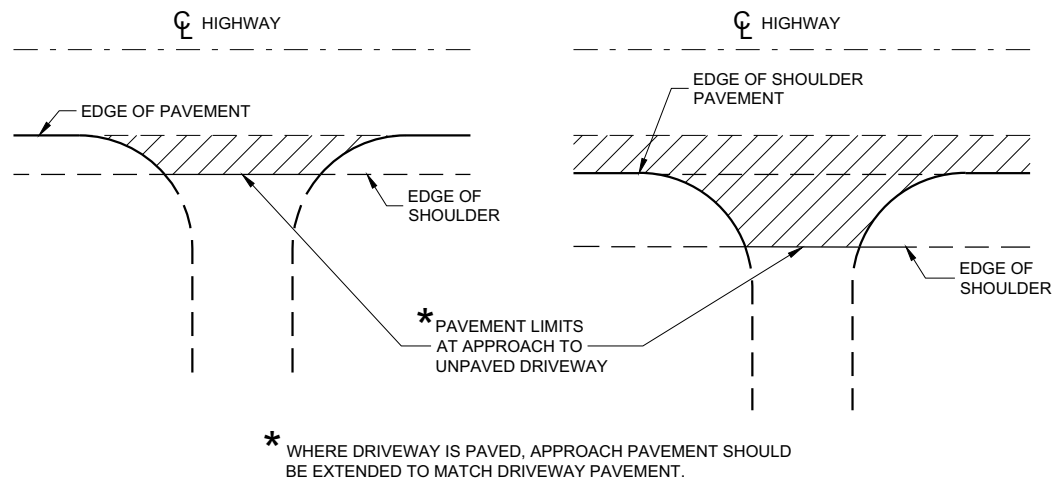

PLAN VIEW
(UNPAVED SHOULDER ON HIGHWAY)

PLAN VIEW
(PAVED SHOULDER ON HIGHWAY)


**RURAL DRIVEWAY INTERSECTION DETAIL
(NO CURB AND GUTTER OR SIDEWALK)**

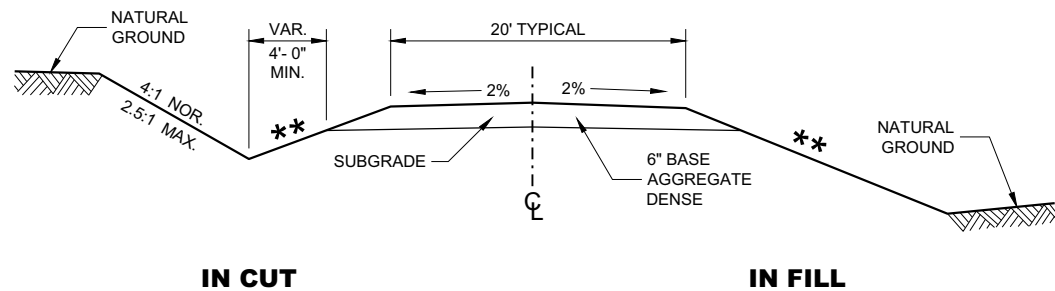


**TYPICAL CROSS SECTION FOR
PRIVATE DRIVE OR FIELD ENTRANCE
AGGREGATE SURFACE**

** SLOPE CAN VARY WITH SPEED. SEE 11-45-30.6.2

POSTED SPEED MPH	MAX. SLOPE
<35	4:1
≥ 35 TO < 60	6:1
≥60	10:1

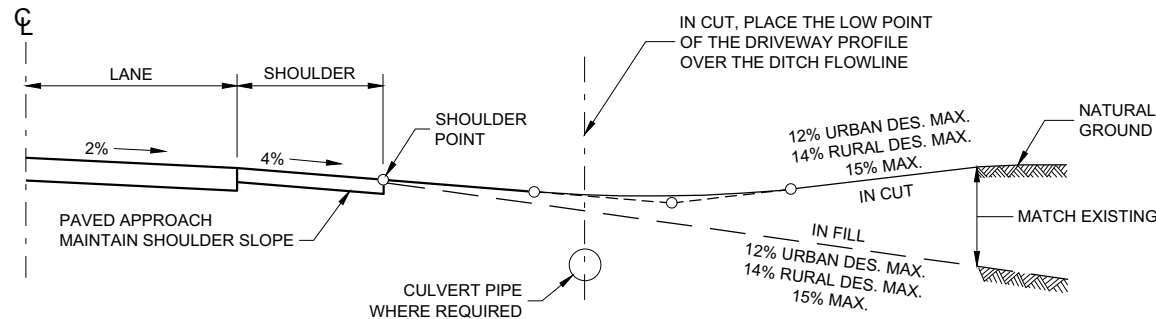

TYPICAL DRIVEWAY PROFILES

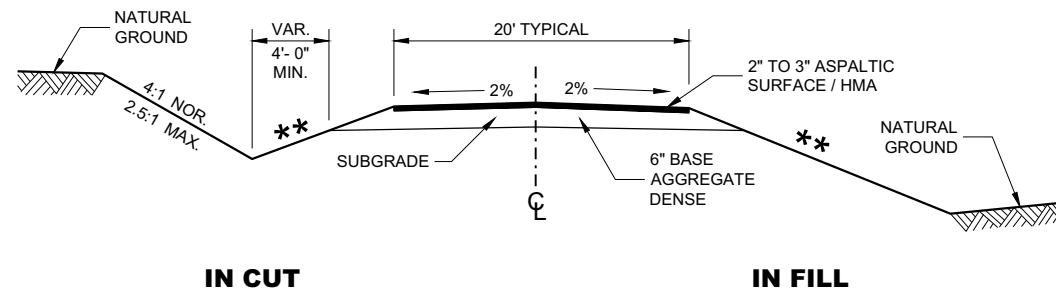


**TYPICAL CROSS SECTION FOR
PRIVATE DRIVE OR FIELD ENTRANCE
ASPHALTIC SURFACE**

**DRIVEWAYS WITHOUT
CURB AND GUTTER**


STATE OF WISCONSIN
DEPARTMENT OF TRANSPORTATION

APPROVED
December 2017 /S/ Rodney Taylor
DATE ROADWAY STANDARDS DEVELOPMENT UNIT SUPERVISOR
FHWA 68

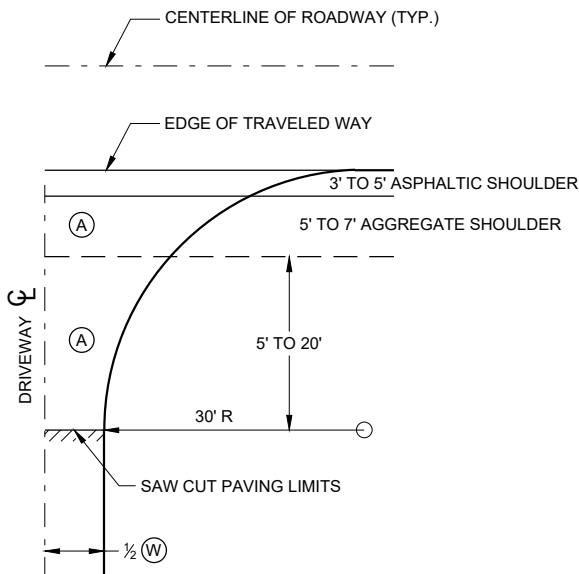


**PLAN VIEW
HALF SECTION**


- (A) : PAID FOR AS ASPHALTIC SURFACE DRIVEWAYS AND FIELD ENTRANCES. (TON)
- (B) : PAID FOR AS BASE AGGREGATE DENSE 1 1/4" (TON)
- (W) : DRIVEWAY WIDTH 16' MIN. - 24' MAX.

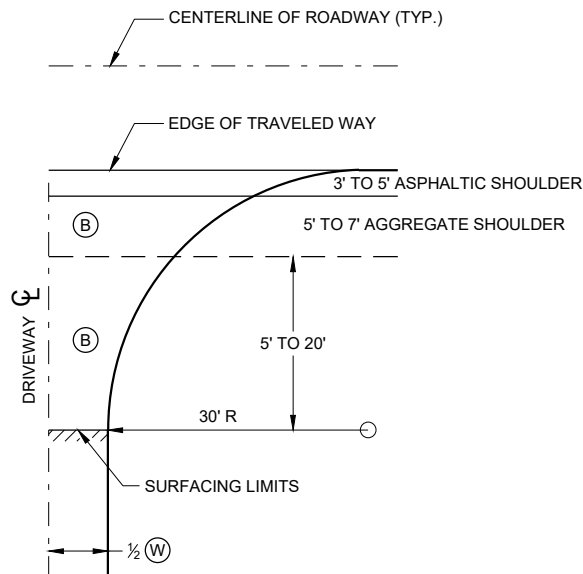

**PLAN VIEW
HALF SECTION**

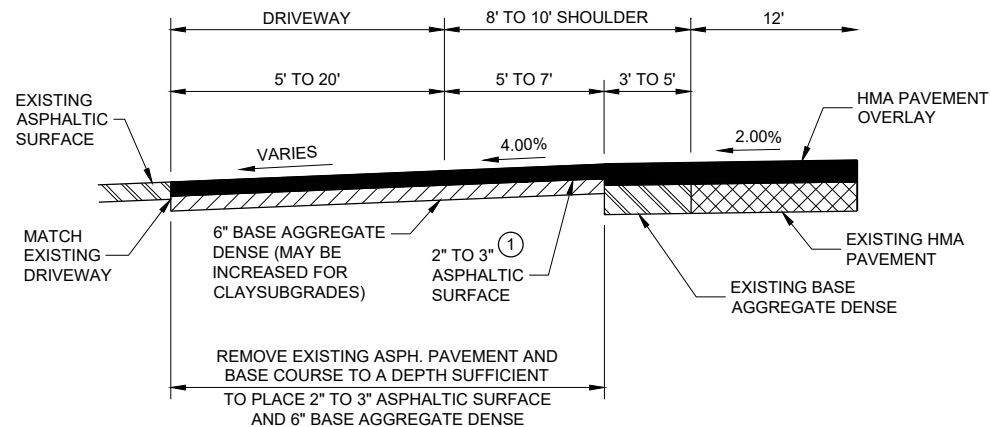

**PROFILE VIEW
RURAL ENTRANCE
WITH ASPHALTIC SURFACE
RESURFACING PROJECTS**

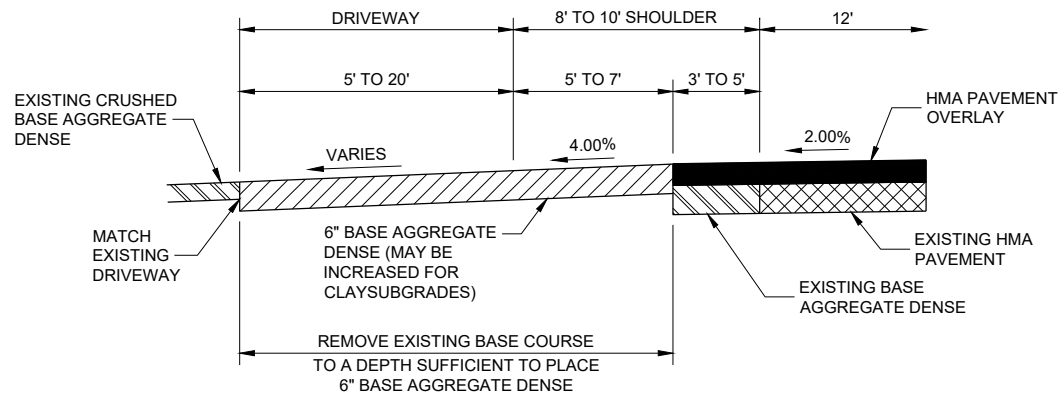

**PROFILE VIEW
RURAL ENTRANCE
WITH AGGREGATE SURFACE
6" BASE AGGREGATE DENSE
RESURFACING PROJECTS**


GENERAL NOTES

- ① DESIGN WILL DETERMINE FINAL DRIVEWAY ASPHALTIC THICKNESS BASED ON TYPE OF USAGE AND LOADINGS.

**DRIVEWAYS WITHOUT CURB
AND GUTTER RESURFACING
PROJECTS RURAL**

STATE OF WISCONSIN
DEPARTMENT OF TRANSPORTATION



APPROVED
December 2016 /S/ Rodney Taylor
DATE ROADWAY STANDARDS DEVELOPMENT ENGINEER 69
FHWA

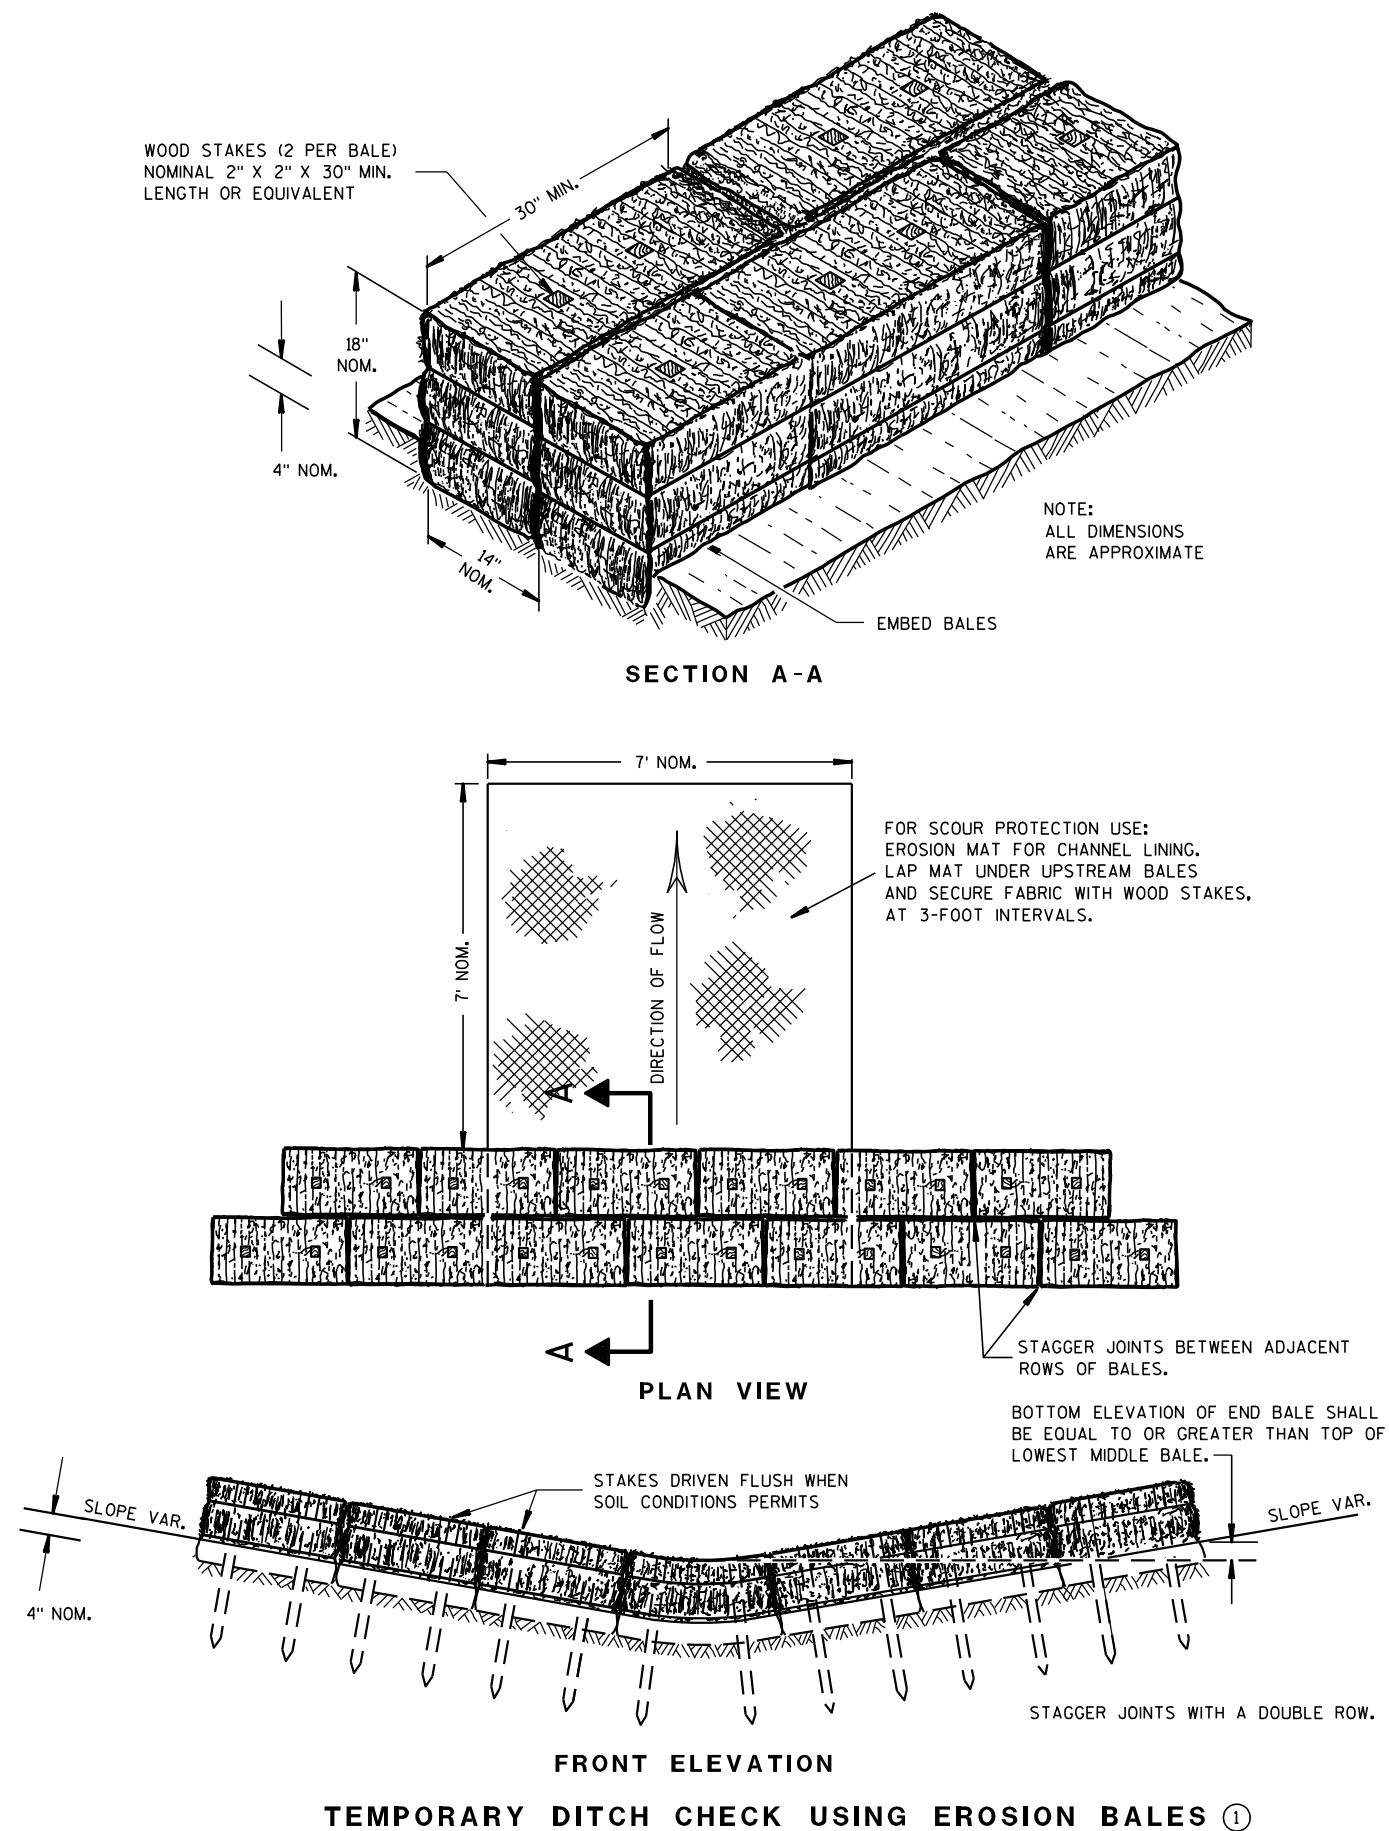

GENERAL NOTES

DETAILS OF CONSTRUCTION, MATERIALS AND WORKMANSHIP NOT SHOWN ON THIS DRAWING SHALL CONFORM TO THE PERTINENT REQUIREMENTS OF THE STANDARD SPECIFICATIONS AND THE APPLICABLE SPECIAL PROVISIONS.

- ① TEMPORARY DITCH CHECKS EITHER EROSION BALES OR MANUFACTURED SHALL BE PAID FOR UNDER THE BID ITEM OF TEMPORARY DITCH CHECK. THE DEPARTMENT WILL NOT PAY FOR TEMPORARY DITCH CHECKS CONSTRUCTED OF A SINGLE ROW OF EROSION BALES.

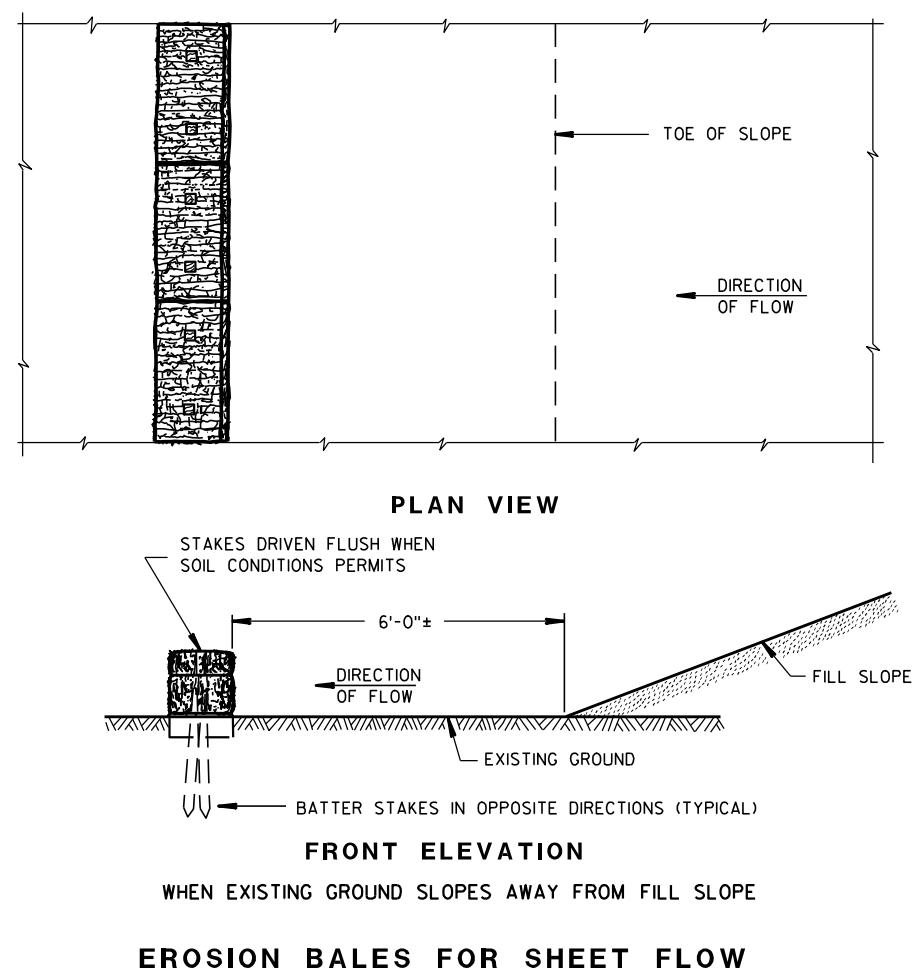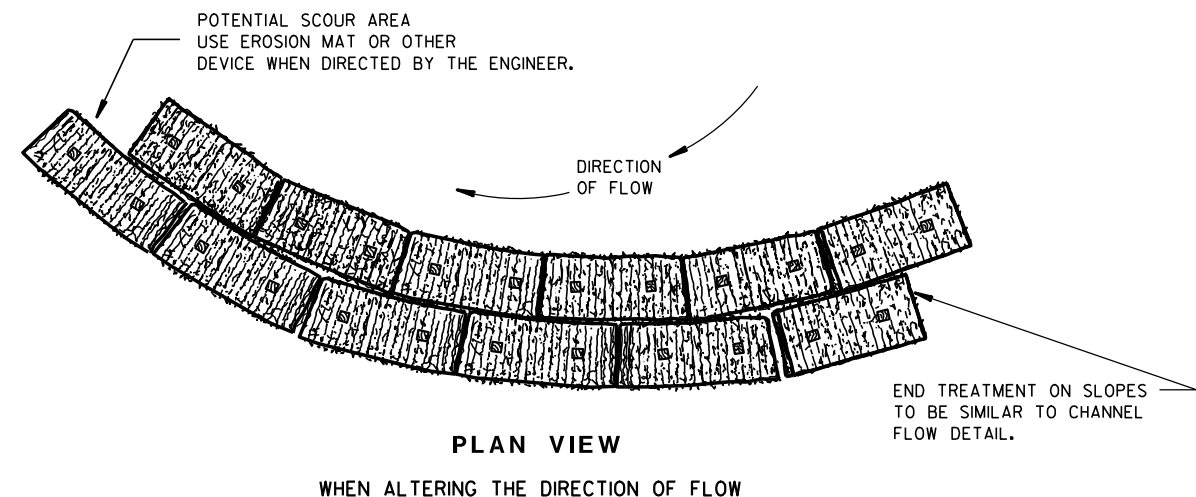TYPICAL INSTALLATIONS OF
EROSION BALES / TEMPORARY
DITCH CHECKS

STATE OF WISCONSIN
DEPARTMENT OF TRANSPORTATION

APPROVED

6/04/02
DATE/S/ Beth Connolly
CHIEF ROADWAY DEVELOPER

ENGINEER


FHWA




- ① HORIZONTAL BRACE REQUIRED WITH 2" X 4" WOODEN FRAME OR EQUIVALENT AT TOP OF POSTS.
- ② FOR MANUAL INSTALLATIONS THE TRENCH SHALL BE A MINIMUM OF 4" WIDE & 6" DEEP TO BURY AND ANCHOR THE GEOTEXTILE FABRIC. FOLD MATERIAL TO FIT TRENCH AND BACKFILL & COMPACT TRENCH WITH EXCAVATED SOIL.
- ③ WOOD POSTS SHALL BE A MINIMUM SIZE OF 1½" X 1½" OF OAK OR HICKORY.
- ④ SILT FENCE TO EXTEND ACROSS THE TOP OF THE PIPE.
- ⑤ CONSTRUCT SILT FENCE FROM A CONTINUOUS ROLL IF POSSIBLE BY CUTTING LENGTHS TO AVOID JOINTS. IF A JOINT IS NECESSARY USE ONE OF THE FOLLOWING TWO METHODS; A) OVERLAP THE END POSTS AND TWIST, OR ROTATE, AT LEAST 180 DEGREES, B) HOOK THE END OF EACH SILT FENCE LENGTH.



SILT FENCE
STATE OF WISCONSIN DEPARTMENT OF TRANSPORTATION
APPROVED <u>4-29-05</u> DATE <u>/S/ Beth Conn*****</u> CHIEF ROADWAY DEVELOP <u>71</u> INEER FHWA

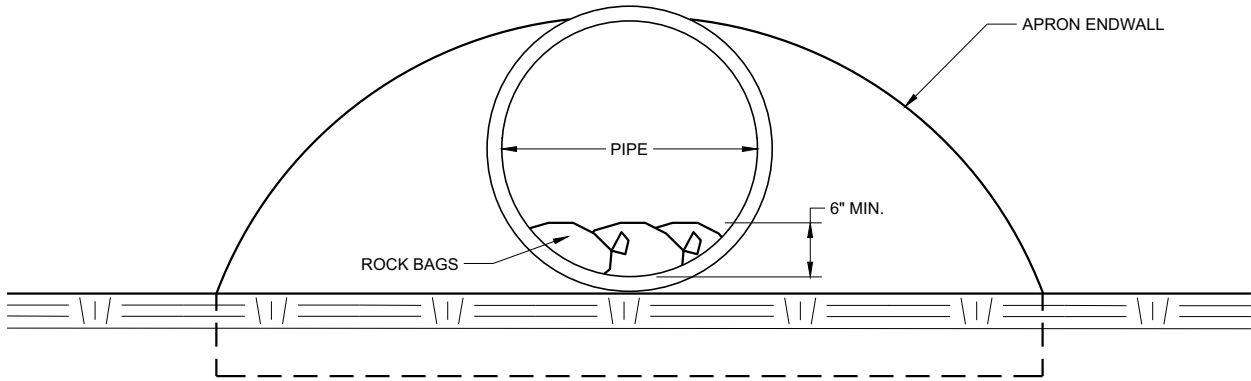

END VIEW

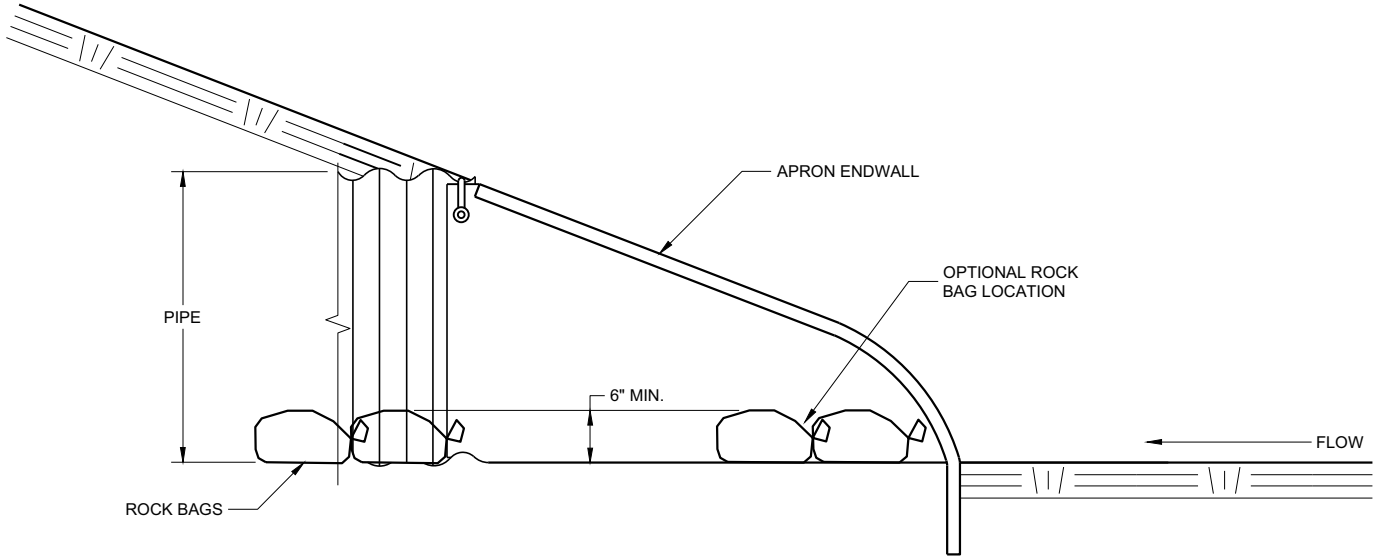


SIDE VIEW

CULVERT PIPE CHECK
(INSTALL ON INLET END ONLY)

CULVERT PIPE CHECK	
STATE OF WISCONSIN DEPARTMENT OF TRANSPORTATION	
APPROVED May 2019 DATE	/S/ Daniel Schave EROSION CONTROL ENGI 73
FHWA	



METAL APRON ENDWALLS												
PIPE DIA. (IN.)	MIN. THICK. (Inches)		DIMENSIONS (Inches)							APPROX. SLOPE		BODY
	STEEL	ALUM.	A (±1")	B (MAX.)	H (±1")	L (±1 1/2")	L1 ①	L2 ①	W (±2")			
12	.064	.060	6	6	6	21	12	17 1/2	24	2 1/2 to 1		1 Pc.
15	.064	.060	7	8	6	26	14	21 3/4	30	2 1/2 to 1		1 Pc.
18	.064	.060	8	10	6	31	15	28 1/4	36	2 1/2 to 1		1 Pc.
21	.064	.060	9	12	6	36	18	29 5/8	42	2 1/2 to 1		1 Pc.
24	.064	.075	10	13	6	41	18	37 1/4	48	2 1/2 to 1		1 Pc.
30	.079	.075	12	16	8	51	18	52 1/4	60	2 1/2 to 1		1 Pc.
36	.079	.105	14	19	9	60	24	59 3/4	72	2 1/2 to 1		2 Pc.
42	.109	.105	16	22	11	69	24	75 5/8	84	2 1/2 to 1		2 Pc.
48	.109	.105	18	27	12	78	24	81	90	2 1/4 to 1		3 Pc.
54	.109	.105	18	30	12	84	30	85 1/2	102	2 1/4 to 1		3 Pc.
60	.109x	.105x	18	33	12	87	—	—	114	2 to 1		3 Pc.
66	.109x	.105x	18	36	12	87	—	—	120	2 to 1		3 Pc.
72	.109x	.105x	18	39	12	87	—	—	126	2 to 1		3 Pc.
78	.109x	.105x	18	42	12	87	—	—	132	1 1/2 to 1		3 Pc.
84	.109x	.105x	18	45	12	87	—	—	138	1 1/2 to 1		3 Pc.
90	.109x	.105x	18	37	12	87	—	—	144	1 1/2 to 1		3 Pc.
96	.109x	.105x	18	35	12	87	—	—	150	1 1/2 to 1		3 Pc.

* EXCEPT CENTER PANEL
SEE GENERAL NOTES

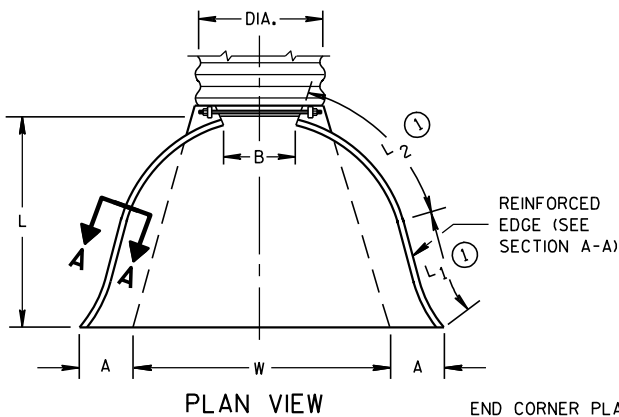

END CORNER PLATES MAY BE FASTENED TO APRON PROPER BY BOLTS, RIVETS, OR RESISTANCE SPOT WELDS WHICH WILL HOLD THE SURFACES TIGHTLY TOGETHER



TOE PLATE (SAME THICKNESS AND METAL AS APRON) SHALL BE FURNISHED WHEN CALLED FOR ON THE PLANS

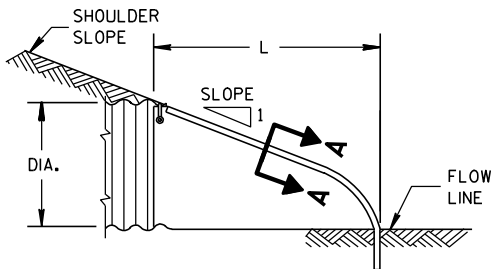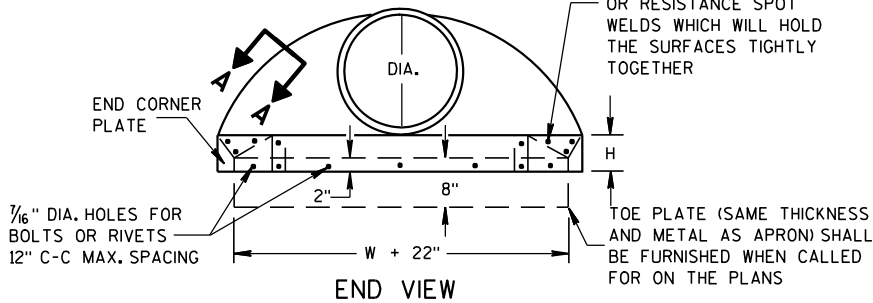


SIDE ELEVATION
METAL ENDWALLS

REINFORCED CONCRETE APRON ENDWALLS												
PIPE DIA. (IN.)	DIMENSIONS (Inches)							APPROX. SLOPE				
	T	A	B	C	D	E	G					
12	2	4	24	48 7/8	72 7/8	24	2	3 to 1				
15	2 1/4	6	27	46	73	30	2 1/4	3 to 1				
18	2 1/2	9	27	46	73	36	2 1/2	3 to 1				
21	2 3/4	9	36	37 1/2	73 1/2	42	2 3/4	3 to 1				
24	3	9 1/2	43 1/2	30	73 1/2	48	3	3 to 1				
27	3 1/4	10 1/2	49 1/2	24	73 1/2	54	3 1/4	3 to 1				
30	3 1/2	12	54	19 3/4	73 1/2	60	3 1/2	3 to 1				
36	4	15	63	34 3/4	97 3/4	72	4	3 to 1				
42	4 1/2	21	63	35	98	78	4 1/2	3 to 1				
48	5	24	72	26	98	84	5	3 to 1				
54	5 1/2	27	65	33 1/4-35	98 1/4-100	90	5 1/2	2 2/5 to 1				
60	6	30-35	60	39	99	96	5	2 to 1				
66	6 1/2	24-30	72-78	21-27	99	102	5 1/2	2 to 1				
72	7	24-36	78	21	99	108	6	2 to 1				
78	7 1/2	24-36	78	21	99	114	6 1/2	2 to 1				
84	8	36	90 1/2	21	111 1/2	120	6 1/2	1 1/2 to 1				
90	8 1/2	41	87 1/2	24	111 1/2	132	6 1/2	1 1/2 to 1				


* MINIMUM
** MAXIMUM

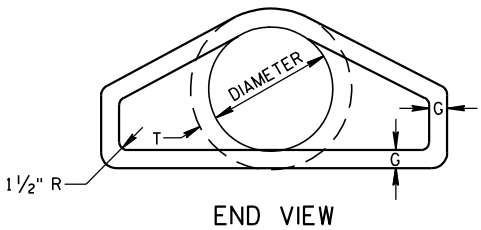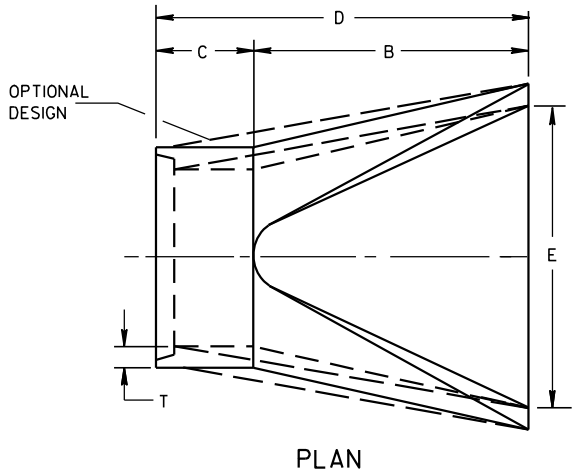





LONGITUDINAL SECTION
CONCRETE ENDWALLS

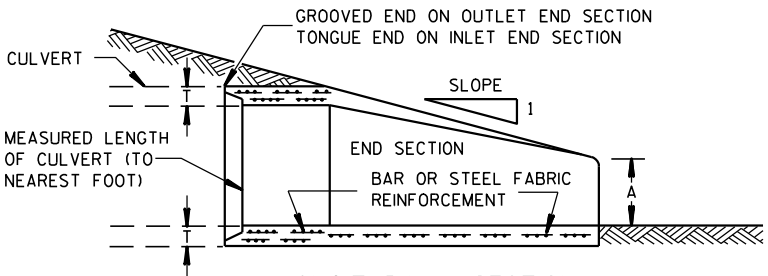

1" WIDE, 12 GA. (0.109" THICK) GALVANIZED STRAP WITH STANDARD 6" X 1/2" BAND BOLT AND NUT

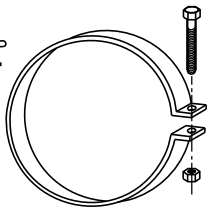

ALTERNATE FOR TYPE 1 CONNECTION
END SECTION CONNECTOR STRAP

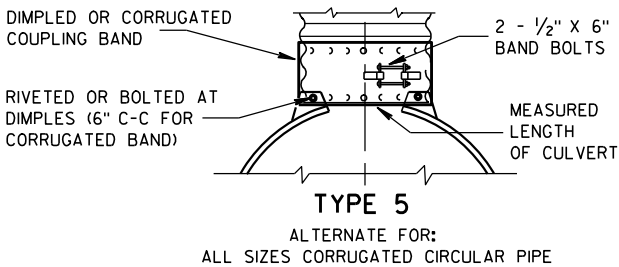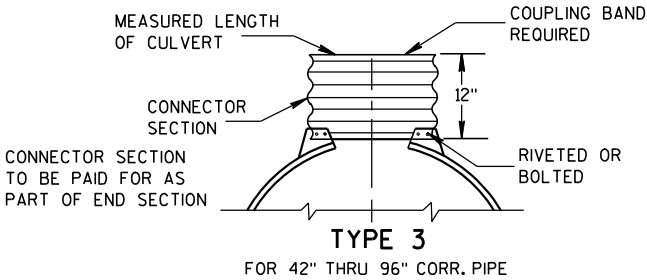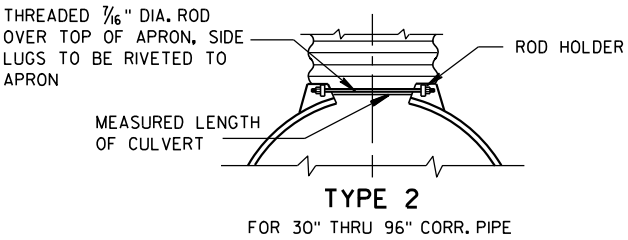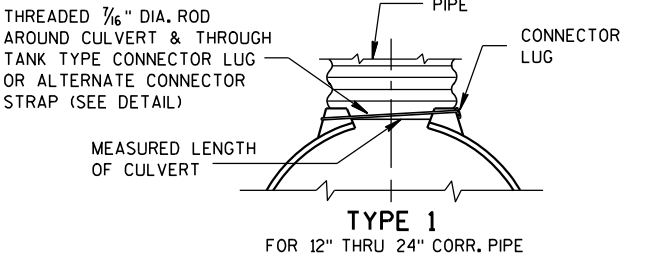


NOTE: DIMPLED BAND FITS OVER OUTSIDE OF ENDWALL, AND CORRUGATED BAND FITS INSIDE ENDWALL. DIMPLED BAND MAY BE USED WITH HELICALLY CORRUGATED PIPE.

FOR CIRCUMFERENTIALLY CORRUGATED PIPE USE ENDWALL CONNECTION DETAILS 1, 2, 3 OR 5 AS APPLICABLE.

FOR HELICALLY CORRUGATED PIPE USE ENDWALL CONNECTION DETAILS 1, 2 OR 5.

FOR HELICALLY CORRUGATED PIPES WITH TWO CIRCUMFERENTIAL CORRUGATIONS AT EACH END USE ENDWALL CONNECTION DETAILS 1, 2 OR 3.

CONNECTION DETAILS

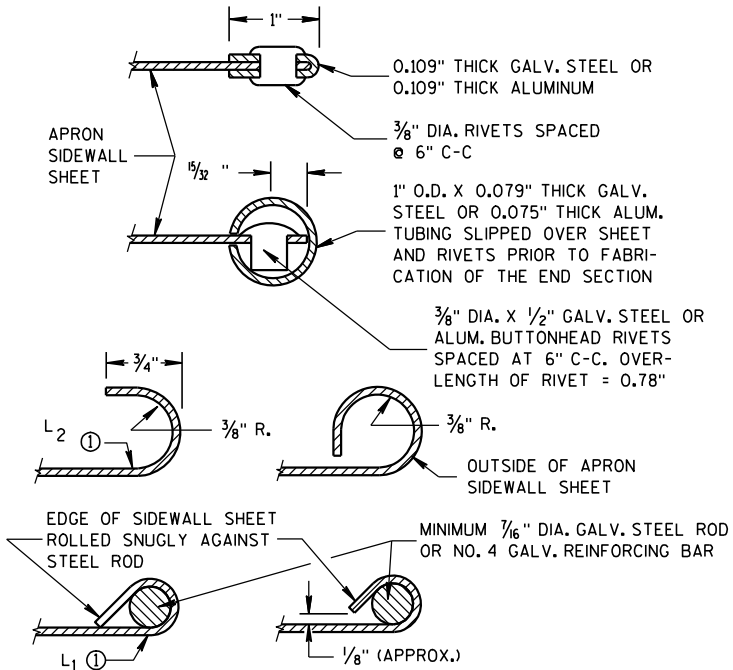

SECTION A-A

GENERAL NOTES

DETAILS OF CONSTRUCTION, MATERIALS AND WORKMANSHIP NOT SHOWN ON THIS DRAWING SHALL CONFORM TO THE PERTINENT REQUIREMENTS OF THE STANDARD SPECIFICATIONS AND THE APPLICABLE SPECIAL PROVISIONS.

CONCRETE CULVERT ENDWALLS MAY NOT BE USED WITH GALVANIZED STEEL OR ALUMINUM CULVERT PIPE OR VISE VERSA. GALVANIZED STEEL OR ALUMINUM ENDWALLS SHALL NORMALLY BE INSTALLED ON CULVERT PIPE OF THE SAME METAL.


ALL THREE PIECE STEEL APRON ENDWALLS FOR 60" DIAMETER PIPE AND LARGER SHALL HAVE 0.109" SIDES AND 0.138" CENTER PANELS. ALL THREE PIECE ALUMINUM APRON ENDWALLS FOR 60" DIAMETER PIPE AND LARGER SHALL HAVE 0.105" SIDES AND 0.134" CENTER PANELS. THE WIDTH OF CENTER PANELS SHALL BE GREATER THAN 20 PERCENT OF THE PIPE PERIMETER.

LAP SEAMS SHALL BE TIGHTLY JOINED BY GALVANIZED RIVETS OR BOLTS FOR STEEL UNITS AND ALUMINUM RIVETS AND BOLTS FOR ALUMINUM UNITS. FOR THE 60" THROUGH 96" DIAMETER APRON ENDWALL SIZES, THE REINFORCED EDGES AND CENTER PANEL SEAMS SHALL BE FURTHER REINFORCED WITH GALVANIZED STEEL OR ALUMINUM STIFFENER ANGLES. THE ANGLES SHALL BE ATTACHED BY GALVANIZED NUTS AND BOLTS FOR STEEL UNITS AND ALUMINUM NUTS AND BOLTS FOR ALUMINUM UNITS.


WHERE TWO OR MORE PIPES WITH APRON ENDWALLS ARE LAID ADJACENT TO EACH OTHER, THEY SHALL BE SEPARATED BY A DISTANCE SUFFICIENT TO PROVIDE A MINIMUM CLEARANCE OF 6 INCHES BETWEEN APRON ENDWALLS.

① FOR PIPE SIZES UP TO 60" DIAMETER, A 180° ROLLED EDGE MAY BE USED INSTEAD OF STEEL ROD REINFORCEMENT. SEE SECTION A-A.

APRON ENDWALLS FOR CULVERT PIPE			
STATE OF WISCONSIN DEPARTMENT OF TRANSPORTATION			
APPROVED 11/30/94 DATE	/S/ Rory L. Rhinehart CHIEF ROADWAY DEVELOP	74	NEER
FHWA			

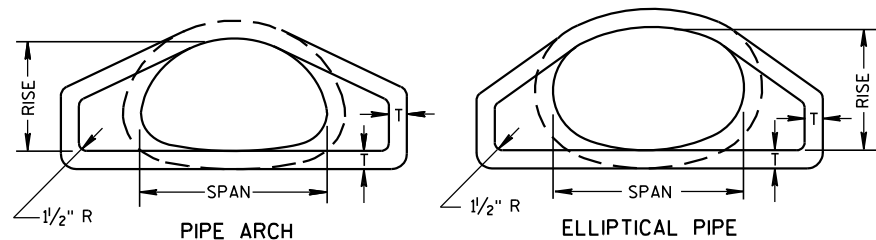


END VIEW

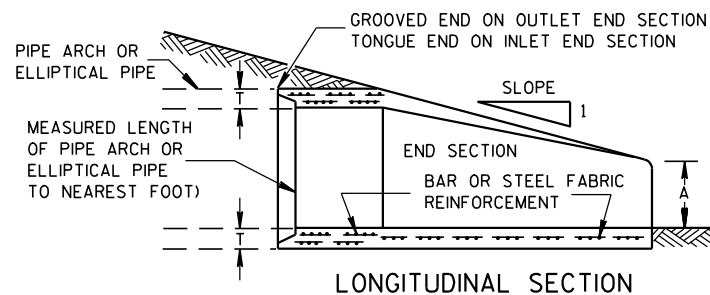


LONGITUDINAL SECTION

CONCRETE ENDWALLS


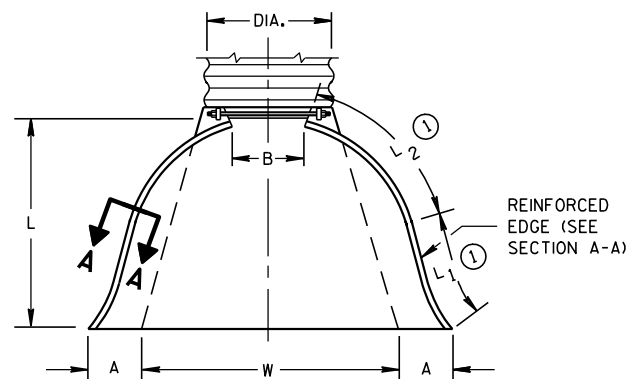


PLAN VIEW


END CORNER PLATES MAY BE FASTENED TO APRON PROPER BY BOLTS, RIVETS, OR RESISTANCE SPOT WELDS WHICH WILL HOLD THE SURFACES TIGHTLY TOGETHER

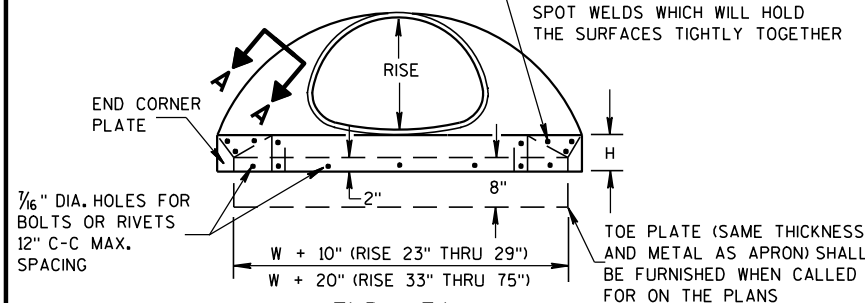


END VIEW

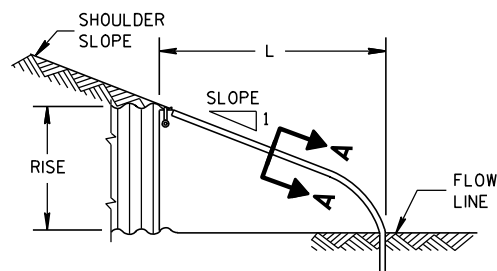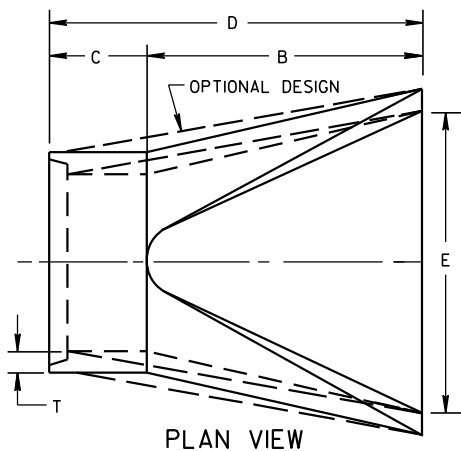SIDE ELEVATION
METAL ENDWALLS

PLAN VIEW

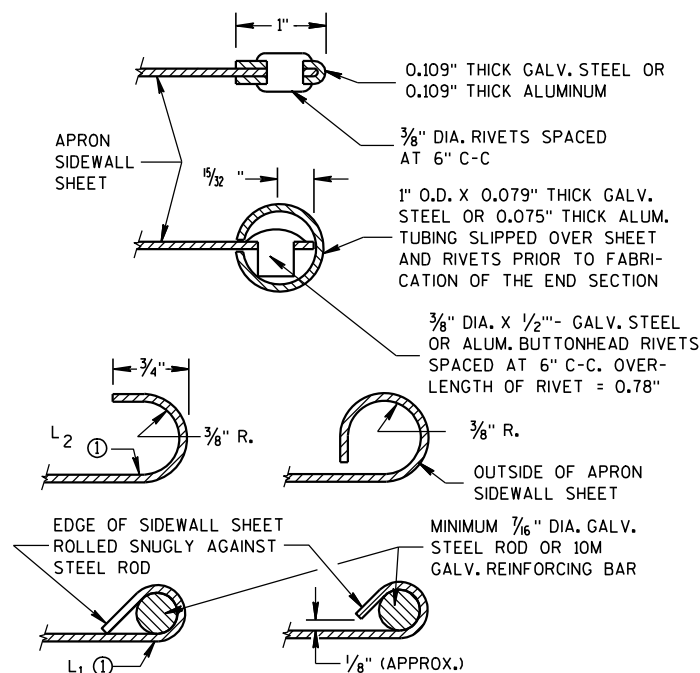


SECTION A-A

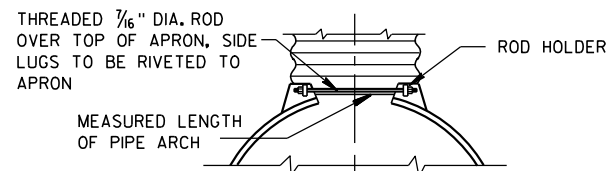


TYPE 2

FOR 17" X 13" THRU 112" X 75" PIPE ARCH

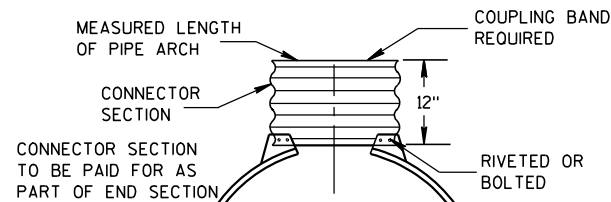

TYPE 3

FOR 64" X 43" THRU 112" X 75" PIPE ARCH

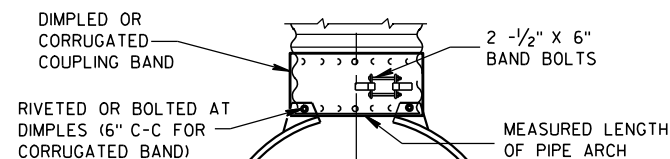

TYPE 5

ALTERNATE FOR:
ALL SIZES CORRUGATED PIPE ARCHESNOTE: DIMPLED BAND FITS OVER OUTSIDE OF ENDWALL,
AND CORRUGATED BAND FITS INSIDE ENDWALL.

CONNECTION DETAILS

2- 2 3/8" X 1/2" CORRUGATIONS

EQUIV. DIA. (Inches)	(Inches)		MIN. THICK. (Inches)		DIMENSIONS (Inches)							APPROX. SLOPE	BODY
					A	B	H	L	L1	L2	W		
	SPAN	RISE	STEEL	ALUM.	(±1")	(MAX.)	(±1")	(±1½")	①	①	(±2")		
15	17	13	.064	.060	7	9	6	19	14	16	30	2½ to 1	1 Pc.
18	21	15	.064	.060	7	10	6	23	14	19⅜	36	2½ to 1	1 Pc.
21	24	18	.064	.060	8	12	6	28	18	21¾	42	2½ to 1	1 Pc.
24	28	20	.064	.060	9	14	6	32	18	27½	48	2½ to 1	1 Pc.
30	35	24	.079	.075	10	16	6	39	18	37⅝	60	2½ to 1	1 Pc.
36	42	29	.079	.075	12	18	8	46	24	45⅜	75	2½ to 1	1 Pc.
42	49	33	.109	.105	13	21	9	53	24	54¾	85	2½ to 1	2 Pc.
48	57	38	.109	.105	18	26	12	63	24	68	90	2½ to 1	3 Pc.
54	64	43	.109	.105	18	30	12	70	24	72¾	102	2¼ to 1	3 Pc.
60	71	47	.109*	.105*	18	33	12	77	30	82¼	114	2¼ to 1	3 Pc.
66	77	52	.109*	.105*	18	36	12	77	—	—	126	2 to 1	3 Pc.
72	83	57	.109*	.105*	18	39	12	77	—	—	138	2 to 1	3 Pc.

3" X 1" CORRUGATIONS

EQUIV. DIA. (Inches)	(Inches)		MIN. THICK. (Inches)		DIMENSIONS (Inches)							APPROX. SLOPE	BODY
					A	B	H	L	L ₁	L ₂	W		
	SPAN	RISE	STEEL	ALUM.	(±1")	(MAX.)	(±1")	(±1½")	①	①	(±2")		
48	53	41	.109	.105	18	26	12	63	24	72¾	90	2½ to 1	2 Pc
54	60	46	.109	.105	18	30	12	70	30	82¼	102	2 to 1	2 Pc
60	66	51	.109*	.105*	18	33	12	77	—	—	114	1½ to 1	3 Pc
66	73	55	.109*	.105*	18	36	12	77	—	—	126	1½ to 1	3 Pc
72	81	59	.109*	.105*	18	39	12	77	—	—	138	2 to 1	3 Pc
78	87	63	.109*	.105*	22	38	12	77	—	—	148	1½ to 1	3 Pc
84	95	67	.109*	.105*	22	34	12	77	—	—	162	1½ to 1	3 Pc
90	103	71	.109*	.105*	22	38	12	77	—	—	174	1½ to 1	3 Pc
96	112	75	.109*	.105*	24	40	12	77	—	—	174	1½ to 1	3 Pc

NOTE: ALL SPLICES TO BE LAP RIVETED OR BOLTED.

* EXCEPT CENTER PANEL
SEE GENERAL NOTES

REINFORCED CONCRETE PIPE ARCH

EQUIV. DIA. (Inches)	DIMENSIONS (Inches)								APPROX. SLOPE
	** SPAN	** RISE	T	A	B	C	D	E	
24	29	18	3	8½	39	33	72	48	3 to 1
30	36	22	3½	9½	50	46	96	60	3 to 1
36	44	27	4	11⅞	60	36	96	72	3 to 1
42	51	31	4½	15⅜	60	36	96	78	3 to 1
48	58	36	5	21	60	36	96	84	3 to 1
54	65	40	5½	25½	60	36	96	90	3 to 1
60	73	45	6	31	60	36	96	96	3 to 1
72	88	54	7	31	60	39	99	120	2 to 1
84	102	62	8	28½	83	19	102	144	2 to 1

REINFORCED CONCRETE ELLIPTICAL PIPE

EQUIV. DIA. (Inches)	DIMENSIONS (Inches)								APPROX. SLOPE
	** SPAN	** RISE	T	A	B	C	D	E	
24	30	19	3 1/4	8 1/2	39	33	72	48	3 to 1
30	38	24	3 3/4	9 1/2	54	18	72	60	3 to 1
36	45	29	4 1/2	11 1/8	60	24	84	72	2 1/2 to 1
42	53	34	5	15 3/4	60	36	96	78	2 1/2 to 1
48	60	38	5 1/2	21	60	36	96	84	2 1/2 to 1
54	68	43	6	25 1/2	60	36	96	90	2 1/2 to 1
60	76	48	6 1/2	30	60	36	96	96	2 1/2 to 1

**NOMINAL SIZE

GENERAL NOTES

DETAILS OF CONSTRUCTION, MATERIALS AND WORKMANSHIP NOT SHOWN ON THIS DRAWING SHALL CONFORM TO THE PERTINENT REQUIREMENTS OF THE STANDARD SPECIFICATIONS AND THE APPLICABLE SPECIAL PROVISIONS.

CONCRETE APRON ENDWALLS MAY NOT BE USED WITH GALVANIZED STEEL OR ALUMINUM CULVERT PIPE OR VISE VERSA. GALVANIZED STEEL OR ALUMINUM APRON ENDWALLS SHALL NORMALLY BE INSTALLED ON CULVERT PIPE OF THE SAME METAL.

ALL THREE PIECE STEEL APRON ENDWALLS FOR 66" X 51" PIPE ARCH AND LARGER SHALL HAVE 0.109" SIDES AND 0.138" CENTER PANELS. ALL THREE PIECE ALUMINUM APRON ENDWALLS FOR 66" X 51" PIPE ARCH AND LARGER SHALL HAVE 0.105" SIDES AND 0.134" CENTER PANELS. THE WIDTH OF CENTER PANELS SHALL BE GREATER THAN 20 PERCENT OF THE PIPE ARCH PERIMETER.

LAP SEAMS SHALL BE TIGHTLY JOINED BY GALVANIZED RIVETS OR BOLTS FOR STEEL UNITS AND ALUMINUM RIVETS AND BOLTS FOR ALUMINUM UNITS. FOR THE 77" X 52" THROUGH 112" X 75" APRON ENDWALL SIZES, THE REINFORCED EDGES AND CENTER PANEL SEAMS SHALL BE FURTHER REINFORCED WITH GALVANIZED STEEL OR ALUMINUM STIFFENER ANGLES. THE ANGLES SHALL BE ATTACHED BY GALVANIZED NUTS AND BOLTS FOR STEEL UNITS AND ALUMINUM NUTS AND BOLTS FOR ALUMINUM UNITS.

WHERE TWO OR MORE PIPES WITH APRON ENDWALLS ARE LAID ADJACENT TO EACH OTHER, THEY SHALL BE SEPARATED BY A DISTANCE SUFFICIENT TO PROVIDE A MINIMUM CLEARANCE OF 6 INCHES BETWEEN APRON ENDWALLS.

① FOR PIPE ARCH SIZES UP TO 73" X 55" A 180° ROLLED EDGE MAY BE USED INSTEAD OF STEEL ROD REINFORCEMENT. SEE SECTION A-A.

APRON ENDWALLS FOR
PIPE ARCH AND
ELLIPTICAL PIPESTATE OF WISCONSIN
DEPARTMENT OF TRANSPORTATION

APPROVED

11/30/94


DATE

/S/ Rory L. Rhinehart

CHIEF ROADWAY DEVELOPER


FHWA

ENGINEER

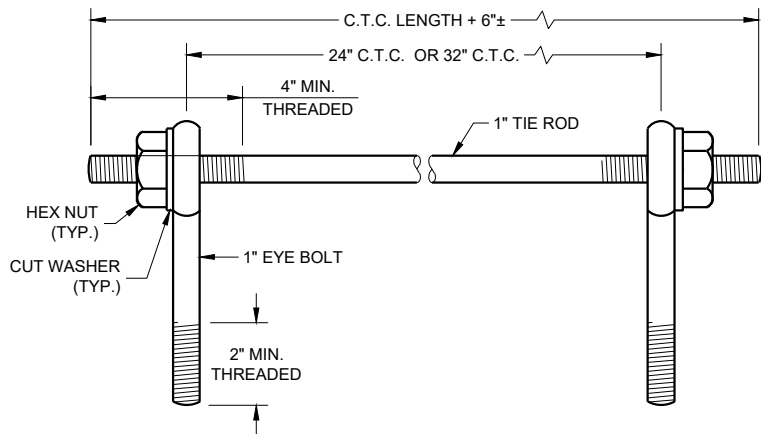

EYE BOLTS AND TIE ROD

EYE BOLT AND TIE ROD ASSEMBLY (ALTERNATE NO. 1)

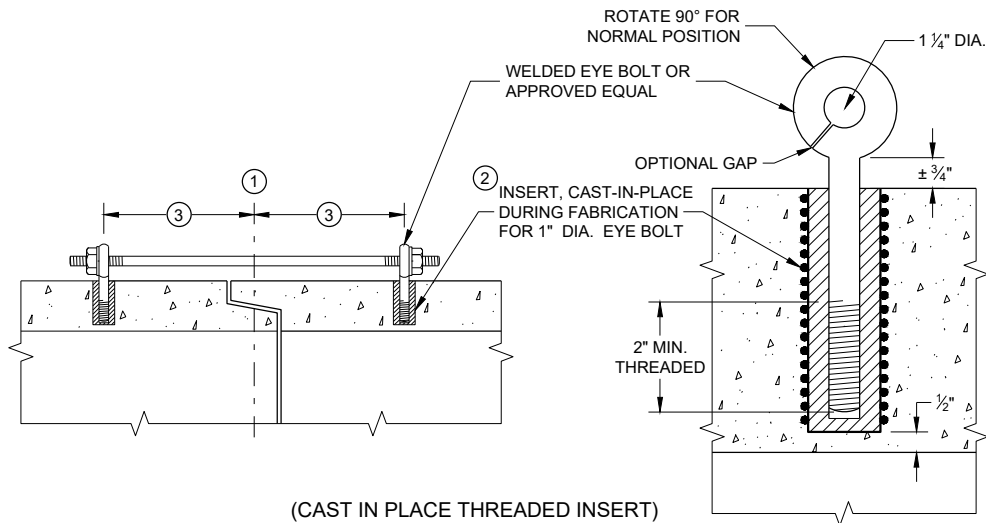

(CAST IN PLACE THREADED INSERT)
LONGITUDINAL SECTIONS

GENERAL NOTES


DETAILS OF CONSTRUCTION, MATERIALS, AND WORKMANSHIP NOT SHOWN ON THIS DRAWING SHALL CONFORM TO THE PERTINENT REQUIREMENTS OF THE STANDARD SPECIFICATIONS AND APPLICABLE SPECIAL PROVISIONS.

CONCRETE CULVERT AND STORM SEWER PIPE SHALL BE TIED TOGETHER IN THE MANNER ILLUSTRATED BY THIS DETAIL AT LOCATIONS DESIGNATED IN THE STANDARD SPECIFICATIONS AND THE PLAN. THE CONTRACTOR MAY USE EITHER ALTERNATE 1, 2 OR 3 FOR DRAINAGE STRUCTURES. ONLY ALTERNATE 1 AND 3 MAY BE USED FOR CATTLE PASSES, UNLESS OTHERWISE STATED IN THE CONTRACT. THE MATERIALS, FABRICATION AND WORK NECESSARY TO TIE THE PIPE BY THIS DETAIL WILL BE CONSIDERED INCIDENTAL TO THE PIPE AND APRON ENDWALLS IF REQUIRED.

DETAILED DRAWINGS FOR PROPOSED ALTERNATE DESIGNS FOR JOINT TIES SHALL BE SUBMITTED TO THE ENGINEER FOR APPROVAL.


JOINT TIES TO BE HOT-DIP GALVANIZED PER ASTM A 153.

- 1 CENTER LINE OF TONGUE AND GROOVE OR BELL AND SPIGOT JOINTS.
- 2 THE INSIDE OF THE THREADED INSERTS SHALL BE CLEAN TO ALLOW THE INSERTION OF THREADED EYE BOLTS.
- 3 HOLES SHALL BE CAST-IN-PLACE OR DRILLED PER THE APPLICABLE DETAIL, AND EQUAL DISTANCE FROM THE CENTERLINE OF THE JOINT.
- 4 BOLT PROJECTION INSIDE OF PIPE SHALL NOT EXCEED 2 INCHES.
- 5 OPENING TO BE ROD DIAMETER PLUS 1 INCH.
- 6 LENGTH ADEQUATE TO EXTEND TO WITHIN 1/2 INCH OF THE INNER SURFACE OF THE PIPE.
- 7 EYE BOLT LENGTH DETERMINED BY WALL THICKNESS, BELL THICKNESS AND BOLT PROJECTION INSIDE PIPE.

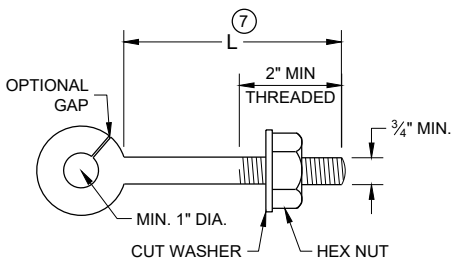


EYE BOLT 7

NOTE: TWO EYE BOLTS MAY BE USED WITH A 30" OR 38" LONG THREADED ROD IN LIEU OF THE 90° BENT TIE ROD.

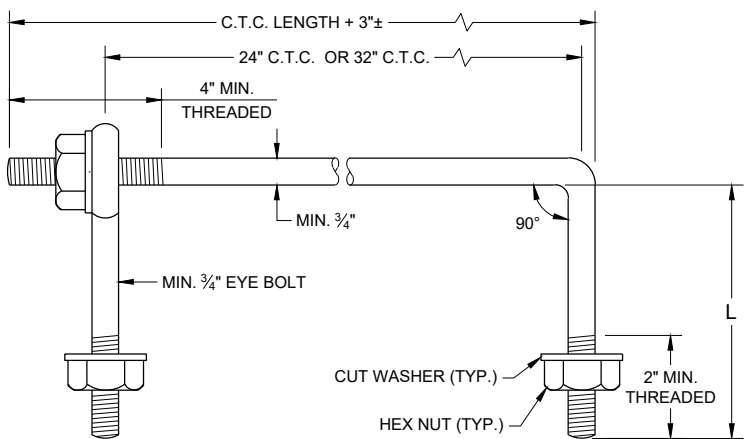


EYE BOLT AND TIE ROD

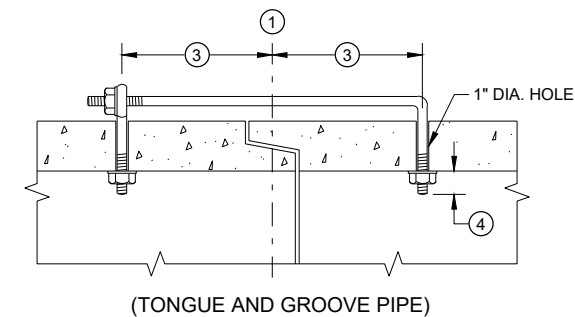

LONGITUDINAL SECTION

(JOINT TIES FOR 18" TO 66" DIA. CONCRETE PIPE)

EYE BOLT AND TIE ROD ASSEMBLY (ALTERNATE NO. 2)

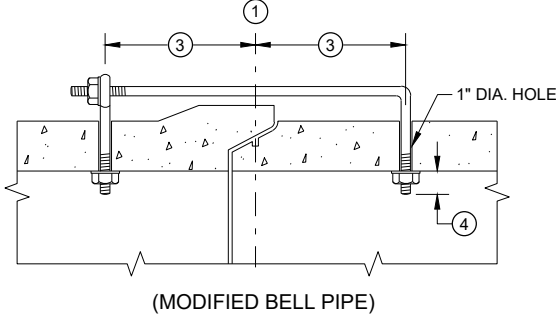


(MODIFIED BELL PIPE)


ADJUSTABLE TIE ROD TABLE

PIPE DIAMETER	TIE ROD DIAMETER	D	L ₁	N
12 - 60	5/8	5/8	5	1/2
66 - 84	3/4	3/4	5	1/2
90 - 144	1	1	7	1 1/16

DIMENSIONS SHOWN ARE IN INCHES

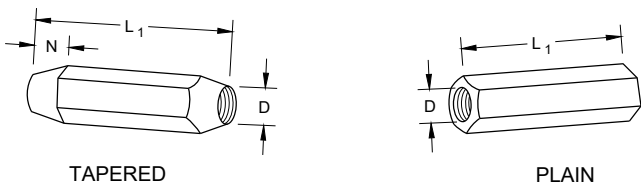


RIGHT AND LEFT THREADS
SLEEVE NUTS

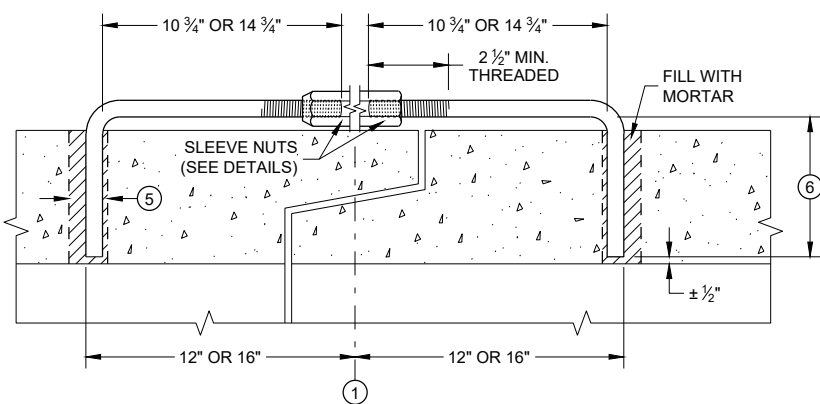


LONGITUDINAL SECTION

ADJUSTABLE TIE ROD (ALTERNATE NO. 3)

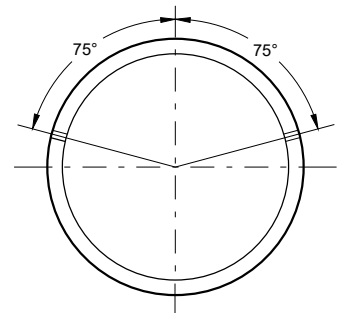

PLACEMENT OF (2) CAST-IN-PLACE INSERTS OR HOLES DURING FABRICATION FOR PIPE SECTIONS REQUIRING TIE RODS

TRANSVERSE SECTION

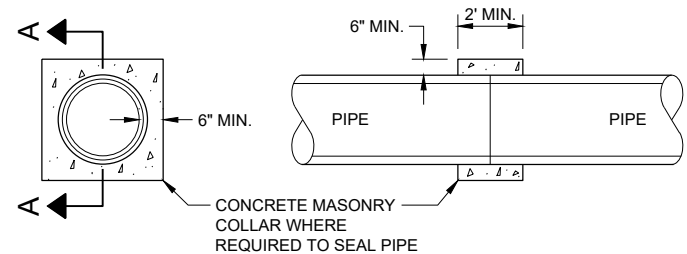





SECTION A - A

CONCRETE COLLAR DETAIL




JOINT TIES FOR CONCRETE PIPE AND CONCRETE COLLAR DETAIL

STATE OF WISCONSIN
DEPARTMENT OF TRANSPORTATION



APPROVED
November 2021
DATE
/S/ Rodney Taylor
ROADWAY STANDARDS DEVELOPMENT ENGINEER
76
FHWA

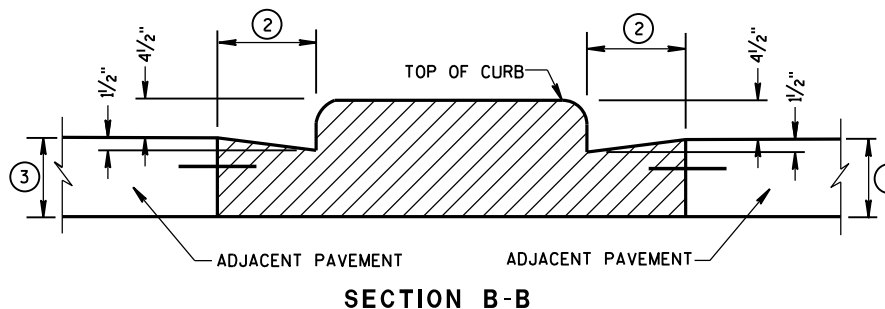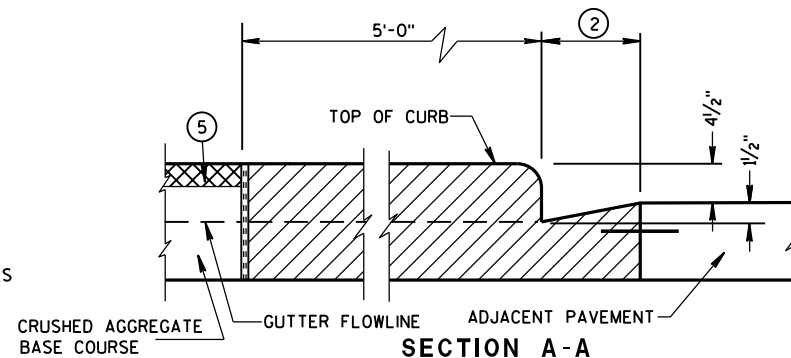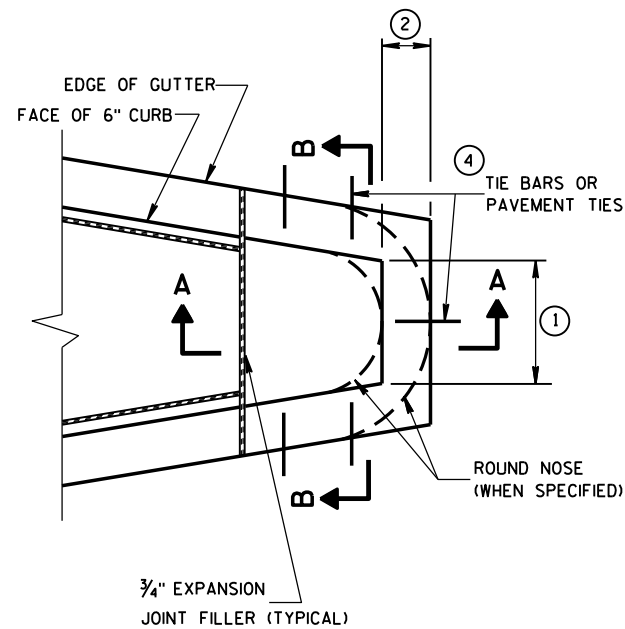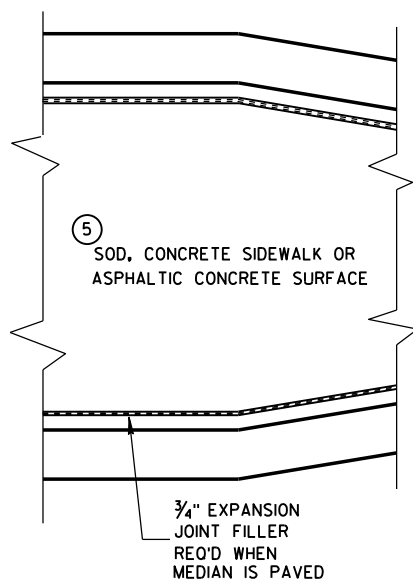


CONCRETE MEDIAN BLUNT NOSE DETAIL

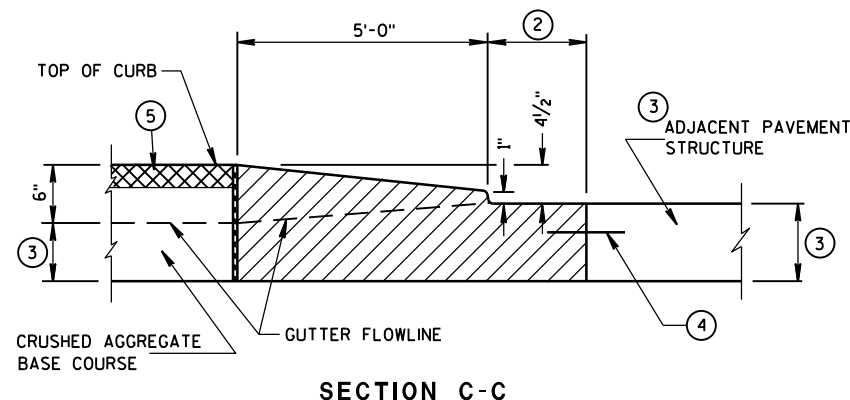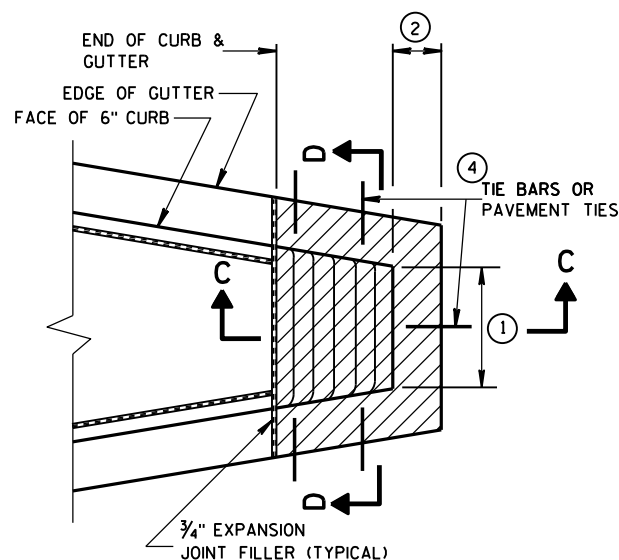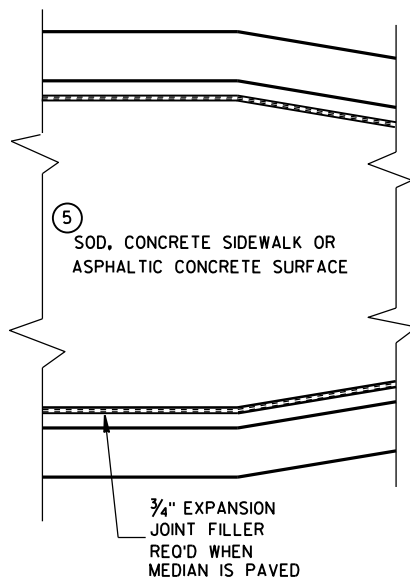

CONCRETE MEDIAN SLOPED NOSE TYPE 1

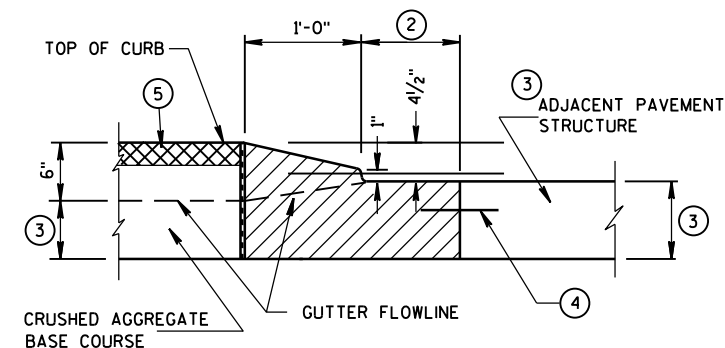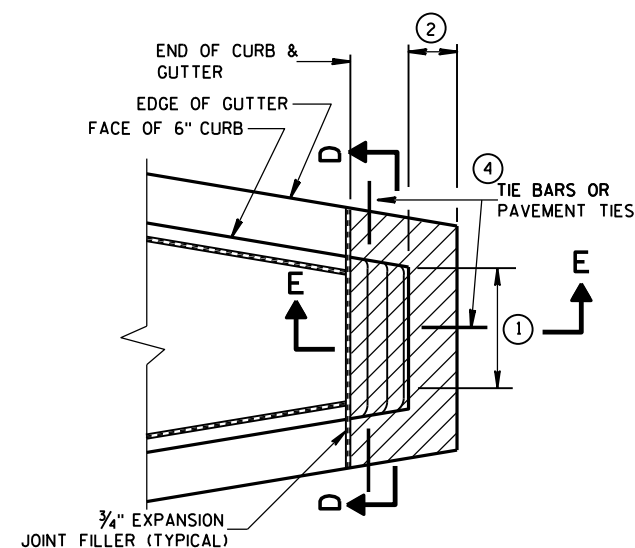

CONCRETE MEDIAN SLOPED NOSE TYPE 2

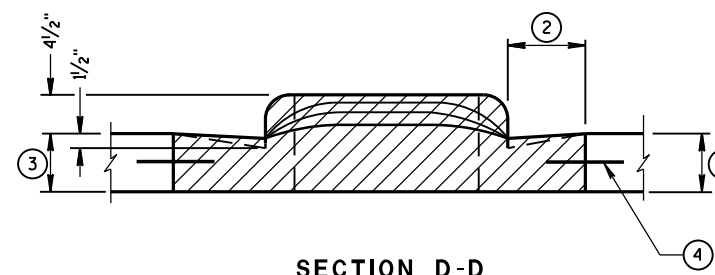

GENERAL NOTES

DETAILS OF CONSTRUCTION, MATERIALS AND WORKMANSHIP NOT SHOWN ON THIS DRAWING SHALL CONFORM TO THE PERTINENT REQUIREMENTS OF THE STANDARD SPECIFICATIONS AND THE APPLICABLE SPECIAL PROVISIONS.

- ① SEE PLAN FOR MEDIAN NOSE WIDTH AND RADIUS (FOR ROUND NOSE ALTERNATE).
- ② WIDTH OF GUTTER TO MATCH EXISTING ADJACENT GUTTER OR AS SPECIFIED ELSEWHERE IN THE PLAN.
- ③ DEPTH EQUAL TO ADJACENT PAVEMENT. ADJACENT PAVEMENT STRUCTURE DETAILS ARE SHOWN ON THE PLAN. TYPICAL OPTIONS ARE:
 - (1) NEW OR EXISTING CONCRETE PAVEMENT.
 - (2) ASPHALTIC CONCRETE PAVEMENT OVER NEW OR EXISTING CONCRETE BASE COURSE.
 - (3) ASPHALTIC CONCRETE PAVEMENT OVER CRUSHED AGGREGATE BASE COURSE.

- ④ TIE BARS OR PAVEMENT TIES REQUIRED IN NEW CONCRETE PAVEMENT OR CONCRETE BASE COURSE. TIE BARS SHALL BE NO. 4 X 2'-0" SPACED AT 2'-0" C-C.

PAVEMENT TIES REQUIRED IN EXISTING CONCRETE BASE COURSE. PAVEMENT TIES SHALL BE NO. 6 X 1'-0" SPACED AT 3'-0" C-C INSTALLED ON A HORIZONTAL SKEW OF 6:1. THE DIRECTION OF SKEW SHALL ALTERNATE AFTER EVERY ONE OR TWO BARS.

- ⑤ SURFACE TYPE AND DETAILS ARE SHOWN ELSEWHERE IN THE PLAN.

CONCRETE MEDIAN NOSE

STATE OF WISCONSIN
DEPARTMENT OF TRANSPORTATION

APPROVED


6/8/2006

DATE

FHWA

/S/ Jerry H. Zoag
ROADWAY STANDARDS & ENGINEER

4T

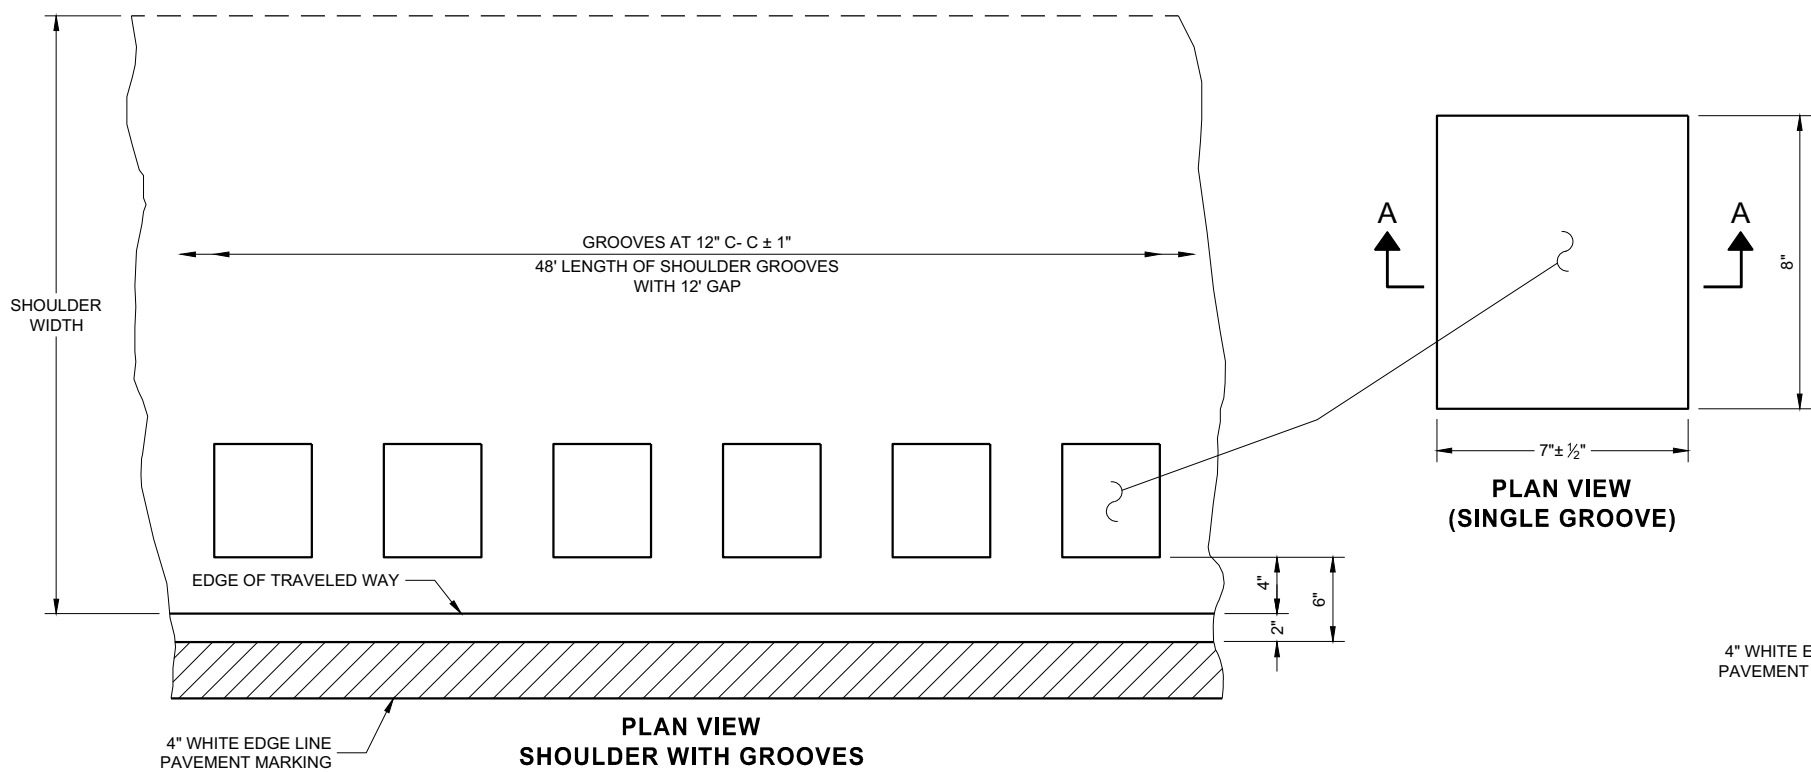

6

PLAN VIEW (SINGLE GROOVE)

PLAN VIEW SHOULDER WITH GROOVES


PLACEMENT DETAIL FOR TYPE 1 MILLED RUMBLE STRIP

GENERAL NOTES


DETAILS OF CONSTRUCTION NOT SHOWN ON THIS DRAWING SHALL CONFORM TO THE PERTINENT REQUIREMENTS OF THE STANDARD SPECIFICATIONS AND APPLICABLE SPECIAL PROVISIONS.

DO NOT MILL SHOULDER GROOVES THROUGH ANY INTERSECTION, MARKED CROSSWALK, NON-MOTORIZED PATH CROSSING, OR SNOWMOBILE CROSSING.

- ① SHOULDER GROOVES MAY BE OMITTED IN AREAS WITH HIGH CONCENTRATIONS OF DRIVEWAYS. WHEN DIRECTED BY THE ENGINEER.

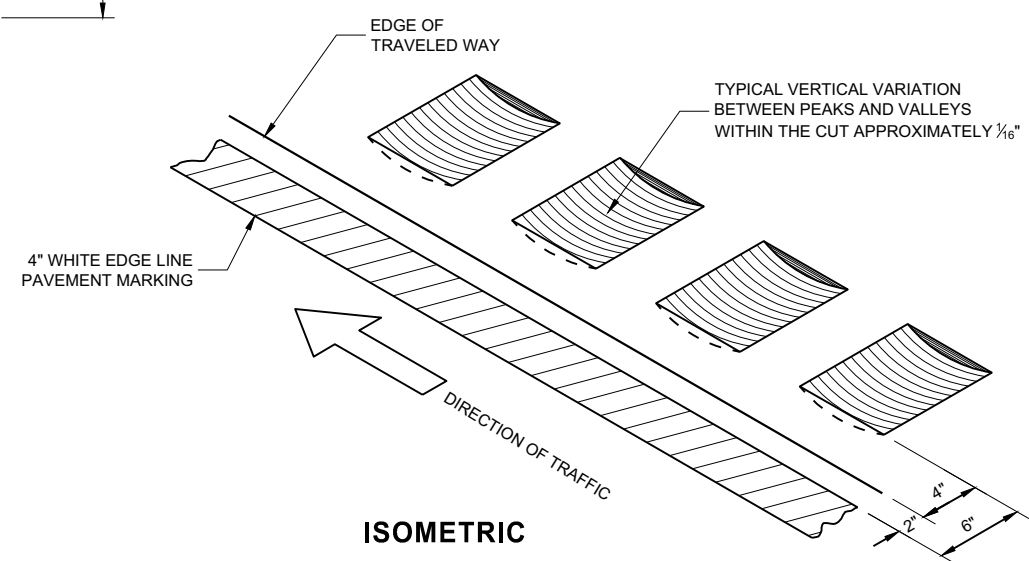


ISOMETRIC

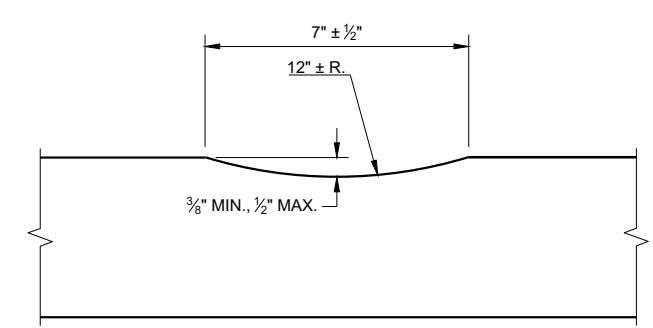

SECTION A - A

2-LANE RURAL SHOULDER RUMBLE STRIP, MILLING
STATE OF WISCONSIN DEPARTMENT OF TRANSPORTATION 79

TYPE 1
2 - LANE SHOULDER RUMBLE STRIP

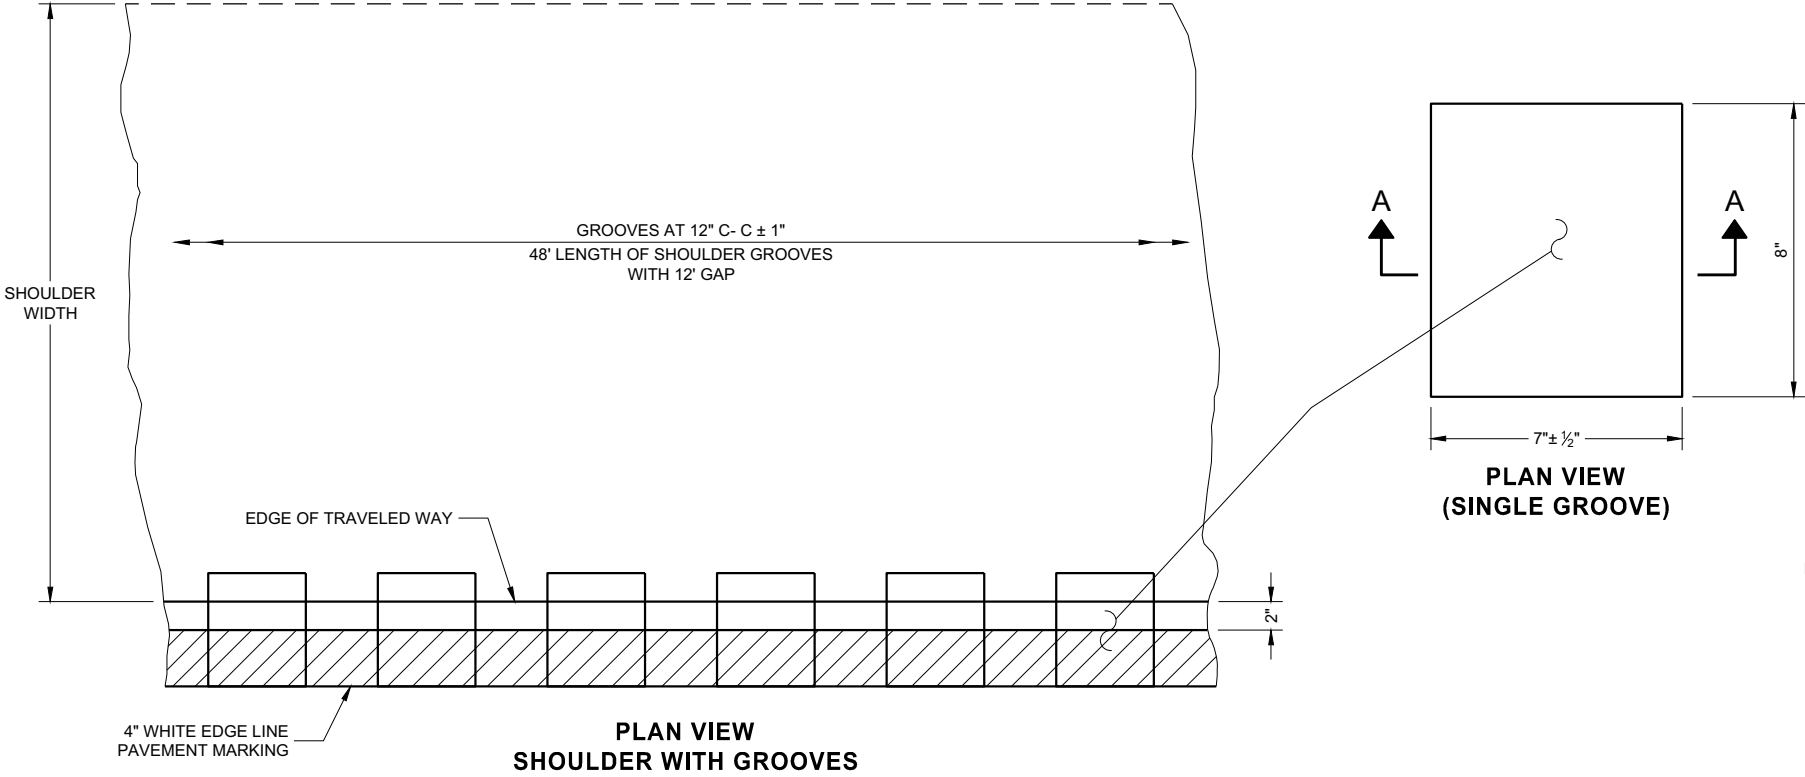

6

6


PLACEMENT DETAIL FOR TYPE 2 MILLED RUMBLE STRIP

GENERAL NOTES


DETAILS OF CONSTRUCTION NOT SHOWN ON THIS DRAWING SHALL CONFORM TO THE PERTINENT REQUIREMENTS OF THE STANDARD SPECIFICATIONS AND APPLICABLE SPECIAL PROVISIONS.

DO NOT MILL SHOULDER GROOVES THROUGH ANY INTERSECTION, MARKED CROSSWALK, NON-MOTORIZED PATH CROSSING, OR SNOWMOBILE CROSSING.

- ① SHOULDER GROOVES MAY BE OMITTED IN AREAS WITH HIGH CONCENTRATIONS OF DRIVEWAYS. WHEN DIRECTED BY THE ENGINEER.

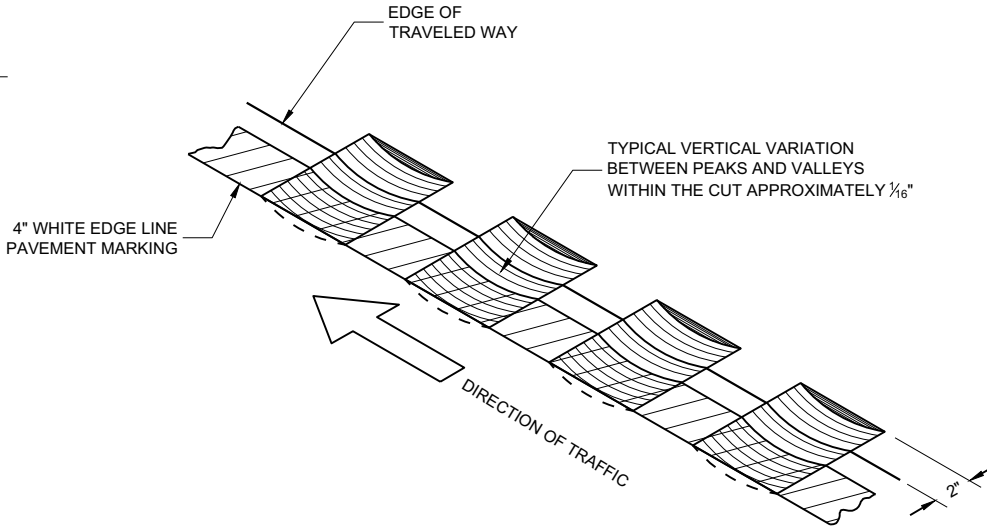


ISOMETRIC

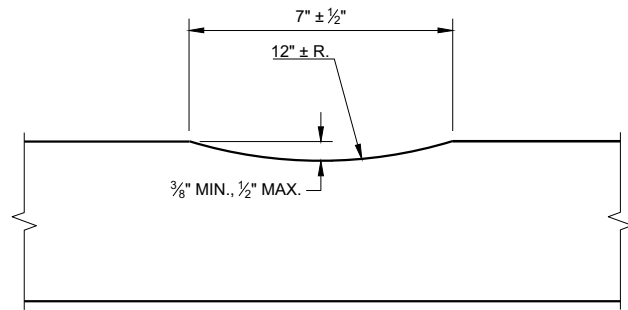


SECTION A - A

**2-LANE RURAL SHOULDER
RUMBLE STRIP, MILLING**


STATE OF WISCONSIN
DEPARTMENT OF TRANSPORTATION

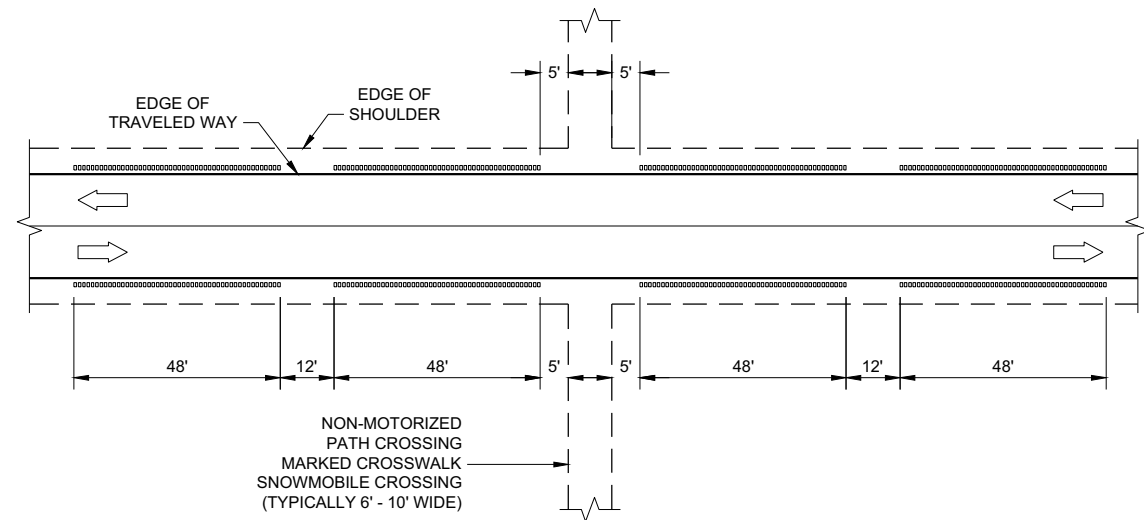


SHOULDER GROOVES AT MISCELLANEOUS CROSSINGS

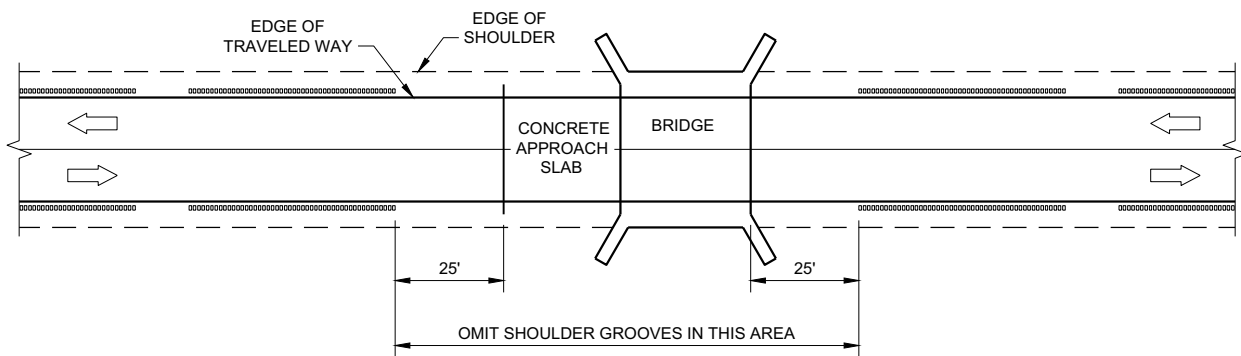


SHOULDER GROOVES AT BRIDGES

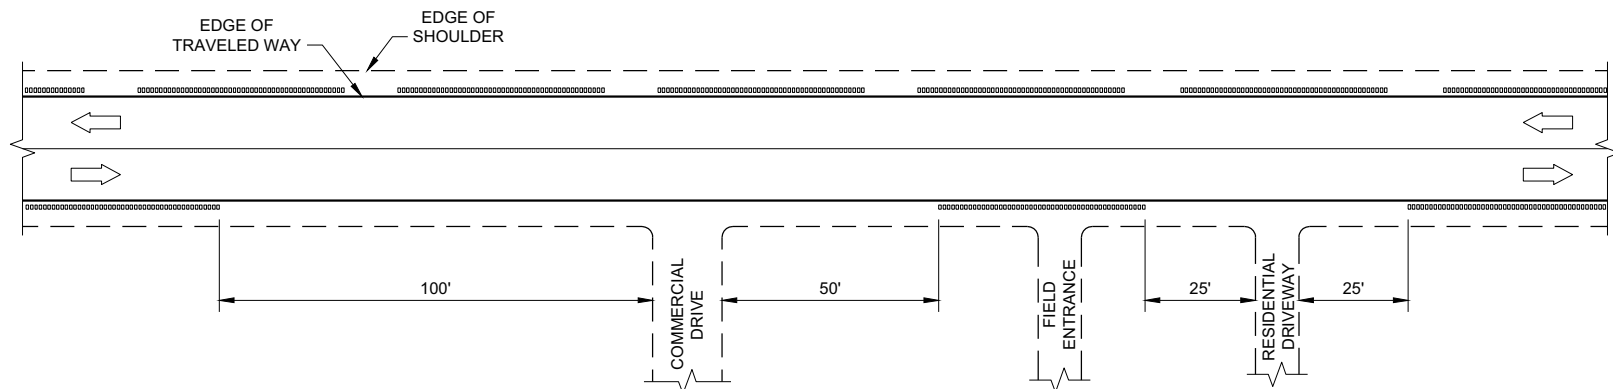

SHOULDER GROOVES AT DRIVEWAYS^①

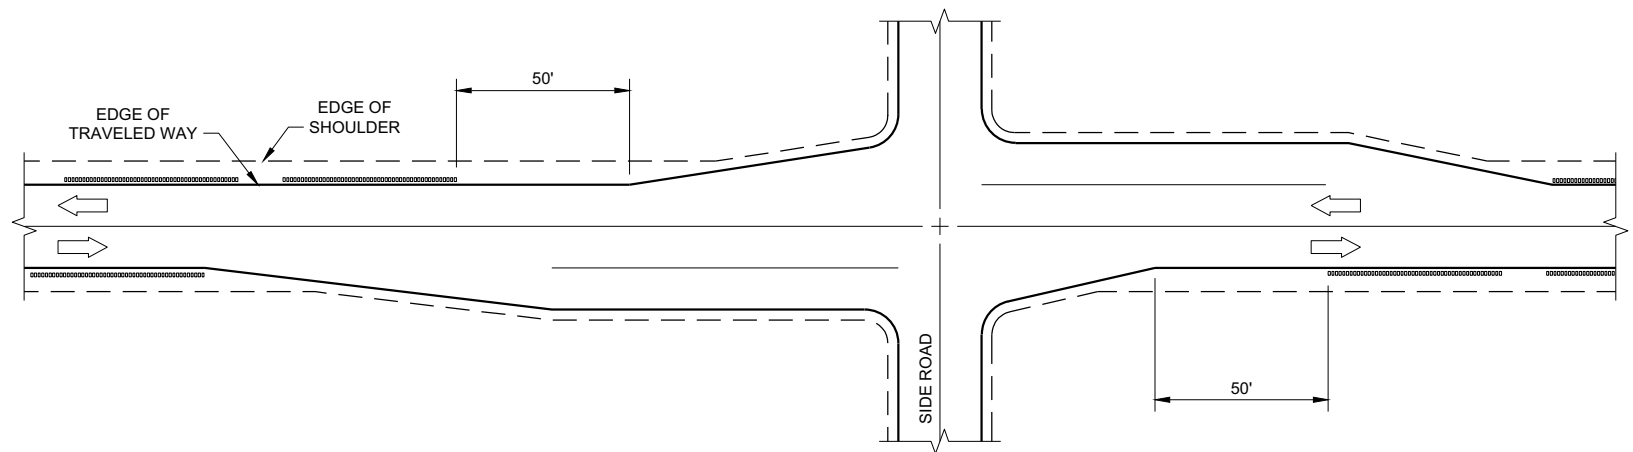

SHOULDER GROOVES AT RIGHT TURN LANE

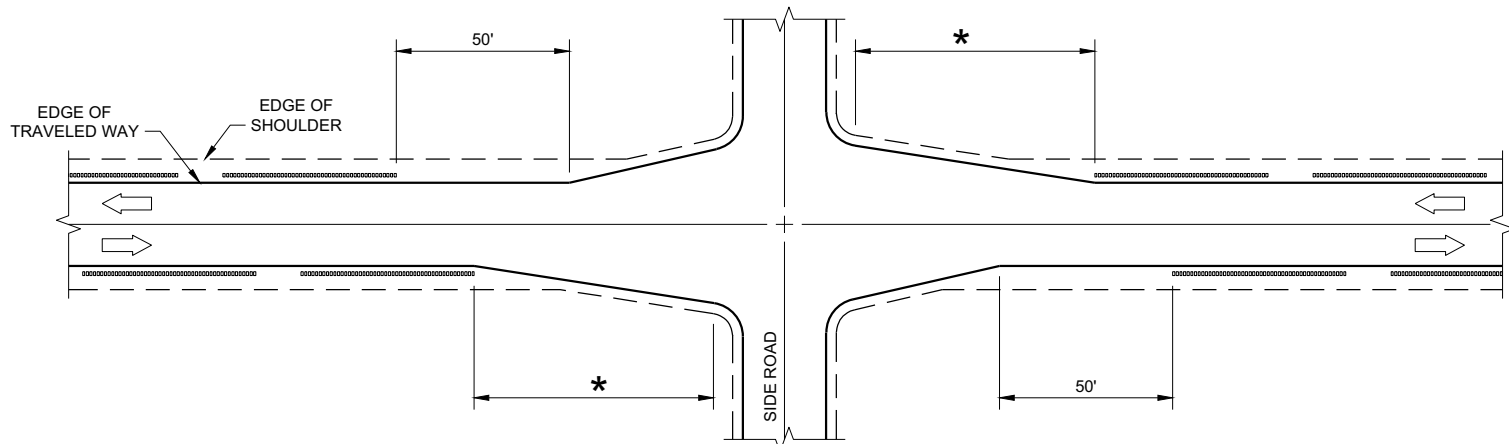


SHOULDER GROOVES AT INTERSECTIONS WITH APPROACH TAPER

GENERAL NOTES


- ① SHOULDER GROOVES MAY BE OMITTED IN AREAS WITH HIGH CONCENTRATIONS OF DRIVEWAYS. WHEN DIRECTED BY THE ENGINEER.

2-LANE RURAL SHOULDER
RUMBLE STRIP, MILLING


STATE OF WISCONSIN
DEPARTMENT OF TRANSPORTATION

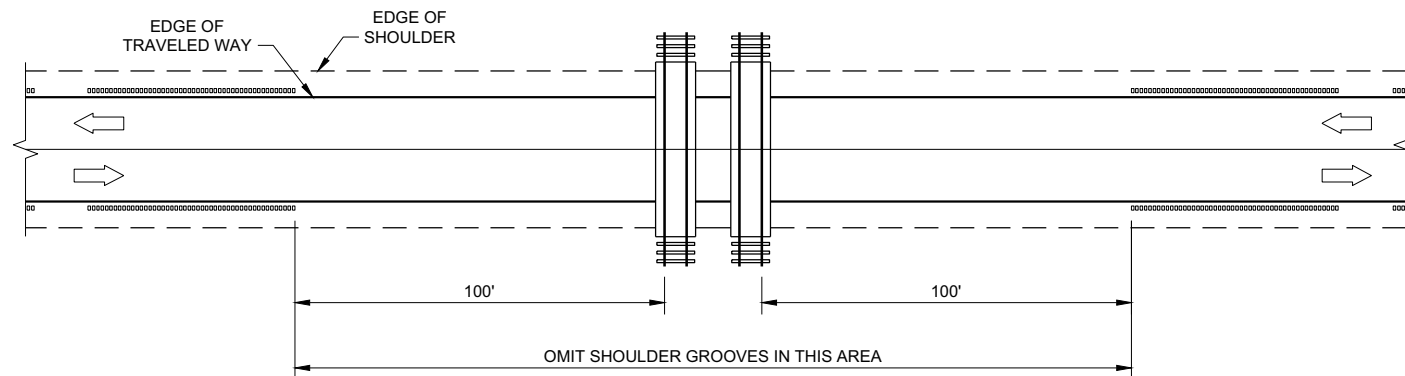

SHOULDER GROOVES AT RAILROADS

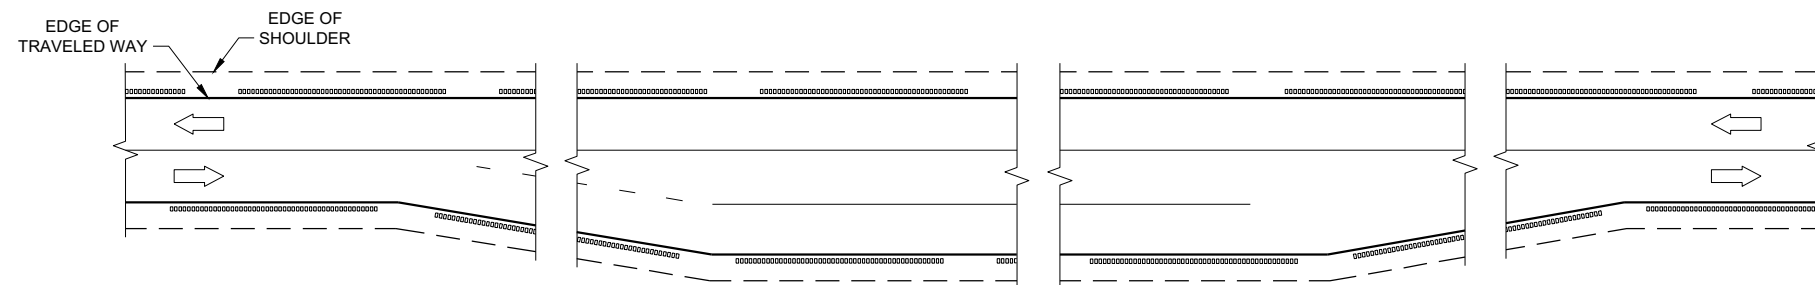

SHOULDER GROOVES AT PASSING AND CLIMBING LANES

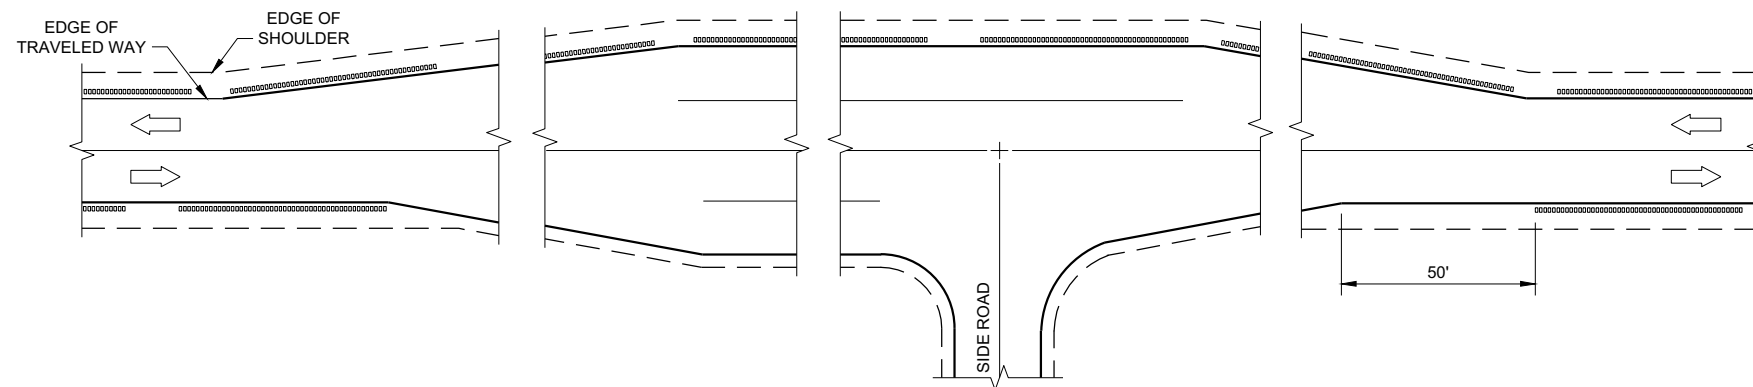


SHOULDER GROOVES AT BYPASS LANES

**2-LANE RURAL SHOULDER
RUMBLE STRIP, MILLING**

STATE OF WISCONSIN
DEPARTMENT OF TRANSPORTATION

APPROVED
7/2018 DATE /S/ Rodney Taylor
ROADWAY STANDARDS DEVELOPMENT ENGINEER 82


FHWA

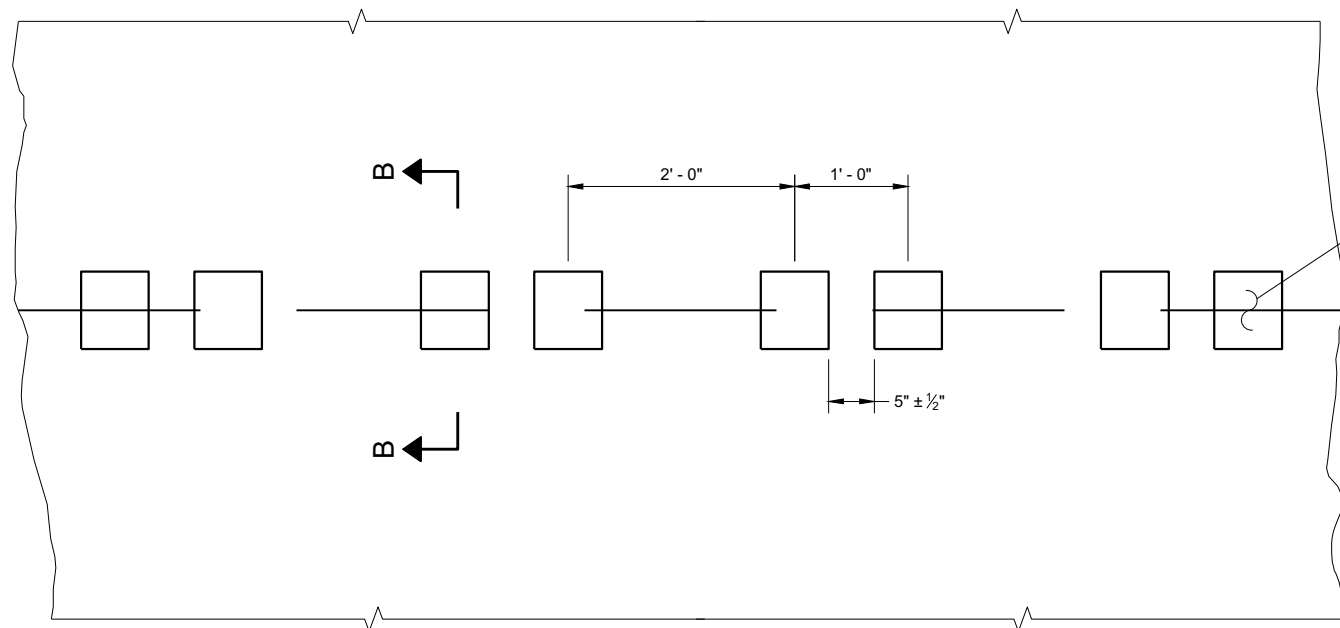

PLAN VIEW
SHOULDER WITH GROOVES

6

PLACEMENT DETAIL FOR TYPE 1 MILLED RUMBLE STRIP

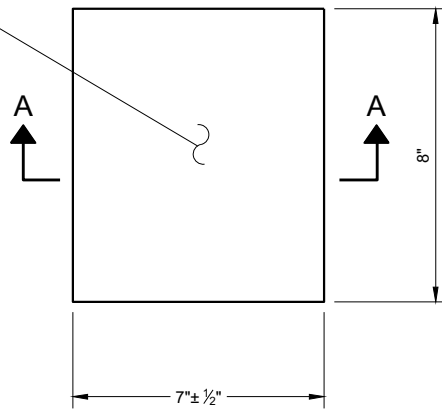

PLAN VIEW
(SINGLE GROOVE)

GENERAL NOTES


DETAILS OF CONSTRUCTION NOT SHOWN ON THIS DRAWING SHALL CONFORM TO THE PERTINENT REQUIREMENTS OF THE STANDARD SPECIFICATIONS AND APPLICABLE SPECIAL PROVISIONS.

DO NOT MILL CENTERLINE GROOVES THROUGH ANY INTERSECTION, MARKED CROSSWALK, NON-MOTORIZED PATH CROSSING, OR SNOWMOBILE CROSSING.


INSTALL PAVEMENT MARKING AFTER THE GROOVES ARE INSTALLED.

SEE SIGNING PLAN FOR SIGN REQUIREMENTS THAT MAY BE NEEDED.


- ① CENTERLINE GROOVES MAY BE OMITTED IN AREAS WITH HIGH CONCENTRATIONS OF DRIVEWAYS. WHEN DIRECTED BY THE ENGINEER.

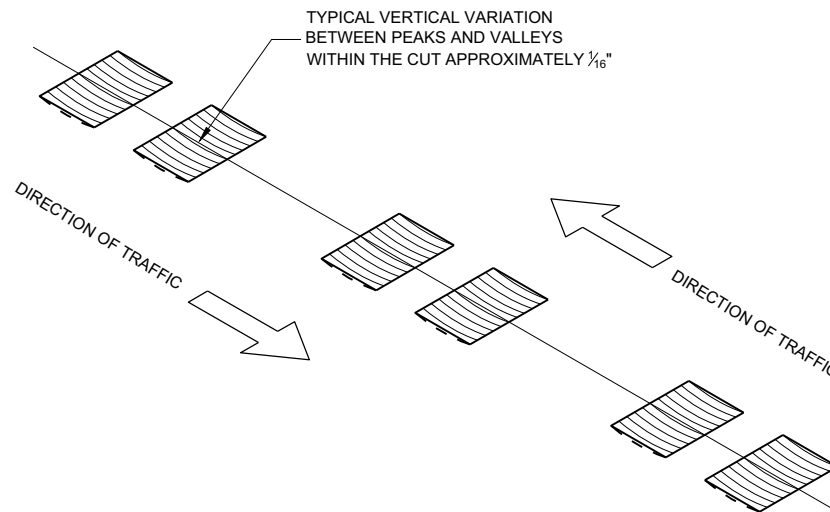


ISOMETRIC

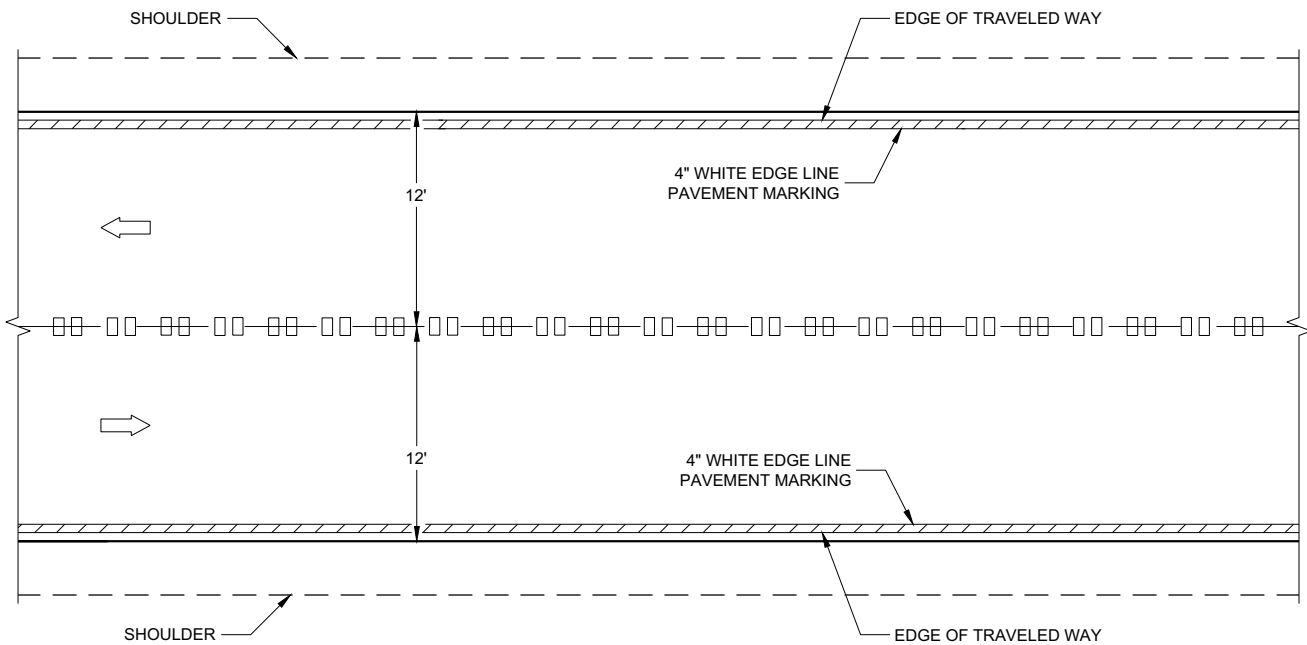


CENTERLINE GROOVES ON TWO-WAY ROADWAYS

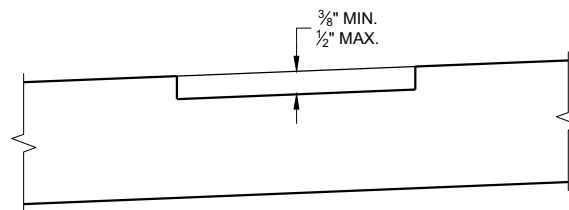

SECTION B - B
SUPERELEVATED ROADWAY

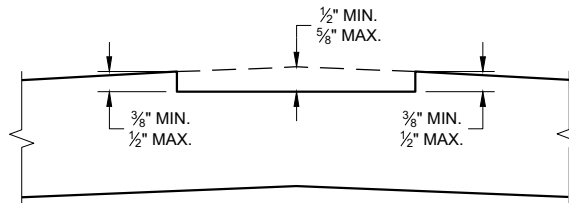


SECTION B - B
CROWNED ROADWAY

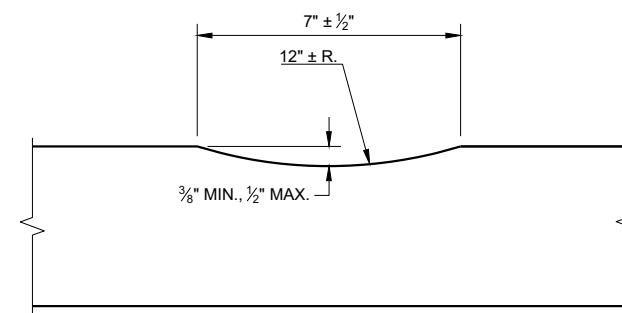


SECTION A - A

2-LANE RURAL
CENTER LINE RUMBLE STRIP,
MILLING


STATE OF WISCONSIN
DEPARTMENT OF TRANSPORTATION 83

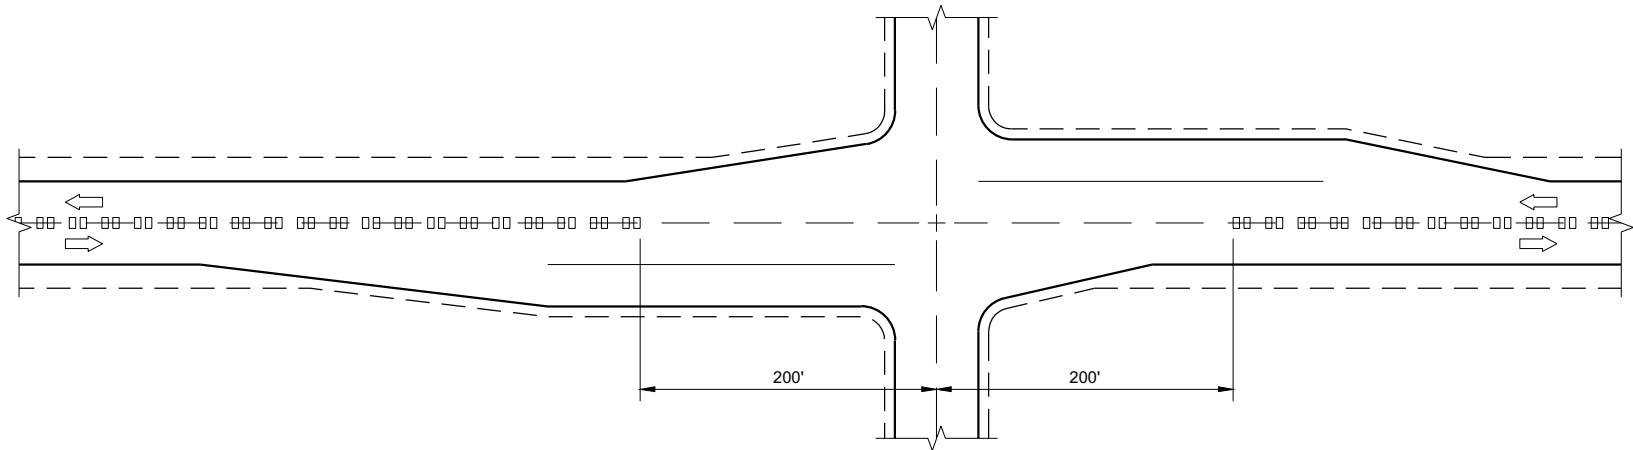

CENTERLINE GROOVES AT INTERSECTIONS

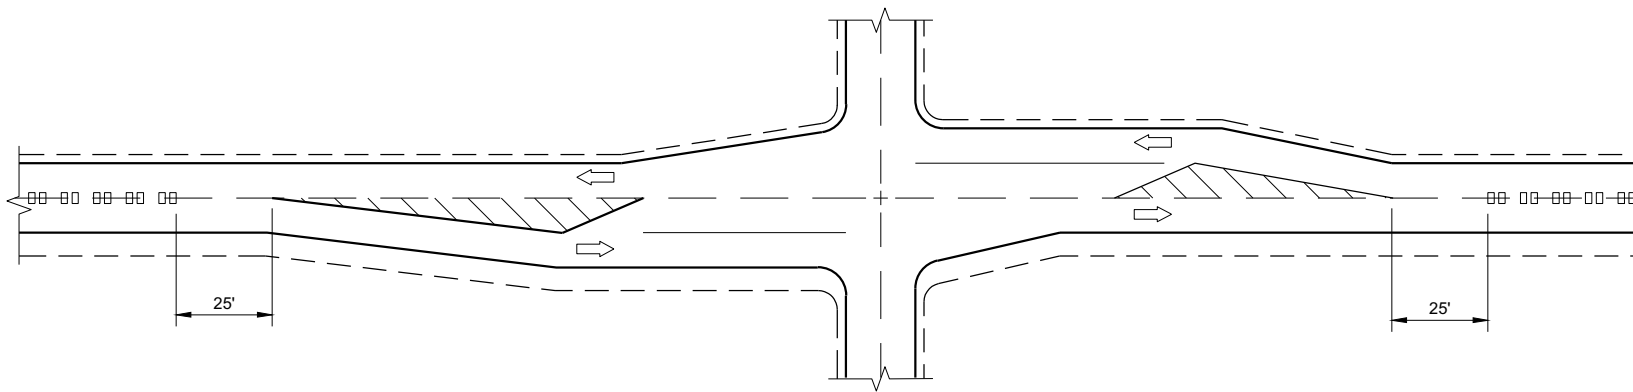


CENTERLINE GROOVES AT INTERSECTIONS
(WITH LEFT TURN LANES)

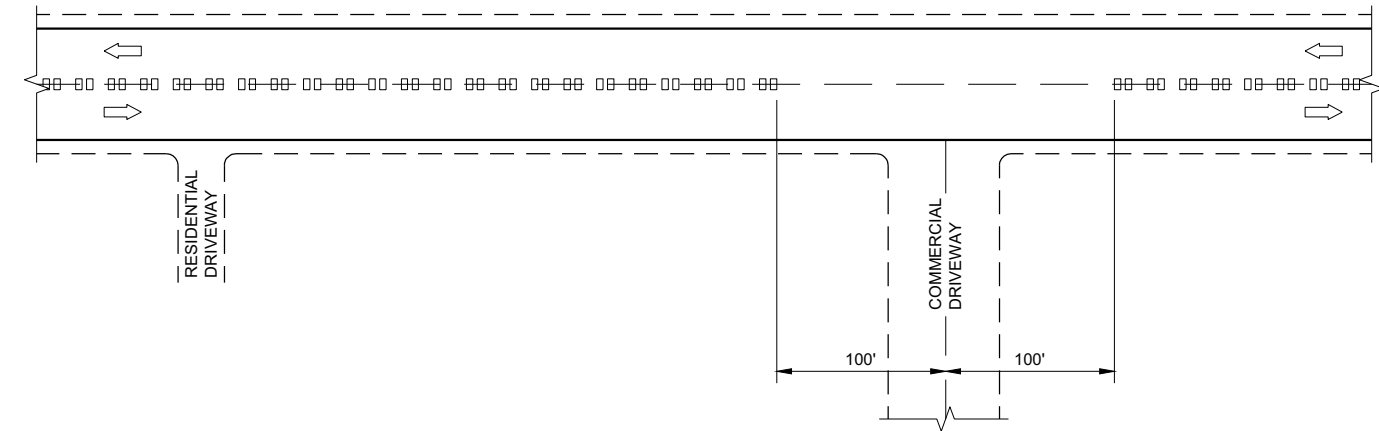


CENTERLINE GROOVES AT DRIVEWAYS^①

GENERAL NOTES

- ① CENTERLINE GROOVES MAY BE OMITTED IN AREAS WITH HIGH CONCENTRATIONS OF DRIVEWAYS. WHEN DIRECTED BY THE ENGINEER.

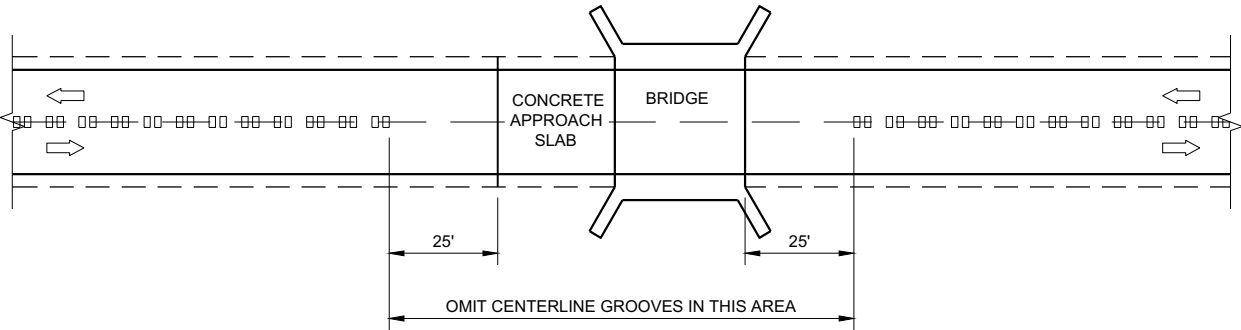

CENTERLINE GROOVES AT BRIDGES

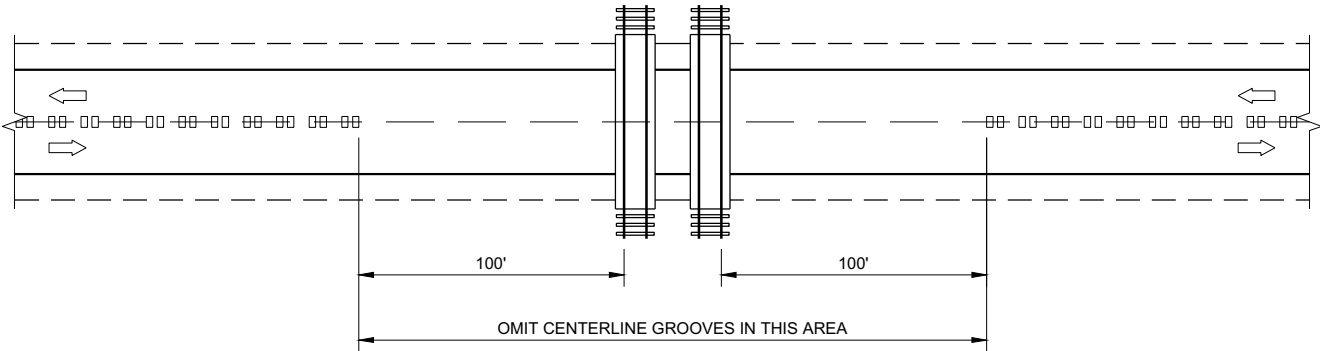


CENTERLINE GROOVES AT RAILROADS

2-LANE RURAL
CENTERLINE RUMBLE STRIP,
MILLING


STATE OF WISCONSIN
DEPARTMENT OF TRANSPORTATION

APPROVED
7/2018
DATE
/S/ Rodney Taylor
ROADWAY STANDARDS DEVELOPMENT
ENGINEER


FHWA

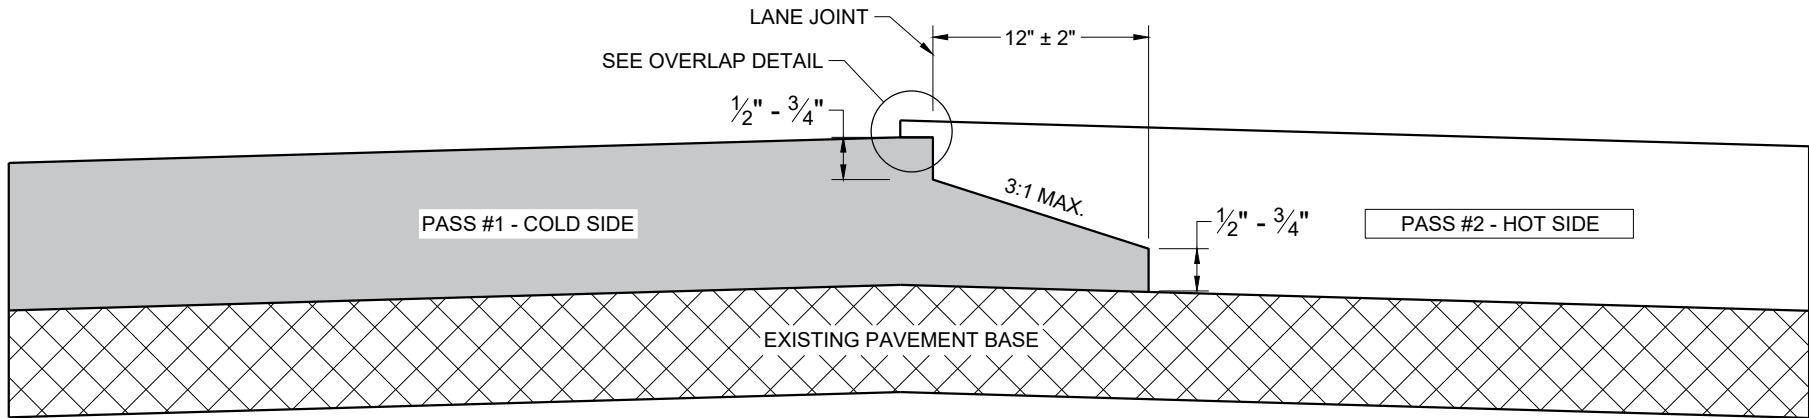

TYPICAL PAVEMENT CROSS SECTION
NOTCHED WEDGE JOINT

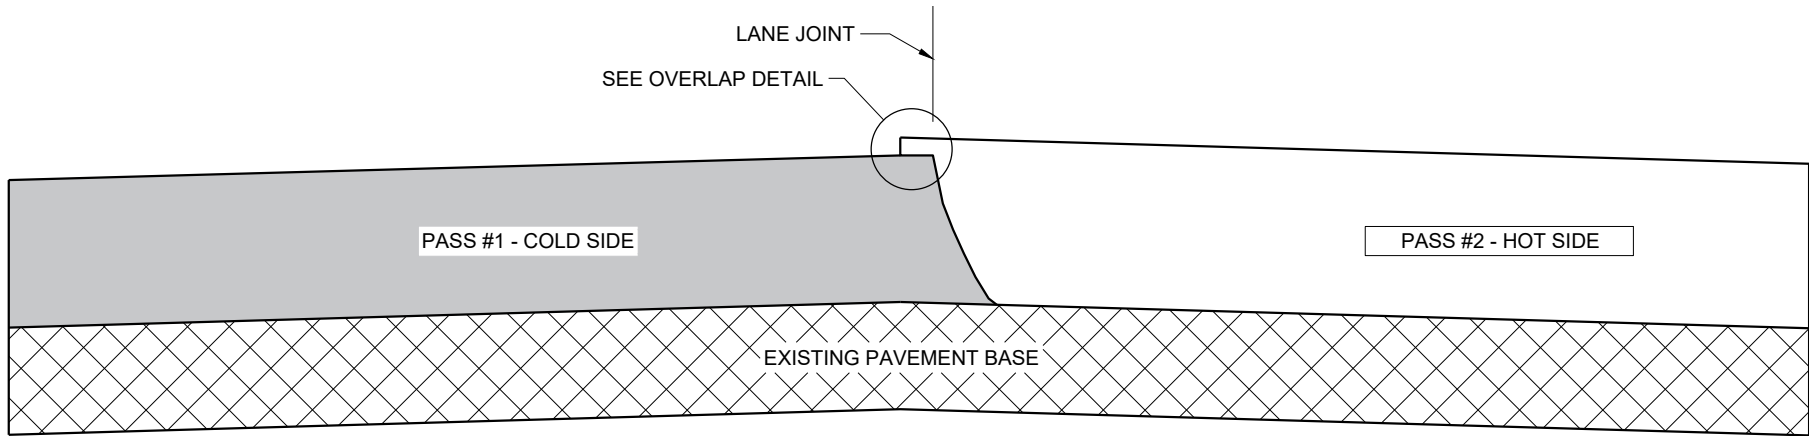

TYPICAL PAVEMENT CROSS SECTION
VERTICAL JOINT

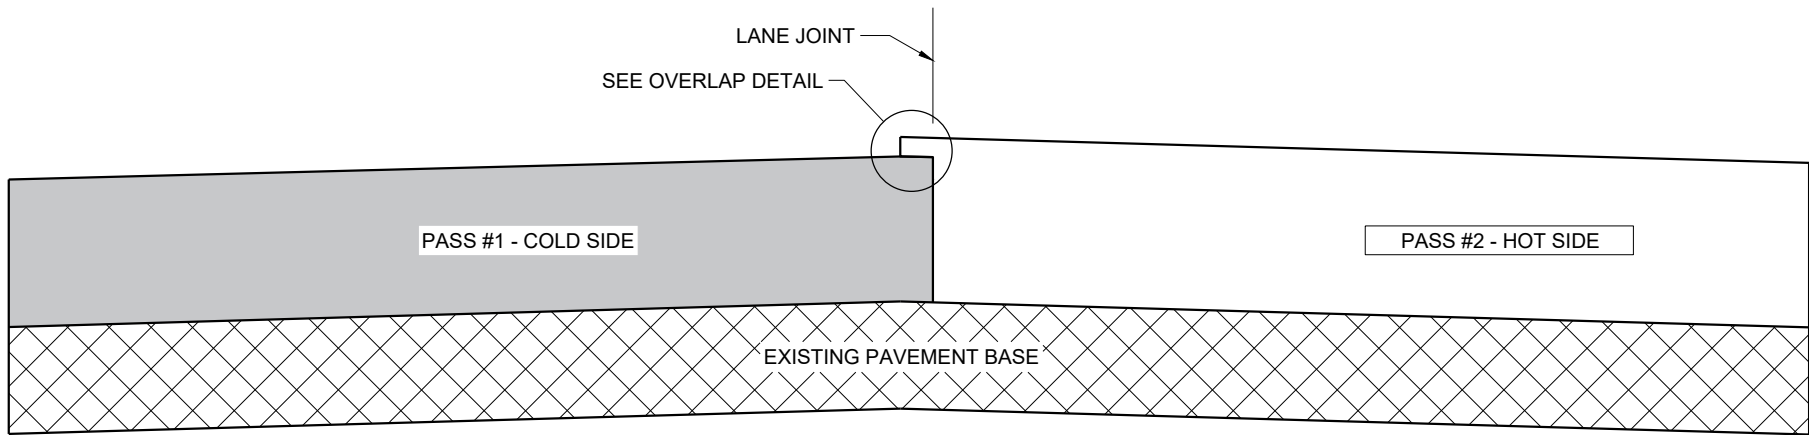

TYPICAL PAVEMENT CROSS SECTION
VERTICAL JOINT (MILLED)

GENERAL NOTES


IN ADDITION TO THE DETAILS PROVIDED IN THIS DRAWING, CONFORM TO STANDARD SPECIFICATION 450.3.2.8 FOR WHEN A NOTCHED WEDGE JOINT IS REQUIRED AND FOR GENERAL JOINT CONSTRUCTION REQUIREMENTS.

FOR ALL LONGITUDINAL JOINTS, ENSURE THE PAVER SCREED OVERLAPS THE PREVIOUSLY PLACED PAVEMENT BY $1" \pm 0.5"$ AND THE HOT SIDE OF THE JOINT REMAINS HIGHER THAN THE COLD SIDE BY APPROXIMATELY $0.1"$ AFTER FINAL COMPACTION. (IT WILL BE FLUSH WHEN PAVING IN ECHELON.)

ONLY REMOVE THE LONGITUDINAL NOTCHED WEDGE JOINT FOR SMA PAVEMENT OR AS DIRECTED BY THE ENGINEER TO ADDRESS SPECIFIC LENGTHS OF JOINT DAMAGED BY TRAFFIC.

WHEN MILLING BACK OR REMOVING ANY LONGITUDINAL JOINT, LIMIT THE MATERIAL REMOVED TO $2"$ FROM THE TOP NOTCH OR FROM THE VERTICAL JOINT EDGE ON THE COLD SIDE OF THE JOINT.

USE LONGITUDINAL MILLED JOINT AS PLANS SHOW OR THE AS THE ENGINEER DIRECTS.

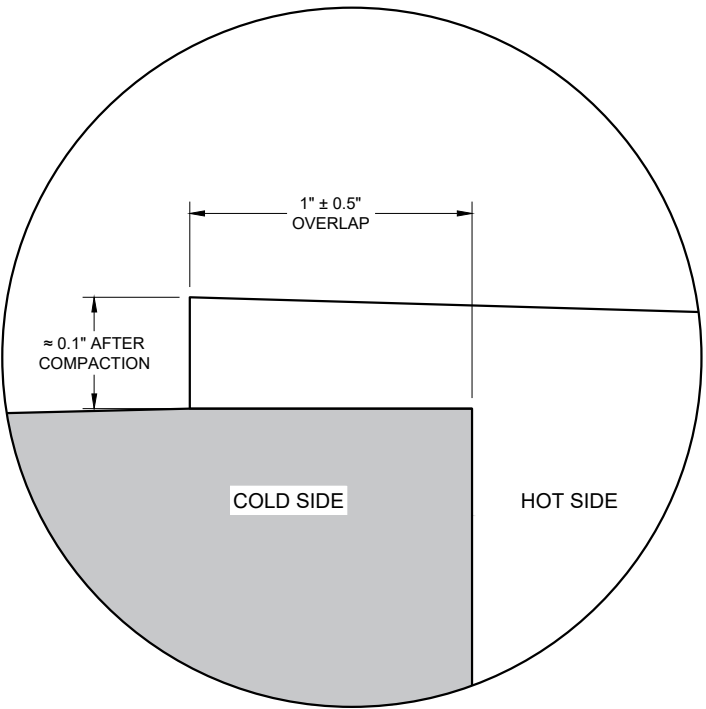


OVERLAP DETAIL (TYPICAL)


HMA LONGITUDINAL JOINTS

STATE OF WISCONSIN
DEPARTMENT OF TRANSPORTATION


APPROVED
November 2020 /S/ Steven Hefel
DATE HMA PAVEMENT ENGIN 85
FHWA

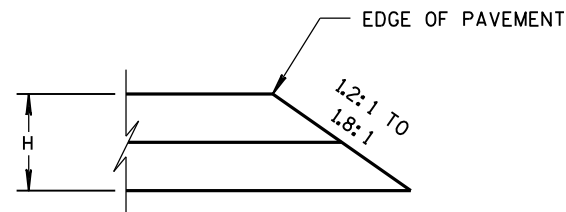


CONSTRUCTED WITH FINAL TWO LAYERS
FOR H 5" OR LESS

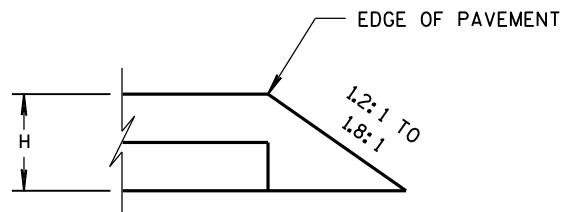

CONSTRUCTED WITH FINAL LAYER
FOR H 5" OR LESS

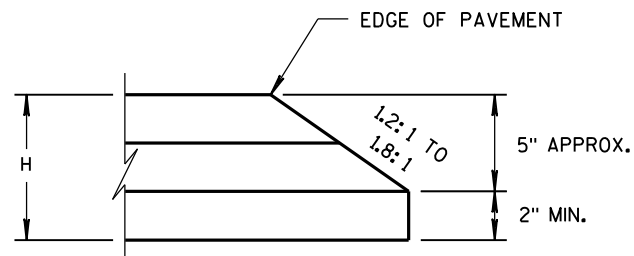


CONSTRUCTED WITH FINAL TWO LAYERS
FOR H GREATER THAN 5"

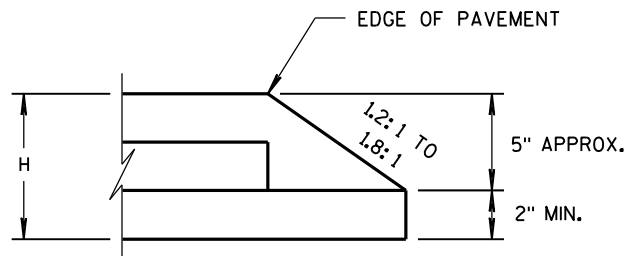

CONSTRUCTED WITH FINAL LAYER
FOR H GREATER THAN 5"






HMA PAVEMENT AND HMA OVERLAYS

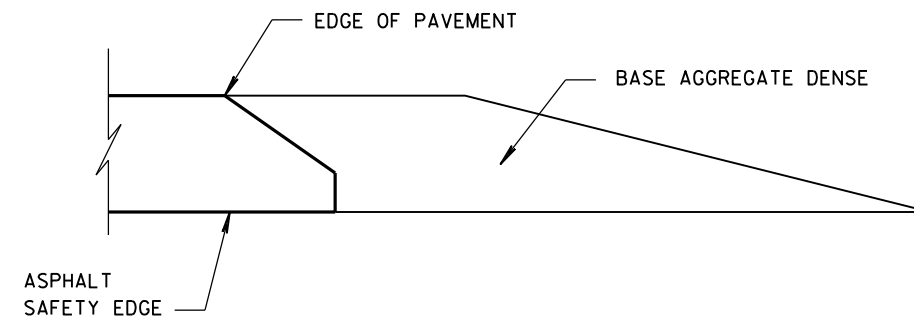




FINISHED SHOULDER AGGREGATE PLACEMENT

SAFETY EDGE _{SM}		
STATE OF WISCONSIN DEPARTMENT OF TRANSPORTATION		
APPROVED DATE 11/30/2012	/S/ Jerry H. Zoaga ROADWAY STANDARDS ENGINEER	86 ENT
FHWA		


- ① WOOD OR STEEL POSTS (w6X9 OR w6X8.5) MAY BE USED. DO NOT INTERMIX WOOD AND STEEL POSTS. INSTALL STEEL POSTS WITH HOLES ON APPROACHING TRAFFIC SIDE.
- ② USE WOOD OR APPROVED PLASTIC BLOCKOUTS. WOOD BLOCKOUTS MAY BE CONSTRUCTED OUT OF TWO OR MORE WOOD BLOCKOUTS. SEE ALTERNATE WOOD BLOCKOUT DETAIL. DIMENSIONS OF APPROVED PLASTIC BLOCKOUTS MAY VARY.
- ③ IF ROCK IS ENCOUNTERED DURING EXCAVATION, PROVIDE A HOLE 12 INCHES IN DIAMETER EXTENDING 20 INCHES DEEP INTO THE ROCK. PLACE APPROXIMATELY 2 1/2" INCHES OF GRANULAR MATERIAL IN THE BOTTOM OF THE HOLE. CUT THE POSTS TO LENGTH AND INSTALL. BACKFILL WITH EXCAVATED MATERIAL AND COMPACT. BACKFILL IS TO BE FREE OF LARGE ROCKS.
- ④ WHEN THE DISTANCE FROM BACK OF POST TO SHOULDER HINGE POINT IS LESS THAN 2 FEET INSTALL LONGER POST AT HALF POST SPACING (K).
- ⑤ FOR NEW MGS INSTALLATION TOP OF W-BEAM RAIL TOLERANCE IS $\pm 1"$. FOR EXISTING MGS INSTALLATION TOP OF W-BEAM IS BETWEEN 27 3/4" TO 32".
- ⑥ WHEN USING STEEL POST AND WOOD BLOCKOUTS INSTALL FOUR 16D GALVANIZED NAILS. INSTALL NAILS AT THE BACK CORNERS OF THE BLOCK AND BEND THE NAILS OVER THE FLANGE OF THE STEEL POST.
- ⑦ TOTAL POST LENGTH FOR TYPE K IS 7' - 0".
TOTAL POST LENGTH FOR OTHER MGS TYPES IS 6' - 0".

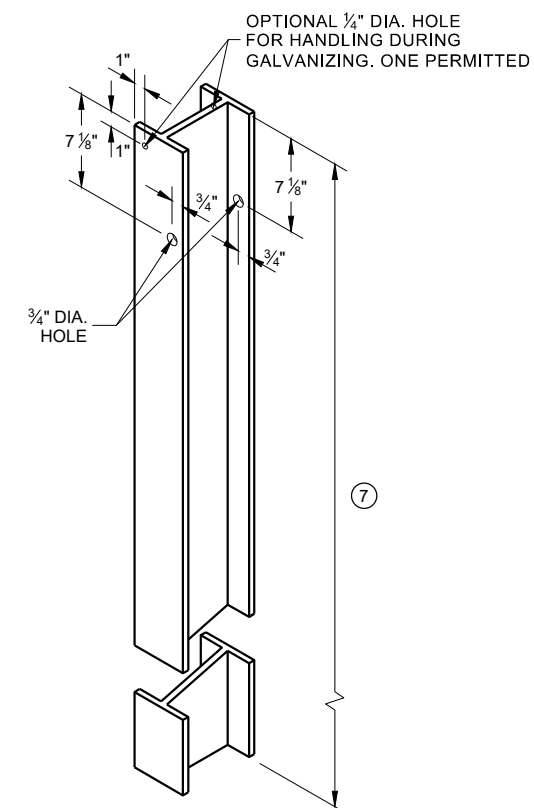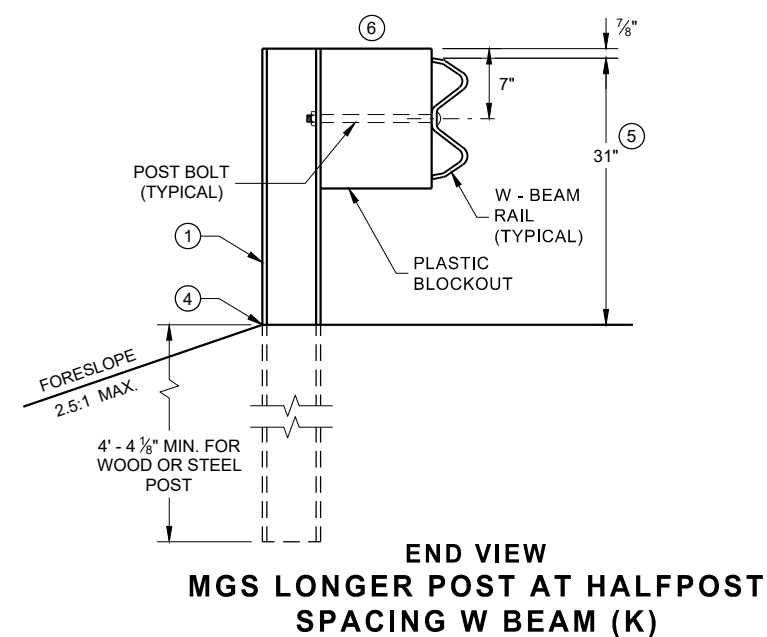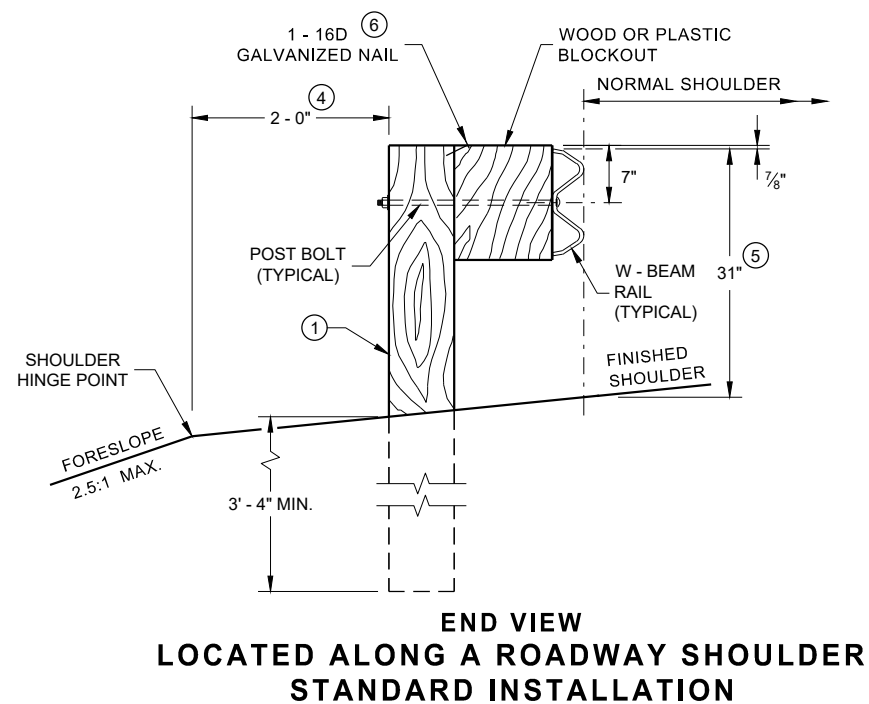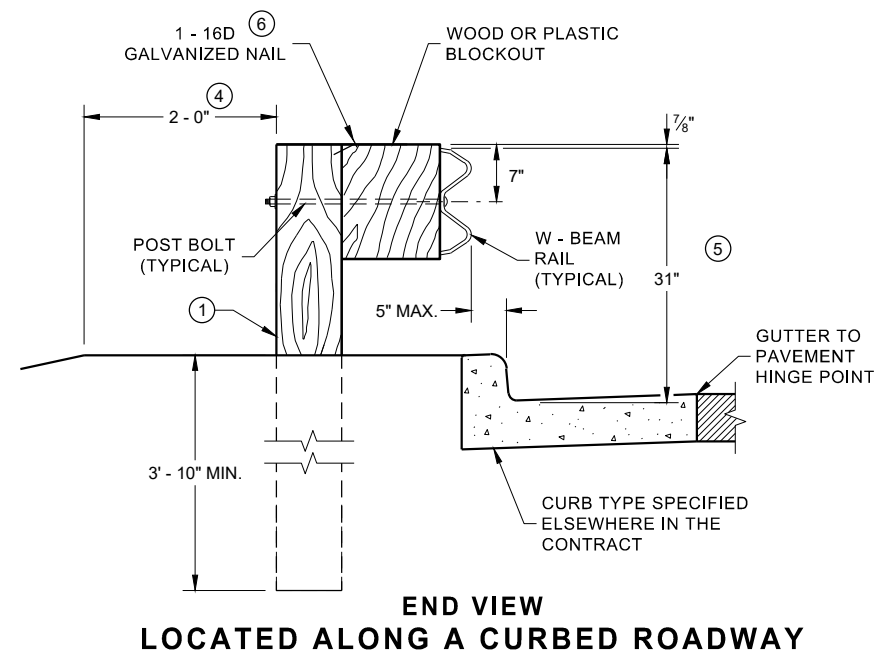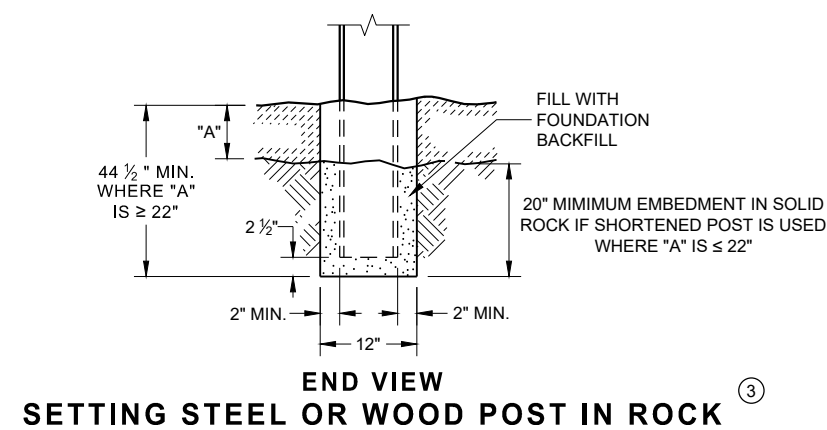


**STEEL POST & HOLE
PUNCHING DETAIL
(W 6 X 9) ①**

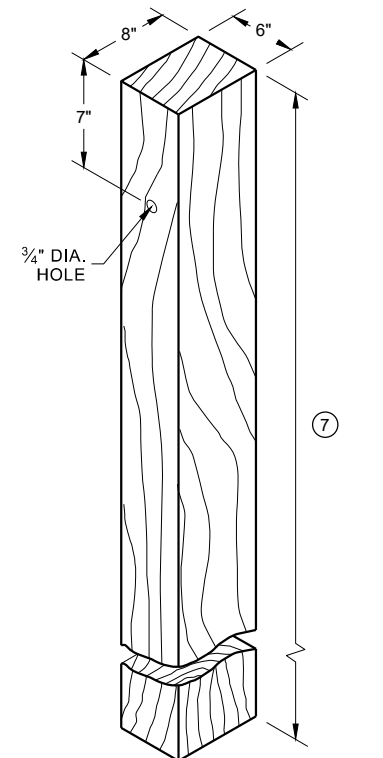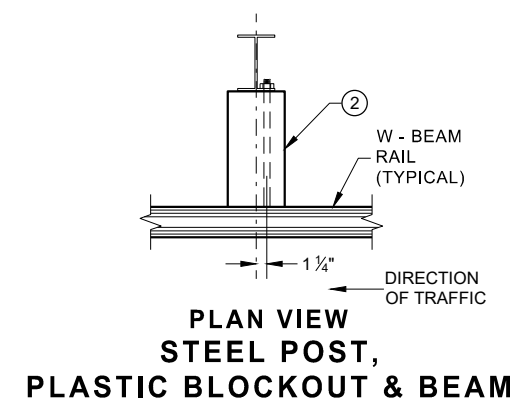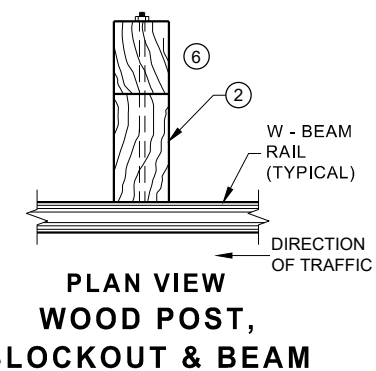


WOOD POST (6" X 8") NOMINAL ^①

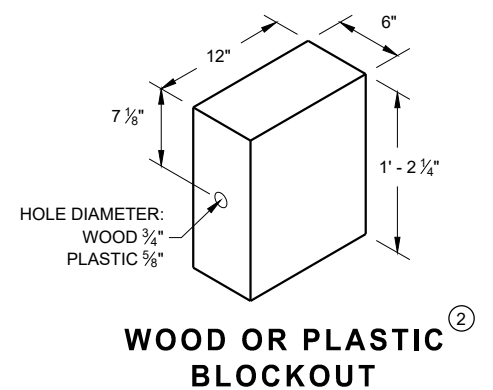


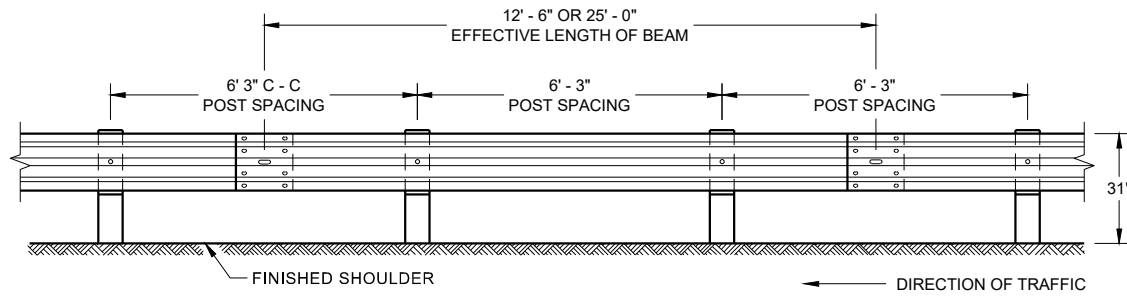


**FRONT VIEW
POST SPACING STANDARD INSTALLATION**

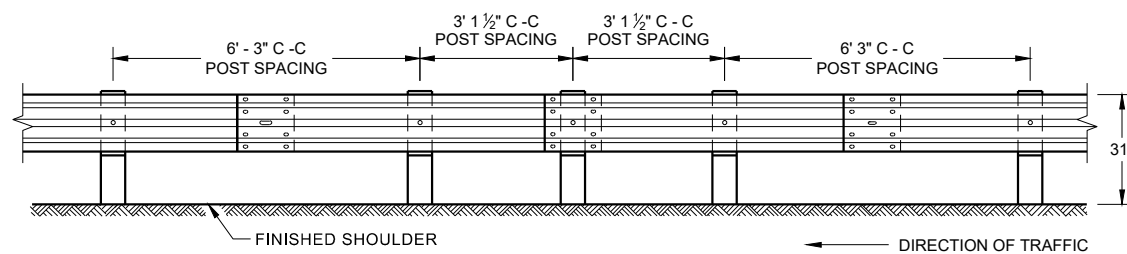


**FRONT VIEW
HALF POST SPACING (HS) AND
HALF POST SPACING WITH LONGER POSTS (K)**

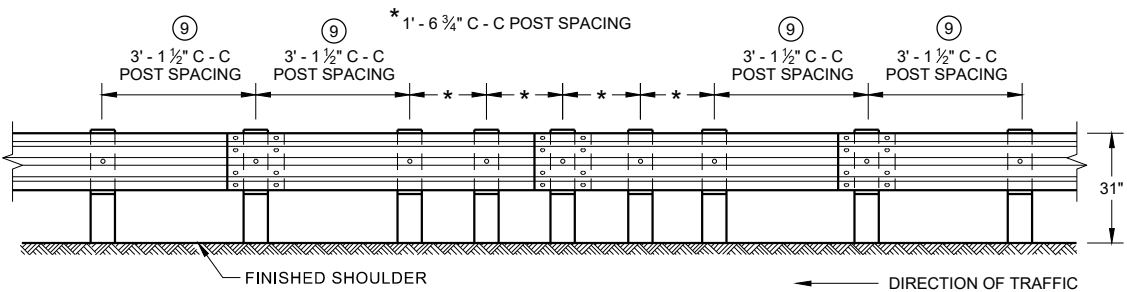


**FRONT VIEW
QUARTER POST SPACING (QS)**

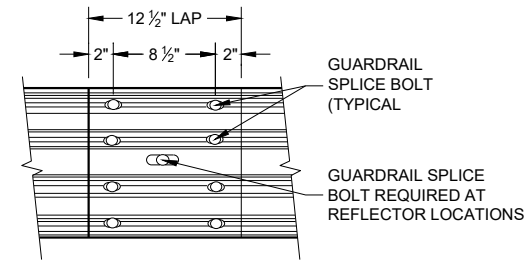


**FRONT VIEW
MID-SPAN BEAM SPLICE**

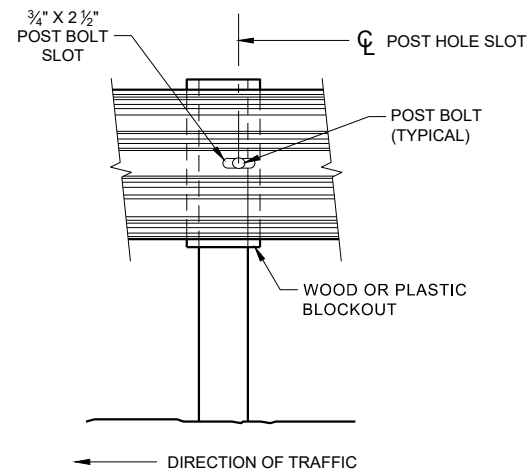

FRONT VIEW AT STEEL POST

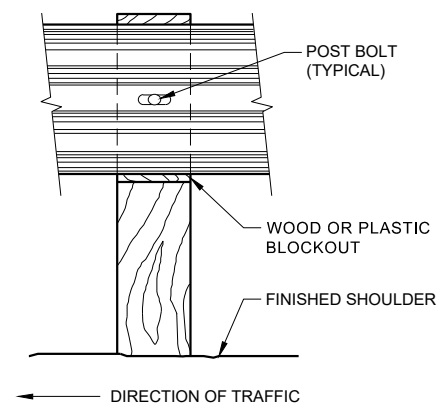

FRONT VIEW AT WOOD POST

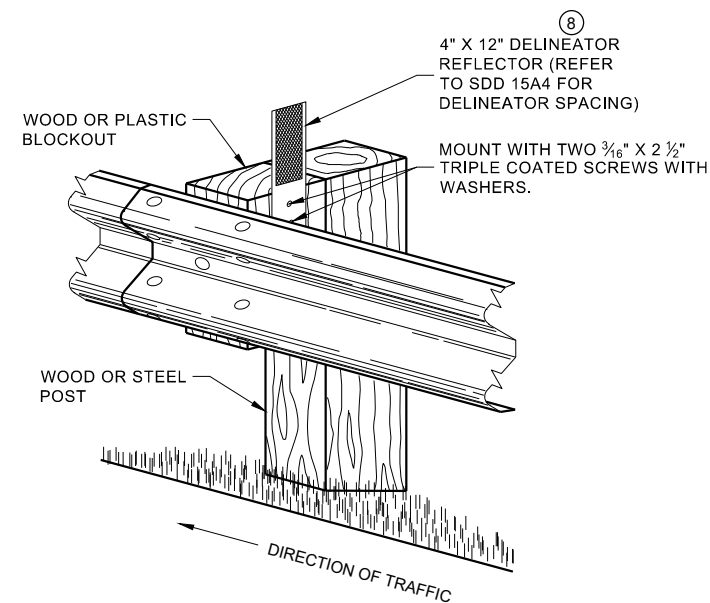


**ONE SIDED REFLECTOR DETAIL
AND TYPICAL INSTALLATION**

GENERAL NOTES

- 8 DO NOT INSTALL REFLECTORS ON THE FIRST 50 FEET OF THE APPROACH END OF THE ENERGY ABSORBING TERMINAL.
- 9 25 FEET OF HALF POST SPACING IS REQUIRED ON APPROACH AND DEPARTURE ENDS OF QUARTER POST SPACING.

POST BOLTS ARE A 3/8" DIAMETER ASTM A307 GUARDRAIL BOLT. A POST BOLT REQUIRES 3/8" DIAMETER A563A DOUBLE RECESSED (DR) HEAVY HEX NUT AND 3/8" DIAMETER F844 FLAT WASHER. POST BOLTS MAY BE LONGER IF MULTIPLE BLOCKOUTS ARE BEING USED.


GUARD RAIL SPLICE BOLTS ARE A 3/8" DIAMETER ASTM A307 GUARDRAIL HEAD BOLT. A GUARDRAIL SPLICE BOLT REQUIRES 3/8" DIAMETER A563A DOUBLE RECESSED (DR) HEAVY HEX NUT.

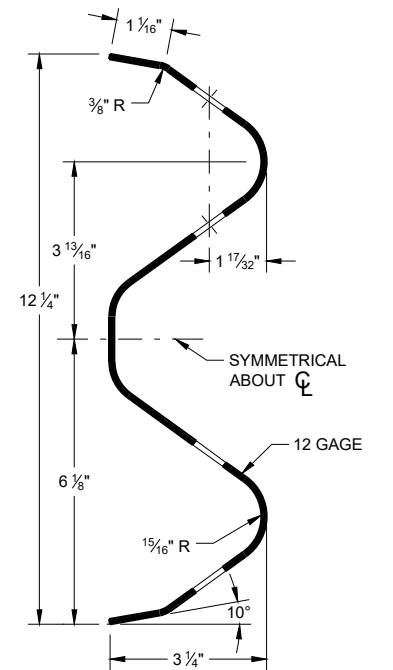

SECTION THRU W-BEAM RAIL


**MIDWEST GUARDRAIL SYSTEM
(MGS) GUARDRAIL**

STATE OF WISCONSIN
DEPARTMENT OF TRANSPORTATION 88

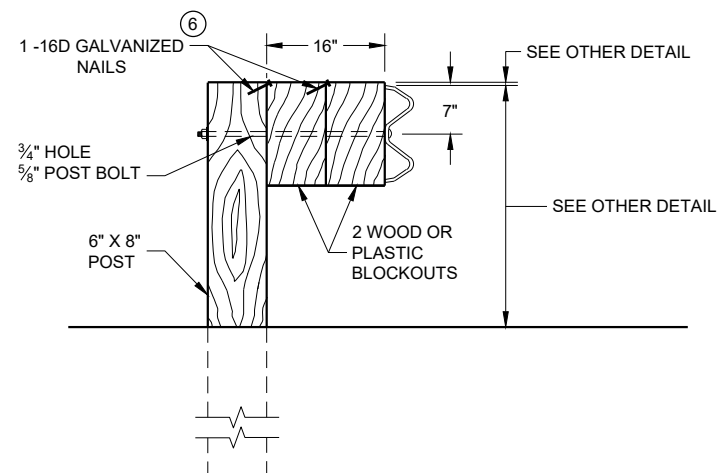

DETAIL FOR 16" BLOCKOUT DEPTH

IT IS ACCEPTABLE TO USE BLOCKOUTS UP TO 16" DEEP TO INCREASE THE POST OFFSET TO AVOID UNDERGROUND OBSTACLES. THERE IS NO LIMIT TO THE NUMBER OF POSTS THAT CAN HAVE ADDITIONAL BLOCKOUTS UP TO 16" DEEP.

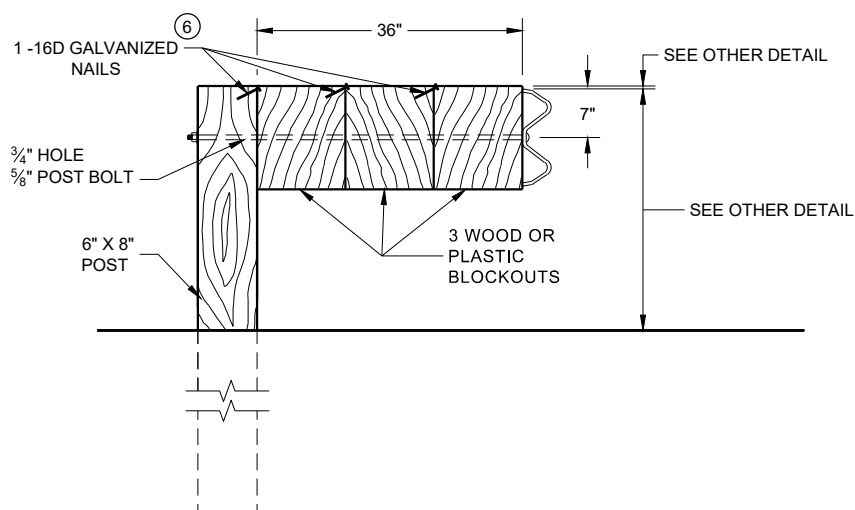


DETAIL FOR 36" BLOCKOUT DEPTH

NOTES: UNDER SPECIAL CIRCUMSTANCES, SUCH AS AVOIDING OBSTACLES THAT ARE NOT RELOCATED, IT IS ACCEPTABLE TO INSTALL ADDITIONAL BLOCKOUTS TO OBTAIN UP TO 36" DEPTH FOR ONE OR TWO POSTS IN A SECTION OF GUARDRAIL.

DO NOT USE 16" OR 36" BLOCKOUTS IF IT CAUSES THE POST TO BE DRIVEN BEYOND SHOULDER HINGE POINT OR CAUSES A FIXED OBJECT TO BE WITHIN THE DEFLECTION DISTANCE OF THE BARRIER.


NOTE:

1. ALL FILLETS SHALL HAVE A MINIMUM RADIUS OF $\frac{3}{16}$ ".
2. IF THE BOLT EXTENDS MORE THAN $\frac{1}{4}$ " FROM THE NUT THE BOLT SHOULD BE TRIMMED BACK.

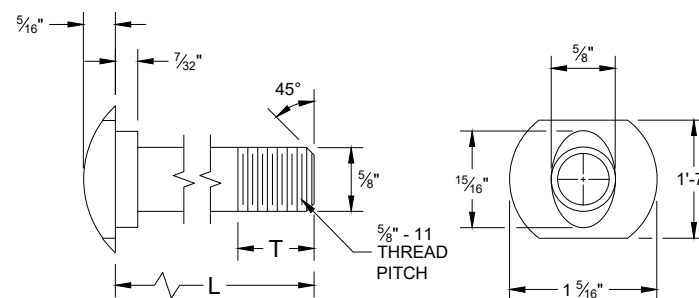


POST BOLT TABLE

L	T (MIN.)
1 ¼"	1 ⅝"
2"	1 ¾"
10"	4"
14"	4 ⅙"
18"	4"
21"	4 ⅙"
25"	4"

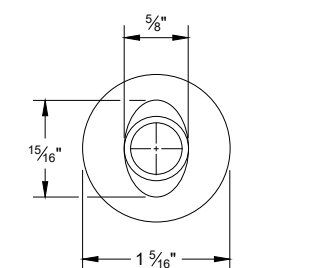


ALTERNATE BOLT HEAD

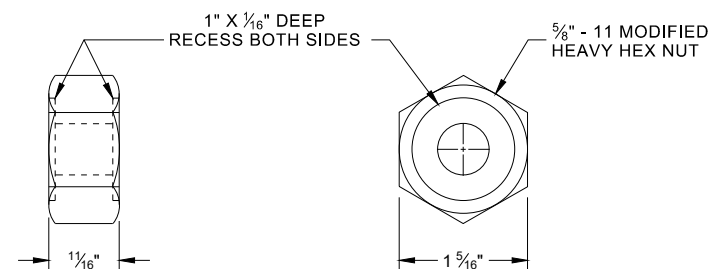


POST BOLT, SPLICE BOLT AND RECESS NUT


⑥ WHEN USING STEEL POST AD WOOD BLOCKOUTS, INSTALL FOUR 16D GALVANIZED NAILS. INSTALL NAILS AT THE BACK CORNERS OF THE BLOCK AND BEND THE NAILS OVER THE FLANGE OF THE STEEL POST.

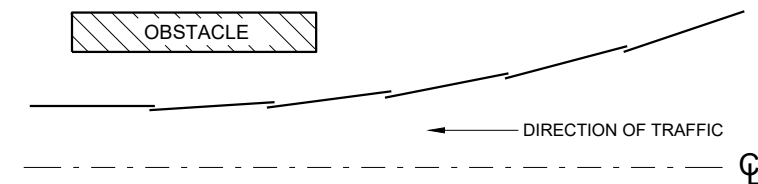


**PLAN VIEW
BEAM LAPPING DETAIL**

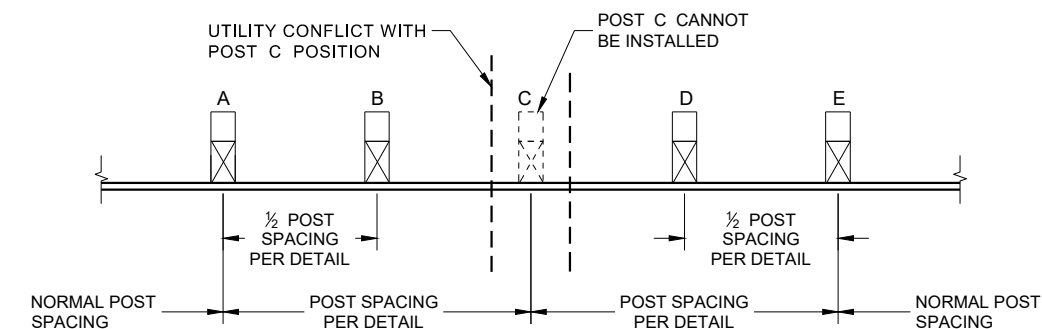

POST DRIVING FOR CONTINUOUS UNDERGROUND OBSTRUCTION

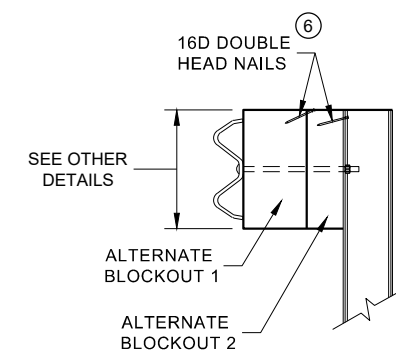

SIDE VIEW

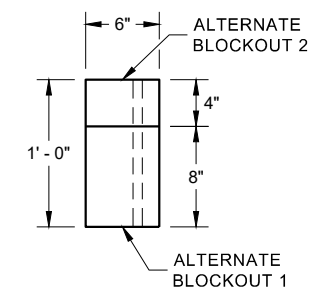


PLAN VIEW


ALTERNATE WOOD BLOCKOUT DETAIL

MIDWEST GUARDRAIL SYSTEM (MGS) GUARDRAIL


STATE OF WISCONSIN
DEPARTMENT OF TRANSPORTATION 89

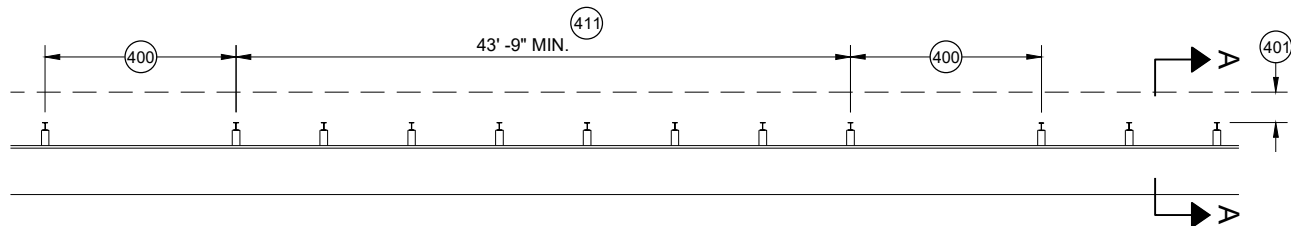


MISSING POST IN MGS GUARDRAIL

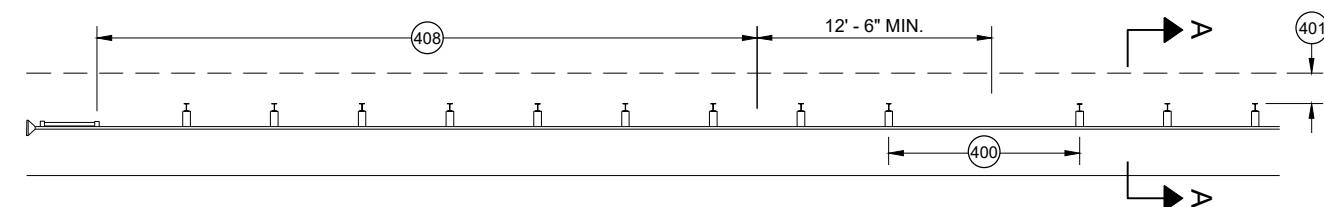


MISSING POST IN MGS GUARDRAIL NEAR EAT

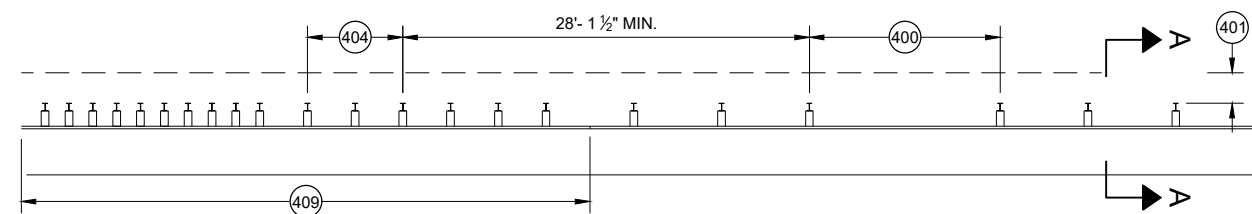


MISSING POST IN MGS GUARDRAIL NEAR AN APPROACH TRANSITION

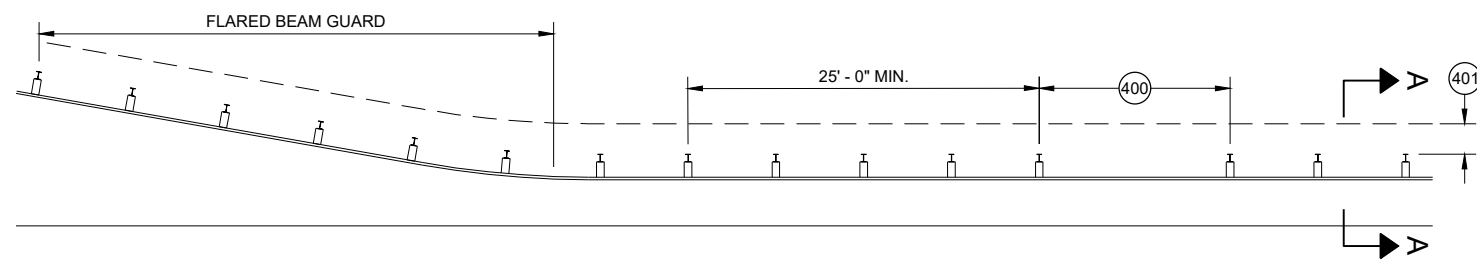

MISSING POST IN MGS GUARDRAIL NEAR FLARED BEAM GUARD

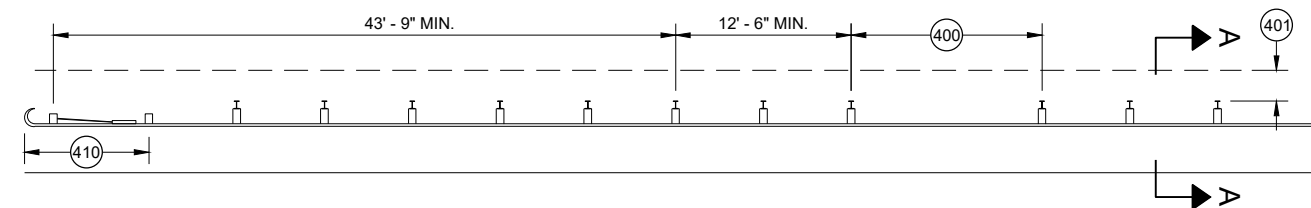


MISSING POST IN MGS GUARDRAIL NEAR A TYPE 2 END TERMINAL

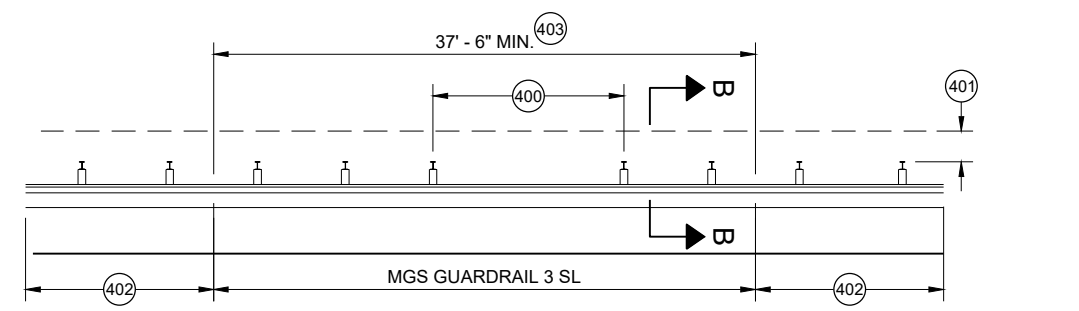


MISSING POST IN SHORT SPAN MGS GUARDRAIL NEAR CURB (SL)

- (400) MAX SPAN 12' - 6"
- (401) 2' MIN.
- (402) MGS GUARDRAIL 3
- (403) NESTING BEAM GUARD
- (404) ASYMMETRIC TRANSITION
- (405) SOIL WELL DRAINED AND COMPACTED
- (406) SEE OTHER DRAWINGS IN THIS SDD
- (407) SEE OTHER DRAWINGS FOR MIN. SPACING BETWEEN SPANS
- (408) SEE SDD 14B44
- (409) SEE SDD 14B45
- (410) SEE SDD 14B47
- (411) MINIMUM DISTANCE BETWEEN MISSING POST SPANS.

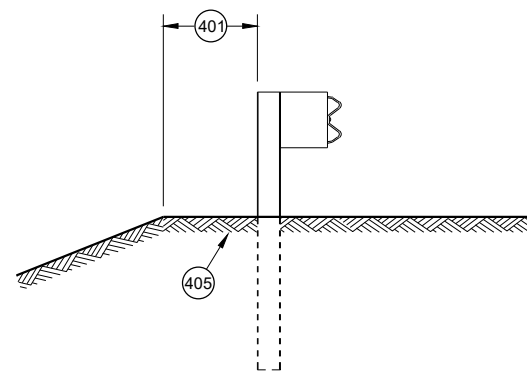

SECTION A - A

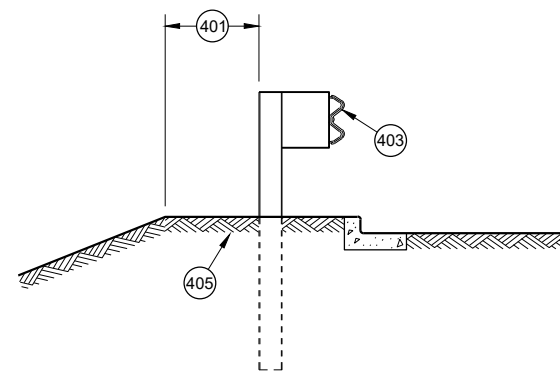

SECTION B - B

**MIDWEST GUARDRAIL SYSTEM
(MGS) GUARDRAIL**

STATE OF WISCONSIN
DEPARTMENT OF TRANSPORTATION

APPROVED
May 2021
DATE
/S/ Rodney Taylor
ROADWAY STANDARDS DEVELOPMENT
UNIT SUPERVISOR

FHWA


- (A) THE SLOPE IN THE AREA BOUNDED BY THE GRADELINE, THE HINGE POINT LINE (HPL) AND THE CLEAR ZONE LIMITS (CZL) SHALL BE 4:1 OR FLATTER.
- (B) AFTER FINAL ASSEMBLY, RECHECK CABLE TO BE SURE IT IS TAUT AND HAS NOT RELAXED
- (C) DIFFERENT MANUFACTURERS REQUIRE DIFFERENT PERFORATED W - BEAM RAIL END PANELS. SEE MANUFACTURER'S INFORMATION.
- (D) ATTACH ALUMINUM SHEET TO E.A.T. HEAD USING 4 STAINLESS STEEL SELF - TAPPING SCREWS. ONE SCREW PER CORNER.
- (E) HARDWARE MAY VARY BETWEEN MANUFACTURER. SEE MANUFACTURER'S DRAWING FOR INFORMATION.

DIMENSIONS MAY VARY, MANUFACTURER'S INFORMATION.

THE CENTER OF THE UPPER 3 1/2" DIAMETER HOLE ON POST NUMBER 3 THROUGH POST 9 IS TO BE FLUSH WITH THE GROUND LINE UP TO A MAXIMUM OF 2" ABOVE GROUND LINE. WOOD BLOCKS ON POSTS NUMBERED 3 THROUGH 9 MAY BE ADJUSTED UP TO 3" ABOVE THE TOP OF POST.




STATE OF WISCONSIN
DEPARTMENT OF TRANSPORTATION 91


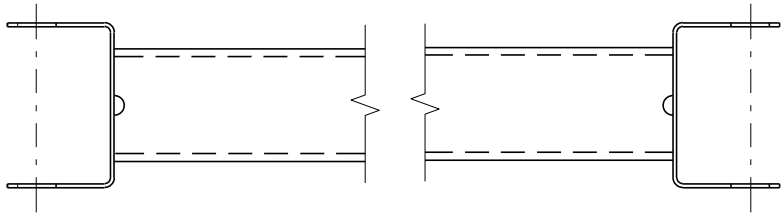


GENERIC GROUND STRUT⁹ ^E


BILL OF MATERIALS	
PART NO.	DESCRIPTION MATERIALS PROVIDED BY MGS EAT MANUFACTURER. SEE MANUFACTURER'S DETAILS FOR MORE INFORMATION.
①	UPPER POST NO. 1 6" X 6" TUBE
②	LOWER POST NO. 1
③	WOOD CRT
④	WOOD BLOCKOUT
⑤	PIPE SLEEVE
⑥	BEARING PLATE
⑦	BCT CABLE ASSEMBLY
⑧	ANCHOR CABLE BOX
⑨	GROUND STRUT
⑩	PERFORATED W-BEAM RAIL END PANEL, 12'-6" LONG.
⑪	STANDARD W-BEAM RAIL. MULTIPLE SECTIONS REQUIRED. SECTIONS VARY IN LENGTH.
⑫	IMPACT HEAD
⑬	EAT MARKER POST - YELLOW (SEE APPROVED PRODUCTS LIST)
⑭	SOIL PLATE
⑮	UPPER POST NO. 2
⑯	LOWER POST NO. 2

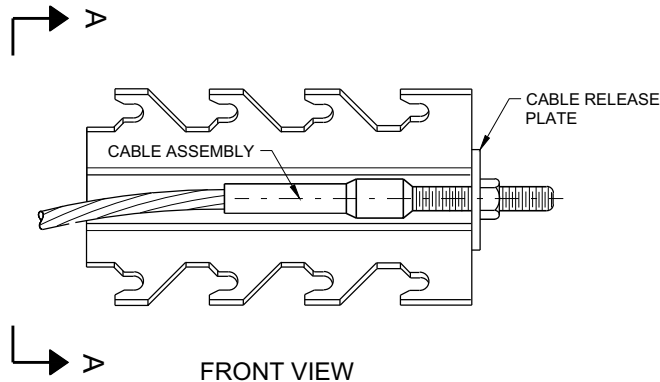


GENERIC ANCHOR CABLE BOX⁹ ^E

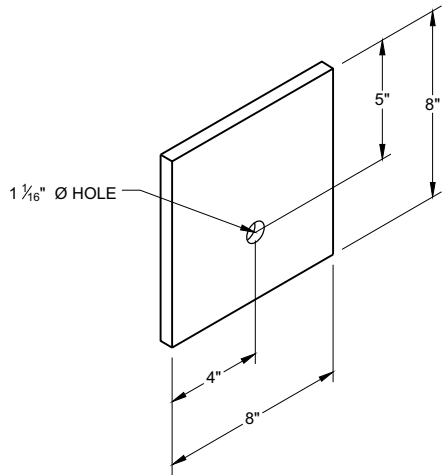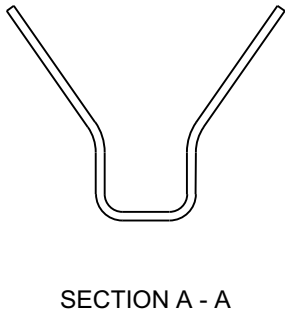


BEARING PLATE⁶ ^E

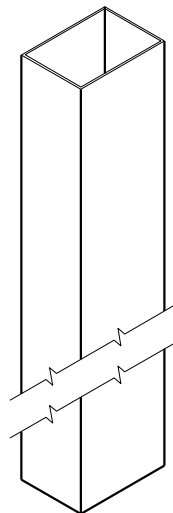


UPPER POST NO. 1 ⁽¹⁾ (E)

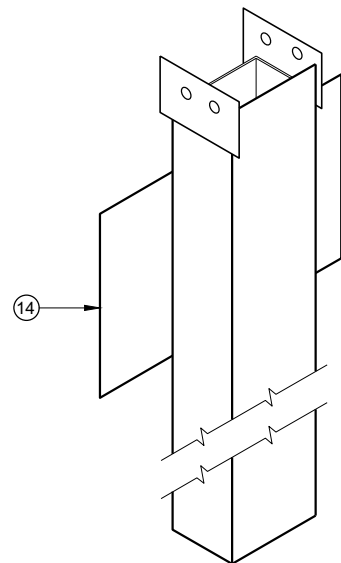


LOWER POST NO. 1 ⁽²⁾ (E)

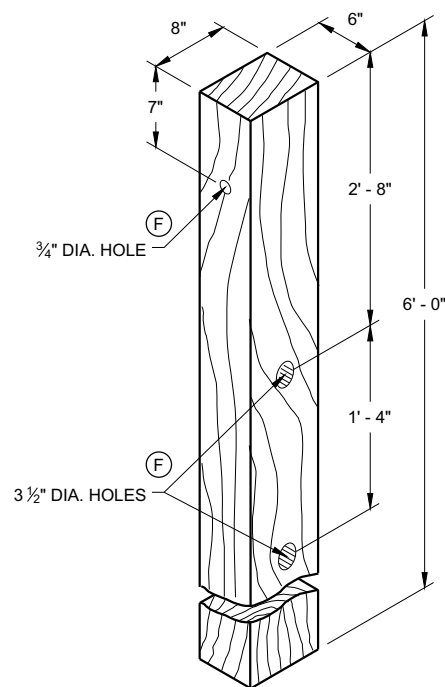


WOOD CRT POST ⁽³⁾ (E)
POSTS NUMBER 3-9

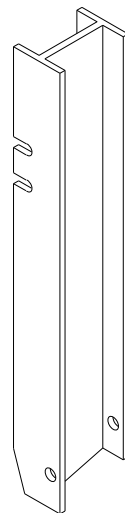


UPPER POST NO. 2 ⁽¹⁵⁾ (E)

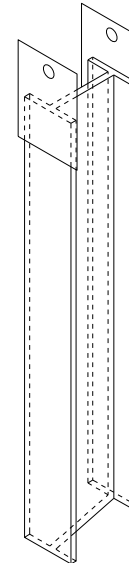



LOWER POST NO. 2 ⁽¹⁶⁾ (E)

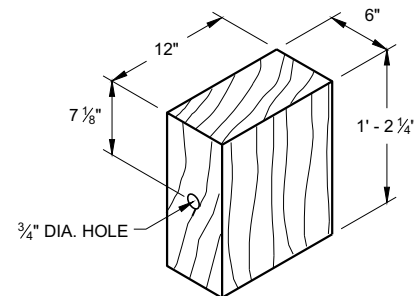


WOOD BLOCKOUT ⁽⁴⁾
REQ'D. AT ALL POSTS EXCEPT POST NO'S 1 & 2

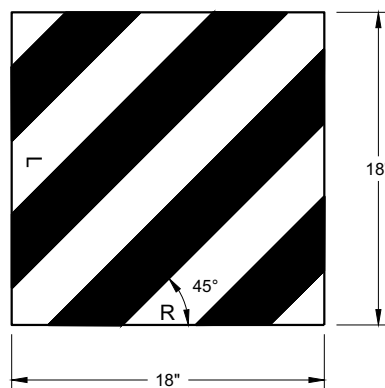

REFLECTIVE SHEETING DETAIL ^(E)

 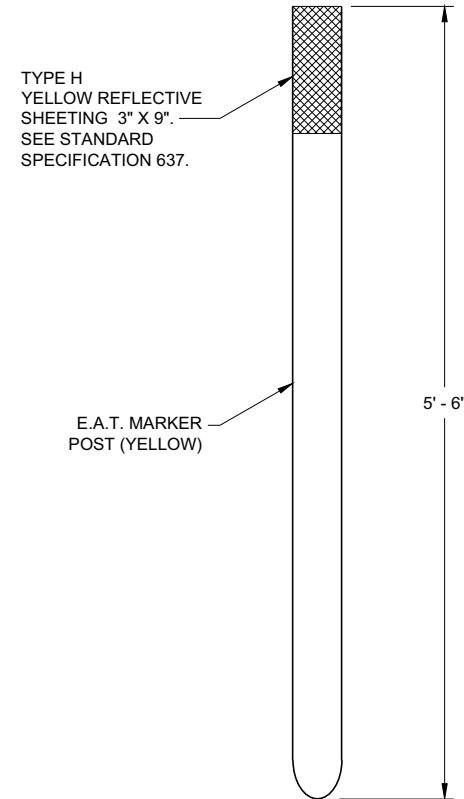


E.A.T. MARKER POST ⁽¹³⁾

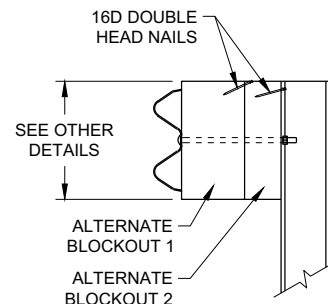

SIDE VIEW

ALTERNATE WOOD
BLOCKOUT DETAIL

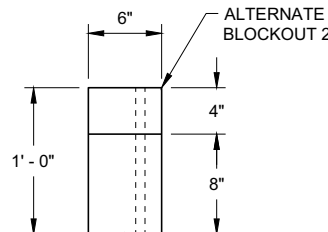


TOP VIEW

**MIDWEST GUARDRAIL SYSTEM
ENERGY ABSORBING TERMINAL
(MGS)**

STATE OF WISCONSIN
DEPARTMENT OF TRANSPORTATION

APPROVED
7/2018 DATE /S/ Rodney Taylor
ROADWAY STANDARDS DEVELOPMENT UNIT SUPERVISOR
FHWA

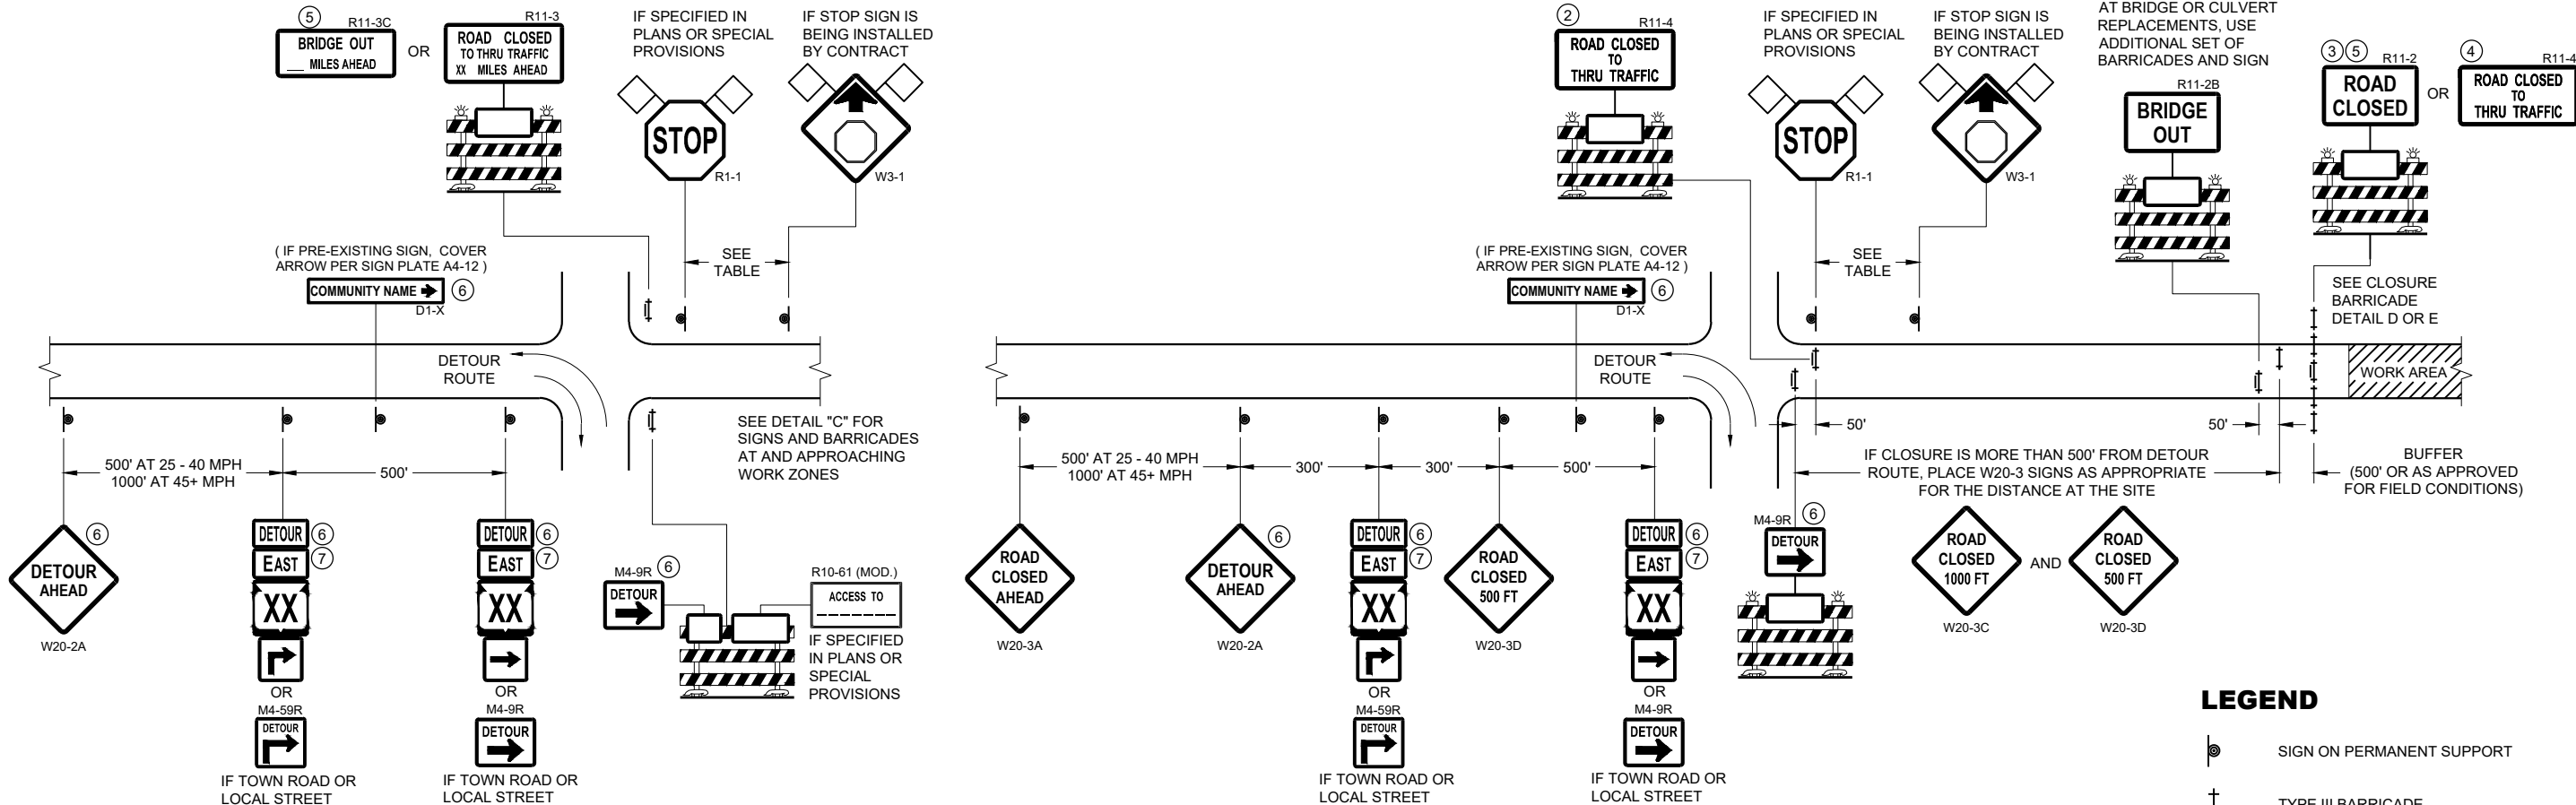


DETAIL A
MAINLINE CLOSURE WITH POSTED DETOUR

WORK ZONE GREATER THAN OR EQUAL TO 1/2 MILE FROM
DETOUR ROUTE (1000 FEET IF URBAN)

DETAIL B
MAINLINE CLOSURE WITH POSTED DETOUR

WORK ZONE LESS THAN 1/2 MILE FROM
DETOUR ROUTE (1000 FEET IF URBAN)

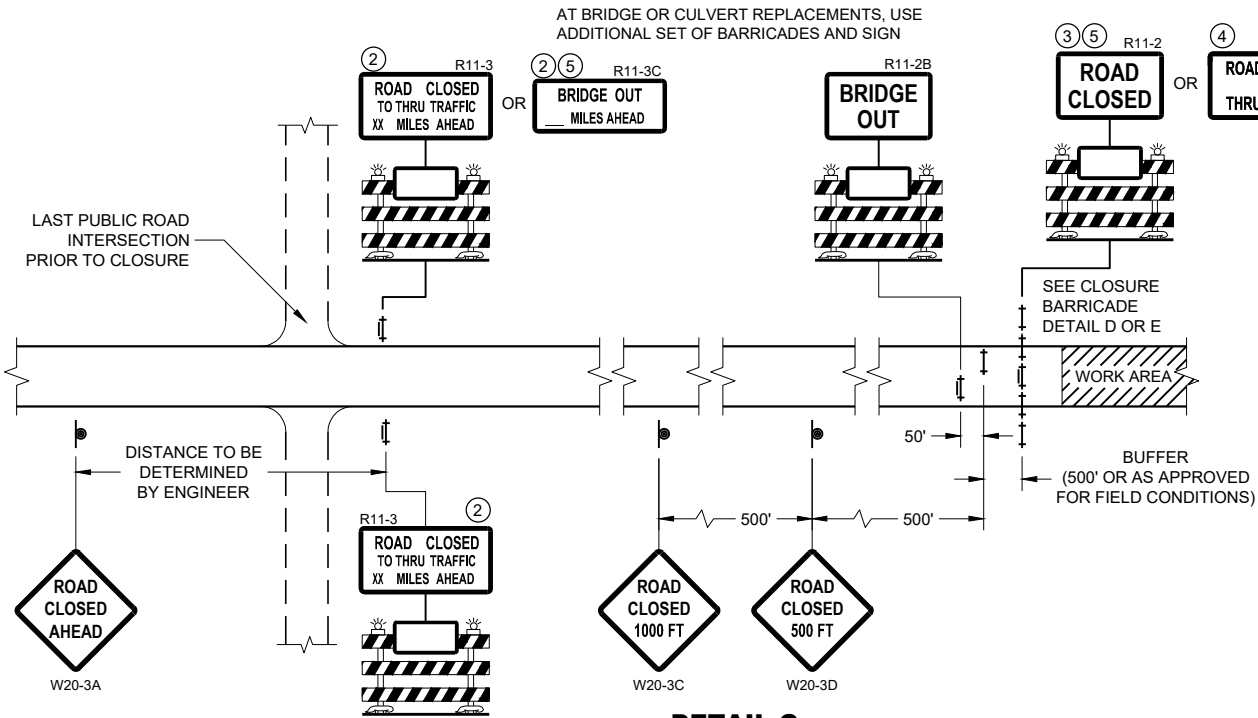

DETAIL C
MAINLINE CLOSURE, NO POSTED DETOUR

SPEED LIMIT (MPH)	"STOP AHEAD" ADVANCE WARNING DISTANCE (FT)
25	200
30	200
35	350
40	350
45	500
50	550
55	750

SEE SDD 15C2-SHEET "b"
FOR GENERAL NOTES
AND FOOTNOTES ① THROUGH ⑦


LEGEND

- SIGN ON PERMANENT SUPPORT
- TYPE III BARRICADE
- TYPE III BARRICADE WITH ATTACHED SIGN
- TYPE "A" WARNING LIGHT (FLASHING)
- WORK AREA
- FLAGS, 16" X 16" MIN. (ORANGE)
- DETOUR M4 - 8
- EAST M3 - X
- XX M1 - 4 OR XX M1 - 6 OR COUNTY X M1 - 5A
- M05 - 1 OR M06 - 1

**BARRICADES AND SIGNS
FOR MAINLINE CLOSURES**

STATE OF WISCONSIN
DEPARTMENT OF TRANSPORTATION

APPROVED
February 2020 /S/ Andrew Heidtke
DATE WORK ZONE ENGINEER 94
FHWA

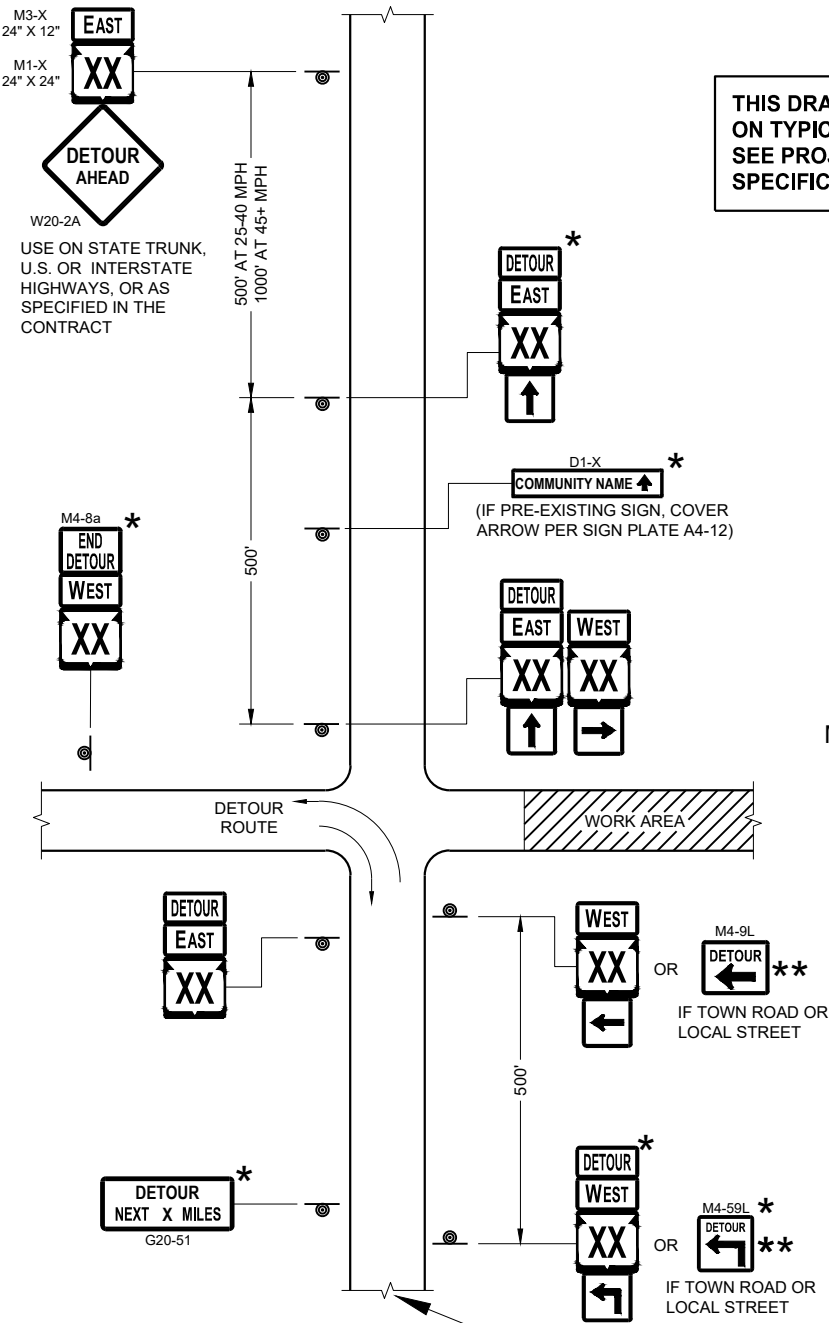


SEE SPECIFIC PROJECT DETOUR
SIGNING DETAIL SHEETS AND
DETAIL A OR B ON SDD SHEET 15C02 - SHEET "a"

THIS DRAWING PROVIDES GENERAL GUIDANCE
ON TYPICAL DETOUR SIGN LAYOUT AND SPACING.
SEE PROJECT DETOUR SIGNING SHEETS FOR
SPECIFIC DETAILS FOR EACH PROJECT.

MATCH POINT

DETAIL F
DETOUR SIGNING

LEGEND

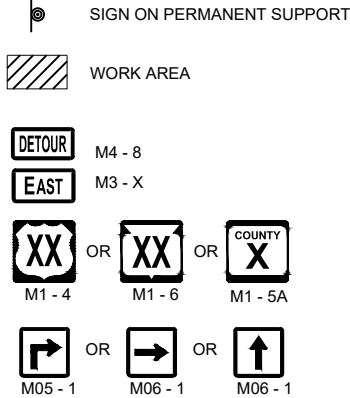

GENERAL NOTES

THE EXACT NUMBER, LOCATION AND SPACING OF ALL SIGNS SHALL BE ADJUSTED TO FIT FIELD CONDITIONS AS APPROVED BY THE ENGINEER.

IF THERE ARE EXISTING ROUTE MARKER ASSEMBLIES THAT WILL REMAIN IN PLACE, ADJUST THE LOCATION OF THE DETOUR ROUTE SIGNS TO CORRESPOND WITH THE EXISTING ASSEMBLIES. SEE SPECIFIC PROJECT DETOUR SIGNING DETAIL SHEETS. MODIFY EXISTING SIGNS WHERE POSSIBLE.

THE SPACING BETWEEN TRAFFIC CONTROL AND DETOUR SIGNS SHOULD BE ADJUSTED TO NOT CONFLICT WITH AND TO PROVIDE A DESIRABLE MINIMUM OF 200 FEET CLEARANCE TO EXISTING SIGNS THAT WILL REMAIN IN PLACE.

ANY SIGNS TEMPORARY OR EXISTING, WHICH CONFLICT WITH TRAFFIC CONTROL "IN USE" SHALL BE REMOVED OR COVERED AS NEEDED AND AS APPROVED BY THE ENGINEER.


SIGNS THAT WILL BE IN PLACE LESS THAN 7 CONTINUOUS DAYS AND NIGHTS MAY BE MOUNTED ON PORTABLE SUPPORTS.

"MO" SIGNS ARE THE SAME AS "M" SIGNS EXCEPT THE BACKGROUND IS ORANGE.

SIGN SIZES SHALL BE AS FOLLOWS:

M3-X SHALL BE 24" X 12" (36" X 18" IF NEEDED TO MATCH EXISTING SIGNS)
M4-8 SHALL BE 24" X 12" (36" X 18" IF NEEDED TO MATCH EXISTING SIGNS)
M1-4, M1-5A AND M1-6 SHALL BE 24" X 24" (36" X 36" IF NEEDED TO MATCH EXISTING SIGNS)
M05-1 AND M06-1 SHALL BE 21" X 21" (30" X 30" IF NEEDED TO MATCH EXISTING SIGNS)
M4-9 AND M4-59 SHALL BE 30" X 24"
M4-8a SHALL BE 24" X 18"
G20-51 SHALL BE 60" X 24"
W20-2A SHALL BE 48" X 48"
D1-X SHALL BE AS SHOWN ON SPECIFIC PROJECT SIGNING DETAIL SHEETS.

- * OPTIONAL SIGNS. SEE SPECIFIC PROJECT DETOUR SIGNING DETAIL SHEETS.
- ** FOR A TOWN ROAD OR LOCAL STREET DETOURED ONTO A STATE TRUNK HIGHWAY, PLACE A ROAD NAME PLAQUE ABOVE THE M4-9 SIGN AS SPECIFIED IN THE CONTRACT.

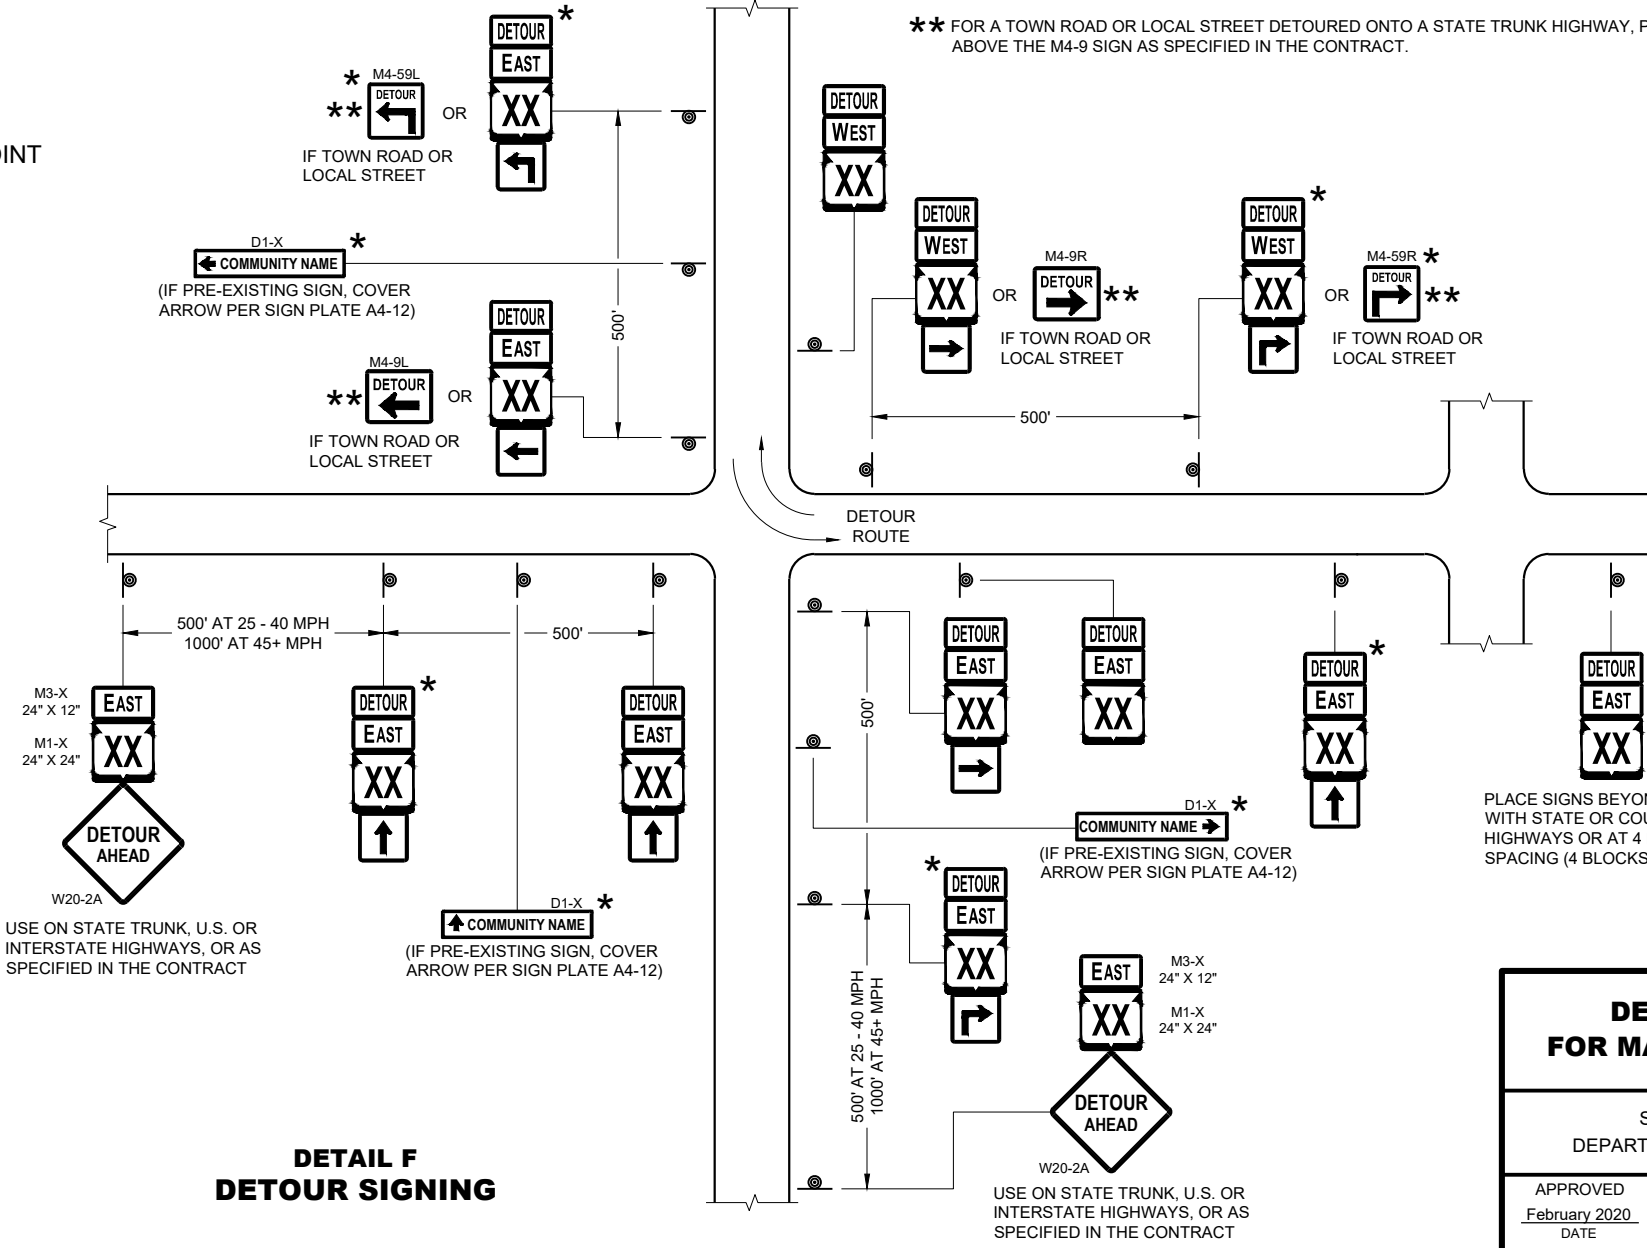


**DETOUR SIGNING
FOR MAINLINE CLOSURES**


STATE OF WISCONSIN
DEPARTMENT OF TRANSPORTATION

APPROVED
February 2020 /S/ Andrew Heidtke
DATE WORK ZONE ENGINEER 95


FHWA

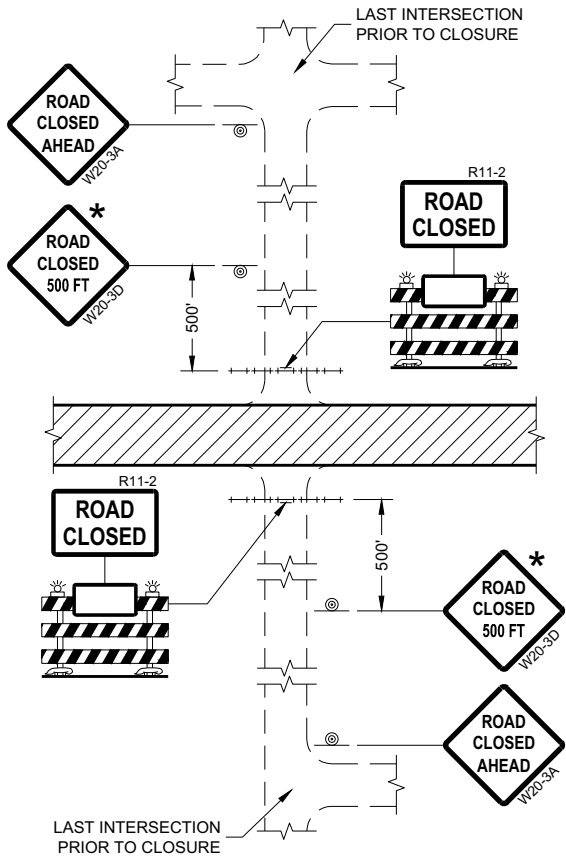


DETAIL 1
(NO ACCESS TO PROJECT)

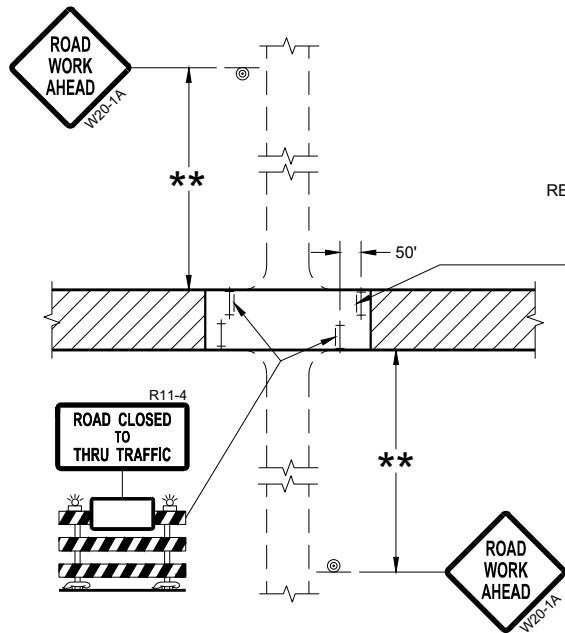

DETAIL 3
(PUBLIC CROSS-TRAFFIC MAINTAINED.
CONTRACTOR, LOCAL BUSINESS AND
RESIDENT ACCESS TO PROJECT)

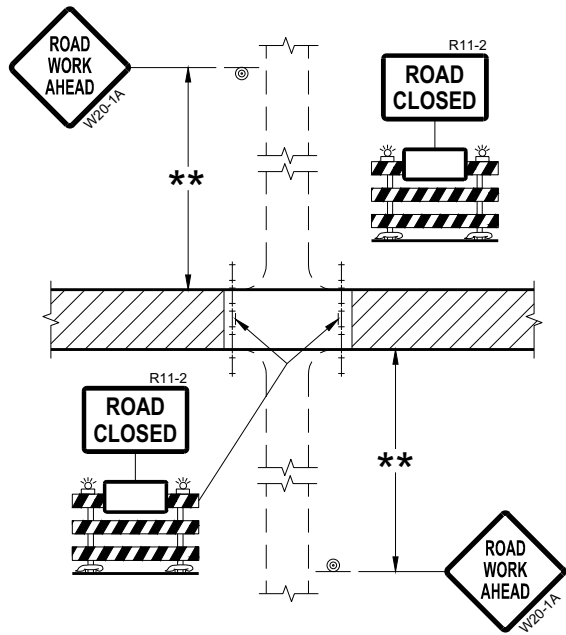

DETAIL 2
(PUBLIC CROSS-TRAFFIC MAINTAINED.
NO ACCESS TO PROJECT)

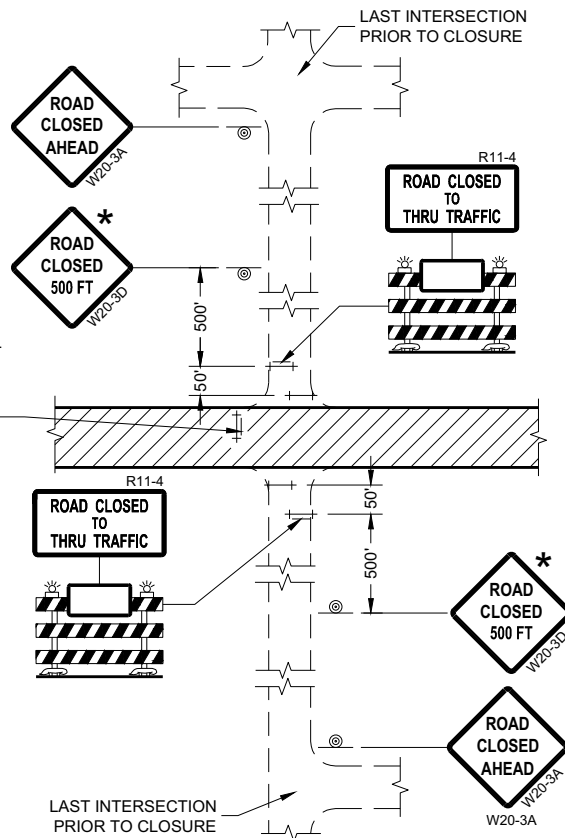

DETAIL 4
(CONTRACTOR, LOCAL BUSINESS AND
RESIDENT ACCESS TO PROJECT)

GENERAL NOTES

THE EXACT NUMBER, LOCATION, AND SPACING OF ALL SIGNS AND BARRICADES SHALL BE ADJUSTED TO FIT FIELD CONDITIONS AS APPROVED BY THE ENGINEER.

ANY SIGNS TEMPORARY OR EXISTING, WHICH CONFLICT WITH TRAFFIC CONTROL "IN USE" SHALL BE REMOVED OR COVERED AS NEEDED AND AS APPROVED BY THE ENGINEER.

THE SPACING BETWEEN TRAFFIC CONTROL SIGNS SHOULD BE ADJUSTED TO NOT CONFLICT WITH AND SHOULD PROVIDE A DESIRABLE MINIMUM OF 200 FEET CLEARANCE (500 FEET DESIRABLE) TO EXISTING SIGNS THAT WILL REMAIN IN PLACE.

IF A "STOP" SIGN MUST BE REMOVED FOR A WORK OPERATION, A TEMPORARY "STOP" SIGN SHALL BE PLACED PRIOR TO THE SIGN REMOVAL, OR A FLAGGER SHALL BE PROVIDED UNTIL THE SIGN IS REESTABLISHED.

BARRICADES THAT MUST BE MOVED FOR A WORK OPERATION SHALL BE IMMEDIATELY REESTABLISHED UPON COMPLETION OF THE OPERATION OR FOR CONTINUING OPERATIONS, AT THE END OF EACH WORKING DAY.

SIGNS THAT WILL BE IN PLACE LESS THAN SEVEN CONTINUOUS DAYS AND NIGHTS MAY BE MOUNTED ON PORTABLE SUPPORTS.

ALL TYPE III BARRICADES SHALL HAVE RAILS REFLECTORIZED ON BOTH FACES. STRIPES SHALL BE PROPERLY SLOPED DOWN TOWARD THE TRAFFIC SIDE OR AS SHOWN IN THE ROAD CLOSURE BARRICADE DETAIL "D" FOR FULL ROAD CLOSURES.

TYPE "A" LOW-INTENSITY FLASHING WARNING LIGHTS SHALL BE VISIBLE ON BOTH SIDES OF THE BARRICADE.

THE R11-2, R11-3, AND R11-4 SIGNS PLACED ON BARRICADES SHALL COVER NO MORE THAN THE TOP RAIL. THE SIGNS SHALL NOT COVER ANY PORTION OF THE MIDDLE OR BOTTOM RAILS.

ALL SIGNS SHALL BE 48" X 48" UNLESS OTHERWISE NOTED BELOW:
R11-2 SHALL BE 48" X 30".
R11-4 AND R11-3 SHALL BE 60" X 30".

- * OMIT THE "ROAD CLOSED 500 FT." SIGN IF THE LAST INTERSECTION IS 500 FEET OR LESS FROM THE WORK ZONE.
- ** 500' MAX. OR AT LAST INTERSECTION, WHICHEVER IS CLOSEST.

LEGEND

- SIGN ON PERMANENT SUPPORT
- TYPE III BARRICADE
- TYPE III BARRICADE WITH ATTACHED SIGN
- TYPE "A" WARNING LIGHT (FLASHING)
- WORK AREA

BARRICADES AND SIGNS FOR SIDEROAD CLOSURES

STATE OF WISCONSIN
DEPARTMENT OF TRANSPORTATION

APPROVED
July 2018 /S/ Andrew Heidtke
DATE WORK ZONE ENGINEER 96

FHWA

GENERAL NOTES

THE EXACT NUMBER, LOCATION, AND SPACING OF ALL SIGNS AND DEVICES SHALL BE ADJUSTED TO FIT FIELD CONDITIONS.

THE SPACING BETWEEN TRAFFIC CONTROL SIGNS SHOULD BE ADJUSTED TO NOT CONFLICT WITH AND SHOULD PROVIDE A MINIMUM OF 200 FEET (500 FEET DESIRABLE) CLEARANCE TO EXISTING SIGNS THAT WILL REMAIN IN PLACE.

ALL SIGNS ARE 48" X 48" UNLESS OTHERWISE NOTED.


SIGNS THAT WILL BE IN PLACE LESS THAN SEVEN CONTINUOUS DAYS AND NIGHTS MAY BE MOUNTED ON PORTABLE SUPPORTS.

IF A "STOP" SIGN MUST BE REMOVED FOR A WORK OPERATION, A TEMPORARY "STOP" SIGN SHALL BE PLACED PRIOR TO THE SIGN REMOVAL, OR A FLAGGER SHALL BE PROVIDED UNTIL THE SIGN IS REESTABLISHED.


- * OMIT G20-1 SIGNS IF LENGTH OF WORK AREA IS 2 MILES OR LESS
- ** PLACE AN ADDITIONAL W20-1A "ROAD WORK AHEAD" SIGN IF WORK AREA WITHIN THE PROJECT IS SEPARATED BY MORE THAN 2 MILES FROM PREVIOUS WORK AREA.

LEGEND

-  SIGN ON PERMANENT SUPPORT
-  DIRECTION OF TRAFFIC
-  WORK AREA

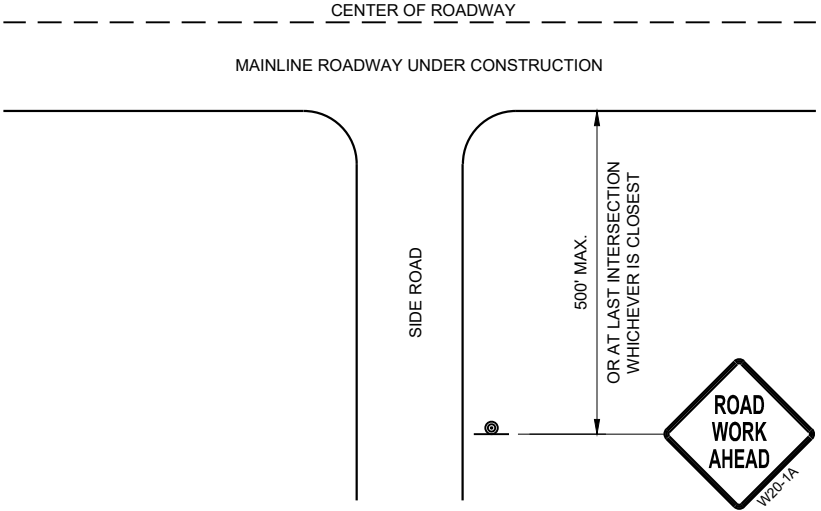

TYPICAL SIDE ROAD APPROACH
WARNING SIGN DETAIL








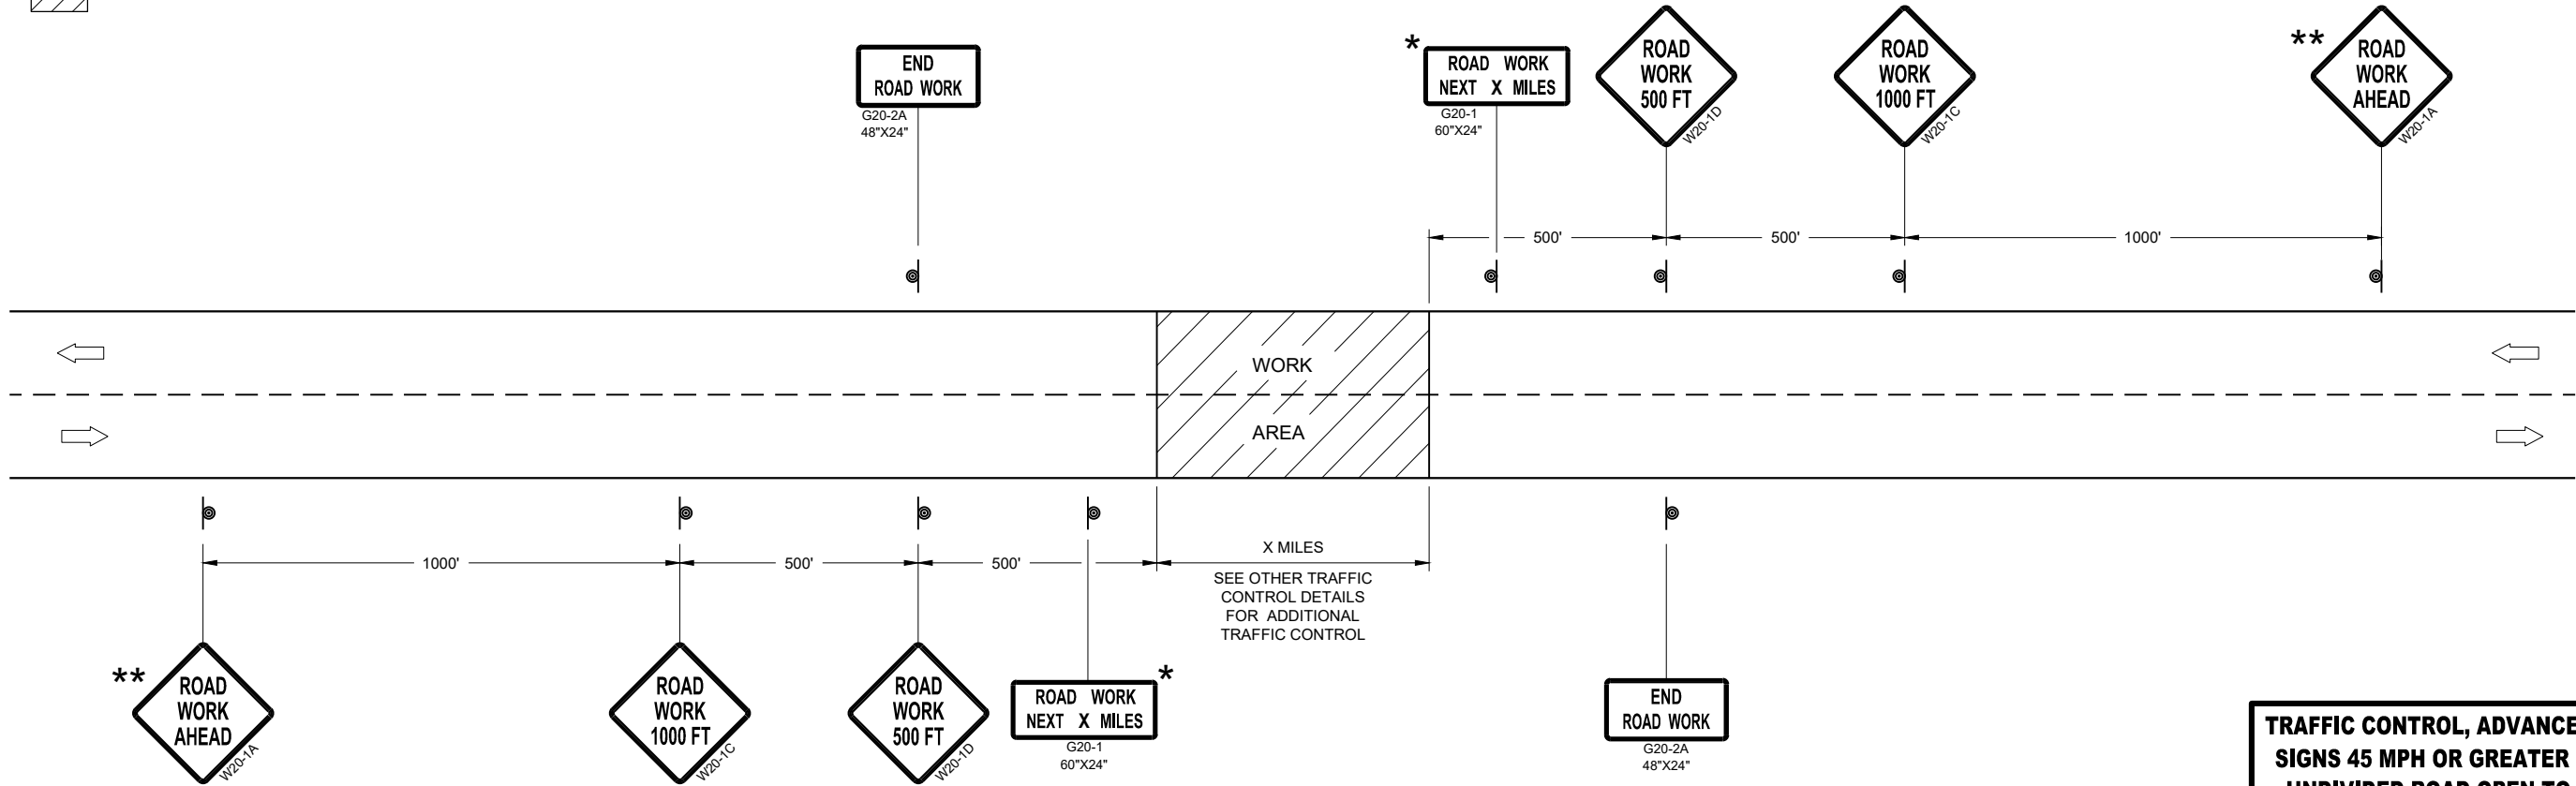


TRAFFIC CONTROL, ADVANCE WARNING SIGNS 45MPH OR GREATER

TRAFFIC CONTROL, ADVANCE WARNING
SIGNS 45 MPH OR GREATER TWO-WAY
UNDIVIDED ROAD OPEN TO TRAFFIC

STATE OF WISCONSIN
DEPARTMENT OF TRANSPORTATION

APPROVED
July 2018 /S/ Andrew Heidtke
DATE WORK ZONE ENGINEER 97
FHWA

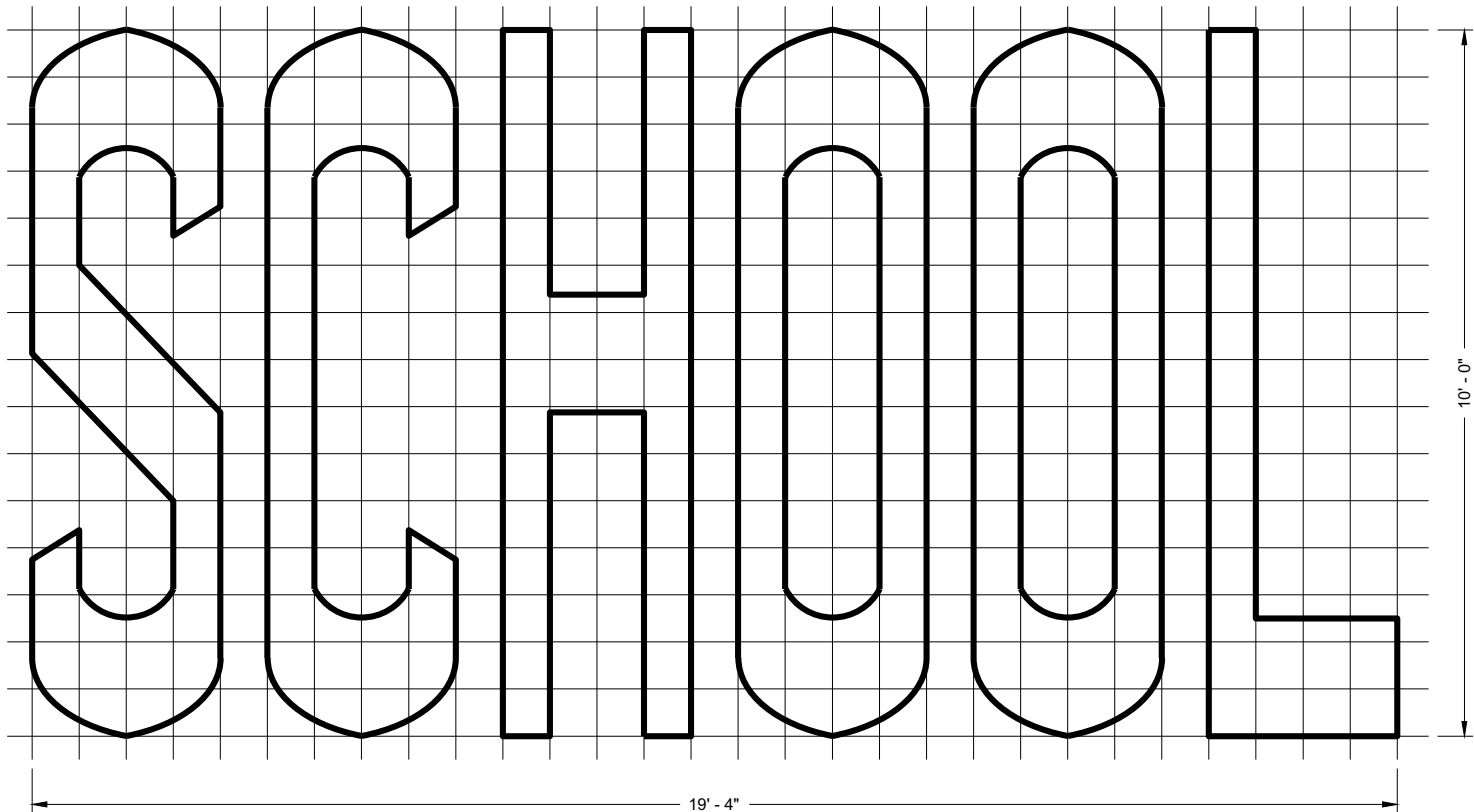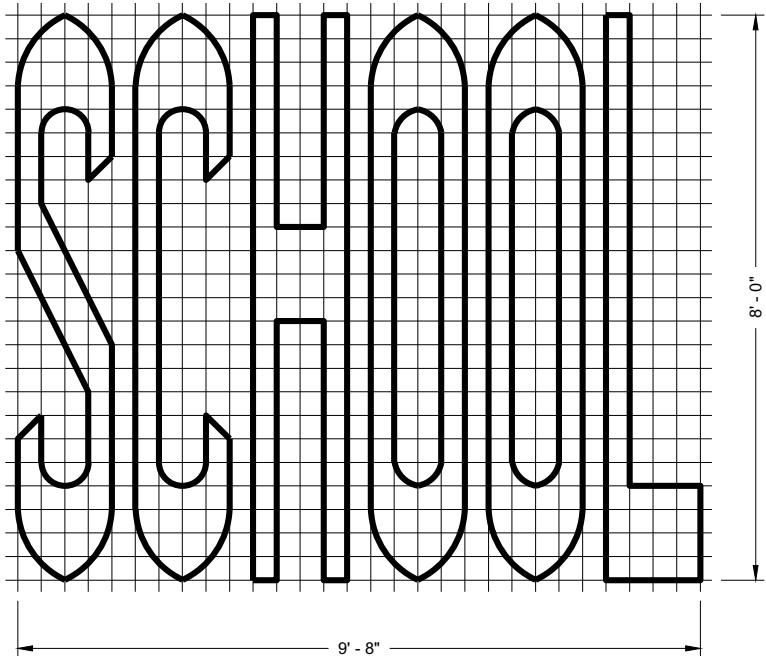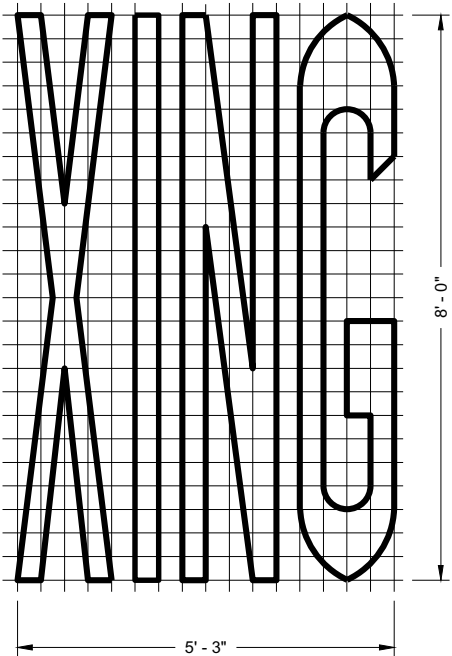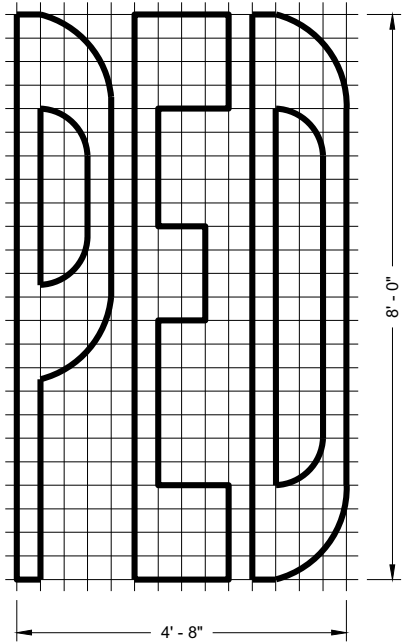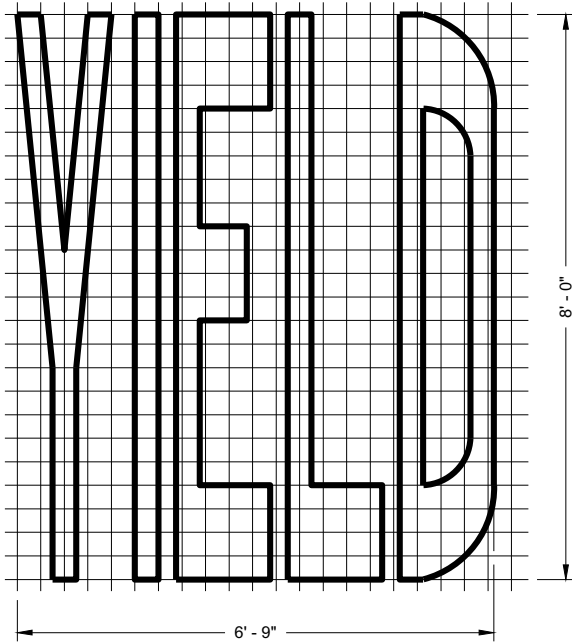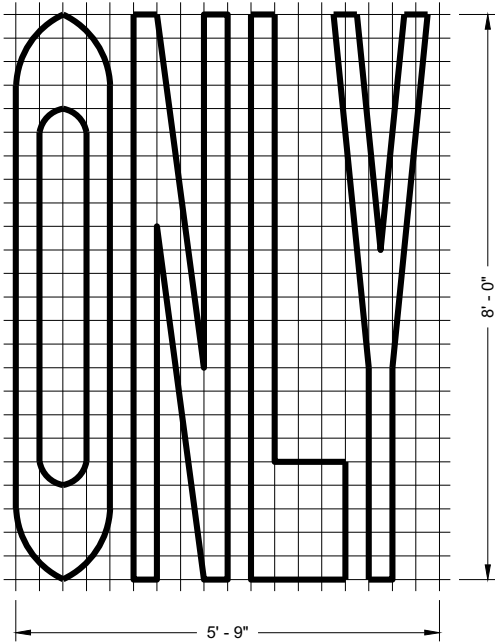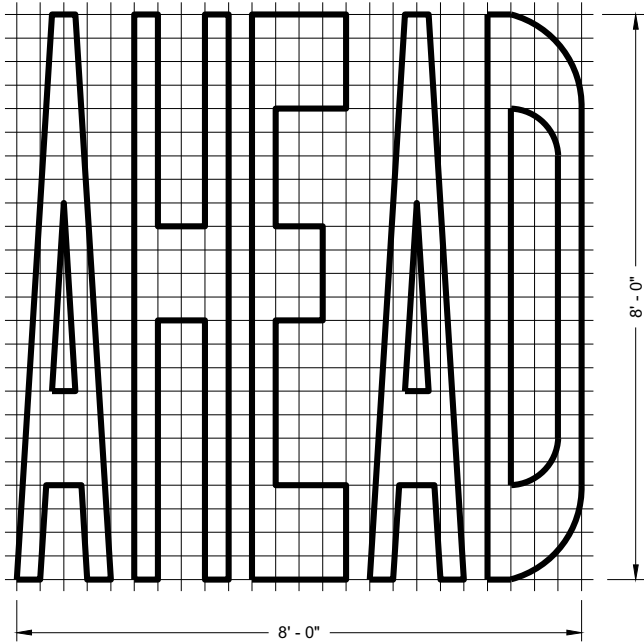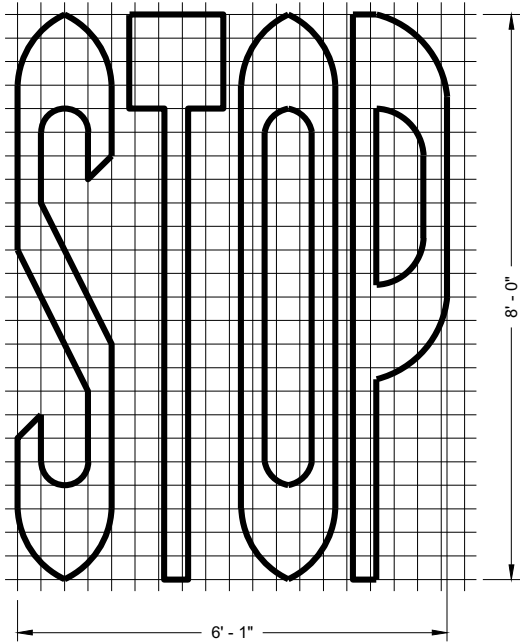

SINGLE LANE

TWO - LANE








GENERAL NOTES

DETAILS OF INSTALLATION, MATERIALS AND WORKMANSHIP NOT SHOWN ON THIS DRAWING SHALL CONFORM TO THE PERTINENT REQUIREMENTS OF THE STANDARD SPECIFICATIONS AND APPLICABLE SPECIAL PROVISIONS.

PAVEMENT MARKING WORDS

STATE OF WISCONSIN
DEPARTMENT OF TRANSPORTATION

APPROVED
November 2019 DATE /S/ Matthew Rauch
STATE SIGNING AND MAP ENGINEER 98
FHWA

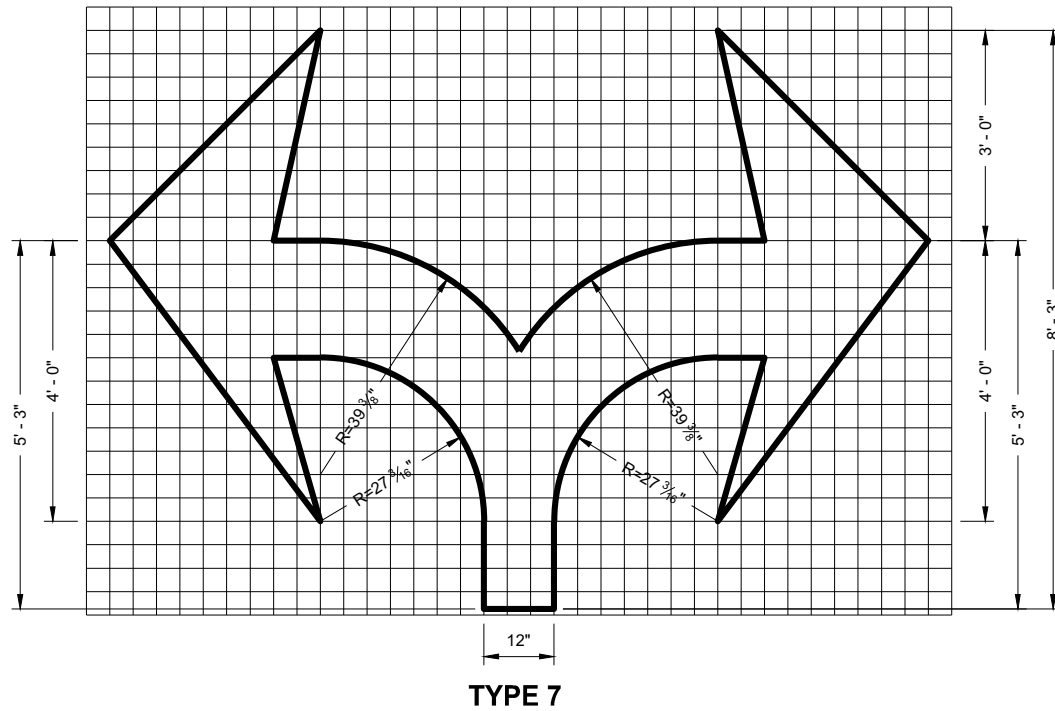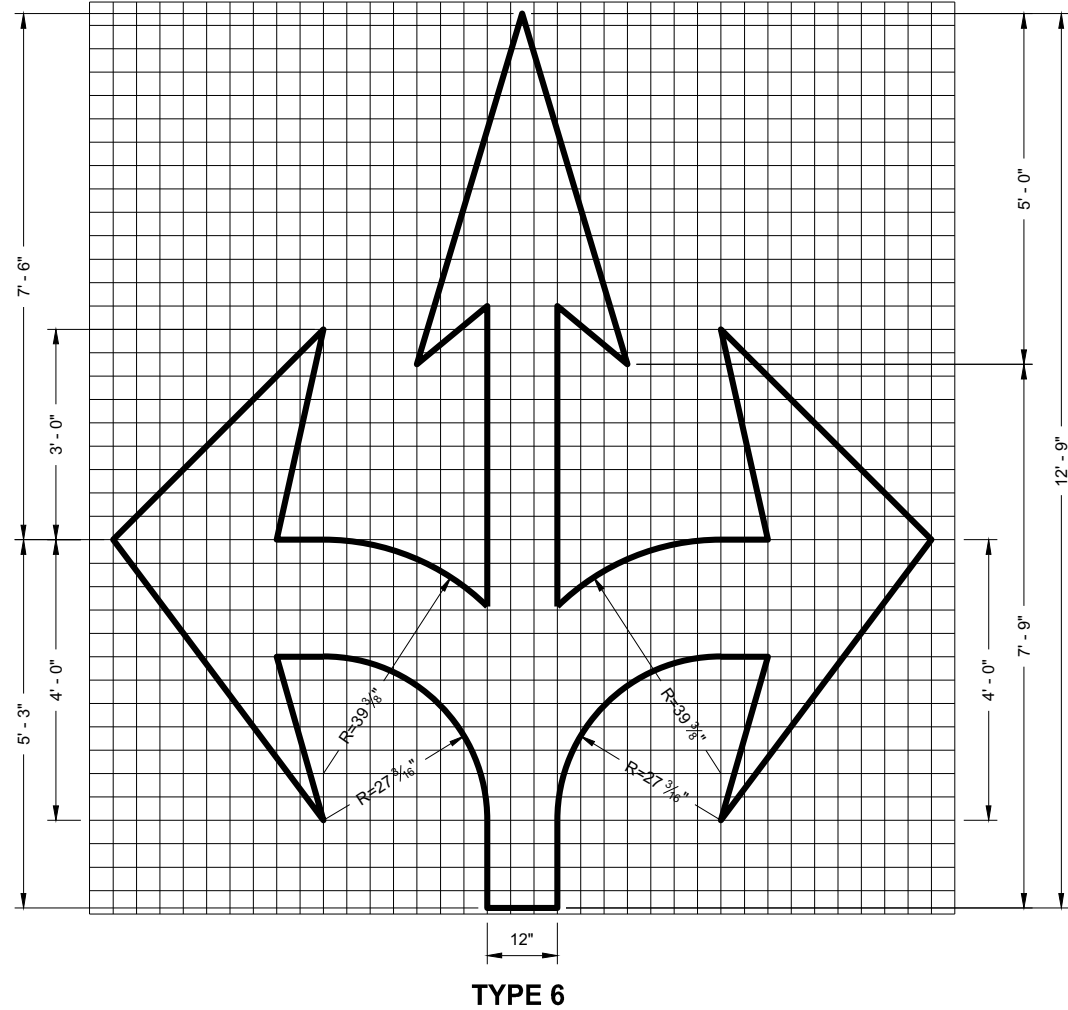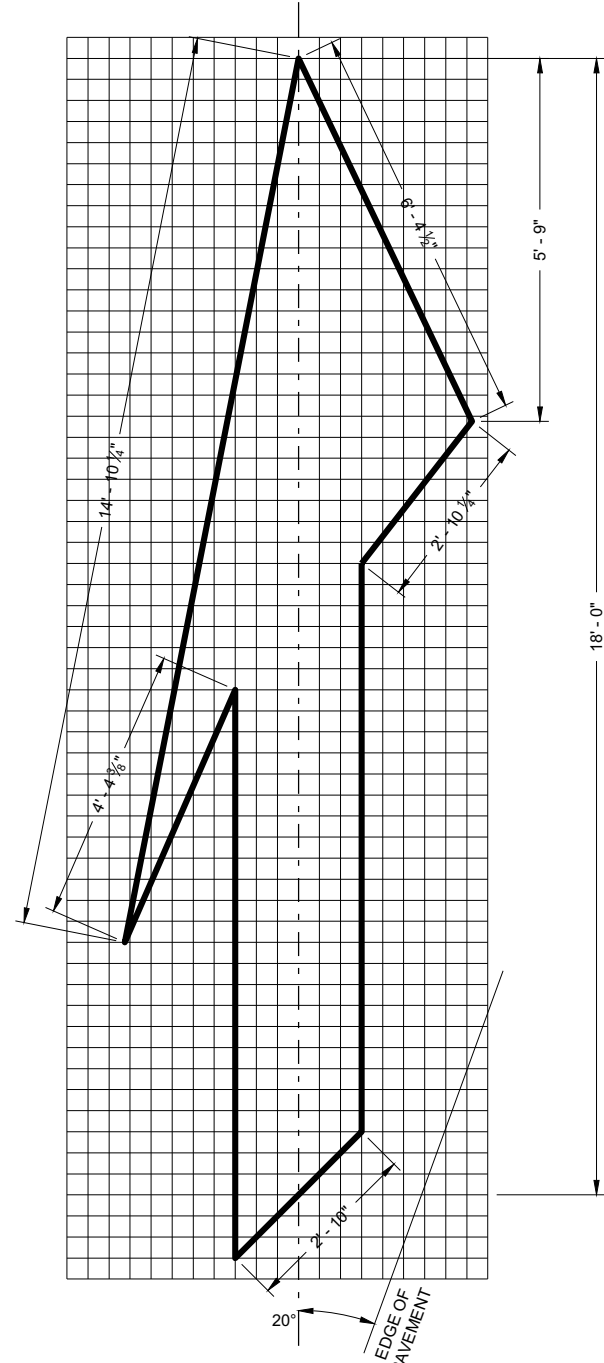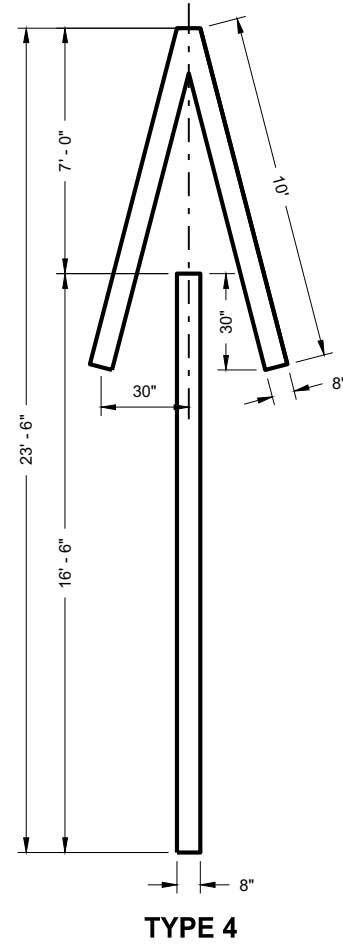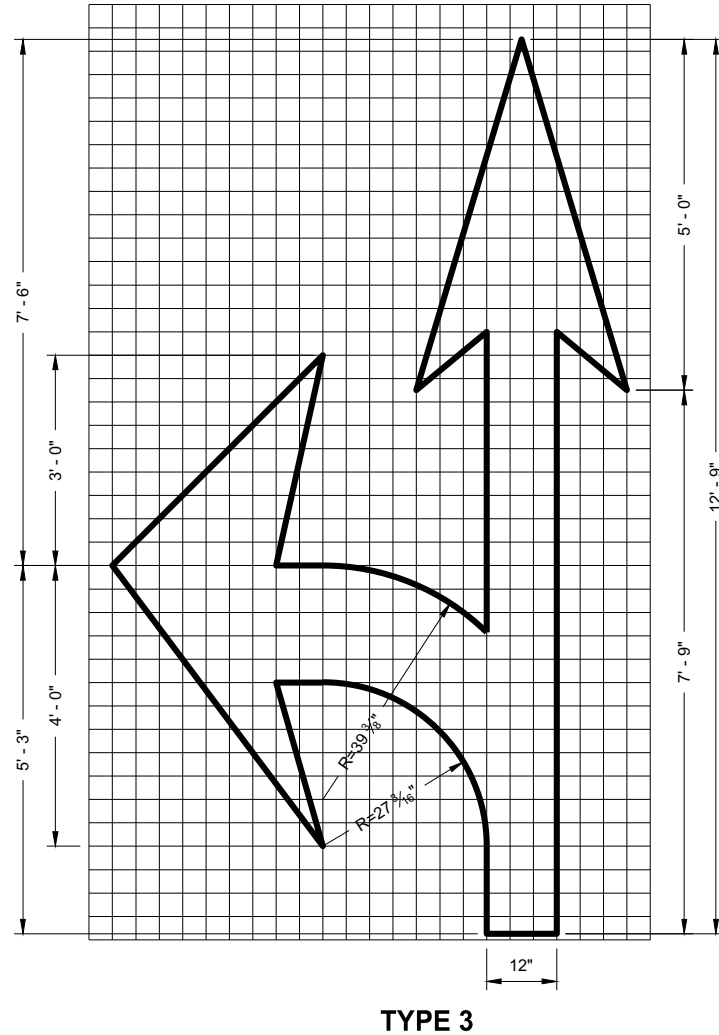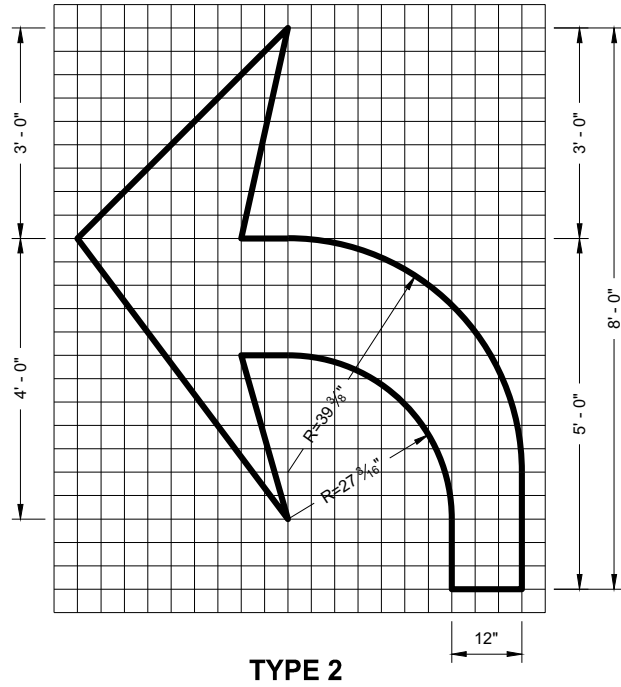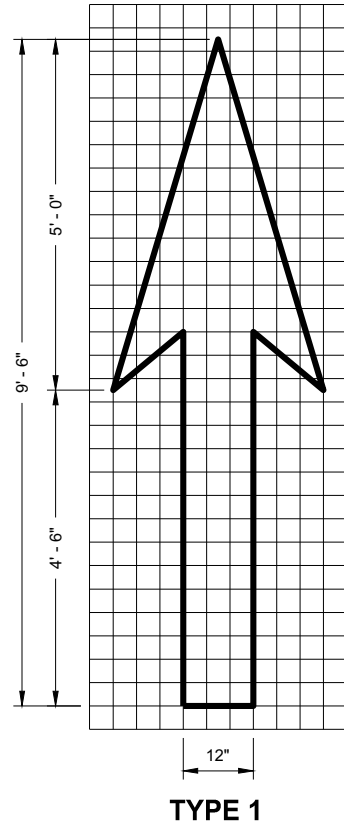

GENERAL NOTES

DETAILS OF INSTALLATION, MATERIALS AND WORKMANSHIP NOT SHOWN ON THIS DRAWING SHALL CONFORM TO THE PERTINENT REQUIREMENTS OF THE STANDARD SPECIFICATIONS AND APPLICABLE SPECIAL PROVISIONS.

PAVEMENT MARKING ARROWS

STATE OF WISCONSIN
DEPARTMENT OF TRANSPORTATION

APPROVED
November 2019
DATE
/S/ Matthew Rauch
STATE SIGNING AND MAP ENGINEER 99
FHWA



PERMANENT PAVEMENT MARKING


GENERAL NOTES

DETAILS OF CONSTRUCTION NOT SHOWN ON THIS DRAWING SHALL CONFORM
TO STANDARD SPECIFICATIONS AND SPECIAL PROVISIONS.


- ① LOCATE THE NO PASSING ZONE W14-3 SIGN WITHIN 50 FEET OF THE "T" MARKING
- ② MEASURE FROM EDGE OF MARKING TO JOINT LINE. THIS DOES NOT INCLUDE SPACE NEEDED FOR GROOVING OPERATIONS.

LEGEND


-  "T" MARKING
 SIGN ON PERMANENT SUPPORT
 DIRECTION OF TRAFFIC

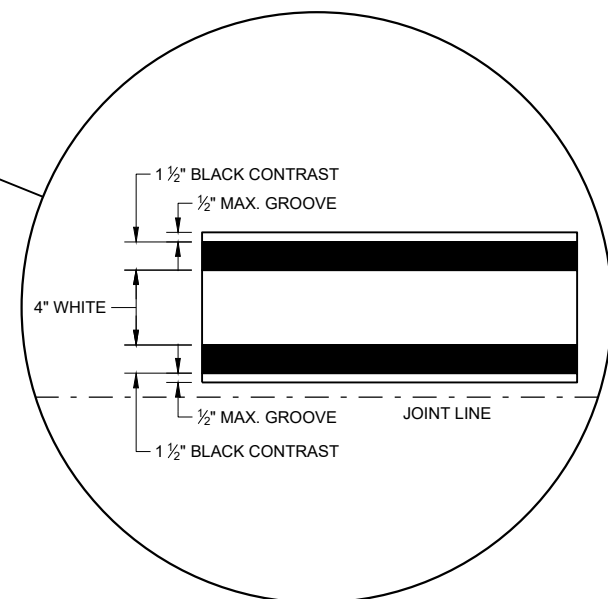


PERMANENT LONGITUDINAL PAVEMENT MARKINGS	
STATE OF WISCONSIN DEPARTMENT OF TRANSPORTATION	
APPROVED <u>May 2022</u> DATE	<u>/S/ Jeannie Silver</u> STATEWIDE SIGNING AND M. ENGINEER
100	

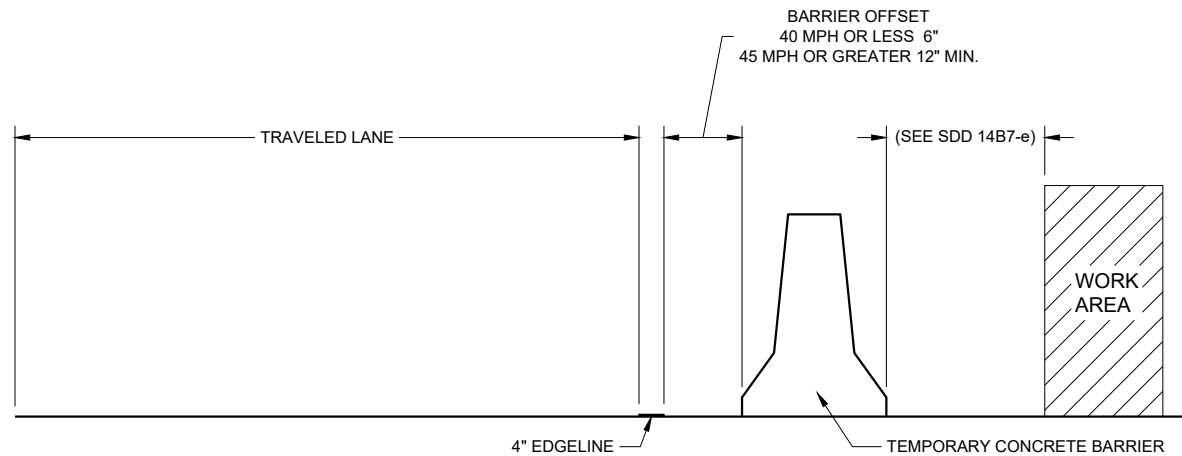


TEMPORARY BARRIER OFFSET FROM EDGELINE

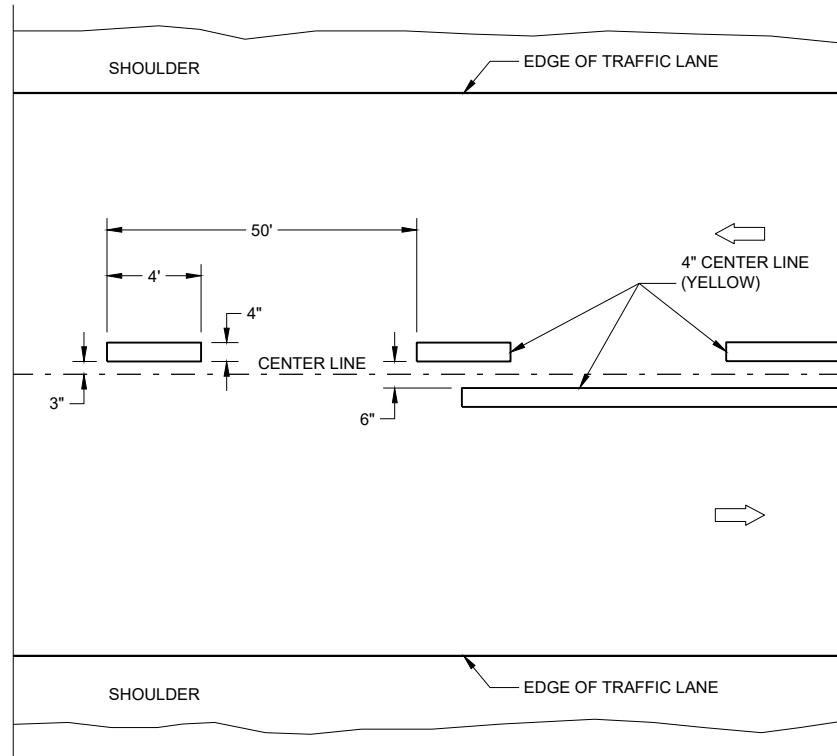

TWO WAY TRAFFIC

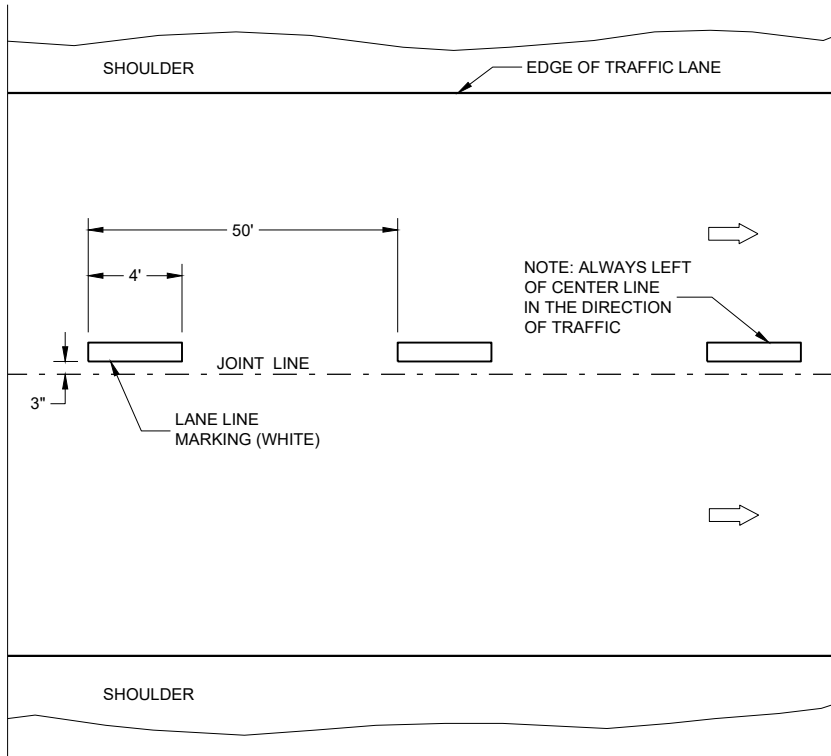

ONE WAY TRAFFIC

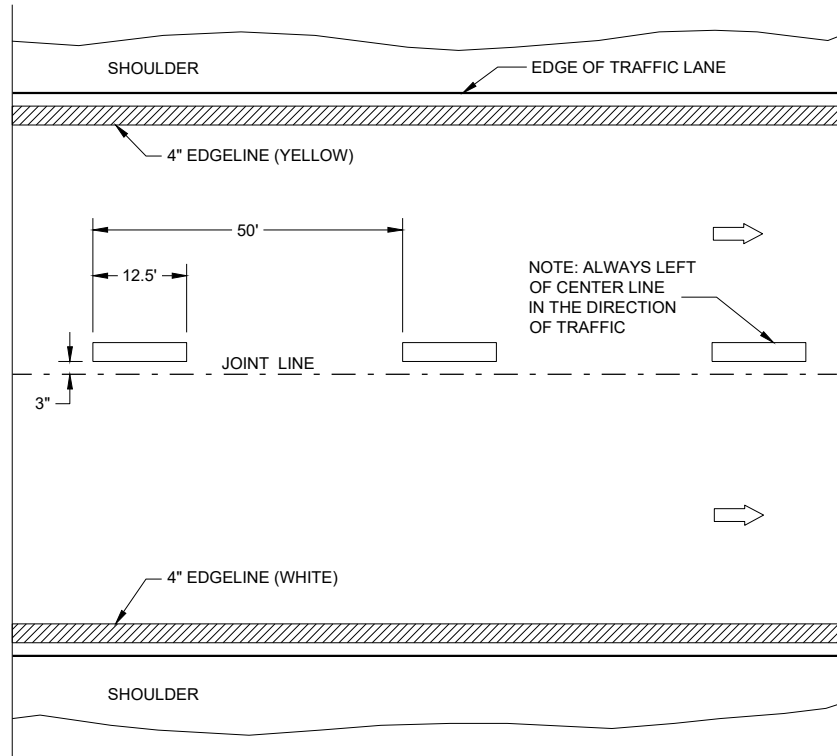

FREEWAYS AND EXPRESSWAYS

GENERAL NOTES

DETAILS OF CONSTRUCTION NOT SHOWN ON THIS DRAWING SHALL CONFORM TO STANDARD SPECIFICATIONS AND SPECIAL PROVISIONS.

LEGEND

➡ DIRECTION OF TRAFFIC


TEMPORARY PAVEMENT MARKING

TEMPORARY LONGITUDINAL PAVEMENT MARKING

STATE OF WISCONSIN
DEPARTMENT OF TRANSPORTATION

APPROVED
May 2022 /S/ Jeannie Silver
DATE STATEWIDE SIGNING AND MARKING ENGINEER

FHWA

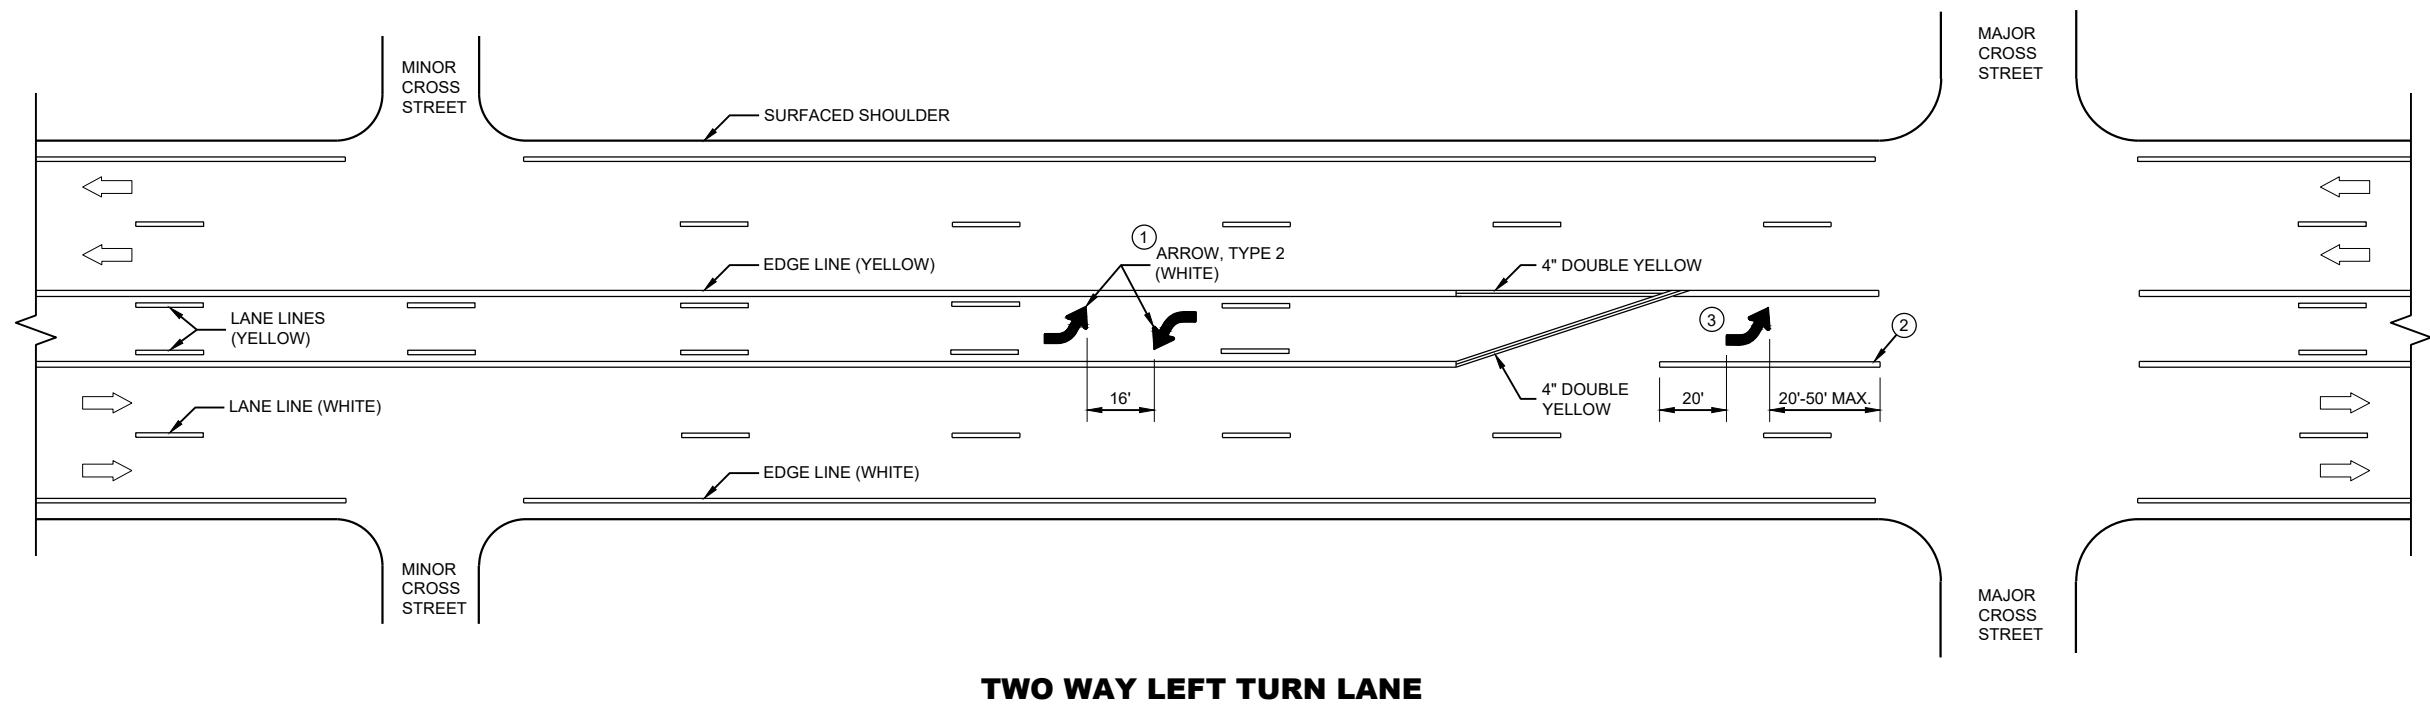

GENERAL NOTES

- ① A SET OF ARROWS IS REQUIRED EVERY 400 FEET OR NEAR INTERSECTIONS OR DRIVEWAYS WITH TURNING TRAFFIC.
- ② 8" WHITE
- ③ TURN BAY LENGTH OF LESS THAN 48' DOES NOT REQUIRE PAVEMENT ARROWS OR TEXT.




➡ DIRECTION OF TRAFFIC

**PAVEMENT MARKING
(TURN LANES)**

STATE OF WISCONSIN
DEPARTMENT OF TRANSPORTATION 102

TURN LANE OPTIONS

LENGTH OF TURN BAY (L) OF 0 - 47' DOES NOT REQUIRE PAVEMENT MARKING ARROWS OR WORDS

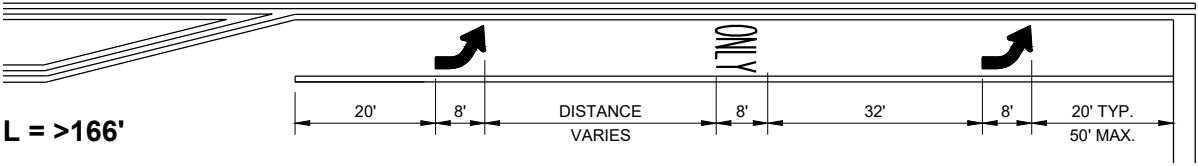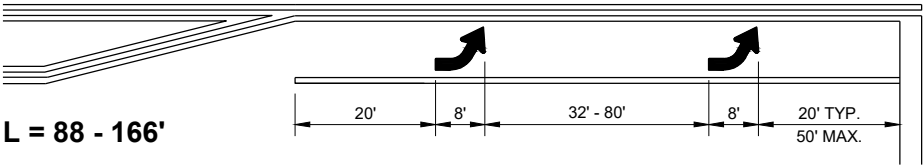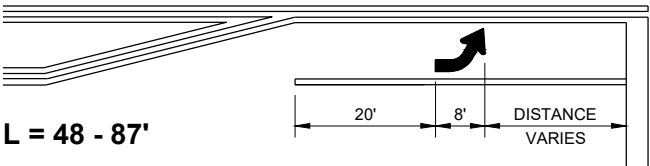

*(SEE TURN LANE OPTIONS FOR PLACEMENT OF PAVEMENT MARKING ARROWS AND WORDS)

GENERAL NOTES


- ① 8" WHITE
- ② QUANTITY AND LOCATION OF TYPE 3 ARROWS ARE THE SAME AS THE TYPE II ARROWS IN THE ADJACENT TURN LANE. FOR TURN LANES WITH A PHYSICAL SEPARATION IN THE SAME DIRECTION OF TRAVEL, THE ARROWS AND "ONLY" MARKING MAY BE ELIMINATED.

➡ DIRECTION OF TRAFFIC


L = LENGTH OF TURN BAY

PAVEMENT MARKING (TURN LANES)

STATE OF WISCONSIN
DEPARTMENT OF TRANSPORTATION 103

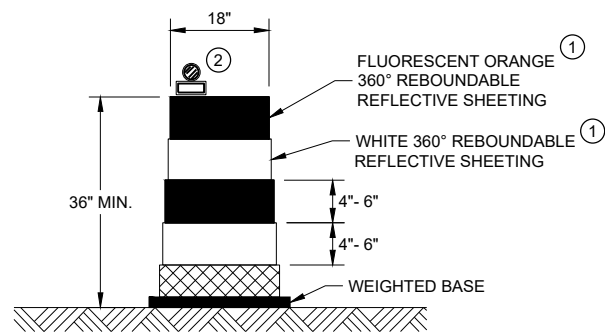


DRUM

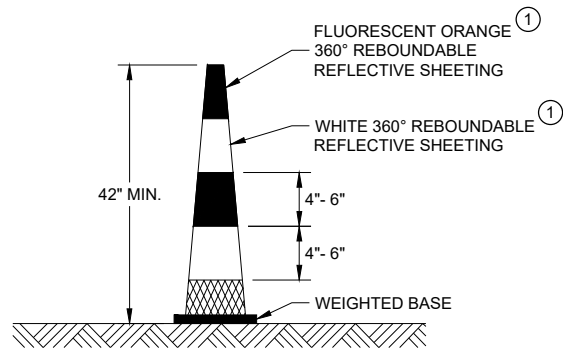


42" CONE

DO NOT USE IN TAPERS
½ SPACING OF DRUMS

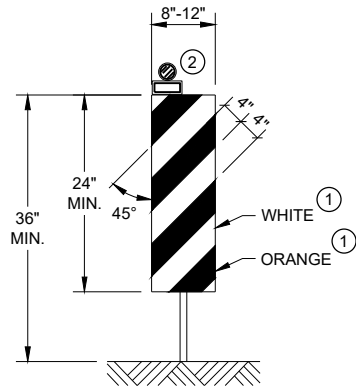


VERTICAL PANEL

THE STRIPES SHALL SLOPE DOWNWARD TO
THE TRAFFIC SIDE FOR CHANNELIZATION.

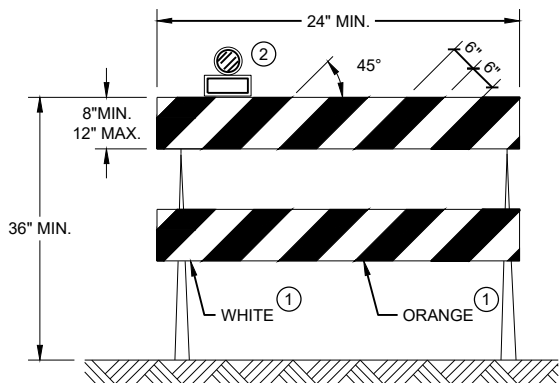

TYPE II BARRICADE

FOR RAILS LESS THAN 36" LONG, 4" WIDE STRIPES
MAY BE USED. ALL STRIPES SHALL SLOPE DOWNWARD
TO THE TRAFFIC SIDE FOR CHANNELIZATION.

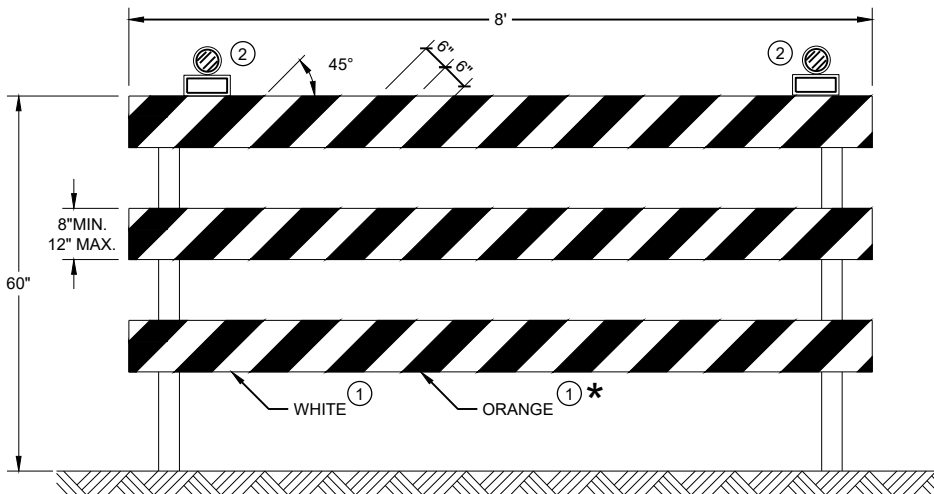

TYPE III BARRICADE

IF SIGN MOUNTED, DO NOT COVER MORE THAN 50% OF THE TOP
TWO RAILS OR 33% OF THE TOTAL AREA OF THE THREE RAILS.

* IF USED FOR A PERMANENT APPLICATION USE RED SHEETING.

GENERAL NOTES

- ① REFLECTIVE SHEETING SHALL FOLLOW THE REQUIREMENTS IN THE APPROVED PRODUCTS LISTING FOR SIGN SHEETING.
- ② LOCATION OF WARNING LIGHTS WHEN SHOWN ON THE PLAN.

CHANNELIZING DEVICES
DRUMS, CONES, BARRICADES
AND VERTICAL PANELS

STATE OF WISCONSIN
DEPARTMENT OF TRANSPORTATION

APPROVED
May 2021 /S/ Andrew Heidtke
DATE WORK ZONE ENGINEER 104
FHWA

LEGEND

-  SIGN ON PORTABLE OR PERMANENT SUPPORT
-  TEMPORARY PORTABLE RUMBLE STRIP ARRAY
-  DIRECTION OF TRAFFIC
-  WORK AREA
-  FLAGGER, EQUIPPED WITH STOP/SLOW PADDLE FASTENED ON SUPPORT STAFF

GENERAL NOTES

DETAILS OF TRAFFIC CONTROL DEVICES AND INSTALLATION NOT SHOWN ON THIS DRAWING SHALL CONFORM TO THE PERTINENT REQUIREMENTS OF THE STANDARD SPECIFICATIONS, THE SPECIAL PROVISIONS, AND THE MANUAL ON UNIFORM TRAFFIC CONTROL DEVICES.

ALL SIGNS ARE 48" X 48" UNLESS OTHERWISE NOTED.

"WO" SIGNS ARE THE SAME AS "W" SIGNS EXCEPT THE BACKGROUND IS ORANGE.

THE EXACT NUMBER, LOCATION AND SPACING OF ALL SIGNS, DEVICES, AND LOCATION OF ALL FLAGGERS SHALL BE ADJUSTED TO FIT FIELD CONDITIONS AS APPROVED BY THE ENGINEER.

THE FIRST ADVANCE WARNING SIGN SHOULD TYPICALLY BE LOCATED IN ADVANCE OF THE ANTICIPATED TRAFFIC BACKUP OR QUEUE.

WHEN A SIDE ROAD OR RAMP INTERSECTS THE FACILITY ON WHICH THE WORK IS BEING PERFORMED, ADDITIONAL TRAFFIC CONTROLS SHALL BE PROVIDED AS SPECIFIED IN THE PLANS AND/OR THE SPECIAL PROVISIONS OR AS APPROVED BY THE ENGINEER.

FLAGGING


FLAGGERS SHALL BE IN SIGHT OF EACH OTHER OR IN DIRECT COMMUNICATION AT ALL TIMES. THEY SHALL BE EQUIPPED WITH STOP/SLOW PADDLES FASTENED ON SUPPORT STAFFS. WHEN THE FLAGGING OPERATION IS NOT IN EFFECT REMOVE TEMPORARY PORTABLE RUMBLE STRIPS PRIOR TO COVERING OR REMOVING ALL ADVANCE SIGNING.

- ① FOR MOVING WORK OPERATIONS, POST ADDITIONAL W20-7A FLAGGER SIGNS AT APPROXIMATELY 3,500' INTERVALS IN THE MOVING WORK OPERATION OR AS APPROVED BY THE ENGINEER.
- ② SIGN NOT REQUIRED IF FLAGGING OPERATION OCCURS WITHIN A SIGNED ROAD WORK ZONE AREA.

WHEN THE DISTANCE BETWEEN FLAGGERS EXCEEDS 2 MILES, A PILOT CAR IS REQUIRED. WHEN CURVES REDUCE SIGHT DISTANCE BELOW 400', A PILOT CAR IS REQUIRED.

TEMPORARY PORTABLE RUMBLE STRIPS

- UTILIZE TEMPORARY PORTABLE RUMBLE STRIPS ON ALL FLAGGING OPERATIONS.
- ③ EACH TEMPORARY PORTABLE RUMBLE STRIP ARRAY CONSISTS OF THREE RUMBLE STRIPS PLACED TRANSVERSE ACROSS THE LANE AT THE LOCATIONS SHOWN. WITHIN EACH ARRAY, SPACING BETWEEN RUMBLE STRIPS SHALL BE 15 FEET ON CENTER
- ONLY USE TEMPORARY PORTABLE RUMBLE STRIPS FROM THE APPROVED PRODUCTS LIST.
- INSTALL TEMPORARY RUMBLE STRIPS PER MANUFACTURER'S RECOMMENDATIONS.
- PLACE ADVANCE SIGNING PRIOR TO INSTALLING TEMPORARY RUMBLE STRIPS.
- DO NOT INSTALL TEMPORARY PORTABLE RUMBLE STRIPS ON GRAVEL, MILLED SURFACES, OR ASPHALT THAT HAS BEEN PAVED LESS THAN 12 HOURS.

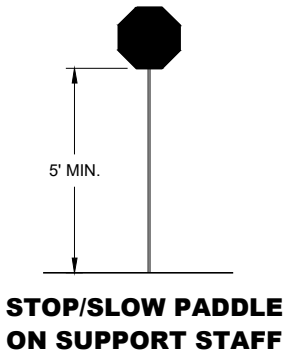


SIGN AND TEMPORARY RUMBLE STRIP ARRAY SPACING TABLE

SPEED LIMIT	SPACING "A"
25-30 MPH	200'
35-40 MPH	350'
45-55 MPH	500'



USE OF W03-4 SIGN IS OPTIONAL. WHEN USED, THIS SIGN SHALL BE LOCATED BETWEEN THE W20-7A AND W20-4A SIGNS, USING SPACING "A".

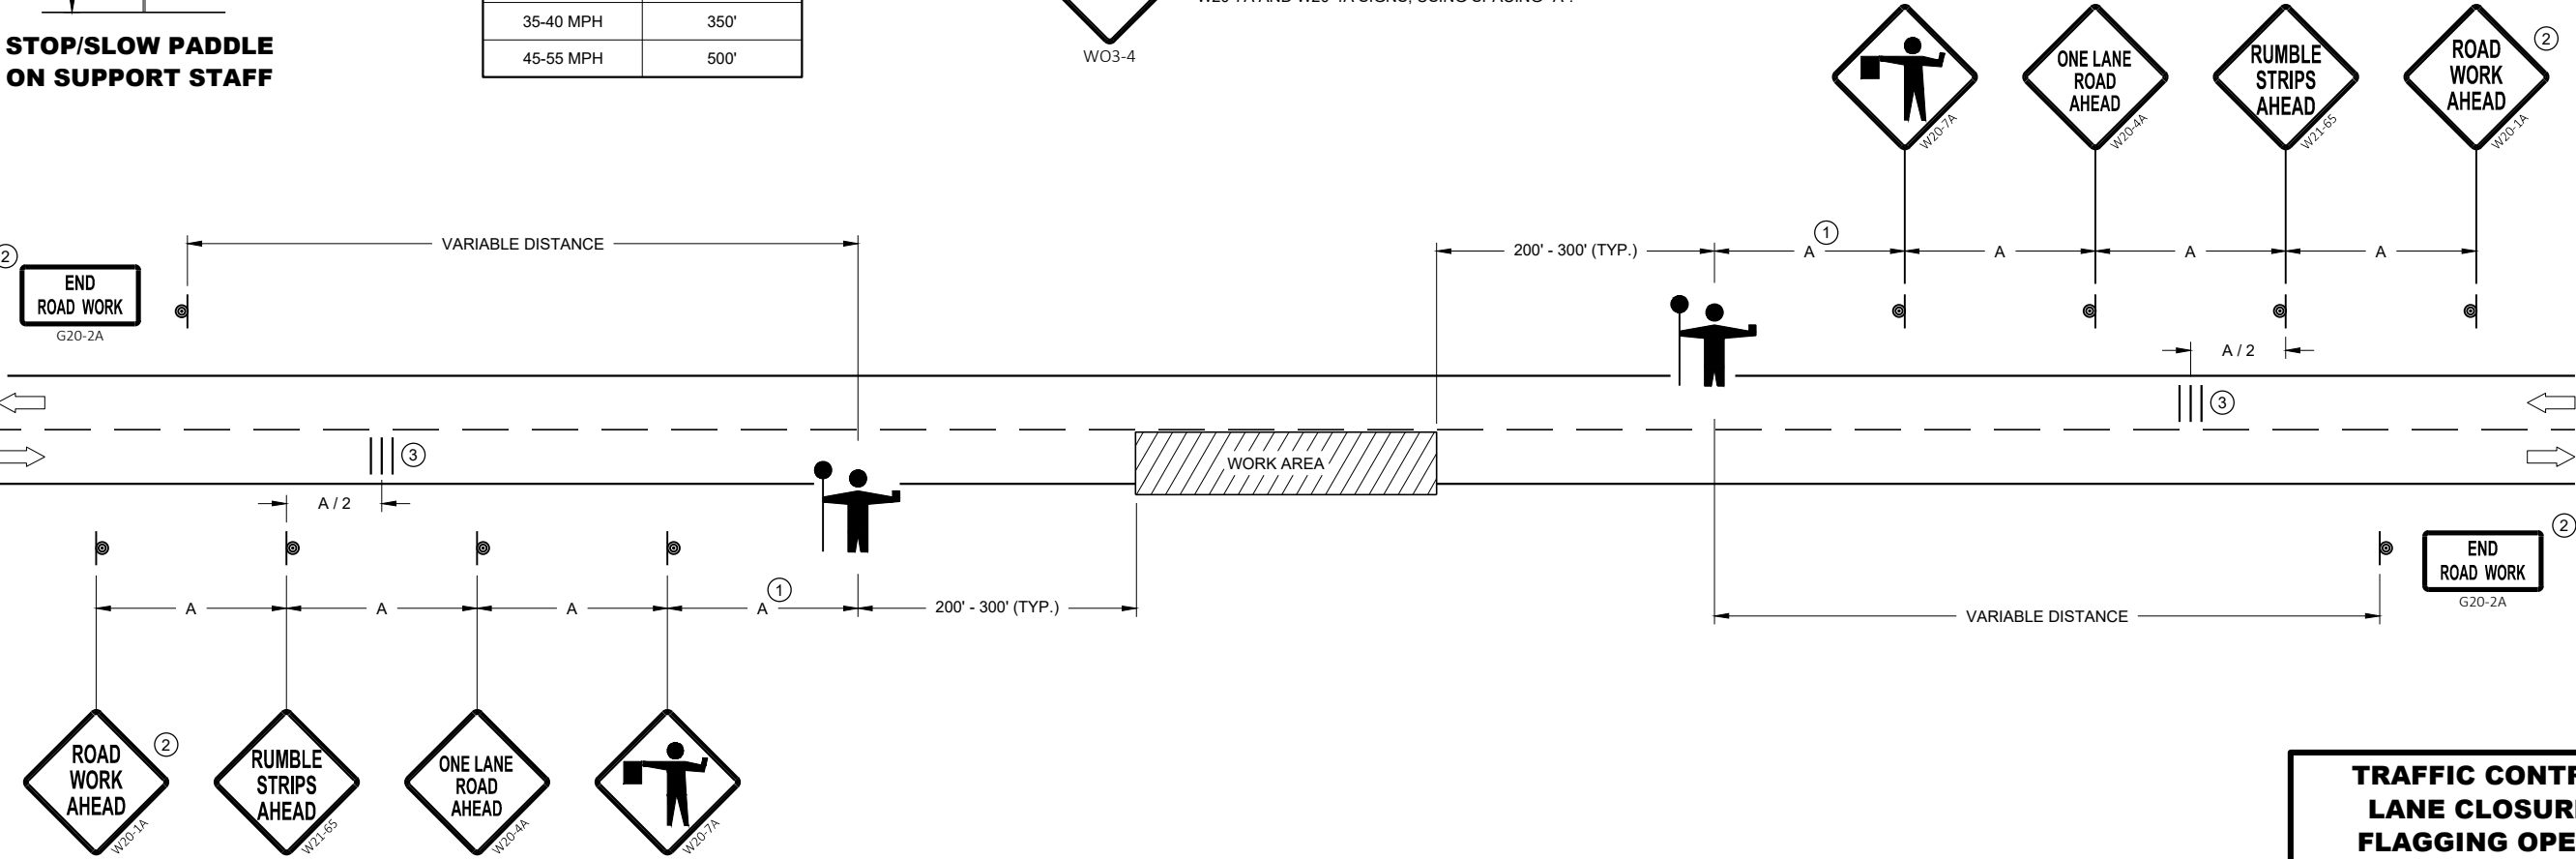


**TRAFFIC CONTROL FOR
LANE CLOSURE WITH
FLAGGING OPERATION**


STATE OF WISCONSIN
DEPARTMENT OF TRANSPORTATION

APPROVED
May 2022 /S/ Andrew Heidtke
DATE WORK ZONE ENGINEER 105


FHWA

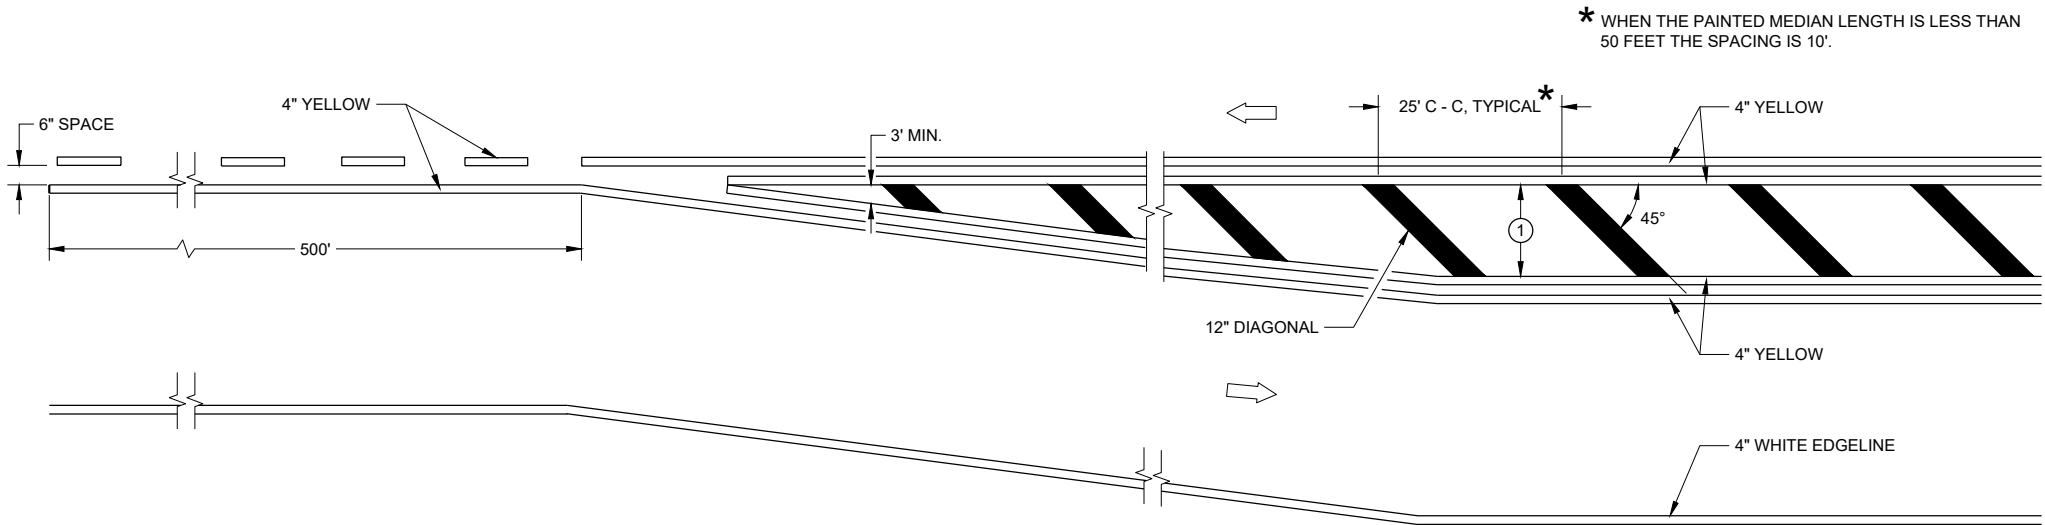

MEDIAN ISLAND DETAIL

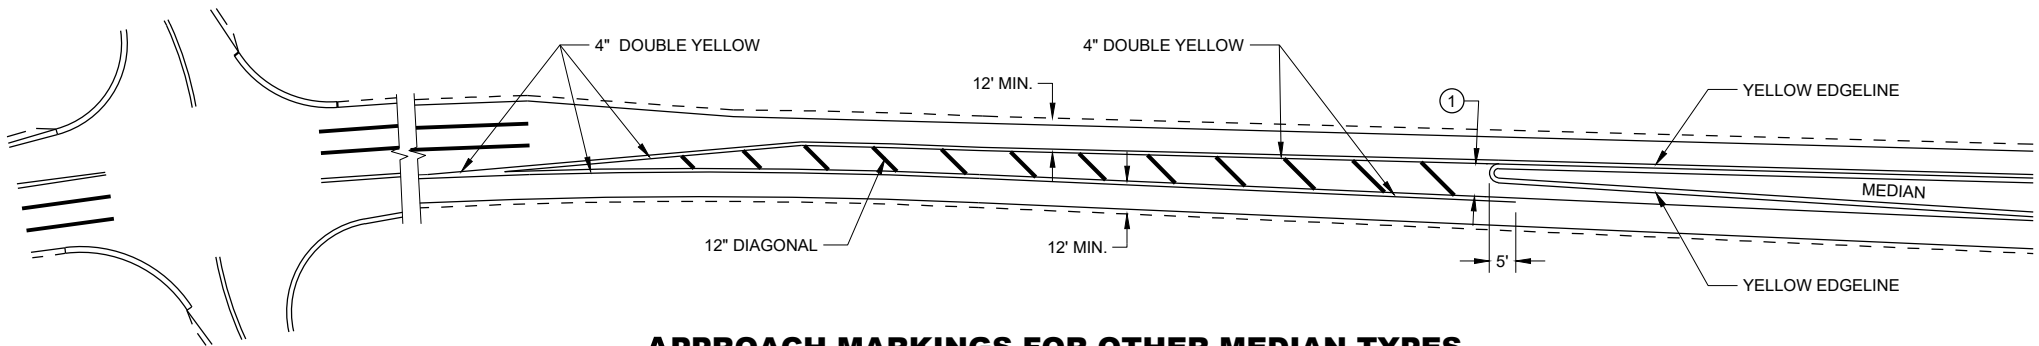

APPROACH MARKINGS FOR OTHER MEDIAN TYPES

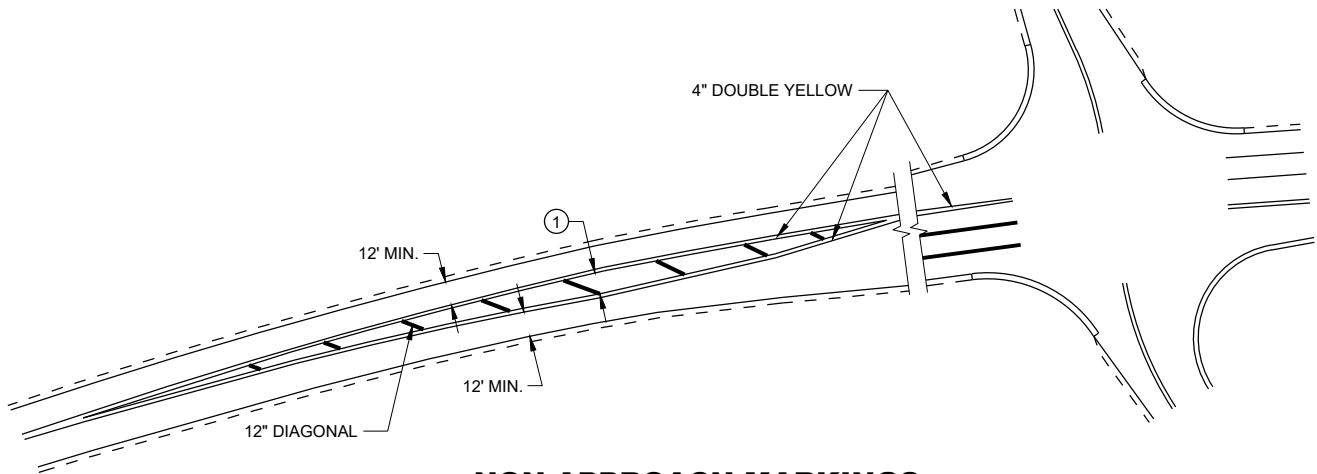


NON-APPROACH MARKINGS

GENERAL NOTES


- ① DIAGONALS ARE OPTIONAL WHEN PAINTED ISLAND IS LESS THAN 6 FEET AT THE WIDEST POINT. OMIT DIAGONALS IF WIDTH IS LESS THAN 4 FEET.

DIRECTION OF TRAVEL


MEDIAN ISLAND PAVEMENT MARKINGS	
STATE OF WISCONSIN DEPARTMENT OF TRANSPORTATION	
APPROVED May 2022 DATE	/S/ Jeannie Silver STATE SIGNING AND MAP ENGINEER
FHWA	106

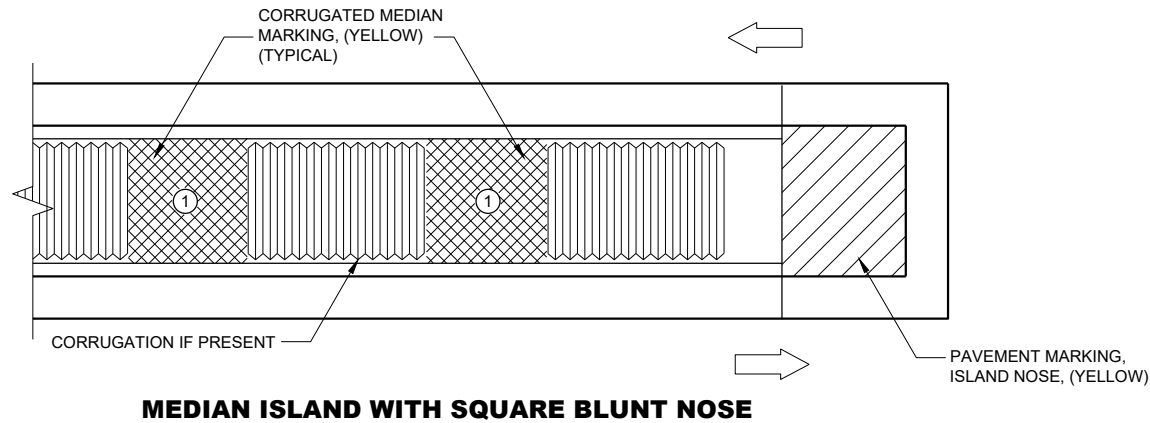

MEDIAN ISLAND WITH SQUARE BLUNT NOSE

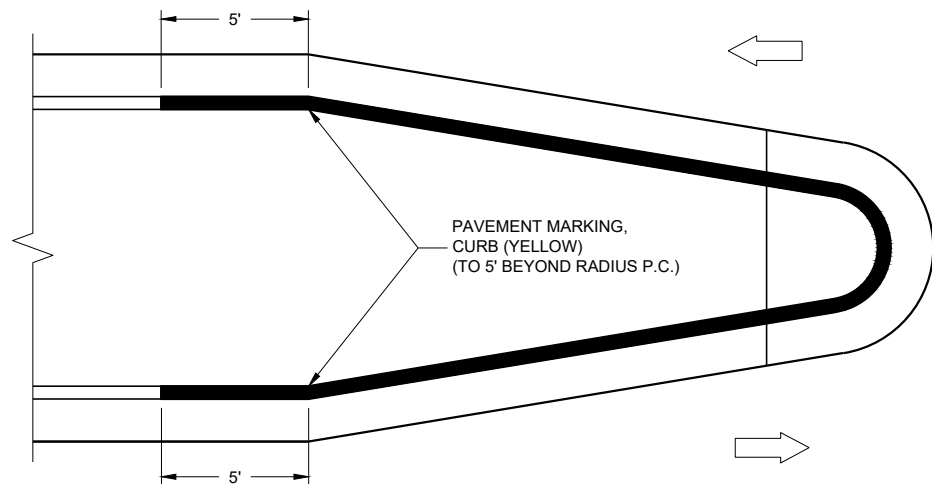

MEDIAN ISLAND WITH ROUND BLUNT NOSE

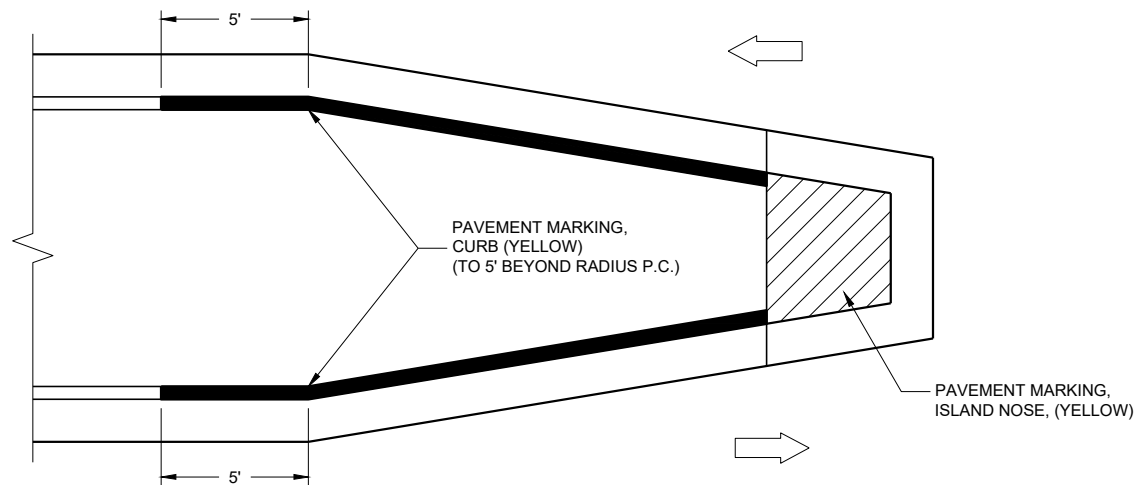

MEDIAN ISLAND WITH SLOPED NOSE

TYPICAL PLACEMENT OF PAVEMENT MARKING ON MEDIAN ISLANDS


GENERAL NOTES

WHEN CONCRETE CORRUGATED MEDIAN IS CONSTRUCTED TO SEPARATE TRAFFIC OPERATING IN THE OPPOSING DIRECTION, YELLOW PAVEMENT MARKING SHALL BE APPLIED TO THE FLAT PORTION OF THE CONCRETE CORRUGATED MEDIAN. THE ITEM OF PAVEMENT MARKING, CONCRETE CORRUGATED MEDIAN, WILL BE MEASURED IN PLACE AND ACCEPTED IN ACCORDANCE WITH THE CONTRACT AND PAID FOR AT THE CONTRACT UNIT PRICE PER SQUARE FOOT.


- ① APPLY PAVEMENT MARKING TO THE FLAT PORTION OF CORRUGATED MEDIAN.

- ISLAND NOSE MARKING
- CURB MARKING
- CORRUGATED MEDIAN MARKING
- DIRECTION OF TRAVEL

PAVEMENT MARKINGS, MEDIAN ISLAND NOSE	
STATE OF WISCONSIN DEPARTMENT OF TRANSPORTATION	
APPROVED May 2022 DATE	/S/ Jeannie Silver STATE SIGNING AND MAP ENGINEER 107
FHWA	

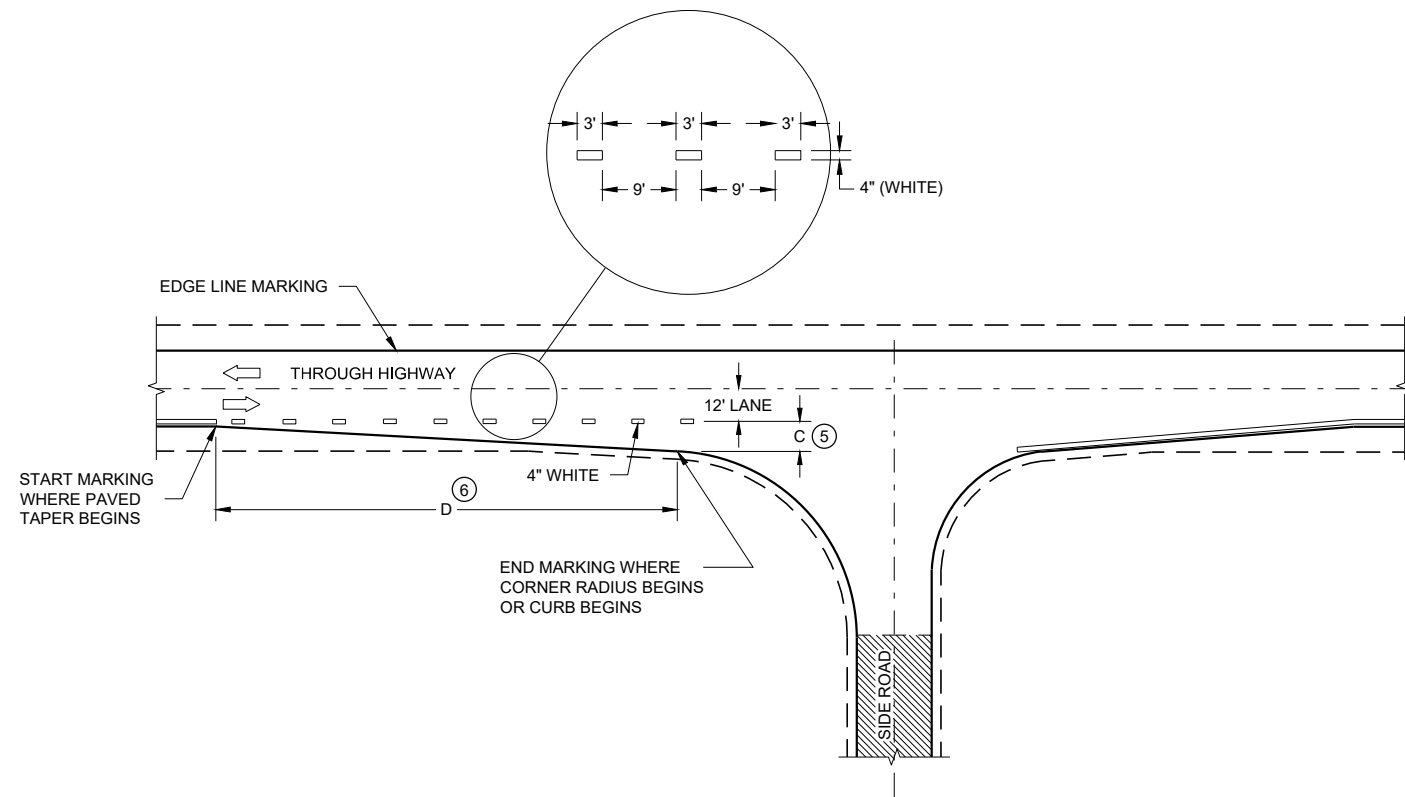

MINOR INTERSECTION

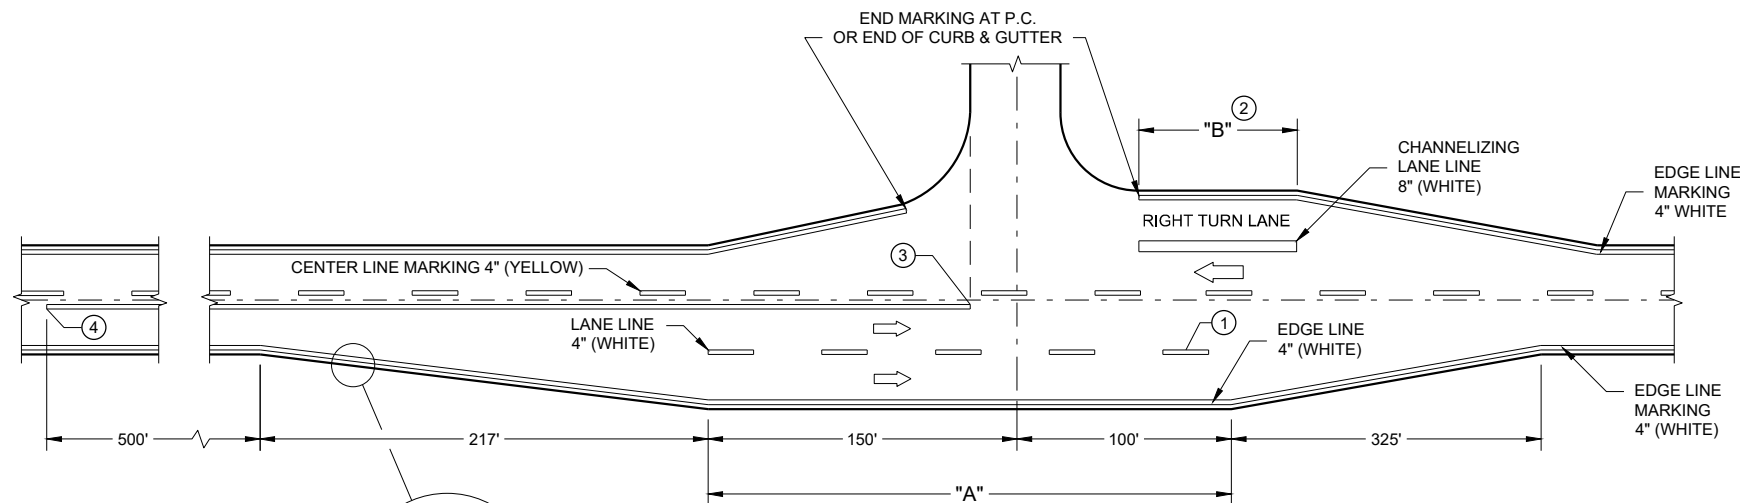

MAJOR INTERSECTIONS

(INTERSECTION WITH FULL RIGHT TURN LANE OR BYPASS LANE)


GENERAL NOTES

OMIT EDGE LINES THROUGH INTERSECTIONS. CONTINUE EDGE LINES THROUGH DRIVEWAYS.

- ① WHEN DISTANCE "A" IS LESS THAN 250 FEET, OMIT LANE LINE.
- ② WHEN DISTANCE "B" IS LESS THAN 100 FEET, OMIT CHANNELIZING LANE LINE.
- ③ BARRIER LINE ENDS AT SIDE ROAD PAVEMENT / SURFACE EDGE EXTENSION.
- ④ BARRIER LINE STARTS 500 FEET PRIOR TO THE BYPASS TAPER.
- ⑤ WHEN DISTANCE "C" IS LESS THAN 4 FEET, OMIT DOTTED EXTENSION.
- ⑥ WHEN DISTANCE "D" IS LESS THAN 50 FEET, OMIT DOTTED EXTENSION.

LEGEND


➡ DIRECTION OF TRAVEL

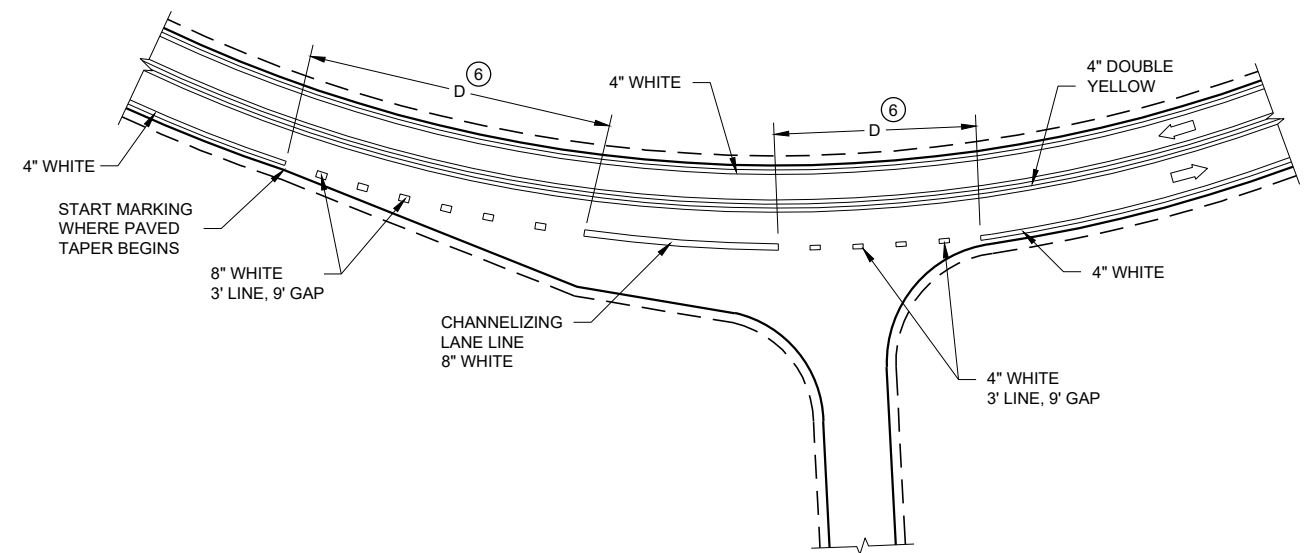

INTERSECTION ON OUTSIDE OF CURVE

PAVEMENT MARKING
(INTERSECTIONS)

STATE OF WISCONSIN
DEPARTMENT OF TRANSPORTATION 108

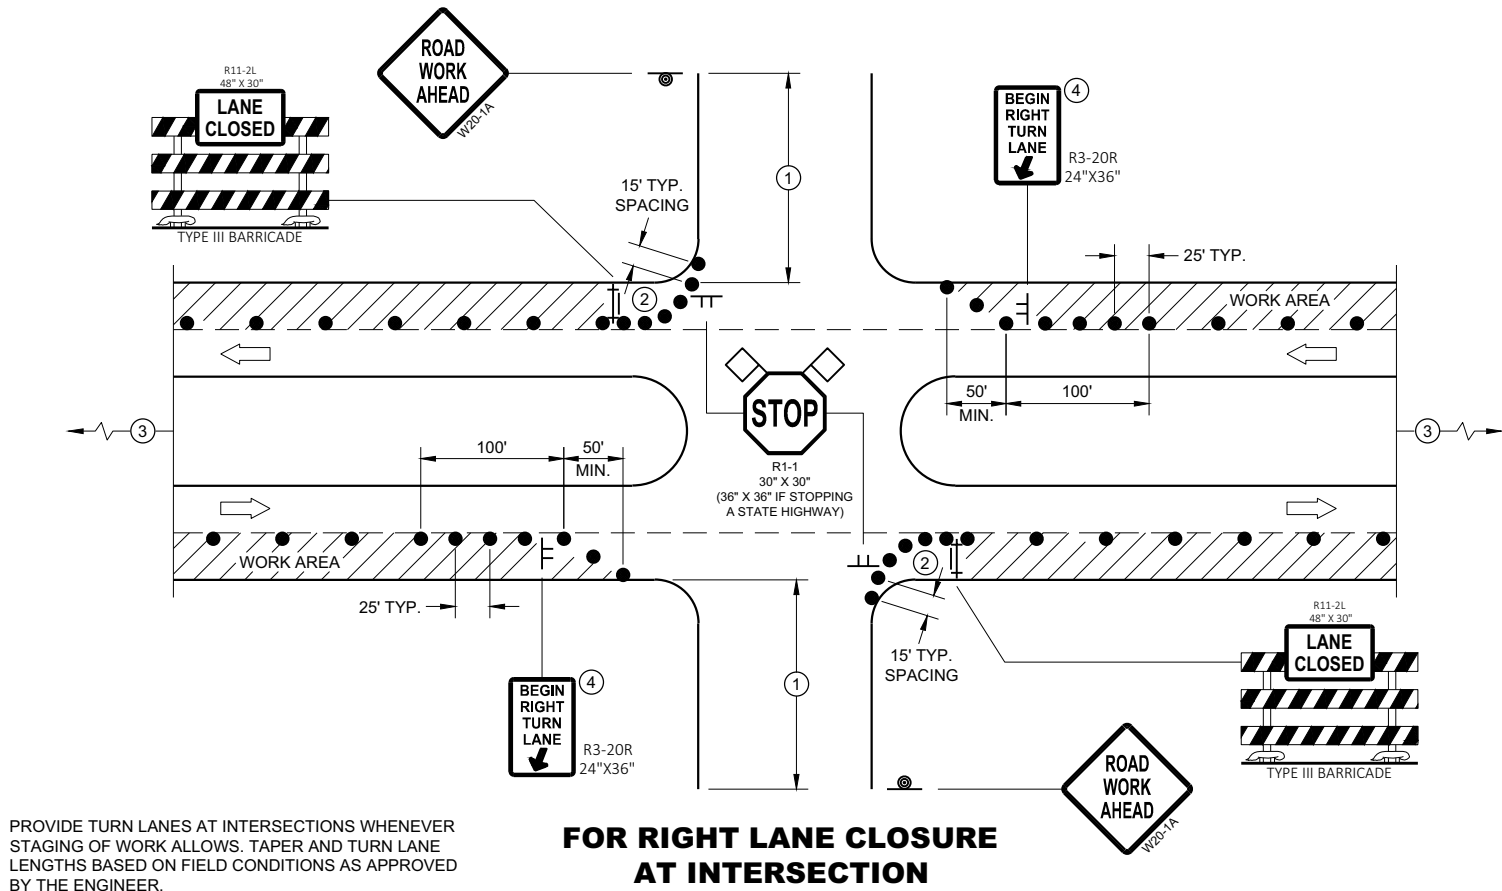

PROVIDE TURN LANES AT INTERSECTIONS WHENEVER STAGING OF WORK ALLOWS. TAPER AND TURN LANE LENGTHS BASED ON FIELD CONDITIONS AS APPROVED BY THE ENGINEER.

FOR RIGHT LANE CLOSURE AT INTERSECTION

GENERAL NOTES

ALL SIGNS ARE 48"X48" UNLESS OTHERWISE NOTED. IF NECESSARY DUE TO SPACE CONSTRAINTS IN URBAN AREAS, 36" X 36" MAY BE USED IF APPROVED BY THE DISTRICT TRAFFIC UNIT.

"WO" SIGN IS THE SAME AS "W" SIGN EXCEPT THE BACKGROUND IS ORANGE.

ANY SIGNS TEMPORARY OR EXISTING, WHICH CONFLICT WITH THE TRAFFIC CONTROL "IN USE" SHALL BE REMOVED OR COVERED AS NEEDED AND AS APPROVED BY THE ENGINEER. NO WARNING LIGHTS SHALL BE WORKING ON COVERED OR "DOWNED" SIGNS.

THE EXACT NUMBER, LOCATION, AND SPACING OF ALL SIGNS AND DEVICES SHALL BE ADJUSTED TO FIT FIELD CONDITIONS AS APPROVED BY THE ENGINEER.

THE SPACING BETWEEN TRAFFIC CONTROL SIGNS SHOULD BE ADJUSTED TO NOT CONFLICT WITH AND TO PROVIDE A MINIMUM OF 200 FEET (500' DESIRABLE) DISTANCE TO EXISTING SIGNS THAT WILL REMAIN IN PLACE


SIGN LAYOUTS SHALL BE IN ACCORDANCE WITH THE FHWA'S MANUAL OF STANDARD HIGHWAY SIGNS OR THE WISCONSIN STANDARD SIGN PLATES.

SIGNS THAT WILL REMAIN IN PLACE LESS THAN 7 CONTINUOUS DAYS AND NIGHTS OR THAT WILL BE PLACED IN A CLOSED LANE MAY BE MOUNTED ON PORTABLE SUPPORTS.

BARRICADES IN A CLOSED LANE THAT MUST BE MOVED FOR A WORK OPERATION SHALL BE IMMEDIATELY REESTABLISHED UPON COMPLETION OF THE OPERATION, OR FOR CONTINUING OPERATIONS, AT THE END OF EACH WORKING DAY.

CHANNELIZING DEVICES PLACED ADJACENT TO WORK AREA SHALL BE PULLED BACK FROM THE TRAVEL LANE WHEN WORK IS NOT IN PROGRESS.

- ① 500' TYPICAL OR AT LAST INTERSECTION, WHICHEVER IS CLOSER.
350' IF 35 - 40 MPH.
200' IF 25 - 30 MPH.
- ② ALSO USE BARRICADE AND 15 FOOT TYPICAL DRUM SPACING AT COMMERCIAL DRIVEWAYS
- ③ SEE SEPARATE LANE CLOSURE DETAIL FOR ADDITIONAL TRAFFIC CONTROL.
- ④ MINIMUM MOUNTING HEIGHT OF 5 FEET FROM EDGE OF PAVEMENT (AT EDGE LINE LOCATION) TO BOTTOM OF SIGN.

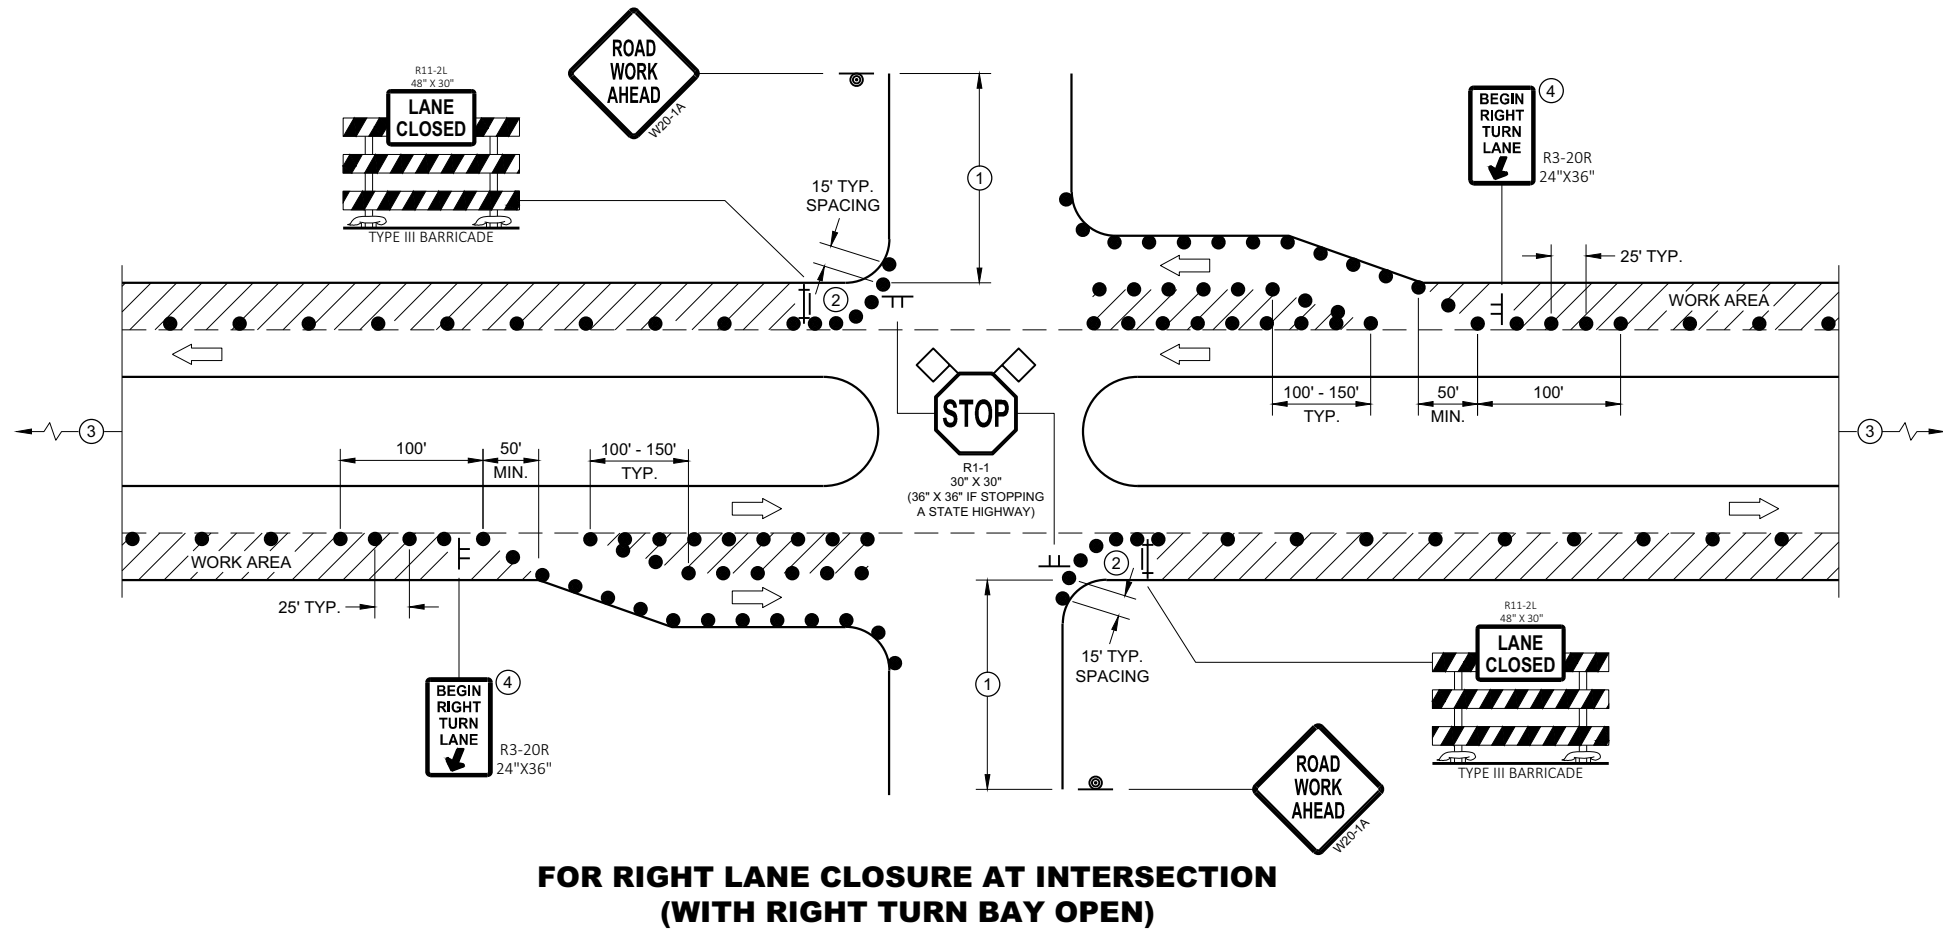


FOR RIGHT LANE CLOSURE AT INTERSECTION (WITH RIGHT TURN BAY OPEN)

LEGEND

- SIGN ON TEMPORARY SUPPORT
- SIGN ON PERMANENT SUPPORT
- TRAFFIC CONTROL DRUM
- TYPE III BARRICADE WITH ATTACHED SIGN
- DIRECTION OF TRAFFIC
- ◇ ◇ FLAGS, 16" X 16" MIN., ORANGE
- ▨ WORK AREA

**TRAFFIC CONTROL,
INTERSECTION WITHIN SINGLE
RIGHT LANE CLOSURE**

STATE OF WISCONSIN
DEPARTMENT OF TRANSPORTATION 109

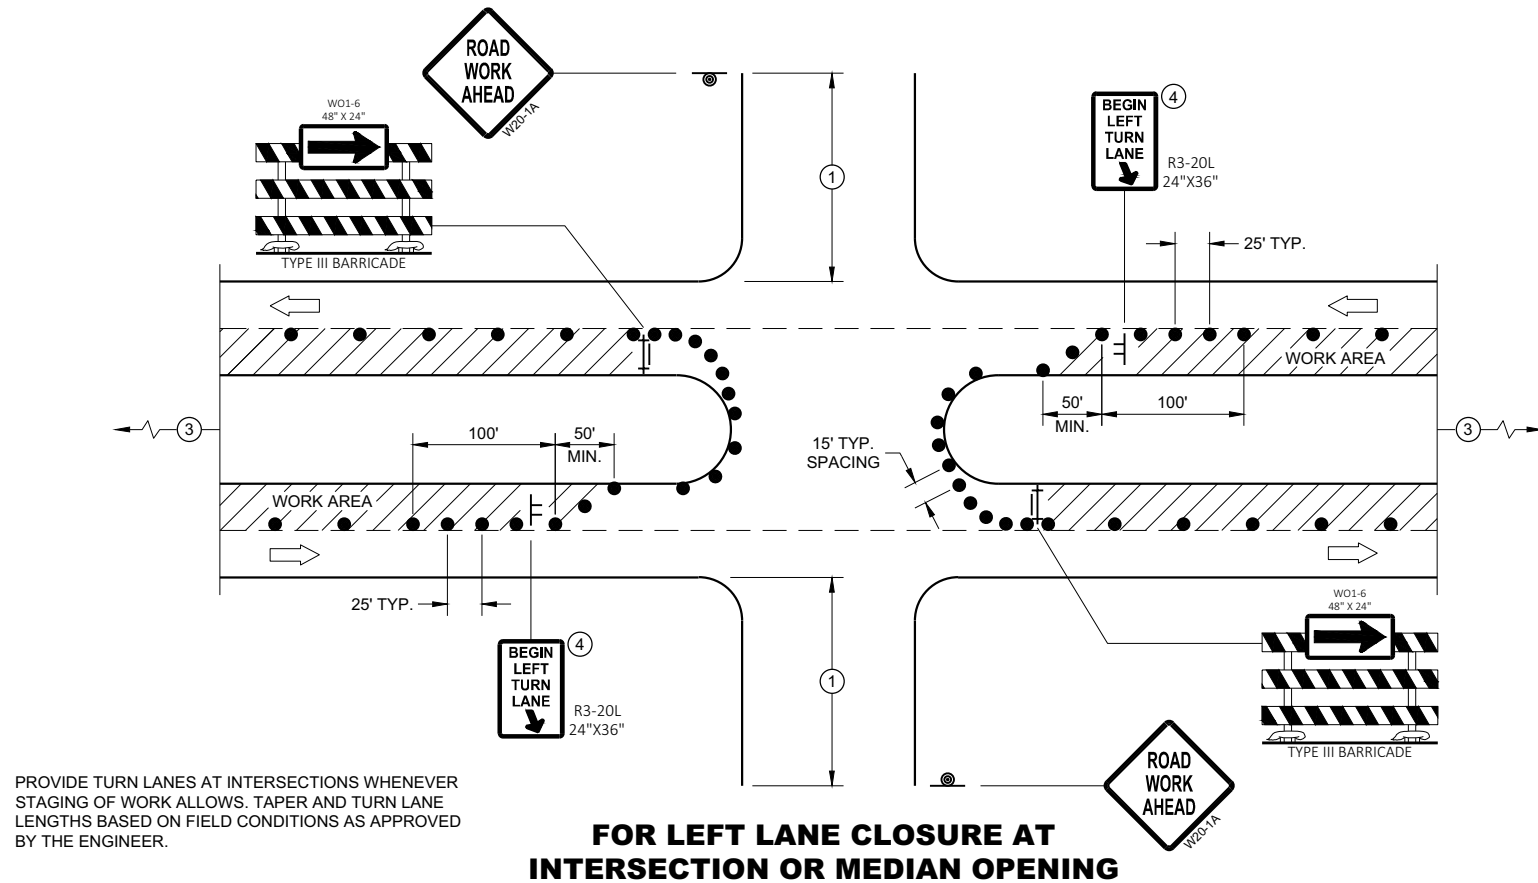**GENERAL NOTES**

ALL SIGNS ARE 48"X48" UNLESS OTHERWISE NOTED. IF NECESSARY DUE TO SPACE CONSTRAINTS IN URBAN AREAS, 36" X 36" MAY BE USED IF APPROVED BY THE DISTRICT TRAFFIC UNIT.

"WO" SIGN IS THE SAME AS "W" SIGN EXCEPT THE BACKGROUND IS ORANGE.

ANY SIGNS TEMPORARY OR EXISTING, WHICH CONFLICT WITH THE TRAFFIC CONTROL "IN USE" SHALL BE REMOVED OR COVERED AS NEEDED AND AS APPROVED BY THE ENGINEER. NO WARNING LIGHTS SHALL BE WORKING ON COVERED OR "DOWNED" SIGNS.

THE EXACT NUMBER, LOCATION, AND SPACING OF ALL SIGNS AND DEVICES SHALL BE ADJUSTED TO FIT FIELD CONDITIONS AS APPROVED BY THE ENGINEER.

THE SPACING BETWEEN TRAFFIC CONTROL SIGNS SHOULD BE ADJUSTED TO NOT CONFLICT WITH AND TO PROVIDE A MINIMUM OF 200 FEET (500' DESIRABLE) DISTANCE TO EXISTING SIGNS THAT WILL REMAIN IN PLACE

SIGN LAYOUTS SHALL BE IN ACCORDANCE WITH THE FHWA'S MANUAL OF STANDARD HIGHWAY SIGNS OR THE WISCONSIN STANDARD SIGN PLATES.

SIGNS THAT WILL REMAIN IN PLACE LESS THAN 7 CONTINUOUS DAYS AND NIGHTS OR THAT WILL BE PLACED IN A CLOSED LANE MAY BE MOUNTED ON PORTABLE SUPPORTS.

BARRICADES IN A CLOSED LANE THAT MUST BE MOVED FOR A WORK OPERATION SHALL BE IMMEDIATELY REESTABLISHED UPON COMPLETION OF THE OPERATION, OR FOR CONTINUING OPERATIONS, AT THE END OF EACH WORKING DAY.

CHANNELIZING DEVICES PLACED ADJACENT TO WORK AREA SHALL BE PULLED BACK FROM THE TRAVEL LANE WHEN WORK IS NOT IN PROGRESS.

- 500' TYPICAL OR AT LAST INTERSECTION, WHICHEVER IS CLOSER.
350' IF 35 - 40 MPH.
200' IF 25 - 30 MPH.
- ALSO USE BARRICADE AND 15 FOOT TYPICAL DRUM SPACING AT COMMERCIAL DRIVEWAYS
- SEE SEPARATE LANE CLOSURE DETAIL FOR ADDITIONAL TRAFFIC CONTROL.
- MINIMUM MOUNTING HEIGHT OF 5 FEET FROM EDGE OF PAVEMENT (AT EDGE LINE LOCATION) TO BOTTOM OF SIGN.

LEGEND



- SIGN ON TEMPORARY SUPPORT
- SIGN ON PERMANENT SUPPORT
- TRAFFIC CONTROL DRUM
- TYPE III BARRICADE WITH ATTACHED SIGN
- DIRECTION OF TRAFFIC
- FLAGS, 16" X 16" MIN., ORANGE
- WORK AREA

**FOR LEFT LANE CLOSURE AT INTERSECTION
OR MEDIAN OPENING (WITH LEFT TURN BAY OPEN)****TRAFFIC CONTROL,
INTERSECTION WITHIN SINGLE
LEFT LANE CLOSURE**

STATE OF WISCONSIN
DEPARTMENT OF TRANSPORTATION



APPROVED
August 2020 /S/ Andrew Heidtke
DATE WORK ZONE ENGINEER 110
FHWA

URBAN AREA

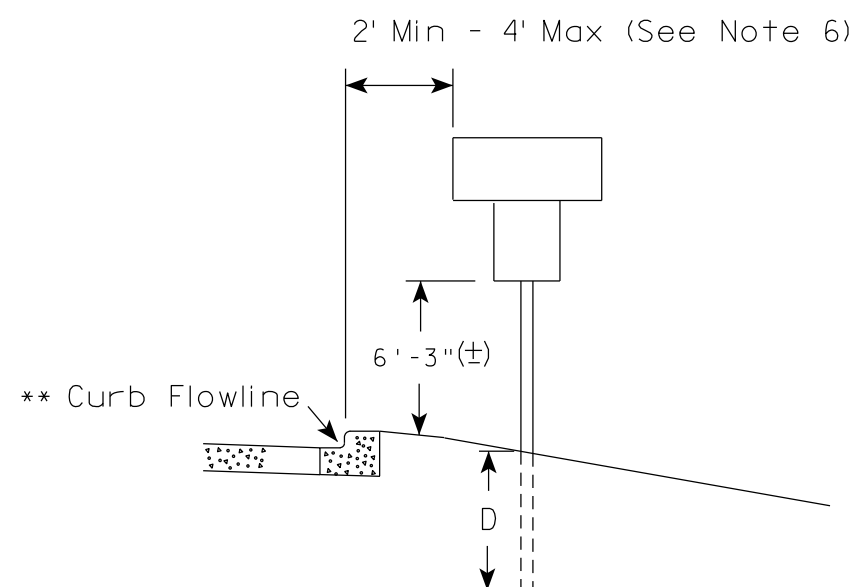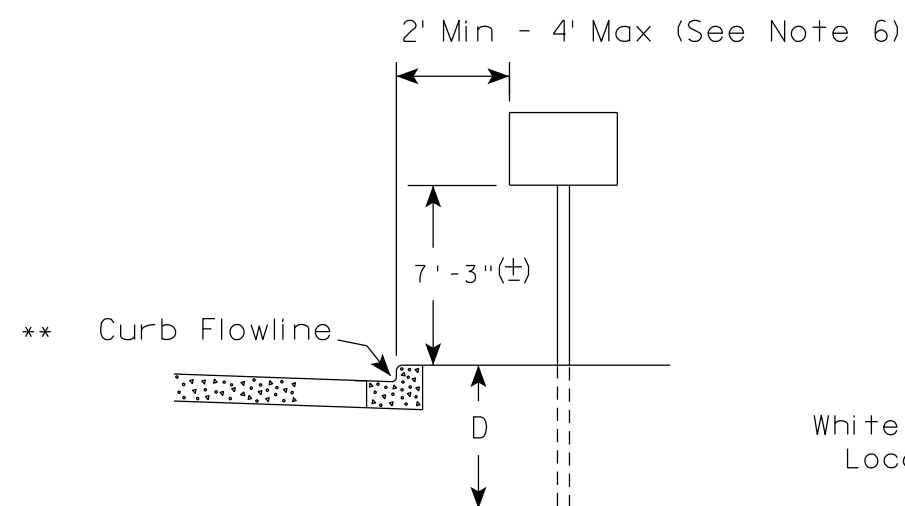

** The existence of curb and gutter does not in itself mandate the vertical clearance illustrated. That height is typically measured where there is sidewalk adjacent to the roadway or parking is permitted. In the absence of sidewalk vertical clearance is measured from the top of the curb. Offset of signs is measured from the flow line.

RURAL AREA (See Note 2)

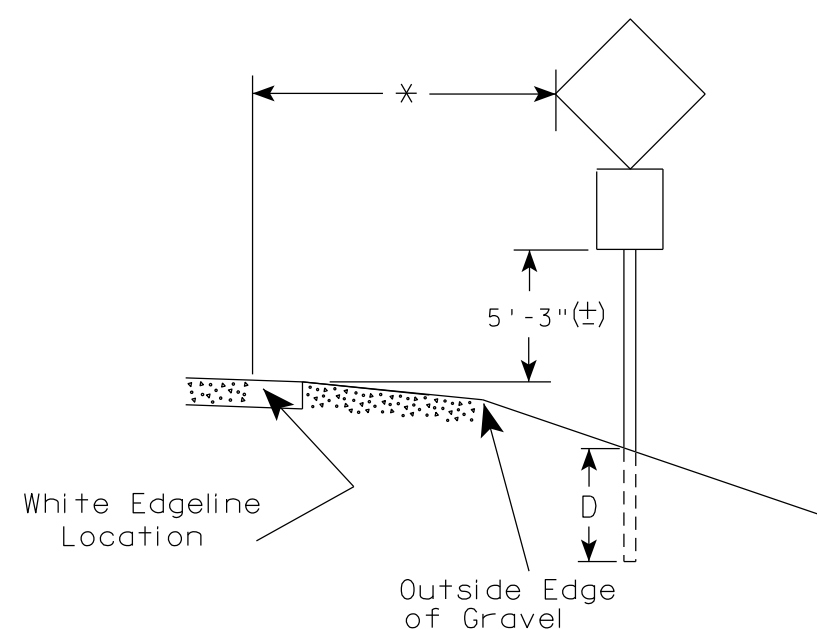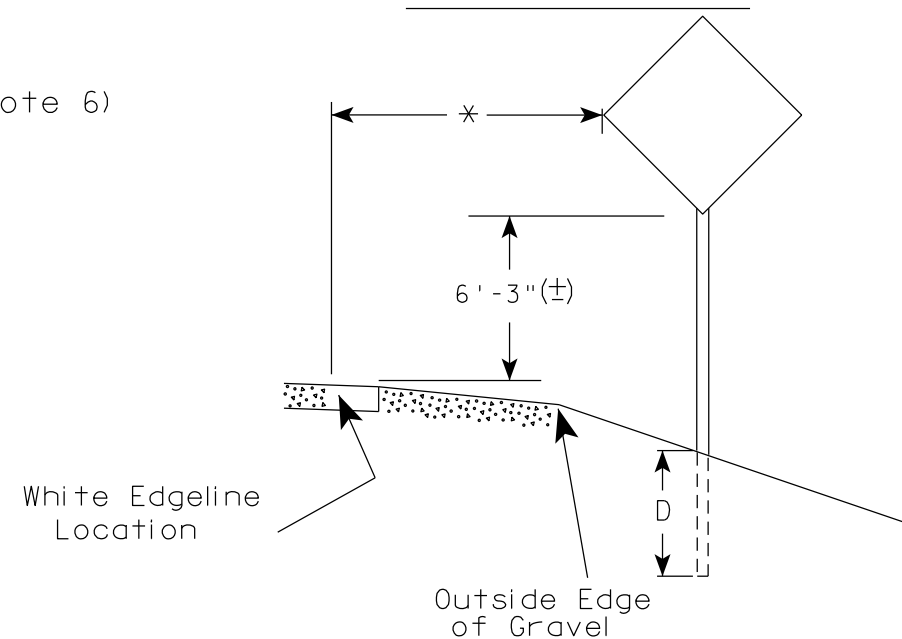

* 6 feet from edge of a paved shoulder or 12 feet from the edge of pavement (edge line location) or 2 feet from outside edge of gravel, whichever is greater unless directed by project engineer.

POST EMBEDMENT DEPTH

Area of Sign Installation (Sq. Ft.)	D (Min)
20 or Less	4'
Greater than 20	5'

GENERAL NOTES


1. Signs wider than 4 feet or 20 sq.ft or larger, shall be mounted on multiple posts. Refer to plate A4-4.
2. If signs are mounted on or behind barrier wall, see A4-10 sign plate.
The Double Arrow sign (W12-1D) shall be mounted at a height of 2'-3" (±). The Chevron sign (W1-8), Roundabout Chevron panel (R6-4B), Enhanced Reference Markers, Clearance Markers (W5-52), Mile Markers (D10 series), In Road Object Markers (W5-54) & End of Road Markers (W5-56) shall be mounted at a height of 4'-3" (±).
3. For expressways and freeways, mounting height is 7'- 3" (±) or 6'-3" (±) depending upon existence of a sub-sign.
4. Minimum mounting height for signs mounted on traffic signal poles is 5'- 3" (±).
5. Offset distance shall be consistent with existing signs or consistent throughout length of project.
6. The (±) tolerance for mounting height is 3 inches.
7. Folding signs shall be mounted at a height of 5'-3" (±) or as directed by the Engineer.

TYPICAL INSTALLATION
OF PERMANENT TYPE II
SIGNS ON SINGLE POSTS

WISCONSIN DEPT OF TRANSPORTATION

APPROVED *Matthew R. Rauch*
for State Traffic Engineer


DATE 5/13/2020 PLATE NO. A4-3.22

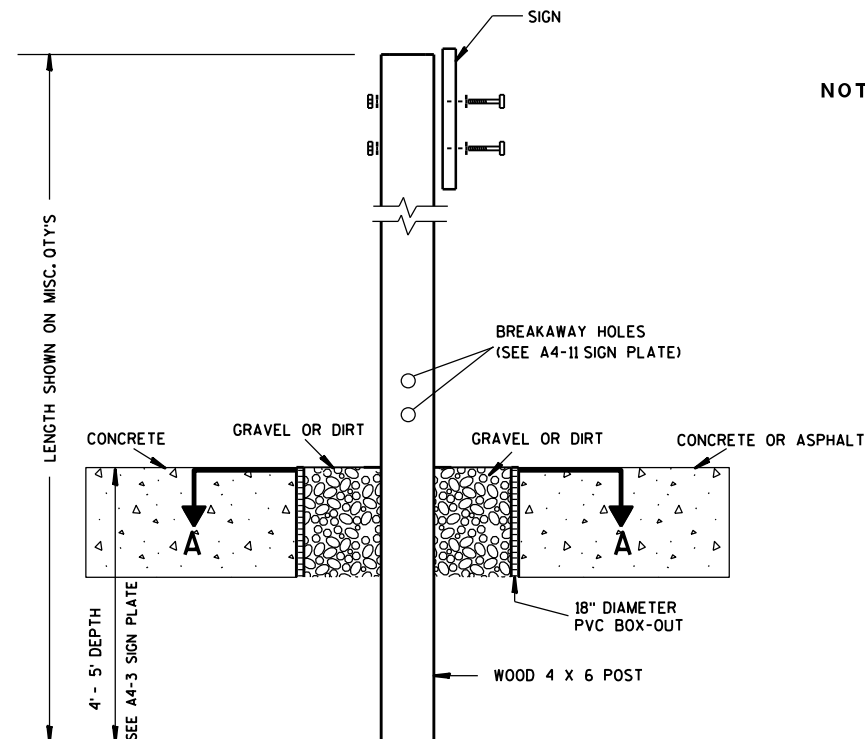

ELEVATION VIEW


DETAIL OF WOOD 4 X 6 SIGN POST IN BOX-OUT

- NOTES: 1. ALL MATERIAL TO BE APPROVED BY ENGINEER PRIOR TO INSTALLATION
2. SEE SIGN PLATE A4-8 FOR SIGN HARDWARE REQUIREMENTS
3. 18 INCH X 18 INCH SQUARE BOX-OUTS MAY BE USED FOR INSTALLATIONS IN EXISTING CONCRETE OR ASPHALT LOCATIONS.

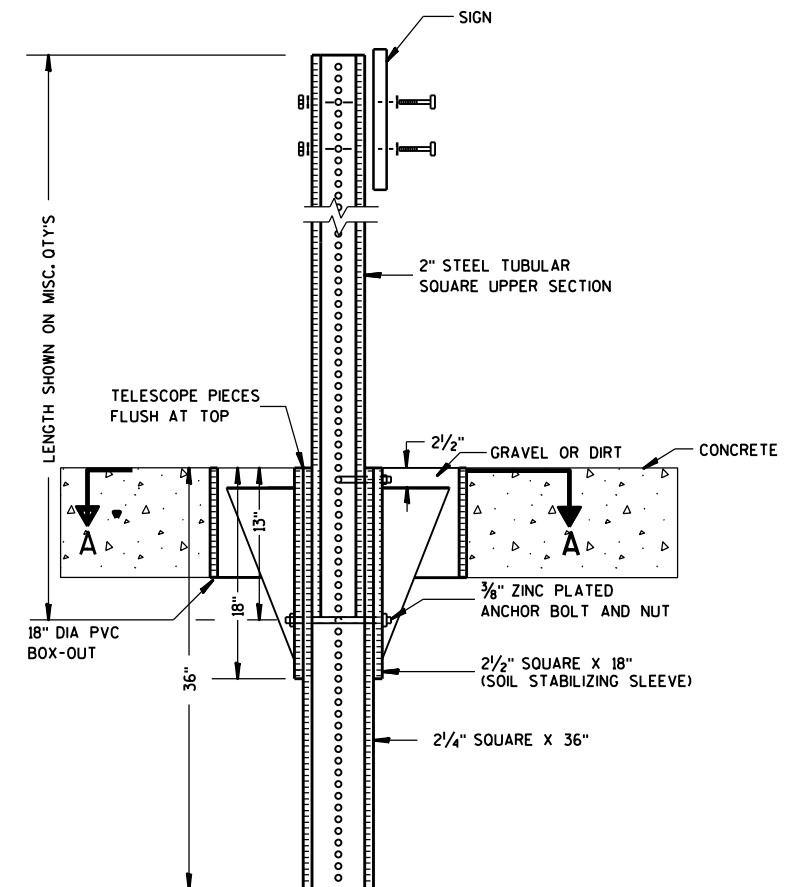

ELEVATION VIEW

DETAIL OF STEEL 2 X 2 SIGN POST IN BOX-OUT

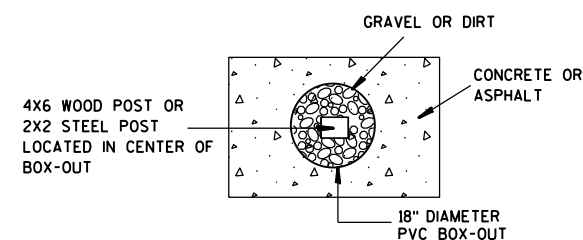

PLAN VIEW

FOR NEW CONCRETE/ASPHALT INSTALLATIONS

SIGN POST
BOX-OUTS
A4-3B

WISCONSIN DEPT OF TRANSPORTATION

APPROVED *Matthew R. Rauch*
for State Traffic Engineer

DATE 1/27/14 PLAT 112 A4-3B.1






PROJECT NO:

HWY:

COUNTY:

SHEET NO:

E

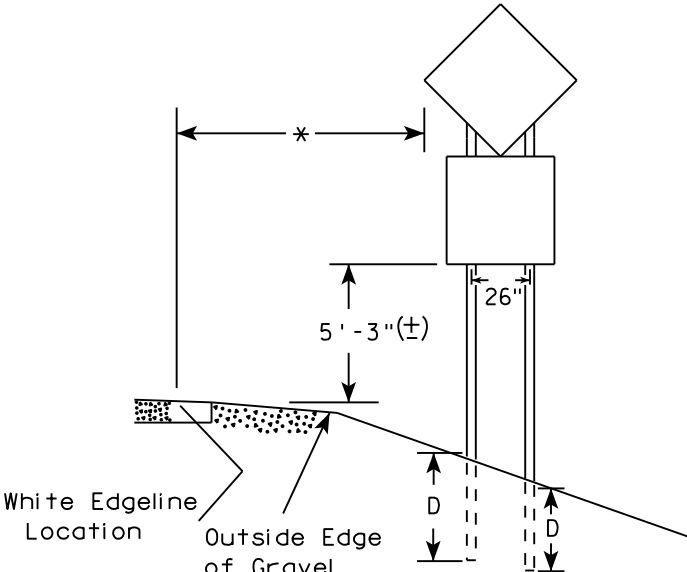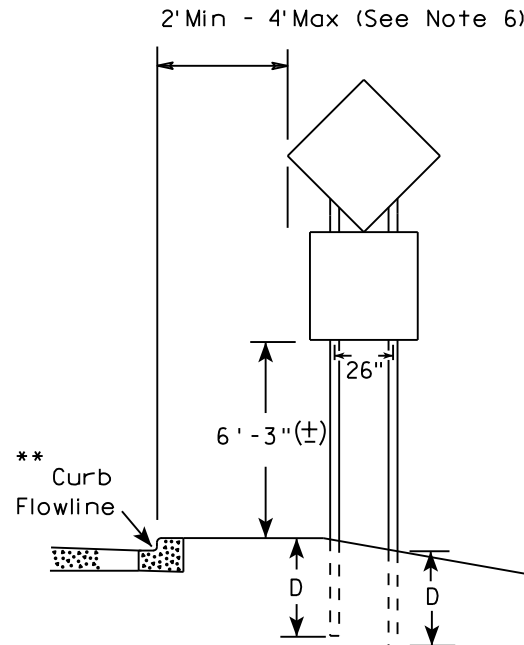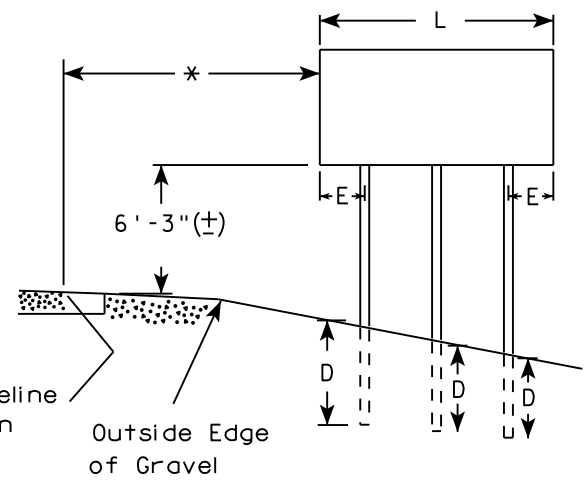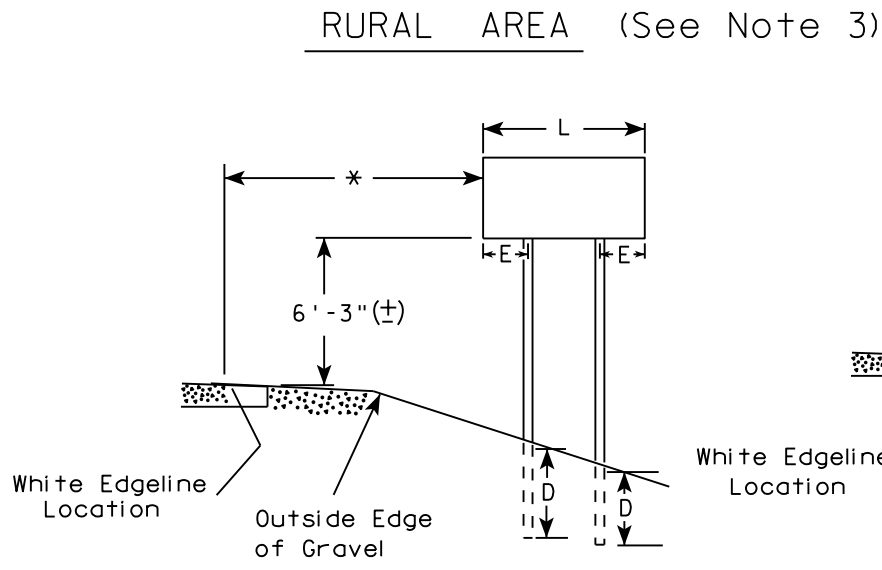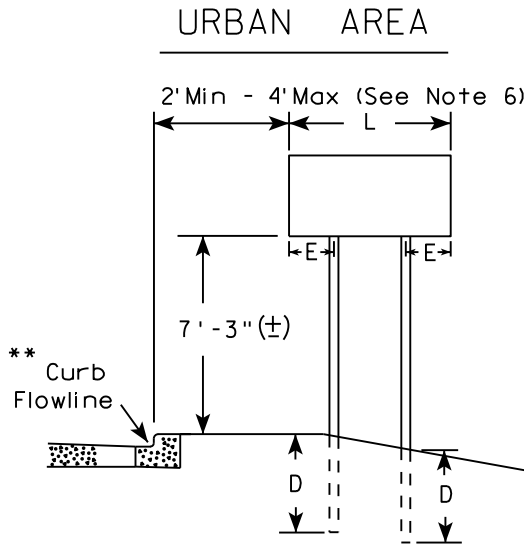

SIGN SHAPE OTHER THAN DIAMOND (TWO POSTS REQUIRED)	
L	E
Greater than 48" Less than 60"	12"
60" to 108"	L/5


SIGN SHAPE OTHER THAN DIAMOND (THREE POSTS REQUIRED)	
L	E
Greater than 108" to 144"	12"

POST EMBEDMENT DEPTH	
Area of Sign Installation (Sq. Ft.)	D (Min)
20 or Less	4'
Greater than 20	5'

TYPICAL INSTALLATION OF TYPE II SIGNS ON MULTIPLE POSTS	
WISCONSIN DEPT OF TRANSPORTATION	
APPROVED	<i>Matthew R. Rauch</i> for State Traffic Engineer
DATE 8/21/17	PLATE NO. A4-4.15

- GENERAL NOTES
1. For 3 or 4 post installations, individual post spacing shall be greater than 3'-6".
 2. See tables below for required number of posts.
 3. For expressways and freeways, mounting height is 7'-3" (±) or 6'-3" (±) depending upon existence of sub-sign.
 4. The (±) tolerance for mounting height is 3 inches.
 5. J-Assemblies are considered to be one sign for mounting height.
 6. Offset distance shall be consistent with existing signs or consistent throughout length of project.
 7. Folding signs shall be mounted at a height of 5'-3" (±) or as directed by the engineer.
 8. The Double Arrow sign (W12-1) shall be mounted at a height of 2'-3" (±). The Chevron sign (W1-8), Roundabout Chevron panel (R6-4B), Clearance Markers (W5-52), Mile Markers (D10 series), In Road Object Markers (W5-54) & End of Road Markers (W5-56) shall be mounted at a height of 4'-3" (±).

- * 6 feet from edge of a paved shoulder or 12 feet from the edge of pavement (edge line location) or 2 feet from outside edge of gravel, whichever is greater unless directed by project engineer.
- ** The existence of curb and gutter does not in itself mandate the vertical clearance illustrated. That height is typically measured where there is sidewalk adjacent to the roadway or parking is permitted. In the absence of sidewalk vertical clearance is measured from the top of the curb. Offset of signs is measured from the flow line.
- *** See A4-3 sign plate for signs 4' or less in width and less than 20 S.F. in area.

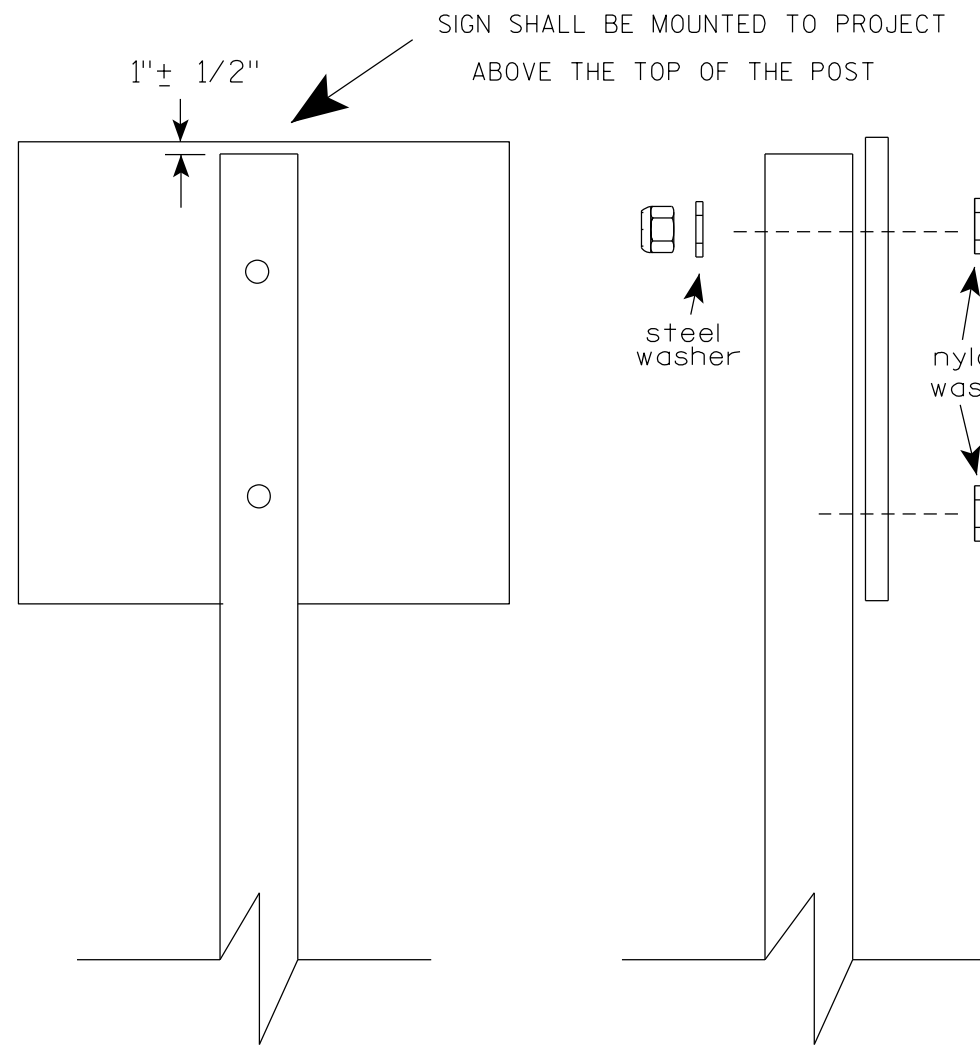

Nuts, bolts and lags used for mounting signs shall have hexagonal heads and shall be either :

- a. Hot dip galvanized in accordance with ASTM Designation: A 153, Class D, or SC 3
- b. Electro-galvanized in accordance with ASTM Designation : B 633, TYPE III, SC 3.


Threads on bolts and nuts shall be manufactured with sufficient allowance for the cadmium plate or galvanized coating to permit the nuts to run freely on the bolts.

- STRINGER BOLTING TO ALUMINUM SIGNS (SEE SIGN PLATE A4-18)
- MACHINE BOLTS - $\frac{5}{16}$ " X 1-3/4" Length w/ lock nuts
- WOOD POSTS (4" x 6")
- LAG SCREWS - $\frac{3}{8}$ " X 3" (NO STRINGERS ON BACK OF SIGN)
- $\frac{3}{8}$ " X 4" (STRINGERS ON BACK OF SIGN)
- SQUARE STEEL POSTS (2" x 2")
- MACHINE BOLTS - $\frac{3}{8}$ " X 3-1/4" Length w/ nuts (NO STRINGER ON BACK OF SIGN)
- $\frac{3}{8}$ " X 5" Length w/ nuts (STRINGERS ON BACK OF SIGN)
- RIVETS - $\frac{9}{32}$ " (6605-9-6) BULB-TITE, TRI-FOLD, ALUMINUM BODY/MANDREL
- O.D. FLANGE .720-.765 INCH, GRIP RANGE .042-.375 INCH
- WASHERS (ALL POSTS) -
- 1-1/4" O.D. X $\frac{3}{8}$ " I.D. X $\frac{1}{16}$ " STEEL
- 1-1/4" O.D. X $\frac{3}{8}$ " I.D. X .080 NYLON


* Two different fastening systems are shown for illustration purposes. On any individual sign, either one or the other system shall be used. Actual number of fasteners per sign varies with the sign area, but normally there are two. For a single post installation, all signs greater than 9 sq. ft. require the use of 3 fasteners.

ATTACHMENT OF SIGNS TO POSTS	
WISCONSIN DEPT OF TRANSPORTATION	
APPROVED	<i>Matthew R. Rauch</i> For State Traffic Engineer
DATE 4/1/2020	PLATE NO. A4-8.9

**2 1/4 " SQUARE
12 GAUGE
PERFORATED
GALVANIZED FINISH**

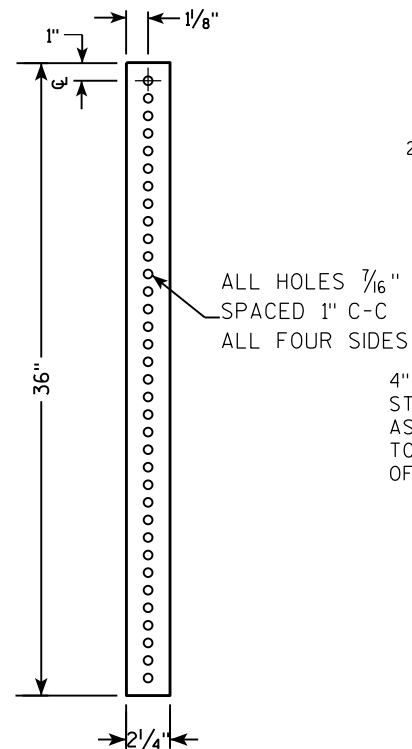

**2 1/2" SQUARE
12 GAUGE
OMNI-DIRECTIONAL
PERFORATED
SOIL STABILIZING SLEEVE
GALVANIZED FINISH**

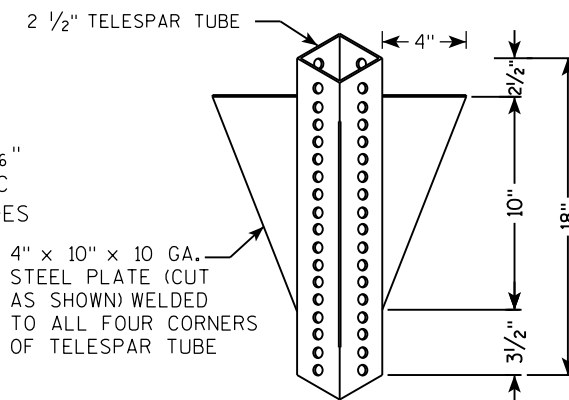

LENGTH SHOWN ON MISC. QTY'S

18" DIA SCHEDULE 40 PVC BOX-OUT

TELESCOPE PIECES FLUSH AT TOP

2" STEEL TUBULAR SQUARE UPPER SECTION

ALL HOLES $\frac{7}{16}$ " SPACED 1" C-C ALL FOUR SIDES

$\frac{3}{8}$ " ZINC PLATED CORNER ANCHOR BOLT AND NUT

2 1/2" GRAVEL OR DIRT

$\frac{3}{8}$ " ZINC PLATED ANCHOR BOLT AND NUT

2 1/2" SQUARE X 18" (SOIL STABILIZING SLEEVE)

2 1/4" SQUARE X 36"

SIGN

SEE SIGN PLATE A4-8 FOR BOLT WASHER, & NUT MATERIAL

36"

18"

13"

LENGTH SHOWN ON MISC. QTY'S

TELESCOPE PIECES FLUSH AT TOP

2" STEEL TUBULAR SQUARE UPPER SECTION

ALL HOLES $\frac{7}{16}$ " SPACED 1" C-C ALL FOUR SIDES

$\frac{3}{8}$ " ZINC PLATED CORNER ANCHOR BOLT AND NUT

1"


$\frac{3}{8}$ " ZINC PLATED ANCHOR BOLT AND NUT

2 1/2" SQUARE X 18" (SOIL STABILIZING SLEEVE)

2 1/4" SQUARE X 36"

SEE SIGN PLATE A4-8 FOR BOLT WASHER, & NUT MATERIAL

SIGN

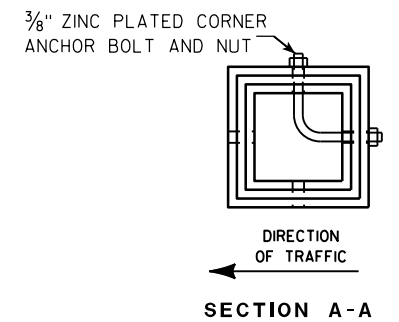

Area of Sign Installation (Sq. Ft.)	Number of Required Posts
9 or less	1
Greater than 9 less than or equal to 18	2
Greater than 18 less than or equal to 27	3

TUBULAR STEEL
SIGN POST
A4-9



WISCONSIN DEPT OF TRANSPORTATION

APPROVED Matthew R Rauch

for State Traffic Engineer

DATE 2/05/15 PLATI 115 14-9.9

PROJECT NO:	HWY:	COUNTY:	SHEET NO:	E
-------------	------	---------	-----------	---

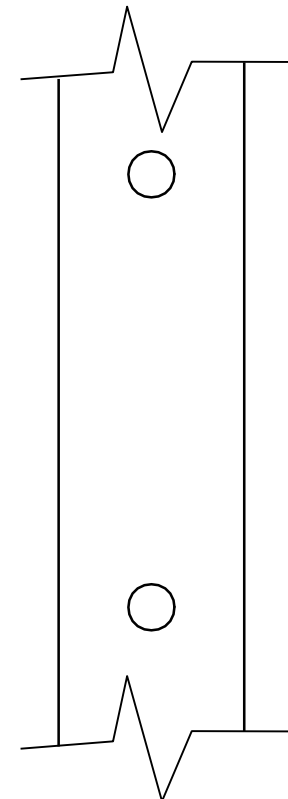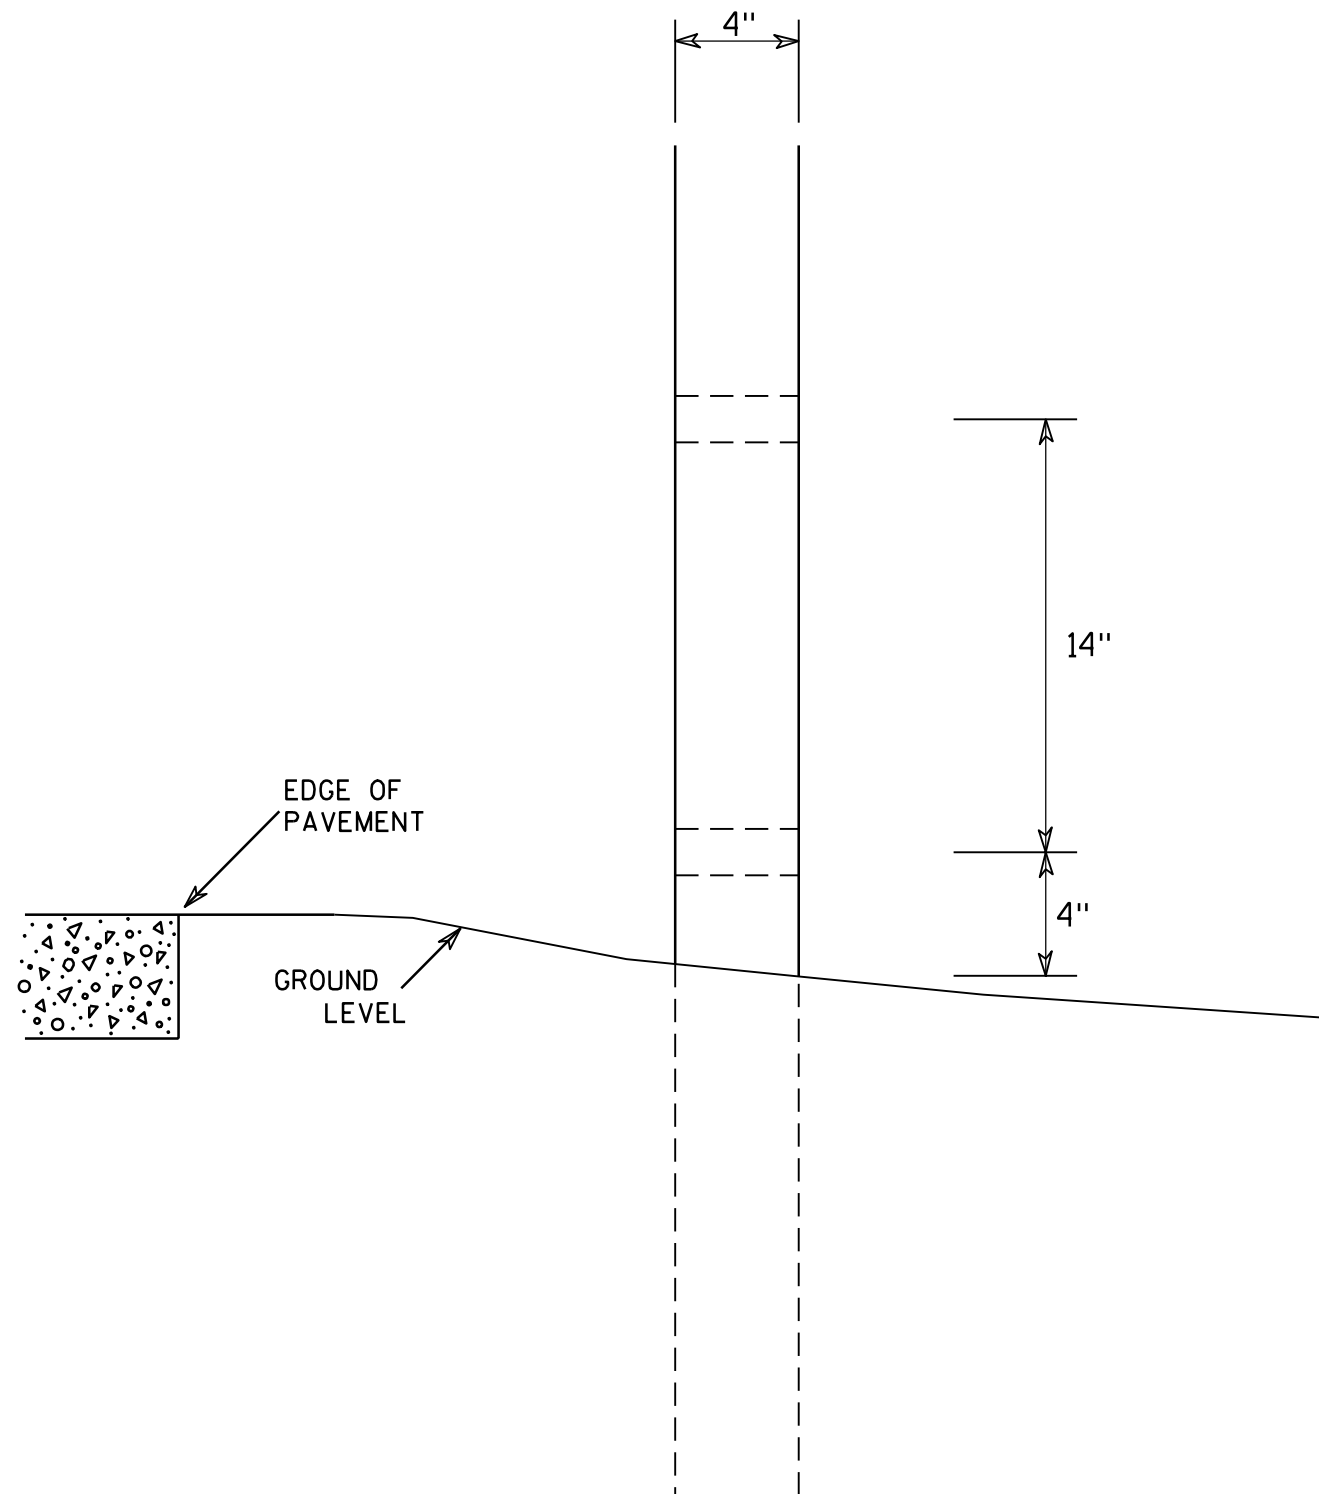

SIDE VIEW

GENERAL NOTES

1. All 4 x 6 Wood Posts shall be modified by having two 1½" diameter holes drilled perpendicular to the roadway centerline.

4 X 6 WOOD POST MODIFICATIONS

WISCONSIN DEPT OF TRANSPORTATION

APPROVED

Chester J. Spang
for State Traffic Engineer

DATE 3/27/97

PLATE NO. A4-11.2

PROJECT NO:

HWY:


COUNTY:

SHEET NO: 116

E

NOTES





- 1. Sign is Type II - Type F Reflective
- 2. Color:
Background - Orange
Message - Black
- 3. Message Series - Line 1 is D and Line 2 is C
- 4. Corners may be square or rounded when base material is plywood but borders shall be rounded as shown. When base material is metal, the corners and borders shall be rounded.
- 5. Round distance to nearest whole Mile and substitute appropriate numerals and optically adjust spacing to achieve proper balance

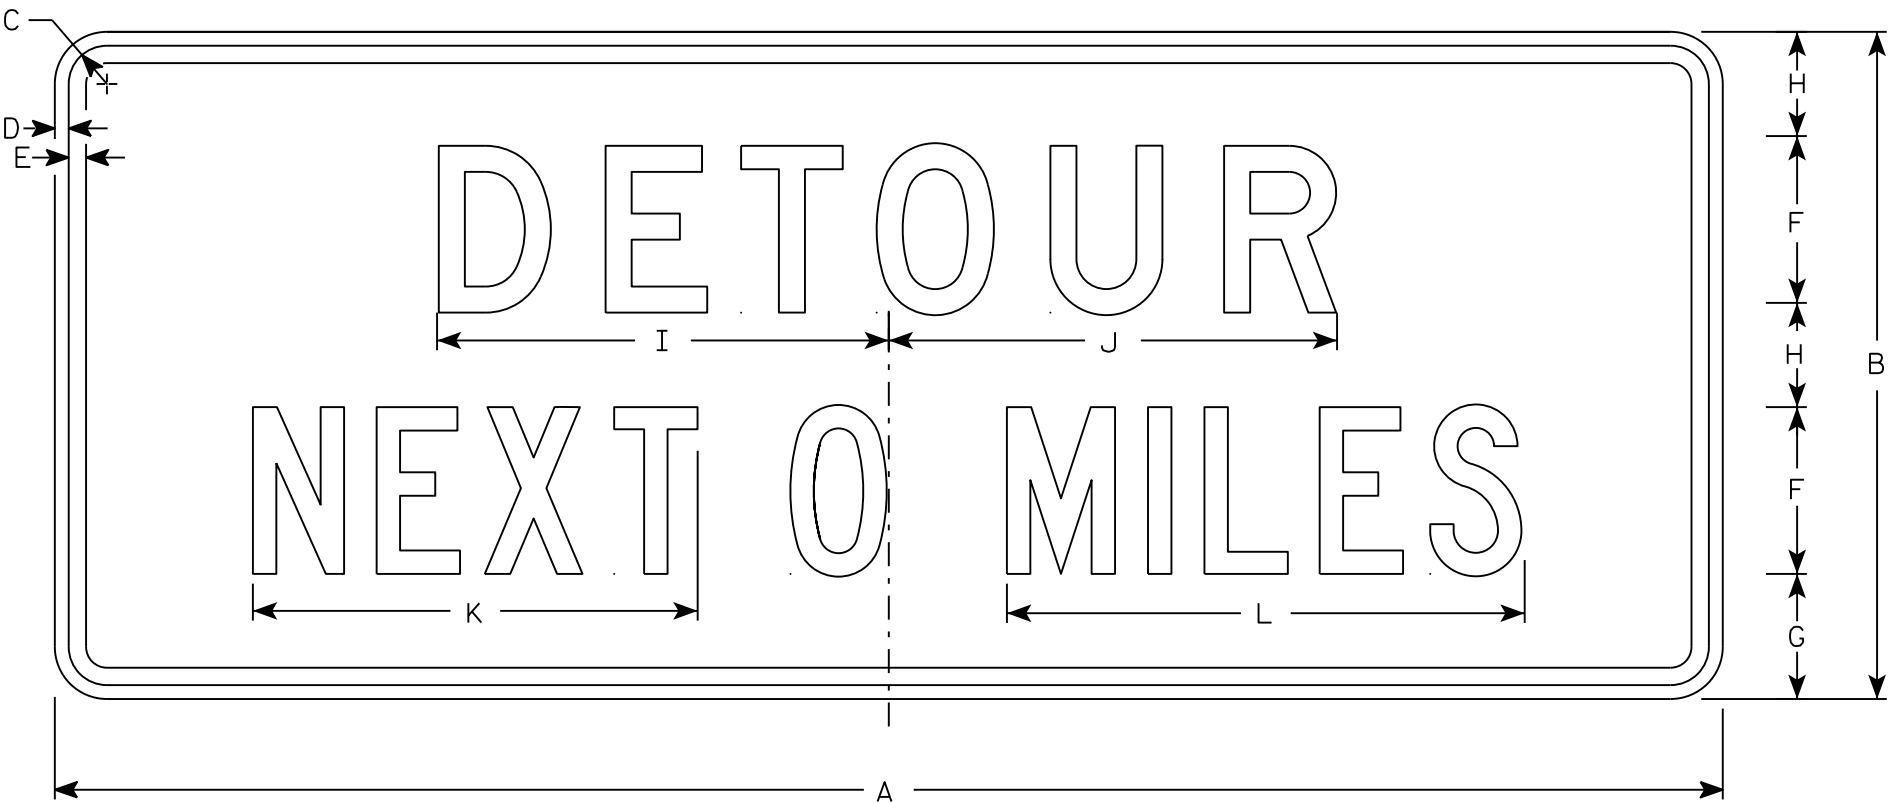

G20-51

SIZE	A	B	C	D	E	F	G	H	I	J	K	L	M	N	O	P	Q	R	S	T	U	V	W	X	Y	Z	Area sq. ft.
1																											
2	60	24	1 3⁄8	1⁄2	5⁄8	6	4 1⁄2	3 3⁄4	16 1⁄4	16 1⁄8	16	18 5⁄8															10
3																											
4	60	24	1 3⁄8	1⁄2	5⁄8	6	4 1⁄2	3 3⁄4	16 1⁄4	16 1⁄8	16	18 5⁄8															10
5																											

7

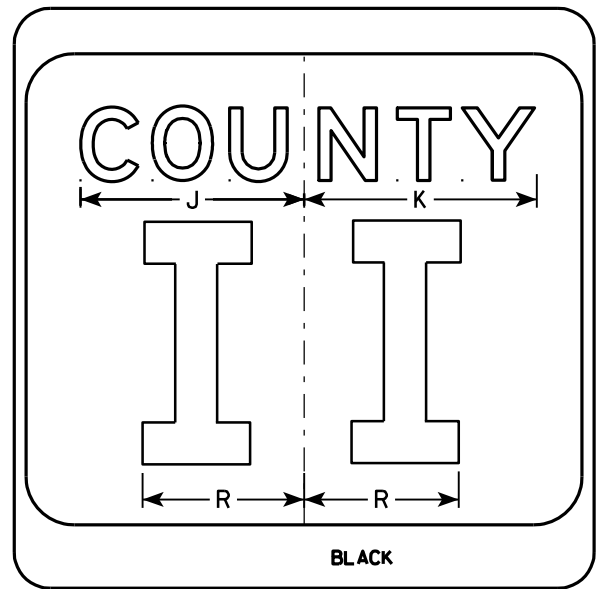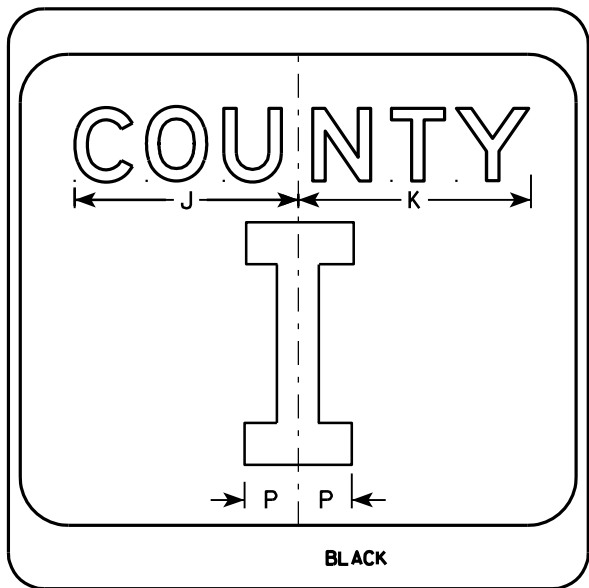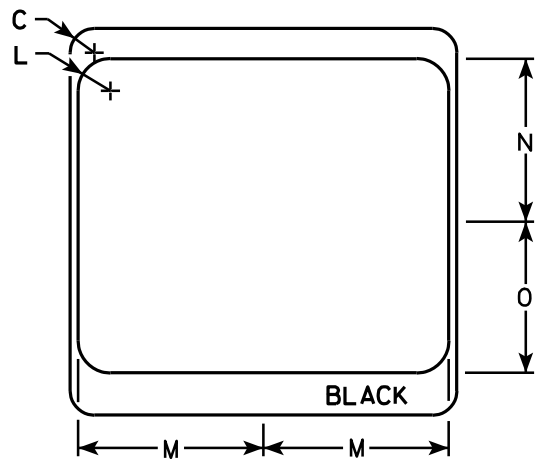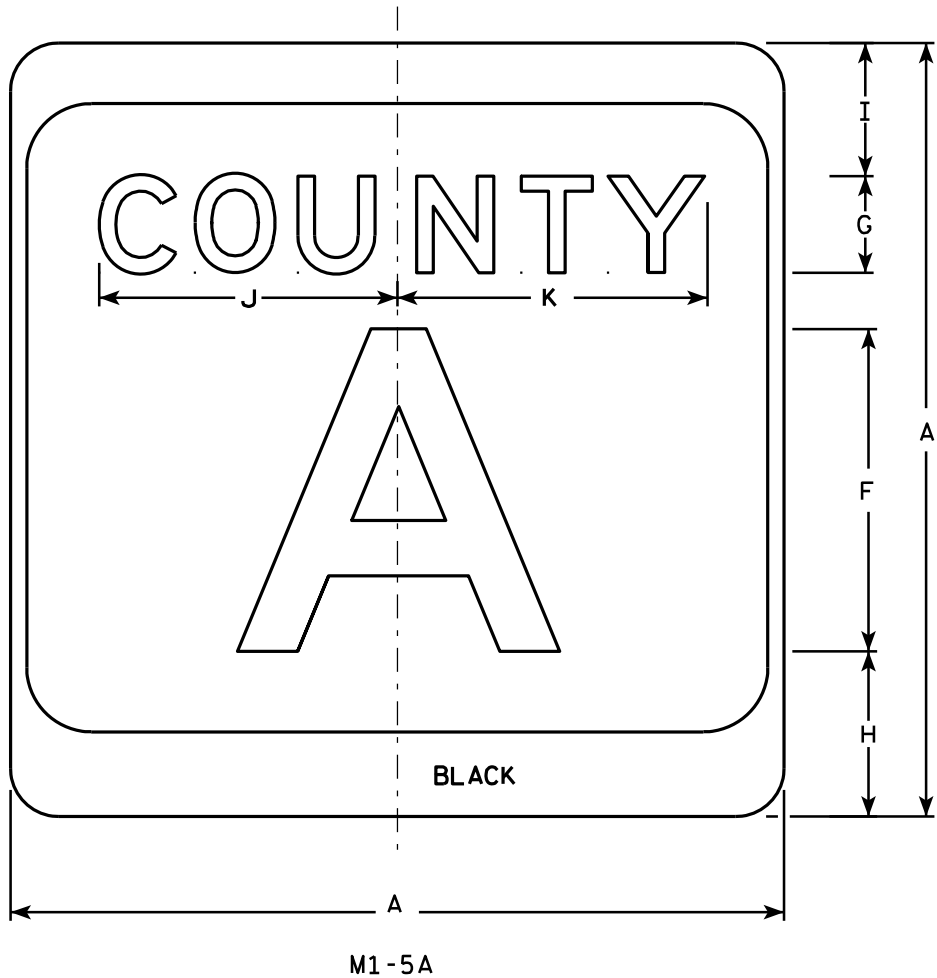

NOTES

- 1. Sign is Type II - see Note 7 - reference WIS DOT Standard Specification for HIGHWAY and STRUCTURE CONSTRUCTION latest edition.
- 2. Color:
Background - White & Black - See Note 7
Message - Black
- 3. Message Series - see Note 5
- 4. Corners may be square or rounded when base material is plywood but borders shall be rounded as shown. When base material is metal, the corners and borders shall be rounded.
- 5. Message Series E for 1 letter.
Message Series D for 2 letters unless message is too big then Series C.
Message Series C for 3 letters unless message is too big then Series B.
- 6. Substitute appropriate letters & optically center to achieve proper balance.
- 7. Permanent Signs
Background - Type H Reflective
Detour or temporary Signs
Background - Reflective

SIZE	A	B	C	D	E	F	G	H	I	J	K	L	M	N	O	P	Q	R	S	T	U	V	W	X	Y	Z	Area sq. ft.
1																											
2	24		1 1/2			10	3	5 1/8	4 1/8	9 1/4	9 5/8	2	11 1/2	10 1/8	9 3/8	2 1/4		6 5/8								4.0	
3	36		2 1/4			16	4	7 5/8	5 5/8	12 1/4	12 7/8	3	17 1/8	15 1/4	14	3 3/8		10								9.0	
4	36		2 1/4			16	4	7 5/8	5 5/8	12 1/4	12 7/8	3	17 1/8	15 1/4	14	3 3/8		10								9.0	
5	36		2 1/4			16	4	7 5/8	5 5/8	12 1/4	12 7/8	3	17 1/8	15 1/4	14	3 3/8		10								9.0	

PROJECT NO:

HWY:

COUNTY:

SHEET NO: 118

E


CTH MARKER

M1-5A FOR ASSEMBLIES


WISCONSIN DEPT OF TRANSPORTATION

APPROVED *Matthew R. Rauch*
for State Traffic Engineer


DATE 9/27/11 PLATE NO. M1-5A.8

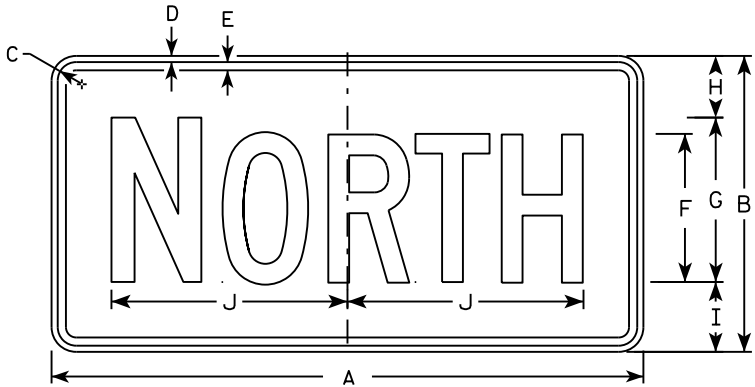


M3-1
MM3-1
MP3-1

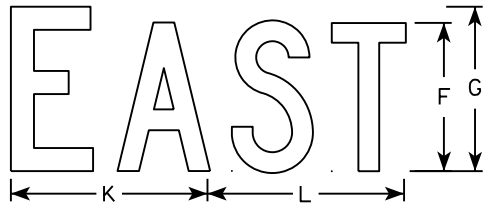


M3-2
MM3-2
MP3-2

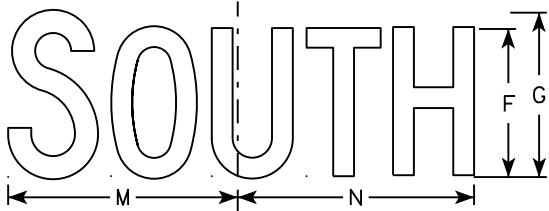


M3-3
MM3-3
MP3-3

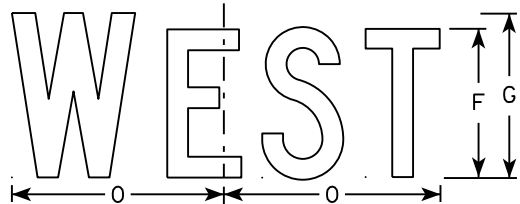


M3-4
MM3-4
MP3-4

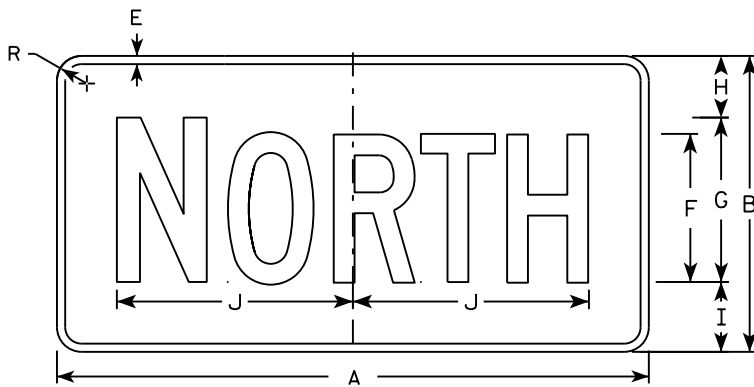


MB3-1
MK3-1
MN3-1

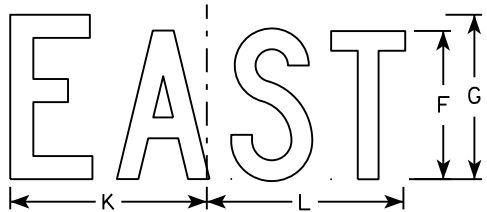

MB3-2
MK3-2
MN3-2

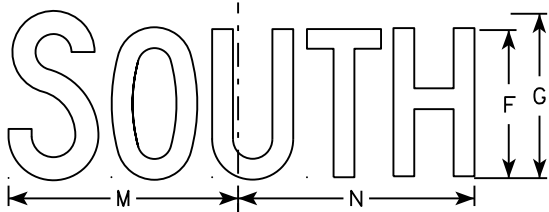

MB3-3
MK3-3
MN3-3

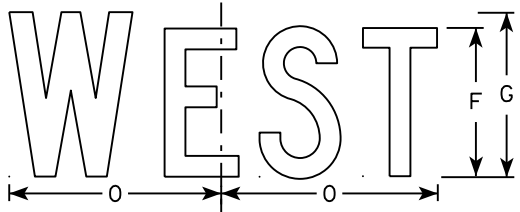

MB3-4
MK3-4
MN3-4

NOTES

1. All Signs Type II - Type H
2. Color:
Background - See note 5
Message - See note 5
3. Message Series - C
4. Corners may be square or rounded when base material is plywood but borders shall be rounded as shown. When base material is metal, the corners and borders shall be rounded.
5. M3-1 thru M3-4 Background - White
Message - Black
MB3-1 thru MB3-4 Background - Blue
Message - White
MK3-1 thru MK3-4 Background - Green
Message - White
MM3-1 thru MM3-4 Background - White
Message - Green
MN3-1 thru MN3-4 Background - Brown
Message - White
MP3-1 thru MP3-4 Background - White
Message - Blue
6. Note the first letter of each direction is larger than the remainder of the message.

SIZE	A	B	C	D	E	F	G	H	I	J	K	L	M	N	O	P	Q	R	S	T	U	V	W	X	Y	Z	Area sq. ft.
1																											
2	24	12	1 1/8	3/8	3/8	6	7	2 1/4	2 3/4	10 1/4	7 7/8	8 3/8	10 1/4	9 3/4	8 3/4			1 1/2									2.00
3	36	18	1 1/8	3/8	1/2	9	10	3 3/4	4 1/4	14 3/8	12	12 1/8	14	14 1/8	13			1 1/2									4.5
4	36	18	1 1/8	3/8	1/2	9	10	3 3/4	4 1/4	14 3/8	12	12 1/8	14	14 1/8	13			1 1/2									4.5
5	36	18	1 1/8	3/8	1/2	9	10	3 3/4	4 1/4	14 3/8	12	12 1/8	14	14 1/8	13			1 1/2									4.5

STANDARD SIGNS
M3-1 thru M3-4
SERIES


WISCONSIN DEPT OF TRANSPORTATION

APPROVED
Matthew R. Rauch
for State Traffic Engineer

DATE 10/15/15 PLATE NO. 119 M3-1.14

NOTES

- 1. Sign is Type II - Type F Reflective - reference WIS DOT Standard Specification for HIGHWAY and STRUCTURE CONSTRUCTION latest edition.
- 2. Color:
 - Background - Orange
 - Message - Black
- 3. Message Series - B
- 4. Corners may be square or rounded when base material is plywood but borders shall be rounded as shown. When base material is metal, the corners and borders shall be rounded.

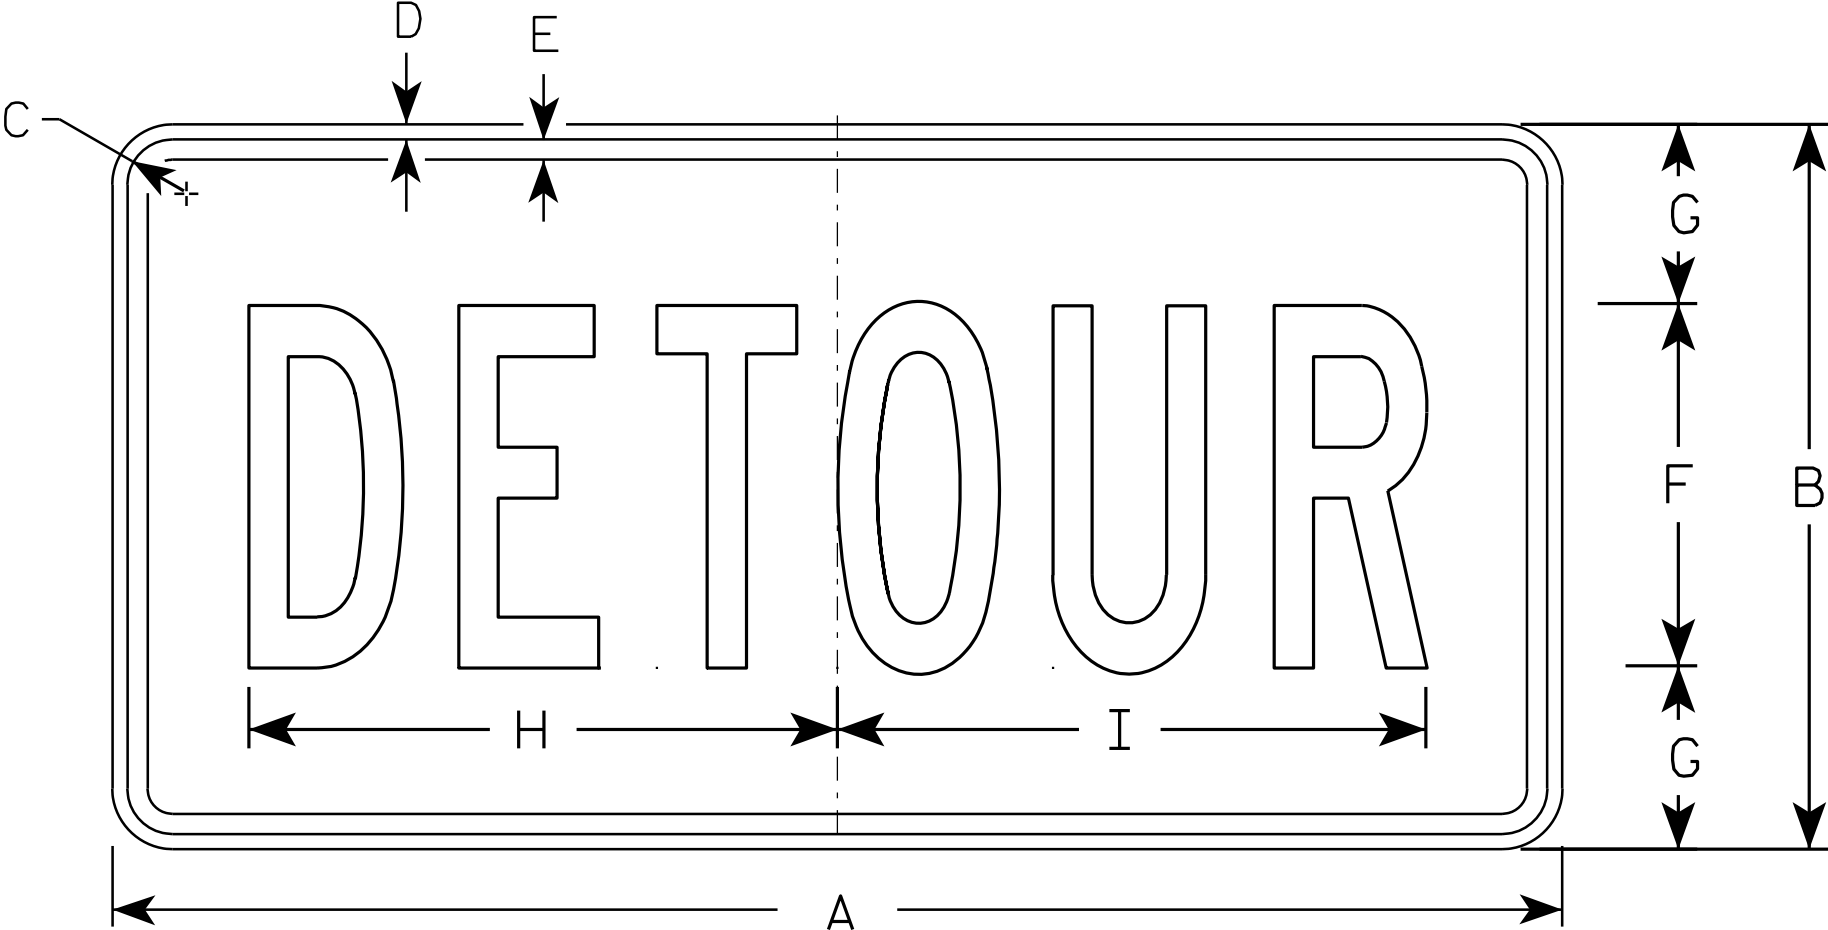

M4 - 8

SIZE	A	B	C	D	E	F	G	H	I	J	K	L	M	N	O	P	Q	R	S	T	U	V	W	X	Y	Z	Area sq. ft.
1																											
2	24	12	1 1/8	3/8	3/8	6	3	10	10 1/4																		2.0
3	36	18	1 1/8	3/8	1/2	9	4 1/2	14 5/8	14 1/2																		4.5
4																											
5																											


STANDARD SIGN
M4 - 8

WISCONSIN DEPT OF TRANSPORTATION

APPROVED
Matthew R. Rauch
for State Traffic Engineer

DATE 11/10/10 PLATE NO. M4-8.2

7

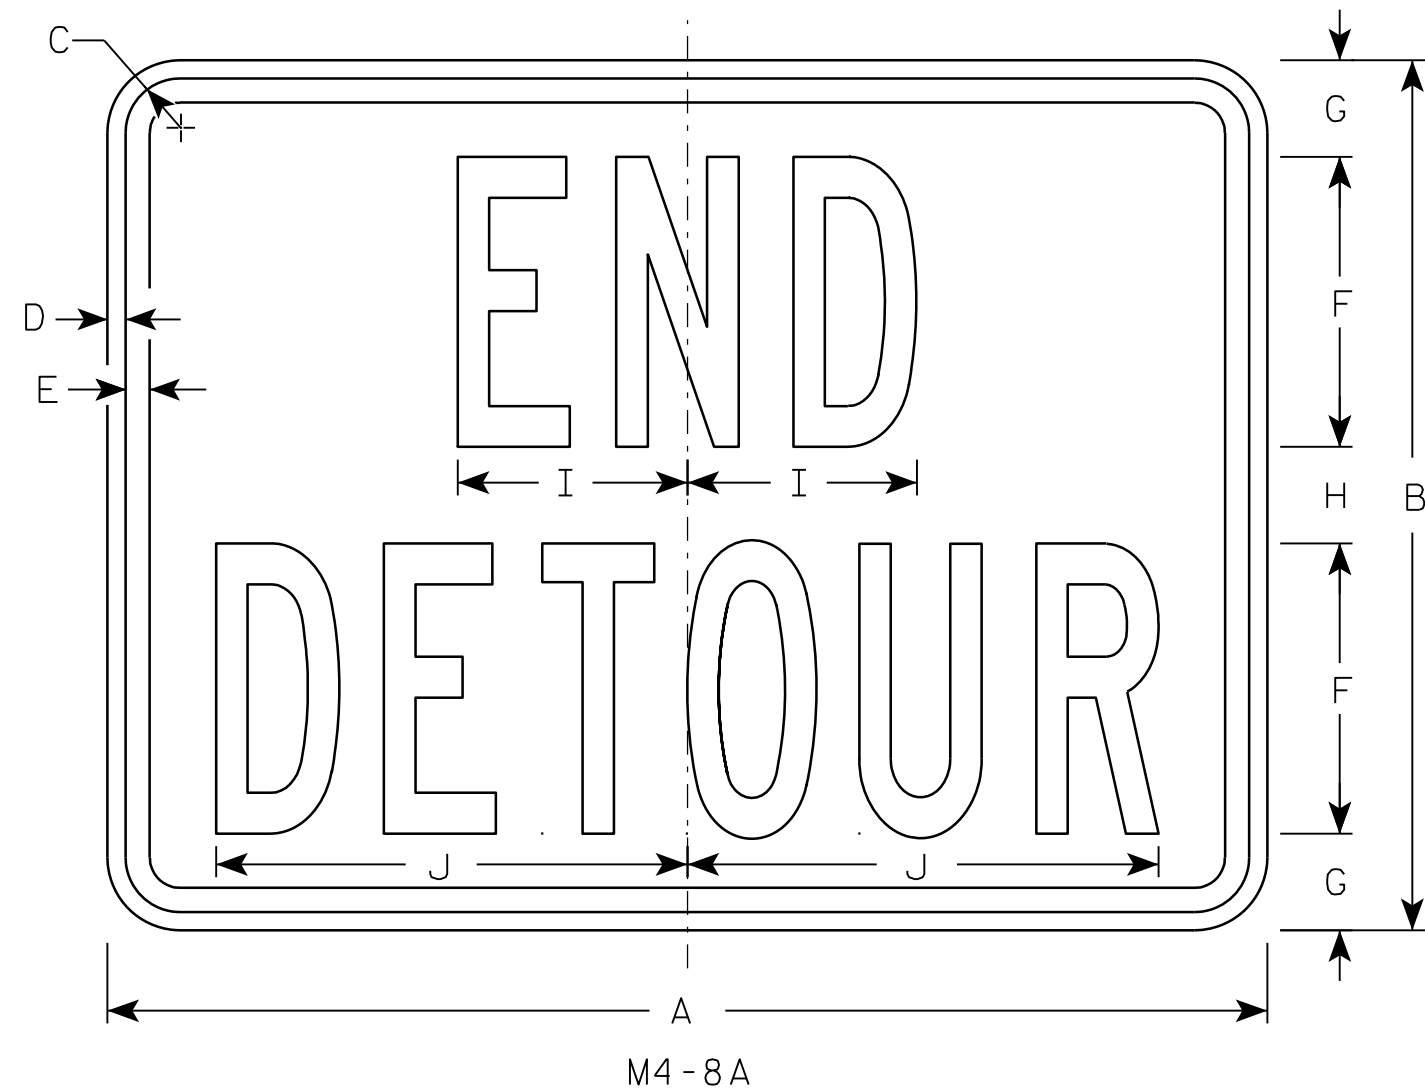

NOTES

1. Sign is Type II - Type F Reflective - reference WIS DOT Standard Specification for HIGHWAY and STRUCTURE CONSTRUCTION latest edition.
2. Color:
Background - Orange
Message - Black
3. Message Series - B
4. Corners may be square or rounded when base material is plywood but borders shall be rounded as shown. When base material is metal, the corners and borders shall be rounded.

7

SIZE	A	B	C	D	E	F	G	H	I	J	K	L	M	N	O	P	Q	R	S	T	U	V	W	X	Y	Z	Area sq. ft.
1																											
2	24	18	1 1/8	3/8	1/2	6	2	2	4 3/4	9 3/4																	3.0
3	30	24	1 1/8	3/8	1/2	8	2 1/2	3	6 3/4	13																	5.0
4																											
5																											


PROJECT NO:	HWY:	COUNTY:		SHEET NO: 121	E
-------------	------	---------	--	---------------	---

STANDARD SIGN
M4-8A


WISCONSIN DEPT OF TRANSPORTATION

APPROVED *Matthew R. Rauch*
for State Traffic Engineer


DATE 3/9/11 PLATE NO. M4-8A.2

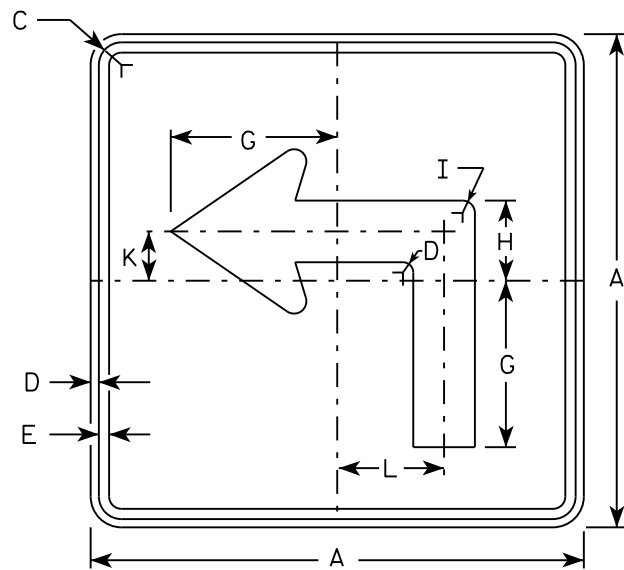


M5-1L
MM5-1L
M05-1L
MP5-1L

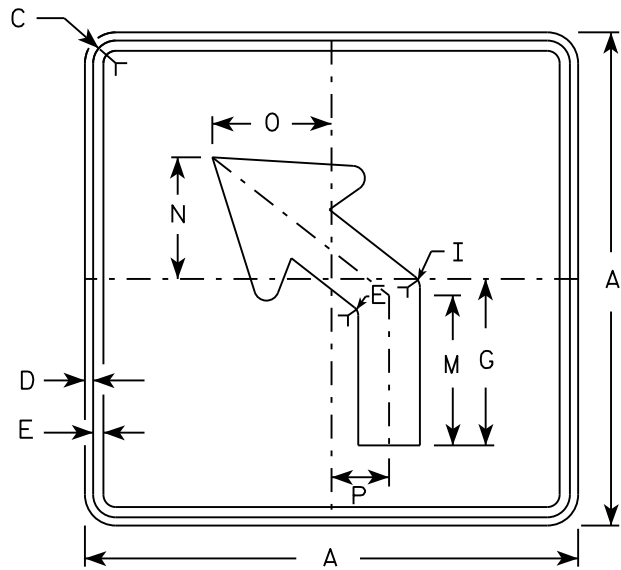


M5-2L
MM5-2L
M05-2L
MP5-2L

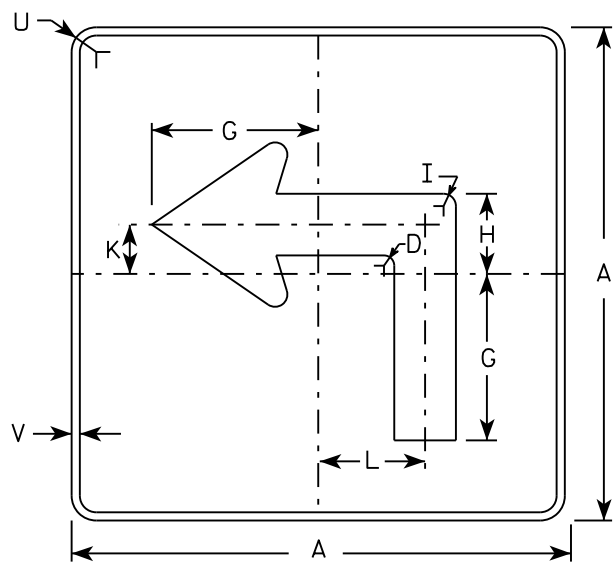

MB5-1L
MK5-1L
MN5-1L
MR5-1L

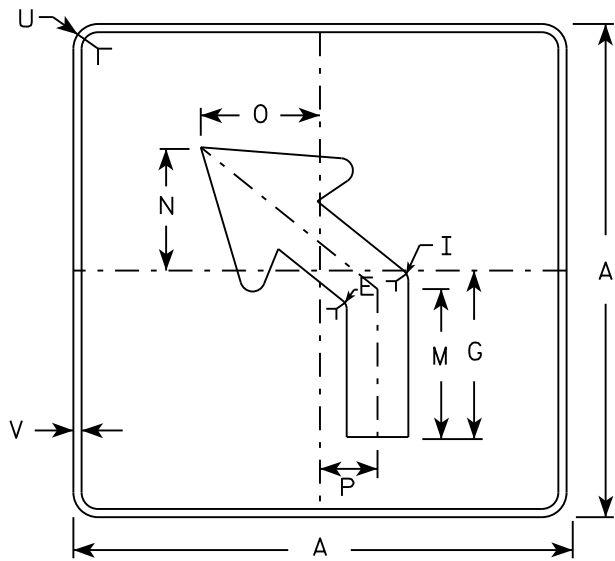

MB5-2L
MK5-2L
MN5-2L
MR5-2L

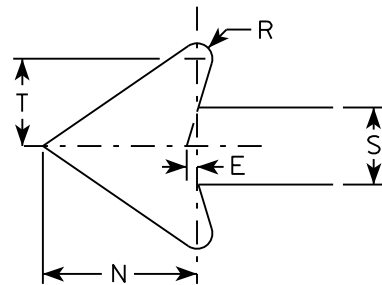

NOTES

- Signs are Type II - Type H reflective except as shown
- Color:
Background - See note 4
Message - See note 4
- Corners may be square or rounded when base material is plywood but borders shall be rounded as shown. When base material is metal, the corners and borders shall be rounded.
- | | |
|-----------------|---|
| M5-1 and M5-2 | Background - White |
| | Message - Black |
| MB5-1 and MB5-2 | Background - Blue |
| | Message - White |
| MK5-1 and MK5-2 | Background - Green |
| | Message - White |
| MM5-1 and MM5-2 | Background - White |
| | Message - Green |
| MN5-1 and MN5-2 | Background - Brown |
| | Message - White |
| M05-1 and M05-2 | Background - Orange - Type F Reflective |
| | Message - Black |
| MP5-1 and MP5-2 | Background - White - Type H Reflective |
| | Message - Blue |
| MR5-1 and MR5-2 | Background - Brown |
| | Message - Yellow |
- M5-1R same as M5-1L except arrow points right.
- M5-2R same as M5-2L except arrow tilts right.

SIZE	A	B	C	D	E	F	G	H	I	J	K	L	M	N	O	P	Q	R	S	T	U	V	W	X	Y	Z	Area sq. ft.
1																											
2	21		1 1/8	3/8	3/8		7	3 3/8	5/8		2 1/8	4 1/2	6 3/8	5 1/4	5	2 1/2		1/2	2 5/8	3	1 1/2	1/2					3.06
3	30		1 3/8	1/2	5/8		10 1/8	4 7/8	7/8		3	6 1/2	9 1/8	7 1/2	7 1/4	3 1/2		3/4	3 3/4	4 1/4	1 7/8	1/2					6.25
4	30		1 3/8	1/2	5/8		10 1/8	4 7/8	7/8		3	6 1/2	9 1/8	7 1/2	7 1/4	3 1/2		3/4	3 3/4	4 1/4	1 7/8	1/2					6.25
5	30		1 3/8	1/2	5/8		10 1/8	4 7/8	7/8		3	6 1/2	9 1/8	7 1/2	7 1/4	3 1/2		3/4	3 3/4	4 1/4	1 7/8	1/2					6.25


PROJECT NO:	HWY:	COUNTY:	SHEET NO:	E
-------------	------	---------	-----------	---

STANDARD SIGN
M5-1 & M5-2


WISCONSIN DEPT OF TRANSPORTATION

APPROVED *Matthew R. Rauch*
for State Traffic Engineer


DATE 10/15/15 PLATE 122 M5-1.13

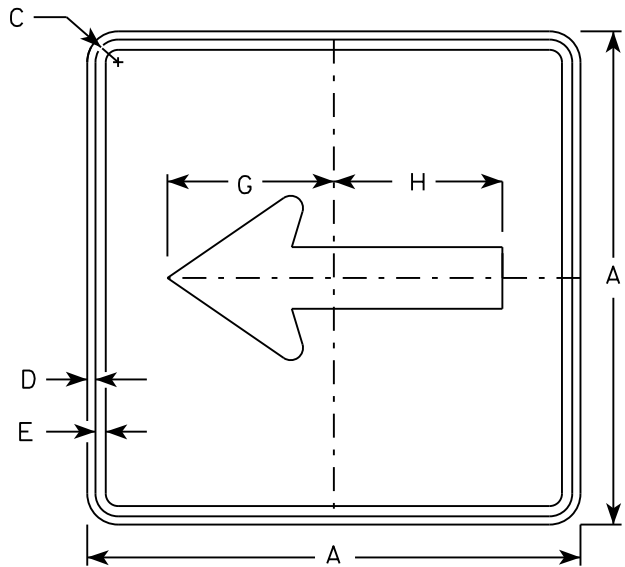


M6 - 1
MM6 - 1
M06 - 1
MP6 - 1

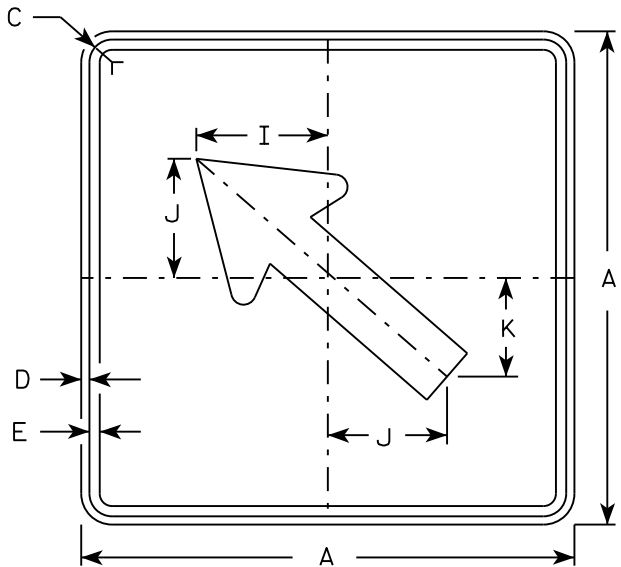


M6 - 2
MM6 - 2
M06 - 2
MP6 - 2

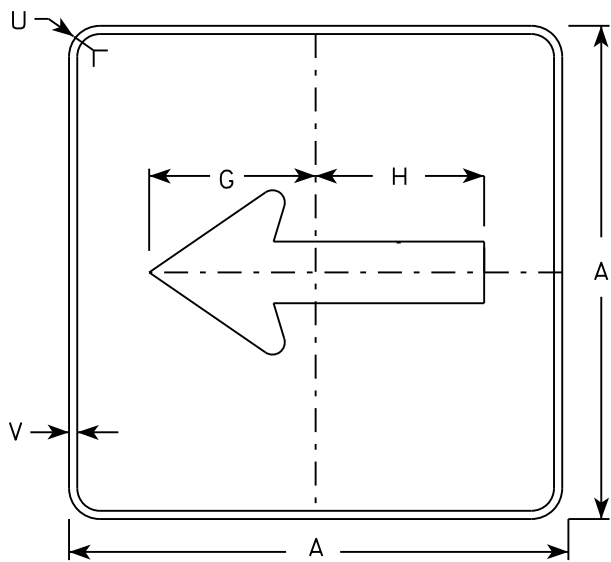

MB6 - 1
MK6 - 1
MN6 - 1
MR6 - 1

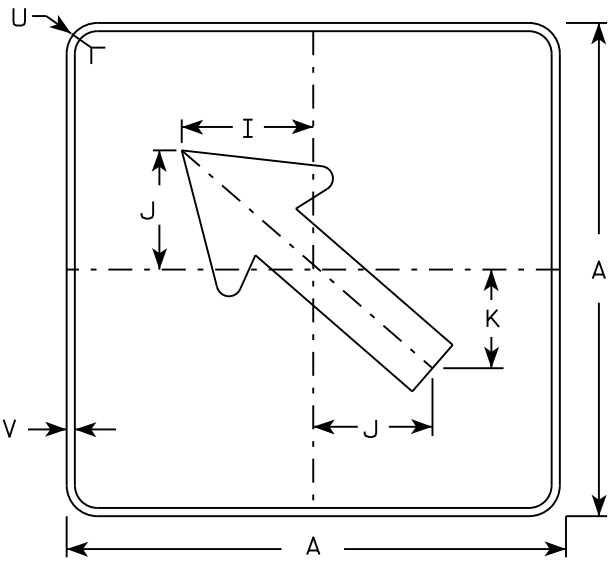

MB6 - 2
MK6 - 2
MN6 - 2
MR6 - 2

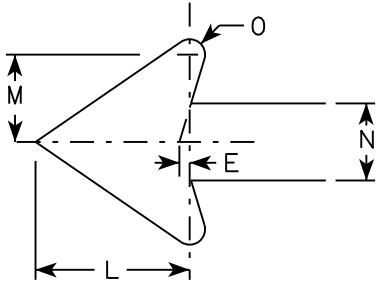

NOTES

- 1. Signs are Type II - Type H except as Shown
- 2. Color:
 - Background - See note 4
 - Message - See note 4
- 3. Corners may be square or rounded when base material is plywood but borders shall be rounded as shown. When base material is metal, the corners and borders shall be rounded.
- 4. M6-1 and M6-2 Background - White
Message - Black
MB6-1 and MB6-2 Background - Blue
Message - White
MK6-1 and MK6-2 Background - Green
Message - White
MM6-1 and MM6-2 Background - White
Message - Green
MN6-1 and MN6-2 Background - Brown
Message - White
M06-1 and M06-2 Background - Orange - Type F Reflective
Message - Black
MP6-1 and MP6-2 Background - White
Message - Blue
MR6-1 and MR6-2 Background - Brown
Message - Yellow

SIZE	A	B	C	D	E	F	G	H	I	J	K	L	M	N	O	P	Q	R	S	T	U	V	W	X	Y	Z	Area sq. ft.
1																											
2	21		1 1/8	3/8	3/8		7 1/2	7 1/8	5 5/8	5	4 1/4	5 1/4	3	2 5/8	1/2						1 1/2	1/2					3.06
3	30		1 3/8	1/2	5/8		10 3/4	10 1/4	8	7 1/4	6	7 1/2	4 1/4	3 3/4	3/4						1 7/8	1/2					6.25
4	30		1 3/8	1/2	5/8		10 3/4	10 1/4	8	7 1/4	6	7 1/2	4 1/4	3 3/4	3/4						1 7/8	1/2					6.25
5	30		1 3/8	1/2	5/8		10 3/4	10 1/4	8	7 1/4	6	7 1/2	4 1/4	3 3/4	3/4						1 7/8	1/2					6.25

PROJECT NO:

HWY:

COUNTY:

DATE 10/15/15

PLAT 123

SHEET NO:

E

STANDARD SIGN
M6 - 1 & M6 - 2
SERIES

WISCONSIN DEPT OF TRANSPORTATION

APPROVED
Matthew R. Rauch
for State Traffic Engineer


DATE 10/15/15

PLAT 123

M6-1.15


NOTES

- 1. Sign is Type II - Type H Reflective
- 2. Color:
 - Background - White
 - Message - Black
- 3. Message Series - C
- 4. Corners may be square or rounded when base material is plywood but borders shall be rounded as shown. When base material is metal, the corners and borders shall be rounded.
- 5. Substitute appropriate numerals to nearest quarter mile and optically adjust spacing to achieve proper balance.

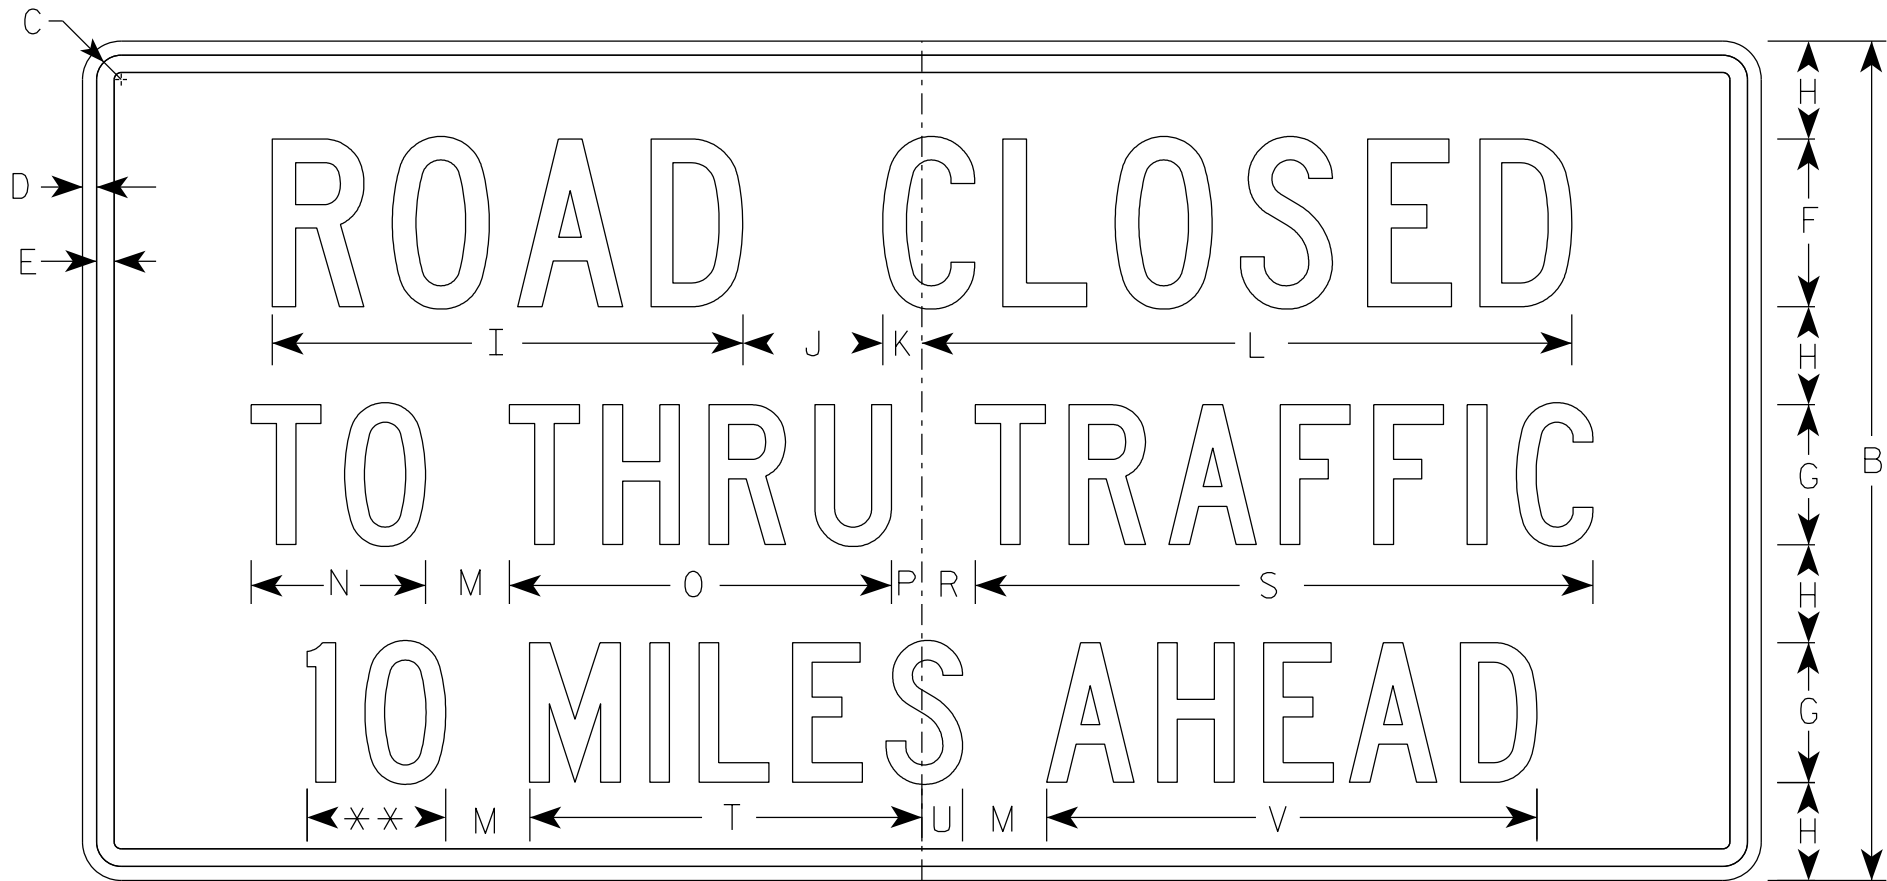

R11-3

** See Note 5






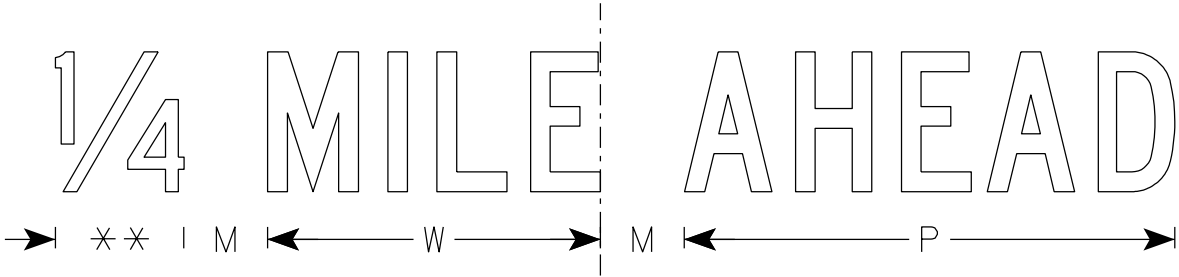


SIZE	A	B	C	D	E	F	G	H	I	J	K	L	M	N	O	P	Q	R	S	T	U	V	W	X	Y	Z	Area sq. ft.
1	36	18	1 1/4	3/8	3/8	4	3	2	11 1/4	3	1 1/8	15 3/8	2	3 3/4	8 1/4	5/8		1 3/8	13 1/4	8 3/8	7/8	10 1/2	7 1/8				4.5
2S	60	30	1 3/8	1/2	5/8	6	5	3 1/2	16 7/8	5	1 3/8	23 1/4	3	6 1/4	13 5/8	1 1/8		1 7/8	22 1/8	14	1 1/2	17 1/2	11 7/8				12.5
2M	60	30	1 3/8	1/2	5/8	6	5	3 1/2	16 7/8	5	1 3/8	23 1/4	3	6 1/4	13 5/8	1 1/8		1 7/8	22 1/8	14	1 1/2	17 1/2	11 7/8				12.5
3																											
4																											
5																											

STANDARD SIGN
R11-3

WISCONSIN DEPT OF TRANSPORTATION

APPROVED *Matthew R. Rauch*
for State Traffic Engineer
DATE 6/14/2021 PLATE NO. R11-3.9

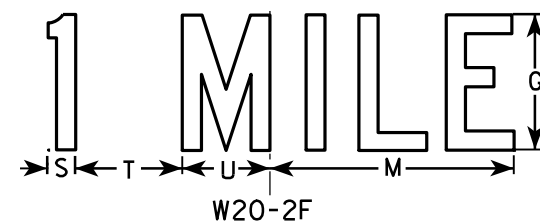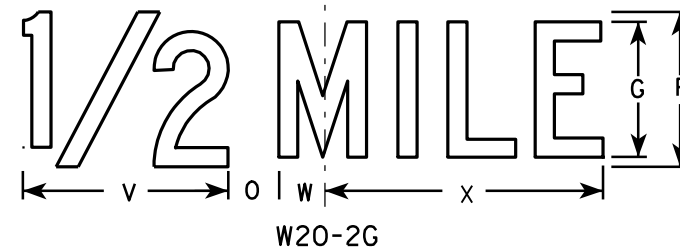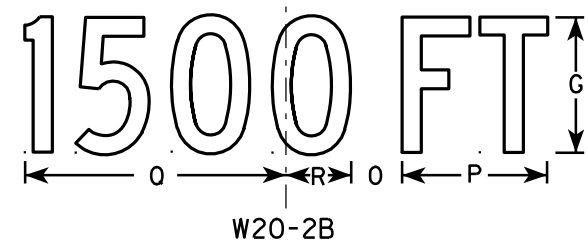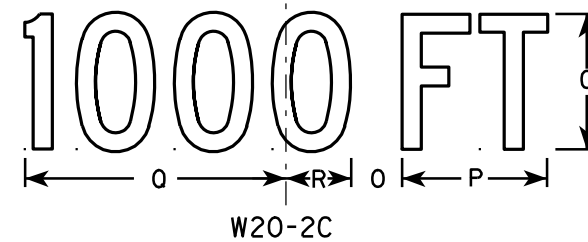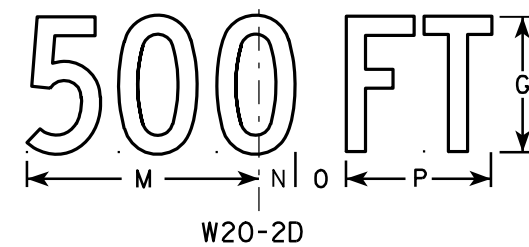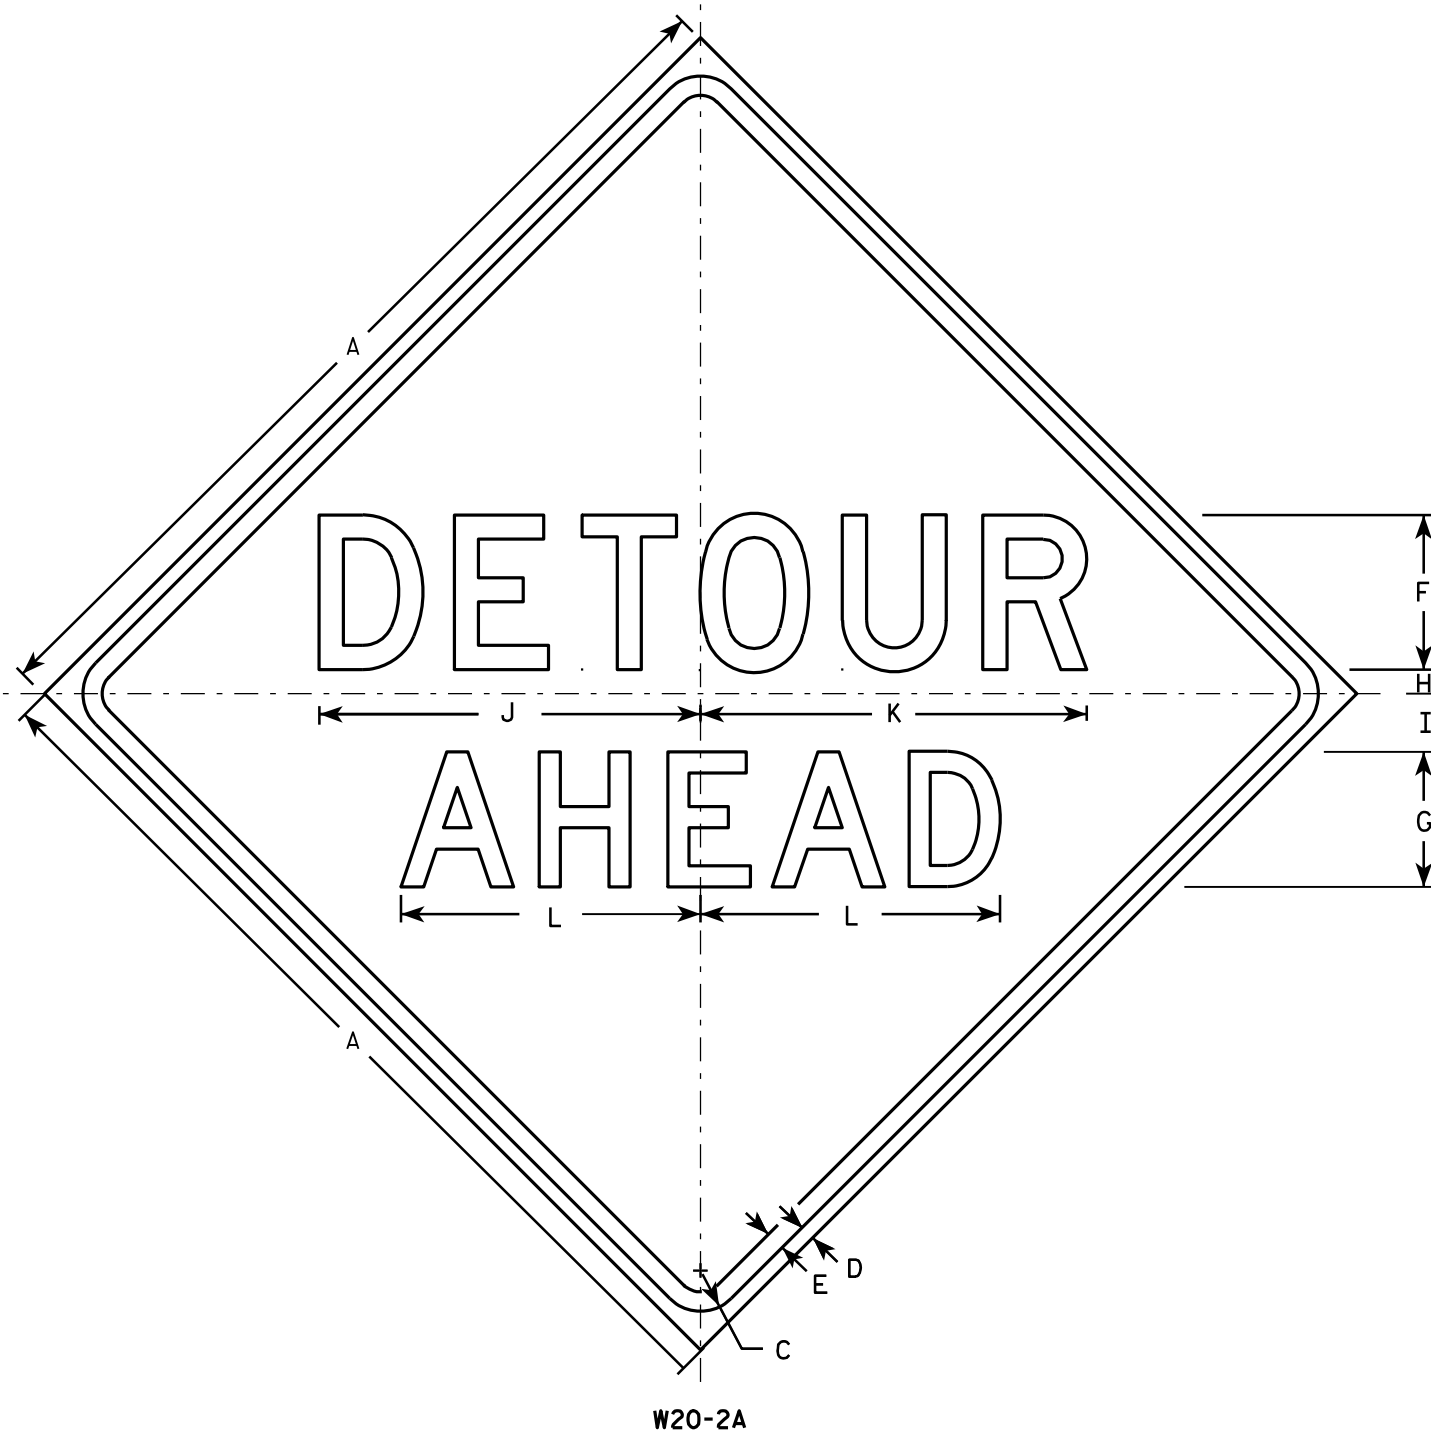


NOTES

- Sign is Type II - Type F Reflective - reference WIS DOT Standard Specification for HIGHWAY and STRUCTURE CONSTRUCTION latest edition.
- Color:
Background - Orange
Message - Black
- Message Series - See note 5
- Corners may be square or rounded when base material is plywood but borders shall be rounded as shown. When base material is metal, the corners and borders shall be rounded.
- Line 1 is Series D.
Line 2 is Series D for AHEAD and Series C for all other distances.

SIZE	A	B	C	D	E	F	G	H	I	J	K	L	M	N	O	P	Q	R	S	T	U	V	W	X	Y	Z	Area sq. ft.
1	36		1 5/8	5/8	3/4	6	5	1	2 1/4	14 3/4	15	11 5/8	9	1 3/8	1 7/8	5 5/8	10 1/8	2 1/2	1 1/8	4 1/2	3 1/2	8	1 3/4	10 3/4			9.0
2S	48		2 1/4	3/4	1	8	7	1 1/4	3	19 3/4	20	15 1/2	12	1 7/8	2 5/8	7 1/2	13 1/2	3 3/8	1 1/2	6	4 5/8	10 5/8	2 3/8	14 3/8			16.0
2M	48		2 1/4	3/4	1	8	7	1 1/4	3	19 3/4	20	15 1/2	12	1 7/8	2 5/8	7 1/2	13 1/2	3 3/8	1 1/2	6	4 5/8	10 5/8	2 3/8	14 3/8			16.0
3	48		2 1/4	3/4	1	8	7	1 1/4	3	19 3/4	20	15 1/2	12	1 7/8	2 5/8	7 1/2	13 1/2	3 3/8	1 1/2	6	4 5/8	10 5/8	2 3/8	14 3/8			16.0
4	48		2 1/4	3/4	1	8	7	1 1/4	3	19 3/4	20	15 1/2	12	1 7/8	2 5/8	7 1/2	13 1/2	3 3/8	1 1/2	6	4 5/8	10 5/8	2 3/8	14 3/8			16.0
5	48		2 1/4	3/4	1	8	7	1 1/4	3	19 3/4	20	15 1/2	12	1 7/8	2 5/8	7 1/2	13 1/2	3 3/8	1 1/2	6	4 5/8	10 5/8	2 3/8	14 3/8			16.0

STANDARD SIGN	
W20-2A,B,C,D,F & G	
WISCONSIN DEPT OF TRANSPORTATION	
APPROVED	<i>Matthew R. Rauch</i> for State Traffic Engineer
DATE 3/18/11	PLATE NO. W20-2.6

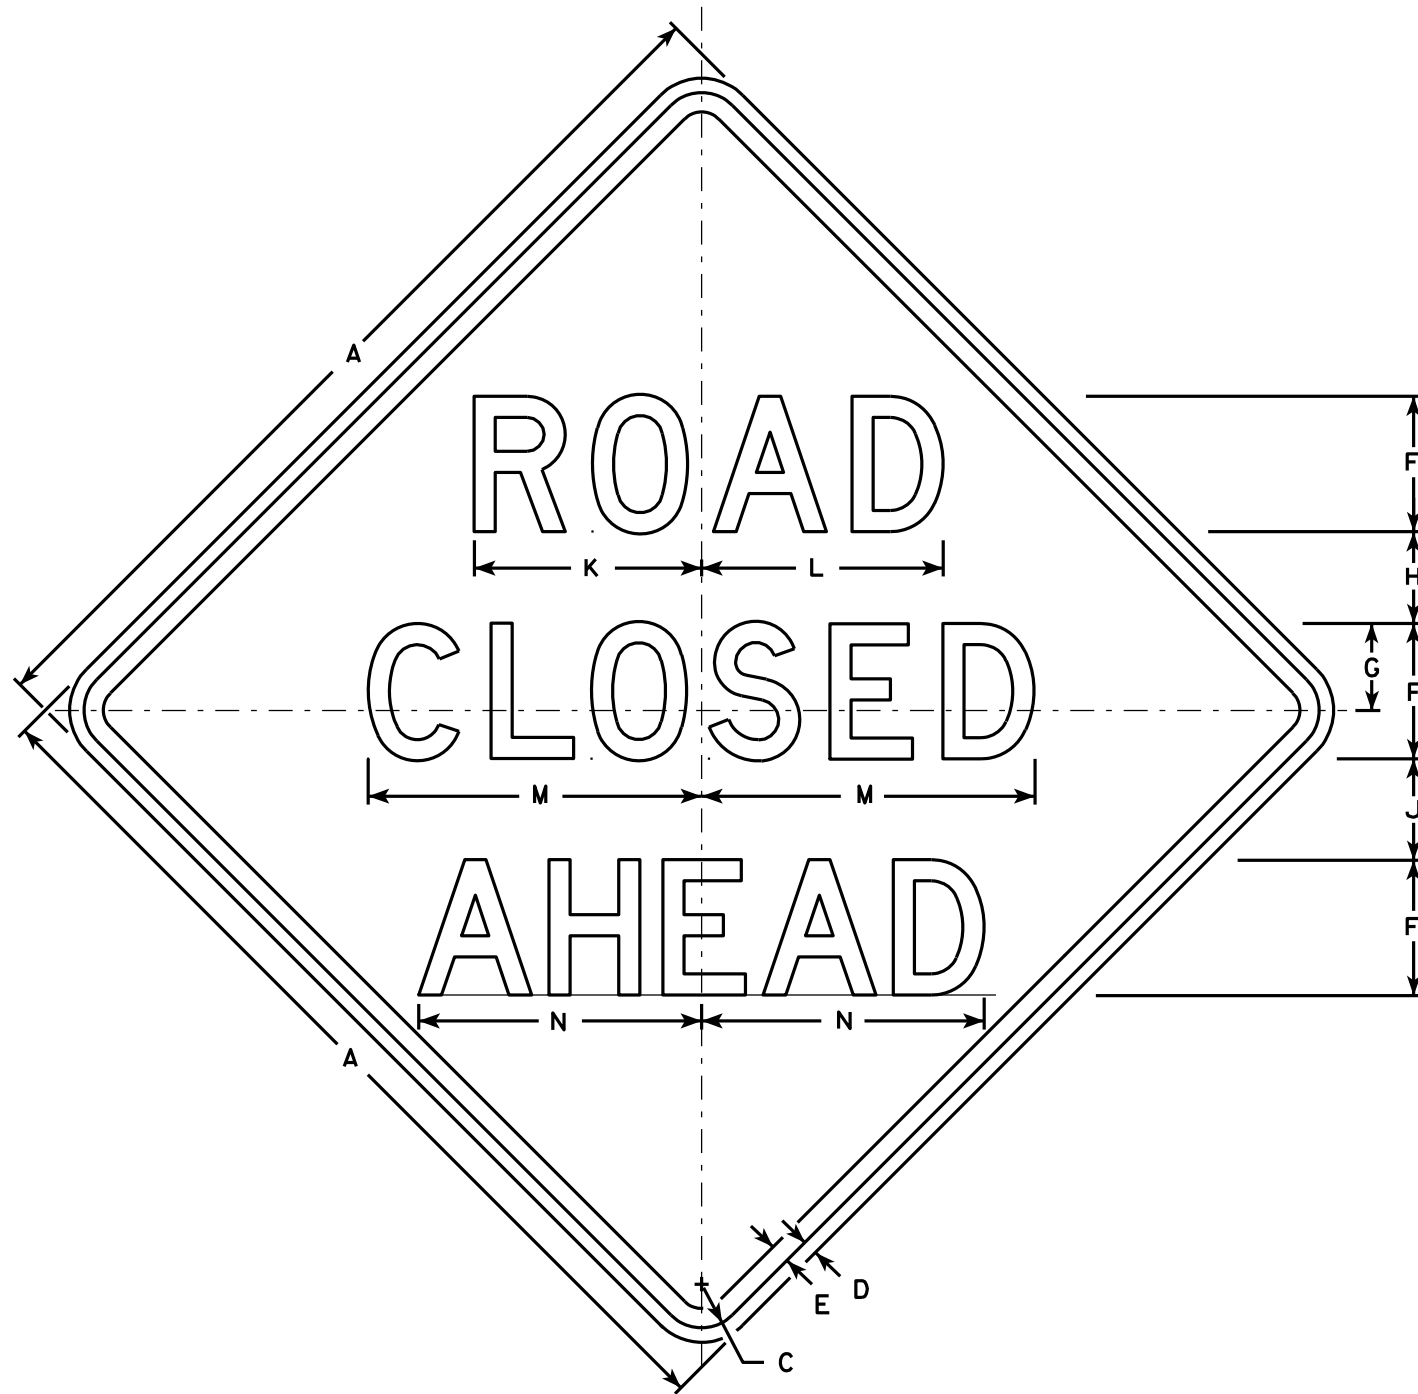

W20-3A

500 FT

W20-3D

1000 FT

W20-3C

1500 FT

W20-3B

1/2 MILE

W20-3G

1 MILE

W20-3F

NOTES

1. Sign is Type II - Type F Reflective - reference WIS DOT Standard Specification for HIGHWAY and STRUCTURE CONSTRUCTION latest edition.
2. Color:
Background - Orange
Message - Black
3. Message Series - see note 5
4. Corners may be square or rounded when base material is plywood but borders shall be rounded as shown. When base material is metal, the corners and borders shall be rounded.
5. Lines 1 and 2 are Series D.
Line 3 is Series D for AHEAD and Series C for all other distances.

SIZE	A	B	C	D	E	F	G	H	I	J	K	L	M	N	O	P	Q	R	S	T	U	V	W	X	Y	Z	Area sq. ft.
1	36		1 5/8	5/8	3/4	5	3 3/8	3 1/2	1 1/8	4	8 3/8	8 7/8	12 1/2	11	9	6	10 1/8	2 1/2	1 7/8	5 5/8	8	1 3/8	4 1/2	3 1/2	10 3/4	1 3/4	9.0
2S	48		2 1/4	3/4	1	7	4 1/2	4 3/4	1 1/2	5 1/4	11 3/4	12 1/2	17 1/4	14 5/8	12	8	13 1/2	3 3/8	2 5/8	7 1/2	10 5/8	1 7/8	6	4 5/8	14 3/8	2 3/8	16.0
2M	48		2 1/4	3/4	1	7	4 1/2	4 3/4	1 1/2	5 1/4	11 3/4	12 1/2	17 1/4	14 5/8	12	8	13 1/2	3 3/8	2 5/8	7 1/2	10 5/8	1 7/8	6	4 5/8	14 3/8	2 3/8	16.0
3	48		2 1/4	3/4	1	7	4 1/2	4 3/4	1 1/2	5 1/4	11 3/4	12 1/2	17 1/4	14 5/8	12	8	13 1/2	3 3/8	2 5/8	7 1/2	10 5/8	1 7/8	6	4 5/8	14 3/8	2 3/8	16.0
4	48		2 1/4	3/4	1	7	4 1/2	4 3/4	1 1/2	5 1/4	11 3/4	12 1/2	17 1/4	14 5/8	12	8	13 1/2	3 3/8	2 5/8	7 1/2	10 5/8	1 7/8	6	4 5/8	14 3/8	2 3/8	16.0
5	48		2 1/4	3/4	1	7	4 1/2	4 3/4	1 1/2	5 1/4	11 3/4	12 1/2	17 1/4	14 5/8	12	8	13 1/2	3 3/8	2 5/8	7 1/2	10 5/8	1 7/8	6	4 5/8	14 3/8	2 3/8	16.0

STANDARD SIGN
W20-3A, B, C, D, F & G

WISCONSIN DEPT OF TRANSPORTATION

APPROVED *Matthew R. Rauch*
For State Traffic Engineer

DATE 3/18/11 PLATE NO. W20-3.7

PROJECT NO:

HWY:

COUNTY:

SHEET NO: 126

E

STATION	Distance	AREA (SF)		Incremental Vol (CY) (Unadjusted)			Cumulative Vol (CY)				Mass Ordinate	
		Salvaged/		Fill	Salvaged/Unus		Fill	Cut	Expanded	Fill		
		Cut	Unusable		Cut	able						
		Pavement		Pavement		1.00		1.25		Note 8		
		Material		Material								
123+12		1.31	0	6.4	0	0	0	0	0	0		
123+50	38	1.48	16	6.06	2	11	9	2	11	-20		
124+00	50	0.68	16	7.69	2	30	13	4	27	-64		
124+50	50	2.21	16	8.5	3	30	15	7	46	-109		
125+00	50	5.41	16	11.54	7	30	19	14	69	-155		
125+50	50	14.86	16	2.89	19	30	13	32	86	-183		
126+00	50	34.63	16	2.87	46	30	5	78	92	-173		
126+50	50	59.45	16	0.88	87	30	3	165	97	-120		
127+00	50	81.23	16	1.07	130	30	2	296	99	-22		
127+50	50	102.65	16	3.89	170	30	5	466	105	113		
128+00	50	123.89	16	2.1	210	30	6	676	111	286		
128+50	50	141.92	16	0	246	30	2	922	114	500		
129+00	50	150.57	16	0	271	30	0	1193	114	742		
129+50	50	150.67	16	35.09	279	30	32	1472	154	950		
130+00	50	151.7	16	127.46	280	30	151	1752	343	1012		
130+50	50	155.96	16	81.68	285	30	194	2036	585	1026		
131+00	50	133.24	16	37.69	268	30	111	2304	723	1126		
131+50	50	240.67	16	0	346	30	35	2650	766	1399		
132+00	50	128.17	16	33.84	342	30	31	2992	806	1671		
132+50	50	124.14	16	31.82	234	30	61	3226	882	1799		
133+00	50	104.77	16	19.41	212	30	47	3437	941	1922		
133+50	50	94.15	16	19.98	184	30	36	3622	987	2031		
134+00	50	87.92	16	7.29	169	30	25	3790	1018	2139		
134+50	50	83.85	16	3.81	159	30	10	3949	1031	2255		
135+00	50	58.6	16	152.39	132	30	145	4081	1212	2177		
135+50	50	42.99	16	68.93	94	30	205	4175	1468	1985		
136+00	50	26.47	16	94.36	64	30	151	4240	1657	1831		
136+50	50	13.64	16	131.74	37	30	209	4277	1919	1577		
137+00	50	6.42	16	176.03	19	30	285	4295	2275	1209		
137+50	50	4.36	16	281.69	10	30	424	4305	2805	660		
138+00	50	4.05	0	145.38	8	15	395	4313	3299	159		
		0										

Column totals

4313

856

2639

STATION	Distance	AREA (SF)	Incremental Vol (CY) (Unadjusted)				Cumulative Vol (CY)				Mass Ordinate
		Cut	Salvaged/ Unusable	Fill	Cut	Salvaged/Unus able	Fill	Cut	Expanded Fill		
		Pavement Material	Pavement Material	1.00	1.25	Note 8					
244+85		3.33	0	13.17	0	0	0	0	0	0	
245+25	40	0	0	37.5	2	0	38	2	47	-44	
245+50	25	0	0	75.33	0	0	52	2	112	-110	
245+75	25	0	0	86.32	0	0	75	2	206	-203	
246+00	25	1.45	0	107.43	1	0	90	3	318	-315	
246+50	50	0.35	0	16.37	2	0	115	5	461	-456	
247+00	50	0	0	23.02	0	0	36	5	507	-502	
247+50	50	0	0	22.92	0	0	43	5	560	-555	
248+00	50	0	0	28.6	0	0	48	5	620	-614	
248+50	50	0	0	25.76	0	0	50	5	682	-677	
249+00	50	0.25	0	22.56	0	0	45	5	738	-733	
249+50	50	0.54	0	21.99	1	0	41	6	790	-784	
250+00	50	1	0	18.56	1	0	38	8	837	-829	
250+50	50	0.94	0	19.65	2	0	35	9	881	-872	
251+00	50	0.86	0	21.88	2	0	38	11	929	-918	
251+50	50	0.48	0	25.73	1	0	44	12	984	-972	
252+00	50	0.04	0	32.12	0	0	54	13	1051	-1039	
252+50	50	0	0	32.66	0	0	60	13	1126	-1113	
253+00	50	0.39	0	25.85	0	0	54	13	1194	-1181	
253+50	50	0.9	0	21.68	1	0	44	14	1249	-1235	
253+56	6	0.04	0	314.53	0	0	37	14	1296	-1281	
253+81	25	0	0	290.76	0	0	280	14	1646	-1632	
254+06	25	0	0	259.95	0	0	255	14	1965	-1950	
254+50	44	60.96	0	83.21	50	0	280	64	2314	-2250	
255+00	119	0.9	0	40.44	68	0	743	83	2575	-2492	
						0					

Column totals



132


0


2594


STATION	Distance	AREA (SF)		Incremental Vol (CY) (Unadjusted)			Cumulative Vol (CY)			Mass Ordinate
		Cut	Salvaged/ Unusable	Fill	Cut	Salvaged/Unusable	Fill	Cut	Expanded Fill	
		Pavement Material		Pavement Material			1.00	1.25		
									Note 8	
267+02		8.06	0	13.75	0	0	0	0	0	
267+50	48	7.12	16	14.8	13	14	25	13	32	
268+00	50	3.83	16	16.22	10	30	29	24	68	
268+50	50	13.51	16	13.32	16	30	27	40	102	
269+00	50	16.62	16	16.32	28	30	27	68	136	
269+50	50	3.65	16	23.72	19	30	37	86	182	
270+00	50	12.2	16	17.36	15	30	38	101	230	
270+50	50	22.25	16	14.02	32	30	29	133	266	
271+00	50	20.88	16	20.88	40	30	32	173	307	
271+50	50	20.59	16	26.58	38	30	44	211	362	
272+00	50	21.92	16	34.75	39	30	57	251	433	
272+50	50	41.34	16	35.2	59	30	65	309	514	
273+00	50	28.27	16	27.17	64	30	58	374	586	
273+50	50	35	16	27.24	59	30	50	432	649	
274+00	50	36.96	16	27.7	67	30	51	499	712	
274+50	50	21.58	16	30.31	54	30	54	553	779	
275+00	50	24.17	16	32.48	42	30	58	595	852	
275+50	50	22.91	16	24.94	44	30	53	639	919	
276+00	50	14.25	16	13.69	34	30	36	673	963	
276+50	50	14.37	16	19.01	27	30	30	700	1001	
277+00	50	42.37	16	49.86	53	30	64	752	1081	
277+50	50	4.67	16	93.36	44	30	133	796	1247	
278+00	50	51.71	16	7.39	52	30	93	848	1363	
278+50	50	10.33	16	36.06	57	30	40	906	1414	
279+00	50	50.84	16	38.52	57	30	69	962	1500	
279+50	50	51.06	16	38.86	94	30	72	1057	1589	
280+00	50	72.14	16	38.56	114	30	72	1171	1679	
280+50	50	74.63	16	32.76	136	30	66	1307	1762	
281+00	50	74.17	16	31.23	138	30	59	1444	1836	
281+50	50	84.45	16	40.57	147	30	66	1591	1919	
282+00	50	102.26	16	46.97	173	30	81	1764	2020	
282+50	50	104.06	16	47.14	191	30	87	1955	2129	
283+00	50	90.05	16	46.34	180	30	87	2135	2237	
283+50	50	69.39	16	41.97	148	30	82	2283	2339	
284+00	50	36.55	16	54.17	98	30	89	2381	2451	
284+50	50	87.28	16	23.83	115	30	72	2495	2541	
285+00	50	75.78	16	17.11	151	30	38	2646	2588	
285+50	50	77.7	16	17.25	142	30	32	2788	2628	
286+00	50	47.42	16	14.95	116	30	30	2904	2665	
286+50	50	19.81	16	11.61	62	30	25	2967	2696	
287+00	50	14.16	16	10.09	31	30	20	2998	2721	
287+50	50	16.91	16	8.83	29	30	18	3027	2743	
288+00	50	13.98	16	9.71	29	30	17	3055	2765	
288+50	50	14.02	16	10.59	26	30	19	3081	2788	
288+76	26	14.63	0	5	14	8	8	3095	2797	
Column totals					3095	1266	2238			


STATION	Distance	ARFA (SF)		Incremental Vol (CY) (Unadjusted)			Cumulative Vol (CY)			Mass Ordinate
		Salvaged/			Salvaged/Unus					
		Cut	Unusable	Fill	Cut	able	Fill		Cut	
		Pavement		Pavement				1.00	1.25	
		Material		Material						Note 8
378+32		4.42	0	17.84	0	0	0	0	0	0
378+50	18	6.28	16	13.11	4	5	10	4	13	-15
379+00	50	4.25	16	11.73	10	30	23	13	42	-63
379+50	50	7.74	16	20.65	11	30	30	24	79	-119
380+00	50	5.94	16	8.47	13	30	27	37	113	-170
380+50	50	17.08	16	4.14	21	30	12	58	127	-193
381+00	50	30.43	16	4.23	44	30	8	102	137	-188
381+50	50	41.73	16	2.89	67	30	7	169	145	-159
382+00	50	53.51	16	6.29	88	30	9	257	156	-111
382+50	50	50.73	16	7.22	97	30	13	354	172	-60
383+00	50	66.84	16	21.66	109	30	27	463	205	-14
383+50	50	46.56	16	15.57	105	30	34	568	248	18
384+00	50	41.8	16	10.43	82	30	24	650	278	40
384+50	50	36.01	16	5.98	72	30	15	722	297	64
385+00	50	10.75	16	4.45	43	30	10	765	309	65
385+50	50	12.17	16	16.07	21	30	19	786	333	33
386+00	50	8.38	16	27.81	19	30	41	805	384	-28
386+50	50	15.45	16	33.85	22	30	57	827	455	-107
387+00	50	6.41	16	33.65	20	30	63	847	533	-195
387+50	50	5.61	16	33.96	11	30	63	859	612	-292
388+00	50	3.67	16	20.88	9	30	51	867	675	-376
388+50	50	3.9	16	12.06	7	30	31	874	713	-437
388+72	22	2.44	0	11.1	3	7	9	877	725	-453
						0				
Column totals					877	604	580			

 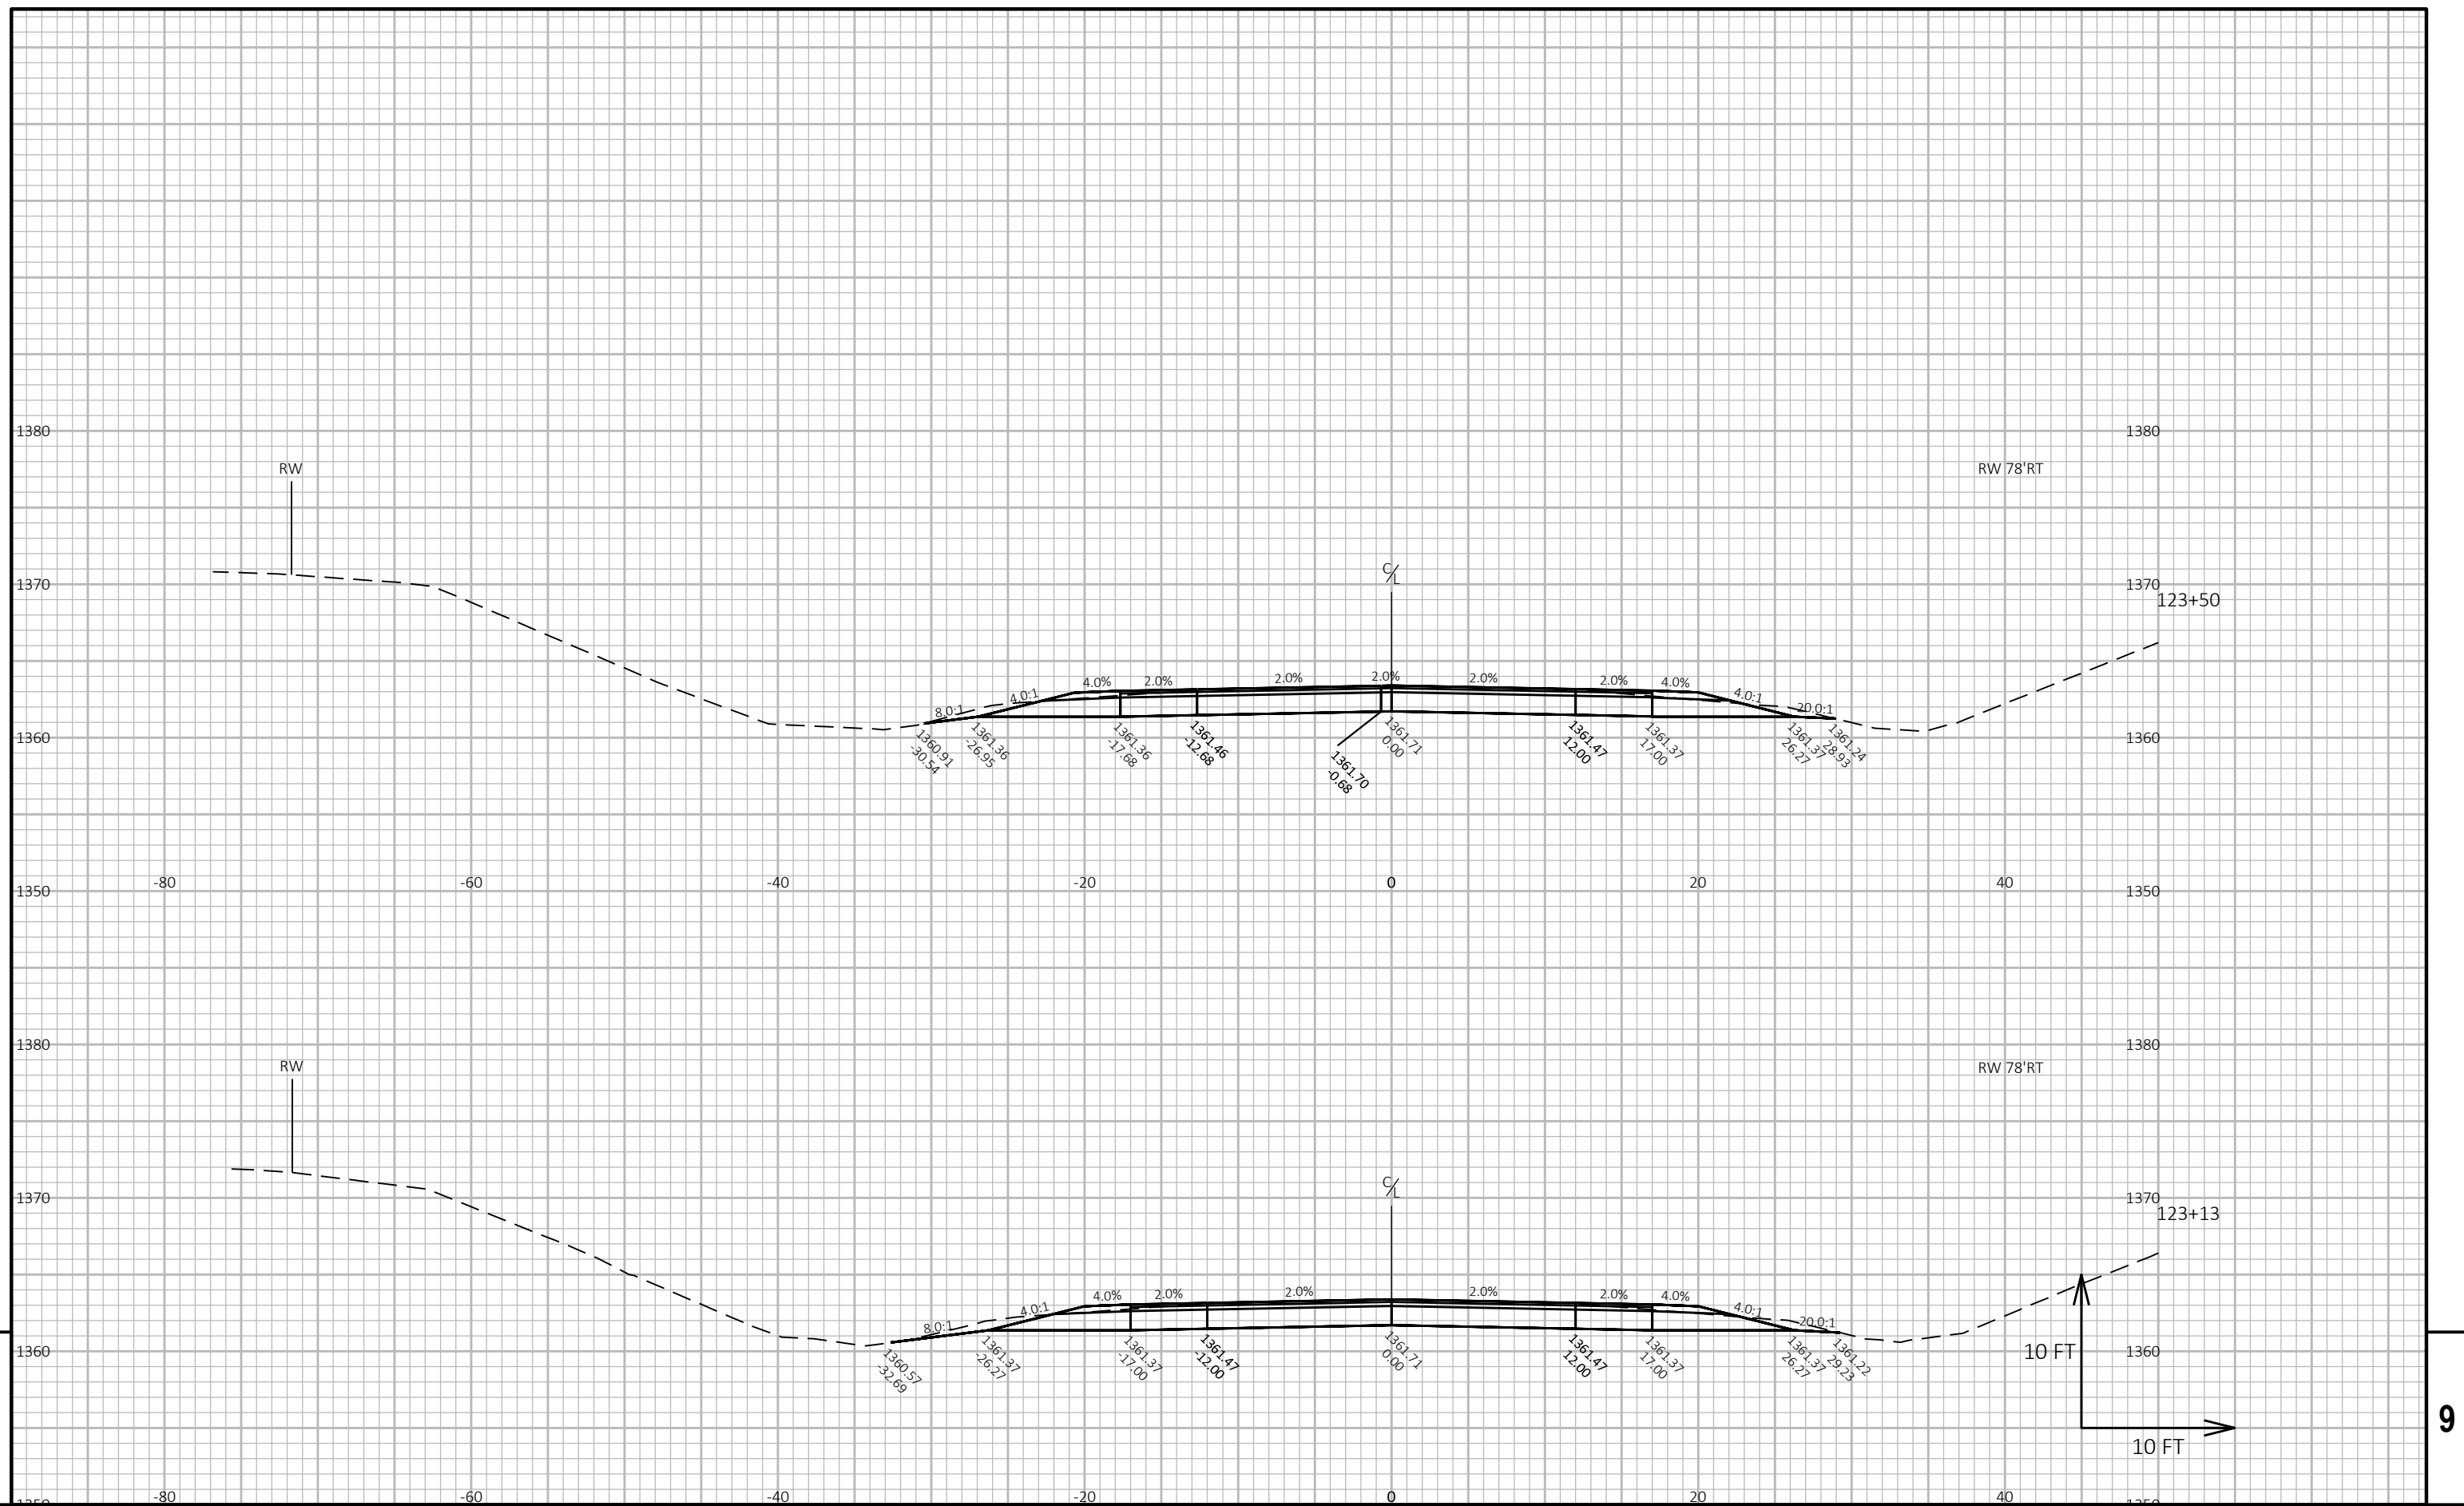


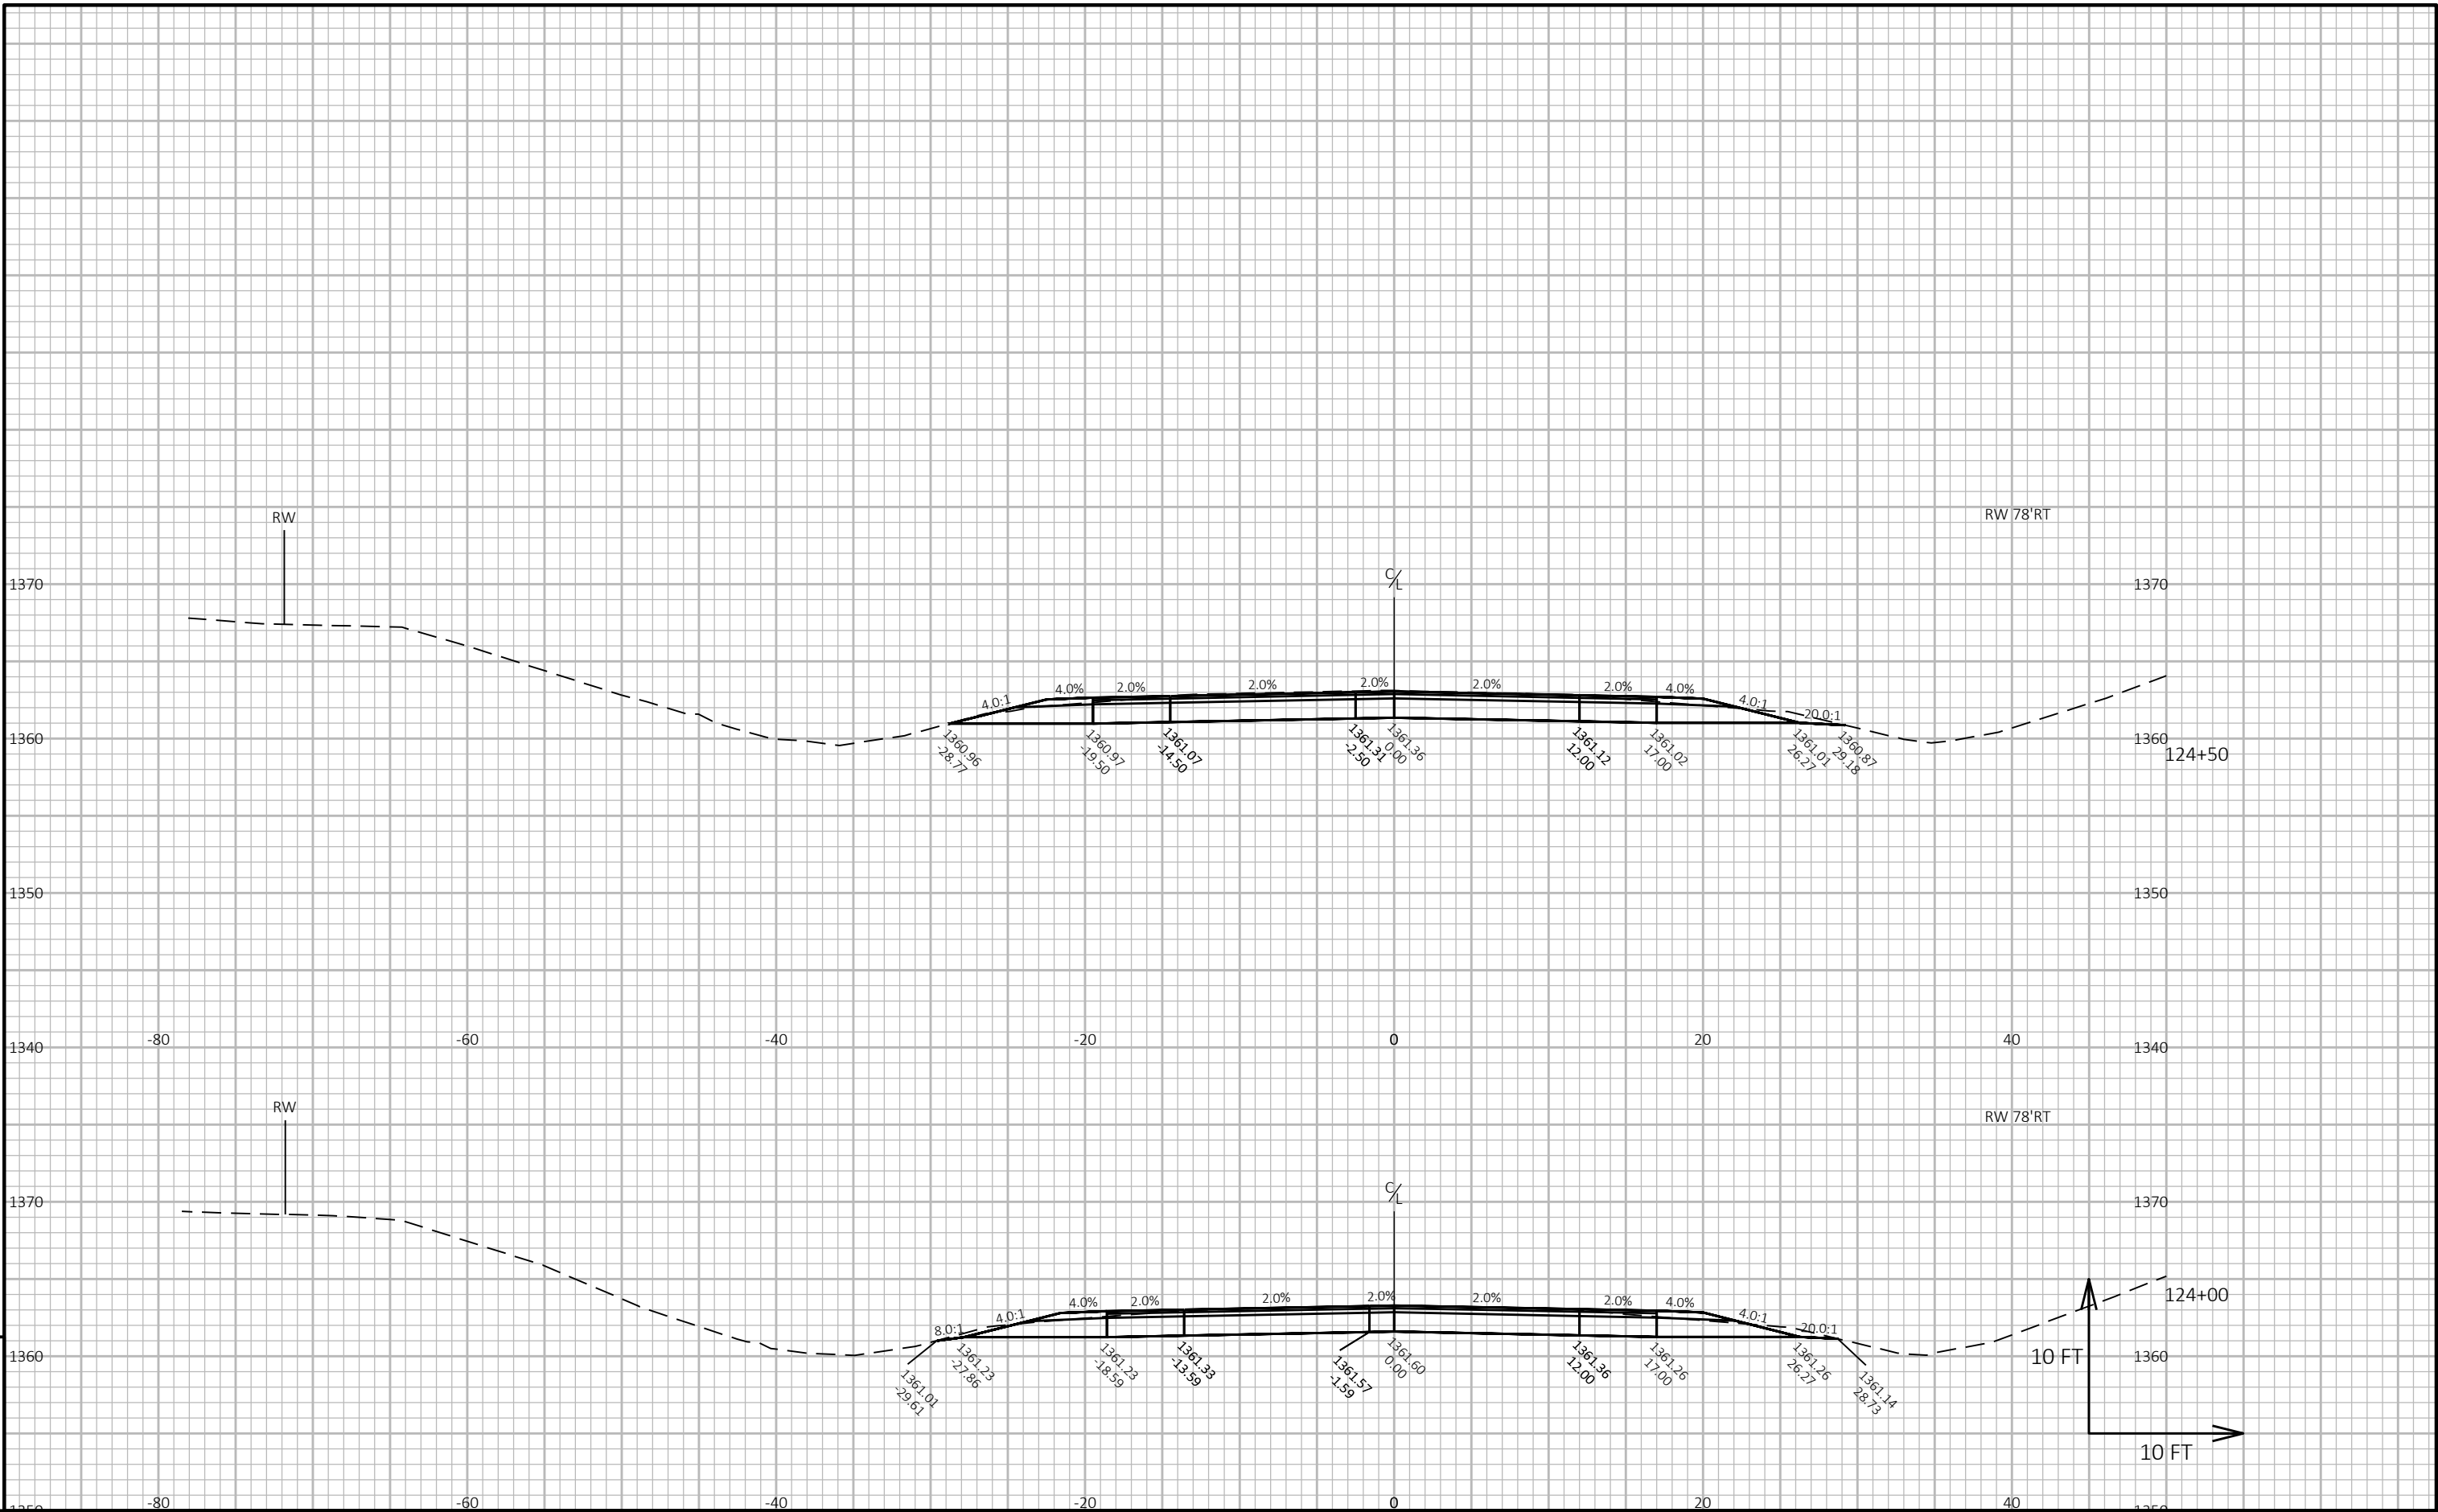


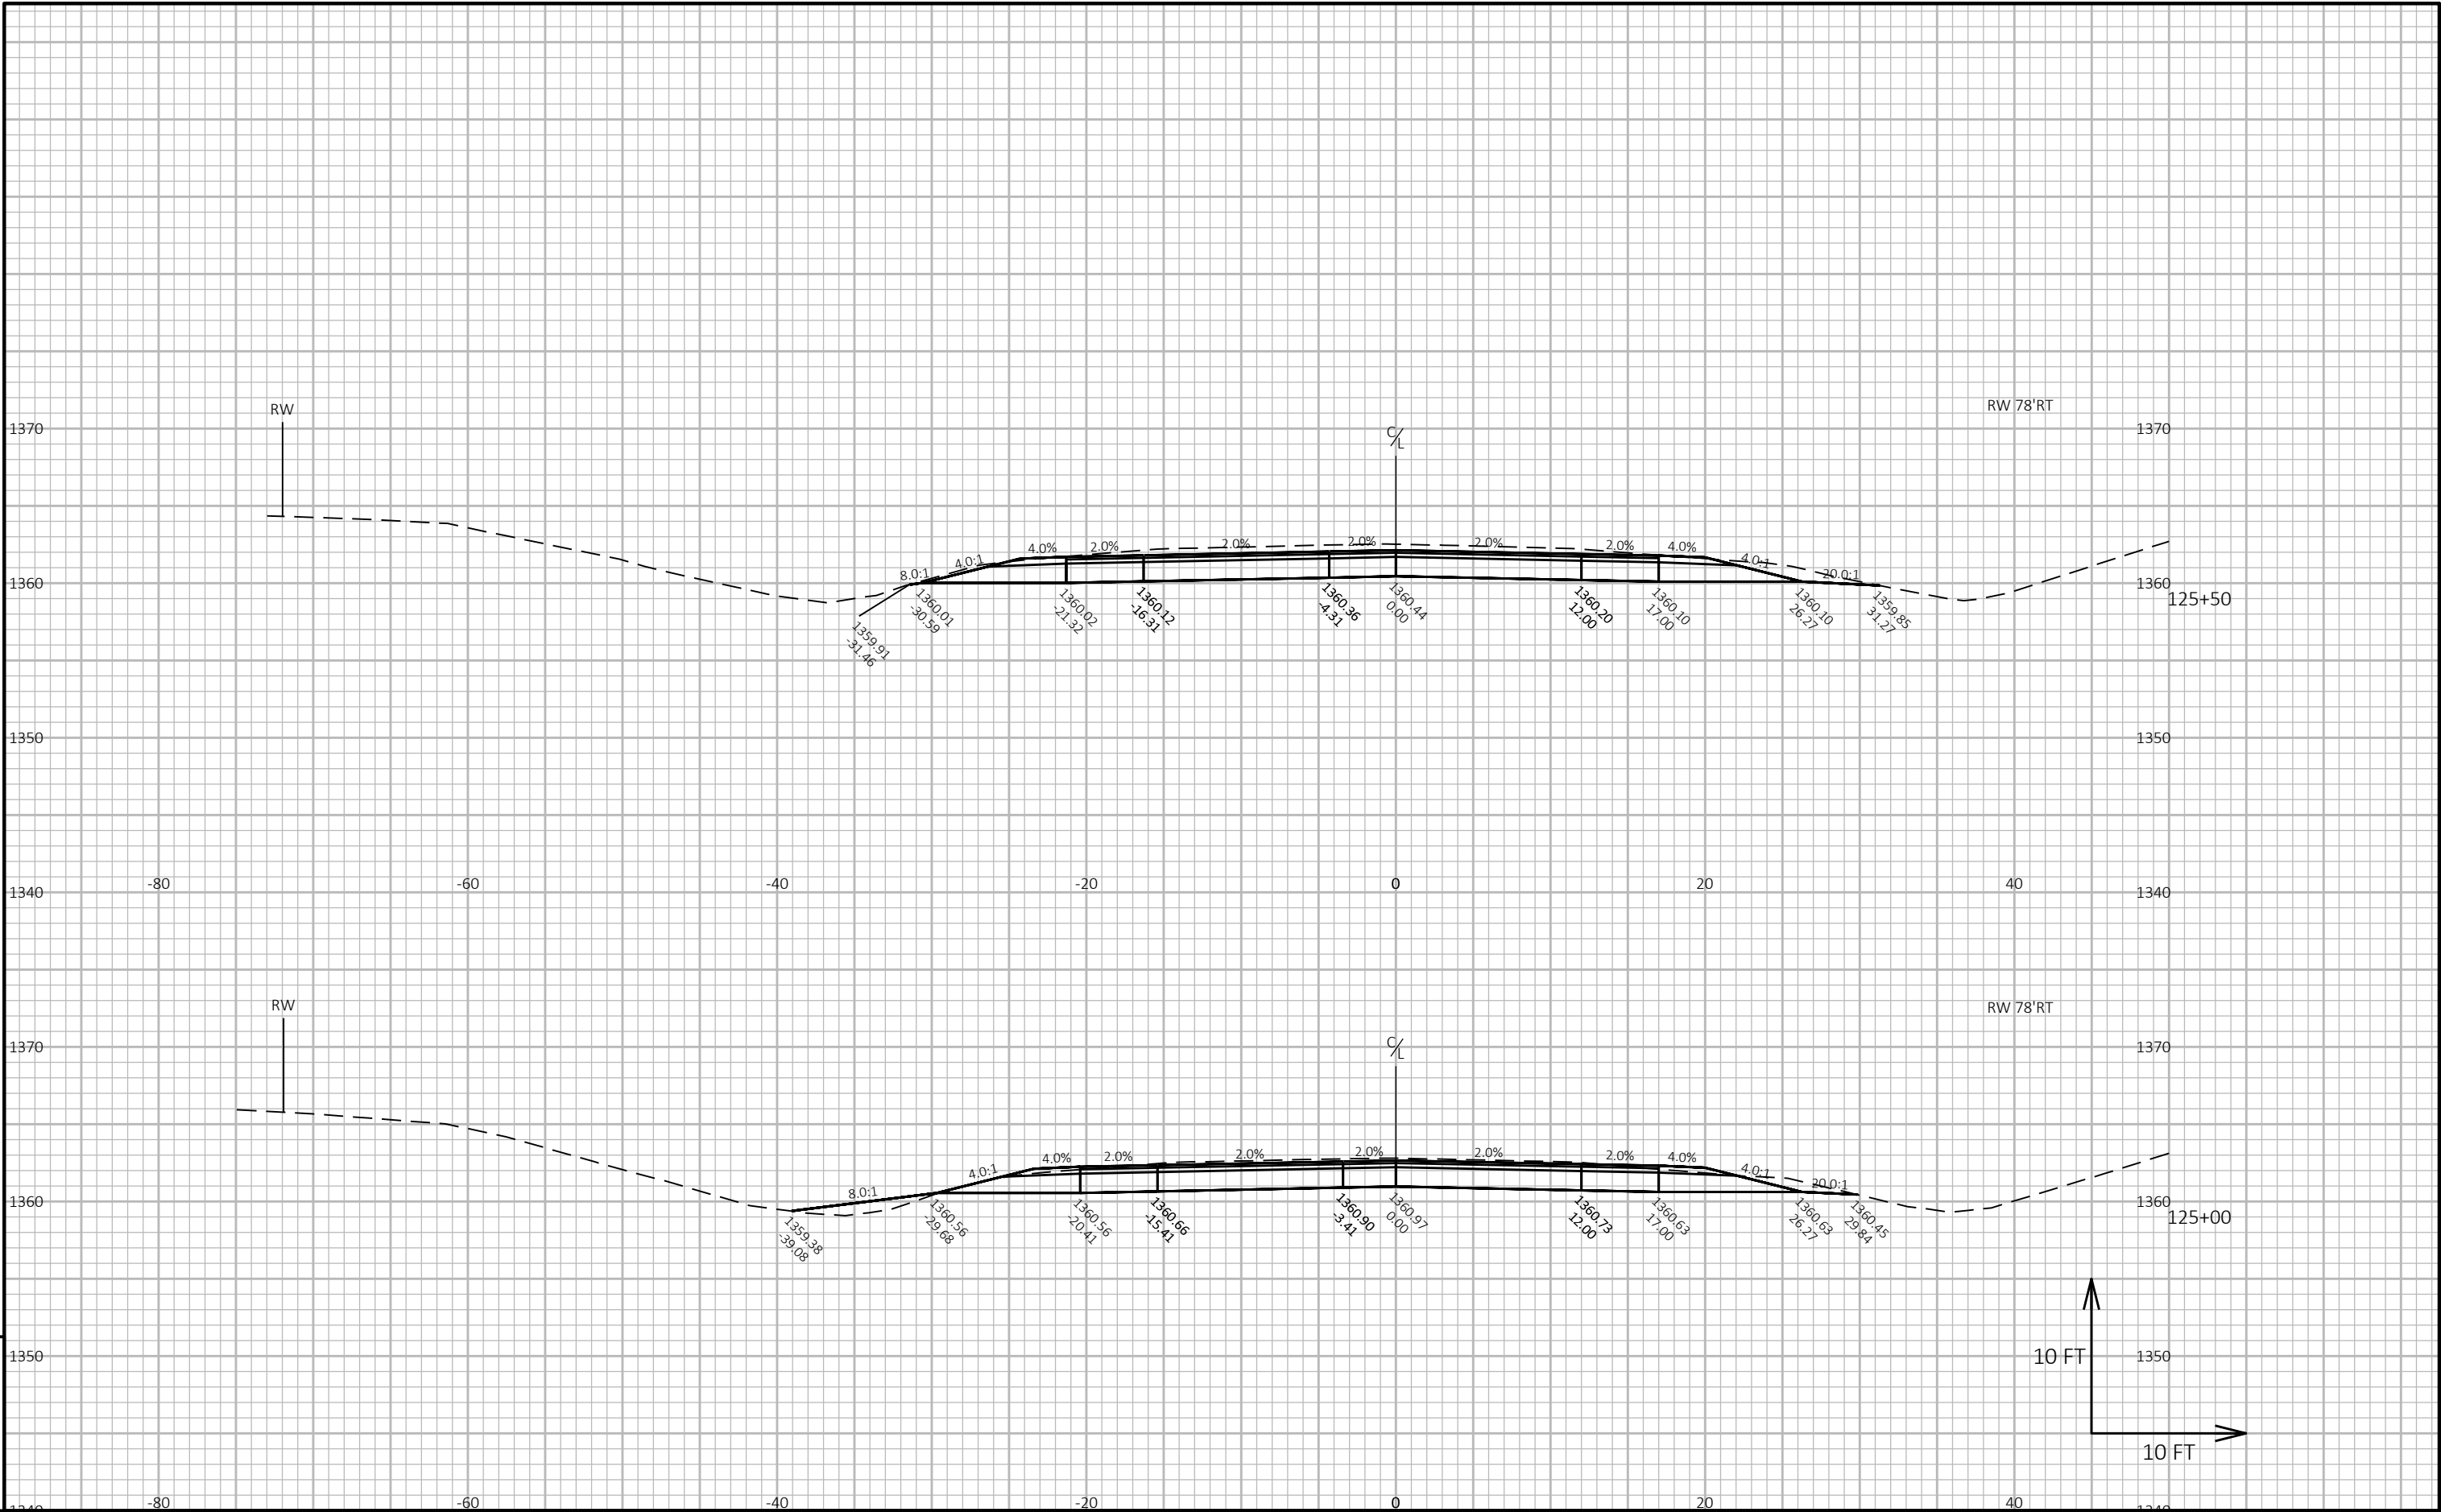


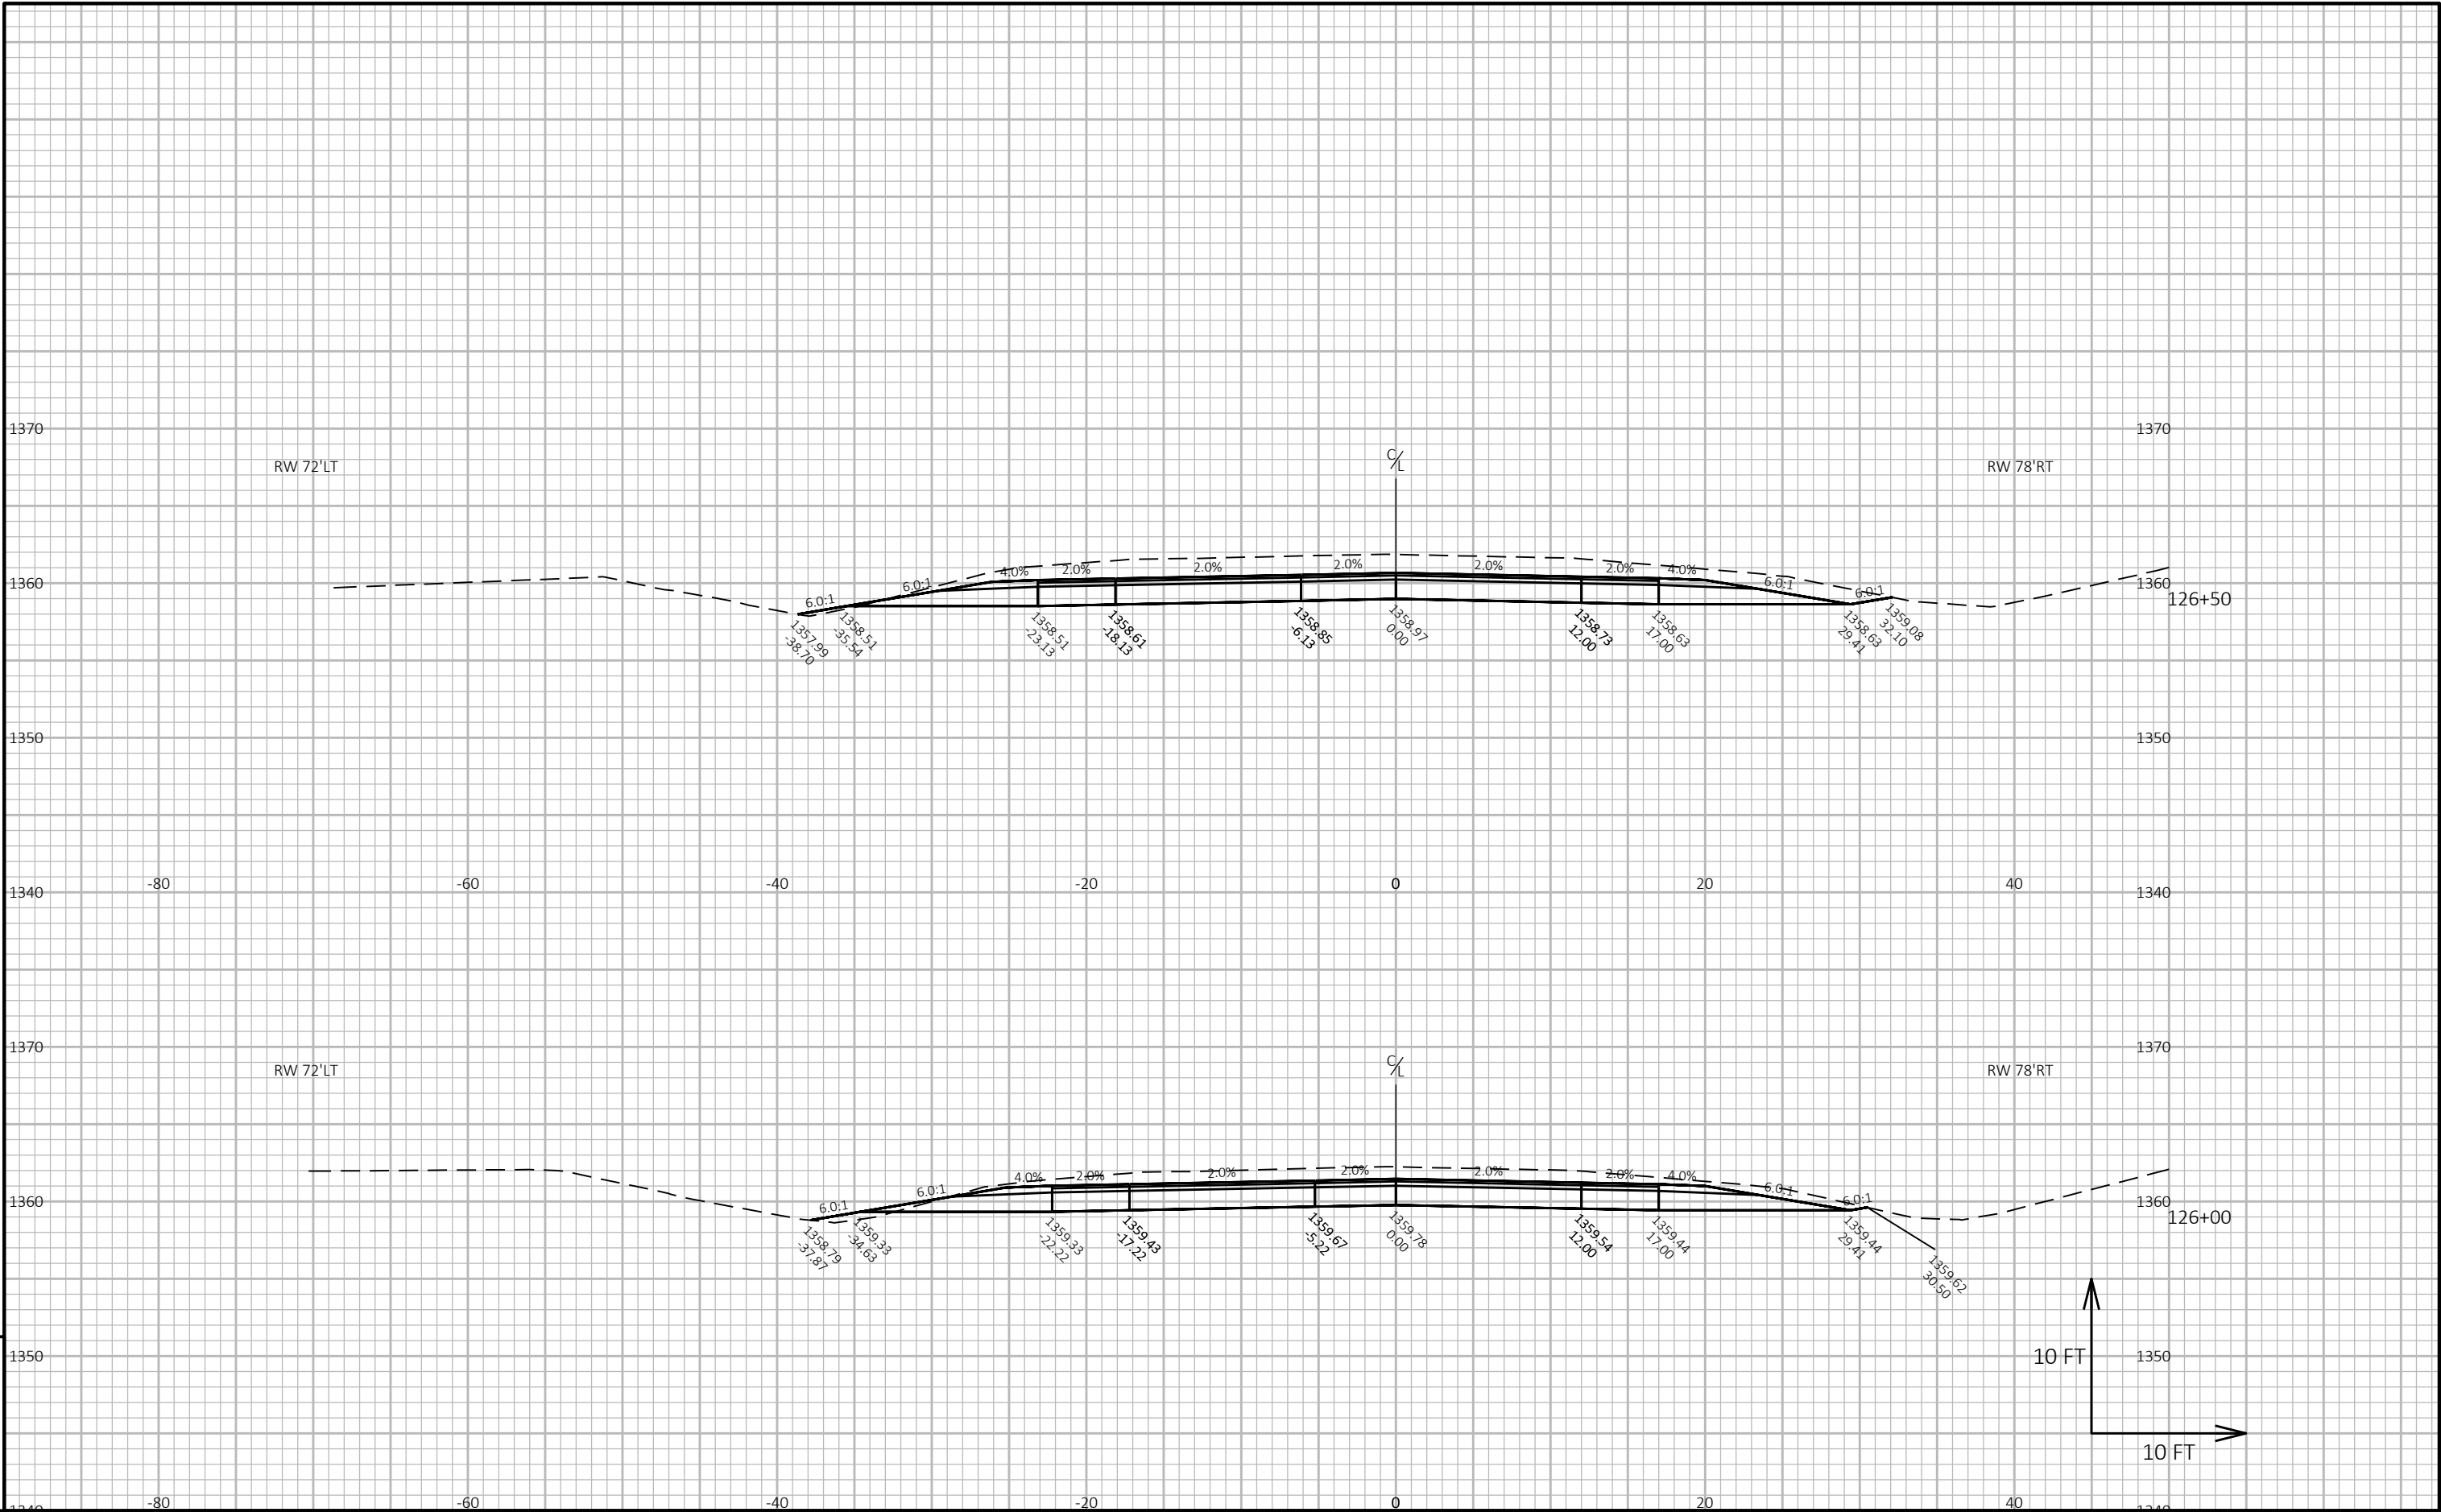


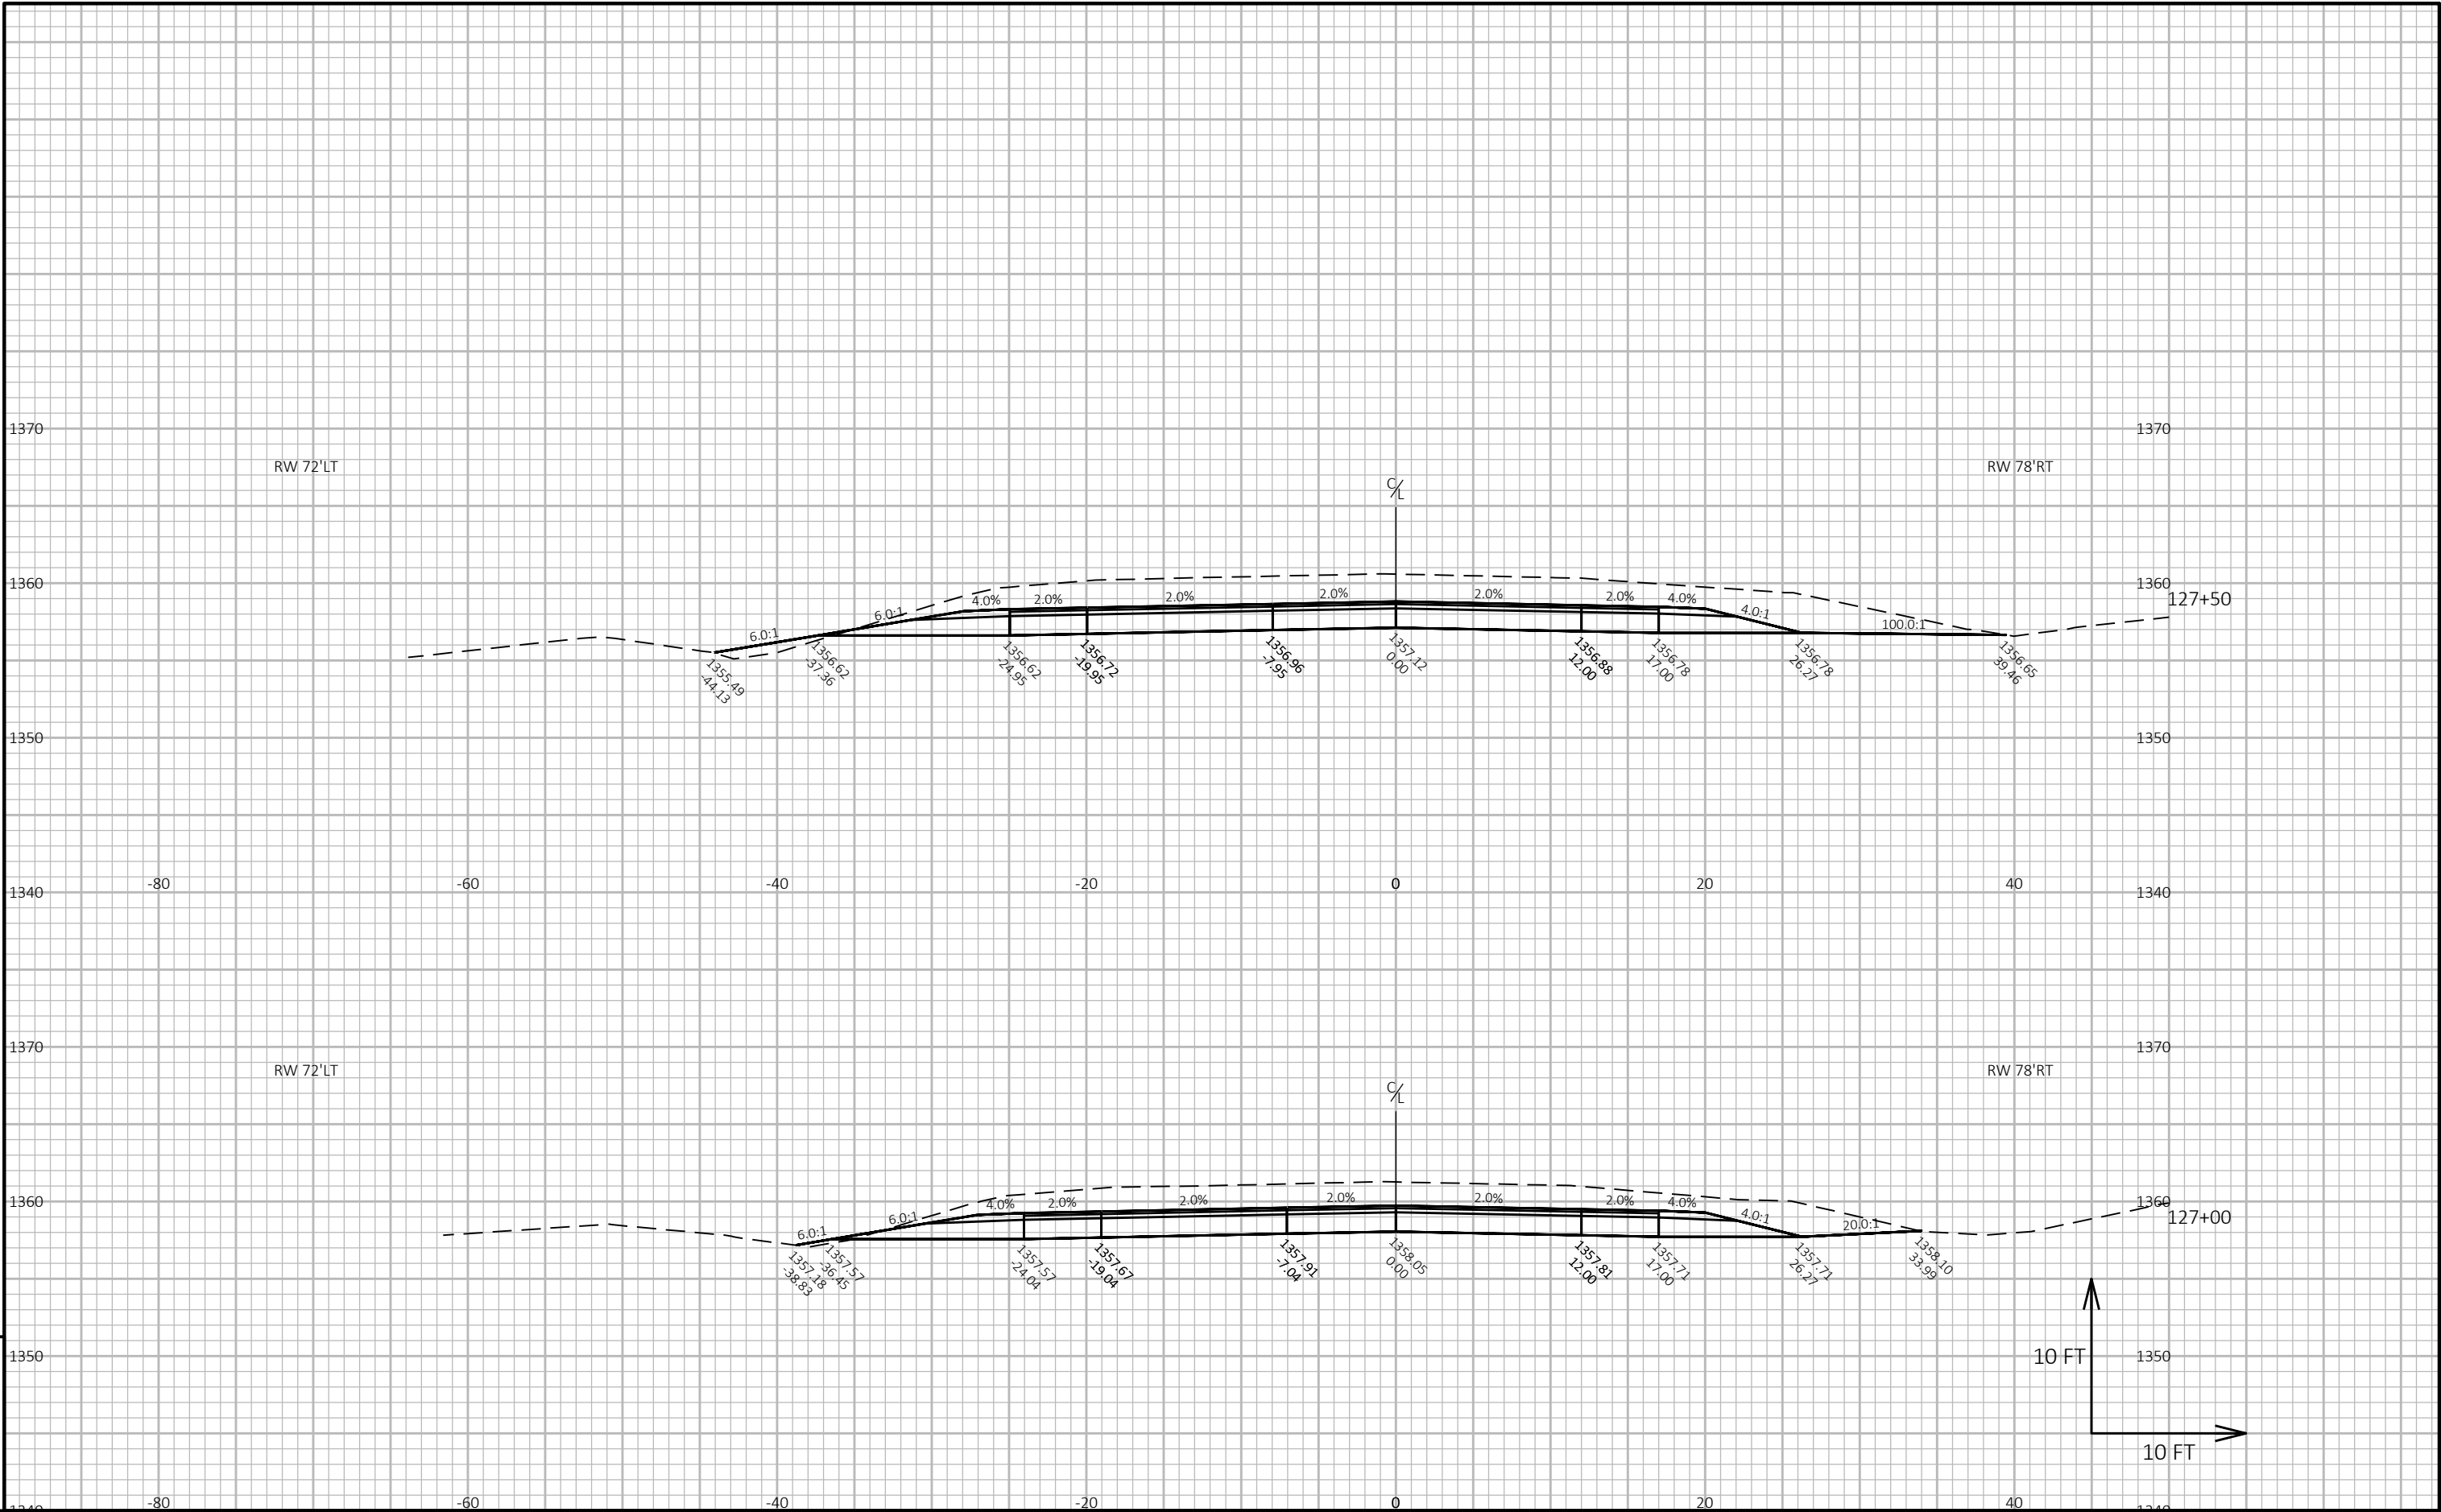


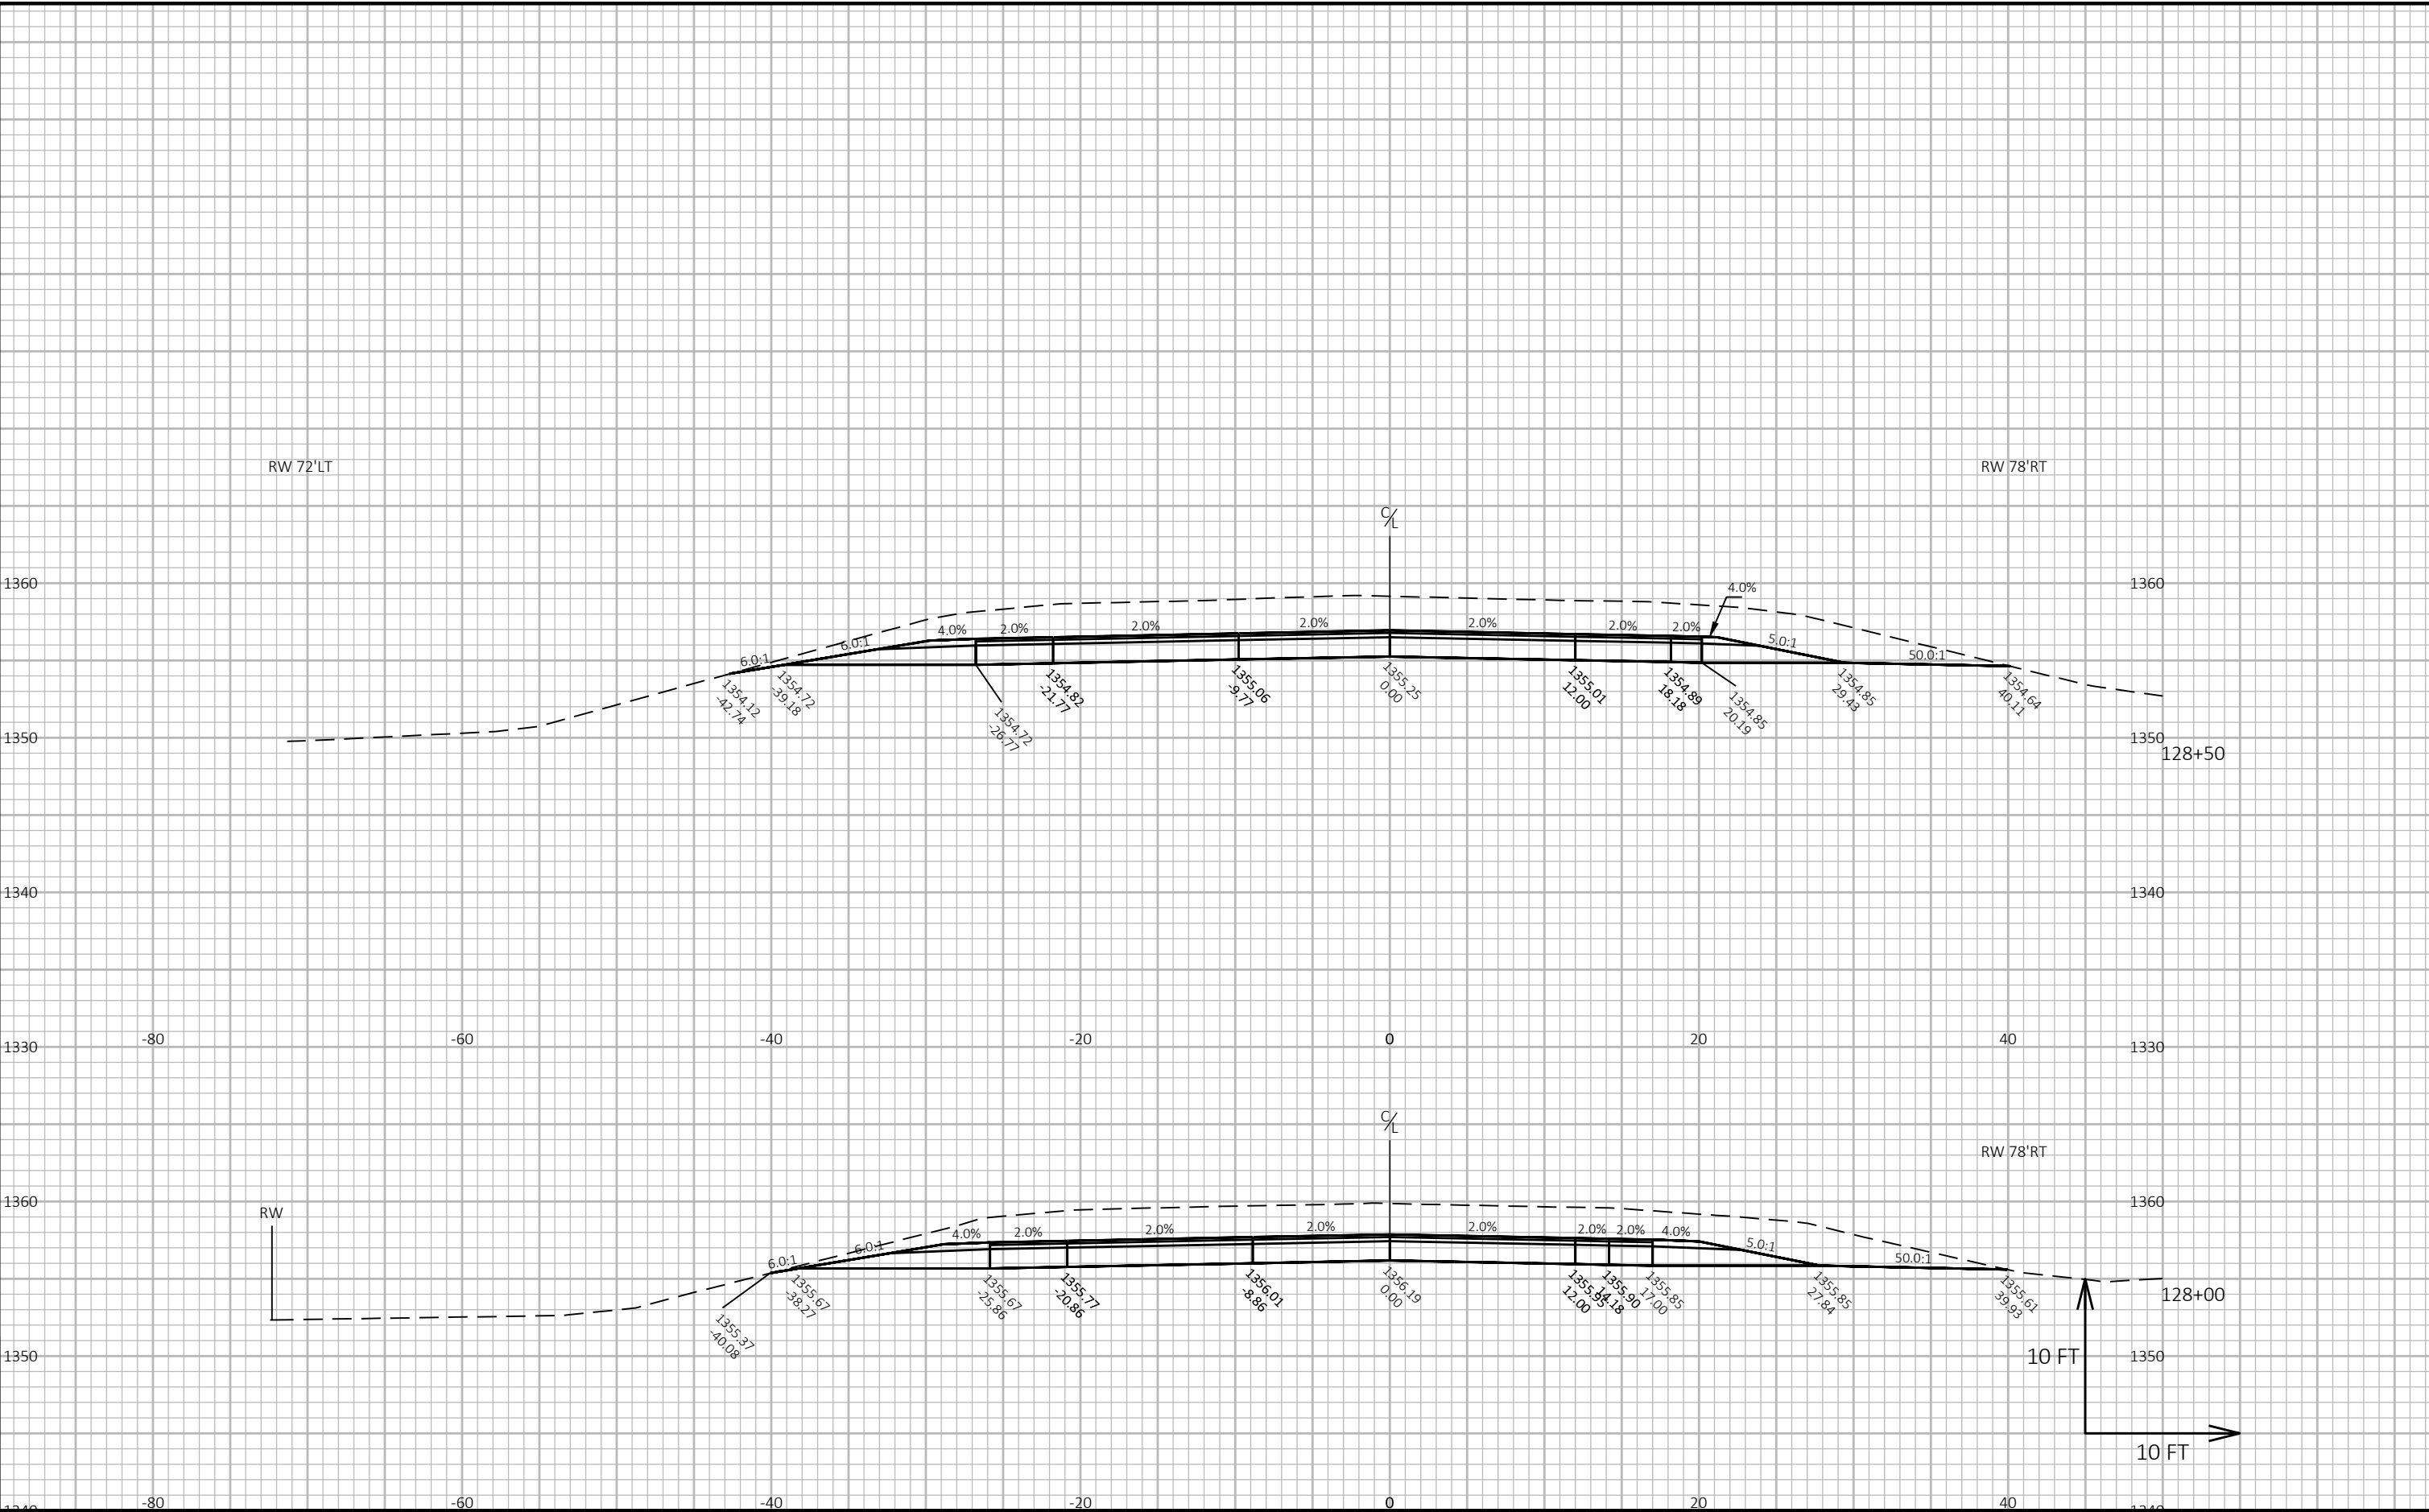


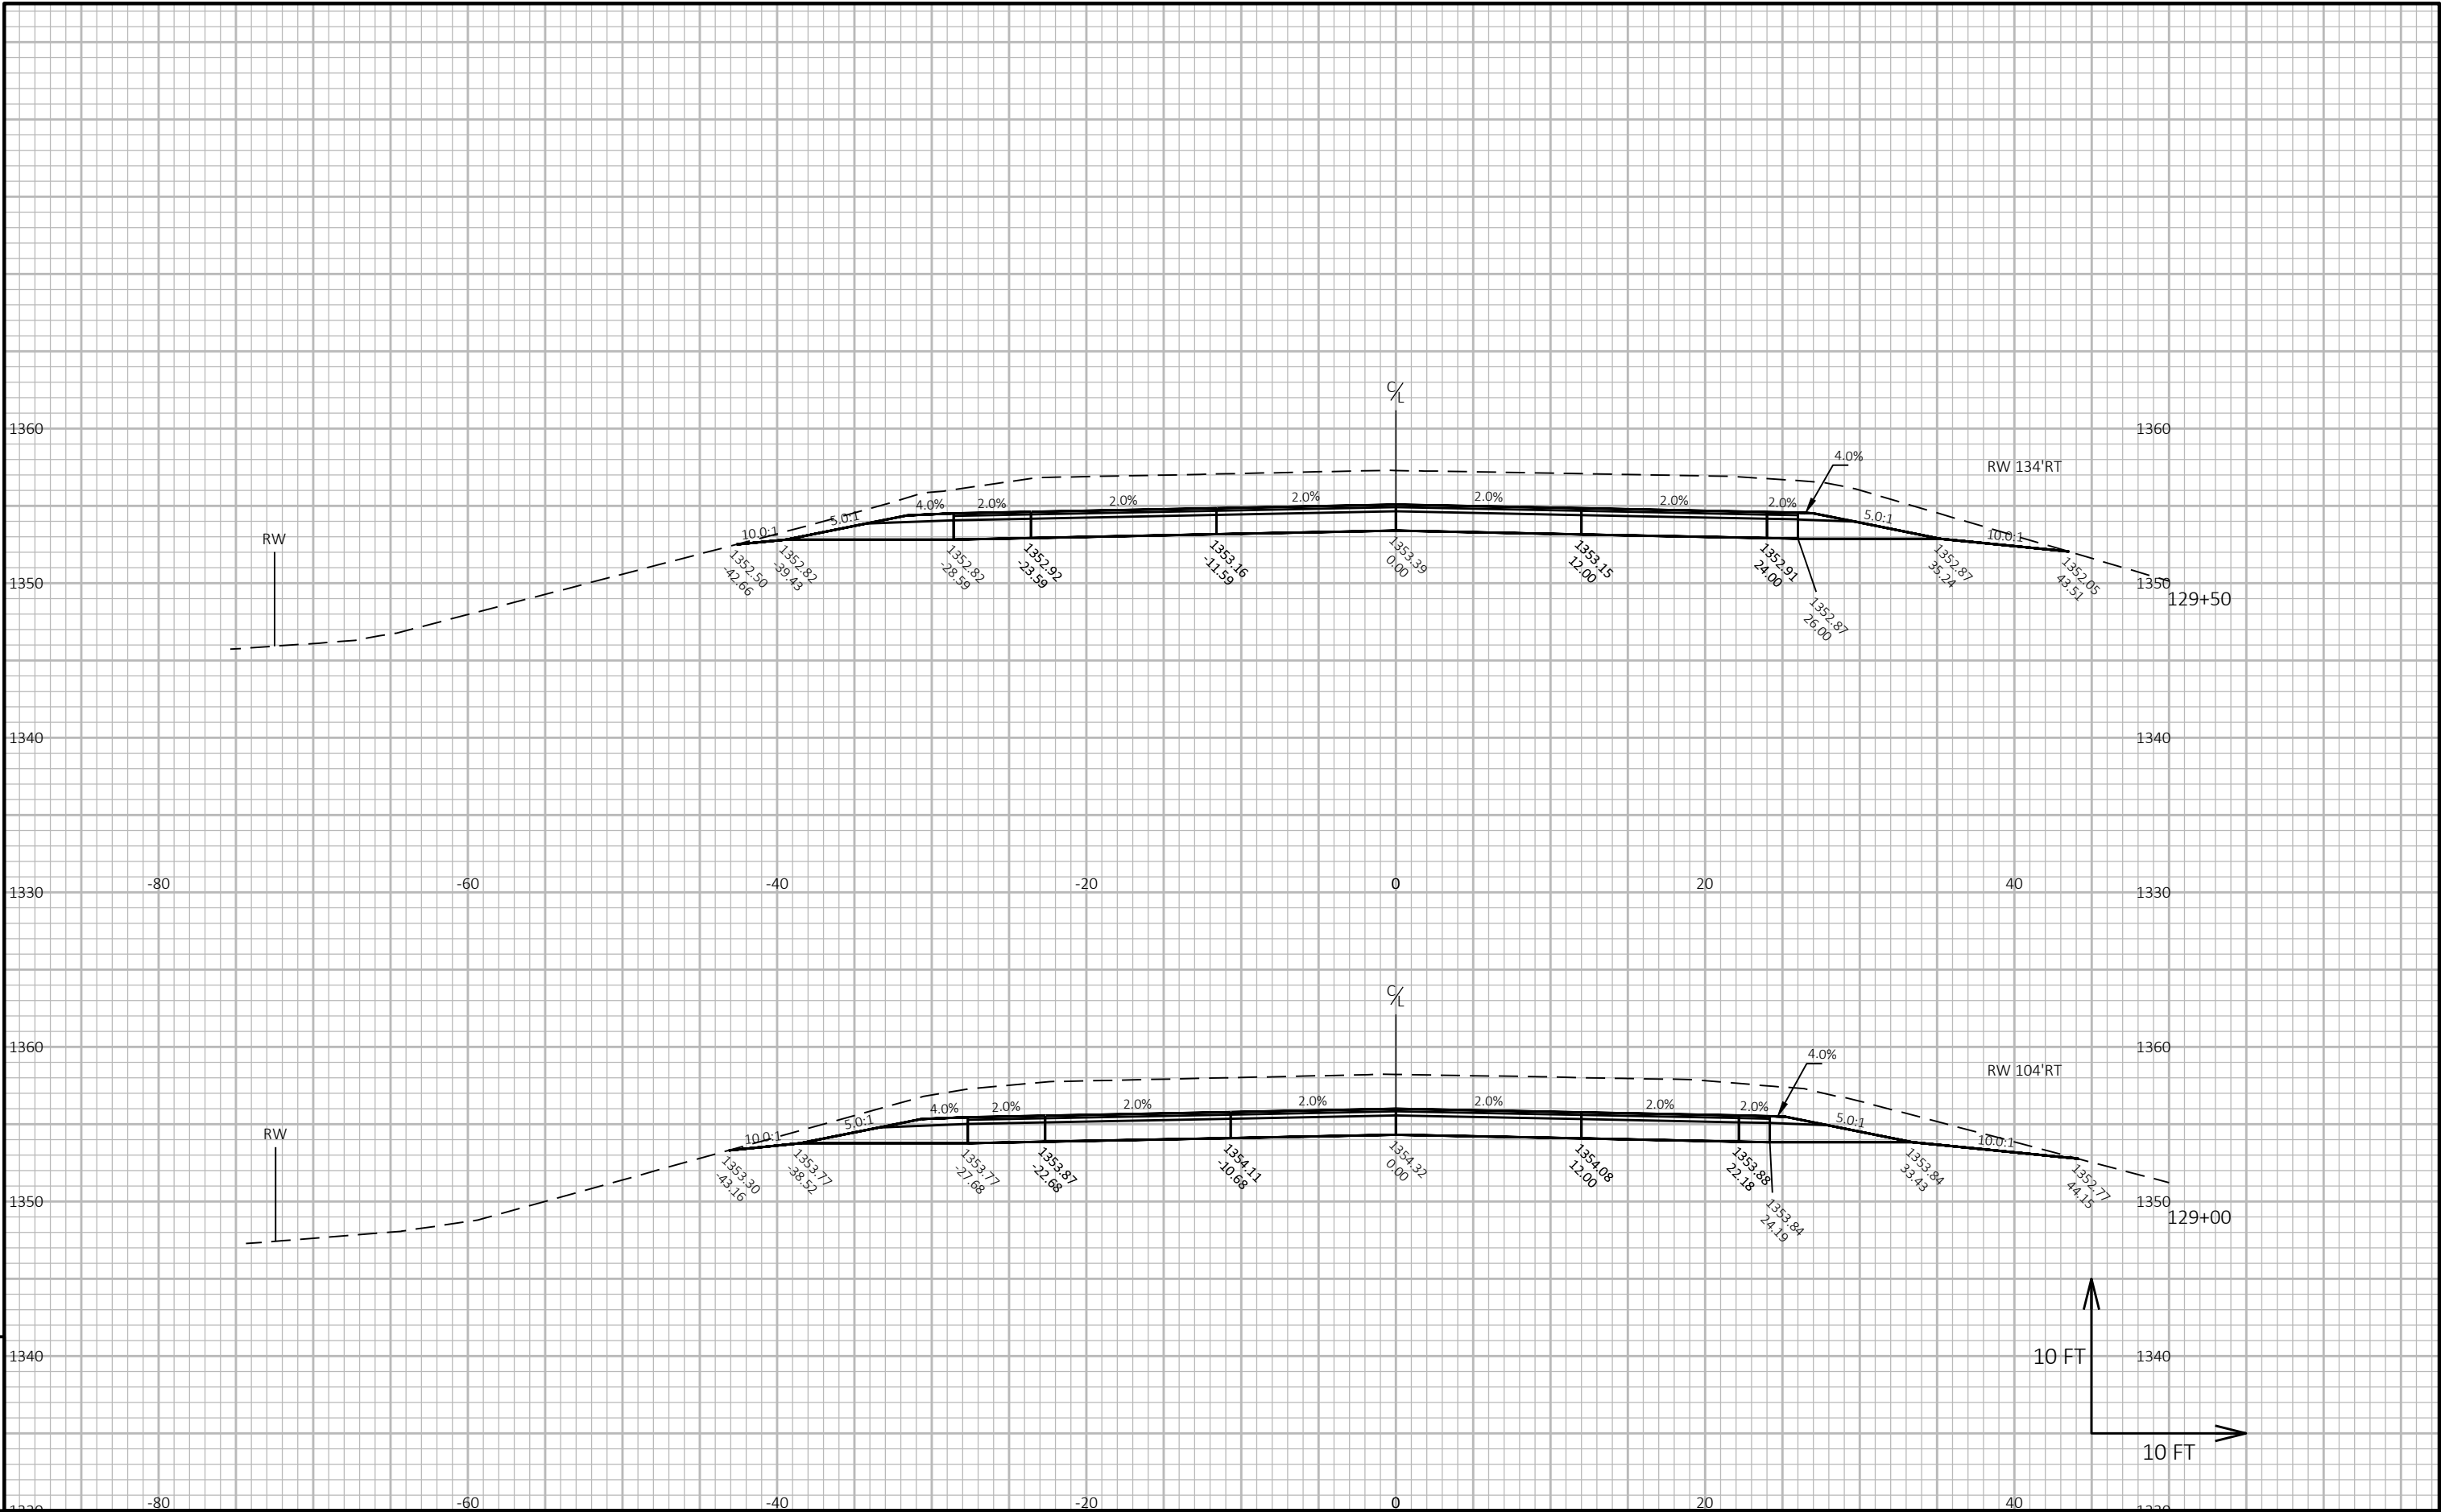


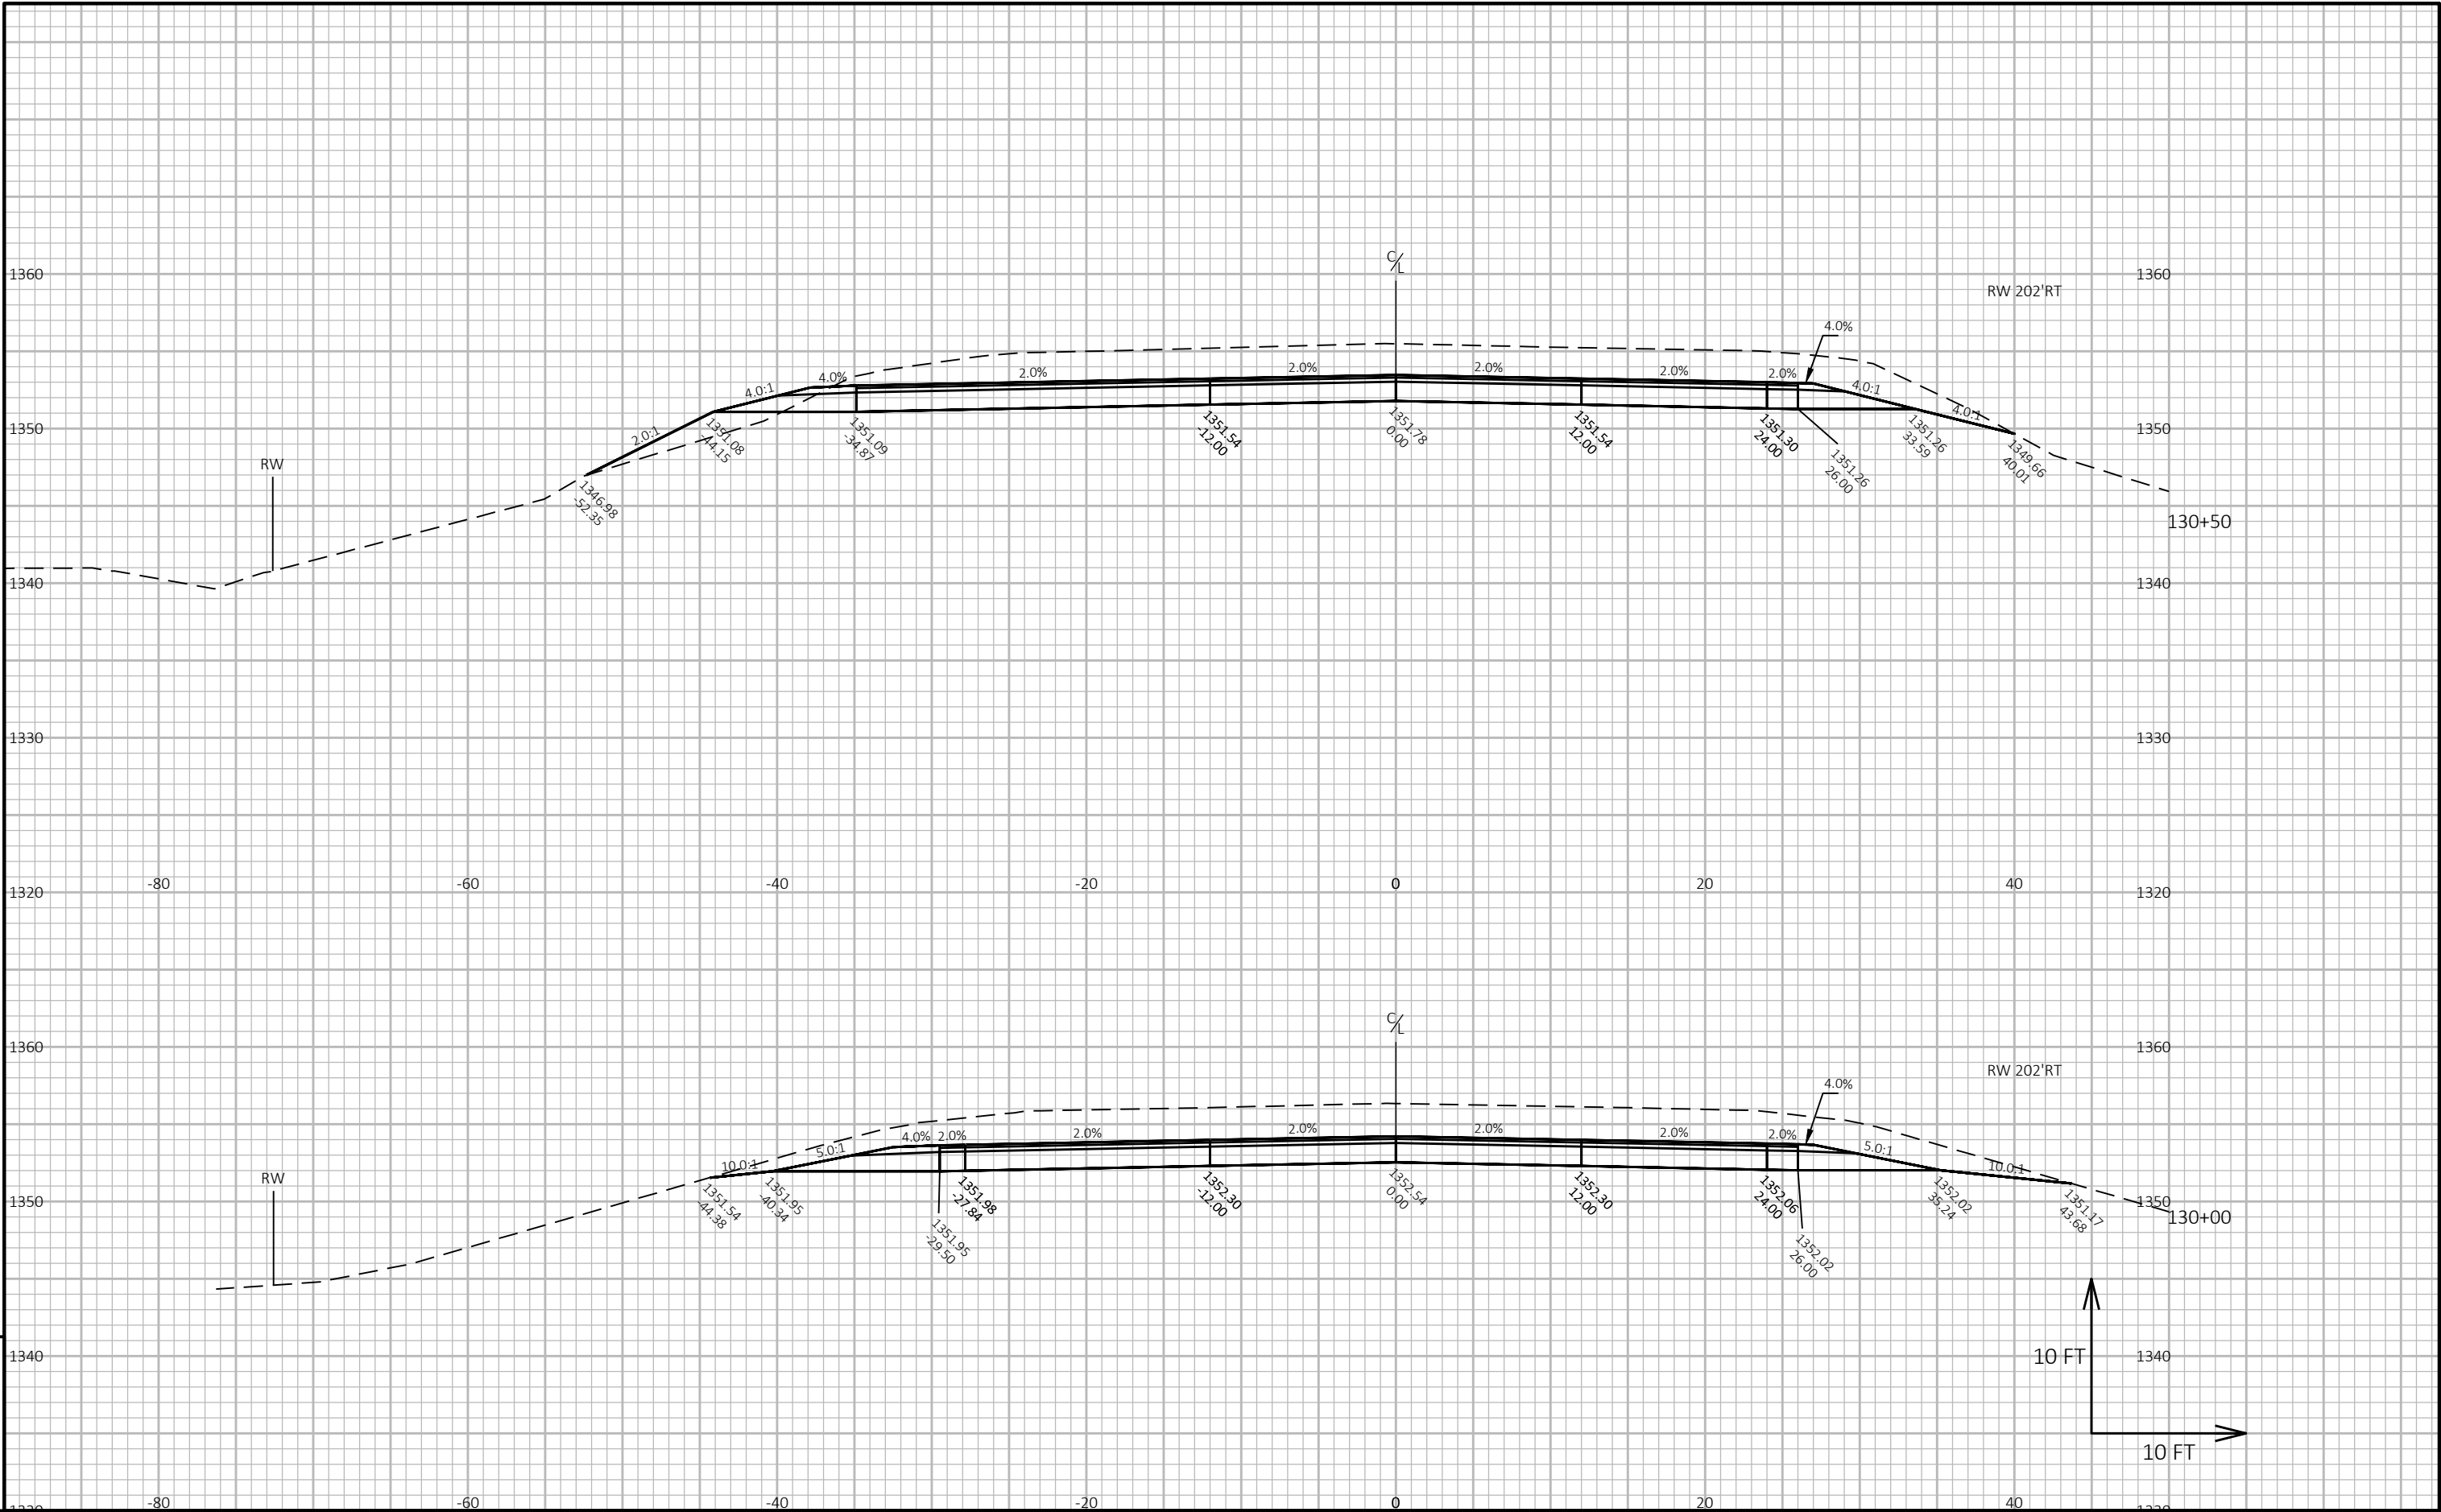


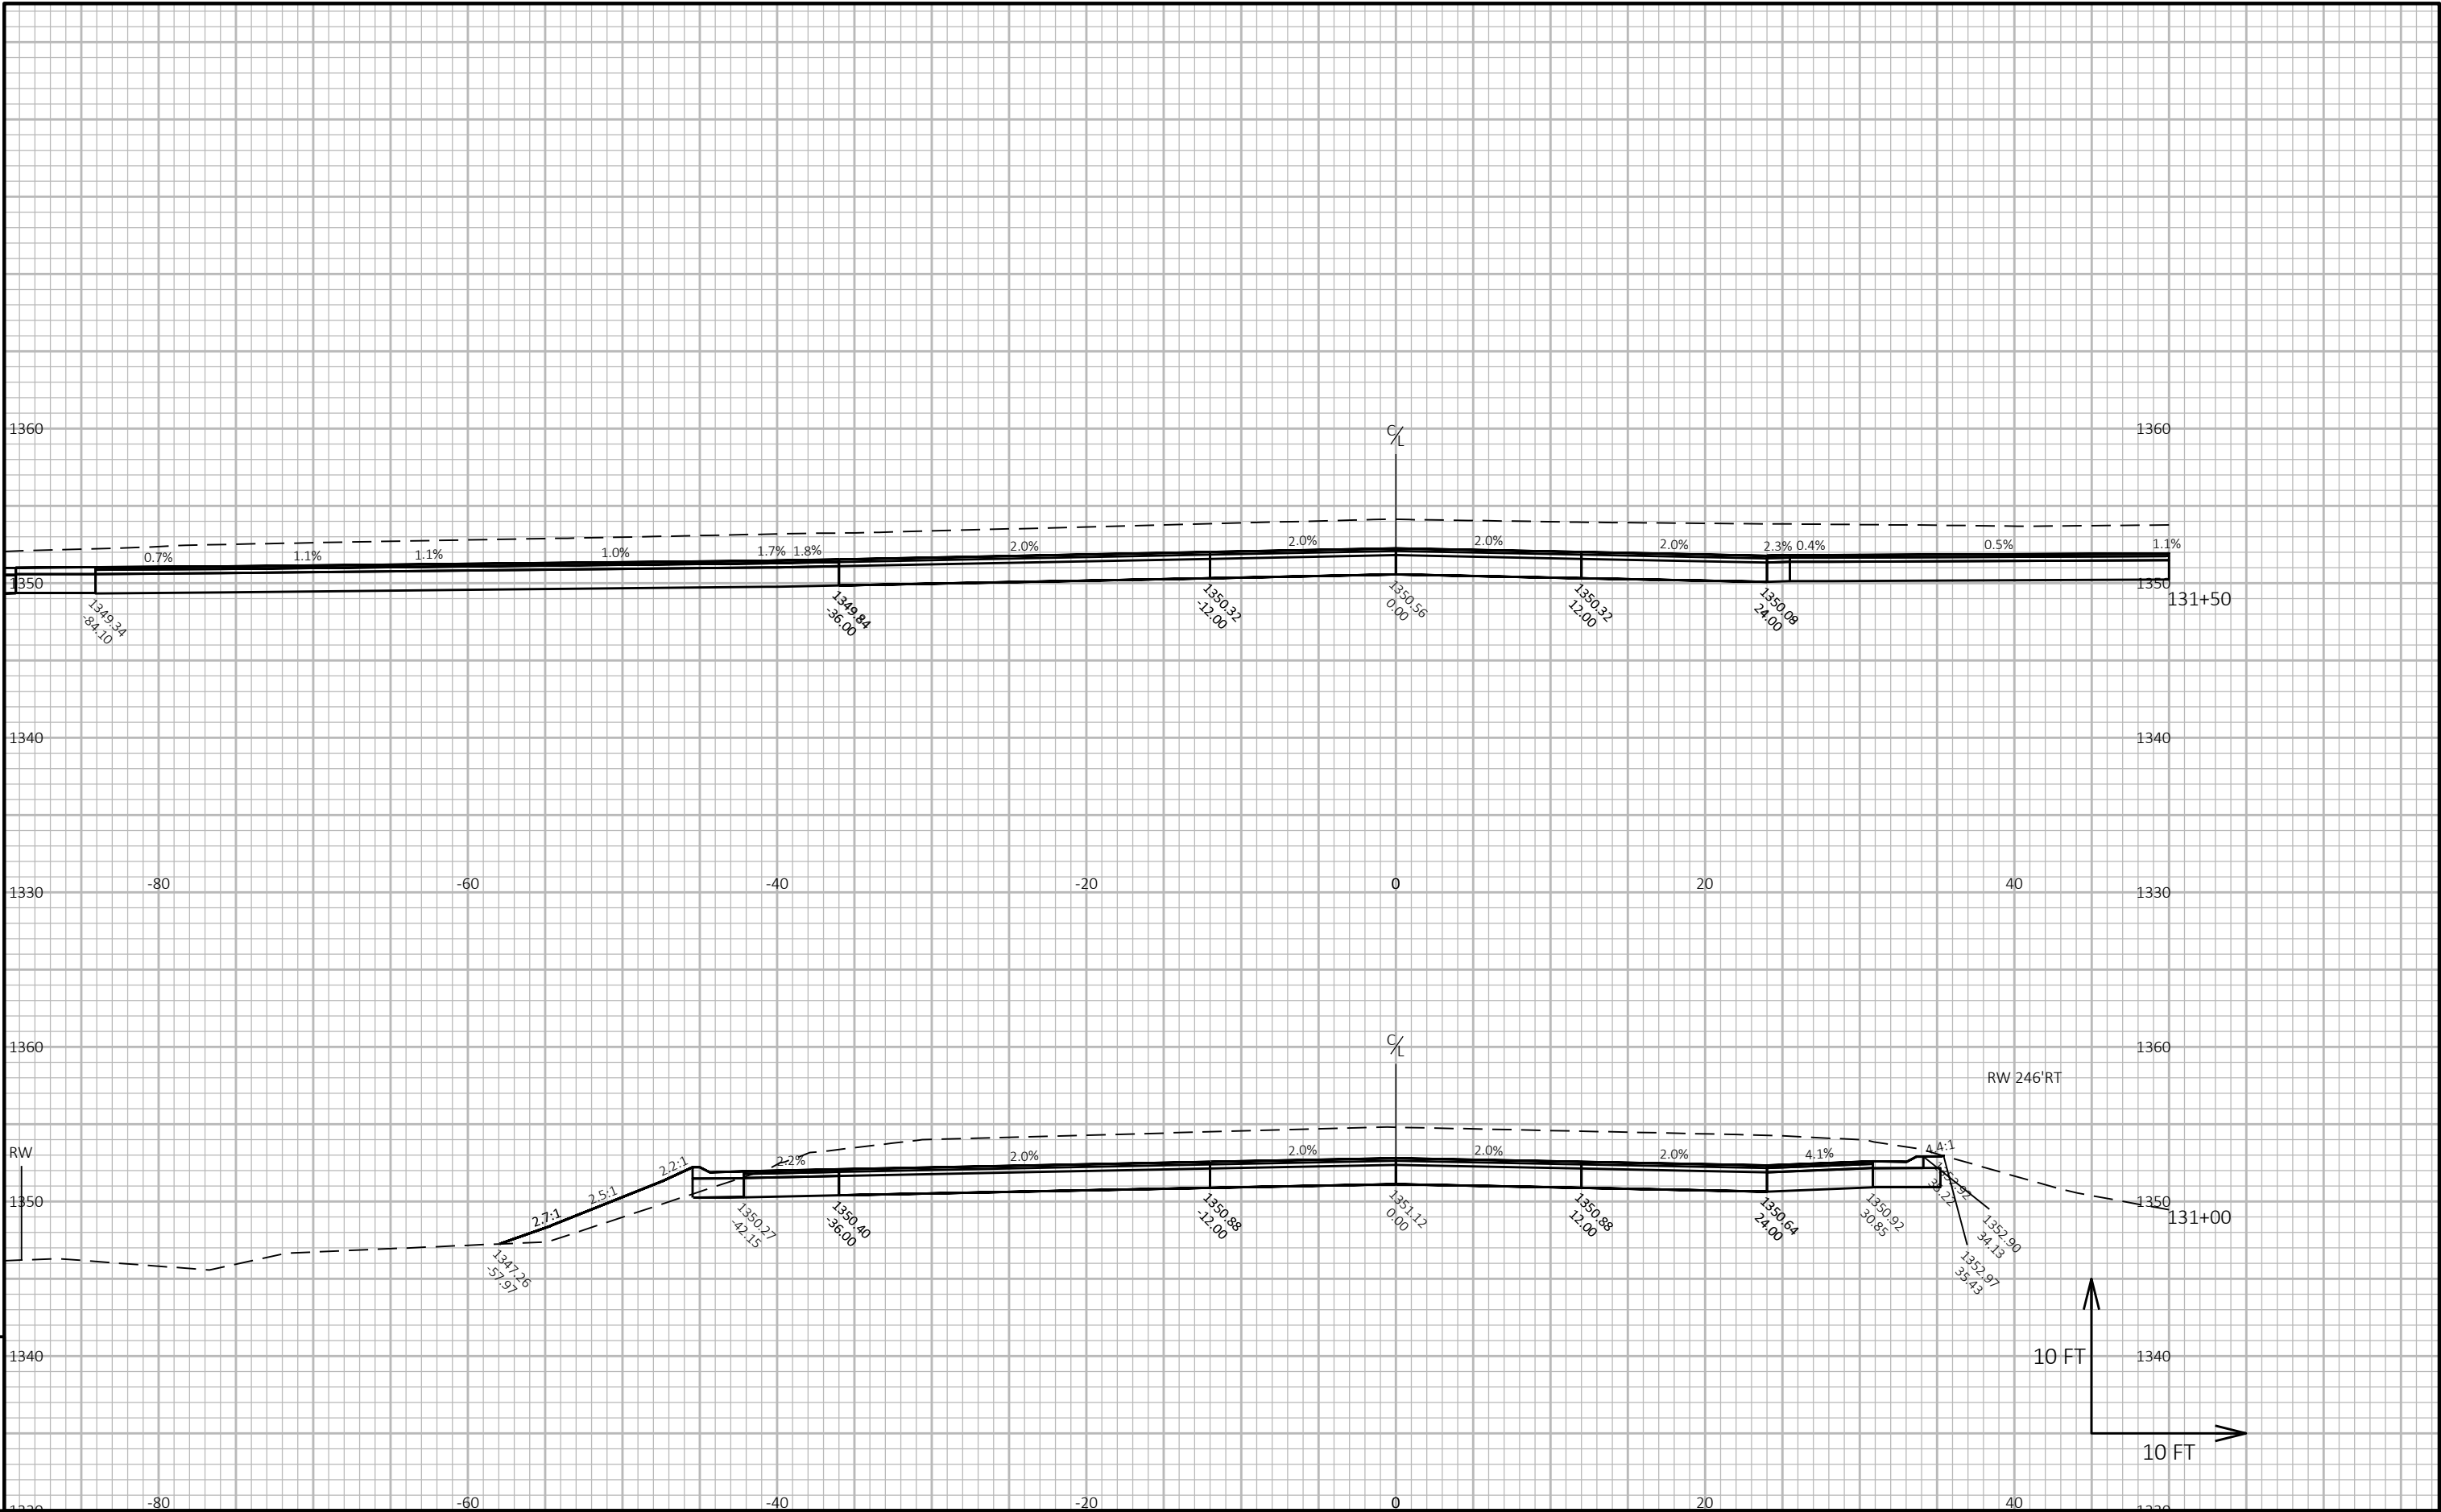


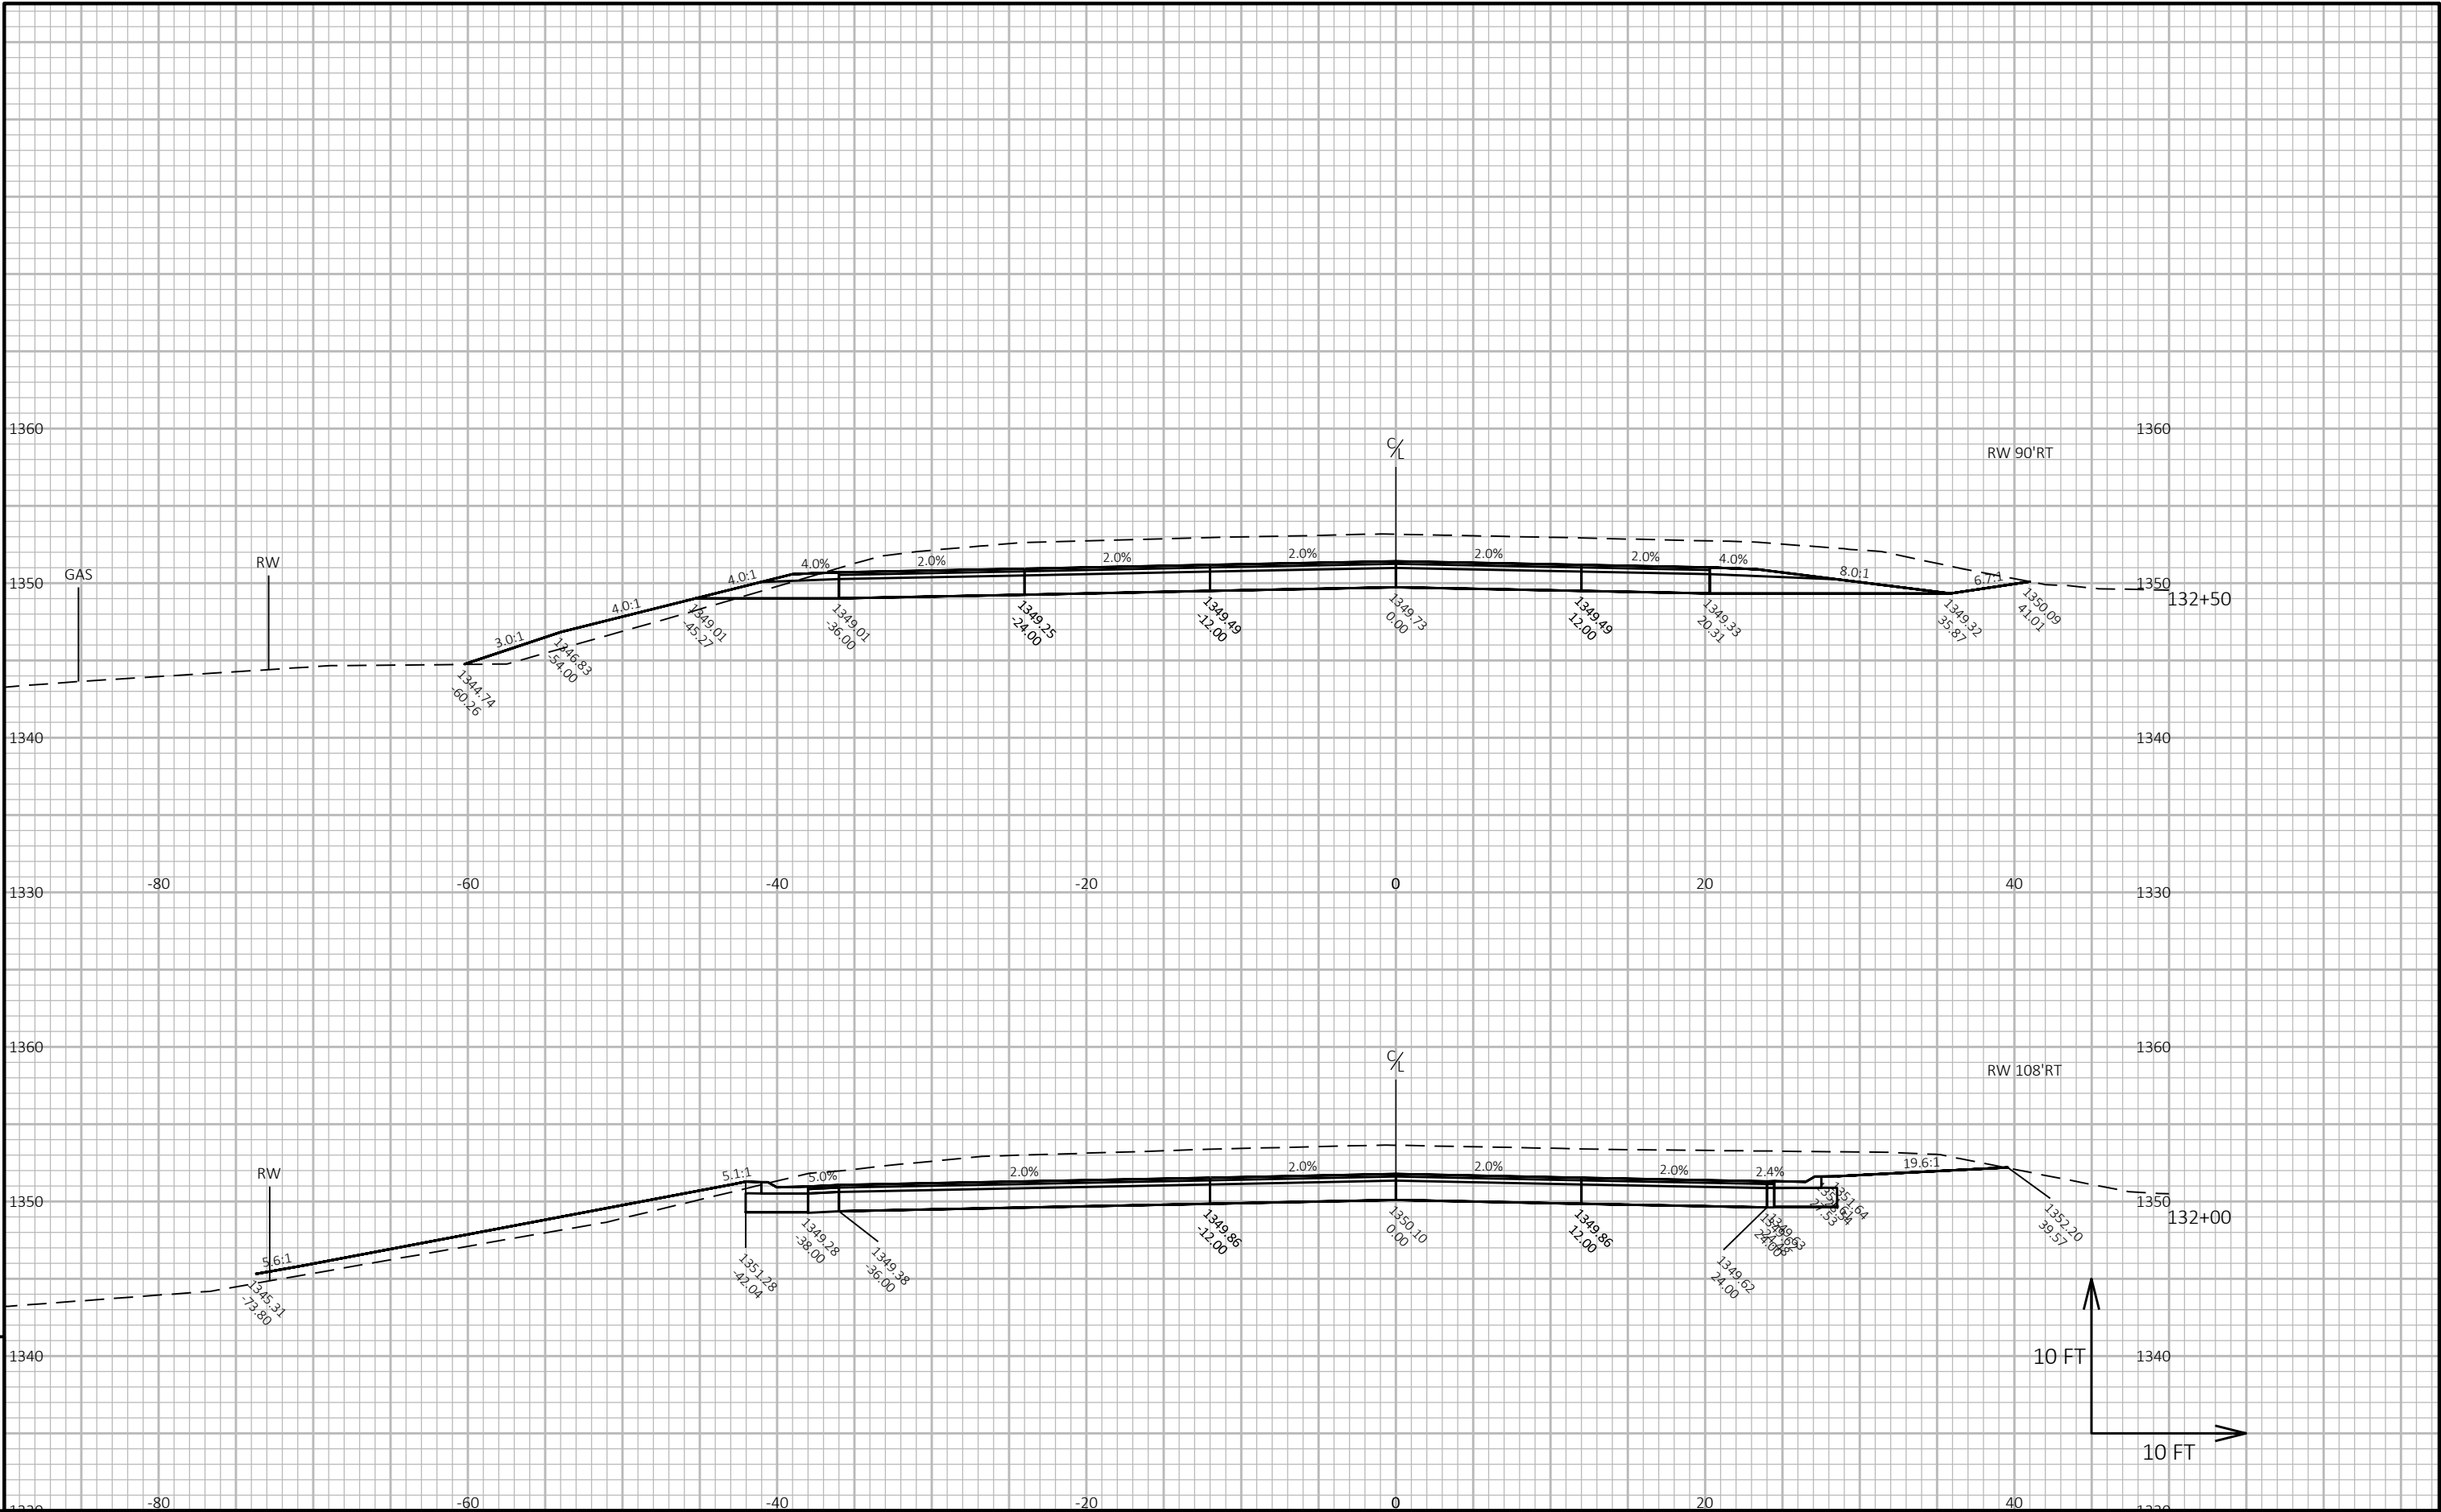


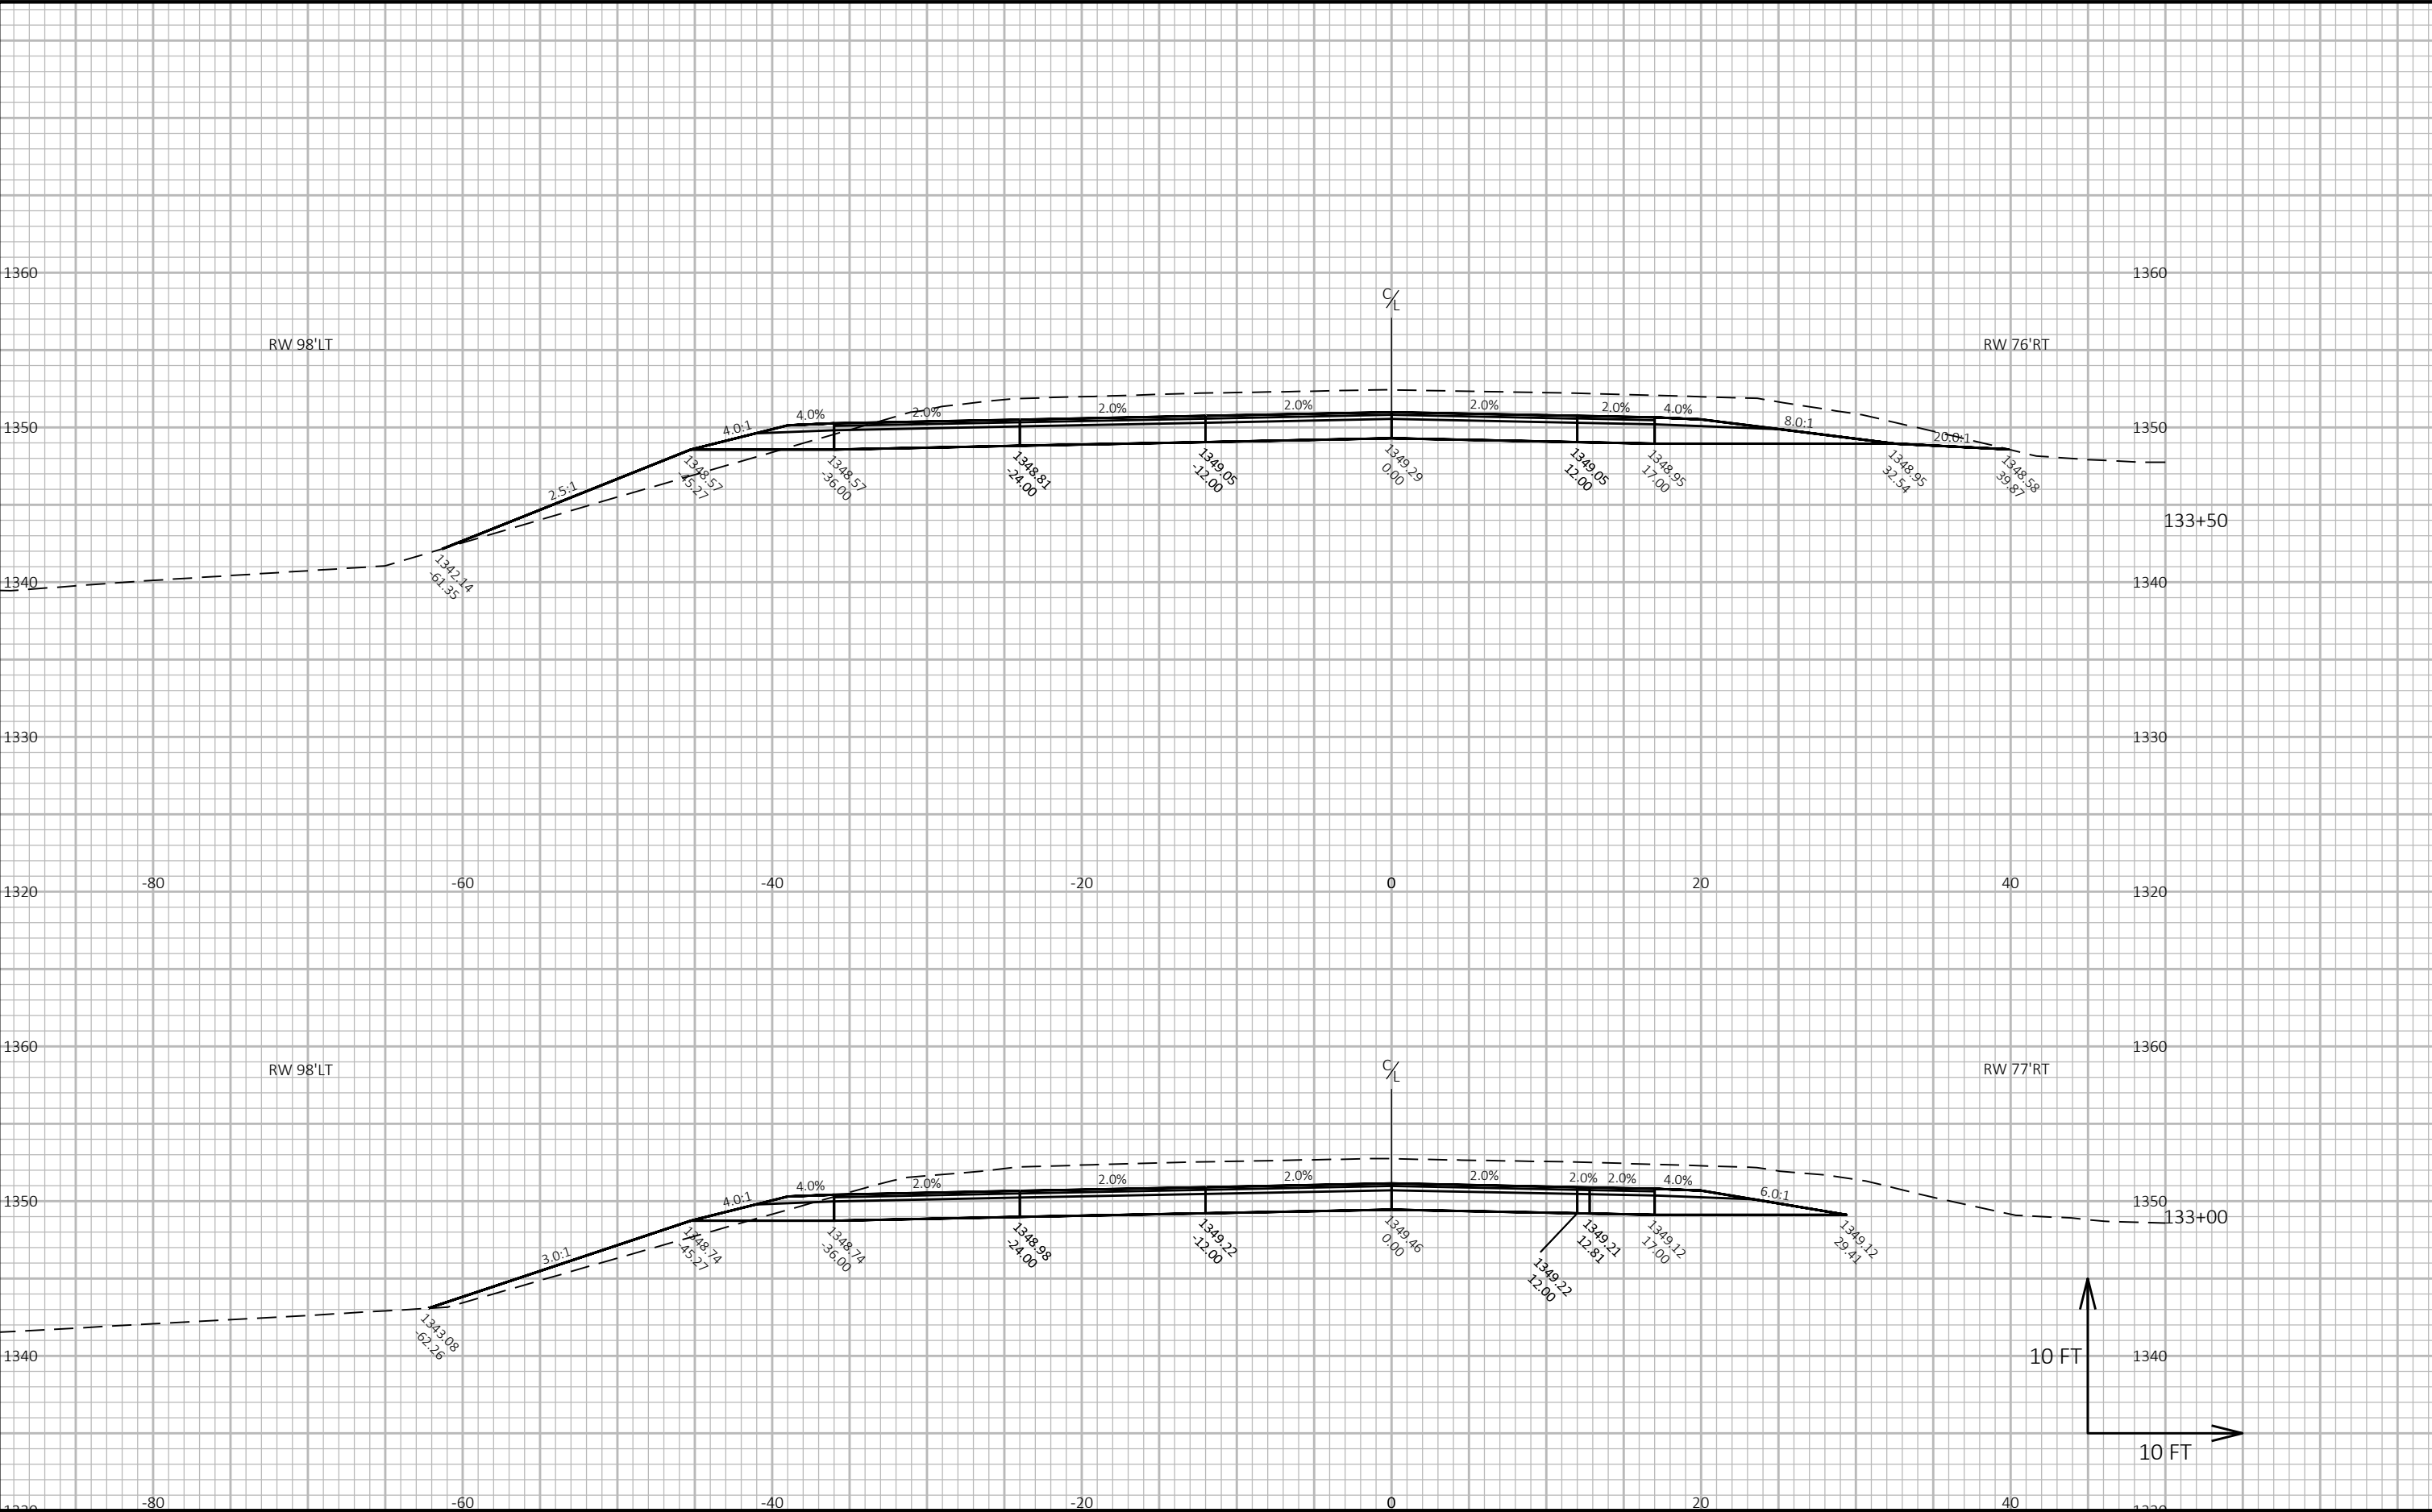


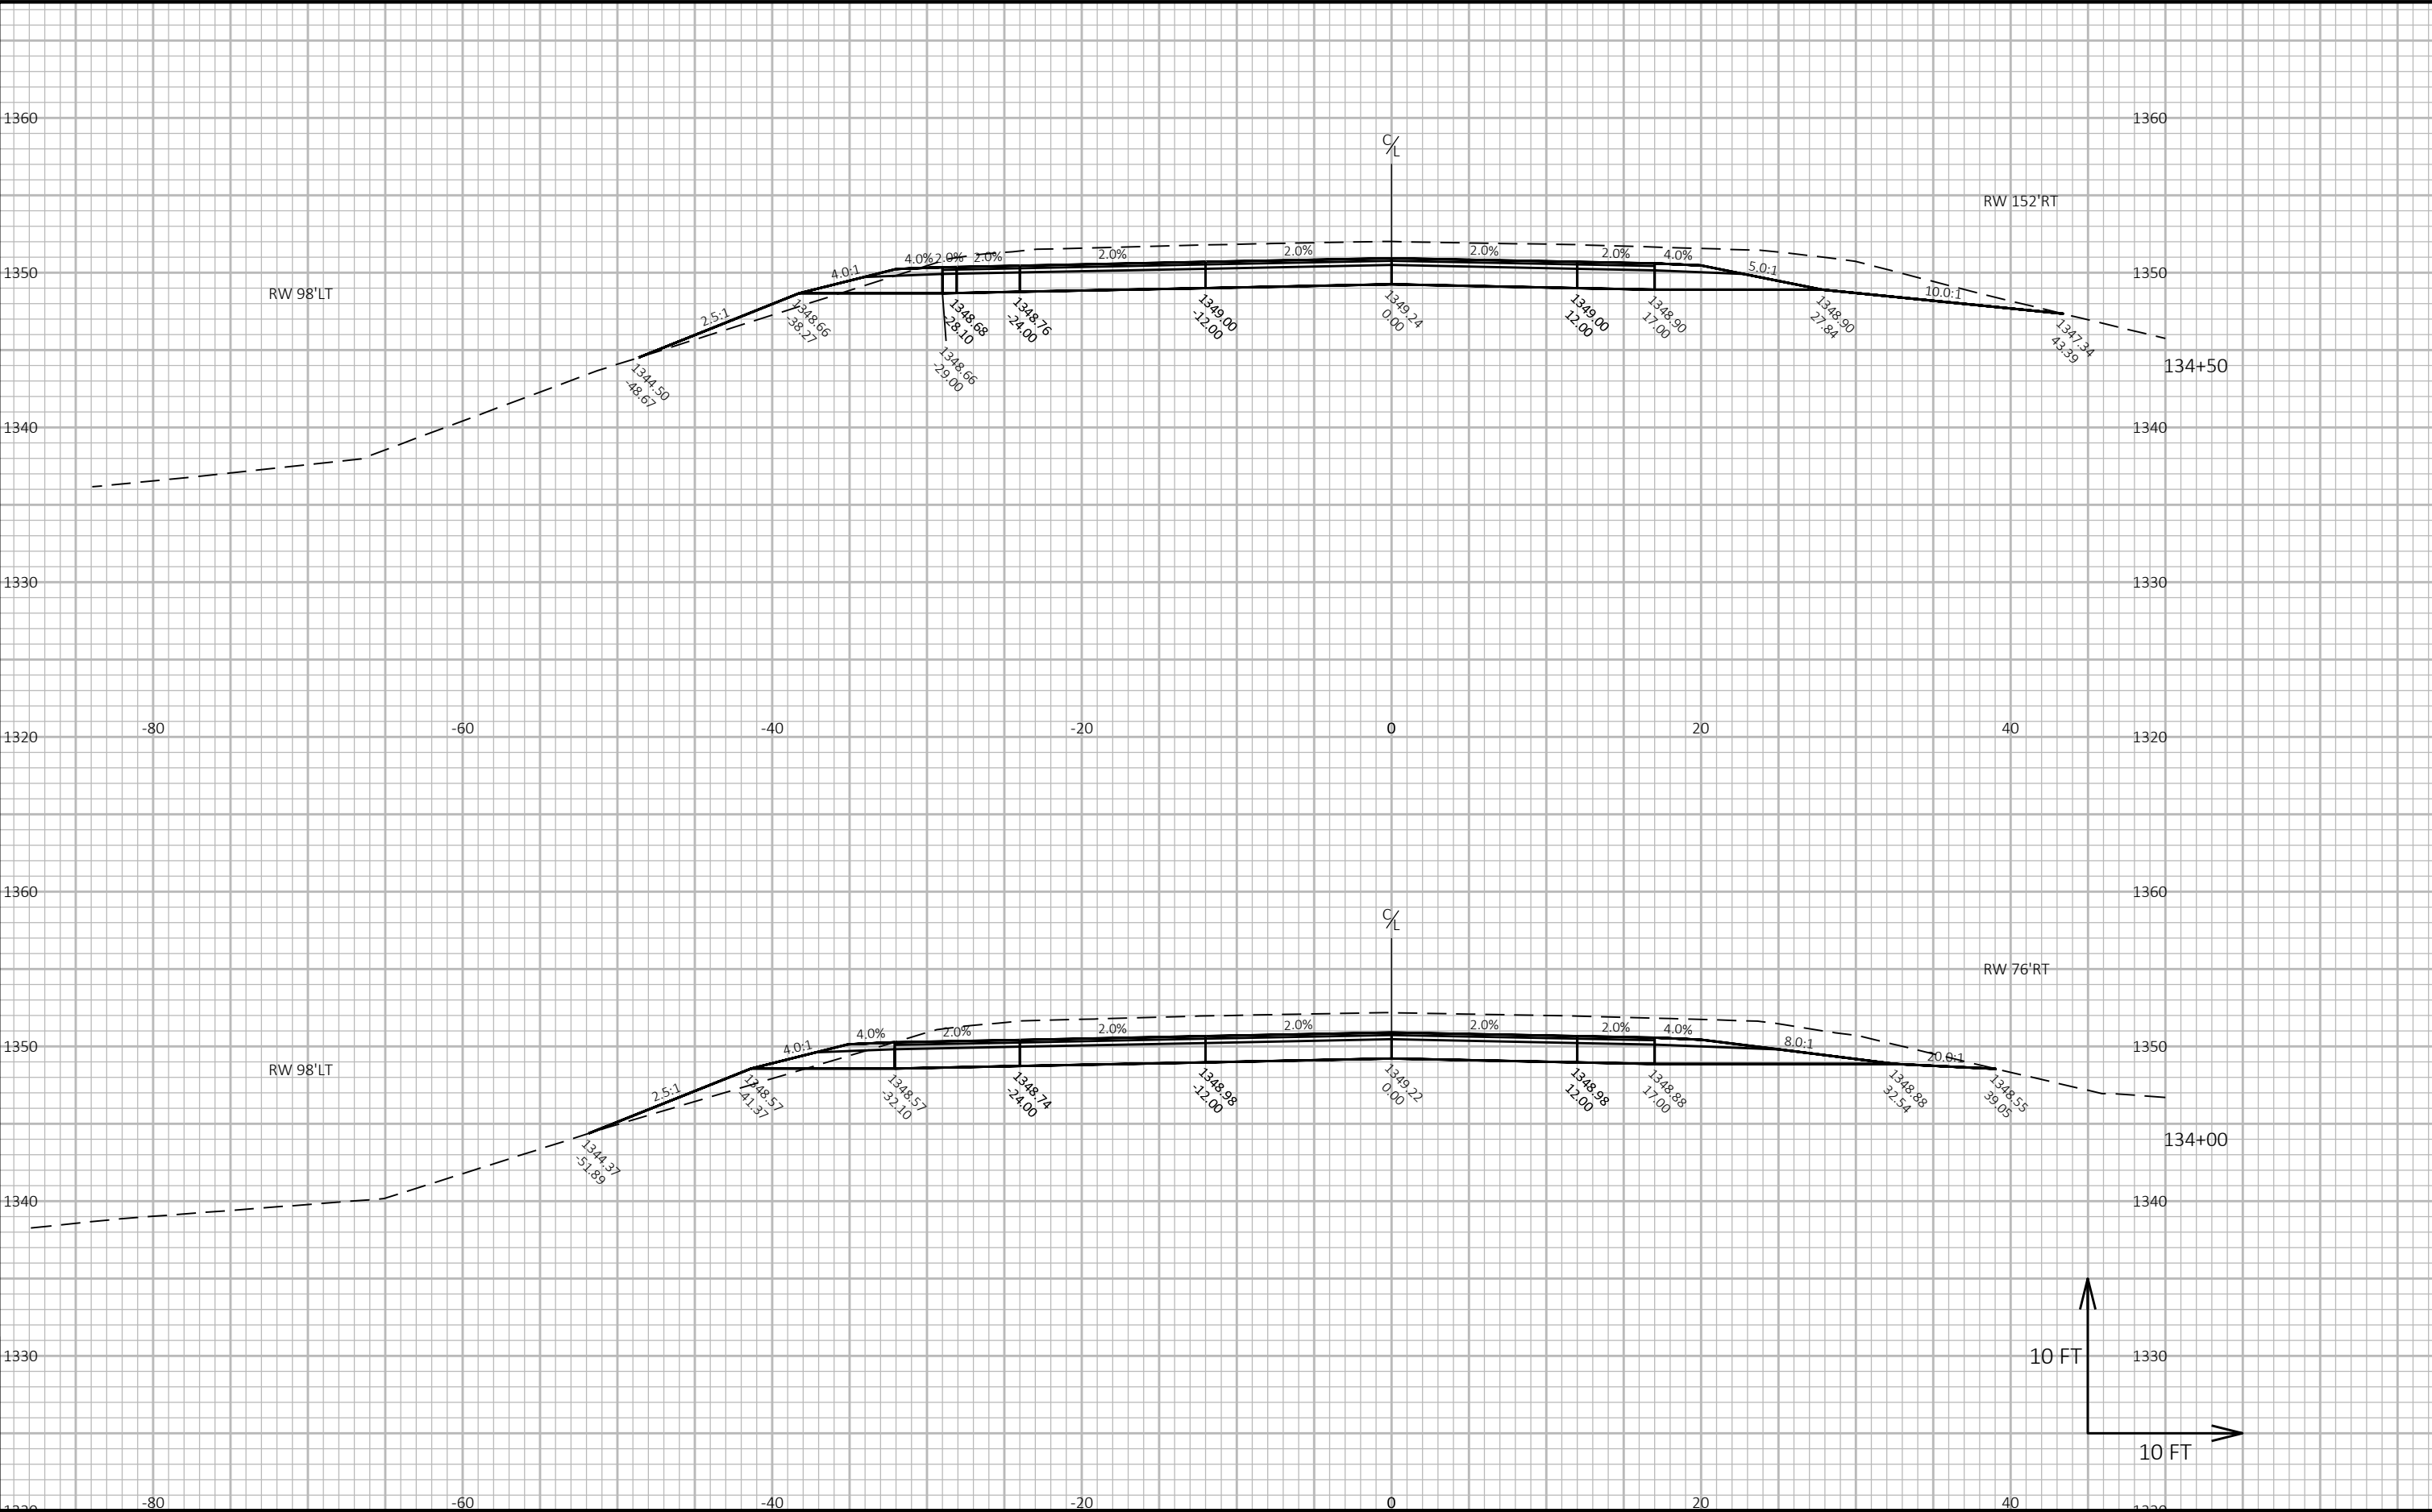


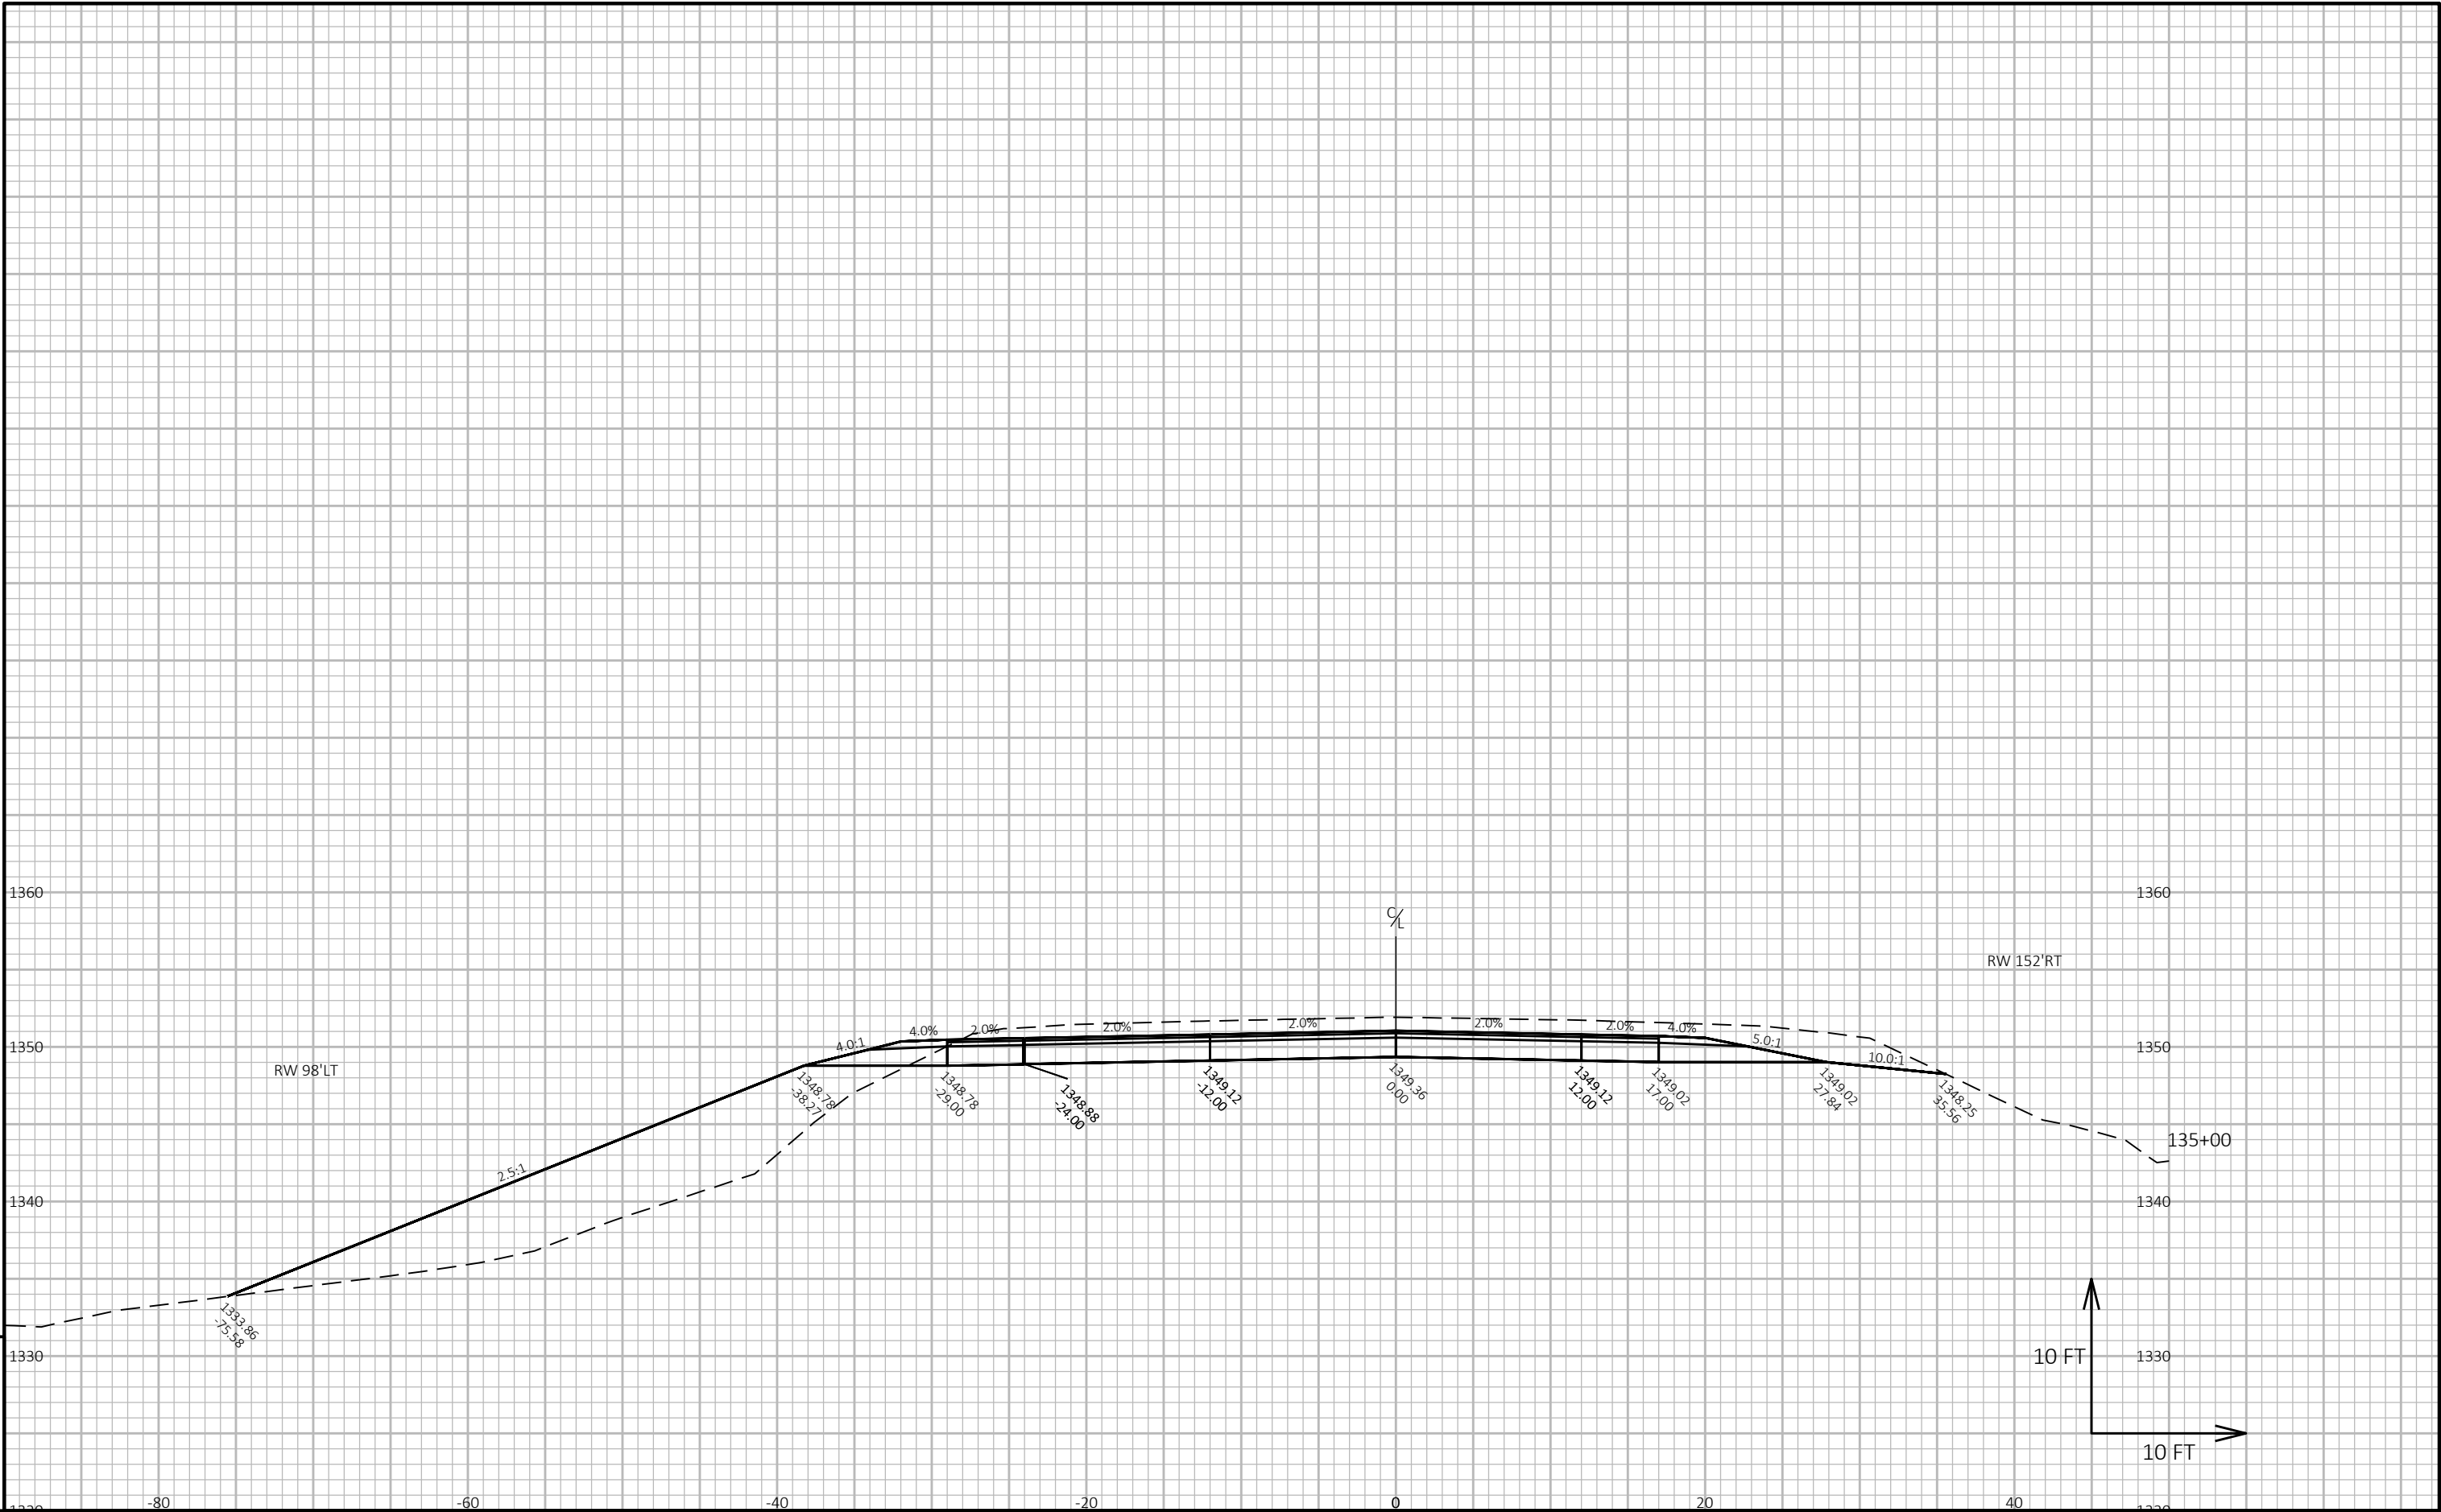


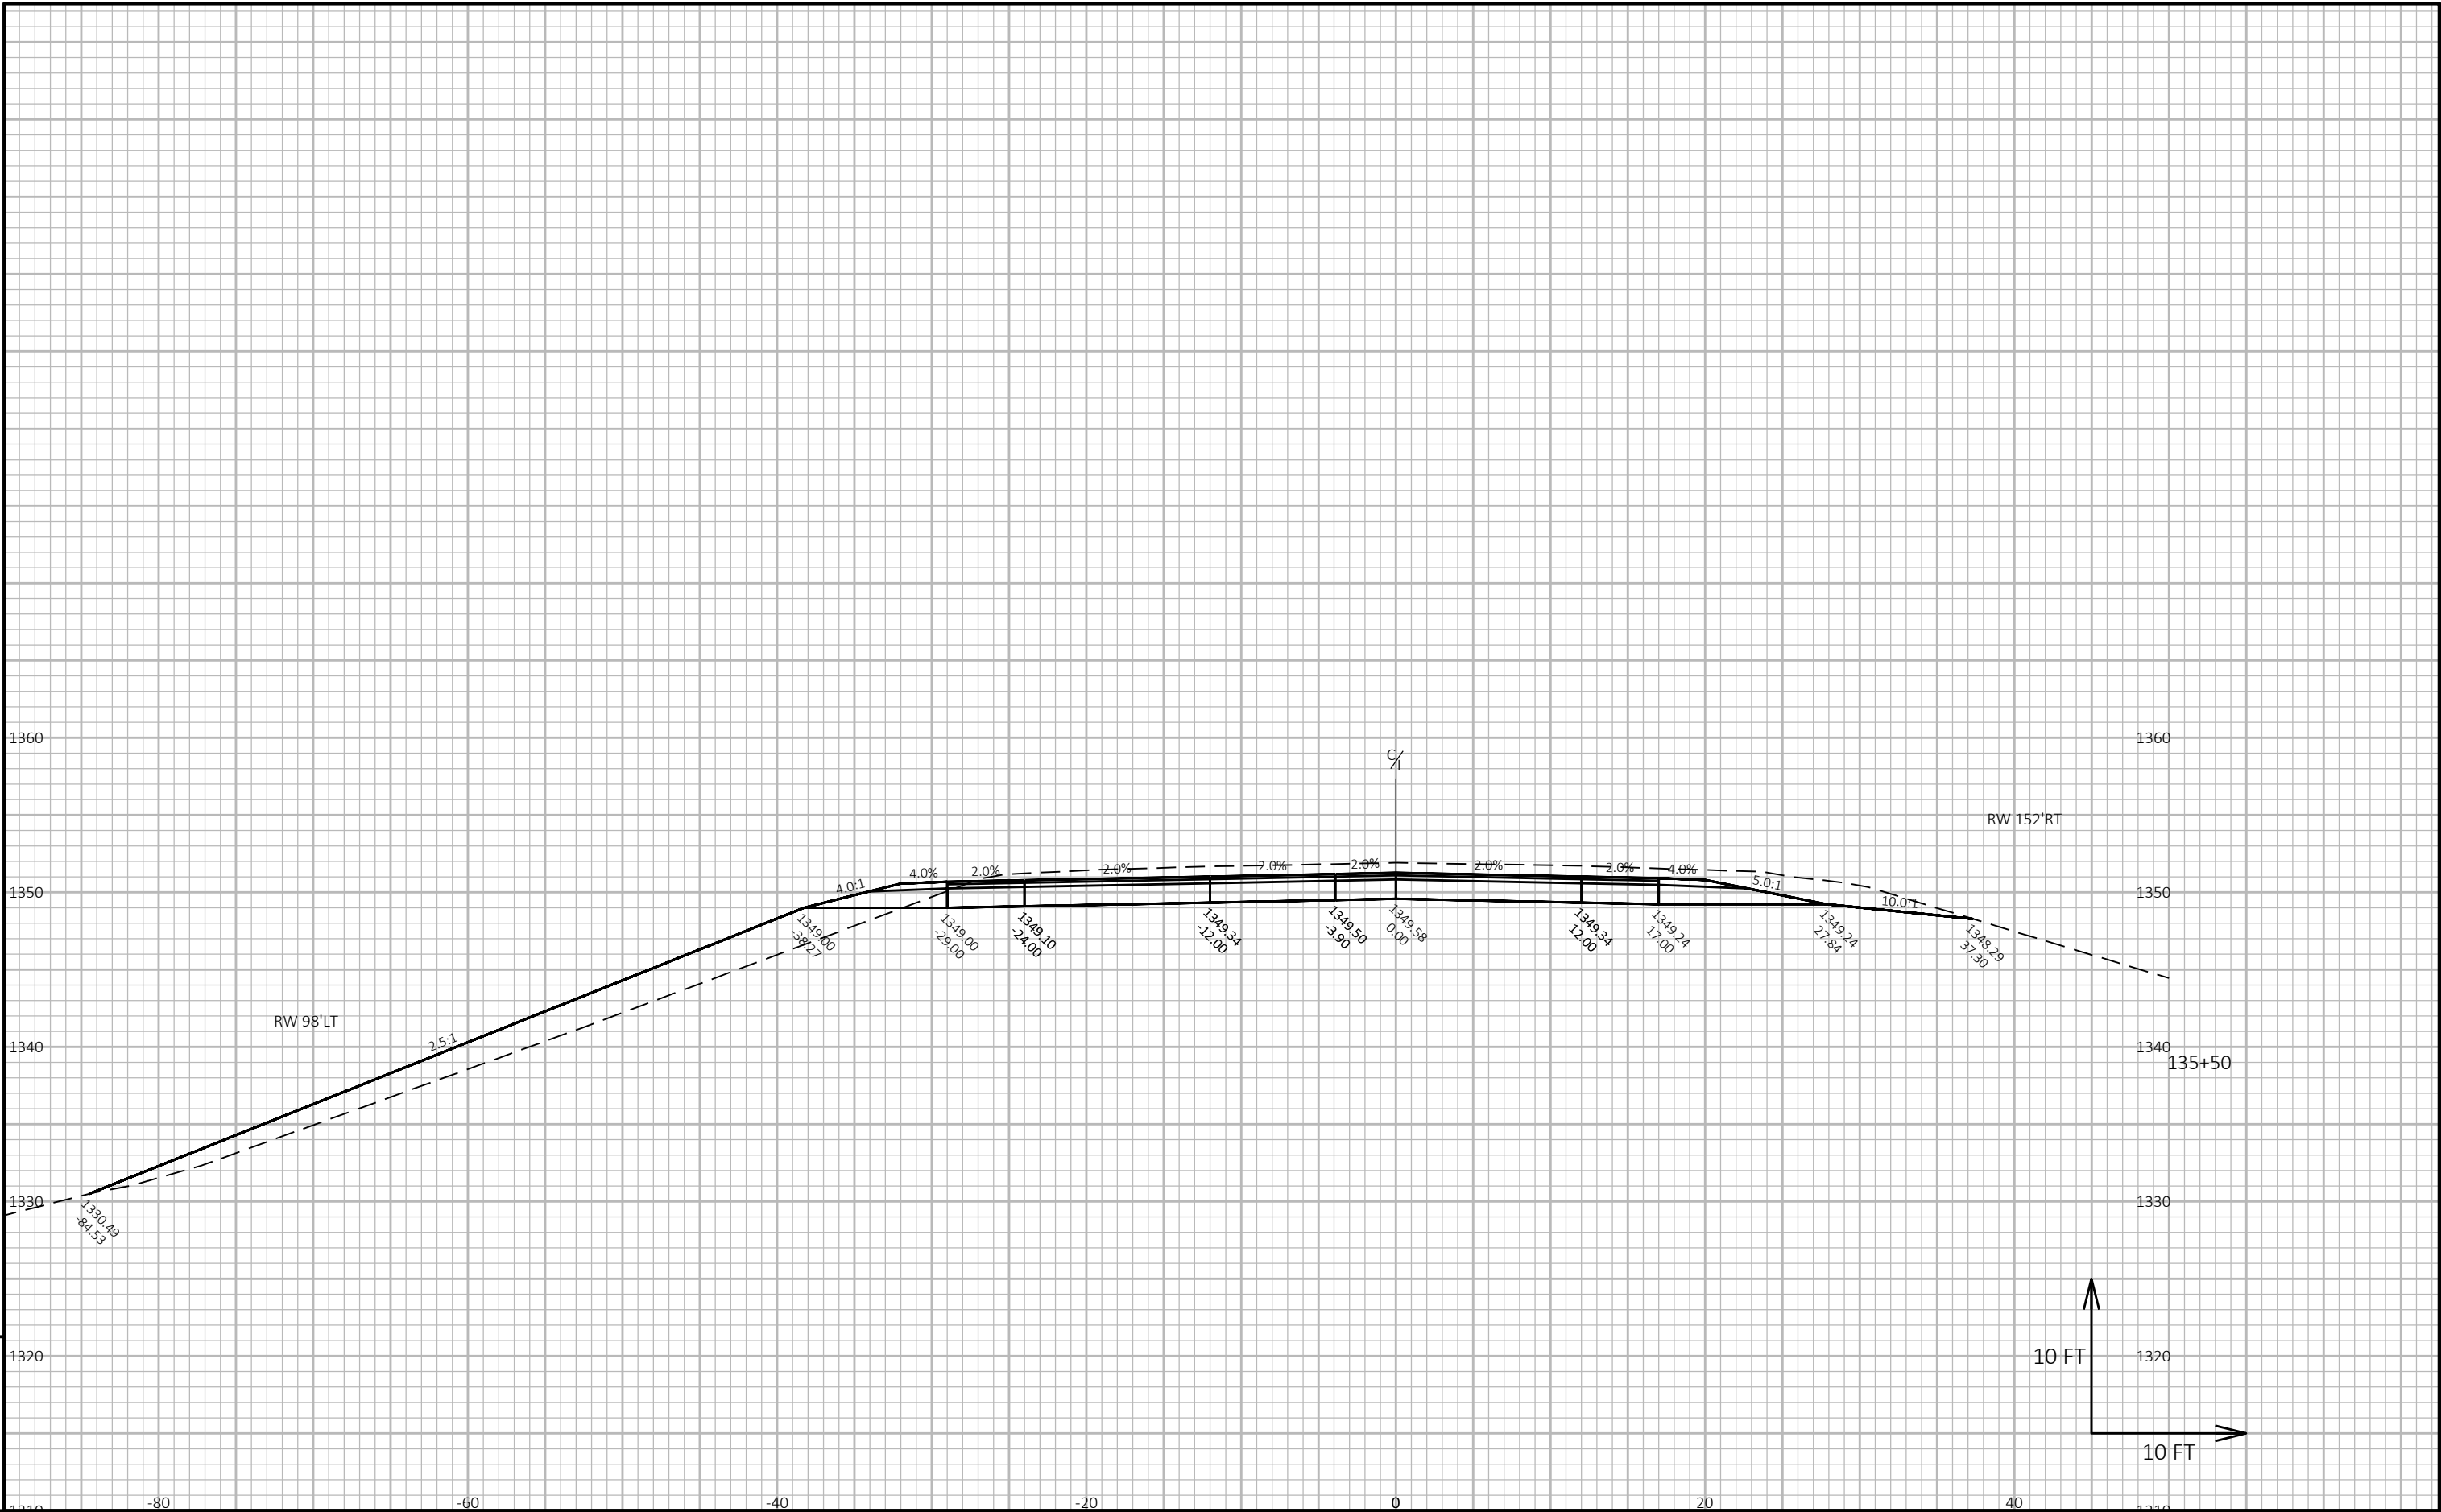


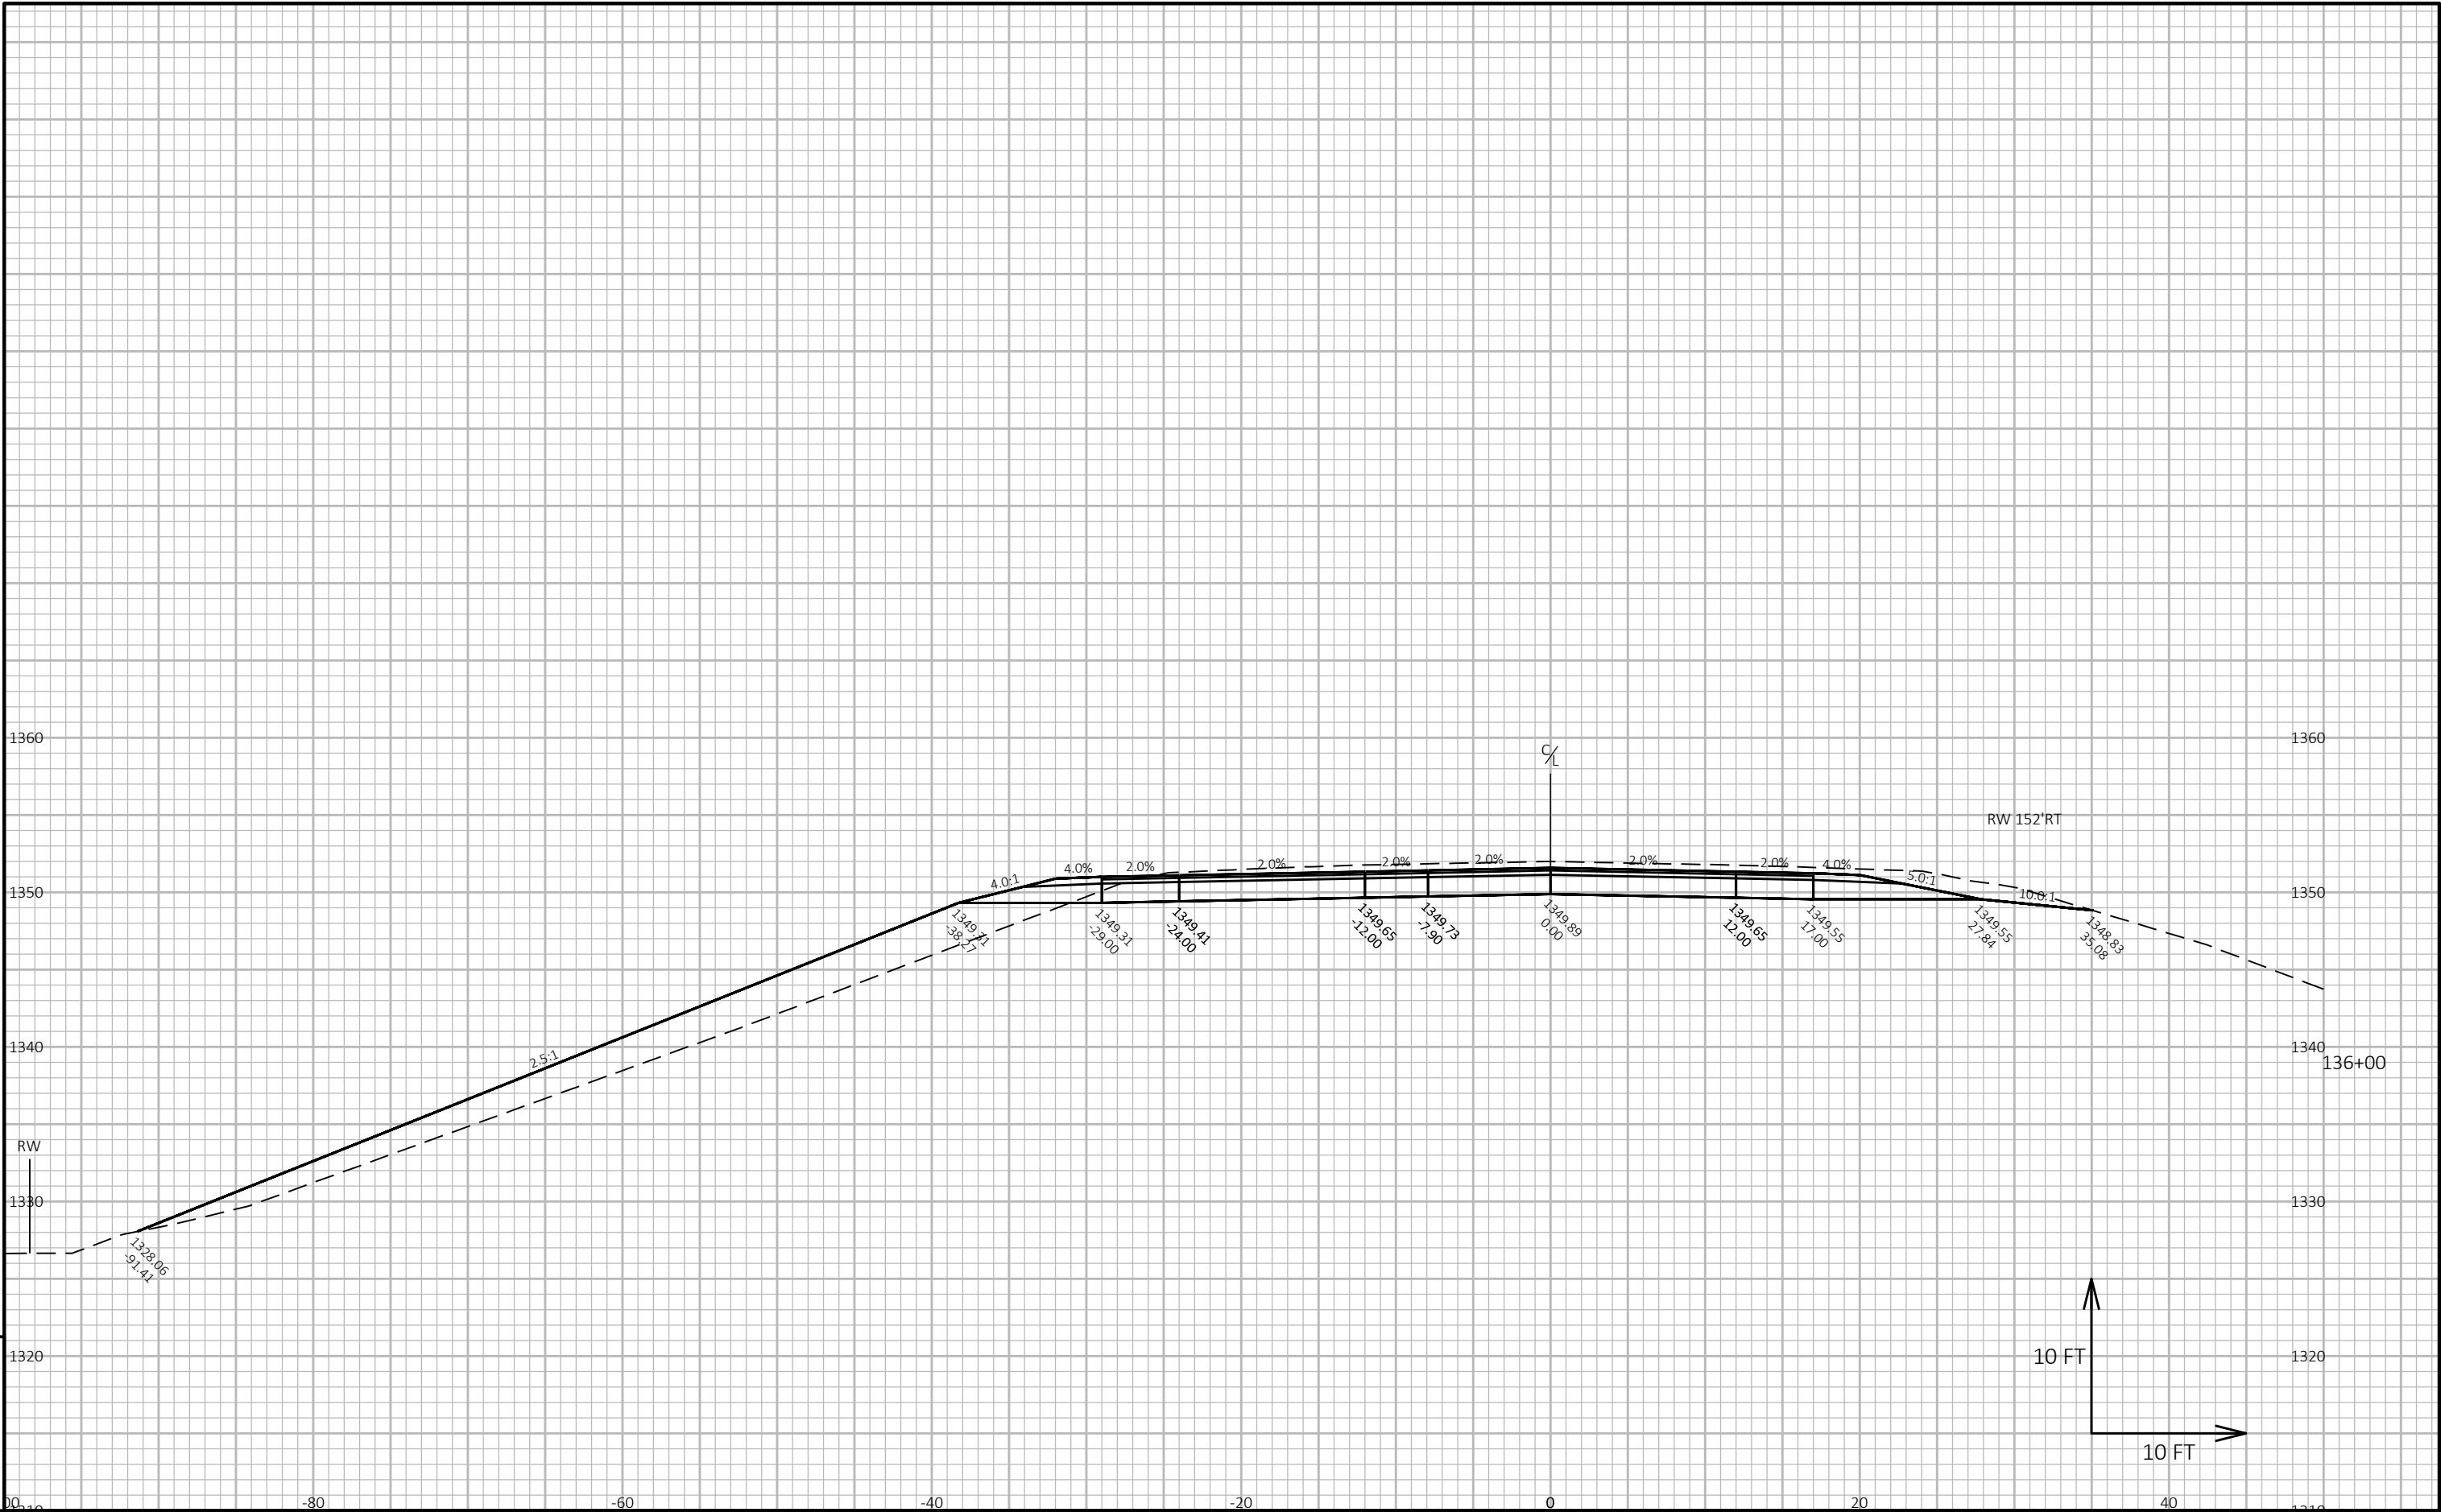


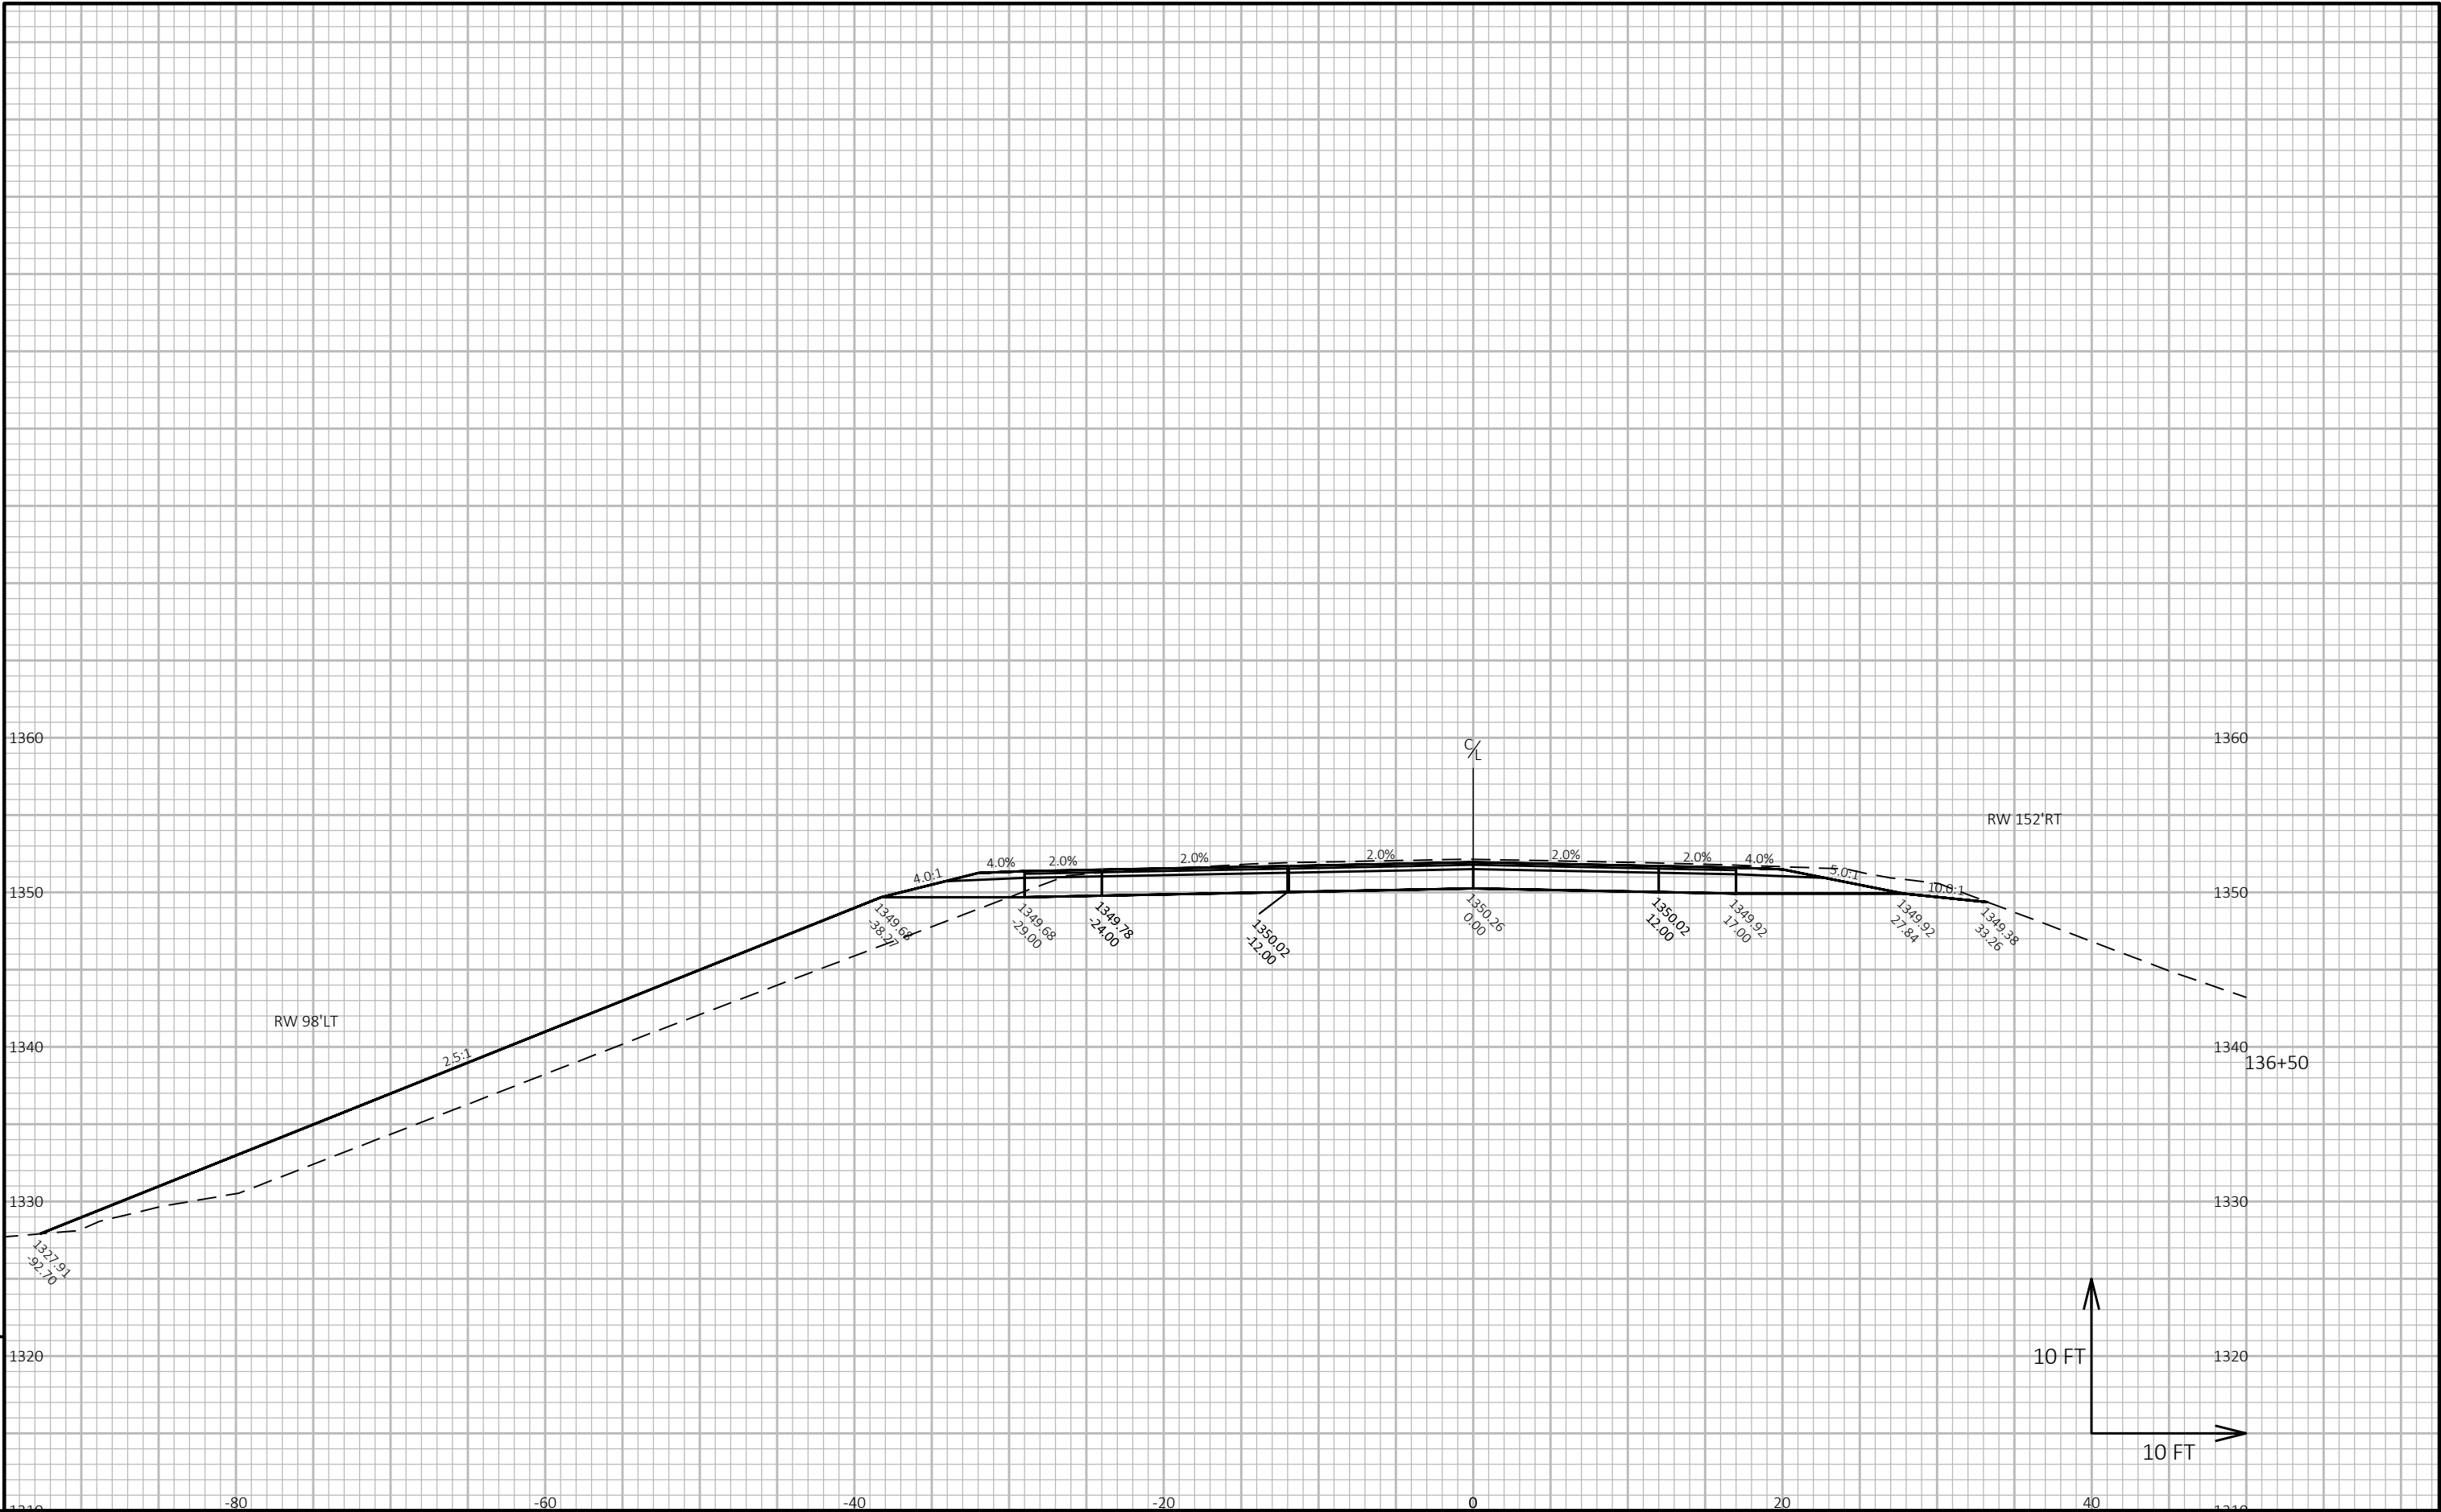


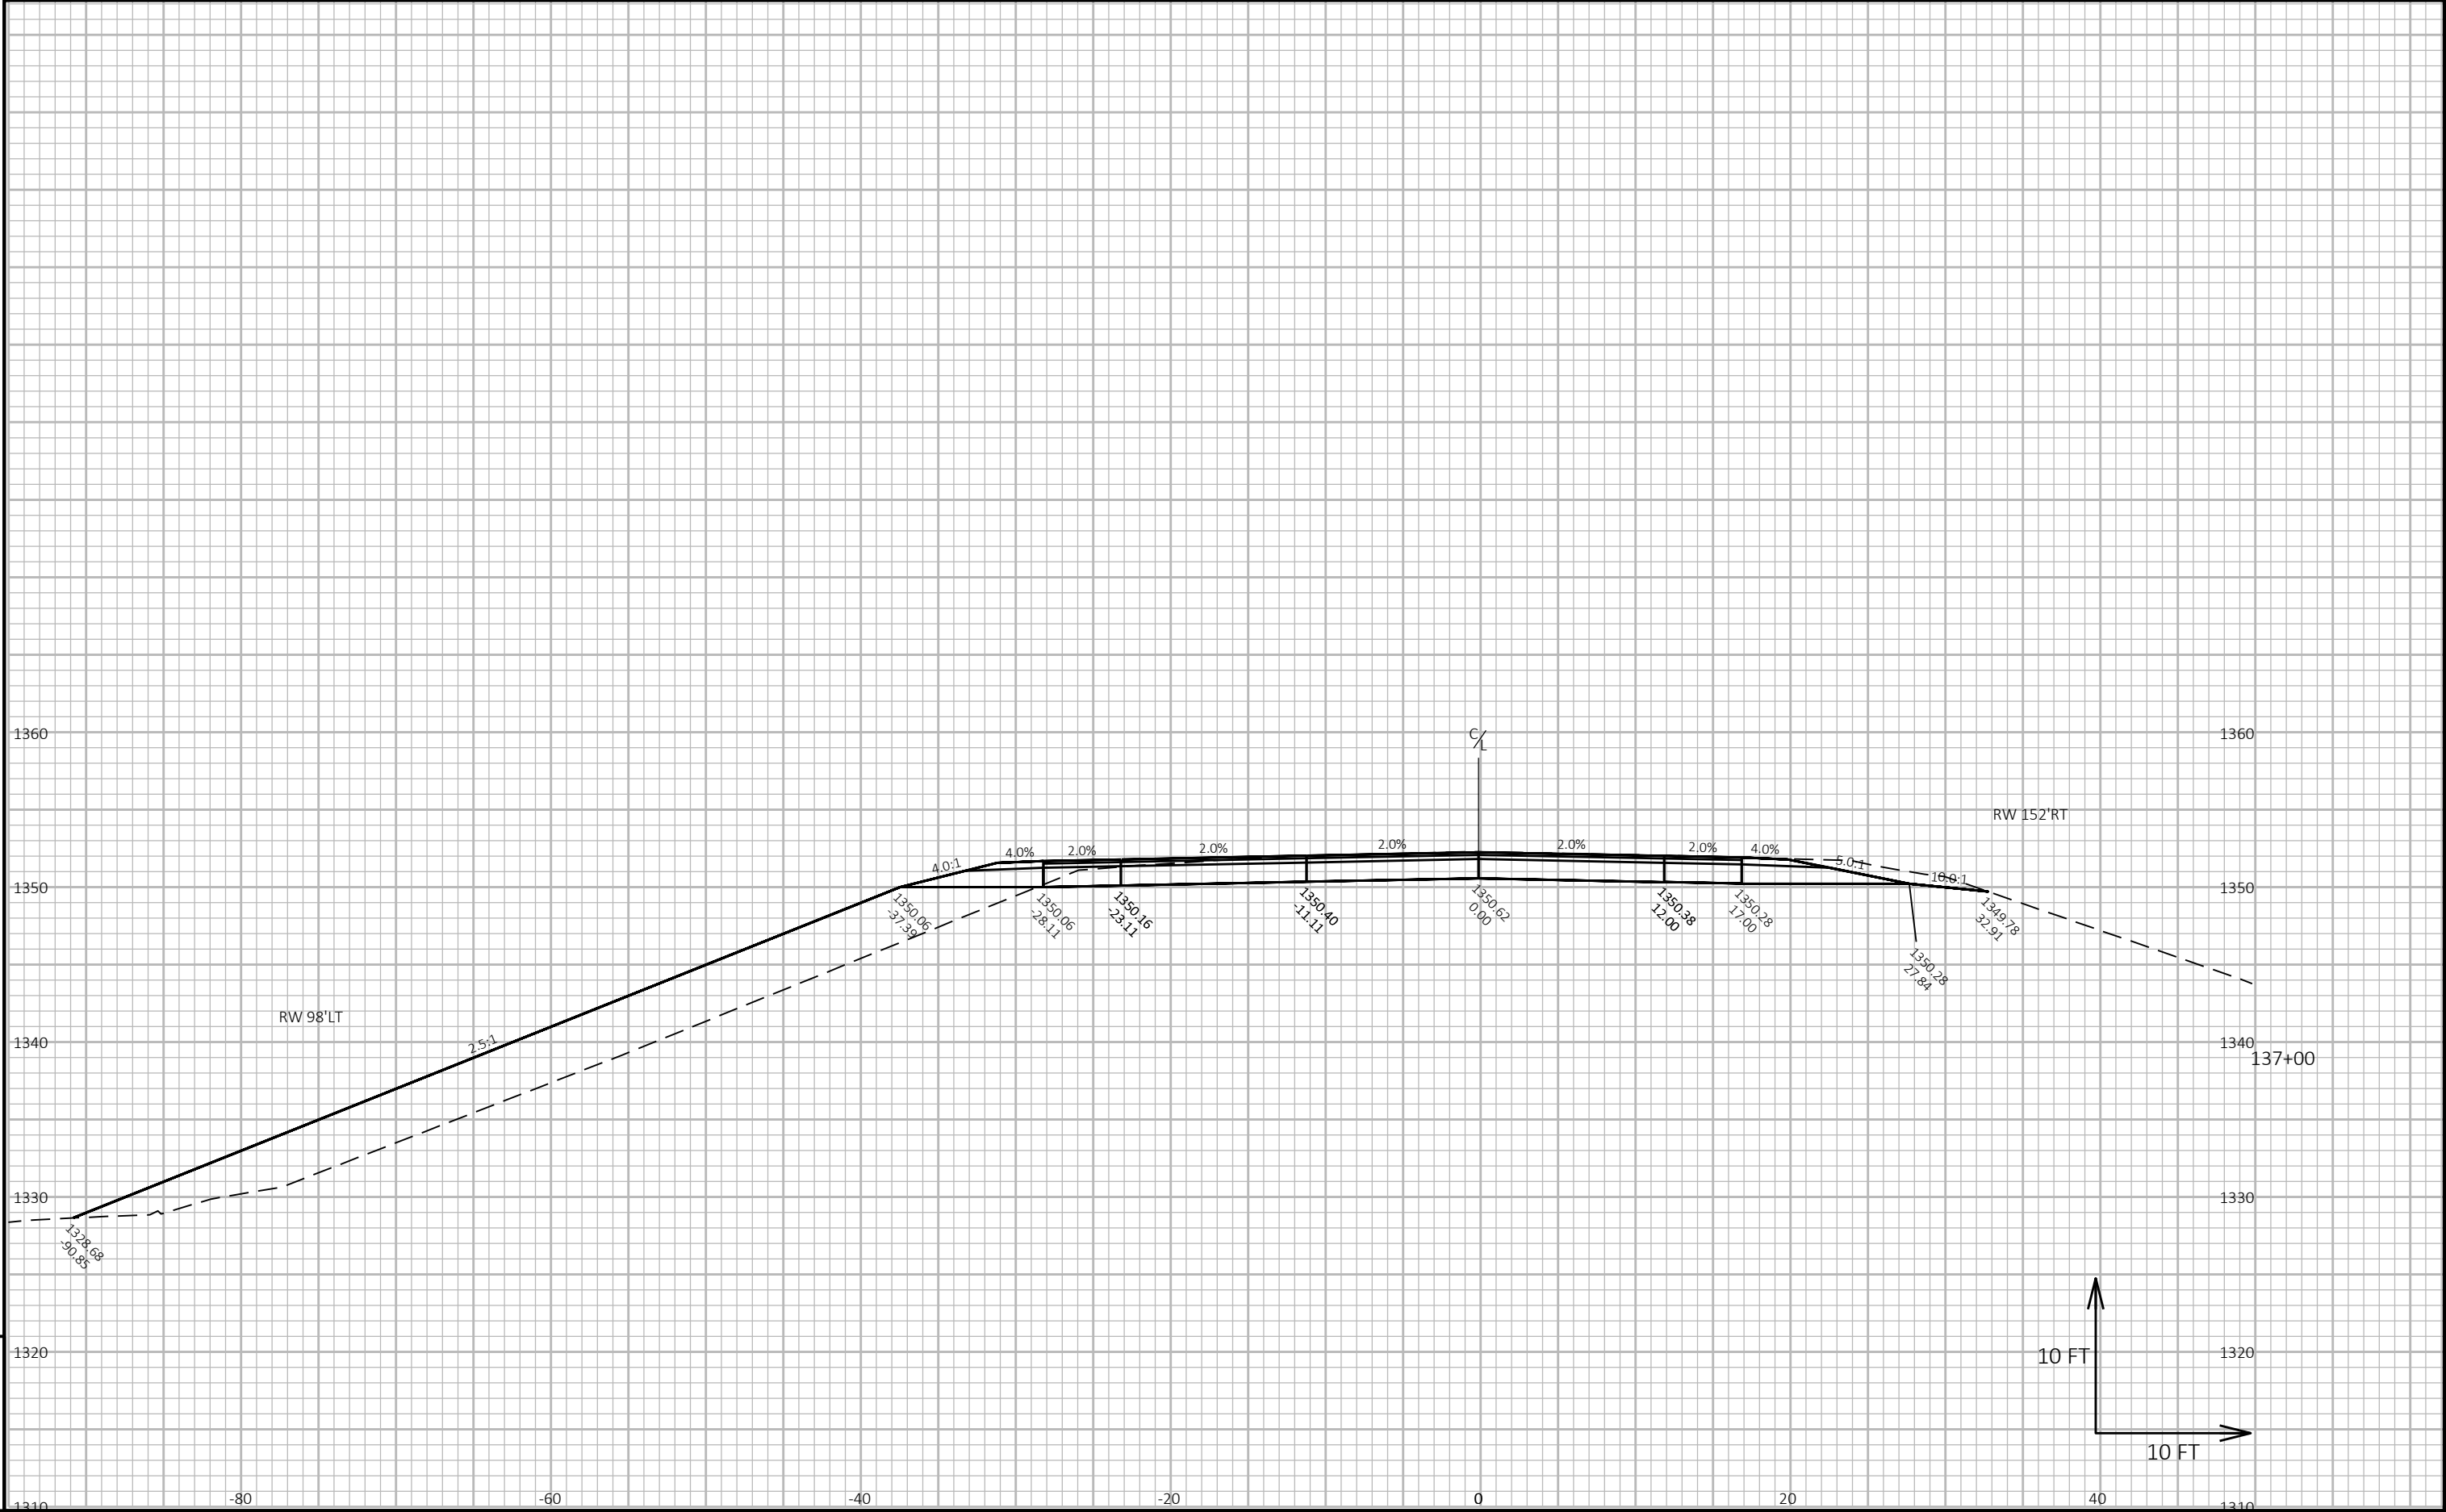


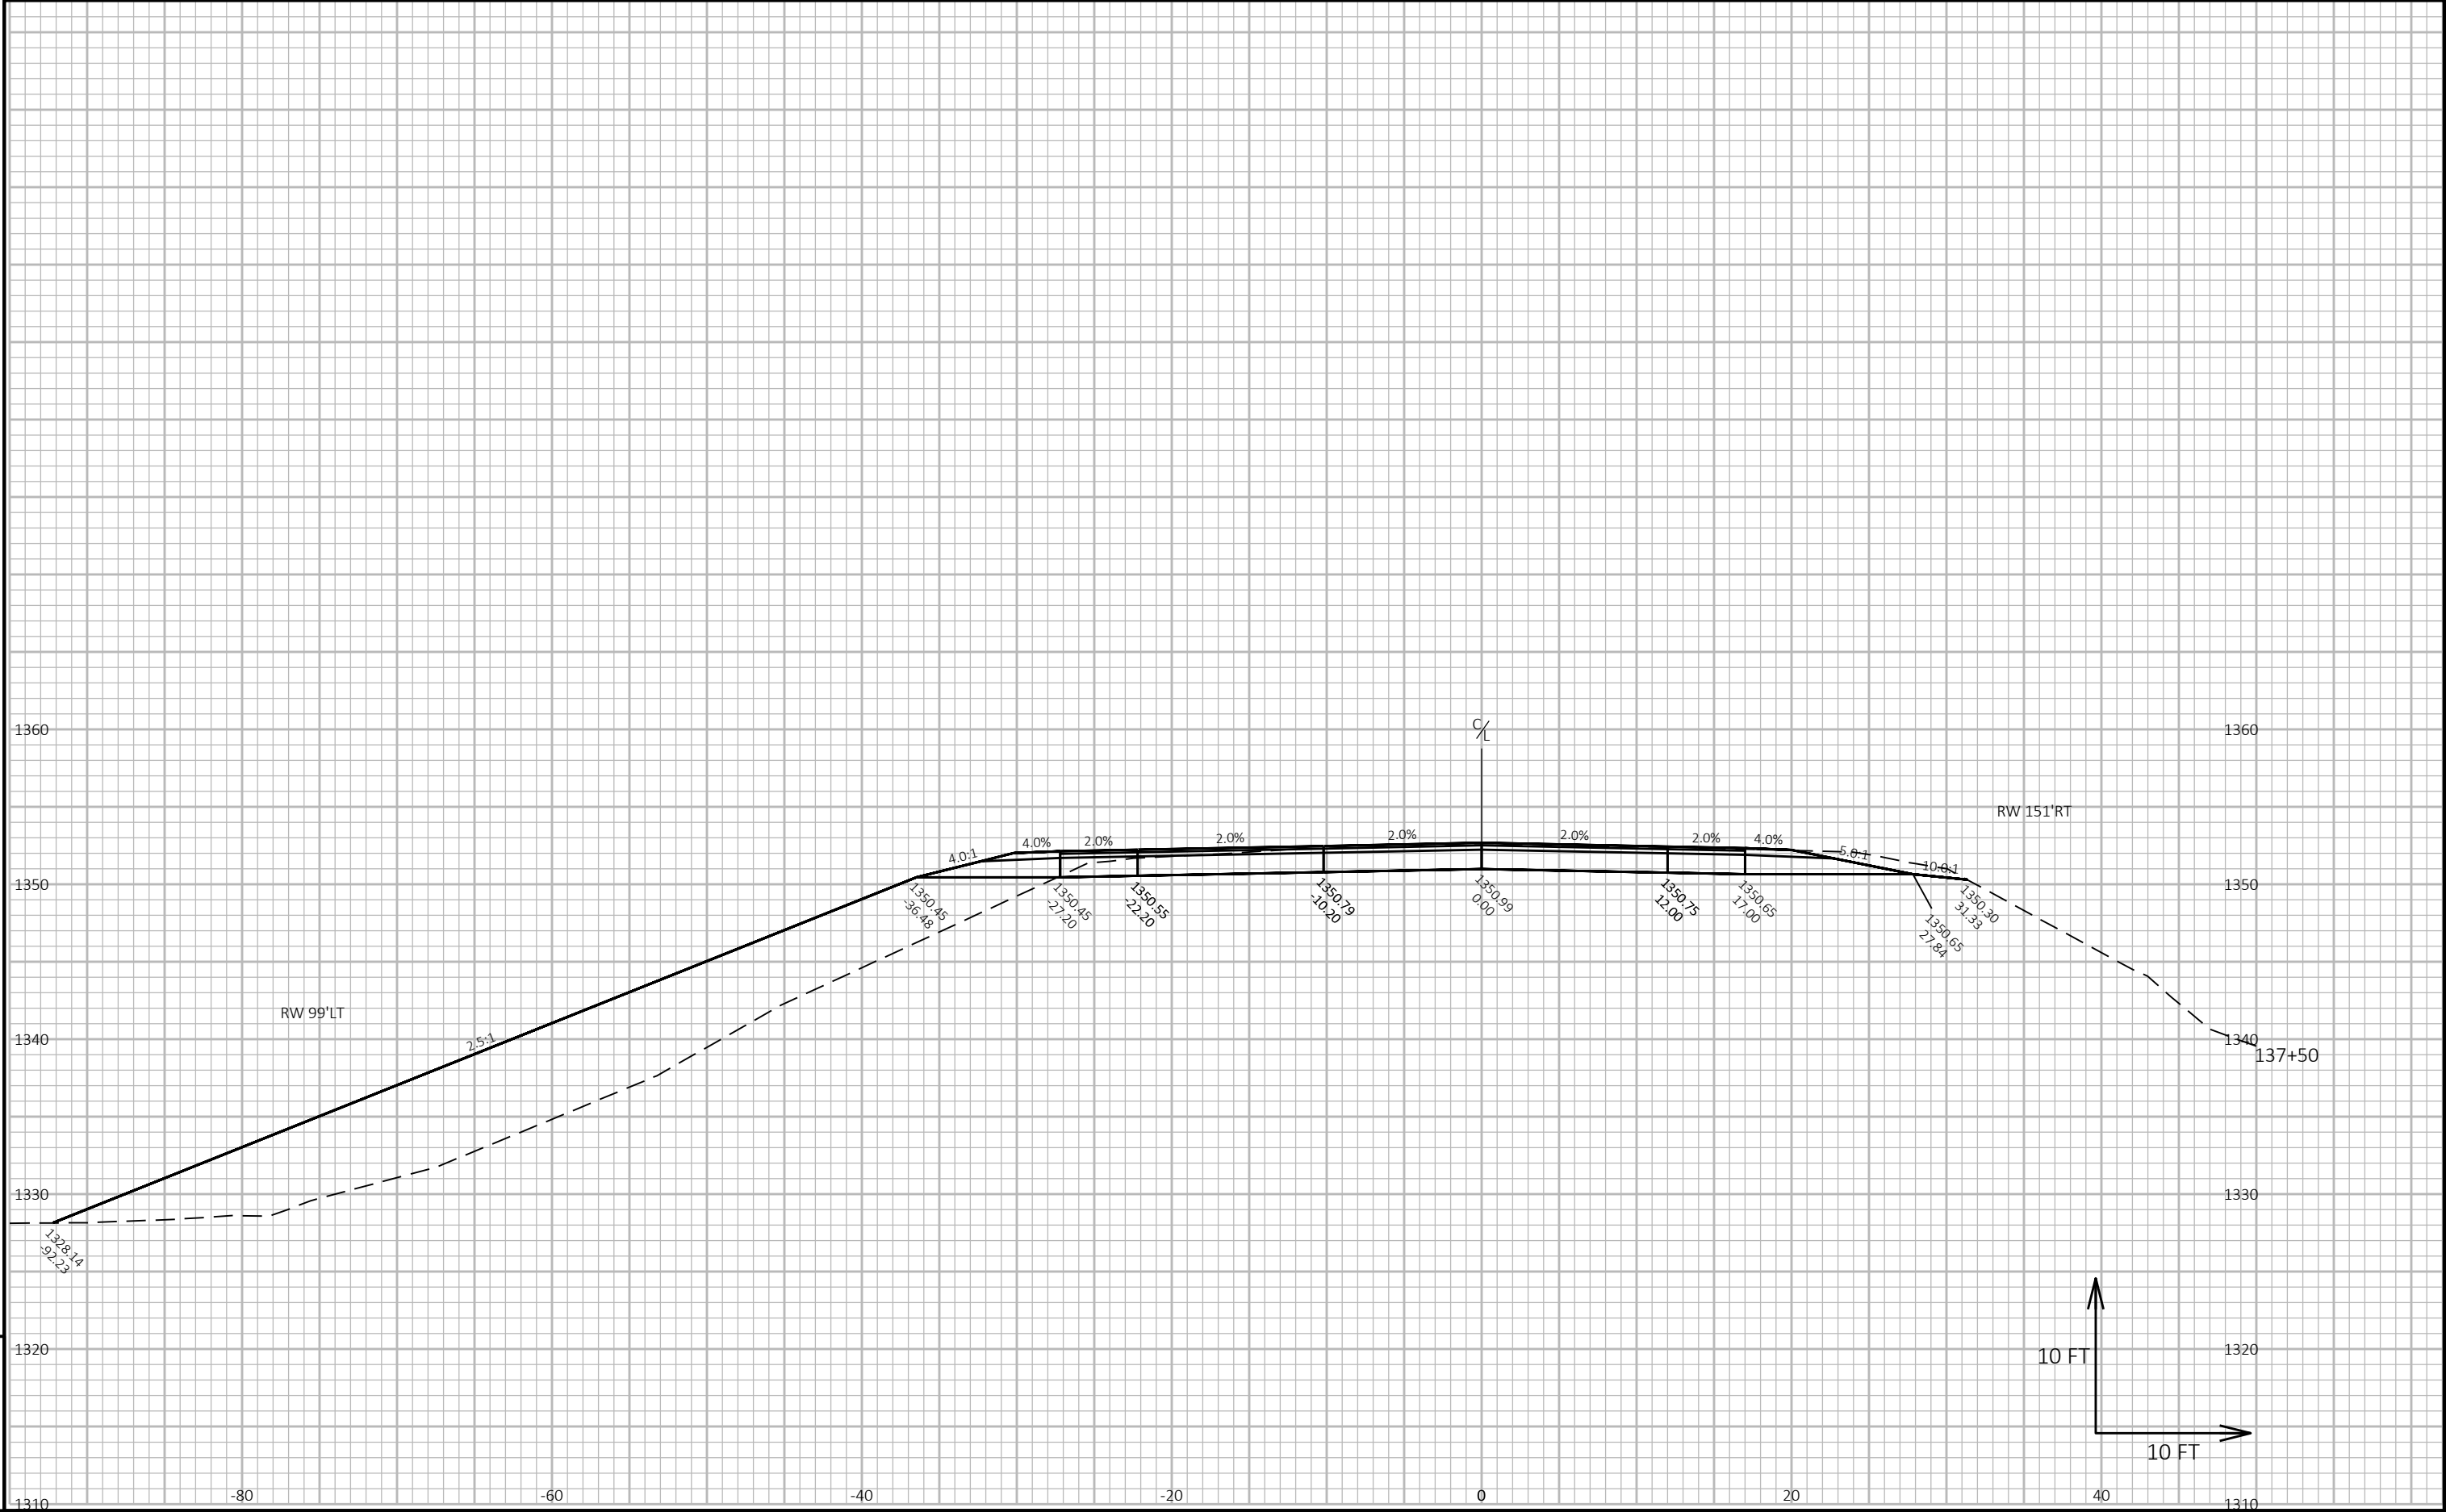


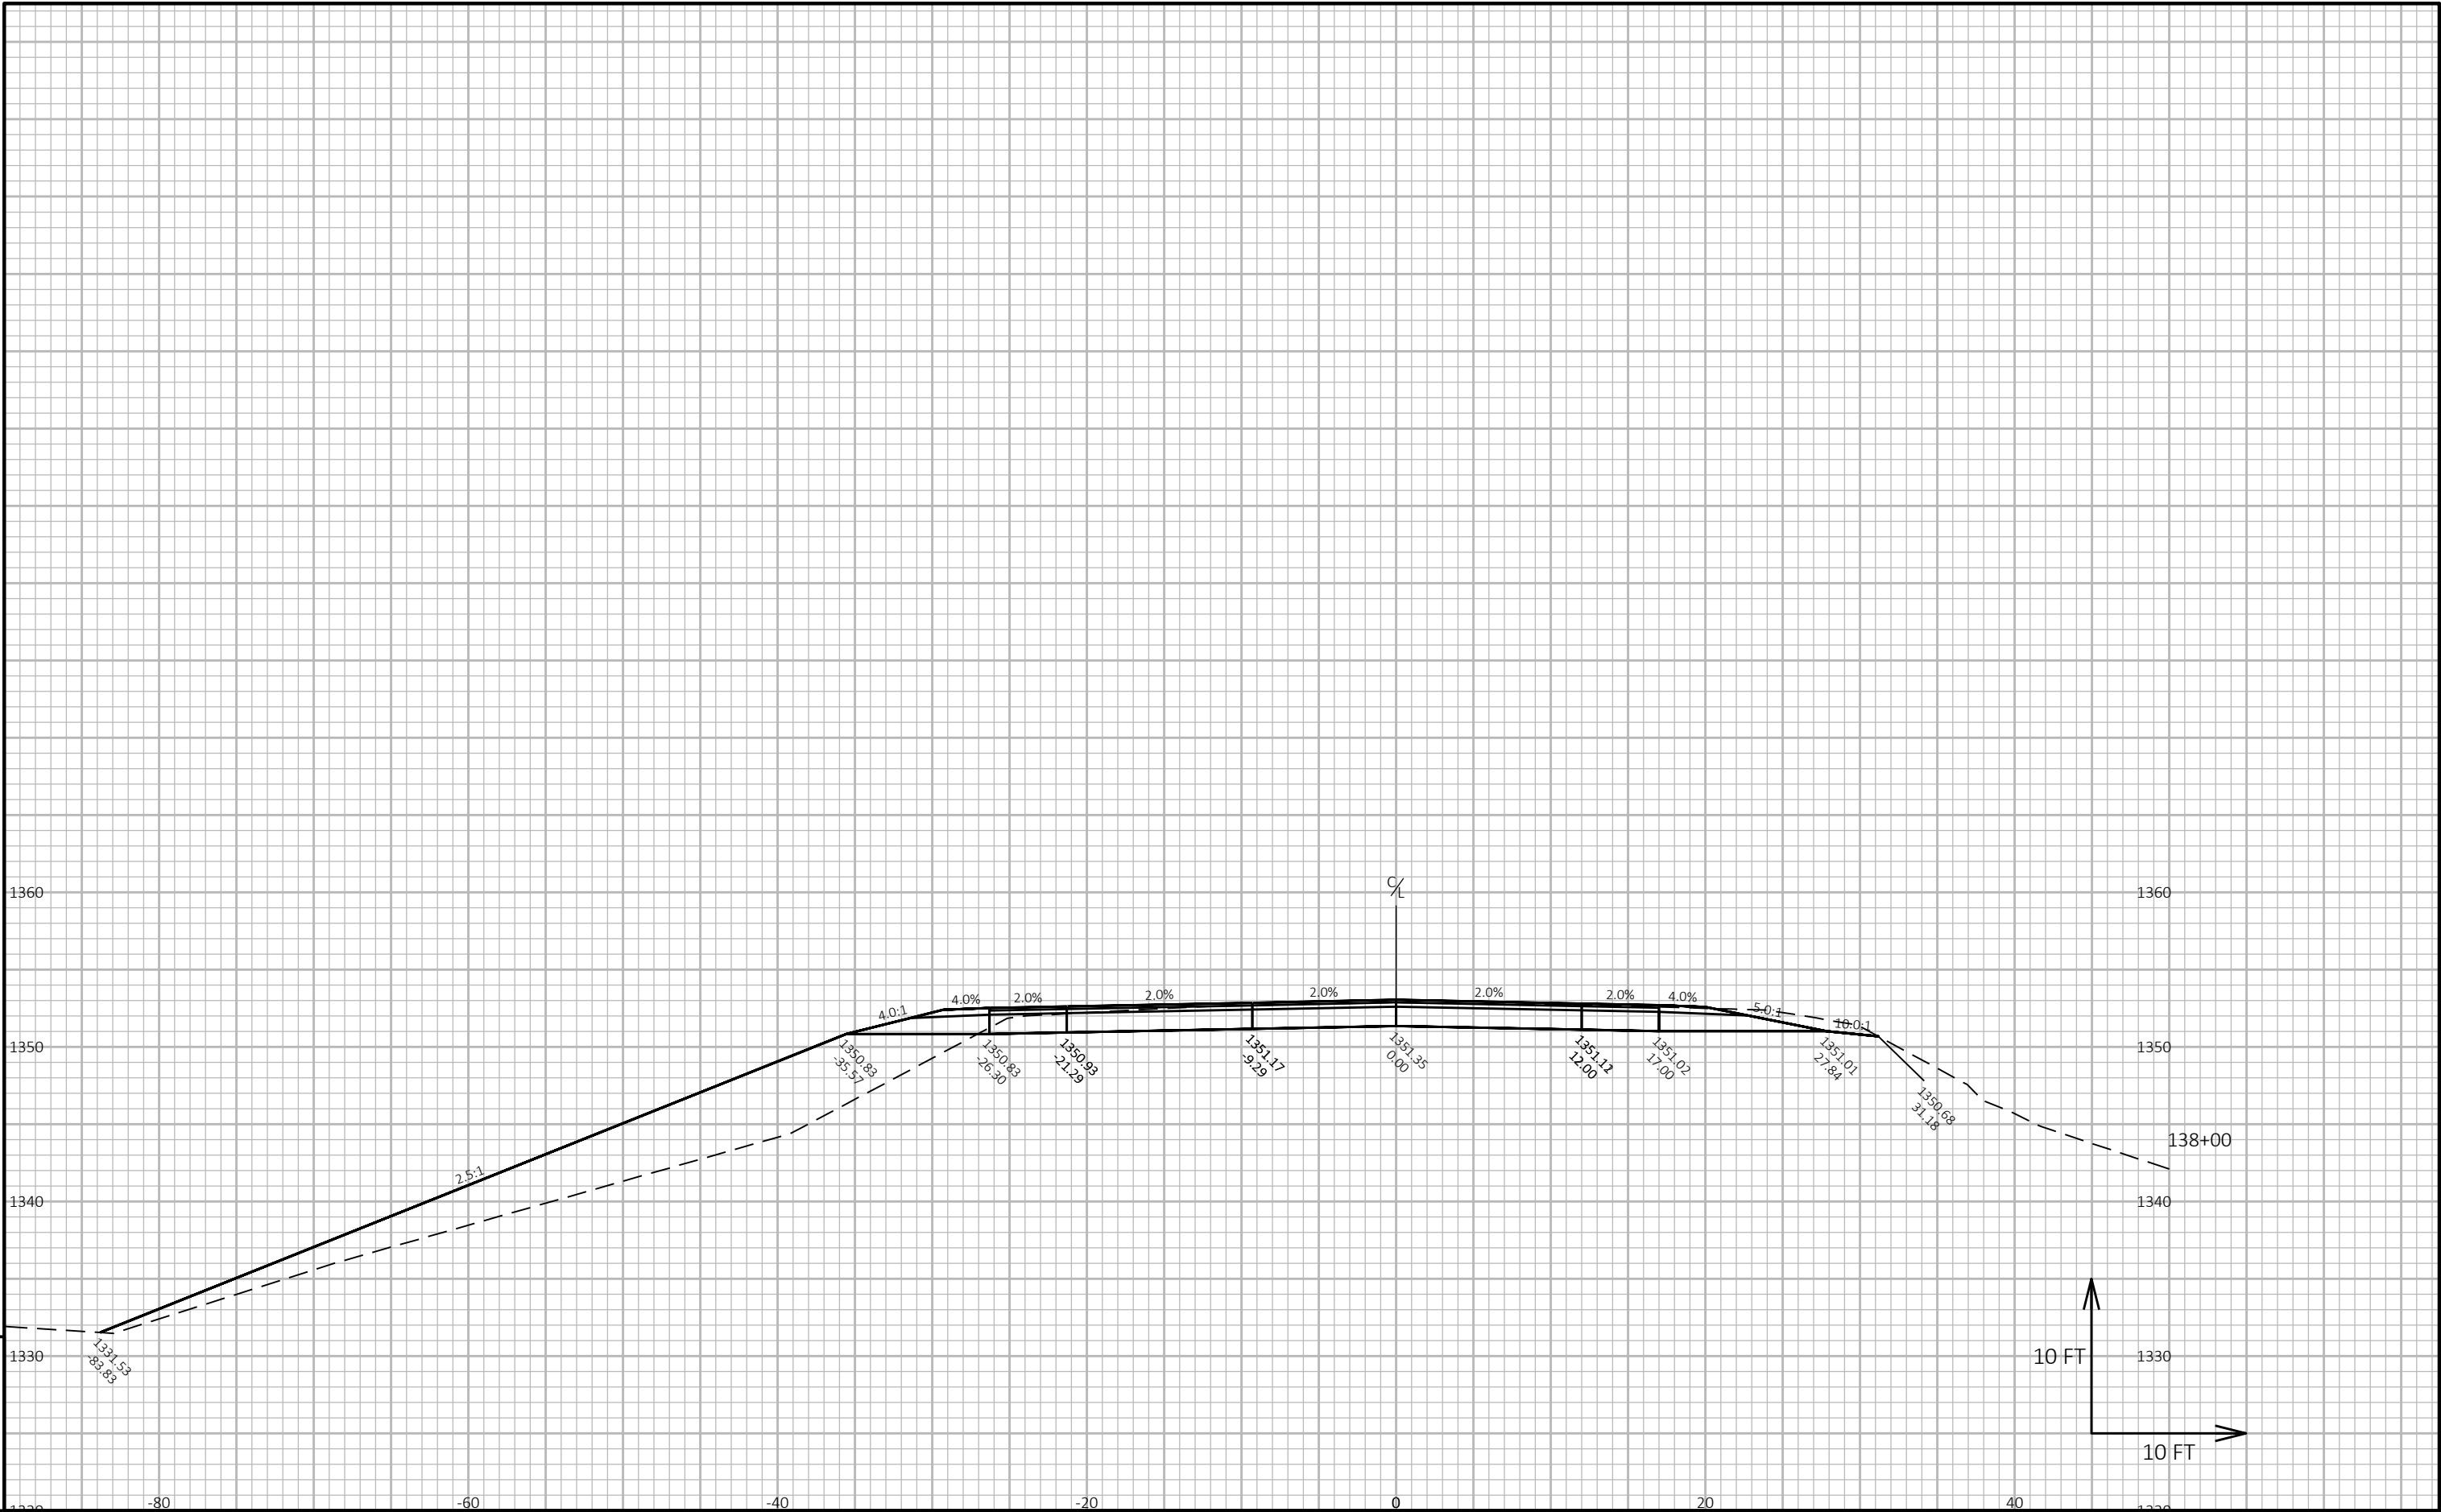


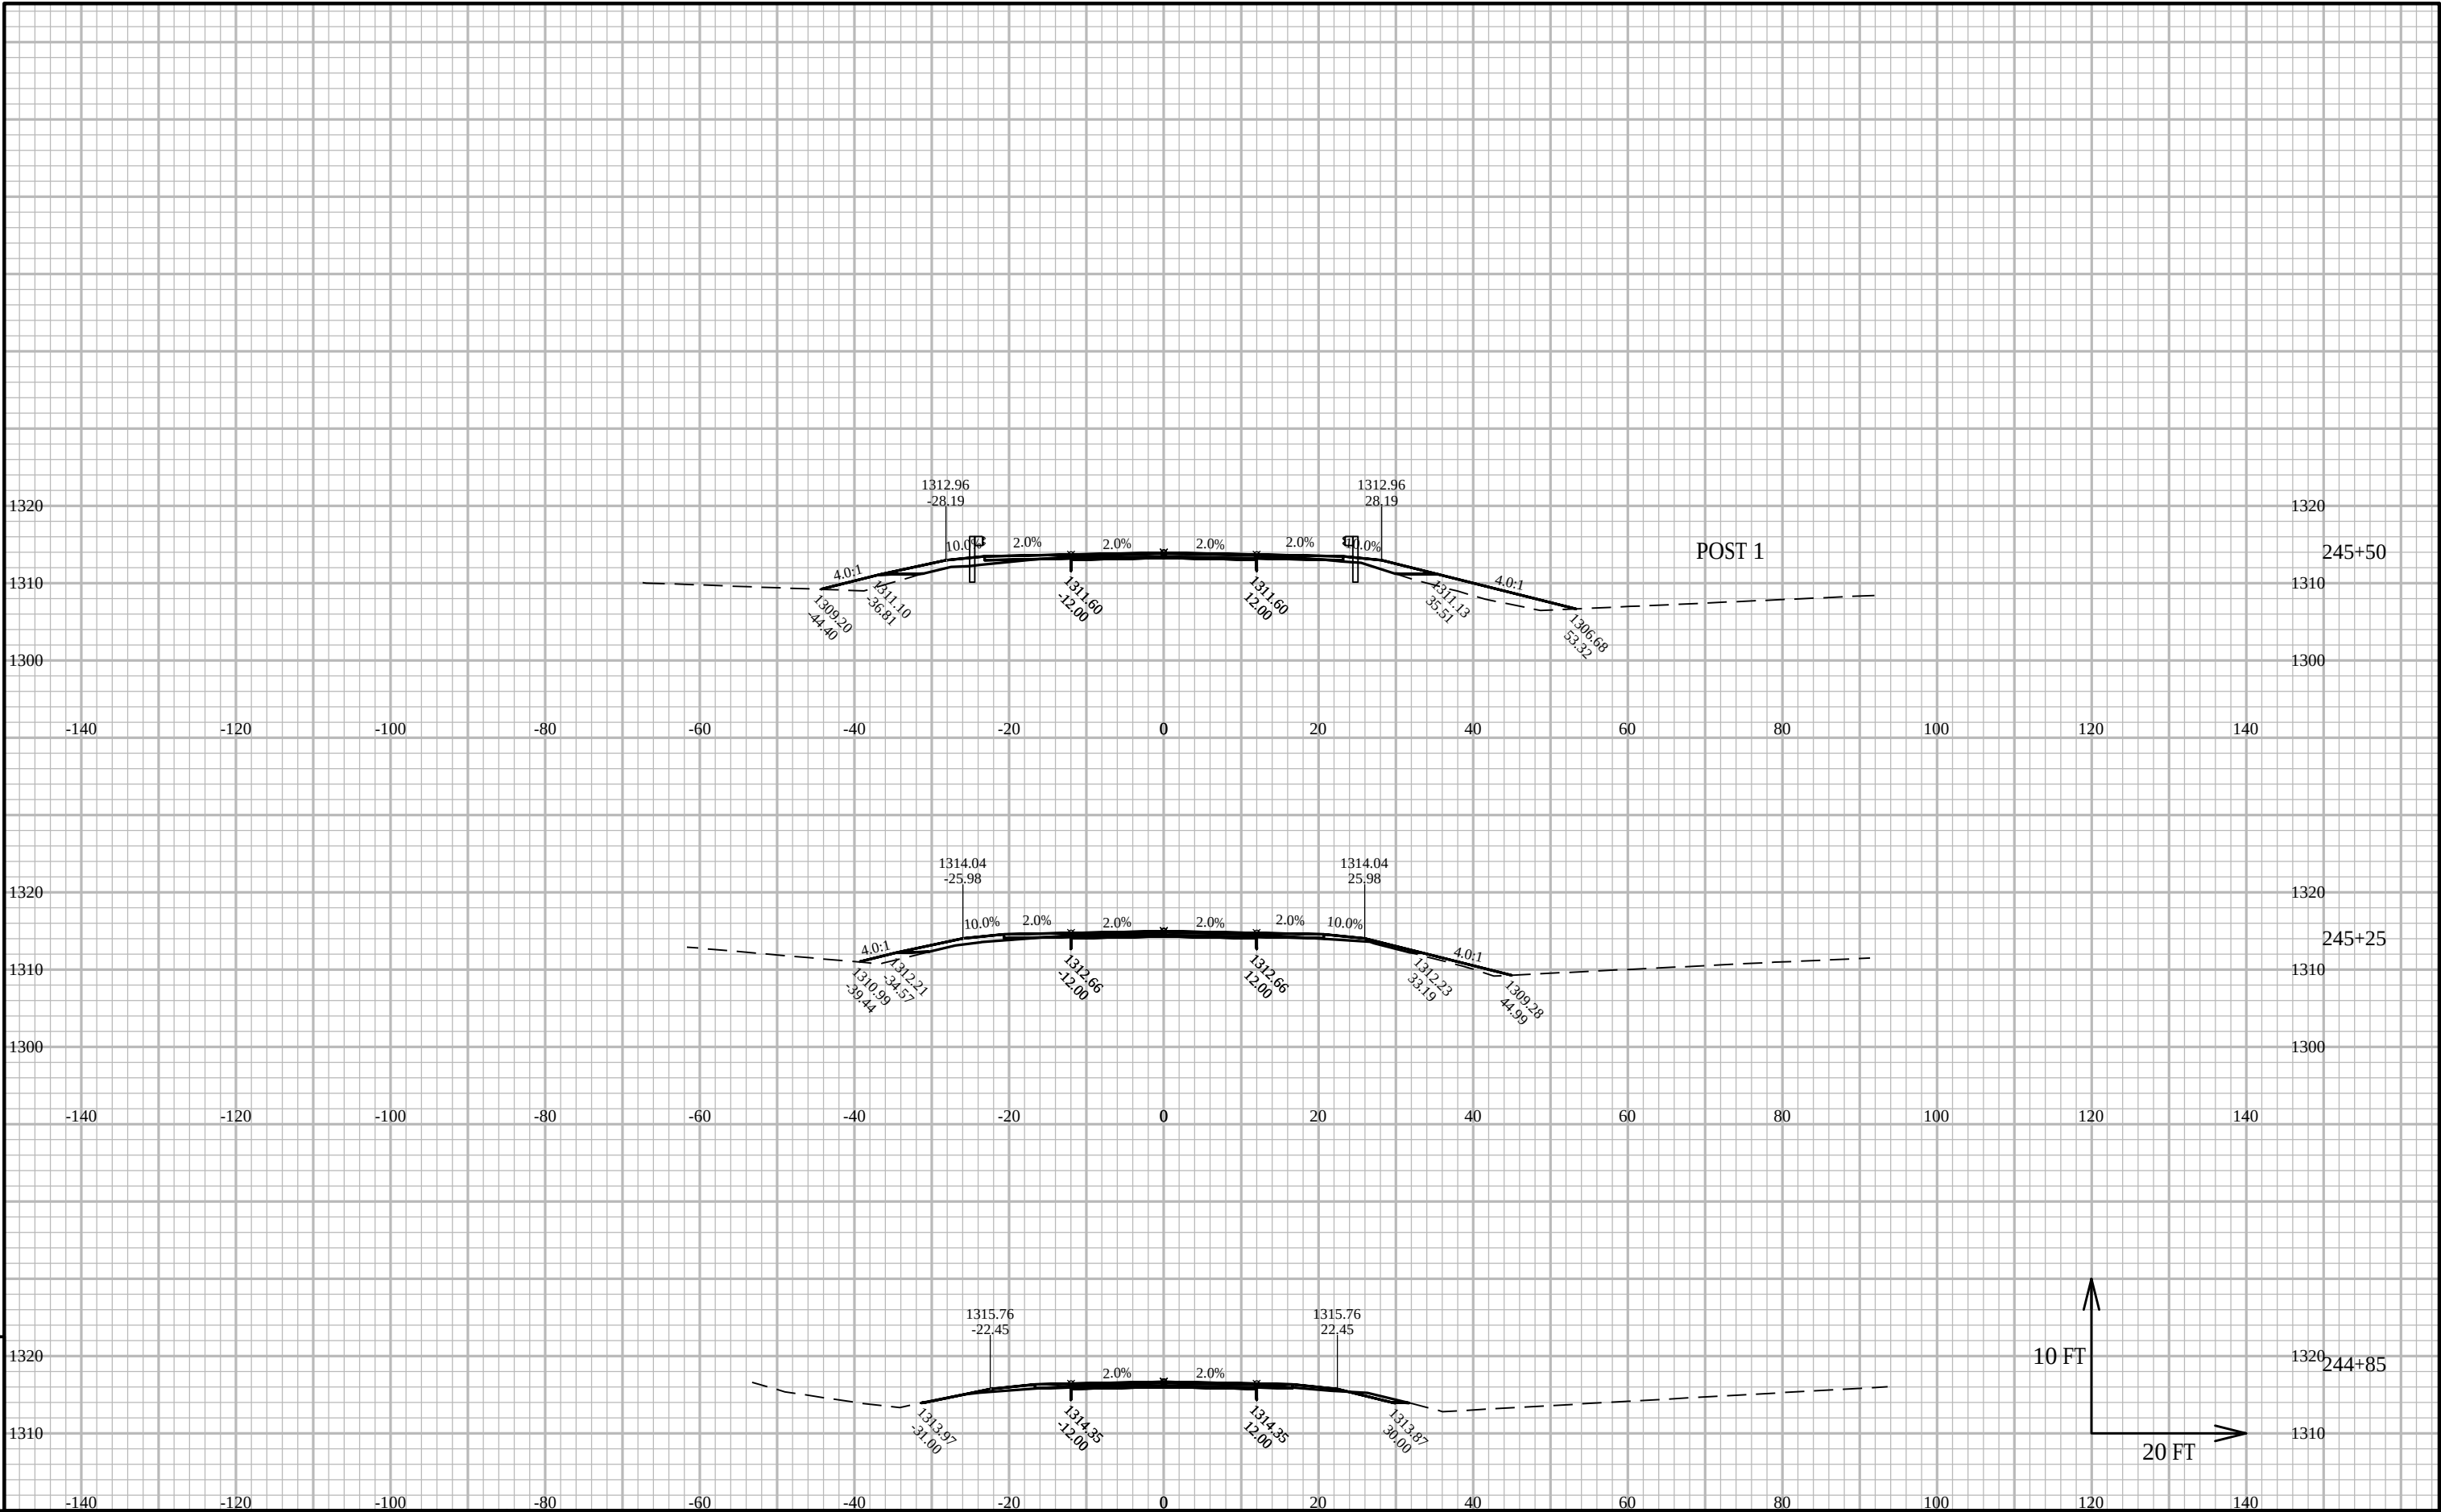


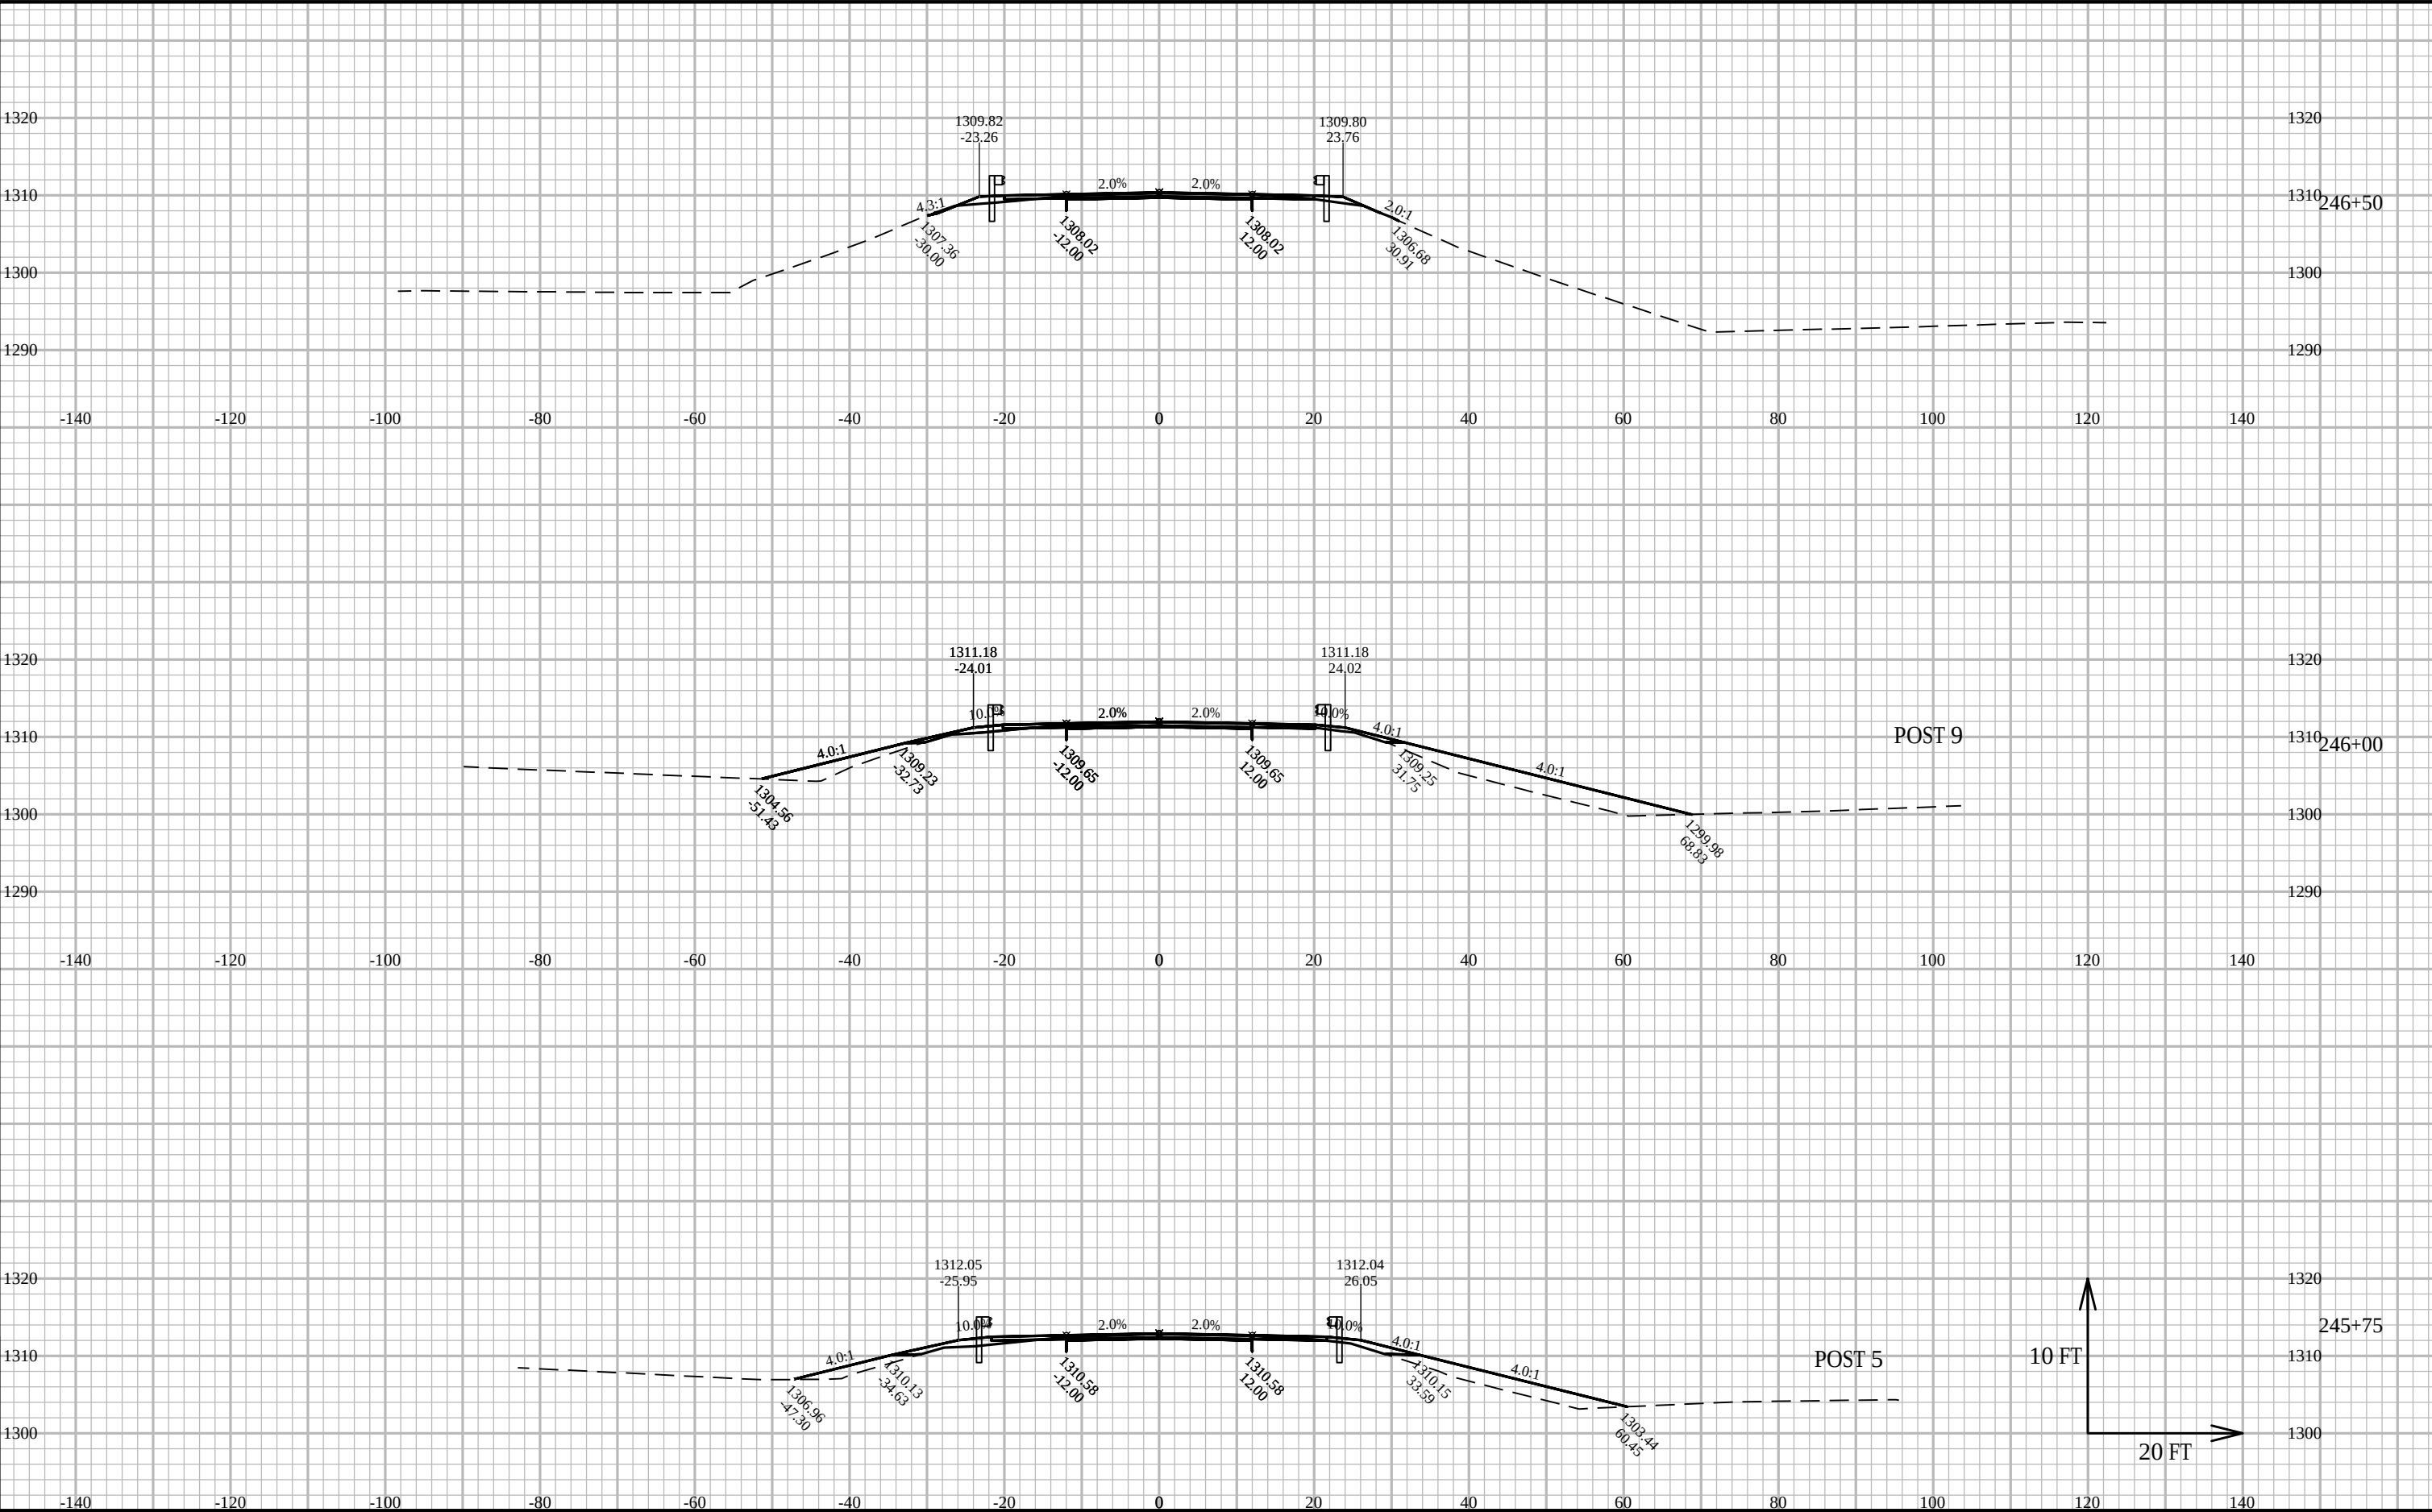


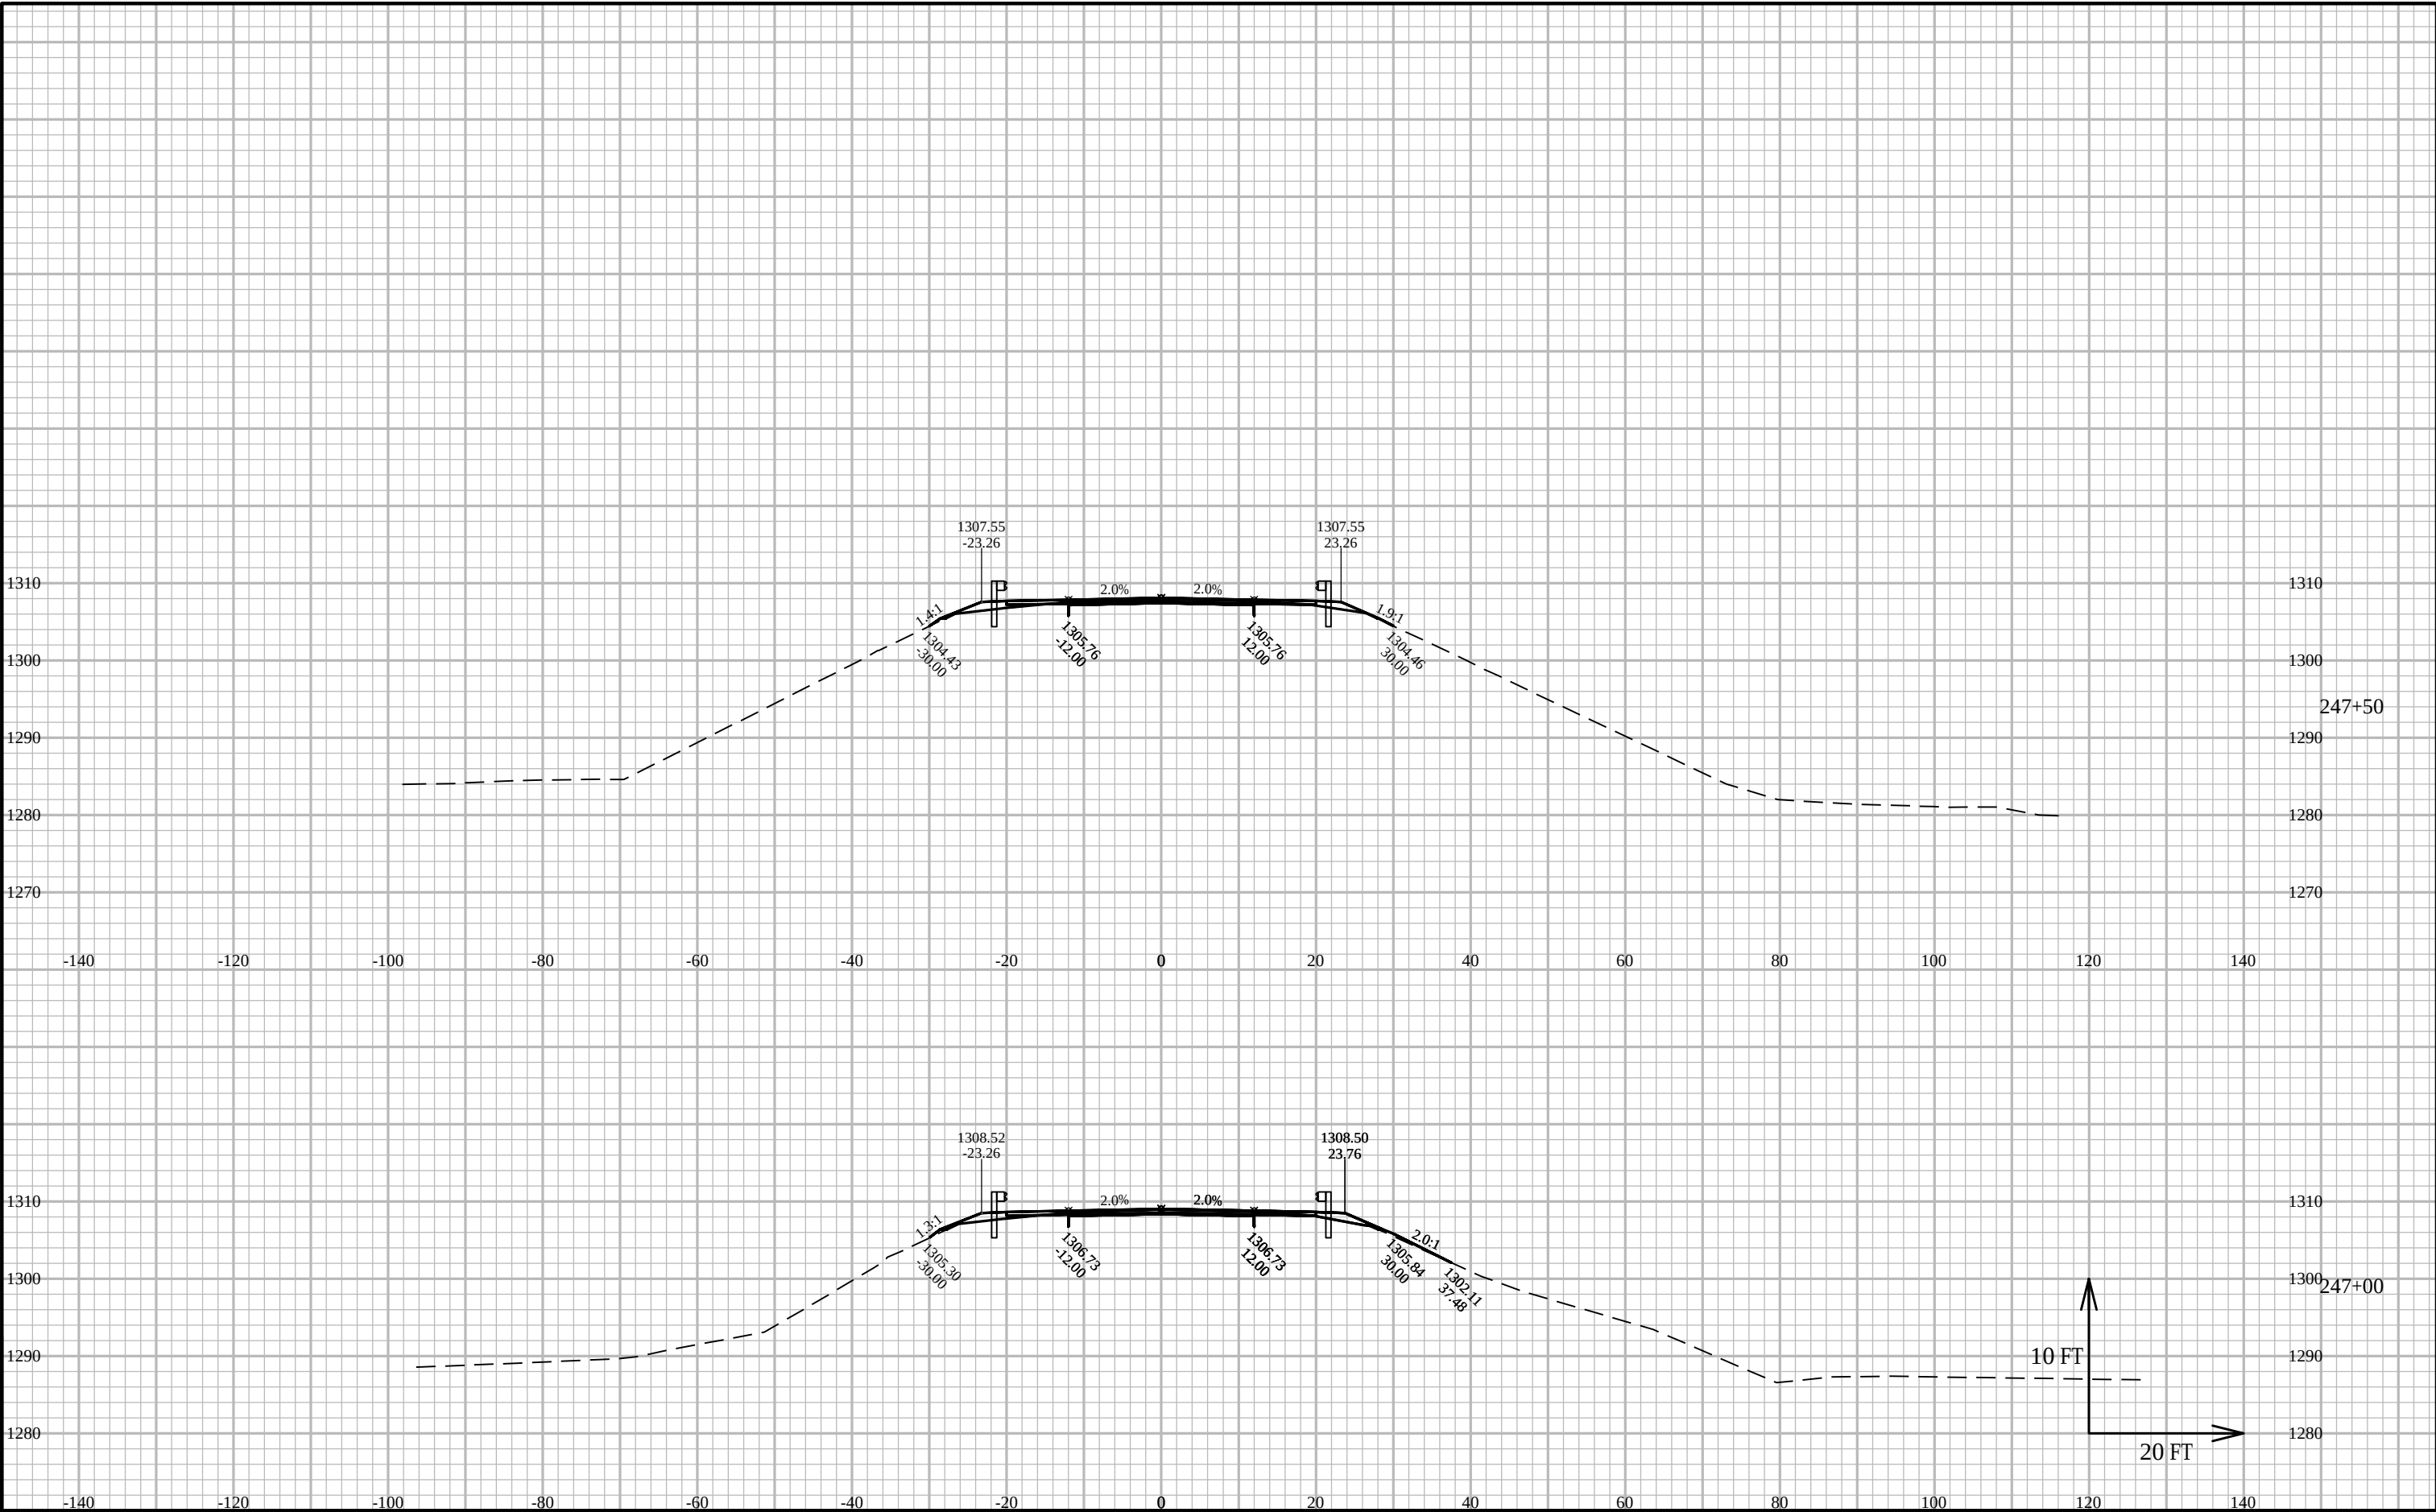




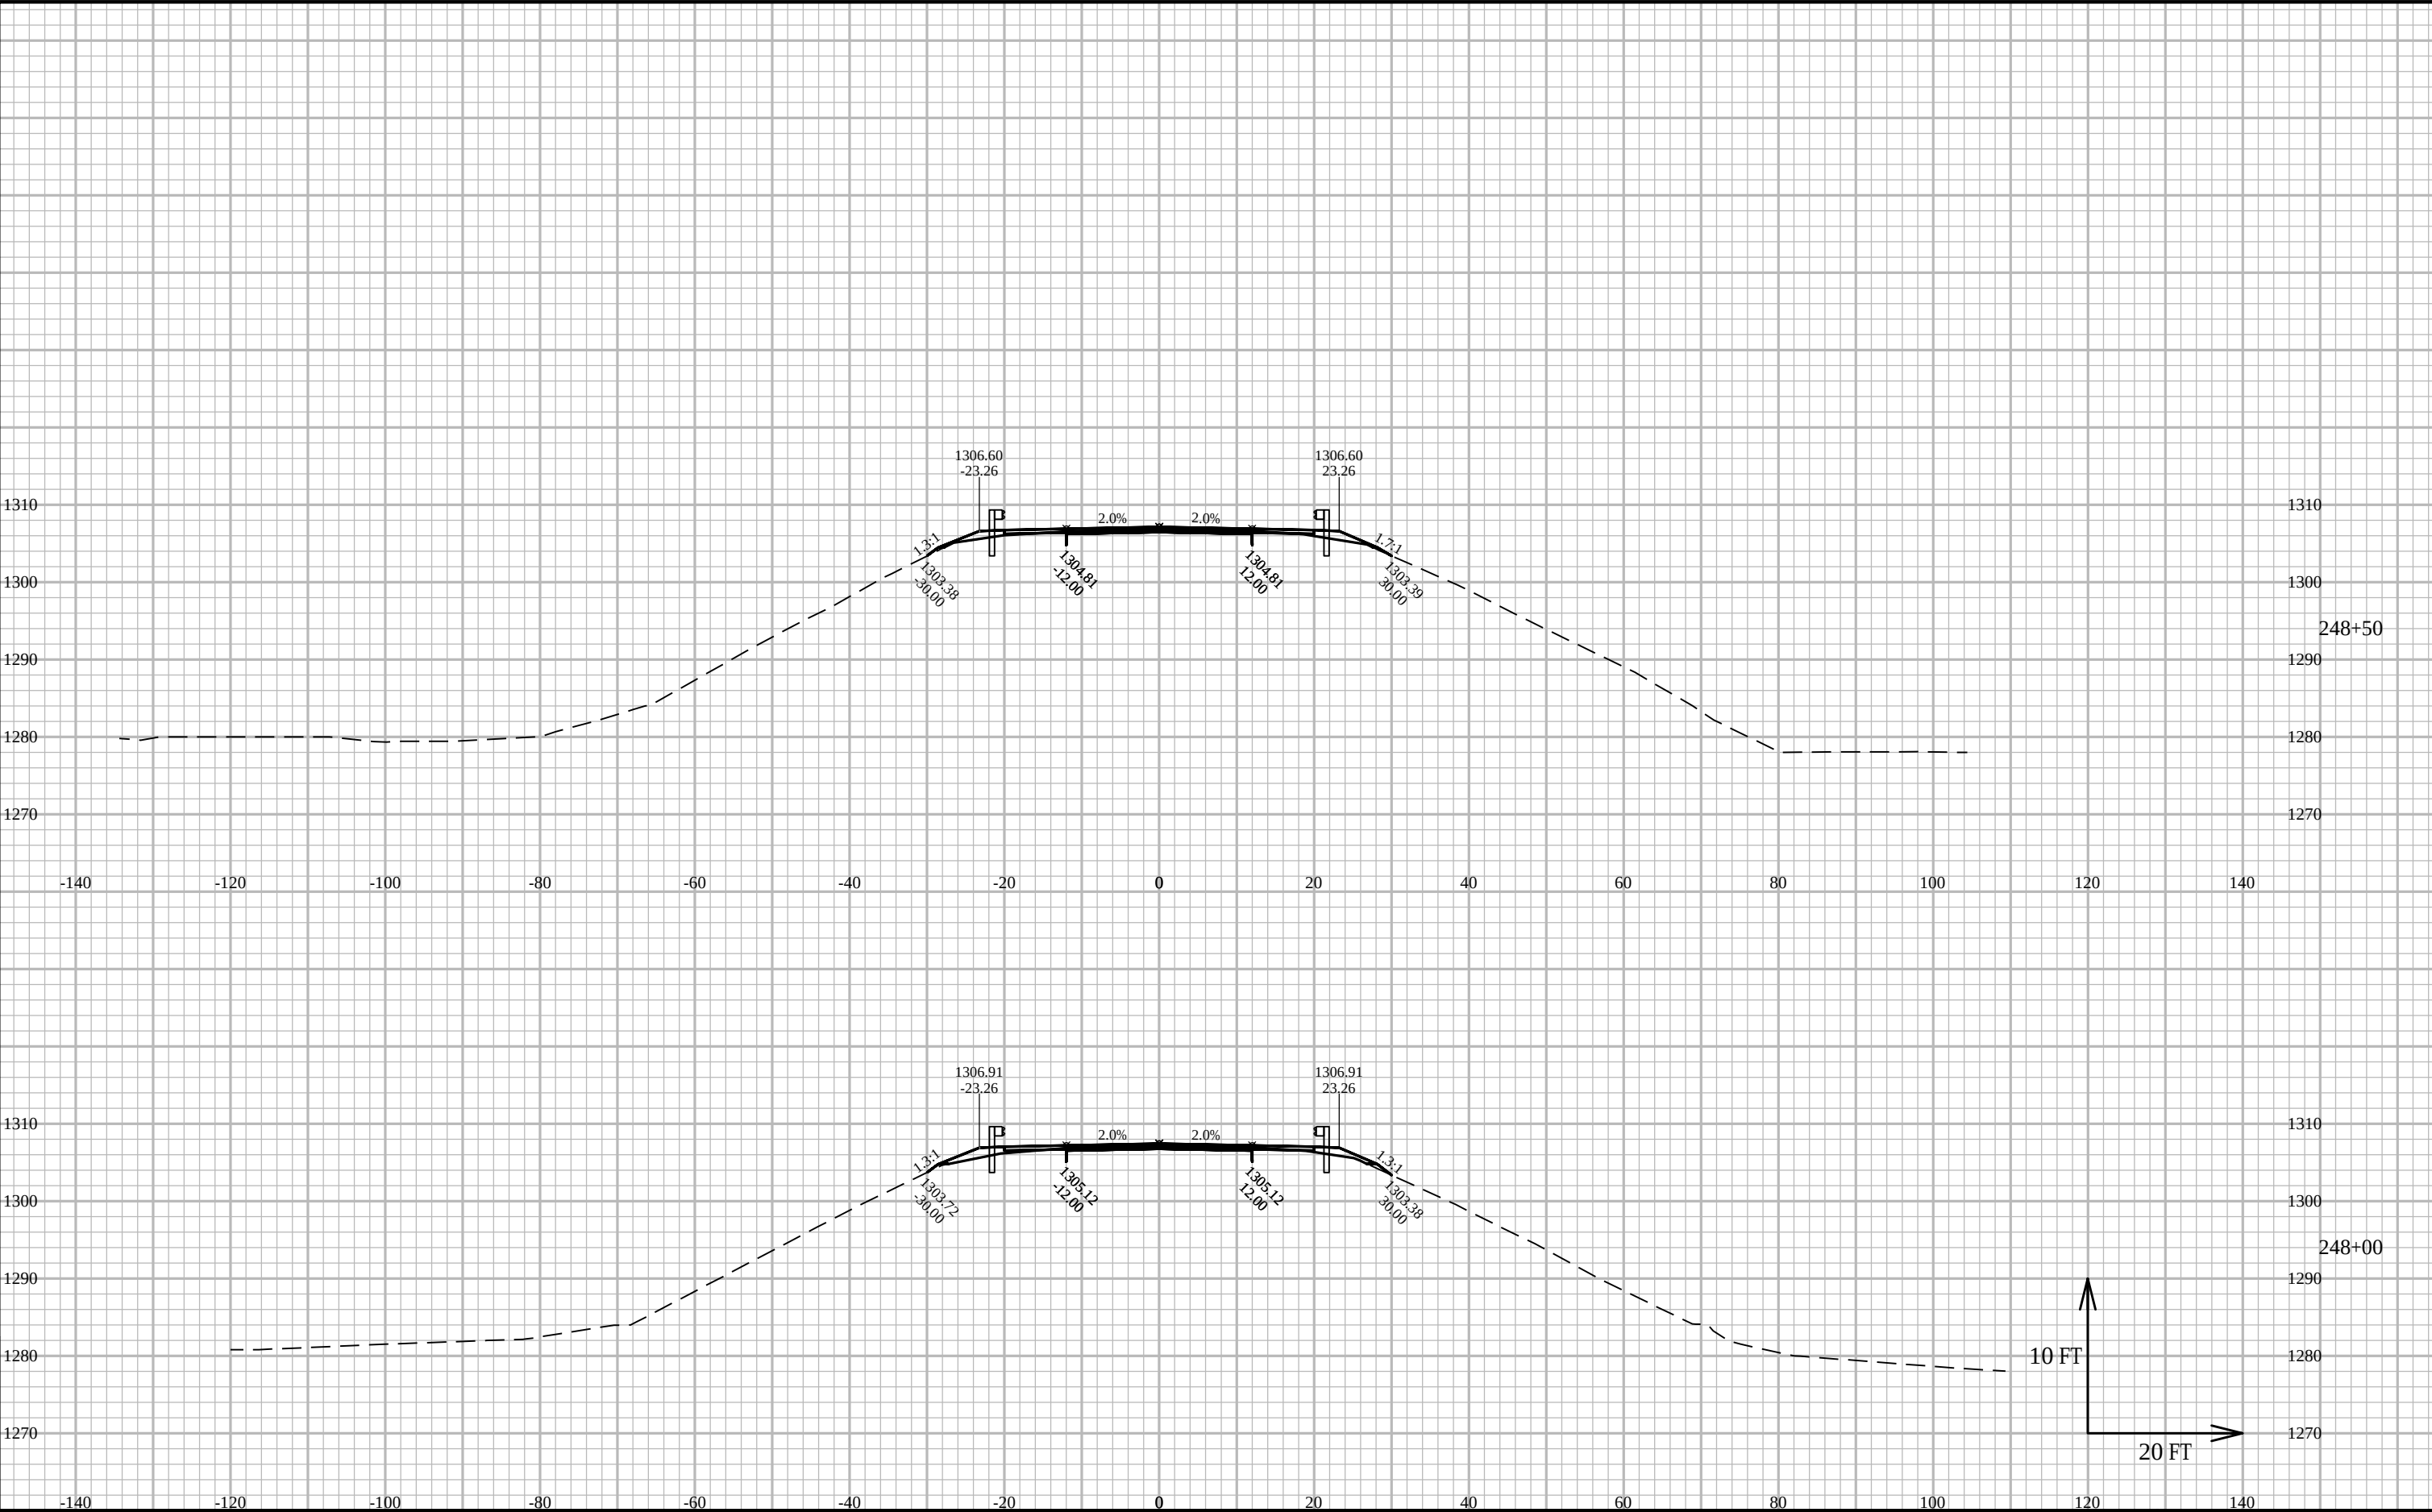


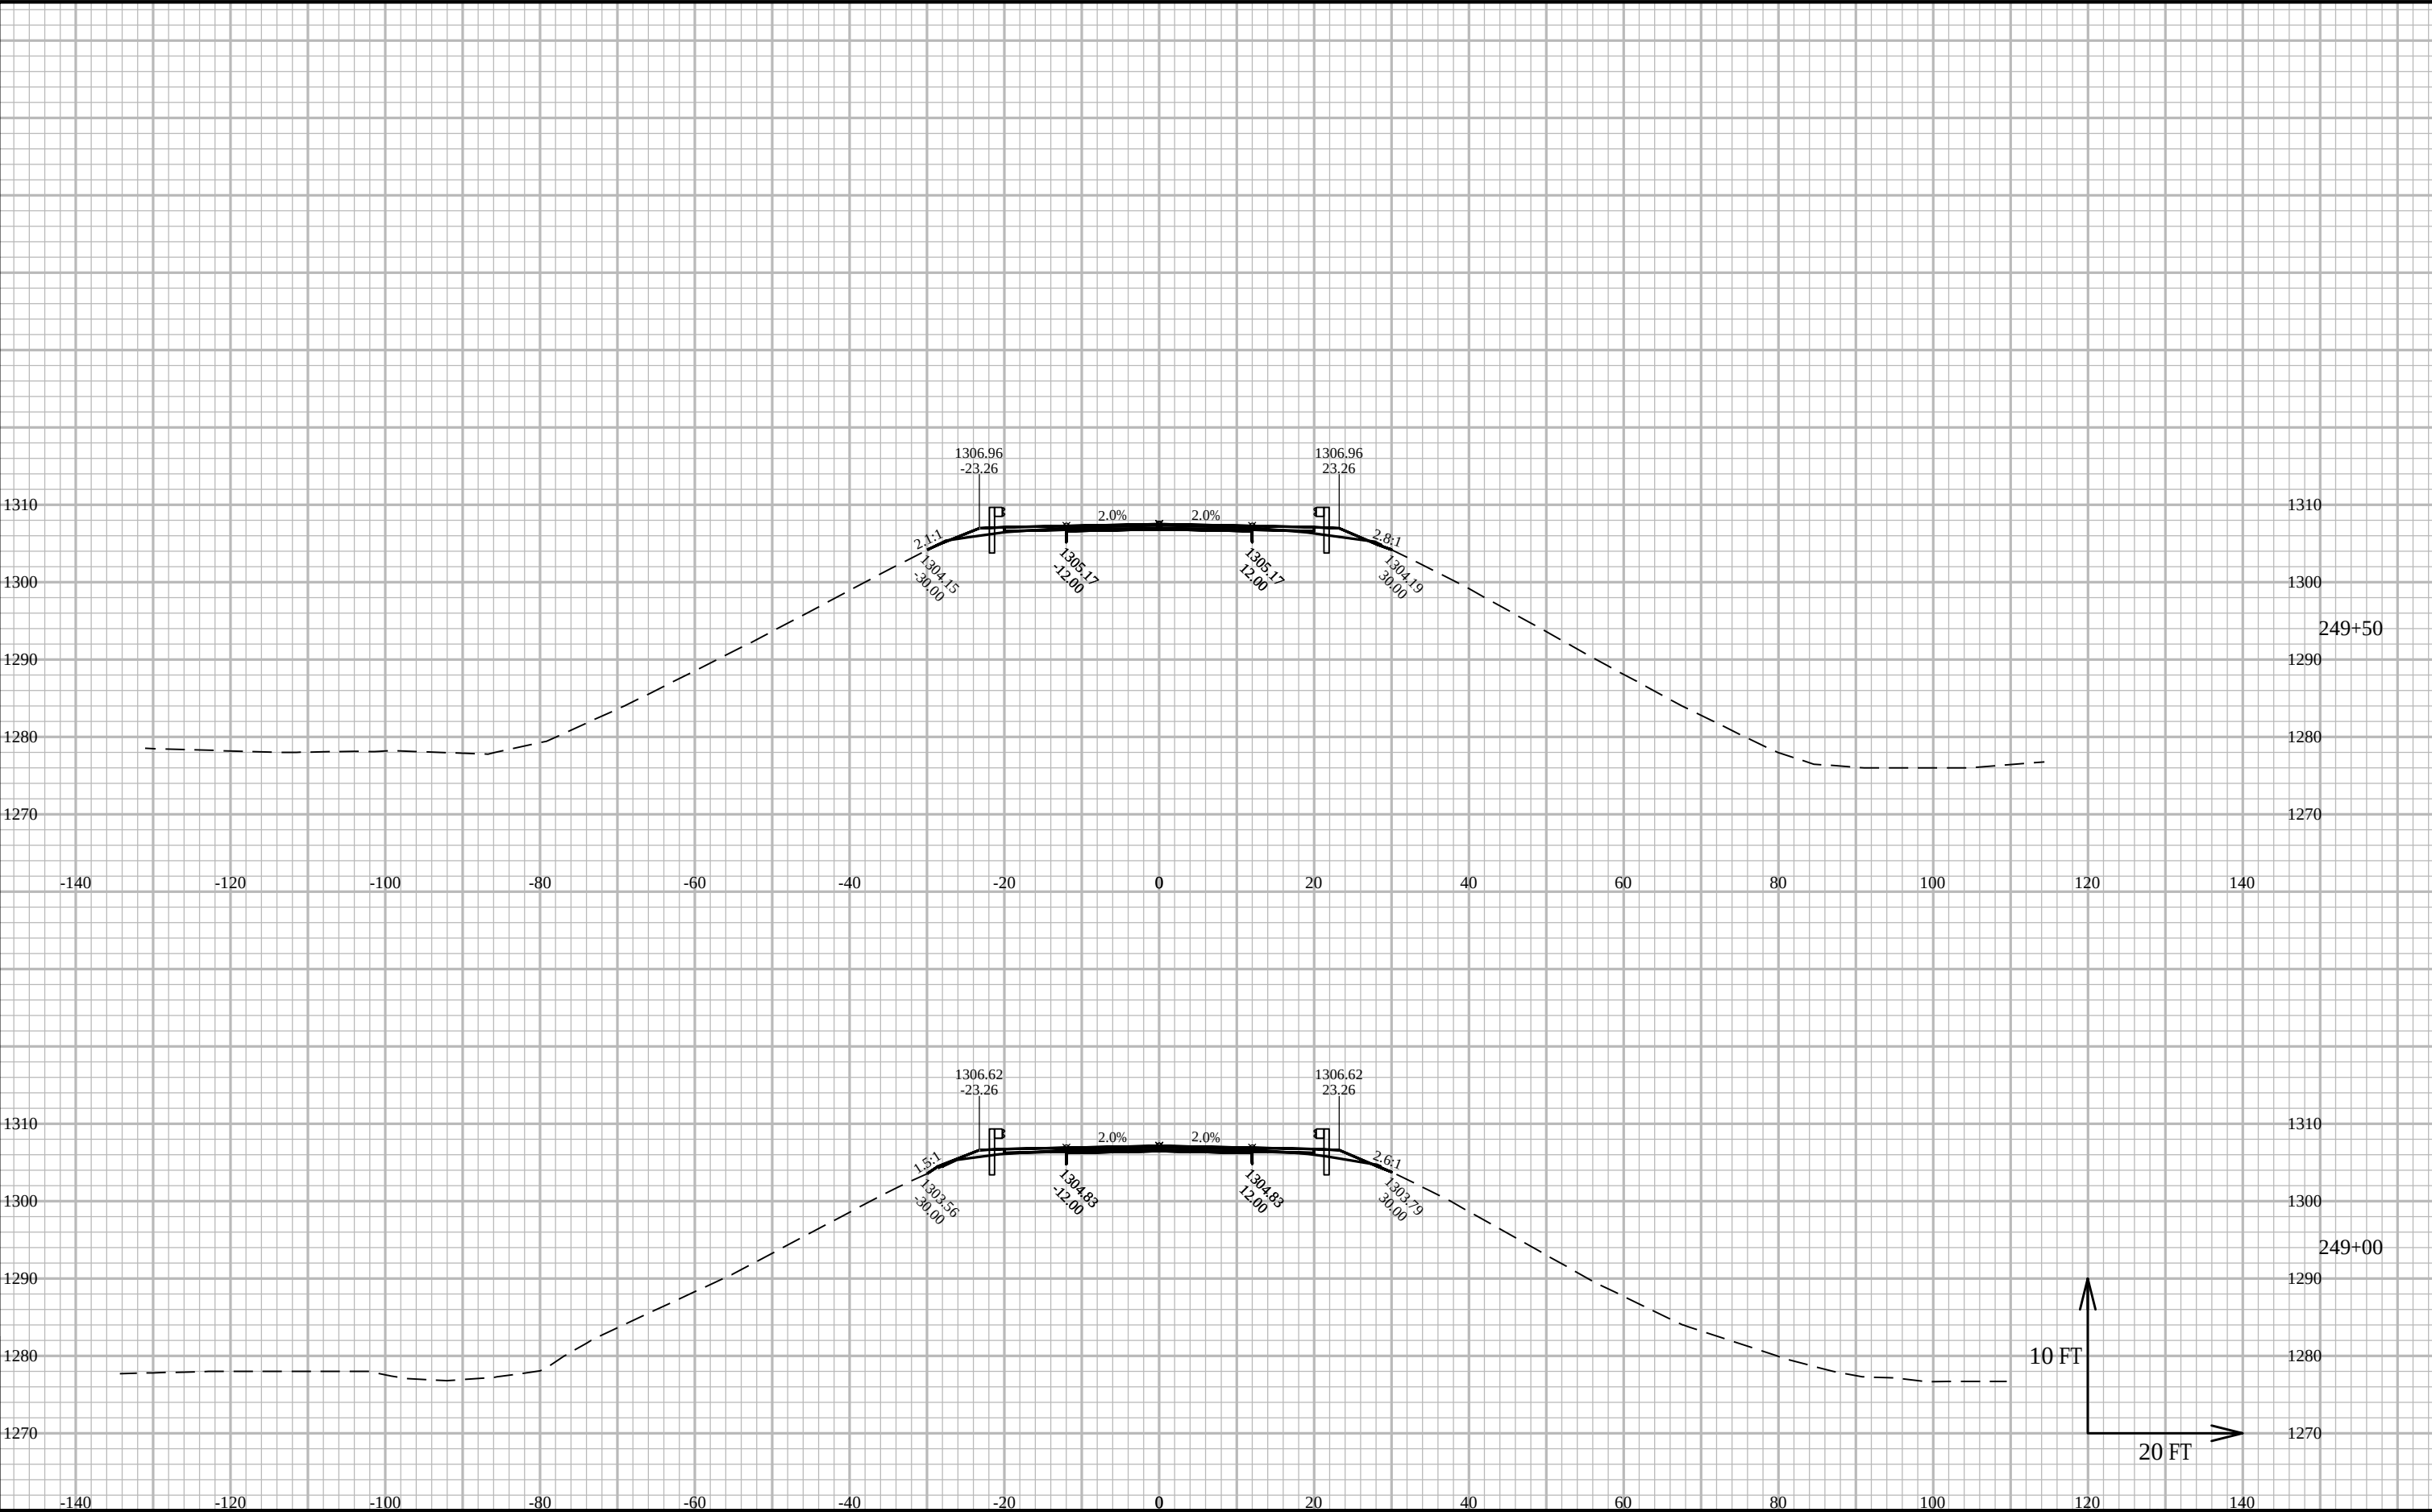


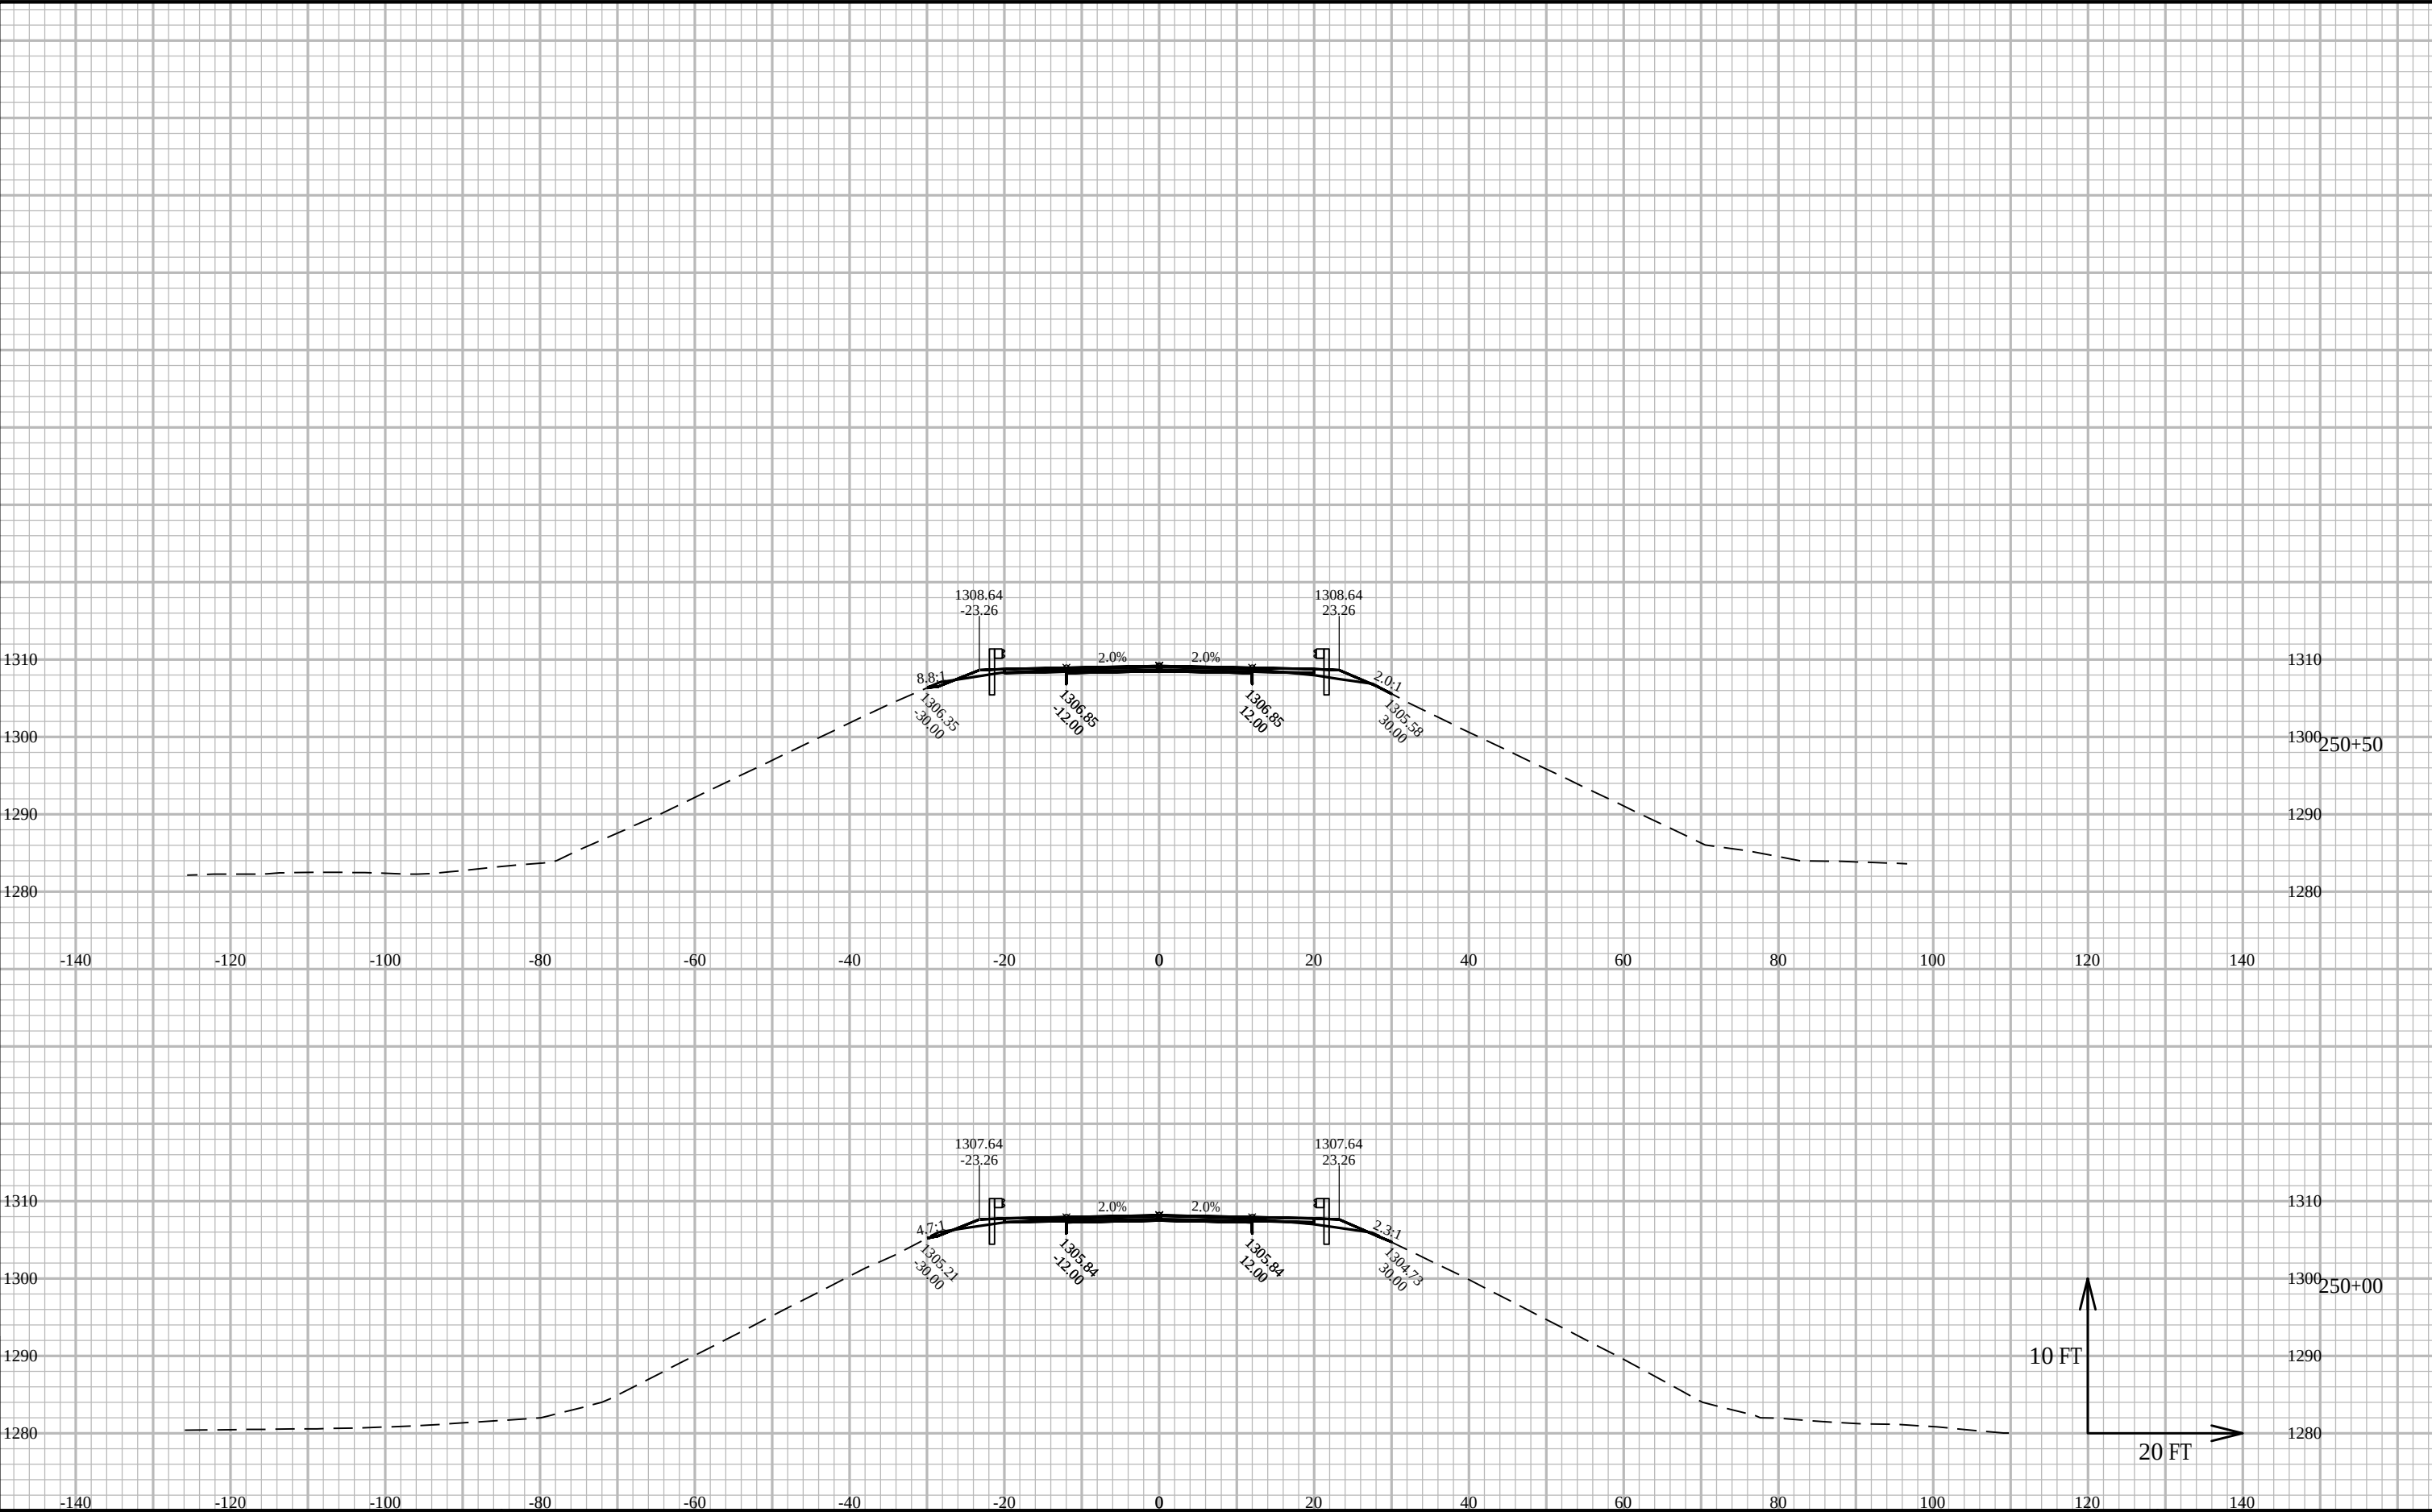


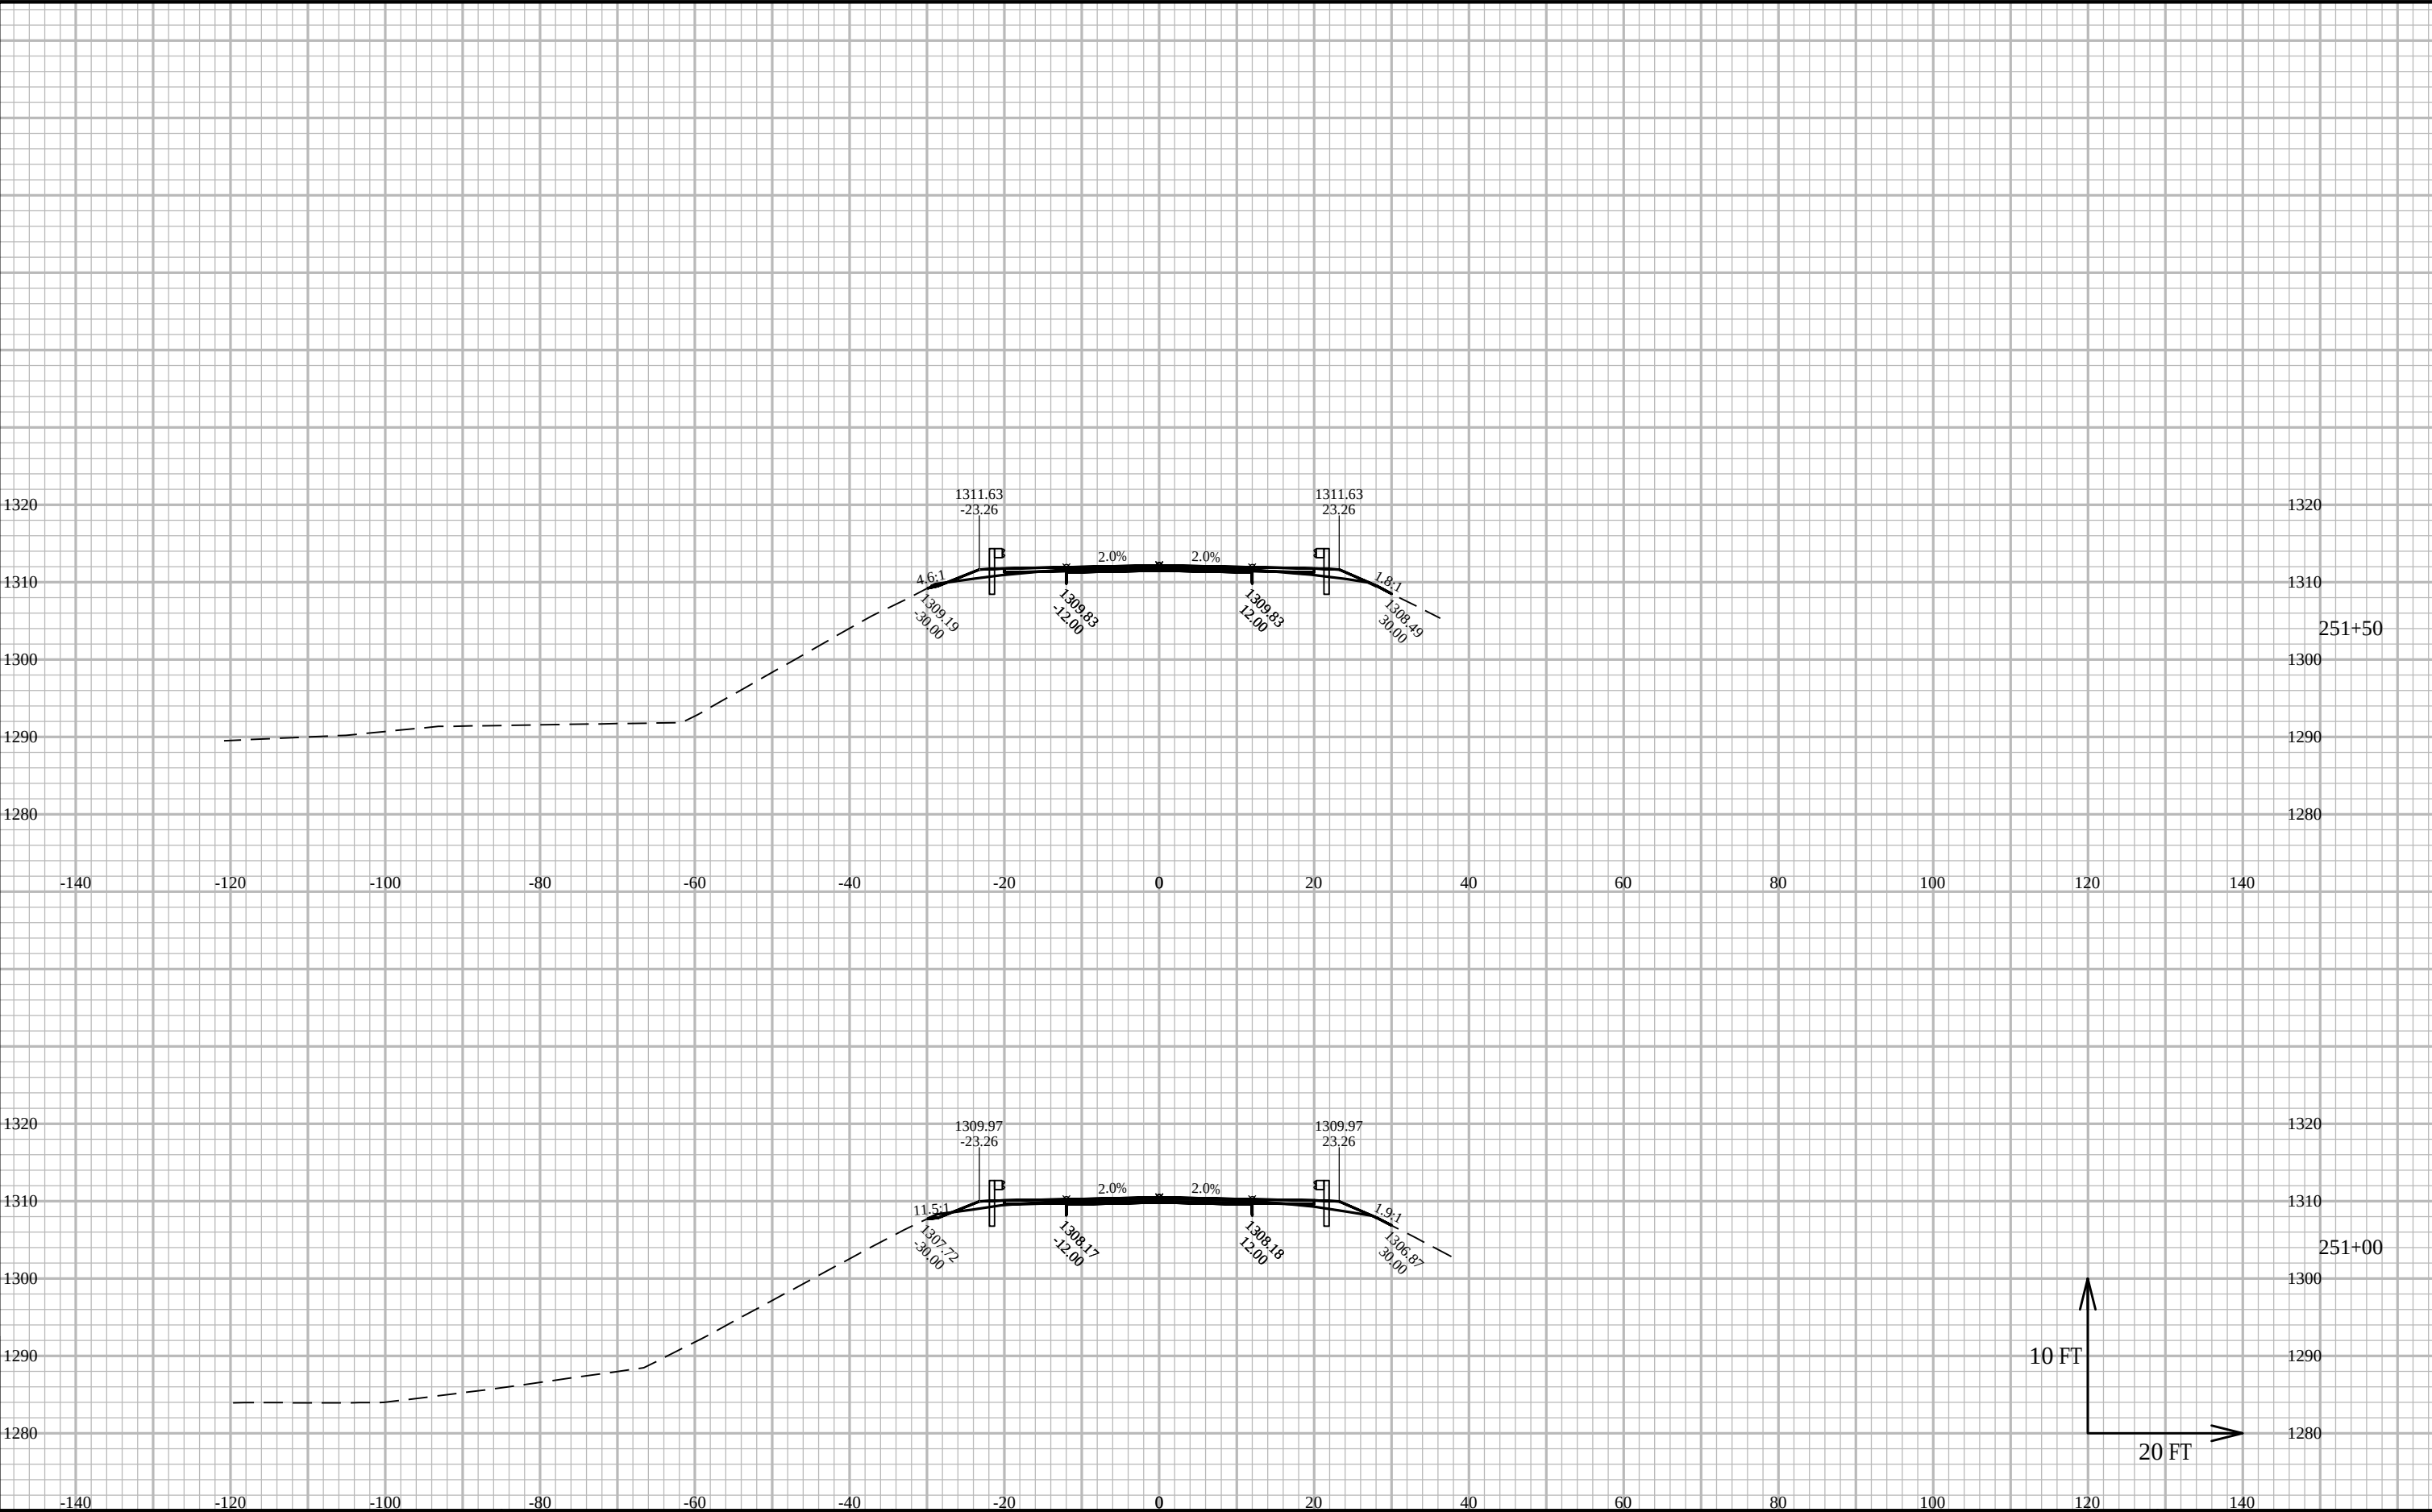


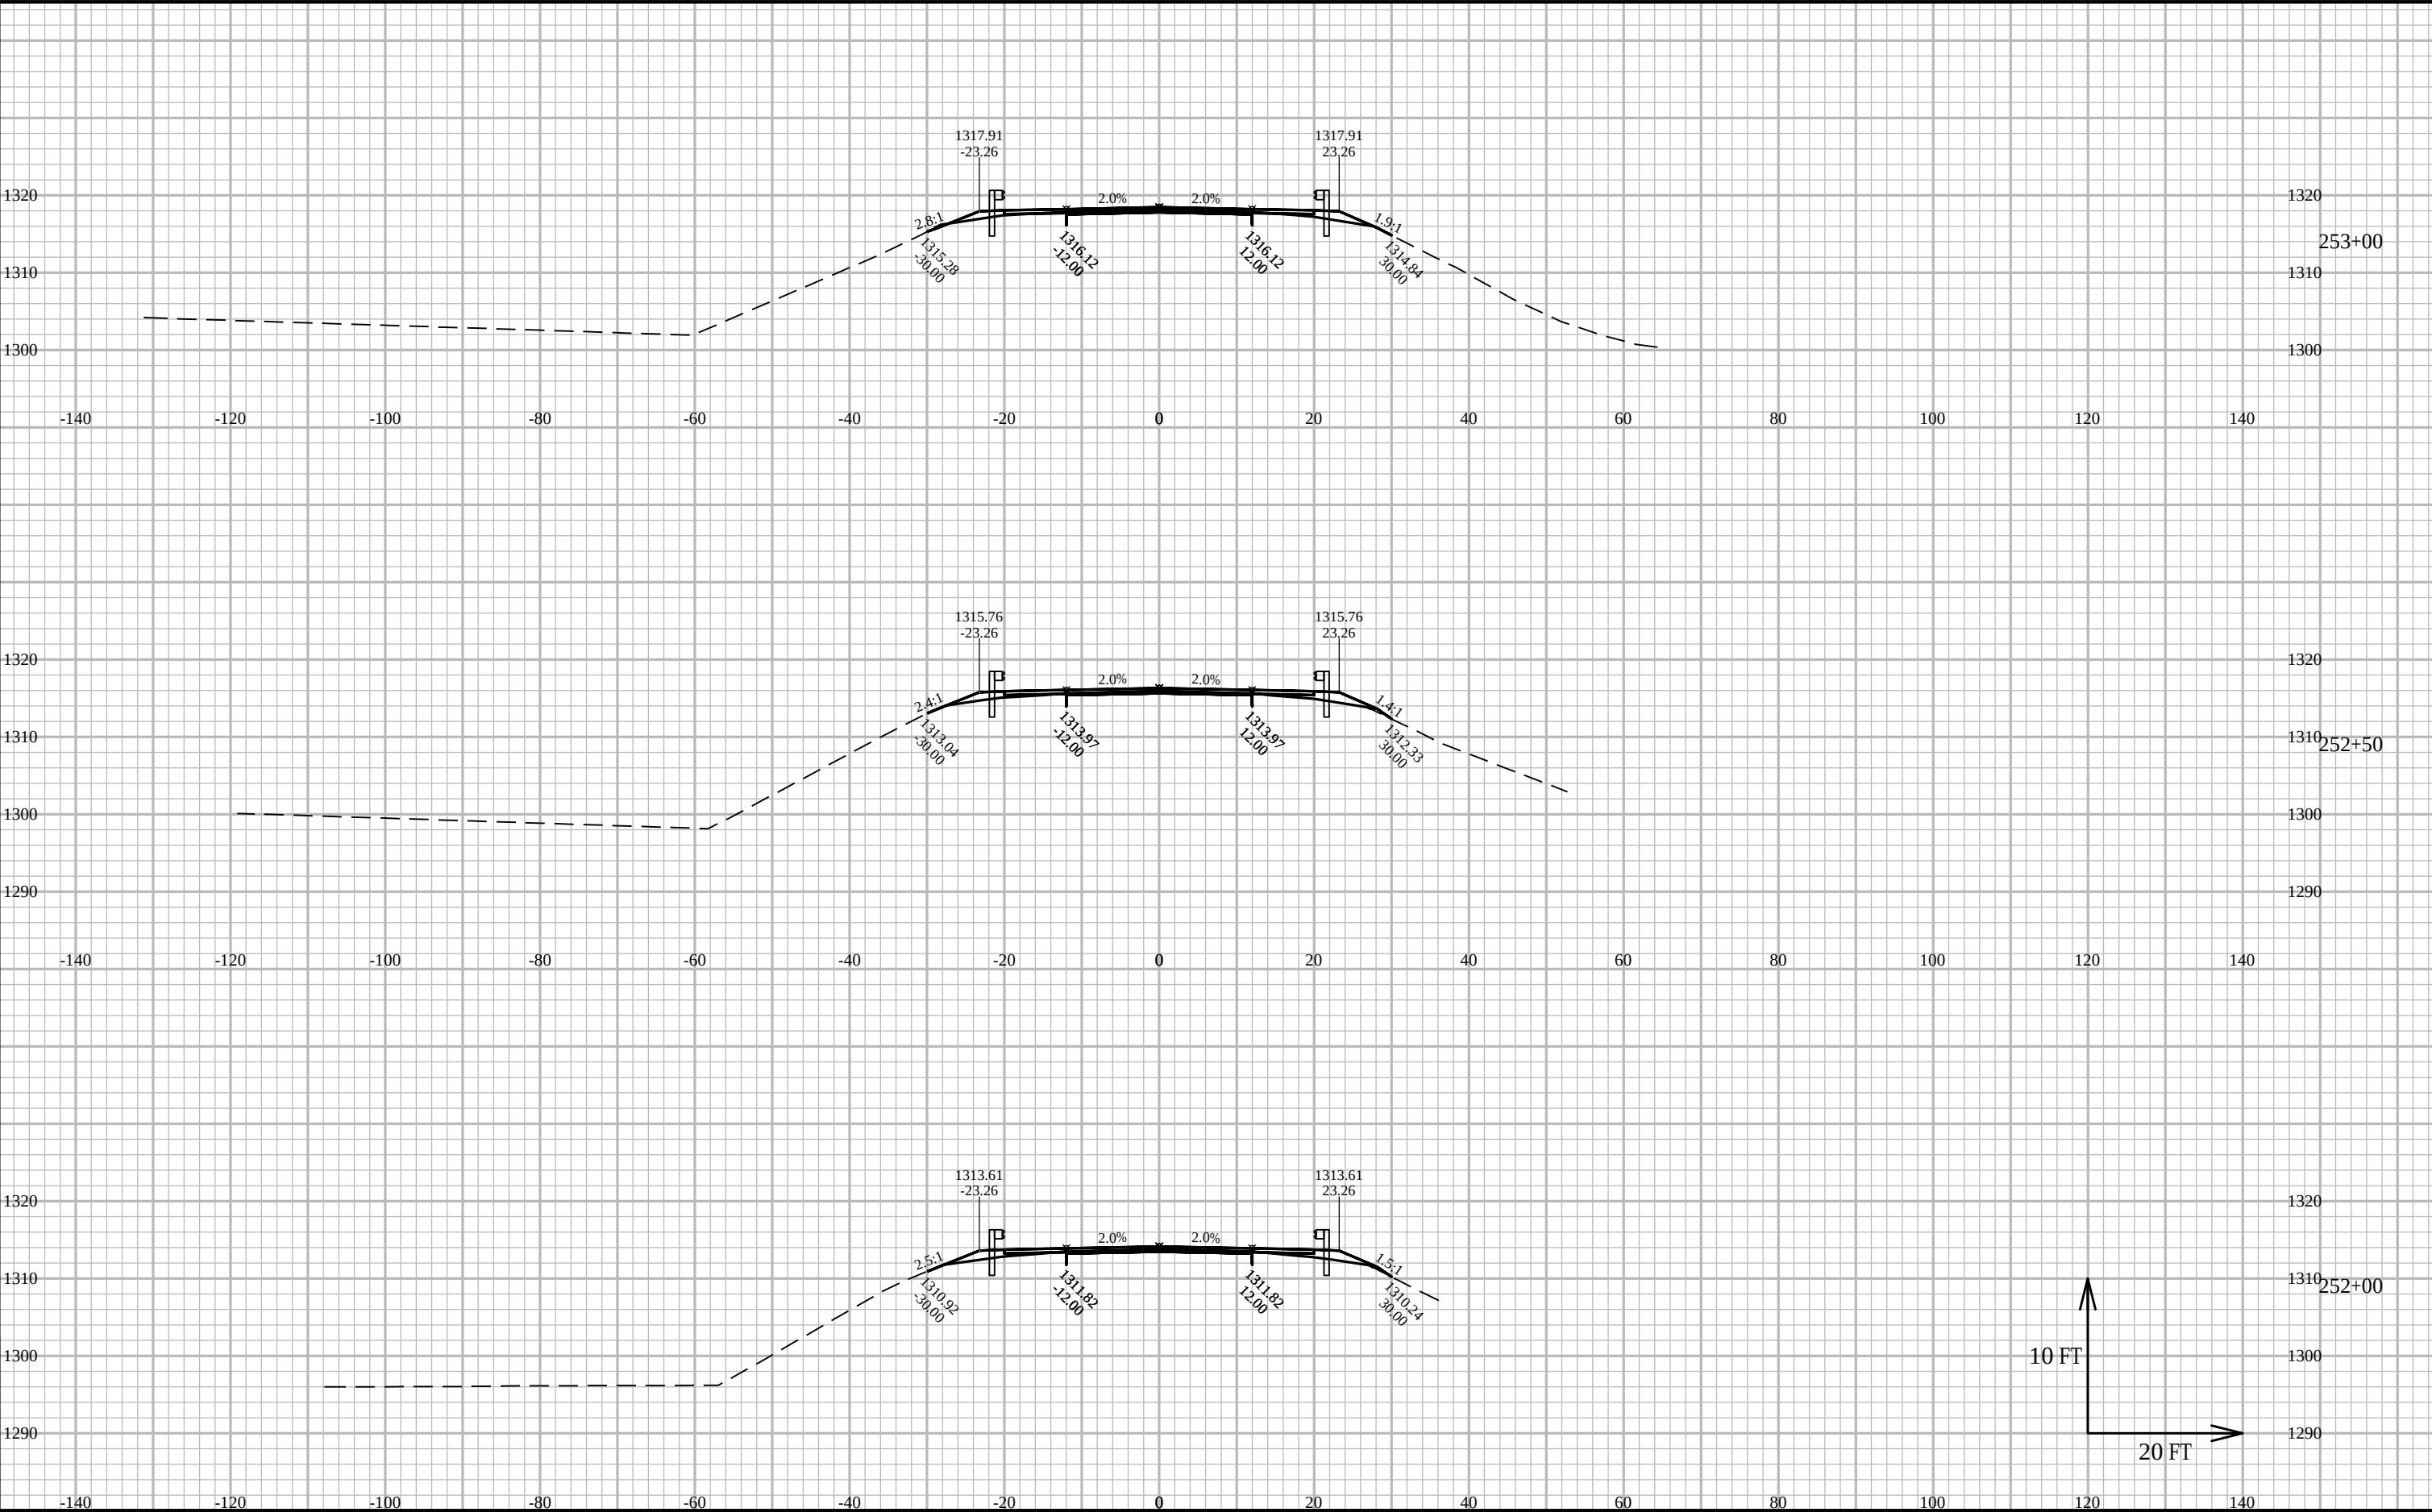


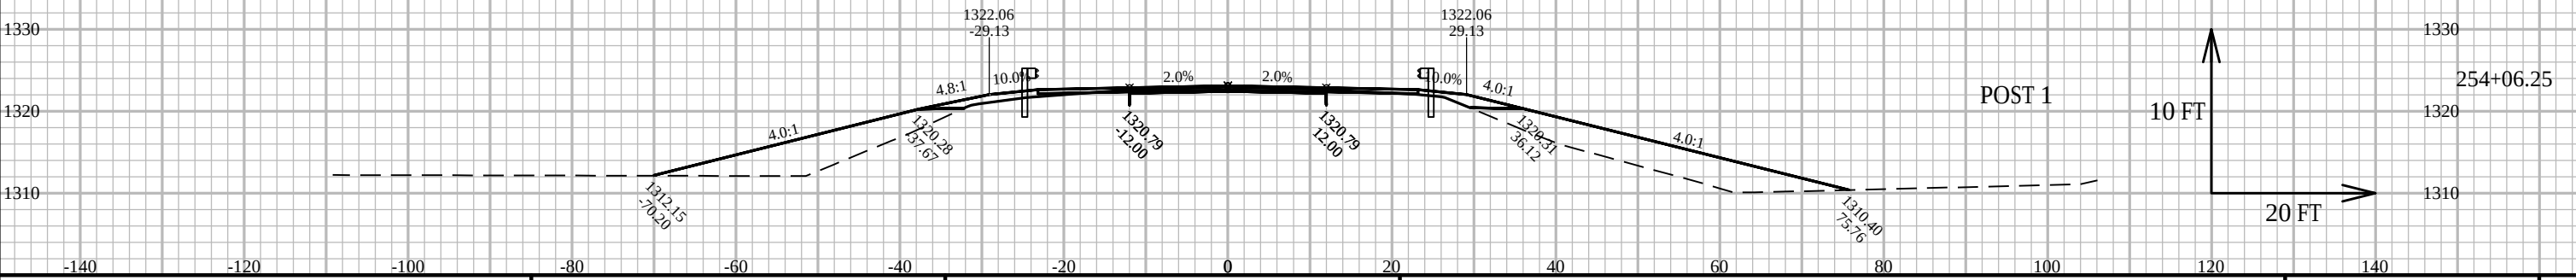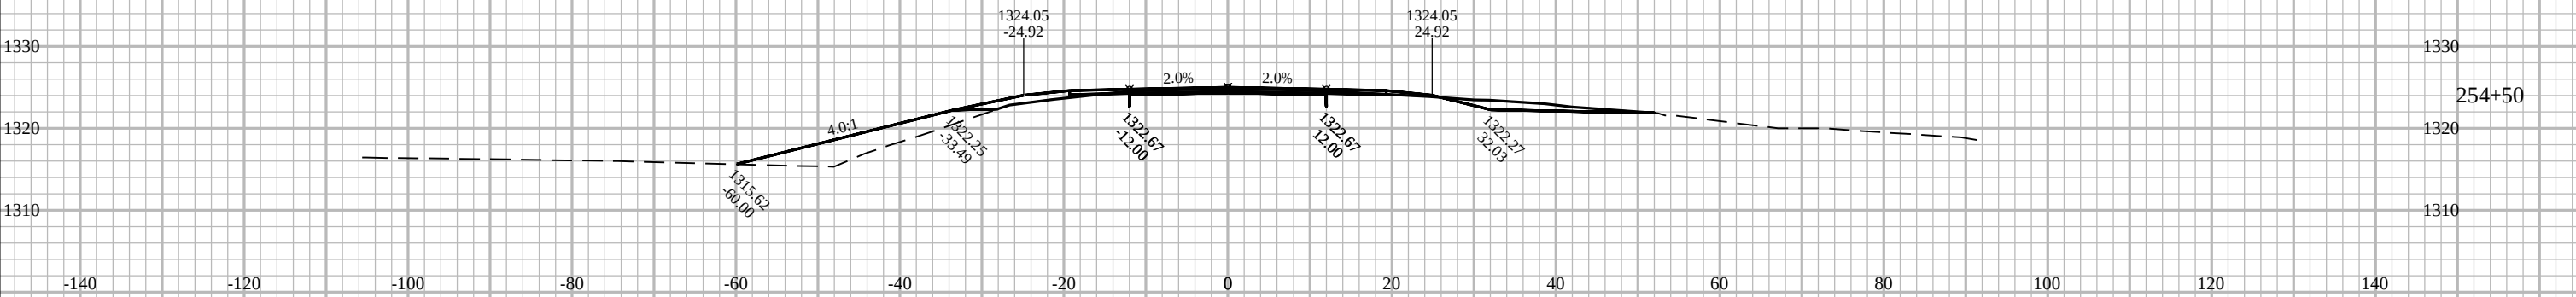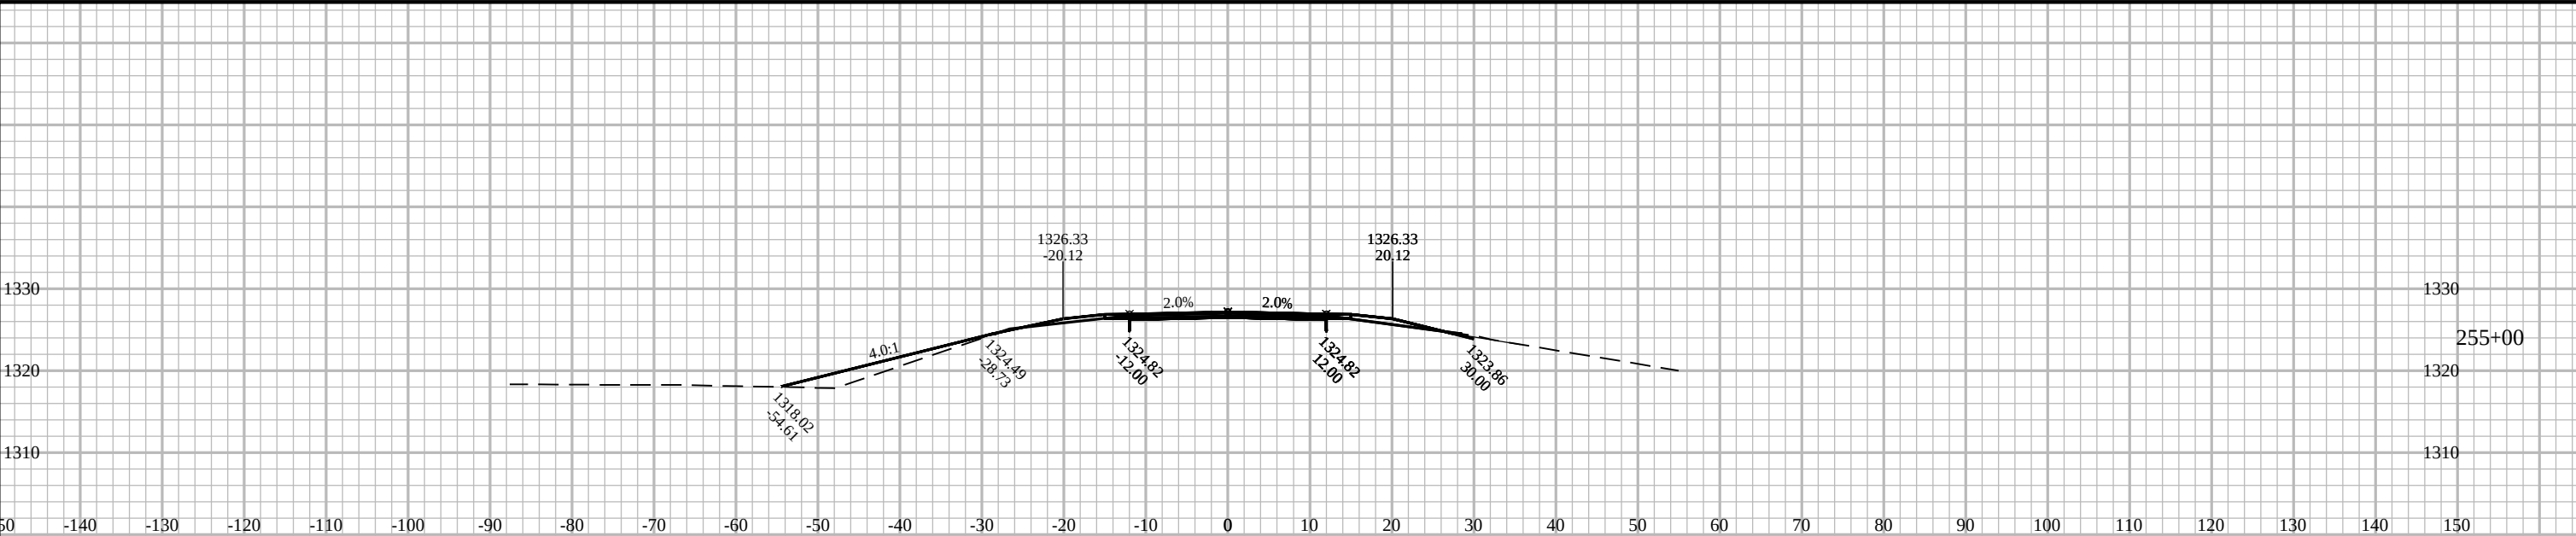


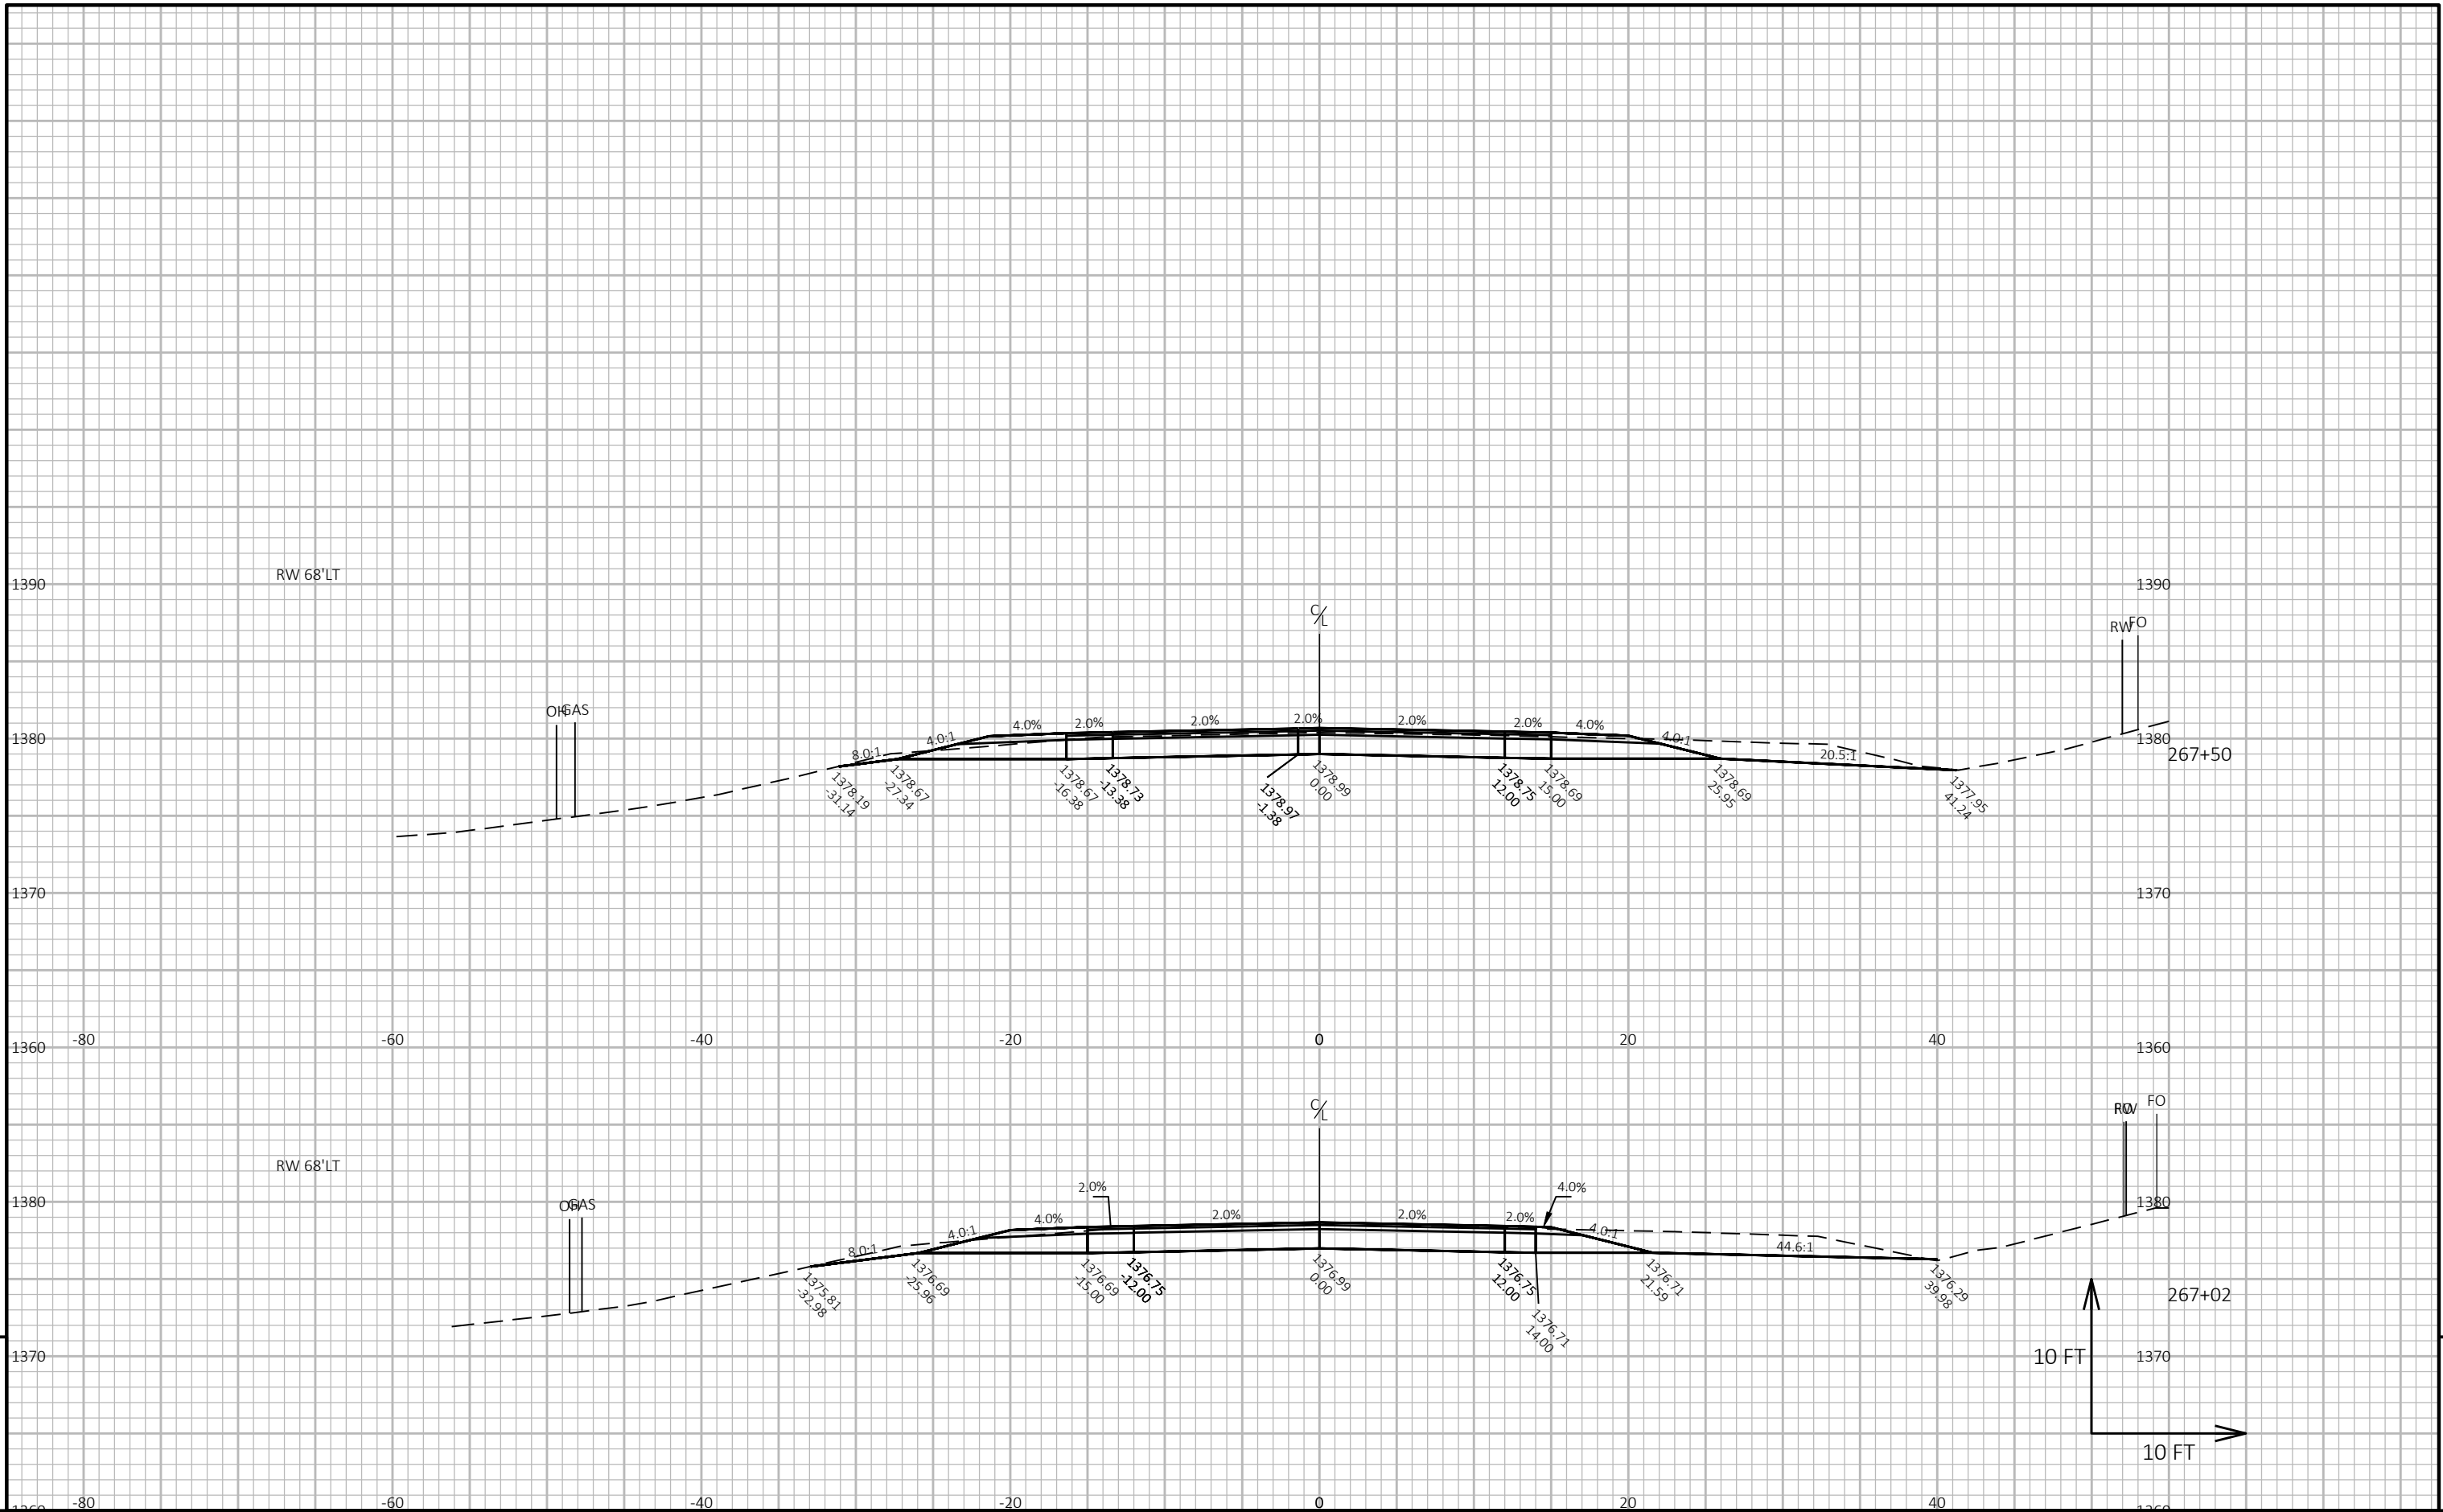


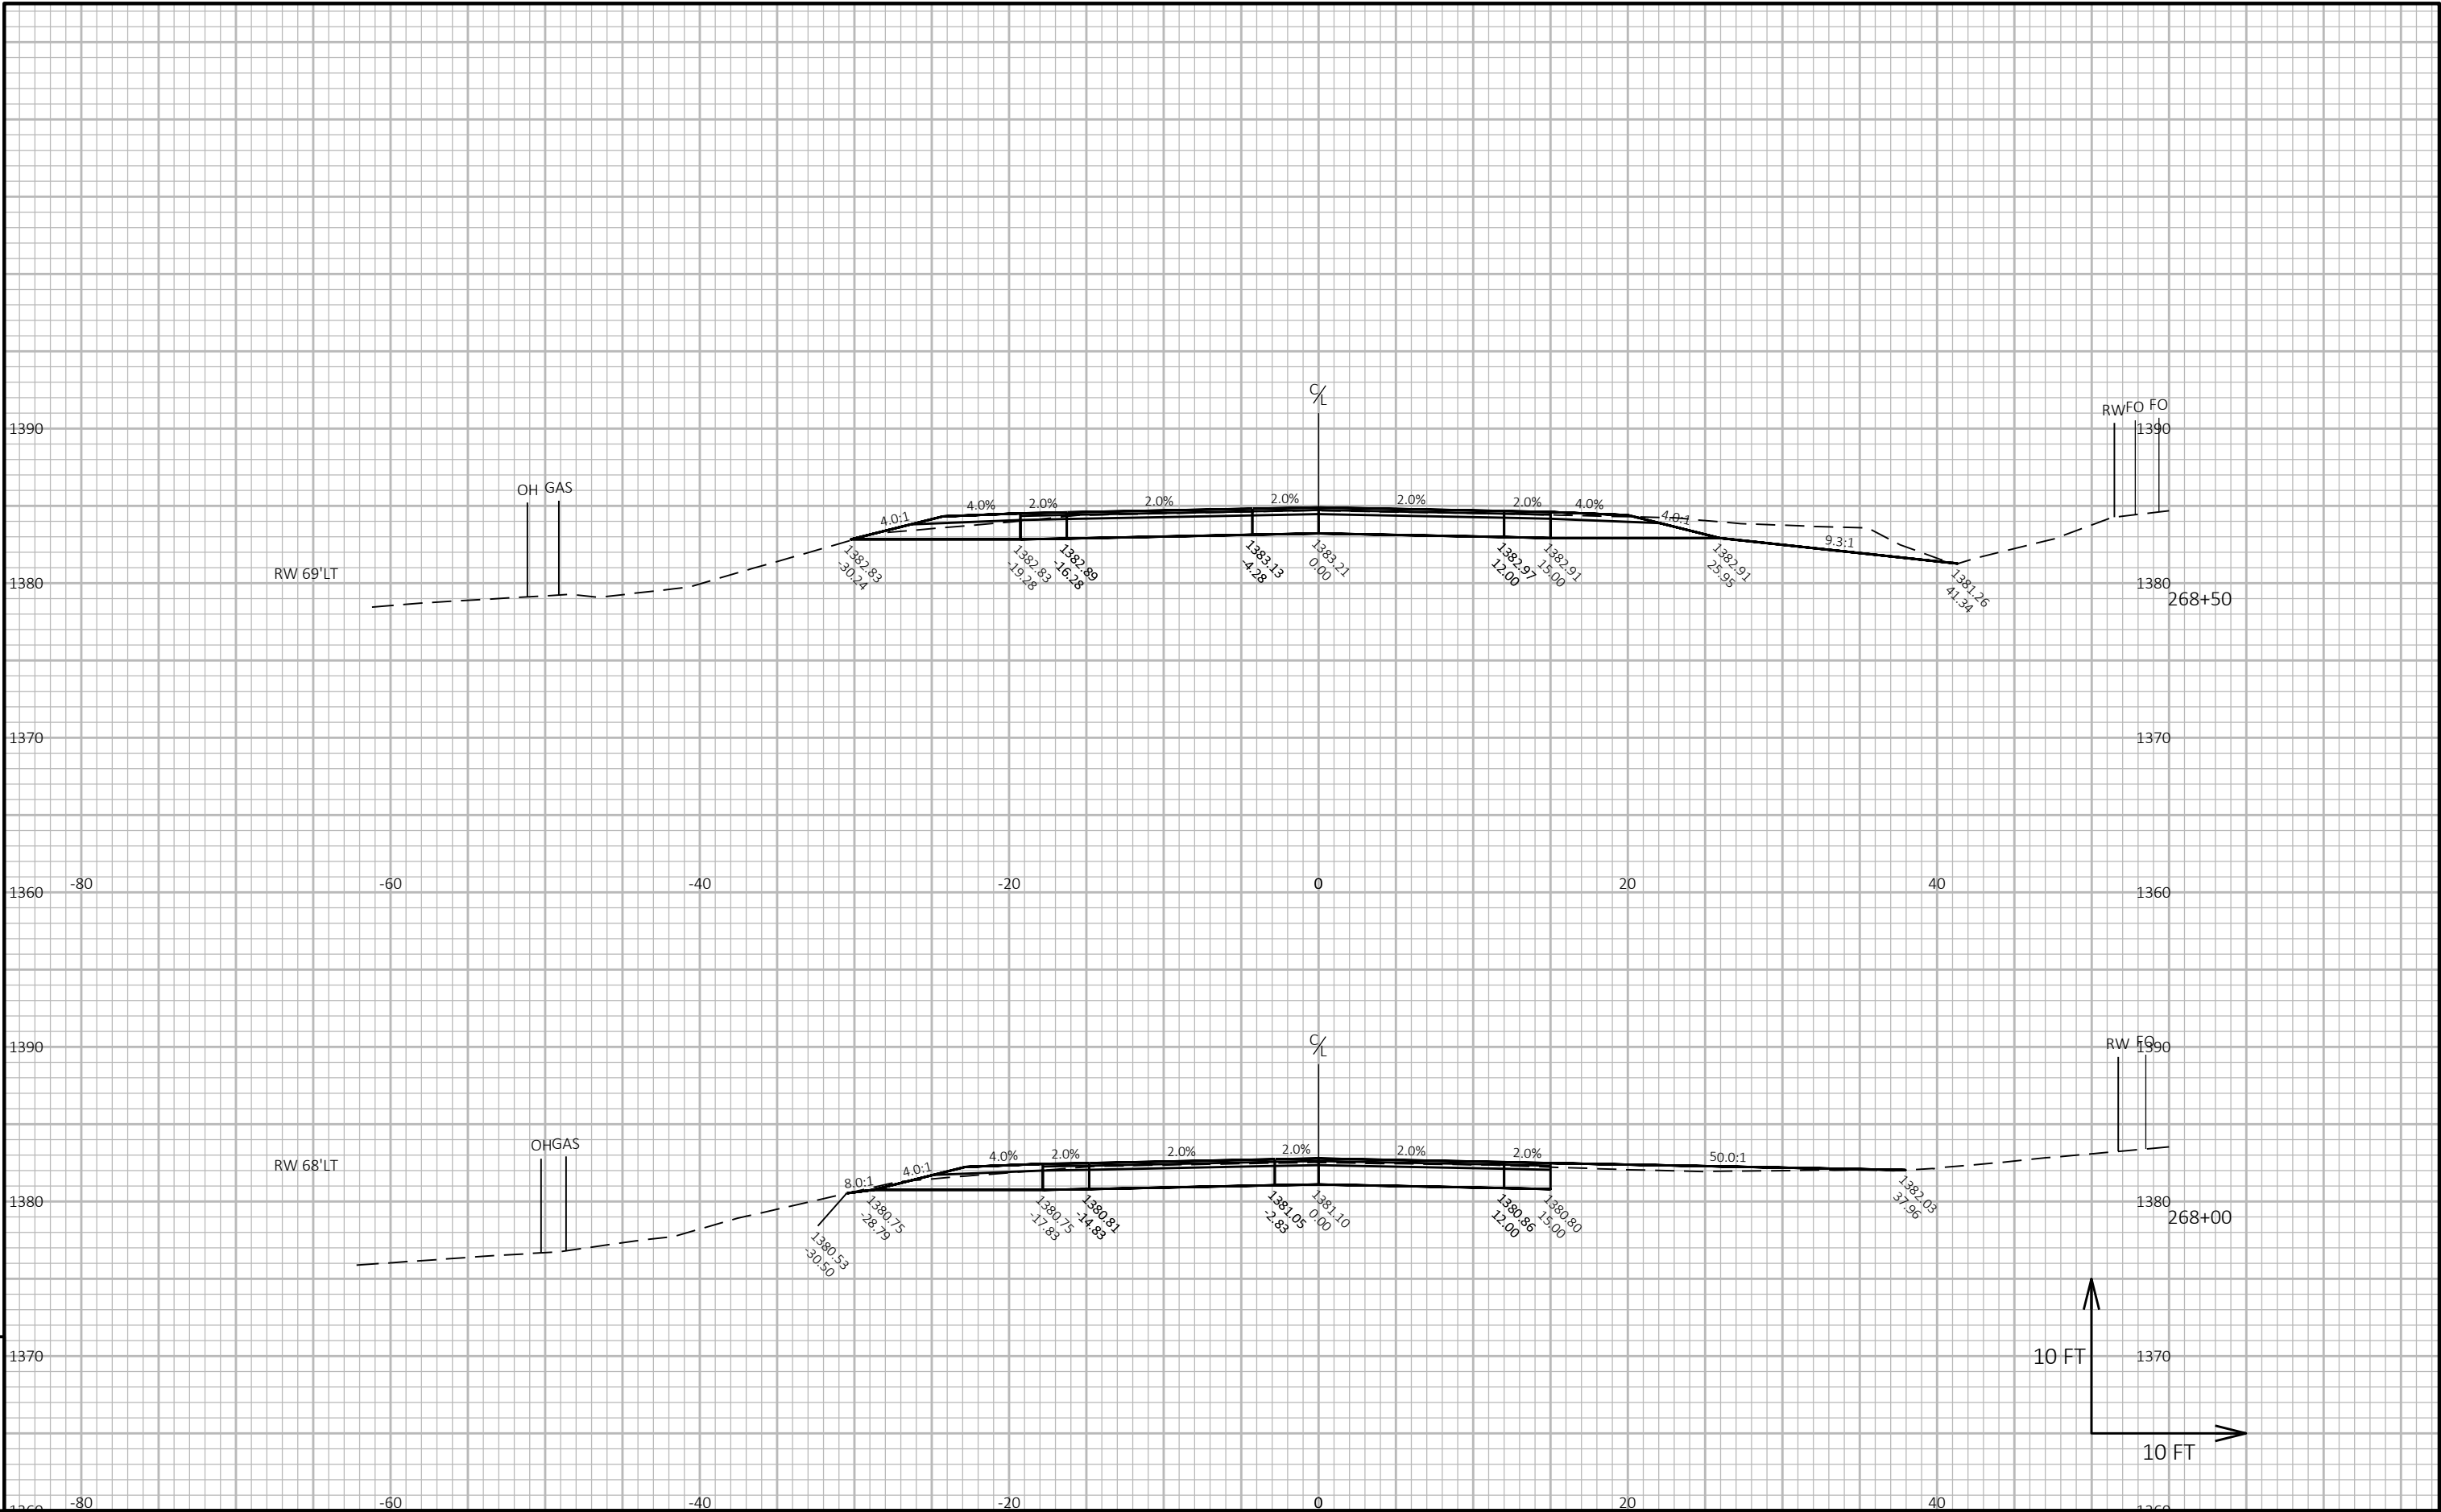


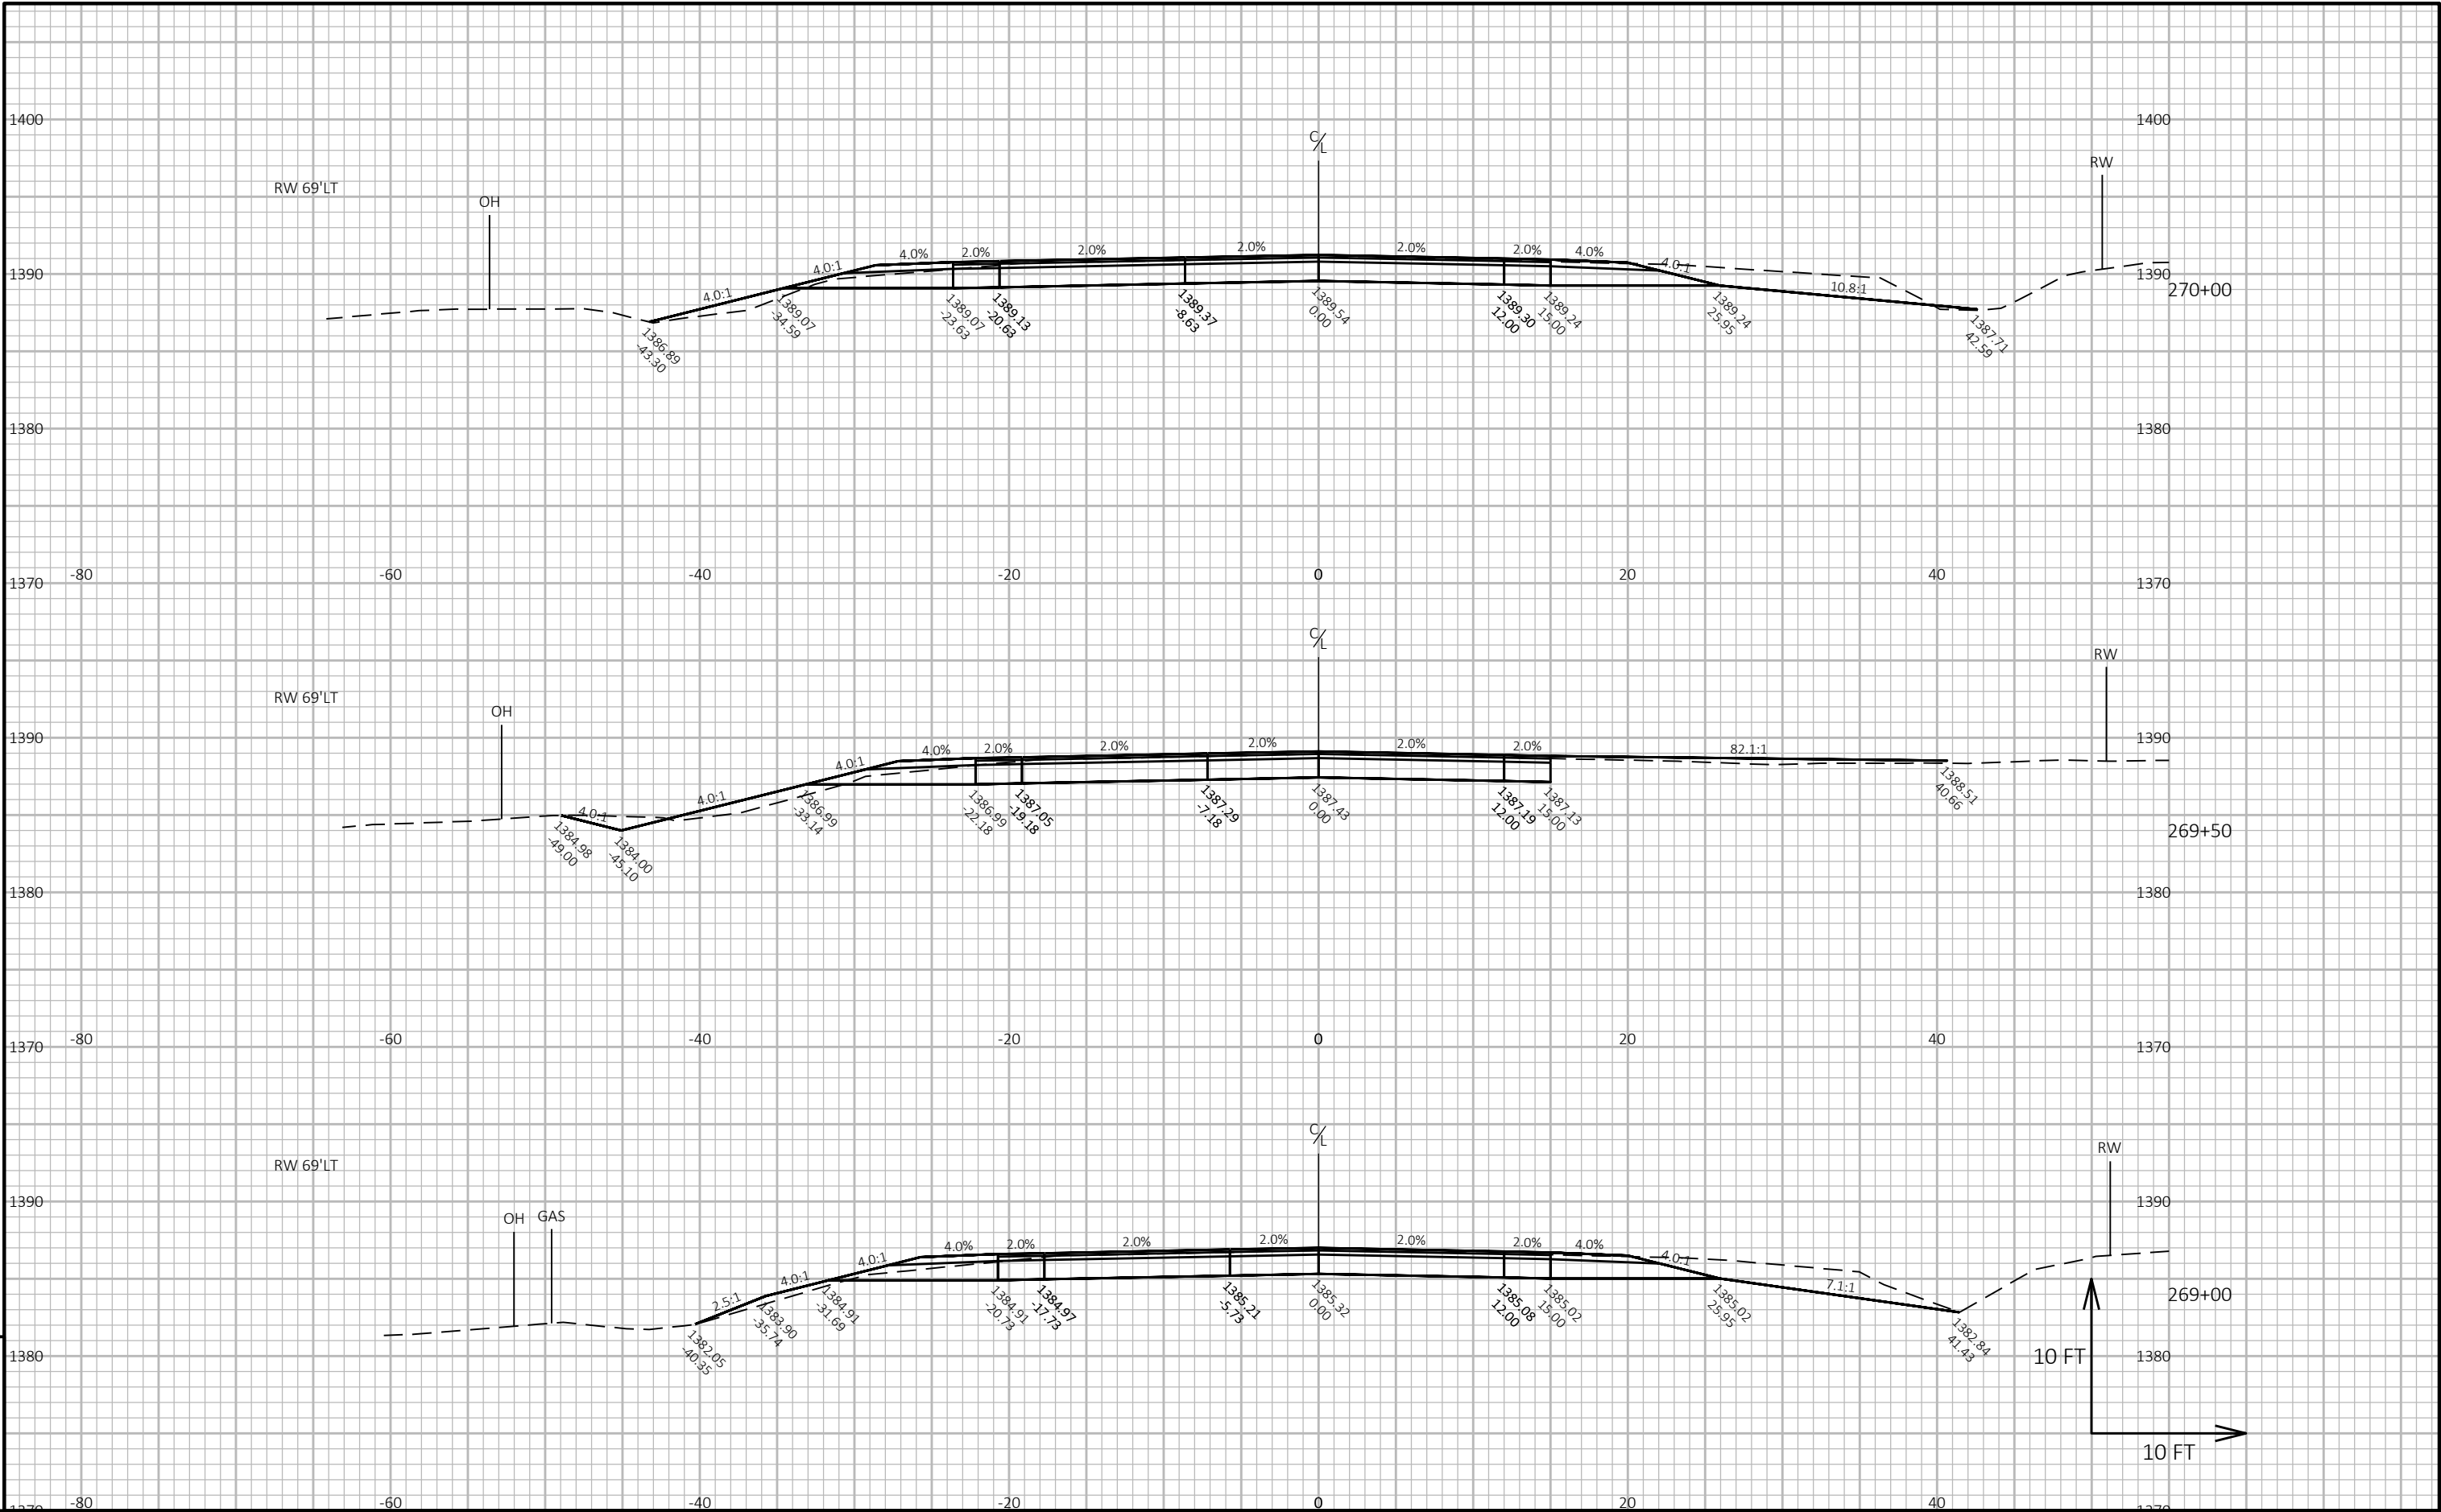


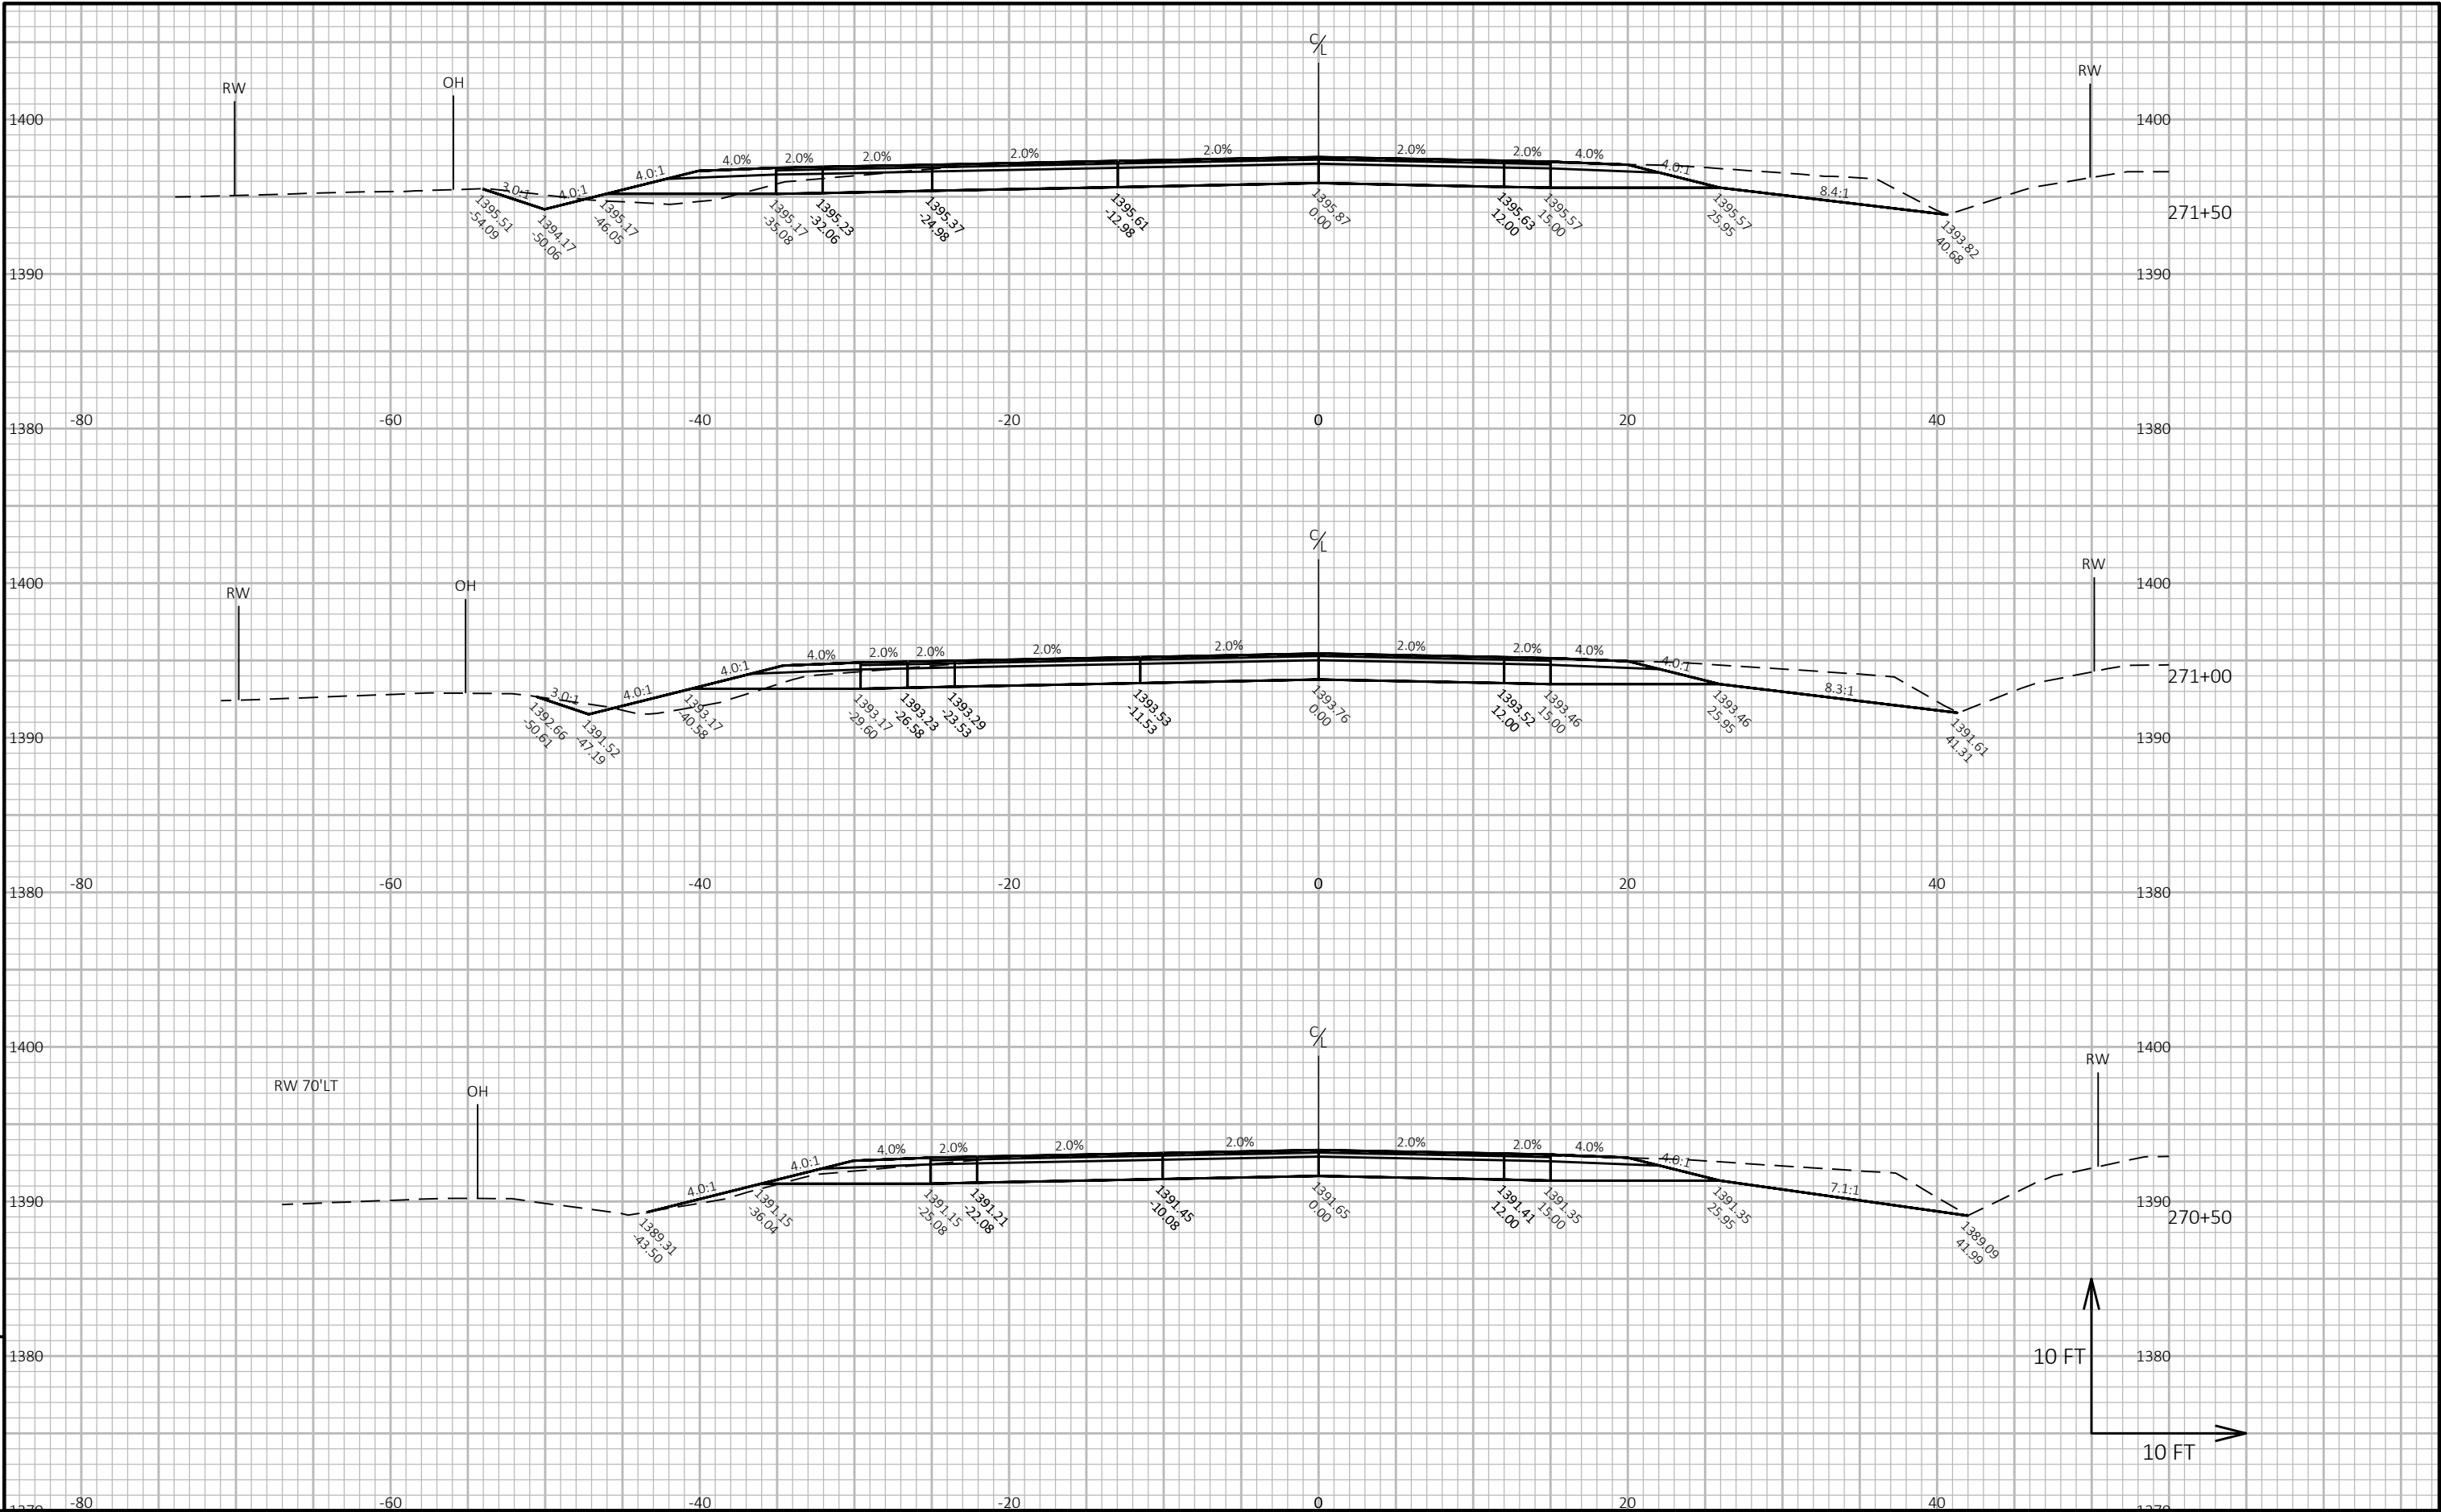


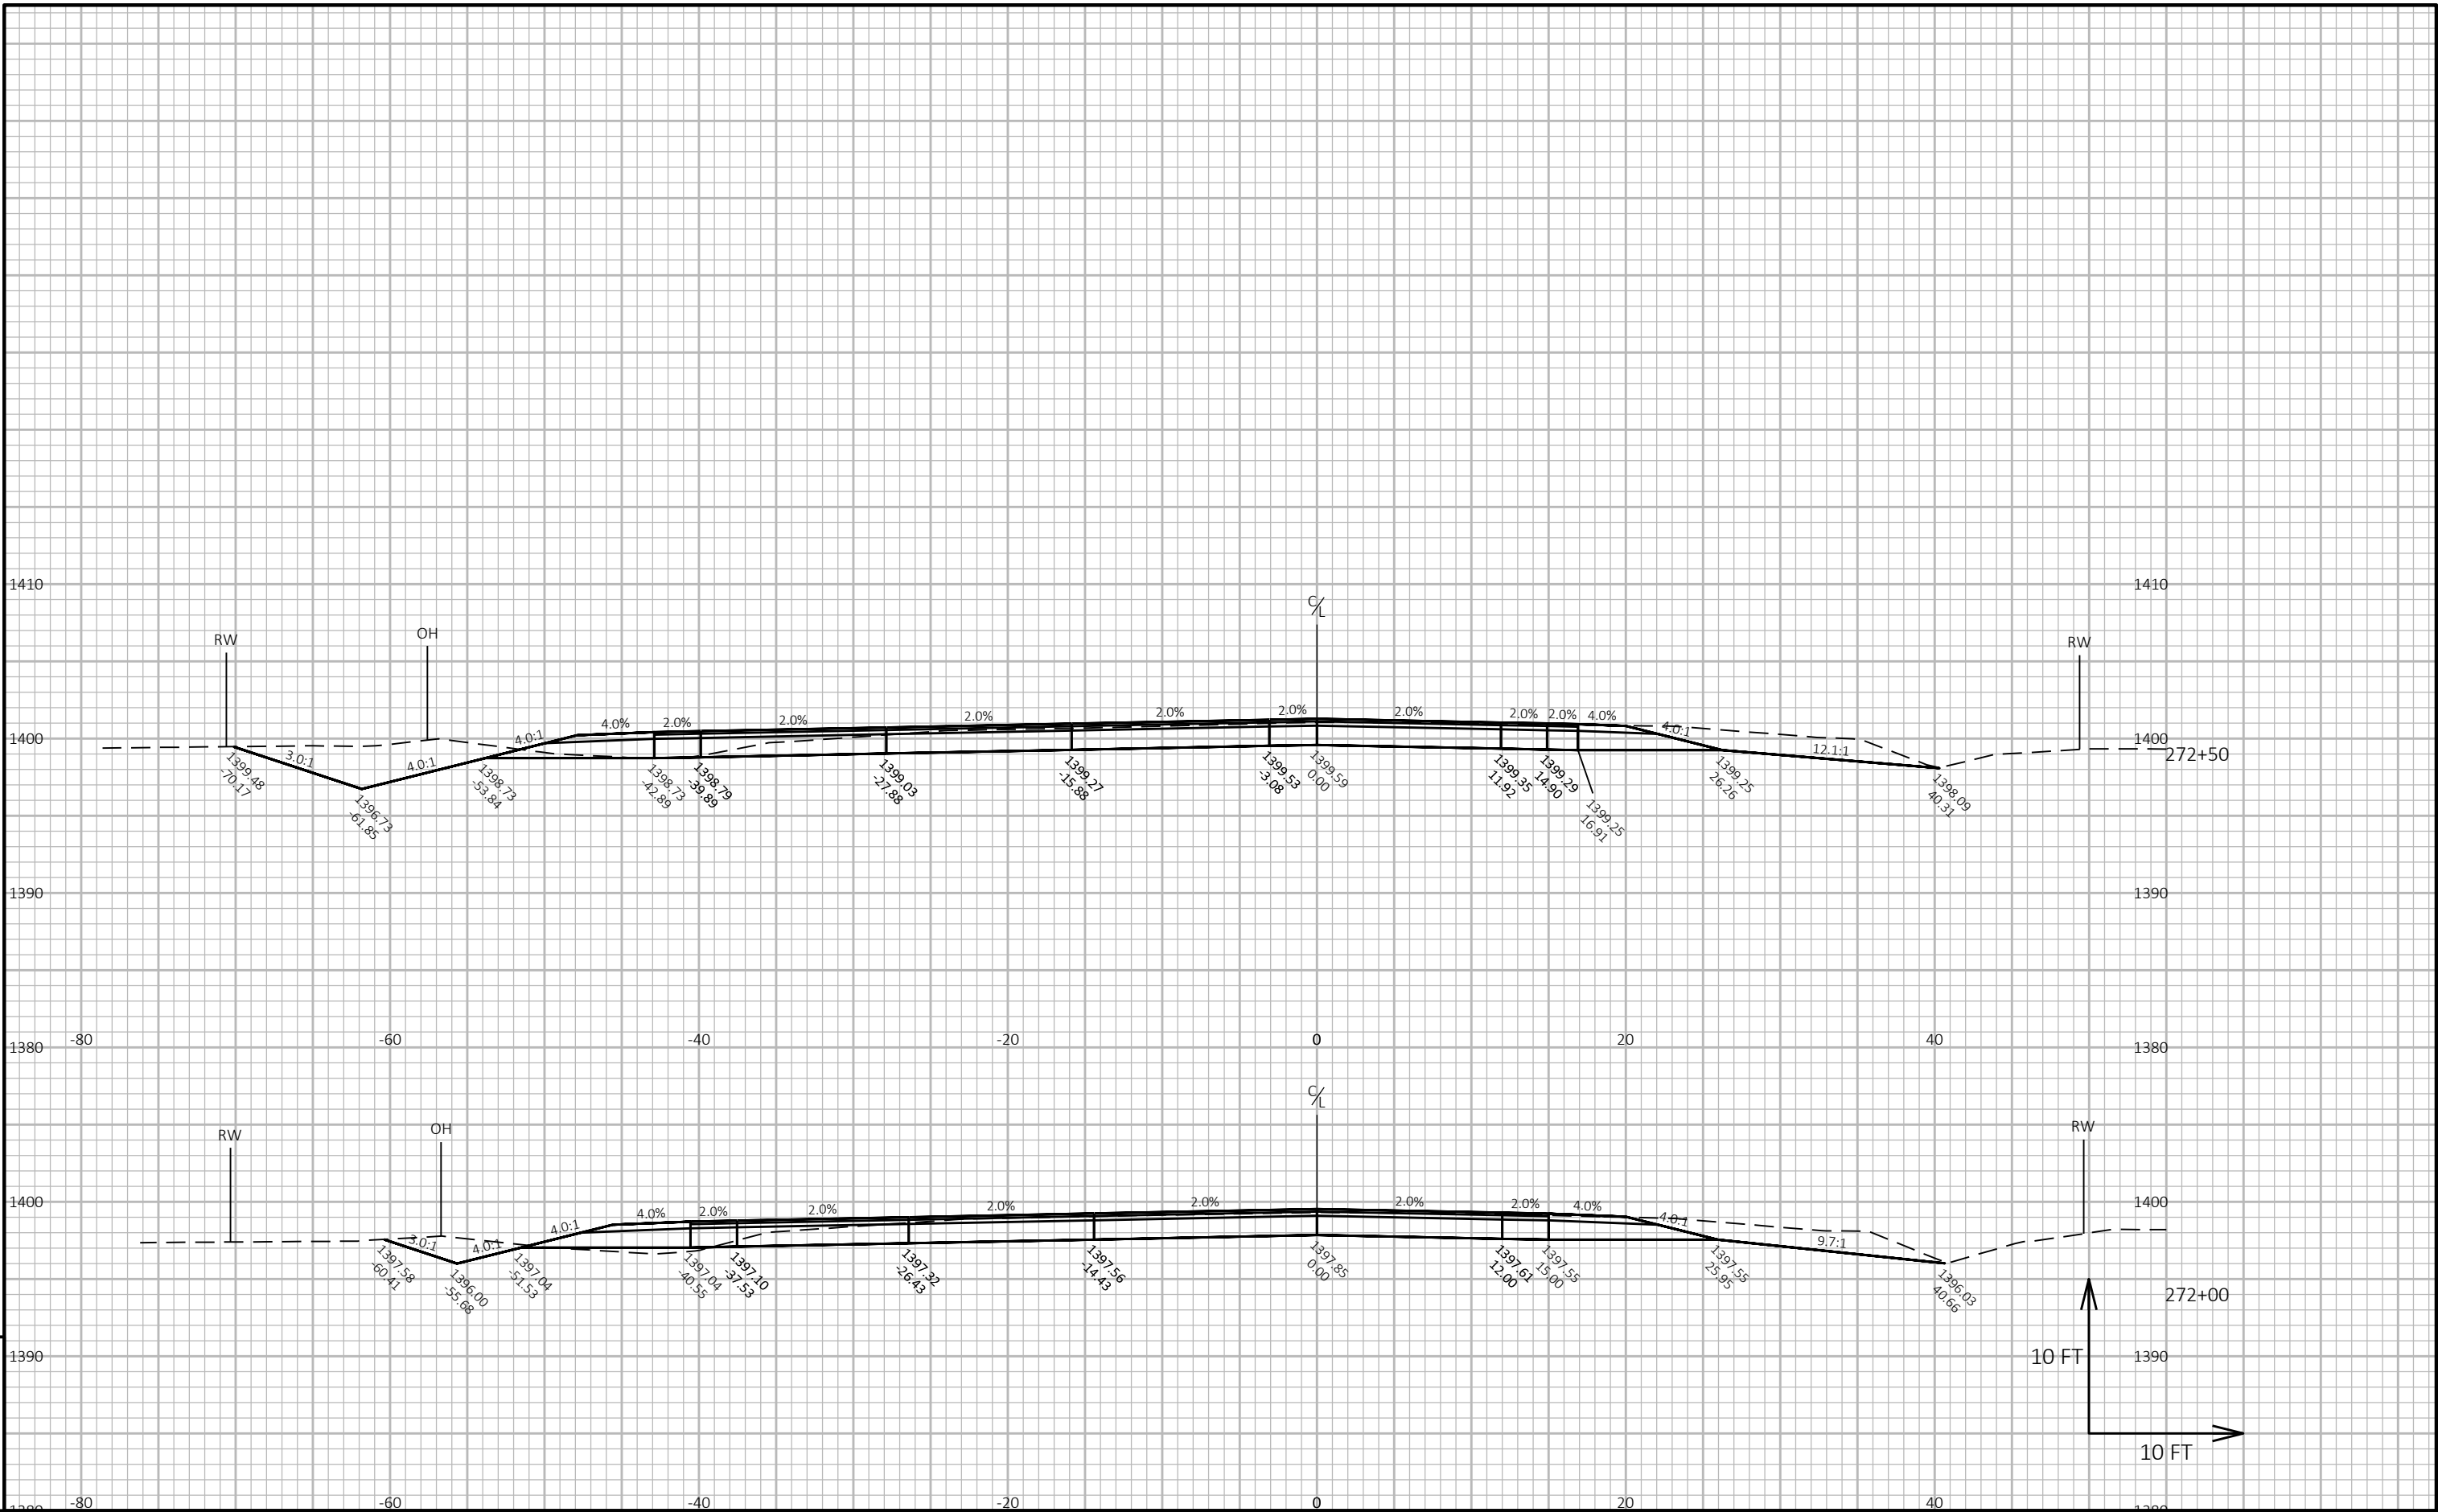


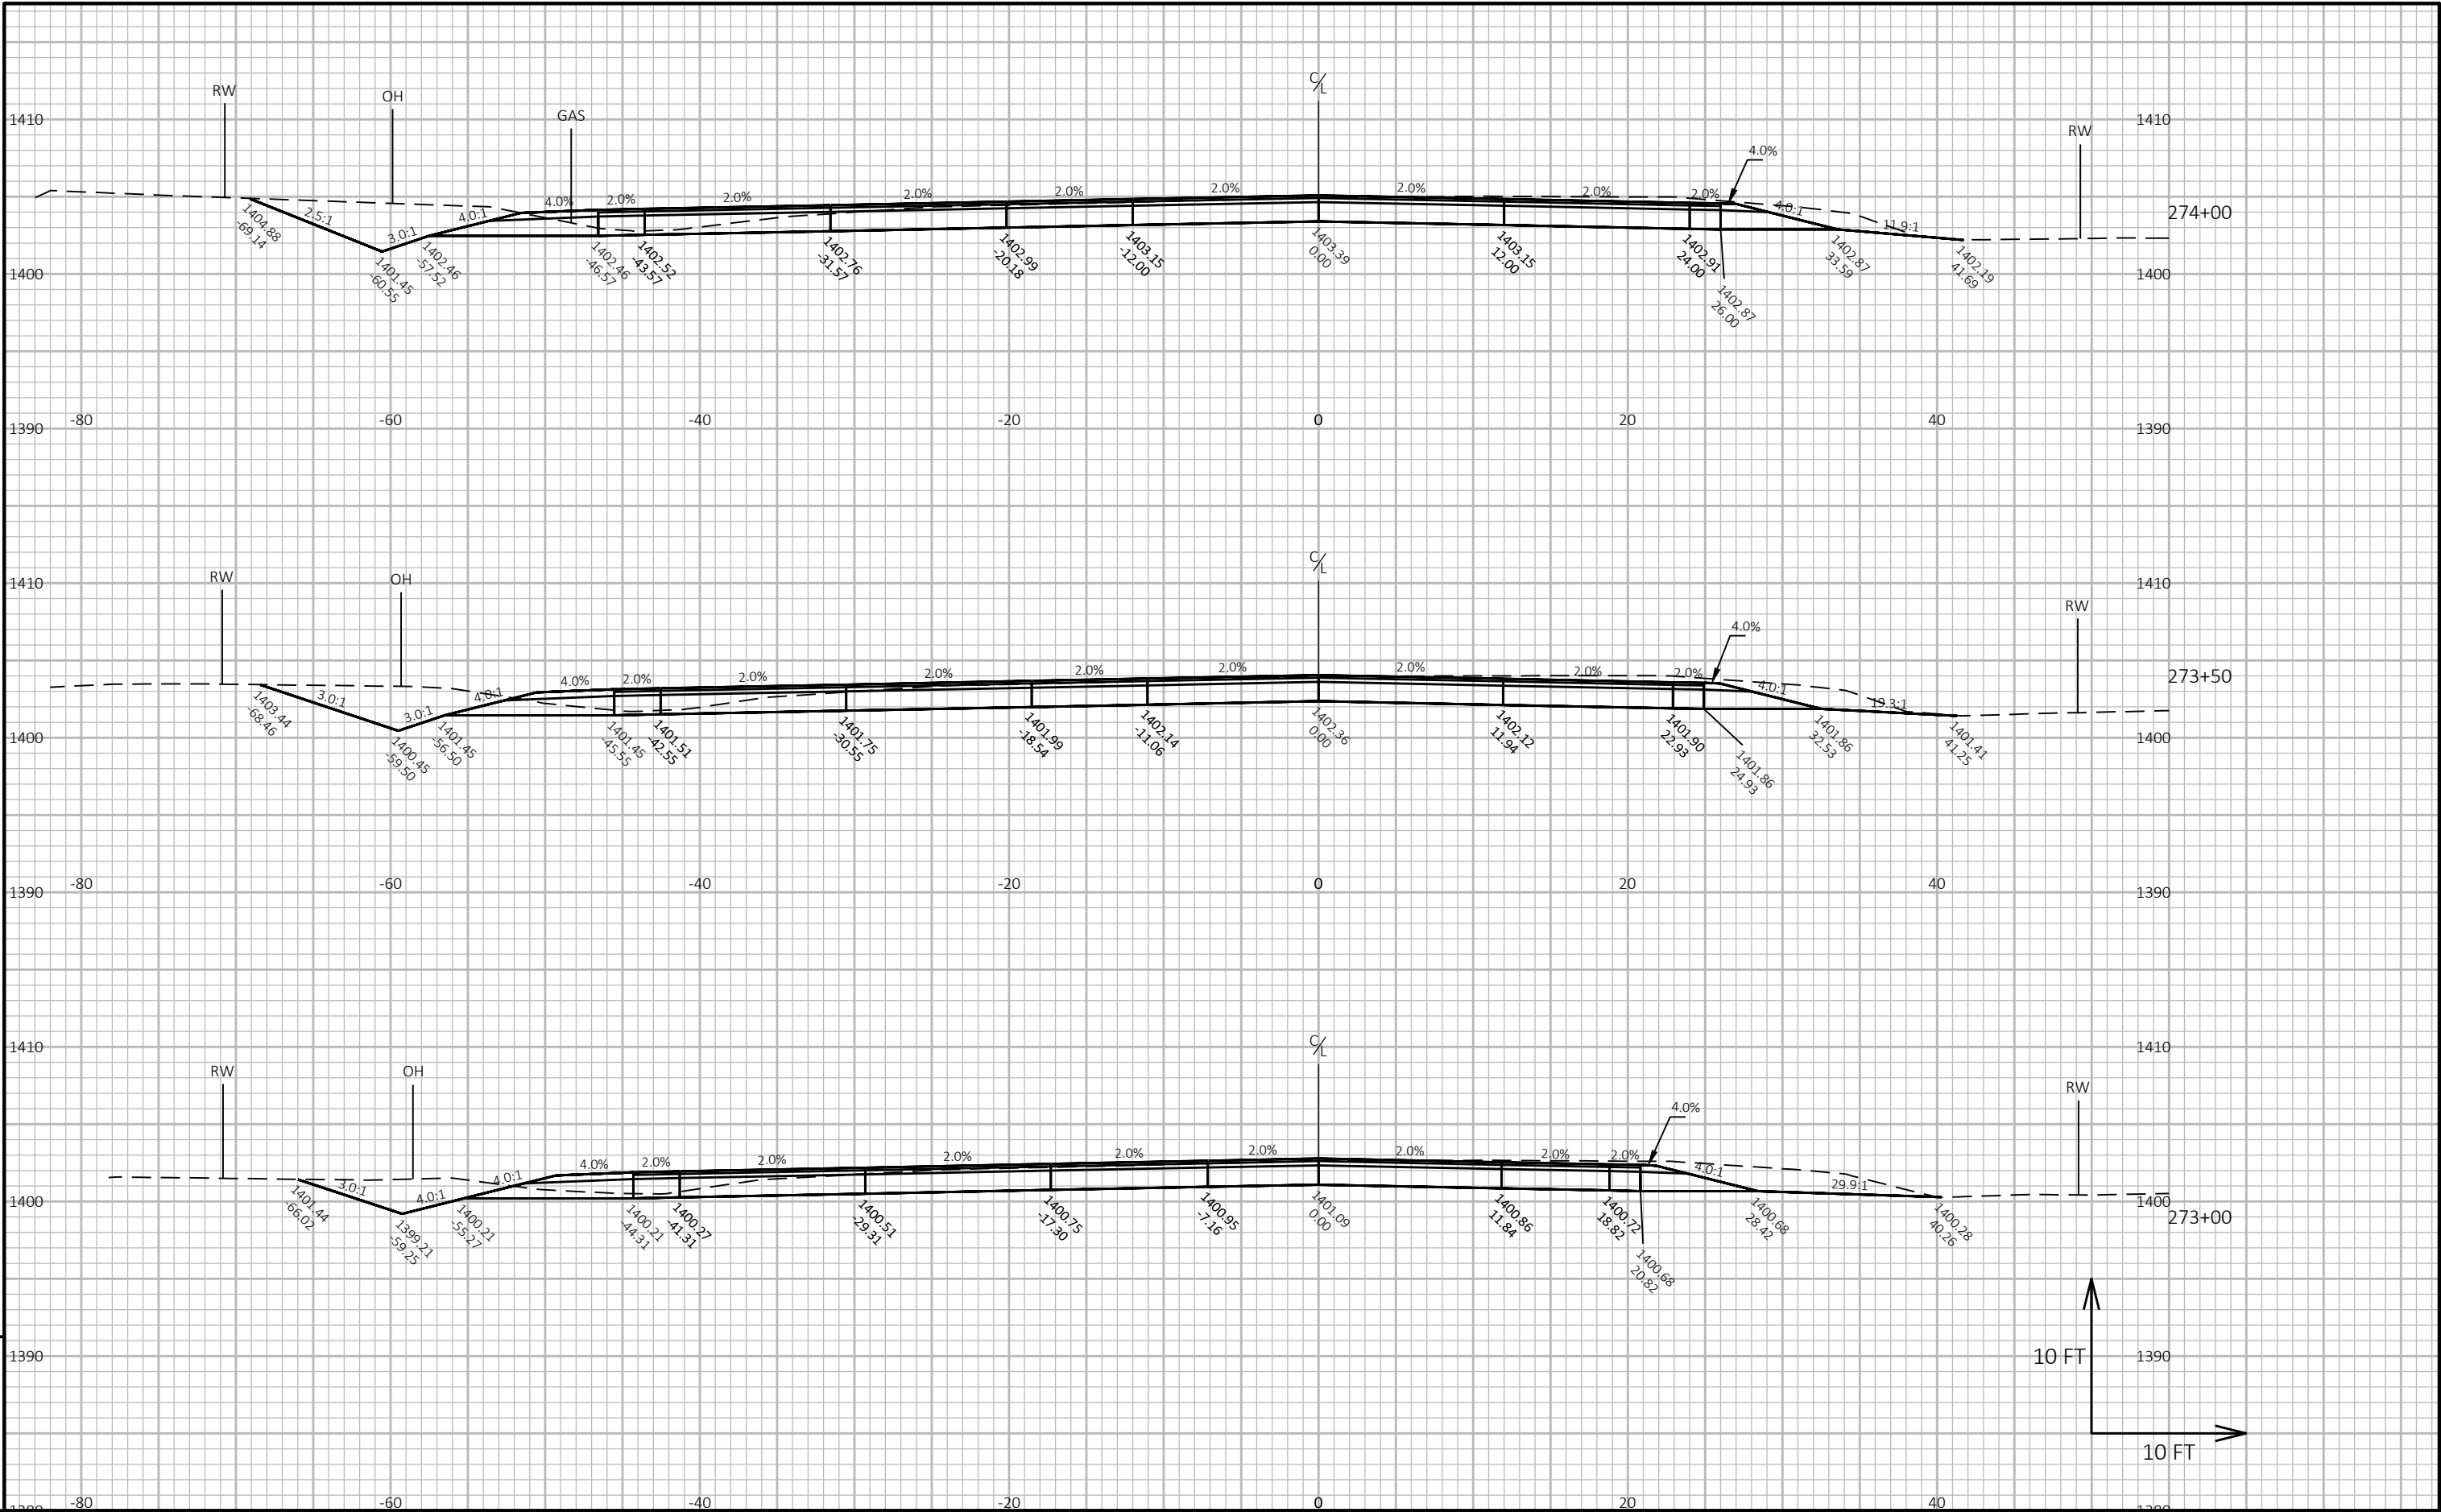

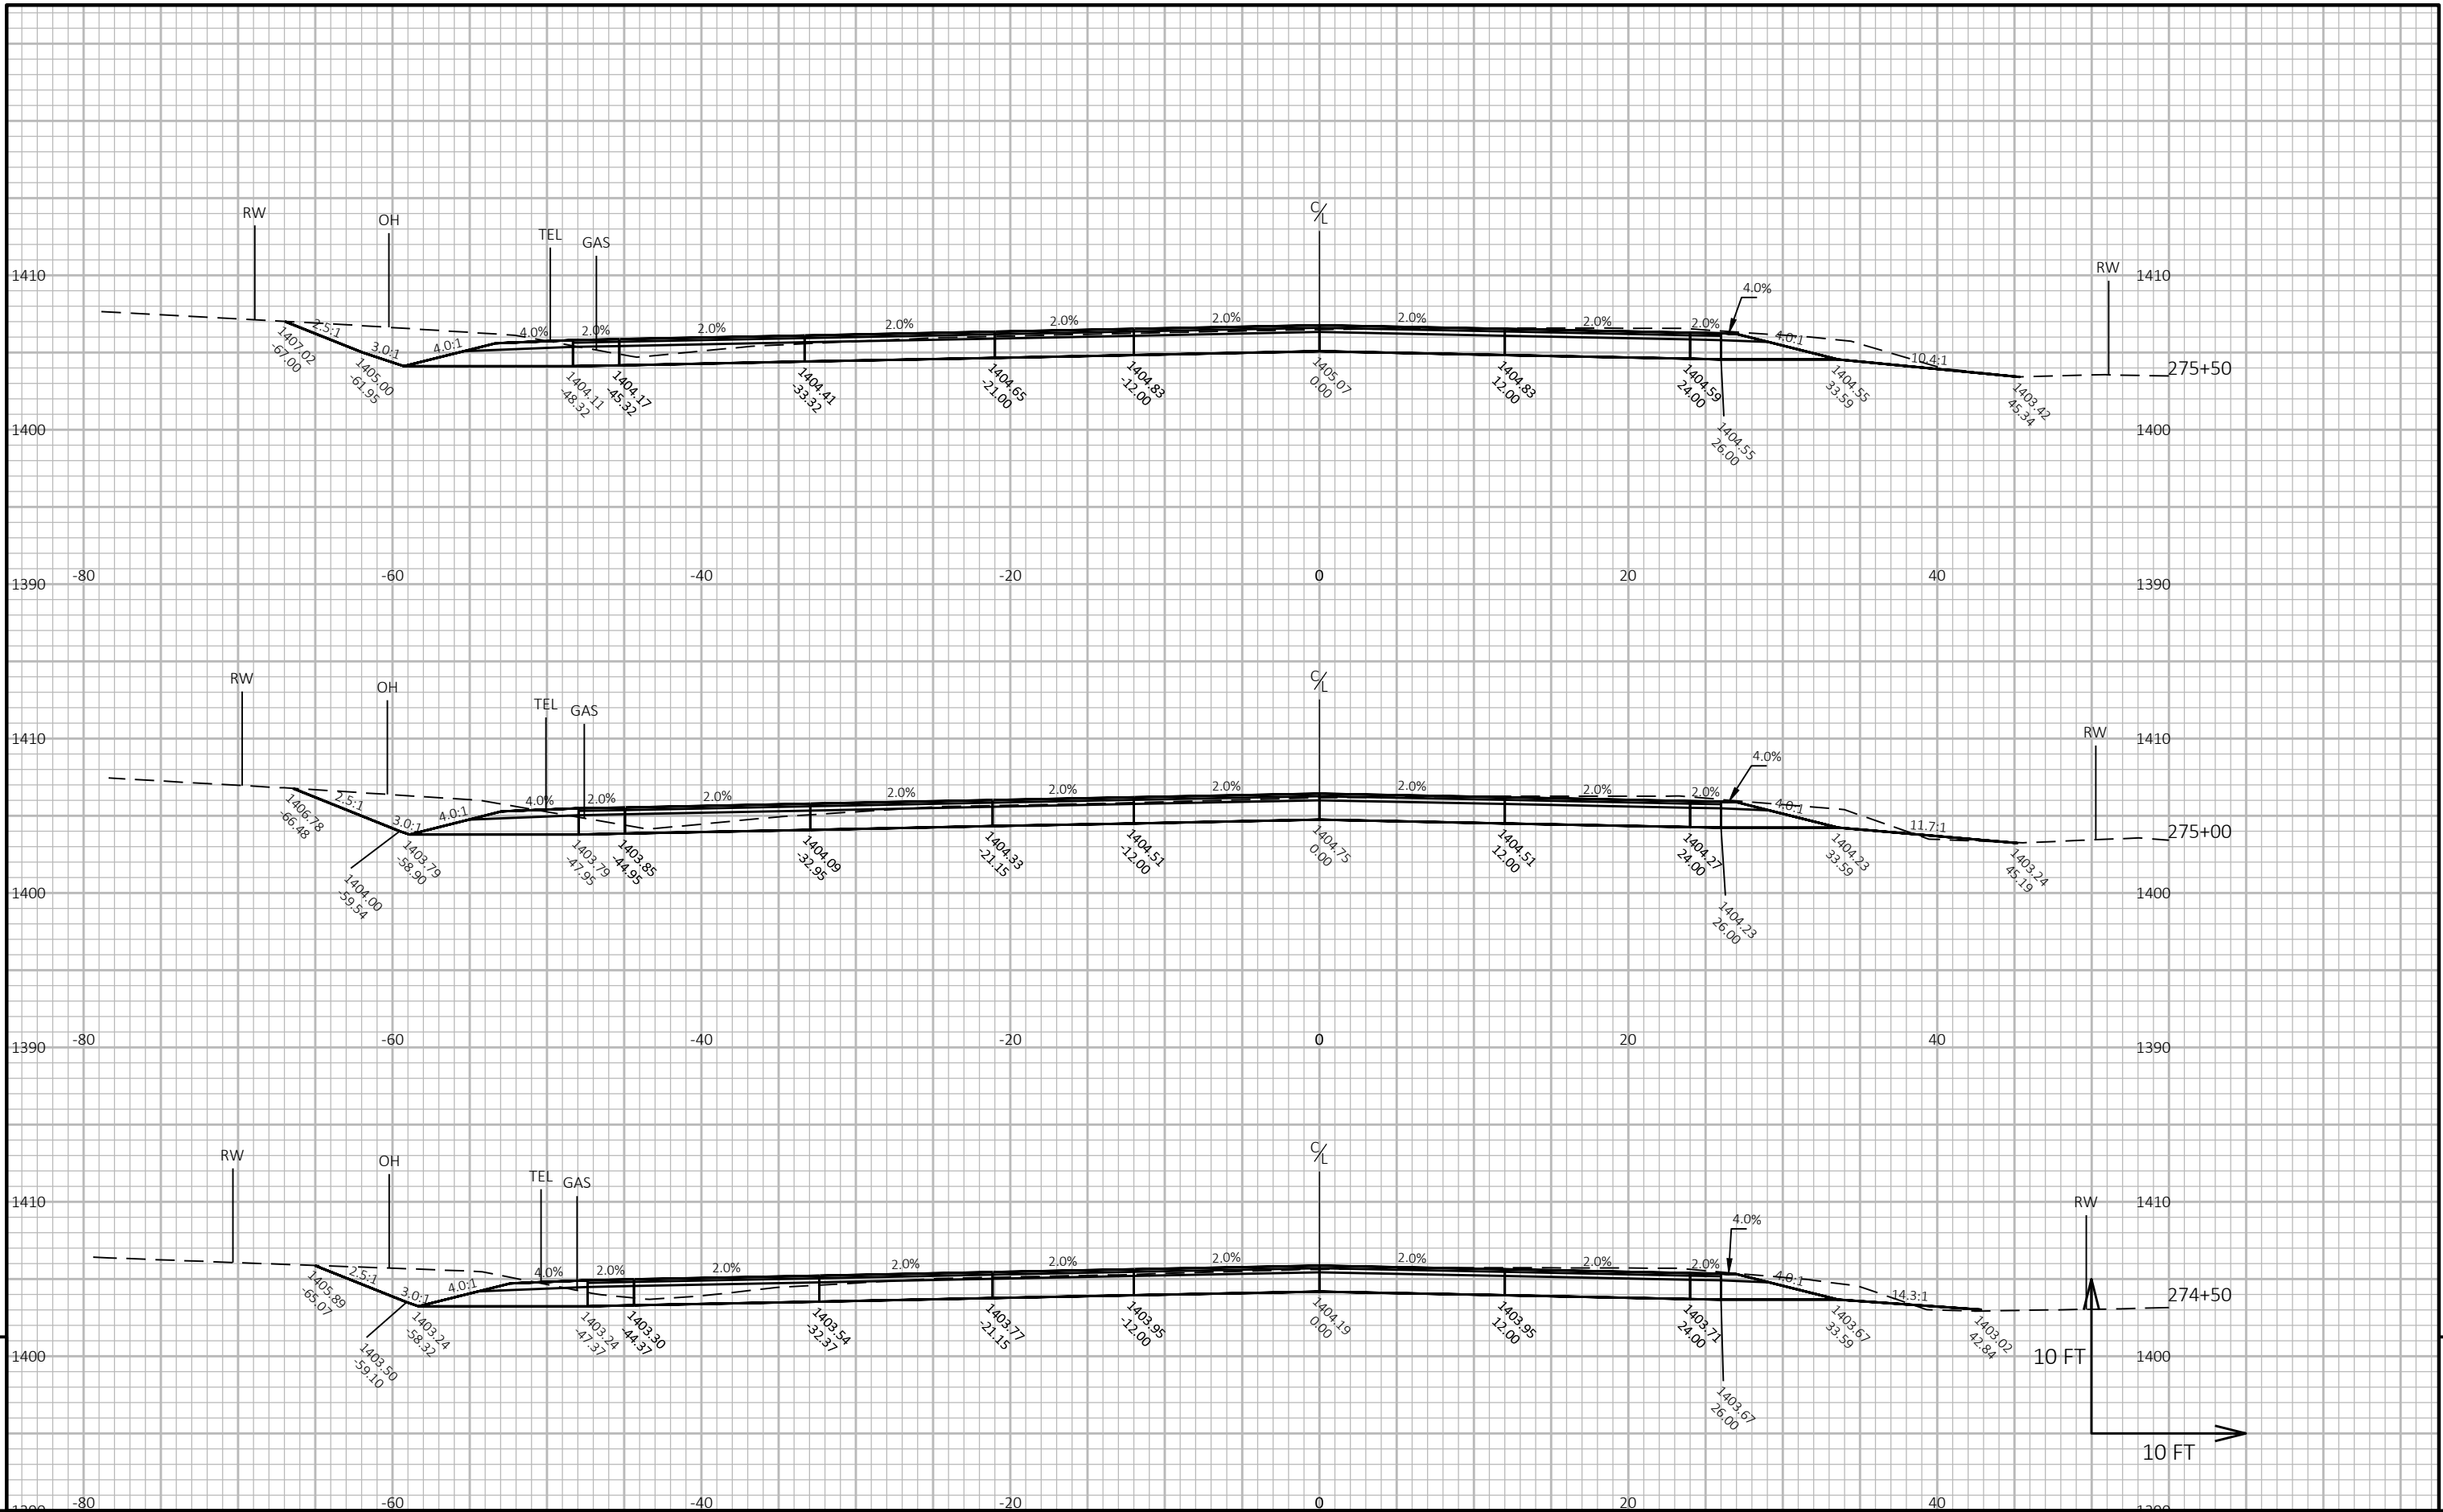

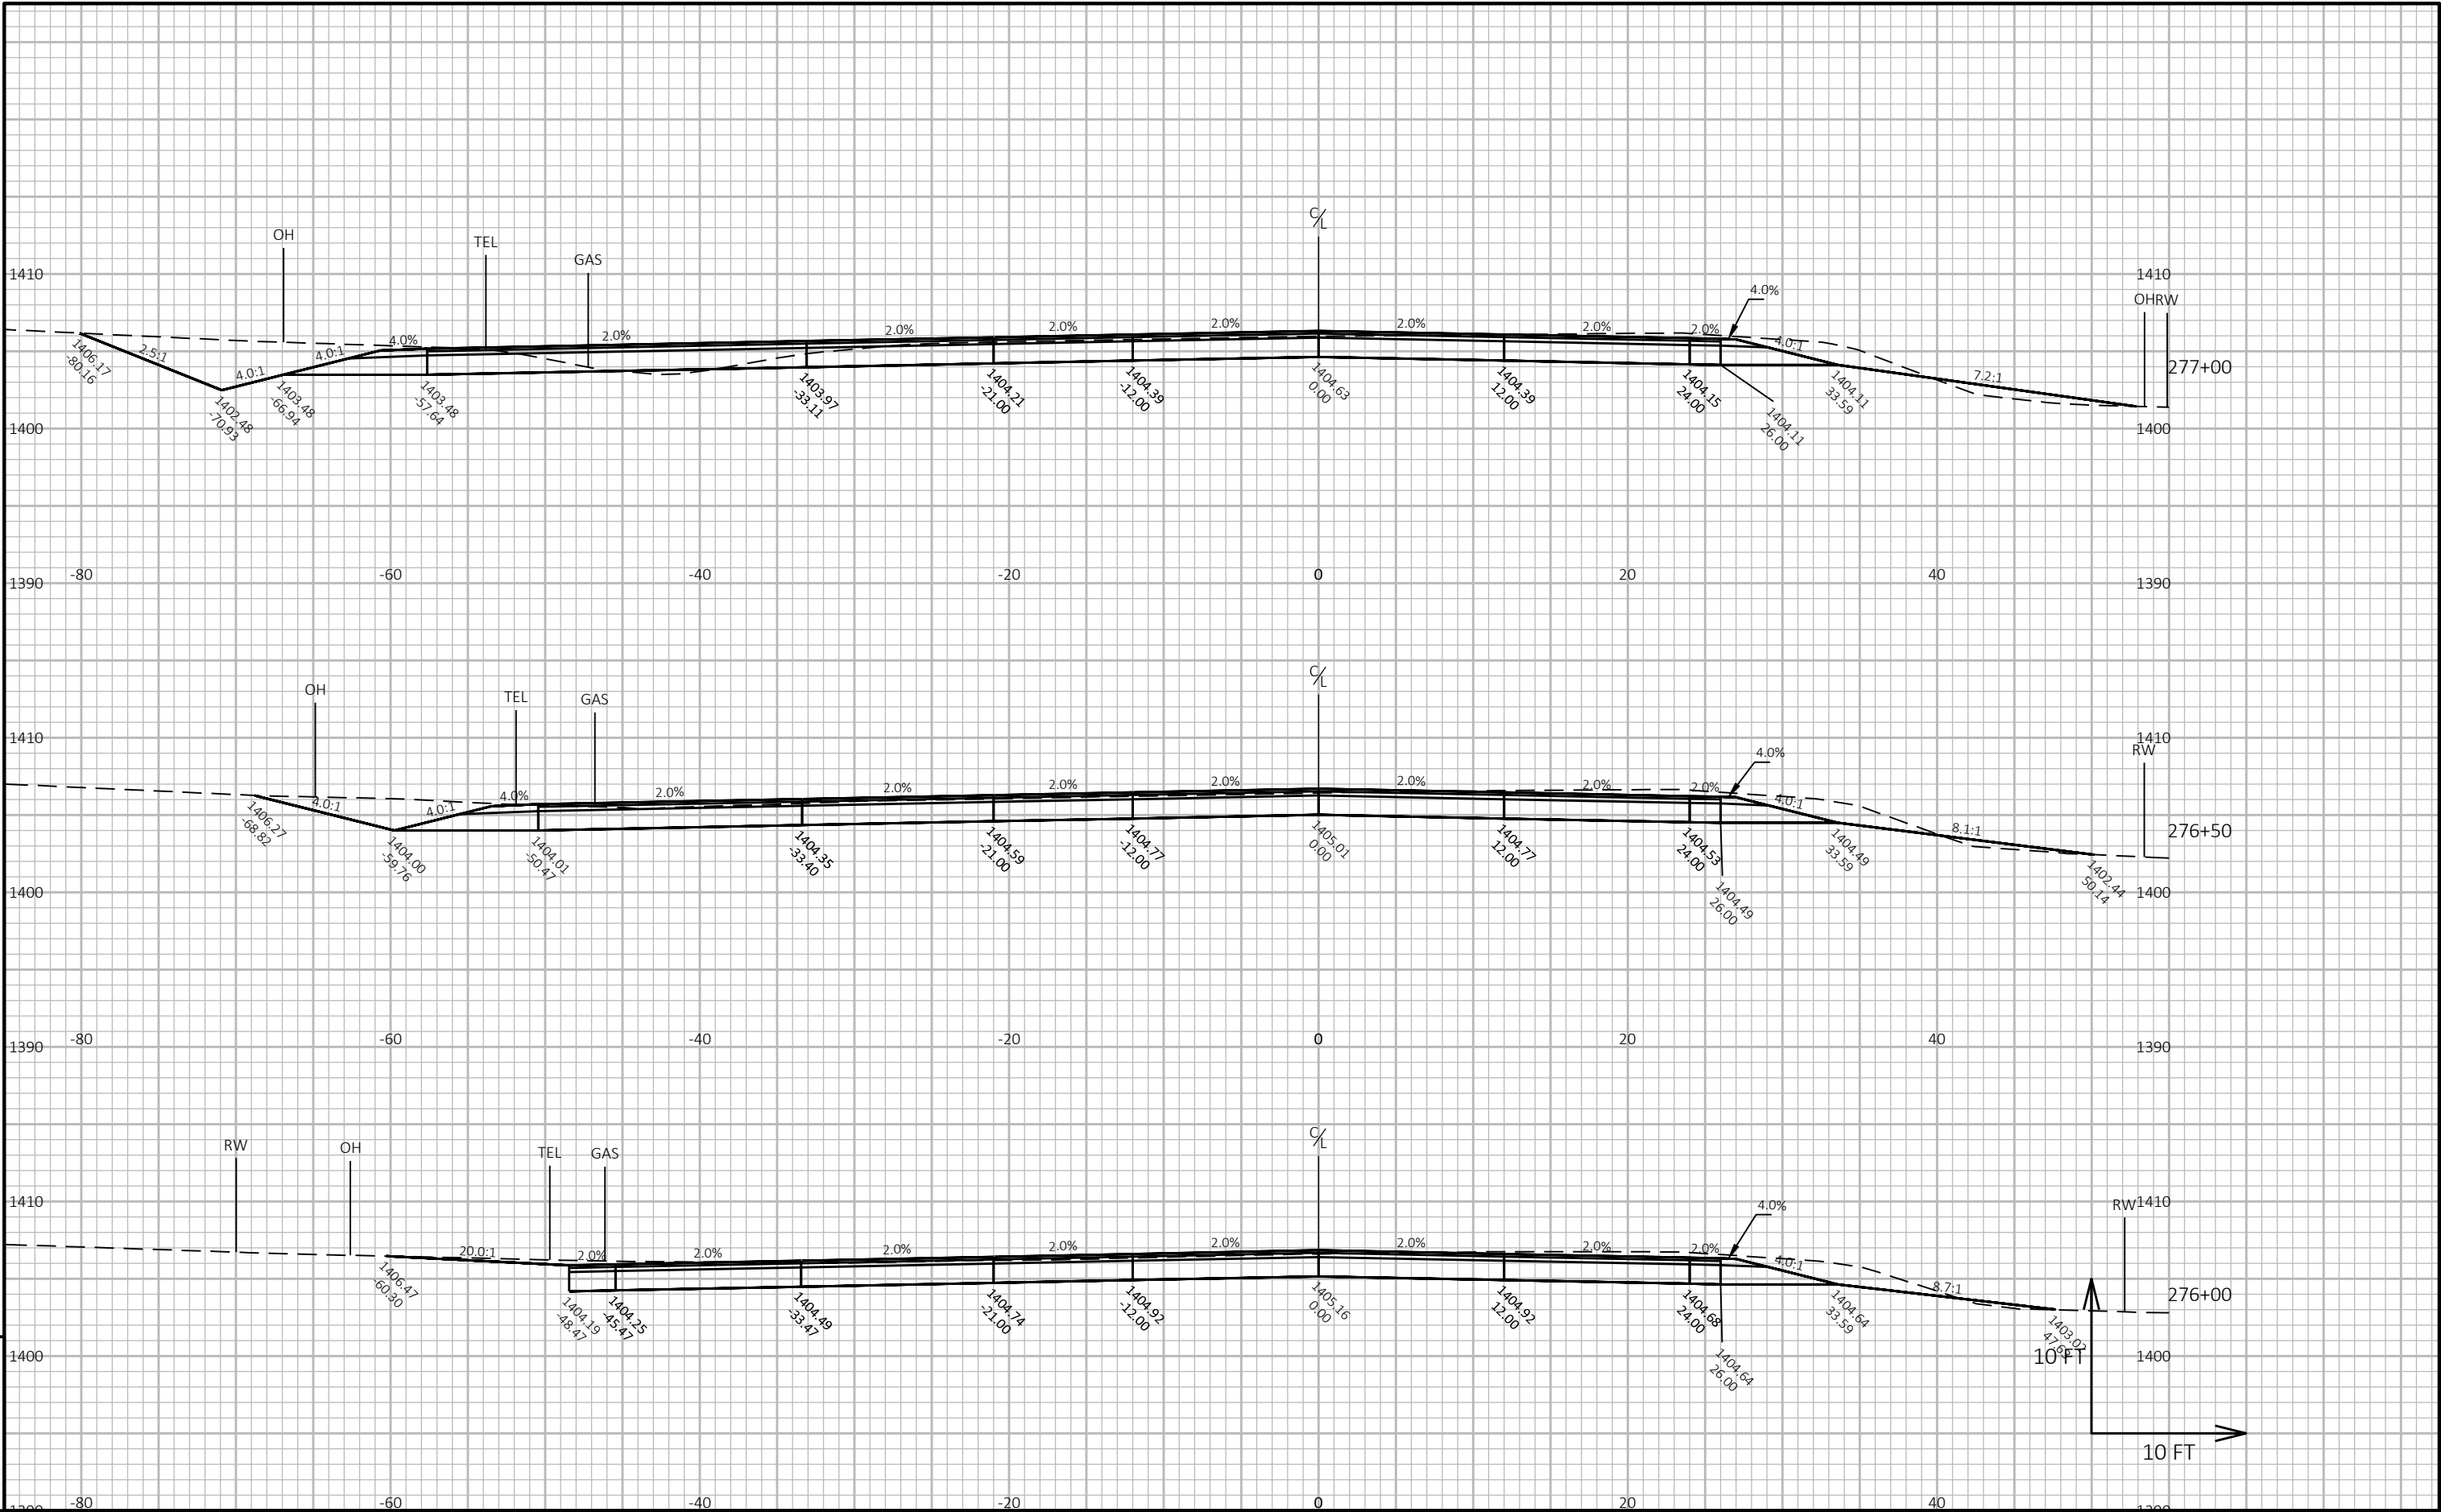


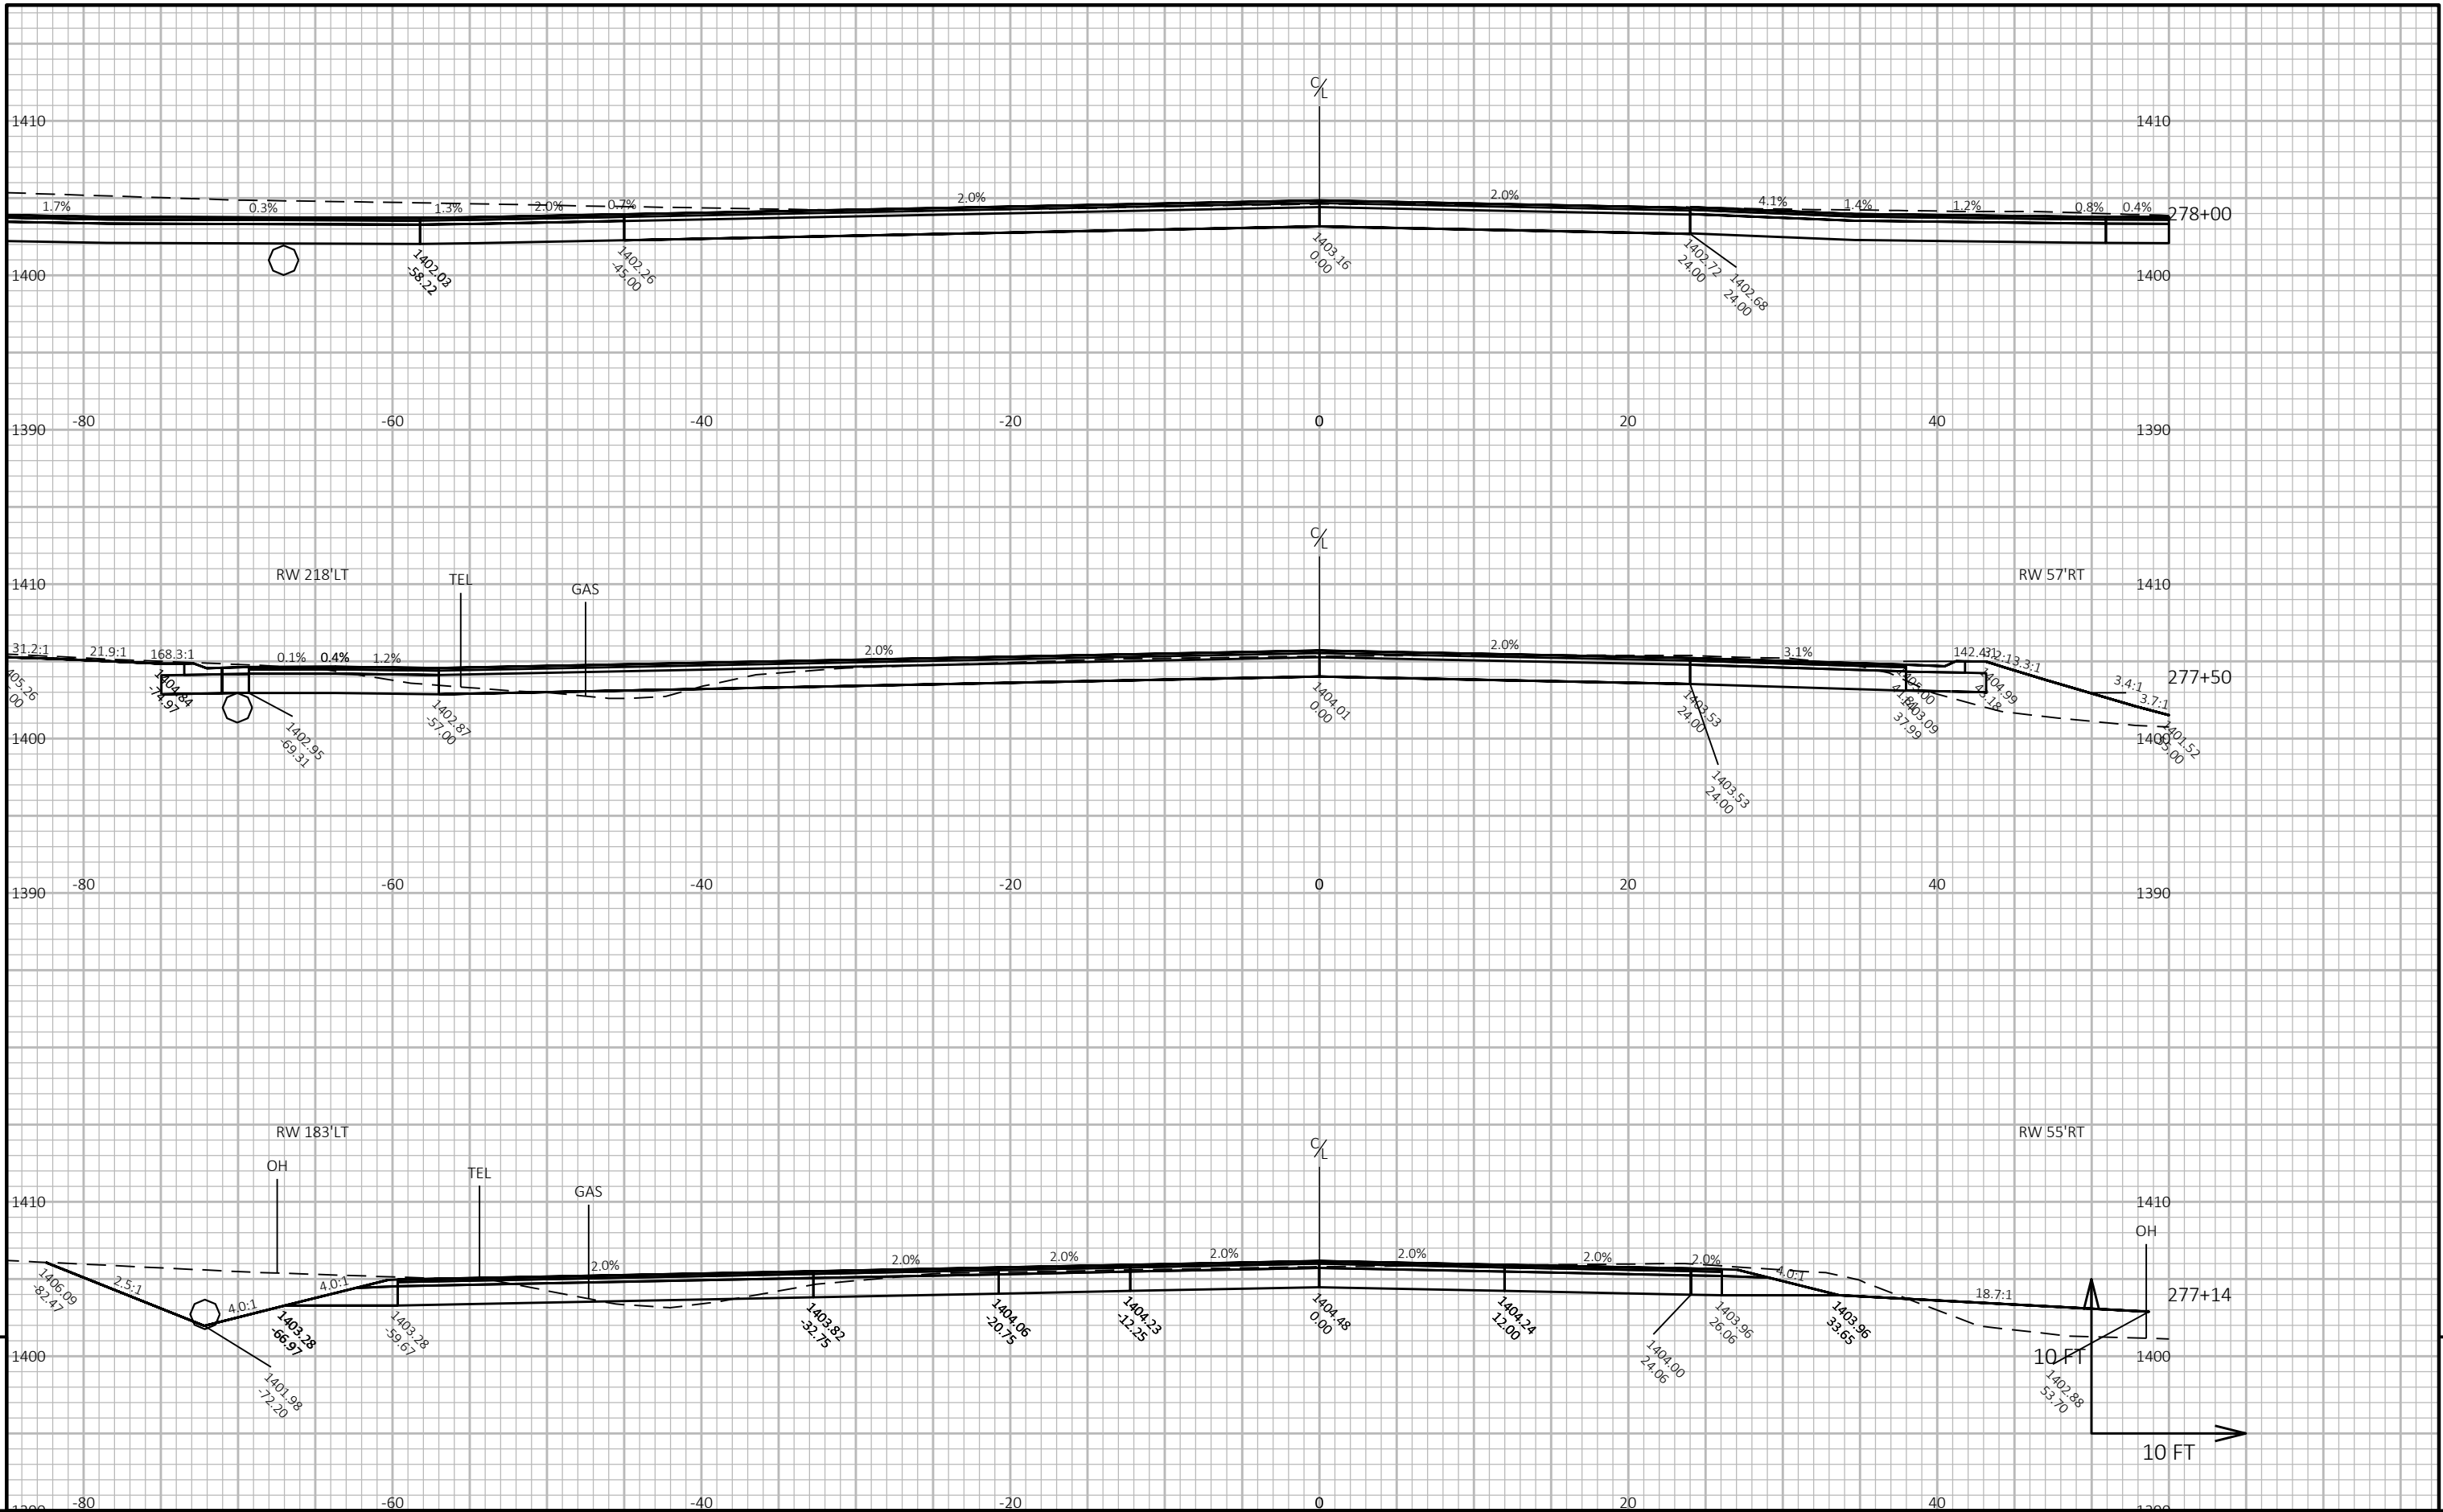


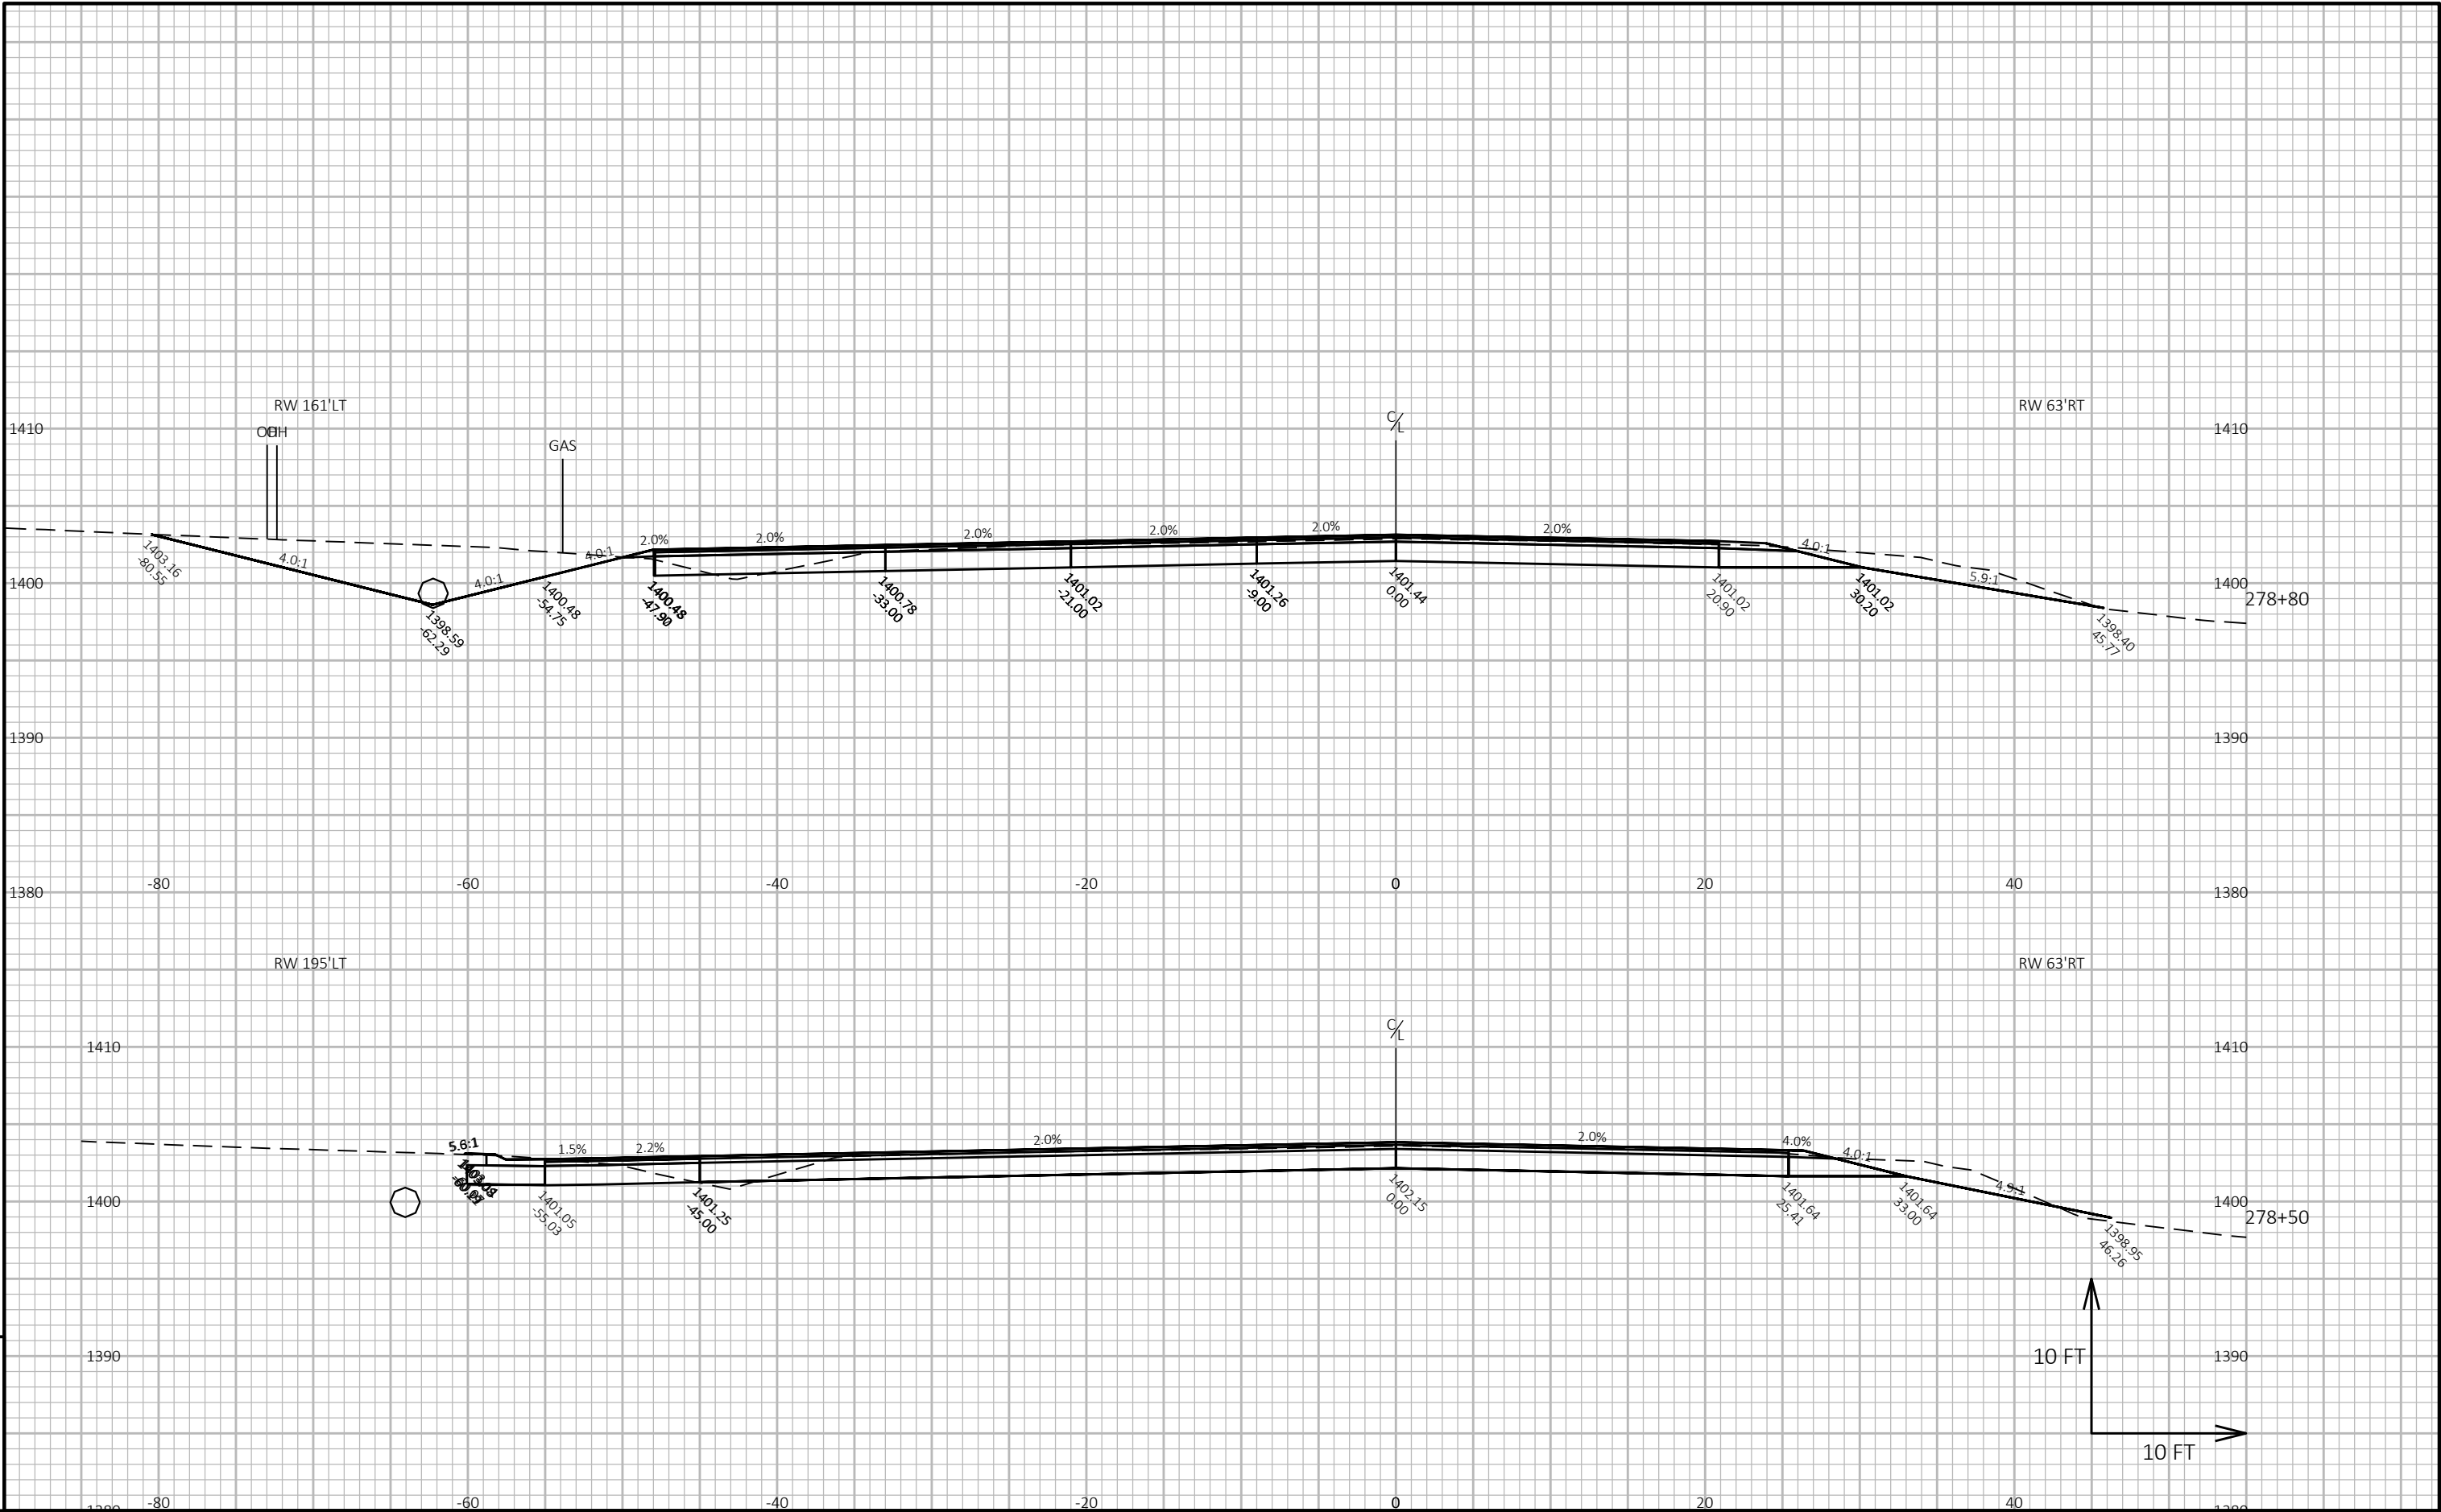



9


9

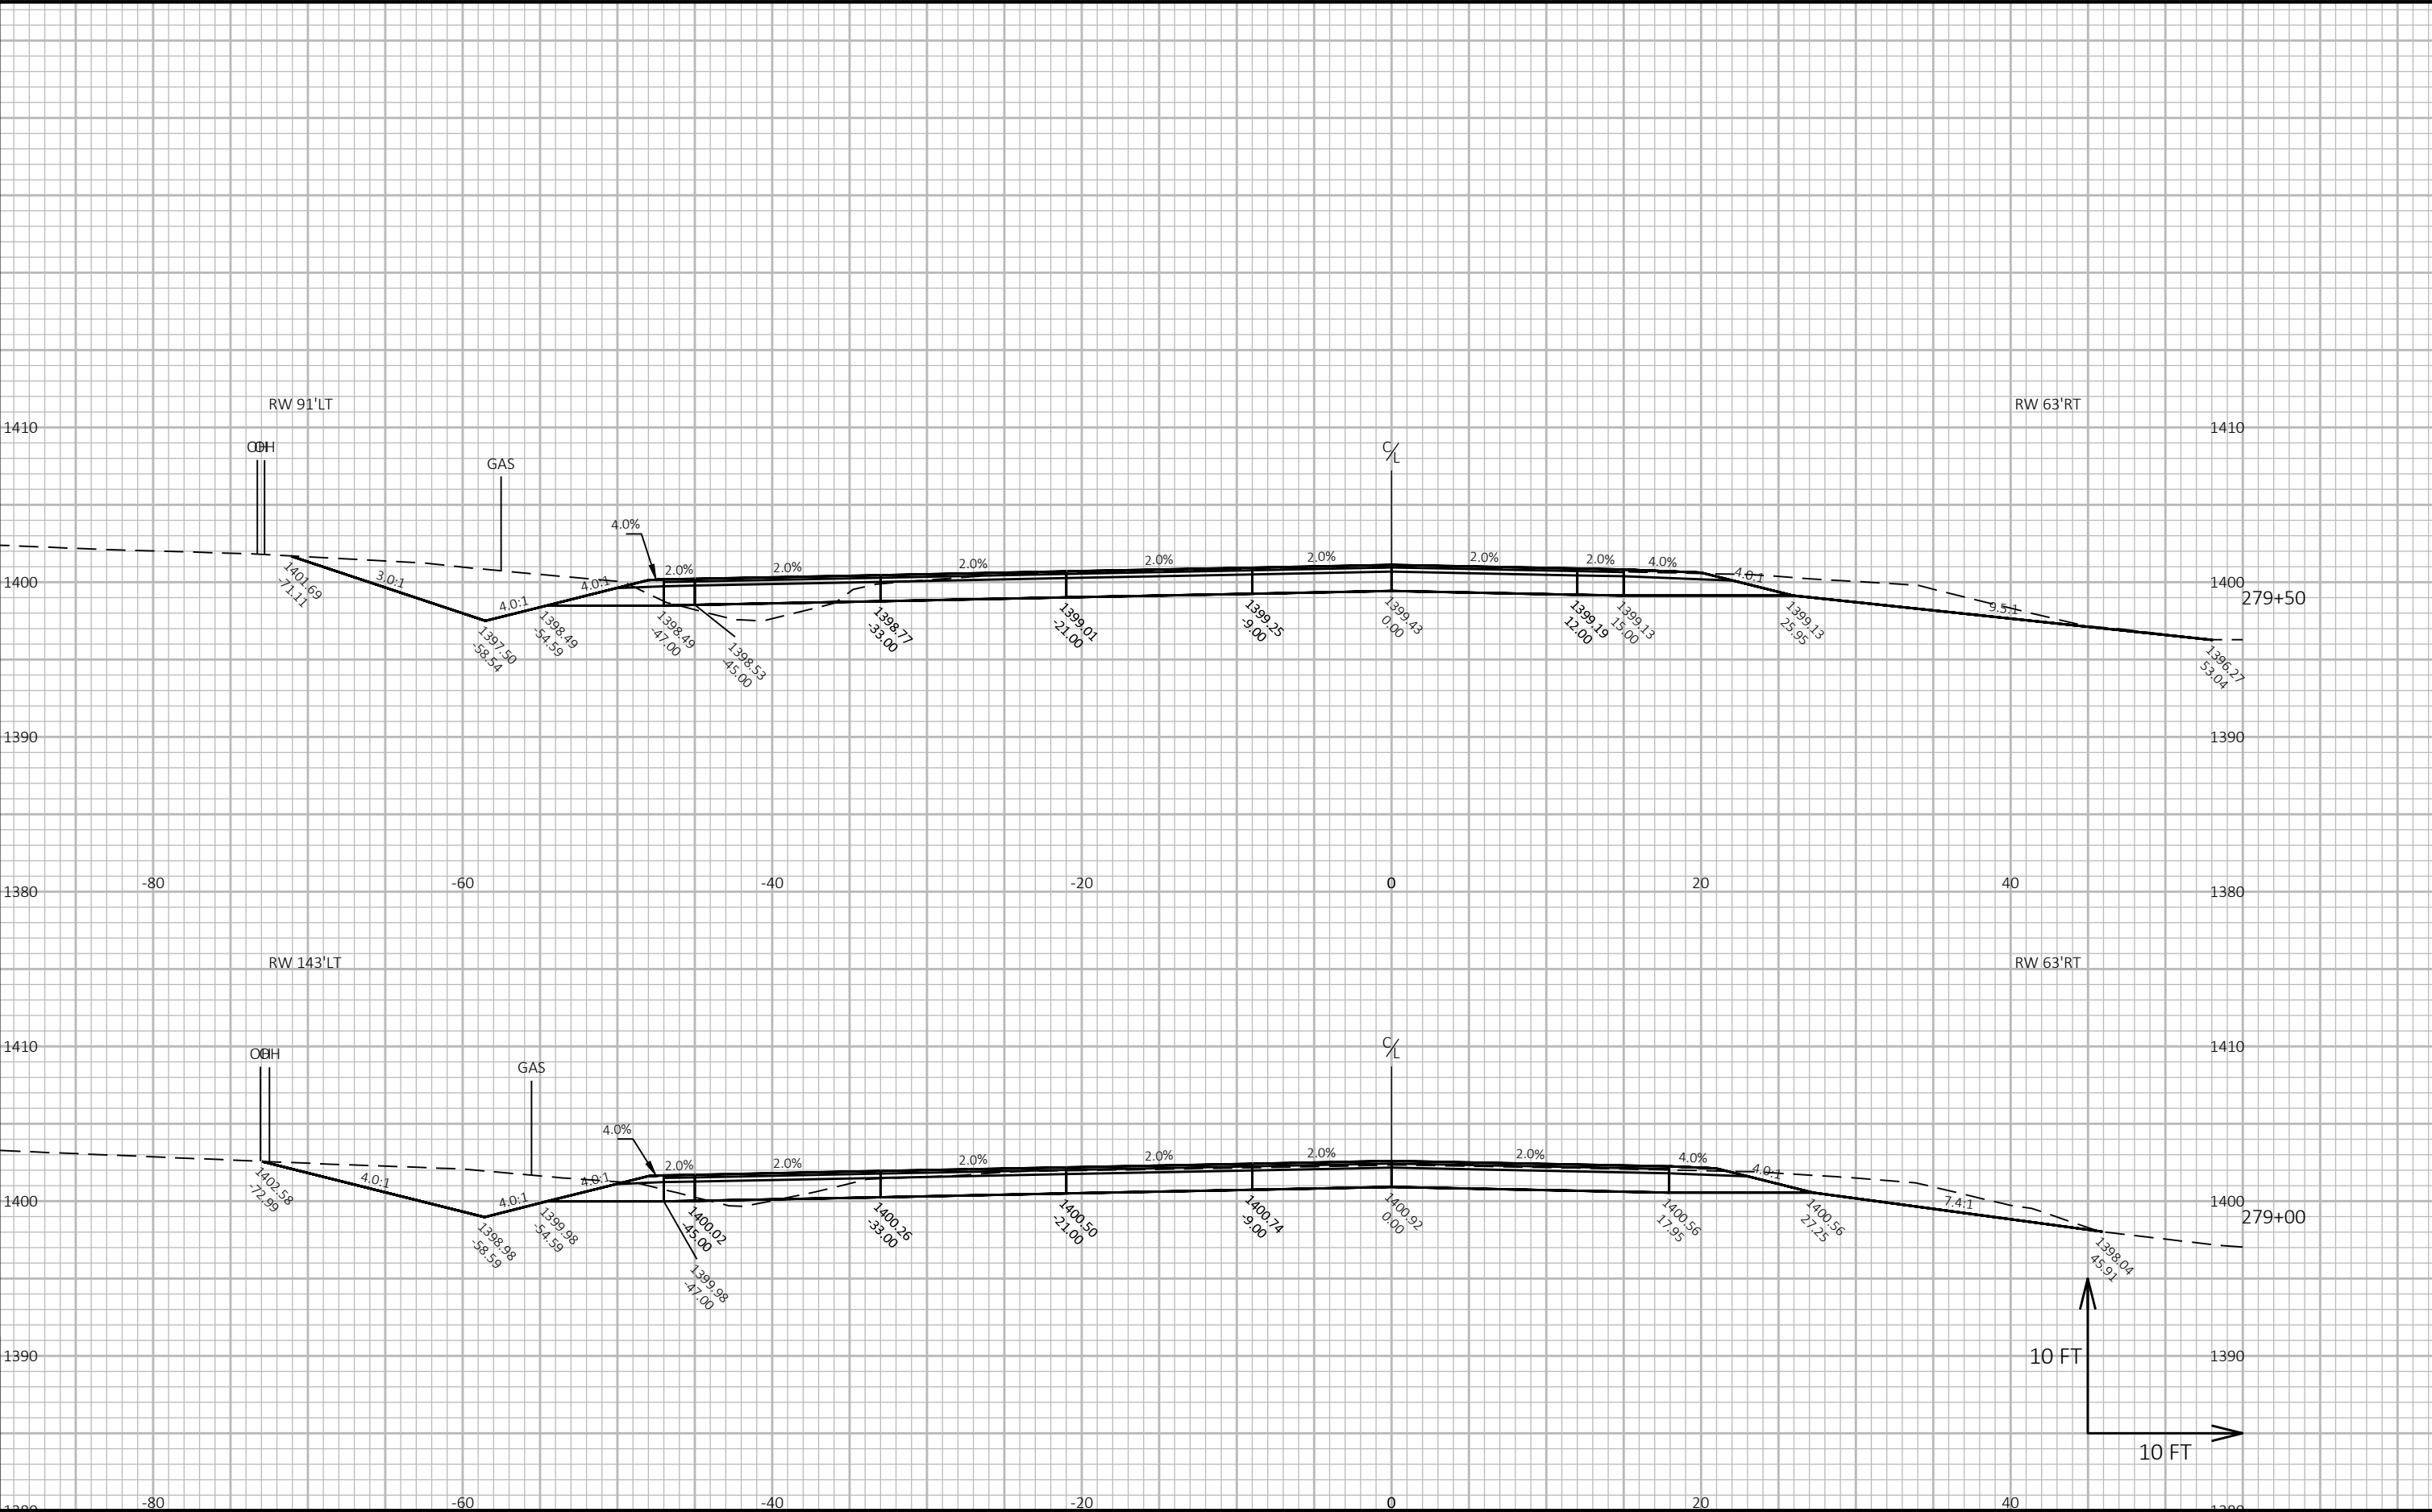


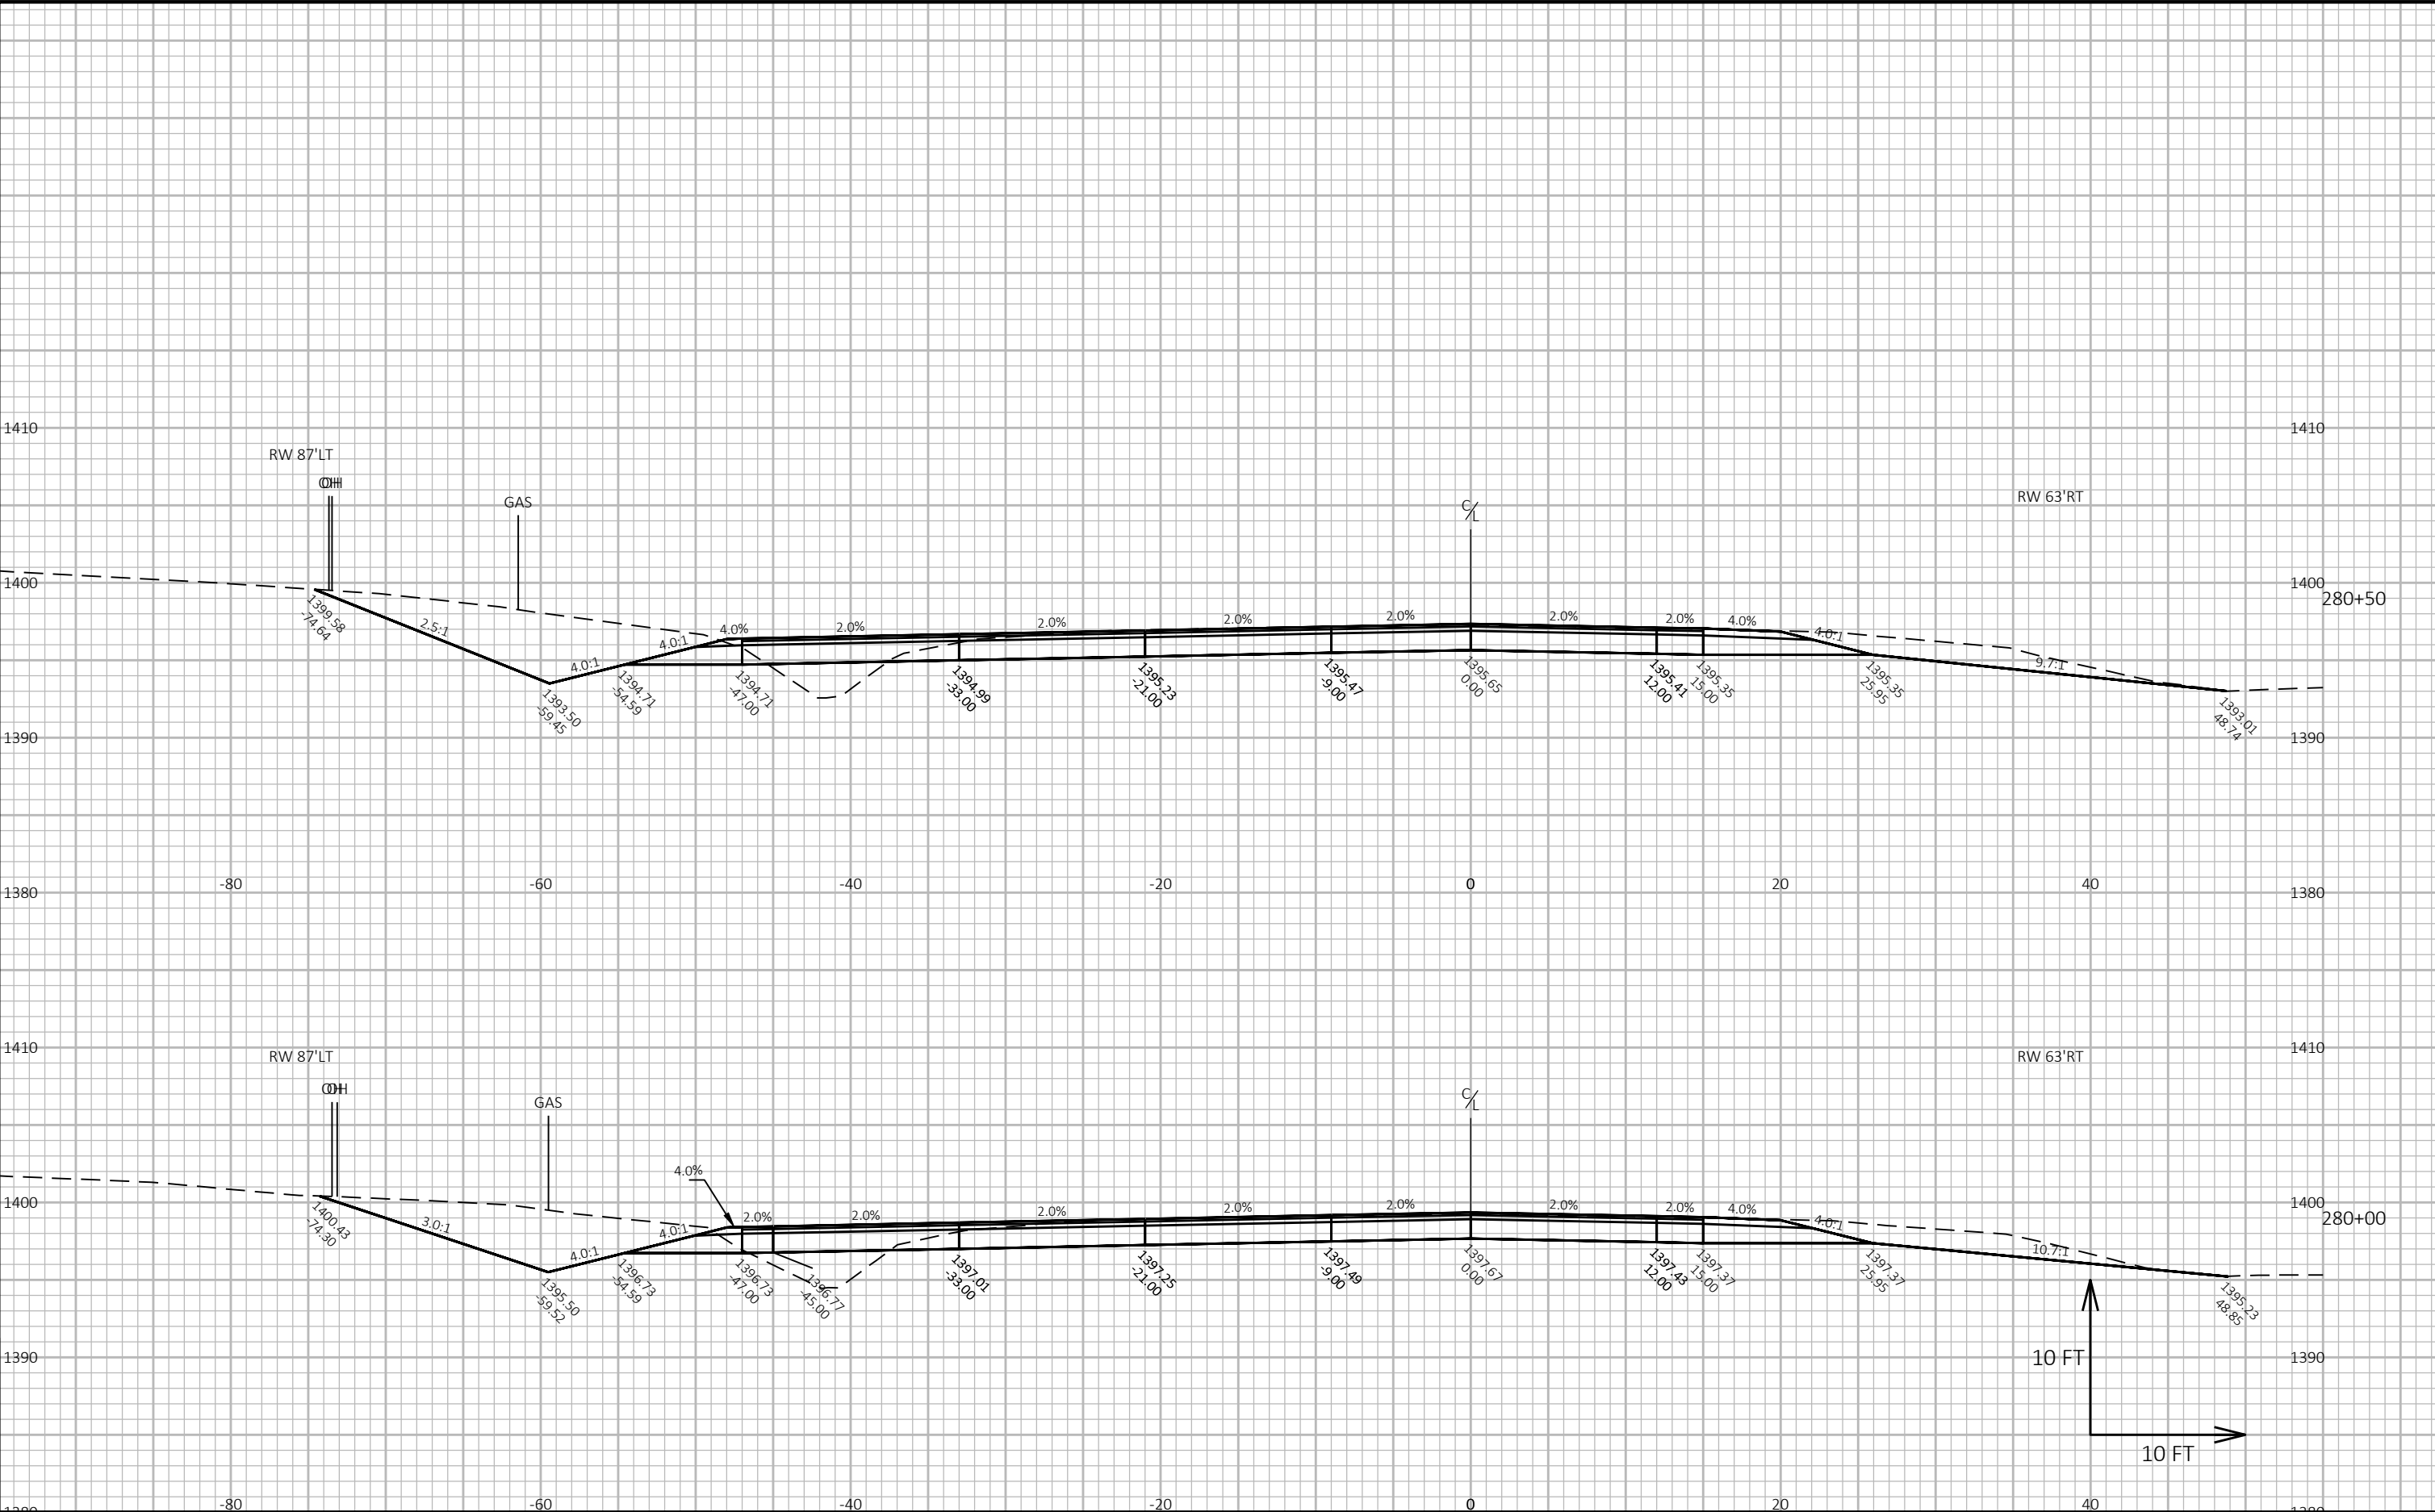


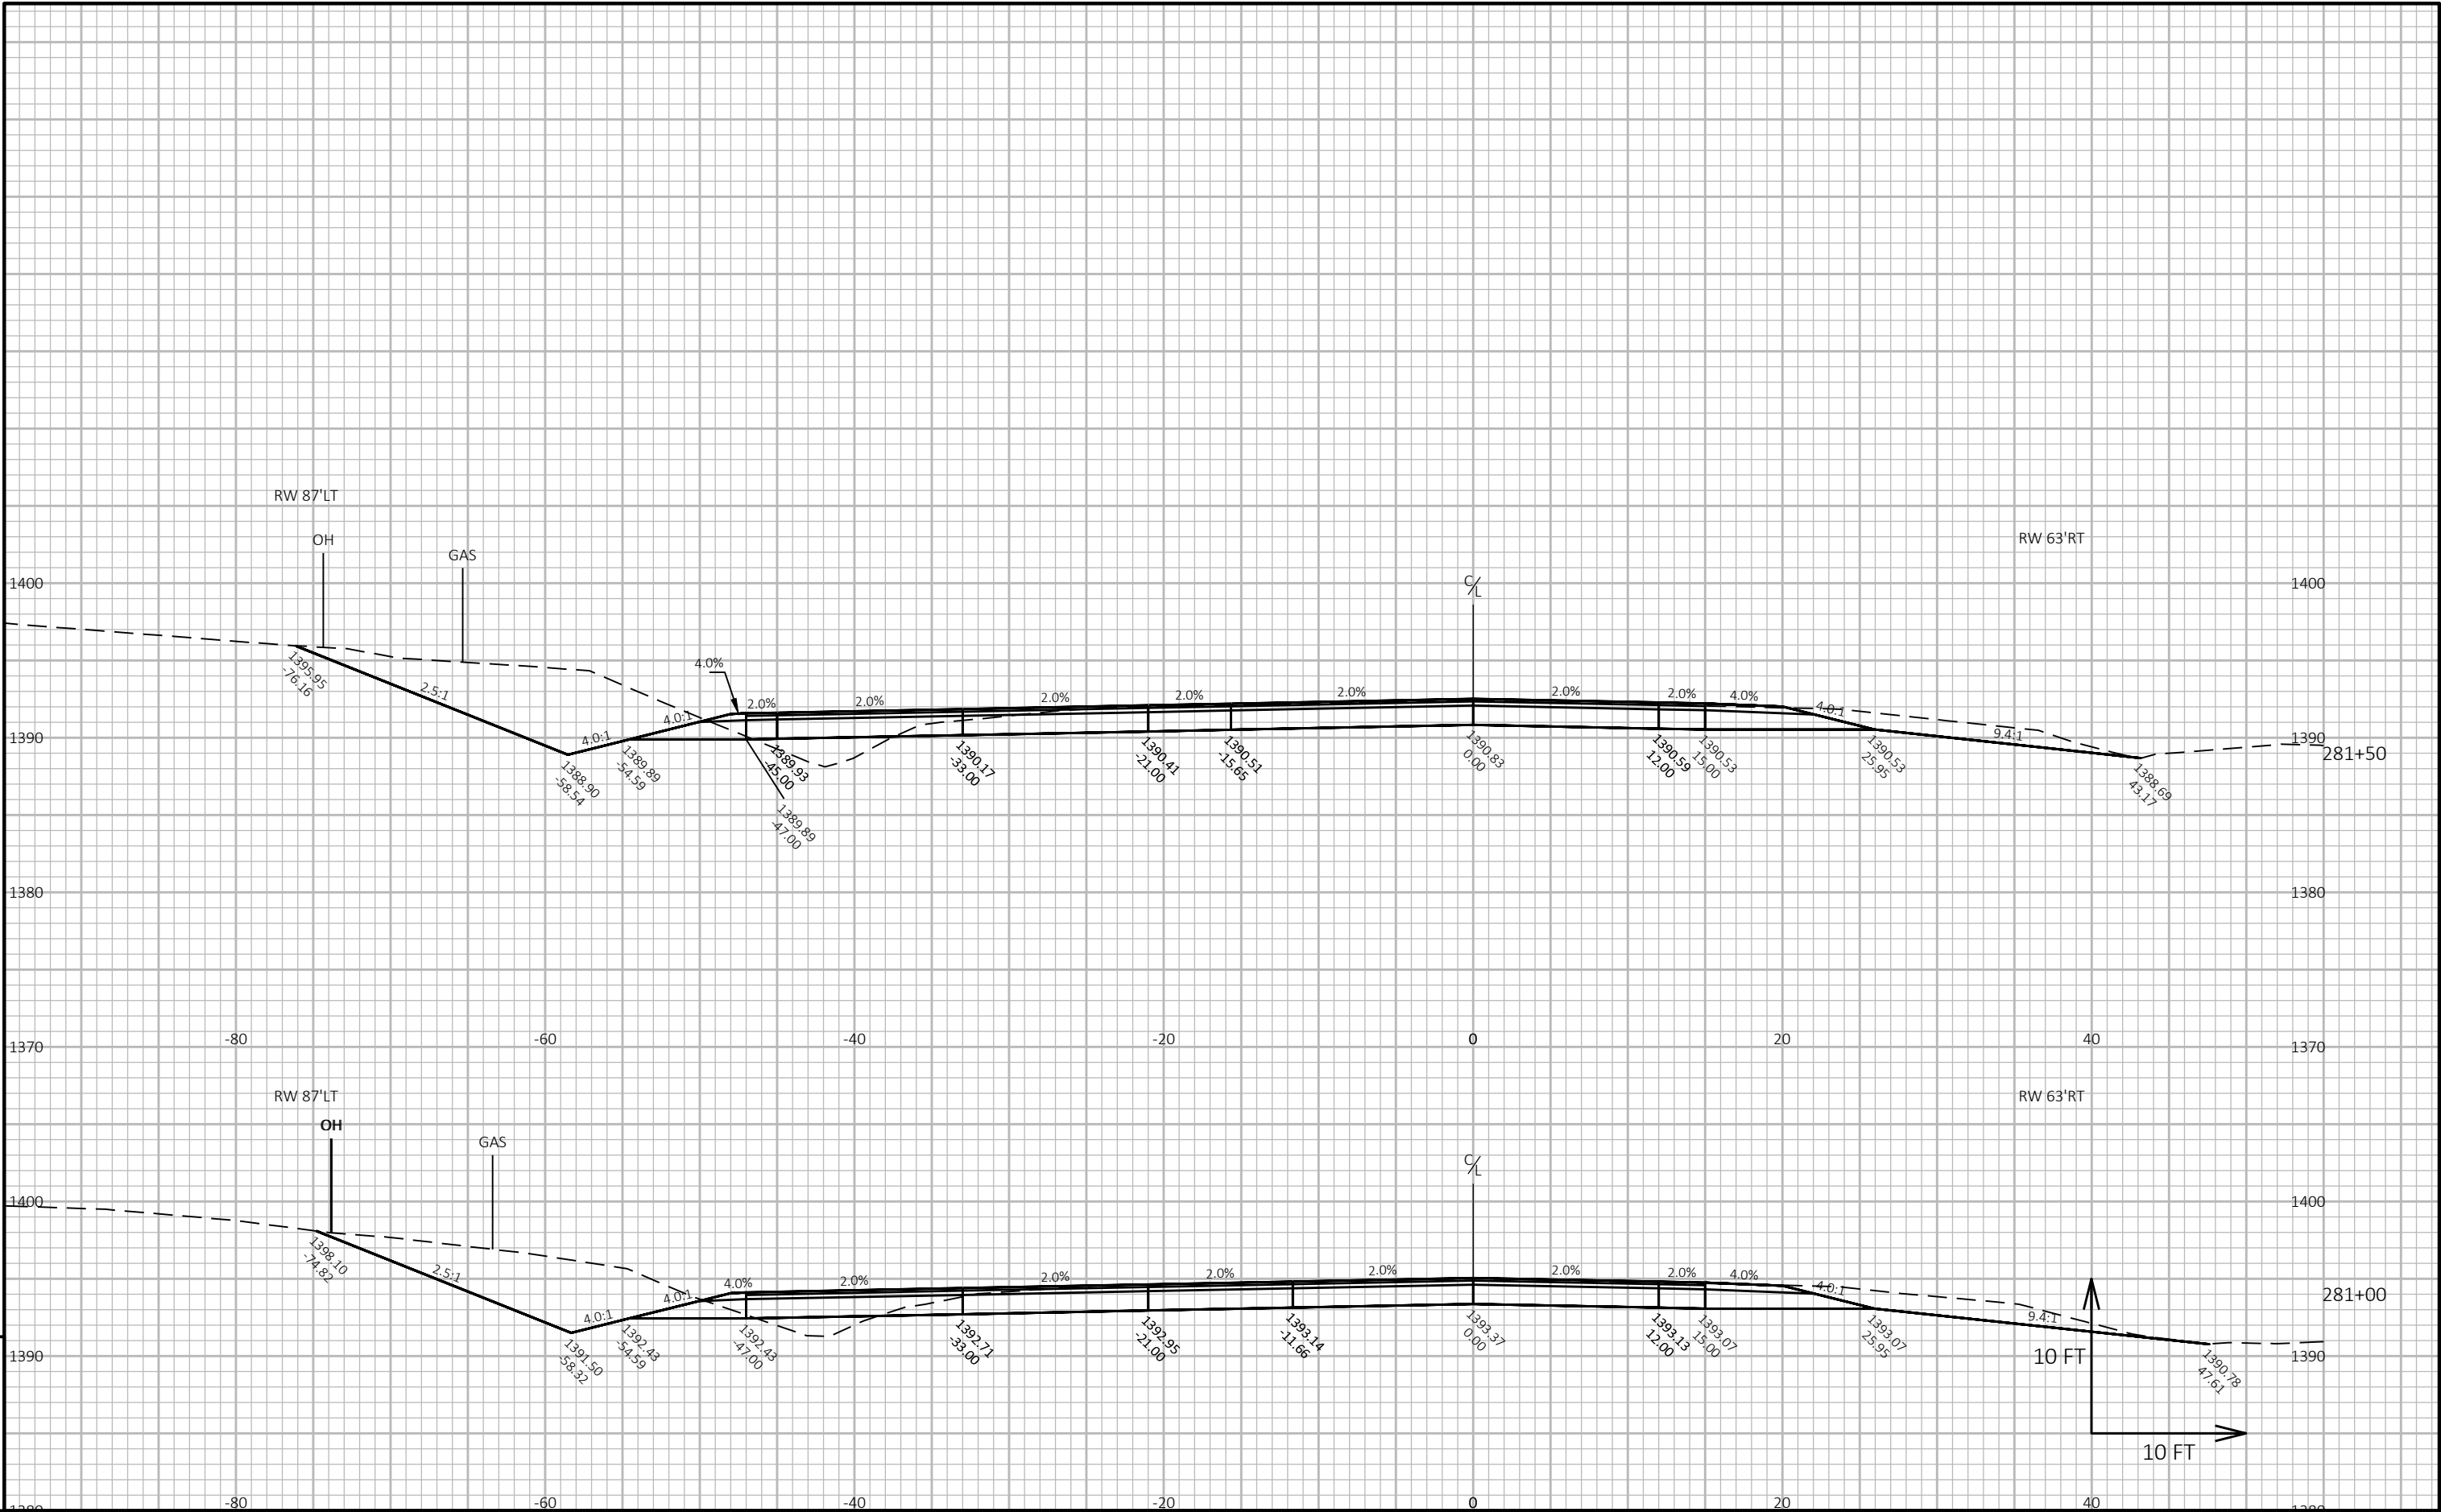


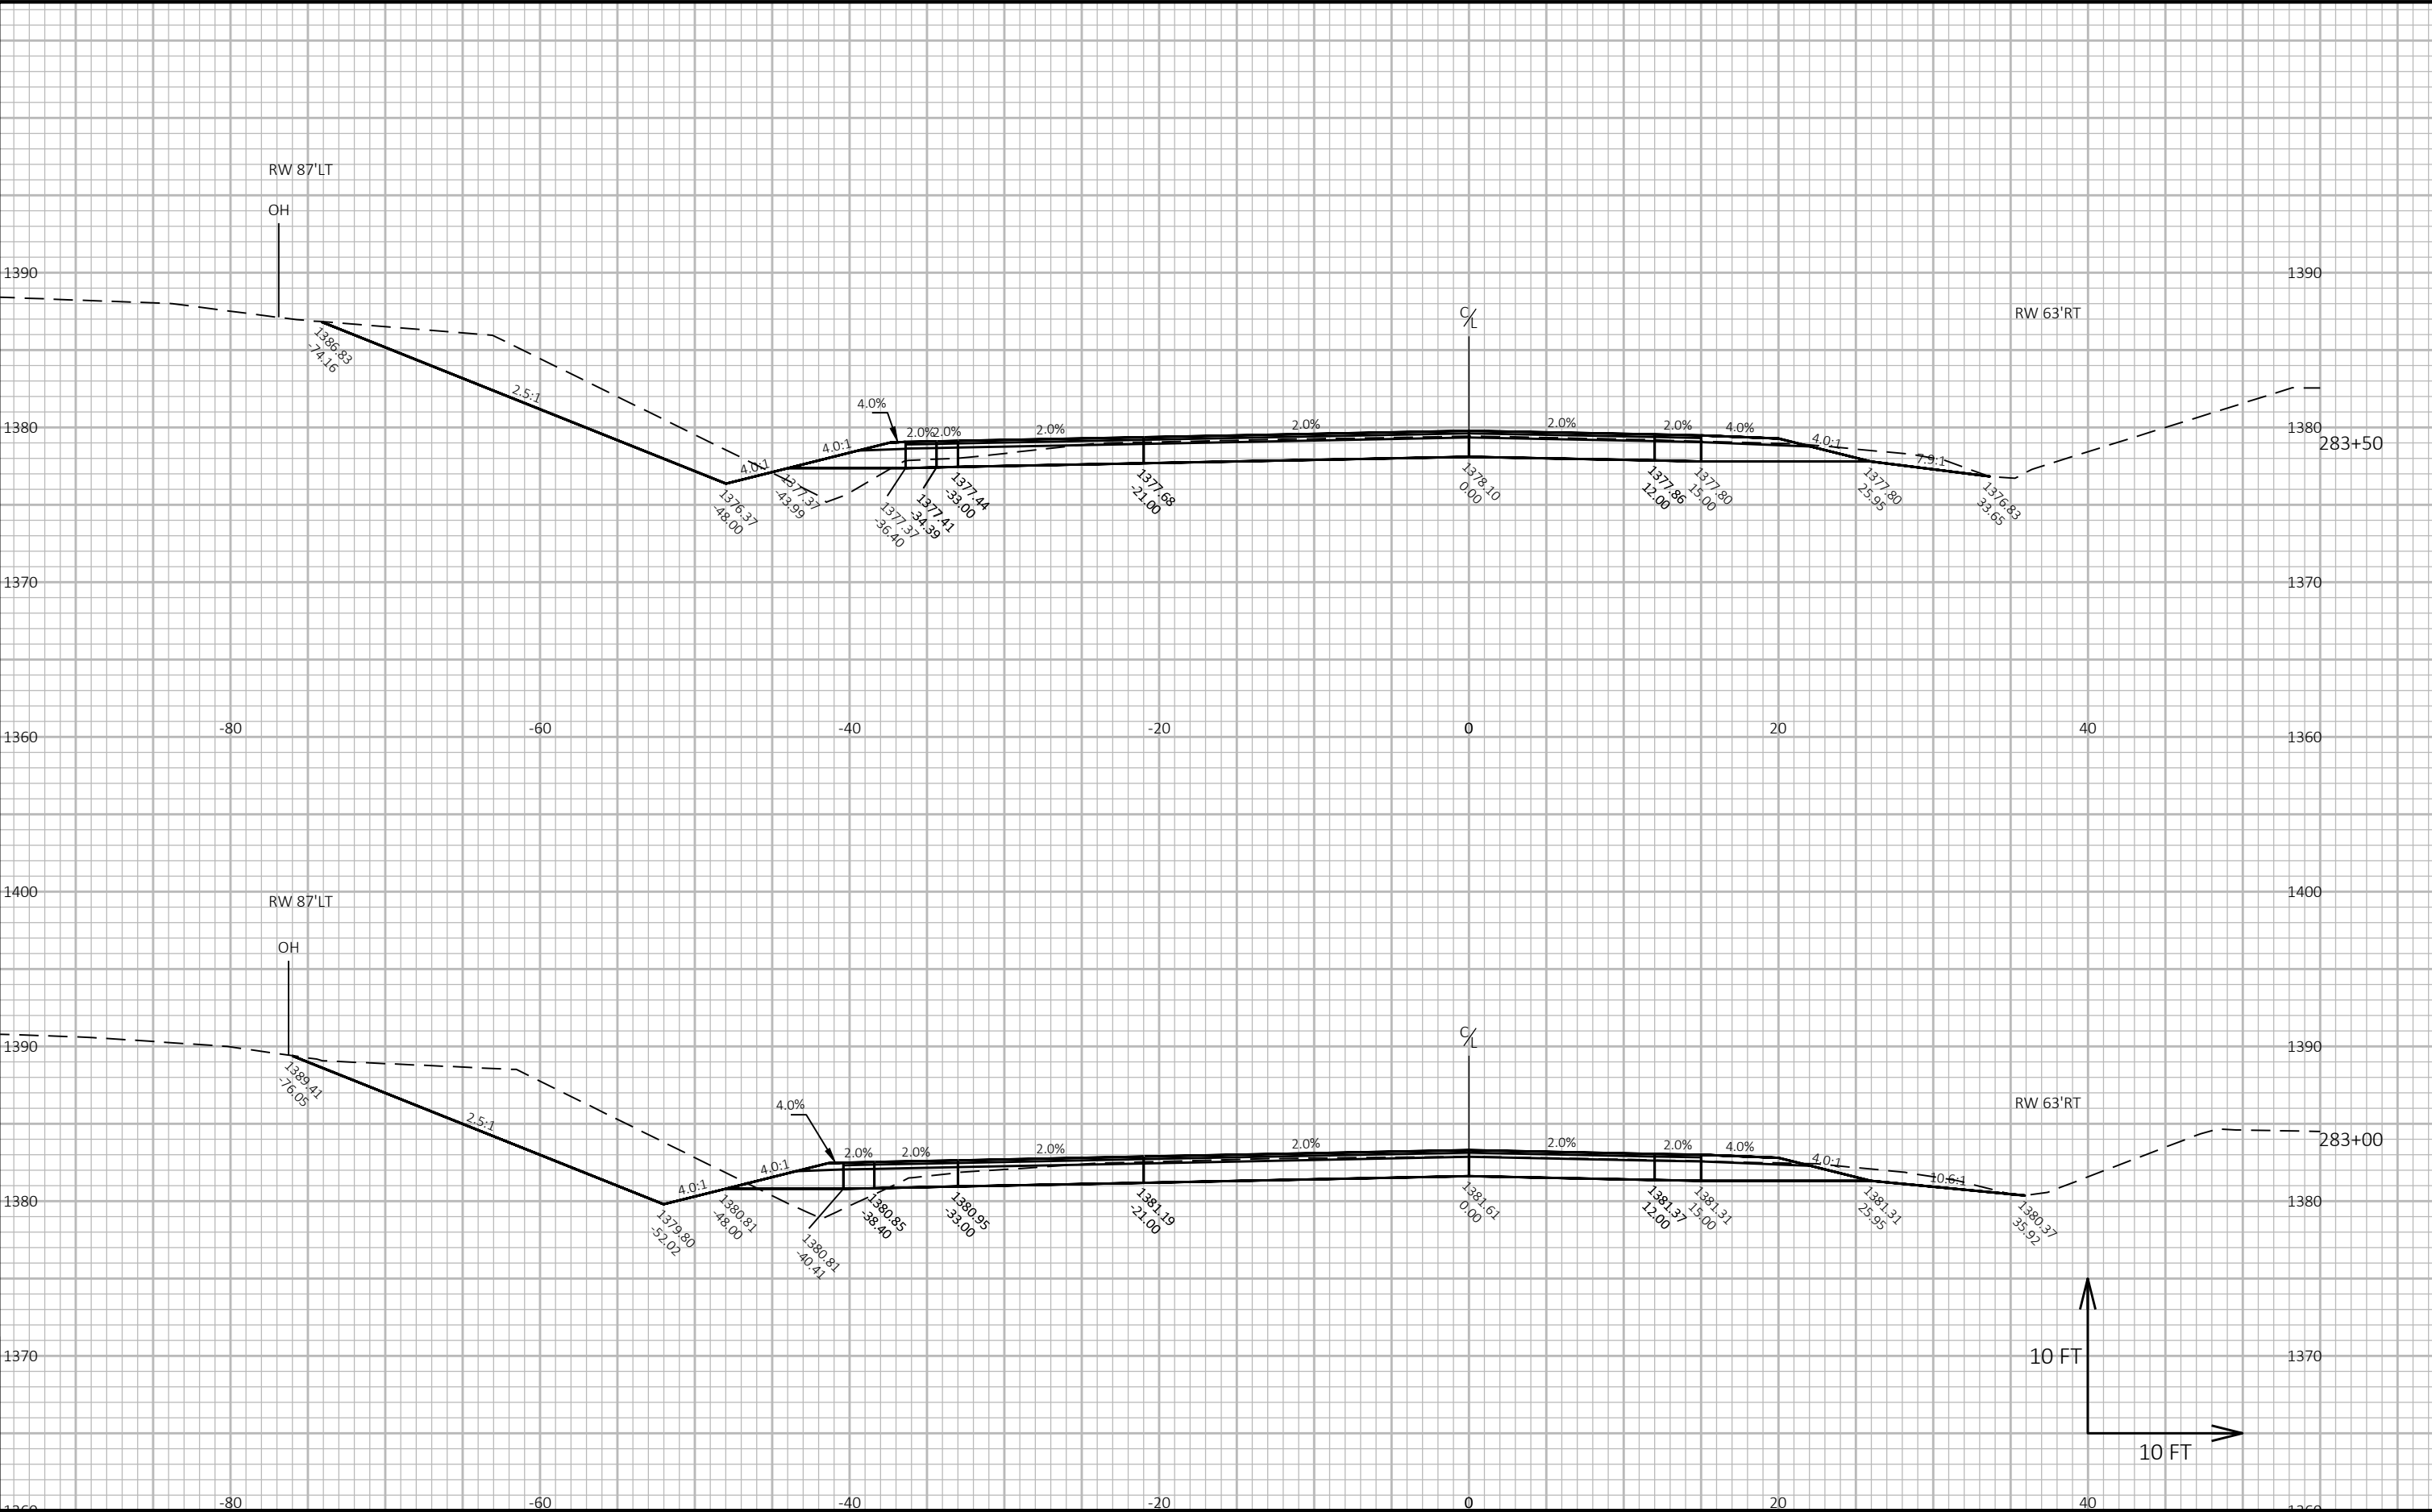


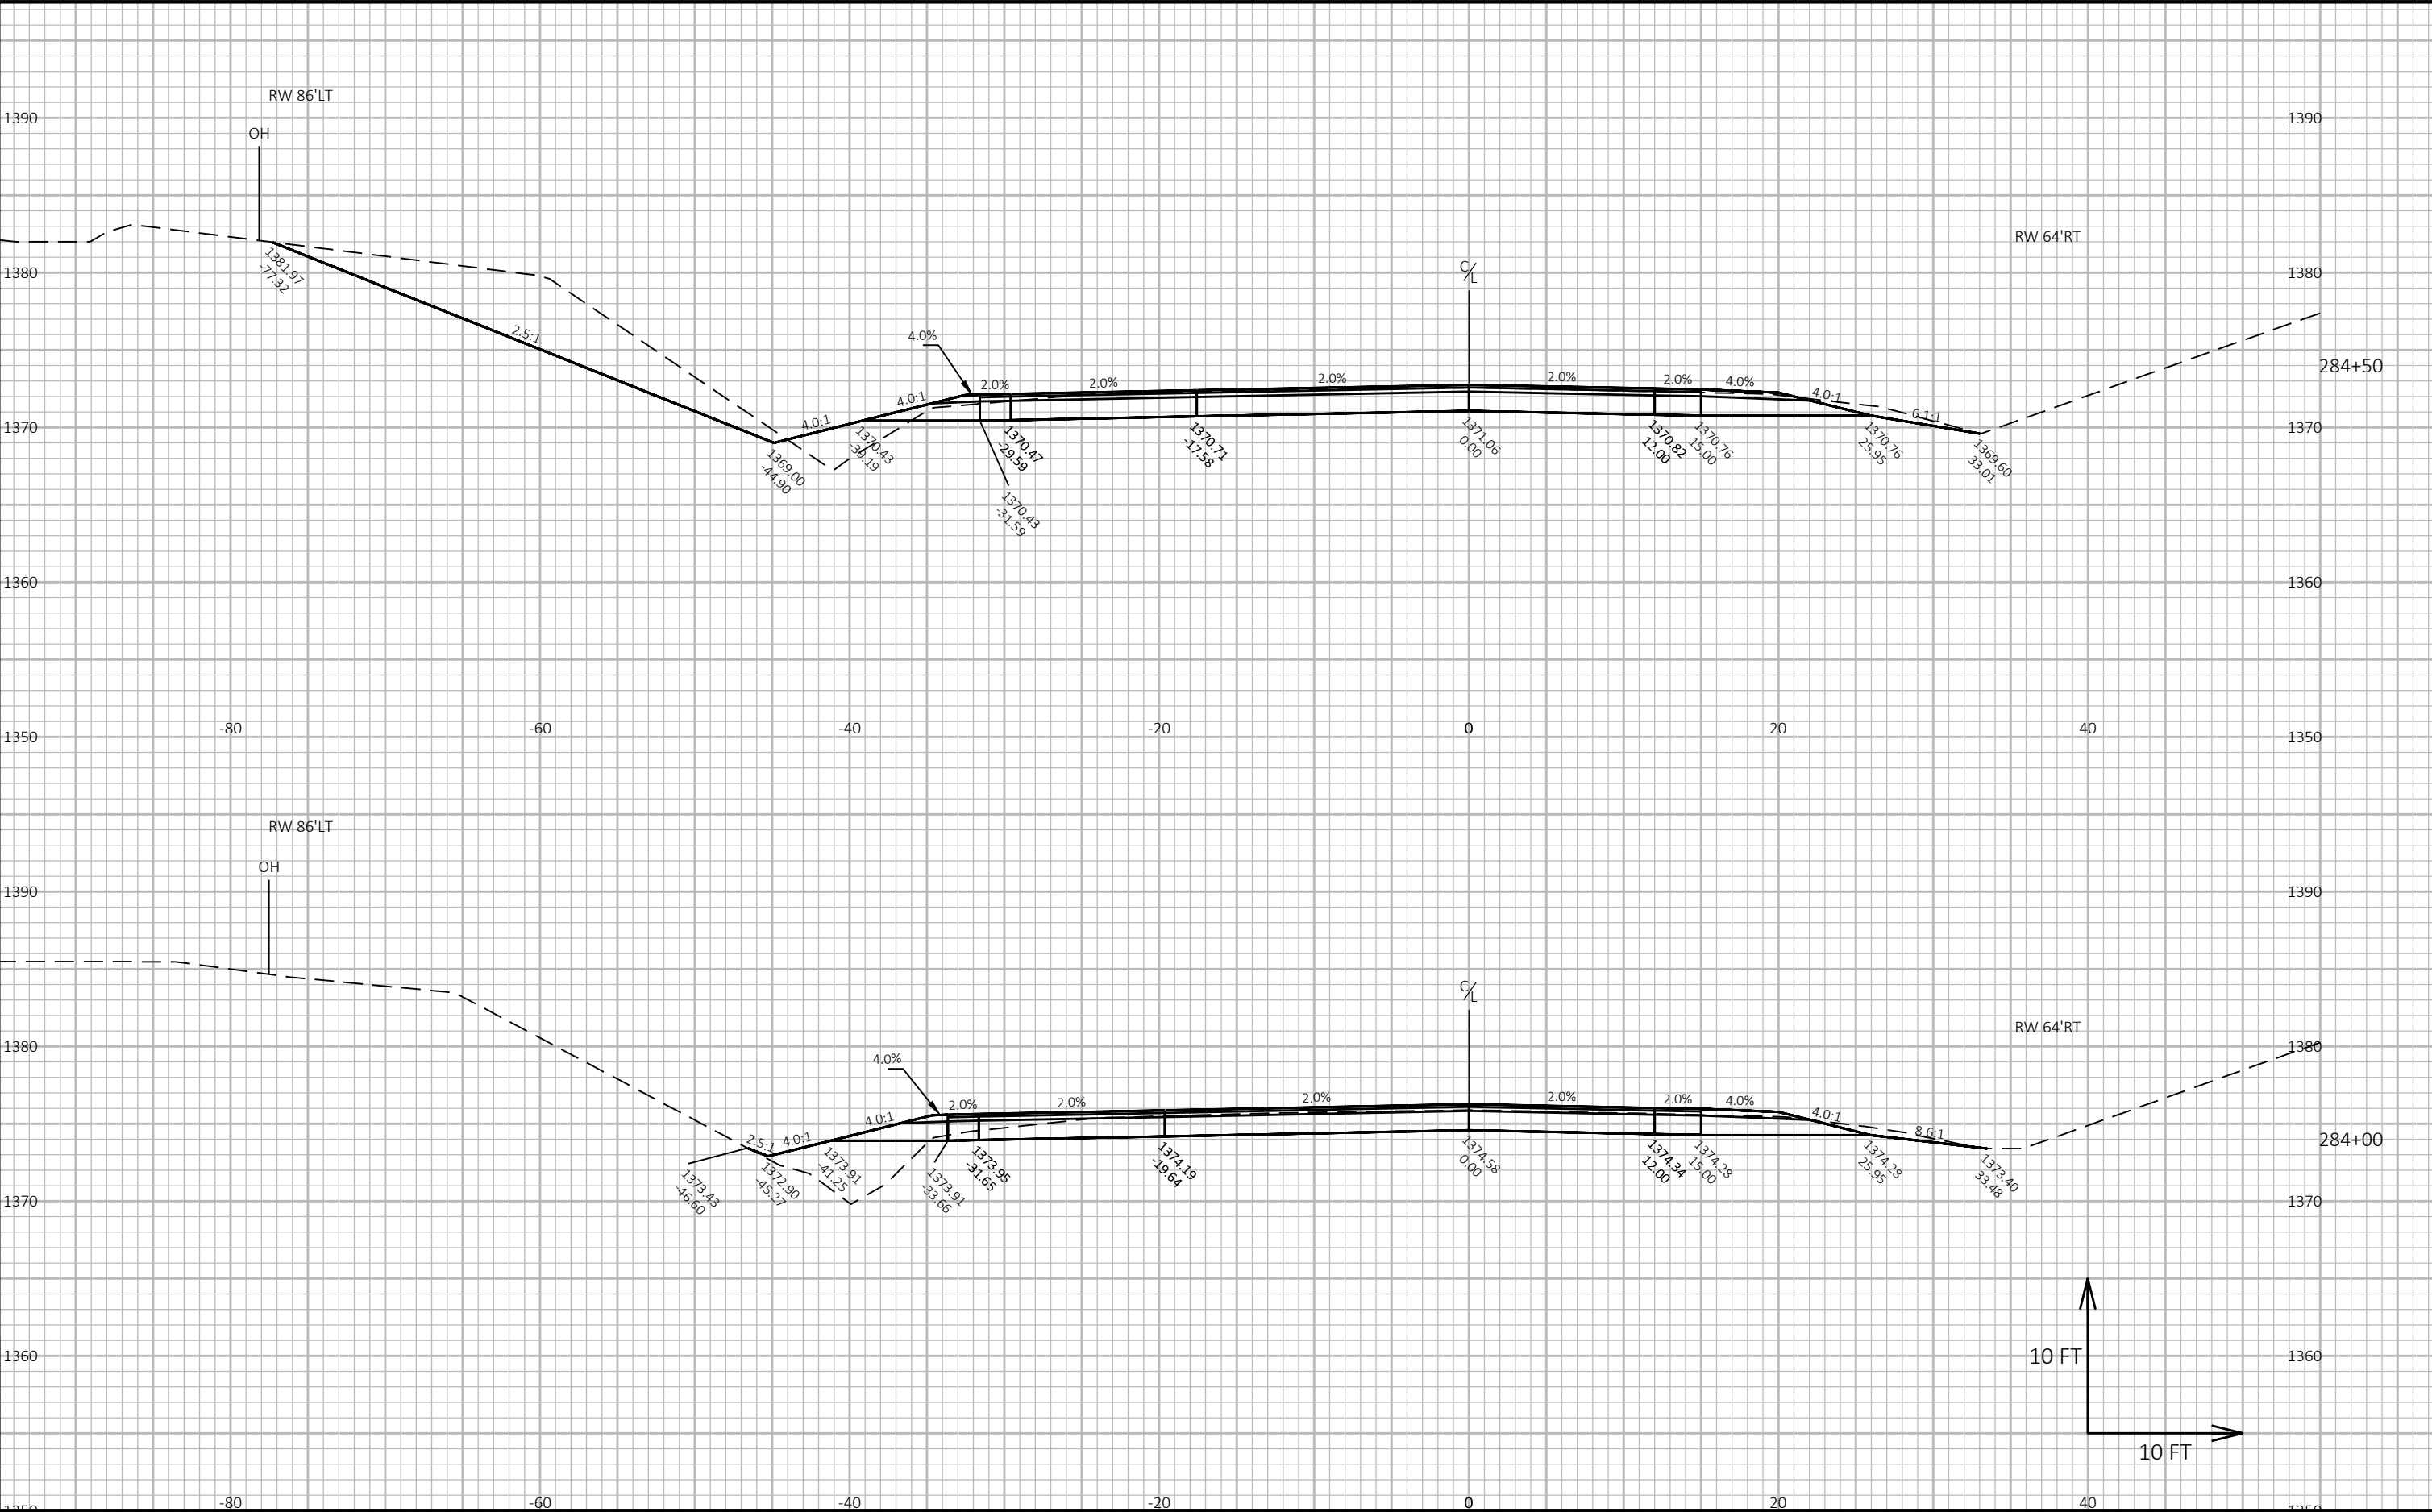


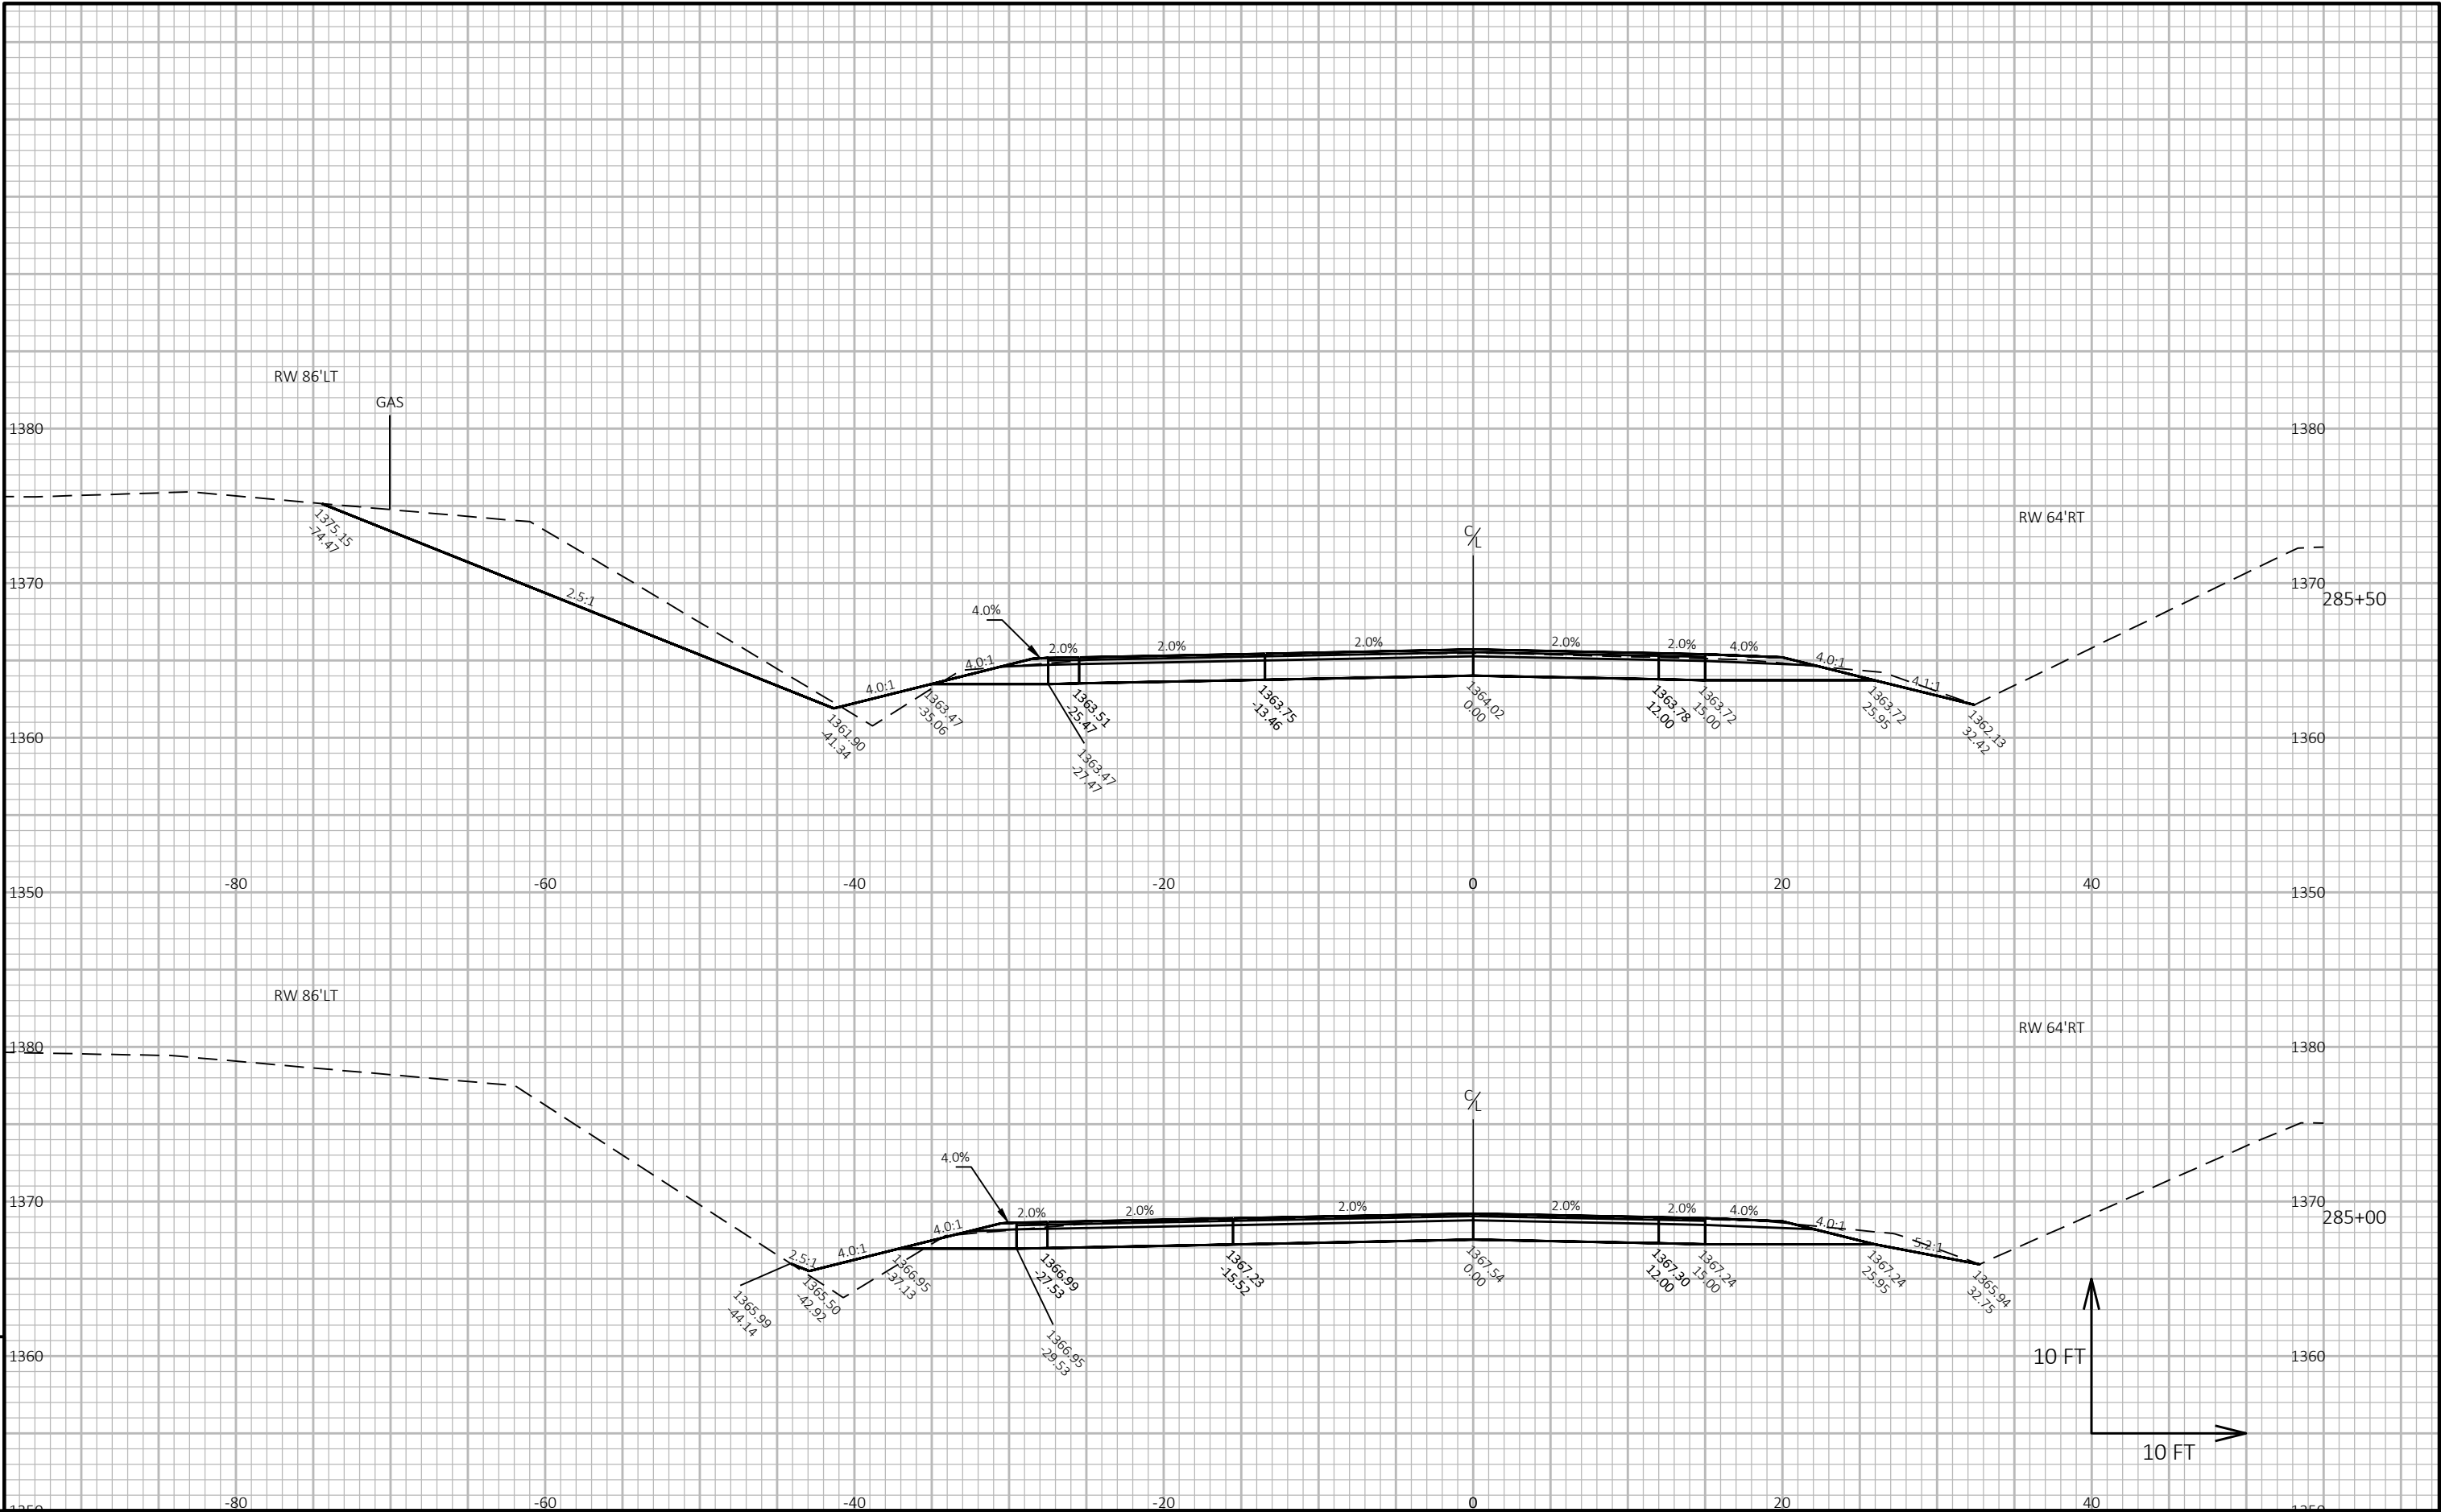


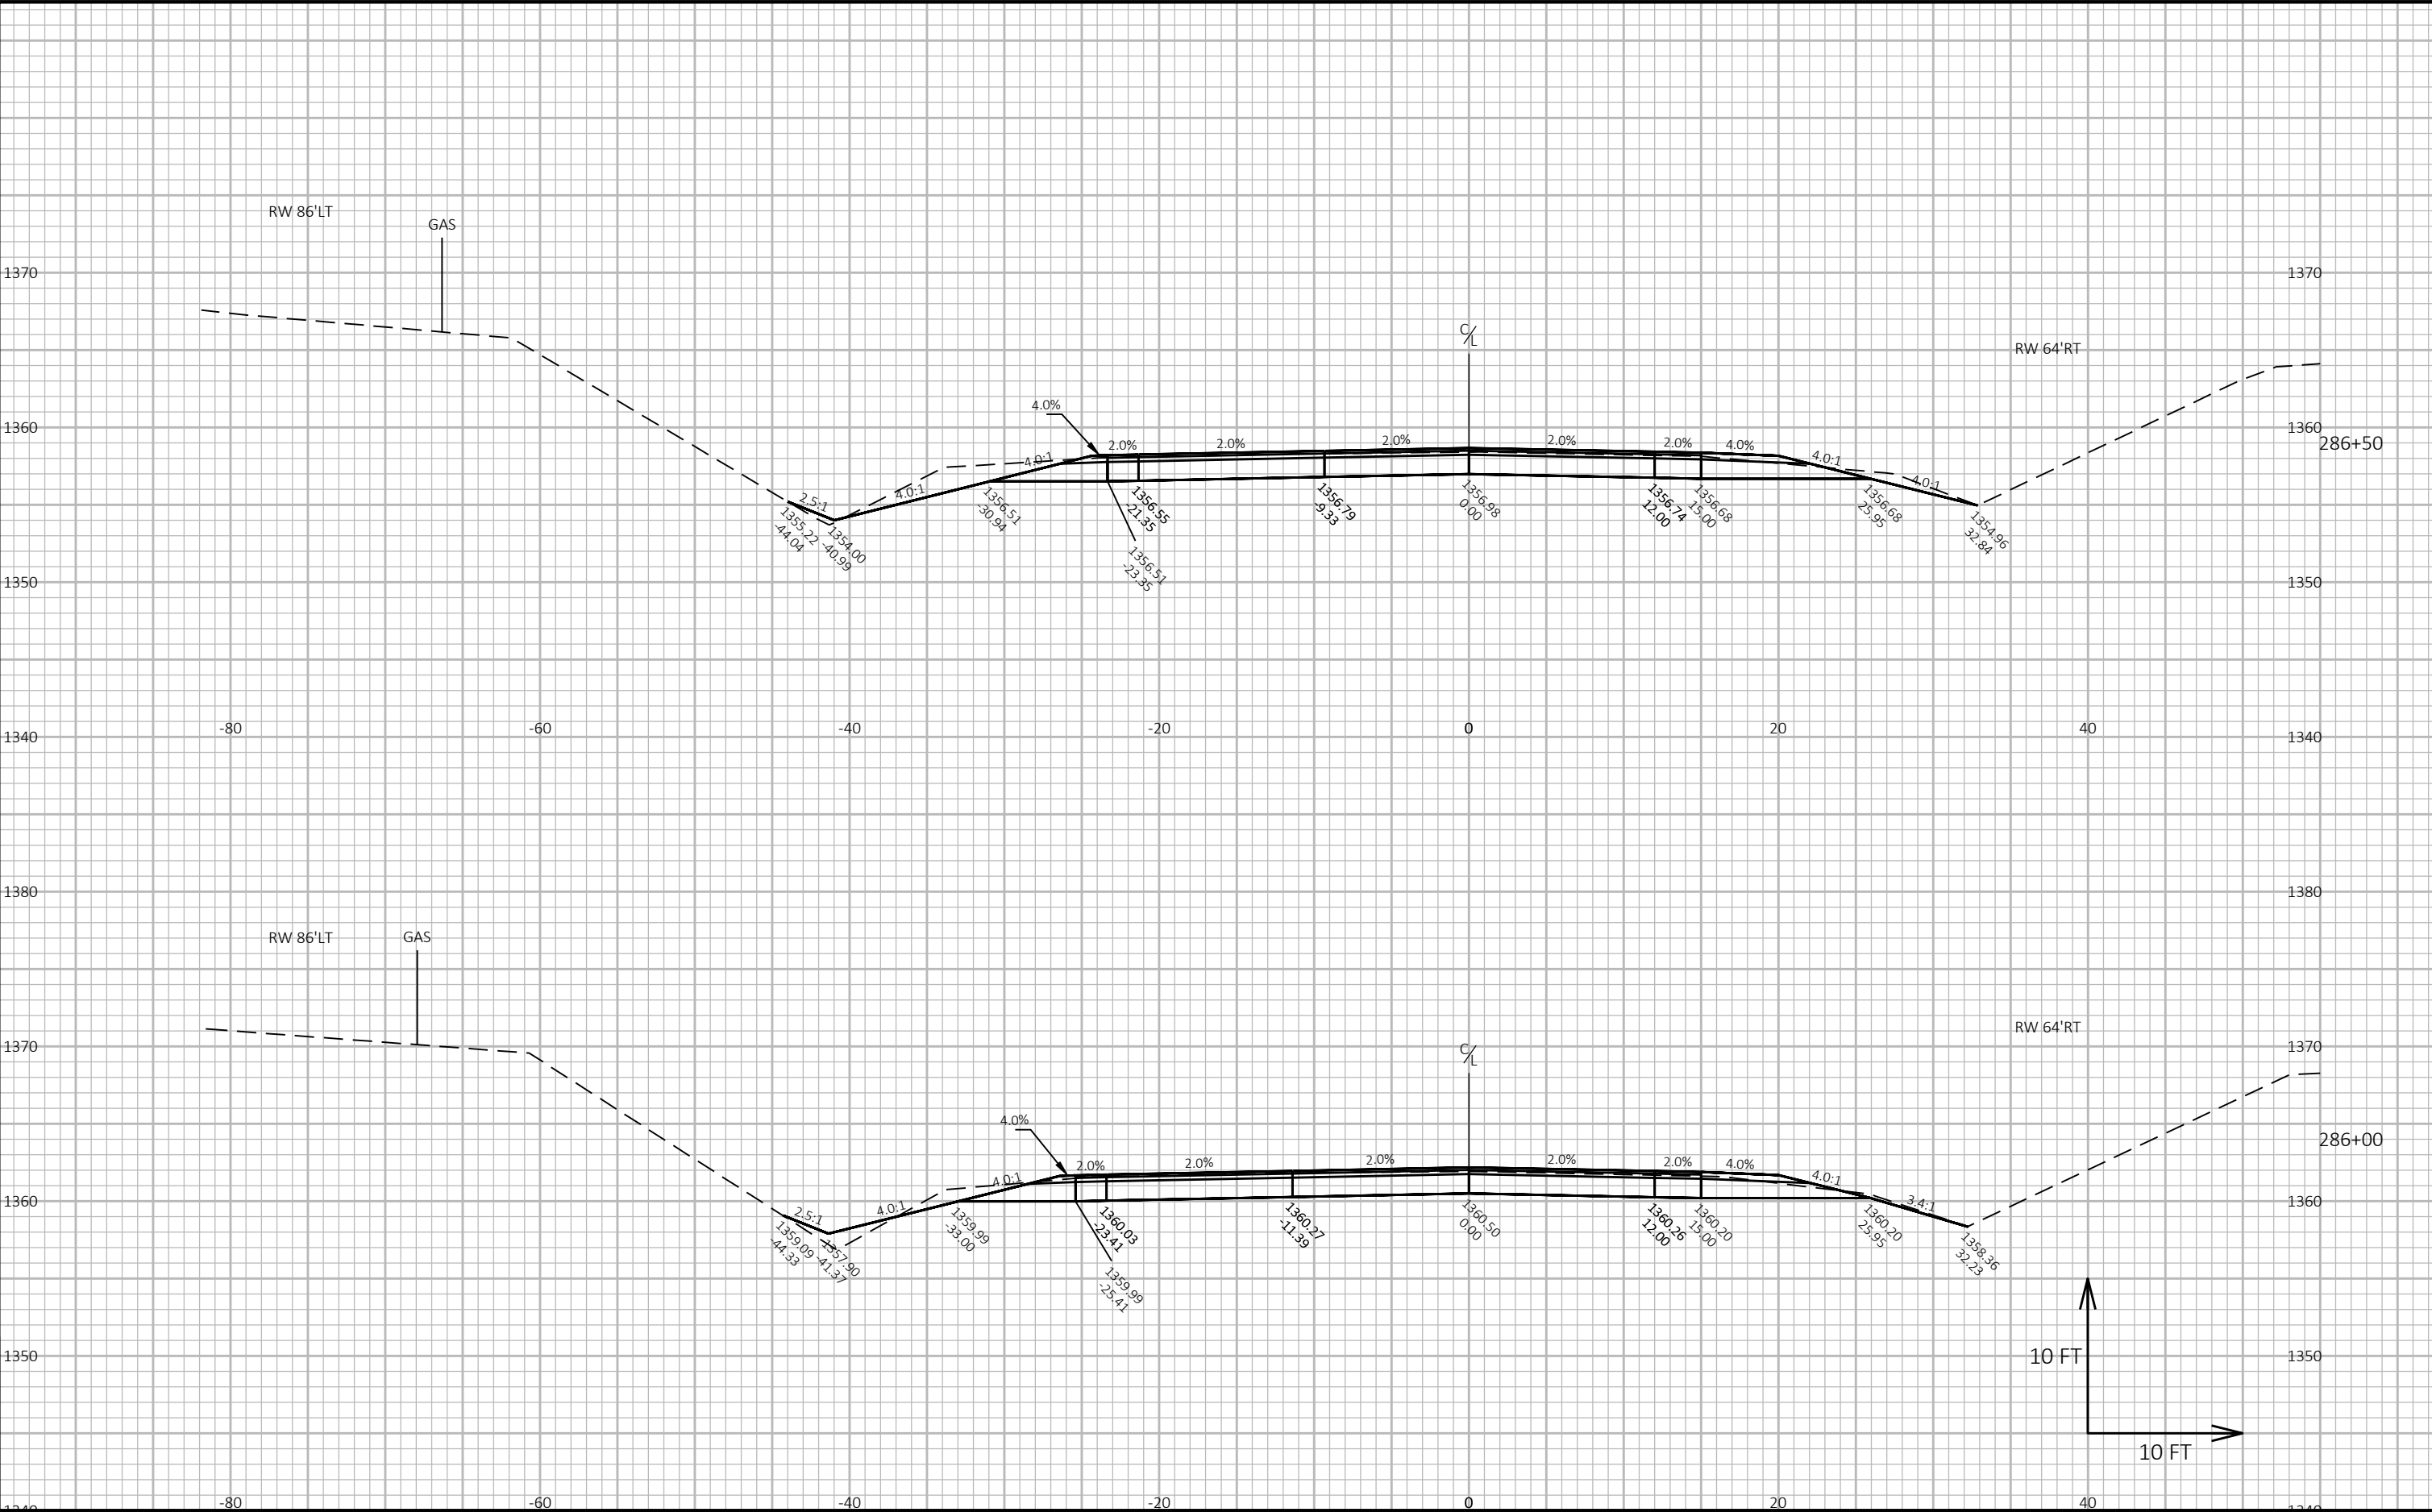


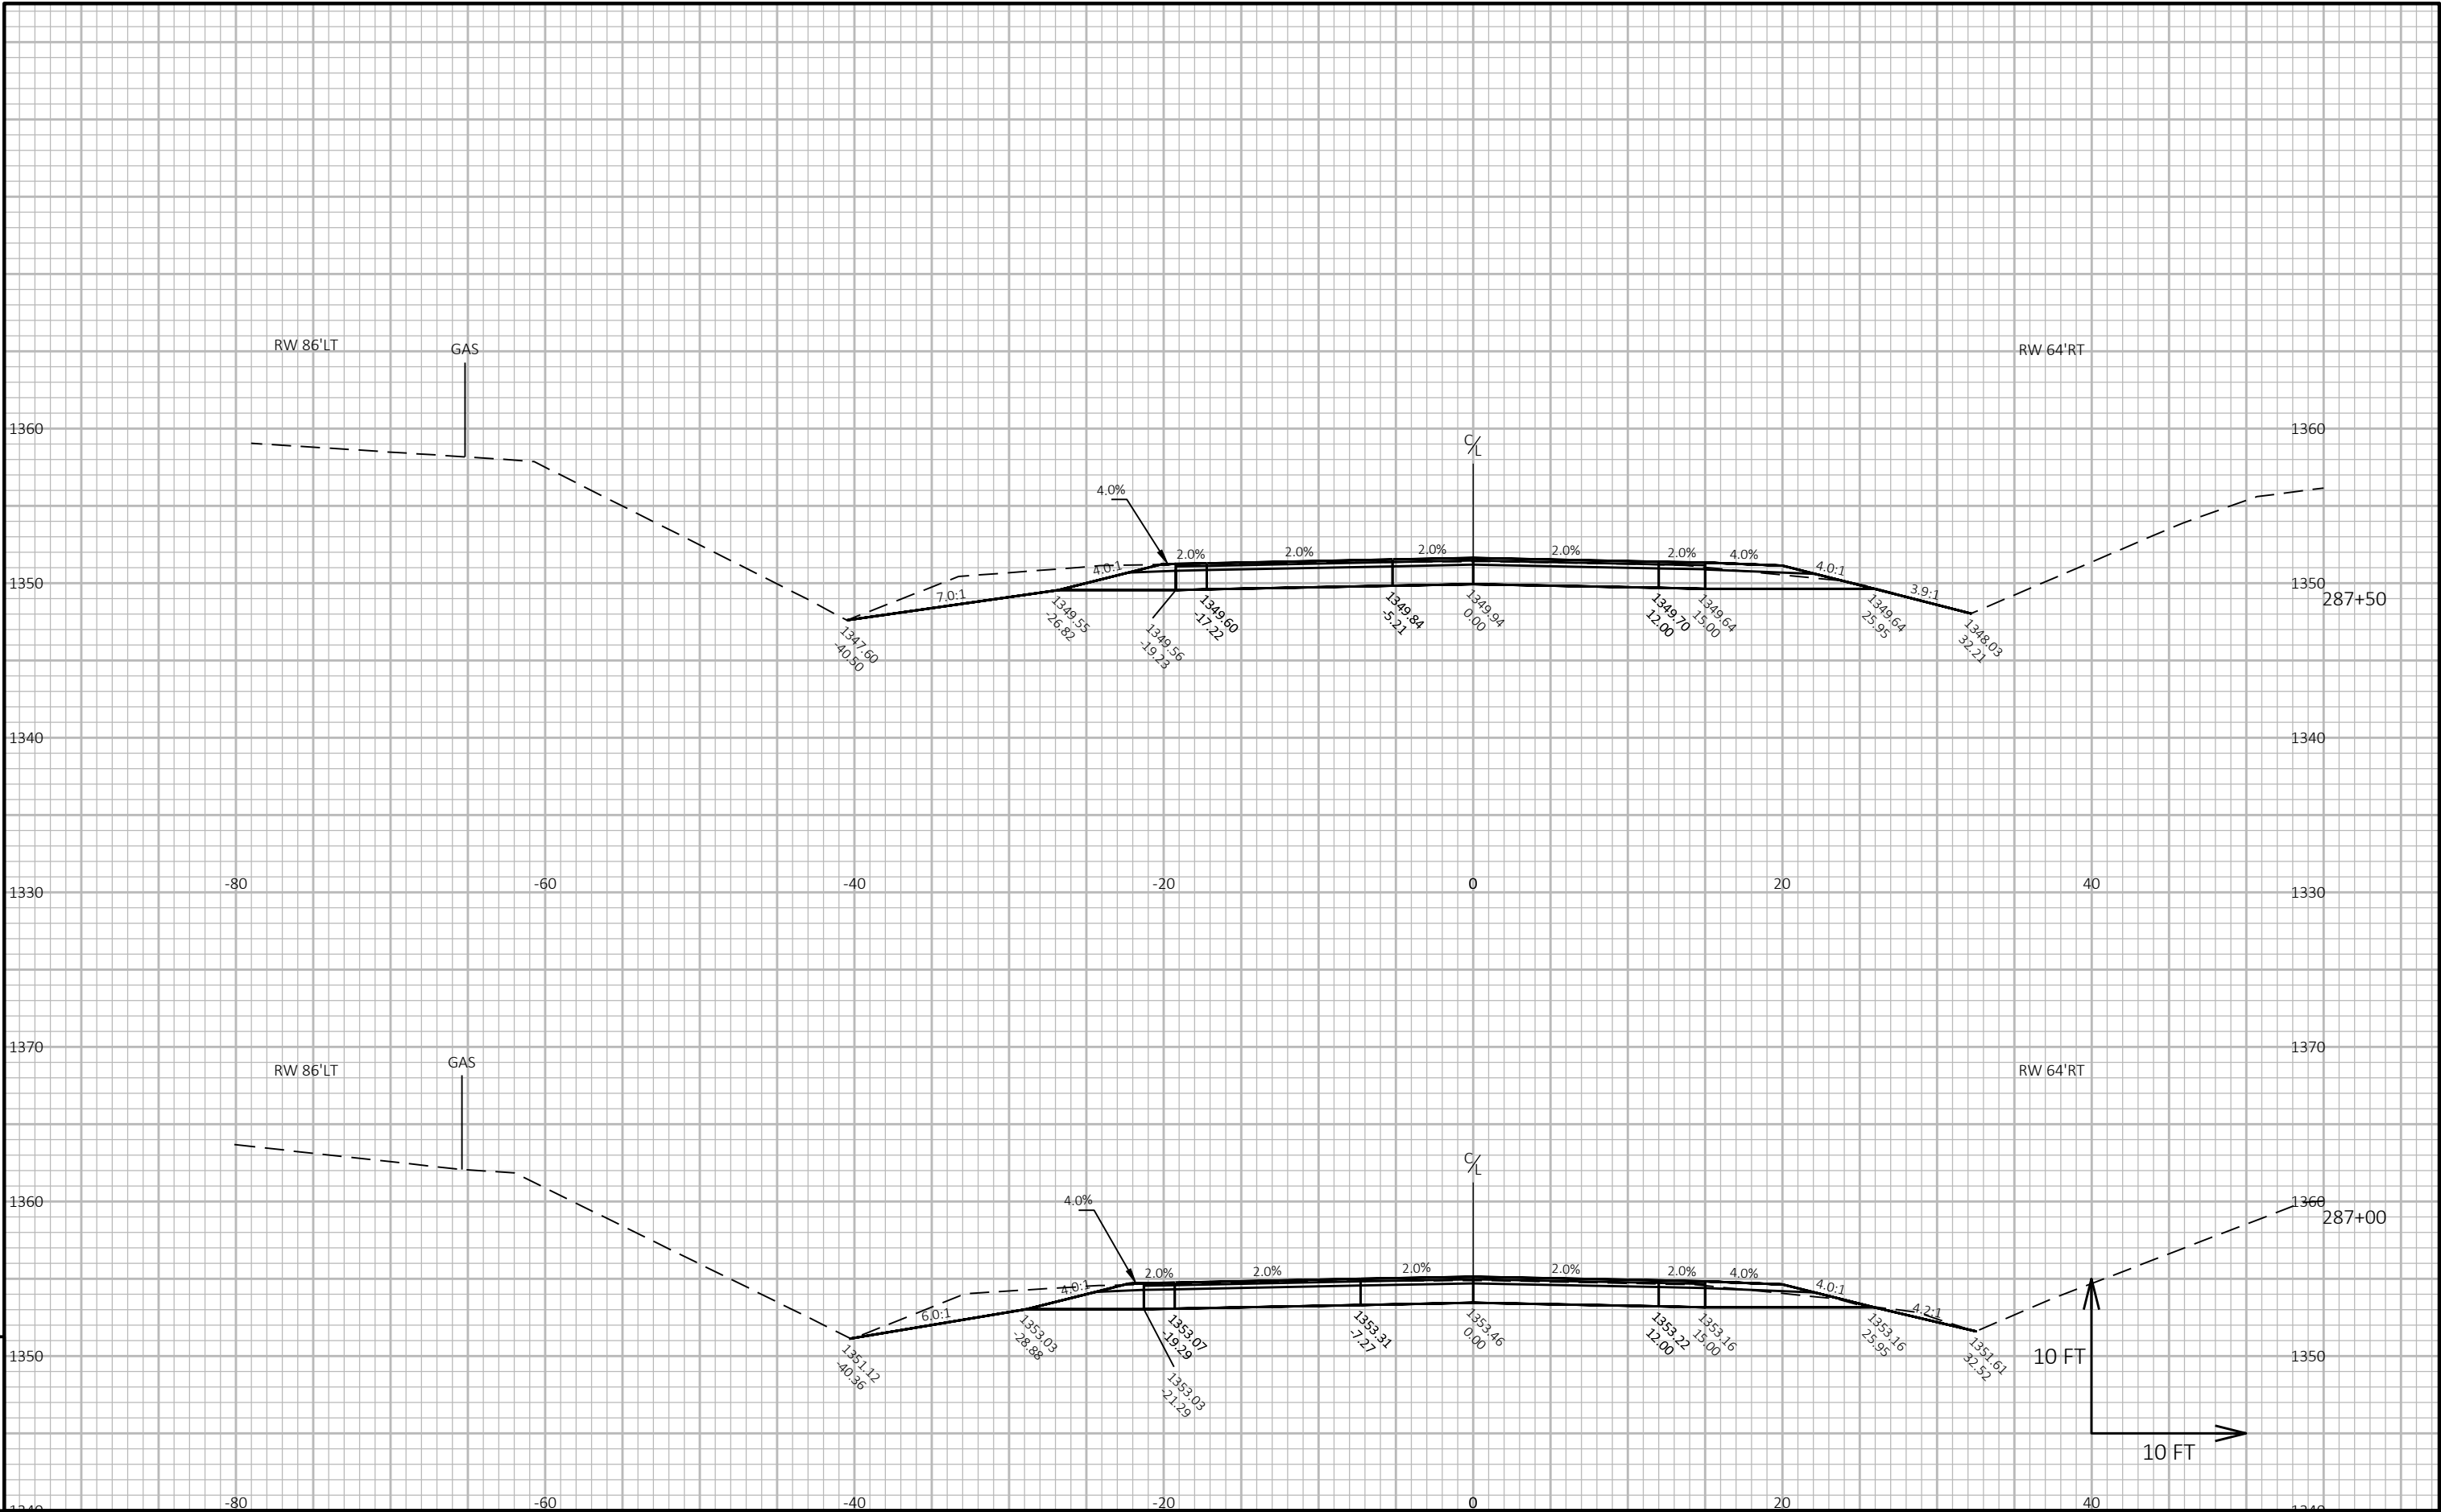


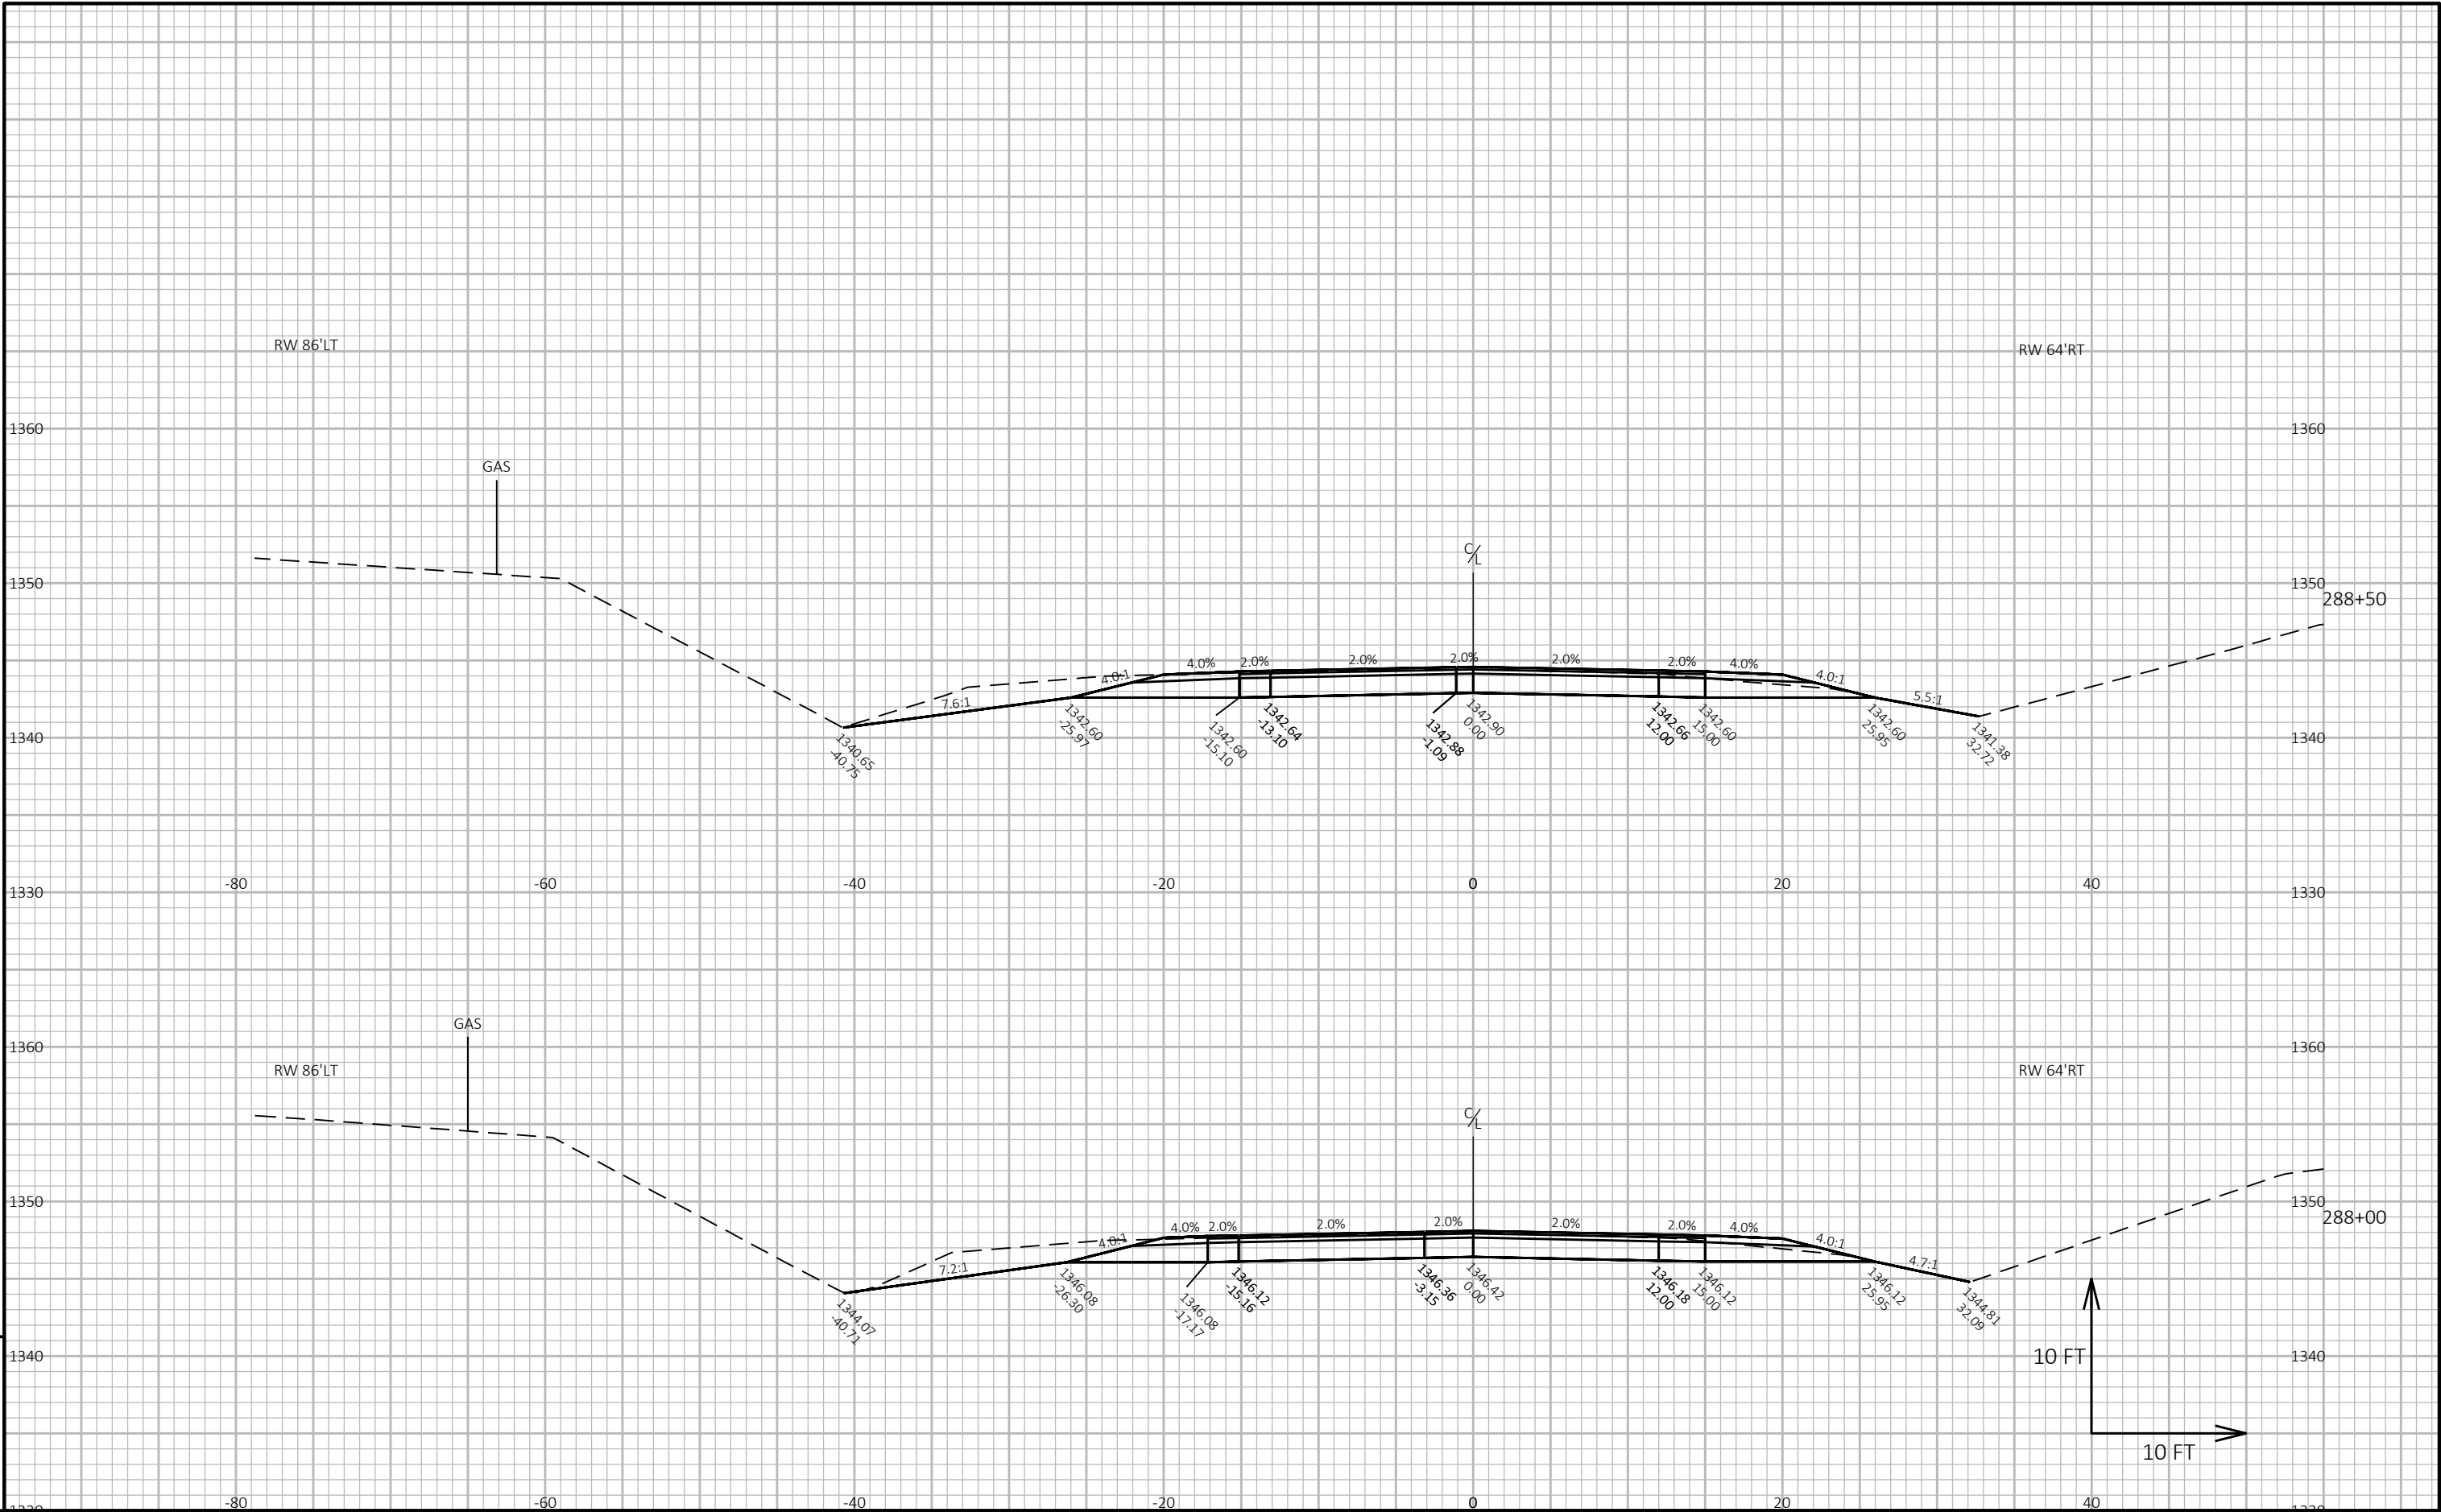


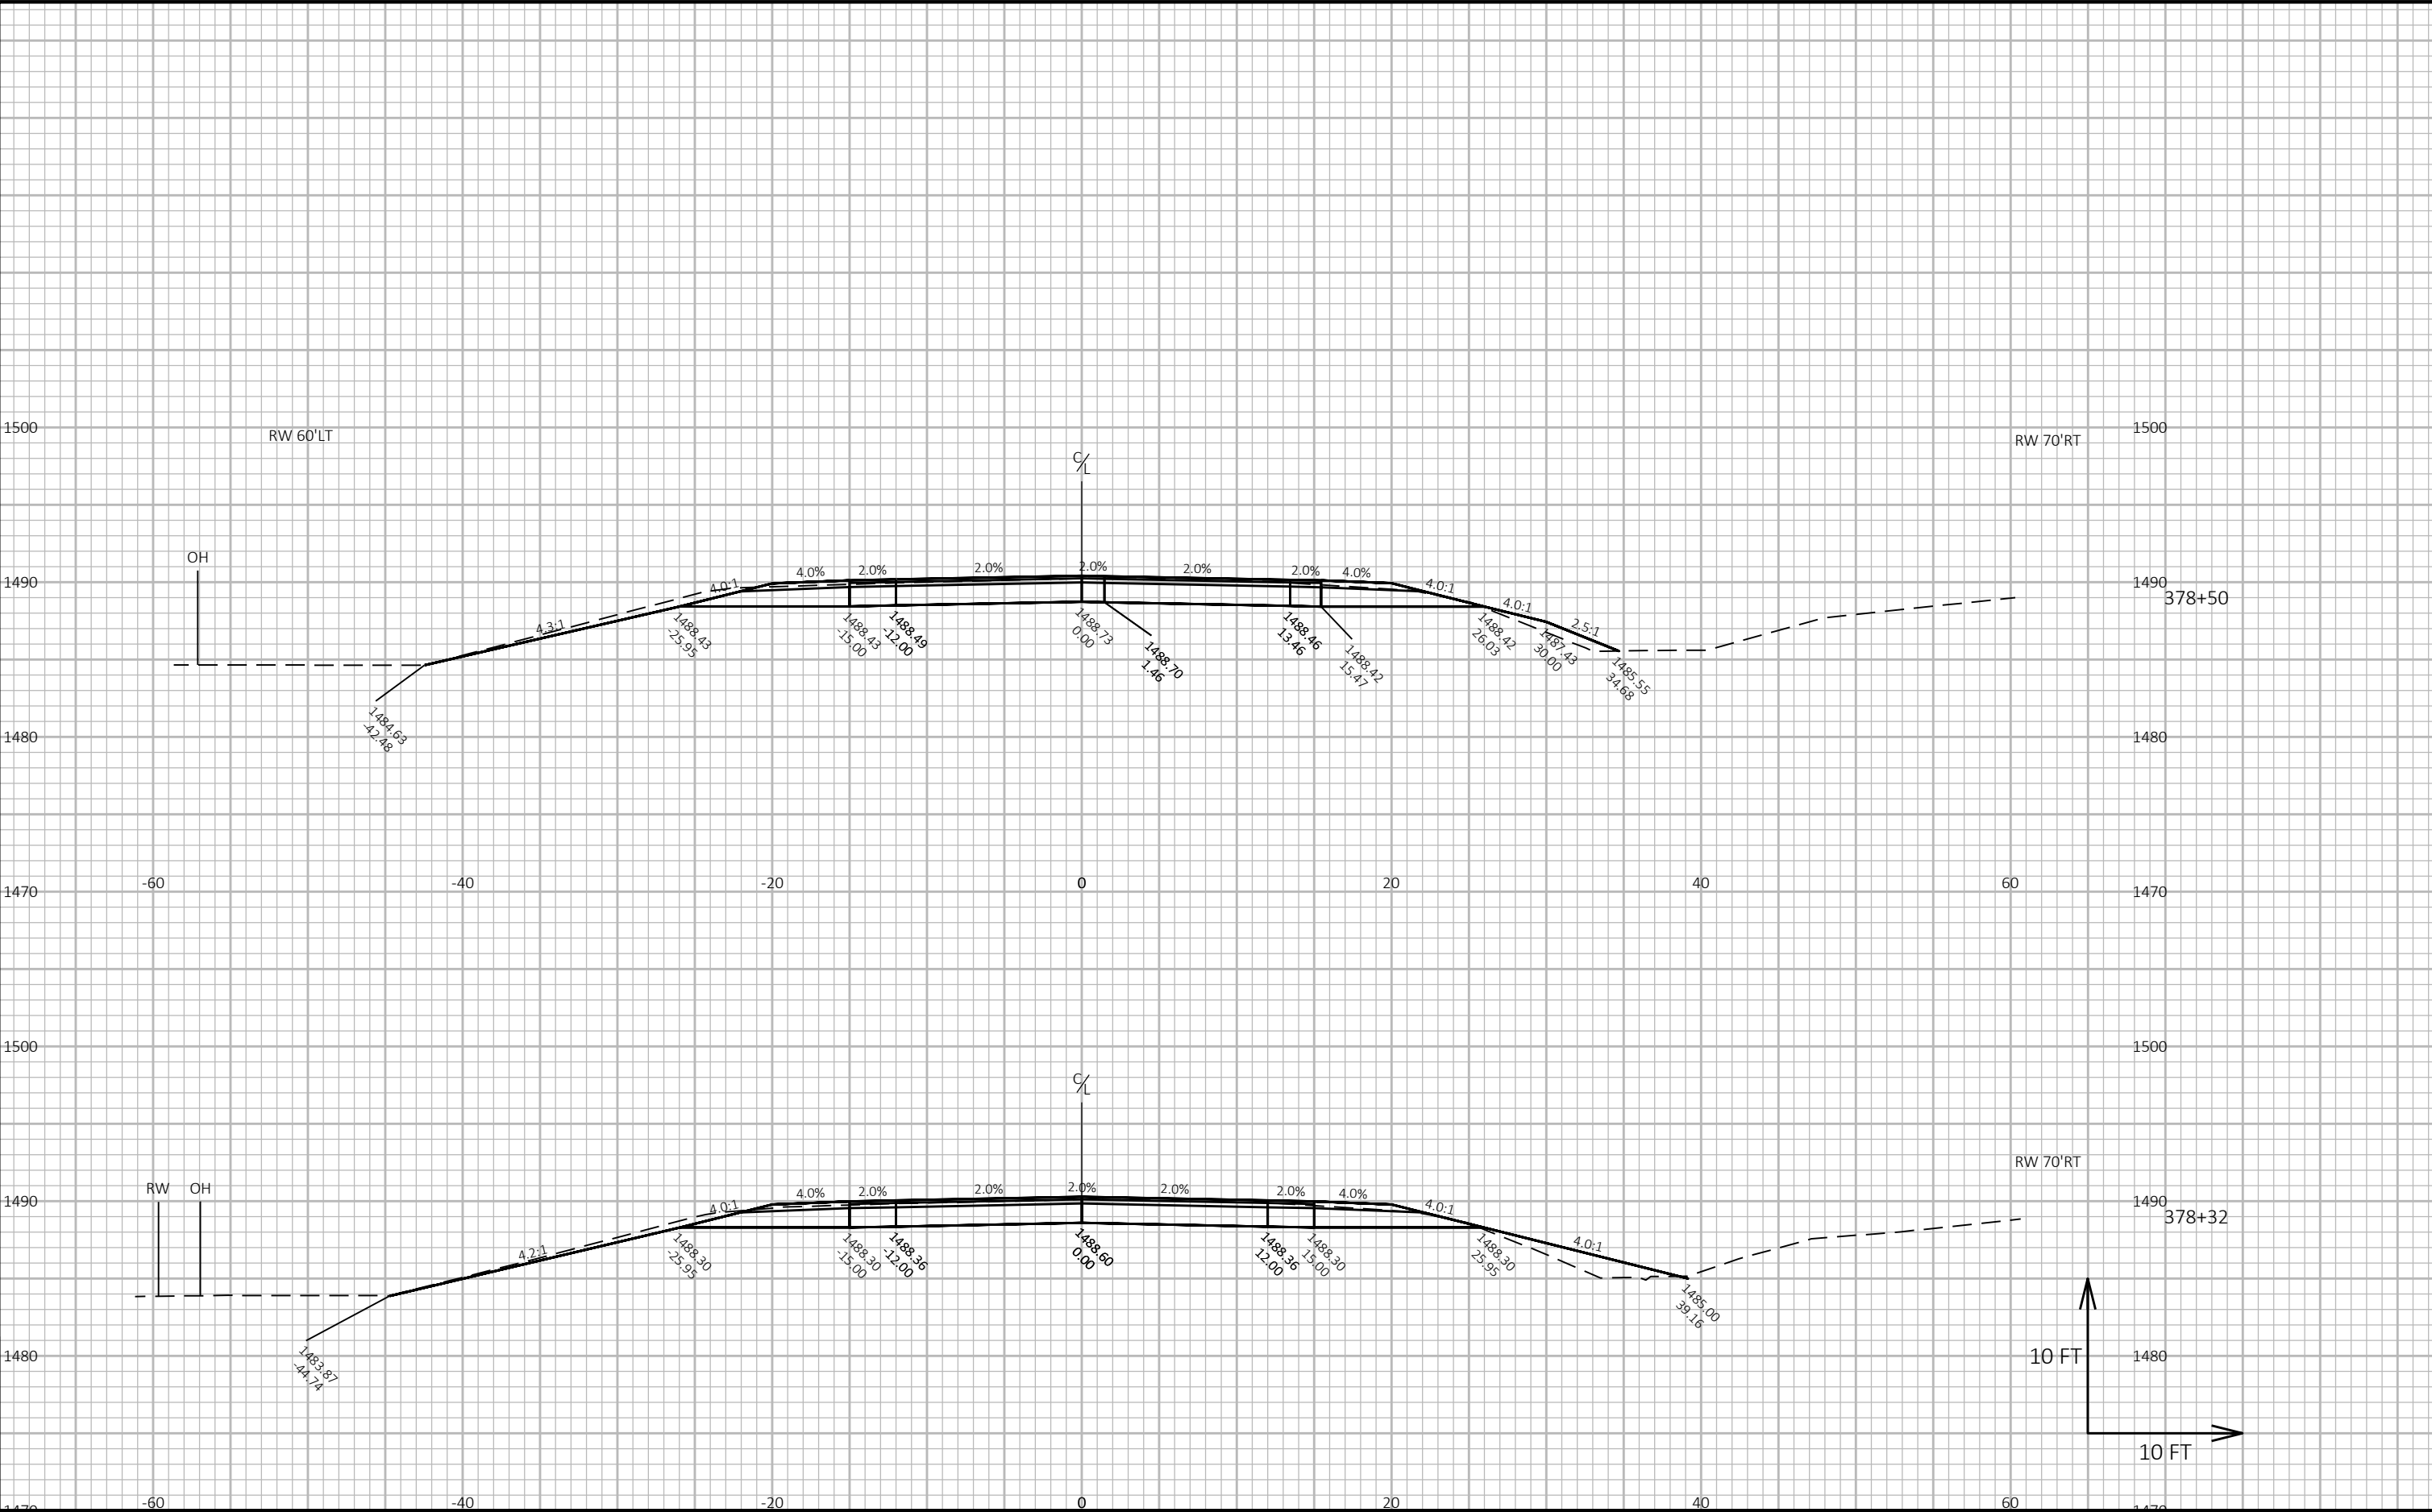


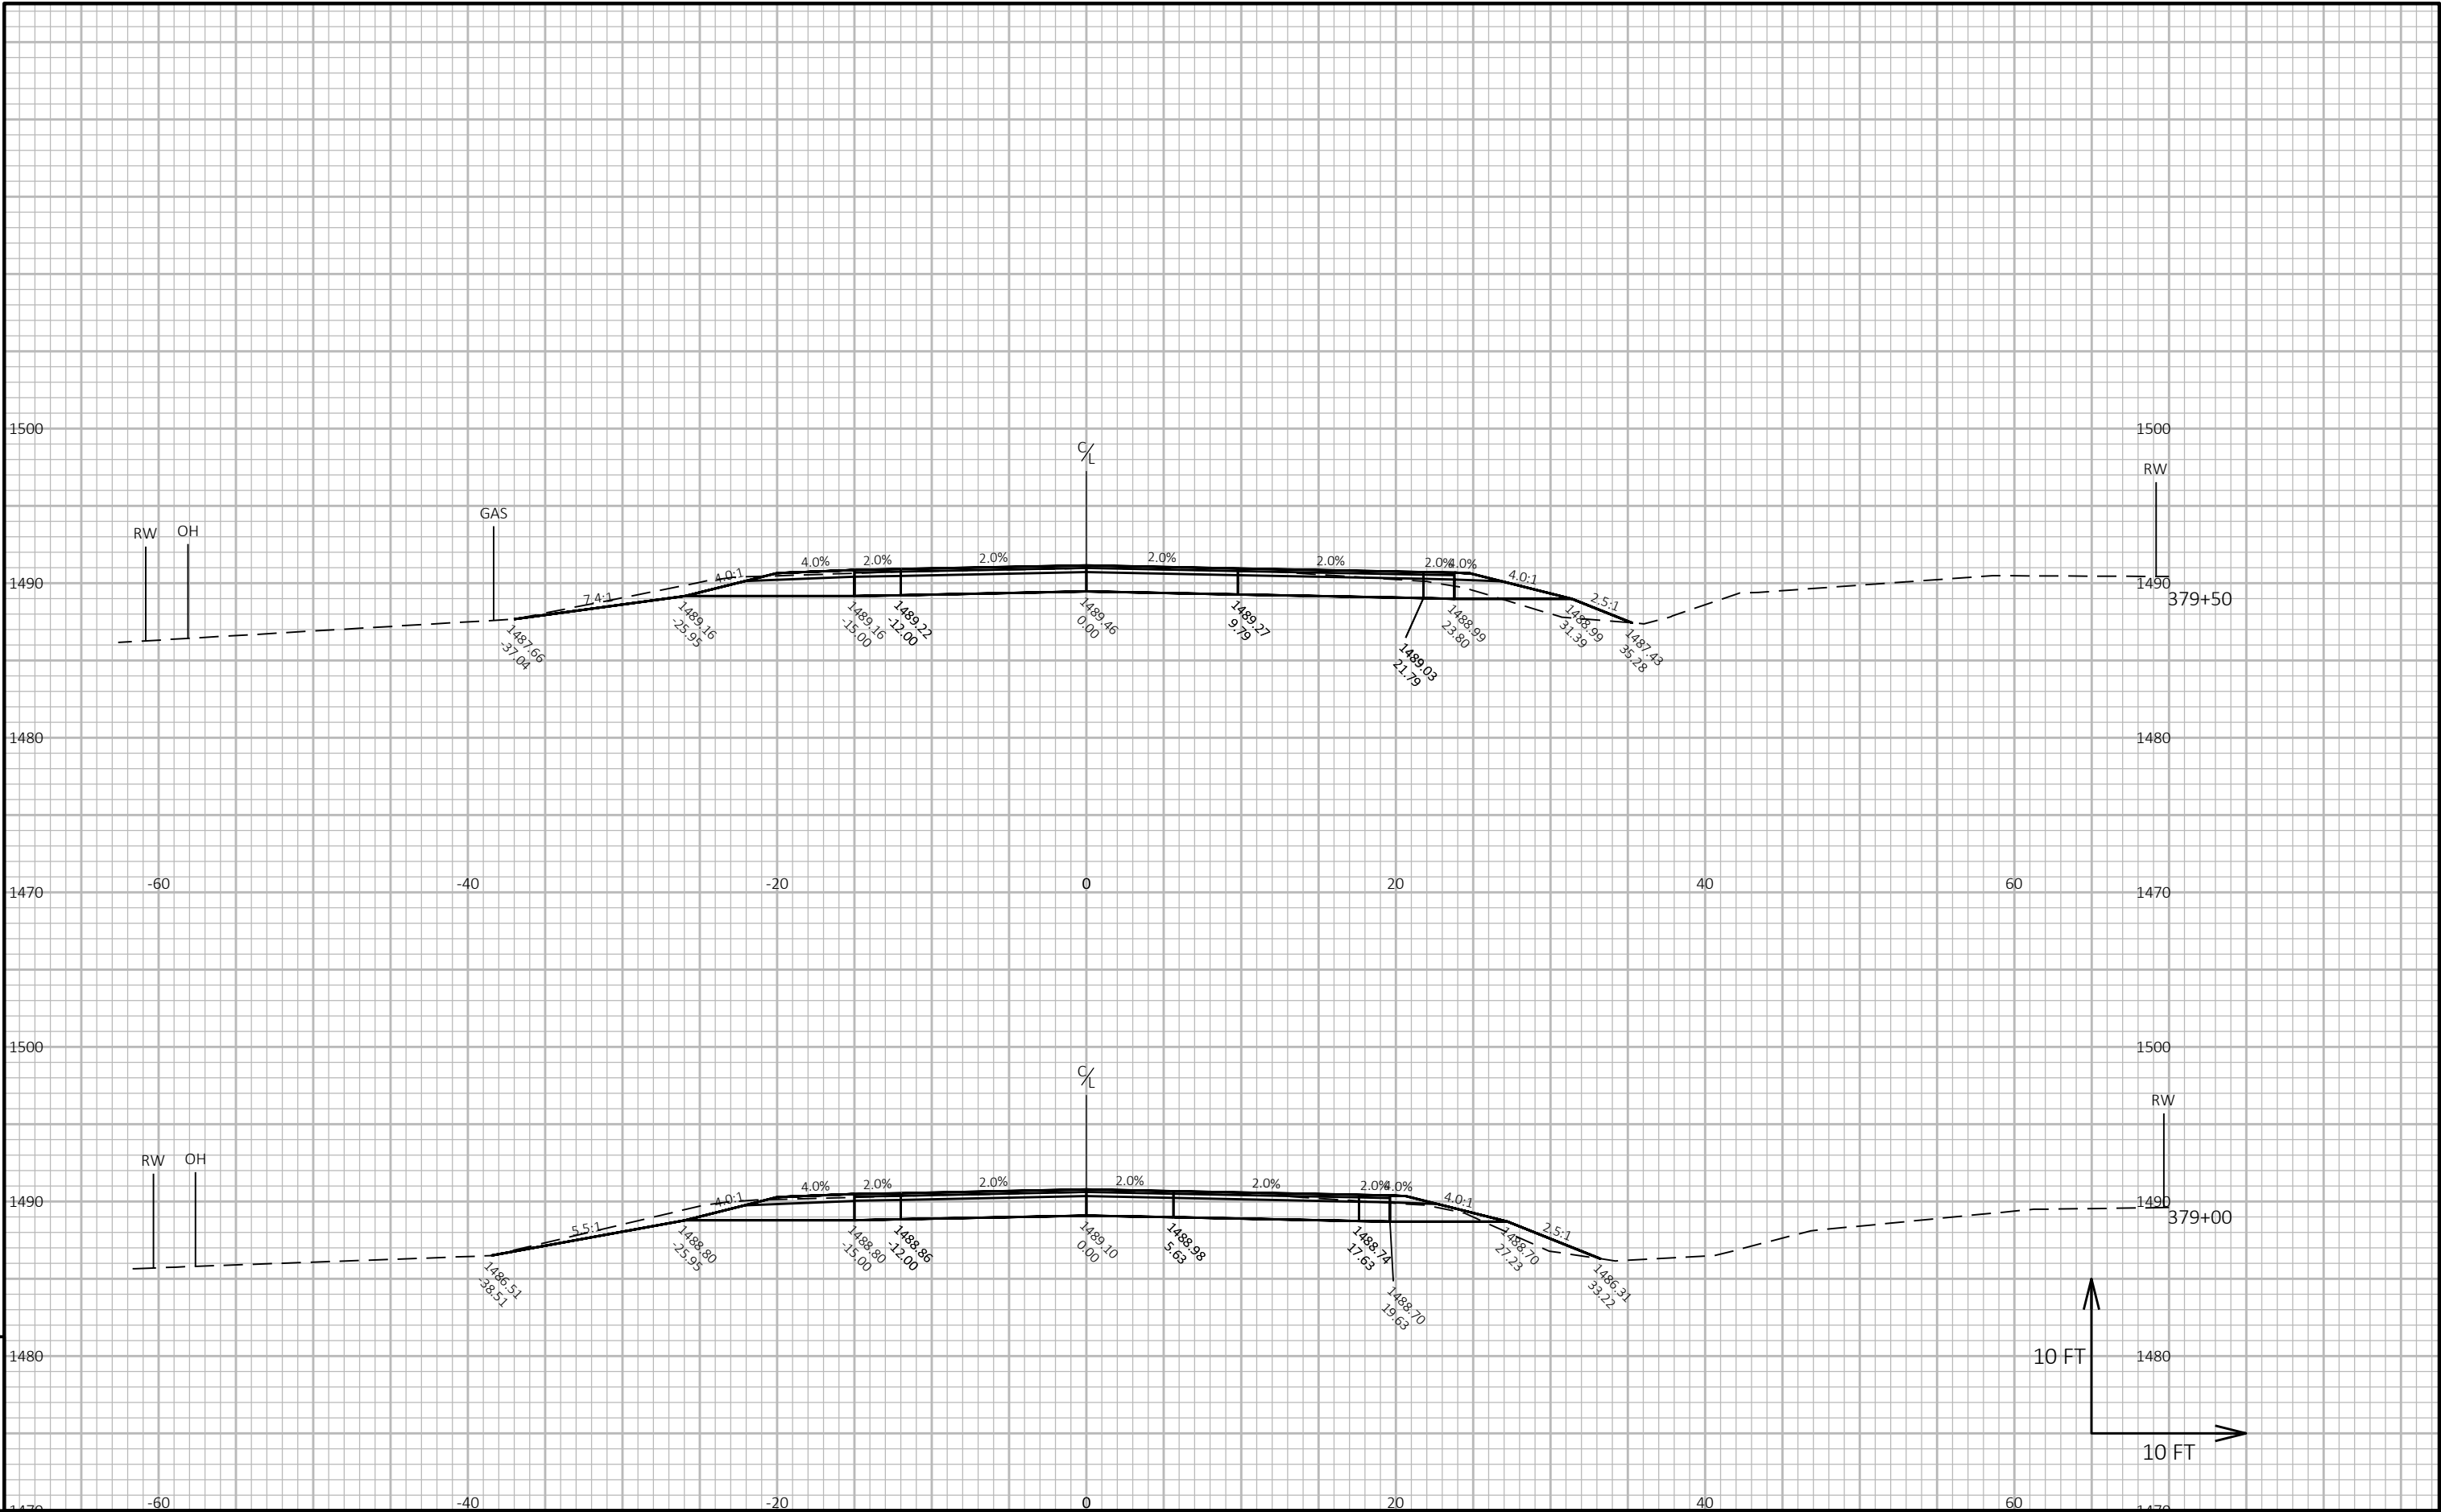


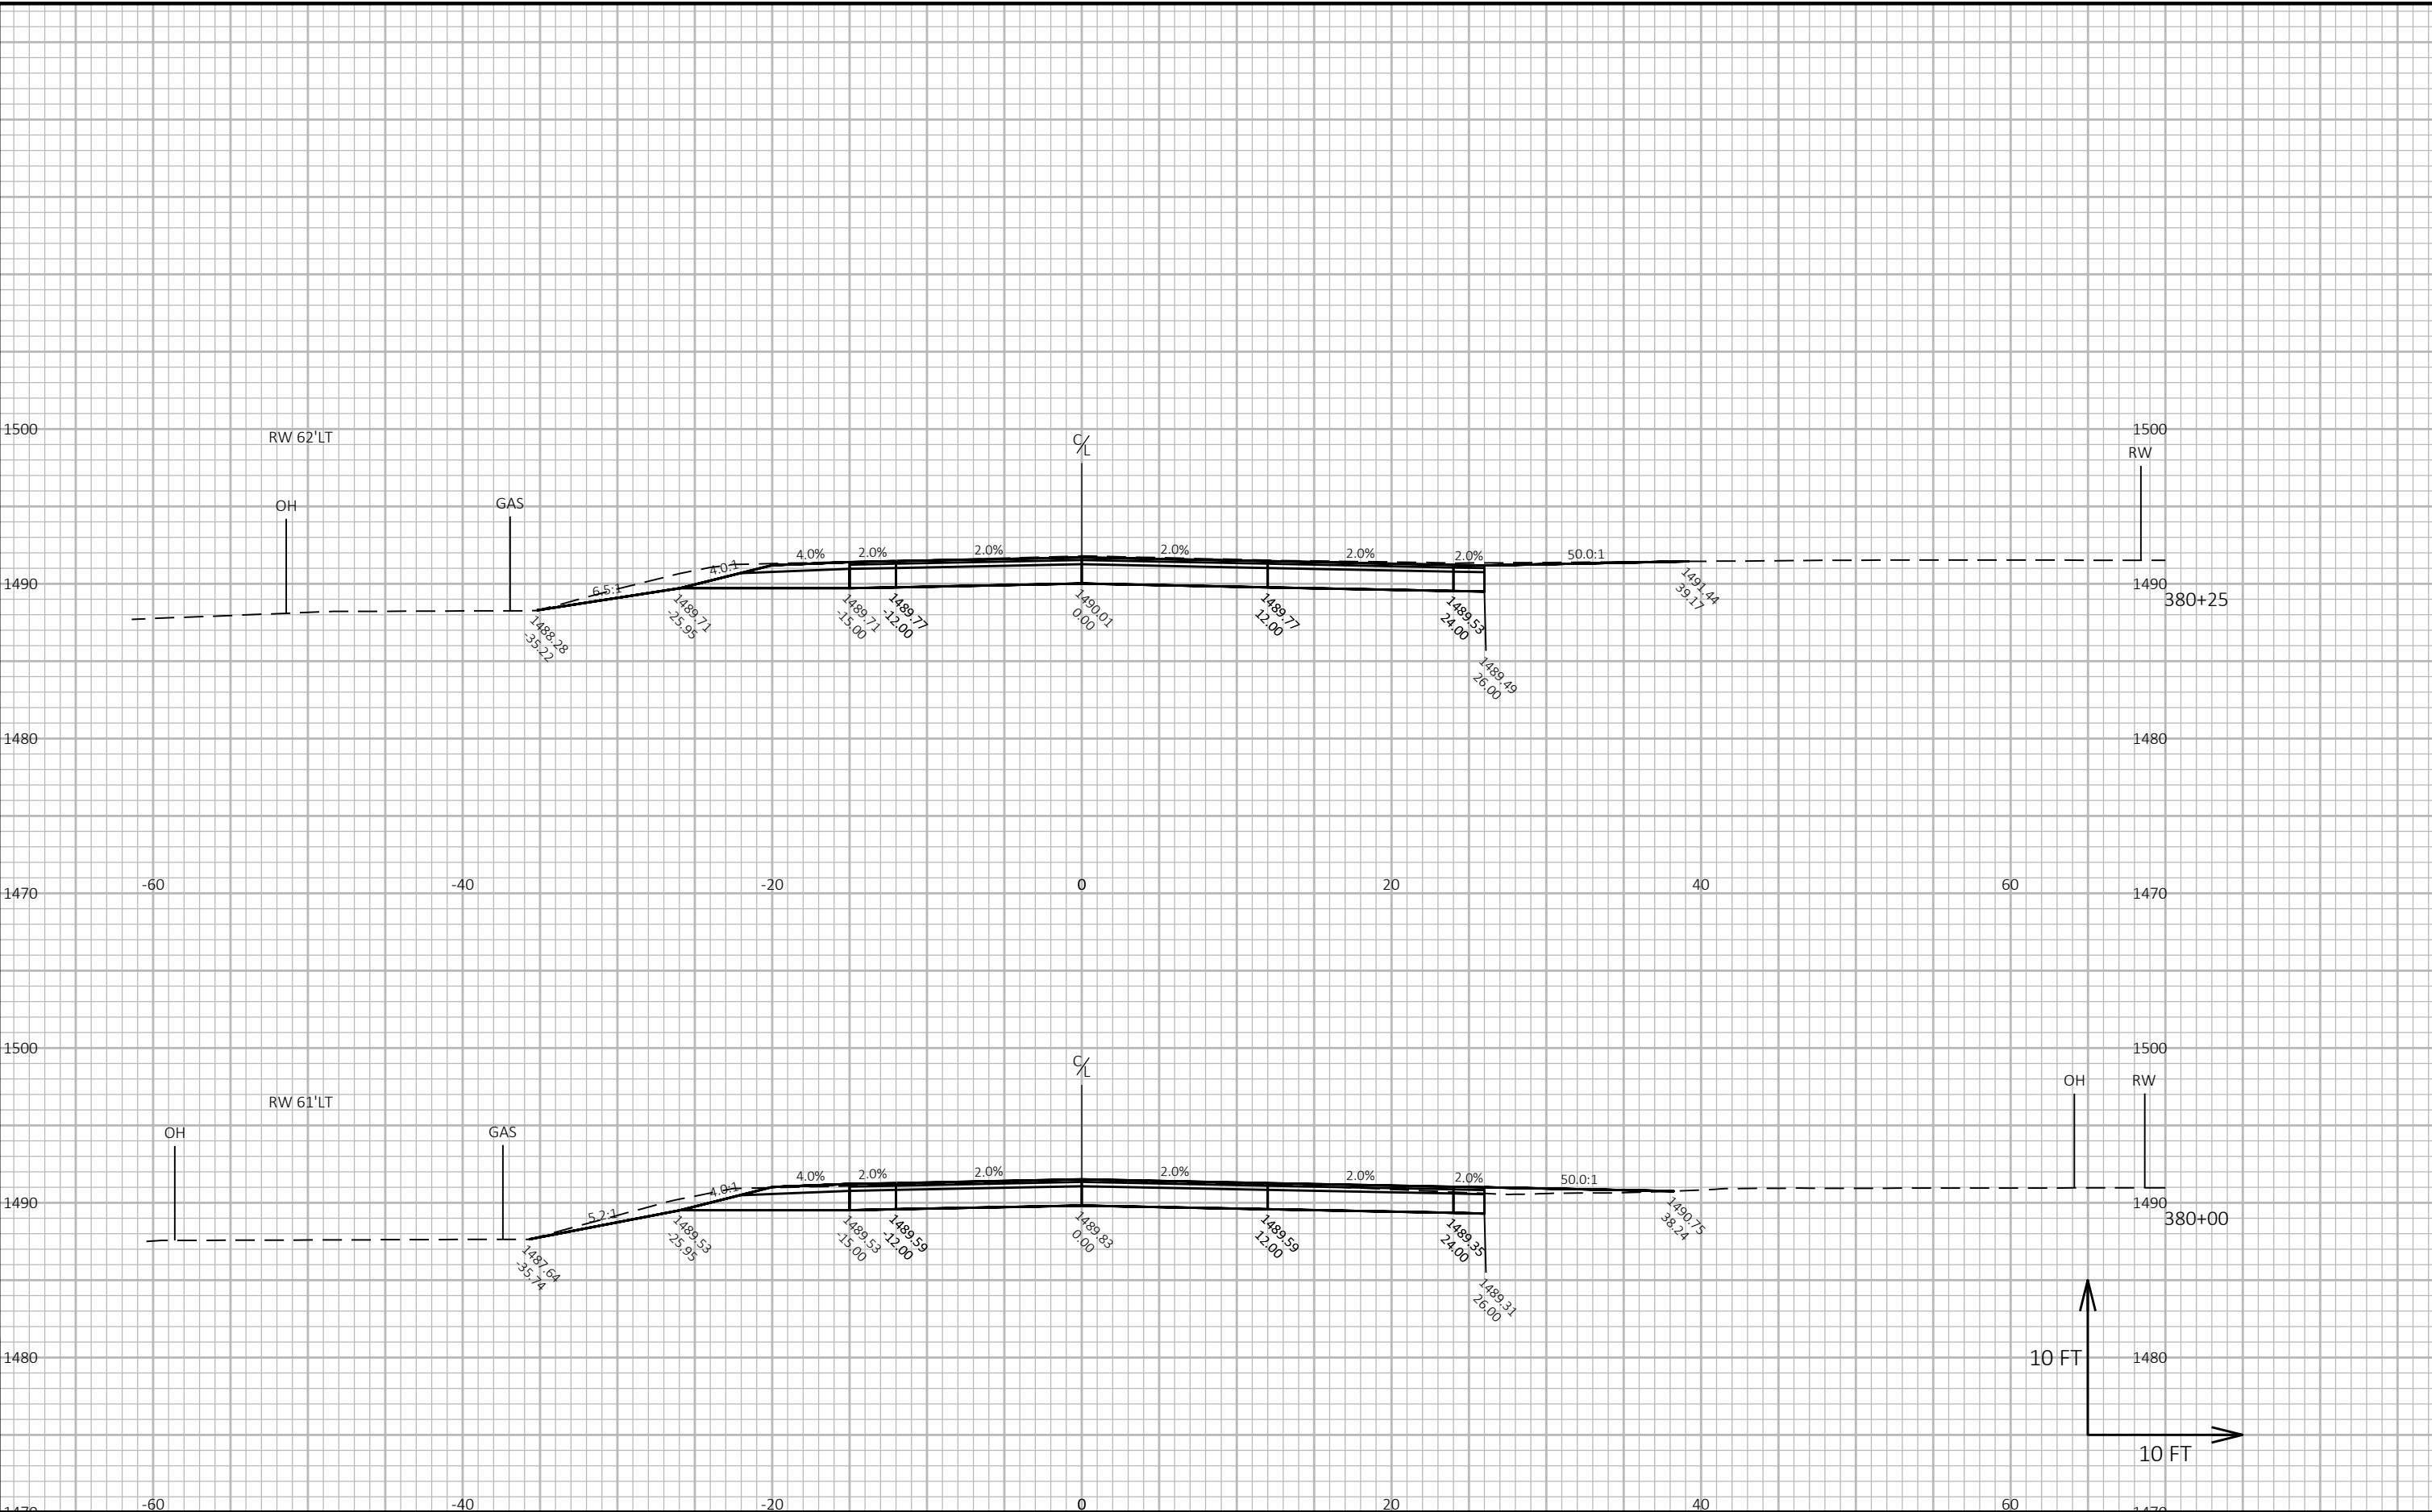


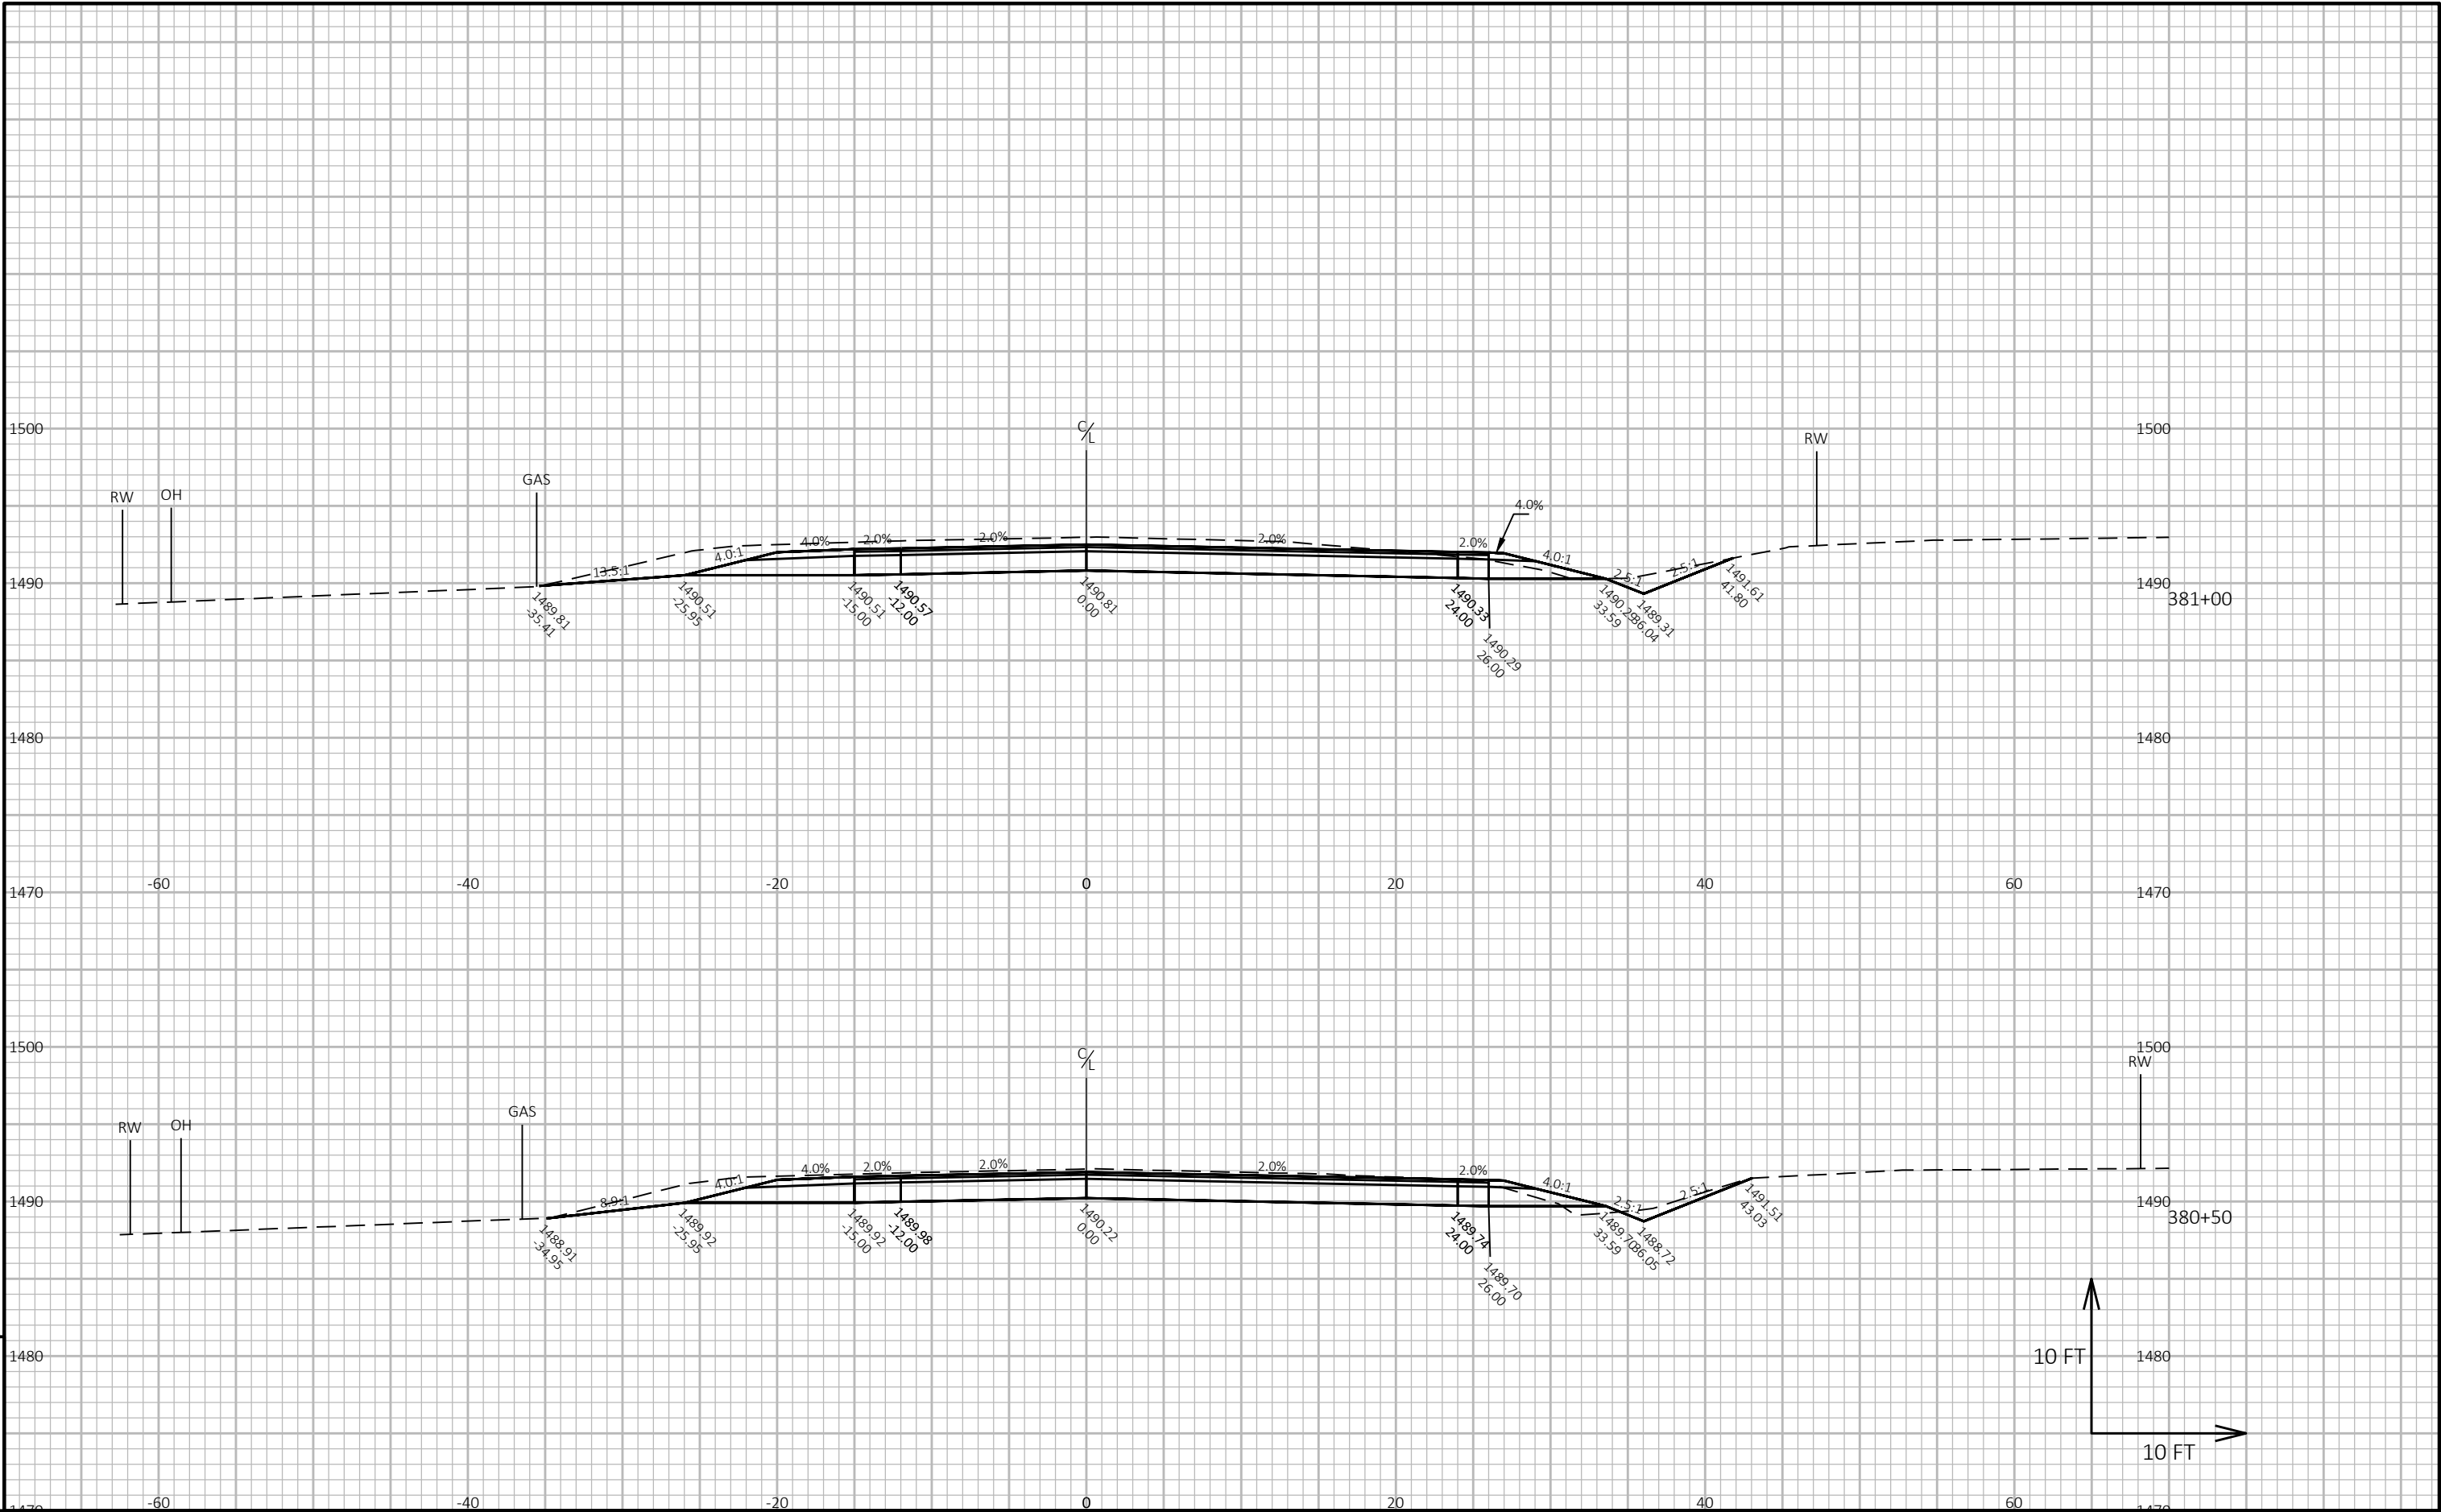


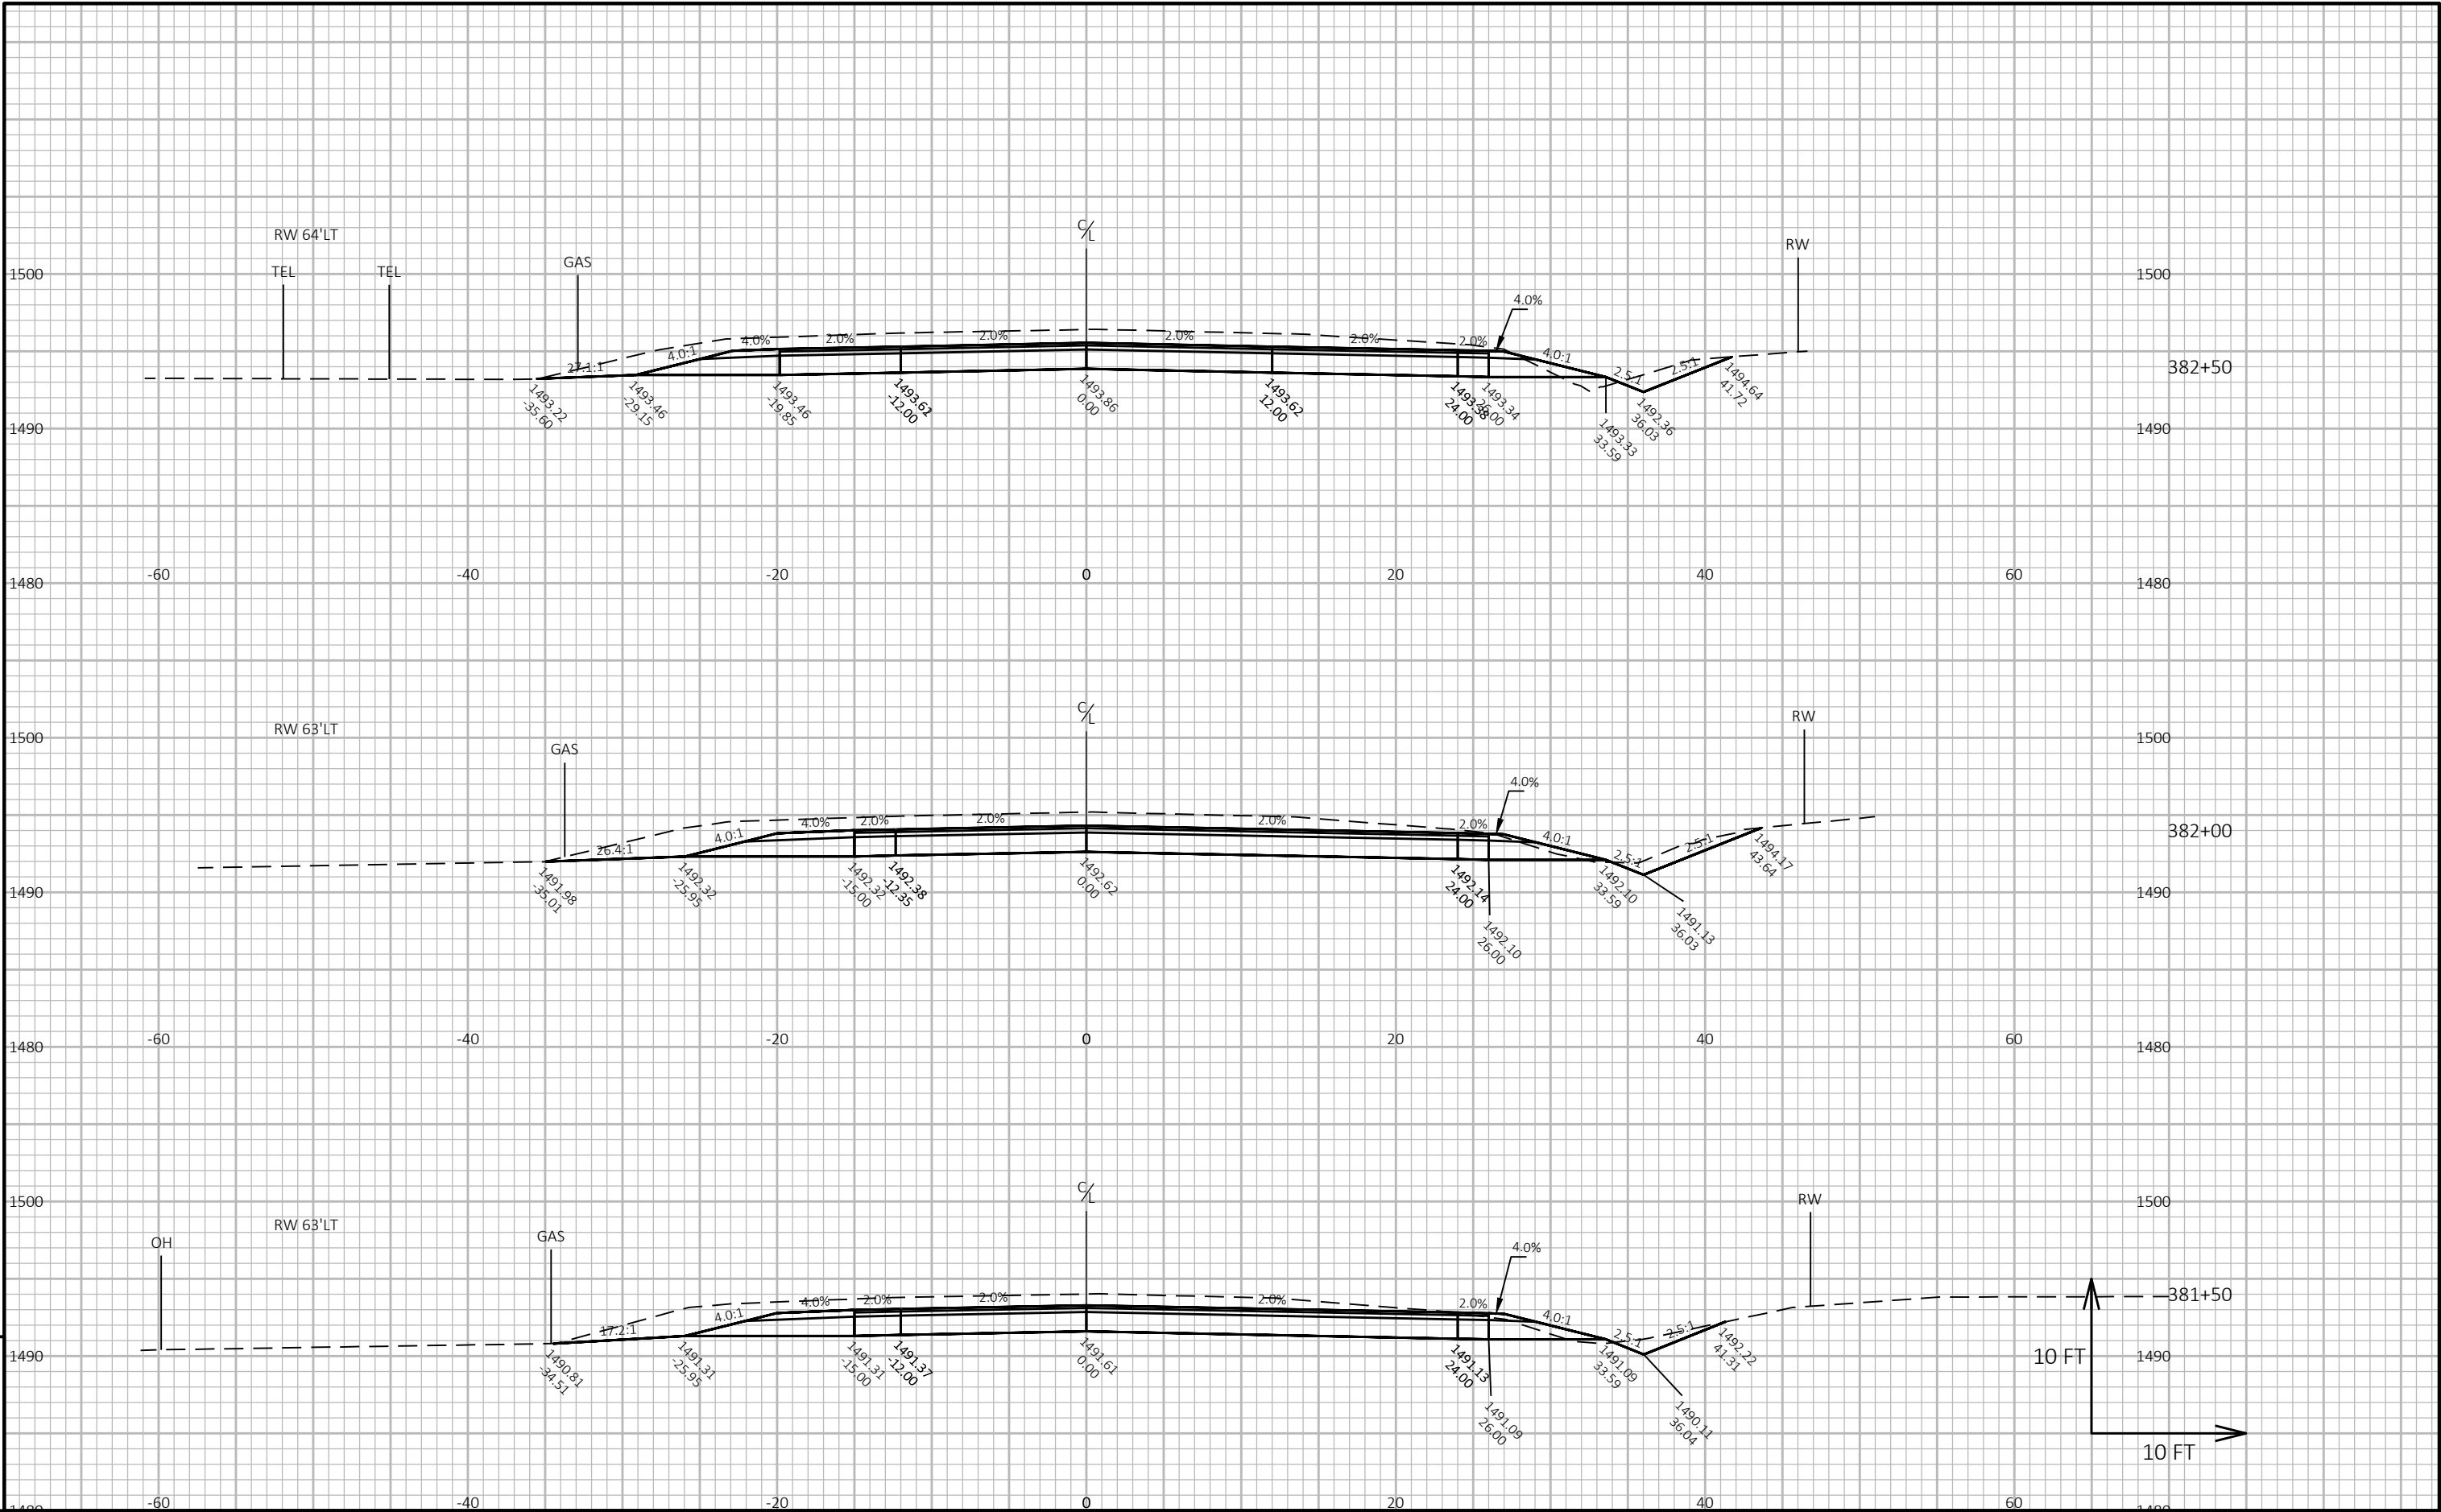


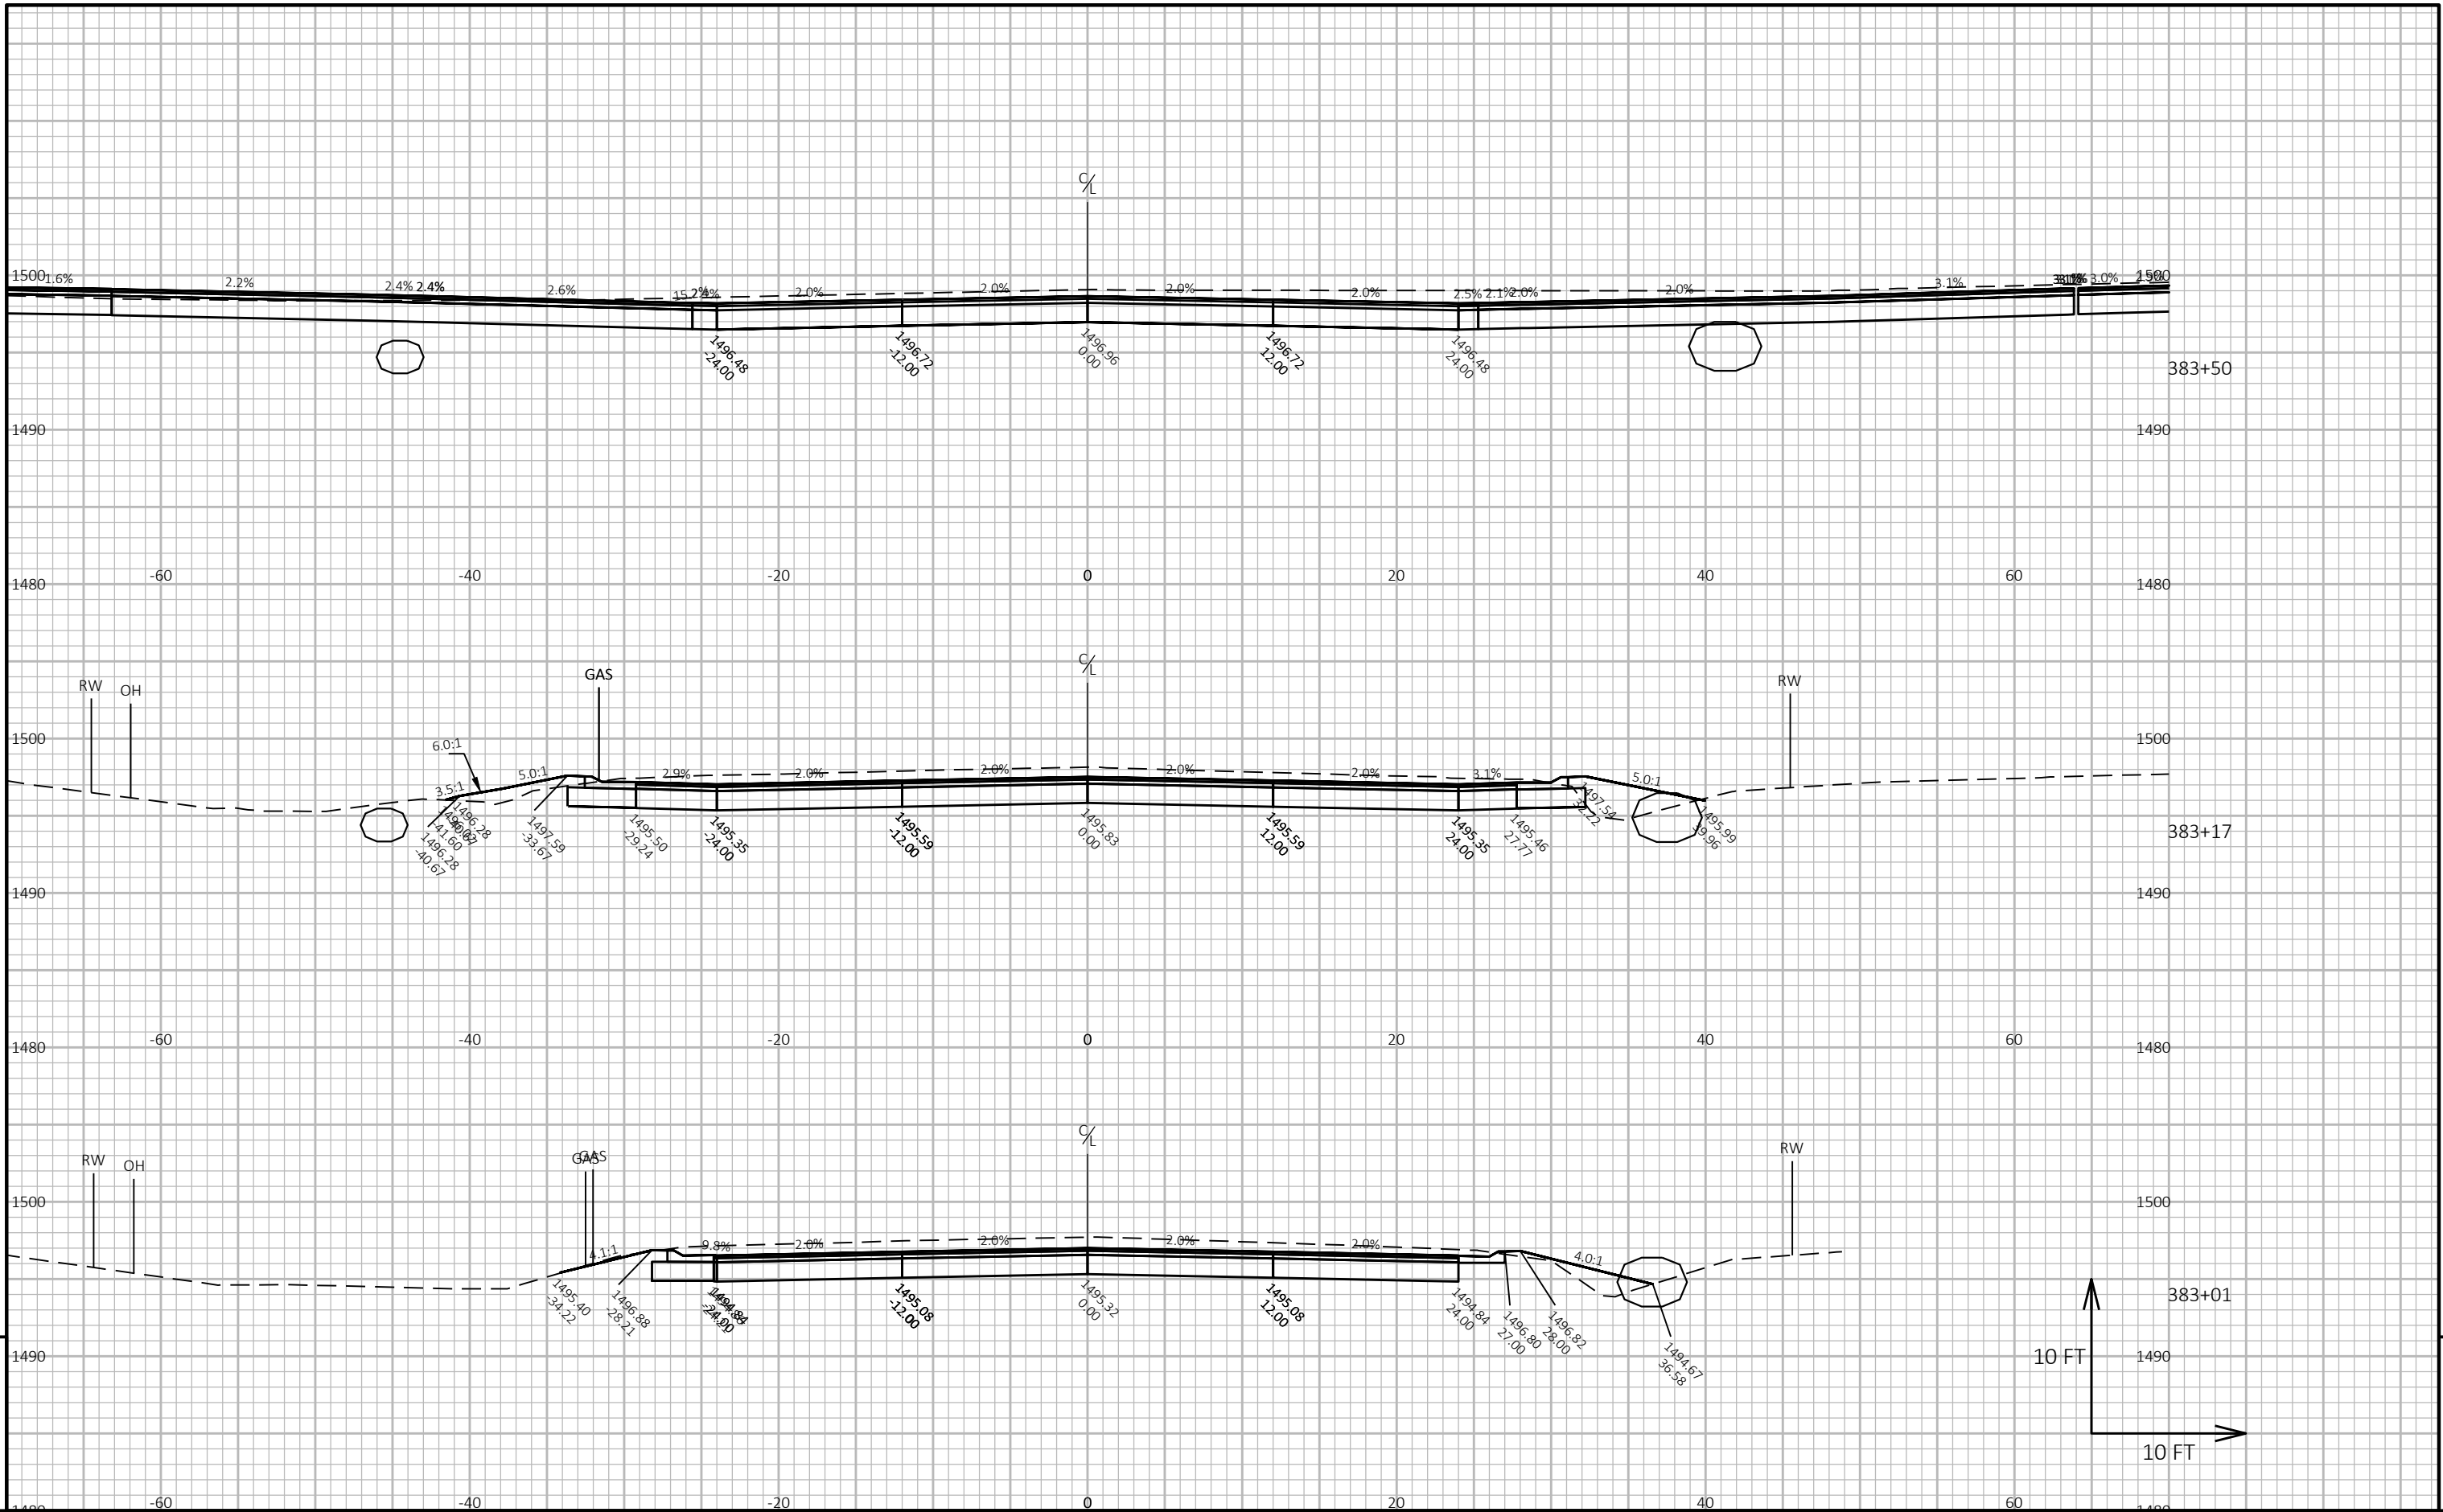


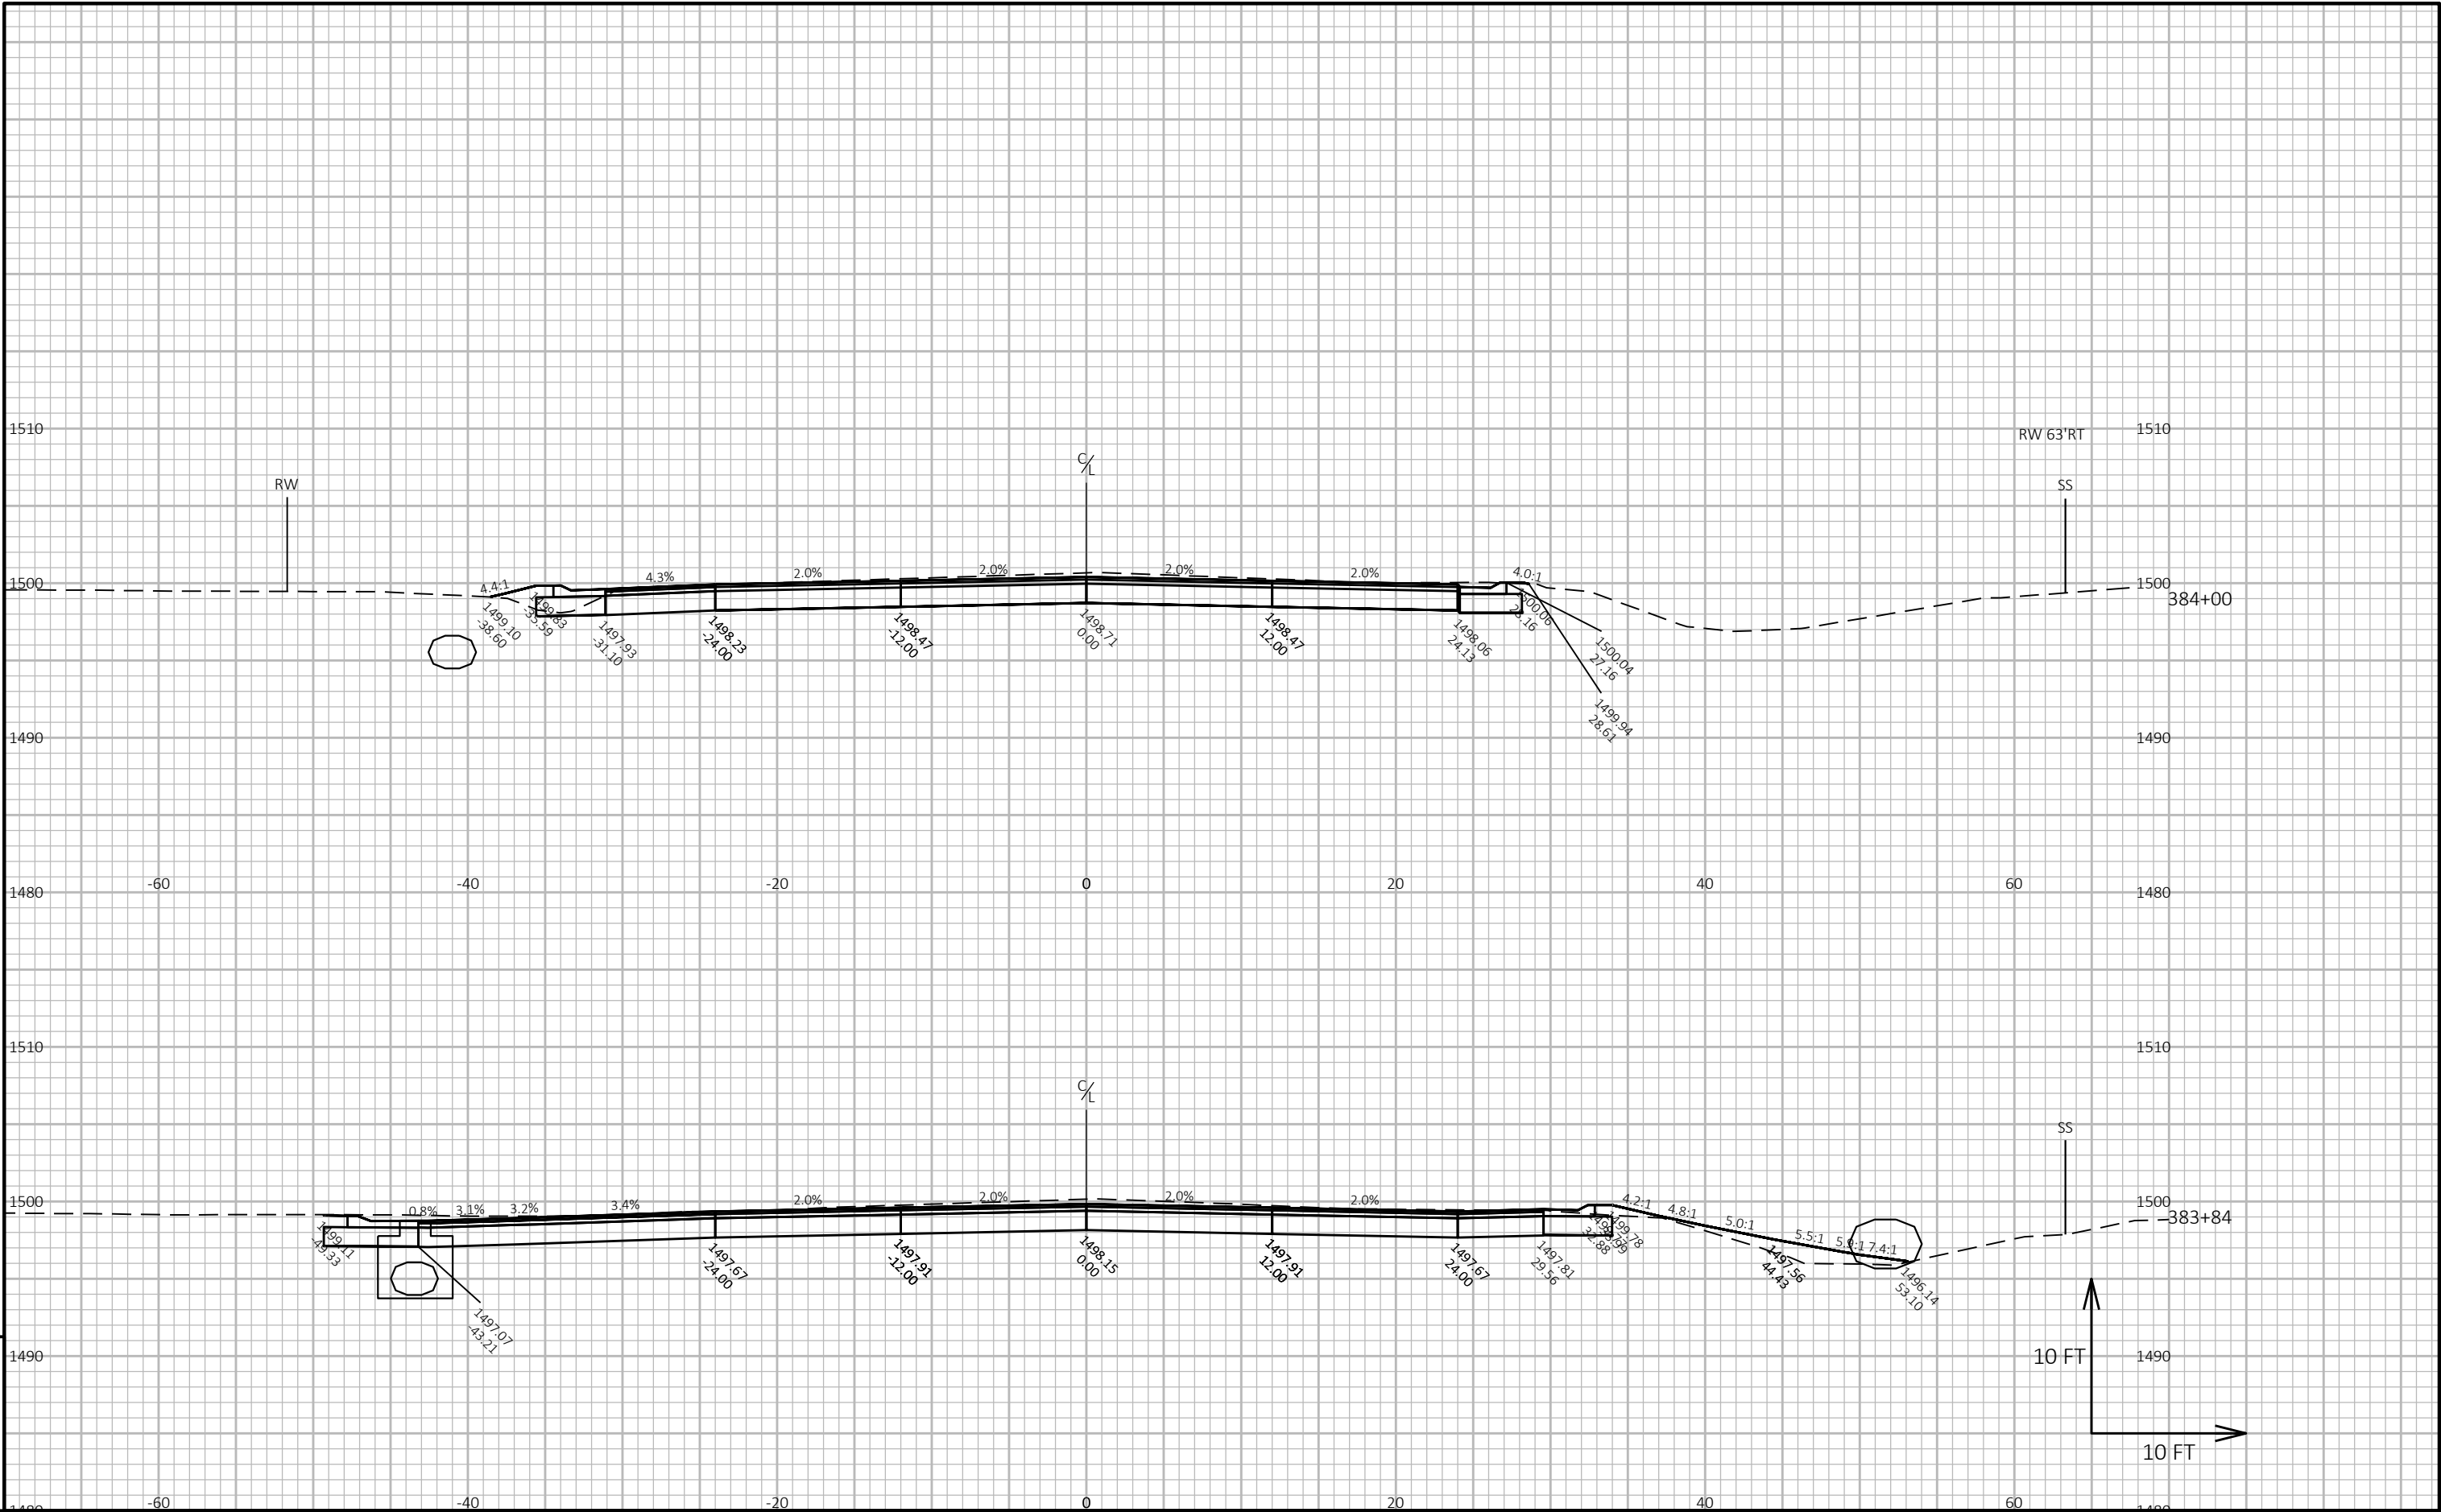


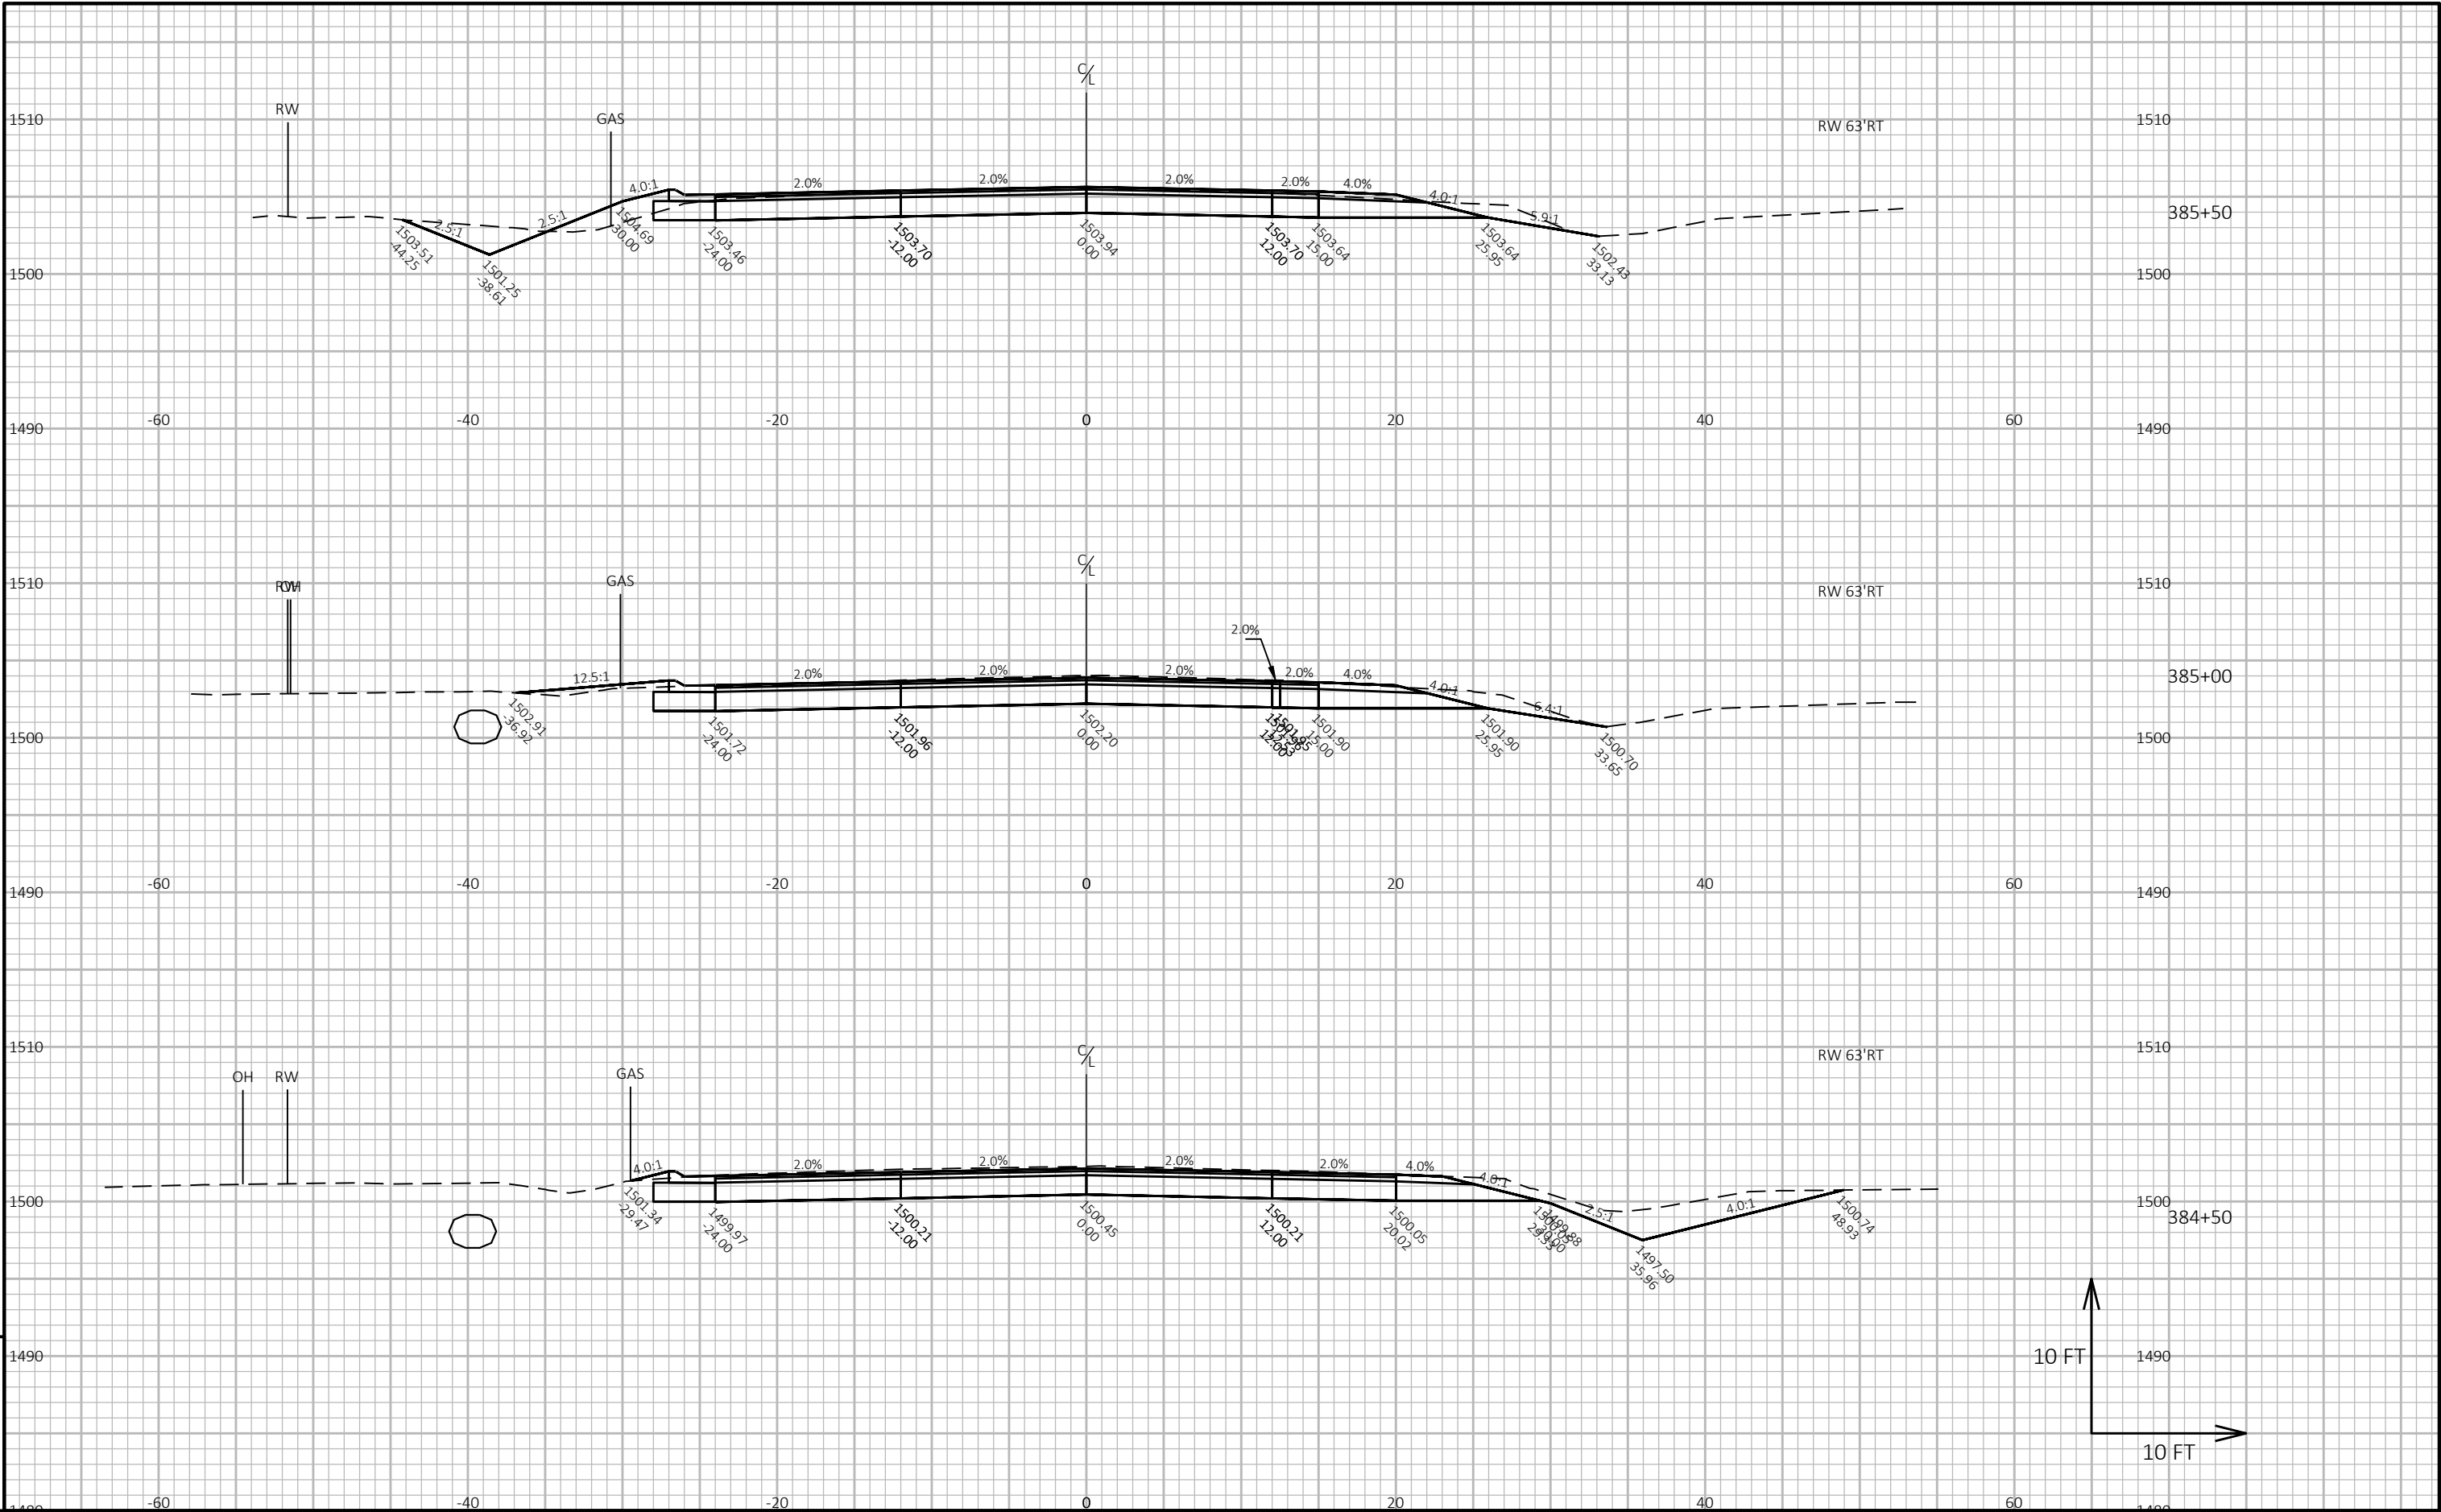


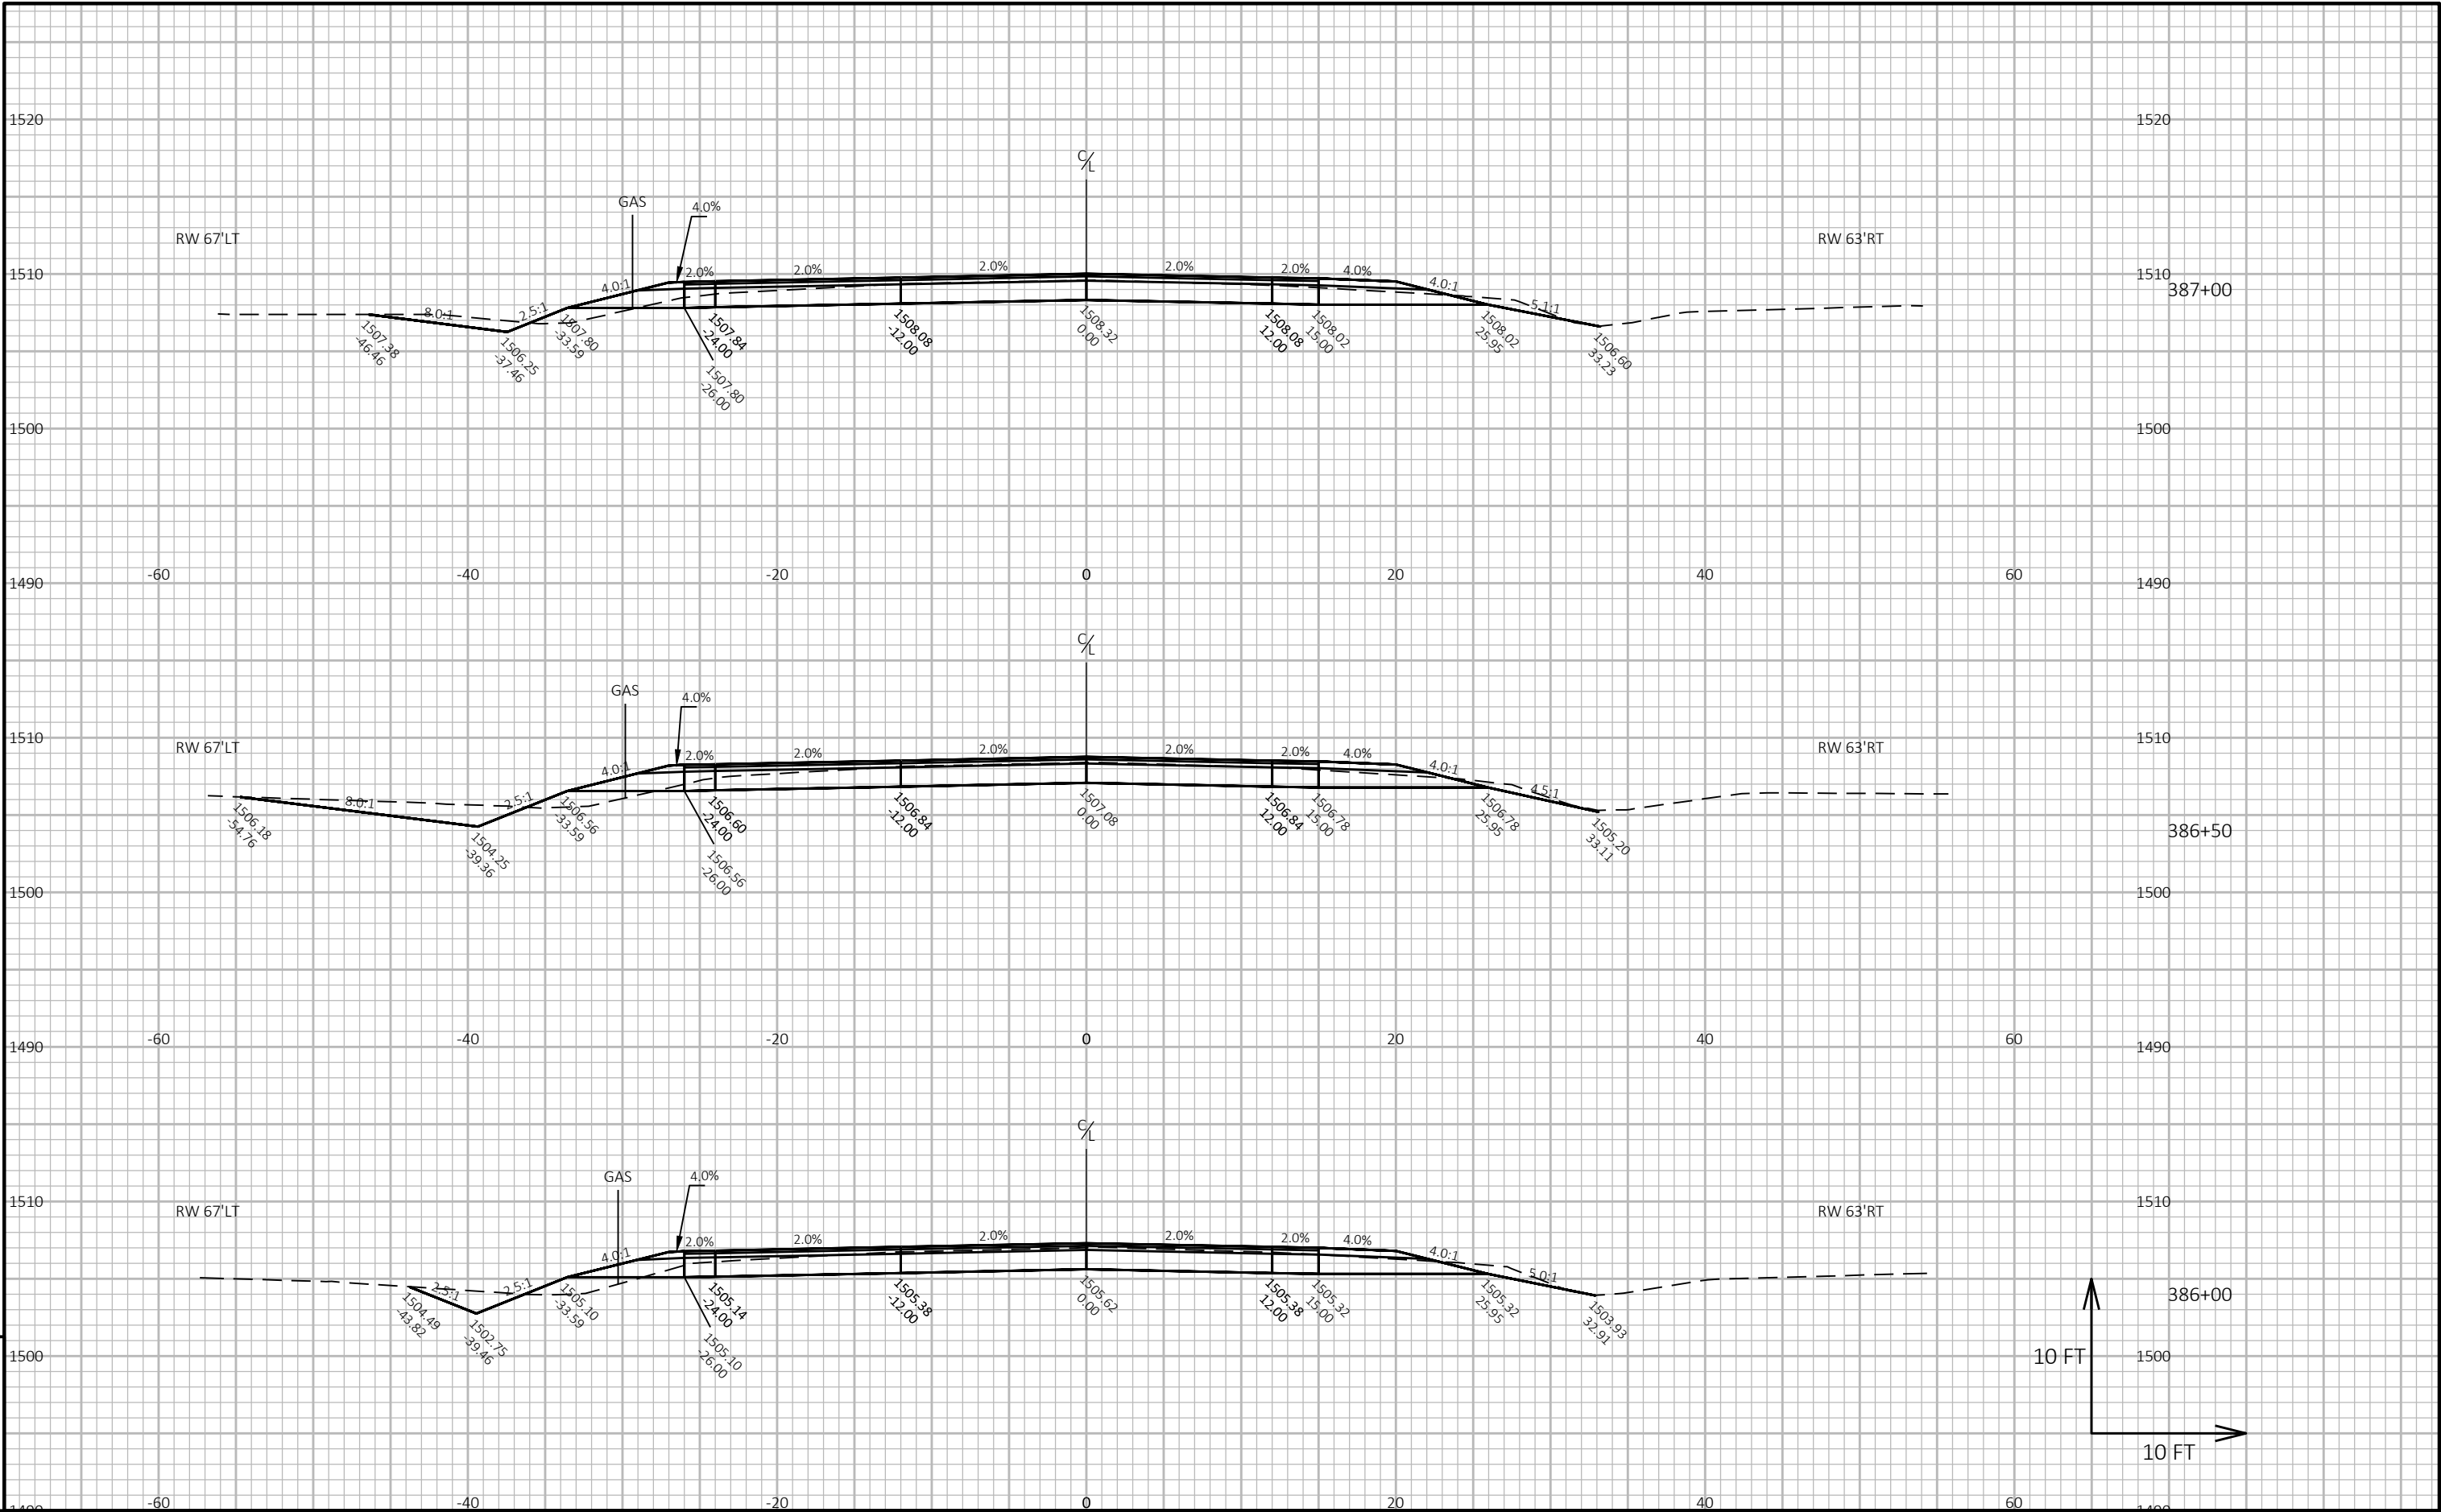


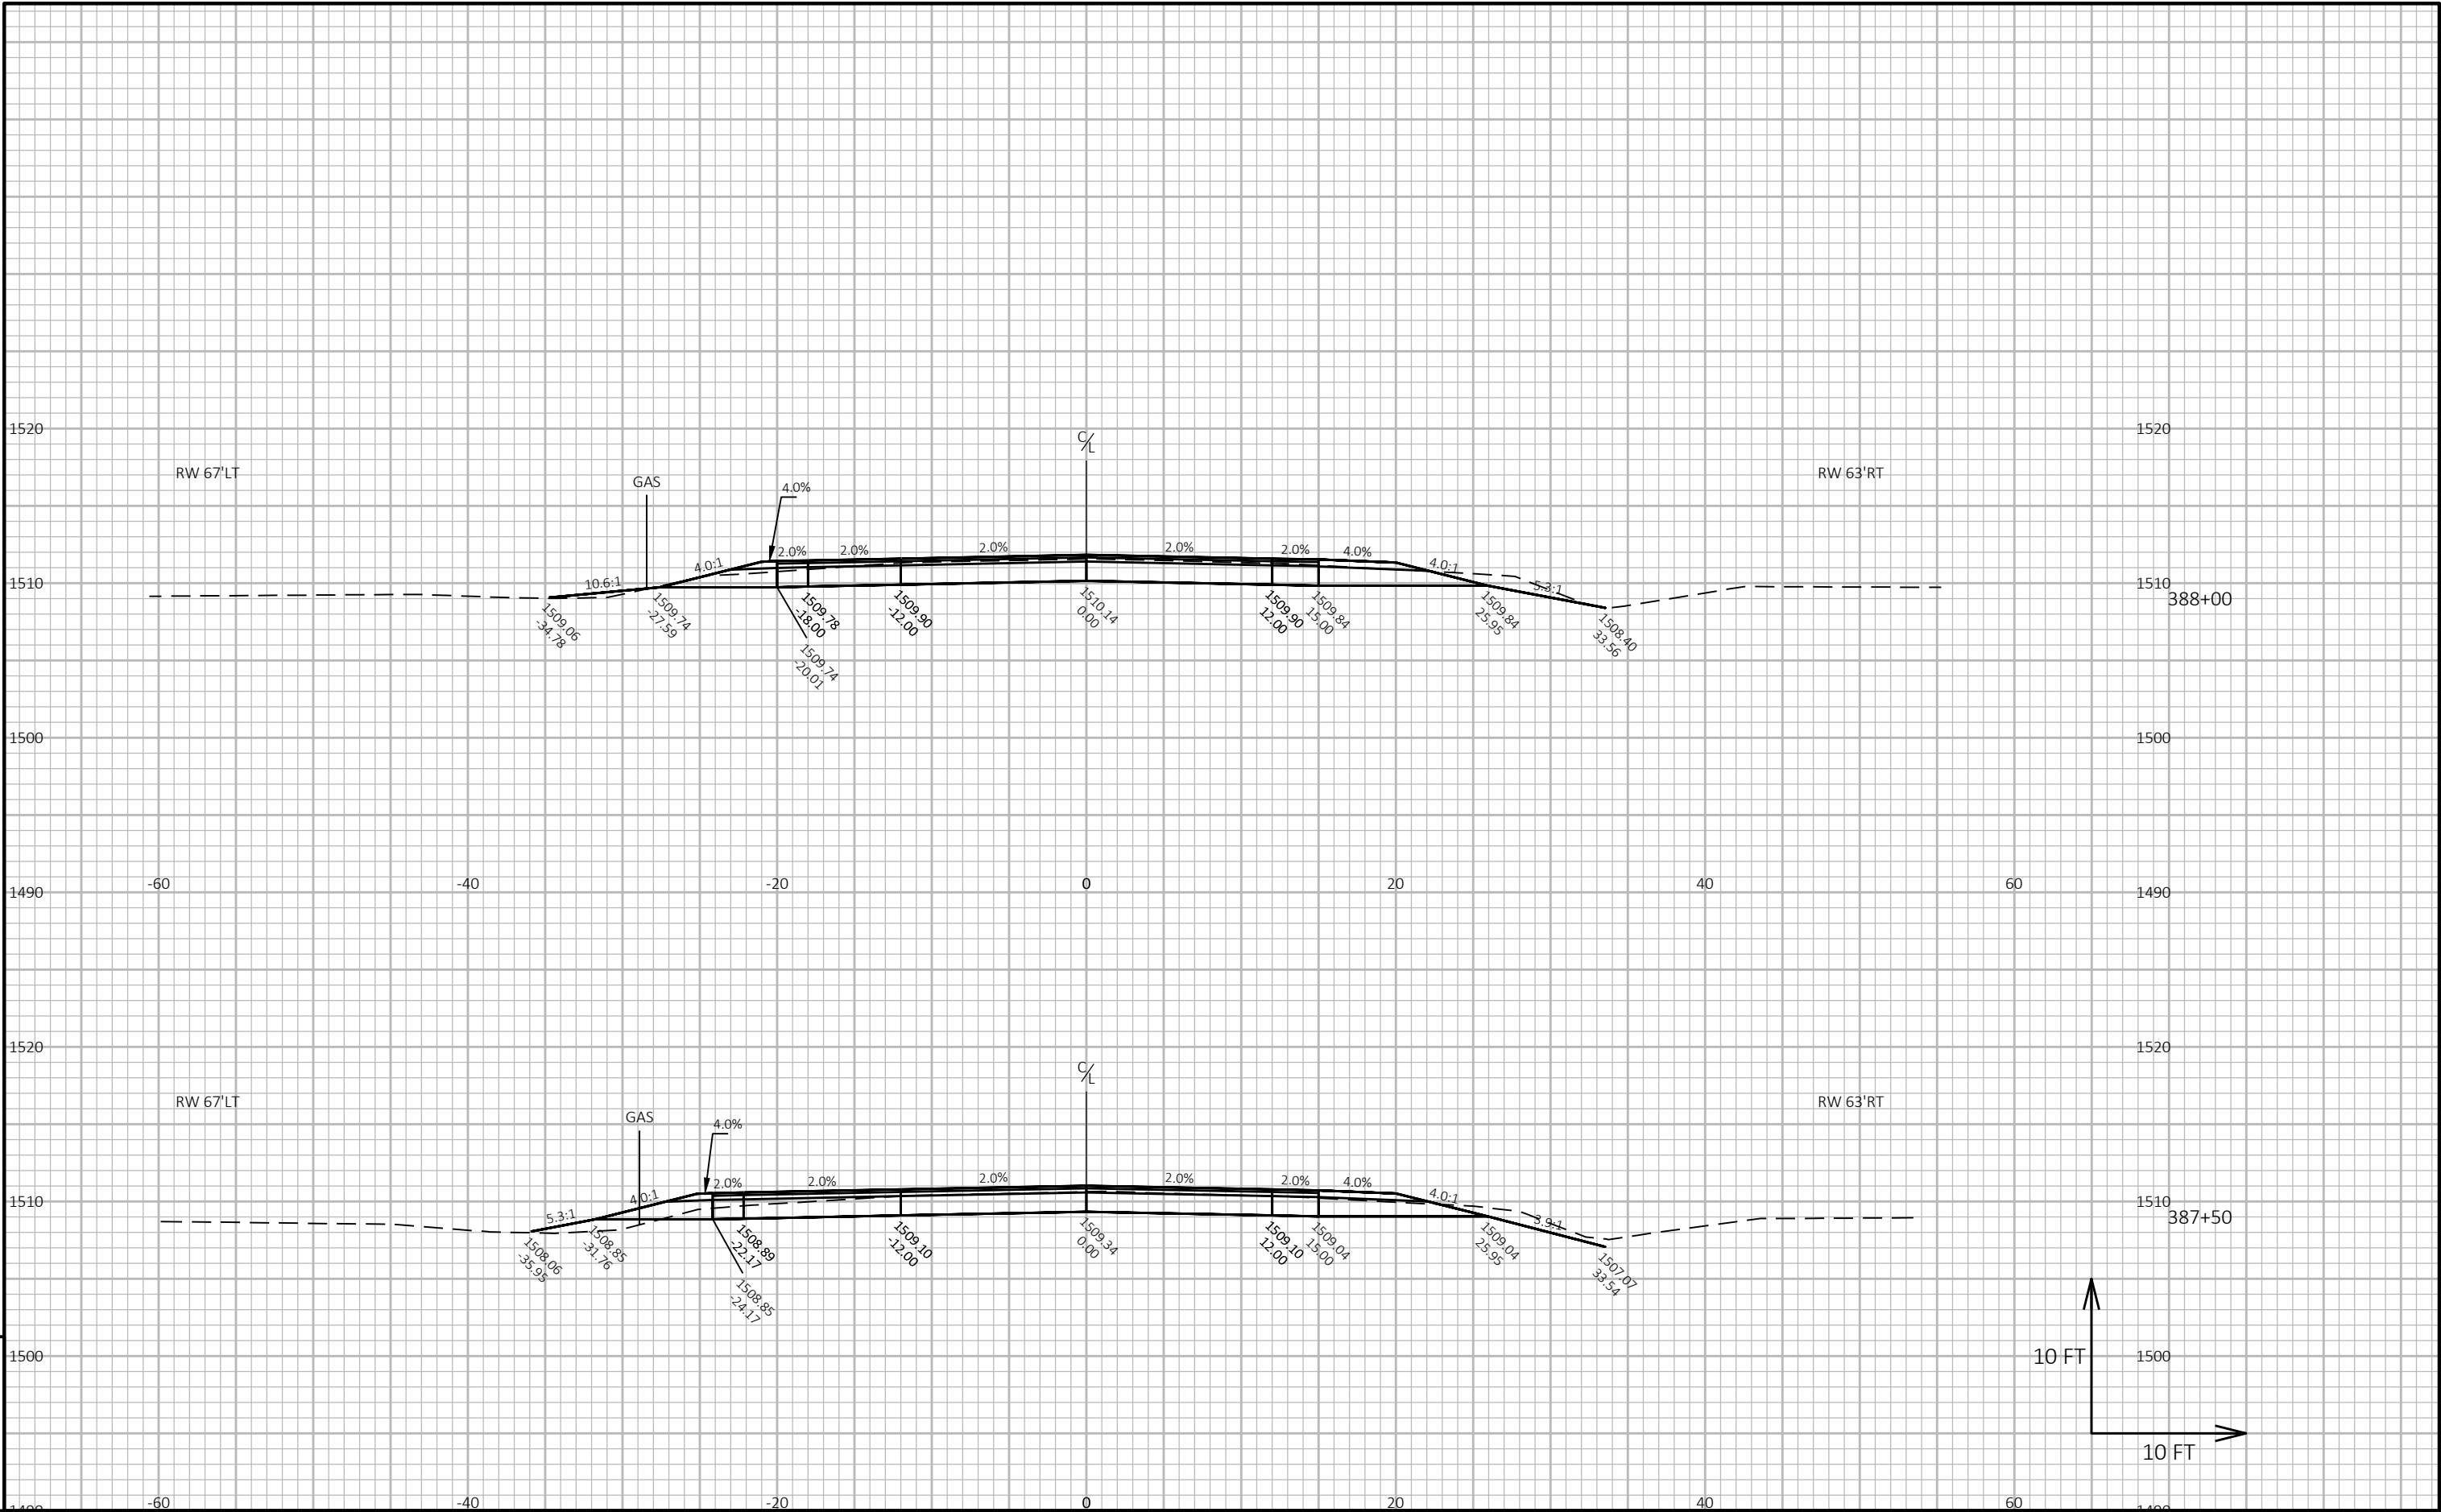


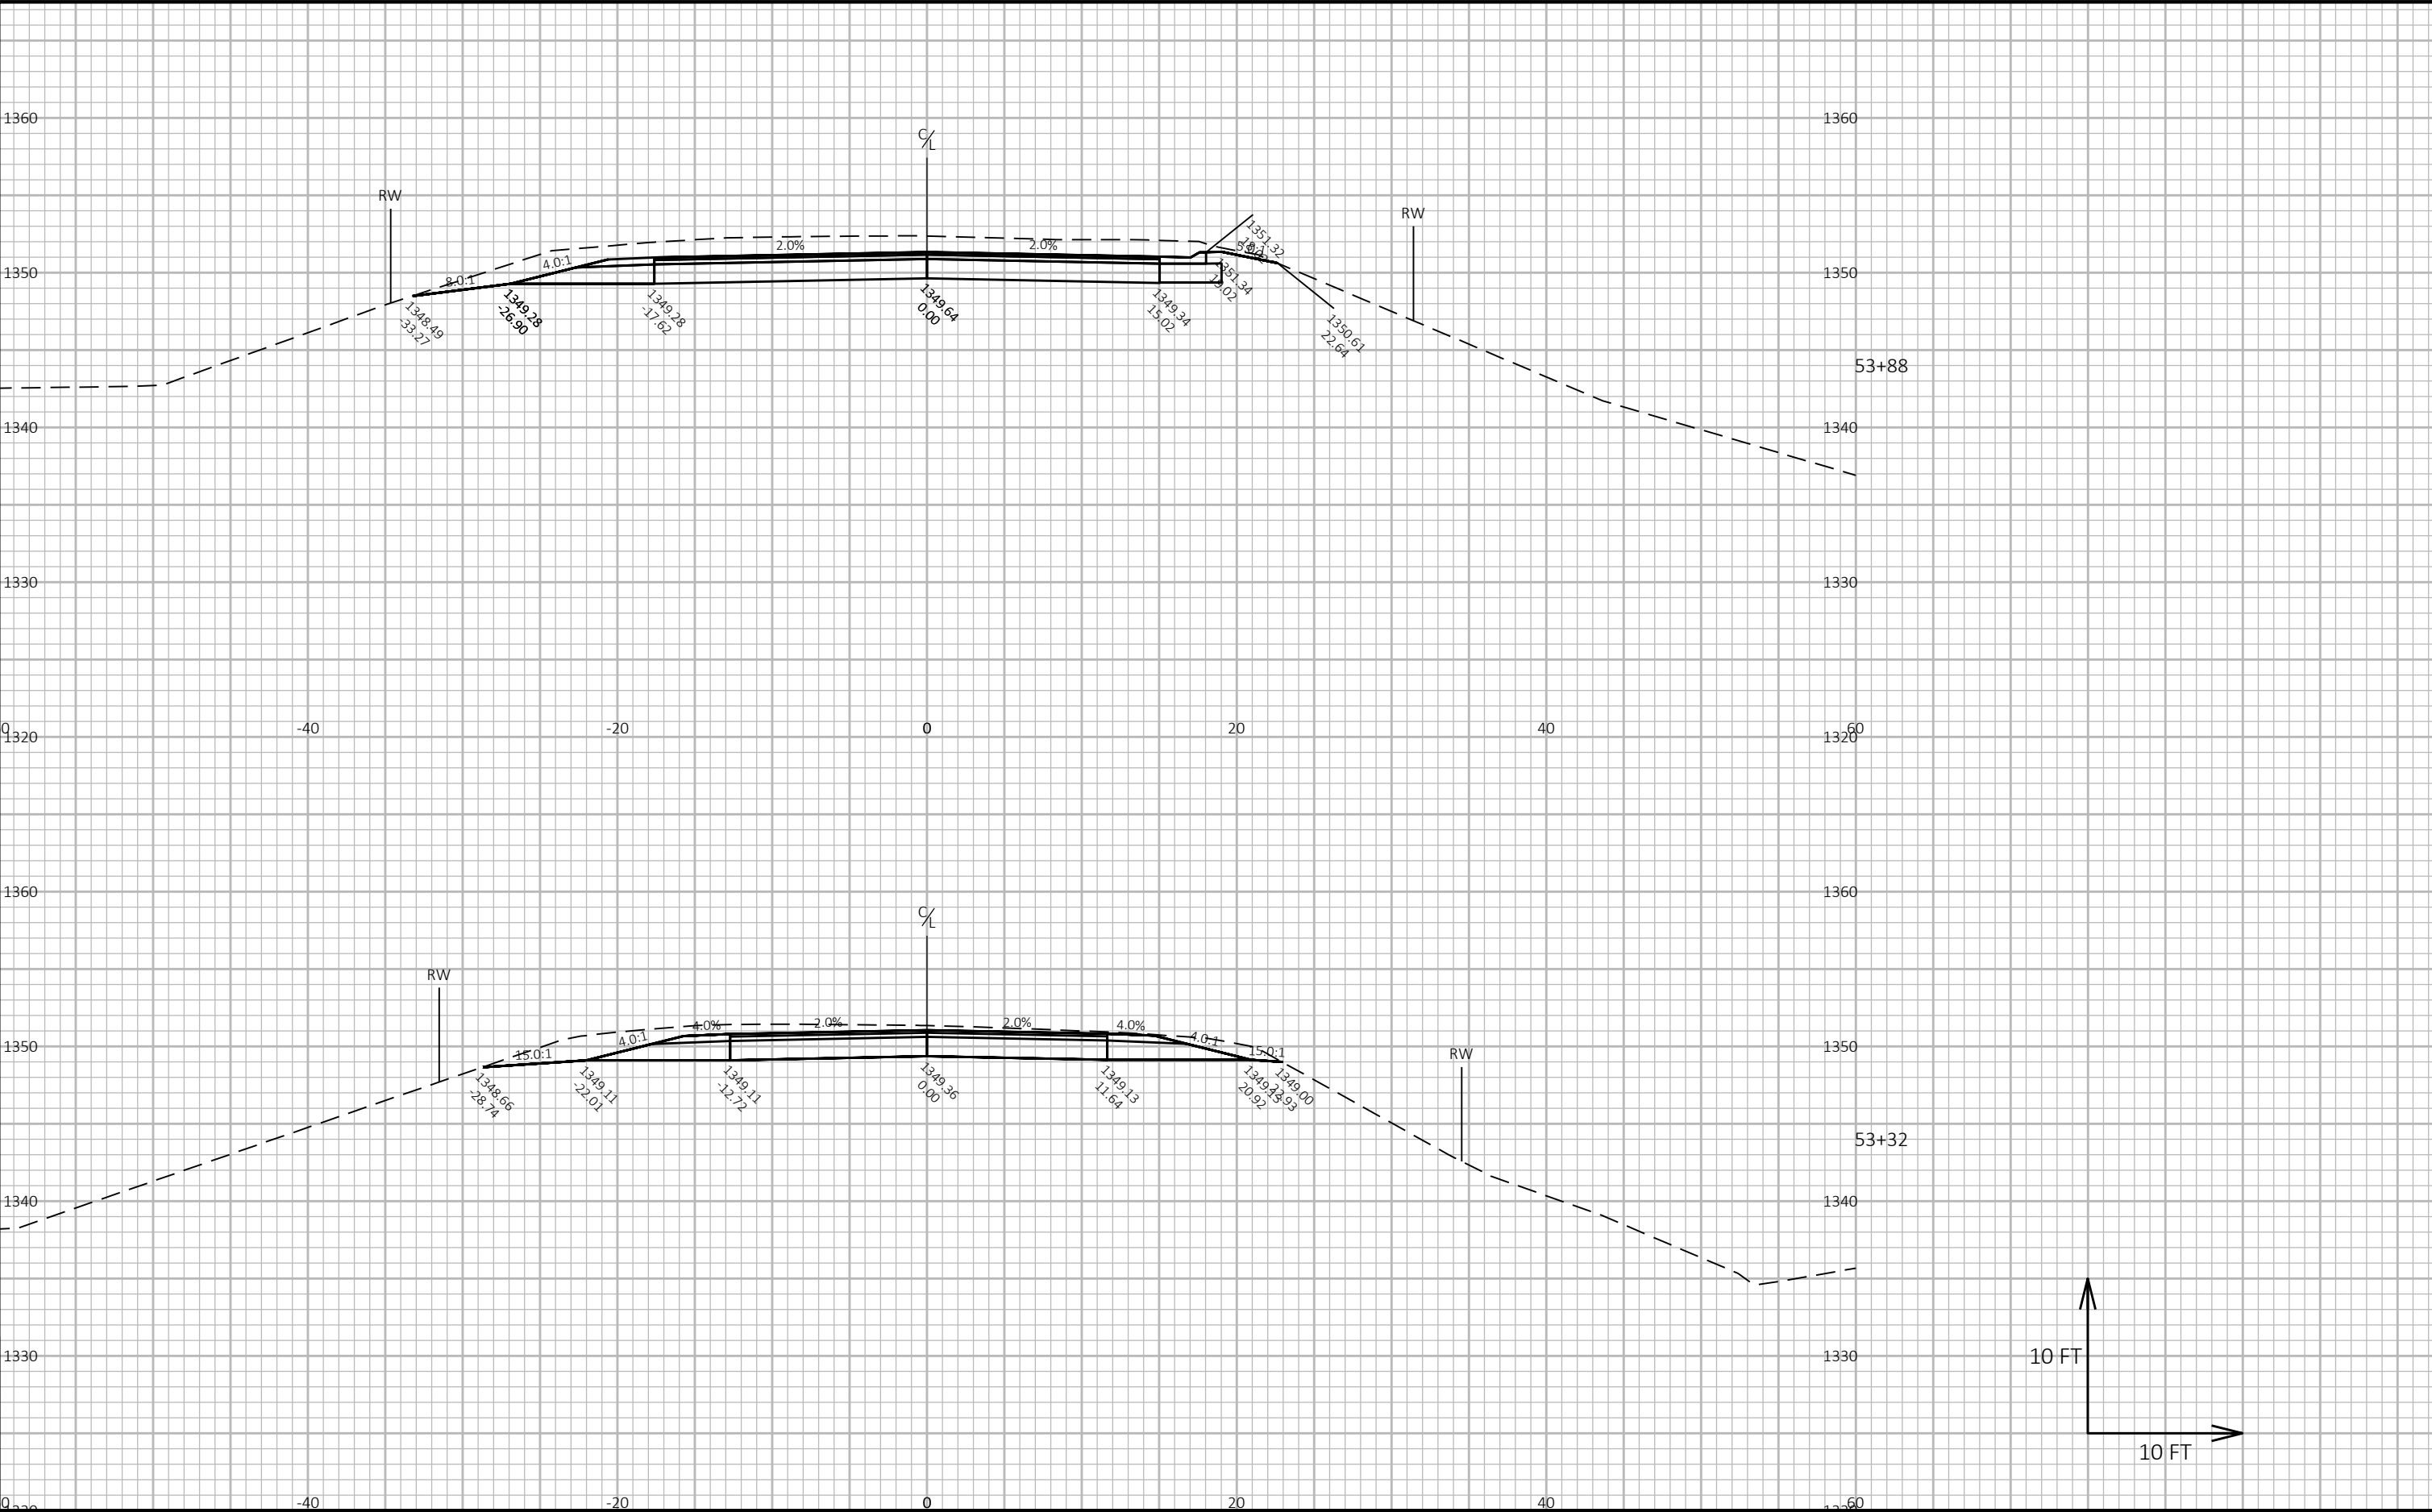


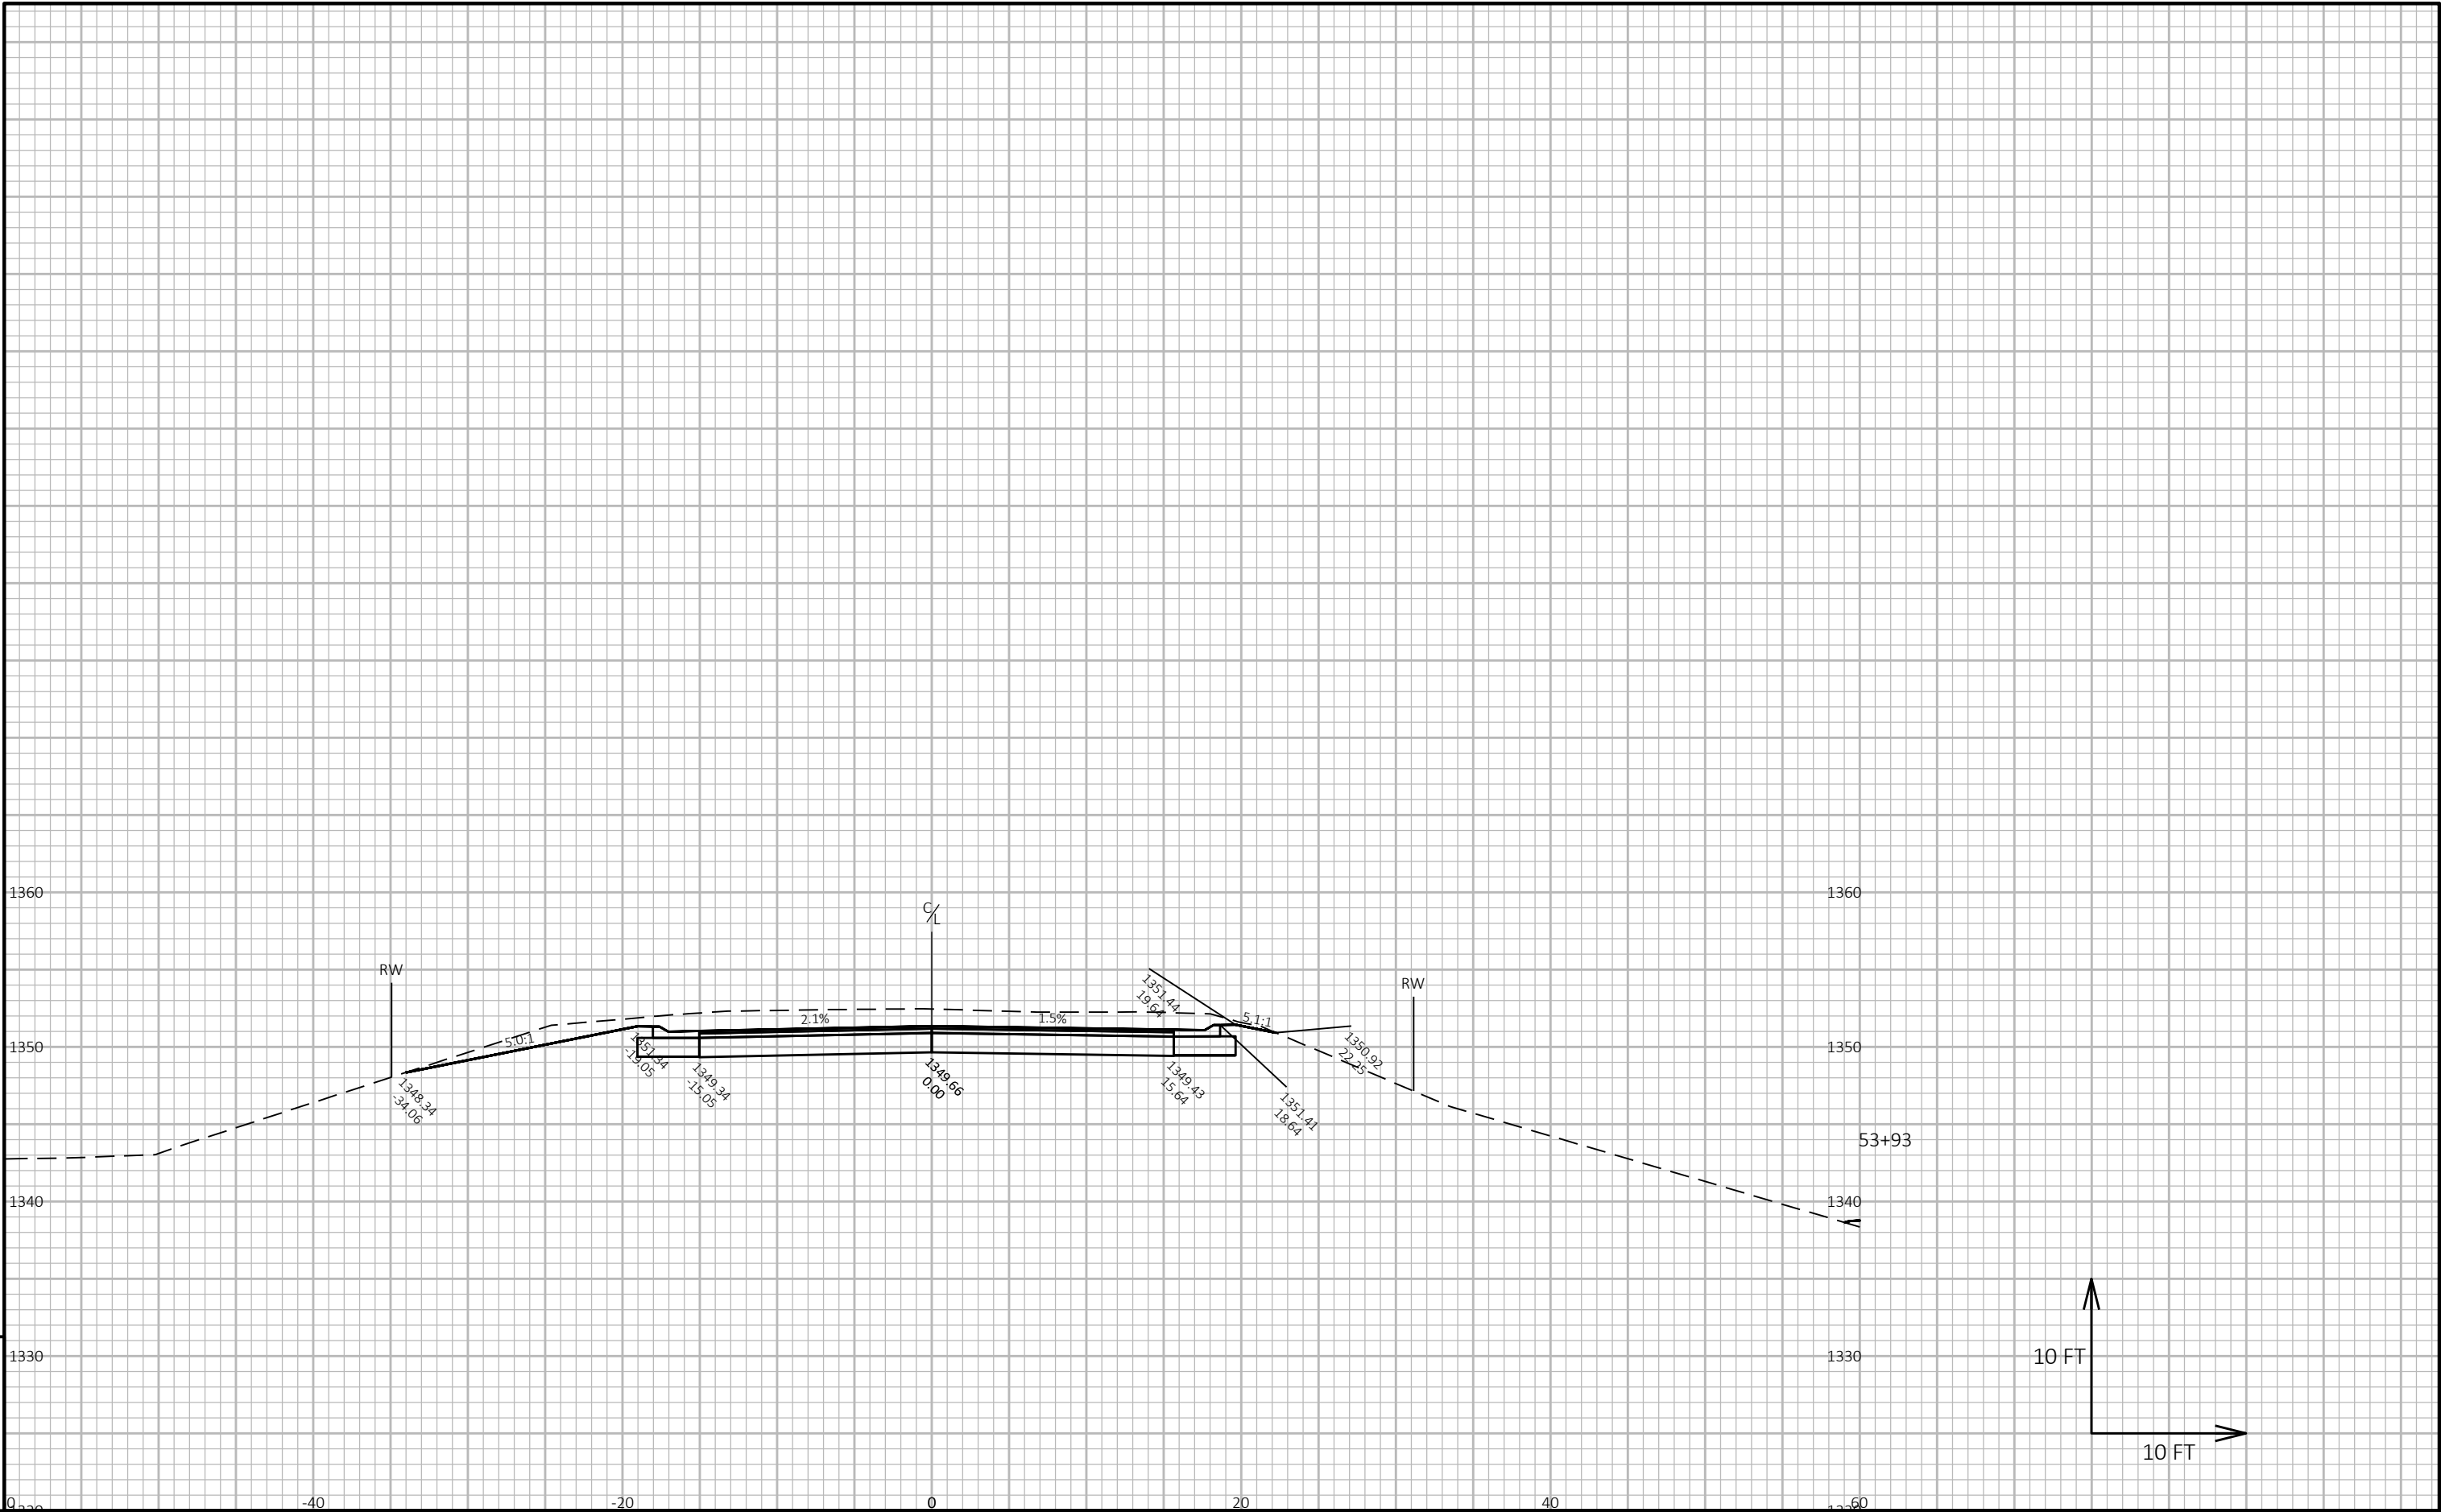


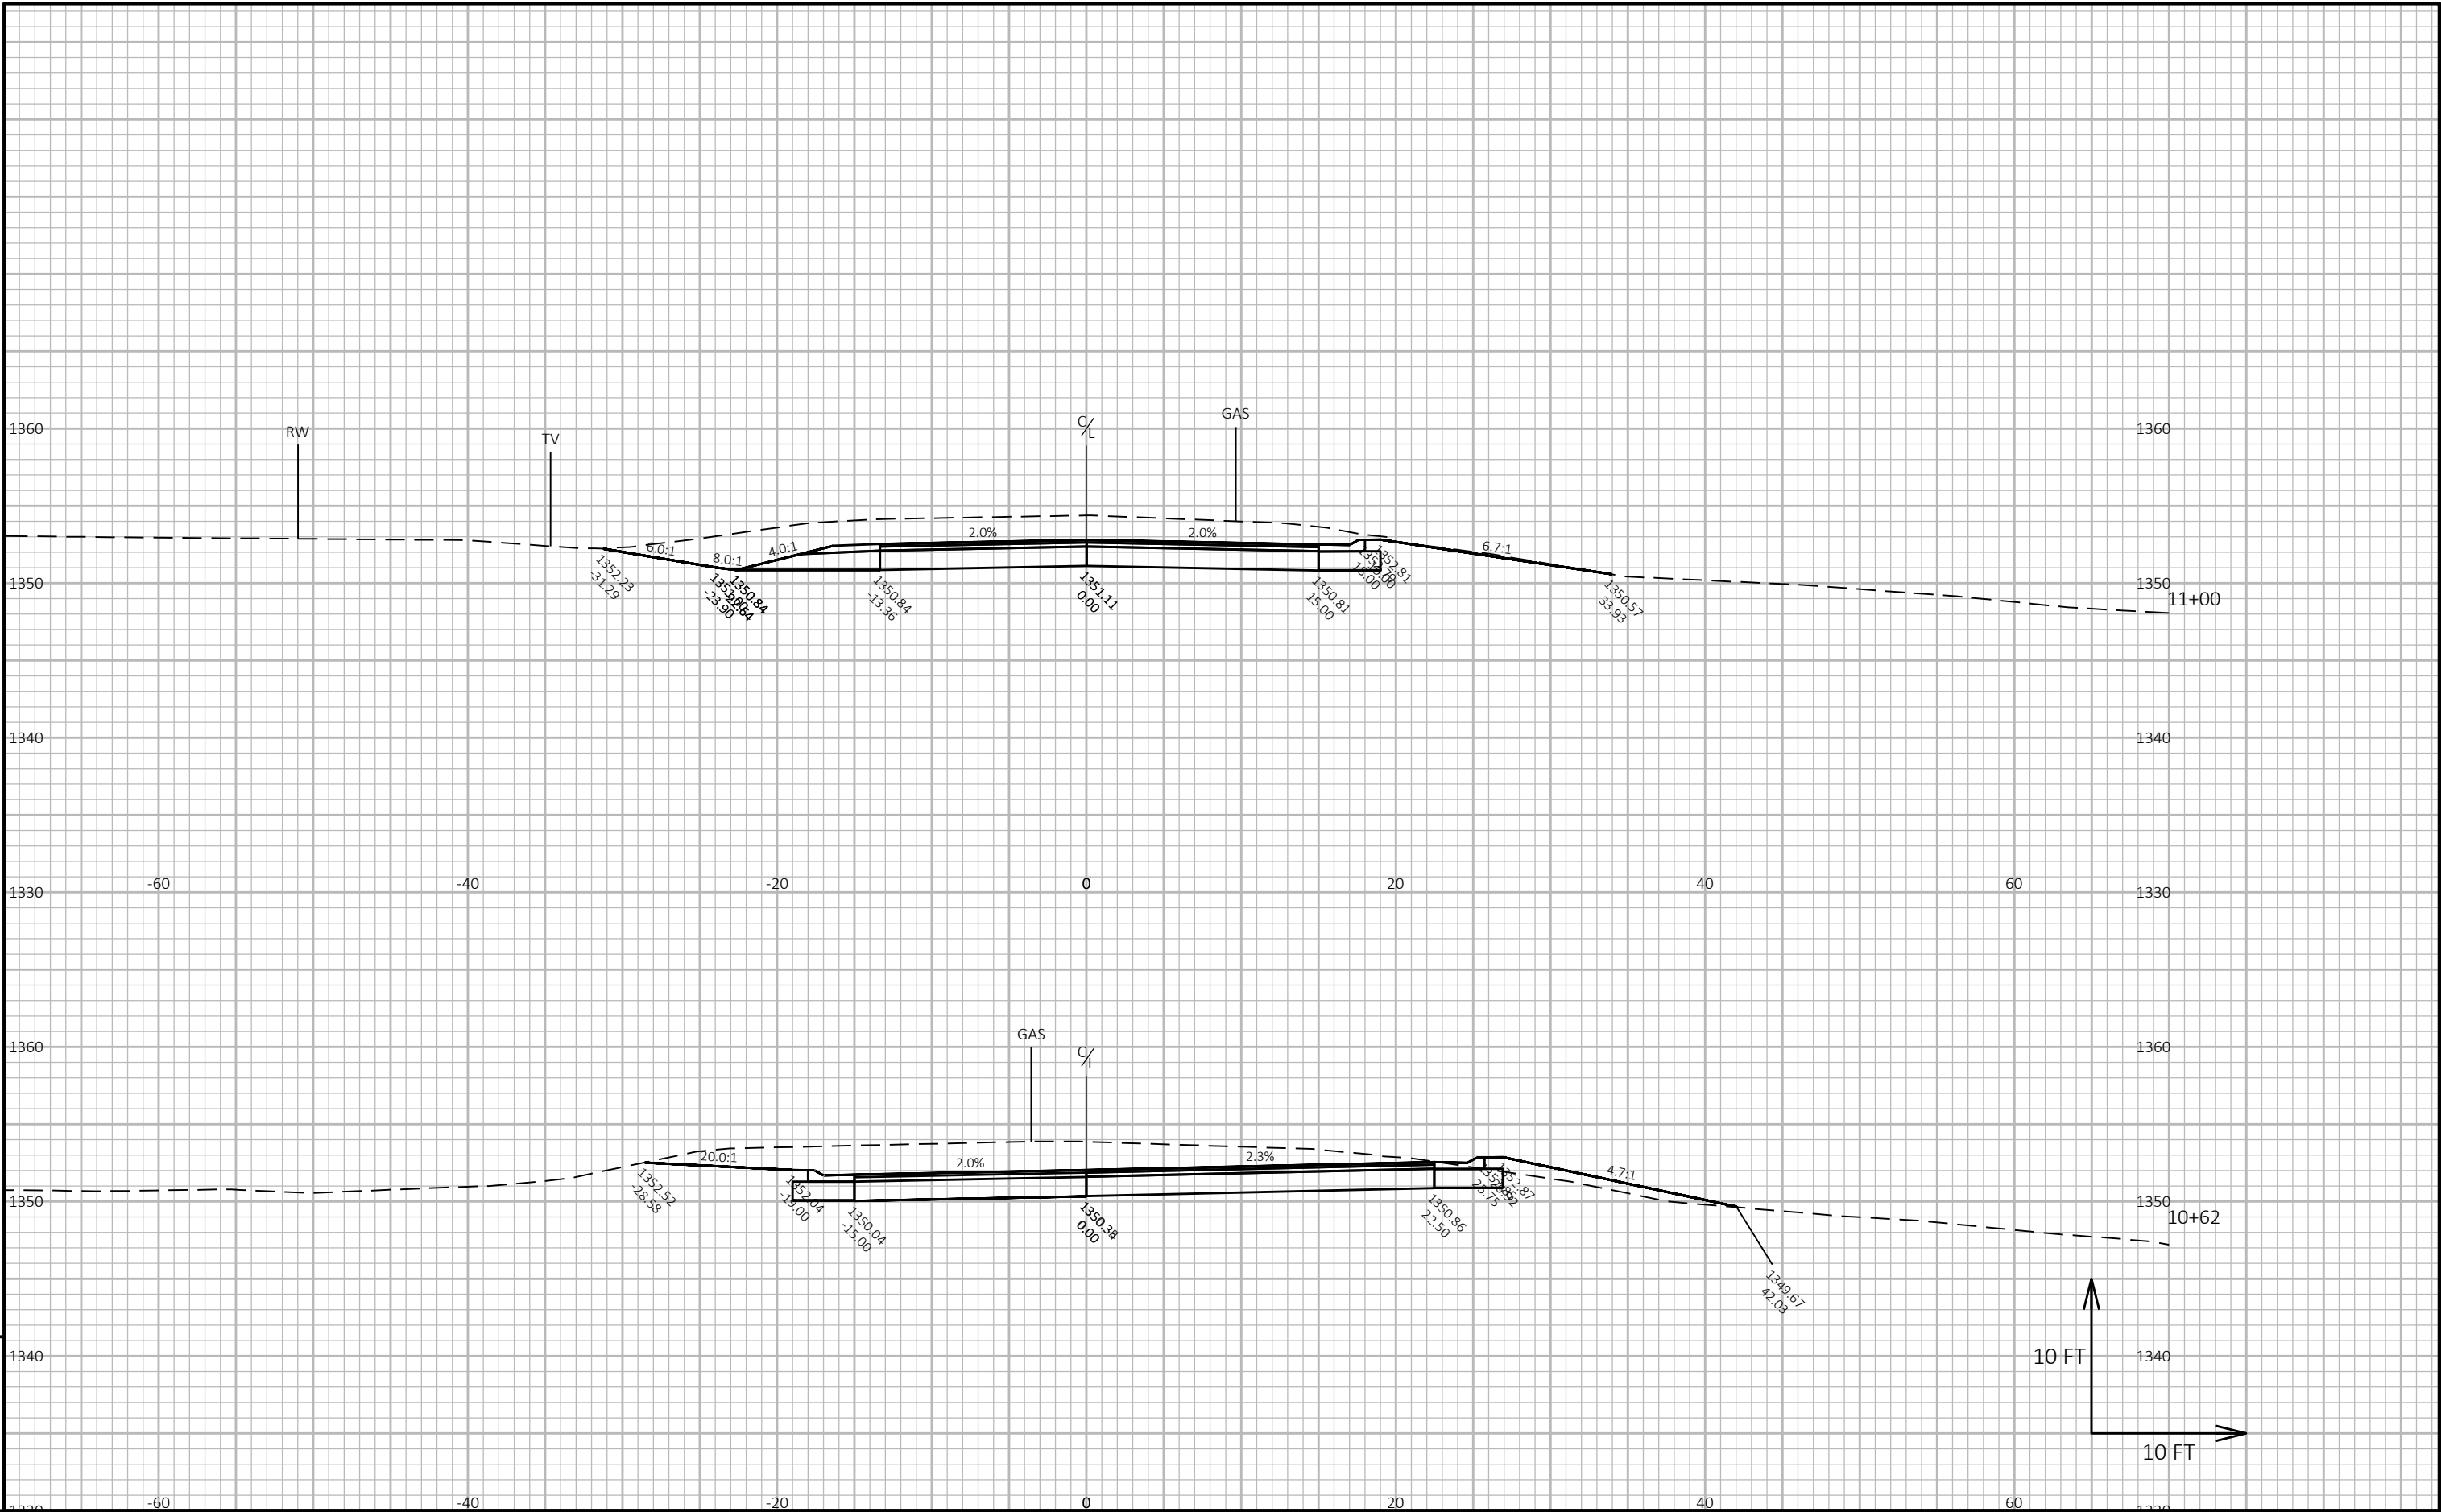


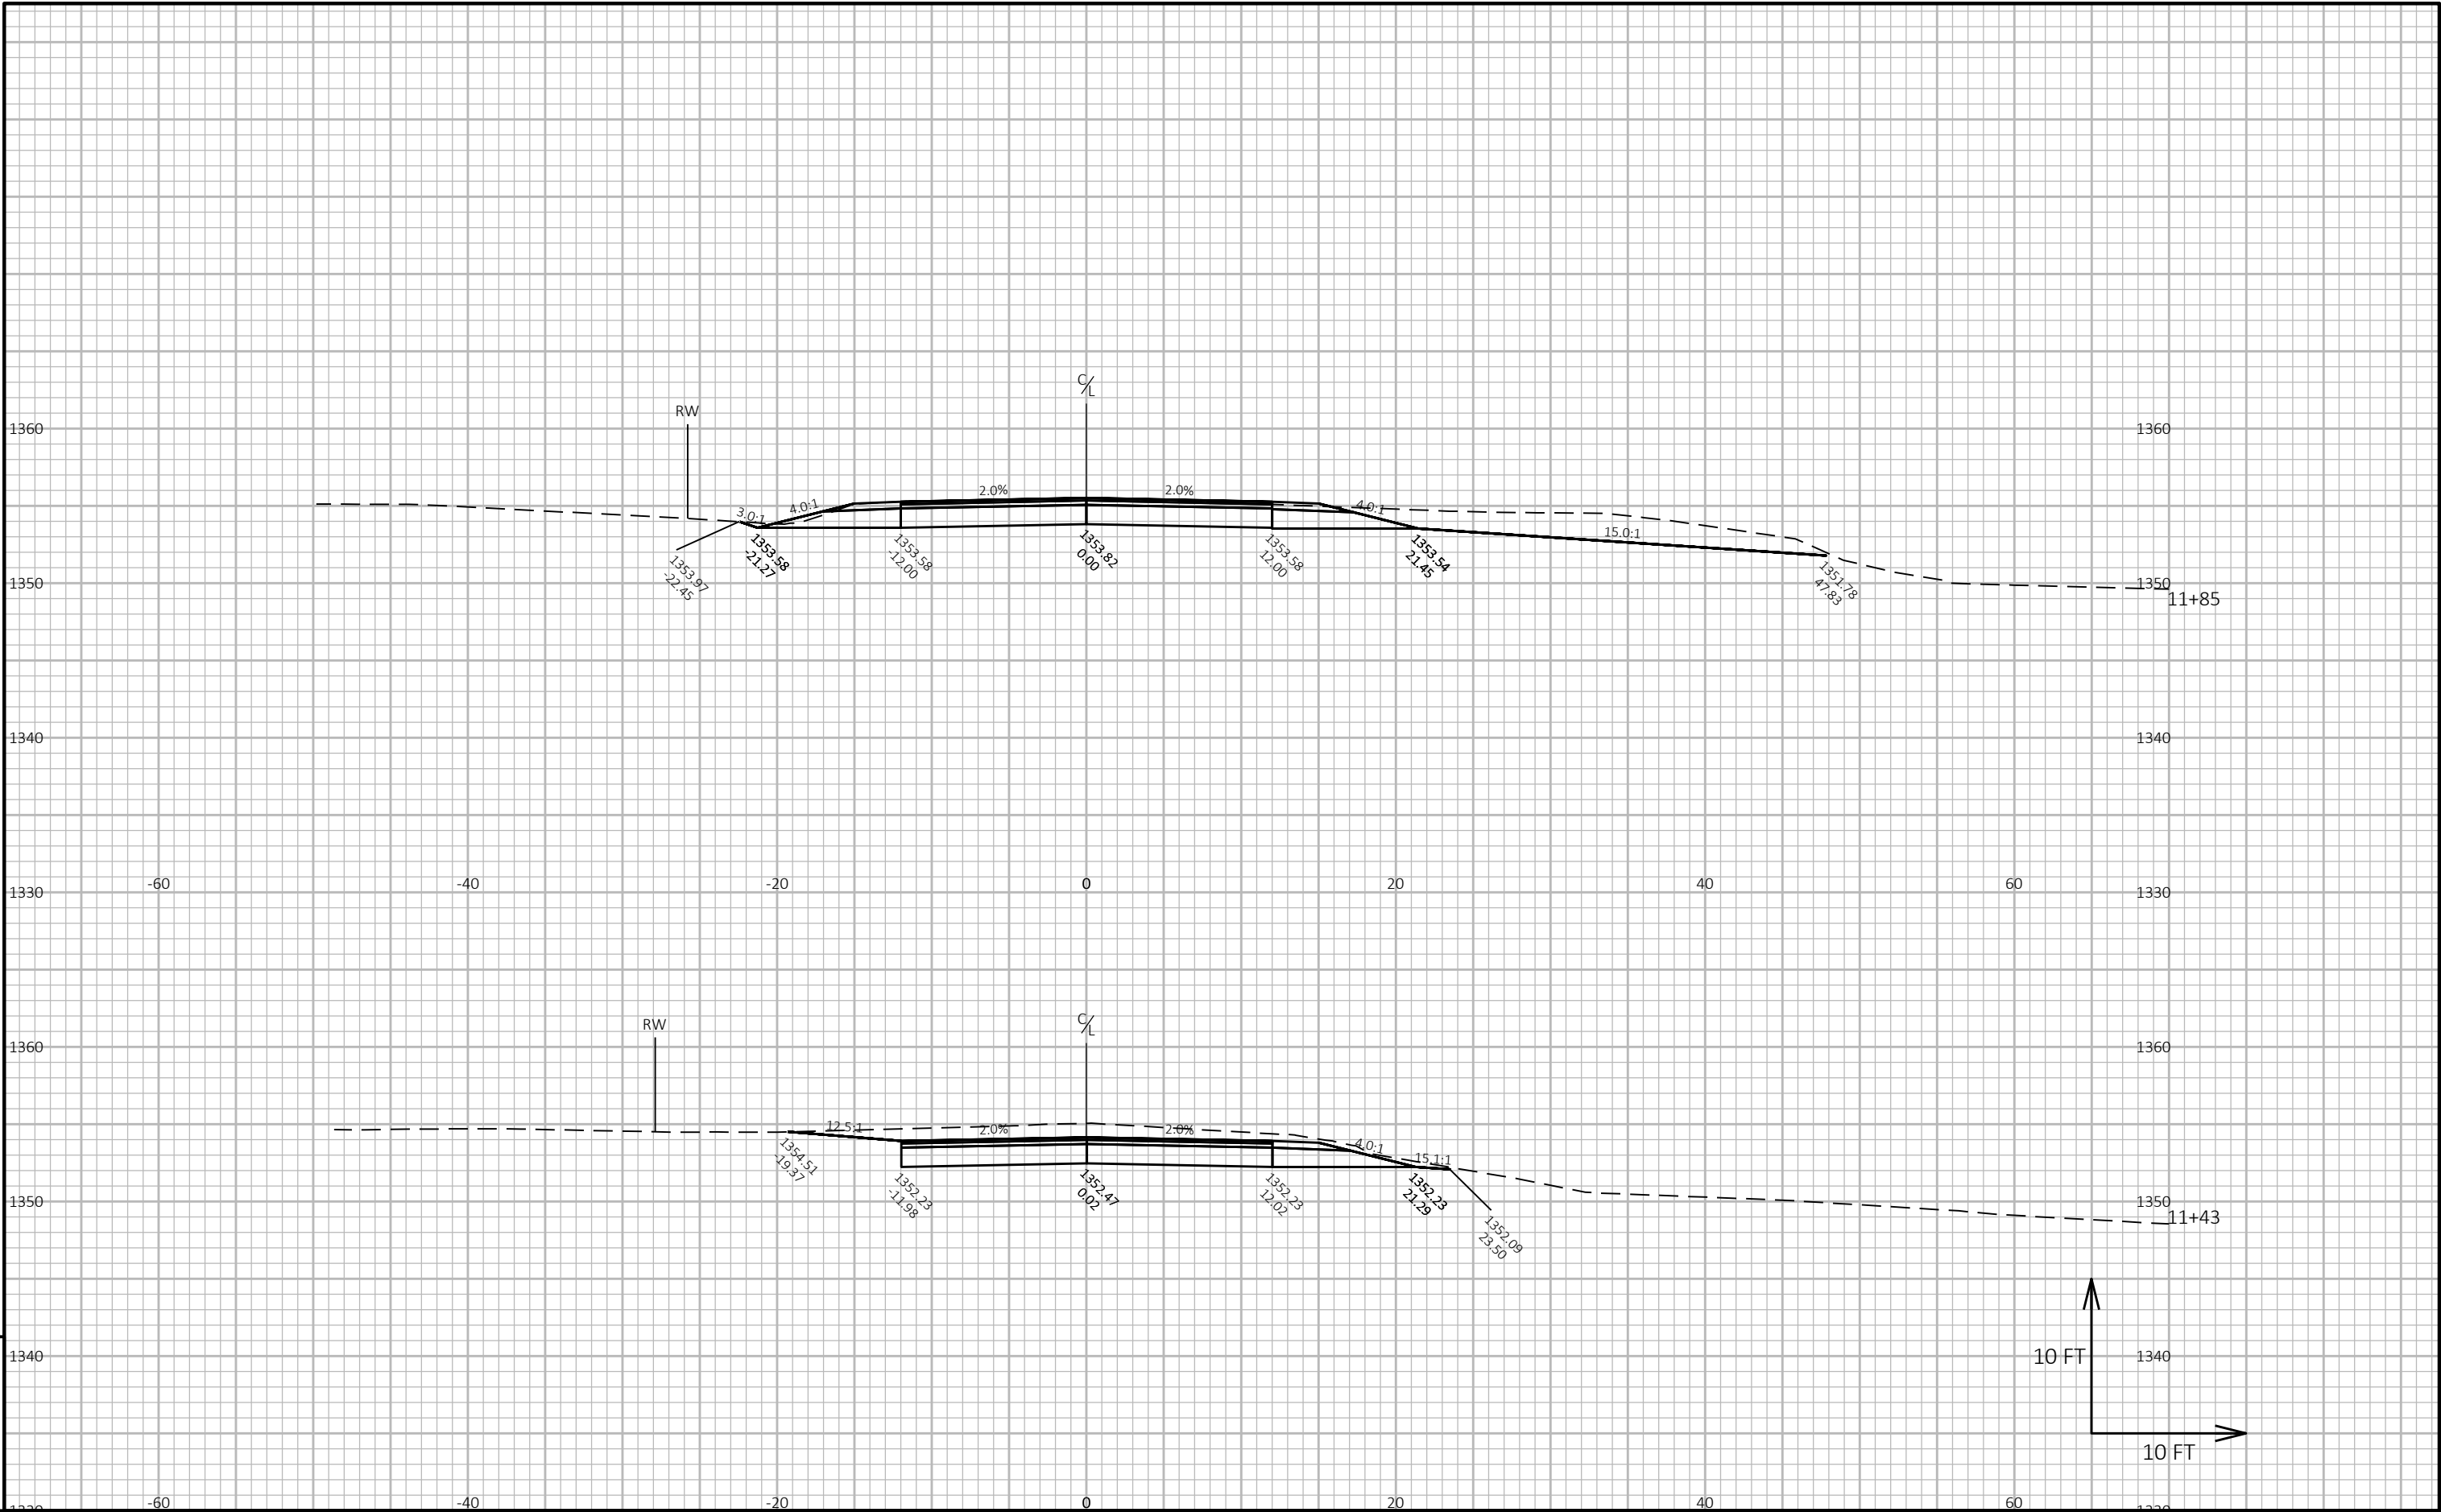


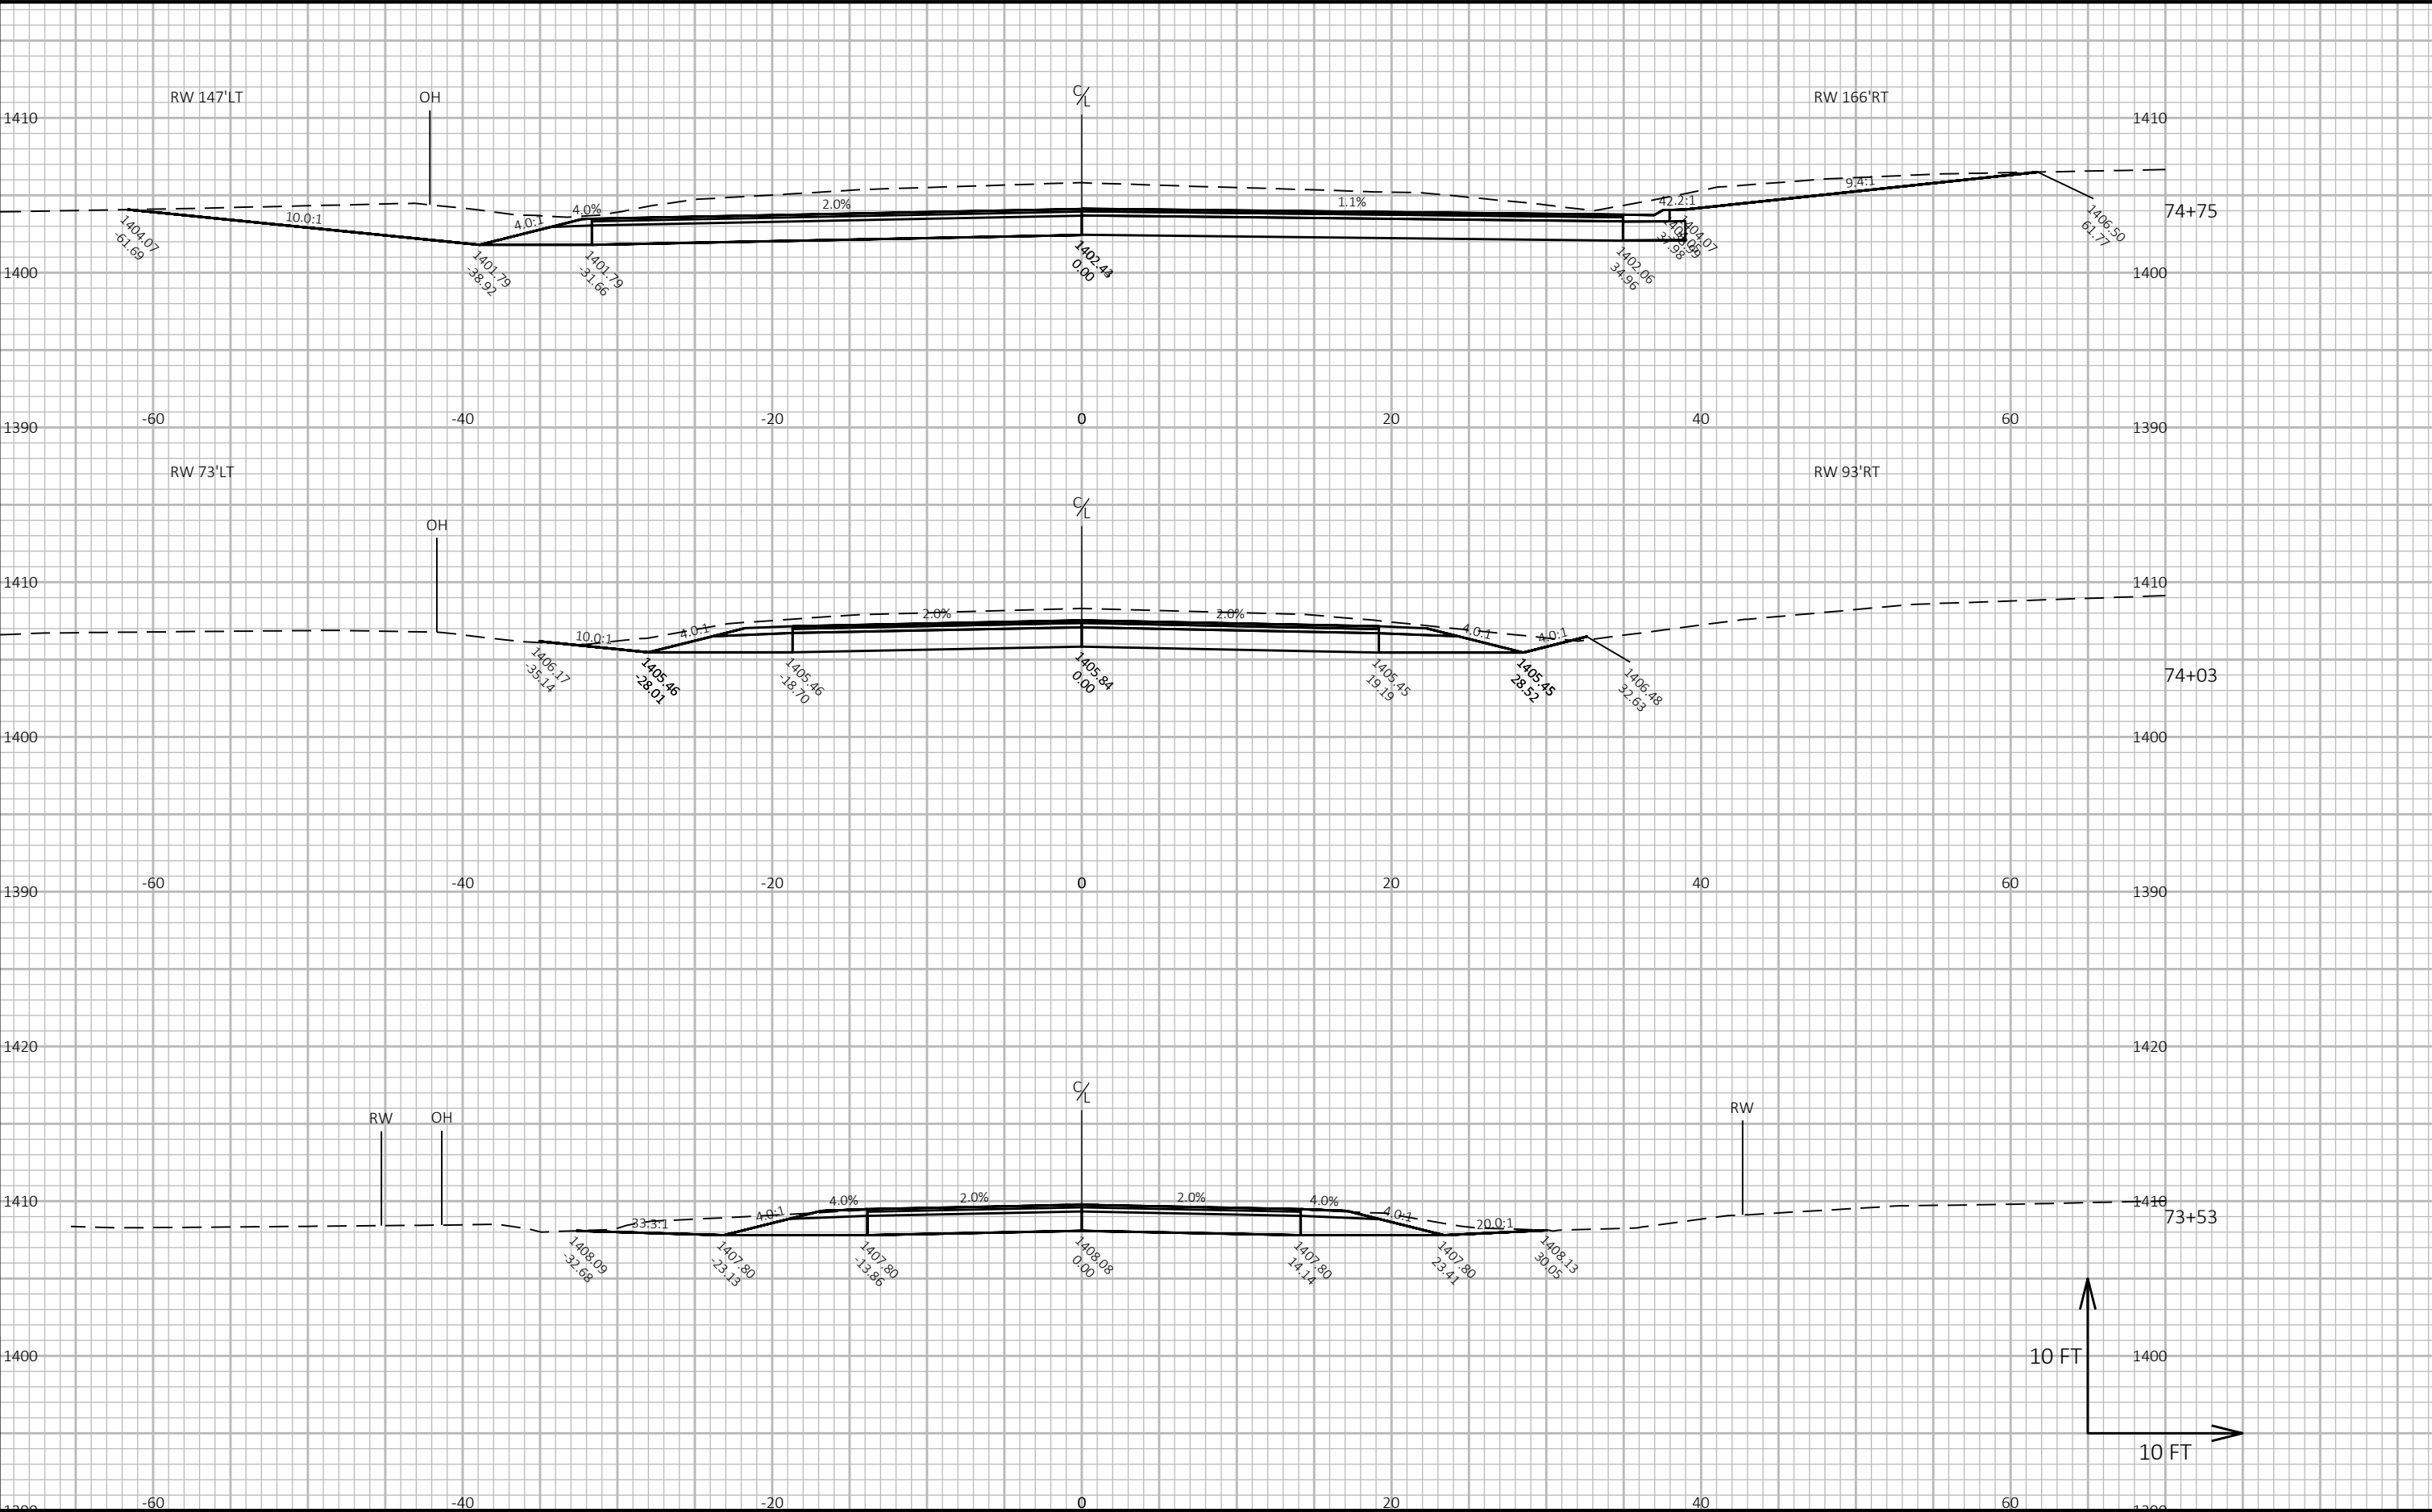


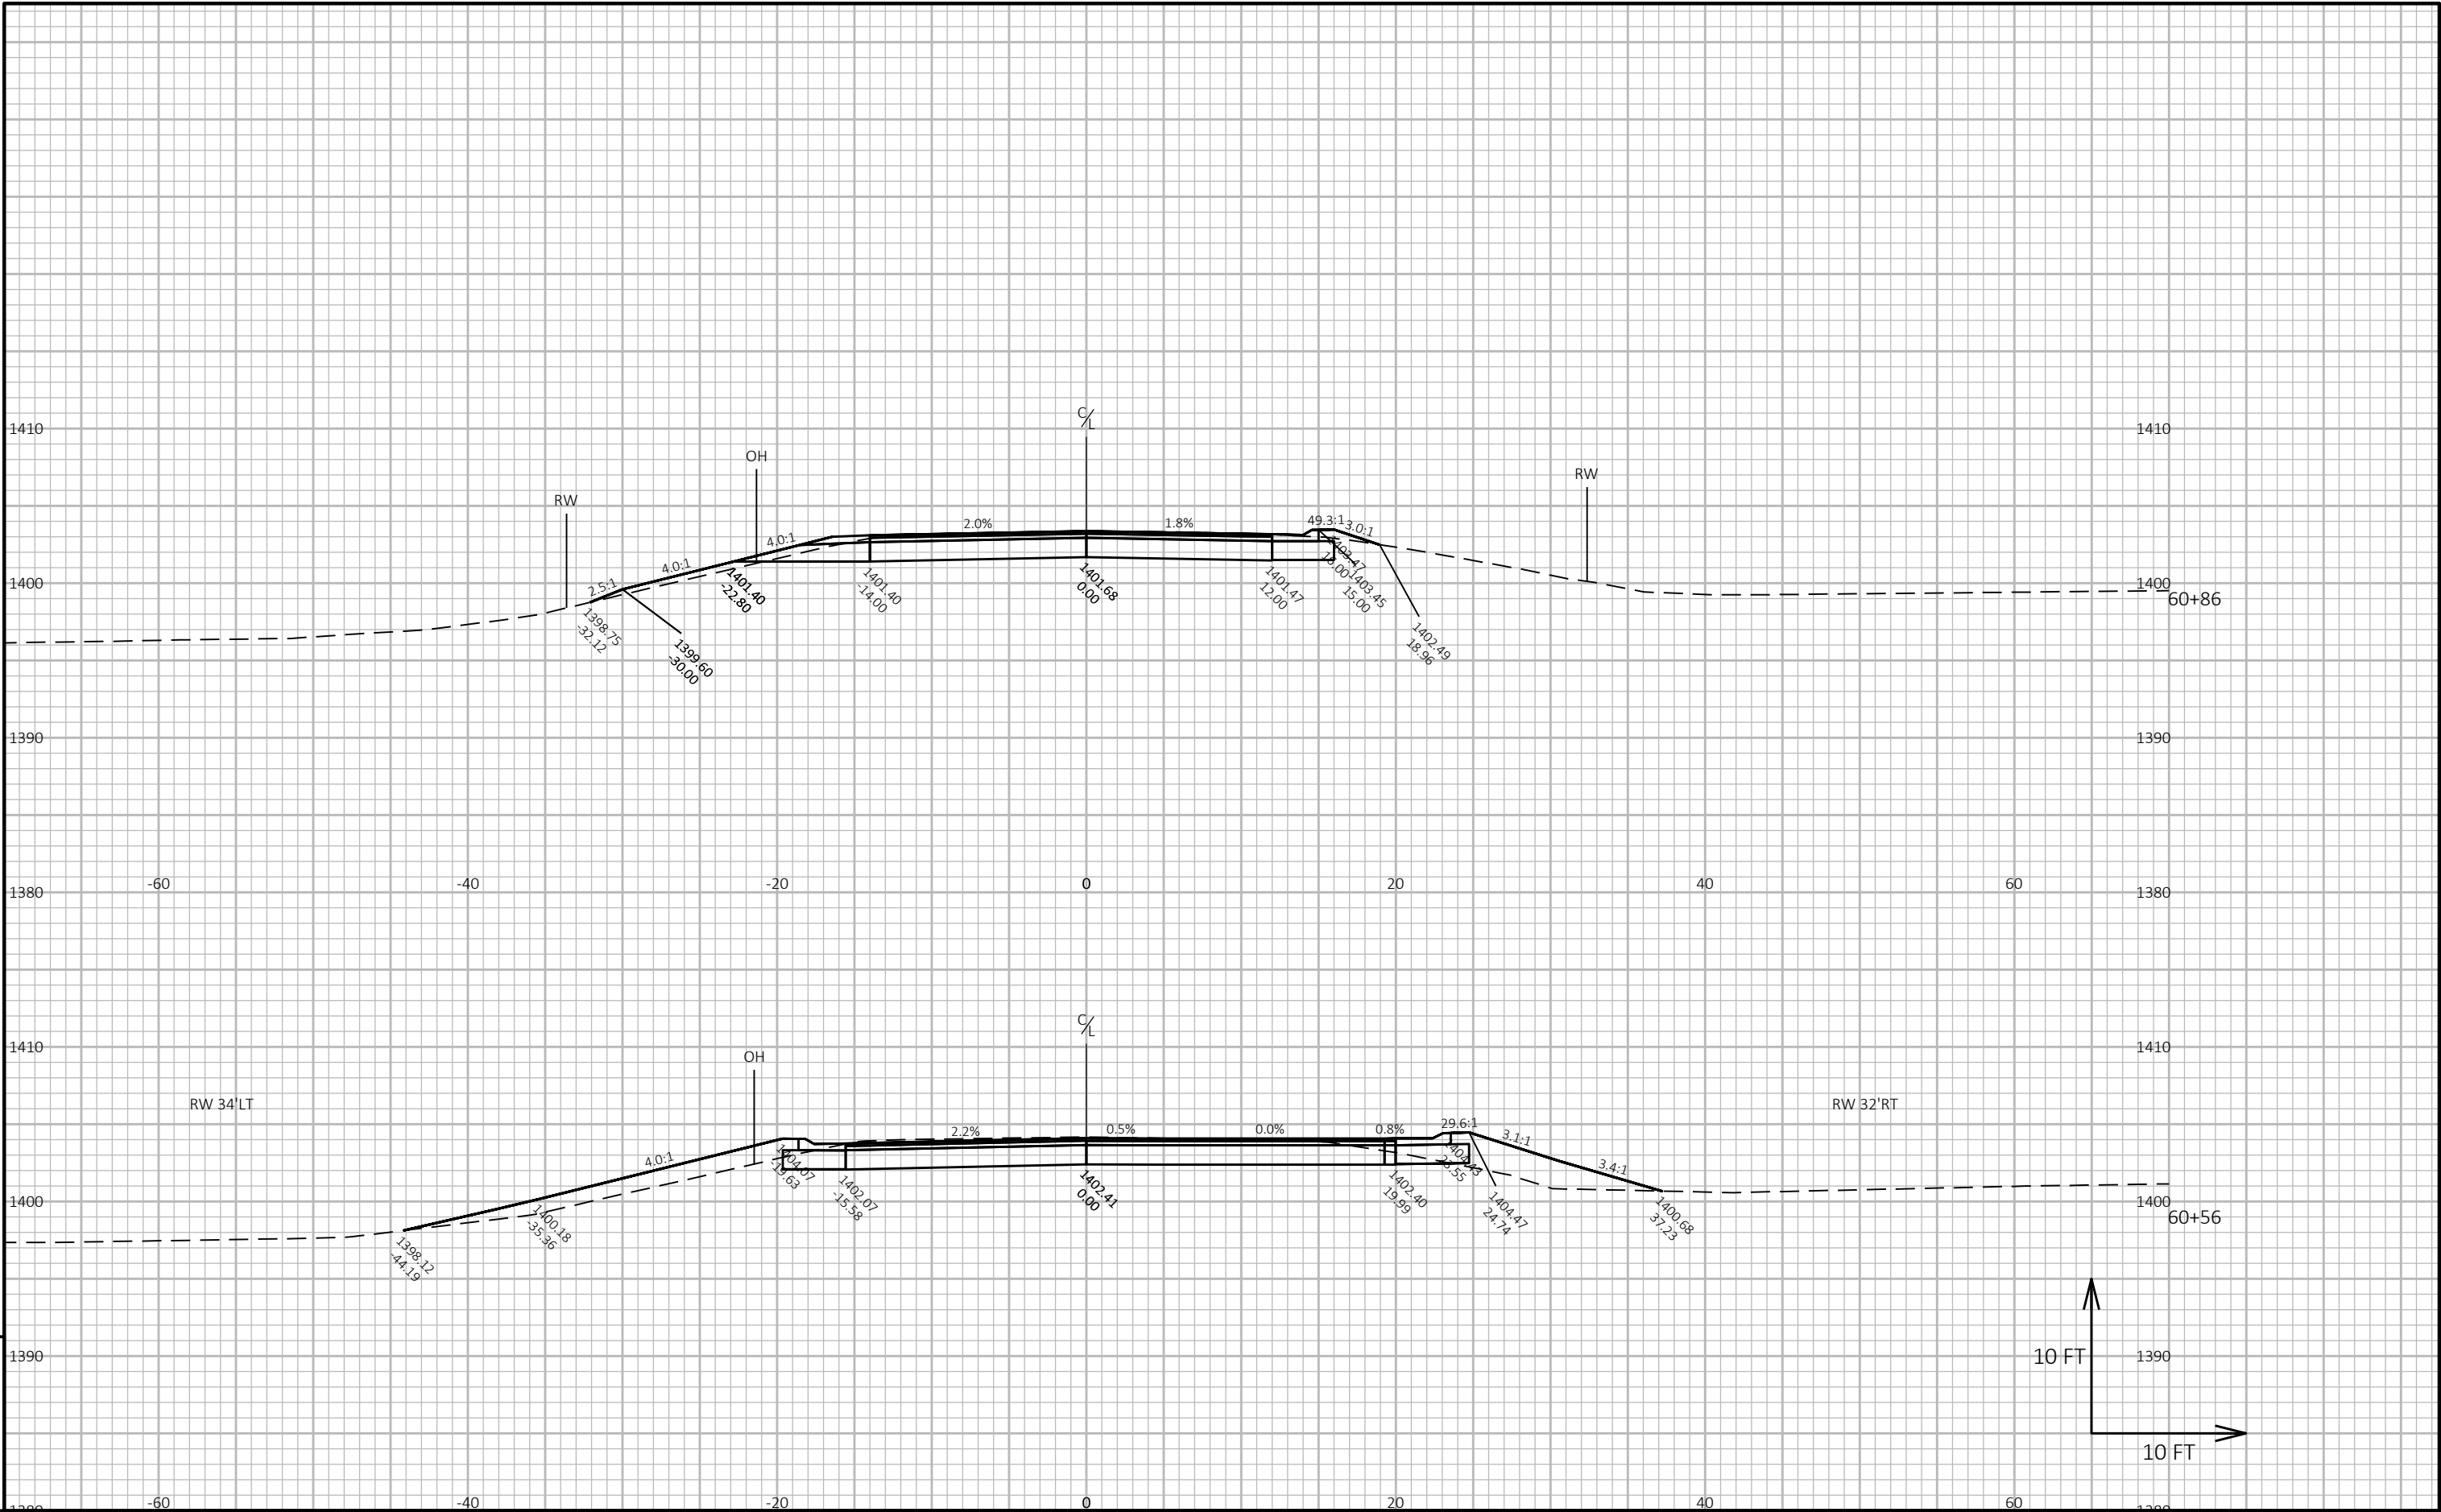

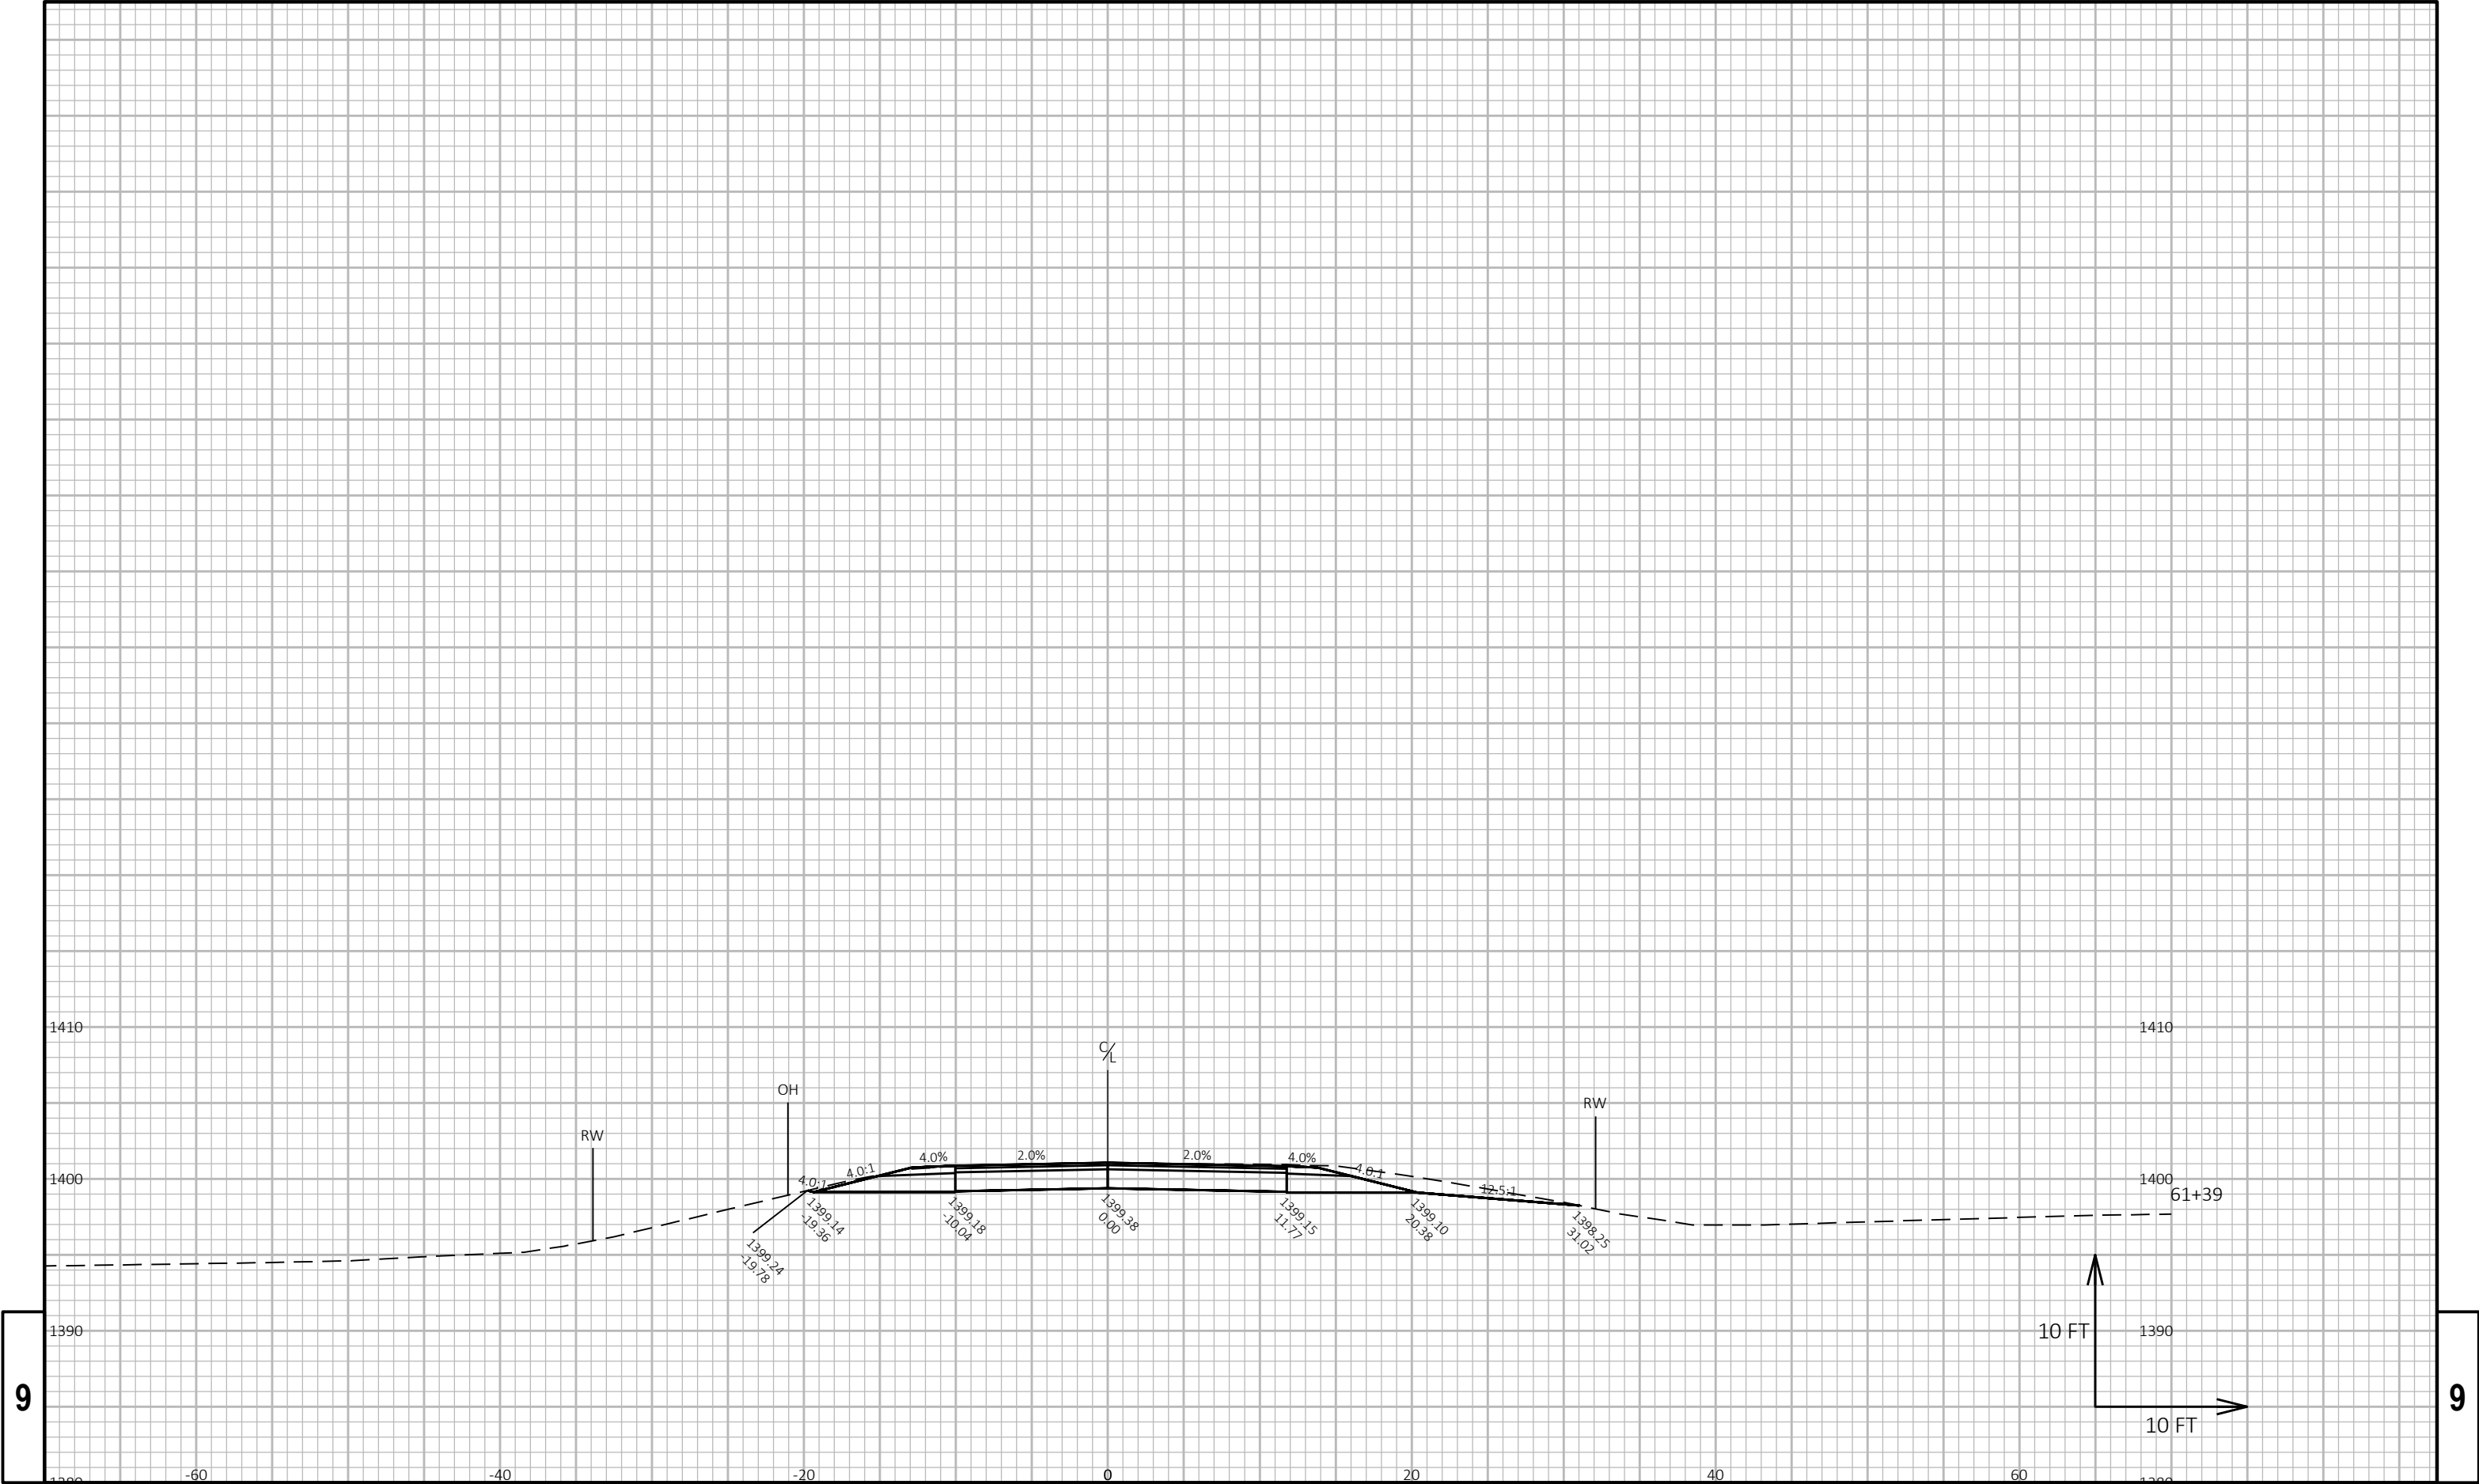


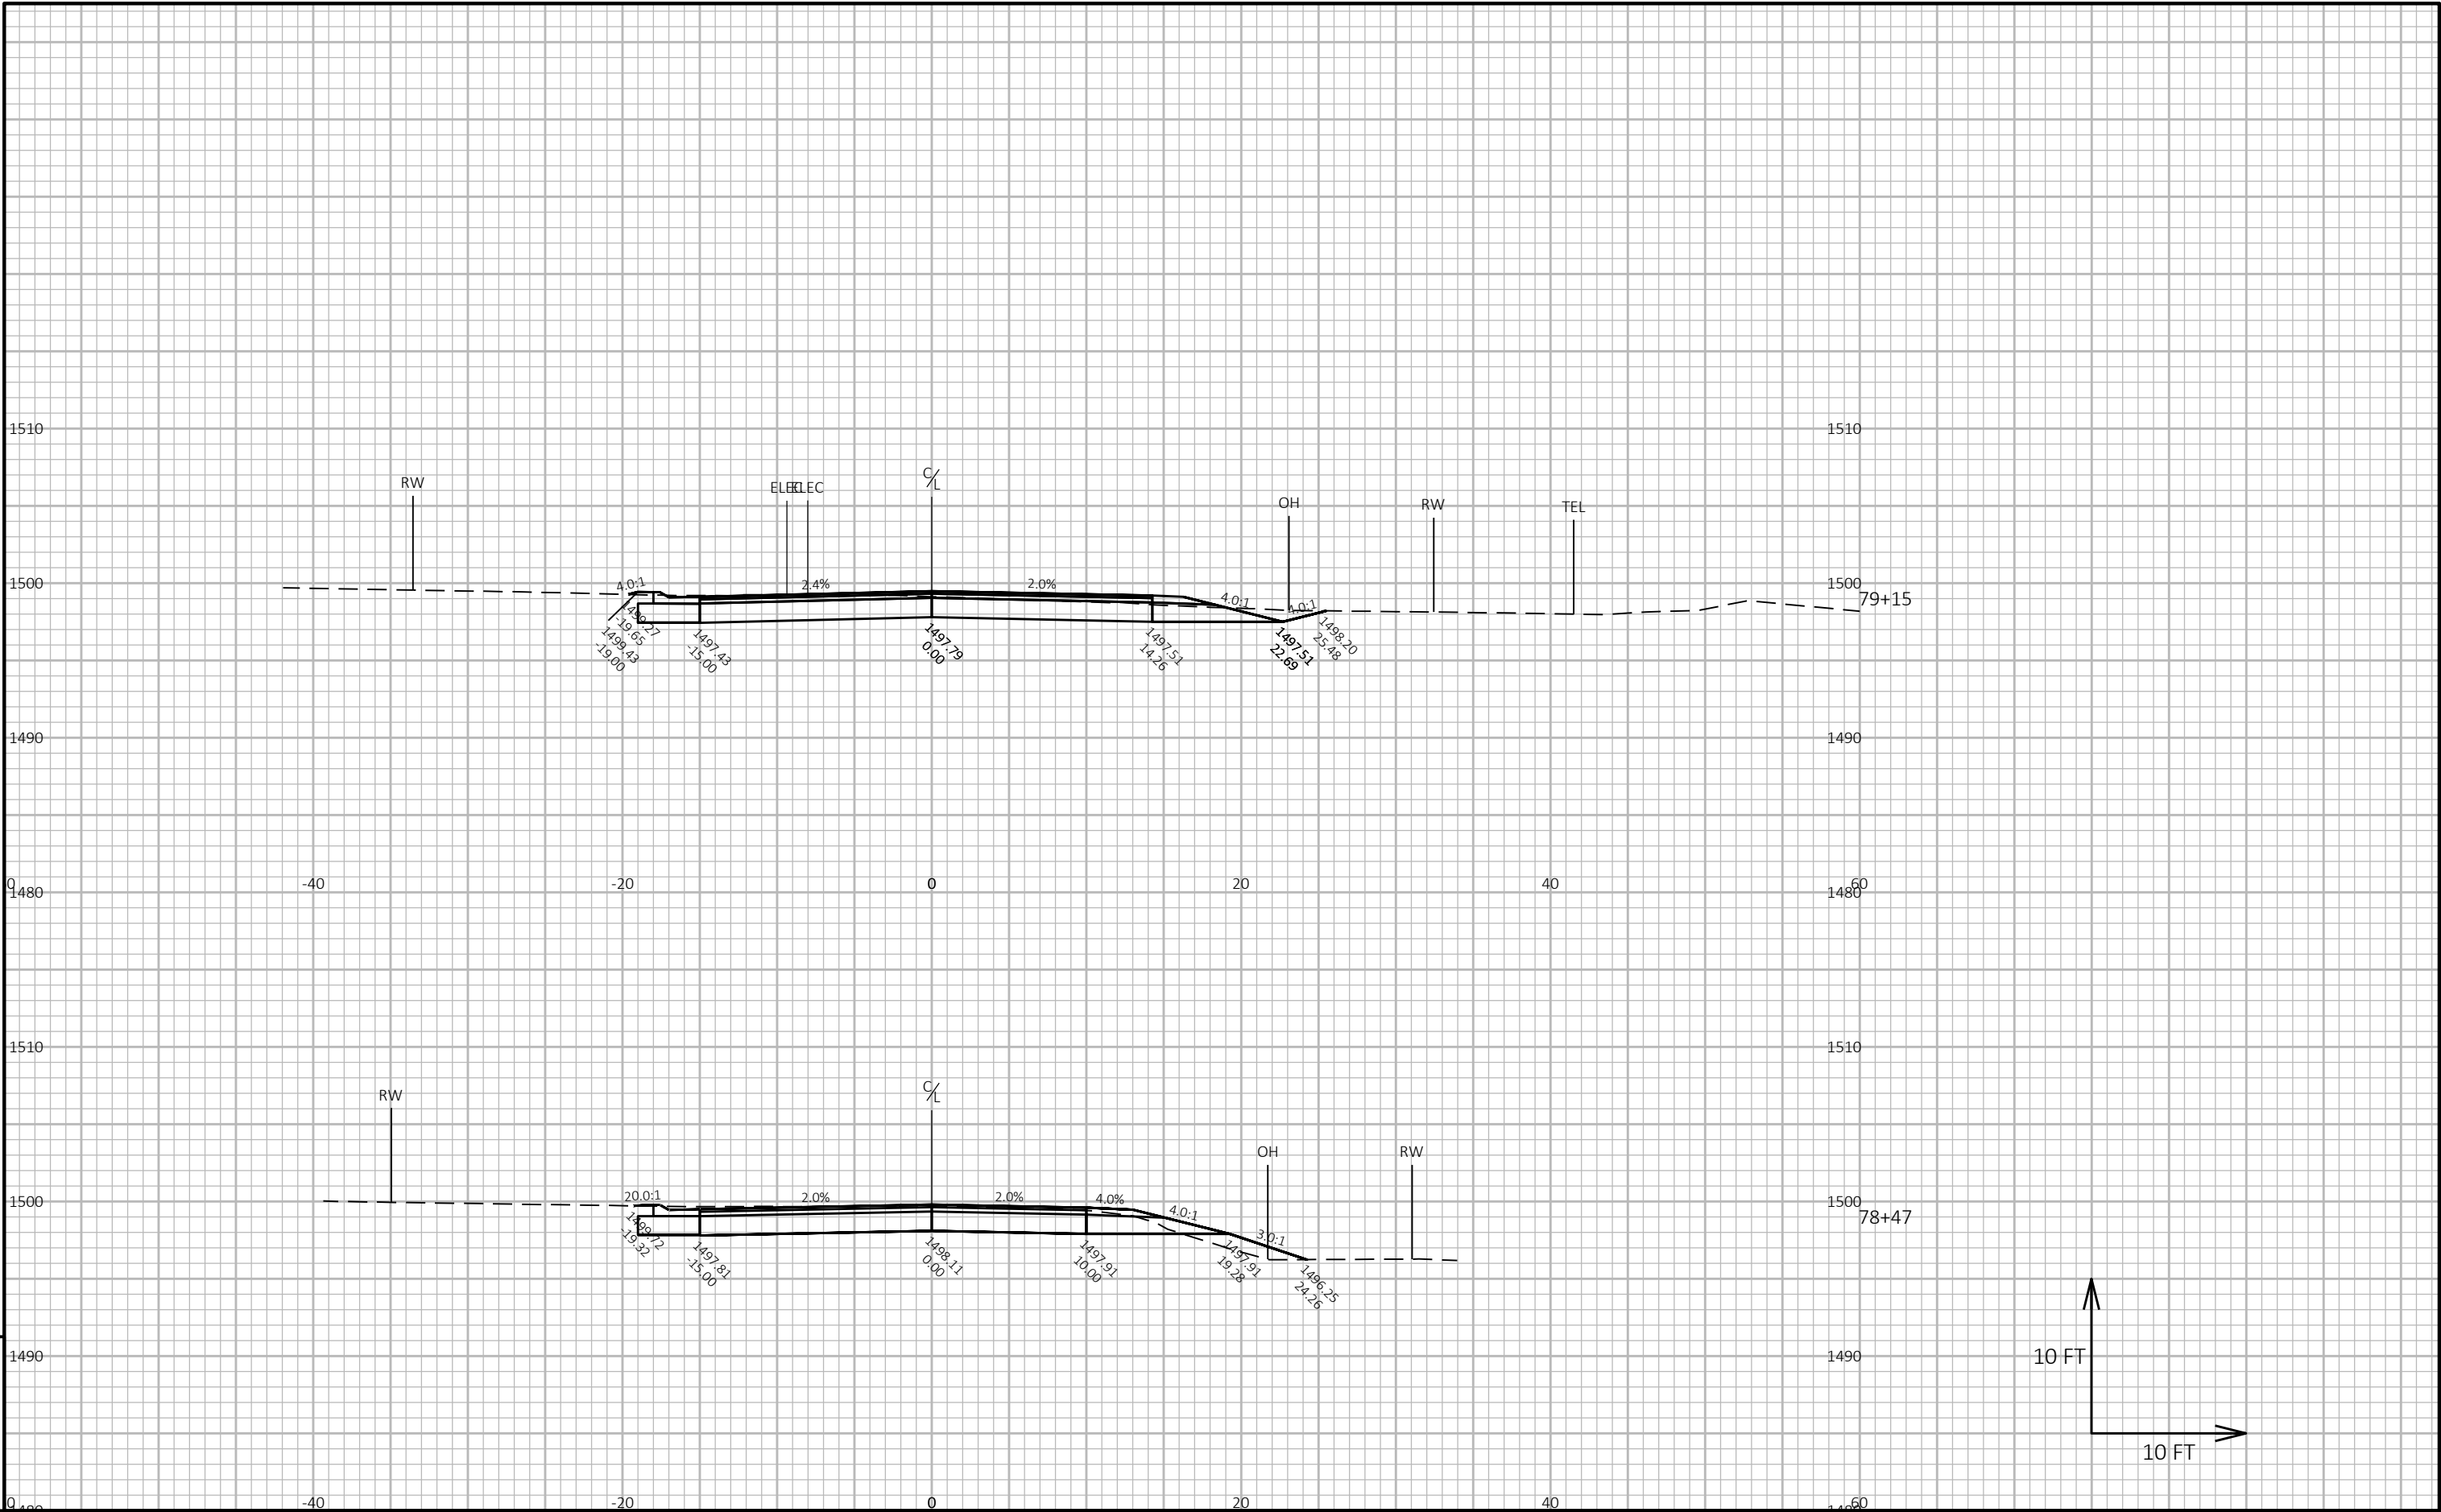

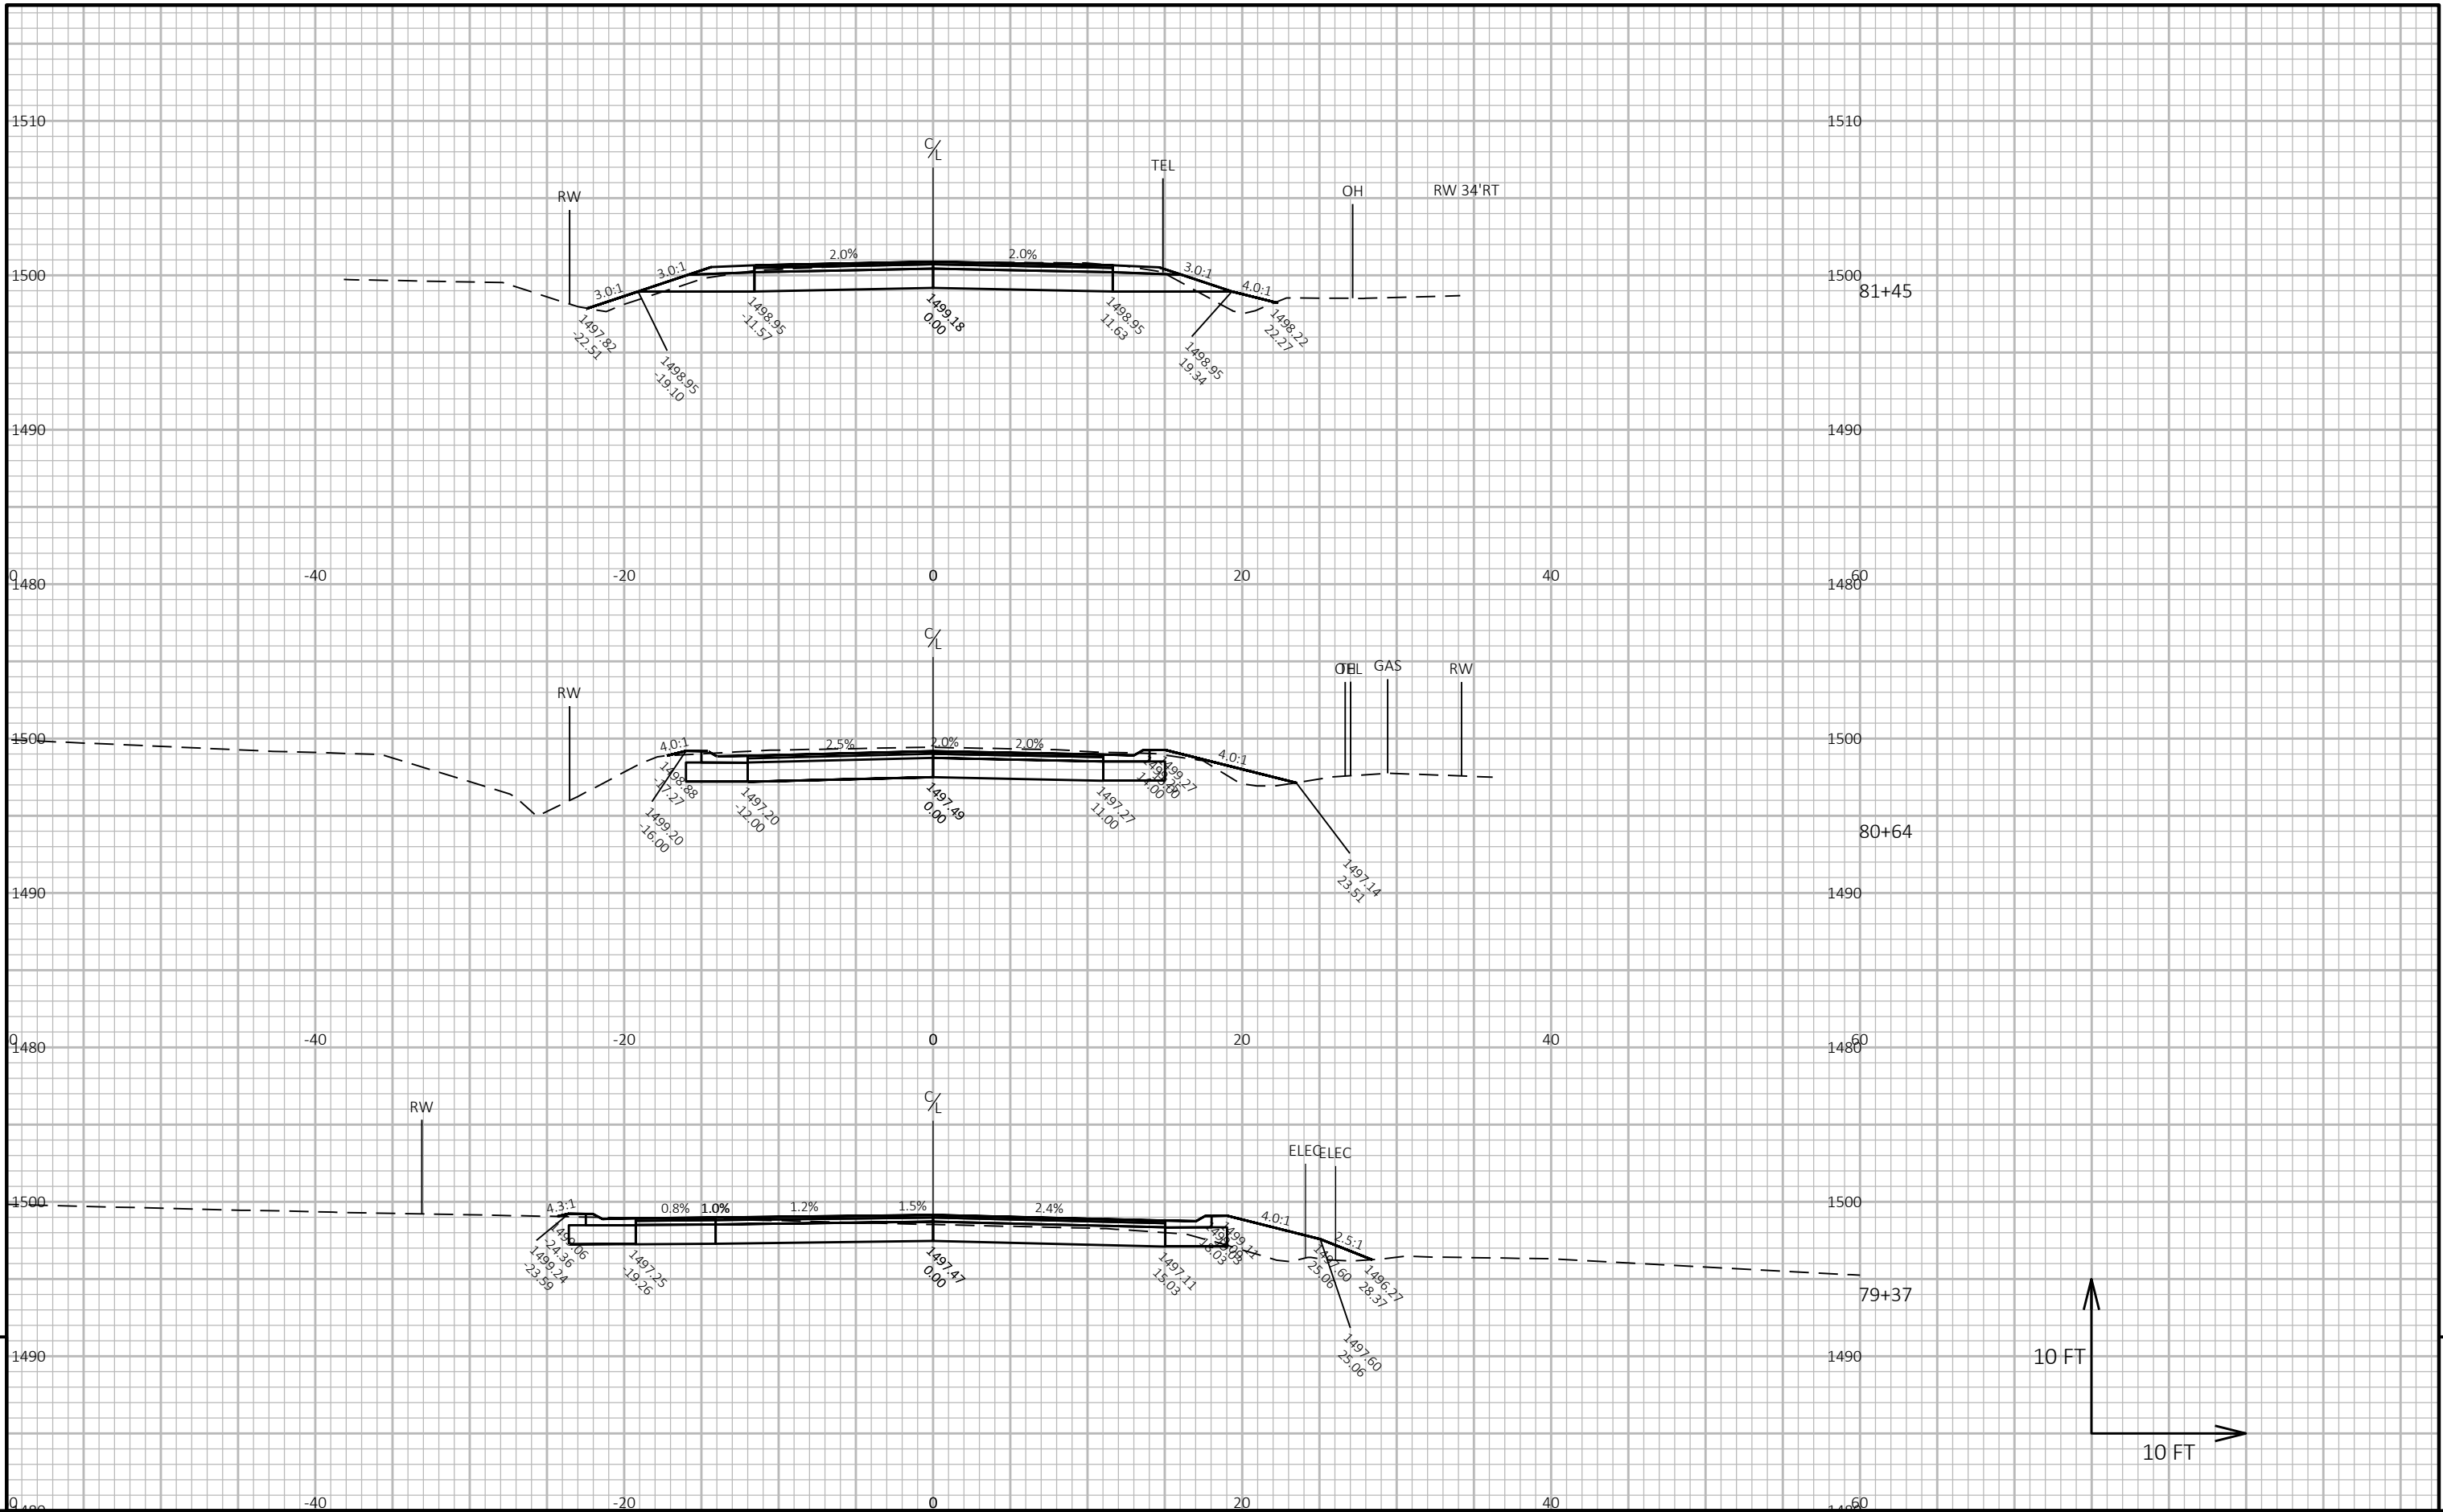

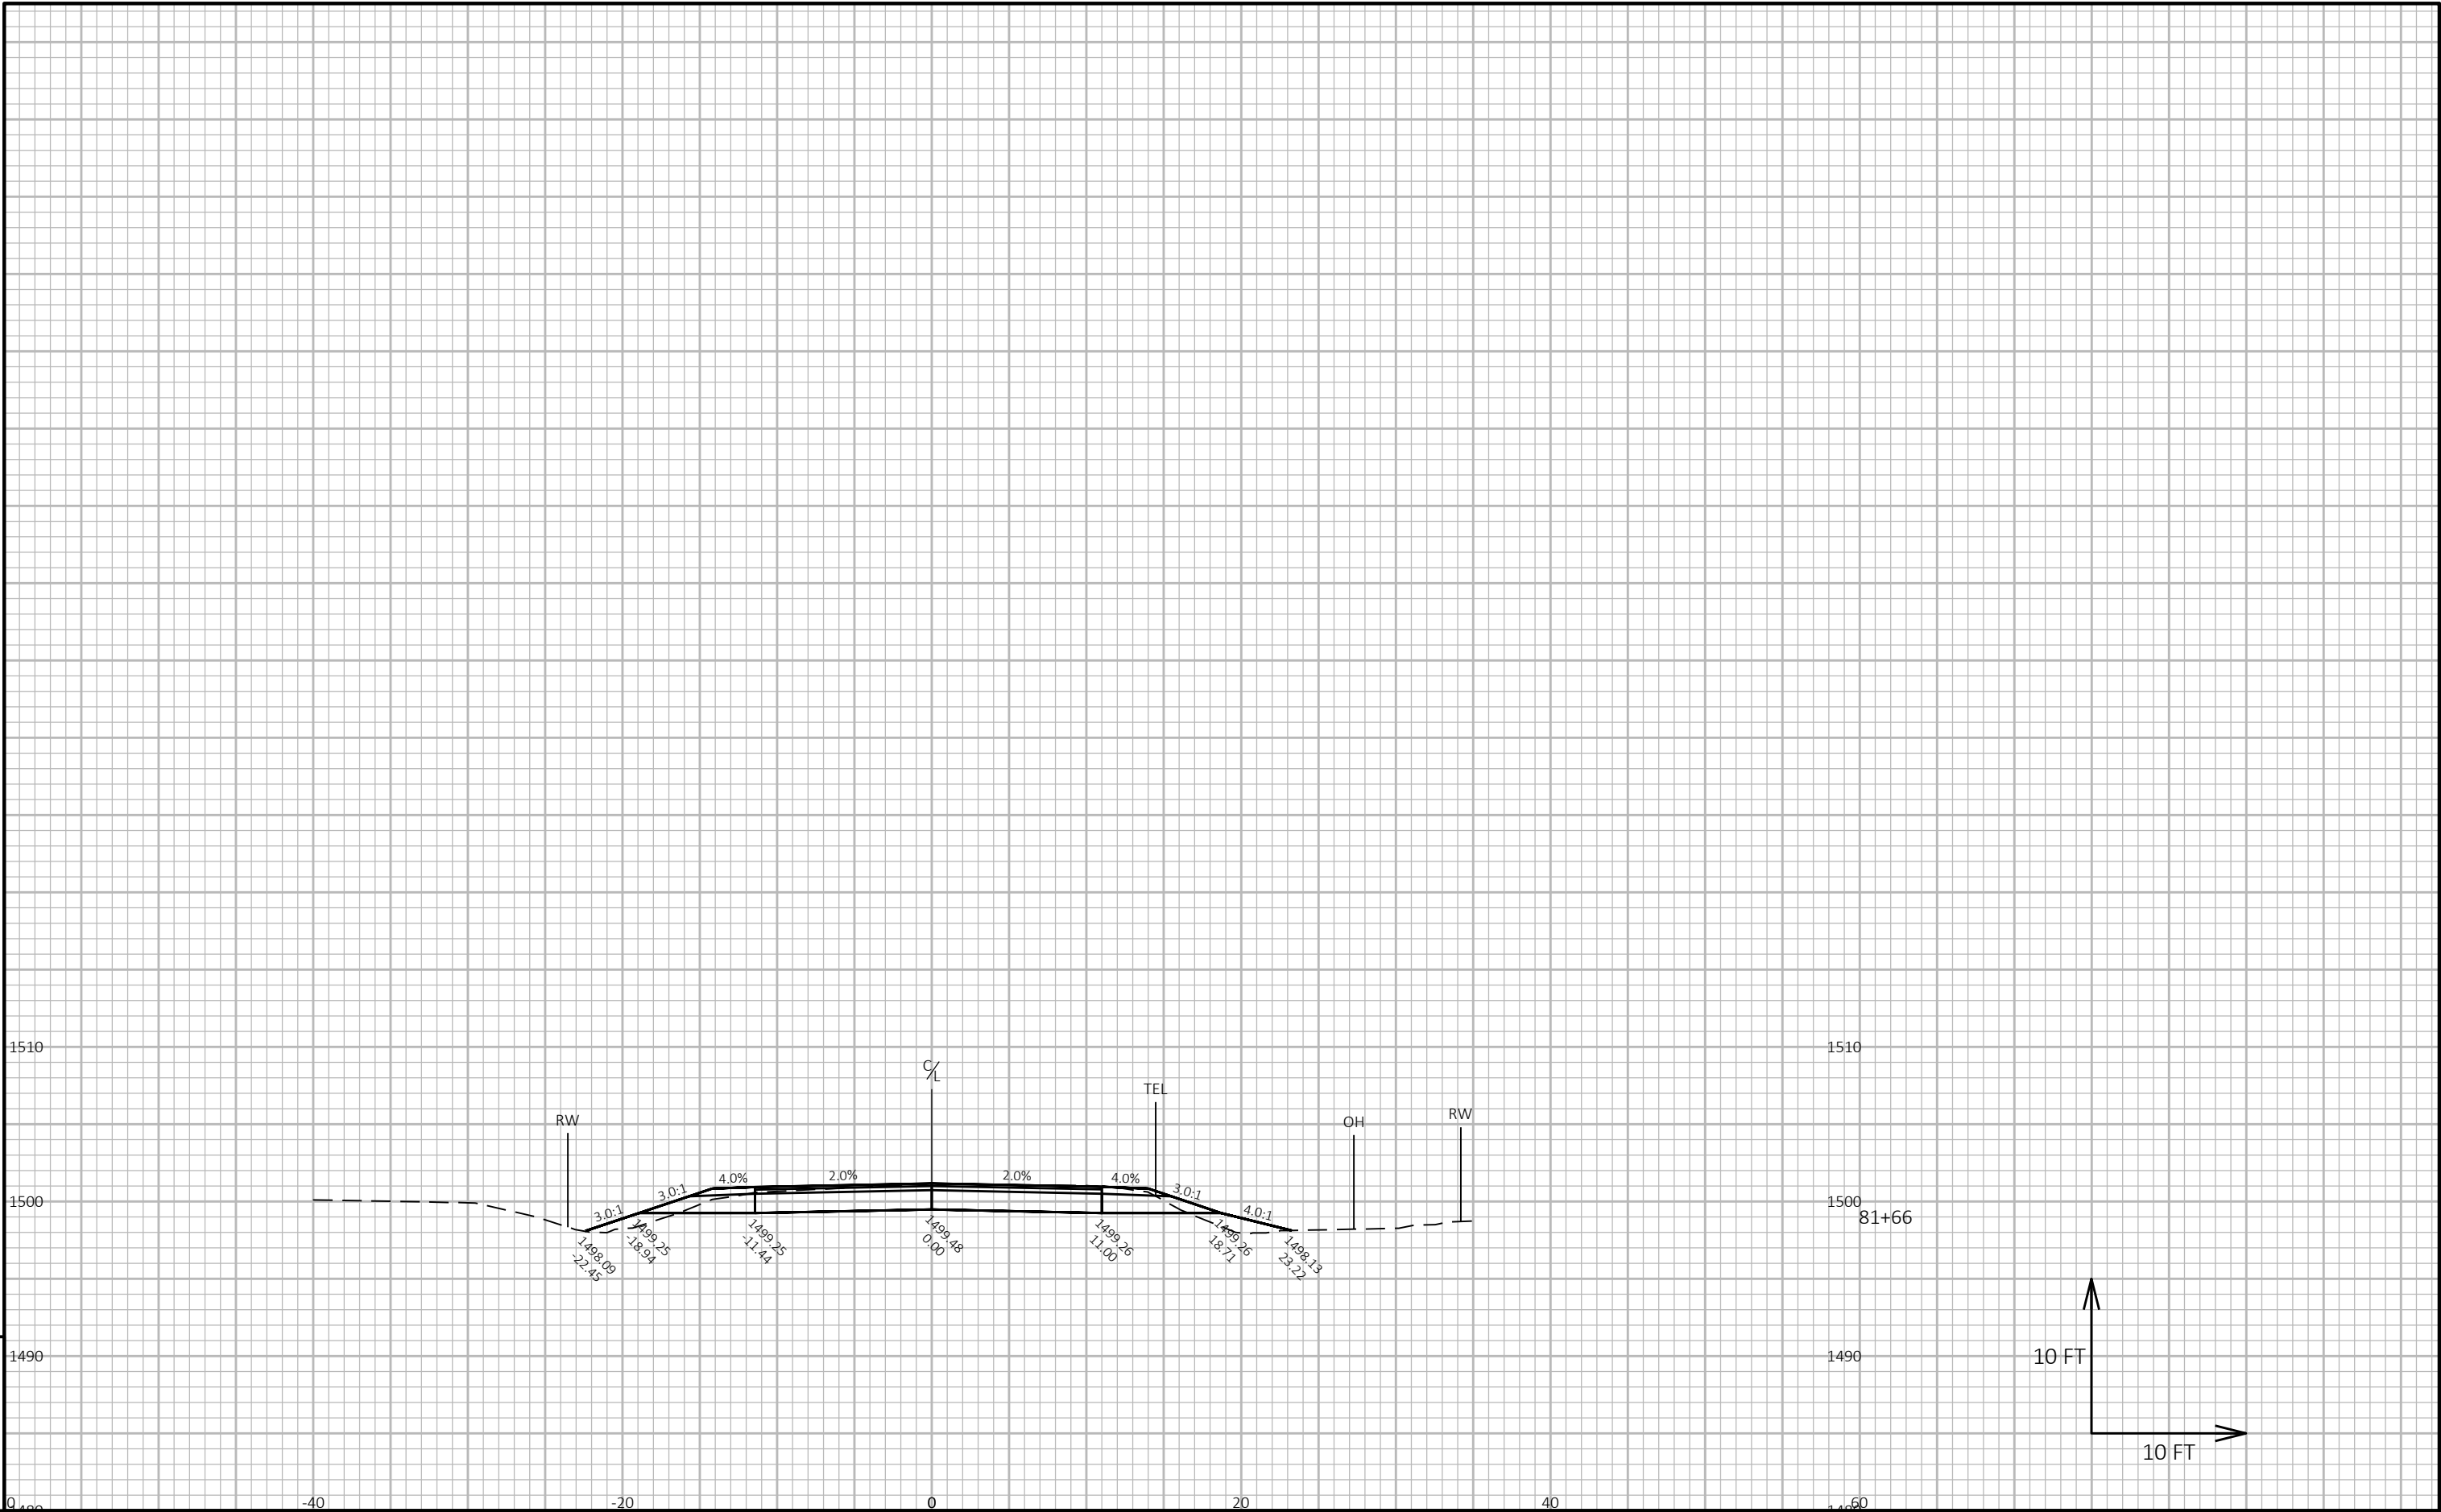

Notes

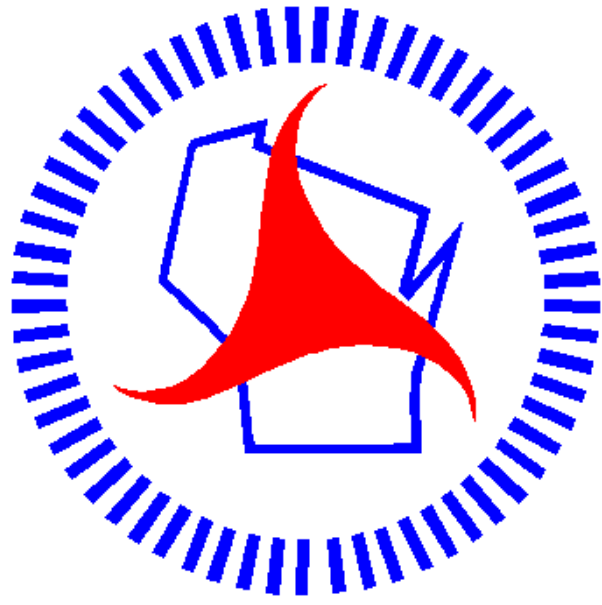

Wisconsin Department of Transportation

Dedicated people creating transportation solutions through innovation and exceptional service.

<http://www.dot.wisconsin.gov>