


WKE
PROJECT ID: 2699-00-73
WITH: N/A
COUNTY: RACINE

SEPTEMBER 2024

ORDER OF SHEETS		
Section No.	1	Title
Section No.	2	Typical Sections and Details
Section No.	3	Estimate of Quantities
Section No.	3	Miscellaneous Quantities
Section No.	4	Right of Way Plat
Section No.	5	Plan and Profile
Section No.	6	Standard Detail Drawings
Section No.	7	Sign Plates
Section No.	8	Structure Plans
Section No.	9	Computer Earthwork Data
Section No.	9	Cross Sections

TOTAL SHEETS = 94

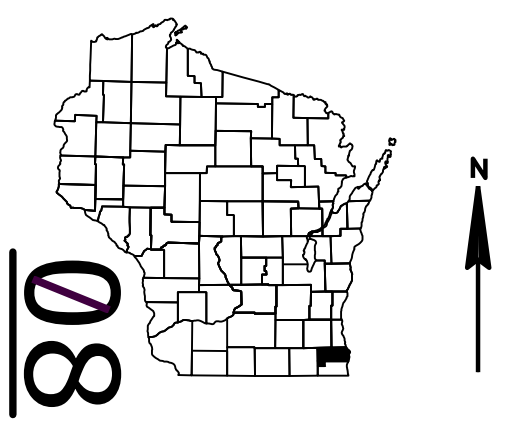

DESIGN DESIGNATION	
A.A.D.T.	= 358
A.A.D.T.	= 358
D.H.V.	= 36
D.D.	= 50/50
T.	= 50%
DESIGN SPEED	= 50 MPH
ESALS	= 630,000


CONVENTIONAL SYMBOLS

PLAN		PROFILE	
CORPORATE LIMITS		GRADE LINE	
PROPERTY LINE		ORIGINAL GROUND	
LOT LINE		MARSH OR ROCK PROFILE (To be noted as such)	
LIMITED HIGHWAY EASEMENT		SPECIAL DITCH	
EXISTING RIGHT OF WAY		GRADE ELEVATION	
PROPOSED OR NEW R/W LINE		CULVERT (Profile View)	
SLOPE INTERCEPT		UTILITIES	
REFERENCE LINE		ELECTRIC	
EXISTING CULVERT		FIBER OPTIC	
PROPOSED CULVERT (Box or Pipe)		GAS	
COMBUSTIBLE FLUIDS		SANITARY SEWER	
MARSH AREA		STORM SEWER	
WOODED OR SHRUB AREA		TELEPHONE	
		WATER	
		UTILITY PEDESTAL	
		POWER POLE	
		TELEPHONE POLE	

STATE OF WISCONSIN
DEPARTMENT OF TRANSPORTATION
PLAN OF PROPOSED IMPROVEMENT

T NORWAY, BURMEISTER RD
BRITTON RD TO 0.7 MI W OF BRITTON RD
LOCAL STREET
RACINE COUNTY

STATE PROJECT NUMBER
2699-00-73

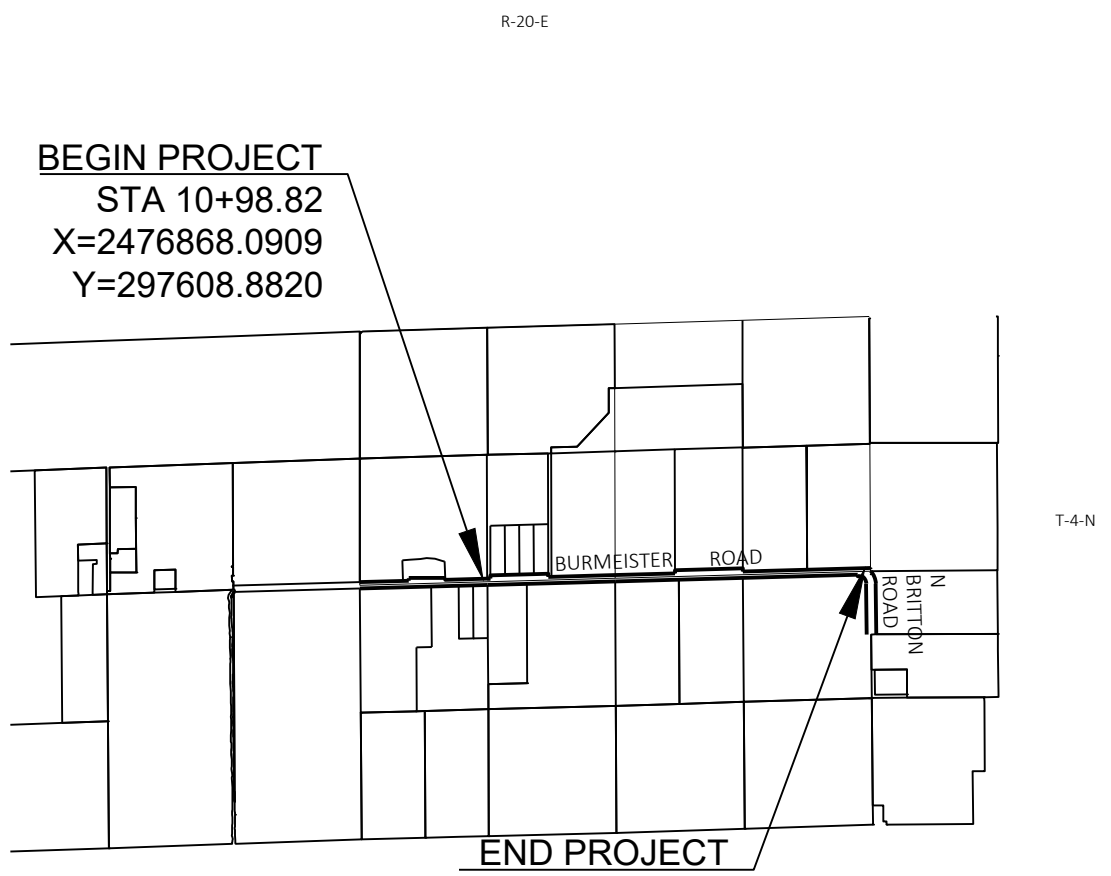

BEGIN PROJECT
STA 10+98.82
X=2476868.0909
Y=297608.8820

END PROJECT
STA 50+80
X=2480845.8859
Y=297718.3410

LAYOUT
SCALE 0 1/2 MI
TOTAL NET LENGTH OF CENTERLINE = 0.754 MI

HORIZONTAL POSITIONS SHOWN ON THIS PLAN ARE WISCONSIN
COORDINATE REFERENCE SYSTEM (WISCRS), RACINE COUNTY,
NAD83 (2011), IN U.S. SURVEY FEET. POSITIONS SHOWN ARE GRID
COORDINATES, GRID BEARINGS, AND GRID DISTANCES. GRID DISTANCES
ARE THE SAME AS GROUND DISTANCES.
ELEVATIONS ARE REFERENCED TO NAVD 88 (2012). GPS DERIVED
ELEVATIONS ARE BASED ON GEOID 18

STATE PROJECT	FEDERAL PROJECT	
	PROJECT	CONTRACT
2699-00-73	WISC 2024434	1

ACCEPTED FOR
TOWN OF NORWAY
Date: 4-26-24
(Signature and Title of Official)

ORIGINAL PLANS PREPARED BY
(Signature)
GREGORY R. CALHOUN
E - 45274
MILWAUKEE, WI
PROFESSIONAL ENGINEER
DATE: 4-26-24
(Professional Engineer Signature)

STATE OF WISCONSIN
DEPARTMENT OF TRANSPORTATION
PREPARED BY: RUEKERT & MIELKE, INC.
Designer: RUEKERT & MIELKE, INC.
Project Manager: MICHAEL BAIRD
Regional Examiner: REGIONAL EXAMINER
Regional Supervisor: BRIAN BOOTHBY

APPROVED FOR THE DEPARTMENT
DATE: 4/30/2024
(Signature)

E

2	UTILITIES CONTACTS WE ENERGIES ELECTRIC ADAM PSICIHULIS PHONE: 262-490-1259 EMAIL: ADAM.PSICIHULIS@WE-ENERGIES.COM TDS TELECOM COMMUNICATION SEAN MURRAY PHONE: 608-664-4606 EMAIL: SEAN.MURRAY@TDSTELECOM.COM AT&T COMMUNICATION THOMAS CROWLEY PHONE: 262-501-3499 EMAIL: TC1657@ATT.COM ORDER OF SECTION 2 DETAIL SHEETS GENERAL NOTES PROJECT OVERVIEW ALIGNMENT LAYOUT EXISTING TYPICAL SECTION PROPOSED TYPICAL SECTION CONSTRUCTION DETAILS EROSION CONTROL PLAN STORM SEWER PLAN TRAFFIC CONTROL PLAN PAVEMENT MARKING PLAN	WISCONSIN DNR LIAISON BENTON STELZEL ENVIRONMENTAL ANALYSIS & REVIEW SPECIALIST 141 NW BARSTOW STREET #180 WAUKESHA, WI 53188 PHONE: 262-623-0194 EMAIL: benton.stelzel@wisconsin.gov TOWN OF NORWAY CONTACT TOM KRAMER DESCRIPTION-COMPANY 6419 HEG PARK ROAD WIND LAKE, WI 53185 PHONE: PHONE: 262-895-6335 EMAIL: thomaskramer@wi.rr.com SEWRPC CONTACT ROB MERRY (CHIEF SURVEYOR) SOUTHEASTERN WISCONSIN REGIONAL PLANNING COMMISSION W239 N1812 ROCKWOOD DRIVE, P.O. BOX 1607 WAUKESHA, WI 53187-1607 PHONE: 920-912-1036 EMAIL: rmerry@sewrpc.org SEWRPC CONTACT ANDY TRAEGER (CONSTRUCTION COORDINATOR) SOUTHEASTERN WISCONSIN REGIONAL PLANNING COMMISSION W239 N1812 ROCKWOOD DRIVE, P.O. BOX 1607 WAUKESHA, WI 53187-1607 PHONE: 262-853-8463 EMAIL: atraeger@sewrpc.org	DESIGN PROJECT MANAGER MICHAEL J. BAIRD SE WISCONSIN 141 NW BARSTOW STREET WAUKESHA, WI 53188 PHONE: 262-548-5918 EMAIL: michael.baird@dot.wi.gov DESIGN PROJECT LEADER GREG CALHOUN RUEKERT & MIELKE, INC. W233 N2080 RIDGEVIEW PARKWAY WAUKESHA, WI 53188 PHONE: 262-953-3038 EMAIL: gcalhoun@ruekert-mielke.com	GENERAL NOTES THE LOCATIONS OF EXISTING AND PROPOSED UTILITY INSTALLATIONS AS SHOWN ON THE PLANS ARE APPROXIMATE. THERE MAY BE OTHER UTILITY INSTALLATIONS WITHIN THE PROJECT AREA THAT ARE NOT SHOWN. COORDINATE CONSTRUCTION ACTIVITIES WITH A CALL TO DIGGERS HOTLINE AND/OR A DIRECT CALL TO THE UTILITIES THAT HAVE FACILITIES IN THE AREA. NOT ALL UTILITIES ARE MEMBERS OF DIGGERS HOTLINE. CONTRACTOR WILL BE RESPONSIBLE FOR RESHAPING AND SEEDING ANY PREVIOUSLY GRASSED AREAS WHICH ARE DISTURBED BY OPERATIONS, OUTSIDE OF THE NORMAL CONSTRUCTION LIMITS. HMA PAVEMENT WEIGHT CALCULATIONS ARE BASED ON 112.5 LBS/SY/IN. NO TREES OR SHRUBS ARE TO BE REMOVED WITHOUT THE APPROVAL OF THE ENGINEER. RIGHT OF WAY INFORMATION SHOWN ON THE PLANS IS APPROXIMATE. THE CONTRACTOR IS TO WORK WITH UTMOST CARE AND PROTECT ALL SURVEY MARKERS AND PROPERTY IRONS. REMOVAL OF ANY SURVEY MARKER OR PROPERTY IRON IS TO BE WITH THE APPROVAL OF THE ENGINEER. CONTACT THE PROJECT ENGINEER AND THE SOUTHEASTERN WISCONSIN REGIONAL PLANNING COMMISSION (SEWRPC), AT LEAST TWO WEEKS PRIOR TO WORK NEAR ANY PUBLIC SURVEY MONUMENT. WHEN THE QUANTITY OF THE ITEMS OF BASE AGGREGATE, SUBBASE OR HMA PAVEMENT IS MEASURED FOR PAYMENT BY THE TON OR CUBIC YARD, THE DEPTH OR THICKNESS OF THE LAYERS SHOWN ON THE PLAN IS APPROXIMATE AND THE ACTUAL THICKNESS WILL DEPEND ON THE DISTRIBUTION OF THE MATERIAL AS DIRECTED BY THE ENGINEER. EROSION CONTROL FEATURES AS SHOWN IN THE PLANS ARE AT APPROXIMATE LOCATIONS. EXACT LOCATIONS WILL BE DETERMINED BY THE CONTRACTOR’S EROSION CONTROL IMPLEMENTATION PLAN (ECIP) AND APPROVED BY THE ENGINEER. MAINTAIN EROSION CONTROL MEASURES UNTIL SUCH A TIME AS THE ENGINEER DETERMINES THE MEASURE IS NO LONGER NECESSARY. REMOVAL OF EROSION CONTROL DEVICES WILL BE INCLUDED IN THE COST OF THEIR RESPECTIVE BID ITEMS. PAVEMENT REMOVAL WILL BE TO THE NEAREST JOINT OR A SAWED EDGE WILL BE REQUIRED AS DIRECTED BY THE ENGINEER. THE EXACT LOCATION AND WIDTH OF DRIVEWAYS SHALL BE DETERMINED BY THE ENGINEER IN THE FIELD. DRIVEWAYS SHALL BE REPLACED IN KIND. DRIVEWAYS SHALL BE CONSTRUCTED IN HALVES TO MAINTAIN ACCESS TO PROPERTIES. PIPE ELEVATIONS, LENGTHS AND LOCATIONS AS SHOWN ON THE PLANS, MAY BE ADJUSTED TO FIT EXISTING FIELD CONDITIONS AS DIRECTED BY THE ENGINEER. THE PROPOSED SHOULDER WIDTH SHOWN IN THE TYPICAL SECTIONS ARE MINIMUM WIDTH. PERPETUATE EXISTING SHOULDERS THAT ARE WIDER THAN WHAT IS SHOWN IN THE TYPICAL SECTIONS. THE CONTRACTOR'S PAVING OPERATION SHALL BE CONSISTENT WITH THE TYPICAL SECTIONS AND CONSTRUCTED TO PREVENT LONGITUDINAL JOINTS FROM BEING LOCATED WITHIN A DRIVING, TURNING, PASSING, OR PARKING LANE. SAWCUTS, AS SHOWN ON THE PLANS, ARE SUGGESTED LOCATIONS AND MAY BE ADJUSTED AT THE DISCRETION OF THE ENGINEER TO BETTER SUIT FIELD CONDITIONS. CONTRACTOR SHALL MAINTAIN ACCESS TO ALL DRIVEWAYS AT ALL TIMES EXCEPT WHEN PAVING OPERATIONS REQUIRE THE DRIVEWAY TO BE CLOSED. CONTRACTOR SHALL NOTIFY OWNERS PRIOR TO ANY REQUIRED CLOSURE. ACCESS TO DRIVEWAYS SHALL BE RE-ESTABLISHED IMMEDIATELY AFTER OPERATIONS ARE COMPLETED. ACCESS SHALL BE PROVIDED DURING ALL NON-WORKING HOURS. TRAFFIC CONTROL DEVICES SHALL BE ADJUSTED TO FIT FIELD CONDITIONS AS DIRECTED BY THE ENGINEER. PRIOR TO ORDERING DRAINAGE PIPES, THE CONTRACTOR SHALL FIELD VERIFY RELATED DRAINAGE INFORMATION IN THE PLAN WITH THE ENGINEER. DO NOT DRIVE OR STORE EQUIPMENT, OR STORE CONSTRUCTION MATERIALS IN ENVIRONMENTALLY SENSITIVE AREAS, WETLANDS OR WATERWAYS.	2	
	PROJECT NO: 2699-00-73		HWY: BURMEISTER ROAD	COUNTY: RACINE	GENERAL NOTES	SHEET 2

STANDARD ABBREVIATIONS

ABUT	ABUTMENT	LT	LEFT
AC	ACRE	LHF	LEFT HAND FORWARD
AGG	AGGREGATE	L	LENGTH OF CURVE
AH	AHEAD	LF	LINEAR FOOT
∠	ANGLE	LC	LONG CHORD OF CURVE
AADT	ANNUAL AVERAGE DAILY TRAFFIC	LS	LUMP SUM
AEW	APRON ENDWALL	MGAL	ONE THOUSAND GALLONS
ASPH	ASPHALTIC	MH	MANHOLE
BK	BACK	ML OR M/L	MATCH LINE
BC	BACK OF CURB	NOM	NOMINAL
BAD	BASE AGGREGATE DENSE	NC	NORMAL CROWN
BL OR B/L	BASE LINE	NB	NORTHBOUND
BM	BENCH MARK	NO	NUMBER
CB	CATCH BASIN	OD	OUTSIDE DIAMETER
CL OR C/L	CENTER LINE	PAVT	PAVEMENT
Δ	CENTRAL ANGLE OR DELTA	PLE	PERMANENT LIMITED EASEMENT
CE	COMMERCIAL ENTRANCE	PC	POINT OF CURVATURE
CONC	CONCRETE	PI	POINT OF INTERSECTION
CSW	CONCRETE SIDEWALK	PT	POINT OF TANGENCY
CONST	CONSTRUCTION	PCC	PORTLAND CEMENT CONCRETE
CP	CONTROL POINT	LB	POUND
CO	COUNTY	PSI	POUNDS PER SQUARE INCH
CTH	COUNTY TRUCK HIGHWAY	PE	PRIVATE ENTRANCE
CY	CUBIC YARD	PROJ	PROJECT
CP	CULVERT PIPE	PL	PROPERTY LINE
CPCA	CULVERT PIPE CORRUGATED ALUMINUM	PRW	PROPOSED RIGHT OF WAY
CPCPE	CULVERT PIPE CORRUGATED POLYETHYLENE	R	RADIUS
CPCPP	CULVERT PIPE CORRUGATED POLYPROPYLENE	RL OR R/L	REFERENCE LINE
CPCS	CULVERT PIPE CORRUGATED STEEL	REQD	REQUIRED
CPCSAC	CULVERT PIPE CORRUGATED STEEL ALUMINUM COATED	RT	RIGHT
CPCSPC	CULVERT PIPE CORRUGATED STEEL POLYMER COATED	RHF	RIGHT HAND FORWARD
CPRC	CULVERT PIPE REINFORCED CONCRETE	R/W	RIGHT OF WAY
CPRCHE	CULVERT PIPE REINFORCED CONCRETE HORIZONTAL ELLIPTICAL	RD	ROAD
CPS	CULVERT PIPE SALVAGED	RDWY	ROADWAY
CPT	CULVERT PIPE TEMPORARY	SHLDR	SHOULDER
C & G	CURB AND GUTTER	SW	SIDEWALK
D	DEGREE OF CURVE	SB	SOUTHBOUND
DHV	DESIGN HOUR VOLUME	SPECS	SPECIFICATIONS
DIA	DIAMETER	SF	SQUARE FEET
DD	DIRECTIONAL DISTRIBUTION	SY	SQUARE YARD
DE	DRAINAGE EASEMENT	SDD	STANDARD DETAIL DRAWINGS
DWY	DRIVEWAY	STH	STATE TRUNK HIGHWAY
EA	EACH	STA	STATION
EB	EASTBOUND	SSPC	STORM SEWER PIPE COMPOSITE
EL OR ELEV	ELEVATION	SSCPE	STORM SEWER PIPE CORRUGATED POLYETHYLENE
EMB	EMBANKMENT	SSCPP	STORM SEWER PIPE CORRUGATED POLYPROPYLENE
EW	ENDWALL	SSPNRC	STORM SEWER PIPE NON-REINFORCED CONCRETE
EAT	ENERGY ABSORBING TERMINAL	SSPRC	STORM SEWER PIPE REINFORCED CONCRETE
ESALS	EQUIVALENT SINGLE AXLE LOADS	SSPRC	STORM SEWER PIPE REINFORCED CONCRETE
EXC	EXCAVATION	SSPRCHE	STORM SEWER PIPE REINFORCED CONCRETE HORIZONTAL ELLIPTICAL
EBS	EXCAVATION BELOW SUBGRADE	SE	SUPERELEVATION
EXIST	EXISTING	SL OR S/L	SURVEY LINE
FERT	FERTILIZER	TEMP	TEMPORARY
FE	FIELD ENTRANCE	TI	TEMPORARY INTEREST
FL OR F/L	FLOW LINE	TLE	TEMPORARY LIMITED EASEMENT
FT	FOOT	TC	TOP OF CURB
FTMS	FREE TRAFFIC MANAGEMENT SYSTEM	TL OR T/L	TRANSIT LINE
HES	HIGH EARLY STRENGTH	T	TRUCKS (PERCENT OF)
HE	HIGHWAY EASEMENT	TYP	TYPICAL
CWT	HUNDRED WEIGHT	USH	UNITED STATES HIGHWAY
IN DIA	INCH DIAMETER	VAR	VARIABLE
INL	INLET	VC	VERTICAL CURVE
ID	INSIDE DIAMETER	VPC	VERTICAL POINT OF CURVATURE
INTERS	INTERSECTION	VPI	VERTICAL POINT OF INTERSECTION
IH	INTERSTATE HIGHWAY	VPT	VERTICAL POINT OF TANGENCY
INV	INVERT	W	WEST
JT	JOINT	WB	WESTBOUND


PROJECT NO: 2699-00-73


HWY: BURMEISTER ROAD


COUNTY: RACINE


GENERAL NOTES

SHEET

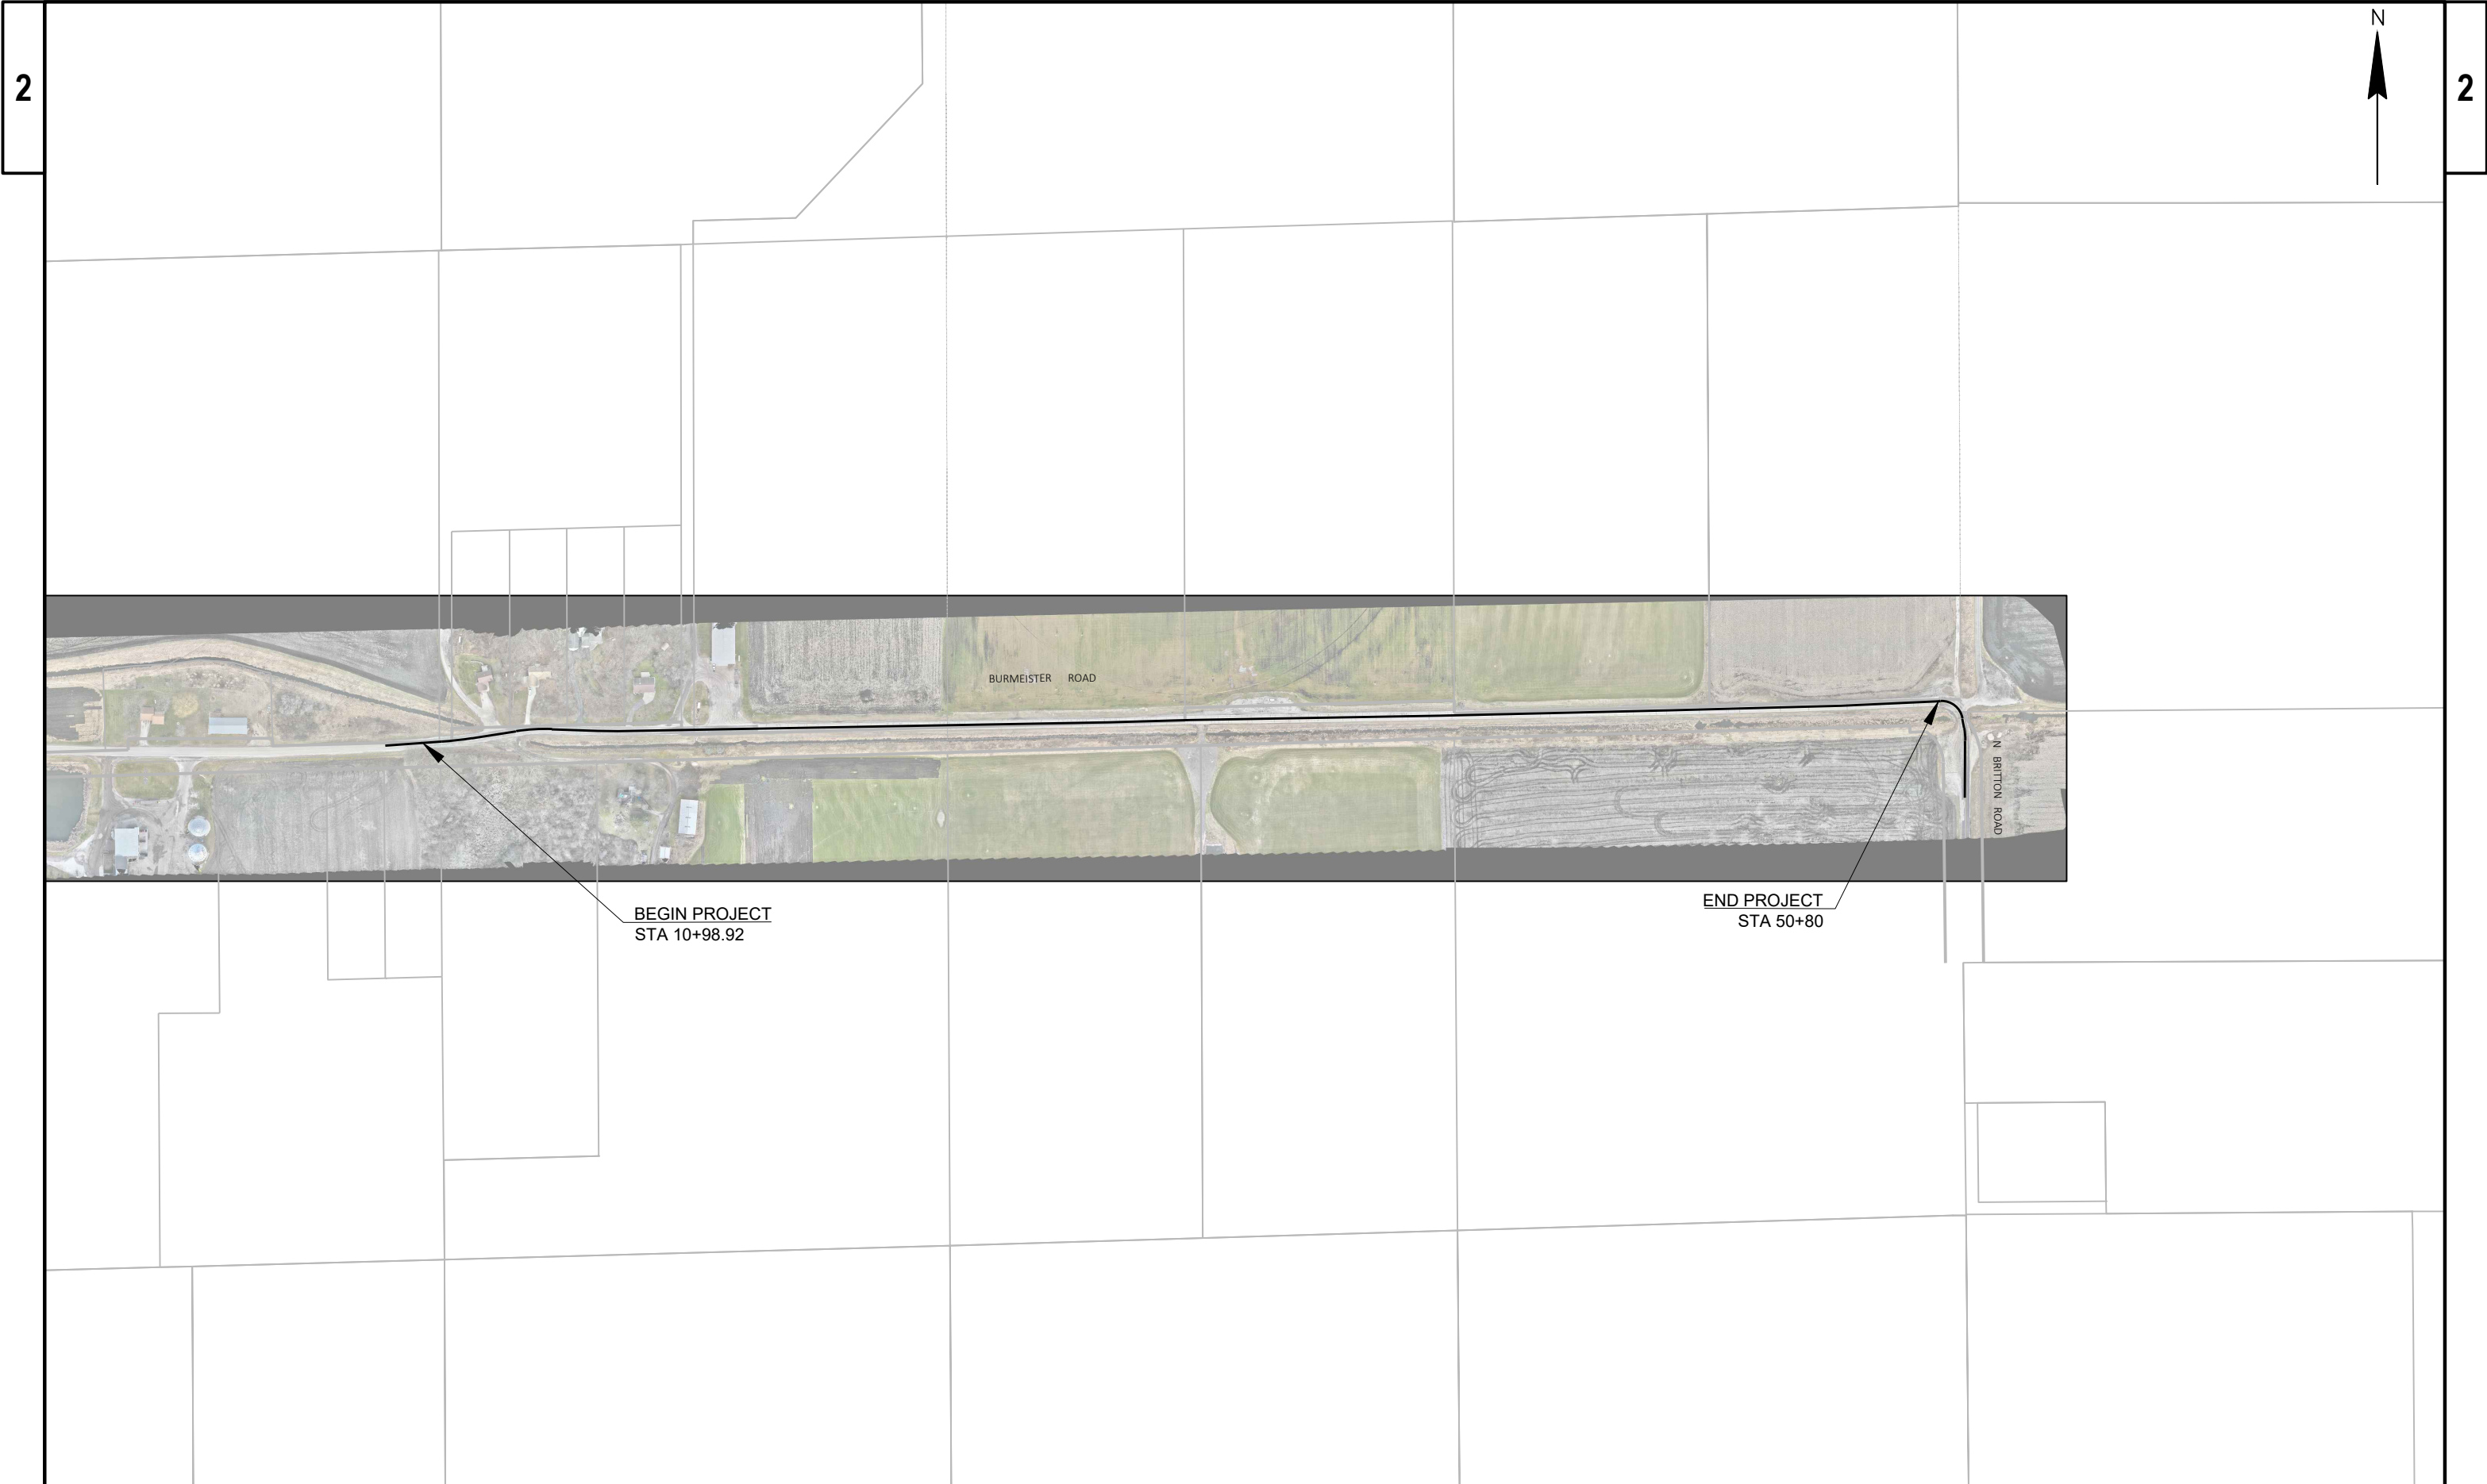


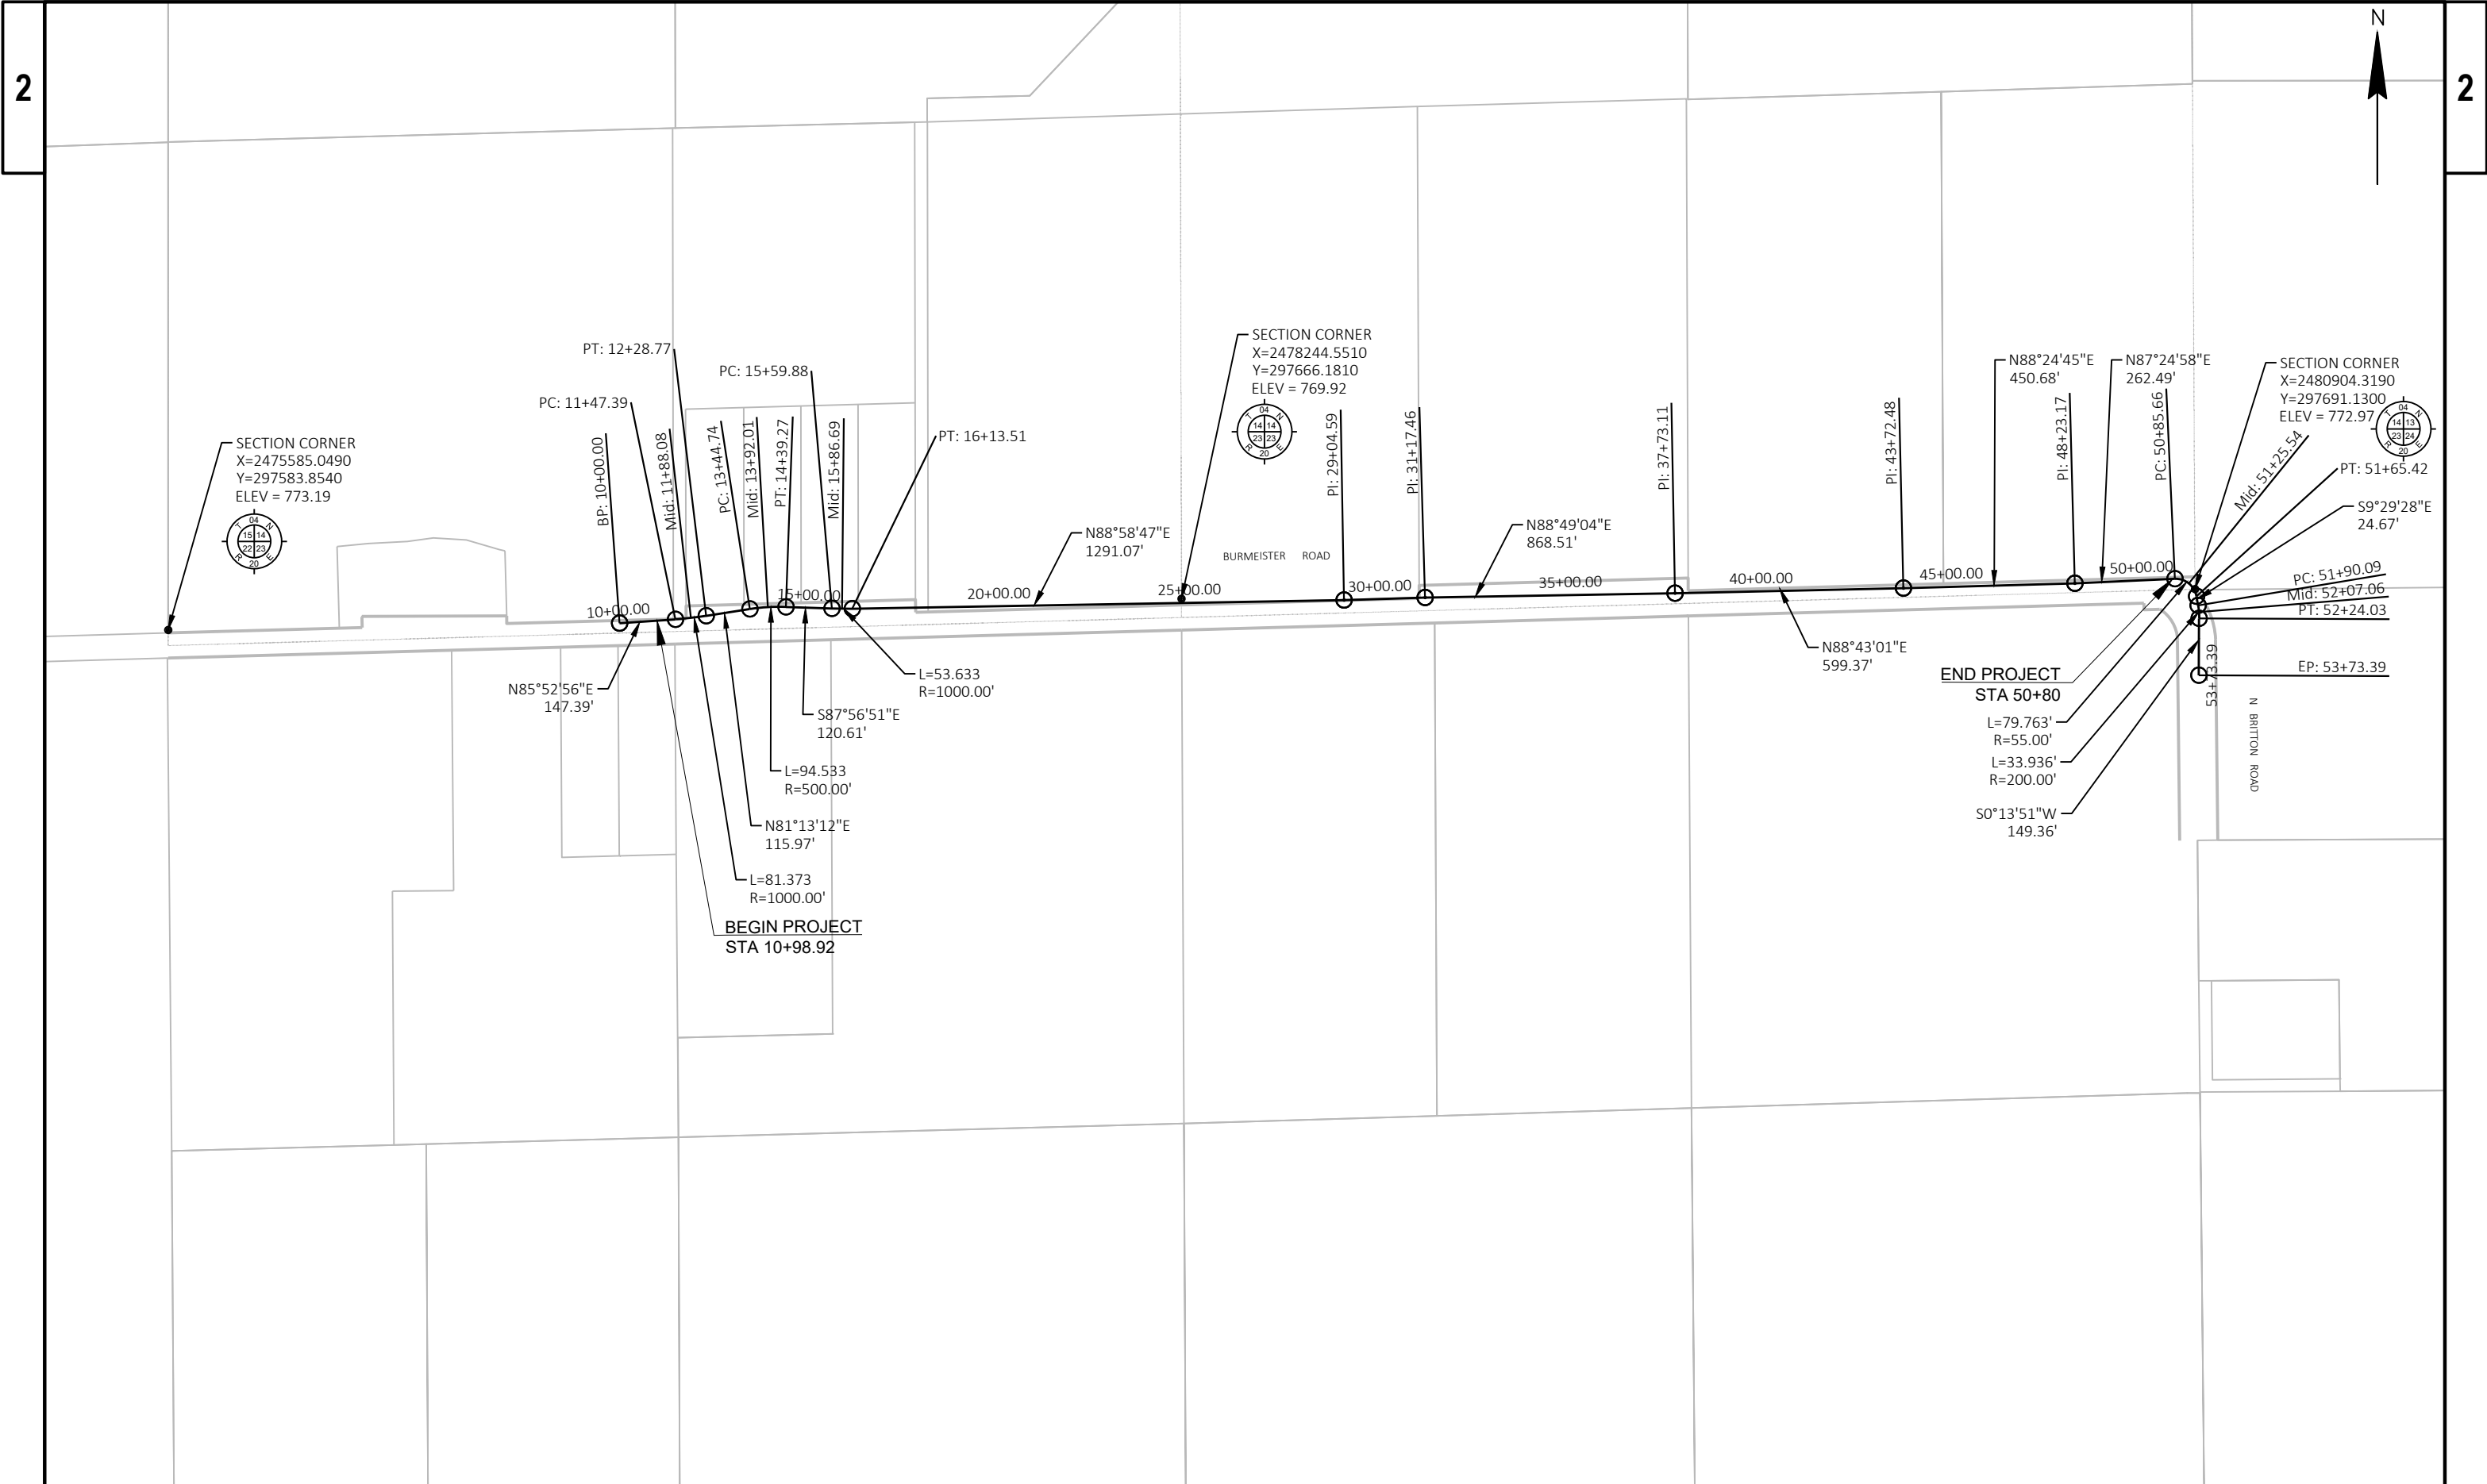

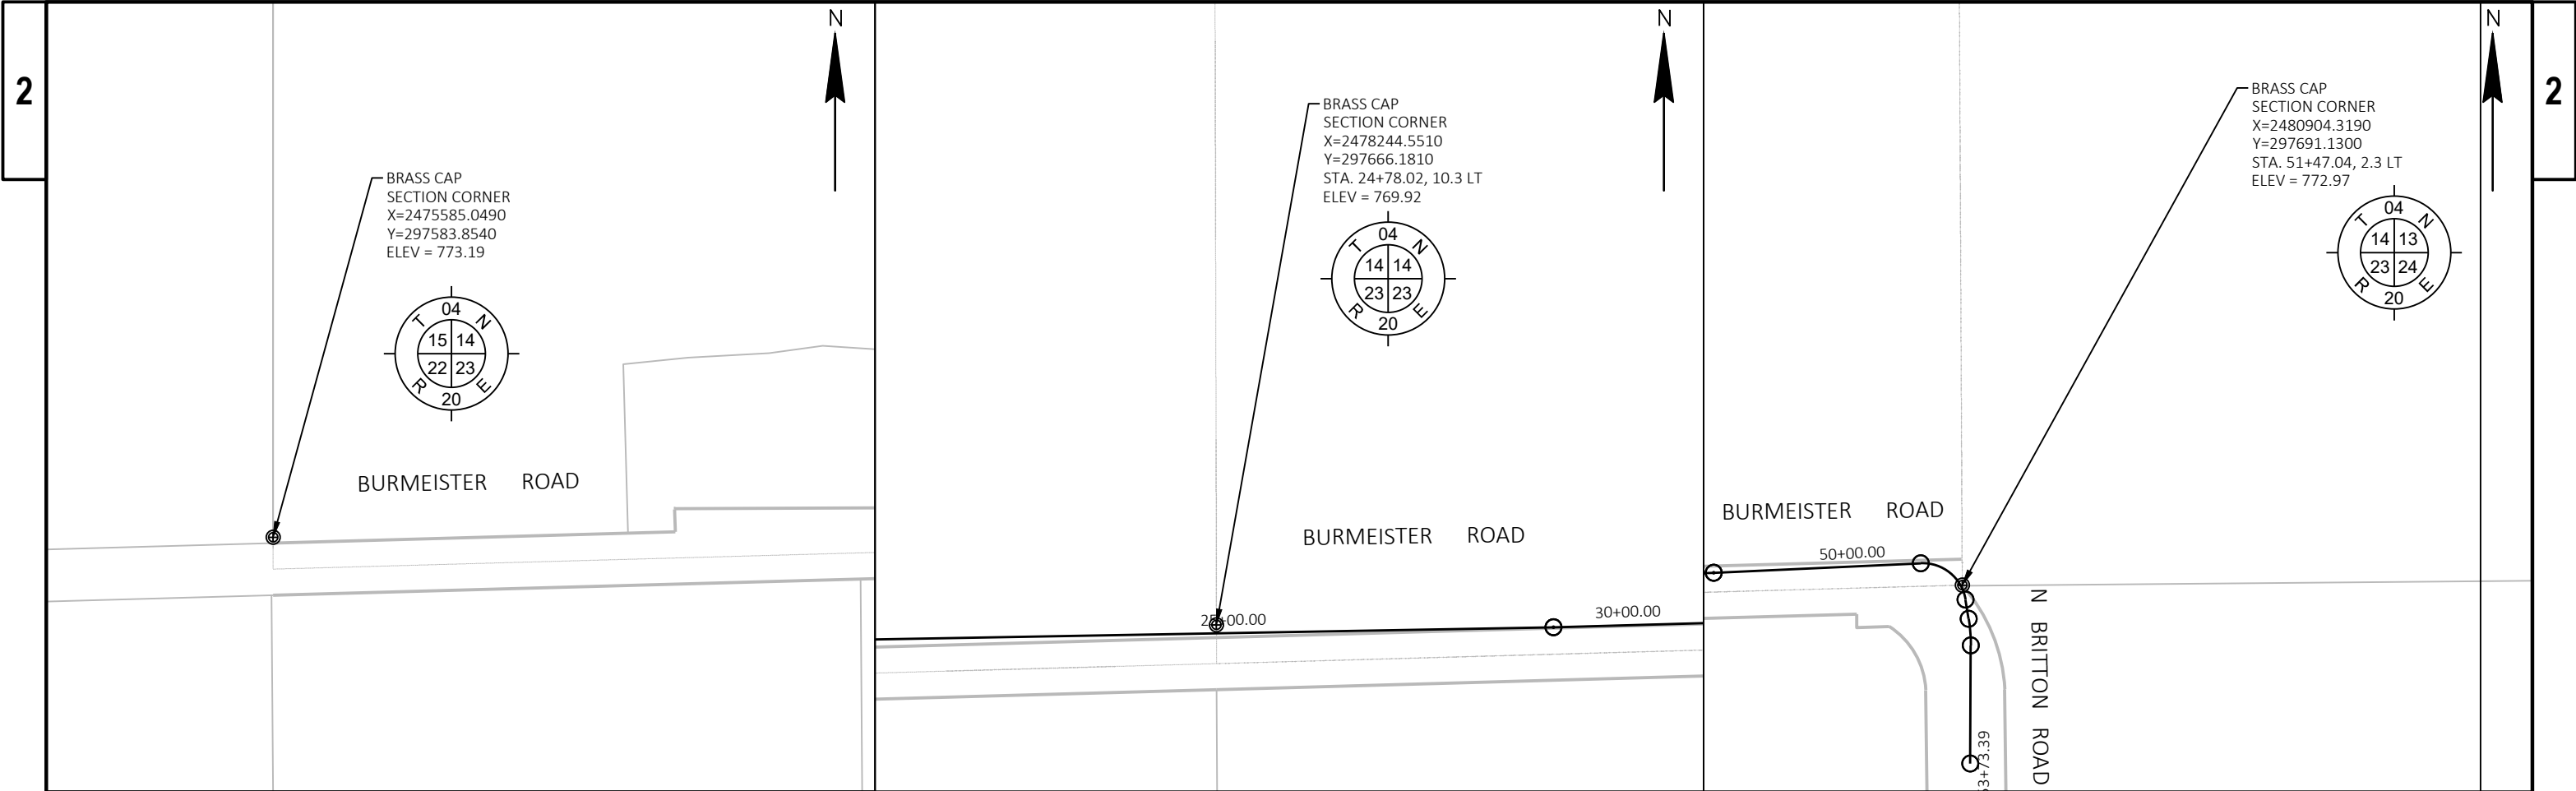


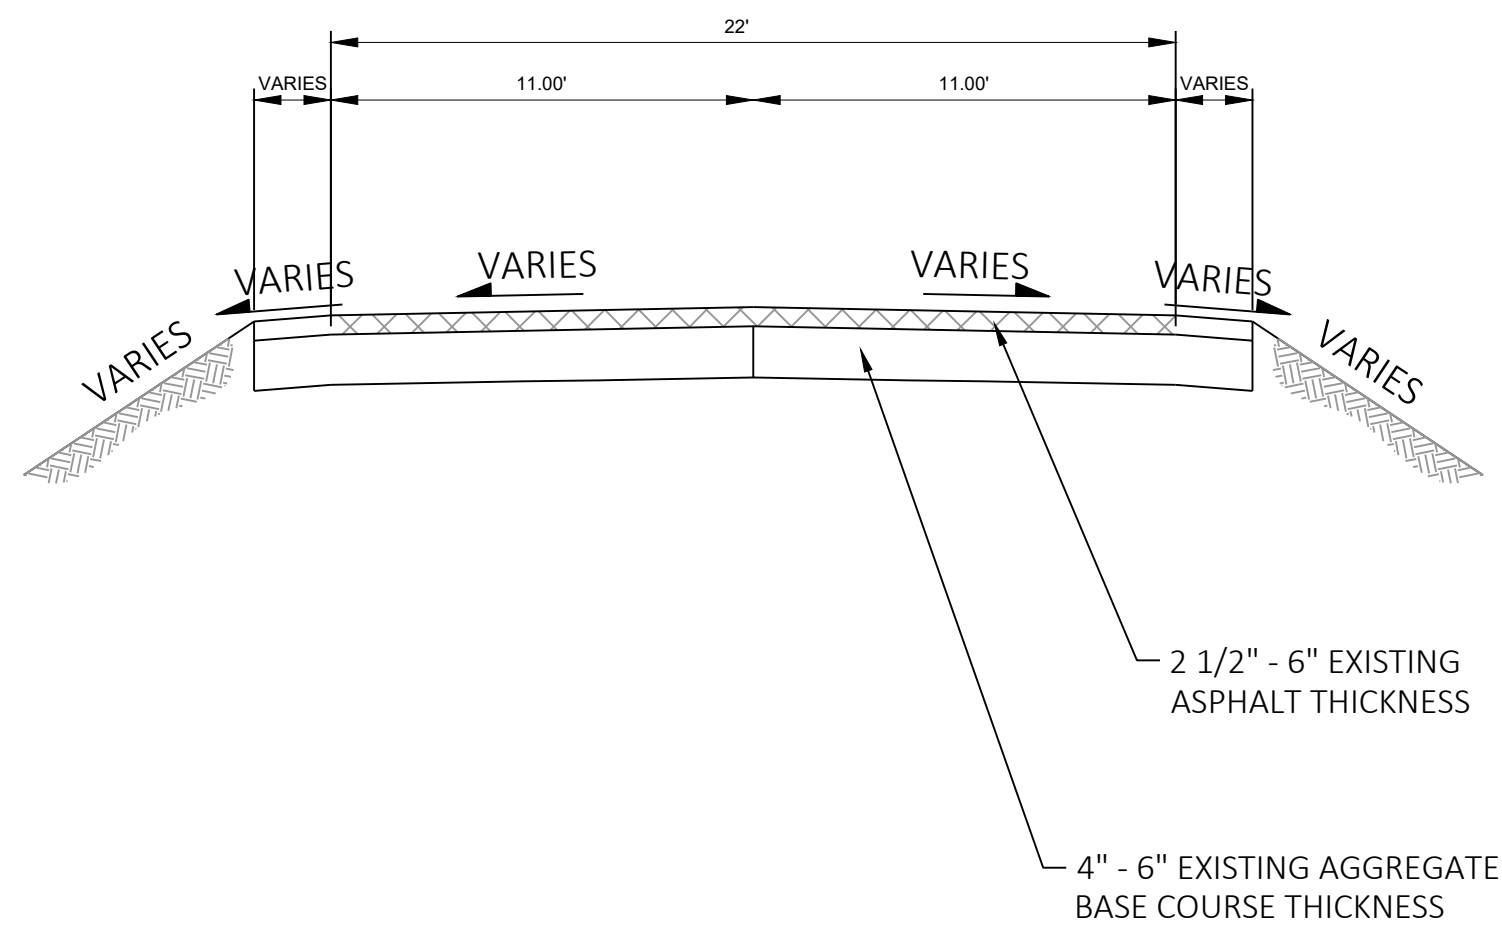

EXISTING TYPICAL SECTION
STA 10+98.92 - 50+80

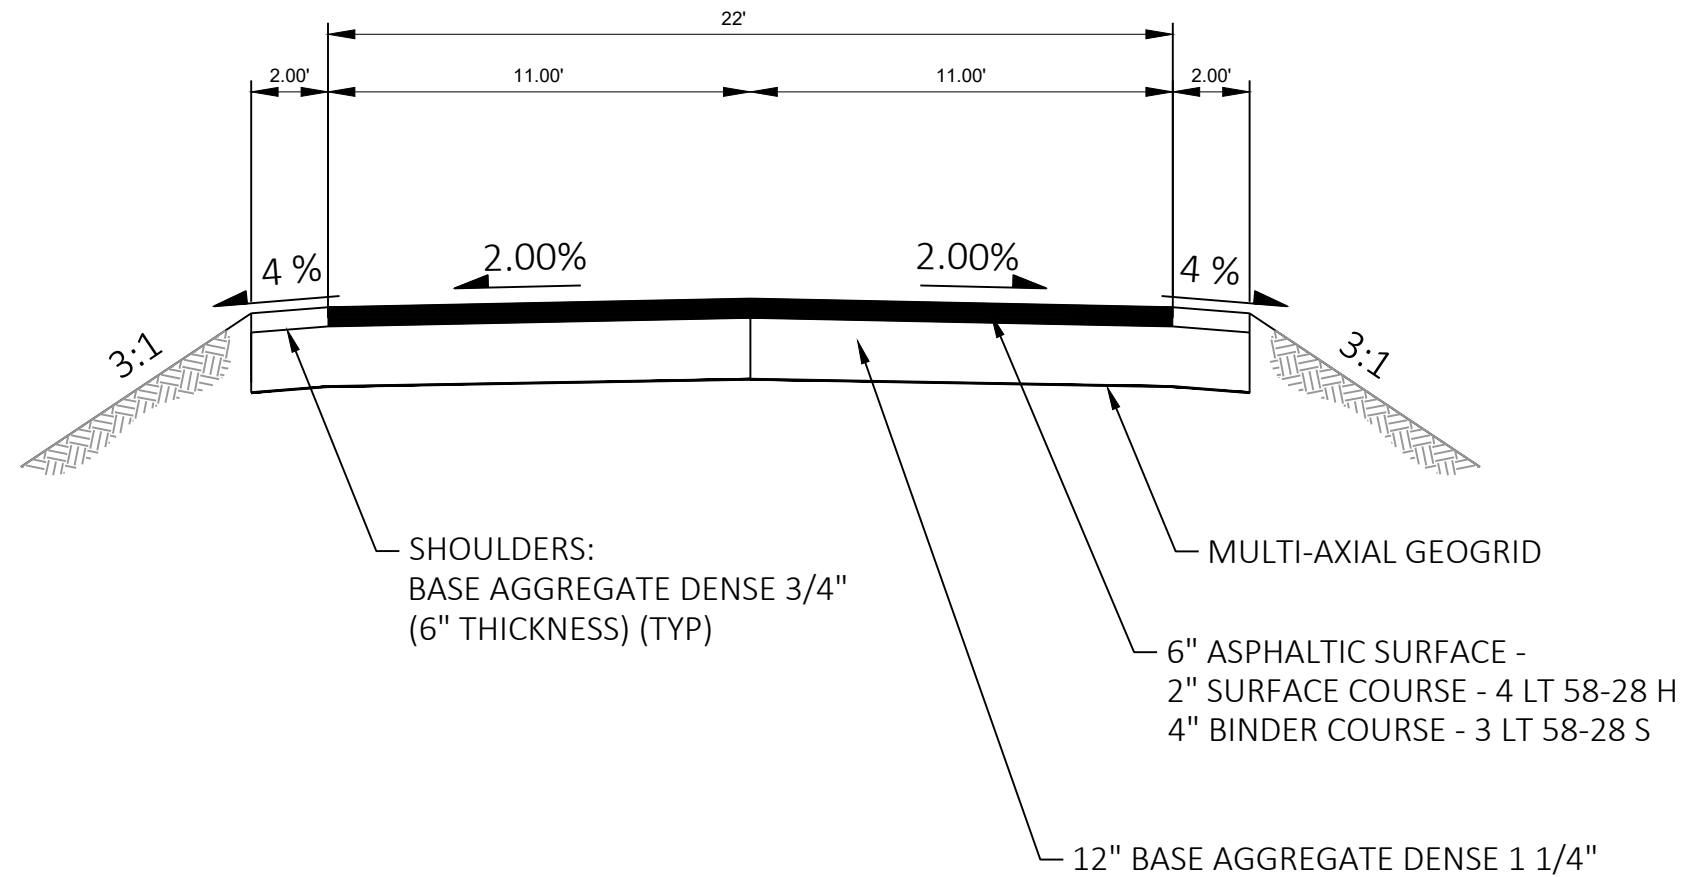

PROPOSED TYPICAL SECTION
STA 10+98.92 - 50+80

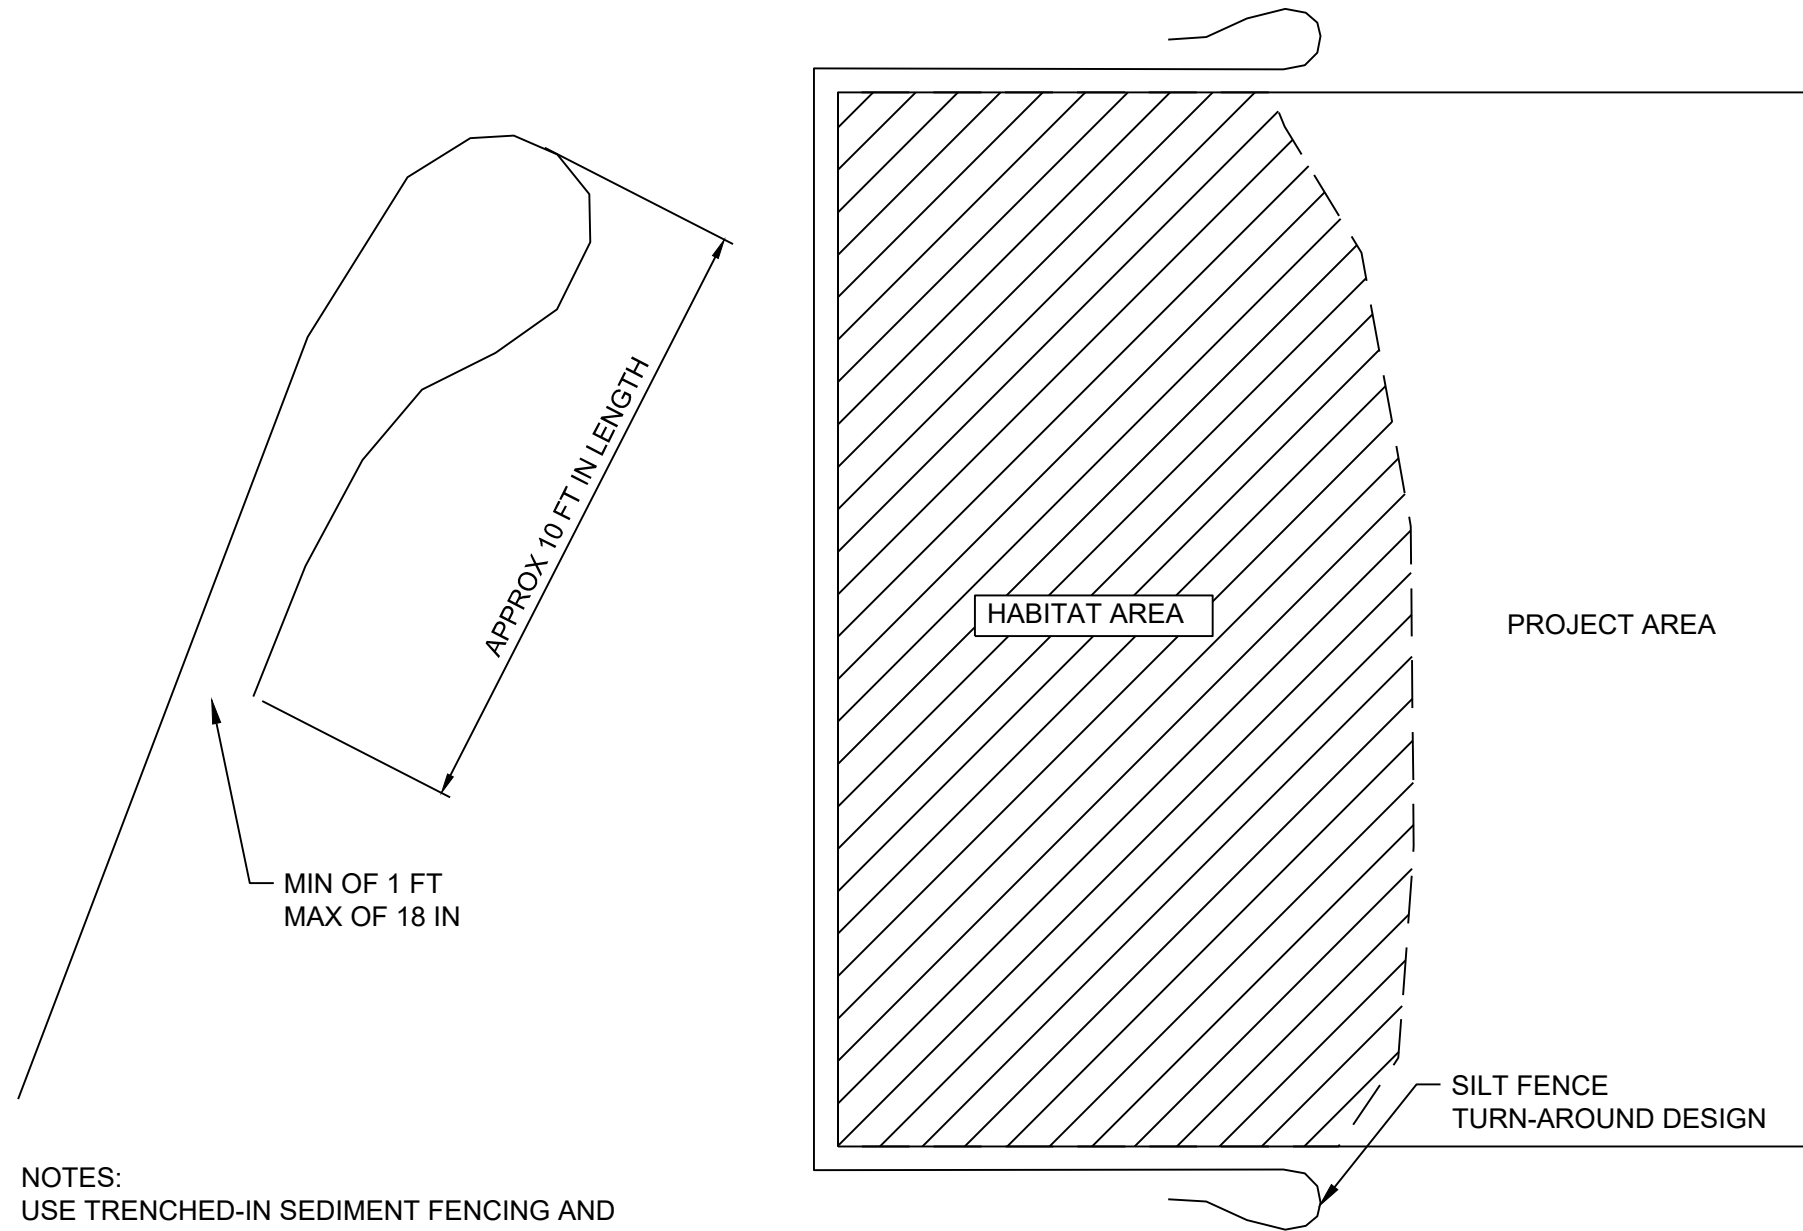


NOTES:
USE TRENCHED-IN SEDIMENT FENCING AND
FENCING SUPPORTS ON UPSLOPE SIDE OF FENCE

SILT FENCE TURNAROUND DETAIL



EC-SF-02 16


NO SCALE


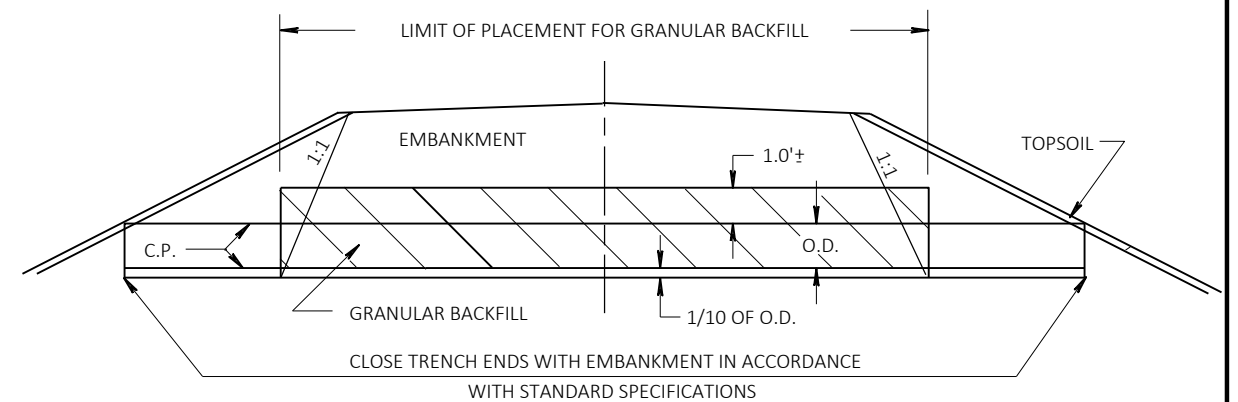


CULVERT BACKFILL DETAIL

- EROSION CONTROL NOTES:
1. INSPECTION OF ALL EROSION AND SEDIMENT CONTROL MEASURES WILL BE DONE ONCE PER WEEK AND AFTER EVERY PRECIPITATION EVENT OF 1/2-INCH OR GREATER.
 2. CONTRACTOR SHALL REPAIR DEFICIENT EROSION AND SEDIMENT CONTROL MEASURES WITHIN 24-HOURS AFTER INSPECTION. ADDITIONAL EROSION AND SEDIMENT CONTROL DEVICES NOT SHOWN ON THIS PLAN MAY BE NECESSARY AS A RESULT OF CONSTRUCTION PRACTICES OR AS DIRECTED BY CITY AND/OR ENGINEER.
 3. ADDITIONAL EROSION AND/OR SEDIMENT CONTROL MEASURES MAY BE NECESSARY AS A RESULT OF THE CONTRACTOR'S METHODS OR AS DIRECTED BY CITY AND/OR ENGINEER.
 4. CONTRACTOR SHALL NOTIFY AND OBTAIN WRITTEN ACCEPTANCE FROM ENGINEER OF PROPOSED CHANGES TO THE EROSION CONTROL PLAN AND/OR SEQUENCE PRIOR TO IMPLEMENTING THE CHANGE.
 5. ENGINEER IS UNDER NO OBLIGATION TO ALTER THE CONSTRUCTION SEQUENCE AND/OR EROSION CONTROL PLAN.
 6. EXCESS MATERIAL THAT IS HAULED OFF SITE SHALL BE CONTRACTOR'S RESPONSIBILITY. CONTRACTOR SHALL OBTAIN PROPER PERMIT APPROVALS FOR EACH FILL SITE. EROSION AND SEDIMENT CONTROL MEASURES, RESTORATION AND STABILIZATION AT FILL SITE IS CONTRACTOR'S RESPONSIBILITY. CONTRACTOR TO NOTIFY OWNER OF ALL FILL AND BORROW SITES.
 7. CONTRACTOR SHALL SWEEP STREETS ADJACENT TO PROJECT AT THE END OF EACH DAY.
 8. ALL INSTALLATION, MAINTENANCE AND REMOVAL OF EROSION AND SEDIMENT CONTROL MEASURES SHALL COMPLY WITH THE WISCONSIN DNR TECHNICAL STANDARDS AND THE TEMPORARY EROSION AND SEDIMENT CONTROL SPECIFICATION SECTION 015713.
 9. IF TRENCH DEWATERING IS NECESSARY, CONTRACTOR SHALL PROVIDE PROPER DEWATERING SEDIMENT CONTROL DEVICE. DISCHARGE OF SEDIMENT LADEN WATER TO THE STORM SEWER OR SURFACE WATER IS PROHIBITED.

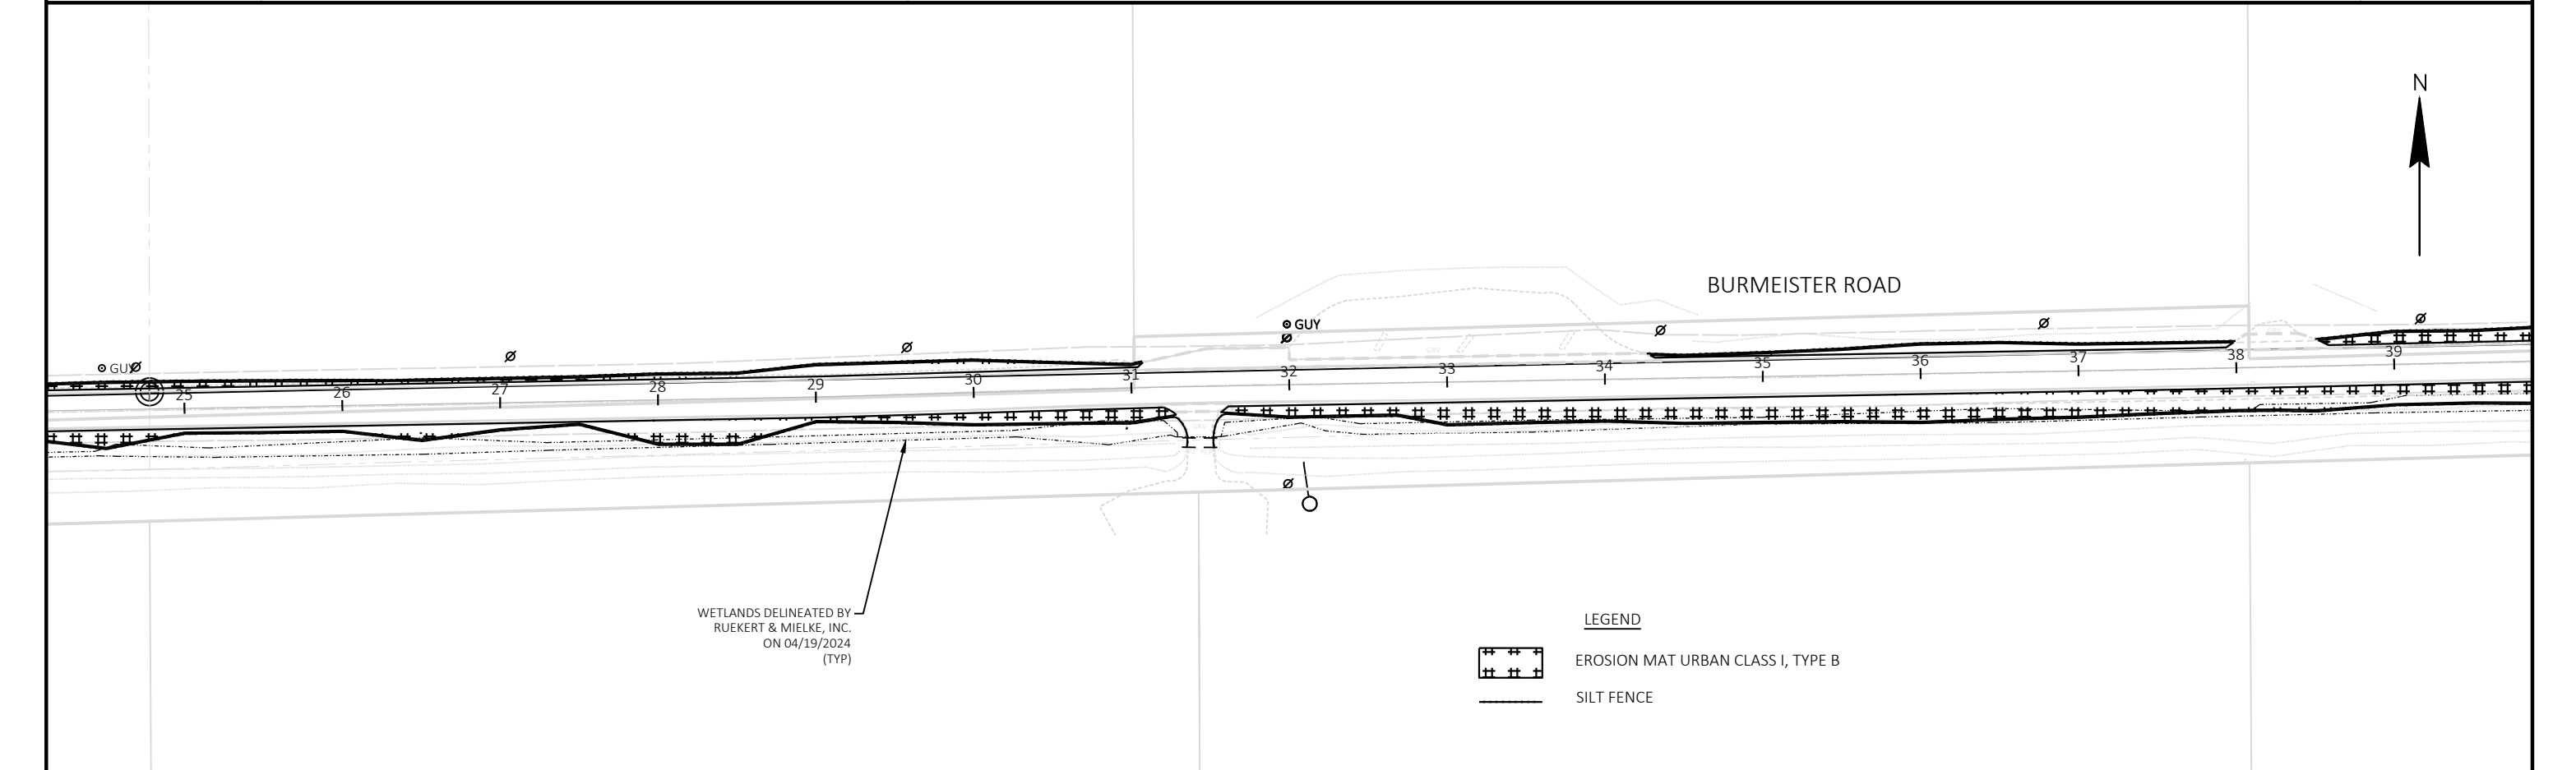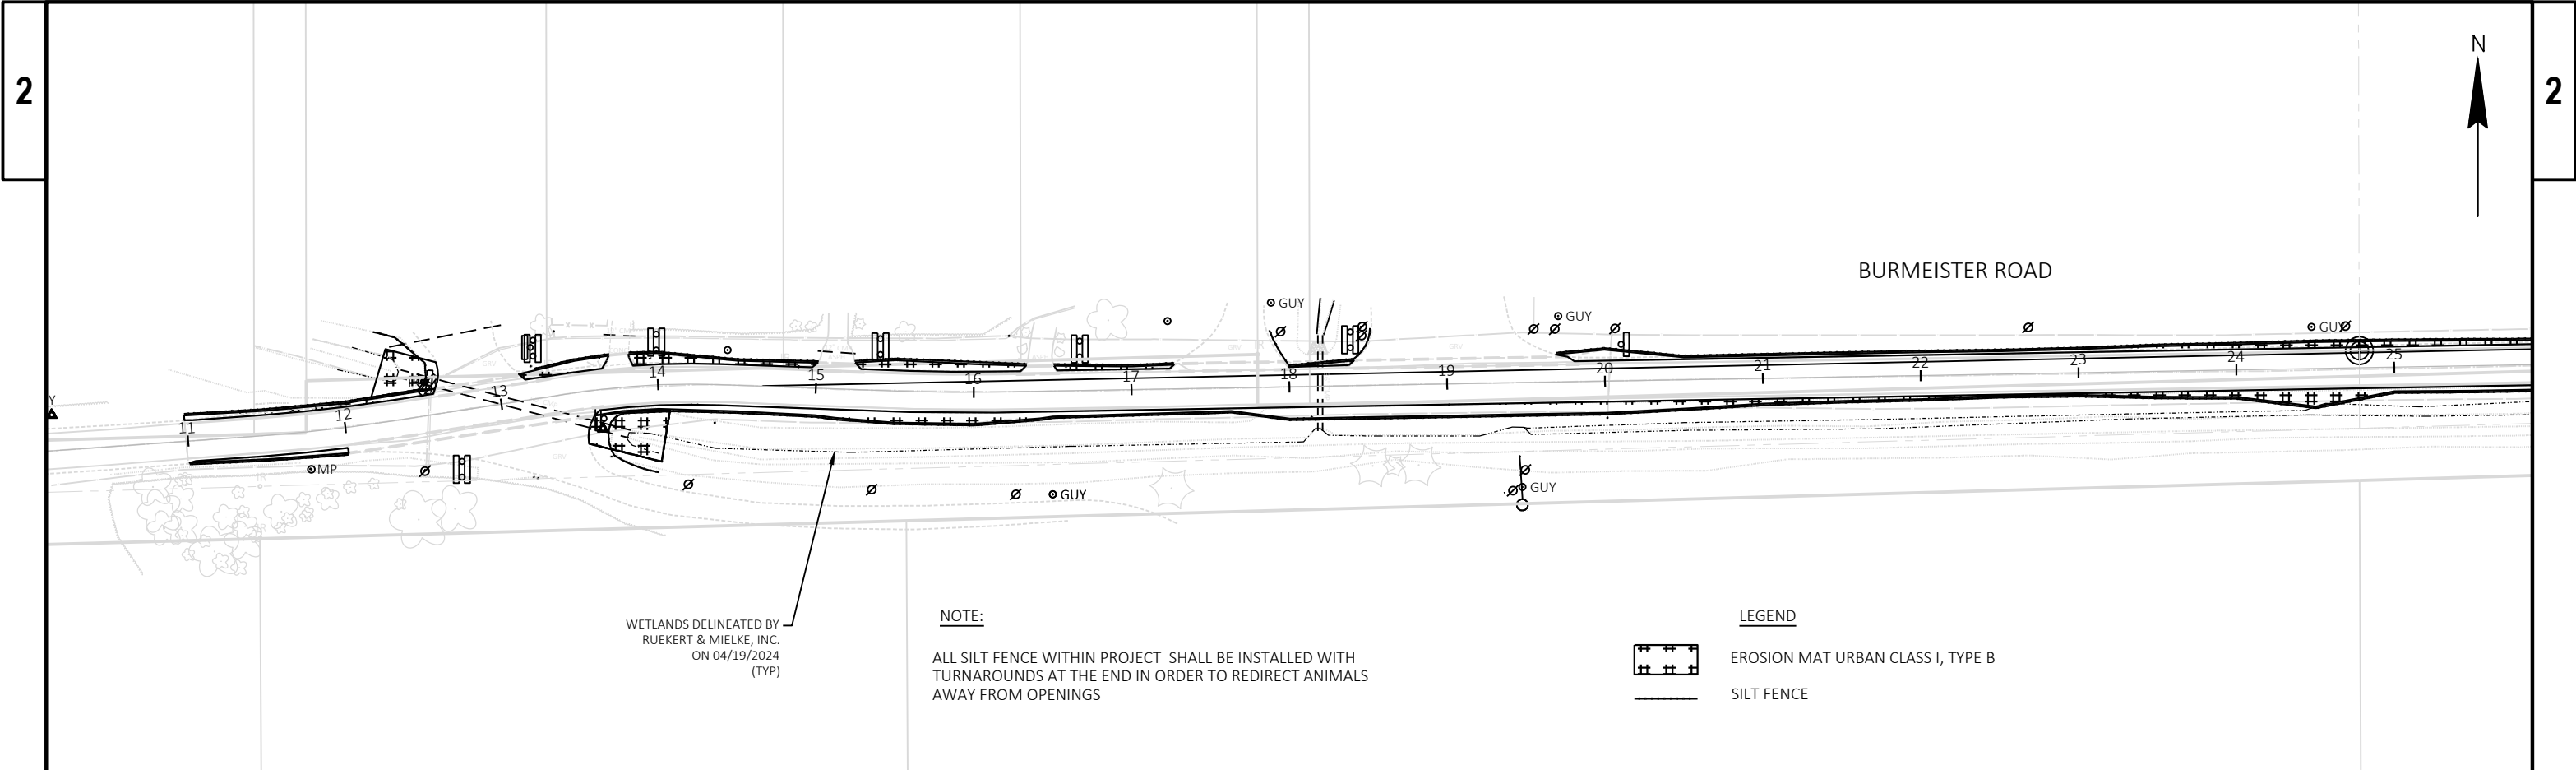

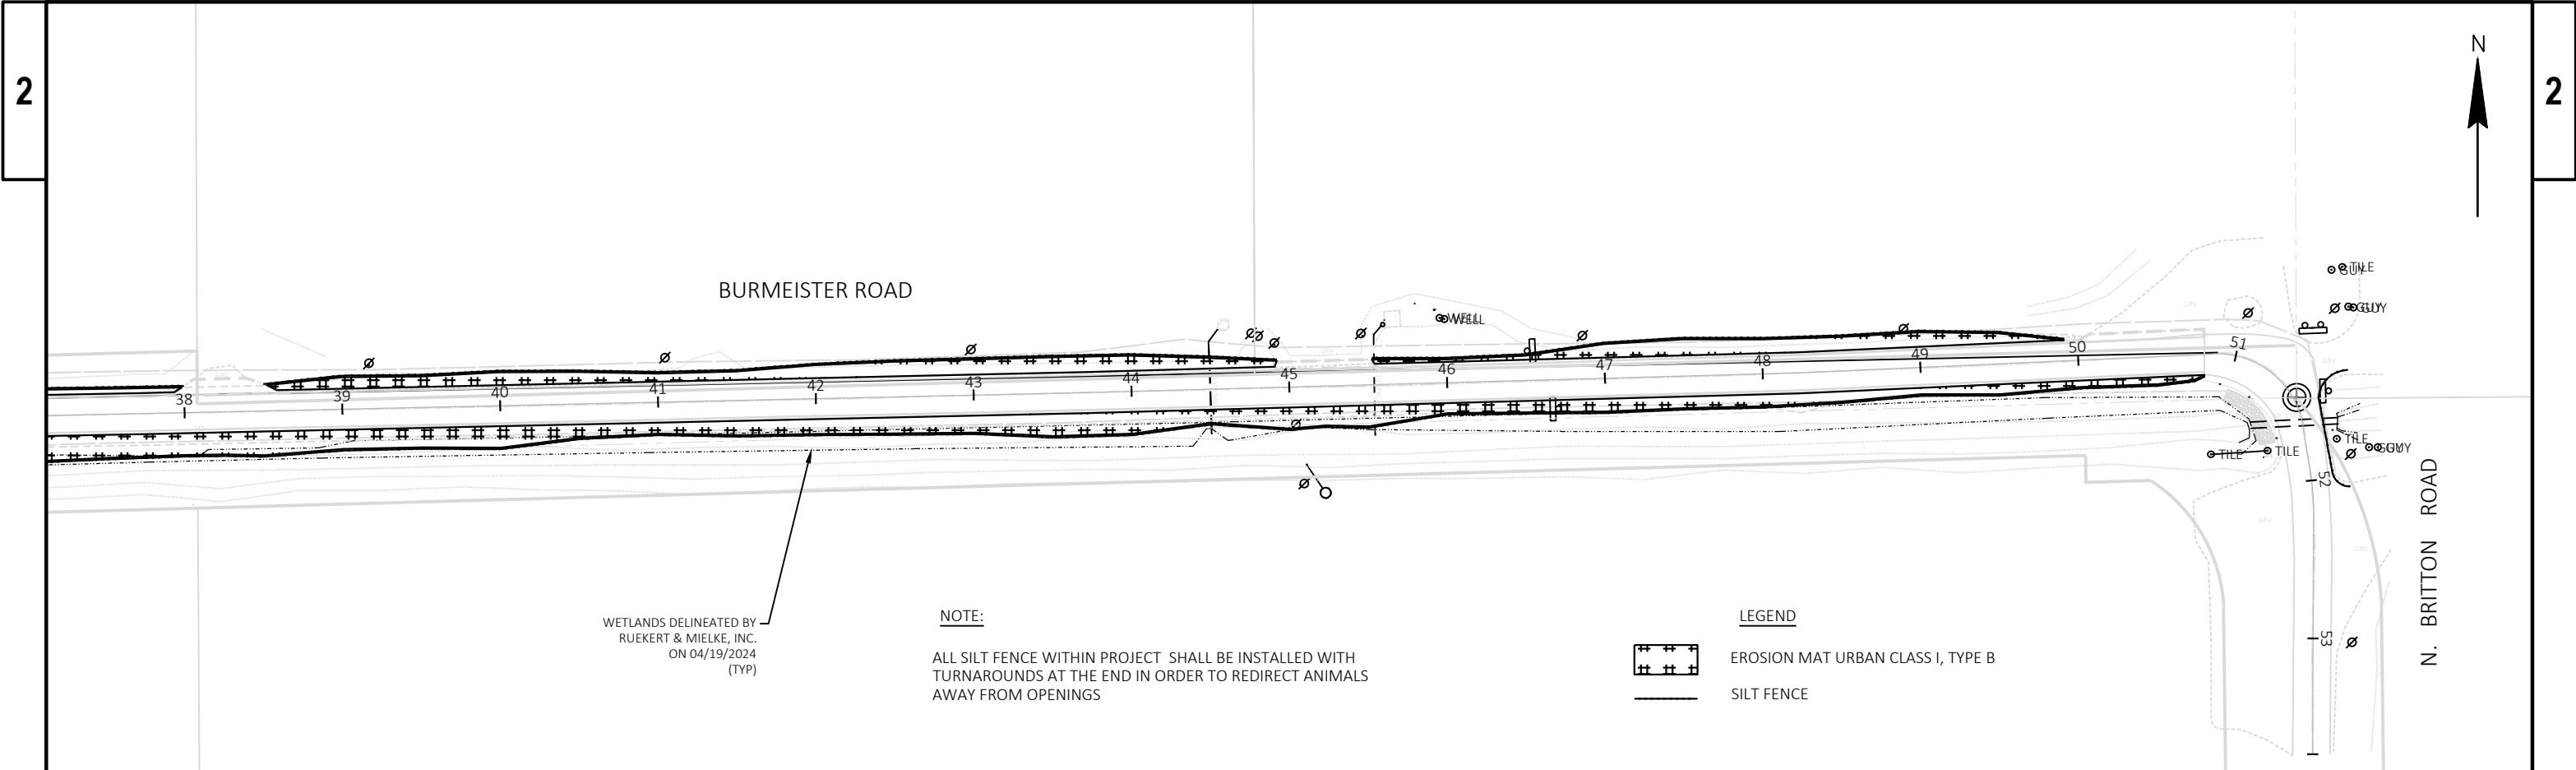

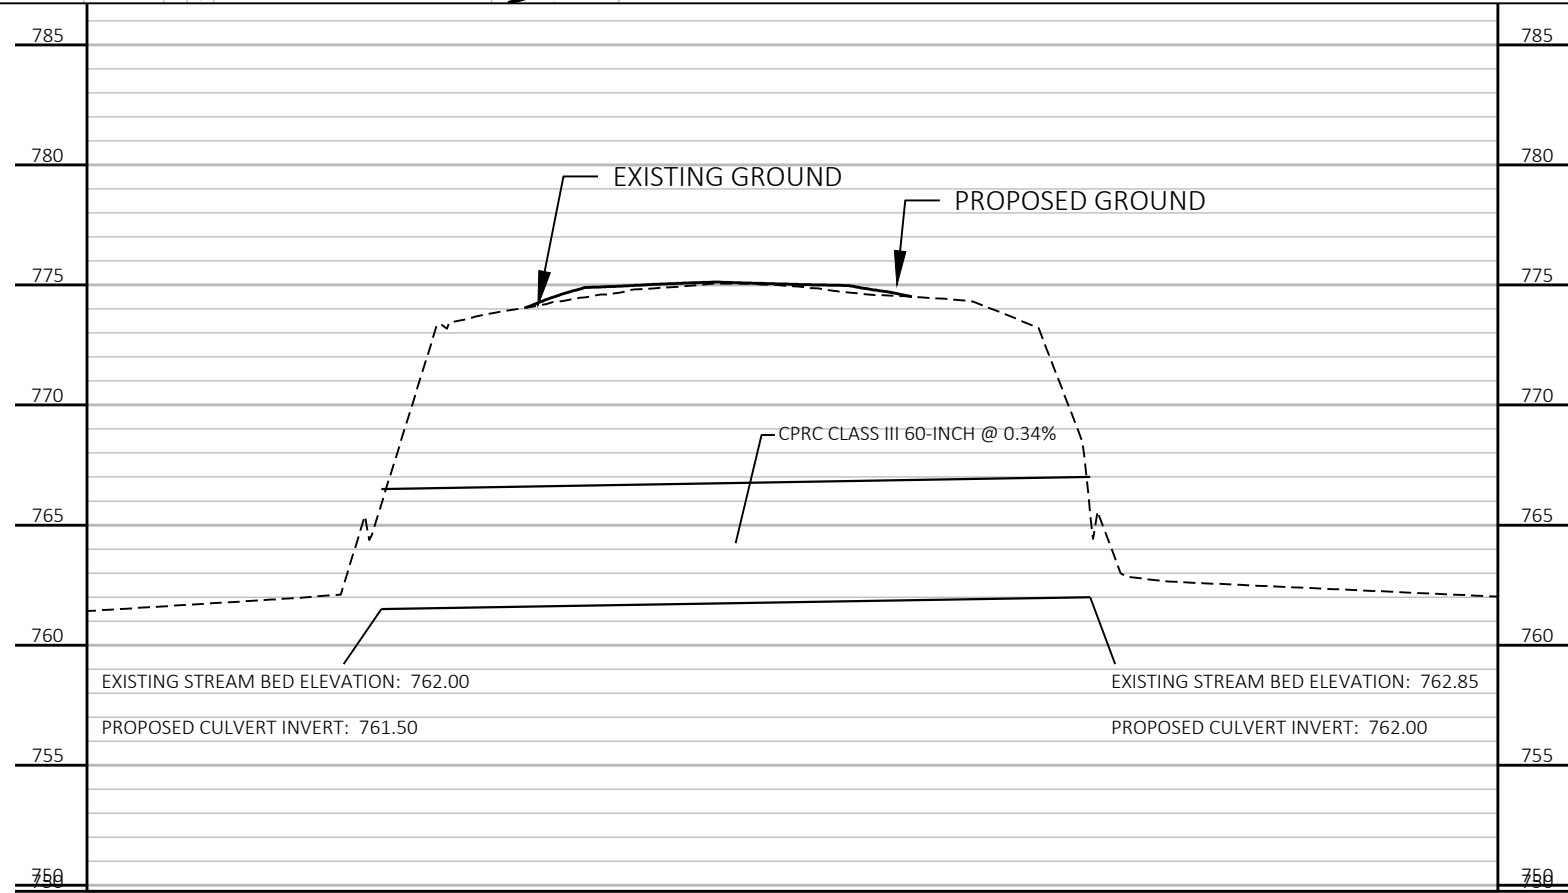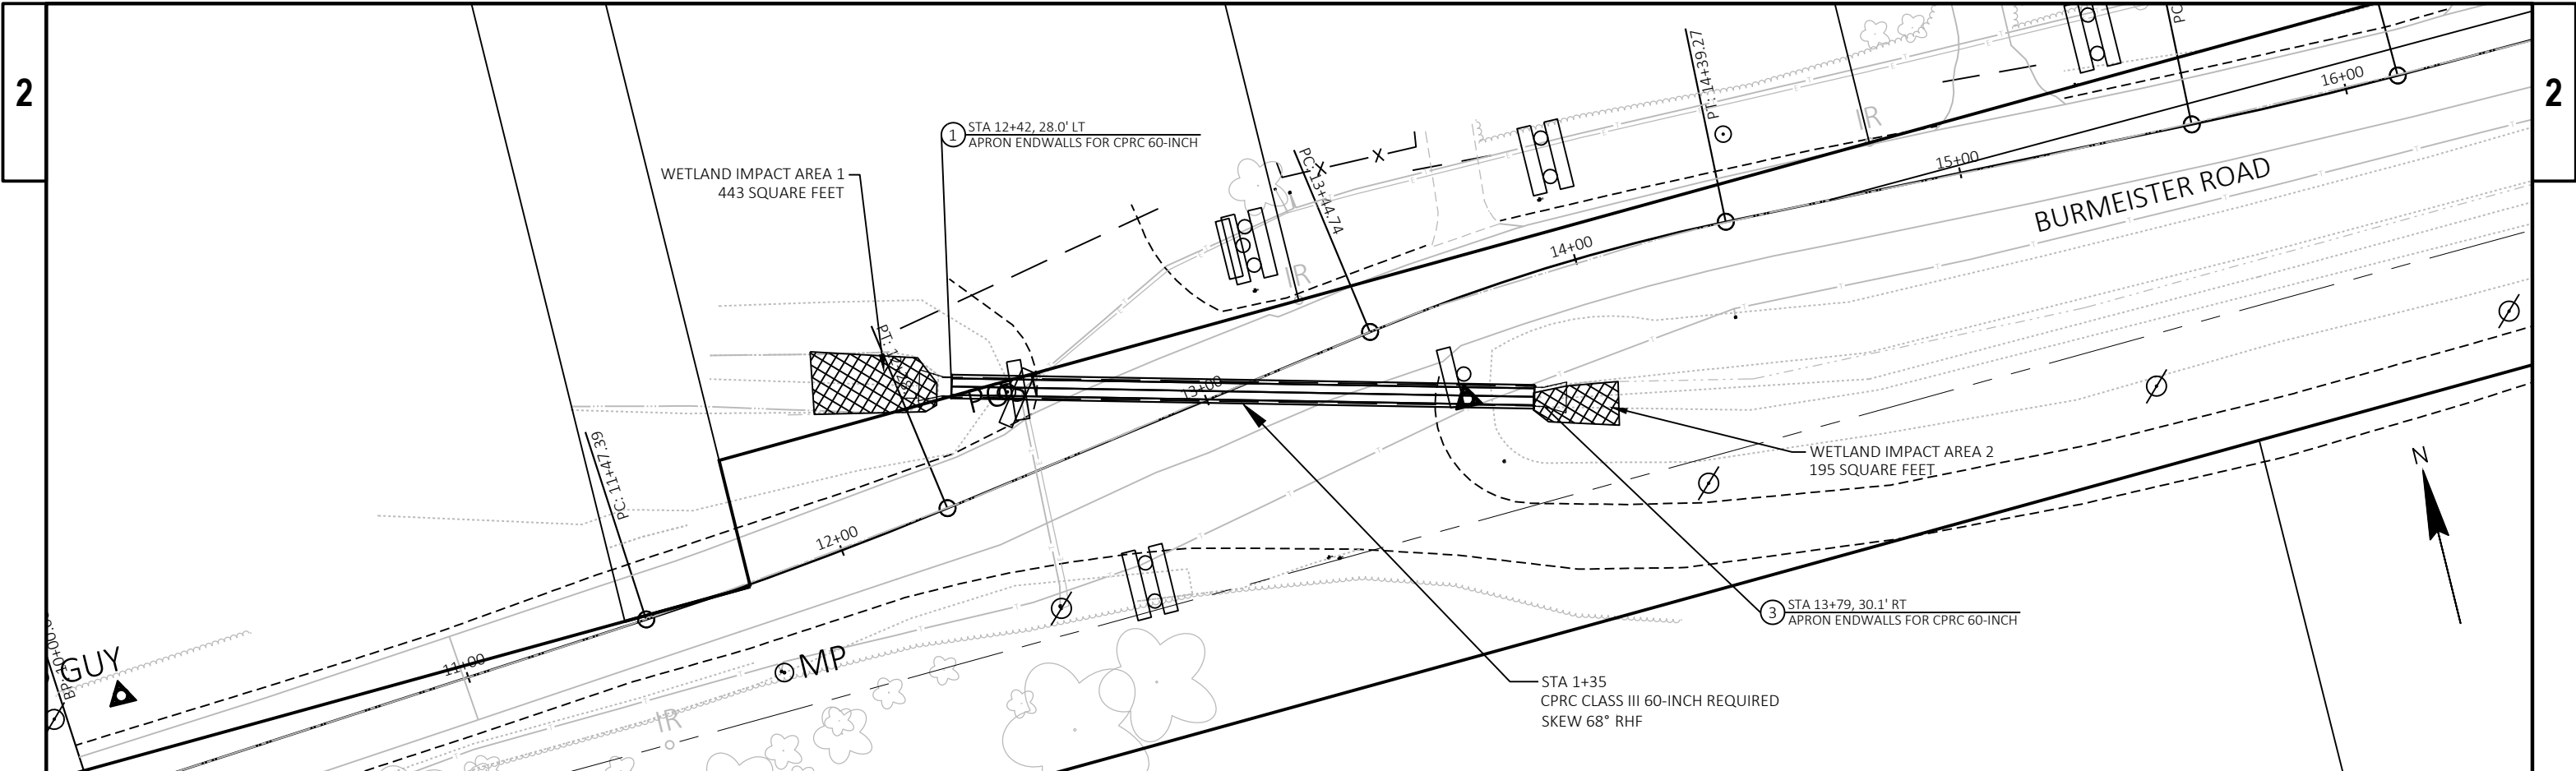

NOTE:
PROPOSED CULVERT SHALL BE SET AT LEAST 6-INCHES BELOW THE STREAM BED ELEVATION

BEGIN PROJECT
STA 10+98.92

⊙ GUY
⊘

①

⊙ MP

PL

GRV

GRV

BURMEISTER

ROAD

⊙ GUY

PAVEMENT MARKING LEGEND

- ① MARKING LINE EPOXY 4-INCH, DOUBLE YELLOW
- ② MARKING LINE EPOXY 4-INCH, YELLOW
- ③ MARKING LINE EPOXY 4-INCH, WHITE
- ④ MARKING LINE EPOXY 4-INCH, YELLOW, 12.5' SEG, 37.5' GAP

START PASSING ZONE
STA 15+46

N

START PASSING ZONE
STA 23+64

⊙ GUY

⊙ GUY

BURMEISTER

ROAD

17

18

19

20

21


22

23

24


⊙ GUY


⊙ GUY

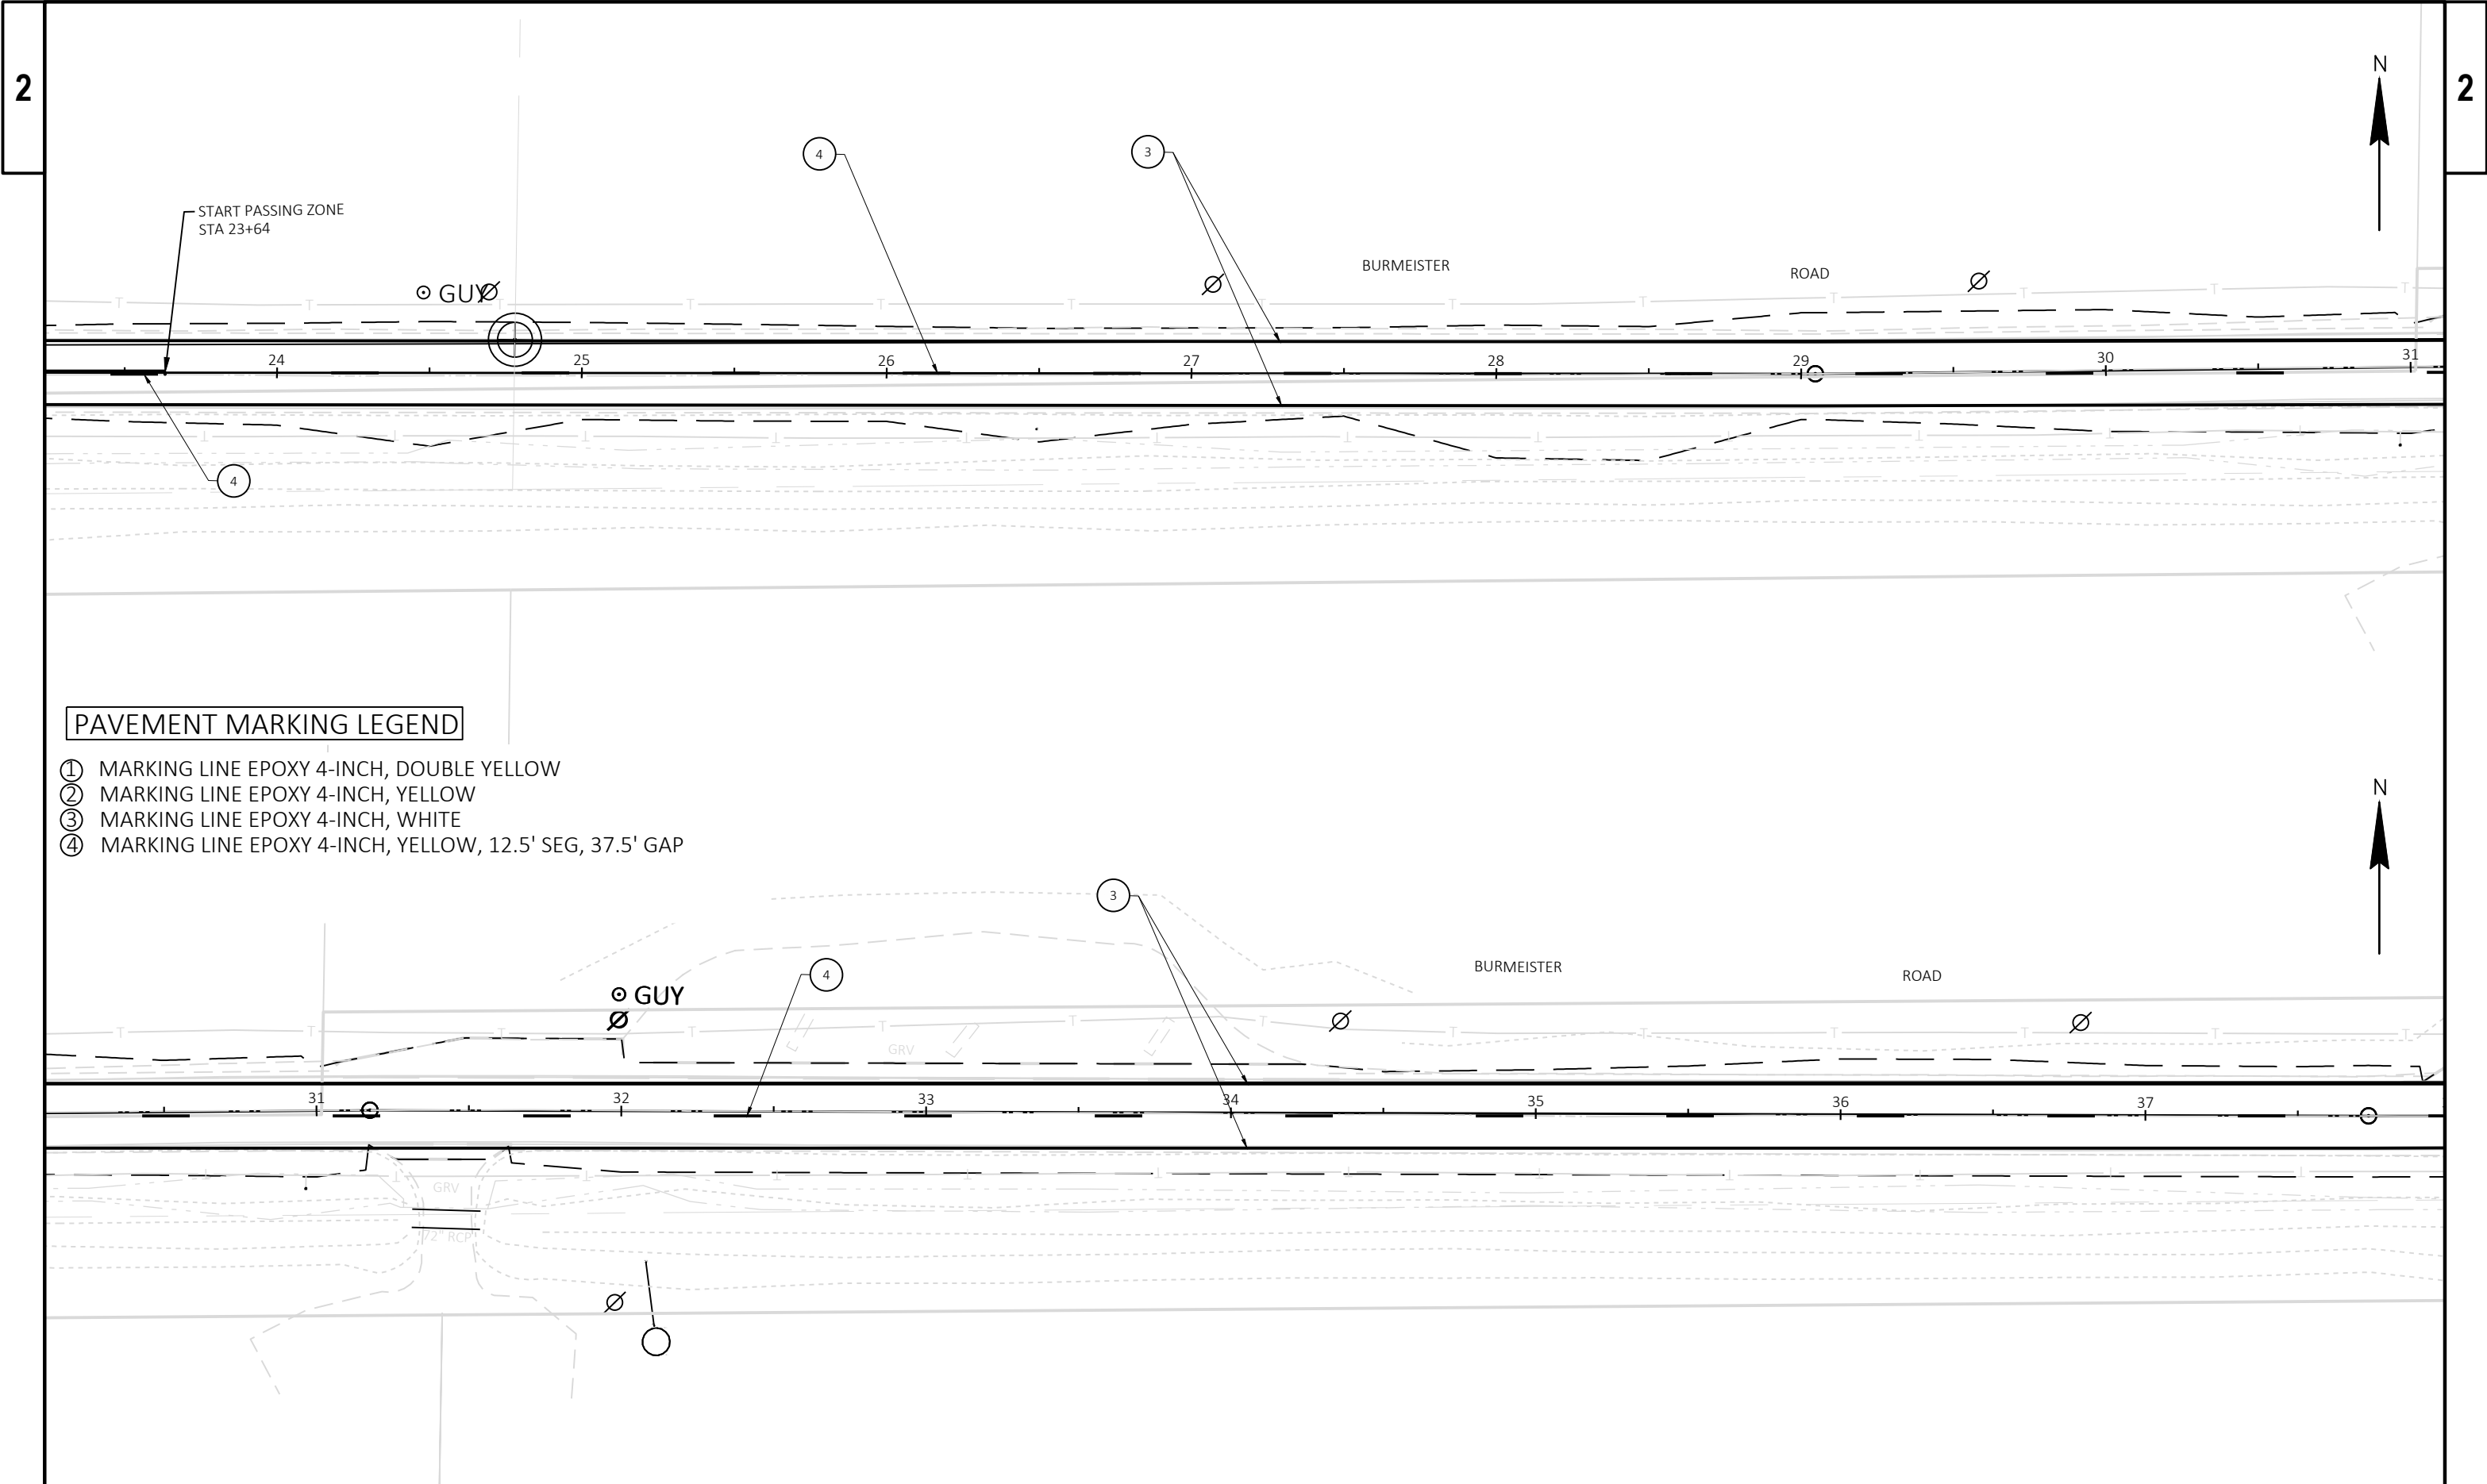

PAVEMENT MARKING LEGEND


- ① MARKING LINE EPOXY 4-INCH, DOUBLE YELLOW
- ② MARKING LINE EPOXY 4-INCH, YELLOW
- ③ MARKING LINE EPOXY 4-INCH, WHITE
- ④ MARKING LINE EPOXY 4-INCH, YELLOW, 12.5' SEG, 37.5' GAP

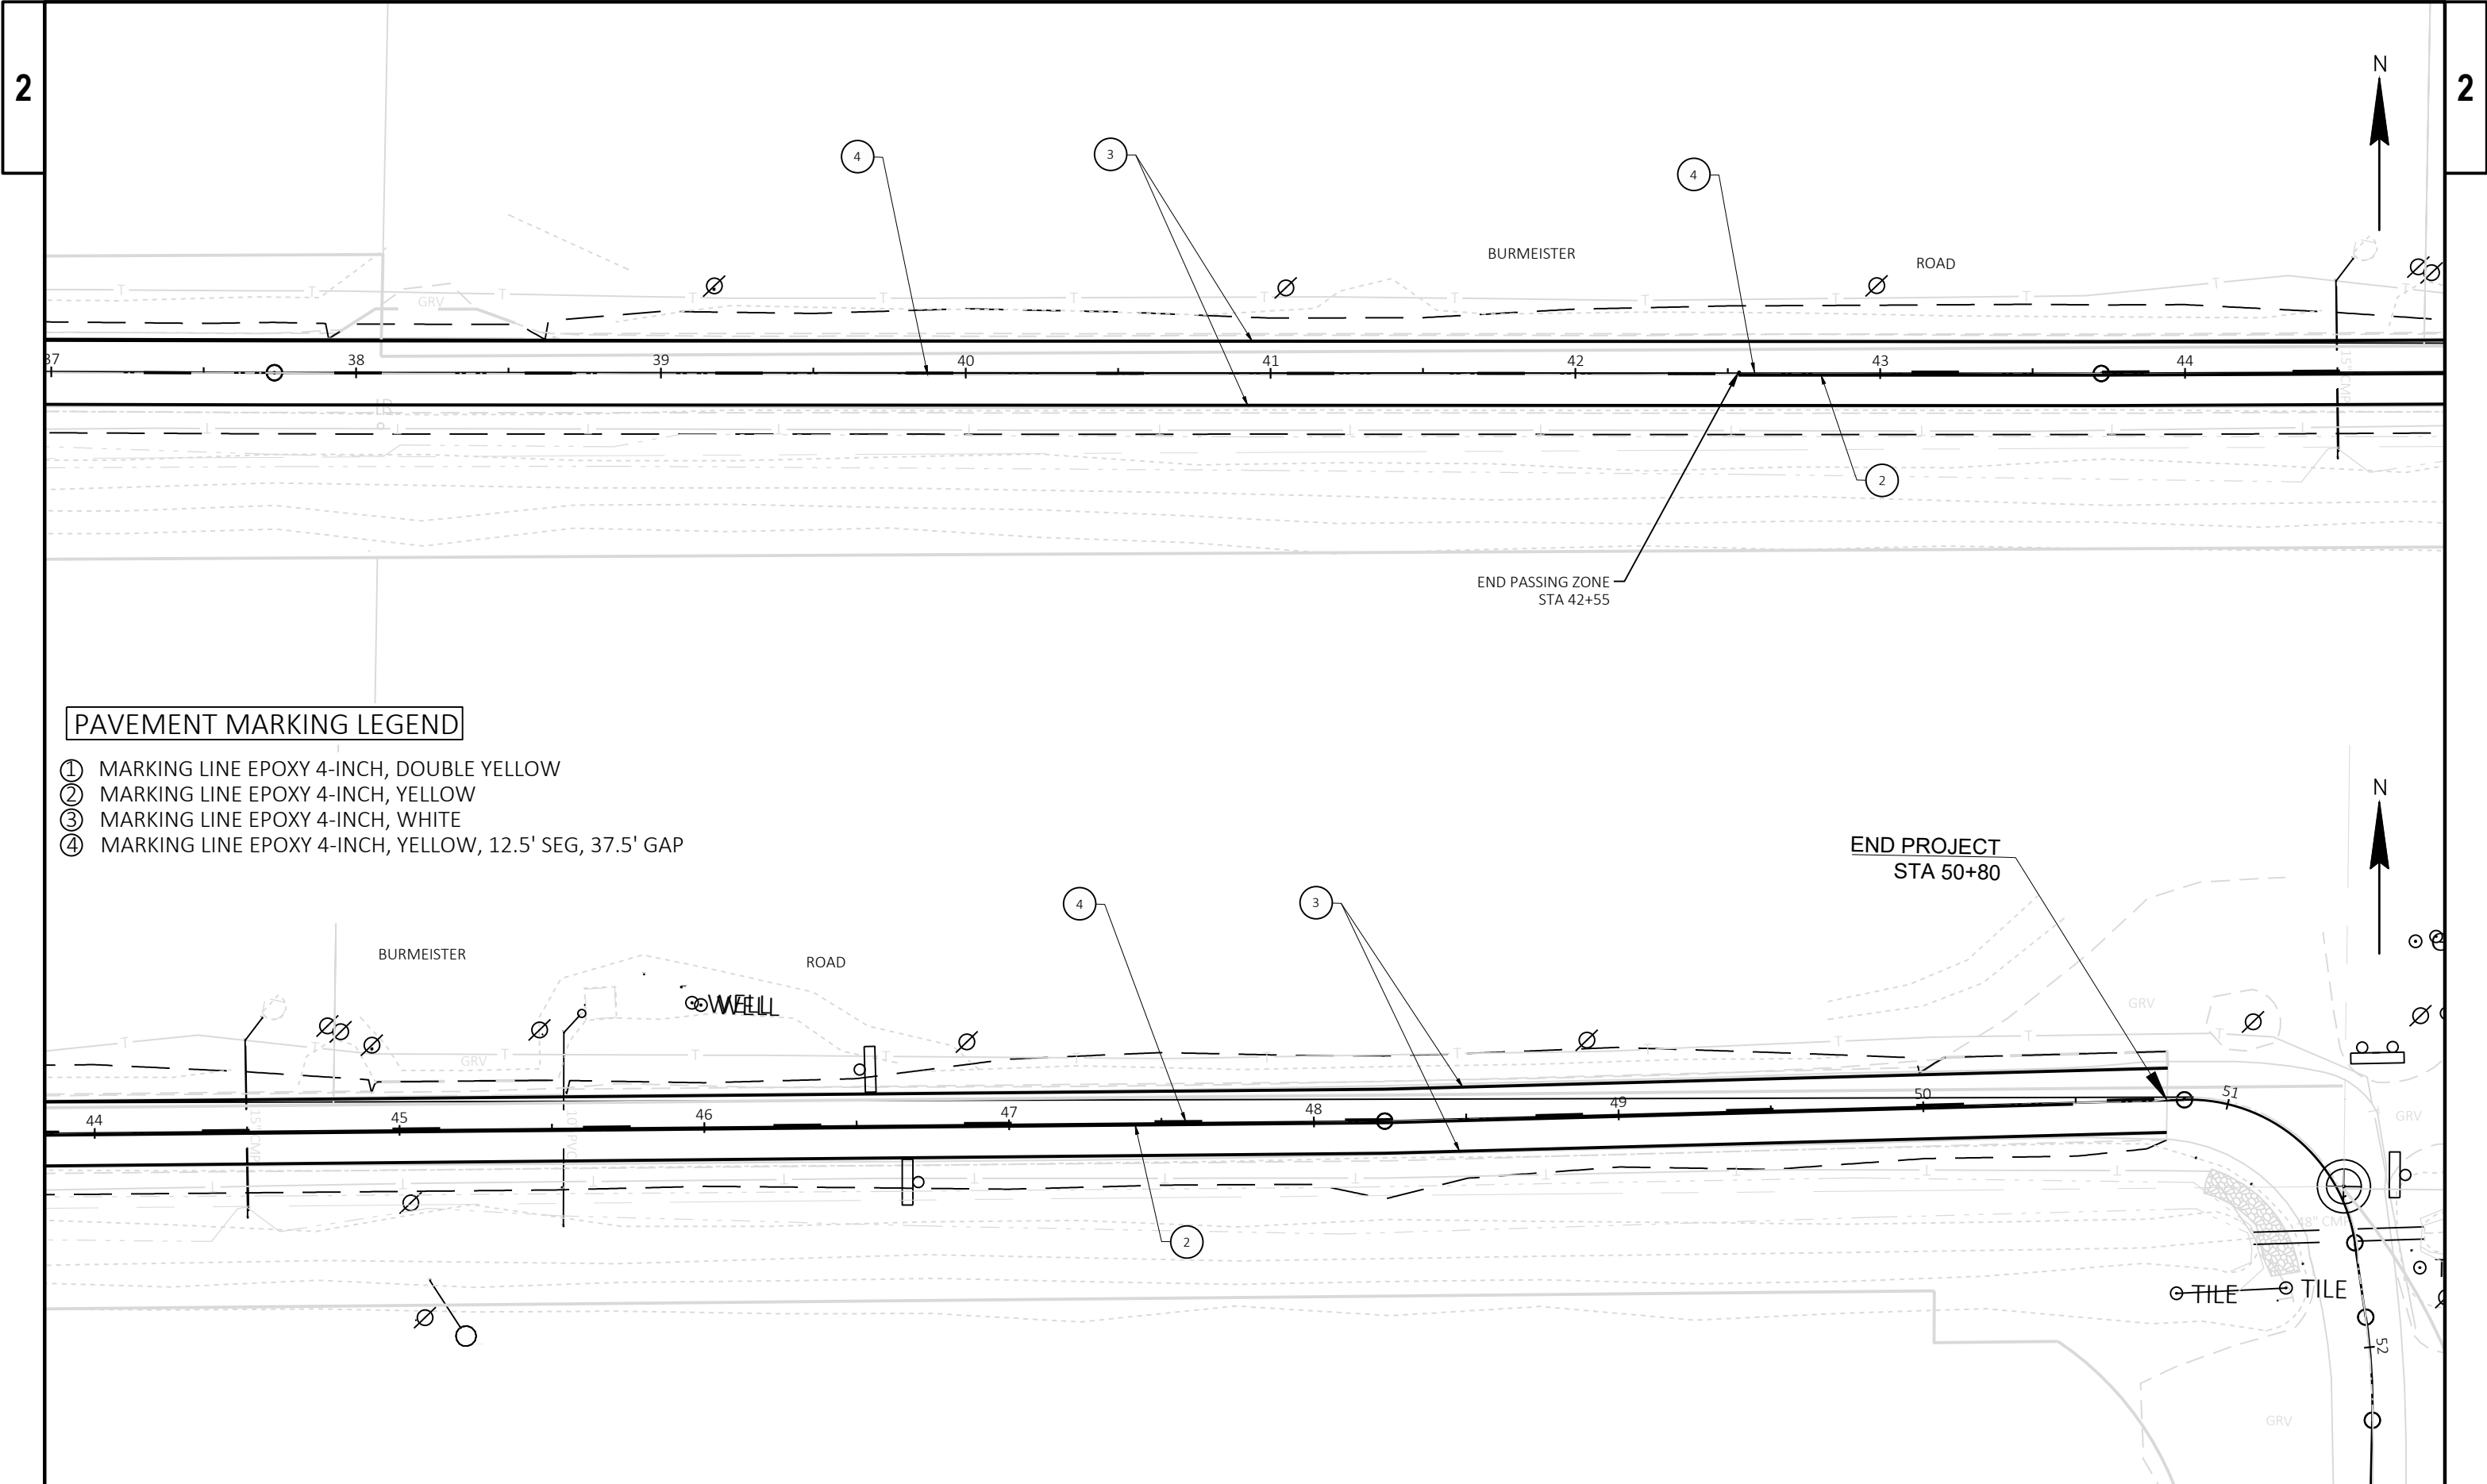

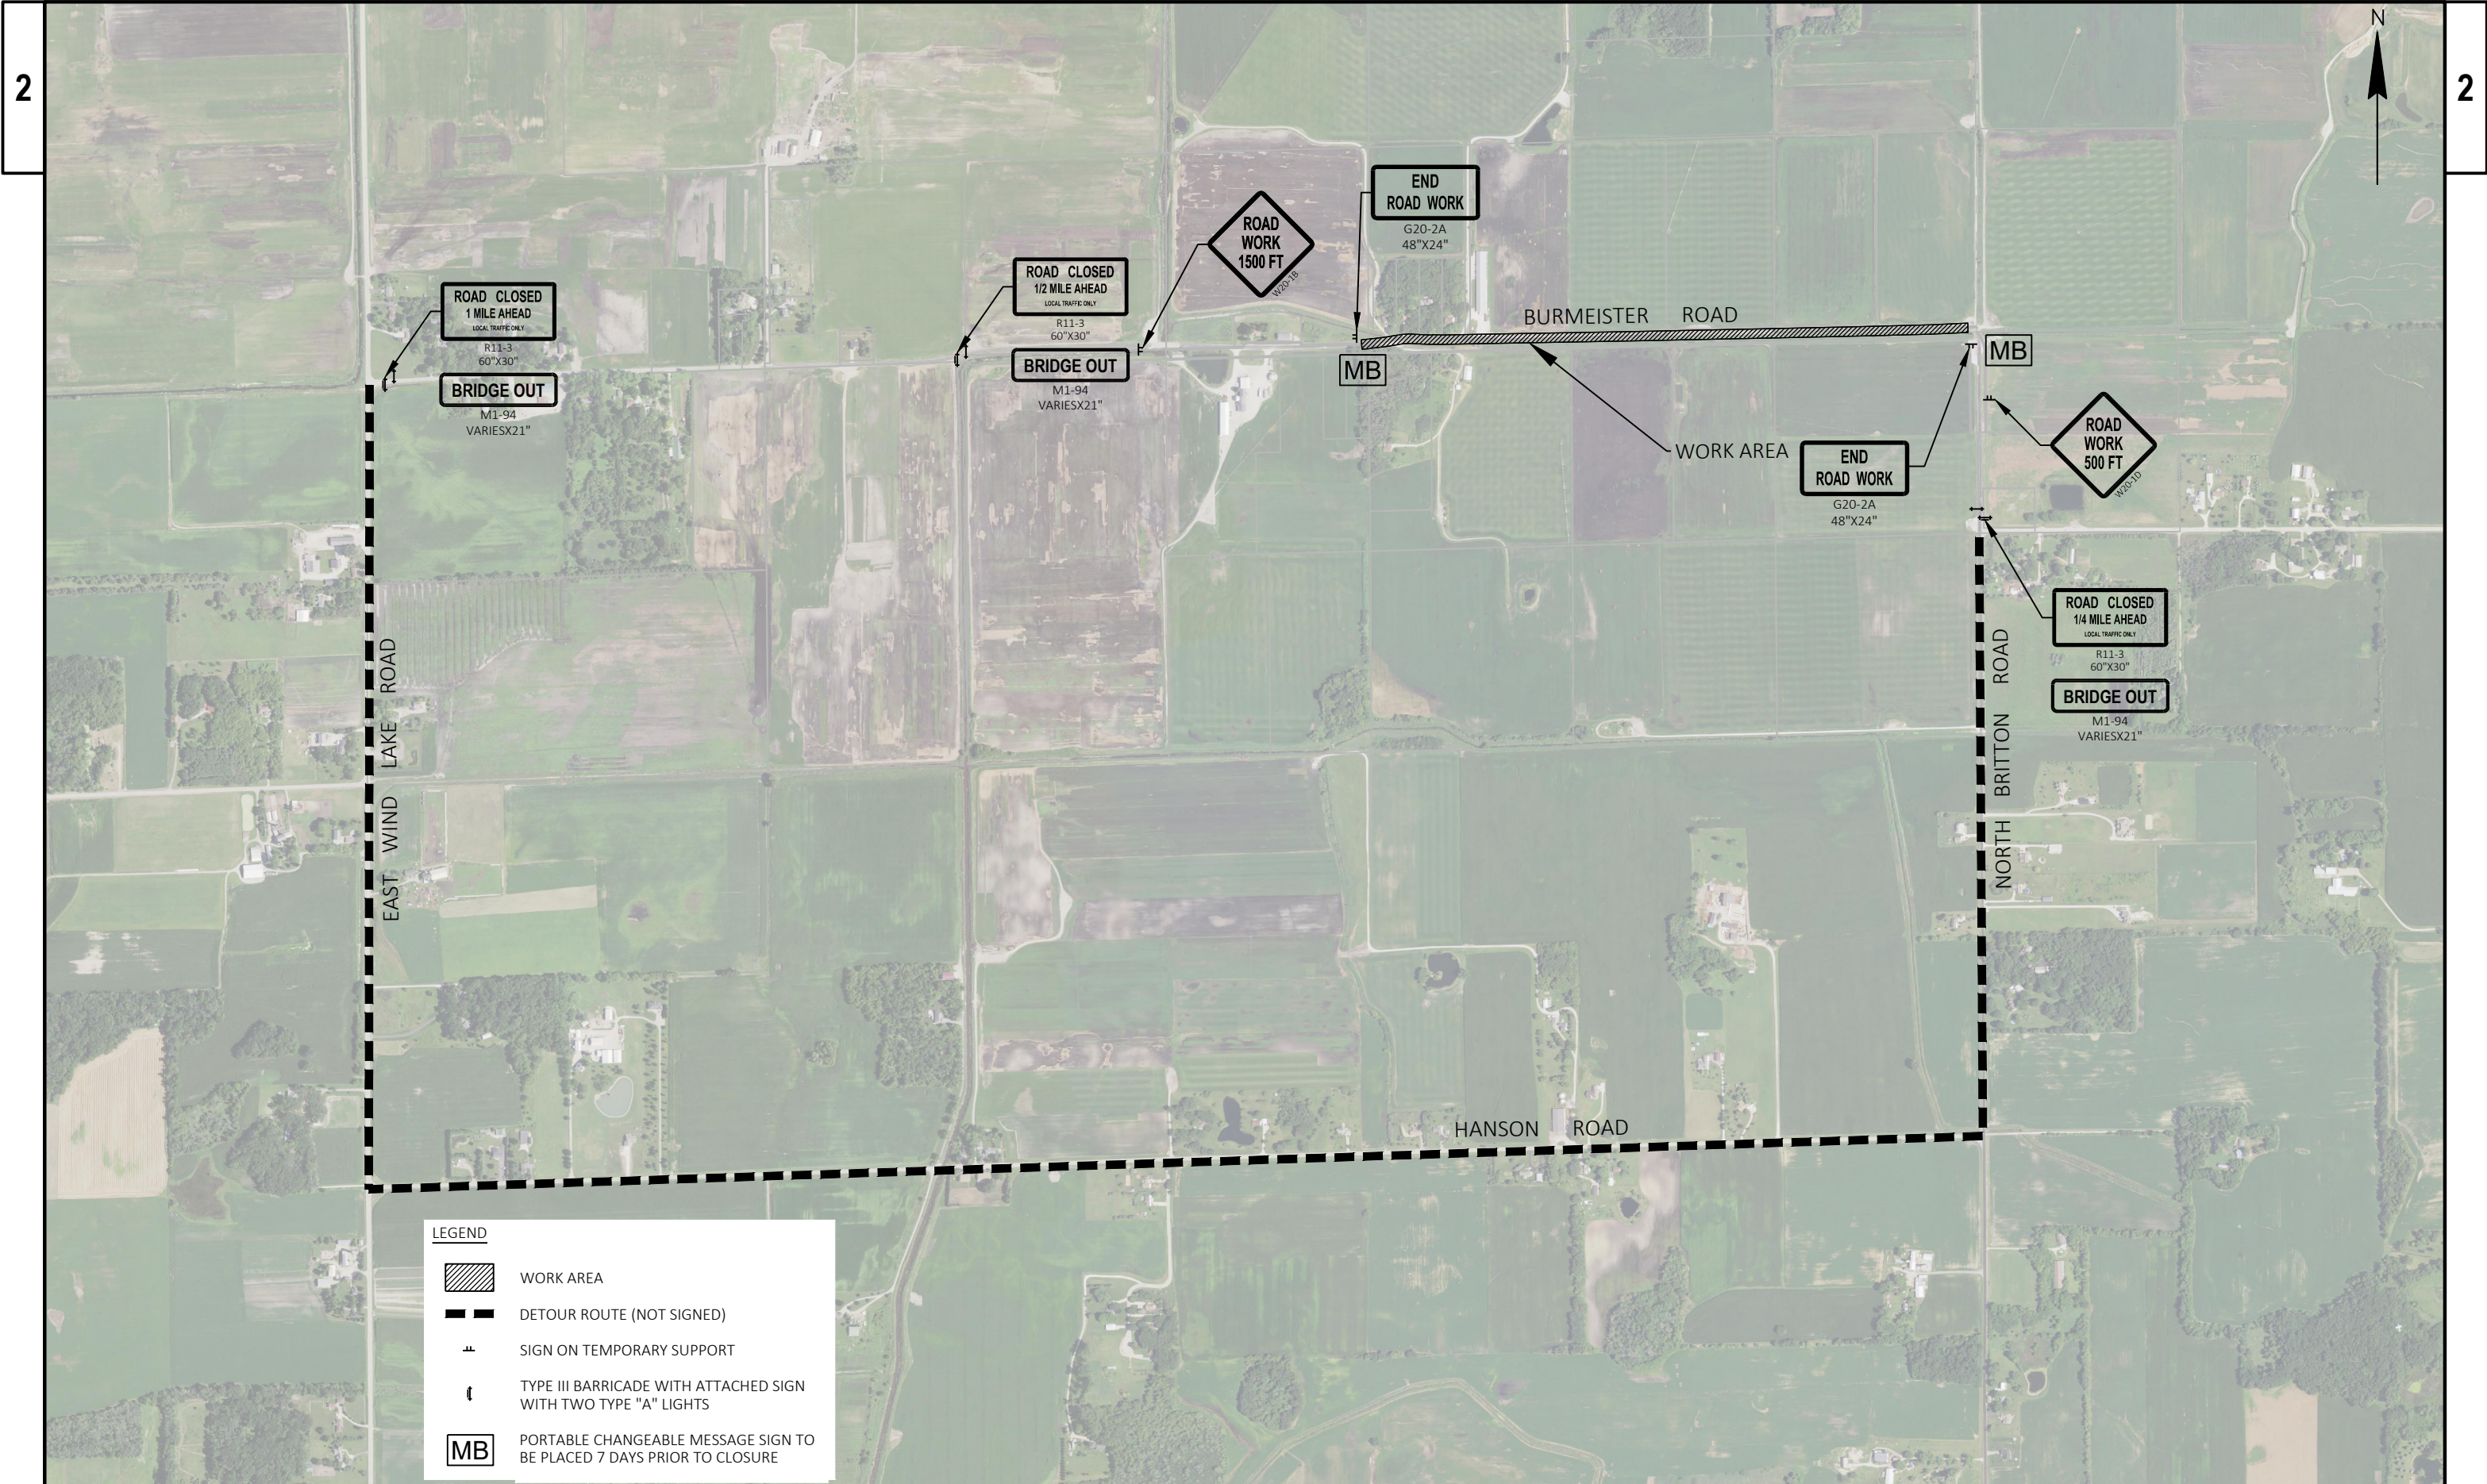

2

2

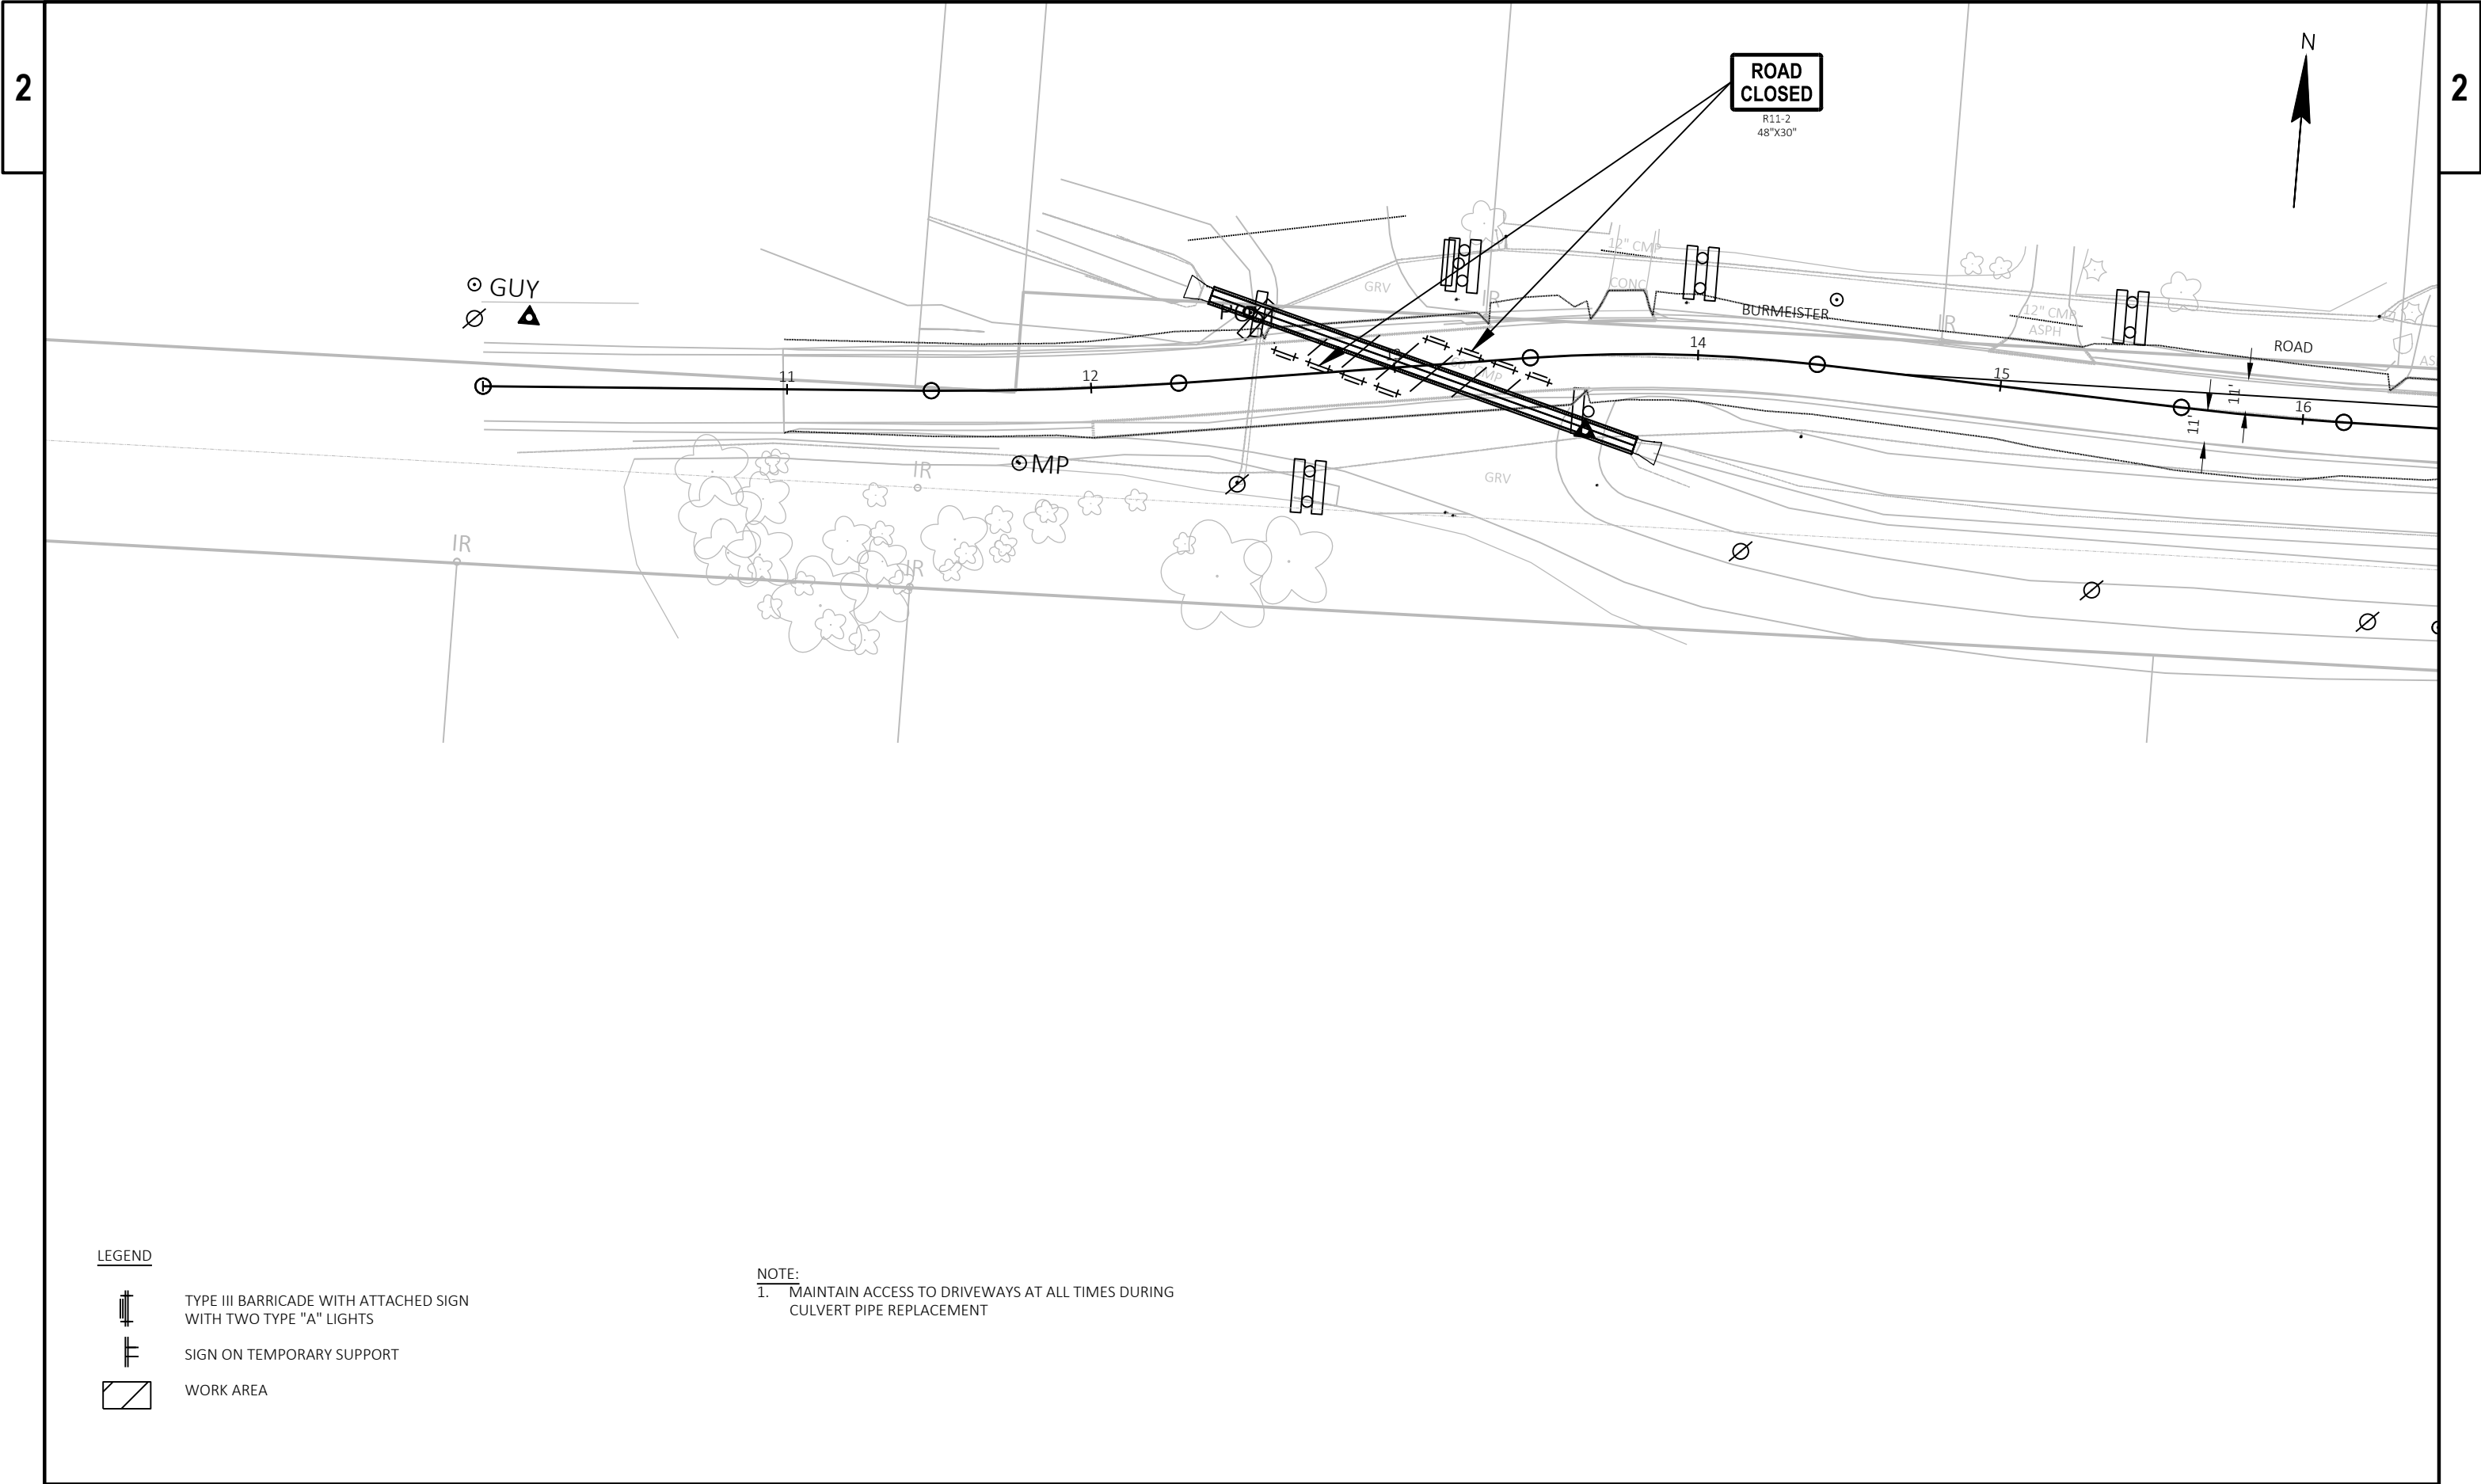

LEGEND



TYPE III BARRICADE WITH ATTACHED SIGN
WITH TWO TYPE "A" LIGHTS



SIGN ON TEMPORARY SUPPORT



WORK AREA

NOTE:
1. MAINTAIN ACCESS TO DRIVEWAYS AT ALL TIMES DURING
CULVERT PIPE REPLACEMENT

Estimate Of Quantities

2699-00-73

Line	Item	Item Description	Unit	Total	Qty
0002	203.0260	Removing Structure Over Waterway Minimal Debris (structure) 01. Existing 60-Inch CMP Culvert	EACH	1.000	1.000
0004	204.0100	Removing Concrete Pavement	SY	12.000	12.000
0006	204.0110	Removing Asphaltic Surface	SY	26.000	26.000
0008	205.0100	Excavation Common	CY	5,572.000	5,572.000
0010	208.1100	Select Borrow	CY	960.000	960.000
0012	213.0100	Finishing Roadway (project) 01. 2699-00-73	EACH	1.000	1.000
0014	305.0110	Base Aggregate Dense 3/4-Inch	TON	590.000	590.000
0016	305.0120	Base Aggregate Dense 1 1/4-Inch	TON	7,991.000	7,991.000
0018	455.0605	Tack Coat	GAL	590.000	590.000
0020	460.2000	Incentive Density HMA Pavement	DOL	2,112.000	2,112.000
0022	460.5223	HMA Pavement 3 LT 58-28 S	TON	2,200.000	2,200.000
0024	460.5424	HMA Pavement 4 LT 58-28 H	TON	1,100.000	1,100.000
0026	465.0120	Asphaltic Surface Driveways and Field Entrances	TON	7.000	7.000
0028	522.0160	Culvert Pipe Reinforced Concrete Class III 60-Inch	LF	164.000	164.000
0030	522.1060	Apron Endwalls for Culvert Pipe Reinforced Concrete 60-Inch	EACH	2.000	2.000
0032	602.0860	Concrete Driveway HES 6-Inch	SY	19.000	19.000
0034	619.1000	Mobilization	EACH	1.000	1.000
0036	624.0100	Water	MGAL	130.000	130.000
0038	625.0100	Topsoil	SY	5,874.000	5,874.000
0040	628.1504	Silt Fence	LF	7,489.000	7,489.000
0042	628.1520	Silt Fence Maintenance	LF	7,489.000	7,489.000
0044	628.2008	Erosion Mat Urban Class I Type B	SY	5,874.000	5,874.000
0046	629.0210	Fertilizer Type B	CWT	3.800	3.800
0048	630.0130	Seeding Mixture No. 30	LB	167.000	167.000
0050	630.0500	Seed Water	MGAL	99.000	99.000
0052	638.2102	Moving Signs Type II	EACH	3.000	3.000
0054	638.4000	Moving Small Sign Supports	EACH	3.000	3.000
0056	642.5001	Field Office Type B	EACH	1.000	1.000
0058	643.0420	Traffic Control Barricades Type III	DAY	840.000	840.000
0060	643.0705	Traffic Control Warning Lights Type A	DAY	1,680.000	1,680.000
0062	643.0900	Traffic Control Signs	DAY	1,080.000	1,080.000
0064	643.1050	Traffic Control Signs PCMS	DAY	14.000	14.000
0066	643.5000	Traffic Control	EACH	1.000	1.000
0068	646.1020	Marking Line Epoxy 4-Inch	LF	11,480.000	11,480.000
0070	650.4500	Construction Staking Subgrade	LF	3,981.000	3,981.000
0072	650.5000	Construction Staking Base	LF	3,981.000	3,981.000
0074	650.6000	Construction Staking Pipe Culverts	EACH	1.000	1.000
0076	650.9911	Construction Staking Supplemental Control (project) 01. 2699-00-73	EACH	1.000	1.000
0078	650.9920	Construction Staking Slope Stakes	LF	3,981.000	3,981.000
0080	690.0150	Sawing Asphalt	LF	91.000	91.000
0082	690.0250	Sawing Concrete	LF	13.000	13.000
0084	740.0440	Incentive IRI Ride	DOL	2,800.000	2,800.000
0086	ASP.1T0A	On-the-Job Training Apprentice at \$5.00/HR	HRS	500.000	500.000
0088	ASP.1T0G	On-the-Job Training Graduate at \$5.00/HR	HRS	1,200.000	1,200.000
0090	SPV.0060	Special 01. Section Corner Monuments	EACH	1.000	1.000
0092	SPV.0180	Special 01. Multi-Axial, Multi-Aperture Geogrid	SY	12,650.000	12,650.000
0094	SPV.0195	Special 01. Management of Solid Waste	TON	116.000	116.000

REMOVING ASPHALTIC SURFACE

					204.0110 REMOVING ASPHALTIC SURFACE	REMARKS
CATEGORY	STATION	TO	STATION	LOCATION	SY	
0010	14+94	-	15+30	LT	15	DRIVEWAY
0010	16+28	-	16+54	LT	11	DRIVEWAY
TOTAL 0010					26	

BASE AGGREGATE

					305.0110 BASE AGGREGATE DENSE 3/4-INCH	305.0120 BASE AGGREGATE DENSE 1 1/4-INCH	624.0100 WATER MGAL	REMARKS
CATEGORY	STATION	TO	STATION	LOCATION	TON	TON		
0010				PROJECT	--	--	130	
0010	10+99	-	50+80	RT/LT	--	7670	--	BASE COURSE
0010	10+99	-	50+80	RT/LT	590	--	--	SHOULDERS
0010	12+00	-	13+64	RT	--	45	--	8-INCH GRAVEL DRIVEWAY
0010	12+57	-	13+33	LT	--	20	--	8-INCH GRAVEL DRIVEWAY
0010	17+22	-	18+02	LT	--	20	--	8-INCH GRAVEL DRIVEWAY
0010	18+36	-	19+84	LT	--	38	--	8-INCH GRAVEL DRIVEWAY
0010	31+04	-	34+36	LT	--	120	--	8-INCH GRAVEL DRIVEWAY
0010	31+16	-	31+64	RT	--	11	--	8-INCH GRAVEL DRIVEWAY
0010	37+91	-	38+67	LT	--	30	--	8-INCH GRAVEL DRIVEWAY
0010	44+92	-	45+53	LT	--	16	--	8-INCH GRAVEL DRIVEWAY
0010	50+00	-	50+80	LT	--	21	--	8-INCH GRAVEL DRIVEWAY
TOTAL 0010					590	7,991	130	

CONCRETE DRIVEWAYS

CATEGORY	STATION	TO	STATION	LOCATION	204.0100	602.086	REMARKS
					REMOVING PAVEMENT SY	CONCRETE DRIVEWAY HES 6-INCH SY	
0010	13+65	-	13+87	LT	12	19	
				TOTAL 0010	12	19	

HMA ITEMS

CATEGORY	STATION	TO	STATION	LOCATION	455.0605	460.5223	460.5424	465.0120	REMARKS
					TACK COAT GAL	HMA PAVEMENT 3 LT 58-28 S TON	HMA PAVEMENT 4 LT 58-28 H TON	ASPHALTIC SURFACE DRIVEWAYS AND FIELD ENTRANCES TON	
0010	10+99	-	50+80	RT/LT	590	2,200	1,100	7	
				TOTAL 0010	590	2,200	1,100	7	

CULVERT PIPE SUMMARY

STATION	LOCATION	203.0260	522.0160	650.6000	JOINT TIES*	STEEL THICKNESS (INCHES)	INLET** ELEVATION	OUTLET** ELEVATION
		REMOVING STRUCTURE OVER WATERWAY MINIMAL DEBRIS (STRUCTURE) EACH	CULVERT PIPE REINFORCED CONCRETE CLASS III 60-INCH LF	CONSTRUCTION STAKING PIPE CULVERTS EACH				
12+42	LT/RT	1	164	1	6		762.00	761.50
	TOTALS	1	164	1				

*NON-BID ITEM: FOR INFORMATION ONLY
**PIPE INVERT AT END OF PIPE FOR INFORMATION ONLY. FIELD VERIFY

CULVERT STRUCTURE SUMMARY

STATION	LOCATION	522.1060	STEEL THICKNESS (INCHES)	INLET** ELEVATION	OUTLET** ELEVATION
		APRON ENDWALLS FOR CULVERT PIPE REINFORCED CONCRETE 60-INCH EACH			
12+42	LT/RT	2		762.00	761.50
	TOTALS	2			

*NON-BID ITEM: FOR INFORMATION ONLY
**PIPE INVERT AT END OF PIPE FOR INFORMATION ONLY. FIELD VERIFY

MARKING LINE EPOXY 4-INCH

646.1020 MARKING LINE EPOXY 4-INCH						REMARKS
CATEGORY	STATION	TO	STATION	LOCATION	LF	
0010	10+99	-	50+80	CENTERLINE	3518	CENTERLINE MARKING YELLOW
0010	10+99	-	50+80	LT EDGETLINE	3981	EDGETLINE MARKING WHITE
0010	10+99	-	50+80	RT EDGETLINE	3981	EDGETLINE MARKING WHITE
TOTAL 0010					11,480	

CONSTRUCTION STAKING

					650.4500	650.5000	650.9911 CONSTRUCTION STAKING SUPPLEMENTAL CONTROL (PROJECT) (01.2699-00-73)	650.9920		
CATEGORY	STATION	TO	STATION	LOCATION	CONSTRUCTION STAKING SUBGRADE LF	CONSTRUCTION STAKING BASE LF	CONSTRUCTION STAKING SLOPE STAKES LF		REMARKS	
0010				PROJECT			1			
0010	10+99	-	50+80	LT/RT	3981	3981	3981			
TOTAL 0010					3,981	3,981	1	3,981		

SECTION CORNER MONUMENTS

SPV.0060.01 SECTION CORNER MONUMENTS				REMARKS
CATEGORY	STATION		LOCATION	
0010	24+78	LT	BURMEISTER RD	1
TOTAL 0010				1

LANDSCAPING ITEMS

						625.0100	628.2008	629.0210	630.0130	630.0500	REMARKS
						TOPSOIL	EROSION MAT URBAN CLASS I TYPE B	FERTILIZER TYPE B	SEEDING MIXTURE NO. 30	SEED WATER	
CATEGORY	STATION	TO	STATION	LOCATION		SY	SY	CWT	LB	MGAL	
0010	10+99	-	12+64	LT		160	160	0.11	5	2.7	
0010	10+99	-	12+00	RT		40	40	0.03	2	0.7	
0010	13+15	-	13+68	LT		40	40	0.03	2	0.7	
0010	13+51	-	31+28	RT		1240	1240	0.79	34	20.9	
0010	13+84	-	15+01	LT		60	60	0.04	2	1.0	
0010	15+25	-	16+33	LT		70	70	0.05	2	1.2	
0010	16+51	-	17+28	LT		30	30	0.02	1	0.5	
0010	17+97	-	18+41	LT		20	20	0.02	1	0.3	
0010	19+77	-	31+06	LT		410	410	0.26	12	6.9	
0010	31+55	-	50+80	RT		2230	2230	1.41	61	37.6	
0010	34+30	-	37+98	LT		160	160	0.11	5	2.7	
0010	38+50	-	44+92	LT		530	530	0.34	15	8.9	
0010	45+50	-	50+07	LT		350	350	0.23	10	5.9	
UNDISTRIBUTED						534	534	0.34	15	9.0	
TOTAL 0010						5,874	5,874	3.8	167	99	

MOVING SIGNS

				638.2102	638.4000	REMARKS
				MOVING SIGNS TYPE II	MOVING SMALL SIGN SUPPORTS	
CATEGORY	STATION		LOCATION	EACH	EACH	
0010	12+50	LT	BURMEISTER RD	1	1	CHEVRON
0010	13+50	RT	BURMEISTER RD	1	1	CHEVRON
0010	46+70	RT	BURMEISTER RD	1	1	DIRECTION
TOTAL 0010				3	3	

SILT FENCE

						628.1504	628.1520	REMARKS
						SILT FENCE LF	SILT FENCE MAINTENANCE LF	
CATEGORY	STATION	TO	STATION	LOCATION				
0010	10+99	-	12+64	LT		190	190	
0010	10+99	-	12+00	RT		132	132	
0010	13+15	-	13+68	LT		87	87	
0010	13+51	-	31+28	RT		1875	1875	
0010	13+84	-	15+01	LT		150	150	
0010	15+25	-	16+33	LT		138	138	
0010	16+51	-	17+28	LT		106	106	
0010	17+97	-	18+41	LT		120	120	
0010	19+77	-	31+06	LT		1170	1170	
0010	31+55	-	50+80	RT		1980	1980	
0010	34+30	-	37+98	LT		401	401	
0010	38+50	-	44+92	LT		670	670	
0010	45+50	-	50+07	LT		470	470	
TOTAL 0010						7,489	7,489	

TRAFFIC CONTROL ITEMS

		643.0420	643.0705	643.0900	643.1050	643.5000
		TRAFFIC CONTROL	TRAFFIC CONTROL	TRAFFIC CONTROL	TRAFFIC CONTROL	TRAFFIC CONTROL
		BARRICADES TYPE III	WARNING LIGHTS	SIGNS	SIGNS PCMS	
		TYPE A	TYPE A			
CATEGORY	LOCATION	DAY	DAY	DAY	DAY	EACH
0010	PROJECT	840	1680	1080	14	1
	TOTAL 0010	840	1,680	1,080	14	1

TIE-IN RELATED SAWING

				690.0150	690.0250	REMARKS
				SAWING ASPHALT	SAWING CONCRETE	
CATEGORY	STATION	TO	STATION	LOCATION	LF	
0010	10+99	-	--	TIE IN	22	
0010	13+71	-	13+84	LT		DRIVEWAY
0010	15+01	-	15+26	LT	25	DRIVEWAY
0010	16+33	-	16+51	LT	18	DRIVEWAY
0010	50+80	-	--	TIE IN	26	
			SUBTOTAL 0010		91	13

GEOGRID

				SPV.0180.01
				MULTI-AXIAL, MULTI-APERTURE GEOGRID
CATEGORY	STATION	TO	STATION	SY
0010	10+99	-	50+80	12,650
			TOTAL 0010	12,650



MANAGEMENT OF SOLID WASTE



					SPV.0195.01 MANAGEMENT OF SOLID WASTE		
CATEGORY	STATION	TO	STATION	LOCATION	TON	REMARKS	
0010	12+50	-	12+60	LT	58		
0010	13+60	-	13+70	RT	58		
TOTAL 0010					116		



DIVISION	FROM/TO STATION	LOCATION	205.0100 COMMON EXCAVATION (1)		SALVAGED/UNUSABLE PAVEMENT MATERIAL (4)	AVAILABLE MATERIAL (5)	205.0500 MARSH EXCAVATION (6)	205.0200 ROCK EXCAVATION (7)	REDUCED MARSH IN FILL (8)	REDUCED EBS IN FILL (9)	EXPANDED MARSH BACKFILL (10)	EXPANDED EBS BACKFILL (11)	EXPANDED ROCK (12)	UNEXPANDED FILL	EXPANDED FILL (13)	MASS ORDINATE +/- (14)	WASTE	208.0100 BORROW	COMMENT
			CUT (2)	EBS EXCAVATION (3)					FACTOR	FACTOR	FACTOR	FACTOR 1.00	FACTOR		FACTOR 1.25				
BURMEISTER ROAD	10+99/50+80	MAINLINE	4,612	960	1,220	3,392						960		478	598	2,795	2,795		
GRAND TOTAL			4,612	960	1,220	3,392						960		478	598	2,795	2,795		
TOTAL COMMON EXC			5,572																


NOTES:
(1) COMMON EXCAVATION IS THE SUM OF THE CUT AND EBS EXCAVATION COLUMNS.
ITEM NUMBER 205.0100
(2) SALVAGED/UNSUABLE PAVEMENT MATERIAL IS INCLUDED IN CUT.
(3) EBS EXCAVATION TO BE BACKFILLED WITH SELECT BORROW MATERIAL. NOTE: THIS IS DESIGNERS CHOICE, CAN BE BACKFILLED WITH BORROW, OR CUT AS WELL.
(4) SALVAGED/UNUSABLE PAVEMENT MATERIAL
5) AVAILABLE MATERIAL = CUT - SALVAGED/UNUSUABLE PAVEMENT MATERIAL
(11) EXPANDED EBS BACKFILL - THIS IS TO BE FILLED WITH SELECT BORROW MATERIAL. EBS BACKFILL FACTOR = 1.00. ITEM NUMBER 208.1100


(13) EXPANDED FILL FACTOR = 1.25
(14) THE MASS ORDINATE + OR - QTY CALCULATED FOR THE DIVISION. PLUS QUANTITY INDICATES AN EXCESS OF MATERIAL WITHIN THE DIVISION. MINUS INDICATES A SHORTAGE OF MATERIAL WITHIN THE DIVISION.
(15) FACTORS USED TO COMPUTE ANTICIPATED WASTE AND THE COMPUTED WASTE VOLUME IDENTIFIED ARE FOR GENERAL INFORMATION ONLY.

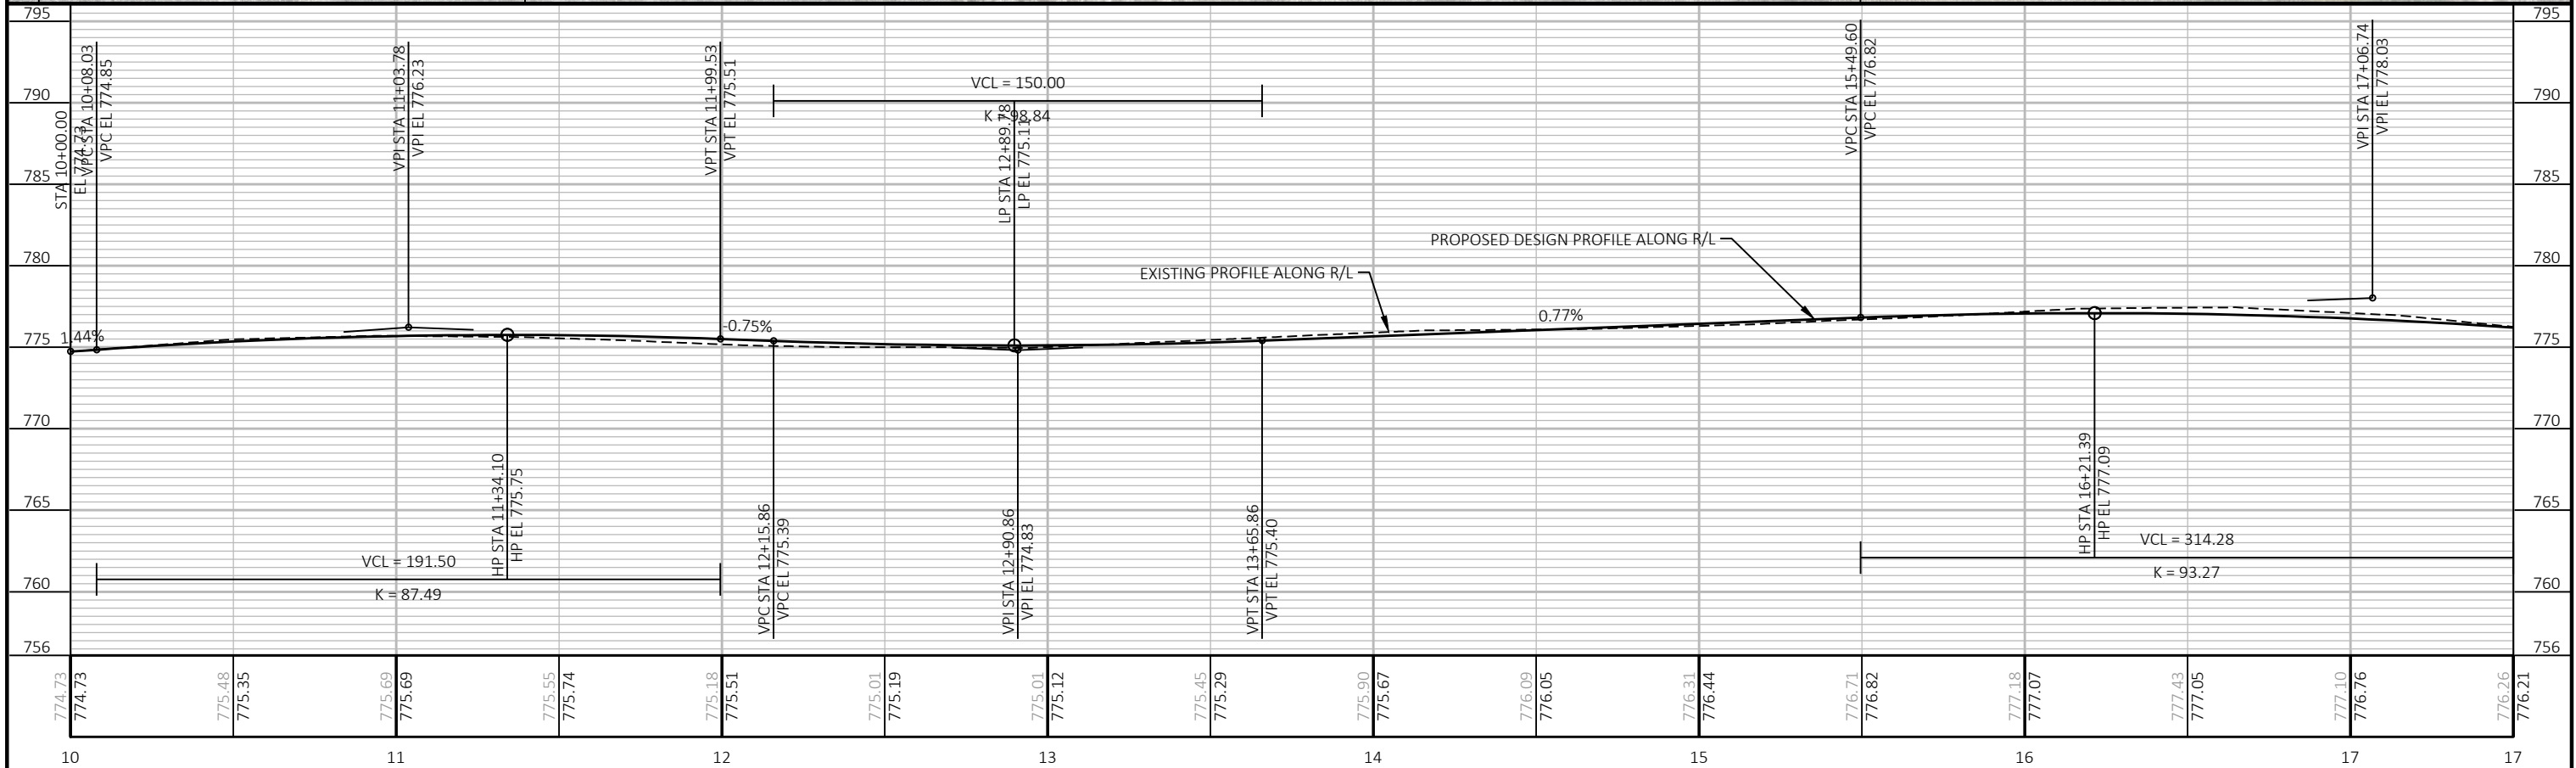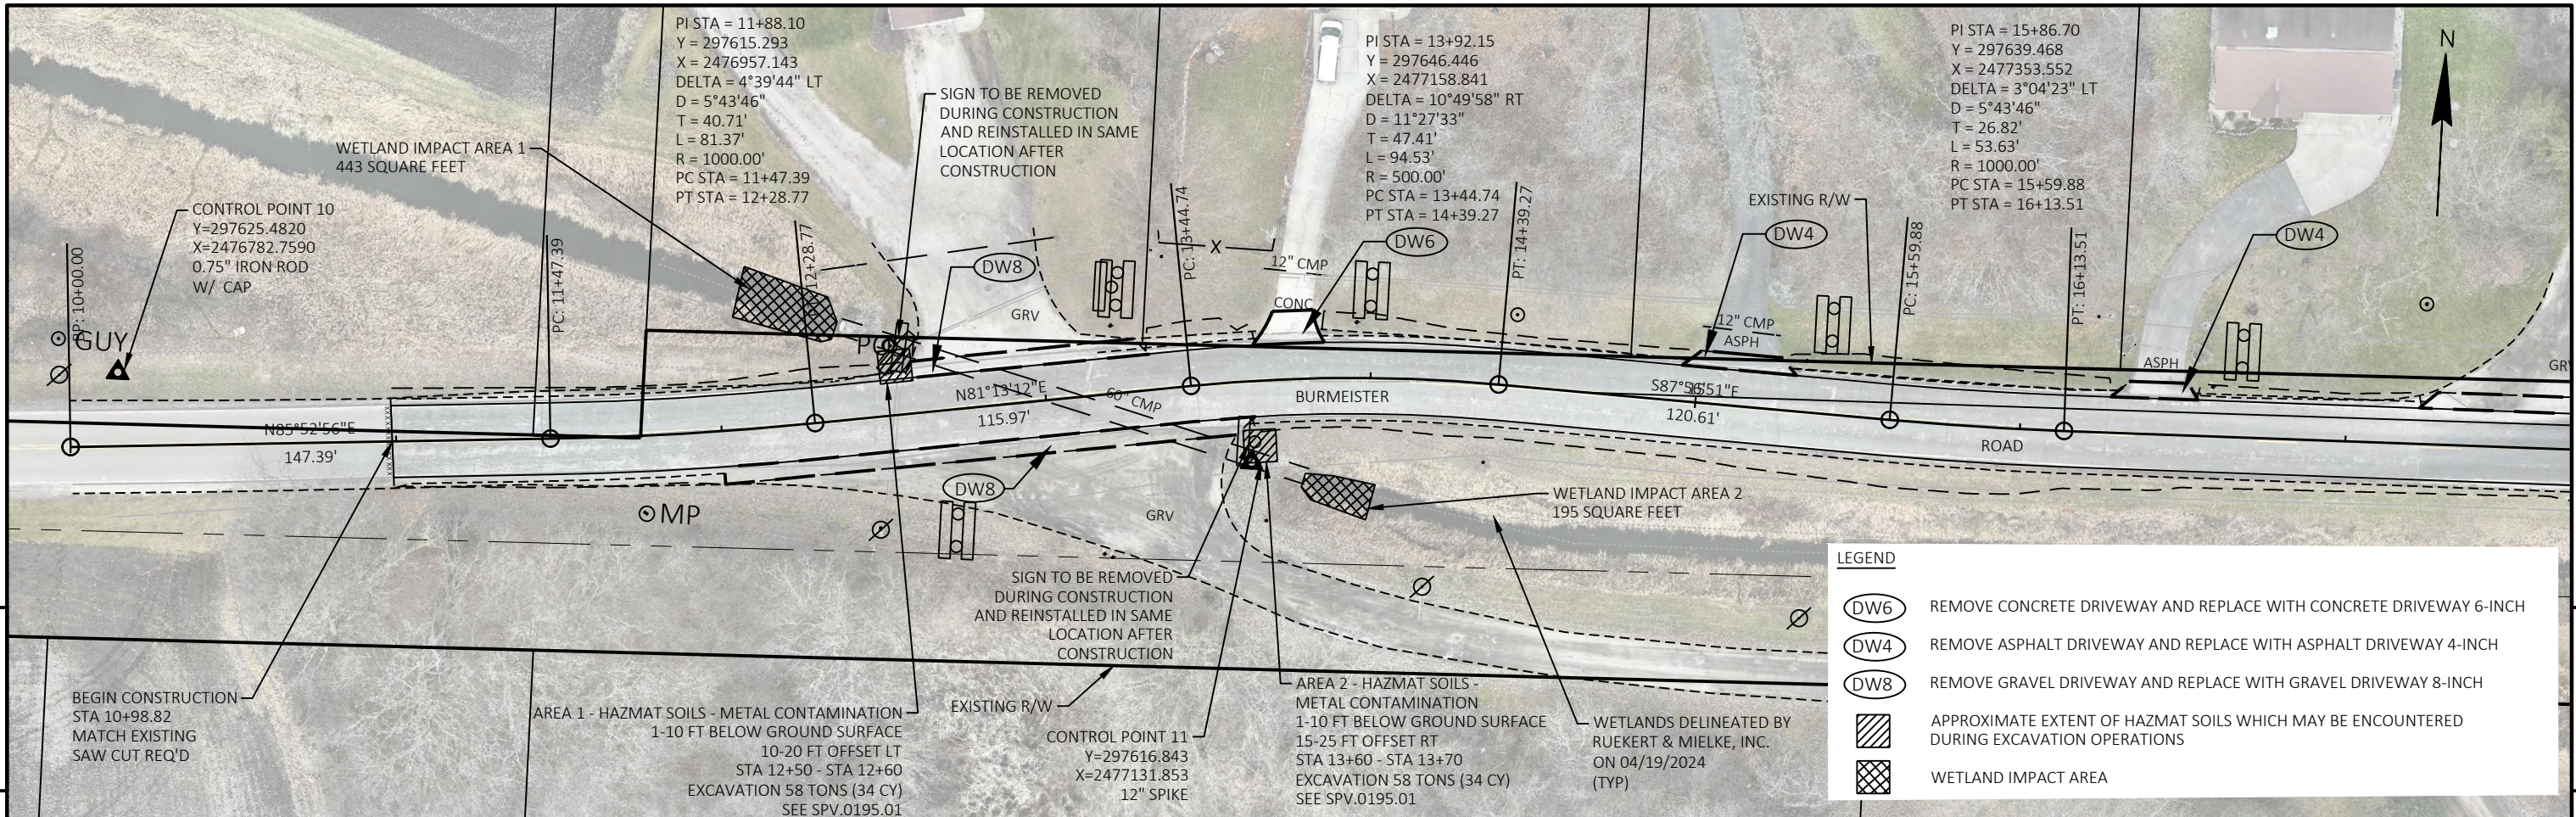

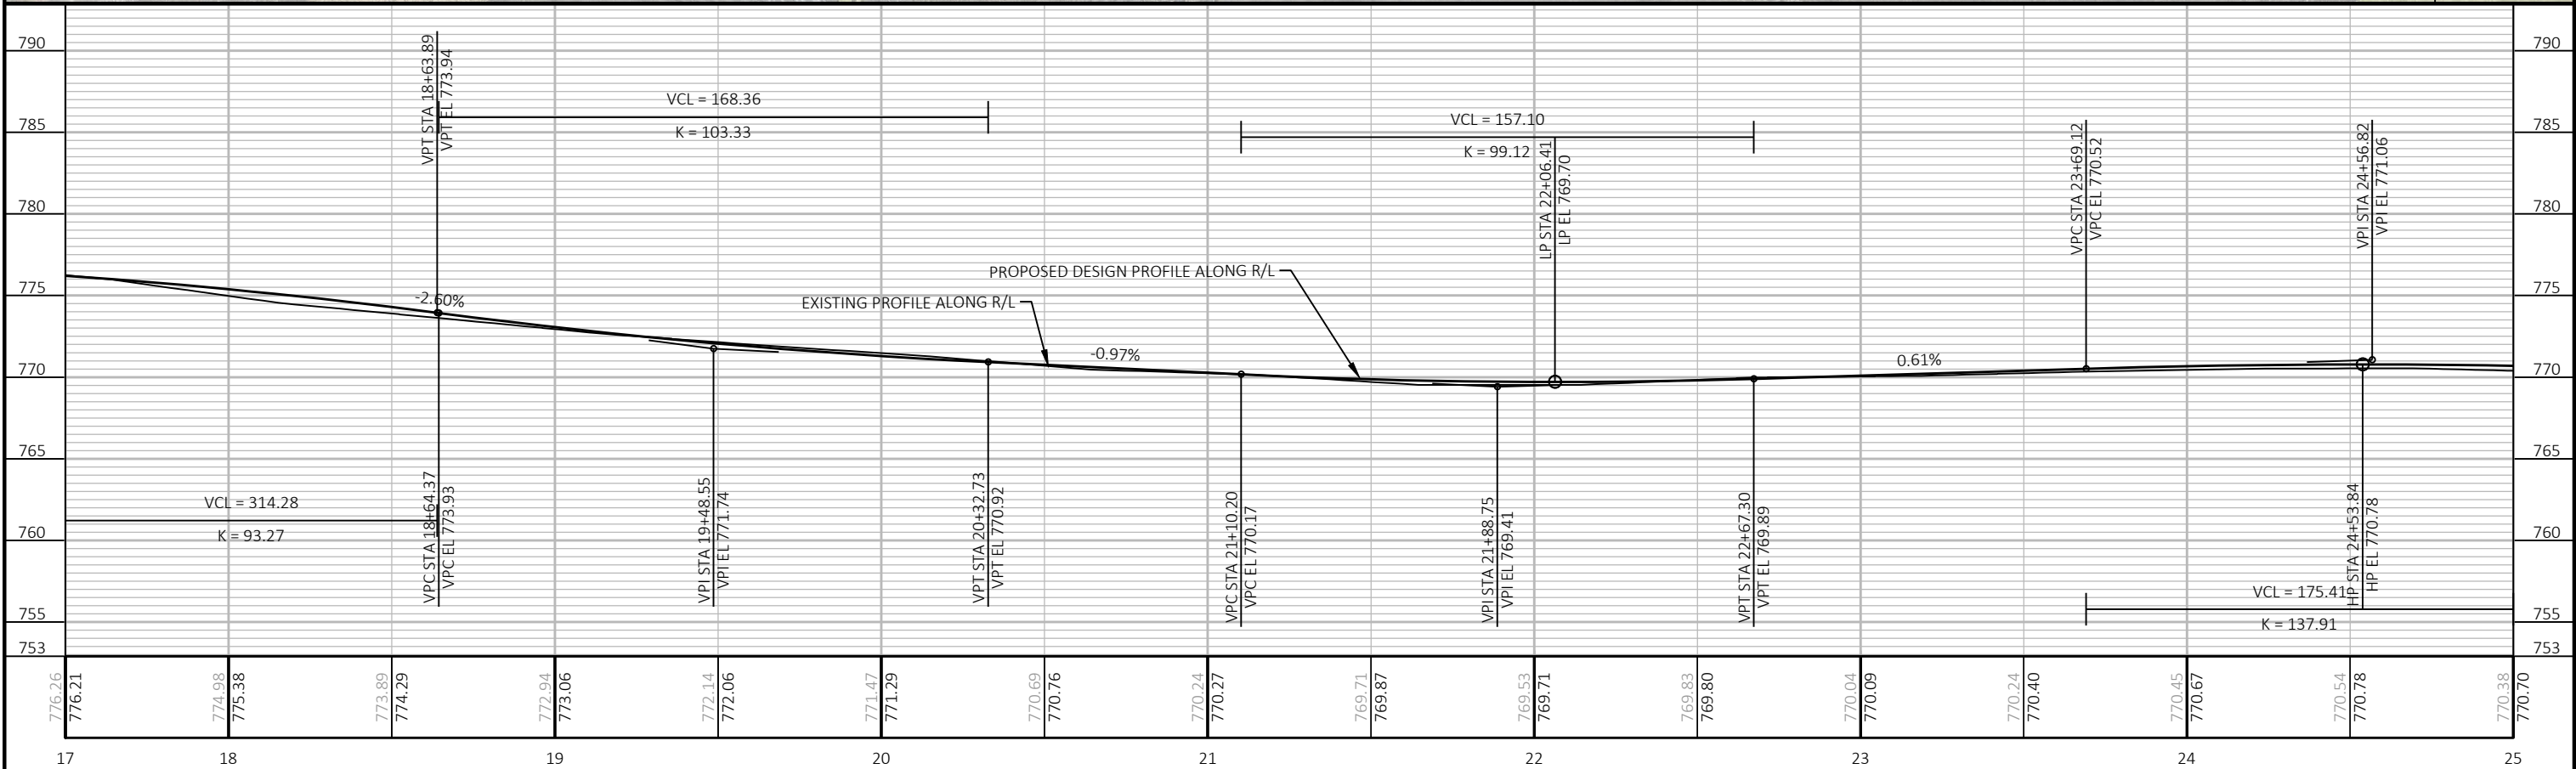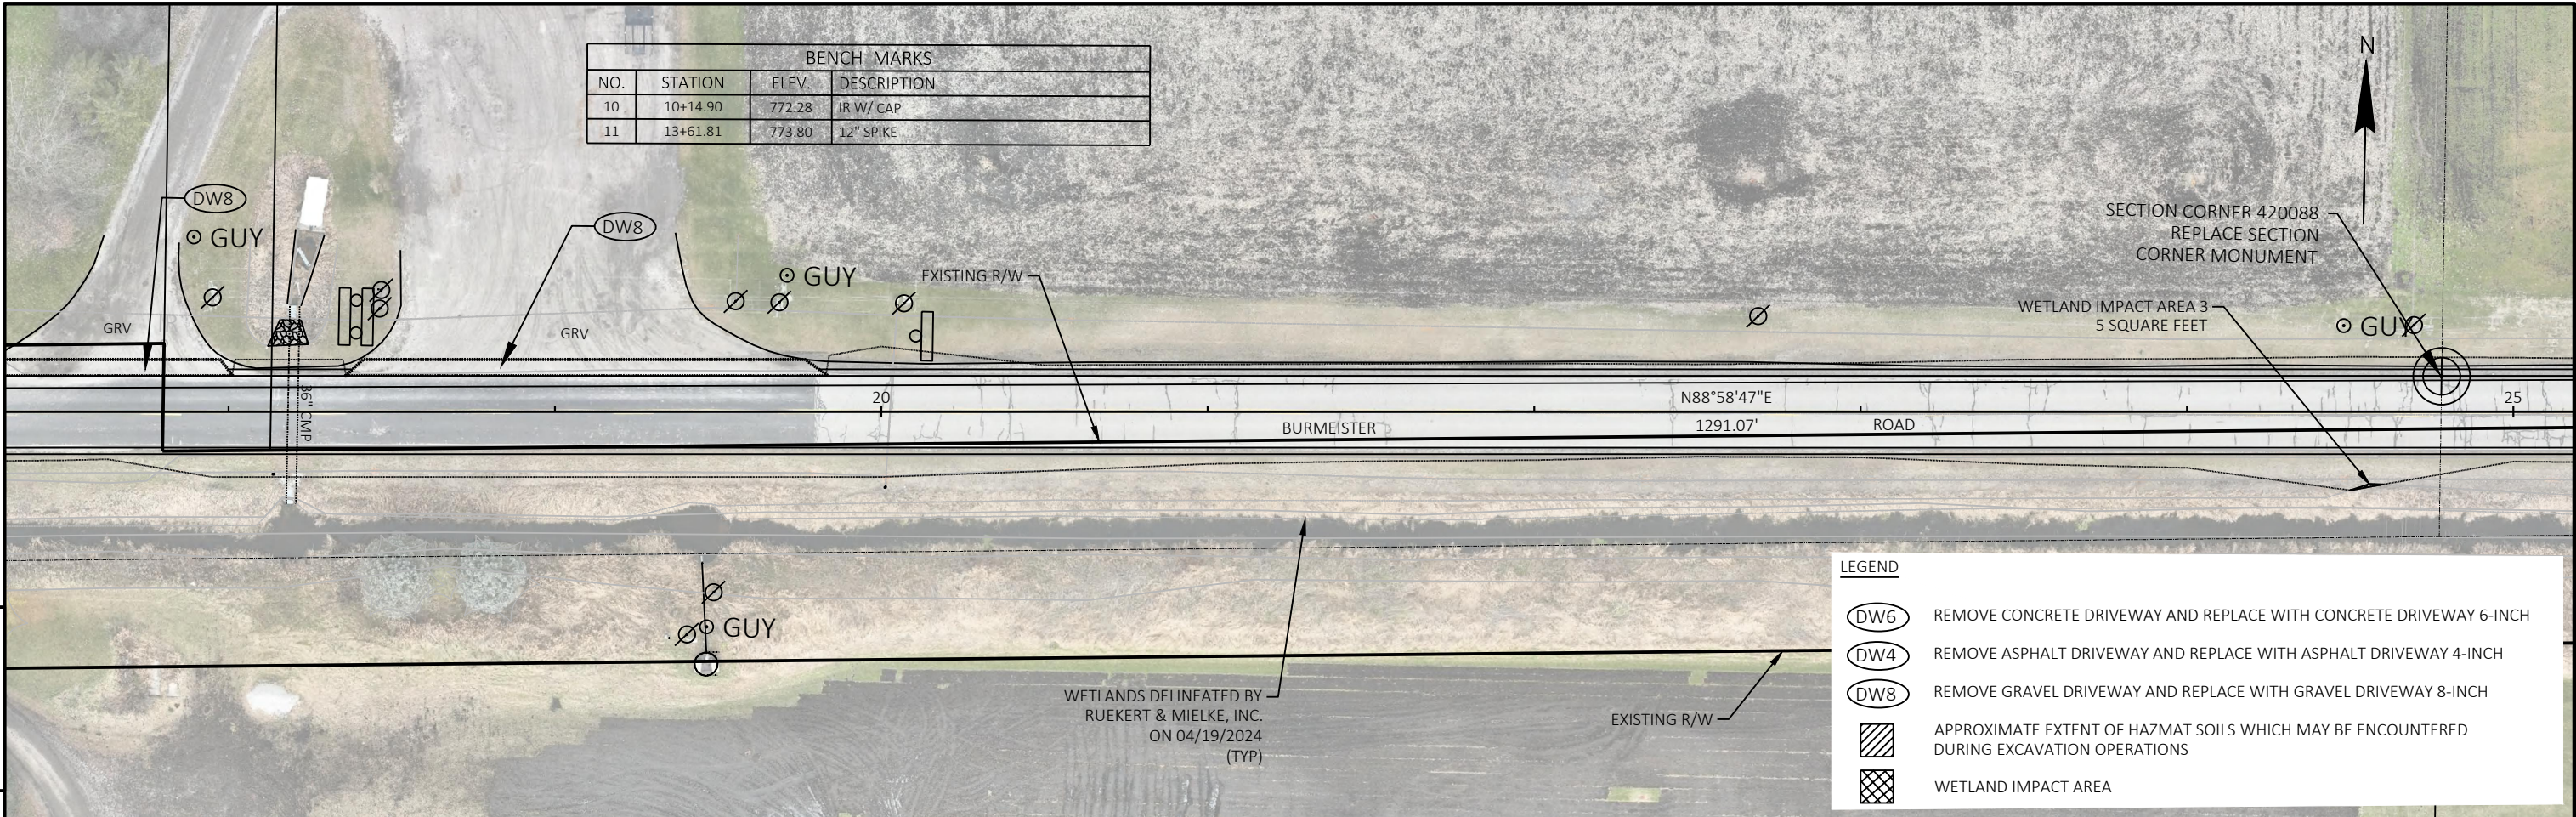

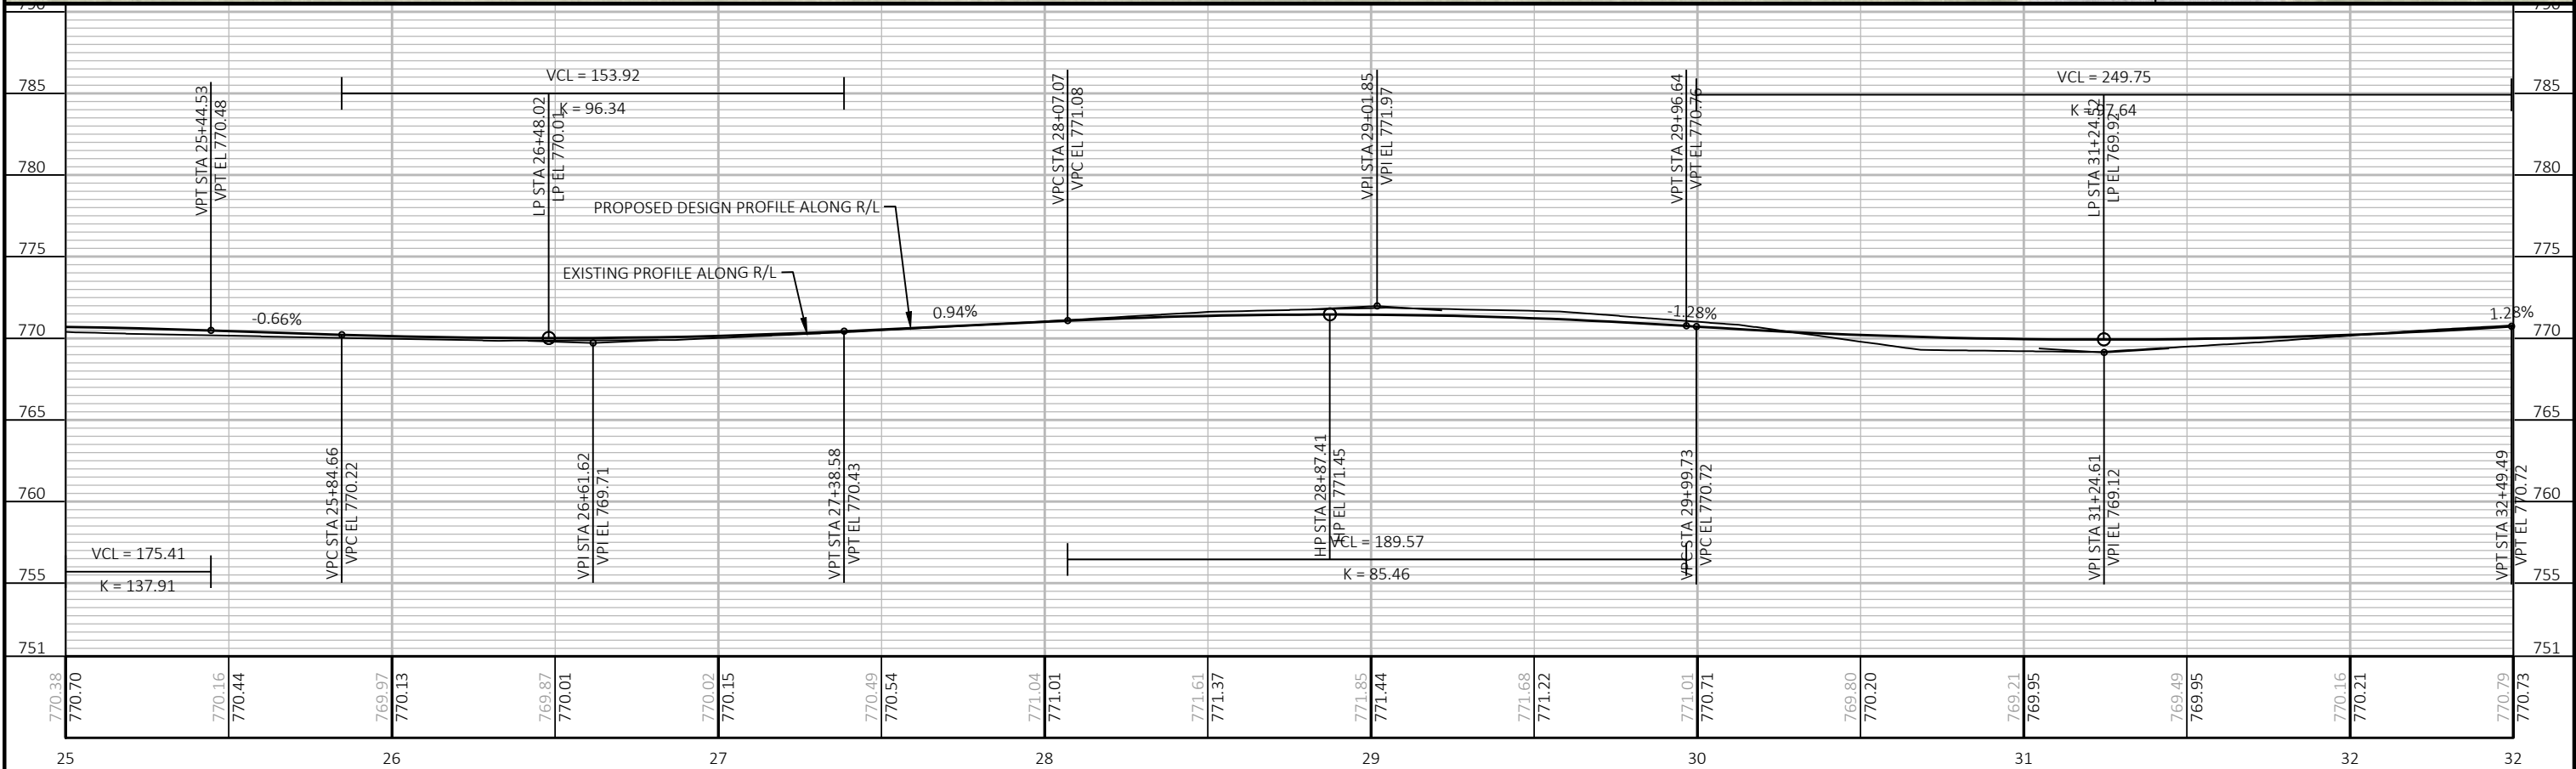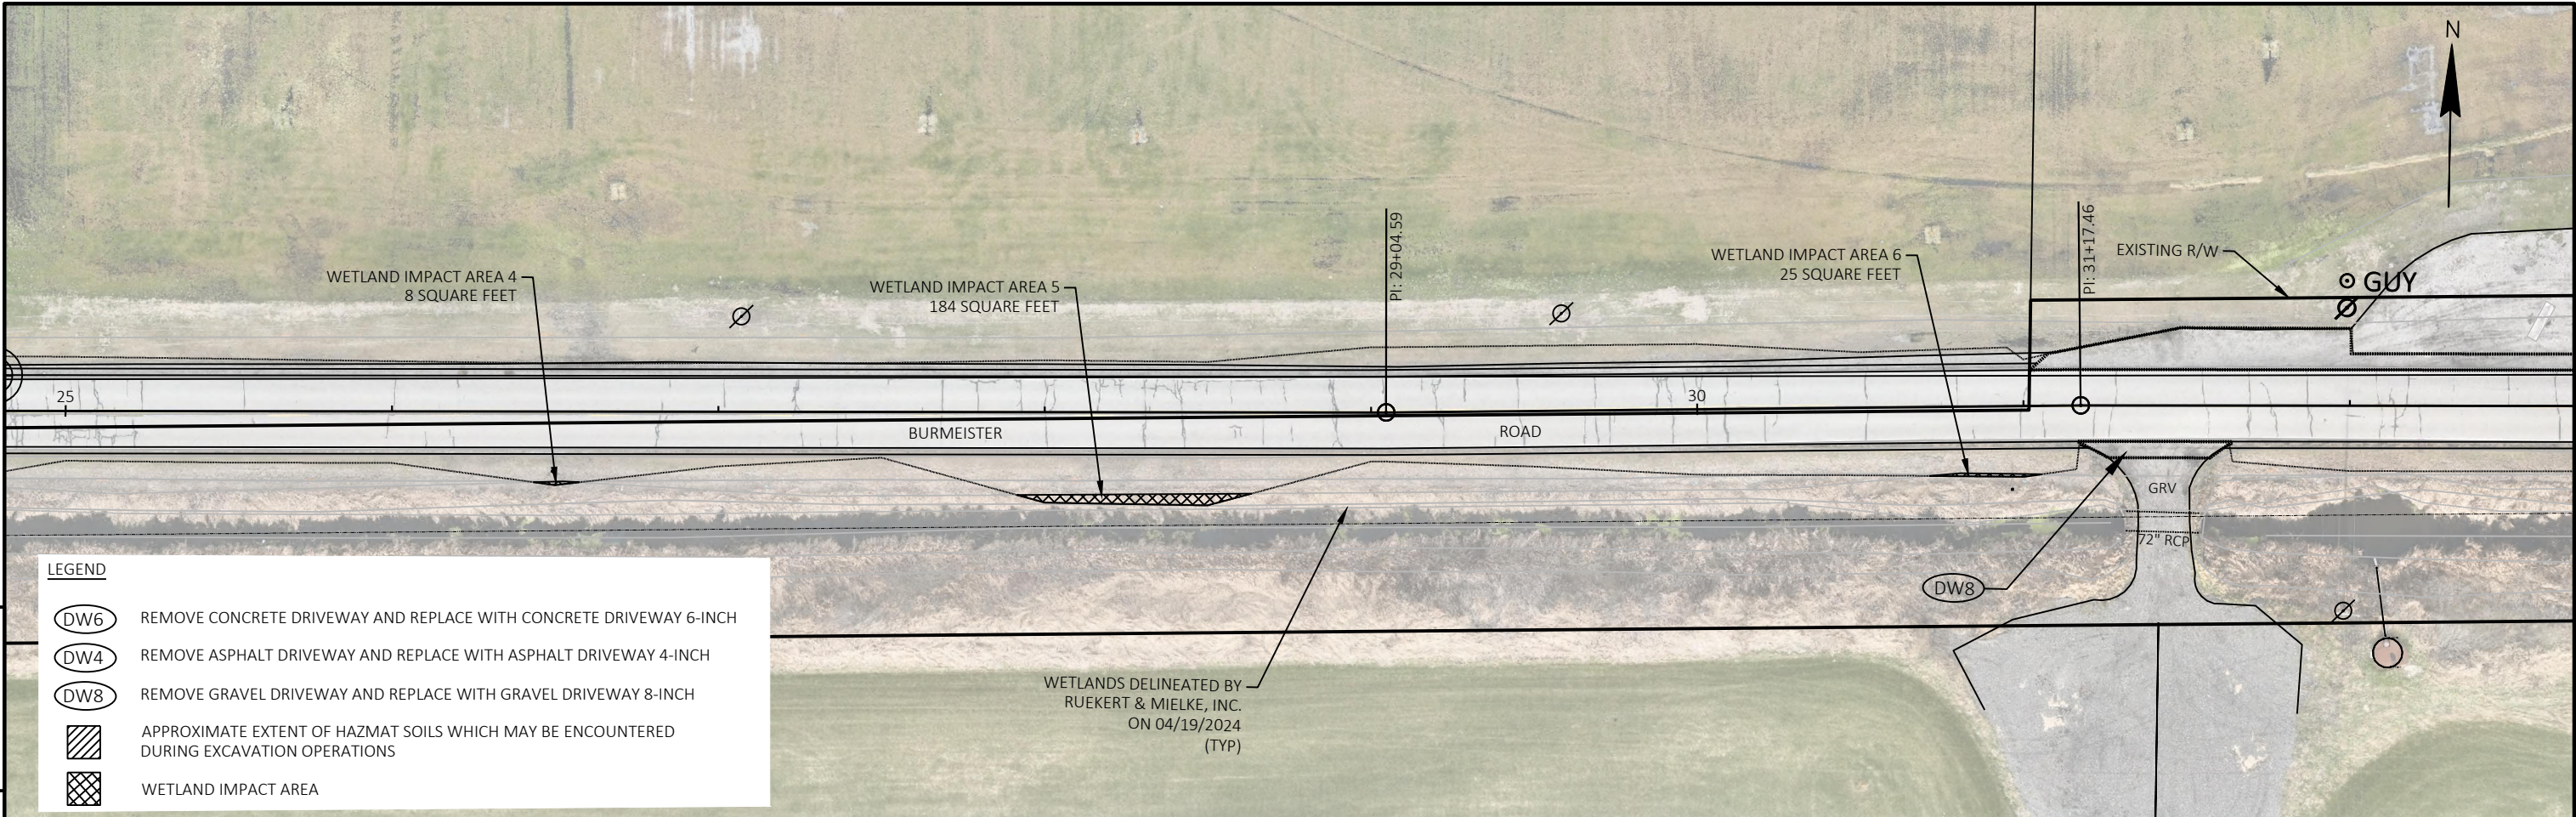



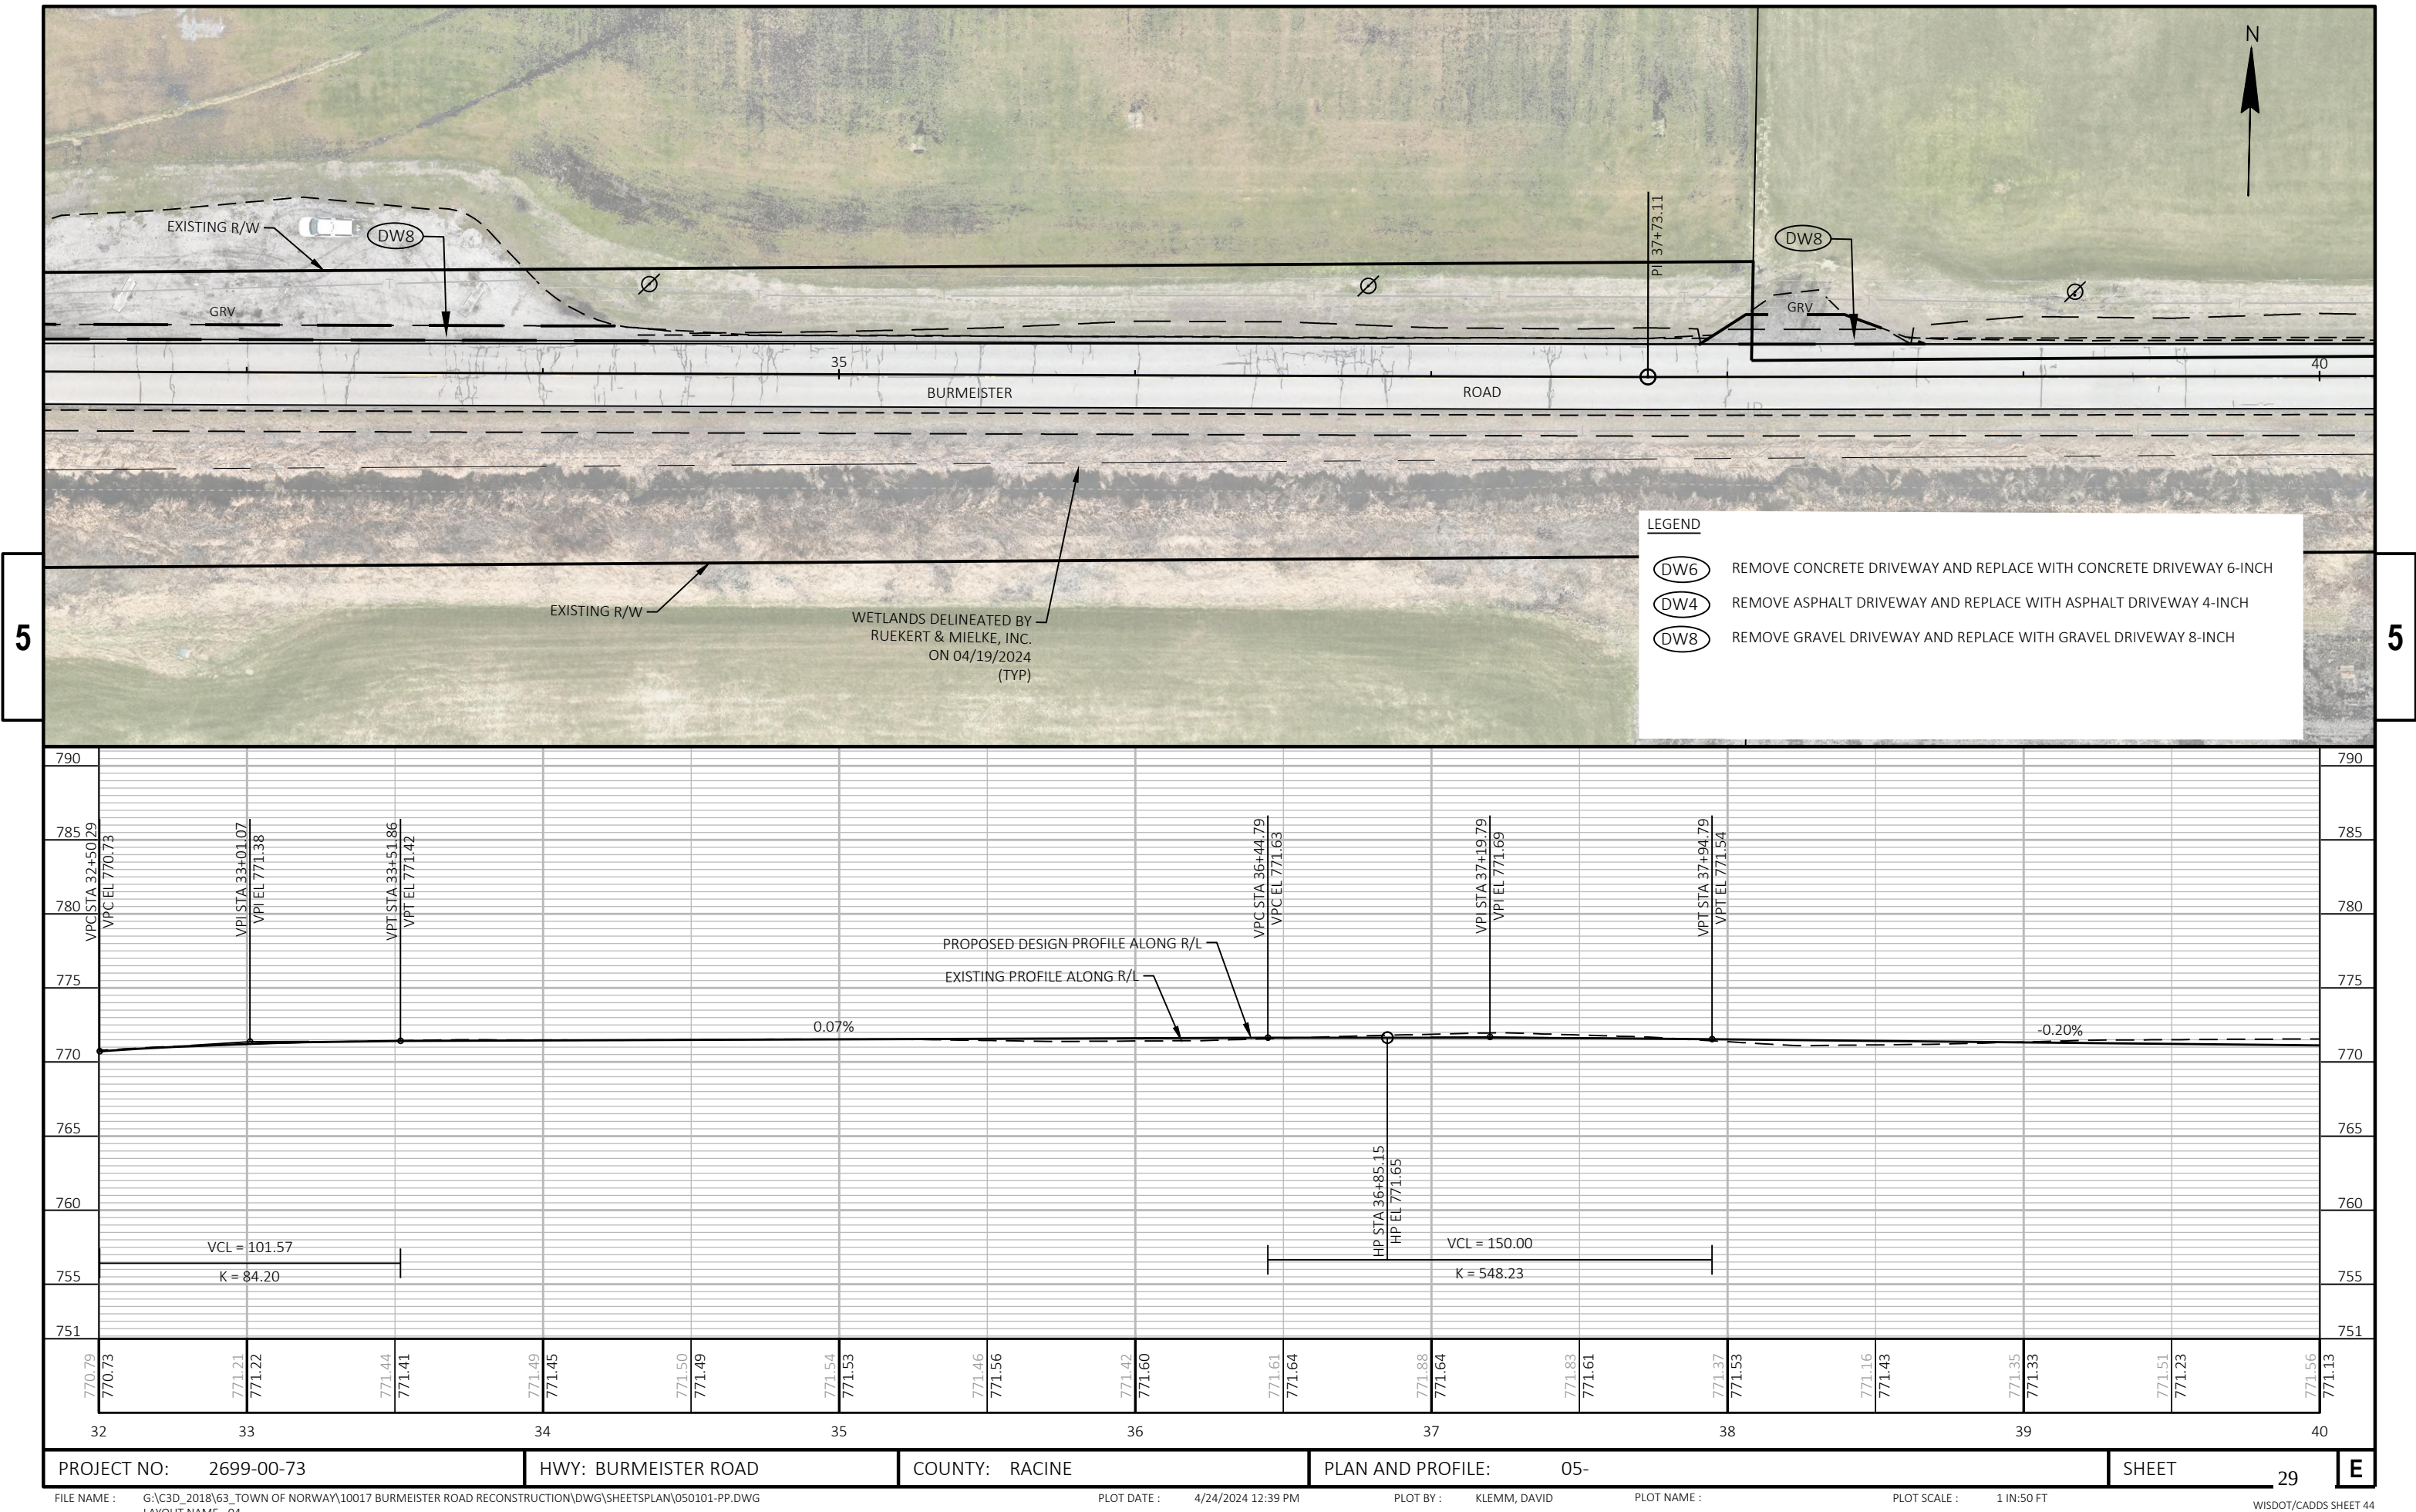


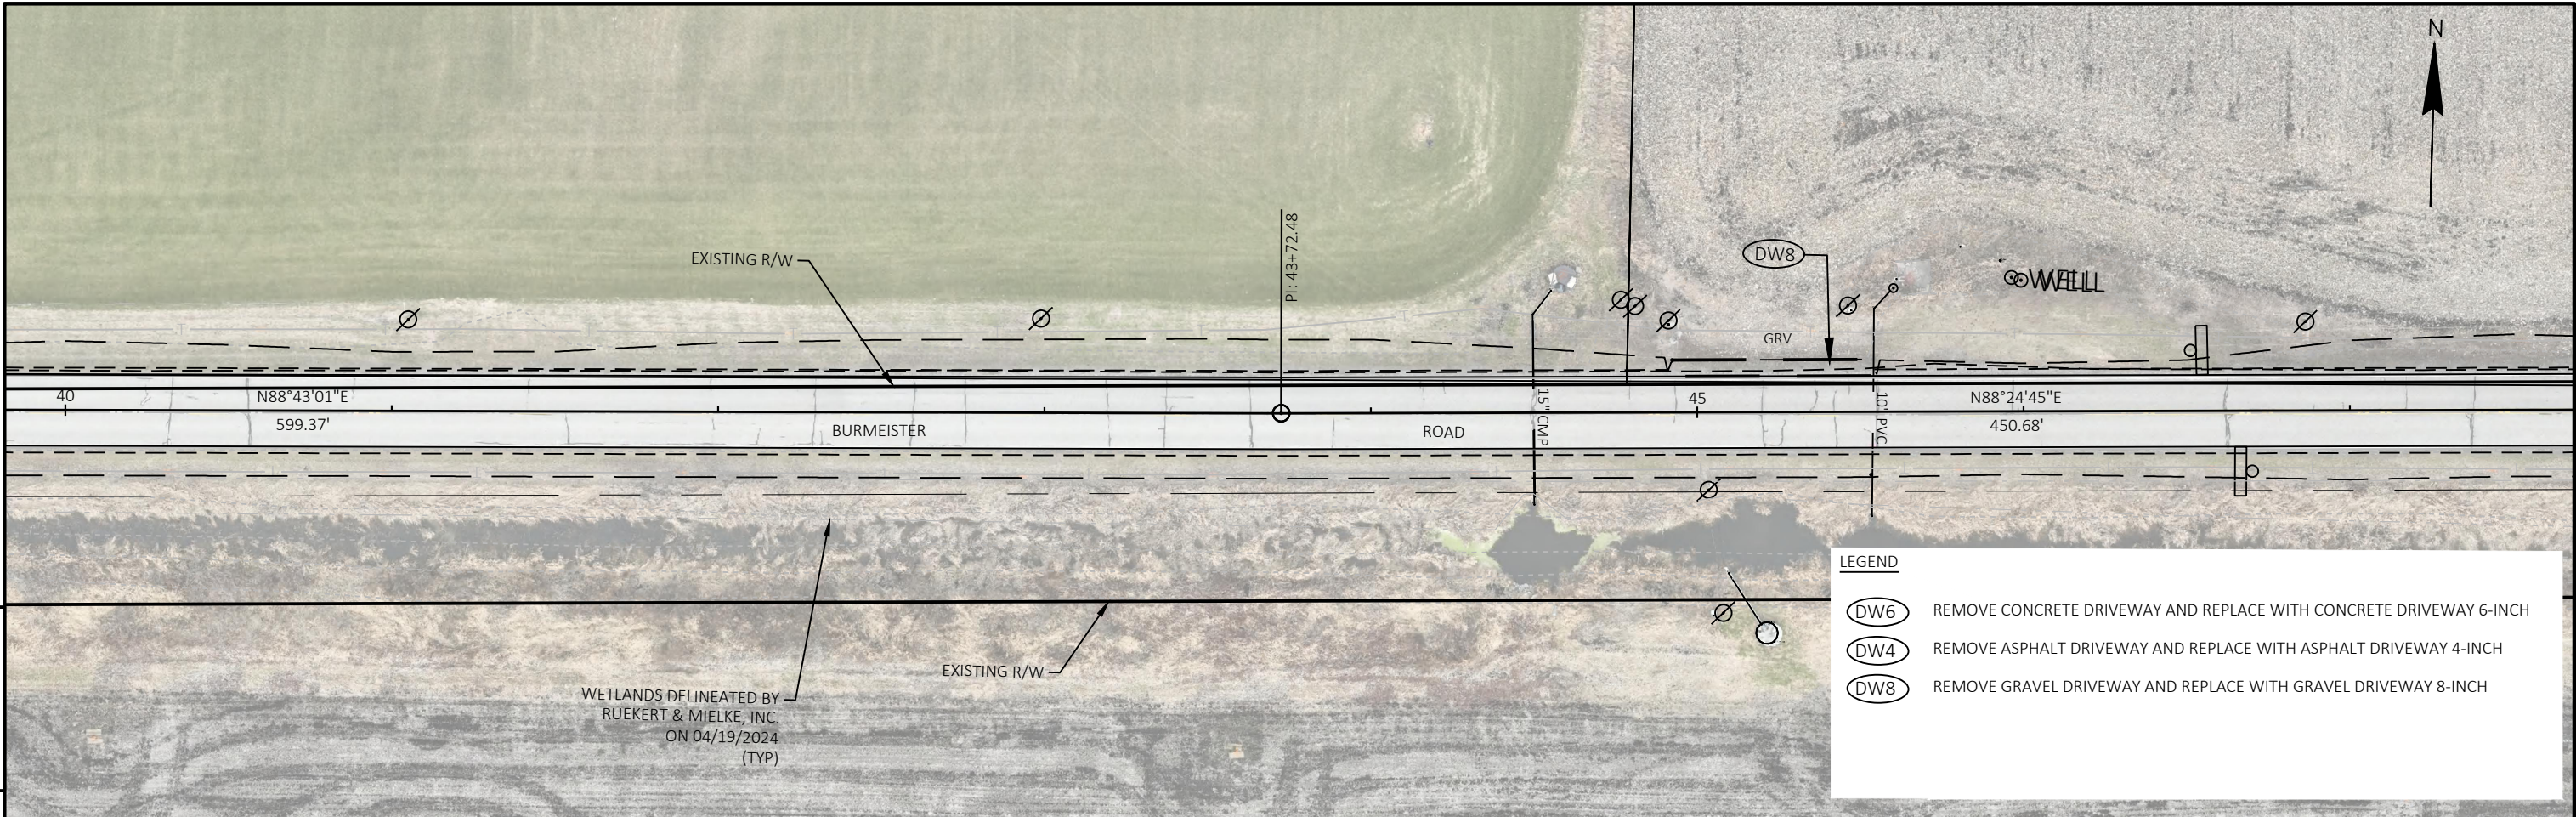

LEGEND


- (DW6) REMOVE CONCRETE DRIVEWAY AND REPLACE WITH CONCRETE DRIVEWAY 6-INCH
- (DW4) REMOVE ASPHALT DRIVEWAY AND REPLACE WITH ASPHALT DRIVEWAY 4-INCH
- (DW8) REMOVE GRAVEL DRIVEWAY AND REPLACE WITH GRAVEL DRIVEWAY 8-INCH

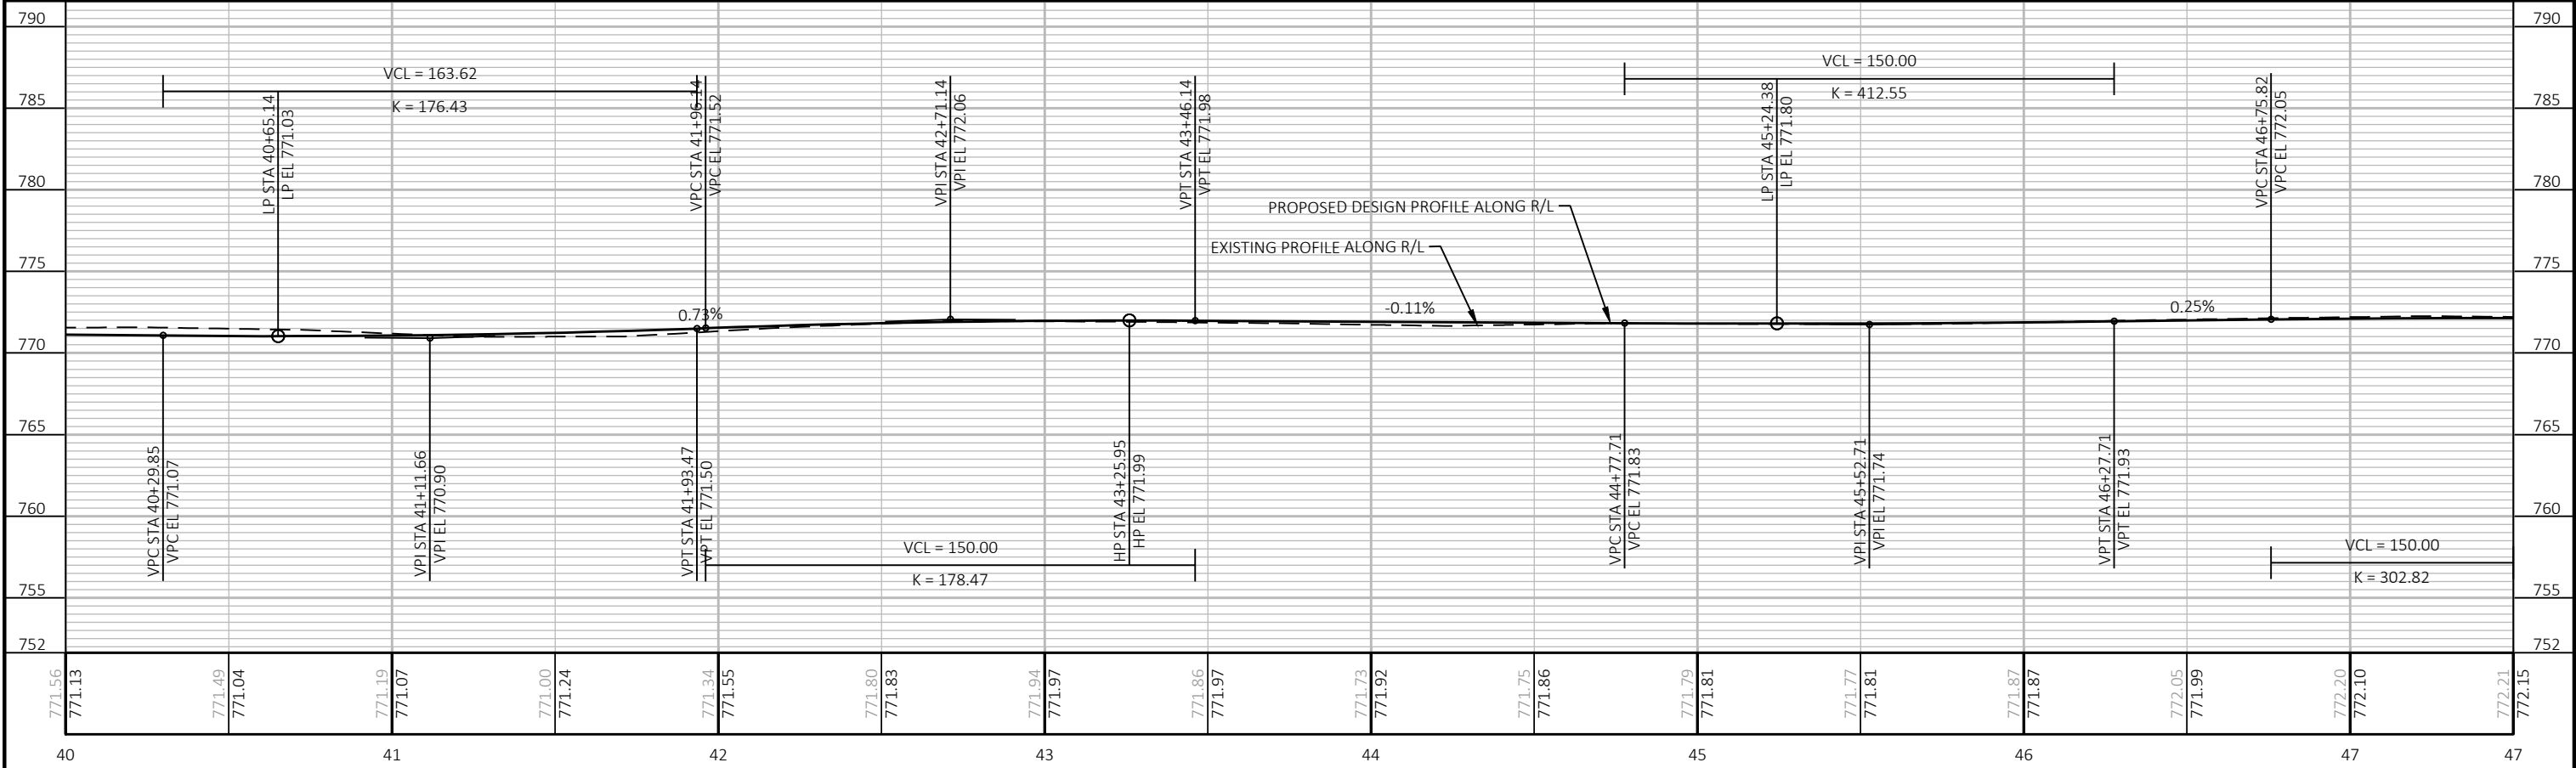

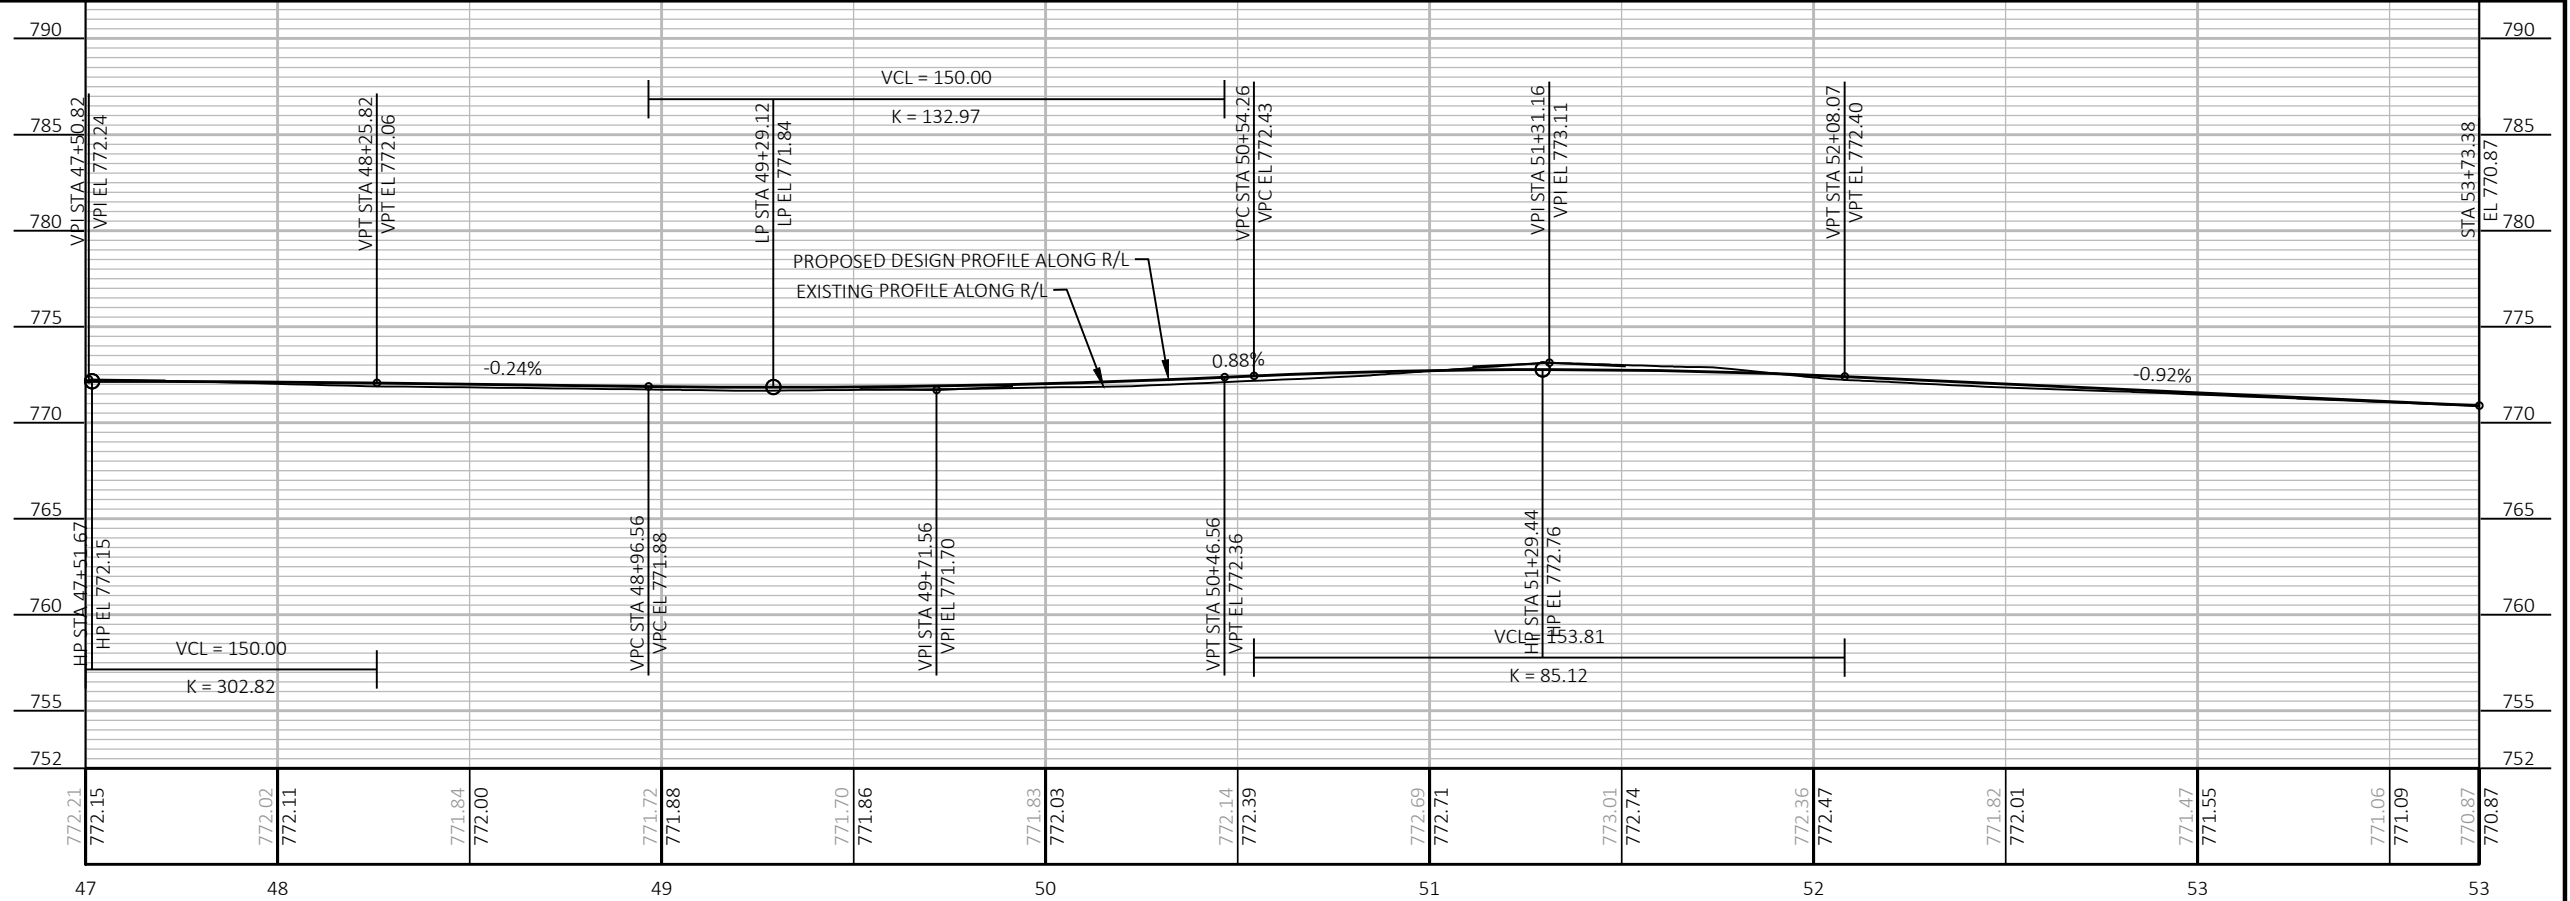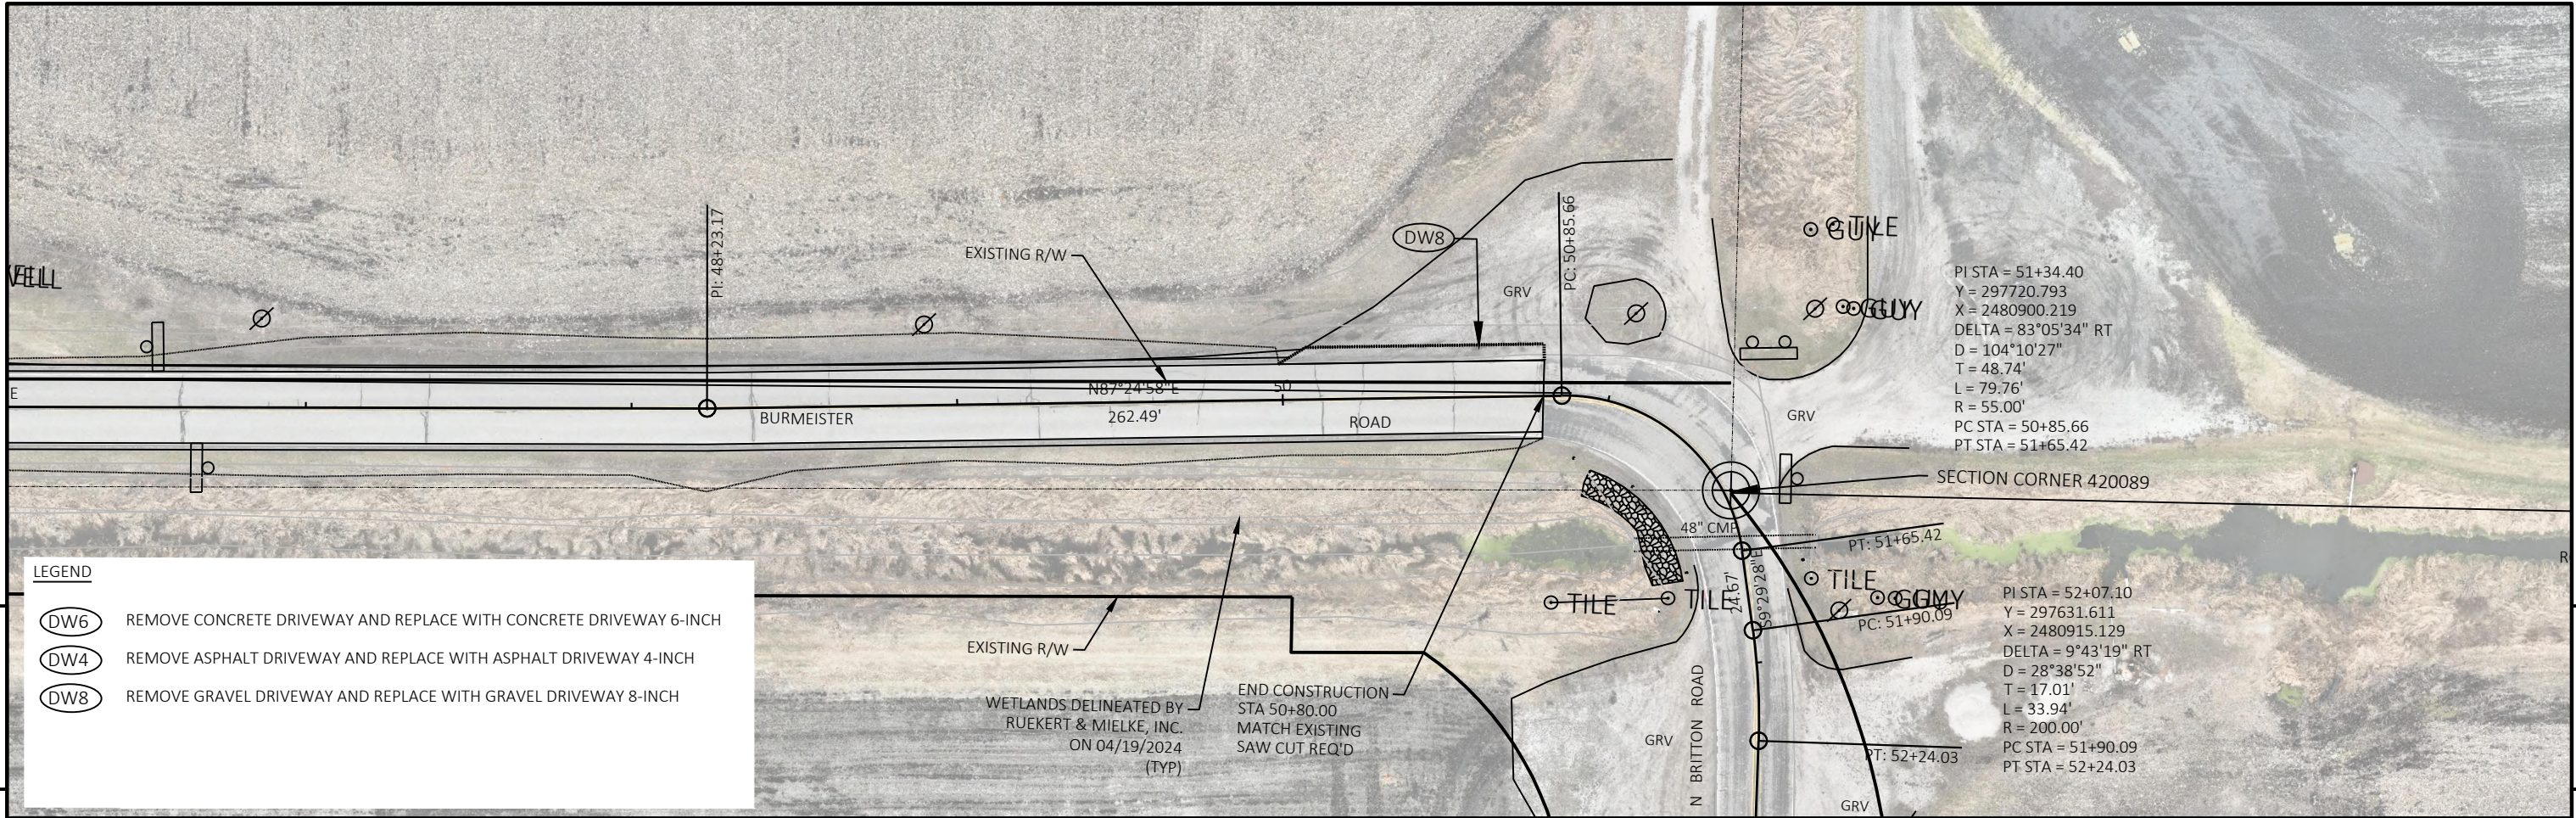

Standard Detail Drawing List


08D21-01	DRIVEWAYS WITHOUT CURB & GUTTER
08E09-06	SILT FENCE
08F01-11	APRON ENDWALLS FOR CULVERT PIPE
08F04-08	JOINT TIES FOR CONCRETE PIPE AND CONCRETE COLLAR DETAIL
13C19-03	HMA LONGITUDINAL JOINTS
14B29-01	SAFETY EDGE
15C02-09A	BARRICADES AND SIGNS FOR MAINLINE CLOSURES
15C02-09B	BARRICADES AND SIGNS FOR VARIOUS CLOSURES
15C08-23A	PERMANENT LONGITUDINAL PAVEMENT MARKINGS
15C11-10B	CHANNELIZING DEVICES DRUMS, CONES, BARRICADES AND VERTICAL PANELS

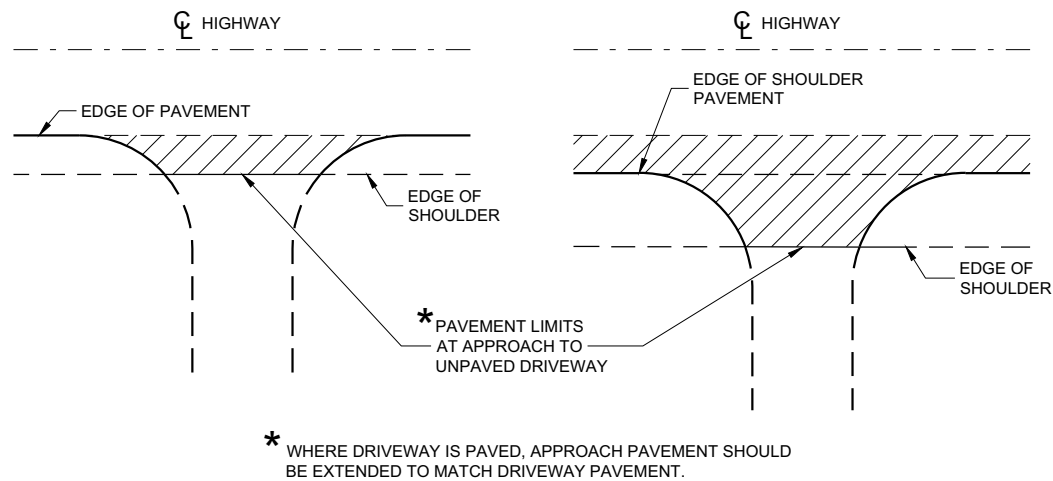

PLAN VIEW
(UNPAVED SHOULDER ON HIGHWAY)

PLAN VIEW
(PAVED SHOULDER ON HIGHWAY)


**RURAL DRIVEWAY INTERSECTION DETAIL
(NO CURB AND GUTTER OR SIDEWALK)**

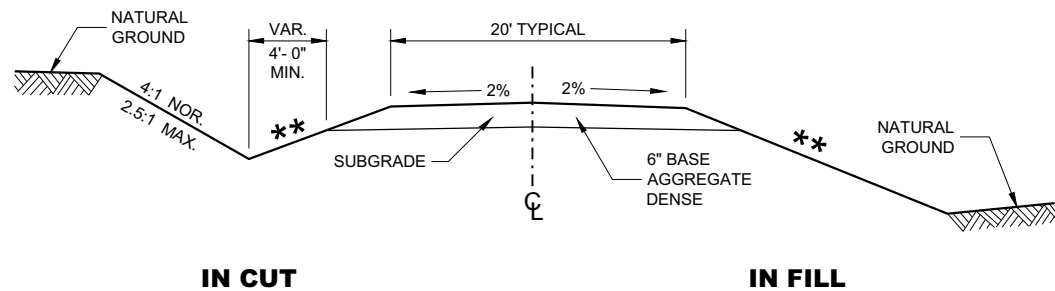


**TYPICAL CROSS SECTION FOR
PRIVATE DRIVE OR FIELD ENTRANCE
AGGREGATE SURFACE**

****** SLOPE CAN VARY WITH
SPEED. SEE 11-45-30.6.2

POSTED SPEED MPH	MAX. SLOPE
<35	4:1
≥ 35 TO < 60	6:1
≥60	10:1

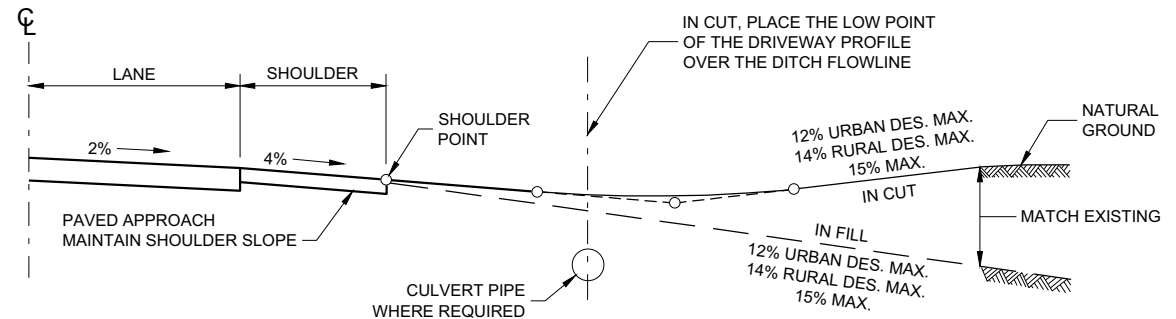

TYPICAL DRIVEWAY PROFILES

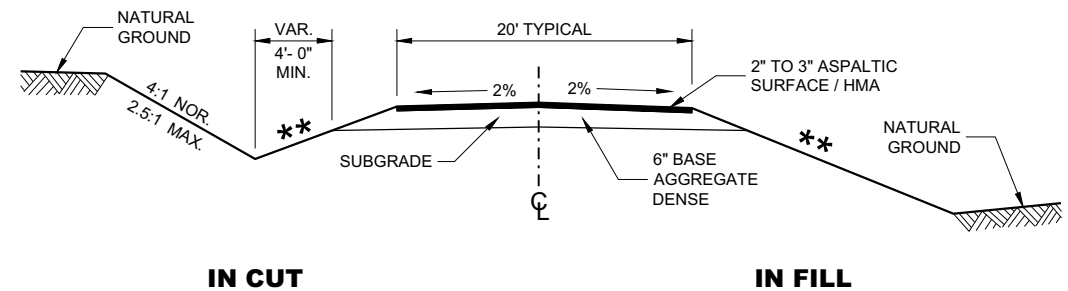

**TYPICAL CROSS SECTION FOR
PRIVATE DRIVE OR FIELD ENTRANCE
ASPHALTIC SURFACE**

**DRIVEWAYS WITHOUT
CURB AND GUTTER**

STATE OF WISCONSIN
DEPARTMENT OF TRANSPORTATION

APPROVED
December 2017 /S/ Rodney Taylor
DATE ROADWAY STANDARDS DEVELOPMENT UNIT SUPERVISOR
FHWA




- ① HORIZONTAL BRACE REQUIRED WITH 2" X 4" WOODEN FRAME OR EQUIVALENT AT TOP OF POSTS.
- ② FOR MANUAL INSTALLATIONS THE TRENCH SHALL BE A MINIMUM OF 4" WIDE & 6" DEEP TO BURY AND ANCHOR THE GEOTEXTILE FABRIC. FOLD MATERIAL TO FIT TRENCH AND BACKFILL & COMPACT TRENCH WITH EXCAVATED SOIL.
- ③ WOOD POSTS SHALL BE A MINIMUM SIZE OF 1½" X 1½" OF OAK OR HICKORY.
- ④ SILT FENCE TO EXTEND ACROSS THE TOP OF THE PIPE.
- ⑤ CONSTRUCT SILT FENCE FROM A CONTINUOUS ROLL IF POSSIBLE BY CUTTING LENGTHS TO AVOID JOINTS. IF A JOINT IS NECESSARY USE ONE OF THE FOLLOWING TWO METHODS; A) OVERLAP THE END POSTS AND TWIST, OR ROTATE, AT LEAST 180 DEGREES, B) HOOK THE END OF EACH SILT FENCE LENGTH.



SILT FENCE
STATE OF WISCONSIN DEPARTMENT OF TRANSPORTATION
APPROVED <u>4-29-05</u> DATE <u>/S/ Beth Connolly</u> CHIEF ROADWAY DEVELOP <u>34</u> ENGINEER FHWA

METAL APRON ENDWALLS												
PIPE DIA. (IN.)	MIN. THICK. (Inches)		DIMENSIONS (Inches)							APPROX. SLOPE		BODY
	STEEL	ALUM.	A (±1")	B (MAX.)	H (±1")	L (±1 1/2")	L1 ①	L2 ①	W (±2")			
12	.064	.060	6	6	6	21	12	17 1/2	24	2 1/2 to 1	1	1 Pc.
15	.064	.060	7	8	6	26	14	21 3/4	30	2 1/2 to 1	1	1 Pc.
18	.064	.060	8	10	6	31	15	28 1/4	36	2 1/2 to 1	1	1 Pc.
21	.064	.060	9	12	6	36	18	29 5/8	42	2 1/2 to 1	1	1 Pc.
24	.064	.075	10	13	6	41	18	37 1/4	48	2 1/2 to 1	1	1 Pc.
30	.079	.075	12	16	8	51	18	52 1/4	60	2 1/2 to 1	1	1 Pc.
36	.079	.105	14	19	9	60	24	59 3/4	72	2 1/2 to 1	2	2 Pc.
42	.109	.105	16	22	11	69	24	75 5/8	84	2 1/2 to 1	2	2 Pc.
48	.109	.105	18	27	12	78	24	81	90	2 1/4 to 1	3	3 Pc.
54	.109	.105	18	30	12	84	30	85 1/2	102	2 1/4 to 1	3	3 Pc.
60	.109x	.105x	18	33	12	87	—	—	114	2 to 1	3	3 Pc.
66	.109x	.105x	18	36	12	87	—	—	120	2 to 1	3	3 Pc.
72	.109x	.105x	18	39	12	87	—	—	126	2 to 1	3	3 Pc.
78	.109x	.105x	18	42	12	87	—	—	132	1 1/2 to 1	3	3 Pc.
84	.109x	.105x	18	45	12	87	—	—	138	1 1/2 to 1	3	3 Pc.
90	.109x	.105x	18	37	12	87	—	—	144	1 1/2 to 1	3	3 Pc.
96	.109x	.105x	18	35	12	87	—	—	150	1 1/2 to 1	3	3 Pc.



* EXCEPT CENTER PANEL
SEE GENERAL NOTES

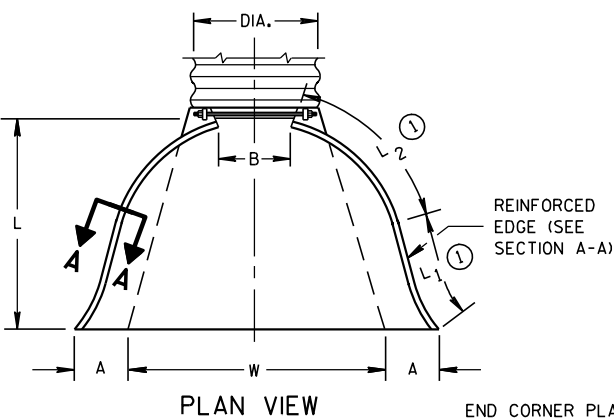

REINFORCED
EDGE (SEE
SECTION A-A)

END CORNER PLATES MAY
BE FASTENED TO APRON
PROPER BY BOLTS, RIVETS,
OR RESISTANCE SPOT
WELDS WHICH WILL HOLD
THE SURFACES TIGHTLY
TOGETHER




TOE PLATE (SAME THICKNESS
AND METAL AS APRON) SHALL
BE FURNISHED WHEN CALLED
FOR ON THE PLANS

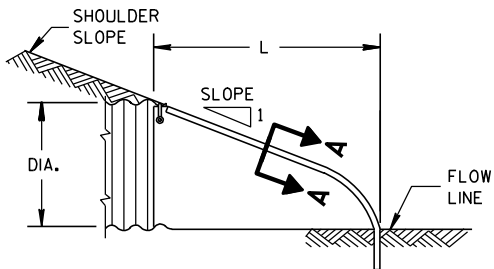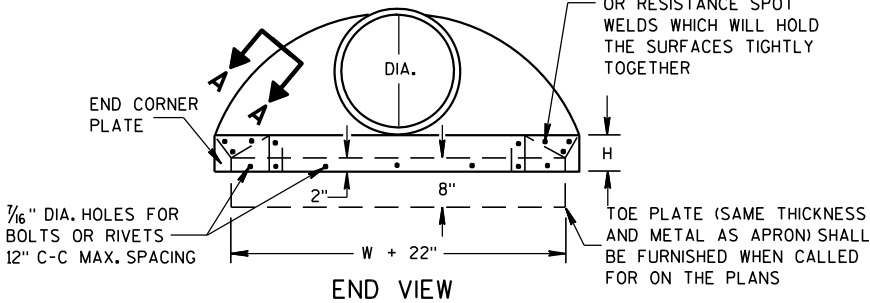

SIDE ELEVATION
METAL ENDWALLS


REINFORCED CONCRETE APRON ENDWALLS												
PIPE DIA. (IN.)	DIMENSIONS (Inches)							APPROX. SLOPE				
	T	A	B	C	D	E	G					
12	2	4	24	48 7/8	72 1/8	24	2	3 to 1				
15	2 1/4	6	27	46	73	30	2 1/4	3 to 1				
18	2 1/2	9	27	46	73	36	2 1/2	3 to 1				
21	2 3/4	9	36	37 1/2	73 1/2	42	2 3/4	3 to 1				
24	3	9 1/2	43 1/2	30	73 1/2	48	3	3 to 1				
27	3 1/4	10 1/2	49 1/2	24	73 1/2	54	3 1/4	3 to 1				
30	3 1/2	12	54	19 3/4	73 1/2	60	3 1/2	3 to 1				
36	4	15	63	34 3/4	97 3/4	72	4	3 to 1				
42	4 1/2	21	63	35	98	78	4 1/2	3 to 1				
48	5	24	72	26	98	84	5	3 to 1				
54	5 1/2	27	65	33 1/4-35	98 1/4-100	90	5 1/2	2 1/2 to 1				
60	6	30-35	60	39	99	96	5	2 to 1				
66	6 1/2	24-30	72-78	21-27	99	102	5 1/2	2 to 1				
72	7	24-36	78	21	99	108	6	2 to 1				
78	7 1/2	24-36	78	21	99	114	6 1/2	2 to 1				
84	8	36	90 1/2	21	111 1/2	120	6 1/2	1 1/2 to 1				
90	8 1/2	41	87 1/2	24	111 1/2	132	6 1/2	1 1/2 to 1				

* MINIMUM
** MAXIMUM

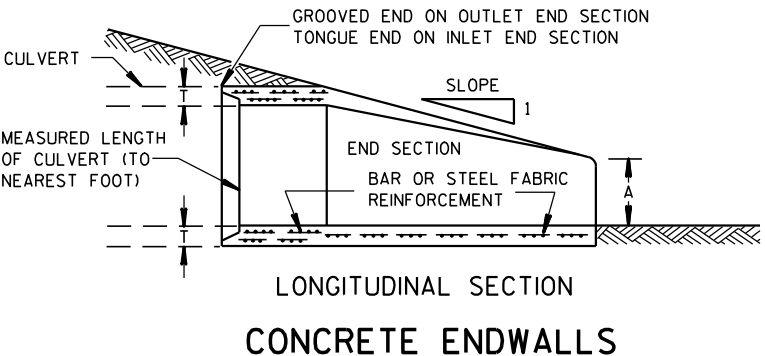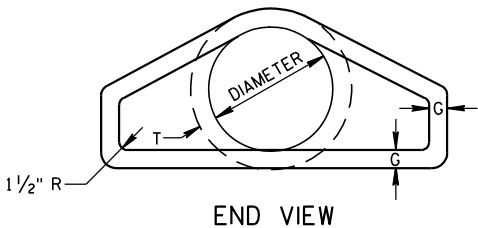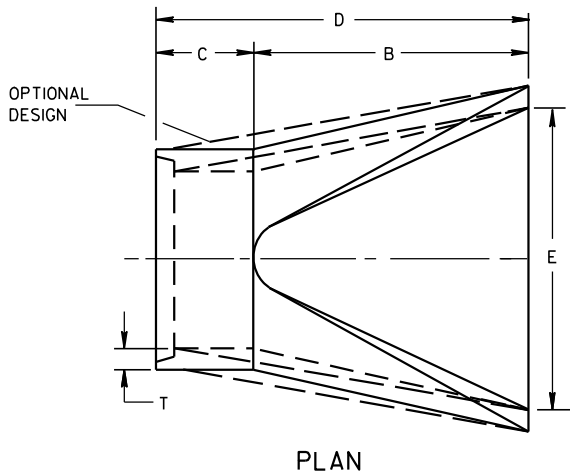


LONGITUDINAL SECTION
CONCRETE ENDWALLS


1" WIDE, 12 GA. (0.109"
THICK) GALVANIZED STRAP
WITH STANDARD 6" X 1/2"
BAND BOLT AND NUT

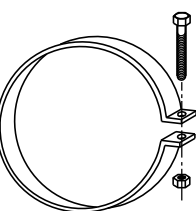


ALTERNATE FOR TYPE 1 CONNECTION
END SECTION CONNECTOR STRAP

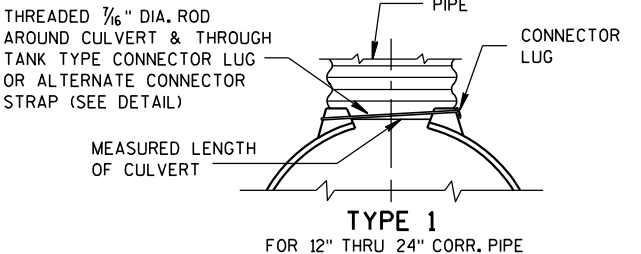


TYPE 1
FOR 12" THRU 24" CORR. PIPE

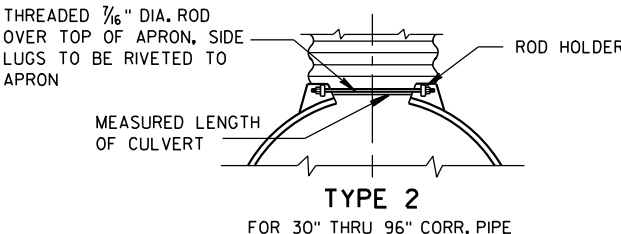

TYPE 2
FOR 30" THRU 96" CORR. PIPE

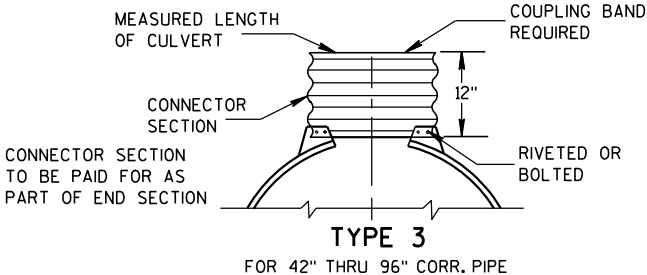

TYPE 3
FOR 42" THRU 96" CORR. PIPE

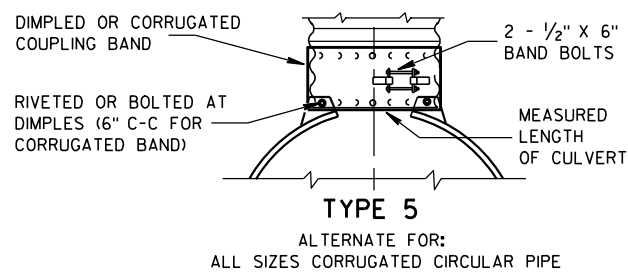

ALTERNATE FOR:
ALL SIZES CORRUGATED CIRCULAR PIPE


NOTE: DIMPLED BAND FITS OVER OUTSIDE OF ENDWALL,
AND CORRUGATED BAND FITS INSIDE ENDWALL.
DIMPLED BAND MAY BE USED WITH HELICALLY
CORRUGATED PIPE.

FOR CIRCUMFERENTIALLY CORRUGATED PIPE USE
ENDWALL CONNECTION DETAILS 1, 2, 3 OR 5
AS APPLICABLE.

FOR HELICALLY CORRUGATED PIPE USE ENDWALL
CONNECTION DETAILS 1, 2 OR 5.

FOR HELICALLY CORRUGATED PIPES WITH TWO
CIRCUMFERENTIAL CORRUGATIONS AT EACH END
USE ENDWALL CONNECTION DETAILS 1, 2 OR 3.

CONNECTION DETAILS

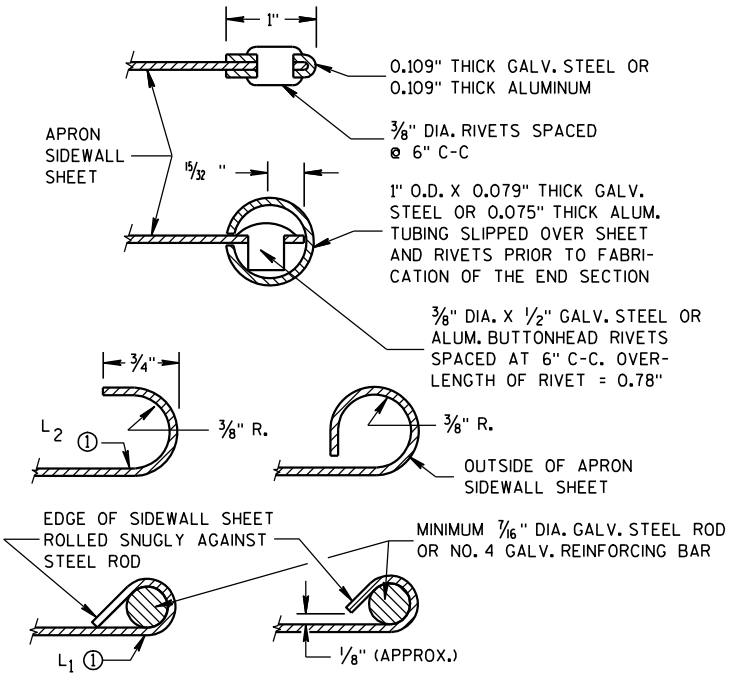

SECTION A-A

GENERAL NOTES

DETAILS OF CONSTRUCTION, MATERIALS AND WORKMANSHIP NOT SHOWN ON
THIS DRAWING SHALL CONFORM TO THE PERTINENT REQUIREMENTS OF THE
STANDARD SPECIFICATIONS AND THE APPLICABLE SPECIAL PROVISIONS.

CONCRETE CULVERT ENDWALLS MAY NOT BE USED WITH GALVANIZED STEEL
OR ALUMINUM CULVERT PIPE OR VISE VERSA. GALVANIZED STEEL OR
ALUMINUM ENDWALLS SHALL NORMALLY BE INSTALLED ON CULVERT PIPE
OF THE SAME METAL.

ALL THREE PIECE STEEL APRON ENDWALLS FOR 60" DIAMETER PIPE AND
LARGER SHALL HAVE 0.109" SIDES AND 0.138" CENTER PANELS. ALL
THREE PIECE ALUMINUM APRON ENDWALLS FOR 60" DIAMETER PIPE AND
LARGER SHALL HAVE 0.105" SIDES AND 0.134" CENTER PANELS. THE WIDTH
OF CENTER PANELS SHALL BE GREATER THAN 20 PERCENT OF THE PIPE
PERIMETER.

LAP SEAMS SHALL BE TIGHTLY JOINED BY GALVANIZED RIVETS OR BOLTS
FOR STEEL UNITS AND ALUMINUM RIVETS AND BOLTS FOR ALUMINUM UNITS.
FOR THE 60" THROUGH 96" DIAMETER APRON ENDWALL SIZES, THE REINFORCED
EDGES AND CENTER PANEL SEAMS SHALL BE FURTHER REINFORCED WITH
GALVANIZED STEEL OR ALUMINUM STIFFENER ANGLES. THE ANGLES SHALL BE
ATTACHED BY GALVANIZED NUTS AND BOLTS FOR STEEL UNITS AND ALUMINUM
NUTS AND BOLTS FOR ALUMINUM UNITS.

WHERE TWO OR MORE PIPES WITH APRON ENDWALLS ARE LAID ADJACENT
TO EACH OTHER, THEY SHALL BE SEPARATED BY A DISTANCE SUFFICIENT
TO PROVIDE A MINIMUM CLEARANCE OF 6 INCHES BETWEEN APRON ENDWALLS.

① FOR PIPE SIZES UP TO 60" DIAMETER, A 180° ROLLED EDGE MAY BE USED
INSTEAD OF STEEL ROD REINFORCEMENT. SEE SECTION A-A.

APRON ENDWALLS FOR CULVERT PIPE			
STATE OF WISCONSIN DEPARTMENT OF TRANSPORTATION			
APPROVED	11/30/94	/S/ Rory L. Rhinehart	NEER
	DATE	CHIEF ROADWAY DEVELOP	
FHWA			




- ① CENTER LINE OF TONGUE AND GROOVE OR BELL AND SPIGOT JOINTS.
- ② THE INSIDE OF THE THREADED INSERTS SHALL BE CLEAN TO ALLOW THE INSERTION OF THREADED EYE BOLTS.
- ③ HOLES SHALL BE CAST-IN-PLACE OR DRILLED PER THE APPLICABLE DETAIL, AND EQUAL DISTANCE FROM THE CENTERLINE OF THE JOINT.
- ④ BOLT PROJECTION INSIDE OF PIPE SHALL NOT EXCEED 2 INCHES.
- ⑤ OPENING TO BE ROD DIAMETER PLUS 1 INCH.
- ⑥ LENGTH ADEQUATE TO EXTEND TO WITHIN ½ INCH OF THE INNER SURFACE OF THE PIPE.
- ⑦ EYE BOLT LENGTH DETERMINED BY WALL THICKNESS, BELL THICKNESS AND BOLT PROJECTION INSIDE PIPE.




ADJUSTABLE TIE ROD (ALTERNATE NO. 3)




APPROVED
November 2021 /S/ Rodney Taylor
DATE ROADWAY STANDARDS DEVELOPMENT
ENGINEER

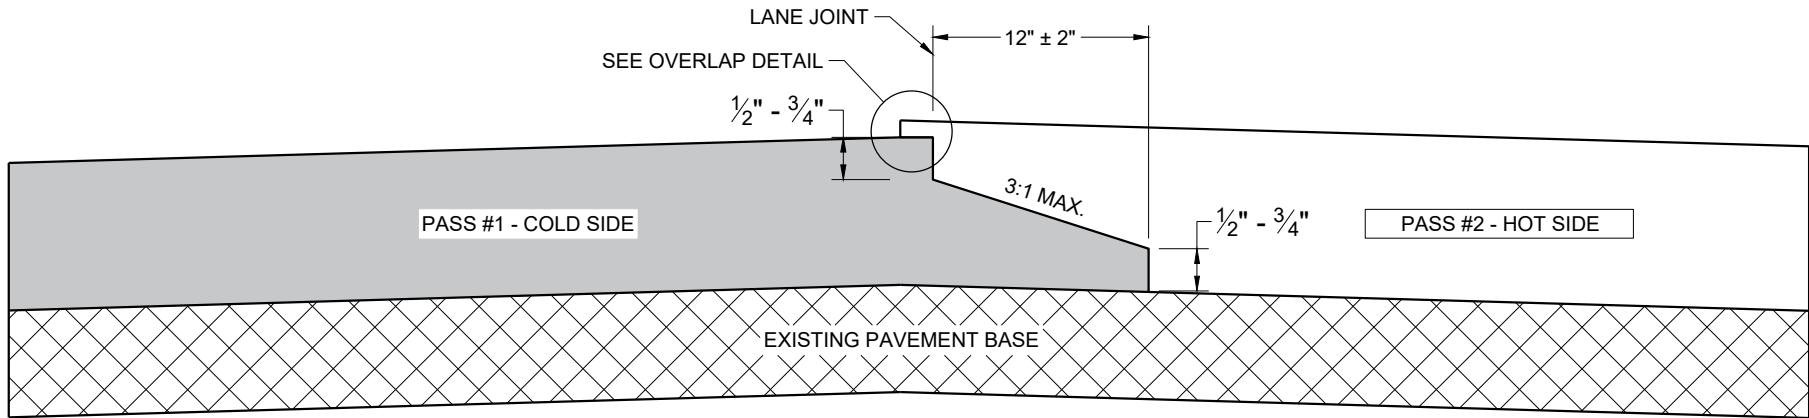

**TYPICAL PAVEMENT CROSS SECTION
NOTCHED WEDGE JOINT**

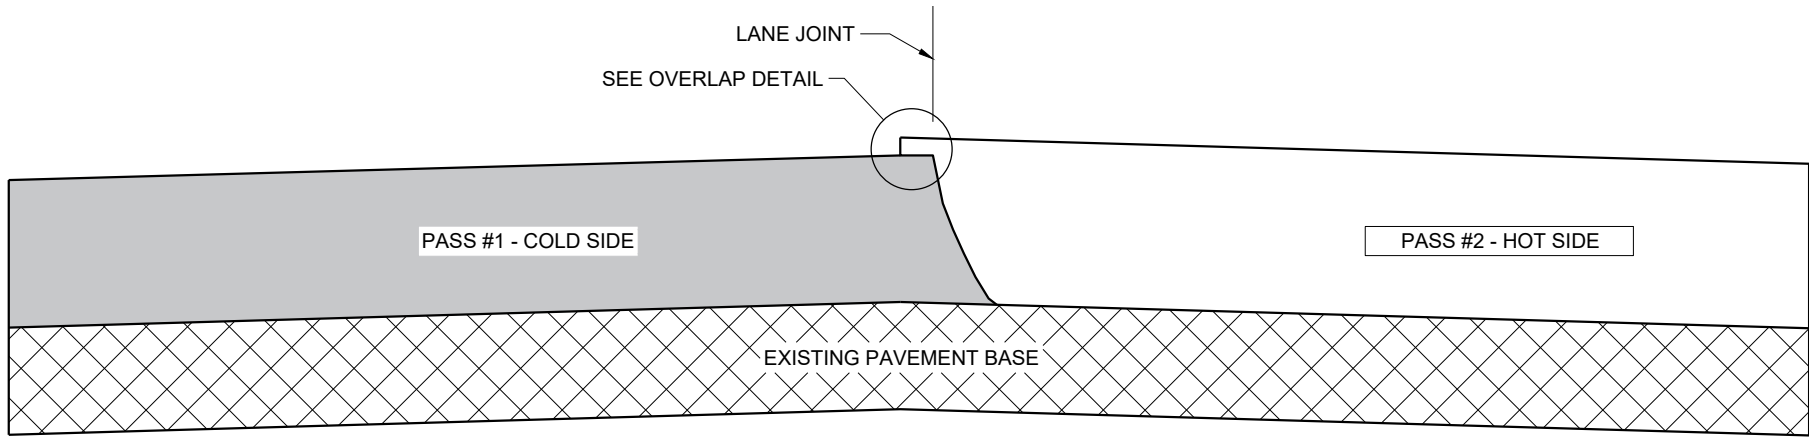

**TYPICAL PAVEMENT CROSS SECTION
VERTICAL JOINT**

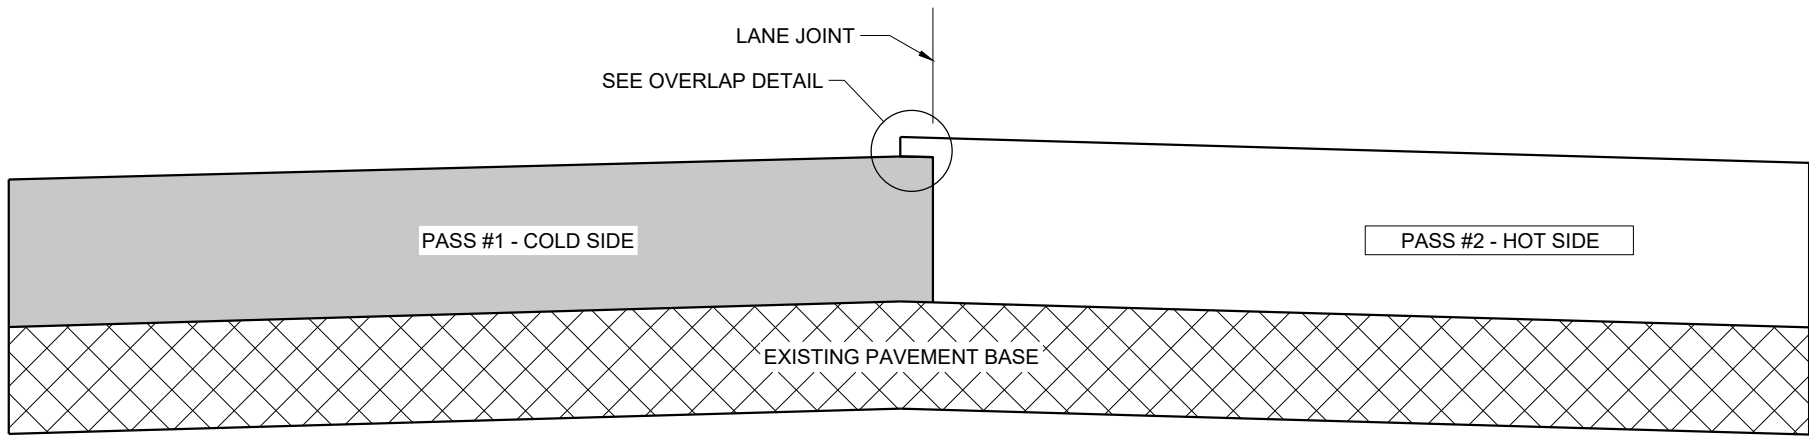

**TYPICAL PAVEMENT CROSS SECTION
VERTICAL JOINT (MILLED)**

GENERAL NOTES


IN ADDITION TO THE DETAILS PROVIDED IN THIS DRAWING, CONFORM TO STANDARD SPECIFICATION 450.3.2.8 FOR WHEN A NOTCHED WEDGE JOINT IS REQUIRED AND FOR GENERAL JOINT CONSTRUCTION REQUIREMENTS.

FOR ALL LONGITUDINAL JOINTS, ENSURE THE PAVER SCREED OVERLAPS THE PREVIOUSLY PLACED PAVEMENT BY 1" ± 0.5" AND THE HOT SIDE OF THE JOINT REMAINS HIGHER THAN THE COLD SIDE BY APPROXIMATELY 0.1" AFTER FINAL COMPACTION. (IT WILL BE FLUSH WHEN PAVING IN ECHELON.)

ONLY REMOVE THE LONGITUDINAL NOTCHED WEDGE JOINT FOR SMA PAVEMENT OR AS DIRECTED BY THE ENGINEER TO ADDRESS SPECIFIC LENGTHS OF JOINT DAMAGED BY TRAFFIC.

WHEN MILLING BACK OR REMOVING ANY LONGITUDINAL JOINT, LIMIT THE MATERIAL REMOVED TO 2" FROM THE TOP NOTCH OR FROM THE VERTICAL JOINT EDGE ON THE COLD SIDE OF THE JOINT.

USE LONGITUDINAL MILLED JOINT AS PLANS SHOW OR THE AS THE ENGINEER DIRECTS.

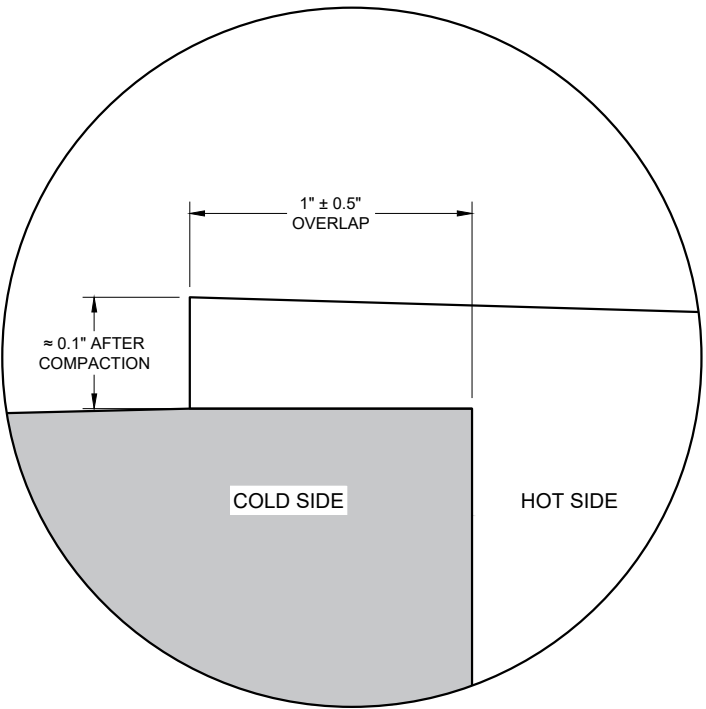


OVERLAP DETAIL (TYPICAL)


HMA LONGITUDINAL JOINTS

STATE OF WISCONSIN
DEPARTMENT OF TRANSPORTATION


APPROVED
November 2020 /S/ Steven Hefel
DATE HMA PAVEMENT ENGIN 37
FHWA

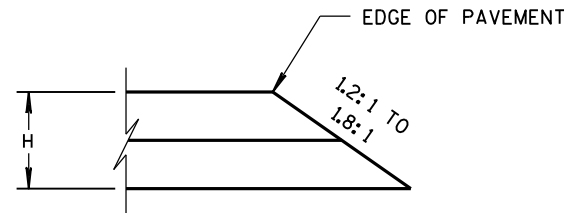


CONSTRUCTED WITH FINAL TWO LAYERS
FOR H 5" OR LESS

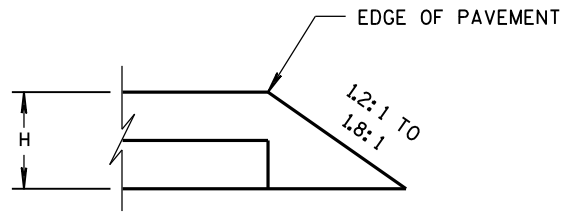

CONSTRUCTED WITH FINAL LAYER
FOR H 5" OR LESS

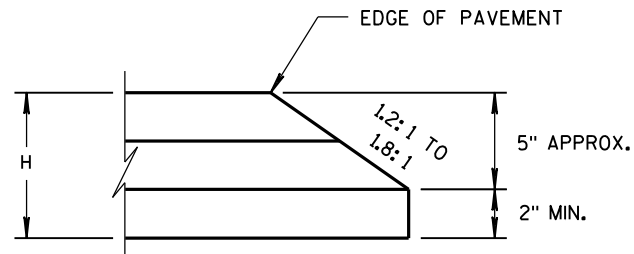


CONSTRUCTED WITH FINAL TWO LAYERS
FOR H GREATER THAN 5"

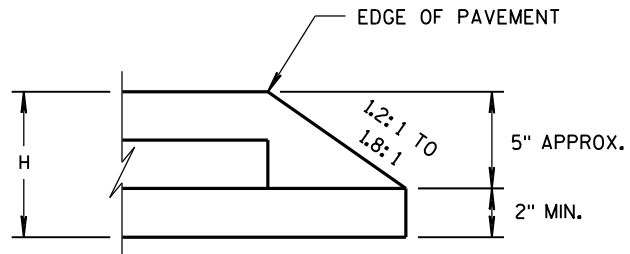

CONSTRUCTED WITH FINAL LAYER
FOR H GREATER THAN 5"

HMA PAVEMENT AND HMA OVERLAYS

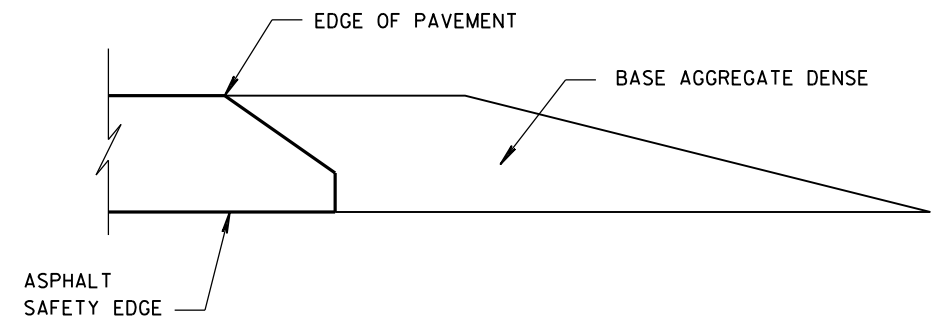

FINISHED SHOULDER AGGREGATE PLACEMENT

SAFETY EDGE_{SM}

STATE OF WISCONSIN
DEPARTMENT OF TRANSPORTATION

APPROVED


11/30/2012
DATE

FHWA


/s/ Jerry H. Zogg
ROADWAY STANDARDS
ENGINEER

38


ENT

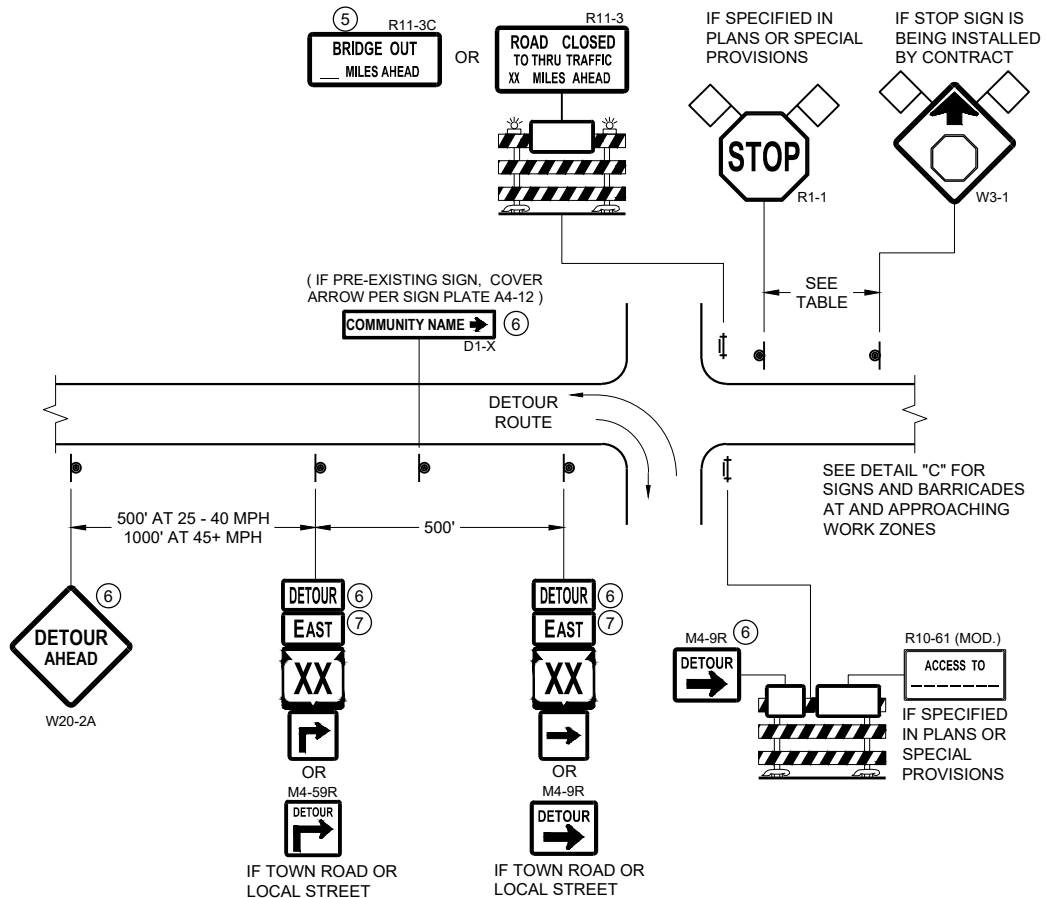

DETAIL A
MAINLINE CLOSURE WITH POSTED DETOUR
WORK ZONE GREATER THAN OR EQUAL TO ½ MILE FROM
DETOUR ROUTE (1000 FEET IF URBAN)

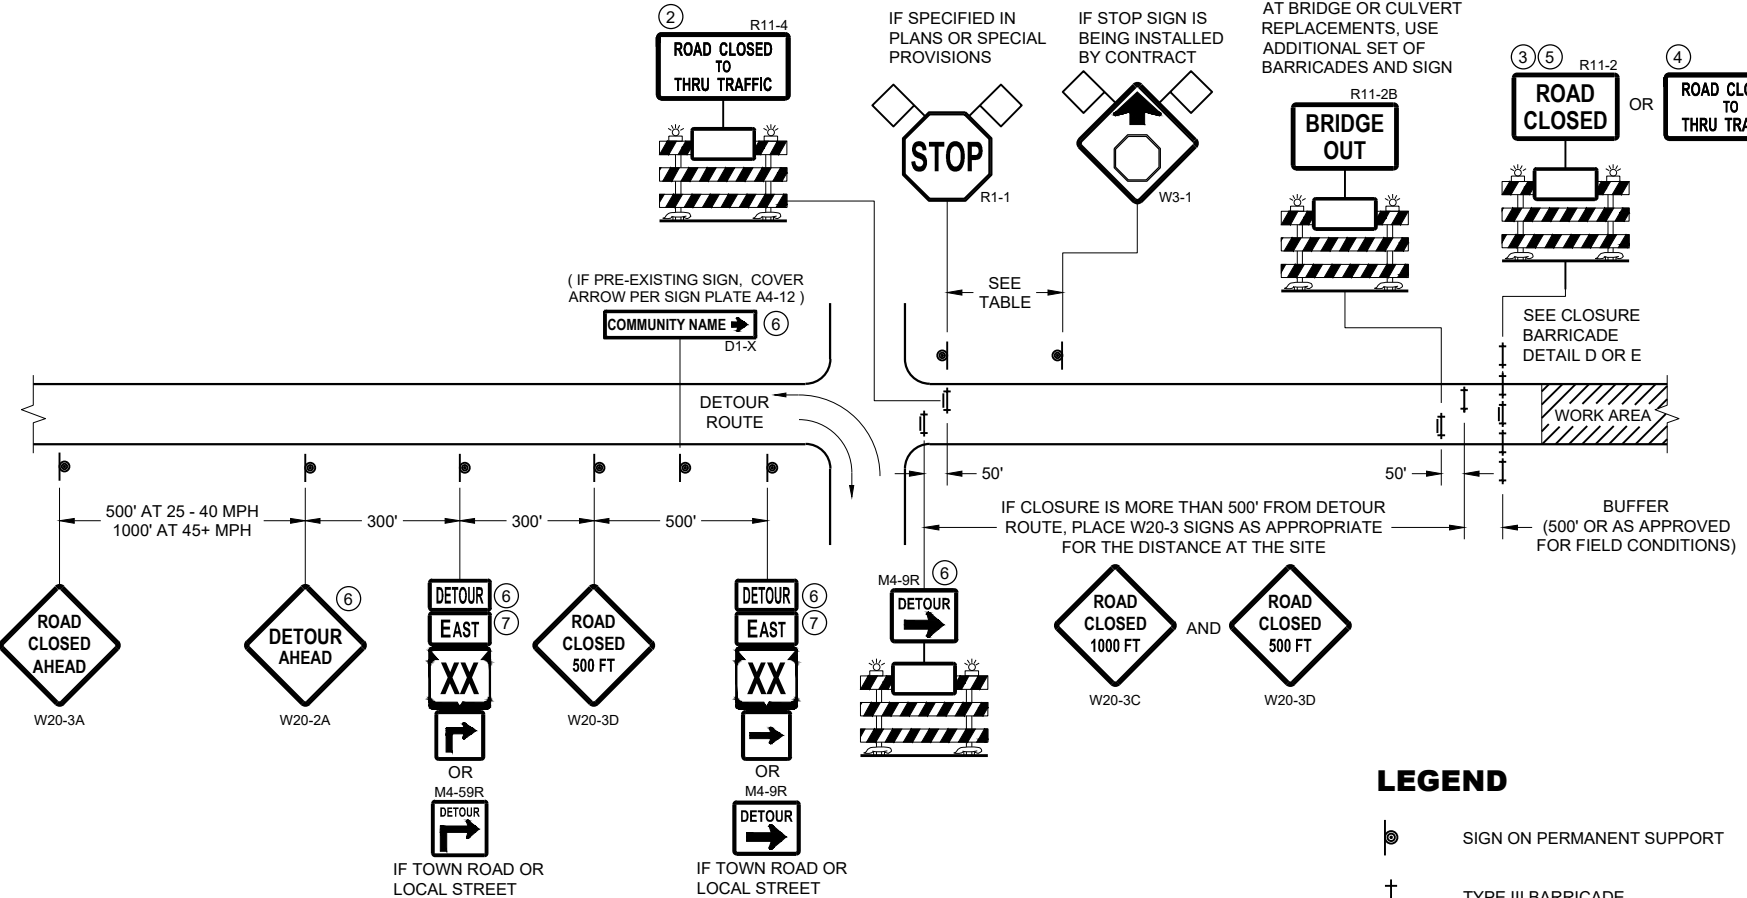

DETAIL B
MAINLINE CLOSURE WITH POSTED DETOUR
WORK ZONE LESS THAN ½ MILE FROM
DETOUR ROUTE (1000 FEET IF URBAN)

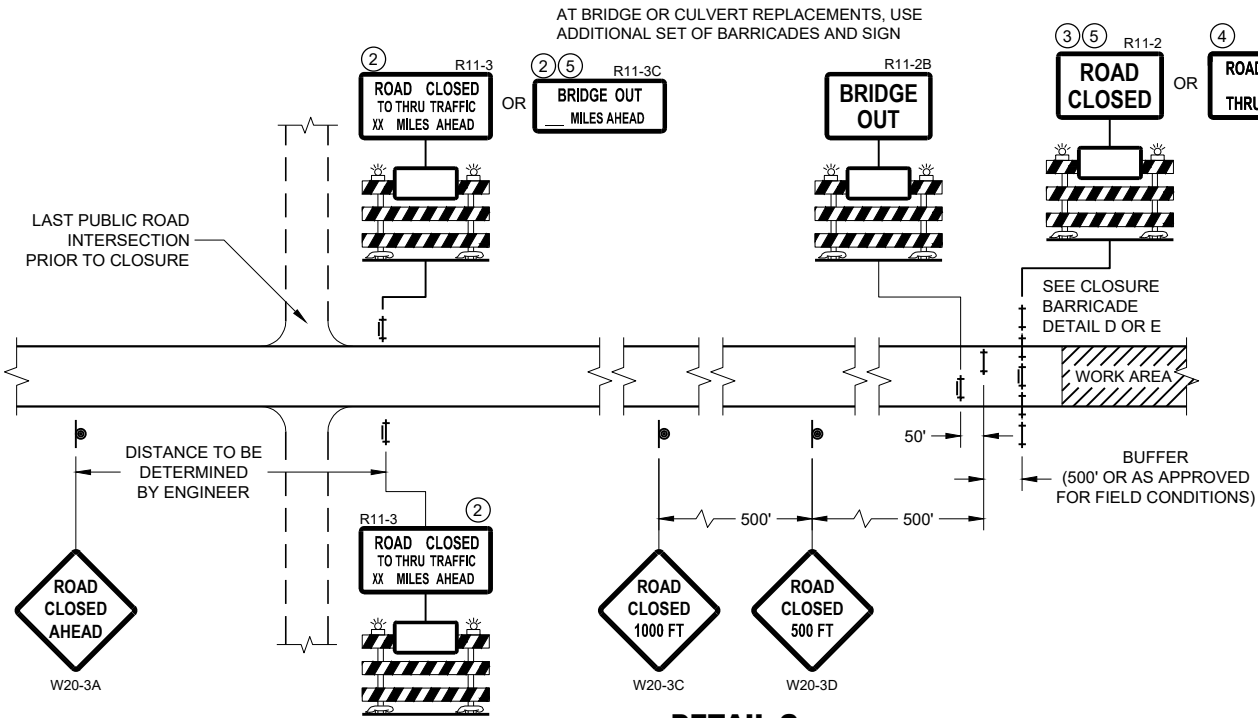

DETAIL C
MAINLINE CLOSURE, NO POSTED DETOUR

SPEED LIMIT (MPH)	"STOP AHEAD" ADVANCE WARNING DISTANCE (FT)
25	200
30	200
35	350
40	350
45	500
50	550
55	750

SEE SDD 15C2-SHEET "b"
FOR GENERAL NOTES
AND FOOTNOTES ① THROUGH ⑦


LEGEND

- SIGN ON PERMANENT SUPPORT
- TYPE III BARRICADE
- TYPE III BARRICADE WITH ATTACHED SIGN
- TYPE "A" WARNING LIGHT (FLASHING)
- WORK AREA
- FLAGS, 16" X 16" MIN. (ORANGE)
- DETOUR M4 - 8
- EAST M3 - X
- XX M1 - 4 OR XX M1 - 6 OR COUNTY M1 - 5A
- M05 - 1 OR M06 - 1


**BARRICADES AND SIGNS
FOR MAINLINE CLOSURES**

STATE OF WISCONSIN
DEPARTMENT OF TRANSPORTATION

APPROVED
May 2023 /S/ Andrew Heidtke
DATE WORK ZONE ENGINEER 39
FHWA

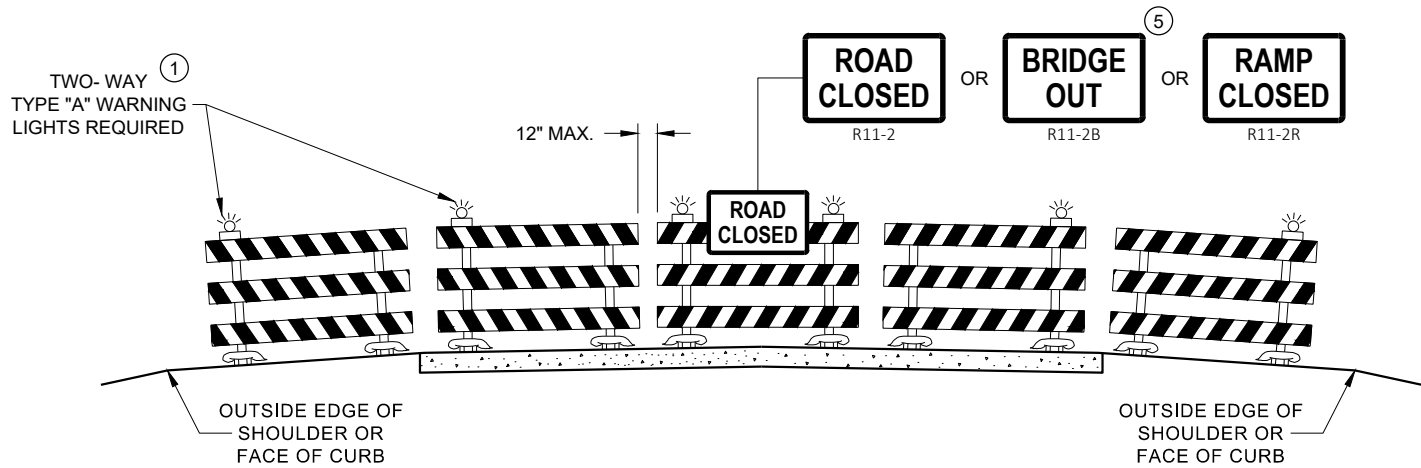

DETAIL D
ROAD CLOSURE BARRICADE DETAIL
APPROACH VIEW

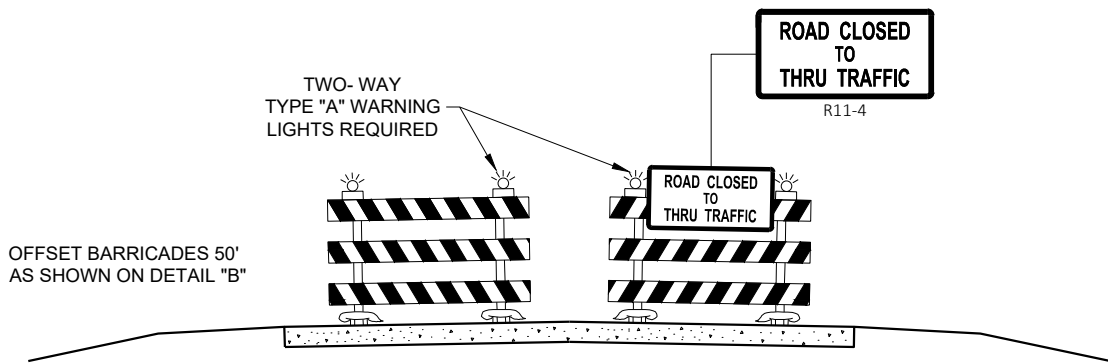

DETAIL E
LANE CLOSURE BARRICADE DETAIL
APPROACH VIEW

SEE SDD 15C2 - SHEET "a" FOR LEGEND

GENERAL NOTES

THE EXACT NUMBER, LOCATION, AND SPACING OF ALL SIGNS AND BARRICADES SHALL BE ADJUSTED TO FIT FIELD CONDITIONS AS APPROVED BY THE ENGINEER.

ANY SIGNS TEMPORARY OR EXISTING, WHICH CONFLICT WITH TRAFFIC CONTROL "IN USE", SHALL BE REMOVED OR COVERED AS NEEDED AND AS APPROVED BY THE ENGINEER.

THE SPACING BETWEEN TRAFFIC CONTROL SIGNS SHOULD BE ADJUSTED TO NOT CONFLICT WITH AND SHOULD PROVIDE A DESIRABLE MINIMUM OF 200 FEET CLEARANCE TO EXISTING SIGNS THAT WILL REMAIN IN PLACE.

BARRICADES THAT MUST BE MOVED FOR A WORK OPERATION SHALL BE IMMEDIATELY RE-ESTABLISHED UPON COMPLETION OF THE OPERATION, OR FOR CONTINUING OPERATIONS, AT THE END OF EACH WORKING DAY.

SIGNS THAT WILL BE IN PLACE LESS THAN 7 CONTINUOUS DAYS AND NIGHTS MAY BE MOUNTED ON PORTABLE SUPPORTS.

ALL TYPE III BARRICADES SHALL HAVE RAILS REFLECTORIZED ON BOTH FACES. STRIPES SHALL BE PROPERLY SLOPED DOWN TOWARD THE TRAFFIC SIDE OR AS SHOWN IN THE ROAD CLOSURE BARRICADE DETAIL "D" FOR FULL ROAD CLOSURES.

TYPE "A" LOW - INTENSITY FLASHING WARNING LIGHTS SHALL BE VISIBLE ON BOTH SIDES OF THE BARRICADE.

THE R11 - 2, R11 - 3, M4 - 9, R11 - 4, AND R10 - 61 SIGNS PLACED ON THE BARRICADES SHALL COVER NO MORE THAN THE TOP RAIL. THE SIGNS SHALL NOT COVER ANY PORTION OF THE MIDDLE RAIL OR BOTTOM RAILS.

"WO" AND "MO" SIGNS ARE THE SAME AS "W" AND "M" SIGNS EXCEPT THE BACKGROUND IS ORANGE.

ALL SIGNS SHALL BE 48" X 48" UNLESS OTHERWISE NOTED BELOW:

- R11 - 2 SHALL BE 48" X 30"
- R11 - 3 SHALL, R11 - 4 AND R10 - 61 SHALL BE 60 " X 30"
- M4 - 9 SHALL BE 30" X 24"
- M3 - X SHALL BE 24" X 12" (36" X 18" IF NEEDED TO MATCH EXISTING SIGNS)
- M4 - 8 SHALL BE 24" X 12" (36" X 18" IF NEEDED TO MATCH EXISTING SIGNS)
- M1 - 4, M1 - 5A AND M1 - 6 SHALL BE 24" X 24" (36" X 36" IF NEEDED TO MATCH EXISTING SIGNS)
- MO5 - 1 AND MO6 - 1 SHALL BE 21" X 21" (30" X 30" IF NEEDED TO MATCH EXISTING SIGNS)
- D1 - X SHALL BE AS SHOWN ON SPECIFIC PROJECT SIGNING DETAIL SHEETS.
- R1 - 1 SHALL BE 36" X 36"


- 1 TWO WARNING LIGHTS SHALL BE PROVIDED ON THE CENTER BARRICADE AND A MINIMUM OF ONE WARNING LIGHT SHALL BE PROVIDED ON EACH OF THE OTHER BARRICADES WITHIN THE ROADWAY LIMITS. SPACING OF THE WARNING LIGHTS SHALL BE UNIFORM TO THE EDGE OF ROADWAY AS SHOWN (APPROX. 8 FOOT LIGHT SPACING).
- 2 THESE SIGNS AND BARRICADES ARE NOT REQUIRED IF ROAD CLOSURE BEGINS AT AN INTERSECTION.
- 3 FOR ROAD CLOSURE WITHOUT LOCAL ACCESS TO PROJECT, SEE ROAD CLOSURE BARRICADE DETAIL "D".
- 4 FOR ROAD CLOSURE WITH LOCAL ACCESS TO PROJECT, SEE ROAD CLOSURE BARRICADE DETAIL "E".
- 5 FOR BRIDGE OR CULVERT REPLACEMENTS, SUBSTITUTE "BRIDGE OUT" INSTEAD OF "ROAD CLOSED" ON R11 - 2 AND R11 - 3 SIGNS.
- 6 INSTALL DETOUR AND COMMUNITY GUIDE SIGNS AND ARROWS ONLY IF SPECIFIED IN THE CONTRACT. IF THERE ARE EXISTING ROUTE MARKER ASSEMBLIES THAT WILL REMAIN IN PLACE, ADJUST THE LOCATION OF THE DETOUR ROUTE SIGNS TO CORRESPOND WITH THE EXISTING ASSEMBLIES. MODIFY EXISTING SIGNS WHERE POSSIBLE. SEE SPECIFIC PROJECT DETOUR SIGNING DETAIL SHEETS. IF DETOUR SIGNS ARE BEING INSTALLED BY OTHERS, PLACE THE CONTRACTED TRAFFIC CONTROL SIGNS TO ALLOW FOR PLACEMENT OF ALL WARNING, DETOUR AND GUIDE SIGNS AS SHOWN.
- 7 "EAST" CARDINAL DIRECTION MARKERS AND RIGHT TURN ARROWS ARE SHOWN. USE OTHER CARDINAL DIRECTIONS AND ARROWS AS APPROPRIATE.

BARRICADES AND SIGNS
FOR
VARIOUS CLOSURES


STATE OF WISCONSIN
DEPARTMENT OF TRANSPORTATION

APPROVED
May 2023 /S/ Andrew Heidtke
DATE WORK ZONE ENGINEER 40

FHWA

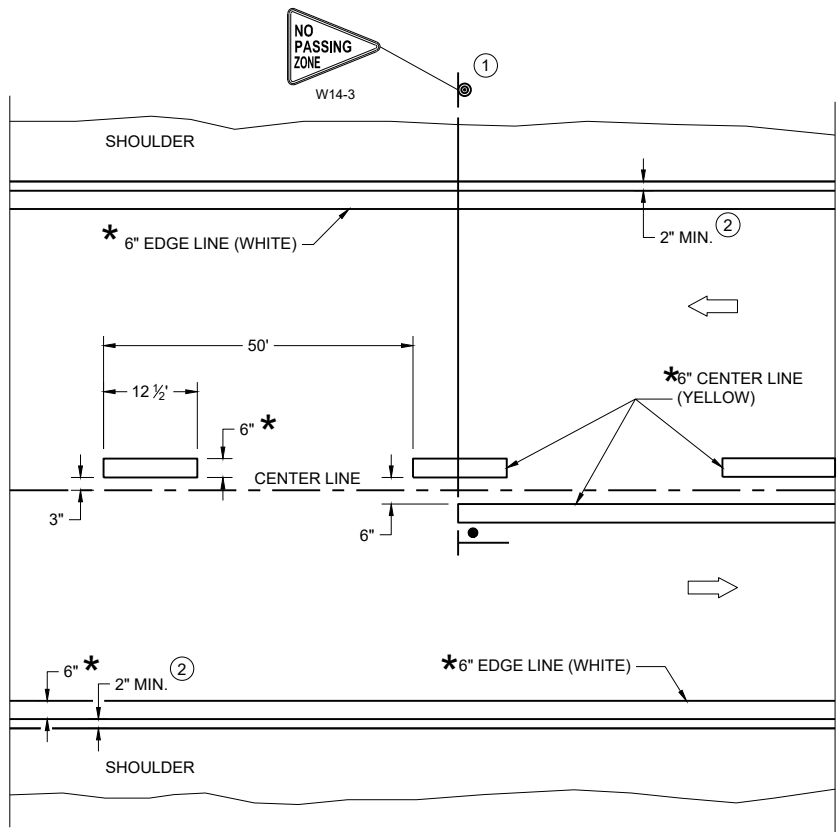

TWO WAY TRAFFIC

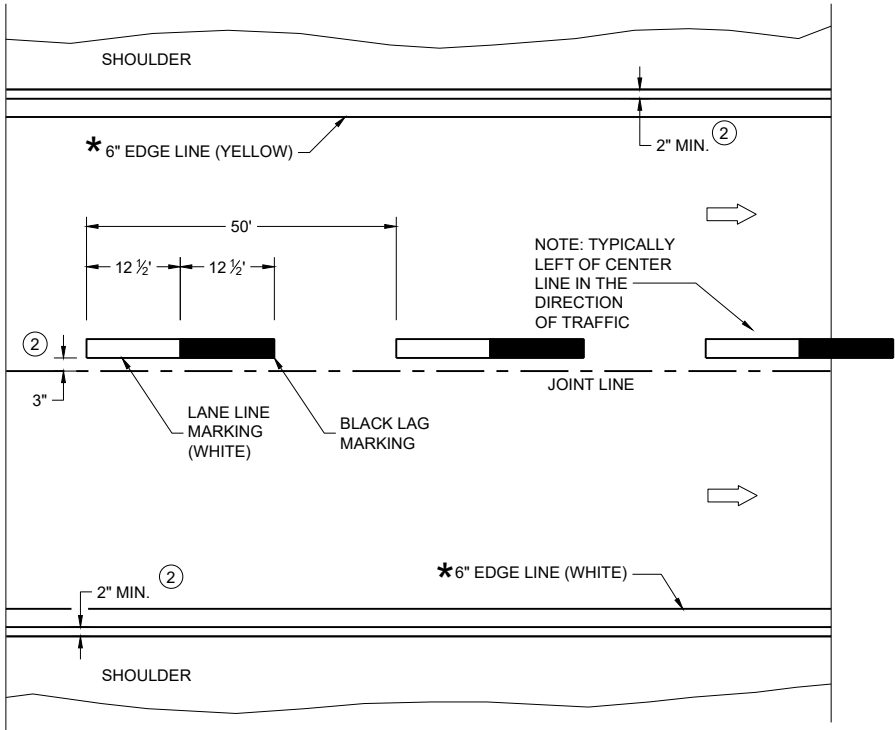

ONE WAY TRAFFIC

PERMANENT PAVEMENT MARKING

* CONFIRM MARKING LINE WIDTH WITH THE MISCELLANEOUS QUANTITIES

GENERAL NOTES


DETAILS OF CONSTRUCTION NOT SHOWN ON THIS DRAWING SHALL CONFORM TO STANDARD SPECIFICATIONS AND SPECIAL PROVISIONS.

- ① LOCATE THE NO PASSING ZONE W14-3 SIGN WITHIN 50 FEET OF THE "T" MARKING
- ② MEASURE FROM EDGE OF MARKING TO JOINT LINE. THIS DOES NOT INCLUDE SPACE NEEDED FOR GROOVING OPERATIONS.


LEGEND

- "T" MARKING
- SIGN ON PERMANENT SUPPORT
- DIRECTION OF TRAFFIC


PERMANENT LONGITUDINAL PAVEMENT MARKINGS	
STATE OF WISCONSIN DEPARTMENT OF TRANSPORTATION	
APPROVED May 2023 DATE	/S/ Jeannie Silver Statewide Pavement Marking Engineer
FHWA 41	

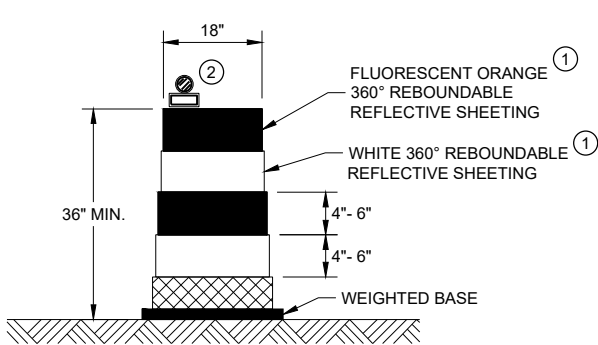


DRUM
BALLAST WIDTHS
RANGE FROM 24"-36"

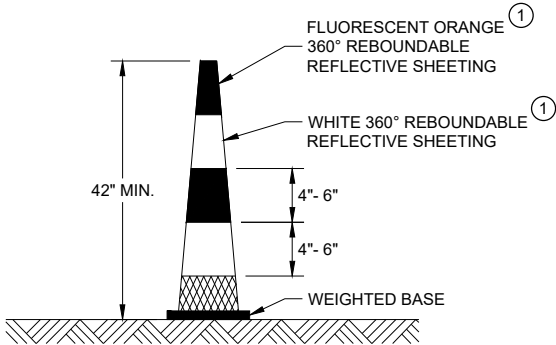


42" CONE
DO NOT USE IN TAPERS
½ SPACING OF DRUMS
BALLAST WIDTHS
RANGE FROM 14"-20"

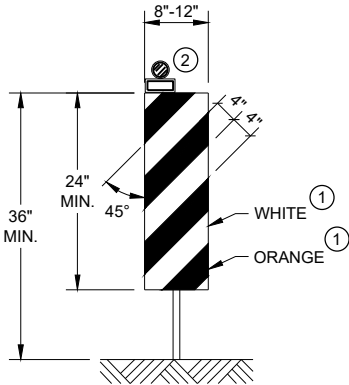

VERTICAL PANEL
THE STRIPES SHALL SLOPE DOWNWARD TO
THE TRAFFIC SIDE FOR CHANNELIZATION.

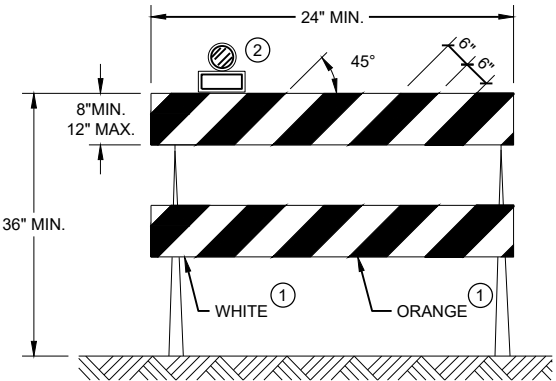

TYPE II BARRICADE
FOR RAILS LESS THAN 36" LONG, 4" WIDE STRIPES
MAY BE USED. ALL STRIPES SHALL SLOPE DOWNWARD
TO THE TRAFFIC SIDE FOR CHANNELIZATION.

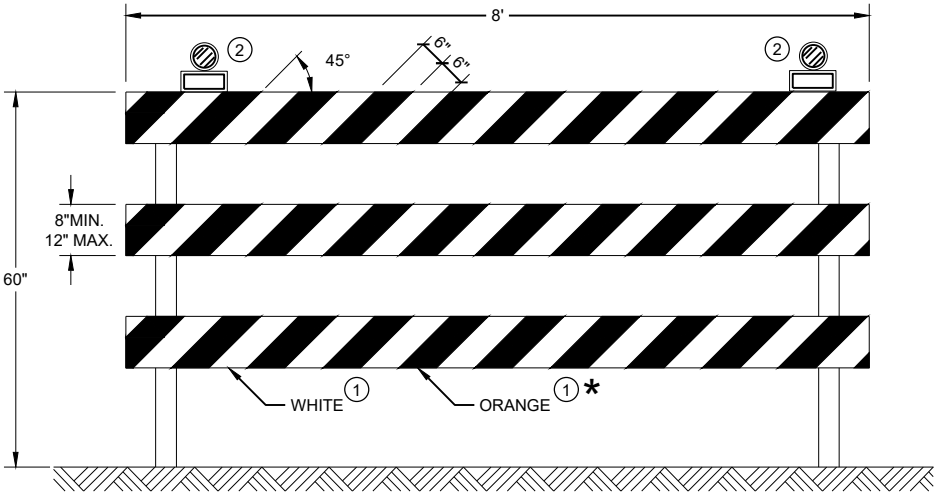

TYPE III BARRICADE
IF SIGN MOUNTED, DO NOT COVER MORE THAN 50% OF THE TOP
TWO RAILS OR 33% OF THE TOTAL AREA OF THE THREE RAILS.
* IF USED FOR A PERMANENT APPLICATION USE RED SHEETING.

GENERAL NOTES



- ① REFLECTIVE SHEETING SHALL FOLLOW THE REQUIREMENTS IN THE APPROVED PRODUCTS LISTING FOR SIGN SHEETING.
- ② LOCATION OF WARNING LIGHTS WHEN SHOWN ON THE PLAN.

**CHANNELIZING DEVICES
DRUMS, CONES, BARRICADES
AND VERTICAL PANELS**

STATE OF WISCONSIN
DEPARTMENT OF TRANSPORTATION



APPROVED
November 2022 /S/ Andrew Heidtke
DATE WORK ZONE ENGINEER 42
FHWA

URBAN AREA

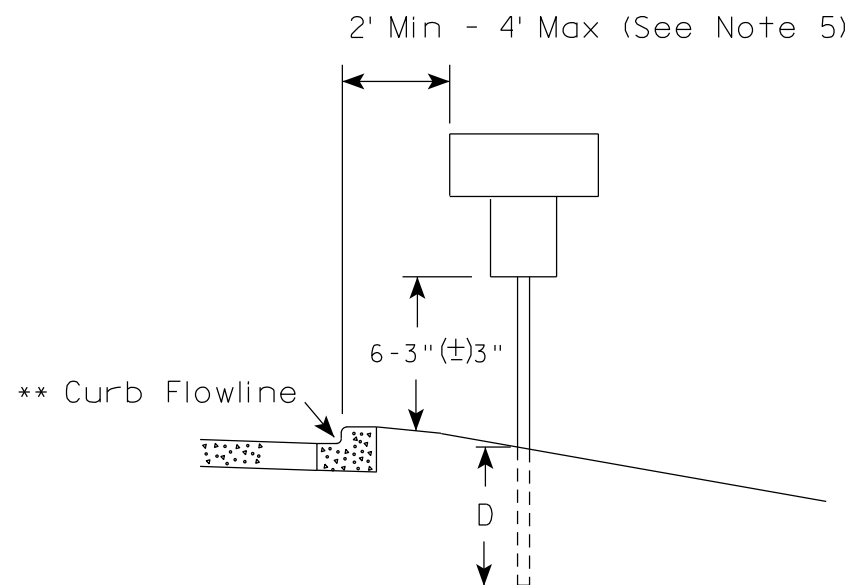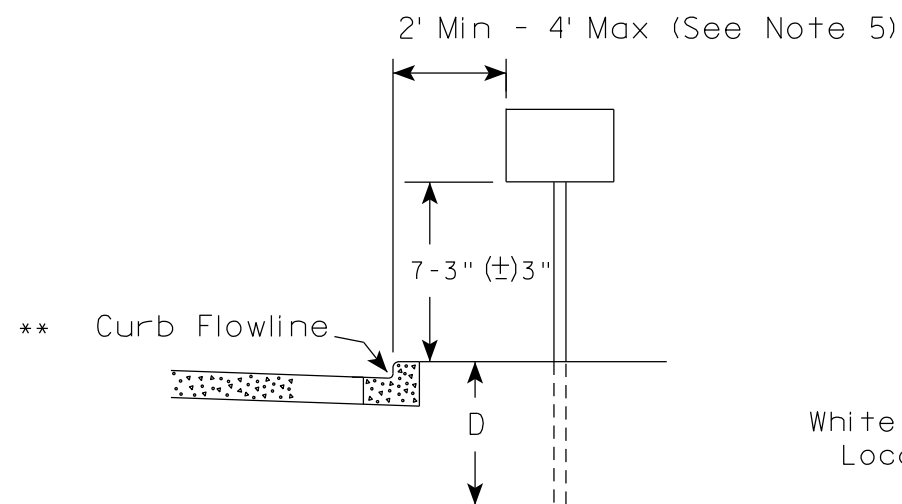

* * The existence of curb and gutter does not in itself mandate the vertical clearance illustrated. That height is typically measured where there is sidewalk adjacent to the roadway or parking is permitted. In the absence of sidewalk vertical clearance is measured from the top of the curb. Offset of signs is measured from the flow line.

RURAL AREA (See Note 2)

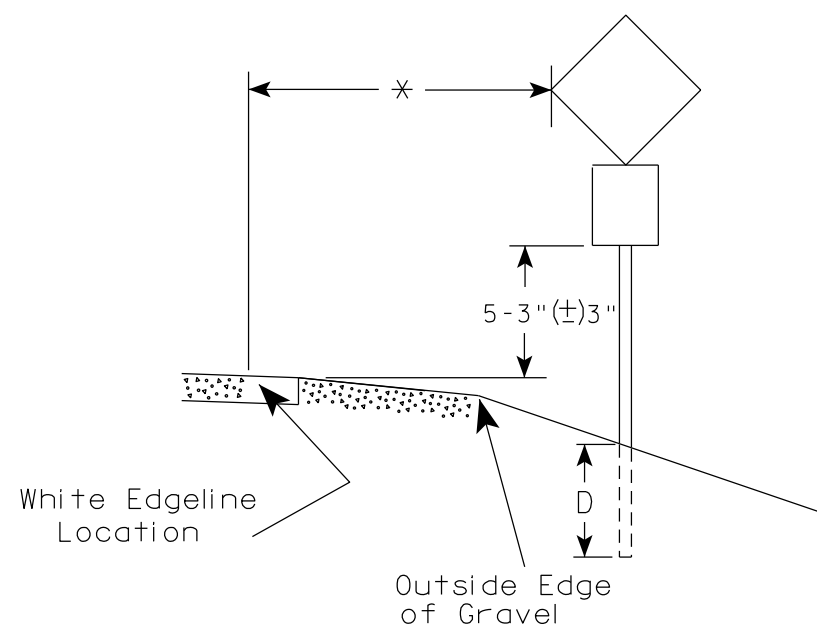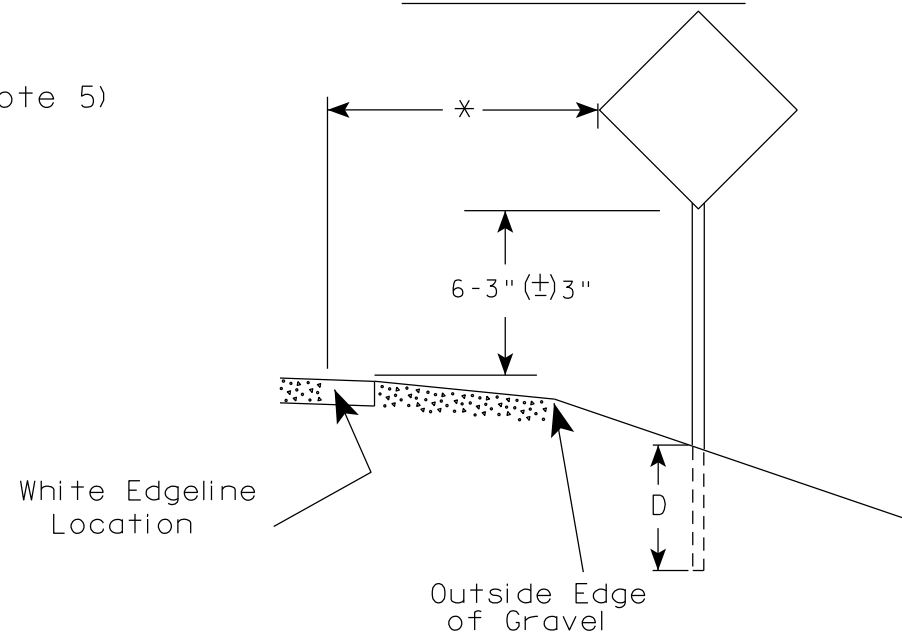

* 6 feet from edge of a paved shoulder or 12 feet from the edge of pavement (edge line location) or 2 feet from outside edge of gravel, whichever is greater unless directed by project engineer.

POST EMBEDMENT DEPTH

Area of Sign Installation (Sq. Ft.)	D (Min)
20 or Less	4'
Greater than 20	5'

GENERAL NOTES


- Signs wider than 4 feet or 20 sq.ft or larger, shall be mounted on multiple posts. Refer to plate A4-4.
- If signs are mounted on or behind barrier wall, see A4-10 sign plate.
The Double Arrow sign (W12-1D) shall be mounted at a height of 2'-3" (±) 3". The Chevron sign (W1-8), Roundabout Chevron panel (R6-4B), Enhanced Reference Markers, Clearance Markers (W5-52), Mile Markers (D10 series), In Road Object Markers (W5-54) & End of Road Markers (W5-56) shall be mounted at a height of 4'-3" (±) 3".
- For expressways and freeways, mounting height is 7'- 3" (±) 3" or 6'-3" (±) 3" depending upon existence of a sub-sign.
- Minimum mounting height for signs mounted on traffic signal poles is 5'- 3" (±) 3".
- Offset distance shall be consistent with existing signs or consistent throughout length of project.
- Folding signs shall be mounted at a height of 5'-3" (±) 3" or as directed by the Engineer.

TYPICAL INSTALLATION
OF PERMANENT TYPE II
SIGNS ON SINGLE POSTS

WISCONSIN DEPT OF TRANSPORTATION

APPROVED *Matthew R. Rauch*
for State Traffic Engineer


DATE 12/6/23 PLATE NO. A4-3.23

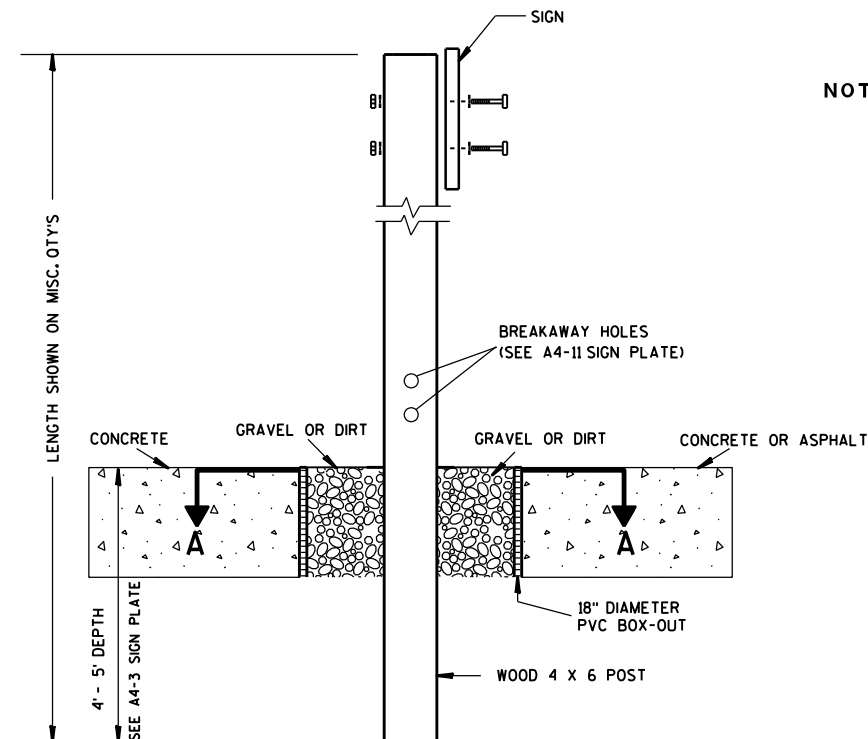

ELEVATION VIEW


DETAIL OF WOOD 4 X 6 SIGN POST IN BOX-OUT

- NOTES: 1. ALL MATERIAL TO BE APPROVED BY ENGINEER PRIOR TO INSTALLATION
2. SEE SIGN PLATE A4-8 FOR SIGN HARDWARE REQUIREMENTS
3. 18 INCH X 18 INCH SQUARE BOX-OUTS MAY BE USED FOR INSTALLATIONS IN EXISTING CONCRETE OR ASPHALT LOCATIONS.

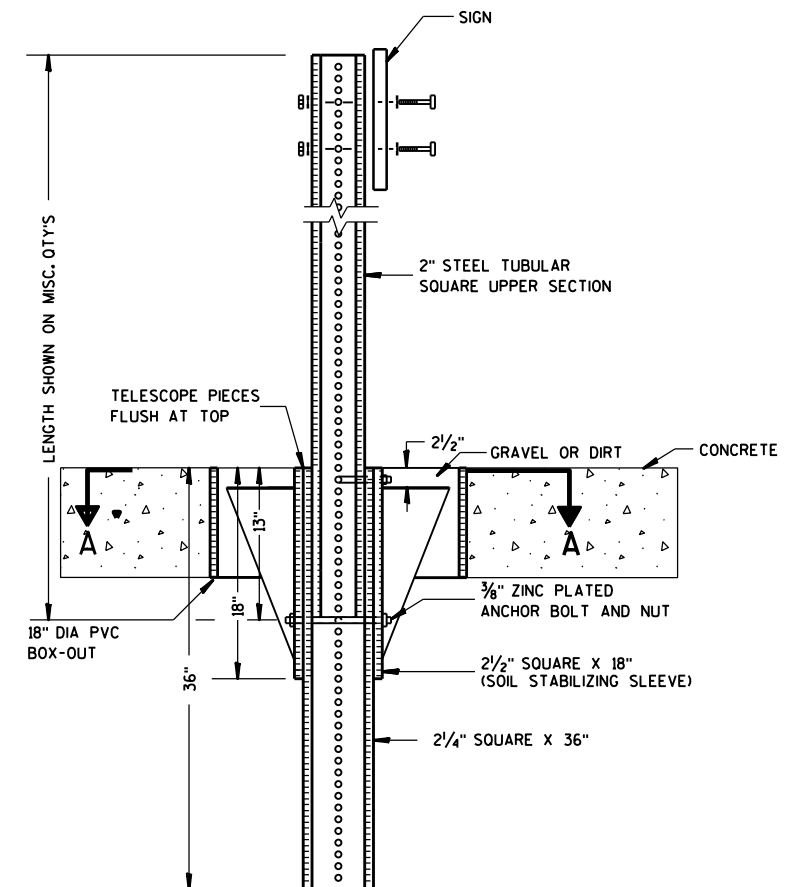

ELEVATION VIEW

DETAIL OF STEEL 2 X 2 SIGN POST IN BOX-OUT

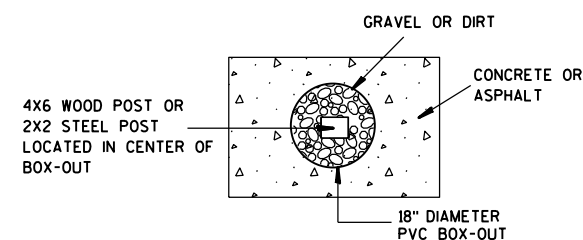

PLAN VIEW

FOR NEW CONCRETE/ASPHALT INSTALLATIONS

SIGN POST
BOX-OUTS
A4-3B

WISCONSIN DEPT OF TRANSPORTATION

APPROVED *Matthew R. Rauch*
for State Traffic Engineer

DATE 1/27/14 PLAT 44 A4-3B.1

PROJECT NO:

HWY:

COUNTY:

SHEET NO:

E

GENERAL NOTES


- 1. For 3 or 4 post installations, individual post spacing shall be greater than 3'-6".
- 2. See tables below for required number of posts.
- 3. For expressways and freeways, mounting height is 7'-3" (±) 3" or 6'-3" (±) 3" depending upon existence of sub-sign.
- 4. The (±) tolerance for mounting height is 3 inches.
- 5. J-Assemblies are considered to be one sign for mounting height.
- 6. Offset distance shall be consistent with existing signs or consistent throughout length of project.
- 7. Folding signs shall be mounted at a height of 5'-3" (±) 3" or as directed by the engineer.
- 8. The Double Arrow sign (W12-1) shall be mounted at a height of 2'-3" (±) 3". The Chevron sign (W1-8), Roundabout Chevron panel (R6-4B), Clearance Markers (W5-52), Mile Markers (D10 series), In Road Object Markers (W5-54) & End of Road Markers (W5-56) shall be mounted at a height of 4'-3" (±) 3".

* 6 feet from edge of a paved shoulder or 12 feet from the edge of pavement (edge line location) or 2 feet from outside edge of gravel, whichever is greater unless directed by project engineer.



** The existence of curb and gutter does not in itself mandate the vertical clearance illustrated. That height is typically measured where there is sidewalk adjacent to the roadway or parking is permitted. In the absence of sidewalk vertical clearance is measured from the top of the curb. Offset of signs is measured from the flow line.

*** See A4-3 sign plate for signs 4' or less in width and less than 20 S.F. in area.


URBAN AREA

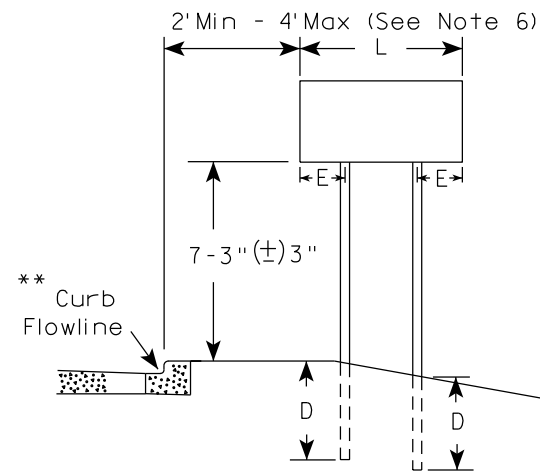


RURAL AREA (See Note 3)

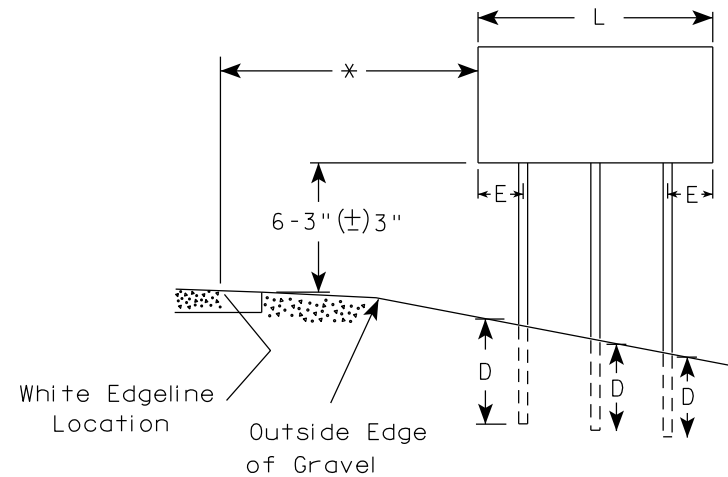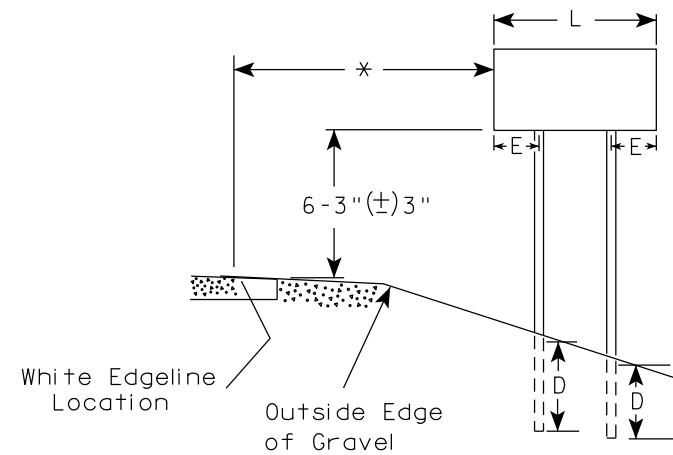

2' Min - 4' Max (See Note 6)

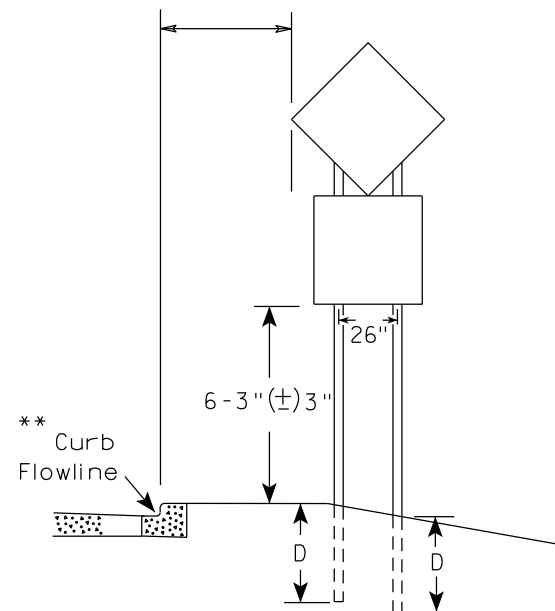

48" DIAMOND WARNING SIGN

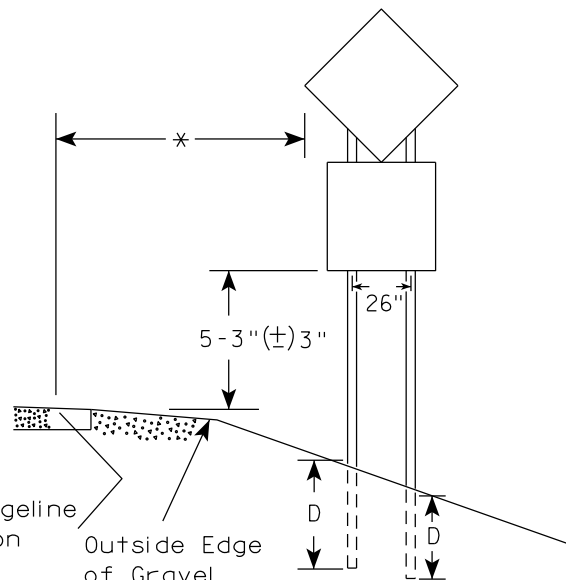

48" DIAMOND WARNING SIGN

SIGN SHAPE OTHER THAN DIAMOND (TWO POSTS REQUIRED)	
L	E
Greater than 48" Less than 60"	12"
60" to 108"	L/5

SIGN SHAPE OTHER THAN DIAMOND (THREE POSTS REQUIRED)	
L	E
Greater than 108" to 144"	12"

POST EMBEDMENT DEPTH

Area of Sign Installation (Sq.Ft.)	D (Min)
20 or Less	4'
Greater than 20	5'

TYPICAL INSTALLATION
OF TYPE II SIGNS
ON MULTIPLE POSTS

WISCONSIN DEPT OF TRANSPORTATION

APPROVED *Matthew R. Rauch*
for State Traffic Engineer

DATE 12/6/23 PLATE NO. A4-4.16



PROJECT NO:

HWY:

COUNTY:

SHEET NO: 45

E

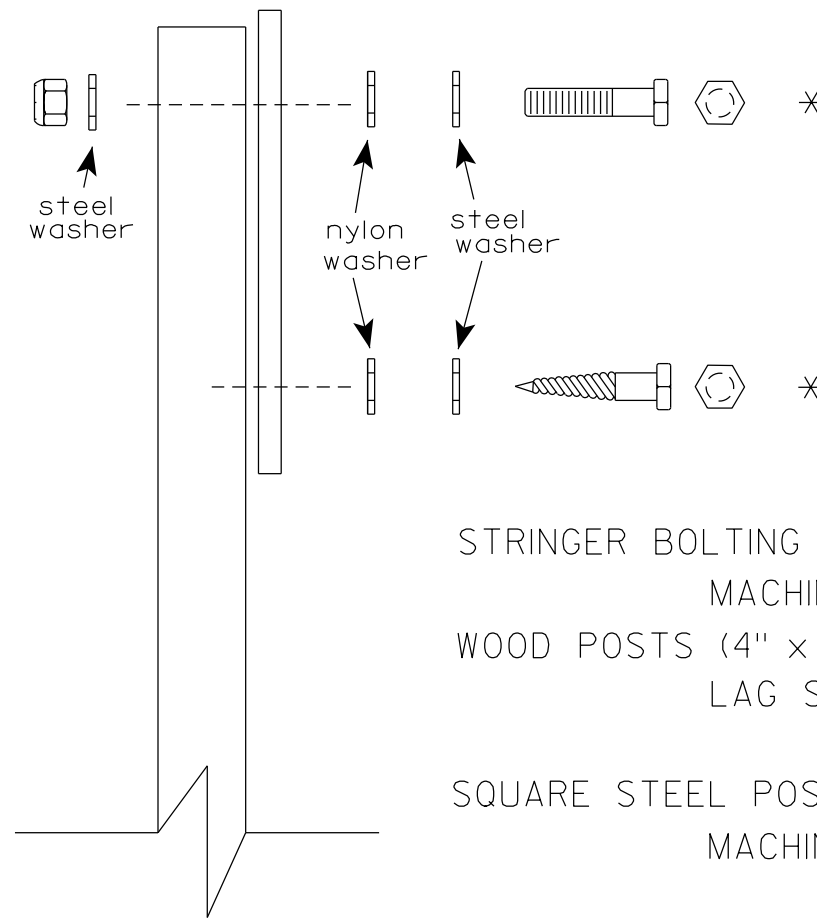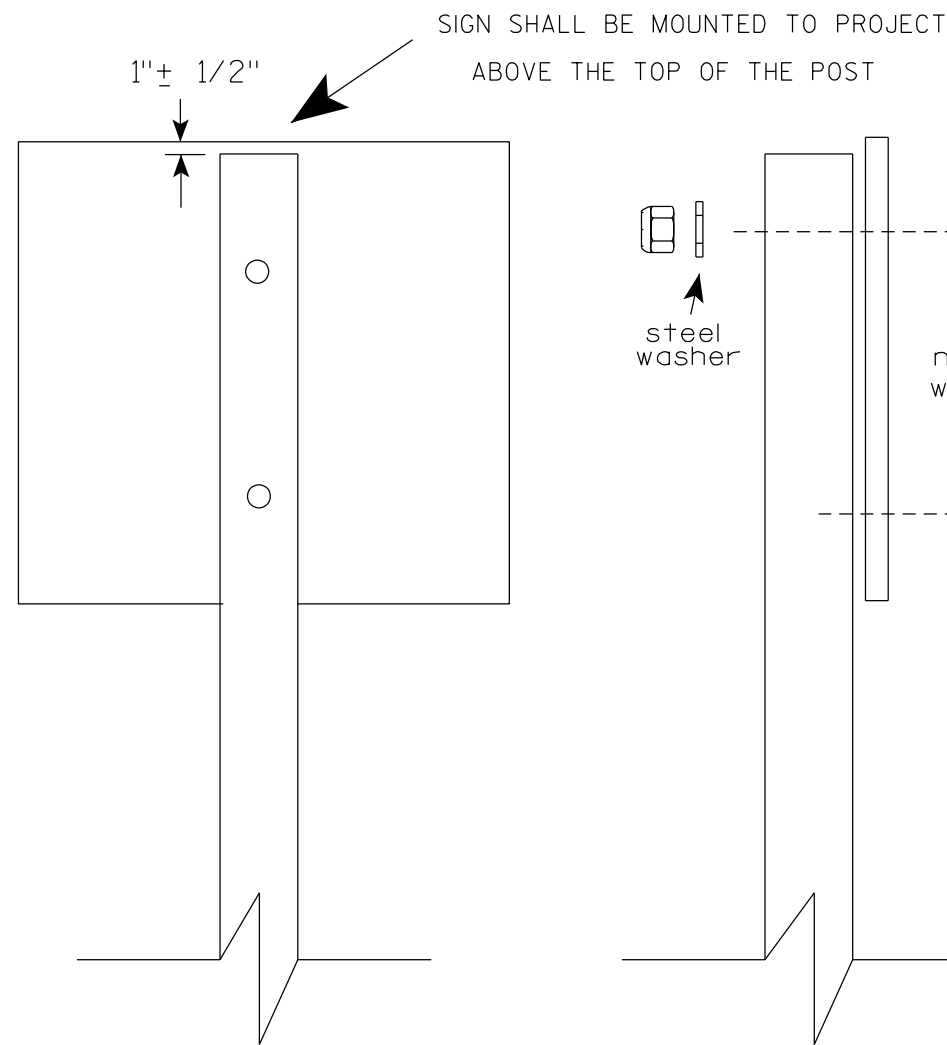

Nuts, bolts and lags used for mounting signs shall have hexagonal heads and shall be either :

- a. Hot dip galvanized in accordance with ASTM Designation: A 153, Class D, or SC 3
- b. Electro-galvanized in accordance with ASTM Designation : B 633, TYPE III, SC 3.

Threads on bolts and nuts shall be manufactured with sufficient allowance for the cadmium plate or galvanized coating to permit the nuts to run freely on the bolts.

- STRINGER BOLTING TO ALUMINUM SIGNS (SEE SIGN PLATE A4-18)
- MACHINE BOLTS - $\frac{5}{16}$ " X 1-3/4" Length w/ lock nuts
- WOOD POSTS (4" x 6")
- LAG SCREWS - $\frac{3}{8}$ " X 3" (NO STRINGERS ON BACK OF SIGN)
 $\frac{3}{8}$ " X 4" (STRINGERS ON BACK OF SIGN)
- SQUARE STEEL POSTS (2" x 2")
- MACHINE BOLTS - $\frac{3}{8}$ " X 3-1/4" Length w/ nuts (NO STRINGER ON BACK OF SIGN)
 $\frac{3}{8}$ " X 5" Length w/ nuts (STRINGERS ON BACK OF SIGN)
- RIVETS - $\frac{9}{32}$ " (6605-9-6) BULB-TITE, TRI-FOLD, ALUMINUM BODY/MANDREL
O.D. FLANGE .720-.765 INCH, GRIP RANGE .042-.375 INCH
- WASHERS (ALL POSTS) -
- 1-1/4" O.D. X $\frac{3}{8}$ " I.D. X $\frac{1}{16}$ " STEEL
 - 1-1/4" O.D. X $\frac{3}{8}$ " I.D. X .080 NYLON

* Two different fastening systems are shown for illustration purposes. On any individual sign, either one or the other system shall be used. Actual number of fasteners per sign varies with the sign area, but normally there are two. For a single post installation, all signs greater than 9 sq. ft. require the use of 3 fasteners.

ATTACHMENT OF SIGNS TO POSTS	
WISCONSIN DEPT OF TRANSPORTATION	
APPROVED	<i>Matthew R. Rauch</i> For State Traffic Engineer
DATE 4/1/2020	PLATE NO. A4-8.9

**2 1/4 " SQUARE
12 GAUGE
PERFORATED
GALVANIZED FINISH**

1" $\frac{1}{8}$ "

ALL HOLES $\frac{7}{16}$ "
SPACED 1" C-C
ALL FOUR SIDES

4" x 10" x 10 GA. — 
STEEL PLATE (CUT
AS SHOWN) WELDED
TO ALL FOUR CORNERS
OF TELESPAR TUBE

**2 1/2" SQUARE
12 GAUGE
OMNI-DIRECTIONAL
PERFORATED
SOIL STABILIZING SLEEVE
GALVANIZED FINISH**

2 1/2" TELESAR TUBE

4" x 10" x 10 GA. STEEL PLATE (CUT AS SHOWN) WELDED TO ALL FOUR CORNERS OF TELESAR TUBE

4"

2 1/2"

10"

3 1/2"

19"

LENGTH SHOWN ON MISC. QTY'S
 18" DIA SCHEDULE 40 PVC BOX-OUT
 TELESCOPE PIECES FLUSH AT TOP
 2" STEEL TUBULAR SQUARE UPPER SECTION
 ALL HOLES $\frac{7}{16}$ " SPACED 1" C-C ALL FOUR SIDES
 $\frac{3}{8}$ " ZINC PLATED CORNER ANCHOR BOLT AND NUT
 2" GRAVEL OR DIRT
 $\frac{3}{8}$ " ZINC PLATED ANCHOR BOLT AND NUT
 2" SQUARE X 18" (SOIL STABILIZING SLEEVE)
 2" SQUARE X 36"
 SEE SIGN PLATE A4-8 FOR BOLT WASHER, & NUT MATERIAL
 SIGN

[illegible]

3/8" ZINC PLATED CORNER
ANCHOR BOLT AND NUT

DIRECTION
OF TRAFFIC

SECTION A-A



Area of Sign Installation (Sq. Ft.)	Number of Required Posts
9 or less	1
Greater than 9 less than or equal to 18	2
Greater than 18 less than or equal to 27	3

TUBULAR STEEL
SIGN POST
A4-9

WISCONSIN DEPT OF TRANSPORTATION

APPROVED Matthew R. Rauch
For State Traffic Engineer

DATE 2/05/15 PLAT 17 14-9.9

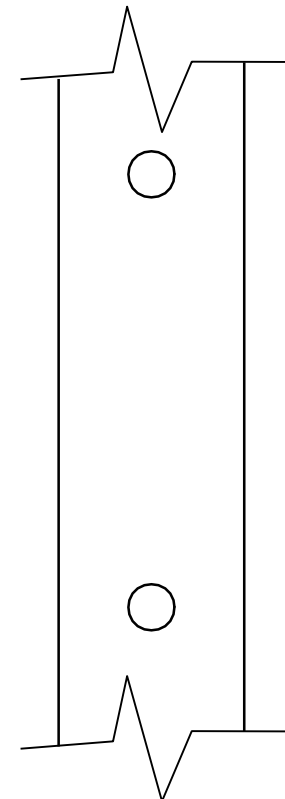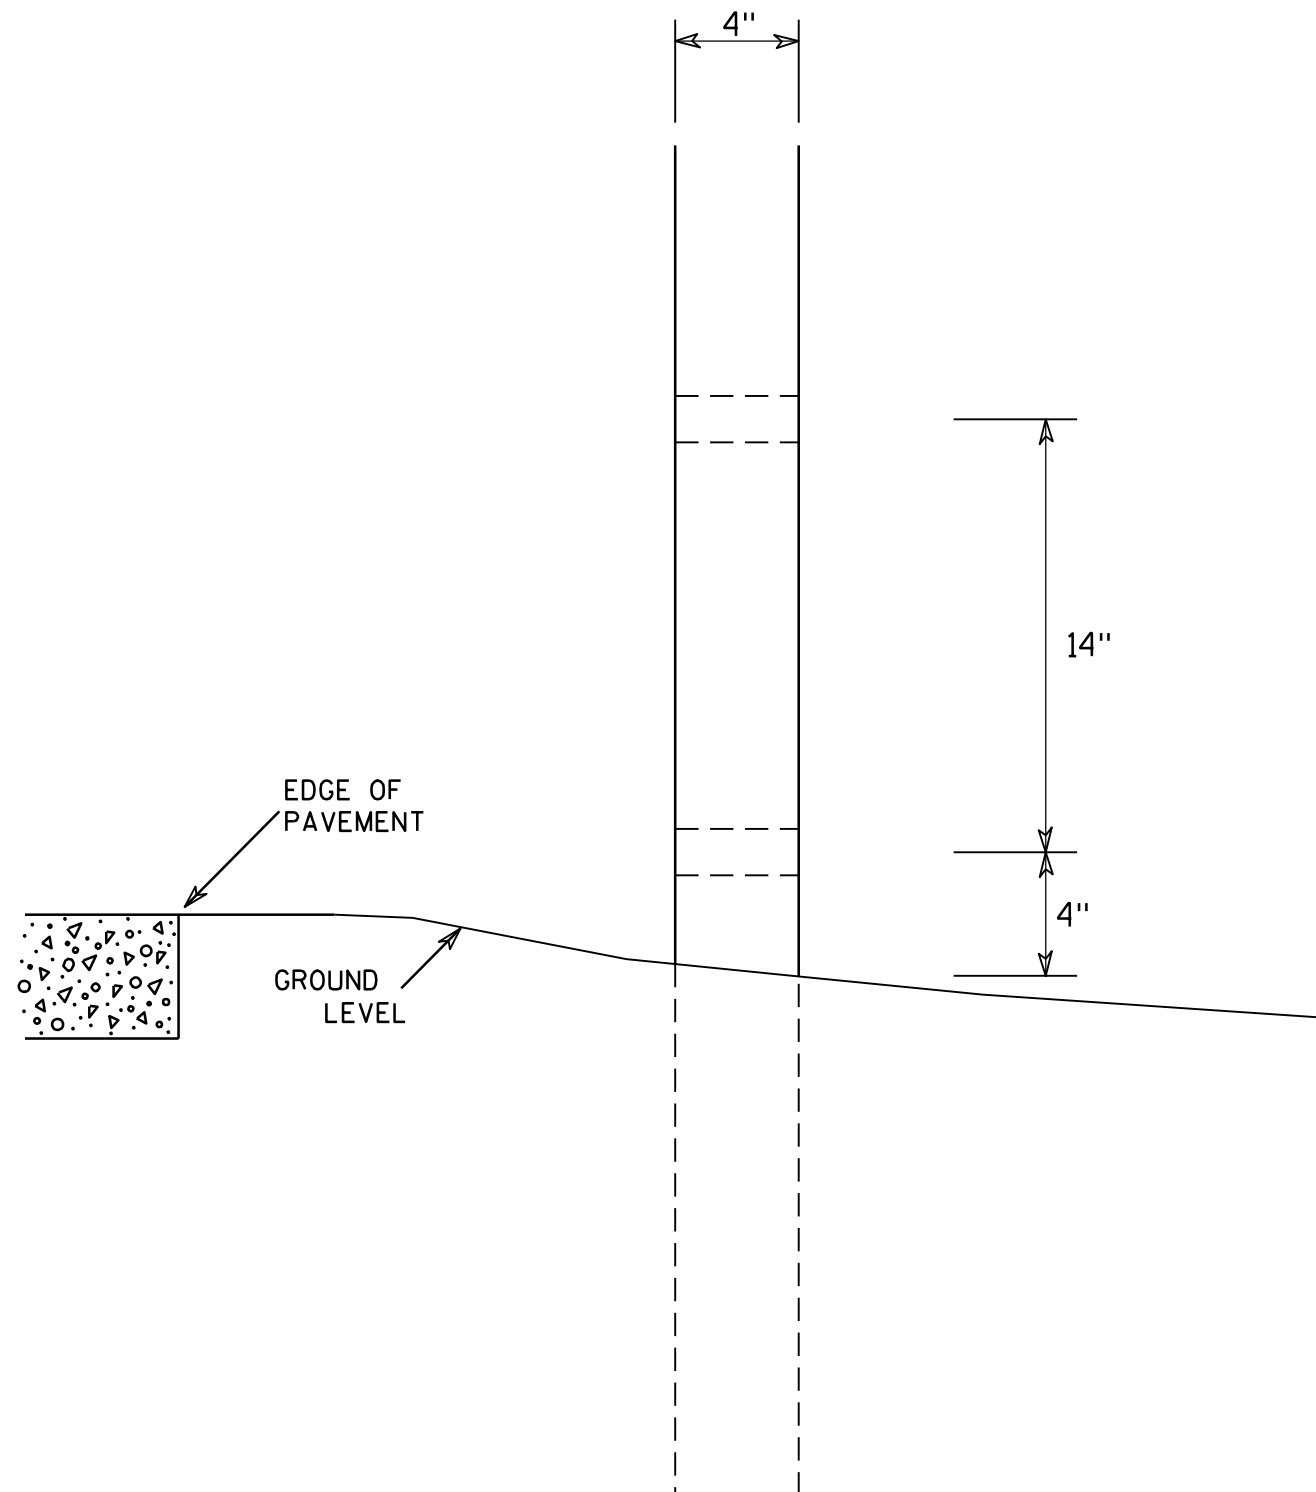

SIDE VIEW

GENERAL NOTES

1. All 4 x 6 Wood Posts shall be modified by having two 1½" diameter holes drilled perpendicular to the roadway centerline.

4 X 6 WOOD POST MODIFICATIONS

WISCONSIN DEPT OF TRANSPORTATION

APPROVED

Chester J. Spang
for State Traffic Engineer

DATE 3/27/97

PLATE NO. A4-11.2

PROJECT NO:

HWY:




COUNTY:

SHEET NO: 48


E

BANDING

SINGLE SIGN

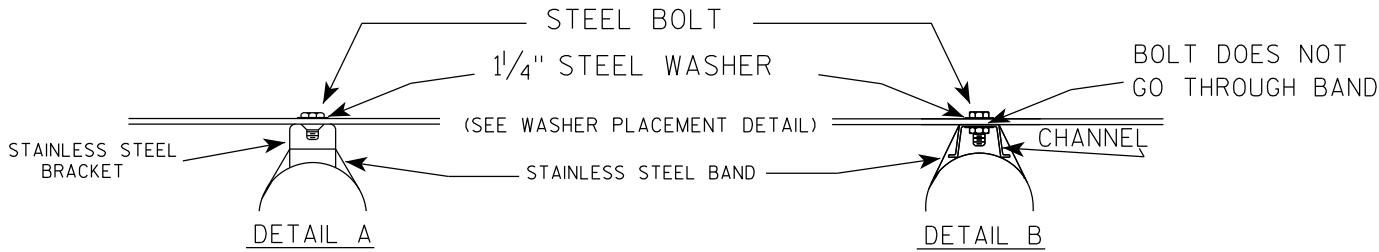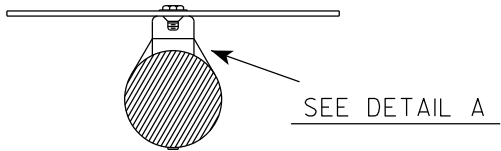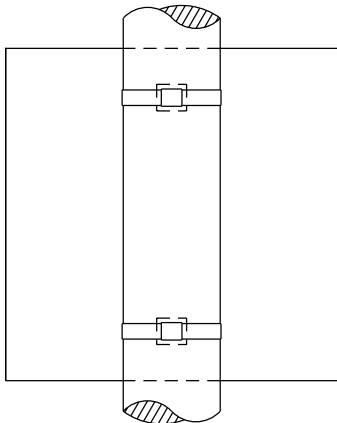

WASHER PLACEMENT

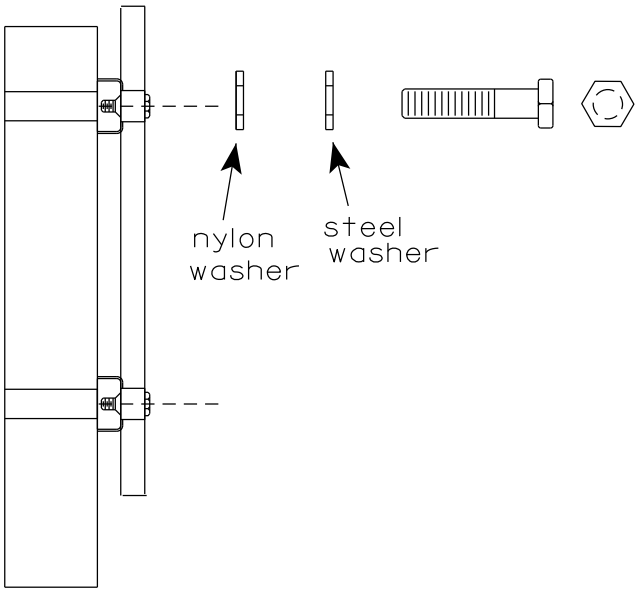


WASHERS (ALL POSTS) -
1-1/4" O.D. X 3/8" I.D. X 1/16" STEEL
1-1/4" O.D. X 3/8" I.D. X .080 NYLON
FOR ALL TYPE H SIGNS


GENERAL NOTES

1. Any sign over 3 feet in width shall use the V-Block banding method. See A5-10 standard plate.
2. Signs 3 feet or greater in height shall have three bracket bands installed. Signs less than 3 feet in height shall have two bracket bands installed.
3. Banding and assembly bracket shall be stainless steel. All bands shall be 3/4" in width and 0.025" thickness.
4. ALL SIGN MOUNTING BOLTS AND WASHERS SHALL BE EITHER:
 - a. Hot dip or mechanically galvanized in accordance with ASTM Designation: A 153, Class D
 - b. Electro-galvanized in accordance with ASTM designation: B 633, Type III, SC 3

"J" ASSEMBLY

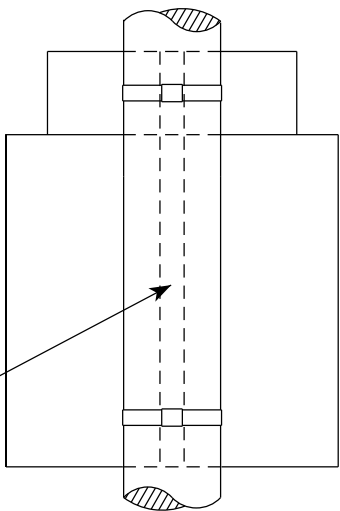


CHANNEL
SEE TYPICAL PANEL
INSTALLATION SHEET

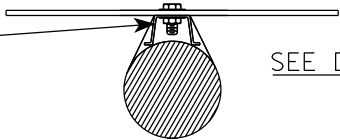


STANDARD SIGN
SIGN BANDING DETAILS

WISCONSIN DEPT OF TRANSPORTATION

APPROVED *Matthew R. Rauch*
for State Traffic Engineer
DATE 6/10/19 PLATE NO. A5-9.4

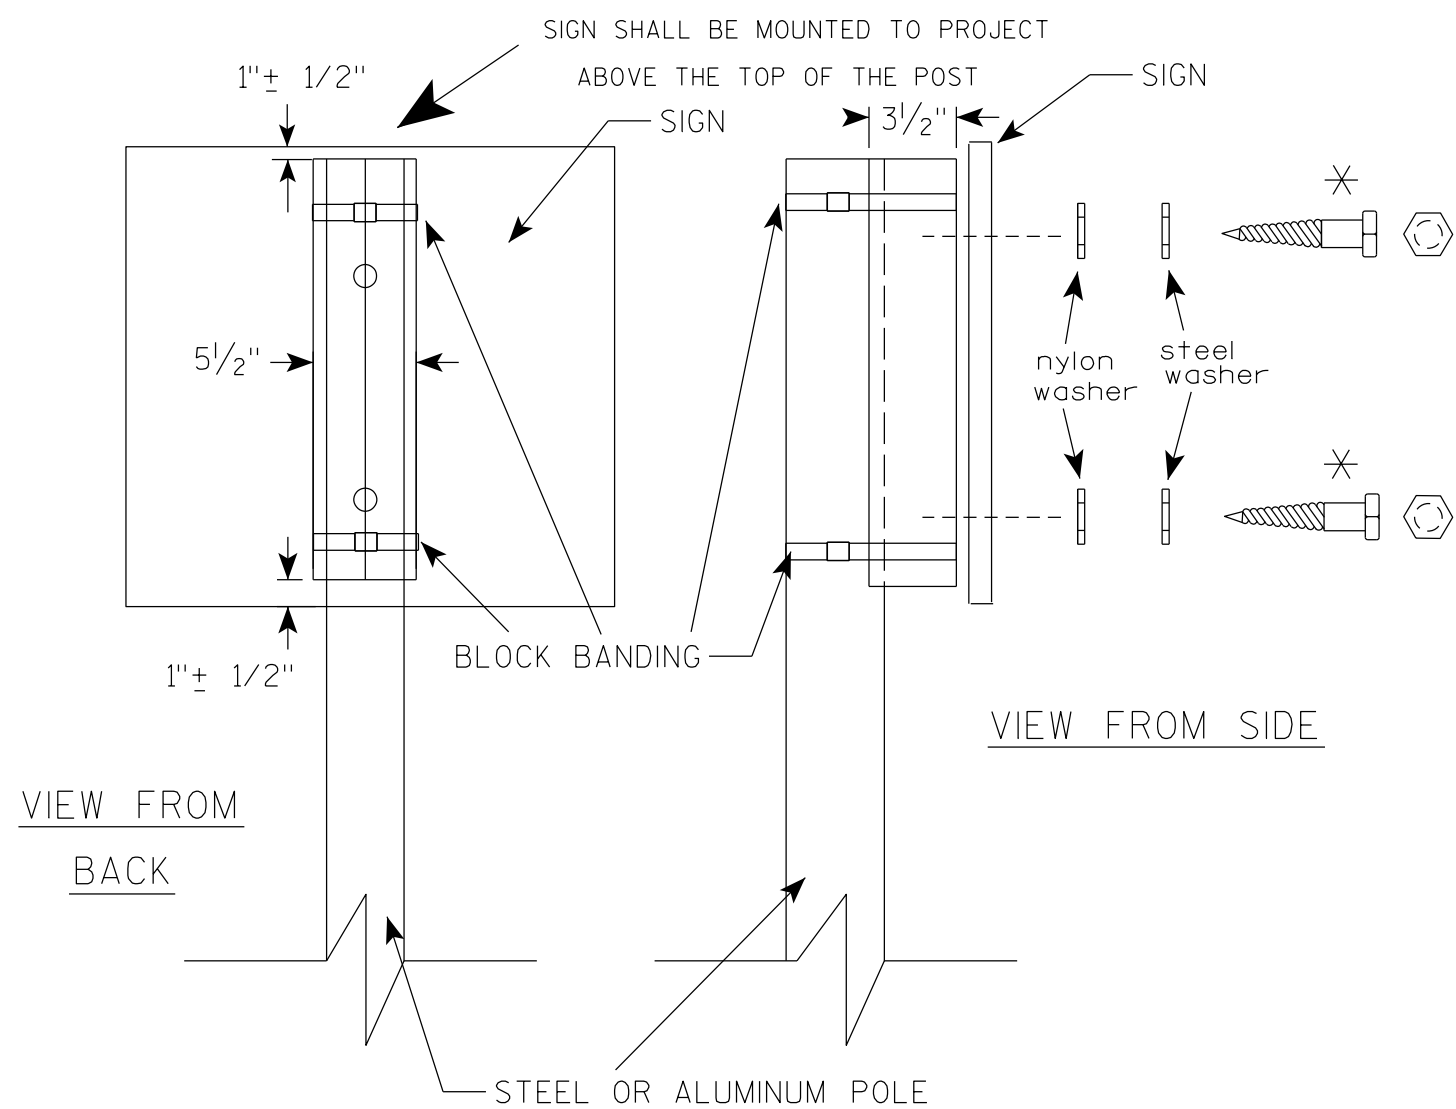

VIEW FROM
BACK

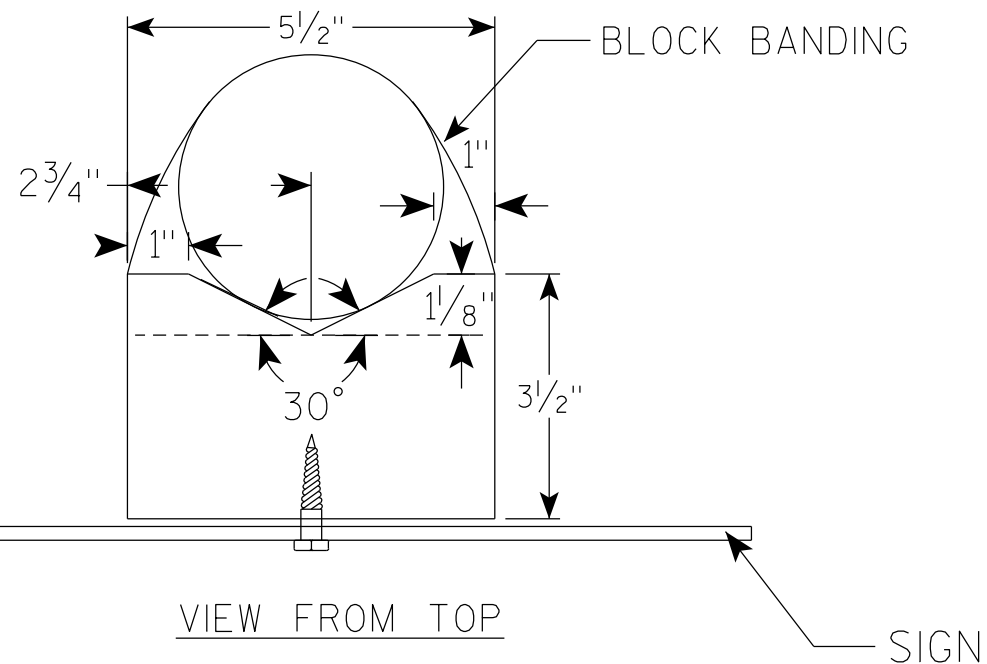

GENERAL NOTES

1. WOOD 4"X6" POST MATERIAL SHALL CONFORM TO 507.2.2 OF THE WISDOT STANDARD SPECIFICATIONS
2. BLOCK BANDING AND CLIPS SHALL BE STAINLESS STEEL, 3/4" WIDTH AND 0.025" THICKNESS
3. SIGNS 3' OR GREATER IN HEIGHT SHALL UTILIZE 3 BLOCK BANDS. SIGNS UNDER 3' IN HEIGHT SHALL UTILIZE 2 BLOCK BANDS
4. ACTUAL NUMBER OF FASTENERS PER SIGN VARIES WITH THE SIGN AREA, BUT NORMALLY THERE ARE TWO. FOR SIGNS GREATER THAN 9 S.F. 3 FASTENERS SHALL BE USED.
5. ALL SIGN MOUNTING BOLTS AND WASHERS SHALL BE EITHER:
 - a. Hot dip or mechanically galvanized in accordance with ASTM Designation: A 153, Class D
 - b. Electro-galvanized in accordance with ASTM Designation : B 633, TYPE III, SC 3
6. ALL BOLTS SHALL HAVE HEXAGONAL HEADS.
7. STEEL WASHERS SHALL BE 1 1/4" O.D. X 3/8" I.D. X 1/16"
8. NYLON WASHERS SHALL BE 1 1/4" O.D. X 3/8" I.D. X .080 FOR TYPE H OR TYPE F FACE SIGN

✱ LAG BOLTS SHALL BE 3/8" X 2 1/2"

BLOCK BANDING DETAIL
(V-BLOCK OPTION)

WISCONSIN DEPT OF TRANSPORTATION

APPROVED *Matthew R. Rauch*
for State Traffic Engineer

DATE 4/19/2022 PLATE NO. A5-10.3

PROJECT NO:

SHEET NO: 50


E

NOTES

1. Sign is Type II - Type F Reflective
2. Color:

Background - Orange

Message - Black
3. Message Series - C
4. Corners may be square or rounded when base material is plywood but borders shall be rounded as shown. When base material is metal, the corners and borders shall be rounded.

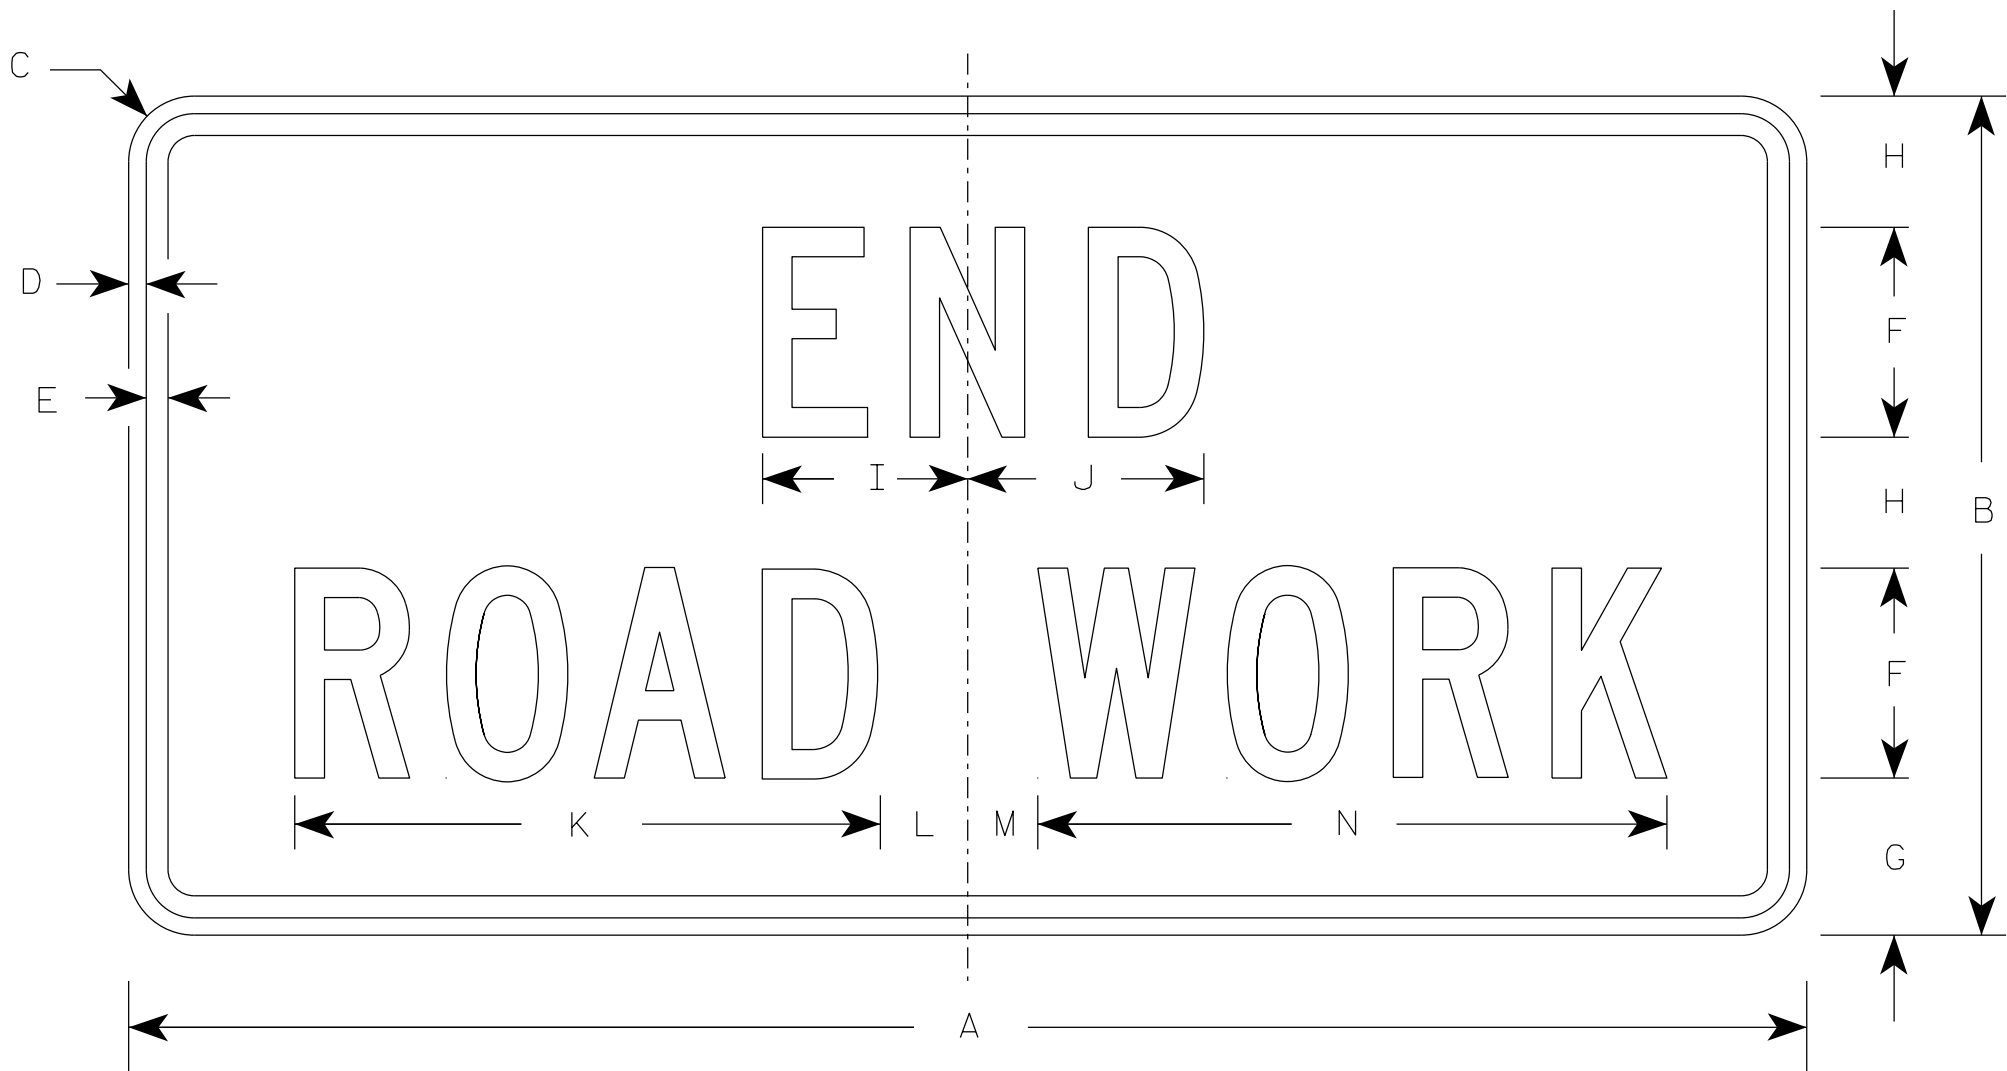

G20-2A

SIZE	A	B	C	D	E	F	G	H	I	J	K	L	M	N	O	P	Q	R	S	T	U	V	W	X	Y	Z	Area sq. ft.
1	36	18	1 1/2	3/8	1/2	4	3 3/4	2 1/2	4 1/8	4 1/8	11 1/8	2	1	12 1/8													4.5
2	48	24	1 7/8	1/2	5/8	6	4 1/2	3 3/4	5 7/8	6 3/4	16 3/4	2 1/2	1 3/4	18 1/2													8.0
2M	48	24	1 7/8	1/2	5/8	6	4 1/2	3 3/4	5 7/8	6 3/4	16 3/4	2 1/2	1 3/4	18 1/2													8.0
3	48	24	1 7/8	1/2	5/8	6	4 1/2	3 3/4	5 7/8	6 3/4	16 3/4	2 1/2	1 3/4	18 1/2													8.0
4	48	24	1 7/8	1/2	5/8	6	4 1/2	3 3/4	5 7/8	6 3/4	16 3/4	2 1/2	1 3/4	18 1/2													8.0
5	48	24	1 7/8	1/2	5/8	6	4 1/2	3 3/4	5 7/8	6 3/4	16 3/4	2 1/2	1 3/4	18 1/2													8.0


PROJECT NO:

HWY:




COUNTY:

SHEET NO: 51

E

 


1. Sign is Type II - Type H Reflective
2. Color:
 - Background - White
 - Message - Black
3. Message Series - D
4. Corners may be square or rounded when base material is plywood but borders shall be rounded as shown. When base material is metal, the corners and borders shall be rounded.
5. Modify the message as required.

   

STANDARD SIGN	
R11-2	
WISCONSIN DEPT OF TRANSPORTATION	
APPROVED	<u>Matthew R Rauch</u> for State Traffic Engineer
DATE <u>2/5/24</u>	PLATE NO. <u>R11-2.12</u>


NOTES

- 1. Sign is Type II - Type H Reflective
- 2. Color:
Background - White
Message - Black
- 3. Message Series - C
- 4. Corners may be square or rounded when base material is plywood but borders shall be rounded as shown. When base material is metal, the corners and borders shall be rounded.
- 5. Substitute appropriate numerals to nearest quarter mile and optically adjust spacing to achieve proper balance.

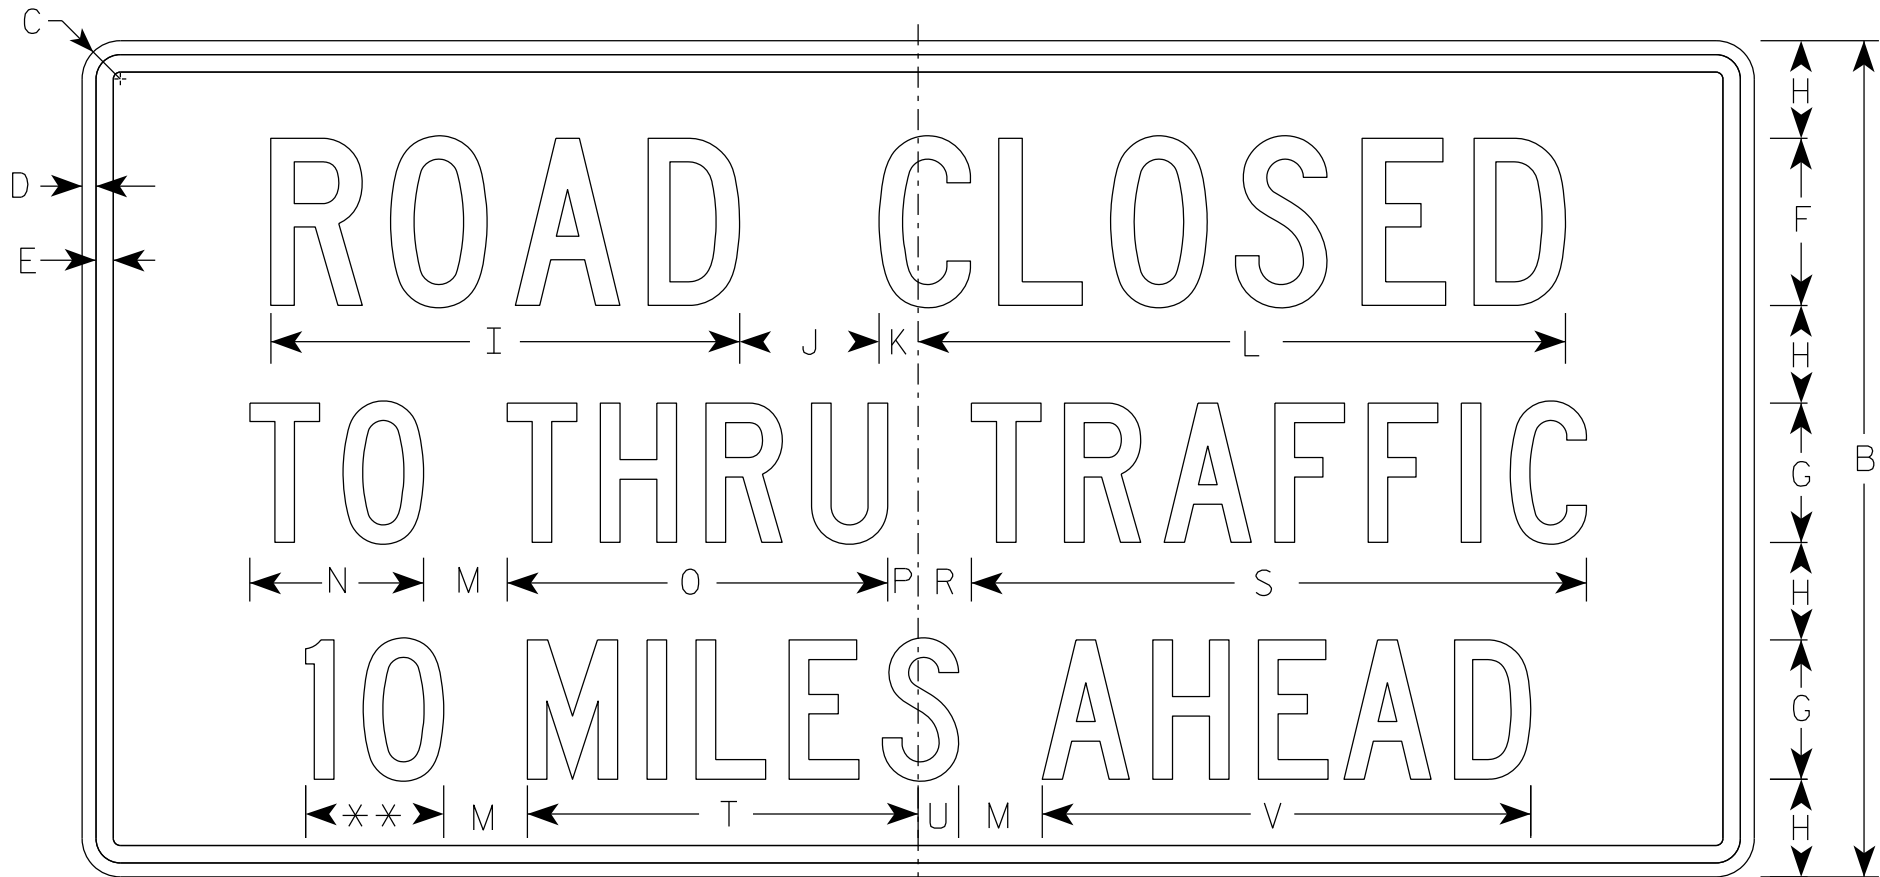

R11-3

** See Note 5

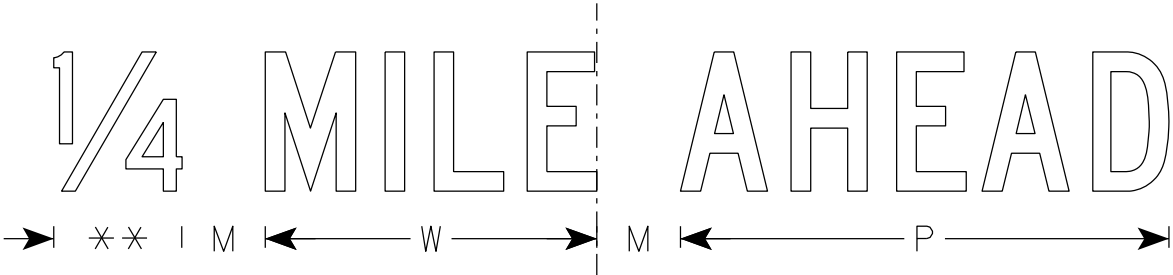

SIZE	A	B	C	D	E	F	G	H	I	J	K	L	M	N	O	P	Q	R	S	T	U	V	W	X	Y	Z	Area sq. ft.
1	36	18	1 1/2	3/8	3/8	4	3	2	11 1/4	3	1 1/8	15 3/8	2	3 3/4	8 1/4	5/8		1 3/8	13 1/4	8 3/8	7/8	10 1/2	7 1/8				4.5
2S	60	30	1 7/8	1/2	5/8	6	5	3 1/2	16 7/8	5	1 3/8	23 1/4	3	6 1/4	13 5/8	1 1/8		1 7/8	22 1/8	14	1 1/2	17 1/2	11 7/8				12.5
2M	60	30	1 7/8	1/2	5/8	6	5	3 1/2	16 7/8	5	1 3/8	23 1/4	3	6 1/4	13 5/8	1 1/8		1 7/8	22 1/8	14	1 1/2	17 1/2	11 7/8				12.5
3																											
4																											
5																											


STANDARD SIGN
R11-3

WISCONSIN DEPT OF TRANSPORTATION




APPROVED *Matthew R. Rauch*
for State Traffic Engineer

DATE 2/5/24 PLATE NO. R11-3.10

7

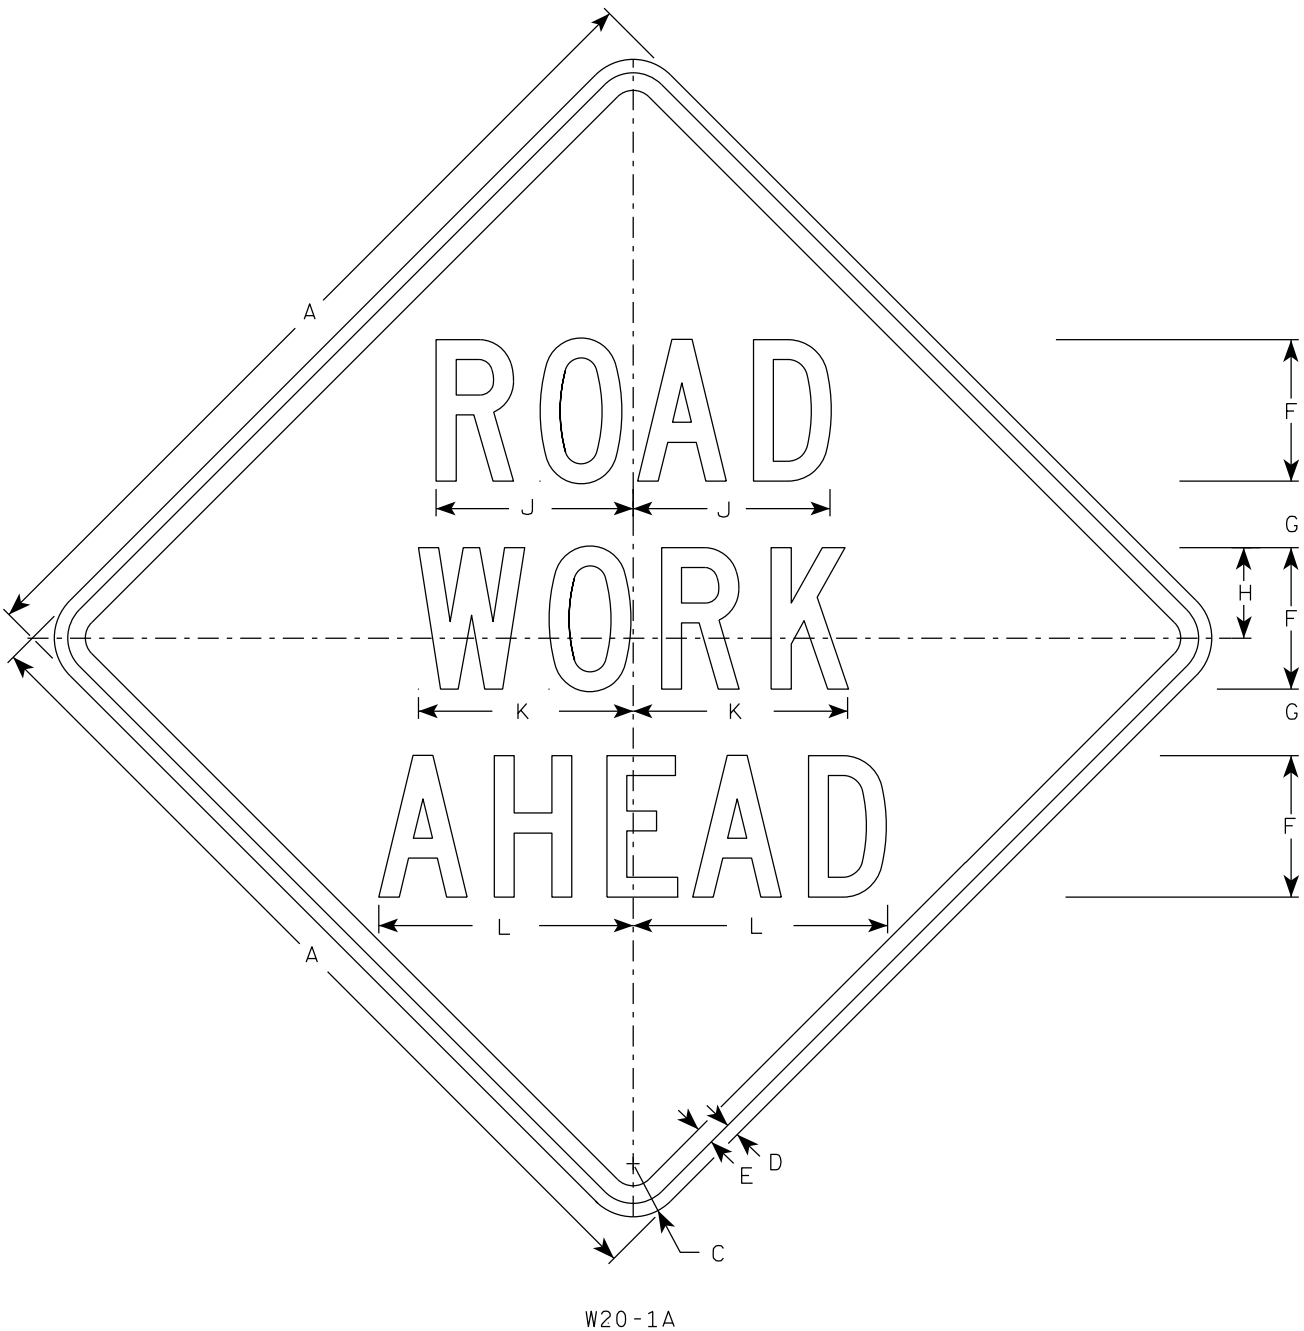


W20-1A

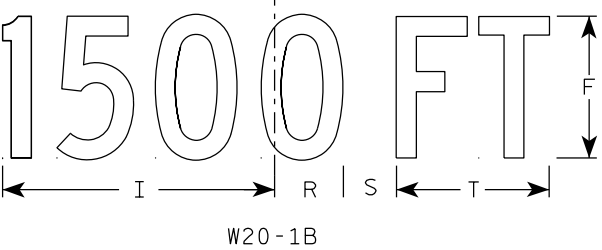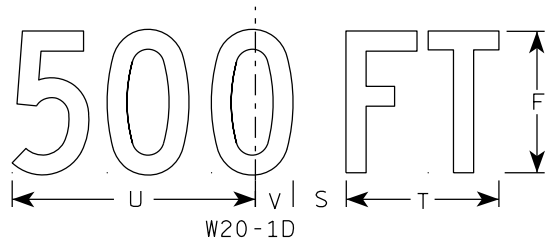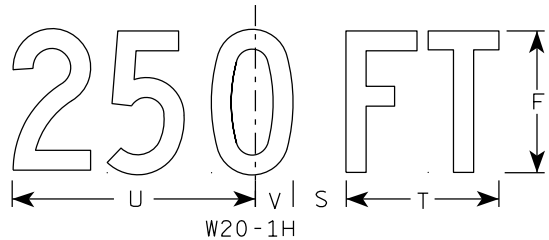


W20-1B


- NOTES
1. Sign is Type II - Type F Reflective
 2. Color:
Background - Orange
Message - Black
 3. Message Series - C
 4. Corners may be square or rounded when base material is plywood but borders shall be rounded as shown. When base material is metal, the corners and borders shall be rounded.

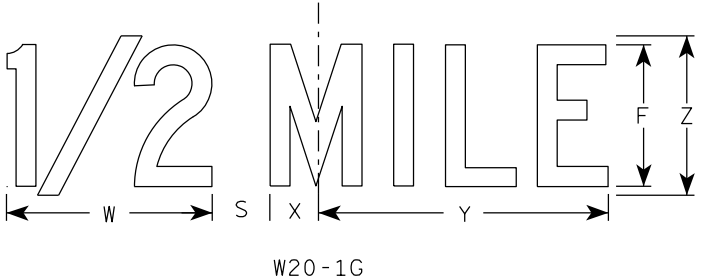

W20-1G

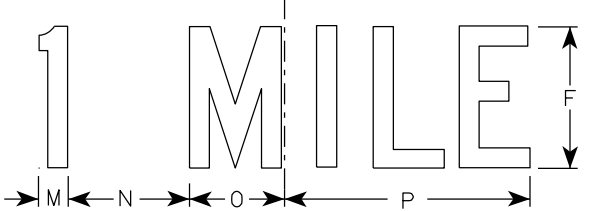


W20-1F

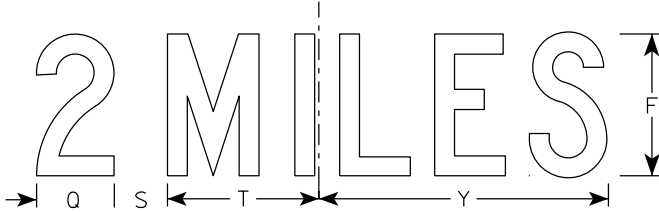


W20-1E

7


SIZE	A	B	C	D	E	F	G	H	I	J	K	L	M	N	O	P	Q	R	S	T	U	v	W	X	Y	Z	Area sq. ft.
1	36		2 1/4	5/8	3/4	5	2 5/8	3 1/4	10 1/8	7	7 5/8	8 7/8	1 1/8	4 1/2	3 1/2	9	3 1/4	2 1/2	2 1/4	5 5/8	9	1 3/8	8	1 3/4	10 3/4	6	9.0
2S	48		3	3/4	1	8	3 3/4	5 1/8	15 3/8	11 1/8	12 1/8	14 3/8	1 5/8	6 7/8	5 3/8	13 7/8	4 3/8	3 7/8	3	8 5/8	13 3/4	2 1/8	11 7/8	2 3/4	16 3/8	9	16.0
2M	48		3	3/4	1	8	3 3/4	5 1/8	15 3/8	11 1/8	12 1/8	14 3/8	1 5/8	6 7/8	5 3/8	13 7/8	4 3/8	3 7/8	3	8 5/8	13 3/4	2 1/8	11 7/8	2 3/4	16 3/8	9	16.0
3	48		3	3/4	1	8	3 3/4	5 1/8	15 3/8	11 1/8	12 1/8	14 3/8	1 5/8	6 7/8	5 3/8	13 7/8	4 3/8	3 7/8	3	8 5/8	13 3/4	2 1/8	11 7/8	2 3/4	16 3/8	9	16.0
4	48		3	3/4	1	8	3 3/4	5 1/8	15 3/8	11 1/8	12 1/8	14 3/8	1 5/8	6 7/8	5 3/8	13 7/8	4 3/8	3 7/8	3	8 5/8	13 3/4	2 1/8	11 7/8	2 3/4	16 3/8	9	16.0
5	48		3	3/4	1	8	3 3/4	5 1/8	15 3/8	11 1/8	12 1/8	14 3/8	1 5/8	6 7/8	5 3/8	13 7/8	4 3/8	3 7/8	3	8 5/8	13 3/4	2 1/8	11 7/8	2 3/4	16 3/8	9	16.0

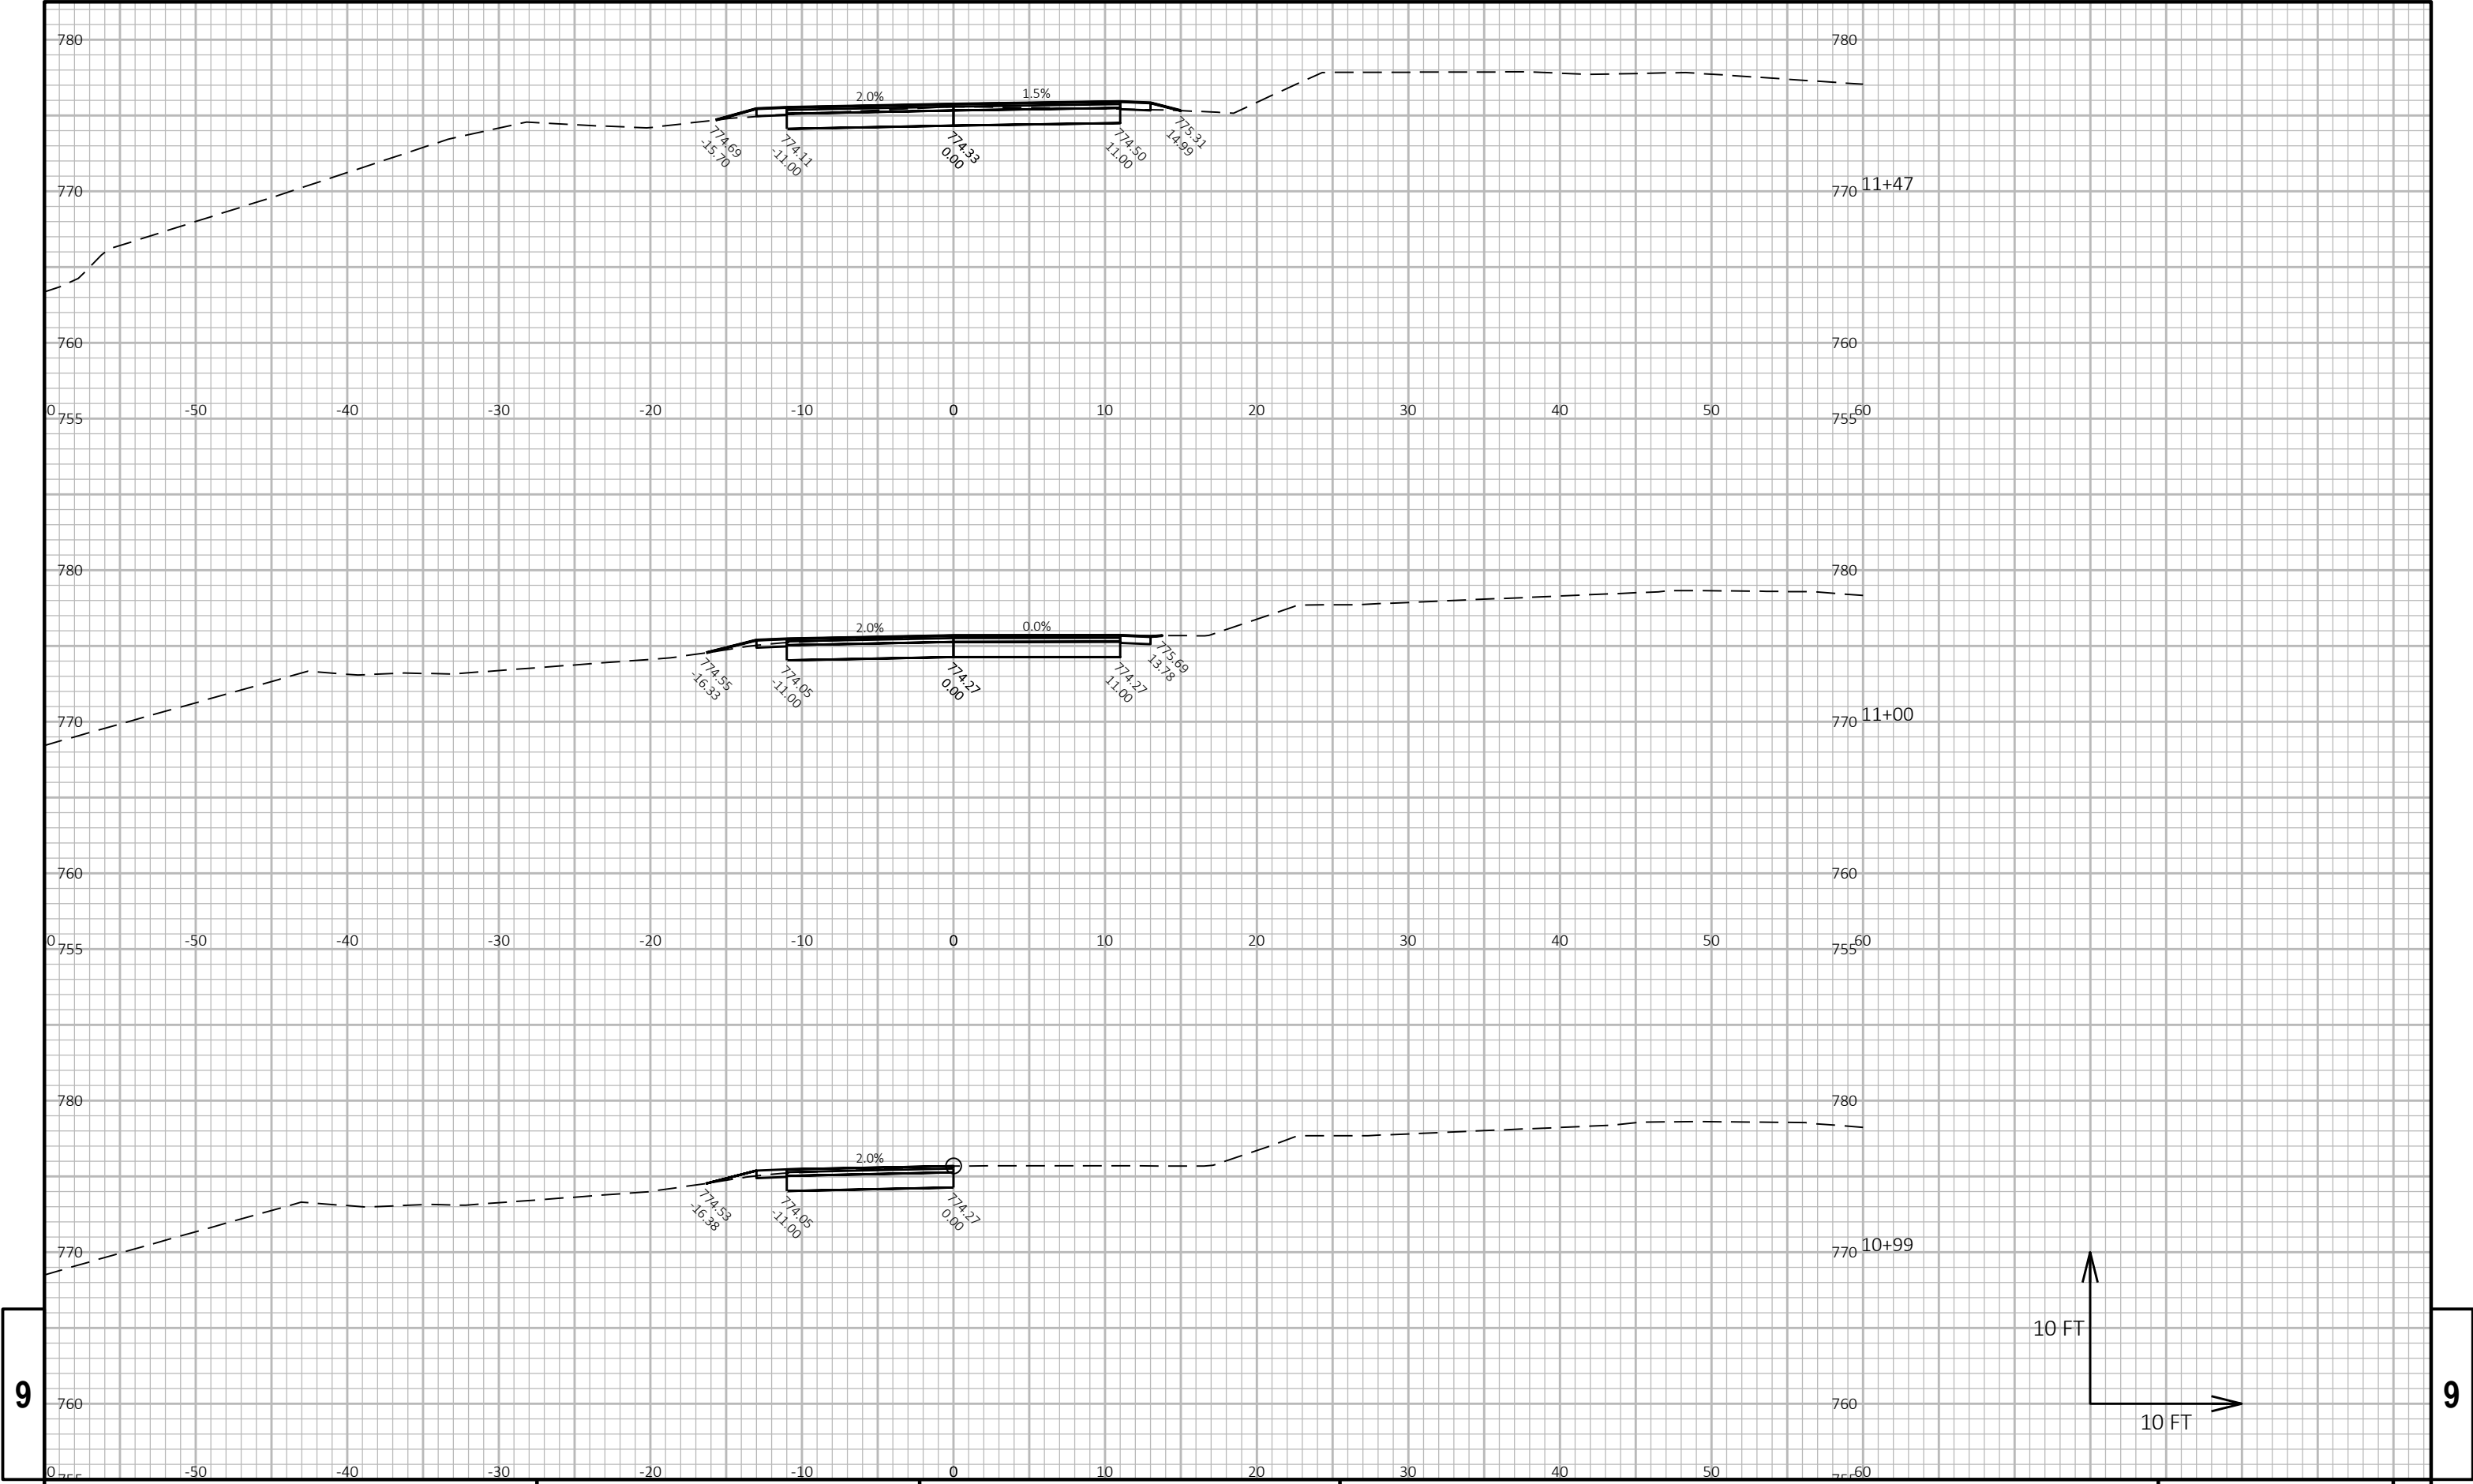


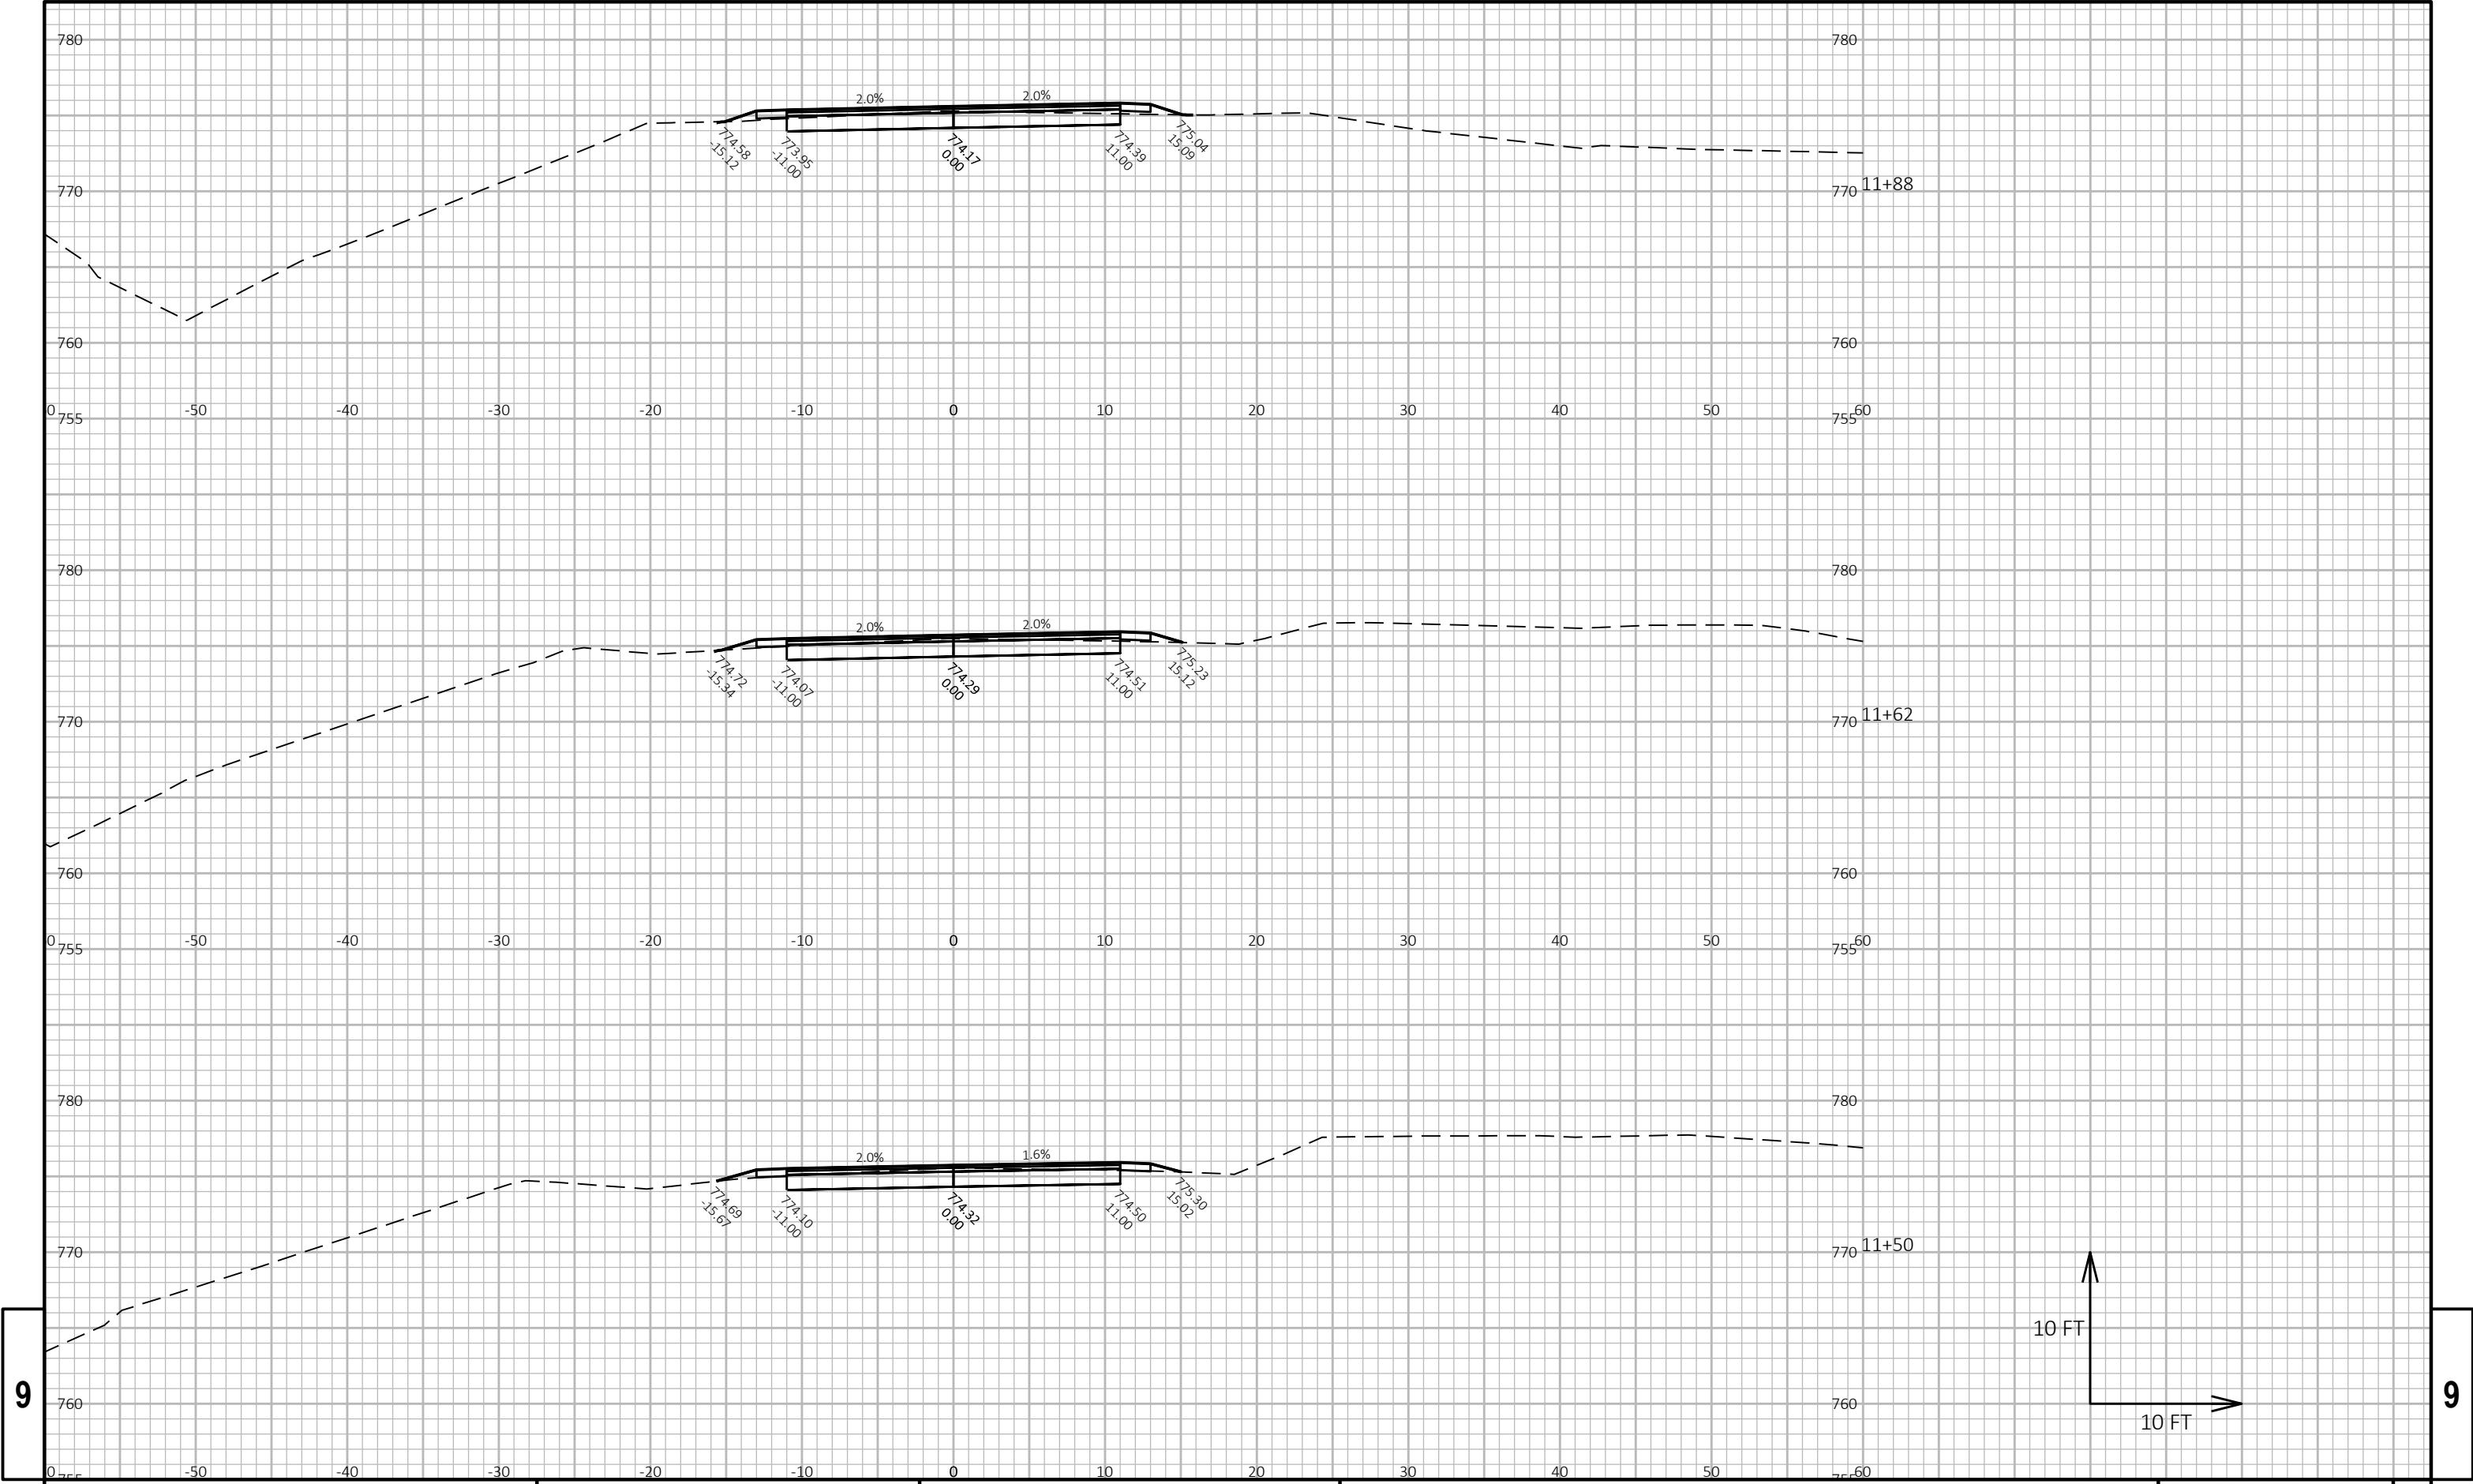



9


9

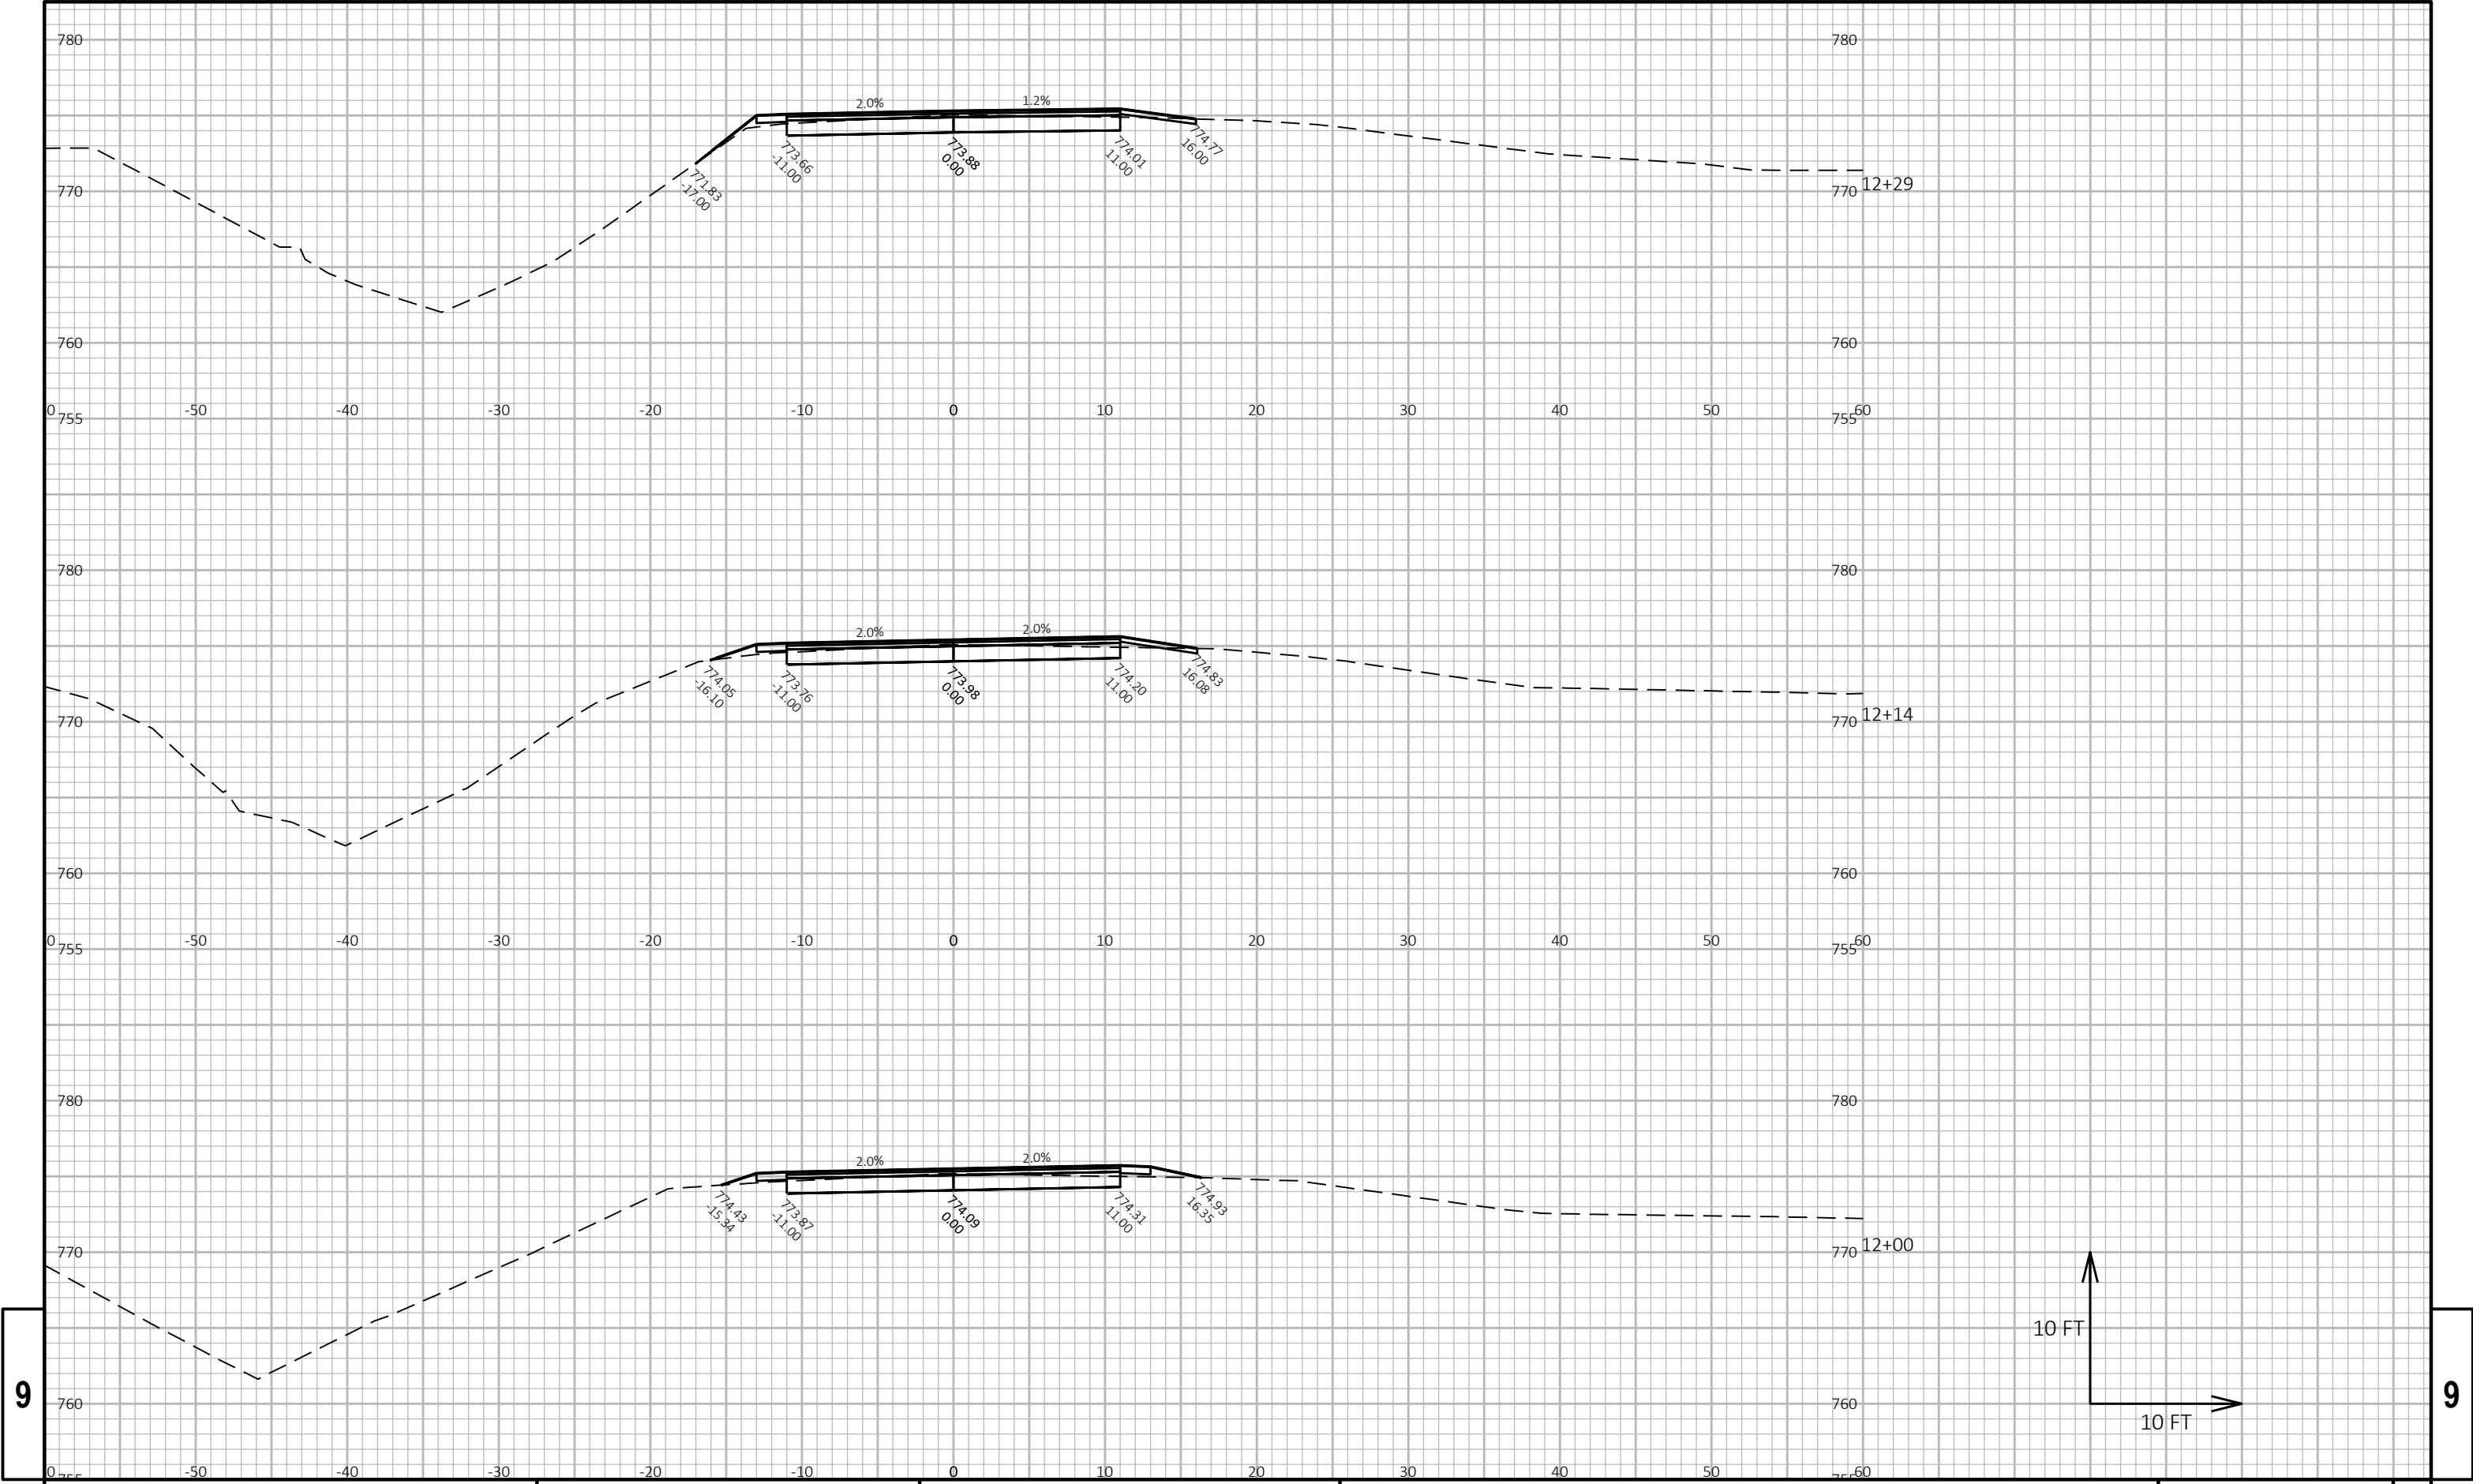


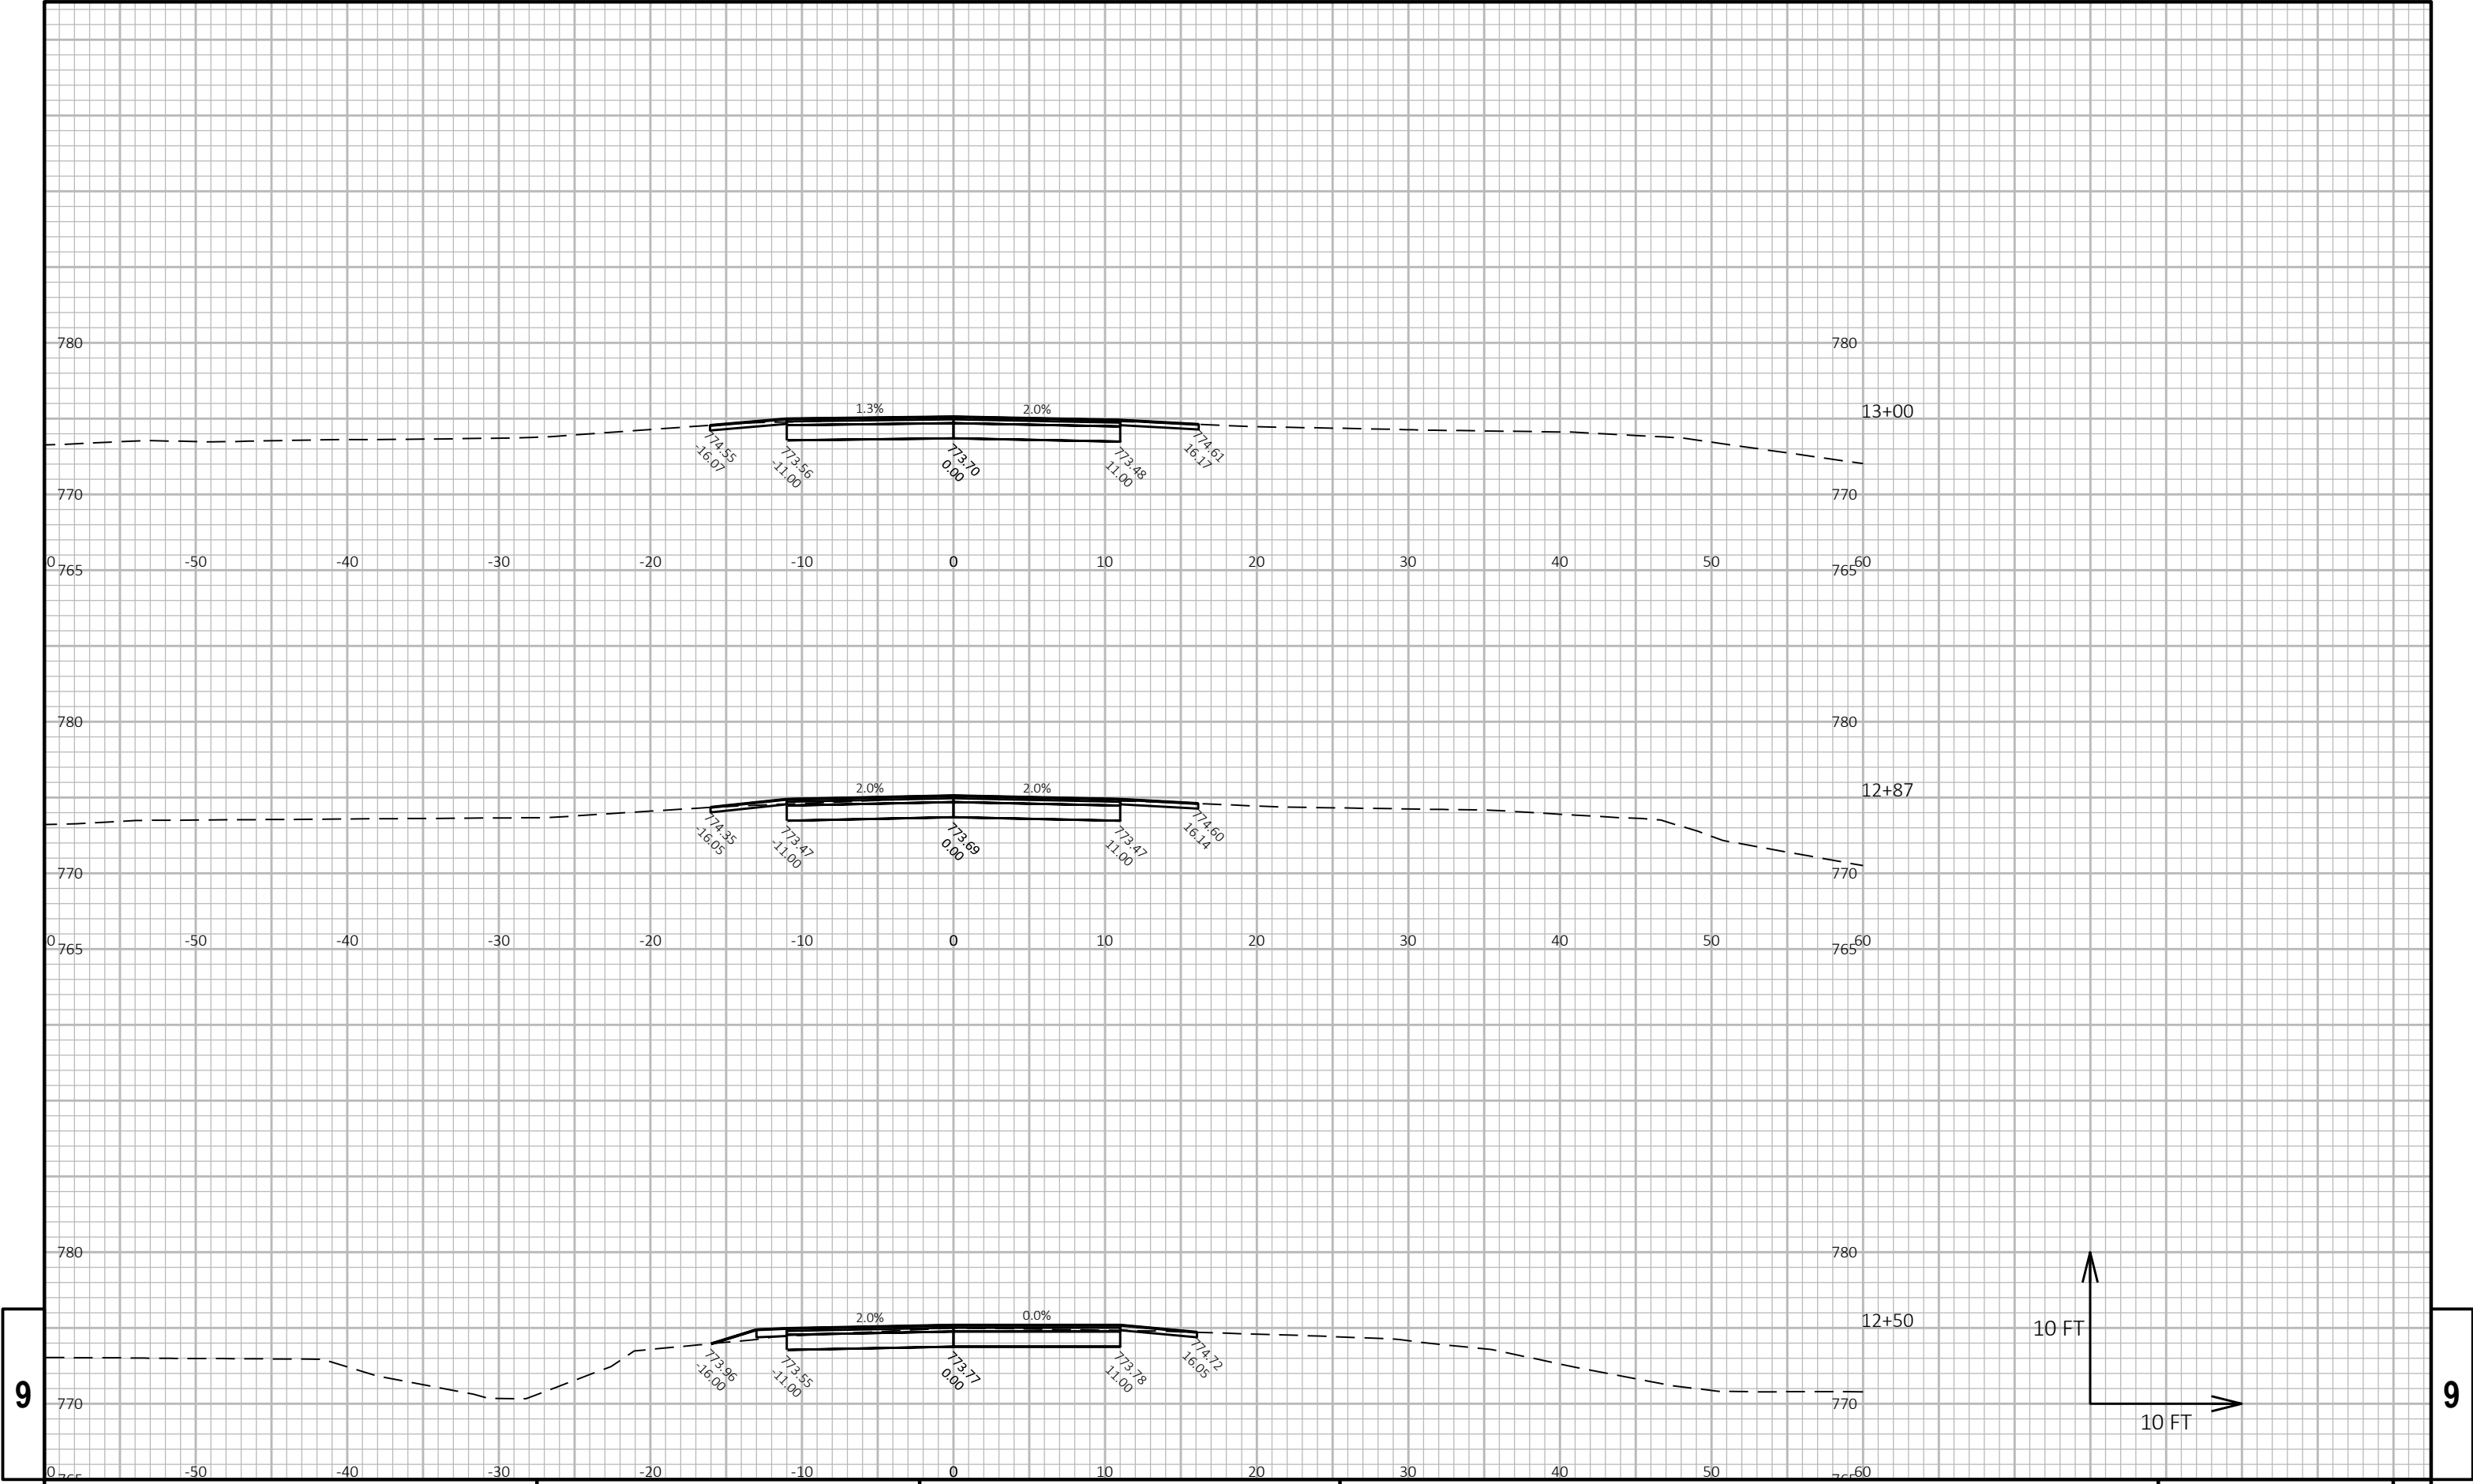


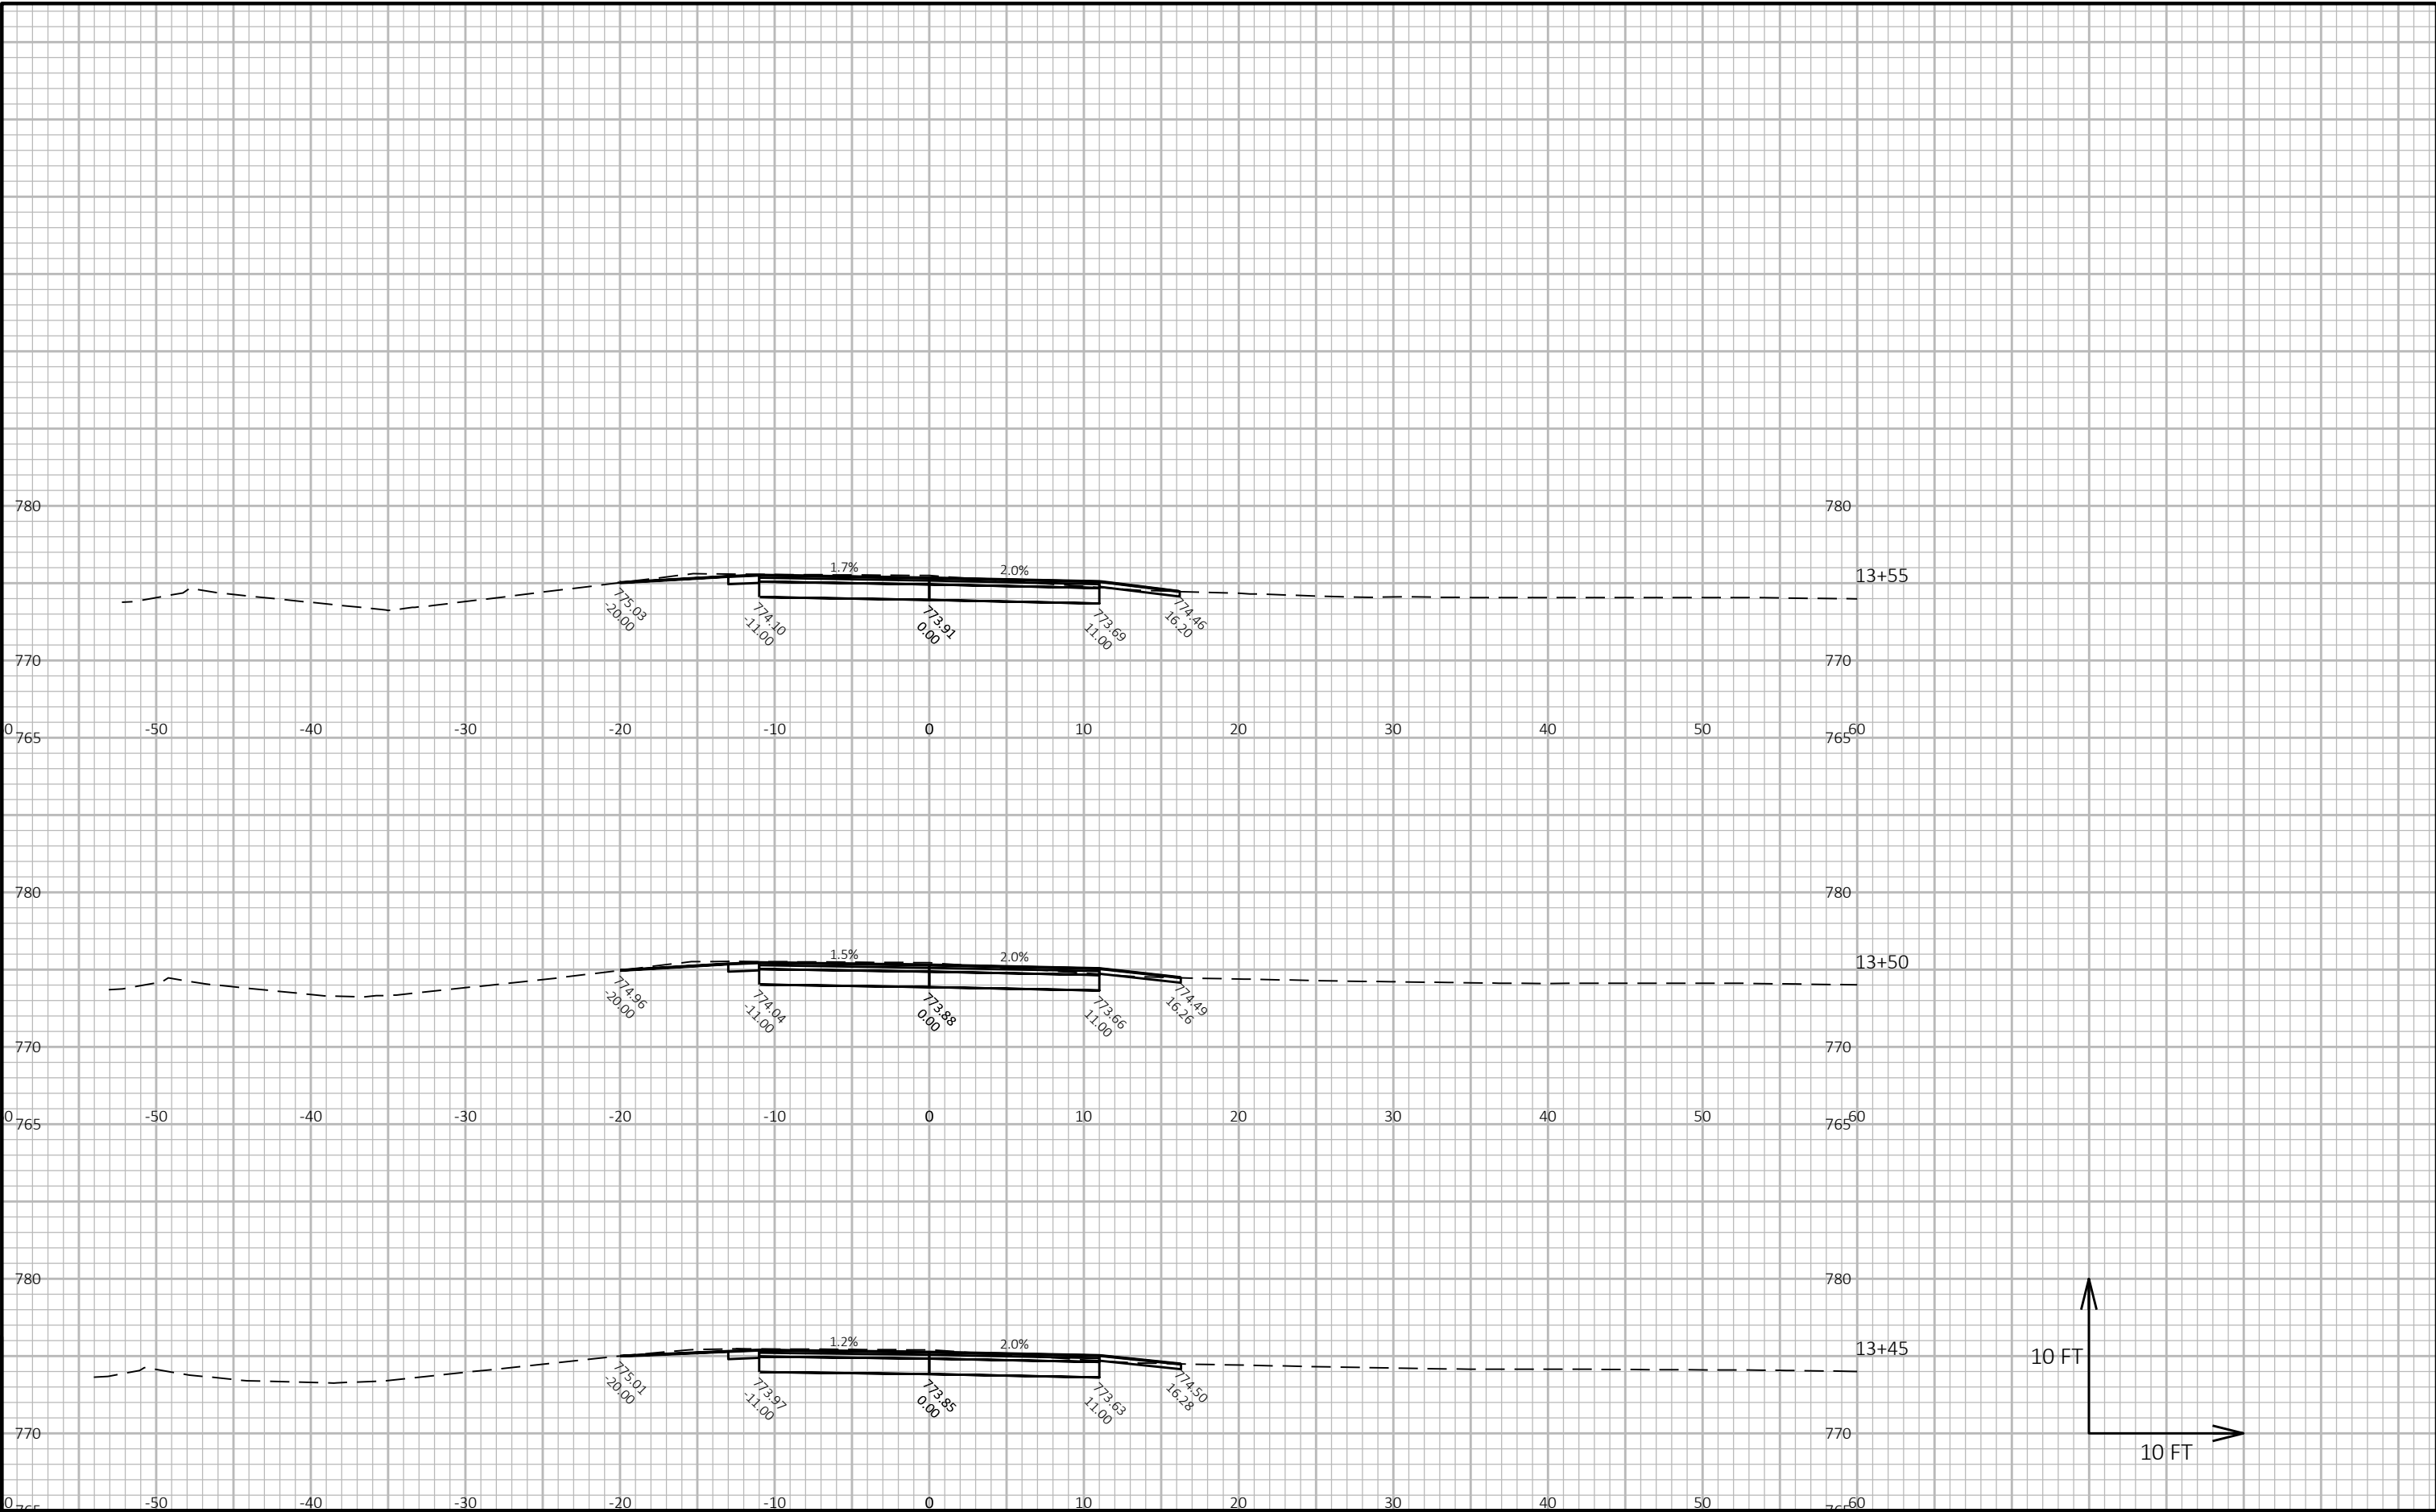

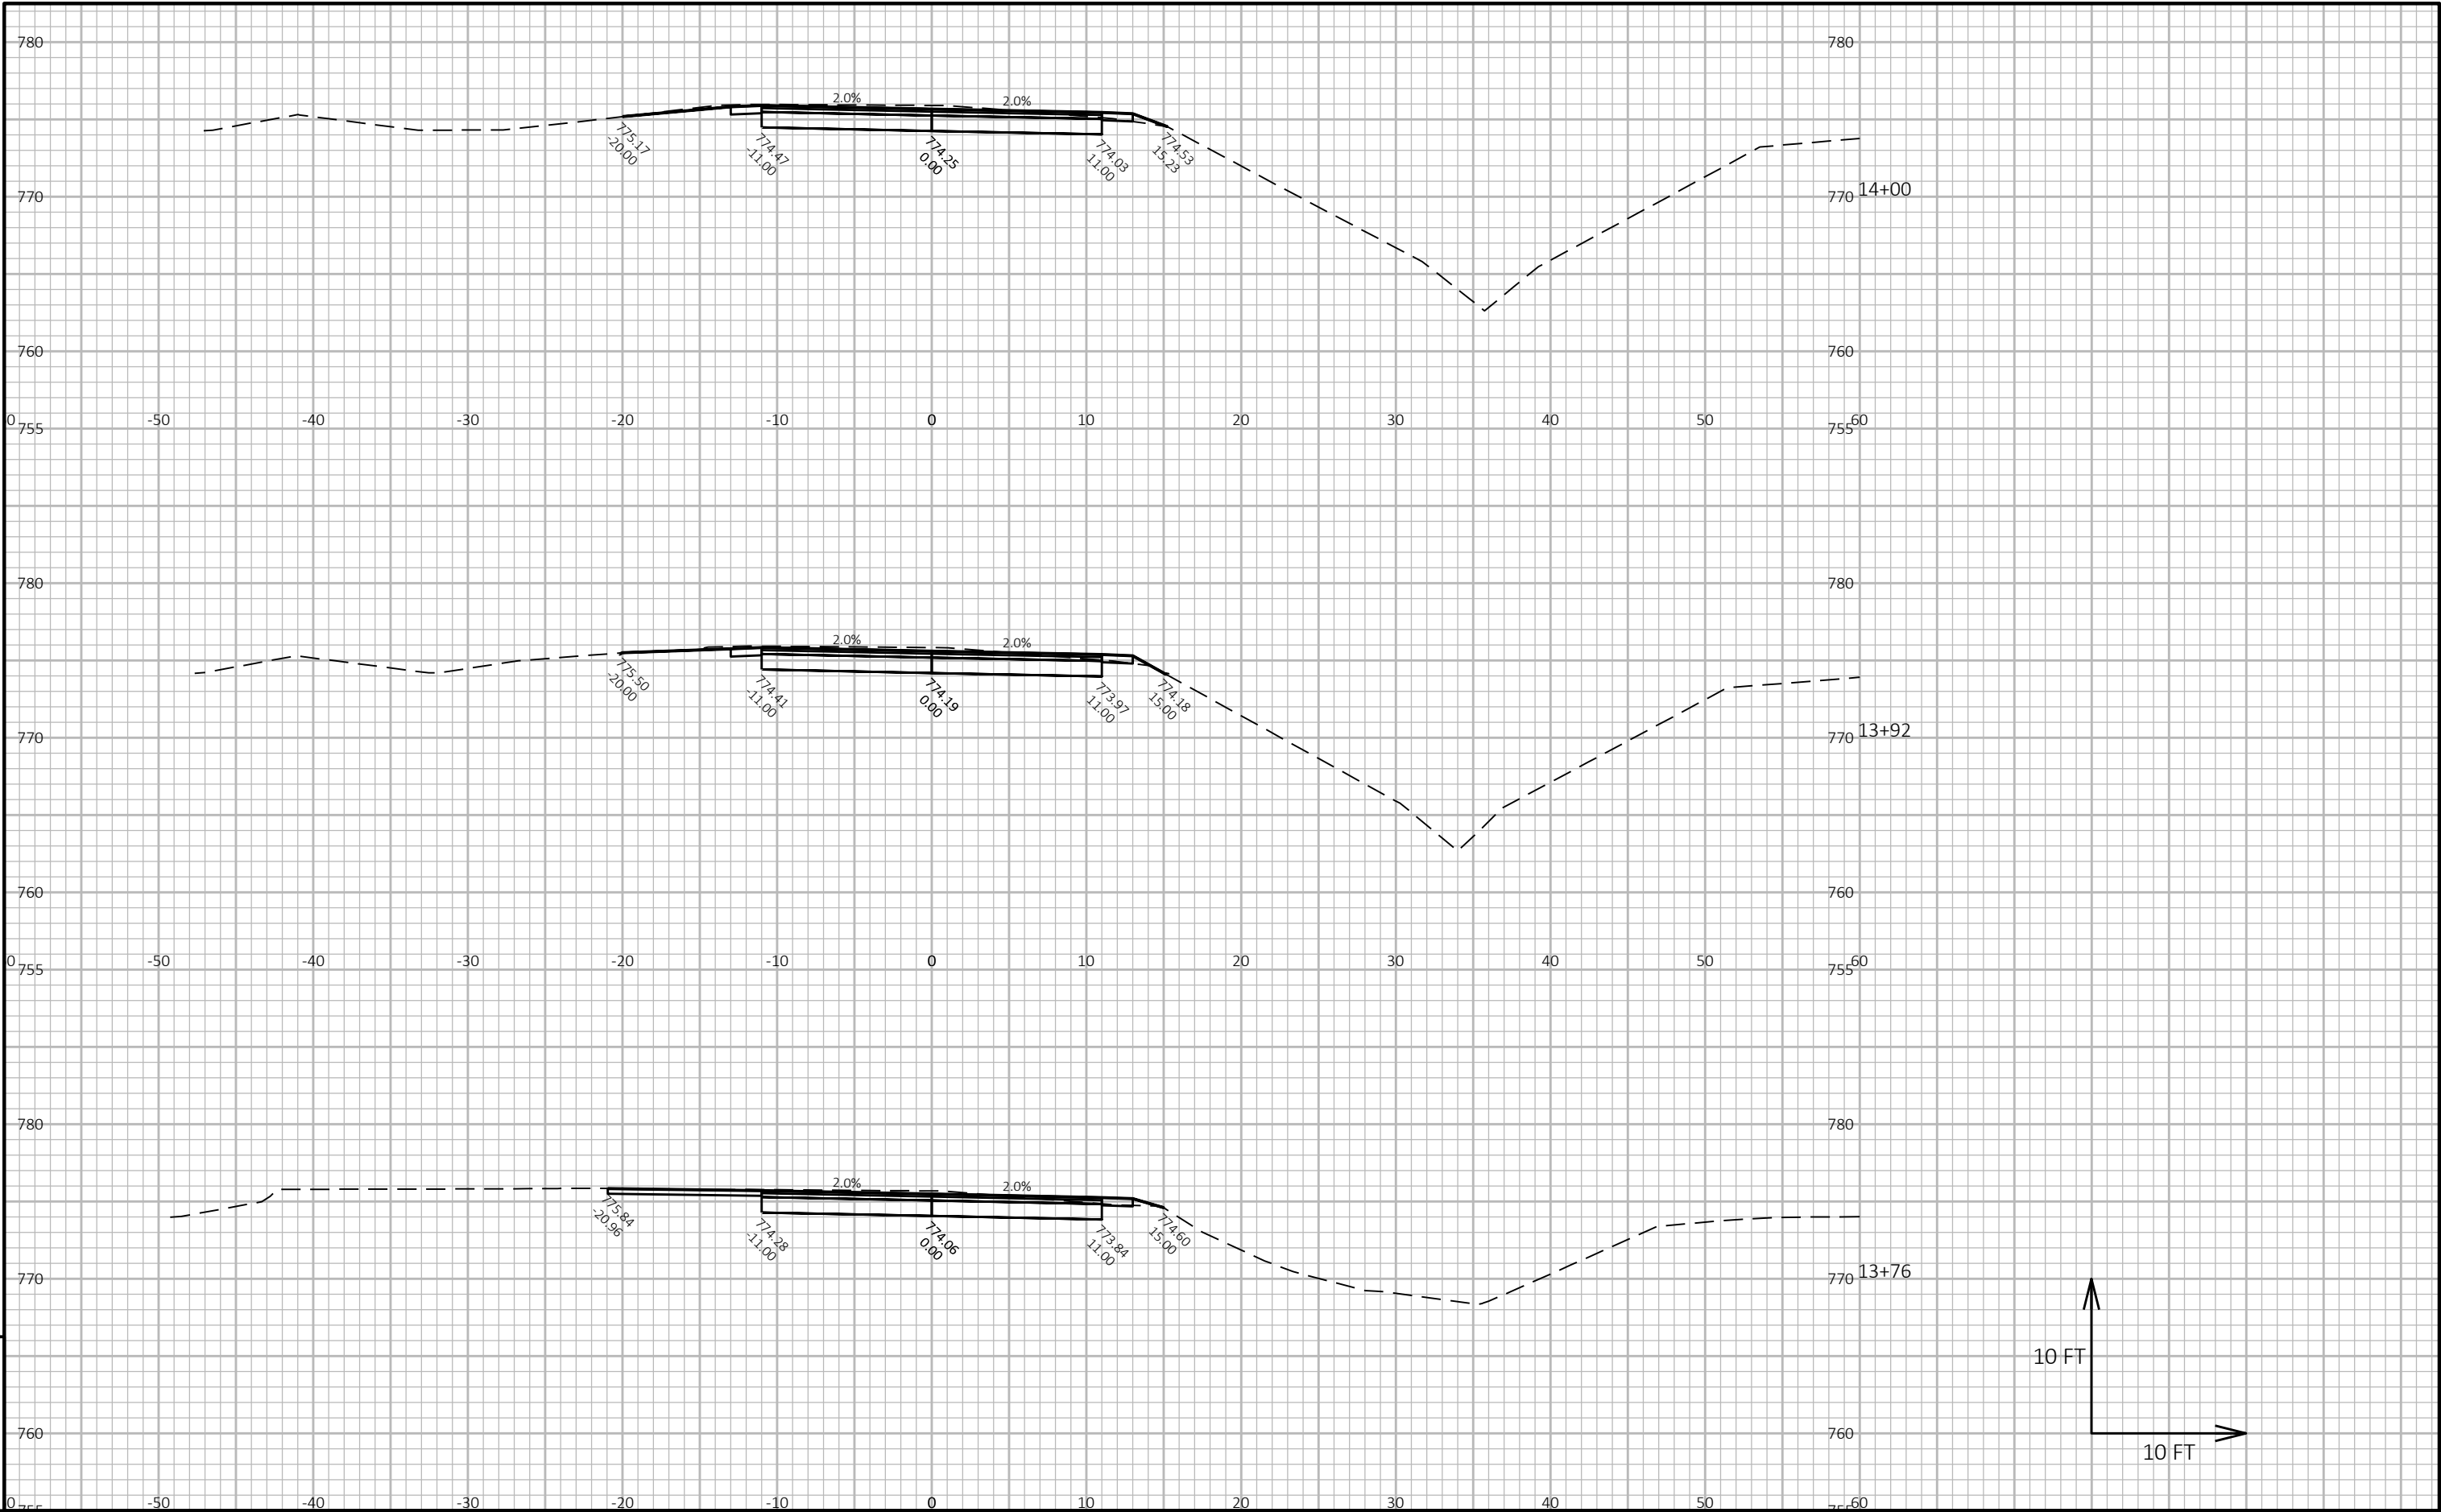

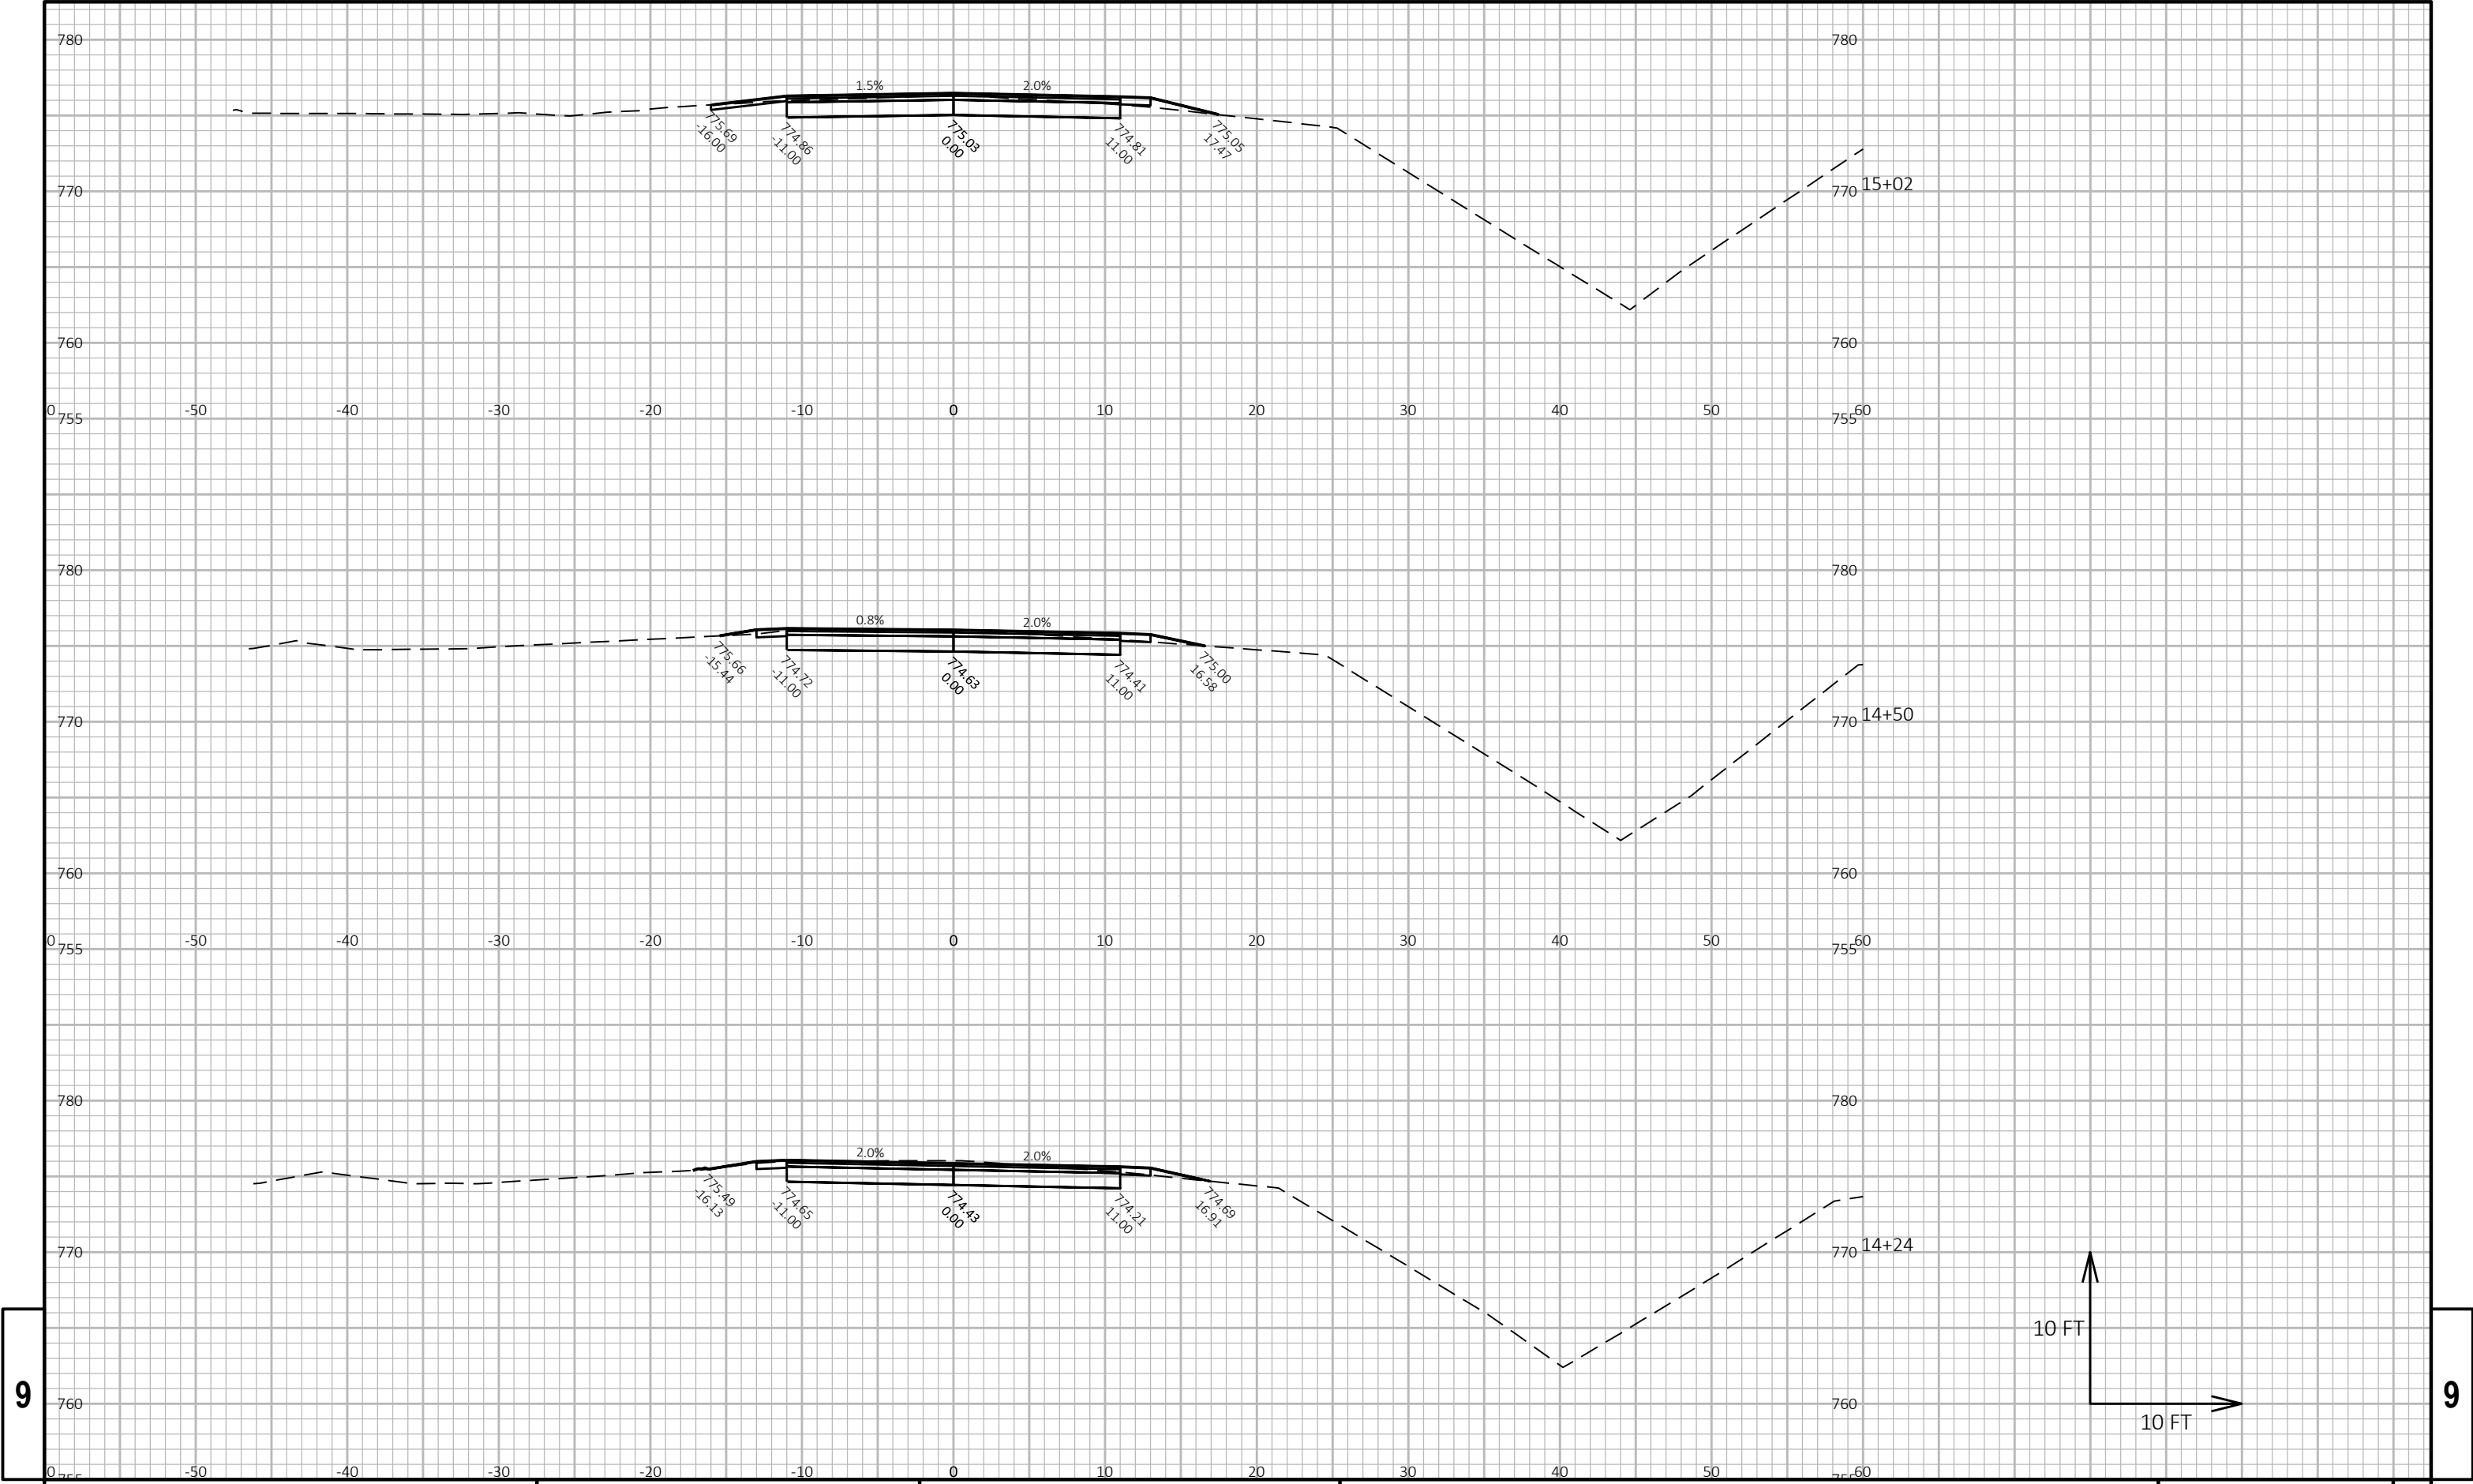


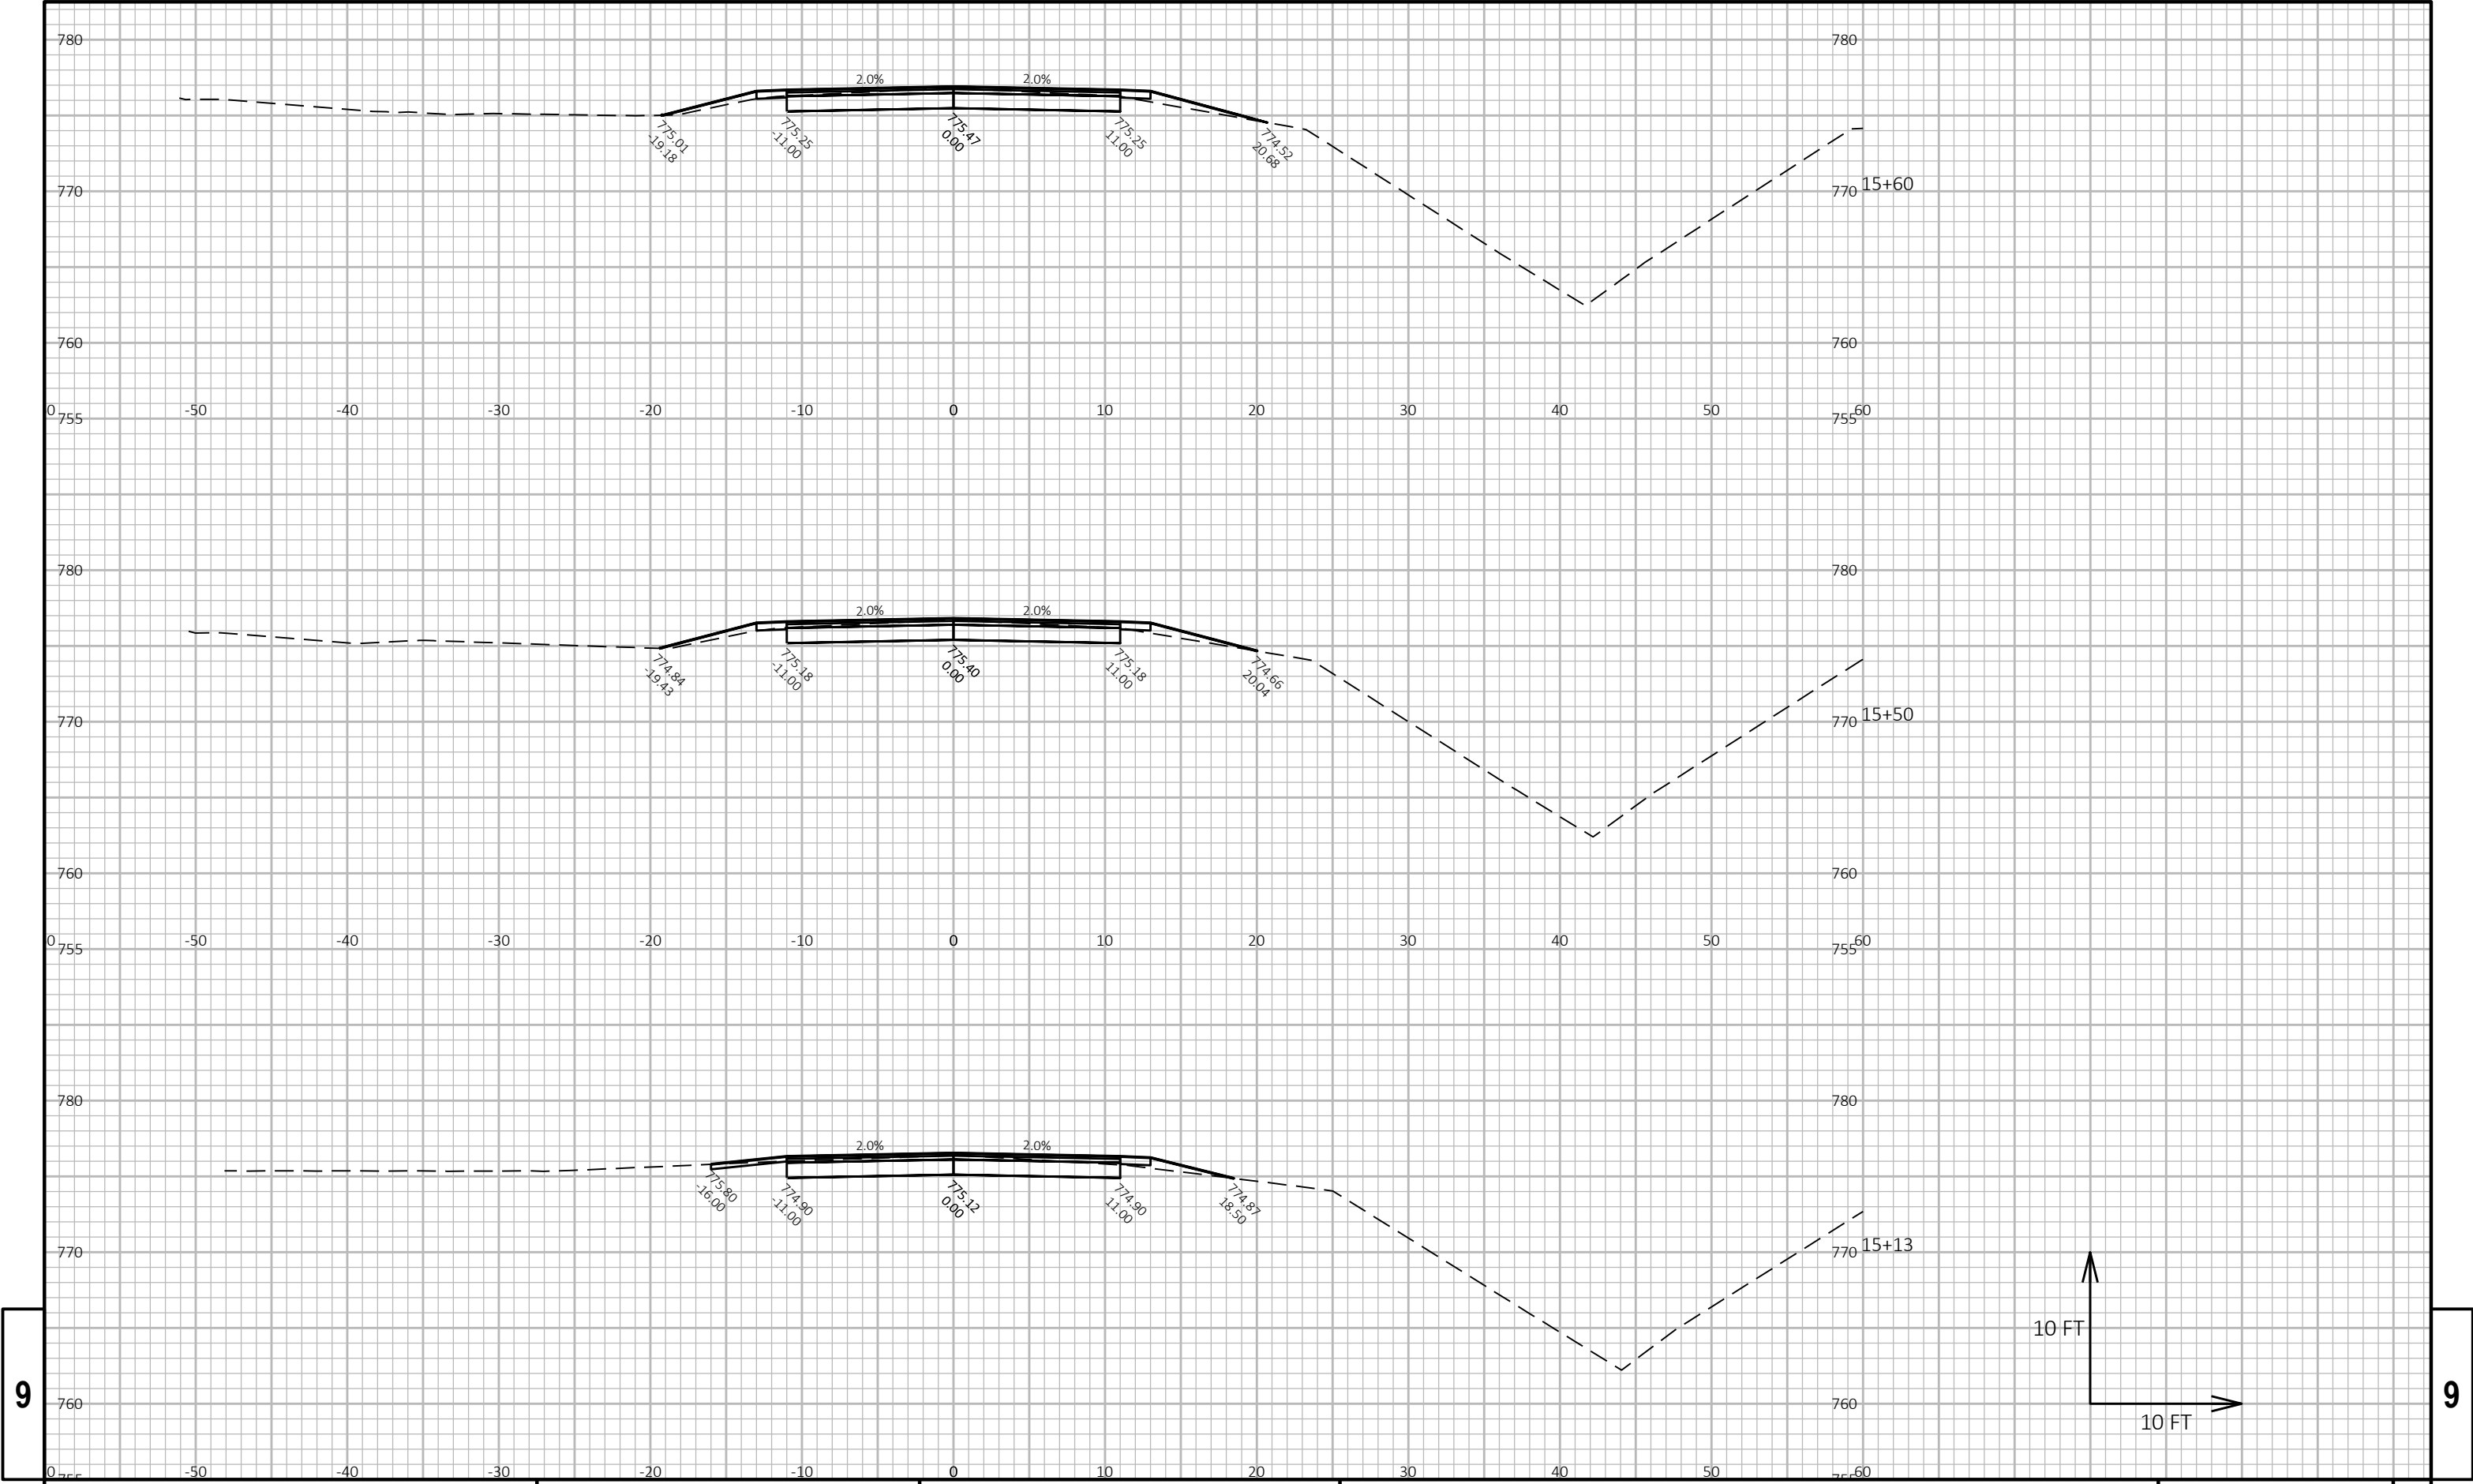

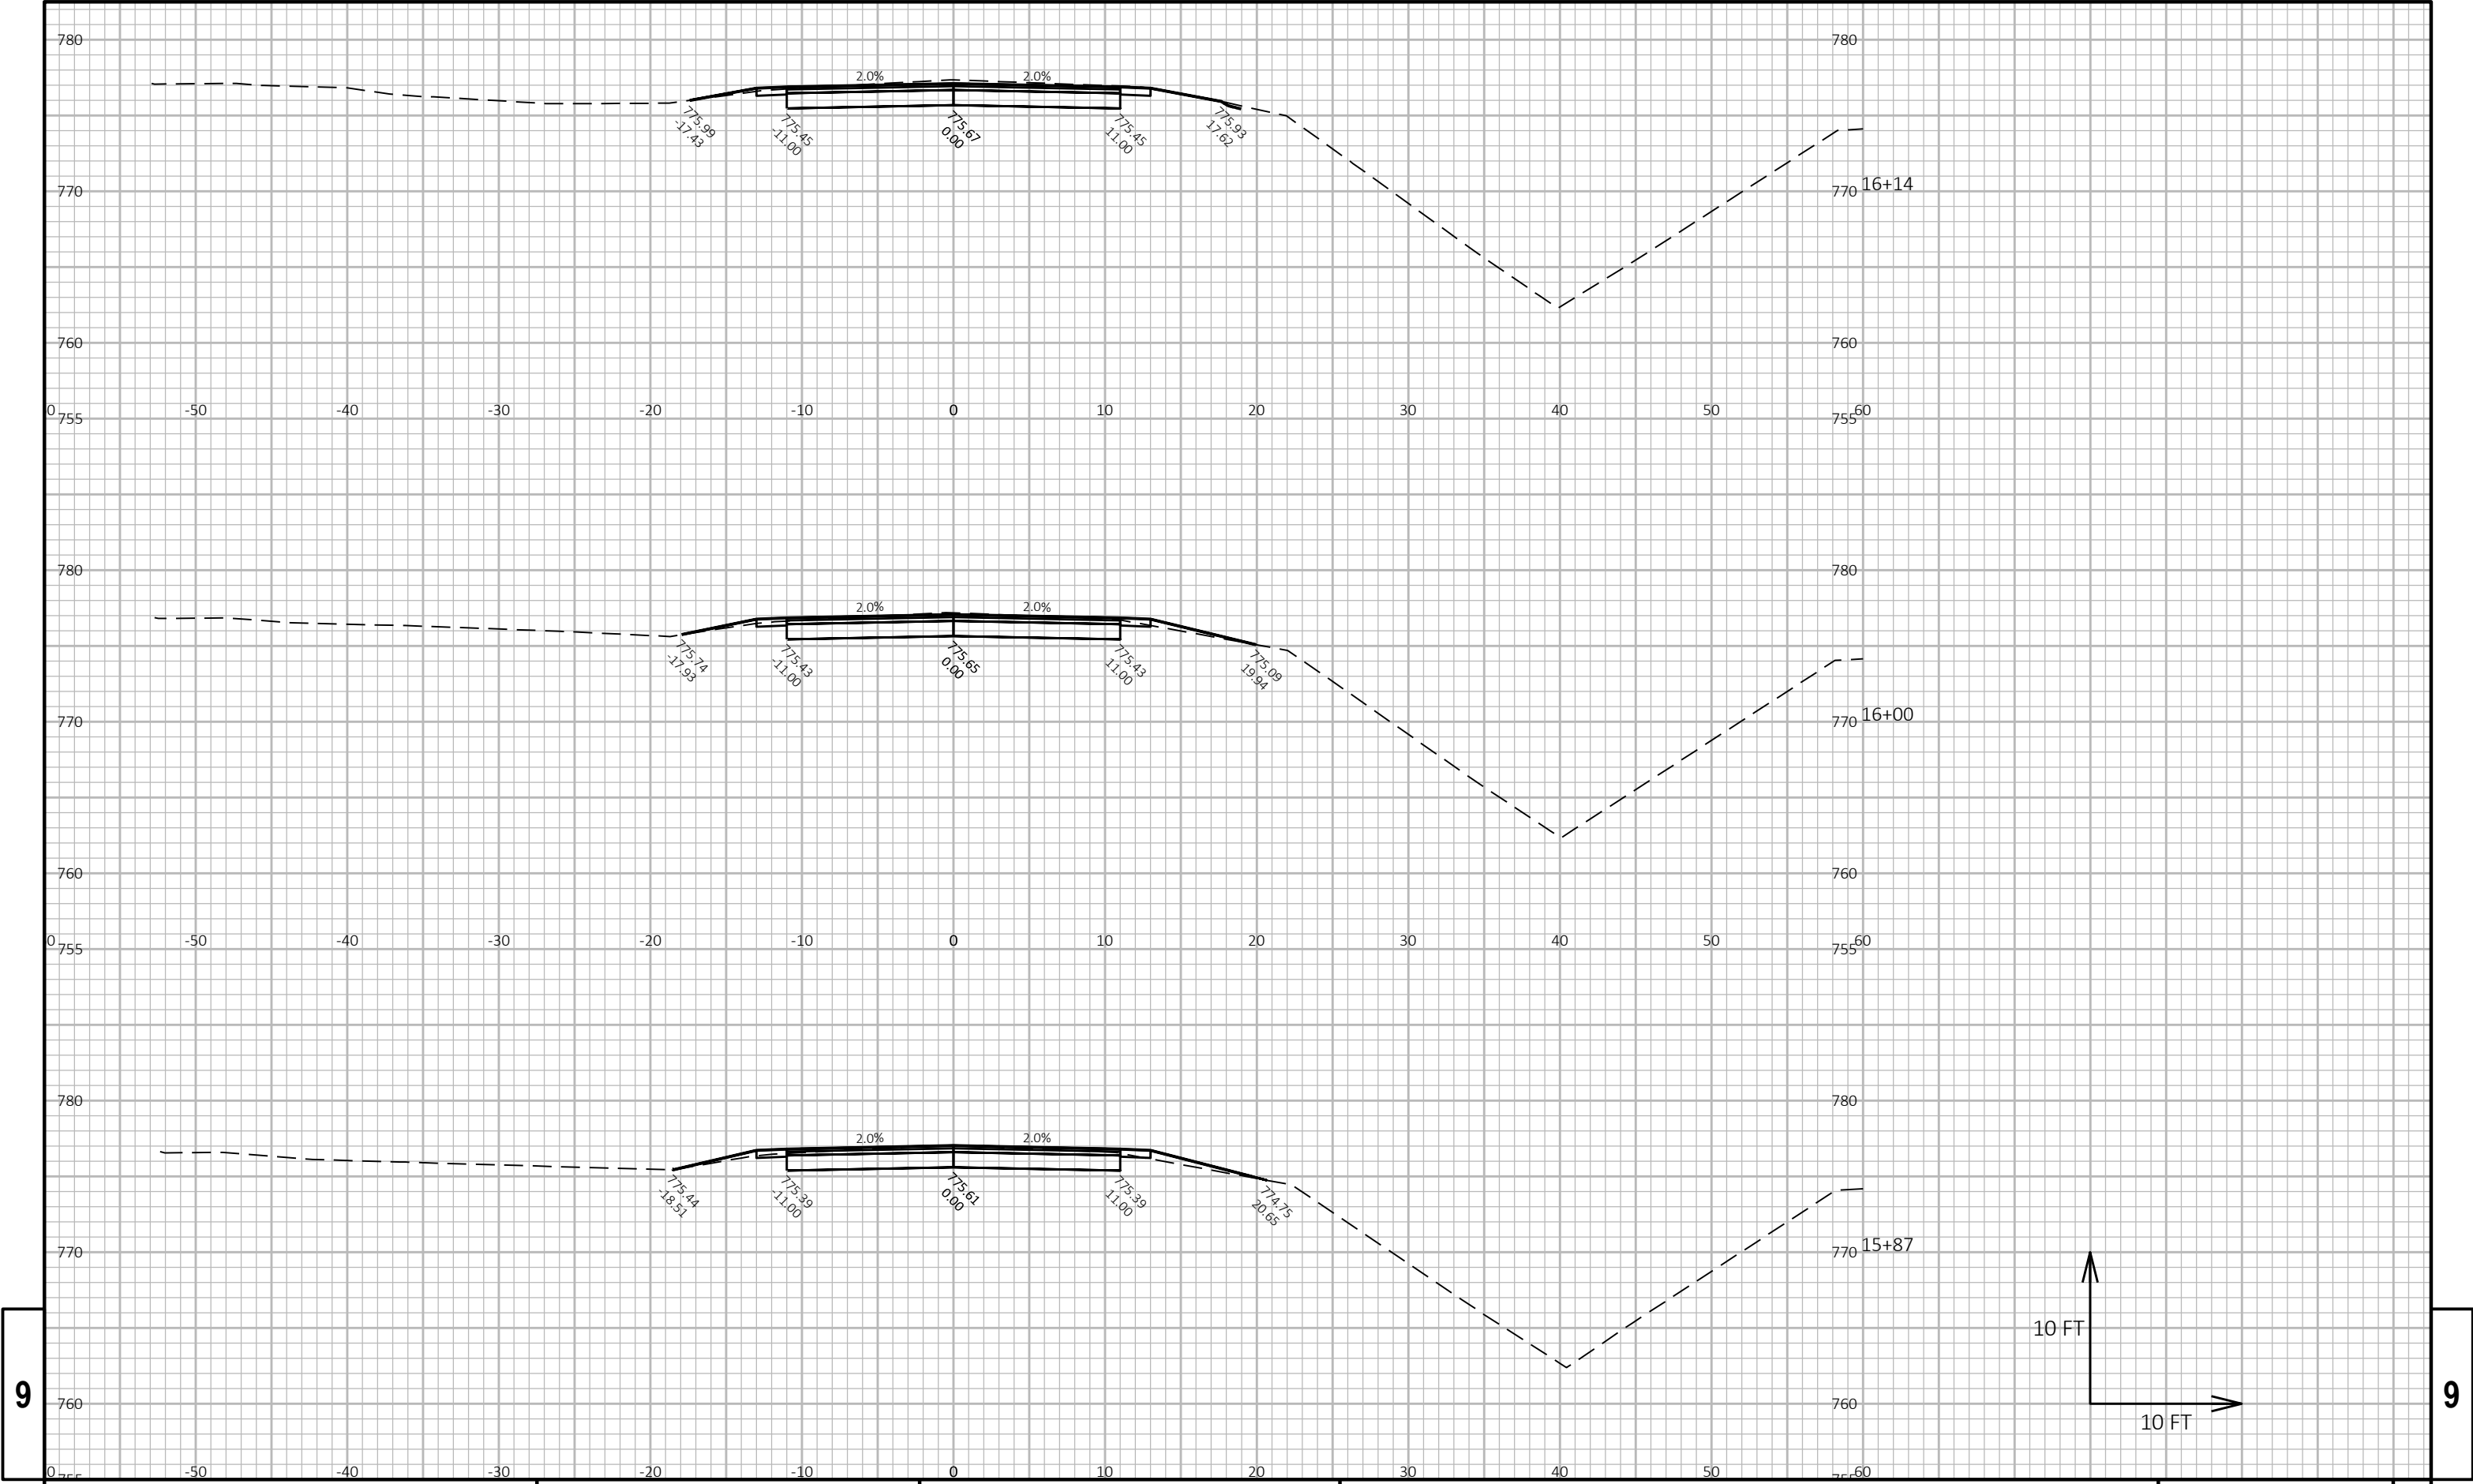


9

9

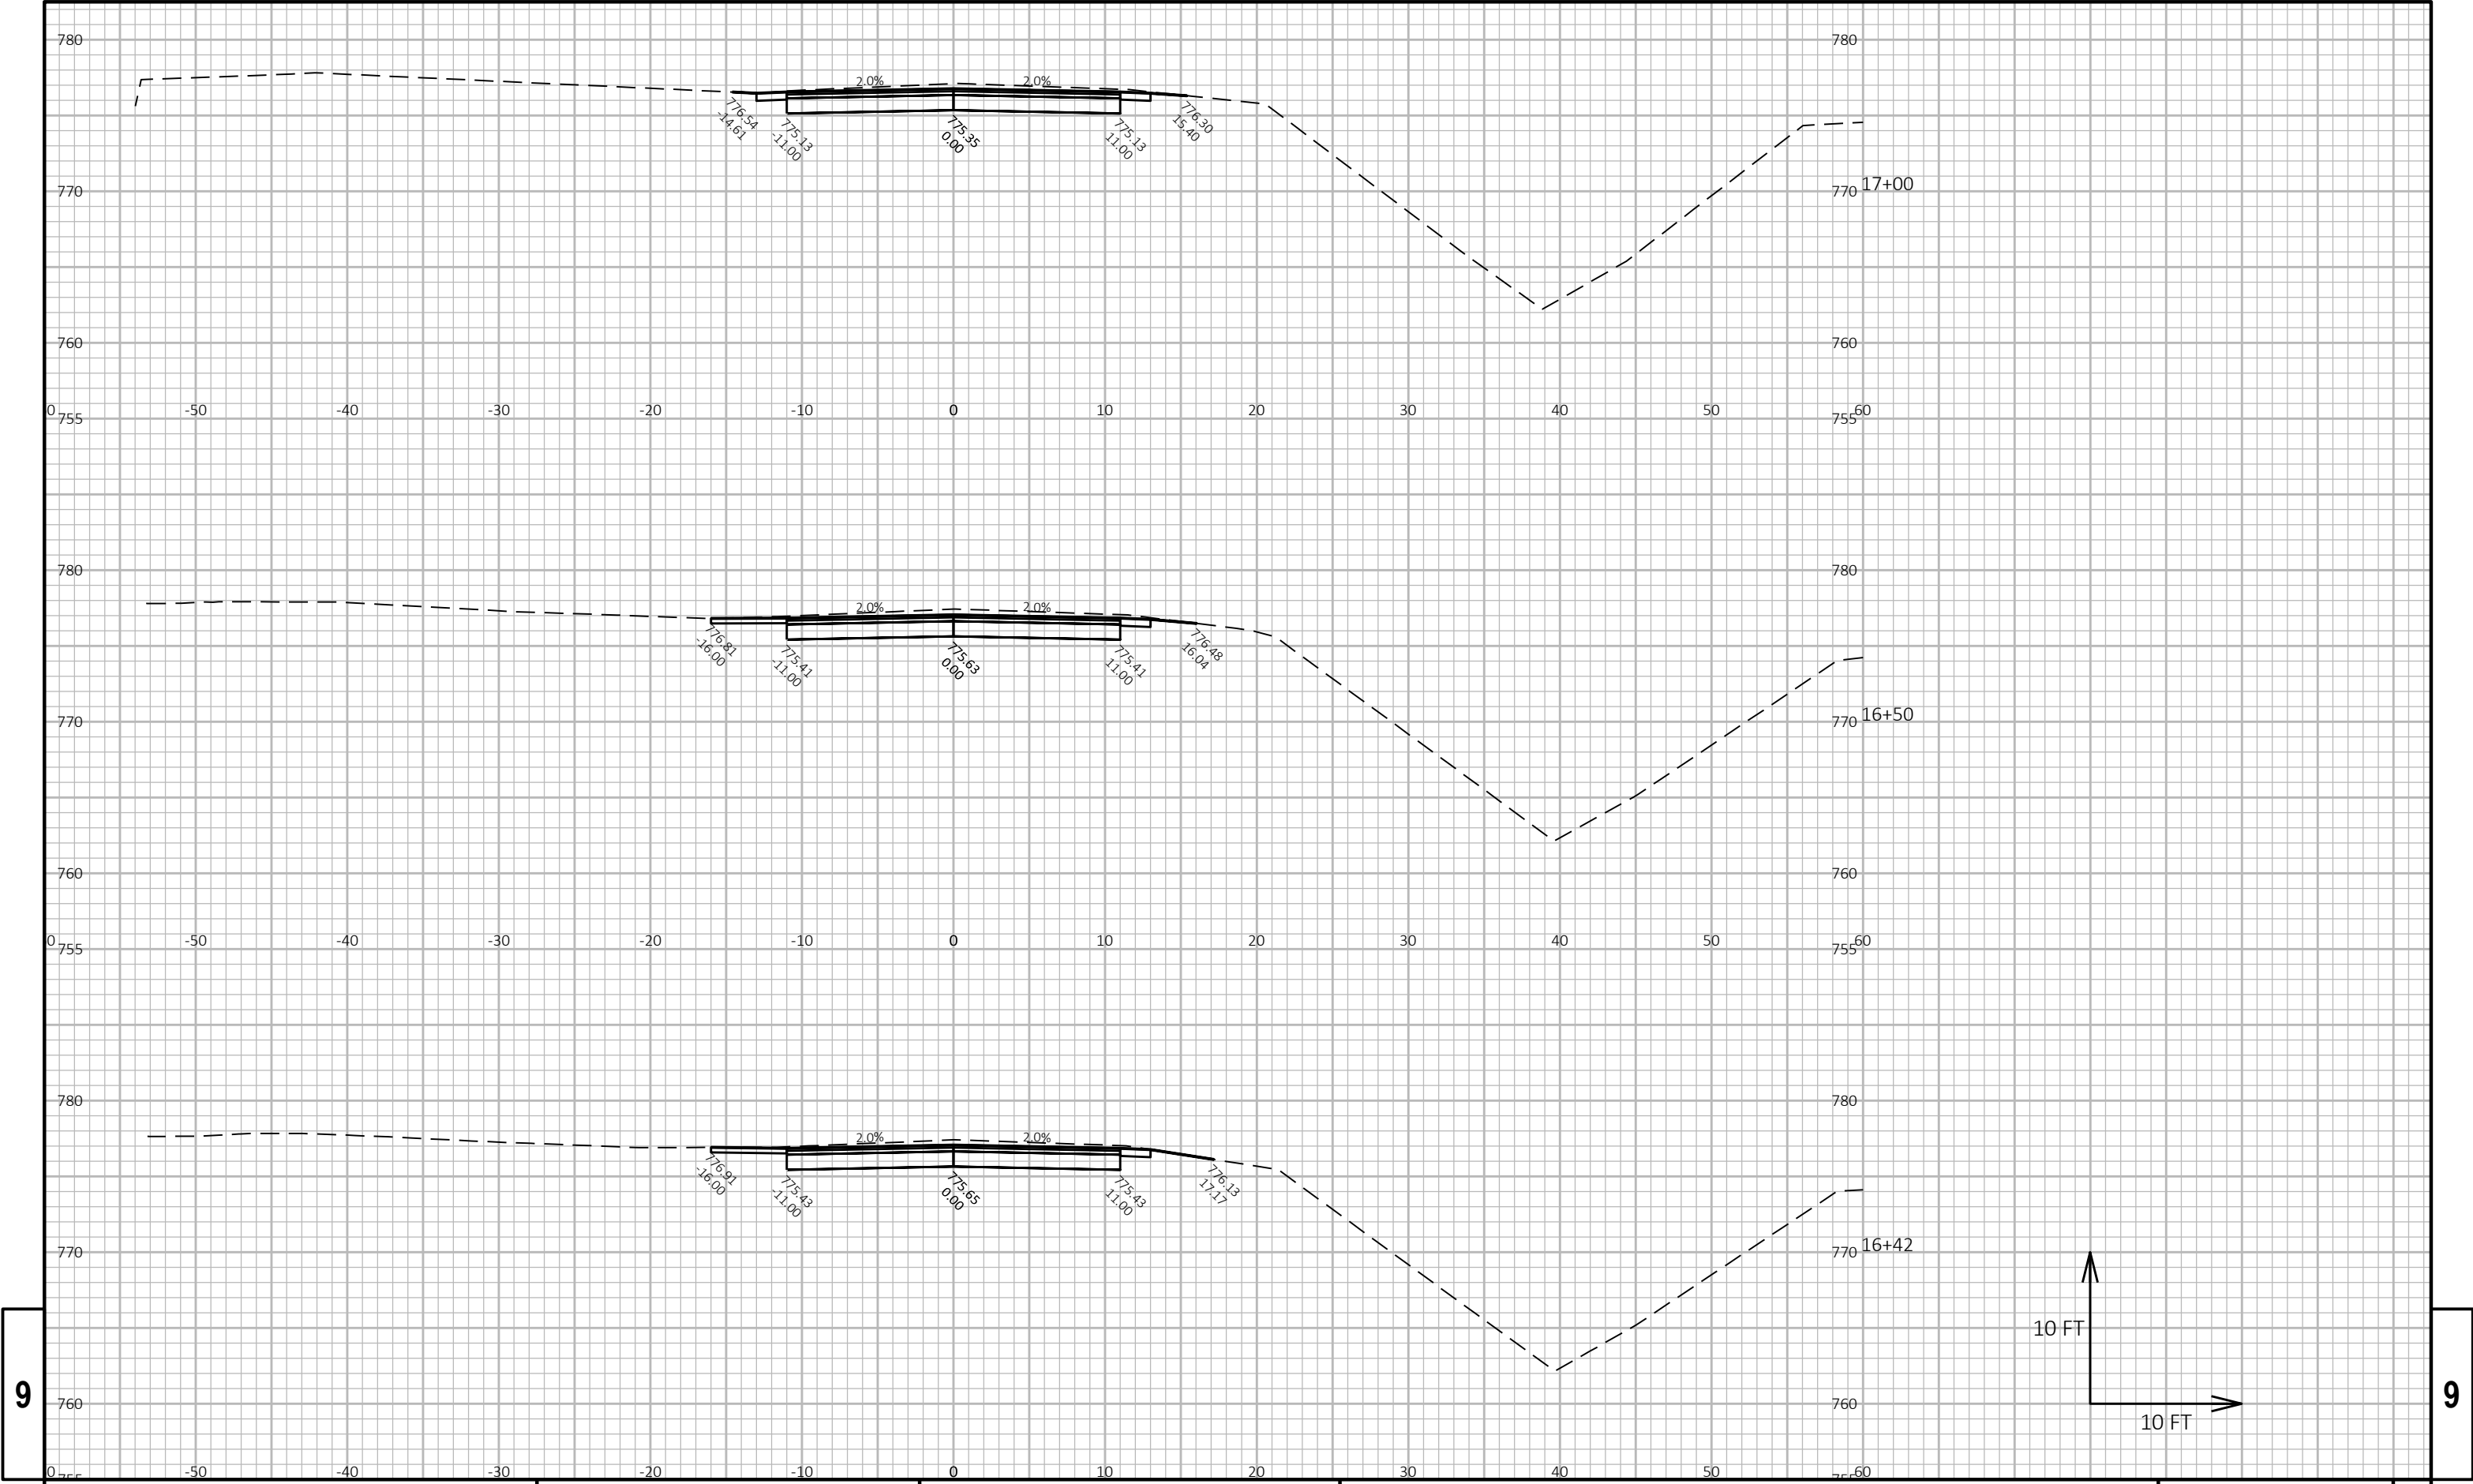


9


9

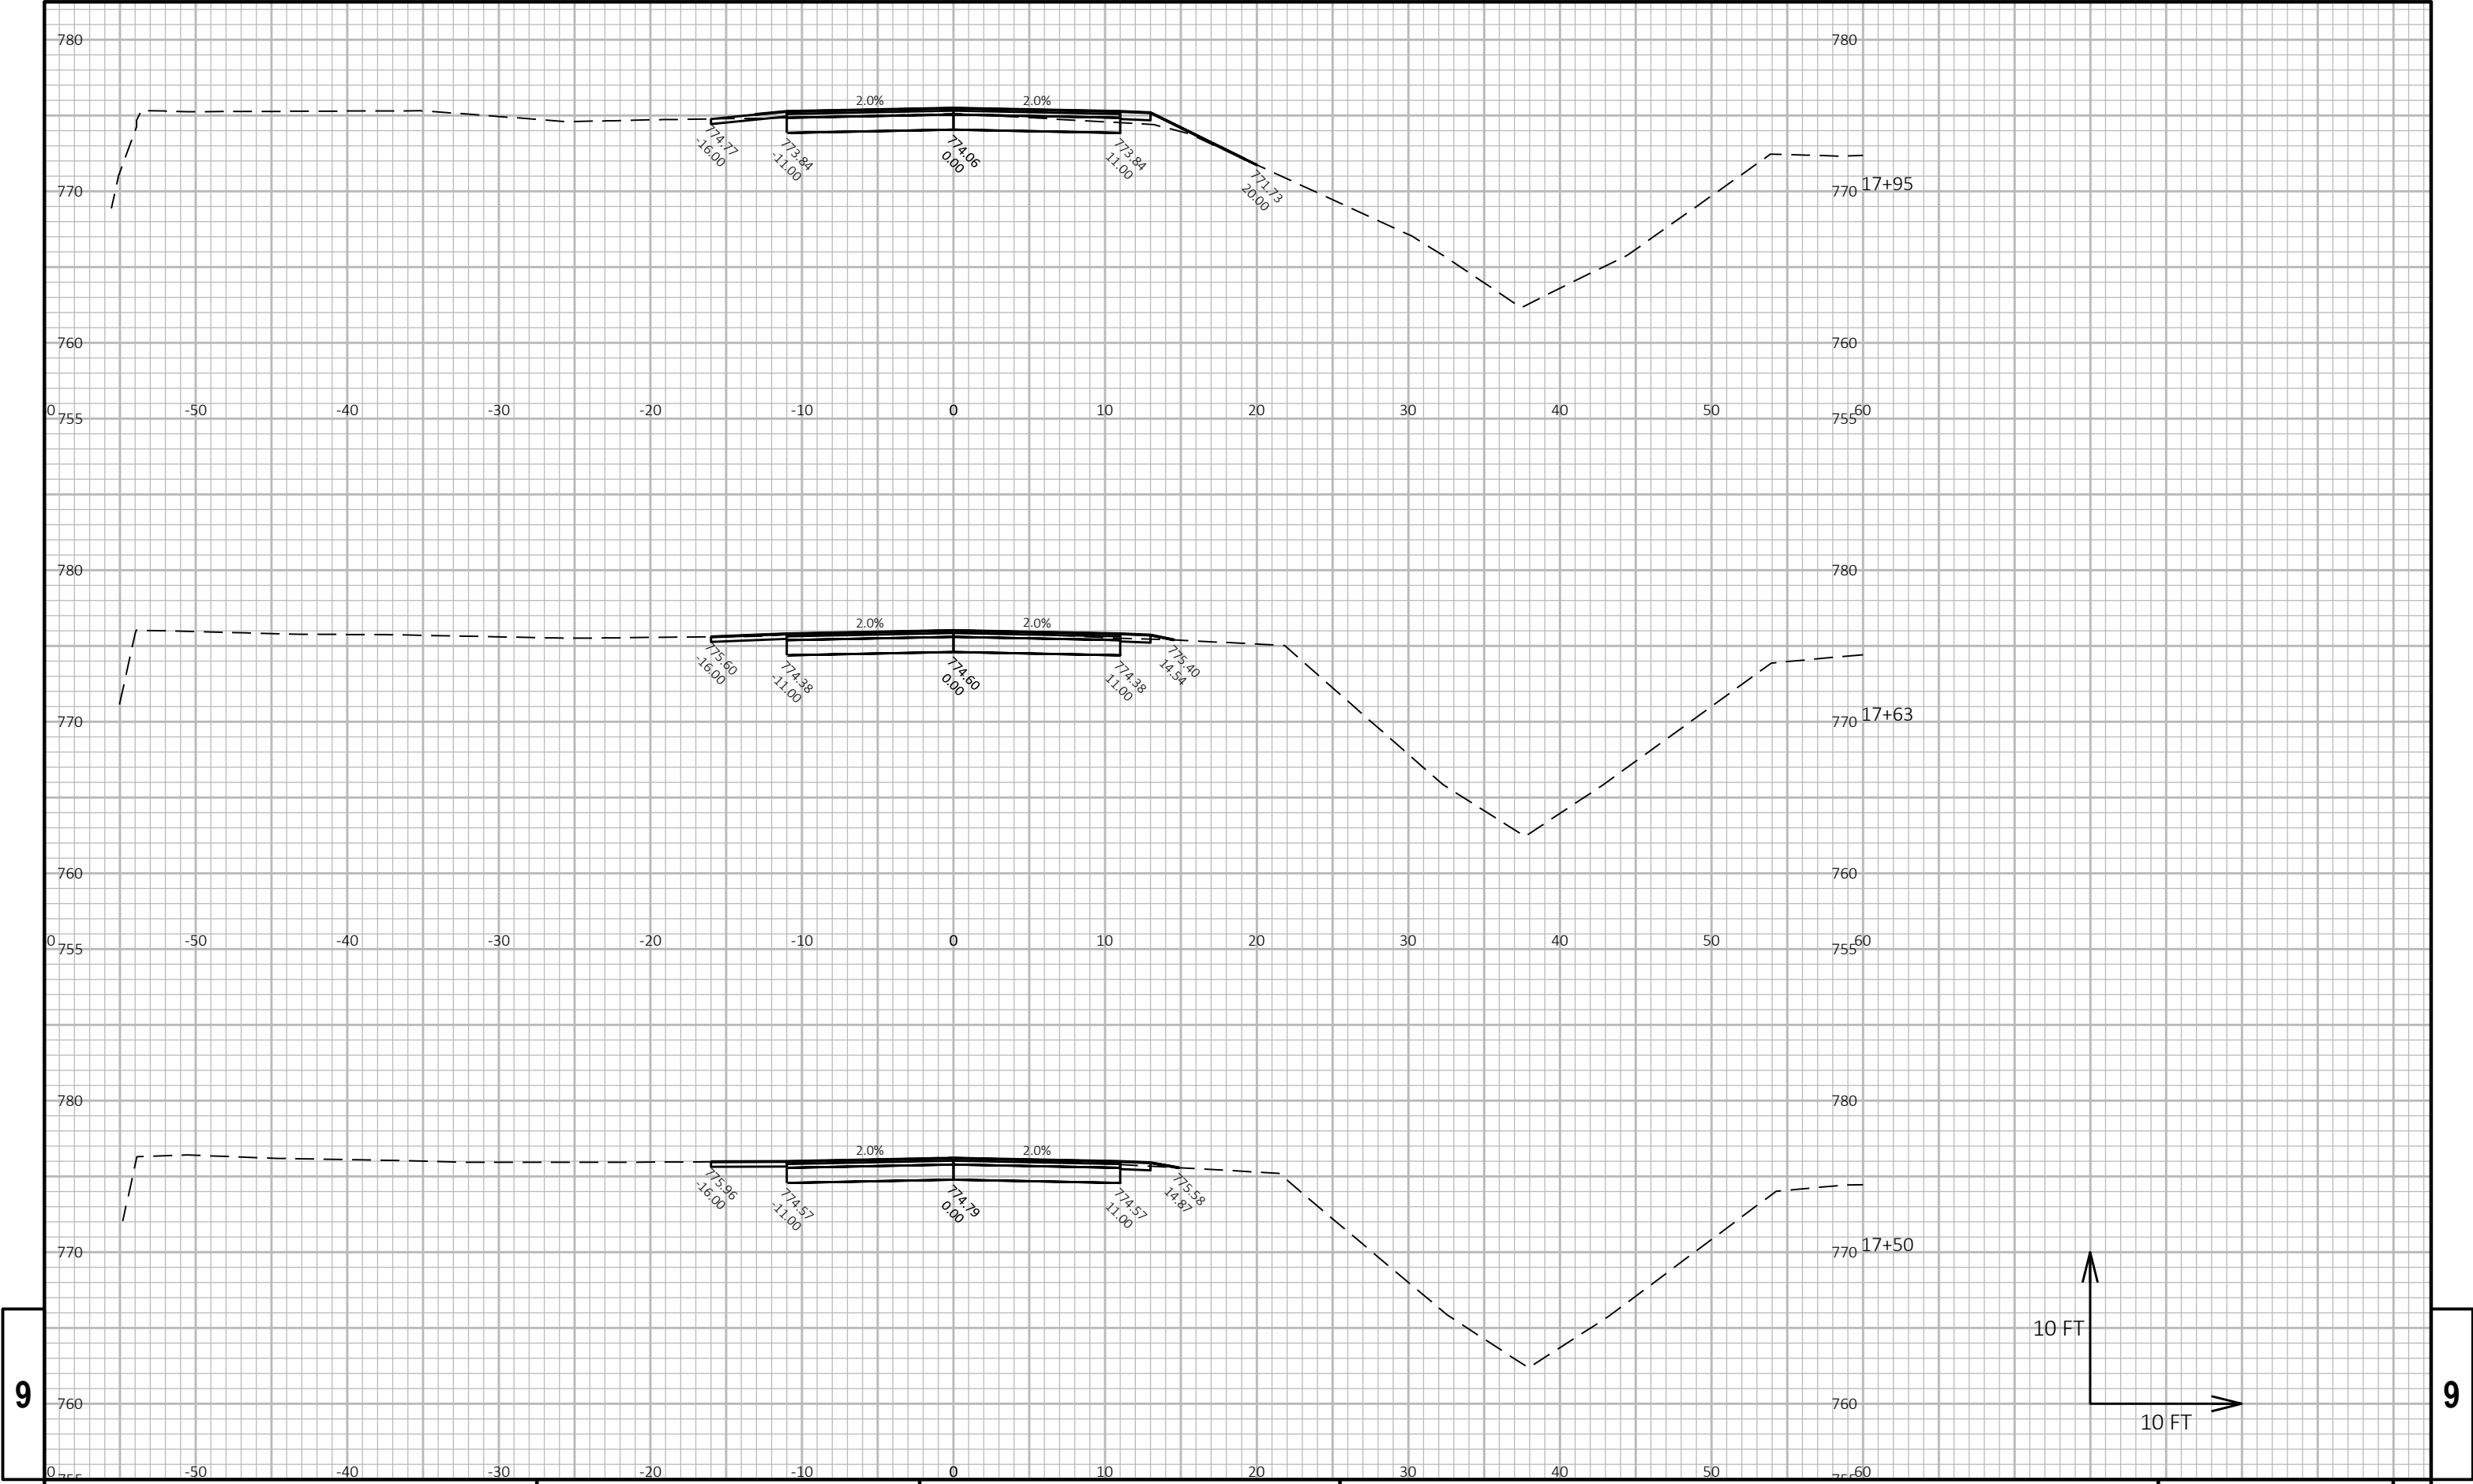


9

9

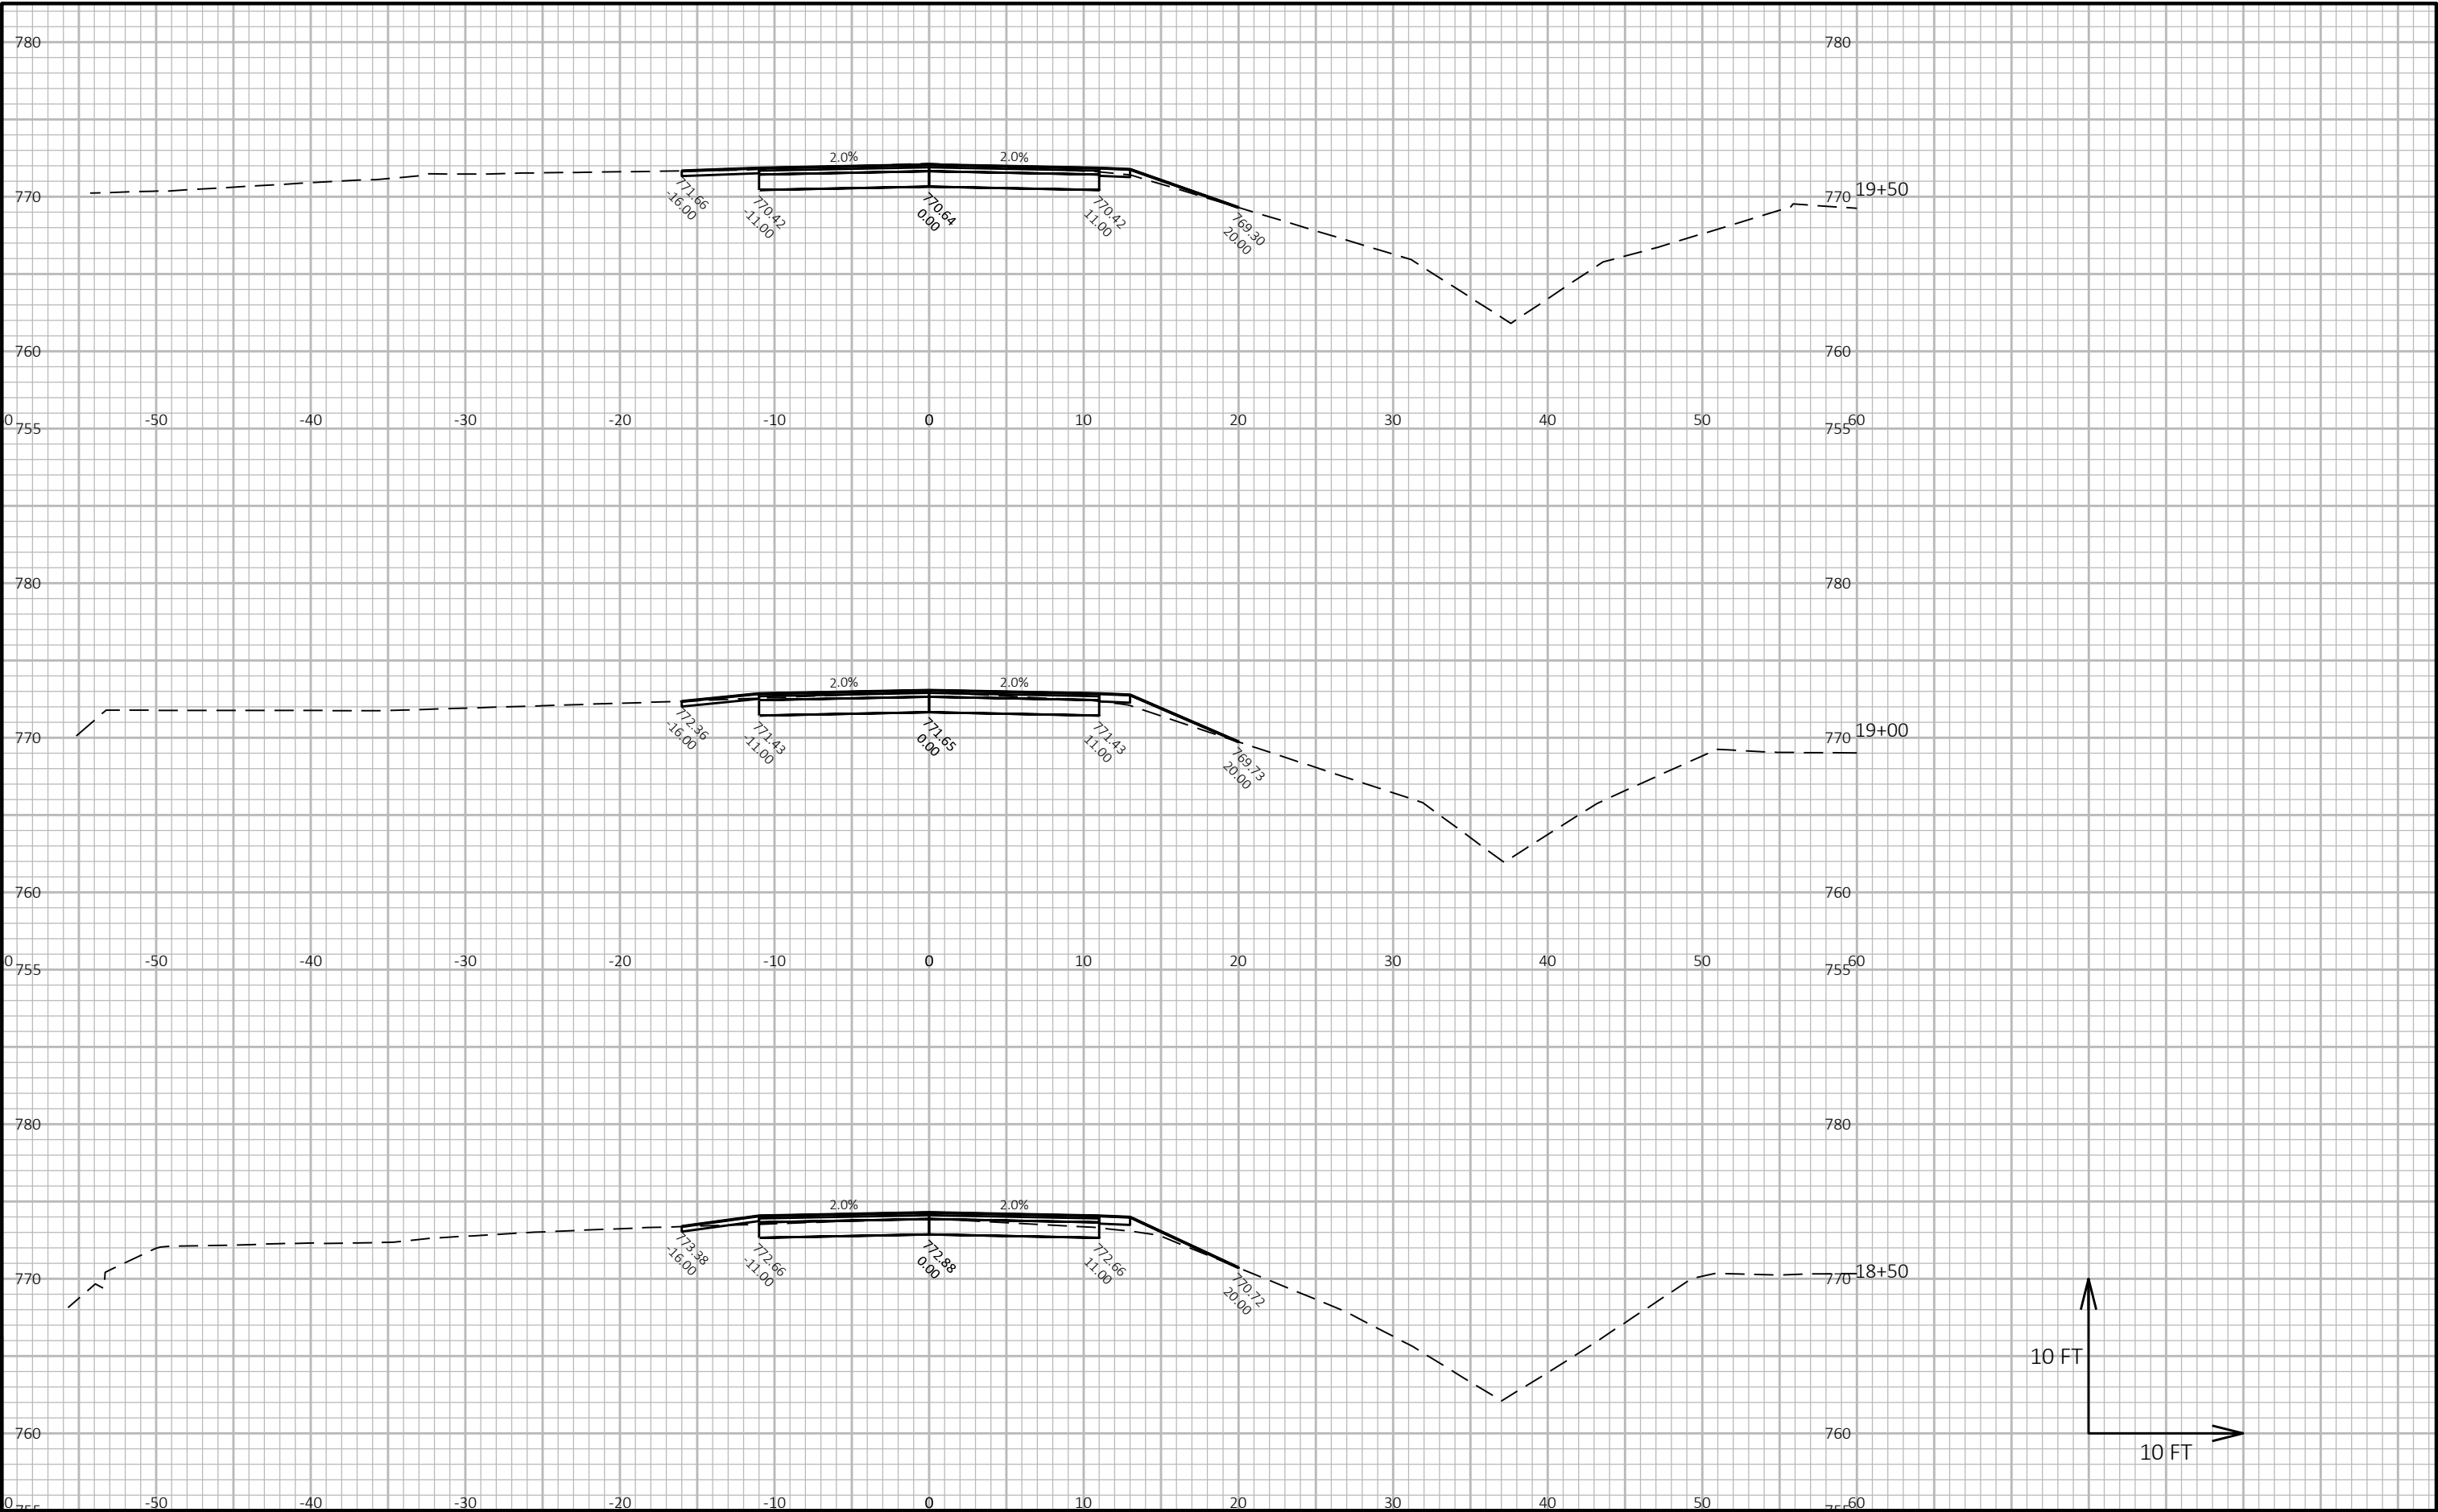


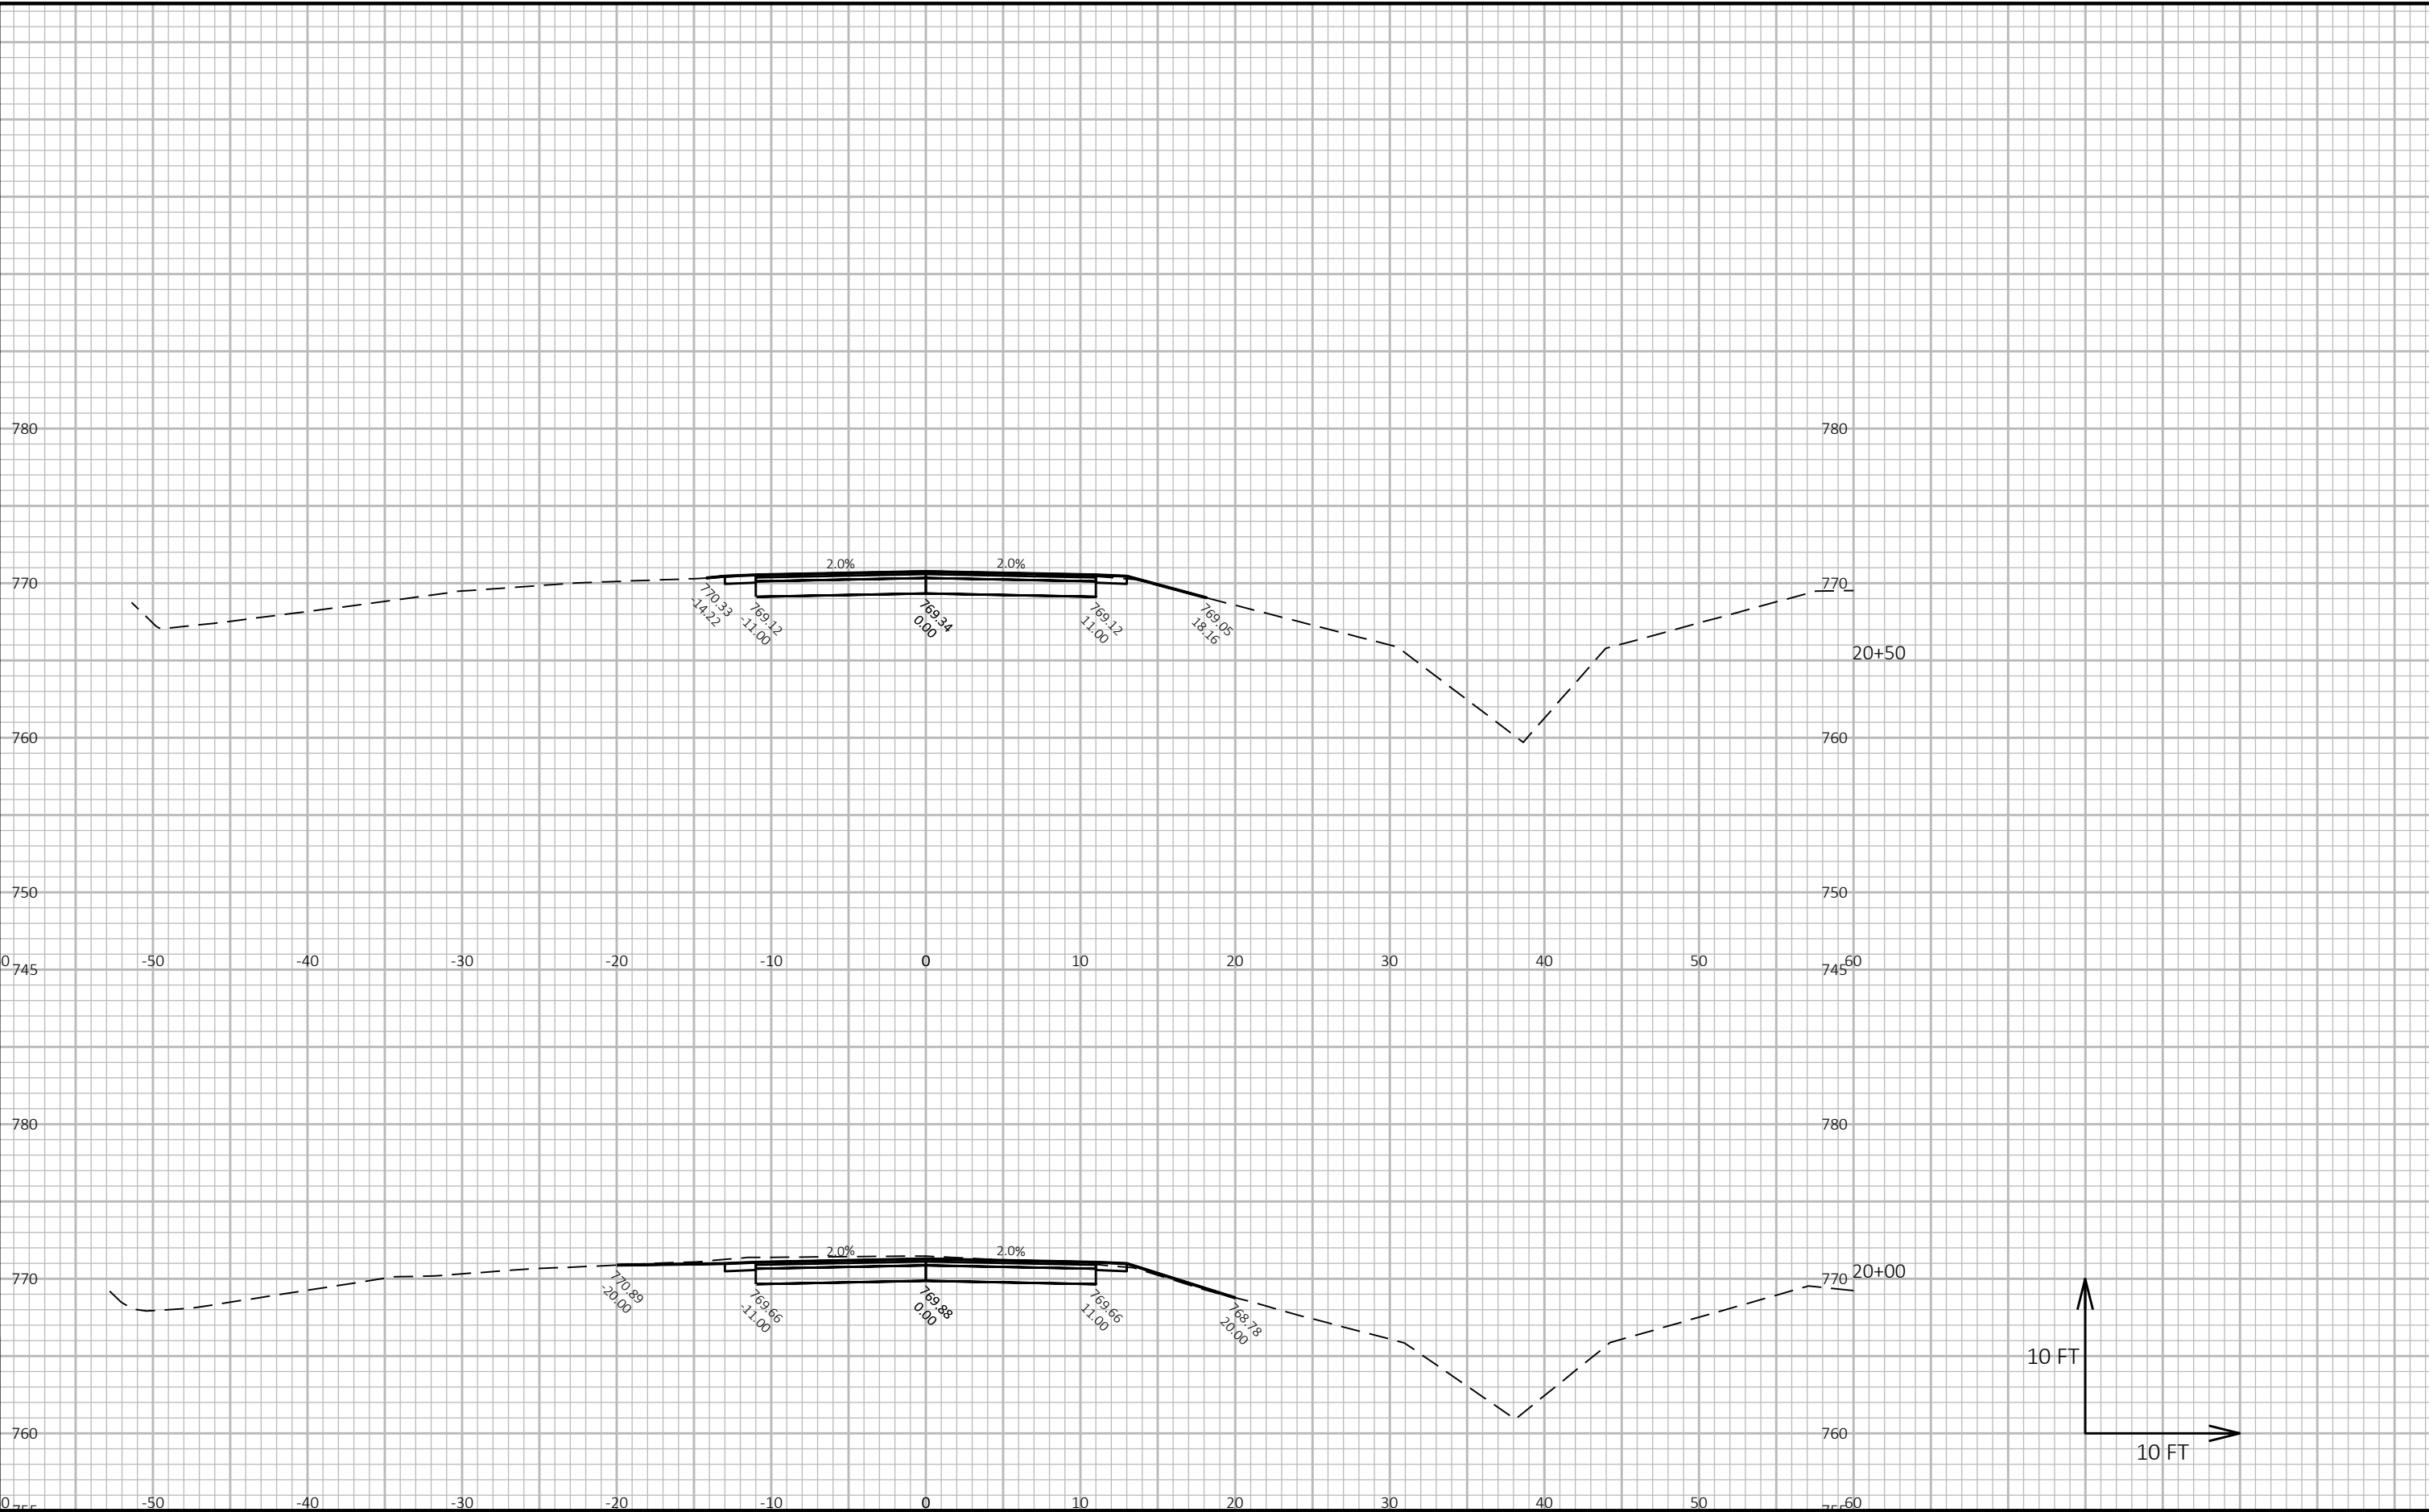

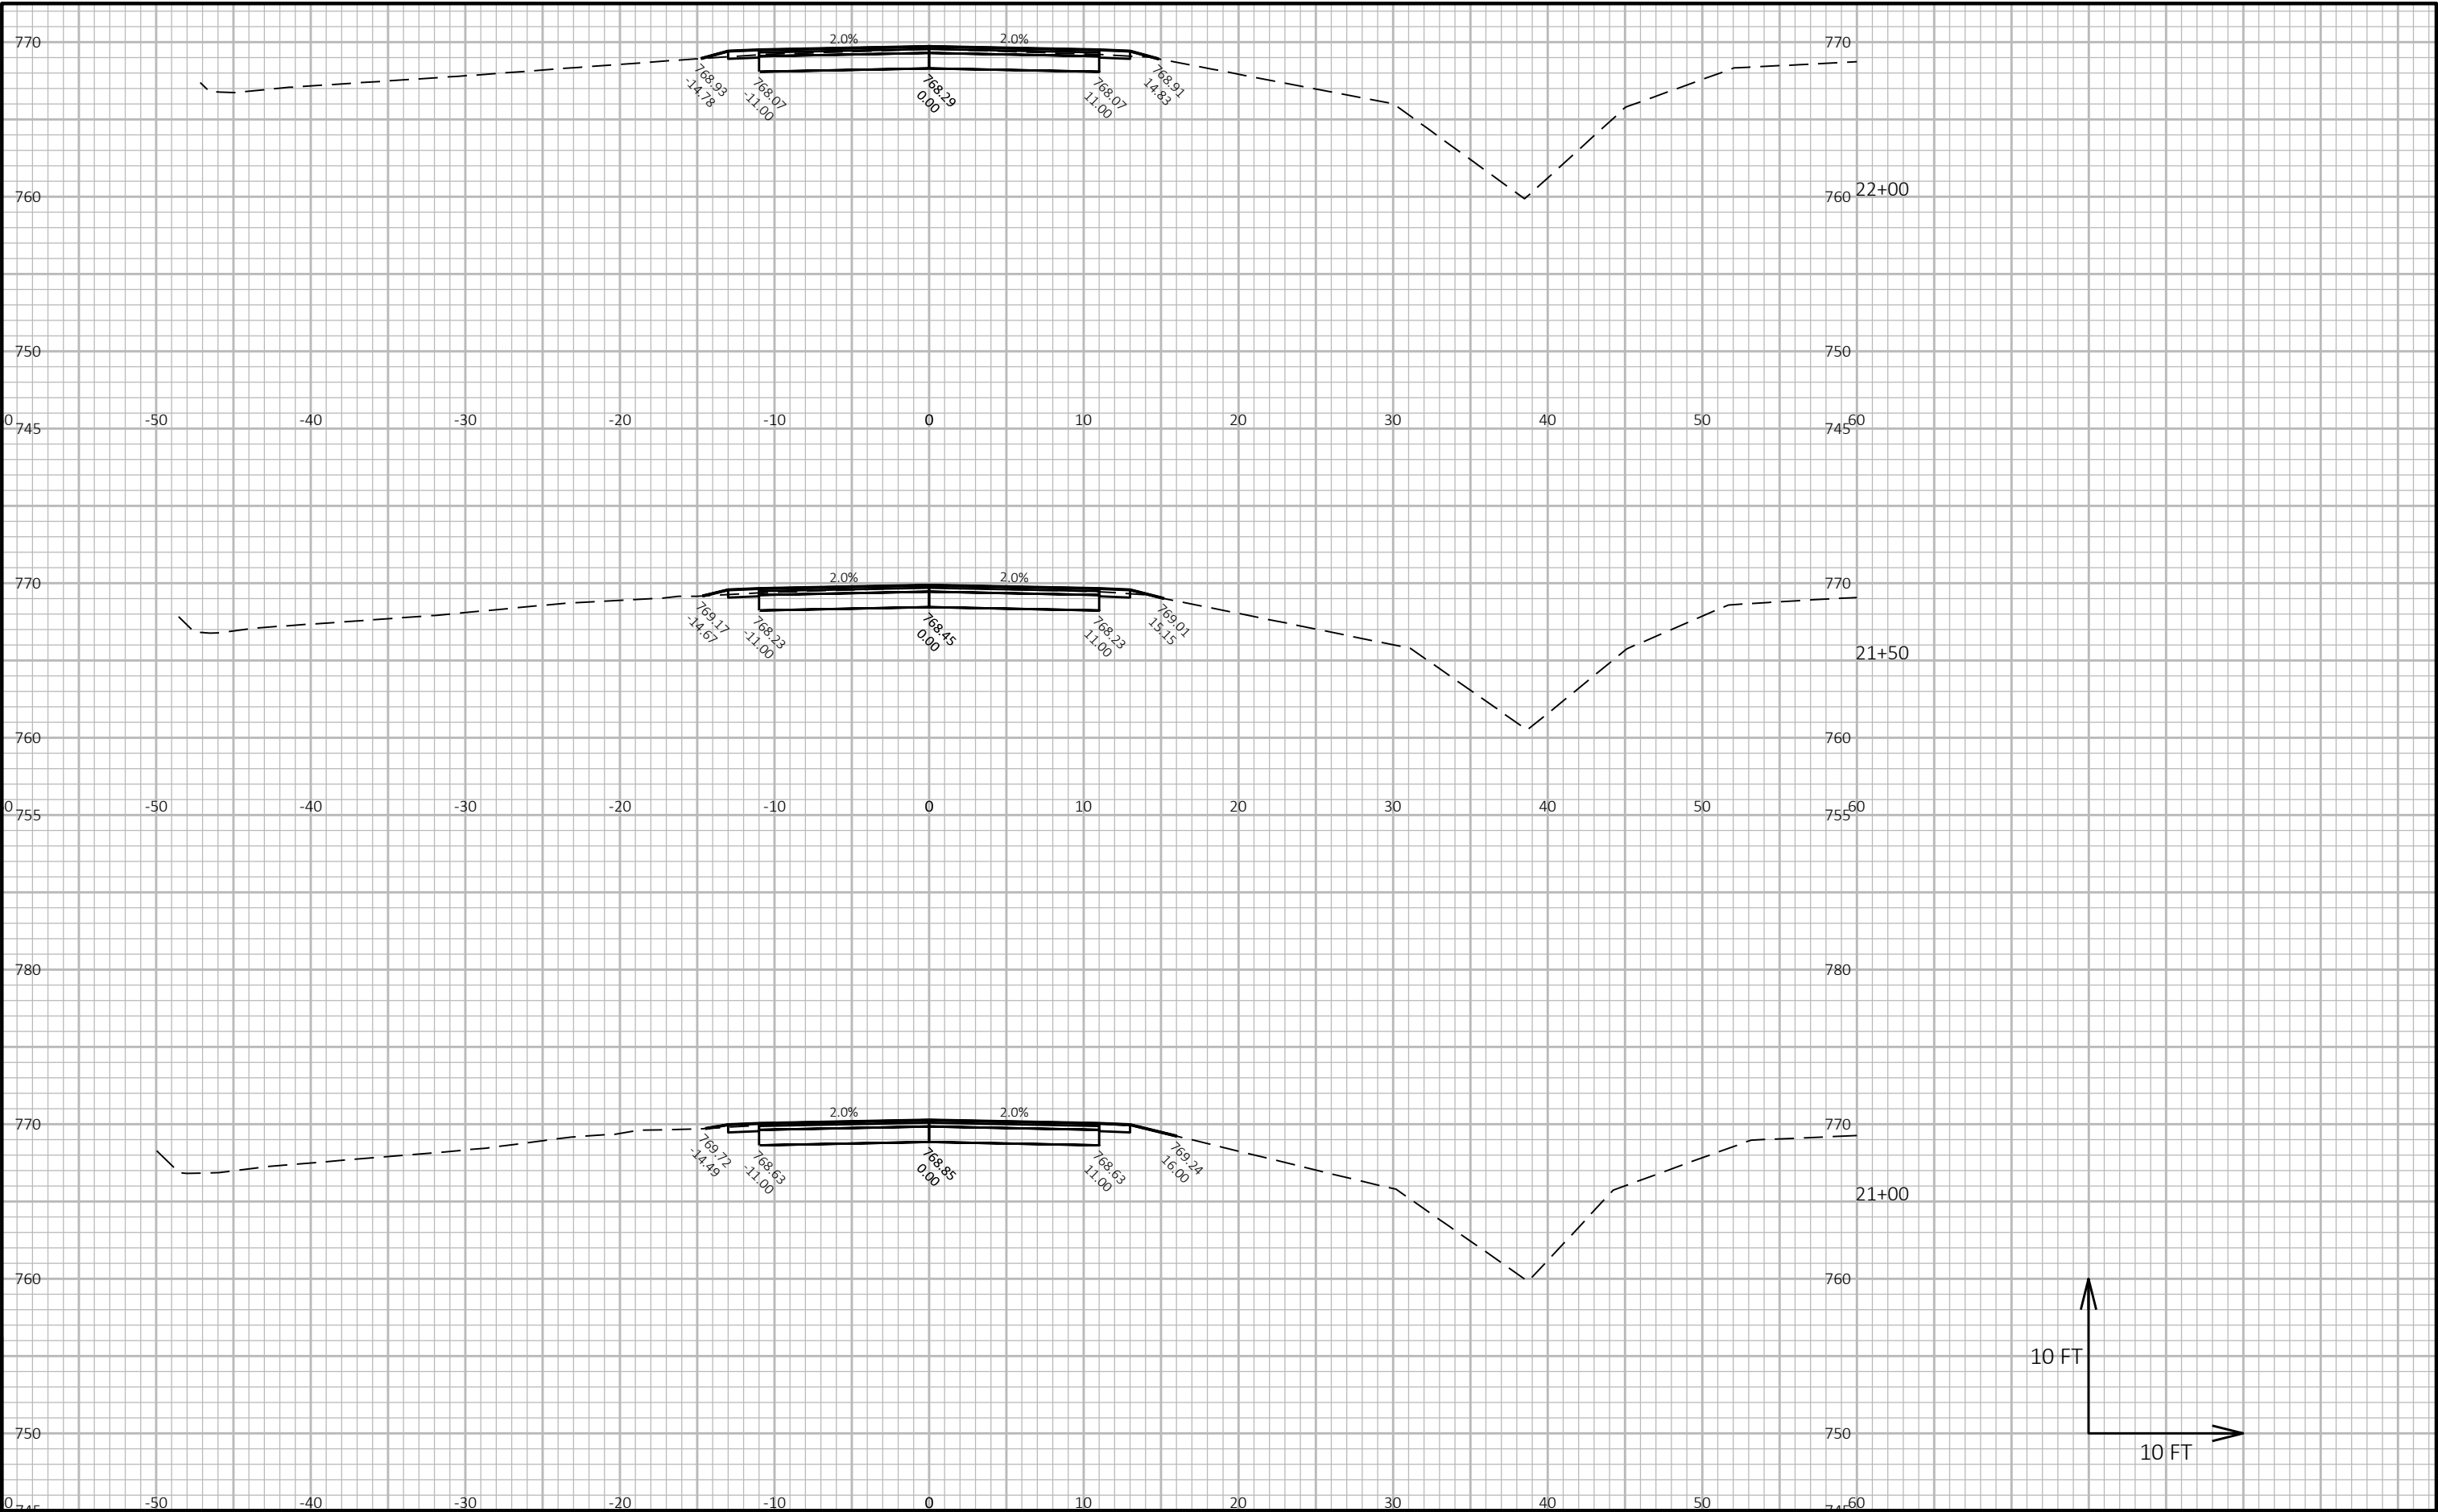


9


9

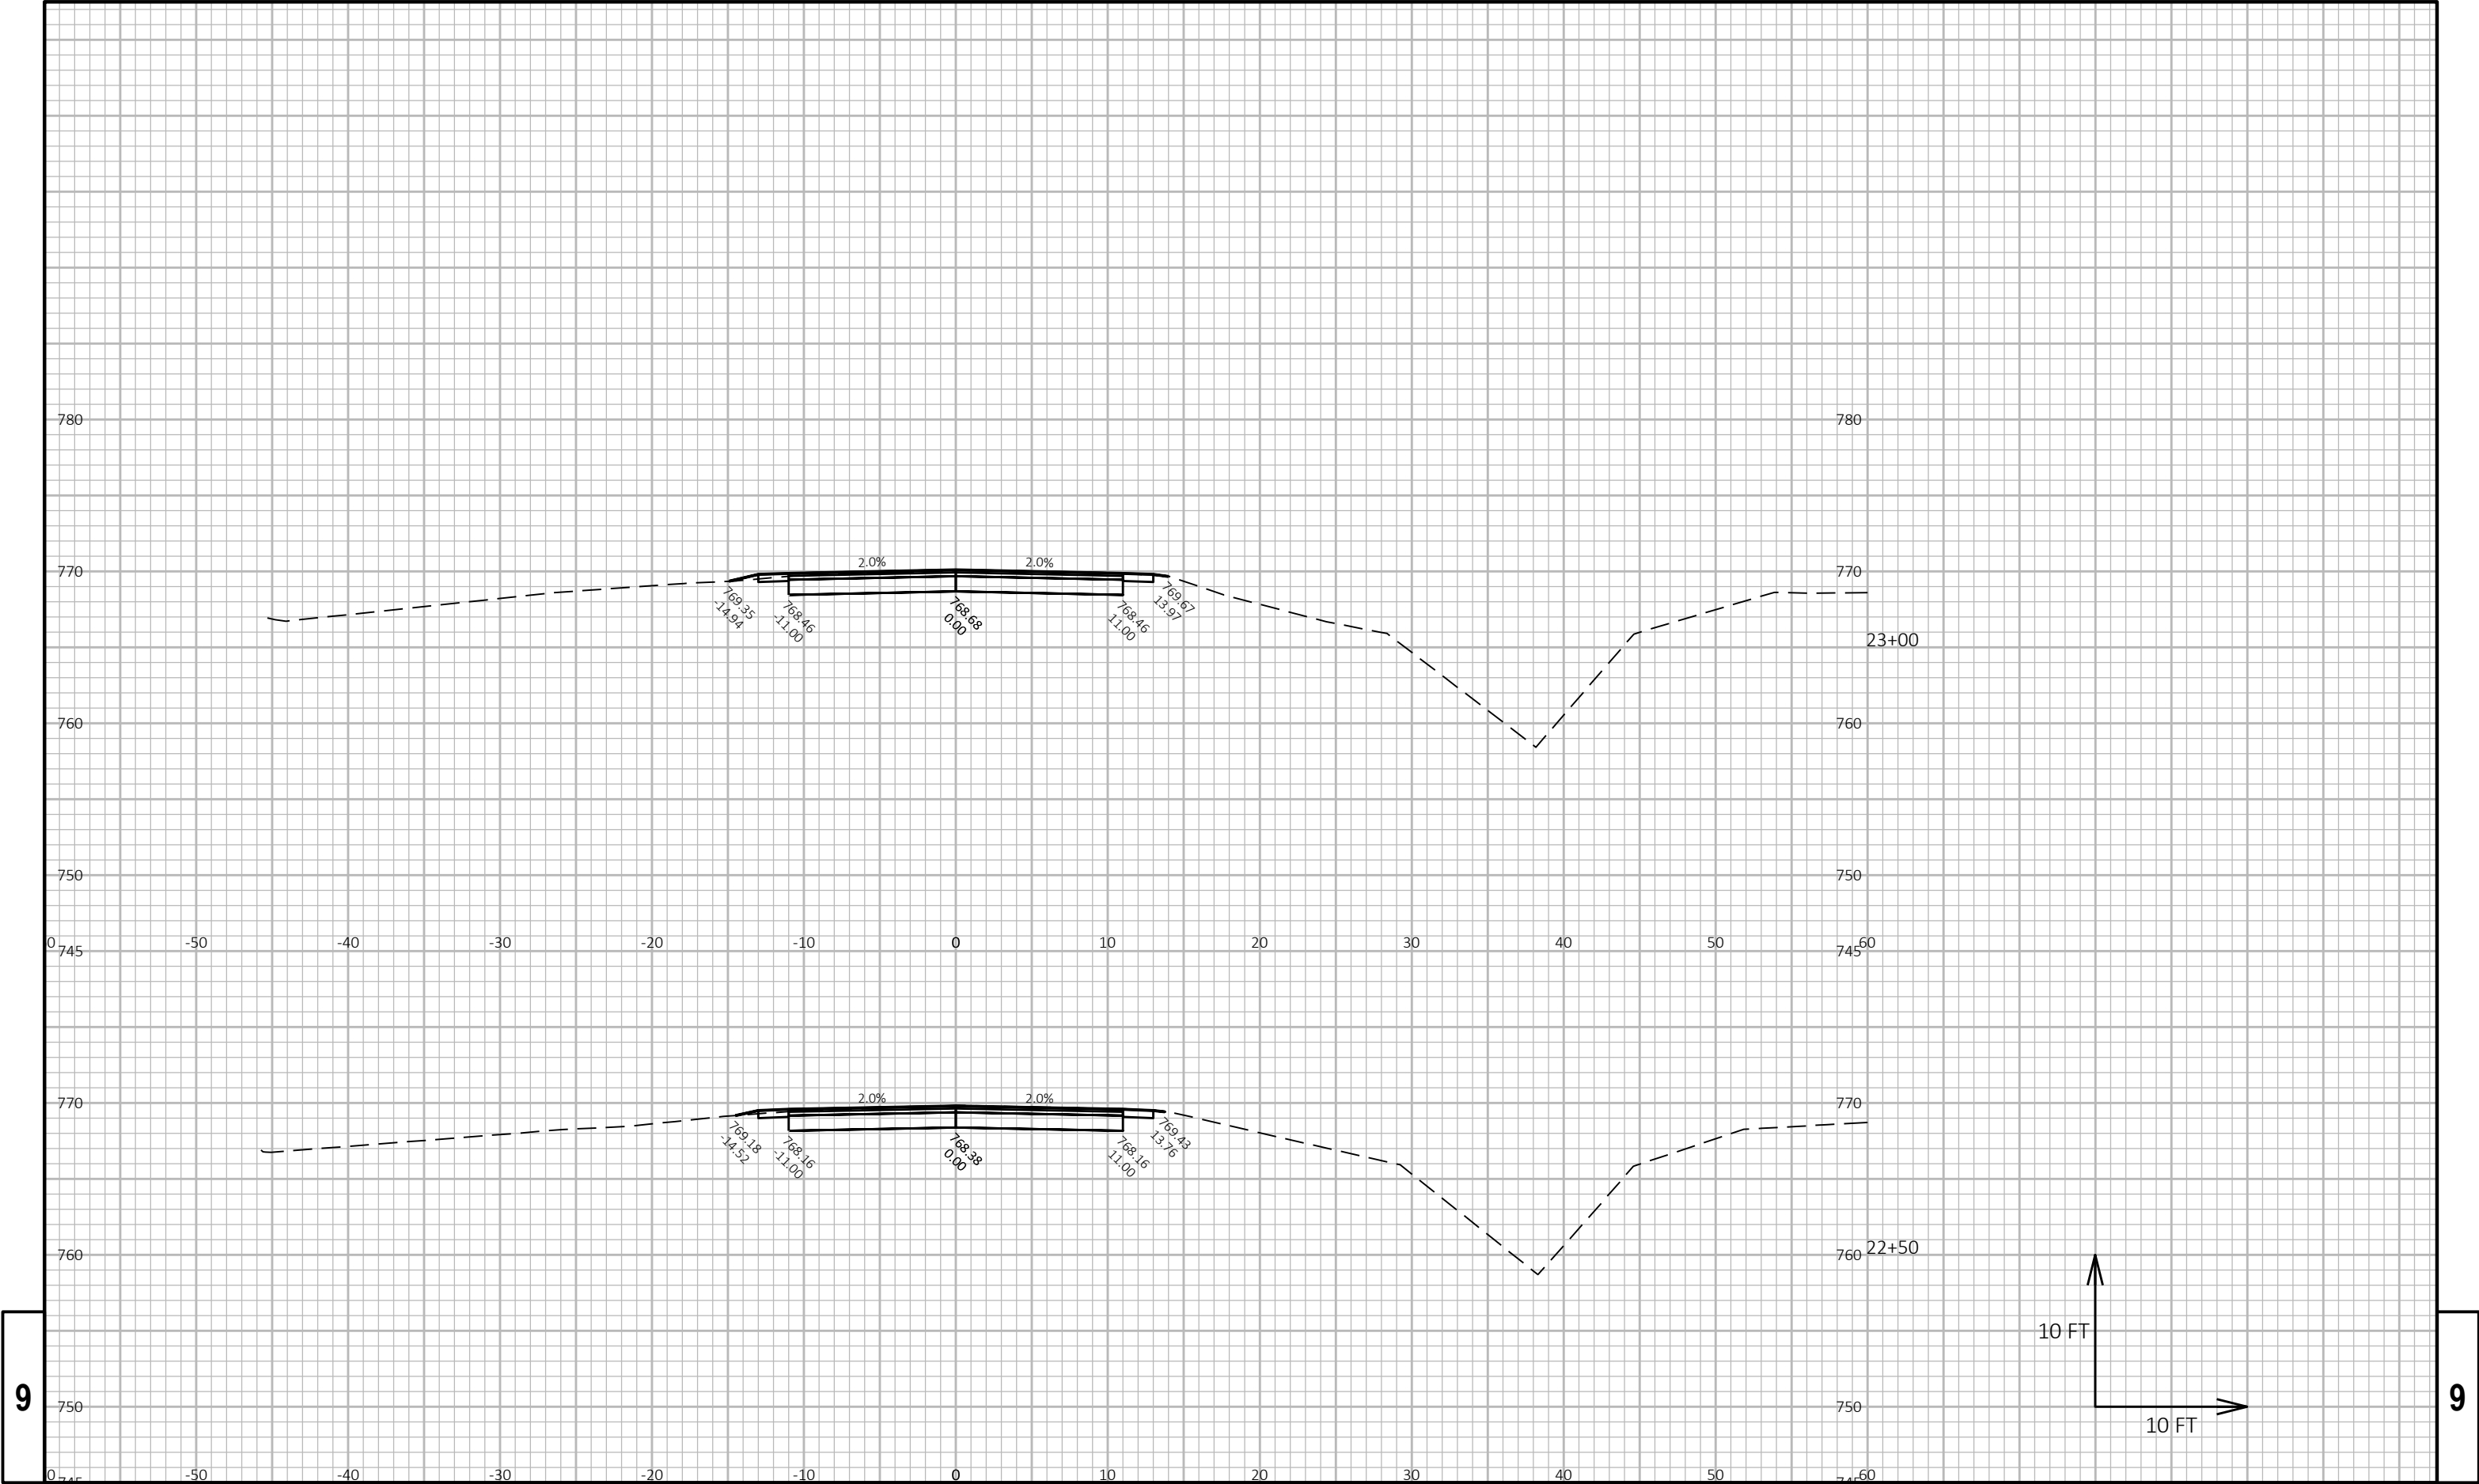

9


9

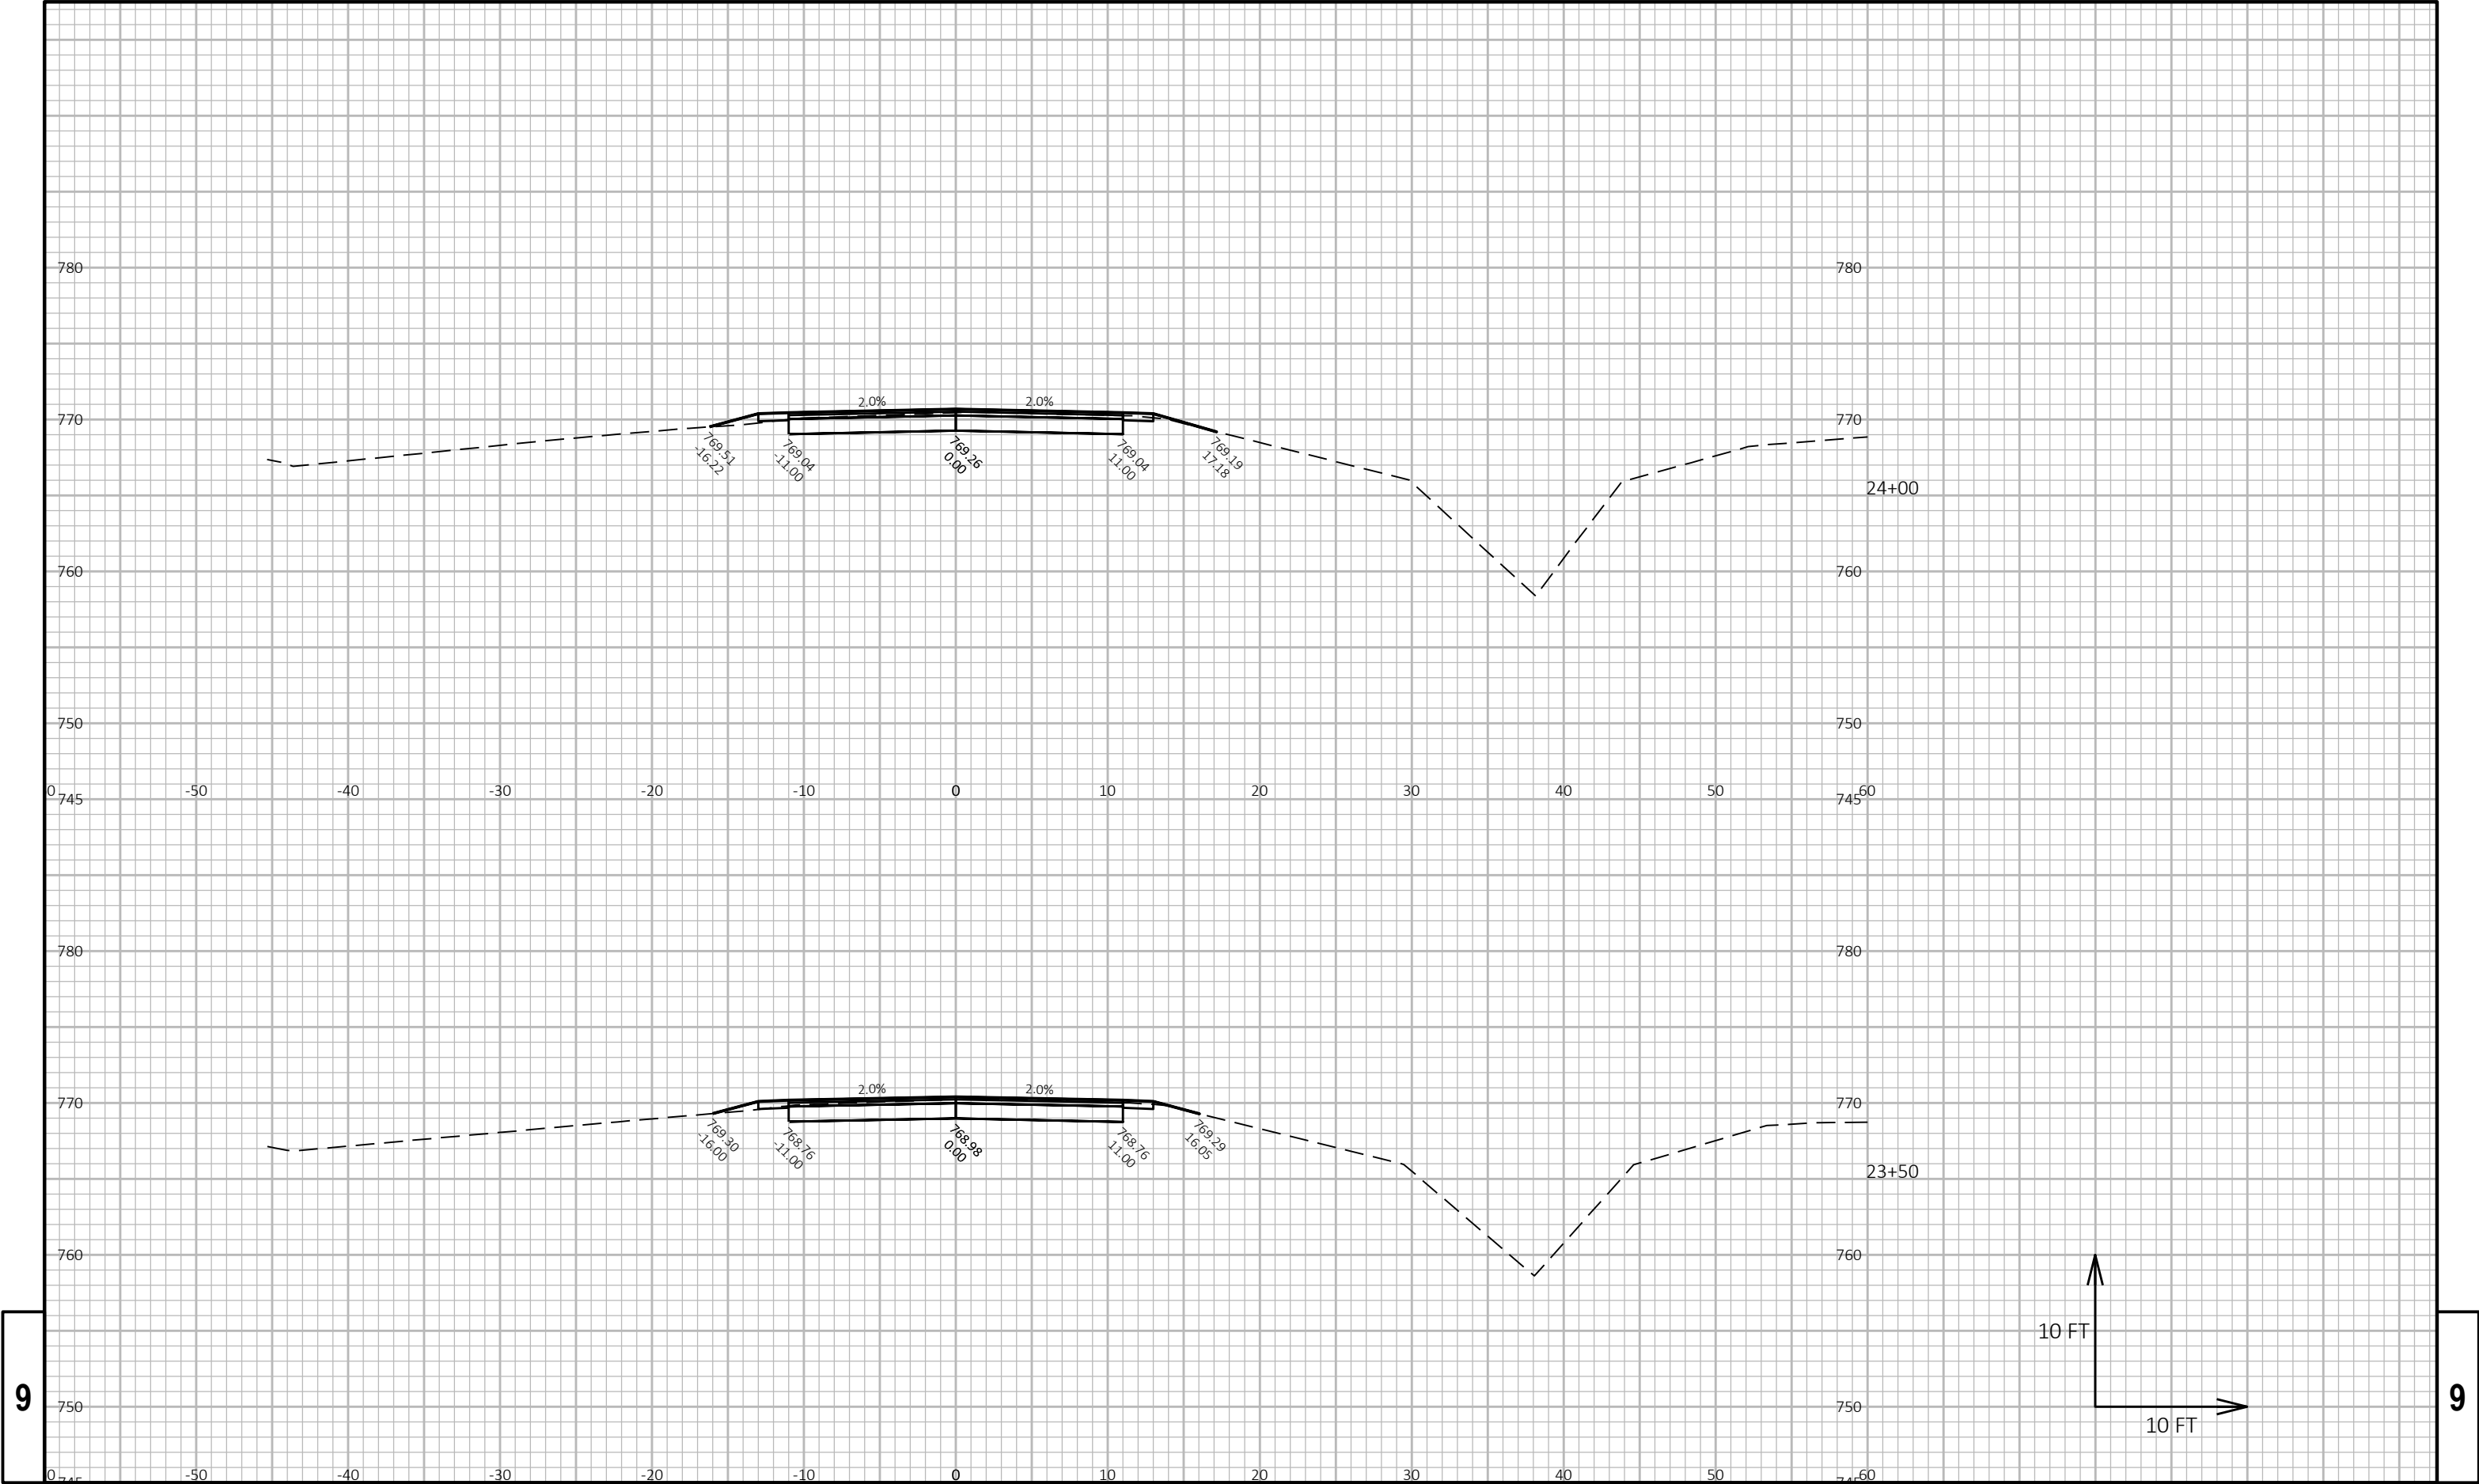

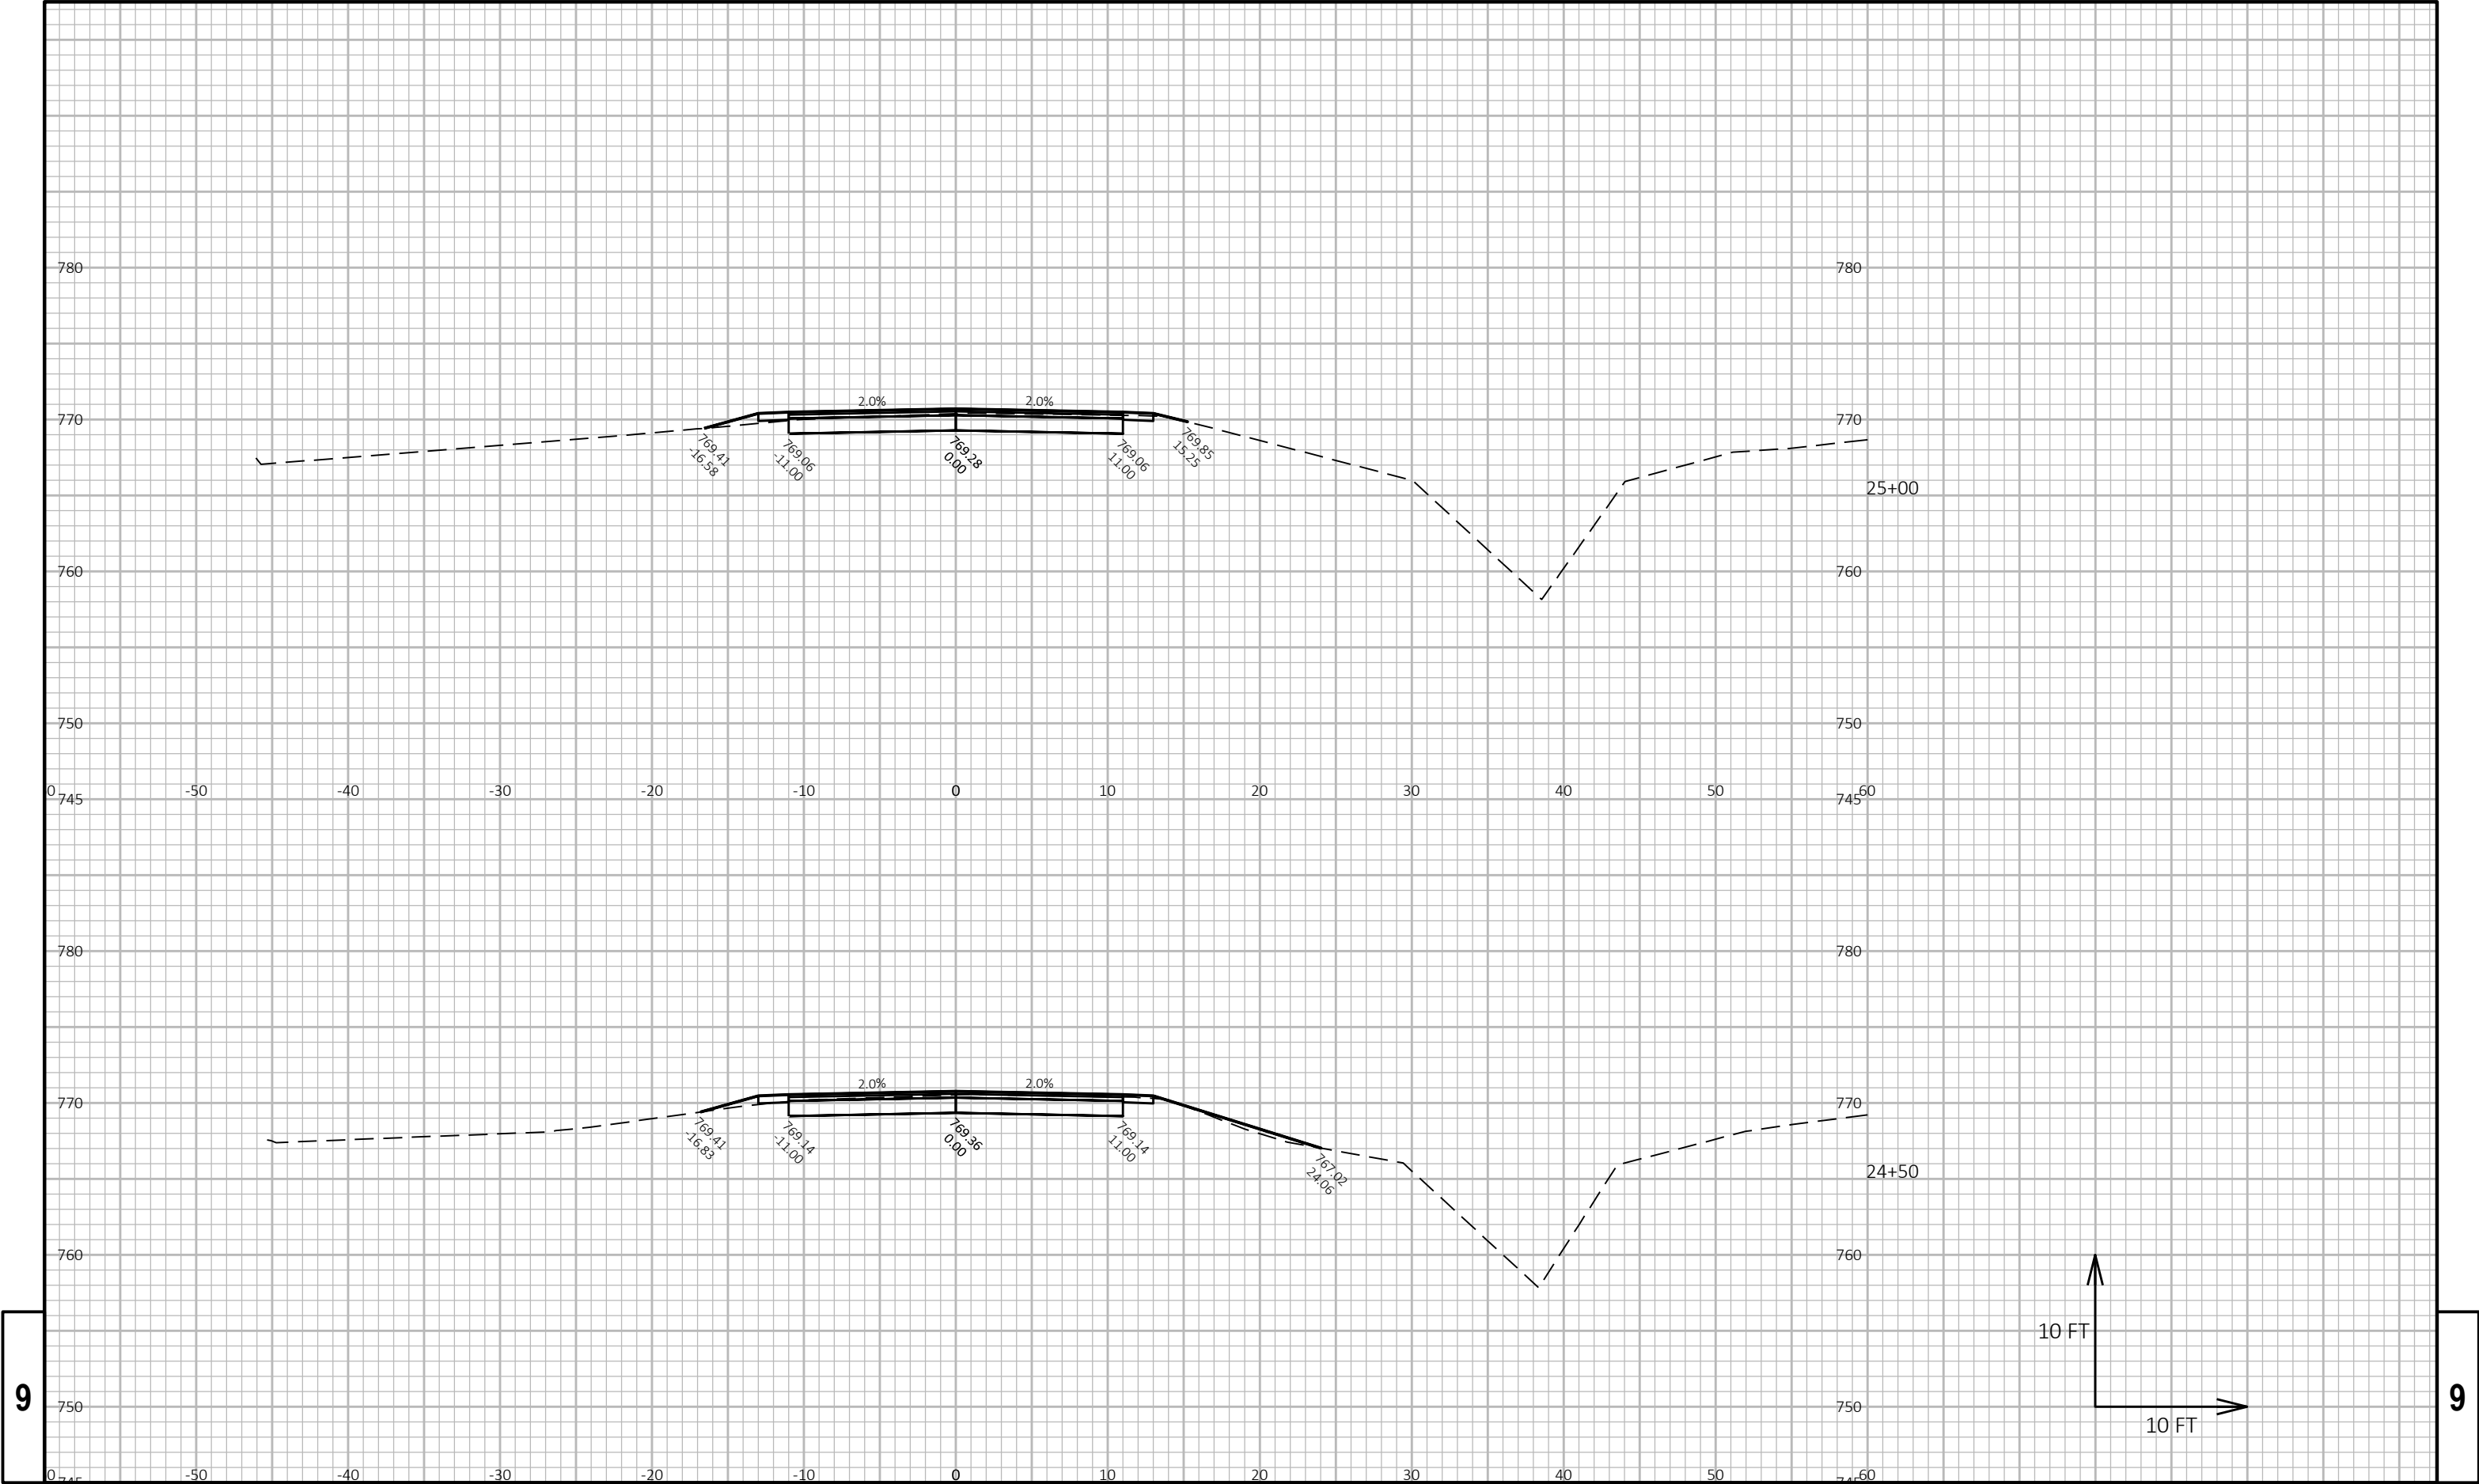


9

9

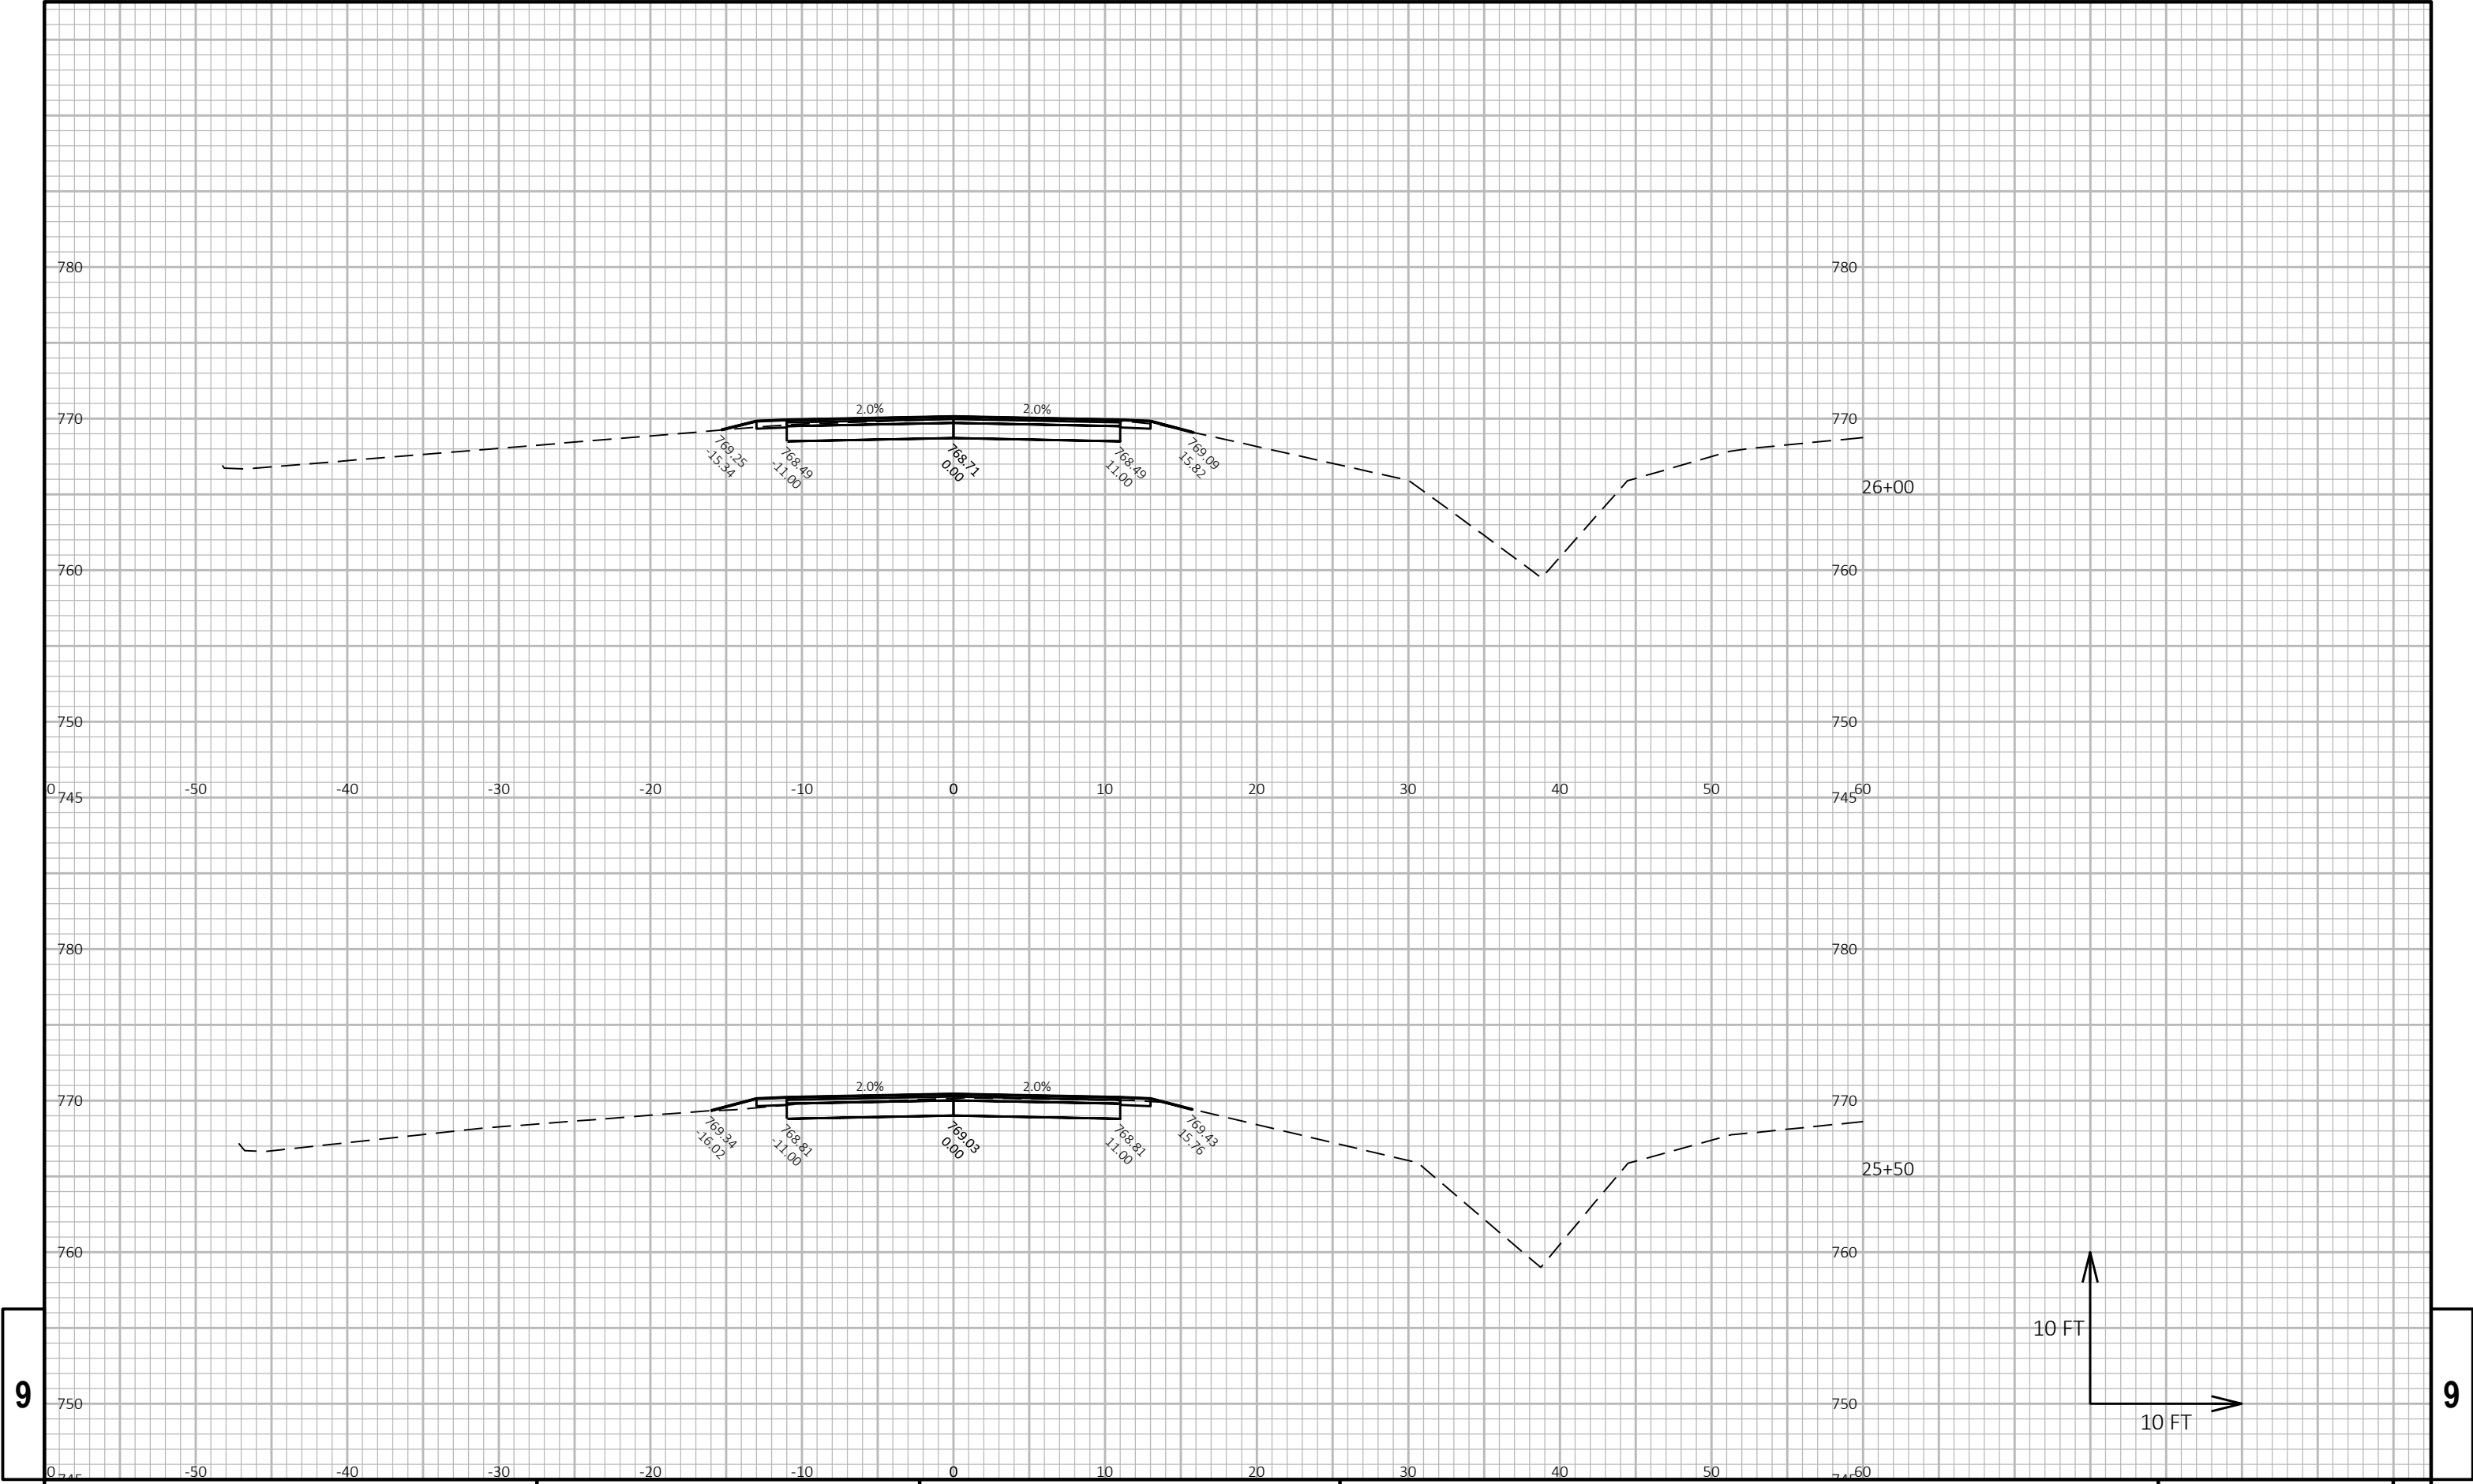


9


9

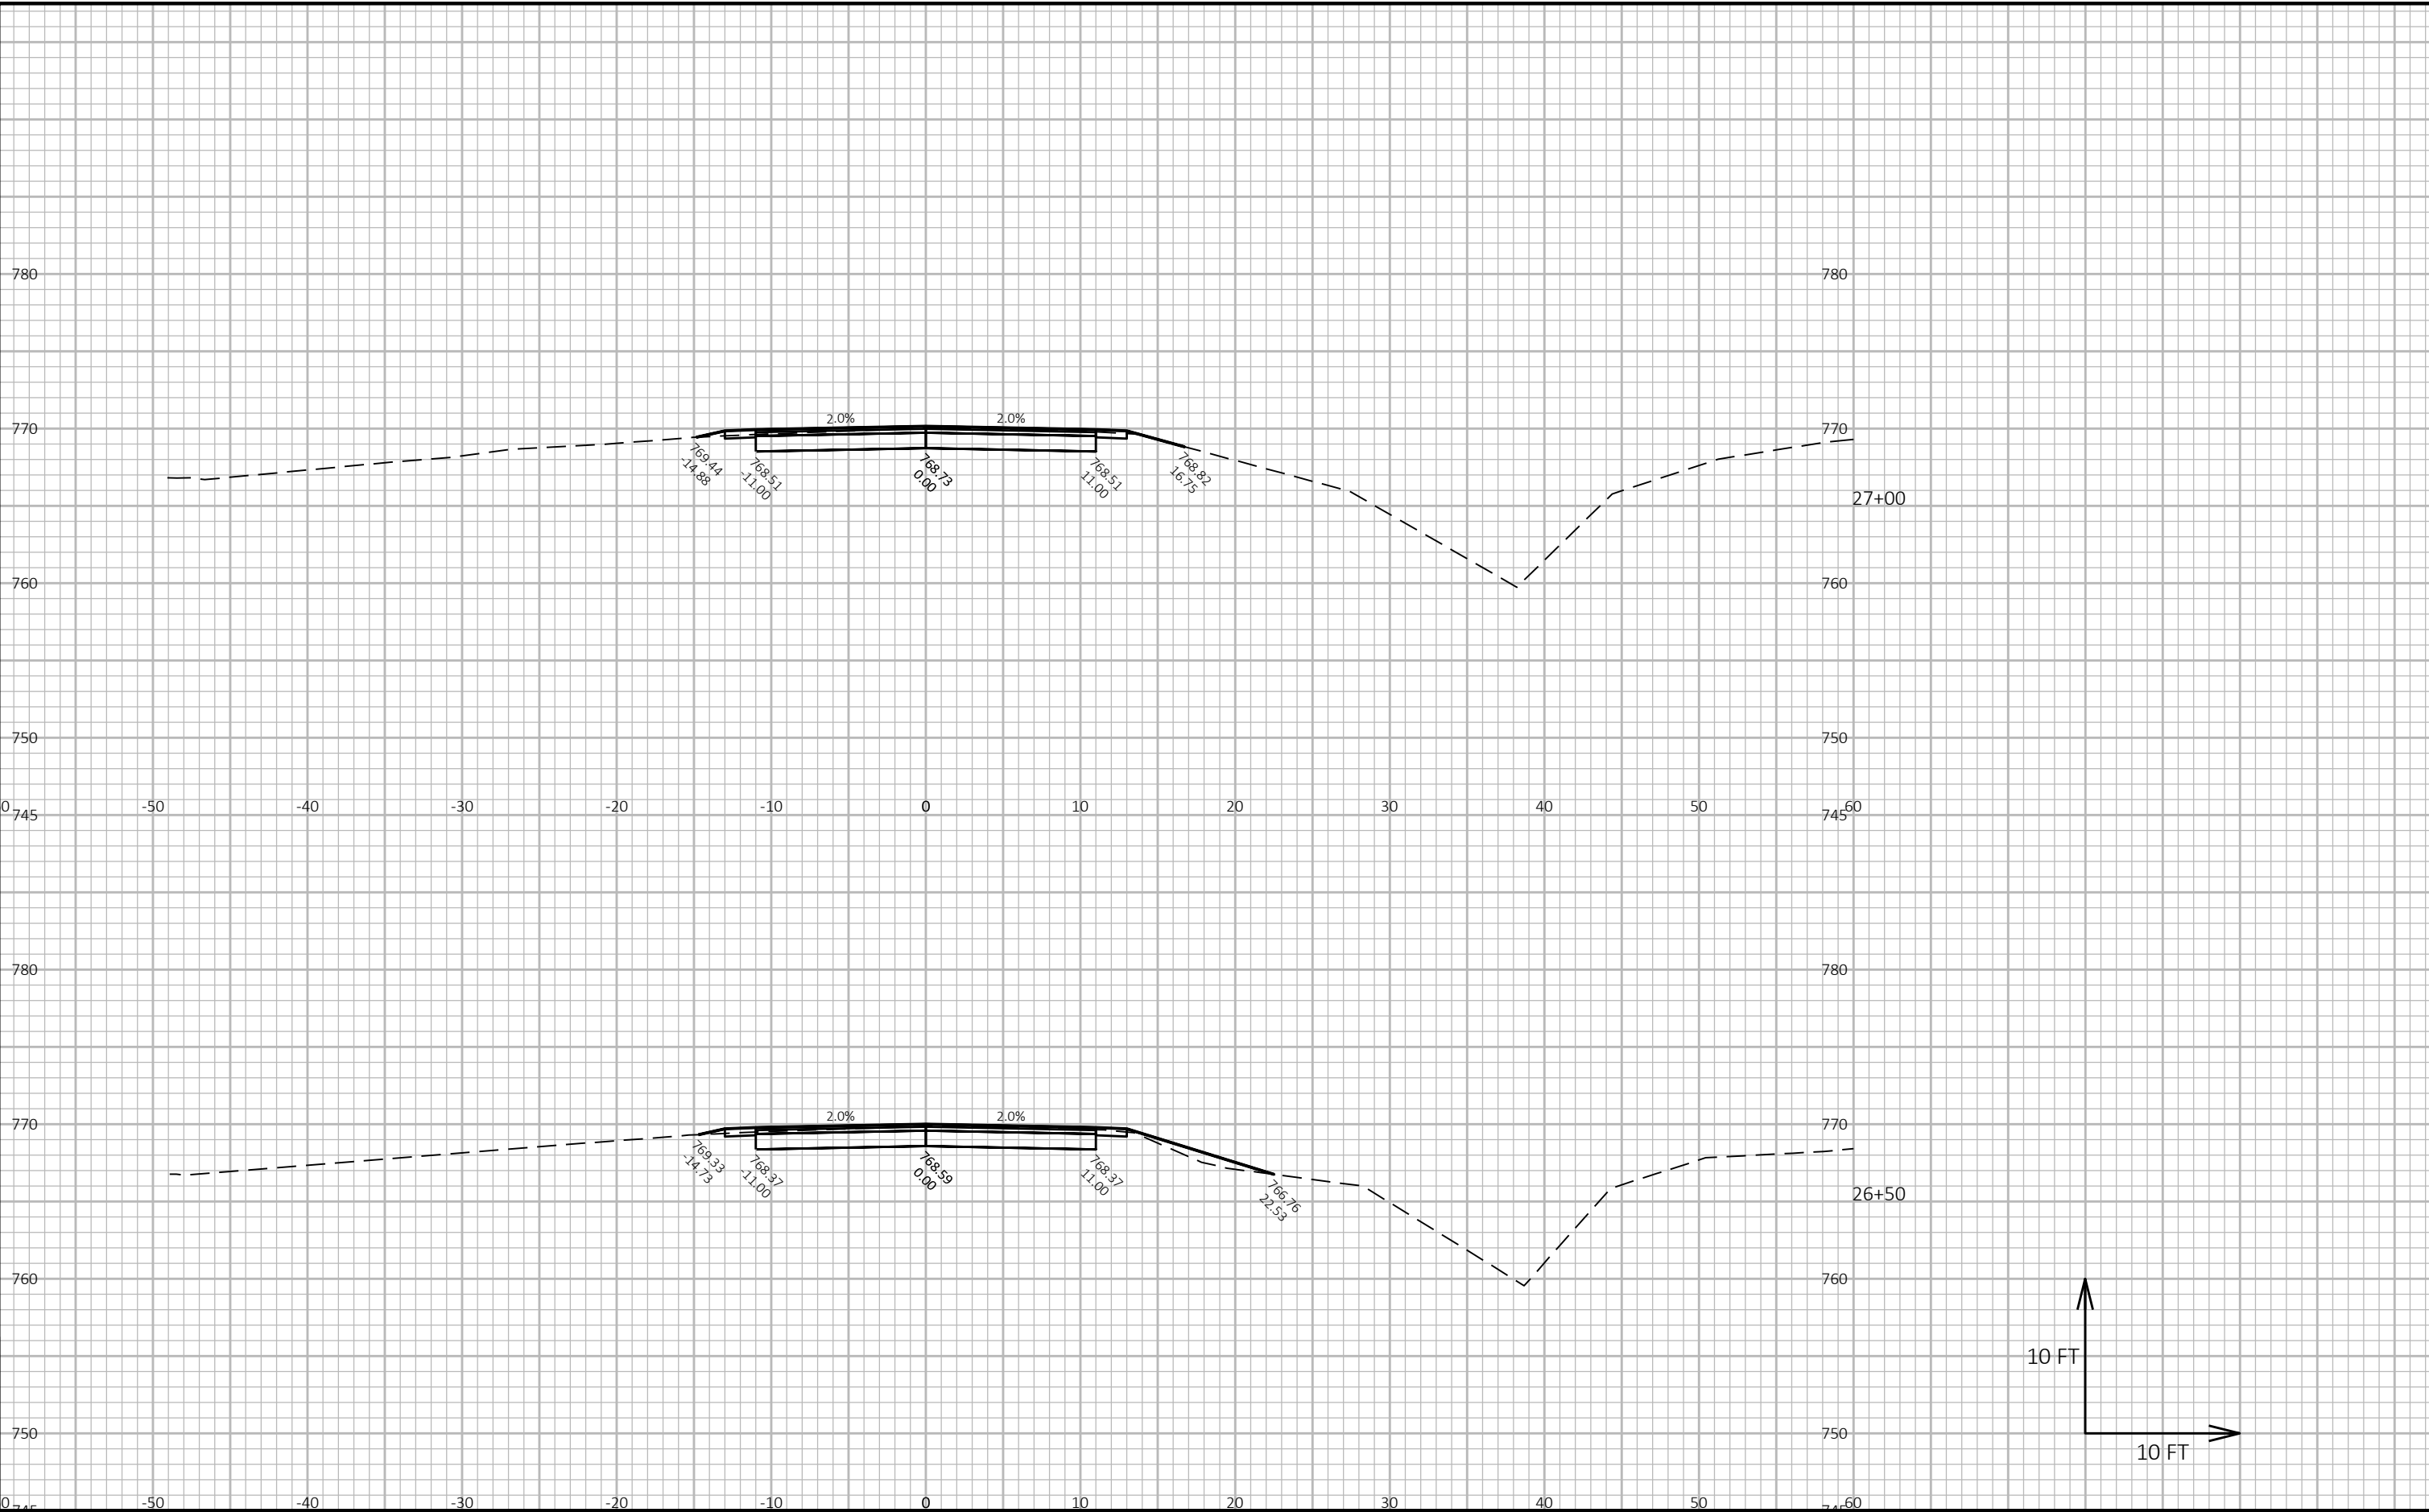

9


9

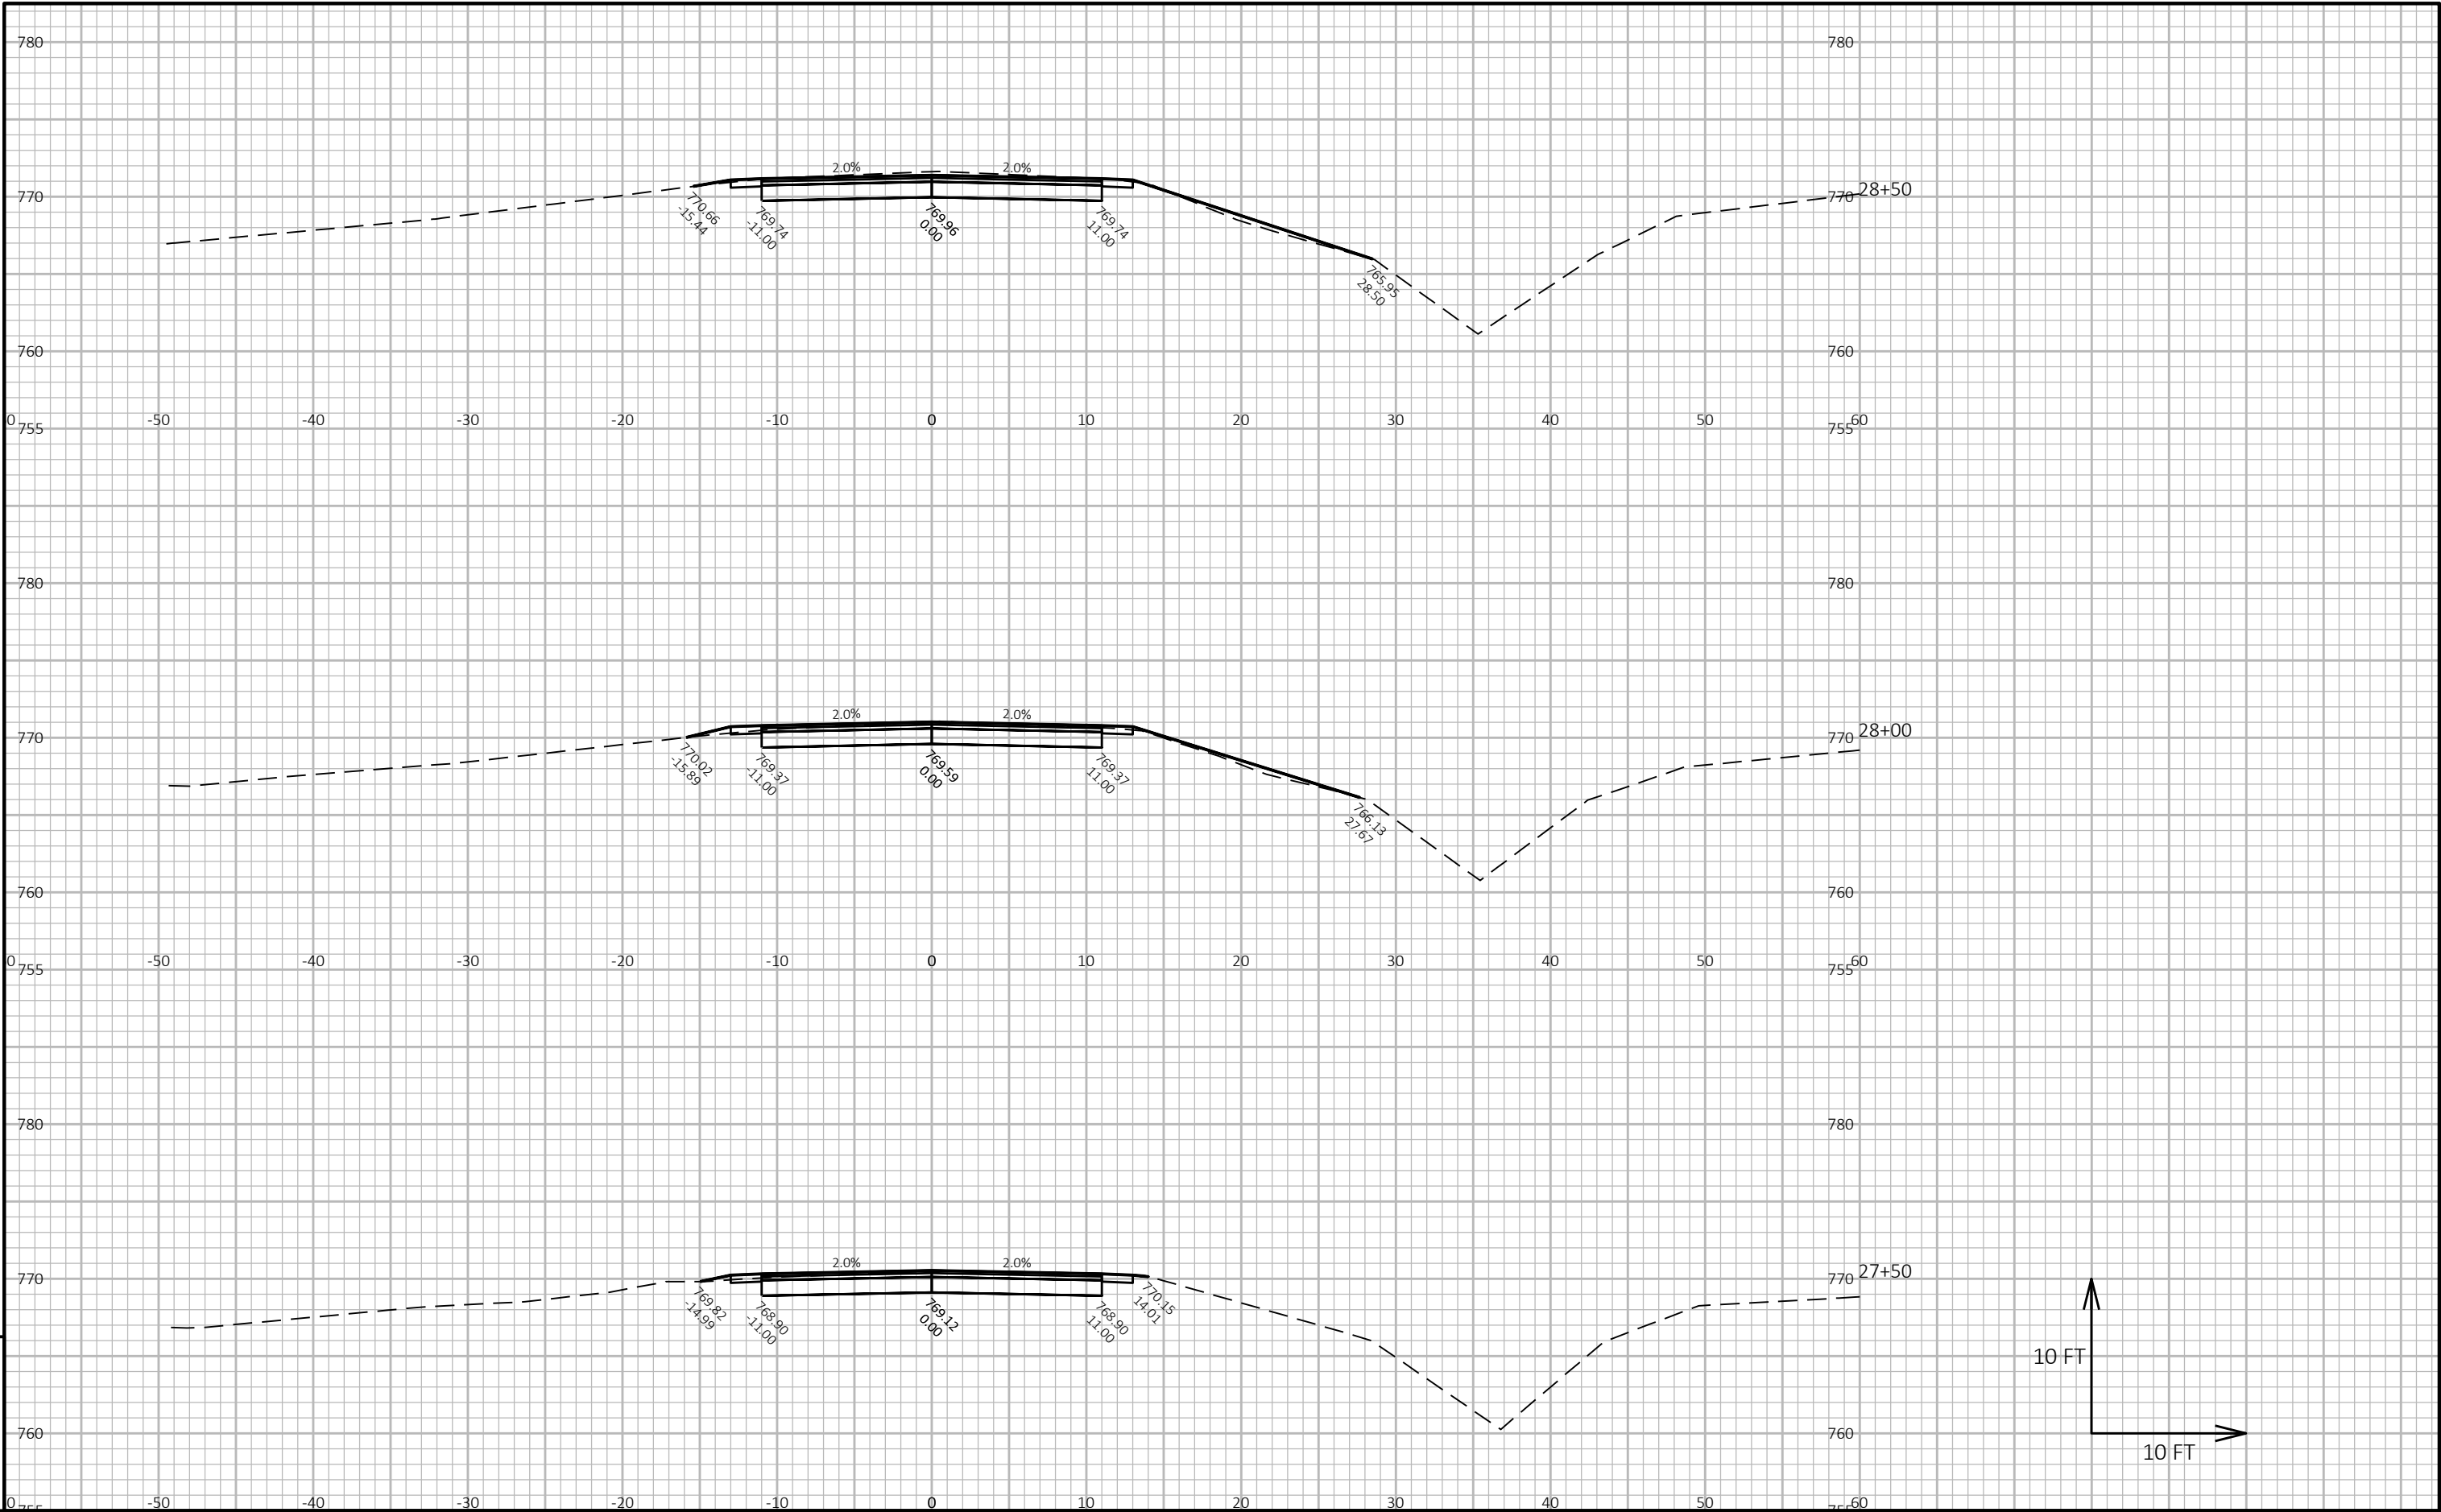

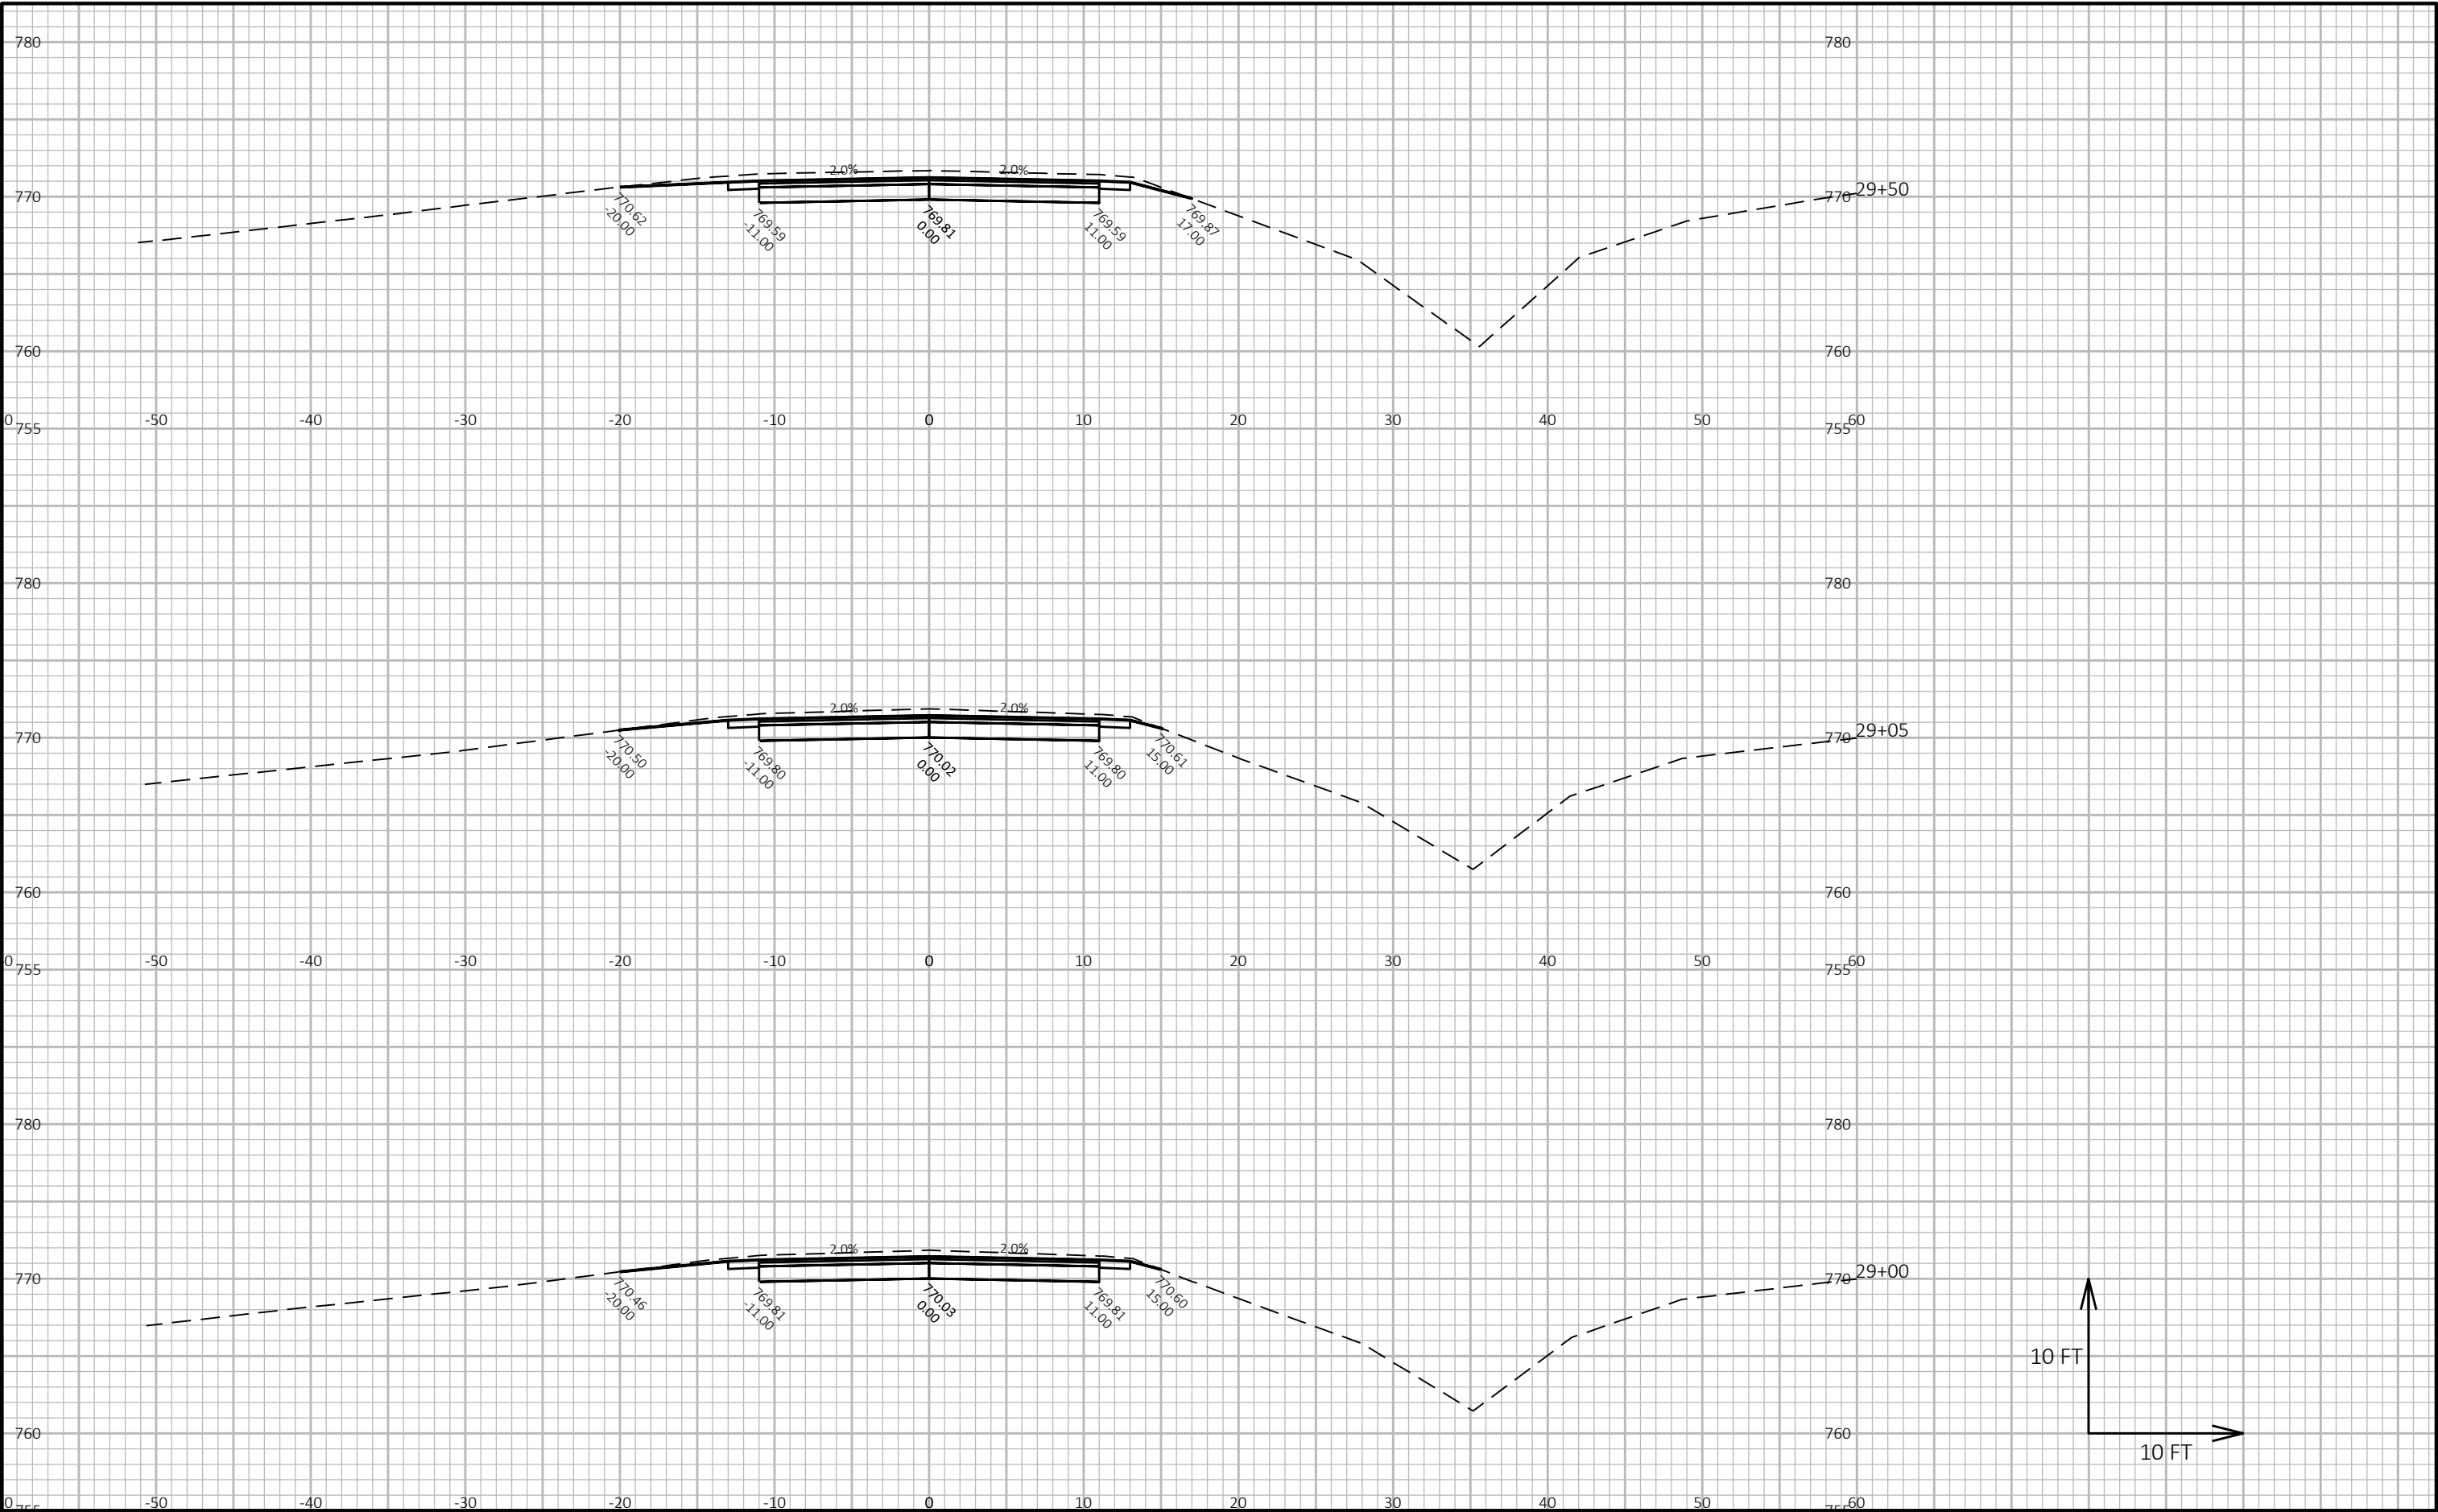


9


9

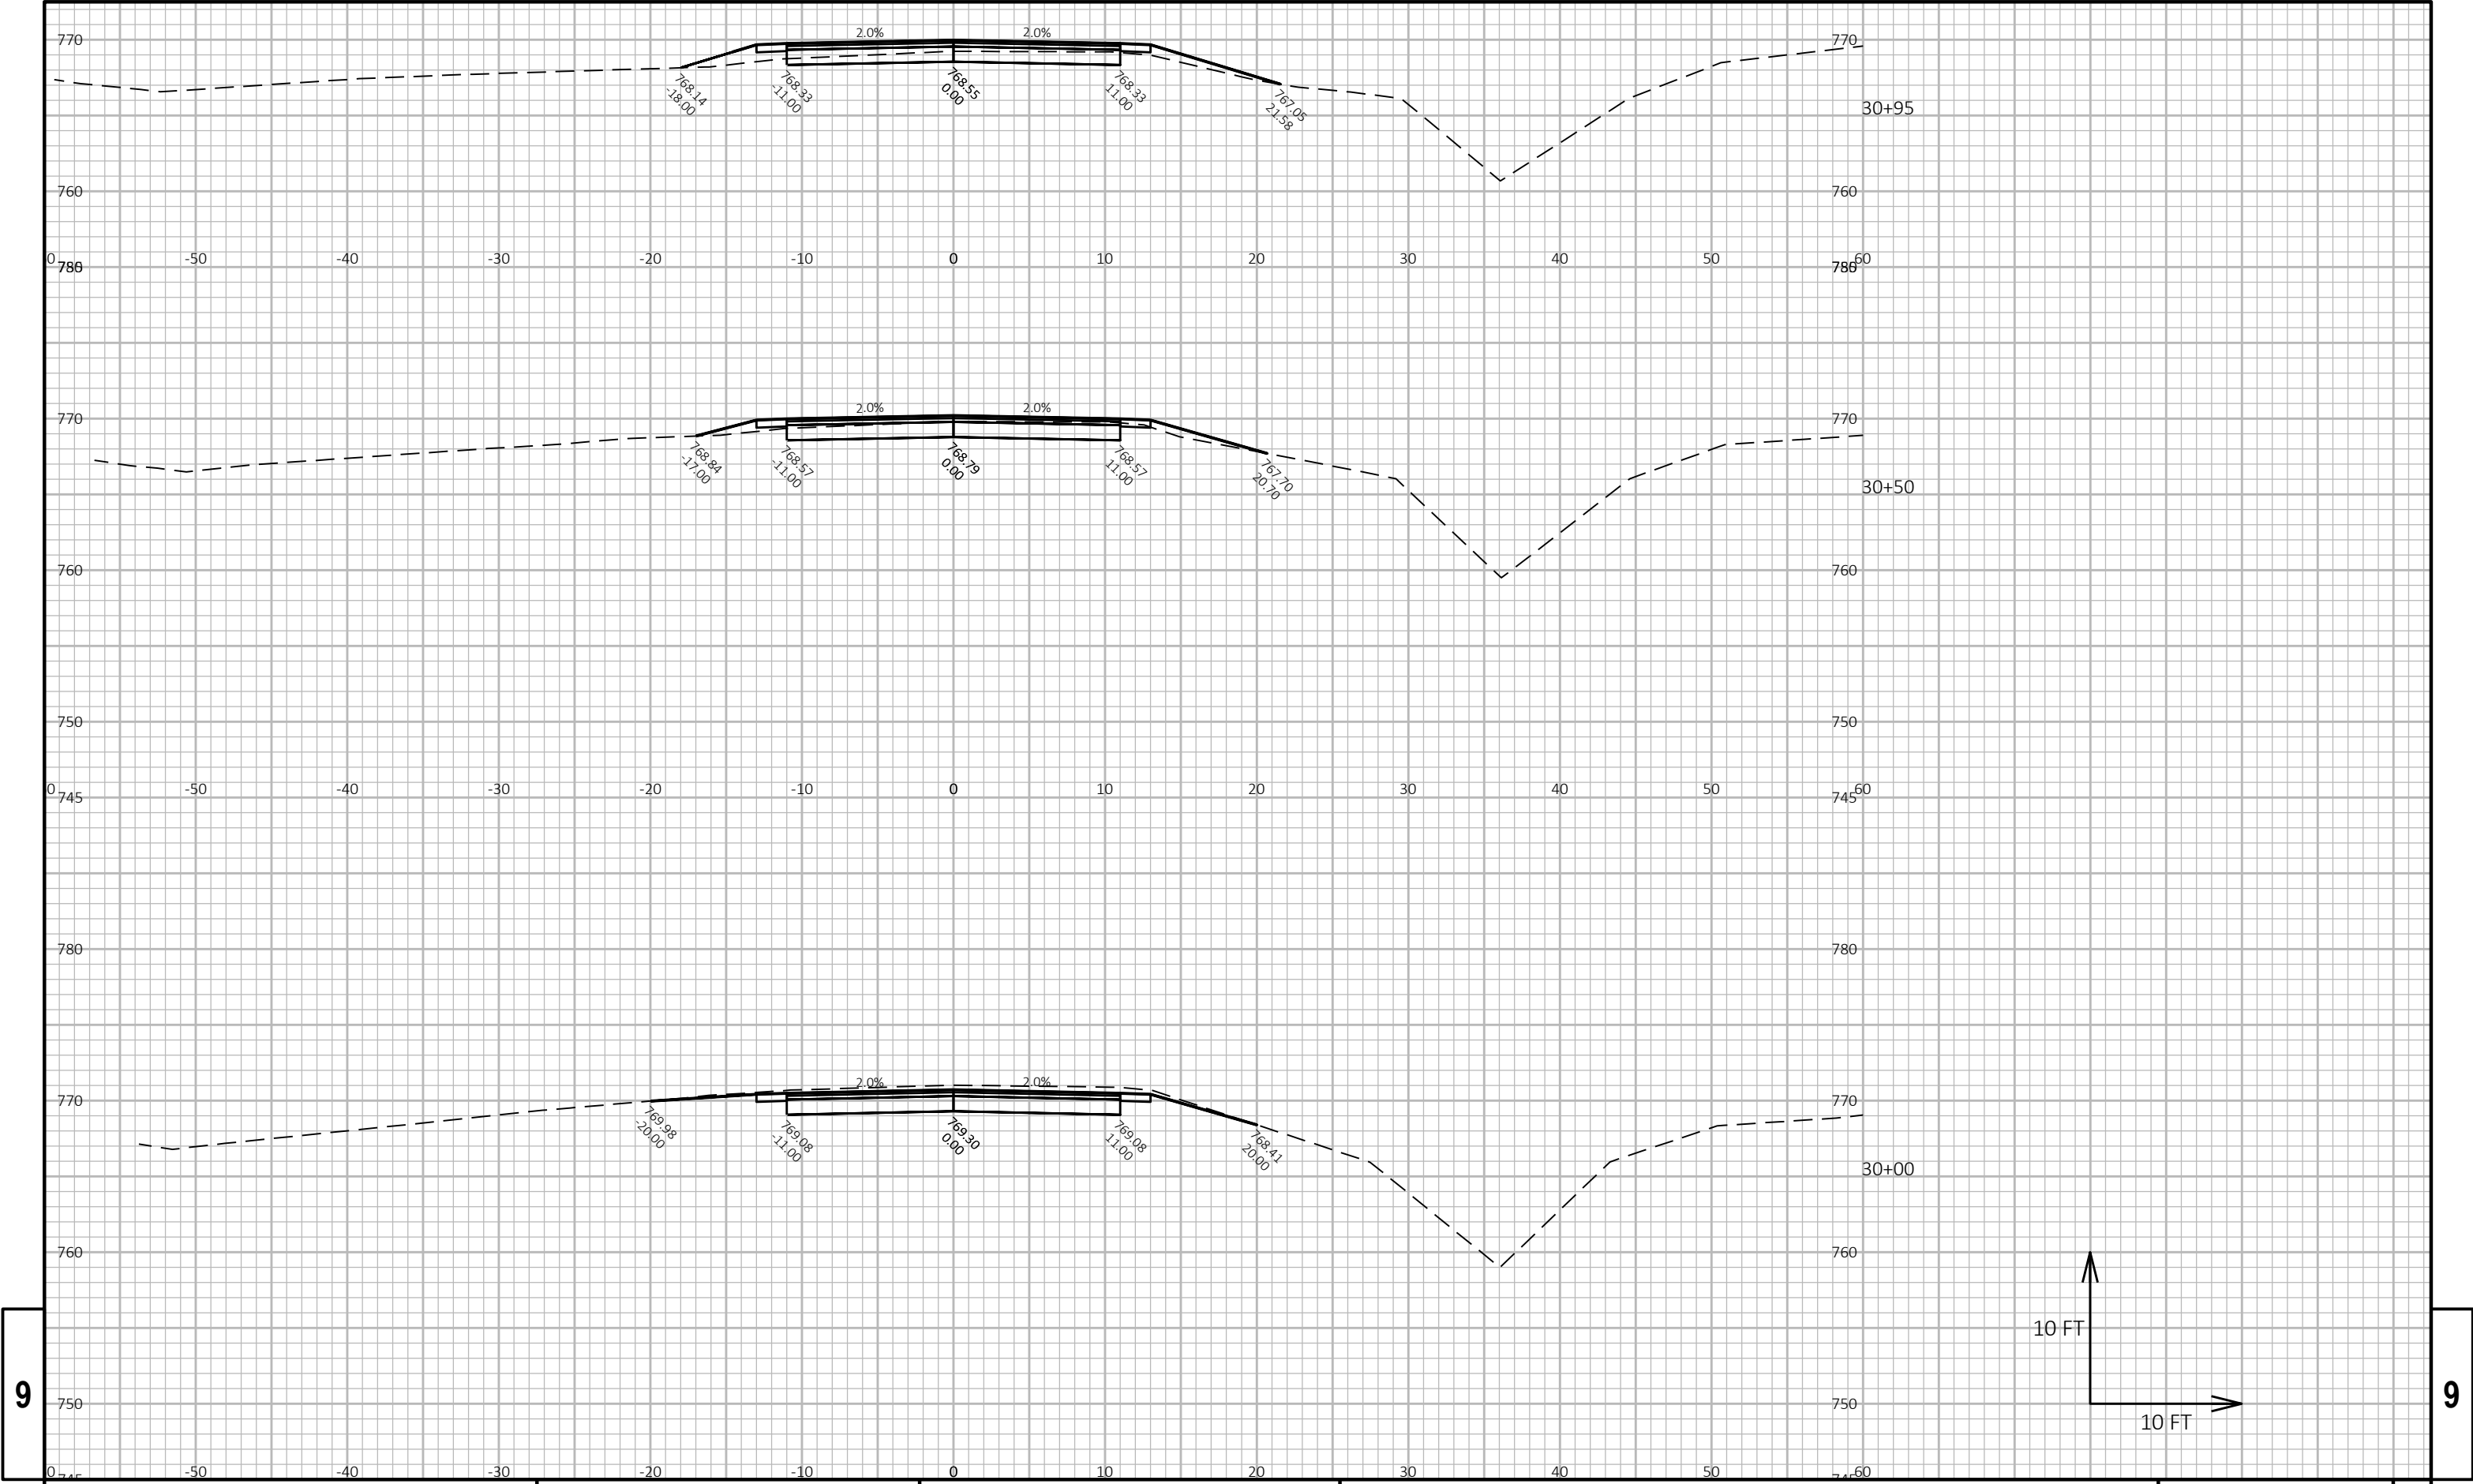

9


9

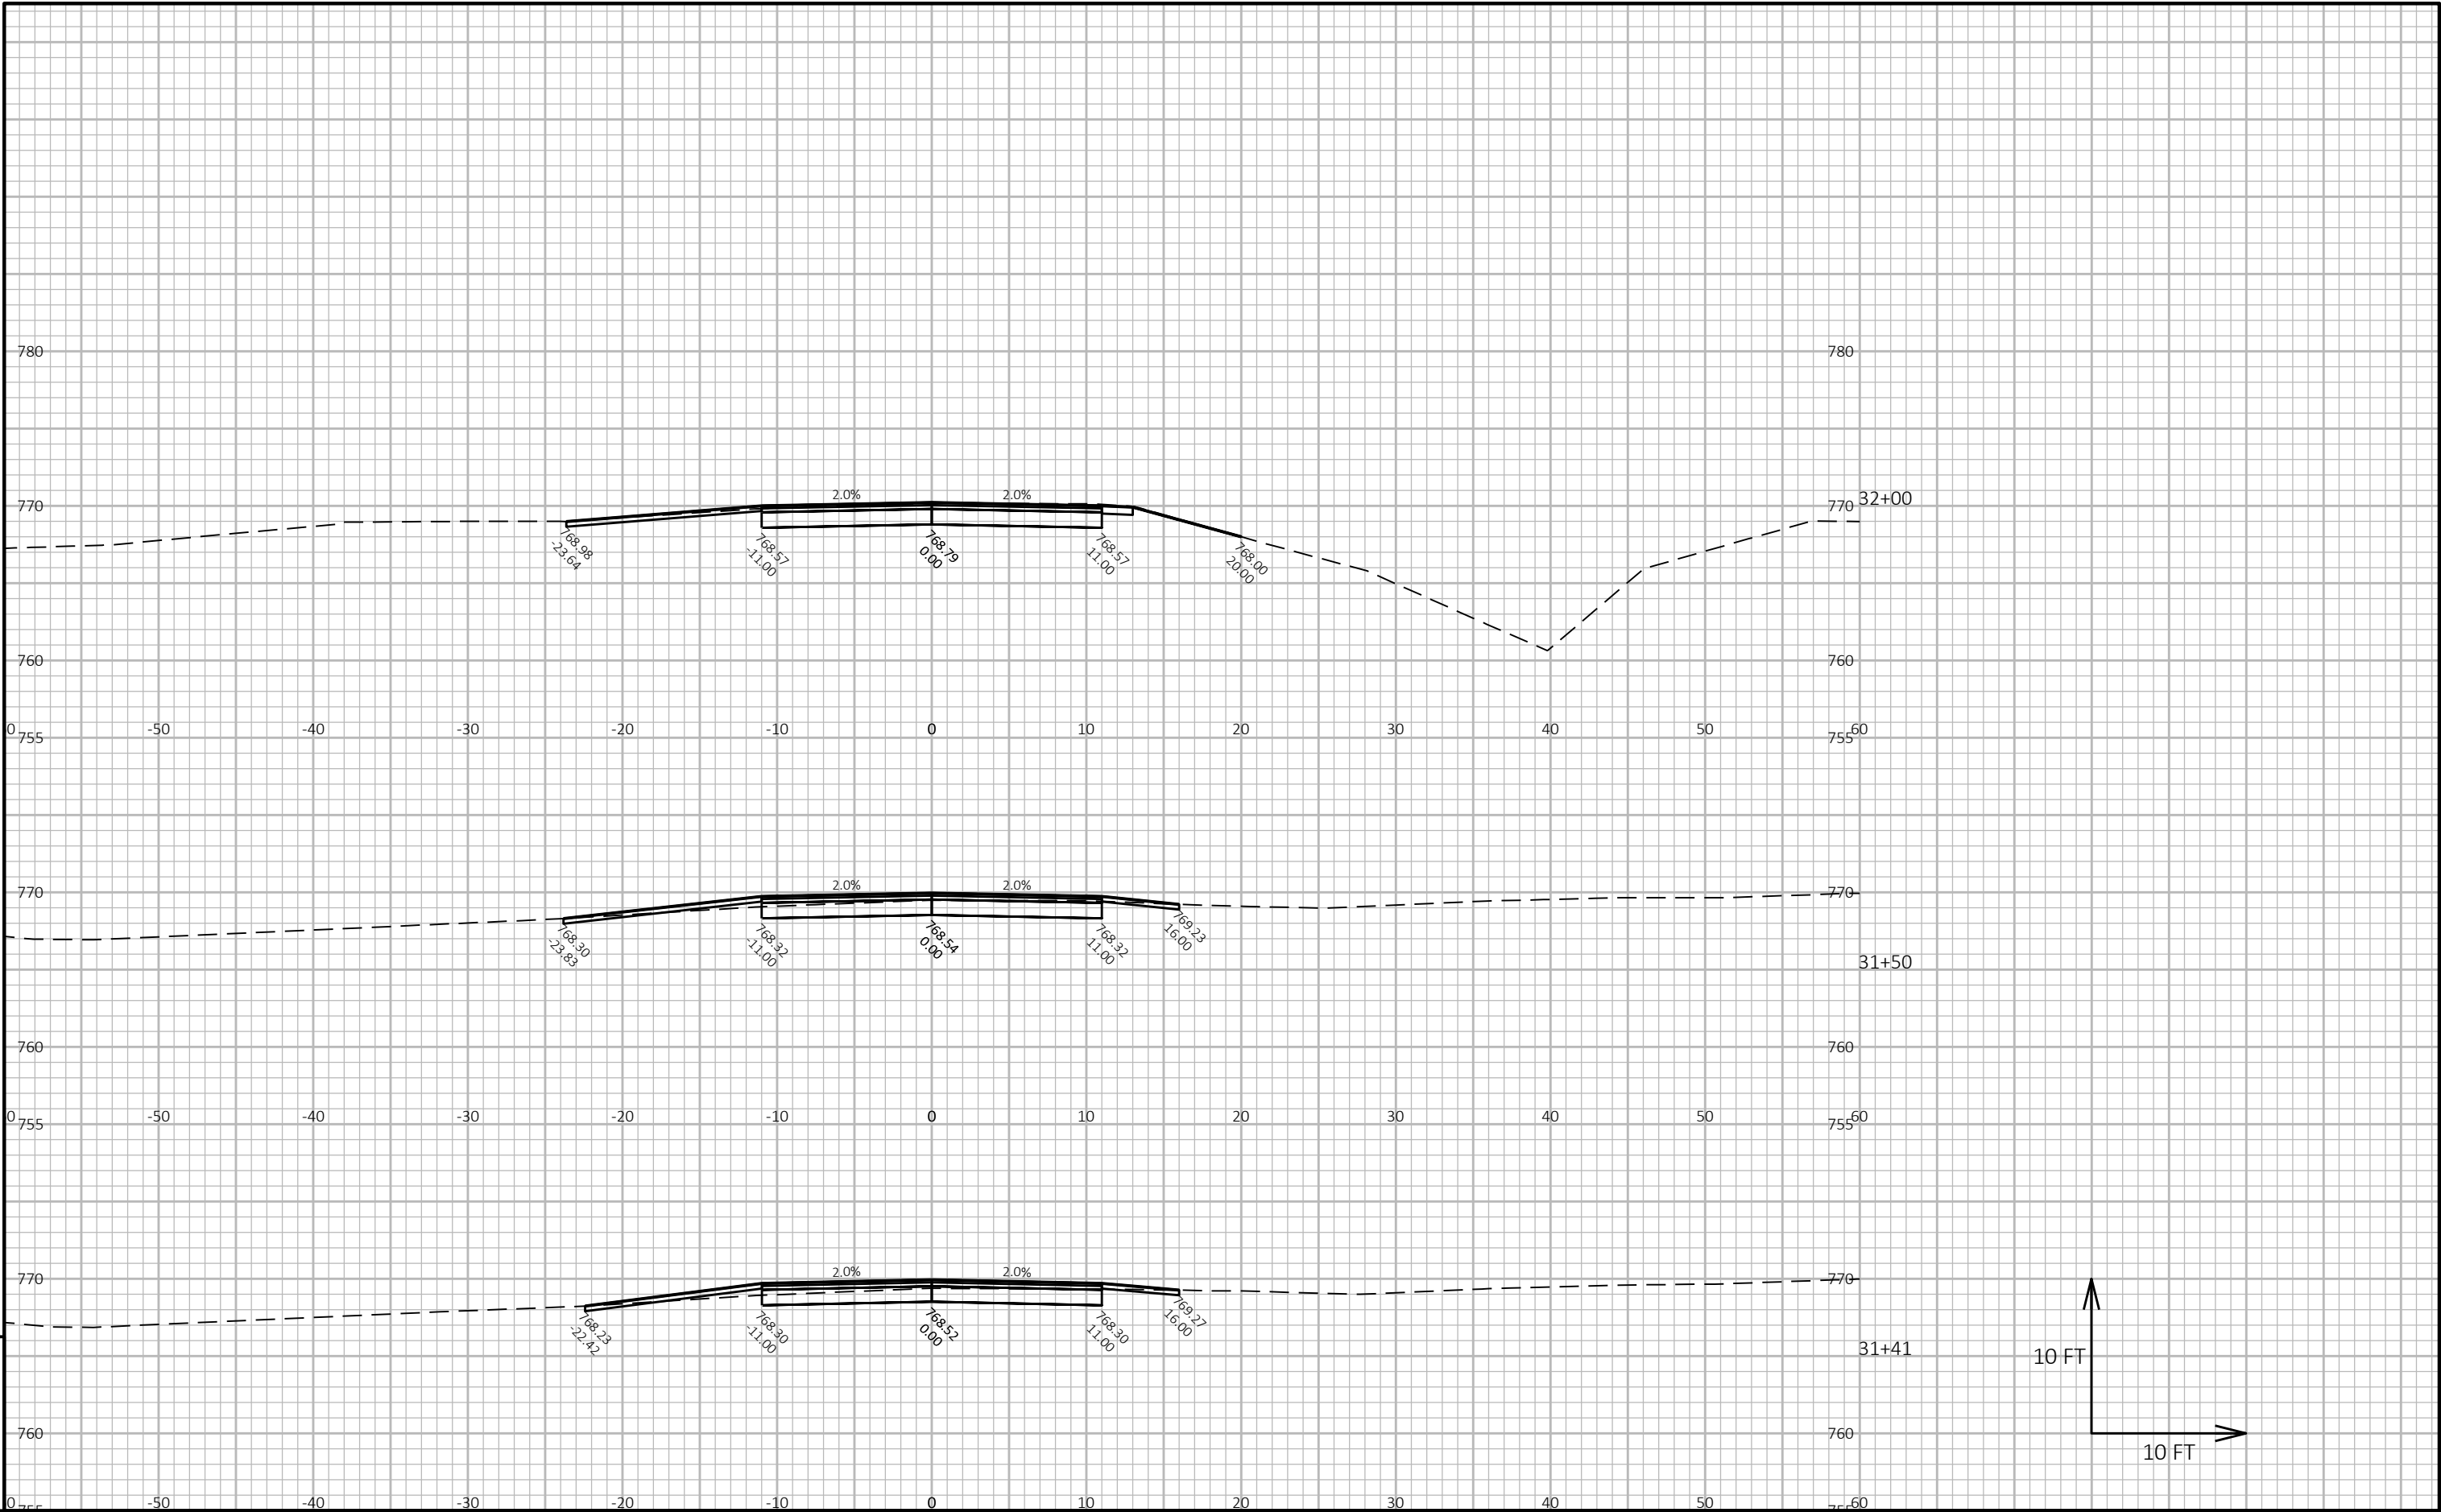

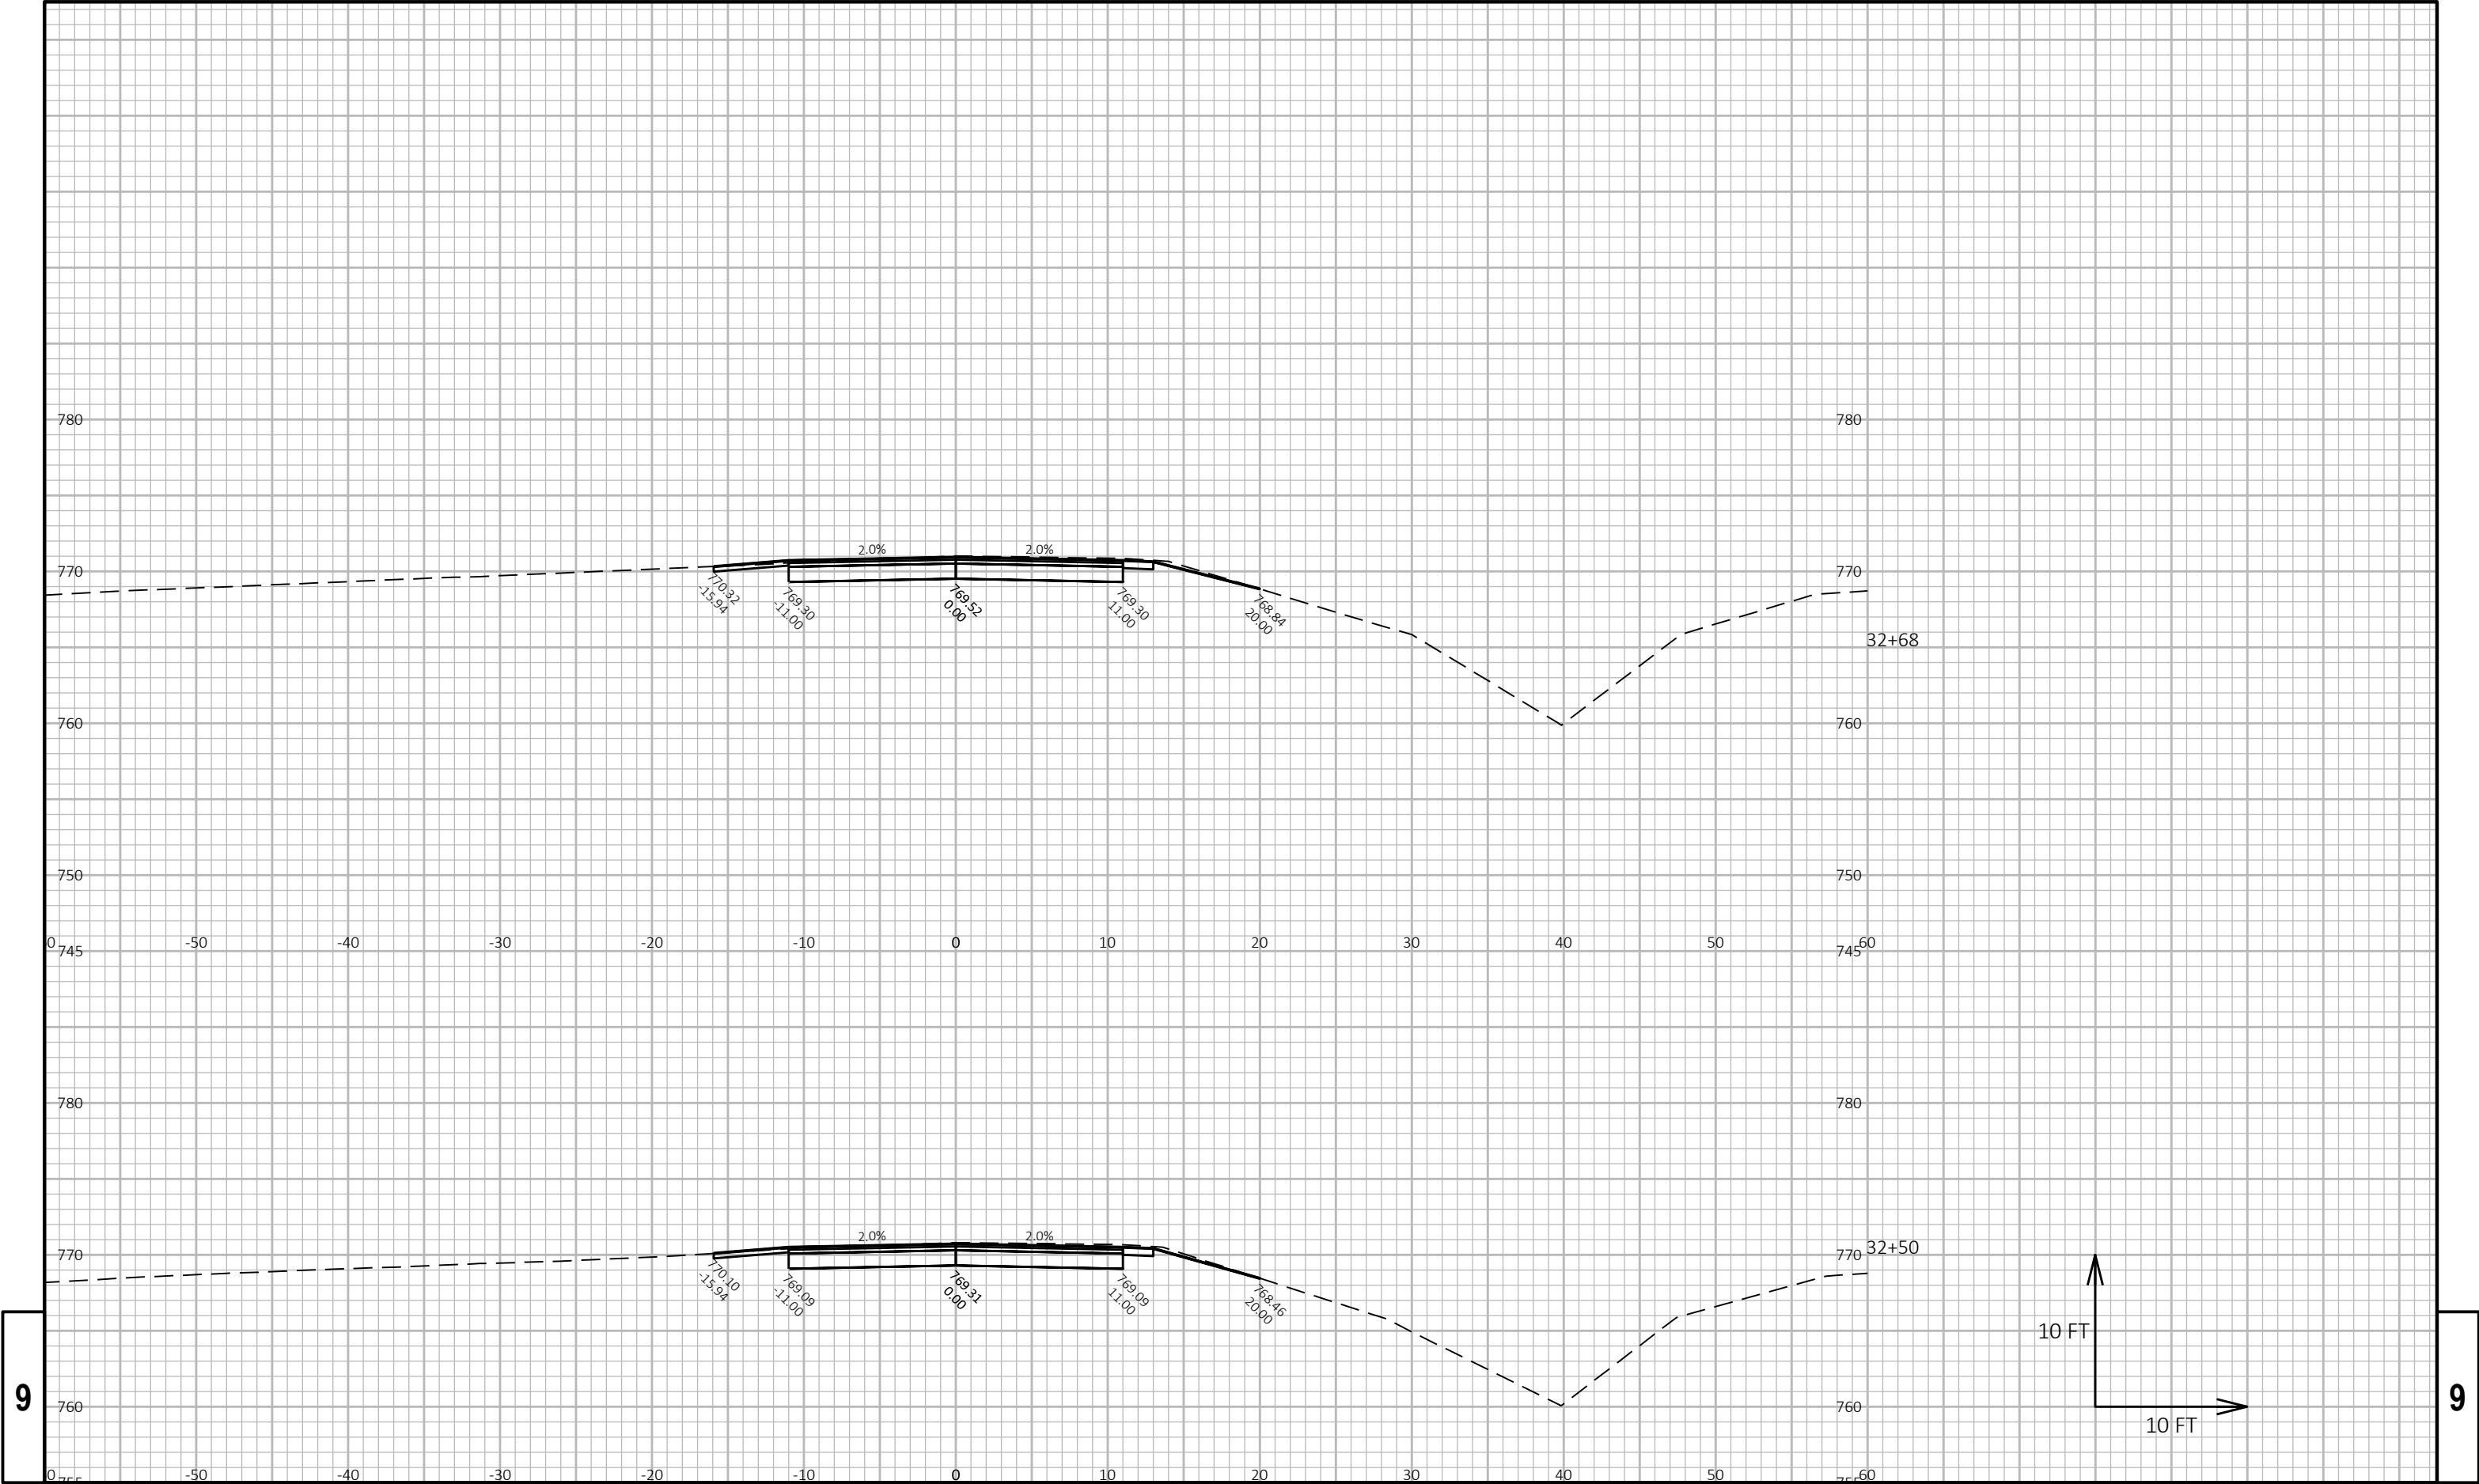


9


9

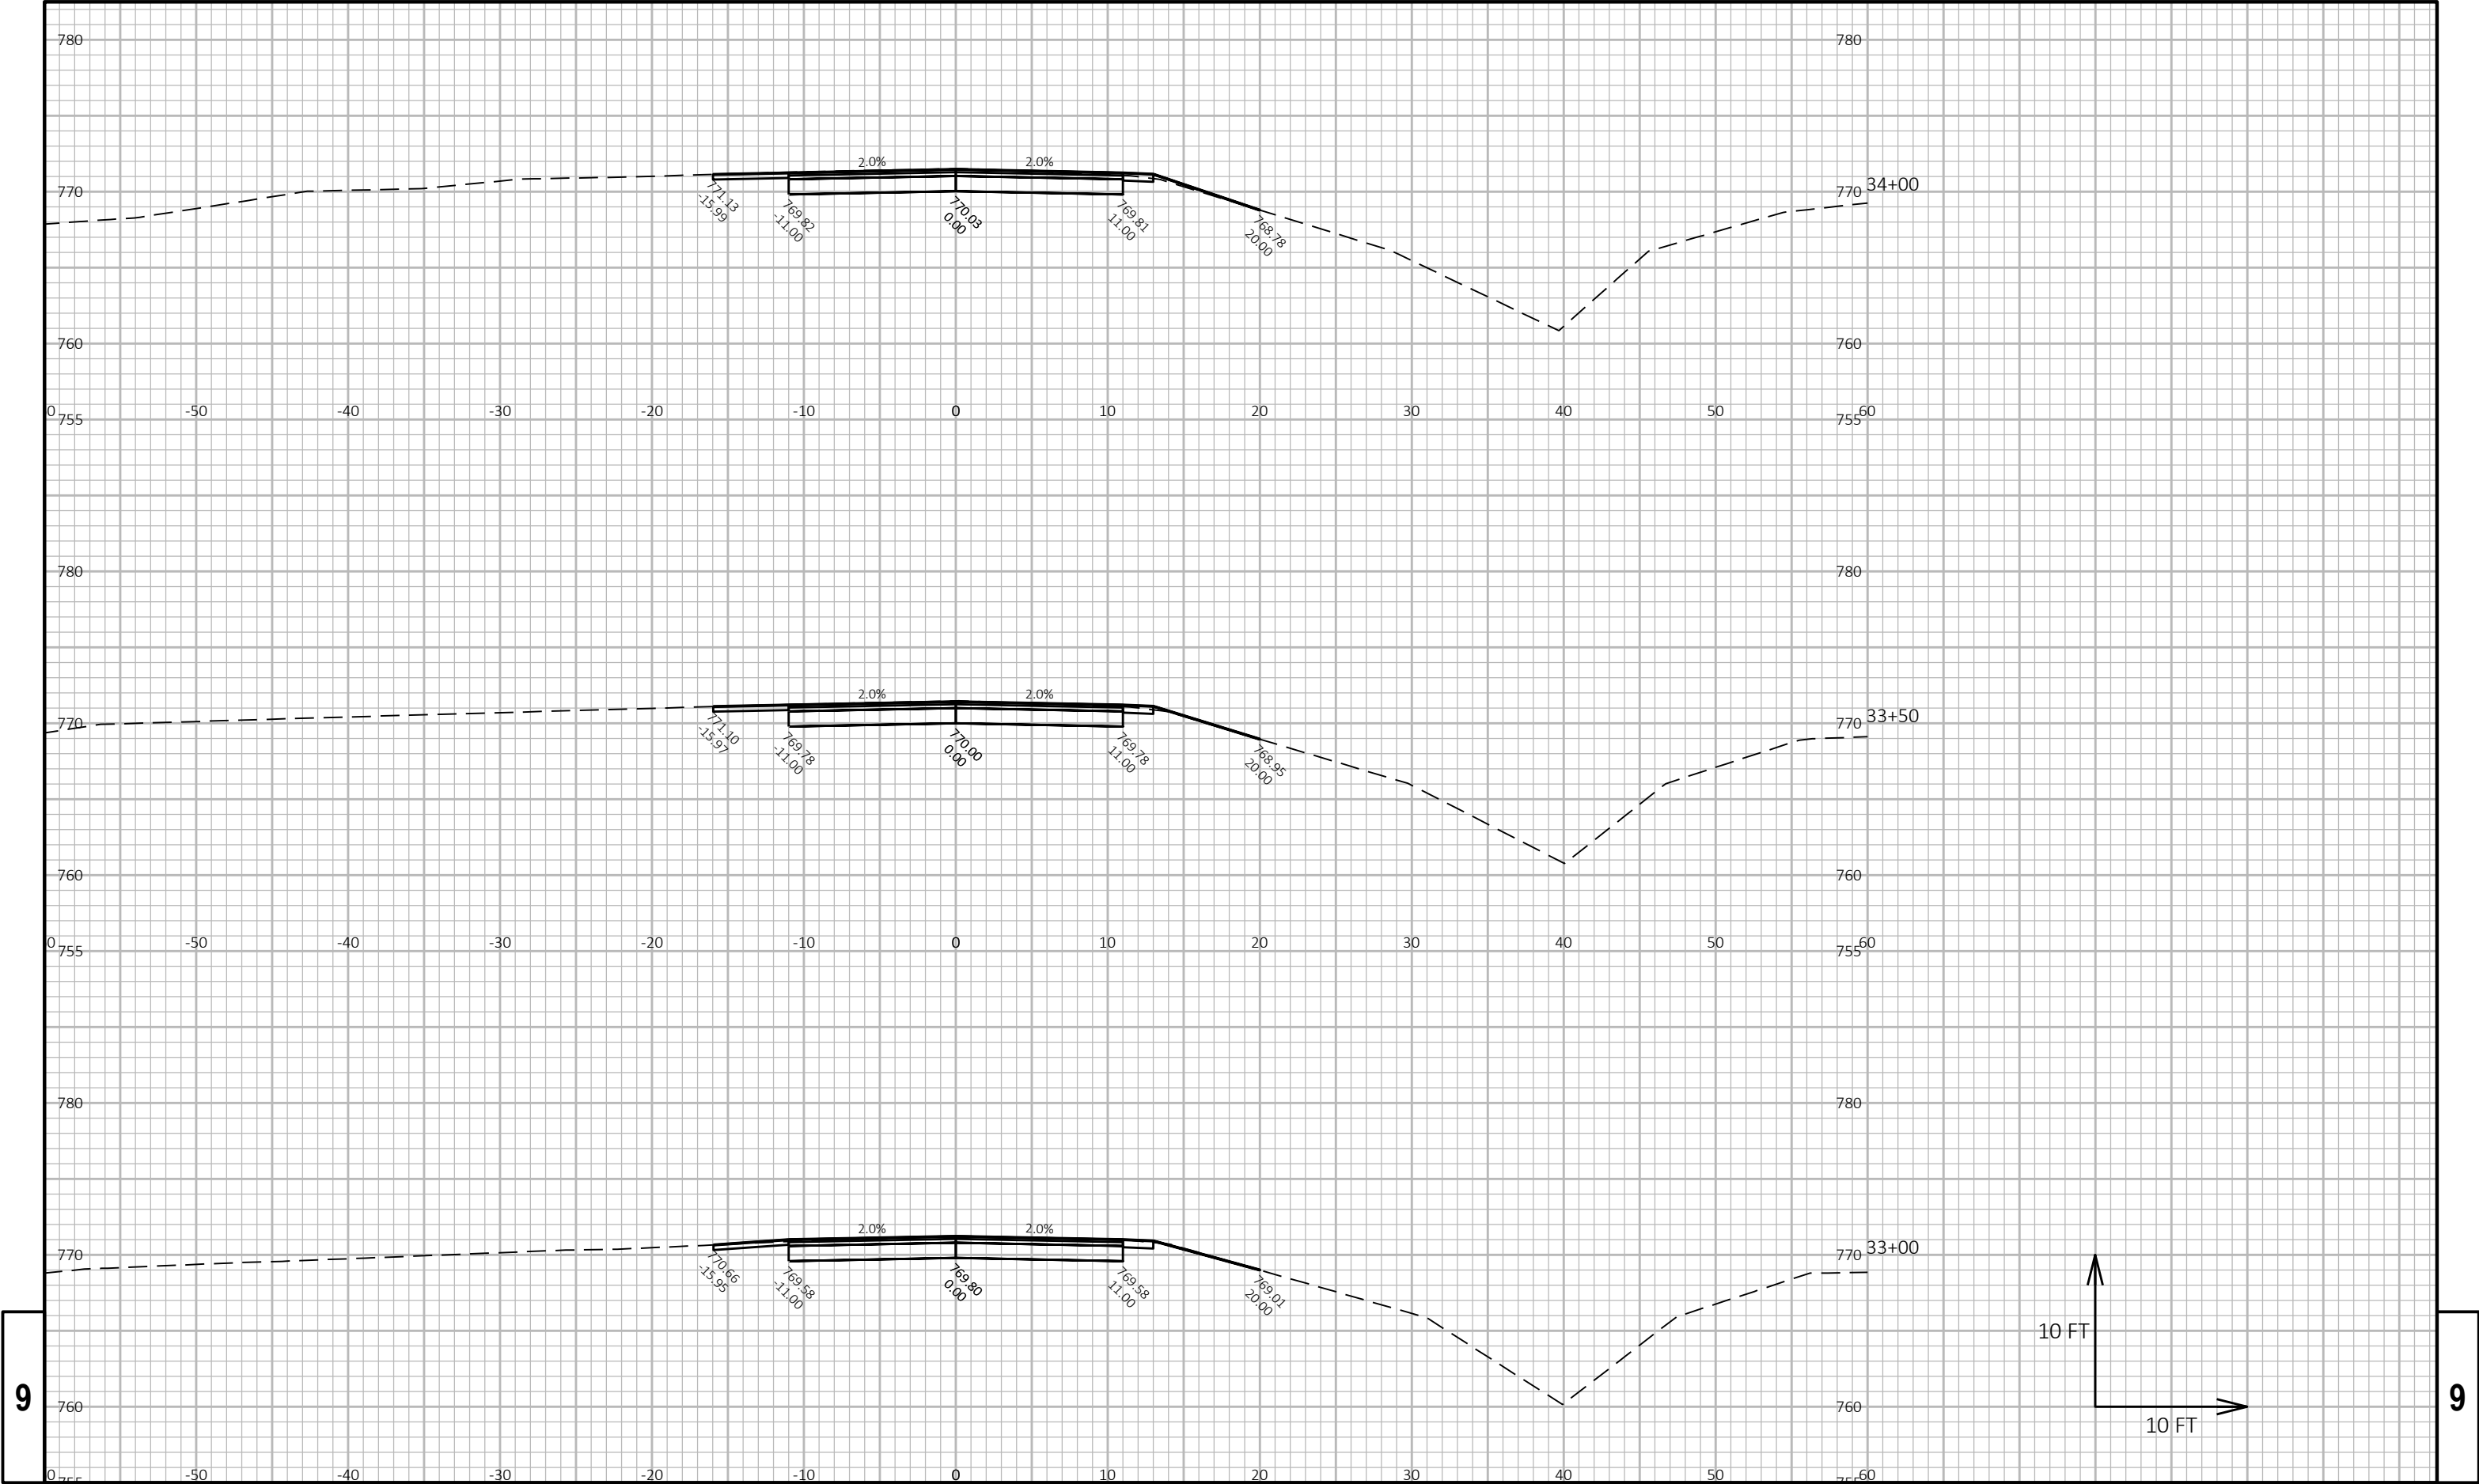



9

9

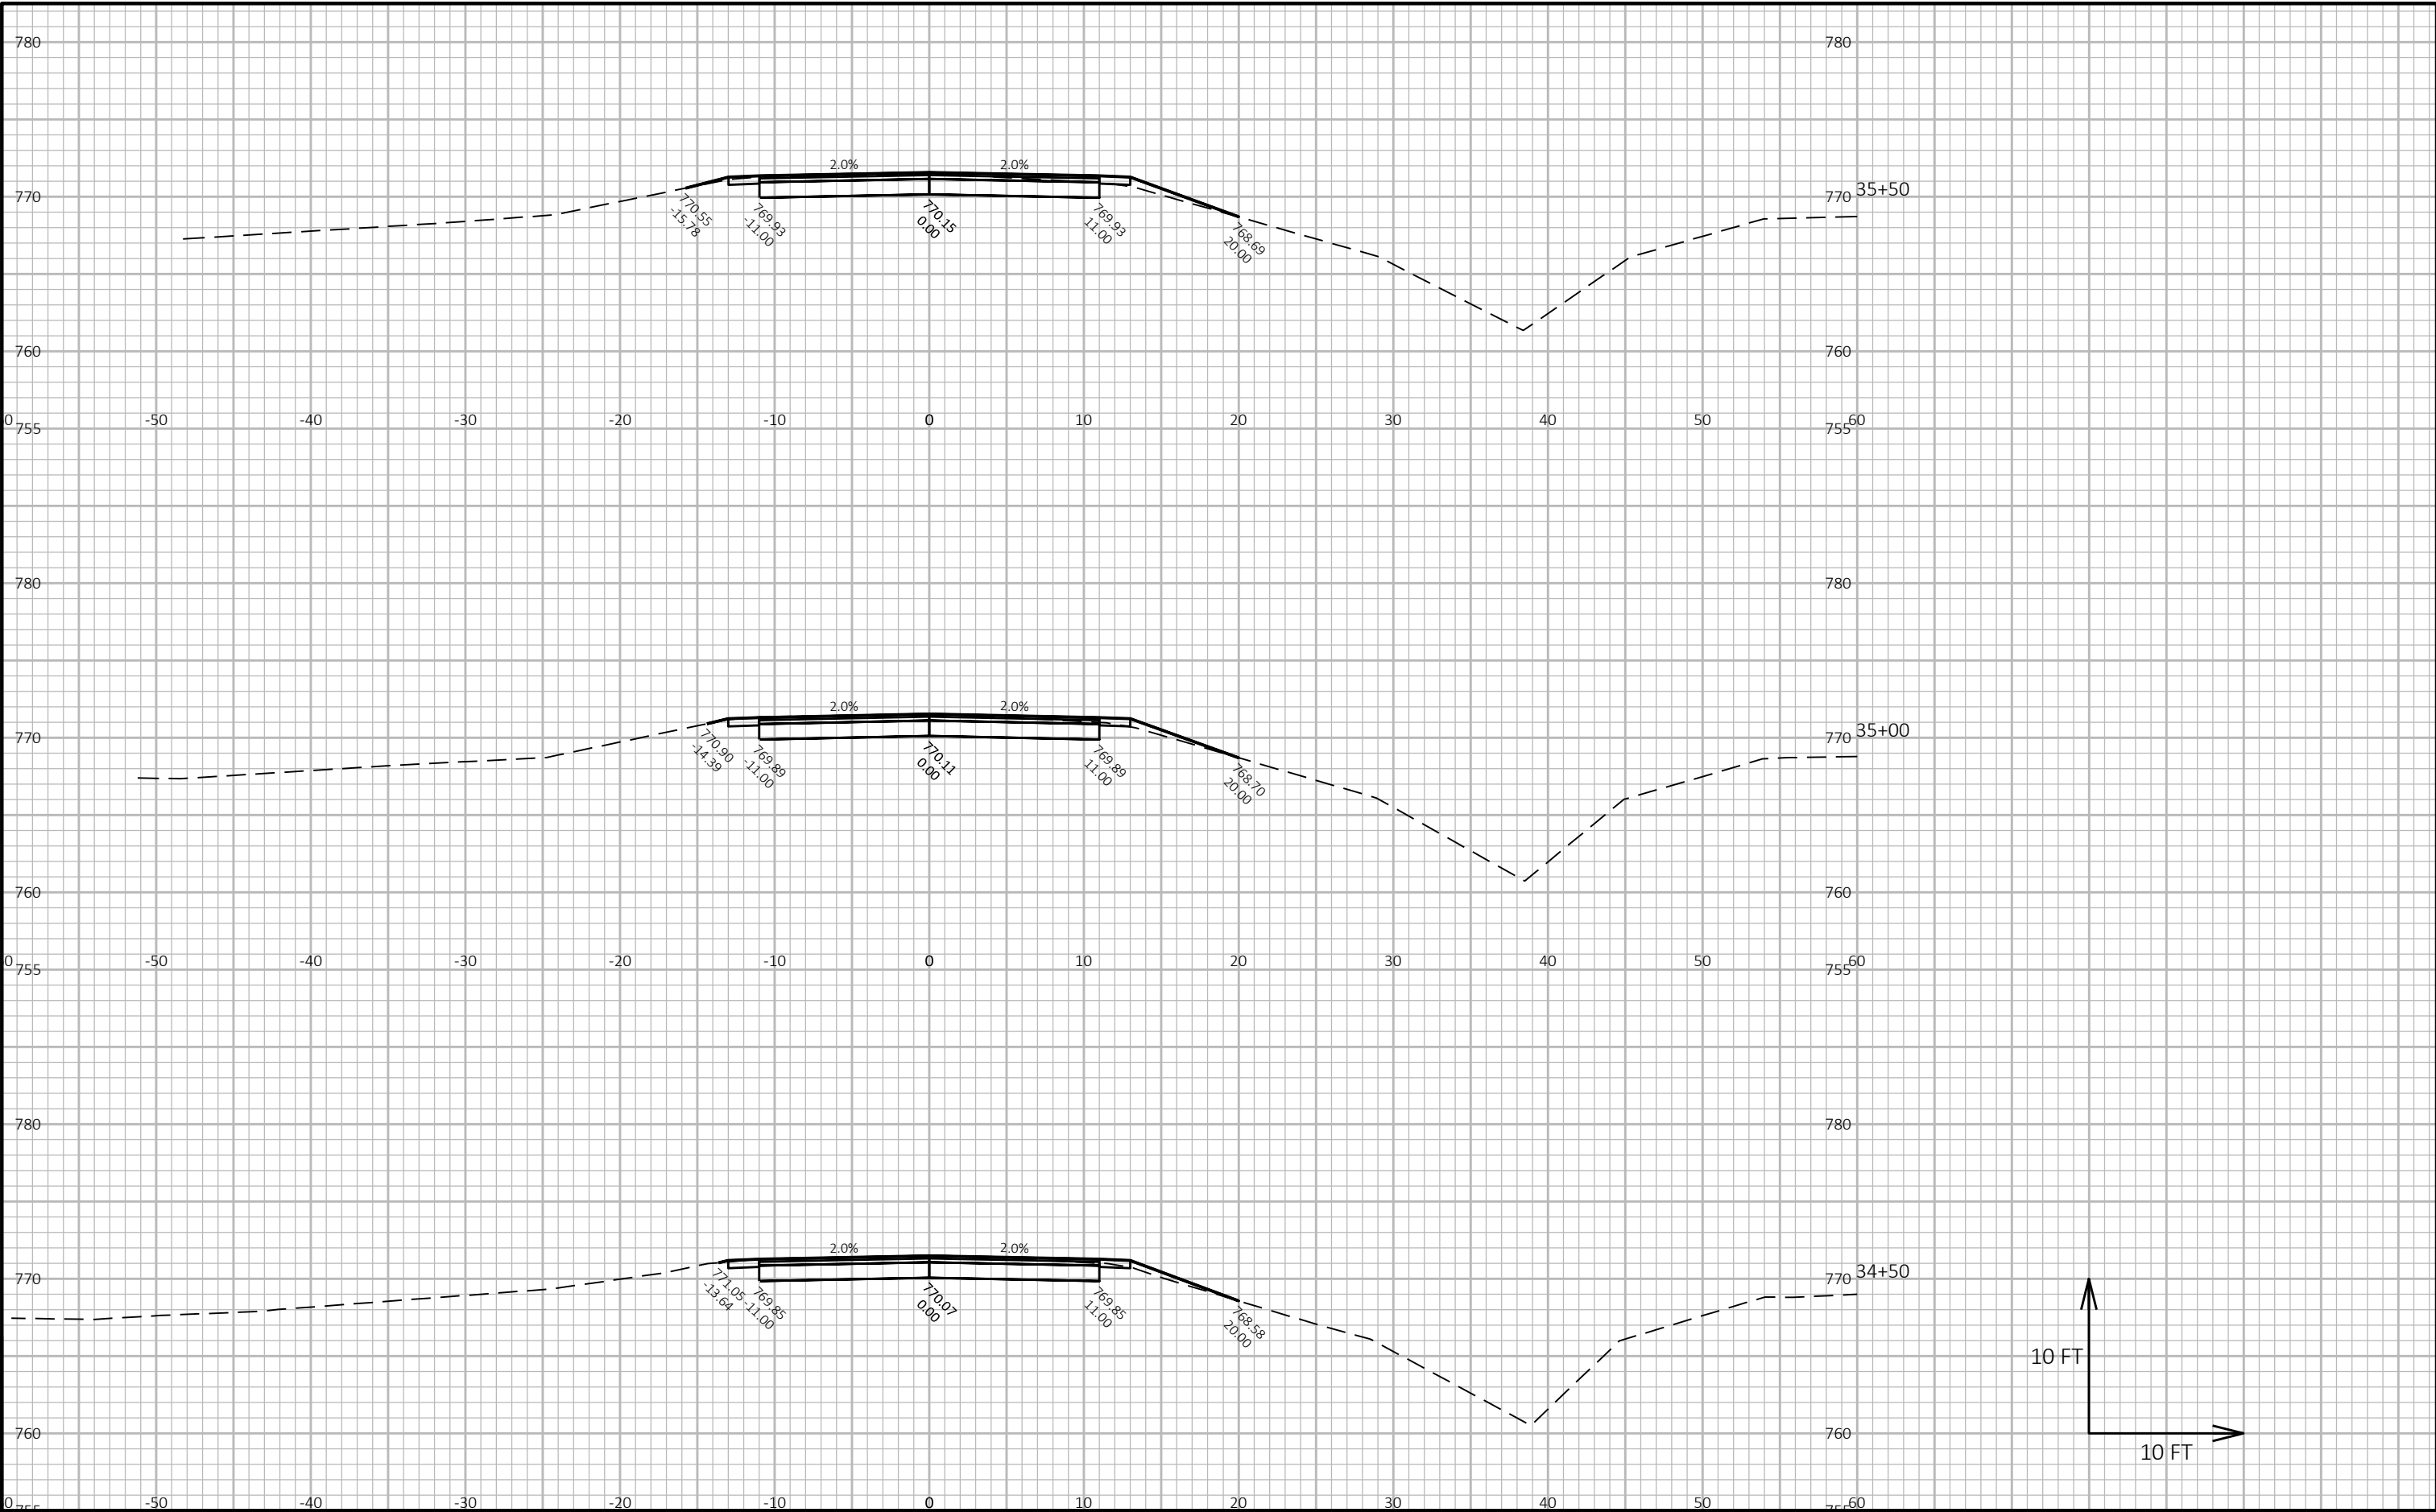

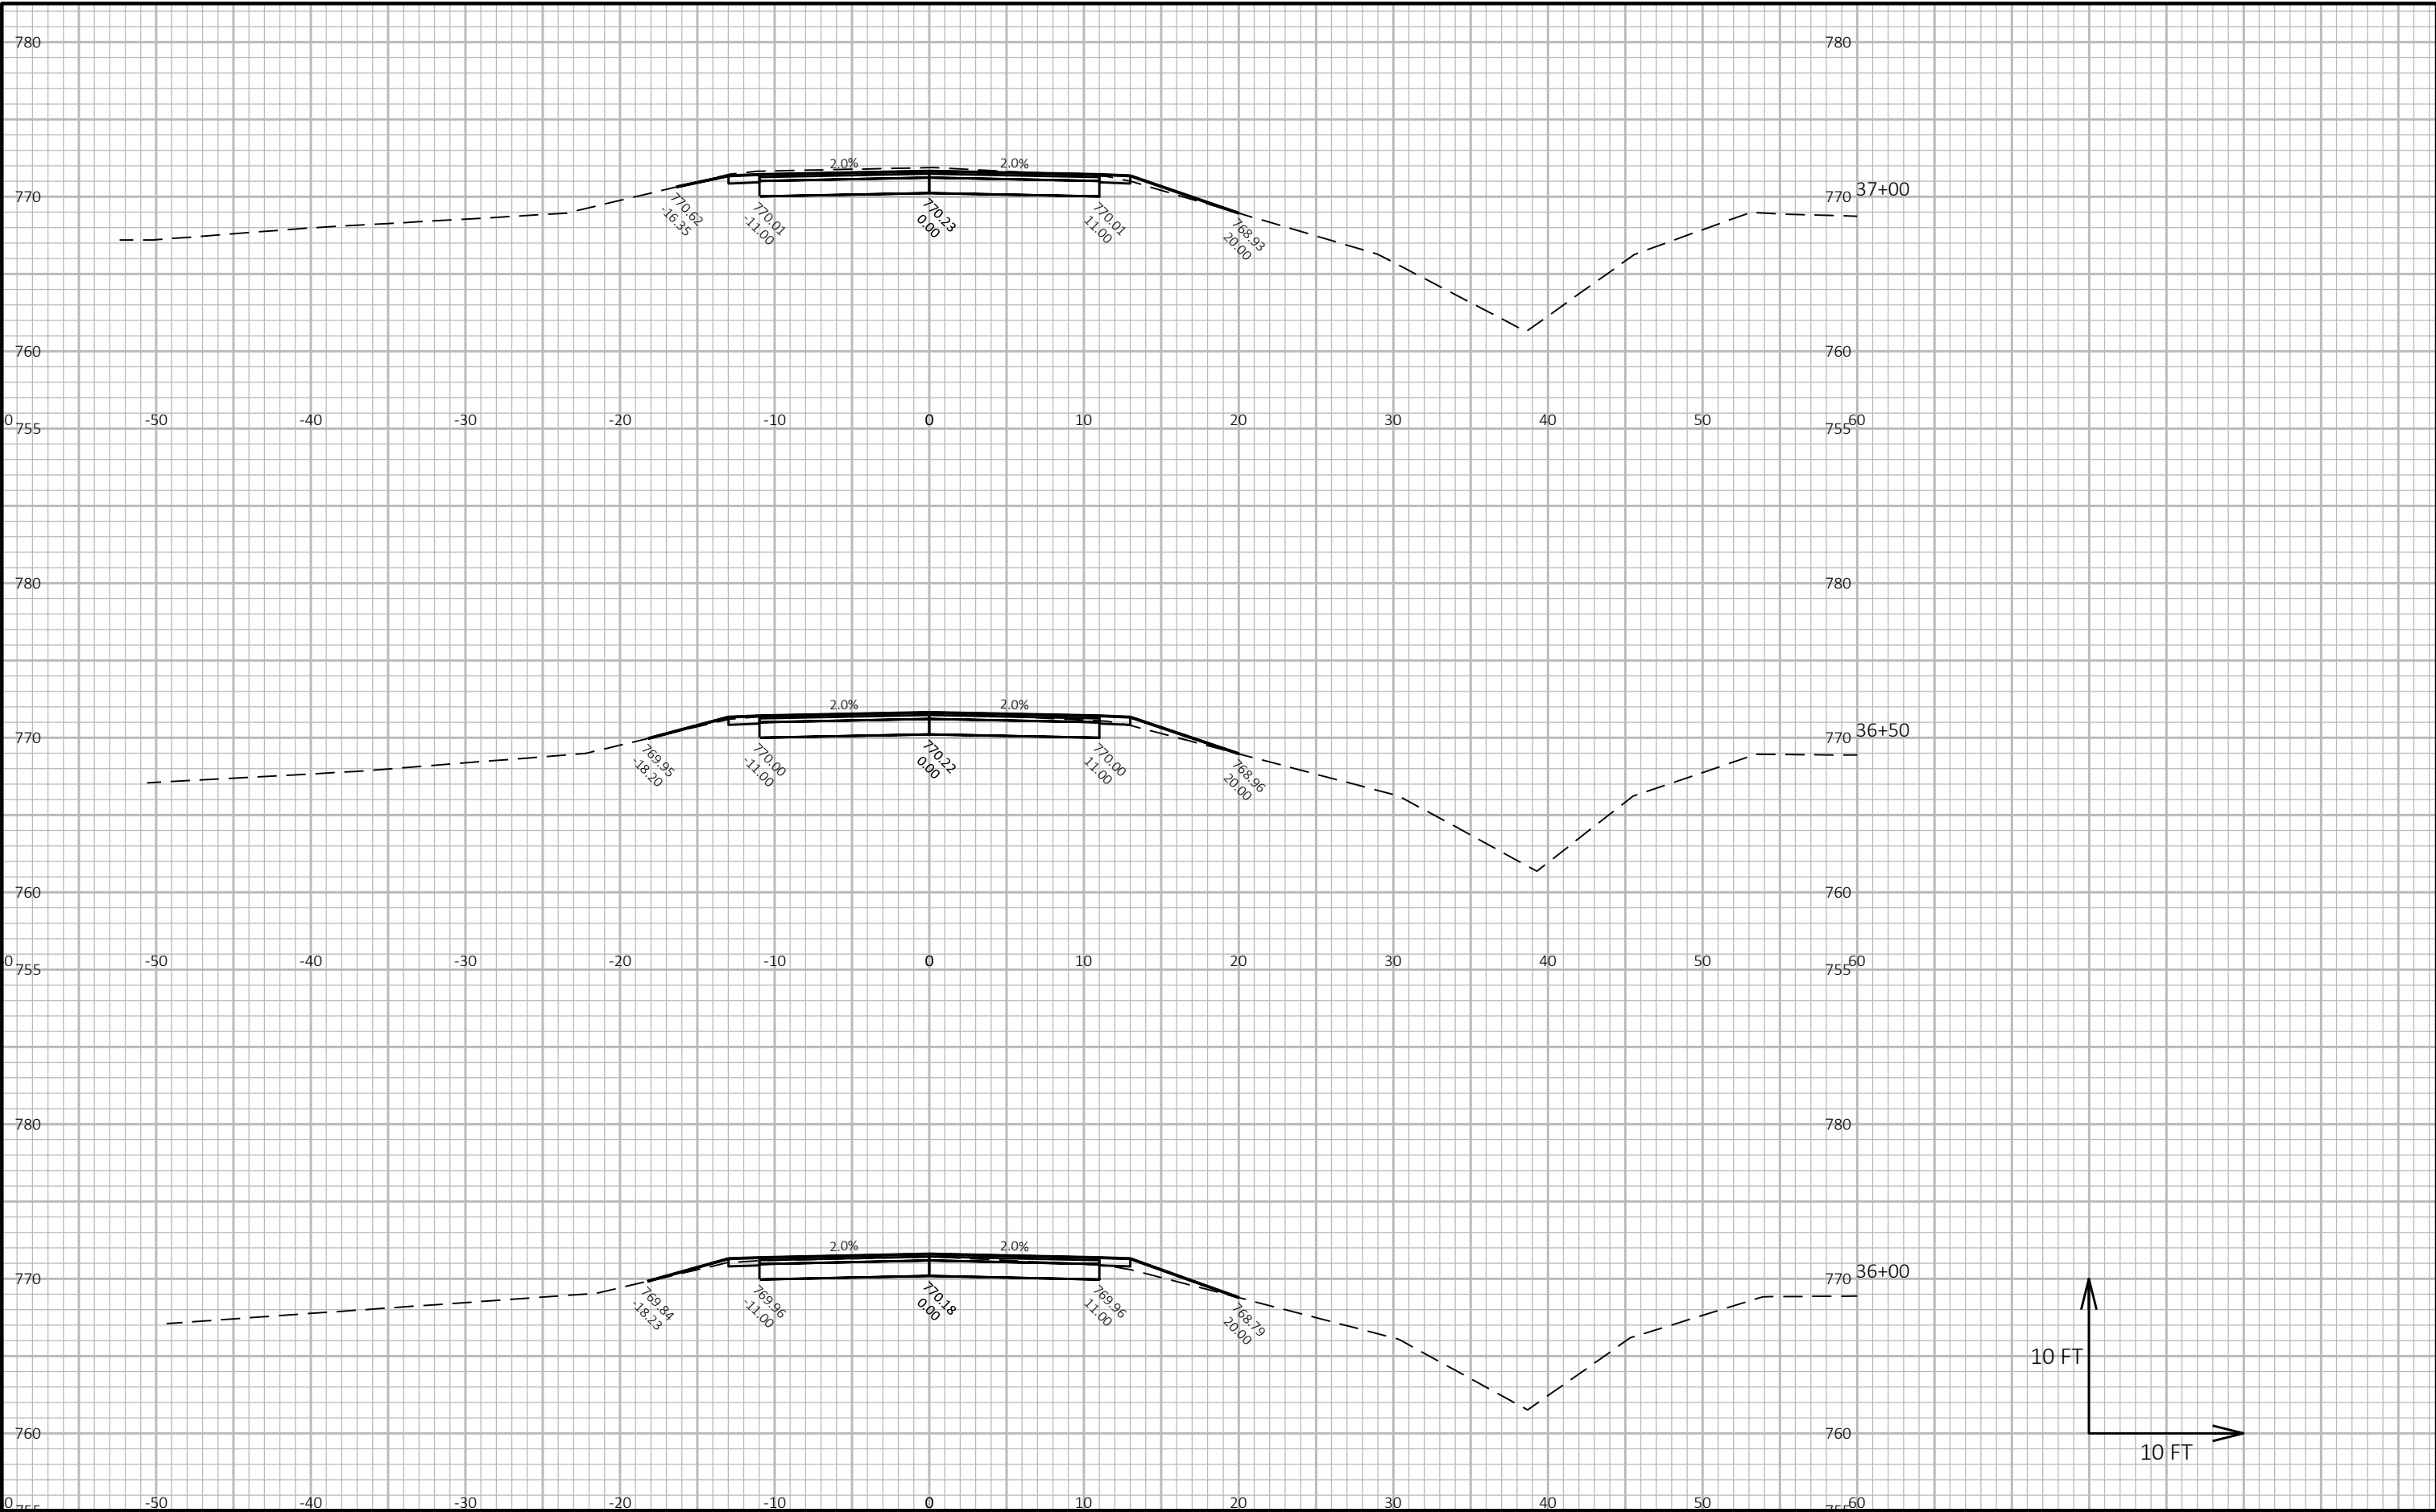


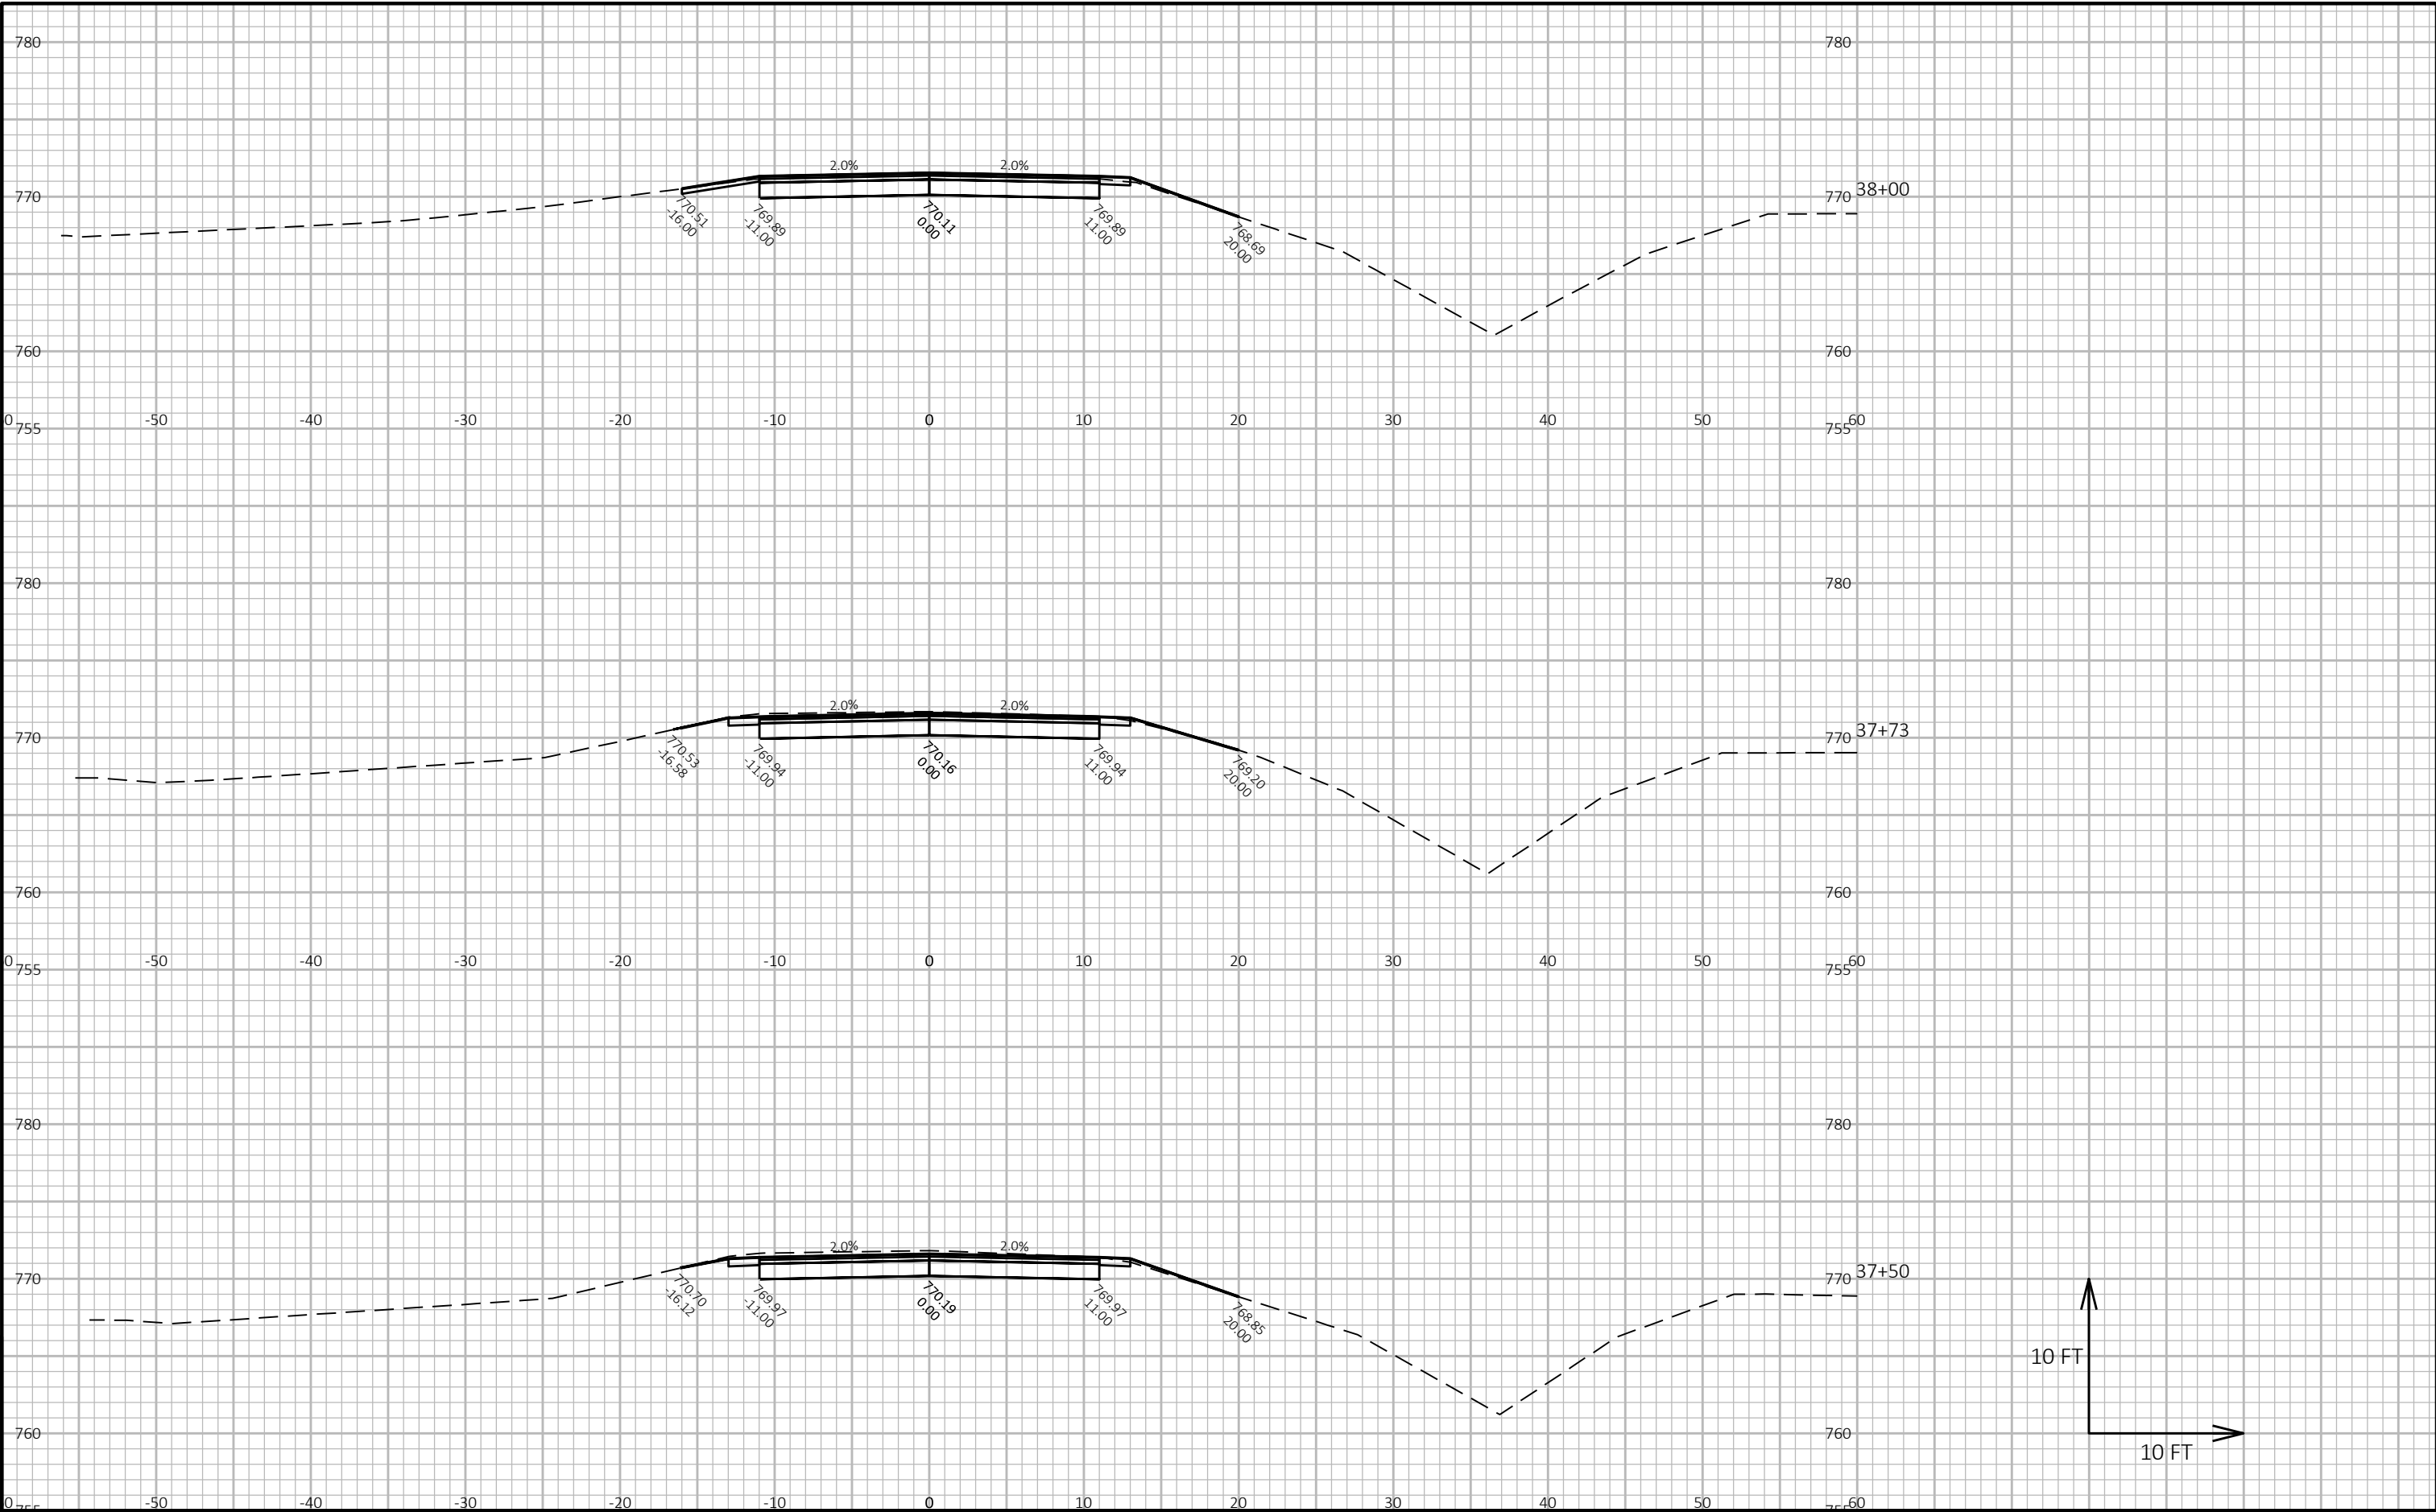


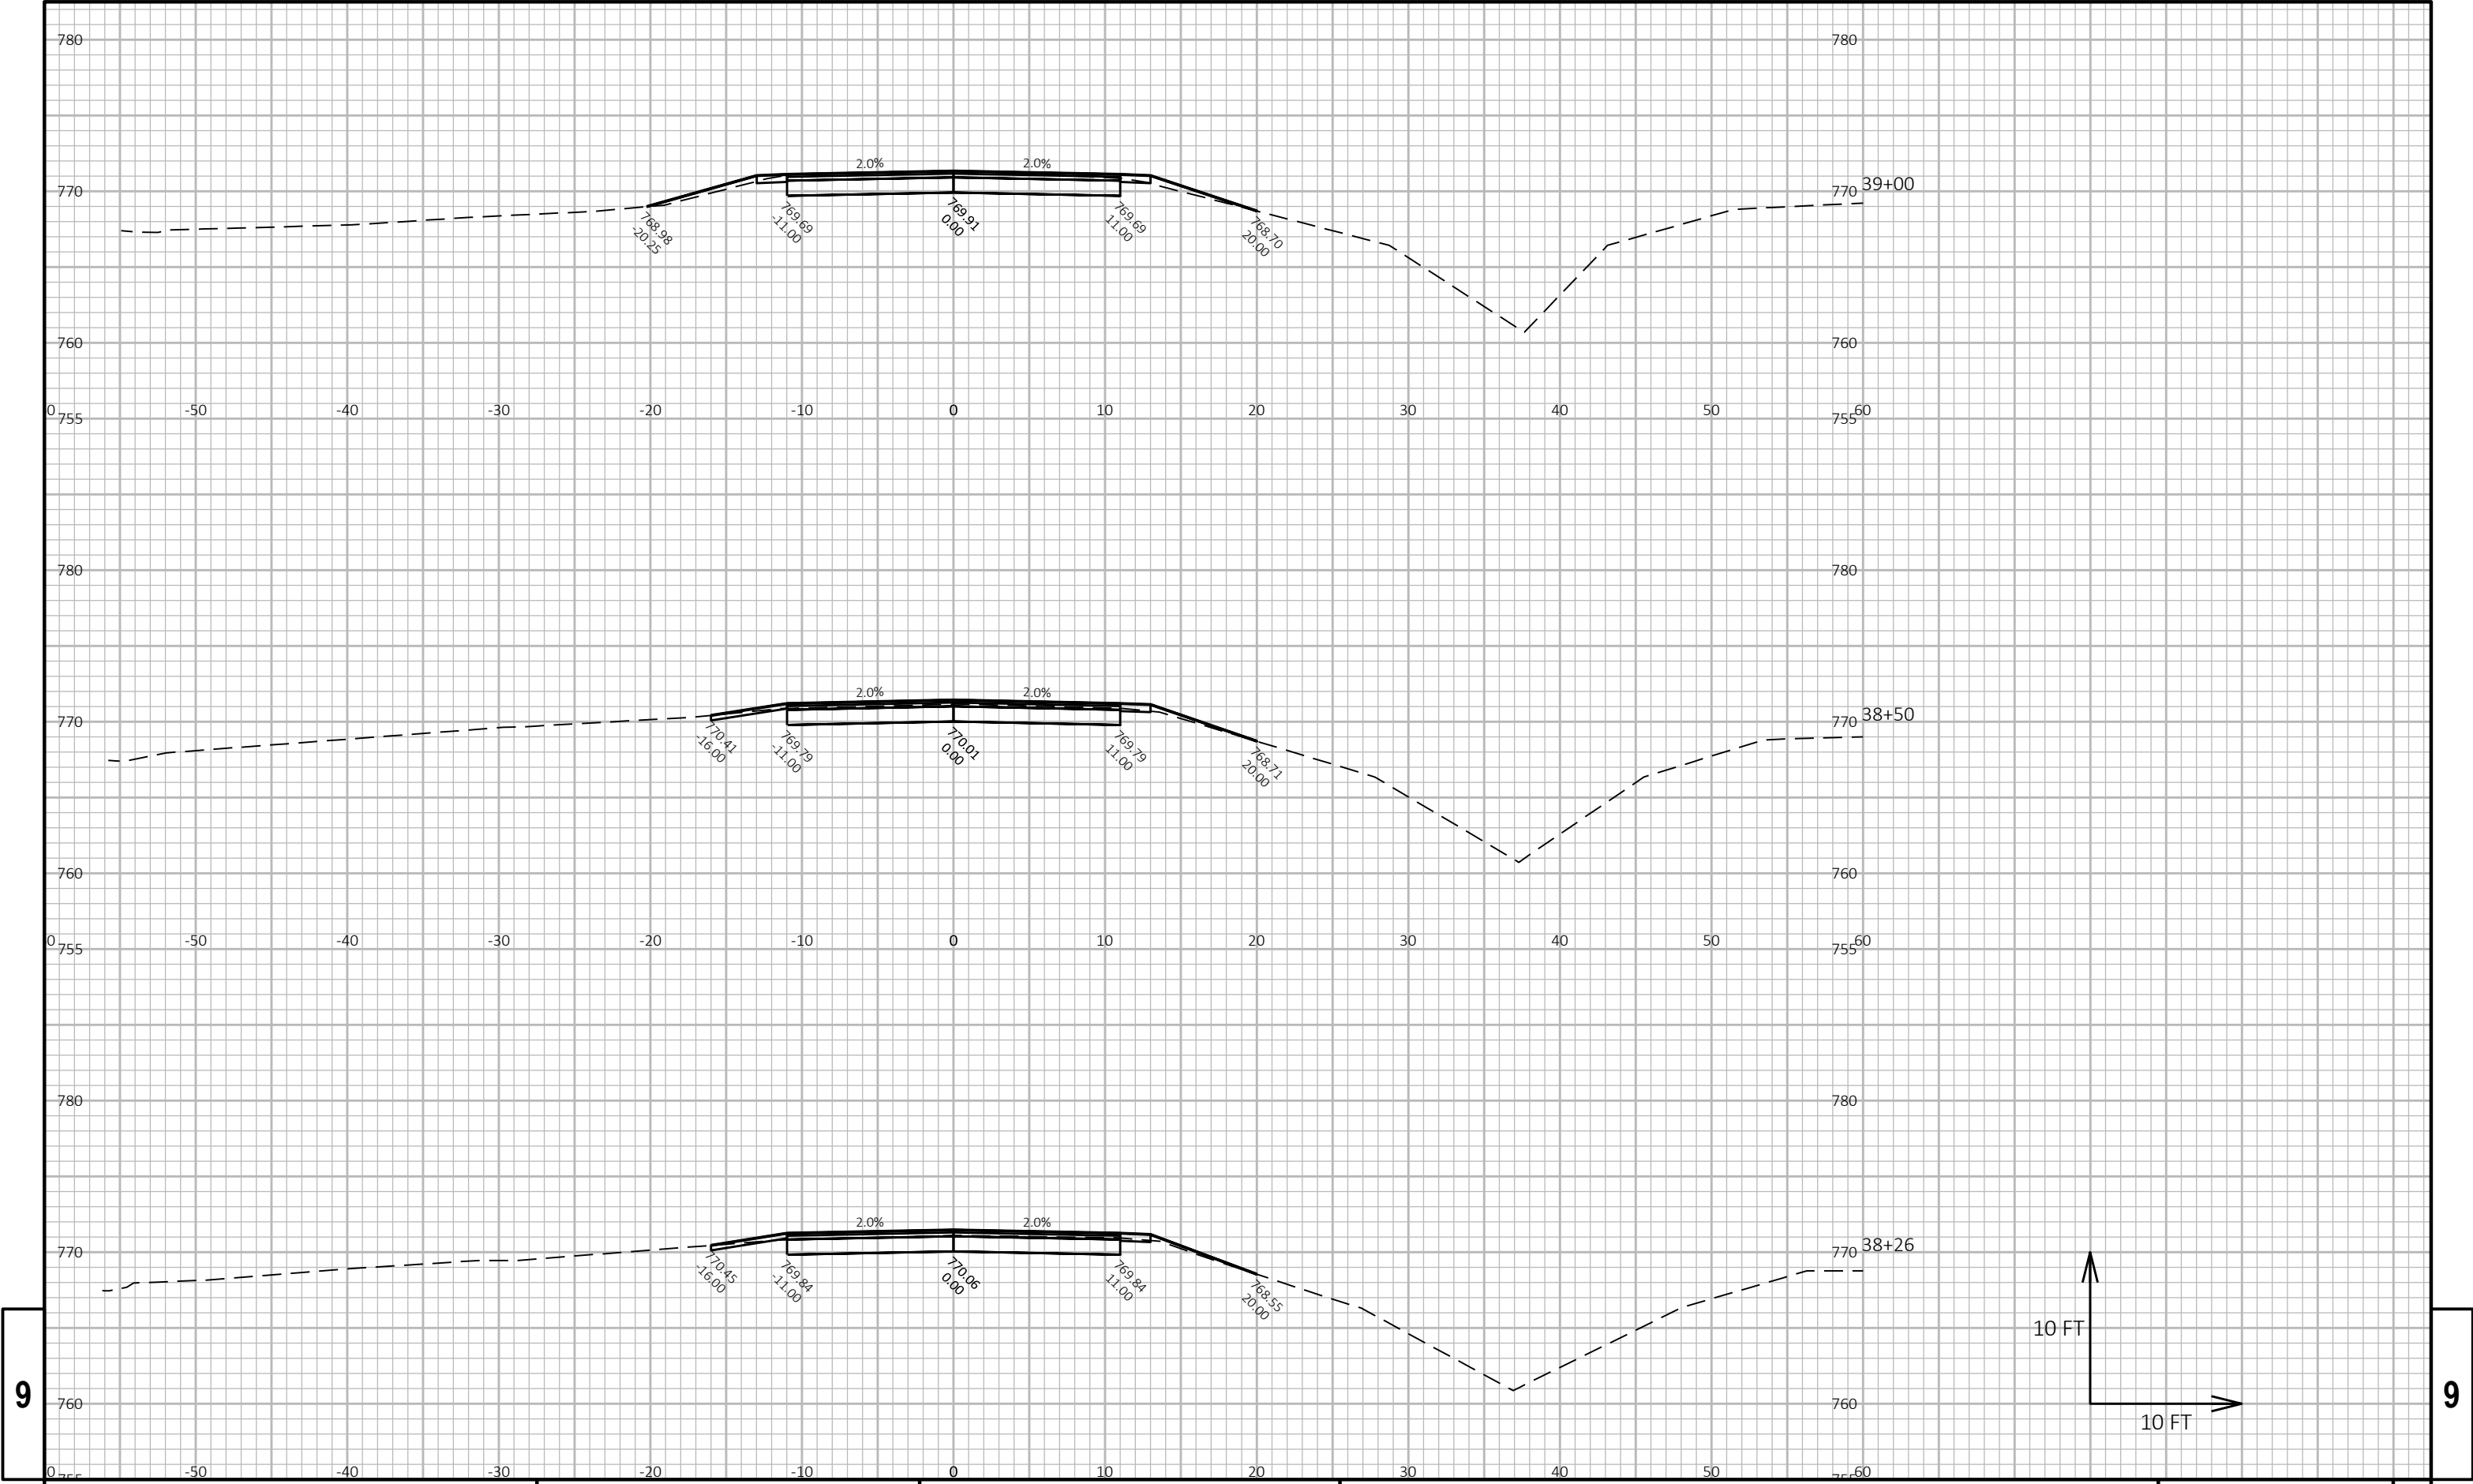

9


9

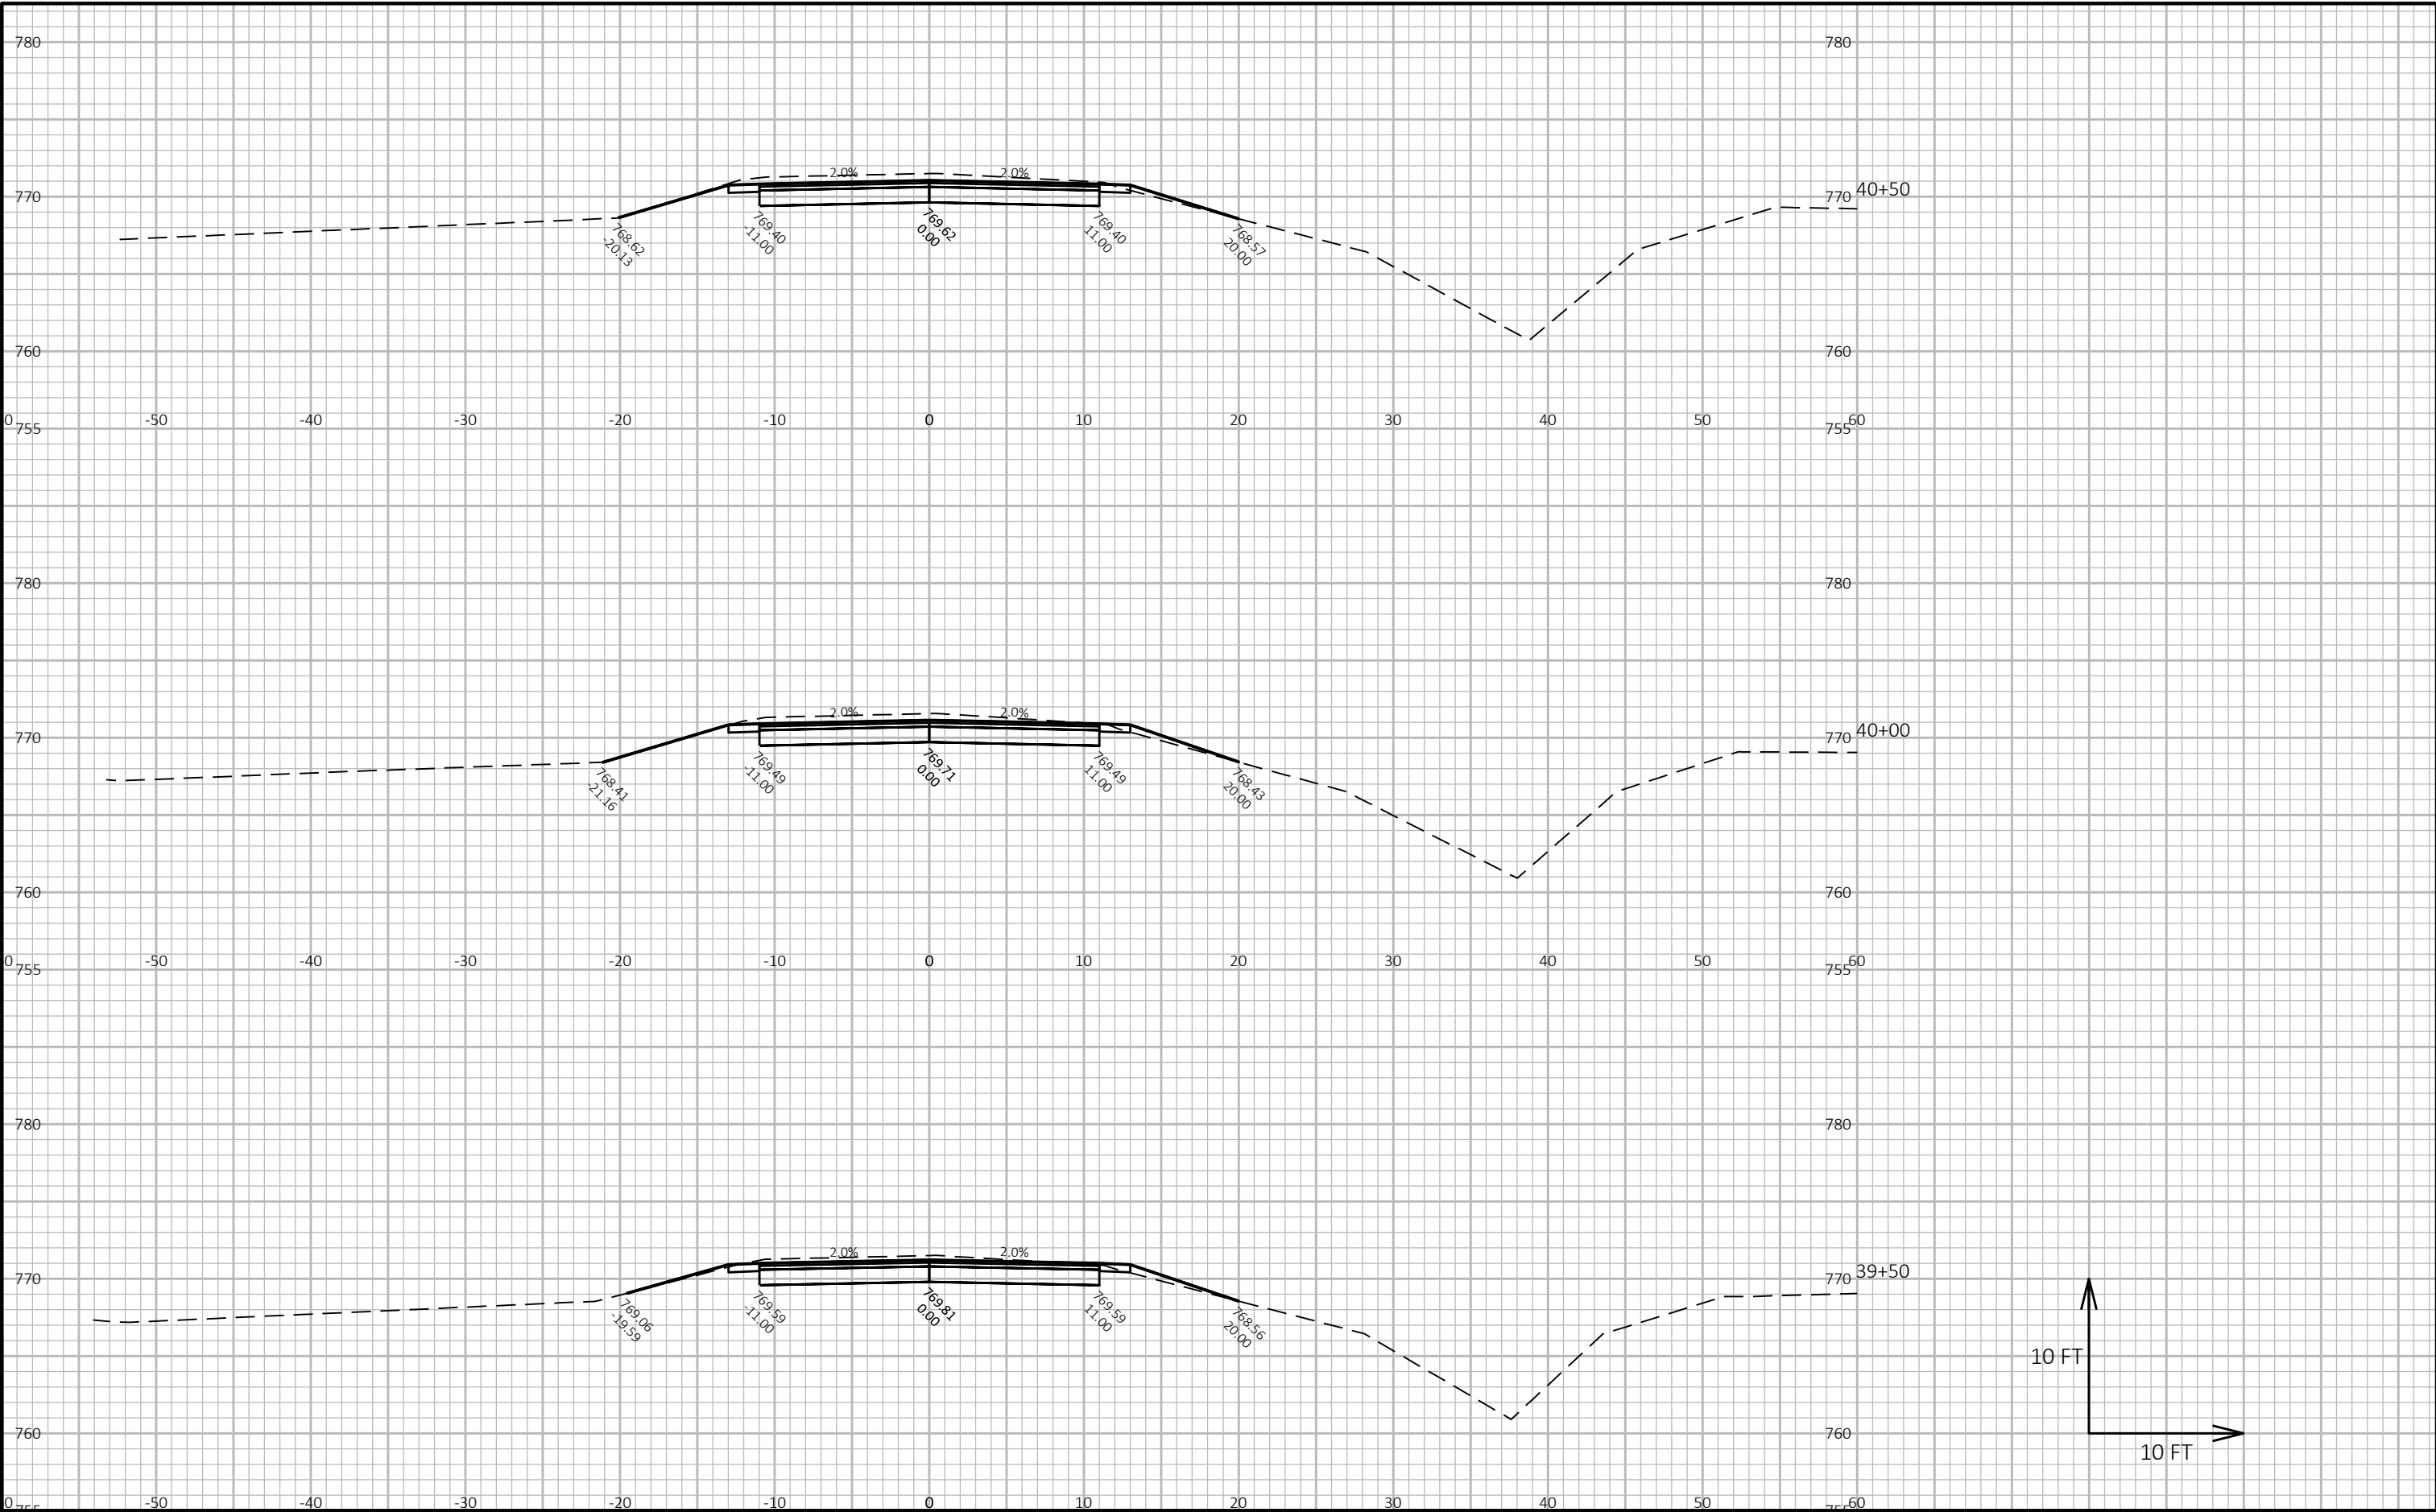


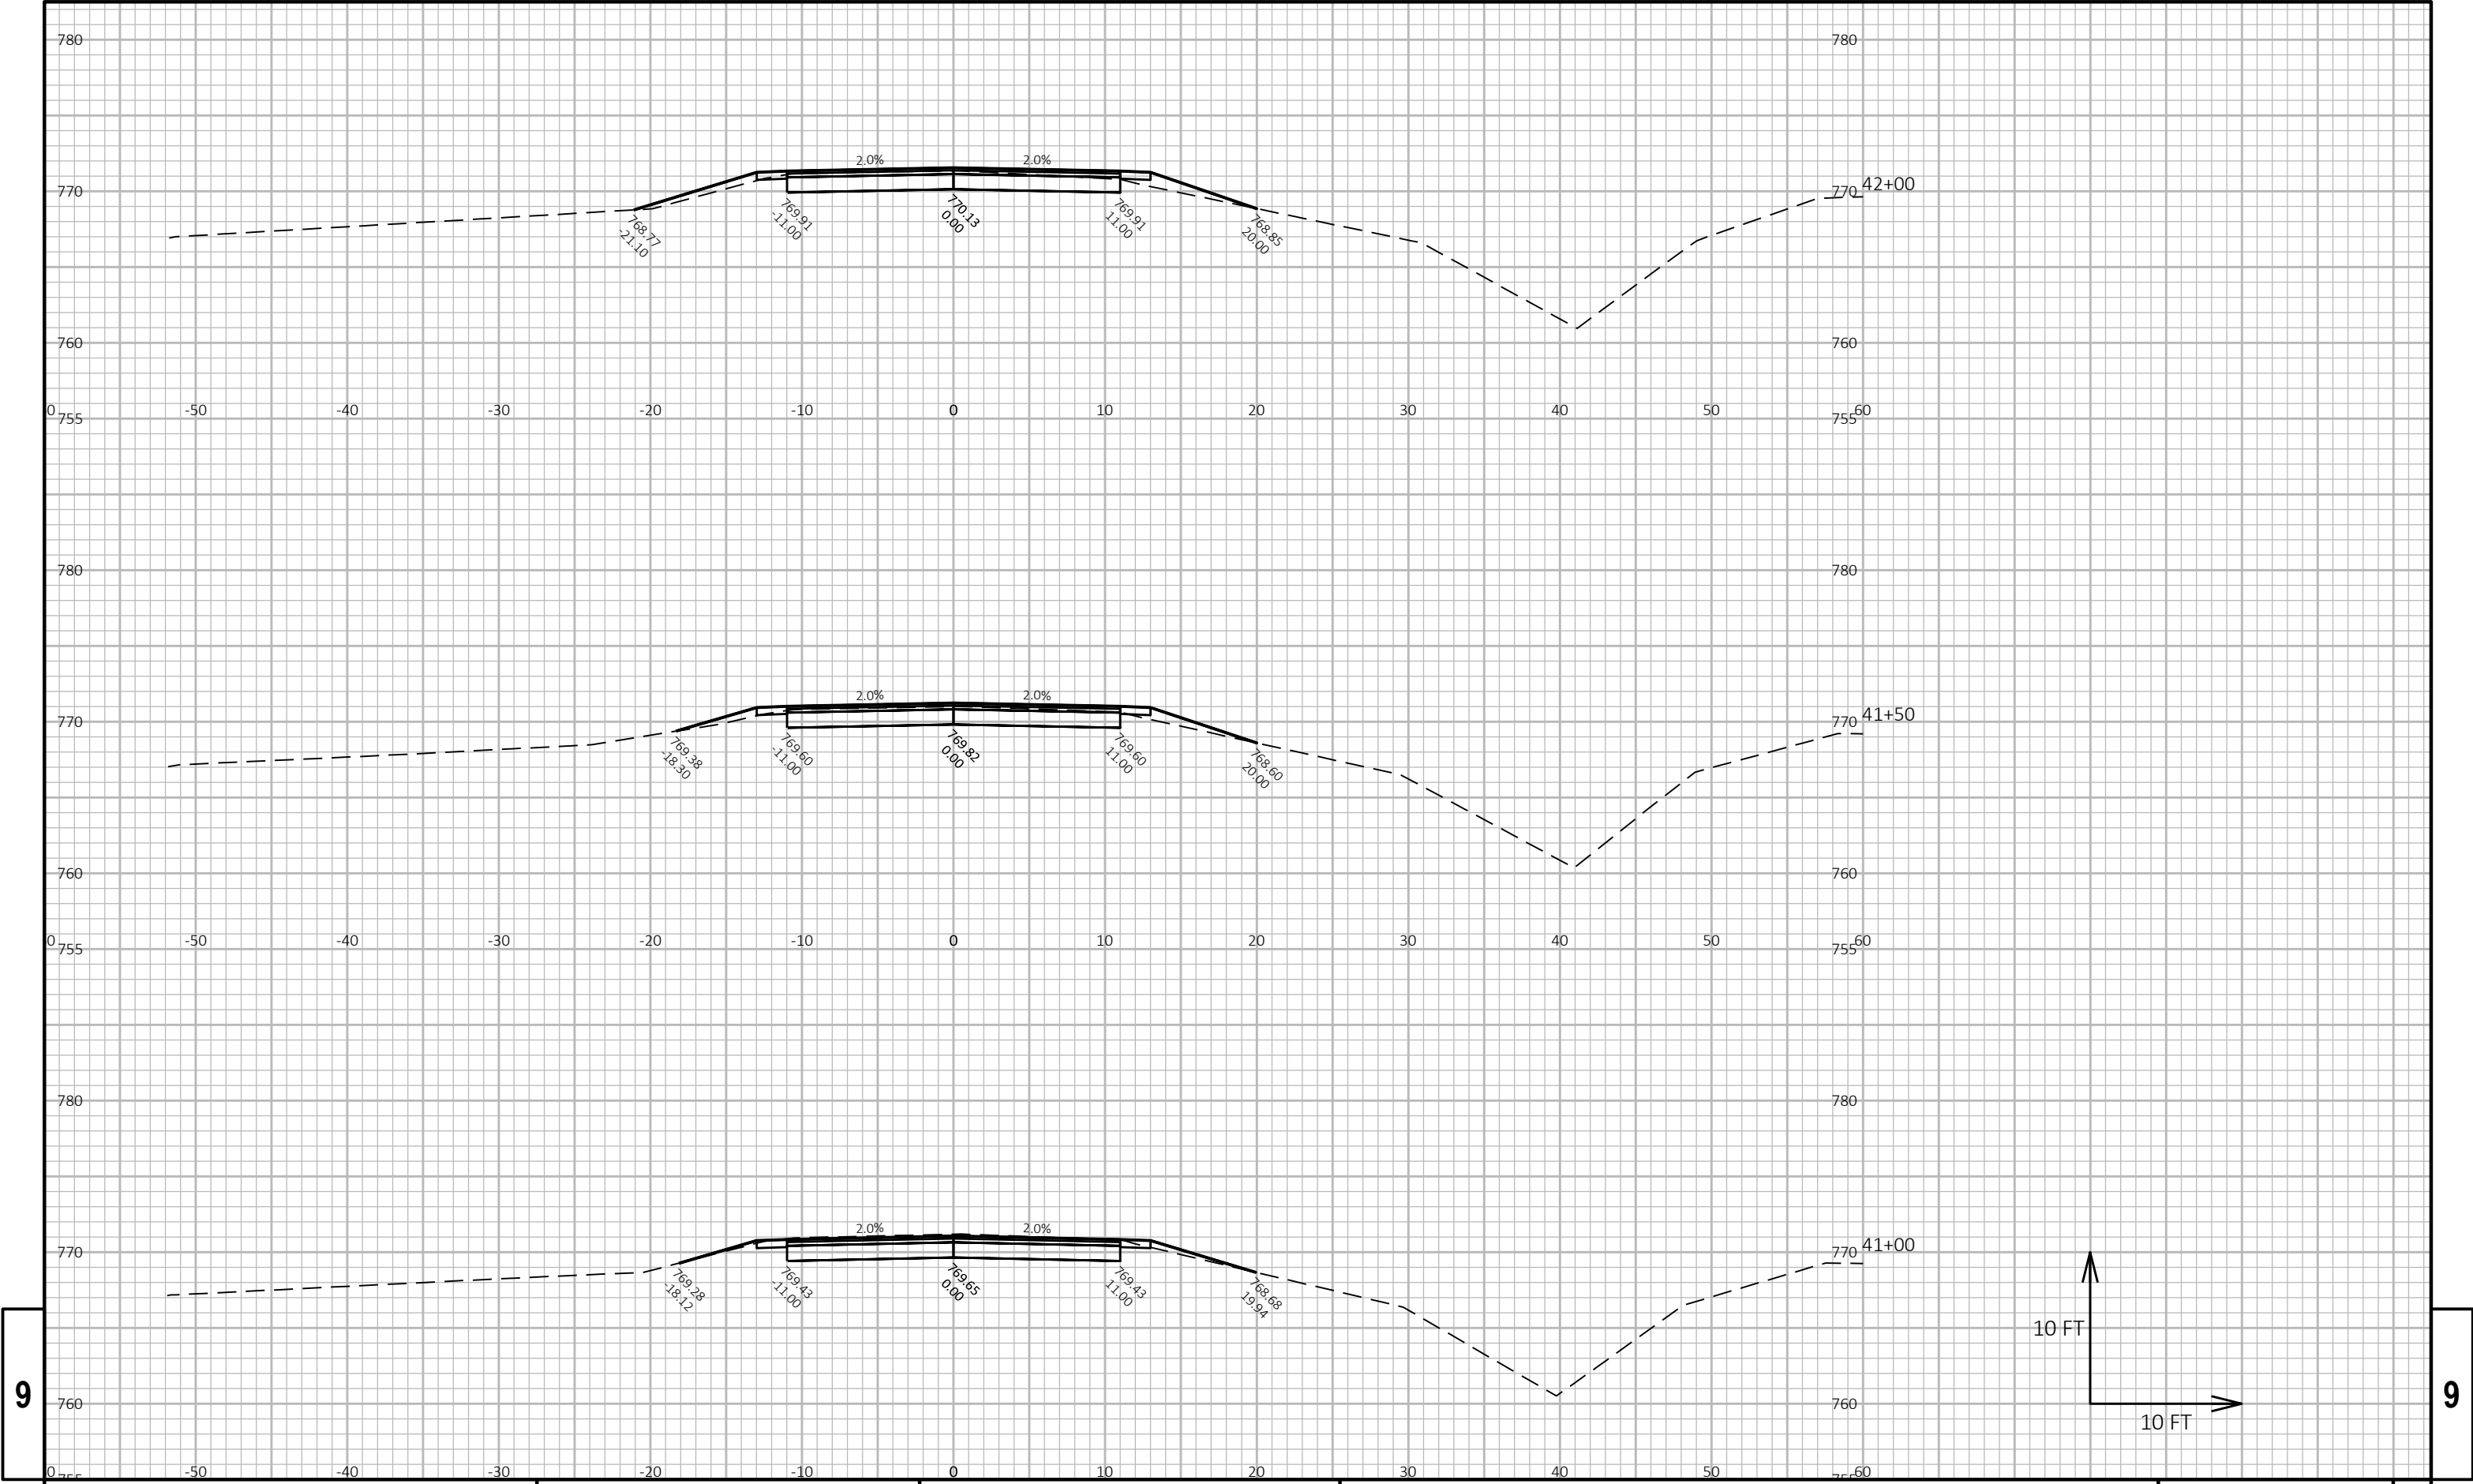


9

9

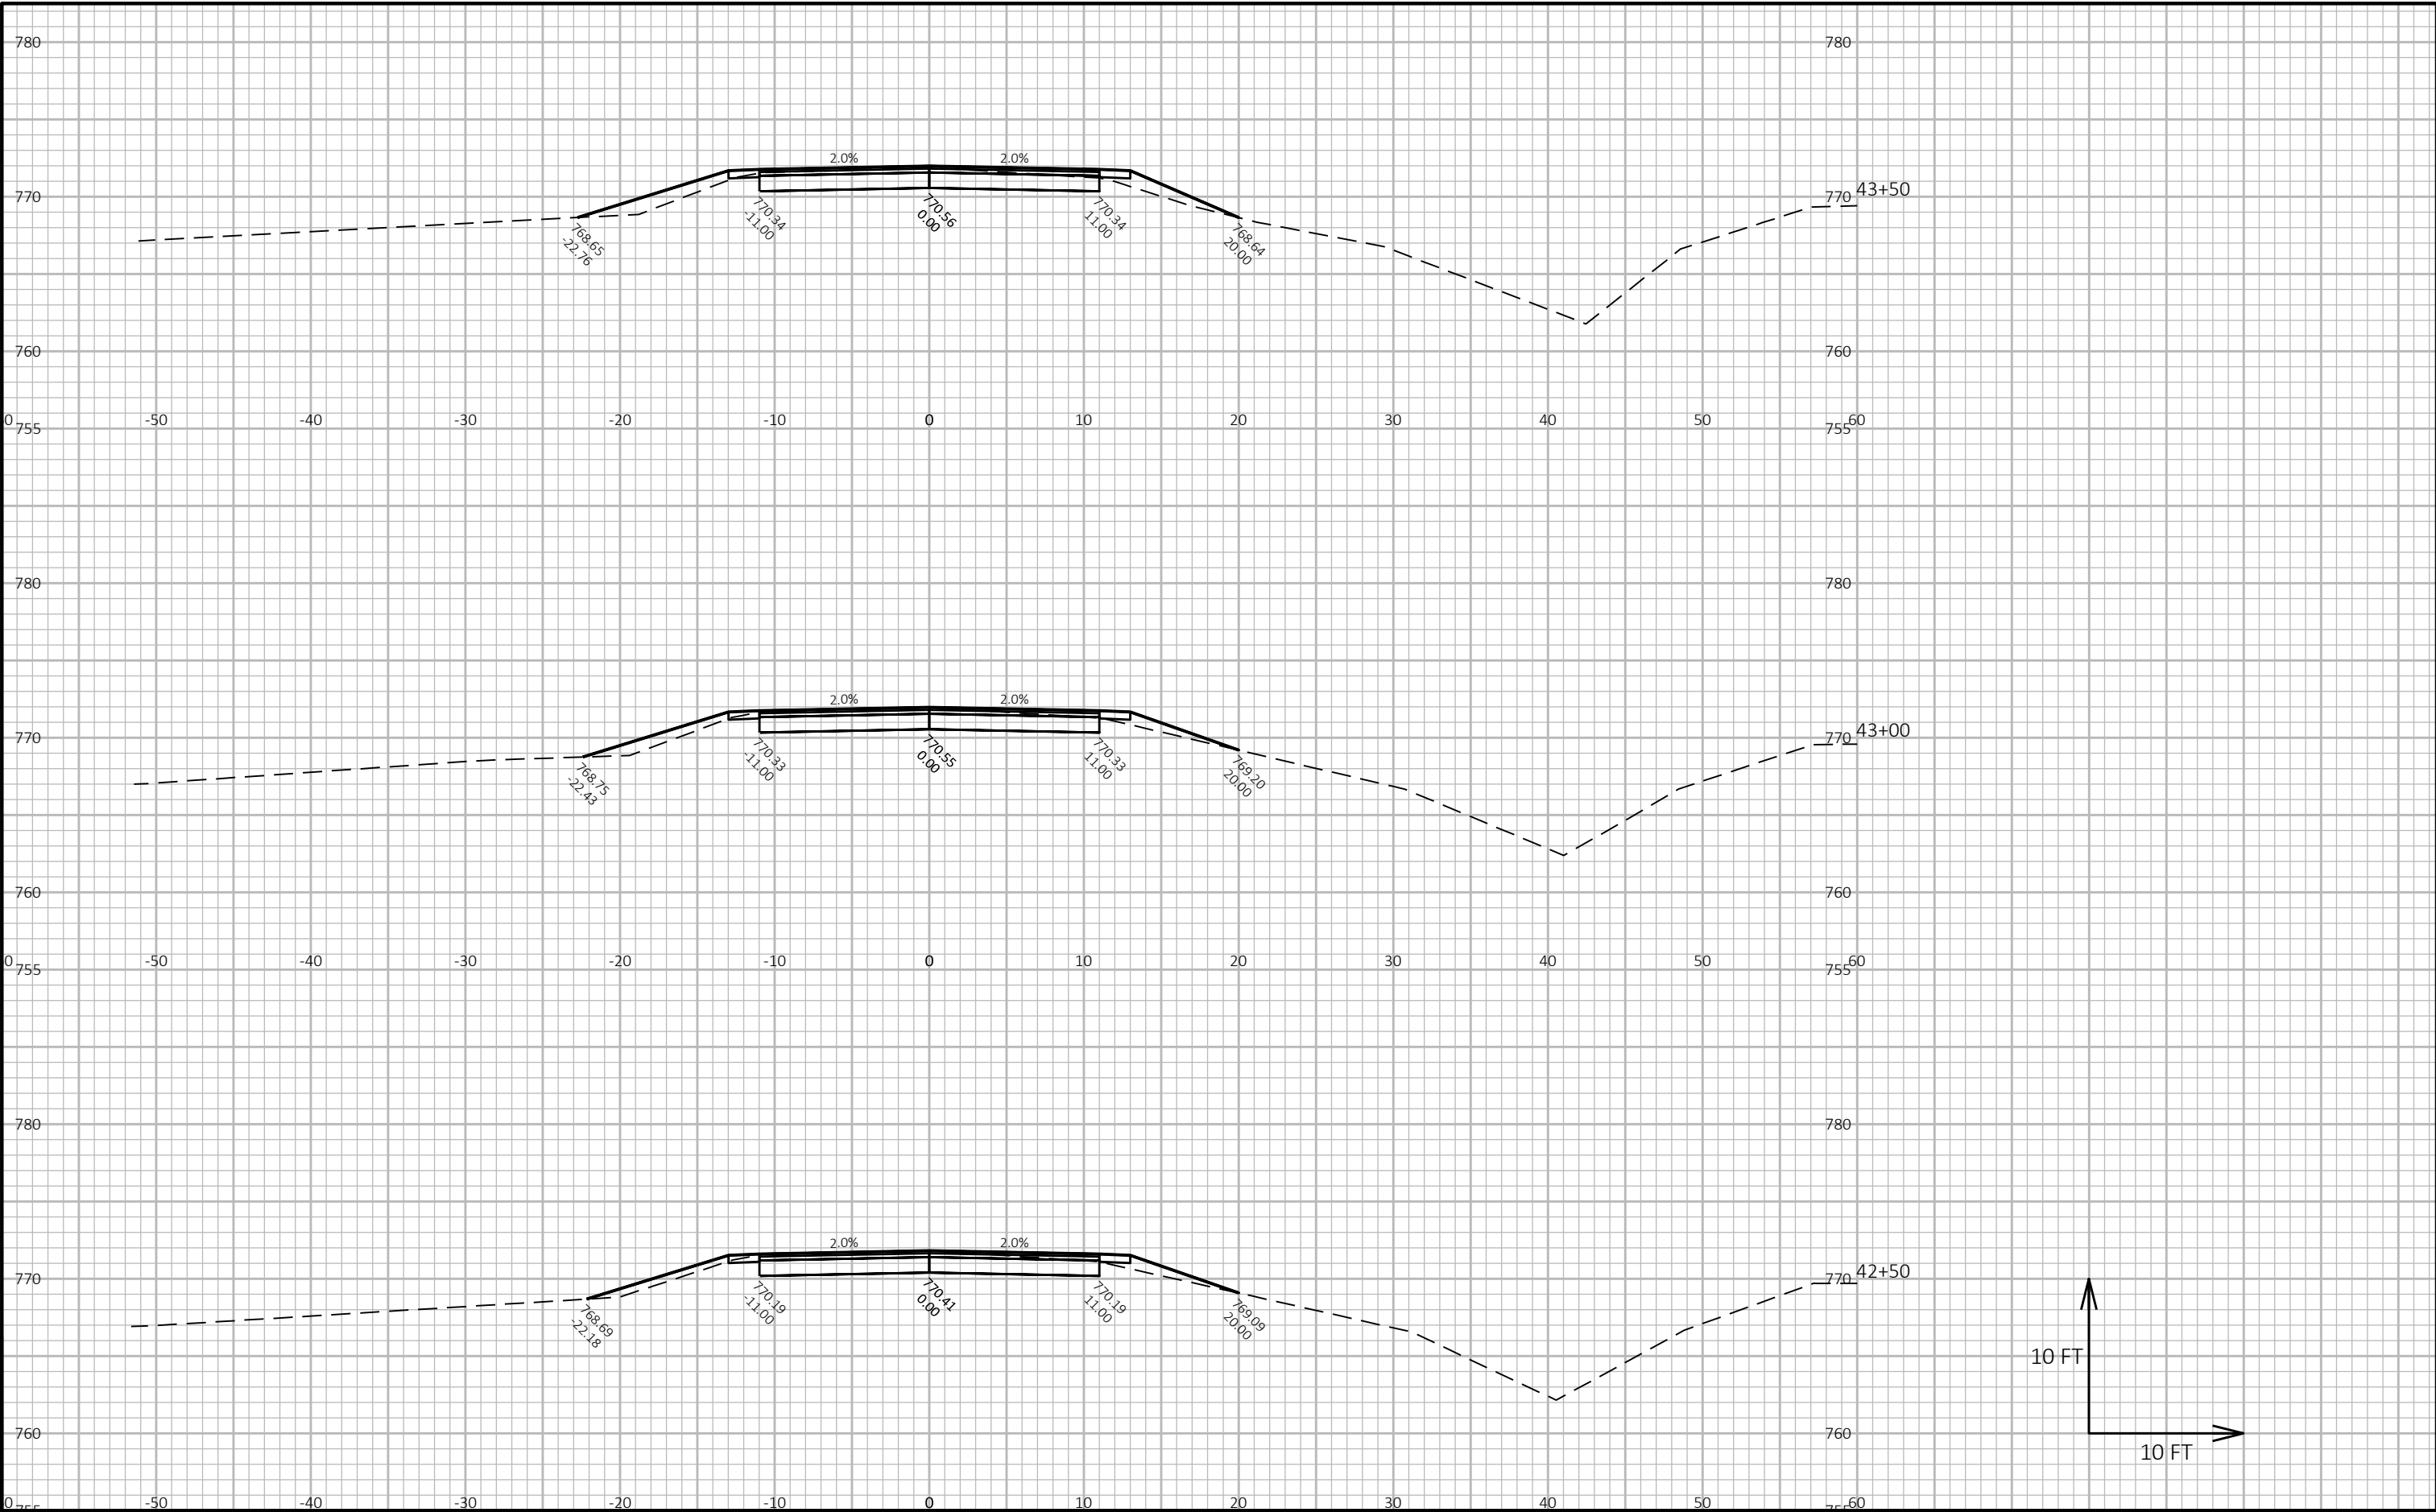


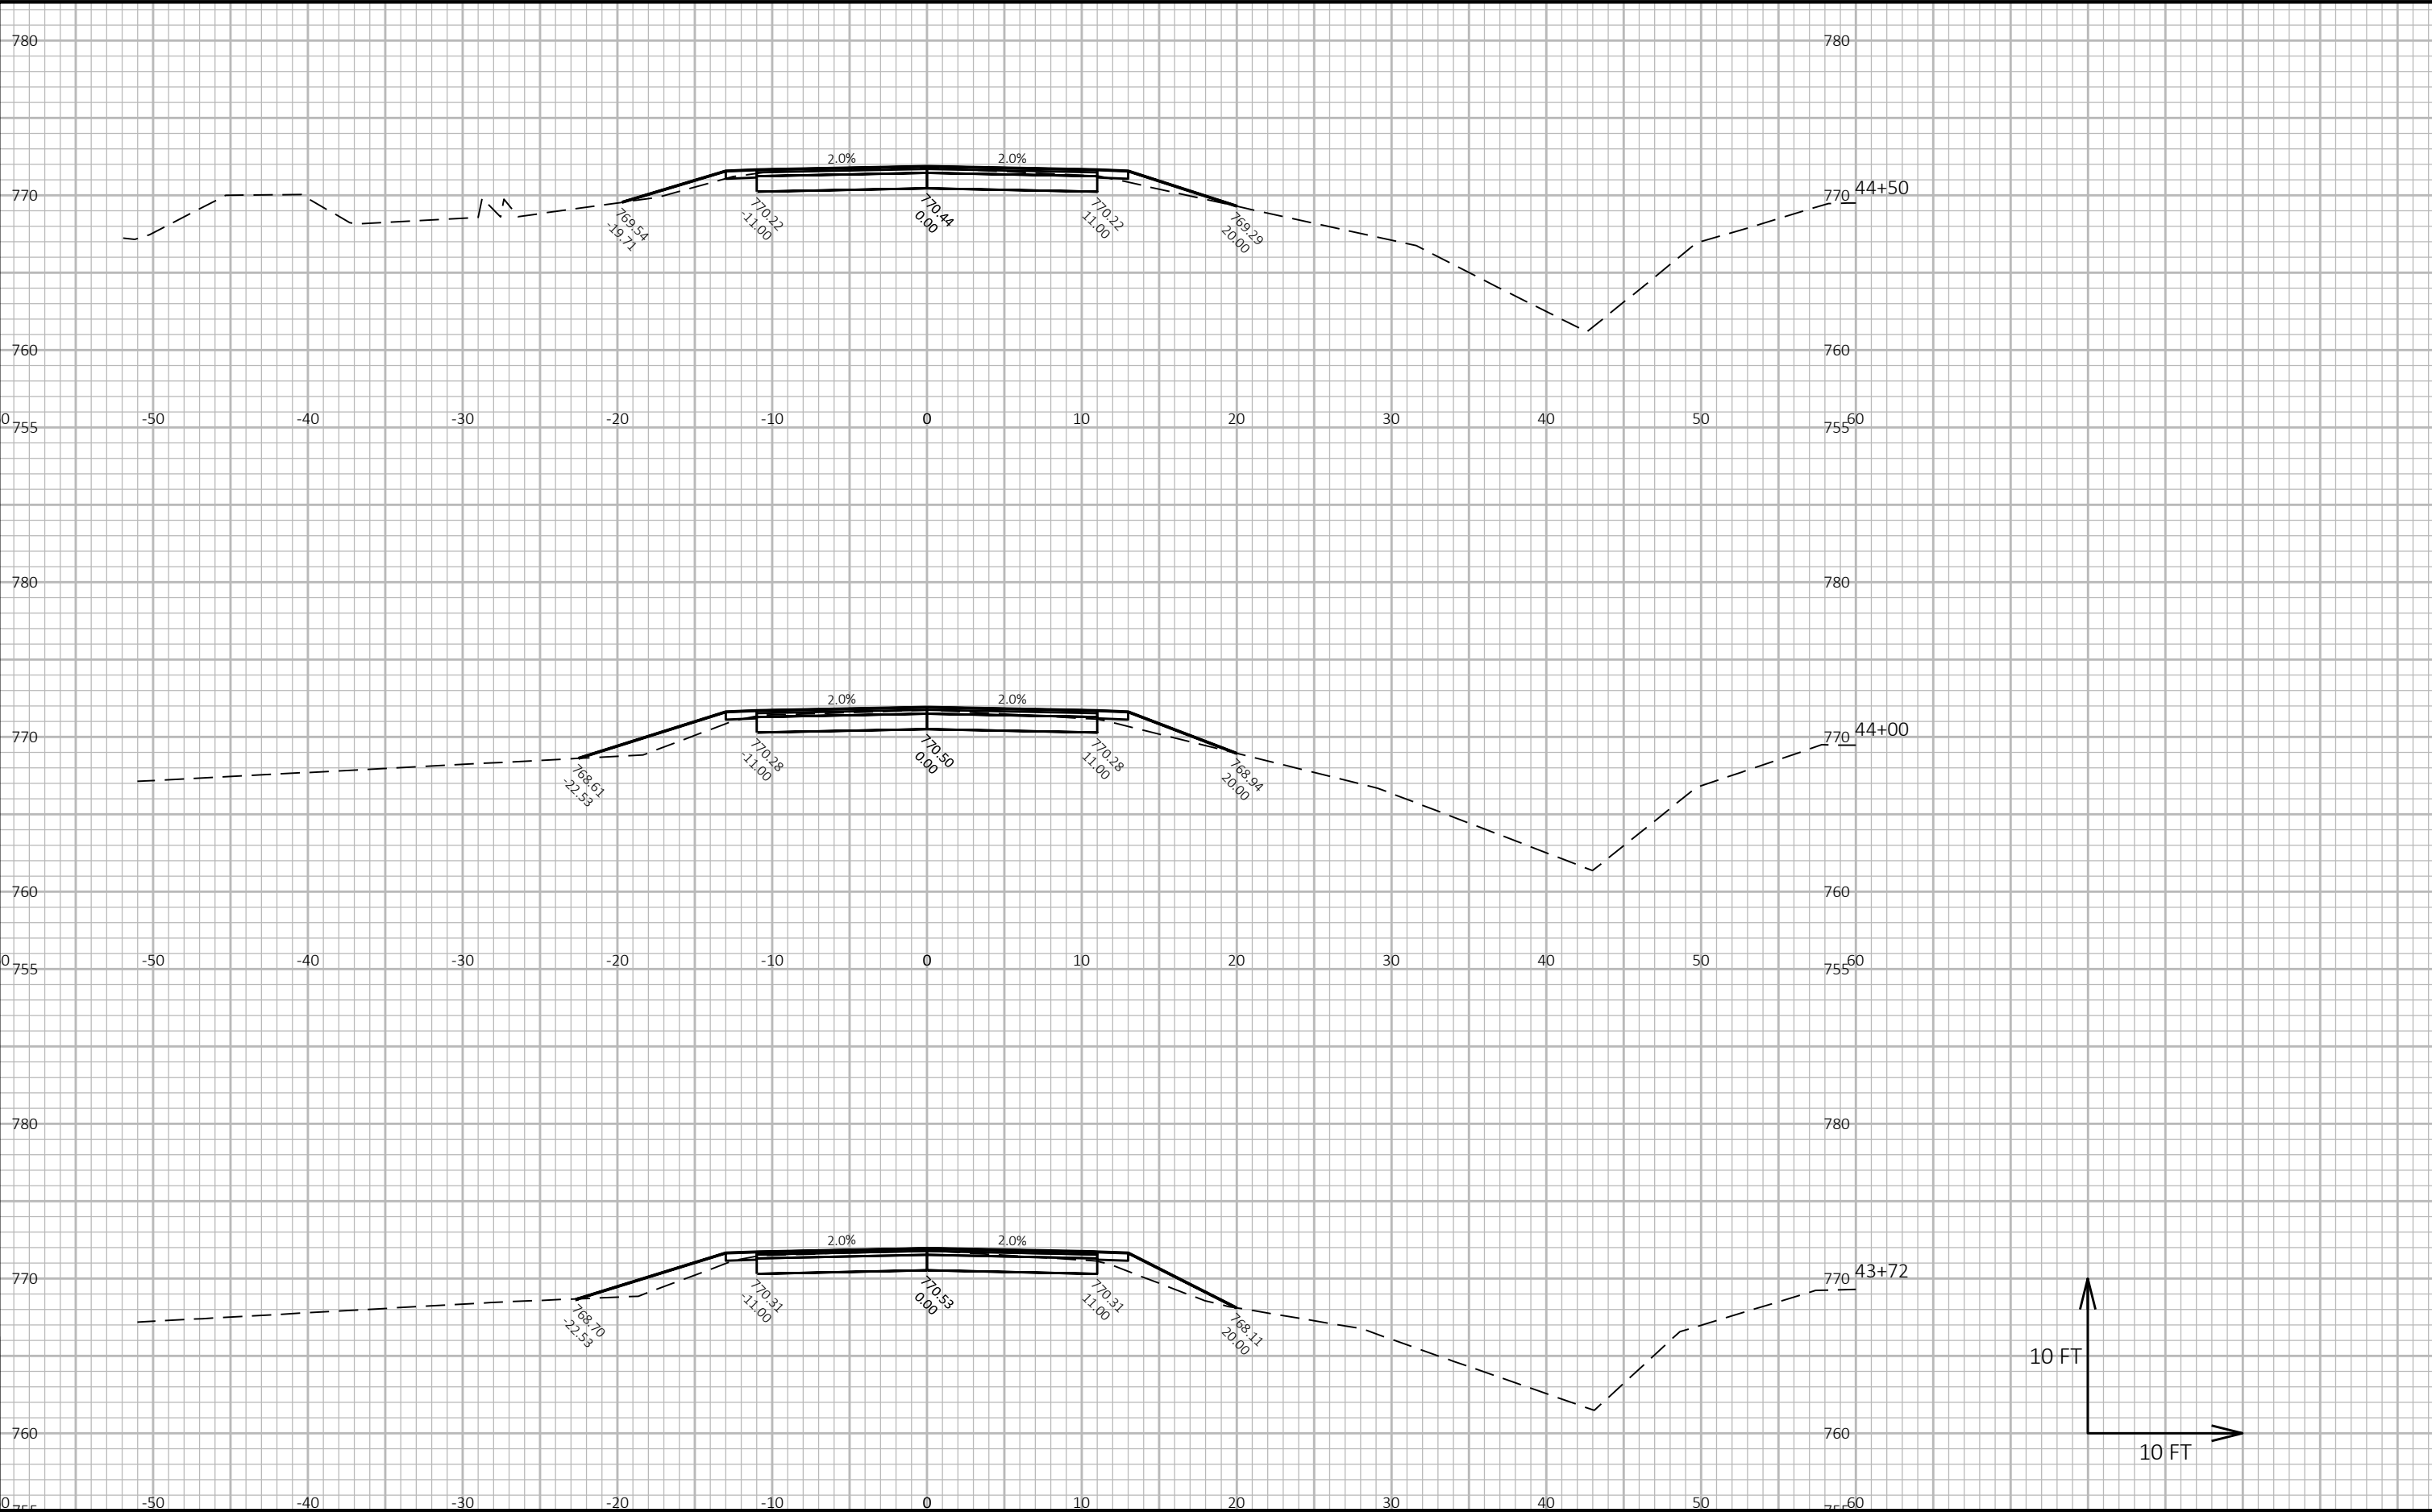


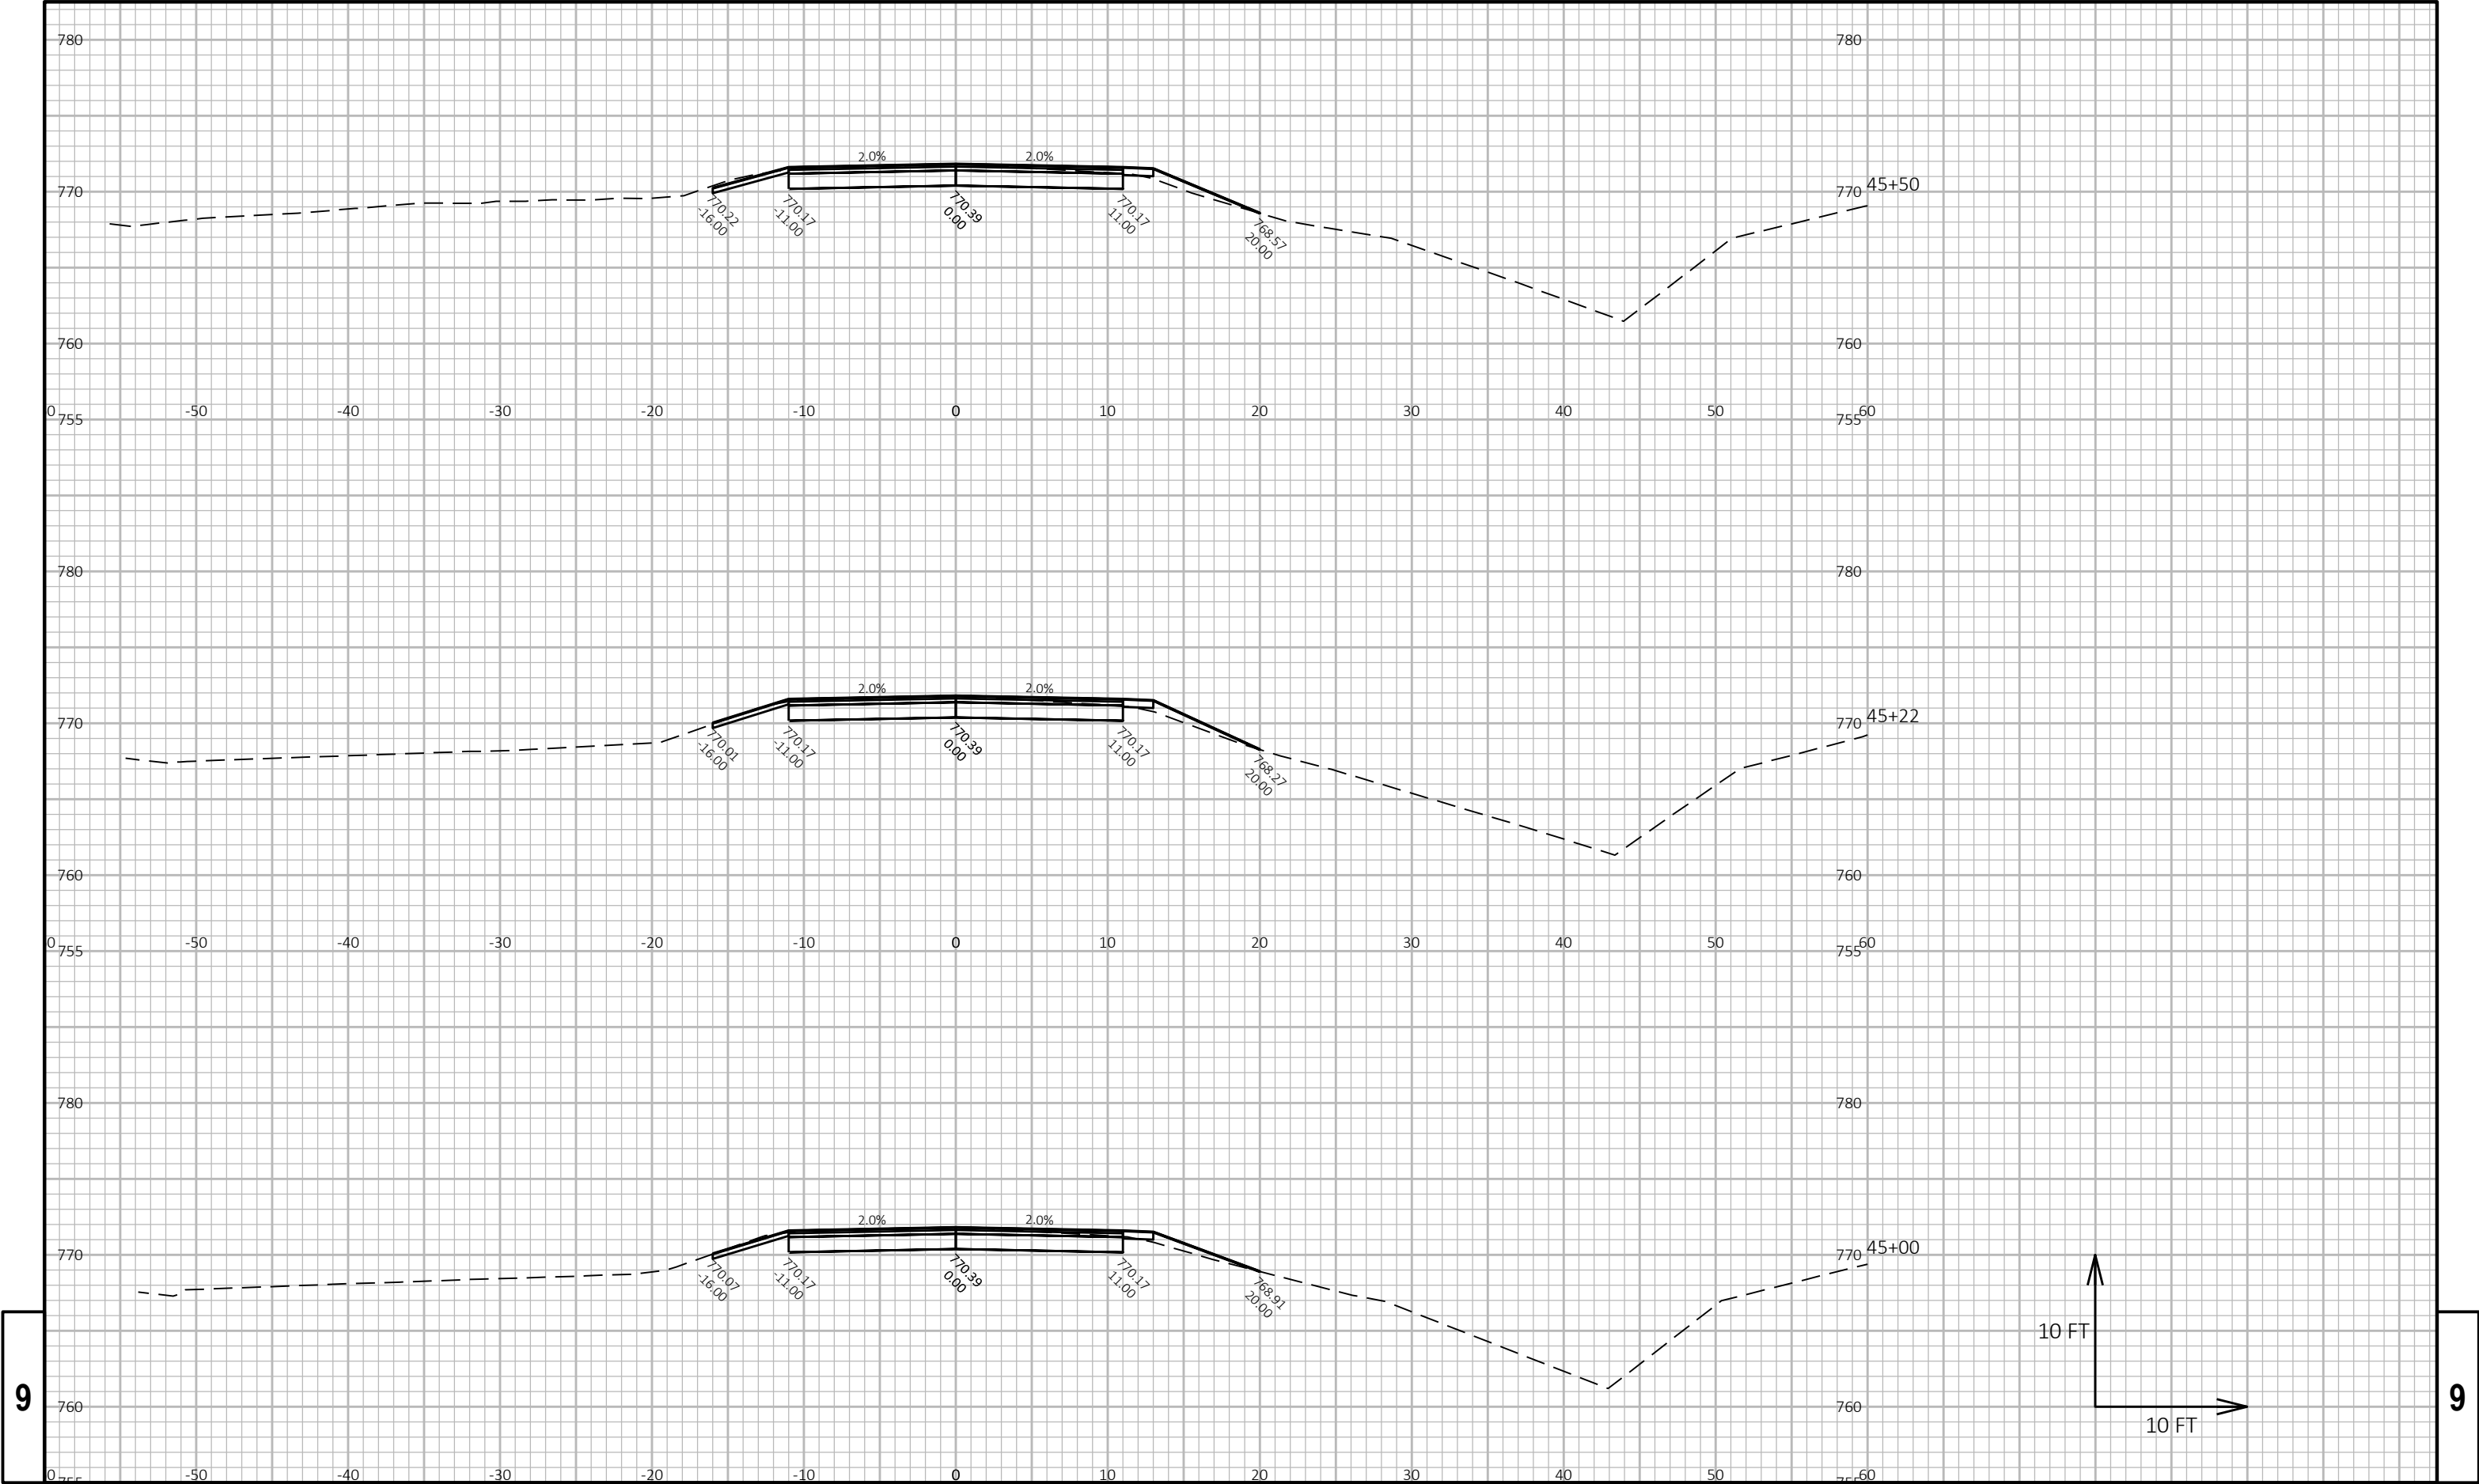


9

9

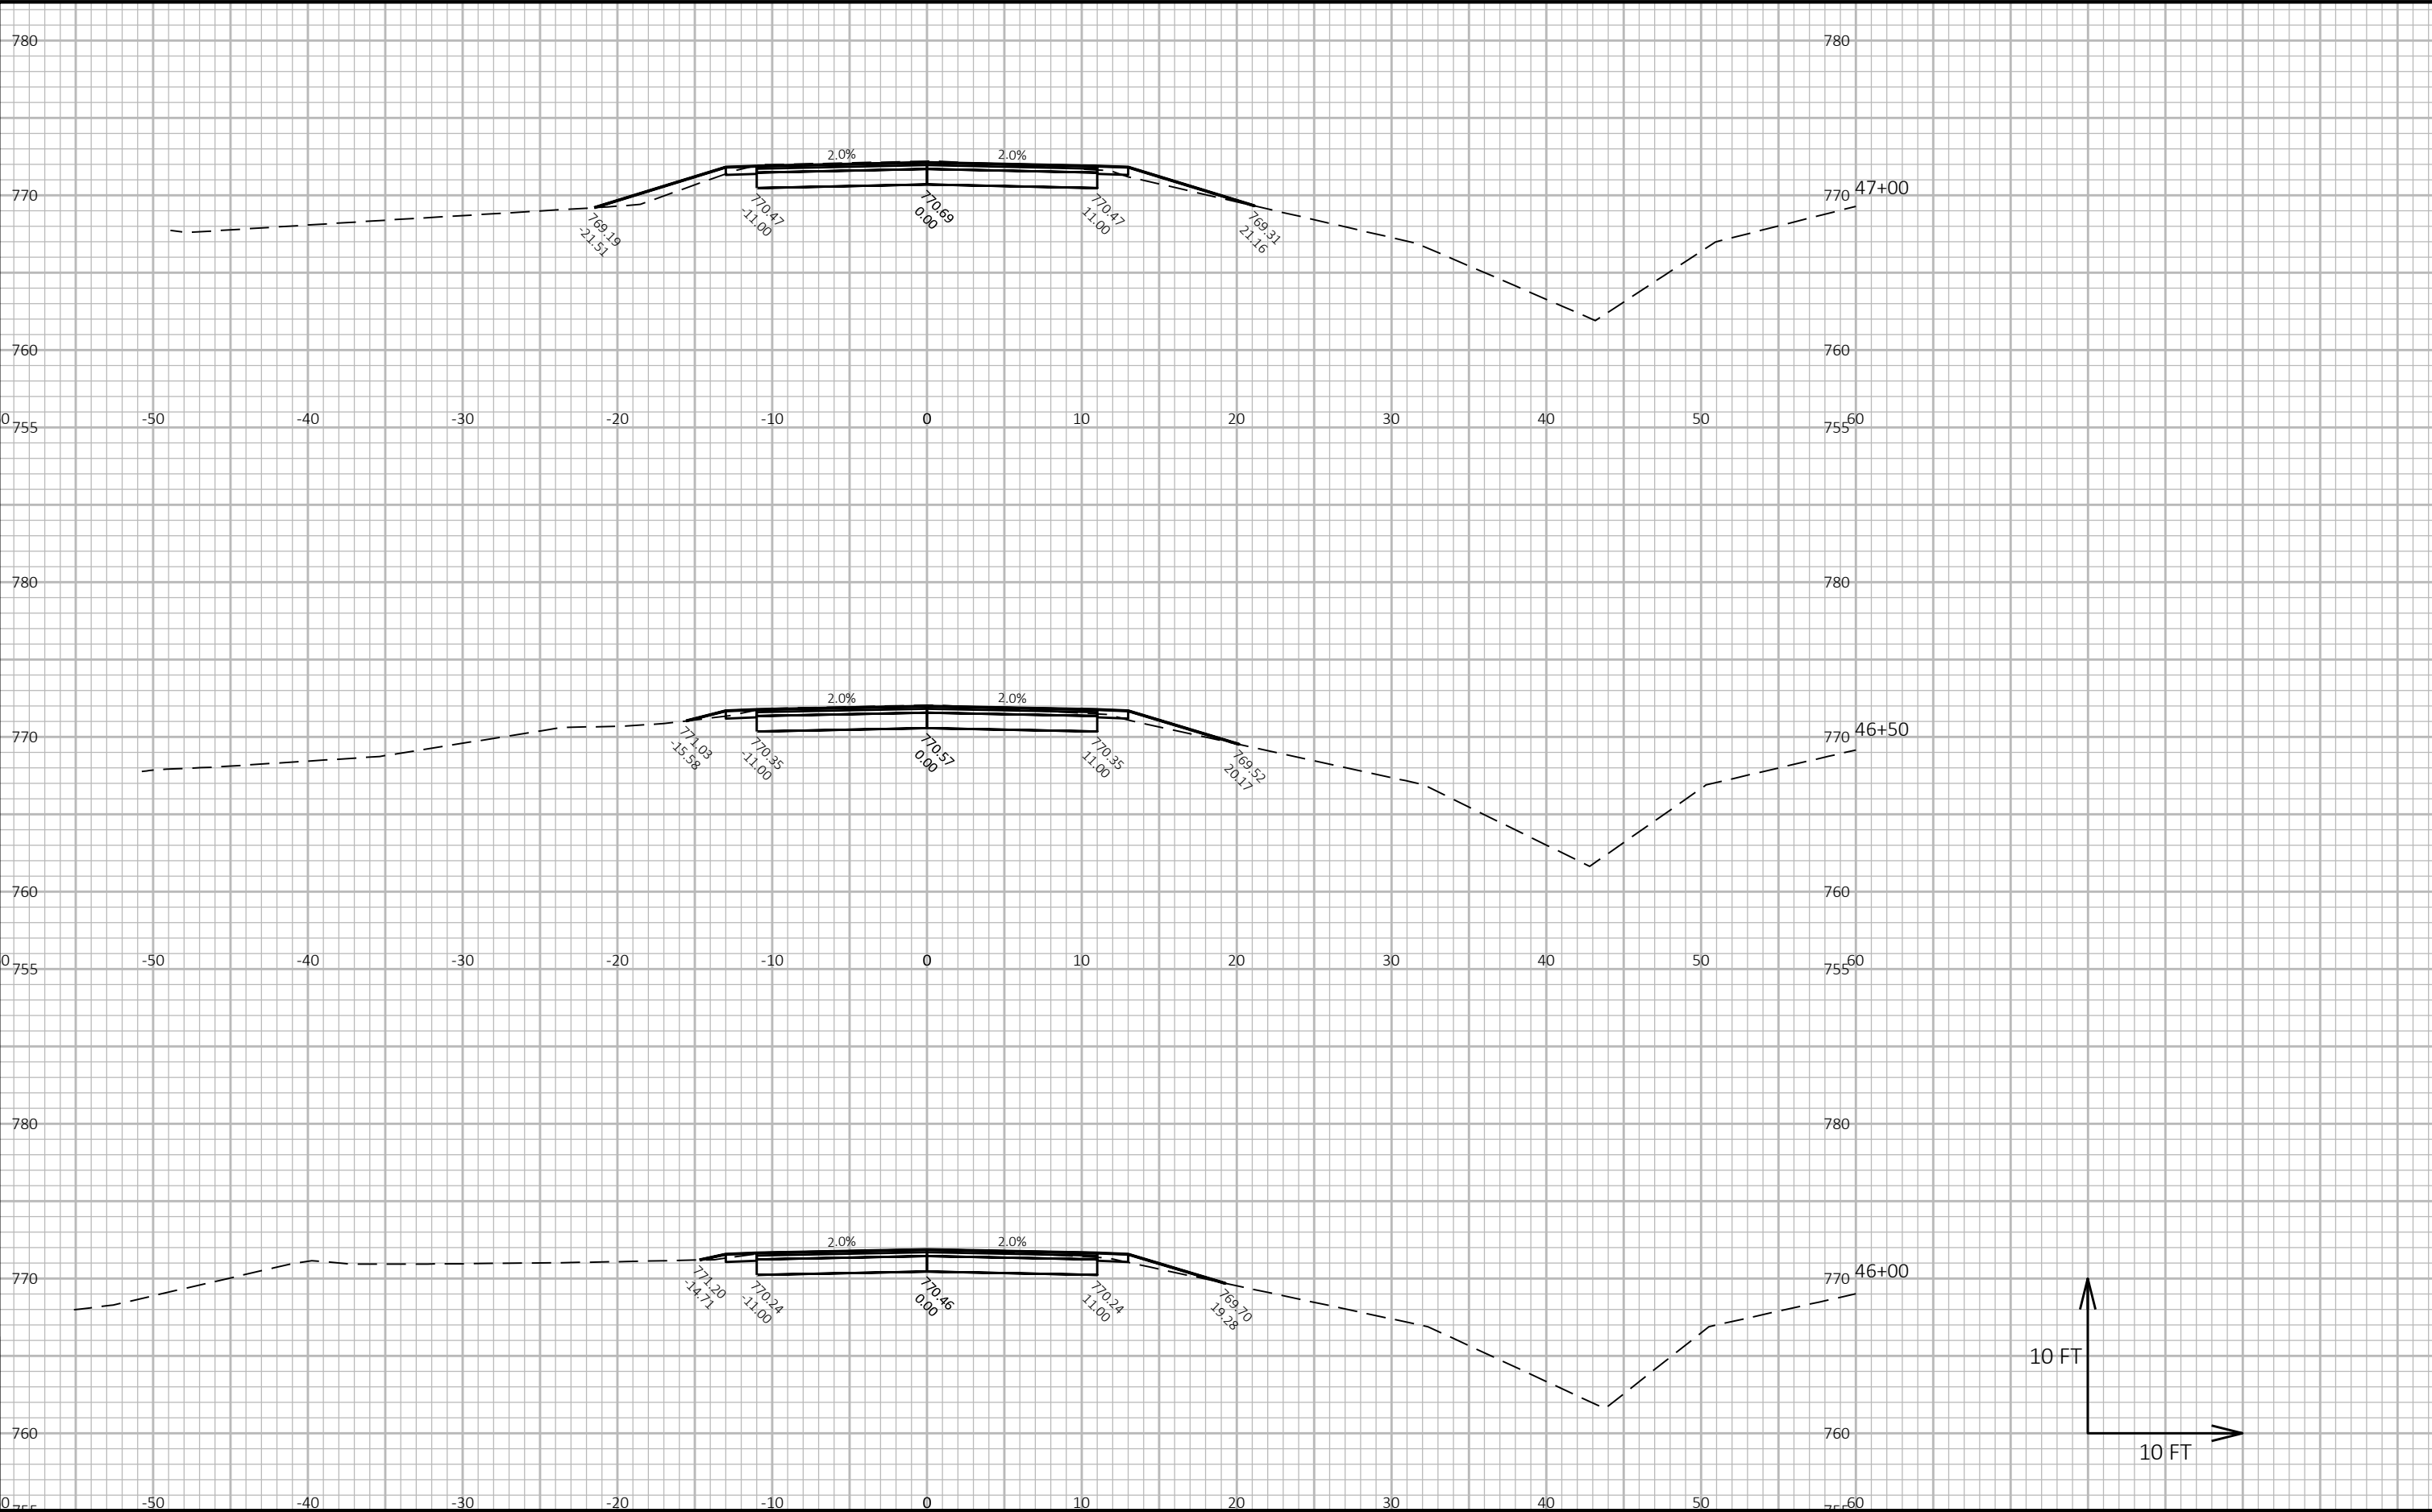


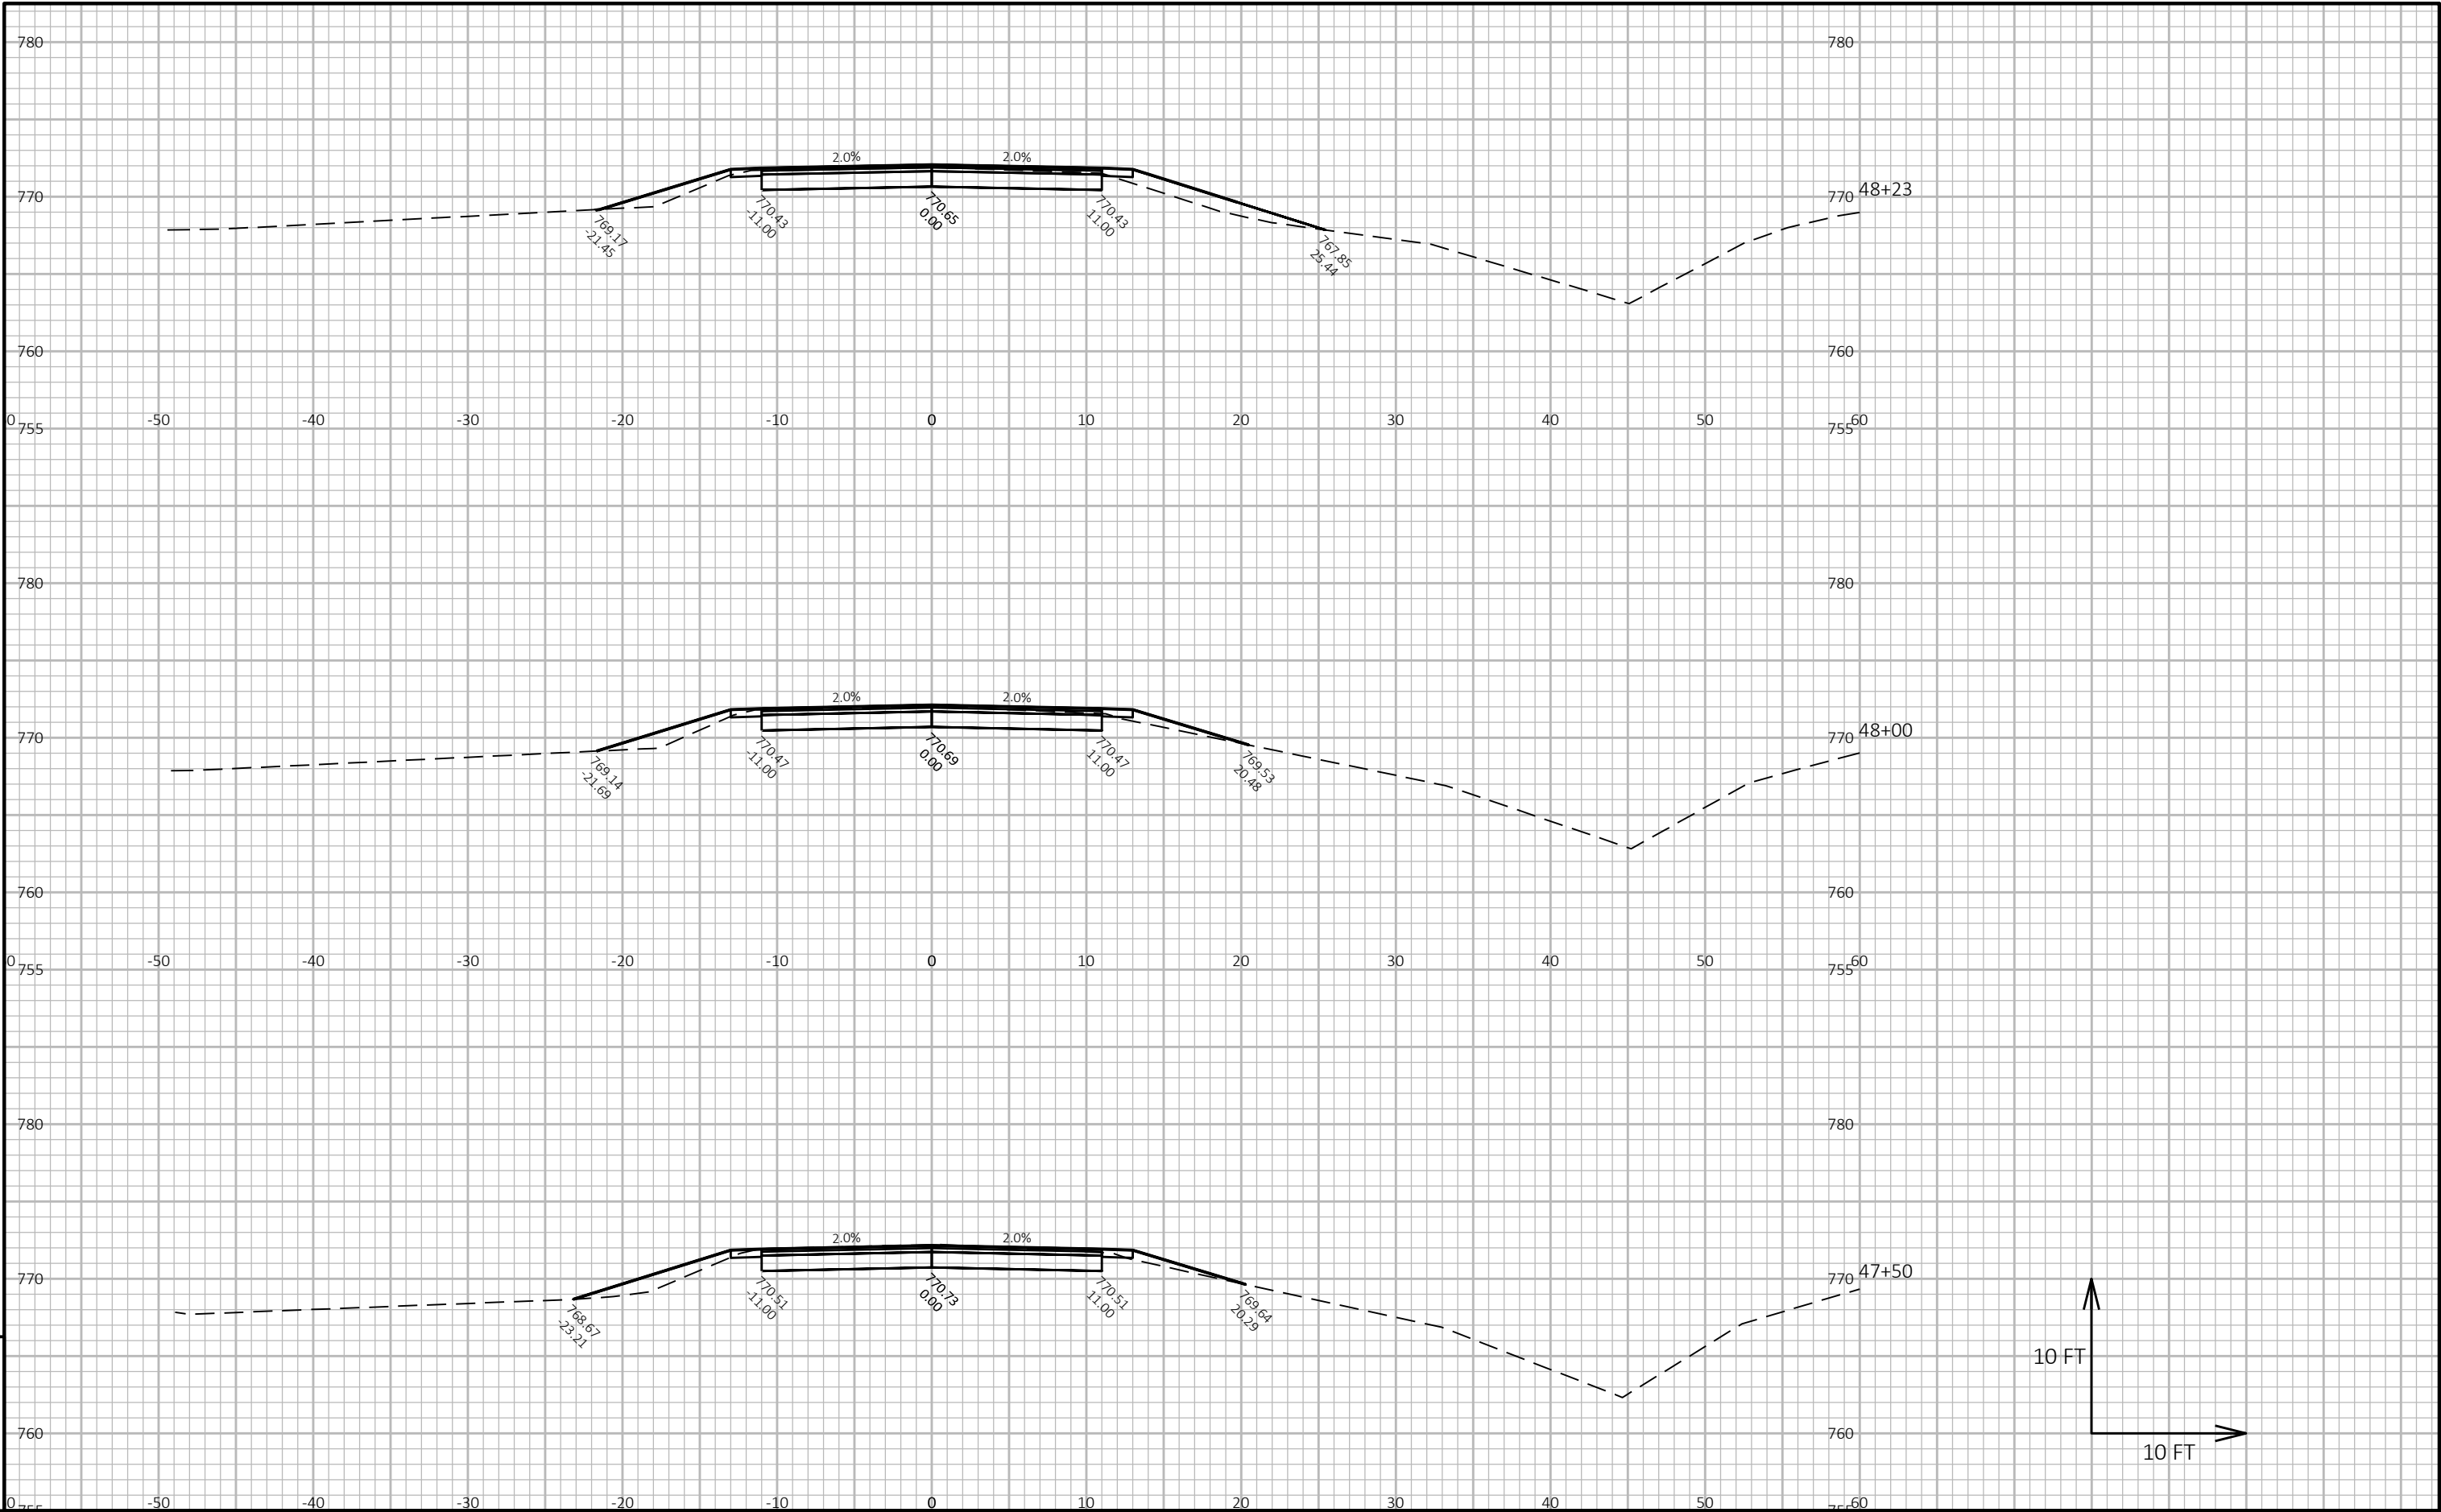

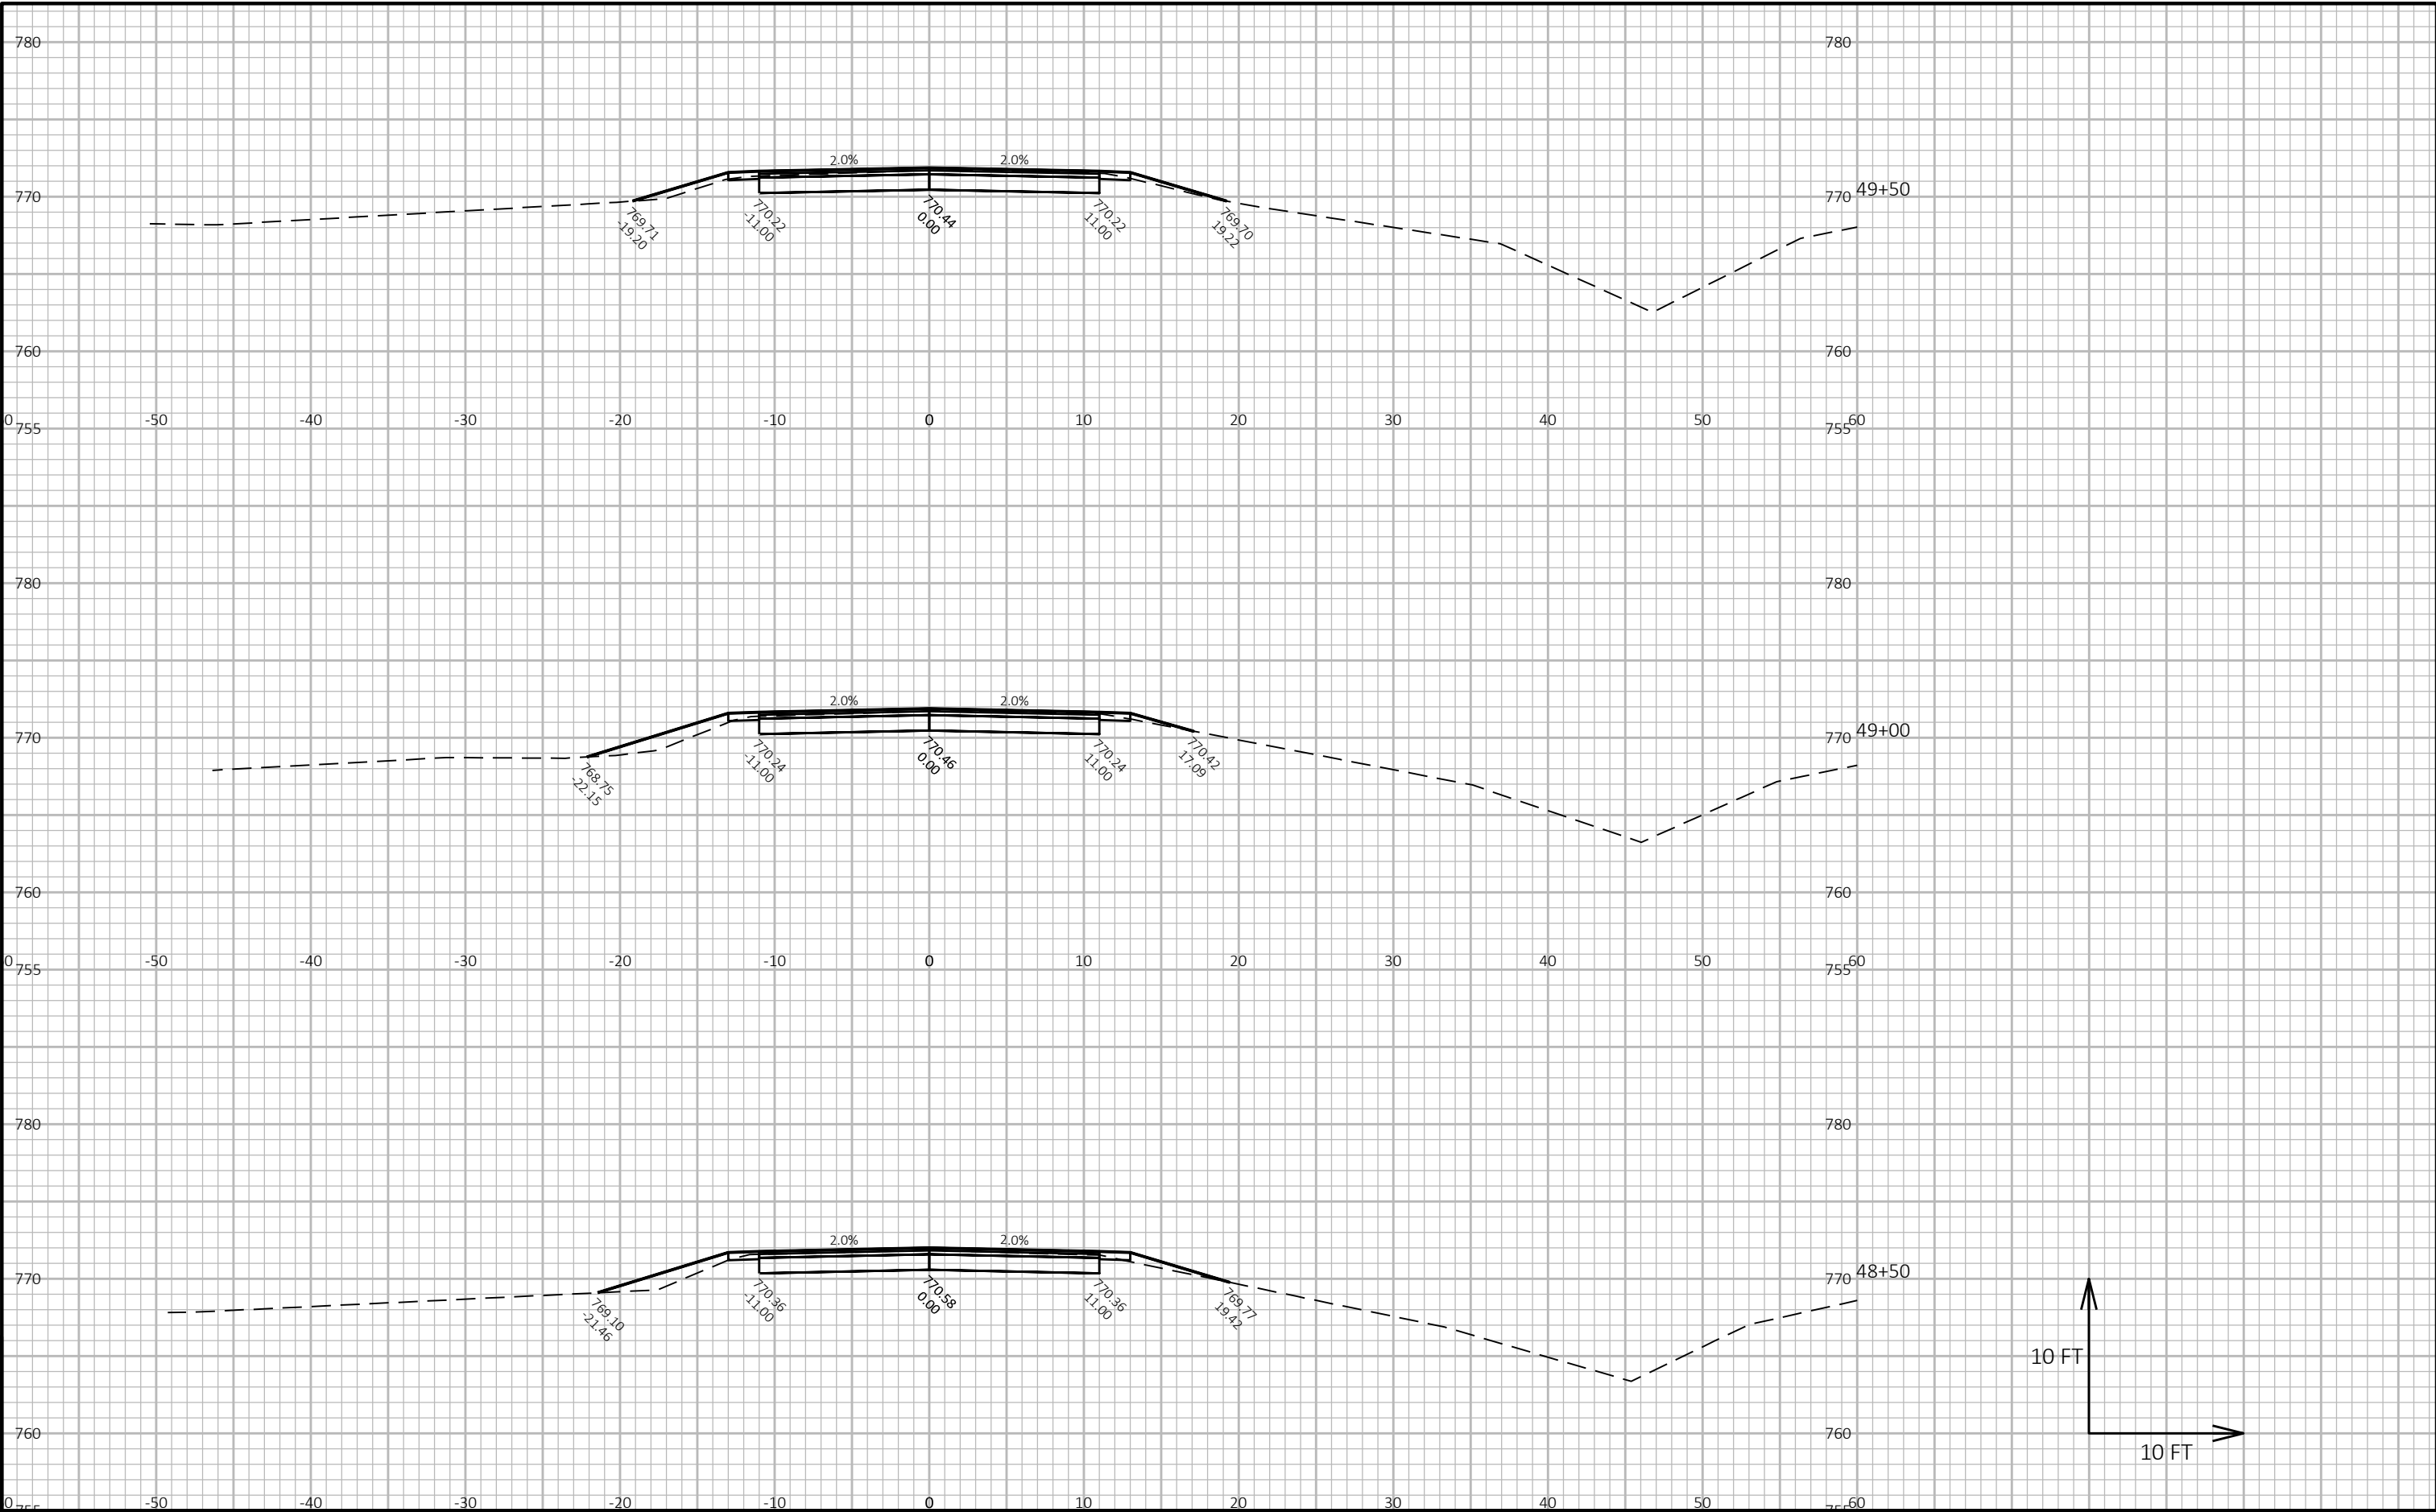

9


9

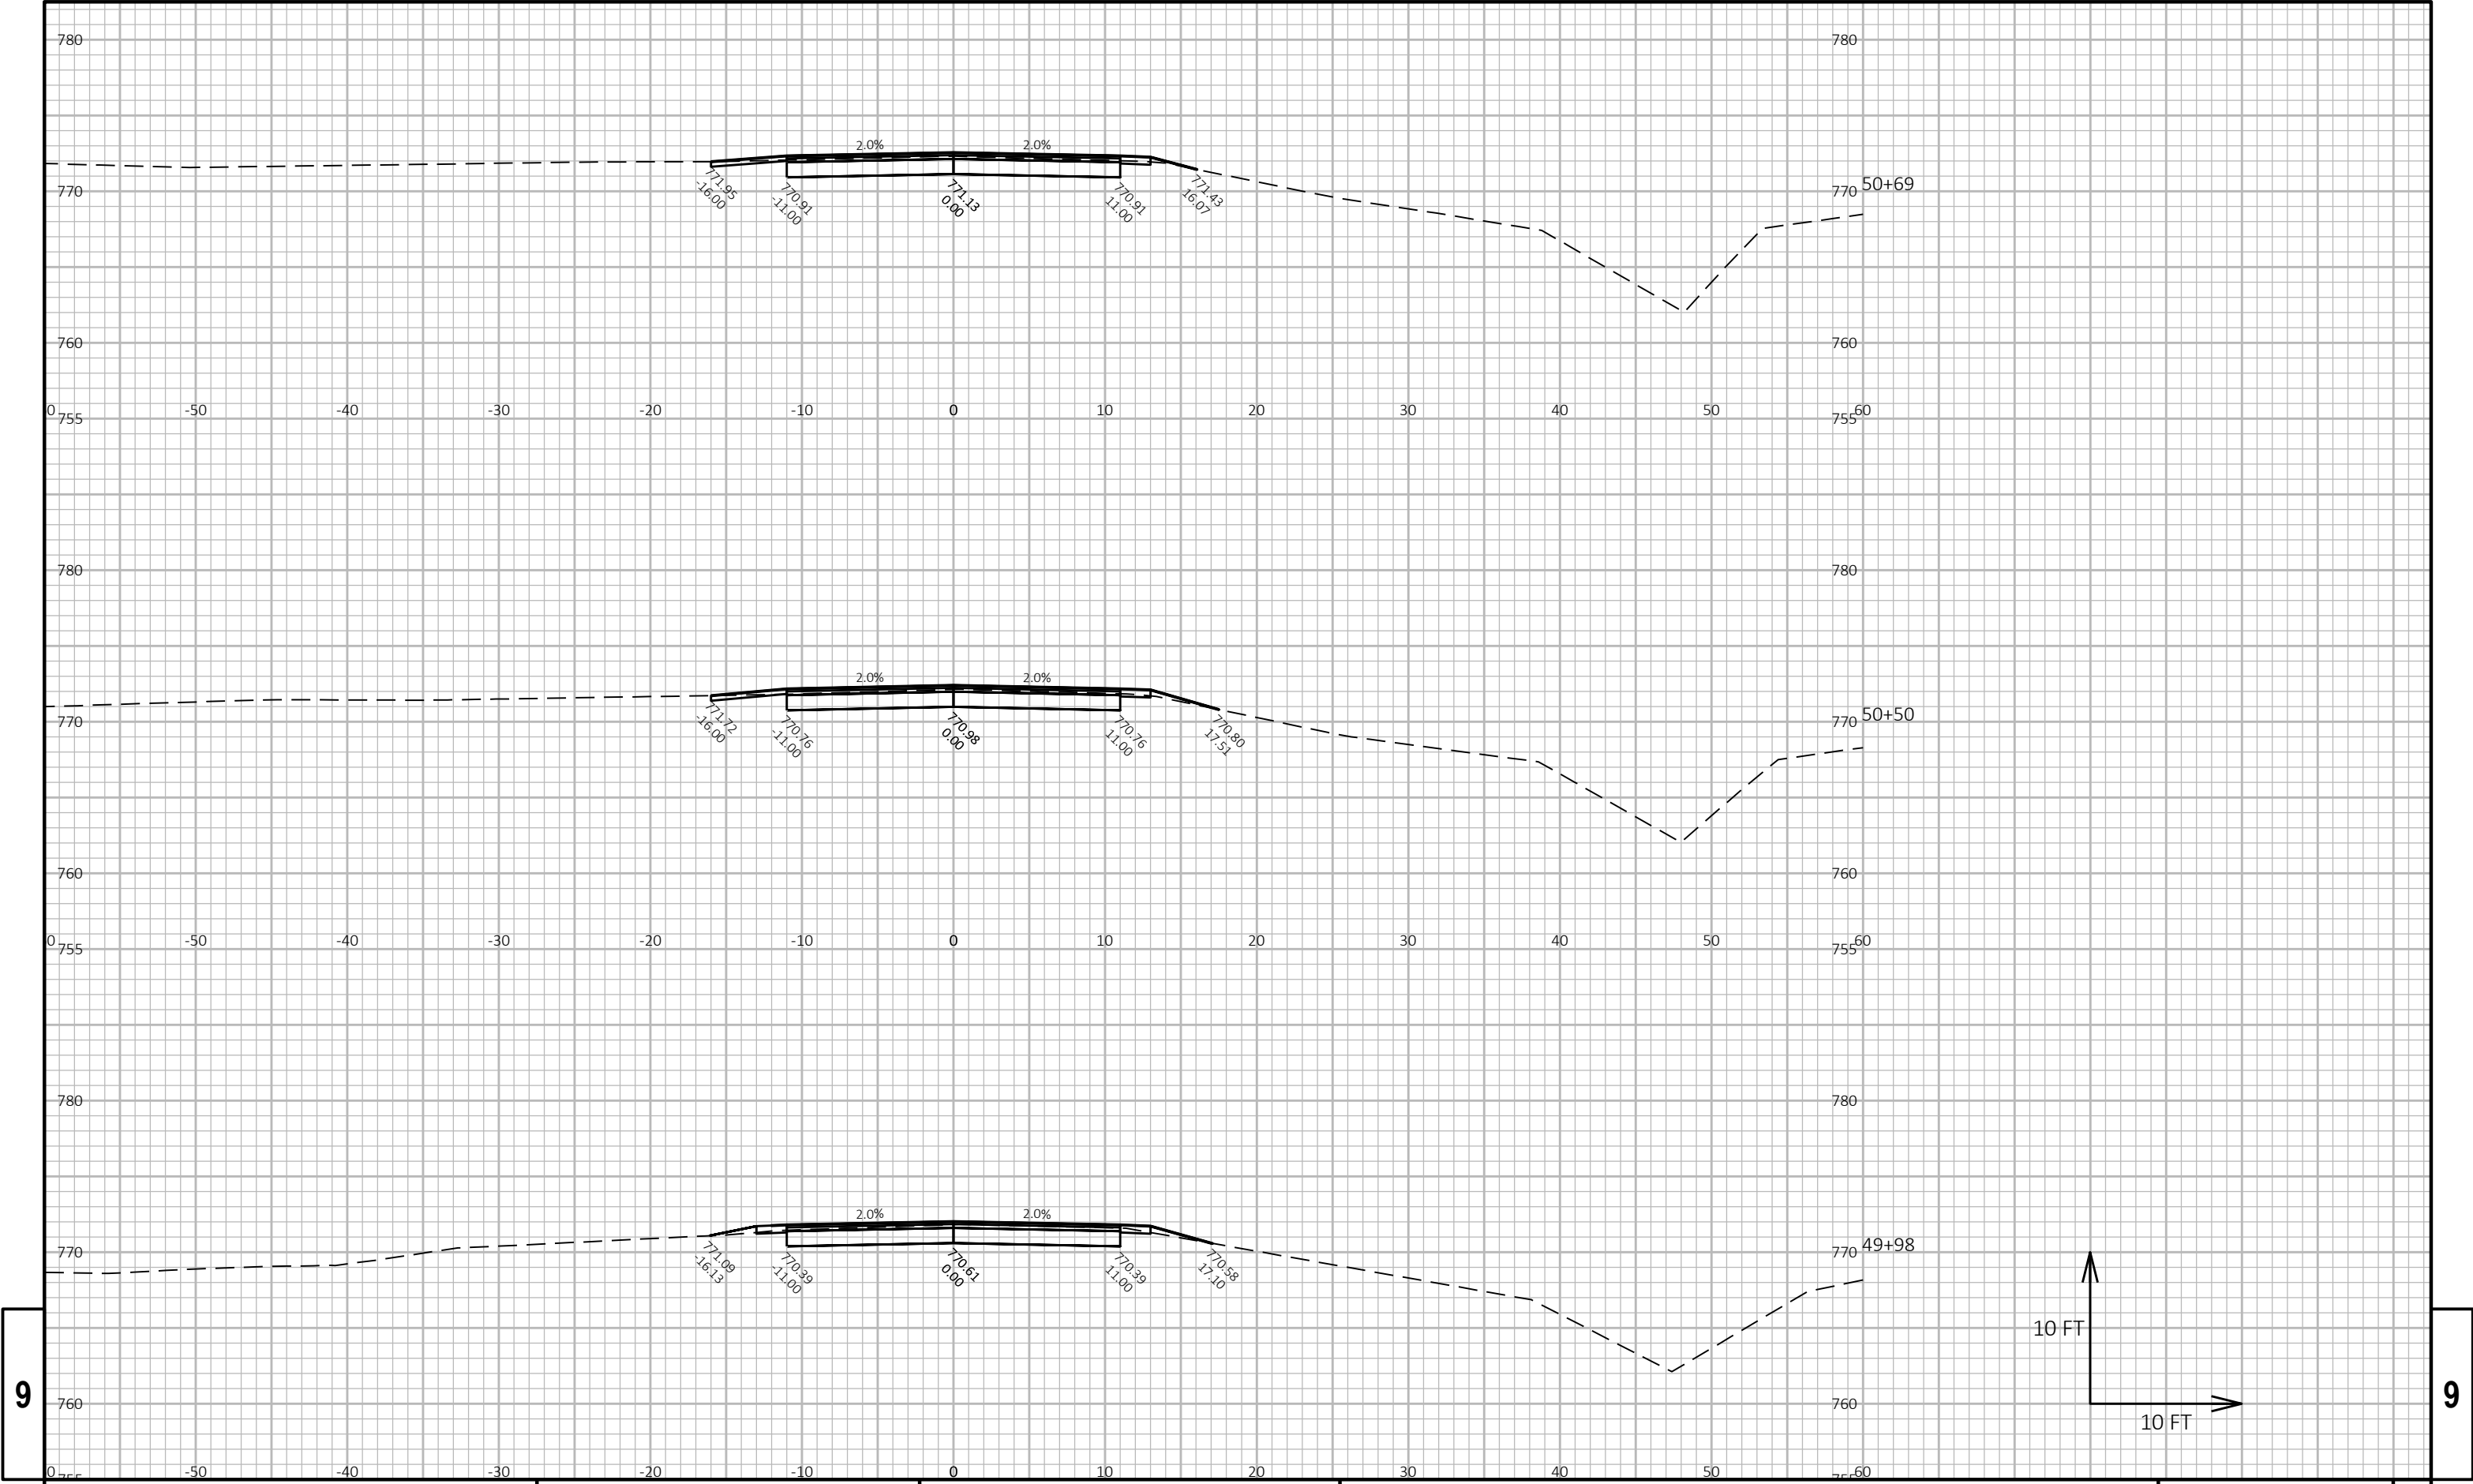

9

9

Notes

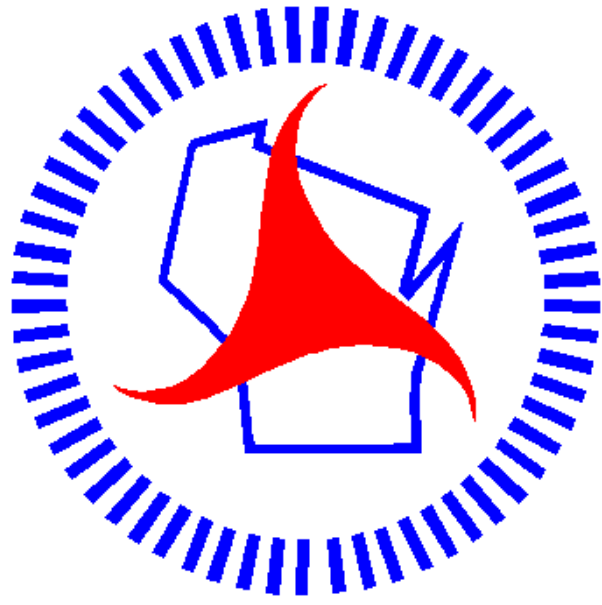

Wisconsin Department of Transportation

Dedicated people creating transportation solutions through innovation and exceptional service.

<http://www.dot.wisconsin.gov>