

EAU

PROJECT ID:
WITH: N/A

8210-00-72

COUNTY:
TAYLOR

JANUARY 2025

ORDER OF SHEETS

Section No.	1	Title
Section No.	2	Typical Sections and Details
Section No.	3	Estimate of Quantities
Section No.	3	Miscellaneous Quantities
Section No.	4	Right-of-Way-Plot
Section No.	5	Plan and Profile
Section No.	6	Standard Detail Drawings
Section No.	7	Sign Plates
Section No.	8	Structure Plans
Section No.	9	Computer Earthwork Data
Section No.	9	Cross Sections

TOTAL SHEETS = 136



DESIGN DESIGNATION


A.A.D.T.	2027	=	1540
A.A.D.T.	2047	=	1820
D.H.V.		=	20.7
D.D.		=	60/40
T.		=	24.6
DESIGN SPEED		=	60 MPH
ESALS		=	360,000

CONVENTIONAL SYMBOLS

PLAN	
CORPORATE LIMITS	
PROPERTY LINE	
LOT LINE	
LIMITED HIGHWAY EASEMENT	
EXISTING RIGHT OF WAY	
PROPOSED OR NEW R/W LINE	
SLOPE INTERCEPT	
REFERENCE LINE	
EXISTING CULVERT	
PROPOSED CULVERT (Box or Pipe)	
COMBUSTIBLE FLUIDS	
MARSH AREA	
WOODED OR SHRUB AREA	

PROFILE	
GRADE LINE	
ORIGINAL GROUND	
MARSH OR ROCK PROFILE (To be noted as such)	
SPECIAL DITCH	
GRADE ELEVATION	
CULVERT (Profile View)	
UTILITIES	
ELECTRIC	
FIBER OPTIC	
GAS	
SANITARY SEWER	
STORM SEWER	
TELEPHONE	
WATER	
UTILITY PEDESTAL	
POWER POLE	
TELEPHONE POLE	

STRUCTURE C-60-800 EXIST
STRUCTURE C-60-23 NEW

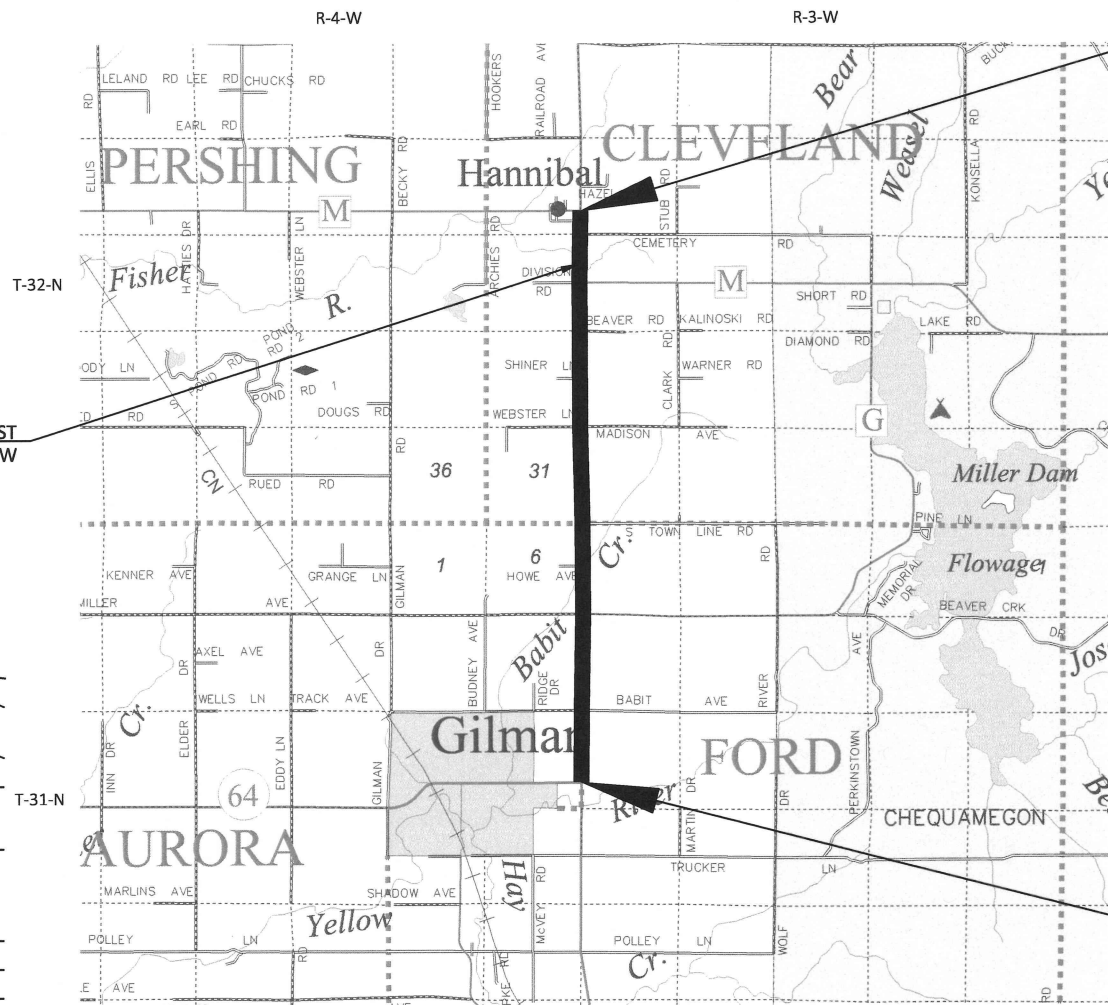

LAYOUT
SCALE 0 2 MI
TOTAL NET LENGTH OF CENTERLINE = 5.978 MI

HORIZONTAL POSITIONS SHOWN ON THIS PLAN ARE WISCONSIN COORDINATE REFERENCE SYSTEM (WISCRS), TAYLOR COUNTY, NAD83 (2011), IN U.S. SURVEY FEET. POSITIONS SHOWN ARE GRID COORDINATES, GRID BEARINGS, AND GRID DISTANCES. GRID DISTANCES ARE THE SAME AS GROUND DISTANCES. ELEVATIONS ARE REFERENCED TO NAVD 88 (2012). GPS DERIVED ELEVATIONS ARE BASED ON GEOID 12A.

END PROJECT
STA 1122+04.00

BEGIN PROJECT
STA 806+39.00
X: 537033.12
Y: 349585.33

STATE OF WISCONSIN DEPARTMENT OF TRANSPORTATION

PLAN OF PROPOSED IMPROVEMENT

THORP - INGRAM

STH 64 W TO CTH M WEST JCT

STH 73

TAYLOR COUNTY

STATE PROJECT NUMBER

8210-00-72

STATE PROJECT

8210-00-72

FEDERAL PROJECT

PROJECT

WISC 2025171

CONTRACT

1

ORIGINAL PLANS PREPARED BY



Alfred Benesch & Company
247 W Freshwater Way, Suite 650
Milwaukee, Wisconsin 53204
414-308-1310 Job No. 20299.02



DATE: 11/7/2024
(Professional Engineer Signature)

STATE OF WISCONSIN
DEPARTMENT OF TRANSPORTATION

PREPARED BY	
Surveyor	AYRES ASSOCIATES
Designer	ALFRED BENESCH
Project Manager	PAUL BRAUER
Regional Examiner	NW REGION
Regional Supervisor	DANIEL SEGERSTROM

APPROVED FOR THE DEPARTMENT
DATE: 11/7/2024
(Signature)

E

GENERAL NOTES

1. THERE ARE UTILITY FACILITIES WITHIN THE PROJECT AREA THAT ARE NOT SHOWN ON THE PLANS. THE CONTRACTOR SHALL COORDINATE THEIR CONSTRUCTION ACTIVITIES WITH A CALL TO DIGGERS HOTLINE AND/OR A DIRECT CALL TO THE UTILITIES THAT HAVE FACILITIES IN THE AREA.
2. ALL ELEVATIONS AND OFFSETS SHOWN IN THE PLAN SHALL BE VERIFIED IN THE FIELD.
3. NO TREES OR SHRUBS ARE TO BE REMOVED WITHOUT THE APPROVAL OF THE ENGINEER.
4. THE COST OF GRADING, CONSTRUCTING, MAINTAINING, AND REMOVING TEMPORARY ACCESS IS INCIDENTAL TO THE CONTRACT.
5. THE CONTRACTOR’S PAVING OPERATIONS SHALL BE CONSISTENT WITH THE PLAN TYPICAL SECTIONS AND CONSTRUCTED TO PREVENT HMA LONGITUDINAL JOINTS FROM BEING LOCATED WITHIN A DRIVING OR TURNING LANE.
6. THE CONTRACTOR SHALL PROTECT ALL SECTION CORNERS AND MONUMENTS ALONG STH 73 TO PREVENT DAMAGE DURING CONSTRUCTION ACTIVITIES.

EROSION CONTROL GENERAL NOTES

1. RE-TOPSOIL DISTURBED AREAS, AS DESIGNATED BY THE ENGINEER. SEED AND E-MAT TOP-SOILED AREAS, AS DESIGNATED BY THE ENGINEER, WITHIN FIVE (5) CALENDAR DAYS AFTER PLACEMENT OF TOPSOIL. IF GRADED AREAS ARE LEFT EXPOSED FOR MORE THAN FOURTEEN (14) CALENDAR DAYS, SEED THOSE AREAS WITH TEMPORARY SEED.
2. STOCKPILE EXCESS MATERIAL OR SPOILS ON UPLAND AREAS AWAY FROM WETLANDS, FLOODPLAINS AND WATERWAYS. STOCKPILED SOIL SHALL BE PROTECTED AGAINST EROSION. IF STOCKPILED MATERIAL IS LEFT FOR MORE THAN FOURTEEN (14) CALENDAR DAYS, SEED THE STOCKPILE WITH TEMPORARY SEED.
3. QUANTITIES FOR EROSION CONTROL ITEMS HAVE BEEN INCLUDED IN THE PROJECT, BUT MAY NOT BE REPRESENTED ON THE PLAN. THE LOCATIONS AND TYPE OF EROSION CONTROL ITEMS WILL BE DETERMINED BY THE CONTRACTOR'S ECIP AND BY THE ENGINEER. EROSION CONTROL ITEMS SHALL BE MAINTAINED UNTIL PERMANENT VEGETATION IS ESTABLISHED OR UNTIL THE ENGINEER DETERMINES THAT THE ITEMS IS NO LONGER REQUIRED.

LIST OF STANDARD ABBREVIATIONS

ABUT	ABUTMENT	HYD	HYDRANT	RD	ROAD
AC	ACRE	IN	DIANCH DIAMETER	RDWY	ROADWAY
AGG	AGGREGATE	INL	INLET	SALV	SALVAGED
AADT	ANNUAL AVERAGE DAILY TRAFFIC	ID	INSIDE DIAMETER	SSS	SANITARY AND STORM SEWER
ASPH	ASPHALT	INV	INVERT	SAN S	SANITARY SEWER
AVG	AVERAGE	IP	IRON PIPE	SEC	SECTION
ADT	AVERAGE DAILY TRAFFIC	JT	JOINT	SHLDR	SHOULDER
BF	BACK FACE	JCT	JUNCTION	SW	SIDEWALK
BL	BASE LINE	LT	LEFT	S	SOUTH
BM	BENCH MARK	L	LENGTH OF CURVE	SB	SOUTHBOUND
CB	CATCH BASIN	LHF	LEFT-HAND FORWARD	SP	SPECIAL
C/L	CENTERLINE	LF	LINEAR FOOT	SPECS	SPECIFICATIONS
CC	CENTER TO CENTER	L	LITER	SQ	SQUARE
CE	COMMERCIAL ENTRANCE	LS	LUMP SUM	SF	SQUARE FEET
CONC	CONCRETE	MH	MANHOLE	SY	SQUARE YARD
CO	COUNTY	MB	MESSAGE BOARD	STD	STANDARD
CTH	COUNTY TRUNK HIGHWAY	MLB	MAILBOX	SDD	STANDARD DETAIL DRAWINGS
CY	CUBIC YARD	ML	MATCH LINE	STH	STATE TRUNK HIGHWAYS
CULV	CULVERT	NC	NORMAL CROWN	STA	STATION
C&G	CURB AND GUTTER	N	NORTH	SS	STORM SEWER
DHV	DESIGN HOUR VOLUME	Y	NORTH GRID COORDINATE	STR	STRUCTURE OR STRUCTURAL
DIA	DIAMETER	NB	NORTHBOUND	SL	SURVEY LINE
DD	DIRECTIONAL DISTRIBUTION	NO	NUMBER	TEL	TELEPHONE
E	EAST	OD	OUTSIDE DIAMETER	TEMP	TEMPORARY
X	EAST GRID COORDINATE	PAVT	PAVEMENT	TLE	TEMPORARY LIMITED EASEMENT
EB	EASTBOUND	PERM	PERMANENT	T	TON
ELEC	ELECTRIC	PLE	PERMANENT LIMITED EASEMENT	TC	TOP OF CURB
ELEV	ELEVATION	PT	POINT	T	TRUCKS (PERCENT OF)
ESALS	EQUIVALENT SINGLE AXLE LOADS	PVC	POLYVINYL CHLORIDE	TYP	TYPICAL
EXC	EXCAVATION	PCC	PORTLAND CEMENT CONCRETE	UG	UNDERGROUND
EBS	EXCAVATION BELOW SUBGRADE	PE	PRIVATE ENTRANCE	USH	UNITED STATES HIGHWAY
EXIST	EXISTING	PROJ	PROJECT	VAR	VARIABLE
FF	FACE TO FACE	PL	PROPERTY LINE	VERT	VERTICAL
FE	FIELD ENTRANCE	R	RADIUS	W	WATER
FG	FINISHED GRADE	R/L	REFERENCE LINE	WM	WATER MAIN
FL	FLOW LINE	RCCP	REINFORCED CONCRETE CULVERT PIPE	WV	WATER VALVE
FT	FOOT	REQD	REQUIRED	W	WEST
FTMS	FREEWAY TRAFFIC MANAGEMENT SYSTEM	RT	RIGHT	WB	WESTBOUND
HES	HIGH EARLY STRENGTH	RHF	RIGHT HAND FORWARD	YD	YARD
CWT	HUNDREDWEIGHT	R/W	RIGHT-OF-WAY		

WISDOT CONTACT

NORTHEAST REGION
PAUL BRAUER
944 VANDERPERREN WAY
GREEN BAY, WI 54304
PHONE: (920) 366-1097
EMAIL: PAUL.BRAUER@DOT.WI.GOV

OTHER AGENCIES

DESIGN CONTACT

ALFRED BENESCH
TIMOTHY WATT
247 W FRESHWATER WAY, SUITE 650
MILWAUKEE, WI 53204
PHONE: (414) 308-1310
EMAIL: TWATT@BENESCH.COM

WDNR CONTACT

WDNR RHINELANDER
WENDY HENNIGES
107 SUTLIFF AVE
RHINELANDER, WI 54501
PHONE: (715) 365-8916
EMAIL: WENDY.HENNIGES@WISCONSIN.GOV

UTILITIES

COMMUNICATIONS

BRIGHTSPEED NORTHERN WI
BRIAN HUHN
20 S WILSON AVE
RICE LAKE, WI, 54868
PHONE: (980) 376-1559
CELL: (715) 563-8294
EMAIL: BRIAN.HUHN@BRIGHTSPEED.COM

ELECTRICITY

DAIRYLAND POWER COOPERATIVE
MIKE LYDON
3200 EAST AVE SOUTH PO BOX 817
LA CROSSE, WI, 54602-0817
PHONE: (608) 787-1381
EMAIL: MICHAEL.LYDON@DAIRYLANDPOWER.COM

ELECTRICITY

JUMP RIVER ELECTRIC COOPERATIVE
JORDAN BEHREANDT
1102 W 9TH ST NORTH, P.O. BOX 99
LADYSMITH, WI, 54848-0099
PHONE: (715) 532-5524
CELL: (715) 661-2448
EMAIL: JBEHREANDT@JREC.COM

COMMUNICATIONS

WANRACK LLC
NATHAN DEAL
4550 W 109TH ST
OVERLAND PARK, KS 66211
PHONE: (816) 605-0629
EMAIL: SUPPORTSERVICES@WANRACK.COM

ORDER OF SECTION 2 SHEETS


GENERAL NOTES
PROJECT OVERVIEW
TYPICAL SECTIONS
CONSTRUCTION DETAILS
CULVERT & EROSION CONTROL DETAILS
BEAM GUARD REPLACEMENT DETAIL
FINAL EROSION CONTROL DETAIL
TEMPORARY DIVERSION CHANNEL DETAIL
TRAFFIC CONTROL & DETOUR OVERVIEW
DETOUR PLAN
DETOUR AT GRADE RAILROAD CROSSINGS
ALIGNMENT PLAN

PAVEMENT LOCATION	TOTAL PAVEMENT THICKNESS	LAYER	TYPE
STH 73	1.75 INCHES	UPPER	4 MT 58-34 V
	1.75 INCHES	LOWER	4 MT 58-34 V
RE LAY CULVERT STA 827+60 & 958+68	1.75 INCHES	UPPER	4 MT 58-34 V
	1.75 INCHES	MIDDLE	4 MT 58-34 V
	4 INCHES	LOWER	ASPHALTIC SURFACE
TEMP DIVERSION CHANNEL ROADWAY REPLACEMENT	1.75 INCHES	UPPER	4 MT 58-34 V
	1.75 INCHES	MIDDLE	4 MT 58-34 V
	4 INCHES	LOWER	ASPHALTIC SURFACE




Dial  or (800)242-8511

www.DiggersHotline.com

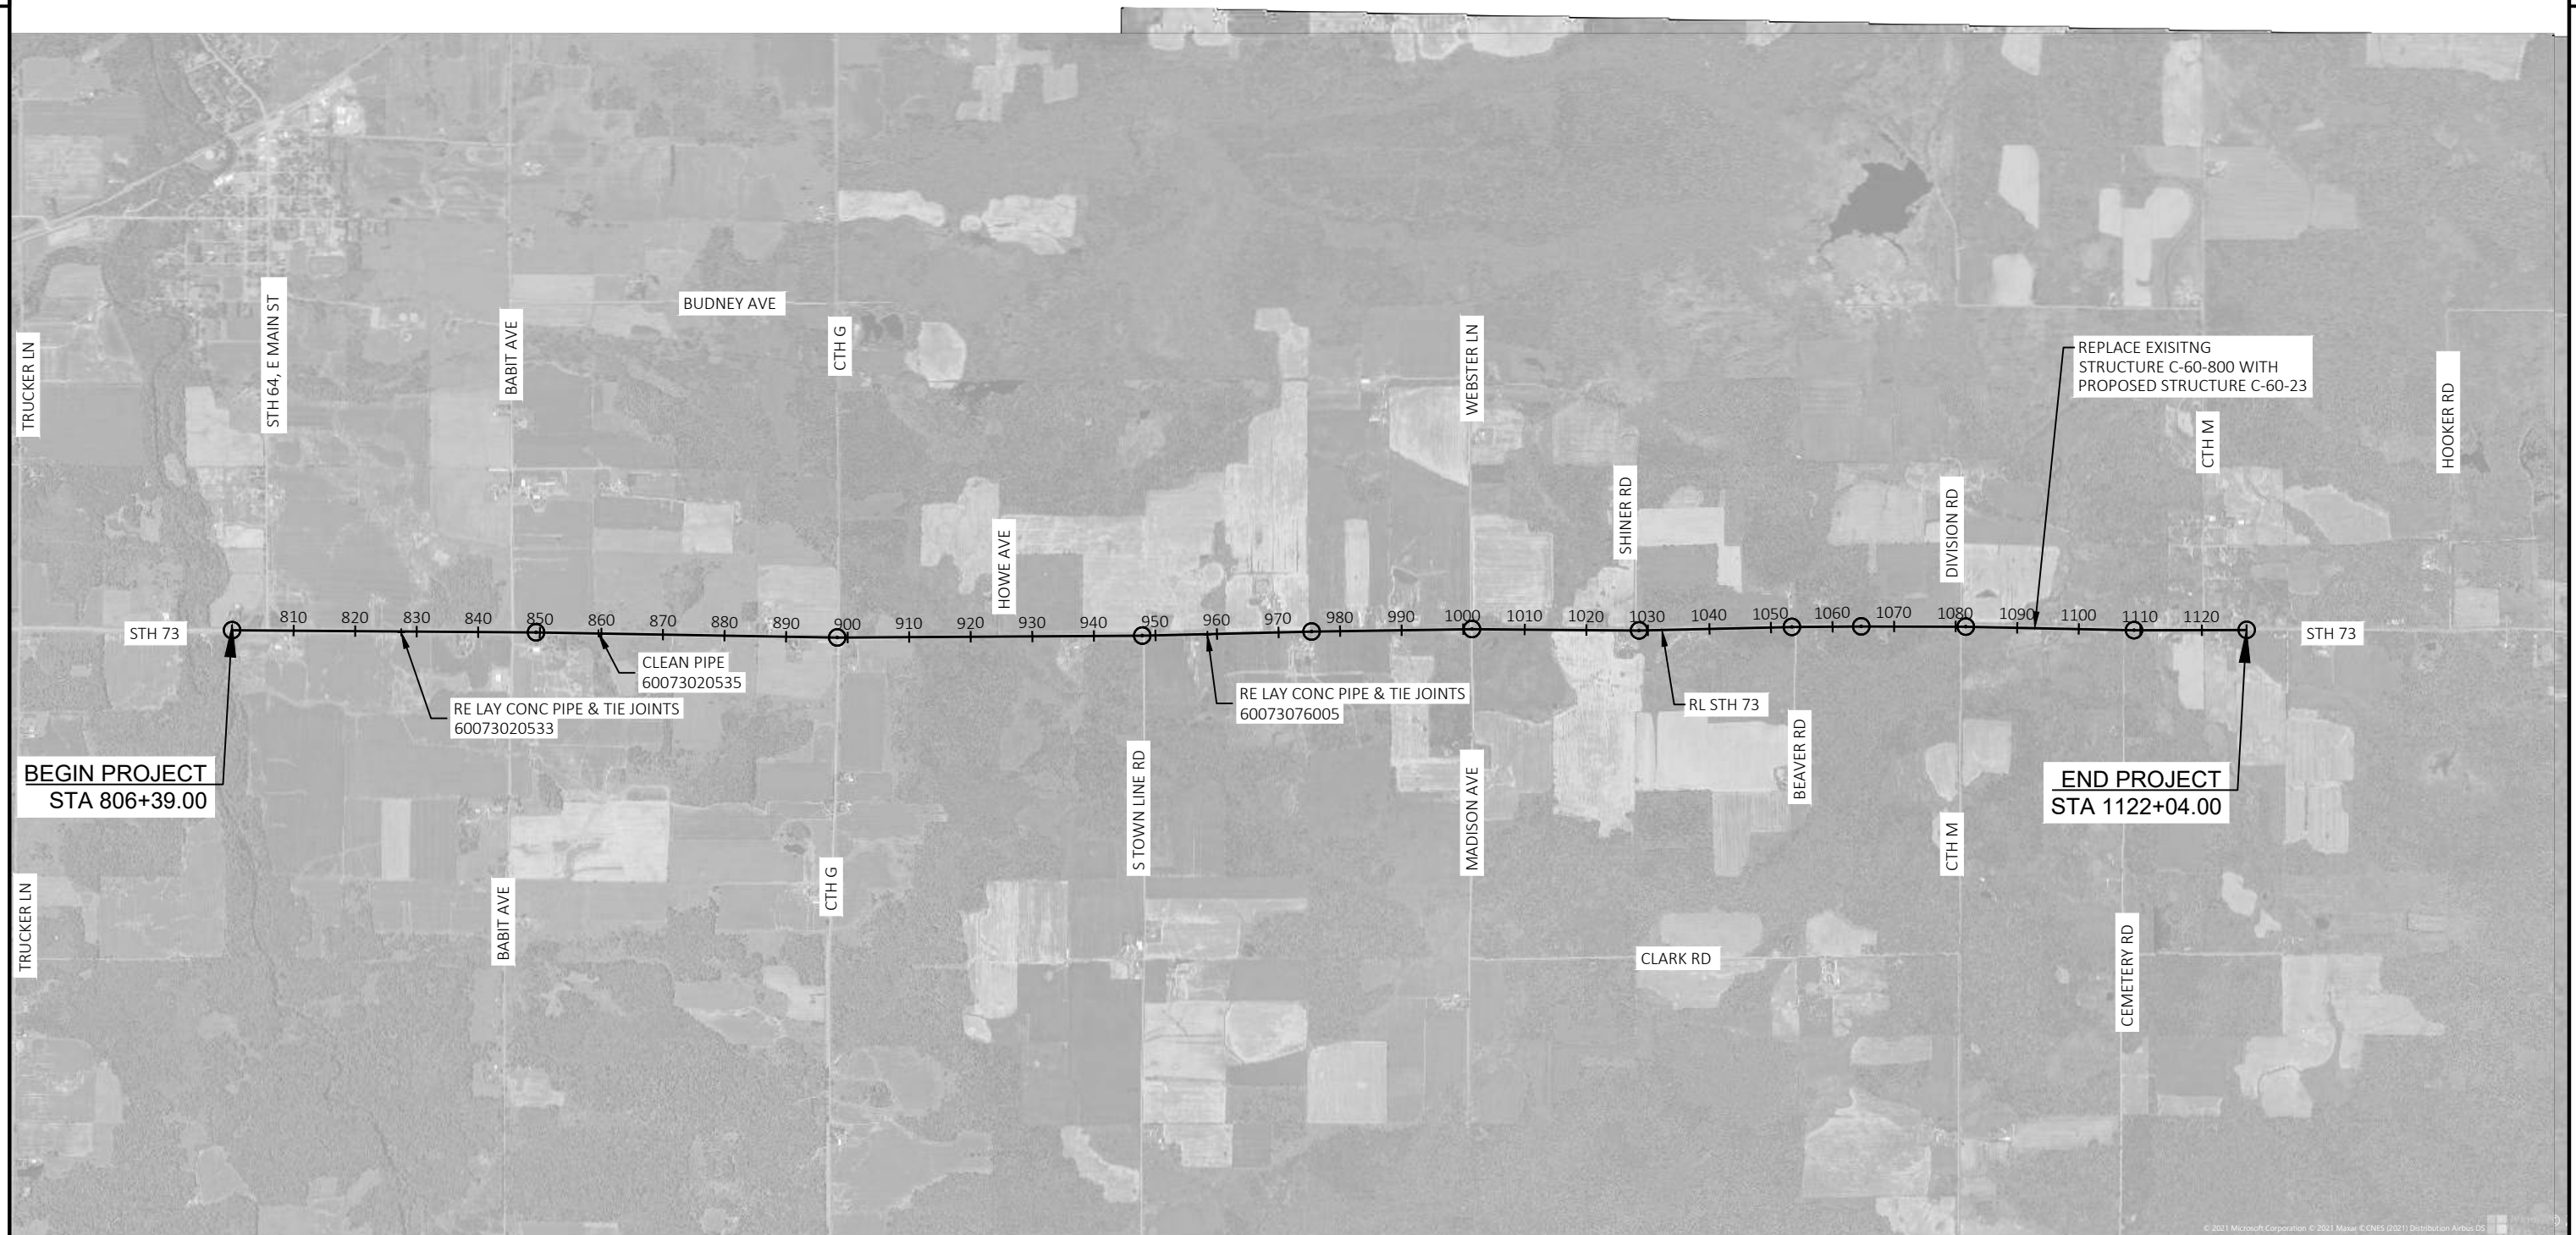


PROJECT NO: 8210-00-72	HWY: STH 73	COUNTY: TAYLOR	PROJECT OVERVIEW	SHEET 3	E
------------------------	-------------	----------------	------------------	---------	---

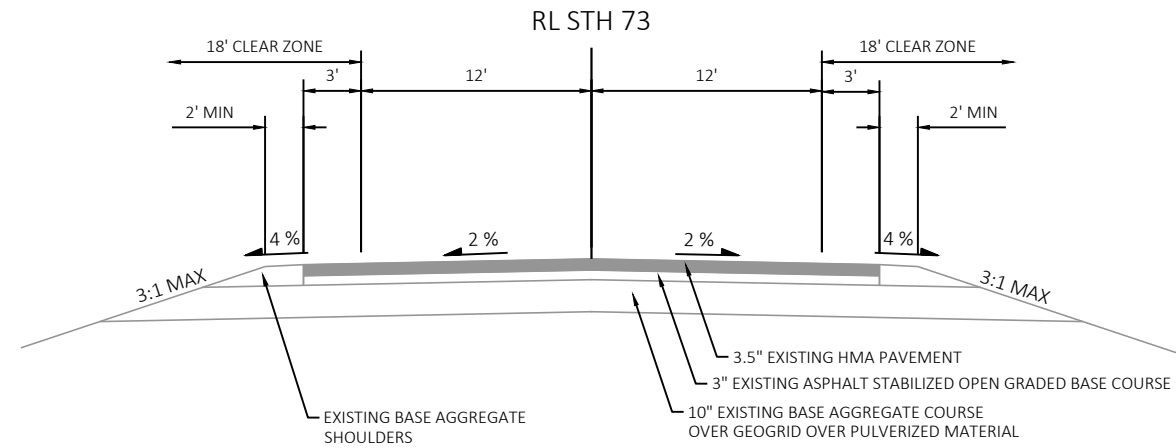

EXISTING TYPICAL SECTION


STA 1098+59.0 - 1111+74.0

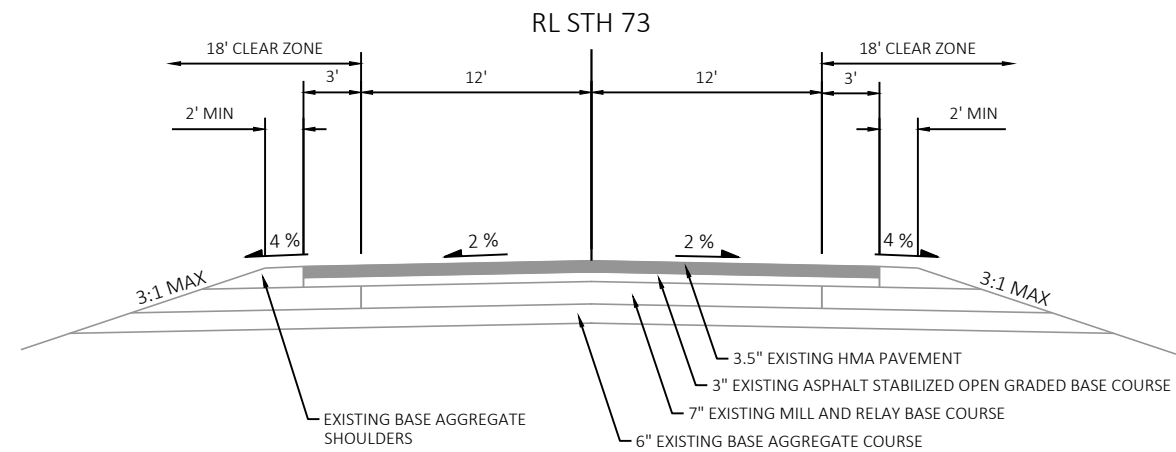

EXISTING TYPICAL SECTION


STA 807+29.0 - 1098+59.0

STA 1111+74.0 - 1122+04.0

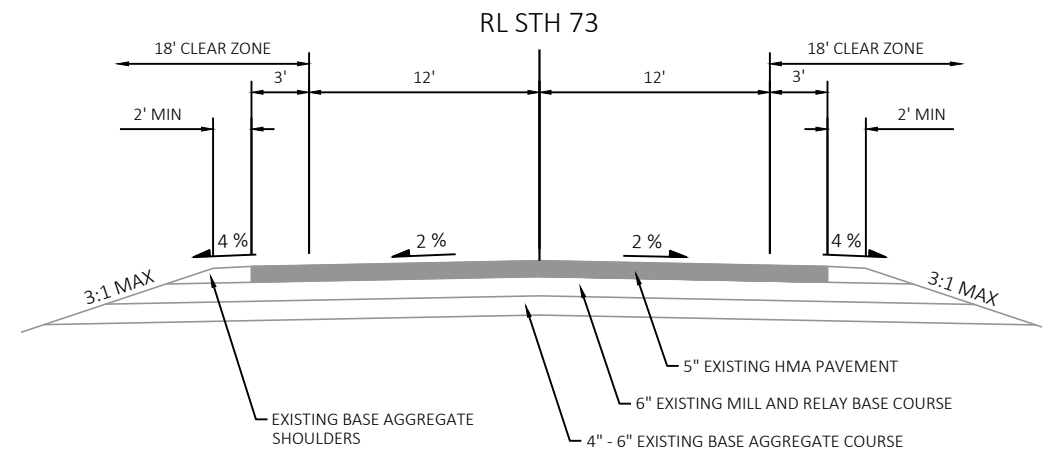

EXISTING TYPICAL SECTION

STA 806+39.0 - 807+29.0

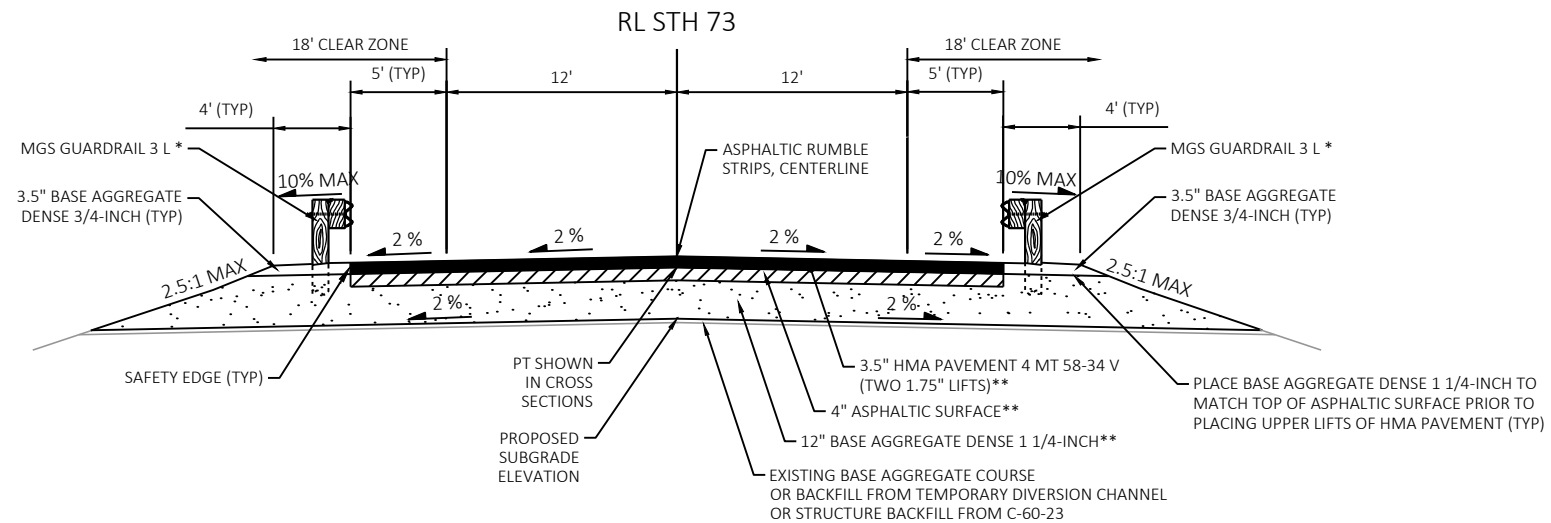


NOTE:

* STA 1087+73 TO 1091+06 RT/LT SHOULDER WIDENING MAY BE REQUIRED FOR GUARDRAIL GRADING, SEE CONSTRUCTION DETAIL, BEAM GUARD REPLACEMENT AT PROPOSED STRUCTURE C-60-23, AND CROSS SECTIONS FOR MORE INFORMATION.

** SEE CONSTRUCTION DETAIL C-60-23 TEMPORARY DIVERSION CHANNEL RESTORATION DETAIL FOR ADDITIONAL INFORMATION

FINISHED TYPICAL SECTION

STA 1088+86.0 - 1089+75.0

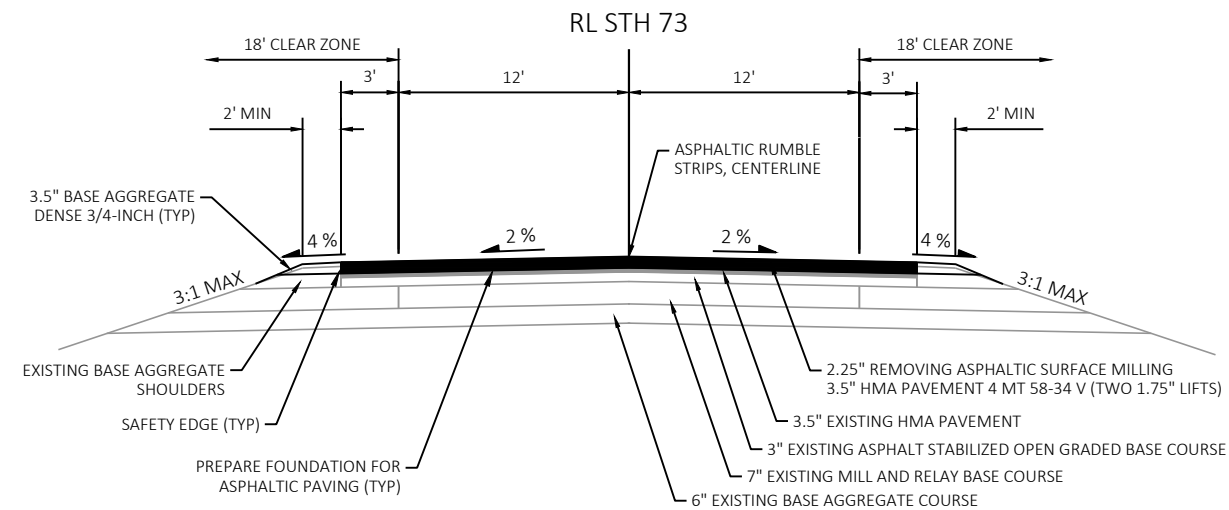


NOTE:

STA 1087+73 TO 1091+06 RT/LT PAVED SHOULDER WIDTHS VARY AND SHOULDER WIDENING MAY BE REQUIRED FOR GUARDRAIL GRADING, SEE CONSTRUCTION DETAIL, BEAM GUARD REPLACEMENT AT PROPOSED STRUCTURE C-60-23, AND CROSS SECTIONS FOR MORE INFORMATION.



FINISHED TYPICAL SECTION


STA 807+29.0 - 1088+86.0

STA 1089+75.0 - 1098+59.0

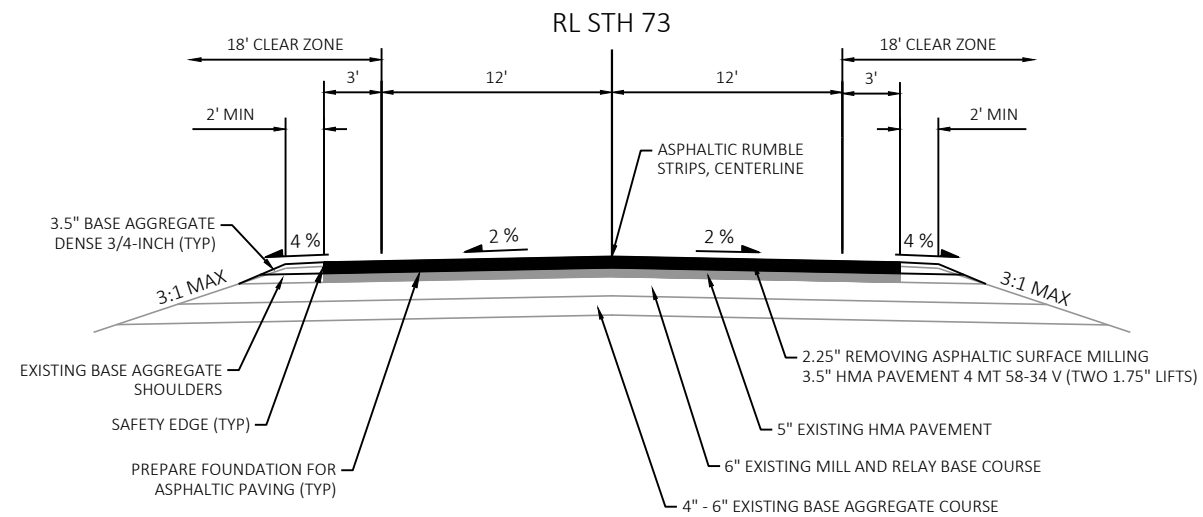**FINISHED TYPICAL SECTION**

STA 806+39.0 - 807+29.0

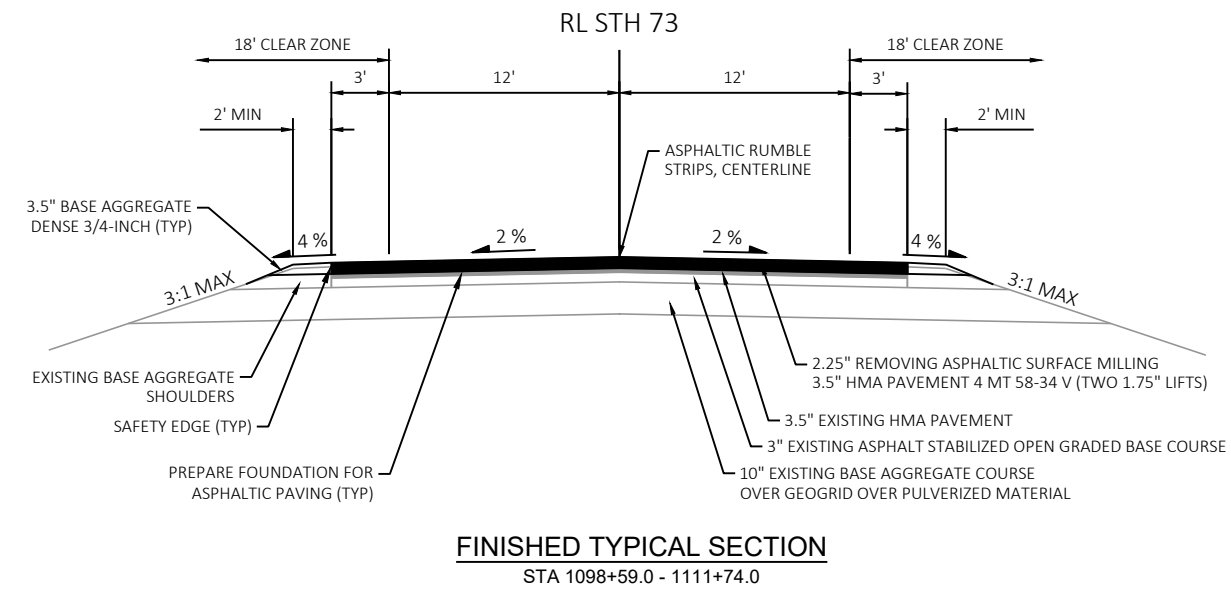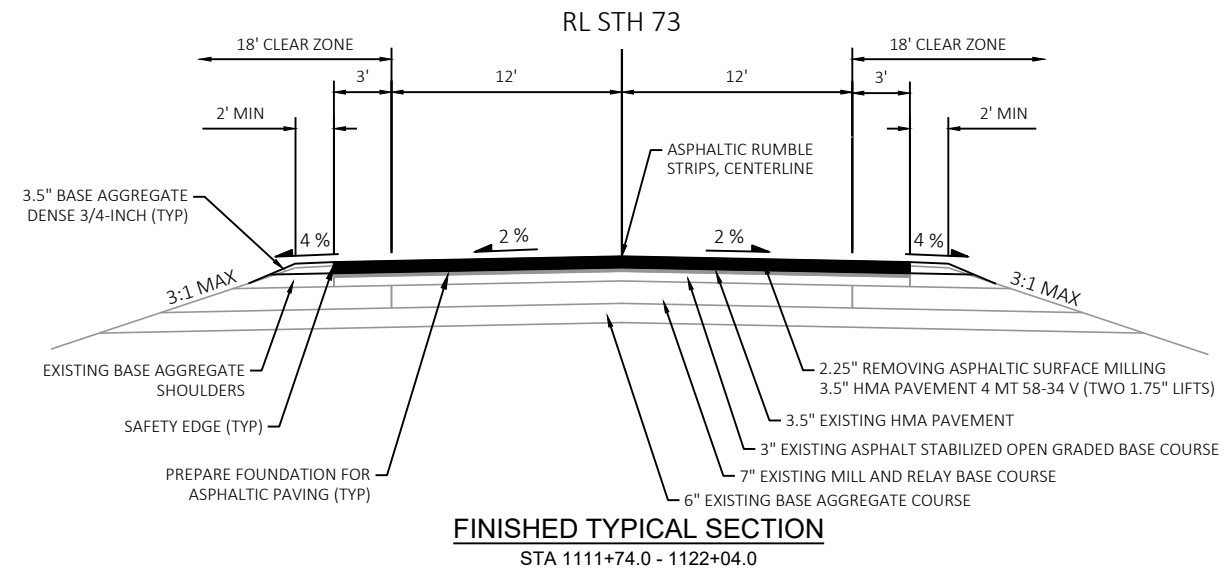

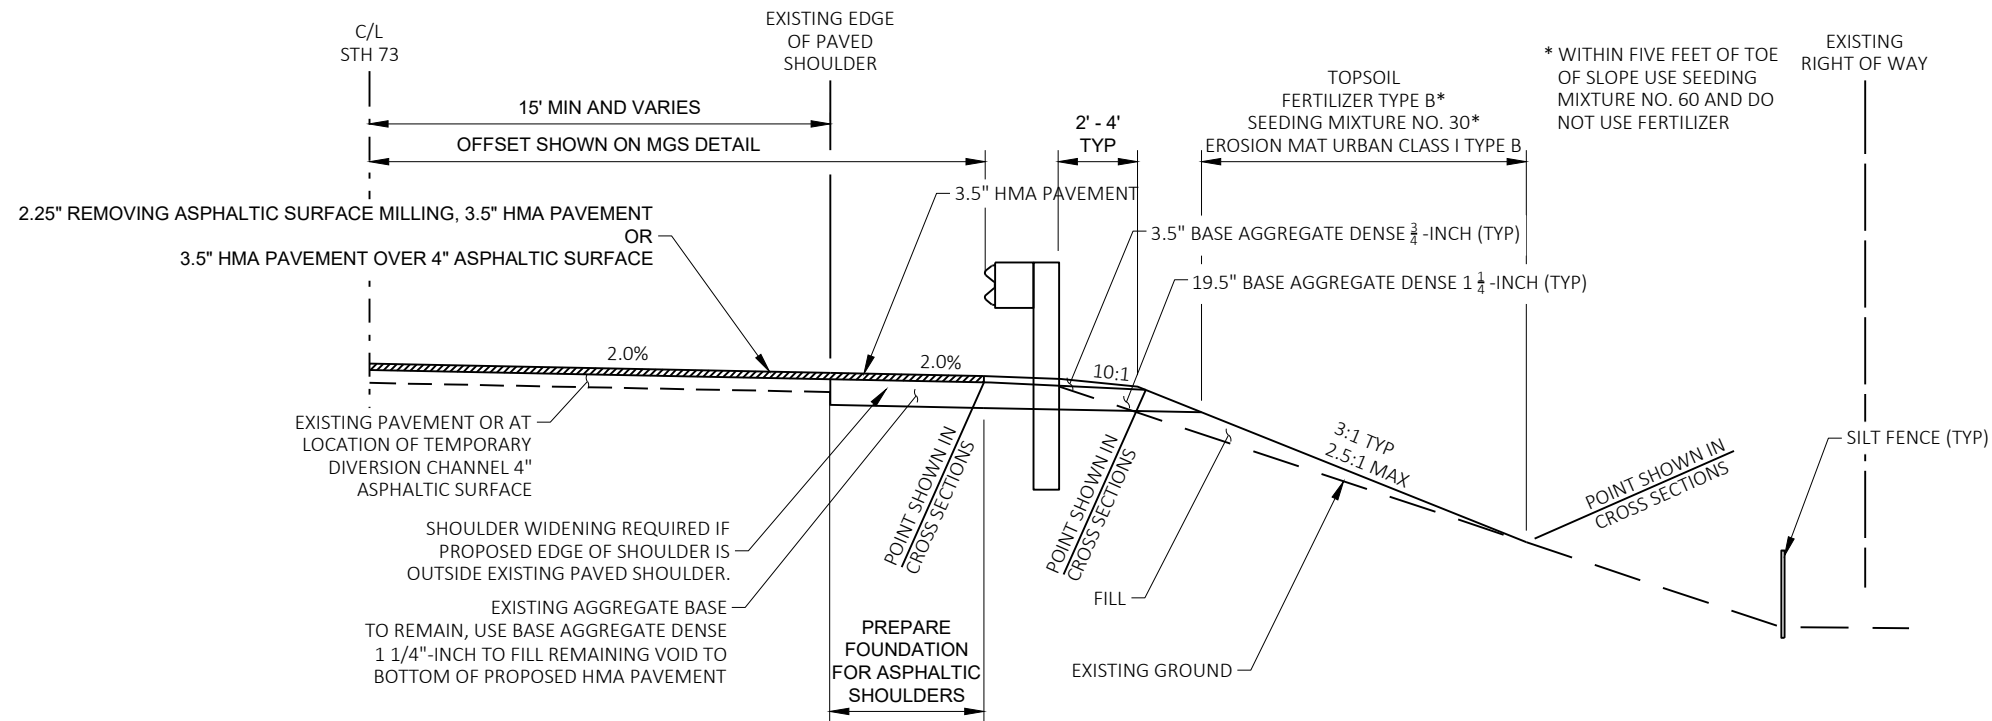


NOTES:

EXCAVATION COMMON , FILL, BORROW, SALVAGED TOPSOIL, FERTILIZER AND SEEDING ARE INCIDENTAL TO BARRIER SYSTEM GRADING SHAPING FINISHING.

BARRIER SYSTEM GRADING SHAPING FINISHING WILL BE MEASURED BY THE ENTIRE BARRIER SYSTEM INCLUDING GRADING REQUIRED FOR BOTH TERMINALS AND BEHIND THE GUARDRAIL IN BETWEEN.

SEE STANDARD DETAIL DRAWINGS MIDWEST GUARDRAIL SYSTEM (MGS) GUARDRAIL FOR MORE INFORMATION.

MGS GUARDRAIL AT C-60-23 SHOULDER WIDENING AND RESTORATION

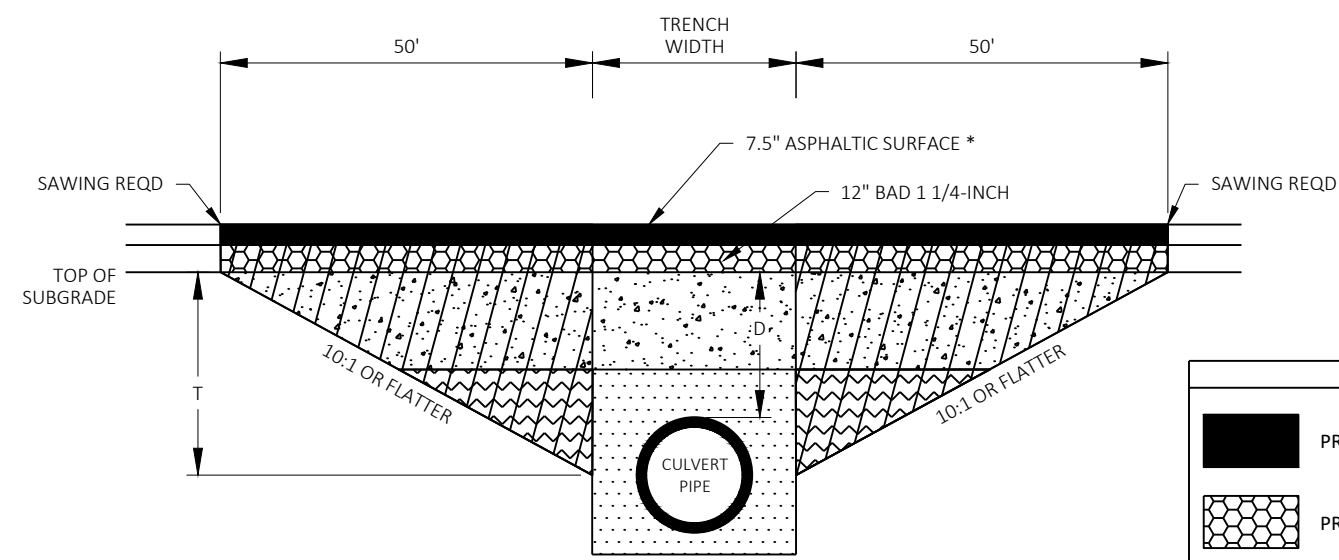

DEPTH D < 6 FT

TRANSITION CUT DEPTH (T) = THE LESSER OF DEPTH TO CENTER OF PIPE OR 5 FT.
DO NOT EXTEND TRANSITION CUT BELOW HORIZONTAL CENTER OF PIPE.

KEY

PROPOSED SURFACE


PROPOSED BASE

TRENCH BACKFILL

TRENCH OR FOUNDATION BACKFILL

FOUNDATION BACKFILL
(PAID UNDER CULVERT PIPE SALVAGED (SIZE) BID ITEM)

TRANSITION CUT

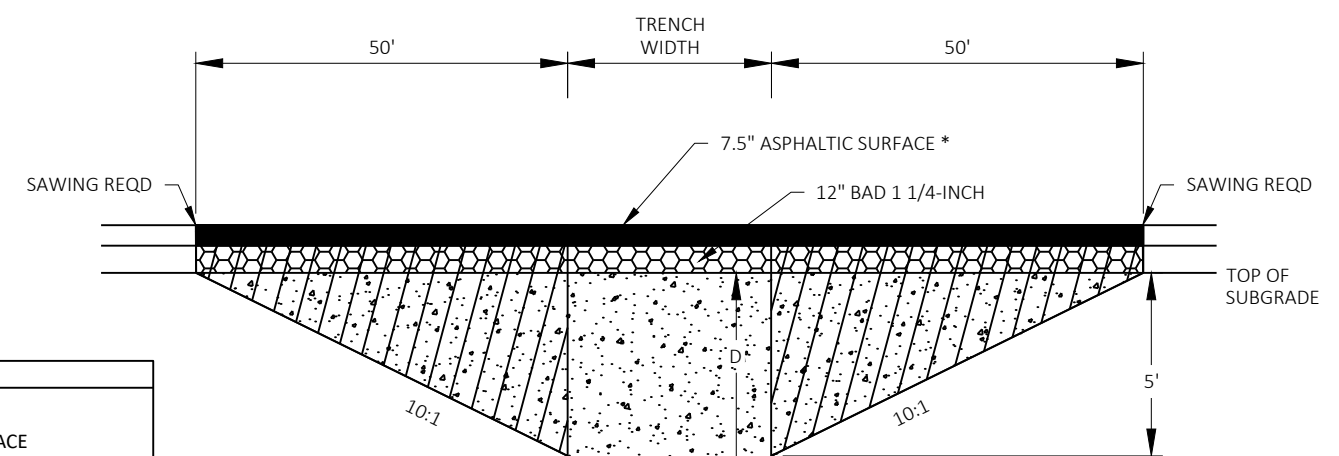

DEPTH D ≥ 6 FT

NOTES

TRANSITION CUT IS PAID UNDER CULVERT PIPE SALVAGED (SIZE) BID ITEM.

TRANSITION CUT WIDTH IS FROM SUBGRADE SHOULDER POINT TO SUBGRADE SHOULDER POINT.


BACKFILL THE TRANSITION CUT AREAS WITH FOUNDATION AND TRENCH BACKFILL AS SPECIFIED IN STANDARD SPEC 520.

* PERFORM CROSS CULVERT PIPE INSTALLATION BEFORE MILLING AND PAVING OPERATIONS, MILL PREVIOUSLY LAID ASPHALTIC SURFACE AND OVERLAY WITH PROPOSED HMA PAVEMENT LIFTS AND THICKNESS (TEMPORARY DIVERSION CHANNEL HAS DIFFERENT PAVING OPERATION, SEE CONSTRUCTION DETAIL C-60-23 TEMPORARY DIVERSION CHANNEL RESTORATION FOR MORE INFORMATION)

CULVERT PIPE TRANSITION

ROUTE	STA (CL)	DEPTH D (FT)	PIPE DIA (IN)	REMARKS
STH 73	827+60	6.8'	24-INCH	SALVAGED PIPE AND ENDWALLS
STH 73	958+68	5.9'	24-INCH	SALVAGED PIPE AND ENDWALLS


REVISED 01/2021

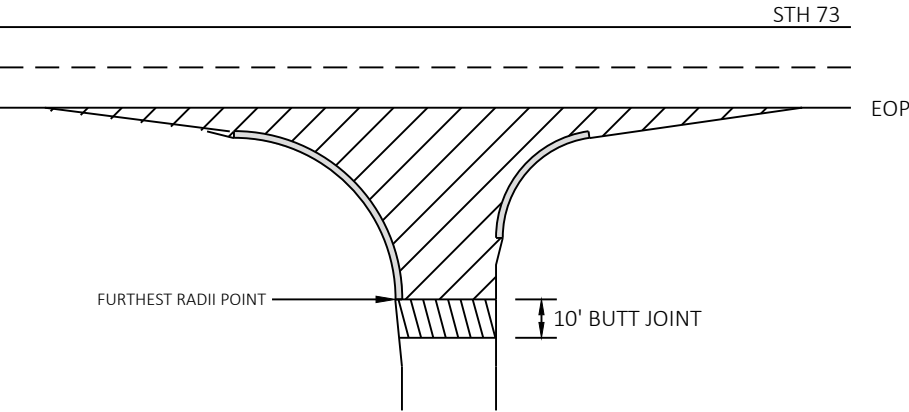

- REMOVING ASPHALTIC SURFACE MILLING
- REMOVING ASPHALTIC SURFACE BUTT JOINTS
SEE BUTT JOINT DETAIL

NOTE: WHEN MATCHING TO AN UNPAVED SURFACE
BUTT JOINT IS NOT REQUIRED


SIDE ROADS
WITH CURB AND GUTTER

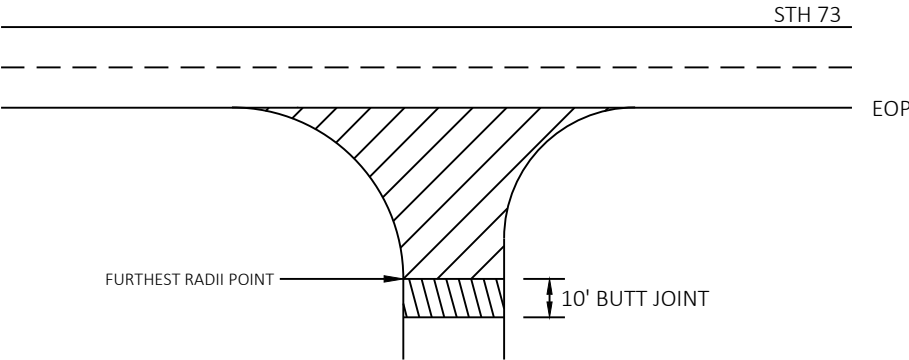

- REMOVING ASPHALTIC SURFACE MILLING
- REMOVING ASPHALTIC SURFACE BUTT JOINTS
SEE BUTT JOINT DETAIL

NOTE: WHEN MATCHING TO AN UNPAVED SURFACE
BUTT JOINT IS NOT REQUIRED


SIDE ROADS
WITHOUT CURB AND GUTTER

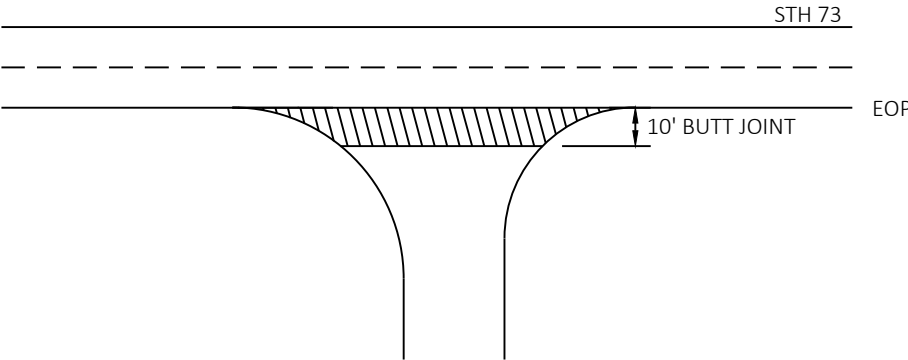

- REMOVING ASPHALTIC SURFACE BUTT JOINTS -
IF DRIVEWAY SURFACE IS PAVED
SEE BUTT JOINT DETAIL FOR PAVEMENT
THICKNESS

NOTE: WHEN MATCHING TO AN UNPAVED SURFACE
BUTT JOINT IS NOT REQUIRED AND PLACE 3.5"
BASE AGGREGATE DENSE 3/4-INCH

DRIVEWAYS

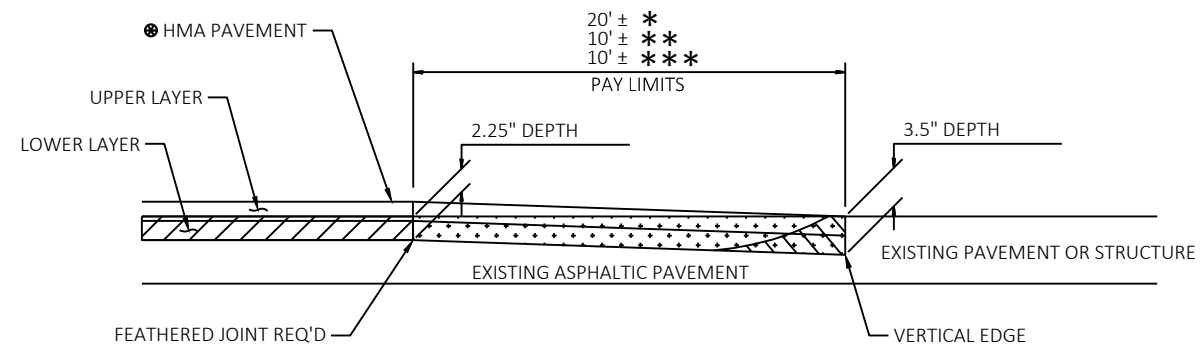


- REMOVING ASPHALTIC SURFACE, MILLING
- REMOVING ASPHALTIC SURFACE, BUTT JOINTS
- REMOVE ASPHALTIC SURFACE WEDGE AT BUTT JOINT TO CREATE VERTICAL EDGE


SEE TYPICAL SECTION FOR PAVEMENT TYPE AND THICKNESS OF INDIVIDUAL LAYERS

BUTT JOINT DETAIL FOR MILLED ASPHALTIC PAVEMENTS (PROFILE CHANGE)


- * MAINLINE
- ** SIDEROADS
- *** DRIVEWAYS & PRIVATE ENTRANCES

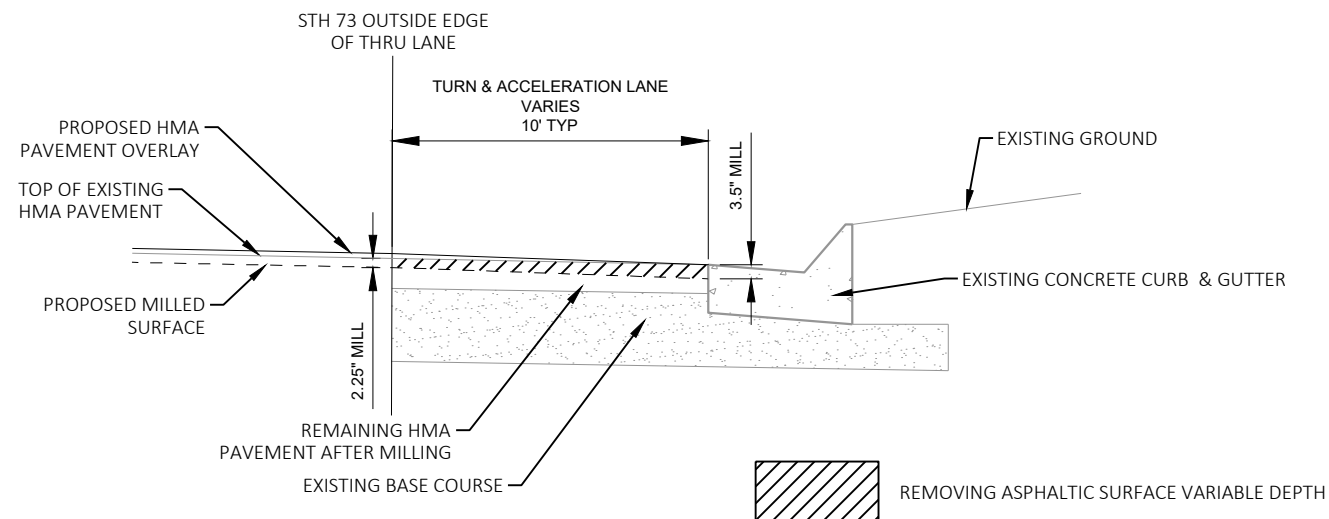

VARIABLE DEPTH MILL NEAR CURB & GUTTER AT CTH M

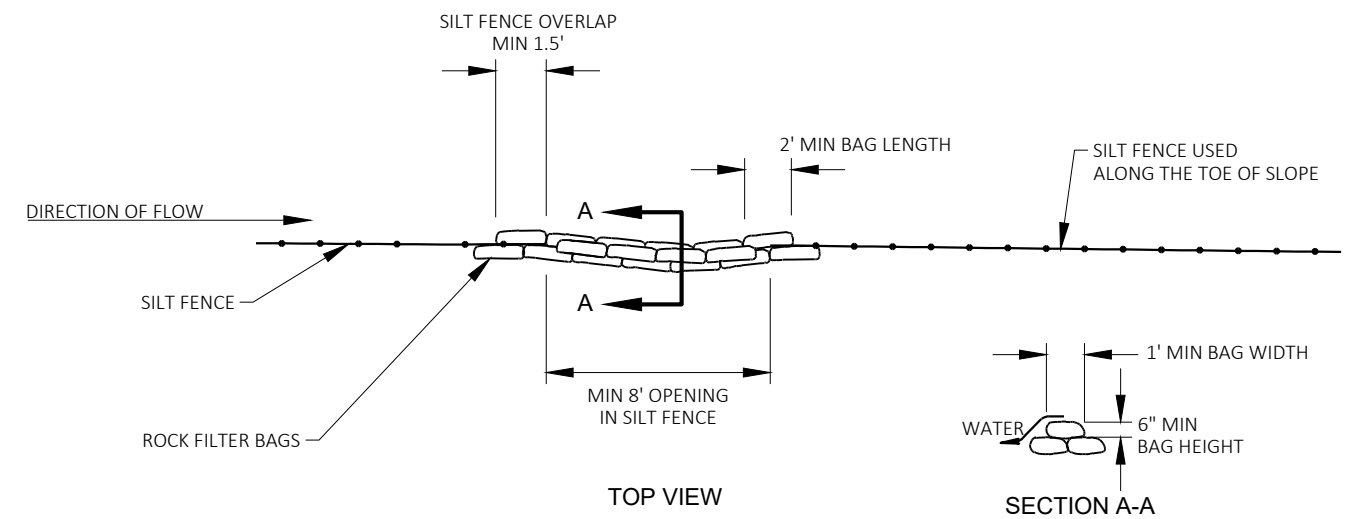

ROCK BAGS USED FOR SILT FENCE RELIEF

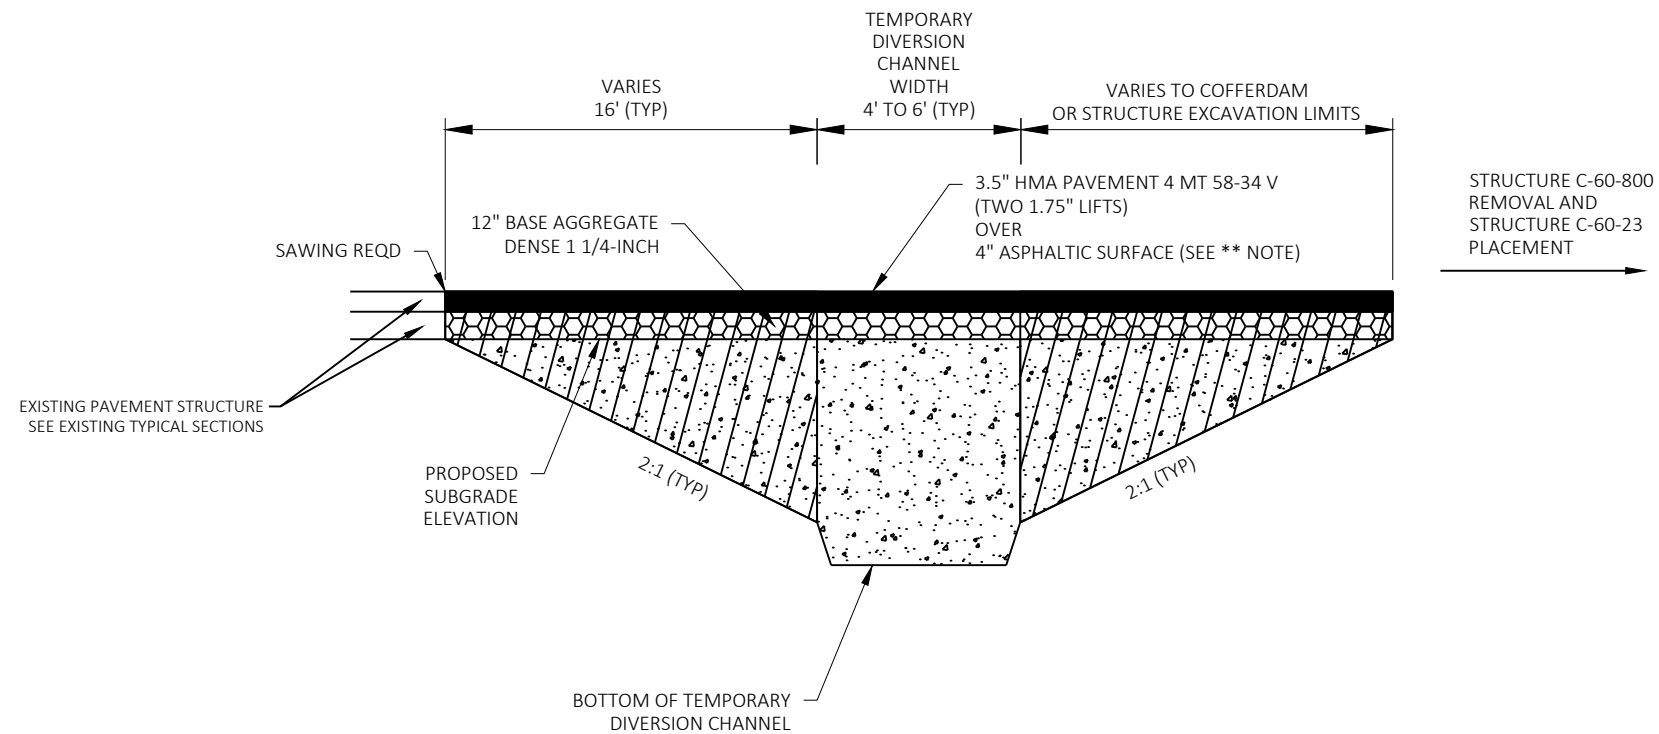**NOTES**

TRANSITION CUT AREA IS PAID UNDER EXCAVATION FOR STRUCTURES CULVERTS C-60-23 BID ITEM.

TRANSITION CUT WIDTH IS FROM SUBGRADE SHOULDER POINT TO SUBGRADE SHOULDER POINT.


BACKFILL THE TRANSITION CUT AREAS, TO PROPOSED SUBGRADE ELEVATION, WITH FOUNDATION BACKFILL AS SPECIFIED IN STANDARD SPEC 206.


SEE PROPOSED TYPICAL SECTION AND STRUCTURE PLANS FOR MORE INFORMATION

** TOP OF PAVEMENT, AT TEMPORARY DIVERSION CHANNEL RESTORATION LIMITS, IS TO MATCH ADJACENT MILL AND OVERLAID PAVEMENT ELEVATIONS.


KEY	
	PROPOSED SURFACE
	PROPOSED BASE
	FOUNDATION BACKFILL (PAID FOR UNDER EXCAVATION FOR STRUCTURES CULVERTS C-60-23)
	TRANSITION CUT


**C-60-23 TEMPORARY DIVERSION
CHANNEL RESTORATION DETAIL**

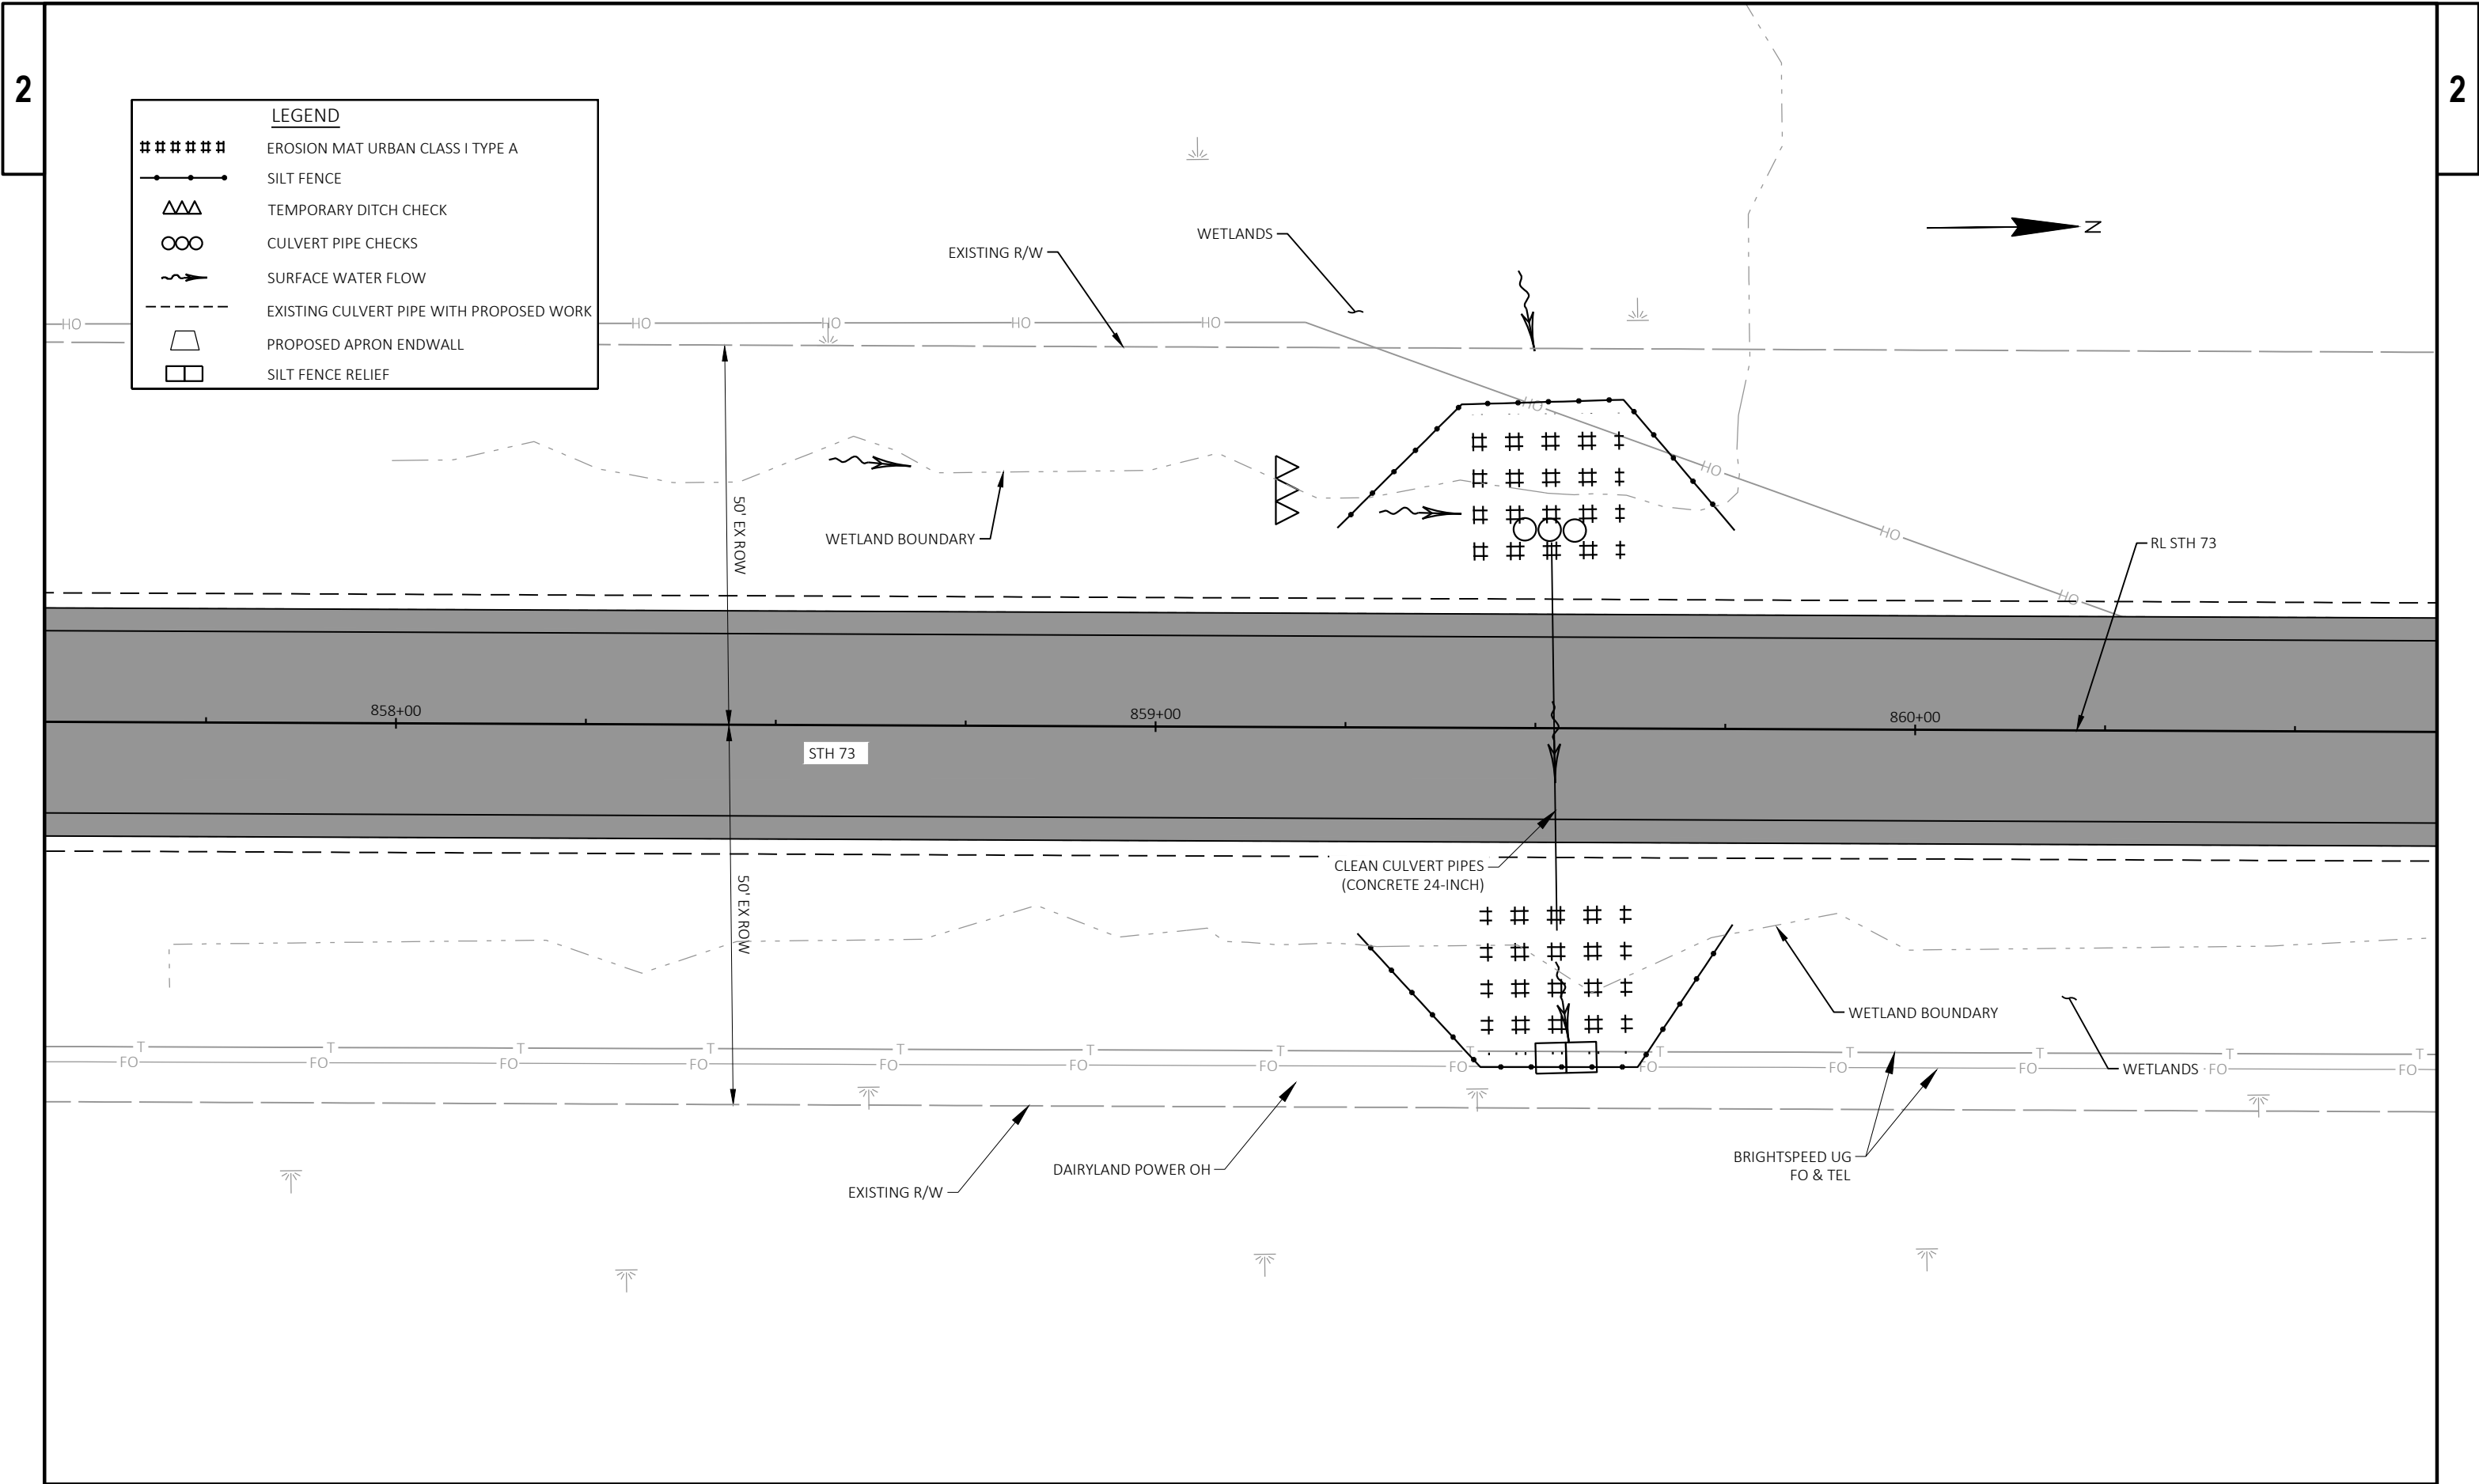


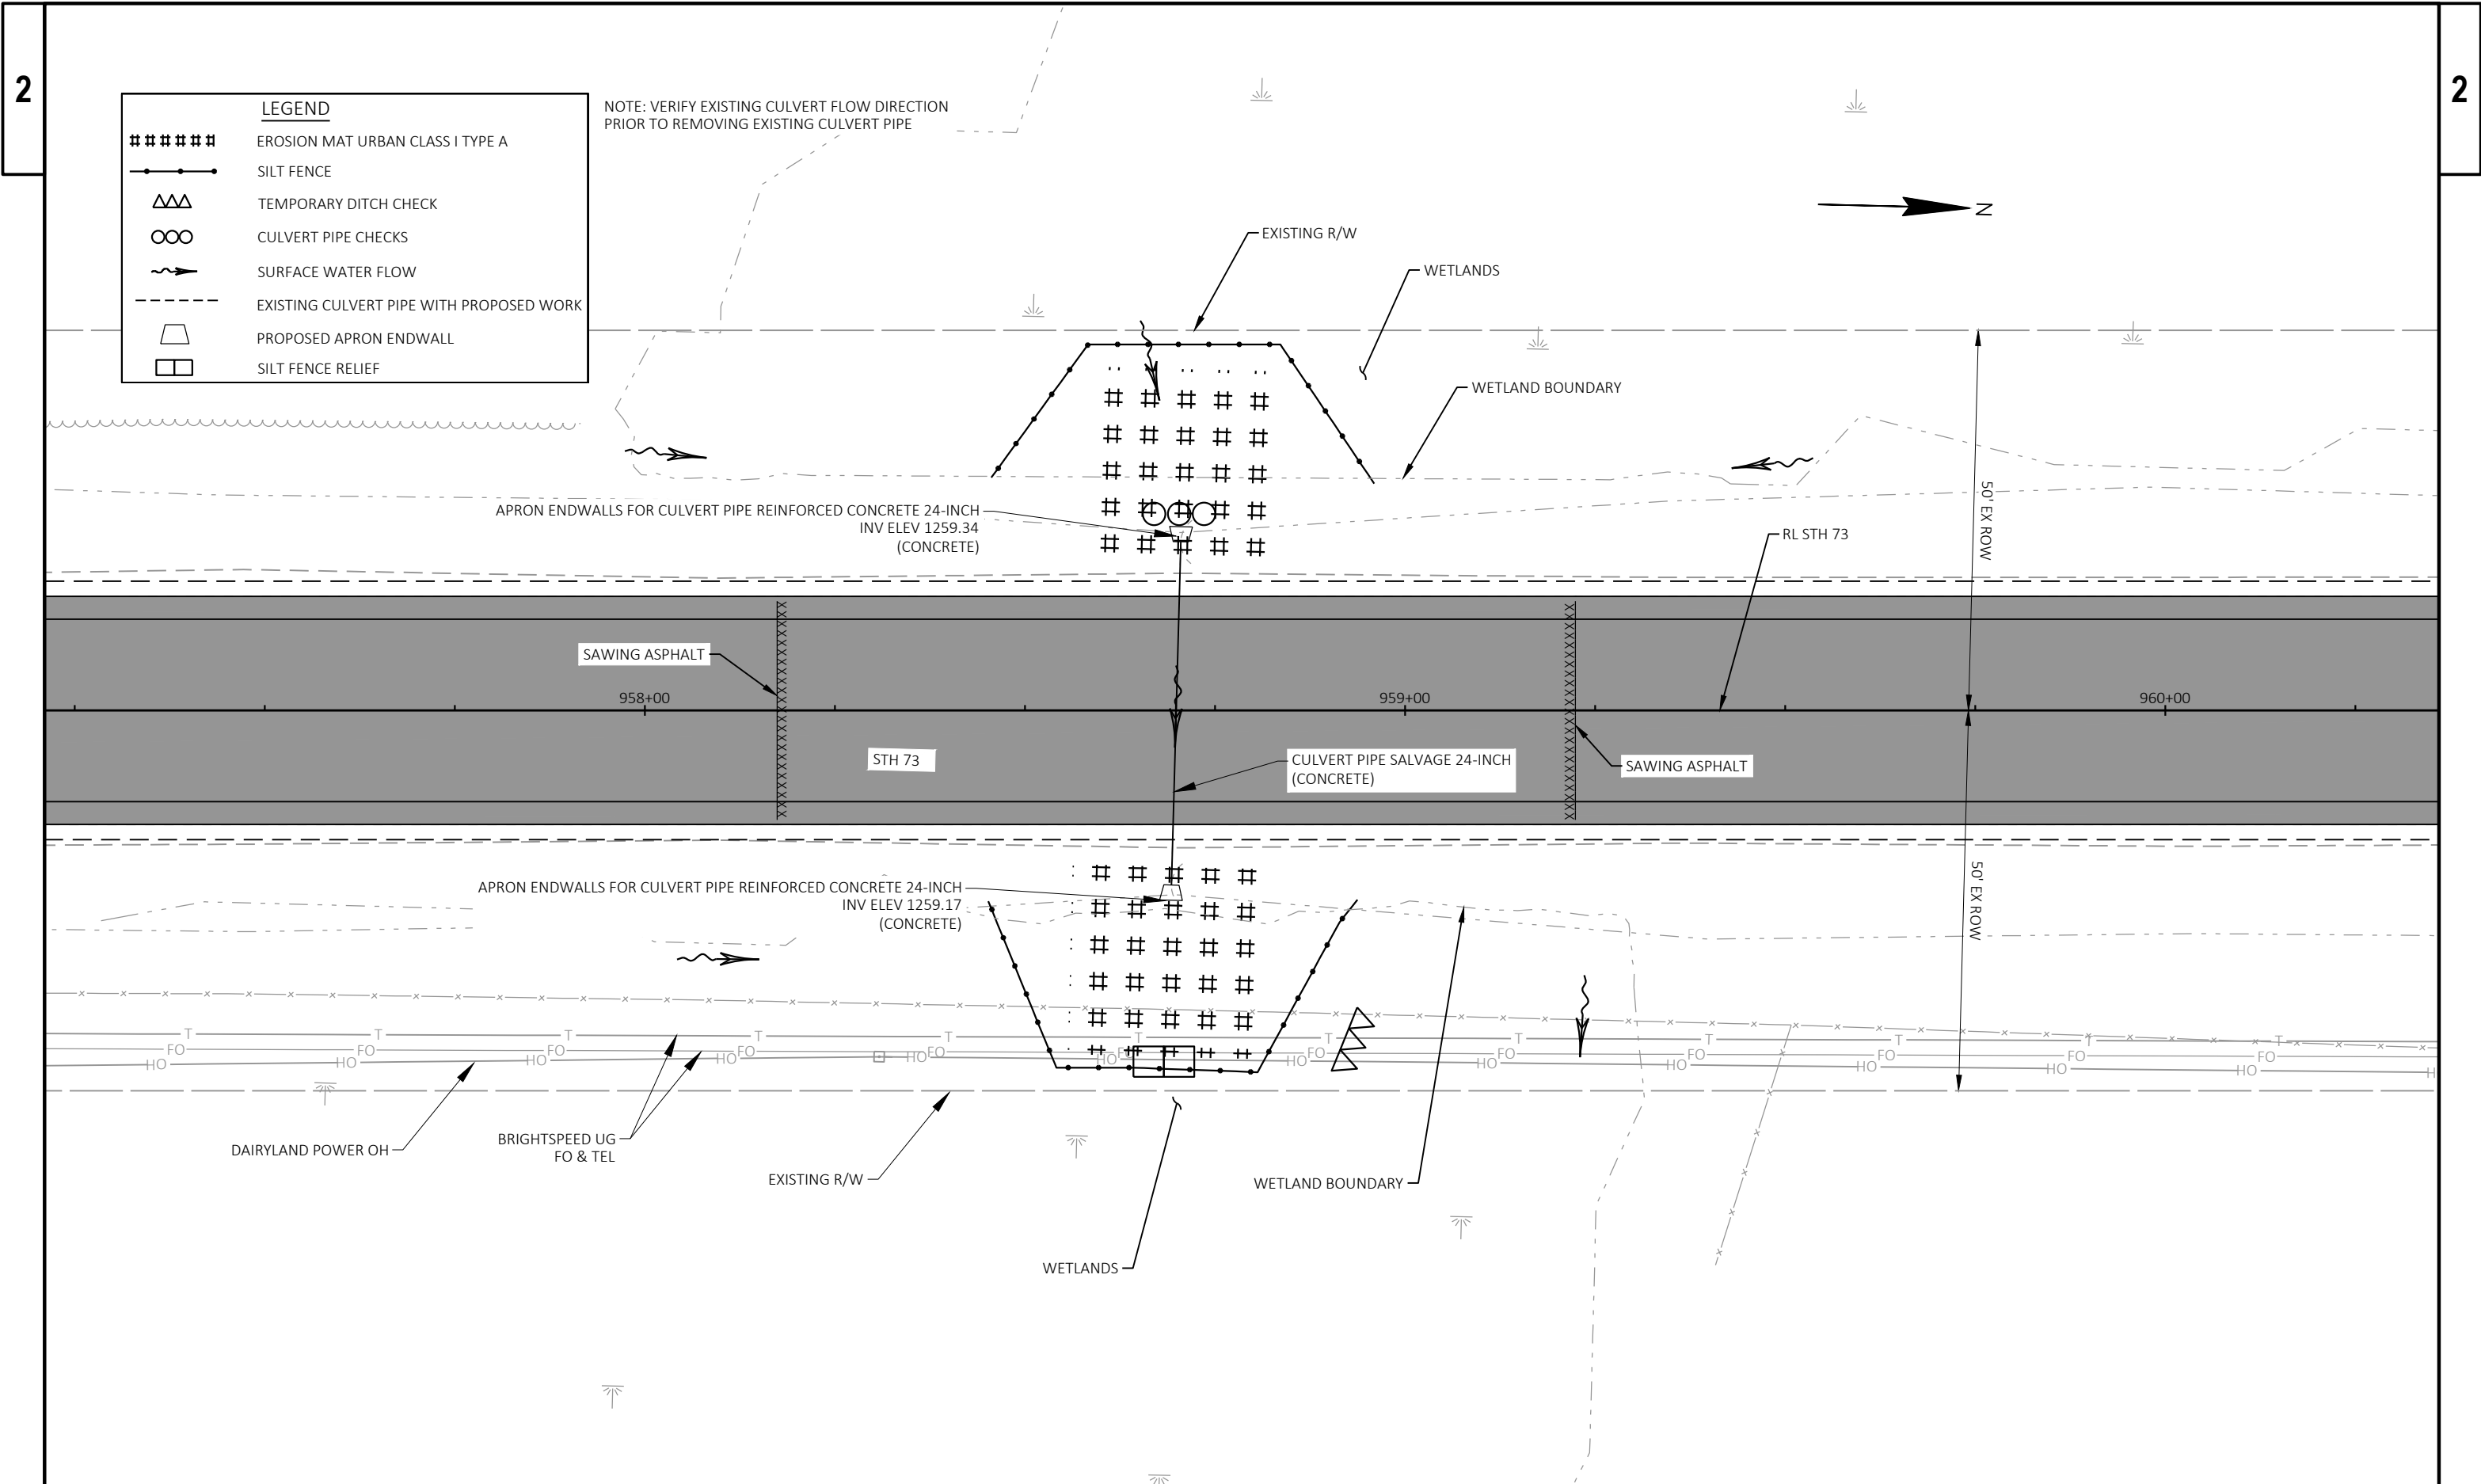


CONTROL POINTS						
POINT NAME	Y	X	ELEVATION	STA	OFFSET	DESCRIPTION
bm50	377879.800	536952.300	1253.56	1089+37.34	49.755	NAIL ON POWER POLE
bm51	377895.992	536885.475	1255.34	1089+52.22	17.377	CHISLED X ON WING
cp1	377720.450	536882.397	1257.77	1087+76.65	16.993	CP
cp2	378040.343	536923.388	1257.29	1090+97.29	17.683	CP
ngs443	377225.900	536844.086	1256.54	1082+81.44	45.545	NGS MONUMENT

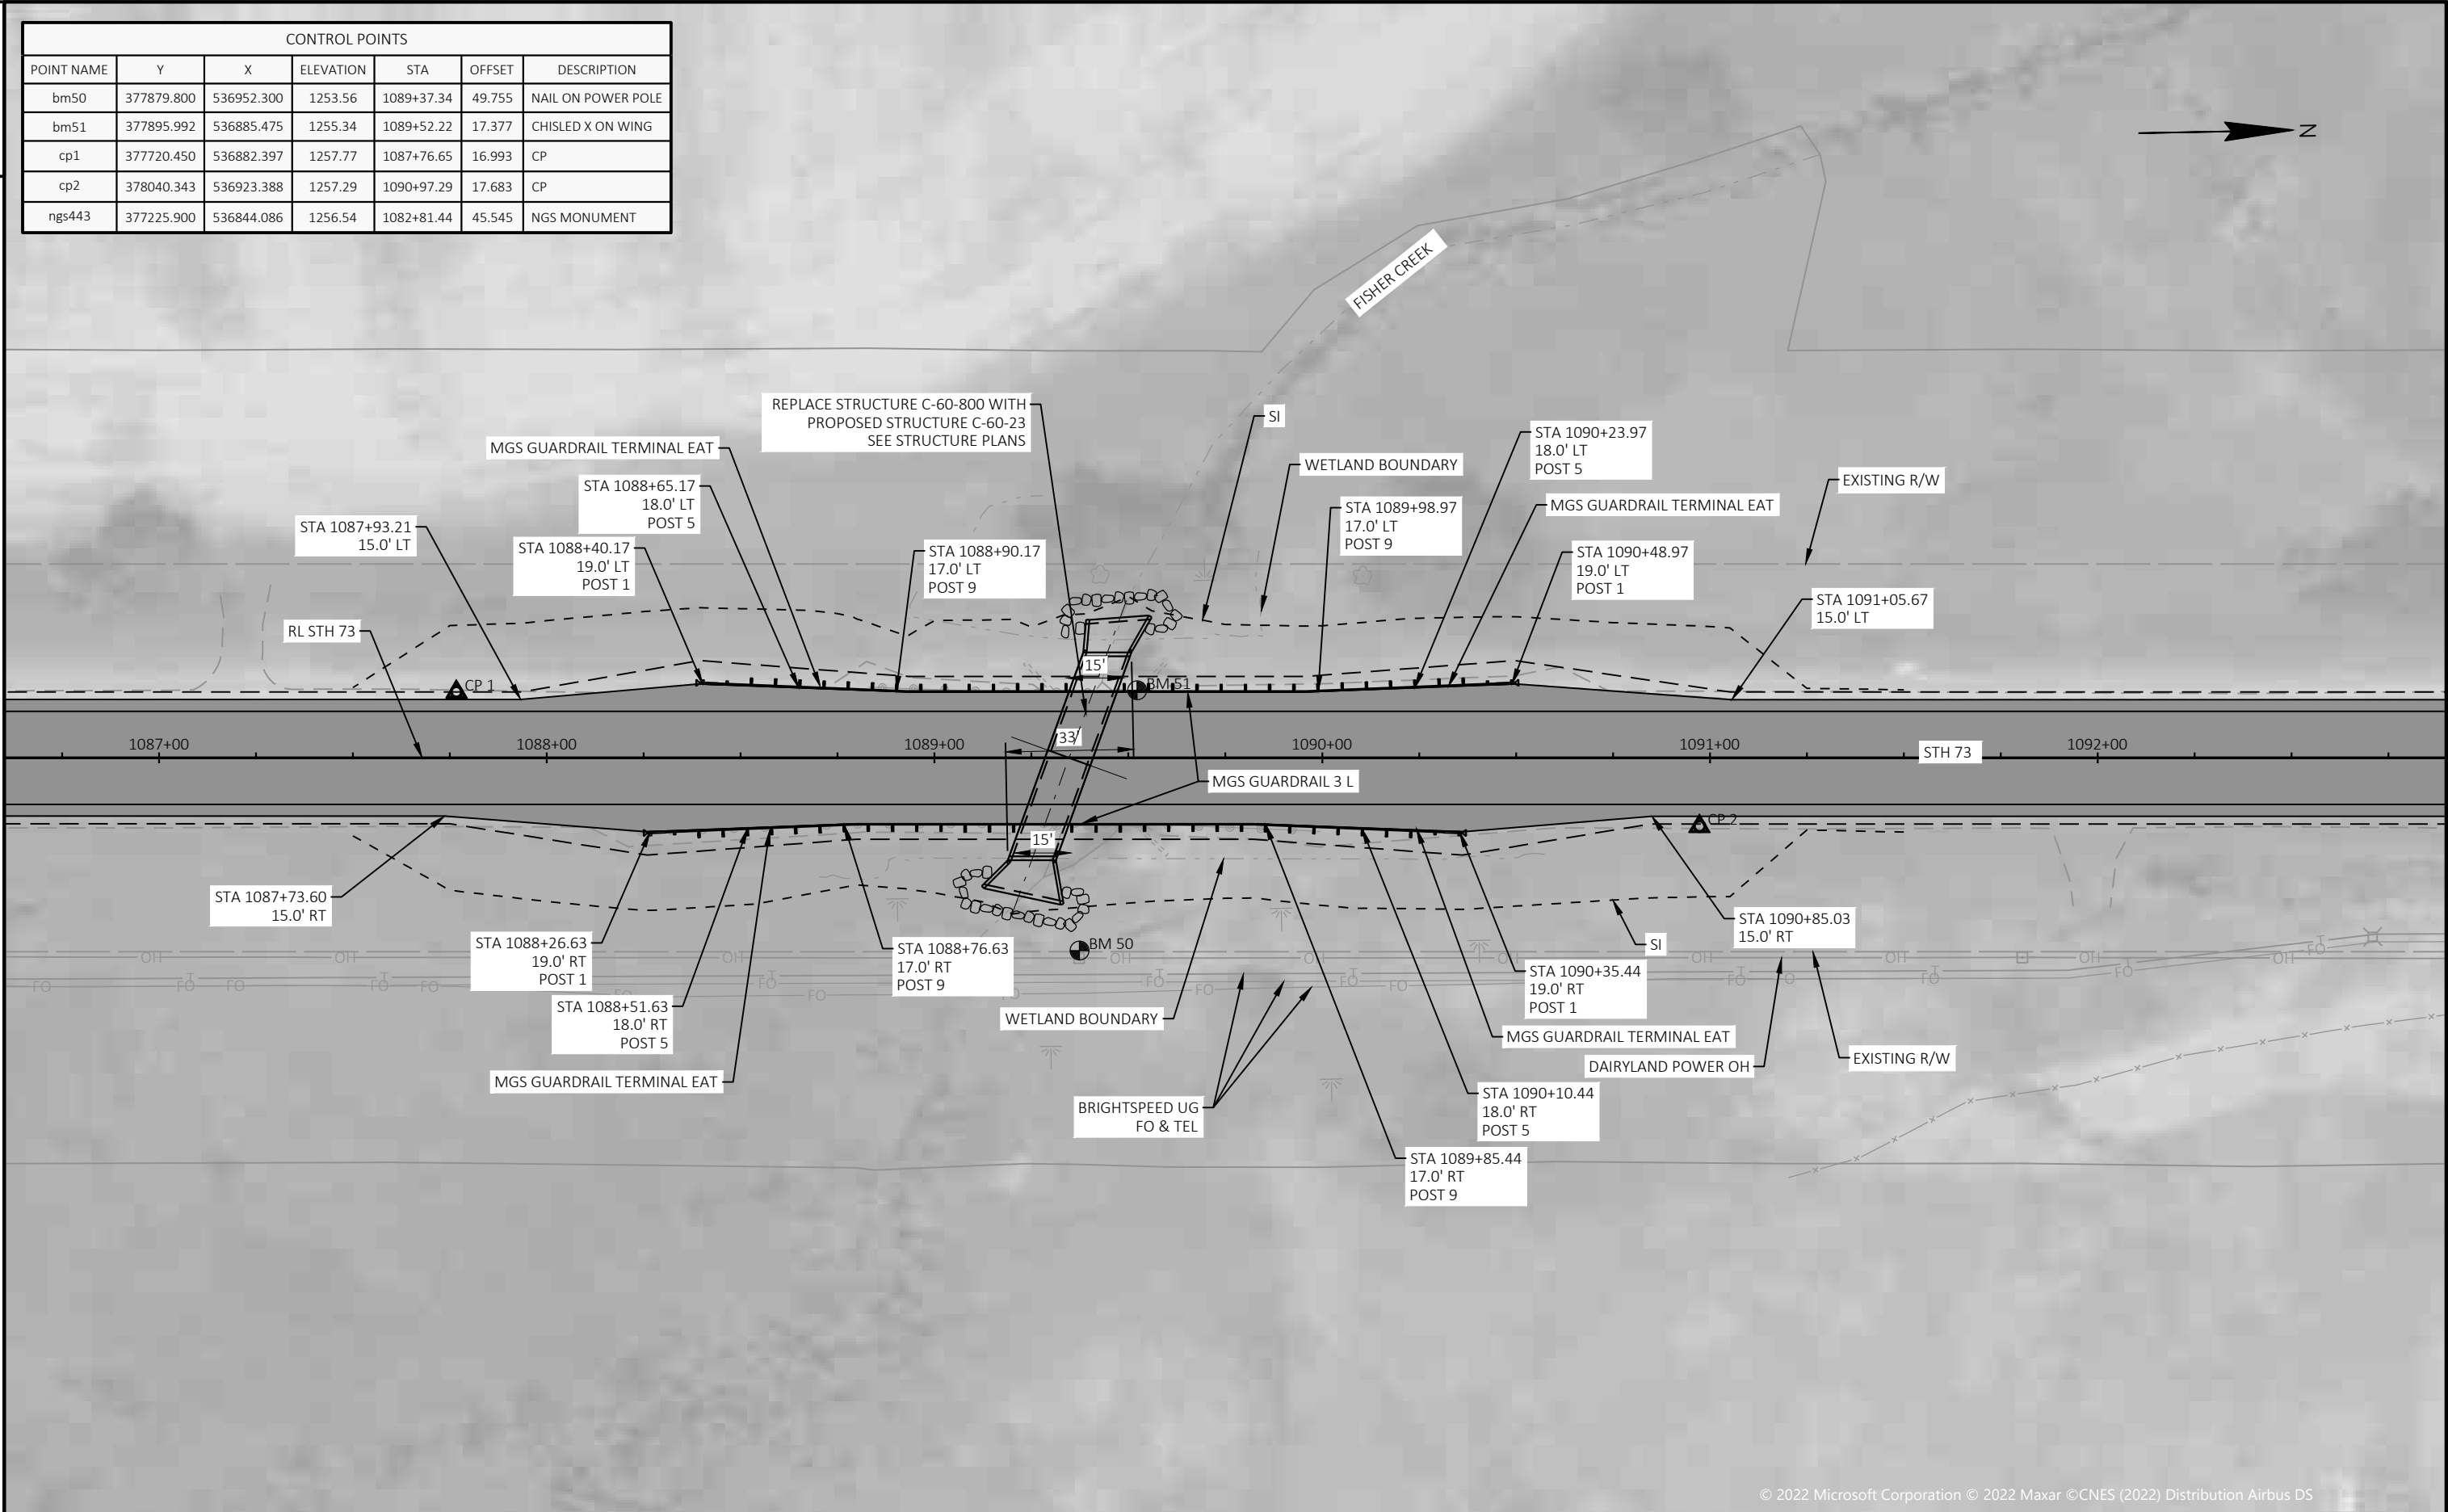


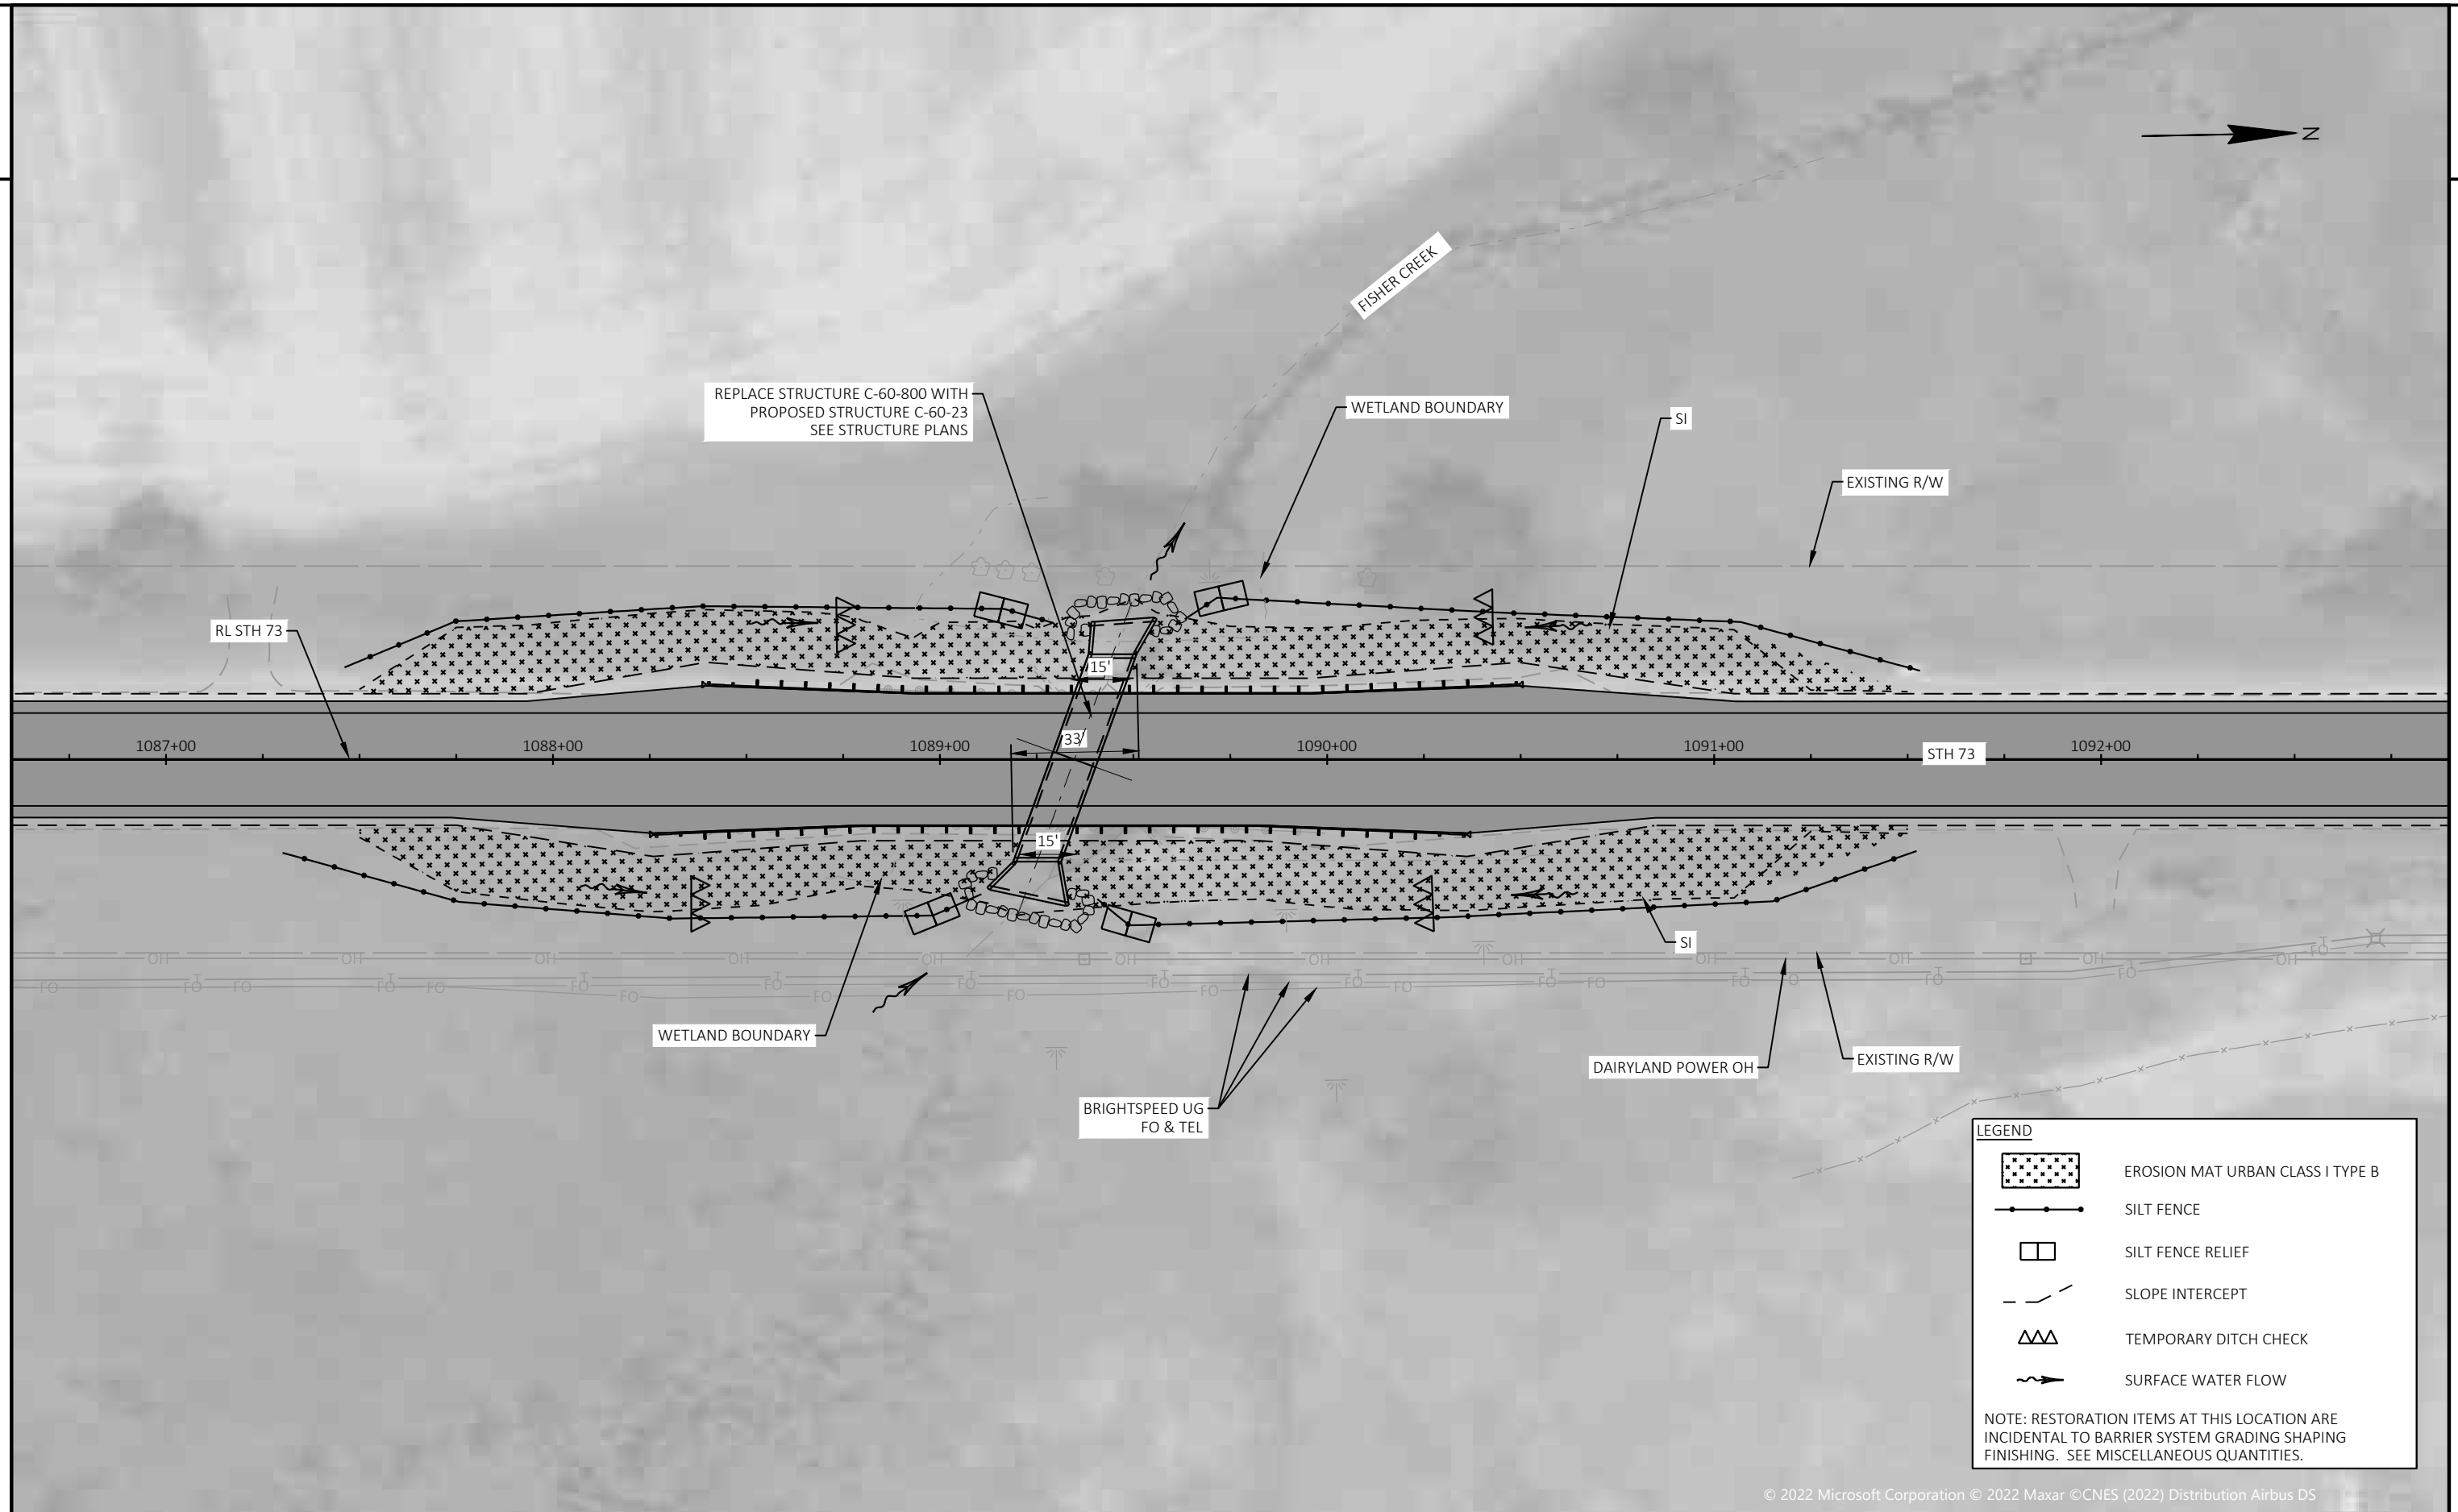

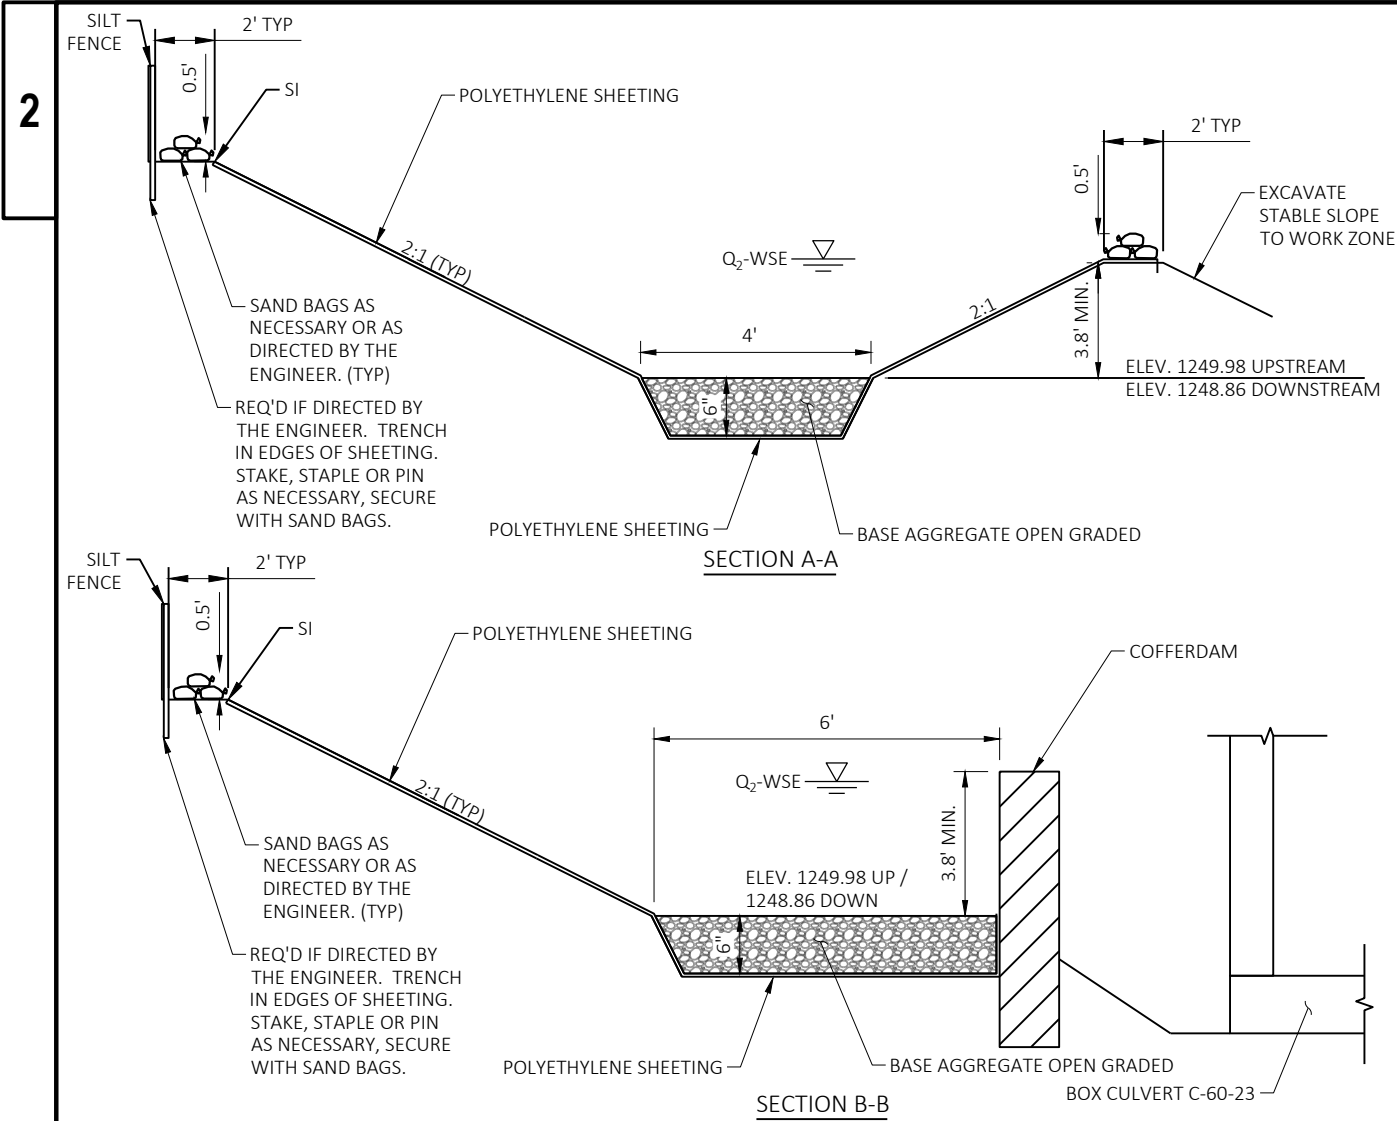

- NOTES**
- DIVERSION CHANNEL SHOWN FOR INFORMATION ONLY AND REQUIRES BOTH SOUTHERN WINGS AND SOUTHERN HALF OF APRONS BE CONSTRUCTED AFTER COFFERDAM IS REMOVED AND STREAM IS DIVERTED THROUGH THE PROPOSED BOX CULVERT. THE CONTRACTOR MAY CHOOSE DEWATERING METHODS WHICH SUIT THEIR BEST PRACTICES.
 - SUBMIT A WATER DIVERSION PLAN TO THE ENGINEER AS PART OF THE EROSION CONTROL IMPLEMENTATION PLAN.
 - THE TEMPORARY DIVERSION CHANNEL MUST BE CAPABLE OF DIVERTING THE 2-YEAR RAINFALL EVENT STREAM FLOW (Q_2). FISH AND AQUATIC SPECIES THAT BECOME STRANDED IN DEWATERED AREAS OR TEMPORARY CHANNELS SHOULD BE CAPTURED AND RETURNED TO THE ACTIVE CHANNEL IMMEDIATELY.
 - Q_2 IS ESTIMATED TO BE 120 CFS. WATER SURFACE ELEVATION (WSE) SHOWN IN DETAIL IS APPROXIMATE EXPECTED ELEVATION BASED ON THE CHANNEL INFORMATION SHOWN. IT IS ASSUMED THE WORK ZONE WILL BE INUNDATED FOR RAINFALL EVENTS WITH FLOWS EXCEEDING THE 2-YEAR EVENT.
 - EXCAVATION, AND BACKFILL, TEMPORARY SAND BAGS, AND COFFERDAM REQUIRED FOR DIVERSION CHANNEL AND FOR DEWATERING WORK ZONE WILL BE INCIDENTAL TO BID ITEM "EXCAVATION FOR STRUCTURES CULVERTS C-60-23."
 - BASE AGGREGATE OPEN GRADED, POLYETHYLENE SHEETING, AND SILT FENCE WILL BE PAID UNDER THEIR RESPECTIVE STANDARD ITEMS.
 - WETLAND IMPACT AREAS TO BE RESTORED USING RIPRAP AT THE END OF THE PROPOSED BOX CULVERT OR USING SEEDING AND EROSION MAT AS DIRECTED BY THE ENGINEER AND PER PLAN SHEET FINAL EROSION CONTROL - C-60-23.
 - BETWEEN SAWCUTS ONLY REMOVE MATERIAL TO PROPOSED SUBGRADE ELEVATION AS SHOWN ON TYPICAL SECTIONS UNLESS MORE EXCAVATION IS REQUIRED FOR STRUCTURE REMOVAL, STRUCTURE PLACEMENT, OR TEMPORARY DIVERSION CHANNEL CONSTRUCTION.
 - SEE CONSTRUCTION DETAIL C-60-23 TEMPORARY DIVERSION CHANNEL RESTORATION AND FINISHED TYPICAL SECTIONS FOR MORE INFORMATION ON RESTORATION TO PROPOSED SUBGRADE

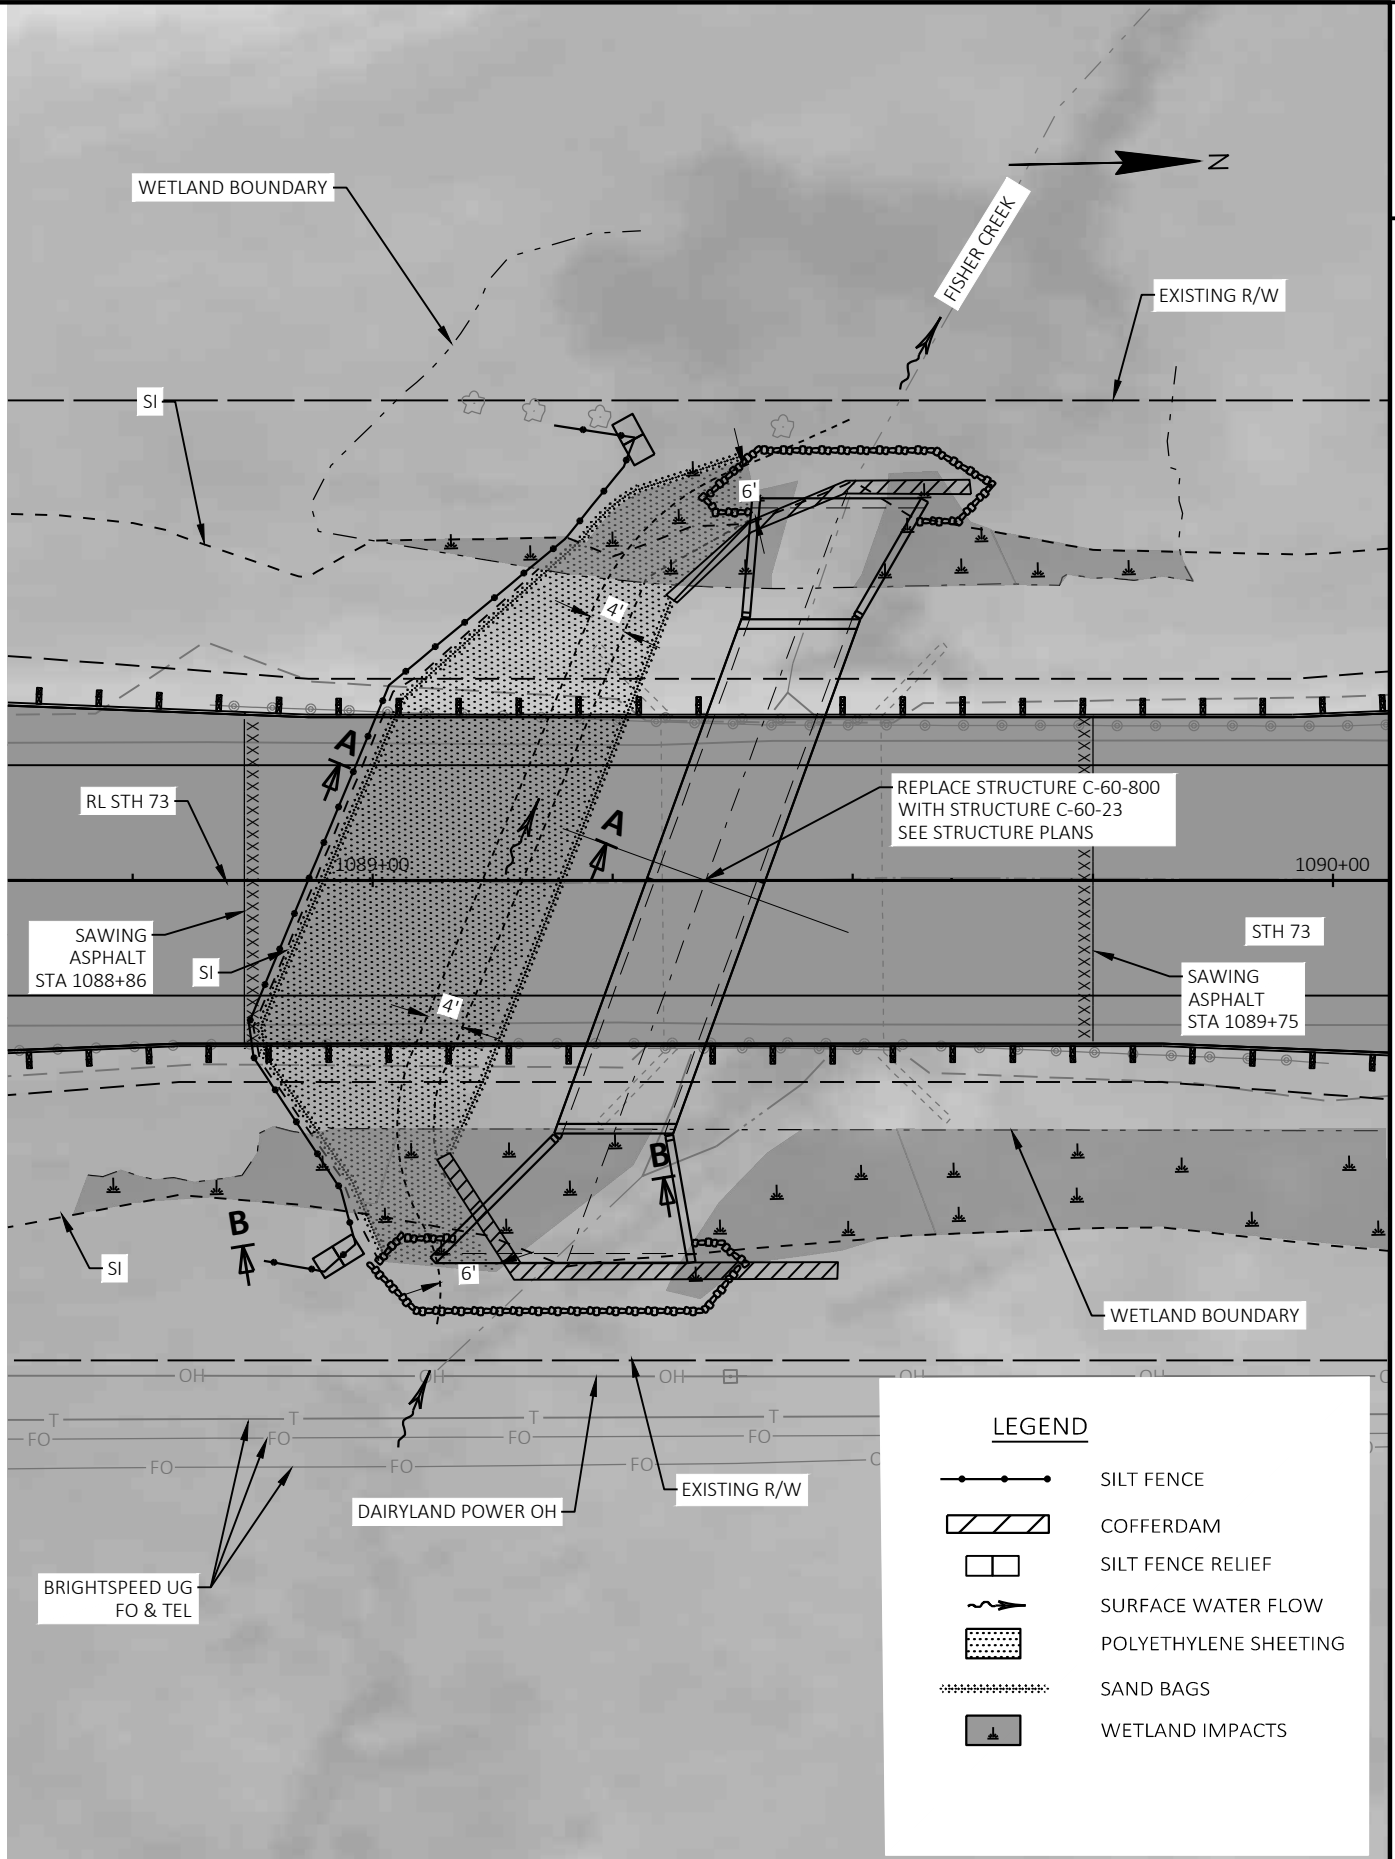

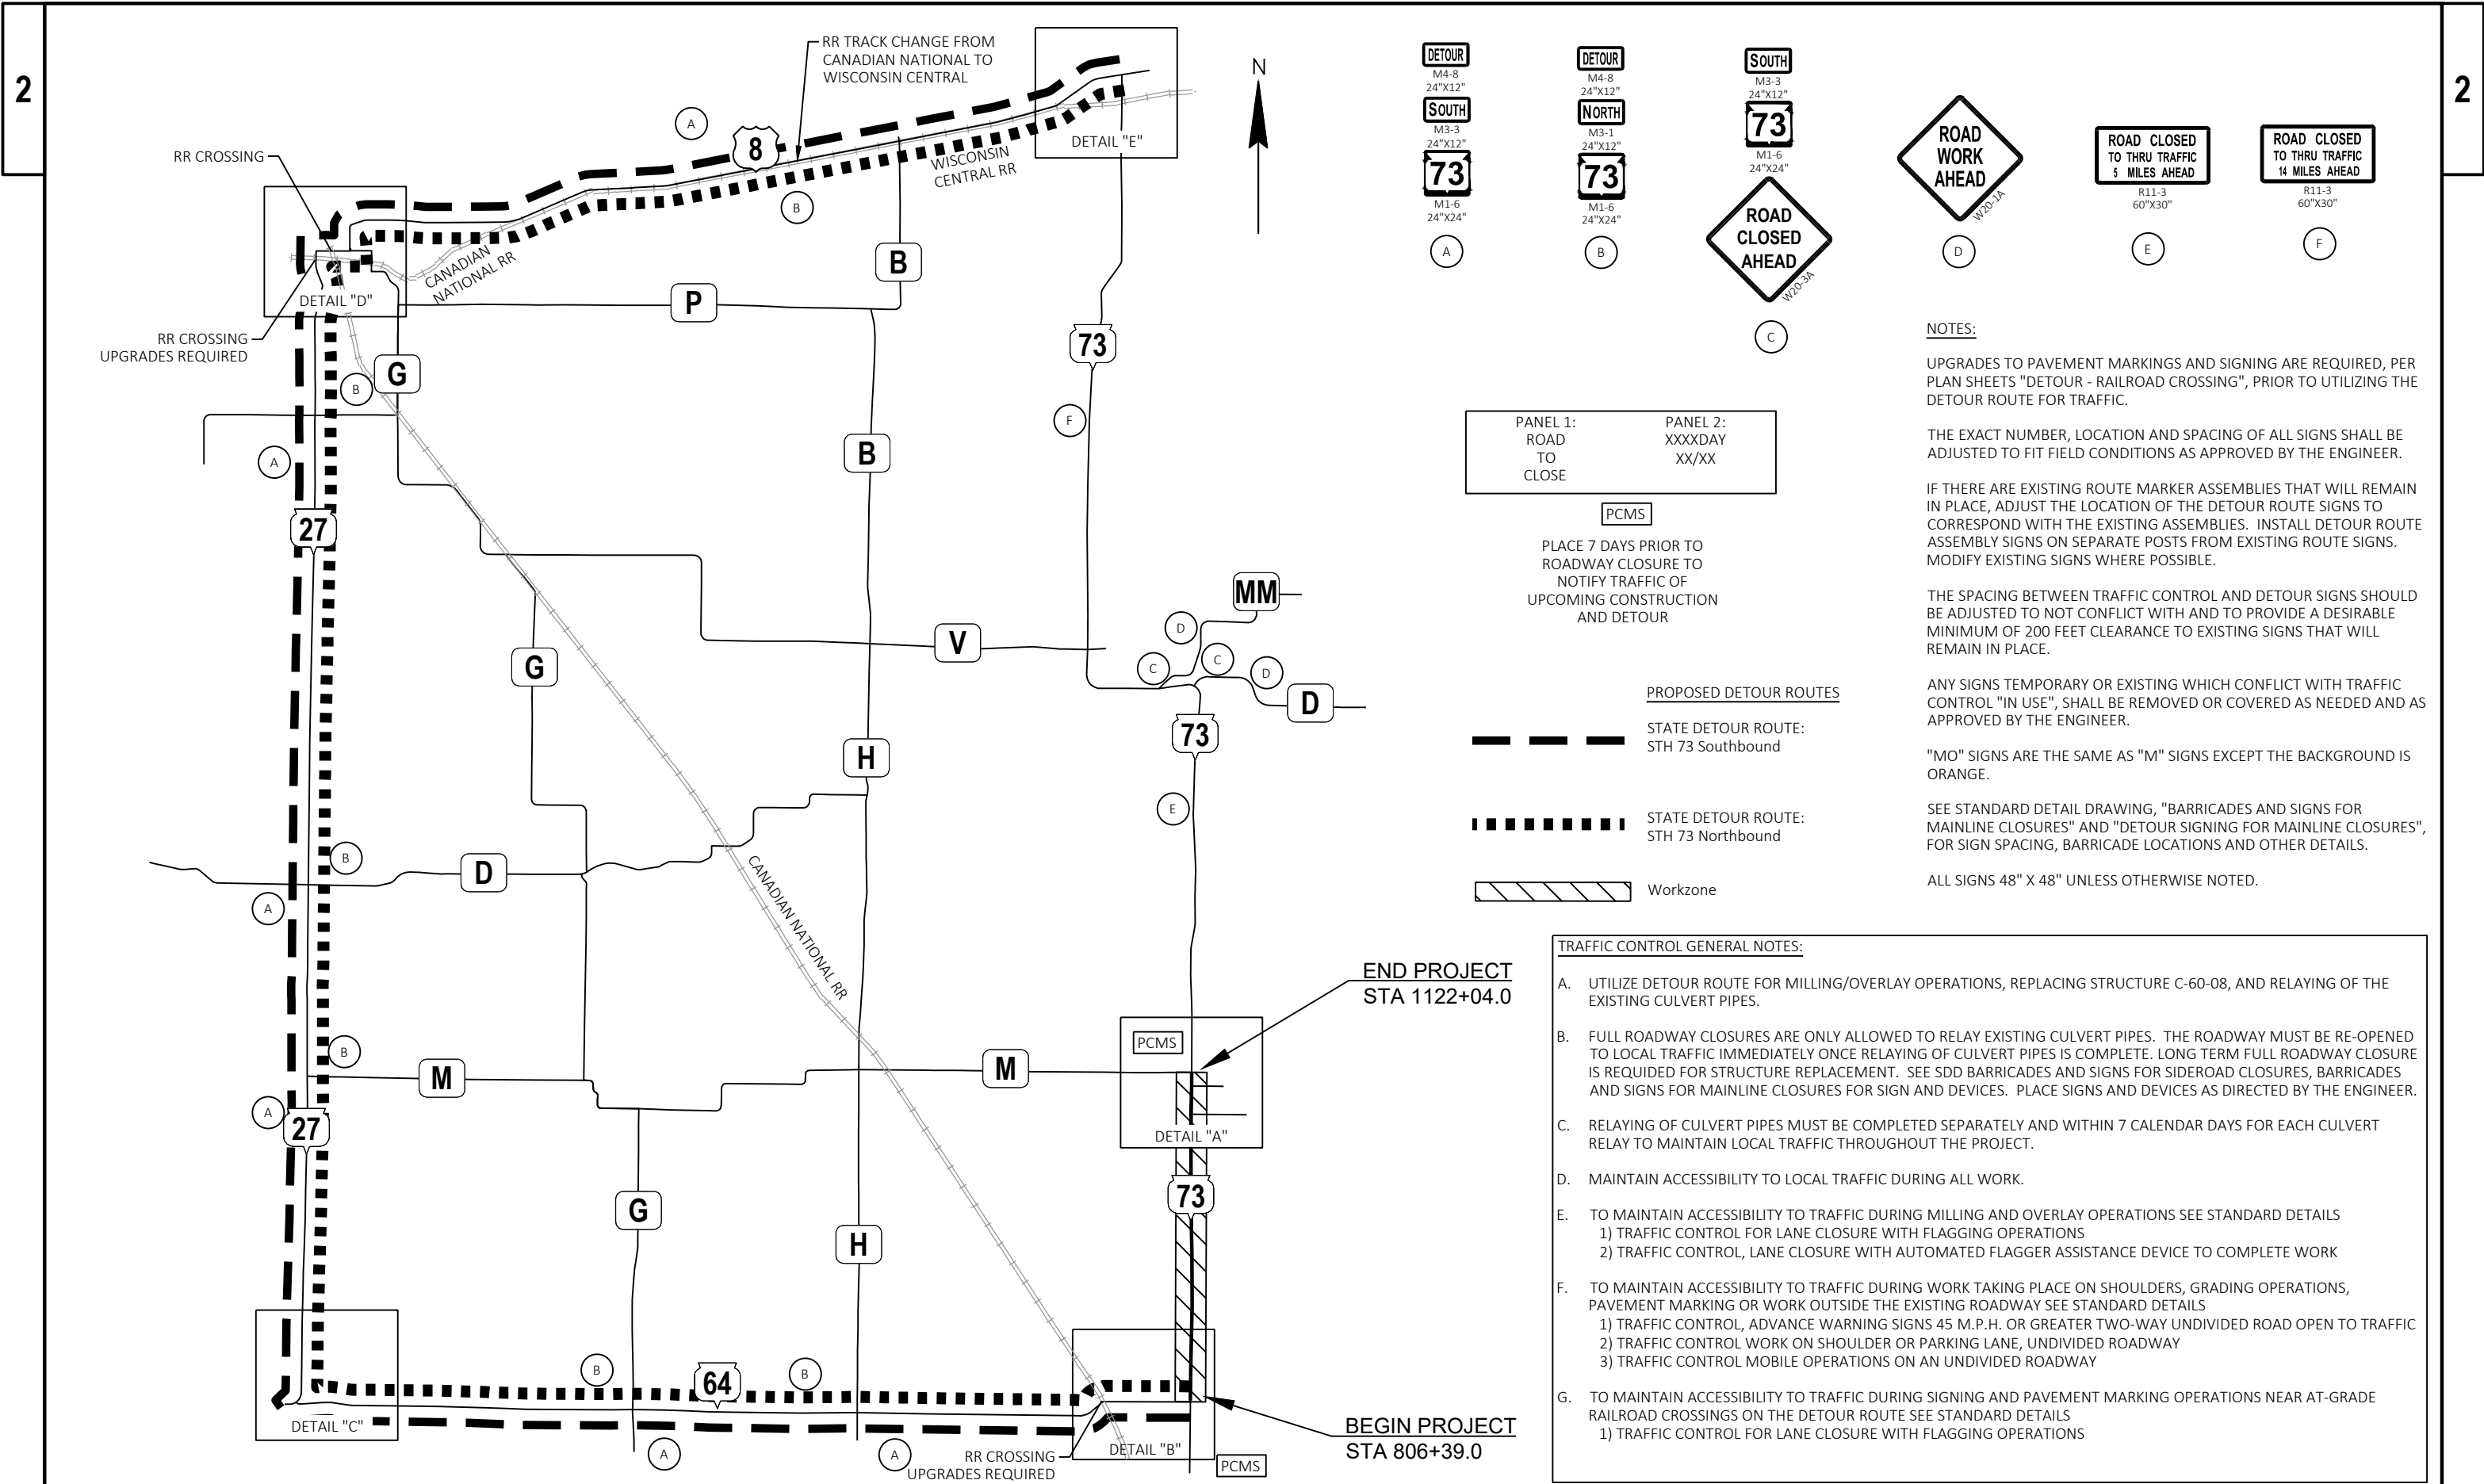

DETOUR

M4-8
24"x12"

SOUTH

M3-3
24"x12"

73

M1-6
24"x24"

A

DETOUR

M4-8
24"x12"

NORTH

M3-1
24"x12"

73

M1-6
24"x24"

B

SOUTH

M3-3
24"x12"

73

M1-6
24"x24"

C

ROAD WORK AHEAD

W20-1A

D

ROAD CLOSED TO THRU TRAFFIC 5 MILES AHEAD

R11-3
60"x30"

E

ROAD CLOSED TO THRU TRAFFIC 14 MILES AHEAD

R11-3
60"x30"

F

PANEL 1:
ROAD
TO
CLOSE

PANEL 2:
XXXXDAY
XX/XX

PCMS

PLACE 7 DAYS PRIOR TO
ROADWAY CLOSURE TO
NOTIFY TRAFFIC OF
UPCOMING CONSTRUCTION
AND DETOUR

- PROPOSED DETOUR ROUTES
- STATE DETOUR ROUTE:
STH 73 Southbound

STATE DETOUR ROUTE:
STH 73 Northbound

Workzone

NOTES:

UPGRADES TO PAVEMENT MARKINGS AND SIGNING ARE REQUIRED, PER PLAN SHEETS "DETOUR - RAILROAD CROSSING", PRIOR TO UTILIZING THE DETOUR ROUTE FOR TRAFFIC.

THE EXACT NUMBER, LOCATION AND SPACING OF ALL SIGNS SHALL BE ADJUSTED TO FIT FIELD CONDITIONS AS APPROVED BY THE ENGINEER.

IF THERE ARE EXISTING ROUTE MARKER ASSEMBLIES THAT WILL REMAIN IN PLACE, ADJUST THE LOCATION OF THE DETOUR ROUTE SIGNS TO CORRESPOND WITH THE EXISTING ASSEMBLIES. INSTALL DETOUR ROUTE ASSEMBLY SIGNS ON SEPARATE POSTS FROM EXISTING ROUTE SIGNS. MODIFY EXISTING SIGNS WHERE POSSIBLE.

THE SPACING BETWEEN TRAFFIC CONTROL AND DETOUR SIGNS SHOULD BE ADJUSTED TO NOT CONFLICT WITH AND TO PROVIDE A DESIRABLE MINIMUM OF 200 FEET CLEARANCE TO EXISTING SIGNS THAT WILL REMAIN IN PLACE.

ANY SIGNS TEMPORARY OR EXISTING WHICH CONFLICT WITH TRAFFIC CONTROL "IN USE", SHALL BE REMOVED OR COVERED AS NEEDED AND AS APPROVED BY THE ENGINEER.

"MO" SIGNS ARE THE SAME AS "M" SIGNS EXCEPT THE BACKGROUND IS ORANGE.

SEE STANDARD DETAIL DRAWING, "BARRICADES AND SIGNS FOR MAINLINE CLOSURES" AND "DETOUR SIGNING FOR MAINLINE CLOSURES", FOR SIGN SPACING, BARRICADE LOCATIONS AND OTHER DETAILS.

ALL SIGNS 48" X 48" UNLESS OTHERWISE NOTED.

- TRAFFIC CONTROL GENERAL NOTES:
- A. UTILIZE DETOUR ROUTE FOR MILLING/OVERLAY OPERATIONS, REPLACING STRUCTURE C-60-08, AND RELAYING OF THE EXISTING CULVERT PIPES.

B. FULL ROADWAY CLOSURES ARE ONLY ALLOWED TO RELAY EXISTING CULVERT PIPES. THE ROADWAY MUST BE RE-OPENED TO LOCAL TRAFFIC IMMEDIATELY ONCE RELAYING OF CULVERT PIPES IS COMPLETE. LONG TERM FULL ROADWAY CLOSURE IS REQUIRED FOR STRUCTURE REPLACEMENT. SEE SDD BARRICADES AND SIGNS FOR SIDEROAD CLOSURES, BARRICADES AND SIGNS FOR MAINLINE CLOSURES FOR SIGN AND DEVICES. PLACE SIGNS AND DEVICES AS DIRECTED BY THE ENGINEER.

C. RELAYING OF CULVERT PIPES MUST BE COMPLETED SEPARATELY AND WITHIN 7 CALENDAR DAYS FOR EACH CULVERT RELAY TO MAINTAIN LOCAL TRAFFIC THROUGHOUT THE PROJECT.

D. MAINTAIN ACCESSIBILITY TO LOCAL TRAFFIC DURING ALL WORK.


E. TO MAINTAIN ACCESSIBILITY TO TRAFFIC DURING MILLING AND OVERLAY OPERATIONS SEE STANDARD DETAILS
 - 1) TRAFFIC CONTROL FOR LANE CLOSURE WITH FLAGGING OPERATIONS
 - 2) TRAFFIC CONTROL, LANE CLOSURE WITH AUTOMATED FLAGGER ASSISTANCE DEVICE TO COMPLETE WORK

F. TO MAINTAIN ACCESSIBILITY TO TRAFFIC DURING WORK TAKING PLACE ON SHOULDERS, GRADING OPERATIONS, PAVEMENT MARKING OR WORK OUTSIDE THE EXISTING ROADWAY SEE STANDARD DETAILS
 - 1) TRAFFIC CONTROL, ADVANCE WARNING SIGNS 45 M.P.H. OR GREATER TWO-WAY UNDIVIDED ROAD OPEN TO TRAFFIC
 - 2) TRAFFIC CONTROL WORK ON SHOULDER OR PARKING LANE, UNDIVIDED ROADWAY
 - 3) TRAFFIC CONTROL MOBILE OPERATIONS ON AN UNDIVIDED ROADWAY

G. TO MAINTAIN ACCESSIBILITY TO TRAFFIC DURING SIGNING AND PAVEMENT MARKING OPERATIONS NEAR AT-GRADE RAILROAD CROSSINGS ON THE DETOUR ROUTE SEE STANDARD DETAILS
 - 1) TRAFFIC CONTROL FOR LANE CLOSURE WITH FLAGGING OPERATIONS

2

2


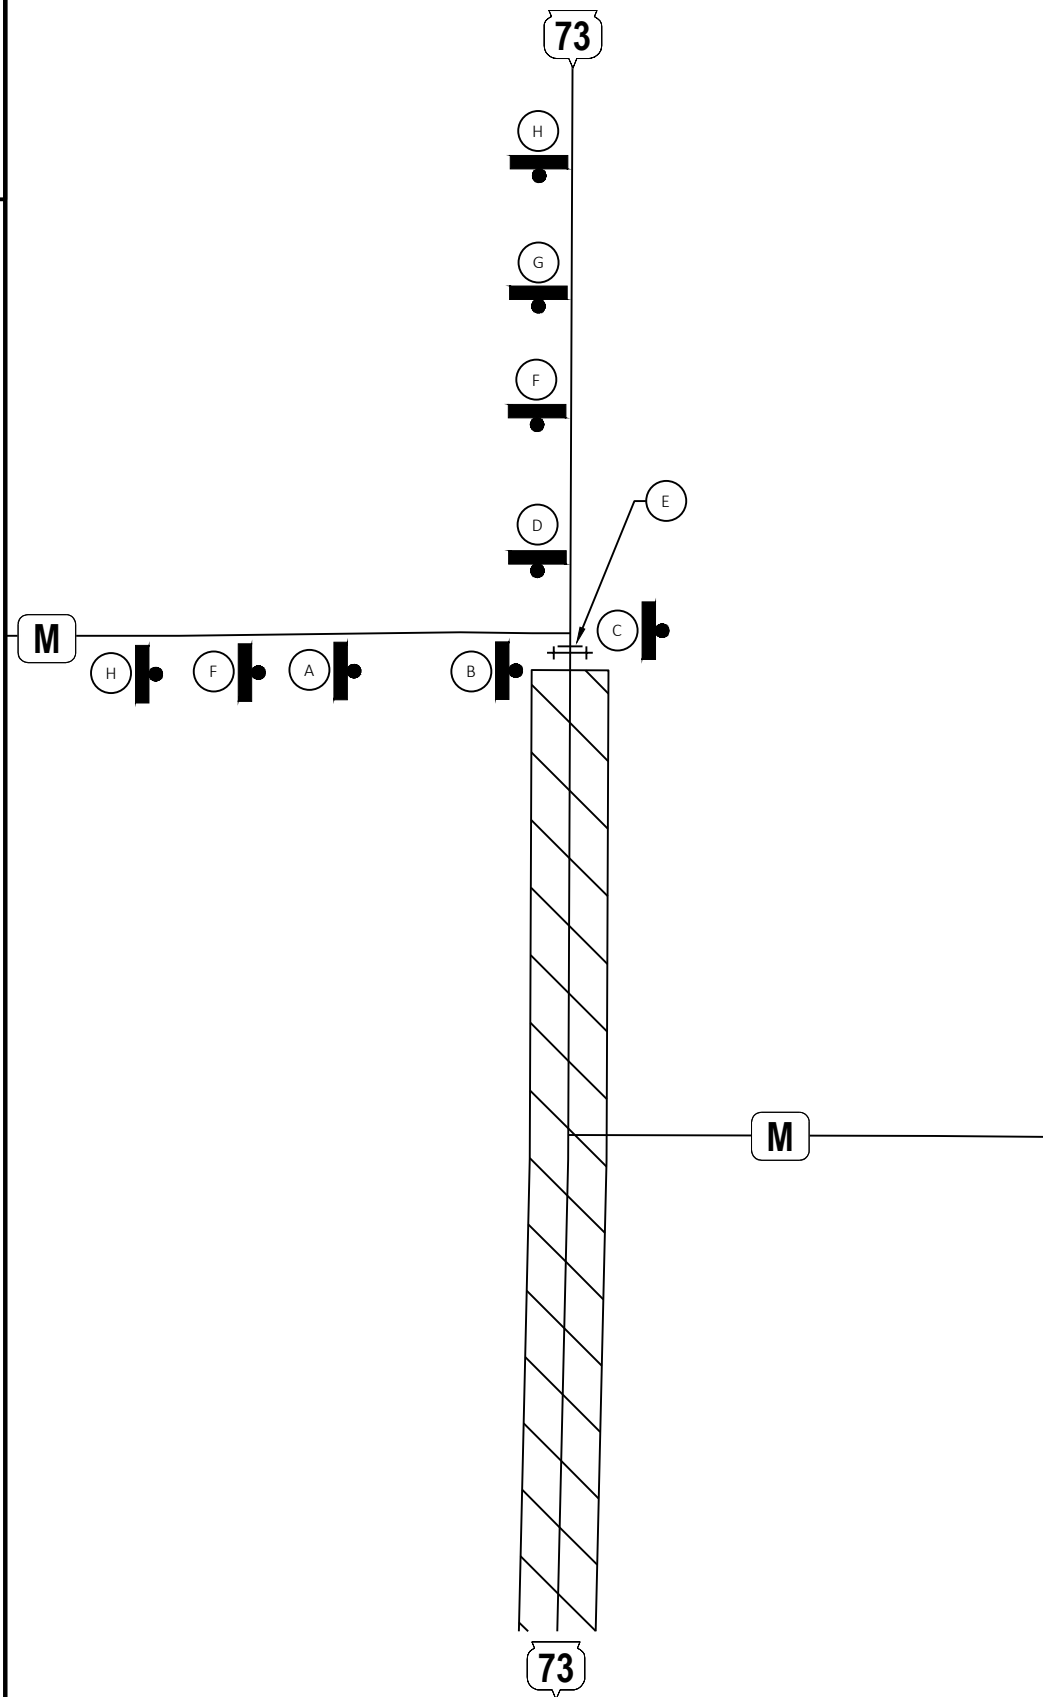


LEGEND:

SIGN COVER



WORKZONE

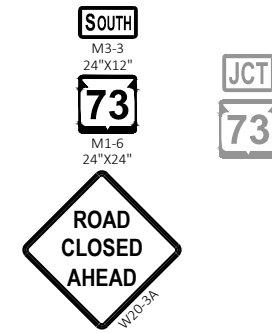 

①




(B)



(



D

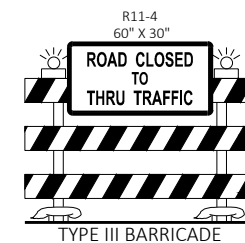

①



F



©



(H)

PROJECT NO:	8210-00-72
-------------	------------

HWY: STH 73

COUNTY: TAYLOR

DETOUR PLAN - DETAIL "A"

SHEET

19

—

FILE NAME : Y:\MILWAUKEE\202005\20299.02\ENG_DOCS\8210-00-02\82100002\SHEETSPLAN\027001-DT.DWG
LAYOUT NAME - 02







PLOT DATE : 6/26/2024 9:25 AM


PLOT BY : WATT, TIMOTHY

PLOT NAME :

PLOT SCALE : 1 IN:500 FT

WISDOT/CADDS SHEET 42

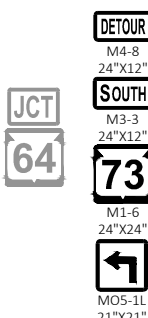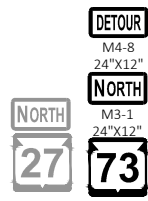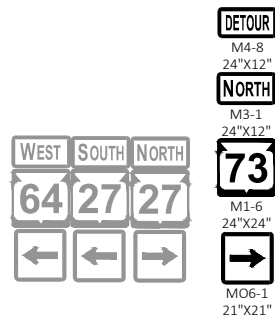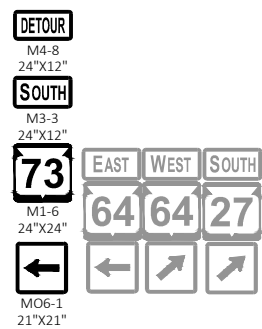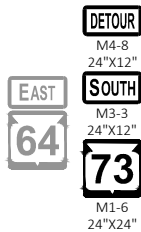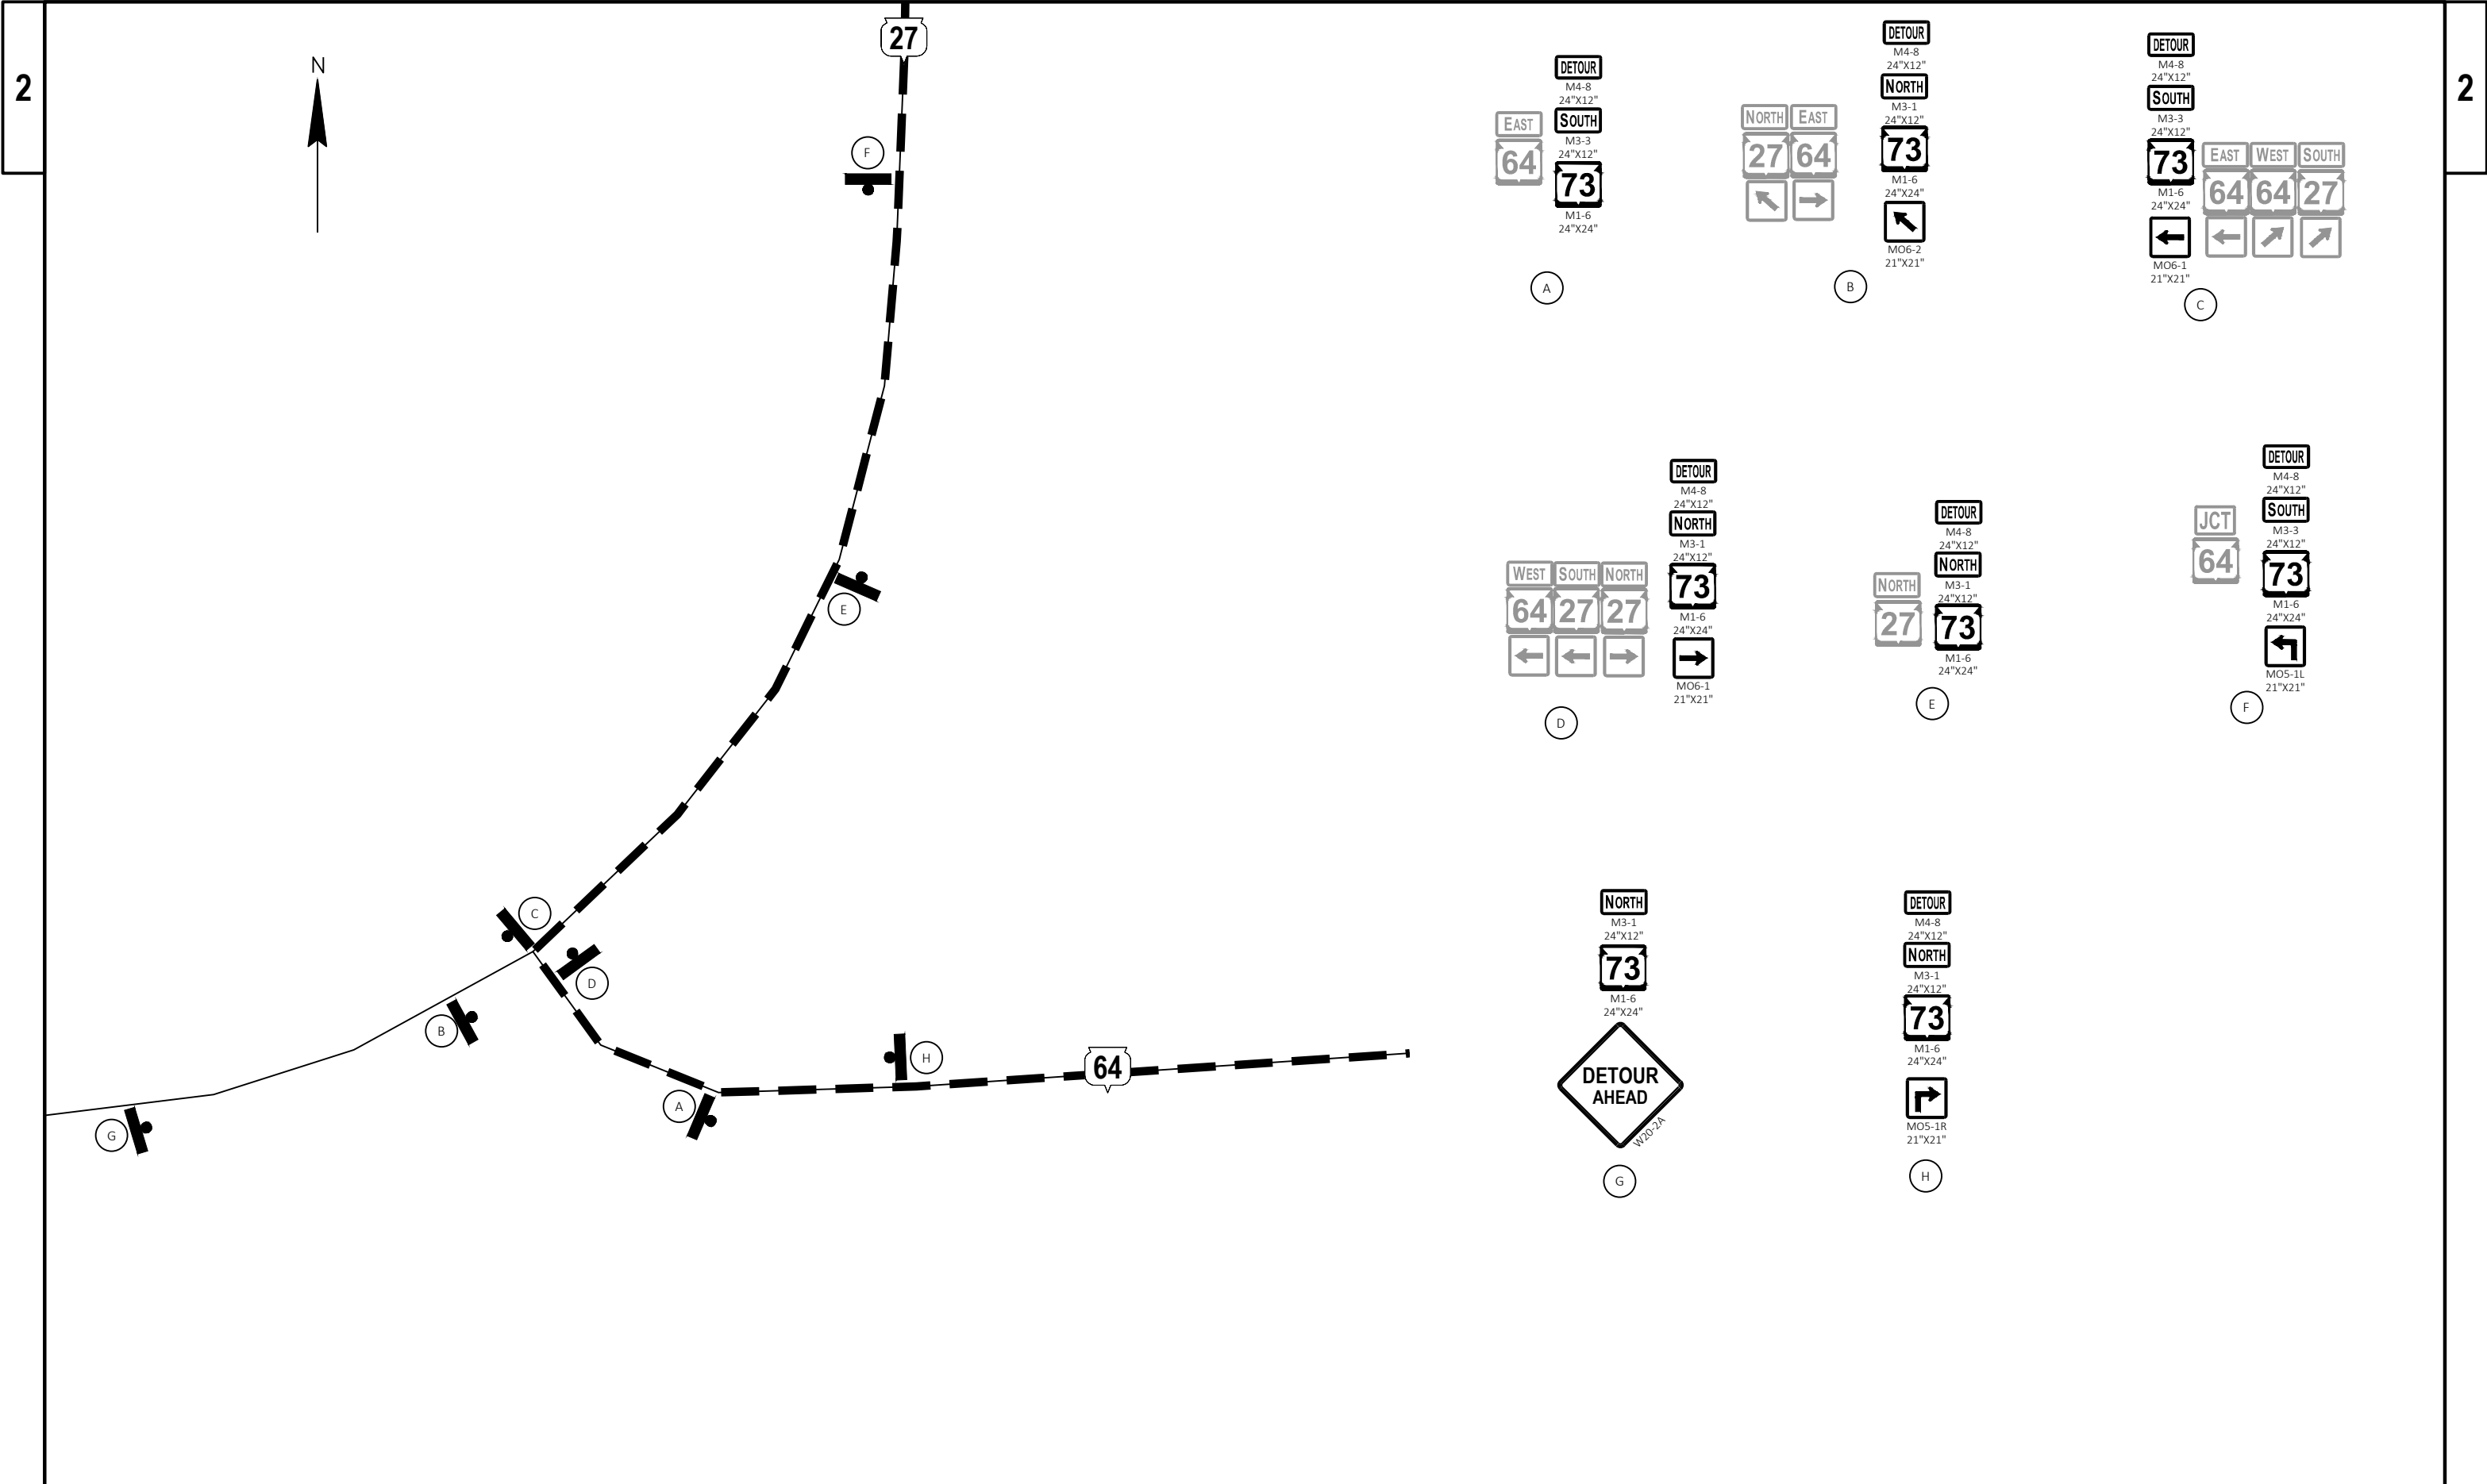

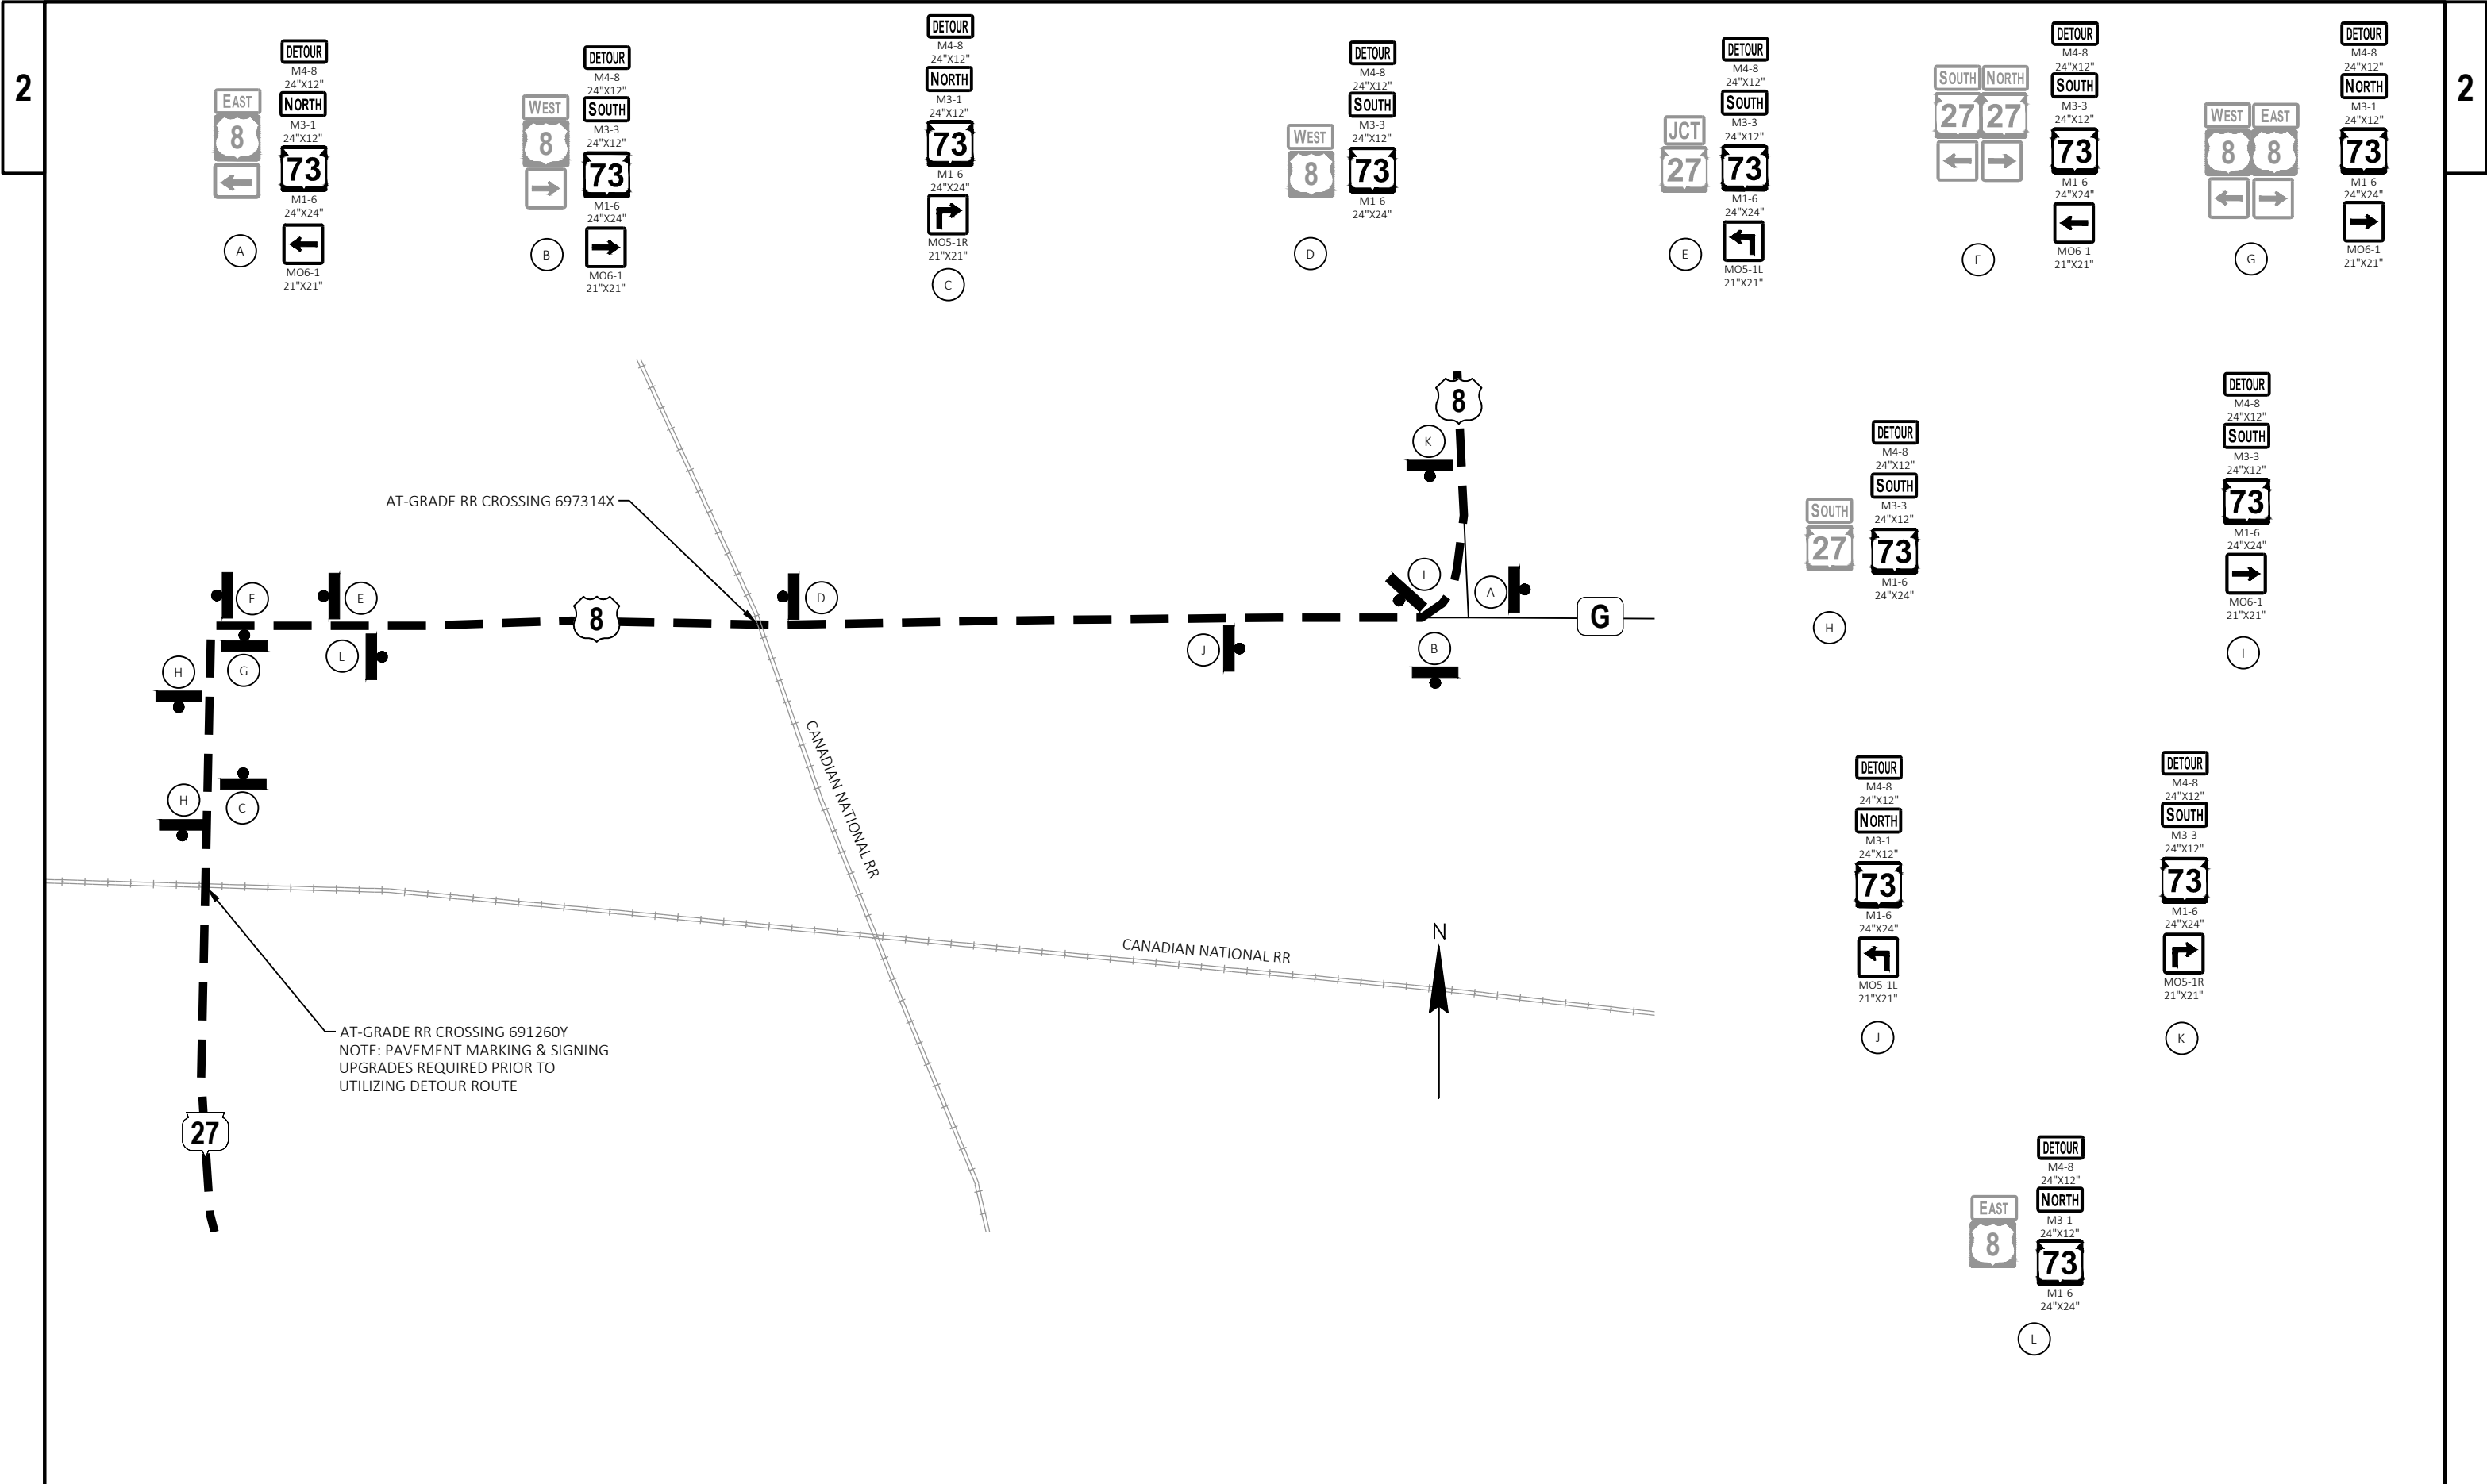

DETOUR
M4-8
24"x12"
EAST
8
←
M3-1
24"x12"
NORTH
73
M1-6
24"x24"
←
MO6-1
21"x21"

DETOUR
M4-8
24"x12"
WEST
8
→
M3-3
24"x12"
SOUTH
73
M1-6
24"x24"
→
MO6-1
21"x21"

DETOUR
M4-8
24"x12"
NORTH
73
M3-1
24"x12"
M1-6
24"x24"
↗
MO5-1R
21"x21"

DETOUR
M4-8
24"x12"
WEST
8
M3-3
24"x12"
SOUTH
73
M1-6
24"x24"

DETOUR
M4-8
24"x12"
JCT
27
M3-3
24"x12"
SOUTH
73
M1-6
24"x24"
↙
MO5-1L
21"x21"

SOUTH
27
←
NORTH
27
→

DETOUR
M4-8
24"x12"
SOUTH
73
M3-3
24"x12"
M1-6
24"x24"
←
MO6-1
21"x21"

WEST
8
←
EAST
8
→

DETOUR
M4-8
24"x12"
NORTH
73
M3-1
24"x12"
M1-6
24"x24"
→
MO6-1
21"x21"


DETOUR
M4-8
24"x12"
SOUTH
27
M3-3
24"x12"
SOUTH
73
M1-6
24"x24"

DETOUR
M4-8
24"x12"
SOUTH
73
M3-3
24"x12"
M1-6
24"x24"
→
MO6-1
21"x21"

DETOUR
M4-8
24"x12"
NORTH
73
M3-1
24"x12"
M1-6
24"x24"
↙
MO5-1L
21"x21"


DETOUR
M4-8
24"x12"
SOUTH
73
M3-3
24"x12"
M1-6
24"x24"
↗
MO5-1R
21"x21"

EAST
8
DETOUR
M4-8
24"x12"
NORTH
73
M3-1
24"x12"
M1-6
24"x24"

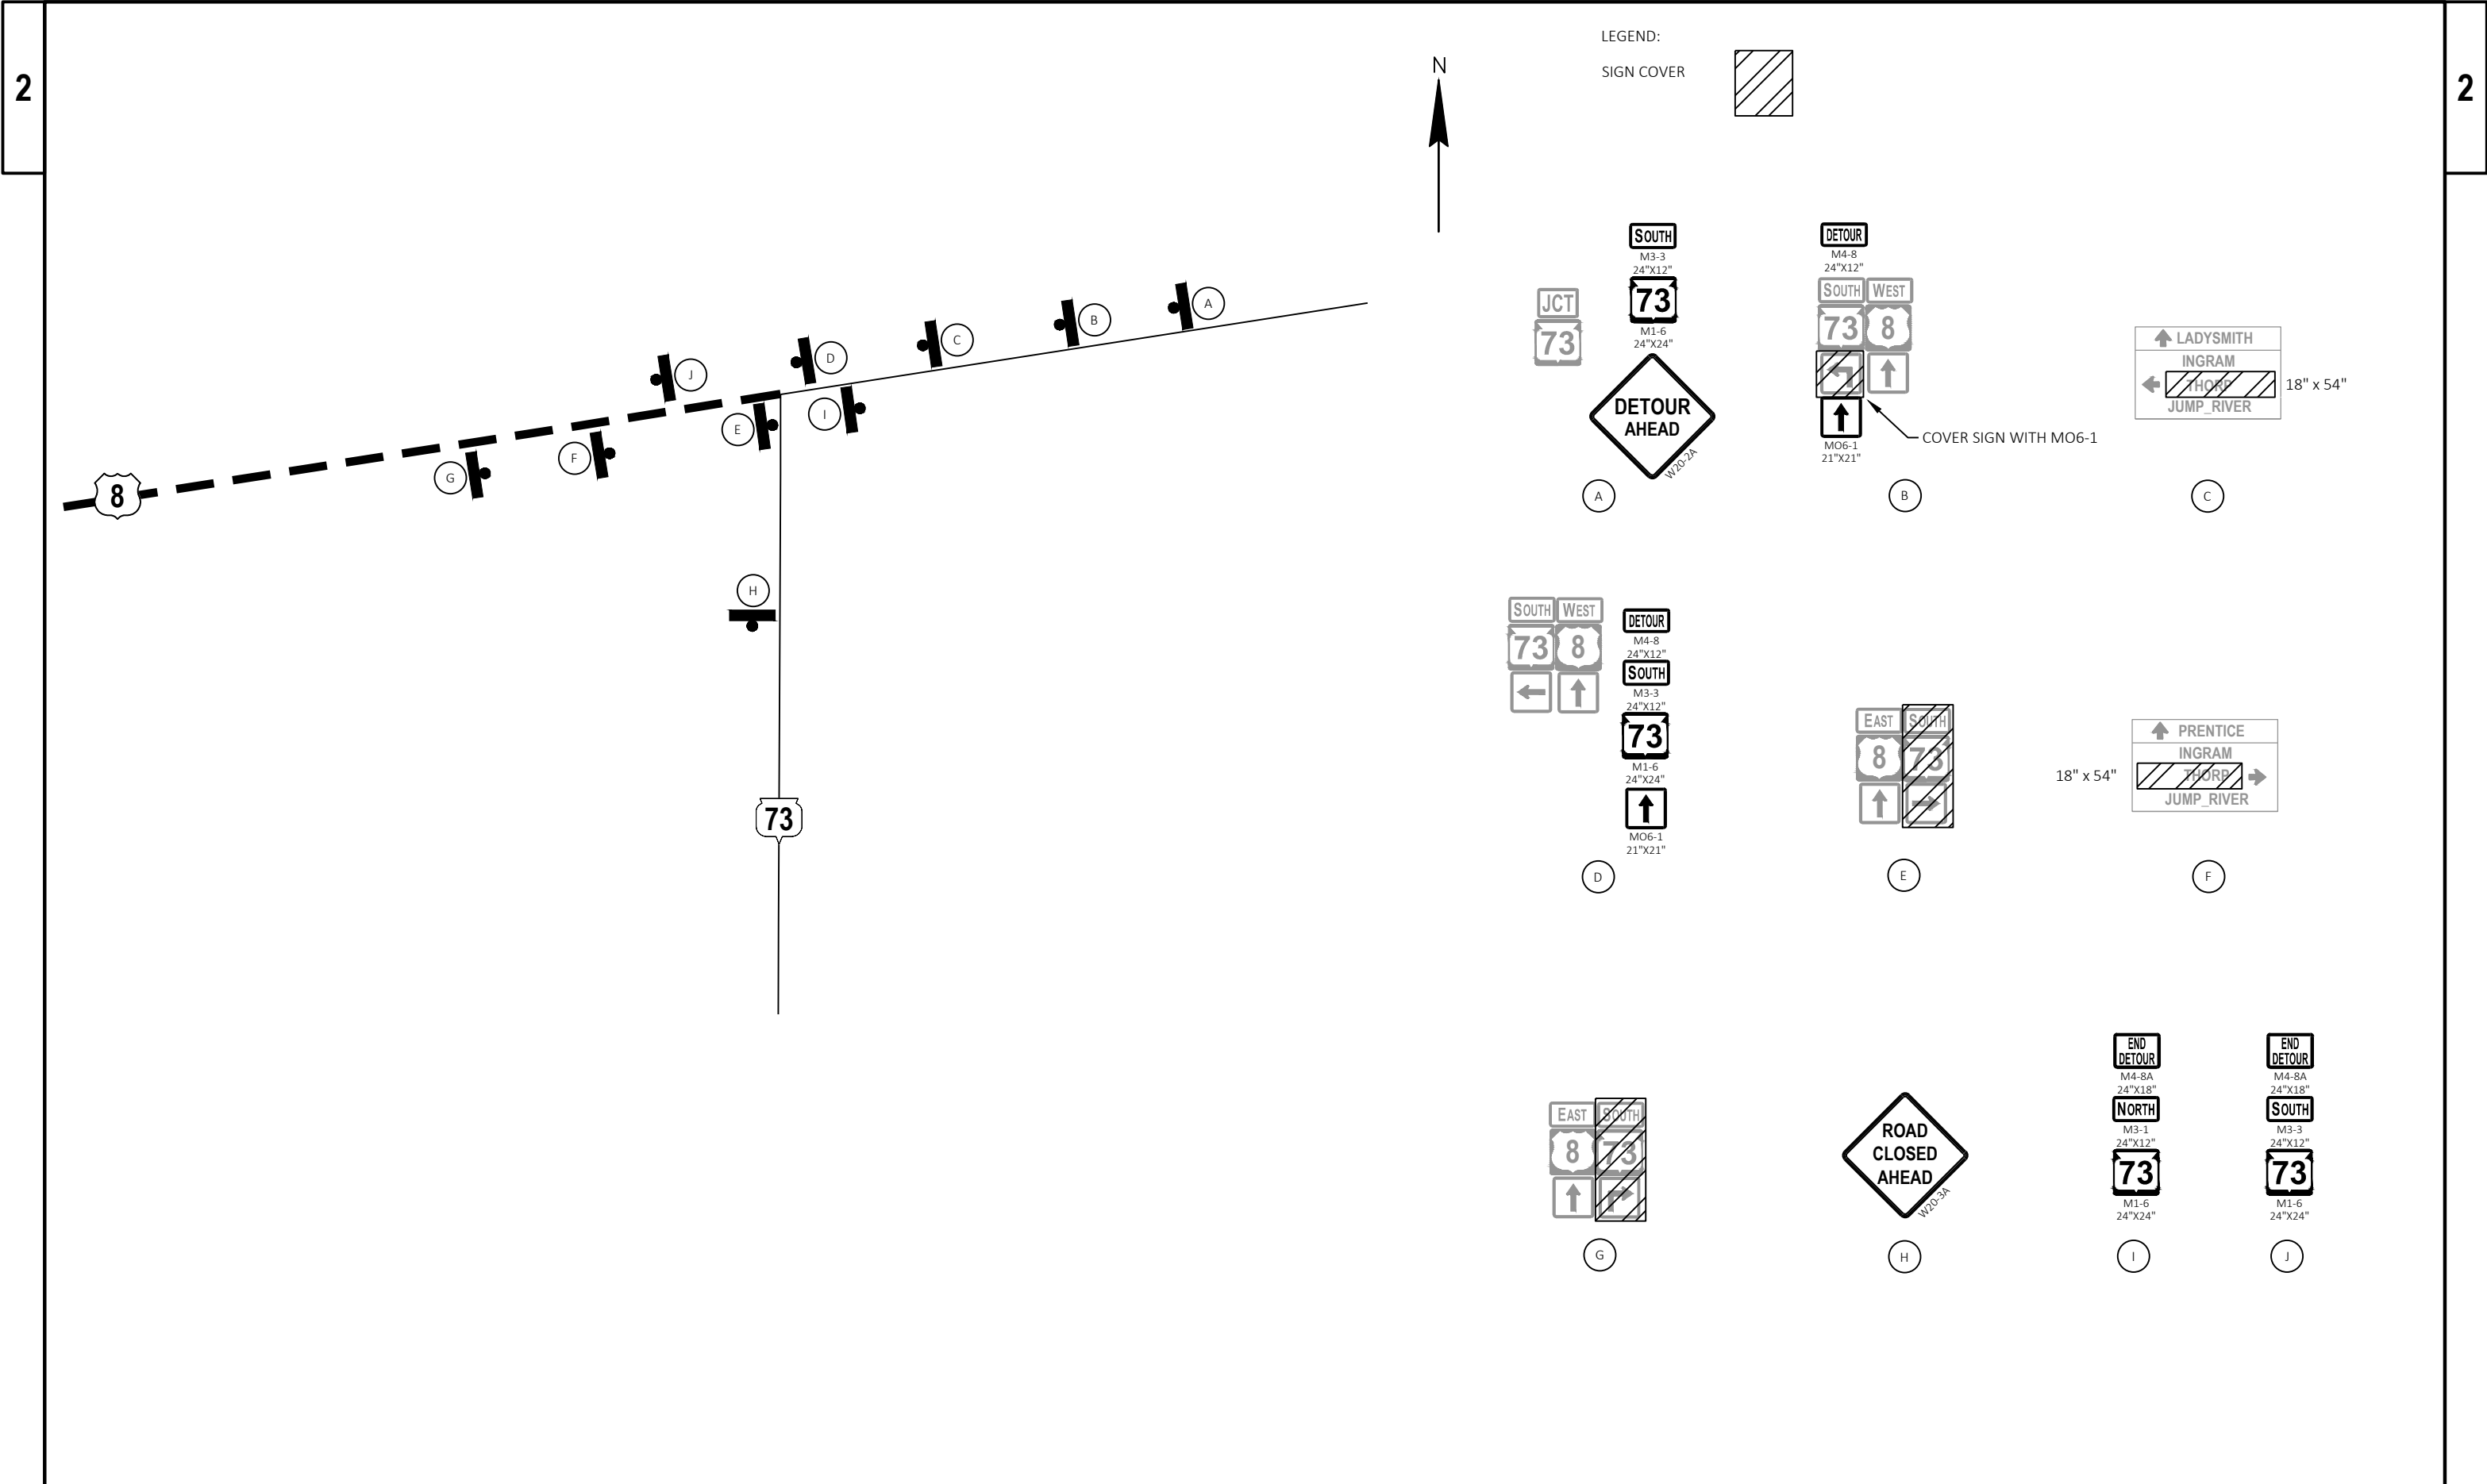

2

2 |

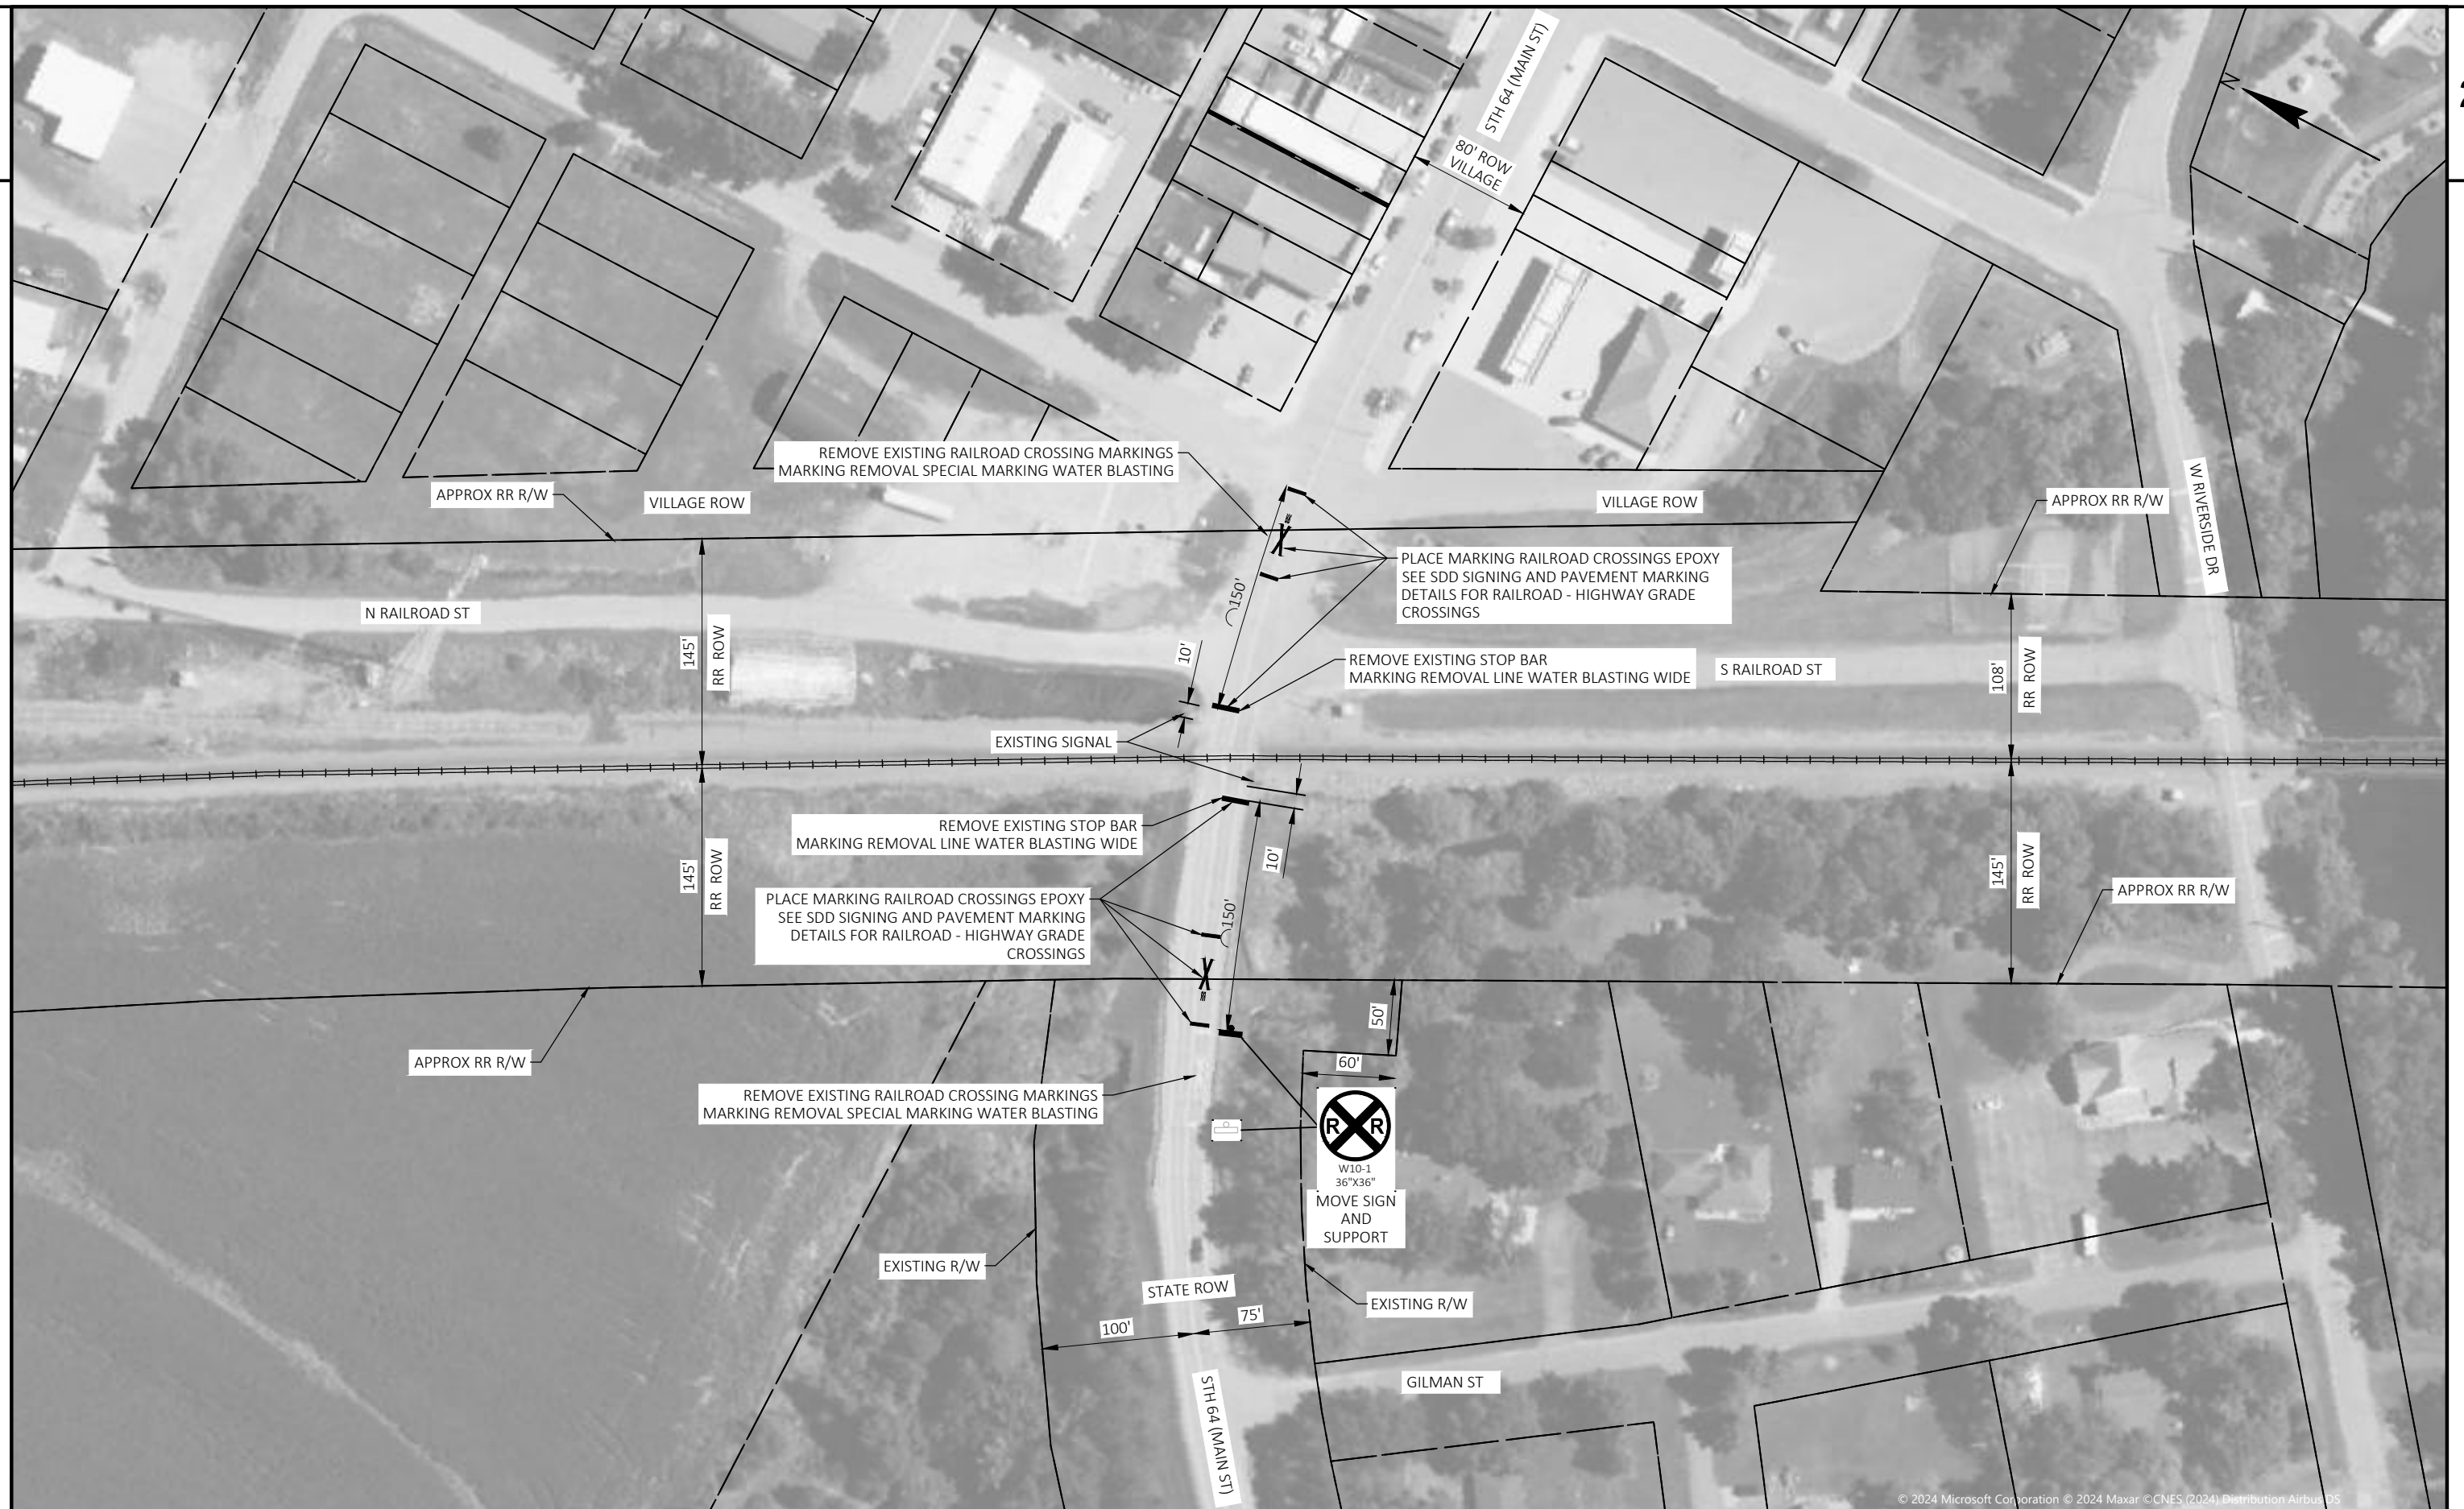

PROJECT NO:	8210-00-72
-------------	------------

HWY: STH 73

COUNTY: TAYLOR


DETOUR - RAILROAD CROSSING 697272N - STH 64 - GILMAN, WI

SHEET

24

11



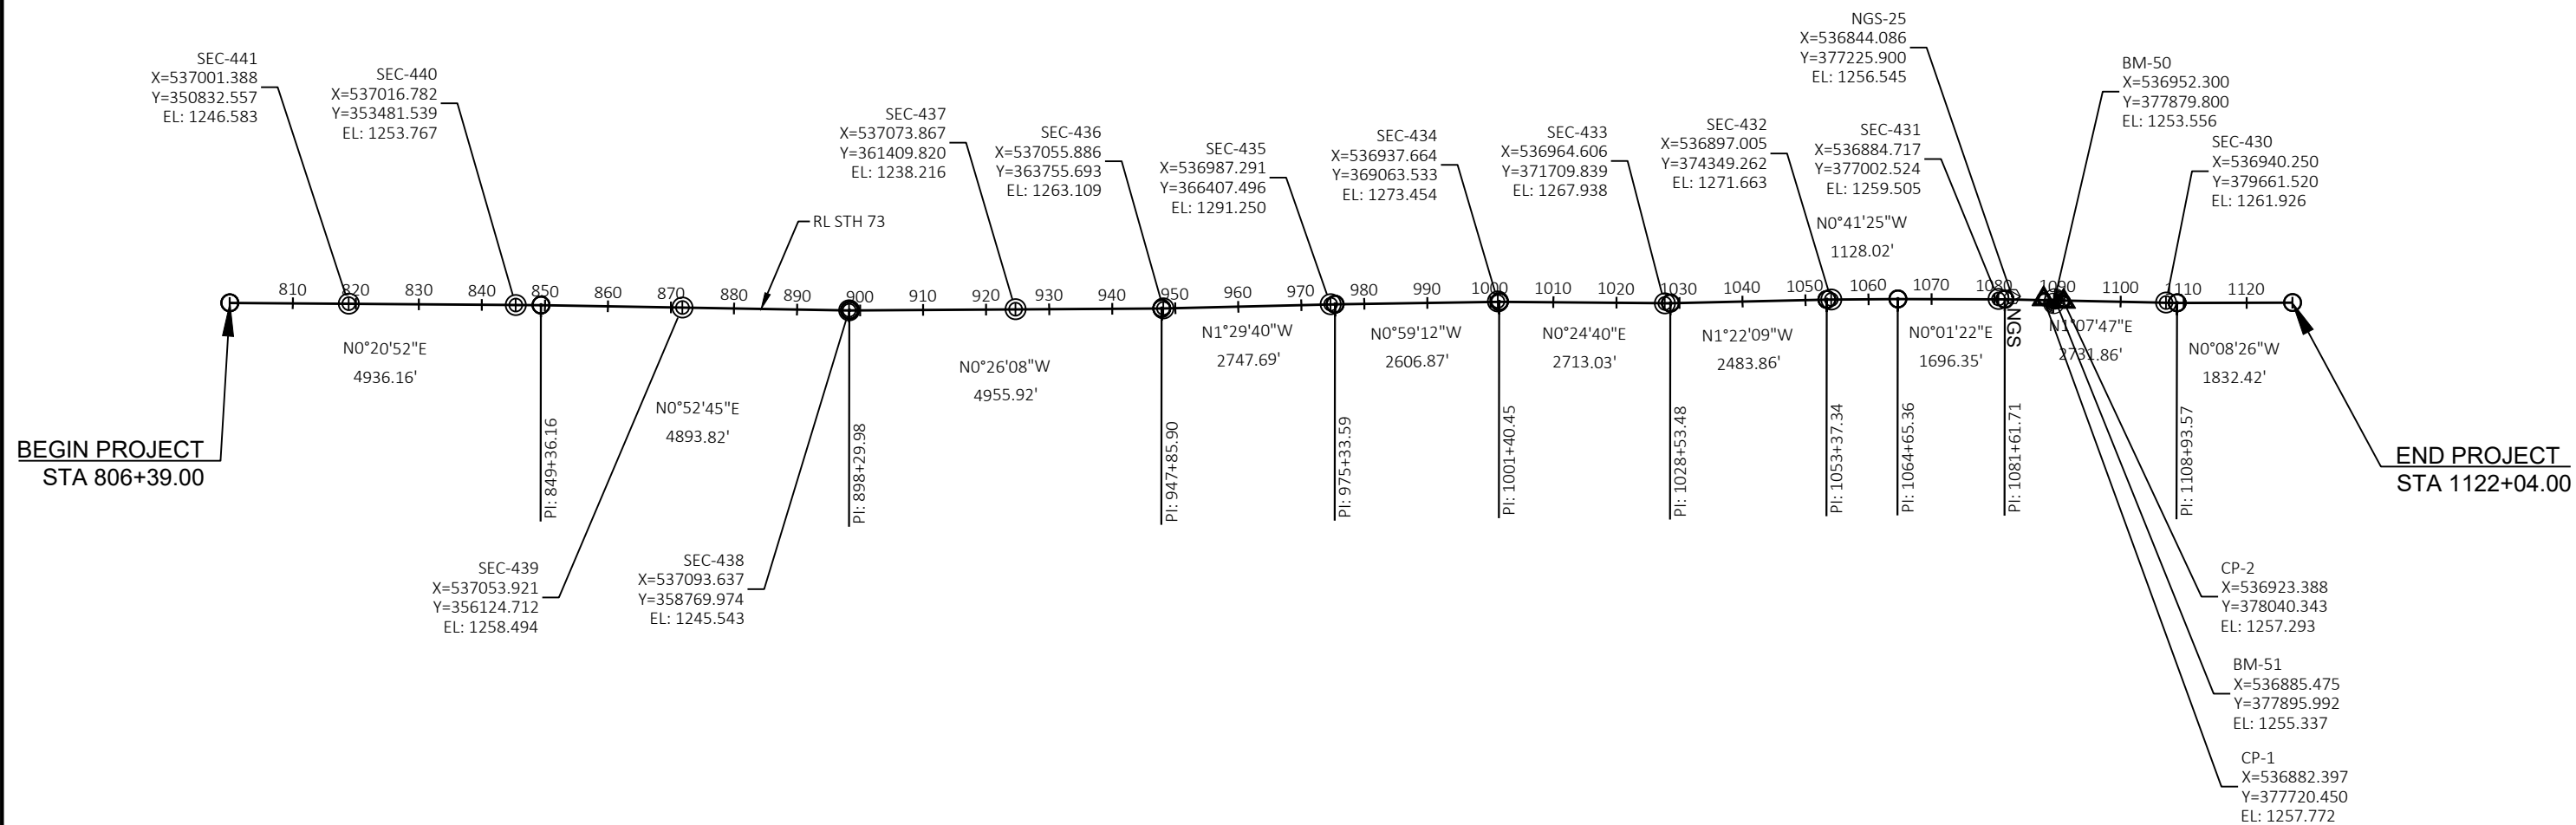

Estimate Of Quantities

8210-00-72					
Line	Item	Item Description	Unit	Total	Qty
0002	203.0260	Removing Structure Over Waterway Minimal Debris (structure) 01. C-60-800	EACH	1.000	1.000
0004	204.0110	Removing Asphaltic Surface	SY	970.000	970.000
0006	204.0115	Removing Asphaltic Surface Butt Joints	SY	316.000	316.000
0008	204.0120	Removing Asphaltic Surface Milling	SY	108,640.000	108,640.000
0010	206.2001	Excavation for Structures Culverts (structure) 01. C-60-23	EACH	1.000	1.000
0012	210.2500	Backfill Structure Type B	TON	1,082.000	1,082.000
0014	211.0101	Prepare Foundation for Asphaltic Paving (project) 01. 8210-00-72	EACH	1.000	1.000
0016	211.0400	Prepare Foundation for Asphaltic Shoulders	STA	6.000	6.000
0018	213.0100	Finishing Roadway (project) 01. 8210-00-72	EACH	1.000	1.000
0020	305.0110	Base Aggregate Dense 3/4-Inch	TON	1,710.000	1,710.000
0022	305.0120	Base Aggregate Dense 1 1/4-Inch	TON	800.000	800.000
0024	310.0110	Base Aggregate Open-Graded	TON	36.000	36.000
0026	311.0115	Breaker Run	CY	62.000	62.000
0028	455.0605	Tack Coat	GAL	15,210.000	15,210.000
0030	460.0105.S	HMA Percent Within Limits (PWL) Test Strip Volumetrics	EACH	1.000	1.000
0032	460.0110.S	HMA Percent Within Limits (PWL) Test Strip Density	EACH	2.000	2.000
0034	460.2005	Incentive Density PWL HMA Pavement	DOL	17,340.000	17,340.000
0036	460.2007	Incentive Density HMA Pavement Longitudinal Joints	DOL	12,630.000	12,630.000
0038	460.2010	Incentive Air Voids HMA Pavement	DOL	21,290.000	21,290.000
0040	460.6644	HMA Pavement 4 MT 58-34 V	TON	21,290.000	21,290.000
0042	460.9000.S	Material Transfer Vehicle	EACH	1.000	1.000
0044	465.0105	Asphaltic Surface	TON	720.000	720.000
0046	465.0110	Asphaltic Surface Patching	TON	200.000	200.000
0048	465.0115	Asphaltic Surface Detours	TON	50.000	50.000
0050	465.0120	Asphaltic Surface Driveways and Field Entrances	TON	5.000	5.000
0052	465.0560	Asphaltic Rumble Strips, Centerline	LF	26,765.000	26,765.000
0054	504.0100	Concrete Masonry Culverts	CY	99.000	99.000
0056	505.0400	Bar Steel Reinforcement HS Structures	LB	8,833.000	8,833.000
0058	505.0600	Bar Steel Reinforcement HS Coated Structures	LB	1,951.000	1,951.000
0060	516.0500	Rubberized Membrane Waterproofing	SY	20.000	20.000
0062	520.8700	Cleaning Culvert Pipes	EACH	1.000	1.000
0064	522.1024	Apron Endwalls for Culvert Pipe Reinforced Concrete 24-Inch	EACH	4.000	4.000
0066	524.0124	Culvert Pipe Salvaged 24-Inch	LF	110.000	110.000
0068	606.0300	Riprap Heavy	CY	105.000	105.000
0070	614.0010	Barrier System Grading Shaping Finishing	EACH	2.000	2.000
0072	614.0400	Adjusting Steel Plate Beam Guard	LF	360.000	360.000
0074	614.0920	Salvaged Rail	LF	360.000	360.000
0076	614.0925	Salvaged Guardrail End Treatments	EACH	4.000	4.000
0078	614.0950	Replacing Guardrail Posts and Blocks	EACH	8.000	8.000
0080	614.0951	Replacing Guardrail Rail and Hardware	LF	50.000	50.000
0082	614.0952	Replacing Guardrail Reflectors	EACH	2.000	2.000
0084	614.2340	MGS Guardrail 3 L	LF	205.000	205.000
0086	614.2610	MGS Guardrail Terminal EAT	EACH	4.000	4.000
0088	618.0100	Maintenance and Repair of Haul Roads (project) 01. 8210-00-72	EACH	1.000	1.000
0090	619.1000	Mobilization	EACH	1.000	1.000
0092	621.0100	Landmark Reference Monuments	EACH	13.000	13.000
0094	624.0100	Water	MGAL	10.000	10.000
0096	625.0500	Salvaged Topsoil	SY	310.000	310.000
0098	628.1504	Silt Fence	LF	1,365.000	1,365.000

Estimate Of Quantities

8210-00-72

Line	Item	Item Description	Unit	Total	Qty
0100	628.1520	Silt Fence Maintenance	LF	1,365.000	1,365.000
0102	628.1905	Mobilizations Erosion Control	EACH	3.000	3.000
0104	628.1910	Mobilizations Emergency Erosion Control	EACH	2.000	2.000
0106	628.2006	Erosion Mat Urban Class I Type A	SY	250.000	250.000
0108	628.2008	Erosion Mat Urban Class I Type B	SY	1,190.000	1,190.000
0110	628.5505	Polyethylene Sheeting	SY	230.000	230.000
0112	628.7504	Temporary Ditch Checks	LF	106.000	106.000
0114	628.7555	Culvert Pipe Checks	EACH	10.000	10.000
0116	628.7570	Rock Bags	EACH	210.000	210.000
0118	629.0210	Fertilizer Type B	CWT	0.200	0.200
0120	630.0120	Seeding Mixture No. 20	LB	1.600	1.600
0122	630.0160	Seeding Mixture No. 60	LB	3.600	3.600
0124	630.0200	Seeding Temporary	LB	6.800	6.800
0126	630.0500	Seed Water	MGAL	30.300	30.300
0128	633.5200	Markers Culvert End	EACH	6.000	6.000
0130	634.0614	Posts Wood 4x6-Inch X 14-FT	EACH	2.000	2.000
0132	637.2230	Signs Type II Reflective F	SF	18.140	18.140
0134	638.2102	Moving Signs Type II	EACH	1.000	1.000
0136	638.2602	Removing Signs Type II	EACH	4.000	4.000
0138	638.3000	Removing Small Sign Supports	EACH	1.000	1.000
0140	638.4000	Moving Small Sign Supports	EACH	1.000	1.000
0142	642.5001	Field Office Type B	EACH	1.000	1.000
0144	643.0300	Traffic Control Drums	DAY	2,640.000	2,640.000
0146	643.0420	Traffic Control Barricades Type III	DAY	1,155.000	1,155.000
0148	643.0705	Traffic Control Warning Lights Type A	DAY	2,146.000	2,146.000
0150	643.0900	Traffic Control Signs	DAY	18,702.000	18,702.000
0152	643.0920	Traffic Control Covering Signs Type II	EACH	8.000	8.000
0154	643.1050	Traffic Control Signs PCMS	DAY	14.000	14.000
0156	643.3165	Temporary Marking Line Paint 6-Inch	LF	12,672.000	12,672.000
0158	643.5000	Traffic Control	EACH	1.000	1.000
0160	645.0105	Geotextile Type C	SY	168.000	168.000
0162	645.0120	Geotextile Type HR	SY	45.000	45.000
0164	646.2040	Marking Line Grooved Wet Ref Epoxy 6-Inch	LF	77,160.000	77,160.000
0166	646.4040	Marking Line Grooved Wet Ref Epoxy 10-Inch	LF	520.000	520.000
0168	646.5320	Marking Railroad Crossing Epoxy	EACH	5.000	5.000
0170	646.9210	Marking Removal Line Water Blasting Wide	LF	72.000	72.000
0172	646.9310	Marking Removal Special Marking Water Blasting	EACH	5.000	5.000
0174	650.6000	Construction Staking Pipe Culverts	EACH	2.000	2.000
0176	650.6501	Construction Staking Structure Layout (structure) 01. C-60-23	EACH	1.000	1.000
0178	650.8000	Construction Staking Resurfacing Reference	LF	31,612.000	31,612.000
0180	650.9911	Construction Staking Supplemental Control (project) 01. 8210-00-72	EACH	1.000	1.000
0182	690.0150	Sawing Asphalt	LF	210.000	210.000
0184	740.0440	Incentive IRI Ride	DOL	24,000.000	24,000.000
0186	ASP.1T0A	On-the-Job Training Apprentice at \$5.00/HR	HRS	2,000.000	2,000.000
0188	ASP.1T0G	On-the-Job Training Graduate at \$5.00/HR	HRS	1,320.000	1,320.000

REMOVAL ITEMS				
CATEGORY	LOCATION	204.0110 REMOVING ASPHALTIC SURFACE SY	204.0115 REMOVING ASPHALTIC SURFACE BUTT JOINTS SY	204.0120 REMOVING ASPHALTIC SURFACE MILLING SY
0010	PROJECT WIDE	-	-	108,640
0010	BEGIN PROJECT	-	98	-
0010	BABIT AVE	-	27	-
0010	CTH G	-	27	-
0010	CTH M (EAST)	-	27	-
0010	CEMETERY RD	-	27	-
0010	CTH M (WEST)	-	27	-
0010	END PROJECT	-	83	-
0010	CULVERT RELAYS	670	-	-
0010	STRUCTURE C-60-800 REPLACEMENT	300	-	-
TOTAL 0010		970	316	108,640

AGGREGATE ITEMS				
		305.0110	305.0120	624.0100
		BASE AGGREGATE	BASE AGGREGATE	
		DENSE 3/4-INCH	DENSE 1 1/4-INCH	WATER
CATEGORY	LOCATION	TON	TON	MGAL
0010	CULVERT RELAYS AND DIVERSION CHANNEL RESTORATION	-	800	3
0010	SHOULDERS AND PRIVATE/FIELD ENTRANCES	1,710	-	7
TOTAL 0010		1,710	800	10

ASPHALT ITEMS												
		211.0400	455.0605	460.6644	460.9000.S	465.0105	465.0110	465.0115	465.0120	211.0101.01	465.0560	
		PREPARE FOUNDATION FOR ASPHALTIC SHOULDERS	TACK COAT	HMA PAVEMENT 4 MT 58-34 V	MATERIAL TRANSFER VEHICLE	ASPHALTIC SURFACE	ASPHALTIC SURFACE PATCHING	ASPHALTIC SURFACE DETOURS	ASPHALTIC SURFACE DRIVEWAYS AND FIELD ENTRANCES	PREPARE FOUNDATION FOR ASPHALTIC PAVING (PROJECT) (01. 8210-00-72)	ASPHALTIC RUMBLE STRIPS, CENTERLINE	
CATEGORY	LOCATION	STA	GAL	TON	EACH	TON	TON	TON	TON	EACH	LF	REMARKS
0010	PROJECT WIDE		15,210	21,290	-	-	-	50	-	1	26,765	
0010	CULVERT RELAYS		-	-	-	150	-	-	-	-	-	
0010	DIVERSION CHANNEL RESTORATION		-	-	-	70	-	-	-	-	-	
0010	C-60-23 SHOULDER WIDENING LT/RT	6	-	-	-	-	-	-	-	-	-	
0010	UNDISTRIBUTED		-	-	1	500	200	-	5	-	-	UNDISTRIBUTED ASPHALT SURFACE AND ASPHALT SURFACE PATCHING TO BE USED FOR MINOR SPOT REPAIRS AFTER MILLING AS DIRECTED BY THE ENGINEER
	TOTAL 0010	6	15,210	21,290	1	720	200	50	5	1	26,765	

PWL ITEMS

CATEGORY	LOCATION	460.0105.S HMA PERCENT WITHIN LIMITS (PWL) TEST STRIP VOLUMETRICS EACH	460.0110.S HMA PERCENT WITHIN LIMITS (PWL) TEST STRIP DENSITY EACH
0010	PROJECT WIDE	1	2
	TOTAL 0010	1	2

PWL MIXTURE USE TABLE										
LOCATION		STATION		MIXTURE USE	UNDERLYING SURFACE	BID ITEM	TONS	THICKNESS	QUALITY MANAGEMENT PROGRAM TO BE USED FOR:	
									MIXTURE ACCEPTANCE	DENSITY ACCEPTANCE
STH 73 LANES	806+39	to	1122+04	UPPER LAYER	LOWER HMA LAYER	4 MT 58-34 V	8670	1.75	PWL INCENTIVE AIR VOIDS HMA PAVEMENT 460.2010	INCENTIVE PWL HMA PAVEMENT 460.2005
STH 73 SHOULDERS	806+39	to	1122+04	UPPER LAYER	LOWER HMA LAYER	4 MT 58-34 V	1975	1.75	PWL INCENTIVE AIR VOIDS HMA PAVEMENT 460.2010	ACCEPTANCE TESTING BY THE DEPARTMENT, NOT ELIGIBLE FOR INCENTIVE
STH 73 LANES	806+39	to	1122+04	LOWER LAYER	MILLED EXISTING HMA SURFACE	4 MT 58-34 V	8670	1.75	PWL INCENTIVE AIR VOIDS HMA PAVEMENT 460.2010	INCENTIVE PWL HMA PAVEMENT 460.2005
STH 73 SHOULDERS	806+39	to	1122+04	LOWER LAYER	MILLED EXISTING HMA SURFACE	4 MT 58-34 V	1975	1.75	PWL INCENTIVE AIR VOIDS HMA PAVEMENT 460.2010	ACCEPTANCE TESTING BY THE DEPARTMENT, NOT ELIGIBLE FOR INCENTIVE

CULVERT ITEMS

		520.8700	522.1024	524.0124	633.5200
			APRON ENDWALLS FOR CULVERT PIPE		
			REINFORCED CONCRETE 24- INCH	CULVERT PIPE SALVAGED 24- INCH	MARKERS CULVERT END
CATEGORY	LOCATION	CLEANING CULVERT PIPES EACH	EACH	LF	EACH
0010	STA 827+60	-	2	60	2
0010	STA 859+55	1	-	-	2
0010	STA 958+70	-	2	50	2
	TOTAL 0010	1	4	110	6

EROSION CONTROL ITEMS											
		310.0110	* 606.0300	628.1504	628.1520	628.1905	628.1910 MOBILIZATIONS EMERGENCY	628.5505	628.7504	628.7555	628.7570
CATEGORY	LOCATION	BASE AGGREGATE OPEN-GRADED TON	RIPRAP HEAVY CY	SILT FENCE LF	SILT FENCE MAINTENANCE LF	EROSION CONTROL EACH	EROSION CONTROL EACH	POLYETHYLENE SHEETING SY	TEMPORARY DITCH CHECKS LF	CULVERT PIPE CHECKS EACH	ROCK BAGS EACH
0010	PROJECT WIDE	-	-	1225	1225	3	2	-	96	8	154
0010	TEMPORARY DIVERSION CHANNEL	36	75	120	120	-	-	220	-	-	44
0010	UNDISTRIBUTED	-	-	20	20	-	-	10	10	2	12
TOTAL 0010		36	75	1,365	1,365	3	2	230	106	10	210
* ADDITIONAL ITEMS LOCATED IN CAT 0020											

RESTORATION ITEMS									
		** 625.0500	628.2006 EROSION MAT URBAN CLASS I TYPE A	* 628.2008 EROSION MAT URBAN CLASS I TYPE B	** 629.0210 FERTILIZER TYPE B	** 630.0120 SEEDING MIXTURE NO. 20	** 630.0160 SEEDING MIXTURE NO. 60	630.0200 SEEDING TEMPORARY	630.0500 SEED WATER
CATEGORY	LOCATION	SY	SY	SY	CWT	LB	LB	LB	MGAL
0010	CULVERT RELAY AND REPAIRS	226	226	-	0.1	0.5	2.6	1.8	25.3
0010	UNDISTRIBUTED	84	24	-	0.1	1.1	1.0	5	5.0
TOTAL 0010		310	250	-	0.2	1.6	3.6	6.8	30.3
* SEE BARRIER SYSTEM GRADING SHAPING FINISHING TABLE FOR QUANTITY OF BID ITEM									
** ITEMS SHOWN ELSEWHERE IN THE PLAN AND ARE INCIDENTAL TO OTHER BID ITEMS									

GUARDRAIL ITEMS										
		* 614.0010 BARRIER SYSTEM GRADING SHAPING FINISHING	614.0400 ADJUSTING STEEL PLATE BEAM GUARD	614.0920 SALVAGED RAIL LF	614.0925 SALVAGED GUARDRAIL END TREATMENTS EACH	614.0950 REPLACING GUARDRAIL POSTS AND BLOCKS EACH	614.0951 REPLACING GUARDRAIL RAIL AND HARDWARE LF	614.0952 REPLACING GUARDRAIL REFLECTORS EACH	614.2340 MGS GUARDRAIL 3 L LF	614.2610 MGS GUARDRAIL TERMINAL EAT EACH
CATEGORY	LOCATION	EACH	LF	LF	EACH	EACH	LF	EACH	LF	EACH
0010	PROJECT WIDE	-	360	360	4	8	50	2	-	-
0010	STRUCTURE C-60-800 REPLACEMENT	2	-	-	-	-	-	-	205	4
TOTAL 0010		2	360	360	4	8	50	2	205	4
* SEE BARRIER SYSTEM GRADING SHAPING FINISHING FOR INCIDENTAL ITEMS, OTHER ITEMS										

BARRIER SYSTEM GRADING SHAPING FINISHING													
				* EXCAVATION COMMON (CY)	* FILL (CY)	* BORROW (CY)	* SALVAGED TOPSOIL ** (SY)	628.2008 EROSION MAT URBAN CLASS I TYPE B (SY)	* FERTILIZER TYPE B ** (CWT)	* SEEDING MIXTURE NO. 20 ** (LB)	* SEEDING MIXTURE NO. 60 ** (LB)	* SEEDING TEMPORARY ** (LB)	* SEED WATER ** (MGAL)
LOCATION			SIDE										
1087+50.00	to	1091+25.00	Both	25	700	675	1190	1190	0.80	45.9	3.0	3.6	26.8
TOTALS								1,190					
* NON-BID ITEM, ITEMS AND QUANTITIES LISTED FOR BID INFORMATION ONLY, ITEMS INCIDENTAL TO BARRIER SYSTEM GRADING SHAPING FINISHING. ** ITEMS SHOWN ELSEWHERE IN THE PLAN AND ARE STANDARD BID ITEMS AT THOSE LOCATIONS													

3

3

CATEGORY	LOCATION	DURATION	*							REMARKS
			643.0300	643.0420	643.0705	643.0900	643.0920	643.1050	643.5000	
			TRAFFIC CONTROL DRUMS DAY	TRAFFIC CONTROL BARRICADES TYPE III DAY	TRAFFIC CONTROL WARNING LIGHTS TYPE A DAY	TRAFFIC CONTROL SIGNS DAY	TRAFFIC CONTROL COVERING SIGNS TYPE II EACH	TRAFFIC CONTROL SIGNS PCMS DAY	TRAFFIC CONTROL EACH	
0010	DETOUR	105	-	318	1060	17808	8	-	-	* COVERING SIGNS IS A SINGLE CYCLE FOR ALL
0010	SINGLE LANE CLOSURE WITH FLAGGER	50	2640	200	400	600	-	-	-	
0010	CULVERT RELAYS (7 DAYS EACH)	14	-	182	196	84	-	-	-	
0010	STRUCTURE REPLACEMENT	35	-	455	490	210	-	-	-	
0010	PROJECT WIDE	-	-	-	-	-	-	14	1	
	TOTAL 0010		2,640	1,155	2,146	18,702	8	14	1	

		646.2040	646.4040
		MARKING LINE GROOVED WET REF EPOXY 6-INCH	MARKING LINE GROOVED WET REF EPOXY 10- INCH
CATEGORY	LOCATION	LF	LF
0010	EDGE & CHANNELIZING	61,990	520
0100	CENTERLINE	15,170	-
	TOTAL 0010	77,160	520

		643.3165	
		TEMPORARY	
		MARKING LINE	
		PAINT 6-INCH	
CATEGORY	LOCATION	LF	REMARKS
0010	CENTERLINE SKIPS	12,672	BETWEEN LIFTS & PRIOR TO CL RUMBLE STRIPS
	TOTAL 0010	<u>12,672</u>	

3



3


DETOUR AT-GRADE RR CROSSINGS												
CATEGORY	LOCATION	CROSSING #	634.0614	637.2230	638.2102	638.2602	638.3000	638.4000	646.5320	646.9210	646.9310	REMARKS
			POSTS WOOD 4X6- INCH X 14-FT EACH	SIGNS TYPE II REFLECTIVE F SF	MOVING SIGNS TYPE II EACH	REMOVING SIGNS TYPE II EACH	REMOVING SMALL SIGN SUPPORTS EACH	MOVING SMALL SIGN SUPPORTS EACH	MARKING RAILROAD CROSSINGS EPOXY EACH	MARKING REMOVAL LINE WATER BLASTING WIDE LF	MARKING REMOVAL SPECIAL MARKING WATER BLASTING EACH	
0010	GILMAN, WI (STH 64)	CROSSING 697272N	-	-	1	-	-	1	2	28	2	-
0010	LADYSMITH, WI (STH 27)	CROSSING 671260Y	2	18.14	-	4	1	-	3	44	3	TWO W10-1A (EXEMPT), TWO W10-1 SIGNS (ADVANCED WARNING), REMOVE W3-1 (STOP AHEAD) AND PLACE ON ITS OWN POST
TOTAL 0010			2	18.14	1	4	1	1	5	72	5	


NOTE: MARKING RAILROAD CROSSING EPOXY INCLUDES STOP BAR NEAREST TRACKS

CONST STAKING & MISC ITEMS				
CATEGORY	LOCATION	621.0100	650.6000	650.8000
		LANDMARK REFERENCE MONUMENTS EACH	CONSTRUCTION STAKING PIPE CULVERTS EACH	CONSTRUCTION STAKING RESURFACING REFERENCE LF
0010	PROJECT WIDE	13	2	31,612
TOTAL 0010		13	2	31,612


SAWING ITEMS			
CATEGORY	LOCATION	690.0150	REMARKS
		SAWING ASPHALT LF	
0010	STA 827+60	65	CULVERT RELAY
0010	STA 958+70	65	CULVERT RELAY
0010	STA 1088+86	40	STRUCTURE C-60-23
0010	STA 1089+75	40	STRUCTURE C-60-23
TOTAL 0010		210	

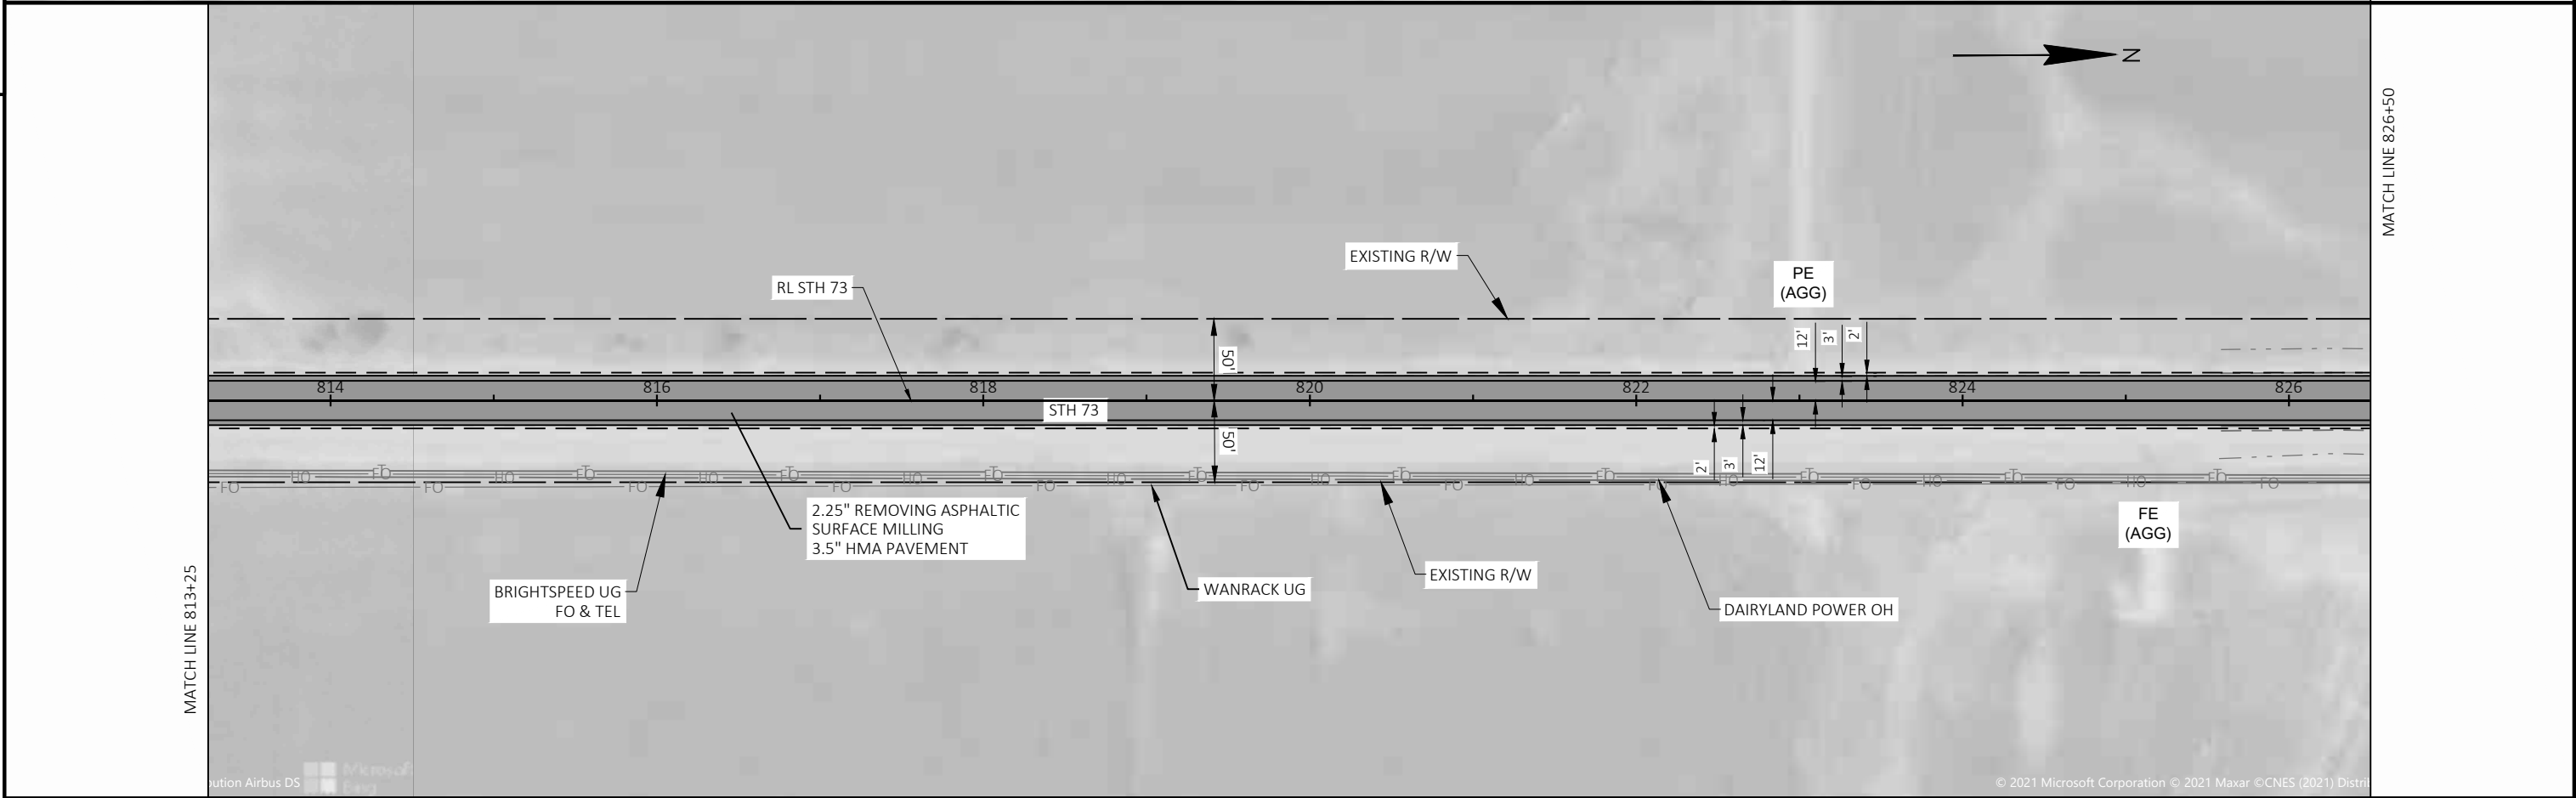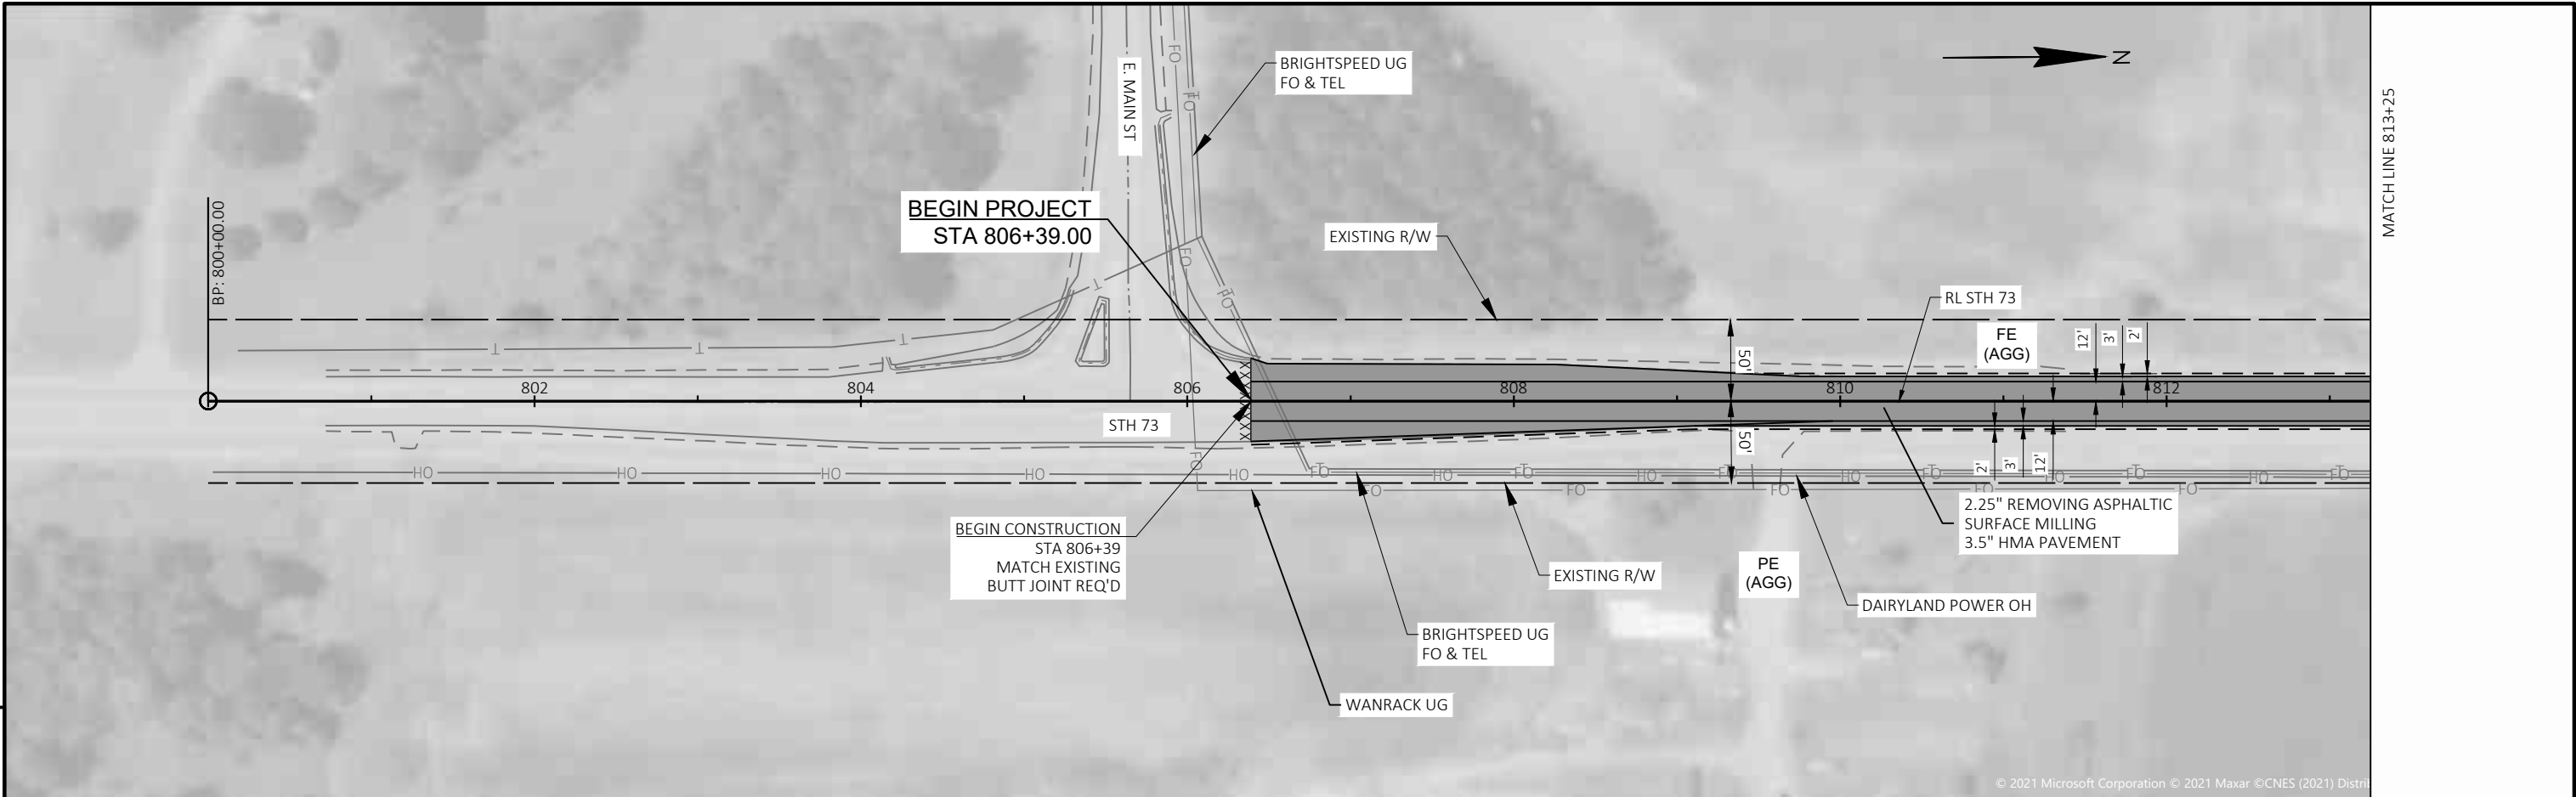


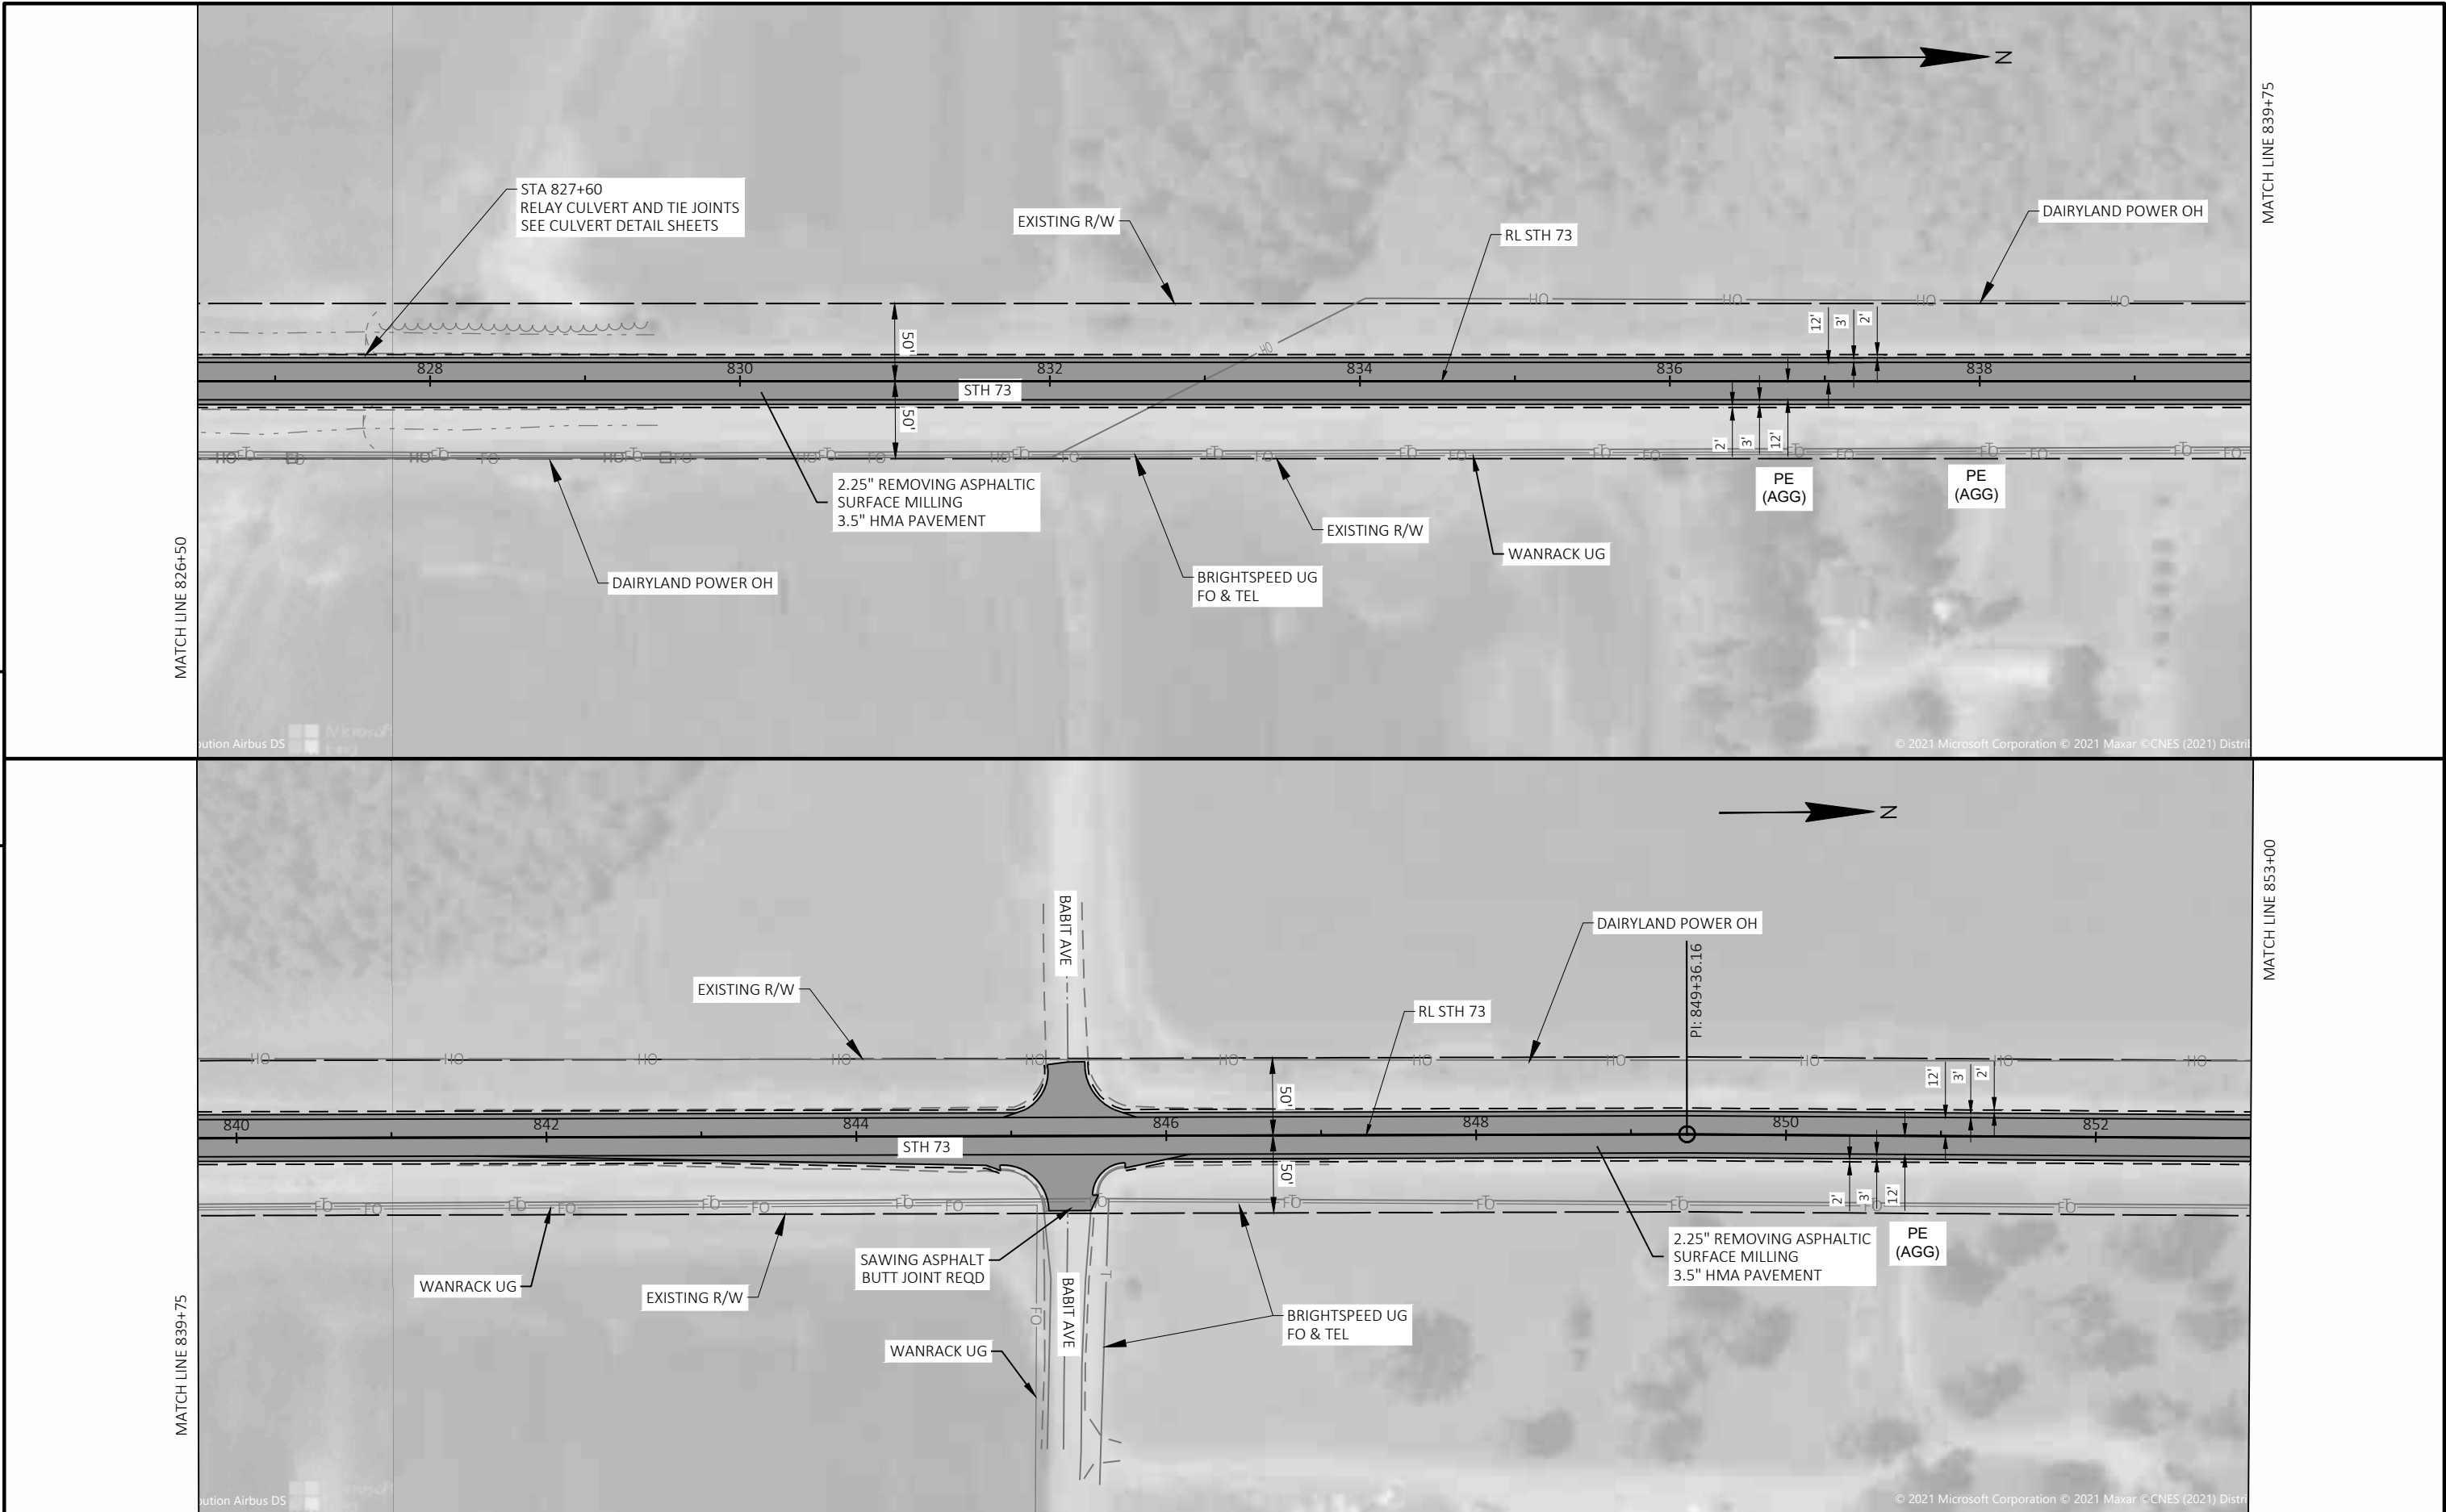


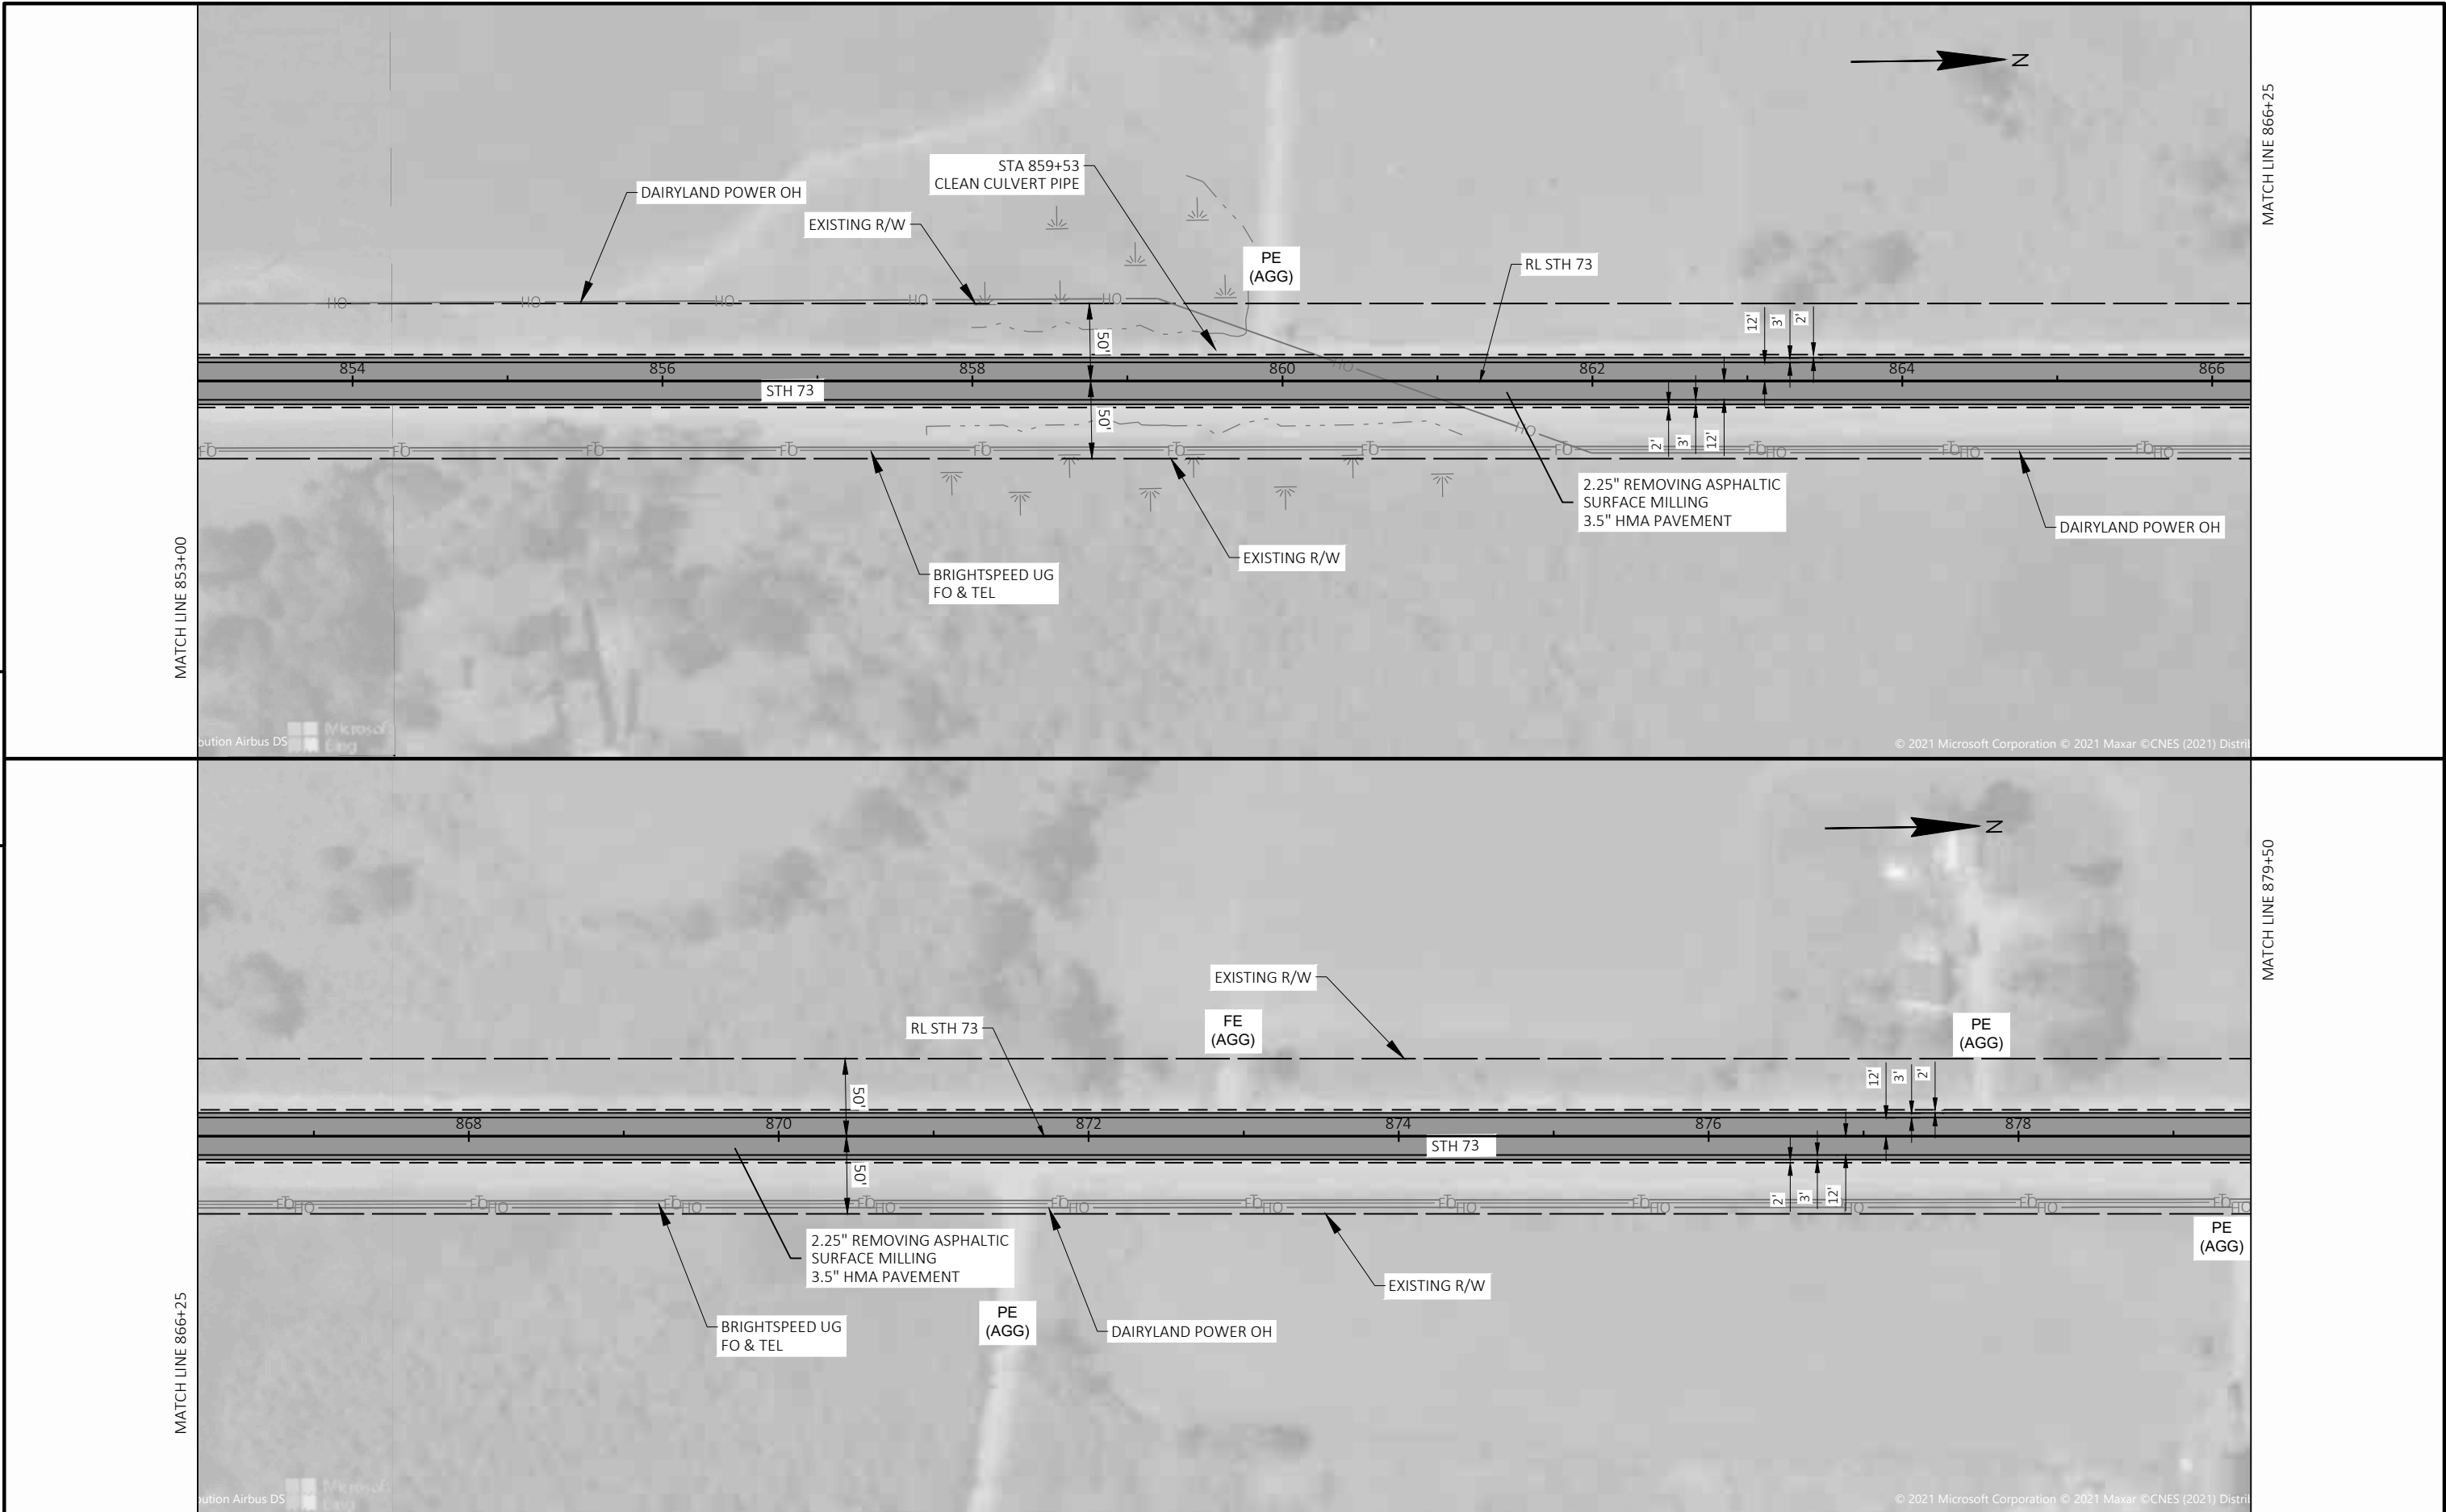





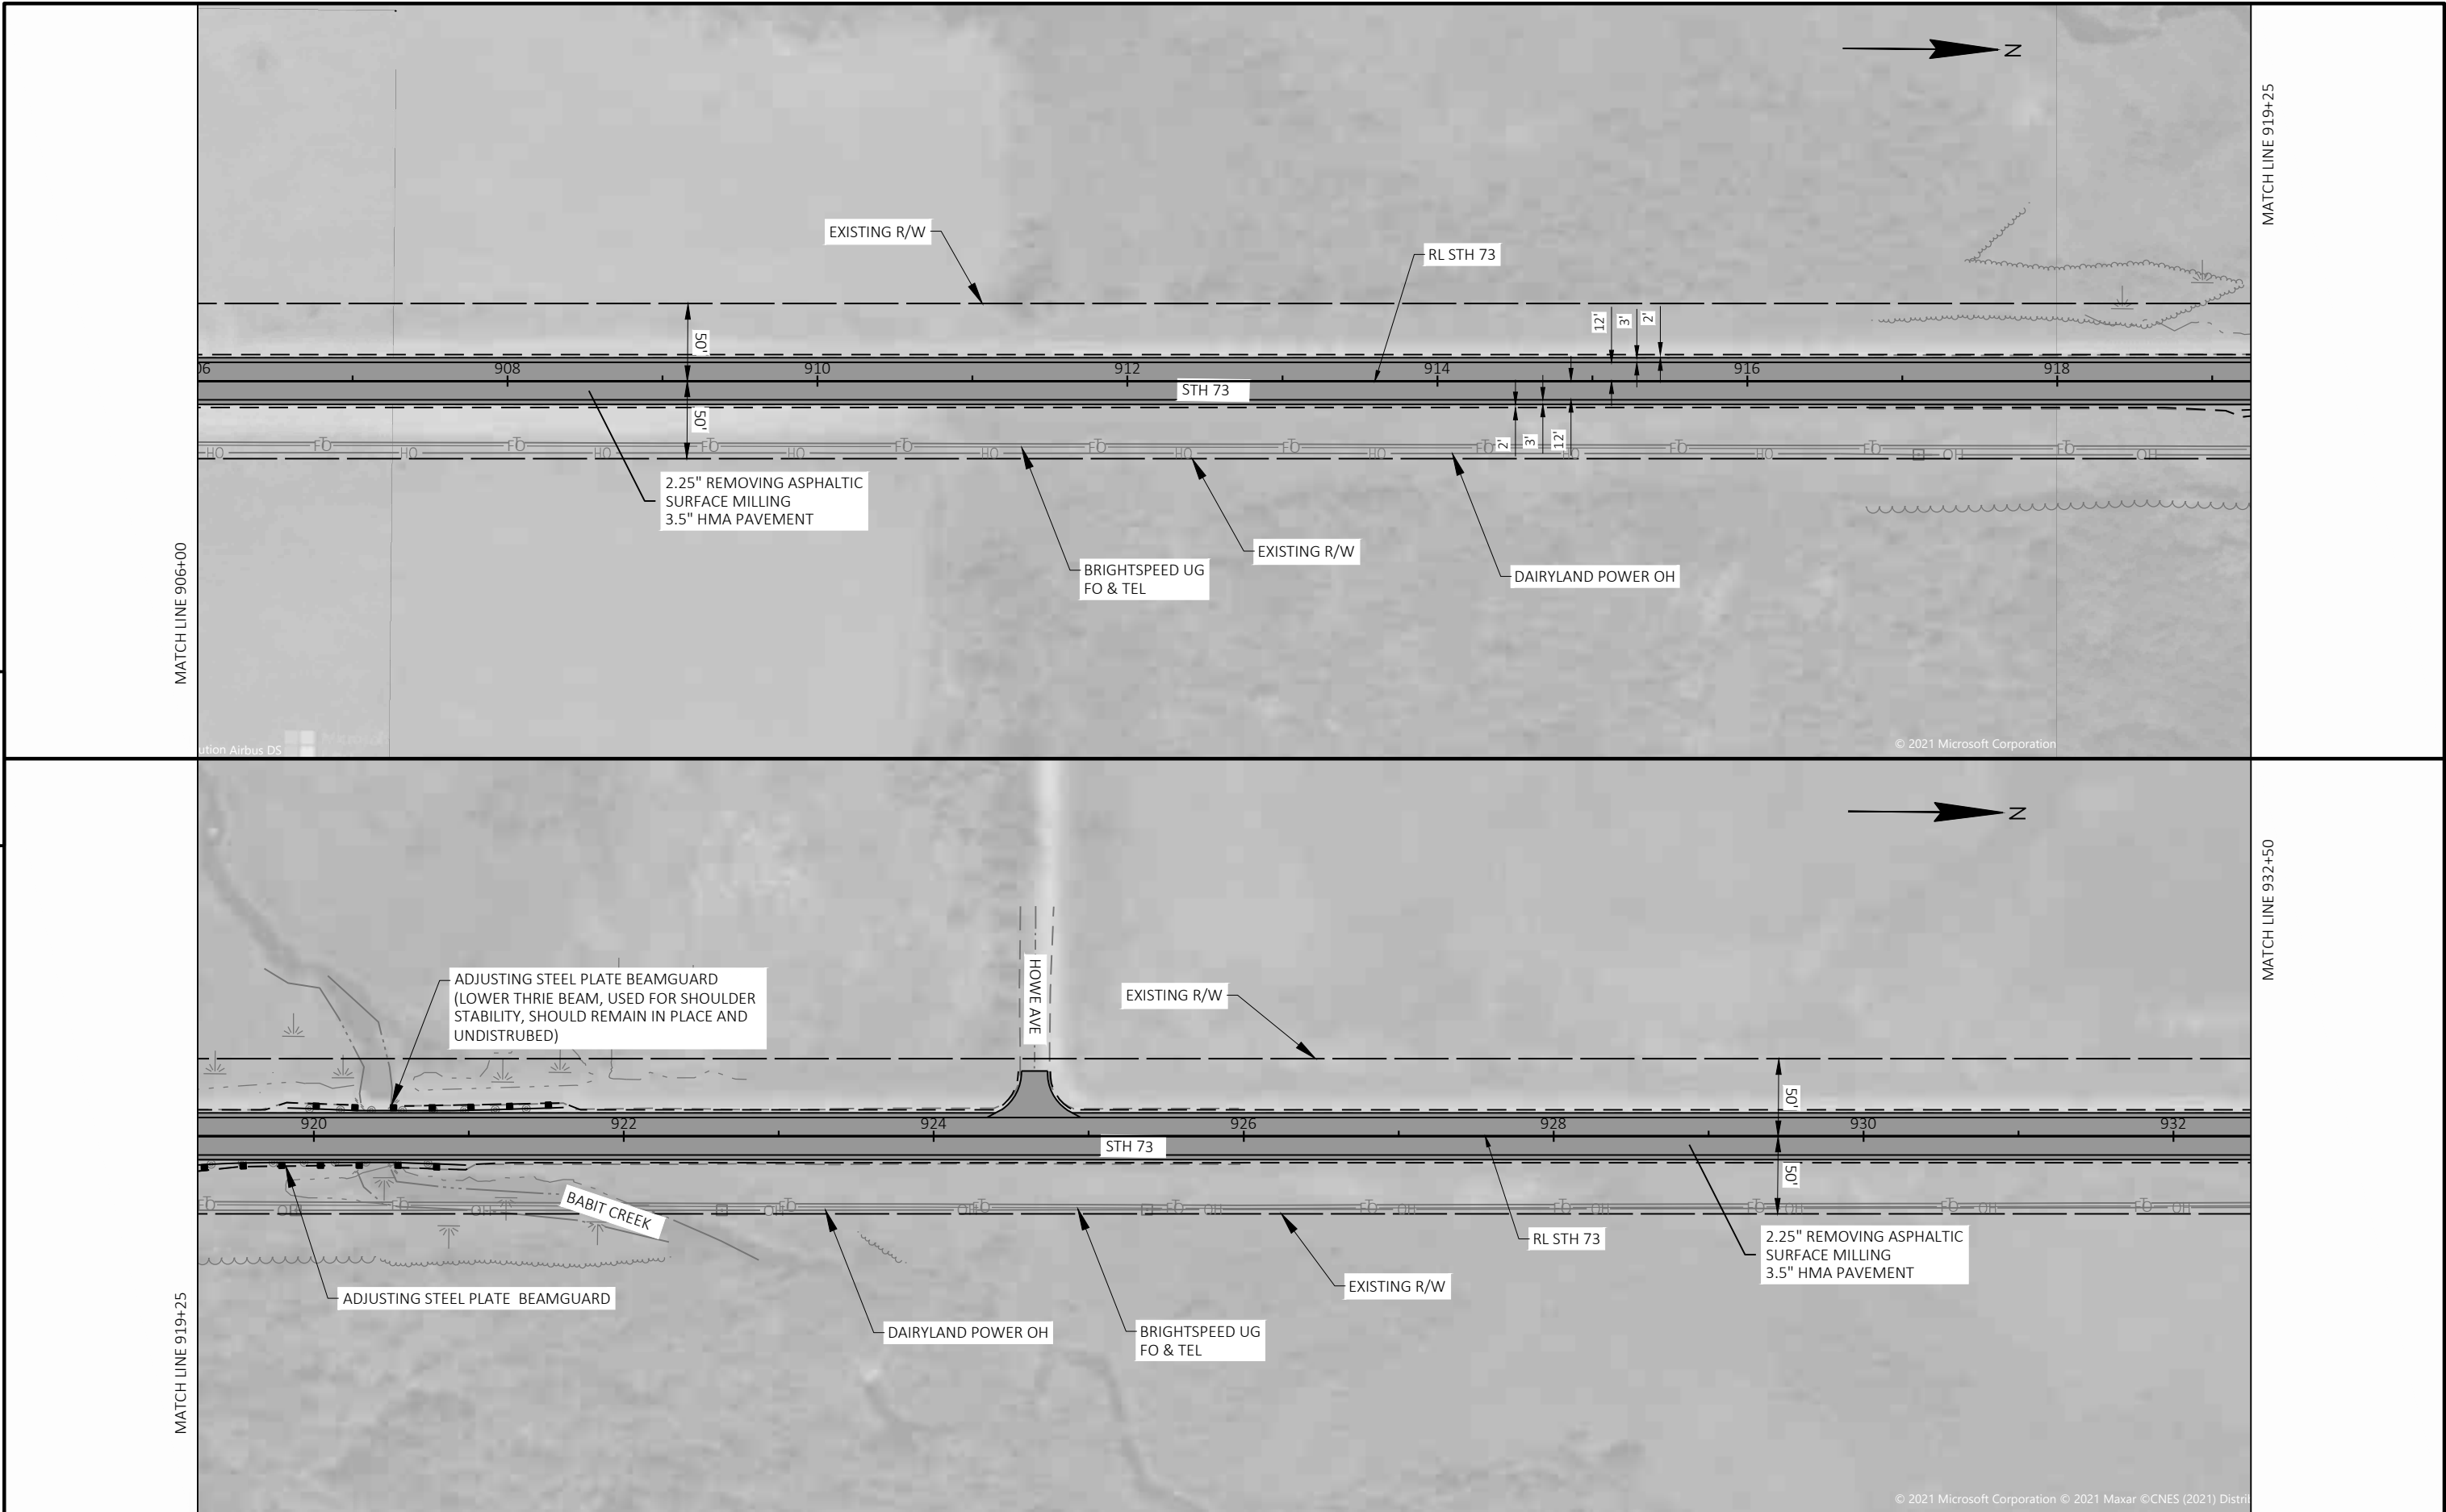



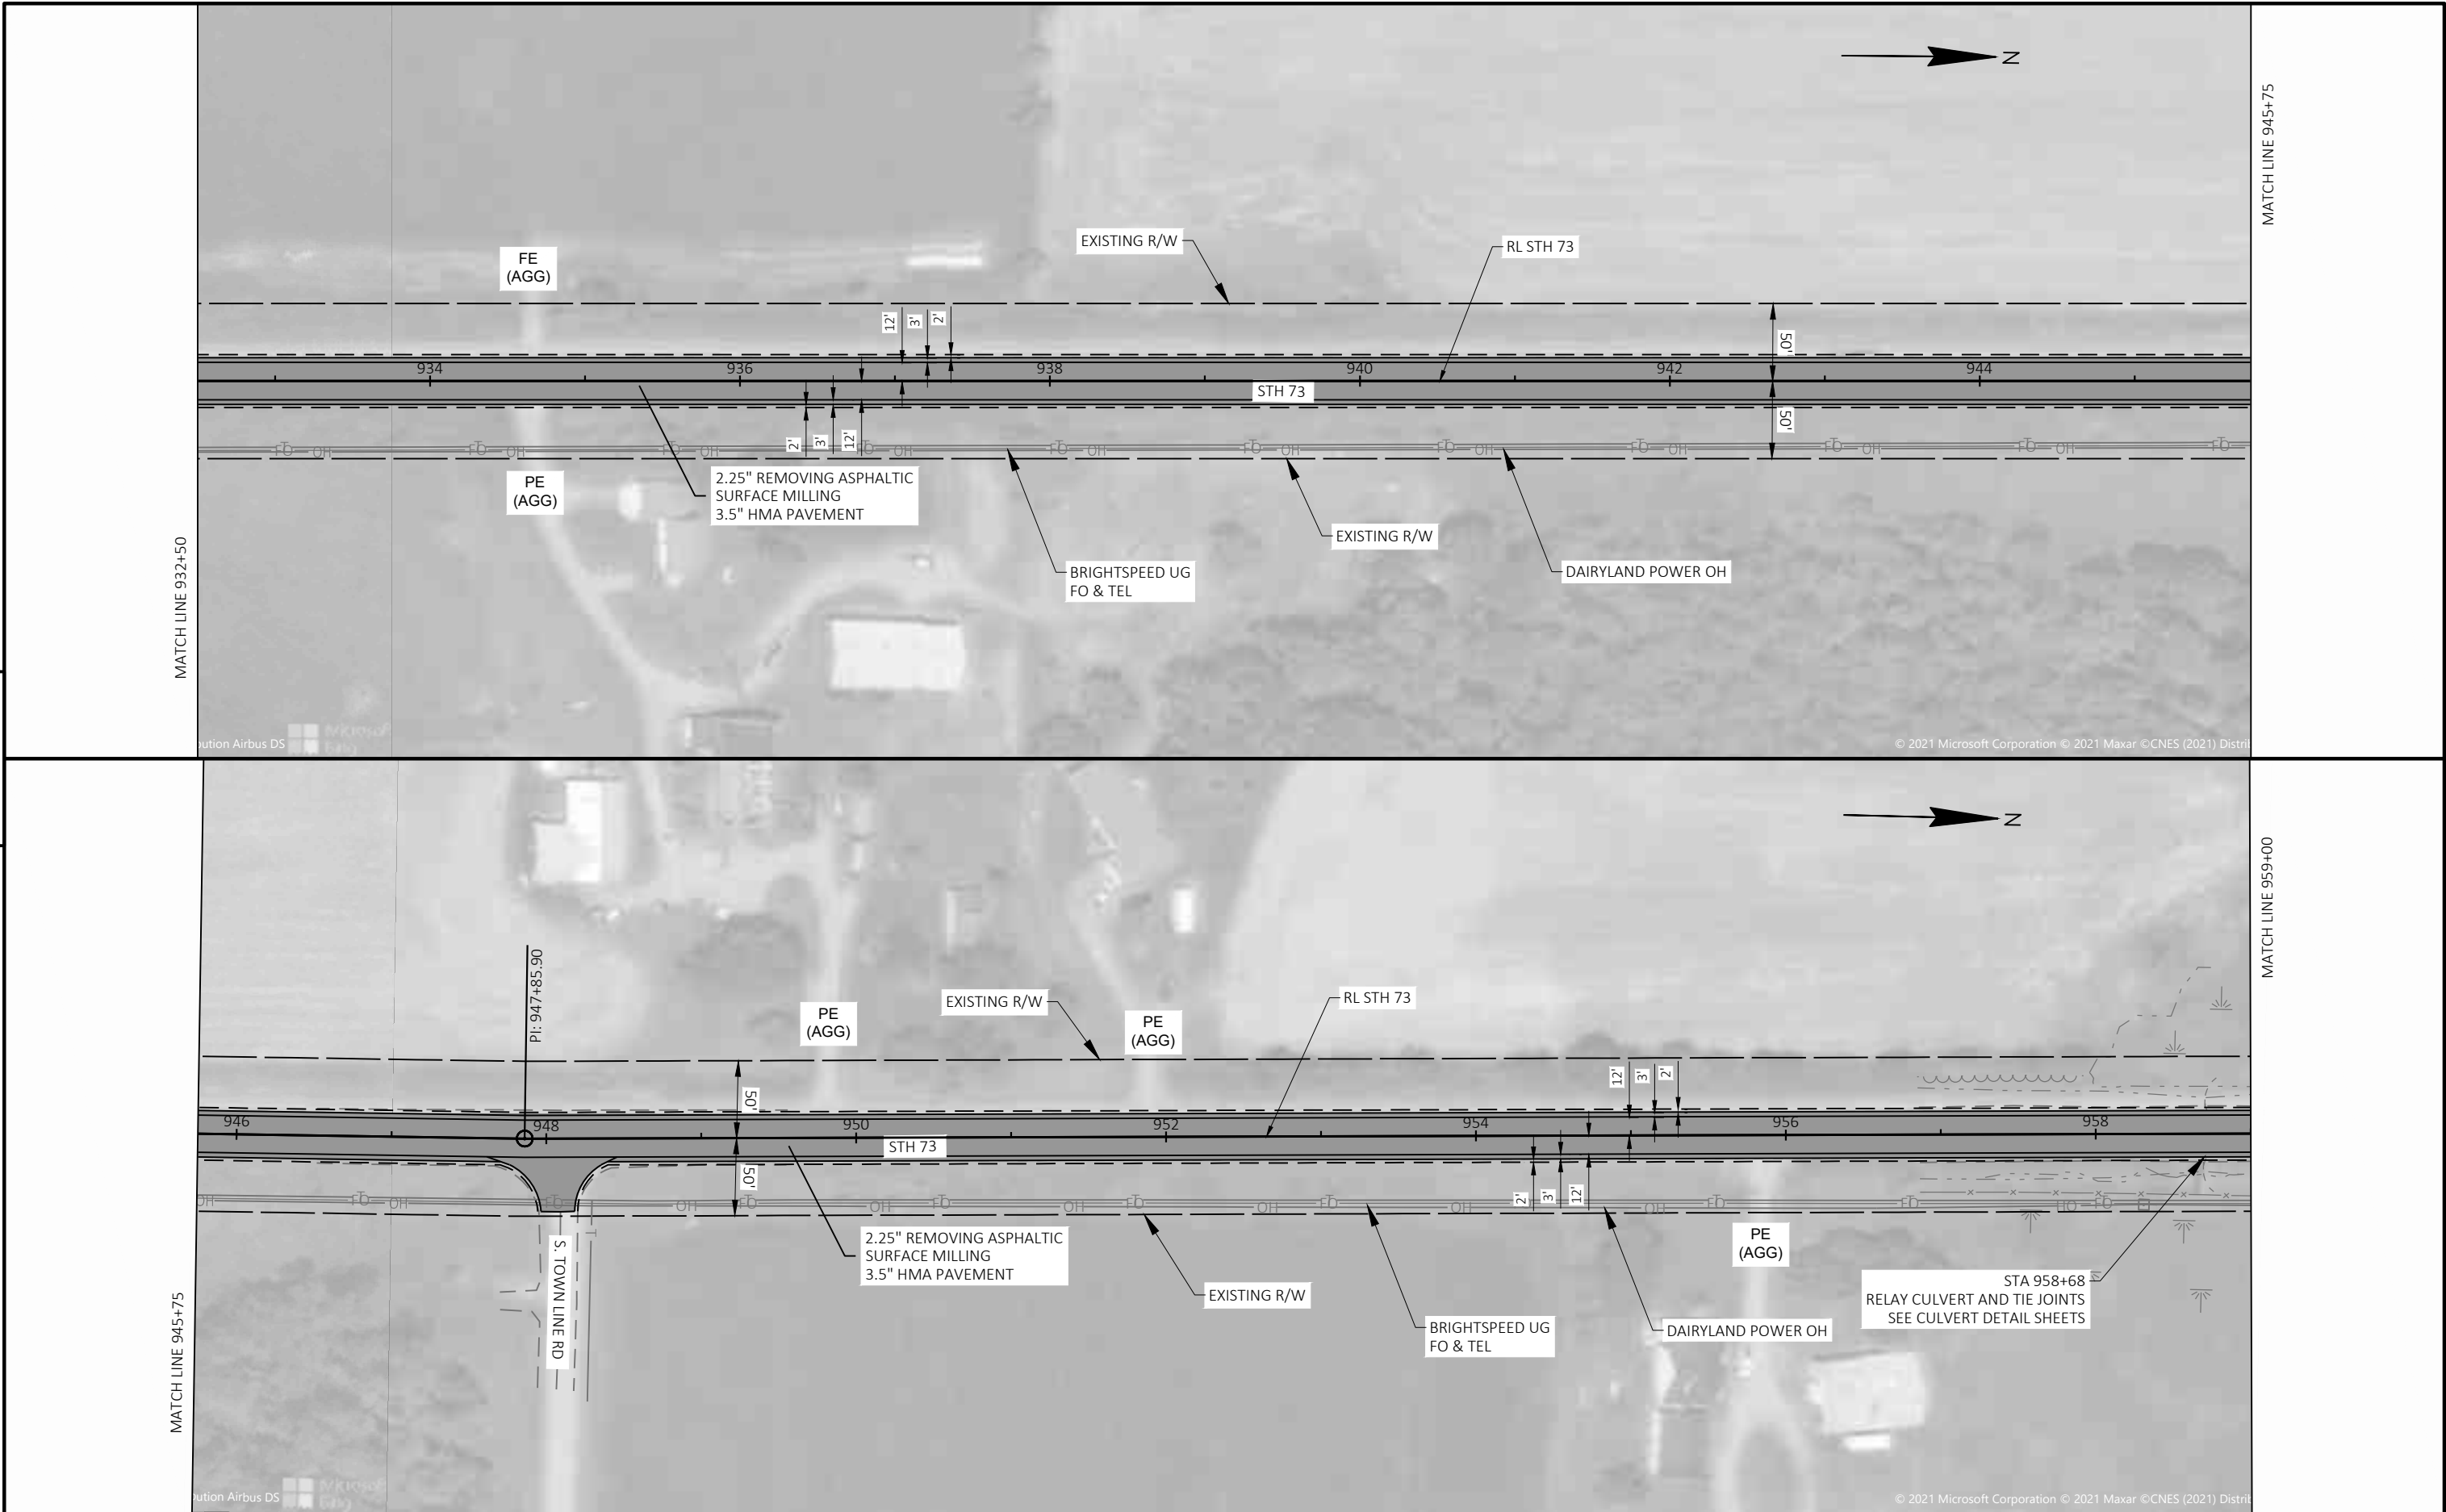


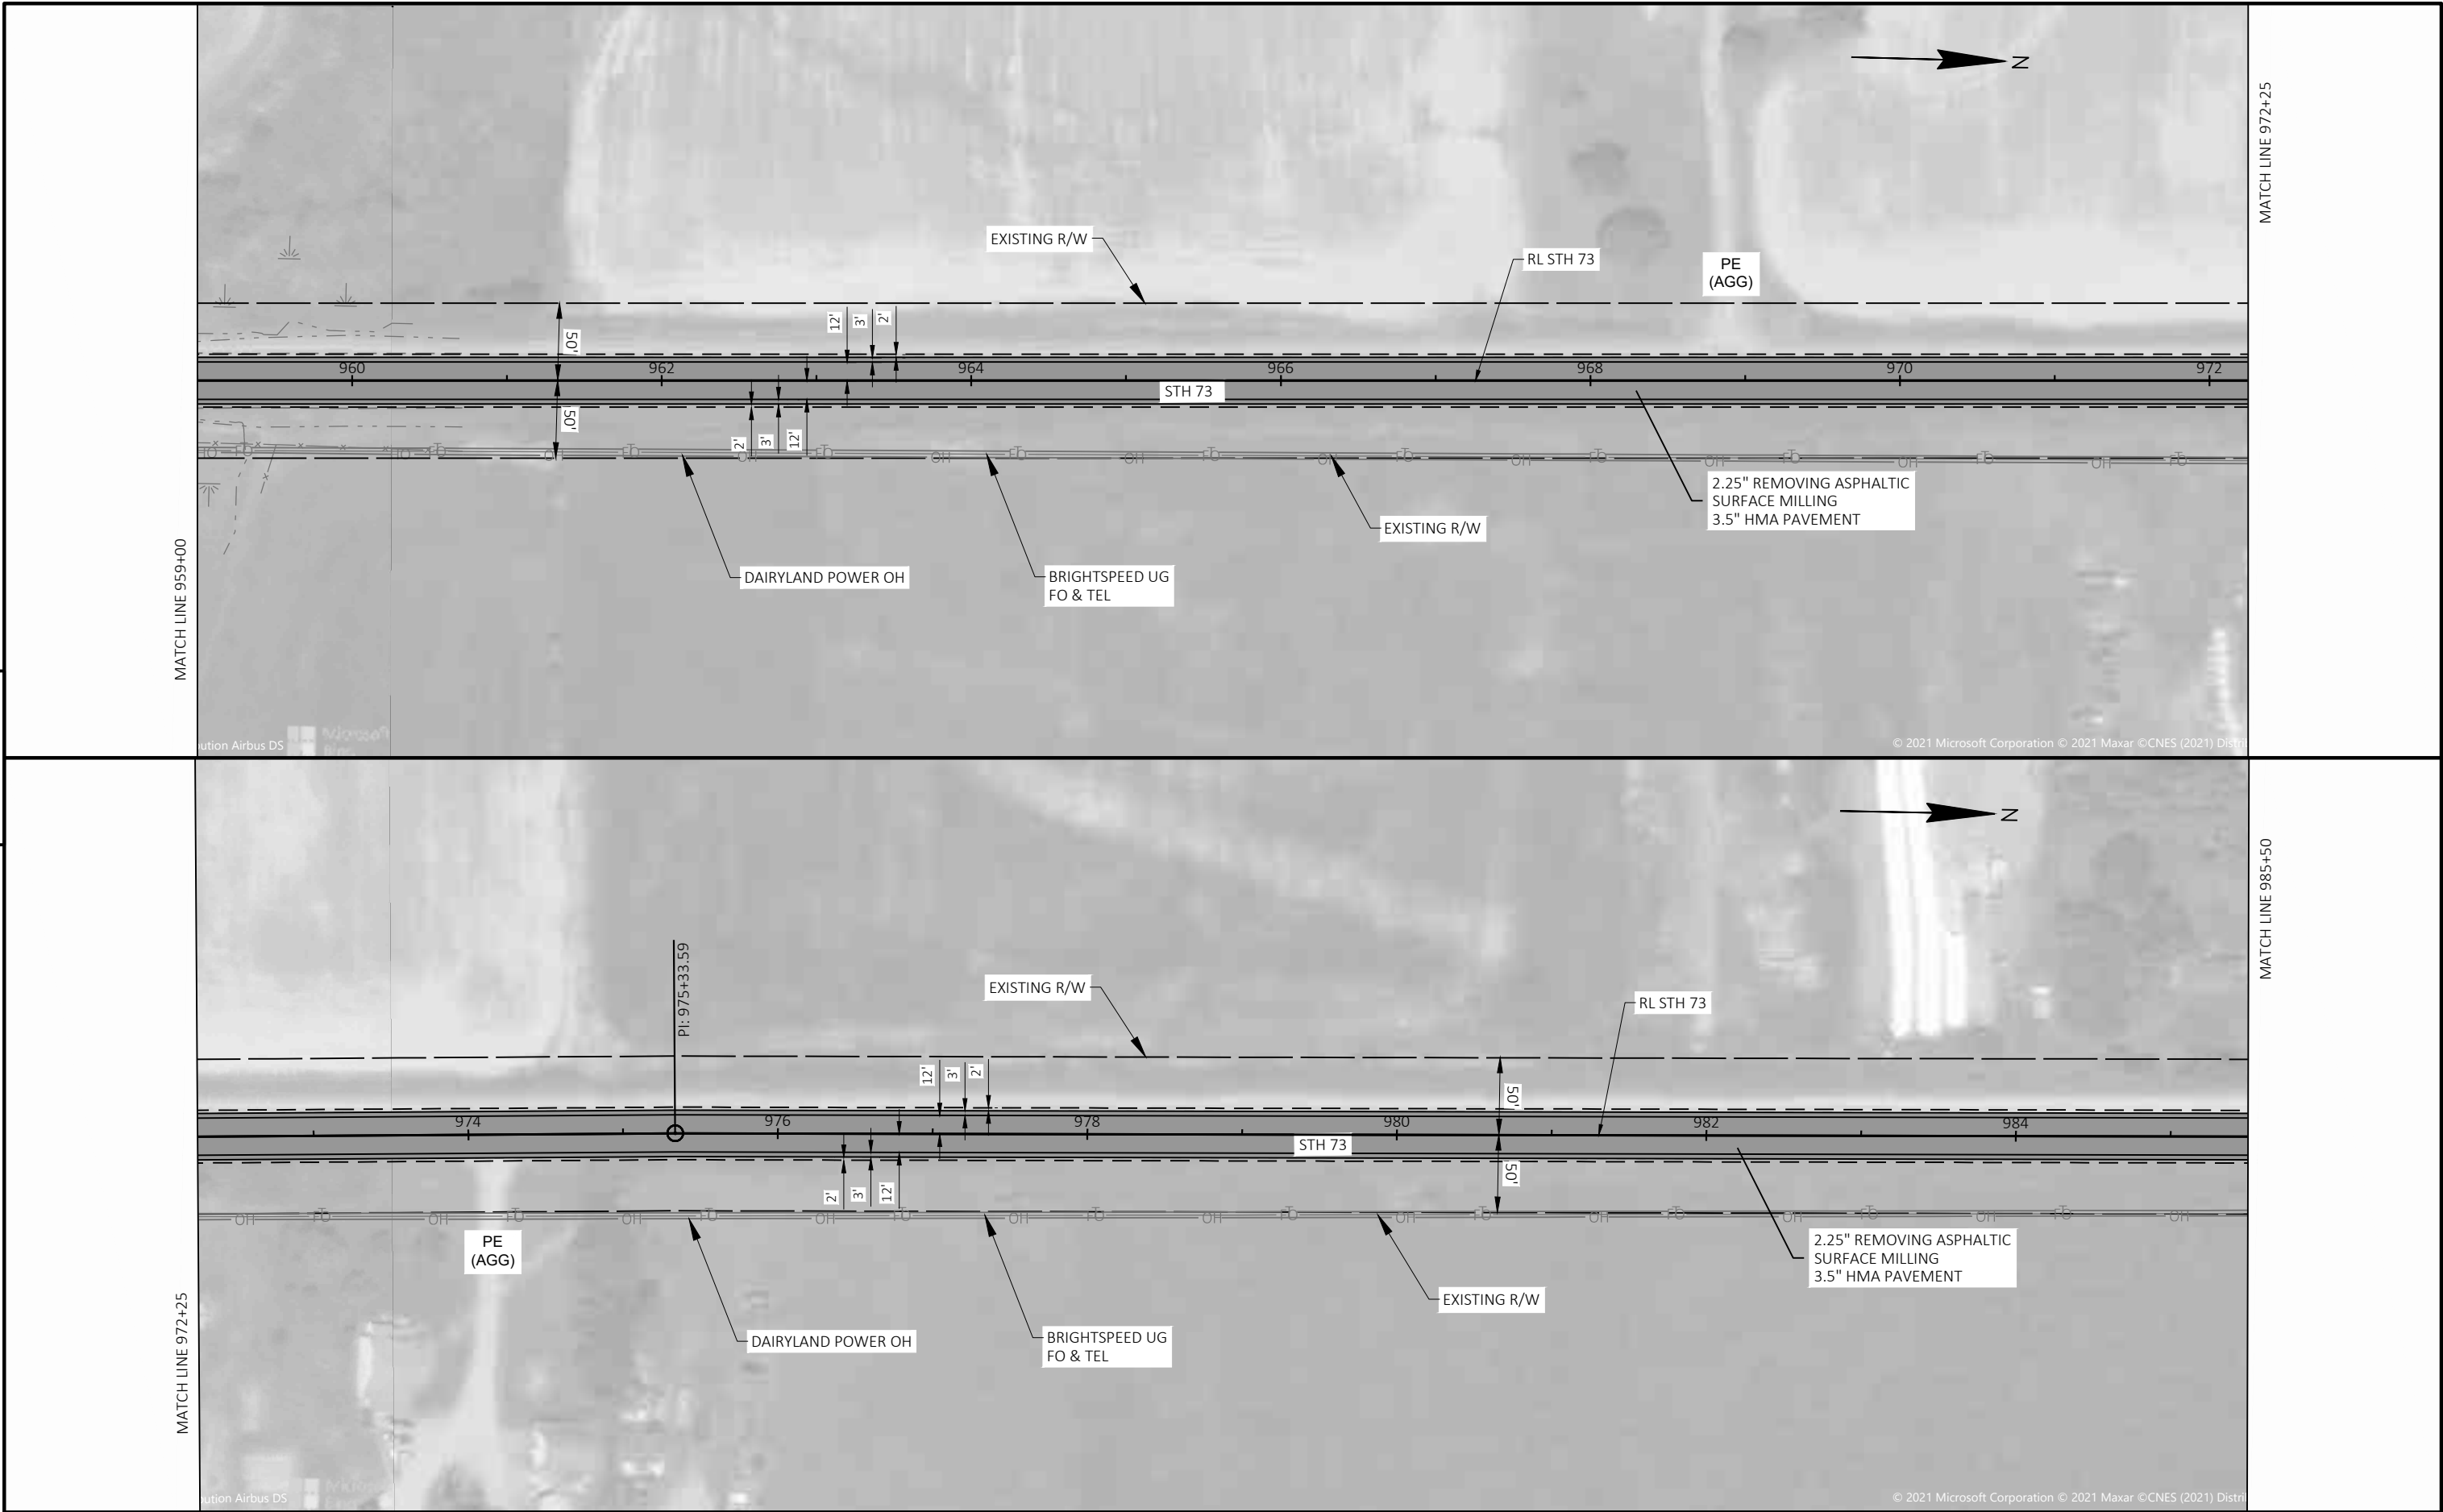

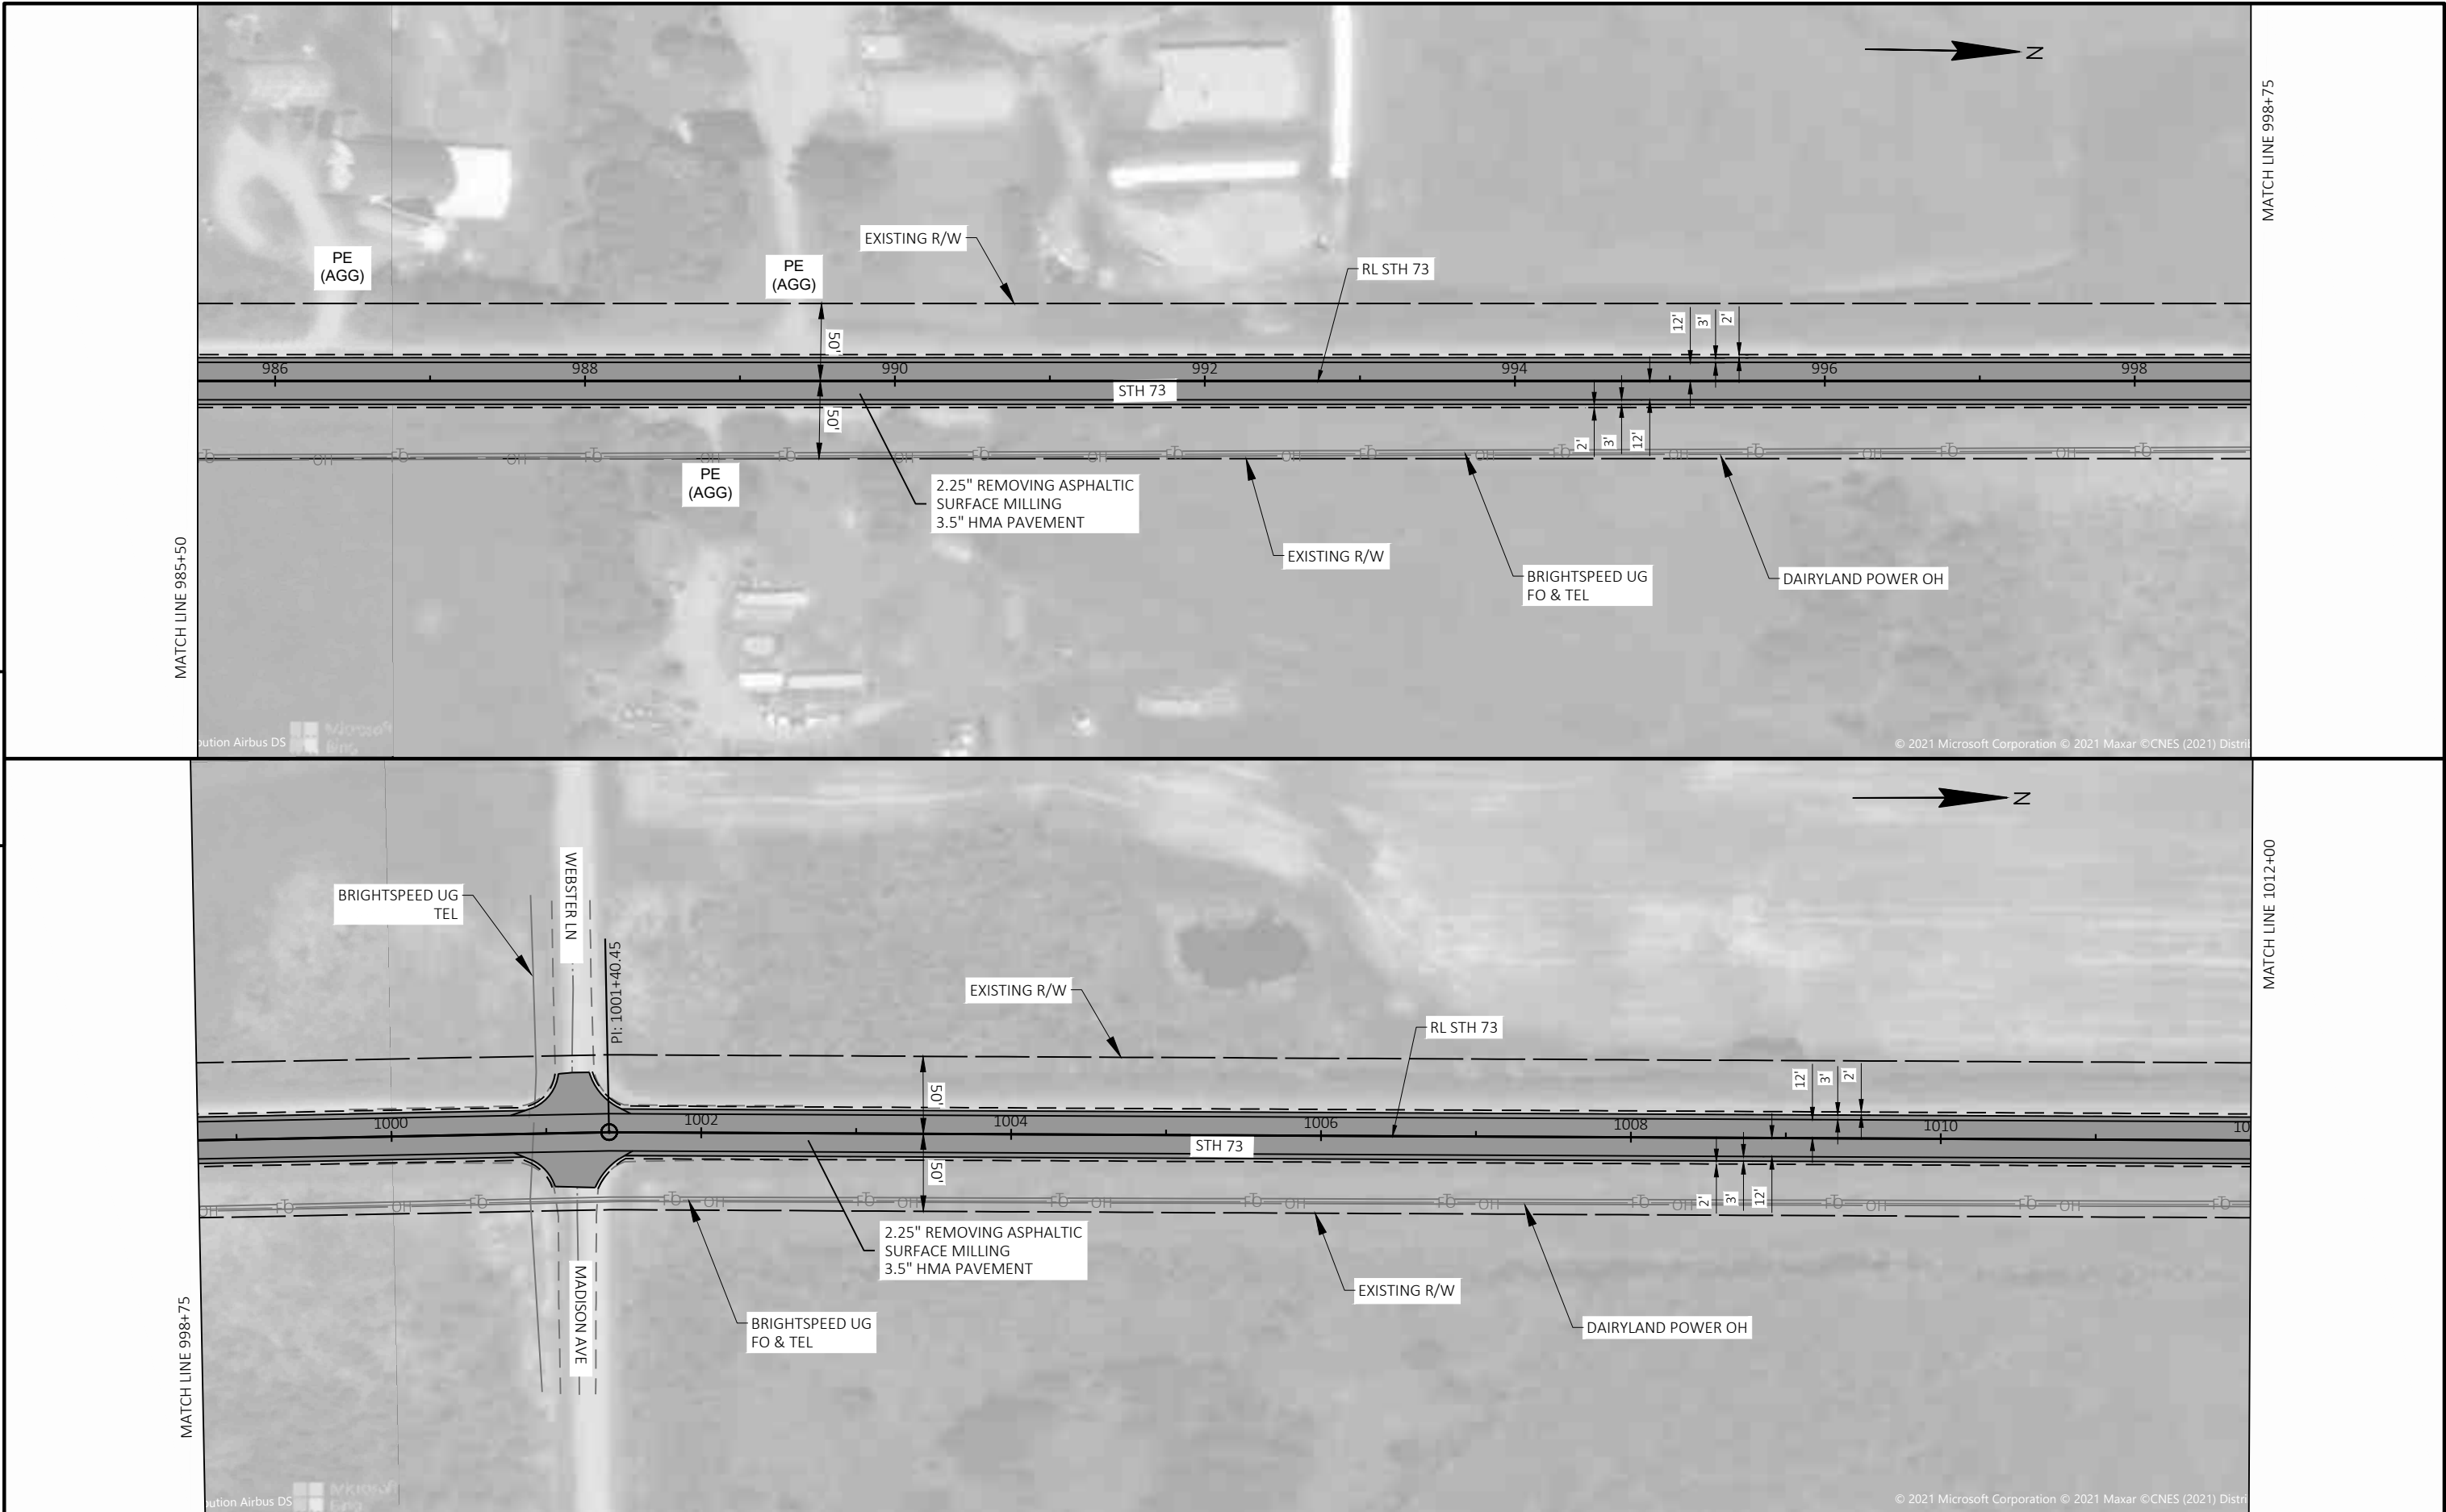


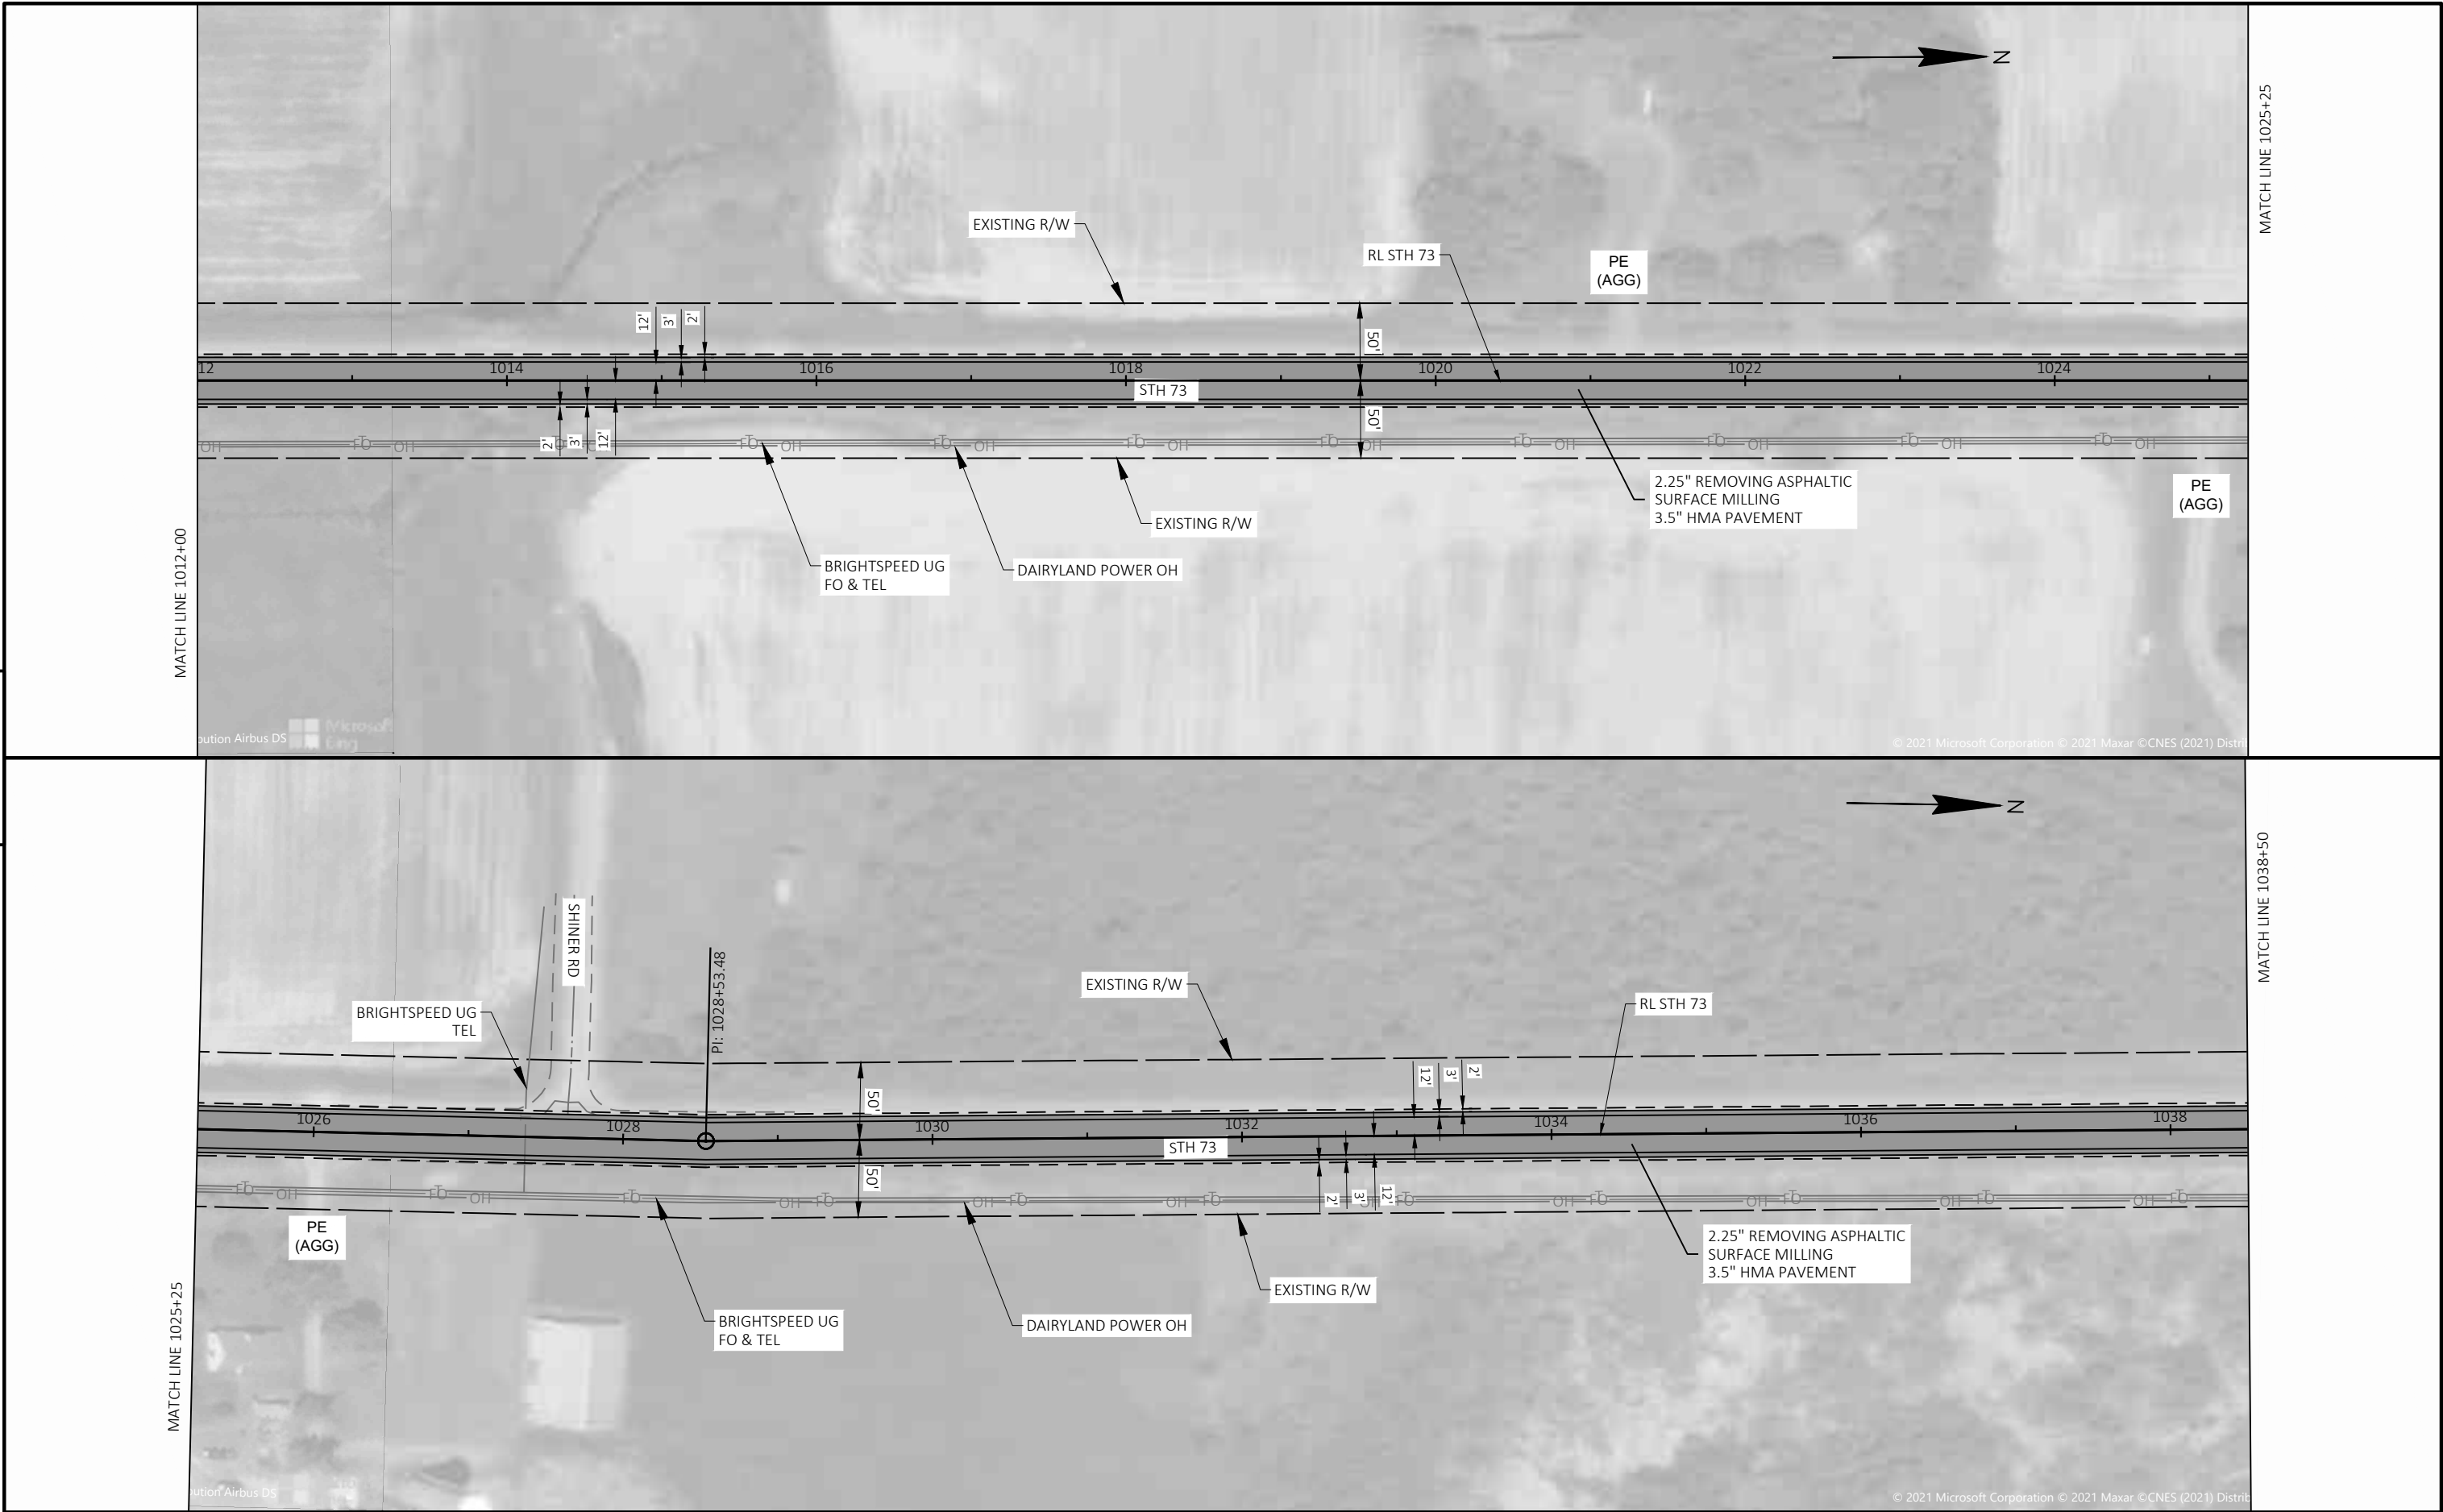

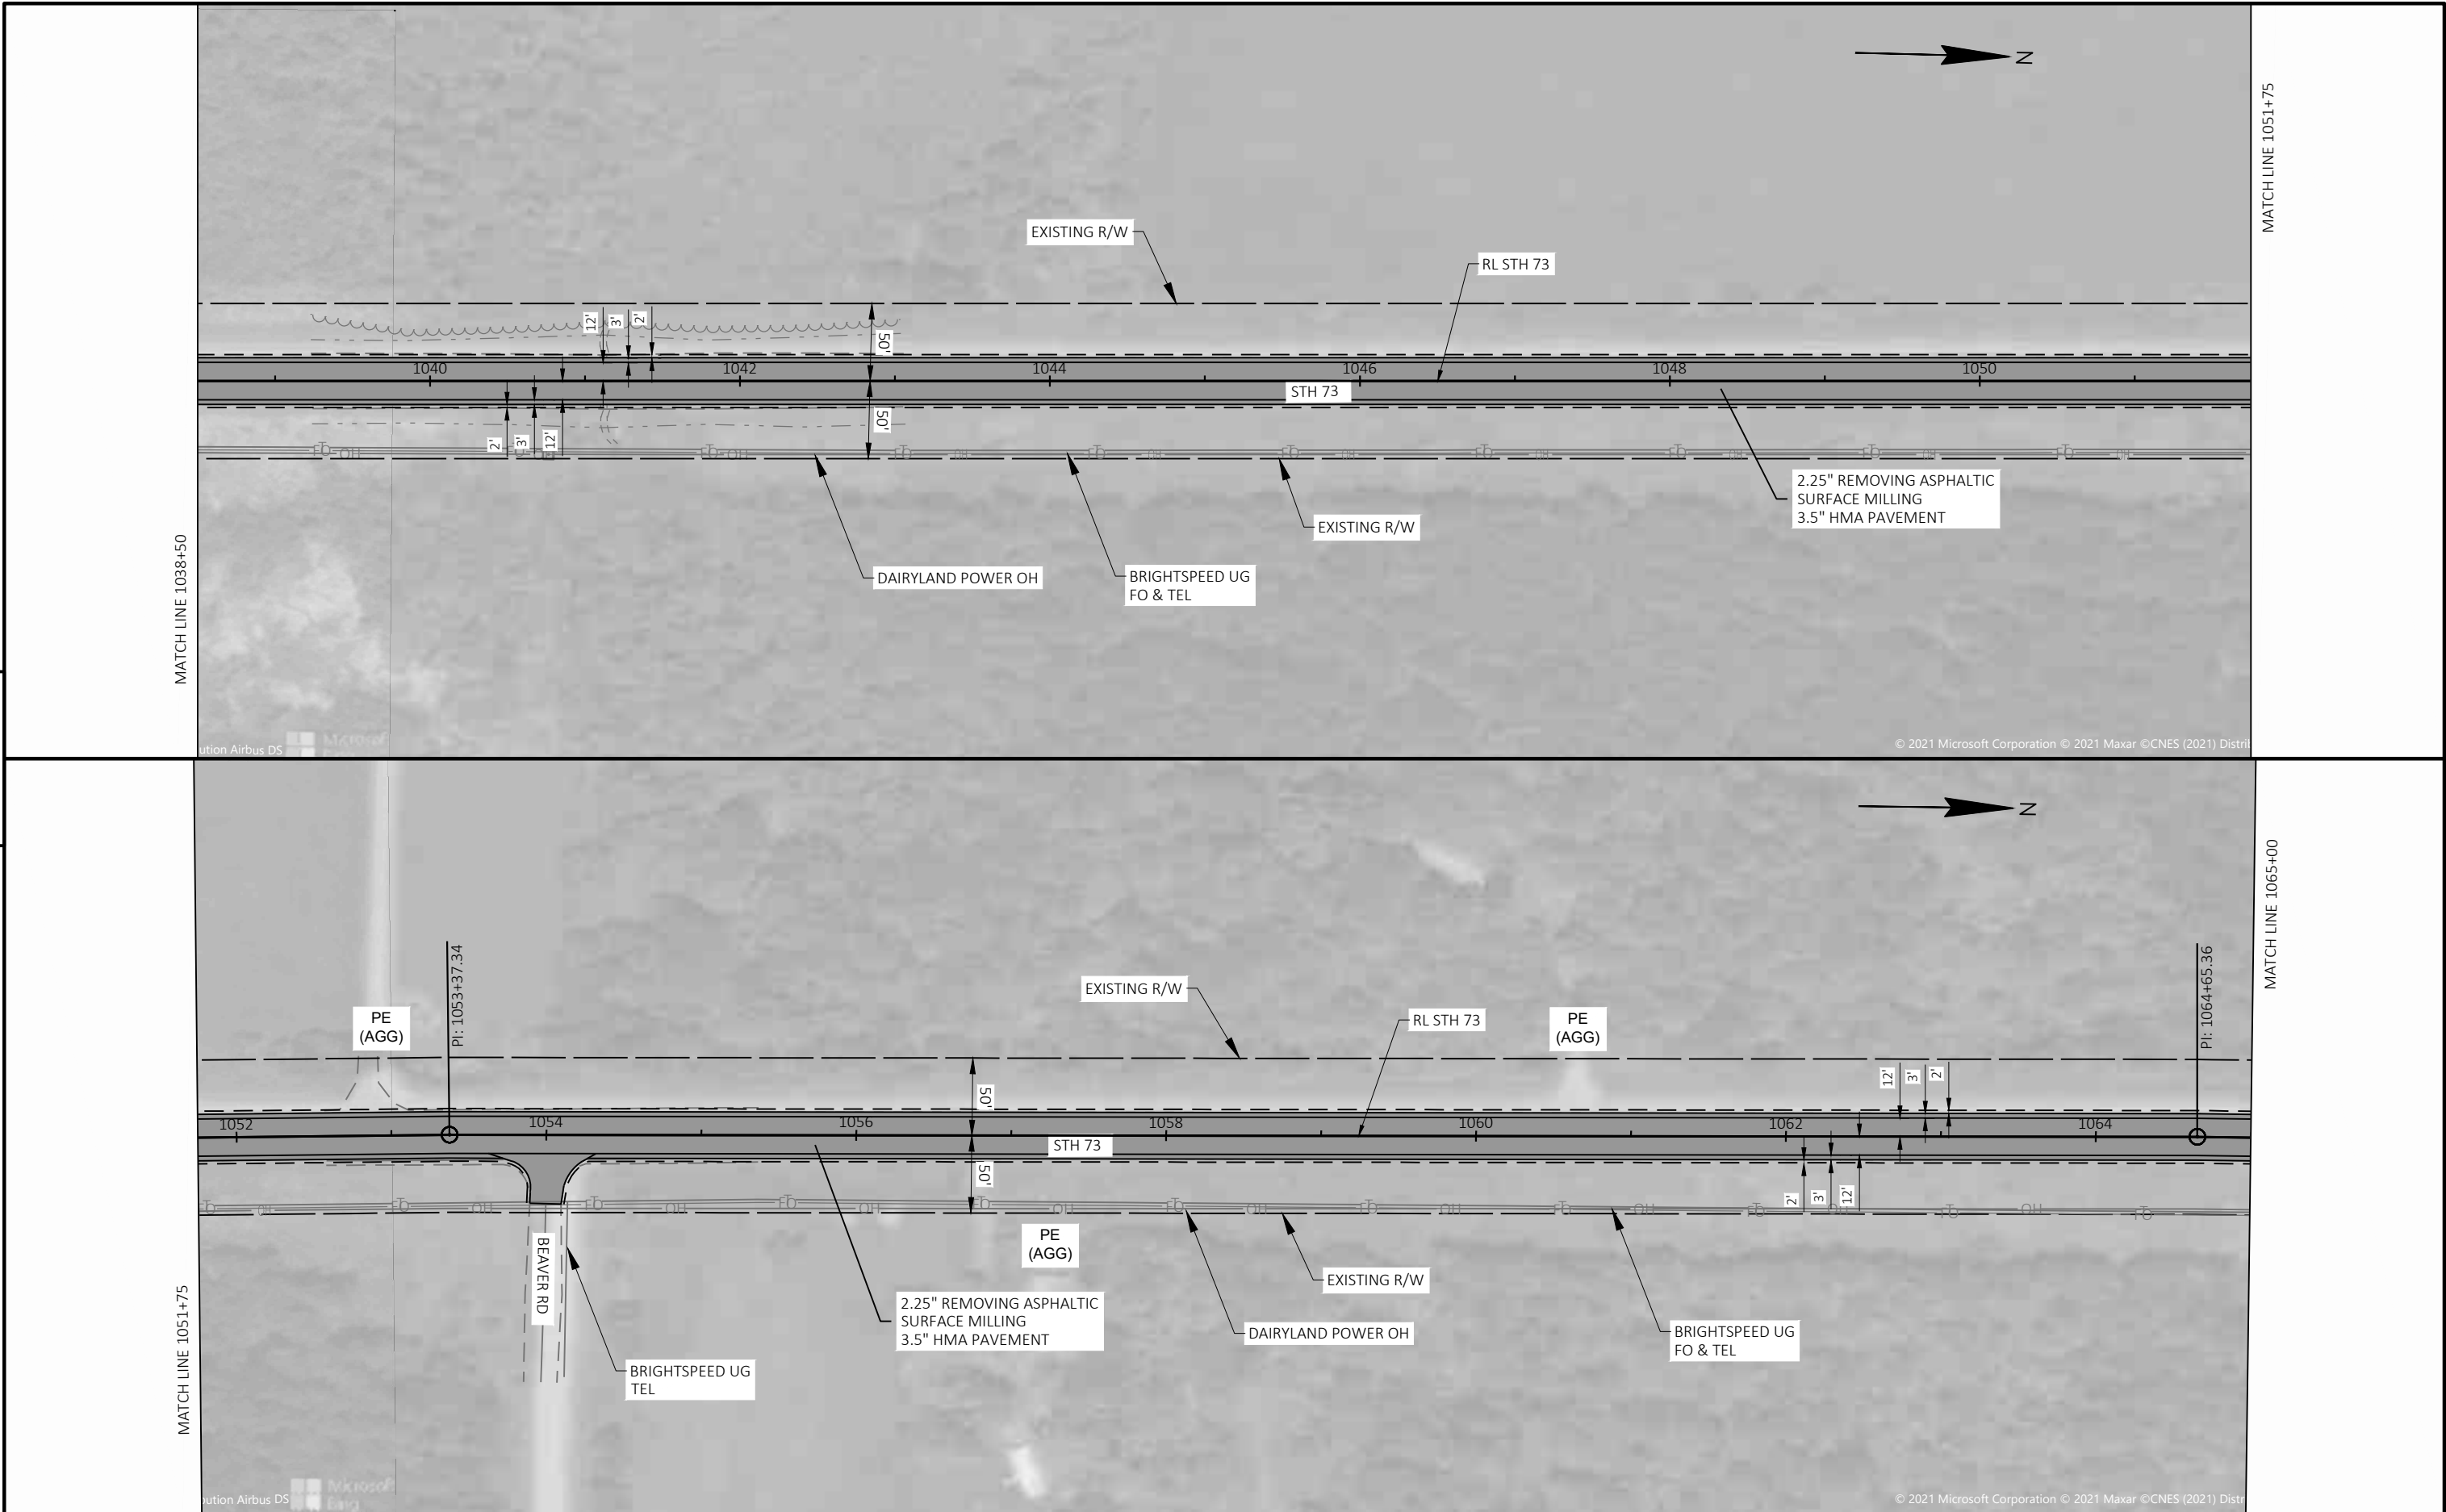

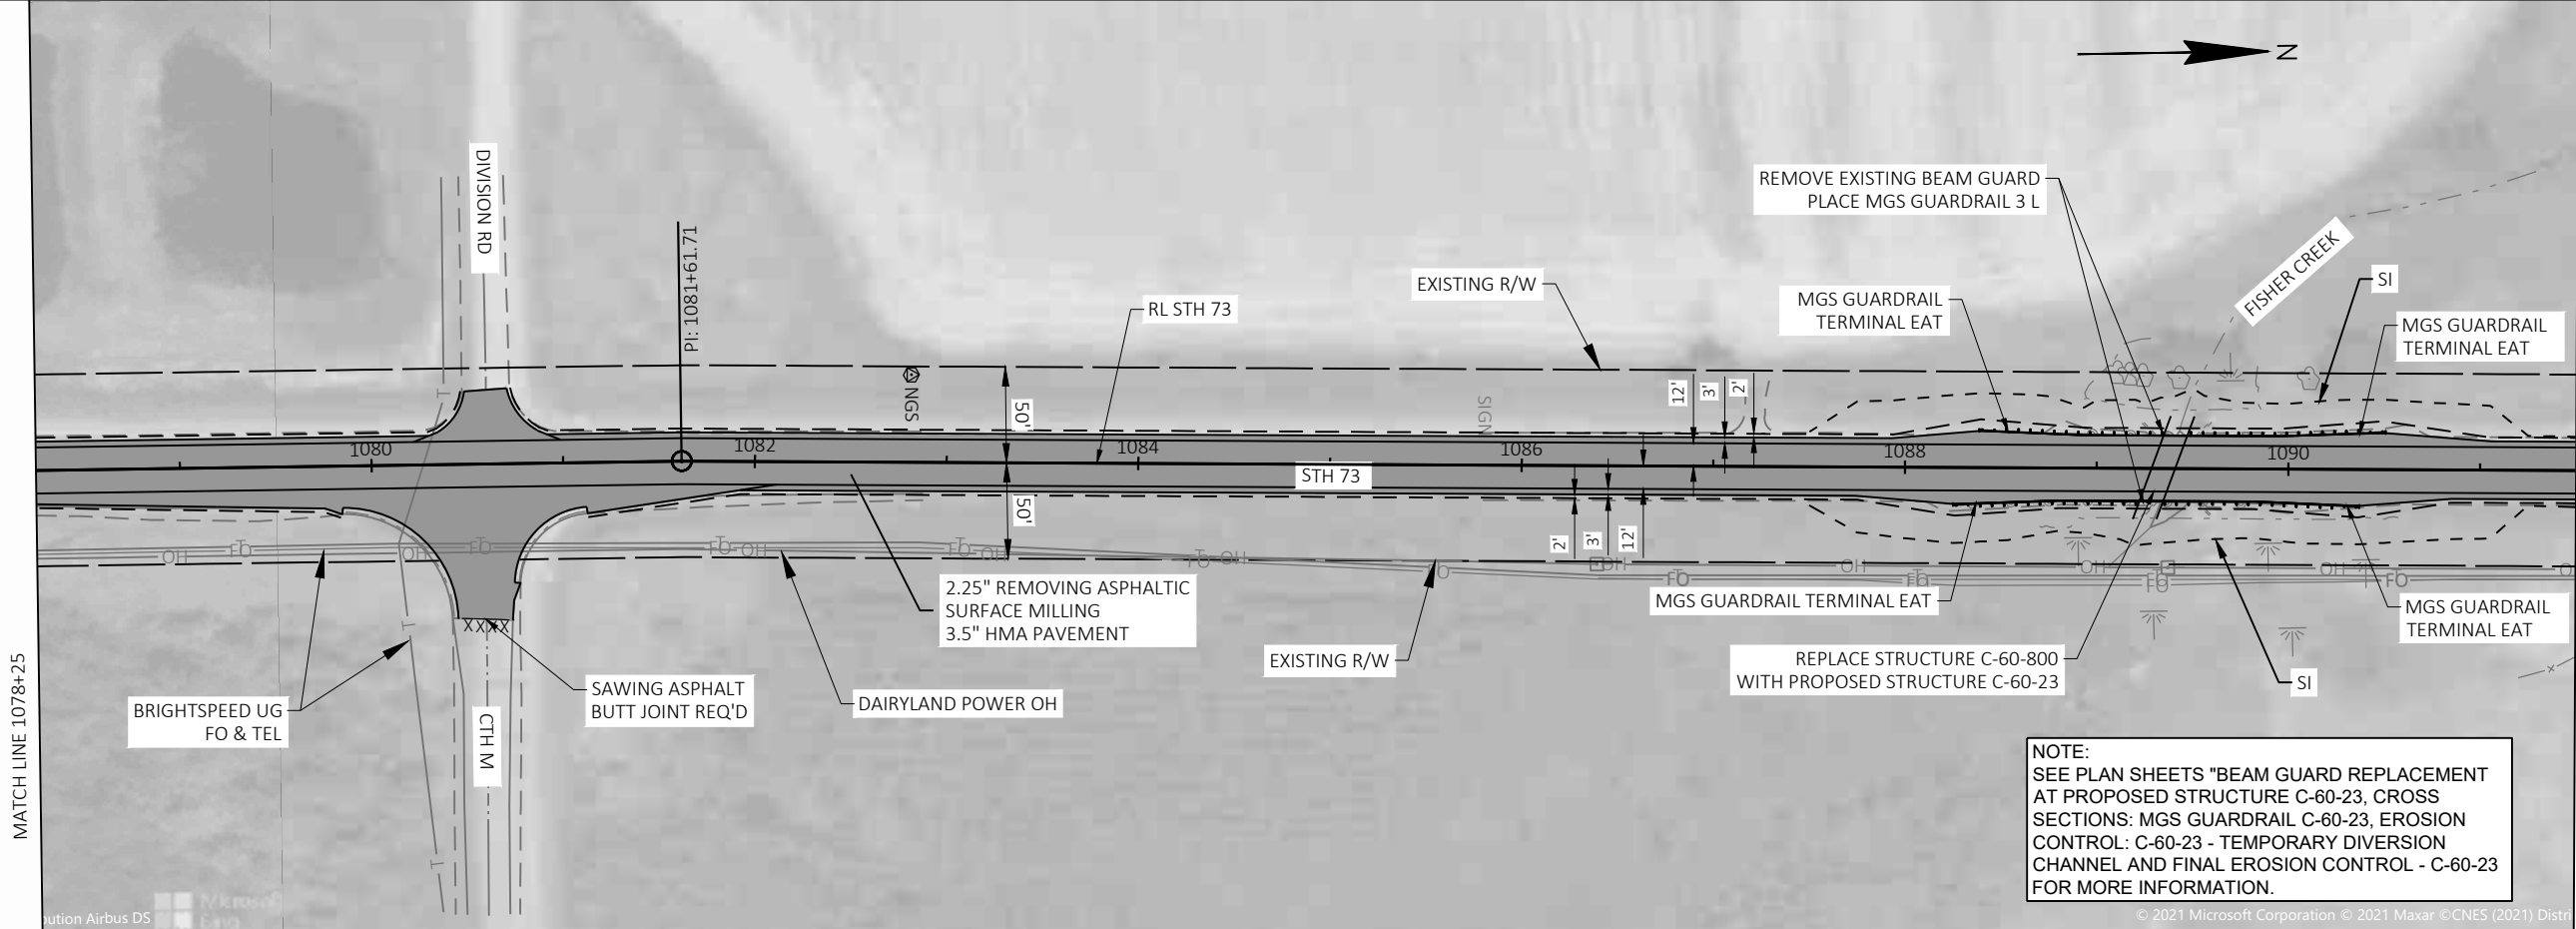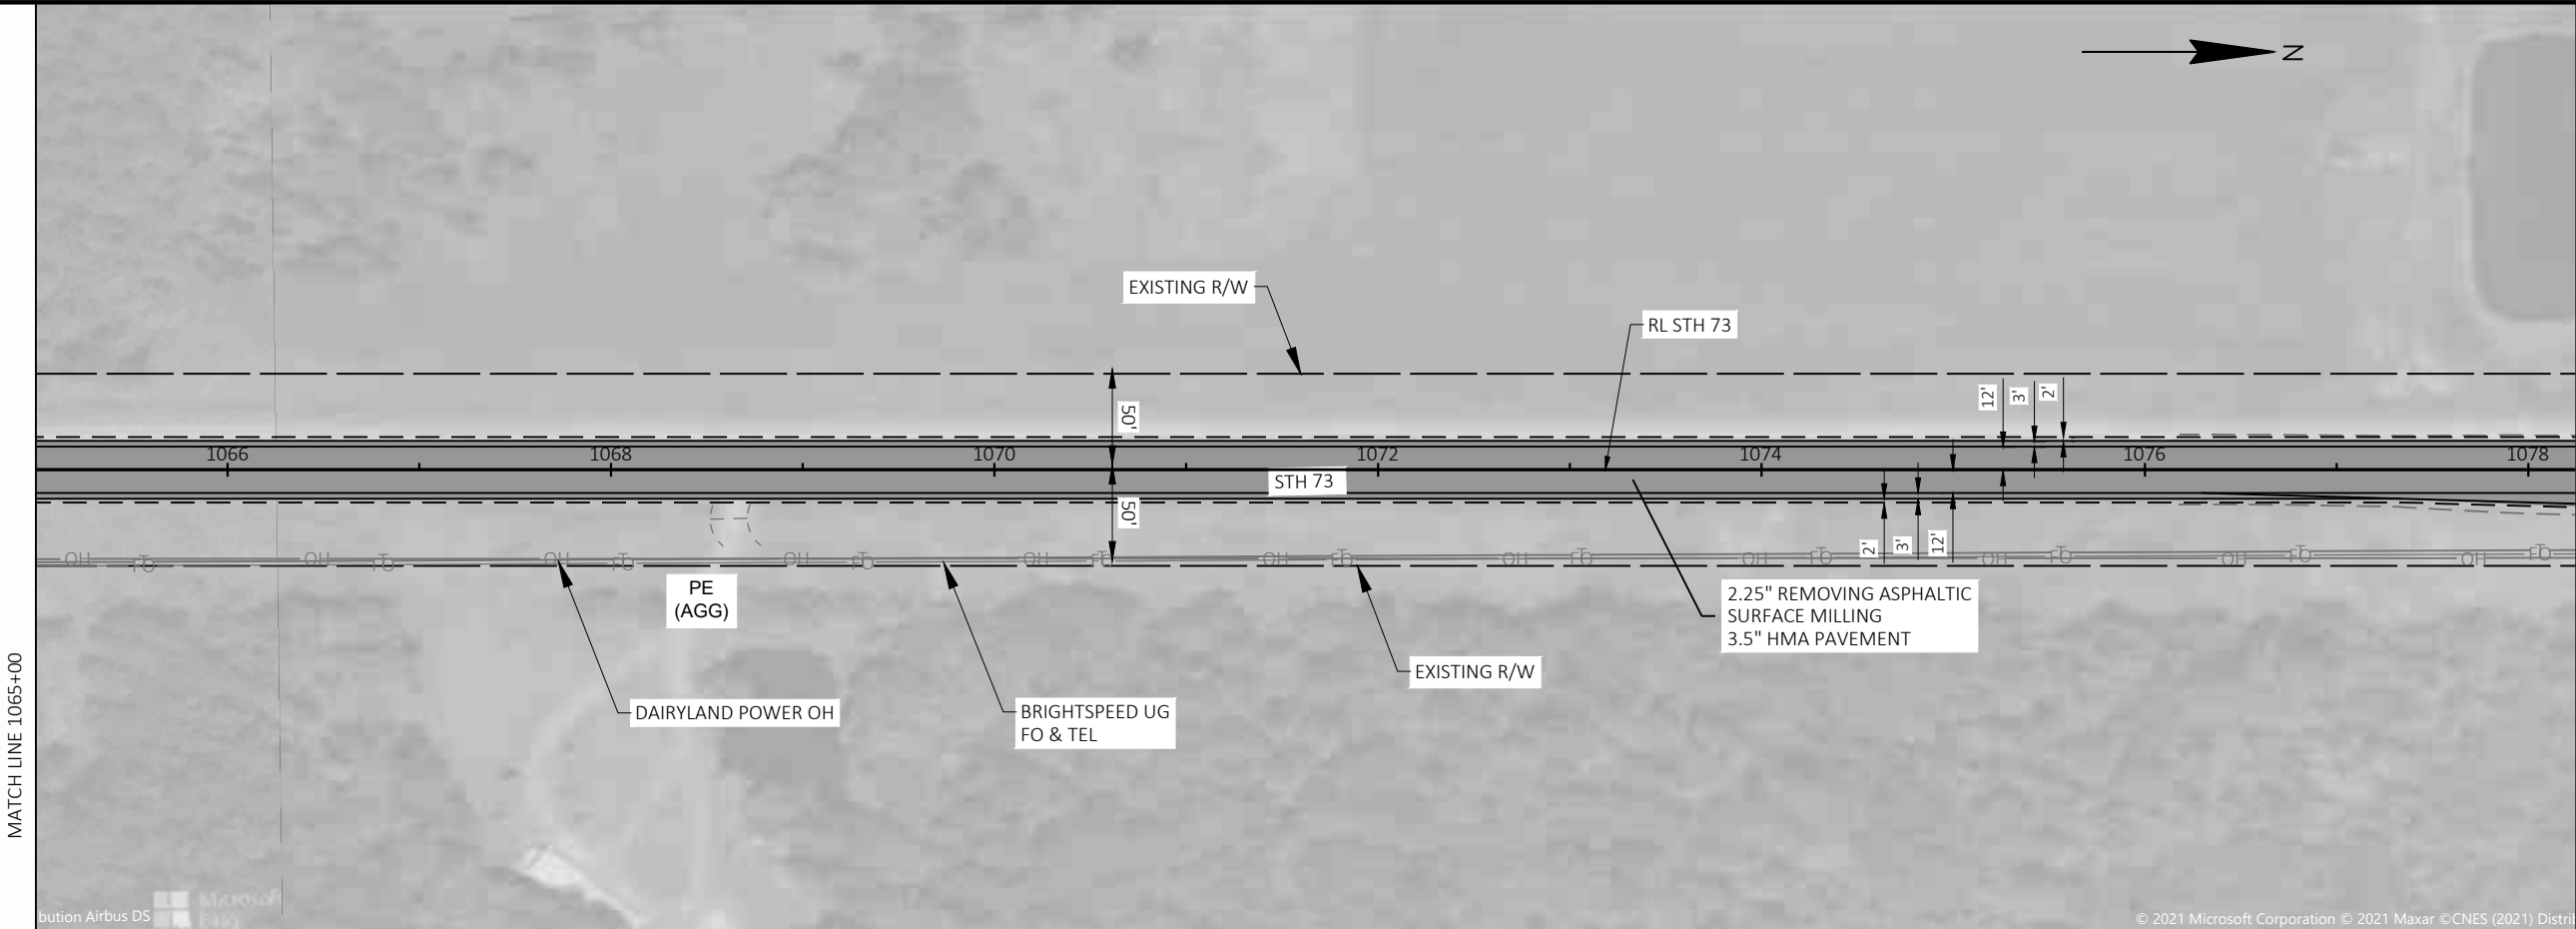


NOTE:
SEE PLAN SHEETS "BEAM GUARD REPLACEMENT
AT PROPOSED STRUCTURE C-60-23, CROSS
SECTIONS: MGS GUARDRAIL C-60-23, EROSION
CONTROL: C-60-23 - TEMPORARY DIVERSION
CHANNEL AND FINAL EROSION CONTROL - C-60-23
FOR MORE INFORMATION.

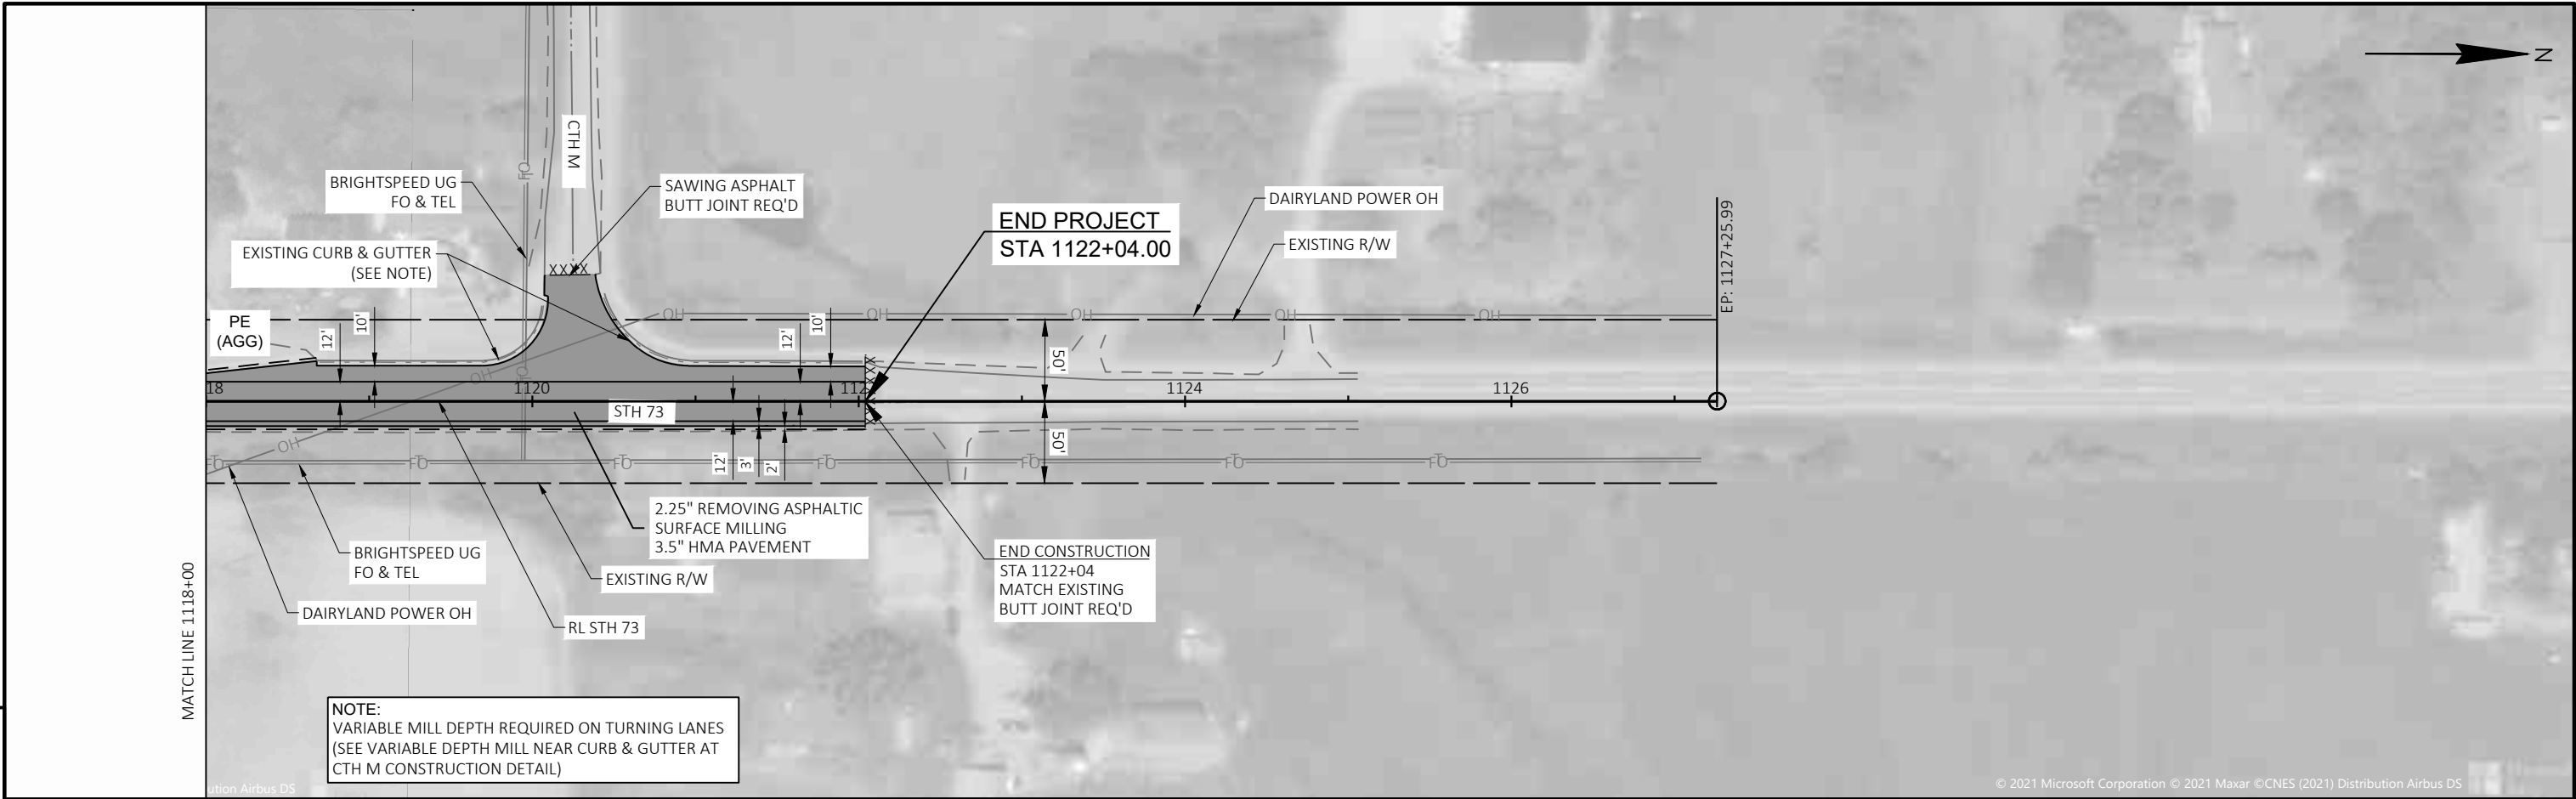


Standard Detail Drawing List

08D22-01	DRIVEWAYS WITHOUT CURB & GUTTER RESURFACING PROJECTS RURAL
08E08-03	TYPICAL INSTALLATIONS OF EROSION BALES / TEMPORARY DITCH CHECKS
08E09-06	SILT FENCE
08E15-01	CULVERT PIPE CHECK
08F01-11	APRON ENDWALLS FOR CULVERT PIPE
08F04-08	JOINT TIES FOR CONCRETE PIPE AND CONCRETE COLLAR DETAIL
12A03-10	NAME PLATE (STRUCTURES)
13A11-04A	CENTERLINE RUMBLE STRIPS - ASPHALT
13A11-04D	CENTERLINE RUMBLE STRIPS - INTERSECTIONS, DRIVEWAYS, BRIDGES, RAILROADS
13C19-03	HMA LONGITUDINAL JOINTS
14B15-11A	STEEL PLATE BEAM GUARD, CLASS "A" INSTALLATION & ELEMENTS
14B15-11B	STEEL PLATE BEAM GUARD, CLASS "A" INSTALLATION & ELEMENTS
14B15-11C	STEEL PLATE BEAM GUARD, CLASS "A", INSTALLATION & ELEMENTS
14B18-06A	STEEL PLATE BEAM GUARD, CLASS "A" (AT BRIDGES, OBSTACLES AND SIDEROADS/DRIVEWAYS)
14B24-09A	STEEL PLATE BEAM GUARD ENERGY ABSORBING TERMINAL
14B24-09B	STEEL PLATE BEAM GUARD ENERGY ABSORBING TERMINAL
14B24-09C	STEEL PLATE BEAM GUARD ENERGY ABSORBING TERMINAL
14B29-01	SAFETY EDGE
14B42-07A	MIDWEST GUARDRAIL SYSTEM (MGS) GUARDRAIL
14B42-07B	MIDWEST GUARDRAIL SYSTEM (MGS) GUARDRAIL
14B42-07C	MIDWEST GUARDRAIL SYSTEM (MGS) GUARDRAIL
14B42-07D	MIDWEST GUARDRAIL SYSTEM (MGS) GUARDRAIL
14B43-04A	MIDWEST GUARDRAIL SYSTEM LONG SPAN MGS (L)
14B43-04B	MIDWEST GUARDRAIL SYSTEM LONG SPAN MGS (L)
14B43-04C	MIDWEST GUARDRAIL SYSTEM LONG SPAN MGS (L)
14B44-04A	MIDWEST GUARDRAIL SYSTEM ENERGY ABSORBING TERMINAL (MGS)
14B44-04B	MIDWEST GUARDRAIL SYSTEM ENERGY ABSORBING TERMINAL (MGS)
14B44-04C	MIDWEST GUARDRAIL SYSTEM ENERGY ABSORBING TERMINAL (MGS)
15A03-02A	FLEXIBLE MARKER POST FOR CULVERT END
15A03-02B	FLEXIBLE MARKER POST FOR CULVERT END
15C02-09A	BARRICADES AND SIGNS FOR MAINLINE CLOSURES
15C02-09B	BARRICADES AND SIGNS FOR VARIOUS CLOSURES
15C02-09C	DETOUR SIGNING FOR MAINLINE CLOSURES
15C03-05	BARRICADES AND SIGNS FOR SIDEROAD CLOSURES
15C04-05	TRAFFIC CONTROL, ADVANCE WARNING SIGNS 45 M.P.H. OR GREATER TWO-WAY UNDIVIDED ROAD OPEN TO TRAFFIC
15C08-23A	PERMANENT LONGITUDINAL PAVEMENT MARKINGS
15C08-23B	TEMPORARY LONGITUDINAL PAVEMENT MARKING
15C08-23C	PAVEMENT MARKING (TURN LANES)
15C08-23D	PAVEMENT MARKING (TURN LANES)
15C09-13A	SIGNING AND PAVEMENT MARKING DETAILS FOR RAILROAD-HIGHWAY GRADE CROSSINGS
15C11-10B	CHANNELIZING DEVICES DRUMS, CONES, BARRICADES AND VERTICAL PANELS
15C12-09A	TRAFFIC CONTROL FOR LANE CLOSURE WITH FLAGGING OPERATION
15C12-09B	TRAFFIC CONTROL, LANE CLOSURE WITH AUTOMATED FLAGGER ASSISTANCE DEVICE
15D28-04	TRAFFIC CONTROL, WORK ON SHOULDER OR PARKING LANE, UNDIVIDED ROADWAY
15D39-02	TRAFFIC CONTROL, DROP-OFF SIGNING
15D44-02	TRAFFIC CONTROL, SIGNING ON ROADWAYS WITH MILLED SURFACES
15D51-01	TRAFFIC CONTROL, MOBILE OPERATIONS ON AN UNDIVIDED ROADWAY
16A01-07	LANDMARK REFERENCE MONUMENTS AND COVERS

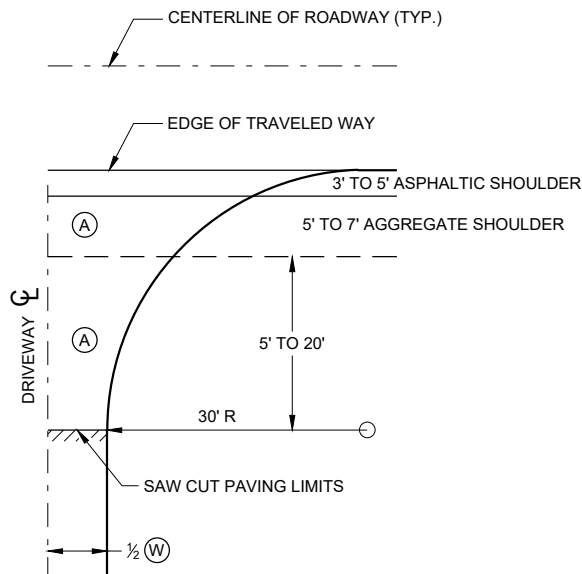


PLAN VIEW
HALF SECTION


- (A) : PAID FOR AS ASPHALTIC SURFACE DRIVEWAYS AND FIELD ENTRANCES. (TON)
- (B) : PAID FOR AS BASE AGGREGATE DENSE 1 1/4" (TON)
- (W) : DRIVEWAY WIDTH 16' MIN. - 24' MAX.

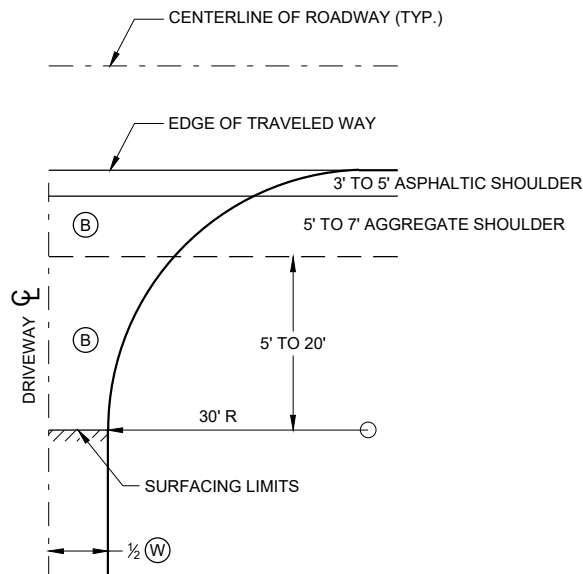

PLAN VIEW
HALF SECTION

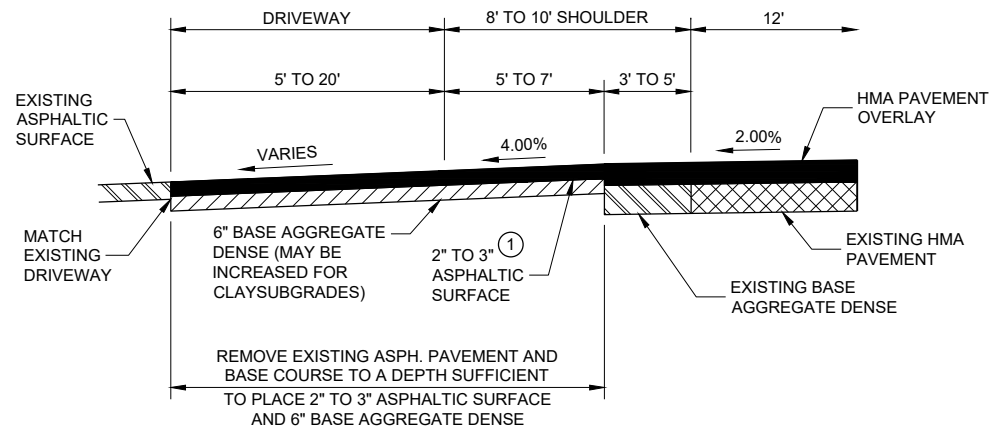

PROFILE VIEW
RURAL ENTRANCE
WITH ASPHALTIC SURFACE
RESURFACING PROJECTS

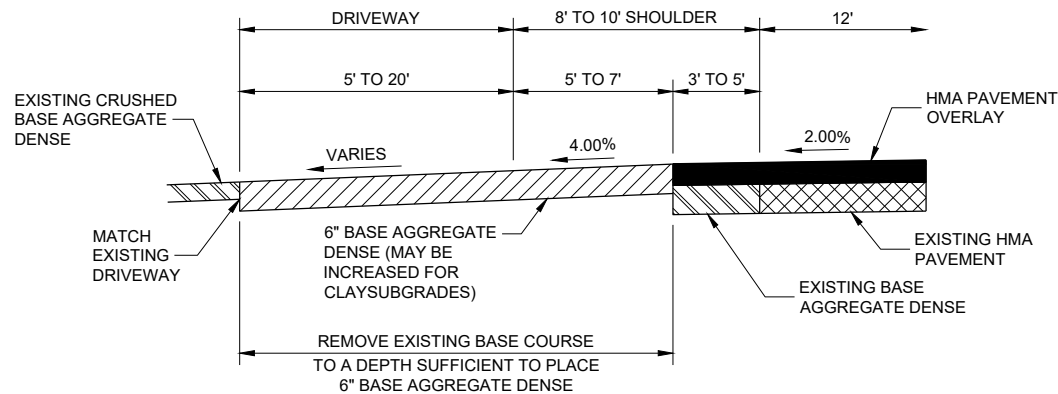

PROFILE VIEW
RURAL ENTRANCE
WITH AGGREGATE SURFACE
6" BASE AGGREGATE DENSE
RESURFACING PROJECTS


GENERAL NOTES

- ① DESIGN WILL DETERMINE FINAL DRIVEWAY ASPHALTIC THICKNESS BASED ON TYPE OF USAGE AND LOADINGS.

DRIVEWAYS WITHOUT CURB
AND GUTTER RESURFACING
PROJECTS RURAL

STATE OF WISCONSIN
DEPARTMENT OF TRANSPORTATION



APPROVED
December 2016 /S/ Rodney Taylor
DATE ROADWAY STANDARDS DEVELOPMENT ENGINEER
FHWA 48

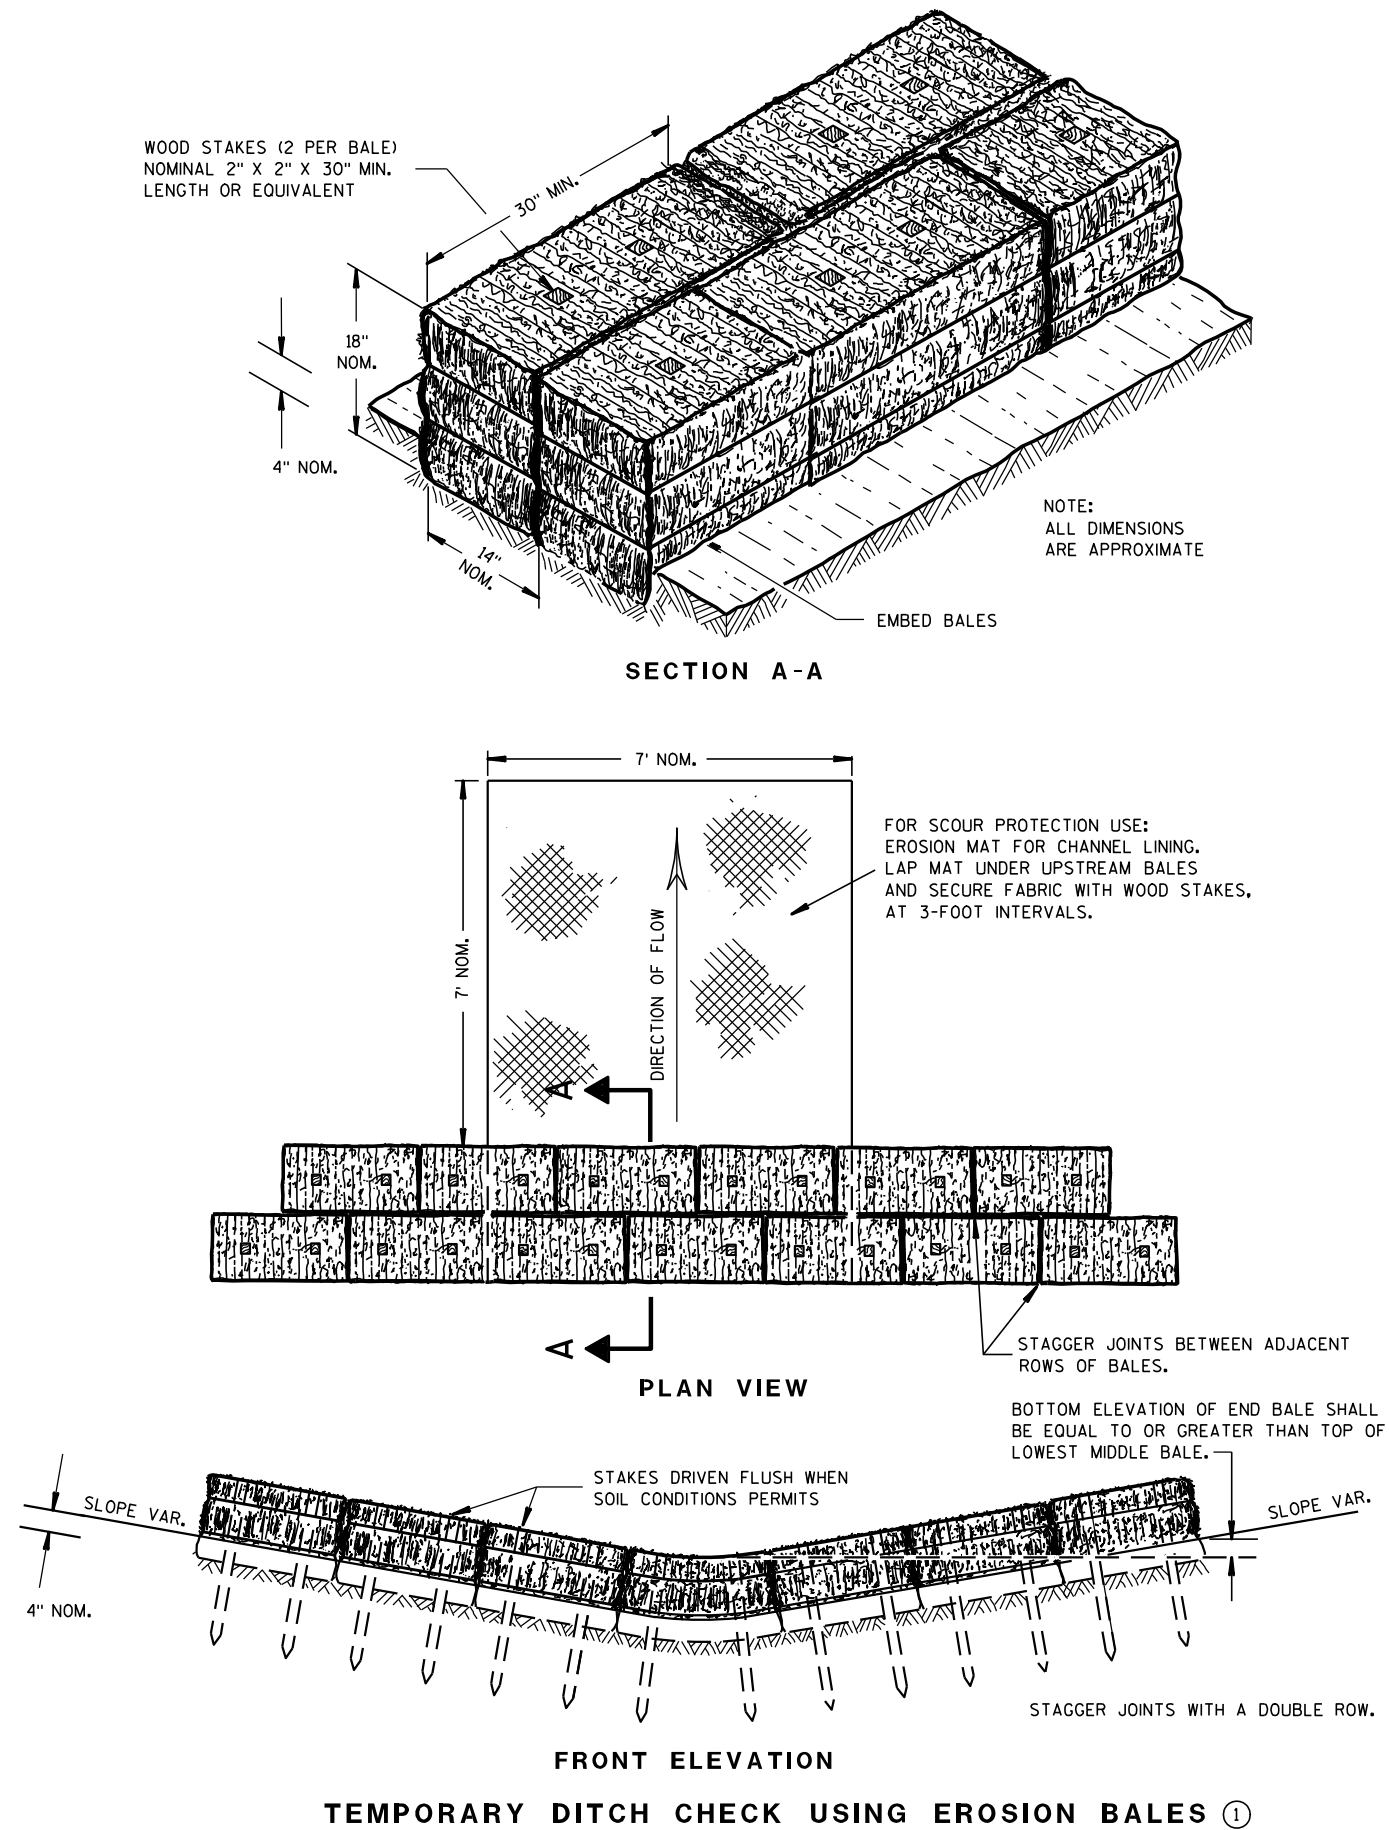

GENERAL NOTES

DETAILS OF CONSTRUCTION, MATERIALS AND WORKMANSHIP NOT SHOWN ON THIS DRAWING SHALL CONFORM TO THE PERTINENT REQUIREMENTS OF THE STANDARD SPECIFICATIONS AND THE APPLICABLE SPECIAL PROVISIONS.

- ① TEMPORARY DITCH CHECKS EITHER EROSION BALES OR MANUFACTURED SHALL BE PAID FOR UNDER THE BID ITEM OF TEMPORARY DITCH CHECK. THE DEPARTMENT WILL NOT PAY FOR TEMPORARY DITCH CHECKS CONSTRUCTED OF A SINGLE ROW OF EROSION BALES.

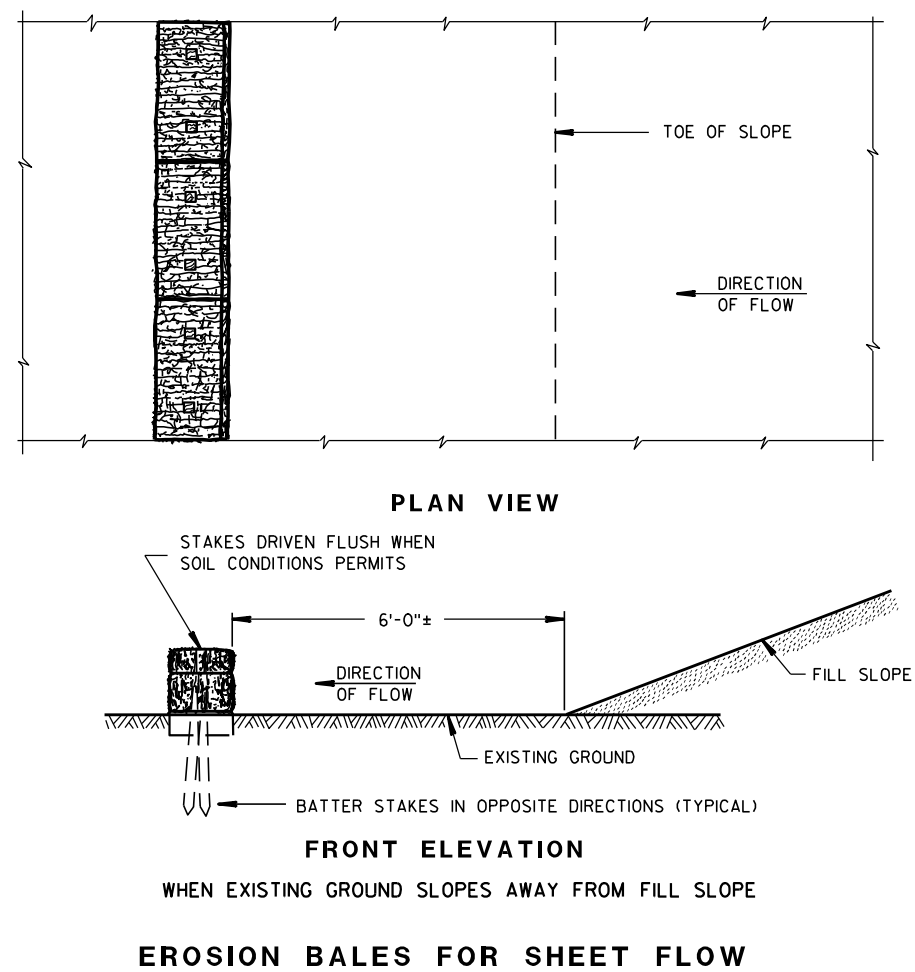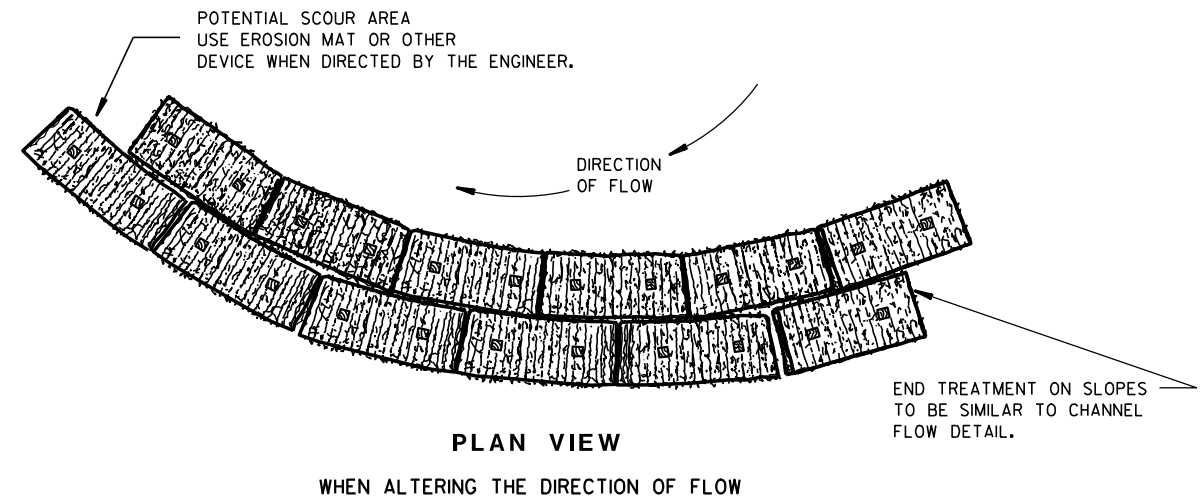
TYPICAL INSTALLATIONS OF
EROSION BALES / TEMPORARY
DITCH CHECKS

STATE OF WISCONSIN
DEPARTMENT OF TRANSPORTATION

APPROVED
6/04/02 /S/ Beth Conn-----
DATE CHIEF ROADWAY DEVELOP 49 ENGINEER
FHWA



- ① HORIZONTAL BRACE REQUIRED WITH 2" X 4" WOODEN FRAME OR EQUIVALENT AT TOP OF POSTS.
- ② FOR MANUAL INSTALLATIONS THE TRENCH SHALL BE A MINIMUM OF 4" WIDE & 6" DEEP TO BURY AND ANCHOR THE GEOTEXTILE FABRIC. FOLD MATERIAL TO FIT TRENCH AND BACKFILL & COMPACT TRENCH WITH EXCAVATED SOIL.
- ③ WOOD POSTS SHALL BE A MINIMUM SIZE OF 1½" X 1½" OF OAK OR HICKORY.
- ④ SILT FENCE TO EXTEND ACROSS THE TOP OF THE PIPE.
- ⑤ CONSTRUCT SILT FENCE FROM A CONTINUOUS ROLL IF POSSIBLE BY CUTTING LENGTHS TO AVOID JOINTS. IF A JOINT IS NECESSARY USE ONE OF THE FOLLOWING TWO METHODS; A) OVERLAP THE END POSTS AND TWIST, OR ROTATE, AT LEAST 180 DEGREES, B) HOOK THE END OF EACH SILT FENCE LENGTH.

 


SILT FENCE


STATE OF WISCONSIN
DEPARTMENT OF TRANSPORTATION

APPROVED
4-29-05
DATE /S/ Beth Cannata
CHIEF ROADWAY DEVELOP 50 INEEN

FHWA

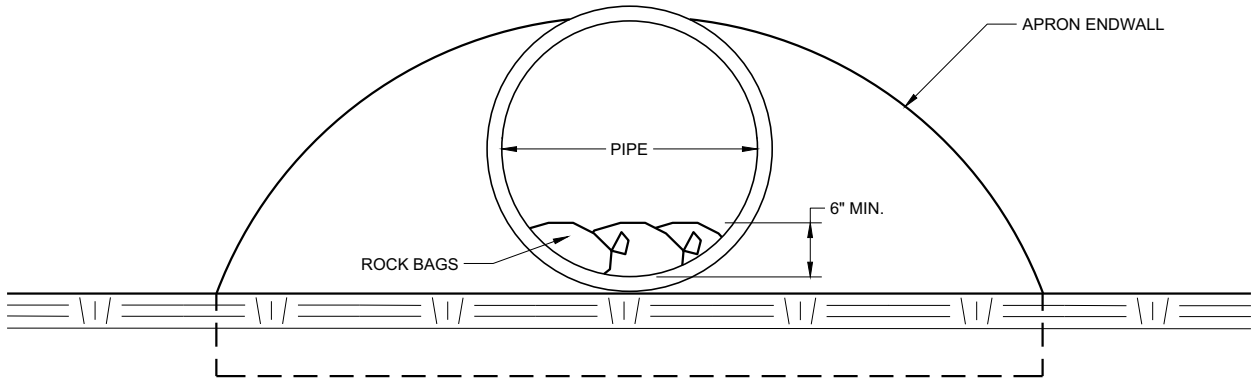

END VIEW

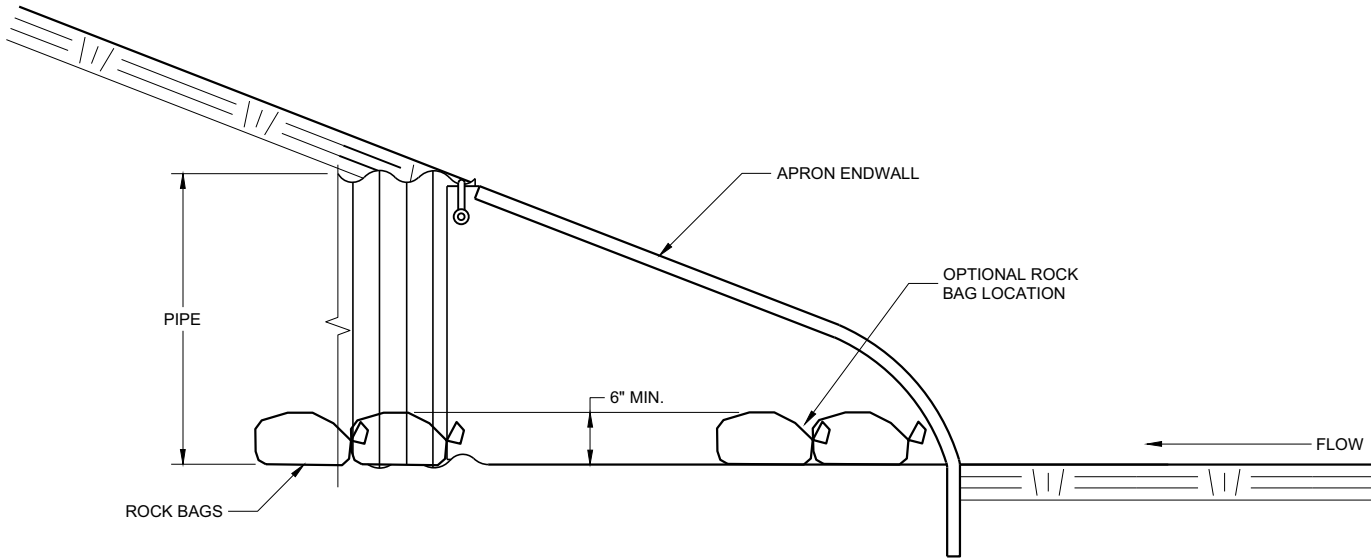


SIDE VIEW

CULVERT PIPE CHECK
(INSTALL ON INLET END ONLY)

CULVERT PIPE CHECK	
STATE OF WISCONSIN DEPARTMENT OF TRANSPORTATION	
APPROVED May 2019 DATE	/S/ Daniel Schave EROSION CONTROL ENGI 51
FHWA	



METAL APRON ENDWALLS												
PIPE DIA. (IN.)	MIN. THICK. (Inches)		DIMENSIONS (Inches)							APPROX. SLOPE	BODY	
	STEEL	ALUM.	A (±1")	B (MAX.)	H (±1")	L (±1 1/2")	L ₁ ①	L ₂ ①	W (±2")			
12	.064	.060	6	6	6	21	12	17 1/2	24	2 1/2 to 1	1 Pc.	
15	.064	.060	7	8	6	26	14	21 3/4	30	2 1/2 to 1	1 Pc.	
18	.064	.060	8	10	6	31	15	28 1/4	36	2 1/2 to 1	1 Pc.	
21	.064	.060	9	12	6	36	18	29 5/8	42	2 1/2 to 1	1 Pc.	
24	.064	.075	10	13	6	41	18	37 1/4	48	2 1/2 to 1	1 Pc.	
30	.079	.075	12	16	8	51	18	52 1/4	60	2 1/2 to 1	1 Pc.	
36	.079	.105	14	19	9	60	24	59 3/4	72	2 1/2 to 1	2 Pc.	
42	.109	.105	16	22	11	69	24	75 5/8	84	2 1/2 to 1	2 Pc.	
48	.109	.105	18	27	12	78	24	81	90	2 1/4 to 1	3 Pc.	
54	.109	.105	18	30	12	84	30	85 1/2	102	2 1/4 to 1	3 Pc.	
60	.109x	.105x	18	33	12	87	—	—	114	2 to 1	3 Pc.	
66	.109x	.105x	18	36	12	87	—	—	120	2 to 1	3 Pc.	
72	.109x	.105x	18	39	12	87	—	—	126	2 to 1	3 Pc.	
78	.109x	.105x	18	42	12	87	—	—	132	1 1/2 to 1	3 Pc.	
84	.109x	.105x	18	45	12	87	—	—	138	1 1/2 to 1	3 Pc.	
90	.109x	.105x	18	37	12	87	—	—	144	1 1/2 to 1	3 Pc.	
96	.109x	.105x	18	35	12	87	—	—	150	1 1/2 to 1	3 Pc.	

* EXCEPT CENTER PANEL
SEE GENERAL NOTES

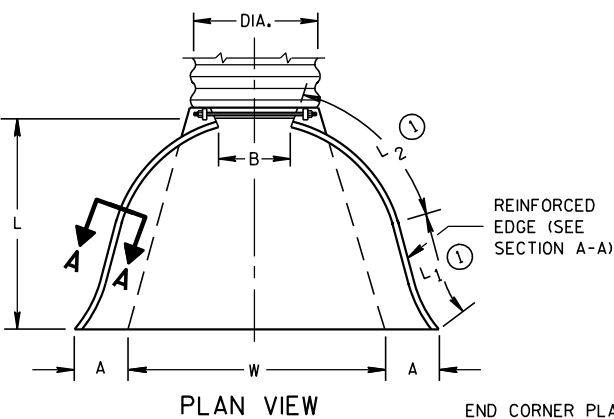

END CORNER PLATES MAY BE FASTENED TO APRON PROPER BY BOLTS, RIVETS, OR RESISTANCE SPOT WELDS WHICH WILL HOLD THE SURFACES TIGHTLY TOGETHER




TOE PLATE (SAME THICKNESS AND METAL AS APRON) SHALL BE FURNISHED WHEN CALLED FOR ON THE PLANS

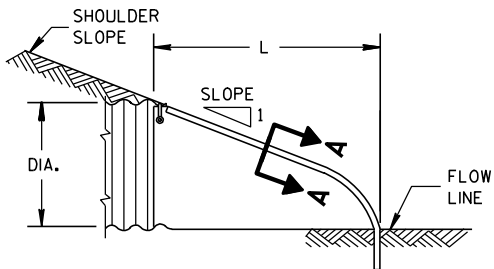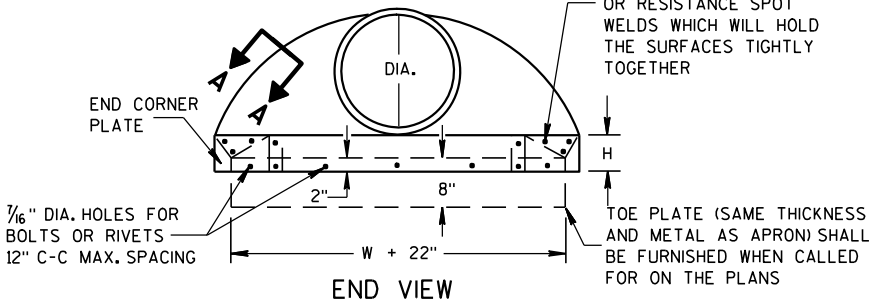

SIDE ELEVATION
METAL ENDWALLS


REINFORCED CONCRETE APRON ENDWALLS									
PIPE DIA. (IN.)	DIMENSIONS (Inches)							APPROX. SLOPE	
	T	A	B	C	D	E	G		
12	2	4	24	48 ⁷ / ₈	72 ⁷ / ₈	24	2	3 to 1	
15	2 ¹ / ₄	6	27	46	73	30	2 ¹ / ₄	3 to 1	
18	2 ¹ / ₂	9	27	46	73	36	2 ¹ / ₂	3 to 1	
21	2 ³ / ₄	9	36	37 ¹ / ₂	73 ¹ / ₂	42	2 ³ / ₄	3 to 1	
24	3	9 ¹ / ₂	43 ¹ / ₂	30	73 ¹ / ₂	48	3	3 to 1	
27	3 ¹ / ₄	10 ¹ / ₂	49 ¹ / ₂	24	73 ¹ / ₂	54	3 ¹ / ₄	3 to 1	
30	3 ¹ / ₂	12	54	19 ³ / ₄	73 ¹ / ₂	60	3 ¹ / ₂	3 to 1	
36	4	15	63	34 ³ / ₄	97 ³ / ₄	72	4	3 to 1	
42	4 ¹ / ₂	21	63	35	98	78	4 ¹ / ₂	3 to 1	
48	5	24	72	26	98	84	5	3 to 1	
54	5 ¹ / ₂	27	65	33 ¹ / ₄ -35	98 ¹ / ₄ -100	90	5 ¹ / ₂	2 ¹ / ₂ to 1	
60	6	30-35	60	39	99	96	5	2 to 1	
66	6 ¹ / ₂	24-30	72-78	21-27	99	102	5 ¹ / ₂	2 to 1	
72	7	24-36	78	21	99	108	6	2 to 1	
78	7 ¹ / ₂	24-36	78	21	99	114	6 ¹ / ₂	2 to 1	
84	8	36	90 ¹ / ₂	21	111 ¹ / ₂	120	6 ¹ / ₂	1 ¹ / ₂ to 1	
90	8 ¹ / ₂	41	87 ¹ / ₂	24	111 ¹ / ₂	132	6 ¹ / ₂	1 ¹ / ₂ to 1	

* MINIMUM
** MAXIMUM


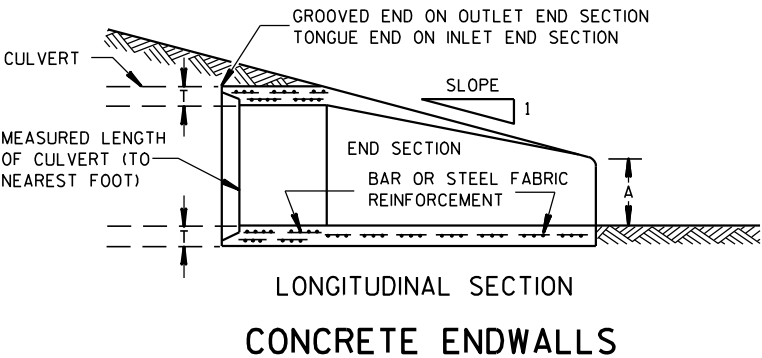
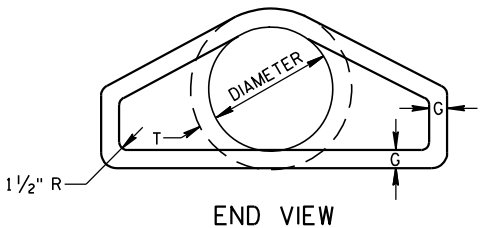
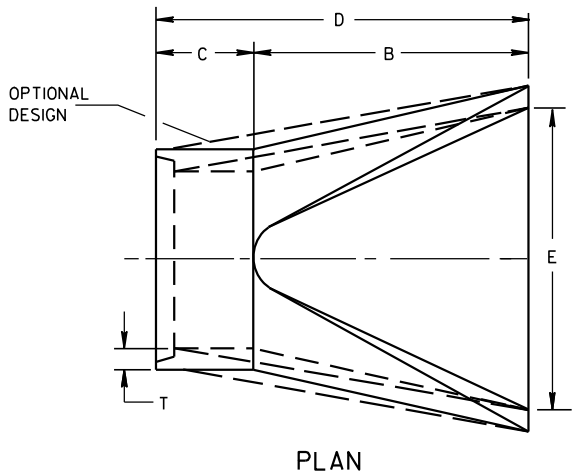


LONGITUDINAL SECTION
CONCRETE ENDWALLS

1" WIDE, 12 GA. (0.109" THICK) GALVANIZED STRAP WITH STANDARD 6" X 1/2" BAND BOLT AND NUT

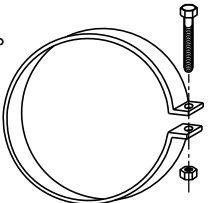

ALTERNATE FOR TYPE 1 CONNECTION
END SECTION CONNECTOR STRAP

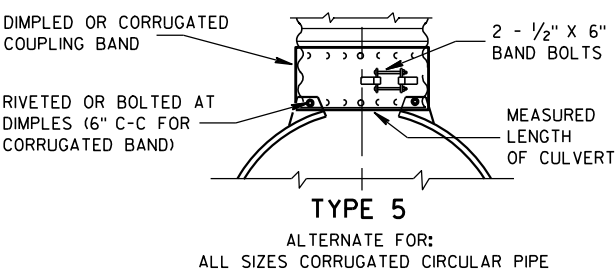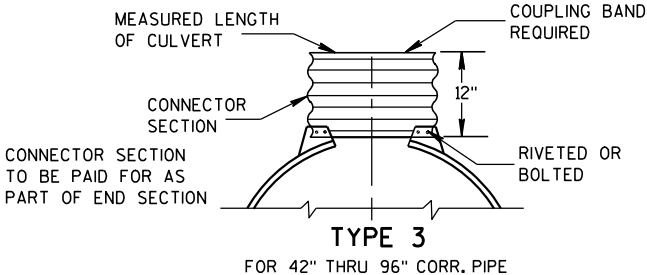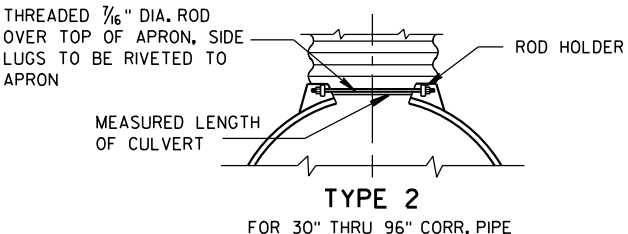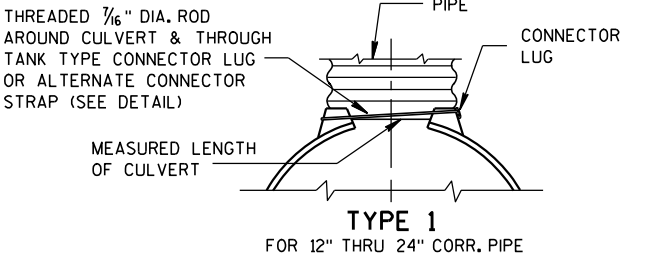


NOTE: DIMPLED BAND FITS OVER OUTSIDE OF ENDWALL, AND CORRUGATED BAND FITS INSIDE ENDWALL. DIMPLED BAND MAY BE USED WITH HELICALLY CORRUGATED PIPE.

FOR CIRCUMFERENTIALLY CORRUGATED PIPE USE ENDWALL CONNECTION DETAILS 1, 2, 3 OR 5 AS APPLICABLE.

FOR HELICALLY CORRUGATED PIPE USE ENDWALL CONNECTION DETAILS 1, 2 OR 5.

FOR HELICALLY CORRUGATED PIPES WITH TWO CIRCUMFERENTIAL CORRUGATIONS AT EACH END USE ENDWALL CONNECTION DETAILS 1, 2 OR 3.

CONNECTION DETAILS

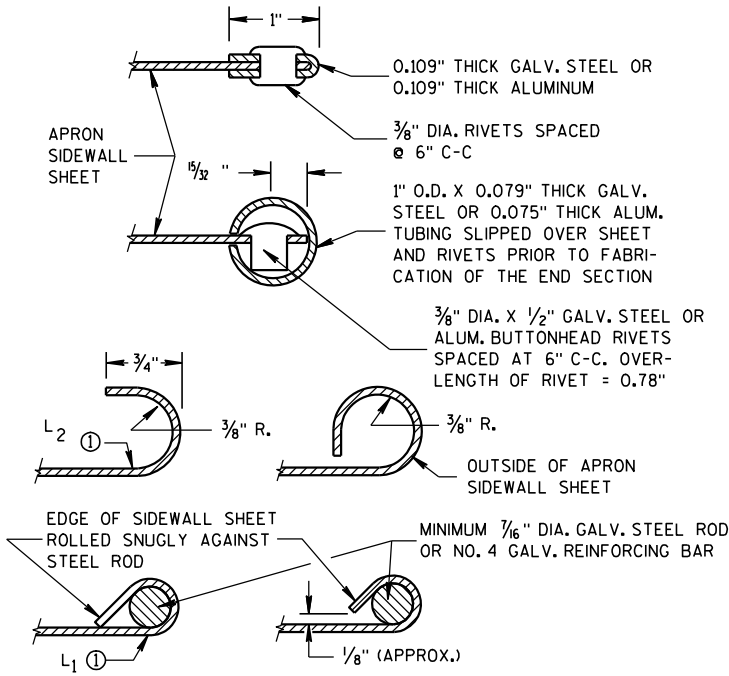

SECTION A-A

GENERAL NOTES

DETAILS OF CONSTRUCTION, MATERIALS AND WORKMANSHIP NOT SHOWN ON THIS DRAWING SHALL CONFORM TO THE PERTINENT REQUIREMENTS OF THE STANDARD SPECIFICATIONS AND THE APPLICABLE SPECIAL PROVISIONS.

CONCRETE CULVERT ENDWALLS MAY NOT BE USED WITH GALVANIZED STEEL OR ALUMINUM CULVERT PIPE OR VISE VERSA. GALVANIZED STEEL OR ALUMINUM ENDWALLS SHALL NORMALLY BE INSTALLED ON CULVERT PIPE OF THE SAME METAL.


ALL THREE PIECE STEEL APRON ENDWALLS FOR 60" DIAMETER PIPE AND LARGER SHALL HAVE 0.109" SIDES AND 0.138" CENTER PANELS. ALL THREE PIECE ALUMINUM APRON ENDWALLS FOR 60" DIAMETER PIPE AND LARGER SHALL HAVE 0.105" SIDES AND 0.134" CENTER PANELS. THE WIDTH OF CENTER PANELS SHALL BE GREATER THAN 20 PERCENT OF THE PIPE PERIMETER.

LAP SEAMS SHALL BE TIGHTLY JOINED BY GALVANIZED RIVETS OR BOLTS FOR STEEL UNITS AND ALUMINUM RIVETS AND BOLTS FOR ALUMINUM UNITS. FOR THE 60" THROUGH 96" DIAMETER APRON ENDWALL SIZES, THE REINFORCED EDGES AND CENTER PANEL SEAMS SHALL BE FURTHER REINFORCED WITH GALVANIZED STEEL OR ALUMINUM STIFFENER ANGLES. THE ANGLES SHALL BE ATTACHED BY GALVANIZED NUTS AND BOLTS FOR STEEL UNITS AND ALUMINUM NUTS AND BOLTS FOR ALUMINUM UNITS.

WHERE TWO OR MORE PIPES WITH APRON ENDWALLS ARE LAID ADJACENT TO EACH OTHER, THEY SHALL BE SEPARATED BY A DISTANCE SUFFICIENT TO PROVIDE A MINIMUM CLEARANCE OF 6 INCHES BETWEEN APRON ENDWALLS.


① FOR PIPE SIZES UP TO 60" DIAMETER, A 180° ROLLED EDGE MAY BE USED INSTEAD OF STEEL ROD REINFORCEMENT. SEE SECTION A-A.

APRON ENDWALLS FOR CULVERT PIPE			
STATE OF WISCONSIN DEPARTMENT OF TRANSPORTATION			
APPROVED 11/30/94 DATE	/S/ Rory L. Rhinehart CHIEF ROADWAY DEVELOP	52	NEER
FHWA			

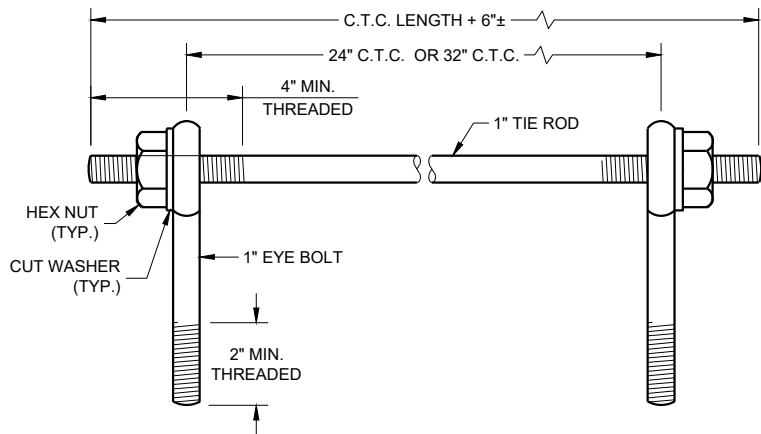

EYE BOLTS AND TIE ROD

EYE BOLT AND TIE ROD ASSEMBLY (ALTERNATE NO. 1)

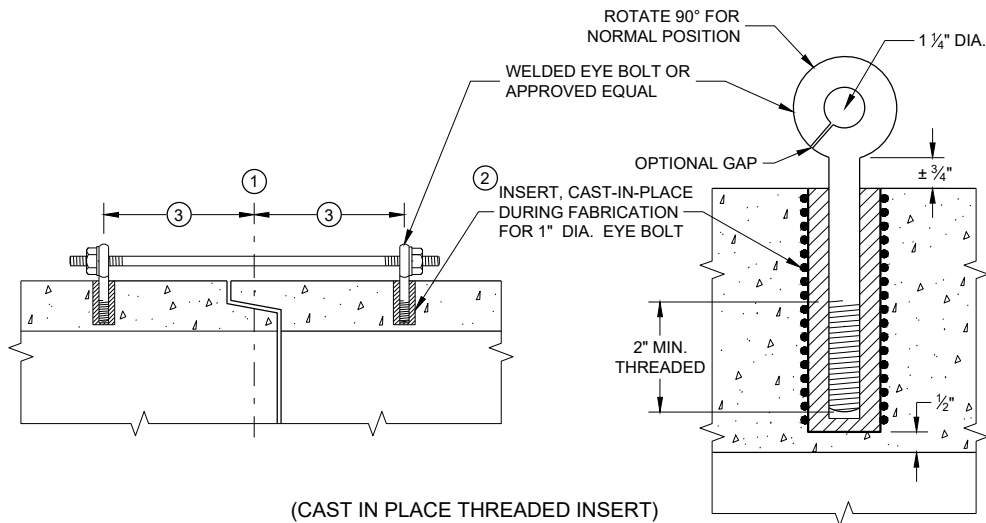

(CAST IN PLACE THREADED INSERT)

LONGITUDINAL SECTIONS

GENERAL NOTES


DETAILS OF CONSTRUCTION, MATERIALS, AND WORKMANSHIP NOT SHOWN ON THIS DRAWING SHALL CONFORM TO THE PERTINENT REQUIREMENTS OF THE STANDARD SPECIFICATIONS AND APPLICABLE SPECIAL PROVISIONS.

CONCRETE CULVERT AND STORM SEWER PIPE SHALL BE TIED TOGETHER IN THE MANNER ILLUSTRATED BY THIS DETAIL AT LOCATIONS DESIGNATED IN THE STANDARD SPECIFICATIONS AND THE PLAN. THE CONTRACTOR MAY USE EITHER ALTERNATE 1, 2 OR 3 FOR DRAINAGE STRUCTURES. ONLY ALTERNATE 1 AND 3 MAY BE USED FOR CATTLE PASSES, UNLESS OTHERWISE STATED IN THE CONTRACT. THE MATERIALS, FABRICATION AND WORK NECESSARY TO TIE THE PIPE BY THIS DETAIL WILL BE CONSIDERED INCIDENTAL TO THE PIPE AND APRON ENDWALLS IF REQUIRED.

DETAILED DRAWINGS FOR PROPOSED ALTERNATE DESIGNS FOR JOINT TIES SHALL BE SUBMITTED TO THE ENGINEER FOR APPROVAL.


JOINT TIES TO BE HOT-DIP GALVANIZED PER ASTM A 153.

- 1 CENTER LINE OF TONGUE AND GROOVE OR BELL AND SPIGOT JOINTS.
- 2 THE INSIDE OF THE THREADED INSERTS SHALL BE CLEAN TO ALLOW THE INSERTION OF THREADED EYE BOLTS.
- 3 HOLES SHALL BE CAST-IN-PLACE OR DRILLED PER THE APPLICABLE DETAIL, AND EQUAL DISTANCE FROM THE CENTERLINE OF THE JOINT.
- 4 BOLT PROJECTION INSIDE OF PIPE SHALL NOT EXCEED 2 INCHES.
- 5 OPENING TO BE ROD DIAMETER PLUS 1 INCH.
- 6 LENGTH ADEQUATE TO EXTEND TO WITHIN 1/2 INCH OF THE INNER SURFACE OF THE PIPE.
- 7 EYE BOLT LENGTH DETERMINED BY WALL THICKNESS, BELL THICKNESS AND BOLT PROJECTION INSIDE PIPE.

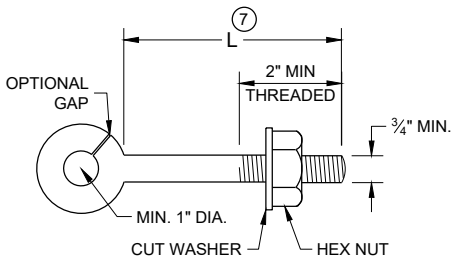


EYE BOLT 7

NOTE: TWO EYE BOLTS MAY BE USED WITH A 30" OR 38" LONG THREADED ROD IN LIEU OF THE 90° BENT TIE ROD.

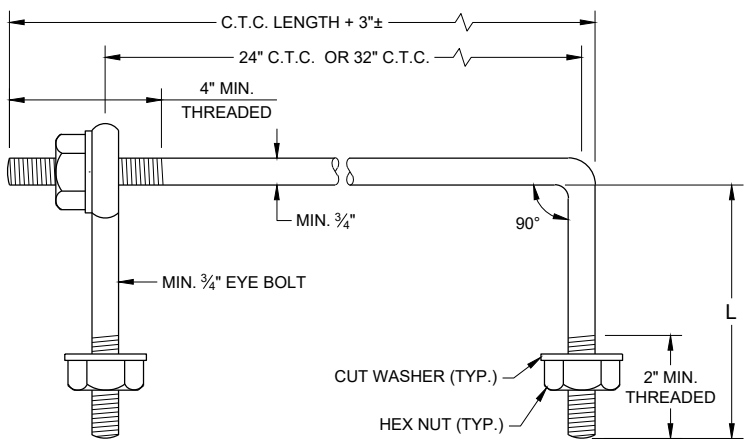

EYE BOLT AND TIE ROD

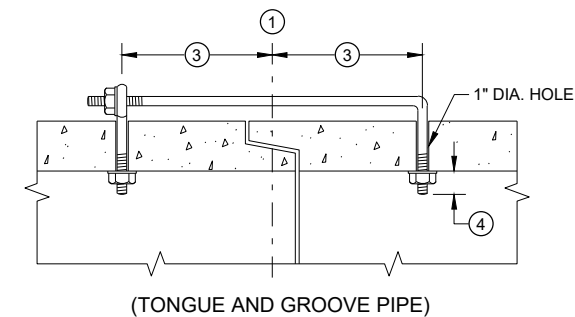


(TONGUE AND GROOVE PIPE)

LONGITUDINAL SECTION

(JOINT TIES FOR 18" TO 66" DIA. CONCRETE PIPE)

EYE BOLT AND TIE ROD ASSEMBLY (ALTERNATE NO. 2)

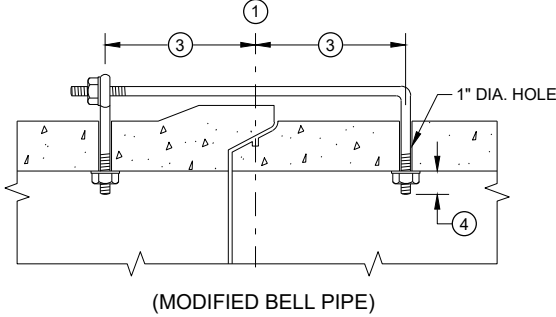


(MODIFIED BELL PIPE)


ADJUSTABLE TIE ROD TABLE

PIPE DIAMETER	TIE ROD DIAMETER	D	L ₁	N
12 - 60	5/8	5/8	5	1/2
66 - 84	3/4	3/4	5	1/2
90 - 144	1	1	7	1 1/16

DIMENSIONS SHOWN ARE IN INCHES

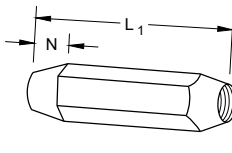


TAPERED

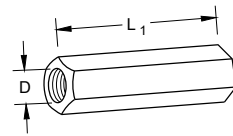


PLAIN

RIGHT AND LEFT THREADS
SLEEVE NUTS

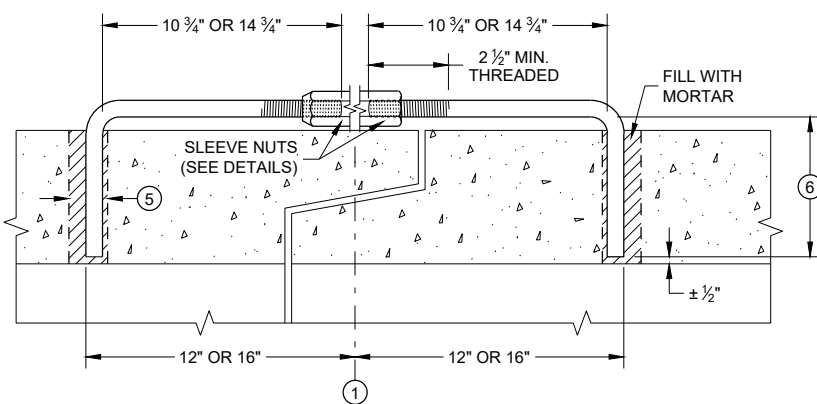


LONGITUDINAL SECTION

ADJUSTABLE TIE ROD (ALTERNATE NO. 3)

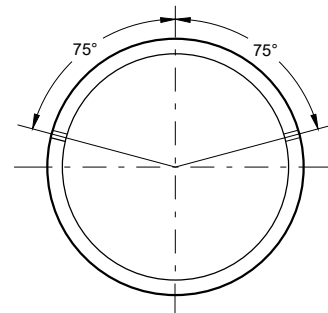

PLACEMENT OF (2) CAST-IN-PLACE INSERTS OR HOLES DURING FABRICATION FOR PIPE SECTIONS REQUIRING TIE RODS

TRANSVERSE SECTION

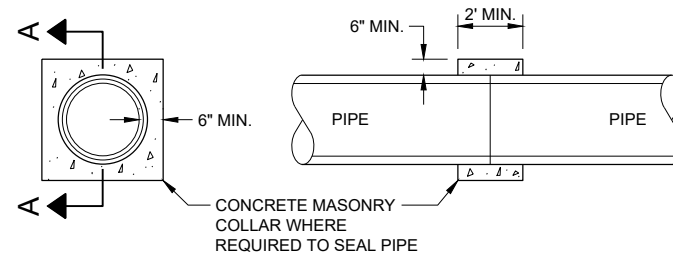


SECTION A - A

CONCRETE COLLAR DETAIL


JOINT TIES FOR CONCRETE PIPE AND CONCRETE COLLAR DETAIL

STATE OF WISCONSIN
DEPARTMENT OF TRANSPORTATION

APPROVED
November 2021 /S/ Rodney Taylor
DATE ROADWAY STANDARDS DEVELOPMENT ENGINEER 53
FHWA

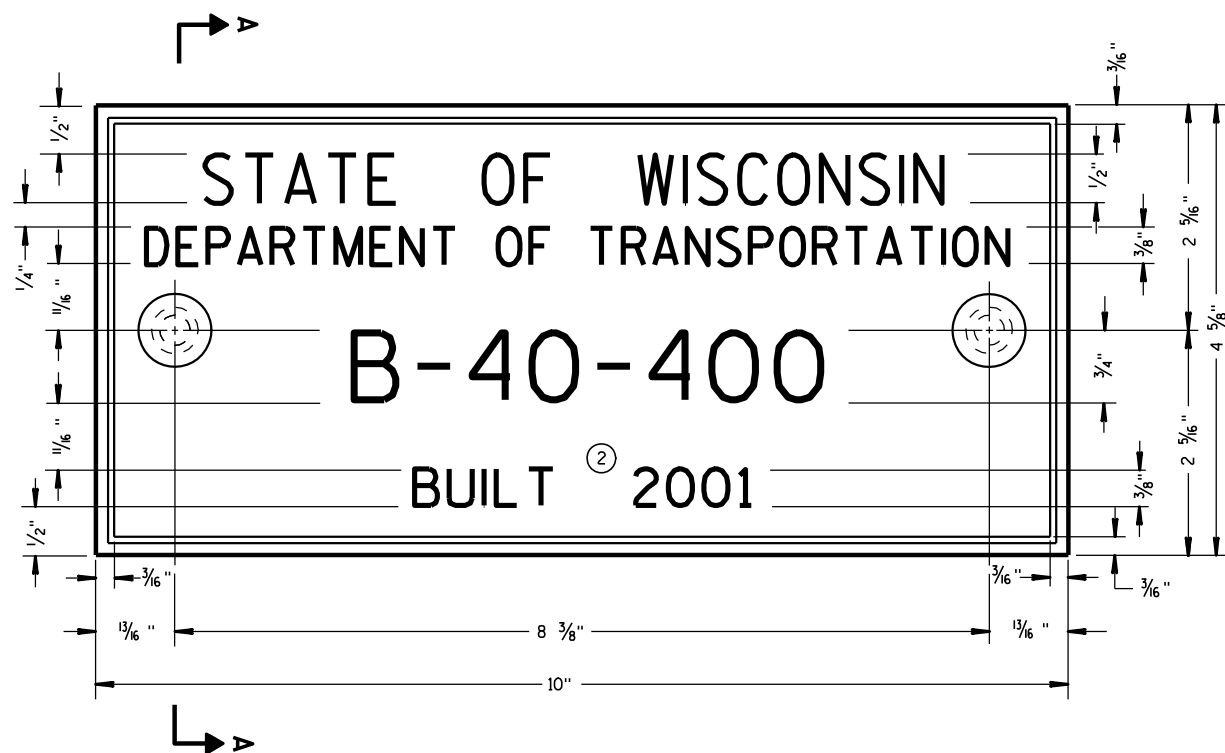

TYPICAL NAME PLATE
(BRIDGES, CULVERTS, AND RETAINING WALLS)

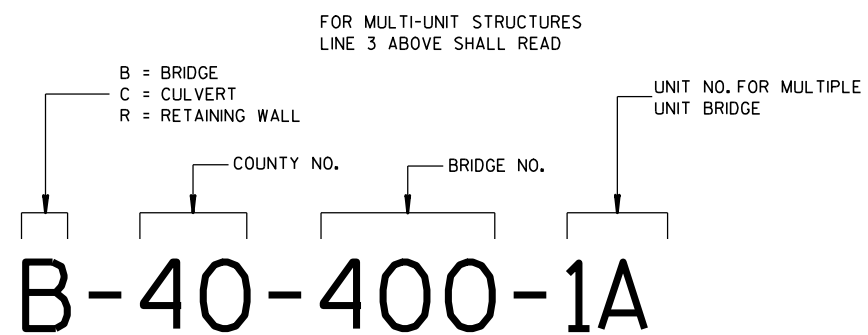


**NUMBERING DESIGNATION
MULTI-UNIT STRUCTURES**

GENERAL NOTES


NAME PLATES TO BE INSTALLED ON BRIDGES, CULVERTS, AND RETAINING WALLS SHALL CONFORM TO THE REQUIREMENTS OF SECTION 502.3.11 OF THE STANDARD SPECIFICATIONS.

THE BRIDGE NUMBER AND YEAR BUILT SHOWN ON THIS DRAWING ARE EXAMPLES ONLY. SEE CONSTRUCTION PLANS FOR INDIVIDUAL NUMBERING AND YEAR BUILT.

- ① EPOXY RESIN SHALL BE FROM AN APPROVED MANUFACTURER AND USED IN ACCORDANCE WITH MANUFACTURER'S RECOMMENDATIONS.
- ② REHABILITATION OF AN EXISTING STRUCTURE SHOULD USE THE DATE OF ORIGINAL STRUCTURE CONSTRUCTION.

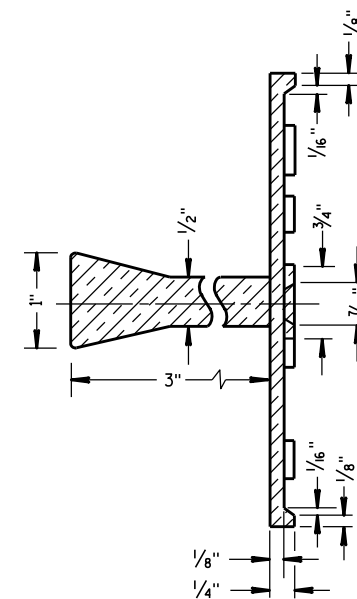


SECTION A-A

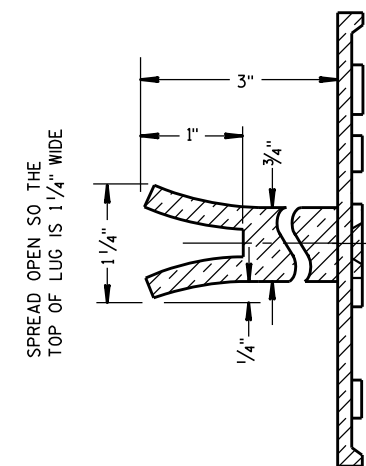

ALTERNATE LUG

- ① ADHERE ANCHOR LUG TO PRECAST RETAINING WALL WITH EPOXY RESIN.

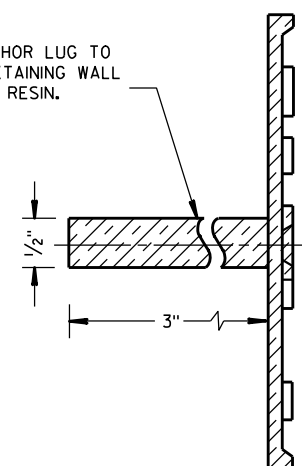

ALTERNATE LUG
(FOR ATTACHMENT TO PRECAST STRUCTURES)

**NAME PLATE
(STRUCTURES)**

STATE OF WISCONSIN
DEPARTMENT OF TRANSPORTATION


APPROVED

3/26/10
DATE


FHWA

/S/ Scot Beck
CHIEF STRUCTURAL DEVELOPER

JEER

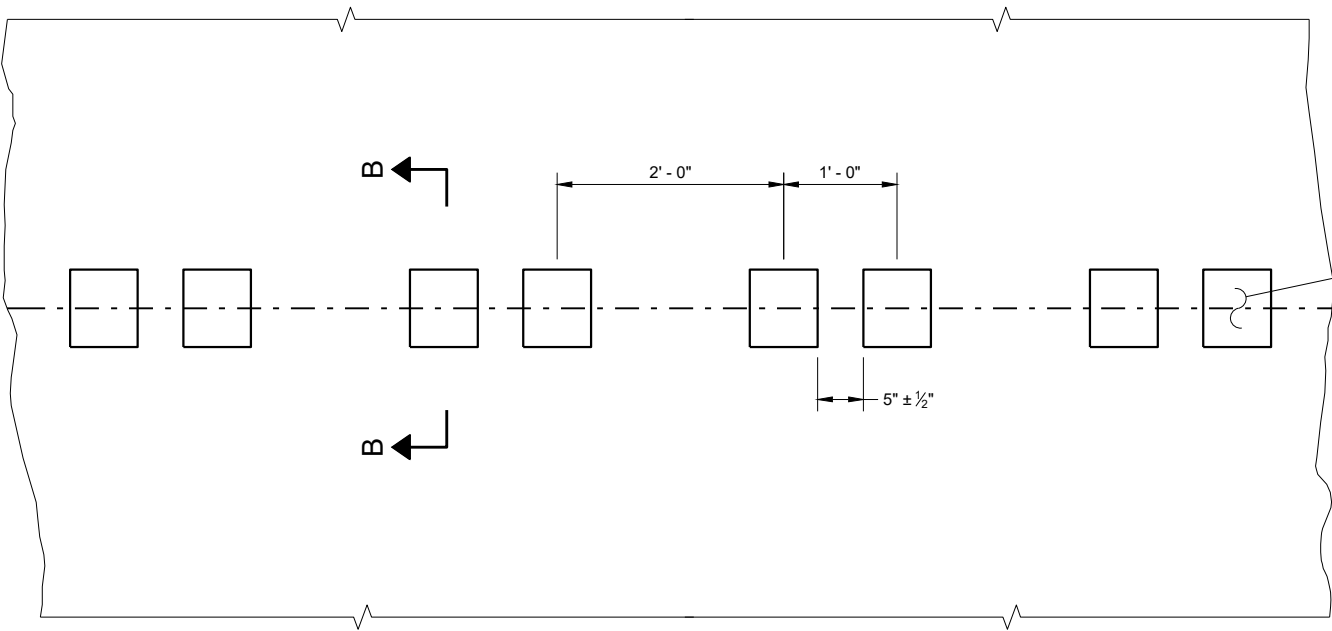


PLAN DETAIL VIEW

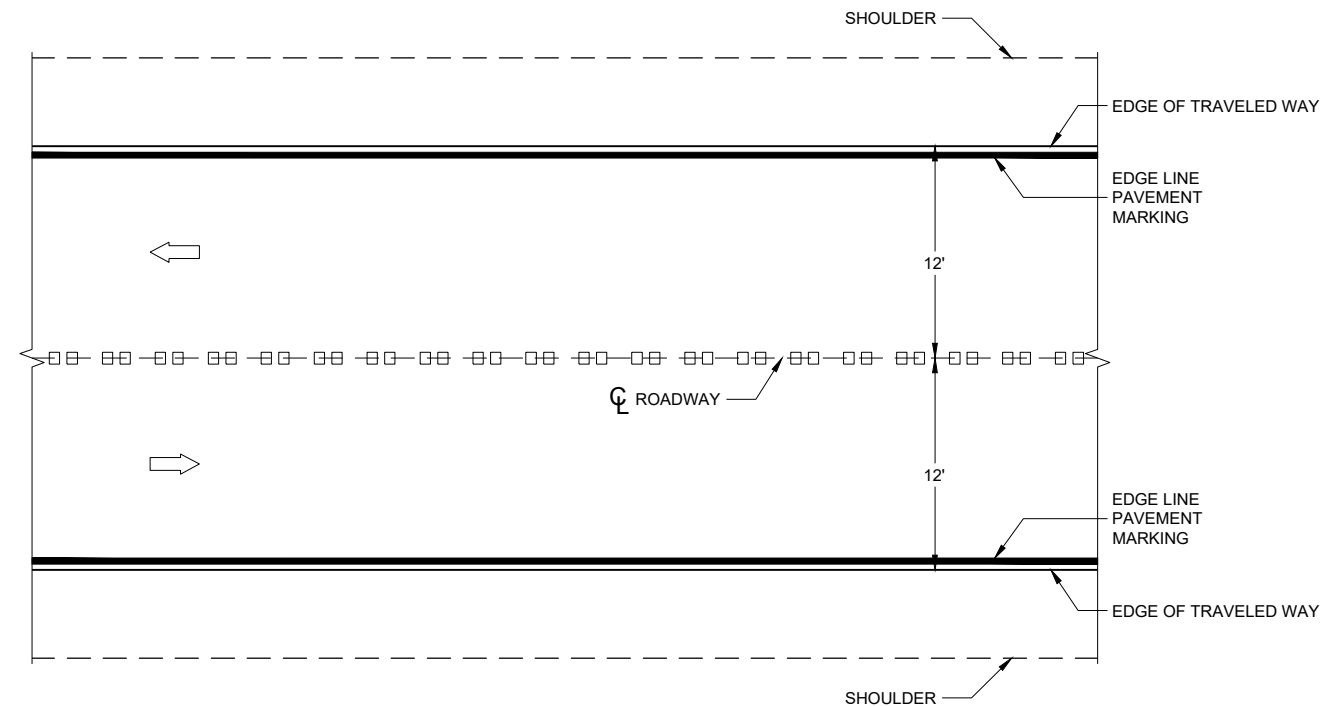


PLAN VIEW


CENTERLINE RUMBLE STRIPS - ASPHALT

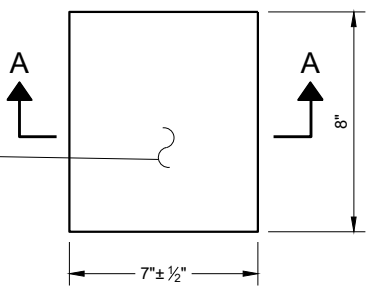


PLAN VIEW
(SINGLE GROOVE)

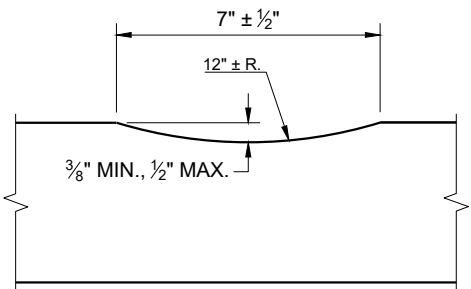

SECTION A - A

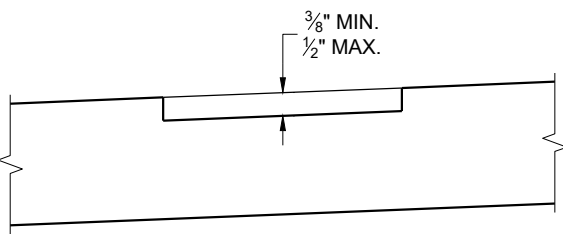

SECTION B - B
SUPERELEVATED ROADWAY

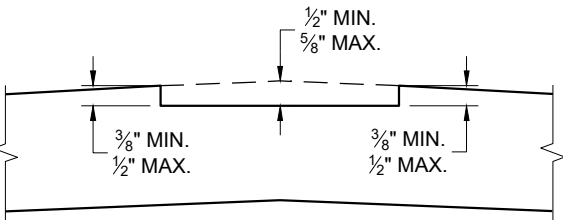


SECTION B - B
CROWNED ROADWAY

GENERAL NOTES


DO NOT MILL SHOULDER GROOVES THROUGH INTERSECTIONS, MARKED CROSSWALKS, NON-MOTORIZED PATH CROSSINGS, ETC. REFER TO SDD 13A11 SHEETS "d" AND "e".

CENTERLINE GROOVES MAY BE OMITTED IN AREAS WITH HIGH CONCENTRATIONS OF DRIVEWAYS WHEN DIRECTED BY THE ENGINEER.

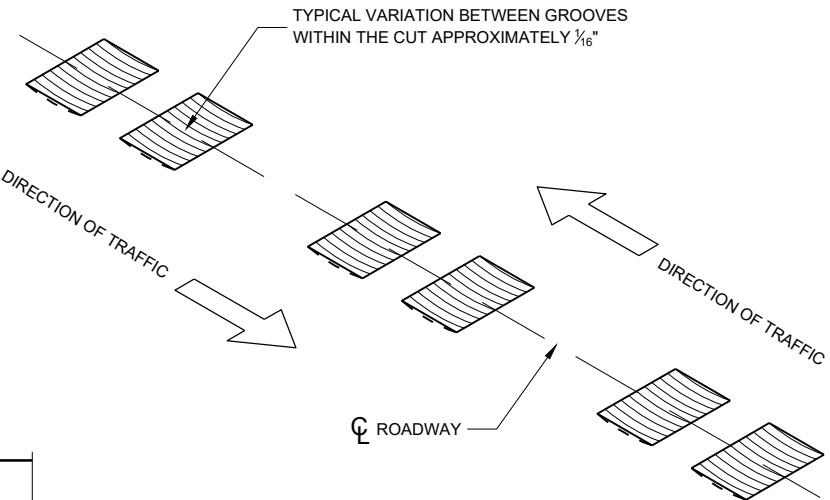


CENTERLINE RUMBLE STRIPS - ASPHALT


STATE OF WISCONSIN
DEPARTMENT OF TRANSPORTATION

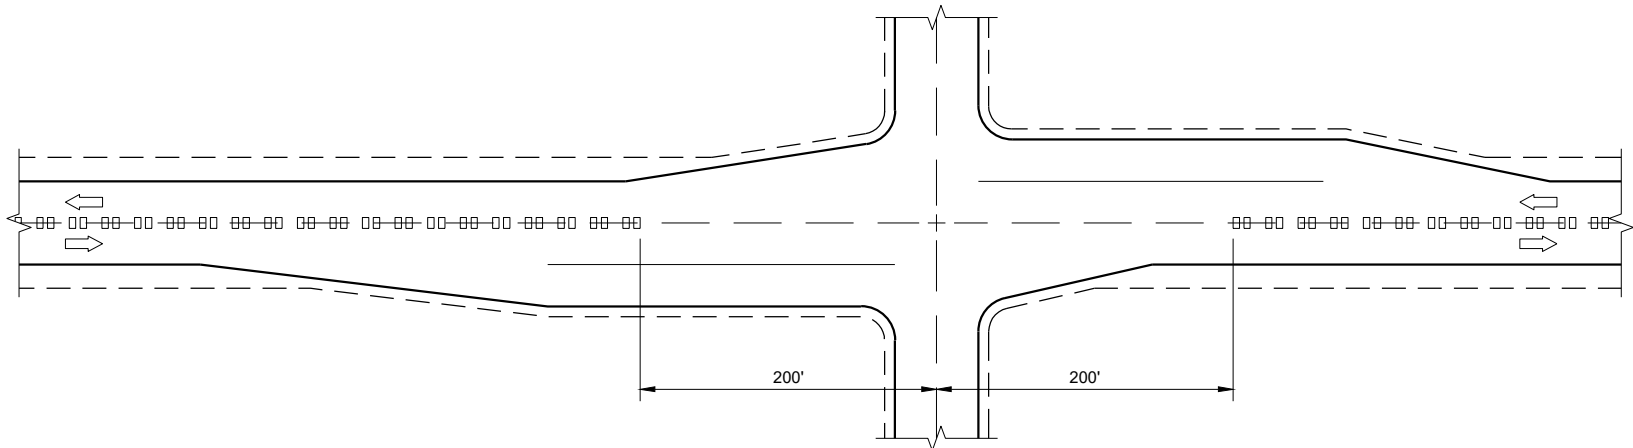

CENTERLINE GROOVES AT INTERSECTIONS

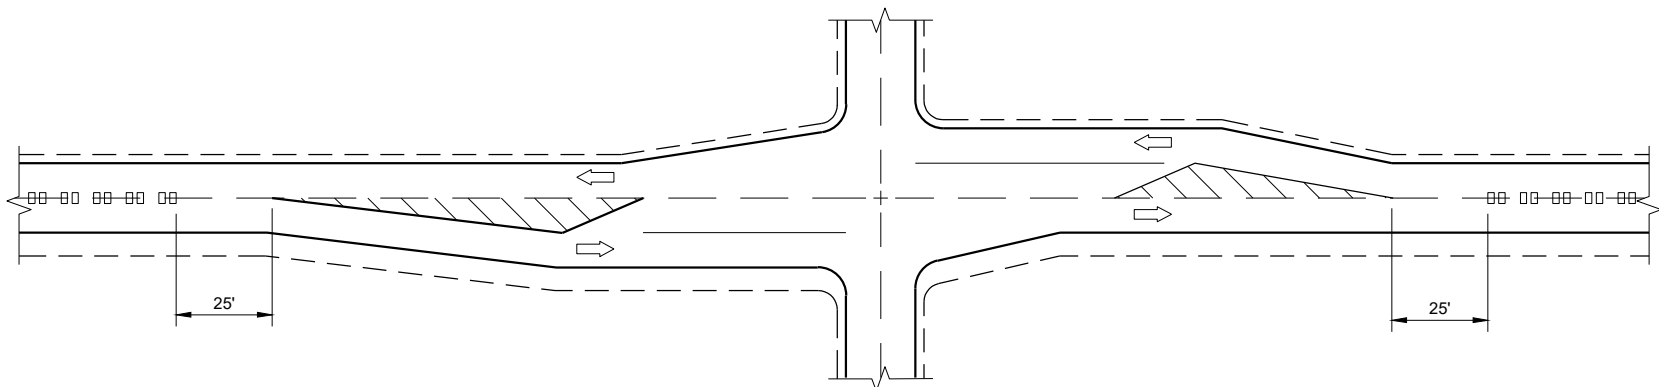


CENTERLINE GROOVES AT INTERSECTIONS
(WITH LEFT TURN LANES)

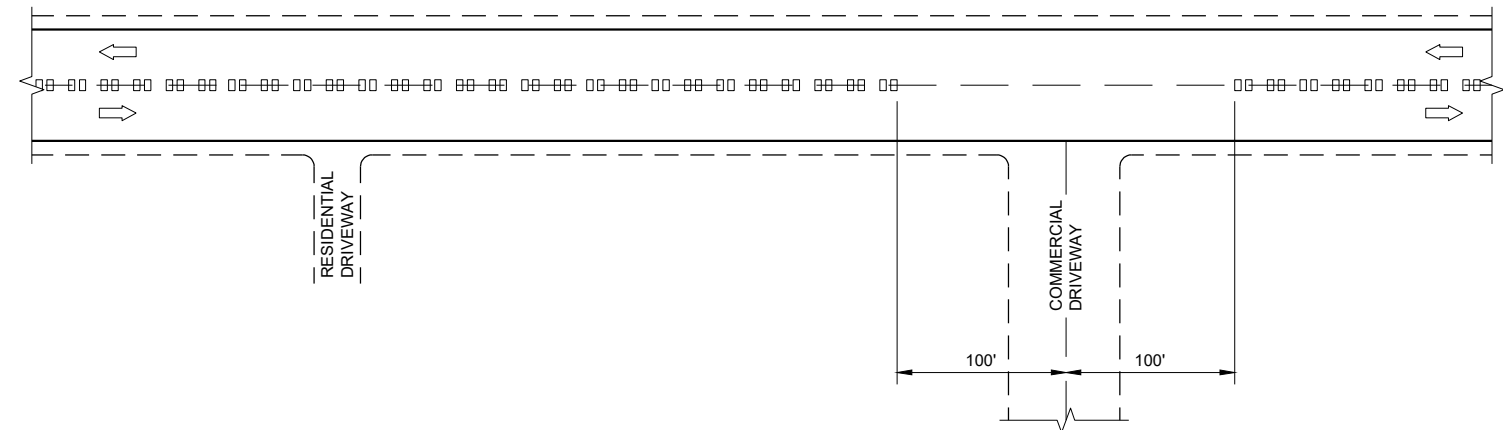


CENTERLINE GROOVES AT DRIVEWAYS^①

GENERAL NOTES

① CENTERLINE GROOVES MAY BE OMITTED IN AREAS WITH HIGH CONCENTRATIONS OF DRIVEWAYS WHEN DIRECTED BY THE ENGINEER.

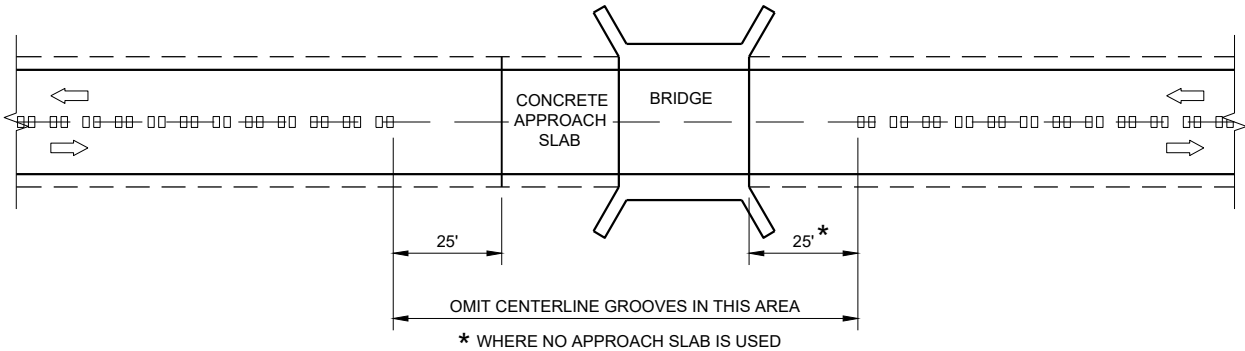

CENTERLINE GROOVES AT BRIDGES

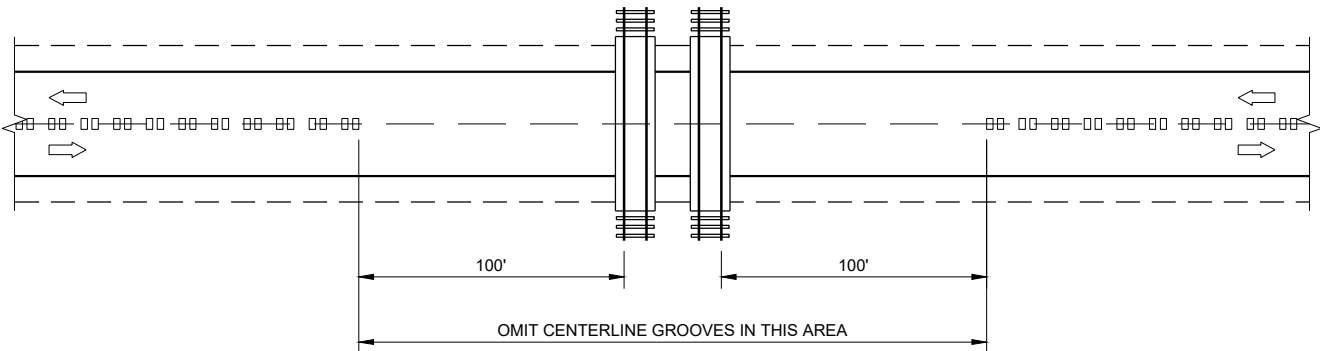


CENTERLINE GROOVES AT RAILROADS


CENTER LINE
RUMBLE STRIPS -
INTERSECTIONS, DRIVEWAYS,
BRIDGES, RAIL ROADS

STATE OF WISCONSIN
DEPARTMENT OF TRANSPORTATION


APPROVED
May 2023 /S/ John Jenkins
DATE ROADWAY STANDARDS DEVELOPMENT ENGINEER 56
FHWA

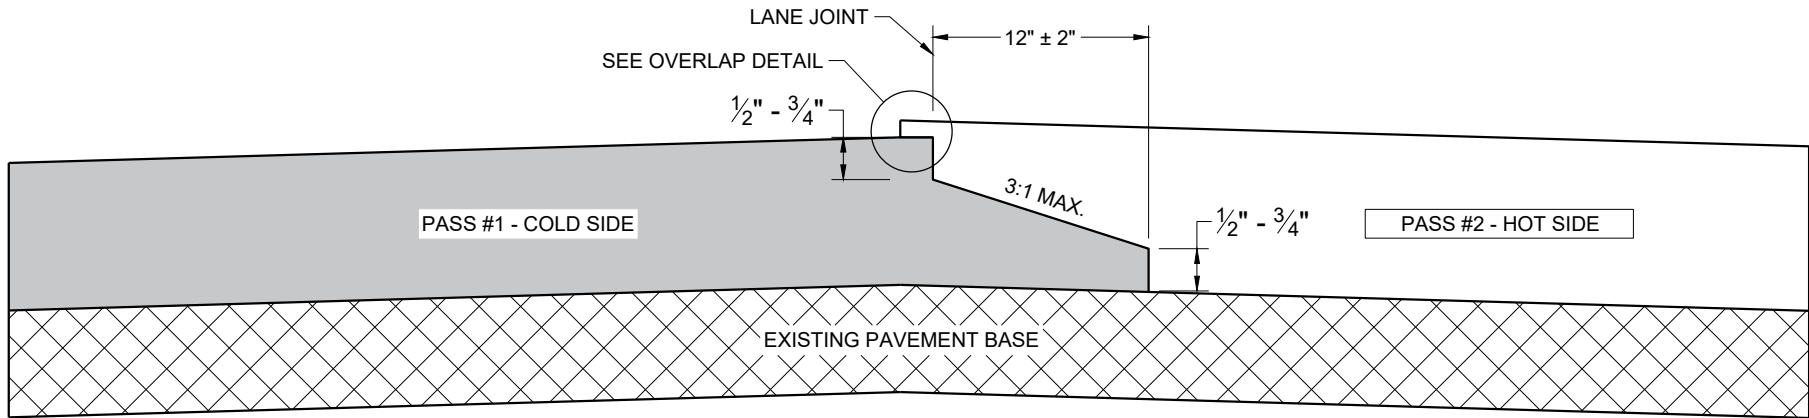

**TYPICAL PAVEMENT CROSS SECTION
NOTCHED WEDGE JOINT**

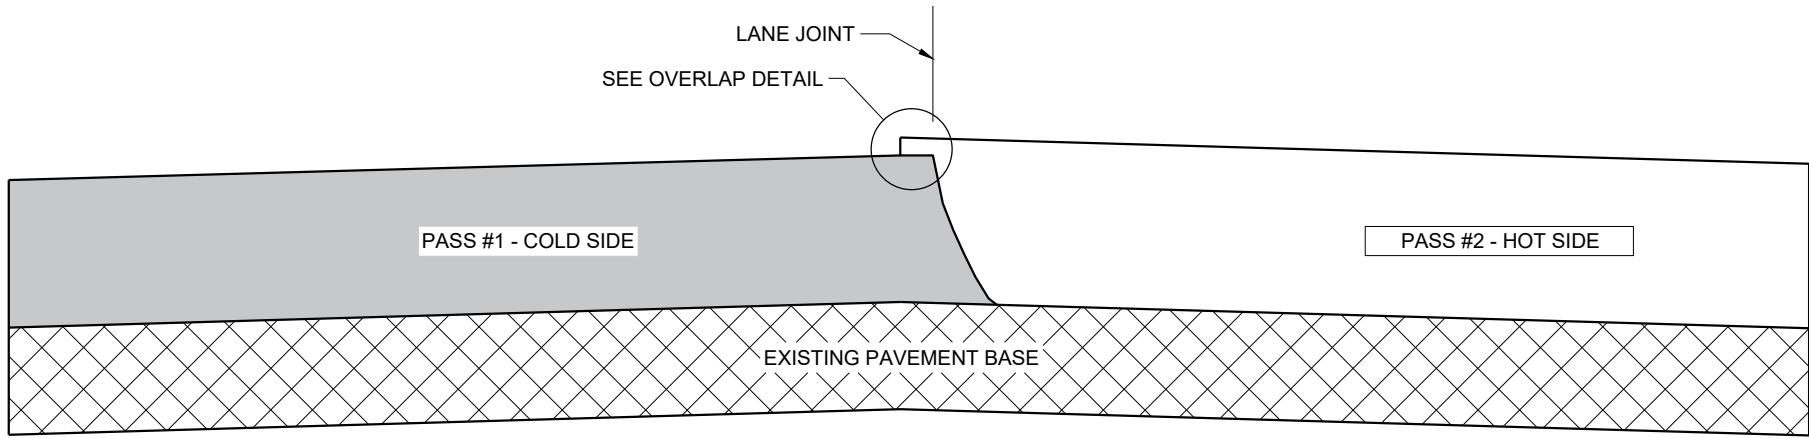

**TYPICAL PAVEMENT CROSS SECTION
VERTICAL JOINT**

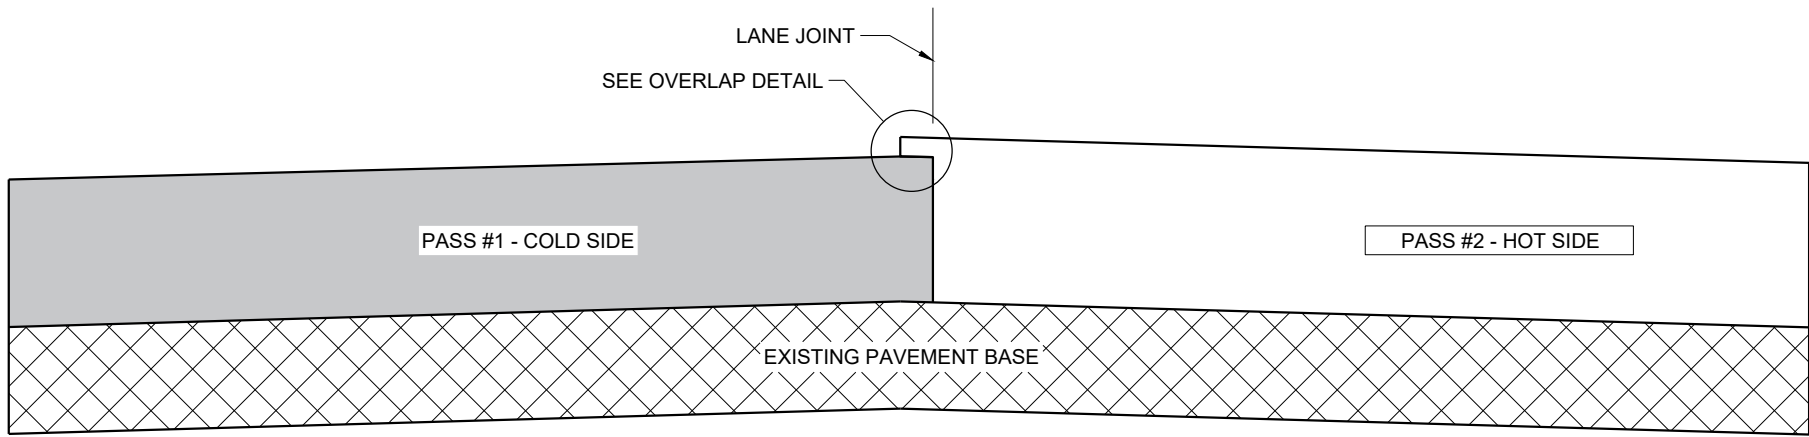

**TYPICAL PAVEMENT CROSS SECTION
VERTICAL JOINT (MILLED)**

GENERAL NOTES


IN ADDITION TO THE DETAILS PROVIDED IN THIS DRAWING, CONFORM TO STANDARD SPECIFICATION 450.3.2.8 FOR WHEN A NOTCHED WEDGE JOINT IS REQUIRED AND FOR GENERAL JOINT CONSTRUCTION REQUIREMENTS.

FOR ALL LONGITUDINAL JOINTS, ENSURE THE PAVER SCREED OVERLAPS THE PREVIOUSLY PLACED PAVEMENT BY $1" \pm 0.5"$ AND THE HOT SIDE OF THE JOINT REMAINS HIGHER THAN THE COLD SIDE BY APPROXIMATELY $0.1"$ AFTER FINAL COMPACTION. (IT WILL BE FLUSH WHEN PAVING IN ECHELON.)

ONLY REMOVE THE LONGITUDINAL NOTCHED WEDGE JOINT FOR SMA PAVEMENT OR AS DIRECTED BY THE ENGINEER TO ADDRESS SPECIFIC LENGTHS OF JOINT DAMAGED BY TRAFFIC.

WHEN MILLING BACK OR REMOVING ANY LONGITUDINAL JOINT, LIMIT THE MATERIAL REMOVED TO $2"$ FROM THE TOP NOTCH OR FROM THE VERTICAL JOINT EDGE ON THE COLD SIDE OF THE JOINT.

USE LONGITUDINAL MILLED JOINT AS PLANS SHOW OR THE AS THE ENGINEER DIRECTS.

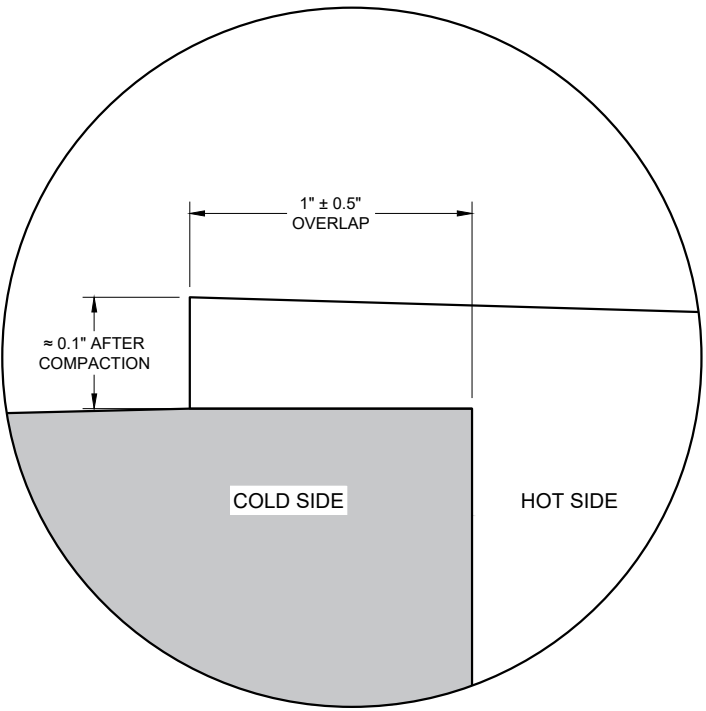

OVERLAP DETAIL (TYPICAL)

HMA LONGITUDINAL JOINTS


STATE OF WISCONSIN
DEPARTMENT OF TRANSPORTATION

APPROVED
November 2020 /S/ Steven Hefel
DATE HMA PAVEMENT ENGIN 57
FHWA


GENERAL NOTES

- W6 X 9 OR W6 X 8.5 STEEL POSTS AND NOTCHED PLASTIC BLOCKOUTS ARE ACCEPTABLE ALTERNATIVES FOR 6" X 8" WOOD POSTS WITH WOOD OR PLASTIC BLOCKOUTS. USE APPROVED NOTCHED PLASTIC BLOCKOUTS WITH STEEL POSTS. APPROVED PLASTIC BLOCKOUT DESIGNS MAY VARY FROM THIS TYPICAL DETAIL WHEN USED IN CONJUNCTION WITH STEEL POSTS. DO NOT MIX STEEL POSTS AND WOOD POSTS IN A SINGLE INSTALLATION.
- USE STRUCTURAL STEEL POSTS CONFORMING TO ASTM A 36. GALVANIZED POSTS ACCORDING TO AASHTO M 111. EITHER SET THE POSTS IN DRILLED HOLES OR DRIVE TO GRADE. REMOVE MUSHROOMING CAUSED BY DRIVING AND REPAIR DAMAGED SPELTER COATING ON GALVANIZED POSTS.
- INSTALL STEEL POSTS WITH HOLES ON APPROACHING TRAFFIC SIDE.
- USE EITHER WOOD OR APPROVED PLASTIC BLOCKOUTS ON WOOD POSTS.
- IF THE DISTANCE FROM BACK OF POST TO SHOULDER HINGE POINT IS LESS THAN 2 FEET INSTALL LONGER POST AT HALF POST SPACING, W BEAM (LHW).
- IF ROCK IS ENCOUNTERED DURING EXCAVATION, THE ENGINEER MAY APPROVE USING A 12 INCH DIAMETER POST HOLE EXTENDING 20 INCHES DEEP INTO THE ROCK. PLACE GRANULAR MATERIAL IN THE BOTTOM OF THE HOLE APPROXIMATELY 2 1/2 INCHES DEEP. CUT THE POSTS TO LENGTH AND PLACE IN THE HOLE. BACKFILL WITH MATERIAL EXCAVATED FROM THE HOLE AND COMPACT ADEQUATELY.
- WHEN USING STEEL POSTS AND WOOD BLOCKOUTS INSTALL FOUR 16D GALVANIZED NAILS. INSTALL NAILS AT THE BACK CORNERS OF THE BLOCK AND BEND THE NAILS OVER THE FLANGE OF THE STEEL POST.


INSTALL BEAM GUARD SECTIONS AND ALL NECESSARY HARDWARE ACCORDING TO THE APPLICABLE PLAN AND CURRENT STANDARD AND SUPPLEMENTAL SPECIFICATIONS. ALL DIMENSIONS ARE SUBJECT TO MANUFACTURER'S TOLERANCES EXCEPT WHERE ALLOWABLE TOLERANCES ARE SHOWN.

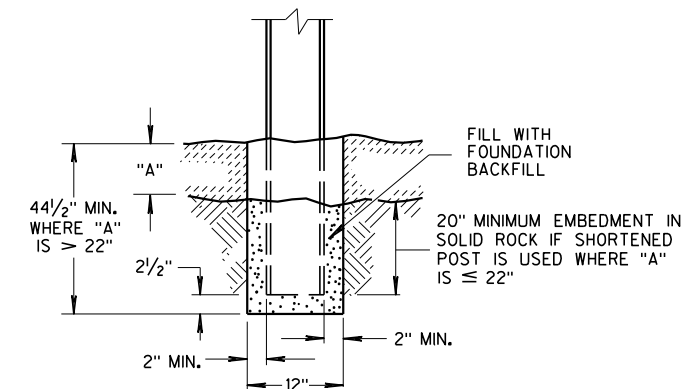


END VIEW
SETTING STEEL OR WOOD POST IN ROCK ⑥

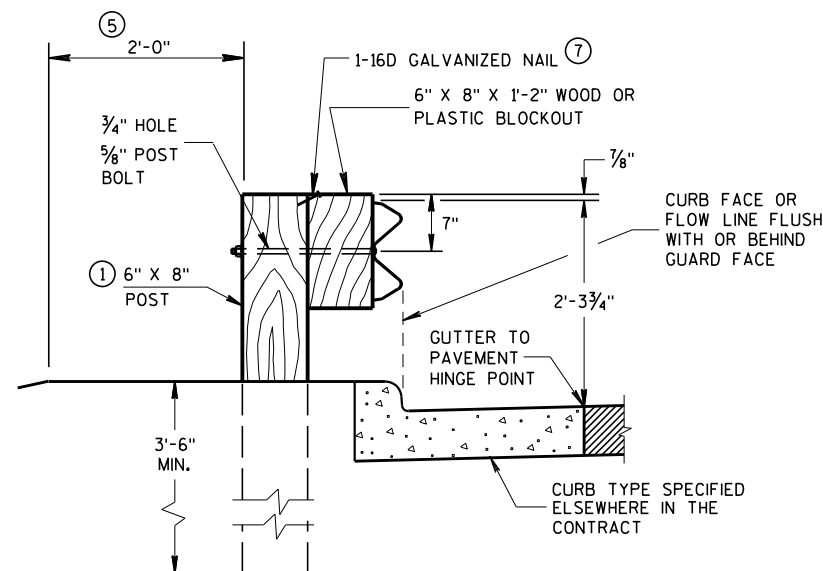


END VIEW
LOCATED ALONG A CURBED ROADWAY

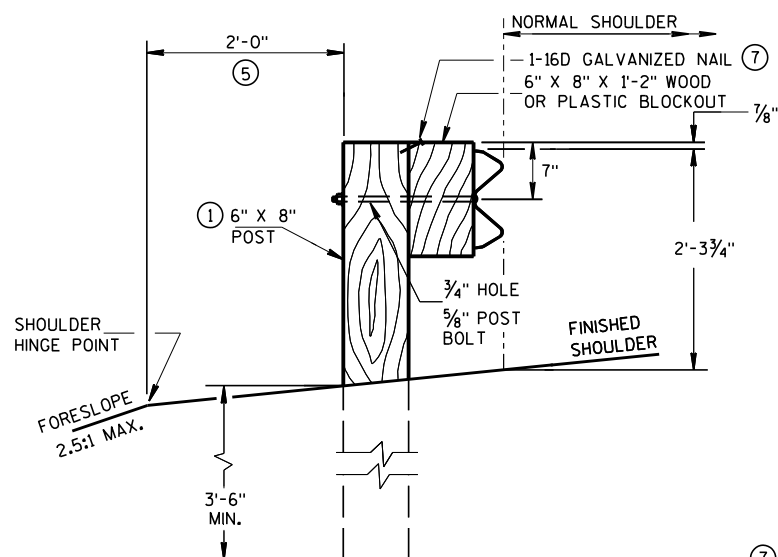

END VIEW
LOCATED ALONG A ROADWAY SHOULDER
STANDARD INSTALLATION

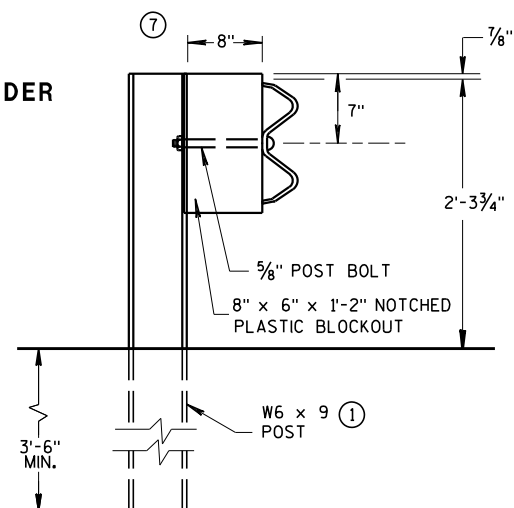


END VIEW
STEEL POST & NOTCHED
PLASTIC BLOCKOUT ALTERNATIVE
STANDARD INSTALLATION

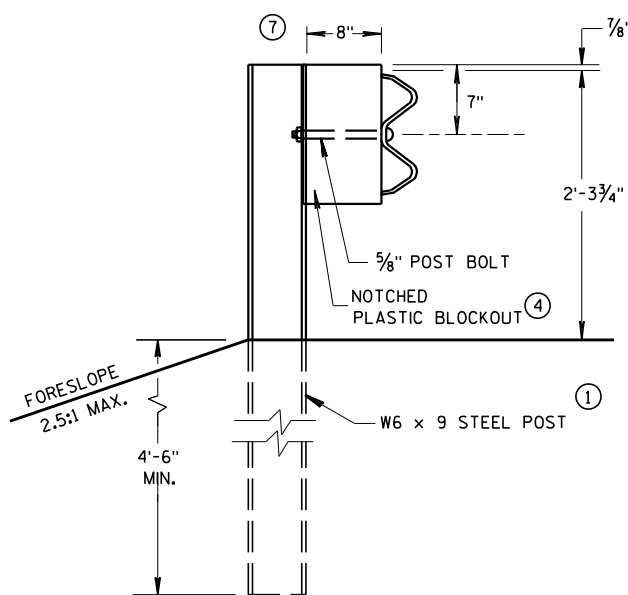


END VIEW
LONGER POST AT HALF
POST SPACING W BEAM
(LHW)

TYPICAL INSTALLATION OF STEEL PLATE BEAM GUARD

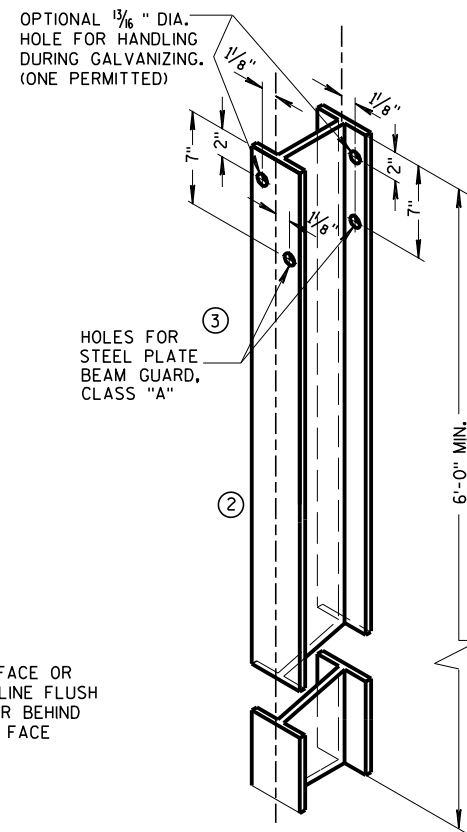


STEEL POST &
HOLE PUNCHING DETAIL
(W6 X 9) ①


ALL HOLES 3/8" DIAMETER EXCEPT AS NOTED

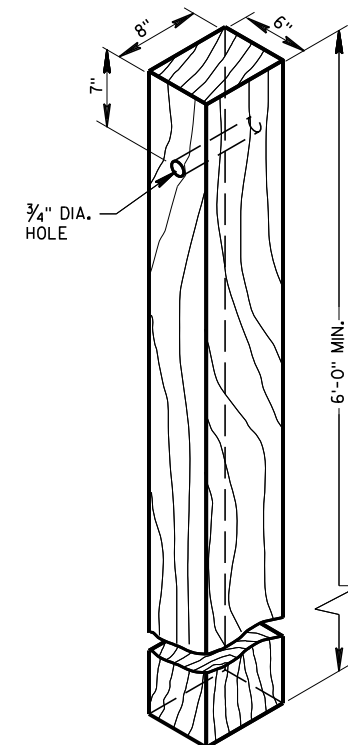


WOOD POST
(6" X 8") NOMINAL

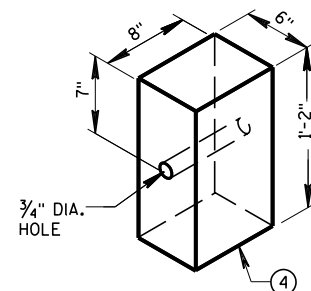


WOOD OR PLASTIC
BLOCKOUT FOR
WOOD POSTS

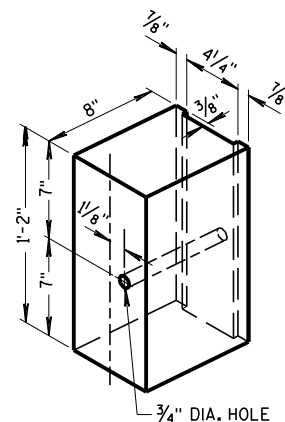

TYPICAL NOTCHED
PLASTIC BLOCKOUT
FOR STEEL POSTS ①

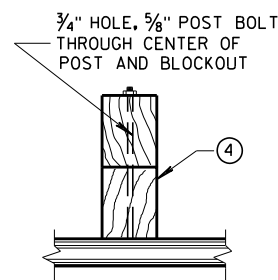


PLAN VIEW
WOOD POST, BLOCKOUT & BEAM

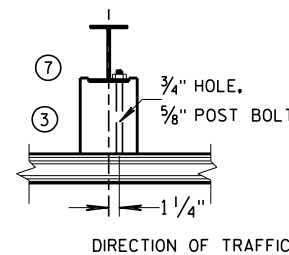

PLAN VIEW
STEEL POST, NOTCHED
PLASTIC BLOCKOUT & BEAM


STEEL PLATE BEAM GUARD,
CLASS "A"
INSTALLATION & ELEMENTS

STATE OF WISCONSIN
DEPARTMENT OF TRANSPORTATION

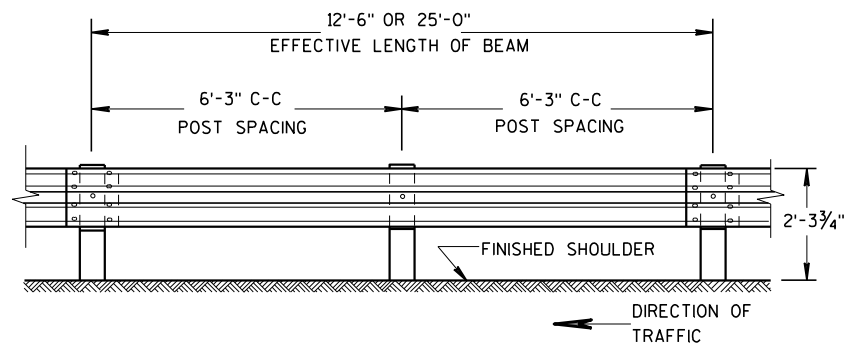


FRONT VIEW

POST SPACING STANDARD INSTALLATION

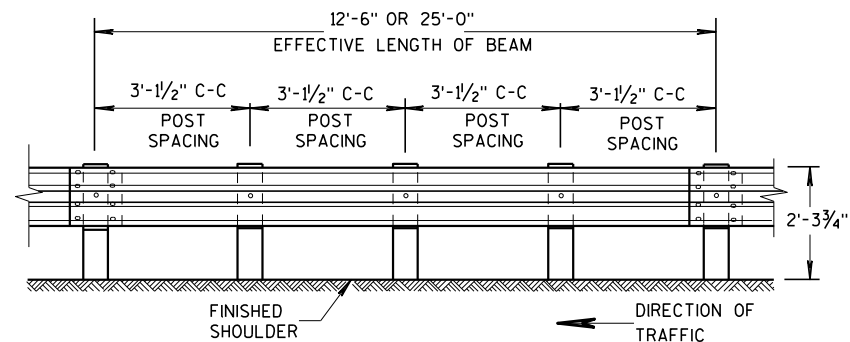


FRONT VIEW


POST SPACING FOR LONGER POST
AT HALF POST SPACING W BEAM (LHW)

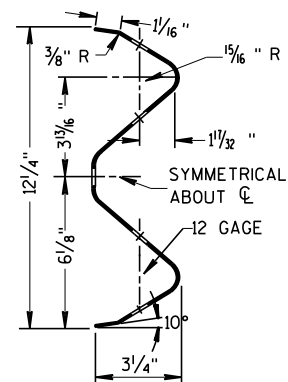

SECTION THRU W BEAM

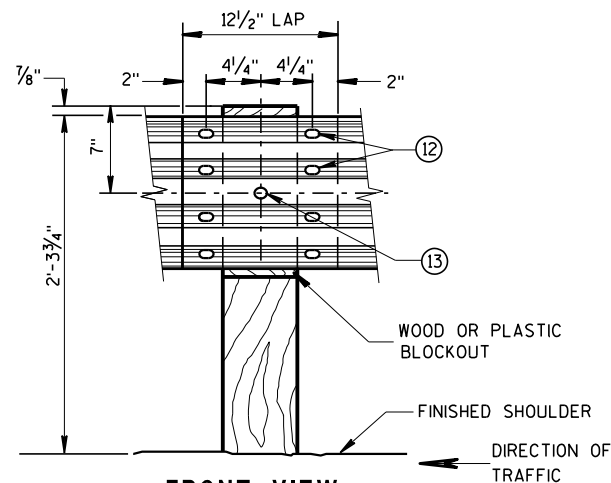

FRONT VIEW
BEAM SPLICE AT WOOD POST
AND POST MOUNTING DETAIL

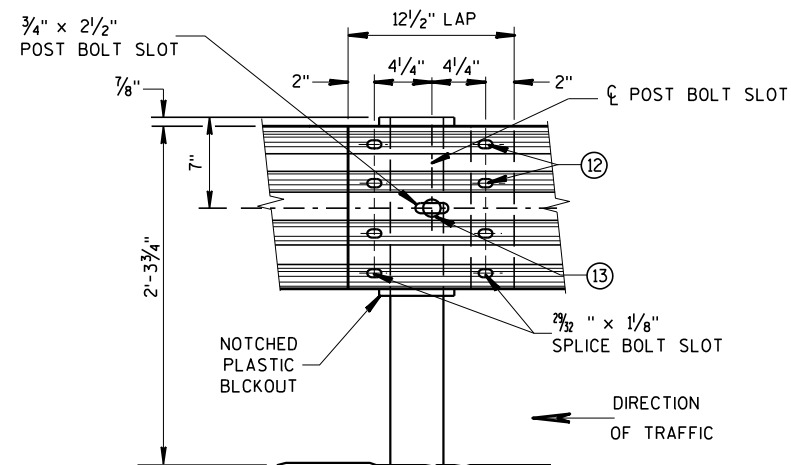


FRONT VIEW
BEAM SPLICE AT STEEL POST

TYPICAL SPLICING DETAILS
OF STEEL PLATE BEAM GUARD

GENERAL NOTES

FURNISH GUARDRAIL DEFLECTORS FROM APPROVED PRODUCTS LIST.


- ⑨ DO NOT INSTALL REFLECTORS ON THE FIRST 50 FEET OF THE APPROACH END OF THE ENERGY ABSORBING TERMINA. START REFLECTORS AT POST #9 AND SPACE EVENLY EVERY 100 FEET (MAX.) TO THE END OF GUARDRAIL RUN, USING A MINIMUM OF 3 REFLECTORS.
- ⑫ 8 - 5/8" ϕ X 2" BUTTON HEAD BOLTS WITH OVAL SHOULDERS & RECESS NUTS.
- ⑬ 5/8" DIA. BUTTON HEAD BOLT AND RECESS NUT WITH 5/8" DIA. F844 FLAT WASHER UNDER NUT.

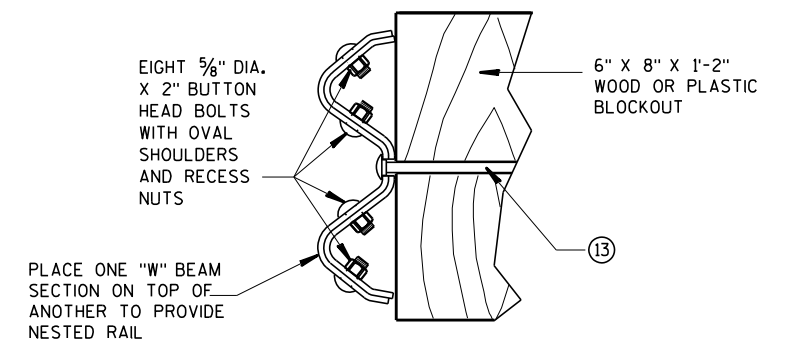


NESTED W BEAM (NW)

USE ALL OTHER STANDARD BEAM GUARD DETAILS FOR
CONSTRUCTING NESTED W BEAM (NW)

* USE DOUBLE SIDED WHITE GUARDRAIL REFLECTORS ON ROADWAYS WITH BI-DIRECTIONAL TRAFFIC (NO MEDIAN). USE SINGLE SIDED WHITE (RIGHT SIDE) AND SINGLE SIDED YELLOW (LEFT SIDE) ON ROADWAYS WITH MEDIAN SEPARATION.

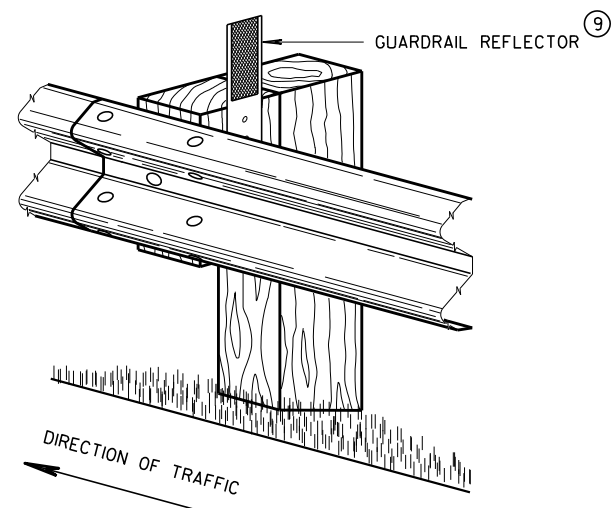


4" X 12" GUARDRAIL REFLECTOR DETAIL
AND TYPICAL INSTALLATION *

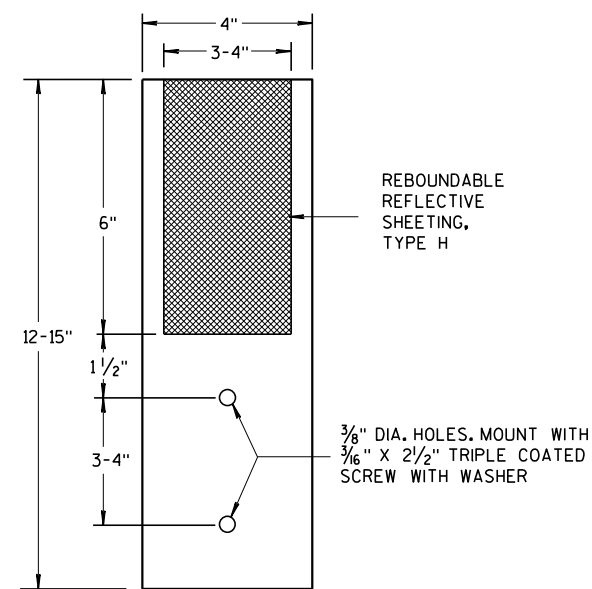

4"x 12" GUARDRAIL REFLECTOR


STEEL PLATE BEAM GUARD,
CLASS "A",
INSTALLATION & ELEMENTS

STATE OF WISCO⁵⁹
DEPARTMENT OF TRANSPORTATION

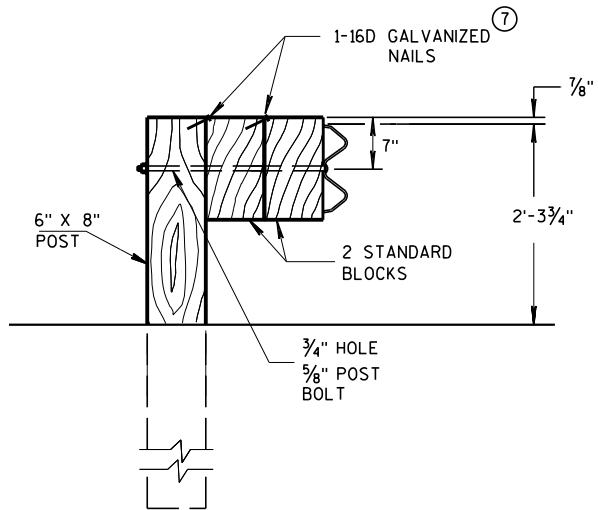

DETAIL FOR DOUBLE BLOCKS

THE NUMBER OF DOUBLE BLOCK POSTS
WITHIN A BARRIER RUN IS UNLIMITED

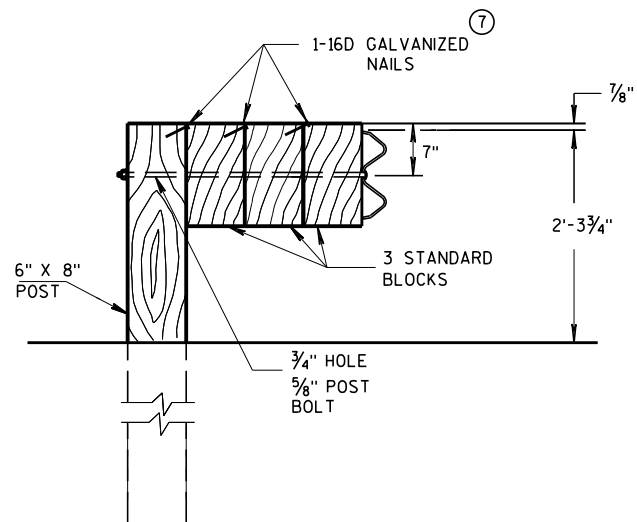


DETAIL FOR TRIPLE BLOCKS


TRIPLE BLOCK DETAIL IS LIMITED TO ONE
LOCATION WITHIN A BEAM GUARD RUN.

NOTES: USE DOUBLE OR TRIPLE BLOCKS WHEN UNDERGROUND OBSTACLES
PREVENT THE POST FROM BEING INSTALLED.

DO NOT USE EXTRA BLOCKOUTS IF IT CAUSES THE POST TO BE DRIVEN BEYOND
SHOULDER HINGE POINT OR CAUSES A FIXED OBJECT TO BE WITHIN THE DEFLECTION
DISTANCE OF THE BARRIER.

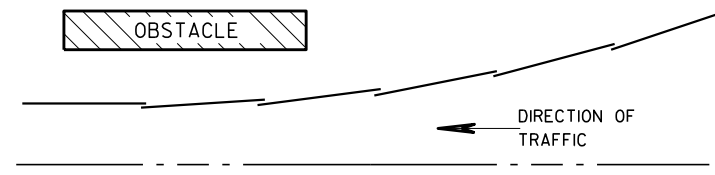

PLAN VIEW BEAM LAPPING DETAIL

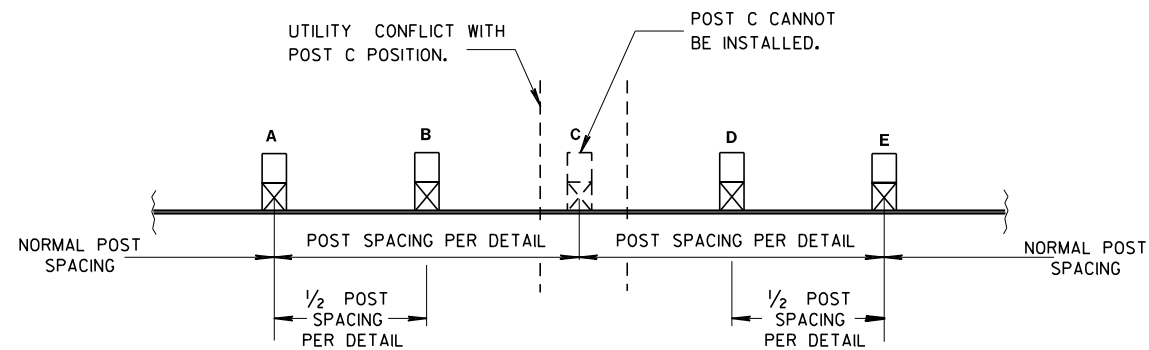


POST DRIVING FOR CONTINUOUS UNDERGROUND OBSTRUCTION


STEEL PLATE BEAM GUARD, CLASS "A", INSTALLATION & ELEMENTS

STATE OF WISCONSIN
DEPARTMENT OF TRANSPORTATION

APPROVED		
June 2017	/S/ Rodney Taylor	
DATE	ROADWAY STANDARDS 60	MENT
FHWA	UNIT SUPERVISOR	

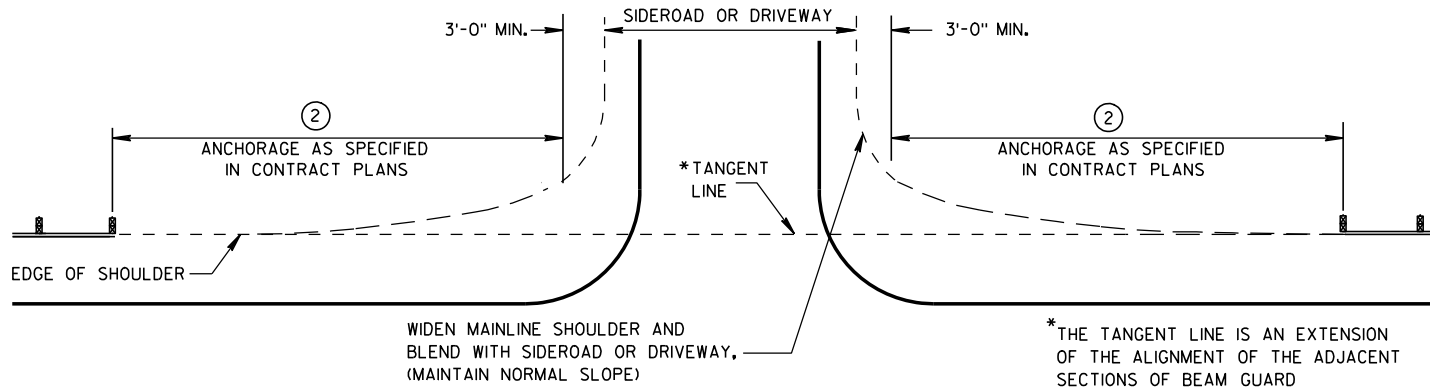

BEAM GUARD AT SIDEROADS OR DRIVEWAYS

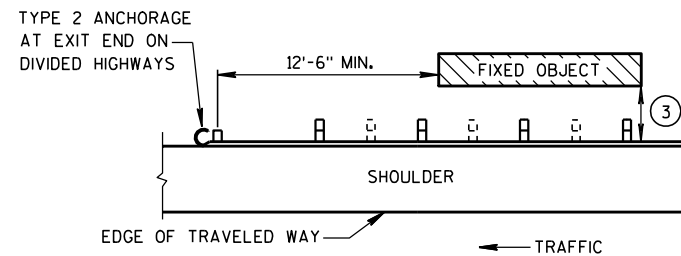

BEAM GUARD AT OBSTACLES EXIT END - ONE WAY TRAFFIC

GENERAL NOTES


DETAILS OF CONSTRUCTION, MATERIALS AND WORKMANSHIP SHALL CONFORM TO THE PERTINENT STANDARD SPECIFICATIONS AND THE APPLICABLE SPECIAL PROVISIONS.

W6 X 9 OR W6 X 8.5 STEEL POSTS WITH NOTCHED PLASTIC BLOCKOUTS ARE ACCEPTABLE ALTERNATIVES FOR 6" X 8" WOOD POSTS WITH WOOD OR PLASTIC BLOCKOUTS. USE APPROVED NOTCHED PLASTIC BLOCKOUTS WITH STEEL POSTS.


THE LOCATIONS AND LENGTHS OF BEAM GUARD ARE SHOWN ELSEWHERE IN THE PLAN.

- ① STEEL THRIE BEAM STRUCTURAL APPROACH (STBSA) - SEE CURRENT SDD 14B20.
- ② USE AN APPROVED END TREATMENT FOR THE TRAFFIC APPROACH SIDE OF BRIDGE/OBSTACLES. USE TYPE 2 ANCHORAGE ONLY AT THE DOWNSTREAM ENDS OF BEAM GUARD LOCATED ALONG ROADWAYS WITH ONE WAY TRAFFIC.

MINIMUM LATERAL DISTANCE FROM FACE OF BEAM GUARD TO FIXED OBJECT	POST SPACING
3'-6"	3' - 1½"
4'-6"	6' - 3"

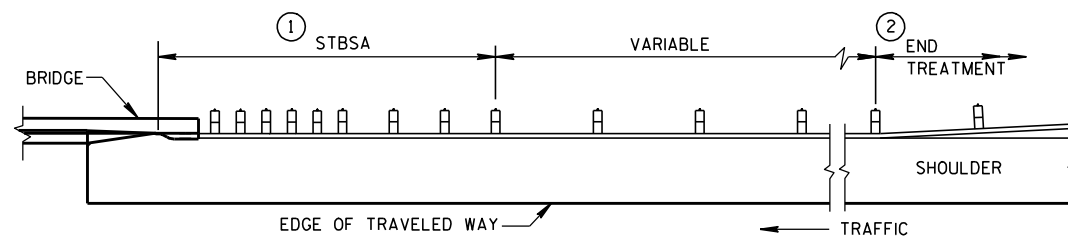

BEAM GUARD AT FULL WIDTH BRIDGES

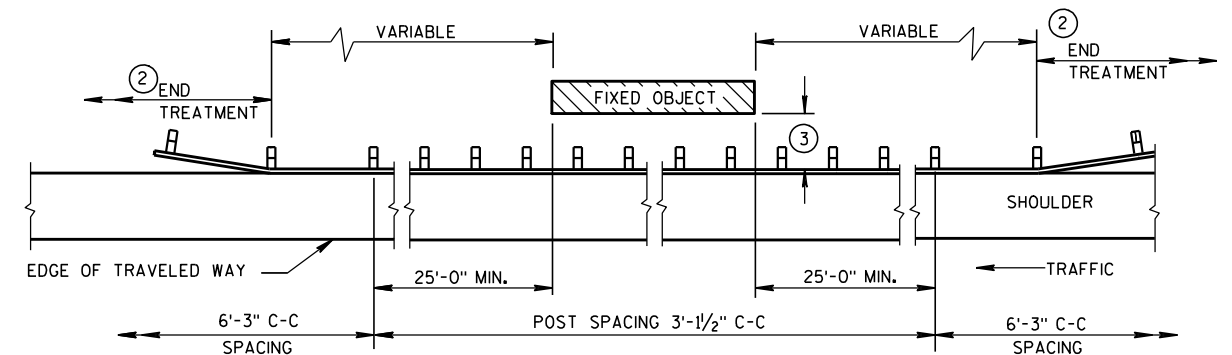


BEAM GUARD AT OBSTACLES - TWO WAY TRAFFIC

(RAIL TO OBSTACLE CLEARANCE 3'-6" TO 4'-6")

TABLE 1
FLARE RATES FOR BEAM
GUARD AT NARROW BRIDGES

POSTED SPEED (MPH)	FLARE RATE
25	13:1
30	15:1
35	16:1
40	18:1
45	21:1
50	24:1
55	26:1
65	30:1

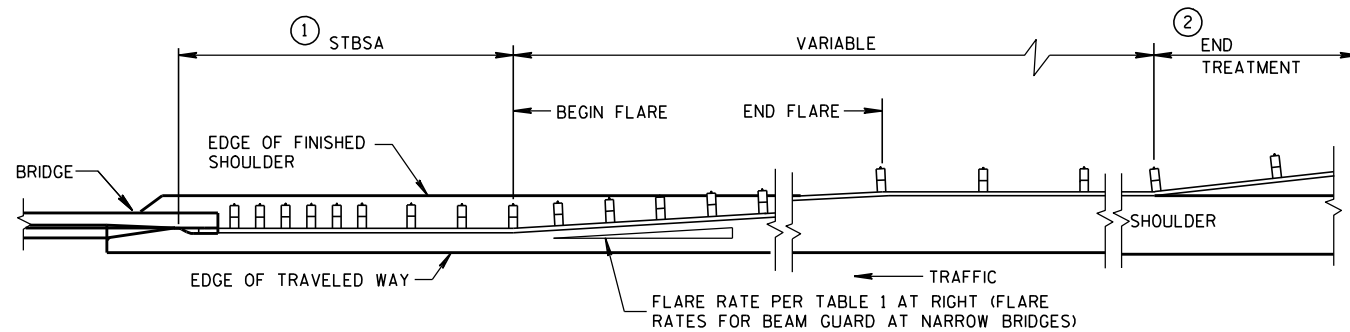

BEAM GUARD AT NARROW BRIDGES (FLARED TO SHOULDER EDGE, THEN PARALLEL TO ROADWAY)

STEEL PLATE BEAM GUARD
CLASS "A"
AT BRIDGES, OBSTACLES
AND SIDEROADS/DRIVEWAYS

STATE OF WISCONSIN
DEPARTMENT OF TRANSPORTATION

APPROVED
8-21-07 /S/ Jerry H. Zoon
DATE ROADWAY STANDARDS (61 INT
FHWA ENGINEER

BILL OF MATERIALS

NOTE NO.	DESCRIPTION
①	WOOD BREAKAWAY TERMINAL POST: 5½" X 7½" X 3'-9"
②	STEEL TUBE TS 8" X 6" X 0.188", 6'-0"
④	WOOD BREAKAWAY CRT POST: 6" X 8" X 6'-0"
⑤	WOOD OFFSET BLOCKS: 6' X 8" X 1'-2"
⑥	PIPE SLEEVE: 2" X 5 ½" STANDARD PIPE
⑦	BEARING PLATE
⑧	BCT CABLE ASSEMBLY
⑨	CABLE ANCHOR BOX
⑩	STRUT & YOKE
⑪	STEEL PLATE BEAM, END PANEL 12 GA.
⑫	STEEL PLATE BEAM: 12 GA. 13'-6½"
⑬	IMPACT HEAD
⑭	0.040" ALUMINUM SHEET WITH REFLECTIVE SHEETING TYPE F PER SECTION 637 OF THE STANDARD SPECIFICATIONS

GENERAL NOTES



FOLLOW MANUFACTURE'S BOLTING RECOMMENDATIONS.

- (A) THE SLOPE IN THE AREA BOUNDED BY THE GRADELINE, THE HINGE POINT LINE (HPL), AND THE CLEAR ZONE LIMITS (CZL) SHALL BE 4:1 OR FLATTER.
- (B) AFTER FINAL ASSEMBLY, RECHECK CABLE TO BE SURE IT IS TAUT AND HAS NOT RELAXED.
- (D) THE TOP OF THE STEEL TUBE ON POSTS 1 AND 2 SHALL NOT BE MORE THAN 3" ABOVE THE FINISH GROUND ELEVATION.
- (E) THE CENTER OF THE UPPER 3½" DIAMETER HOLE ON POST 3 THROUGH 8 SHALL BE ¾" ABOVE THE FINISHED GROUND LINE.
- (F) ATTACH ALUMINUM SHEET TO E.A.T. HEAD USING 4 STAINLESS STEEL SELF-TAPPING SCREWS, ONE SCREW PER CORNER.




STEEL POSTS SHALL NOT BE ALLOWED FOR USE WITH ENERGY ABSORBING TERMINALS.

DO NOT INSTALL REFLECTORS ON THE FIRST 50 FEET OF THE APPROACH END OF THE ENERGY ABSORBING TERMINAL.


* DO NOT ATTACH BLOCKOUTS TO POSTS 1 AND 2.

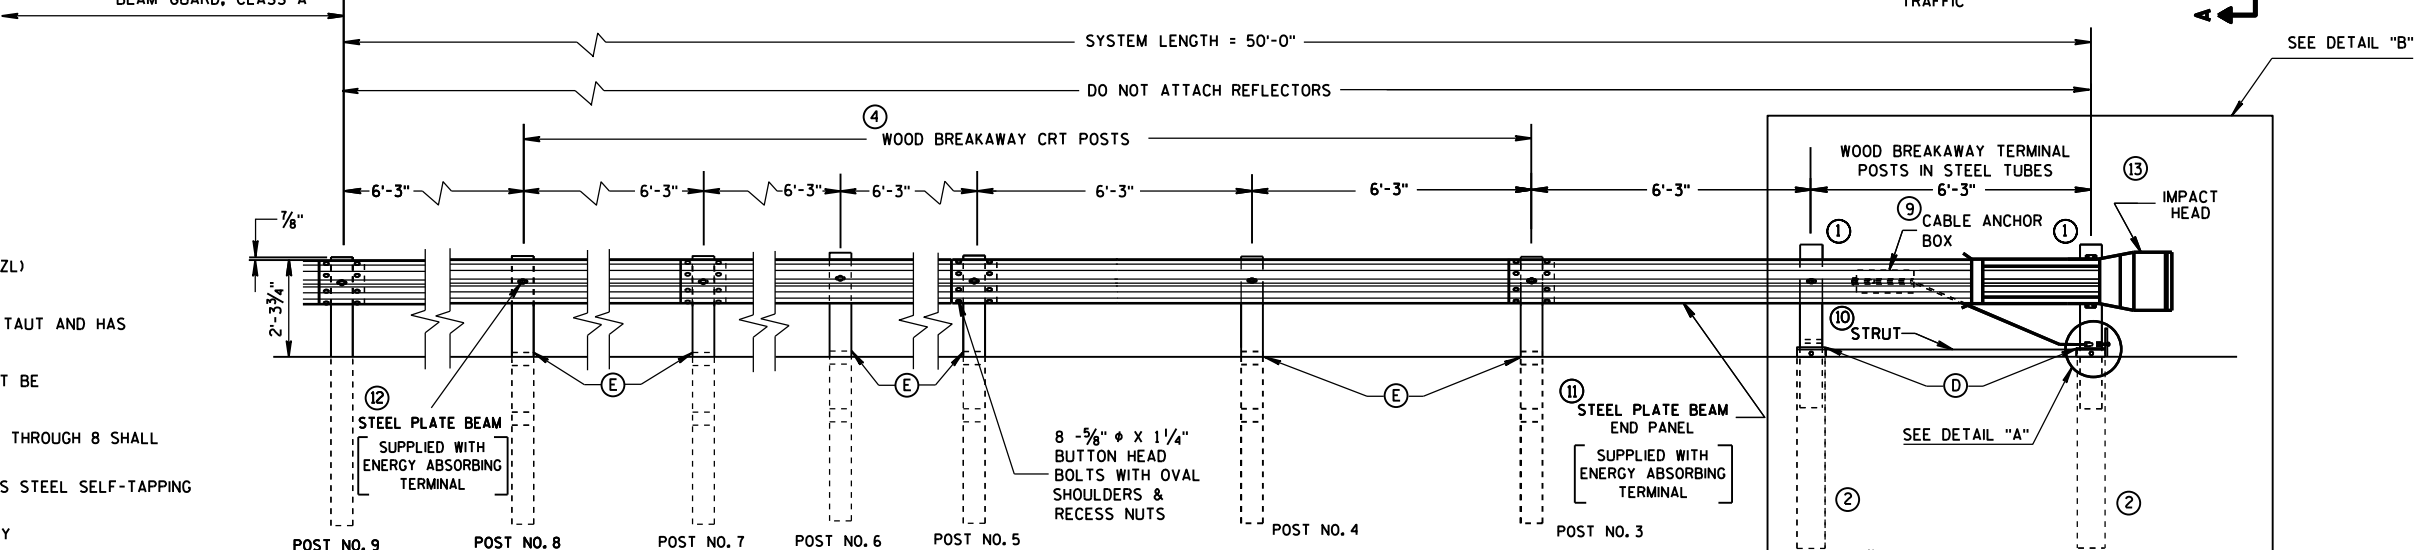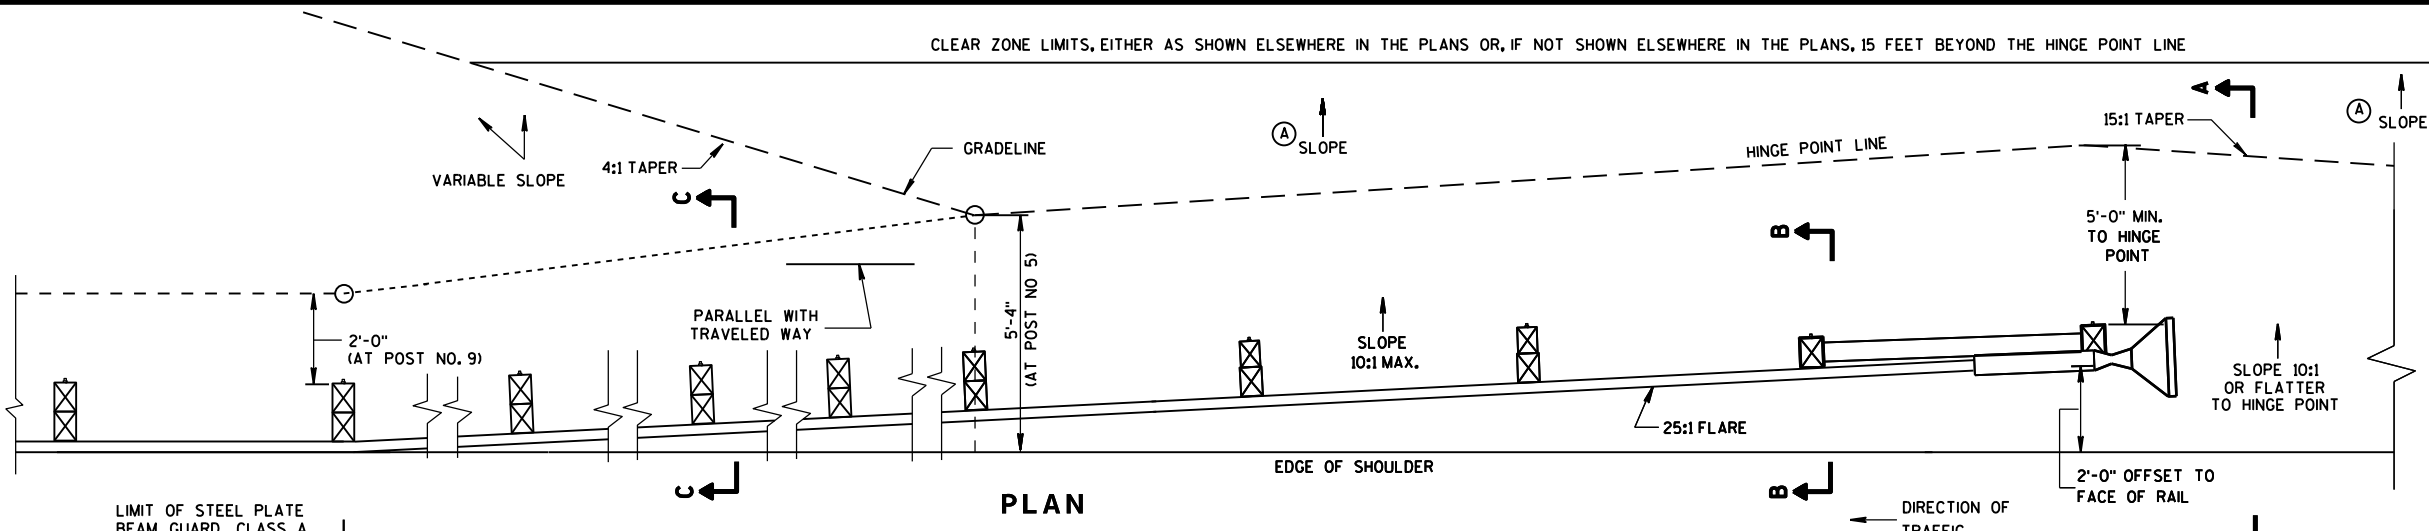


ELEVATION

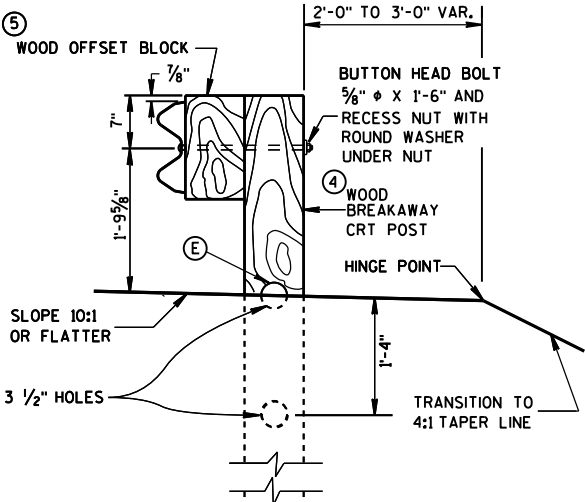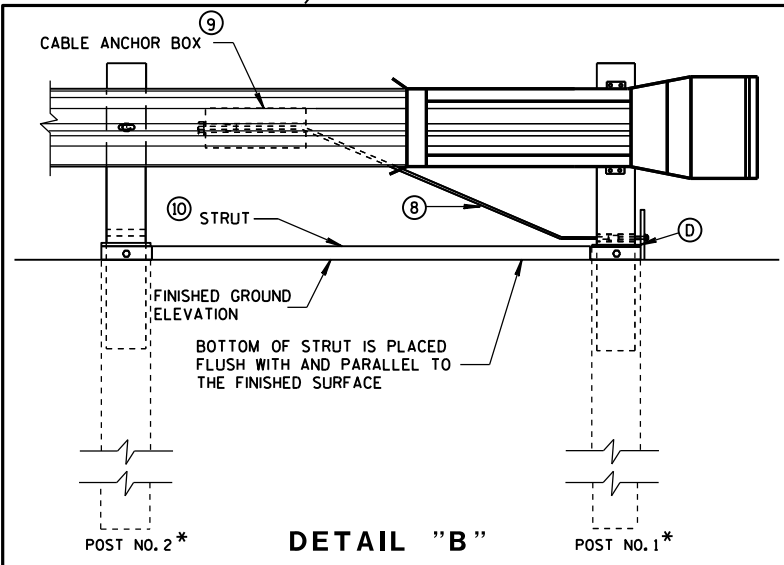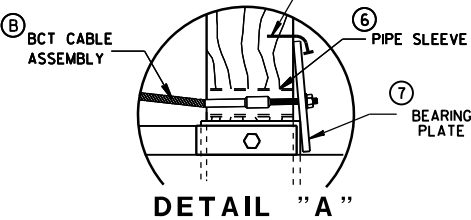

SECTION C-C
TYPICAL AT POST NOS. 6, 8

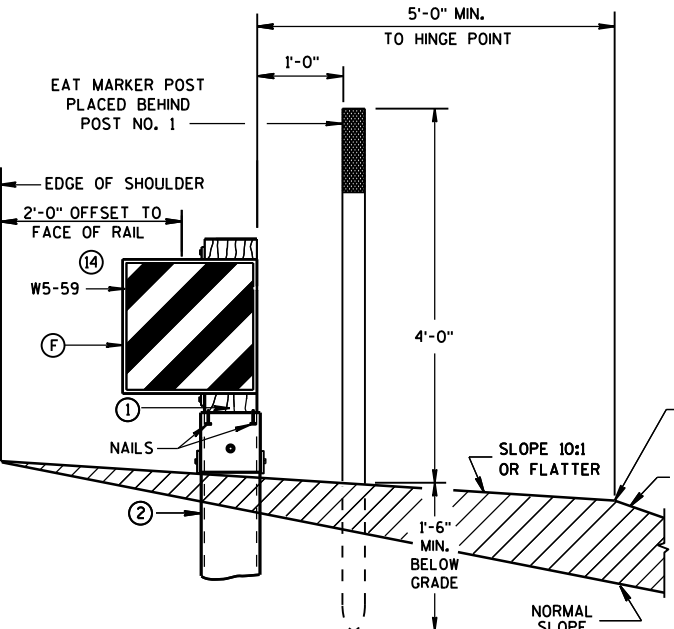


SECTION A-A
TYPICAL AT POST NO. 1*

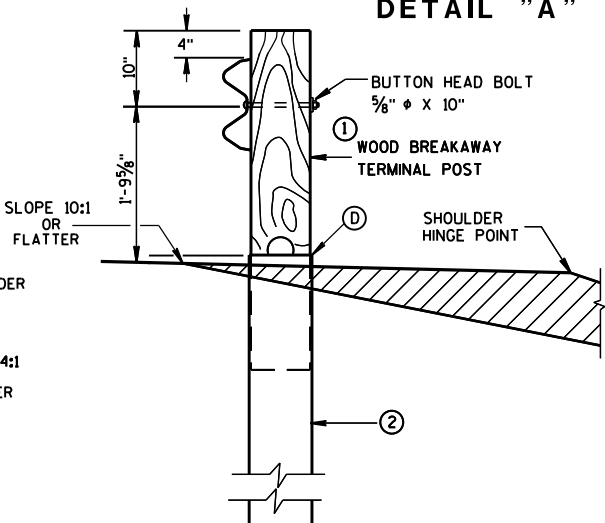



SECTION B-B
TYPICAL AT POST NO. 2*

STEEL PLATE BEAM GUARD
ENERGY ABSORBING TERMINAL


STATE OF WISCONSIN
DEPARTMENT OF TRANSPORTATION

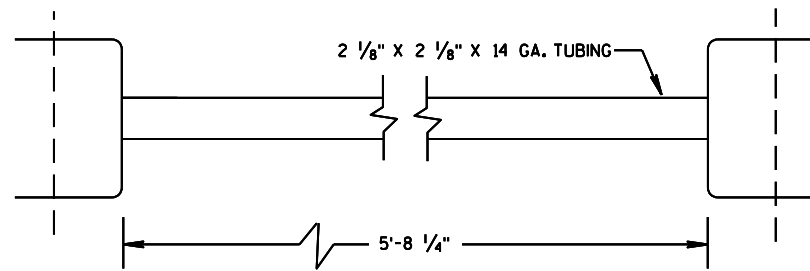

⑩ STRUT DETAIL

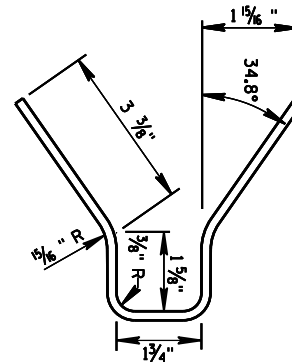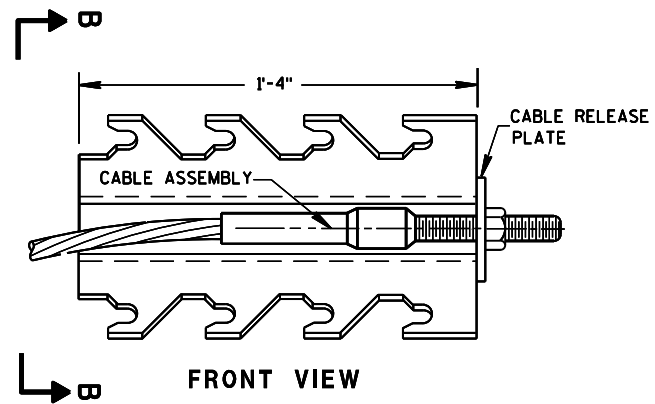

⑨ CABLE ANCHOR BOX

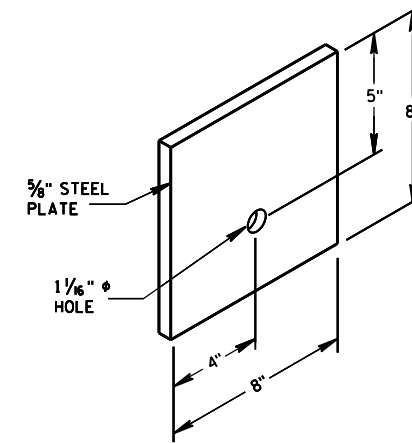


⑦ STEEL BEARING PLATE


STEEL PLATE BEAM GUARD
ENERGY ABSORBING TERMINAL

STATE OF WISCONSIN
DEPARTMENT OF TRANSPORTATION


63

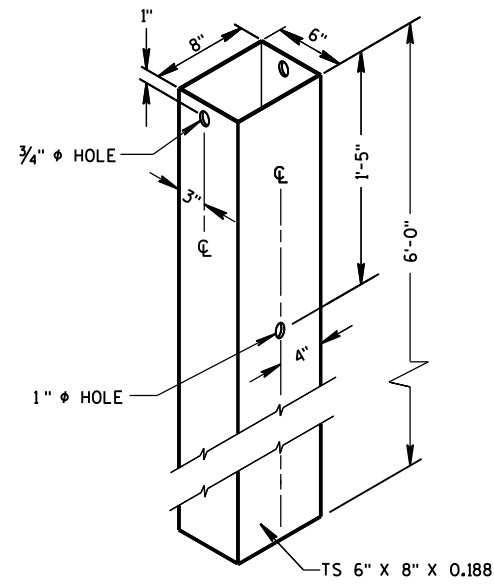

② **72" STEEL TUBE**
(POSTS NO. 1-2)

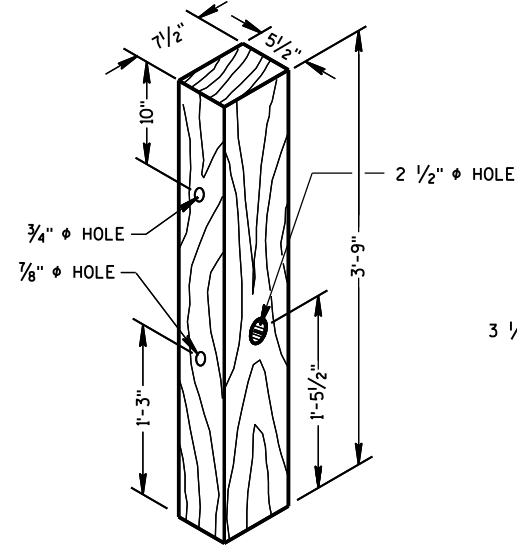

① **TERMINAL POST**

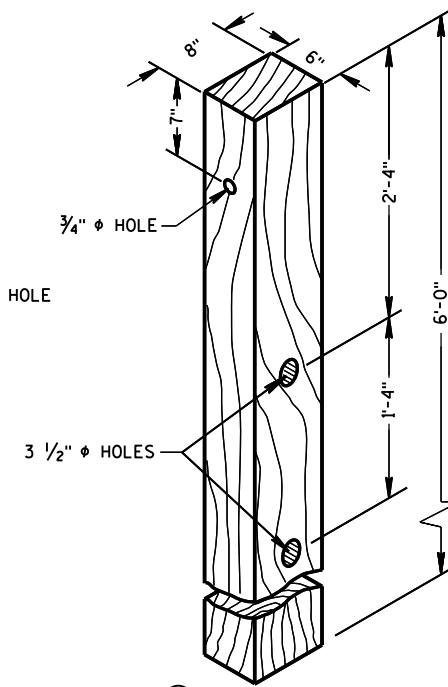


④ **CRT POST**
(POSTS NO'S 5-8)


WOOD BREAKAWAY POSTS

GENERAL NOTES

WHEN ROCK IS ENCOUNTERED DURING EXCAVATION, A 12 INCH DIA. POST HOLE EXTENDING 20 INCHES DEEP INTO THE ROCK MAY BE USED IF APPROVED BY THE ENGINEER. GRANULAR MATERIAL SHALL BE PLACED IN THE BOTTOM OF THE HOLE APPROXIMATELY 2 1/2" INCHES DEEP TO PROVIDE DRAINAGE. THE SOIL TUBES SHALL BE FIELD CUT TO LENGTH, PLACED IN THE HOLE AND BACKFILLED WITH ADEQUATELY COMPACTED MATERIAL EXCAVATED FROM THE HOLE.

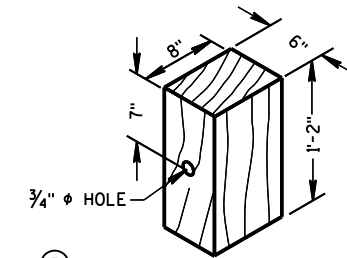


⑤ **WOOD OFFSET BLOCK**
REQ'D. AT ALL POSTS EXCEPT POST NO'S 1 & 2

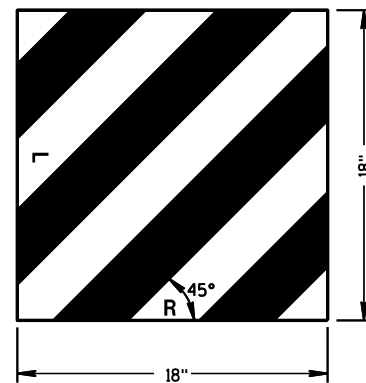

⑭ **REFLECTIVE SHEETING DETAILS**

TYPE H
YELLOW REFLECTIVE
SHEETING 3" X 9".
SEE STANDARD
SPECIFICATION 637.

E.A.T. MARKER
POST (YELLOW)
SEE APPROVED
PRODUCTS LIST

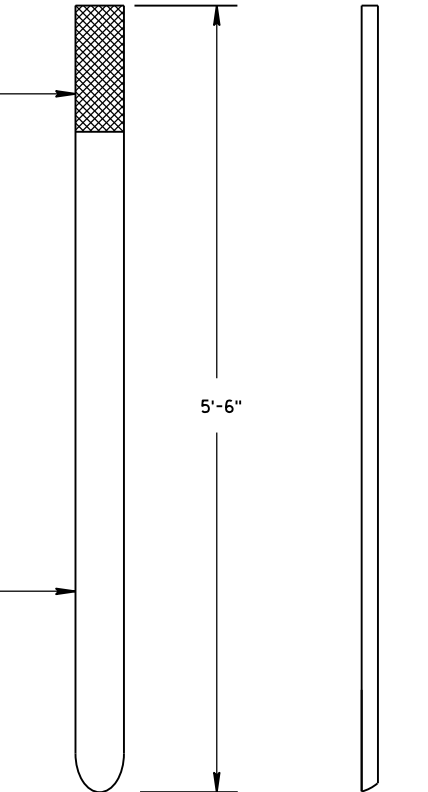


FRONT VIEW SIDE VIEW
E.A.T. MARKER POST


**STEEL PLATE BEAM GUARD
ENERGY ABSORBING TERMINAL**

STATE OF WISCONSIN
DEPARTMENT OF TRANSPORTATION


APPROVED
June 2017 /S/ Rodney Taylor
DATE ROADWAY STANDARDS 64 ENT
FHWA UNIT SUPERVISOR

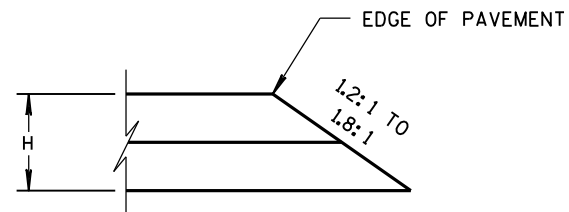


CONSTRUCTED WITH FINAL TWO LAYERS
FOR H 5" OR LESS

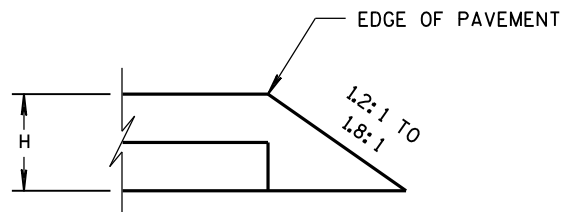

CONSTRUCTED WITH FINAL LAYER
FOR H 5" OR LESS

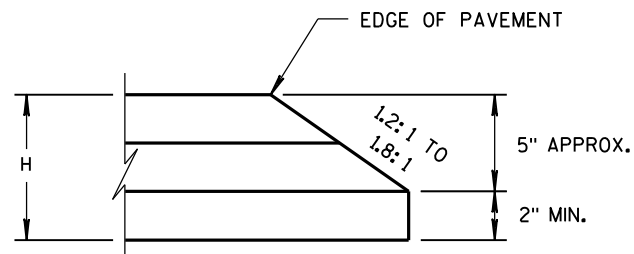


CONSTRUCTED WITH FINAL TWO LAYERS
FOR H GREATER THAN 5"

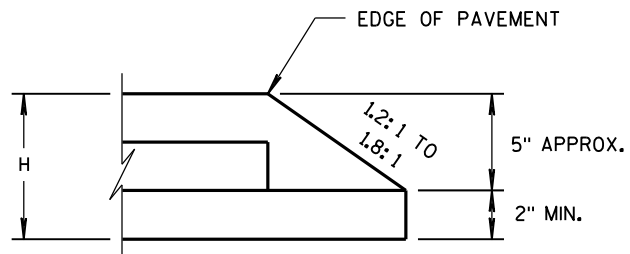

CONSTRUCTED WITH FINAL LAYER
FOR H GREATER THAN 5"









HMA PAVEMENT AND HMA OVERLAYS

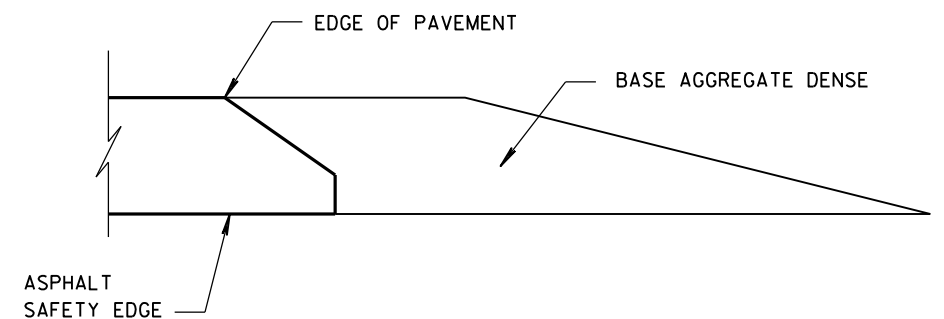

FINISHED SHOULDER AGGREGATE PLACEMENT


SAFETY EDGE _{SM}		
STATE OF WISCONSIN DEPARTMENT OF TRANSPORTATION		
APPROVED DATE 11/30/2012	/S/ Jerry H. Zoaga ROADWAY STANDARDS ENGINEER	65 INT
FHWA		

- 1 WOOD OR STEEL POSTS (w6X9 OR w6X8.5) MAY BE USED. DO NOT INTERMIX WOOD AND STEEL POSTS. INSTALL STEEL POSTS WITH HOLES ON APPROACHING TRAFFIC SIDE.
- 2 USE WOOD OR APPROVED PLASTIC BLOCKOUTS. WOOD BLOCKOUTS MAY BE CONSTRUCTED OUT OF TWO OR MORE WOOD BLOCKOUTS. SEE ALTERNATE WOOD BLOCKOUT DETAIL. DIMENSIONS OF APPROVED PLASTIC BLOCKOUTS MAY VARY.
- 3 IF ROCK IS ENCOUNTERED DURING EXCAVATION, PROVIDE A HOLE 12 INCHES IN DIAMETER EXTENDING 20 INCHES DEEP INTO THE ROCK. PLACE APPROXIMATELY 2 1/2" INCHES OF GRANULAR MATERIAL IN THE BOTTOM OF THE HOLE. CUT THE POSTS THE TO LENGTH AMD INSTALL. BACKFILL WITH EXCAVATED MATERIAL AND COMPACT. BACKFILL IS TO BE FREE OF LARGE ROCKS.
- 4 WHEN THE DISTANCE FROM BACK OF POST TO SHOULDER HINGE POINT IS LESS THAN 2 FEET INSTALL LONGER POST AT HALF POST SPACING (K).
- 5 FOR NEW MGS INSTALLATION TOP OF W-BEAM RAIL TOLERANCE IS $\pm 1"$. FOR EXISTING MGS INSTALLATION TOP OF W-BEAM IS BETWEEN 27 3/4" TO 32".
- 6 WHEN USING STEEL POST AND WOOD BLOCKOUTS INSTALL FOUR 16D GALVANIZED NAILS. INSTALL NAILS AT THE BACK CORNERS OF THE BLOCK AND BEND THE NAILS OVER THE FLANGE OF THE STEEL POST.
- 7 TOTAL POST LENGTH FOR TYPE K IS 7' - 0". TOTAL POST LENGTH FOR OTHER MGS TYPES IS 6' - 0".

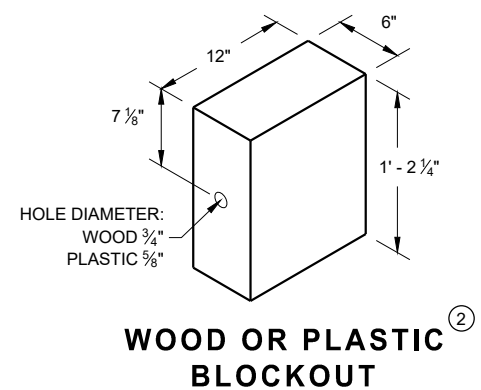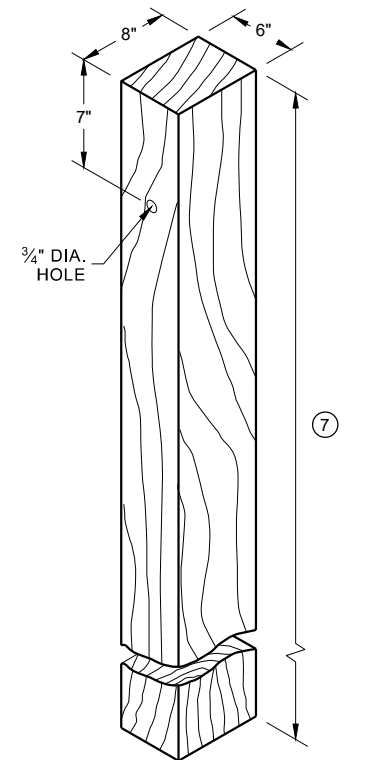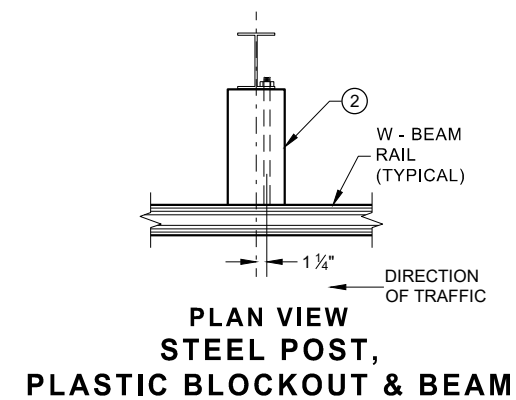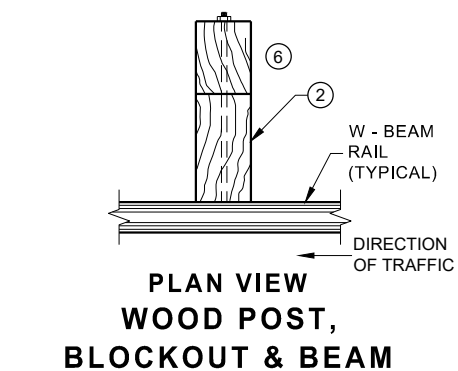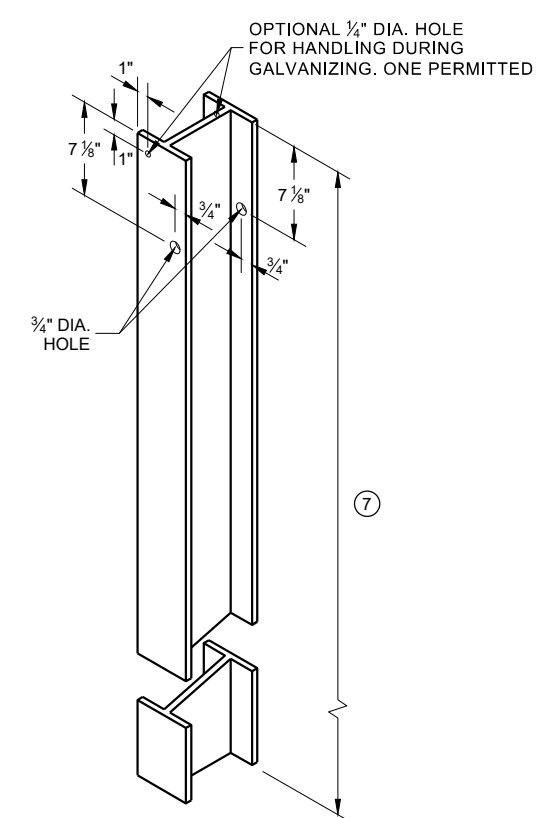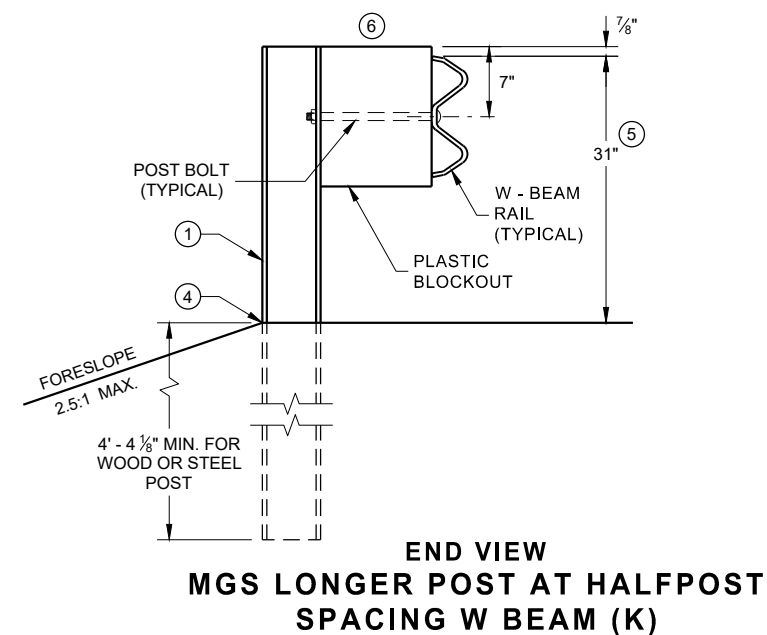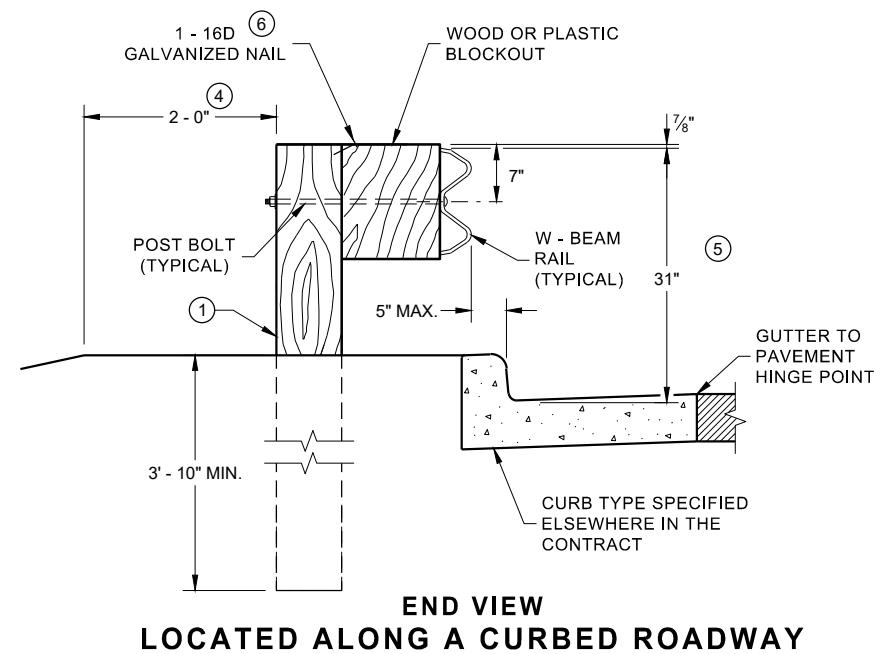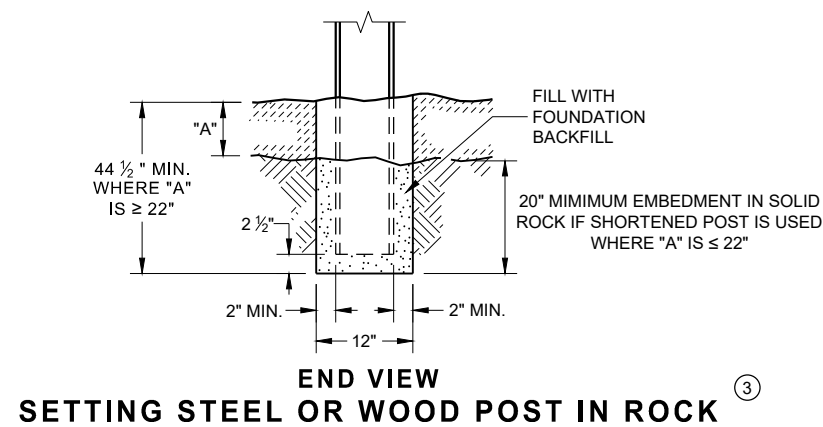


MIDWEST GUARDRAIL SYSTEM (MGS) GUARDRAIL


STATE OF WISCONSIN
DEPARTMENT OF TRANSPORTATION 66

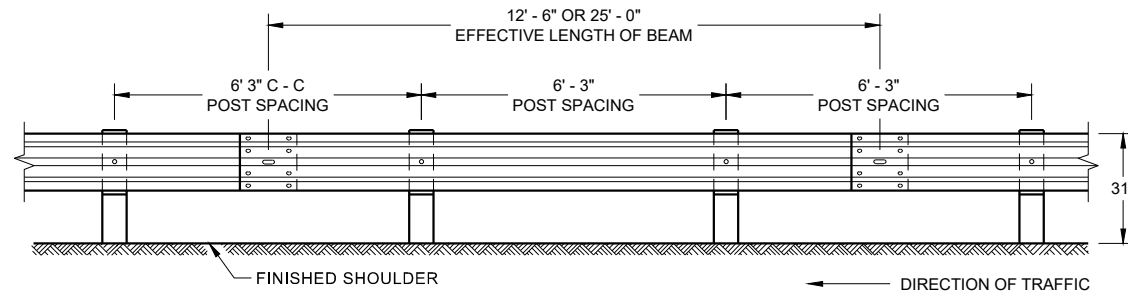


**FRONT VIEW
POST SPACING STANDARD INSTALLATION**

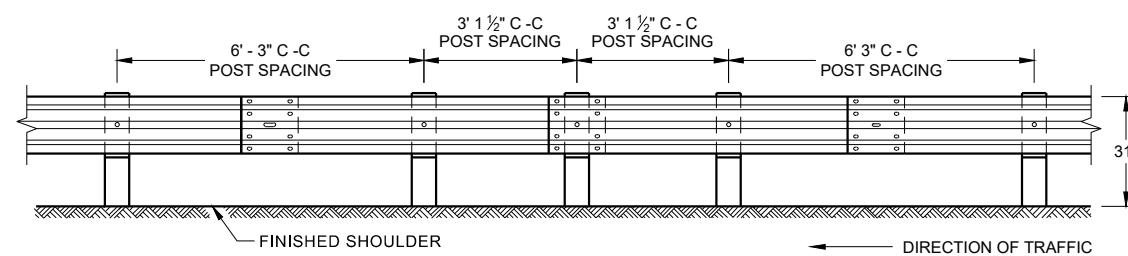


**FRONT VIEW
HALF POST SPACING (HS) AND
HALF POST SPACING WITH LONGER POSTS (K)**

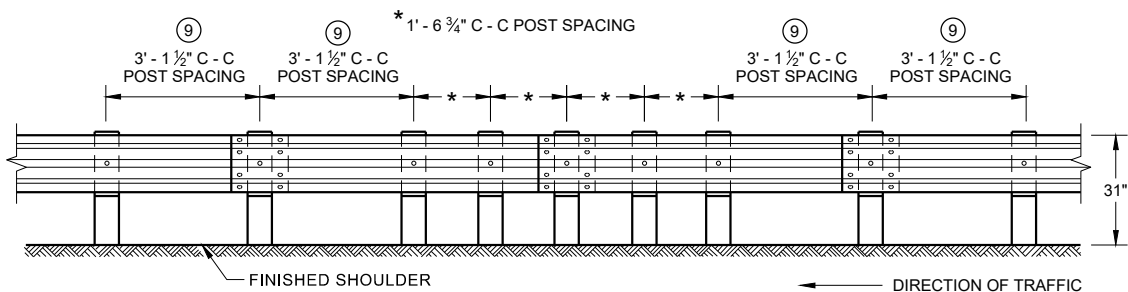


**FRONT VIEW
QUARTER POST SPACING (QS)**

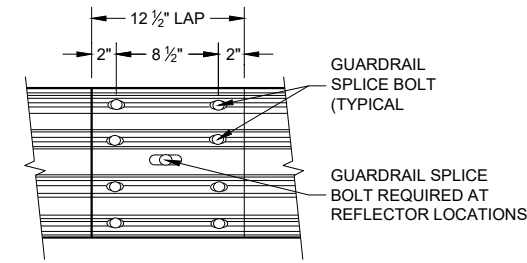


**FRONT VIEW
MID-SPAN BEAM SPLICE**

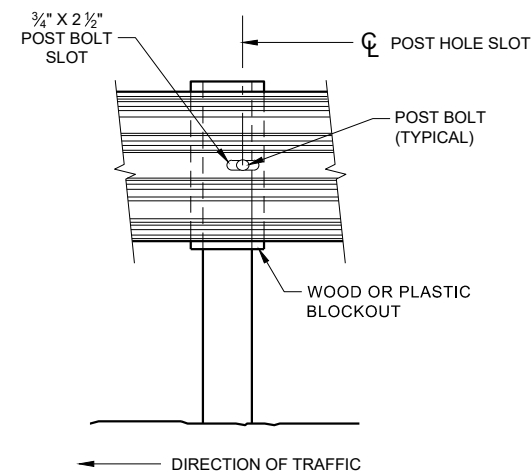

FRONT VIEW AT STEEL POST

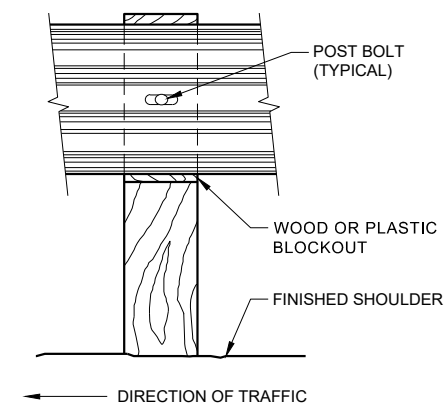

FRONT VIEW AT WOOD POST

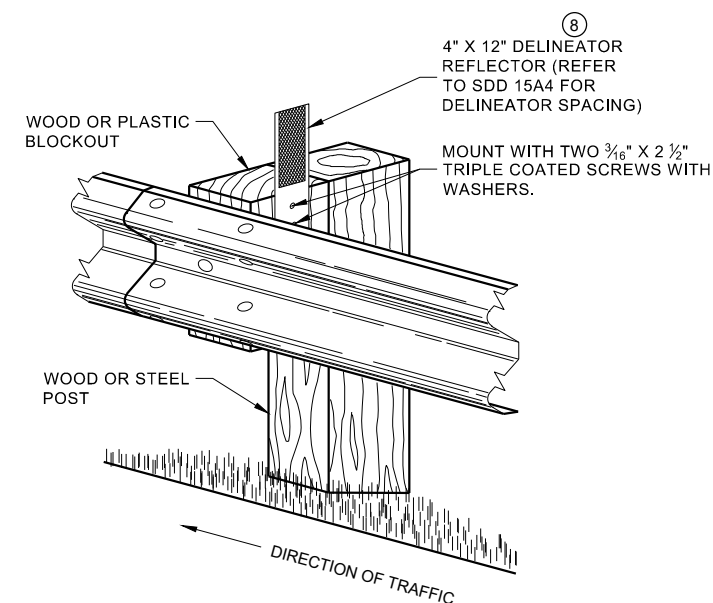


**ONE SIDED REFLECTOR DETAIL
AND TYPICAL INSTALLATION**

GENERAL NOTES

- 8 DO NOT INSTALL REFLECTORS ON THE FIRST 50 FEET OF THE APPROACH END OF THE ENERGY ABSORBING TERMINAL.
- 9 25 FEET OF HALF POST SPACING IS REQUIRED ON APPROACH AND DEPARTURE ENDS OF QUARTER POST SPACING.

POST BOLTS ARE A 3/8" DIAMETER ASTM A307 GUARDRAIL BOLT. A POST BOLT REQUIRES 3/4" DIAMETER A563A DOUBLE RECESSED (DR) HEAVY HEX NUT AND 3/8" DIAMETER F844 FLAT WASHER. POST BOLTS MAY BE LONGER IF MULTIPLE BLOCKOUTS ARE BEING USED.


GUARD RAIL SPLICE BOLTS ARE A 3/8" DIAMETER ASTM A307 GUARDRAIL HEAD BOLT. A GUARDRAIL SPLICE BOLT REQUIRES 3/4" DIAMETER A563A DOUBLE RECESSED (DR) HEAVY HEX NUT.

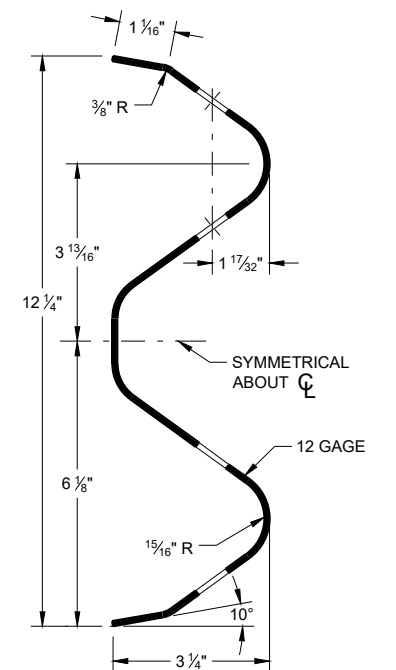

SECTION THRU W-BEAM RAIL


**MIDWEST GUARDRAIL SYSTEM
(MGS) GUARDRAIL**

STATE OF WISCONSIN
DEPARTMENT OF TRANSPORTATION

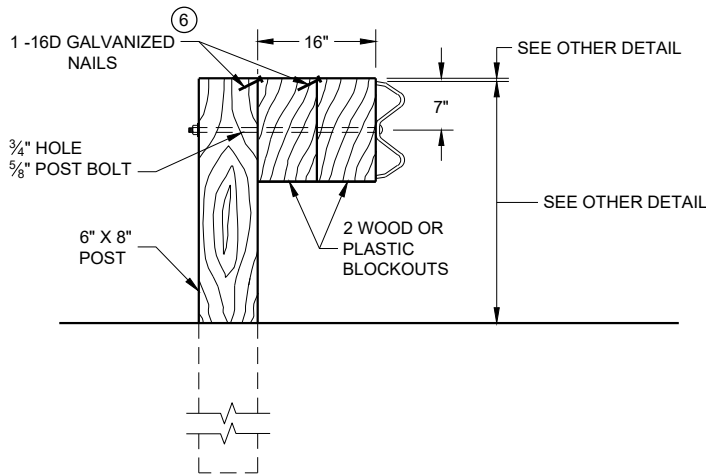

DETAIL FOR 16" BLOCKOUT DEPTH


IT IS ACCEPTABLE TO USE BLOCKOUTS UP TO 16" DEEP TO INCREASE THE POST OFFSET TO AVOID UNDERGROUND OBSTACLES. THERE IS NO LIMIT TO THE NUMBER OF POSTS THAT CAN HAVE ADDITIONAL BLOCKOUTS UP TO 16" DEEP.

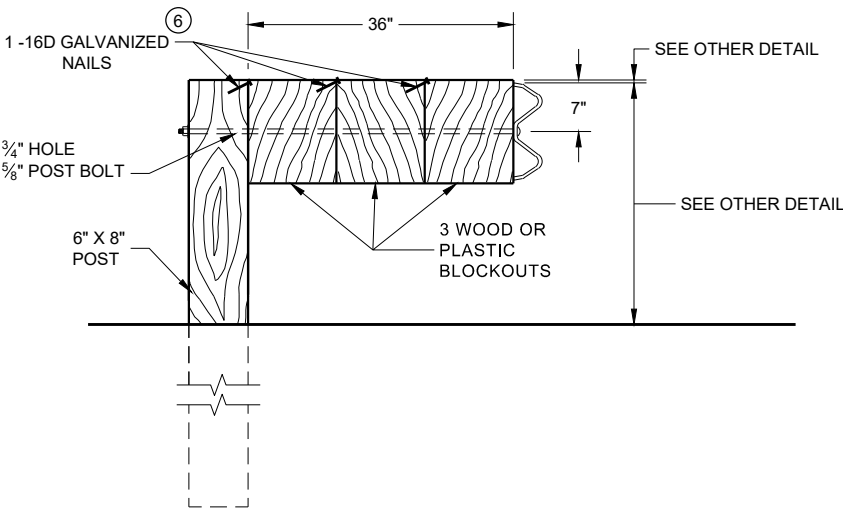

DETAIL FOR 36" BLOCKOUT DEPTH


NOTES: UNDER SPECIAL CIRCUMSTANCES, SUCH AS AVOIDING OBSTACLES THAT ARE NOT RELOCATED, IT IS ACCEPTABLE TO INSTALL ADDITIONAL BLOCKOUTS TO OBTAIN UP TO 36" DEPTH FOR ONE OR TWO POSTS IN A SECTION OF GUARDRAIL.
DO NOT USE 16" OR 36" BLOCKOUTS IF IT CAUSES THE POST TO BE DRIVEN BEYOND SHOULDER HINGE POINT OR CAUSES A FIXED OBJECT TO BE WITHIN THE DEFLECTION DISTANCE OF THE BARRIER.

- NOTE:
- 1. ALL FILLETS SHALL HAVE A MINIMUM RADIUS OF 3/16".
 - 2. IF THE BOLT EXTENDS MORE THAN 1/4" FROM THE NUT THE BOLT SHOULD BE TRIMMED BACK.

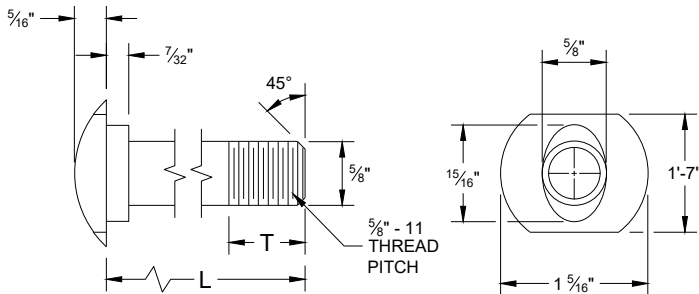


POST BOLT TABLE

L	T (MIN.)
1 1/4"	1 1/8"
2"	1 3/4"
10"	4"
14"	4 1/16"
18"	4"
21"	4 1/16"
25"	4"

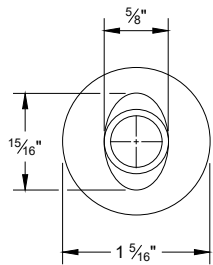


ALTERNATE BOLT HEAD

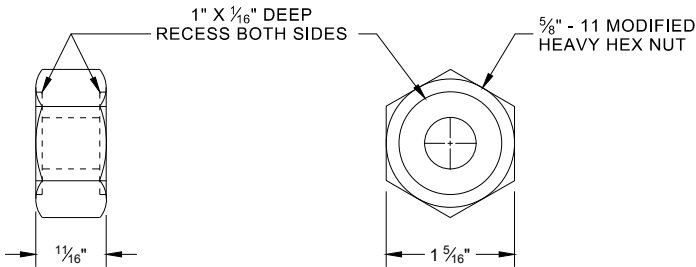


POST BOLT, SPLICE BOLT
AND RECESS NUT


- 6 WHEN USING STEEL POST AD WOOD BLOCKOUTS, INSTALL FOUR 16D GALVANIZED NAILS. INSTALL NAILS AT THE BACK CORNERS OF THE BLOCK AND BEND THE NAILS OVER THE FLANGE OF THE STEEL POST.

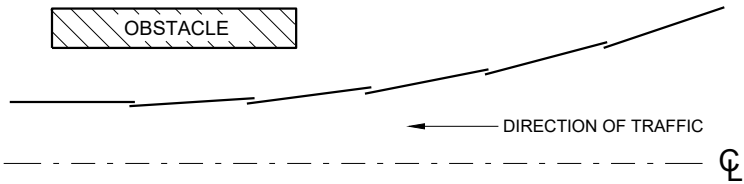


PLAN VIEW
BEAM LAPPING DETAIL

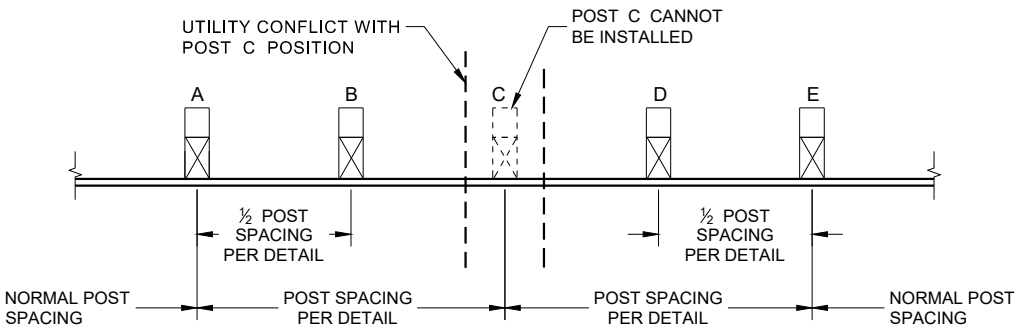

POST DRIVING FOR CONTINUOUS
UNDERGROUND OBSTRUCTION

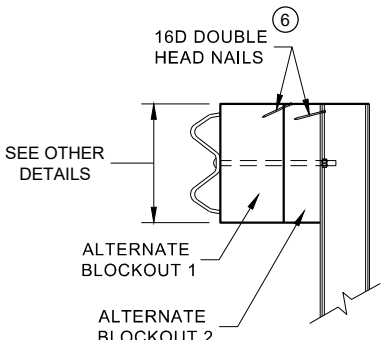

SIDE VIEW

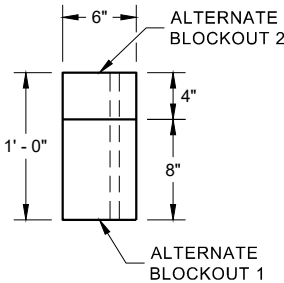


PLAN VIEW


ALTERNATE WOOD
BLOCKOUT DETAIL

MIDWEST GUARDRAIL SYSTEM
(MGS) GUARDRAIL


STATE OF WISCONSIN
DEPARTMENT OF TRANSPORTATION

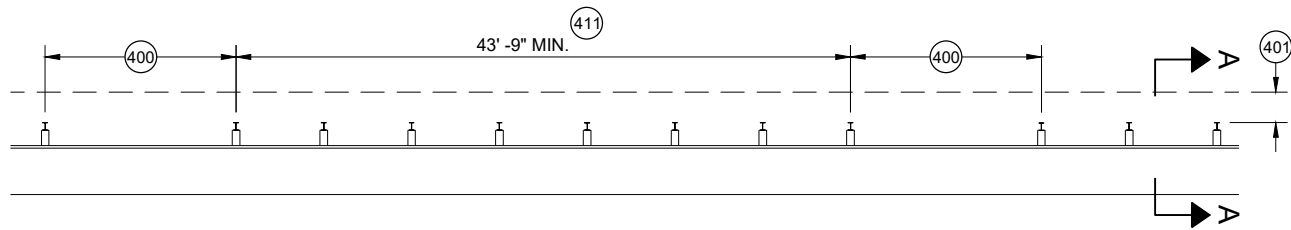


MISSING POST IN MGS GUARDRAIL

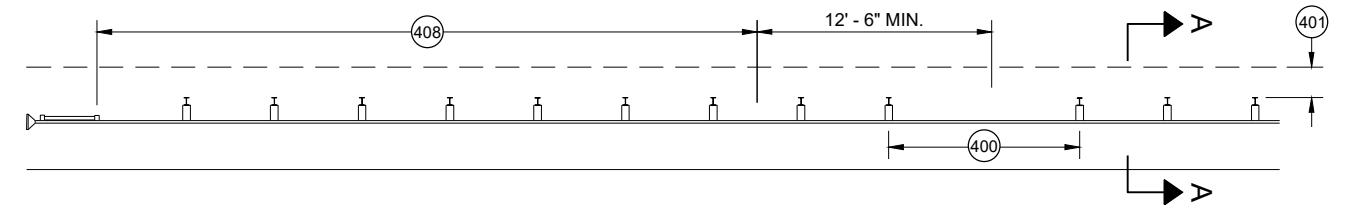


MISSING POST IN MGS GUARDRAIL NEAR EAT

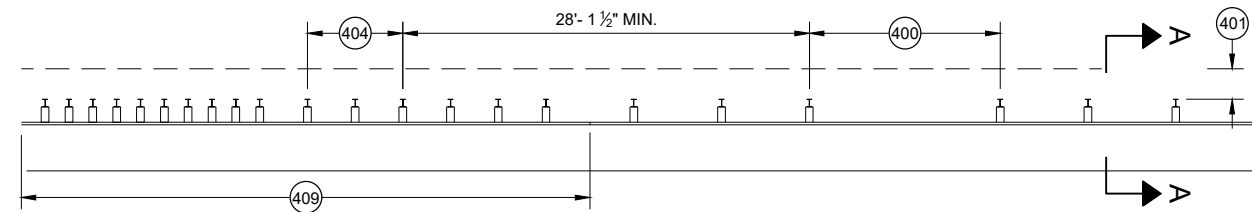


MISSING POST IN MGS GUARDRAIL NEAR AN APPROACH TRANSITION

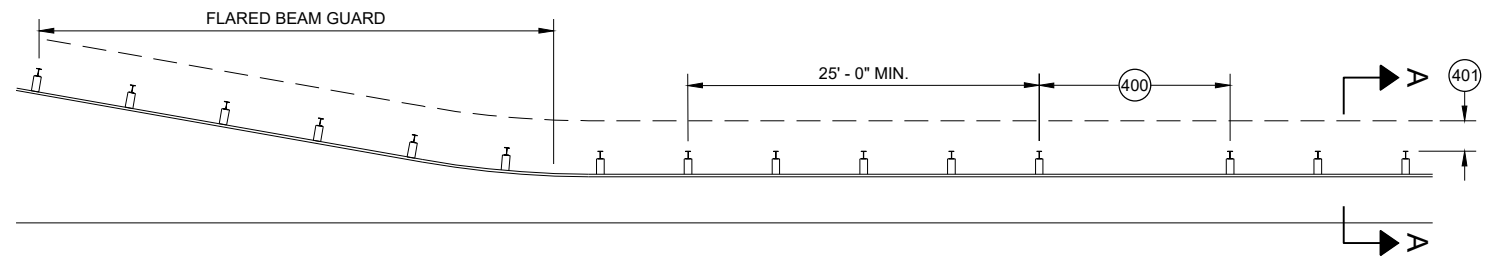

MISSING POST IN MGS GUARDRAIL NEAR FLARED BEAM GUARD

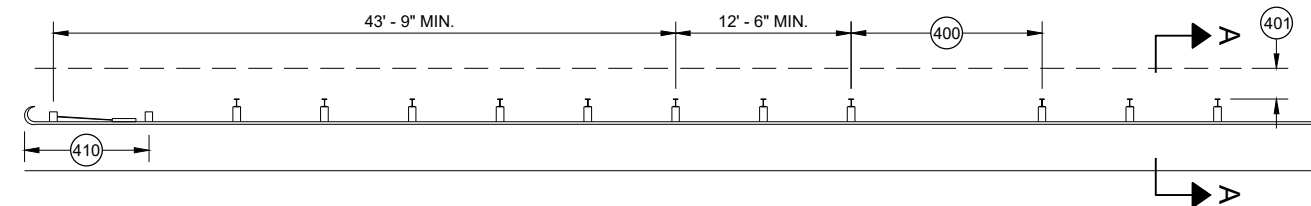


MISSING POST IN MGS GUARDRAIL NEAR A TYPE 2 END TERMINAL

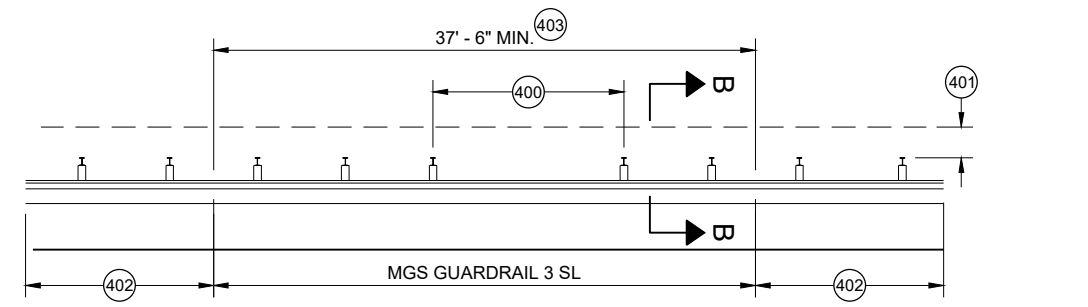


MISSING POST IN SHORT SPAN MGS GUARDRAIL NEAR CURB (SL)

- (400) MAX SPAN 12' - 6"
- (401) 2' MIN.
- (402) MGS GUARDRAIL 3
- (403) NESTING BEAM GUARD
- (404) ASYMMETRIC TRANSITION
- (405) SOIL WELL DRAINED AND COMPACTED
- (406) SEE OTHER DRAWINGS IN THIS SDD
- (407) SEE OTHER DRAWINGS FOR MIN. SPACING BETWEEN SPANS
- (408) SEE SDD 14B44
- (409) SEE SDD 14B45
- (410) SEE SDD 14B47
- (411) MINIMUM DISTANCE BETWEEN MISSING POST SPANS.

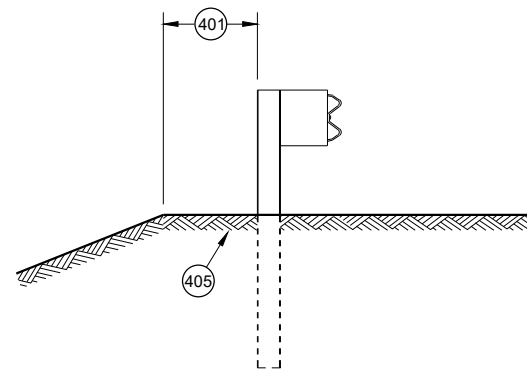

SECTION A - A

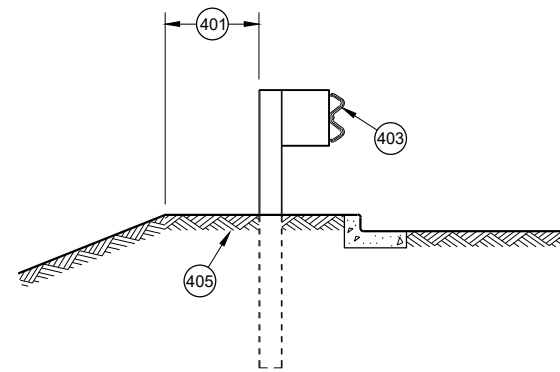

SECTION B - B

**MIDWEST GUARDRAIL SYSTEM
(MGS) GUARDRAIL**

STATE OF WISCONSIN
DEPARTMENT OF TRANSPORTATION

APPROVED
May 2021
DATE
/S/ Rodney Taylor
ROADWAY STANDARDS DEVELOPMENT
UNIT SUPERVISOR

FHWA


GENERAL NOTES

POSTS 1 THROUGH 3 ARE CRT POSTS.
ALL OTHER POSTS SHALL BE WOOD OR STEEL.


SEE SDD 14 B 42 FOR MORE DETAILS.

(A) FLARE FOR MGS EAT SHOWN, IF INSTALLING MGS NO FLARE NEEDED.

(B) VALUES SHOWN ON DRAWING REPRESENT THE MAXIMUM LENGTH. SHORTER DIMENSIONS ARE POSSIBLE. SEE OTHER SECTION OF PLAN FOR MORE INFORMATION.

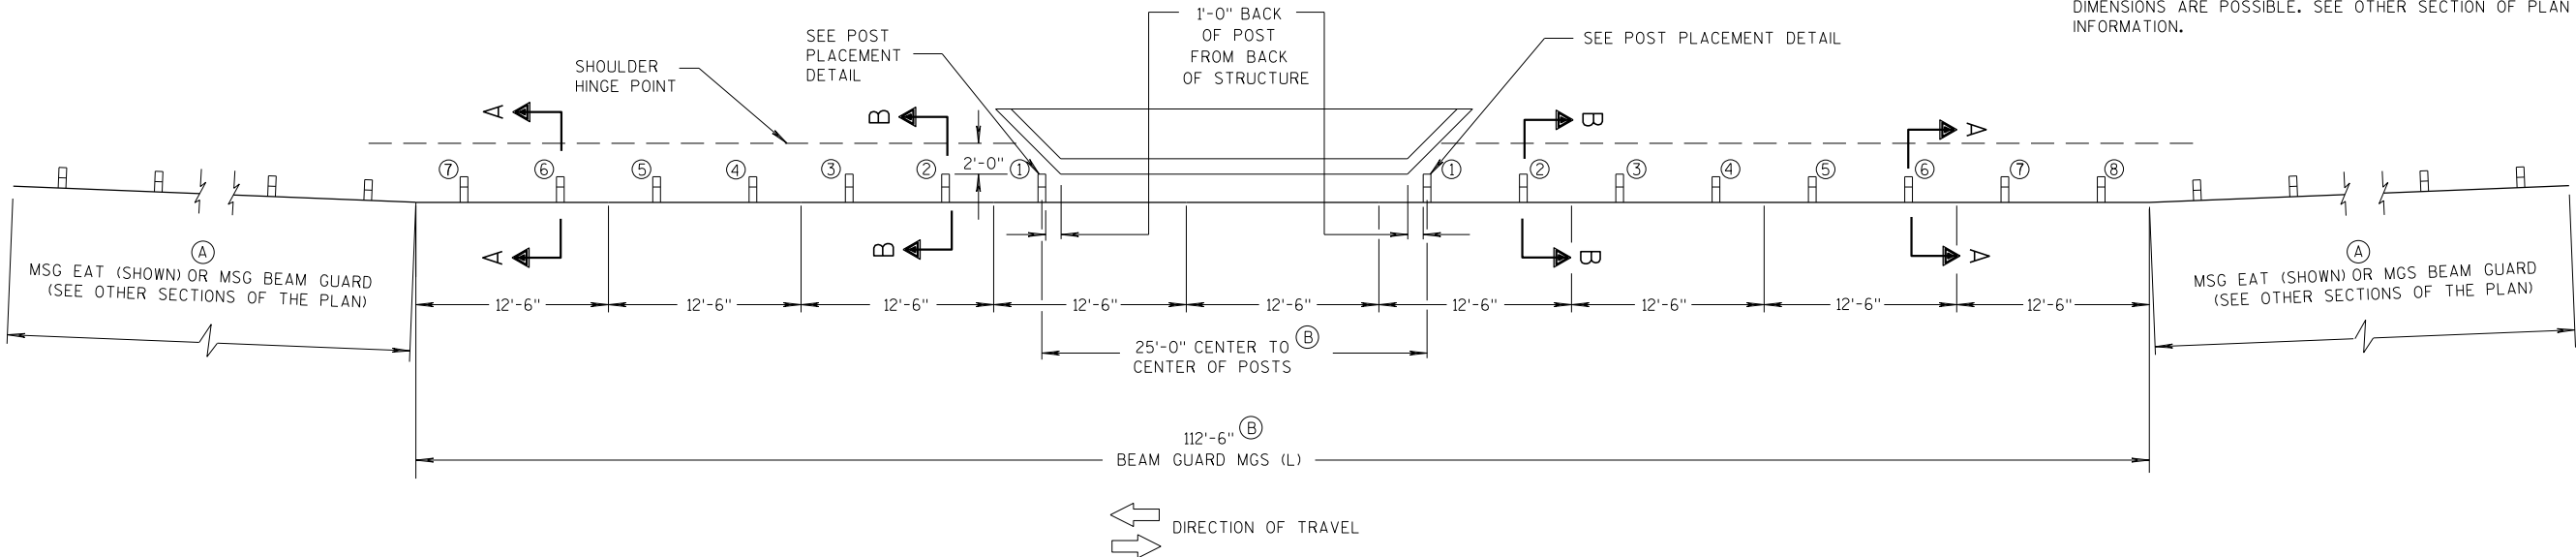

PLAN VIEW

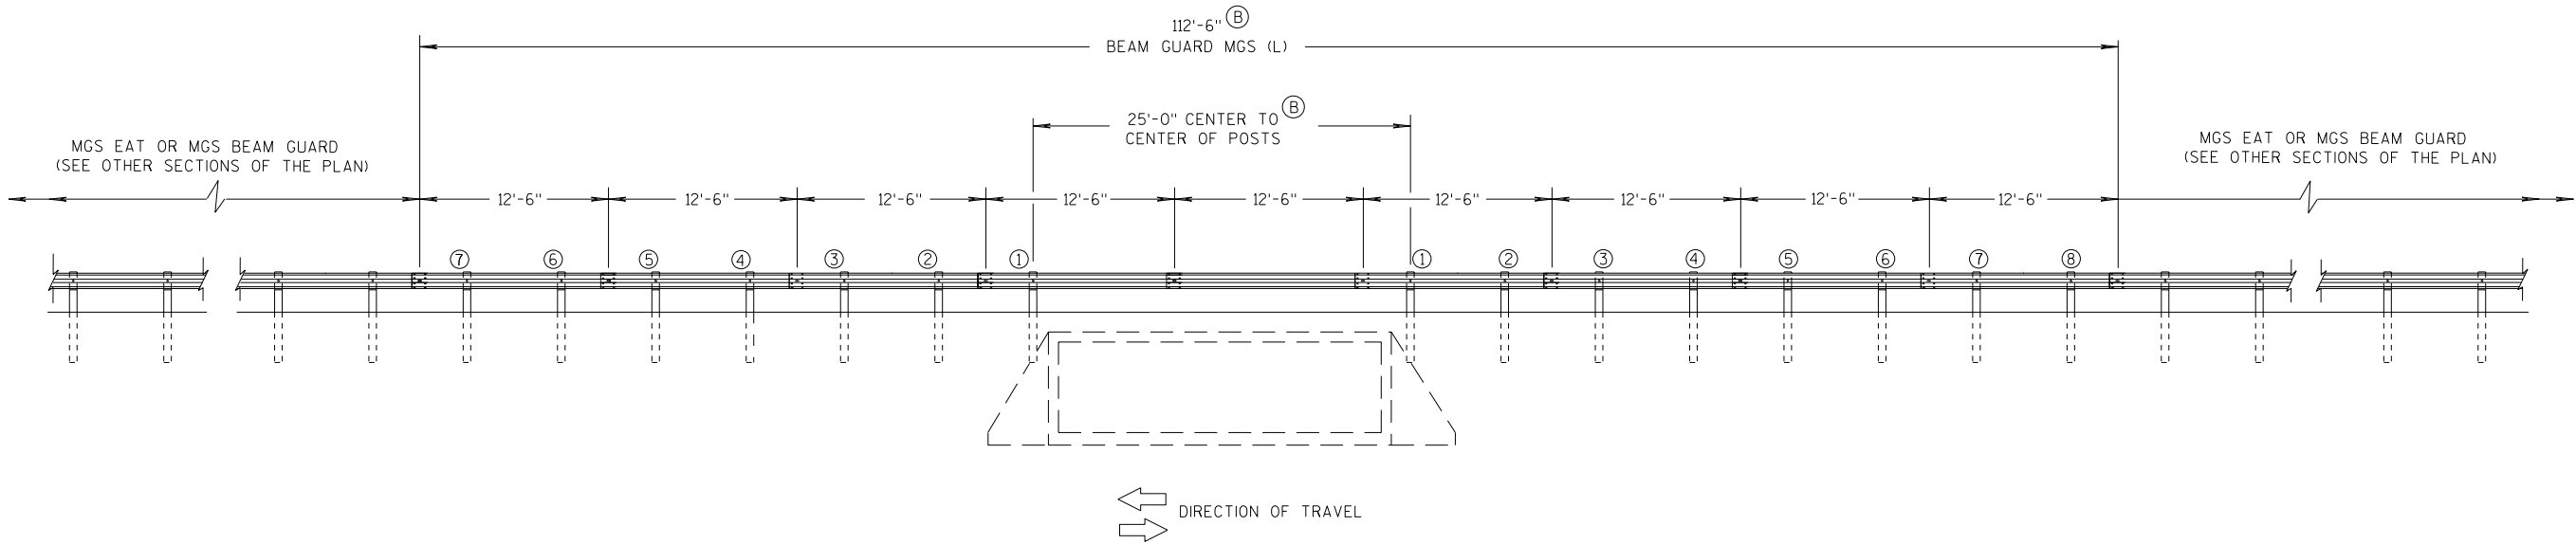

ELEVATION VIEW

MIDWEST GUARDRAIL SYSTEM LONG SPAN MGS (L) TWO-WAY TRAFFIC

MIDWEST GUARDRAIL SYSTEM
LONG SPAN MGS (L)


STATE OF WISCONSIN
DEPARTMENT OF TRANSPORTATION

GENERAL NOTES


POSTS 1 THROUGH 3 ARE CRT POSTS.
ALL OTHER POSTS SHALL BE WOOD OR STEEL.

SEE SDD 14 B 42 FOR MORE DETAILS.

- (A) FLARE FOR MGS EAT SHOWN. IF INSTALLING MGS NO FLARE NEEDED.
- (B) VALUES SHOWN ON DRAWING REPRESENT THE MAXIMUM LENGTH. SHORTER DIMENSIONS ARE POSSIBLE. SEE OTHER SECTION OF PLAN FOR MORE INFORMATION.

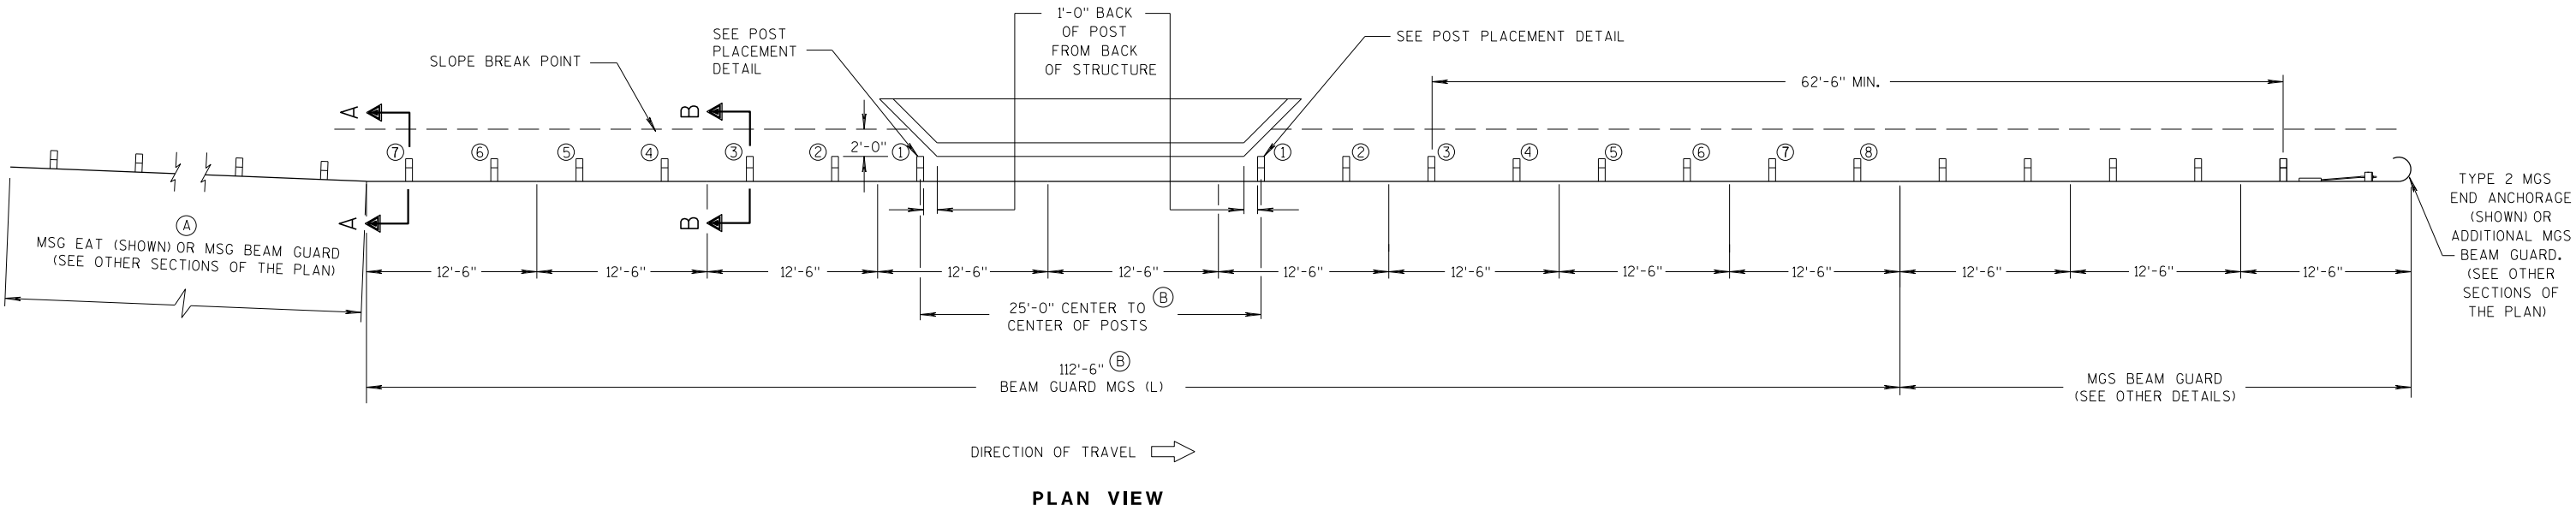

PLAN VIEW



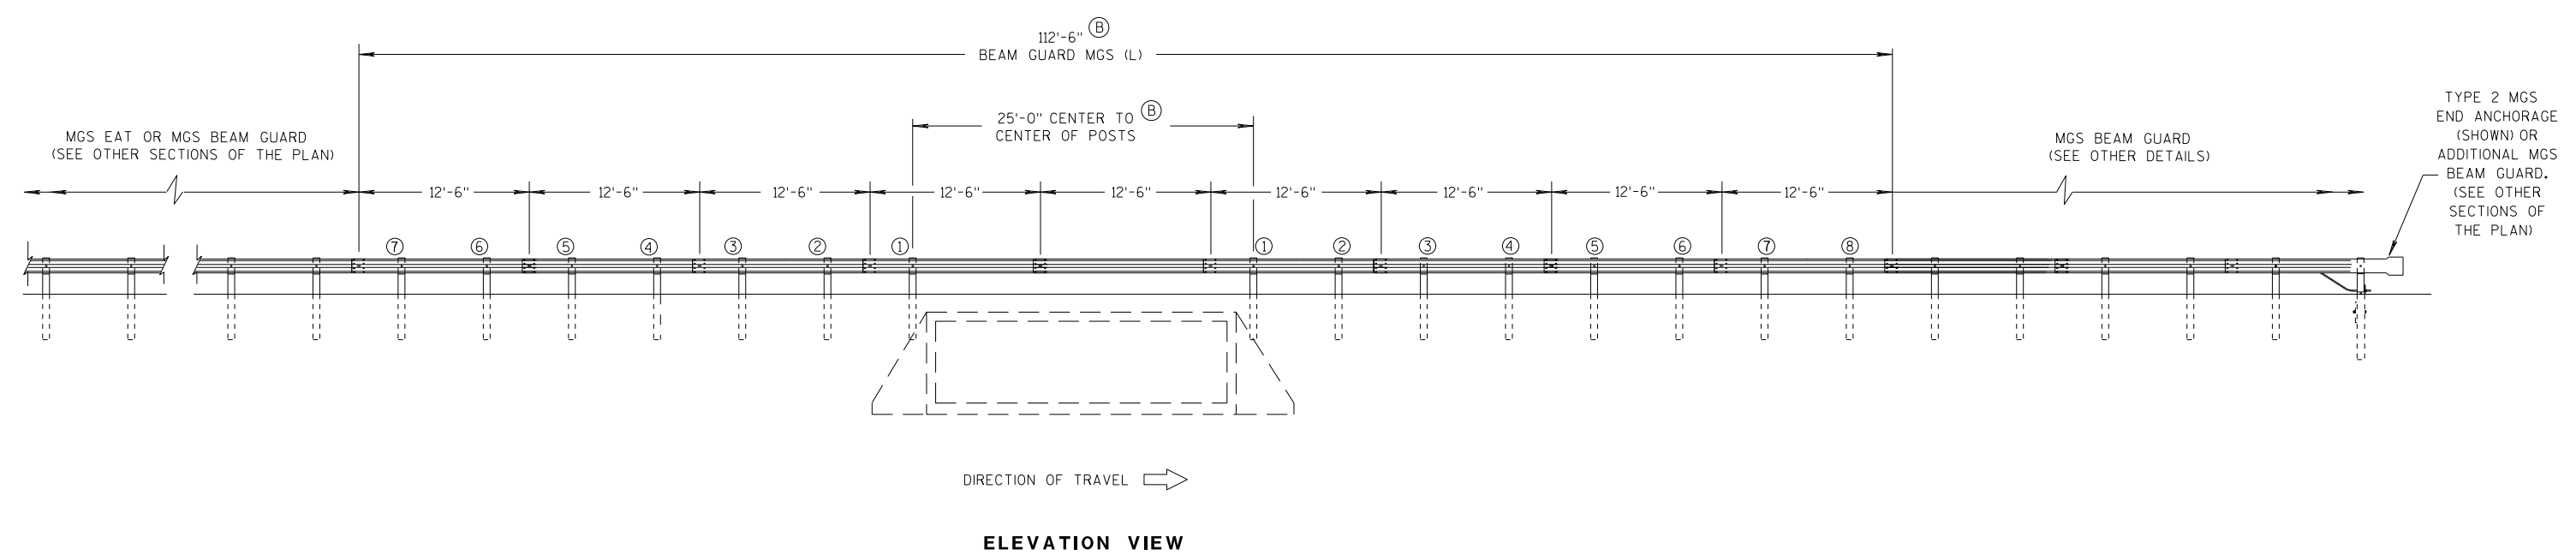


ELEVATION VIEW

MIDWEST GUARDRAIL SYSTEM LONG SPAN MGS (L) ONE-WAY TRAFFIC


MIDWEST GUARDRAIL SYSTEM
LONG SPAN MGS (L)

STATE OF WISCONSIN
DEPARTMENT OF TRANSPORTATION

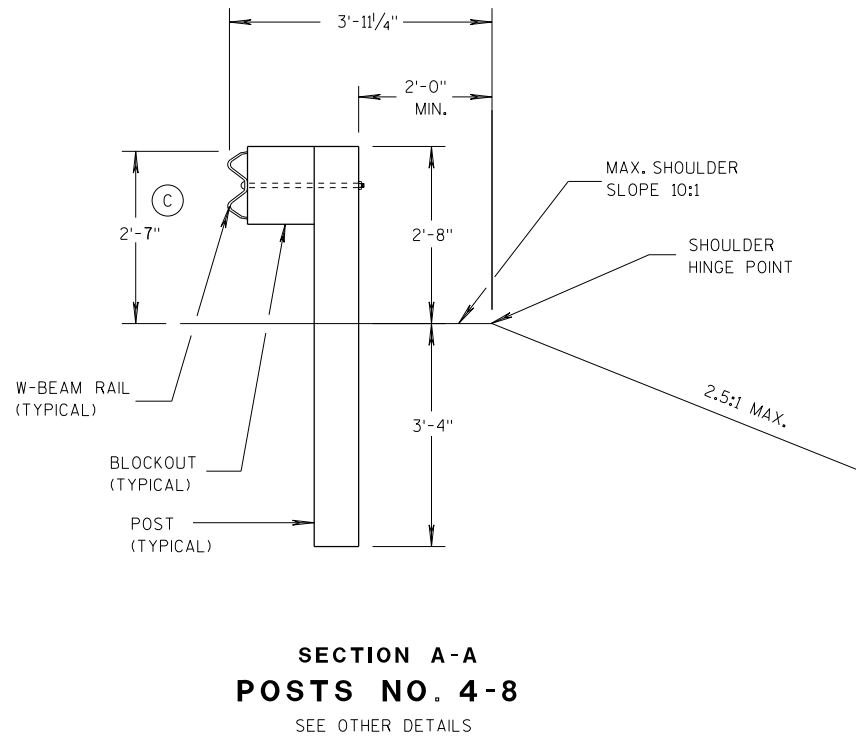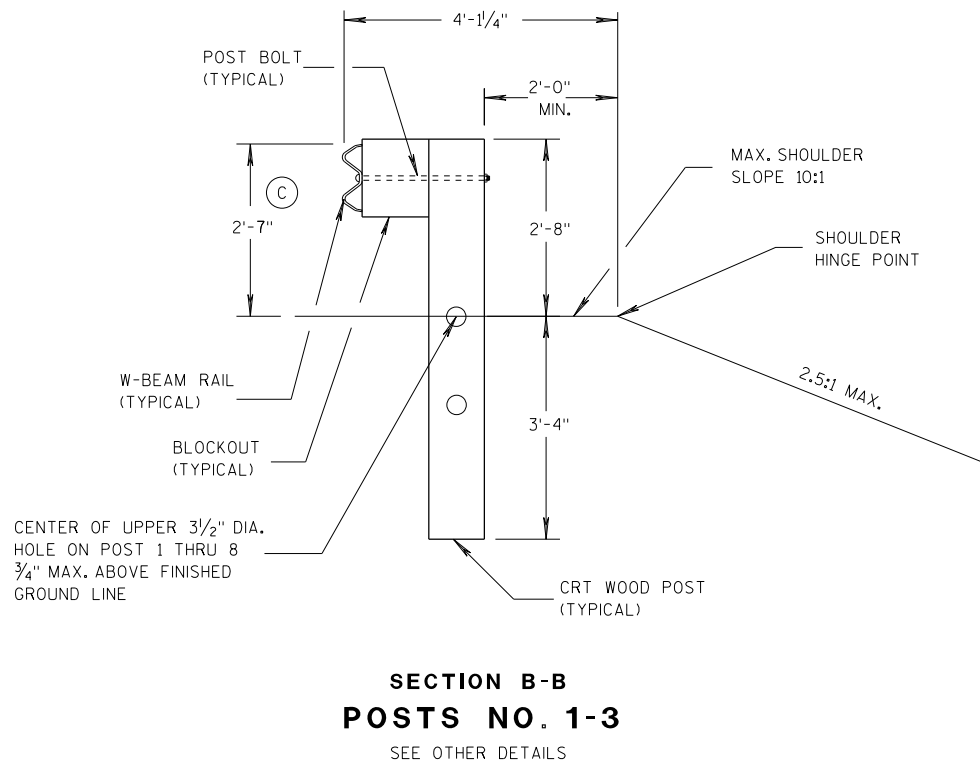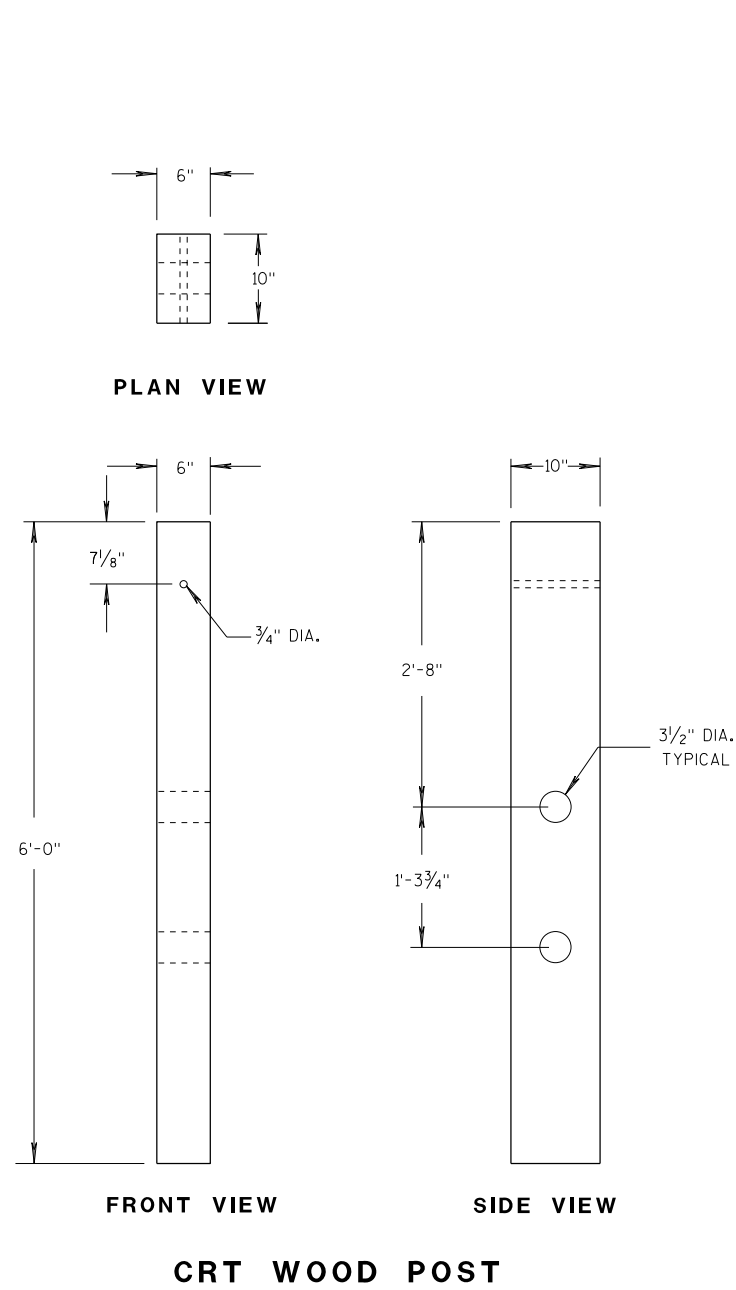

GENERAL NOTES

(C) TOLERANCE FOR TOP OF W-BEAM RAIL IS ± 1".

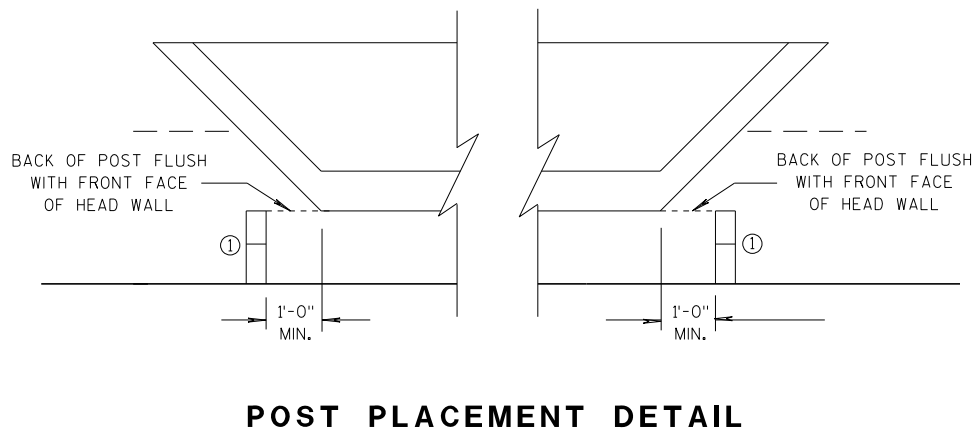


MIDWEST GUARDRAIL SYSTEM LONG SPAN MGS (L)			
STATE OF WISCONSIN DEPARTMENT OF TRANSPORTATION			
APPROVED			
07/2018	/S/ Rodney Taylor		
DATE	ROADWAY STANDARDS	72	NT
FHWA	ENGINEER		

- (A) THE SLOPE IN THE AREA BOUNDED BY THE GRADELINE, THE HINGE POINT LINE (HPL) AND THE CLEAR ZONE LIMITS (CZL) SHALL BE 4:1 OR FLATTER.
- (B) AFTER FINAL ASSEMBLY, RECHECK CABLE TO BE SURE IT IS TAUT AND HAS NOT RELAXED
- (C) DIFFERENT MANUFACTURERS REQUIRE DIFFERENT PERFORATED W - BEAM RAIL END PANELS. SEE MANUFACTURER'S INFORMATION.
- (D) ATTACH ALUMINUM SHEET TO E.A.T. HEAD USING 4 STAINLESS STEEL SELF - TAPPING SCREWS. ONE SCREW PER CORNER.
- (E) HARDWARE MAY VARY BETWEEN MANUFACTURER. SEE MANUFACTURER'S DRAWING FOR INFORMATION.

DIMENSIONS MAY VARY, MANUFACTURER'S INFORMATION.


THE CENTER OF THE UPPER 3 1/2" DIAMETER HOLE ON POST NUMBER 3 THROUGH POST 9 IS TO BE FLUSH WITH THE GROUND LINE UP TO A MAXIMUM OF 2" ABOVE GROUND LINE. WOOD BLOCKS ON POSTS NUMBERED 3 THROUGH 9 MAY BE ADJUSTED UP TO 3" ABOVE THE TOP OF POST.

STATE OF WISCONSIN
DEPARTMENT OF TRANSPORTATION 73

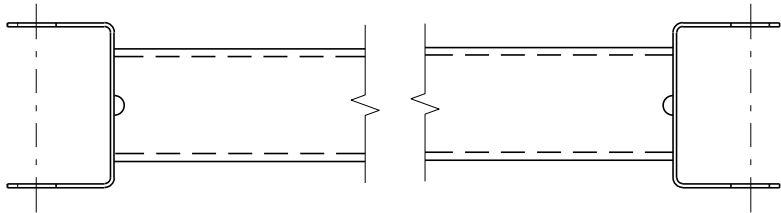


GENERIC GROUND STRUT⁹ ^E

BILL OF MATERIALS	
PART NO.	DESCRIPTION MATERIALS PROVIDED BY MGS EAT MANUFACTURER. SEE MANUFACTURER'S DETAILS FOR MORE INFORMATION.
①	UPPER POST NO. 1 6" X 6" TUBE
②	LOWER POST NO. 1
③	WOOD CRT
④	WOOD BLOCKOUT
⑤	PIPE SLEEVE
⑥	BEARING PLATE
⑦	BCT CABLE ASSEMBLY
⑧	ANCHOR CABLE BOX
⑨	GROUND STRUT
⑩	PERFORATED W-BEAM RAIL END PANEL, 12'-6" LONG.
⑪	STANDARD W-BEAM RAIL. MULTIPLE SECTIONS REQUIRED. SECTIONS VARY IN LENGTH.
⑫	IMPACT HEAD
⑬	EAT MARKER POST - YELLOW (SEE APPROVED PRODUCTS LIST)
⑭	SOIL PLATE
⑮	UPPER POST NO. 2
⑯	LOWER POST NO. 2

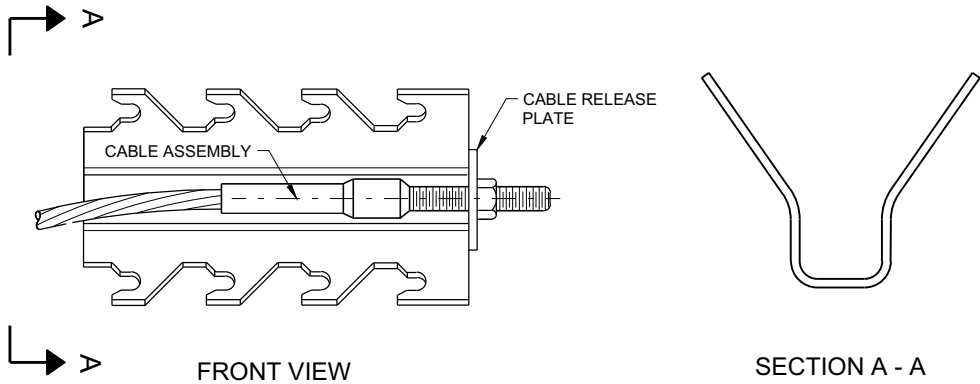


GENERIC ANCHOR CABLE BOX⁹ ^E

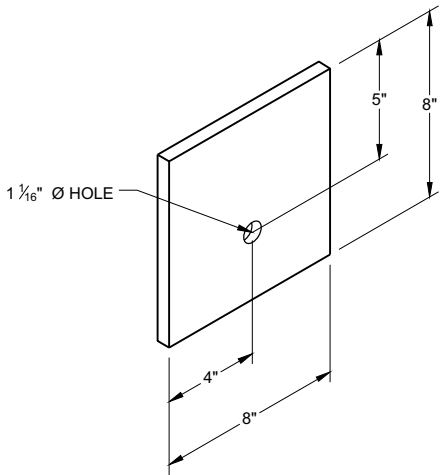


BEARING PLATE⁶ ^E

MIDWEST GUARDRAIL SYSTEM
ENERGY ABSORBING TERMINAL
(MGS)


STATE OF WISCONSIN
DEPARTMENT OF TRANSPORTATION

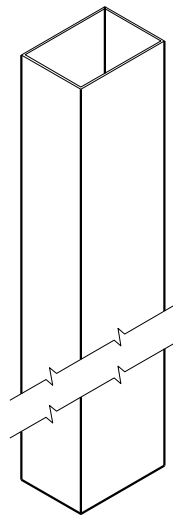


UPPER POST NO. 1 ⁽¹⁾ (E)

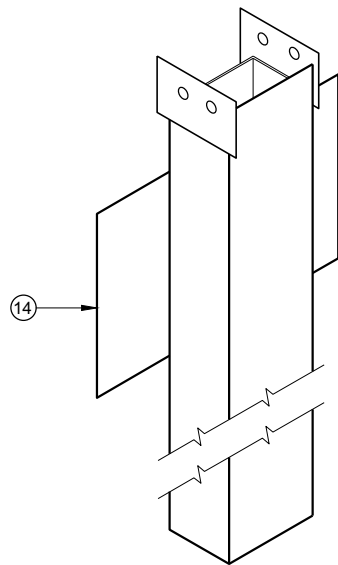


LOWER POST NO. 1 ⁽²⁾ (E)

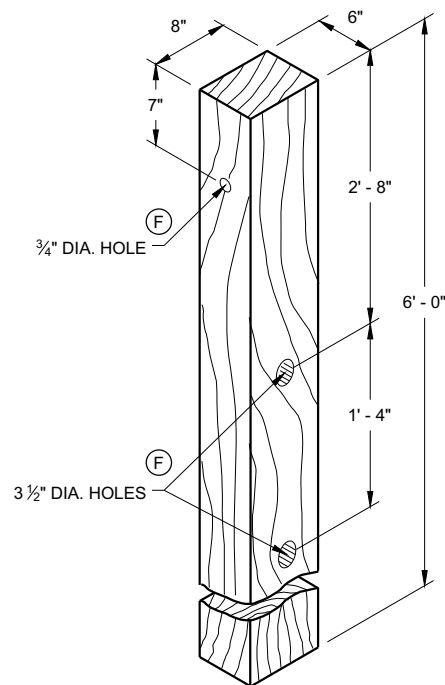


WOOD CRT POST ⁽³⁾ (E)
POSTS NUMBER 3-9

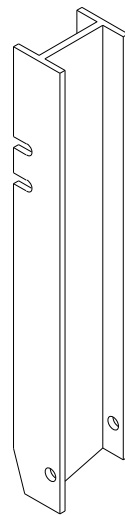


UPPER POST NO. 2 ⁽¹⁵⁾ (E)

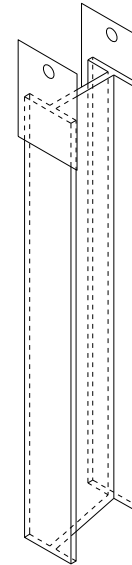


LOWER POST NO. 2 ⁽¹⁶⁾ (E)

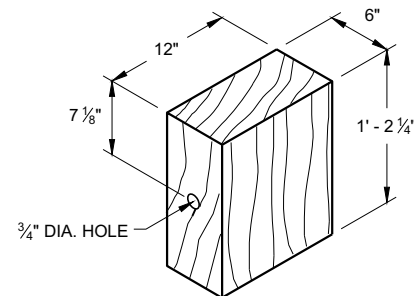

WOOD BLOCKOUT ⁽⁴⁾
REQ'D. AT ALL POSTS EXCEPT POST NO'S 1 & 2

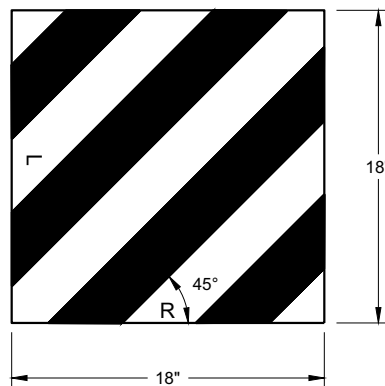

REFLECTIVE SHEETING DETAIL ^(E)

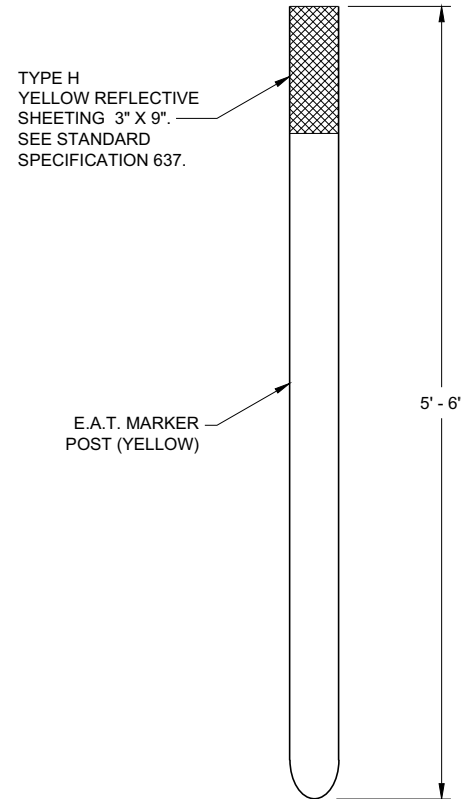


FRONT VIEW




SIDE VIEW

E.A.T. MARKER POST ⁽¹³⁾

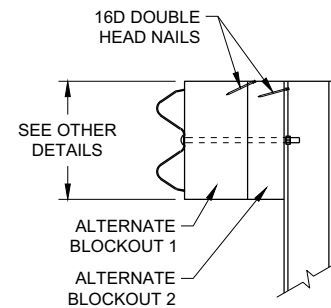

SIDE VIEW

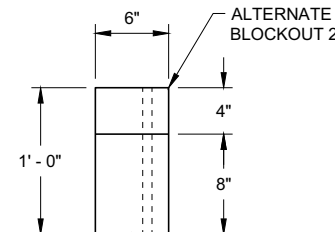


TOP VIEW

ALTERNATE WOOD
BLOCKOUT DETAIL



**MIDWEST GUARDRAIL SYSTEM
ENERGY ABSORBING TERMINAL
(MGS)**

STATE OF WISCONSIN
DEPARTMENT OF TRANSPORTATION

APPROVED
7/2018 DATE /S/ Rodney Taylor
ROADWAY STANDARDS DEVELOPMENT UNIT SUPERVISOR
FHWA 75

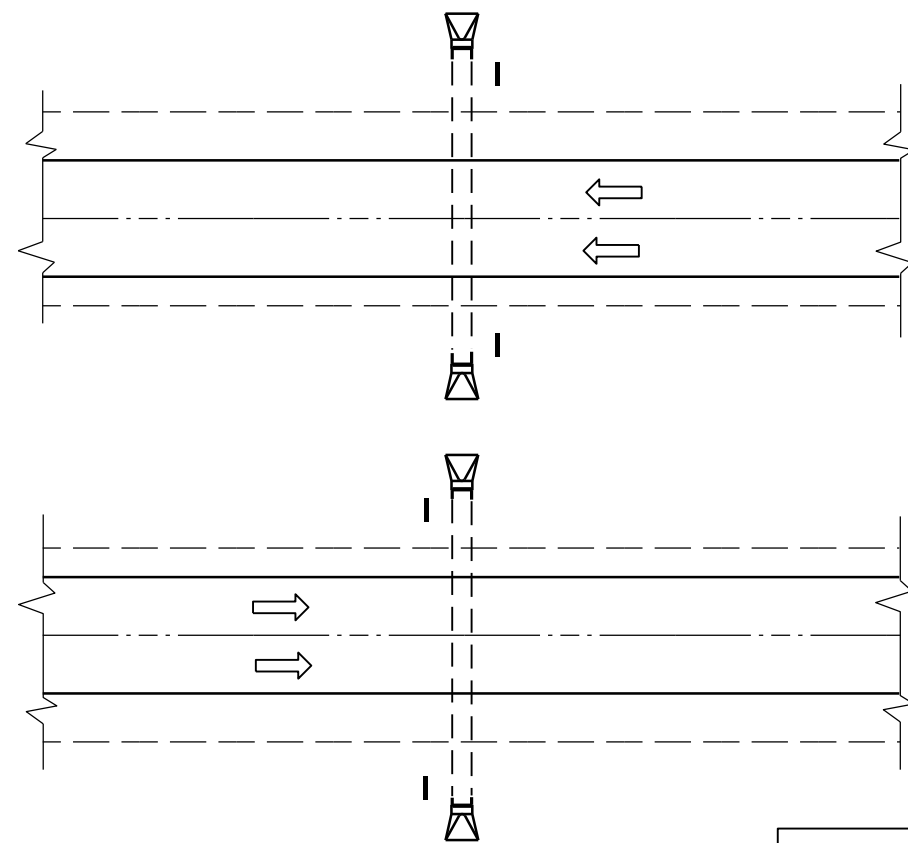

PLAN VIEW
DIVIDED HIGHWAY

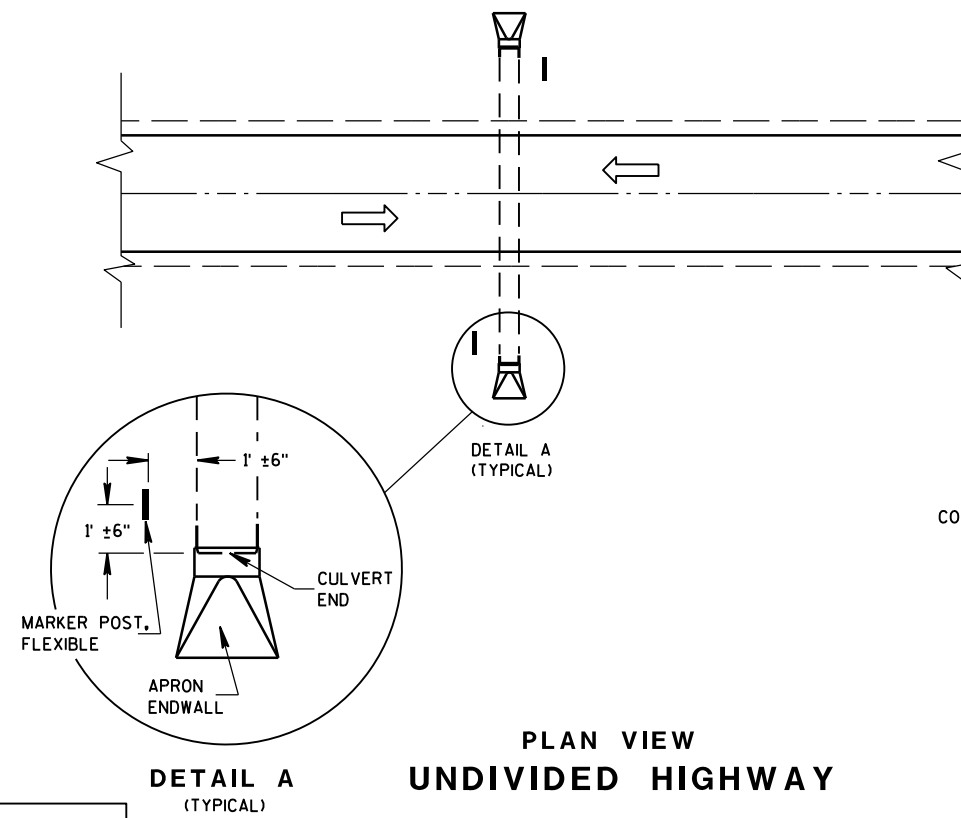 


PLAN VIEW
UNDIVIDED HIGHWAY


FLEXIBLE MARKER POST LOCATION

GENERAL NOTES

DETAILS OF CONSTRUCTION, MATERIALS AND WORKMANSHIP NOT SHOWN ON THIS DRAWING SHALL CONFORM TO THE PERTINENT REQUIREMENTS OF THE STANDARD SPECIFICATIONS AND THE APPLICABLE SPECIAL PROVISIONS.

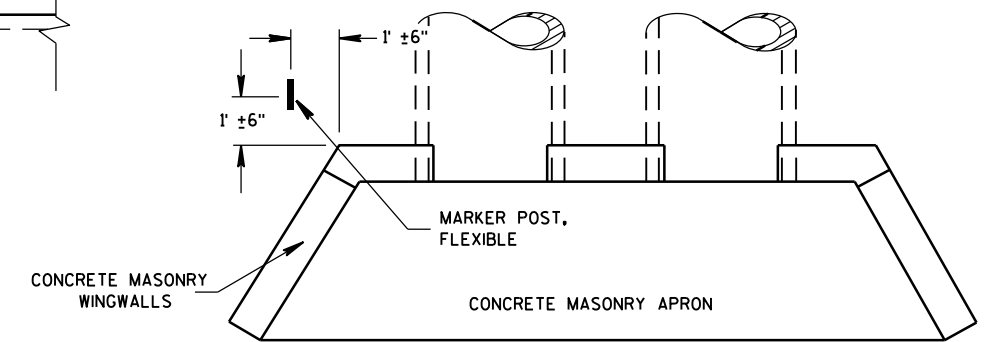












PLAN VIEW
CONCRETE MASONRY ENDWALLS FOR
CULVERT PIPE AND PIPE ARCH

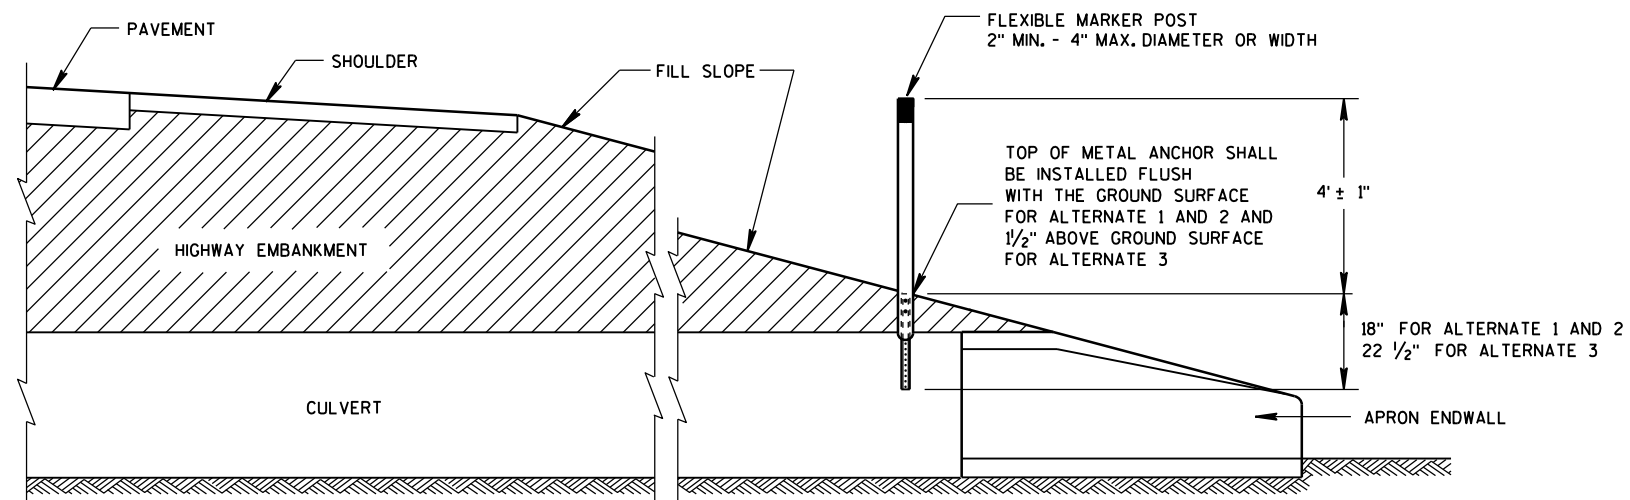

CROSS SECTION
FLEXIBLE MARKER POST

FLEXIBLE MARKER POST
FOR CULVERT END

STATE OF WISCONSIN
DEPARTMENT OF TRANSPORTATION

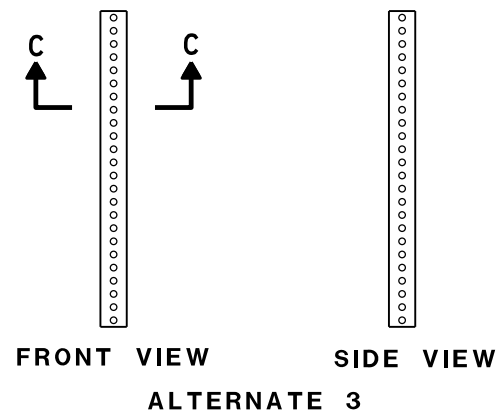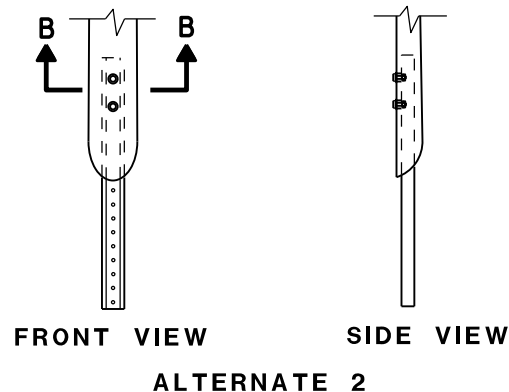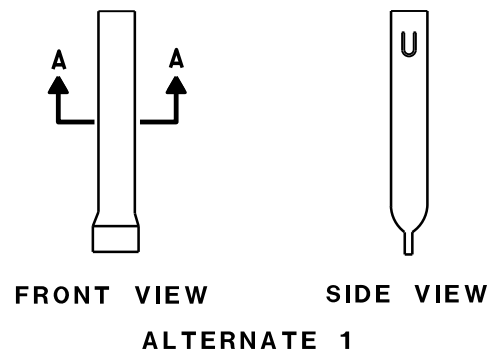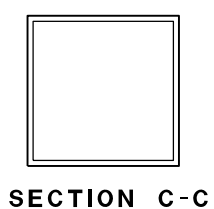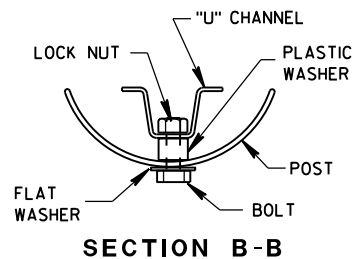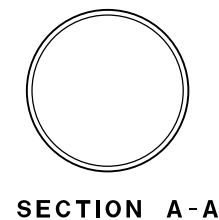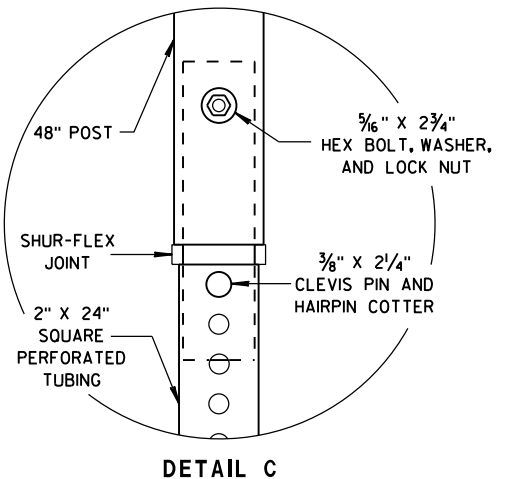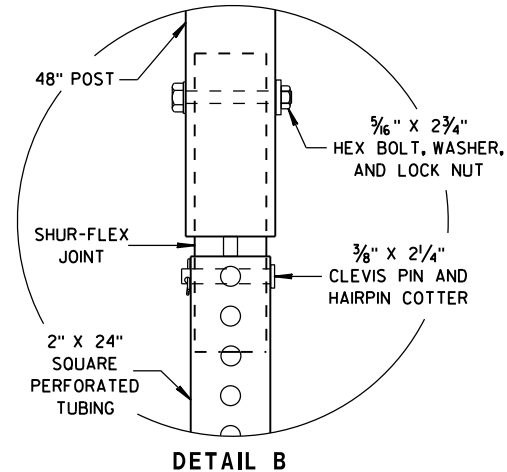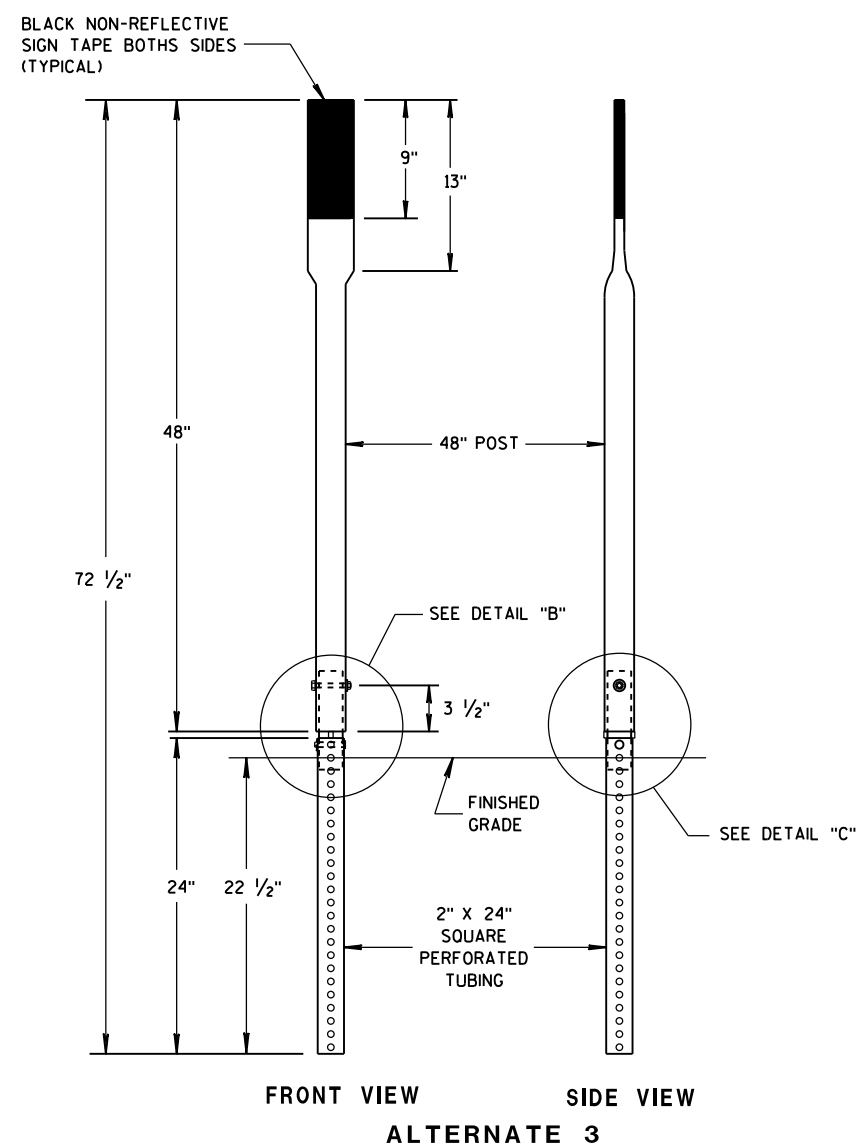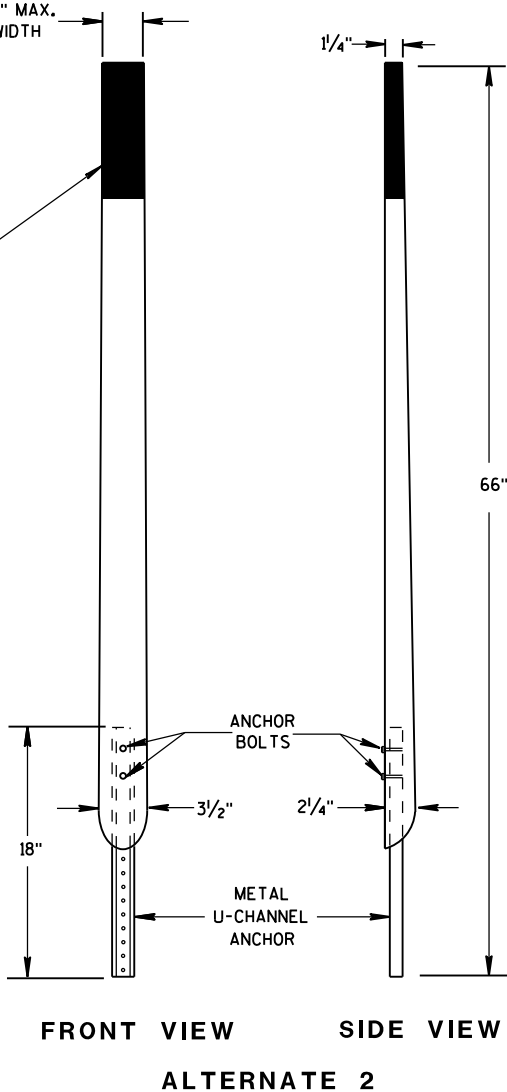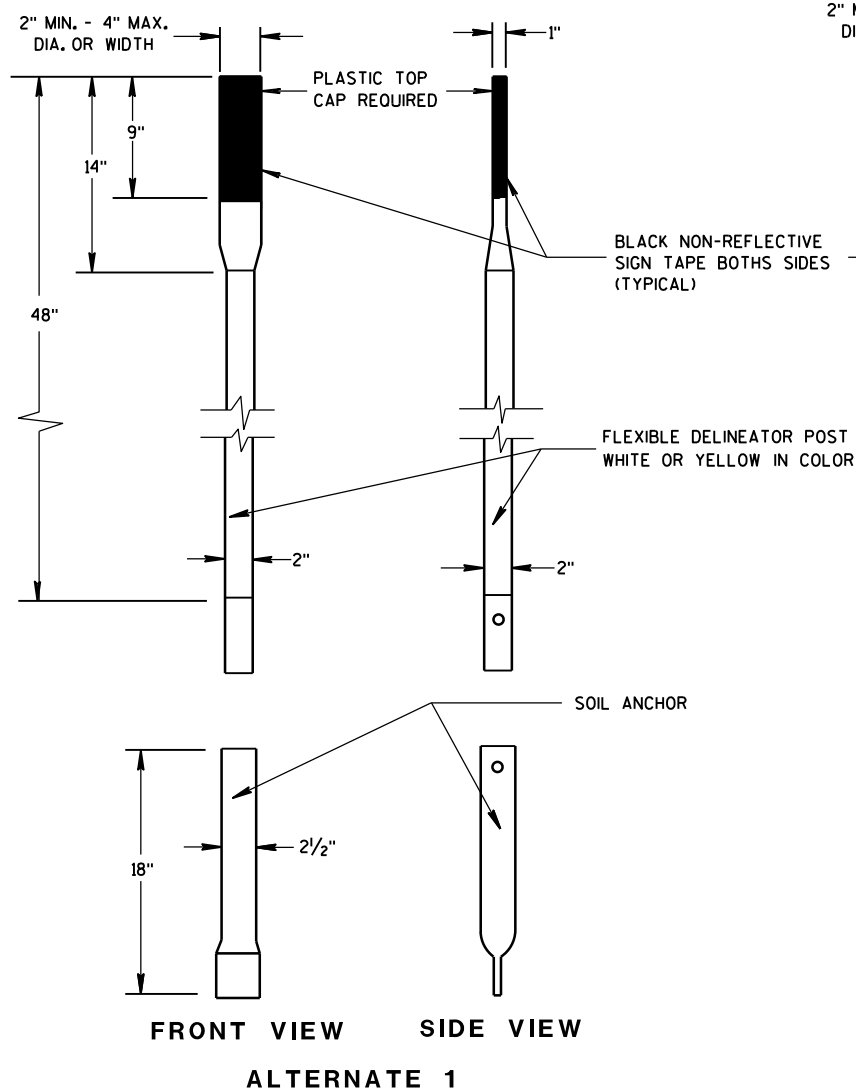


FLEXIBLE MARKER POST ANCHORS


FLEXIBLE MARKER POST FOR CULVERT END

STATE OF WISCONSIN
DEPARTMENT OF TRANSPORTATION

APPROVED
10/1/2012 /S/ Travis Feltes
DATE STATE TRAFFIC ENGINEER 77 IGN
FHWA

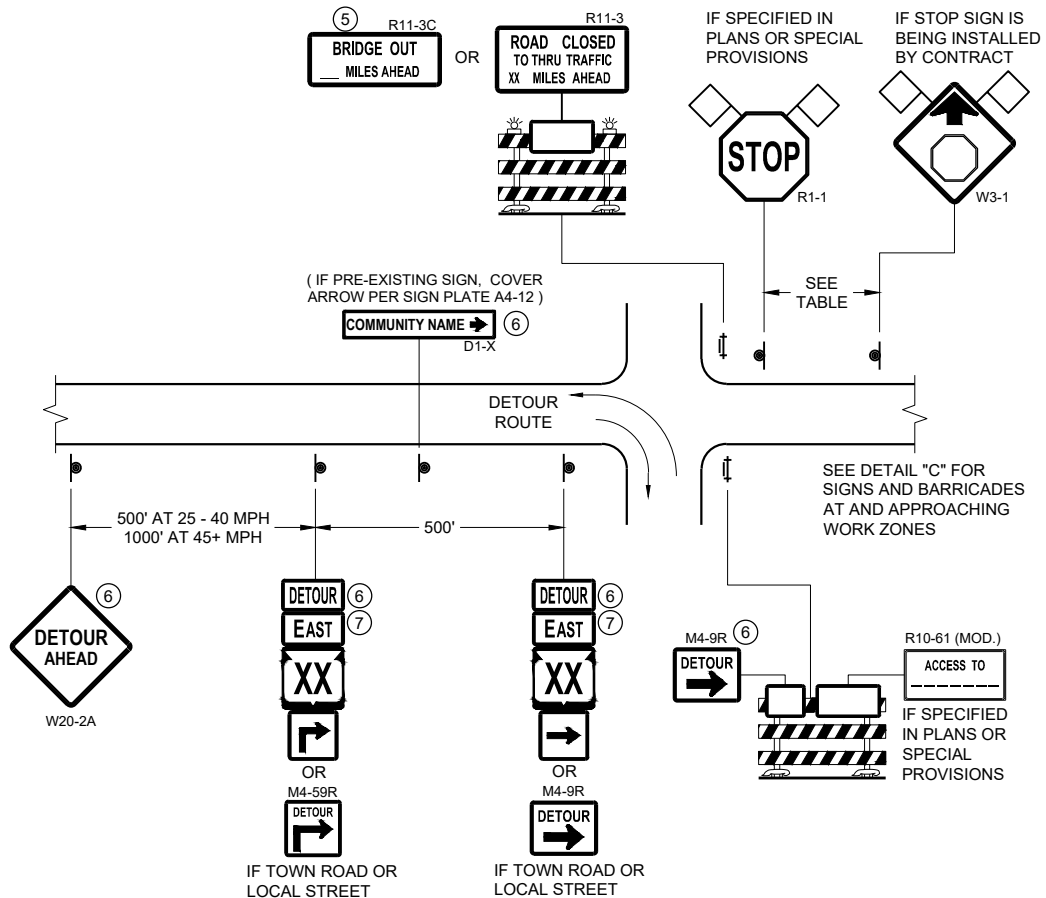

DETAIL A
MAINLINE CLOSURE WITH POSTED DETOUR
WORK ZONE GREATER THAN OR EQUAL TO ½ MILE FROM
DETOUR ROUTE (1000 FEET IF URBAN)

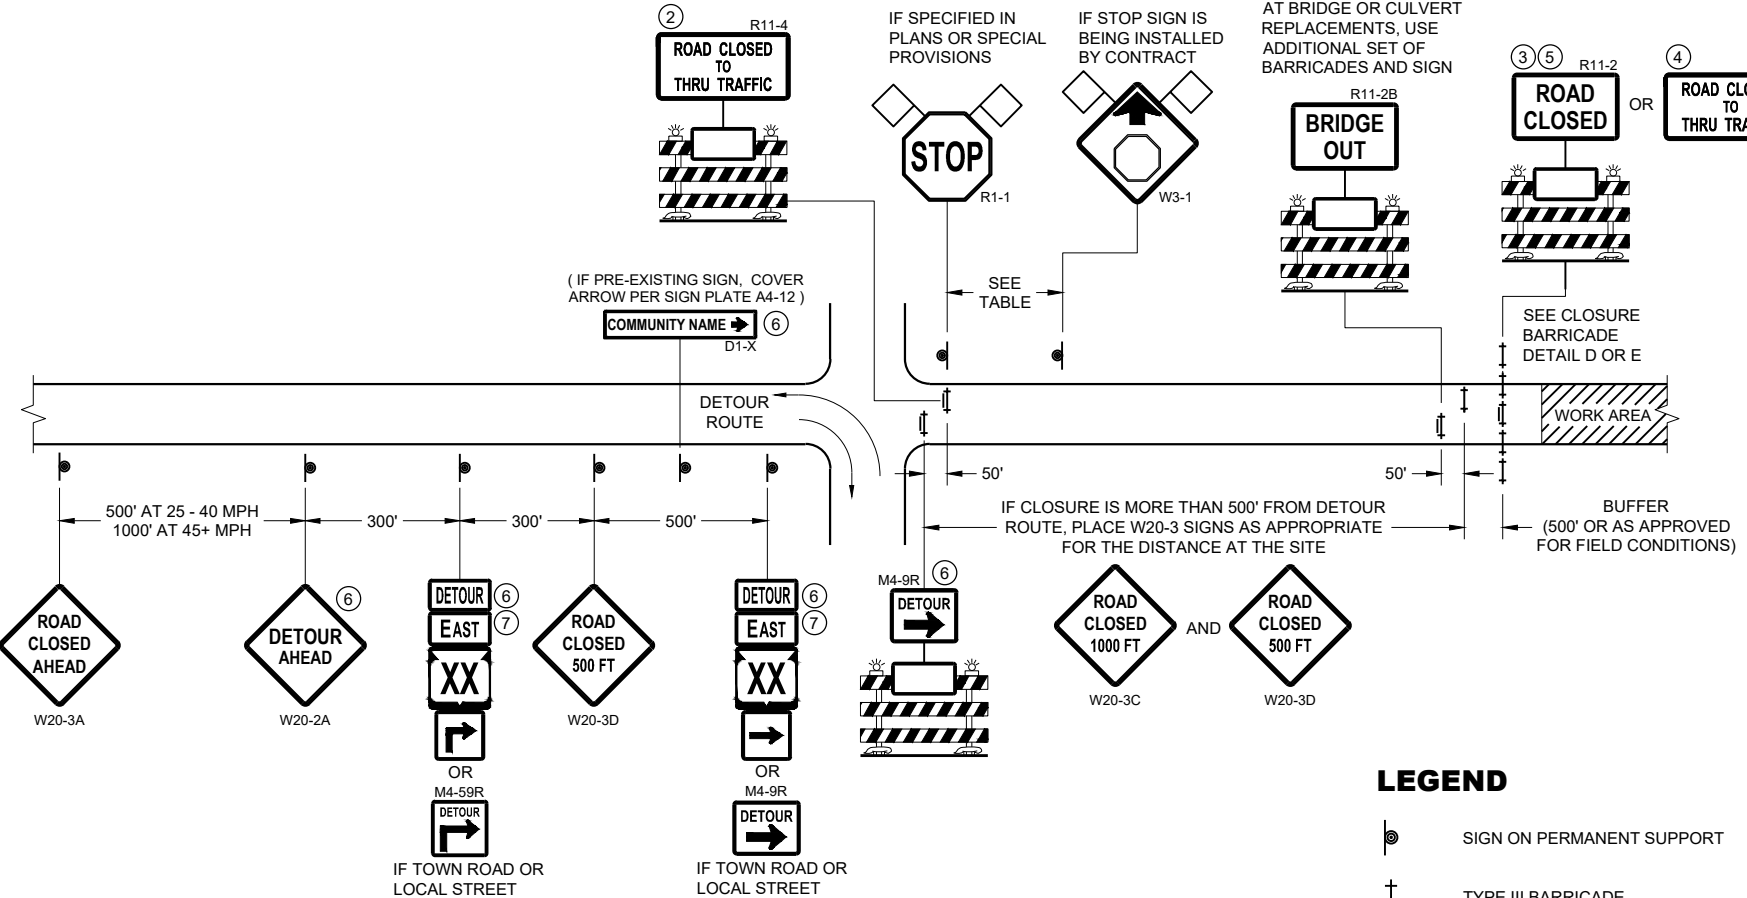


DETAIL B
MAINLINE CLOSURE WITH POSTED DETOUR
WORK ZONE LESS THAN ½ MILE FROM
DETOUR ROUTE (1000 FEET IF URBAN)

- LEGEND**
- SIGN ON PERMANENT SUPPORT
 - TYPE III BARRICADE
 - TYPE III BARRICADE WITH ATTACHED SIGN
 - TYPE "A" WARNING LIGHT (FLASHING)
 - WORK AREA
 - FLAGS, 16" X 16" MIN. (ORANGE)

- DETOUR M4 - 8
- EAST M3 - X
- XX M1 - 4 OR XX M1 - 6 OR COUNTY M1 - 5A
- OR M05 - 1 OR M06 - 1

SPEED LIMIT (MPH)	"STOP AHEAD" ADVANCE WARNING DISTANCE (FT)
25	200
30	200
35	350
40	350
45	500
50	550
55	750

SEE SDD 15C2-SHEET "b"
FOR GENERAL NOTES
AND FOOTNOTES ① THROUGH ⑦

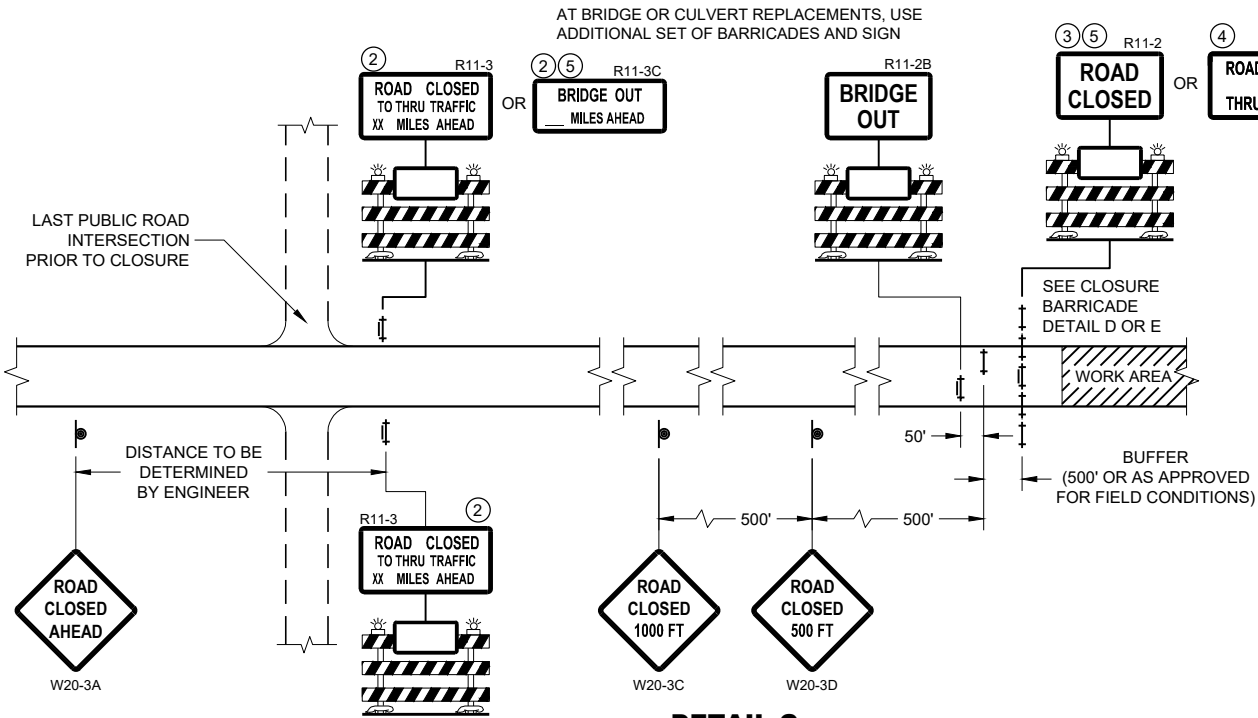


DETAIL C
MAINLINE CLOSURE, NO POSTED DETOUR


**BARRICADES AND SIGNS
FOR MAINLINE CLOSURES**

STATE OF WISCONSIN
DEPARTMENT OF TRANSPORTATION

APPROVED
May 2023 /S/ Andrew Heidtke
DATE WORK ZONE ENGINEER 78
FHWA

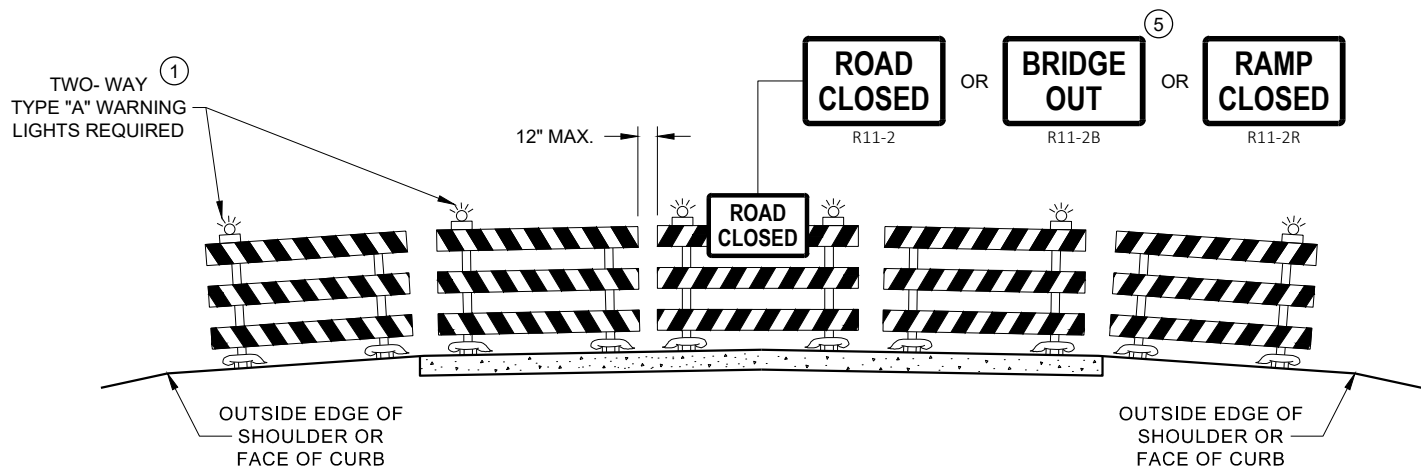

DETAIL D
ROAD CLOSURE BARRICADE DETAIL
APPROACH VIEW

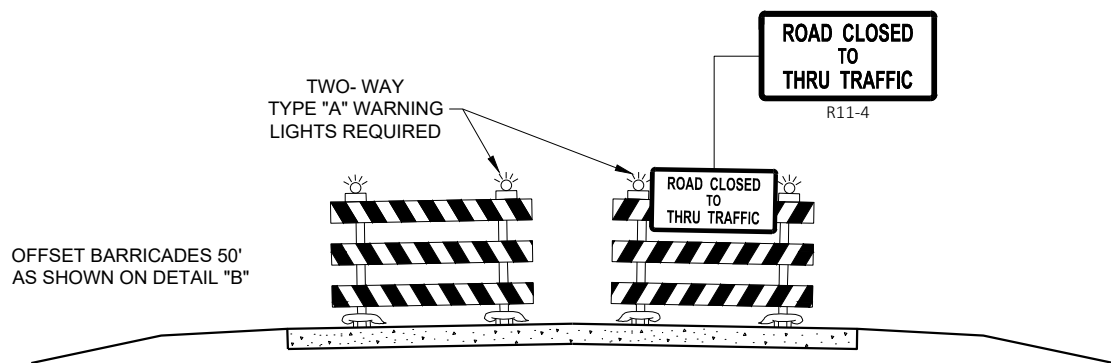

DETAIL E
LANE CLOSURE BARRICADE DETAIL
APPROACH VIEW

SEE SDD 15C2 - SHEET "a" FOR LEGEND

GENERAL NOTES

THE EXACT NUMBER, LOCATION, AND SPACING OF ALL SIGNS AND BARRICADES SHALL BE ADJUSTED TO FIT FIELD CONDITIONS AS APPROVED BY THE ENGINEER.

ANY SIGNS TEMPORARY OR EXISTING, WHICH CONFLICT WITH TRAFFIC CONTROL "IN USE", SHALL BE REMOVED OR COVERED AS NEEDED AND AS APPROVED BY THE ENGINEER.

THE SPACING BETWEEN TRAFFIC CONTROL SIGNS SHOULD BE ADJUSTED TO NOT CONFLICT WITH AND SHOULD PROVIDE A DESIRABLE MINIMUM OF 200 FEET CLEARANCE TO EXISTING SIGNS THAT WILL REMAIN IN PLACE.

BARRICADES THAT MUST BE MOVED FOR A WORK OPERATION SHALL BE IMMEDIATELY RE-ESTABLISHED UPON COMPLETION OF THE OPERATION, OR FOR CONTINUING OPERATIONS, AT THE END OF EACH WORKING DAY.

SIGNS THAT WILL BE IN PLACE LESS THAN 7 CONTINUOUS DAYS AND NIGHTS MAY BE MOUNTED ON PORTABLE SUPPORTS.

ALL TYPE III BARRICADES SHALL HAVE RAILS REFLECTORIZED ON BOTH FACES. STRIPES SHALL BE PROPERLY SLOPED DOWN TOWARD THE TRAFFIC SIDE OR AS SHOWN IN THE ROAD CLOSURE BARRICADE DETAIL "D" FOR FULL ROAD CLOSURES.

TYPE "A" LOW - INTENSITY FLASHING WARNING LIGHTS SHALL BE VISIBLE ON BOTH SIDES OF THE BARRICADE.

THE R11 - 2, R11 - 3, M4 - 9, R11 - 4, AND R10 - 61 SIGNS PLACED ON THE BARRICADES SHALL COVER NO MORE THAN THE TOP RAIL. THE SIGNS SHALL NOT COVER ANY PORTION OF THE MIDDLE RAIL OR BOTTOM RAILS.

"WO" AND "MO" SIGNS ARE THE SAME AS "W" AND "M" SIGNS EXCEPT THE BACKGROUND IS ORANGE.

ALL SIGNS SHALL BE 48" X 48" UNLESS OTHERWISE NOTED BELOW:

- R11 - 2 SHALL BE 48" X 30"
- R11 - 3 SHALL, R11 - 4 AND R10 - 61 SHALL BE 60 " X 30"
- M4 - 9 SHALL BE 30" X 24"
- M3 - X SHALL BE 24" X 12" (36" X 18" IF NEEDED TO MATCH EXISTING SIGNS)
- M4 - 8 SHALL BE 24" X 12" (36" X 18" IF NEEDED TO MATCH EXISTING SIGNS)
- M1 - 4, M1 - 5A AND M1 - 6 SHALL BE 24" X 24" (36" X 36" IF NEEDED TO MATCH EXISTING SIGNS)
- MO5 - 1 AND MO6 - 1 SHALL BE 21" X 21" (30" X 30" IF NEEDED TO MATCH EXISTING SIGNS)
- D1 - X SHALL BE AS SHOWN ON SPECIFIC PROJECT SIGNING DETAIL SHEETS.
- R1 - 1 SHALL BE 36" X 36"


- 1 TWO WARNING LIGHTS SHALL BE PROVIDED ON THE CENTER BARRICADE AND A MINIMUM OF ONE WARNING LIGHT SHALL BE PROVIDED ON EACH OF THE OTHER BARRICADES WITHIN THE ROADWAY LIMITS. SPACING OF THE WARNING LIGHTS SHALL BE UNIFORM TO THE EDGE OF ROADWAY AS SHOWN (APPROX. 8 FOOT LIGHT SPACING).
- 2 THESE SIGNS AND BARRICADES ARE NOT REQUIRED IF ROAD CLOSURE BEGINS AT AN INTERSECTION.
- 3 FOR ROAD CLOSURE WITHOUT LOCAL ACCESS TO PROJECT, SEE ROAD CLOSURE BARRICADE DETAIL "D".
- 4 FOR ROAD CLOSURE WITH LOCAL ACCESS TO PROJECT, SEE ROAD CLOSURE BARRICADE DETAIL "E".
- 5 FOR BRIDGE OR CULVERT REPLACEMENTS, SUBSTITUTE "BRIDGE OUT" INSTEAD OF "ROAD CLOSED" ON R11 - 2 AND R11 - 3 SIGNS.
- 6 INSTALL DETOUR AND COMMUNITY GUIDE SIGNS AND ARROWS ONLY IF SPECIFIED IN THE CONTRACT. IF THERE ARE EXISTING ROUTE MARKER ASSEMBLIES THAT WILL REMAIN IN PLACE, ADJUST THE LOCATION OF THE DETOUR ROUTE SIGNS TO CORRESPOND WITH THE EXISTING ASSEMBLIES. MODIFY EXISTING SIGNS WHERE POSSIBLE. SEE SPECIFIC PROJECT DETOUR SIGNING DETAIL SHEETS. IF DETOUR SIGNS ARE BEING INSTALLED BY OTHERS, PLACE THE CONTRACTED TRAFFIC CONTROL SIGNS TO ALLOW FOR PLACEMENT OF ALL WARNING, DETOUR AND GUIDE SIGNS AS SHOWN.
- 7 "EAST" CARDINAL DIRECTION MARKERS AND RIGHT TURN ARROWS ARE SHOWN. USE OTHER CARDINAL DIRECTIONS AND ARROWS AS APPROPRIATE.

**BARRICADES AND SIGNS
FOR
VARIOUS CLOSURES**

STATE OF WISCONSIN
DEPARTMENT OF TRANSPORTATION

APPROVED
May 2023 /S/ Andrew Heidtke
DATE WORK ZONE ENGINEER 79


FHWA

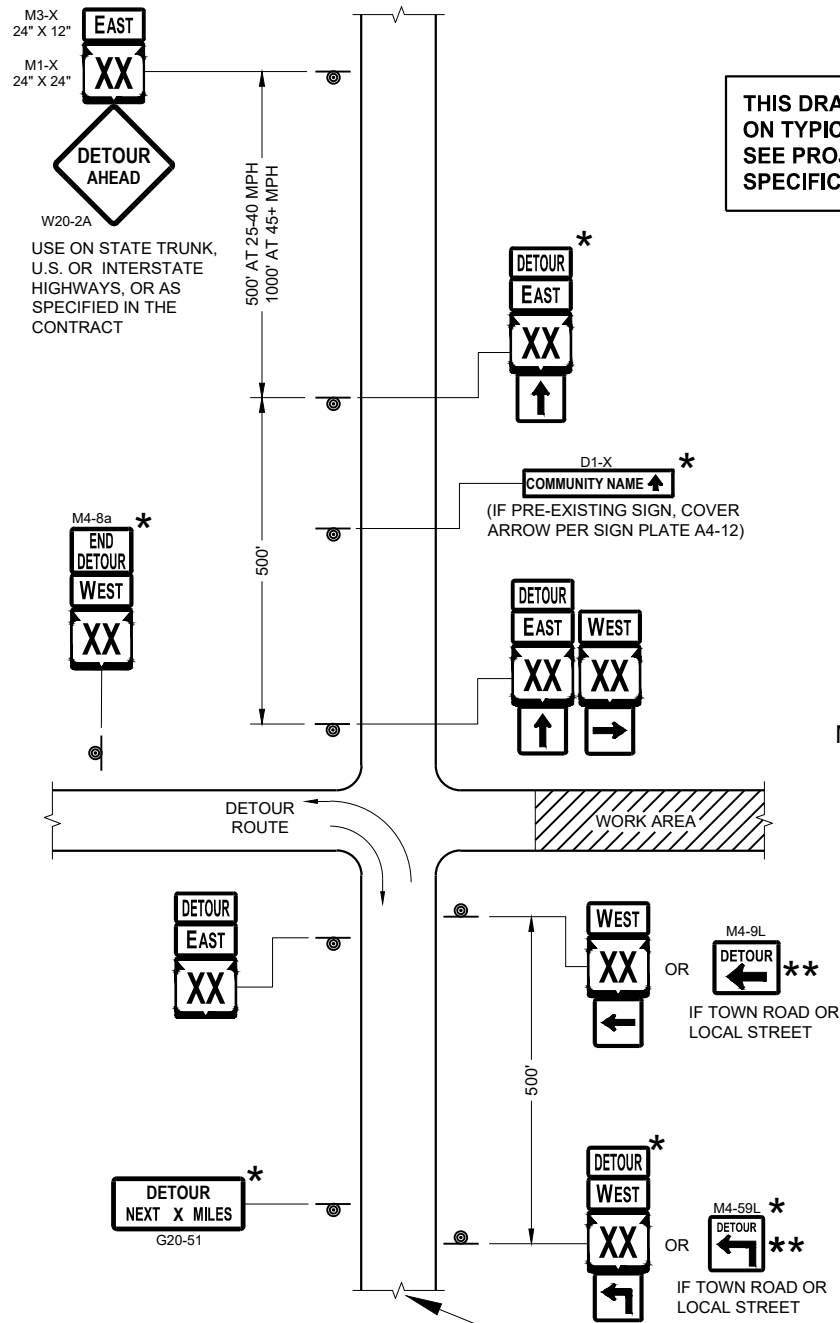

SEE SPECIFIC PROJECT DETOUR
SIGNING DETAIL SHEETS AND
DETAIL A OR B ON SDD SHEET 15C02 - SHEET "a"

THIS DRAWING PROVIDES GENERAL GUIDANCE
ON TYPICAL DETOUR SIGN LAYOUT AND SPACING.
SEE PROJECT DETOUR SIGNING SHEETS FOR
SPECIFIC DETAILS FOR EACH PROJECT.

MATCH POINT

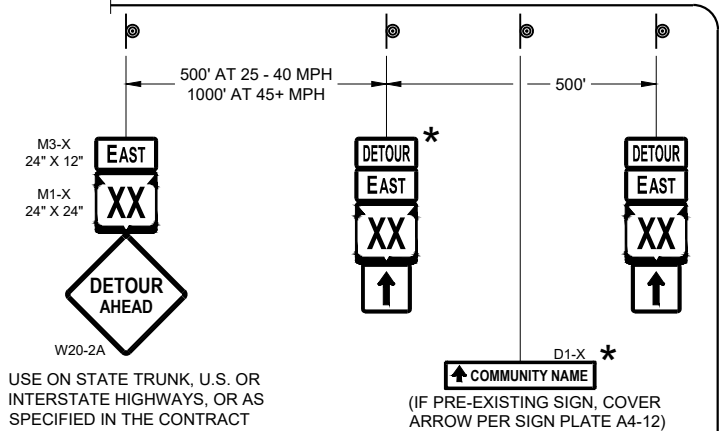

DETAIL F
DETOUR SIGNING

LEGEND

- SIGN ON PERMANENT SUPPORT
- WORK AREA
- DETOUR EAST M4 - 8
- DETOUR WEST M3 - X
- DETOUR AHEAD M1 - 4 OR M1 - 6 OR M1 - 5A
- DETOUR RIGHT M05 - 1 OR M06 - 1 OR M06 - 1

GENERAL NOTES

THE EXACT NUMBER, LOCATION AND SPACING OF ALL SIGNS SHALL BE ADJUSTED TO FIT FIELD CONDITIONS AS APPROVED BY THE ENGINEER.

IF THERE ARE EXISTING ROUTE MARKER ASSEMBLIES THAT WILL REMAIN IN PLACE, ADJUST THE LOCATION OF THE DETOUR ROUTE SIGNS TO CORRESPOND WITH THE EXISTING ASSEMBLIES. SEE SPECIFIC PROJECT DETOUR SIGNING DETAIL SHEETS. MODIFY EXISTING SIGNS WHERE POSSIBLE.

THE SPACING BETWEEN TRAFFIC CONTROL AND DETOUR SIGNS SHOULD BE ADJUSTED TO NOT CONFLICT WITH AND TO PROVIDE A DESIRABLE MINIMUM OF 200 FEET CLEARANCE TO EXISTING SIGNS THAT WILL REMAIN IN PLACE.

ANY SIGNS TEMPORARY OR EXISTING, WHICH CONFLICT WITH TRAFFIC CONTROL "IN USE" SHALL BE REMOVED OR COVERED AS NEEDED AND AS APPROVED BY THE ENGINEER.


SIGNS THAT WILL BE IN PLACE LESS THAN 7 CONTINUOUS DAYS AND NIGHTS MAY BE MOUNTED ON PORTABLE SUPPORTS.

"MO" SIGNS ARE THE SAME AS "M" SIGNS EXCEPT THE BACKGROUND IS ORANGE.

SIGN SIZES SHALL BE AS FOLLOWS:

- M3-X SHALL BE 24" X 12" (36" X 18" IF NEEDED TO MATCH EXISTING SIGNS)
- M4-8 SHALL BE 24" X 12" (36" X 18" IF NEEDED TO MATCH EXISTING SIGNS)
- M1-4, M1-5A AND M1-6 SHALL BE 24" X 24" (36" X 36" IF NEEDED TO MATCH EXISTING SIGNS)
- M05-1 AND M06-1 SHALL BE 21" X 21" (30" X 30" IF NEEDED TO MATCH EXISTING SIGNS)
- M4-9 AND M4-59 SHALL BE 30" X 24"
- M4-8a SHALL BE 24" X 18"
- G20-51 SHALL BE 60" X 24"
- W20-2A SHALL BE 48" X 48"
- D1-X SHALL BE AS SHOWN ON SPECIFIC PROJECT SIGNING DETAIL SHEETS.

- * OPTIONAL SIGNS. SEE SPECIFIC PROJECT DETOUR SIGNING DETAIL SHEETS.
- ** FOR A TOWN ROAD OR LOCAL STREET DETOURED ONTO A STATE TRUNK HIGHWAY, PLACE A ROAD NAME PLAQUE ABOVE THE M4-9 SIGN AS SPECIFIED IN THE CONTRACT.

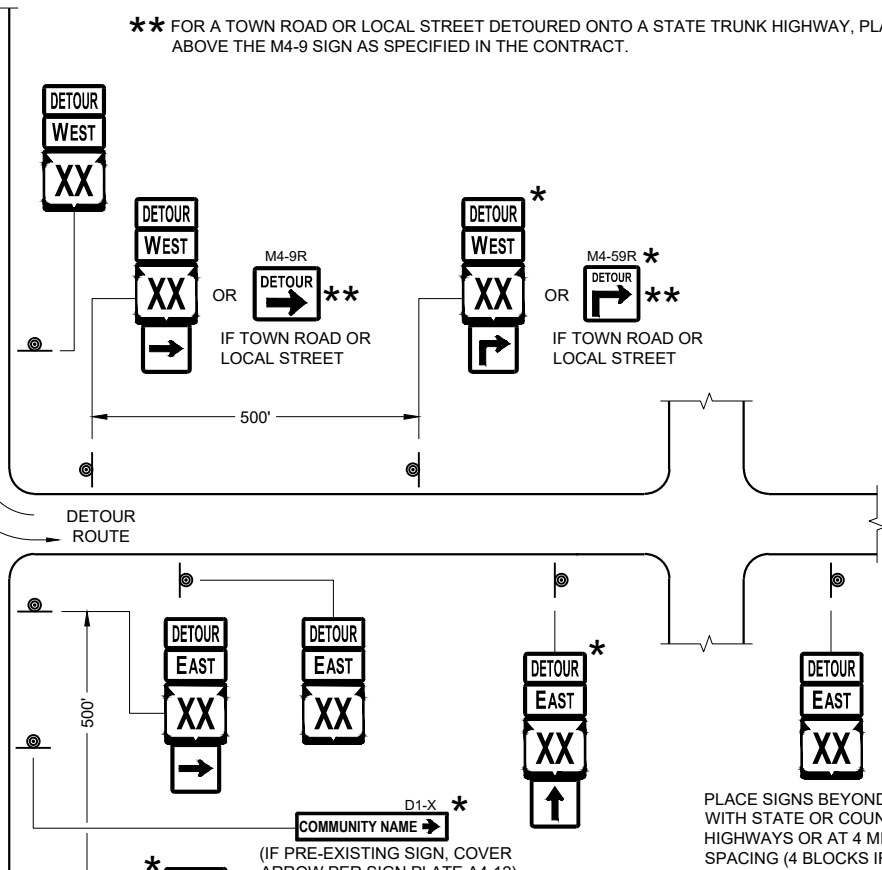


PLACE SIGNS BEYOND INTERSECTIONS
WITH STATE OR COUNTY TRUNK
HIGHWAYS OR AT 4 MILE MAXIMUM
SPACING (4 BLOCKS IF URBAN AREA)


DETOUR SIGNING
FOR MAINLINE CLOSURES

STATE OF WISCONSIN
DEPARTMENT OF TRANSPORTATION


APPROVED
May 2023 /S/ Andrew Heidtke
DATE WORK ZONE ENGINEER 80
FHWA

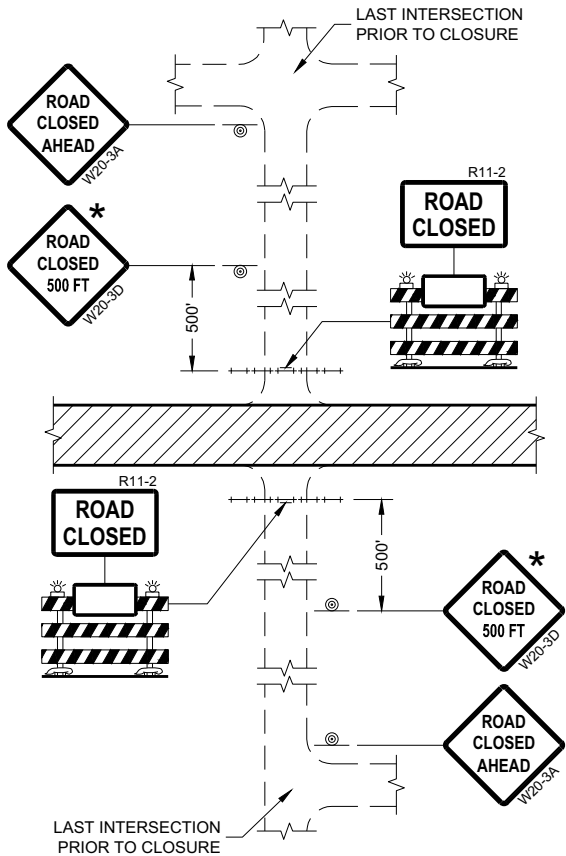


DETAIL 1
(NO ACCESS TO PROJECT)

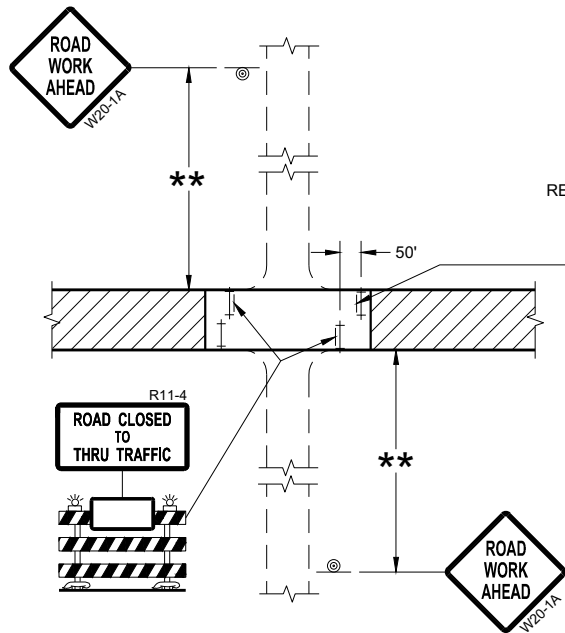

DETAIL 3
(PUBLIC CROSS-TRAFFIC MAINTAINED.
CONTRACTOR, LOCAL BUSINESS AND
RESIDENT ACCESS TO PROJECT)

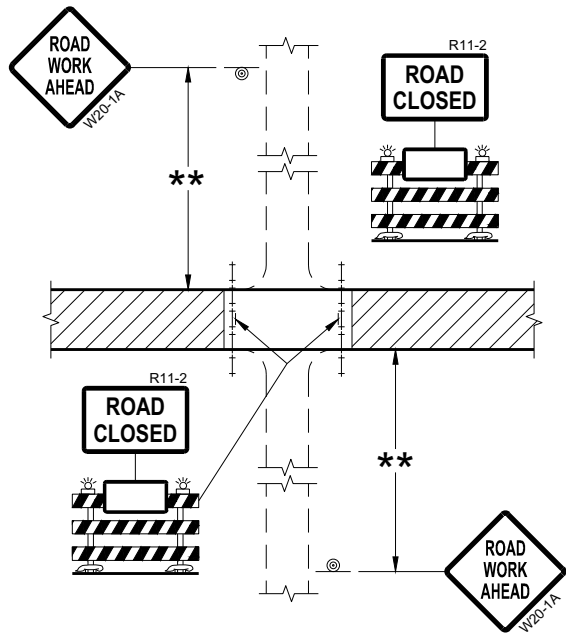

DETAIL 2
(PUBLIC CROSS-TRAFFIC MAINTAINED.
NO ACCESS TO PROJECT)

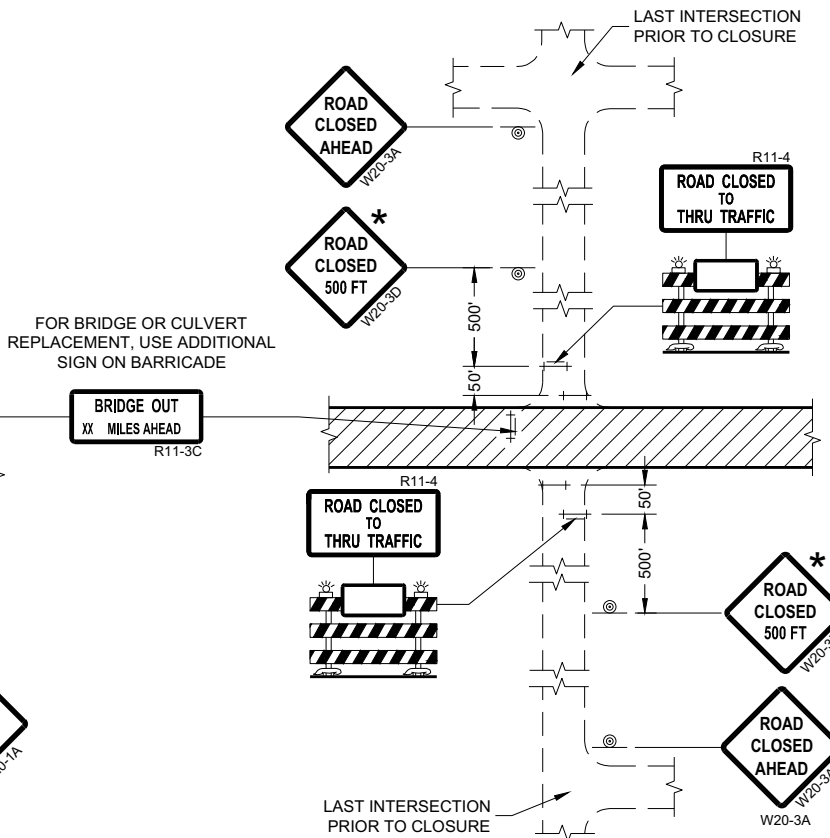

DETAIL 4
(CONTRACTOR, LOCAL BUSINESS AND
RESIDENT ACCESS TO PROJECT)

GENERAL NOTES

THE EXACT NUMBER, LOCATION, AND SPACING OF ALL SIGNS AND BARRICADES SHALL BE ADJUSTED TO FIT FIELD CONDITIONS AS APPROVED BY THE ENGINEER.

ANY SIGNS TEMPORARY OR EXISTING, WHICH CONFLICT WITH TRAFFIC CONTROL "IN USE" SHALL BE REMOVED OR COVERED AS NEEDED AND AS APPROVED BY THE ENGINEER.

THE SPACING BETWEEN TRAFFIC CONTROL SIGNS SHOULD BE ADJUSTED TO NOT CONFLICT WITH AND SHOULD PROVIDE A DESIRABLE MINIMUM OF 200 FEET CLEARANCE (500 FEET DESIRABLE) TO EXISTING SIGNS THAT WILL REMAIN IN PLACE.

IF A "STOP" SIGN MUST BE REMOVED FOR A WORK OPERATION, A TEMPORARY "STOP" SIGN SHALL BE PLACED PRIOR TO THE SIGN REMOVAL, OR A FLAGGER SHALL BE PROVIDED UNTIL THE SIGN IS REESTABLISHED.

BARRICADES THAT MUST BE MOVED FOR A WORK OPERATION SHALL BE IMMEDIATELY REESTABLISHED UPON COMPLETION OF THE OPERATION OR FOR CONTINUING OPERATIONS, AT THE END OF EACH WORKING DAY.

SIGNS THAT WILL BE IN PLACE LESS THAN SEVEN CONTINUOUS DAYS AND NIGHTS MAY BE MOUNTED ON PORTABLE SUPPORTS.

ALL TYPE III BARRICADES SHALL HAVE RAILS REFLECTORIZED ON BOTH FACES. STRIPES SHALL BE PROPERLY SLOPED DOWN TOWARD THE TRAFFIC SIDE OR AS SHOWN IN THE ROAD CLOSURE BARRICADE DETAIL "D" FOR FULL ROAD CLOSURES.

TYPE "A" LOW-INTENSITY FLASHING WARNING LIGHTS SHALL BE VISIBLE ON BOTH SIDES OF THE BARRICADE.

THE R11-2, R11-3, AND R11-4 SIGNS PLACED ON BARRICADES SHALL COVER NO MORE THAN THE TOP RAIL. THE SIGNS SHALL NOT COVER ANY PORTION OF THE MIDDLE OR BOTTOM RAILS.

ALL SIGNS SHALL BE 48" X 48" UNLESS OTHERWISE NOTED BELOW:
R11-2 SHALL BE 48" X 30".
R11-4 AND R11-3 SHALL BE 60" X 30".

- * OMIT THE "ROAD CLOSED 500 FT." SIGN IF THE LAST INTERSECTION IS 500 FEET OR LESS FROM THE WORK ZONE.
- ** 500' MAX. OR AT LAST INTERSECTION, WHICHEVER IS CLOSEST.

LEGEND

- SIGN ON PERMANENT SUPPORT
- TYPE III BARRICADE
- TYPE III BARRICADE WITH ATTACHED SIGN
- TYPE "A" WARNING LIGHT (FLASHING)
- WORK AREA

BARRICADES AND SIGNS FOR SIDEROAD CLOSURES

STATE OF WISCONSIN
DEPARTMENT OF TRANSPORTATION

APPROVED
July 2018 /S/ Andrew Heidtke
DATE WORK ZONE ENGINEER 81

FHWA

GENERAL NOTES

THE EXACT NUMBER, LOCATION, AND SPACING OF ALL SIGNS AND DEVICES SHALL BE ADJUSTED TO FIT FIELD CONDITIONS.

THE SPACING BETWEEN TRAFFIC CONTROL SIGNS SHOULD BE ADJUSTED TO NOT CONFLICT WITH AND SHOULD PROVIDE A MINIMUM OF 200 FEET (500 FEET DESIRABLE) CLEARANCE TO EXISTING SIGNS THAT WILL REMAIN IN PLACE.

ALL SIGNS ARE 48" X 48" UNLESS OTHERWISE NOTED.


SIGNS THAT WILL BE IN PLACE LESS THAN SEVEN CONTINUOUS DAYS AND NIGHTS MAY BE MOUNTED ON PORTABLE SUPPORTS.

IF A "STOP" SIGN MUST BE REMOVED FOR A WORK OPERATION, A TEMPORARY "STOP" SIGN SHALL BE PLACED PRIOR TO THE SIGN REMOVAL, OR A FLAGGER SHALL BE PROVIDED UNTIL THE SIGN IS REESTABLISHED.


- * OMIT G20-1 SIGNS IF LENGTH OF WORK AREA IS 2 MILES OR LESS
- ** PLACE AN ADDITIONAL W20-1A "ROAD WORK AHEAD" SIGN IF WORK AREA WITHIN THE PROJECT IS SEPARATED BY MORE THAN 2 MILES FROM PREVIOUS WORK AREA.

LEGEND

-  SIGN ON PERMANENT SUPPORT
-  DIRECTION OF TRAFFIC
-  WORK AREA

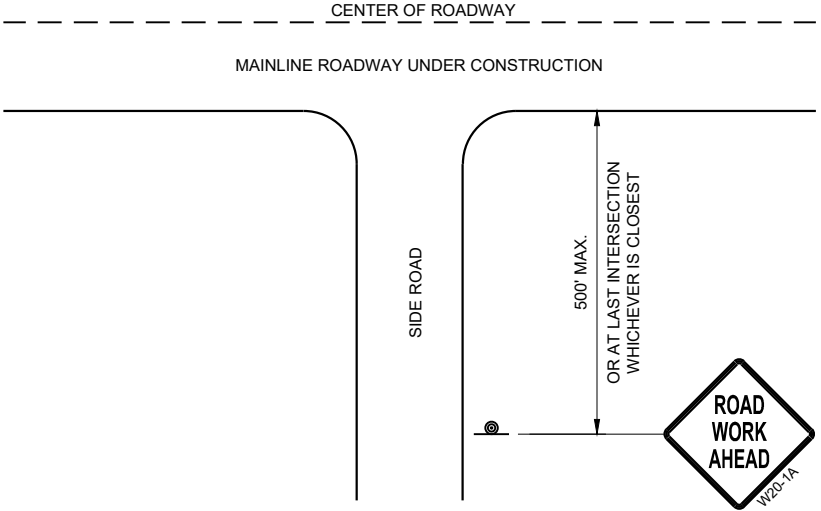

TYPICAL SIDE ROAD APPROACH
WARNING SIGN DETAIL

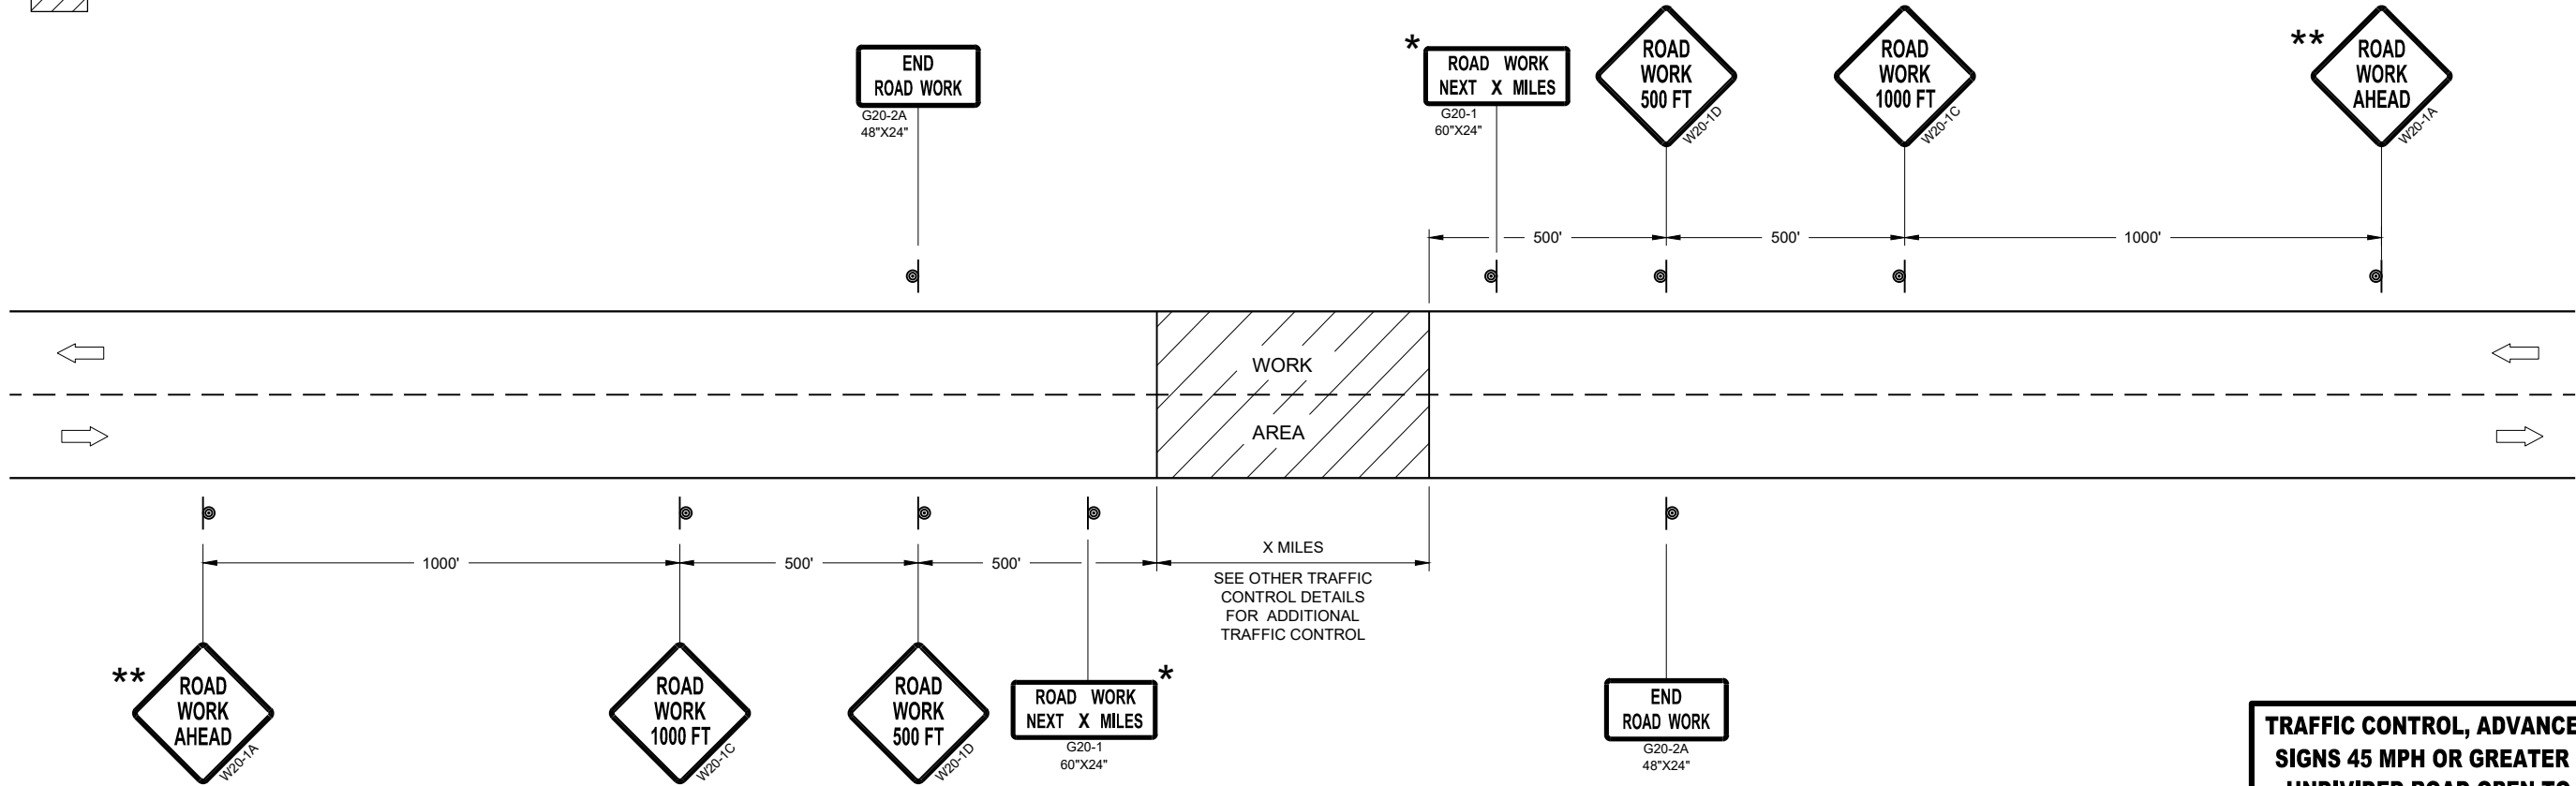


TRAFFIC CONTROL, ADVANCE WARNING SIGNS 45MPH OR GREATER


TRAFFIC CONTROL, ADVANCE WARNING
SIGNS 45 MPH OR GREATER TWO-WAY
UNDIVIDED ROAD OPEN TO TRAFFIC

STATE OF WISCONSIN
DEPARTMENT OF TRANSPORTATION

APPROVED
July 2018 /S/ Andrew Heidtke
DATE WORK ZONE ENGINEER 82
FHWA

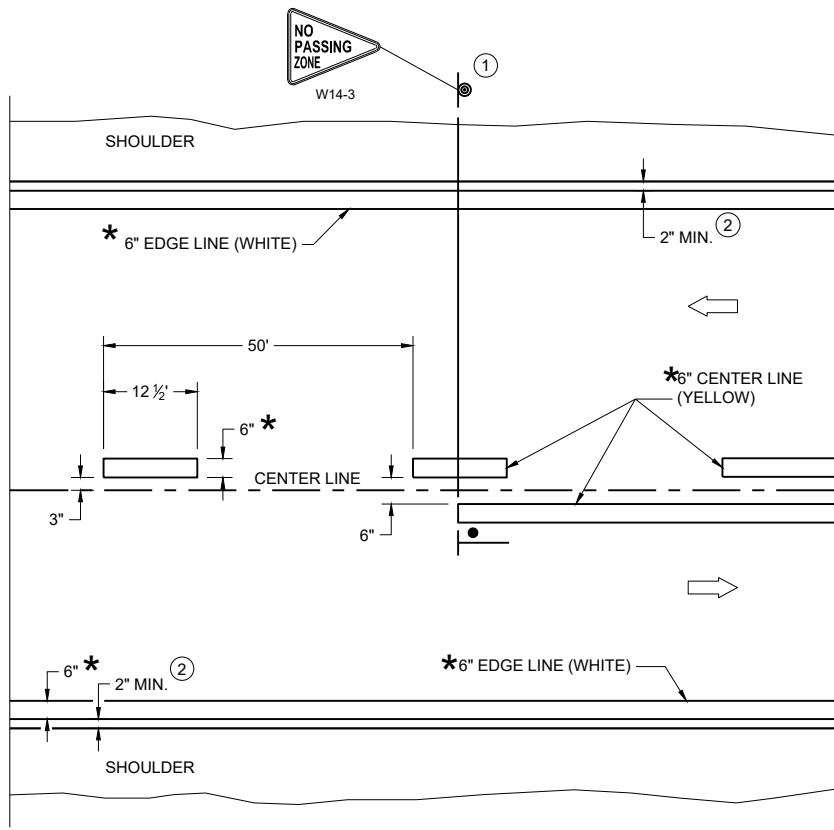

TWO WAY TRAFFIC

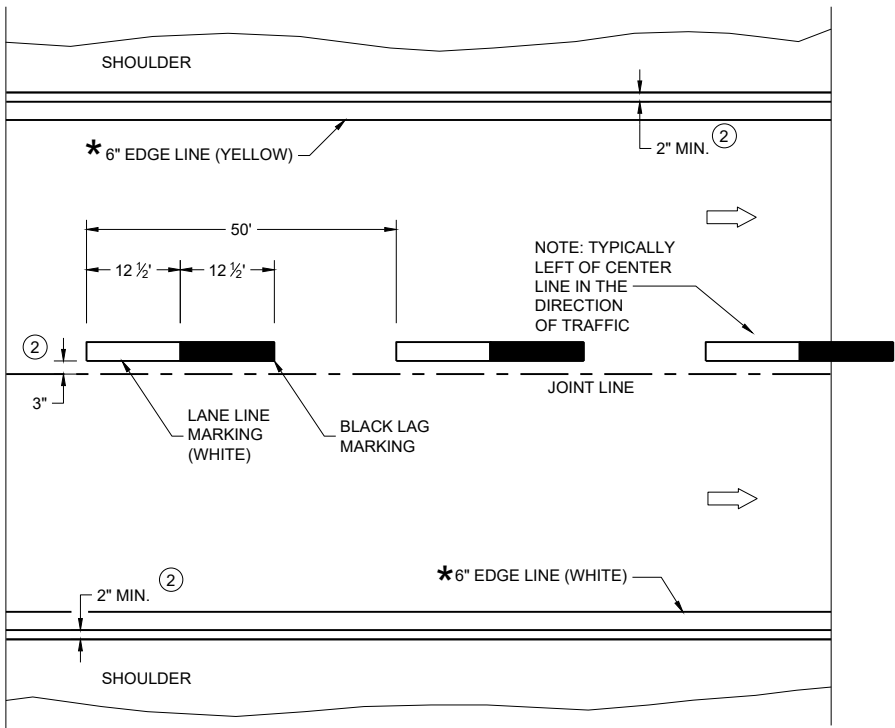

ONE WAY TRAFFIC

PERMANENT PAVEMENT MARKING

*CONFIRM MARKING LINE WIDTH WITH THE MISCELLANEOUS QUANTITIES

GENERAL NOTES


DETAILS OF CONSTRUCTION NOT SHOWN ON THIS DRAWING SHALL CONFORM TO STANDARD SPECIFICATIONS AND SPECIAL PROVISIONS.

- ① LOCATE THE NO PASSING ZONE W14-3 SIGN WITHIN 50 FEET OF THE "T" MARKING
- ② MEASURE FROM EDGE OF MARKING TO JOINT LINE. THIS DOES NOT INCLUDE SPACE NEEDED FOR GROOVING OPERATIONS.

LEGEND

- "T" MARKING
- SIGN ON PERMANENT SUPPORT
- DIRECTION OF TRAFFIC

PERMANENT LONGITUDINAL PAVEMENT MARKINGS	
STATE OF WISCONSIN DEPARTMENT OF TRANSPORTATION	
APPROVED May 2023 DATE	/S/ Jeannie Silver Statewide Pavement Marking Engineer
FHWA	

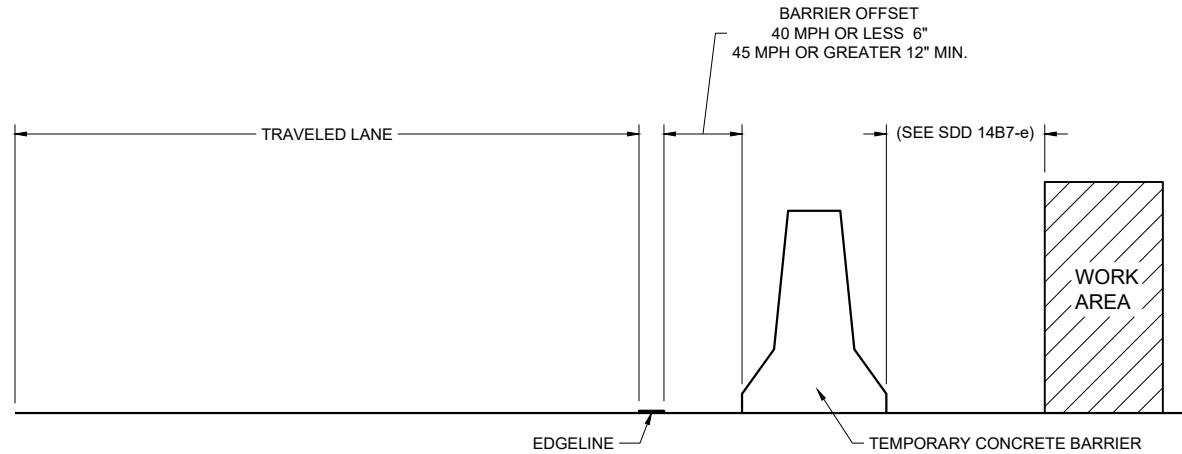

TEMPORARY BARRIER OFFSET FROM EDGE LINE


GENERAL NOTES

DETAILS OF CONSTRUCTION NOT SHOWN ON THIS DRAWING SHALL CONFORM TO STANDARD SPECIFICATIONS AND SPECIAL PROVISIONS.


LEGEND

DIRECTION OF TRAFFIC


* CONFIRM MARKING LINE WIDTH WITH THE MISCELLANEOUS QUANTITIES

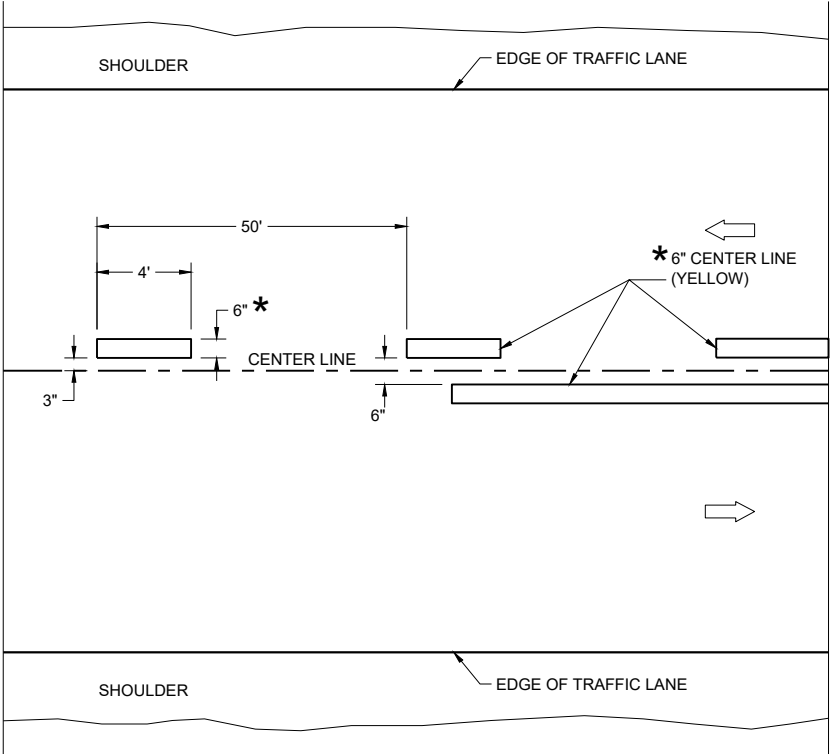

TWO WAY TRAFFIC

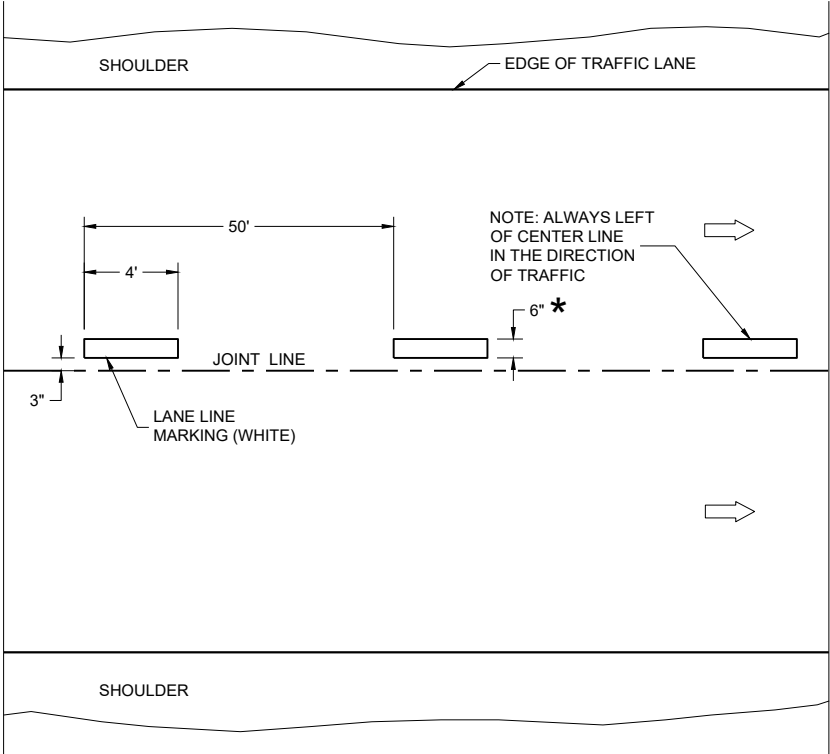


ONE WAY TRAFFIC

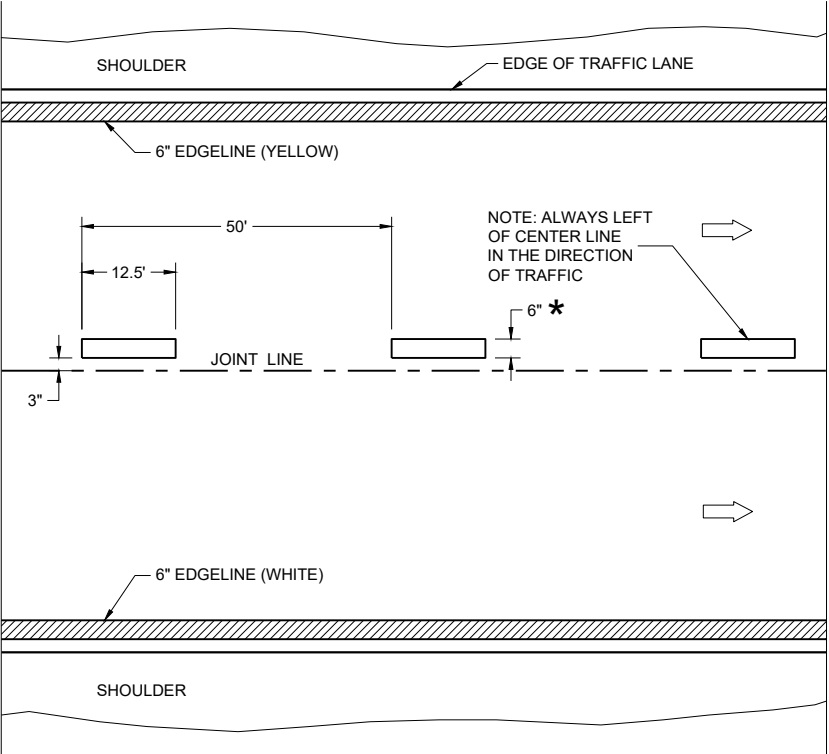

FREEWAYS AND EXPRESSWAYS

TEMPORARY PAVEMENT MARKING

TEMPORARY LONGITUDINAL PAVEMENT MARKING	
STATE OF WISCONSIN DEPARTMENT OF TRANSPORTATION	
APPROVED May 2023 DATE	/S/ Jeannie Silver Statewide Pavement Marking Engineer

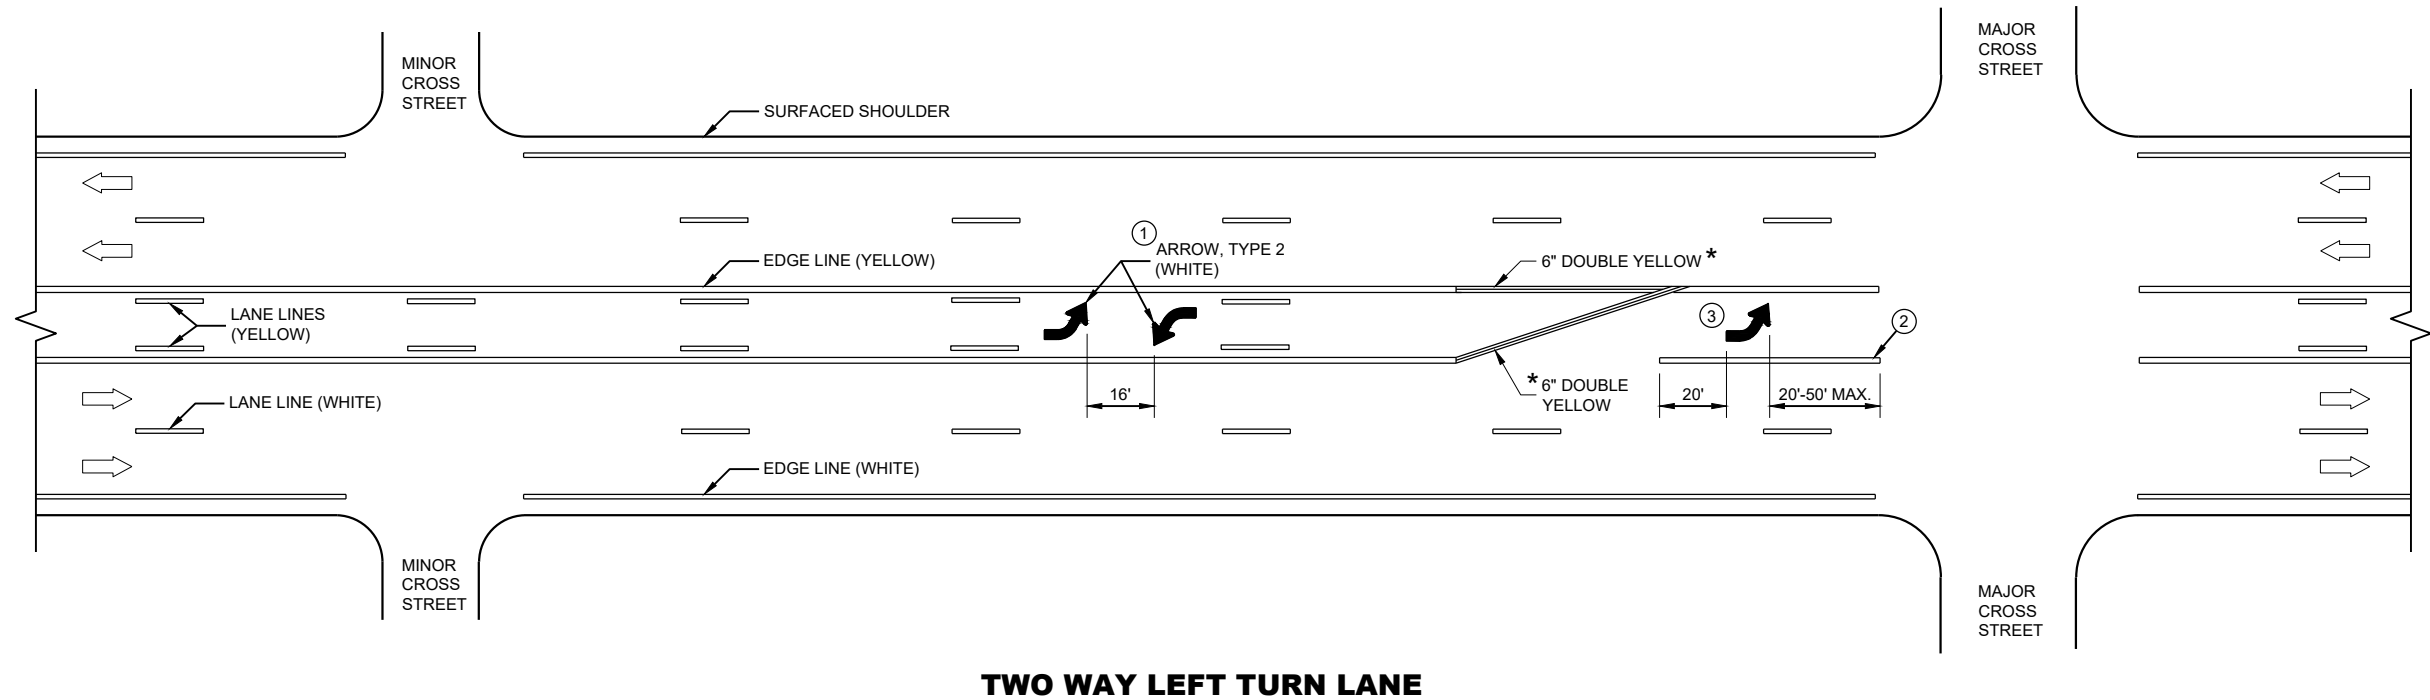


GENERAL NOTES

- ① A SET OF ARROWS IS REQUIRED EVERY 400 FEET OR NEAR INTERSECTIONS OR DRIVEWAYS WITH TURNING TRAFFIC.
- ② 10" WHITE
- ③ TURN BAY LENGTH OF LESS THAN 48' DOES NOT REQUIRE PAVEMENT ARROWS OR TEXT.

➡ DIRECTION OF TRAFFIC




* CONFIRM MARKING LINE WIDTH WITH THE MISCELLANEOUS QUANTITIES

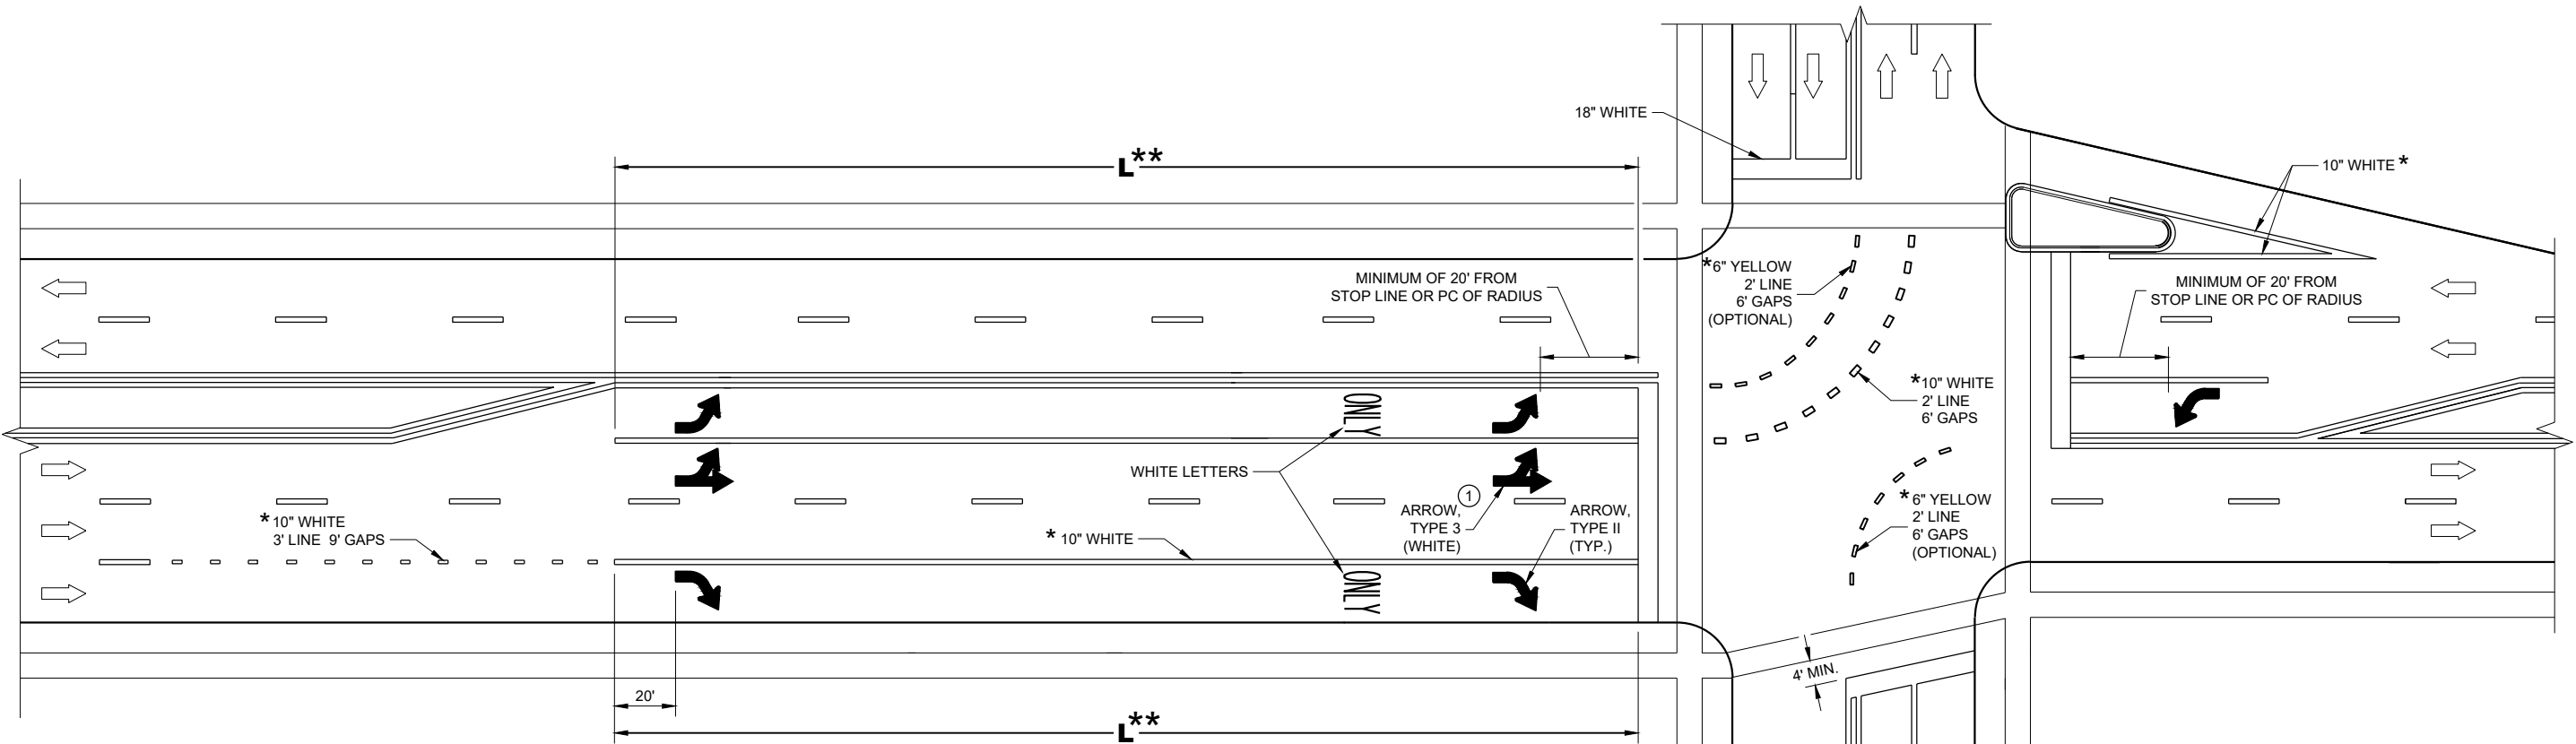

** (SEE TURN LANE OPTIONS FOR PLACEMENT OF PAVEMENT MARKING ARROWS AND WORDS)

TURN LANE OPTIONS

LENGTH OF TURN BAY (L) OF 0 - 47' DOES NOT REQUIRE PAVEMENT MARKING ARROWS OR WORDS

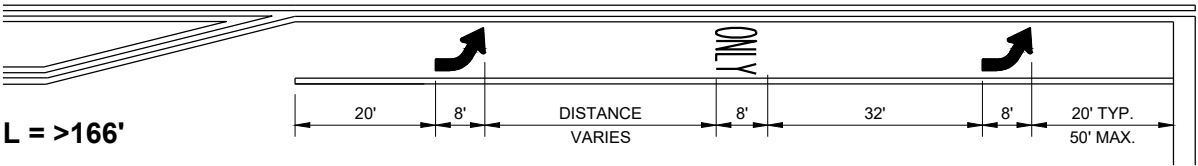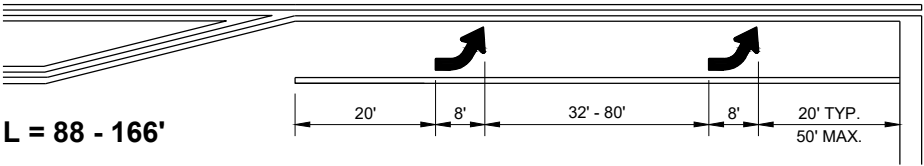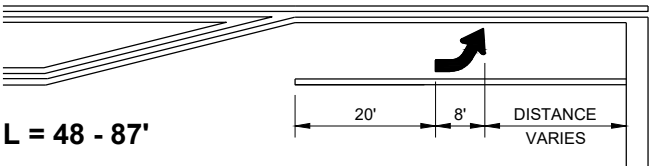

GENERAL NOTES

① QUANTITY AND LOCATION OF TYPE 3 ARROWS ARE THE SAME AS THE TYPE II ARROWS IN THE ADJACENT TURN LANE. FOR TURN LANES WITH A PHYSICAL SEPARATION IN THE SAME DIRECTION OF TRAVEL, THE ARROWS AND "ONLY" MARKING MAY BE ELIMINATED.


➡ DIRECTION OF TRAFFIC

L = LENGTH OF TURN BAY

* CONFIRM MARKING LINE WIDTH WITH THE MISCELLANEOUS QUANTITIES

PAVEMENT MARKING
(TURN LANES)

STATE OF WISCONSIN
DEPARTMENT OF TRANSPORTATION

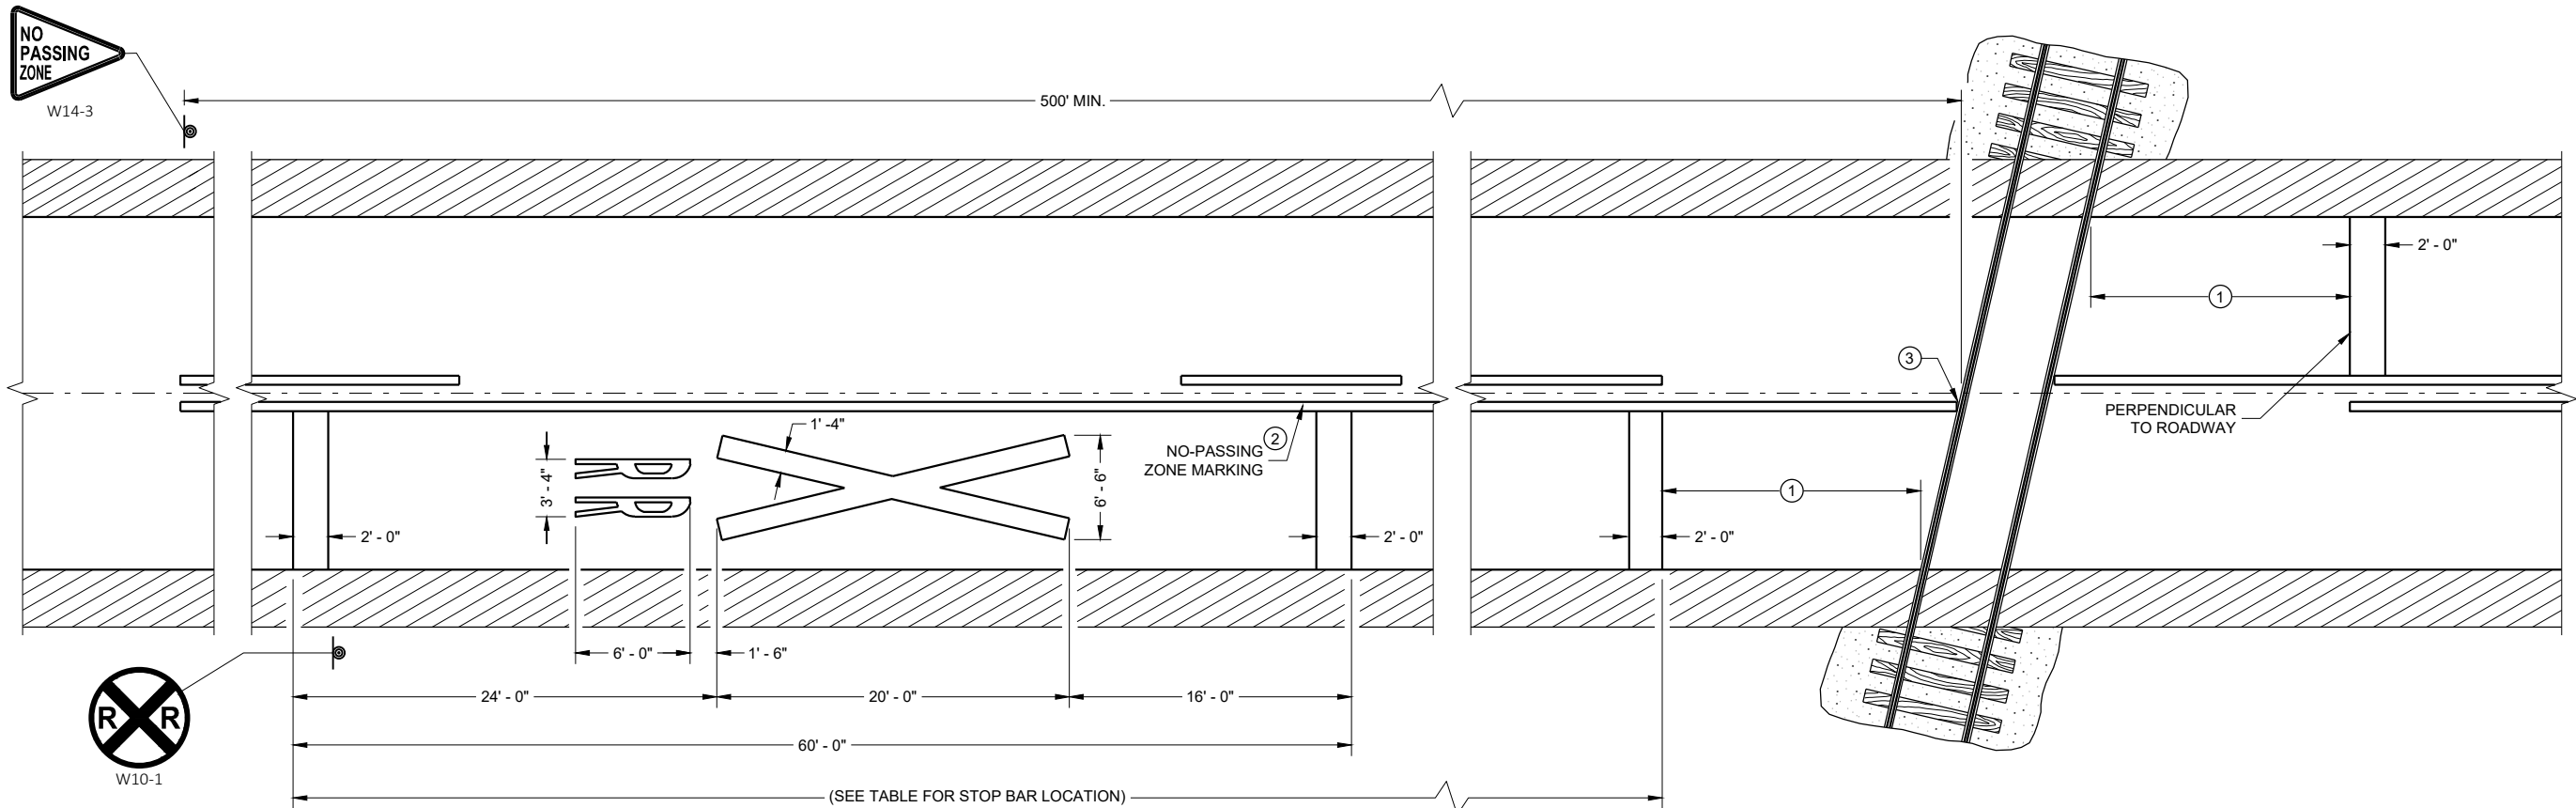

PAVEMENT MARKING

LEGEND

⦿ SIGN ON PERMANENT SUPPORT

GENERAL NOTES

DETAILS OF CONSTRUCTION, MATERIALS, AND WORKMANSHIP NOT SHOWN ON THIS DRAWING SHALL CONFORM TO THE PERTINENT REQUIREMENTS OF THE STANDARD SPECIFICATIONS AND THE APPLICABLE SPECIAL PROVISIONS.

ON MULTI-LANE ROADS THE TRANSVERSE BANDS SHOULD EXTEND ACROSS ALL APPROACH LANES, AND INDIVIDUAL R X R SYMBOLS SHOULD BE USED IN EACH APPROACH LANE.

CENTER OR LANE LINES AND NO-PASSING ZONE MARKINGS SHOWN ON THIS DRAWING ARE REQUIRED AND PAID FOR UNDER OTHER ITEMS IN THE CONTRACT.

TRACE EXISTING SYMBOL WHERE EXISTING SYMBOLS ARE PLACED.


- 1 PLACE STOP BAR APPROXIMATELY 8 FEET IN ADVANCE OF THE GATE (IF PRESENT), BUT NO CLOSER THAN 15 FEET IN ADVANCE OF THE NEAREST RAIL. FIELD-FIT STOP BAR TO MAXIMIZE VIEW OF APPROACHING TRAIN.
- 2 500' MINIMUM. MARKING LIMITS MAY BE EXTENDED AS DIRECTED BY THE ENGINEER TO MEET ADJACENT NO-PASSING ZONE MARKINGS.
- 3 FOR MULTIPLE TRACK CROSSINGS, THE BARRIER LINE SHALL EXTEND TO THE NEAR RAIL OF THE FURTHEST TRACK IN THE DIRECTION OF HIGHWAY TRAVEL.

DISTANCE TABLE

TABLE BASED UPON 2C-4 WISCONSIN SUPPLEMENT OF MANUAL ON UNIFORM TRAFFIC CONTROL DEVICES.

POSTED SPEED (M.P.H.)	DIMENSION RANGE (FEET)
25	150* - 250'
30	200* - 300'
35	250* - 450'
40	300* - 500'
45	400* - 650'
50	550* - 800'
55	750* - 1000'
60	1000* - 1250'
65	1000* - 1250'


* THE MINIMUM DISTANCES IN THE TABLE ARE DESIRABLE AND SHOULD BE USED. THE DISTANCES MAY BE INCREASED UP TO THE MAXIMUM TO ALLOW FOR FIELD CONDITIONS SUCH AS THE CLOSED PROXIMITY OF DRIVEWAYS, BRIDGES, SIDE ROADS OR OTHER FEATURES THAT WOULD PROHIBIT THE MINIMUM DISTANCES FROM BEING USED.

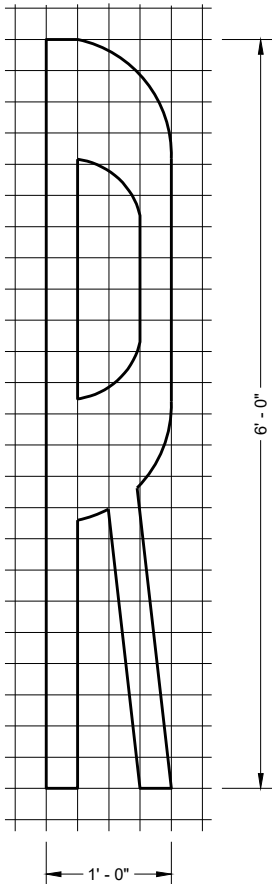

SIGNING AND PAVEMENT MARKING DETAILS FOR RAILROAD - HIGHWAY GRADE CROSSINGS


STATE OF WISCONSIN
DEPARTMENT OF TRANSPORTATION

APPROVED
May 2023
DATE
/S/ Matthew R. Rauch
STATE SIGNING AND MAP ENGINEER
87
FHWA

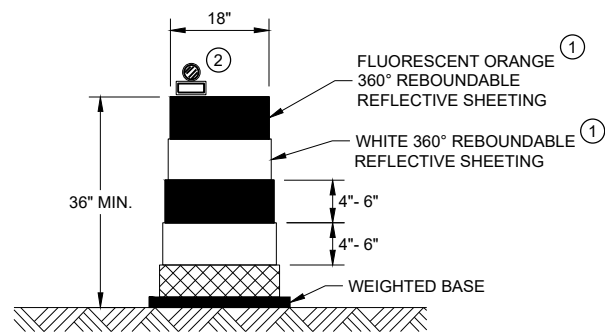


DRUM

BALLAST WIDTHS
RANGE FROM 24"-36"

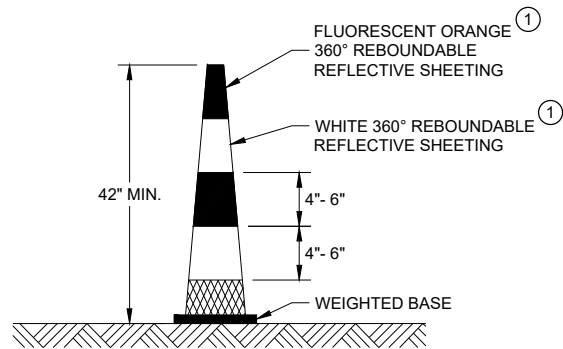


42" CONE

DO NOT USE IN TAPERS
½ SPACING OF DRUMS
BALLAST WIDTHS
RANGE FROM 14"-20"

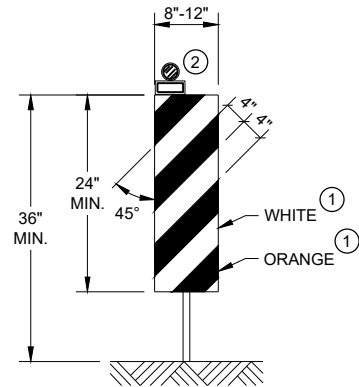


VERTICAL PANEL

THE STRIPES SHALL SLOPE DOWNWARD TO
THE TRAFFIC SIDE FOR CHANNELIZATION.

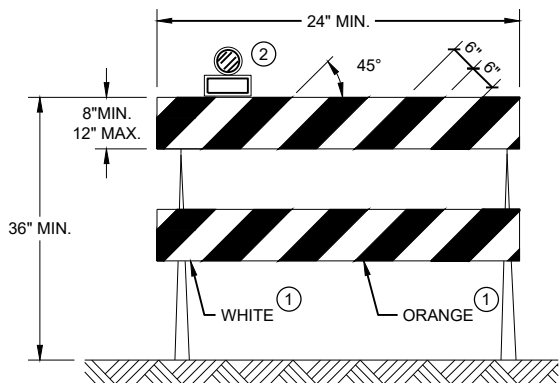

TYPE II BARRICADE

FOR RAILS LESS THAN 36" LONG, 4" WIDE STRIPES
MAY BE USED. ALL STRIPES SHALL SLOPE DOWNWARD
TO THE TRAFFIC SIDE FOR CHANNELIZATION.

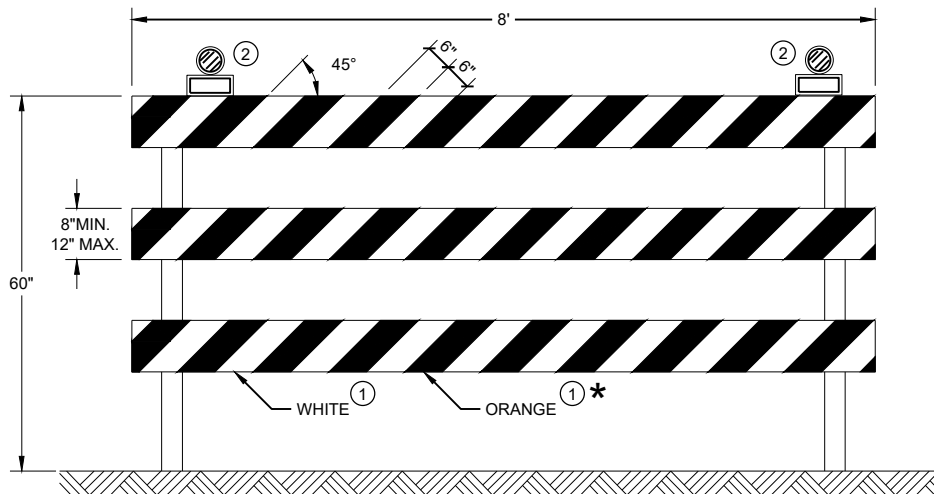

TYPE III BARRICADE

IF SIGN MOUNTED, DO NOT COVER MORE THAN 50% OF THE TOP
TWO RAILS OR 33% OF THE TOTAL AREA OF THE THREE RAILS.

* IF USED FOR A PERMANENT APPLICATION USE RED SHEETING.

GENERAL NOTES

- ① REFLECTIVE SHEETING SHALL FOLLOW THE REQUIREMENTS IN THE APPROVED PRODUCTS LISTING FOR SIGN SHEETING.
- ② LOCATION OF WARNING LIGHTS WHEN SHOWN ON THE PLAN.

**CHANNELIZING DEVICES
DRUMS, CONES, BARRICADES
AND VERTICAL PANELS**

STATE OF WISCONSIN
DEPARTMENT OF TRANSPORTATION

APPROVED
November 2022 /S/ Andrew Heidtke
DATE WORK ZONE ENGINEER 88

FHWA

LEGEND

- SIGN ON PORTABLE OR PERMANENT SUPPORT
- TEMPORARY PORTABLE RUMBLE STRIP ARRAY
- DIRECTION OF TRAFFIC
- WORK AREA
- FLAGGER, EQUIPPED WITH STOP/SLOW PADDLE FASTENED ON SUPPORT STAFF

GENERAL NOTES

DETAILS OF TRAFFIC CONTROL DEVICES AND INSTALLATION NOT SHOWN ON THIS DRAWING SHALL CONFORM TO THE PERTINENT REQUIREMENTS OF THE STANDARD SPECIFICATIONS, THE SPECIAL PROVISIONS, AND THE MANUAL ON UNIFORM TRAFFIC CONTROL DEVICES.

ALL SIGNS ARE 48" X 48" UNLESS OTHERWISE NOTED.

"WO" SIGNS ARE THE SAME AS "W" SIGNS EXCEPT THE BACKGROUND IS ORANGE.

THE EXACT NUMBER, LOCATION AND SPACING OF ALL SIGNS, DEVICES, AND LOCATION OF ALL FLAGGERS SHALL BE ADJUSTED TO FIT FIELD CONDITIONS AS APPROVED BY THE ENGINEER.

THE FIRST ADVANCE WARNING SIGN SHOULD TYPICALLY BE LOCATED IN ADVANCE OF THE ANTICIPATED TRAFFIC BACKUP OR QUEUE.

WHEN A SIDE ROAD OR RAMP INTERSECTS THE FACILITY ON WHICH THE WORK IS BEING PERFORMED, ADDITIONAL TRAFFIC CONTROLS SHALL BE PROVIDED AS SPECIFIED IN THE PLANS AND/OR THE SPECIAL PROVISIONS OR AS APPROVED BY THE ENGINEER.

FLAGGING

FLAGGERS SHALL BE IN SIGHT OF EACH OTHER OR IN DIRECT COMMUNICATION AT ALL TIMES. THEY SHALL BE EQUIPPED WITH STOP/SLOW PADDLES FASTENED ON SUPPORT STAFFS. WHEN THE FLAGGING OPERATION IS NOT IN EFFECT REMOVE TEMPORARY PORTABLE RUMBLE STRIPS PRIOR TO COVERING OR REMOVING ALL ADVANCE SIGNING.

- ① FOR MOVING WORK OPERATIONS, POST ADDITIONAL W20-7A FLAGGER SIGNS AT APPROXIMATELY 3,500' INTERVALS IN THE MOVING WORK OPERATION OR AS APPROVED BY THE ENGINEER.
- ② SIGN NOT REQUIRED IF FLAGGING OPERATION OCCURS WITHIN A SIGNED ROAD WORK ZONE AREA.

WHEN THE DISTANCE BETWEEN FLAGGERS EXCEEDS 2 MILES, A PILOT CAR IS REQUIRED. WHEN CURVES REDUCE SIGHT DISTANCE BELOW 400', A PILOT CAR IS REQUIRED.

TEMPORARY PORTABLE RUMBLE STRIPS

UTILIZE TEMPORARY PORTABLE RUMBLE STRIPS ON ALL FLAGGING OPERATIONS.


- ③ EACH TEMPORARY PORTABLE RUMBLE STRIP ARRAY CONSISTS OF THREE RUMBLE STRIPS PLACED TRANSVERSE ACROSS THE LANE AT THE LOCATIONS SHOWN. WITHIN EACH ARRAY, SPACING BETWEEN RUMBLE STRIPS SHALL BE 15 FEET ON CENTER

ONLY USE TEMPORARY PORTABLE RUMBLE STRIPS FROM THE APPROVED PRODUCTS LIST.

INSTALL TEMPORARY RUMBLE STRIPS PER MANUFACTURER'S RECOMMENDATIONS.

PLACE ADVANCE SIGNING PRIOR TO INSTALLING TEMPORARY RUMBLE STRIPS.

DO NOT INSTALL TEMPORARY PORTABLE RUMBLE STRIPS ON GRAVEL, MILLED SURFACES, OR ASPHALT THAT HAS BEEN PAVED LESS THAN 12 HOURS.

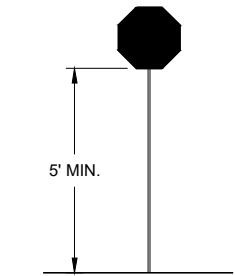

STOP/SLOW PADDLE ON SUPPORT STAFF


SIGN AND TEMPORARY RUMBLE STRIP ARRAY SPACING TABLE

SPEED LIMIT	SPACING "A"
25-30 MPH	200'
35-40 MPH	350'
45-55 MPH	500'



W03-4

USE OF W03-4 SIGN IS OPTIONAL. WHEN USED, THIS SIGN SHALL BE LOCATED BETWEEN THE W20-7A AND W20-4A SIGNS, USING SPACING "A".

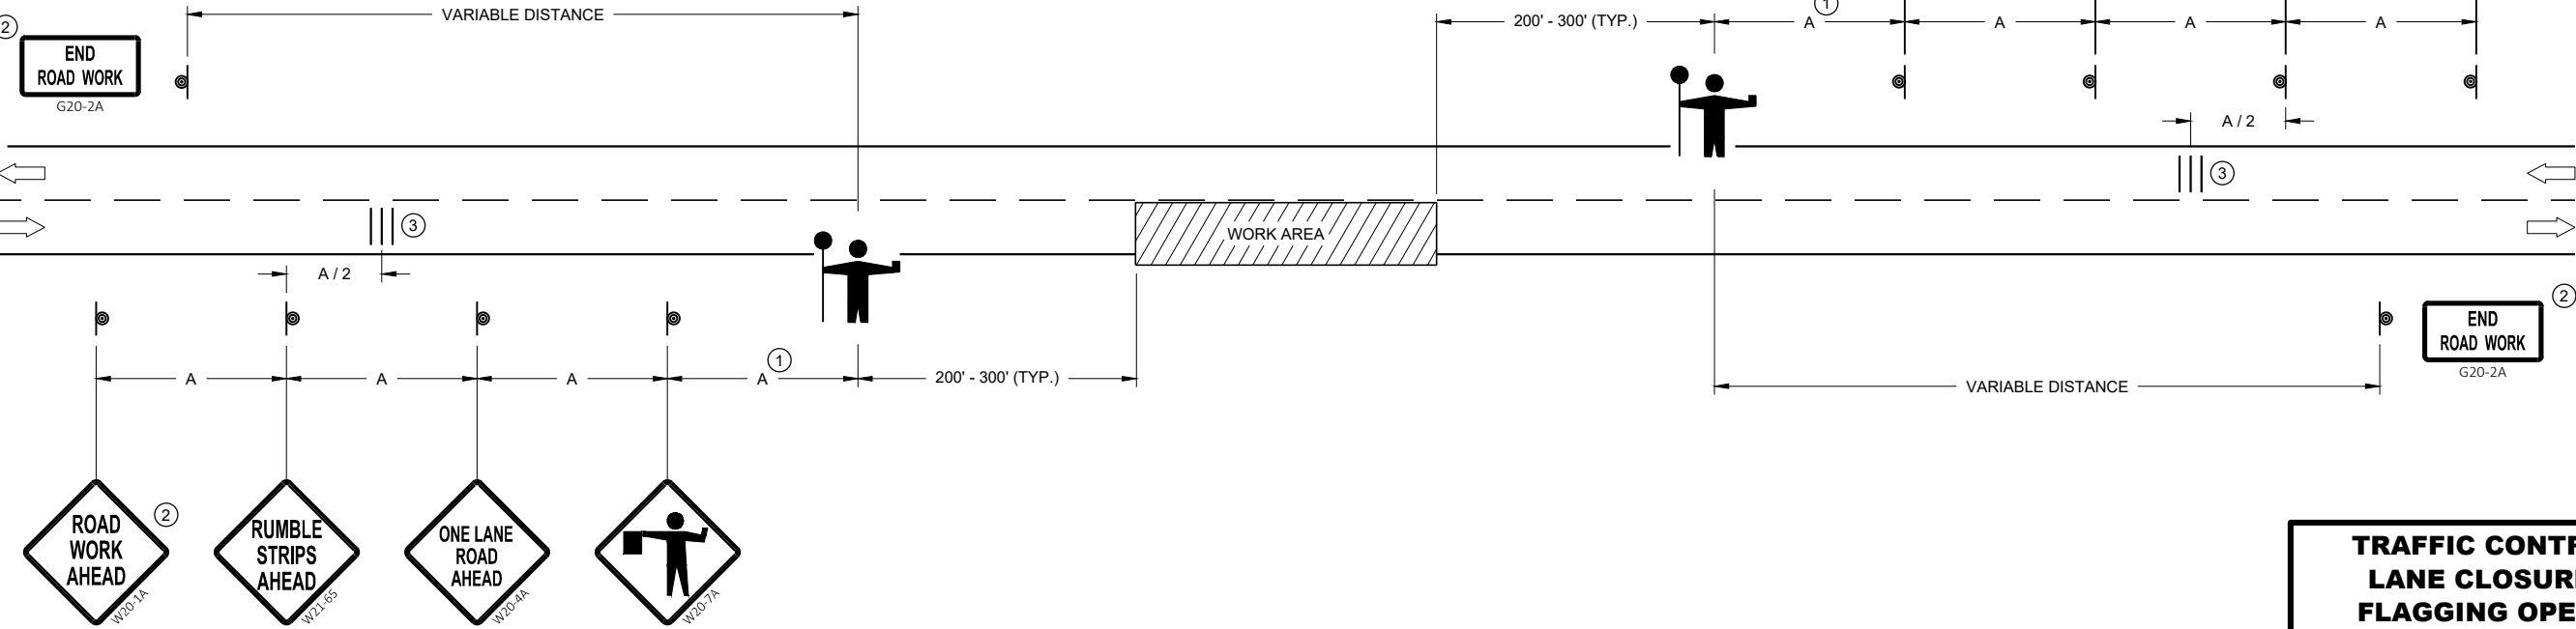

TRAFFIC CONTROL FOR LANE CLOSURE WITH FLAGGING OPERATION

STATE OF WISCONSIN
DEPARTMENT OF TRANSPORTATION

APPROVED
May 2022 /S/ Andrew Heidtke
DATE WORK ZONE ENGINEER 89

FHWA

- 

GENERAL NOTES

SIGN ON PERMANENT SUPPORT
- 

TRAFFIC CONTROL CONE 42-INCH
- 

TRAFFIC CONTROL DRUM
- 

TEMPORARY PORTABLE RUMBLE STRIP ARRAY
- 

DIRECTION OF TRAFFIC
- 

WORK AREA
- 

AUTOMATED FLAGGER ASSISTANCE DEVICE (AFAD)

- GENERAL NOTES

DETAILS OF TRAFFIC CONTROL DEVICES AND INSTALLATION NOT SHOWN ON THIS DRAWING SHALL CONFORM TO THE PERTINENT REQUIREMENTS OF THE STANDARD SPECIFICATIONS, THE SPECIAL PROVISIONS, AND THE MANUAL ON UNIFORM TRAFFIC CONTROL DEVICES.

ALL SIGNS ARE 48" X 48" UNLESS OTHERWISE NOTED.

"WO" SIGNS ARE THE SAME AS "W" SIGNS EXCEPT THE BACKGROUND IS ORANGE.

THE EXACT NUMBER, LOCATION AND SPACING OF ALL SIGNS, DEVICES, AND LOCATION OF ALL FLAGGERS SHALL BE ADJUSTED TO FIT FIELD CONDITIONS AS APPROVED BY THE ENGINEER.

THE FIRST ADVANCE WARNING SIGN SHOULD TYPICALLY BE LOCATED IN ADVANCE OF THE ANTICIPATED TRAFFIC BACKUP OR QUEUE.

WHEN A SIDE ROAD OR RAMP INTERSECTS THE FACILITY ON WHICH THE WORK IS BEING PERFORMED, ADDITIONAL TRAFFIC CONTROLS SHALL BE PROVIDED AS SPECIFIED IN THE PLANS AND/OR THE SPECIAL PROVISIONS OR AS APPROVED BY THE ENGINEER.

- FLAGGING

IF THE AUTOMATED FLAGGER ASSISTANCE DEVICE (AFAD) STOPS WORKING, FLAGGERS SHALL BE IN SIGHT OF EACH OTHER OR IN DIRECT COMMUNICATION AT ALL TIMES. THEY SHALL BE EQUIPPED WITH STOP/SLOW PADDLES FASTENED ON SUPPORT STAFFS. WHEN THE FLAGGING OPERATION IS NOT IN EFFECT REMOVE TEMPORARY PORTABLE RUMBLE STRIPS PRIOR TO COVERING OR REMOVING ALL ADVANCE SIGNING.

WHEN THE DISTANCE BETWEEN FLAGGERS EXCEEDS 2 MILES, A PILOT CAR IS REQUIRED. WHEN CURVES REDUCE SIGHT DISTANCE BELOW 400', A PILOT CAR IS REQUIRED.

1

SIGN NOT REQUIRED IF FLAGGING OPERATION OCCURS WITHIN A SIGNED ROAD WORK ZONE AREA.

2

IF FLAGGERS ARE PHYSICALLY NEEDED TO FLAG, REPLACE WO3-4 SIGNS WITH W20-7A SIGNS.
- TEMPORARY PORTABLE RUMBLE STRIPS

UTILIZE TEMPORARY PORTABLE RUMBLE STRIPS ON ALL FLAGGING OPERATIONS.


ONLY USE TEMPORARY PORTABLE RUMBLE STRIPS FROM THE APPROVED PRODUCTS LIST.

PLACE ADVANCE SIGNING PRIOR TO INSTALLING TEMPORARY RUMBLE STRIPS.

DO NOT INSTALL TEMPORARY PORTABLE RUMBLE STRIPS ON GRAVEL, MILLED SURFACES, OR ASPHALT THAT HAS BEEN PAVED LESS THAN 12 HOURS.


3

EACH TEMPORARY PORTABLE RUMBLE STRIP ARRAY CONSISTS OF THREE RUMBLE STRIPS PLACED TRANSVERSELY AT THE LOCATIONS SHOWN. WITHIN EACH ARRAY, SPACING BETWEEN RUMBLE STRIPS SHALL BE 15 FEET ON CENTER.

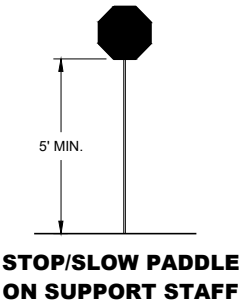

SIGN AND TEMPORARY RUMBLE STRIP ARRAY SPACING TABLE

SPEED LIMIT	SPACING "A"
25-30 MPH	200'
35-40 MPH	350'
45-55 MPH	500'

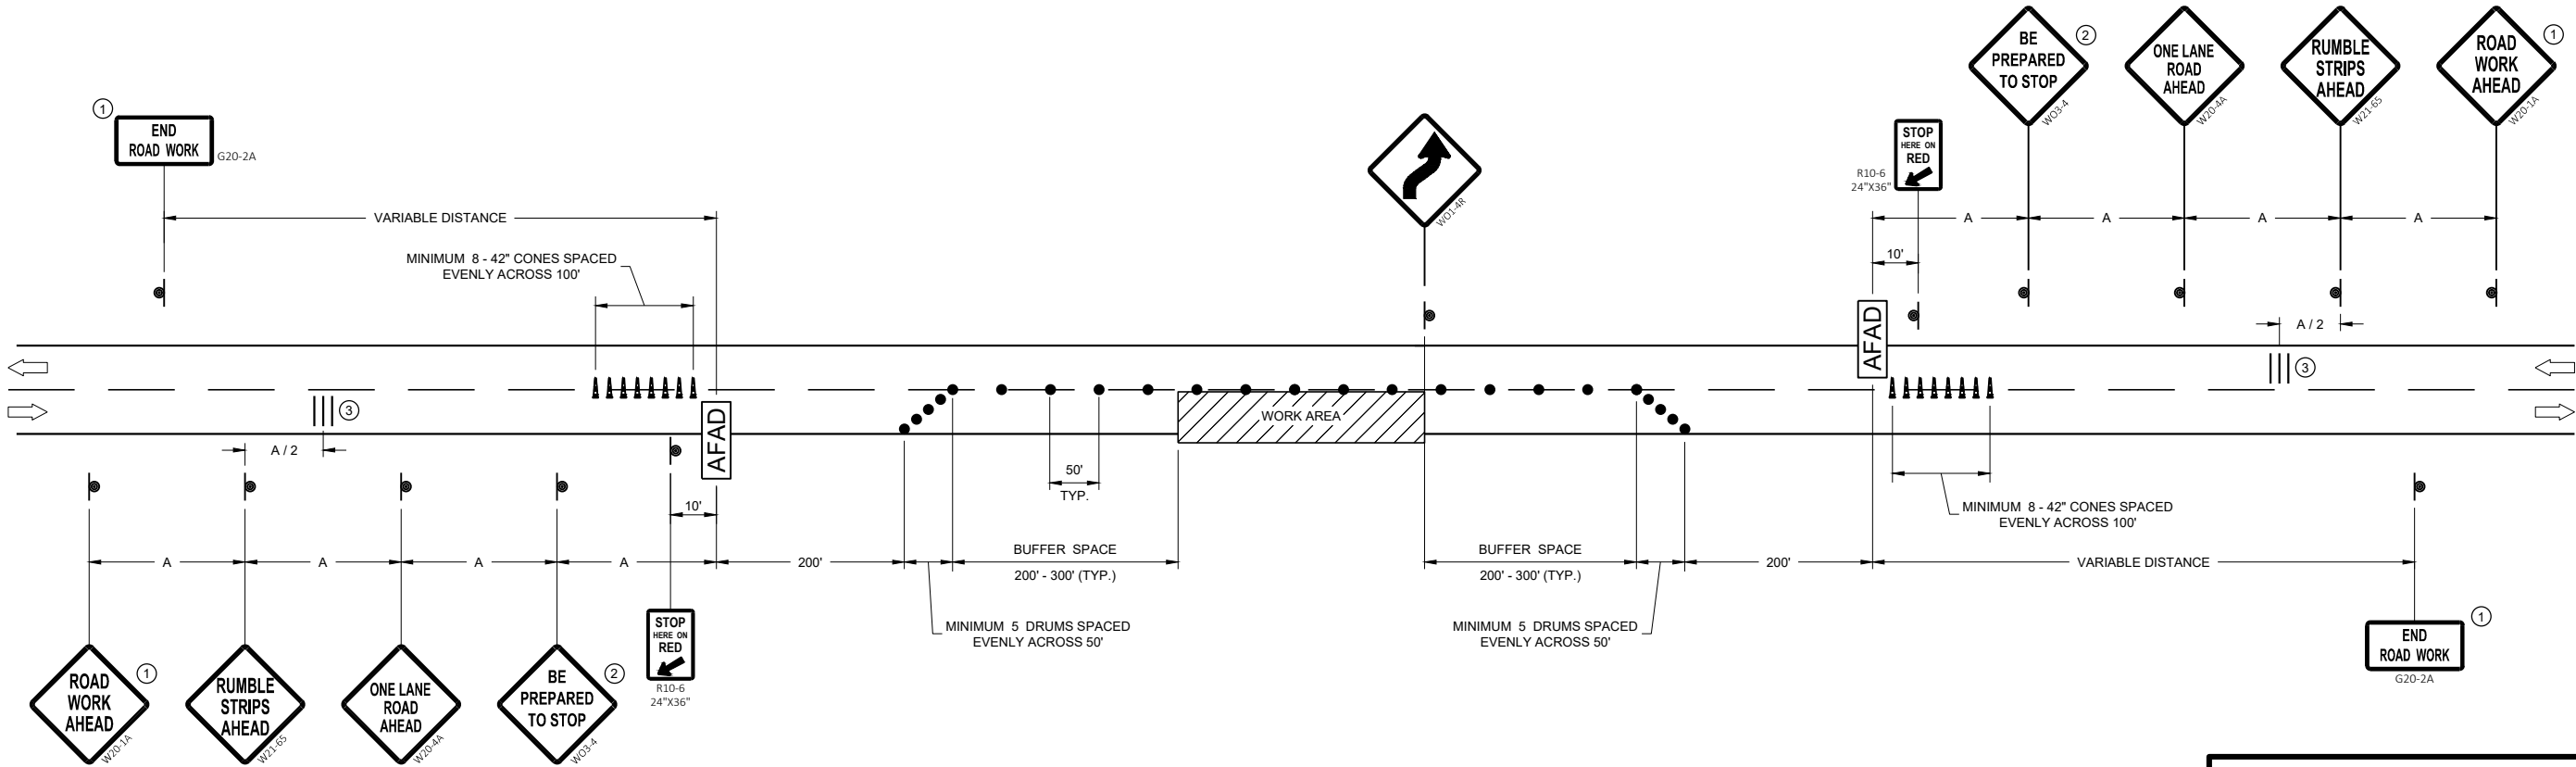

TRAFFIC CONTROL, LANE CLOSURE WITH AUTOMATED FLAGGER ASSISTANCE DEVICE

STATE OF WISCONSIN
DEPARTMENT OF TRANSPORTATION

APPROVED
May 2022 /S/ Andrew Heidtke
DATE WORK ZONE ENGINEER 90
FHWA

LEGEND

-  SIGN ON PERMANENT SUPPORT
-  TRAFFIC CONTROL DRUM
-  DIRECTION OF TRAFFIC
-  WORK ZONE

GENERAL NOTES

ALL SIGNS ARE 48"X48" UNLESS OTHERWISE NOTED. IF NECESSARY DUE TO SPACE CONSTRAINTS IN URBAN AREAS, 36" X 36" SIGNS MAY BE USED IF APPROVED BY THE REGIONAL TRAFFIC UNIT.

"WO" SIGN IS THE SAME AS "W" SIGN EXCEPT THE BACKGROUND IS ORANGE.

ANY SIGNS TEMPORARY OR EXISTING, WHICH CONFLICT WITH THE TRAFFIC CONTROL "IN USE" SHALL BE REMOVED OR COVERED AS NEEDED AND AS APPROVED BY THE ENGINEER.

THE EXACT NUMBER, LOCATION, AND SPACING OF ALL SIGNS AND DEVICES SHALL BE ADJUSTED TO FIT FIELD CONDITIONS AS APPROVED BY THE ENGINEER.


CHANNELIZING DEVICES PLACED ADJACENT TO WORK AREA SHALL BE PULLED BACK FROM THE TRAVEL LANE WHEN WORK IS NOT IN PROGRESS.

SIGNS THAT WILL BE IN PLACE LESS THAN 7 CONTINUOUS DAYS AND NIGHTS MAY BE MOUNTED ON PORTABLE SUPPORTS.

W20-1A AND G20-2A SIGNS ARE NOT REQUIRED IF THE WORK AREA IS WITHIN A LARGER WORK ZONE WHERE THESE SIGNS ARE ALREADY PRESENT. G20-2A SIGNS MAY ALSO BE OMITTED IF DURATION OF WORK IS LESS THAN 7 CONTINUOUS DAYS AND NIGHTS.

6

6

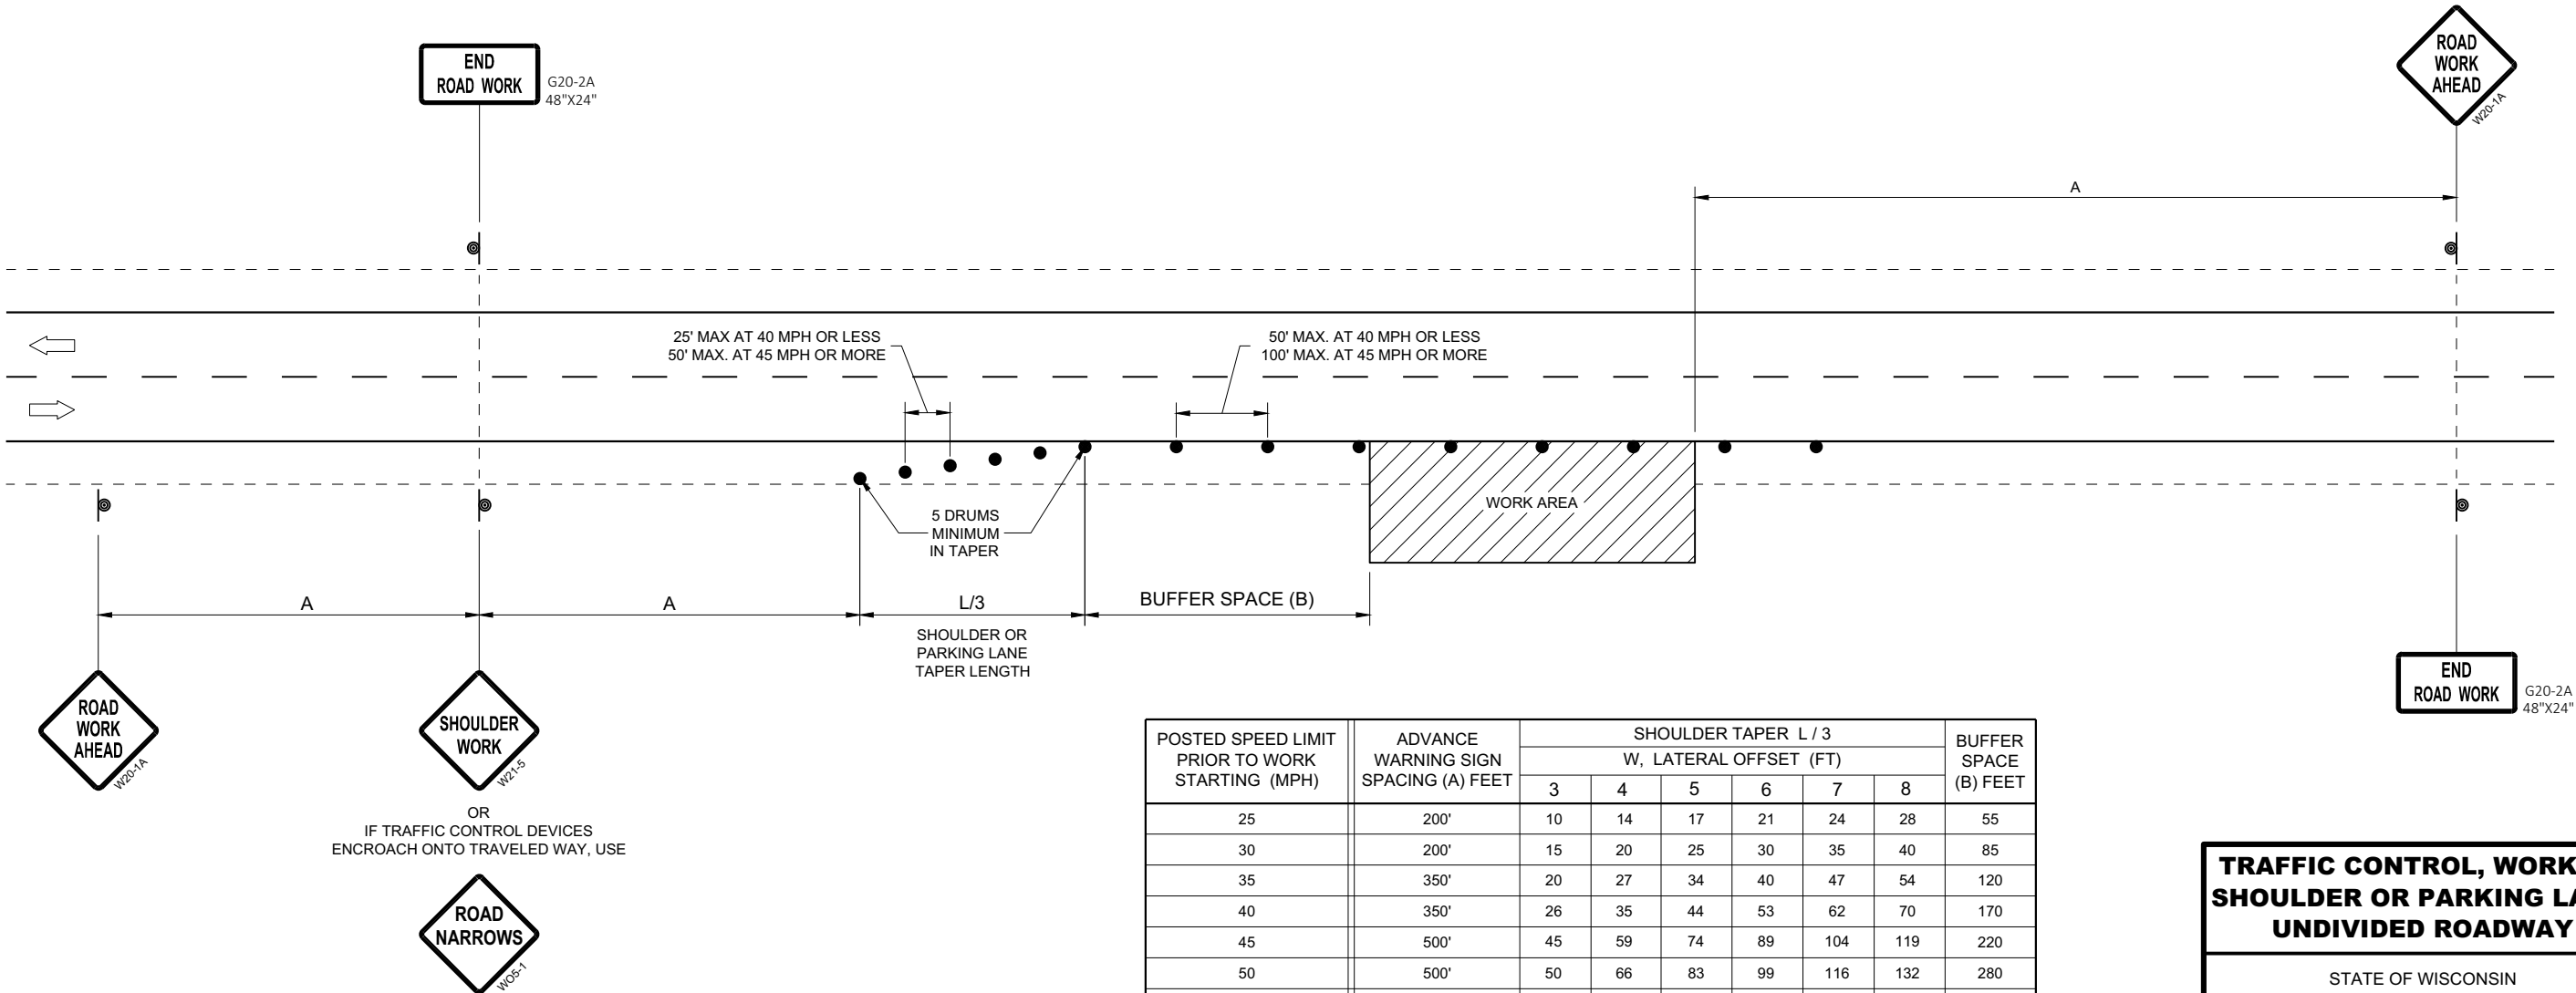


POSTED SPEED LIMIT PRIOR TO WORK STARTING (MPH)	ADVANCE WARNING SIGN SPACING (A) FEET	SHOULDER TAPER L / 3 W, LATERAL OFFSET (FT)						BUFFER SPACE (B) FEET
		3	4	5	6	7	8	
25	200'	10	14	17	21	24	28	55
30	200'	15	20	25	30	35	40	85
35	350'	20	27	34	40	47	54	120
40	350'	26	35	44	53	62	70	170
45	500'	45	59	74	89	104	119	220
50	500'	50	66	83	99	116	132	280
55	500'	54	73	91	109	127	145	335'

TRAFFIC CONTROL, WORK ON
SHOULDER OR PARKING LANE,
UNDIVIDED ROADWAY

STATE OF WISCONSIN
DEPARTMENT OF TRANSPORTATION

APPROVED
May 2020 /S/ Andrew Heidtke
DATE STATEWIDE WORK ZONE T
SAFETY ENGINEER 91
FHWA

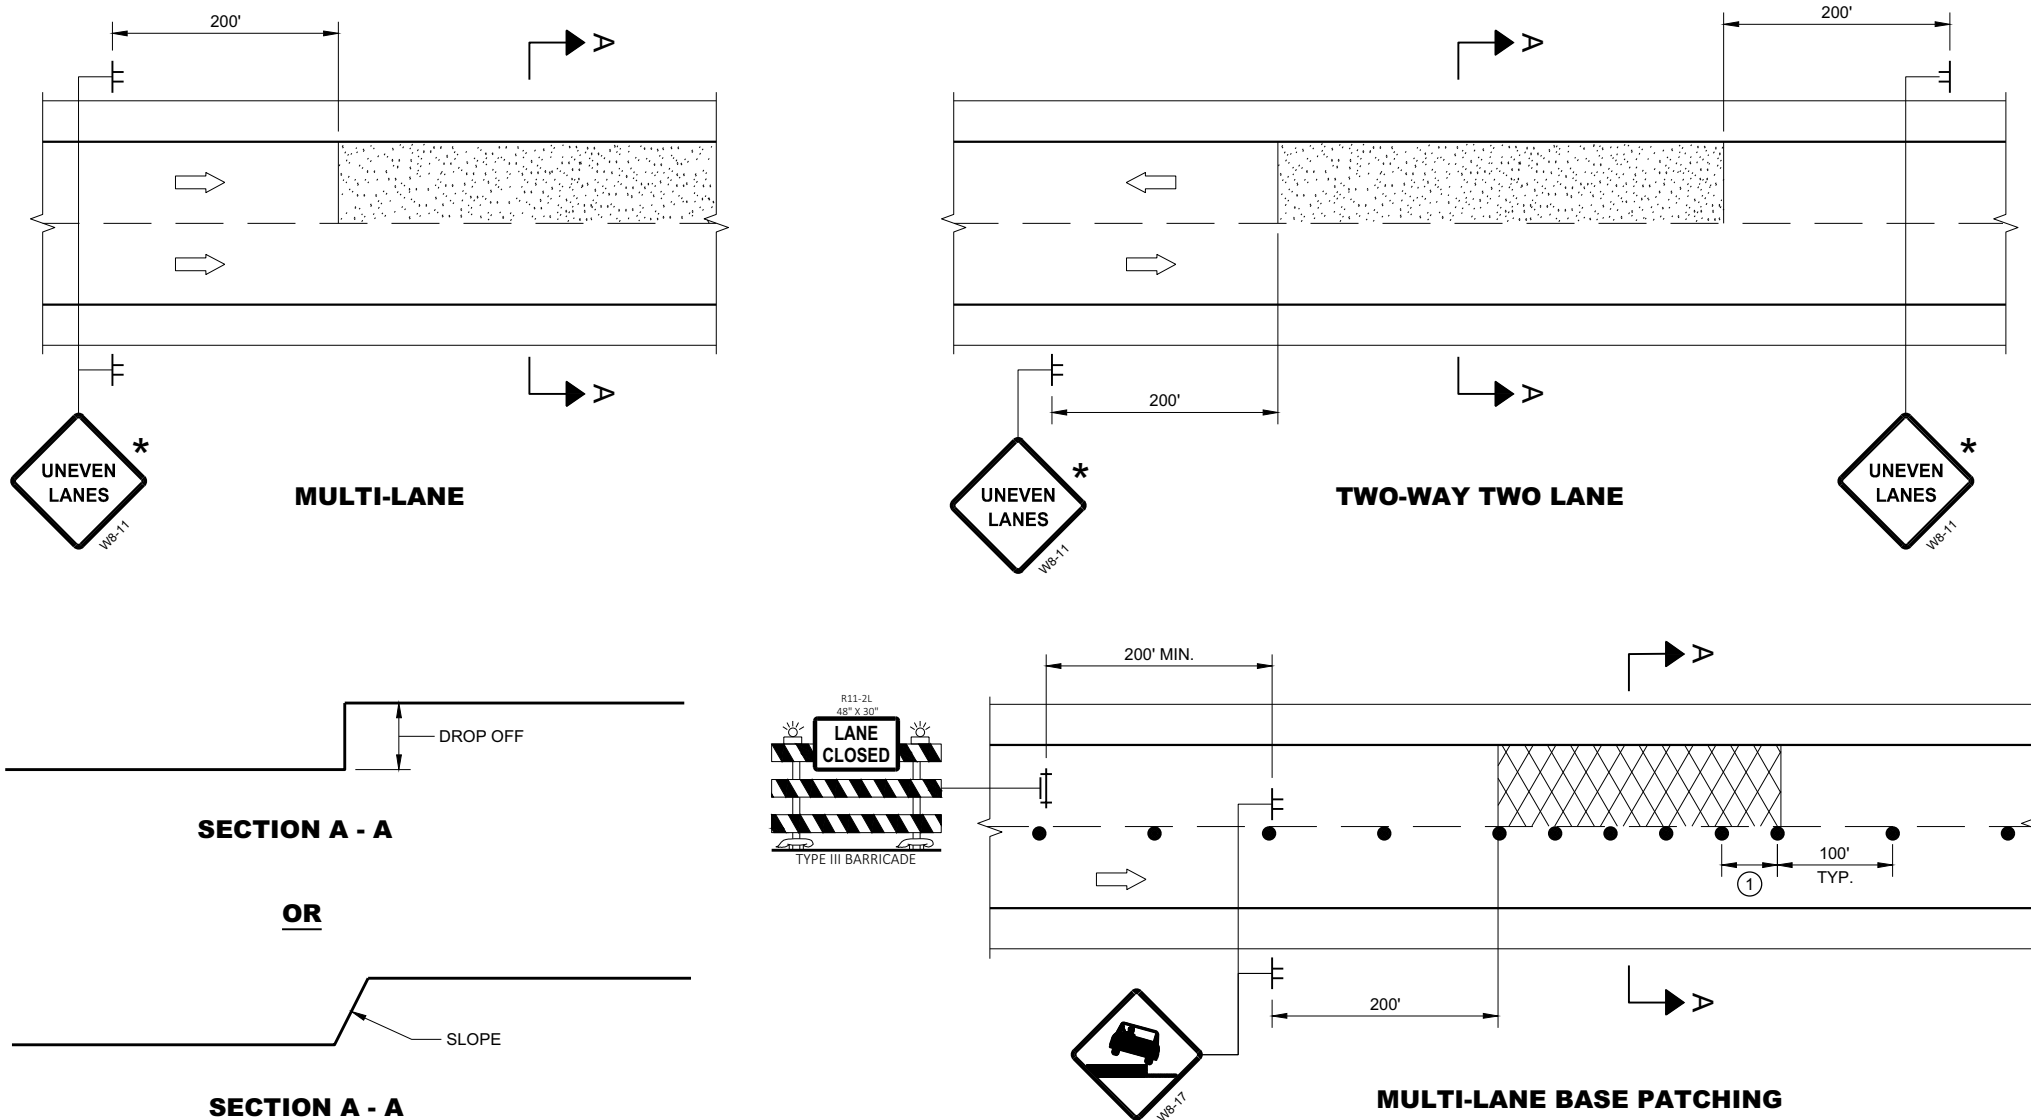

GENERAL NOTES

FOR SPOT LOCATIONS USE ENGINEERING JUDGEMENT WHEN PLACING ADDITIONAL SIGNS.

ALL SIGNS ARE 48" X 48" UNLESS OTHERWISE NOTED.

"WO" SIGNS ARE THE SAME AS "W" SIGNS EXCEPT THE BACKGROUND IS ORANGE.



WARNING LIGHTS ARE NOT REQUIRED IF THE LANE CLOSURE IS A DAYTIME ONLY OPERATION.

* IF THE DROP-OFF IS CONTINUOUS ALONG THE PROJECT, PLACE ADDITIONAL SIGNS EVERY 1 MILE AND AFTER EVERY ENTRANCE RAMP.

① USE CLOSER SPACING WHEN DELINEATING DROP-OFF.

LEGEND

- Sign on temporary support
- Traffic control drum
- Type III Barricade with attached sign
- Type "A" warning light (flashing)
- Direction of traffic
- Work area with drop-off
- Milled surface

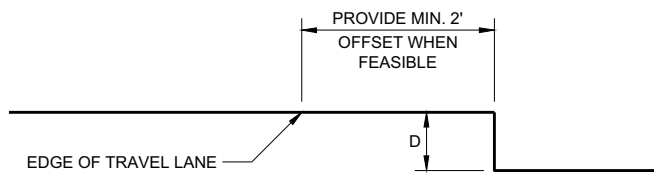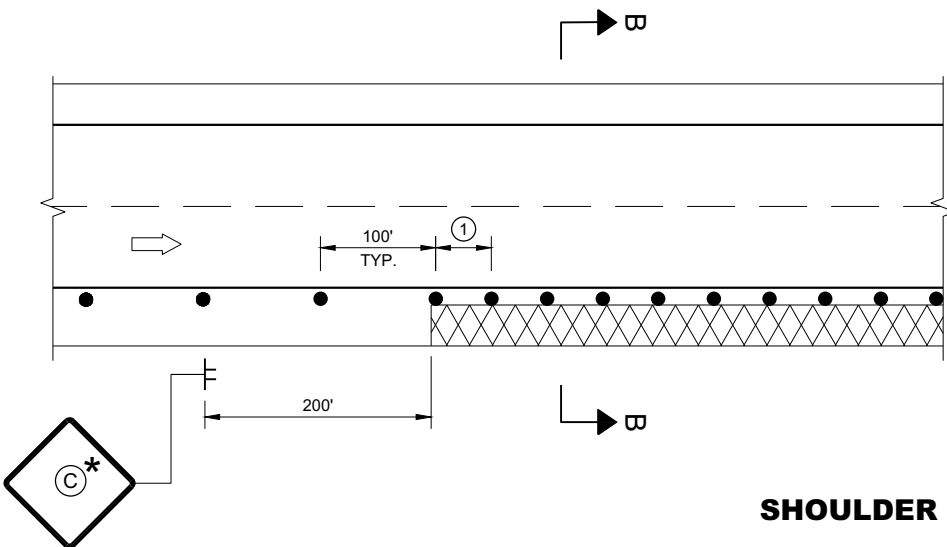

SECTION B - B

D	SIGN (C)
< 2" WITH A SLOPE STEEPER THAN 3:1	LOW SHOULDER WO8-9
2" < 6" WITH A SLOPE STEEPER THAN 3:1	SHOULDER DROP - OFF WB-9A PROVIDE A 3:1 OR FLATTER SLOPE OF MATERIAL ADJACENT TO THE PAVEMENT

**TRAFFIC CONTROL,
DROP-OFF SIGNING**

STATE OF WISCONSIN
DEPARTMENT OF TRANSPORTATION

APPROVED
March 2018
DATE

/S/ Andrew Heidtke
WORK ZONE ENGINEER 92

FHWA

GENERAL NOTES

DRAWING NOT TO SCALE. ALL SIGNS AND POSTS ON THIS SHEET SHALL BE PAID FOR WITH 'TRAFFIC CONTROL SIGNS' BID ITEM. ALL SIDE ROADS WHICH ARE UNDER CONSTRUCTION OF CURB AND GUTTER AND/OR GRADING SHALL BE ADEQUATELY SIGNED.

ALL SIGNS AND DEVICES SHALL BE IN CONFORMANCE WITH THE WISCONSIN MANUAL OF UNIFORM TRAFFIC CONTROL DEVICES (WMUTCD). SIGN LAYOUTS SHALL BE IN ACCORDANCE WITH THE WISDOT STANDARD SIGN PLATES.

"WO" SIGNS ARE THE SAME AS "W" SIGNS EXCEPT THAT THE BACKGROUND IS ORANGE.

ALL SIGNS ARE 48" X 48" UNLESS OTHERWISE NOTED.

THE EXACT NUMBER, LOCATION AND SPACING OF ALL SIGNS AND DEVICES SHALL BE ADJUSTED TO FIT FIELD CONDITIONS AS DIRECTED BY THE ENGINEER.


ALL SIGNS INAPPROPRIATE TO THE STATUS OF THE CONTROL ZONE, INCLUDING PRE-EXISTING SIGNS IN THE VICINITY, SHALL BE COVERED OR REMOVED AS DIRECTED BY THE ENGINEER.

SEE 15C34 FOR ADDITIONAL TRAFFIC CONTROL SIGNING WHEN CENTERLINE PAVEMENT MAKINGS ARE MISSING. 'DO NOT PASS' SIGNS MUST BE INSTALLED ON THE SAME DAY AS MILLING OPERATIONS.


- 1 PLACE SIGNS 350' IN ADVANCE OF MILLED SURFACES AND AT 1 MILE INTERVALS, OR AS DIRECTED BY THE ENGINEER.
- 2 PLACE SIGN 200' MIN. FROM INTERSECTION AND 200' MIN. AFTER ADVANCE WARNING SIGN SHOWN IN SDD 15C04.

LEGEND

-  SIGN ON TEMPORARY SUPPORT
-  DIRECTION OF TRAFFIC

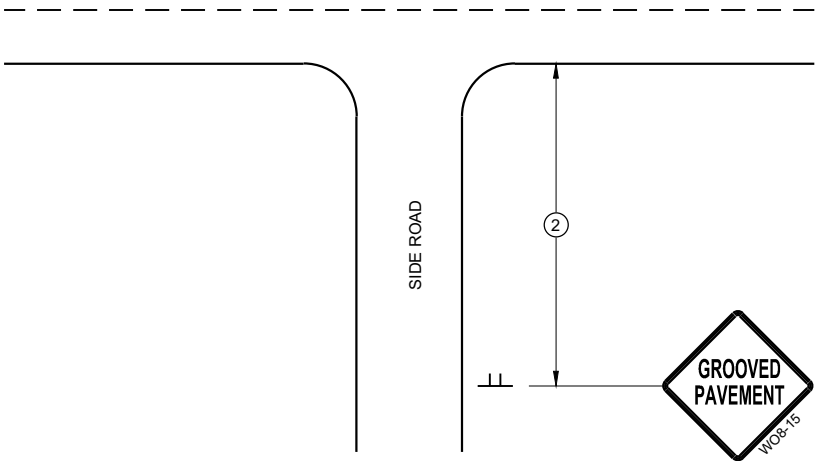

TYPICAL SIDE ROAD APPROACH
SIGN DETAIL

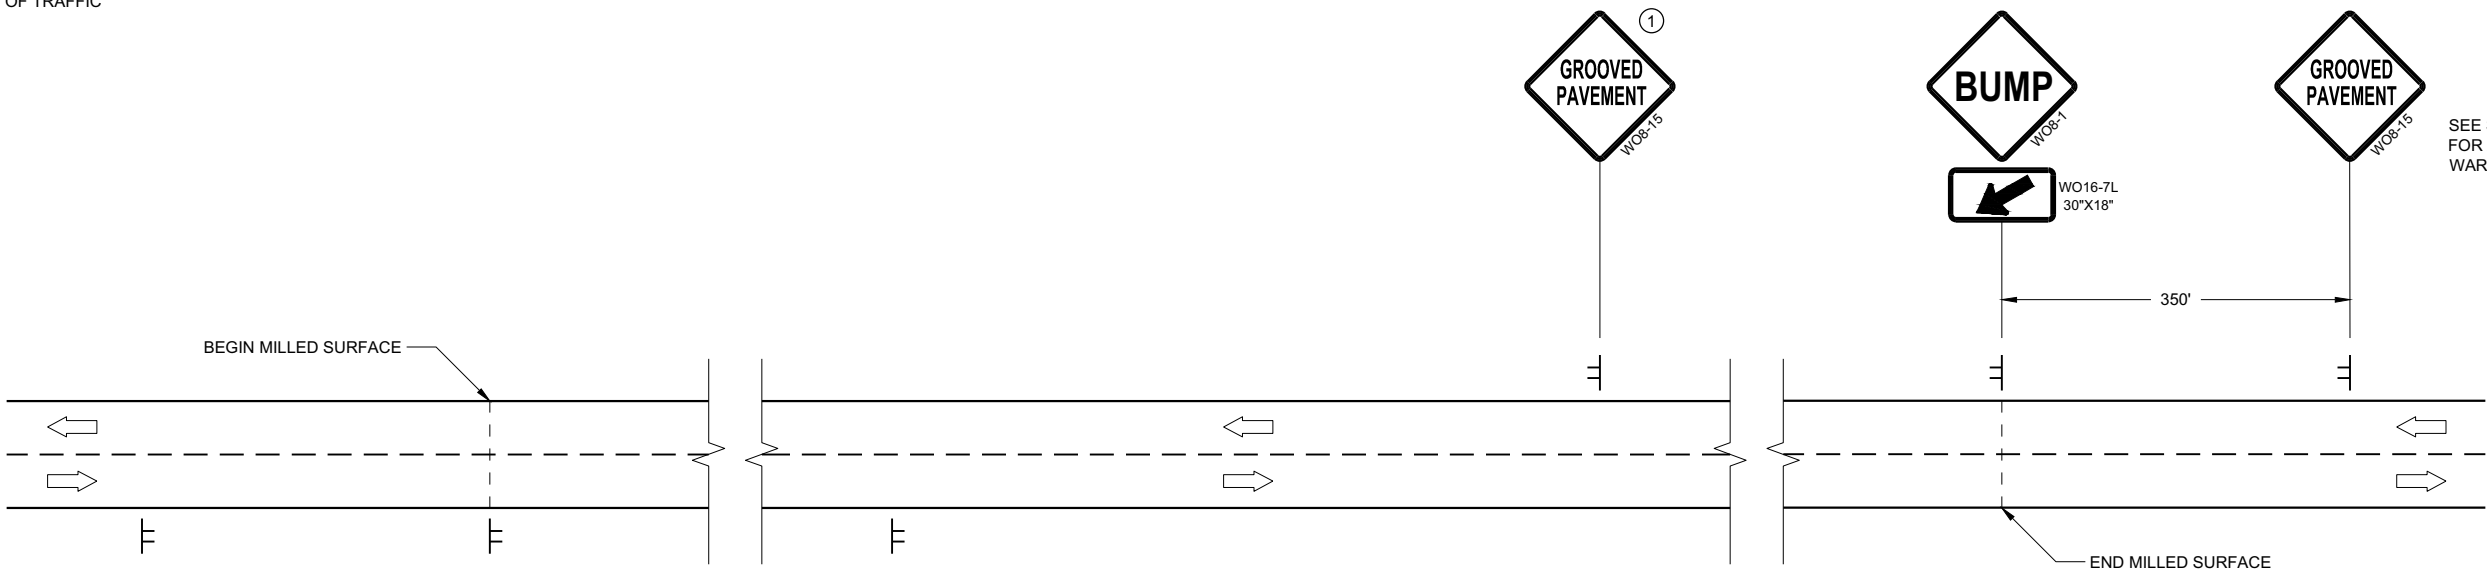

SEE SDD15C04
FOR ADVANCE
WARNING SIGNS

SEE SDD15C04
FOR ADVANCE
WARNING SIGNS

DETAIL FOR SIGNING ON MILLED SURFACES

TRAFFIC CONTROL,
SIGNING ON ROADWAYS
WITH MILLED SURFACES

STATE OF WISCONSIN
DEPARTMENT OF TRANSPORTATION

APPROVED
February 2020 /S/ Andrew Heidtke
DATE WORK ZONE ENGINEER 93

FHWA

LEGEND

- V1

WORK VEHICLE
- V2

SHADOW VEHICLE
- 

TRUCK MOUNTED ATTENUATOR (TMA)
- 

FLASHING ARROW PANEL (CAUTION)
- 

WORK AREA
- 

DIRECTION OF TRAFFIC


POSTED SPEED PRIOR TO WORK STARTING (MPH)	DECISION SIGHT DISTANCE (D)
0 - 25	550'
30	550'
35	700'
40	700'
45	900'
50	900'
55	1200'

GENERAL NOTES

- ALL SIGNS ARE 48"x48" UNLESS OTHERWISE NOTED.
- MOBILE IS WORK THAT MOVES CONTINUOUSLY OR MOVES AT LEAST THE DECISION SIGHT DISTANCE EVERY 15 MINUTES.
- ALL VEHICLES SHALL BE EQUIPPED WITH TWO 360 DEGREE HIGH INTENSITY YELLOW FLASHING LIGHTS OR STROBE LIGHTS AND OPERATED WITH HEADLIGHTS TURNED ON.
- ALL ARROW PANELS SHALL BE REAR FACING, TYPE "B" OR "C", AND DISPLAYING THE FLASHING CAUTION MODE. SIGNS PLACED ON VEHICLES MUST NOT OBSCURE THE ARROW PANEL.
- USE AN ATTENUATOR ON THE REARMOST VEHICLE THAT BLOCKS ALL OR PART OF THE TRAFFIC LANE.
- ①

DISTANCE BETWEEN VEHICLES MAY INCREASE FROM THE ATTENUATOR'S ROLL AHEAD BASED ON TERRAIN, SIGHT DISTANCE, AND OTHER FACTORS. WHENEVER ADEQUATE STOPPING SIGHT DISTANCE EXISTS TO THE REAR, SHADOW VEHICLES SHOULD MAINTAIN THE MINIMUM DISTANCE FROM THE WORK VEHICLE AND PROCEED AT THE SAME SPEED AS THE WORK VEHICLE. SHADOW VEHICLES SHOULD SLOW DOWN IN ADVANCE OF VERTICAL OR HORIZONTAL CURVES THAT RESTRICT SIGHT DISTANCE.
- ②


ALIGN LEFT SIDE OF SHADOW VEHICLE WITH EDGE OF WORK AREA.

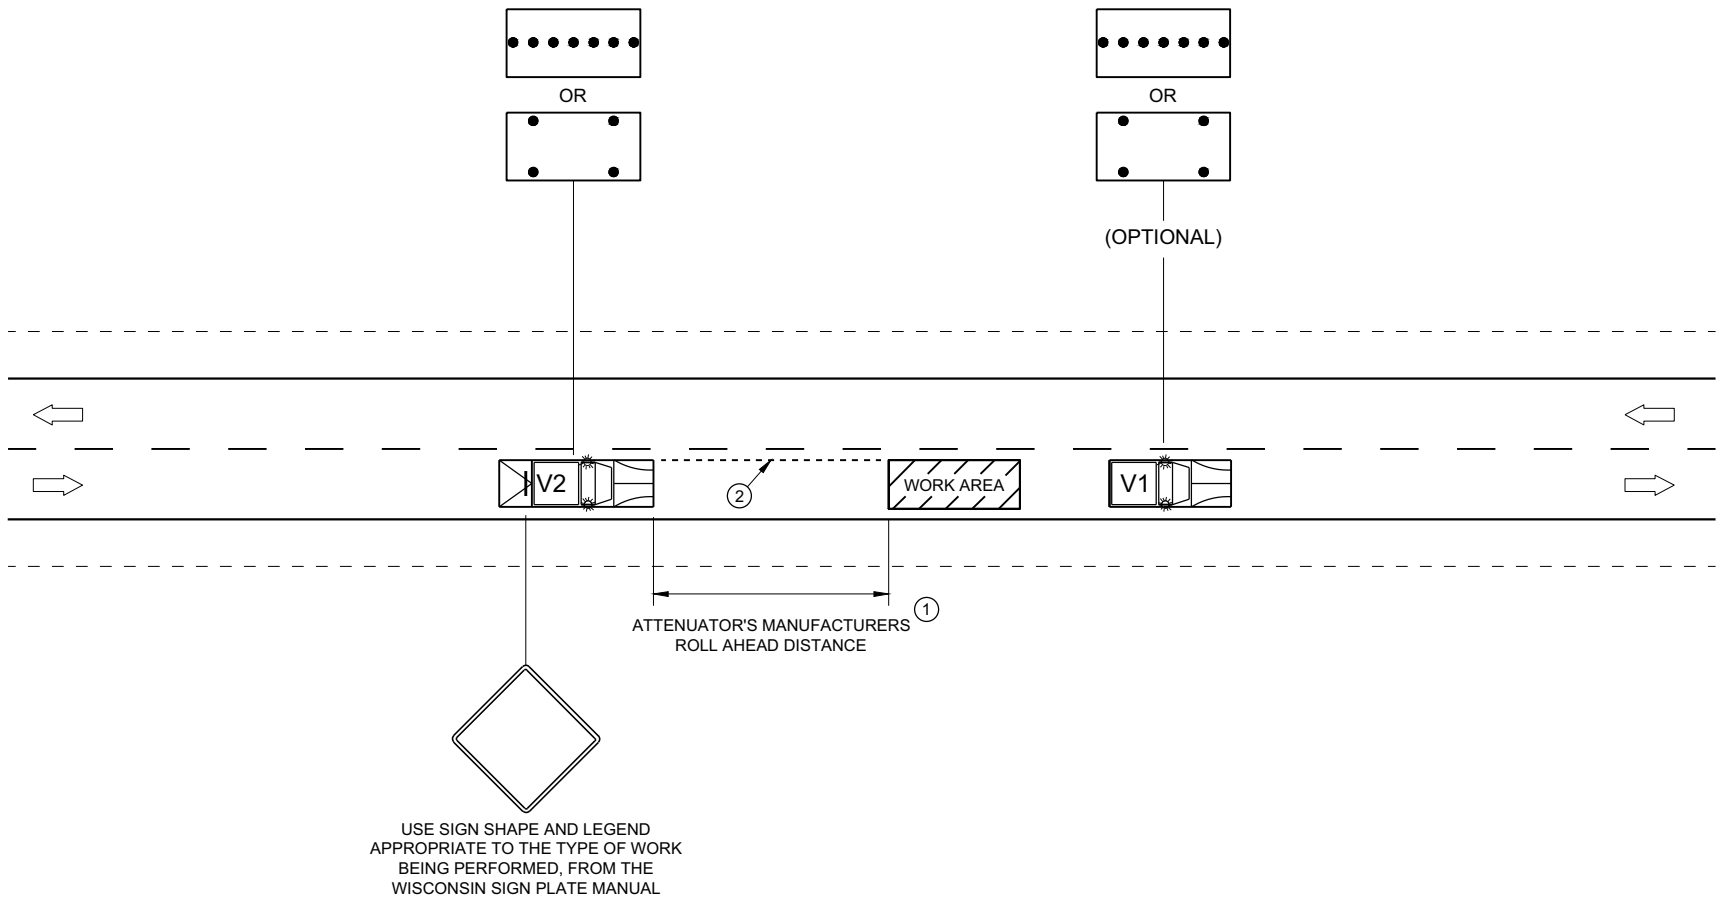

TRAFFIC CONTROL,
MOBILE OPERATIONS ON
AN UNDIVIDED ROADWAY

STATE OF WISCONSIN
DEPARTMENT OF TRANSPORTATION


APPROVED
February 2021 /S/ Andrew Heidtke
DATE STATEWIDE WORK ZONE T SAFETY ENGINEER 94
FHWA

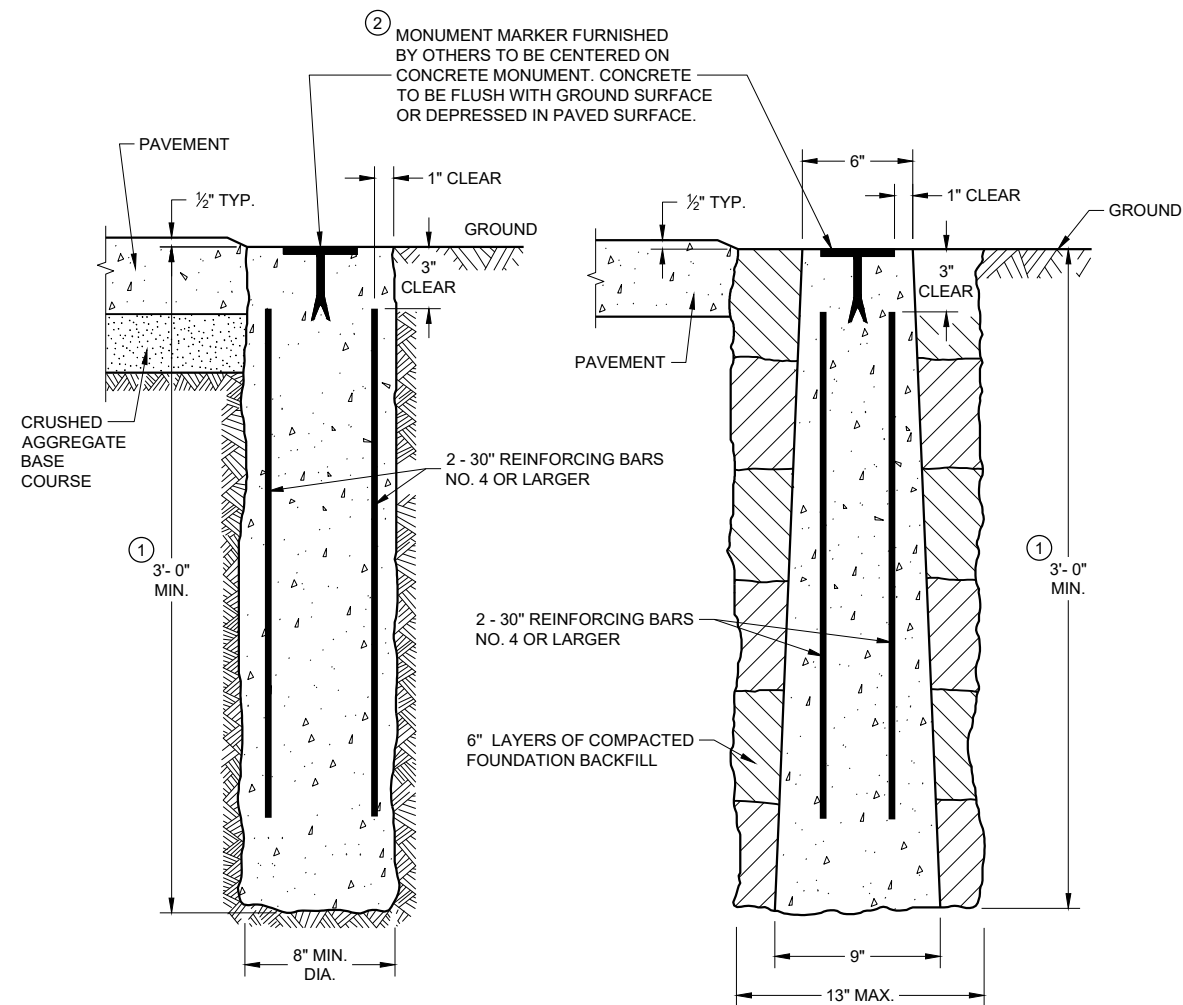

CAST-IN-PLACE


CONCRETE MONUMENTS

TYPE A

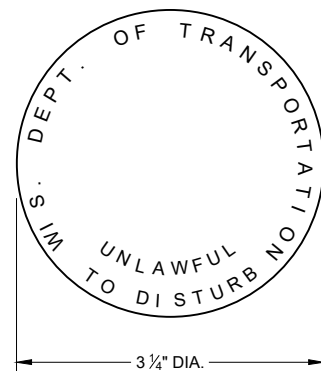


② **WIS DOT MONUMENT
MARKER LOGO**


FOR TYPES "A", "C" & "D"

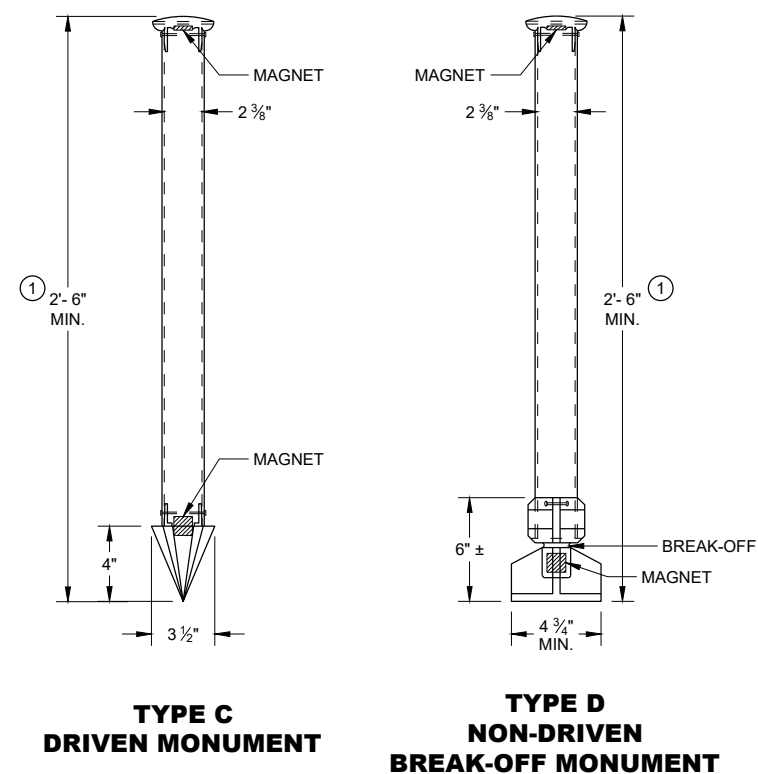


ALUMINUM MONUMENTS

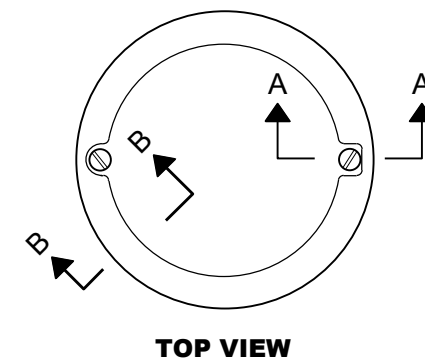

TOP VIEW

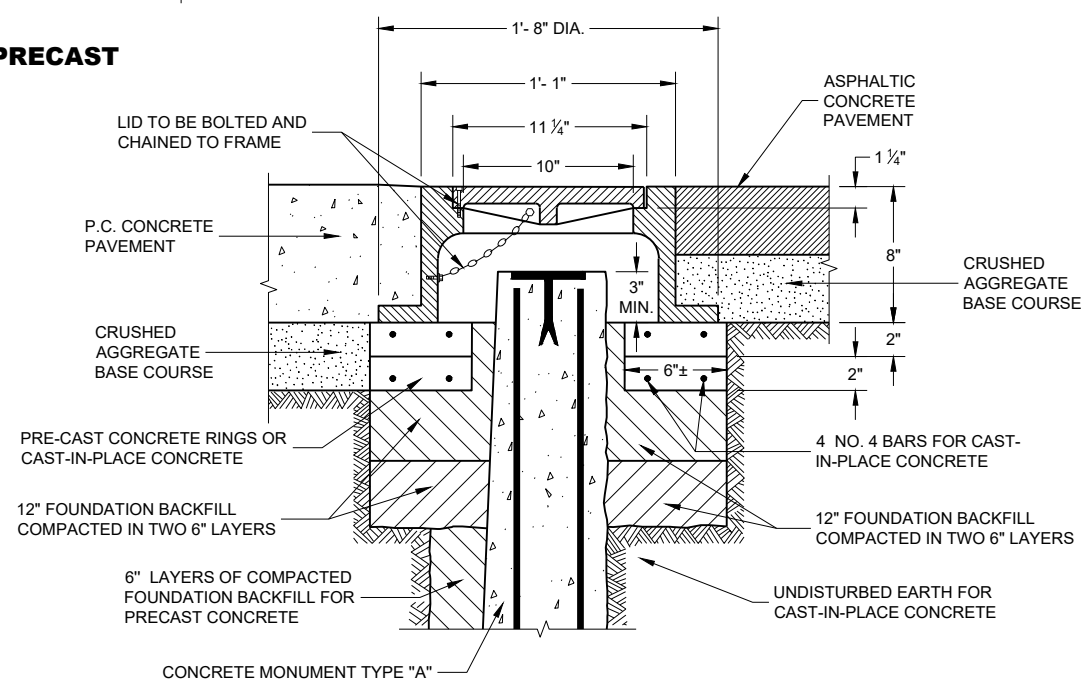

CAST IRON MONUMENT COVER
(APPROXIMATE WEIGHT 95 LBS)

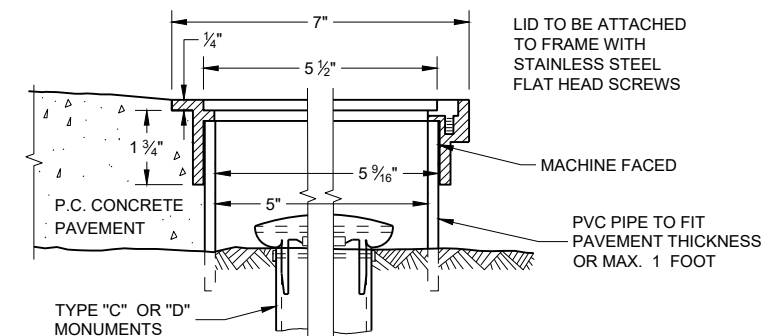

SECTION B-B **SECTION A-A**
ALUMINUM MONUMENT COVER
 (APPROXIMATE WEIGHT 2 LBS)
 (FOR CONCRETE PAVEMENT ONLY)



LANDMARK REFERENCE MONUMENTS AND COVERS

STATE OF WISCONSIN
DEPARTMENT OF TRANSPORTATION

APPROVED
March 2018
DATE



/S/ Raymond A. Kumapavii
CHIEF SURVEYING AND MAPPING
ENGINEER 95

URBAN AREA

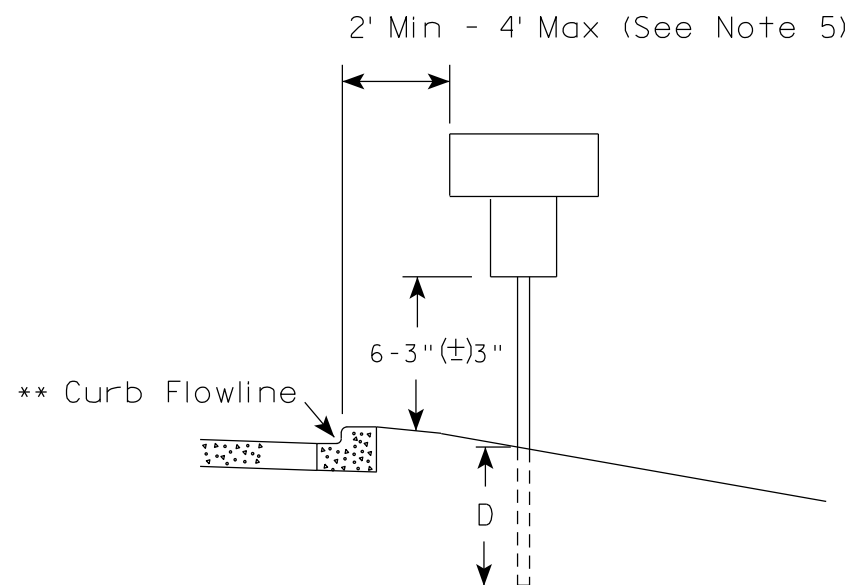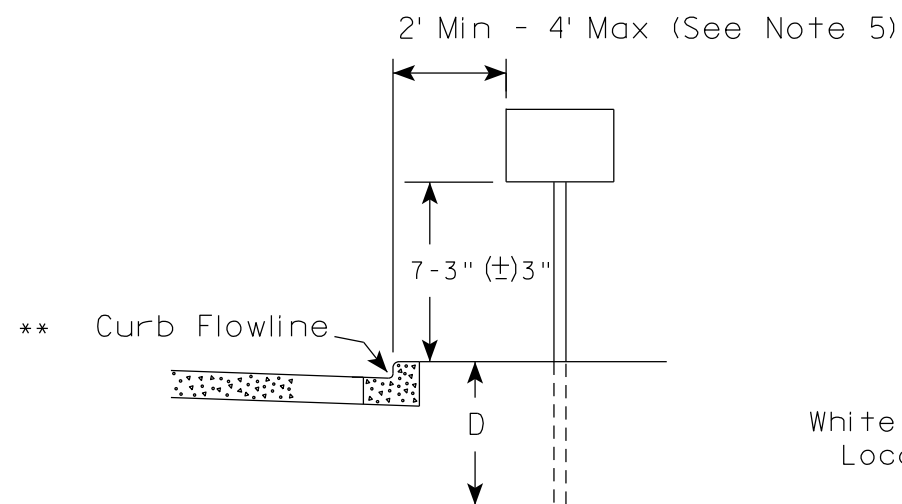

* * The existence of curb and gutter does not in itself mandate the vertical clearance illustrated. That height is typically measured where there is sidewalk adjacent to the roadway or parking is permitted. In the absence of sidewalk vertical clearance is measured from the top of the curb. Offset of signs is measured from the flow line.

RURAL AREA (See Note 2)

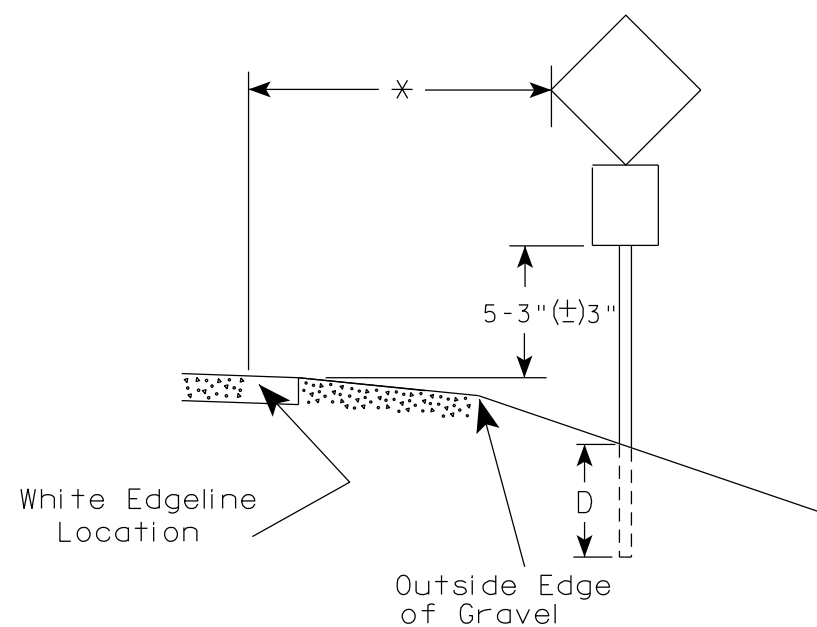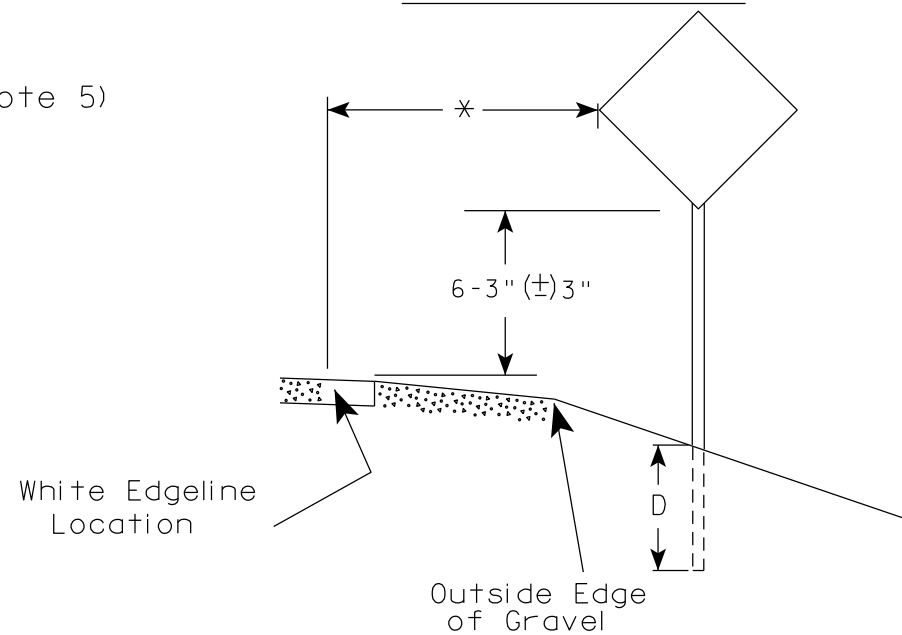

* 6 feet from edge of a paved shoulder or 12 feet from the edge of pavement (edge line location) or 2 feet from outside edge of gravel, whichever is greater unless directed by project engineer.

POST EMBEDMENT DEPTH

Area of Sign Installation (Sq. Ft.)	D (Min)
20 or Less	4'
Greater than 20	5'

GENERAL NOTES


- Signs wider than 4 feet or 20 sq.ft or larger, shall be mounted on multiple posts. Refer to plate A4-4.
- If signs are mounted on or behind barrier wall, see A4-10 sign plate.
The Double Arrow sign (W12-1D) shall be mounted at a height of 2'-3" (±) 3". The Chevron sign (W1-8), Roundabout Chevron panel (R6-4B), Enhanced Reference Markers, Clearance Markers (W5-52), Mile Markers (D10 series), In Road Object Markers (W5-54) & End of Road Markers (W5-56) shall be mounted at a height of 4'-3" (±) 3".
- For expressways and freeways, mounting height is 7'- 3" (±) 3" or 6'-3" (±) 3" depending upon existence of a sub-sign.
- Minimum mounting height for signs mounted on traffic signal poles is 5'- 3" (±) 3".
- Offset distance shall be consistent with existing signs or consistent throughout length of project.
- Folding signs shall be mounted at a height of 5'-3" (±) 3" or as directed by the Engineer.

TYPICAL INSTALLATION
OF PERMANENT TYPE II
SIGNS ON SINGLE POSTS

WISCONSIN DEPT OF TRANSPORTATION

APPROVED *Matthew R. Rauch*
for State Traffic Engineer


DATE 12/6/23 PLATE NO. A4-3.23

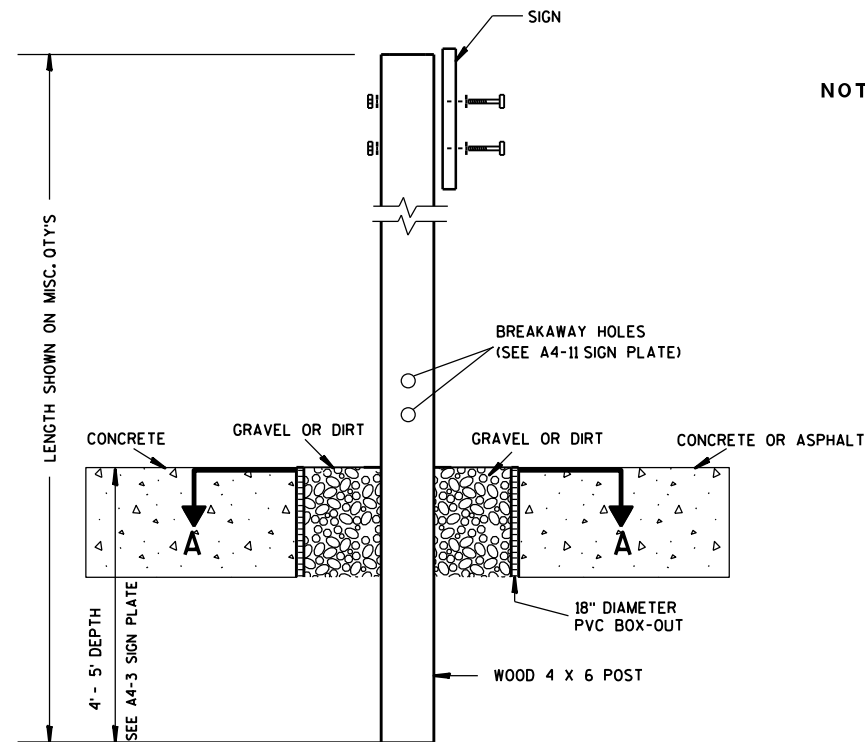

ELEVATION VIEW


DETAIL OF WOOD 4 X 6 SIGN POST IN BOX-OUT

- NOTES: 1. ALL MATERIAL TO BE APPROVED BY ENGINEER PRIOR TO INSTALLATION
2. SEE SIGN PLATE A4-8 FOR SIGN HARDWARE REQUIREMENTS
3. 18 INCH X 18 INCH SQUARE BOX-OUTS MAY BE USED FOR INSTALLATIONS IN EXISTING CONCRETE OR ASPHALT LOCATIONS.

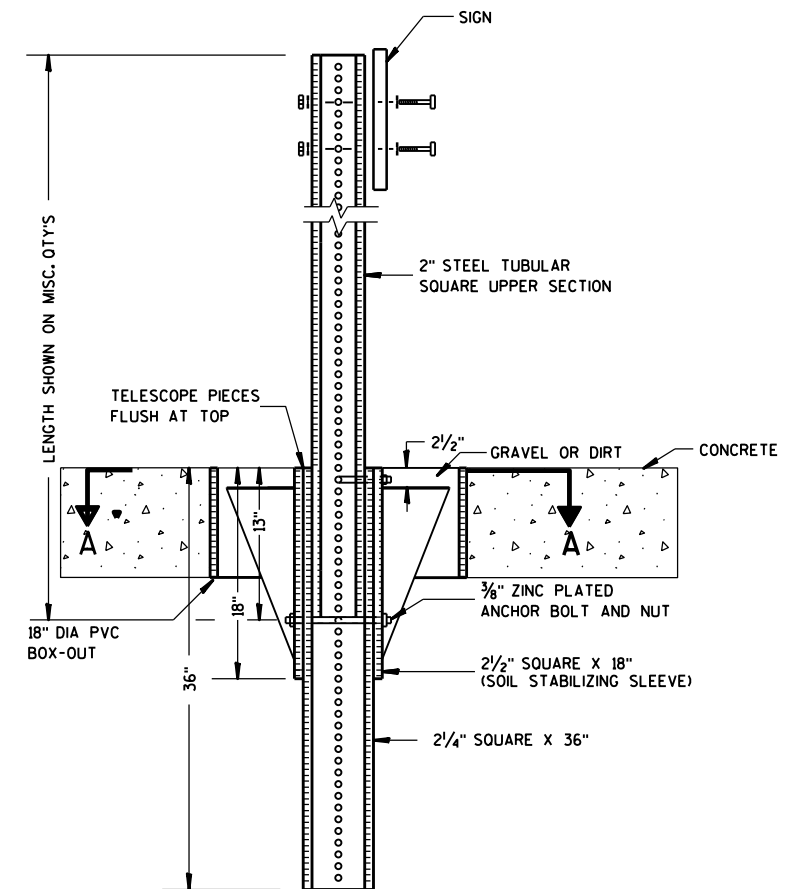

ELEVATION VIEW

DETAIL OF STEEL 2 X 2 SIGN POST IN BOX-OUT

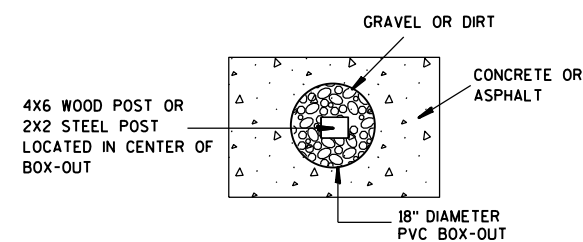

PLAN VIEW

FOR NEW CONCRETE/ASPHALT INSTALLATIONS

SIGN POST
BOX-OUTS
A4-3B

WISCONSIN DEPT OF TRANSPORTATION

APPROVED *Matthew R. Rauch*
for State Traffic Engineer

DATE 1/27/14 PLAT 97 A4-3B.1

PROJECT NO:


HWY:

COUNTY:



SHEET NO:

E


URBAN AREA

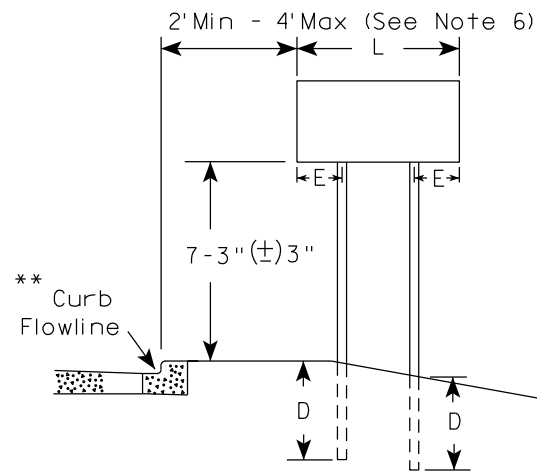


RURAL AREA (See Note 3)

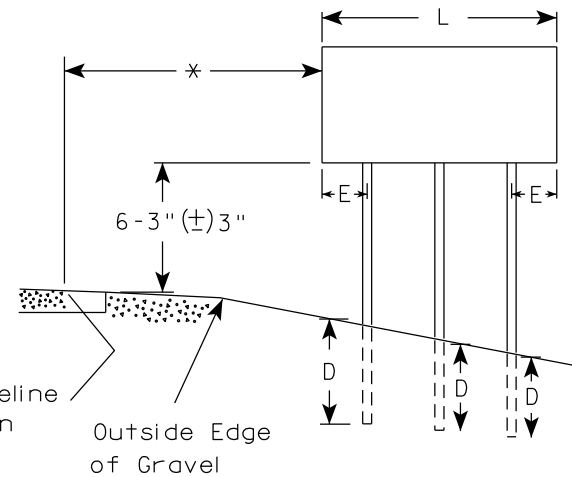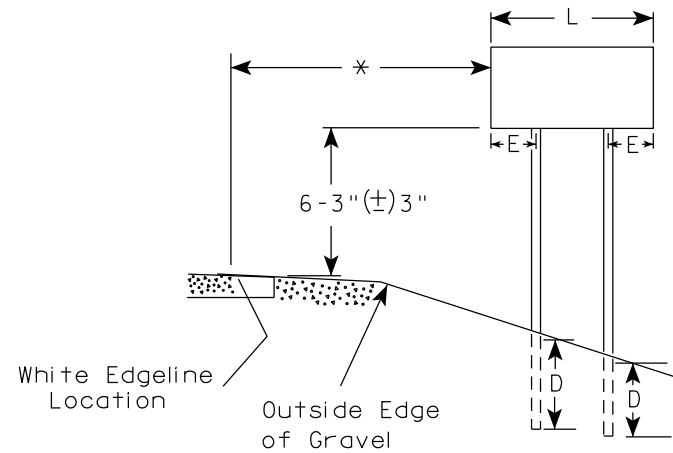

2' Min - 4' Max (See Note 6)

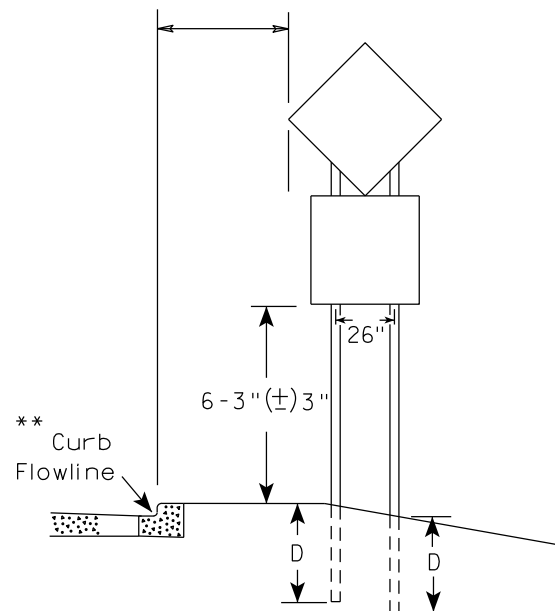

48" DIAMOND WARNING SIGN

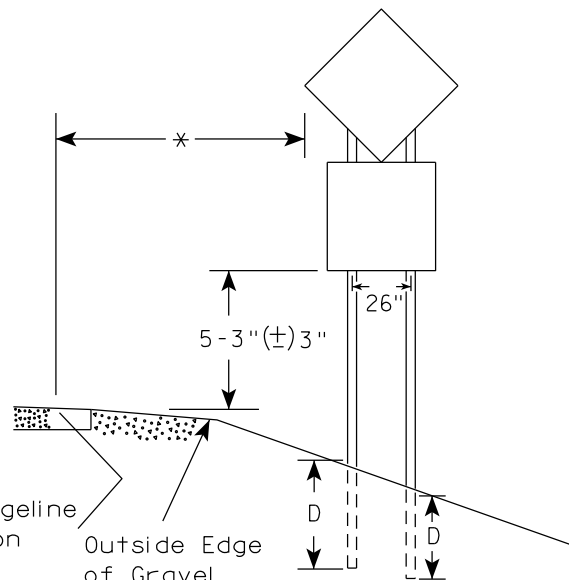

48" DIAMOND WARNING SIGN

SIGN SHAPE OTHER THAN DIAMOND (TWO POSTS REQUIRED)	
L	E
Greater than 48" Less than 60"	12"
60" to 108"	L/5

SIGN SHAPE OTHER THAN DIAMOND (THREE POSTS REQUIRED)	
L	E
Greater than 108" to 144"	12"

POST EMBEDMENT DEPTH

Area of Sign Installation (Sq.Ft.)	D (Min)
20 or Less	4'
Greater than 20	5'

TYPICAL INSTALLATION
OF TYPE II SIGNS
ON MULTIPLE POSTS

WISCONSIN DEPT OF TRANSPORTATION

APPROVED *Matthew R. Rauch*
for State Traffic Engineer

DATE 12/6/23 PLATE NO. A4-4.16


PROJECT NO:

HWY:


COUNTY:

SHEET NO: 98

E

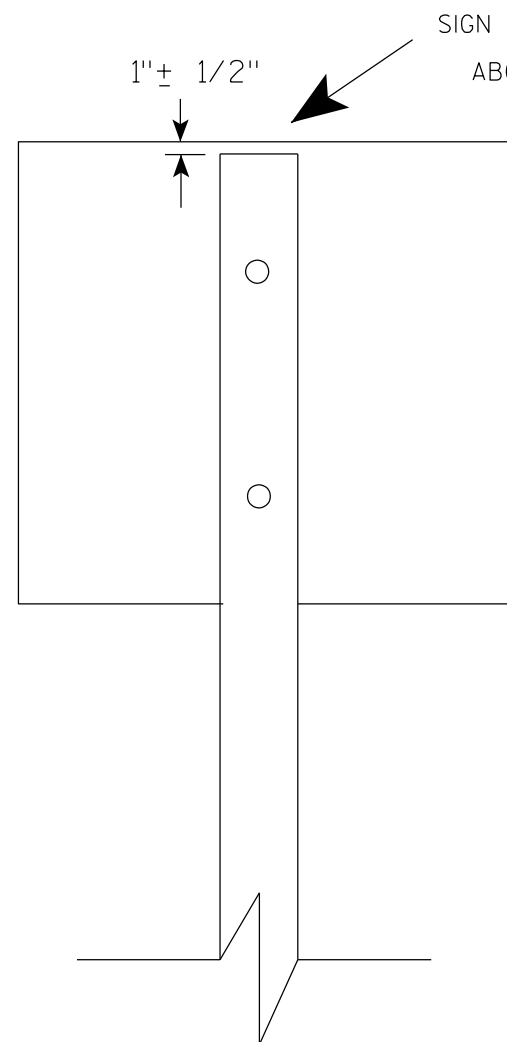

SIGN SHALL BE MOUNTED TO PROJECT
ABOVE THE TOP OF THE POST

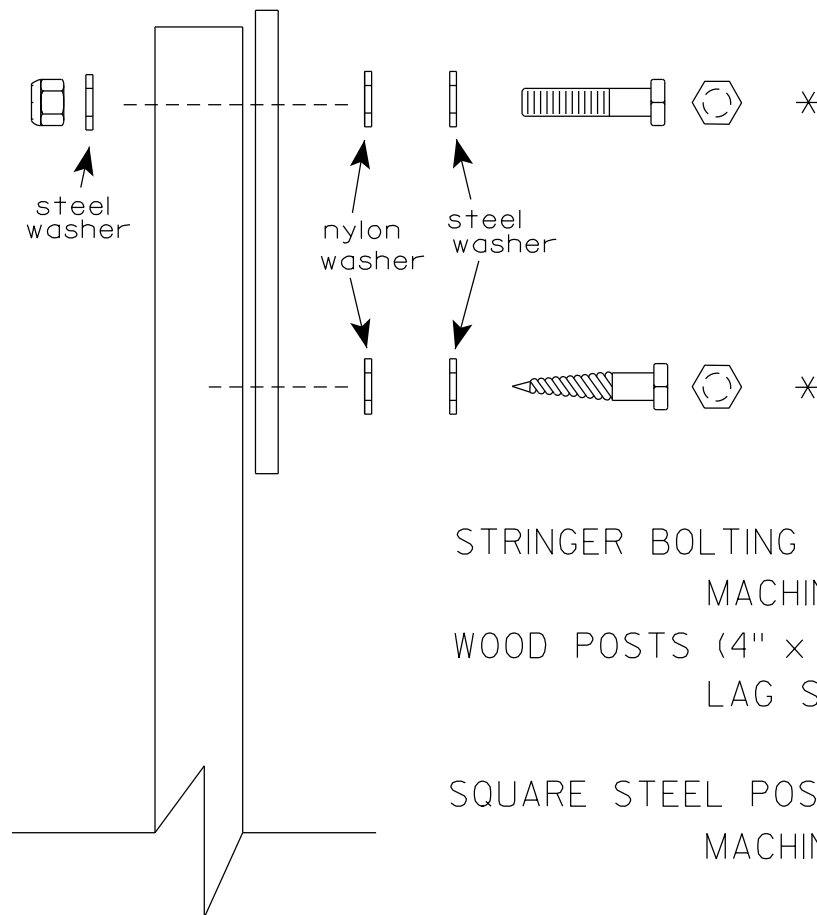

Nuts, bolts and lags used for mounting signs shall have hexagonal heads and shall be either :

- a. Hot dip galvanized in accordance with ASTM Designation: A 153, Class D, or SC 3
- b. Electro-galvanized in accordance with ASTM Designation : B 633, TYPE III, SC 3.

Threads on bolts and nuts shall be manufactured with sufficient allowance for the cadmium plate or galvanized coating to permit the nuts to run freely on the bolts.

STRINGER BOLTING TO ALUMINUM SIGNS (SEE SIGN PLATE A4-18)

MACHINE BOLTS - $\frac{5}{16}$ " X 1-3/4" Length w/ lock nuts

WOOD POSTS (4" x 6")

LAG SCREWS - $\frac{3}{8}$ " X 3" (NO STRINGERS ON BACK OF SIGN)
 $\frac{3}{8}$ " X 4" (STRINGERS ON BACK OF SIGN)

SQUARE STEEL POSTS (2" x 2")

MACHINE BOLTS - $\frac{3}{8}$ " X 3-1/4" Length w/ nuts (NO STRINGER ON BACK OF SIGN)
 $\frac{3}{8}$ " X 5" Length w/ nuts (STRINGERS ON BACK OF SIGN)

RIVETS - $\frac{9}{32}$ " (6605-9-6) BULB-TITE, TRI-FOLD, ALUMINUM BODY/MANDREL
O.D. FLANGE .720-.765 INCH, GRIP RANGE .042-.375 INCH

WASHERS (ALL POSTS) -

1-1/4" O.D. X $\frac{3}{8}$ " I.D. X $\frac{1}{16}$ " STEEL

1-1/4" O.D. X $\frac{3}{8}$ " I.D. X .080 NYLON

* Two different fastening systems are shown for illustration purposes. On any individual sign, either one or the other system shall be used. Actual number of fasteners per sign varies with the sign area, but normally there are two. For a single post installation, all signs greater than 9 sq. ft. require the use of 3 fasteners.


ATTACHMENT OF SIGNS TO POSTS

WISCONSIN DEPT OF TRANSPORTATION


APPROVED *Matthew R. Rauch*
For State Traffic Engineer

DATE 4/1/2020 PLATE NO. A4-8.9



TELESCOPIC TUBING ANCHORS
TWO PIECE SYSTEM

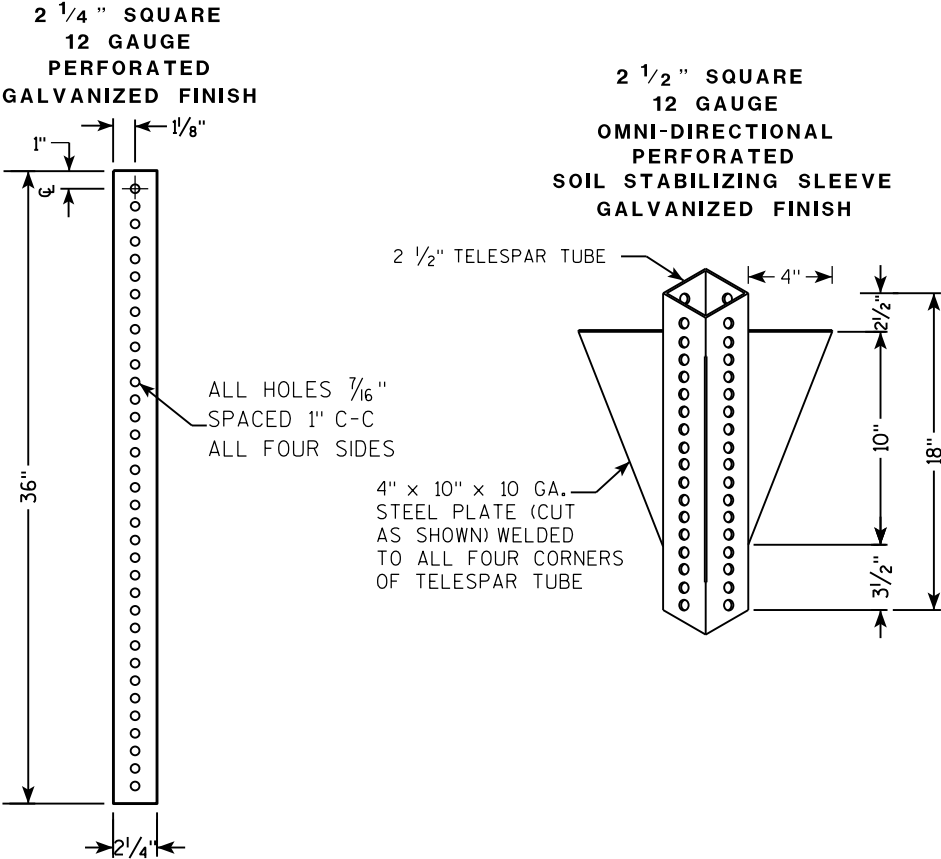

DETAIL OF TUBULAR STEEL SIGN POST
(IN POURED CONCRETE OR ASPHALT)

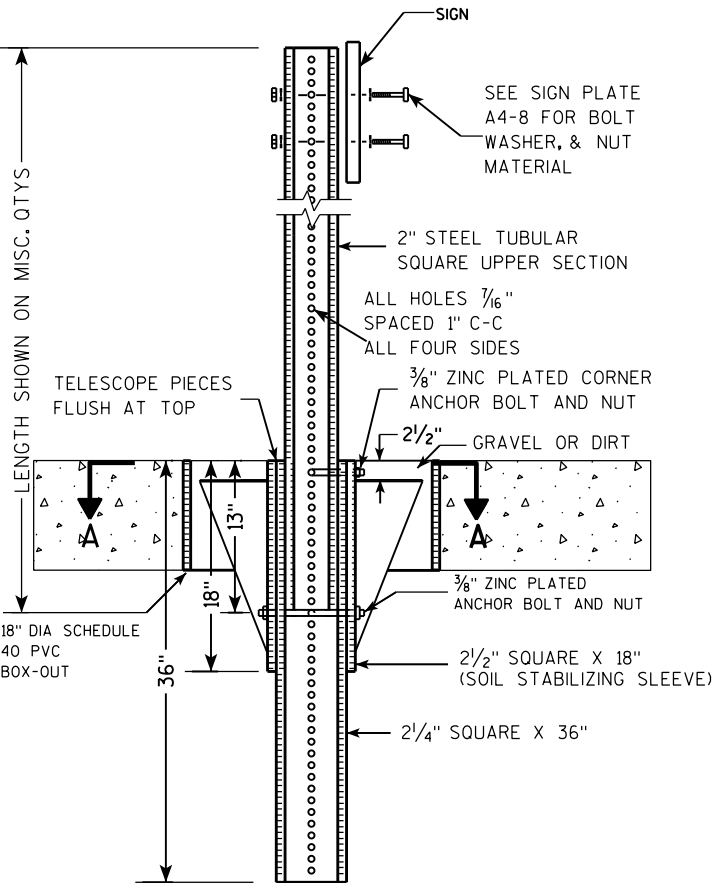

DETAIL OF TUBULAR STEEL SIGN POST
(IN LOCATIONS OTHER THAN POURED CONCRETE OR ASPHALT)

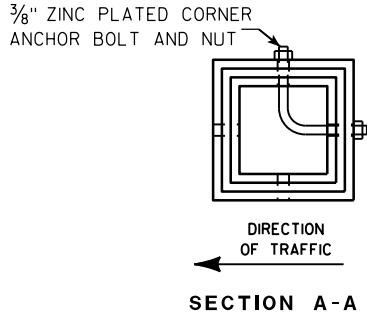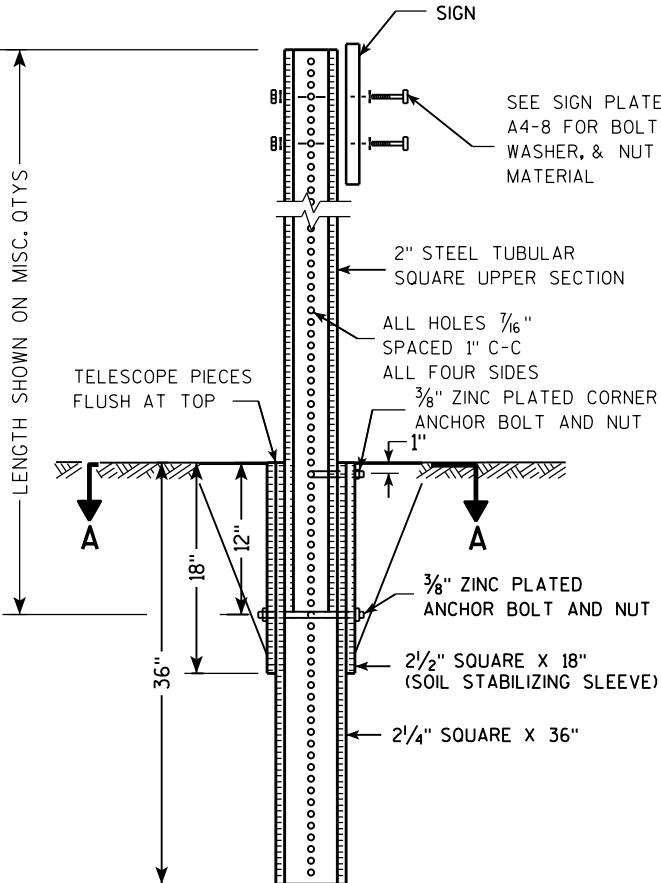

Area of Sign Installation (Sq. Ft.)	Number of Required Posts
9 or less	1
Greater than 9 less than or equal to 18	2
Greater than 18 less than or equal to 27	3

Signs wider than 3 feet or larger than 9 sq. ft shall be mounted on multiple posts (see above table).


TUBULAR STEEL
SIGN POST
A4-9

WISCONSIN DEPT OF TRANSPORTATION

APPROVED *Matthew R. Rauch*
for State Traffic Engineer

DATE 2/05/15 PLAT 100 14-9.9

7

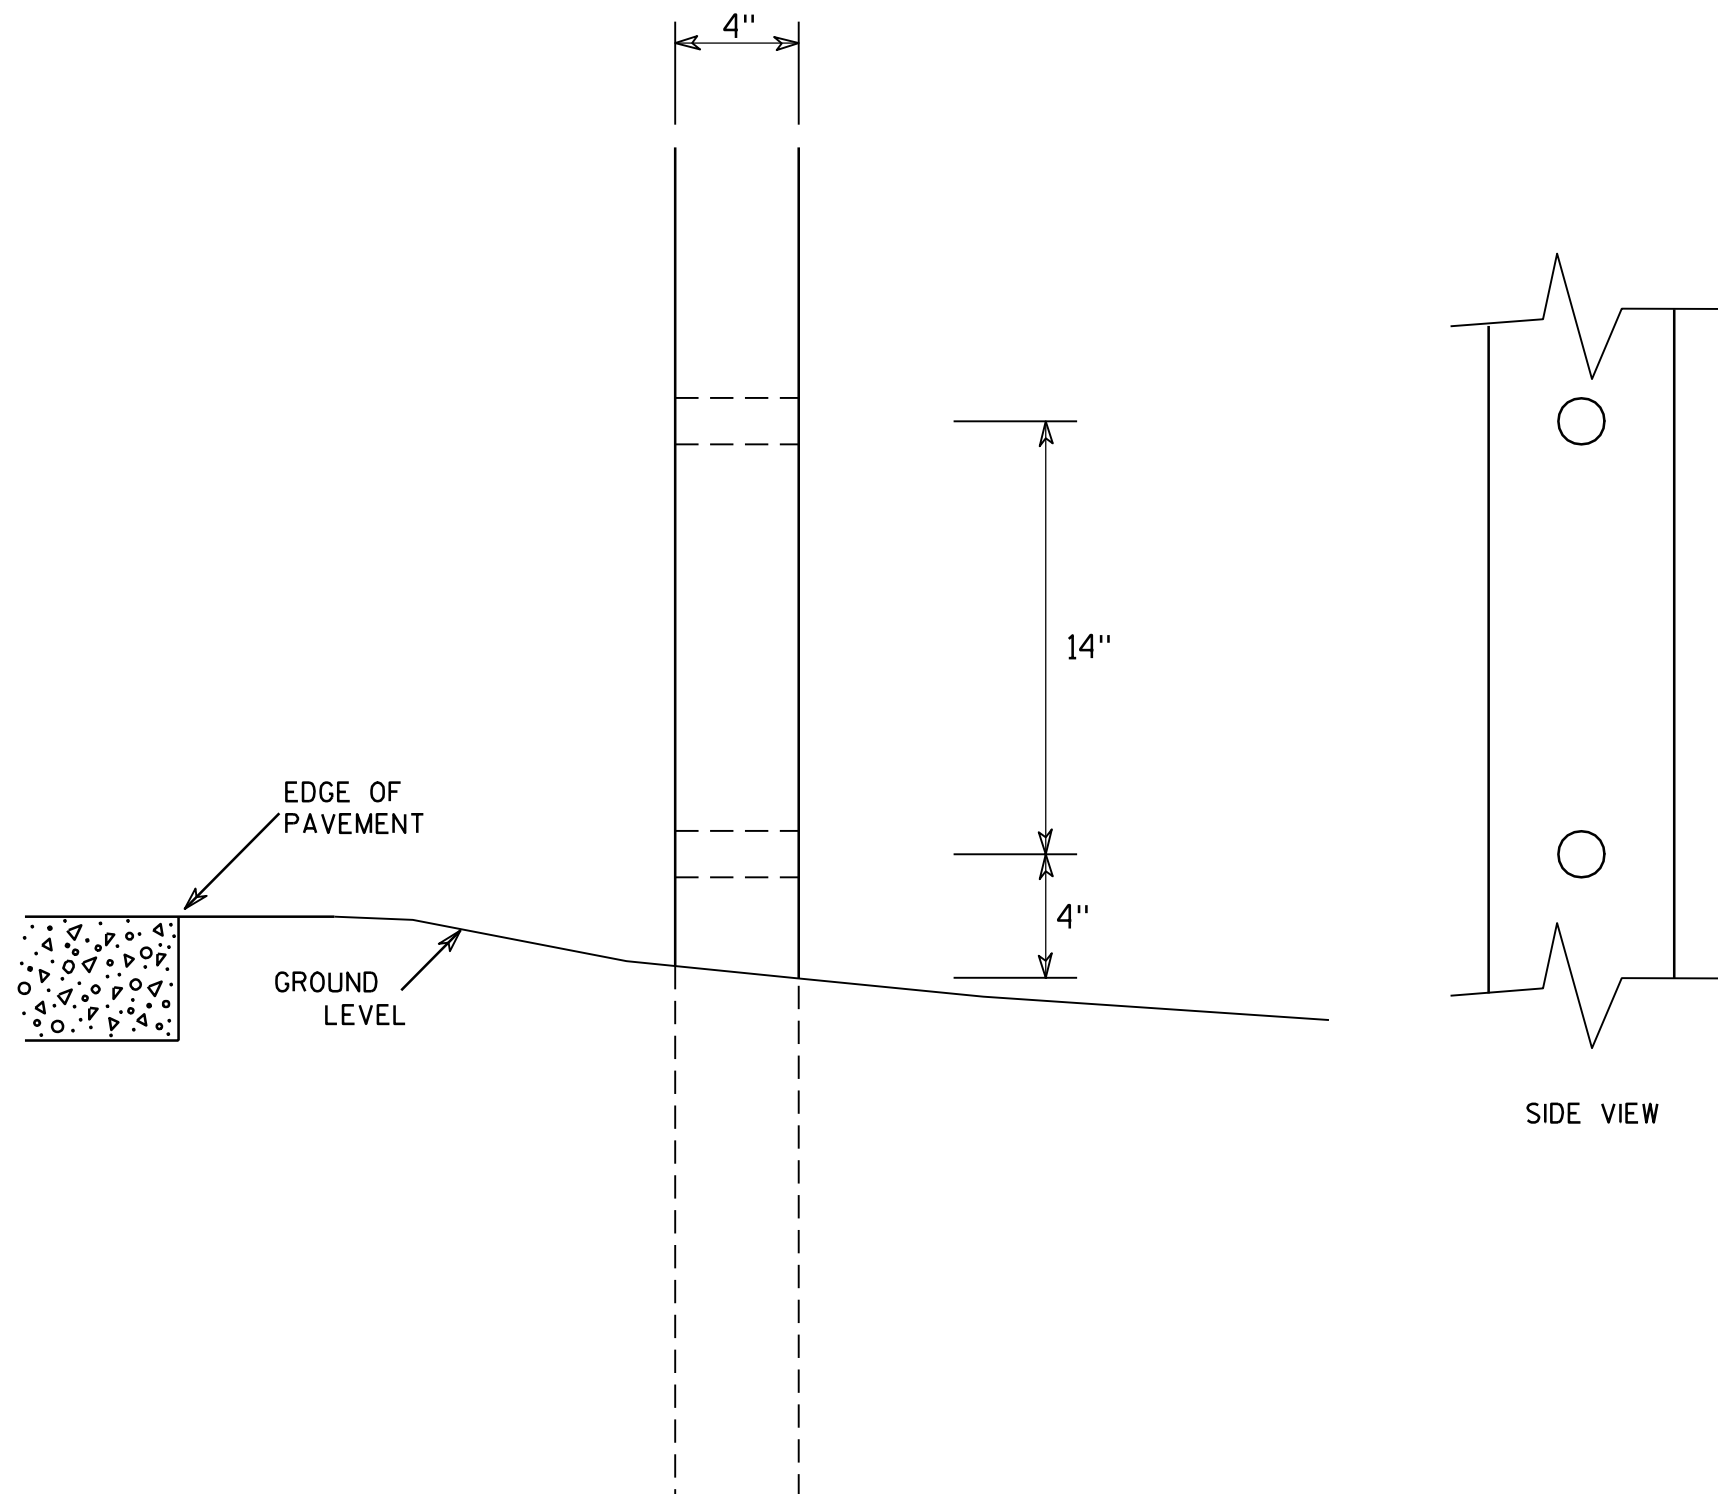

GENERAL NOTES

1. All 4 x 6 Wood Posts shall be modified by having two 1½" diameter holes drilled perpendicular to the roadway centerline.

7

4 X 6 WOOD POST MODIFICATIONS

WISCONSIN DEPT OF TRANSPORTATION

APPROVED

Chester J. Spang
for State Traffic Engineer

DATE 3/27/97

PLATE NO. A4-11.2

PROJECT NO:

HWY:




COUNTY:

SHEET NO: 101


E

BANDING

SINGLE SIGN

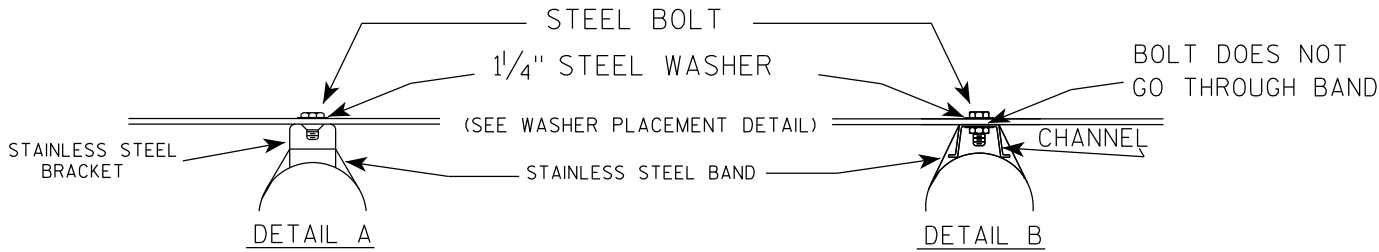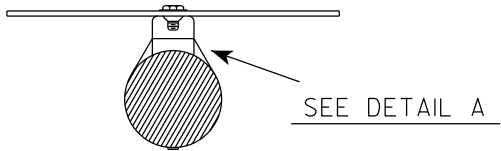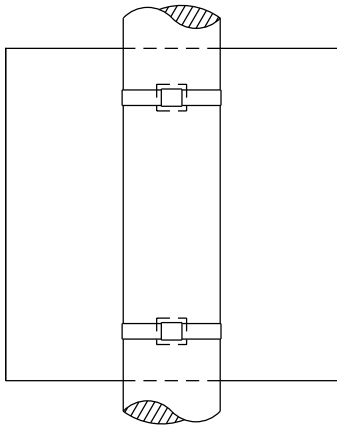

WASHER PLACEMENT

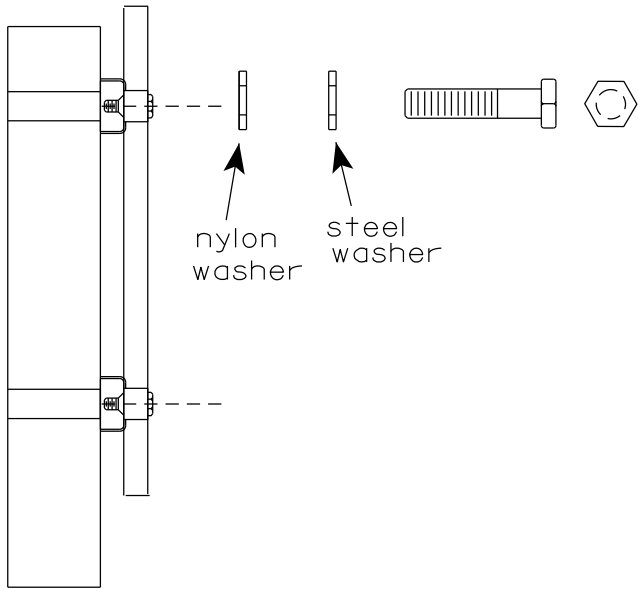


WASHERS (ALL POSTS) -
1-1/4" O.D. X 3/8" I.D. X 1/16" STEEL
1-1/4" O.D. X 3/8" I.D. X .080 NYLON
FOR ALL TYPE H SIGNS


GENERAL NOTES

1. Any sign over 3 feet in width shall use the V-Block banding method. See A5-10 standard plate.
2. Signs 3 feet or greater in height shall have three bracket bands installed. Signs less than 3 feet in height shall have two bracket bands installed.
3. Banding and assembly bracket shall be stainless steel. All bands shall be 3/4" in width and 0.025" thickness.
4. ALL SIGN MOUNTING BOLTS AND WASHERS SHALL BE EITHER:
 - a. Hot dip or mechanically galvanized in accordance with ASTM Designation: A 153, Class D
 - b. Electro-galvanized in accordance with ASTM designation: B 633, Type III, SC 3

"J" ASSEMBLY

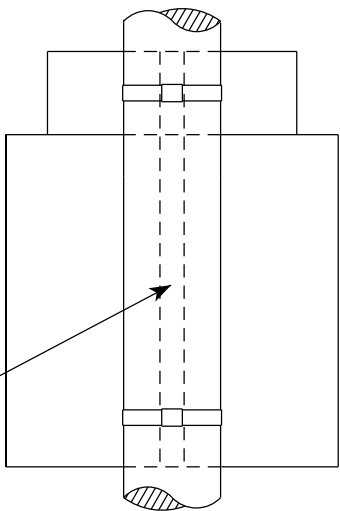



CHANNEL
SEE TYPICAL PANEL
INSTALLATION SHEET

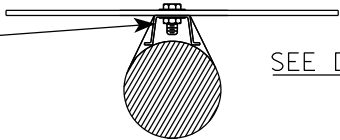

STANDARD SIGN
SIGN BANDING DETAILS

WISCONSIN DEPT OF TRANSPORTATION

APPROVED *Matthew R. Rauch*
for State Traffic Engineer
DATE 6/10/19 PLATE NO. A5-9.4

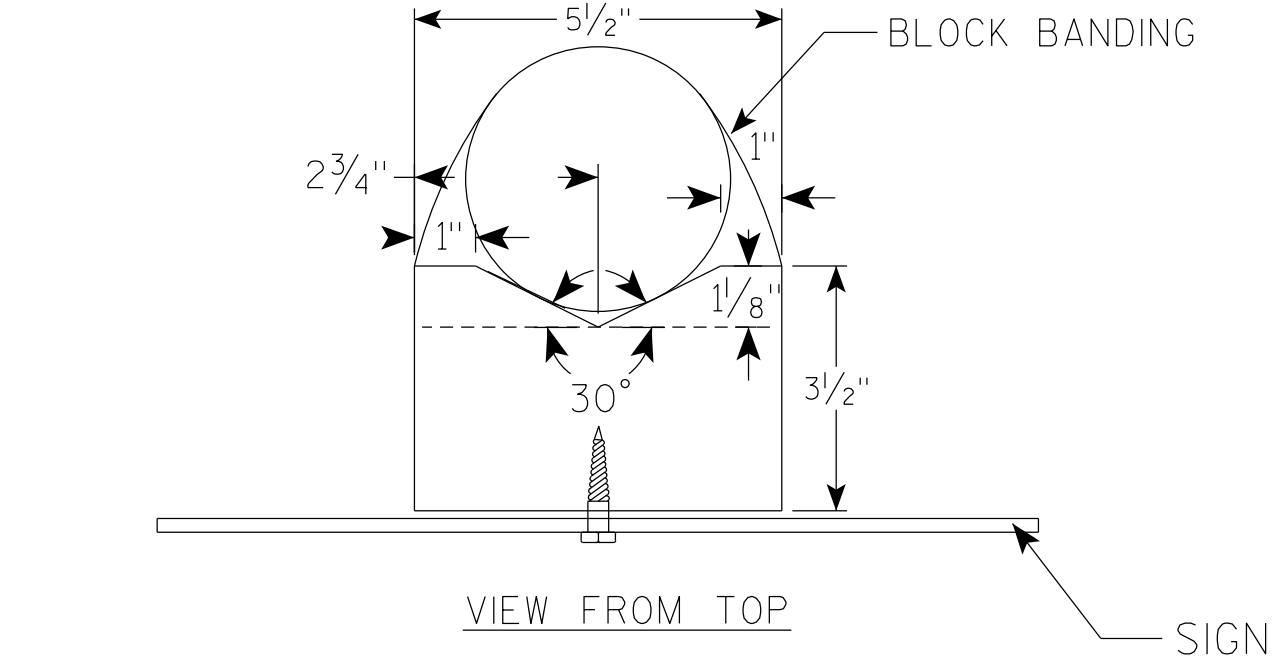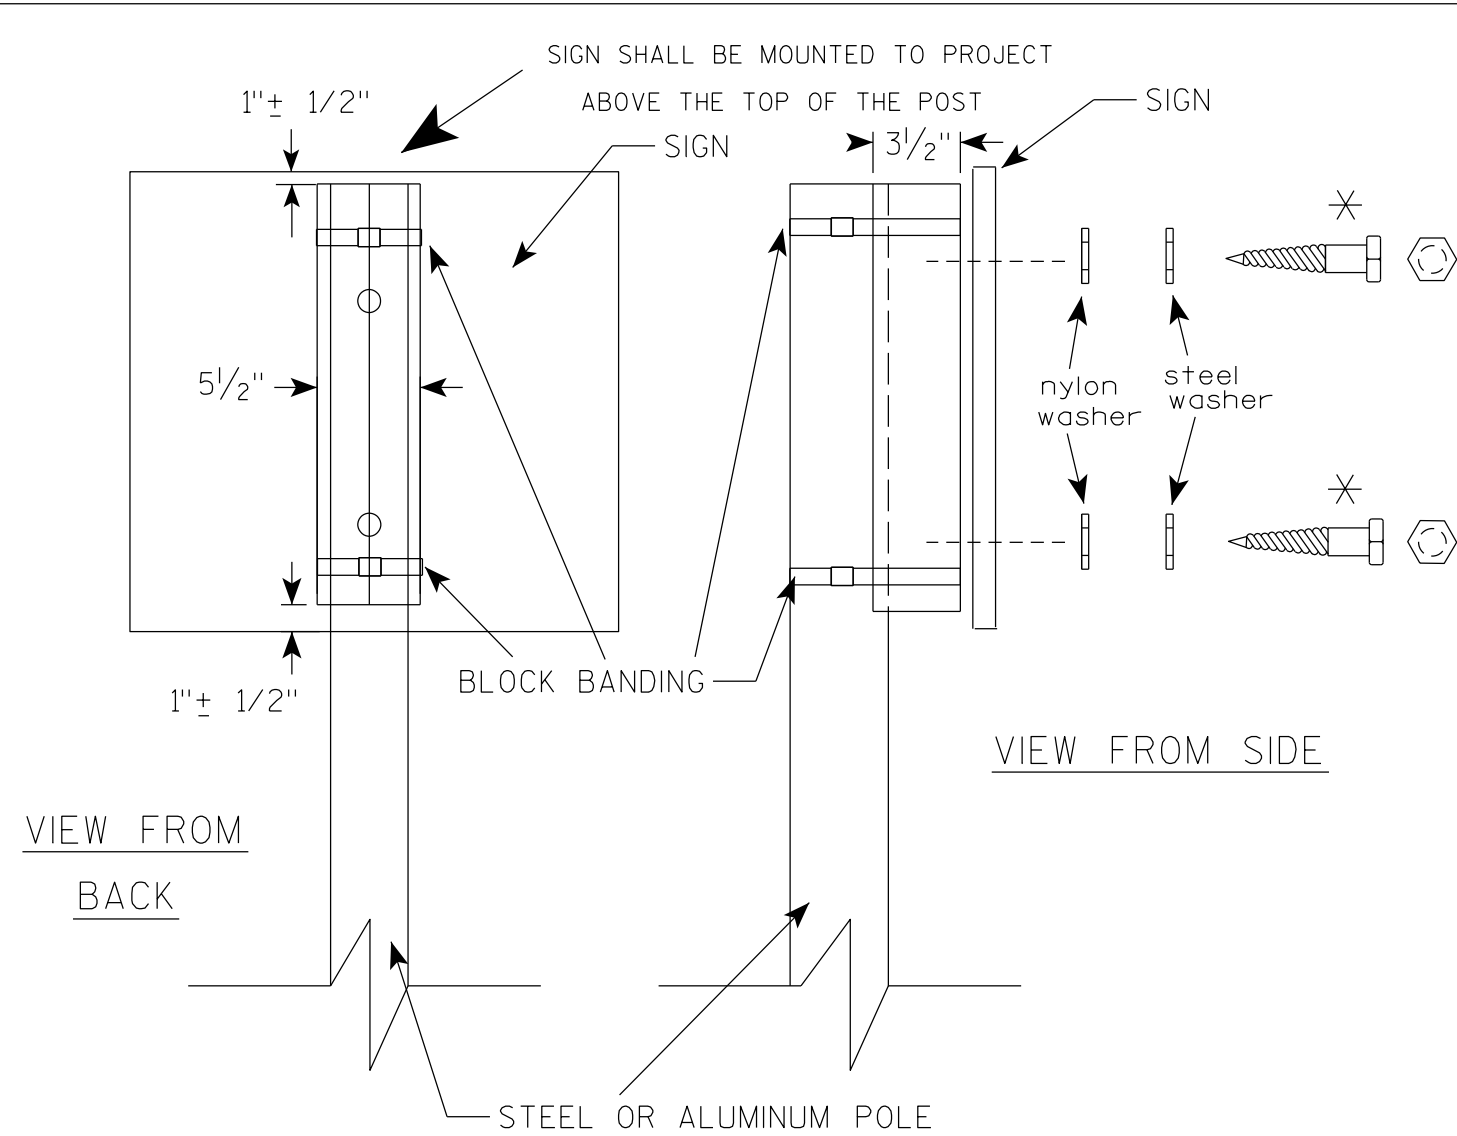

GENERAL NOTES

1. WOOD 4"X6" POST MATERIAL SHALL CONFORM TO 507.2.2 OF THE WISDOT STANDARD SPECIFICATIONS
2. BLOCK BANDING AND CLIPS SHALL BE STAINLESS STEEL, $\frac{3}{4}$ " WIDTH AND 0.025" THICKNESS
3. SIGNS 3' OR GREATER IN HEIGHT SHALL UTILIZE 3 BLOCK BANDS. SIGNS UNDER 3' IN HEIGHT SHALL UTILIZE 2 BLOCK BANDS
4. ACTUAL NUMBER OF FASTENERS PER SIGN VARIES WITH THE SIGN AREA, BUT NORMALLY THERE ARE TWO. FOR SIGNS GREATER THAN 9 S.F. 3 FASTENERS SHALL BE USED.
5. ALL SIGN MOUNTING BOLTS AND WASHERS SHALL BE EITHER:
 - a. Hot dip or mechanically galvanized in accordance with ASTM Designation: A 153, Class D
 - b. Electro-galvanized in accordance with ASTM Designation : B 633, TYPE III, SC 3
6. ALL BOLTS SHALL HAVE HEXAGONAL HEADS.
7. STEEL WASHERS SHALL BE $\frac{1}{4}$ " O.D. X $\frac{3}{8}$ " I.D. X $\frac{1}{16}$ "
8. NYLON WASHERS SHALL BE $\frac{1}{4}$ " O.D. X $\frac{3}{8}$ " I.D. X .080 FOR TYPE H OR TYPE F FACE SIGN

✱ LAG BOLTS SHALL BE $\frac{3}{8}$ " X $2\frac{1}{2}$ "


BLOCK BANDING DETAIL
(V-BLOCK OPTION)

WISCONSIN DEPT OF TRANSPORTATION

APPROVED *Matthew R. Rauch*
for State Traffic Engineer


DATE 4/19/2022 PLATE NO. A5-10.3

7

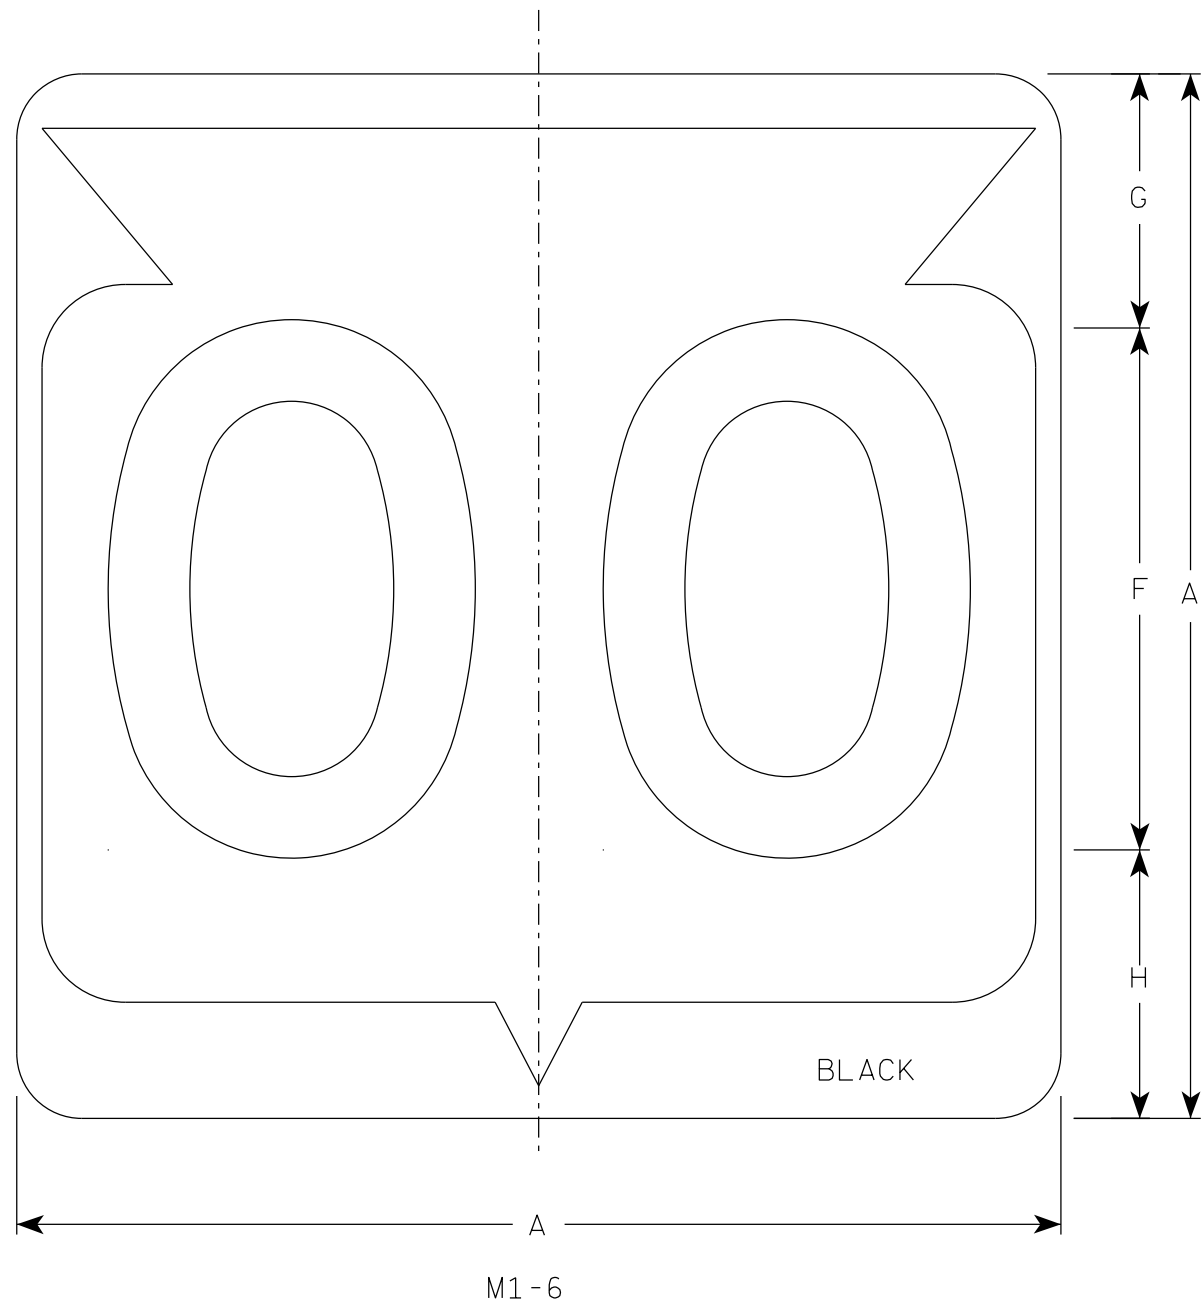

NOTES

1. Sign is Type II - Type H Reflective
2. Color:
Background - White
Message - Black
3. Message Series - D except 3 number signs Series C

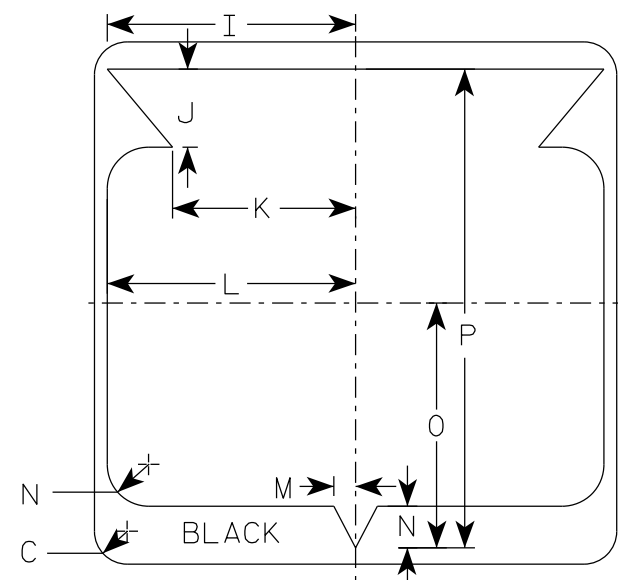

7









SIZE	A	B	C	D	E	F	G	H	I	J	K	L	M	N	O	P	Q	R	S	T	U	V	W	X	Y	Z	Area sq. ft.
1																											
2	24		1 1/2			12	5 1/2	6 1/2	10 1/4	2 1/2	8 7/8	11 1/2	1	1 7/8	11 1/4	21 7/8											4.0
2M	24		1 1/2			12	5 1/2	6 1/2	10 1/4	2 1/2	8 7/8	11 1/2	1	1 7/8	11 1/4	21 7/8											4.0
3	36		2 1/4			18	8 3/4	9 1/4	15 3/8	5 3/8	12 5/8	17 1/8	1 1/2	2 7/8	16 7/8	33											9.0
4	36		2 1/4			18	8 3/4	9 1/4	15 3/8	5 3/8	12 5/8	17 1/8	1 1/2	2 7/8	16 7/8	33											9.0
5	36		2 1/4			18	8 3/4	9 1/4	15 3/8	5 3/8	12 5/8	17 1/8	1 1/2	2 7/8	16 7/8	33											9.0

STATE ROUTE MARKER
M1-6 FOR ASSEMBLIES

WISCONSIN DEPT OF TRANSPORTATION

APPROVED *Matthew R. Rauch*
for State Traffic Engineer

DATE 11/8/2022 PLATE NO. M1-6.11

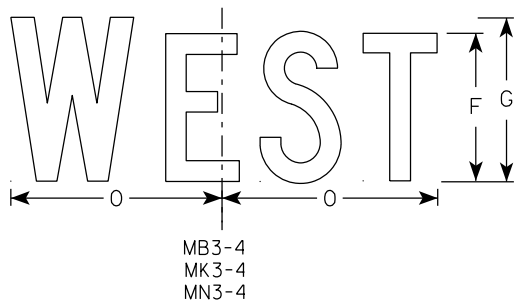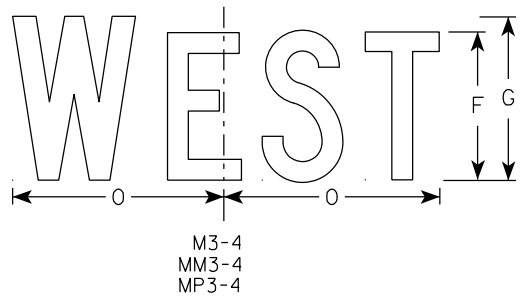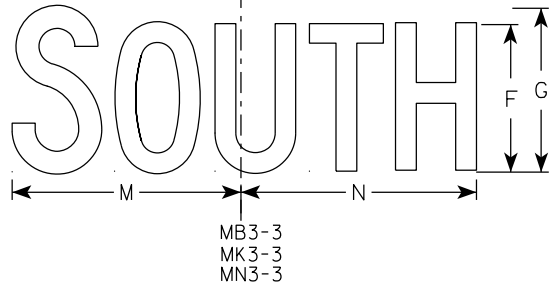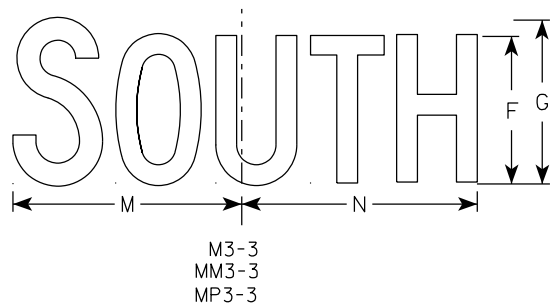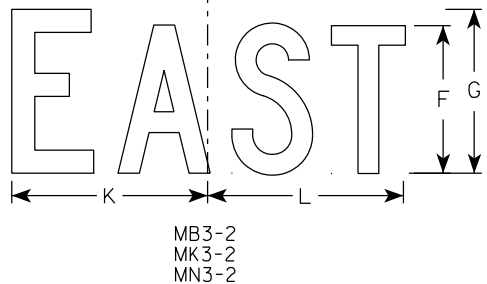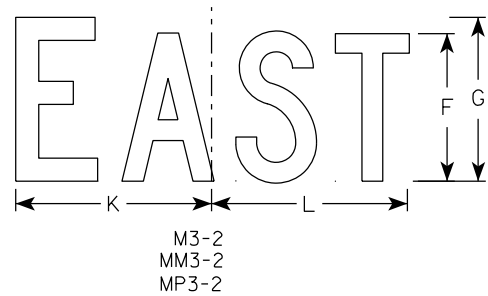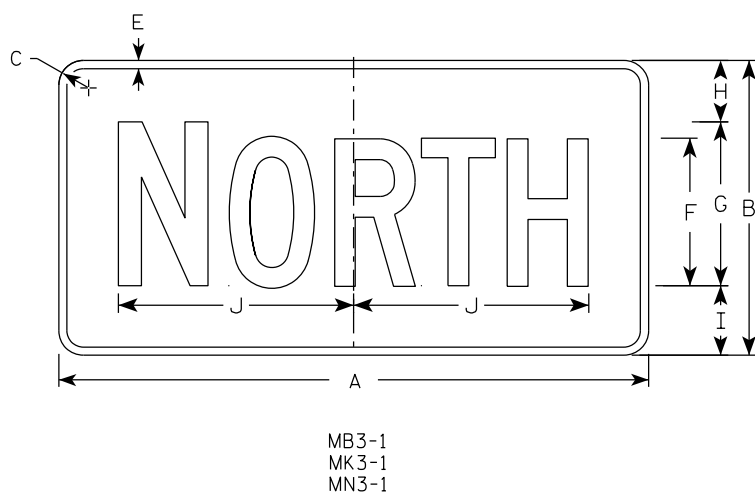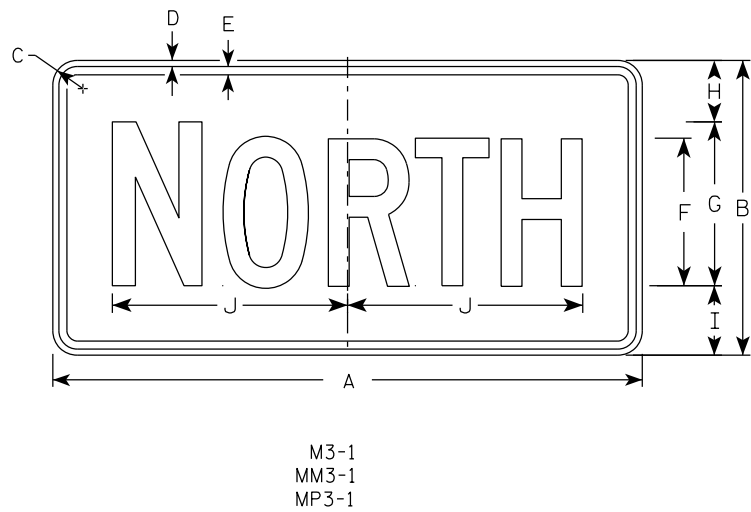

NOTES

1. All Signs Type II - Type H Reflective
2. Color:
Background - See note 5
Message - See note 5
3. Message Series - C
4. Corners may be square or rounded when base material is plywood but borders shall be rounded as shown. When base material is metal, the corners and borders shall be rounded.
5. M3-1 thru M3-4 Background - White
Message - Black
MB3-1 thru MB3-4 Background - Blue
Message - White
MK3-1 thru MK3-4 Background - Green
Message - White
MM3-1 thru MM3-4 Background - White
Message - Green
MN3-1 thru MN3-4 Background - Brown
Message - White
MP3-1 thru MP3-4 Background - White
Message - Blue
6. Note the first letter of each direction is larger than the remainder of the message.

SIZE	A	B	C	D	E	F	G	H	I	J	K	L	M	N	O	P	Q	R	S	T	U	V	W	X	Y	Z	Area sq. ft.
1																											
2S	24	12	1 1/2	3/8	3/8	6	7	2 1/4	2 3/4	10 1/4	7 7/8	8 3/8	10 1/4	9 3/4	8 3/4												2.00
2M	24	12	1 1/2	3/8	3/8	6	7	2 1/4	2 3/4	10 1/4	7 7/8	8 3/8	10 1/4	9 3/4	8 3/4												2.00
3	36	18	1 1/2	3/8	1/2	9	10	3 3/4	4 1/4	14 3/8	12	12 1/8	14	14 1/8	13												4.5
4	36	18	1 1/2	3/8	1/2	9	10	3 3/4	4 1/4	14 3/8	12	12 1/8	14	14 1/8	13												4.5
5	36	18	1 1/2	3/8	1/2	9	10	3 3/4	4 1/4	14 3/8	12	12 1/8	14	14 1/8	13												4.5

PROJECT NO:	HWY:	COUNTY:	SHEET NO: 105	E
-------------	------	---------	---------------	---

STANDARD SIGNS
M3-1 THRU M3-4
SERIES

WISCONSIN DEPT OF TRANSPORTATION

APPROVED *Matthew R. Rauch*
for State Traffic Engineer


DATE 2/8/2023 PLATE NO. M3-1.15

7

7

NOTES

- 1. Sign is Type II - Type F Reflective
- 2. Color:
Background - Orange
Message - Black
- 3. Message Series - B
- 4. Corners may be square or rounded when base material is plywood but borders shall be rounded as shown. When base material is metal, the corners and borders shall be rounded.

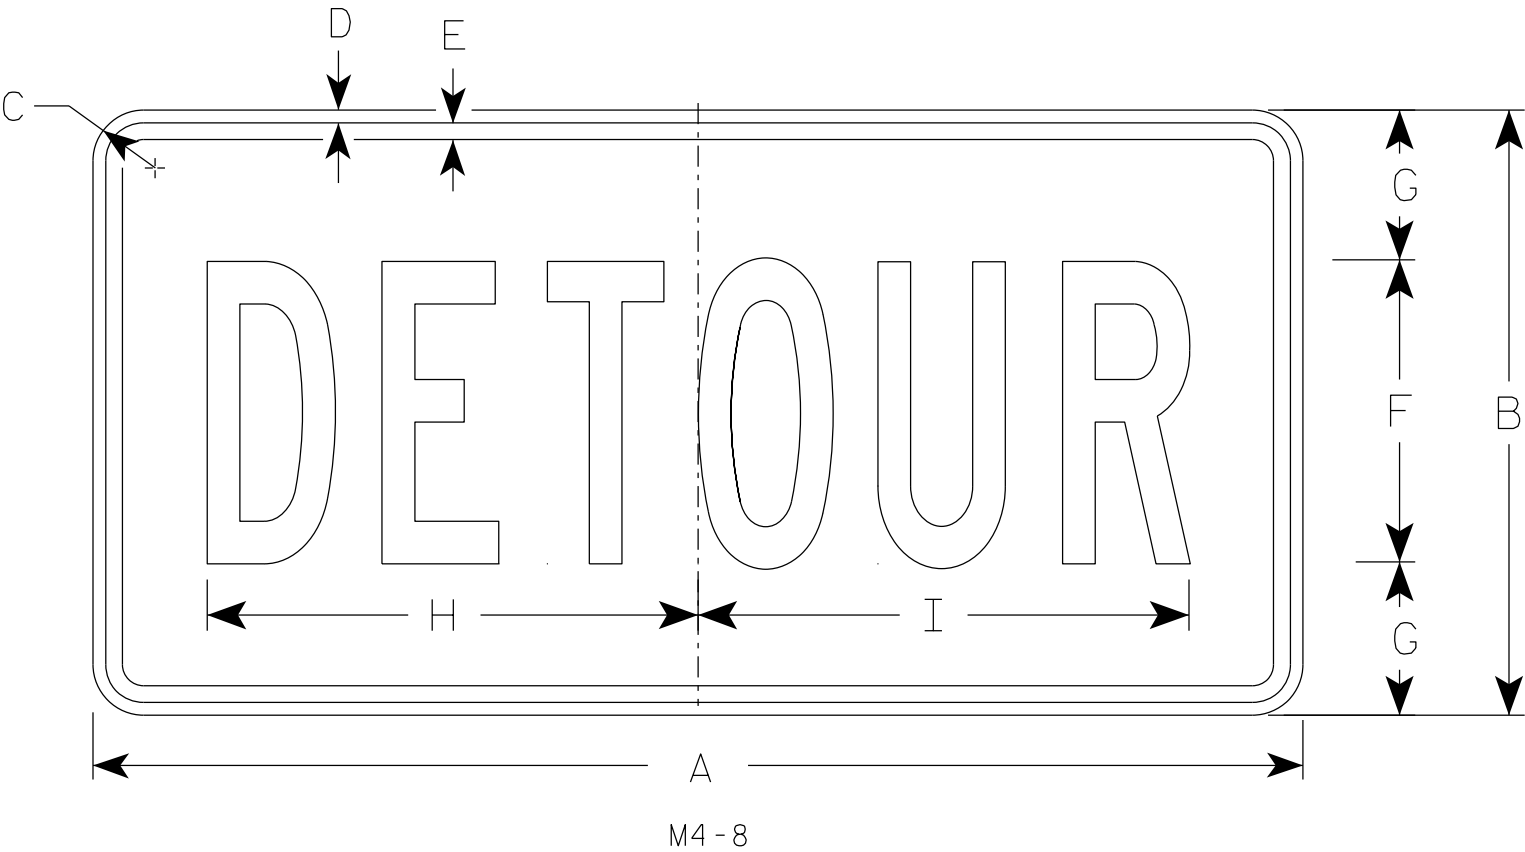

SIZE	A	B	C	D	E	F	G	H	I	J	K	L	M	N	O	P	Q	R	S	T	U	V	W	X	Y	Z	Area sq. ft.
1																											
2	24	12	1 1/2	3/8	3/8	6	3	10	10 1/4																		2.0
2M	24	12	1 1/2	3/8	3/8	6	3	10	10 1/4																		2.0
3	36	18	1 1/2	3/8	1/2	9	4 1/2	14 5/8	14 1/2																		4.5
4	36	18	1 1/2	3/8	1/2	9	4 1/2	14 5/8	14 1/2																		4.5
5	36	18	1 1/2	3/8	1/2	9	4 1/2	14 5/8	14 1/2																		4.5

STANDARD SIGN


M4-8

WISCONSIN DEPT OF TRANSPORTATION

APPROVED *Matthew R. Rauch*
for State Traffic Engineer

DATE 2/9/2023 PLATE NO. M4-8.4

7

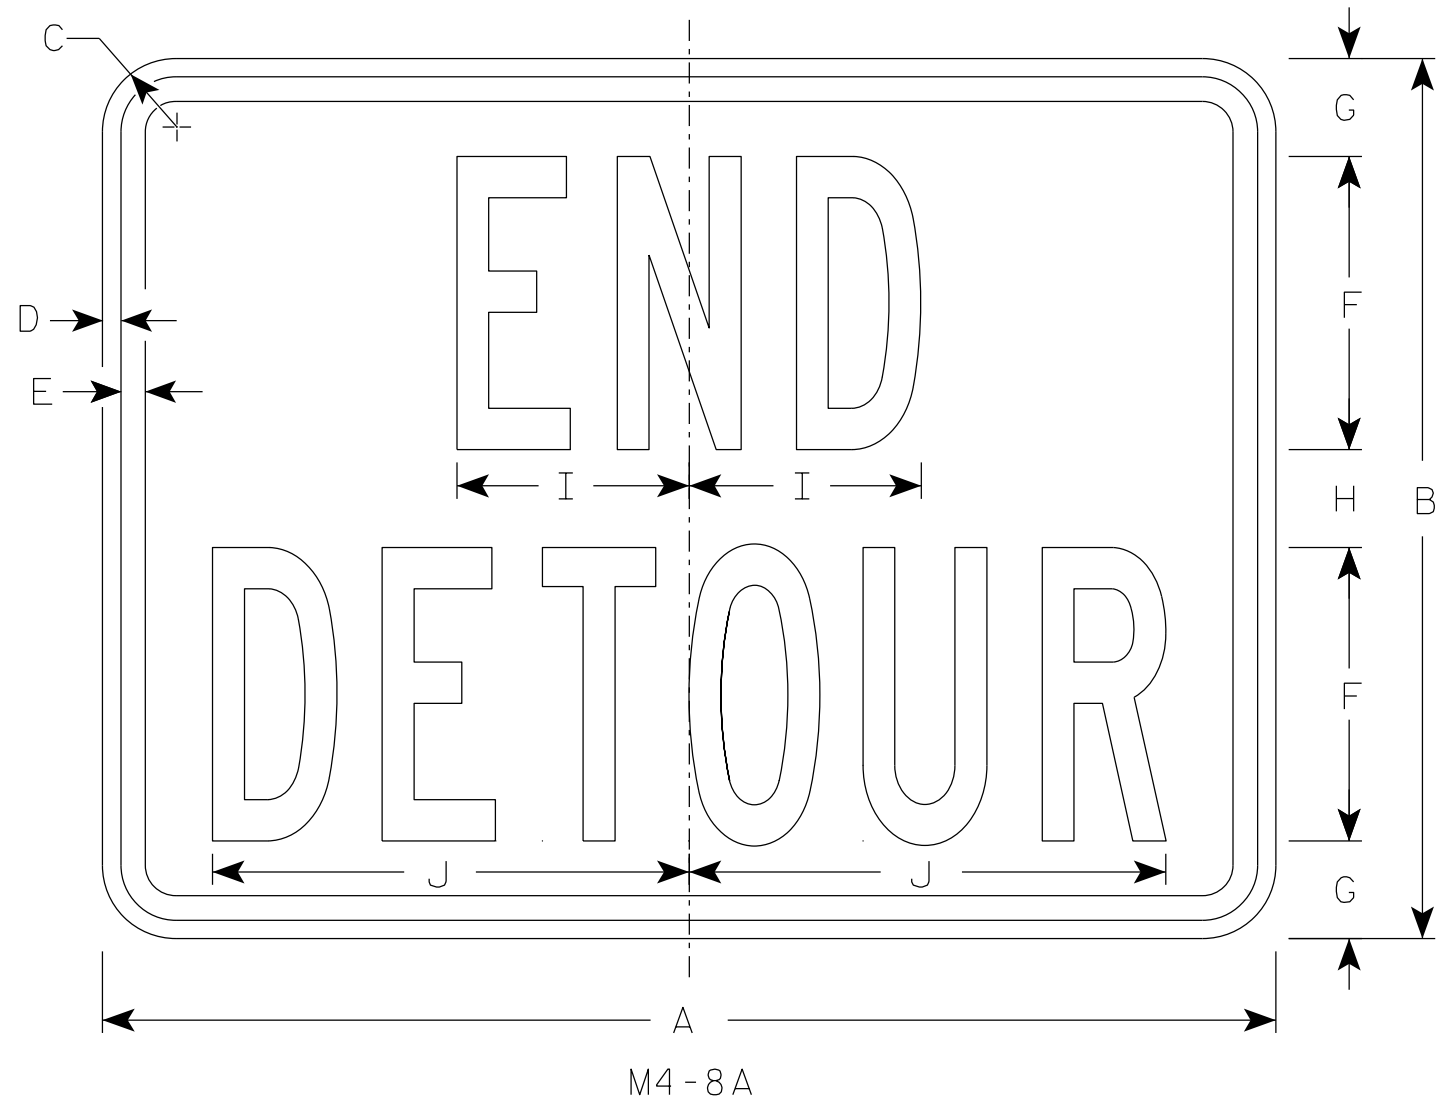


NOTES

1. Sign is Type II - Type F Reflective
2. Color:
Background - Orange
Message - Black
3. Message Series - B
4. Corners may be square or rounded when base material is plywood but borders shall be rounded as shown. When base material is metal, the corners and borders shall be rounded.

7


SIZE	A	B	C	D	E	F	G	H	I	J	K	L	M	N	O	P	Q	R	S	T	U	v	W	X	Y	Z	Area sq. ft.
1																											
2	24	18	1 1/2	3/8	1/2	6	2	2	4 3/4	9 3/4																	3.0
2M	24	18	1 1/2	3/8	1/2	6	2	2	4 3/4	9 3/4																	3.0
3	30	24	1 1/2	3/8	1/2	8	2 1/2	3	6 3/4	13																	5.0
4	30	24	1 1/2	3/8	1/2	8	2 1/2	3	6 3/4	13																	5.0
5	30	24	1 1/2	3/8	1/2	8	2 1/2	3	6 3/4	13																	5.0

STANDARD SIGN	
M4-8A	
WISCONSIN DEPT OF TRANSPORTATION	
APPROVED	<i>Matthew R. Rauch</i> For State Traffic Engineer
DATE 2/9/2023	PLATE NO. M4-8A.4

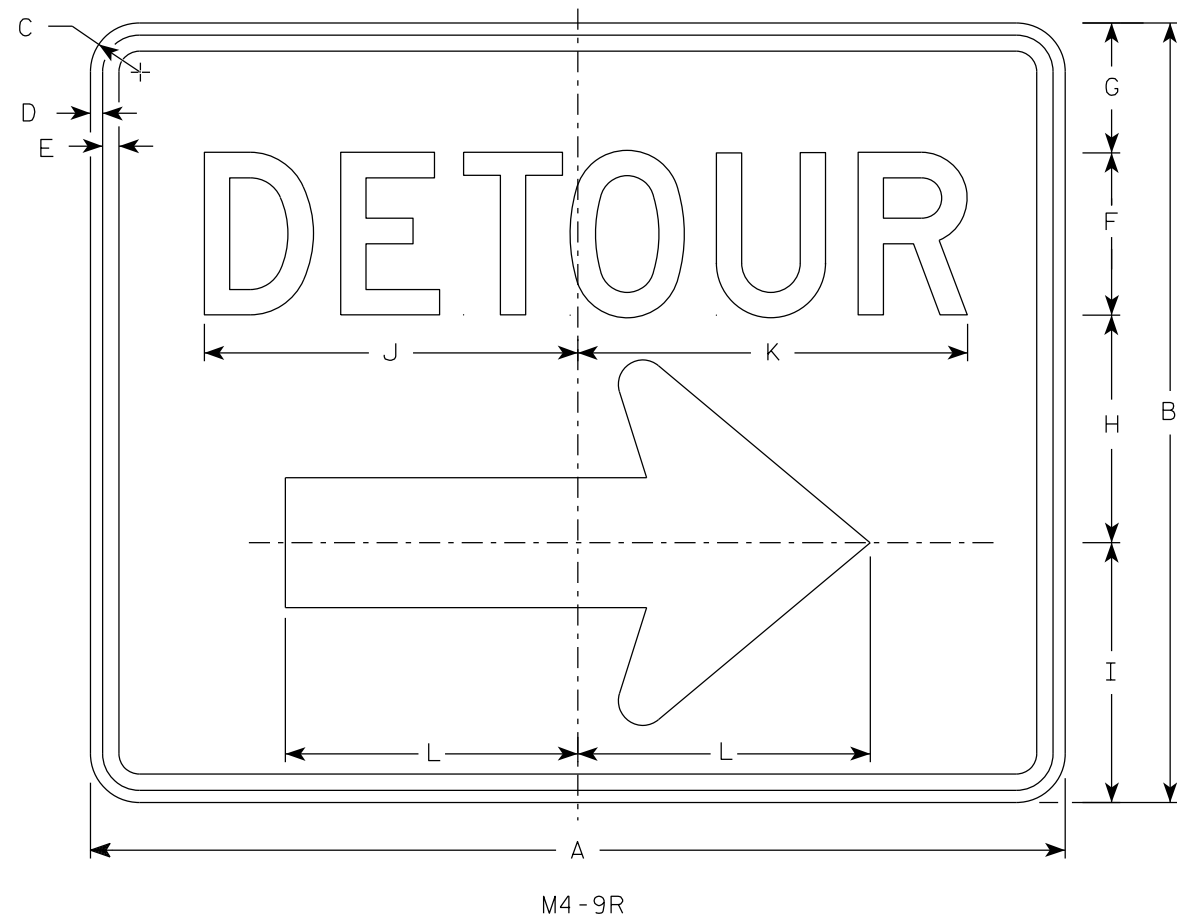

NOTES

1. Sign is Type II - Type F Reflective
2. Color:
Background - Orange
Message - Black
3. Message Series - D
4. Corners may be square or rounded when base material is plywood but borders shall be rounded as shown. When base material is metal, the corners and borders shall be rounded.
4. M4-9L is the same as M4-9R except the arrow is reversed.

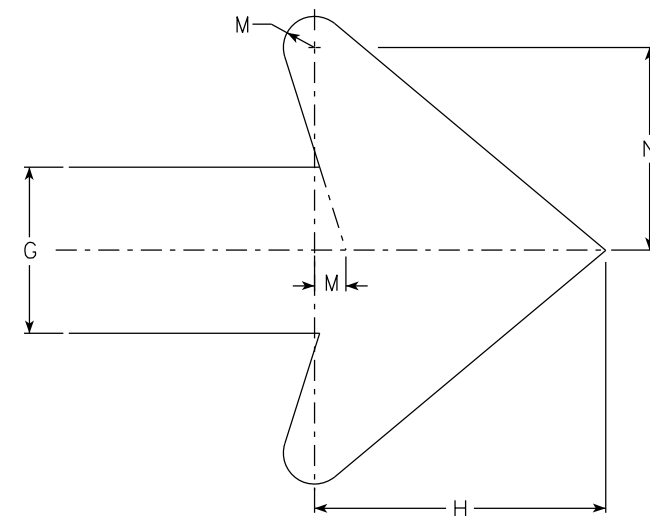

Arrow Detail

SIZE	A	B	C	D	E	F	G	H	I	J	K	L	M	N	O	P	Q	R	S	T	U	V	W	X	Y	Z	Area sq. ft.
1																											
2	30	24	1 1/2	3/8	1/2	5	4	7	8	11 1/2	12	9	3/4	4 7/8													5.00
2M	30	24	1 1/2	3/8	1/2	5	4	7	8	11 1/2	12	9	3/4	4 7/8													5.00
3	30	24	1 1/2	3/8	1/2	5	4	7	8	11 1/2	12	9	3/4	4 7/8													5.00
4	48	36	1 7/8	1/2	5/8	8	6	10 1/2	11 5/8	20 5/8	20 1/2	13 1/4	1 1/8	6 7/8													12.0
5	48	36	1 7/8	1/2	5/8	8	6	10 1/2	11 5/8	20 5/8	20 1/2	13 1/4	1 1/8	6 7/8													12.0

STANDARD SIGN
M4-9 R & L

WISCONSIN DEPT OF TRANSPORTATION

APPROVED *Matthew R. Rauch*
For State Traffic Engineer

DATE 2/9/2023 PLATE NO. M4-9R.6





PROJECT NO:

HWY:

COUNTY:

SHEET NO:


E

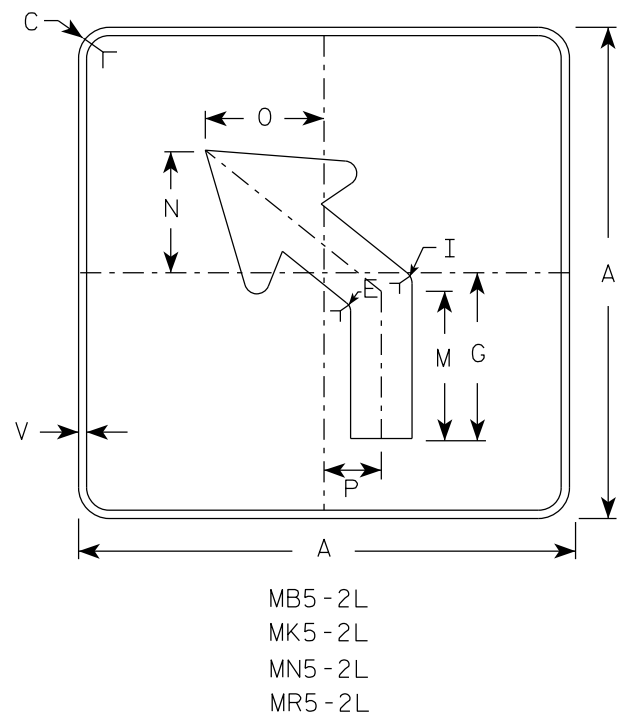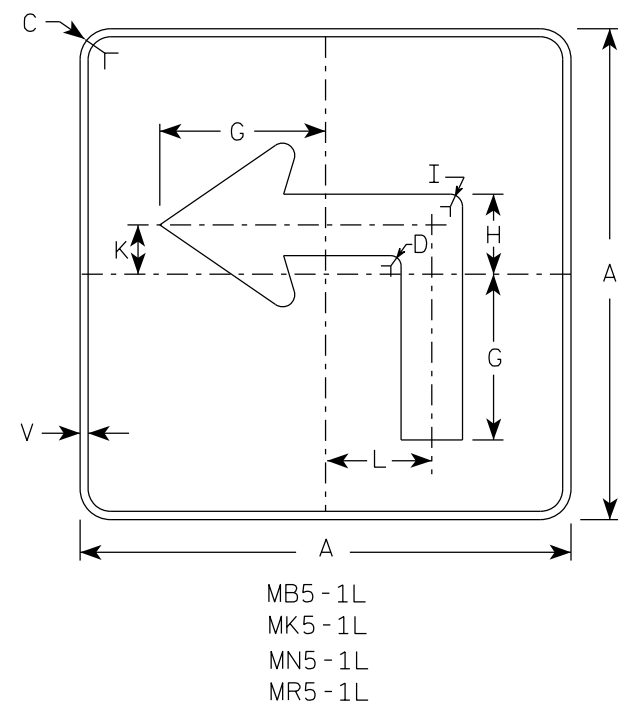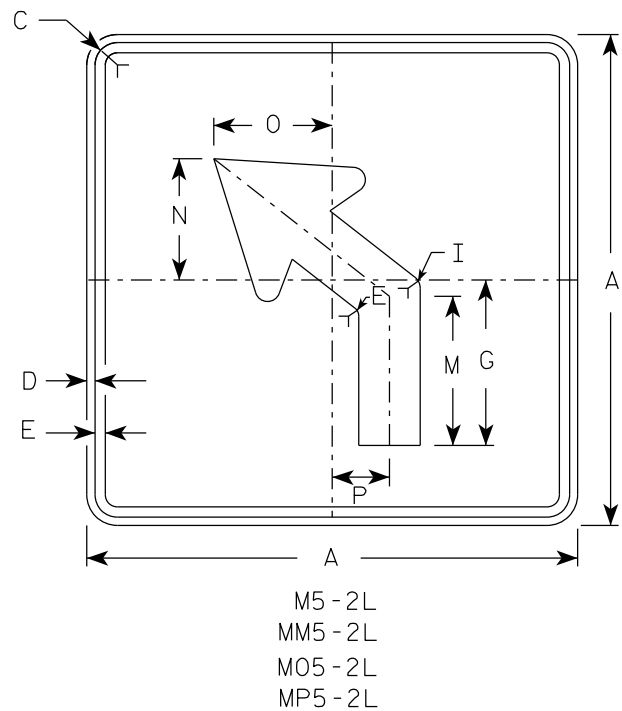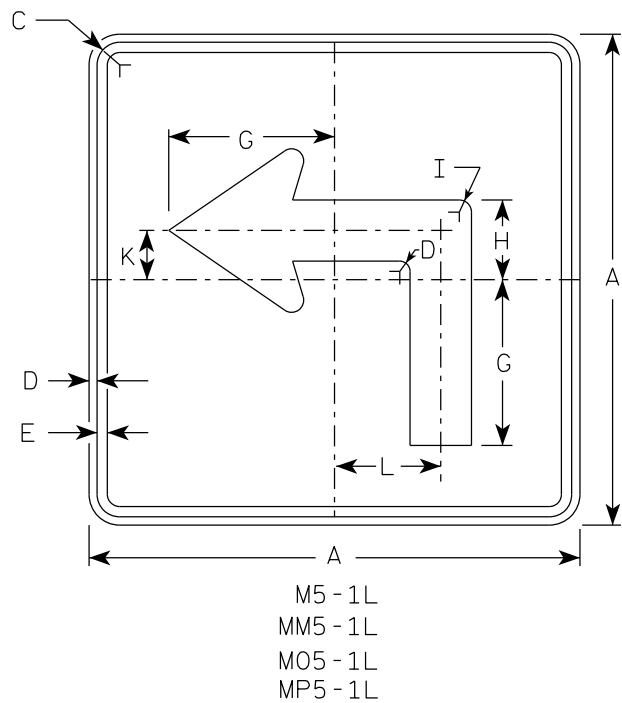

NOTES





- Signs are Type II - Type H reflective except as shown
- Color:
Background - See note 4
Message - See note 4
- Corners may be square or rounded when base material is plywood but borders shall be rounded as shown. When base material is metal, the corners and borders shall be rounded.
- | | | |
|-----------|-------|---|
| M5-1 and | M5-2 | Background - White |
| | | Message - Black |
| MB5-1 and | MB5-2 | Background - Blue |
| | | Message - White |
| MK5-1 and | MK5-2 | Background - Green |
| | | Message - White |
| MM5-1 and | MM5-2 | Background - White |
| | | Message - Green |
| MN5-1 and | MN5-2 | Background - Brown |
| | | Message - White |
| M05-1 and | M05-2 | Background - Orange - Type F Reflective |
| | | Message - Black |
| MP5-1 and | MP5-2 | Background - White |
| | | Message - Blue |
| MR5-1 and | MR5-2 | Background - Brown |
| | | Message - Yellow |
- M5-1R same as M5-1L except arrow points right.
- M5-2R same as M5-2L except arrow tilts right.

ARROW DETAIL

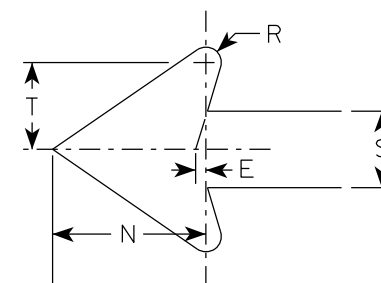


SIZE	A	B	C	D	E	F	G	H	I	J	K	L	M	N	O	P	Q	R	S	T	U	V	W	X	Y	Z	Area sq. ft.
1																											
2S	21		1 1/2	3/8	3/8		7	3 3/8	5/8		2 1/8	4 1/2	6 3/8	5 1/4	5	2 1/2		1/2	2 5/8	3		1/2					3.06
2M	21		1 1/2	3/8	3/8		7	3 3/8	5/8		2 1/8	4 1/2	6 3/8	5 1/4	5	2 1/2		1/2	2 5/8	3		1/2					3.06
3	30		1 7/8	1/2	5/8		10 1/8	4 7/8	7/8		3	6 1/2	9 1/8	7 1/2	7 1/4	3 1/2		3/4	3 3/4	4 1/4		1/2					6.25
4	30		1 7/8	1/2	5/8		10 1/8	4 7/8	7/8		3	6 1/2	9 1/8	7 1/2	7 1/4	3 1/2		3/4	3 3/4	4 1/4		1/2					6.25
5	30		1 7/8	1/2	5/8		10 1/8	4 7/8	7/8		3	6 1/2	9 1/8	7 1/2	7 1/4	3 1/2		3/4	3 3/4	4 1/4		1/2					6.25

PROJECT NO:	HWY:	COUNTY:	SHEET NO: 109	E
-------------	------	---------	---------------	---

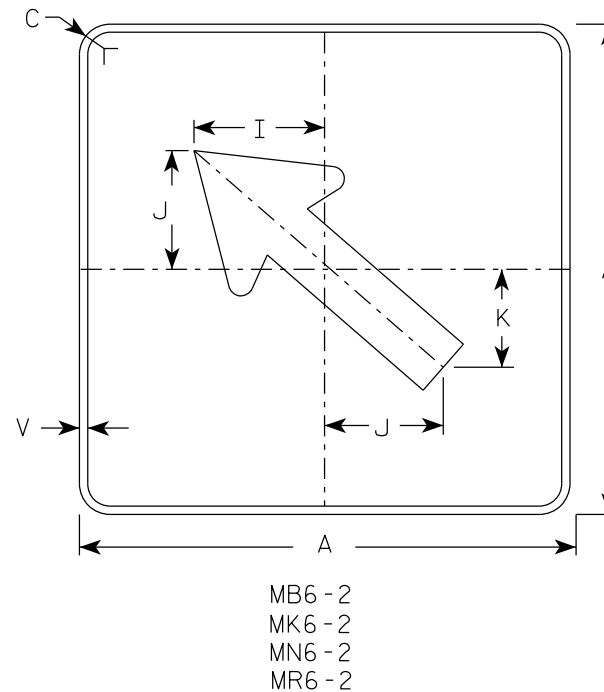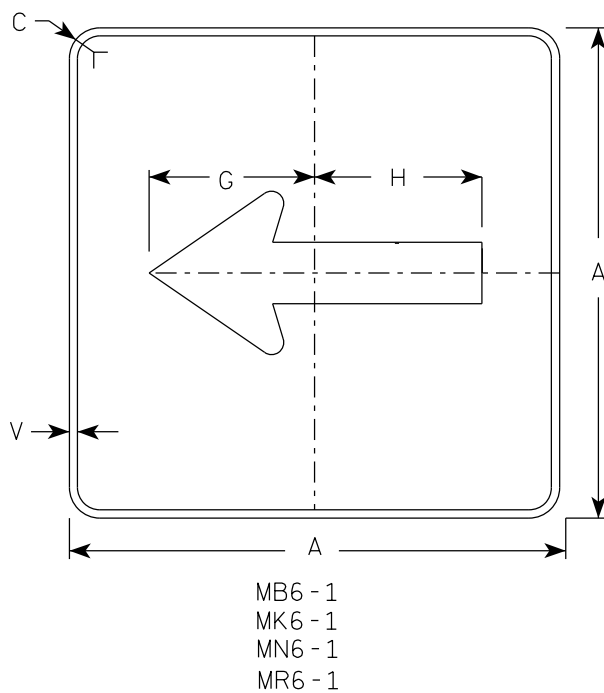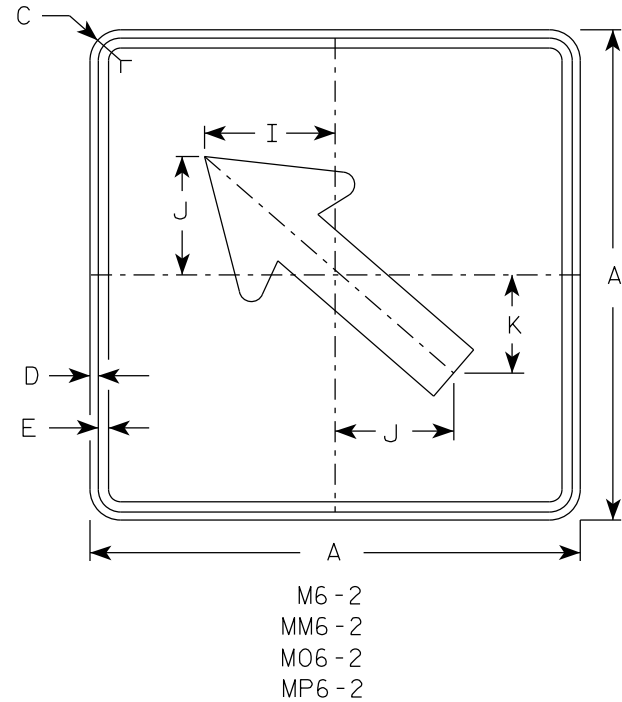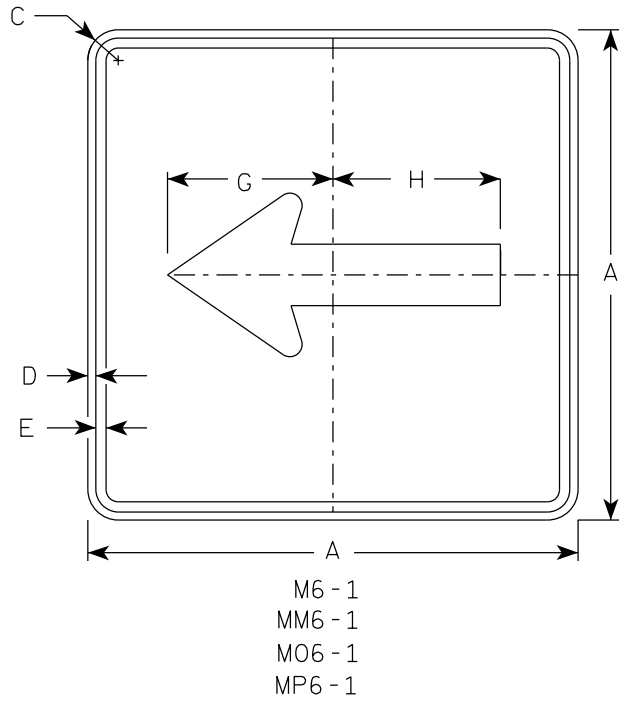

- NOTES**
- Signs are Type II - Type H Reflective except as Shown
 - Color:
Background - See note 4
Message - See note 4
 - Corners may be square or rounded when base material is plywood but borders shall be rounded as shown. When base material is metal, the corners and borders shall be rounded.
 - M6-1 and M6-2 Background - White
Message - Black
MB6-1 and MB6-2 Background - Blue
Message - White
MK6-1 and MK6-2 Background - Green
Message - White
MM6-1 and MM6-2 Background - White
Message - Green
MN6-1 and MN6-2 Background - Brown
Message - White
M06-1 and M06-2 Background - Orange - Type F Reflective
Message - Black
MP6-1 and MP6-2 Background - White
Message - Blue
MR6-1 and MR6-2 Background - Brown
Message - Yellow

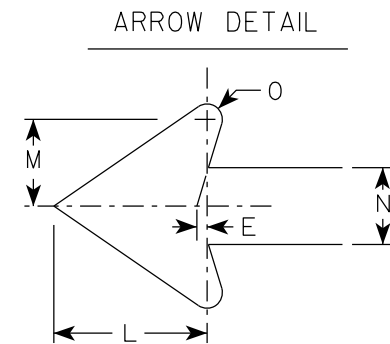

SIZE	A	B	C	D	E	F	G	H	I	J	K	L	M	N	O	P	Q	R	S	T	U	V	W	X	Y	Z	Area sq. ft.	
1																												
2S	21		1 1/2	3/8	3/8		7 1/2	7 1/8	5 5/8	5	4 1/4	5 1/4	3	2 5/8	1/2							1/2						3.06
2M	21		1 1/2	3/8	3/8		7 1/2	7 1/8	5 5/8	5	4 1/4	5 1/4	3	2 5/8	1/2							1/2						3.06
3	30		1 7/8	1/2	5/8		10 3/4	10 1/4	8	7 1/4	6	7 1/2	4 1/4	3 3/4	3/4							1/2						6.25
4	30		1 7/8	1/2	5/8		10 3/4	10 1/4	8	7 1/4	6	7 1/2	4 1/4	3 3/4	3/4							1/2						6.25
5	30		1 7/8	1/2	5/8		10 3/4	10 1/4	8	7 1/4	6	7 1/2	4 1/4	3 3/4	3/4							1/2						6.25

STANDARD SIGN
M6-1 & M6-2
SERIES


WISCONSIN DEPT OF TRANSPORTATION

APPROVED *Matthew R. Rauch*
For State Traffic Engineer

DATE 2/13/2023 PLATE NO. M6-1.16


NOTES

- 1. Sign is Type II - Type H Reflective
- 2. Color:
Background - White
Message - Black
- 3. Message Series - C
- 4. Corners may be square or rounded when base material is plywood but borders shall be rounded as shown. When base material is metal, the corners and borders shall be rounded.
- 5. Substitute appropriate numerals to nearest quarter mile and optically adjust spacing to achieve proper balance.

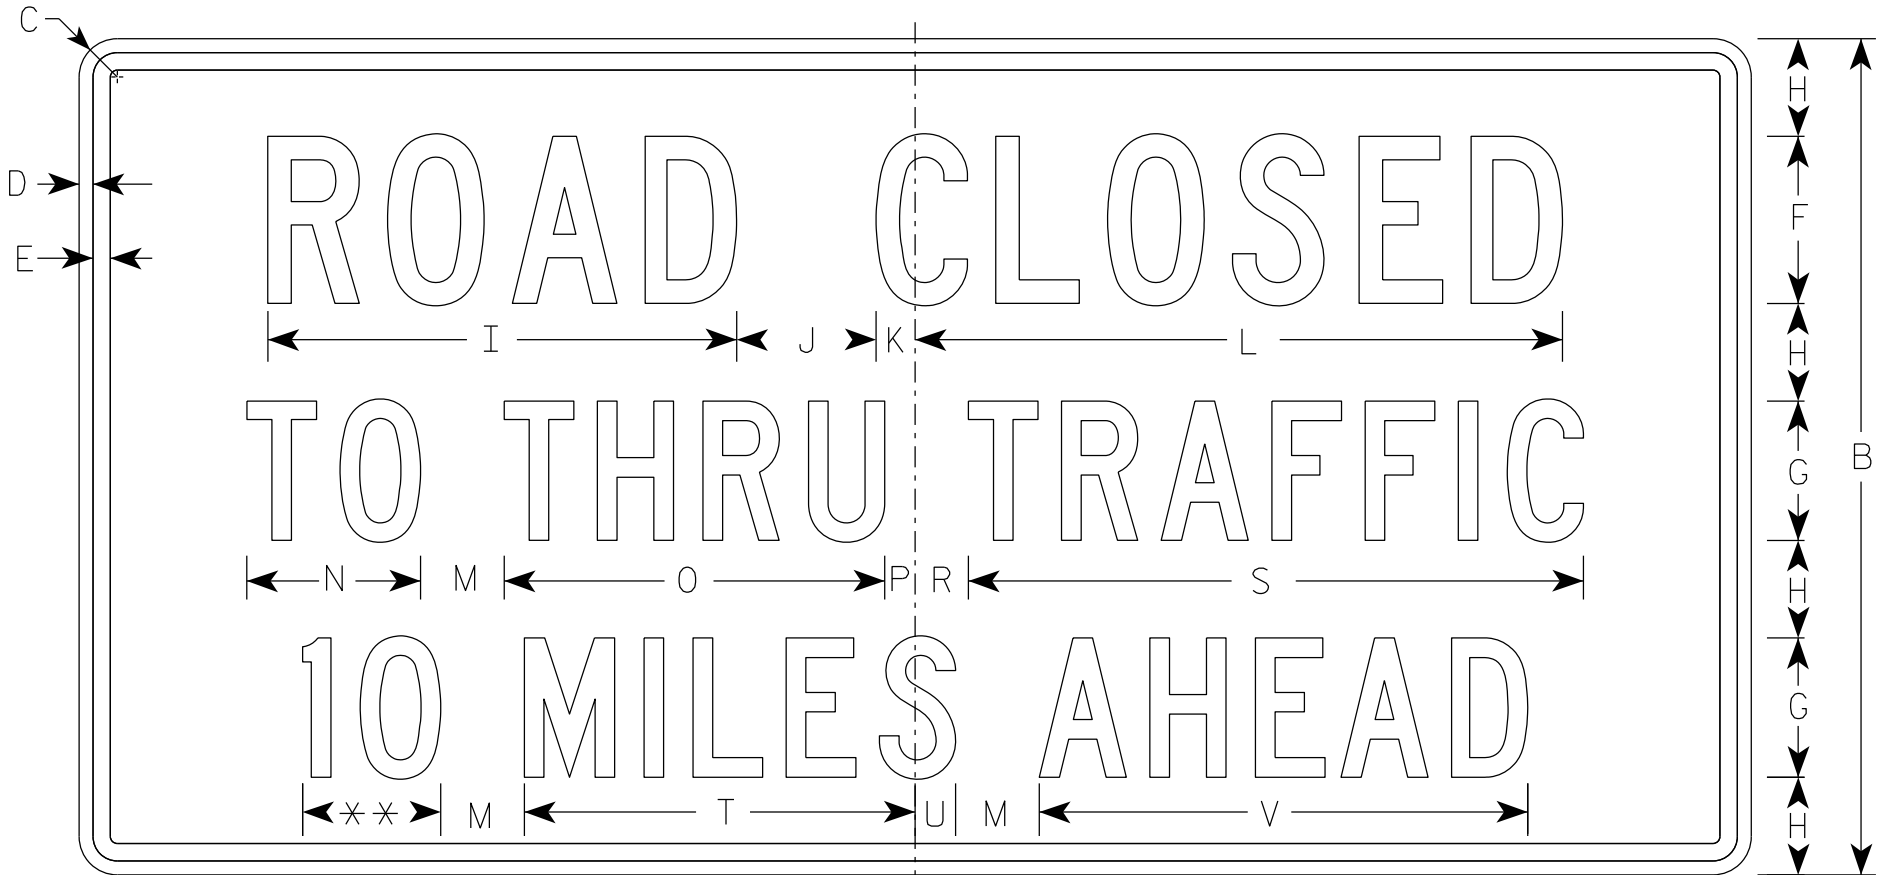

R11-3

** See Note 5

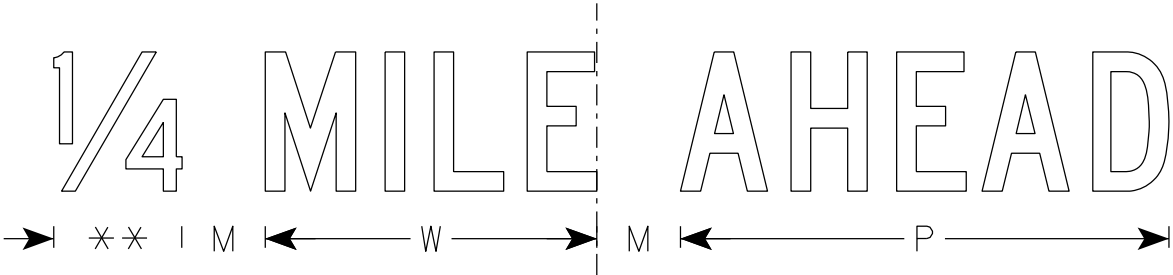

SIZE	A	B	C	D	E	F	G	H	I	J	K	L	M	N	O	P	Q	R	S	T	U	V	W	X	Y	Z	Area sq. ft.
1	36	18	1 1/2	3/8	3/8	4	3	2	11 1/4	3	1 1/8	15 3/8	2	3 3/4	8 1/4	5/8		1 3/8	13 1/4	8 3/8	7/8	10 1/2	7 1/8				4.5
2S	60	30	1 7/8	1/2	5/8	6	5	3 1/2	16 7/8	5	1 3/8	23 1/4	3	6 1/4	13 5/8	1 1/8		1 7/8	22 1/8	14	1 1/2	17 1/2	11 7/8				12.5
2M	60	30	1 7/8	1/2	5/8	6	5	3 1/2	16 7/8	5	1 3/8	23 1/4	3	6 1/4	13 5/8	1 1/8		1 7/8	22 1/8	14	1 1/2	17 1/2	11 7/8				12.5
3																											
4																											
5																											

STANDARD SIGN
R11-3

WISCONSIN DEPT OF TRANSPORTATION

APPROVED *Matthew R. Rauch*
for State Traffic Engineer

DATE 2/5/24 PLATE NO. R11-3.10

PROJECT NO:


HWY:

COUNTY:

SHEET NO: 111

E

7

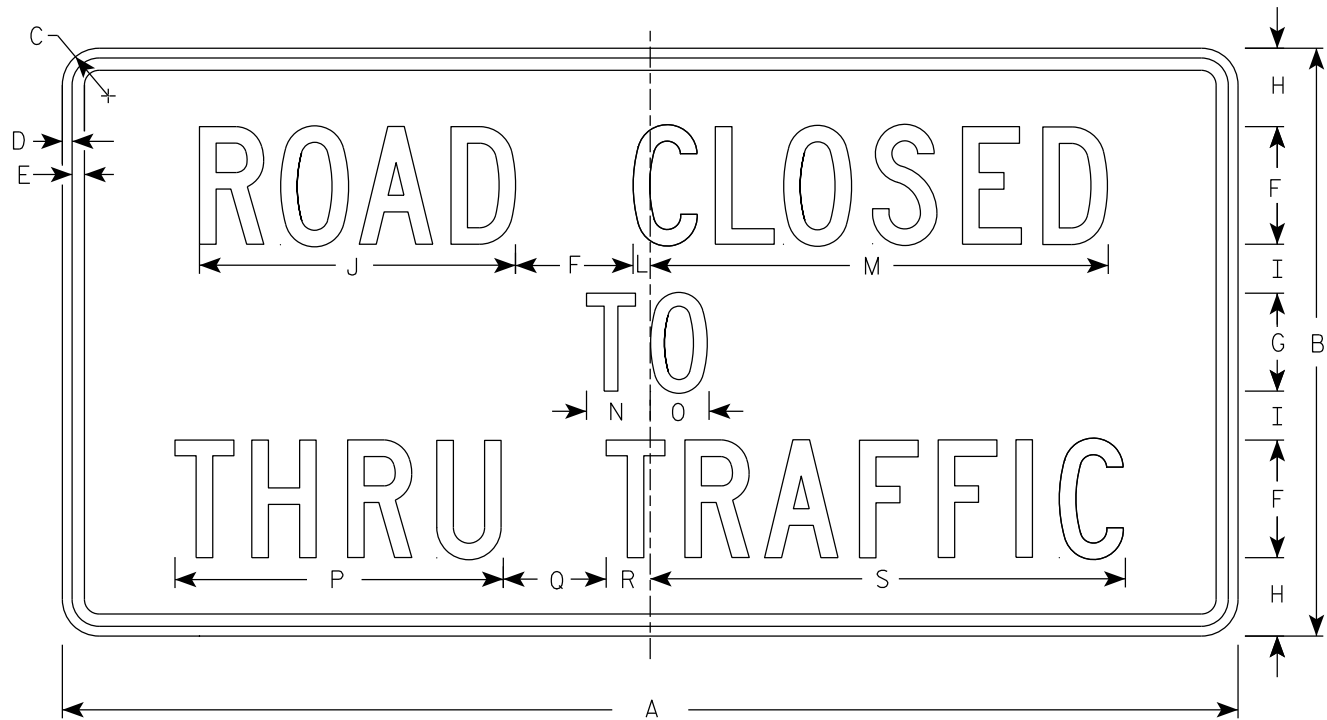

R11-4

NOTES

- 1. Sign is Type II - Type H Reflective
- 2. Color:
 - Background - White
 - Message - Black
- 3. Message Series - C
- 4. Corners may be square or rounded when base material is plywood but borders shall be rounded as shown. When base material is metal, the corners and borders shall be rounded.

7

SIZE	A	B	C	D	E	F	G	H	I	J	K	L	M	N	O	P	Q	R	S	T	U	V	W	X	Y	Z	Area sq. ft.
1																											
2S	60	30	1 7/8	1/2	5/8	6	5	4	2 1/2	16 1/8		7/8	23 3/8	3 1/4	3	16 3/4	5 1/4	2 1/4	24 1/4								12.5
2M	60	30	1 7/8	1/2	5/8	6	5	4	2 1/2	16 1/8		7/8	23 3/8	3 1/4	3	16 3/4	5 1/4	2 1/4	24 1/4								12.5
3																											
4																											
5																											


PROJECT NO:

HWY:

COUNTY:

SHEET NO: 112

E

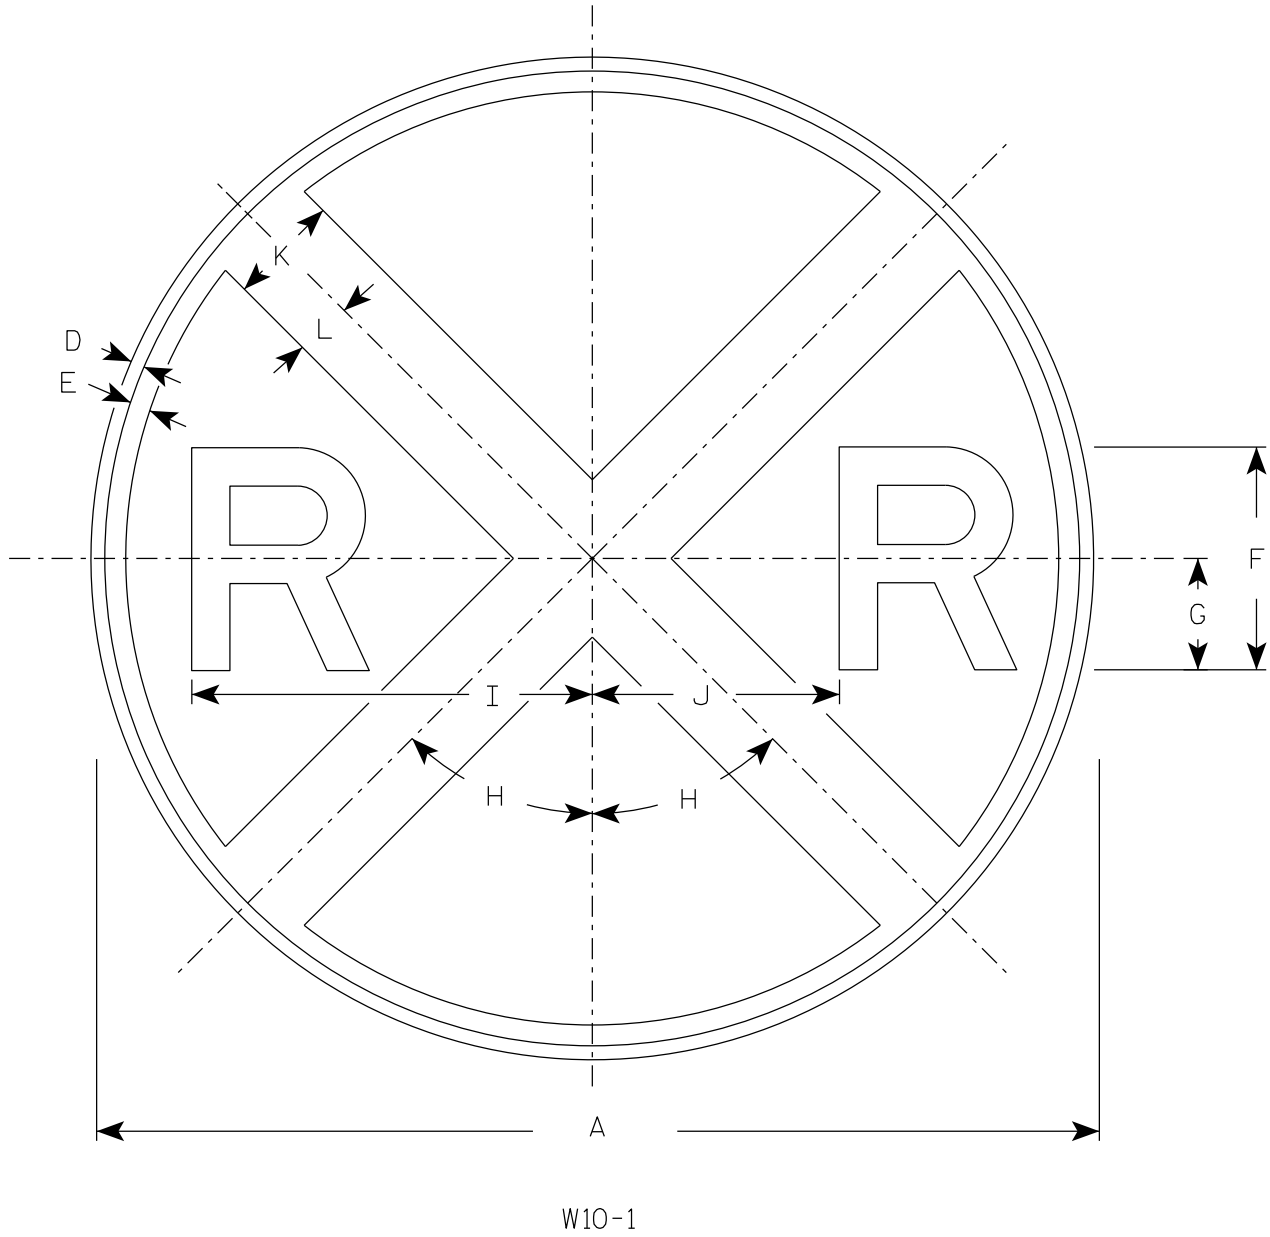

NOTES

- 1. Sign is Type II - Type F Reflective
- 2. Color:
 - Background - Yellow
 - Message - Black
- 3. Message Series - E

7

7

SIZE	A	B	C	D	E	F	G	H	I	J	K	L	M	N	O	P	Q	R	S	T	U	V	W	X	Y	Z	Area sq. ft.
1	30			$\frac{3}{8}$	$\frac{5}{8}$	7	3 $\frac{1}{2}$	45°	12 $\frac{3}{8}$	7 $\frac{1}{8}$	3	1 $\frac{1}{2}$							S	T	U	V	W	X	Y	Z	4.91
2S	36			$\frac{5}{8}$	$\frac{3}{4}$	8	4	45°	14 $\frac{3}{8}$	8 $\frac{5}{8}$	4	2															7.07
2M	36			$\frac{5}{8}$	$\frac{3}{4}$	8	4	45°	14 $\frac{3}{8}$	8 $\frac{5}{8}$	4	2															7.07
3	36			$\frac{5}{8}$	$\frac{3}{4}$	8	4	45°	14 $\frac{3}{8}$	8 $\frac{5}{8}$	4	2															7.07
4	48			$\frac{3}{4}$	1 $\frac{1}{4}$	10	5	45°	18 $\frac{3}{8}$	11 $\frac{5}{8}$	5	2 $\frac{1}{2}$															12.57
5																											

STANDARD SIGN

W10-1

WISCONSIN DEPT OF TRANSPORTATION

APPROVED *Matthew R. Rauch*
for State Traffic Engineer


DATE 3/27/24 PLATE NO. W10-1.9

NOTES

1. Sign is Type II - Type F Reflective
2. Color:

Background - See Note 4

Message - Black
3. Message Series - D
4. Background - R15-3 is White Type H Reflective
W10-1A is Yellow.

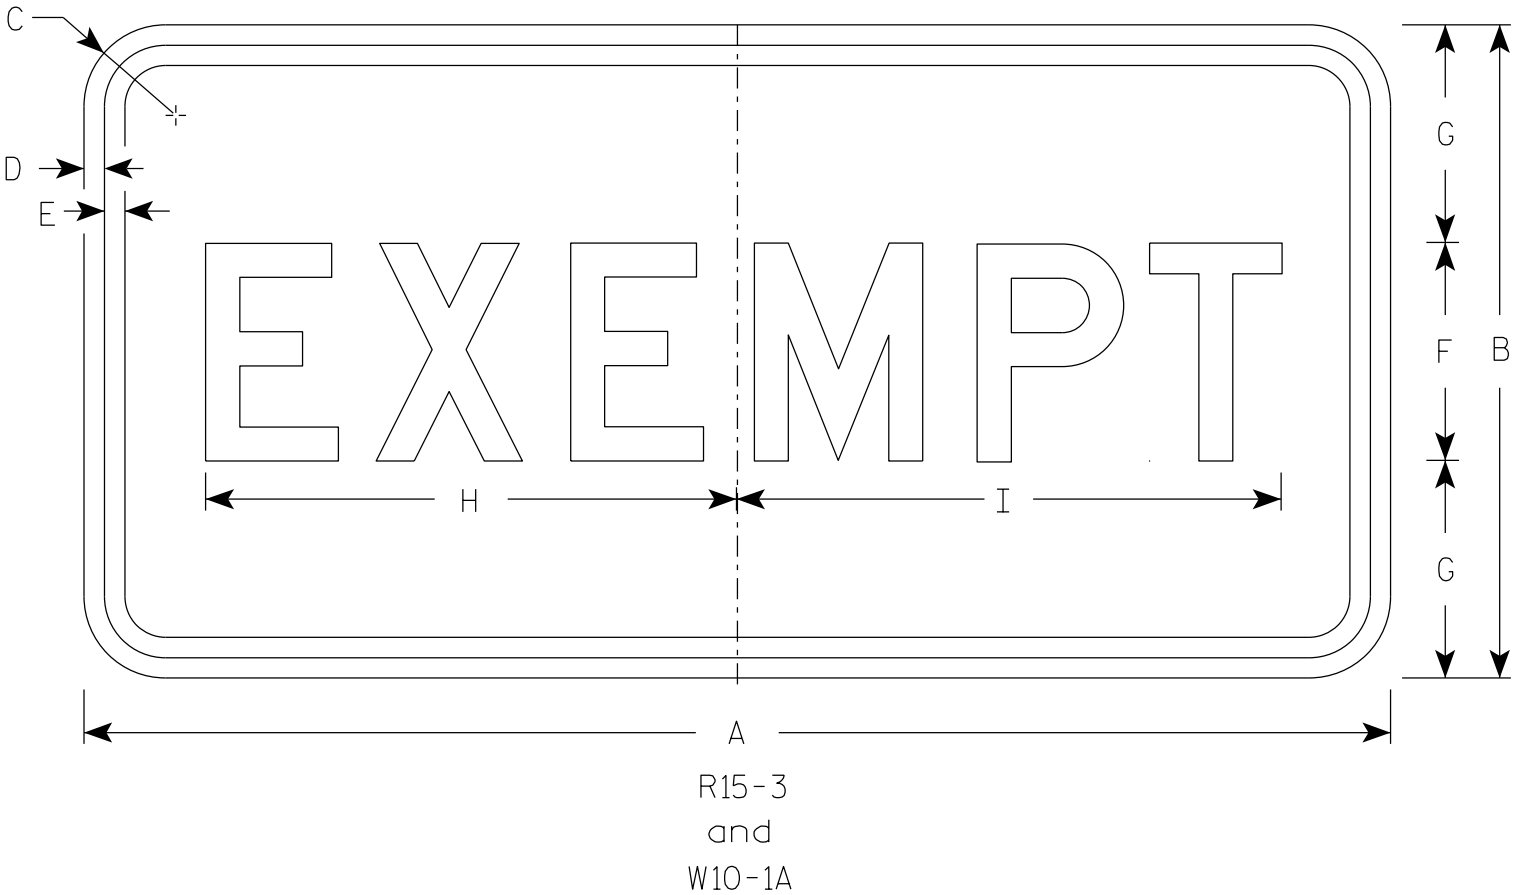







SIZE	A	B	C	D	E	F	G	H	I	J	K	L	M	N	O	P	Q	R	S	T	U	V	W	X	Y	Z	Area sq. ft.
1																											
2S	24	12	1 1/2	3/8	3/8	4	4	9 3/4	10																		2
2M	24	12	1 1/2	3/8	3/8	4	4	9 3/4	10																		2
3																											
4																											
5																											

STANDARD SIGN
R15-3 & W10-1A

WISCONSIN DEPT OF TRANSPORTATION

APPROVED *Matthew R. Rauch*
for State Traffic Engineer

DATE 11/13/2023 PLATE NO. R15-3.8

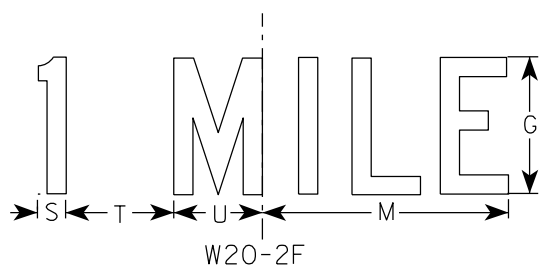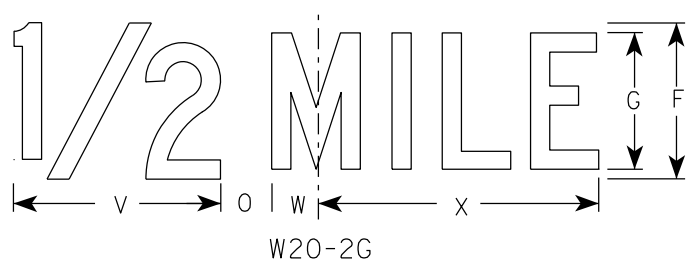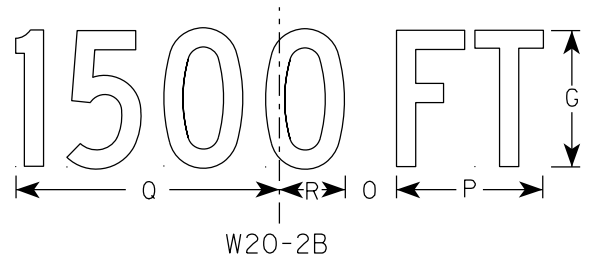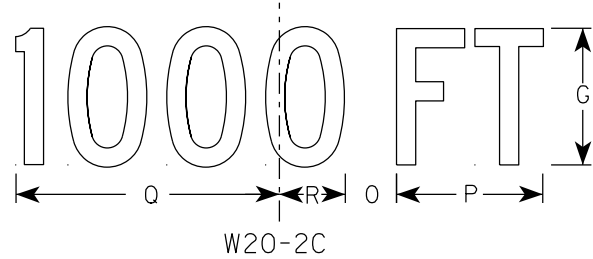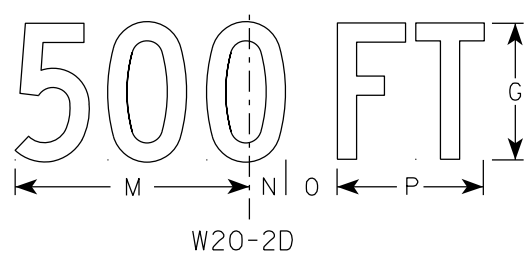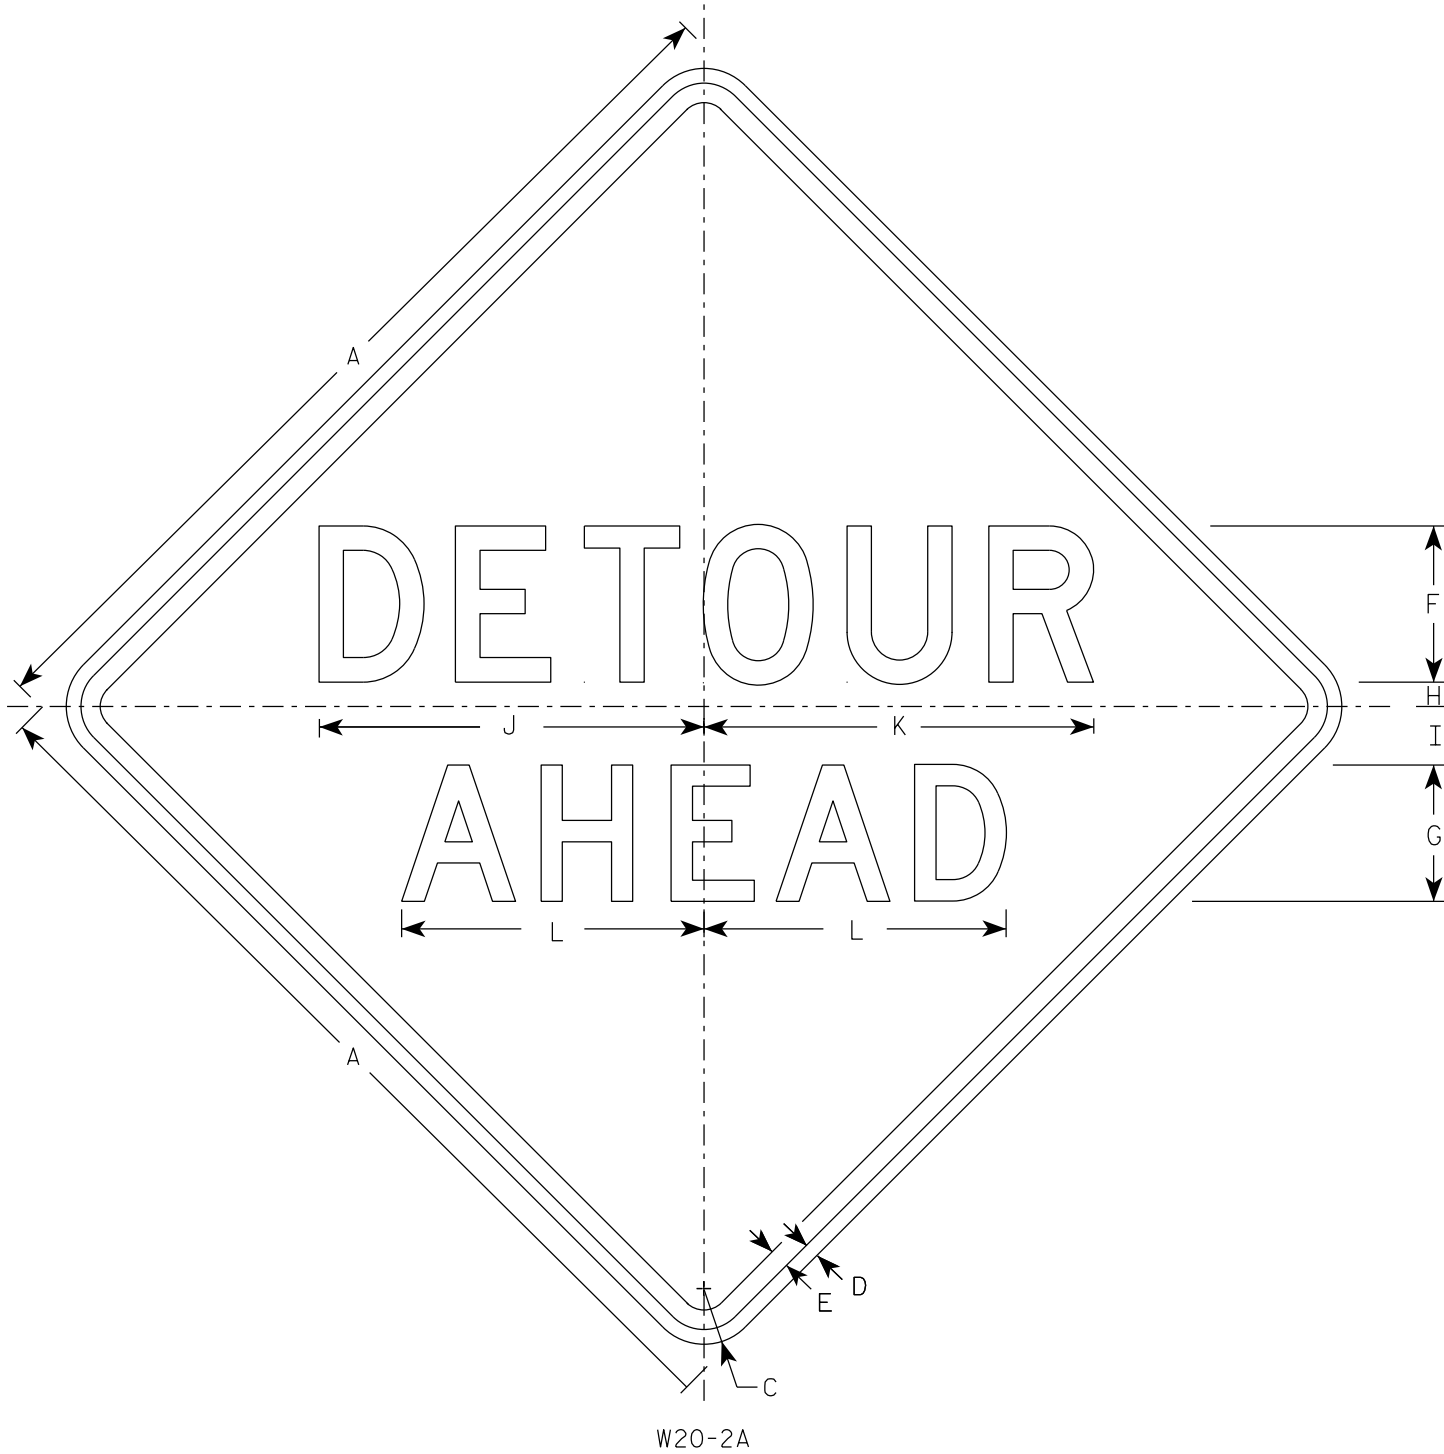

NOTES


- Sign is Type II - Type F Reflective
- Color:
Background - Orange
Message - Black
- Message Series - See note 5
- Corners may be square or rounded when base material is plywood but borders shall be rounded as shown. When base material is metal, the corners and borders shall be rounded.
- Line 1 is Series D.
Line 2 is Series D for AHEAD and Series C for all other distances.

SIZE	A	B	C	D	E	F	G	H	I	J	K	L	M	N	O	P	Q	R	S	T	U	v	w	X	Y	Z	Area sq. ft.
1	36		2 1/4	5/8	3/4	6	5	1	2 1/4	14 3/4	15	11 5/8	9	1 3/8	1 7/8	5 5/8	10 1/8	2 1/2	1 1/8	4 1/2	3 1/2	8	1 3/4	10 3/4			9.0
2S	48		3	3/4	1	8	7	1 1/4	3	19 3/4	20	15 1/2	12	1 7/8	2 5/8	7 1/2	13 1/2	3 3/8	1 1/2	6	4 5/8	10 5/8	2 3/8	14 3/8			16.0
2M	48		3	3/4	1	8	7	1 1/4	3	19 3/4	20	15 1/2	12	1 7/8	2 5/8	7 1/2	13 1/2	3 3/8	1 1/2	6	4 5/8	10 5/8	2 3/8	14 3/8			16.0
3	48		3	3/4	1	8	7	1 1/4	3	19 3/4	20	15 1/2	12	1 7/8	2 5/8	7 1/2	13 1/2	3 3/8	1 1/2	6	4 5/8	10 5/8	2 3/8	14 3/8			16.0
4	48		3	3/4	1	8	7	1 1/4	3	19 3/4	20	15 1/2	12	1 7/8	2 5/8	7 1/2	13 1/2	3 3/8	1 1/2	6	4 5/8	10 5/8	2 3/8	14 3/8			16.0
5	48		3	3/4	1	8	7	1 1/4	3	19 3/4	20	15 1/2	12	1 7/8	2 5/8	7 1/2	13 1/2	3 3/8	1 1/2	6	4 5/8	10 5/8	2 3/8	14 3/8			16.0


STANDARD SIGN W20-2A,B,C,D,F & G	
WISCONSIN DEPT OF TRANSPORTATION	
APPROVED	<i>Matthew R. Rauch</i> For State Traffic Engineer
DATE 1/10/2024	PLATE NO. W20-2.7

PROJECT NO:	HWY:	COUNTY:	SHEET NO: 115	E
-------------	------	---------	---------------	---


7

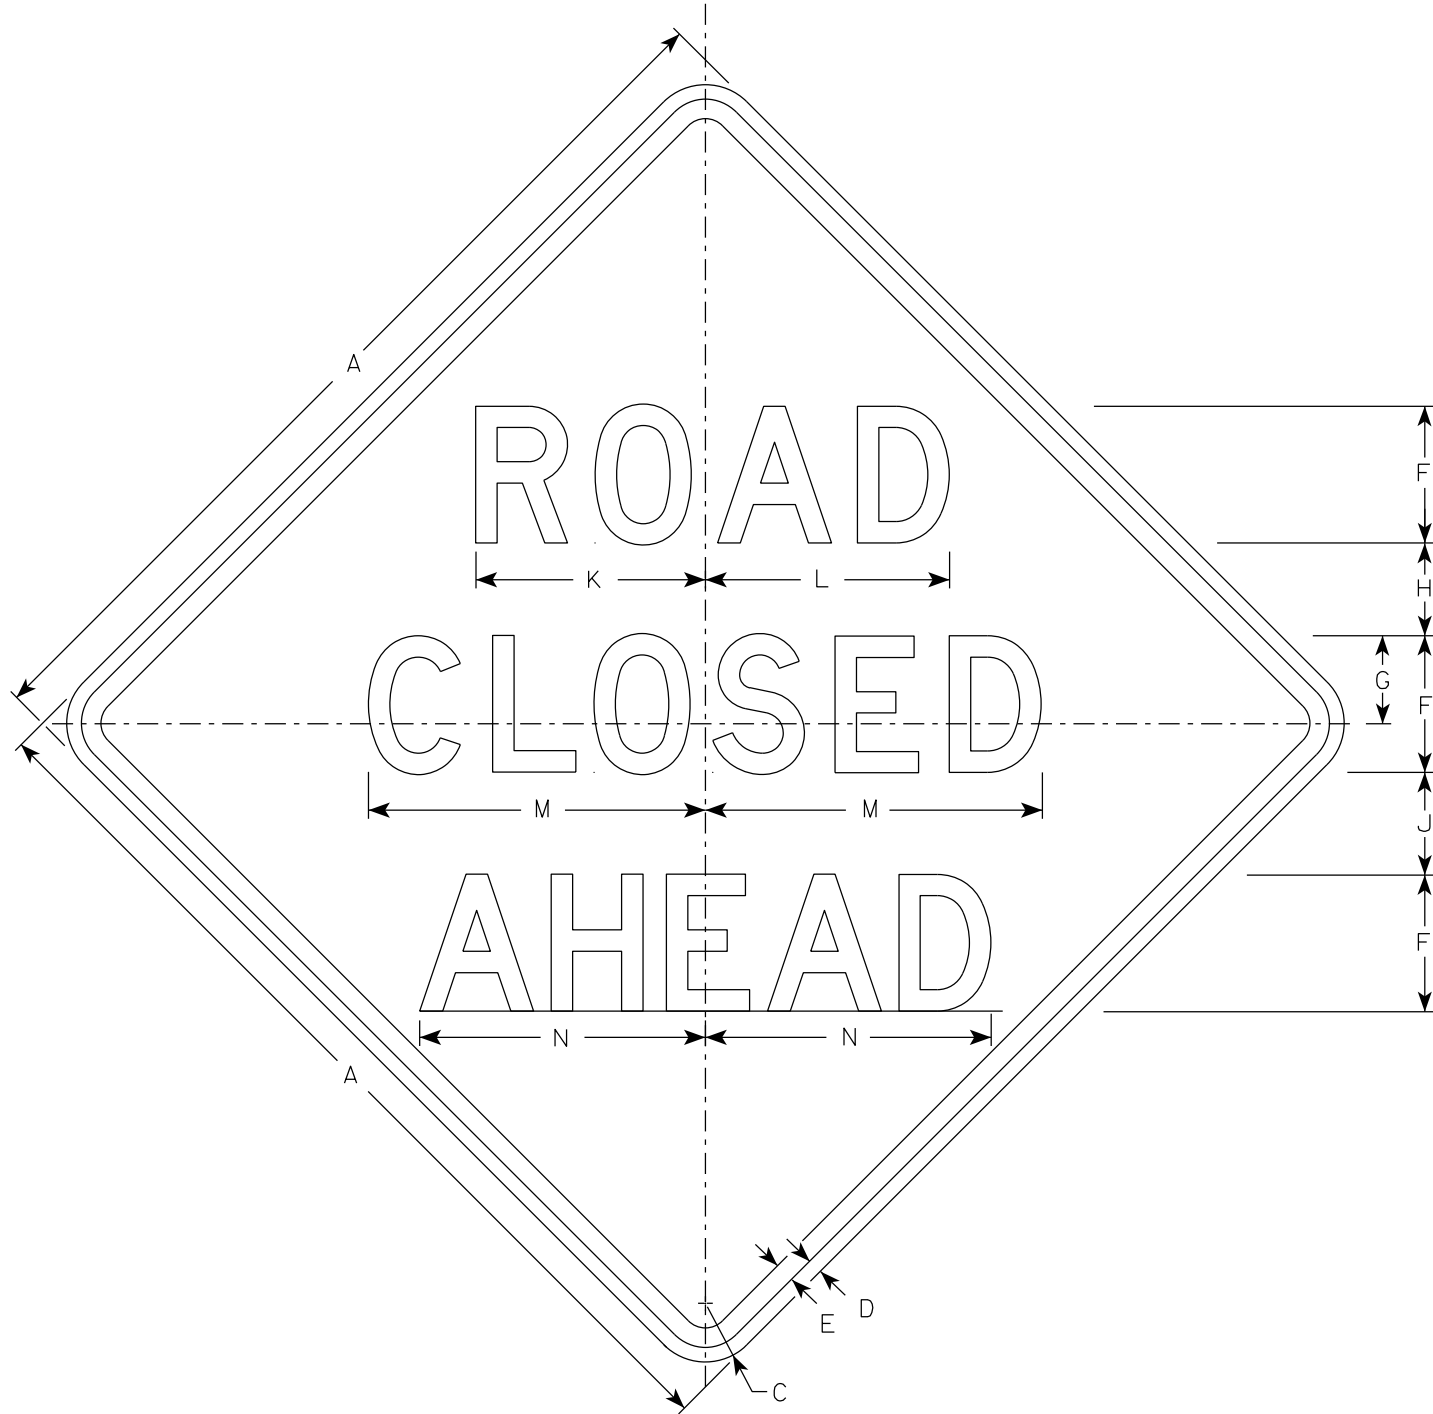


W20-3A

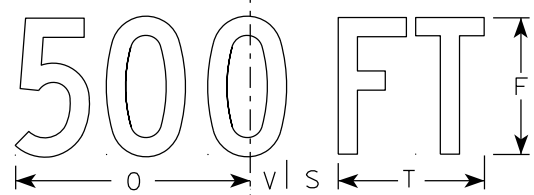


W20-3D

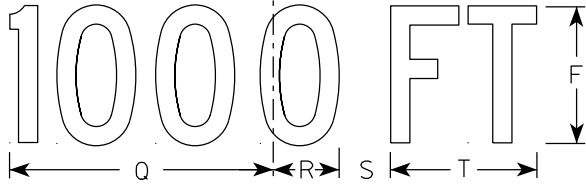


W20-3C

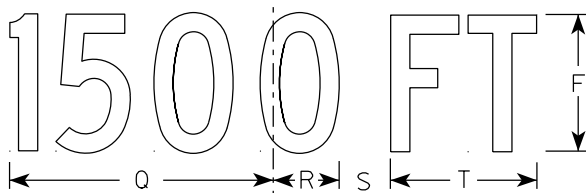

W20-3B

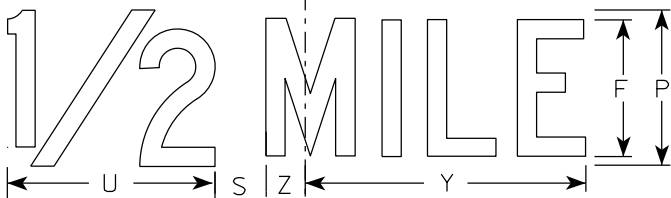

W20-3G

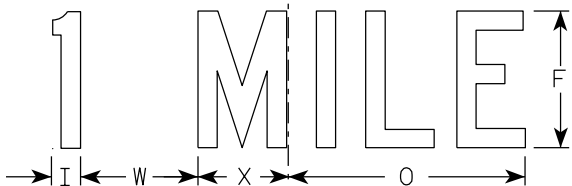

W20-3F

NOTES

- 1. Sign is Type II - Type F Reflective
- 2. Color:
 - Background - Orange
 - Message - Black
- 3. Message Series - see note 5
- 4. Corners may be square or rounded when base material is plywood but borders shall be rounded as shown. When base material is metal, the corners and borders shall be rounded.
- 5. Lines 1 and 2 are Series D.
Line 3 is Series D for AHEAD and Series C for all other distances.

7

SIZE	A	B	C	D	E	F	G	H	I	J	K	L	M	N	O	P	Q	R	S	T	U	v	W	X	Y	Z	Area sq. ft.
1	36		2 1/4	5/8	3/4	5	3 3/8	3 1/2	1 1/8	4	8 3/8	8 7/8	12 1/2	11	9	6	10 1/8	2 1/2	1 7/8	5 5/8	8	1 3/8	4 1/2	3 1/2	10 3/4	1 3/4	9.0
2S	48		3	3/4	1	7	4 1/2	4 3/4	1 1/2	5 1/4	11 3/4	12 1/2	17 1/4	14 5/8	12	8	13 1/2	3 3/8	2 5/8	7 1/2	10 5/8	1 7/8	6	4 5/8	14 3/8	2 3/8	16.0
2M	48		3	3/4	1	7	4 1/2	4 3/4	1 1/2	5 1/4	11 3/4	12 1/2	17 1/4	14 5/8	12	8	13 1/2	3 3/8	2 5/8	7 1/2	10 5/8	1 7/8	6	4 5/8	14 3/8	2 3/8	16.0
3	48		3	3/4	1	7	4 1/2	4 3/4	1 1/2	5 1/4	11 3/4	12 1/2	17 1/4	14 5/8	12	8	13 1/2	3 3/8	2 5/8	7 1/2	10 5/8	1 7/8	6	4 5/8	14 3/8	2 3/8	16.0
4	48		3	3/4	1	7	4 1/2	4 3/4	1 1/2	5 1/4	11 3/4	12 1/2	17 1/4	14 5/8	12	8	13 1/2	3 3/8	2 5/8	7 1/2	10 5/8	1 7/8	6	4 5/8	14 3/8	2 3/8	16.0
5	48		3	3/4	1	7	4 1/2	4 3/4	1 1/2	5 1/4	11 3/4	12 1/2	17 1/4	14 5/8	12	8	13 1/2	3 3/8	2 5/8	7 1/2	10 5/8	1 7/8	6	4 5/8	14 3/8	2 3/8	16.0

STANDARD SIGN
W20-3A, B, C, D, F & G

WISCONSIN DEPT OF TRANSPORTATION

APPROVED *Matthew R. Rauch*
for State Traffic Engineer

DATE 1/10/2024 PLATE NO. W20-3.8

DESIGN DATA

LIVE LOAD:
DESIGN LOADING HL-93
INVENTORY RATING FACTOR 1.24
OPERATING RATING FACTOR 1.61
WISCONSIN STANDARD PERMIT VEHICLE (WIS-SPV) = 250 KIPS

EARTH LOAD:

DESIGNED FOR 2'-6" TO 3'-6" OF FILL

MATERIAL PROPERTIES:

CONCRETE MASONRY f'c = 3,500 psi
PRECAST CONCRETE f'c = 4,000 psi
HIGH-STRENGTH BAR STEEL REINFORCEMENT fy = 60,000 psi

HYDRAULIC DATA

DRAINAGE AREA = 2.79 SQ MI
WATERWAY AREA = 45.7 SQ FT
Q_{max} = 380 CFS
Q_{max} ELEVATION = 1255.40
Q_{max} VELOCITY = 8.31
ROADWAY OVERTOPPING = NA
SCOUR CRITICAL CODE = 8
Q₁₀ = 120.00
Q₁ ELEVATION = 1252.69
Q₁ VELOCITY = 3.5

FOUNDATION DATA

CULVERT TO BE FOUNDED ON SOIL
WITH MINIMUM BEARING RESISTANCE
OF 2.5 KSF. CONTRACTOR TO
DETERMINE SUITABILITY OF EXISTING
SOIL PRIOR TO CONSTRUCTING
THE CULVERT

TRAFFIC DATA

ADT = 1540 (2045)
DESIGN SPEED = 60MPH

LEGEND

* CONSTRUCTION JOINT ALONG C/L OF ROAD WITH
18" RUBBERIZED MEMBRANE WATERPROOFING UP
WALLS & ACROSS TOP SLAB

■ BUILD APRON LEVEL

⊗ INDICATES WING NUMBER

BENCHMARKS

NAME	DESCRIPTION	ELEV	STA	OFFSET
BM50	NAIL ON POWER POLE	1253.56	1089+37.34	49.76
BM51	CHISLED X ON WING	1255.34	1089+52.22	17.38

EXISTING STRUCTURE

THE EXISTING BRIDGE (C-60-800) IS A 20'-0" LONG, 34'-0" WIDE
SINGLE SPAN REINFORCED CONCRETE SLAB SUPPORTED ON REINFORCED
CONCRETE ABUTMENTS THE STRUCTURE BEGINS AT STA 1089+30.07
AND ENDS AT STA 1089+53.07.

STRUCTURES DESIGN CONTACTS

BRIDGE OFFICE:
AARON BONK, PE
(608) 261-0261

CONSULTANT:
WILLIAM J. ZIPPEL, PE, SE
ALFRED BENESCH & CO

LIST OF DRAWINGS:

1. GENERAL PLAN & ELEVATION
2. GENERAL NOTES AND QUANTITIES
3. SUBSURFACE EXPLORATION
4. BOX CULVERT PLAN
5. CULVERT DETAILS
6. EAST APRON AND WINGS
7. WEST APRON AND WINGS

PLAN

(SINGLE CELL BOX CULVERT)

ELEVATION

(NORMAL TO STH 73)

PROFILE GRADE STH 73

NO.	DATE	REVISION	BY
benesch Alfred Benesch & Company 1300 West Canal Street, Suite 150 Milwaukee, Wisconsin 53233 414-306-1310 Job No. 20299.02			
STATE OF WISCONSIN DEPARTMENT OF TRANSPORTATION			
ACCEPTED <i>[Signature]</i> SDR 09/26/23 CHIEF STRUCTURES DESIGN ENGINEER DATE			
STRUCTURE C-60-23			
STH 73 OVER FISHER RIVER			
COUNTY	TAYLOR	TOWN/CITY/VILLAGE	CLEVELAND
DESIGN SPEC. AASHTO LRFD BRIDGE DESIGN SPECIFICATIONS			
DESIGNED BY	JAP	DESIGN CK'D.	WJZ
DRAWN BY	JAP	PLANS CK'D.	WJZ
GENERAL PLAN & ELEVATION			SHEET 1 OF 7
			117

GENERAL NOTES:

DRAWINGS SHALL NOT BE SCALED.

BAR STEEL REINFORCEMENT SHALL BE EMBEDDED 2" CLEAR UNLESS OTHERWISE SHOWN OR NOTED.

THE FIRST OR FIRST TWO DIGITS OF THE BAR MARK SIGNIFIES THE BAR SIZE

BEVEL EXPOSED EDGES OF CONCRETE 3/4" UNLESS OTHERWISE NOTED.

THE UPPER LIMITS OF "EXCAVATION FOR STRUCTURES CULVERTS C-60-23" SHALL BE THE EXISTING GROUND LINE

ALL VOLUME WHICH CANNOT BE PLACED BEFORE CULVERT CONSTRUCTION AND NOT OCCUPIED BY THE NEW STRUCTURE SHALL BE BACKFILLED WITH STRUCTURE BACKFILL WITHIN THE LENGTH OF THE CULVERT INCLUDING THE APRON WING WALLS

THE QUANTITY FOR BACKFILL STRUCTURE IS CALCULATED BASED ON THE DETAIL SHOWN IN THE PLANS.

THE BACKFILL QUANTITIES ARE BASED ON THE PAY LIMITS SHOWN ON THE PLANS AND MAY NOT REFLECT ACTUAL PLACED QUANTITIES."BACKFILL STRUCTURE TYPE B" REQUIRED ON THE BOX CULVERT SIDES AND BEHIND APRON WINGS FOR 3 FEET.BACKFILL PLACED BEYOND PAY LIMITS OR EXCEEDING PLAN QUATITIES SHALL BE INCIDENTAL TO EXCAVATION FOR STRUCTURES.

THE CONCRETE IN THE CUT-OFF WALLS MAY BE PLACED UNDERWATER IF THE EXCAVATION CAN NOT BE DEWATERED

THE "ALTERNATE CUTOFF WALLS" DETAIL MAY BE USED IN LIEU OF THE CAST-IN-PLACE CONCRETE CUT-OFF WALLS. PAYMENT SHALL BE BASED ON CONCRETE CUT-OFF WALLS

PLACE 18" (MIN.) WIDE SHEET OF "RUBBERIZED MEMBRANE WATERPROOFING" ON TOP SLAB OVER ALL CONSTRUCTION JOINTS AND EXTEND DOWN TO BOTTOM OF OUTSIDE WALLS.



THE CONTRACTOR MAY FURNISH A PRECAST CONCRETE BOX CULVERT BARREL SECTIONS IN LIEU OF THE CAST-IN-PLACE BOX CULVERT WITH THE ACCEPTANCE OF THE SHOP DRAWINGS BY THE STRUCTURES DESIGN SECTION.THE PRECAST CONCRETE BOX CULVERT SHALL CONFORM TO PRECAST DETAILS ON CHAPTER 36 STANDARDS OF THE CURRENT WISC.DOT BRIDGE MANUAL.PAYMENT FOR THE PRECAST CULVERT SHALL BE BASED ON THE QUANTITIES AND PRICES BID FOR THE ITEMS LISTED IN THE "TOTAL ESTIMATE OF QUANTITIES".

IN LIEU OF USING BREAKER RUN FOR THE BOX CONSTRUCTION PLATFORM,THE CONTRACTOR MAY ELECT TO SUBSTITUTE #1 OR #2 CONCRETE COARSE AGGREGATE,SELECT CRUSHED MATERIAL OR OTHER GRANULAR MATERIAL AS APPROVED BY THE ENGINEER.THE CONTRACTOR IS RESPONSIBLE FOR BASE STABILITY WITH ANY SUBSTITUTED MATERIAL.THE REGION SOILS ENGINEER MAY BE CONTACTED TO DETERMINE IF "OTHER GRANULAR MATERIAL" IS ACCEPTABLE.


COST OF CONTROL OF WATER FOR APRON CONSTRUCTION IS INCLUDED IN COST OF EXCAVATION FOR STRUCTURES CULVERTS C-60-23.

TOTAL ESTIMATE OF QUANTITIES


BID NO.	BID ITEMS	UNIT	TOTAL
203.0260	REMOVING STRUCTURE OVER WATERWAY MINIMAL DEBRIS C-60-800	EACH	1
206.2001	EXCAVATION FOR STRUCTURES CULVERTS C-60-23	EACH	1
210.2500	BACKFILL STRUCTURE TYPE B	TON	1082
311.0115	BREAKER RUN	CY	62
504.0100	CONCRETE MASONRY CULVERTS	CY	99
505.0400	BAR STEEL REINFORCEMENT HS STRUCTURES	LB	8833
505.0600	BAR STEEL REINFORCEMENT HS COATED STRUCTURES	LB	1951
516.0500	RUBBERIZED MEMBRANE WATERPROOFING	SY	20
606.0300	RIPRAP HEAVY	CY	30
645.0105	GEOTEXTILE TYPE C	SY	168
645.0120	GEOTEXTILE FABRIC TYPE HR	SY	45
	NON-BID ITEMS		
	JOINT FILLER ¾"		
	NAME PLATE		

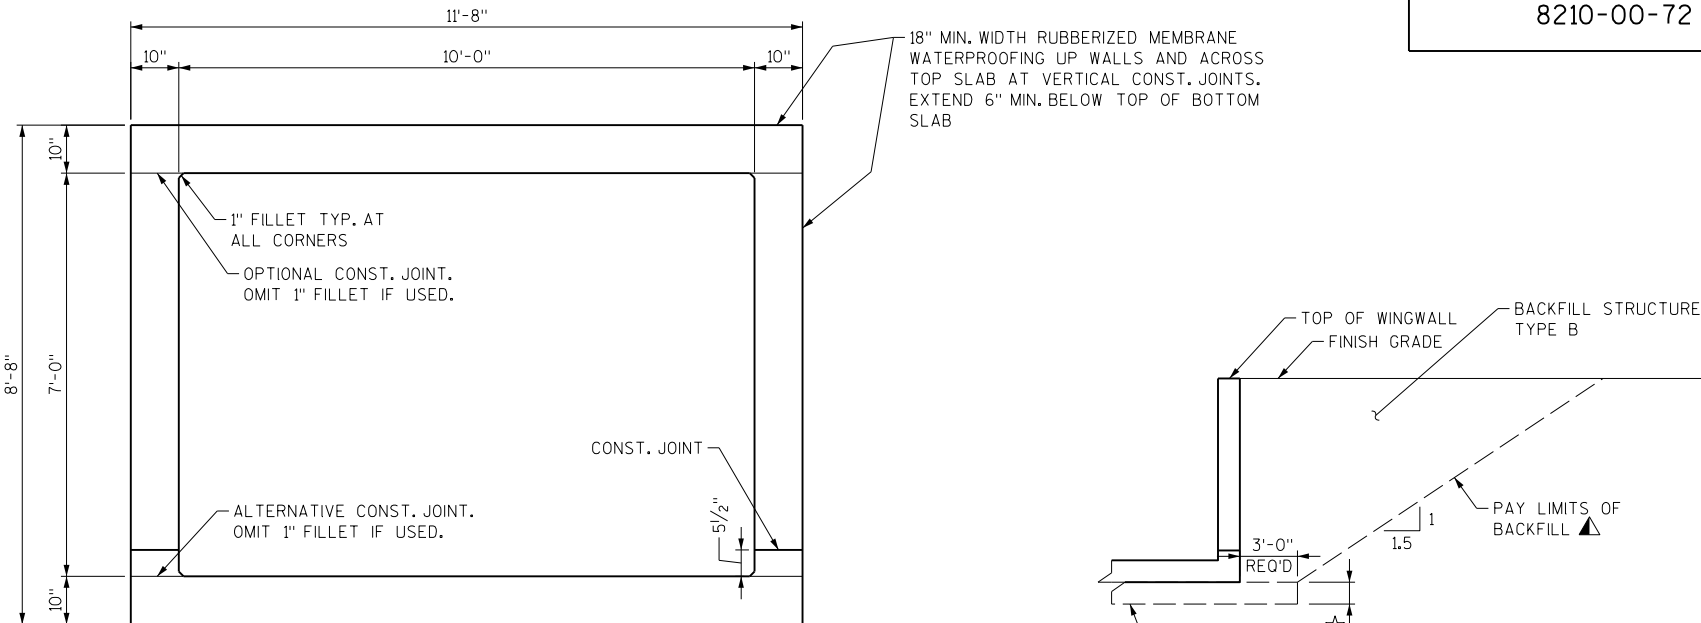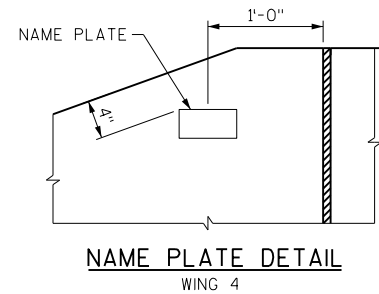

TYPICAL SECTION
THRU BOX
SINGLE CELL BOX

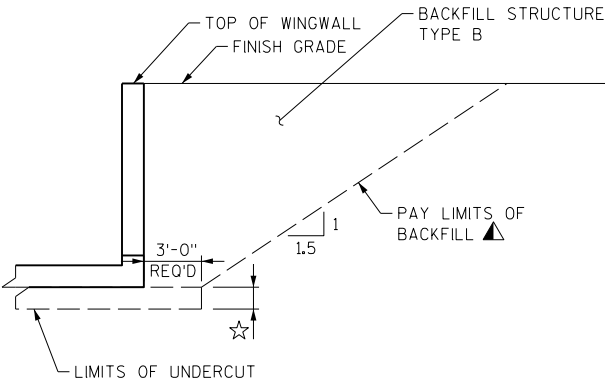

TYPICAL SECTION
THRU BOX CULVERT WINGWALL

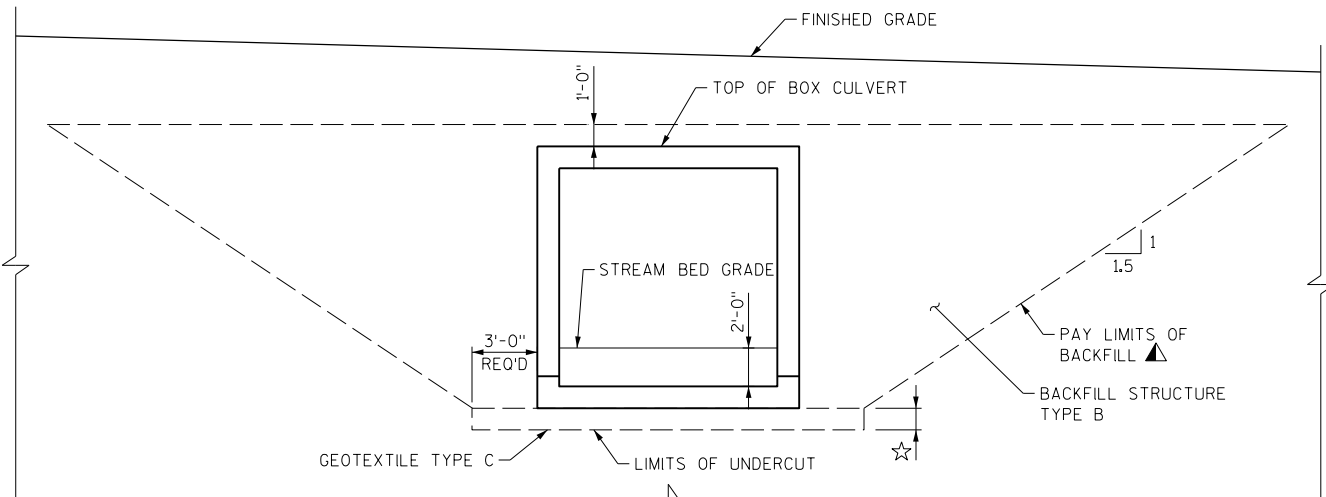

TYPICAL SECTION
THRU BOX CULVERT


▲ BACKFILL BEYOND BACKFILL PAY LIMITS SHALL BE INCIDENTAL TO EXCAVATION FOR STRUCTURES.LIMITS OF EXCAVATION SHALL BE DETERMINED BY THE CONTRACTOR.

☆ UNDERCUT 1'-0" MIN.EXCAVATION FOR UNDERCUT TO BE INCLUDED IN "EXCAVATION FOR STRUCTURES CULVERTS C-60-23.PLACE "GEOTEXTILE TYPE C" AND BACKFILL WITH "BREAKER RUN".

NOTE: THE GEOTECHNICAL REPORT DATED 10/18/22 INDICATES THE POSSIBILITY OF UP TO 2'-0" OF ADDITIONAL UNDERCUT REQUIRED FOR UP TO 50% OF THE CULVERT AREA.ADDITIONAL EXCAVATION IS INCLUDED IN THE ITEM "EXCAVATION FOR STRUCTURES CULVERTS C-60-23".THE ADDITIONAL QUANTITY OF BREAKER RUN IS INCLUDED IN THE ESTIMATED QUANTITIES.OVER EXCAVATION DEEPER THAN 12" MAY BE NEEDED TO REACH SUITABLE SOIL.OVER EXCAVATION VOLUME SHALL BE FILLED WITH BREAKER RUN.

NO.	DATE	REVISION	BY
STATE OF WISCONSIN DEPARTMENT OF TRANSPORTATION			
STRUCTURE C-60-23			
	DRAWN BY	JAP	PLANS CK'D. WJZ
GENERAL NOTES, TYPICAL SECTIONS & QUANTITIES		SHEET 2 OF 7	
		118	

FILE= C-60-23.20_TYP.DGN
SCALE = 1:10

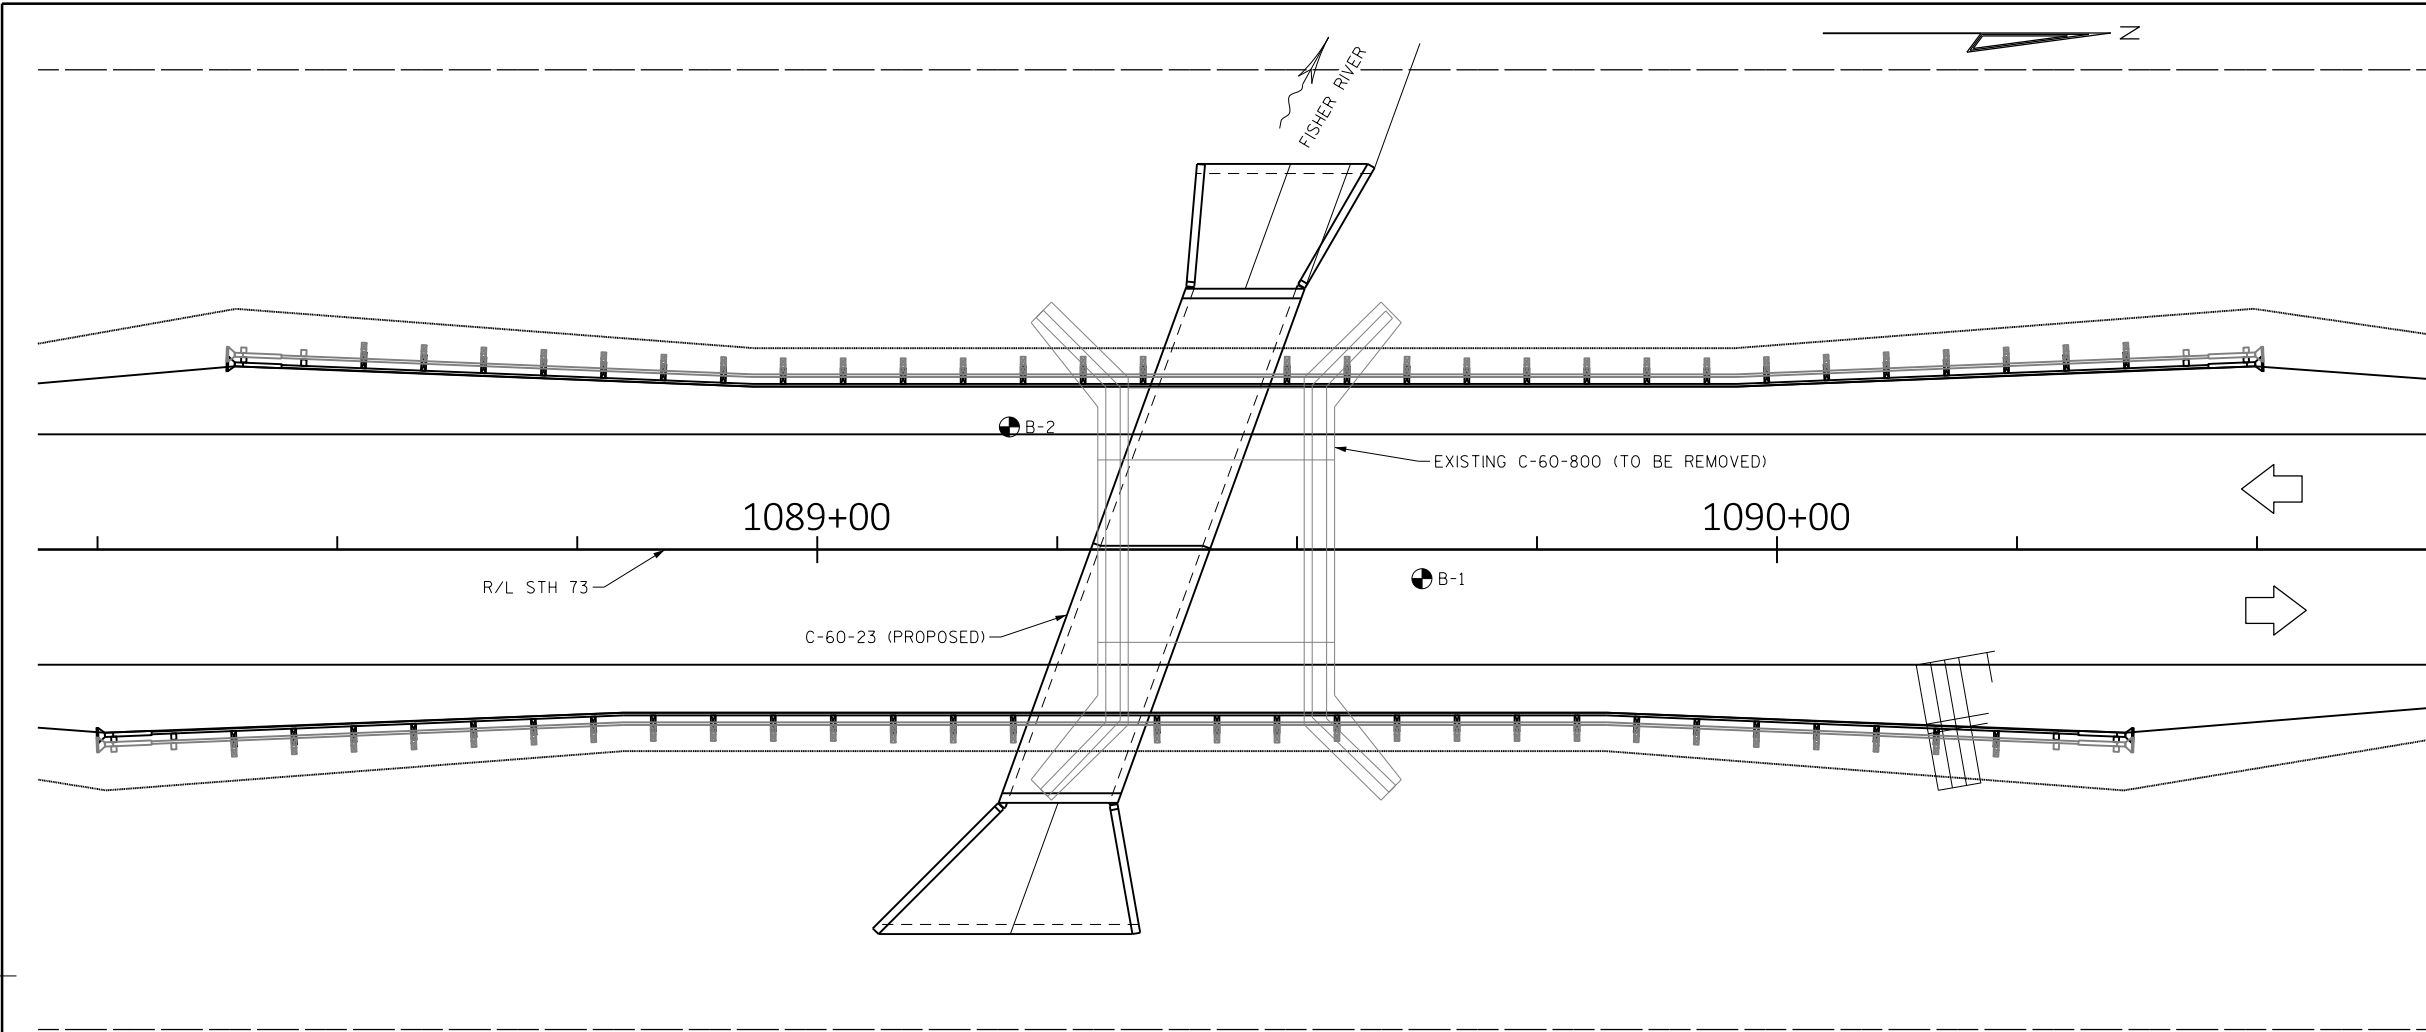

STATE PROJECT NUMBER

8210-00-72

MATERIAL SYMBOLS

ASPHALT	TOPSOIL	PEAT
CONCRETE	FILL	GRAVEL
SAND	CLAY	SILT
BOULDERS OR COBBLES	LIMESTONE	BEDROCK (UNKNOWN)
SHALE	SANDSTONE	IGNEOUS/META

LEGEND OF BORING

BORING # / EL. STA. / OFFSET

ST 17

0.25

F-C COBBLE OR BOULDER

WEATHERED LIMESTONE

CORE RUN #1 - 24'-29' REC=80%, ROD=72%

UNCONFINED STRENGTH, AS DETERMINED BY A POCKET PENETROMETER (TSF)

UNLESS OTHERWISE, SPECIFIED THE SPT 'N' VALUE IS BASED ON AASHTO T-206, STANDARD PENETRATION TEST. THE SPT 'N' VALUE PRESENTED HAS NOT BEEN CORRECTED FOR OVERBURDEN PRESSURE OR HAMMER EFFICIENCY.

GROUND WATER ELEVATION

AT TIME OF DRILLING

END OF DRILLING

AFTER DRILLING

ABBREVIATIONS

F-FINE M-MEDIUM C-COARSE ST-SHELBY TUBE

SUBSURFACE EXPLORATION FOR FOUNDATION DESIGN AND BIDDERS INFORMATION

BORINGS WERE COMPLETED AT POINTS APPROXIMATELY AS INDICATED ON THIS DRAWING TO OBTAIN INFORMATION CONCERNING THE CHARACTER OF SUBSURFACE MATERIALS FOUND AT THE SITE. BECAUSE THE INVESTIGATED DEPTHS ARE LIMITED AND THE AREA OF THE BORINGS IS VERY SMALL IN RELATION TO THE ENTIRE SITE, THE WISCONSIN DEPARTMENT OF TRANSPORTATION DOES NOT WARRANT SIMILAR SUBSURFACE CONDITIONS BELOW, BETWEEN, OR BEYOND THESE BORINGS. VARIATIONS IN SOIL CONDITIONS SHOULD BE EXPECTED AND FLUCTUATIONS IN GROUNDWATER LEVELS MAY OCCUR.

NO.		DATE		REVISION		BY							
STATE OF WISCONSIN DEPARTMENT OF TRANSPORTATION													
STRUCTURE C-60-23													
DRAWN BY JAP				PLANS CKD. WJZ									
SUBSURFACE EXPLORATION						SHEET 3 OF 7							
						119							


FILE= C-60-23_30.SUB.DGN
SCALE = 1:20

8


NOTES:

FOUNDATION DESIGN PARAMETERS ARE BASED ON RECOMENDATIONS FROM THE GEOTECHNICAL EXPLORATION REPORT DATED 10/18/2022 BY GESTRA ENGINEERING, INC, AVAILABLE FROM THE DEPARTMENT


REFER TO THE GEOTECHNICAL REPORT FOR FULL SOIL DESCRIPTIONS AND DETAILS OF BORING LOGS

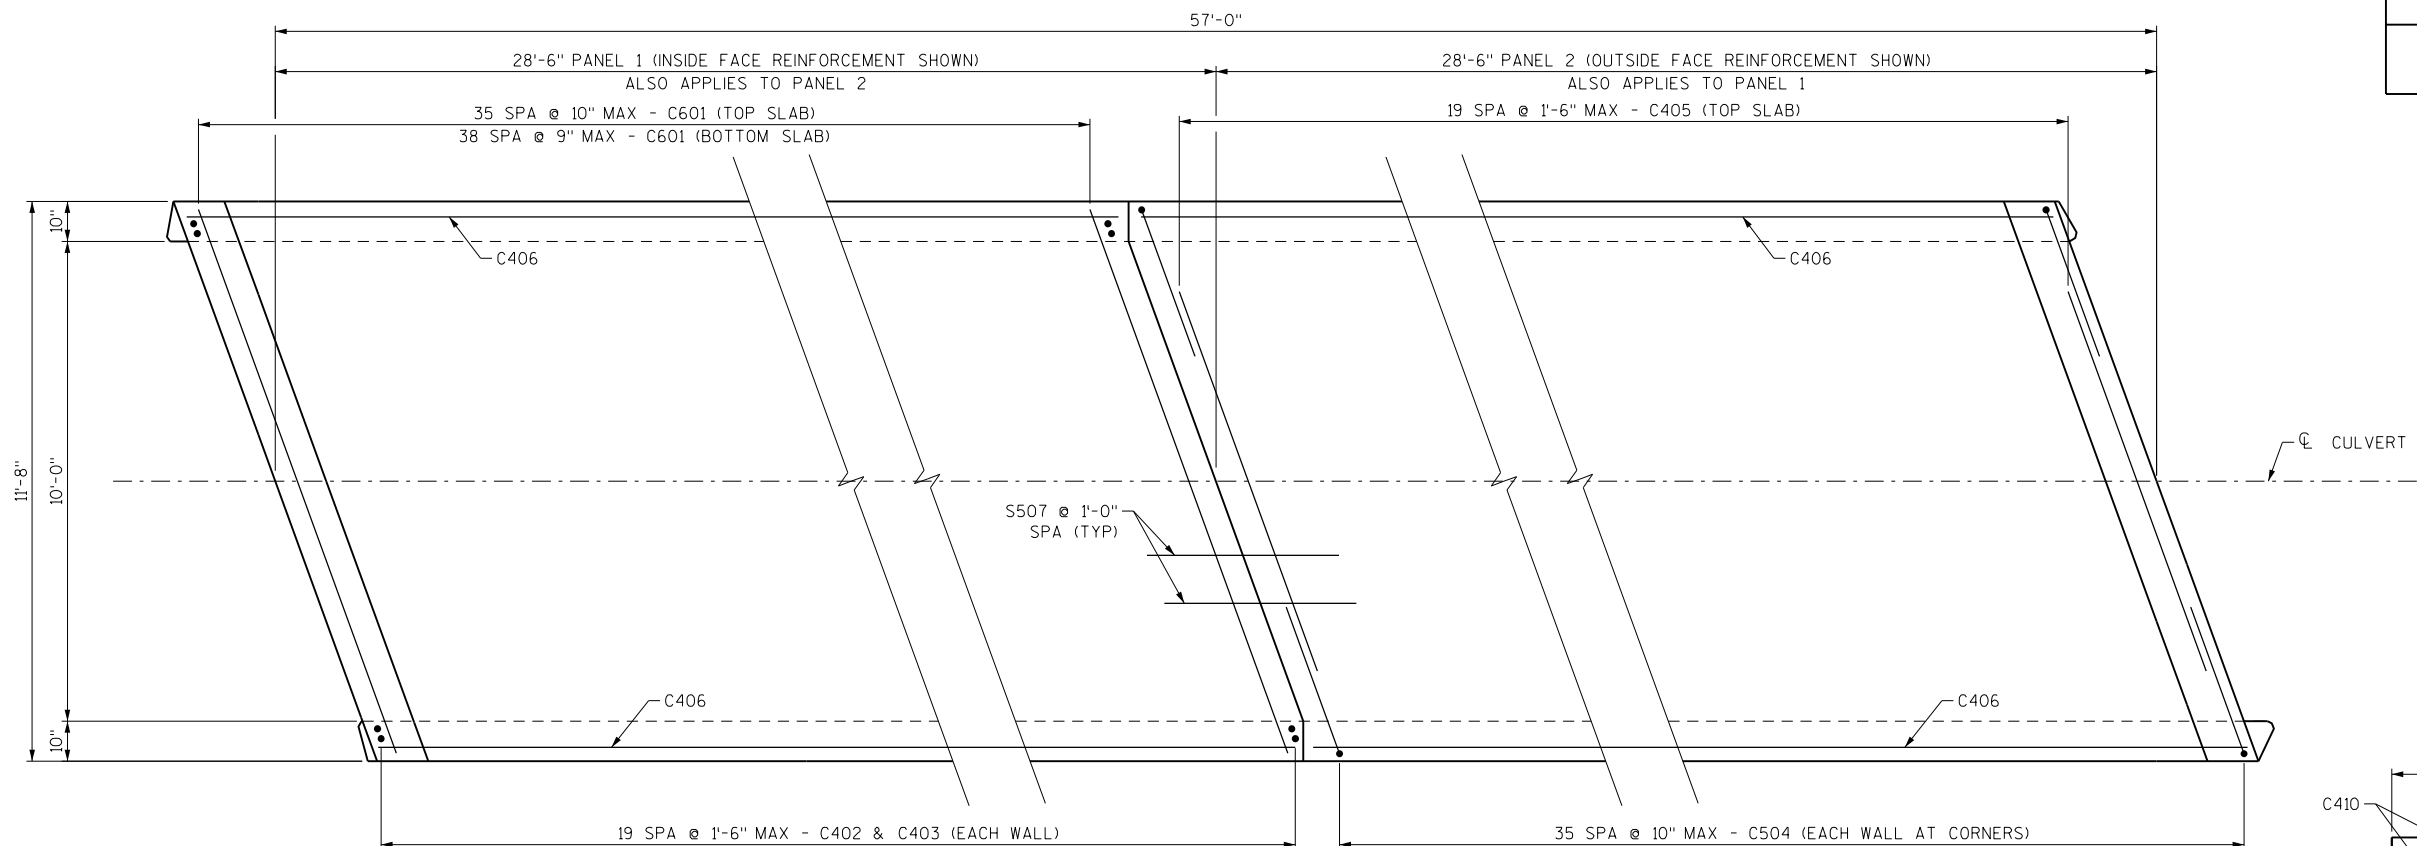

PLAN
APRON AND WINGWALLS NOT SHOWN
HEADWALL REINFORCEMENT NOT SHOWN

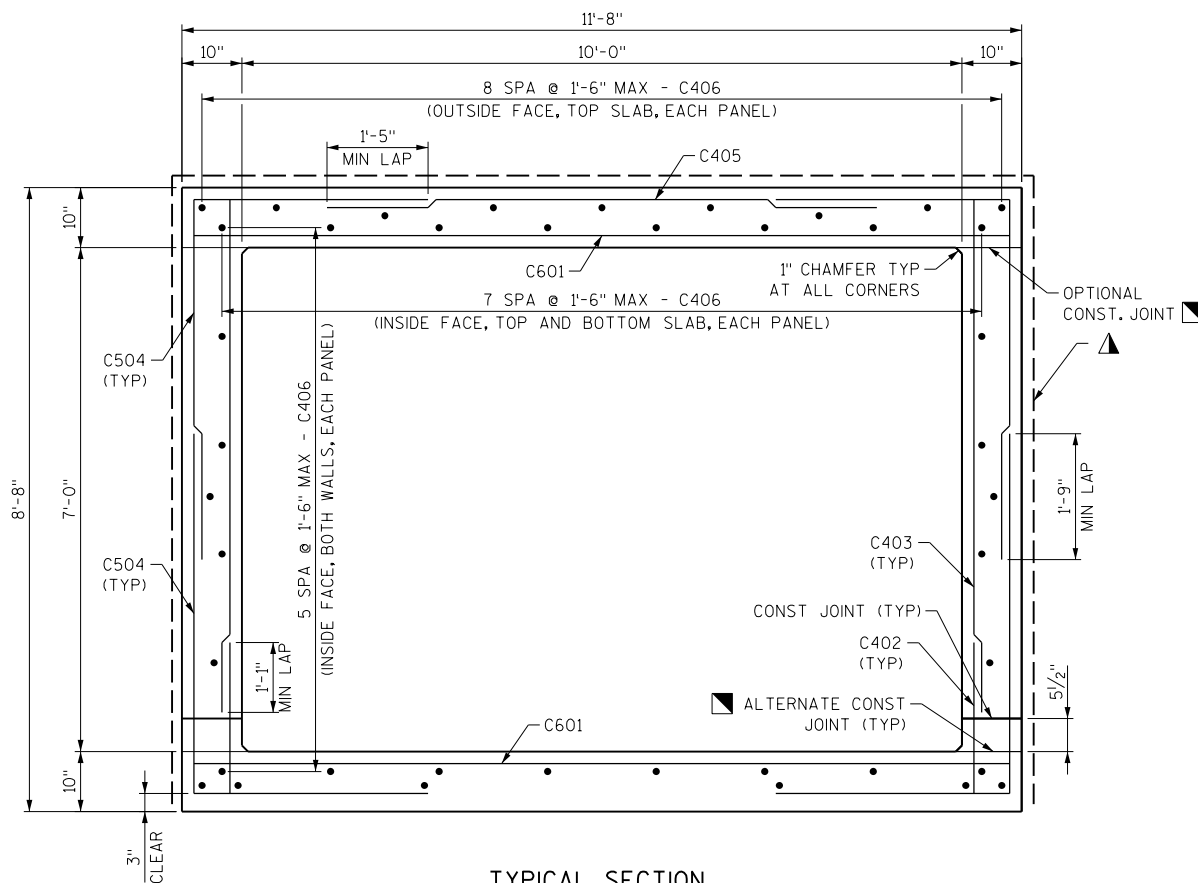


TYPICAL SECTION
ALL LONGITUDINAL BARS NOT LABELED ARE C406 AS SHOWN

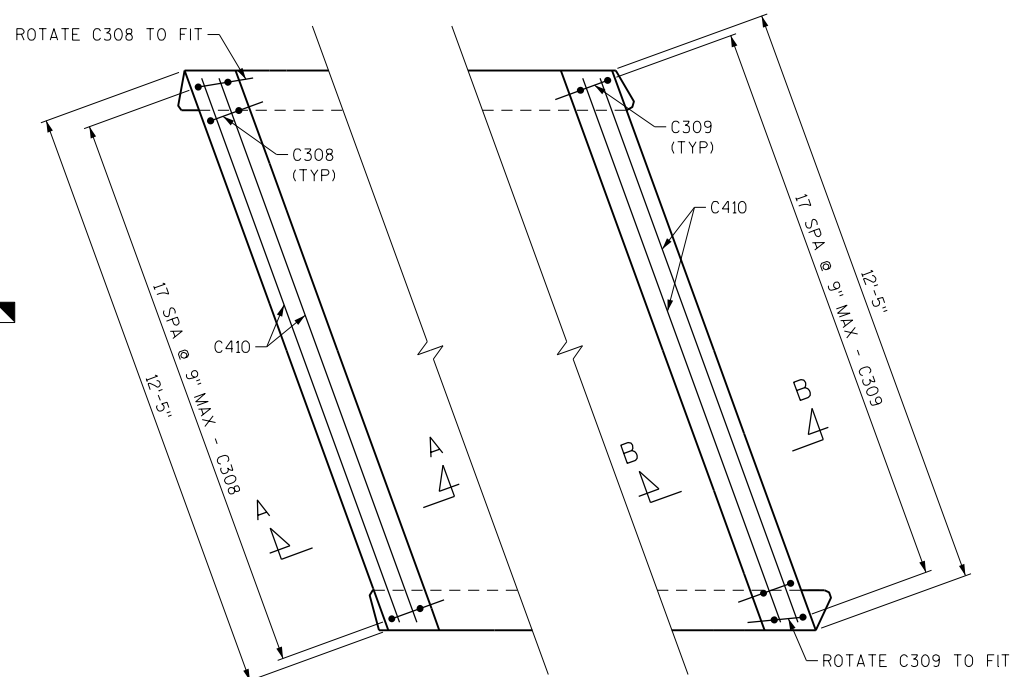


**OUTLET
HEADWALL
PLAN**

**INLET
HEADWALL
PLAN**

- ▲ 18" MIN. WIDTH RUBBERIZED MEMBRANE WATERPROOFING UP WALLS AND ACROSSTOP SLAB AT VERTICAL CONSTRUCTION JOINTS. EXTEND 6" MIN BELOW TOP OF BOTTOM SLAB.
- OMIT 1" FILLET IF ALTERNATE OR OPTIONAL CONSTRUCTION JOINT IS USED.

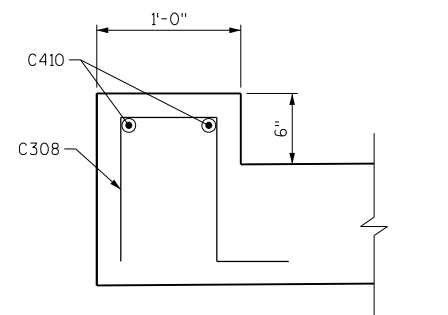


SECTION A-A

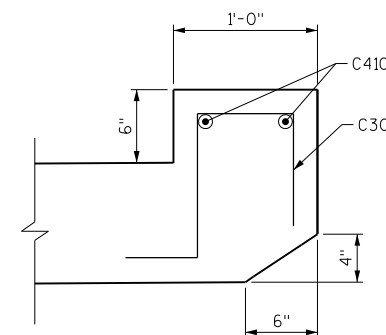


SECTION B-B

STATE PROJECT NUMBER


8210-00-72

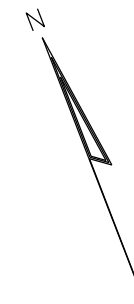


NO.	DATE	REVISION	BY
STATE OF WISCONSIN DEPARTMENT OF TRANSPORTATION			
STRUCTURE C-60-23			
		DRAWN BY JAP	PLANS CK'D. WJZ
BOX CULVERT PLAN		SHEET 4 OF	
		120	

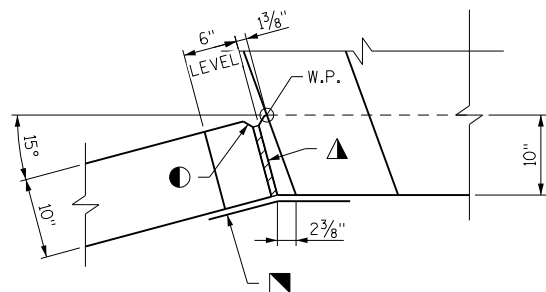


WING 1 CORNER DETAIL

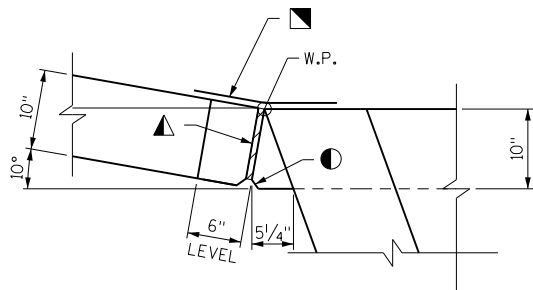




WING 2 CORNER DETAIL

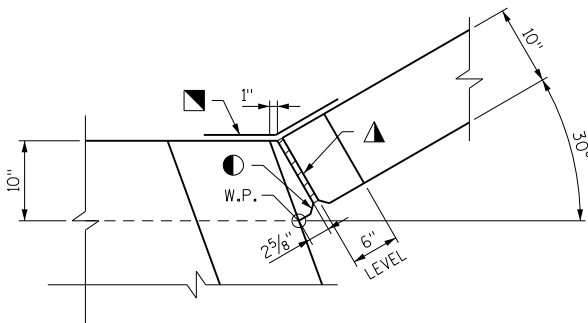

WING 3 CORNER DETAIL

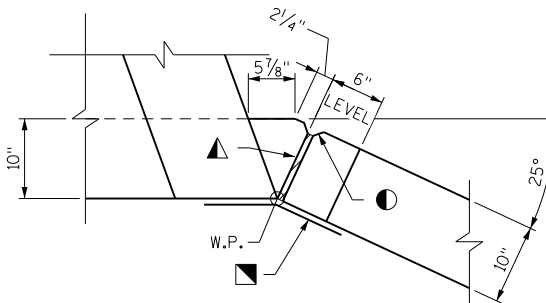

WING 4 CORNER DETAIL

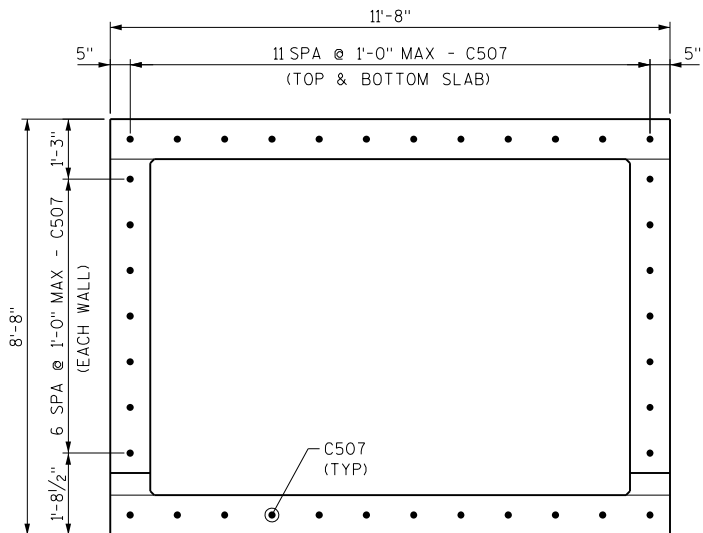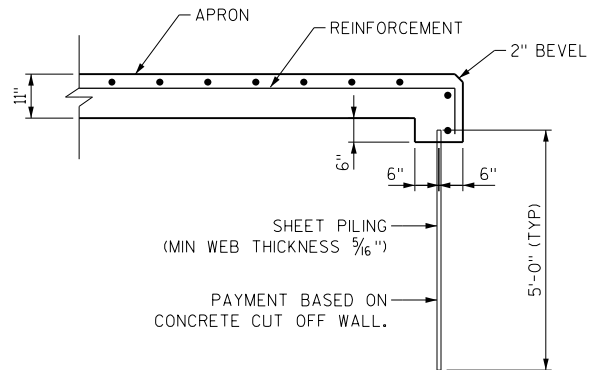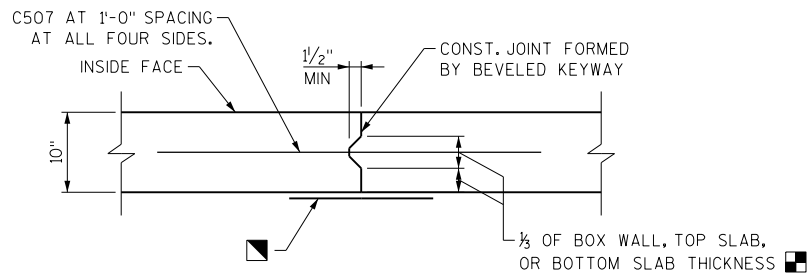
CENTER CONSTRUCTION
JOINT REBAR LAYOUTALTERNATE CUT OFF
WALL DETAIL

VERTICAL CONSTRUCTION JOINT


BILL OF BARS

BAR NO.	COATED BAR	NO. REQ'D	LENGTH	BENT BAR	BUNDLED	BAR SERIES	0 = COATED 7673 = UNCOATED
							LOCATION
C601		150	12'-1"				TOP & BOTTOM SLAB - INSIDE FACE TRANSVERSE
C402		80	2'-2"				WALLS - INSIDE FACE VERTICAL DOWEL
C403		80	7'-2"				WALLS - INSIDE FACE VERTICAL
C504		288	8'-2"	X			CORNERS - OUTSIDE FACE VERTICAL
C405		40	8'-5"				TOP SLAB - OUTSIDE FACE TRANSVERSE
C406		82	28'-2"				TOP/BOTTOM SLAB & WALLS - LONGITUDINAL
C507		38	4'-0"				CONSTRUCTION JOINT DOWELS
C308		18	3'-1"	X			OUTLET HEADER - STIRRUPS
C309		18	2'-9"	X			INLET HEADER - STIRRUPS
C410		4	12'-1"				HEADERS - TRANSVERSE


THE FIRST DIGIT OR FIRST TWO DIGITS OF A BAR MARK INDICATE THE BAR SIZE. ALL DIMENSIONS IN THE BAR BENDS ARE OUT TO OUT.

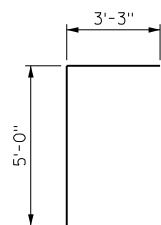

C504

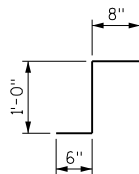


C308

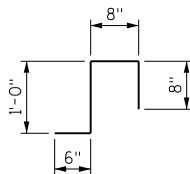

C309


LEGEND

- ▲ 3/4" FILLER TO EXTEND FROM THE HORIZONTAL CONSTRUCTION JOINT TO THE TOP OF THE WING.
- 18-INCH RUBBERIZED MEMBRANE WATERPROOFING TO EXTEND FROM THE HORIZONTAL CONSTRUCTION JOINT TO THE TOP OF THE WINGWALL (FLUSH WITH THE FACE OF CONCRETE)
- 1" BEVEL
- IN LIEU OF CONSTRUCTION JOINT IN THE BOTTOM SLAB THE CONTRACTOR MAY USE A 2" DEEP SAWCUT WITHIN 12 HOURS OF POURING. #5 BARS 4'-0" LONG AT 1'-0" CENTERS ARE REQUIRED.

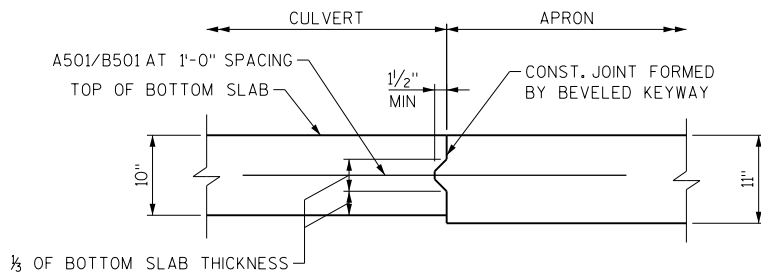


APRON CONNECTION DETAIL


NO.	DATE	REVISION	BY
STATE OF WISCONSIN DEPARTMENT OF TRANSPORTATION			
STRUCTURE C-60-23			
DRAWN BY JAP		PLANS CKD. WJZ	
CULVERT DETAILS			SHEET 5 OF 7
			121

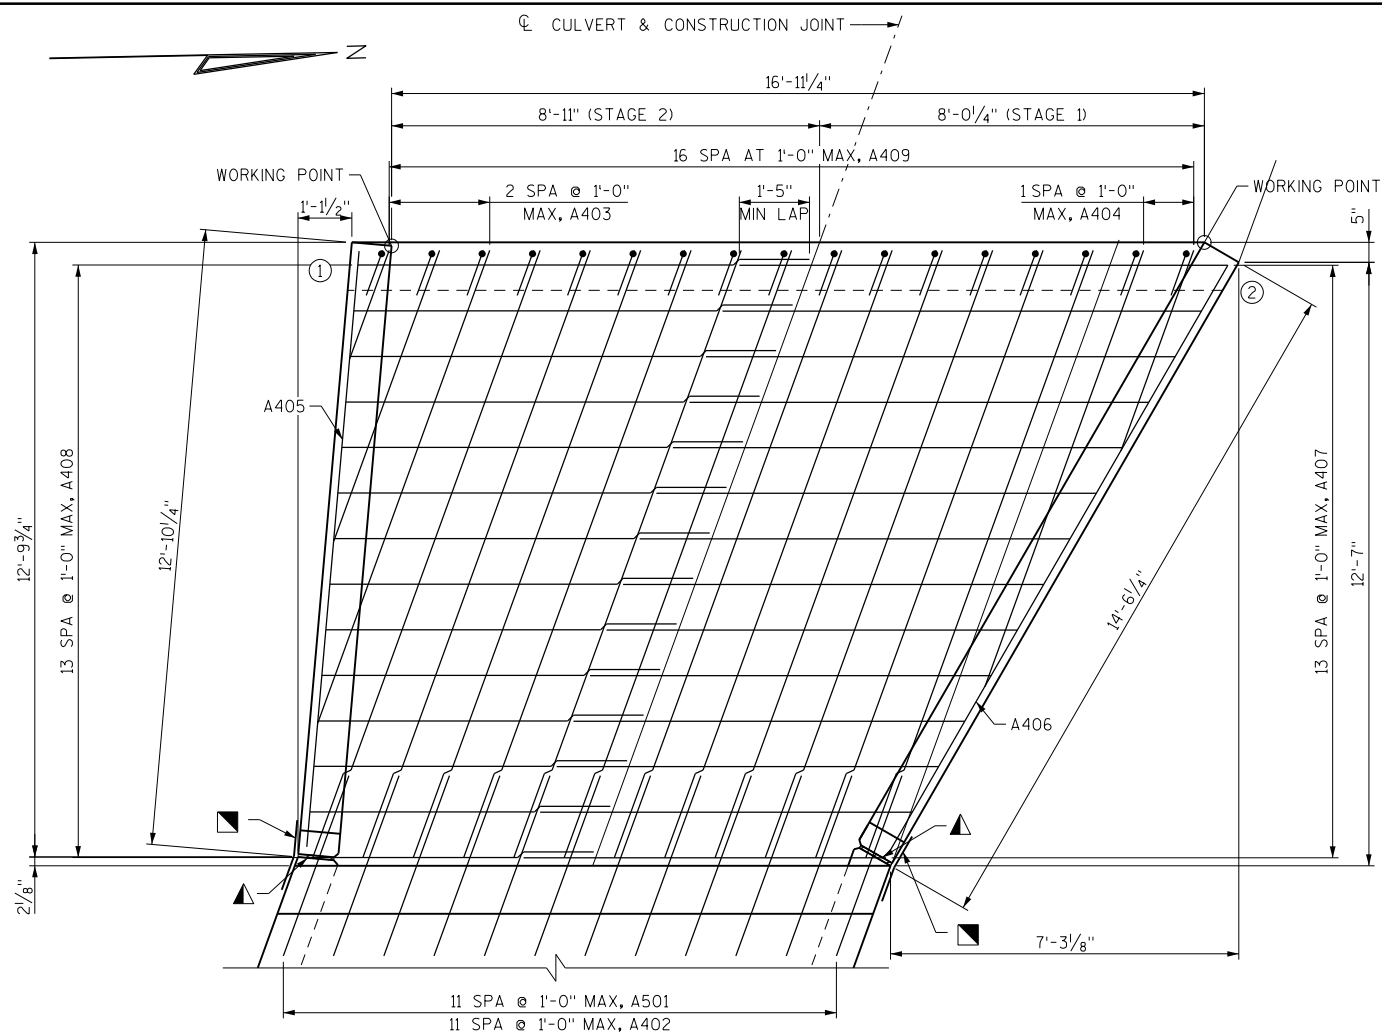

WEST APRON PLAN

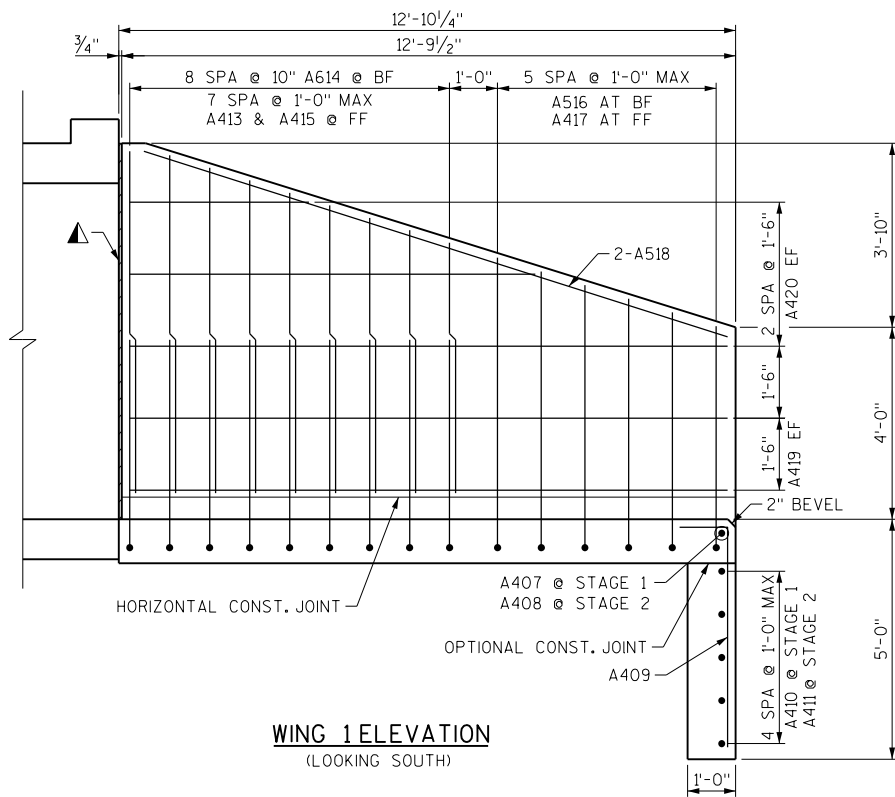


WING 1 ELEVATION
(LOOKING SOUTH)

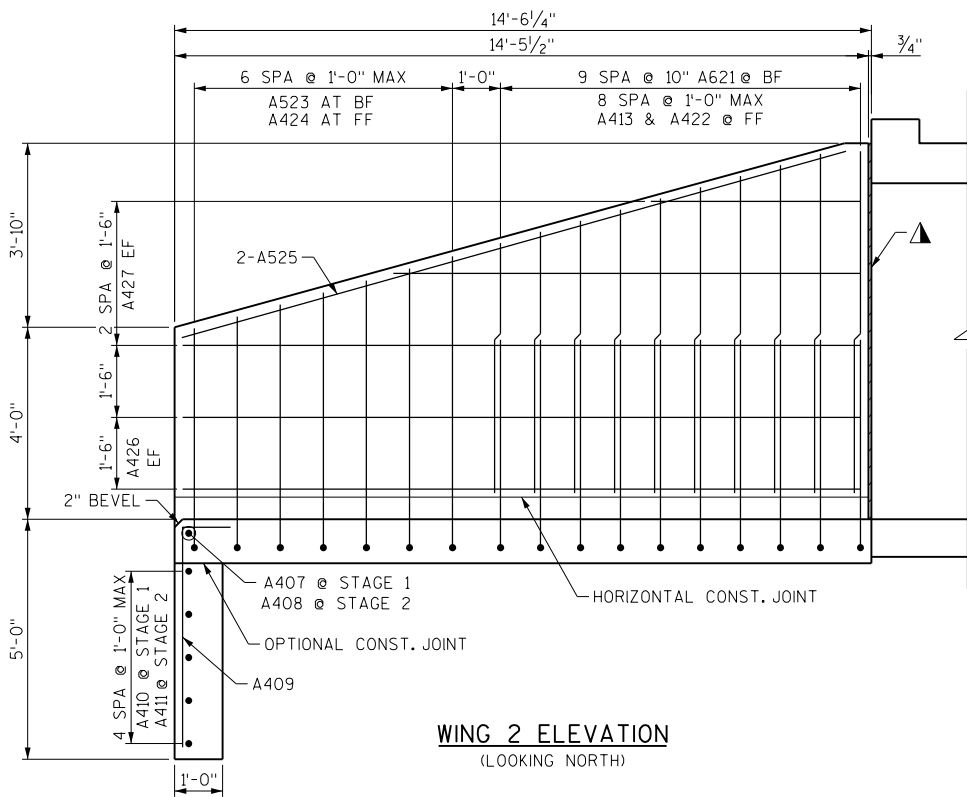

WING 2 ELEVATION
(LOOKING NORTH)

BAR SERIES TABLE

BAR NO	NUMBER REQUIRED	LENGTH
A403	1 SERIES OF 3	2'-5" TO 10'-5"
A404	1 SERIES OF 2	4'-5" TO 9'-8"
A407	1 SERIES OF 14	7'-7" TO 10'-3"
A408	1 SERIES OF 14	5'-11" TO 9'-4"
A614	1 SERIES OF 9	13'-0" TO 14'-11"
A415	1 SERIES OF 8	5'-3" TO 7'-2"
A516	1 SERIES OF 6	11'-2" TO 12'-8"
A417	1 SERIES OF 6	4'-6" TO 6'-1"
A420	2 SERIES OF 3	3'-8" TO 12'-6"
A621	1 SERIES OF 10	13'-0" TO 14'-11"
A422	1 SERIES OF 9	5'-3" TO 7'-2"
A523	1 SERIES OF 7	11'-2" TO 12'-9"
A424	1 SERIES OF 7	4'-6" TO 6'-2"
A427	2 SERIES OF 3	4'-4" TO 14'-1"

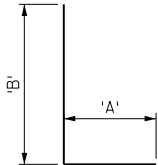


BAR NO	DIM 'A'	DIM 'B'
A409	1'-0"	4'-7"
A614	6'-9"	6'-5" TO 8'-4"
A516	6'-9"	4'-6" TO 6'-1"
A621	6'-9"	6'-5" TO 8'-4"
A523	6'-9"	4'-6" TO 6'-2"

THE FIRST DIGIT OR FIRST TWO DIGITS OF A BAR MARK INDICATE THE BAR SIZE. ALL DIMENSIONS IN THE BAR BENDS ARE OUT TO OUT.

LENGTH SHOWN FOR BAR IS AN AVERAGE LENGTH AND SHOULD ONLY BE USED FOR BAR WEIGHT CALCULATIONS. SEE BAR SERIES TABLE FOR ACTUAL LENGTHS.

BILL OF BARS

BAR NO.	COATED BAR	NO. REQ'D	LENGTH	BENT BAR	BUNDLED	BAR SERIES	910# COATED 516# UNCOATED
							LOCATION
A501		12	4'-0"				APRON/BOTTOM SLAB CONNECTION DOWEL
A402		12	13'-6"				APRON LONGITUDINAL - TOP MAT
A403		3	6'-5"	X			APRON LONGITUDINAL - TOP MAT NEAR WING 1
A404		2	7'-1"	X			APRON LONGITUDINAL - TOP MAT NEAR WING 2
A405		3	12'-5"				APRON LONGITUDINAL - BOTTOM MAT @ WING 1
A406		3	14'-1"				APRON LONGITUDINAL - BOTTOM MAT @ WING 2
A407		14	8'-11"	X			APRON TRANSVERSE - TOP MAT STAGE 1
A408		14	7'-8"	X			APRON TRANSVERSE - TOP MAT STAGE 2
A409		17	5'-6"	X			APRON CUTOFF WALL - VERTICAL
A410		5	10'-3"				APRON CUTOFF WALL - TRANSVERSE STAGE 1
A411		5	9'-4"				APRON CUTOFF WALL - TRANSVERSE STAGE 2
A413	X	17	2'-11"				WINGWALLS - FF VERTICAL DOWEL
A614	X	9	14'-0"	X	X		WINGWALL 1 - BF VERTICAL TALL
A415	X	8	6'-2"	X	X		WINGWALL 1 - FF VERTICAL TALL
A516	X	6	11'-11"	X	X		WINGWALL 1 - BF VERTICAL SHORT
A417	X	6	5'-4"	X	X		WINGWALL 1 - FF VERTICAL DOWEL SHORT
A518	X	2	13'-0"				WINGWALL 1 - TOP BAR
A419	X	4	12'-6"				WINGWALL 1 - HORIZONTAL @ BOTTOM EF
A420	X	6	8'-1"		X		WINGWALL 1 - HORIZONTAL EF
A621	X	10	14'-0"	X	X		WINGWALL 2 - BF VERTICAL TALL
A422	X	9	6'-2"	X	X		WINGWALL 2 - FF VERTICAL TALL
A523	X	7	12'-0"	X	X		WINGWALL 2 - BF VERTICAL SHORT
A424	X	7	5'-4"	X	X		WINGWALL 2 - FF VERTICAL DOWEL SHORT
A525	X	2	14'-7"				WINGWALL 2 - TOP BAR
A426	X	4	14'-1"				WINGWALL 2 - HORIZONTAL @ BOTTOM EF
A427	X	6	9'-3"		X		WINGWALL 2 - HORIZONTAL EF

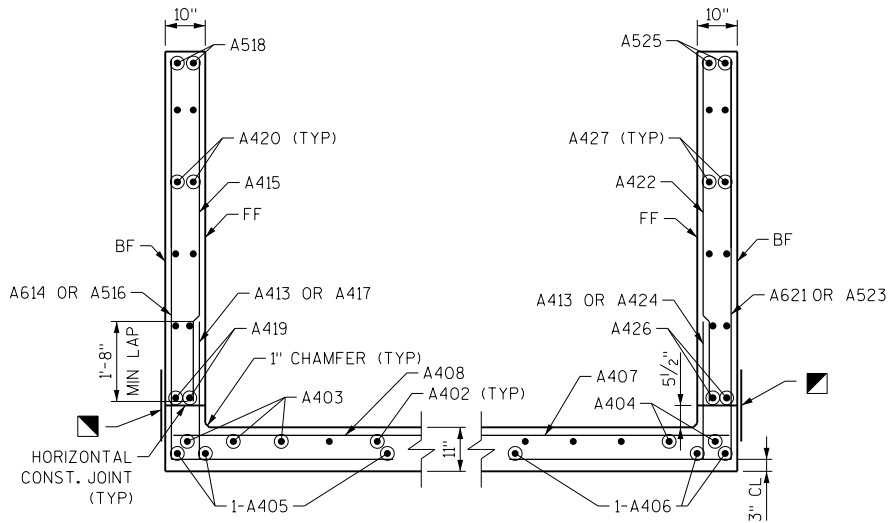

SECTION THRU WINGS
(AT RIGHT ANGLE TO WINGS)

LEGEND

3/4" FILLER TO EXTEND FROM THE HORIZONTAL CONSTRUCTION JOINT TO THE TOP OF THE WING.

18-INCH RUBBERIZED MEMBRANE WATERPROOFING TO EXTEND FROM THE HORIZONTAL CONSTRUCTION JOINT TO THE TOP OF THE WINGWALL (FLUSH WITH THE FACE OF CONCRETE)

FF = FRONT FACE
BF = BACK FACE
EF = EACH FACE

NO.	DATE	REVISION	BY
STATE OF WISCONSIN DEPARTMENT OF TRANSPORTATION			
STRUCTURE C-60-23			
DRAWN BY JAP		PLANS CKD. WJZ	
WEST APRON & WINGS			SHEET 6 OF 7
			122




● LENGTH SHOWN FOR BAR IS AN AVERAGE LENGTH AND SHOULD ONLY BE USED FOR BAR WEIGHT CALCULATIONS. SEE BAR SERIES TABLE FOR ACTUAL LENGTHS.

BAR NO.	COATED BAR	NO. REQ'D	LENGTH	BENT BAR	BUNDLED	BAR SERIES	1050 # COATED 638 # UNCOATED
							LOCATION
B501		12	4'-0"				APRON/BOTTOM SLAB CONNECTION DOWEL
B402		12	14'-3"				APRON LONGITUDINAL - TOP MAT
B403		6	7'-6"		X		APRON LONGITUDINAL - TOP MAT NEAR WING 3
B404		7	7'-7"		X		APRON LONGITUDINAL - TOP MAT NEAR WING 4
B405		3	13'-3"				APRON LONGITUDINAL - BOTTOM MAT @ WING 3
B406		3	18'-1"				APRON LONGITUDINAL - BOTTOM MAT @ WING 4
B407		15	11'-1"		X		APRON TRANSVERSE - TOP MAT STAGE 1
B408		15	10'-2"		X		APRON TRANSVERSE - TOP MAT STAGE 2
B409		25	4'-6"	X			APRON CUTOFF WALL - VERTICAL
B410		3	14'-7"				APRON CUTOFF WALL - TRANSVERSE STAGE 1
B411		3	14'-3"				APRON CUTOFF WALL - TRANSVERSE STAGE 2
B413	X	19	2'-11"				WINGWALLS - FF VERTICAL DOWEL
B614	X	9	14'-0"	X	X		WINGWALL 3 - BF VERTICAL TALL
B415	X	8	6'-4"		X		WINGWALL 3 - FF VERTICAL TALL
B516	X	7	12'-0"	X	X		WINGWALL 3 - BF VERTICAL SHORT
B417	X	7	5'-5"		X		WINGWALL 3 - FF VERTICAL DOWEL SHORT
B518	X	2	13'-9"				WINGWALL 3 - TOP BAR
B419	X	4	13'-3"				WINGWALL 3 - HORIZONTAL @ BOTTOM EF
B420	X	6	8'-8"		X		WINGWALL 3 - HORIZONTAL EF
B621	X	12	14'-0"	X	X		WINGWALL 4 - BF VERTICAL TALL
B422	X	11	6'-3"		X		WINGWALL 4 - FF VERTICAL TALL
B523	X	9	12'-0"	X	X		WINGWALL 4 - BF VERTICAL SHORT
B424	X	9	5'-5"		X		WINGWALL 4 - FF VERTICAL DOWEL SHORT
B525	X	2	18'-6"				WINGWALL 4 - TOP BAR
B426	X	4	18'-1"				WINGWALL 4 - HORIZONTAL @ BOTTOM EF
B427	X	6	11'-8"		X		WINGWALL 4 - HORIZONTAL EF





FF = FRONT FACE
BF = BACK FACE
EF = EACH FACE

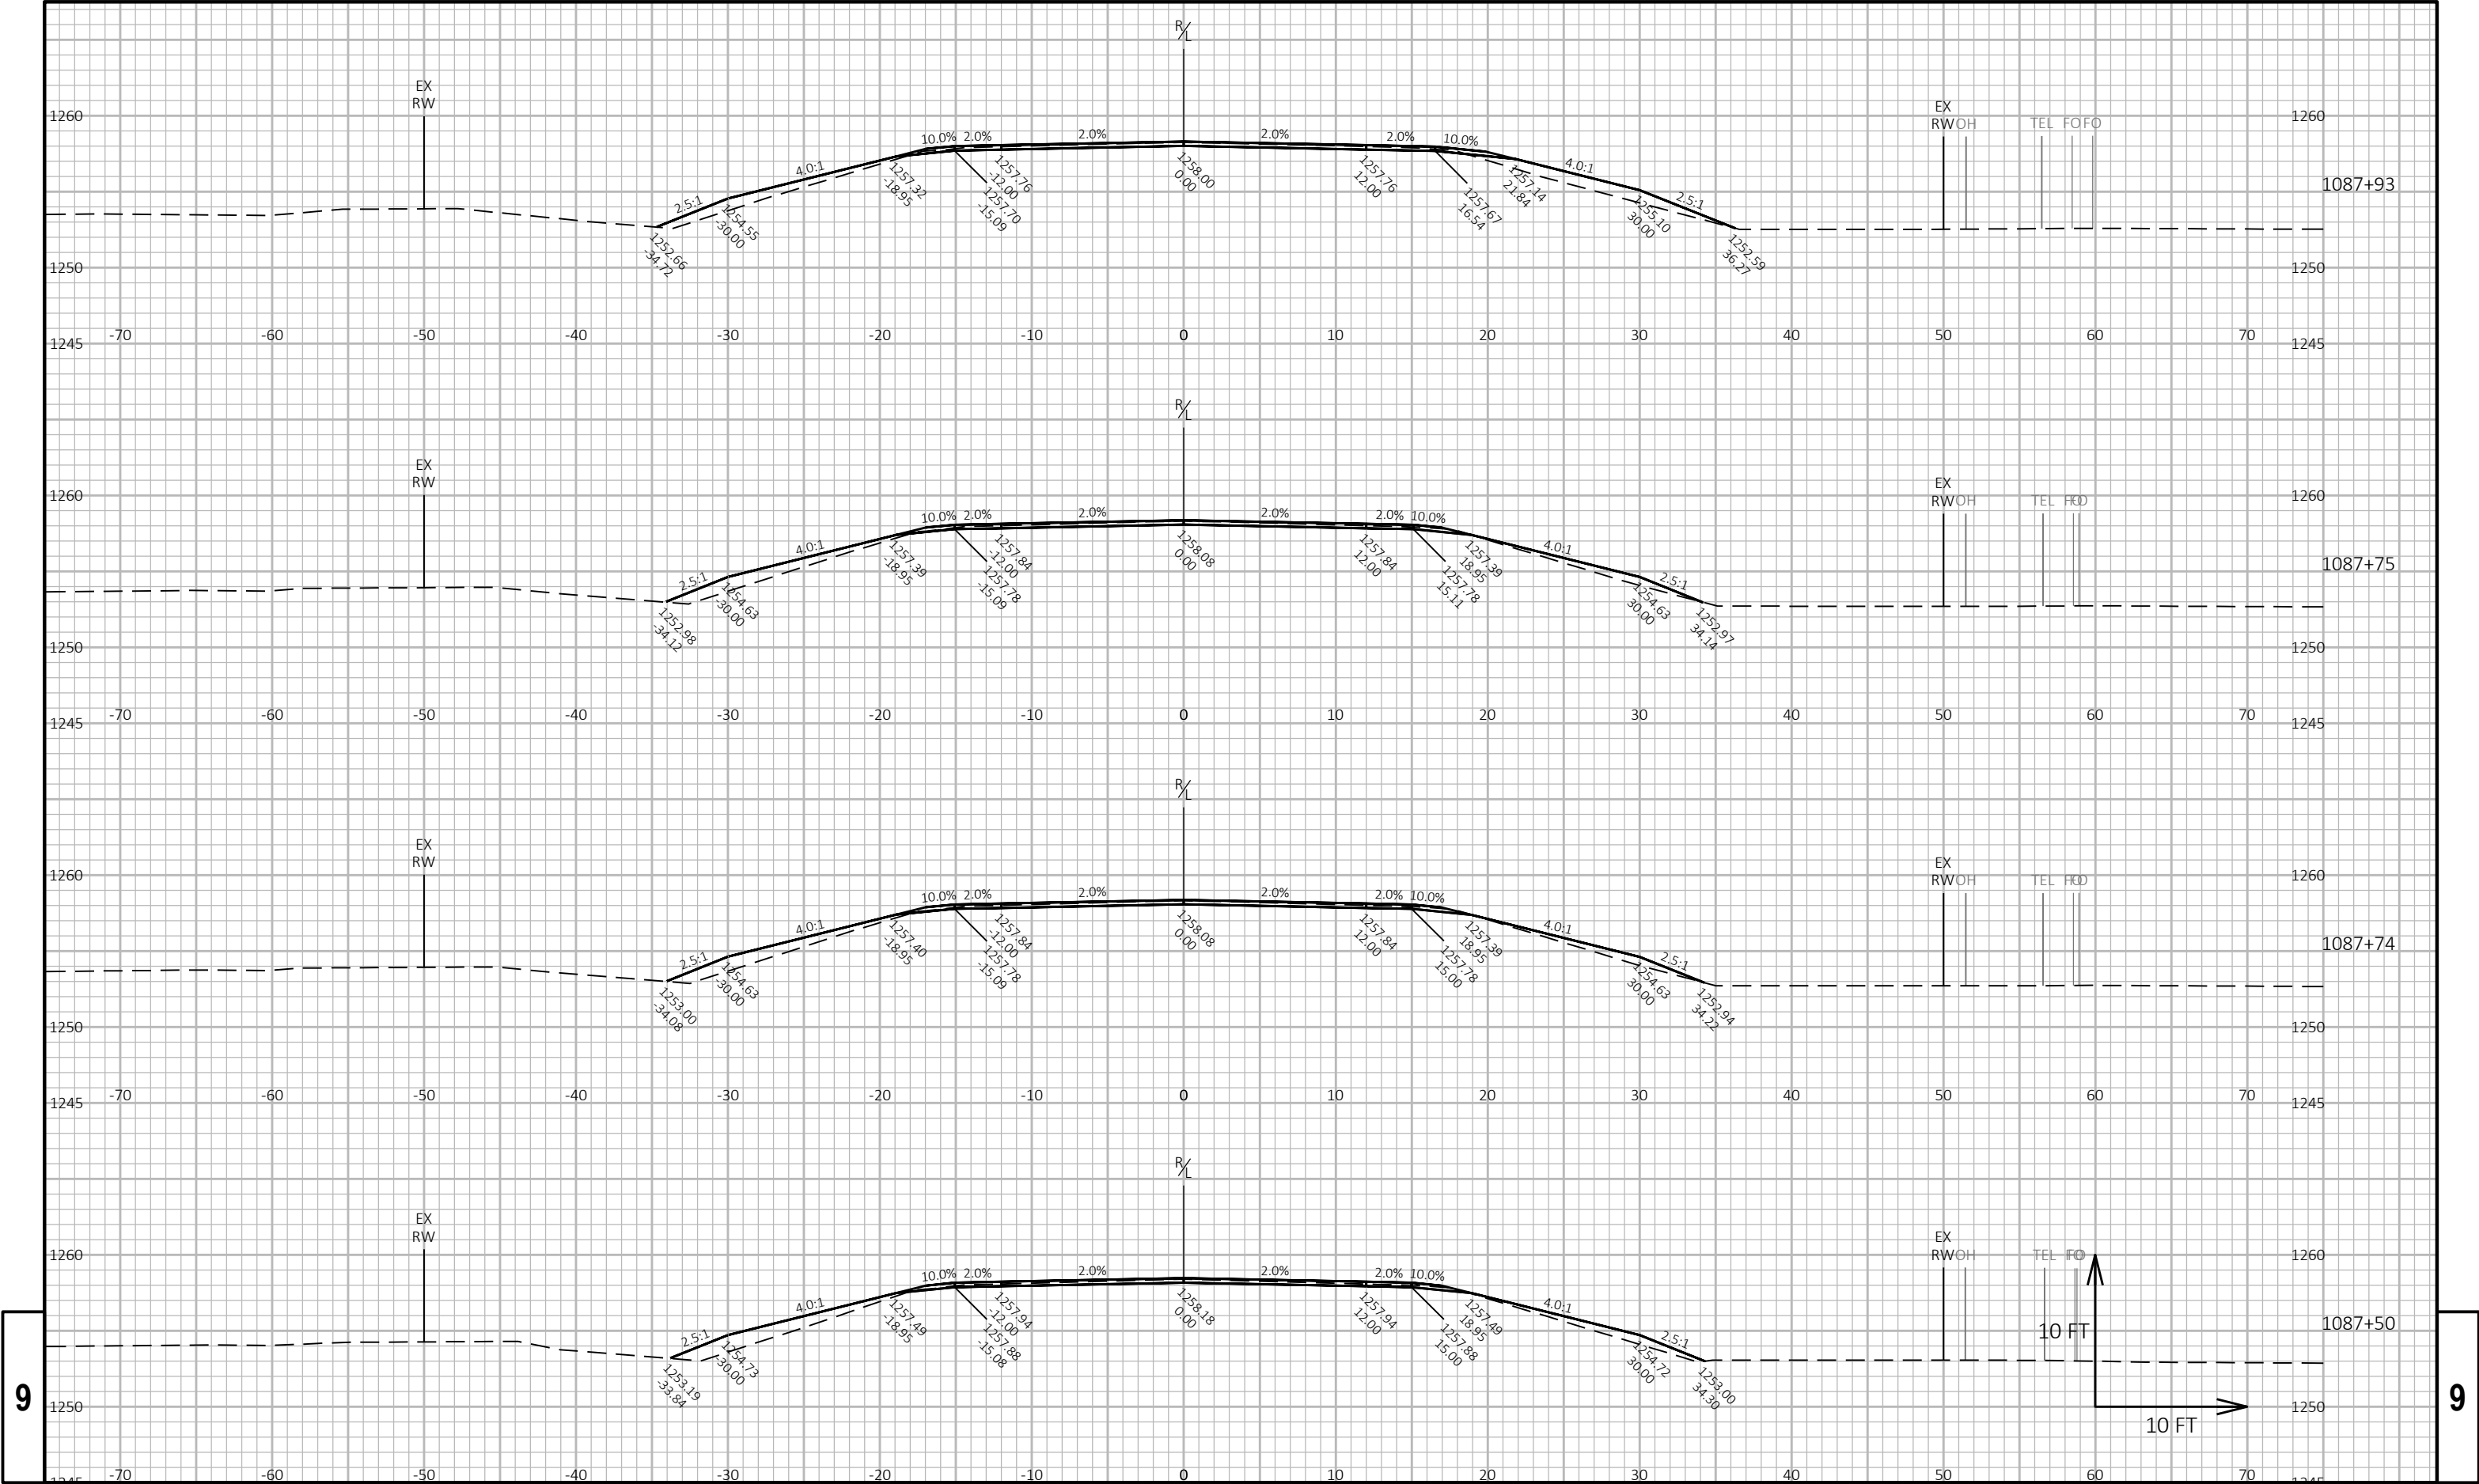



9


9

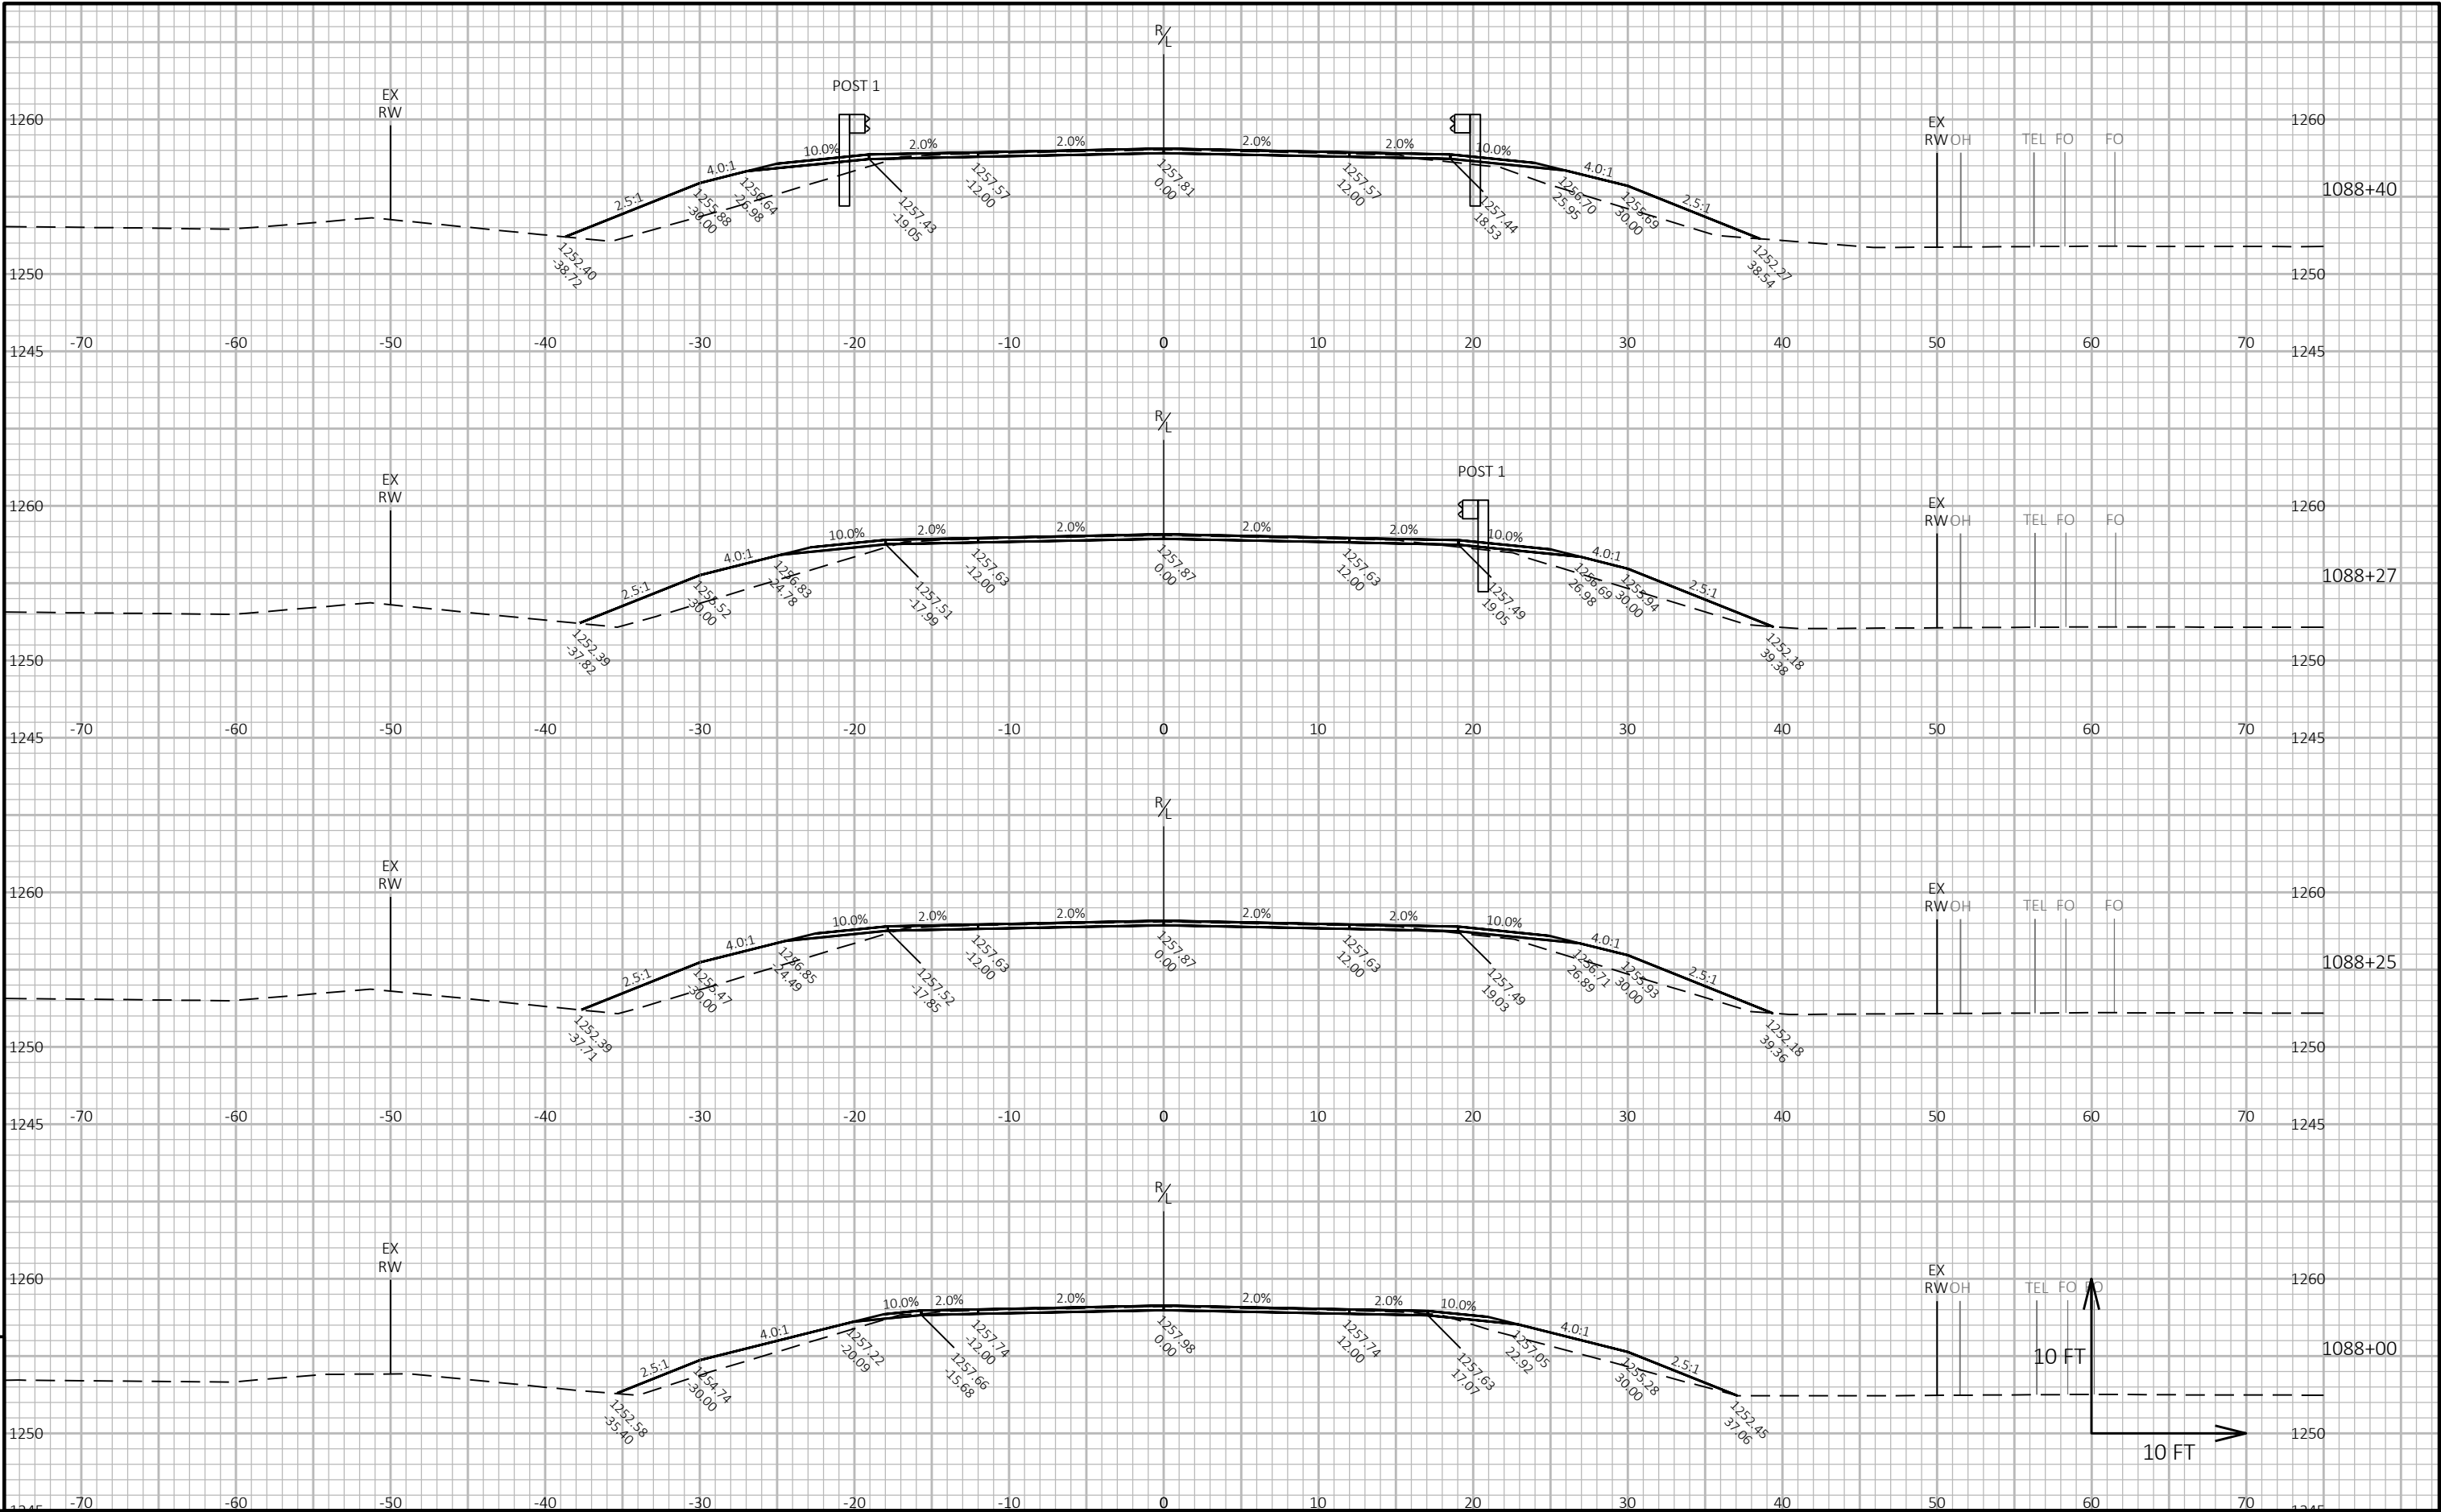


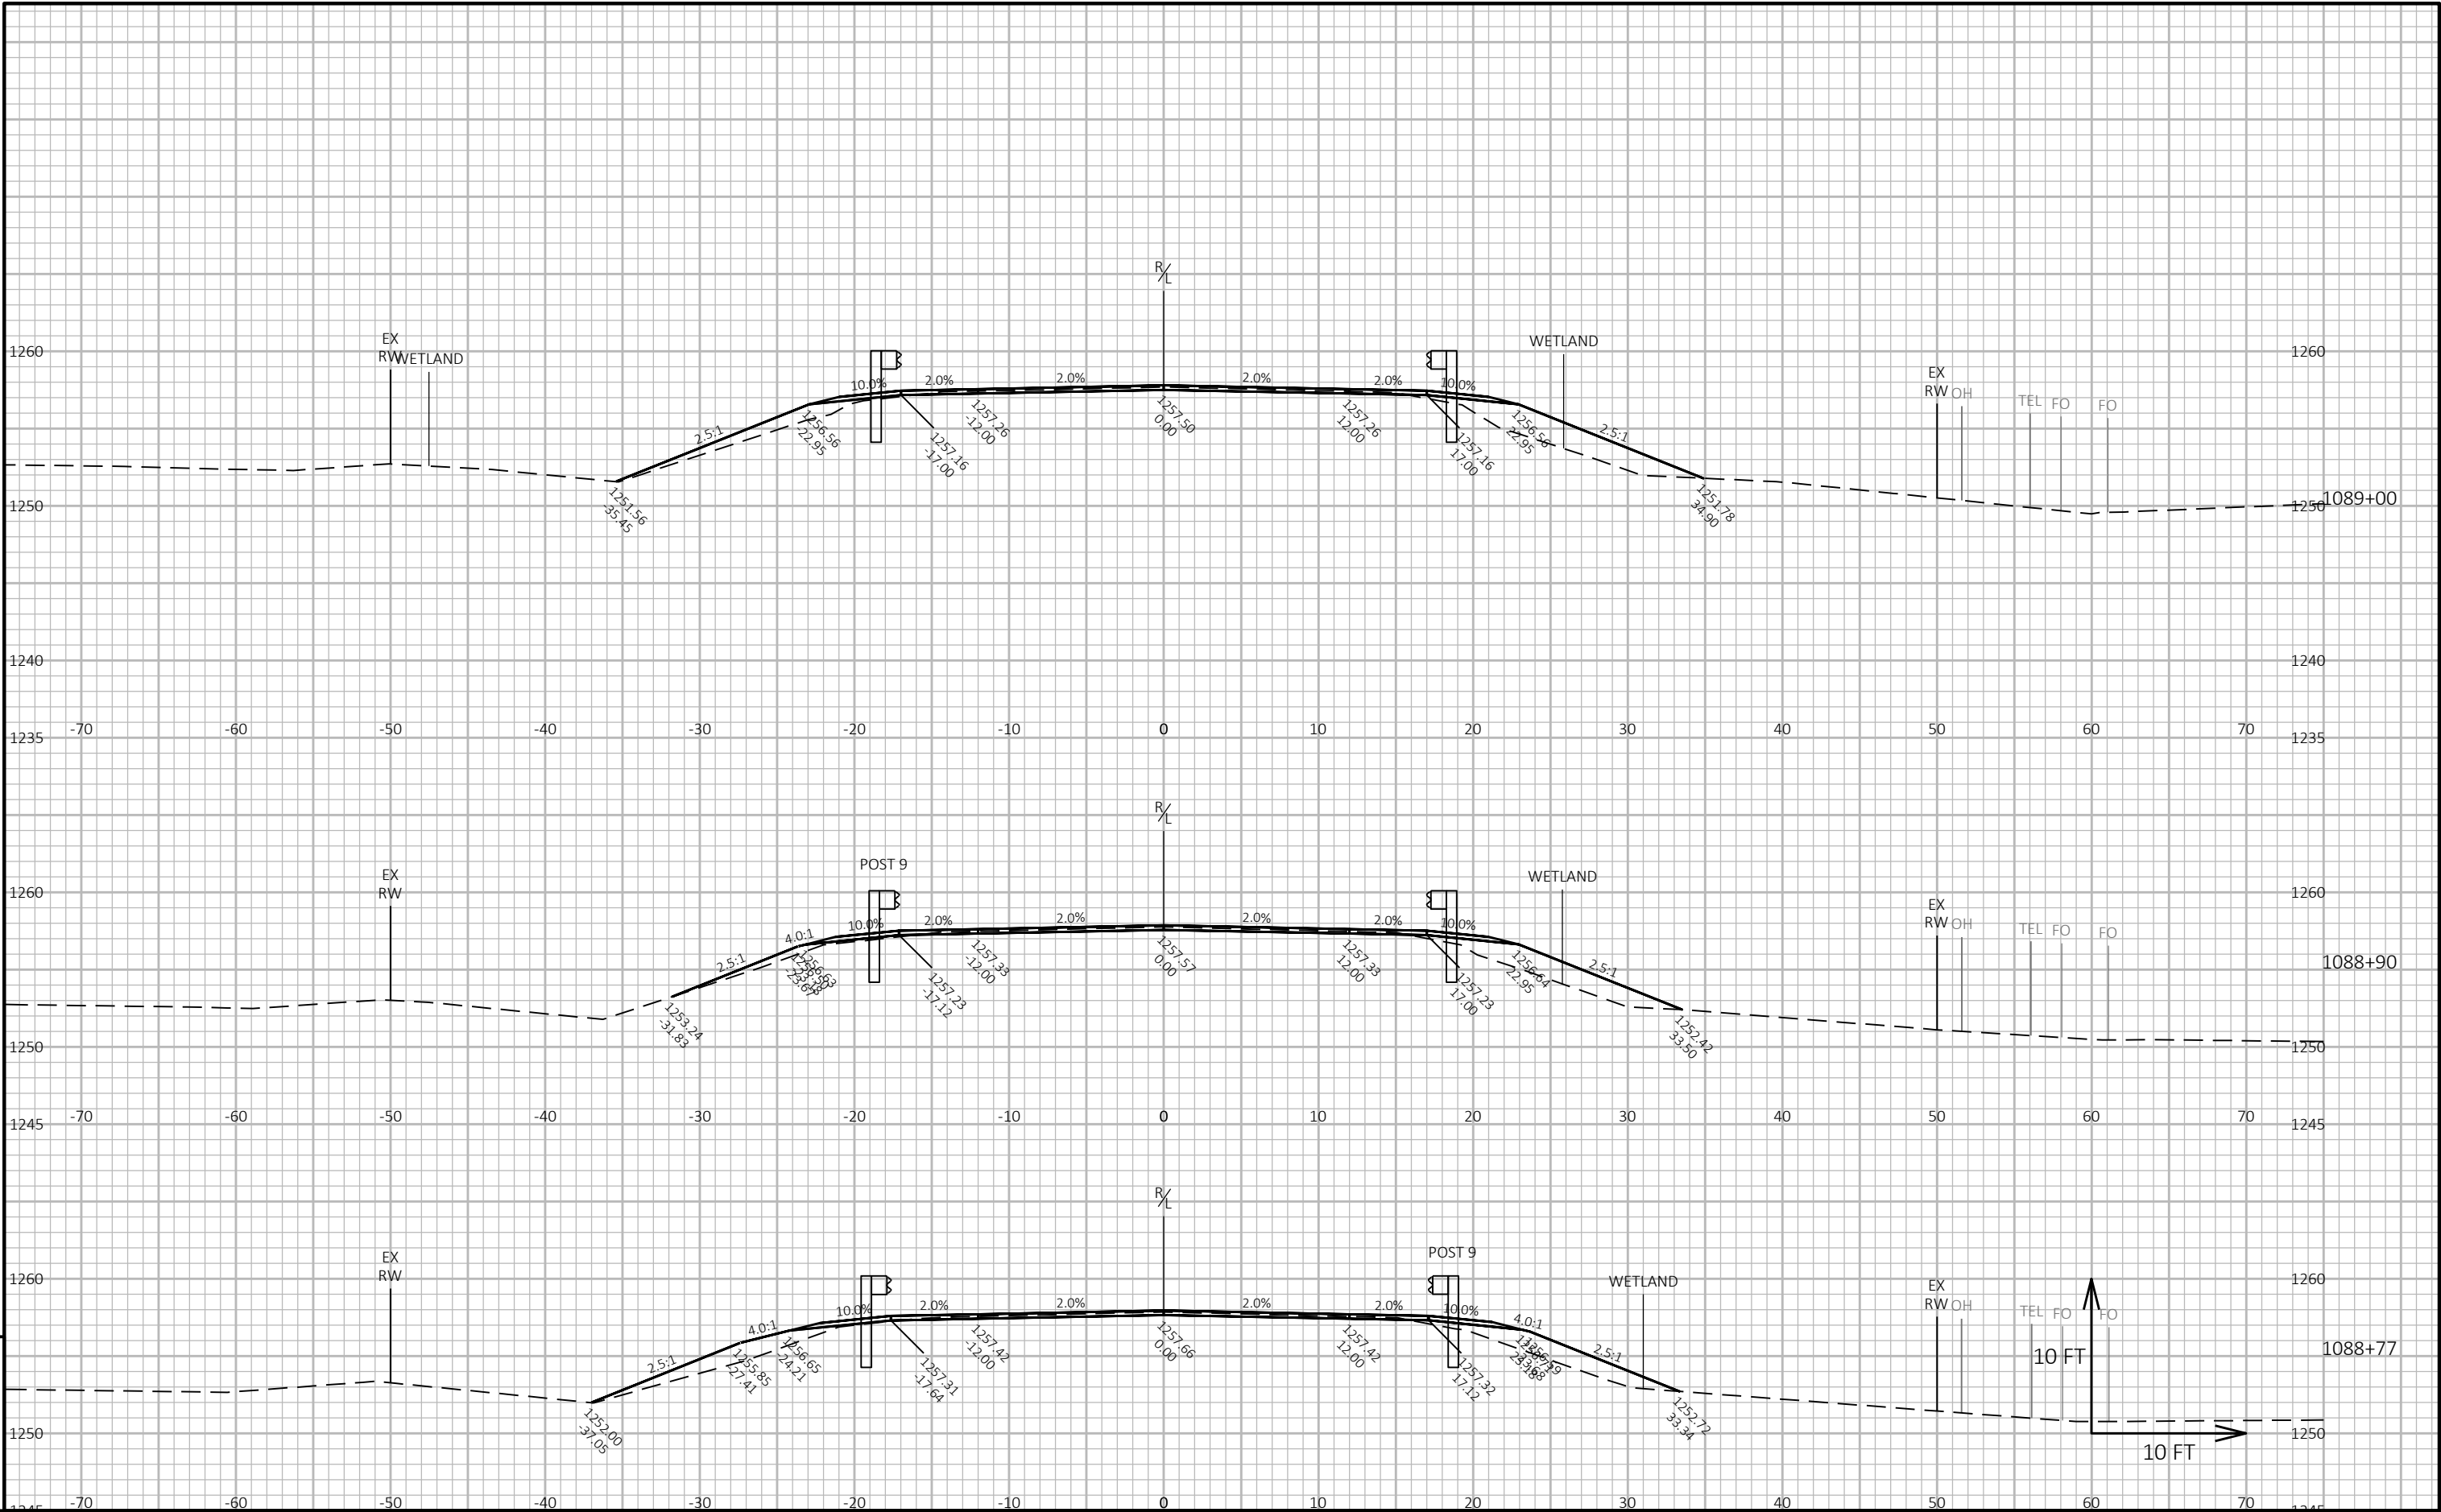

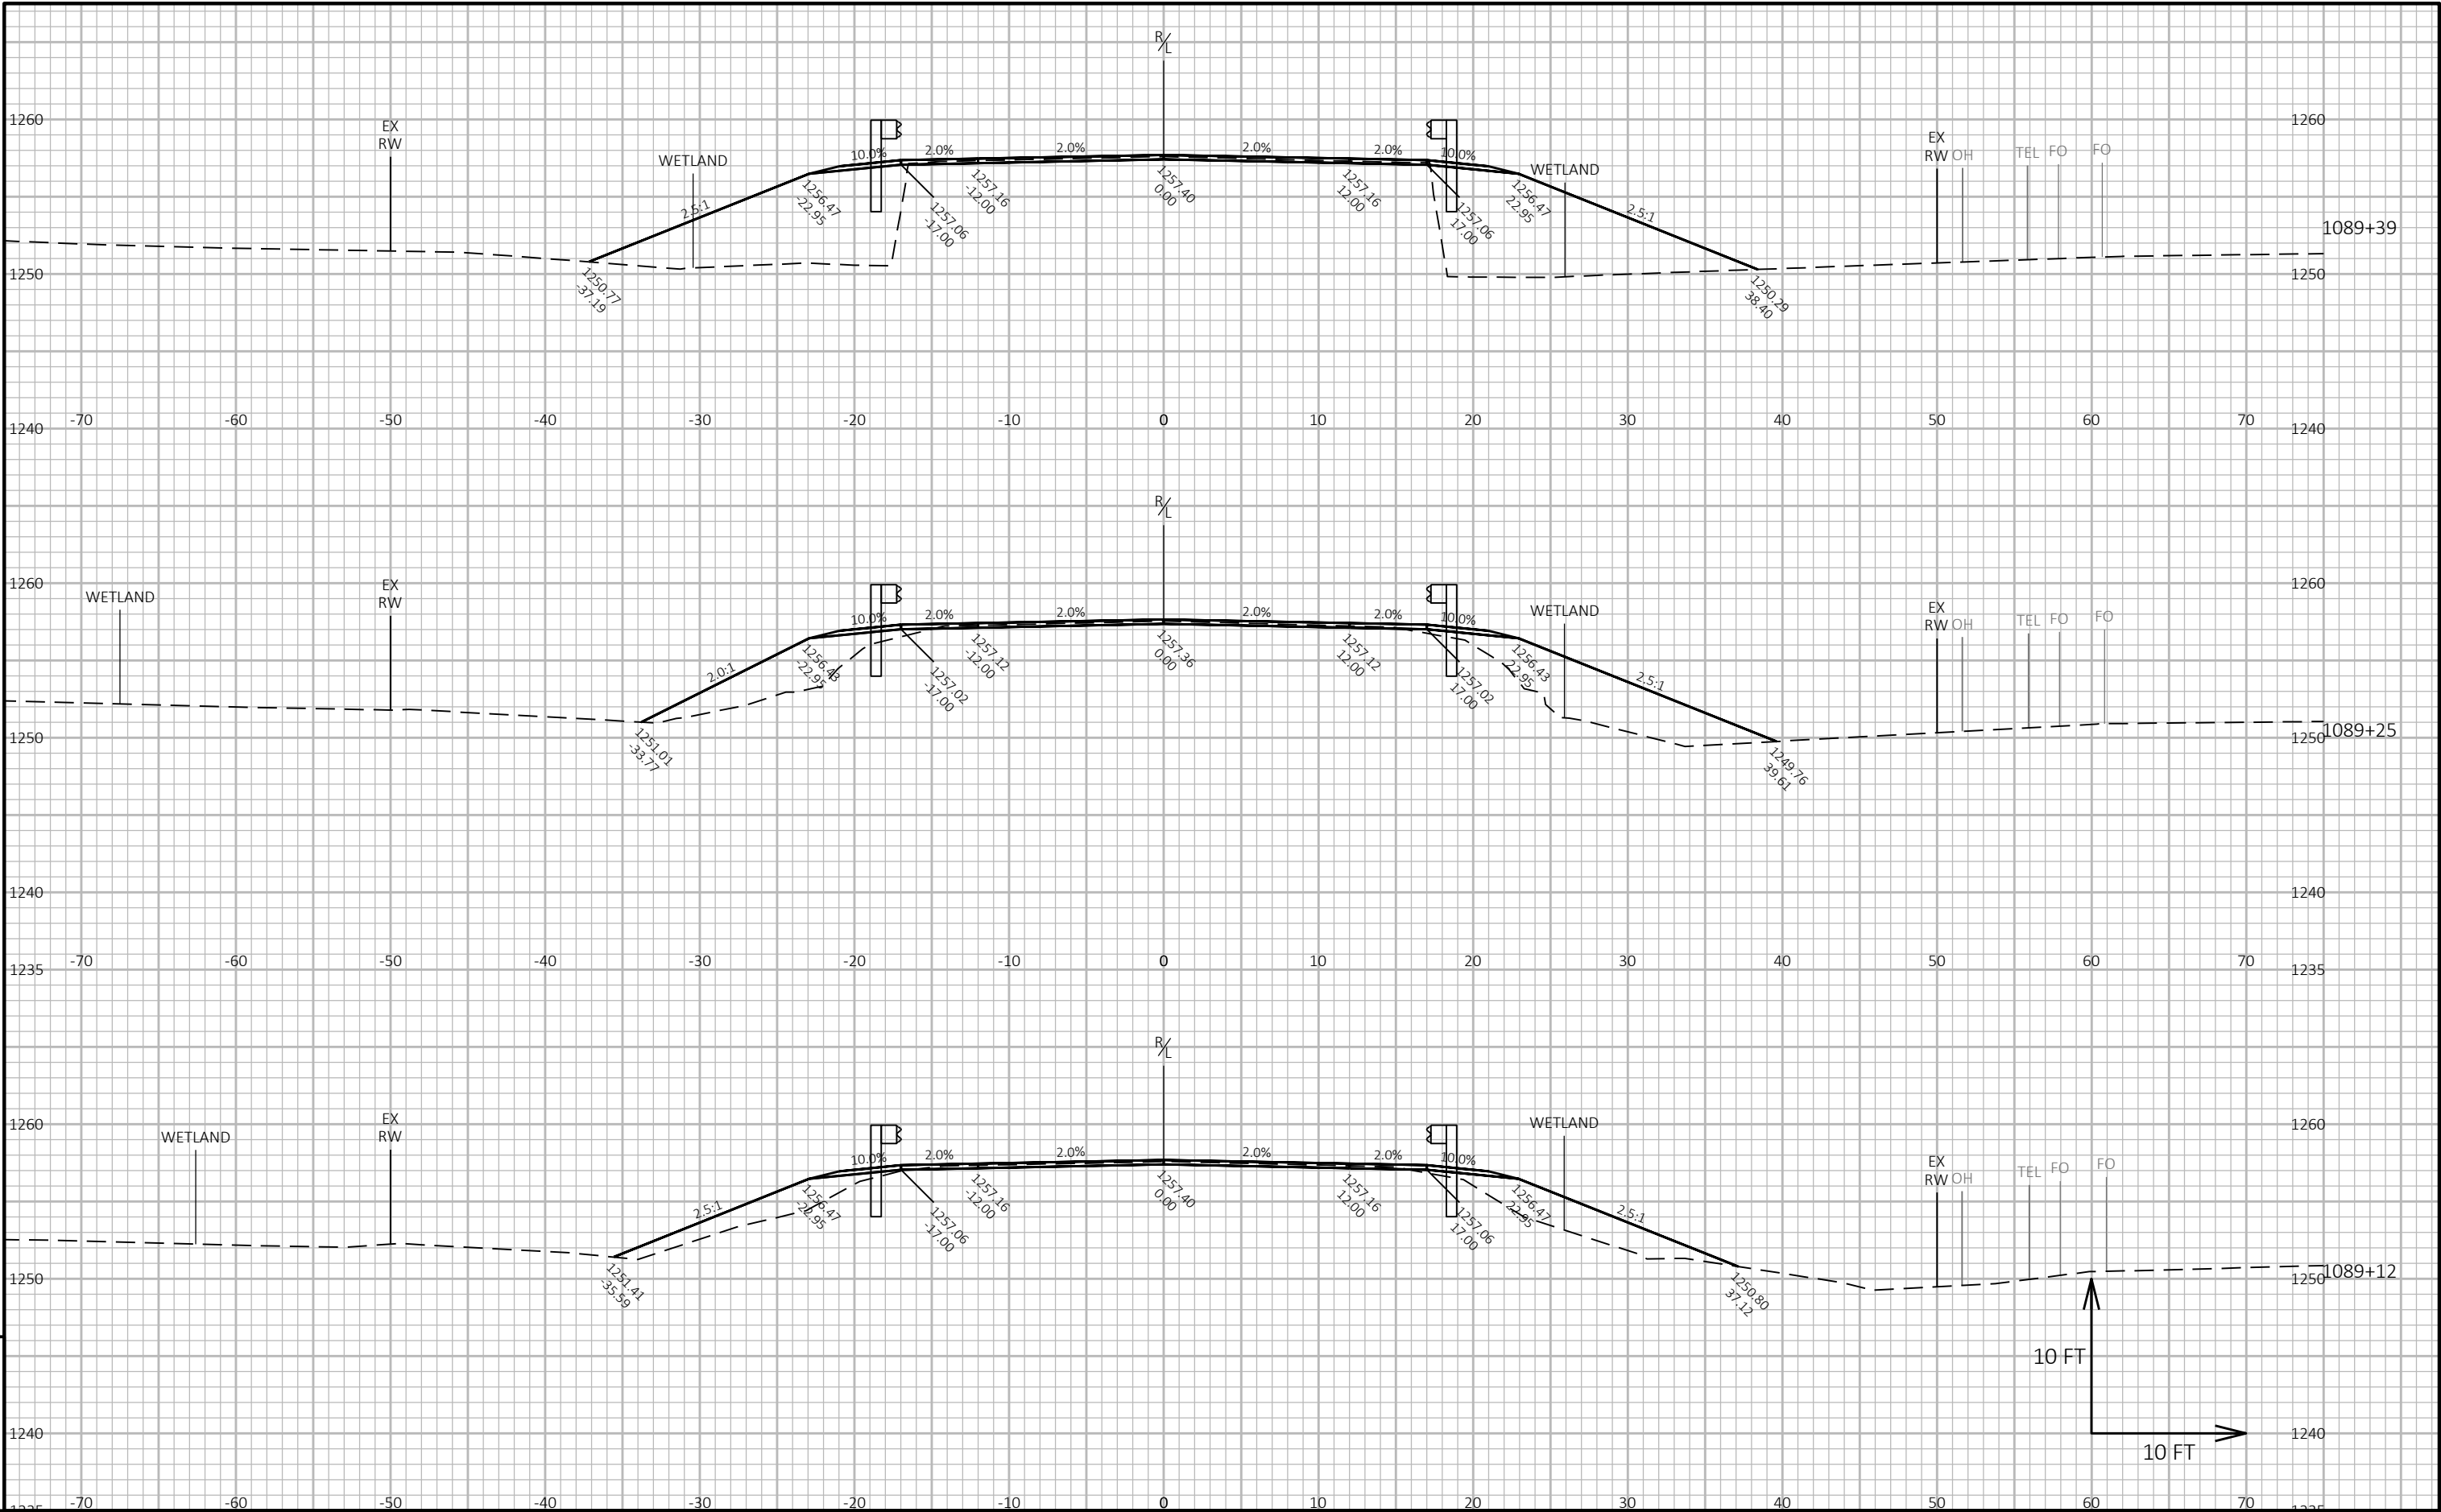


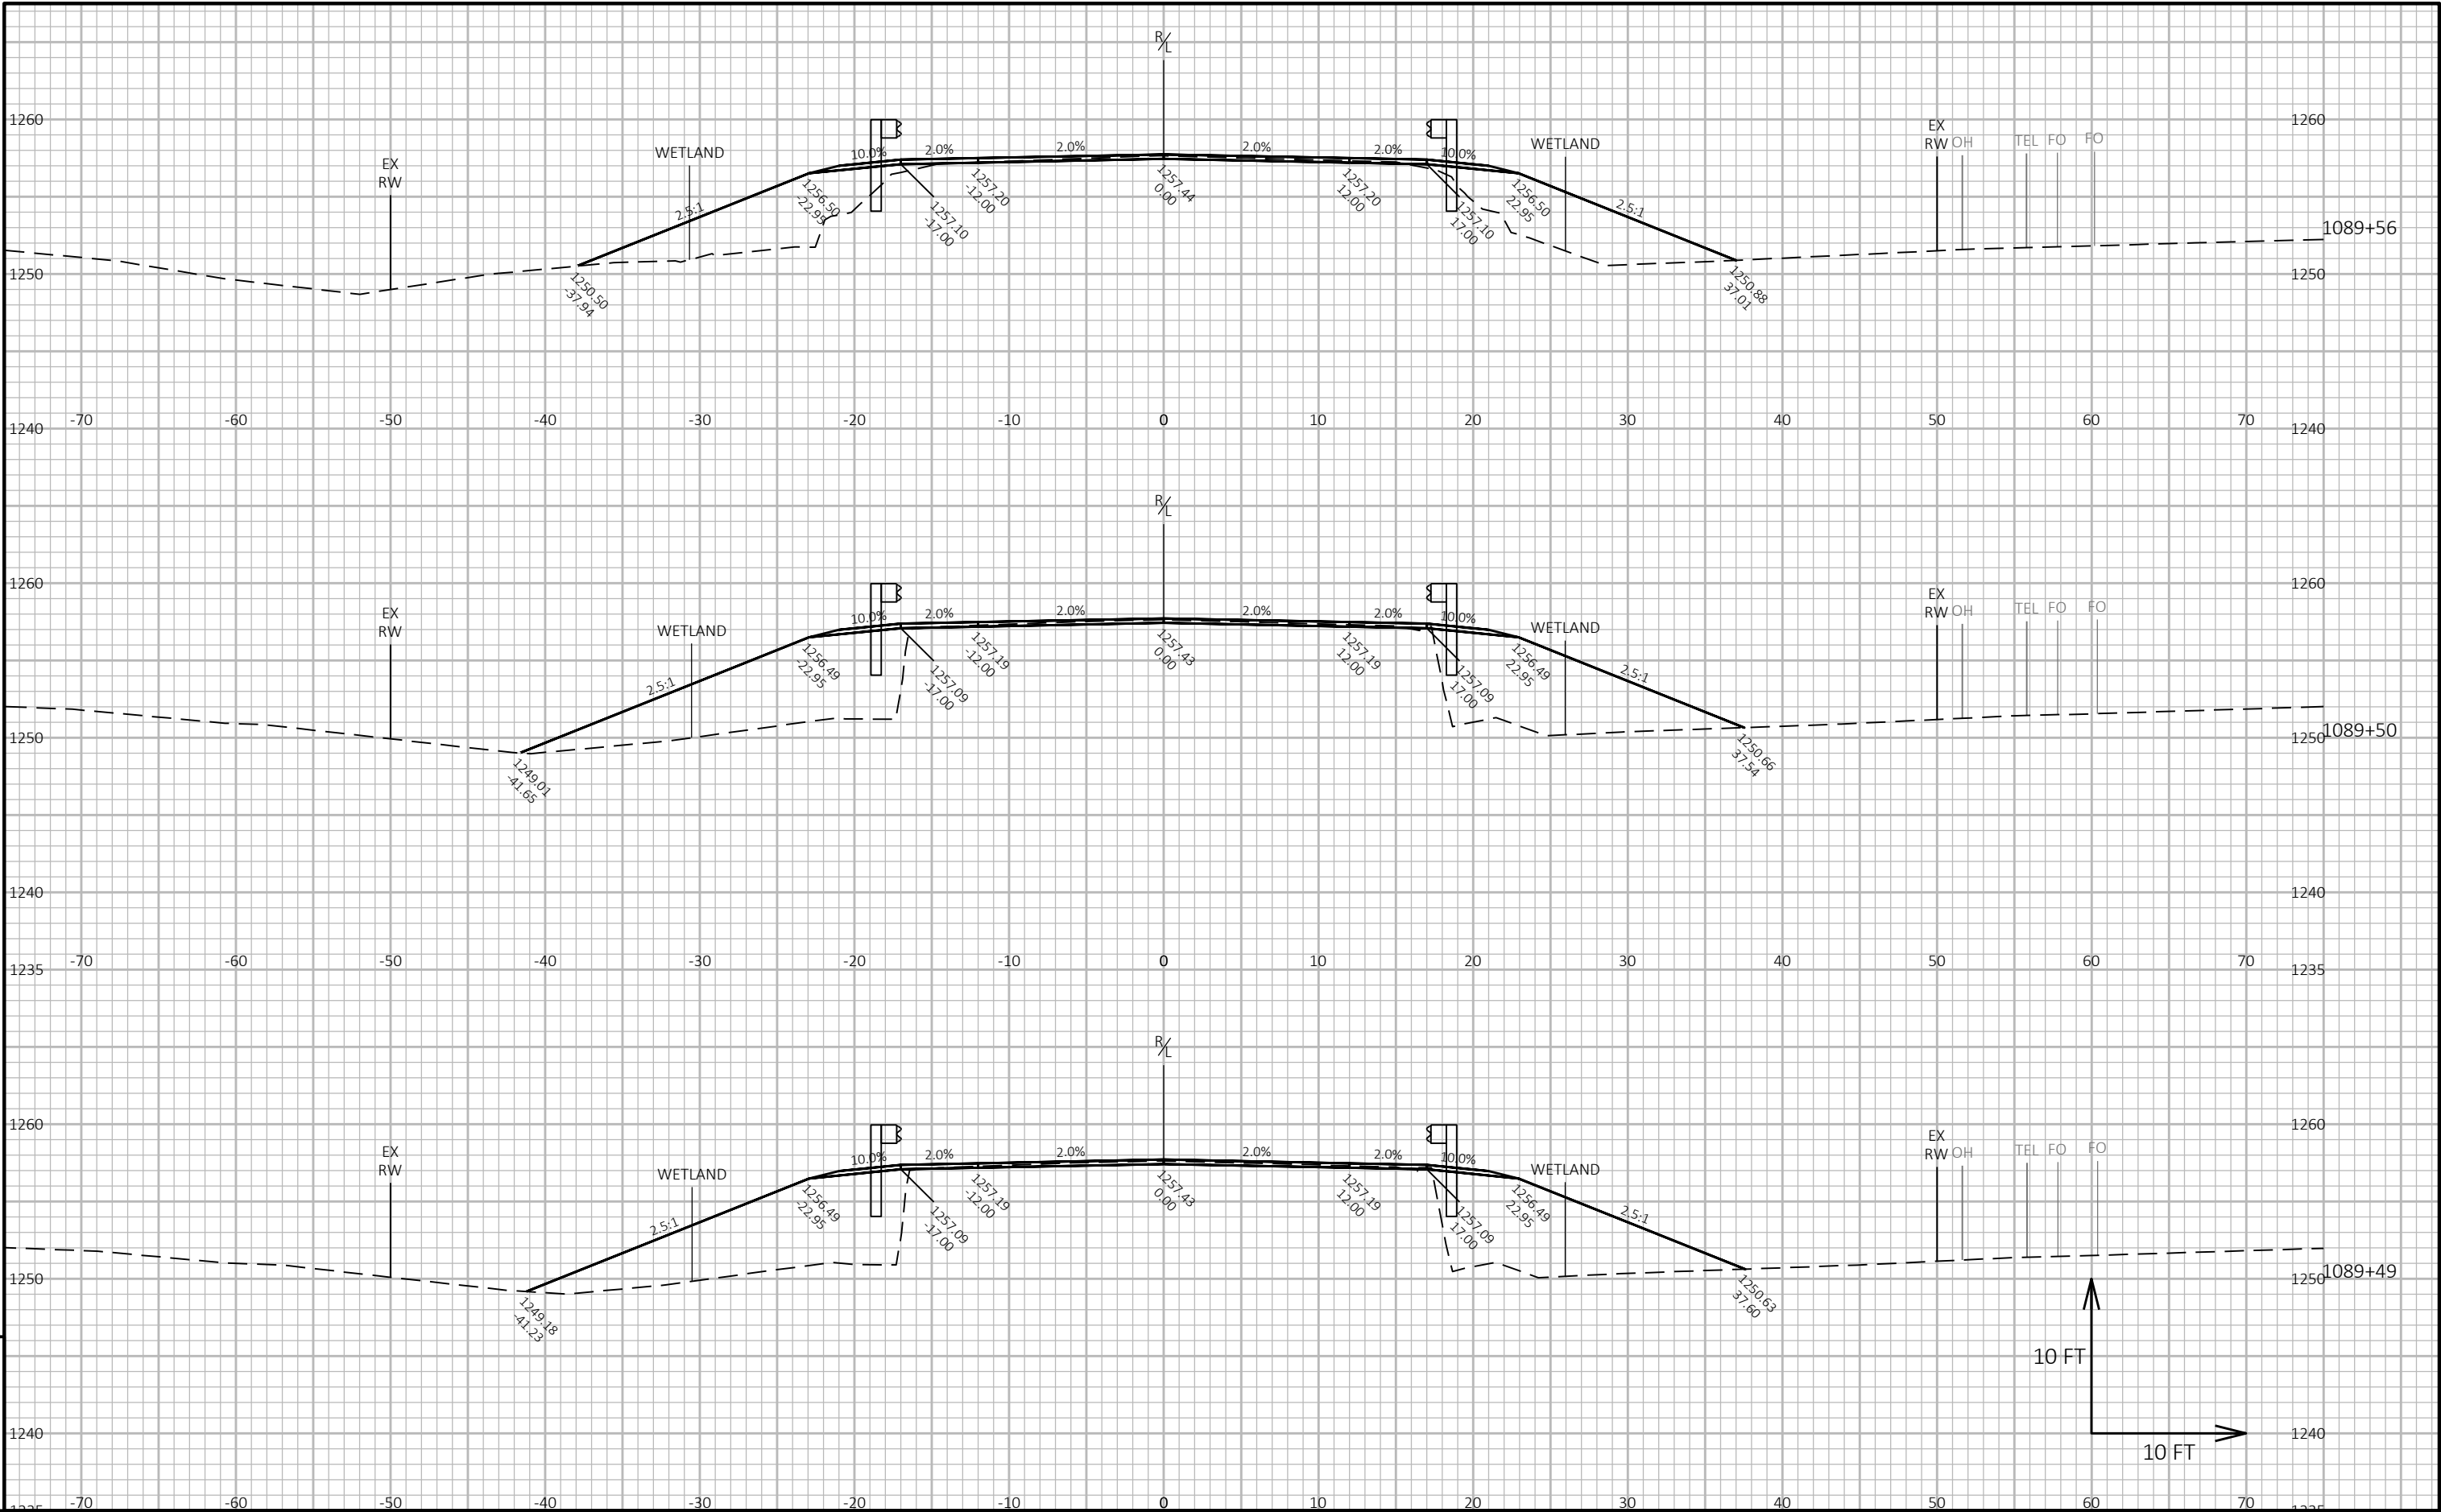

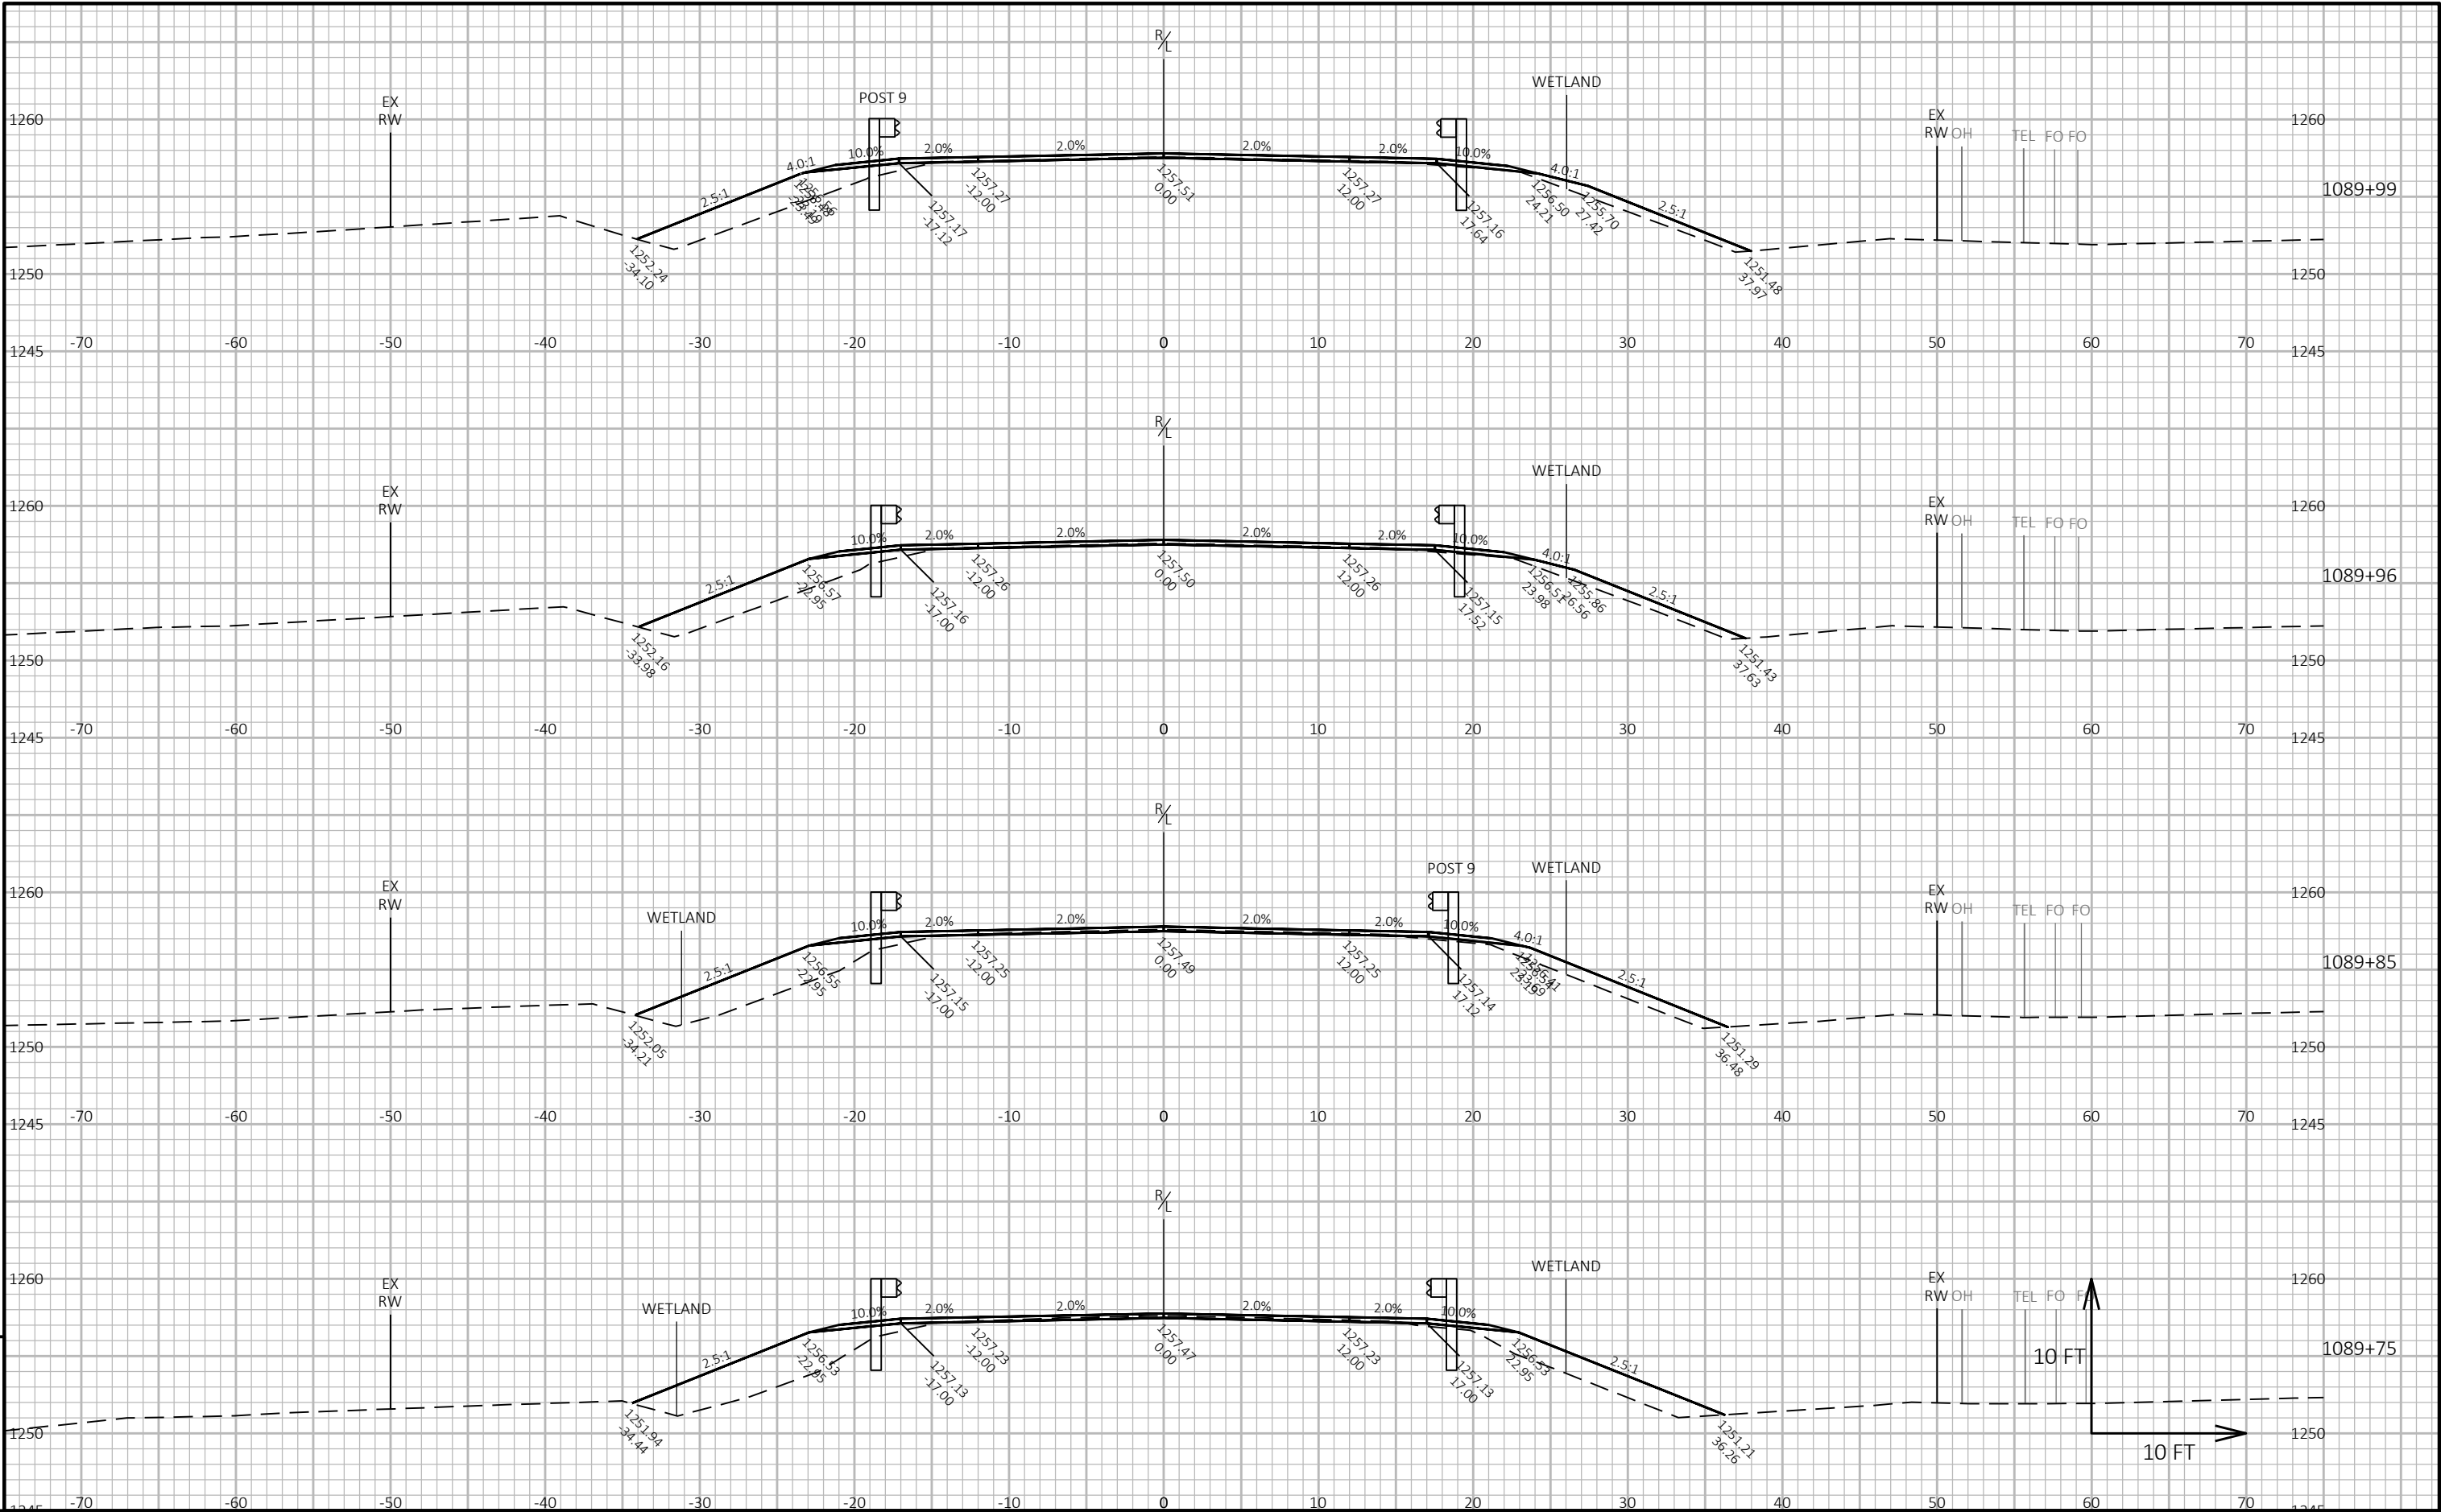

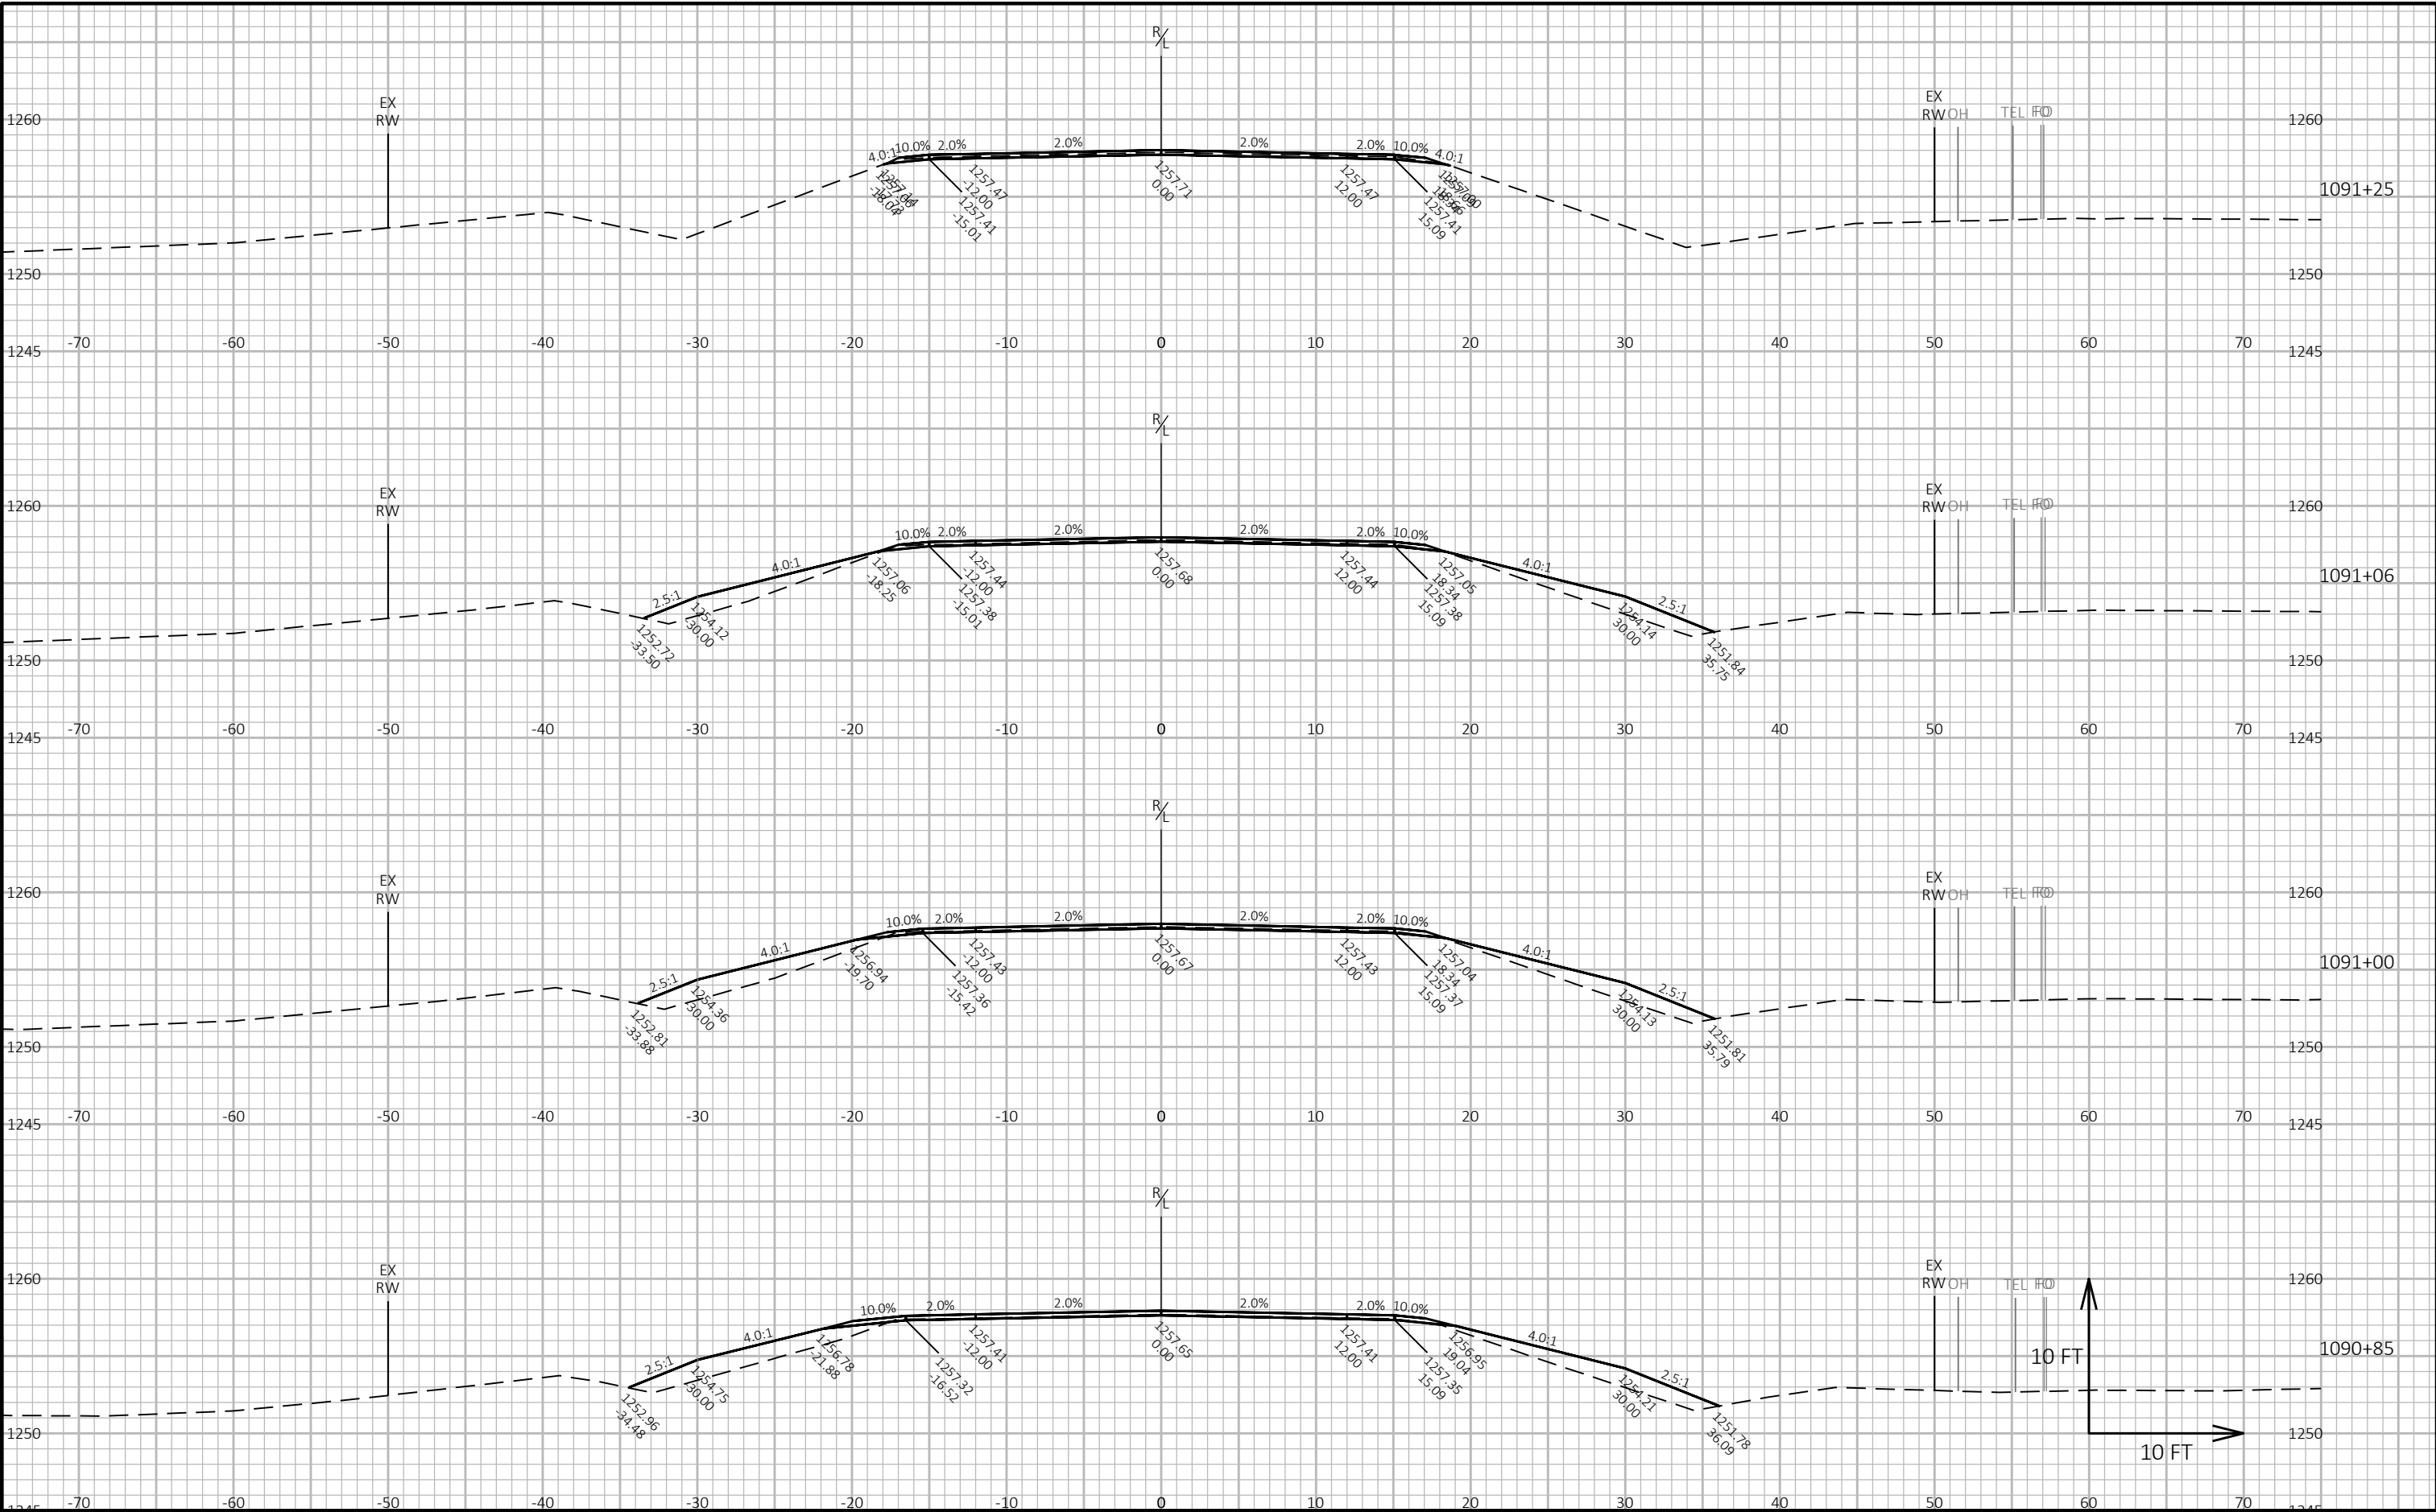

Notes

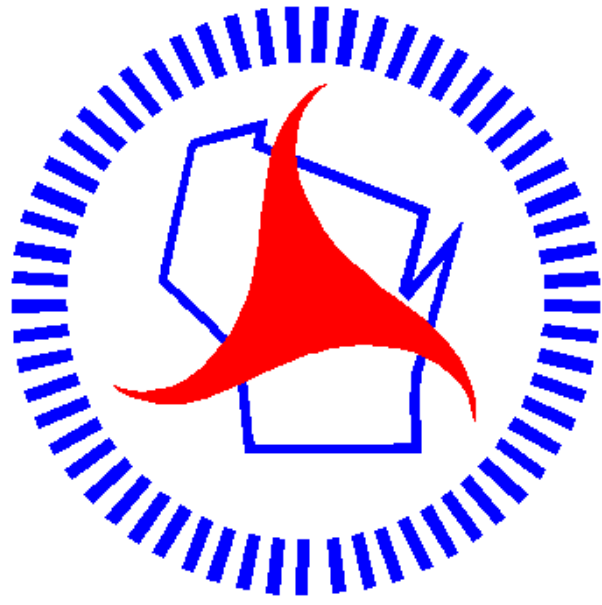

Wisconsin Department of Transportation

Dedicated people creating transportation solutions through innovation and exceptional service.

<http://www.dot.wisconsin.gov>