

MAD

PROJECT ID:
WITH: N/A

3996-00-35

COUNTY:

DANE

APRIL 2025
ORDER OF SHEETS

Section No.	1	Title
Section No.	2	Typical Sections and Details
Section No.	3	Estimate of Quantities
Section No.	3	Miscellaneous Quantities
Section No.	4	Right of Way Plat
Section No.	5	Plan and Profile
Section No.	6	Standard Detail Drawings
Section No.	7	Sign Plates
Section No.	8	Structure Plans
Section No.	9	Computer Earthwork Data
Section No.	9	Cross Sections

TOTAL SHEETS = 132



DESIGN DESIGNATION

A.A.D.T.	2025	=	9,800
A.A.D.T.	2045	=	10,600
D.H.V.		=	1,243
D.D.		=	59/41
T.		=	1.7%
DESIGN SPEED		=	30 MPH
ESALS		=	270,000

CONVENTIONAL SYMBOLS

PLAN	PROFILE
CORPORATE LIMITS	GRADE LINE
PROPERTY LINE	ORIGINAL GROUND
LOT LINE	MARSH OR ROCK PROFILE (To be noted as such)
LIMITED HIGHWAY EASEMENT	SPECIAL DITCH
EXISTING RIGHT OF WAY	GRADE ELEVATION
PROPOSED OR NEW R/W LINE	CULVERT (Profile View)
SLOPE INTERCEPT	UTILITIES
REFERENCE LINE	ELECTRIC
EXISTING CULVERT	FIBER OPTIC
PROPOSED CULVERT (Box or Pipe)	GAS
COMBUSTIBLE FLUIDS	SANITARY SEWER
MARSH AREA	STORM SEWER
WOODED OR SHRUB AREA	TELEPHONE
	WATER
	UTILITY PEDESTAL
	POWER POLE
	TELEPHONE POLE

STATE OF WISCONSIN
DEPARTMENT OF TRANSPORTATION

PLAN OF PROPOSED IMPROVEMENT

CITY OF SUN PRAIRIE, N BIRD STREET


STH 19 TO USH 151

LOC STR

DANE COUNTY

STATE PROJECT NUMBER

3996-00-35

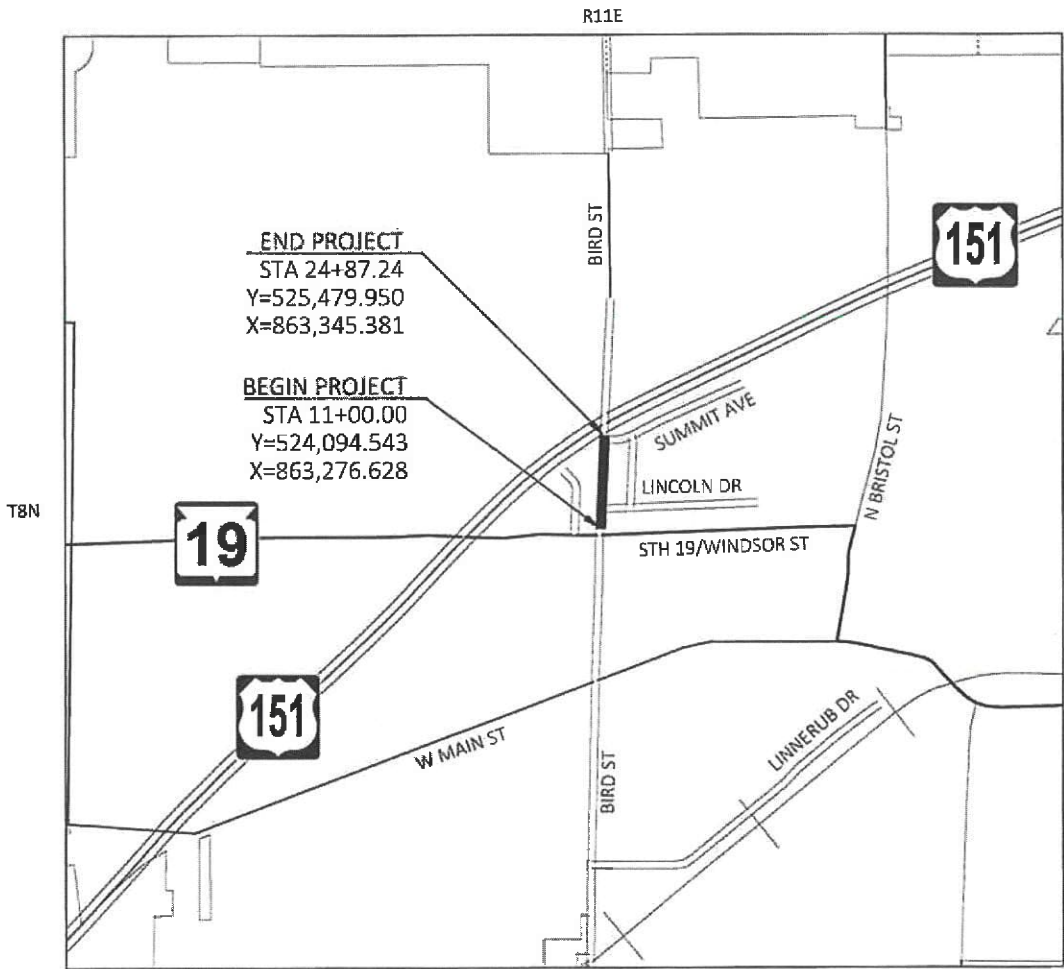

LAYOUT
SCALE 0 0.5 MILES

TOTAL NET LENGTH OF CENTERLINE = 0.263 MI

HORIZONTAL POSITIONS SHOWN ON THIS PLAN ARE WISCONSIN
COORDINATE REFERENCE SYSTEM (WISCRS), DANE COUNTY,
NAD83 (2011), IN U.S. SURVEY FEET. POSITIONS SHOWN ARE GRID
COORDINATES, GRID BEARINGS, AND GRID DISTANCES. GRID DISTANCES
ARE THE SAME AS GROUND DISTANCES.

ELEVATIONS ARE REFERENCED TO NAVD 88 (2012), GPS DERIVED
ELEVATIONS ARE BASED ON GEOID 18.

STATE PROJECT

3996-00-35

FEDERAL PROJECT

PROJECT

WISC 2025411

CONTRACT

1

ACCEPTED FOR

CITY OF SUN PRAIRIE

Date 10/17/24

DOM VEITH, P.E., CITY ENGINEER

ORIGINAL PLANS PREPARED BY



1702 Pankratz St. Madison, WI 53704
608-242-7779 1-800-446-0679 Fax: 608-242-5664



DATE: 10/17/24 Nathan R. Cook
(Professional Engineer Signature)

STATE OF WISCONSIN
DEPARTMENT OF TRANSPORTATION

PREPARED BY

Surveyor	CITY OF SUN PRAIRIE
Designer	MSA PROFESSIONAL SERVICES, INC.
Project Manager	DELLA KOENIG, P.E.
Regional Examiner	SW REGION
Regional Supervisor	KYLE HEMP, P.E.

APPROVED FOR THE DEPARTMENT

DATE 10/22/2024

Della Koenig P.E.

Digitally signed by Della
Koenig P.E.
Date: 2024.10.22
09:36:59-05'00'

E

UTILITY CONTACTS:

ADAM KROHN – ALLIANT ENERGY
ELEC
CELL: (920) 290-5284
EMAIL: ADAMKROHN@ALLIANTENERGY.COM

BOB WEISHEIM – ATC
TRANSMISSION
PHONE: (262) 722-0289
EMAIL: BWEISHEIM@ATCLLC.COM

TODD ANDERSON - SUN PRAIRIE WASTEWATER
SANITARY
PHONE: (608) 235-6802
EMAIL: TANDERSON@CITYOFSUNPRAIRIE.COM

CHRISTOPHER POLLACK – FRONTIER
COMMUNICATION
PHONE: (715) 847-1240
EMAIL: CHRISTOPHER.POLLACK@FTR.COM

BRAD WAGNER – SPECTRUM
COMMUNICATION
PHONE: (608) 640-9407
EMAIL: BRAD.WAGNER@CHARTER.COM

ANDREW HIRVELA – SUN PRAIRIE UTILITIES (SPU)
ELECTRIC
PHONE: (608) 445-7035
EMAIL: AHIRVELA@MYSPU.ORG

ANDREW HIRVELA – SUN PRAIRIE UTILITIES (SPU)
WATER
PHONE: (608) 445-7035
EMAIL: AHIRVELA@MYSPU.ORG

MICHAEL SCHNEIDER – TDS
COMMUNICATION
PHONE: (608) 828-9451
EMAIL: MICHAEL.SCHNEIDER@TDSTELECOM.COM

SCOTT HOLSTEIN – WE ENERGIES
GAS
PHONE: (262) 763-1084
EMAIL: SCOTT.HOLSTEIN@WE-ENERGIES.COM



Dial  or (800)242-8511
www.DiggersHotline.com

NOTE: NOT ALL UTILITIES ARE PART OF DIGGERS HOTLINE.

DESIGN CONTACTS:

MSA PROFESSIONAL SERVICES, INC.
ATTN: NATHAN COOK, PE
1702 PANKRATZ STREET
MADISON, WI 53704
PHONE: (608) 216-2058
EMAIL: NCOOK@MSA-PS.COM

WISCONSIN DEPARTMENT OF TRANSPORTATION
ATTN: DELLA KOENIG, PE
2101 WRIGHT STREET
MADISON, WI 53704
PHONE: (608) 246-7963
EMAIL: DELLA.KOENIG@DOT.WI.GOV

DNR LIAISON:

WISCONSIN DEPARTMENT OF NATURAL RESOURCES
ATTN: ERIC HEGGELUND
DNR SOUTH CENTRAL REGION HQ
3911 FISH HATCHERY ROAD
FITCHBURG, WI 53711
PHONE: (608) 2228-7927
EMAIL: ERIC.HEGGELUND@WISCONSIN.GOV

CITY OF SUN PRAIRIE CONTACT:

CITY OF SUN PRAIRIE
ATTN: TOM VEITH, PE
300 E MAIN STREET
SUN PRAIRIE, WI 53590
PHONE: (608) 825-1170
EMAIL: TVEITH@CITYOFSUNPRAIRIE.COM

GENERAL NOTES:

THE LOCATIONS OF EXISTING AND PROPOSED UTILITY INSTALLATIONS AS SHOWN ON THE PLANS ARE APPROXIMATE. THERE MAY BE OTHER UTILITY INSTALLATIONS WITHIN THE PROJECT AREA THAT ARE NOT SHOWN.

THE LOCATIONS OF EROSION CONTROL ITEMS SHALL BE DETERMINED BY THE ENGINEER IN THE FIELD. ALL EROSION CONTROL MEASURES SHALL BE MAINTAINED UNTIL SUCH TIME AS THE ENGINEER DETERMINES THE MEASURE IS NO LONGER NECESSARY.

NO TREES OR SHRUBS ARE TO BE REMOVED WITHOUT APPROVAL OF THE ENGINEER.

ALL DISTURBED AREAS WITHIN THE RIGHT OF WAY SHALL BE TOPSOILED, FERTILIZED, AND SEEDED AS DIRECTED BY THE ENGINEER.

EROSION CONTROL MEASURES SHALL BE IN PLACE PRIOR TO ANY GRUBBING OR TOPSOIL STRIPPING OPERATIONS.

A VERTICAL SAWCUT SHALL BE MADE THROUGH EXISTING PAVEMENTS AT REMOVAL LIMITS.

THE LIMITS OF PAVEMENT REMOVAL ON SIDE STREETS ARE APPROXIMATE AND WILL BE VERIFIED IN THE FIELD BY THE ENGINEER.

CURB & GUTTER RADII AND ELEVATIONS ARE MEASURED FROM FACE OF CURB AND CURB FLANGE, RESPECTIVELY.

ADJUST TRAFFIC CONTROL DEVICES TO FIT FIELD CONDITIONS AS DIRECTED BY THE ENGINEER.

THE EXACT NUMBER, LOCATION, AND SPACING OF ALL SIGNS ARE APPROXIMATE AND MAY BE ADJUSTED TO FIT FIELD CONDITIONS.

EXCAVATION BELOW SUBGRADE (EBS) IS NOT USED TO BALANCE YARDAGE AND IS NOT SHOWN ON THE CROSS-SECTIONS BUT IS MEASURED AND PAID FOR AS COMMON EXCAVATION.

CONTRACTOR PAVING OPERATIONS SHALL BE CONSISTENT WITH THE PLAN TYPICAL SECTIONS, AND CONSTRUCTED TO PREVENT HMA LONGITUDINAL JOINTS FROM BEING LOCATED WITHIN A DRIVING LANE OR BIKE LANE.

HMA PAVEMENT WEIGHT CALCULATIONS ARE BASED ON 112 LB/SY/IN.

APPLY TACK COAT AT A MINIMUM RATE OF 0.05 GAL/SY BETWEEN LAYERS OF HMA AND TO VERTICAL FACES.

RUNOFF COEFFICIENT TABLE

	HYDROLOGIC SOIL GROUP											
	A			B			C			D		
	SLOPE RANGE (PERCENT)			SLOPE RANGE (PERCENT)			SLOPE RANGE (PERCENT)			SLOPE RANGE (PERCENT)		
LAND USE:	0-2	2-6	6 & OVER	0-2	2-6	6 & OVER	0-2	2-6	6 & OVER	0-2	2-6	6 & OVER
ROW CROPS	.08 .22	.16 .30	.22 .38	.12 .26	.20 .34	.27 .44	.15 .30	.24 .37	.33 .50	.19 .34	.28 .41	.38 .56
MEDIAN STRIP- TURF	.19 .24	.20 .26	.24 .30	.19 .25	.22 .28	.26 .33	.20 .26	.23 .30	.30 .37	.20 .27	.25 .32	.30 .40
SIDE SLOPE- TURF			.25 .32			.27 .34			.28 .36			.30 .38
PAVEMENT:												
ASPHALT	.70 - .95											
CONCRETE	.80 - .95											
BRICK	.70 - .80											
DRIVES, WALKS	.75 - .85											
ROOFS	.75 - .95											
GRAVEL ROADS, SHOULDERS	.40 - .60											

TOTAL PROJECT AREA = 2.6 ACRES
TOTAL AREA EXPECTED TO BE DISTURBED BY CONSTRUCTION ACTIVITIES = 0.5 ACRES

ORDER OF SECTION 2 SHEETS:

GENERAL NOTES
PROJECT OVERVIEW
TYPICAL SECTIONS
CONSTRUCTION DETAILS
INTERSECTION DETAILS
PLAN DETAILS
CURB RAMP DETAILS
EROSION CONTROL
STORM SEWER
PERMANENT SIGNING & MARKING
TRAFFIC CONTROL
DETOUR ROUTE
ALIGNMENT DETAILS

STANDARD ABBREVIATIONS

AC ACRES
AEW APRON ENDWALL
AGG AGGREGATE
AH AHEAD
ALUM. ALUMINUM
A.P. ACCESS POINT
ASPH ASPHALT
AVE AVENUE
BAD BASE AGGREGATE DENSE
BK BACK
BLK BLOCK
BOC BACK OF CURB
BOW BACK OF SIDEWALK
BM BENCHMARK
CABC CRUSHED AGGREGATE BASE COURSE
CL or C CENTERLINE
Δ CENTRAL ANGLE or DELTA
CMCP CORRUGATED METAL CULVERT PIPE
CONC CONCRETE
CP CONTROL POINT
CPCS CULVERT PIPE CORRUGATED STEEL
CSM CERTIFIED SURVEY MAP
CTH COUNTY TRUNK HIGHWAY
D DEGREE OF CURVATURE
DES DESIRABLE
E EAST
EB EASTBOUND
EBS EXCAVATION BELOW SUBGRADE
EOP EDGE OF PAVEMENT
ET AL AND OTHERS
EW ENDWALL
EXIST EXISTING
FT FOOT
FT2 SQUARE FEET
GN GRID NORTH
GV GAS VALVE
HERCP HORIZONTAL ELLIPTICAL REINFORCED CONCRETE PIPE
HYD HYDRANT
IN INCH
INL INLET
INV INVERT
IP IRON PIPE
L LENGTH
L LENGTH OF CURVE
LC LONG CHORD
LCP LONG CHORD BEARING
LF LINEAR FEET
LT LEFT

MH MANHOLE
MON MONUMENT
N NORTH
NB NORTHBOUND
N.C. NORMAL CROWN
NO NUMBER
PB PULLBOX
PC POINT OF CURVATURE
PI POINT OF INTERSECTION
PL PROPERTY LINE
PLE PERMANENT LIMITED EASEMENT
POB POINT OF BEGINNING
PT POINT OF TANGENCY
R RADIUS
R RANGE
RCP REINFORCED CONCRETE PIPE
RD ROAD
REQ'D REQUIRED
RL or R/L REFERENCE LINE
RP RADIUS POINT
RT RIGHT
R/W RIGHT OF WAY
S SOUTH
SAN SANITARY SEWER
SB SOUTHBOUND
S.E. SUPERELEVATION
SEC SECTION
SSPRC STORM SEWER PIPE REINFORCED CONCRETE
SSPRCHE STORM SEWER PIPE REINFORCED CONCRETE HORIZONTAL ELLIPTICAL
SQ SQUARE
ST STREET
STA STATION
STD STANDARD
STH STATE TRUNK HIGHWAY
STM STORM SEWER
STR STRUCTURE
T TANGENT
TAN TANGENT
TEMP TEMPORARY
TLE TEMPORARY LIMITED EASEMENT
T or TN TOWN
TYP. TYPICAL
WM WATERMIN
WV WATER VALVE
W WEST
WB WESTBOUND
X EAST GRID COORDINATE
Y NORTH GRID COORDINATE


PROJECT NO: 3996-00-35

HWY: N BIRD ST


COUNTY: DANE

GENERAL NOTES

SHEET

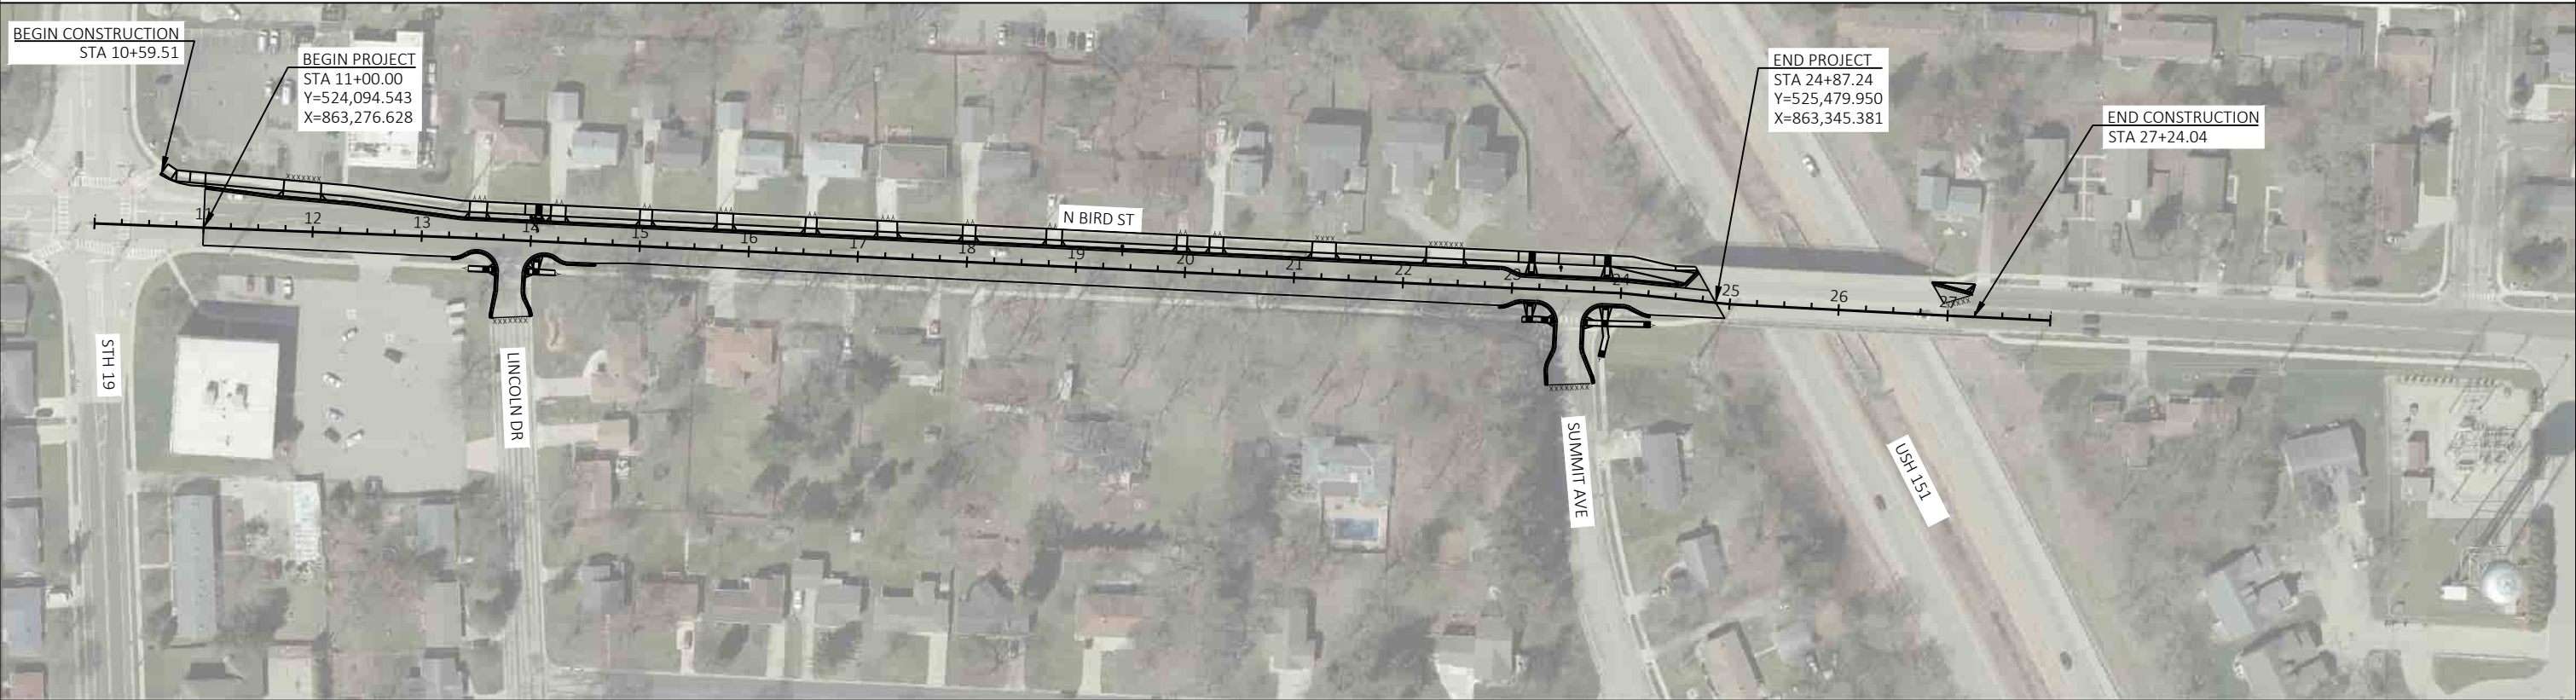


PROJECT NO: 3996-00-35	HWY: N BIRD ST	COUNTY: DANE	PROJECT OVERVIEW	SHEET 3	E
------------------------	----------------	--------------	------------------	---------	---

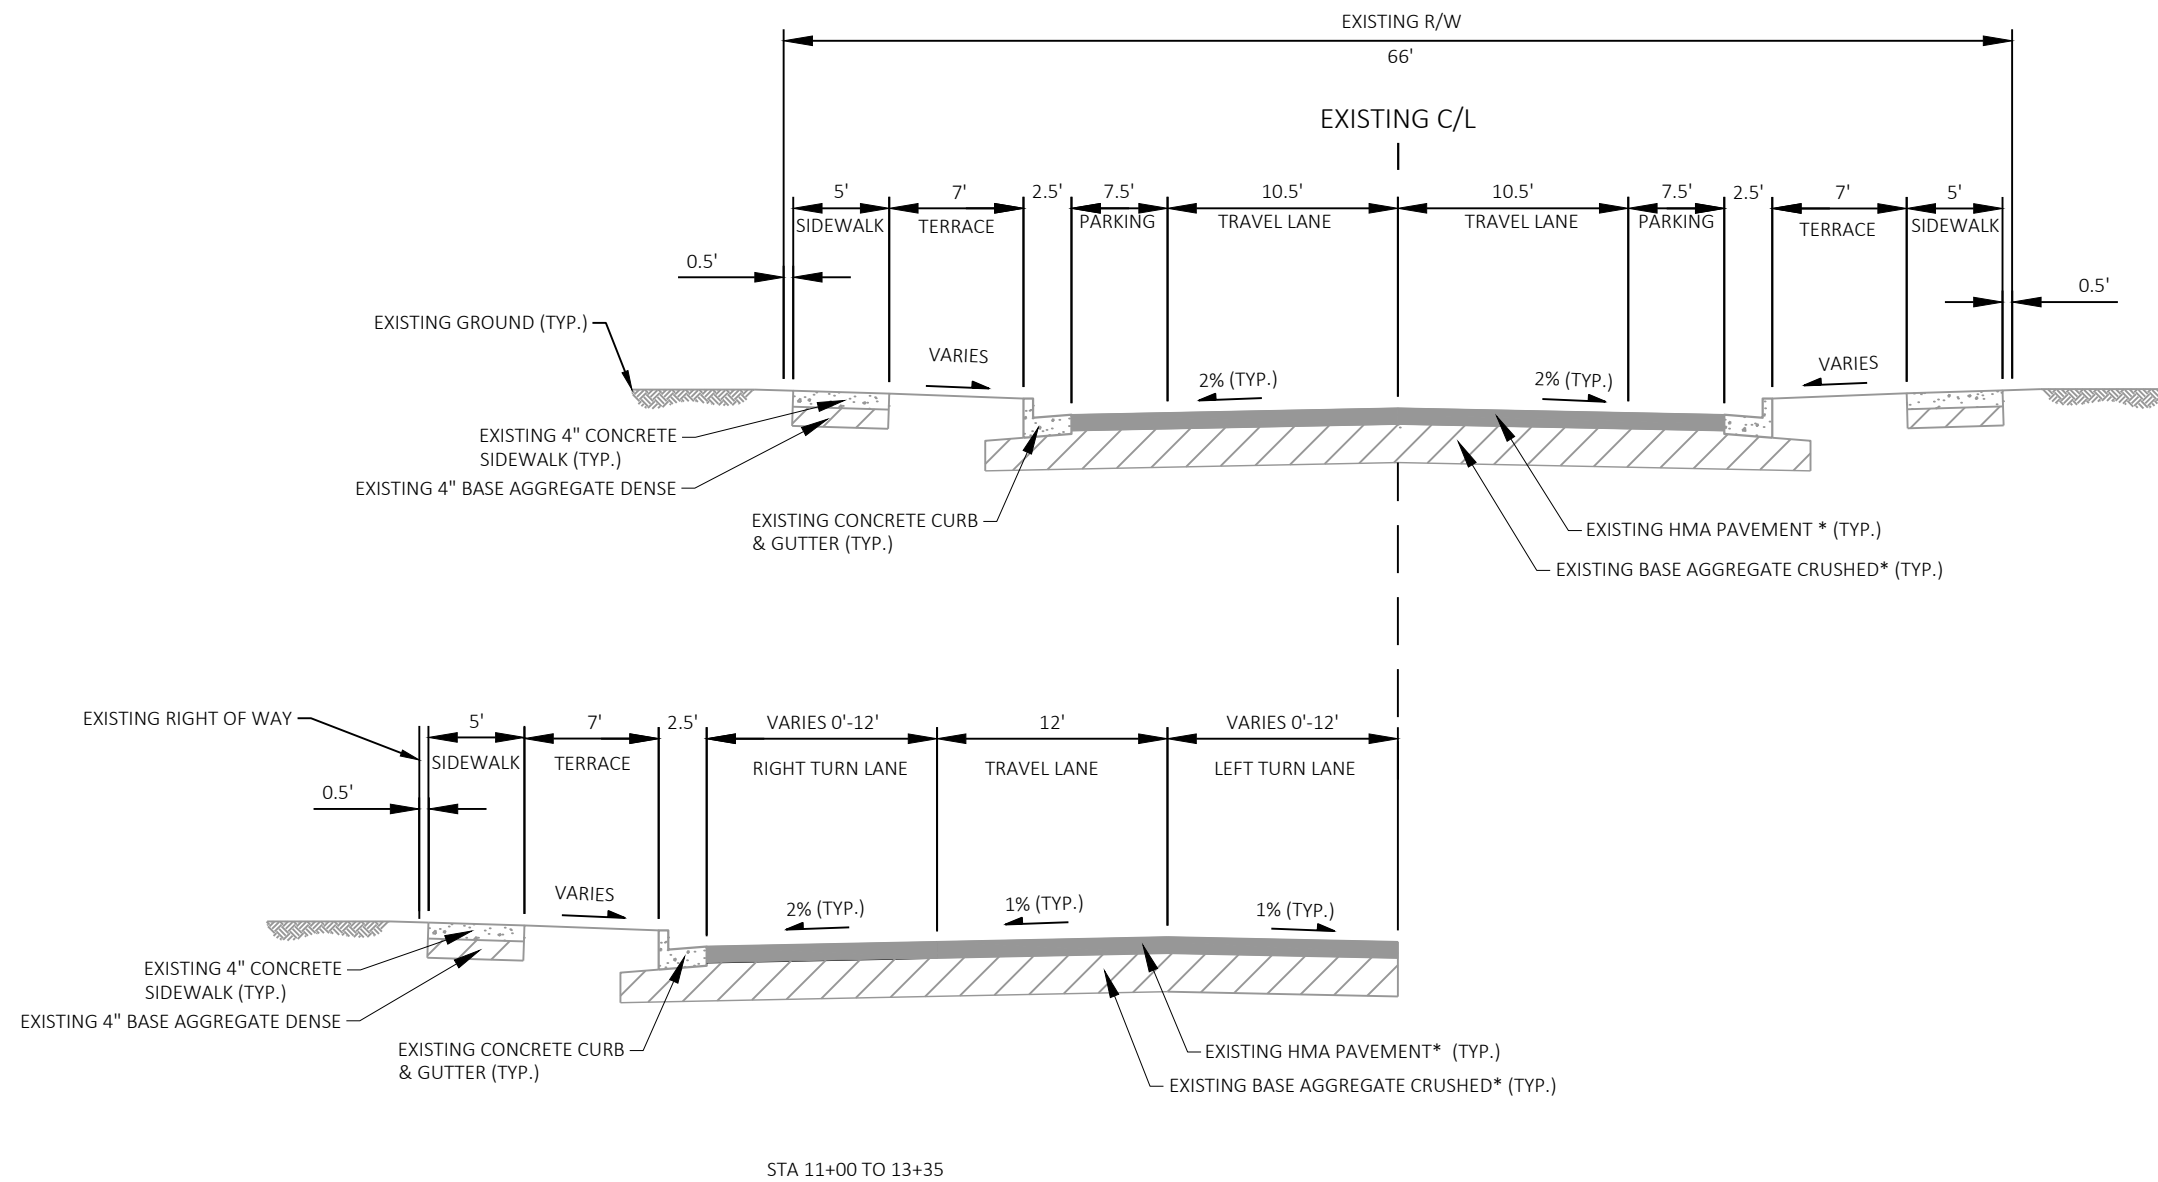

*PAVEMENT THICKNESS AND BASE AGGREGATE VARIES. SEE BORING TABLE BELOW.

BORING SUMMARY TABLE				
BORING NUMBER	STA	OFFSET	EXISTING ASPHALT DEPTH (IN)	BASE AGGREGATE DEPTH (IN)
B-1	14+50	16' RT	6±	11±
B-2	19+00	6' LT	9±	9±
B-3	23+00	6' RT	6±	10±

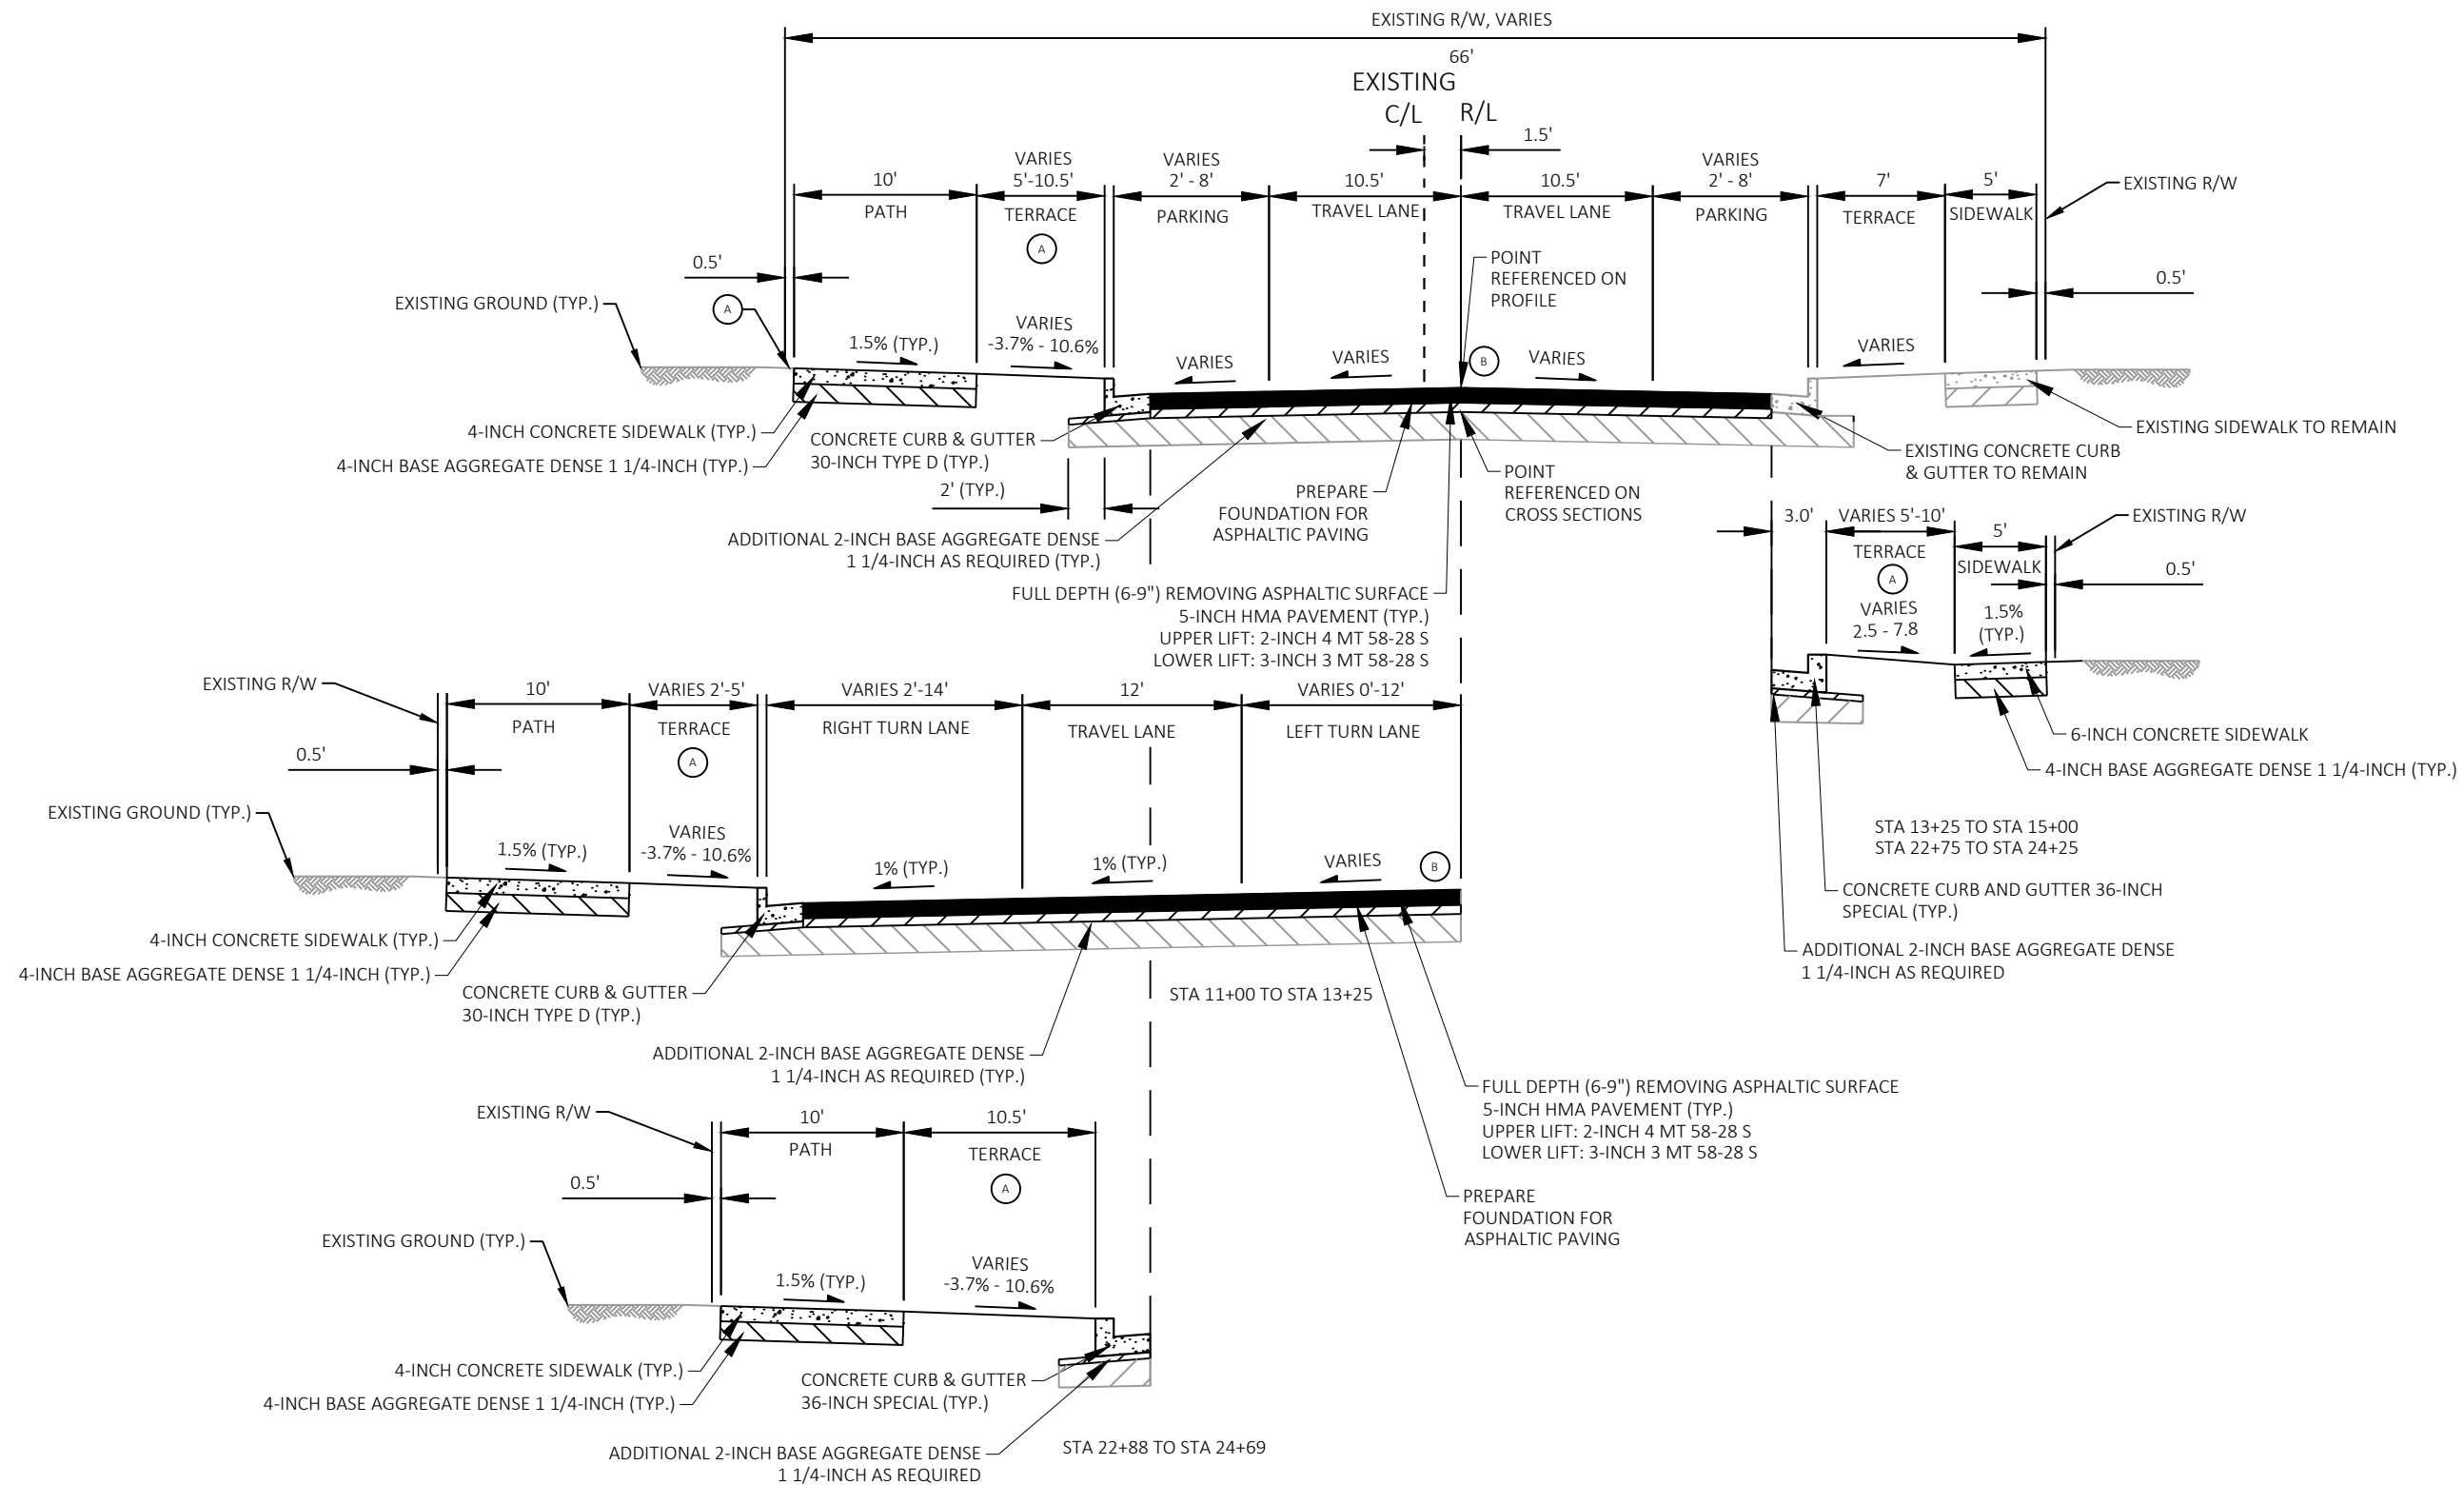

LEGEND

A

6" TOPSOIL, SEEDING MIXTURE NO. 40, FERTILIZER TYPE B AND EROSION MAT URBAN CLASS I TYPE A.

B

REMOVAL OF EXCESS MATERIAL AND/OR GRADING OF MATERIAL TO THE FINISHED R/L LOCATION AND PROFILE SHOWN IN THE PLANS ARE INCLUDED IN THE ITEM "PREPARE FOUNDATION FOR ASPHALTIC PAVING". AN UNDISTRIBUTED QUANTITY OF BASE AGGREGATE 1 1/4-INCH IS INCLUDED FOR LOCATIONS WHERE THE EXISTING ASPHALTIC PAVEMENT IS DEEPER THAN 5".

FINISHED TYPICAL SECTION N BIRD ST
STA 11+00 TO STA 24+87

PROJECT NO: 3996-00-35

HWY: N BIRD ST


COUNTY: DANE

TYPICAL SECTIONS



SHEET

5


E

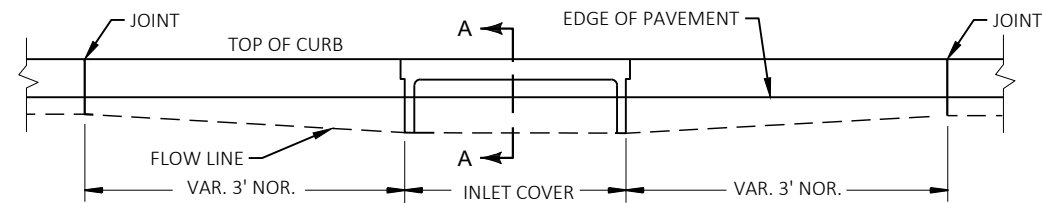

ELEVATION

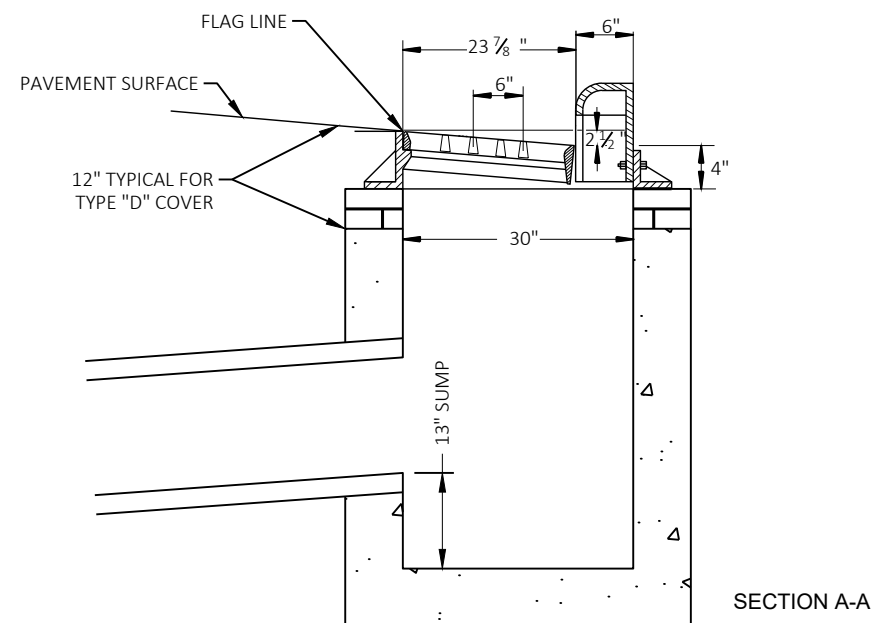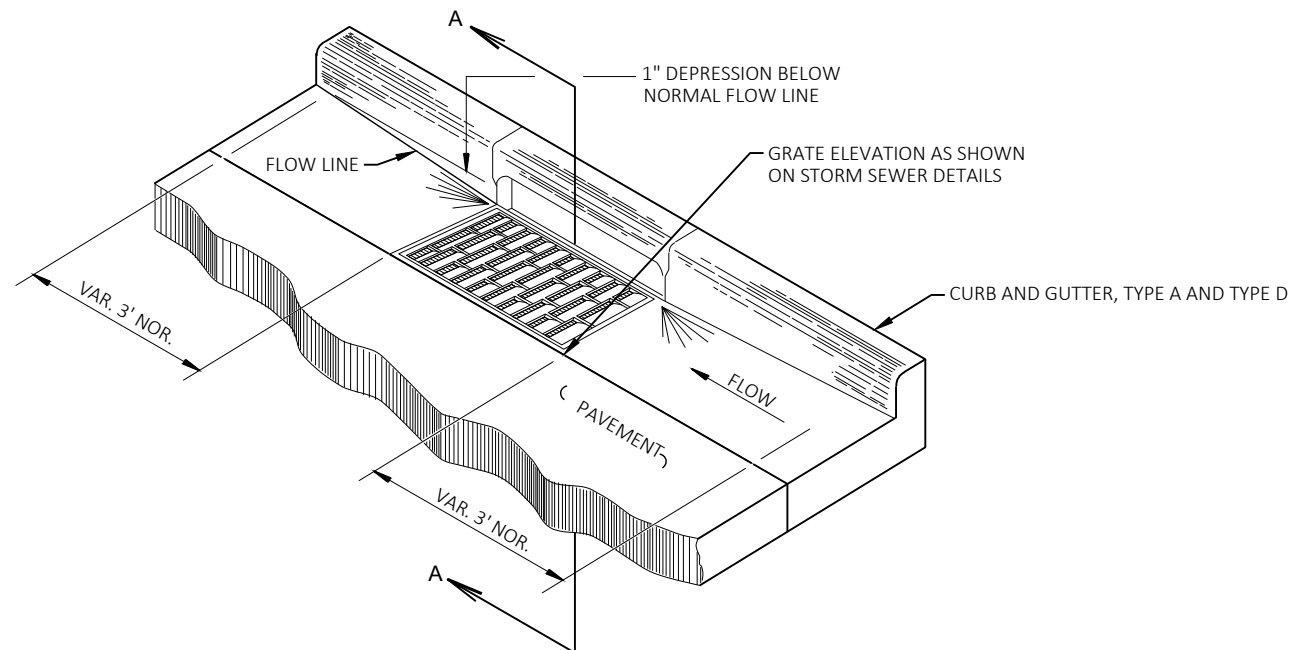


DETAIL OF CURB AND GUTTER AT INLETS
(TYPE 2.5X3 FT-D INLET SHOWN)

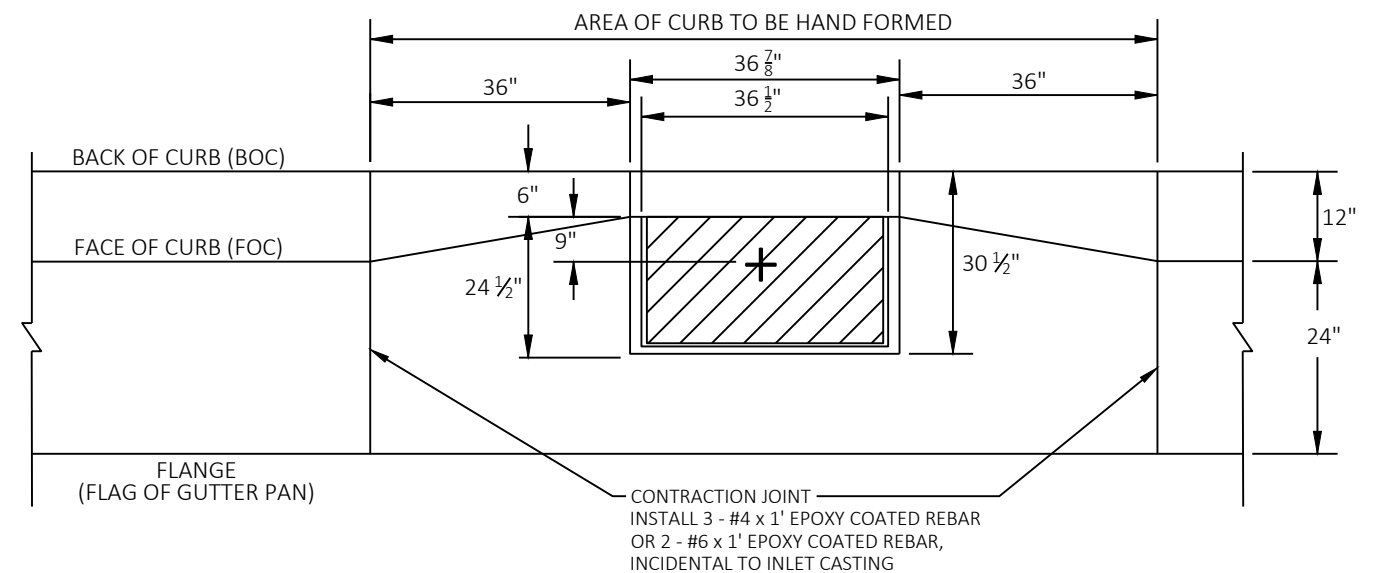



PLAN VIEW

+ = CENTER OF STRUCTURE
(STATION AND OFFSET
AS INDICATED ON THE
STORM SEWER PLANS)

CONCRETE CURB AND GUTTER 36-INCH SPECIAL AT INLET DETAIL
SCALE: NONE

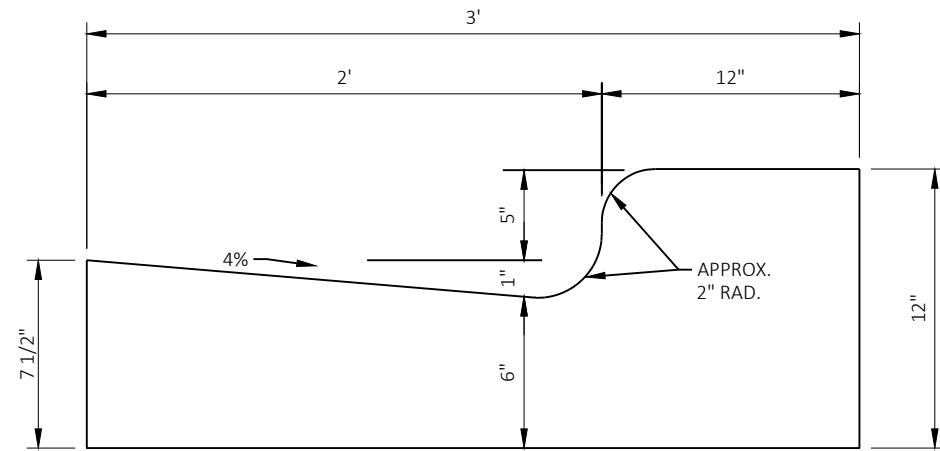


CONCRETE CURB & GUTTER 36-INCH SPECIAL

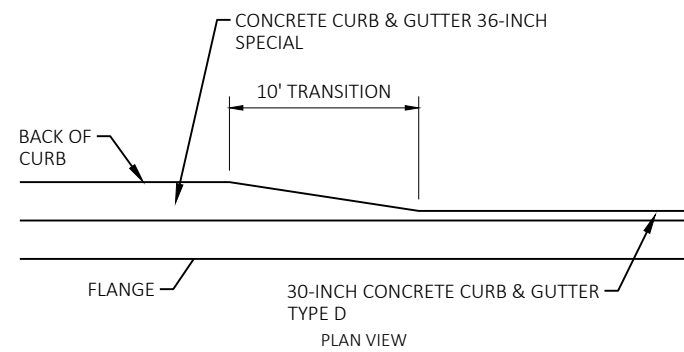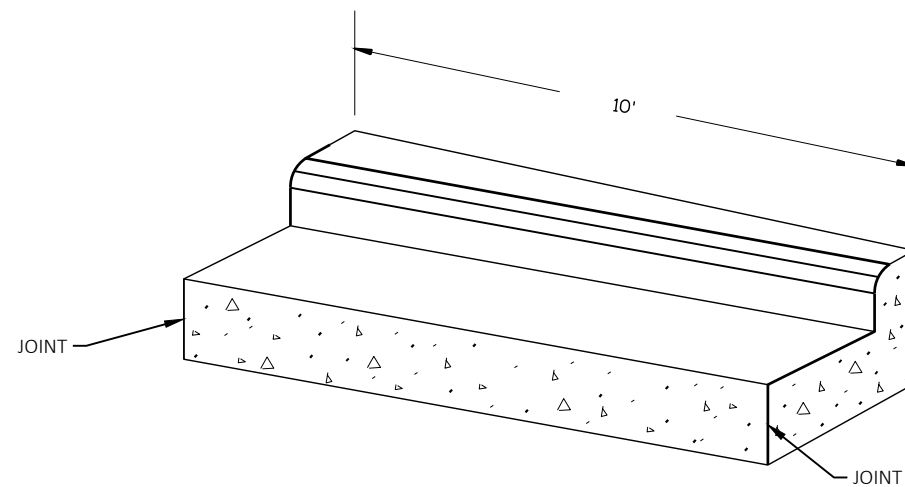

CONCRETE CURB & GUTTER
CURB HEAD WIDTH TRANSITION DETAIL


CONCRETE CURB & GUTTER 36-INCH SPECIAL, TO CONCRETE CURB & GUTTER 30-INCH TYPE D (TO BE MEASURED AND PAID FOR AS CONCRETE CURB & GUTTER, 36-INCH SPECIAL). REFER TO PLAN DETAILS FOR CURB TRANSITION LOCATIONS.

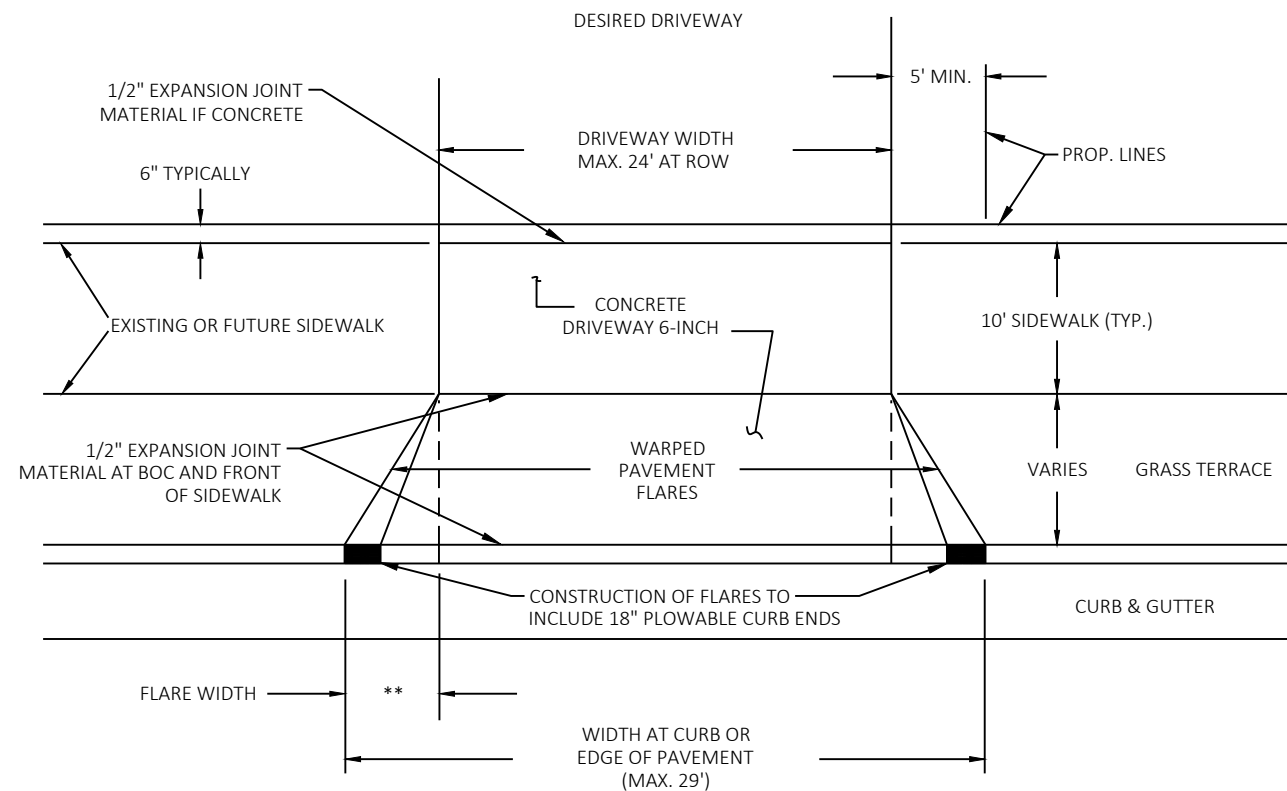

** PERMISSIBLE FLARE IS FROM 0.5 TO 1.0 TIMES THE GRASS TERRACE WIDTH, NOT TO EXCEED 2.5 FT. ON EITHER SIDE OF DRIVEWAY.


PLAN VIEW
SCALE: NONE

TERR. WIDTH	MAX. ELEV. 6" FROM PROP. LINE. (ABOVE TOC)
10'	0.32' OR 3.75"
11'	0.44' OR 5.25"
13'	0.68' OR 8"
OTHER	CONTACT ENGINEERING DEPT. 825-1170

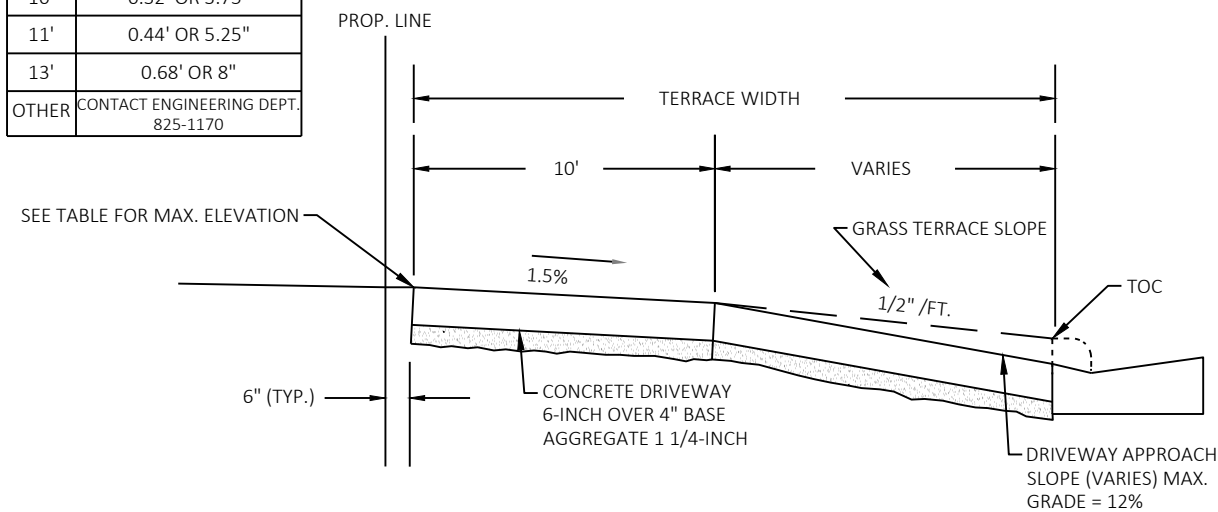


CROSS SECTION
SCALE: NONE

DRIVEWAY DETAIL
CITY OF SUN PRAIRIE STANDARD

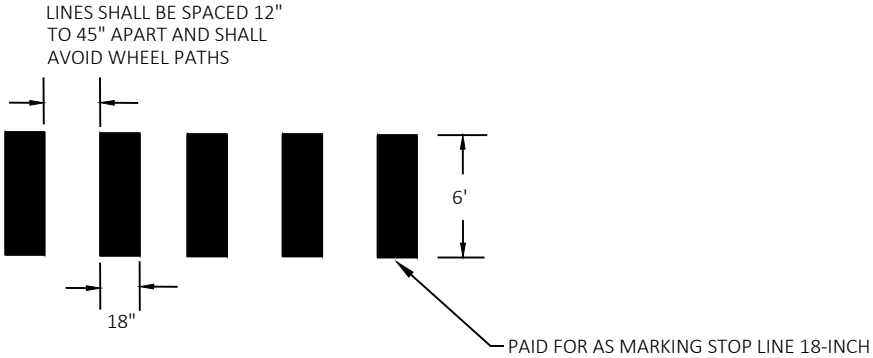


TYPICAL CONTINENTAL CROSSWALK
CITY OF SUN PRAIRIE STANDARD

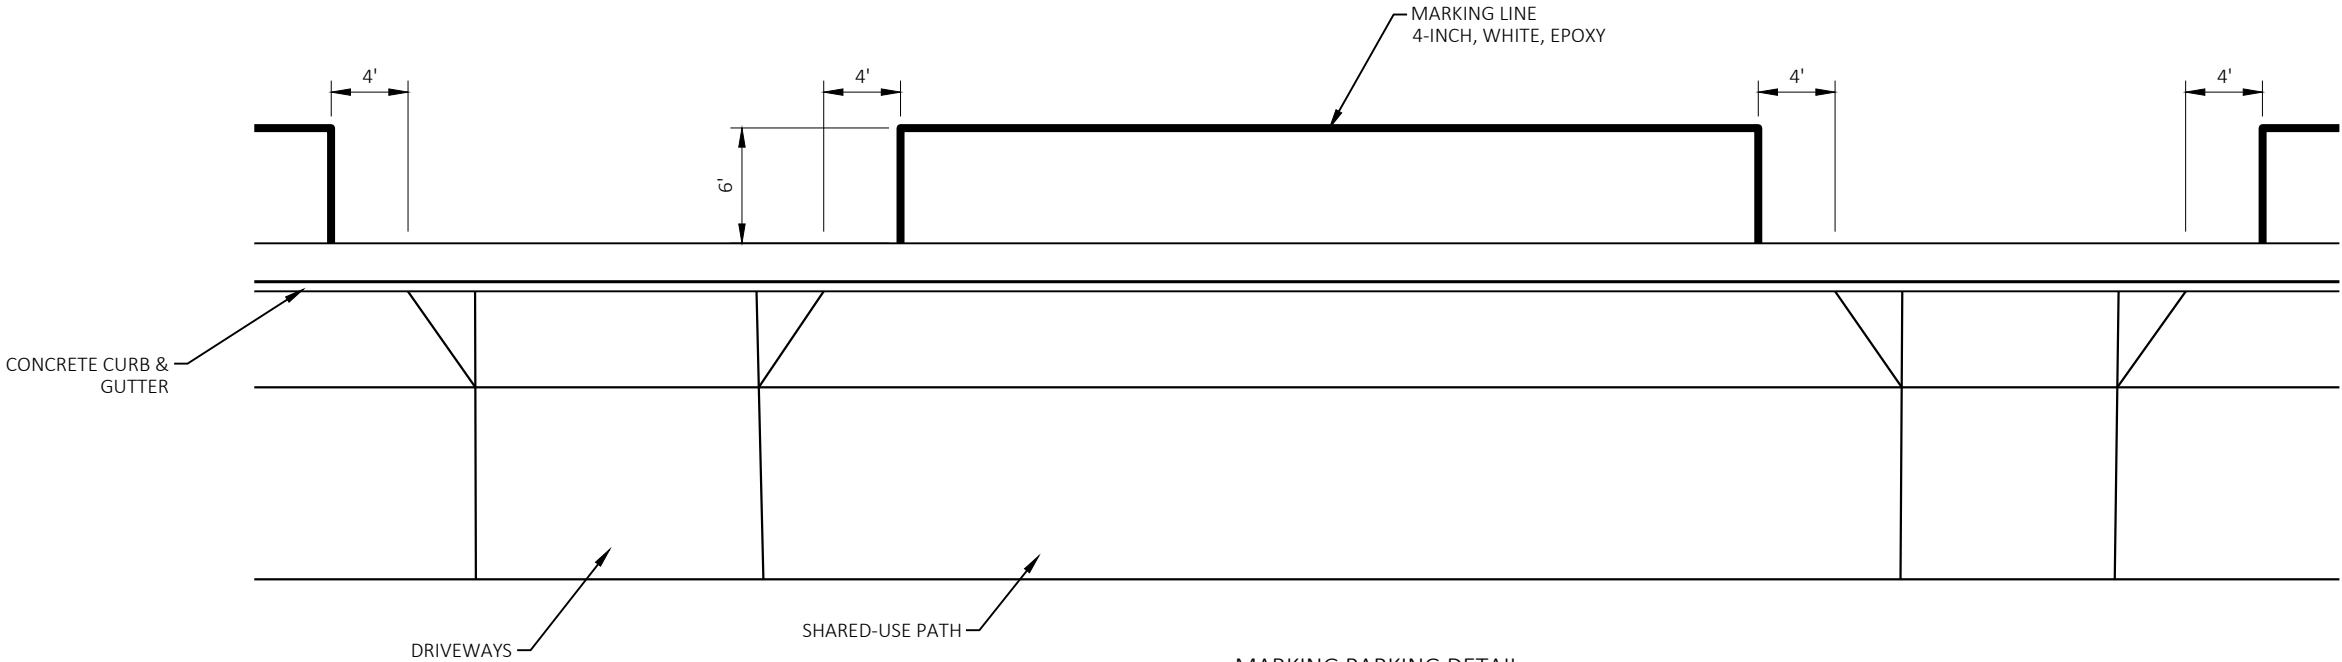


MARKING PARKING DETAIL

INLET COVERS TYPE D

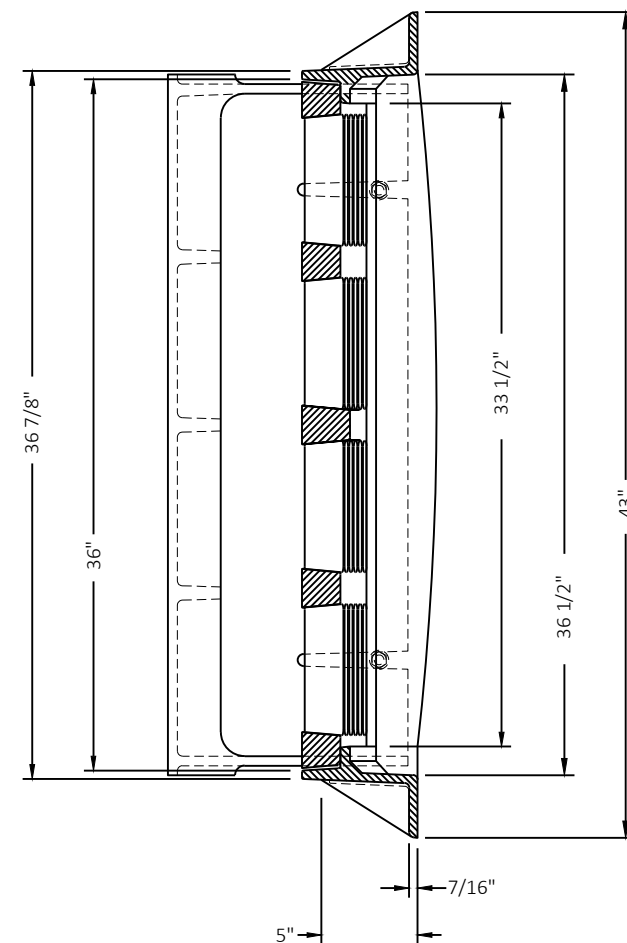

WEIGHT: FRAME 200#, GRATE 255#, CURB BOX 140#

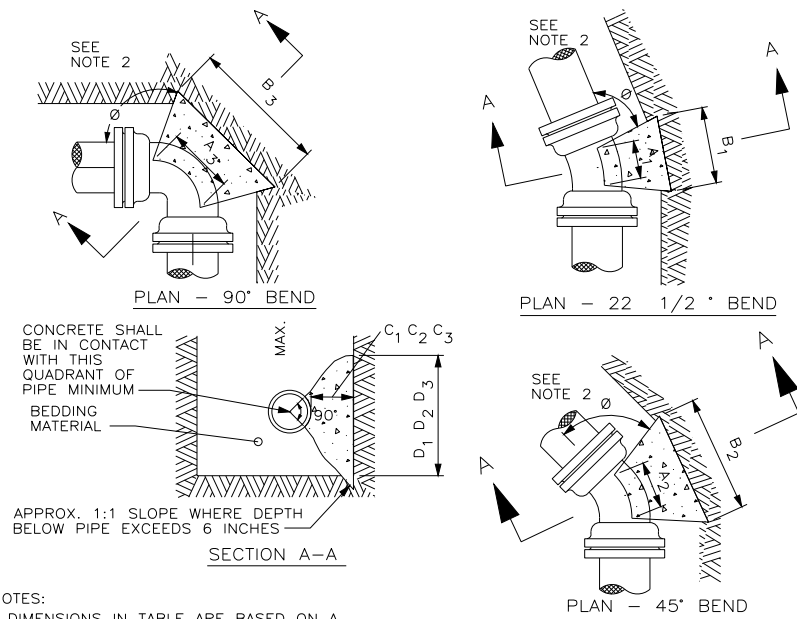


NOTES:

1. DIMENSIONS IN TABLE ARE BASED ON A WATER PRESSURE OF 150 P.S.I. AND AN EARTH RESISTANCE OF 2 TONS PER SQ. FT. INFORM THE ENGINEER IF PRESSURES EXCEED 150 PSI, OR ON-SITE SOIL DOES NOT MEET THIS CONDITION.
2. DIMENSION C₁ C₂ C₃ SHOULD BE LARGE ENOUGH TO MAKE ANGLE Ø EQUAL TO OR LARGER THAN 45°.
3. DIMENSION A₁ A₂ A₃ SHOULD BE AS LARGE AS POSSIBLE WITHOUT INTERFERING WITH THE MECHANICAL JOINT.
4. BUTTRESS TO BE POURED AGAINST FIRM UNDISTURBED SOIL, OR DISTURBED SOIL COMPACTED TO 95% OF MODIFIED PROCTOR DENSITY, ASTM D1557.
5. ALL BUTTRESSED FITTINGS SHALL BE WRAPPED IN POLYETHYLENE.
6. CONCRETE SHALL HAVE A MINIMUM 7-DAY COMPRESSIVE STRENGTH OF 2000 PSI.

BUTTRESS FOR BENDS DETAIL

SCALE: NONE

PIPE SIZE	BUTTRESS DIMENSIONS					
	22 1/2° BENDS		45° BENDS		90° BENDS	
	B ₁	D ₁	B ₂	D ₂	B ₃	D ₃
6"	1'-0"	1'-0"	1'-0"	1'-0"	1'-4"	1'-2"
8"	1'-0"	1'-0"	1'-4"	1'-2"	1'-10"	1'-6"
10"	1'-2"	1'-2"	1'-7"	1'-7"	2'-3"	1'-10"
12"	1'-4"	1'-4"	1'-10"	1'-10"	2'-8"	2'-3"
16"	1'-10"	1'-8"	2'-6"	2'-4"	3'-10"	2'-10"
20"	2'-4"	2'-0"	3'-3"	2'-10"	5'-0"	3'-4"
24"	2'-10"	2'-4"	4'-0"	3'-3"	6'-4"	3'-10"

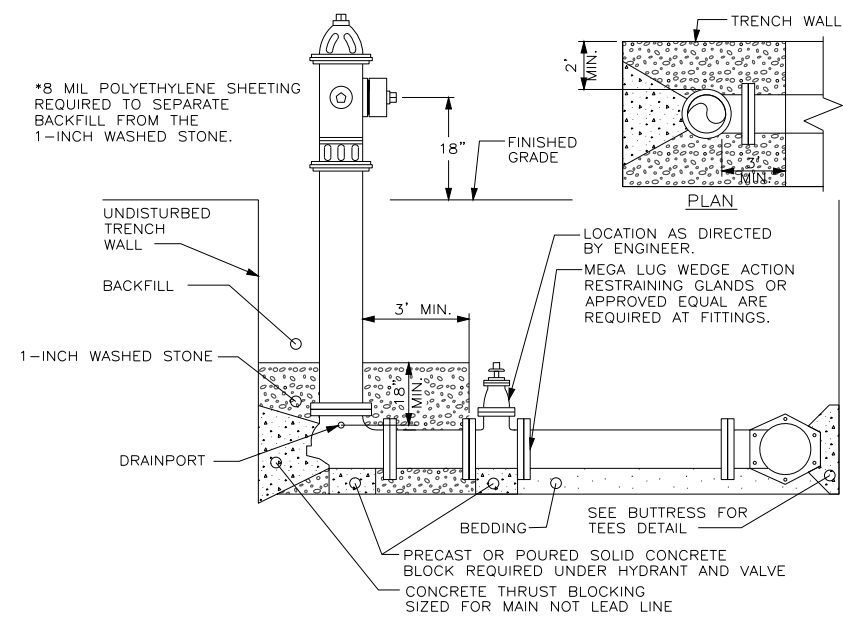
**HYDRANT DETAIL**

SCALE: NONE

Lincoln Bumpouts							
POINT NUMBER	DESCRIPTION	STATION	OFFSET	ELEVATION	NORTHING	EASTING	RADIUS
1	PC	13+27.97	17.75' RT	986.67	524321.65	863303.22	--
2	PT	13+38.62	14.93' RT	986.76	524332.27	863300.83	--
3	PC	13+41.29	13.33' RT	986.78	524335.01	863299.37	--
4	MID PT	13+61.42	13.10' RT	987.01	524355.13	863300.11	--
5	PT	1+30.50	11.00' RT	987.28	524364.41	863317.97	--
6	PC	1+44.60	11.79' RT	987.27	524363.69	863332.95	--
7	PT	1+47.84	12.32' RT	987.26	524363.27	863336.21	--
8	PC	1+65.73	16.75' RT	987.18	524359.38	863354.23	--
9	PT	1+70.70	17.34' RT	987.16	524358.95	863359.21	--
10	PC	1+70.44	16.59' LT	987.14	524392.85	863357.90	--

Lincoln Bumpouts							
POINT NUMBER	DESCRIPTION	STATION	OFFSET	ELEVATION	NORTHING	EASTING	RADIUS
11	PT	1+62.00	14.64' LT	987.18	524390.65	863349.53	--
12	PC	1+56.51	12.03' LT	987.20	524387.86	863344.12	--
13	PT	1+46.33	10.14' LT	987.24	524385.67	863334.01	--
14	PC	1+30.50	11.00' LT	987.30	524386.39	863319.02	--
15	MID PT	14+04.65	12.59' RT	987.45	524398.34	863301.66	--
16	PT	14+25.64	14.57' RT	987.38	524419.20	863304.65	--
17	MID PT	14+35.54	17.82' RT	987.34	524428.93	863308.37	--
18	PT	14+60.33	17.47' RT	987.46	524453.72	863309.21	--
19	CP	13+51.55	30.50' RT	987.21	524344.43	863317.01	18'
20	CP	14+13.55	30.50' RT	987.33	524406.36	863319.98	18'

Lincoln Bumpouts							
POINT NUMBER	DESCRIPTION	STATION	OFFSET	ELEVATION	NORTHING	EASTING	RADIUS
21	CP	13+28.28	2.25' LT	987.15	524322.74	863283.25	20'
22	CP	13+51.55	45.50' RT	0.00	524343.71	863331.99	17'
23	CP	1+70.61	3.41' RT	0.00	524372.87	863358.69	20'
24	CP	1+70.55	2.66' LT	987.32	524378.93	863358.44	20'
25	CP	14+13.55	45.50' RT	0.00	524405.64	863334.97	18'
26	HP	13+71.55	33.65' RT	987.32	524364.26	863321.12	
27	HP	14+08.42	11.17' RT	987.47	524402.17	863300.43	
28	LP	14+33.61	17.73' RT	987.33	524427.01	863308.19	
29	CP	14+35.31	1.82' RT	987.87	524429.47	863292.38	18'

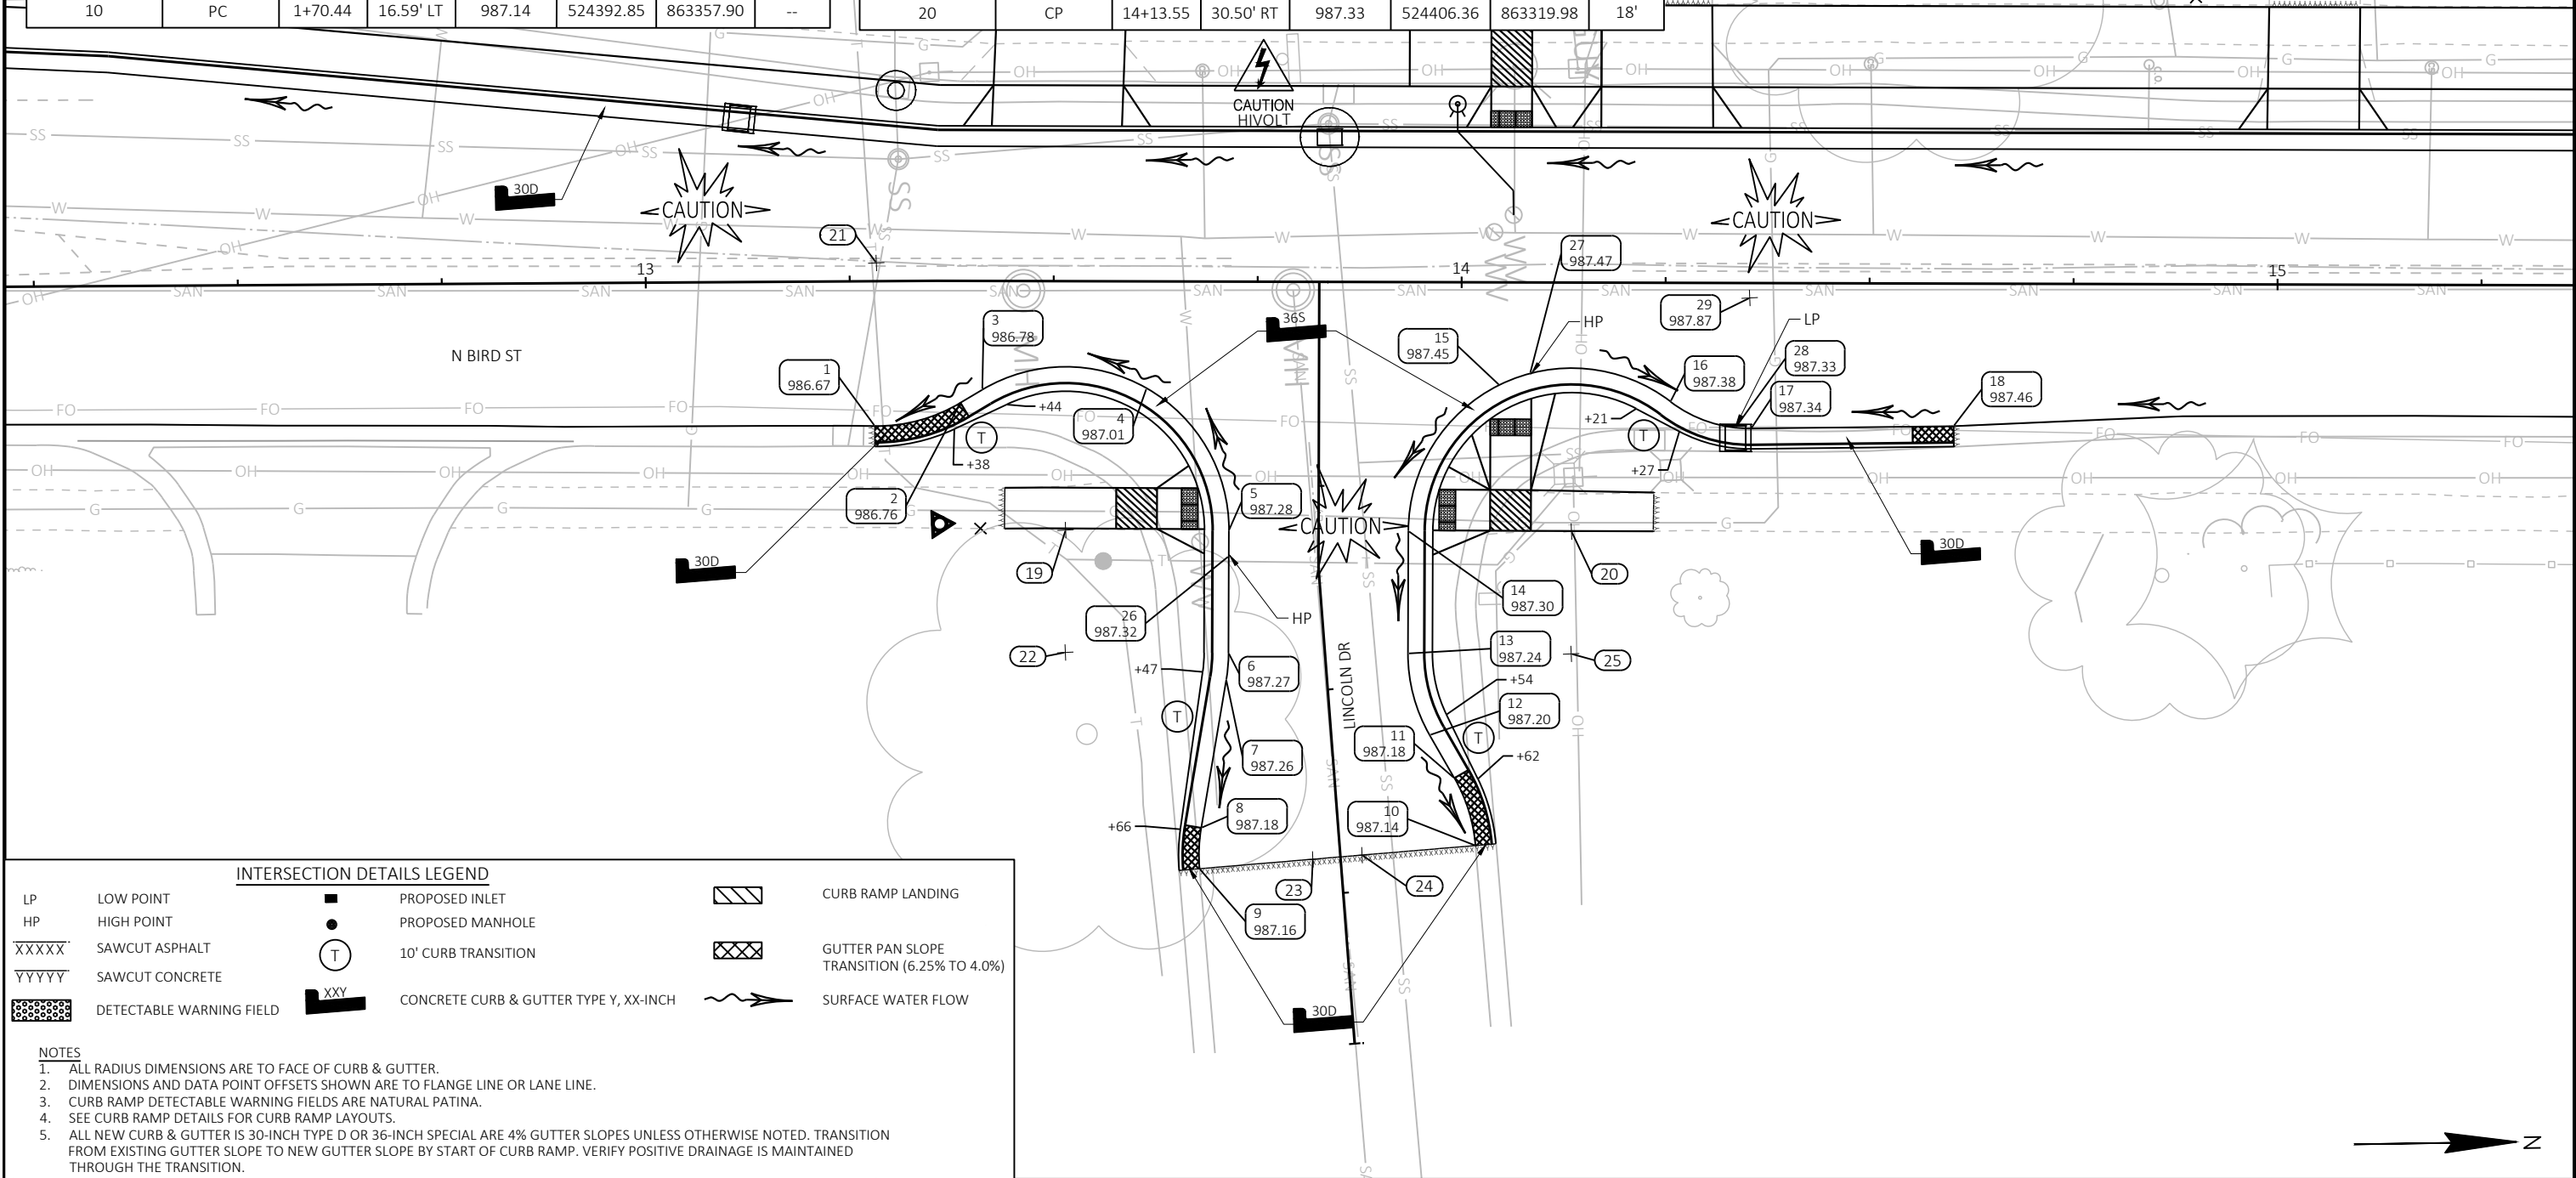

INTERSECTION DETAILS LEGEND

LP	LOW POINT	■	PROPOSED INLET	▨	CURB RAMP LANDING
HP	HIGH POINT	●	PROPOSED MANHOLE	▩	GUTTER PAN SLOPE TRANSITION (6.25% TO 4.0%)
XXXXX	SAWCUT ASPHALT	(T)	10' CURB TRANSITION	~>	SURFACE WATER FLOW
YYYYY	SAWCUT CONCRETE	XXY	CONCRETE CURB & GUTTER TYPE Y, XX-INCH		
▨	DETECTABLE WARNING FIELD				

NOTES

- ALL RADIUS DIMENSIONS ARE TO FACE OF CURB & GUTTER.
- DIMENSIONS AND DATA POINT OFFSETS SHOWN ARE TO FLANGE LINE OR LANE LINE.
- CURB RAMP DETECTABLE WARNING FIELDS ARE NATURAL PATINA.
- SEE CURB RAMP DETAILS FOR CURB RAMP LAYOUTS.
- ALL NEW CURB & GUTTER IS 30-INCH TYPE D OR 36-INCH SPECIAL ARE 4% GUTTER SLOPES UNLESS OTHERWISE NOTED. TRANSITION FROM EXISTING GUTTER SLOPE TO NEW GUTTER SLOPE BY START OF CURB RAMP. VERIFY POSITIVE DRAINAGE IS MAINTAINED THROUGH THE TRANSITION.

PROJECT NO: 3996-00-35


HWY: N BIRD ST

COUNTY: DANE

INTERSECTION DETAILS

SHEET

Summit Ave Bumpouts							
POINT NUMBER	DESCRIPTION	STATION	OFFSET	ELEVATION	NORTHING	EASTING	RADIUS
1	PC	22+88.47	16.46' RT	1011.65	525280.97	863347.78	--
2	PT	22+96.92	14.56' RT	1012.09	525289.49	863346.28	--
3	PC	23+01.51	12.40' RT	1012.34	525294.18	863344.34	--
4	PT	23+10.02	10.50' RT	1012.78	525302.77	863342.84	--
5	PC	23+22.66	10.50' RT	1013.42	525315.40	863343.44	--
6	MID PT	23+36.80	16.36' RT	1014.09	525329.25	863349.96	--
7	PT	2+30.50	11.00' RT	1014.33	525334.43	863364.36	--
8	PC	2+49.18	11.13' RT	1013.98	525333.51	863383.78	--
9	PT	2+57.49	13.58' RT	1013.62	525331.24	863392.13	--
10	PC	2+63.95	17.14' RT	1013.30	525327.81	863398.67	--

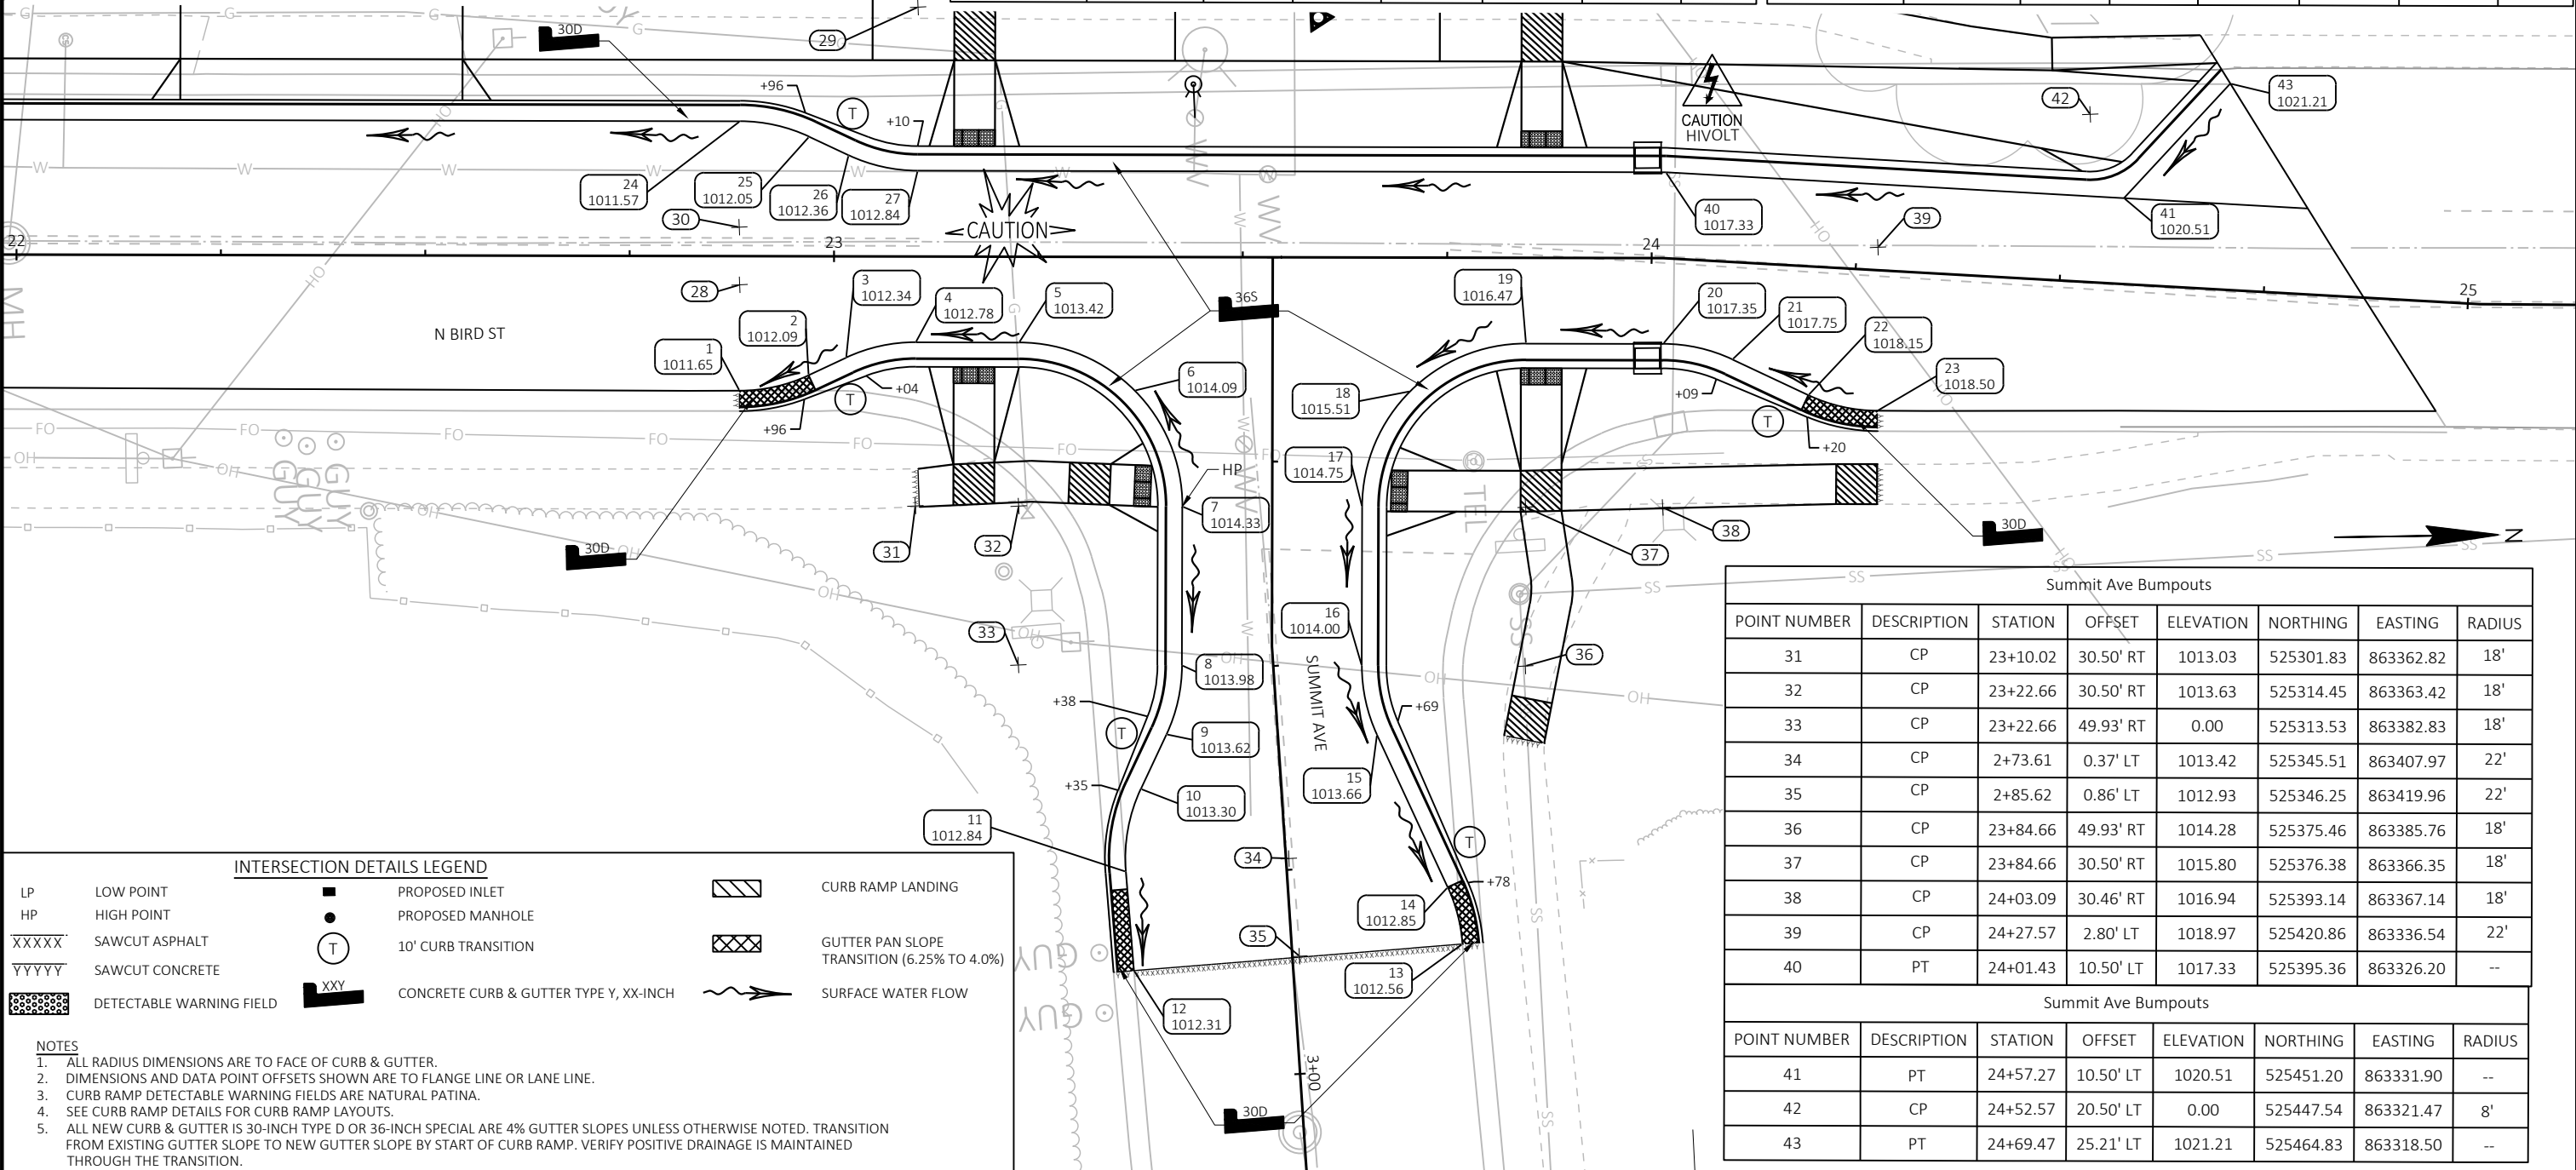

LP

HP

XXXXXX

YYYYY

LOW POINT

HIGH POINT

SAWCUT ASPHALT

SAWCUT CONCRETE

DETECTABLE WARNING FIELD

T

XXY

PROPOSED INLET

PROPOSED MANHOLE

10' CURB TRANSITION

CONCRETE CURB & GUTTER TYPE Y, XX-INCH

CURB RAMP LANDING

GUTTER PAN SLOPE TRANSITION (6.25% TO 4.0%)

SURFACE WATER FLOW

NOTES

1. ALL RADIUS DIMENSIONS ARE TO FACE OF CURB & GUTTER.

2. DIMENSIONS AND DATA POINT OFFSETS SHOWN ARE TO FLANGE LINE OR LANE LINE.

3. CURB RAMP DETECTABLE WARNING FIELDS ARE NATURAL PATINA.


4. SEE CURB RAMP DETAILS FOR CURB RAMP LAYOUTS.



5. ALL NEW CURB & GUTTER IS 30-INCH TYPE D OR 36-INCH SPECIAL ARE 4% GUTTER SLOPES UNLESS OTHERWISE NOTED. TRANSITION FROM EXISTING GUTTER SLOPE TO NEW GUTTER SLOPE BY START OF CURB RAMP. VERIFY POSITIVE DRAINAGE IS MAINTAINED THROUGH THE TRANSITION.

Summit Ave Bumpouts							
POINT NUMBER	DESCRIPTION	STATION	OFFSET	ELEVATION	NORTHING	EASTING	RADIUS
11	PT	2+73.92	19.63' RT	1012.84	525325.52	863408.68	--
12	PT	2+86.06	19.45' RT	1012.31	525325.96	863420.82	--
13	PC	2+85.46	20.86' LT	1012.56	525366.24	863419.38	--
14	PT	2+78.42	19.52' LT	1012.85	525364.76	863412.37	--
15	PC	2+59.23	12.11' LT	1013.66	525356.96	863393.35	--
16	PT	2+50.67	10.82' LT	1014.00	525355.49	863384.82	--
17	PC	2+30.50	11.00' LT	1014.75	525356.40	863365.40	--
18	MID PT	23+70.51	16.36' RT	1015.51	525362.92	863351.56	--
19	PT	23+84.66	10.50' RT	1016.47	525377.33	863346.37	--
20	PC	24+02.00	10.48' RT	1017.35	525394.08	863347.17	--

Summit Ave Bumpouts							
POINT NUMBER	DESCRIPTION	STATION	OFFSET	ELEVATION	NORTHING	EASTING	RADIUS
21	PT	24+10.57	11.91' RT	1017.75	525402.46	863349.45	--
22	PC	24+20.09	15.75' RT	1018.15	525411.54	863354.23	--
23	PT	24+28.63	17.17' RT	1018.50	525419.89	863356.52	--
24	PC	22+88.47	16.50' LT	1011.57	525282.52	863314.86	--
25	PT	22+96.92	14.63' LT	1012.05	525290.88	863317.13	--
26	PC	23+01.75	12.37' LT	1012.36	525295.60	863319.60	--
27	PT	23+10.20	10.50' LT	1012.84	525303.95	863321.88	--
28	CP	22+88.47	3.50' RT	1011.98	525281.58	863334.83	22'
29	CP	23+10.20	30.50' LT	1013.54	525304.90	863301.90	19'
30	CP	22+88.41	3.54' LT	1011.95	525281.85	863327.80	22'

Summit Ave Bumpouts							
POINT NUMBER	DESCRIPTION	STATION	OFFSET	ELEVATION	NORTHING	EASTING	RADIUS
31	CP	23+10.02	30.50' RT	1013.03	525301.83	863362.82	18'
32	CP	23+22.66	30.50' RT	1013.63	525314.45	863363.42	18'
33	CP	23+22.66	49.93' RT	0.00	525313.53	863382.83	18'
34	CP	2+73.61	0.37' LT	1013.42	525345.51	863407.97	22'
35	CP	2+85.62	0.86' LT	1012.93	525346.25	863419.96	22'
36	CP	23+84.66	49.93' RT	1014.28	525375.46	863385.76	18'
37	CP	23+84.66	30.50' RT	1015.80	525376.38	863366.35	18'
38	CP	24+03.09	30.46' RT	1016.94	525393.14	863367.14	18'
39	CP	24+27.57	2.80' LT	1018.97	525420.86	863336.54	22'
40	PT	24+01.43	10.50' LT	1017.33	525395.36	863326.20	--
Summit Ave Bumpouts							
POINT NUMBER	DESCRIPTION	STATION	OFFSET	ELEVATION	NORTHING	EASTING	RADIUS
41	PT	24+57.27	10.50' LT	1020.51	525451.20	863331.90	--
42	CP	24+52.57	20.50' LT	0.00	525447.54	863321.47	8'
43	PT	24+69.47	25.21' LT	1021.21	525464.83	863318.50	--

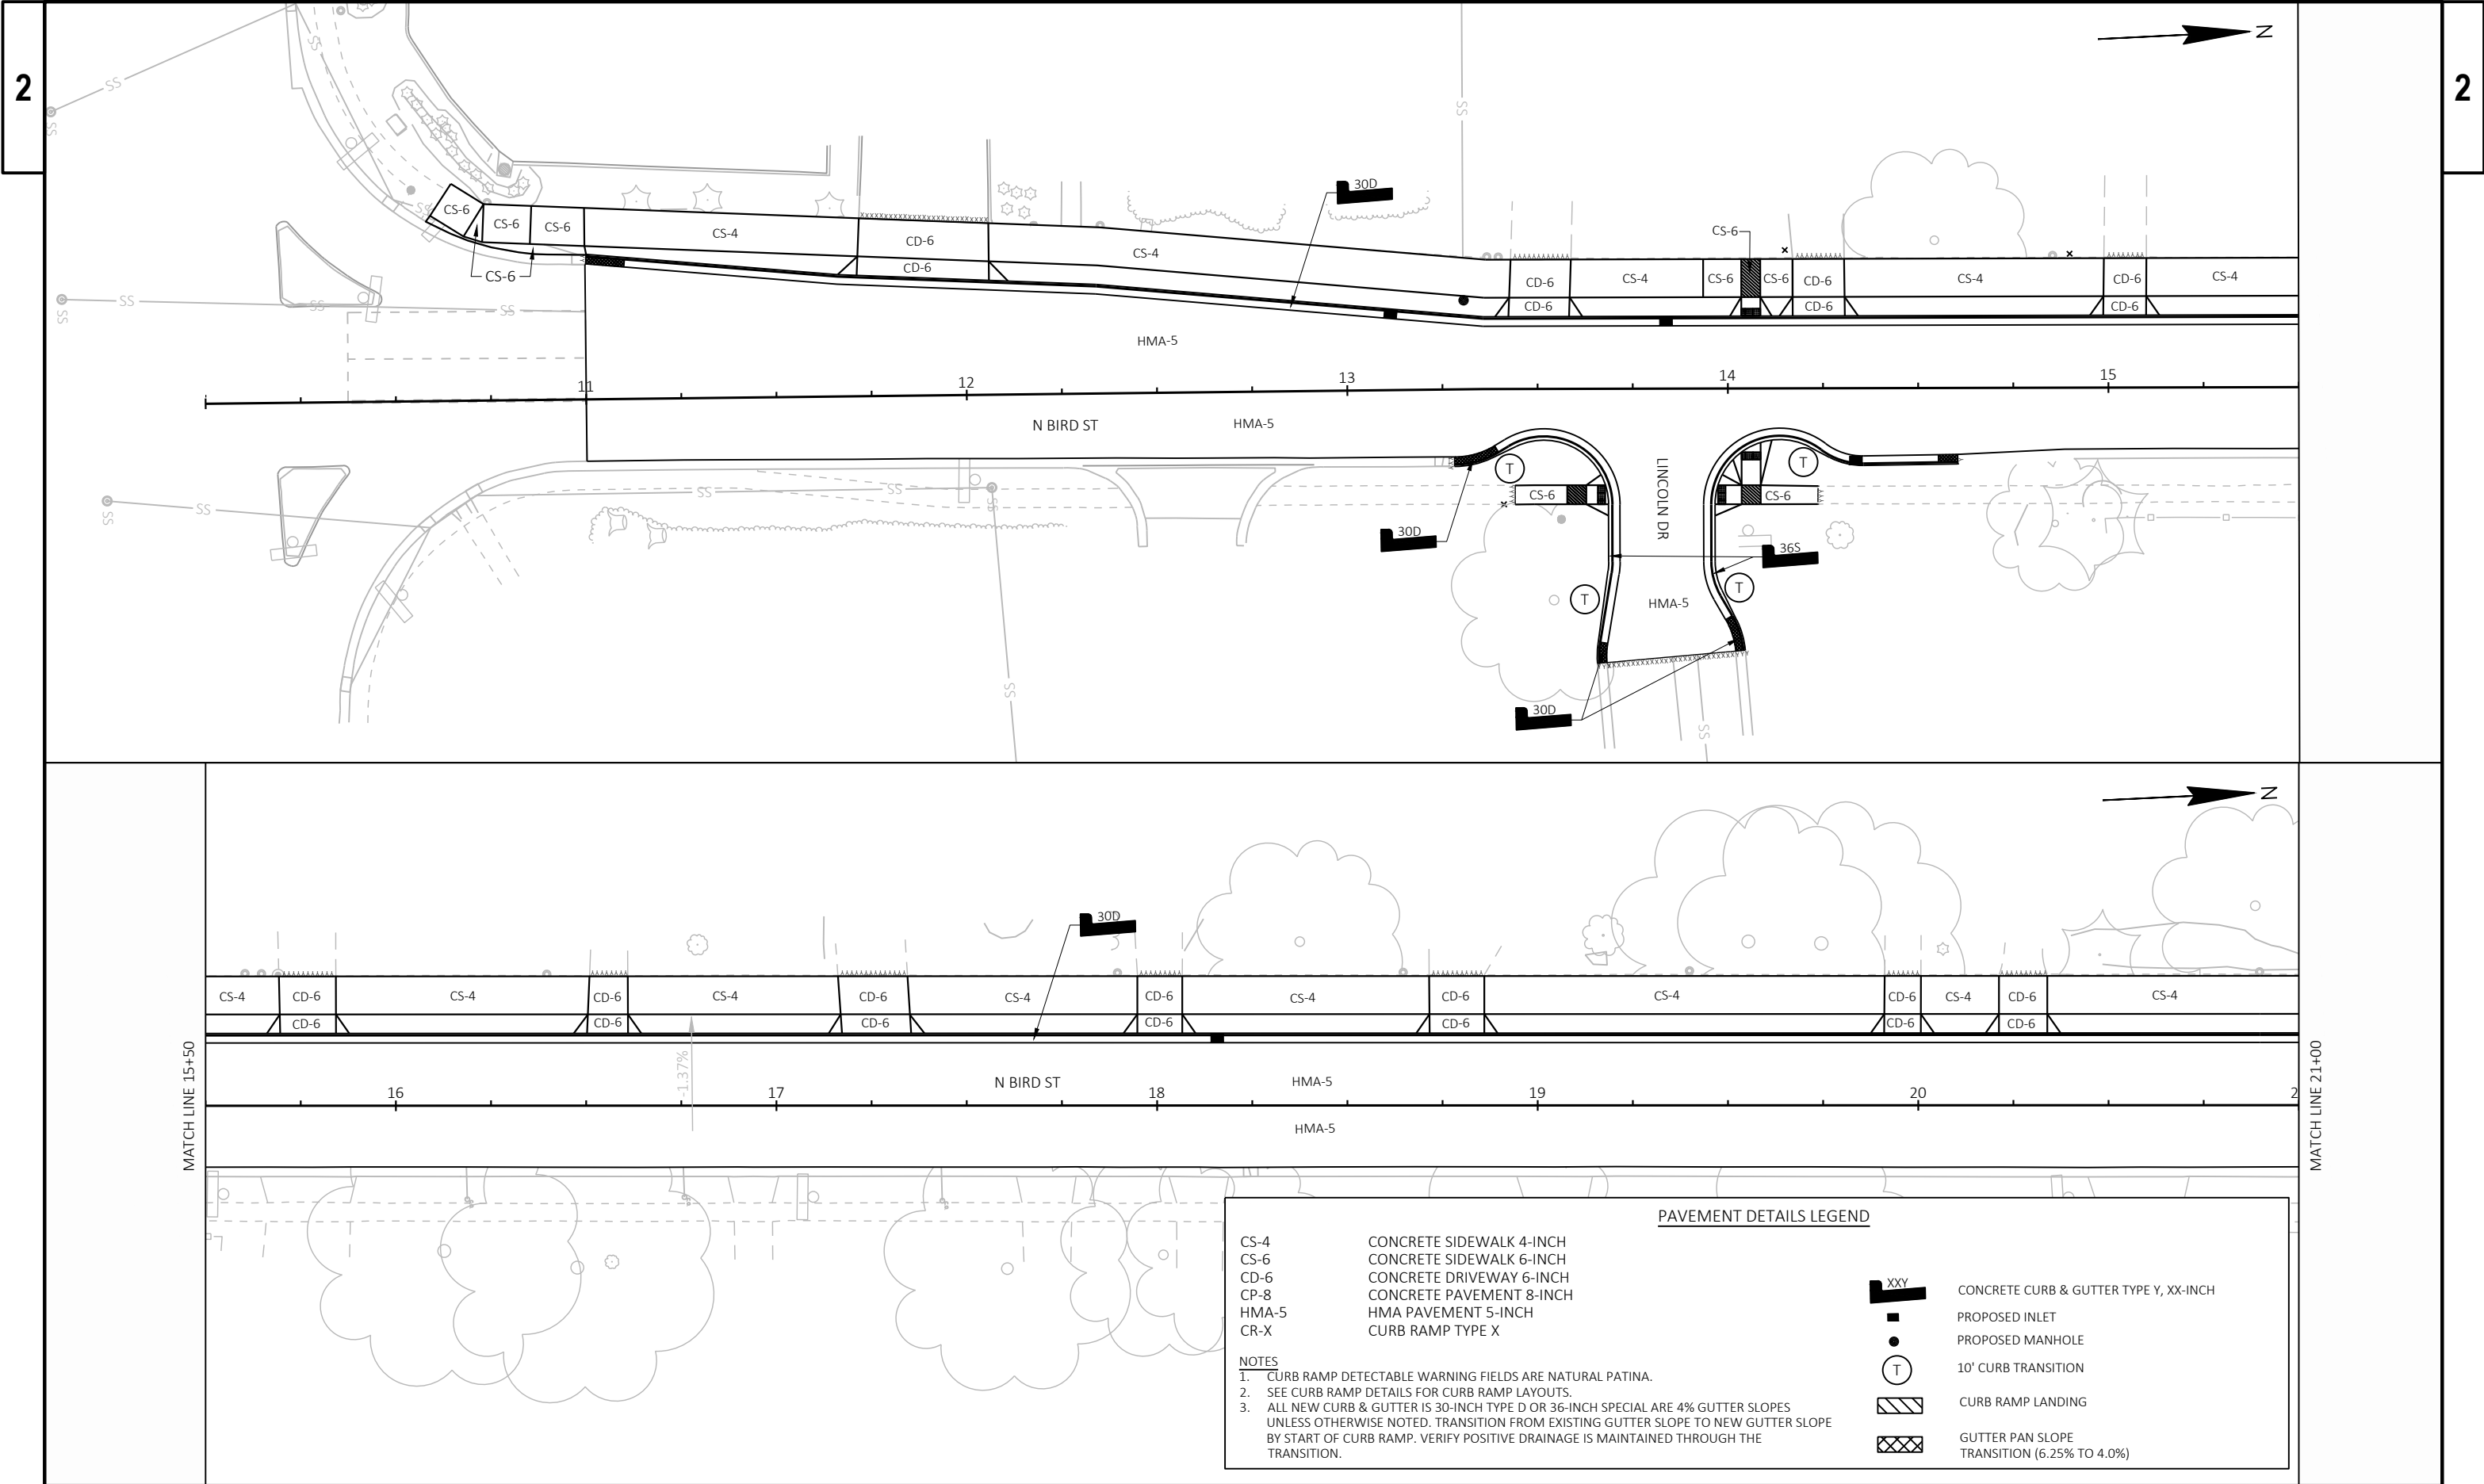

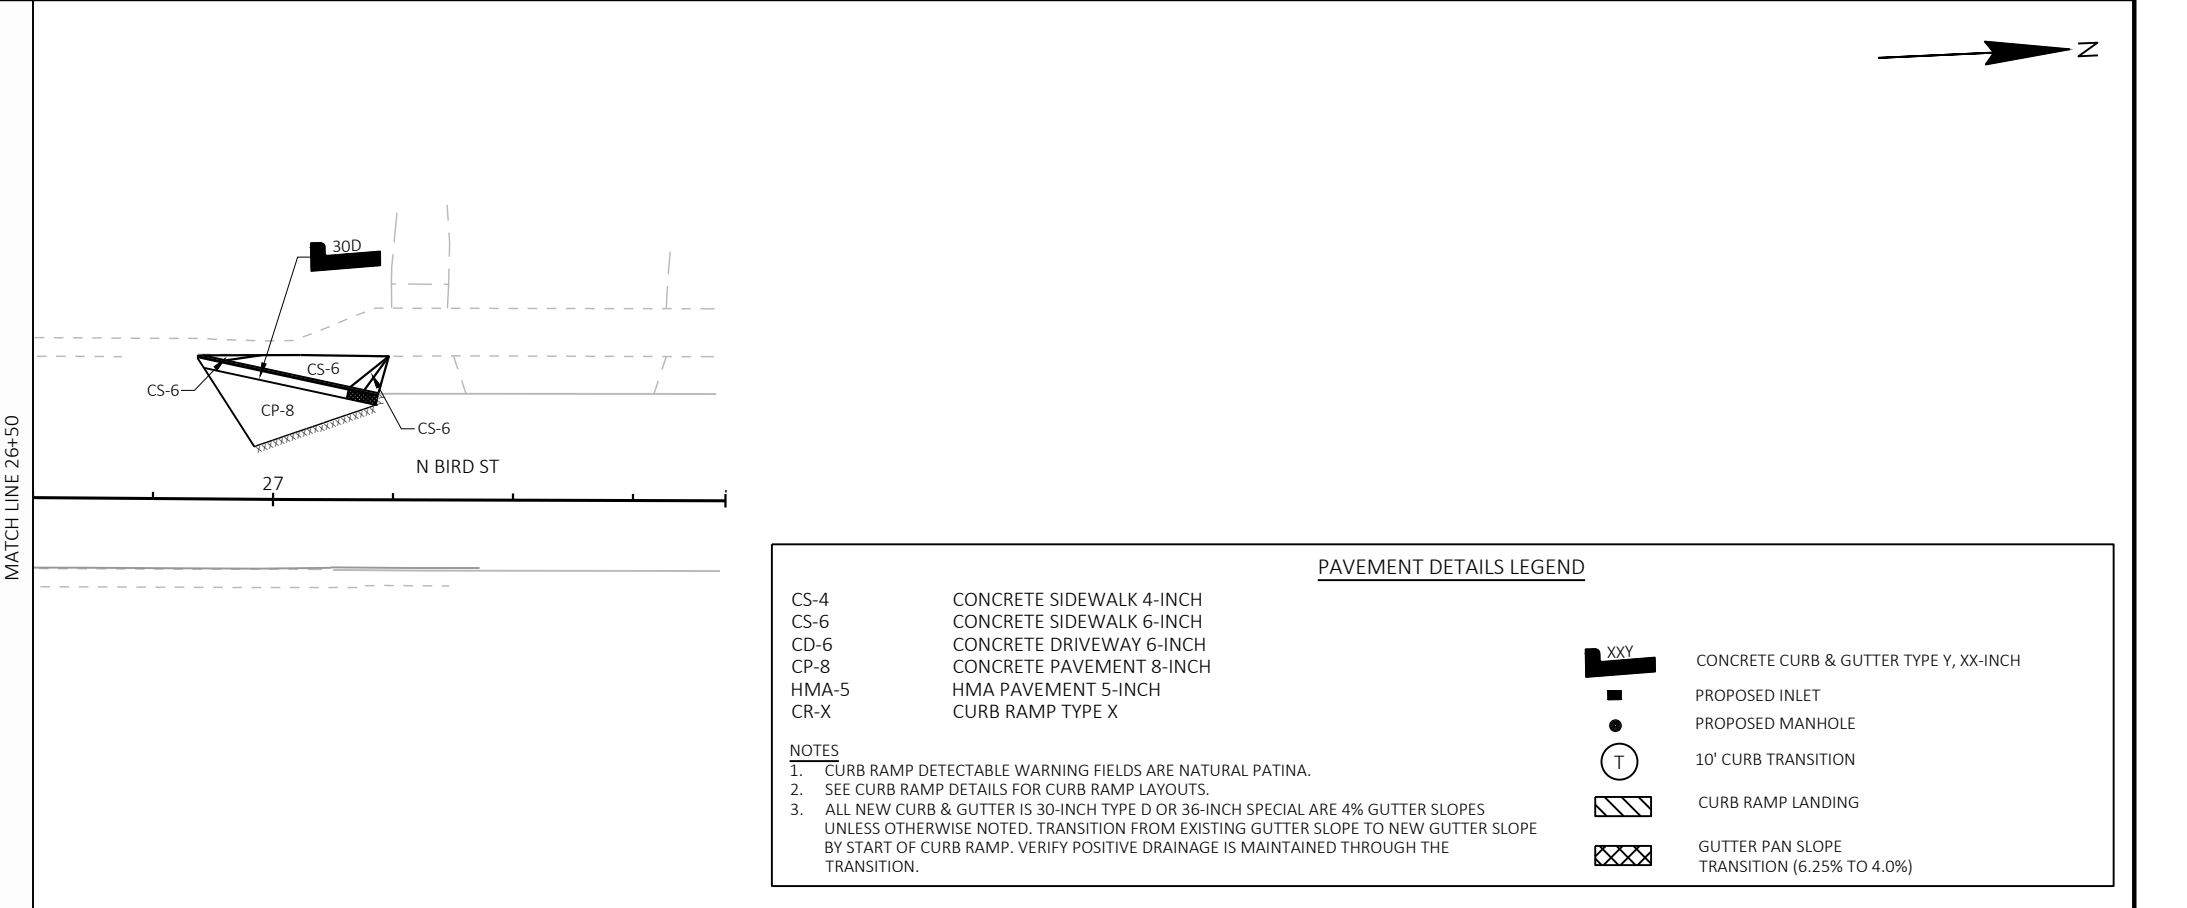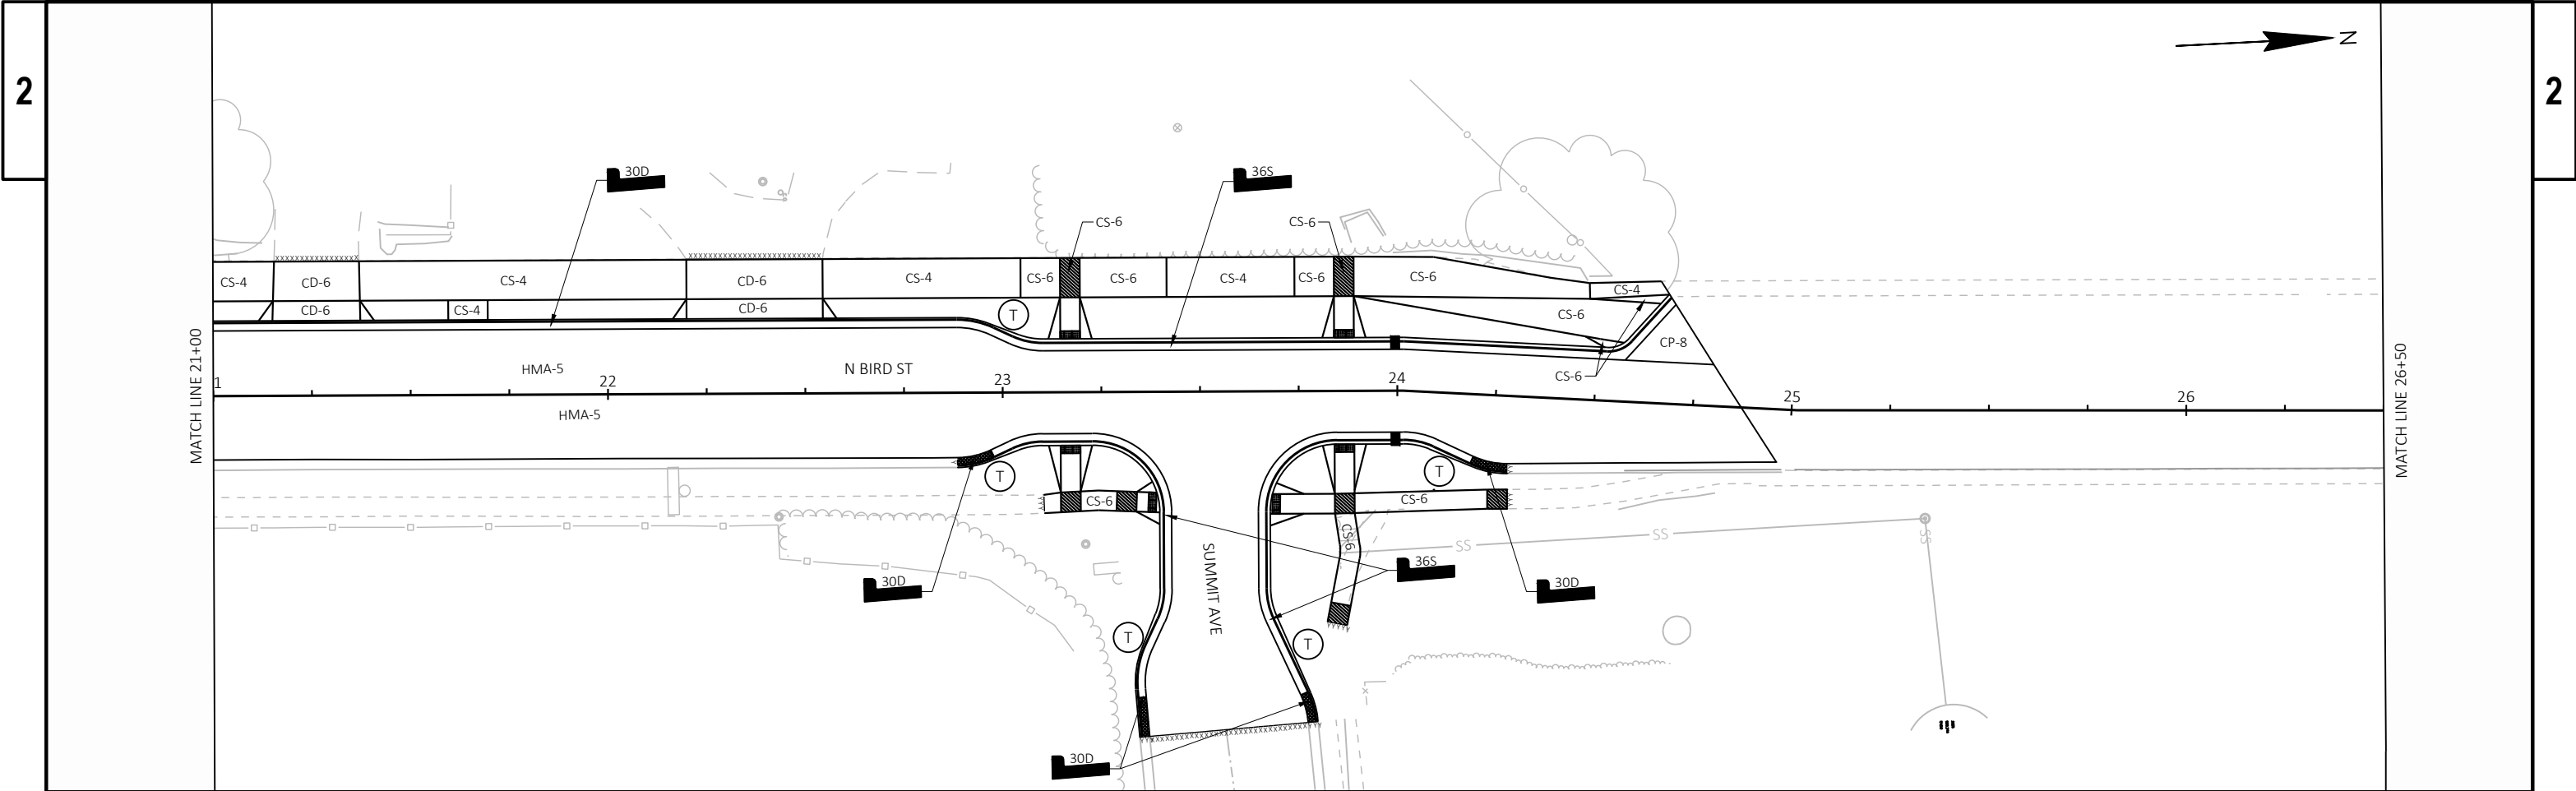

CS-4
CONCRETE SIDEWALK 4-INCH

CS-6
CONCRETE SIDEWALK 6-INCH

CD-6
CONCRETE DRIVEWAY 6-INCH

CP-8
CONCRETE PAVEMENT 8-INCH

HMA-5
HMA PAVEMENT 5-INCH

CR-X
CURB RAMP TYPE X

CONCRETE CURB & GUTTER TYPE Y, XX-INCH

PROPOSED INLET

PROPOSED MANHOLE

10' CURB TRANSITION

CURB RAMP LANDING

GUTTER PAN SLOPE TRANSITION (6.25% TO 4.0%)

NOTES

1. CURB RAMP DETECTABLE WARNING FIELDS ARE NATURAL PATINA.

2. SEE CURB RAMP DETAILS FOR CURB RAMP LAYOUTS.

3. ALL NEW CURB & GUTTER IS 30-INCH TYPE D OR 36-INCH SPECIAL ARE 4% GUTTER SLOPES UNLESS OTHERWISE NOTED. TRANSITION FROM EXISTING GUTTER SLOPE TO NEW GUTTER SLOPE BY START OF CURB RAMP. VERIFY POSITIVE DRAINAGE IS MAINTAINED THROUGH THE TRANSITION.

Windsor St NW					
POINT NUMBER	STATION	OFFSET	ELEVATION	NORTHING	EASTING
1	10+65.08	57.06' LT	985.33	524061.86	863218.26
2	10+59.51	48.71' LT	985.17	524055.98	863226.38
3	10+73.63	51.61' LT	985.53	524070.20	863224.03
4	10+68.26	43.18' LT	985.33	524064.50	863232.25
5	10+73.14	41.62' LT	985.44	524069.32	863233.99
6	10+86.16	50.99' LT	985.91	524082.70	863225.14
7	10+85.67	41.00' LT	985.76	524081.82	863235.10
8	11+00.00	50.31' LT	986.11	524096.50	863226.36
9	11+00.00	40.30' LT	985.96	524096.11	863236.36

LEGEND:

.XXXX. SAW CUT ASPHALT

YYYY SAW CUT CONCRETE

LANDING AREA

GUTTER PAN SLOPE TRANSITION (6.25% TO 4.0%)

CURB RAMP DETECTABLE WARNING FIELD NATURAL PATINA

6:1 CONCRETE FLARE

10:1 CONCRETE FLARE

POINT NUMBER & ELEVATION

MEF MAXIMUM EXTENT FEASIBLE

NOTES:

- CURB RAMPS ARE CONCRETE SIDEWALK 6-INCH. PLACE 4-INCHES BASE AGGREGATE DENSE 1 1/4-INCH BELOW CONCRETE SIDEWALK.
- FIELD VERIFY ELEVATION GRADES, SLOPES, LENGTHS AND MATCH POINTS, PRIOR TO CURB RAMP AND SIDEWALK CONSTRUCTION.
- THE ENGINEER MAY ADJUST GRADES TO FIT FIELD CONDITION.
- ALL NEW CURB & GUTTER IS 30-INCH TYPE D OR 36-INCH SPECIAL ARE 4% GUTTER SLOPES UNLESS OTHERWISE NOTED. TRANSITION FROM EXISTING GUTTER SLOPE TO NEW GUTTER SLOPE BY START OF CURB RAMP. VERIFY POSITIVE DRAINAGE IS MAINTAINED THROUGH THE TRANSITION.
- SEE THE STANDARD DETAIL DRAWINGS FOR COMPLETE CURB RAMP REQUIREMENTS.

PROJECT NO: 3996-00-35

HWY: N BIRD ST

COUNTY: DANE

CURB RAMP DETAILS

SHEET

16


E

<u>LEGEND:</u>	
	SAW CUT ASPHALT
	SAW CUT CONCRETE
	LANDING AREA
	GUTTER PAN SLOPE TRANSITION (6.25% TO 4.0%)
	CURB RAMP DETECTABLE WARNING FIELD
	NATURAL PATINA
	6:1 CONCRETE FLARE
	10:1 CONCRETE FLARE
	POINT NUMBER & ELEVATION
	MAXIMUM EXTENT FEASIBLE

1. CURB RAMPS ARE CONCRETE SIDEWALK 6-INCH. PLACE 4-INCHES BASE AGGREGATE DENSE 1 1/4-INCH BELOW CONCRETE SIDEWALK.
2. FIELD VERIFY ELEVATION GRADES, SLOPES, LENGTHS AND MATCH POINTS, PRIOR TO CURB RAMP AND SIDEWALK CONSTRUCTION.
3. THE ENGINEER MAY ADJUST GRADES TO FIT FIELD CONDITION.
4. ALL NEW CURB & GUTTER IS 30-INCH TYPE D OR 36-INCH SPECIAL ARE 4% GUTTER SLOPES UNLESS OTHERWISE NOTED. TRANSITION FROM EXISTING GUTTER SLOPE TO NEW GUTTER SLOPE BY START OF CURB RAMP. VERIFY POSITIVE DRAINAGE IS MAINTAINED THROUGH THE TRANSITION.
5. SEE THE STANDARD DETAIL DRAWINGS FOR COMPLETE CURB RAMP REQUIREMENTS.



Summit Ave S					
POINT NUMBER	STATION	OFFSET	ELEVATION	NORTHING	EASTING
31	23+39.66	30.56' RT	1014.25	525331.43	863364.29
32	23+36.80	16.36' RT	1014.09	525329.25	863349.96
33	23+41.80	24.70' RT	1014.29	525333.84	863358.53
34	23+42.66	30.56' RT	1014.33	525334.43	863364.43
35	23+42.66	49.93' RT	1013.98	525333.51	863383.78
36	23+14.66	15.50' RT	1012.96	525307.17	863348.06
37	23+19.66	15.50' RT	1013.21	525312.16	863348.30
38	23+38.72	30.52' RT	1014.24	525330.49	863364.19
39	23+11.63	13.50' LT	1013.33	525305.52	863318.95
40	23+22.66	13.50' LT	1013.87	525316.53	863319.47
41	23+11.66	13.50' RT	1013.28	525304.27	863345.92
42	23+22.66	13.50' RT	1013.84	525315.25	863346.44
43	23+37.81	22.80' RT	1014.66	525329.95	863356.44
44	23+39.66	33.56' RT	1014.74	525331.29	863367.28
45	23+14.65	15.50' LT	1013.11	525308.63	863317.09

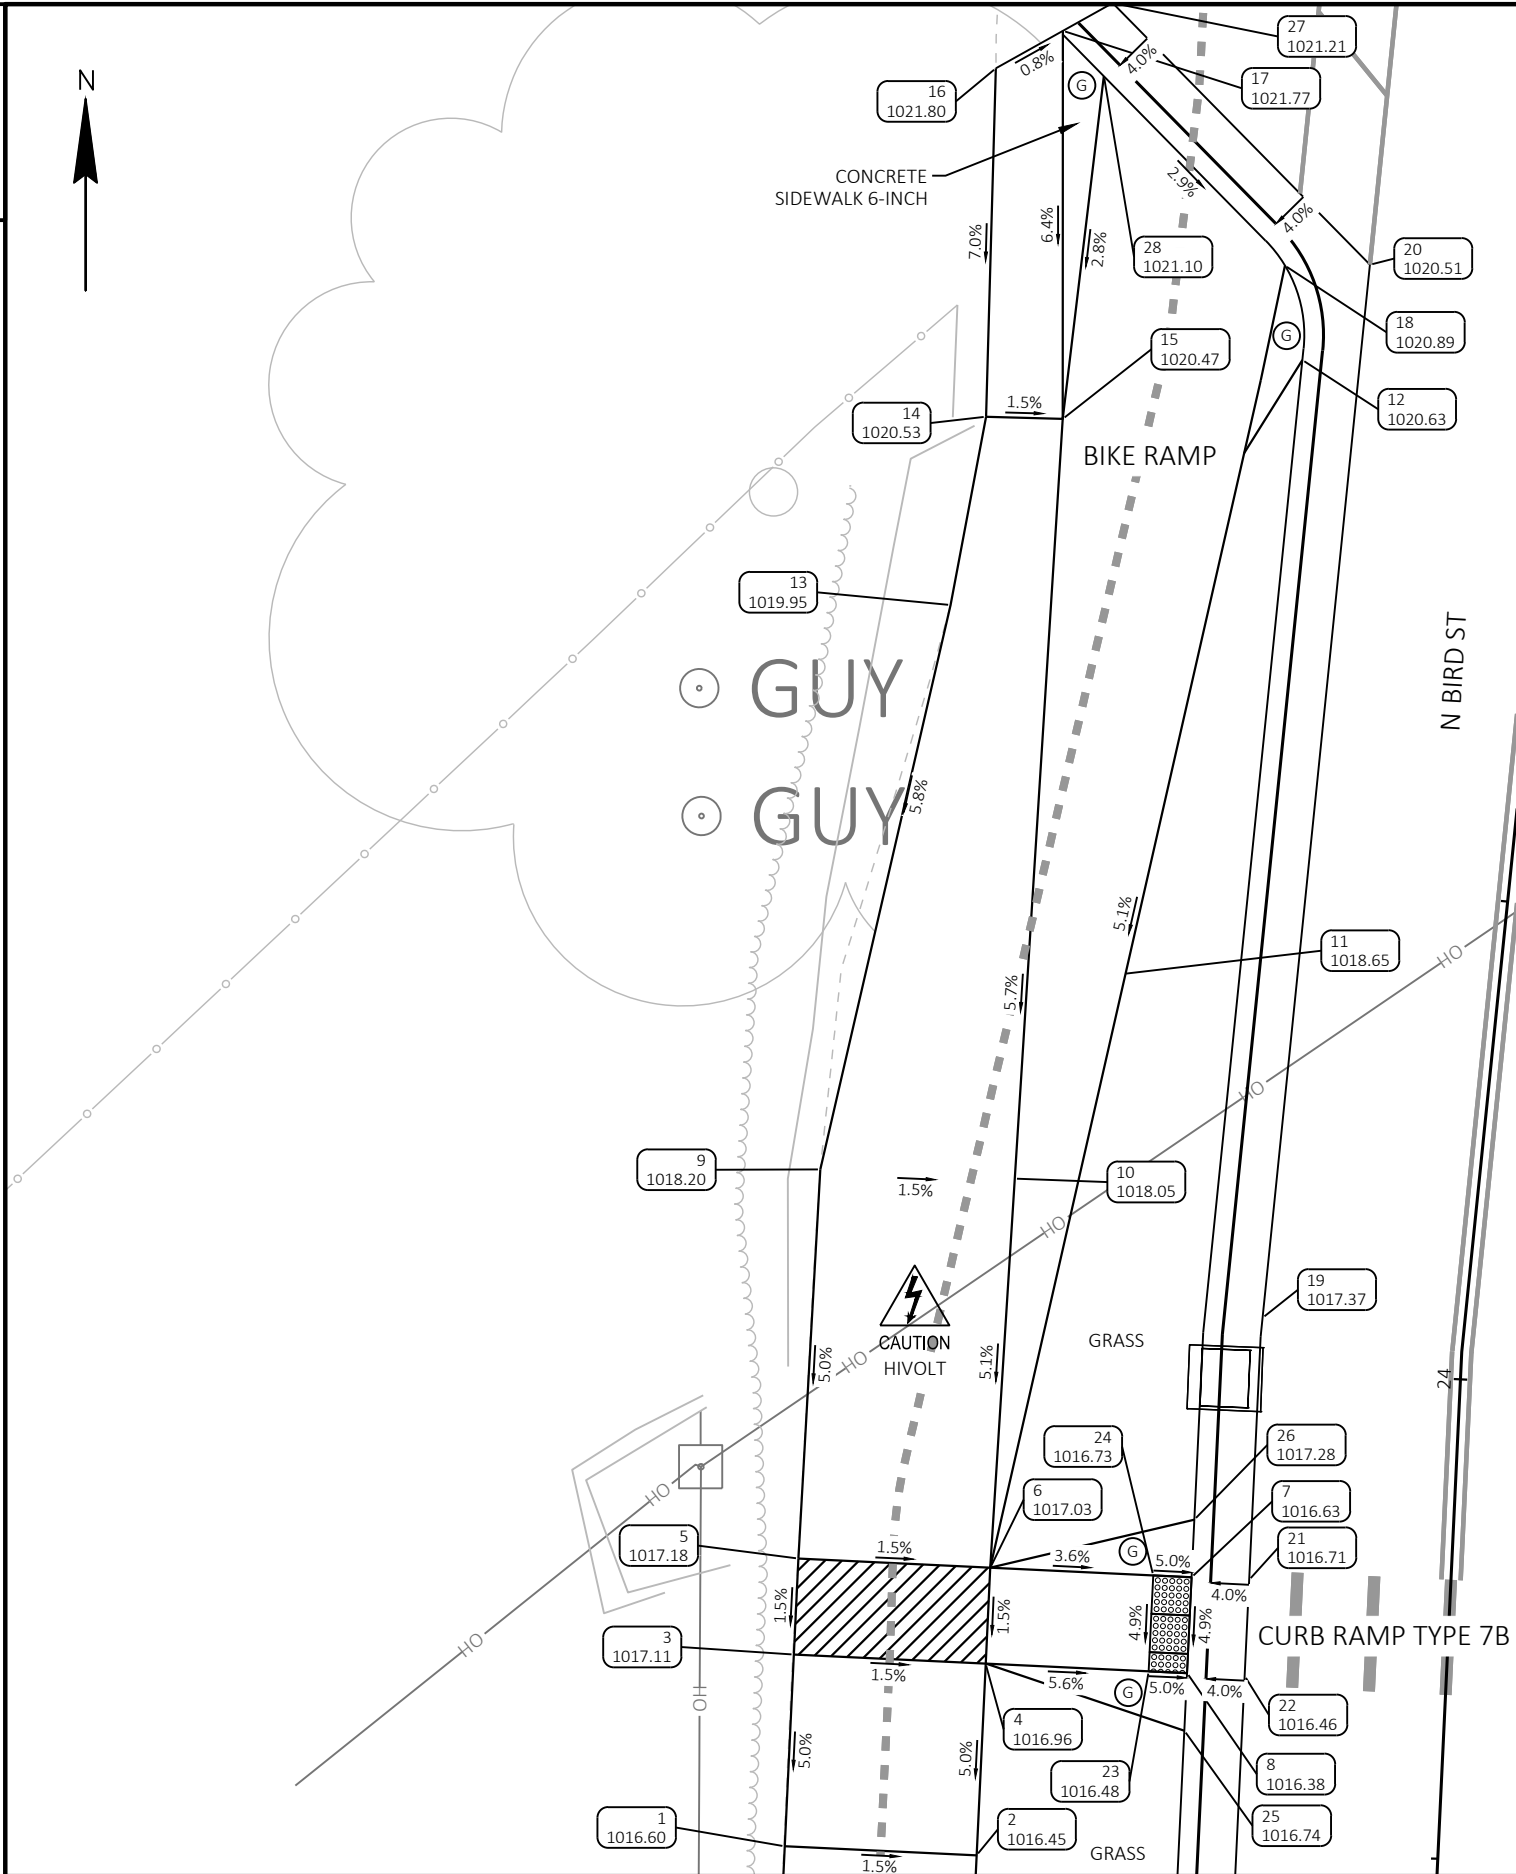

Summit Ave NW					
POINT NUMBER	STATION	OFFSET	ELEVATION	NORTHING	EASTING
1	23+74.04	34.00' LT	1016.60	525368.83	863301.42
2	23+74.04	24.00' LT	1016.45	525368.36	863311.41
3	23+84.04	34.00' LT	1017.11	525378.82	863301.89
4	23+84.04	24.00' LT	1016.96	525378.35	863311.88
5	23+89.04	34.00' LT	1017.18	525383.81	863302.13
6	23+89.04	24.00' LT	1017.03	525383.34	863312.12
7	23+89.04	13.50' LT	1016.63	525382.84	863322.61
8	23+84.04	13.50' LT	1016.38	525377.85	863322.37
9	24+07.49	34.20' LT	1018.20	525404.08	863303.27
10	24+08.04	24.08' LT	1018.05	525403.60	863313.39
11	24+19.23	19.52' LT	1018.65	525414.26	863319.07
12	24+51.98	13.50' LT	1020.63	525446.24	863328.37
13	24+37.42	30.43' LT	1019.95	525433.47	863310.06
14	24+47.37	29.59' LT	1020.53	525443.28	863311.90
15	24+47.66	25.60' LT	1020.47	525443.17	863315.90
16	24+65.47	30.92' LT	1021.80	525461.43	863312.41
17	24+67.77	27.64' LT	1021.77	525463.38	863315.90
18	24+56.78	14.90' LT	1020.89	525451.15	863327.46
19	24+02.15	10.50' LT	1017.37	525396.36	863326.30
20	24+57.27	10.50' LT	1020.51	525451.20	863331.90
21	23+89.04	10.50' LT	1016.71	525382.70	863325.60
22	23+84.04	10.50' LT	1016.46	525377.71	863325.37
23	23+84.04	15.50' LT	1016.48	525377.94	863320.37
24	23+89.04	15.50' LT	1016.73	525382.94	863320.61
25	23+81.04	13.50' LT	1016.74	525374.85	863322.23


Summit Ave NW					
POINT NUMBER	STATION	OFFSET	ELEVATION	NORTHING	EASTING
26	23+92.04	13.50' LT	1017.28	525385.84	863322.75
27	24+69.47	25.21' LT	1021.21	525464.83	863318.50
28	24+65.63	25.28' LT	1021.10	525461.02	863318.04

LEGEND:

- .XXXX. SAW CUT ASPHALT
- YYYY SAW CUT CONCRETE
- LANDING AREA
- GUTTER PAN SLOPE TRANSITION (6.25% TO 4.0%)
- CURB RAMP DETECTABLE WARNING FIELD NATURAL PATINA
- G 6:1 CONCRETE FLARE
- C 10:1 CONCRETE FLARE
- XXXX
YYY.YY POINT NUMBER & ELEVATION
- MEF MAXIMUM EXTENT FEASIBLE

NOTES:

- CURB RAMPs ARE CONCRETE SIDEWALK 6-INCH. PLACE 4-INCHES BASE AGGREGATE DENSE 1 1/4-INCH BELOW CONCRETE SIDEWALK.
- FIELD VERIFY ELEVATION GRADES, SLOPES, LENGTHS AND MATCH POINTS, PRIOR TO CURB RAMP AND SIDEWALK CONSTRUCTION.
- THE ENGINEER MAY ADJUST GRADES TO FIT FIELD CONDITION.
- ALL NEW CURB & GUTTER IS 30-INCH TYPE D OR 36-INCH SPECIAL ARE 4% GUTTER SLOPES UNLESS OTHERWISE NOTED. TRANSITION FROM EXISTING GUTTER SLOPE TO NEW GUTTER SLOPE BY START OF CURB RAMP. VERIFY POSITIVE DRAINAGE IS MAINTAINED THROUGH THE TRANSITION.
- SEE THE STANDARD DETAIL DRAWINGS FOR COMPLETE CURB RAMP REQUIREMENTS.

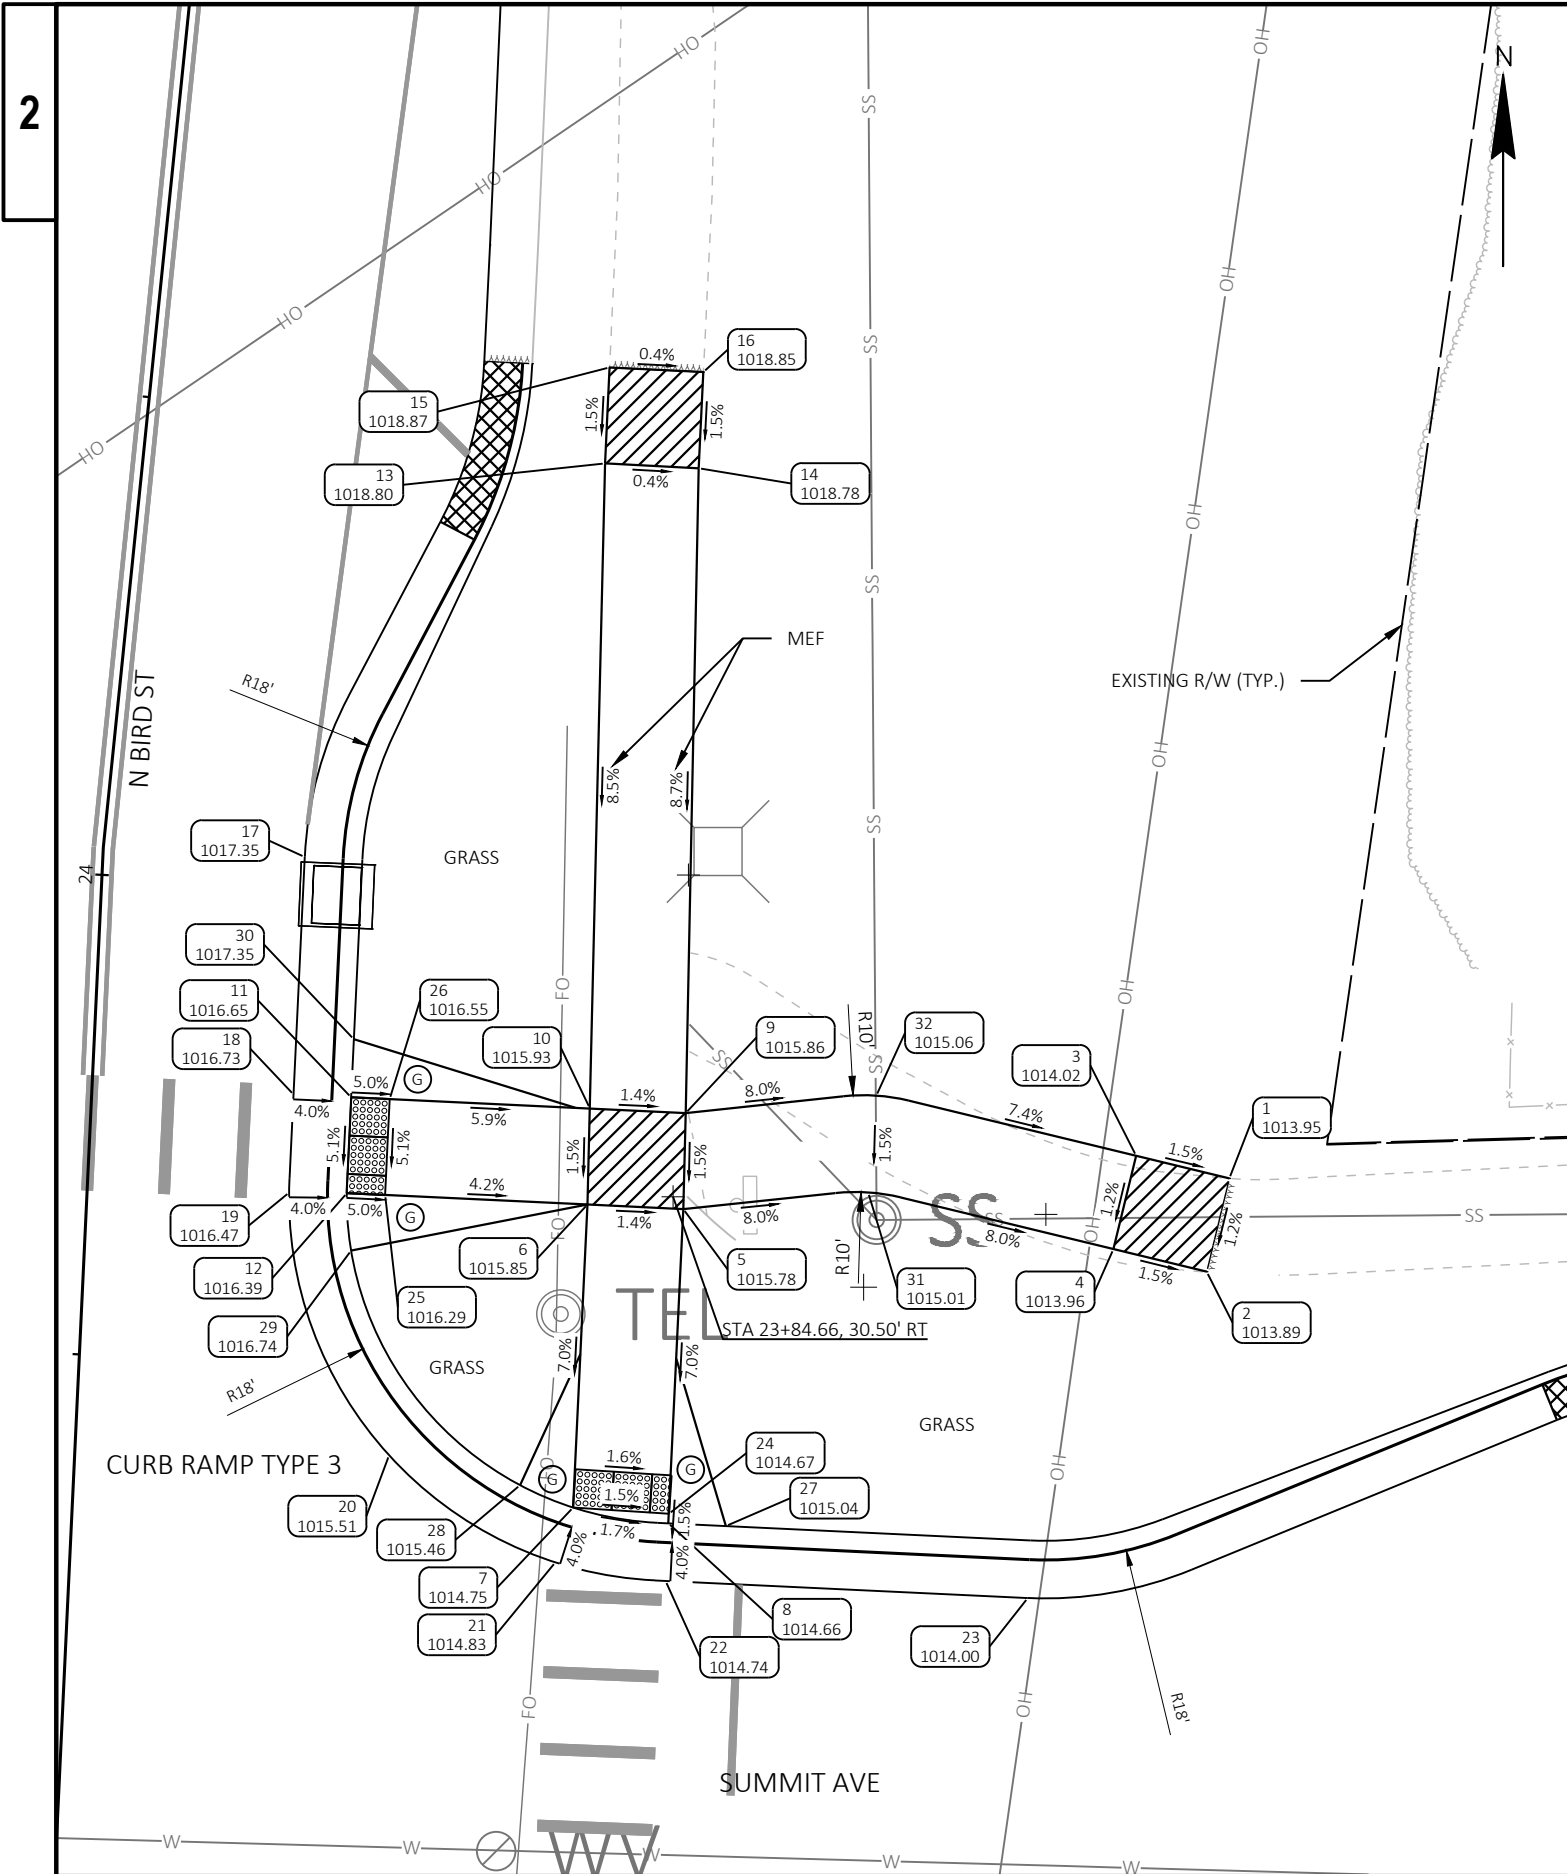

Summit Ave NE					
POINT NUMBER	STATION	OFFSET	ELEVATION	NORTHING	EASTING
1	23+86.98	59.39' RT	1013.95	525377.34	863395.32
2	23+82.07	58.44' RT	1013.89	525372.48	863394.14
3	23+87.93	54.48' RT	1014.02	525378.52	863390.46
4	23+83.02	53.53' RT	1013.96	525373.66	863389.28
5	23+84.04	31.06' RT	1015.78	525375.74	863366.88
6	23+84.04	26.06' RT	1015.85	525375.98	863361.89
7	23+68.25	26.06' RT	1014.75	525360.20	863361.14
8	23+67.67	31.05' RT	1014.66	525359.38	863366.10
9	23+89.04	30.94' RT	1015.86	525380.74	863367.00
10	23+89.06	25.94' RT	1015.93	525381.00	863362.01
11	23+89.04	13.50' RT	1016.65	525381.57	863349.58
12	23+84.04	13.51' RT	1016.39	525376.57	863349.35
13	24+23.97	23.96' RT	1018.80	525414.58	863362.80
14	24+24.22	28.84' RT	1018.78	525414.32	863367.68
15	24+28.97	23.69' RT	1018.87	525419.57	863363.04
16	24+29.23	28.58' RT	1018.85	525419.33	863367.92
17	24+02.00	10.48' RT	1017.35	525394.08	863347.17
18	23+89.04	10.50' RT	1016.73	525381.71	863346.58
19	23+83.93	10.51' RT	1016.47	525376.61	863346.35
20	23+70.51	16.36' RT	1015.51	525362.92	863351.56
21	23+65.35	25.28' RT	1014.83	525357.34	863360.22
22	23+64.66	31.05' RT	1014.74	525356.38	863365.96
23	23+64.66	49.93' RT	1014.00	525355.49	863384.82
24	23+68.16	31.06' RT	1014.67	525359.88	863366.13
25	23+84.04	15.51' RT	1016.29	525376.48	863351.35

Summit Ave NE					
POINT NUMBER	STATION	OFFSET	ELEVATION	NORTHING	EASTING
26	23+89.04	15.51' RT	1016.55	525381.47	863351.59
27	23+67.66	34.05' RT	1015.04	525359.23	863369.09
28	23+69.28	23.25' RT	1015.46	525361.37	863358.38
29	23+81.07	13.88' RT	1016.74	525373.58	863349.58
30	23+92.07	13.50' RT	1017.35	525384.59	863349.72
31	23+85.36	40.64' RT	1015.01	525376.61	863376.51
32	23+90.42	40.81' RT	1015.06	525381.65	863376.92

LEGEND:

.XXXX. SAW CUT ASPHALT

YYYY SAW CUT CONCRETE

LANDING AREA

GUTTER PAN SLOPE TRANSITION (6.25% TO 4.0%)

CURB RAMP DETECTABLE WARNING FIELD NATURAL PATINA

6:1 CONCRETE FLARE

10:1 CONCRETE FLARE

POINT NUMBER & ELEVATION

MEF MAXIMUM EXTENT FEASIBLE

NOTES:

1. CURB RAMPS ARE CONCRETE SIDEWALK 6-INCH. PLACE 4-INCHES BASE AGGREGATE DENSE 1 1/4-INCH BELOW CONCRETE SIDEWALK.

2. FIELD VERIFY ELEVATION GRADES, SLOPES, LENGTHS AND MATCH POINTS, PRIOR TO CURB RAMP AND SIDEWALK CONSTRUCTION.

3. THE ENGINEER MAY ADJUST GRADES TO FIT FIELD CONDITION.

4. ALL NEW CURB & GUTTER IS 30-INCH TYPE D OR 36-INCH SPECIAL ARE 4% GUTTER SLOPES UNLESS OTHERWISE NOTED. TRANSITION FROM EXISTING GUTTER SLOPE TO NEW GUTTER SLOPE BY START OF CURB RAMP. VERIFY POSITIVE DRAINAGE IS MAINTAINED THROUGH THE TRANSITION.

5. SEE THE STANDARD DETAIL DRAWINGS FOR COMPLETE CURB RAMP REQUIREMENTS.

LEGEND:

- .XXXX.

SAW CUT ASPHALT
- ‘YYYY’

SAW CUT CONCRETE
- LANDING AREA
- GUTTER PAN SLOPE TRANSITION (6.25% TO 4.0%)
- CURB RAMP DETECTABLE WARNING FIELD NATURAL PATINA
- G

6:1 CONCRETE FLARE
- C

10:1 CONCRETE FLARE
- XXXX
YYYY.YY


POINT NUMBER & ELEVATION
- MEF


MAXIMUM EXTENT FEASIBLE

NOTES:

1. CURB RAMPS ARE CONCRETE SIDEWALK 6-INCH. PLACE 4-INCHES BASE AGGREGATE DENSE 1 1/4-INCH BELOW CONCRETE SIDEWALK.
2. FIELD VERIFY ELEVATION GRADES, SLOPES, LENGTHS AND MATCH POINTS, PRIOR TO CURB RAMP AND SIDEWALK CONSTRUCTION.
3. THE ENGINEER MAY ADJUST GRADES TO FIT FIELD CONDITION.
4. ALL NEW CURB & GUTTER IS 30-INCH TYPE D OR 36-INCH SPECIAL ARE 4% GUTTER SLOPES UNLESS OTHERWISE NOTED. TRANSITION FROM EXISTING GUTTER SLOPE TO NEW GUTTER SLOPE BY START OF CURB RAMP. VERIFY POSITIVE DRAINAGE IS MAINTAINED THROUGH THE TRANSITION.
5. SEE THE STANDARD DETAIL DRAWINGS FOR COMPLETE CURB RAMP REQUIREMENTS.

North Bridge Bike Ramp					
POINT NUMBER	STATION	OFFSET	ELEVATION	NORTHING	EASTING
1	27+24.04	29.89' LT	1027.95	525717.80	863328.50
2	27+10.77	29.98' LT	1028.02	525704.55	863327.78
3	27+16.04	23.46' LT	1027.53	525709.50	863334.54
4	27+00.27	26.77' LT	1027.68	525694.03	863330.48
5	26+89.53	26.45' LT	1027.85	525683.29	863330.24
6	26+99.76	24.33' LT	1027.75	525693.40	863332.89
7	27+15.33	21.07' LT	1027.61	525708.68	863336.90
8	26+97.37	30.04' LT	1028.09	525691.30	863327.06
9	26+90.04	28.90' LT	1027.77	525683.93	863327.82
10	27+18.98	22.85' LT	1028.00	525712.41	863335.30

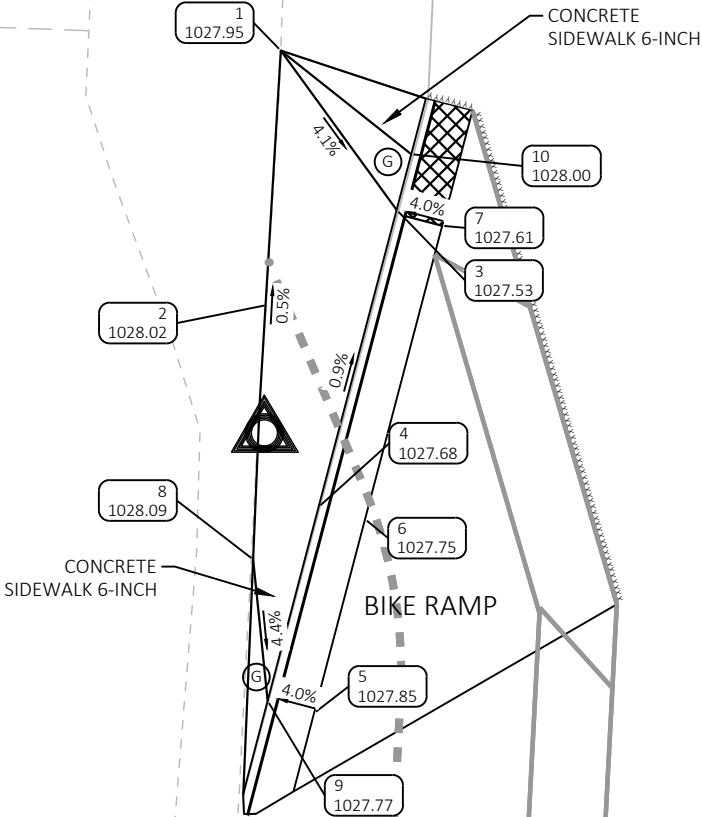

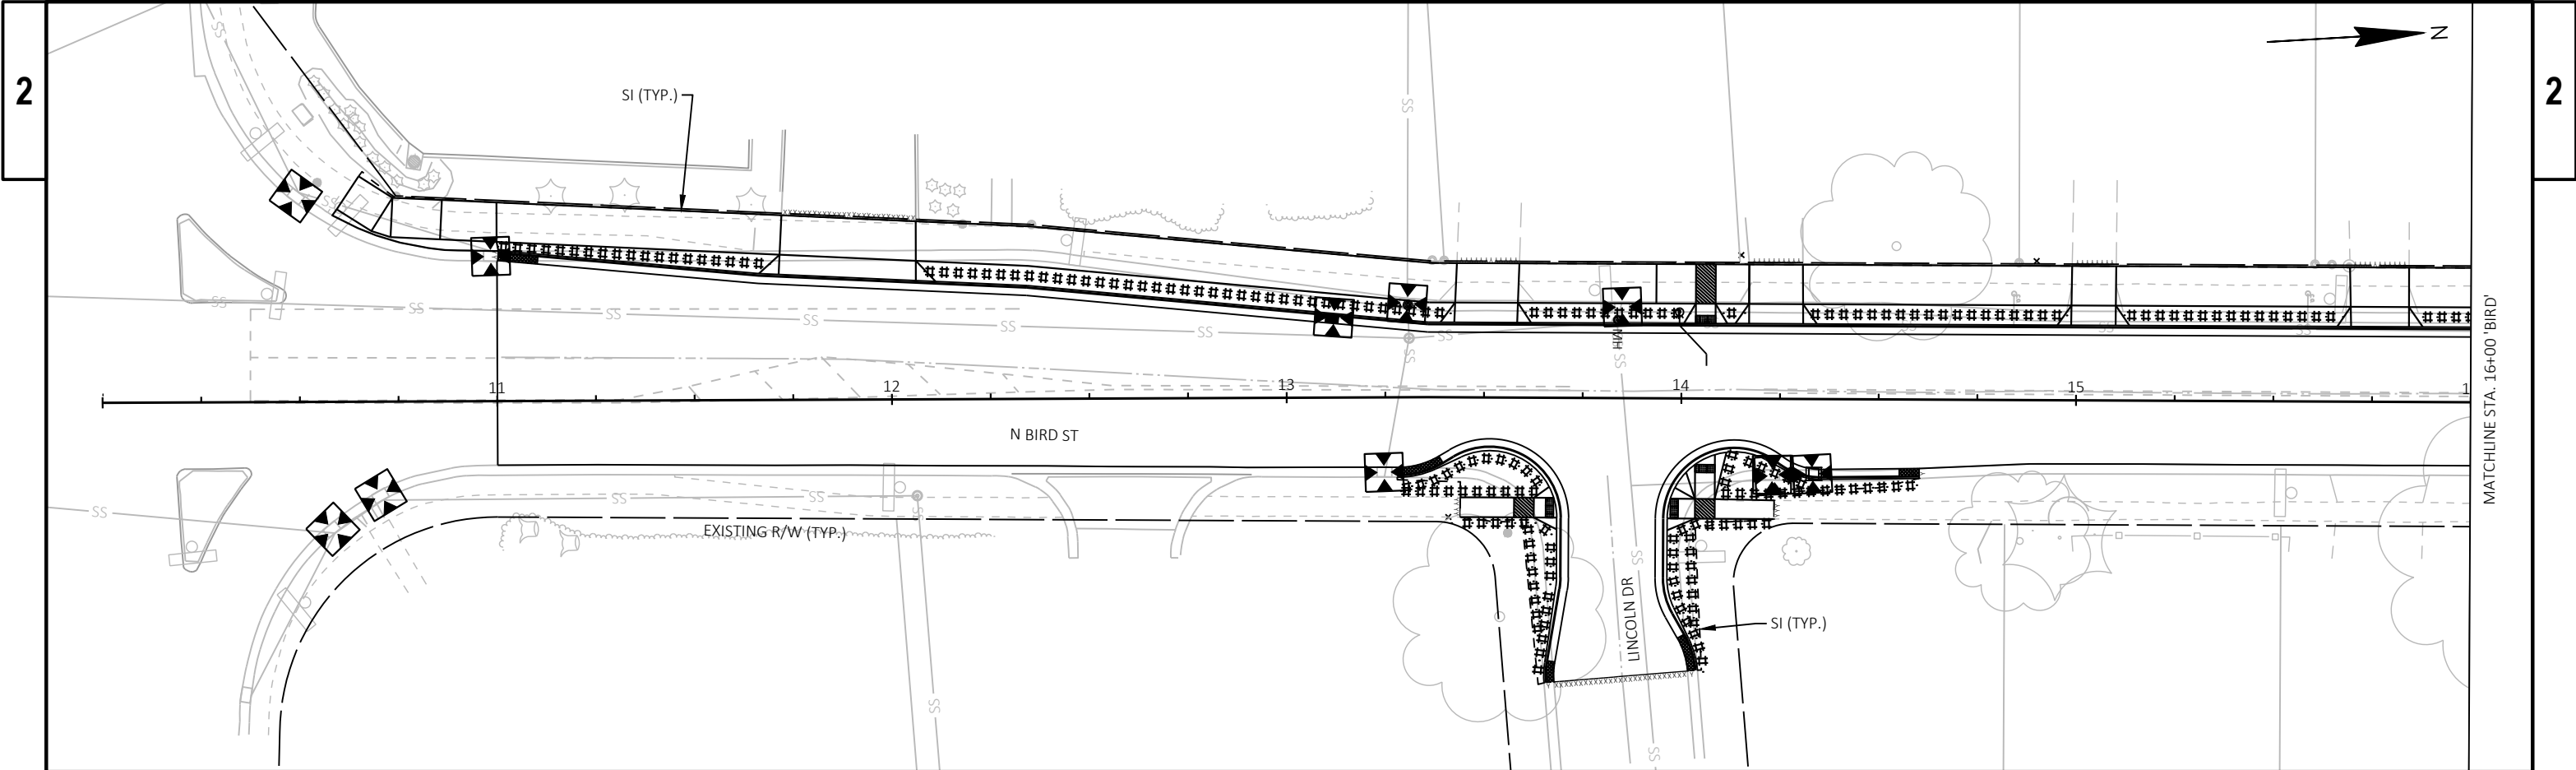



LEGEND



· ##### · 6" TOPSOIL, SEEDING MIXTURE NO. 40, FERTILIZER TYPE B AND EROSION MAT URBAN CLASS I TYPE A



- - - - - SLOPE INTERCEPT



⊗ INLET PROTECTION TYPE C


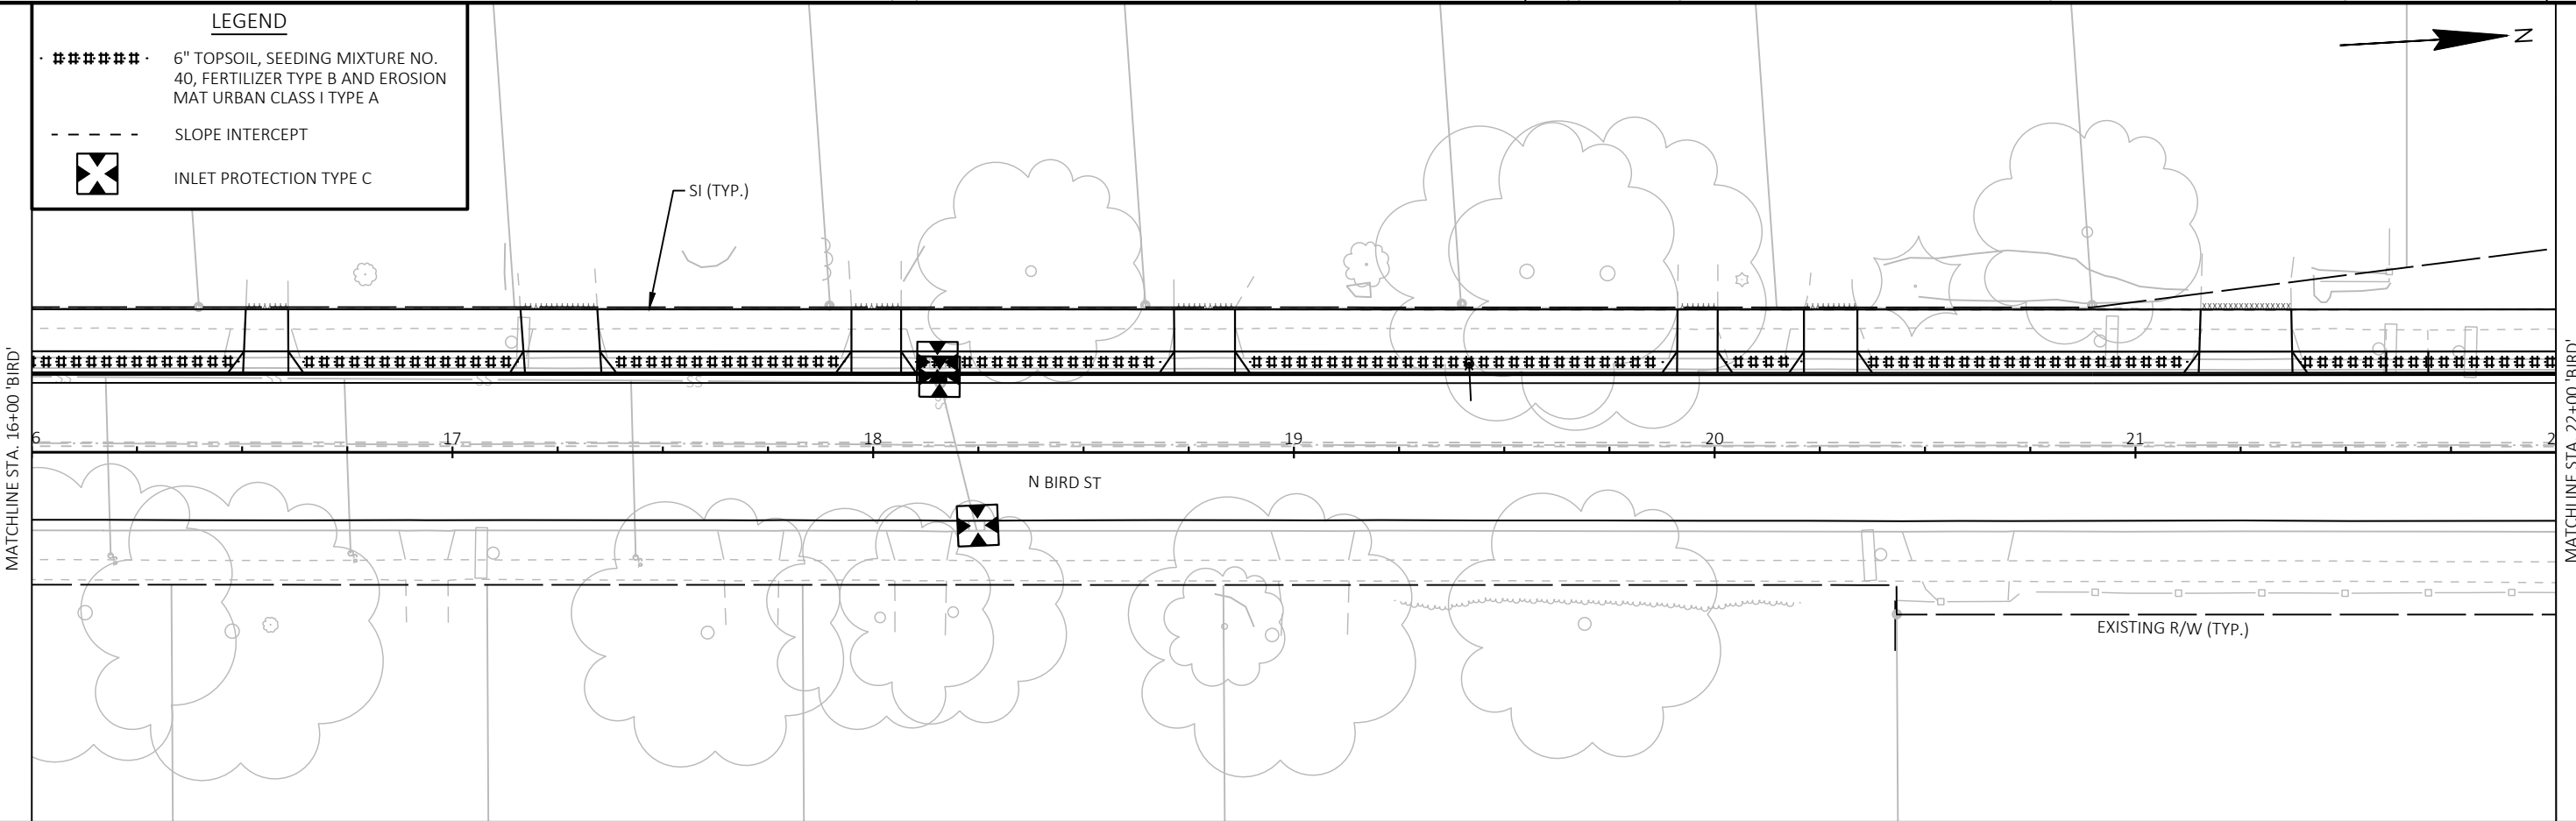


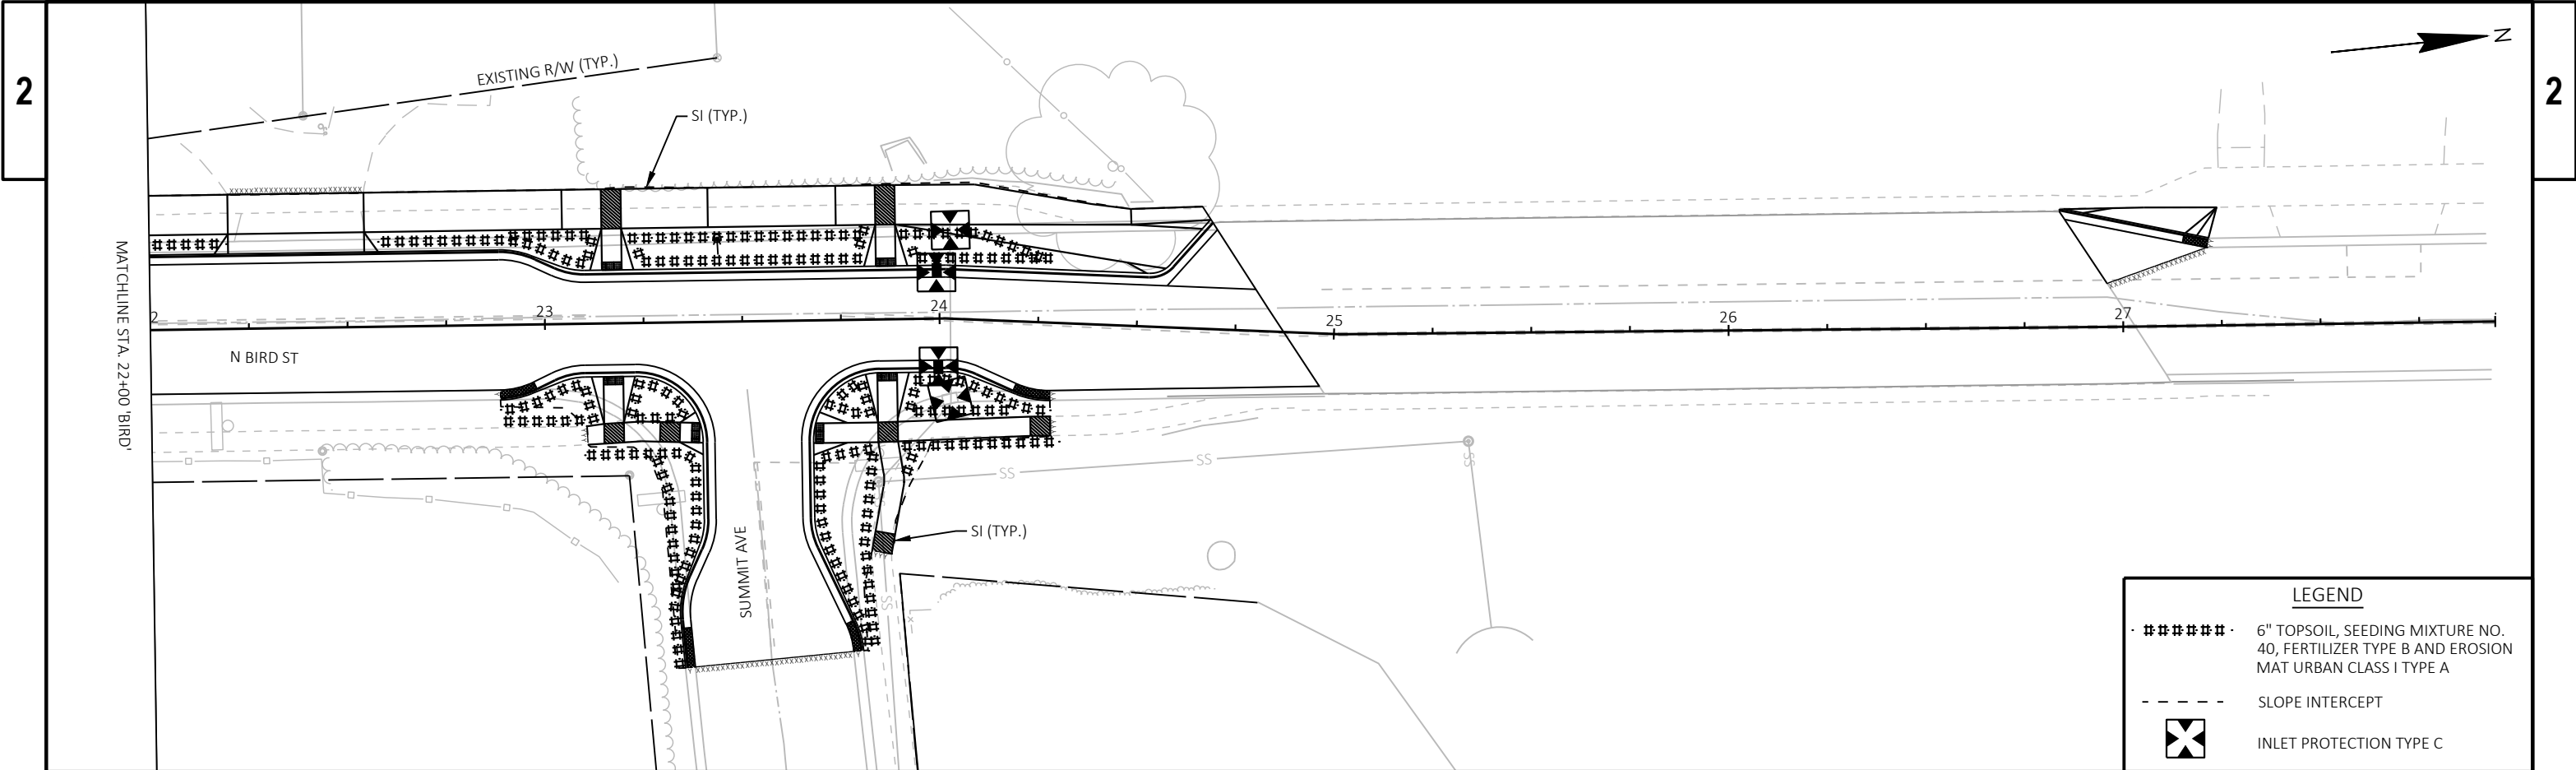

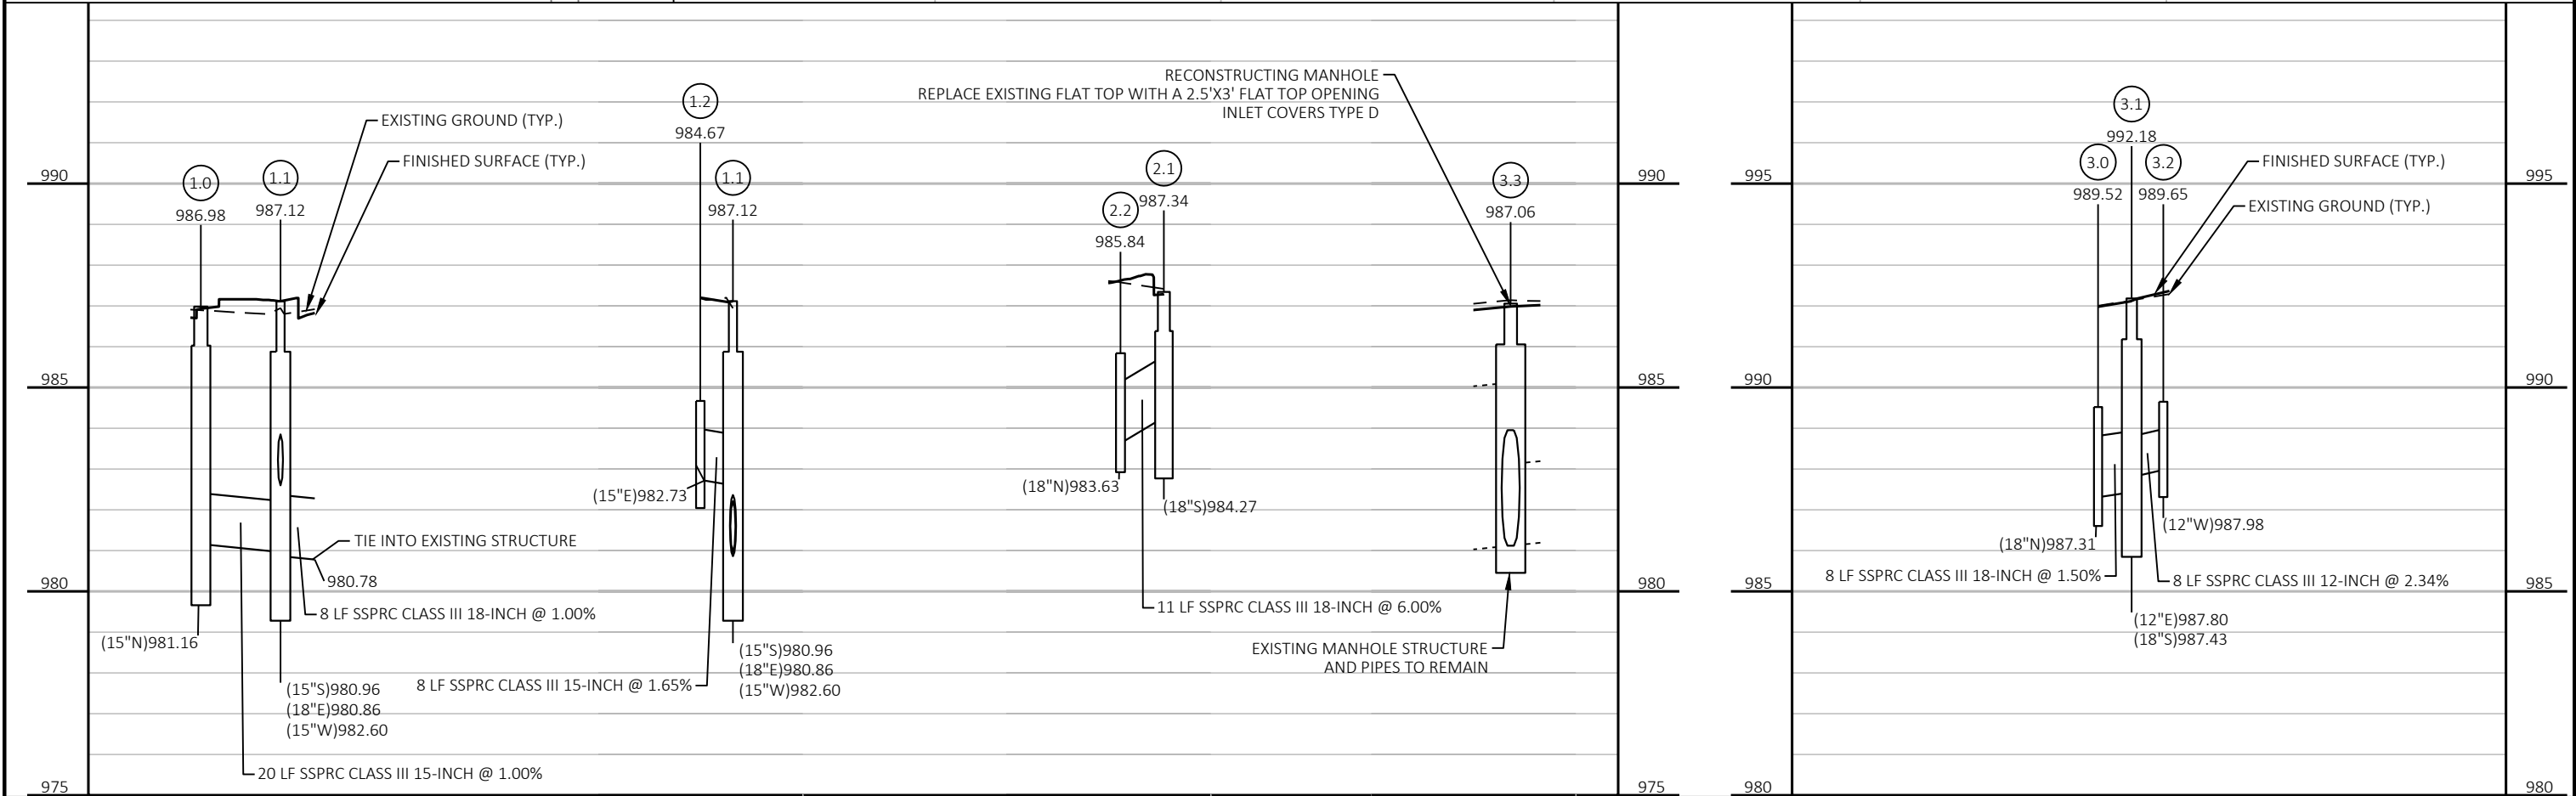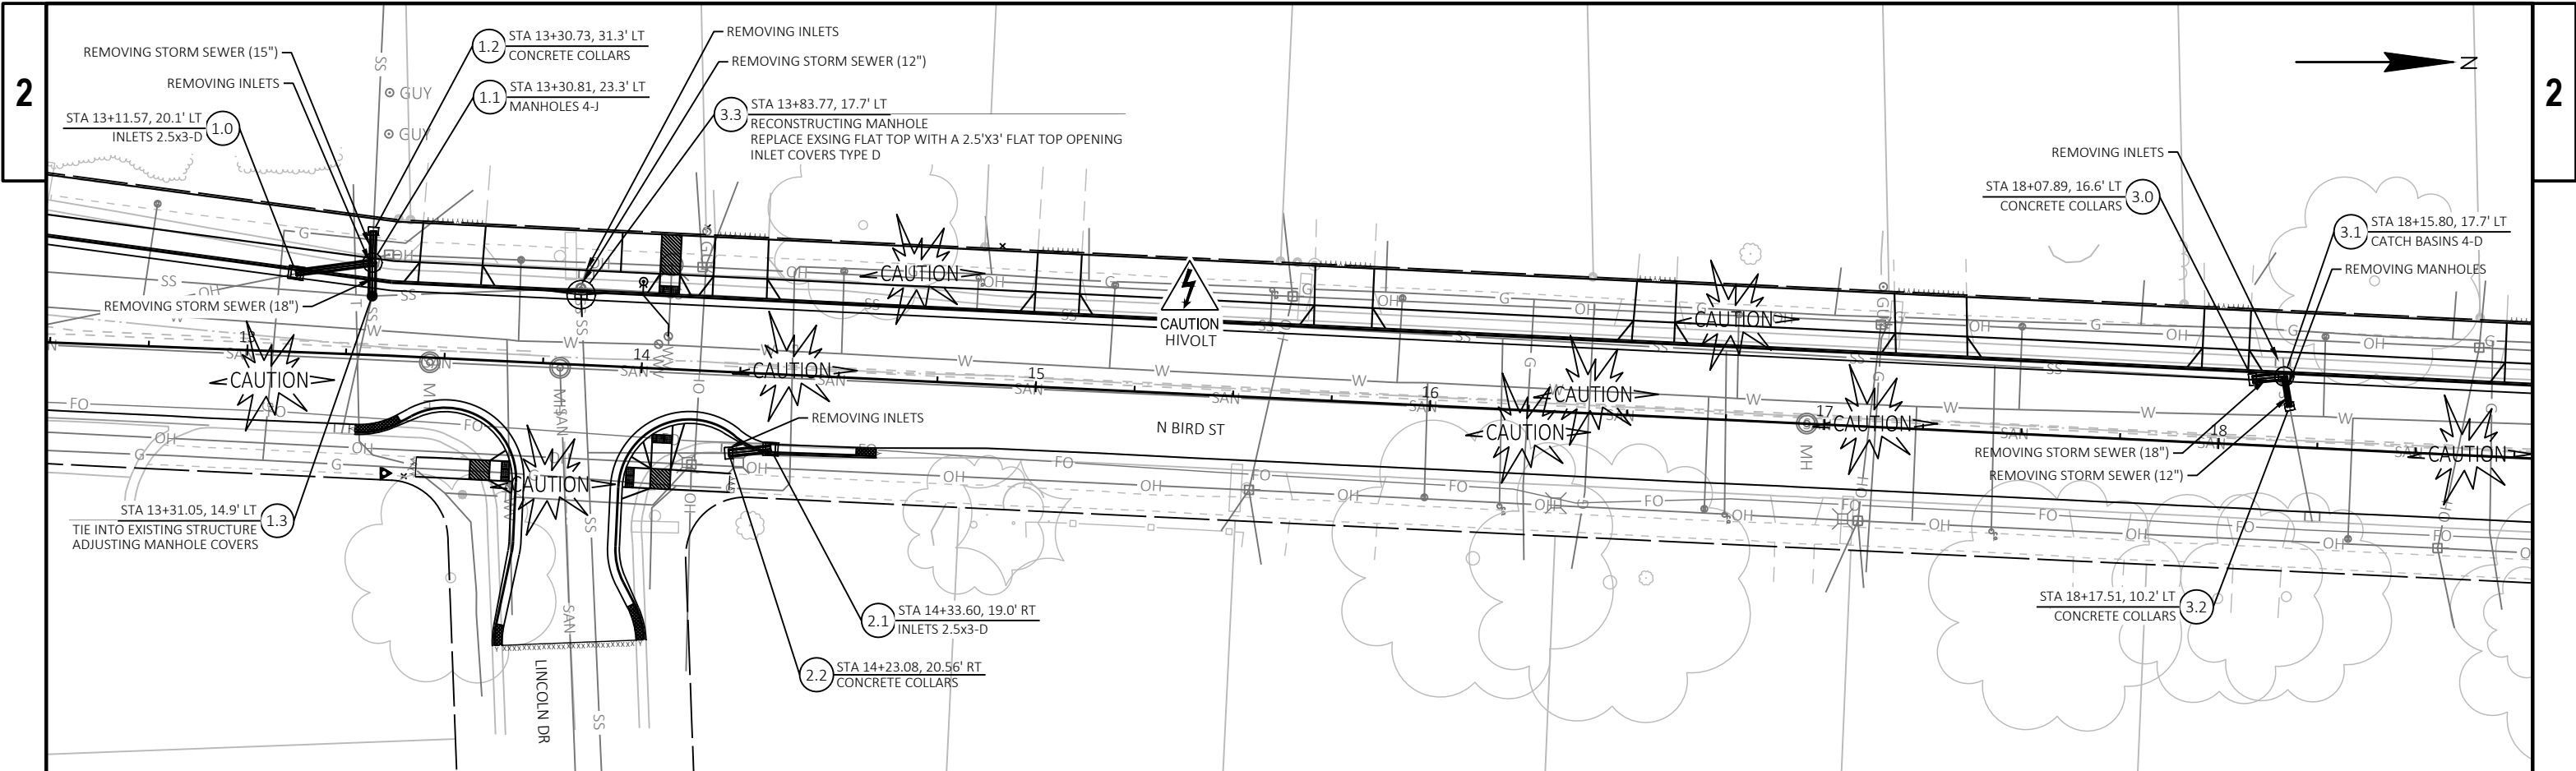

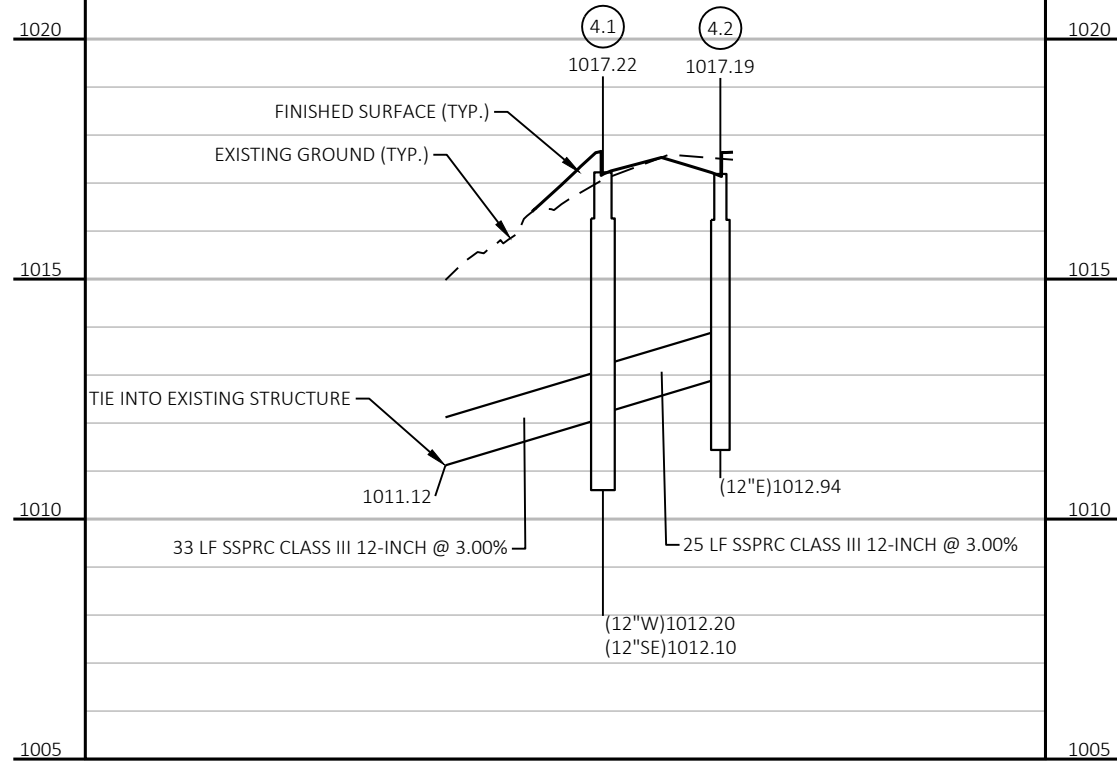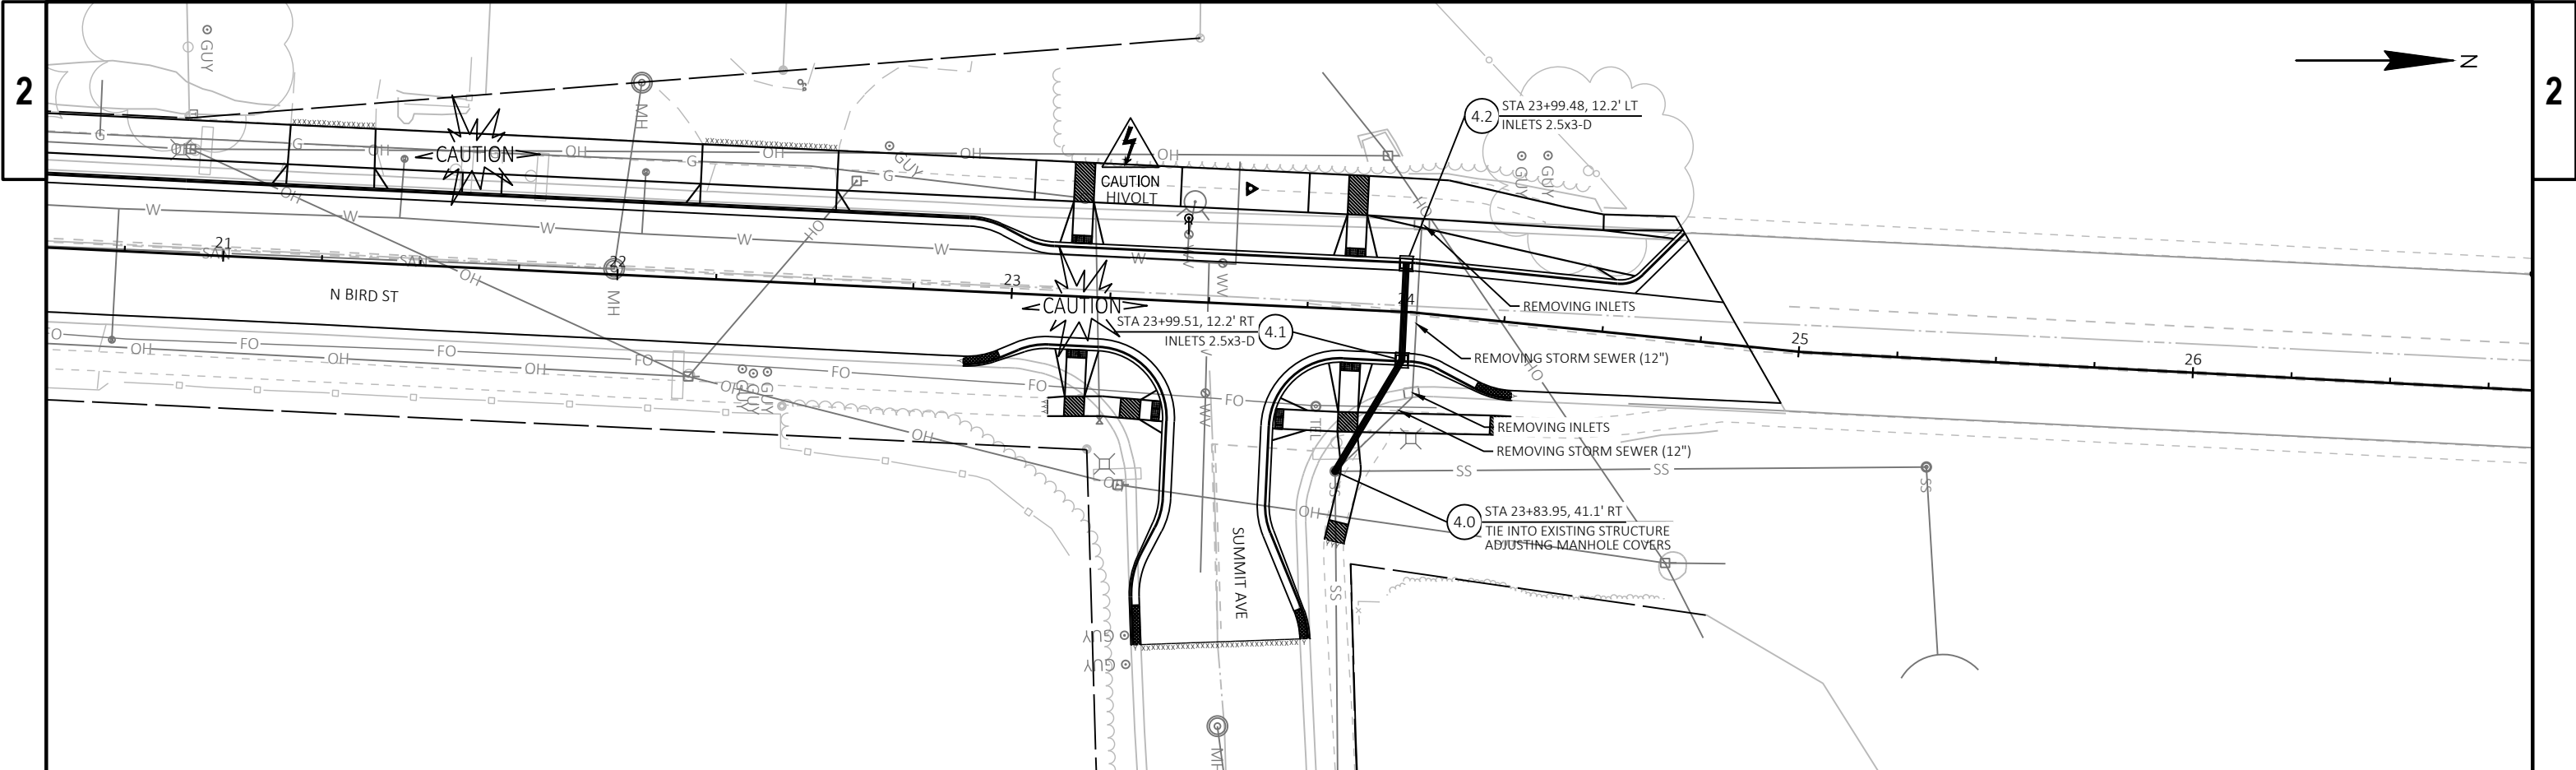

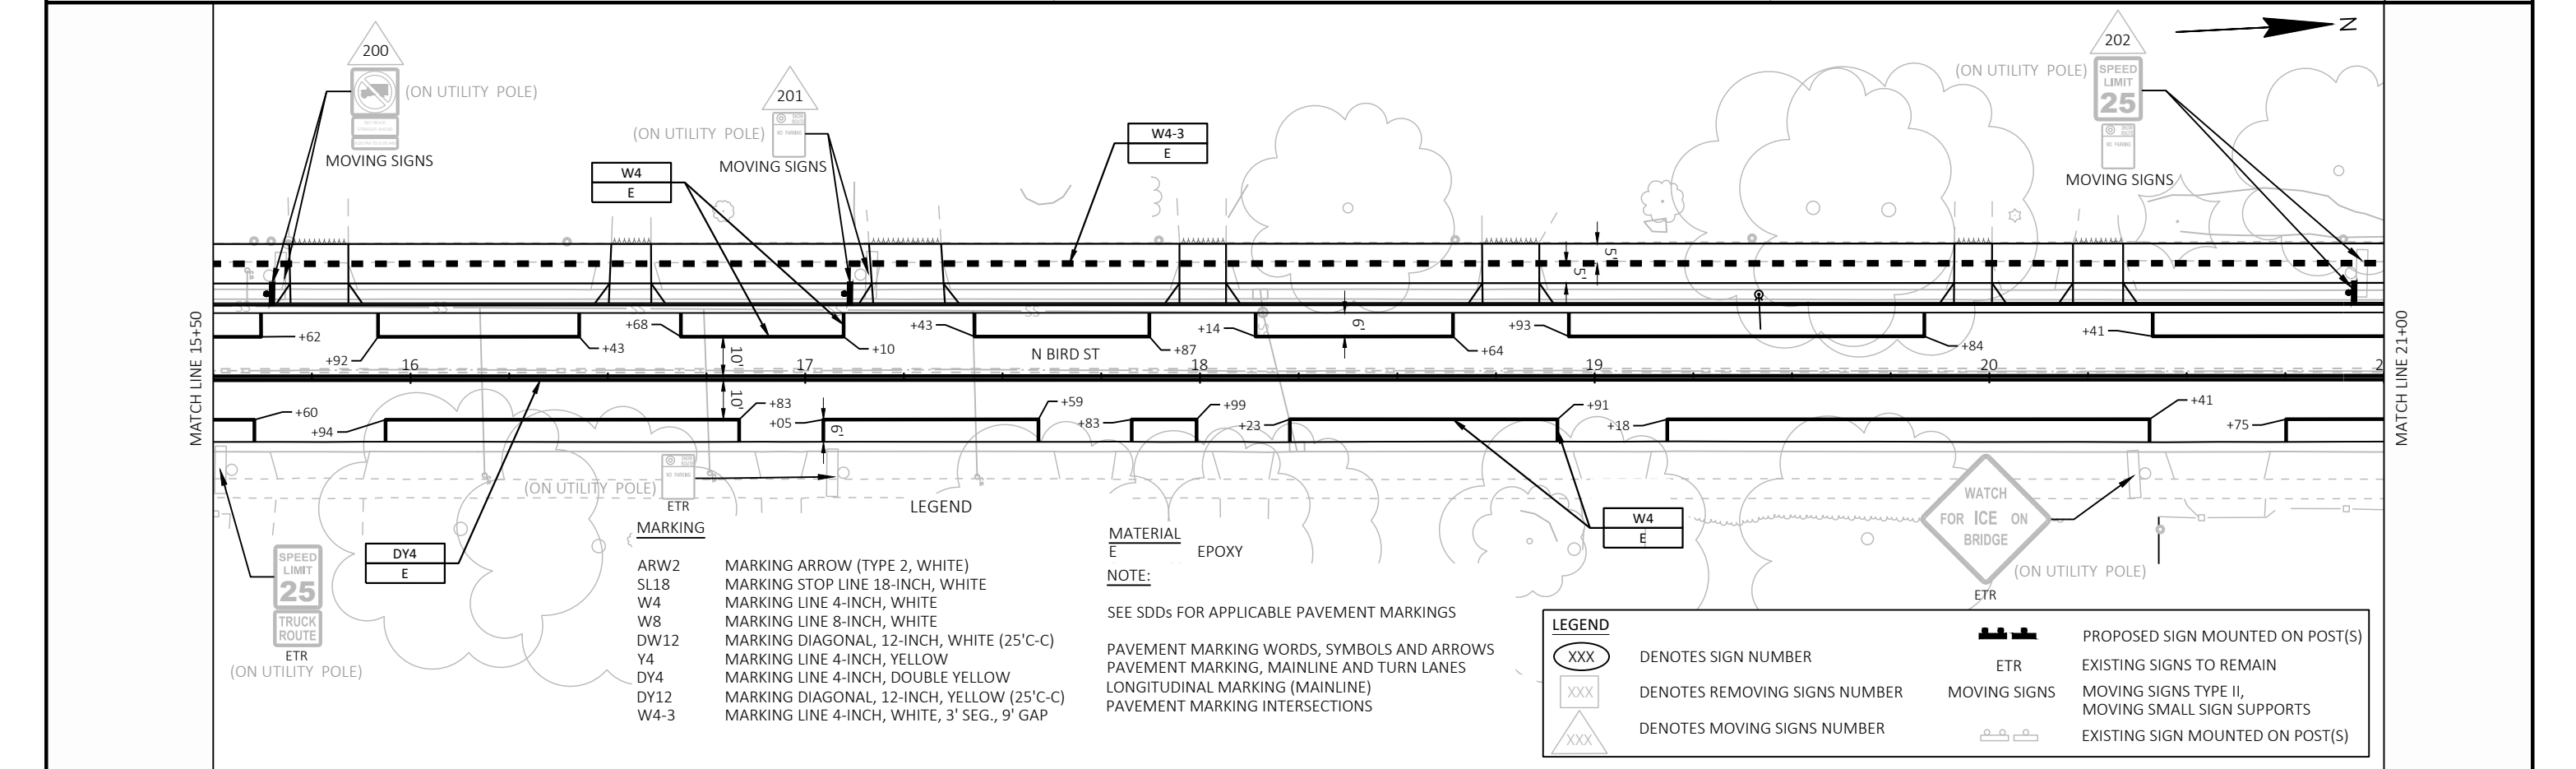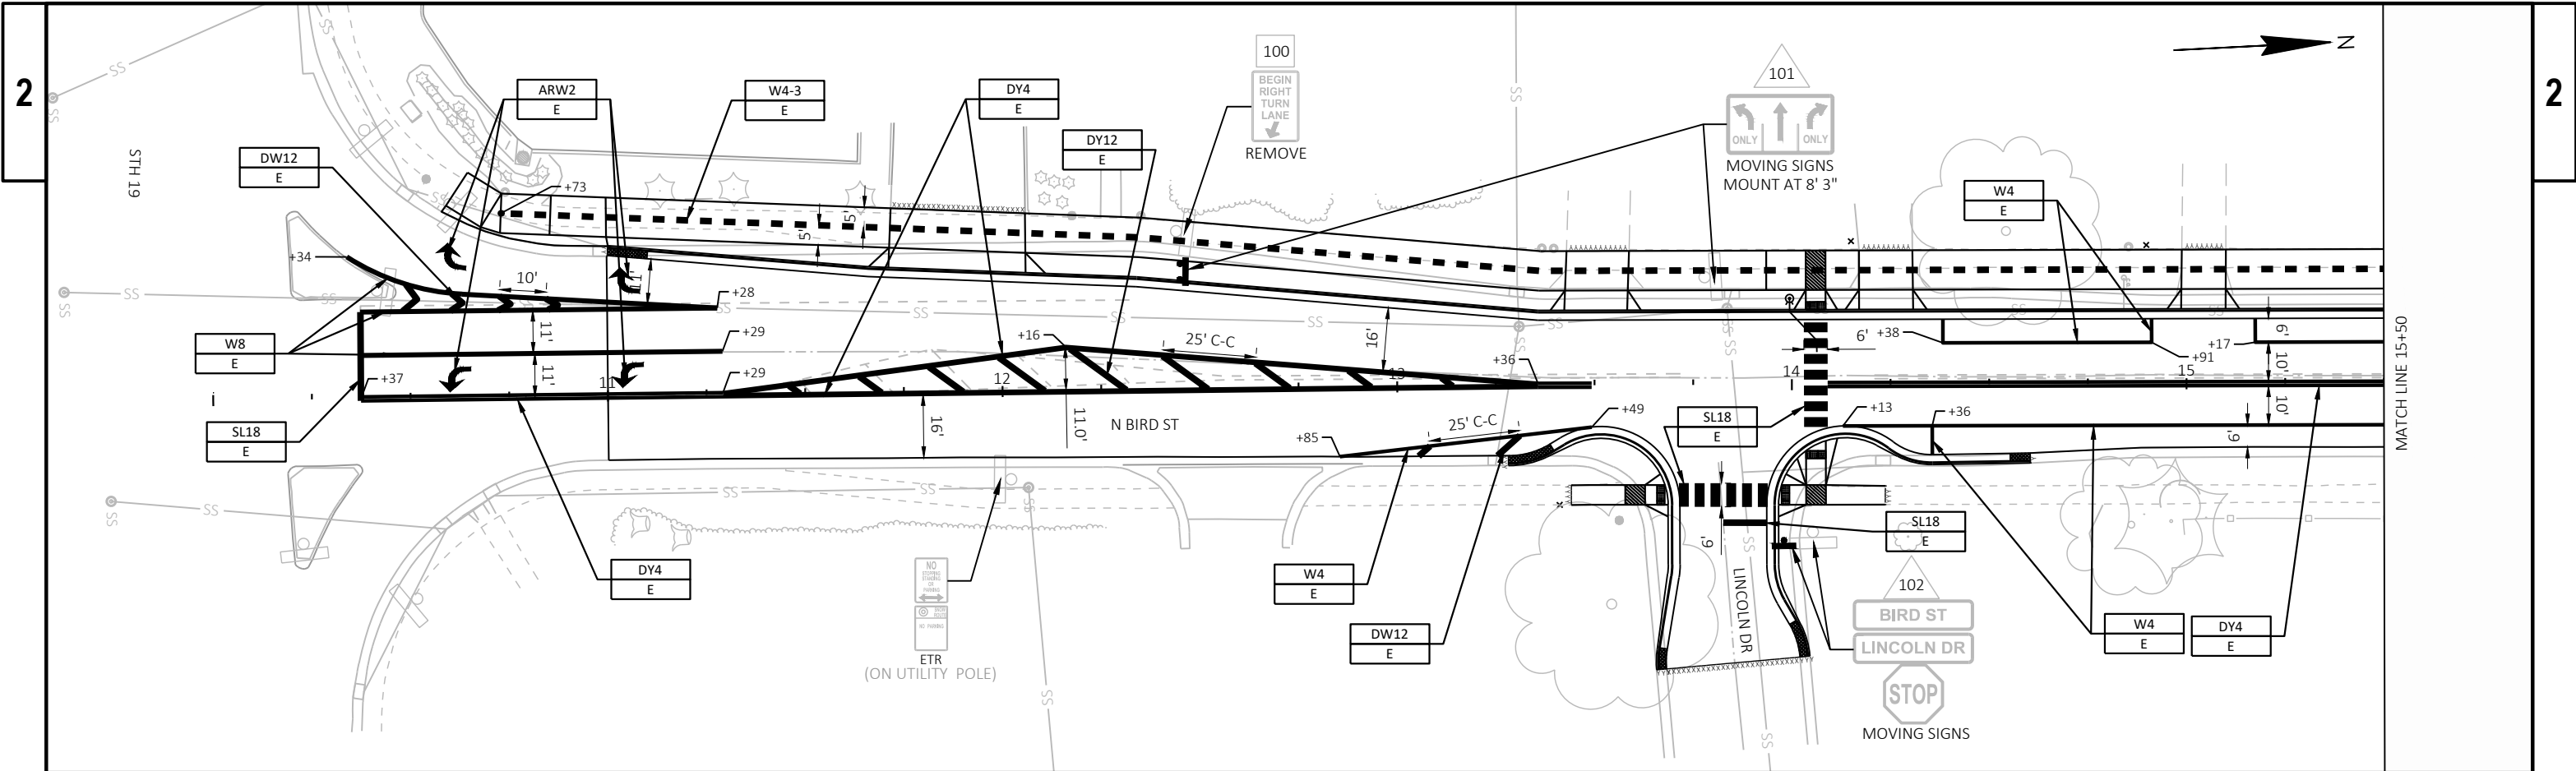

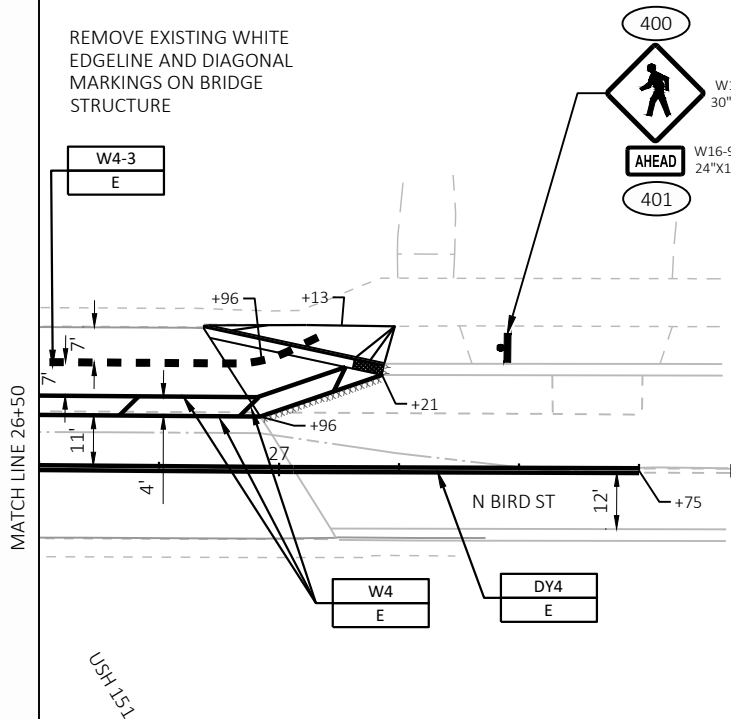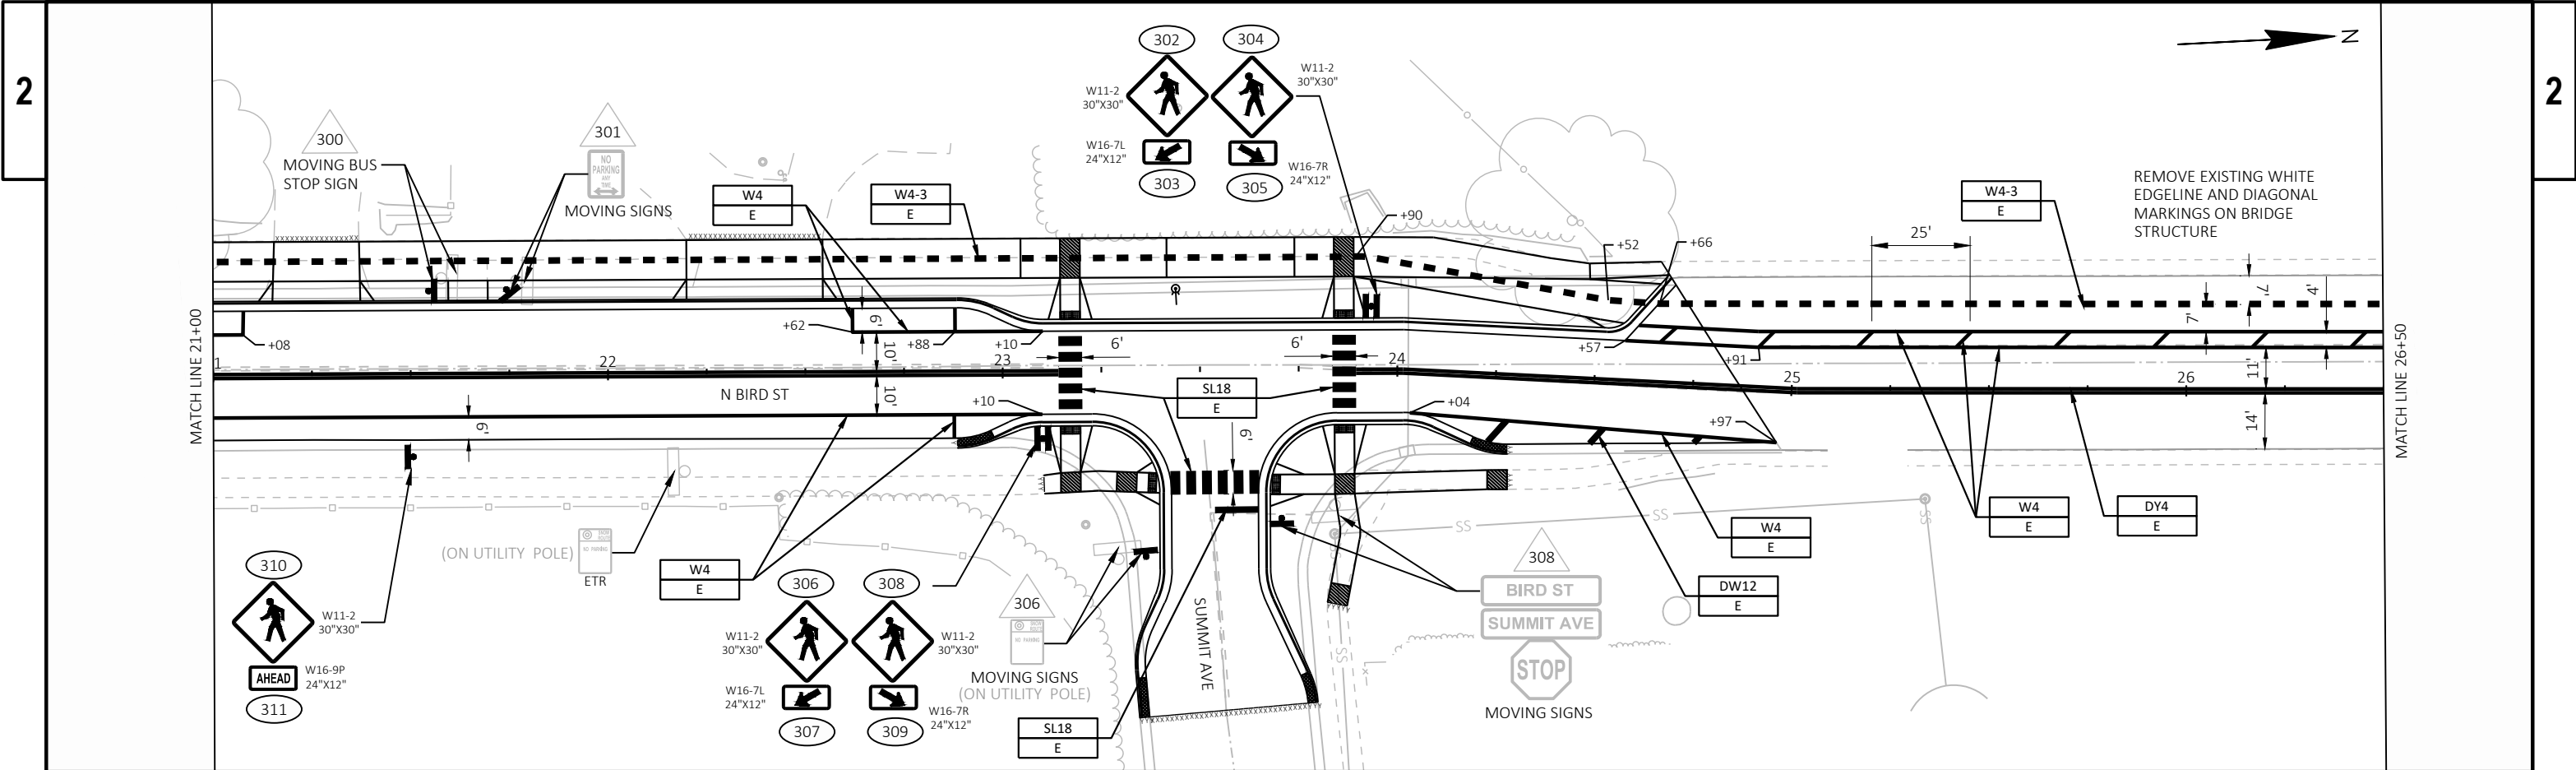



MARKING		LEGEND	
ARW2	MARKING ARROW (TYPE 2, WHITE)	XXX	PROPOSED SIGN MOUNTED ON POST(S)
SL18	MARKING STOP LINE 18-INCH, WHITE	ETR	EXISTING SIGNS TO REMAIN
W4	MARKING LINE 4-INCH, WHITE	MOVING SIGNS	MOVING SIGNS TYPE II, MOVING SMALL SIGN SUPPORTS
W8	MARKING LINE 8-INCH, WHITE	XXX	EXISTING SIGN MOUNTED ON POST(S)
DW12	MARKING DIAGONAL, 12-INCH, WHITE (25'C-C)		
Y4	MARKING LINE 4-INCH, YELLOW		
DY4	MARKING LINE 4-INCH, DOUBLE YELLOW		
DY12	MARKING DIAGONAL, 12-INCH, YELLOW (25'C-C)		
W4-3	MARKING LINE 4-INCH, WHITE, 3' SEG., 9' GAP		


MATERIAL		NOTE:	
E	EPOXY	SEE SDDs FOR APPLICABLE PAVEMENT MARKINGS	
		PAVEMENT MARKING WORDS, SYMBOLS AND ARROWS	
		PAVEMENT MARKING, MAINLINE AND TURN LANES	
		LONGITUDINAL MARKING (MAINLINE)	
		PAVEMENT MARKING INTERSECTIONS	


LEGEND	
XXX	DENOTES SIGN NUMBER
XXX	DENOTES REMOVING SIGNS NUMBER
XXX	DENOTES MOVING SIGNS NUMBER


GENERAL NOTES FOR TRAFFIC CONTROL


- 1) ADJUST THE EXACT NUMBER, LOCATION, AND SPACING OF ALL SIGNS AND DEVICES TO FIT FIELD CONDITIONS AS DIRECTED BY THE ENGINEER.
- 2) A FLAGGER MAY BE REQUIRED WHERE CONSTRUCTION VEHICLES ENTER OR LEAVE WORK AREAS IF WARRANTED BY CONDITIONS OR AS DIRECTED BY THE ENGINEER.
- 3) ALL SIGNS ARE 48" X 48" UNLESS OTHERWISE NOTED.
- 4) ALL TYPE III BARRICADES WITH SIGNS SHALL BE 8' WIDE, UNLESS OTHERWISE NOTED, AND EQUIPPED WITH TWO TYPE "A" (LOW INTENSITY FLASHING) LIGHTS.
- 5) "WO" SIGNS ARE THE SAME AS "W" SIGNS EXCEPT THE BACKGROUND IS REFLECTIVE ORANGE.
- 6) BARRICADE STRIPES SHALL BE SLOPED DOWNWARD IN THE DIRECTION OF TRAFFIC FLOW.
- 7) ALL TRAFFIC CONTROL DRUMS ARE SPACED AT 50 FEET, UNLESS OTHERWISE NOTED.
- 8) PERMANENT SIGNING AND PAVEMENT MARKING PLACED IN EARLIER STAGES SHALL NOT CONFLICT WITH TRAFFIC CONTROL FOR SUBSEQUENT STAGES.
- 9) FOR SIGNS MOUNTED ON PORTABLE OR TEMPORARY SIGN SUPPORTS, PROVIDE A MINIMUM OF 5 FEET FROM THE BOTTOM OF THE SIGN TO THE ADJACENT PAVEMENT.
- 10) ELIMINATE DROP-OFFS OF 2 INCHES OR MORE WITHIN 10 FEET OR LESS FROM THE EDGE OF THE N BIRD ST TRAVELED WAY BEFORE THE END OF OPERATIONS ON THAT DAY. COMPACTED MATERIAL PLACED TO A TEMPORARY 3:1 OR FLATTER SLOPE FROM THE SURFACE OF THE PAVEMENT EDGE IS ACCEPTABLE.
- 11) MAINTAIN ACCESS TO DRIVEWAYS AT ALL TIMES.

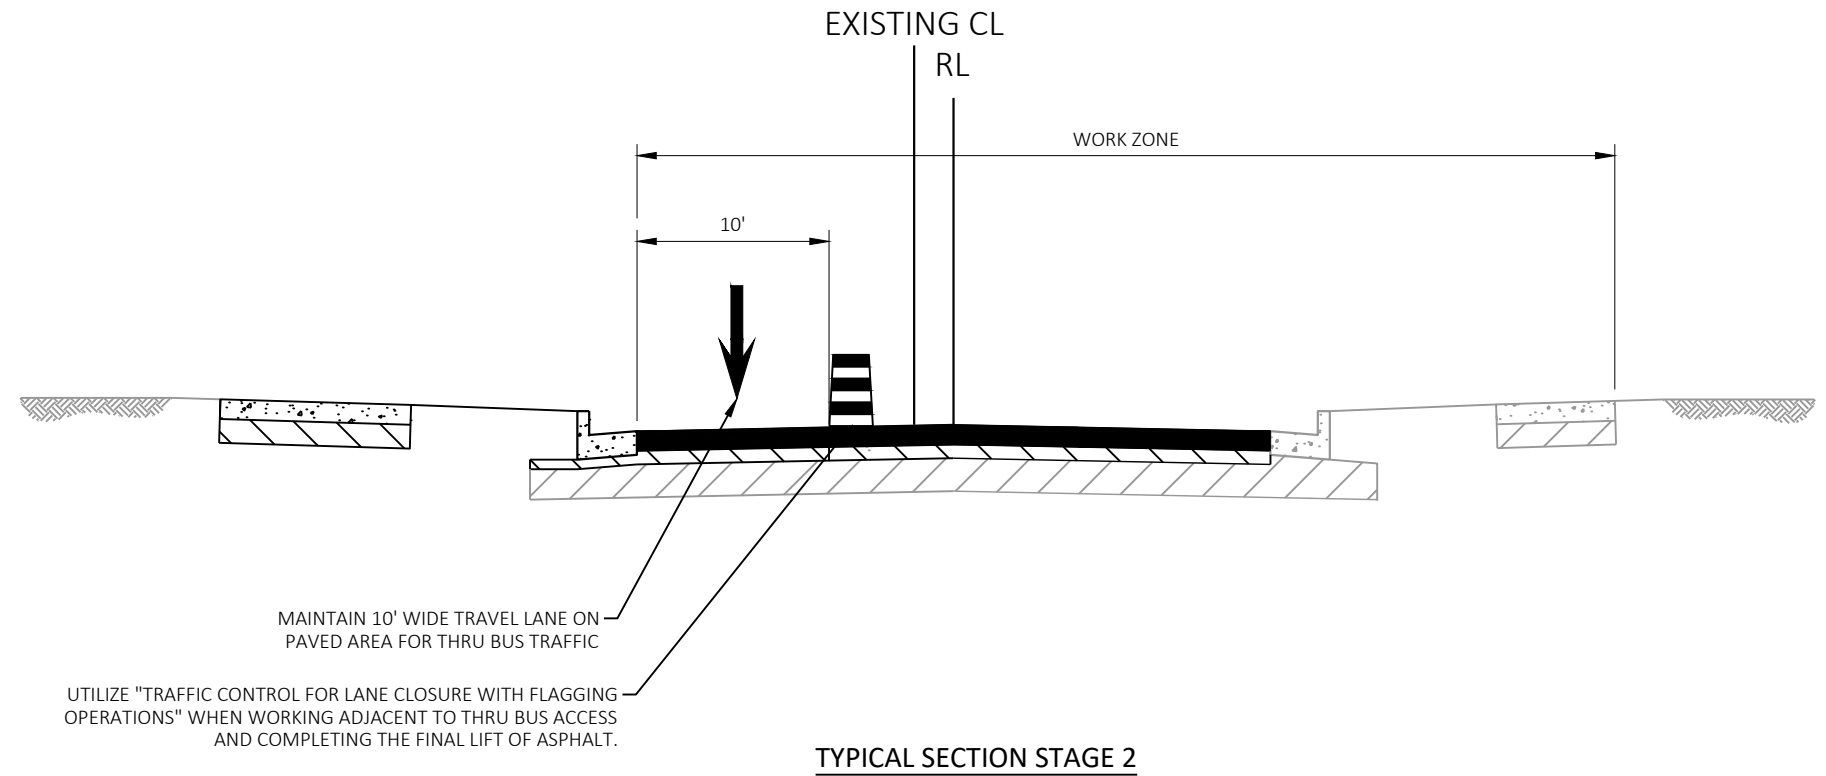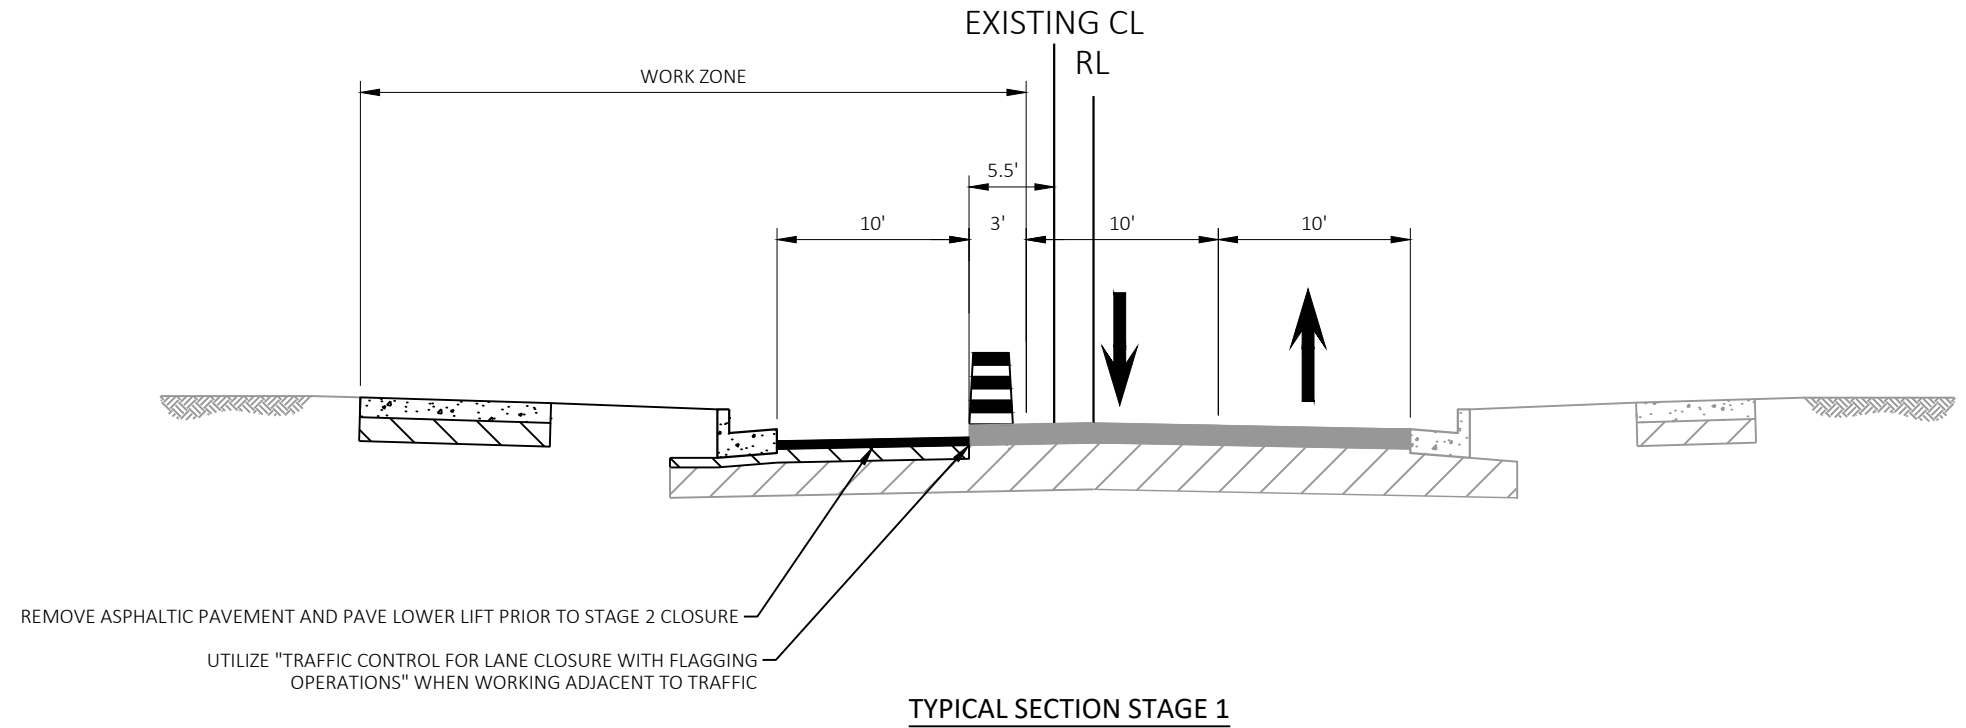


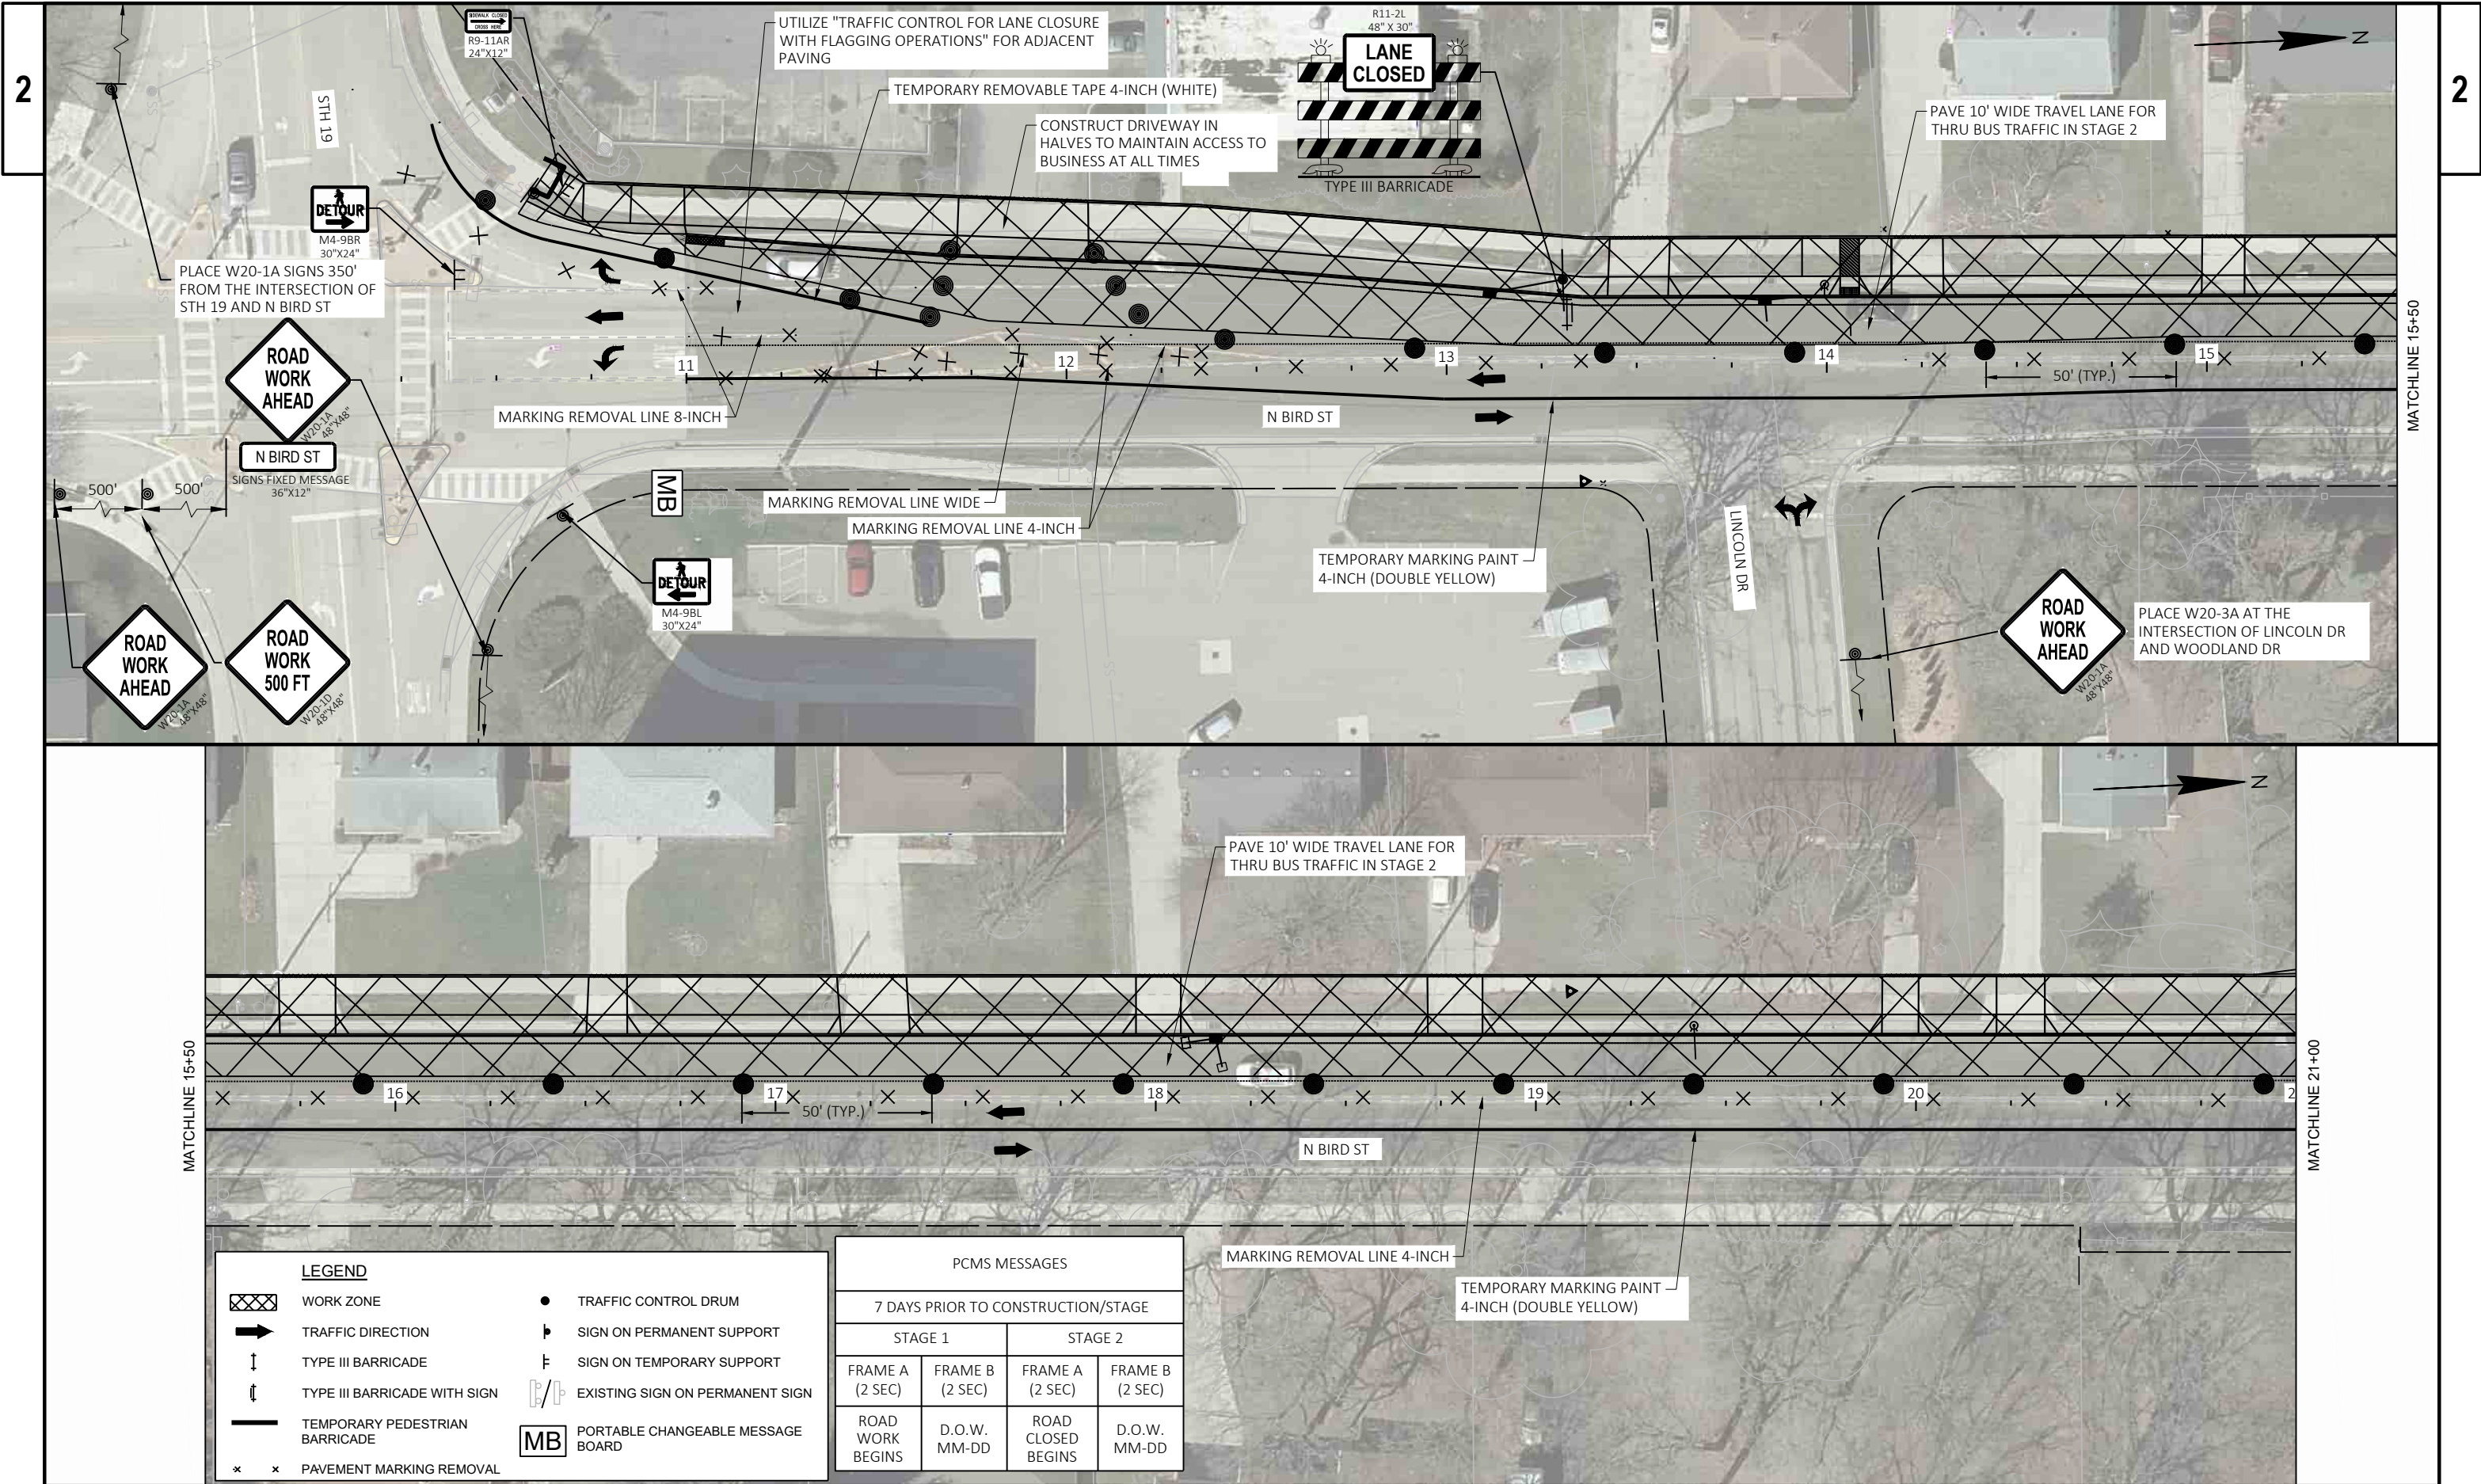


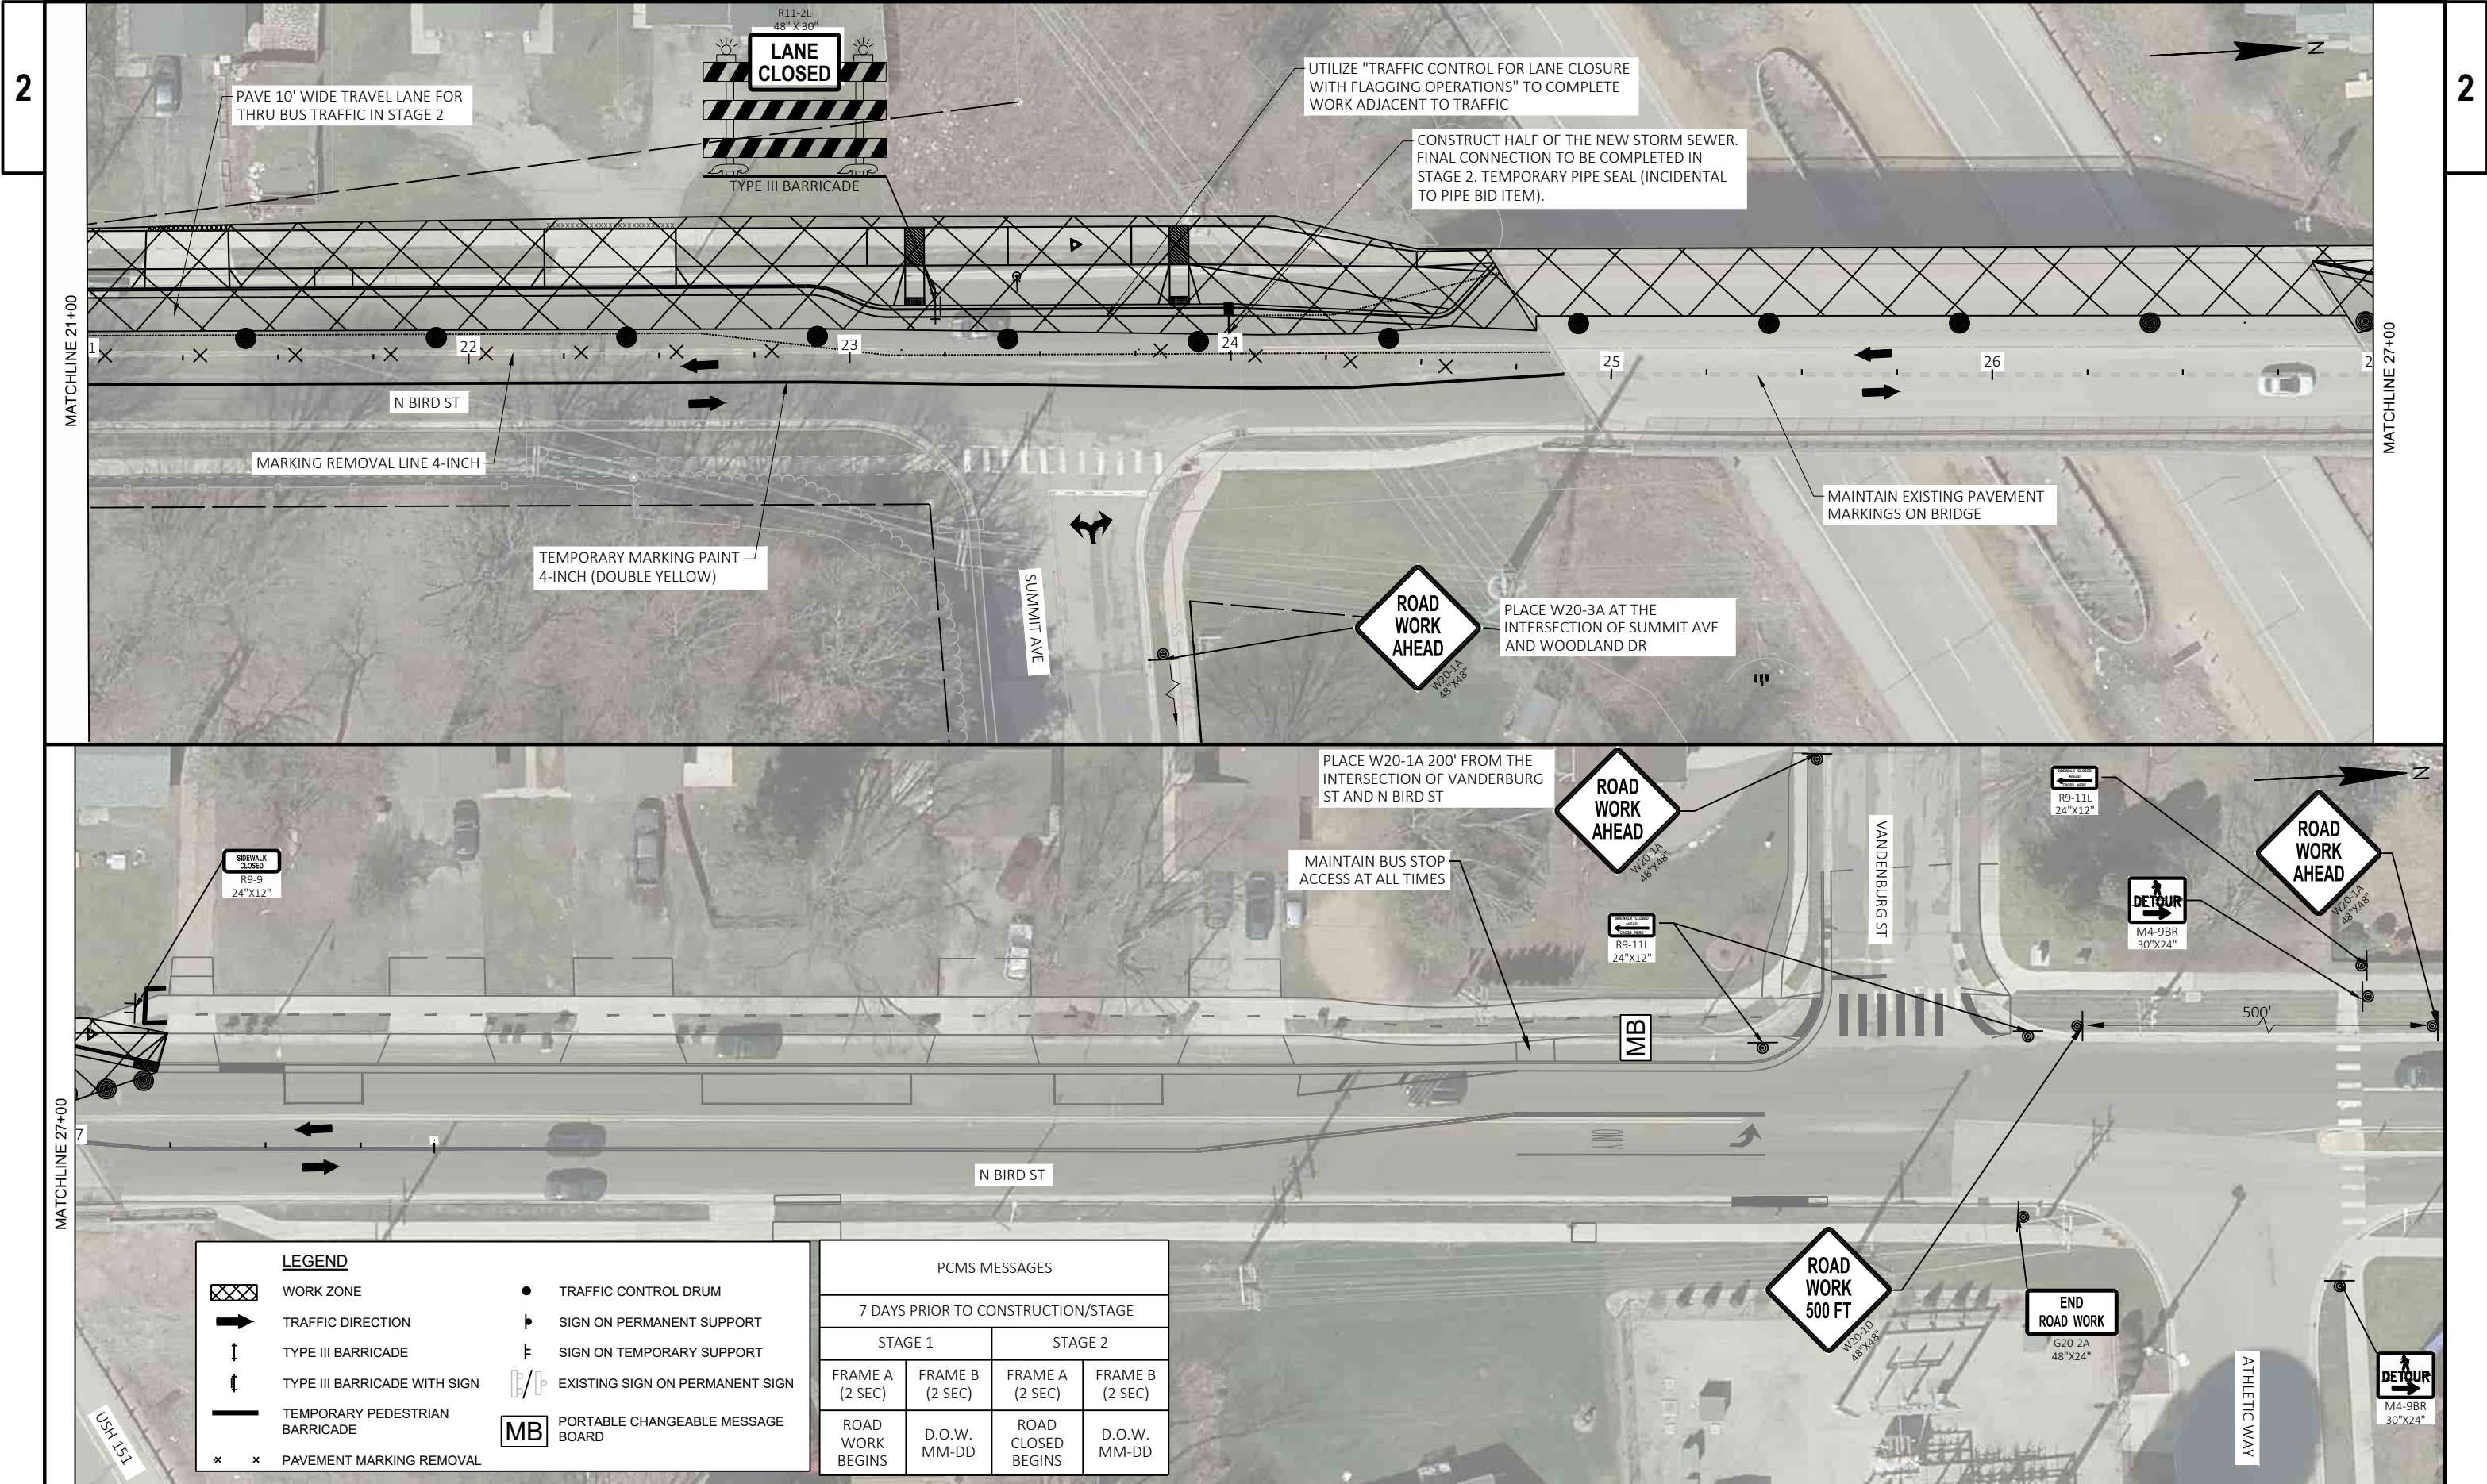


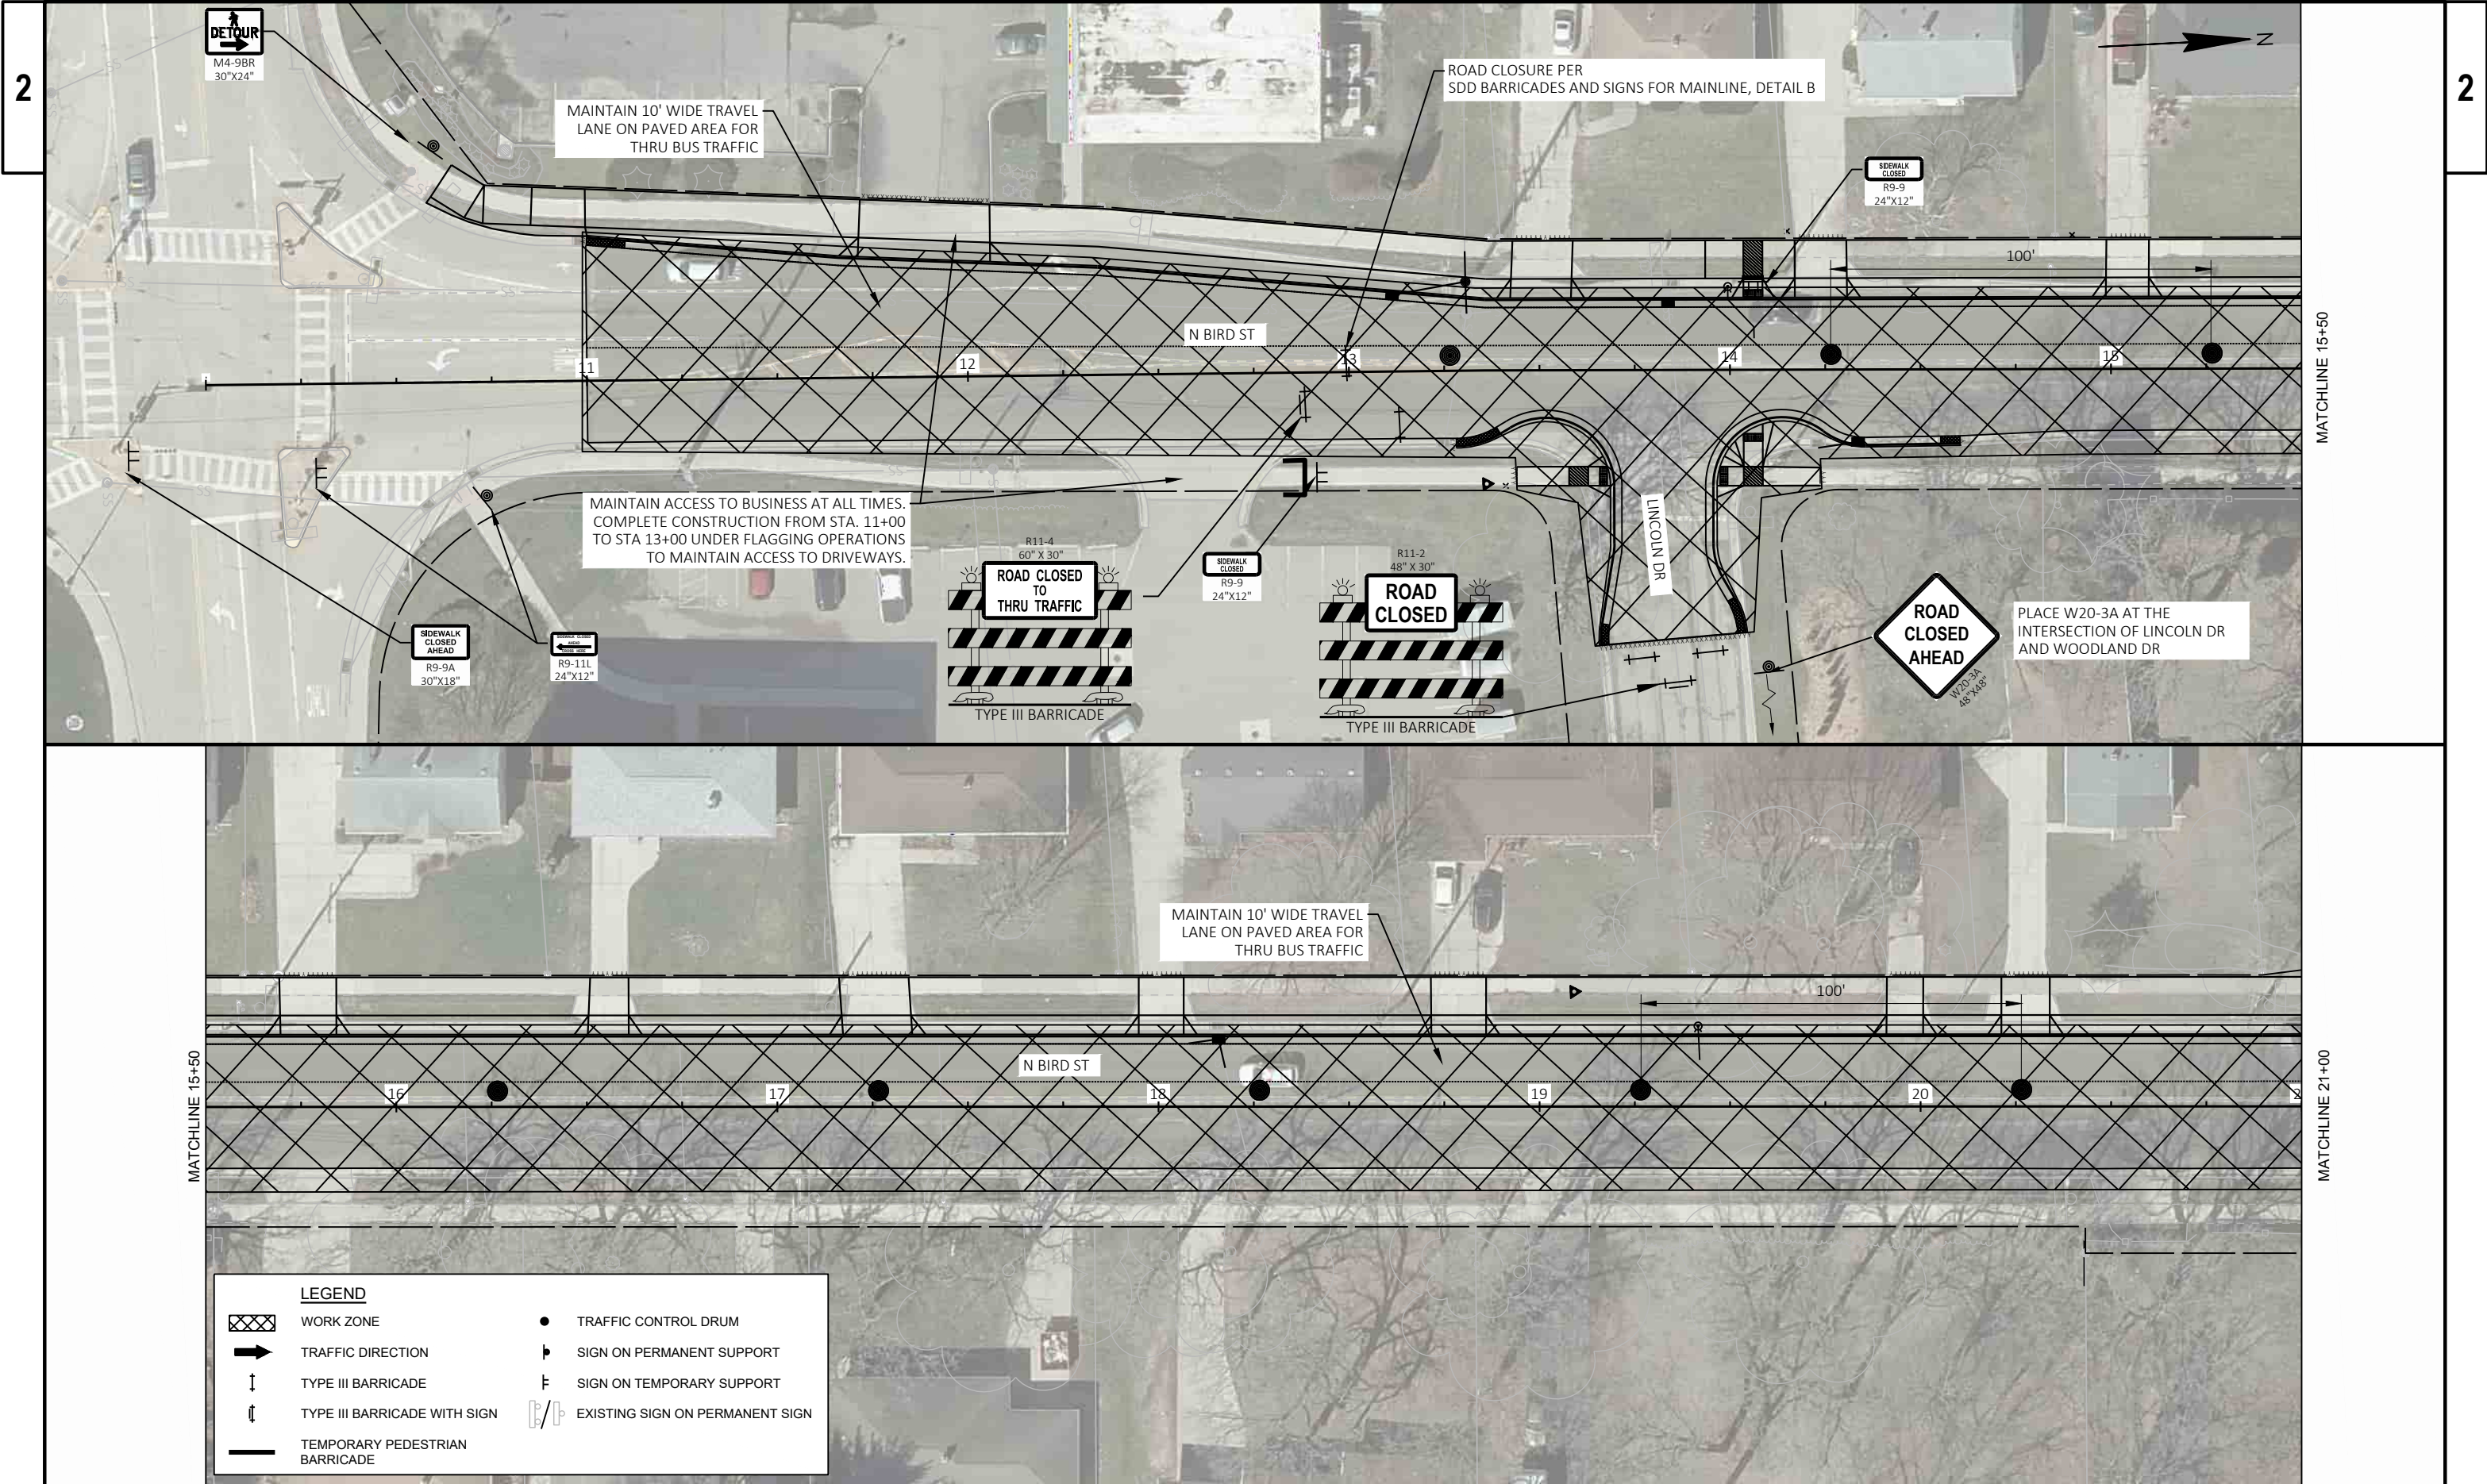

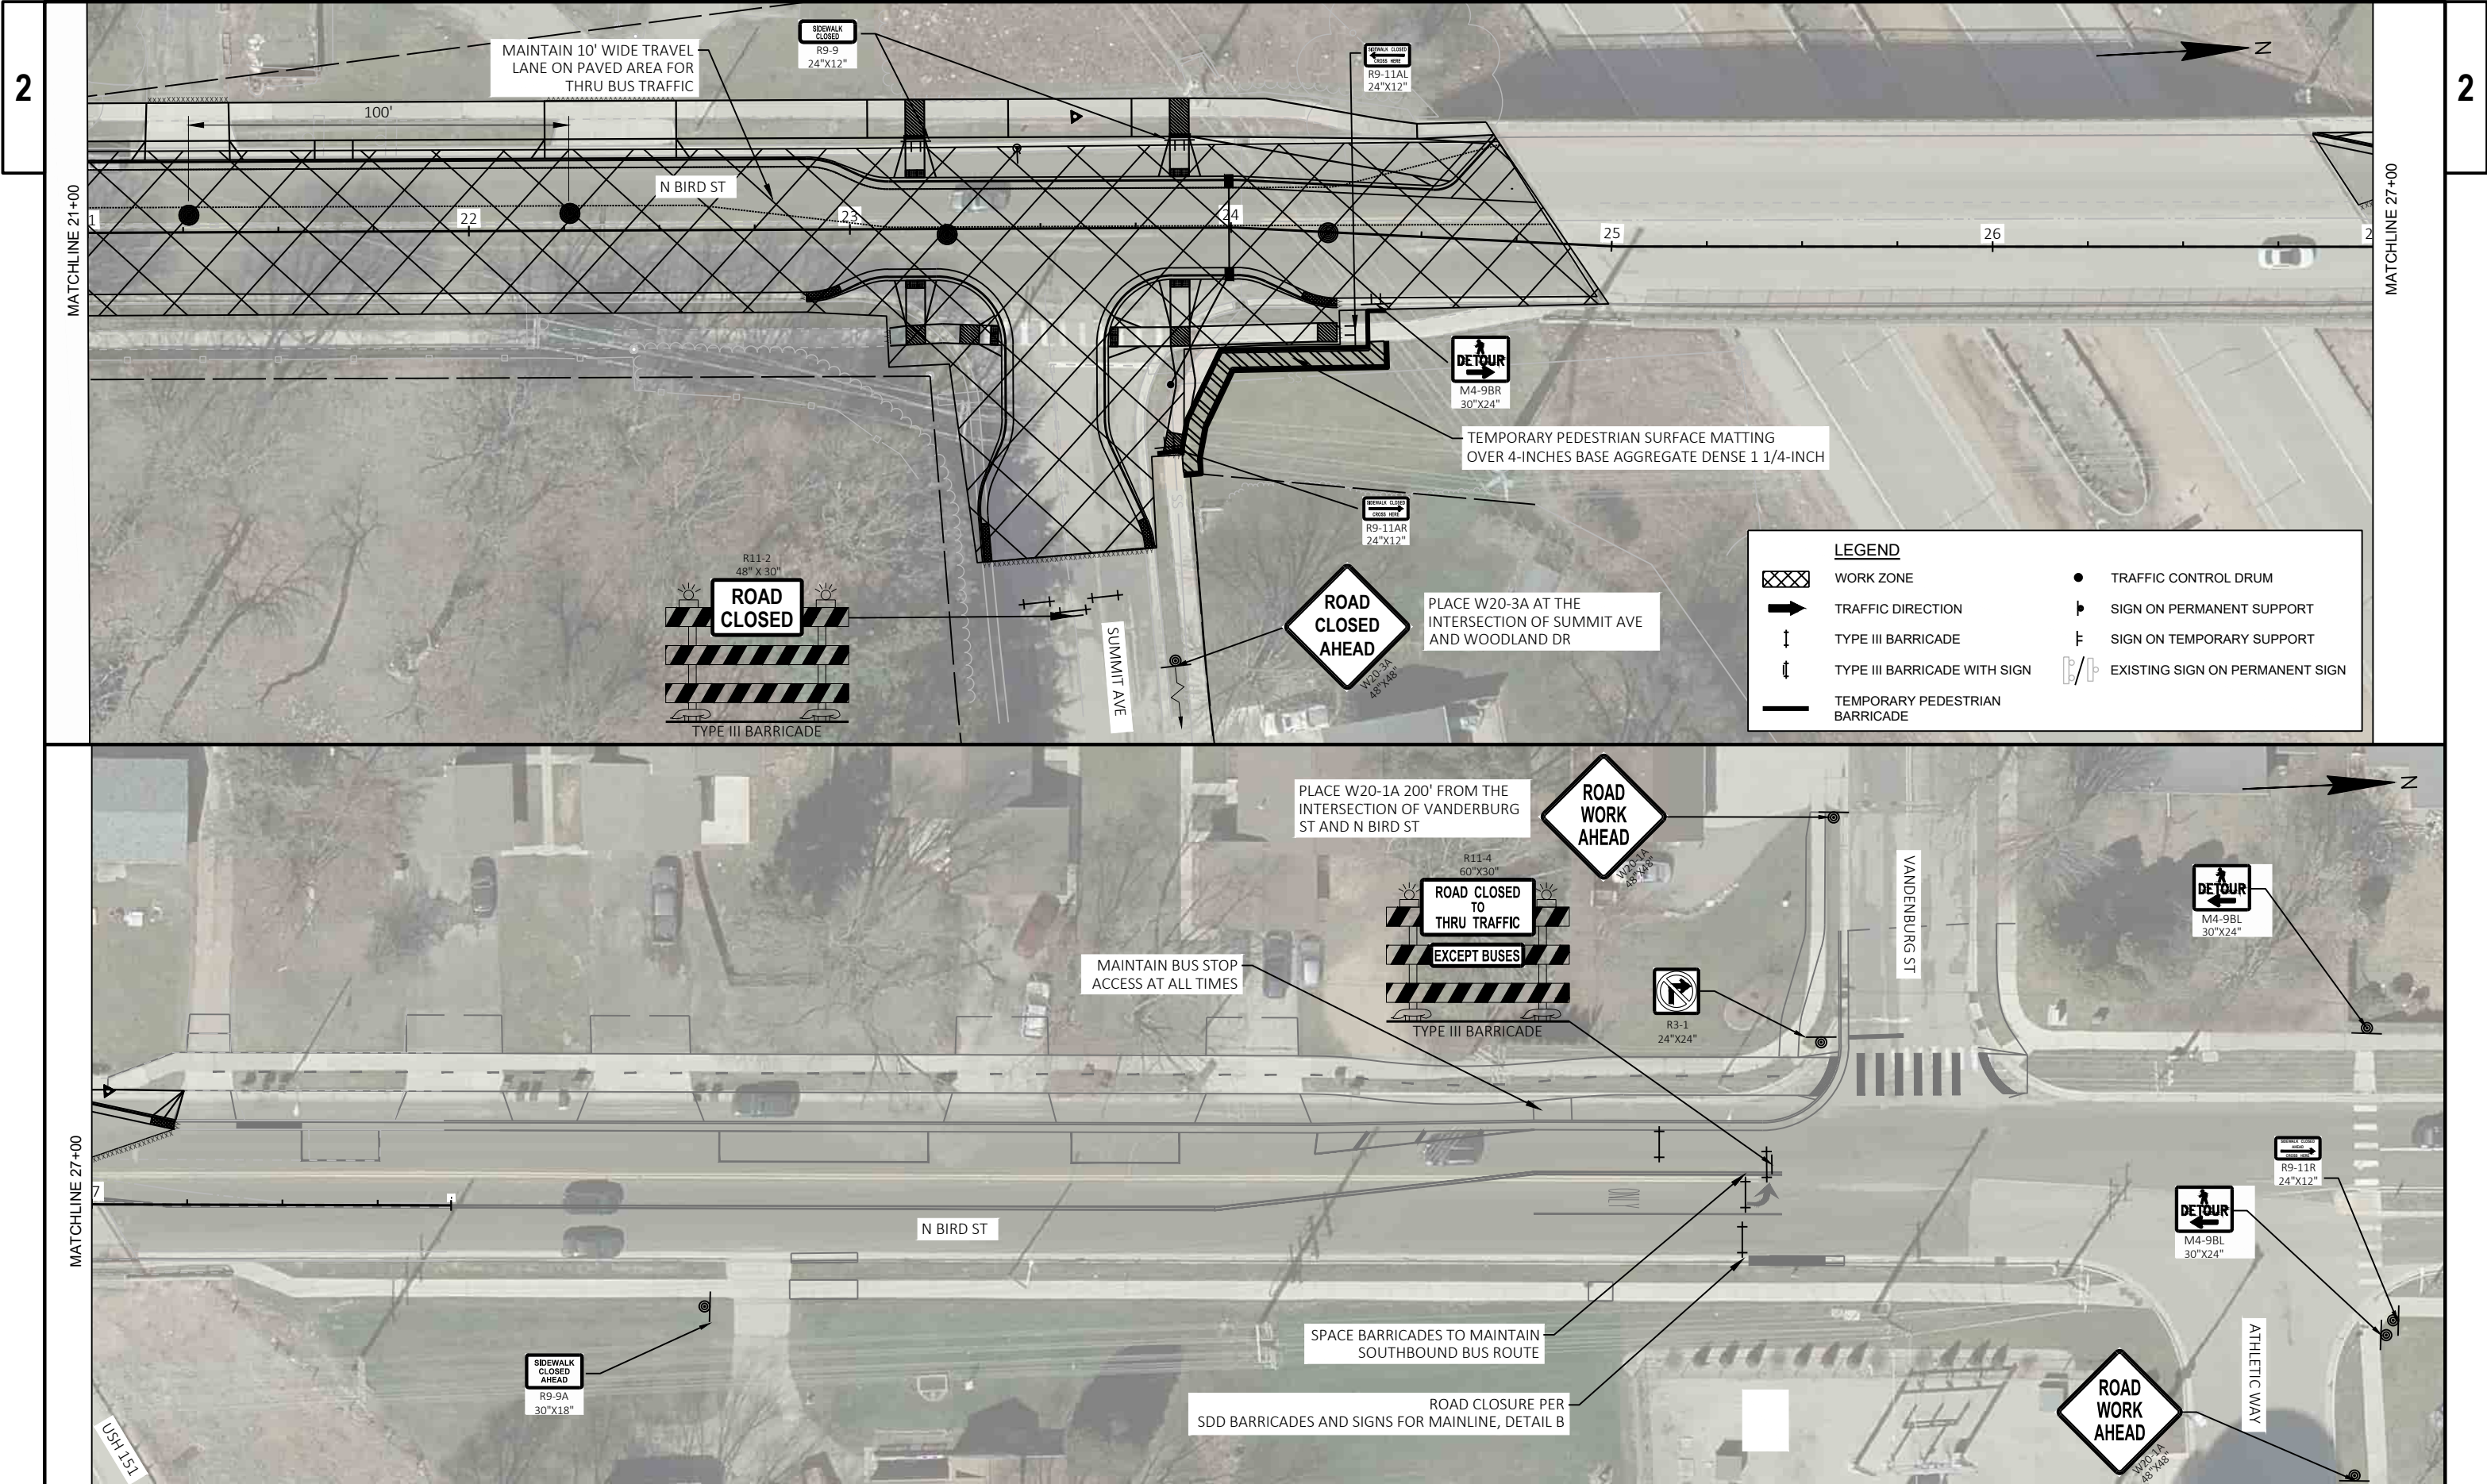

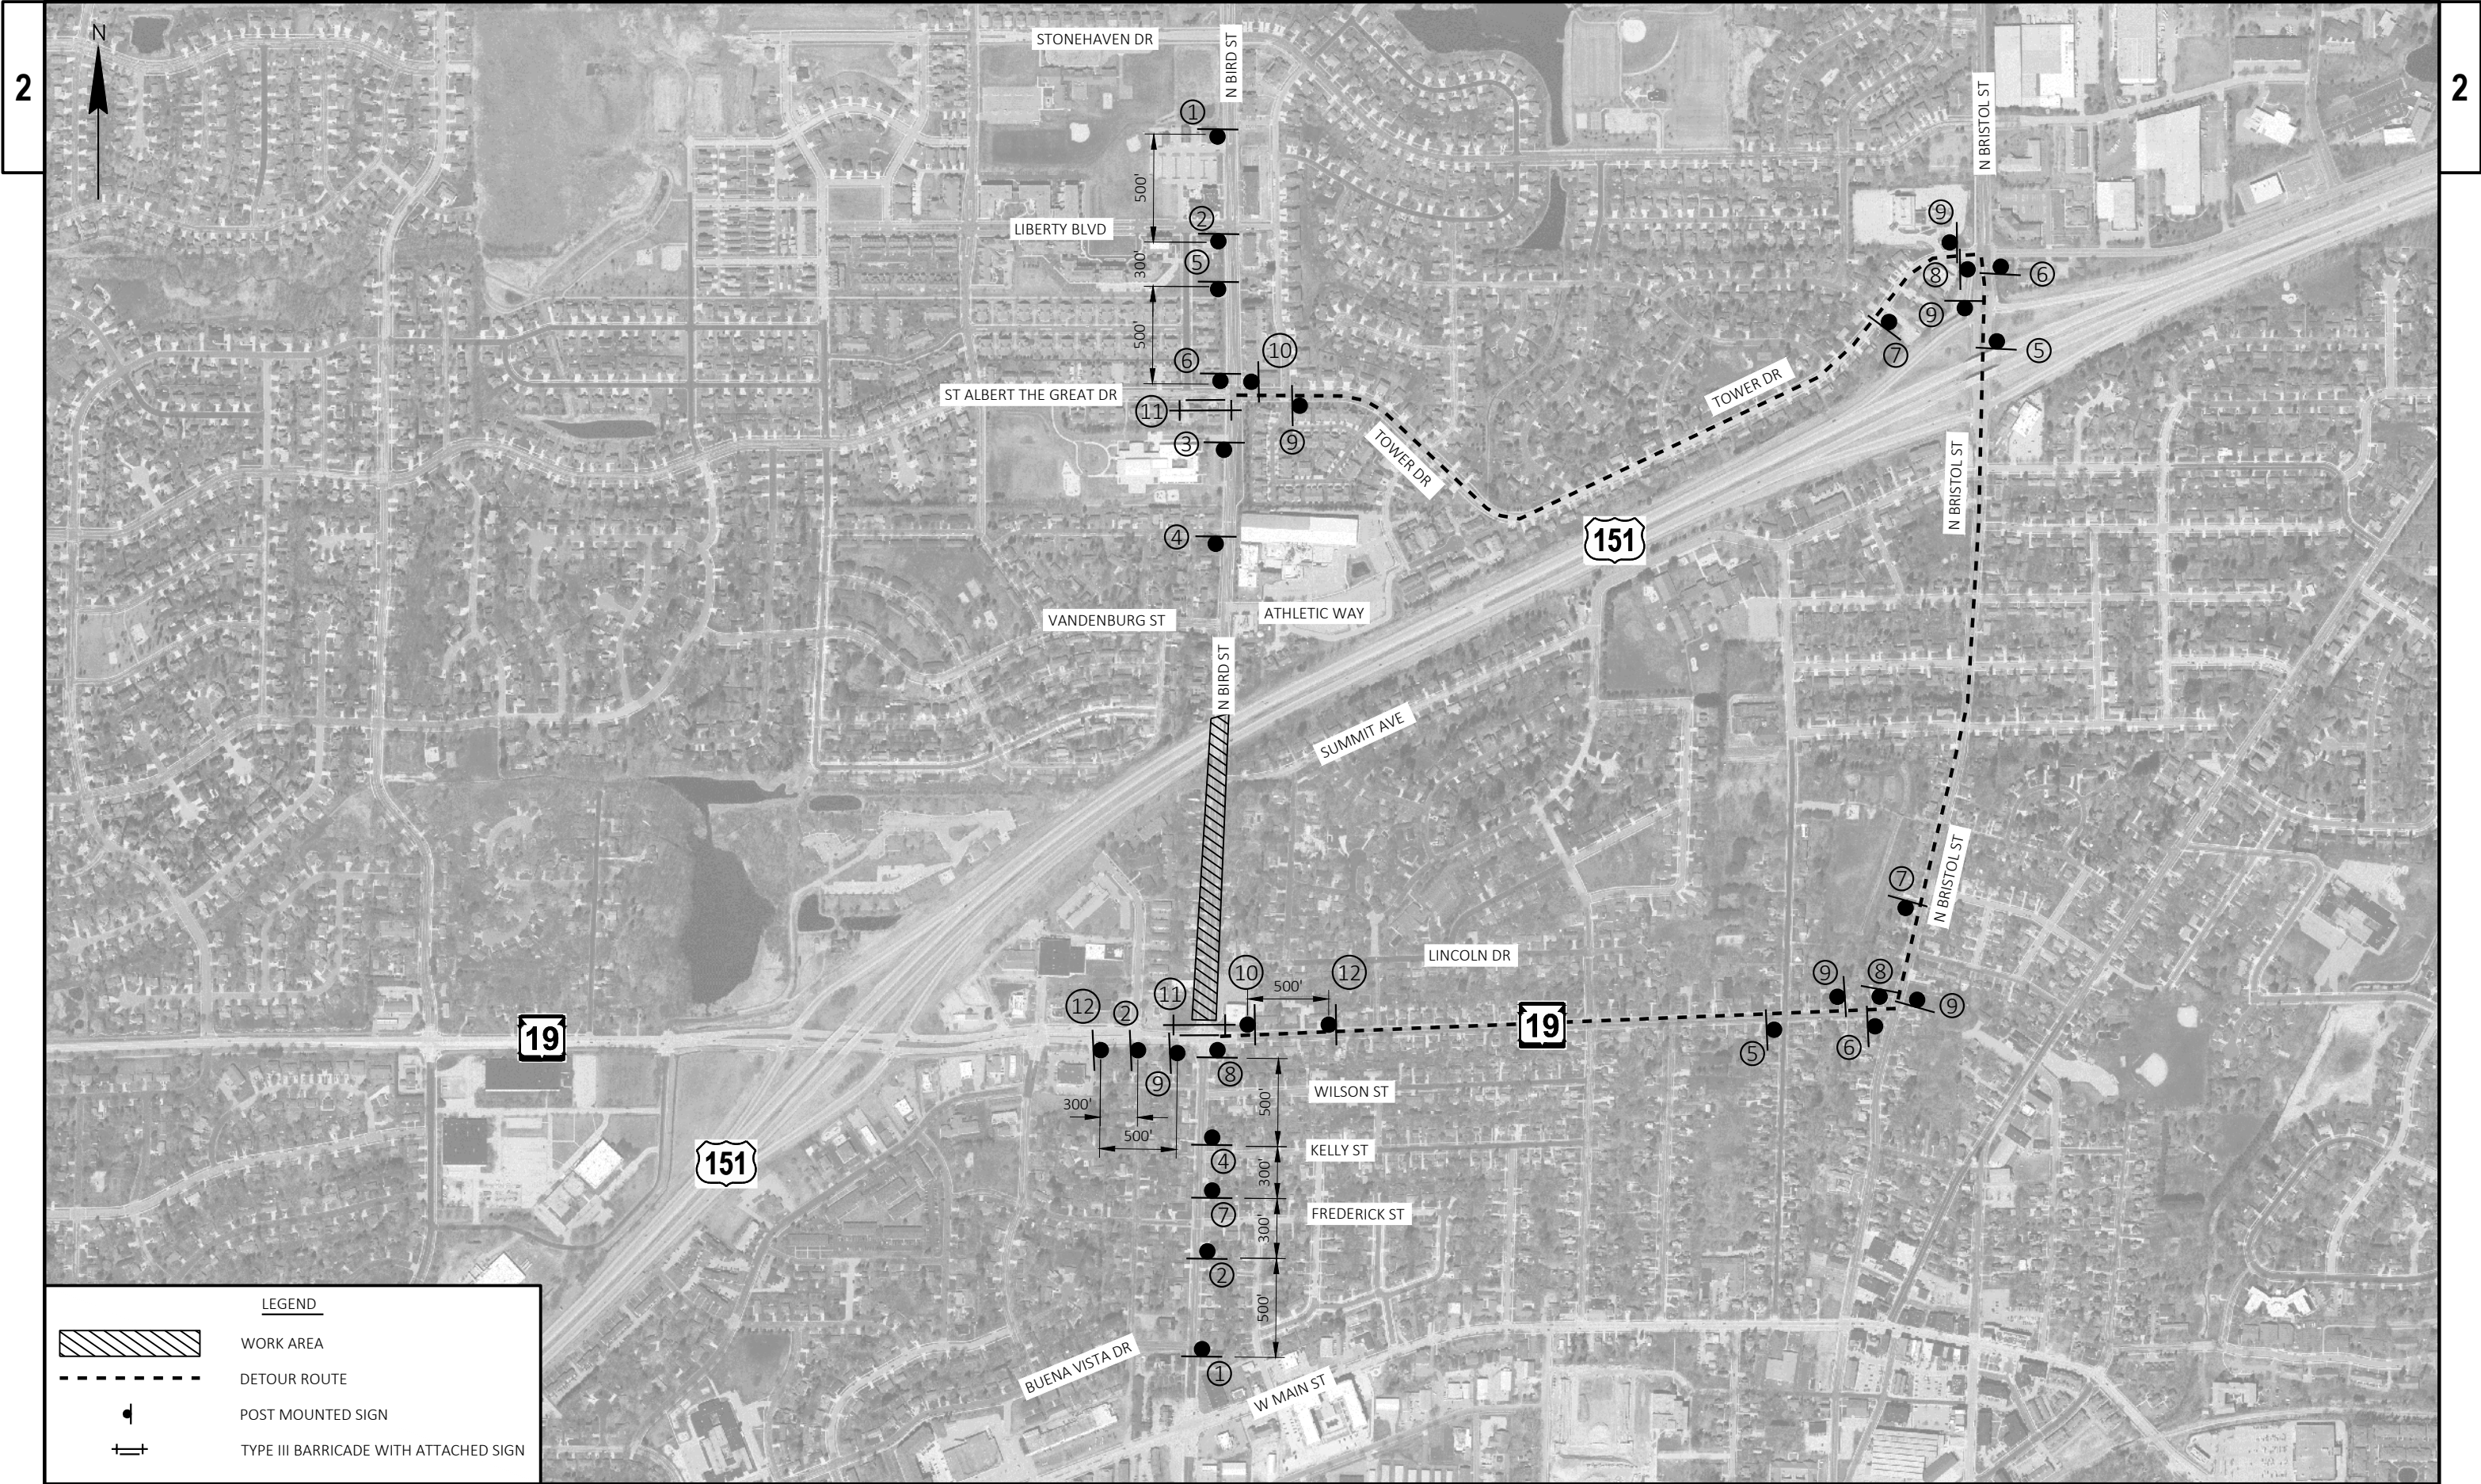

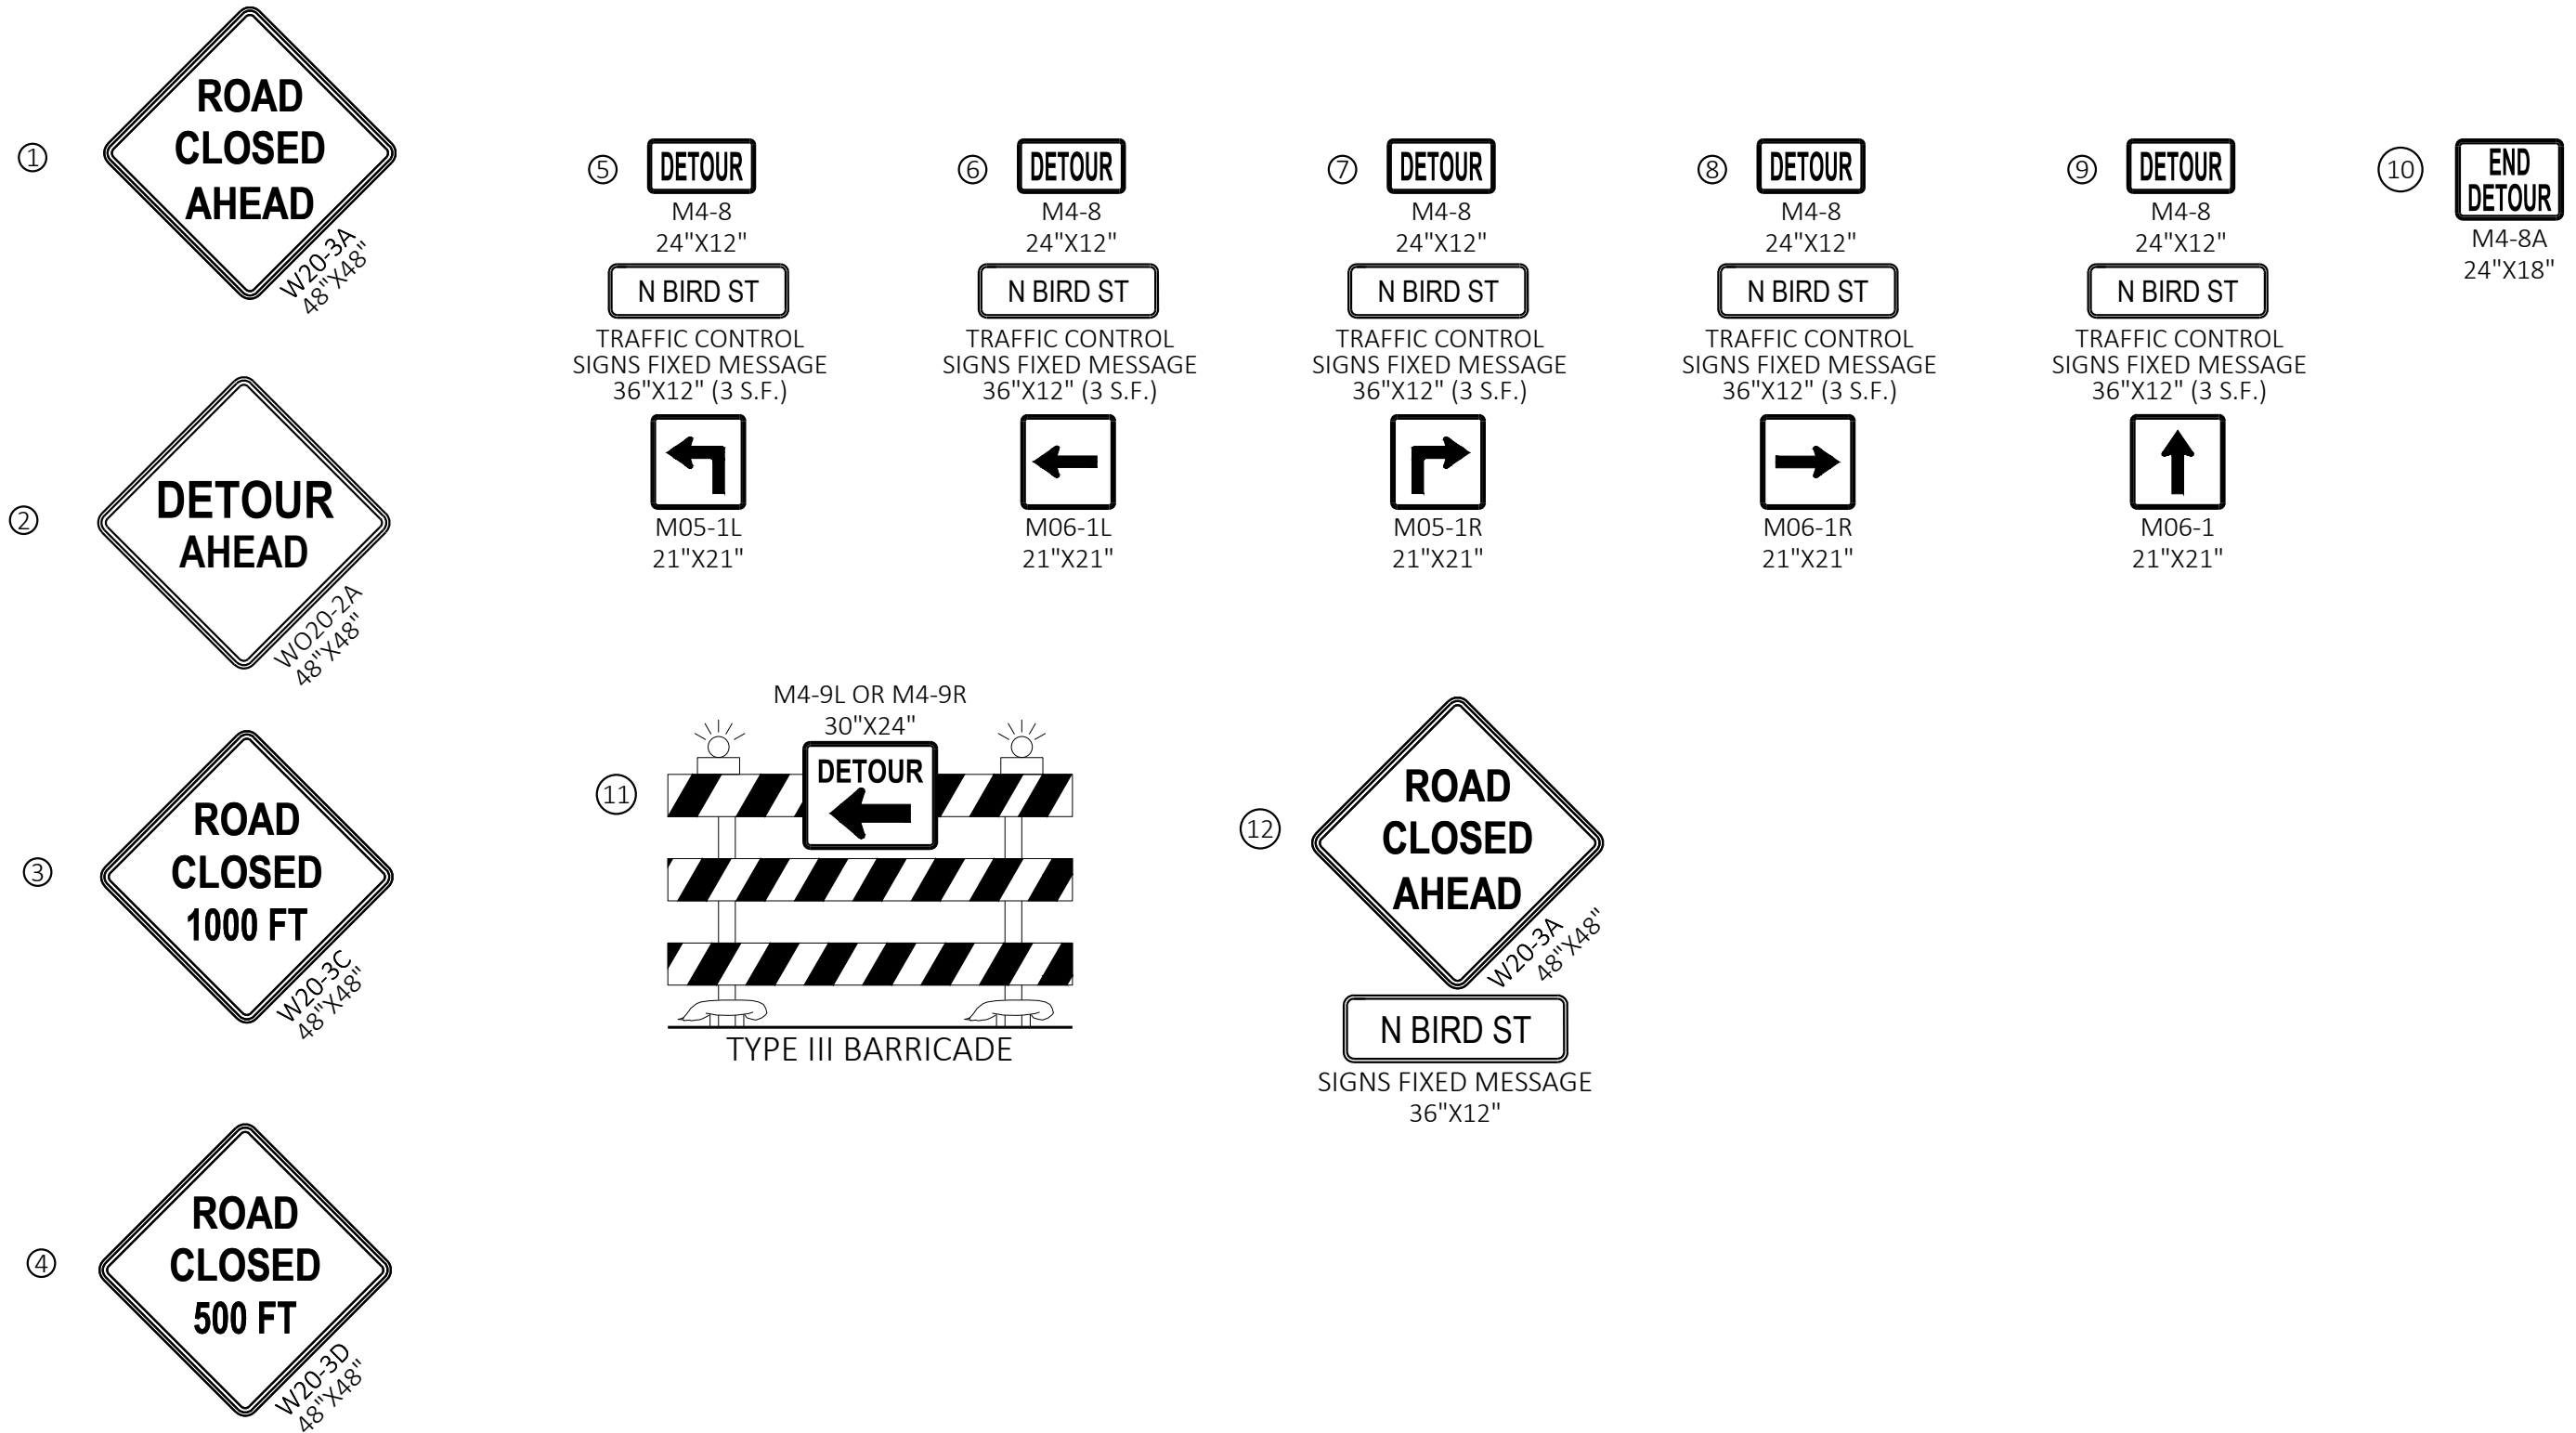

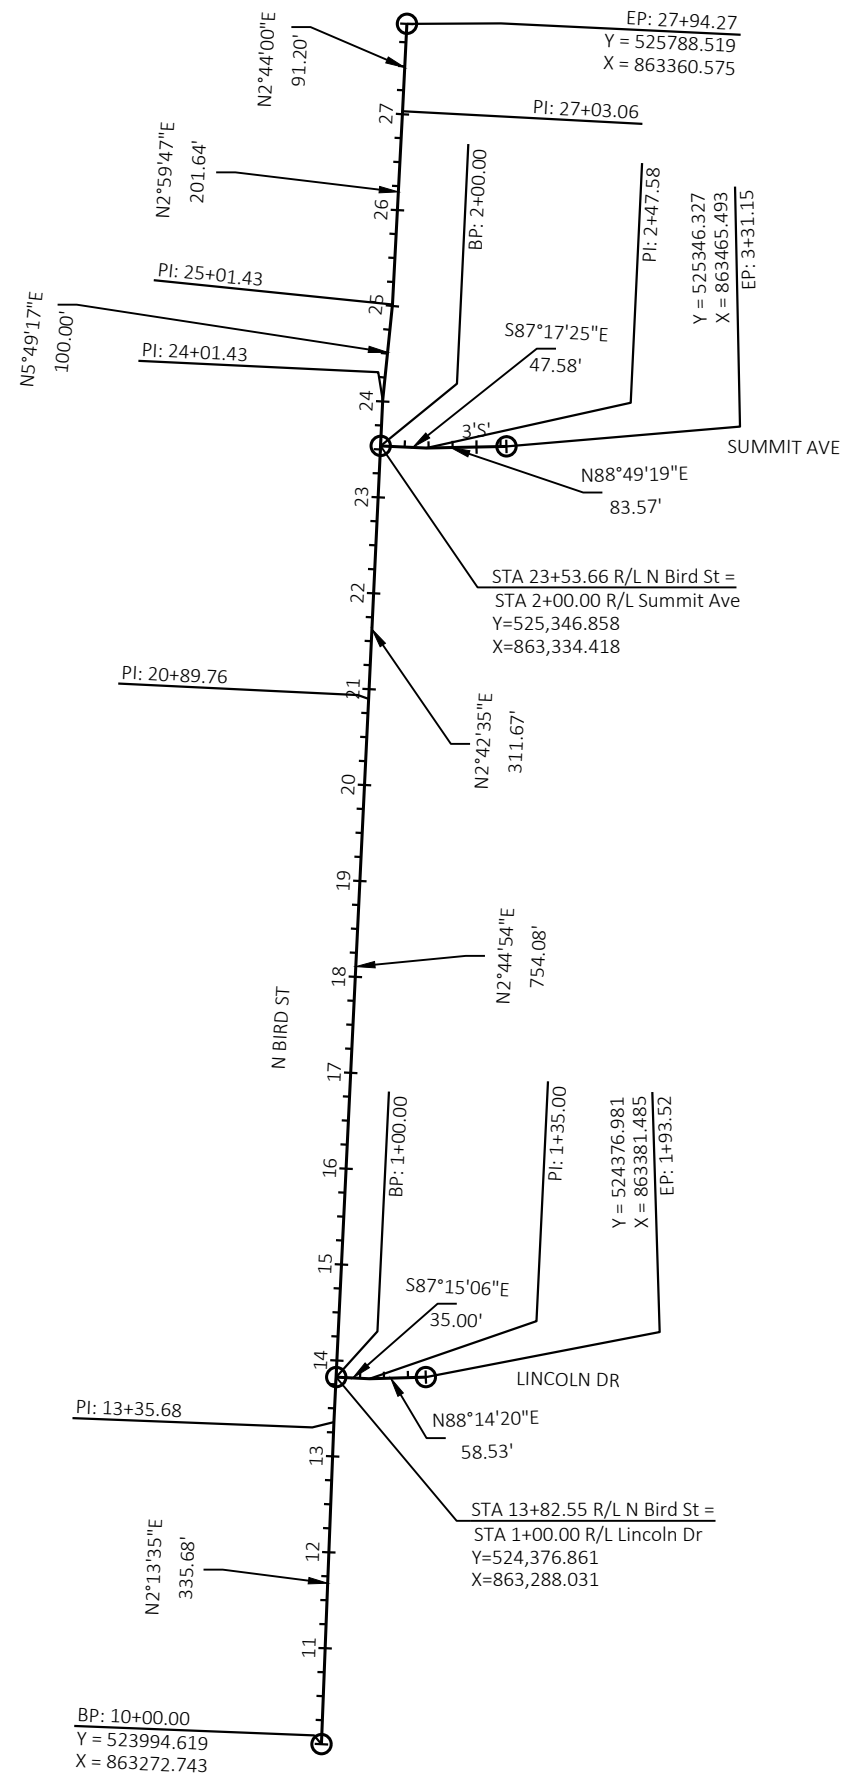

Estimate Of Quantities

3996-00-35

Line	Item	Item Description	Unit	Total	Qty
0002	204.0100	Removing Concrete Pavement	SY	300.000	300.000
0004	204.0110	Removing Asphaltic Surface	SY	6,610.000	6,610.000
0006	204.0150	Removing Curb & Gutter	LF	1,789.000	1,789.000
0008	204.0155	Removing Concrete Sidewalk	SY	725.000	725.000
0010	204.0210	Removing Manholes	EACH	1.000	1.000
0012	204.0220	Removing Inlets	EACH	6.000	6.000
0014	204.0245	Removing Storm Sewer (size) 01. 12-Inch	LF	85.000	85.000
0016	204.0245	Removing Storm Sewer (size) 02. 15-Inch	LF	8.000	8.000
0018	204.0245	Removing Storm Sewer (size) 03. 18-Inch	LF	16.000	16.000
0020	205.0100	Excavation Common	CY	520.000	520.000
0022	211.0101	Prepare Foundation for Asphaltic Paving (project) 01. 3996-00-35	EACH	1.000	1.000
0024	213.0100	Finishing Roadway (project) 01. 3996-00-35	EACH	1.000	1.000
0026	305.0120	Base Aggregate Dense 1 1/4-Inch	TON	1,300.000	1,300.000
0028	312.0110	Select Crushed Material	TON	260.000	260.000
0030	415.0080	Concrete Pavement 8-Inch	SY	50.000	50.000
0032	455.0605	Tack Coat	GAL	280.000	280.000
0034	460.2000	Incentive Density HMA Pavement	DOL	1,000.000	1,000.000
0036	460.6223	HMA Pavement 3 MT 58-28 S	TON	930.000	930.000
0038	460.6224	HMA Pavement 4 MT 58-28 S	TON	620.000	620.000
0040	520.8000	Concrete Collars for Pipe	EACH	4.000	4.000
0042	601.0409	Concrete Curb & Gutter 30-Inch Type A	LF	25.000	25.000
0044	601.0411	Concrete Curb & Gutter 30-Inch Type D	LF	1,315.000	1,315.000
0046	602.0405	Concrete Sidewalk 4-Inch	SF	9,975.000	9,975.000
0048	602.0415	Concrete Sidewalk 6-Inch	SF	3,800.000	3,800.000
0050	602.0515	Curb Ramp Detectable Warning Field Natural Patina	SF	100.000	100.000
0052	602.0810	Concrete Driveway 6-Inch	SY	400.000	400.000
0054	608.0312	Storm Sewer Pipe Reinforced Concrete Class III 12-Inch	LF	66.000	66.000
0056	608.0315	Storm Sewer Pipe Reinforced Concrete Class III 15-Inch	LF	28.000	28.000
0058	608.0318	Storm Sewer Pipe Reinforced Concrete Class III 18-Inch	LF	27.000	27.000
0060	611.0420	Reconstructing Manholes	EACH	1.000	1.000
0062	611.0530	Manhole Covers Type J	EACH	1.000	1.000
0064	611.1004	Catch Basins 4-FT Diameter	EACH	1.000	1.000
0066	611.2004	Manholes 4-FT Diameter	EACH	1.000	1.000
0068	611.3253	Inlets 2.5x3-FT	EACH	4.000	4.000
0070	611.8110	Adjusting Manhole Covers	EACH	7.000	7.000
0072	619.1000	Mobilization	EACH	1.000	1.000
0074	624.0100	Water	MGAL	32.000	32.000
0076	625.0100	Topsoil	SY	1,085.000	1,085.000
0078	628.1905	Mobilizations Erosion Control	EACH	6.000	6.000
0080	628.1910	Mobilizations Emergency Erosion Control	EACH	3.000	3.000
0082	628.2006	Erosion Mat Urban Class I Type A	SY	1,085.000	1,085.000
0084	628.7015	Inlet Protection Type C	EACH	17.000	17.000
0086	629.0210	Fertilizer Type B	CWT	0.700	0.700
0088	630.0140	Seeding Mixture No. 40	LB	20.000	20.000
0090	630.0500	Seed Water	MGAL	64.000	64.000
0092	634.0814	Posts Tubular Steel 2x2-Inch X 14-FT	EACH	8.000	8.000
0094	634.0816	Posts Tubular Steel 2x2-Inch X 16-FT	EACH	2.000	2.000
0096	637.2230	Signs Type II Reflective F	SF	49.500	49.500
0098	638.2102	Moving Signs Type II	EACH	16.000	16.000

Estimate Of Quantities

3996-00-35

Line	Item	Item Description	Unit	Total	Qty
0100	638.2602	Removing Signs Type II	EACH	1.000	1.000
0102	638.3000	Removing Small Sign Supports	EACH	1.000	1.000
0104	638.4000	Moving Small Sign Supports	EACH	4.000	4.000
0106	642.5201	Field Office Type C	EACH	1.000	1.000
0108	643.0300	Traffic Control Drums	DAY	3,057.000	3,057.000
0110	643.0420	Traffic Control Barricades Type III	DAY	423.000	423.000
0112	643.0705	Traffic Control Warning Lights Type A	DAY	504.000	504.000
0114	643.0900	Traffic Control Signs	DAY	2,874.000	2,874.000
0116	643.1000	Traffic Control Signs Fixed Message	SF	66.000	66.000
0118	643.1050	Traffic Control Signs PCMS	DAY	28.000	28.000
0120	643.3105	Temporary Marking Line Paint 4-Inch	LF	2,800.000	2,800.000
0122	643.3150	Temporary Marking Line Removable Tape 4-Inch	LF	175.000	175.000
0124	643.5000	Traffic Control	EACH	1.000	1.000
0126	644.1440	Temporary Pedestrian Surface Matting	SF	300.000	300.000
0128	644.1810	Temporary Pedestrian Barricade	LF	250.000	250.000
0130	646.1020	Marking Line Epoxy 4-Inch	LF	6,160.000	6,160.000
0132	646.3020	Marking Line Epoxy 8-Inch	LF	295.000	295.000
0134	646.5020	Marking Arrow Epoxy	EACH	4.000	4.000
0136	646.6120	Marking Stop Line Epoxy 18-Inch	LF	220.000	220.000
0138	646.7120	Marking Diagonal Epoxy 12-Inch	LF	160.000	160.000
0140	646.9000	Marking Removal Line 4-Inch	LF	3,620.000	3,620.000
0142	646.9100	Marking Removal Line 8-Inch	LF	250.000	250.000
0144	646.9200	Marking Removal Line Wide	LF	50.000	50.000
0146	650.4000	Construction Staking Storm Sewer	EACH	6.000	6.000
0148	650.5000	Construction Staking Base	LF	2,774.000	2,774.000
0150	650.5500	Construction Staking Curb Gutter and Curb & Gutter	LF	1,920.000	1,920.000
0152	650.8000	Construction Staking Resurfacing Reference	LF	1,387.000	1,387.000
0154	650.9000	Construction Staking Curb Ramps	EACH	10.000	10.000
0156	650.9500	Construction Staking Sidewalk (project) 01. 3996-00-35	EACH	1.000	1.000
0158	650.9911	Construction Staking Supplemental Control (project) 01. 3996-00-35	EACH	1.000	1.000
0160	690.0150	Sawing Asphalt	LF	1,610.000	1,610.000
0162	690.0250	Sawing Concrete	LF	275.000	275.000
0164	715.0720	Incentive Compressive Strength Concrete Pavement	DOL	500.000	500.000
0166	ASP.1T0A	On-the-Job Training Apprentice at \$5.00/HR	HRS	1,200.000	1,200.000
0168	ASP.1T0G	On-the-Job Training Graduate at \$5.00/HR	HRS	600.000	600.000
0170	SPV.0035	Special 01. Watermain Granular Backfill Special	CY	26.000	26.000
0172	SPV.0060	Special 01. Inlet Covers Type D	EACH	6.000	6.000
0174	SPV.0060	Special 02. Adjusting Water Valve Boxes	EACH	21.000	21.000
0176	SPV.0060	Special 03. Remove Existing Hydrant	EACH	3.000	3.000
0178	SPV.0060	Special 04. Bend 45-Degree 6-Inch	EACH	2.000	2.000
0180	SPV.0060	Special 05. Fire Hydrant	EACH	3.000	3.000
0182	SPV.0060	Special 06. Connect to Existing Watermain	EACH	3.000	3.000
0184	SPV.0090	Special 01. Remove Existing Watermain	LF	41.000	41.000
0186	SPV.0090	Special 02. Ductile Watermain 6-Inch	LF	29.000	29.000
0188	SPV.0090	Special 03. Concrete Curb & Gutter 36-Inch Special	LF	580.000	580.000

REMOVING CONCRETE PAVEMENT

204.0100 REMOVING CONCRETE PAVEMENT						
CATEGORY	STATION	TO	STATION	LOCATION	SY	REMARKS
STAGE 1						
0010	11+65	-	12+10	LT	33	DRIVEWAY
0010	13+39	-	13+62	LT	19	DRIVEWAY
0010	14+15	-	14+35	LT	16	DRIVEWAY
0010	14+98	-	15+12	LT	16	DRIVEWAY
0010	15+67	-	15+87	LT	21	DRIVEWAY
0010	16+46	-	16+64	LT	19	DRIVEWAY
0010	17+18	-	17+37	LT	23	DRIVEWAY
0010	17+92	-	18+10	LT	19	DRIVEWAY
0010	18+70	-	18+88	LT	21	DRIVEWAY
0010	19+89	-	20+03	LT	15	DRIVEWAY
0010	20+17	-	20+37	LT	23	DRIVEWAY
0010	21+14	-	21+40	LT	31	DRIVEWAY
0010	22+22	-	22+55	LT	44	DRIVEWAY
STAGE 1 TOTAL					300	
TOTAL 0010					300	

REMOVING STORM SEWER STRUCTURES

			204.0210 REMOVING MANHOLES	204.0220 REMOVING INLETS
CATEGORY	STATION	LOCATION	EACH	EACH
STAGE 1				
0010	13+31	LT	-	1
0010	13+85	LT	-	1
0010	18+15	LT	-	1
0010	18+16	LT	1	-
0010	24+02	LT	-	1
STAGE 1 TOTALS			1	4
STAGE 2				
0010	14+23	RT	-	1
0010	24+04	RT	-	1
STAGE 2 TOTALS			0	2
TOTAL 0010			1	6

REMOVING ASPHALTIC SURFACE

204.0110 REMOVING ASPHALTIC SURFACE							650.8000 CONSTRUCTION STAKING RESURFACING REFERENCE
CATEGORY	STATION	TO	STATION	LOCATION	SY		LF
STAGE 1							
0010	11+00	-	24+87	LT	2,510		1,387
STAGE 1 TOTAL					2,510		1,387
STAGE 2							
0010	11+00	-	24+87	LT & RT	4,100		-
STAGE 2 TOTAL					4,100		0
TOTAL 0010					6,610		1,387

REMOVING CURB & GUTTER

204.0150 REMOVING CURB & GUTTER						LF
CATEGORY	STATION	TO	STATION	LOCATION		
STAGE 1						
0010	11+00	-	24+68	LT	1,373	
0010	26+93	-	27+18	LT	37	
STAGE 1 TOTAL					1,410	
STAGE 2						
0010	13+28	-	13+66	RT	79	
0010	14+04	-	14+600	RT	101	
0010	22+89	-	23+34	RT	99	
0010	23+79	-	24+29	RT	100	
STAGE 2 TOTAL					379	
TOTAL 0010					1,789	

REMOVING CONCRETE SIDEWALK

					204.0155 REMOVING CONCRETE SIDEWALK
CATEGORY	STATION	TO	STATION	LOCATION	SY
STAGE 1					
0010	10+60	-	11+72	LT	65
0010	12+06	-	13+43	LT	79
0010	13+59	-	14+17	LT	32
0010	14+31	-	14+99	LT	36
0010	15+10	-	15+69	LT	31
0010	15+84	-	16+51	LT	35
0010	16+61	-	17+16	LT	31
0010	17+34	-	17+95	LT	32
0010	18+07	-	18+72	LT	35
0010	18+86	-	19+91	LT	57
0010	20+01	-	20+21	LT	10
0010	20+34	-	21+16	LT	44
0010	21+37	-	22+20	LT	53
0010	22+55	-	24+68	LT	114
STAGE 1 TOTAL					654
STAGE 2					
0010	13+44	-	13+61	RT	9
0010	14+03	-	14+24	RT	10
0010	23+10	-	23+25	RT	7
0010	23+83	-	24+29	RT	45
STAGE 2 TOTAL					71
TOTAL 0010					725

REMOVING STORM SEWER PIPE

						204.0245.01 REMOVING STORM SEWER (SIZE) (01. 12-INCH)	204.0245.02 REMOVING STORM SEWER (SIZE) (02. 15-INCH)	204.0245.03 REMOVING STORM SEWER (SIZE) (03. 18-INCH)
CATEGORY	STATION	LOCATION	TO	STATION	LOCATION	LF	LF	LF
STAGE 1								
0010	13+31	LT	-	13+31	LT	-	-	8
0010	13+31	LT	-	13+31	LT	-	8	-
0010	13+84	LT	-	13+85	LT	5	-	-
0010	18+08	LT	-	18+16	LT	-	-	8
0010	18+16	LT	-	18+18	LT	8	-	-
0010	24+02	LT	-	24+03	LT	16	-	-
STAGE 1 TOTALS						29	8	16
STAGE 2								
0010	24+03	LT & RT	-	24+04	LT & RT	29	-	-
0010	24+04	RT	-	23+84	RT	27	-	-
STAGE 2 TOTALS						56	0	0
TOTAL 0010						85	8	16

BASE AGGREGATE

					305.0120 BASE AGGREGATE DENSE 1 1/4-INCH TON	312.0110 SELECT CRUSHED MATERIAL TON	624.0100 WATER MGAL	650.5000 CONSTRUCTION STAKING BASE LF	REMARKS
STAGE 1									
0010	11+00	-	24+87	LT	276	-	5.7	1,387	LANE
0010	11+00	-	24+87	LT	72	-	1.0	-	CURB & GUTTER
0010	10+62	-	24+87	LT	275	-	5.0	-	SIDEWALK
0010	11+72	-	22+55	LT	82	-	2.0	-	DRIVEWAYS
0010	26+93	-	27+24	LT	6	-	0.2	-	SIDEWALK
EBS (UNDISTRIBUTED)					24	45	2.0	-	EBS VOLUME ASSUMED TO BE 2% OF PAVEMENT AREA
STAGE 1 TOTALS					735	45	16	1,387	
STAGE 2									
0010	11+00	-	24+87	RT	249	-	4.8	1,387	LANE
0010	13+28	-	13+68	RT	5	-	0.1	-	CURB & GUTTER
0010	13+44	-	14+24	RT	8	-	0.2	-	SIDEWALK
0010	14+02	-	14+91	RT	8	-	0.2	-	CURB & GUTTER
0010	22+88	-	23+37	RT	7	-	0.2	-	CURB & GUTTER
0010	23+10	-	24+29	RT	20	-	1.0	-	SIDEWALK
0010	23+77	-	24+29	RT	7	-	0.2	-	CURB & GUTTER
0010	23+26	-	23+85	RT	76	-	1.5	-	SUMMIT AVE GRADING
0010	23+87	-	24+42	RT	76	-	1.5	-	TEMPORARY PEDESTRIAN SURFACE
EBS (UNDISTRIBUTED)					109	215	6.0	-	EBS VOLUME ASSUMED TO BE 2% OF PAVEMENT AREA
STAGE 2 TOTALS					565	215	16	1,387	
TOTAL 0010					1,300	260	32	2,774	

3

DIVISION	FROM/TO STATION	LOCATION	205.0100 COMMON EXCAVATION (1)		AVAILABLE MATERIAL (5)	UNEXPANDED FILL	EXPANDED FILL (13)	MASS ORDINATE +/- (14)	WASTE	BORROW (15)
			CUT (2)	EBS EXCAVATION (3)			FACTOR 1.25			
STAGE 1	11+00.00/24+68.99	LT	326	30	326	31	39	287	287	0
STAGE 2	11+00.00/24+68.99	RT	34	130	34	79	99	-65	0	65
CATEGORY 0010 SUBTOTAL			360	160	326	31	39	287	287	0
GRAND TOTAL			360	160	326	31	39	287	287	0
TOTAL COMMON EXC			520							

NOTES:
(1) COMMON EXCAVATION IS THE SUM OF THE CUT AND EBS EXCAVATION COLUMNS. ITEM NUMBER 205.0100
(2) SALVAGED/UNSUABLE PAVEMENT MATERIAL IS INCLUDED IN CUT.
(3) EBS VOLUME ASSUMED TO BE 2% OF THE PAVEMENT AREA AT A DEPTH OF 2'. EBS EXCAVATION TO BE BACKFILLED WITH SELECT CRUSH MATERIAL. EBS MATERIAL IS ASSUMED TO BE UNUSABLE IN FILLS.
(5) AVAILABLE MATERIAL = CUT - SALVAGED/UNUSUABLE PAVEMENT MATERIAL
(13) EXPANDED FILL FACTOR = 1.25
DEPENDING ON SELECTIONS: **EXPANDED FILL = (UNEXPANDED FILL) * FILL FACTOR**
(14) THE MASS ORDINATE + OR - QTY CALCULATED FOR THE DIVISION. PLUS QUANTITY INDICATES AN EXCESS OF MATERIAL WITHIN THE DIVISION. MINUS INDICATES A SHORTAGE OF MATERIAL WITHIN THE DIVISION.
(15) BORROW QUATITY PAID FOR AS TOPSOIL UNDER RESTORATION ITEMS
(16) FACTORS USED TO COMPUTE ANTICIPATED WASTE AND THE COMPUTED WASTE VOLUME IDENTIFIED ARE FOR GENERAL INFORMATION ONLY.

HMA PAVEMENT

		455.0605		460.6223		460.6224			
		TACK COAT		HMA PAVEMENT		HMA PAVEMENT			
		GAL		3 MT 58-28 S		4 MT 58-28 S			
CATEGORY	STATION TO STATION	LOCATION		TON		TON		REMARKS	
STAGE 1		-							
0010	11+00 - 22+88	LT	-	290	-			LOWER LAYER	
STAGE 1 TOTALS			0	290	0				
STAGE 2		-							
0010	11+00 - 24+87	LT & RT	-	640	-			LOWER LAYER	
0010	11+00 - 24+87	LT & RT	280	-	620			UPPER LAYER	
STAGE 2 TOTALS			280	640	620				
TOTAL 0010			280	930	620				

CONCRETE PAVEMENT

		415.0080			
		CONCRETE			
		PAVEMENT 8-			
		INCH			
		SY			
CATEGORY	STATION TO STATION	LOCATION			
STAGE 1		-			
0010	24+57 - 24+80	LT	20		
0010	26+85 - 27+21	LT	30		
STAGE 1 TOTALS			50		
TOTAL 0010			50		

3

CONCRETE CURB & GUTTER

					601.0409	601.0411	650.5500	SPV.0090.03
					CONCRETE CURB & GUTTER 30-INCH TYPE A	CONCRETE CURB & GUTTER 30-INCH TYPE D	CONSTRUCTION STAKING CURB GUTTER AND CURB & GUTTER	CONCRETE CURB & GUTTER 36-INCH SPECIAL)
CATEGORY	STATION	TO	STATION	LOCATION	LF	LF	LF	LF
STAGE 1								
0010	11+00	-	24+68	LT	-	1,200	1,375	175
0010	26+94	-	27+18	LT	25	-	25	-
STAGE 1 TOTALS					25	1,200	1,400	175
STAGE 2								
0010	13+28	-	13+66	RT	-	50	120	70
0010	14+04	-	14+91	RT	-	10	145	135
0010	22+88	-	23+35	RT	-	35	125	90
0010	23+79	-	24+29	RT	-	20	130	110
STAGE 2 TOTALS					0	115	520	405
TOTAL 0010					25	1,315	1,920	580

CONCRETE DRIVEWAY

				602.0810
				CONCRETE DRIVEWAY 6-INCH SY
CATEGORY	DRIVEWAY STATION	LOCATION		
STAGE 1				
0010	11+88.80	LT		61
0010	13+50.34	LT		28
0010	14+23.93	LT		25
0010	15+04.31	LT		21
0010	15+76.94	LT		27
0010	16+55.62	LT		19
0010	17+26.32	LT		32
0010	18+00.73	LT		22
0010	18+78.80	LT		26
0010	19+95.86	LT		18
0010	20+27.56	LT		23
0010	21+26.20	LT		38
0010	22+37.25	LT		60
STAGE 1 TOTAL				400
TOTAL 0010				400

3

CONCRETE SIDEWALK

					602.0405	602.0415	602.0515	650.9000	650.9500.01
					CONCRETE	CONCRETE	CURB RAMP		CONSTRUCTION
					SIDEWALK 4-INCH	SIDEWALK 6-INCH	DETECTABLE	CONSTRUCTION	STAKING
					SF	SF	WARNING FIELD	STAKING CURB	SIDEWALK
CATEGORY	STATION	TO	STATION	LOCATION	SF	SF	NATURAL	RAMPS	(PROJECT) (01.
							PATINA	EACH	3996-00-35)
							SF		EACH
STAGE 1									
0010	10+60	-	24+68	LT	9,975	2,445	30	3	-
0010	26+99	-	27+24	LT	-	155	-	-	-
0010	PROJECT 3996-00-35				-	-	-	-	1
STAGE 1 TOTALS					9,975	2,600	30	3	1
STAGE 2									
0010	13+44	-	13+69	RT	-	140	10	1	-
0010	13+97		14+24	RT	-	245	20	2	-
0010	23+10		23+40	RT	-	255	20	2	-
0010	23+68	-	24+29	RT	-	560	20	2	-
STAGE 2 TOTALS					0	1,200	70	7	0
TOTAL 0010					9,975	3,800	100	10	1

3

3

STORM SEWER PIPE							
				608.0312	608.0315	608.0318	
				STORM SEWER PIPE	STORM SEWER PIPE	STORM SEWER PIPE	
				REINFORCED	REINFORCED	REINFORCED	
				CONCRETE CLASS III	CONCRETE CLASS III	CONCRETE CLASS III	
				12-INCH	15-INCH	18-INCH	
CATEGORY	STRUCTURE NO.	TO	STRUCTURE NO.	LF	LF	LF	REMARKS
STAGE 1							
0010	1.0	-	1.1	-	20	-	
0010	1.1	-	1.2	-	8	-	
0010	1.1	-	1.3	-	-	8	
0010	3.0	-	3.1	-	-	8	
0010	3.1	-	3.2	8	-	-	
0010	4.2	-	4.1	10	-	-	CONSTRUCT HALF OF THE NEW STORM SEWER
STAGE 1 TOTALS				18	28	16	
STAGE 2							
0010	2.1	-	2.2	-	-	11	
0010	4.0	-	4.1	33	-	-	
0010	4.1	-	4.2	15	-	-	COMPLETE FINAL CONNECTION FROM STAGE 1
STAGE 2 TOTALS				48	0	11	
TOTAL 0010				66	28	27	

STORM SEWER STRUCTURES															
				520.8000 CONCRETE COLLARS FOR PIPE EACH	611.0420 RECONSTRUCTING MANHOLES EACH	611.0530 MANHOLE COVERS TYPE J EACH	611.1004 CATCH BASINS 4-FT DIAMETER EACH	611.2004 MANHOLES 4-FT DIAMETER EACH	611.3253 INLETS 2.5X3-FT EACH	** 611.8110 ADJUSTING MANHOLE COVERS EACH	650.4000 CONSTRUCTION STAKING STORM SEWER EACH	SPV.0060.01 SPECIAL (01. INLET COVERS TYPE D) EACH	RIM*** ELEVATION	INVERT**** ELEVATION	DEPTH***** FT
CATEGORY	STRUCTURE NO.	STATION	* LOCATION												
STAGE 1															
0010	1.0	13+11.57	20.1'LT	-	-	-	-	-	1	-	1	1	986.98	981.16	5.86
0010	1.1	13+30.81	23.3'LT	-	-	1	-	1	-	-	1	-	987.12	980.86	6.30
0010	1.2	13+30.73	31.3'LT	1	-	-	-	-	-	-	-	-	-	982.73	-
0010	1.3	13+31.05	14.9'LT	-	-	-	-	-	-	1	-	-	-	-	-
0010	3.3	13+83.77	17.7'LT	-	1	-	-	-	-	-	-	1	987.06	-	-
0010	3.0	18+07.89	16.6'LT	1	-	-	-	-	-	-	-	-	-	987.31	-
0010	3.1	18+15.80	17.7'LT	-	-	-	1	-	-	-	1	1	992.18	987.43	4.79
0010	3.2	18+17.51	10.2'LT	1	-	-	-	-	-	-	-	-	-	987.98	-
0010	4.2	23+99.48	12.2'LT	-	-	-	-	-	1	-	1	1	1017.19	1012.94	4.29
STAGE 1 TOTALS				3	1	1	1	1	2	1	4	4			
STAGE 2															
0010	2.1	14+33.60	19.0'RT	-	-	-	-	-	1	-	1	1	987.30	981.95	5.39
0010	2.2	14+23.08	20.56'RT	1	-	-	-	-	-	-	-	-	-	983.63	-
0010	4.0	23+83.95	41.1'RT	-	-	-	-	-	-	1	-	-	-	-	-
0010	4.1	23+99.51	12.2'RT	-	-	-	-	-	1	-	1	1	1017.22	1012.10	5.16
STAGE 2 TOTALS				1	0	0	0	0	2	1	2	2			
TOTAL 0010				4	1	1	1	1	4	2	6	6			

REMARKS:

*STATIONS AND OFFSETS ARE TO CENTER OF STRUCTURE

**ADDITIONAL QUANTITIES FOUND ELSEWHERE

**RIM ELEV IS AT THE INLET COVER FLANGE LOCATION

***THE INVERT ELEVATION IS THE ELEVATION OF THE LOWEST PIPE FLOW LINE.

**** DEPTH = RIM ELEV - INVERT ELEV - COVER HEIGHT - 6 INCH ADJUSTMENT RING HEIGHT + SUMP (IF APPLICABLE)

RESTORATION ITEMS

					625.0100	628.2006	629.0210	630.0140	630.0500
					TOPSOIL	EROSION MAT	FERTILIZER	SEEDING	SEED WATER
					SY	URBAN CLASS I	TYPE B	MIXTURE NO. 40	MGAL
CATEGORY	STATION	TO	STATION	LOCATION	SY	TYPE A	CWT	LB	
STAGE 1									
0010	10+58	-	24+68	LT	695	695	0.44	12.5	41
STAGE 1 TOTALS					695	695	0.44	12.5	41
STAGE 2									
0010	13+28	-	14+91	RT	110	110	0.07	2.3	7
0010	22+88	-	24+29	RT	280	280	0.19	5.2	16
STAGE 2 TOTALS					390	390	0.26	7.5	23
TOTAL 0010					1,085	1,085	0.70	20.0	64

INLET PROTECTION

MOBILIZATIONS EROSION CONTROL

		628.1905	628.1910
		MOBILIZATIONS	MOBILIZATIONS
		EROSION	EMERGENCY
		CONTROL	EROSION
CATEGORY	DESCRIPTION	EACH	EACH
0010	PROJECT 3996-00-35	6	3
TOTAL 0010		6	3

			628.7015	
			INLET PROTECTION	
			TYPE C	
CATEGORY	STATION	LOCATION	EACH	REMARKS
STAGE 1				
0010	10+49	LT	1	EXISTING INLET
0010	10+58	RT	1	EXISTING INLET
0010	10+70	RT	1	EXISTING INLET
0010	10+98	LT	1	EXISTING INLET
0010	13+12	LT	1	PROPOSED INLET
0010	13+25	RT	1	EXISTING INLET
0010	13+30	LT	1	EXISTING INLET
0010	13+84	LT	1	EXISTING INLET
0010	14+23	RT	1	EXISTING INLET
0010	18+16	LT	1	EXISTING INLET
0010	18+16	LT	1	PROPOSED INLET
0010	18+25	RT	1	EXISTING INLET
0010	23+99	LT	1	PROPOSED INLET
0010	24+02	LT	1	EXISTING INLET
0010	24+04	RT	1	EXISTING INLET
STAGE 1 TOTAL			15	
STAGE 2				
0010	14+34	RT	1	PROPOSED INLET
0010	23+99	RT	1	PROPOSED INLET
STAGE 2 TOTAL			2	
TOTAL 0010			17	

3

3

PERMANENT SIGNING

* 634.0814 637.2230 POSTS TUBULAR STEEL 2X2-INCH SIGNS TYPE II X 14-FT REFLECTIVE F EACH SF								
CATEGORY	SIGN NO.	STATION	LOCATION	SIGN CODE	SIZE IN X IN	EACH	SF	REMARKS
STAGE 2								
0010	302	23+93	LT	W11-2	30 X 30	1	6.25	
0010	303	23+93	LT	W16-7L	24 X 12	-	2.00	ON POST WITH SIGN 302
0010	304	23+10	RT	W11-2	30 X 30	-	6.25	ON POST WITH SIGN 302
0010	305	23+10	RT	W16-7R	24 X 12	-	2.00	ON POST WITH SIGN 302
0010	306	23+93	LT	W11-2	30 X 30	1	6.25	
0010	307	23+93	LT	W16-7L	24 X 12	-	2.00	ON POST WITH SIGN 306
0010	308	23+10	RT	W11-2	30 X 30	-	6.25	ON POST WITH SIGN 306
0010	309	23+10	RT	W16-7R	24 X 12	-	2.00	ON POST WITH SIGN 306
0010	310	21+50	RT	W11-2	30 X 30	1	6.25	
0010	311	21+50	RT	W16-9P	24 X 12	-	2.00	ON POST WITH SIGN 310
0010	400	27+45	LT	W11-2	30 X 30	1	6.25	
0010	401	27+45	LT	W16-9P	24 X 12	-	2.00	ON POST WITH SIGN 400
STAGE 2 TOTALS						4	49.50	
TOTAL 0010						4	49.50	

*ADDITIONAL QUANTITIES FOUND ELSEWHERE

MOVING SIGNS

* 634.0814 634.0816 638.2102 638.4000 POSTS TUBULAR POSTS TUBULAR STEEL 2X2-INCH STEEL 2X2-INCH MOVING SIGNS MOVING SMALL X 14-FT X 16-FT TYPE II SIGN SUPPORTS EACH EACH EACH EACH									
CATEGORY	SIGN NO.	FROM STATION	TO STATION	LOCATION	EACH	EACH	EACH	EACH	REMARKS
STAGE 2									
0010	101	13+78	12+45	LT	-	2	1	-	MOUNT AT 8'3"
0010	102	14+05	13+98	RT	-	-	3	1	
0010	200	15+64	15+64	LT	1	-	3	-	ON UTILITY POLE
0010	201	17+14	17+10	LT	1	-	1	-	ON UTILITY POLE
0010	202	20+91	20+91	LT	1	-	2	-	ON UTILITY POLE
0010	300	21+58	21+55	LT	-	-	1	1	
0010	301	21+77	21+73	LT	-	-	1	1	
0010	306	23+29	23+36	RT	1	-	1	-	ON UTILITY POLE
0010	308	23+84	23+70	RT	-	-	3	1	
STAGE 2 TOTALS					4	2	16	4	
TOTAL 0010					4	2	16	4	

*ADDITIONAL QUANTITIES FOUND ELSEWHERE

REMOVING SIGNS

638.2602 638.3000 REMOVING SIGNS TYPE II REMOVING SUPPORTS EACH SUPPORTS EACH					
CATEGORY	SIGN NO.	STATION	LOCATION	EACH	EACH
STAGE 1					
0010	100	12+45	LT	1	1
STAGE 1 TOTALS				1	1
TOTAL 0010				1	1

TRAFFIC CONTROL															

PEDESTRIAN ACCESS

		644.1440 TEMPORARY PEDESTRIAN SURFACE MATTING	644.1810 TEMPORARY PEDESTRIAN BARRICADE
CATEGORY	DESCRIPTION	SF	LF
STAGE 1			
0010	STAGE 1	-	36
	STAGE 1 TOTALS	0	36
STAGE 2			
0010	STAGE 2	300	214
	STAGE 2 TOTALS	300	214
TOTAL 0010		300	250

TEMPORARY PAVEMENT MARKINGS

		643.3105 TEMPORARY MARKING LINE PAINT 4-INCH	643.3150 TEMPORARY MARKING LINE REMOVABLE TAPE 4-INCH	* 646.9000 MARKING REMOVAL LINE 4-INCH	646.9100 MARKING REMOVAL LINE 8-INCH	646.9200 MARKING REMOVAL LINE WIDE WIDE
CATEGORY	DESCRIPTION	LF	LF	LF	LF	LF
STAGE 1						
0010	STAGE 1	2,800	175	3,000	250	50
	STAGE 1 TOTALS	2,800	175	3,000	250	50
TOTAL 0010		2,800	175	3,000	250	50
*ADDITIONAL QUANTITIES FOUND ELSEWHERE						

PAVEMENT MARKINGS

		646.1020 MARKING LINE EPOXY 4-INCH (WHITE)	646.3020 MARKING LINE EPOXY 8-INCH (YELLOW)	646.5020 MARKING ARROW EPOXY	646.6120 MARKING STOP LINE EPOXY 18-INCH	646.7120 MARKING DIAGONAL EPOXY 12-INCH (WHITE)	* 646.9000 MARKING REMOVAL LINE 4-INCH
CATEGORY	STATION TO STATION	LOCATION	LF	LF	LF	LF	LF
STAGE 2							
0010	10+23 - 27+75	LT & RT	2,540	3,620	295	4	220
	STAGE 2 TOTALS		6,160	295	4	220	160
TOTAL 0010			6,160	295	4	220	160

*ADDITIONAL QUANTITIES FOUND ELSEWHERE

3



3



SAWING							
CATEGORY	STATION	TO	STATION	LOCATION	690.0150 SAWING ASPHALT LF	690.0250 SAWING CONCRETE LF	REMARKS
STAGE 1							
0010	10+62	-	10+62	LT	1,535	230	SIDEWALK
STAGE 1 TOTALS					1,535	230	
STAGE 2							
0010	13+28	-	13+28	RT	75	45	
STAGE 2 TOTALS					75	45	
TOTAL 0010					1,610	275	

ADJUSTING SANITARY SEWER MANHOLE COVERS			
CATEGORY	STATION	LOCATION	* 611.8110 ADJUSTING MANHOLE COVERS EACH
STAGE 2			
0020	13+46	1' RT	1
0020	13+79	1' RT	1
0020	16+96	ON LINE	1
0020	20+45	ON LINE	1
0020	21+99	1' LT	1
STAGE 2 TOTAL			5
TOTAL 0020			5
*ADDITIONAL QUANTITIES FOUND ELSEWHERE			





ADJUSTING WATER VALVE BOXES			
CATEGORY	STATION	LOCATION	SPV.0060.02 SPECIAL (02. ADJUSTING WATER VALVE BOXES) EACH
STAGE 1			
0020	12+76	36' LT	1
0020	13+68	26' LT	1
0020	14+04	6' LT	1
0020	14+06	8' LT	1
0020	14+50	27' LT	1
0020	15+19	27' LT	1
0020	15+92	27' LT	1
0020	16+77	27' LT	1
0020	17+49	27' LT	1
0020	18+26	28' LT	1
0020	19+00	28' LT	1
0020	19+39	10' LT	1
0020	19+42	12' LT	1
0020	19+69	27' LT	1
0020	20+45	28' LT	1
0020	21+45	27' LT	1
0020	22+06	26' LT	1
0020	23+44	17' LT	1
0020	23+53	10' LT	1
STAGE 1 TOTALS			19
STAGE 2			
0020	13+68	32' RT	1
0020	23+50	23' RT	1
STAGE 2 TOTALS			2
TOTAL 0020			21

WATERMAIN ADJUSTMENTS									
CATEGORY	STATION	LOCATION	SPV.0035.01 SPECIAL (01. WATERMAIN GRANULAR BACKFILL SPECIAL) CY	SPV.0060.03 SPECIAL (03. REMOVE EXISTING HYDRANT) EACH	SPV.0060.04 SPECIAL (04. BEND 45-DEGREE 6-INCH) EACH	SPV.0060.05 SPECIAL (05. FIRE HYDRANT) EACH	SPV.0060.06 SPECIAL (06. CONNECT TO EXISTING WATERMAIN) EACH	SPV.0090.01 SPECIAL (01. REMOVE EXISTING WATERMAIN) LF	SPV.0090.02 SPECIAL (02. DUCTILE WATERMAIN 6- INCH) LF
STAGE 1									
0020	14+00	LT	14	1	2	1	1	18	16
0020	19+42	LT	8	1	-	1	1	14	9
0020	23+44	LT	4	1	-	1	1	9	4
STAGE 1 TOTALS			26	3	2	3	3	41	29
TOTAL 0020			26	3	2	3	3	41	29

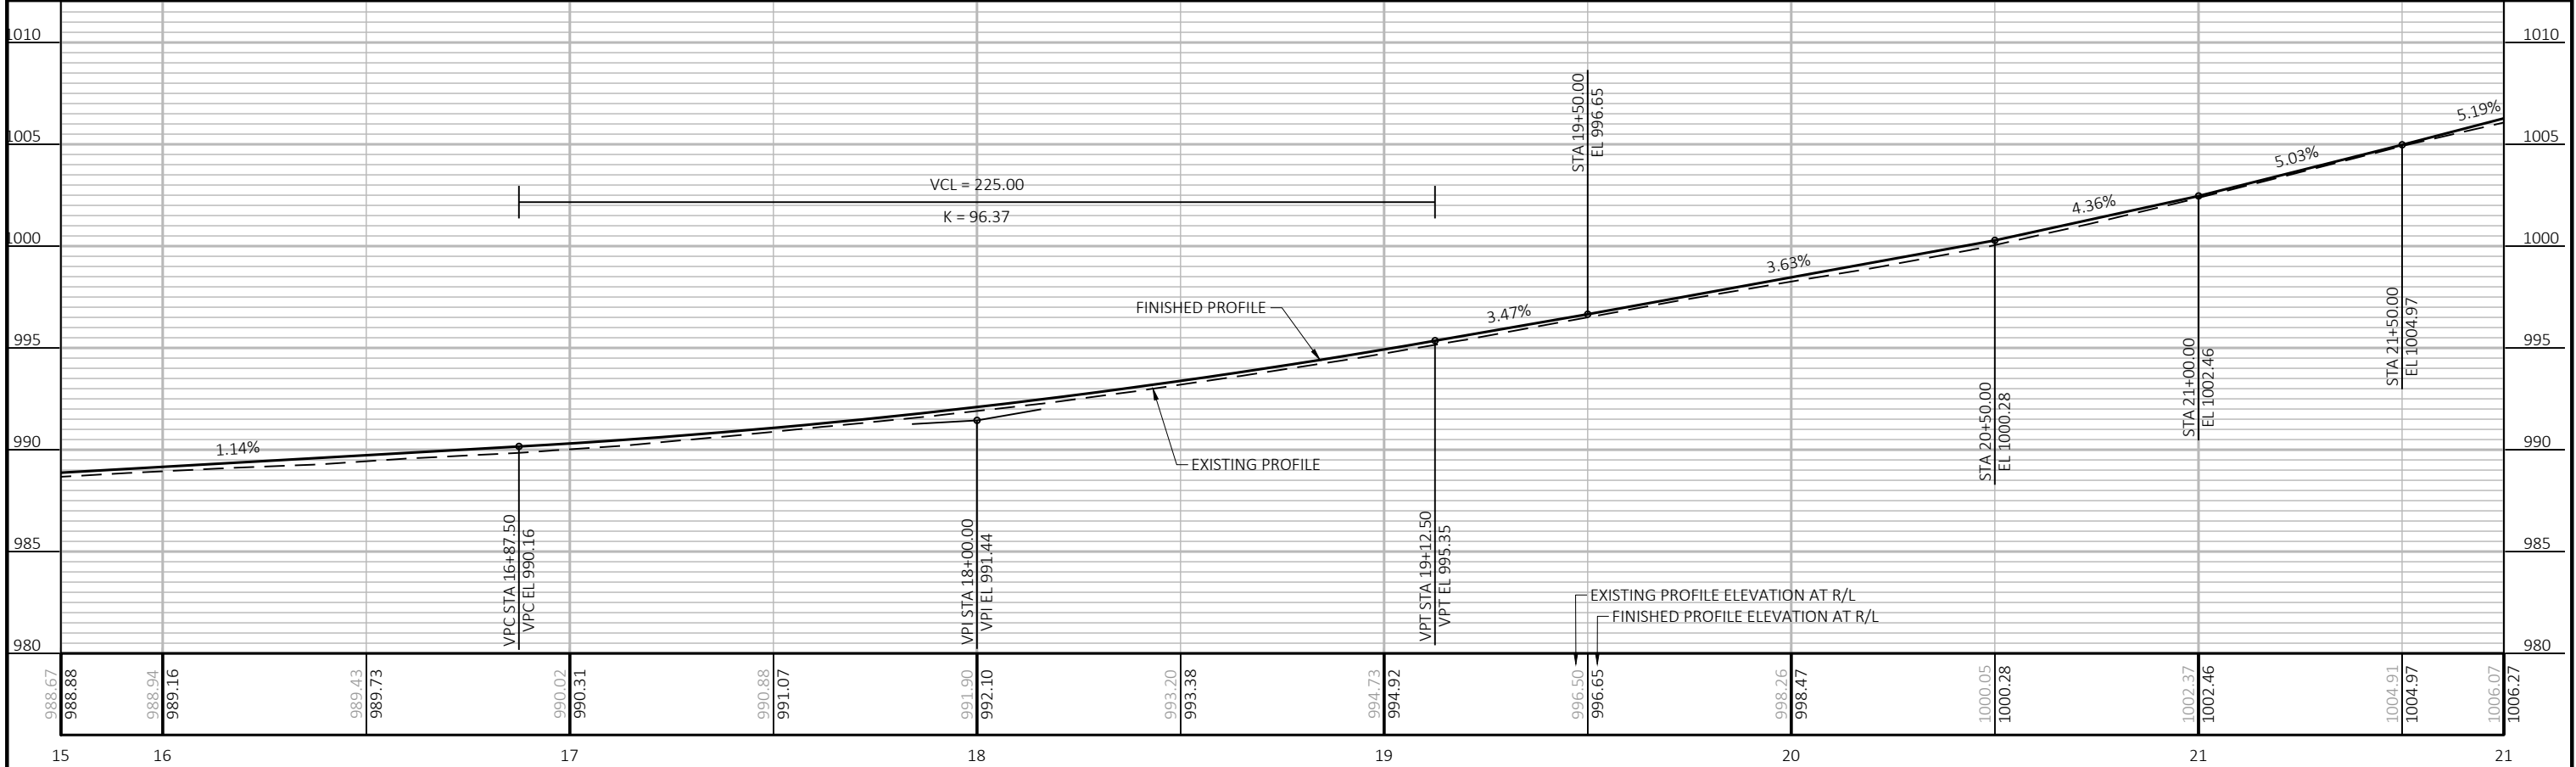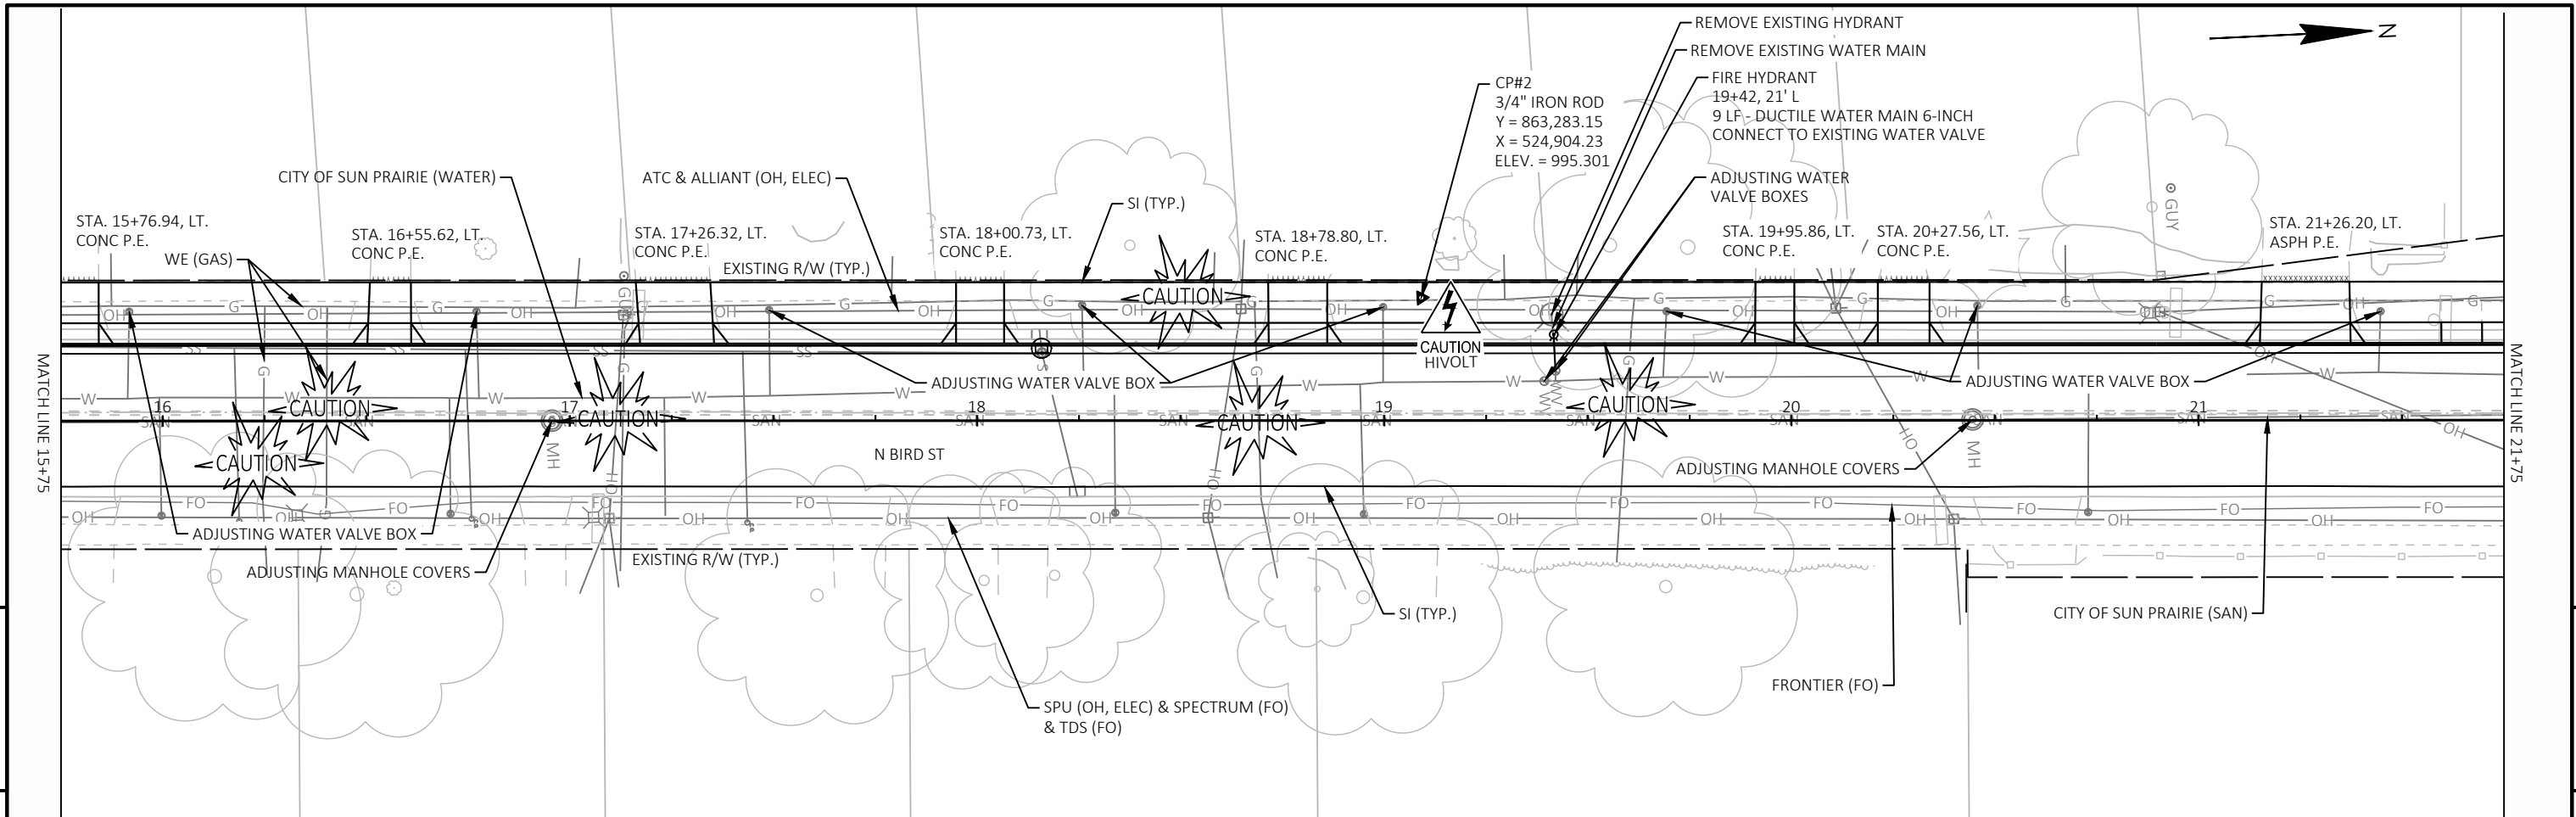

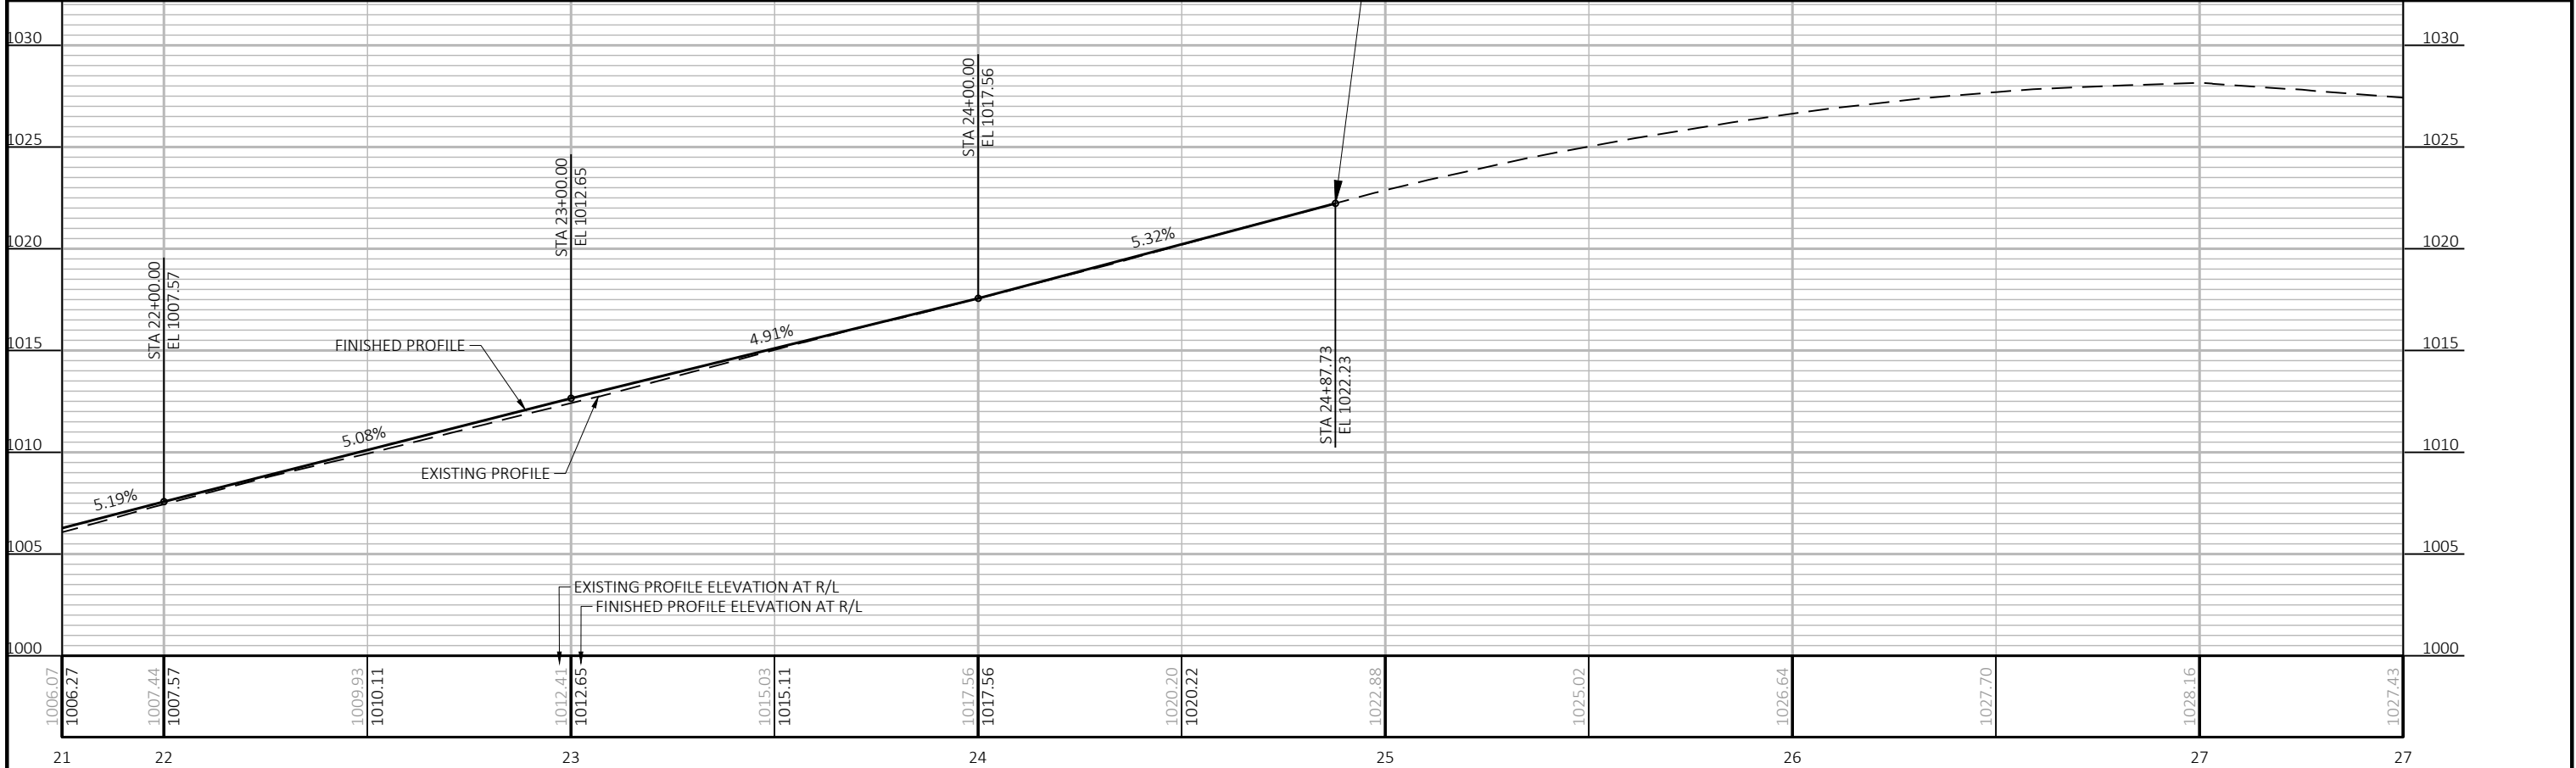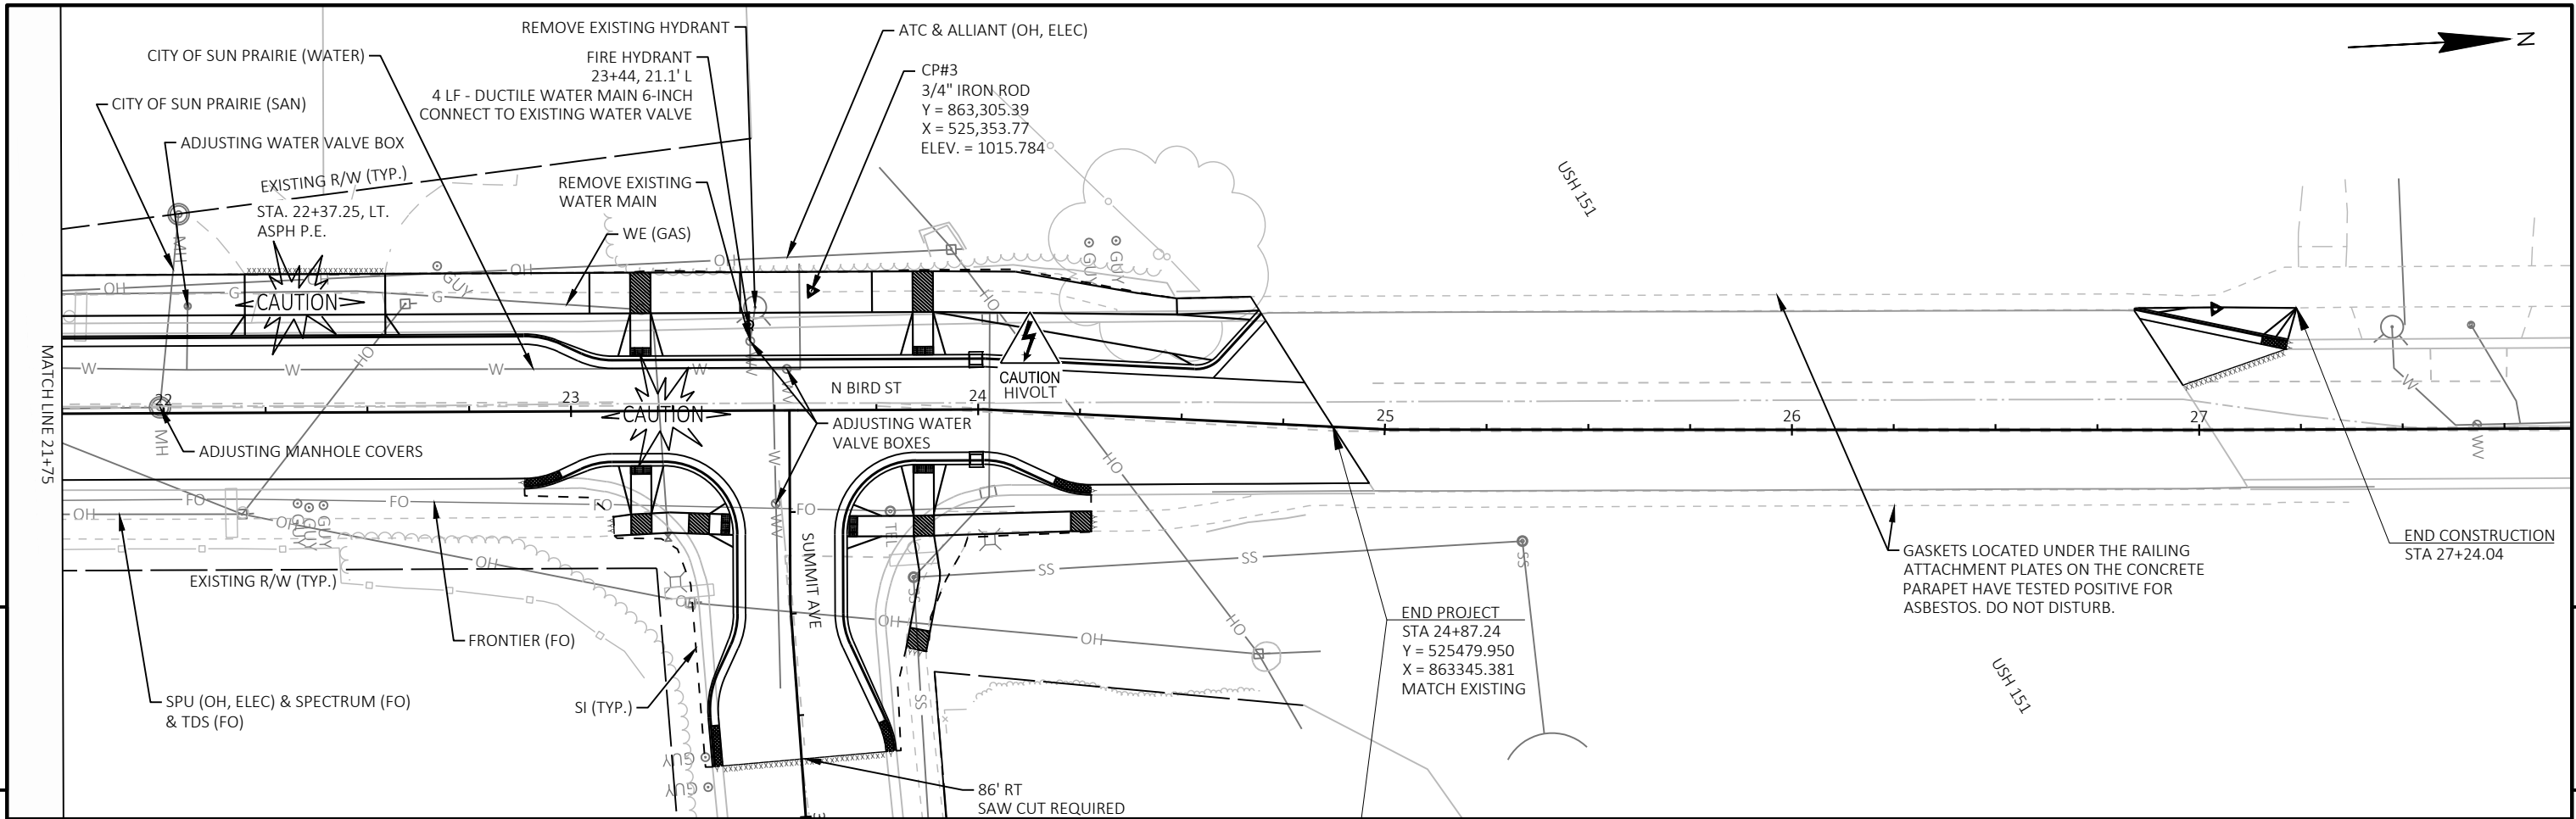

PROJECT NO: 3996-00-35	HWY: N BIRD ST	COUNTY: DANE	PLAN AND PROFILE: N BIRD ST	SHEET 50	E
------------------------	----------------	--------------	-----------------------------	----------	---

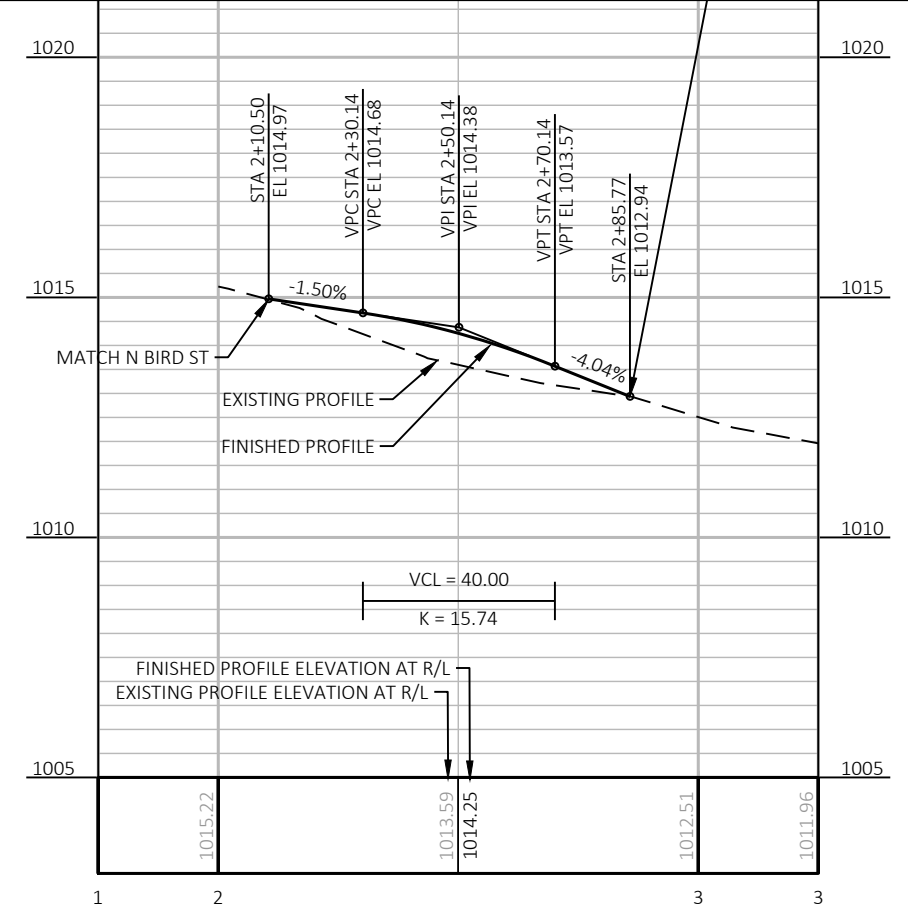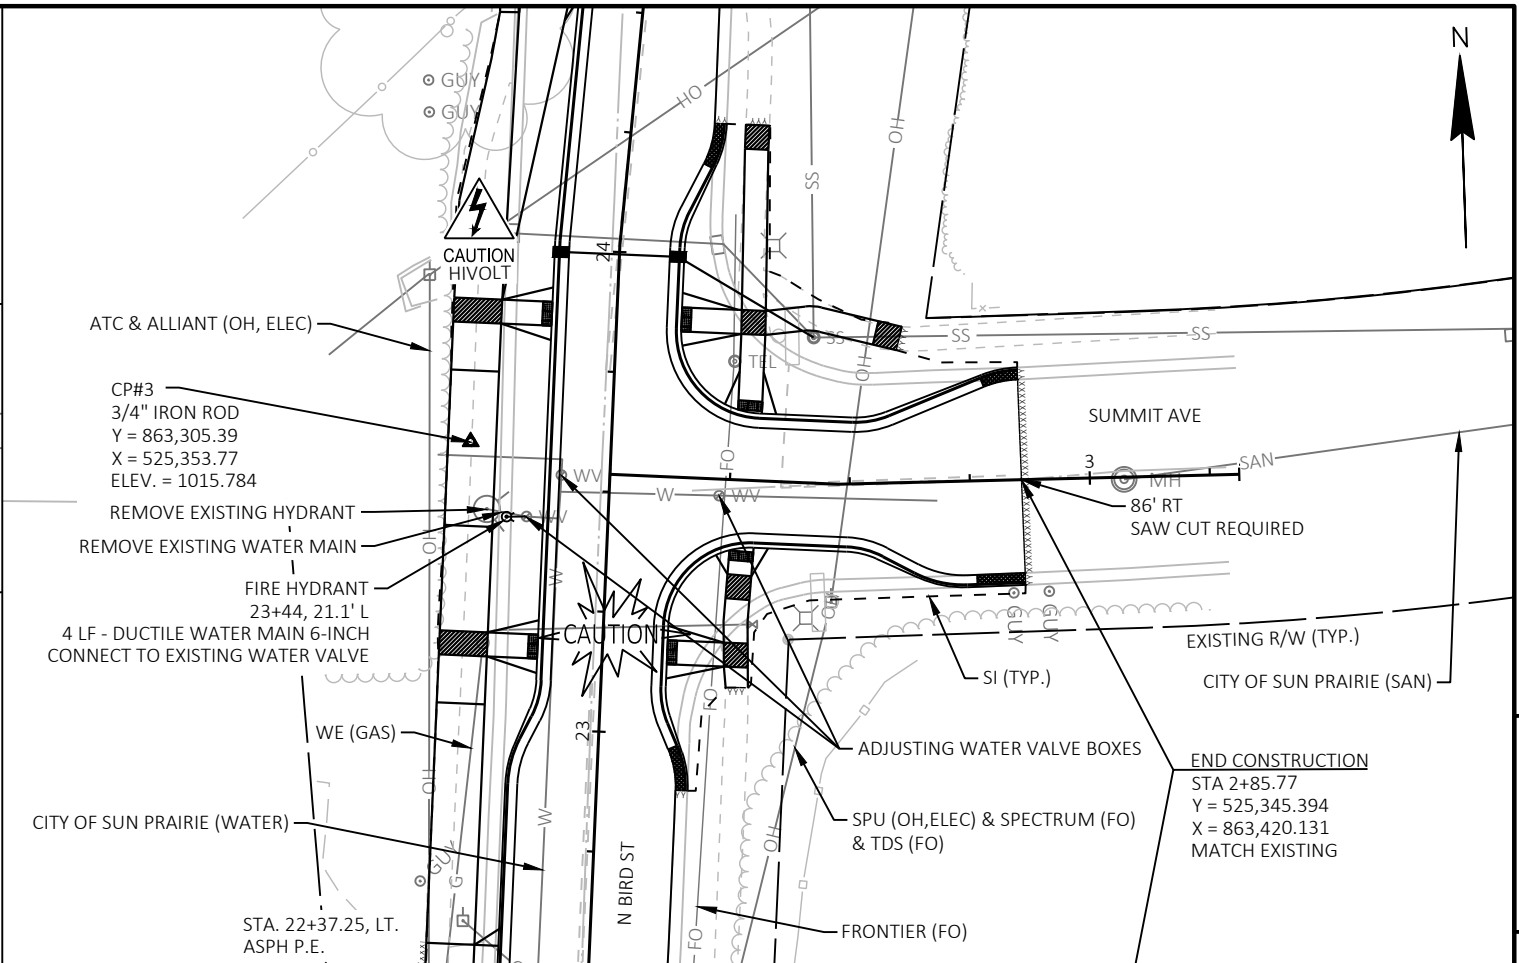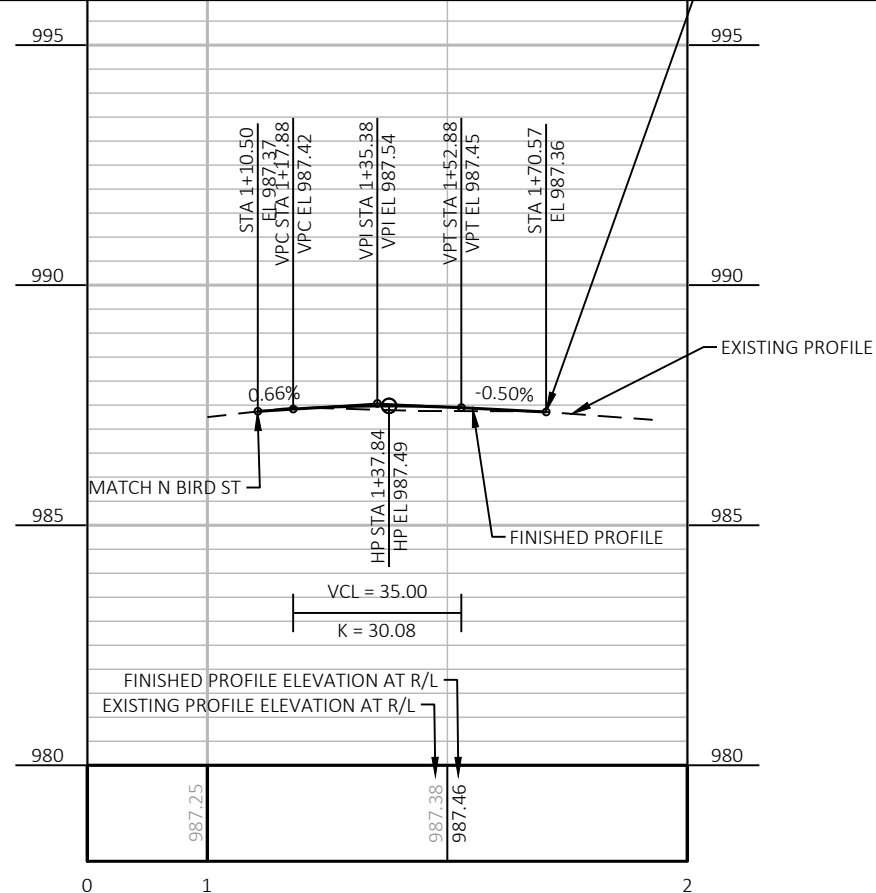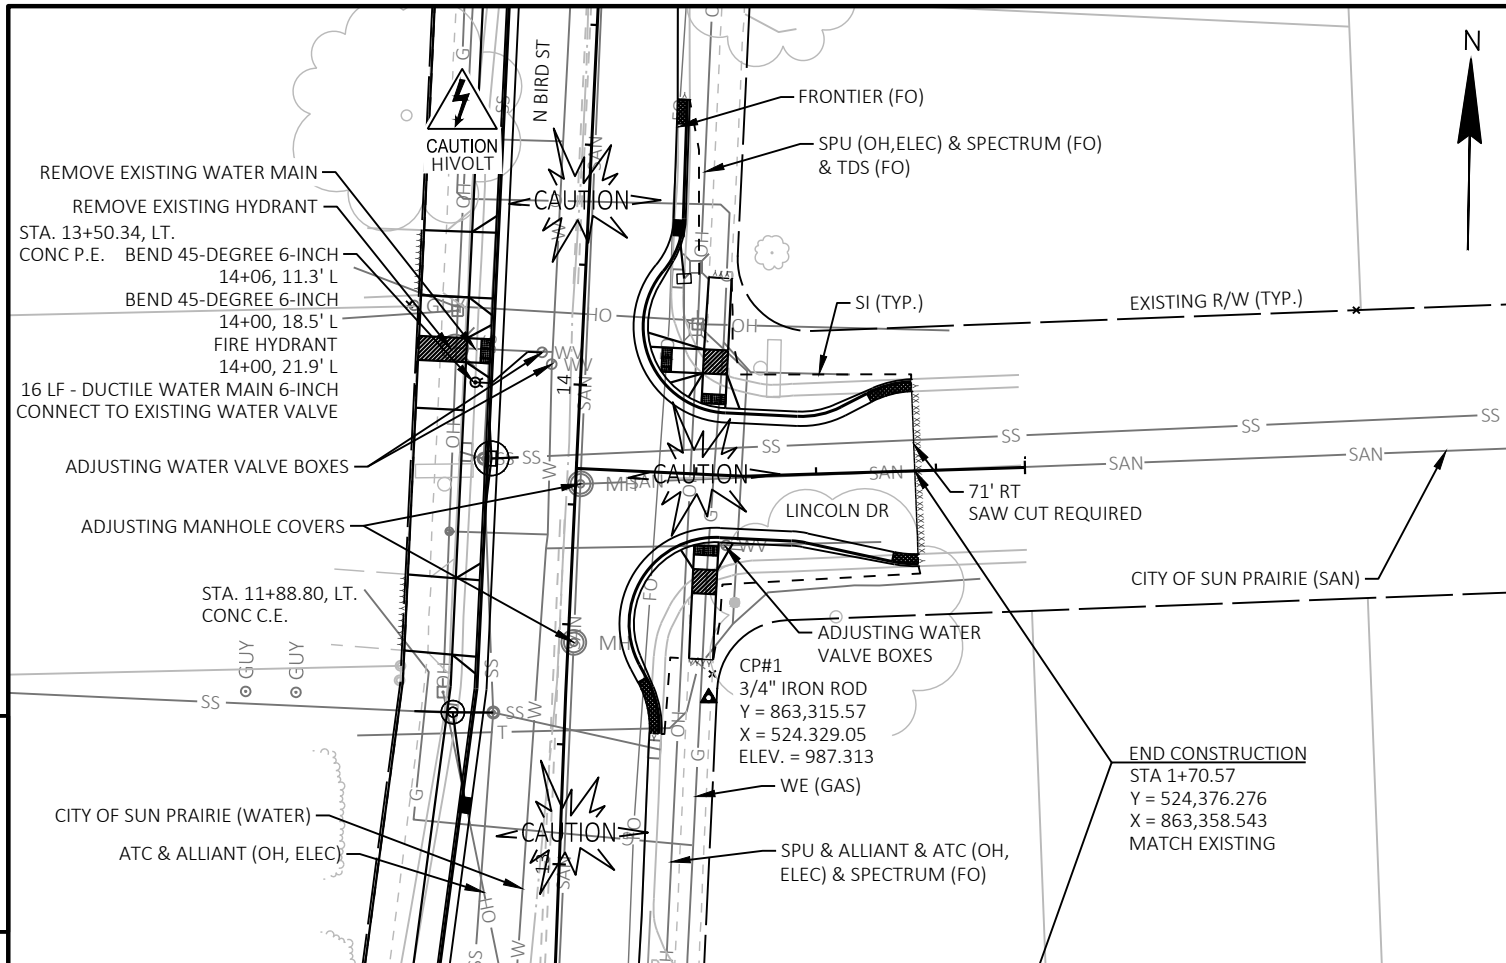

PROJECT NO: 3996-00-35

HWY: N BIRD ST

COUNTY: DANE

N BIRD ST

SHEET

51

E

Standard Detail Drawing List





08A05-21E	INLET COVER TYPE BW, MANHOLE COVERS, TYPE K, J, J-S, L & M
08A08-03	CATCH BASINS 3-FT, 4-FT, 5-FT AND 6-FT DIAMETER
08B09-04	MANHOLES 3-FT, 4-FT, 5-FT, 6-FT, 7-FT, 8-FT, 9-FT, 10-FT DIAMETER
08C07-03	INLETS 2X2-FT, 2X2.5-FT, 2X3-FT, 2.5X3-FT & 2X3.5-FT
08D01-23A	CONCRETE CURB & GUTTER
08D01-23B	CONCRETE CURB, TIES AND CURB AND GUTTER APPLICATIONS
08D05-21A	CURB RAMPS TYPES 1 AND 1-A
08D05-21B	CURB RAMPS TYPES 2 AND 3
08D05-21C	CURB RAMPS TYPES 4A AND 4A1
08D05-21D	CURB RAMPS TYPE 4B AND 4B1
08D05-21E	CURB RAMPS TYPES 5, 6, 7A, 7B & 8
08D05-21F	CURB RAMPS RADIAL DETECTABLE WARNING FIELD APPLICATIONS
08D05-21G	CURB RAMPS RECTANGULAR AND RADIAL DETECTABLE WARNING PLATES
08D16-11	CONCRETE GUTTER, CURB AND GUTTER AND PAVEMENT TIES
08E10-02	INLET PROTECTION TYPE A, B, C AND D
13C19-03	HMA LONGITUDINAL JOINTS
15C02-09A	BARRICADES AND SIGNS FOR MAINLINE CLOSURES
15C02-09B	BARRICADES AND SIGNS FOR VARIOUS CLOSURES
15C03-05	BARRICADES AND SIGNS FOR SIDEROAD CLOSURES
15C05-05	TRAFFIC CONTROL, ADVANCE WARNING SIGNS 40 M.P.H. OR LESS
15C07-15C	PAVEMENT MARKING ARROWS
15C08-23A	PERMANENT LONGITUDINAL PAVEMENT MARKINGS
15C08-23D	PAVEMENT MARKING (TURN LANES)
15C11-10B	CHANNELIZING DEVICES DRUMS, CONES, BARRICADES AND VERTICAL PANELS
15C12-09A	TRAFFIC CONTROL FOR LANE CLOSURE WITH FLAGGING OPERATION
15C18-09A	MEDIAN ISLAND MARKINGS
15C33-05	STOP LINE AND CROSSWALK PAVEMENT MARKING
15D30-09A	TRAFFIC CONTROL, PEDESTRIAN ACCOMMODATION
15D30-09B	TRAFFIC CONTROL, PEDESTRIAN ACCOMMODATION
15D30-09C	TRAFFIC CONTROL, PEDESTRIAN ACCOMMODATION
15D30-09D	TRAFFIC CONTROL, PEDESTRIAN ACCOMMODATION
15D30-09E	TRAFFIC CONTROL, PEDESTRIAN ACCOMMODATION
15D30-09F	TRAFFIC CONTROL, PEDESTRIAN ACCOMMODATION
15D30-09G	TRAFFIC CONTROL, PEDESTRIAN ACCOMMODATION
15D30-09H	TRAFFIC CONTROL, PEDESTRIAN ACCOMMODATION
15D30-09I	TRAFFIC CONTROL, PEDESTRIAN ACCOMMODATION
15D30-09J	TRAFFIC CONTROL, PEDESTRIAN ACCOMMODATION
15D30-09K	TRAFFIC CONTROL, PEDESTRIAN ACCOMMODATION
15D30-09L	TRAFFIC CONTROL, PEDESTRIAN ACCOMMODATION

GENERAL NOTES

DETAILS OF CONSTRUCTION, MATERIALS AND WORKMANSHIP NOT SHOWN ON THIS DRAWING SHALL CONFORM TO THE PERTINENT REQUIREMENTS OF THE STANDARD SPECIFICATIONS AND THE APPLICABLE SPECIAL PROVISIONS.





DETAIL DRAWINGS FOR PROPOSED ALTERNATE DESIGNS FOR MANHOLE COVERS SHALL BE SUBMITTED TO THE ENGINEER FOR APPROVAL PROVIDING THAT SUCH ALTERNATE DESIGNS MAKE PROVISION FOR EQUIVALENT CAPACITY AND STRENGTH.

ROUND FRAMES AND COVERS SHALL HAVE CONTINUOUSLY MACHINED BEARING SURFACES TO PREVENT ROCKING AND RATTLING.

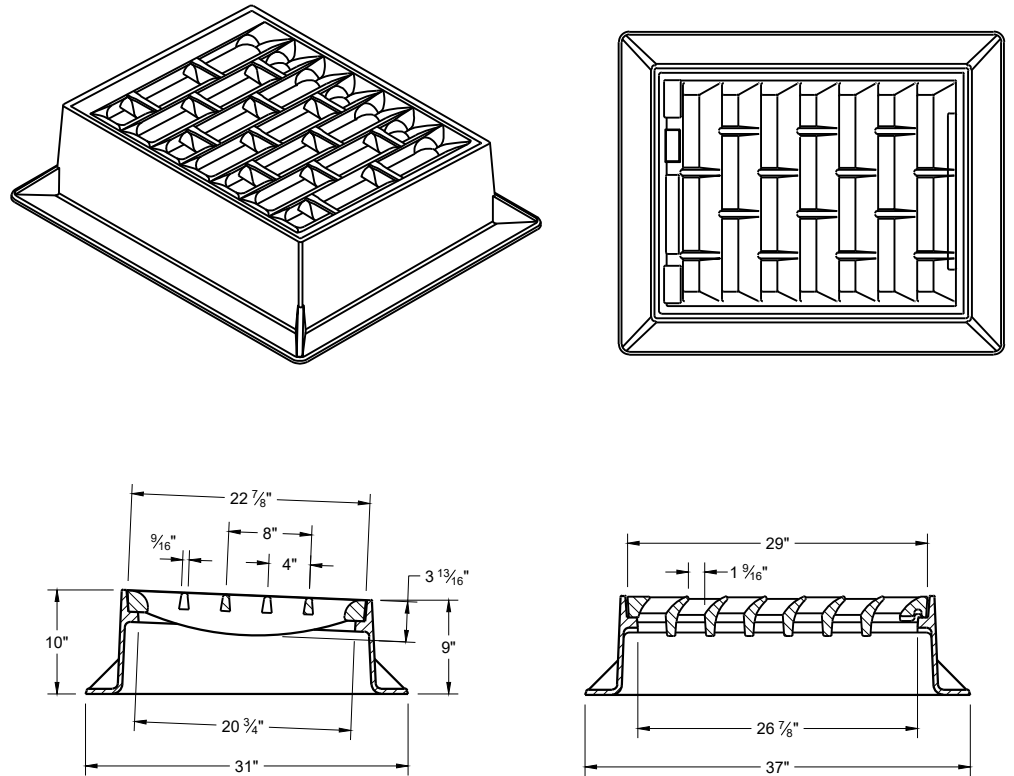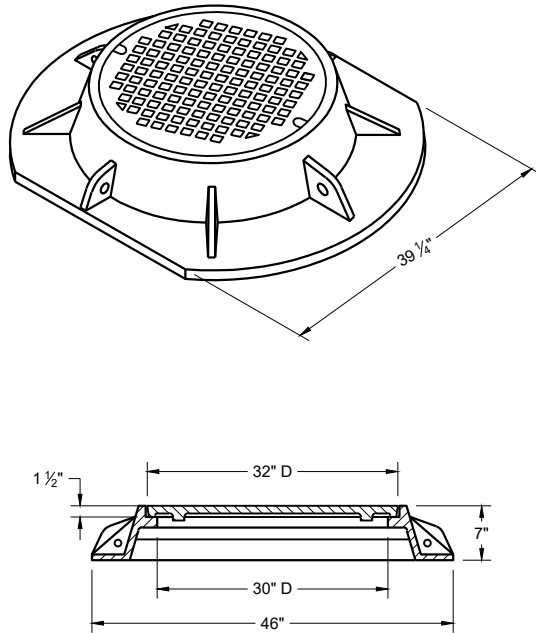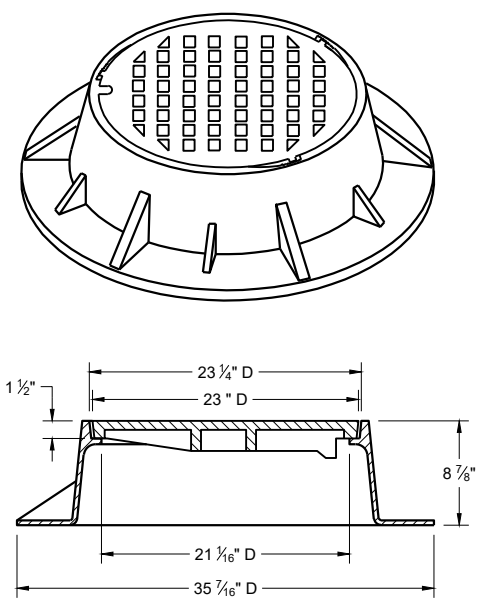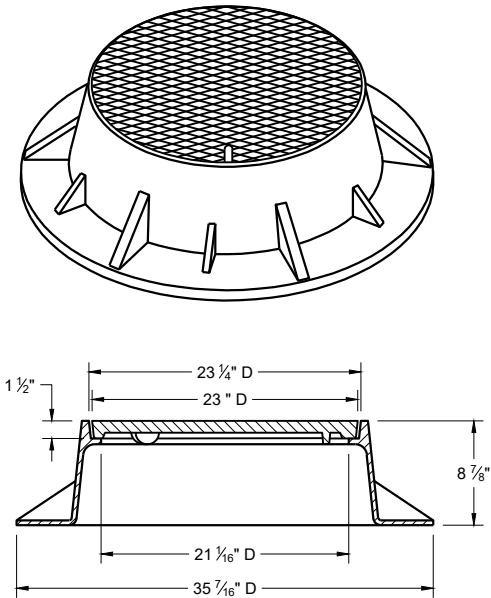

TYPE "K"

INLET COVER TYPE "BW"

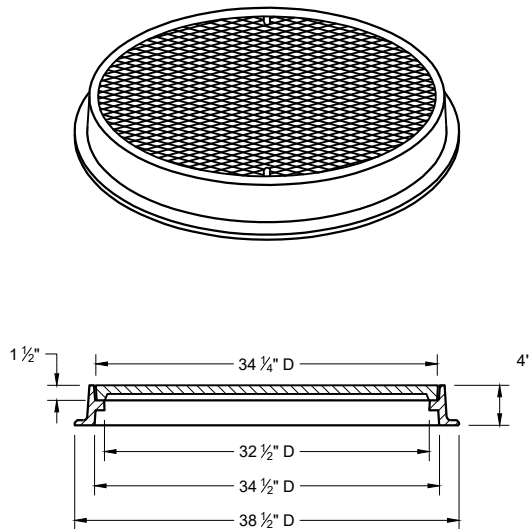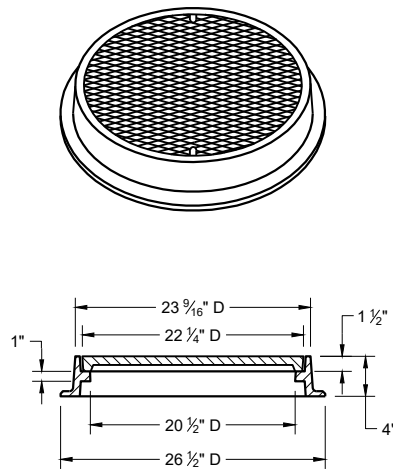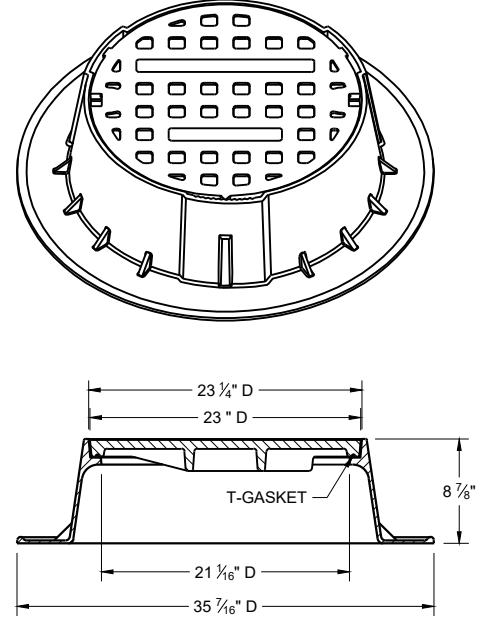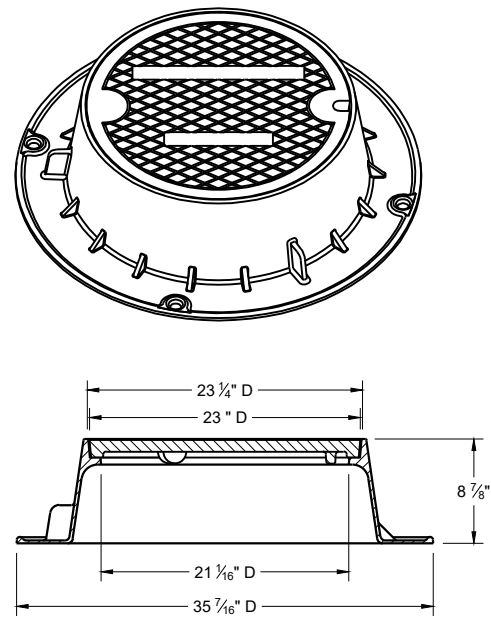

TYPE "J"

NOTE: EITHER CASTING IS ACCEPTABLE

TYPE "J" SPECIAL

TYPE "B" NON-ROCKING SELF-SEAL LID
(NOTED AS TYPE J-S ON THE DRAINAGE TABLE)

NOTE: EITHER CASTING IS ACCEPTABLE


TYPE "L"

TYPE "M"

INLET COVERS TYPES BW
MANHOLE COVERS TYPES K,
J, J-S, L, AND M


STATE OF WISCONSIN
DEPARTMENT OF TRANSPORTATION

APPROVED
December 2023 /S/ Rodney Taylor
DATE ROADWAY STANDARDS DEVELOPMENT
FHWA UNIT SUPERVISOR

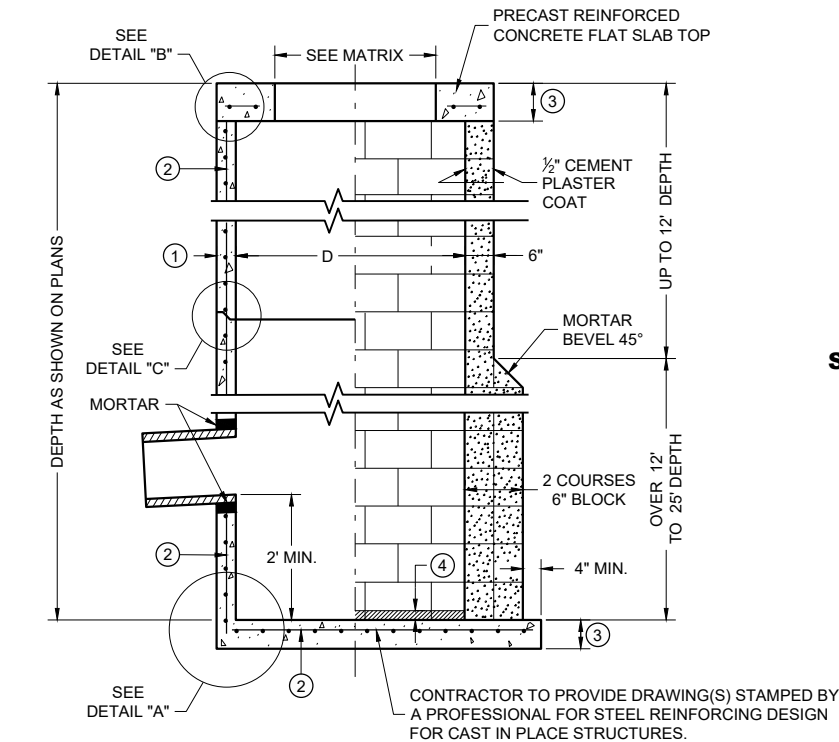


PRECAST REINFORCED CONCRETE WITH MONOLITHIC BASE

CONCRETE BLOCK WITH CAST IN PLACE OR PRECAST REINFORCED CONCRETE BASE ②

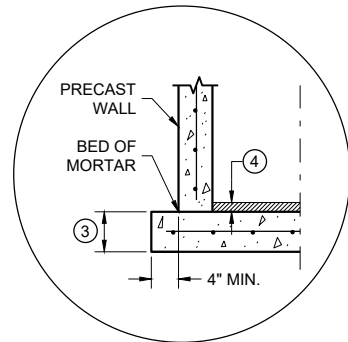


SEPARATE PRECAST REINFORCED CONCRETE BASE OPTION

DETAIL "A"

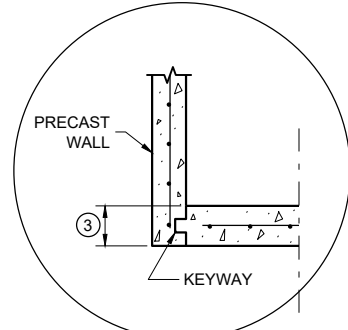


PRECAST REINFORCED CONCRETE WITH INTEGRAL BASE OPTION

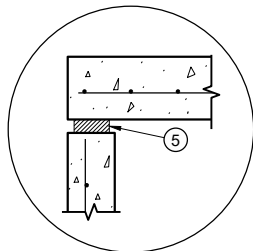


TOP WITH PLAIN END JOINT

DETAIL "B"

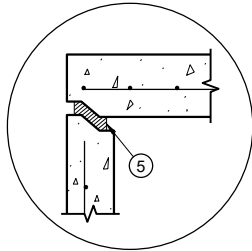


TOP WITH TONGUE AND GROOVE JOINT

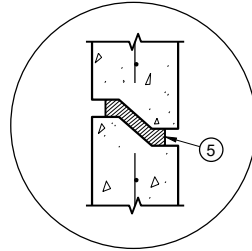


RISER WITH TONGUE AND GROOVE JOINT

DETAIL "C"

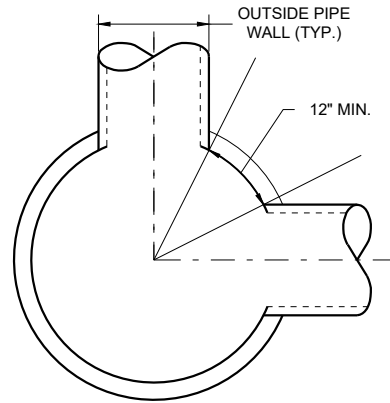


MINIMUM HORIZONTAL PIPE SEPARATION


DETAIL "D"

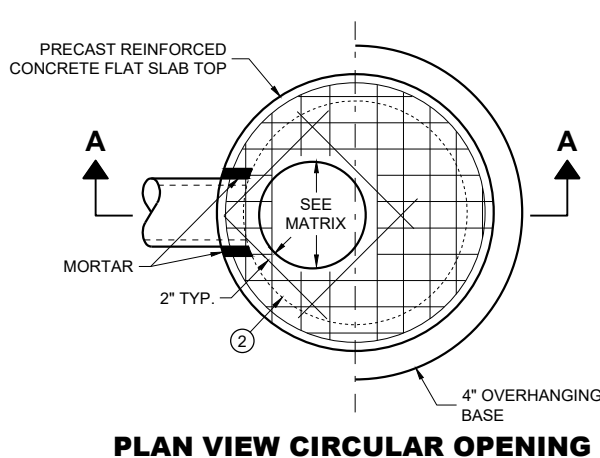


PLAN VIEW CIRCULAR OPENING

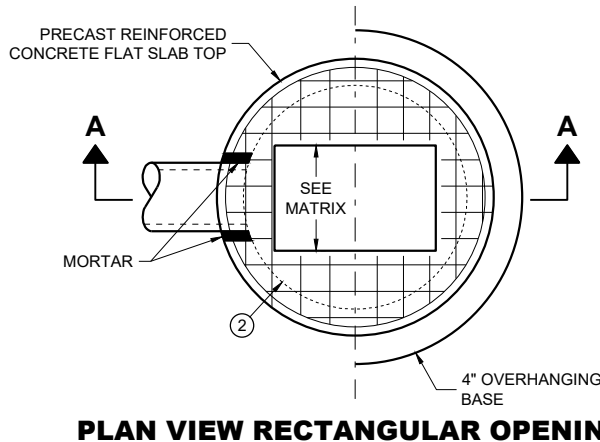

PLAN VIEW RECTANGULAR OPENING

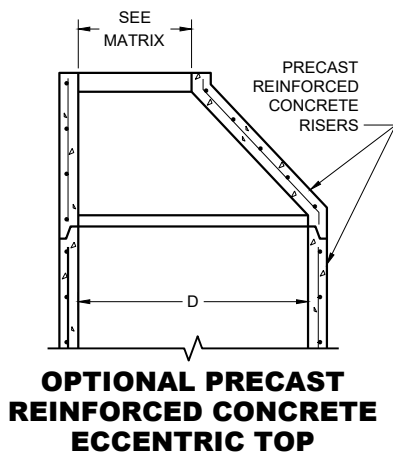

OPTIONAL PRECAST REINFORCED CONCRETE ECCENTRIC TOP

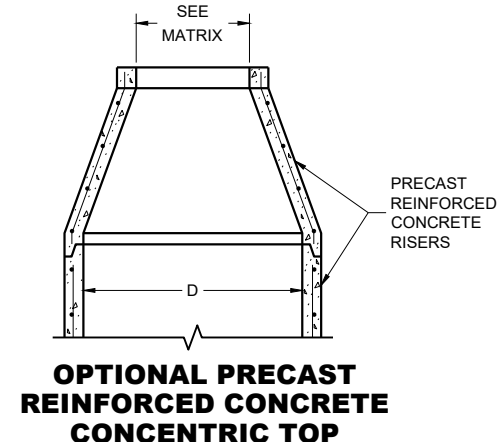

OPTIONAL PRECAST REINFORCED CONCRETE CONCENTRIC TOP

COVER MATRIX

CATCH BASIN SIZE	INLET COVER TYPE	ALL A'S	ALL B'S	BW	C	F	ALL H'S	S	T	V V-B	VV-B	WM	Z
	OPENING SIZE (FT.)												
3-FT	2 X 2	X	X					X		X			
	2 DIA.				X								X
4-FT TO 6-FT	2 X 2	X	X					X		X			
	2 X 2.5			X				X	X	X		X	
	2 DIA.				X								X
	2 X 3					X							
	2.5 X 3					X							
	2 X 3.5*										X*		

* REQUIRES 5-FT DIAMETER OR LARGER STRUCTURE

PIPE MATRIX

CATCH BASIN SIZE	MAXIMUM INSIDE PIPE DIAMETER FOR TWO PIPES	
	180° SEPARATION (IN)	90° SEPARATION (IN)
3-FT	15	12
4-FT	24	18
5-FT	36	24
6-FT	42	30

**CATCH BASINS
3-FT, 4-FT, 5-FT AND 6-FT DIAMETER**

GENERAL NOTES

DETAILS OF CONSTRUCTION, MATERIALS AND WORKMANSHIP NOT SHOWN ON THIS DRAWING SHALL CONFORM TO THE PERTINENT REQUIREMENTS OF THE STANDARD SPECIFICATIONS AND THE APPLICABLE SPECIAL PROVISIONS.

UNLESS OTHERWISE AUTHORIZED IN WRITING BY THE ENGINEER, THE CONTRACTOR SHALL NOT ORDER AND DELIVER PRECAST CATCH BASIN UNITS REQUIRED FOR THE PROJECT UNTIL A LIST OF SIZES IS FURNISHED BY THE ENGINEER.

DETAILED DRAWINGS FOR PROPOSED ALTERNATE DESIGNS FOR UNDERGROUND DRAINAGE STRUCTURES SHALL BE SUBMITTED TO THE ENGINEER FOR APPROVAL PROVIDING THAT SUCH ALTERNATE DESIGNS MAKE PROVISION FOR EQUIVALENT CAPACITY AND STRENGTH.

ALL DRAINAGE STRUCTURES ARE DESIGNATED ON THE PLANS AS "MANHOLES 3X3-L", "CATCH BASINS 4-B", "INLETS 2X3-H", ETC. THE FIRST NUMBERS DESIGNATE THE SIZE OF THE STRUCTURE, AND THE FOLLOWING LETTER DESIGNATES THE TYPE OF COVER TO BE USED TO COMPRISE THE COMPLETE UNIT.

BASES SHALL BE PLACED ON A BED OF MATERIAL AT LEAST 6 INCHES IN DEPTH, WHICH MEETS THE REQUIREMENTS OF FOUNDATION BACKFILL. THIS BEDDING SHALL BE COMPACTED AND PROVIDE UNIFORM SUPPORT FOR THE ENTIRE AREA OF THE BASE.

PRECAST REINFORCED CONCRETE CONE TOPS (ECCENTRIC OR CONCENTRIC) OR PRECAST REINFORCED CONCRETE FLAT SLAB TOPS MAY BE USED ON CONCRETE BLOCK STRUCTURES.

ECCENTRIC CONE TOPS MAY BE USED ON ALL STRUCTURES. CONCENTRIC CONE TOPS SHALL BE USE ONLY ON STRUCTURES 5 FEET OR LESS IN DEPTH UNLESS OTHERWISE DIRECTED BY THE ENGINEER.

STEPS MEETING AASHTO M199 AND THE FOLLOWING REQUIREMENTS SHALL BE INSTALLED IN ALL STRUCTURES OVER 5 FEET IN DEPTH: 16 INCH C-C MAXIMUM SPACING; PROJECT A MINIMUM CLEAR DISTANCE OF 4 INCHES FROM THE WALL AT THE POINT OF EMBEDMENT; MINIMUM LENGTH OF 10 INCHES; MINIMUM WALL EMBEDMENT OF 3 INCHES. FERROUS METAL STEPS NOT PAINTED OR TREATED TO RESIST CORROSION SHALL HAVE A MINIMUM CROSS SECTIONAL DIMENSION OF 1 INCH.

STEPS OF APPROVED POLYPROPYLENE PLASTIC COATED REINFORCEMENT BAR ARE ACCEPTABLE. REINFORCING BAR MUST BE A MINIMUM OF 1/2 INCH AND MEET THE REQUIREMENTS OF ASTM A615.

CERTIFICATION SHALL BE PROVIDED THAT INSTALLED STEPS WHEN TESTED IN ACCORDANCE WITH SECTION 10 OF AASHTO T280 CAN WITHSTAND A VERTICAL LOAD OF 800 LBS. AND A HORIZONTAL LOAD OF 400 LBS.

ALL BAR STEEL REINFORCEMENT SHALL BE EMBEDDED 2 INCHES CLEAR UNLESS OTHERWISE SHOWN OR NOTED.

ALL PRECAST INLET UNITS SHALL CONFORM TO THE PERTINENT REQUIREMENTS OF AASHTO DESIGNATION M199.

PRECAST REINFORCED RISERS SHALL HAVE A TONGUE AND GROOVE JOINT WITH TONGUE UP OR DOWN.

CONCRETE BLOCK WILL NOT BE PERMITTED FOR STRUCTURES GREATER THAN 4 FEET IN DIAMETER.

4" OVERHANGING BASES ARE REQUIRED FOR ALL CONCRETE BLOCK INSTALLATIONS. 4" OVERHANG IS REQUIRED WHEN SEPARATE PRECAST BASE IS PROVIDED. OVERHANG IS NOT REQUIRED ON PRECAST STRUCTURES WITH AN INTEGRAL OR MONOLITHIC BASE.




FOR ADDITIONAL CONFIGURATIONS, MAINTAIN A MINIMUM OF 12 INCHES AS MEASURED FROM THE INSIDE OF THE STRUCTURE WALL BETWEEN THE OUTSIDE PIPE WALLS OF ADJACENT PIPES. SEE DETAIL "D".

- ① MINIMUM WALL THICKNESS SHALL BE 4 INCHES FOR 3-FT, 5 INCHES FOR 4-FT, 6 INCHES FOR 5-FT AND 7 INCHES FOR 6-FT DIAMETER PRECAST CATCH BASINS.
- ② FOR PRECAST CATCH BASINS AND REINFORCED CONCRETE BASES PROVIDE REINFORCING STEEL IN ACCORDANCE TO AASHTO M199.
- ③ PRECAST FLAT SLAB TOPS AND BASES WITH A DIAMETER OF 48" AND LESS SHALL HAVE A MINIMUM THICKNESS OF 6". PRECAST FLAT SLAB TOPS AND BASES WITH A DIAMETER LARGER THAN 48" SHALL HAVE A MINIMUM THICKNESS OF 8".
- ④ 1" CONCRETE KEY POURED AFTER INSTALLATION. 2' SUMP MEASURED FROM TOP OF KEY.
- ⑤ JOINTS TO BE SEALED WITH A BUTYL RUBBER SEAL PER SEALANT MANUFACTURERS RECOMMENDATIONS CONFORMING TO ASTM C 990 OR RUBBER GASKETS CONFROMING TO ASTM C443.

**CATCH BASINS, 3-FT.
4-FT., 5 FT., AND
6-FT. DIAMETER**

STATE OF WISCONSIN
DEPARTMENT OF TRANSPORTATION

APPROVED
December 2023 /S/ Rodney Taylor
DATE ROADWAY STANDARDS DEVELOPMENT
FHWA UNIT SUPERVISOR

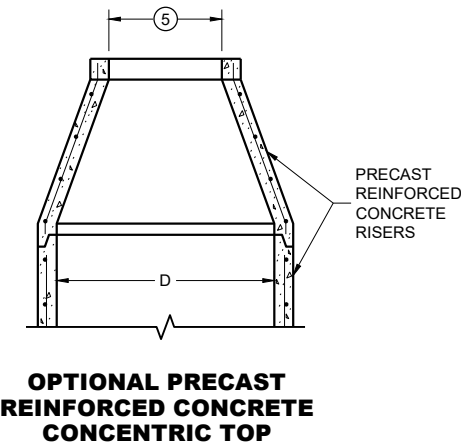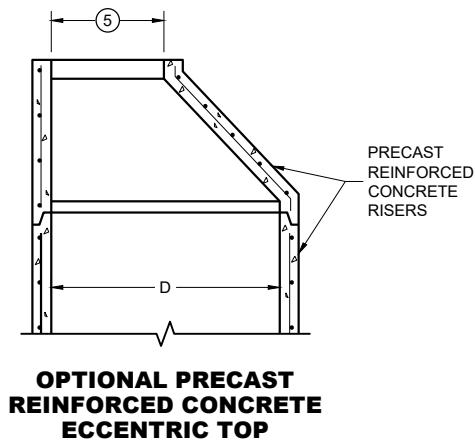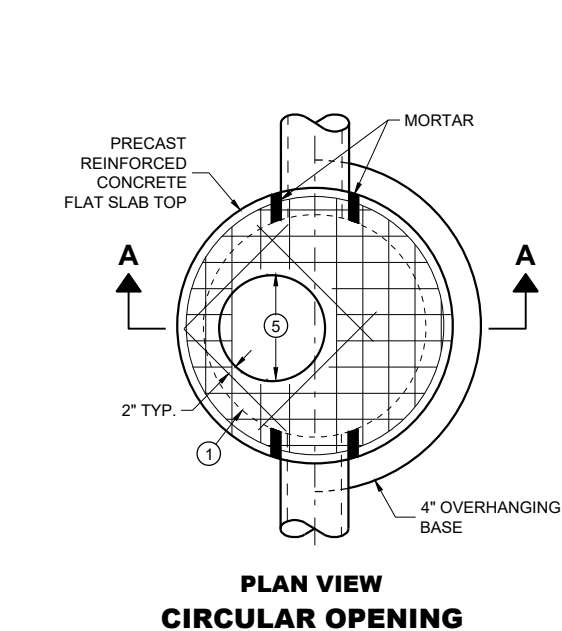


MANHOLE COVER OPENING MATRIX

MANHOLE COVER OPENING SIZE (FT.)	MANHOLE COVER TYPE	C	ALL JS	K	L	M
2 DIA.	5	X	X		X	
3 DIA.				X		X

PIPE MATRIX



MANHOLE SIZE (DIA.)	MAXIMUM INSIDE PIPE DIAMETER FOR TWO PIPES		MINIMUM WALL THICKNESS (IN)	MINIMUM PRECAST FLAT SLAB TOP AND BASE THICKNESS
	180° SEPARATION (IN)	90° SEPARATION (IN)		
3-FT	15	12	4	6
4-FT	24	18	4	6
5-FT	36	24	5	8
6-FT	42	36	6	8
7-FT	48	36/42 *	7	8
8-FT	60	42	8	8
9-FT	66	54	9	10
10-FT	72	60	10	10

*A 36" PIPE AND A 42" PIPE CAN BE PLACED WITHIN 90 DEGREES.
SEE MINIMUM HORIZONTAL PIPE SEPARATION DETAIL.



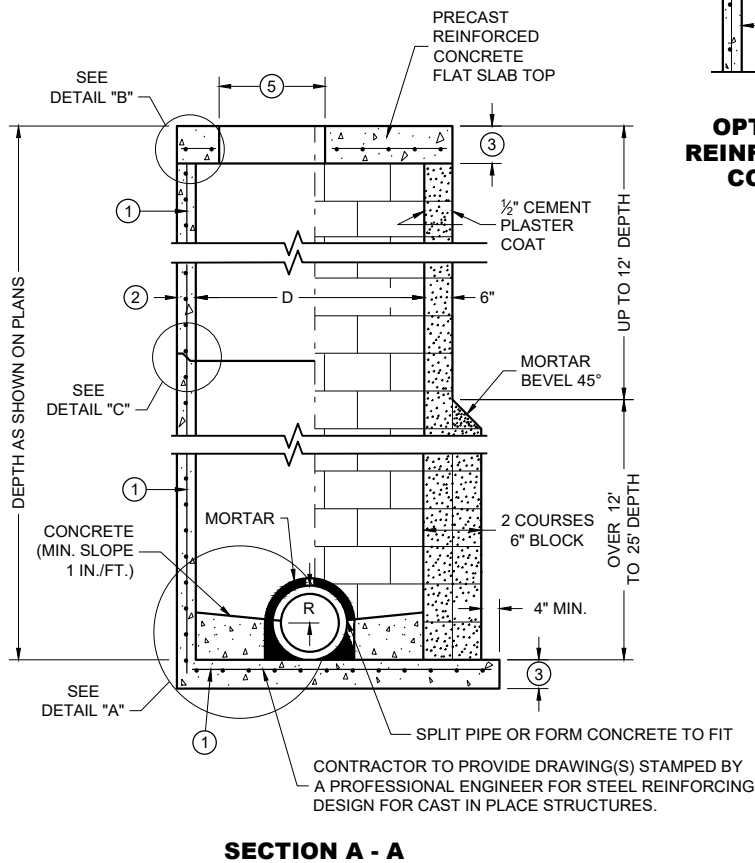


**PRECAST REINFORCED
CONCRETE WITH
MONOLITHIC BASE**

**CONCRETE BLOCK WITH
CAST IN PLACE OR
PRECAST REINFORCED
CONCRETE BASE**

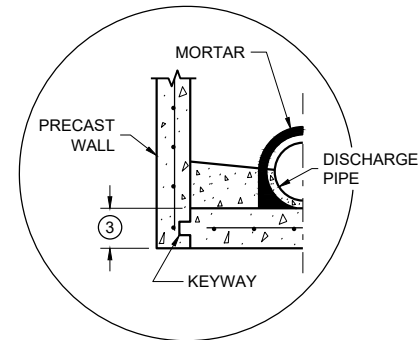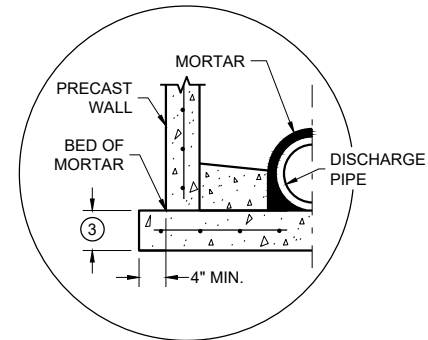


DETAIL "A"

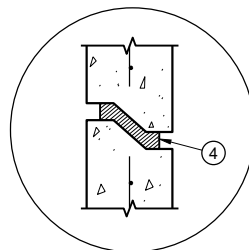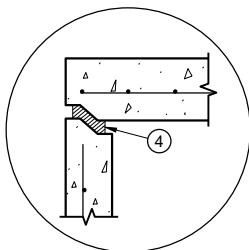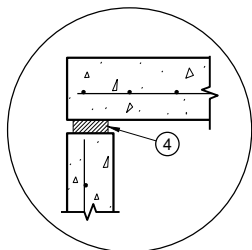

DETAIL "B"

DETAIL "C"

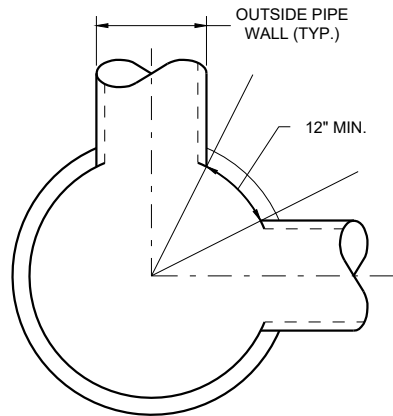

DETAIL "D"

GENERAL NOTES

DETAILS OF CONSTRUCTION, MATERIALS AND WORKMANSHIP NOT SHOWN ON THIS DRAWING SHALL CONFORM TO THE PERTINENT REQUIREMENTS OF THE STANDARD SPECIFICATIONS AND THE APPLICABLE SPECIAL PROVISIONS.

UNLESS OTHERWISE AUTHORIZED IN WRITING BY THE ENGINEER, THE CONTRACTOR SHALL NOT ORDER AND DELIVER PRECAST MANHOLE UNITS REQUIRED FOR THE PROJECT UNTIL A LIST OF SIZES IS FURNISHED BY THE ENGINEER.

DETAILED DRAWINGS FOR PROPOSED ALTERNATE DESIGNS FOR UNDERGROUND DRAINAGE STRUCTURES SHALL BE SUBMITTED TO THE ENGINEER FOR APPROVAL PROVIDING THAT SUCH ALTERNATE DESIGNS MAKE PROVISION FOR EQUIVALENT CAPACITY AND STRENGTH.

ALL DRAINAGE STRUCTURES ARE DESIGNATED ON THE PLANS AS "MANHOLES 3X3-L", "CATCH BASINS 4-B", "INLETS 2X3-H", ETC. THE FIRST NUMBERS DESIGNATE THE SIZE OF THE STRUCTURE, AND THE FOLLOWING LETTER DESIGNATES THE TYPE OF COVER TO BE USED TO COMPRISE THE COMPLETE UNIT.

BASES SHALL BE PLACED ON A BED OF MATERIAL AT LEAST 6 INCHES IN DEPTH, WHICH MEETS THE REQUIREMENTS OF FOUNDATION BACKFILL. THIS BEDDING SHALL BE COMPACTED AND PROVIDE UNIFORM SUPPORT FOR THE ENTIRE AREA OF THE BASE.

PRECAST REINFORCED CONCRETE CONE TOPS (ECCENTRIC OR CONCENTRIC) OR PRECAST REINFORCED CONCRETE FLAT SLAB TOPS MAY BE USED ON CONCRETE BLOCK STRUCTURES.

ECCENTRIC CONE TOPS MAY BE USED ON ALL STRUCTURES. CONCENTRIC CONE TOPS SHALL BE USED ONLY ON STRUCTURES 5 FEET OR LESS IN DEPTH UNLESS OTHERWISE DIRECTED BY THE ENGINEER.

STEPS MEETING AASHTO M199 AND THE FOLLOWING REQUIREMENTS SHALL BE INSTALLED IN ALL STRUCTURES OVER 5 FEET IN DEPTH: 16 INCH C-C MAXIMUM SPACING; PROJECT A MINIMUM CLEAR DISTANCE OF 4 INCHES FROM THE WALL AT THE POINT OF EMBEDMENT; MINIMUM LENGTH OF 10 INCHES; MINIMUM WALL EMBEDMENT OF 3 INCHES. FERROUS METAL STEPS NOT PAINTED OR TREATED TO RESIST CORROSION SHALL HAVE A MINIMUM CROSS SECTIONAL IMENSION OF 1 INCH.

STEPS OF APPROVED POLYPROPYLENE PLASTIC COATED REINFORCEMENT BAR ARE ACCEPTABLE. REINFORCING BAR MUST BE A MINIMUM OF 1/2 INCH AND MEET THE REQUIREMENTS OF ASTM A615.

CERTIFICATION SHALL BE PROVIDED THAT INSTALLED STEPS WHEN TESTED IN ACCORDANCE WITH SECTION 10 OF AASHTO T280 CAN WITHSTAND A VERTICAL LOAD OF 800 LBS. AND A HORIZONTAL LOAD OF 400 LBS.

ALL BAR STEEL REINFORCEMENT SHALL BE EMBEDDED 2 INCHES CLEAR UNLESS OTHERWISE SHOWN OR NOTED.

ALL PRECAST MANHOLE UNITS SHALL CONFORM TO THE PERTINENT REQUIREMENTS OF AASHTO DESIGNATION M199.

PRECAST REINFORCED RISERS SHALL HAVE A TONGUE AND GROOVE JOINT WITH TONGUE UP OR DOWN.

CONCRETE BLOCK WILL NOT BE PERMITTED FOR STRUCTURES GREATER THAN 4 FEET IN DIAMETER.

4" OVERHANGING BASES ARE REQUIRED FOR ALL CONCRETE BLOCK INSTALLATIONS. 4" OVERHANG IS REQUIRED WHEN SEPARATE PRECAST BASE IS PROVIDED. OVERHANG IS NOT REQUIRED ON PRECAST STRUCTURES WITH AN INTEGRAL OR MONOLITHIC BASE.


FOR ADDITIONAL CONFIGURATIONS, MAINTAIN A MINIMUM OF 12 INCHES AS MEASURED FROM THE INSIDE OF THE STRUCTURE WALL BETWEEN THE OUTSIDE PIPE WALLS OF ADJACENT PIPES. SEE DETAIL "D".

- 1 FOR PRECAST MANHOLES AND REINFORCED CONCRETE BASES PROVIDE REINFORCING STEEL IN ACCORDANCE TO AASHTO M199.
- 2 SEE PIPE MATRIX TABLE FOR MINIMUM WALL THICKNESS FOR PRECAST MANHOLES
- 3 SEE PIPE MATRIX TABLE FOR MINIMUM THICKNESS OF PRECAST FLAT SLAB TOPS AND BASES.
- 4 JOINTS TO BE SEALED WITH A BUTYL RUBBER SEAL PER SEALANT MANUFACTURERS RECOMMENDATIONS CONFORMING TO ASTM C 990 OR RUBBER GASKETS CONFORMING TO ASTM C443.
- 5 SEE MANHOLE COVER OPENING MATRIX.


**MANHOLES, 3-FT, 4-FT
5-FT, 6-FT, 7-FT, 8-FT, 9-FT
AND 10-FT DIAMETER**

STATE OF WISCONSIN
DEPARTMENT OF TRANSPORTATION


APPROVED
December 2023 /S/ Rodney Taylor
DATE ROADWAY STANDARDS DEVELOPMENT
FHWA UNIT SUPERVISOR

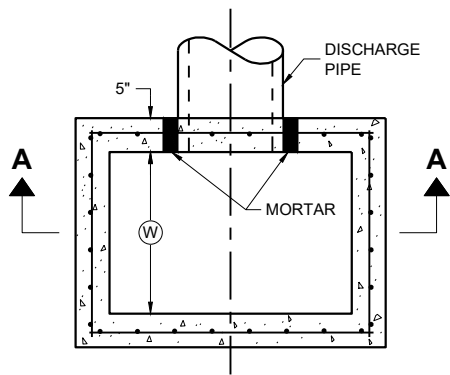

PLAN VIEW

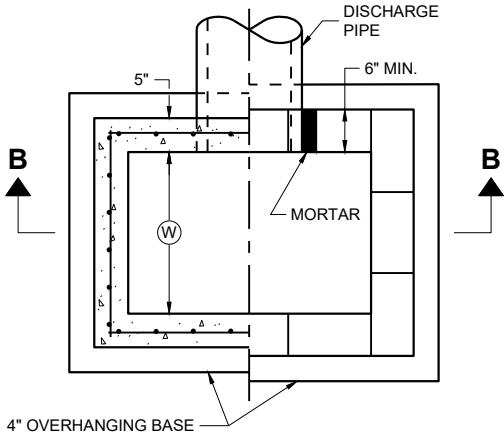


PLAN VIEW

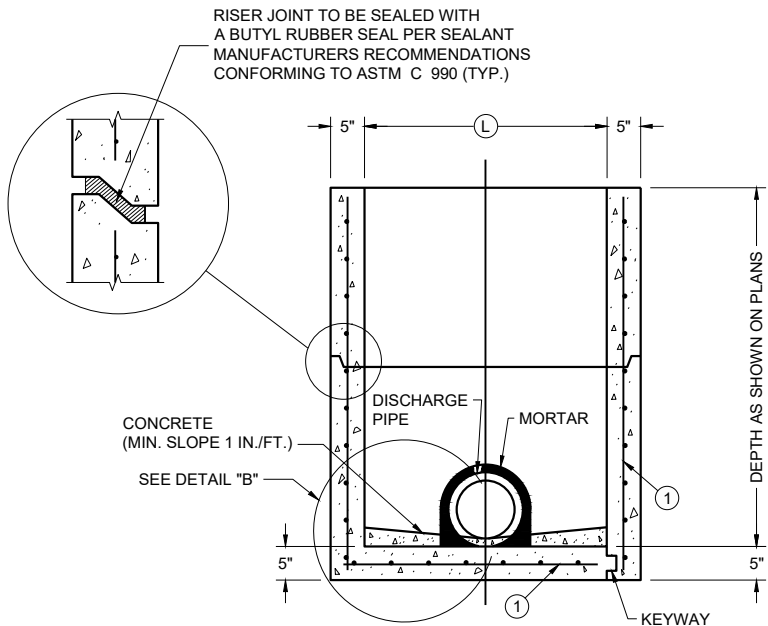

PRECAST REINFORCED CONCRETE WITH MONOLITHIC BASE

PRECAST REINFORCED CONCRETE WITH INTEGRAL BASE


SECTION A - A

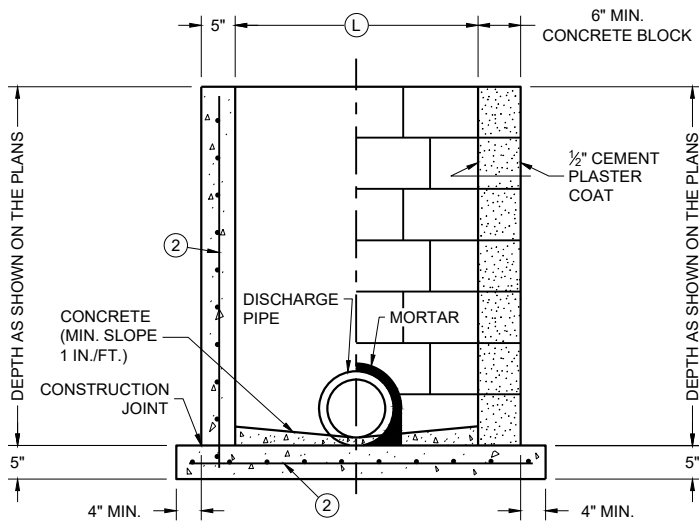

CAST IN PLACE REINFORCED CONCRETE


CONCRETE BLOCK WITH CAST IN PLACE OR PRECAST REINFORCED CONCRETE BASE ①

SECTION B - B

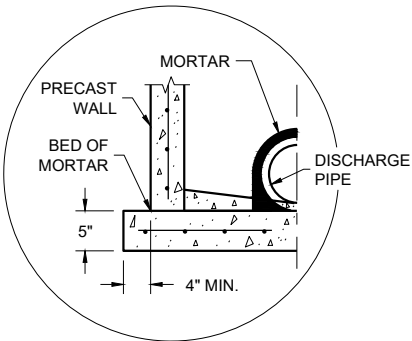

SEPARATE PRECAST REINFORCED CONCRETE BASE OPTION

DETAIL "B"

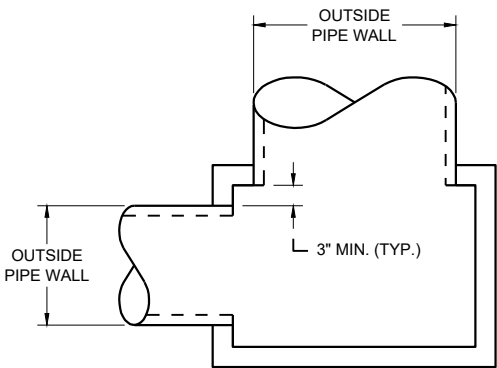

DETAIL "A"

INLETS 2 X 2-FT, 2 X 2.5-FT, 2 X 3-FT, 2.5 X 3-FT AND 2X3.5-FT

GENERAL NOTES

DETAILS OF CONSTRUCTION, MATERIALS AND WORKMANSHIP NOT SHOWN ON THIS DRAWING SHALL CONFORM TO THE PERTINENT REQUIREMENTS OF THE STANDARD SPECIFICATIONS AND THE APPLICABLE SPECIAL PROVISIONS.

UNLESS OTHERWISE AUTHORIZED IN WRITING BY THE ENGINEER, THE CONTRACTOR SHALL NOT ORDER AND DELIVER PRECAST INLET UNITS REQUIRED FOR THE PROJECT UNTIL A LIST OF SIZES IS FURNISHED BY THE ENGINEER.

DETAILED DRAWINGS FOR PROPOSED ALTERNATE DESIGNS FOR UNDERGROUND DRAINAGE STRUCTURES SHALL BE SUBMITTED TO THE ENGINEER FOR APPROVAL PROVIDING THAT SUCH ALTERNATE DESIGNS MAKE PROVISION FOR EQUIVALENT CAPACITY AND STRENGTH.

ALL PRECAST INLET UNITS SHALL CONFORM TO THE PERTINENT REQUIREMENTS OF ASTM C 913.

ALL DRAINAGE STRUCTURES ARE DESIGNATED ON THE PLANS AS "MANHOLES 3X3-L", "CATCH BASINS 4-B", "INLETS 2X3-H", ETC. THE FIRST NUMBERS DESIGNATES THE SIZE OF THE STRUCTURE, AND THE FOLLOWING LETTER DESIGNATES THE TYPE OF COVER TO BE USED TO COMPRISE THE COMPLETE UNIT.

BASES SHALL BE PLACED ON A BED OF MATERIAL AT LEAST 6 INCHES IN DEPTH, WHICH MEETS THE REQUIREMENTS OF FOUNDATION BACKFILL. THIS BEDDING SHALL BE COMPACTED AND PROVIDE UNIFORM SUPPORT FOR THE ENTIRE AREA OF THE BASE.

ALL BAR STEEL REINFORCEMENT SHALL BE EMBEDDED 2 INCHES CLEAR UNLESS OTHERWISE SHOWN OR NOTED.

PRECAST REINFORCED RISERS SHALL HAVE A TONGUE AND GROOVE JOINT WITH TONGUE UP OR DOWN.

4" OVERHANGING BASES ARE REQUIRED FOR CAST-IN-PLACE REINFORCED CONCRETE AND CONCRETE BLOCK INSTALLATIONS. 4" OVERHANG IS REQUIRED WHEN SEPARATE PRECAST BASE IS PROVIDED. OVERHANG IS NOT REQUIRED ON PRECAST STRUCTURES WITH AN INTEGRAL OR MONOLITHIC BASE.

MAXIMUM INSIDE PIPE DIAMETER DETERMINED BY 3" CLEARANCE ON EACH SIDE OF THE OUTSIDE WALL OF THE PIPE. SEE DETAIL "A". ASSUMES PIPE ENTERS PERPENDICULAR TO THE STRUCTURE.

- ① FOR PRECAST INLETS AND REINFORCED CONCRETE BASES PROVIDE REINFORCING STEEL IN ACCORDANCE TO ASTM C 913
- ② CONTRACTOR TO PROVIDE DRAWING(S) STAMPED BY A PROFESSIONAL ENGINEER FOR STEEL REINFORCING DESIGN FOR CAST-IN-PLACE STRUCTURES.

CATCH BASIN COVER MATRIX

INLET SIZE	WIDTH (W) (FT.)	LENGTH (L) (FT.)	INLET COVER TYPE									
			ALL A'S	ALL B'S	BW	F	ALL H'S	S	T	V	WM	V V-B
2 X 2-FT	2	2	X	X				X				
2 X 2.5-FT	2	2.5			X			X	X	X	X	
2 X 3-FT	2	3					X					
2.5 X 3-FT	2.5	3				X						
2 X 3.5-FT	2	3.5										X


PIPE MATRIX

CATCH BASIN SIZE	MAXIMUM INSIDE PIPE DIAMETER FOR TWO PIPES	
	WIDTH (IN)	LENGTH (IN)
2 X 2-FT	12	12
2 X 2.5-FT	12	18
2 X 3-FT	12	24
2.5 X 3-FT	18	24
2 X 3.5-FT	12	30


INLETS 2 X 2-FT, 2 X 2.5-FT, 2 X 3-FT, 2.5 X 3-FT AND 2 X 3.5-FT

STATE OF WISCONSIN
DEPARTMENT OF TRANSPORTATION


APPROVED
December 2023 /S/ Rodney Taylor
DATE ROADWAY STANDARDS DEVELOPMENT
FHWA UNIT SUPERVISOR

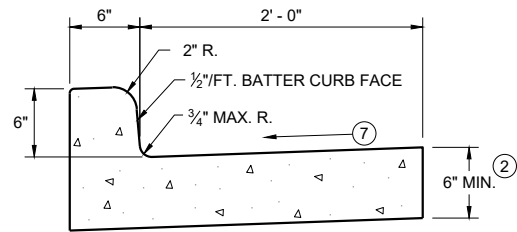


TYPES A^① & D

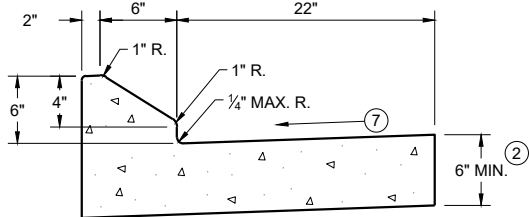


6" SLOPED CURB TYPES G^① & J

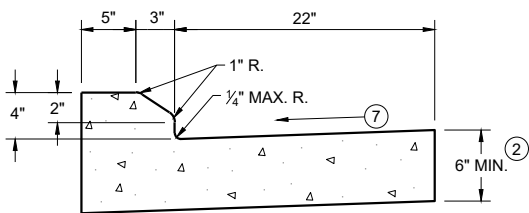

4" SLOPED CURB TYPES G^① & J

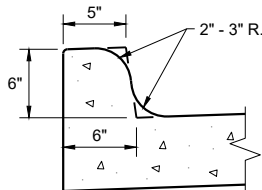


TYPES K^① & L
(OPTIONAL CURB SHAPE)

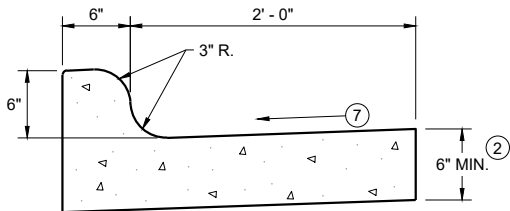


TYPES K^① & L

CONCRETE CURB AND GUTTER 30"

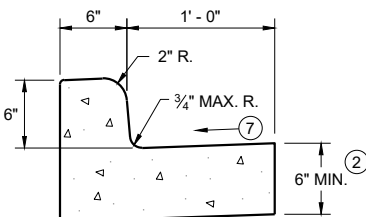


TYPES A^① & D

CONCRETE CURB AND GUTTER 18"

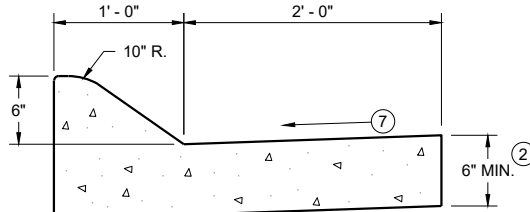


6" SLOPED CURB TYPES A^① & D

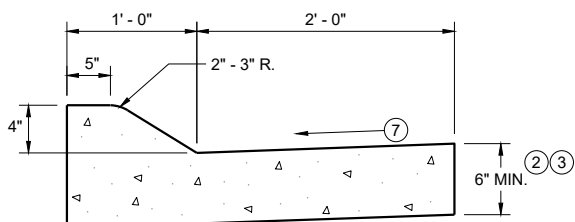


4" SLOPED CURB TYPES A^① & D

CONCRETE CURB AND GUTTER 36"

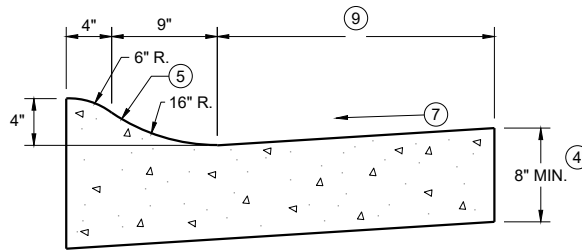

4" SLOPED CURB TYPES R^① & T

TBT & TBTT	X
30"	22"
36"	28"

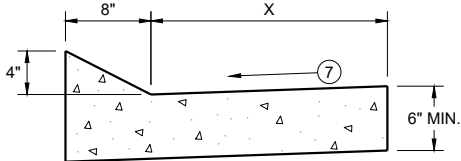


TYPES TBT & TBTT^①

CONCRETE CURB AND GUTTER


PAVEMENT THICKNESS
AND MAXIMUM CONCRETE
PANEL WIDTH TABLE

PAVEMENT THICKNESS	MAXIMUM PANEL WIDTH
LESS THAN 10"	12'
10" & ABOVE	15'

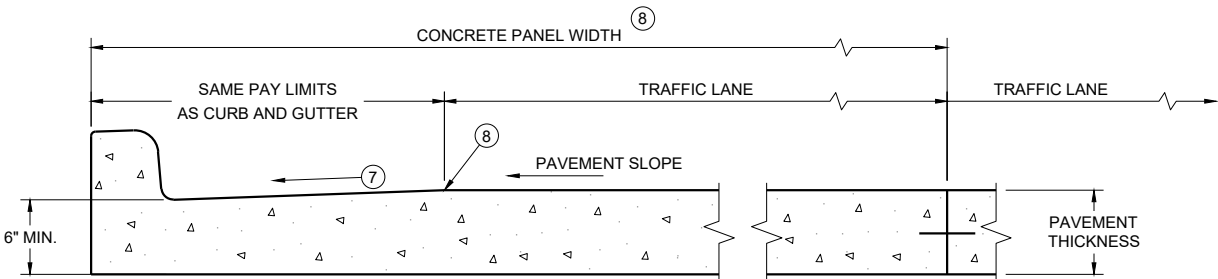

PARTIAL SECTION OF PAVEMENT
WITH INTEGRAL CURB AND GUTTER *

* BIKE LANE IS NOT SHOWN

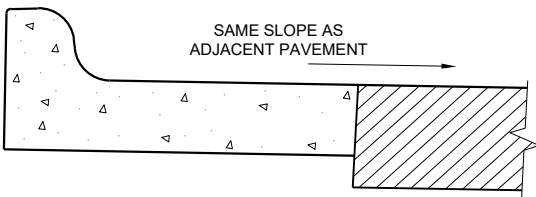

REVERSE SLOPE GUTTER^⑥
(TYPICAL FOR ALL CURB & GUTTER TYPES)

GENERAL NOTES

DETAILS OF CONSTRUCTION AND WORKMANSHIP NOT SHOWN ON THIS DRAWING SHALL CONFORM TO THE PERTINENT REQUIREMENTS OF THE CONTRACT.

PAVEMENT TIES AND TIE BARS SHALL BE EPOXY COATED IN CONFORMANCE WITH SUBSECTION 505.2.6.2 OF THE STANDARD SPECIFICATIONS.


INTEGRAL CURB AND GUTTER SHALL CONFORM TO THE DETAILS SHOWN FOR CONCRETE CURB AND GUTTER INCLUDING THE TRANSVERSE GUTTER SLOPE.

UNLESS OTHERWISE SHOWN ON THE TYPICAL CROSS SECTIONS, THE BASE AGGREGATE AND COMMON EXCAVATION LIMITS ARE 2' - 0" BEHIND THE BACK OF CURBS.


- ① TIE BARS ARE REQUIRED FOR CURB AND GUTTERS TYPES A, G, K, R, AND TBTT.
- ② THE BOTTOM OF CURB AND GUTTER MAY BE CONSTRUCTED EITHER LEVEL OR PARALLEL TO THE SLOPE OF THE SUBGRADE OR BASE AGGREGATE PROVIDED A 6" MINIMUM GUTTER THICKNESS IS MAINTAINED.
- ③ USE 8" MINIMUM GUTTER THICKNESS WHEN USED WITH AN ADJACENT CONCRETE TRUCK APRON PLACED BEHIND BACK OF CURB.
- ④ THE BOTTOM OF CURB AND GUTTER MAY BE CONSTRUCTED EITHER LEVEL OR PARALLEL TO THE SLOPE OF THE SUBGRADE OR BASE AGGREGATE PROVIDED A 8" MINIMUM GUTTER THICKNESS IS MAINTAINED.
- ⑤ UNLESS OTHERWISE NOTED, FOR STAKING PURPOSES THE FACE OF CURB IS 6" FROM THE BACK OF CURB.
- ⑥ WHEN REVERSE SLOPE GUTTER IS REQUIRED, THE LOCATION(S) WILL BE SHOWN ELSEWHERE IN THE PLAN.
- ⑦ USE 4% GUTTER CROSS SLOPE UNLESS OTHERWISE NOTED IN THE PLANS.
- ⑧ INCLUDE LONGITUDINAL JOINT AND TIE BARS ALONG LANE EDGE WHEN CONCRETE PANEL WIDTH EXCEEDS THE MAXIMUM WIDTH PER TABLE BELOW. LONGITUDINAL JOINT(S) ARE NOT ALLOWED WITHIN TRAFFIC LANES AND BIKE LANES. LONGITUDINAL JOINT MAY BE SAWED.
- ⑨ CONCRETE CURB AND GUTTER 4-INCH SLOPED 30-INCH TYPE "R" AND "T" = 17 INCHES
CONCRETE CURB AND GUTTER 4-INCH SLOPED 36-INCH TYPE "R" AND "T" = 23 INCHES

CONCRETE CURB AND GUTTER

STATE OF WISCONSIN
DEPARTMENT OF TRANSPORTATION

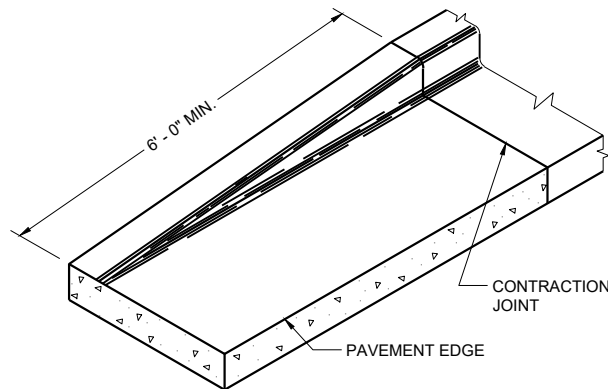


END SECTION CURB AND GUTTER

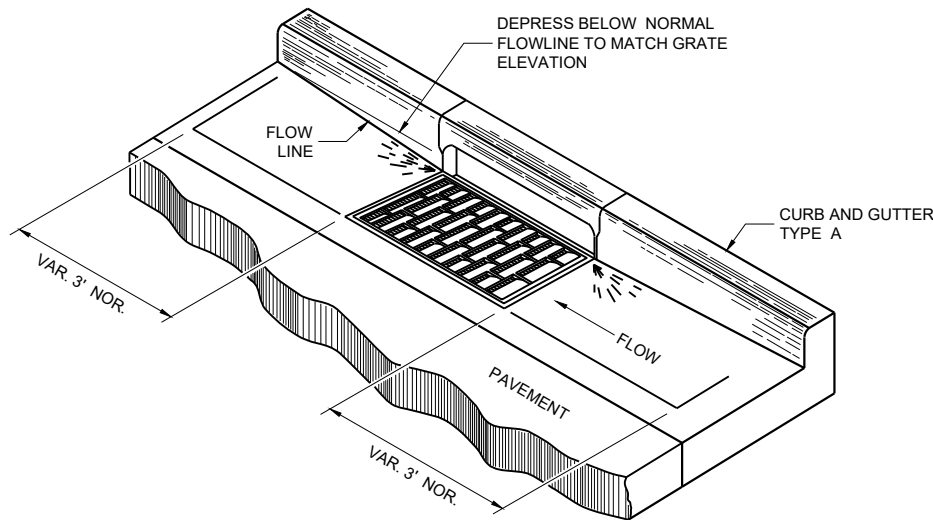


DETAIL OF CURB AND GUTTER AT INLETS


(TYPICAL H INLET COVER SHOWN)

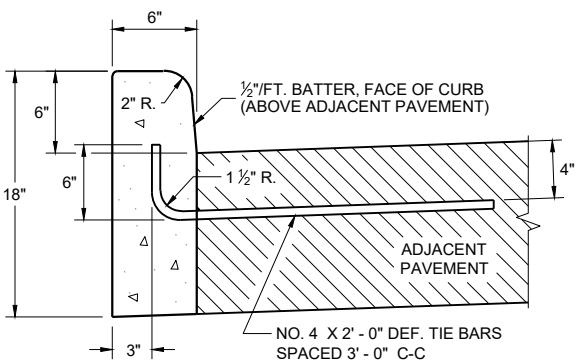


TYPES A^① & D

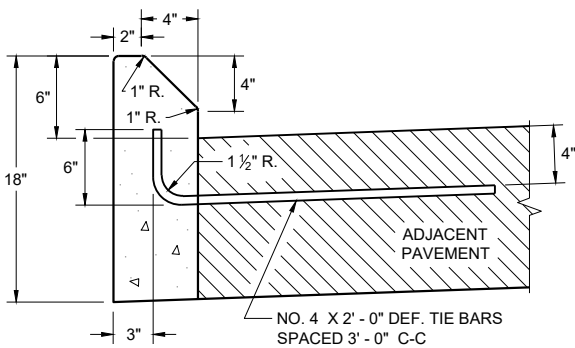

TYPES G^① & J
CONCRETE CURB

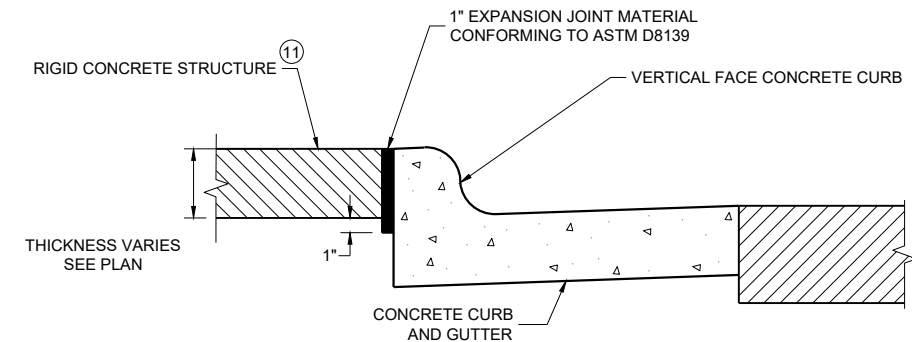

EXPANSION JOINT DETAIL FOR VERTICAL CURB ABUTTING A RIGID STRUCTURE^⑪

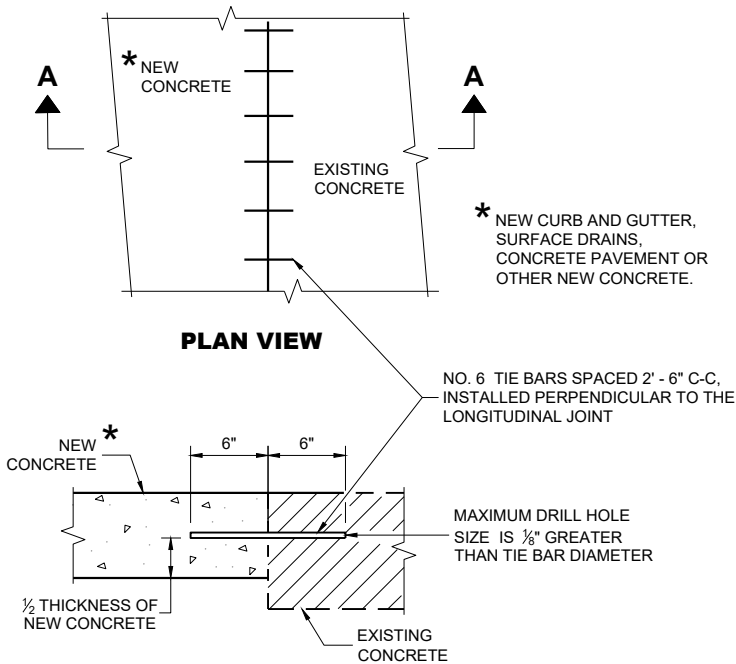

SECTION A - A
TIE BARS DRILLED INTO EXISTING PAVEMENT


GENERAL NOTES

DETAILS OF CONSTRUCTION AND WORKMANSHIP NOT SHOWN ON THIS DRAWING SHALL CONFORM TO THE PERTINENT REQUIREMENTS OF THE CONTRACT.


PAVEMENT TIES AND TIE BARS SHALL BE EPOXY COATED IN CONFORMANCE WITH SUBSECTION 505.2.6.2 OF THE STANDARD SPECIFICATIONS.

UNLESS OTHERWISE SHOWN ON THE TYPICAL CROSS SECTIONS, THE BASE AGGREGATE AND COMMON EXCAVATION LIMITS ARE 2' - 0" BEHIND THE BACK OF CURBS.

- ① TIE BARS ARE REQUIRED FOR CURB AND GUTTERS TYPES A, G, K, R, AND TBTT.
- ② THE BOTTOM OF CURB AND GUTTER MAY BE CONSTRUCTED EITHER LEVEL OR PARALLEL TO THE SLOPE OF THE SUBGRADE OR BASE AGGREGATE PROVIDED A 6" MINIMUM GUTTER THICKNESS IS MAINTAINED.
- ⑩ REFER TO SDD 08D18 AND 08D19 FOR ADDITIONAL DRIVEWAY ENTRANCE CURB DETAILS.
- ⑪ PLACE 1" THICK EXPANSION JOINT MATERIAL BETWEEN VERTICAL FACE CURB TYPES EXTENDING FROM THE TOP OF CURB TO 1 INCH BELOW THE ADJOINING CONCRETE SURFACE. RIGID CONCRETE STRUCTURES INCLUDE RAISED CONCRETE MEDIANS, CONCRETE SAFETY ISLANDS, SPLITTER ISLANDS, OR LOCATIONS IDENTIFIED ON THE PLANS.

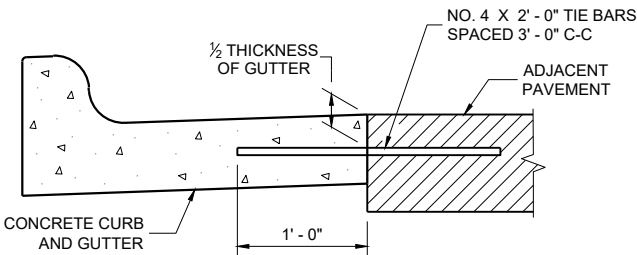

TYPICAL TIE BAR LOCATION^①

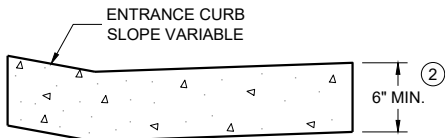


DRIVEWAY ENTRANCE CURB^⑩
(WHEN DIRECTED BY THE ENGINEER)

CONCRETE CURB, TIES
AND CURB AND GUTTER
APPLICATIONS


STATE OF WISCONSIN
DEPARTMENT OF TRANSPORTATION

APPROVED
May 2023
DATE
/S/ Rodney Taylor
ROADWAY STANDARDS DEVELOPMENT
UNIT SUPERVISOR

FHWA

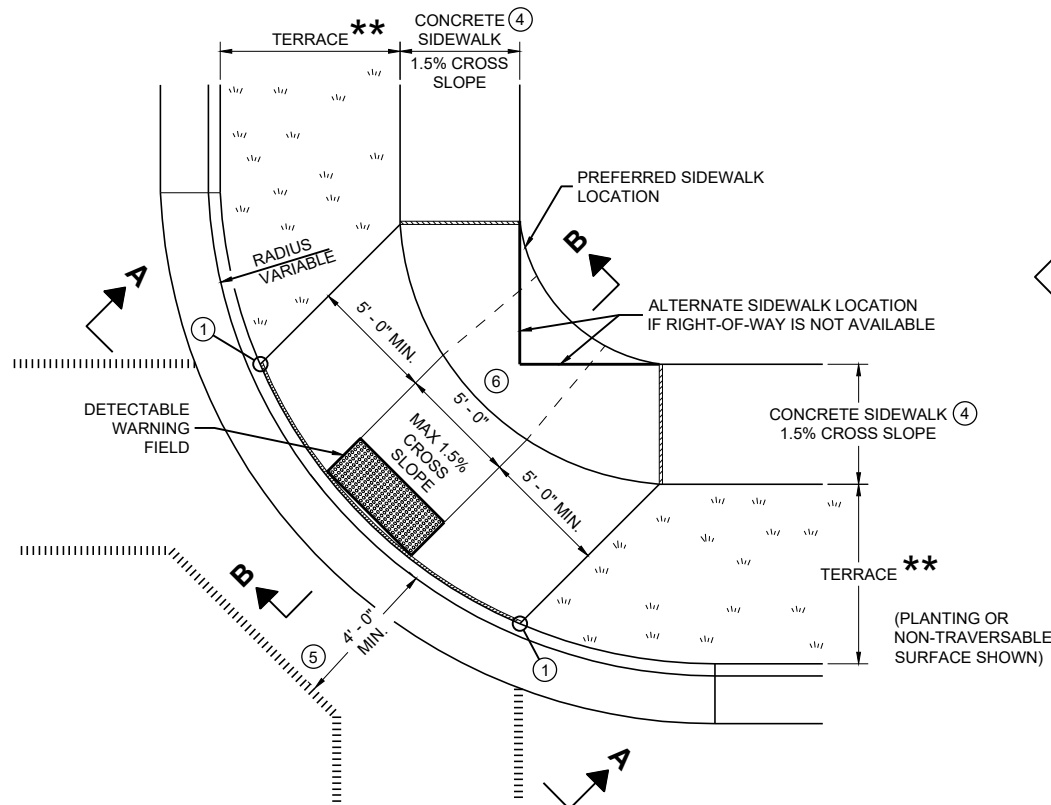


PLAN VIEW
CURB RAMP TYPE 1
(CENTER OF CORNER RADIUS)

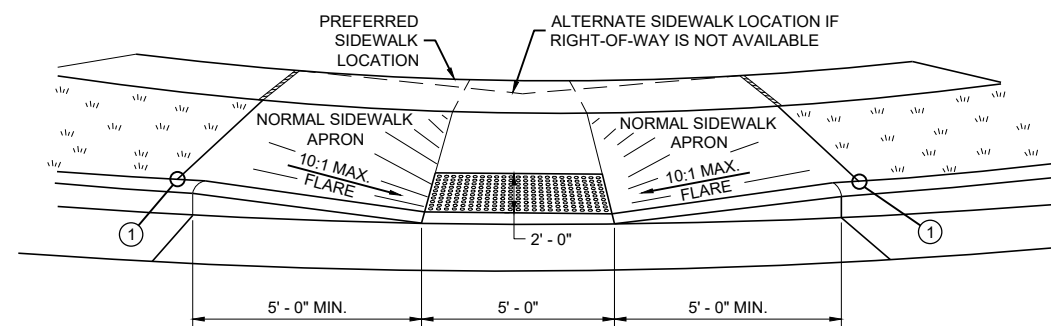


VIEW A - A FOR TYPE 1


** WIDTH SHOWN ELSEWHERE
IN THE PLANS

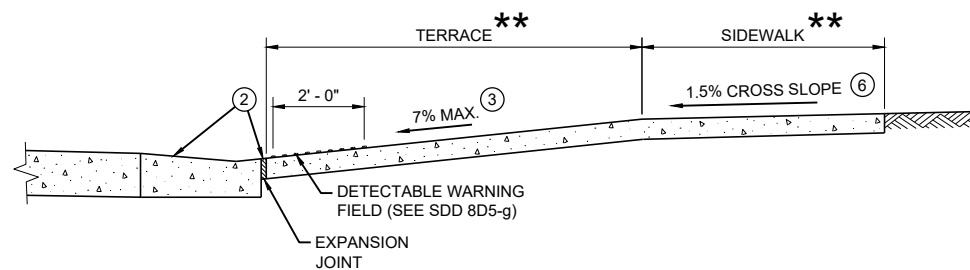


SECTION B - B FOR TYPE 1

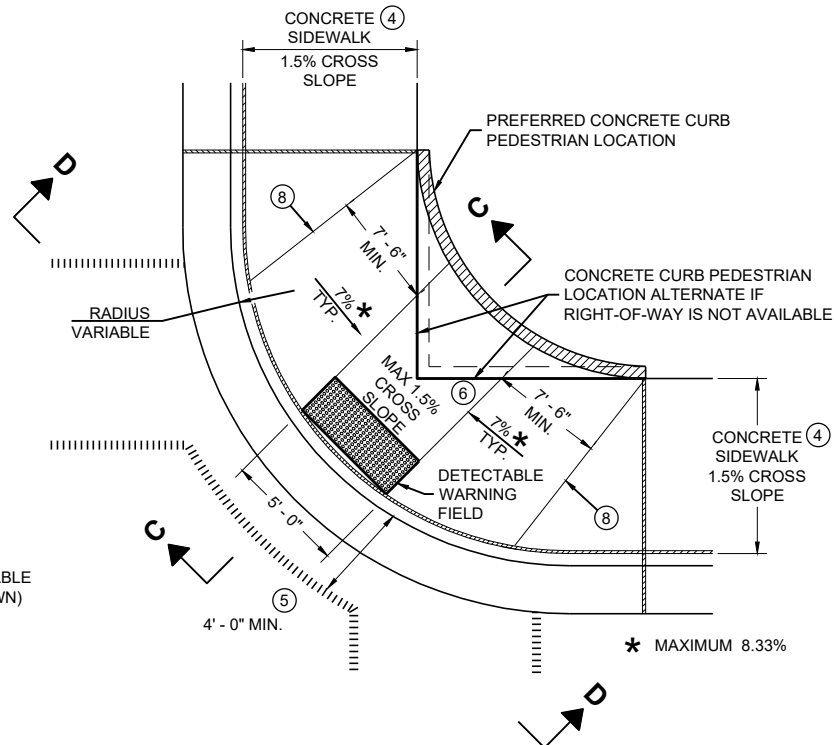

PLAN VIEW
CURB RAMP TYPE 1 - A
(NO TERRACE)

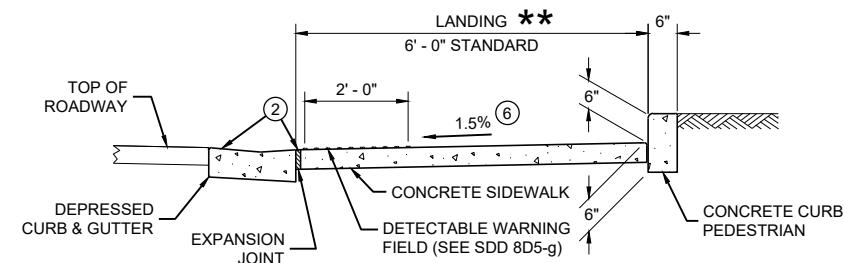

SECTION C - C FOR TYPE 1 - A

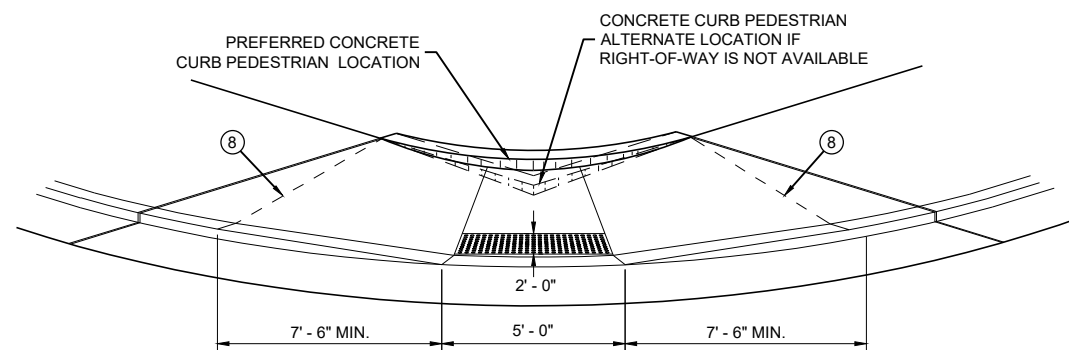

VIEW D - D FOR TYPE 1 - A

GENERAL NOTES

AVOID PLACING DRAINAGE STRUCTURES, JUNCTION BOXES OR OTHER OBSTRUCTIONS IN FRONT OF RAMP ACCESS AREAS.

DETAILS OF CONSTRUCTION, MATERIALS AND WORKMANSHIP NOT SHOWN ON THIS DRAWING SHALL CONFORM TO THE PERTINENT REQUIREMENTS OF THE STANDARD SPECIFICATIONS AND THE APPLICABLE SPECIAL PROVISIONS.

WHEN NECESSARY, THE SIDEWALK ELEVATION MAY BE LOWERED TO MEET THE HIGH POINT ON THE RAMP.

TYPE 1 CURB RAMPS SHALL HAVE A NORMAL SIDEWALK APRON AND CURB ON BOTH SIDES OF RAMP.

DETECTABLE WARNING FIELD SHALL BE MEASURED AND PAID BY THE SQUARE FOOT AS "CURB RAMP DETECTABLE WARNING FIELD". THE CONCRETE PEDESTRIAN CURB, IF NEEDED, SHALL BE MEASURED AND PAID BY THE LINEAR FOOT AS "CONCRETE CURB PEDESTRIAN". CONCRETE SIDEWALK IN THE CURB RAMP AREA SHALL BE MEASURED AND PAID BY THE SQUARE FOOT AS CONCRETE SIDEWALK, INCLUDING THE AREA UNDER THE DETECTABLE WARNING FIELD.

SELECT CURB RAMP DETECTABLE WARNING FIELD MATERIALS AND DEVICES FROM THE DEPARTMENT'S APPROVED MATERIALS LIST. THE COLOR OF THE DETECTABLE WARNING FIELD IS SPECIFIED ELSEWHERE AND IS INCIDENTAL TO THE BID ITEM OF "CURB RAMP DETECTABLE WARNING FIELD"

DETECTABLE WARNING FIELDS THAT ARE INSTALLED AS A GROUP OR SIDE BY SIDE, SHALL BE FROM THE SAME MANUFACTURER.

SURFACE TEXTURE OF THE RAMP SHALL BE OBTAINED BY COARSE BROOMING TRANSVERSE TO THE SLOPE OF THE RAMP.


- ① THIS POINT IS AN EXTENSION OF OUTSIDE EDGE OF APPROACHING SIDEWALK WHERE IT MEETS THE BACK OF CONCRETE CURB. POINT LOCATION MAY BE ADJUSTED TO ALIGN WITH BEGINNING OF FULL-HEIGHT CURB IF THIS DISTANCE IS SHORT.
- ② GRADE CHANGE BETWEEN GUTTER FLAG SLOPE AND THE CURB RAMP SLOPE SHALL NOT EXCEED 11%. MAXIMUM GUTTER FLAG SLOPE IS 4%. PROVIDE LONGITUDINAL DRAINAGE AROUND CURB AND AWAY FROM CURB RAMP. NO VERTICAL LIPS OR DISCONTINUITIES GREATER THAN 1/4 - INCH ARE ALLOWED. SLOPE OF CURB HEAD OPENING SHALL MATCH THE RAMP SLOPE, MINIMALLY 1.5% AND NOT TO EXCEED 7%. WHEN ADJACENT TO 1.5% LANDING, CONSTRUCT CURB HEAD OPENING AT 1.5% IN THE DIRECTION OF PEDESTRIAN TRAVEL.
- ③ MAXIMUM 8.33% CURB RAMP SLOPE IS ALLOWABLE WITH FLATTENED GUTTER FLAG SLOPE AND NOT TO EXCEED 11% GRADE CHANGE.
- ④ ±0.5% CONSTRUCTION TOLERANCE IN SIDEWALK CROSS SLOPE. THE SIDEWALK CROSS SLOPE SHALL NOT EXCEED 2% WITHOUT PRIOR APPROVAL FROM THE ENGINEER.
- ⑤ PROVIDE A LEVEL LANDING IN THE STREET AND GUTTER AREA (2% MAXIMUM SLOPE IN ANY DIRECTION). WHEN THE GUTTER SLOPE EXCEEDS 2%, CONSTRUCT THE LEVEL LANDING IN THE STREET AREA. 4 FOOT WIDTH IS MEASURED FROM THE FLANGE LINE
- ⑥ PROVIDE A LEVEL LANDING (MAXIMUM 2% SLOPE) IN ANY DIRECTION OF PEDESTRIAN TRAVEL. STANDARD LEVEL LANDING SIZE IS 5 FEET BY 5 FEET.
- ⑧ PROVIDE GRADE BREAK PERPENDICULAR TO DIRECTION OF WHEELCHAIR TRAVEL.

LEGEND


- ===== 1/2" EXPANSION JOINT SIDEWALK
- - - - - CONTRACTION JOINT FIELD LOCATED
- ||||||| PAVEMENT MARKING CROSSWALK (WHITE)

CURB RAMPS TYPE 1 AND 1-A


STATE OF WISCONSIN
DEPARTMENT OF TRANSPORTATION

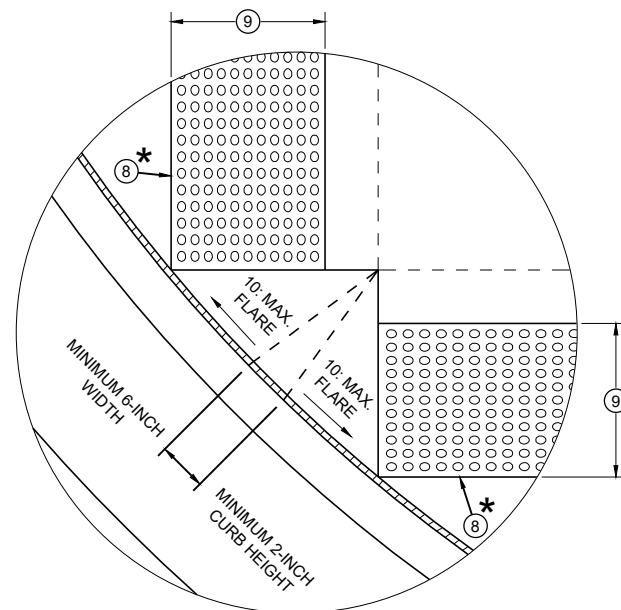


DETAIL A

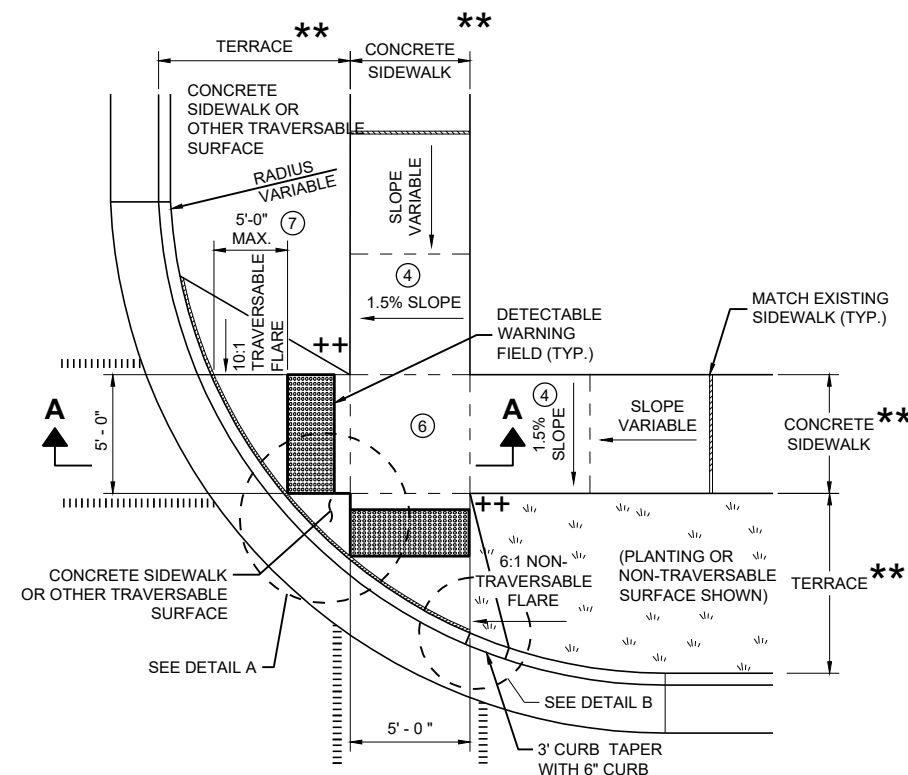


**PLAN VIEW
CURB RAMP TYPE 2
(CENTER OF CORNER RADIUS)**

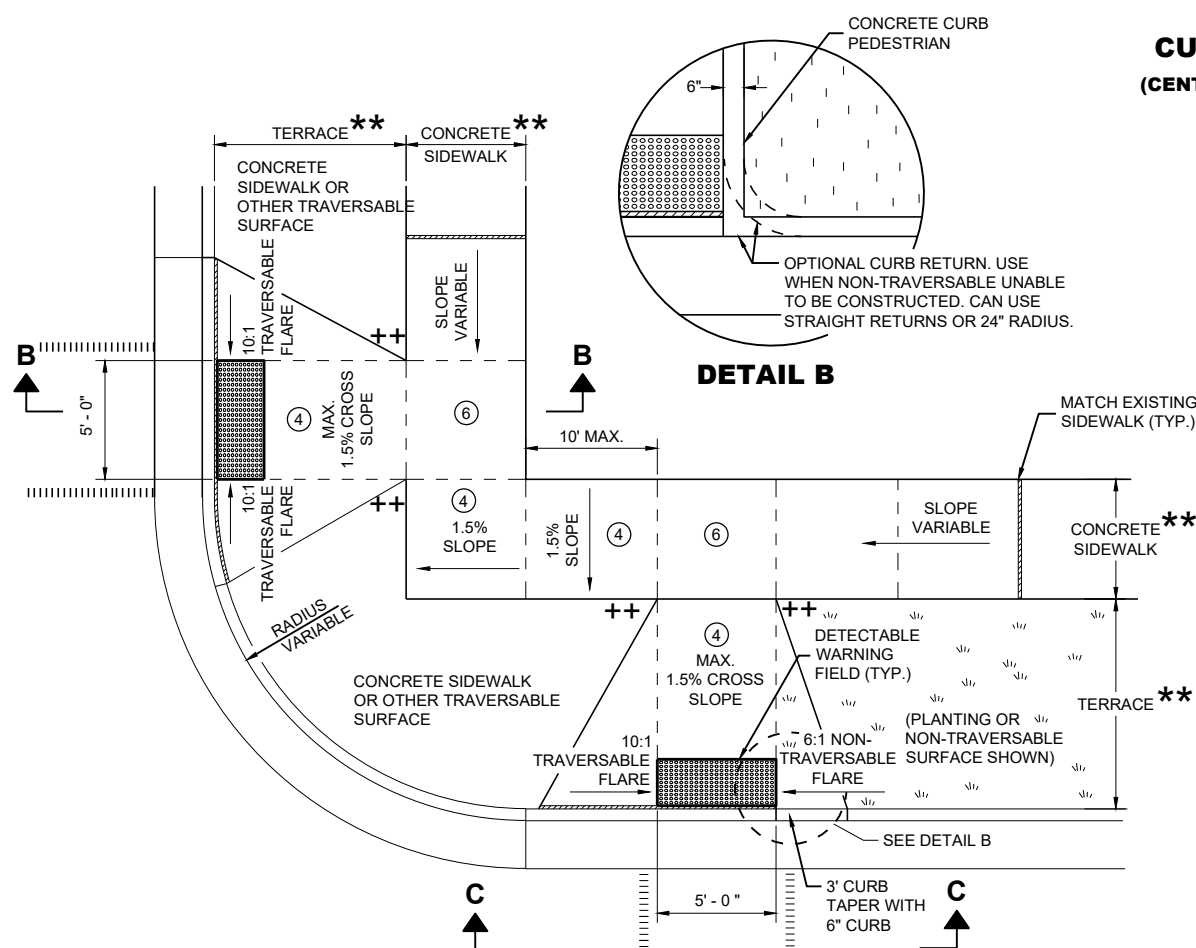


**PLAN VIEW
CURB RAMP TYPE 3
(OUTSIDE OF CROSSWALK AREA)**

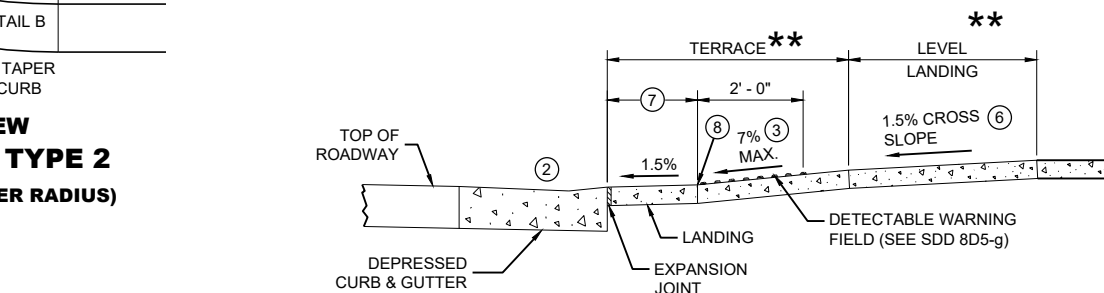

SECTION A - A FOR TYPE 2

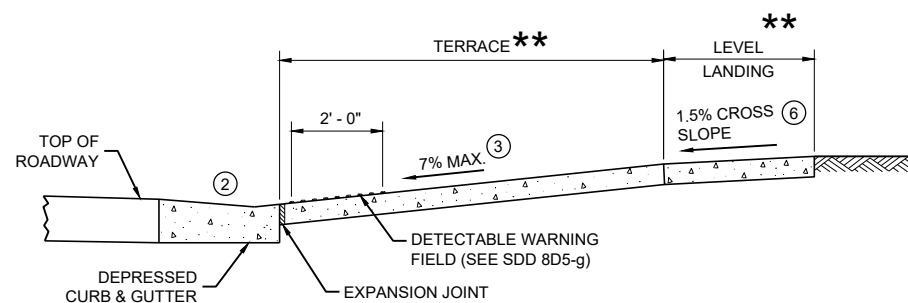

SECTION B - B FOR TYPE 3

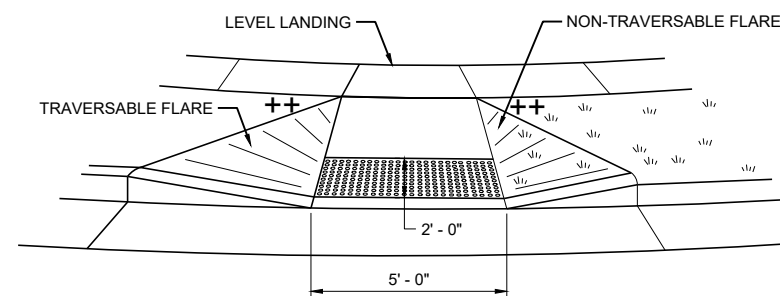

VIEW C - C FOR TYPE 3

GENERAL NOTES

AVOID PLACING DRAINAGE STRUCTURES, JUNCTION BOXES OR OTHER OBSTRUCTIONS IN FRONT OF RAMP ACCESS AREAS.

DETAILS OF CONSTRUCTION, MATERIALS AND WORKMANSHIP NOT SHOWN ON THIS DRAWING SHALL CONFORM TO THE PERTINENT REQUIREMENTS OF THE STANDARD SPECIFICATIONS AND THE APPLICABLE SPECIAL PROVISIONS.

DETECTABLE WARNING FIELDS THAT ARE INSTALLED AS A GROUP OR SIDE BY SIDE SHALL BE FROM THE SAME MANUFACTURER.

- ② GRADE CHANGE BETWEEN GUTTER FLAG SLOPE AND THE CURB RAMP SLOPE SHALL NOT EXCEED 11%. MAXIMUM GUTTER FLAG SLOPE IS 4%. PROVIDE LONGITUDINAL DRAINAGE AROUND CURB AND AWAY FROM CURB RAMP. NO VERTICAL LIPS OR DISCONTINUITIES GREATER THAN 1/4" INCH ARE ALLOWED. SLOPE OF CURB HEAD OPENING SHALL MATCH THE RAMP SLOPE, MINIMALLY 1.5% AND NOT TO EXCEED 7%. WHEN ADJACENT TO 1.5% LANDING, CONSTRUCT CURB HEAD OPENING AT 1.5% IN THE DIRECTION OF PEDESTRIAN TRAVEL.
- ③ AN 8.33% CURB RAMP SLOPE IS ALLOWABLE WITH FLATTENED GUTTER FLAG SLOPE (2.67% OR LESS) AND NOT TO EXCEED 11% GRADE CHANGE.
- ④ ±0.5% CONSTRUCTION TOLERANCE IN SIDEWALK CROSS SLOPE. THE SIDEWALK CROSS SLOPE SHALL NOT EXCEED 2% WITHOUT PRIOR APPROVAL FROM THE ENGINEER.
- ⑥ PROVIDE A LEVEL LANDING (MAXIMUM 2% SLOPE) IN ANY DIRECTION OF PEDESTRIAN TRAVEL. STANDARD LEVEL LANDING SIZE IS 5 FEET X 5 FEET.
- ⑦ WHEN GRADE BREAK DISTANCE EXCEEDS 5 FEET, USE RADIAL DETECTABLE WARNING FIELD PER SDD 8D5-f.
- ⑧ PROVIDE GRADE BREAK PERPENDICULAR TO DIRECTION OF WHEELCHAIR TRAVEL.
- ⑨ WHEN DISTANCE IS LESS THAN 6' - 0", IT MAY BE DIFFICULT TO ACHIEVE A 7% SLOPE OR FLATTER ALONG THE RAMP. REDUCE CURB HEIGHT IN TRIANGLE AREA TO ACHIEVE 7% SLOPE OR FLATTER ON RAMP. CONSTRUCT 2-INCH MINIMUM CURB HEIGHT BETWEEN 10:1 FLARES.

★ MAXIMUM 2.0% SLOPE
IN ALL DIRECTIONS IN
FRONT OF GRADE BREAK

★★ WIDTH SHOWN ELSEWHERE
IN THE PLANS


++ CONSTRUCT 6" WEDGE TO
AVOID CONCRETE BREAKAGE

LEGEND

- 1/2" EXPANSION JOINT SIDEWALK
- - - - CONTRACTION JOINT SIDEWALK
- ||||||| PAVEMENT MARKING CROSSWALK (WHITE)

**CURB RAMPS
TYPE 2 AND 3**

STATE OF WISCONSIN
DEPARTMENT OF TRANSPORTATION

 

SECTION B - B FOR TYPE 4A AND TYPE 4A1

RADIUS (AT CURB FACE)	X
10 FEET	4' - 7"

INTERMEDIATE RADII CAN BE INTERPOLATED



GENERAL NOTES

AVOID PLACING DRAINAGE STRUCTURES, JUNCTION BOXES OR OTHER OBSTRUCTIONS IN FRONT OF RAMP ACCESS AREAS.

DETAILS OF CONSTRUCTION, MATERIALS AND WORKMANSHIP NOT SHOWN ON THIS DRAWING SHALL CONFORM TO THE PERTINENT REQUIREMENTS OF THE STANDARD SPECIFICATIONS AND THE APPLICABLE SPECIAL PROVISIONS.

DETECTABLE WARNING FIELDS THAT ARE INSTALLED AS A GROUP OR SIDE BY SIDE, SHALL BE FROM THE SAME MANUFACTURER.

- ② GRADE CHANGE BETWEEN GUTTER FLAG SLOPE AND THE CURB RAMP SLOPE SHALL NOT EXCEED 11%. MAXIMUM GUTTER FLAG SLOPE IS 4%. PROVIDE LONGITUDINAL DRAINAGE AROUND CURB AND AWAY FROM CURB RAMP. NO VERTICAL LIPS OR DISCONTINUITIES GREATER THAN $\frac{1}{4}$ - INCH ARE ALLOWED. SLOPE OF CURB HEAD OPENING SHALL MATCH THE RAMP SLOPE, MINIMALLY 1.5% AND NOT TO EXCEED 7%. WHEN ADJACENT TO 1.5% LANDING, CONSTRUCT CURB HEAD OPENING AT 1.5% IN THE DIRECTION OF PEDESTRIAN TRAVEL.
- ③ AN 8.33% CURB RAMP SLOPE IS ALLOWABLE WITH FLATTENED GUTTER FLAG SLOPE AND NOT TO EXCEED 11% GRADE CHANGE.
- ④ $\pm 0.5\%$ CONSTRUCTION TOLERANCE IN SIDEWALK CROSS SLOPE. THE SIDEWALK CROSS SLOPE SHALL NOT EXCEED 2% WITHOUT PRIOR APPROVAL FROM THE ENGINEER.
- ⑥ PROVIDE A LEVEL LANDING (MAXIMUM 2% SLOPE) IN ANY DIRECTION OF PEDESTRIAN TRAVEL. STANDARD LEVEL LANDING SIZE IS 5 FEET BY 5 FEET.
- ⑦ WHEN THIS GRADE BREAK DISTANCE EXCEEDS 5 FEET, USE RADIAL DETECTABLE WARNING FIELD PER SDD 8D5-f.
- ⑧ PROVIDE GRADE BREAK PERPENDICULAR TO DIRECTION OF WHEELCHAIR TRAVEL.
- ⑩ INSTALL TRANSITION NOSE (INCIDENTAL TO OTHER PAY ITEMS). DO NOT MARK TRANSITION NOSE.


LEGEND

- | | |
|---|------------------------------------|
|  | 1/2" EXPANSION JOINT SIDEWALK |
|  | CONTRACTION JOINT SIDEWALK |
|  | PAVEMENT MARKING CROSSWALK (WHITE) |




CURB RAMPS TYPE 4A AND 4A1


STATE OF WISCONSIN
DEPARTMENT OF TRANSPORTATION

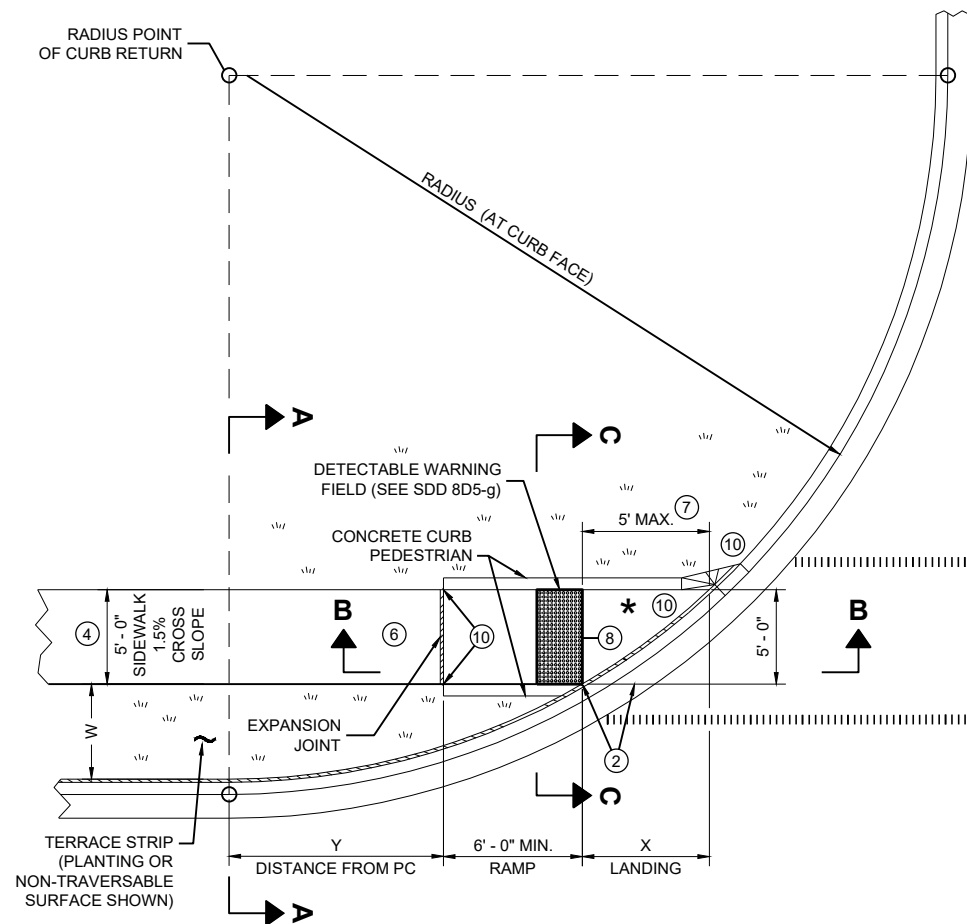

**PLAN VIEW
CURB RAMP TYPE 4B**

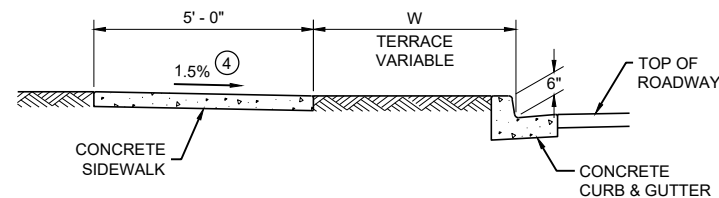

SECTION A - A FOR TYPE 4B

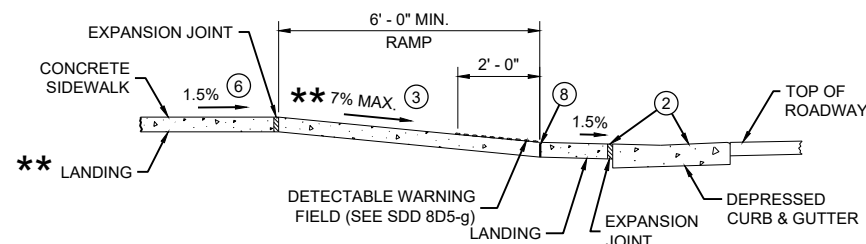


**** IF RAMP SLOPE IS LESS THAN 5.0%, THEN NO ADJACENT UPHILL LANDING IS REQUIRED**

**SECTION B - B FOR
TYPE 4B AND TYPE 4B1**


*** MAXIMUM 2.0% SLOPE IN ALL DIRECTIONS IF FRONT OF GRADE BREAK**

RADIUS (AT CURB FACE)	W = 3' - 0"		W = 4' - 0"		W = 5' - 0"		W = 6' - 0"		W = 7' - 0"		W = 8' - 0"		W = 9' - 0"		W = 10' - 0"	
	X	Y	X	Y	X	Y	X	Y	X	Y	X	Y	X	Y	X	Y
10 FEET	2' - 10 1/4"	0' - 5"	2' - 1"	1' - 4 1/2"	1' - 5"	2' - 1"	0' - 10"	2' - 7 1/2"	0' - 3 1/4"	3' - 0 1/4"						
15 FEET	4' - 6 3/4"	2' - 1 3/4"	3' - 9"	3' - 5 3/4"	3' - 1 1/4"	4' - 6"	2' - 6 3/4"	5' - 4 1/2"	2' - 1"	6' - 1"	1' - 8"	6' - 8 1/2"	1' - 3 1/4"	7' - 2 1/2"	0' - 10 3/4"	7' - 7 1/4"
20 FEET			4' - 11 1/2"	5' - 1 3/4"	4' - 3 1/4"	6' - 5 1/2"	3' - 8 3/4"	7' - 7"	3' - 3"	8' - 6 1/2"	2' - 10"	9' - 4 1/2"	2' - 5 1/2"	10' - 1 1/4"	2' - 1 1/4"	10' - 9"
30 FEET									4' - 10 3/4"	12' - 5 3/4"	4' - 5 1/2"	13' - 7 3/4"	4' - 0 3/4"	14' - 8 1/2"	3' - 8 1/2"	15' - 8 1/4"
40 FEET															4' - 10 3/4"	19' - 8 1/4"

INTERMEDIATE RADII CAN BE INTERPOLATED
DIMENSION "Y" IS CALCULATED BASED ON 6'-0" RAMP LENGTH
DIMENSION "X" IS CALCULATED BASED ON 5'-0" SIDEWALK WIDTH

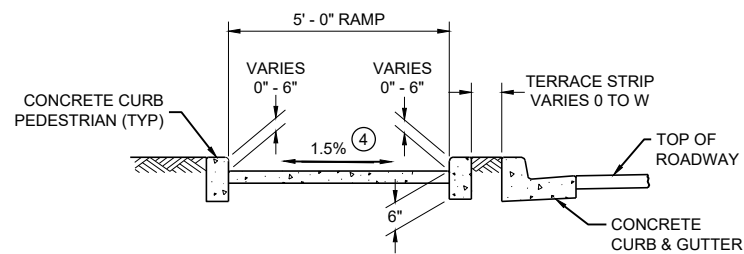

SECTION C - C FOR TYPE 4B

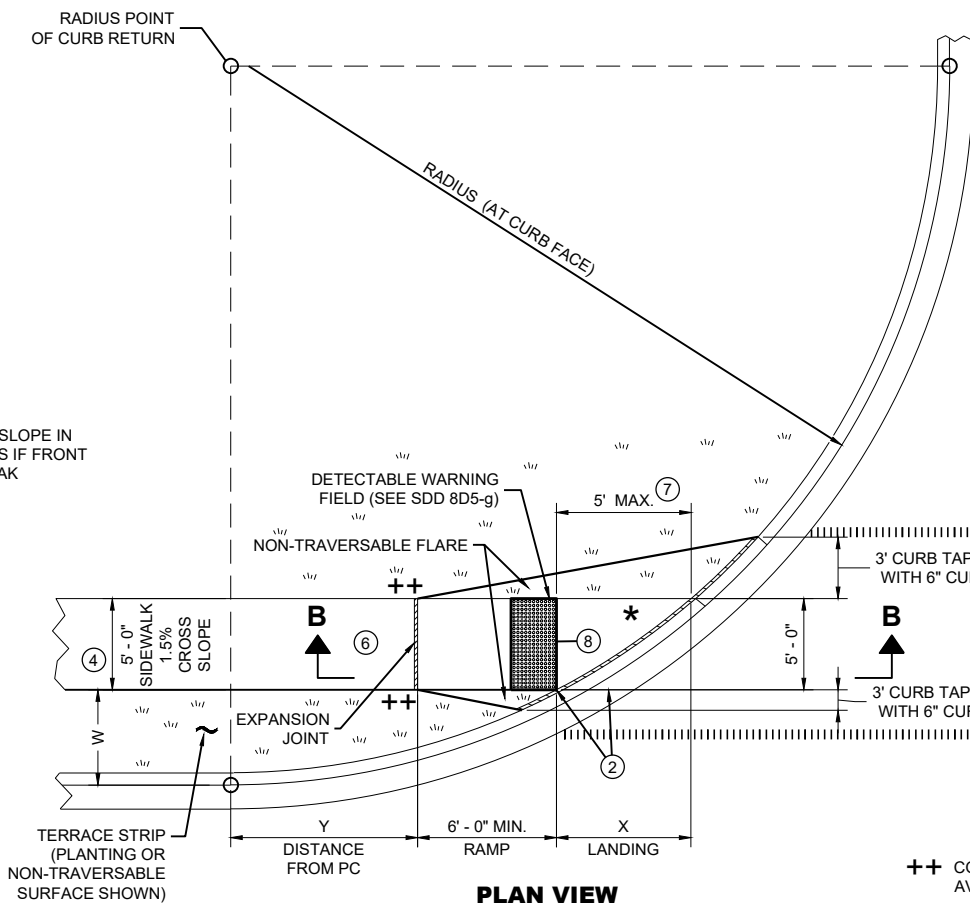

**PLAN VIEW
CURB RAMP TYPE 4B1**

++ CONSTRUCT 6" WEDGE TO AVOID CONCRETE BREAKAGE

LEGEND

- 1/2" EXPANSION JOINT SIDEWALK
- CONTRACTION JOINT SIDEWALK
- PAVEMENT MARKING CROSSWALK (WHITE)


GENERAL NOTES

AVOID PLACING DRAINAGE STRUCTURES, JUNCTION BOXES OR OTHER OBSTRUCTIONS IN FRONT OF RAMP ACCESS AREAS.


DETAILS OF CONSTRUCTION, MATERIALS AND WORKMANSHIP NOT SHOWN ON THIS DRAWING SHALL CONFORM TO THE PERTINENT REQUIREMENTS OF THE STANDARD SPECIFICATIONS AND THE APPLICABLE SPECIAL PROVISIONS.

DETECTABLE WARNING FIELDS THAT ARE INSTALLED AS A GROUP OR SIDE BY SIDE, SHALL BE FROM THE SAME MANUFACTURER.

- ② GRADE CHANGE BETWEEN GUTTER FLAG SLOPE AND THE CURB RAMP SLOPE SHALL NOT EXCEED 11%. MAXIMUM GUTTER FLAG SLOPE IS 4%. PROVIDE LONGITUDINAL DRAINAGE AROUND CURB AND AWAY FROM CURB RAMP. NO VERTICAL LIPS OR DISCONTINUITIES GREATER THAN 1/4" INCH ARE ALLOWED. SLOPE OF CURB HEAD OPENING SHALL MATCH THE RAMP SLOPE, MINIMALLY 1.5% AND NOT TO EXCEED 7%. WHEN ADJACENT TO 1.5% LANDING, CONSTRUCT CURB HEAD OPENING AT 1.5% IN THE DIRECTION OF PEDESTRIAN TRAVEL.
- ③ AN 8.33% CURB RAMP SLOPE IS ALLOWABLE WITH FLATTENED GUTTER FLAG SLOPE AND NOT TO EXCEED 11% GRADE CHANGE.
- ④ ±0.5% CONSTRUCTION TOLERANCE IN SIDEWALK CROSS SLOPE. THE SIDEWALK CROSS SLOPE SHALL NOT EXCEED 2% WITHOUT PRIOR APPROVAL FROM THE ENGINEER.
- ⑥ PROVIDE A LEVEL LANDING (MAXIMUM 2% SLOPE) IN ANY DIRECTION OF PEDESTRIAN TRAVEL. STANDARD LEVEL LANDING SIZE IS 5 FEET BY 5 FEET.
- ⑦ WHEN THIS GRADE BREAK DISTANCE EXCEEDS 5 FEET, USE RADIAL DETECTABLE WARNING FIELD PER SDD 8D5-f.
- ⑧ PROVIDE GRADE BREAK PERPENDICULAR TO DIRECTION OF WHEELCHAIR TRAVEL.
- ⑩ INSTALL TRANSITION NOSE (INCIDENTAL TO OTHER PAY ITEMS). DO NOT MARK TRANSITION NOSE.

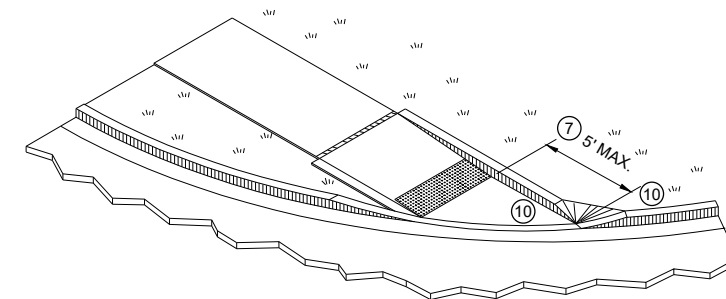


ISOMETRIC VIEW FOR TYPE 4B

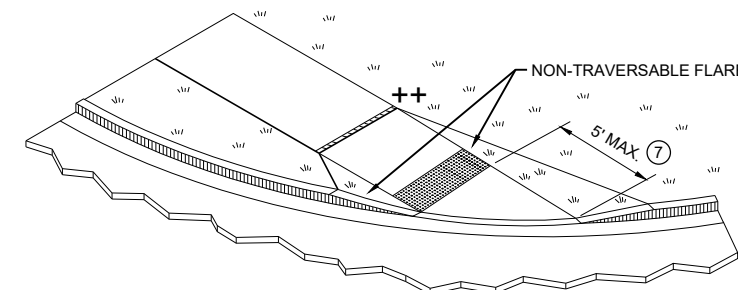


ISOMETRIC VIEW FOR TYPE 4B1

CURB RAMPS TYPE 4B AND 4B1

STATE OF WISCONSIN
DEPARTMENT OF TRANSPORTATION

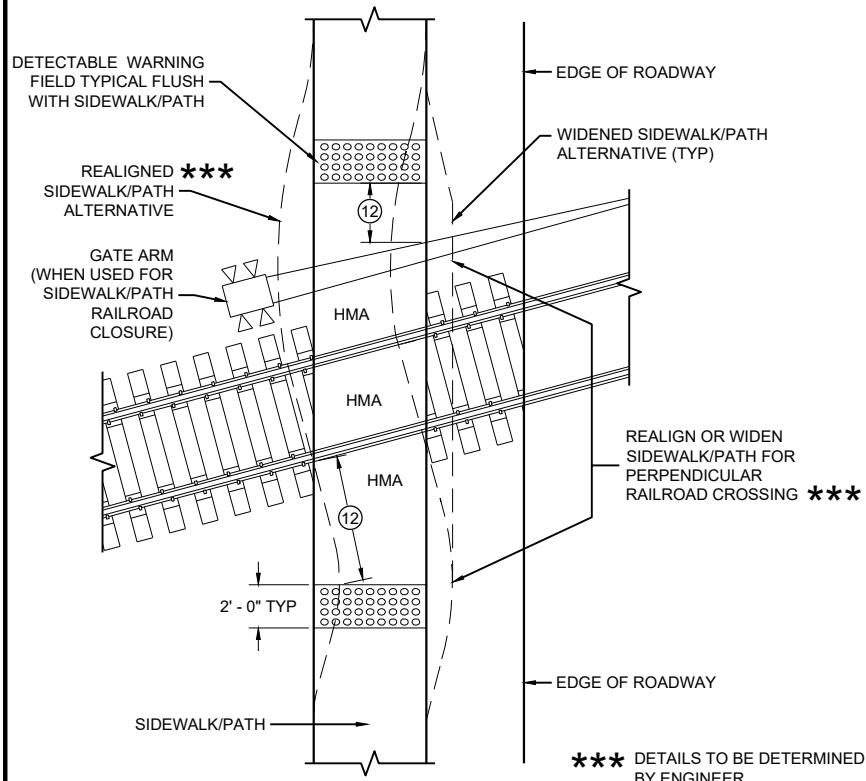


CURB RAMP TYPE 8
DETECTABLE WARNINGS
FOR SIDEWALKS OR SHARED USE PATHS
AT RAILROAD CROSSINGS

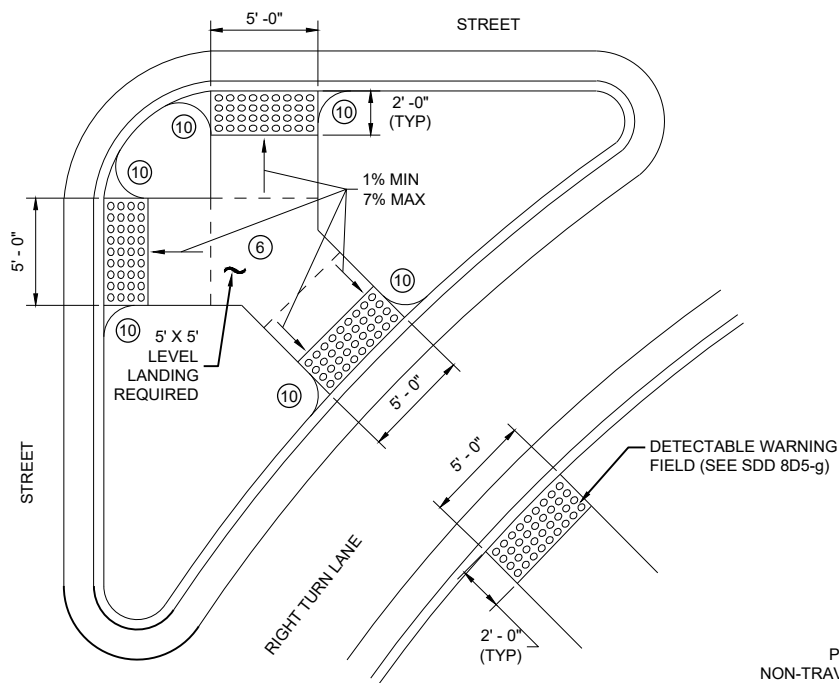


CURB RAMP TYPE 6
DETECTABLE WARNING AT ISLANDS


REFER TO GENERAL NOTES ② AND ③
FOR ALL ISLAND CURB RAMPS

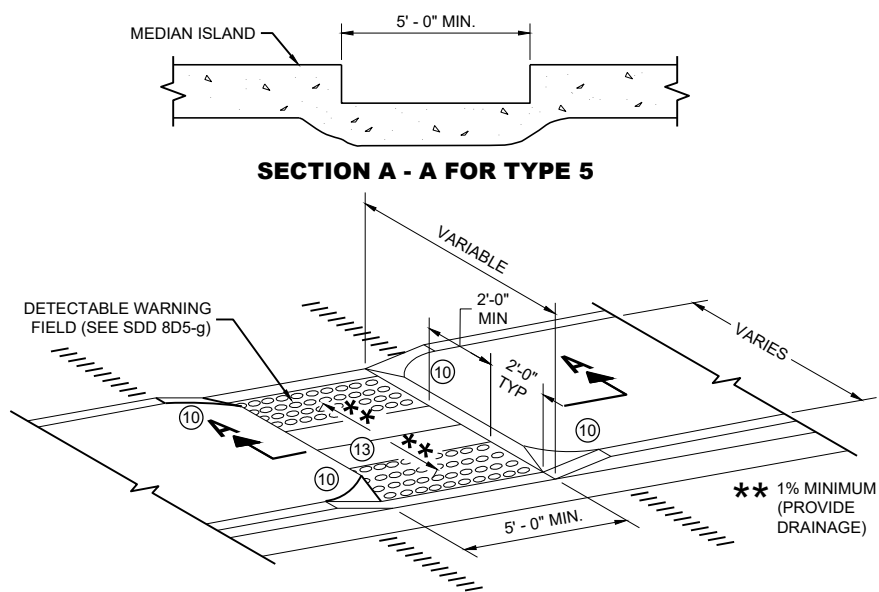

CURB RAMP TYPE 5
MEDIAN ISLAND
NON-ELEVATED PEDESTRIAN CROSSING

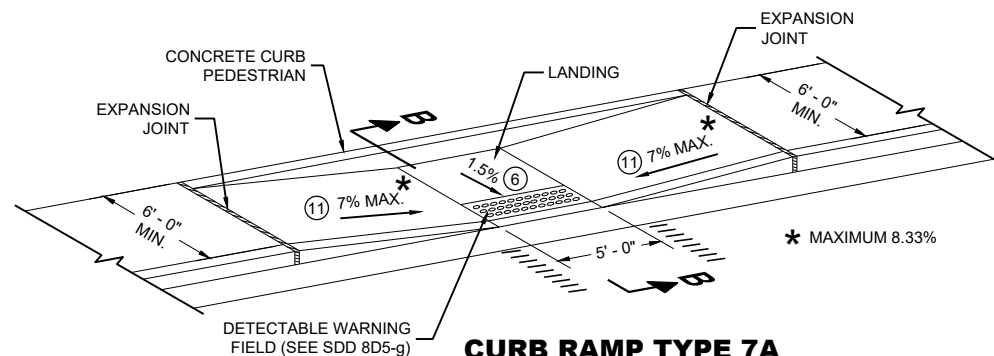

CURB RAMP TYPE 7A
FOR INTERSECTIONS AND
MID BLOCK CROSSINGS

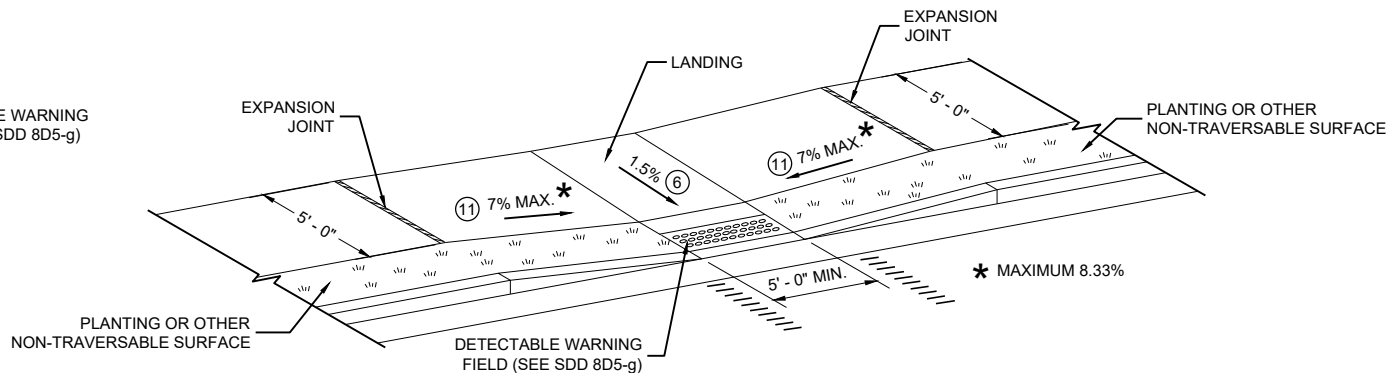

CURB RAMP TYPE 7B
FOR INTERSECTIONS AND
MID BLOCK CROSSINGS

GENERAL NOTES

AVOID PLACING DRAINAGE STRUCTURES, JUNCTION BOXES OR OTHER OBSTRUCTIONS IN FRONT OF RAMP ACCESS AREAS.

DETAILS OF CONSTRUCTION, MATERIALS AND WORKMANSHIP NOT SHOWN ON THIS DRAWING SHALL CONFORM TO THE PERTINENT REQUIREMENTS OF THE STANDARD SPECIFICATIONS AND THE APPLICABLE SPECIAL PROVISIONS.


SIDEWALK CROSS SLOPE SHALL NOT EXCEED 2%.

DETECTABLE WARNING FIELDS THAT ARE INSTALLED AS A GROUP OR SIDE BY SIDE, SHALL BE FROM THE SAME MANUFACTURER.

- ② GRADE CHANGE BETWEEN GUTTER FLAG SLOPE AND THE CURB RAMP SLOPE SHALL NOT EXCEED 11%. MAXIMUM GUTTER FLAG SLOPE IS 4%. PROVIDE LONGITUDINAL DRAINAGE AROUND CURB AND AWAY FROM CURB RAMP. NO VERTICAL LIPS OR DISCONTINUITIES GREATER THAN 1/8 - INCH ARE ALLOWED. SLOPE OF CURB HEAD OPENING SHALL MATCH THE RAMP SLOPE, MINIMALLY 1.5% AND NOT TO EXCEED 7%. WHEN ADJACENT TO 1.5% LANDING, CONSTRUCT CURB HEAD OPENING AT 1.5% IN THE DIRECTION OF PEDESTRIAN TRAVEL.
- ③ AN 8.33% CURB RAMP SLOPE IS ALLOWABLE WITH FLATTENED GUTTER FLAG SLOPE AND NOT TO EXCEED 11% GRADE CHANGE.
- ④ ±0.5% CONSTRUCTION TOLERANCE IN SIDEWALK CROSS SLOPE. THE SIDEWALK CROSS SLOPE SHALL NOT EXCEED 2% WITHOUT PRIOR APPROVAL FROM THE ENGINEER.
- ⑥ PROVIDE A LEVEL LANDING (MAXIMUM 2% SLOPE) IN ANY DIRECTION OF PEDESTRIAN TRAVEL. STANDARD LEVEL LANDING SIZE IS 5 FEET BY 5 FEET.
- ⑩ INSTALL TRANSITION NOSE (INCIDENTAL TO OTHER PAY ITEMS). DO NOT MARK TRANSITION NOSE.
- ⑪ SLOPE SIDEWALK TOWARD LANDING AS SHOWN WHERE THERE IS NO TERRACE OR WHERE THE TERRACE WIDTH IS LESS THAN 6 FEET WIDE.
- ⑫ THE EDGE OF THE DETECTABLE WARNING FIELD NEAREST TO A RAILROAD CROSSING SHALL BE 1.5 FEET ±0.1' FROM THE FACE OF THE GATE ARM IF THE GATE ARM EXTENDS ACROSS THE SIDEWALK/PATH. WHERE THERE IS NO PEDESTRIAN GATE, THE EDGE OF THE DETECTABLE WARNING FIELD NEAREST TO THE RAILROAD TRACK IS 15 FEET MAXIMUM AND 12 FEET MINIMUM, 15 FEET TYPICAL FROM THE NEAREST RAIL.
- ⑬ DO NOT INSTALL DETECTABLE WARNING FIELDS AT THE EDGES OF STEET-LEVEL PEDESTRIAN REFUGE ISLANDS IF A MINIMUM 2 FOOT CONCRETE SURFACE WITHOUT DETECTABLE WARNINGS (MEASURED IN THE DIRECTION OF PEDESTRIAN TRAVEL) CANNOT BE ACHIEVED.

LEGEND

- ===== 1/2" EXPANSION JOINT SIDEWALK
- - - - - CONTRACTION JOINT FIELD LOCATED
- ||||||| PAVEMENT MARKING CROSSWALK (WHITE)

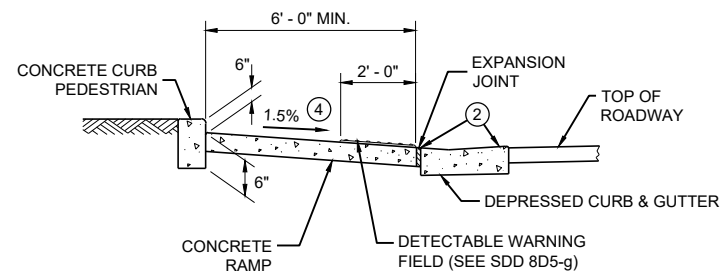


SECTION B - B FOR TYPE 7A


CURB RAMPS
TYPE 5, 6, 7A, 7B & 8

STATE OF WISCONSIN
DEPARTMENT OF TRANSPORTATION

**RADIAL DETECTABLE WARNING
FIELD PLACEMENT WHEN 5 FOOT
GRADE BREAK DISTANCE
PER SDD 8D5-c IS EXCEEDED**

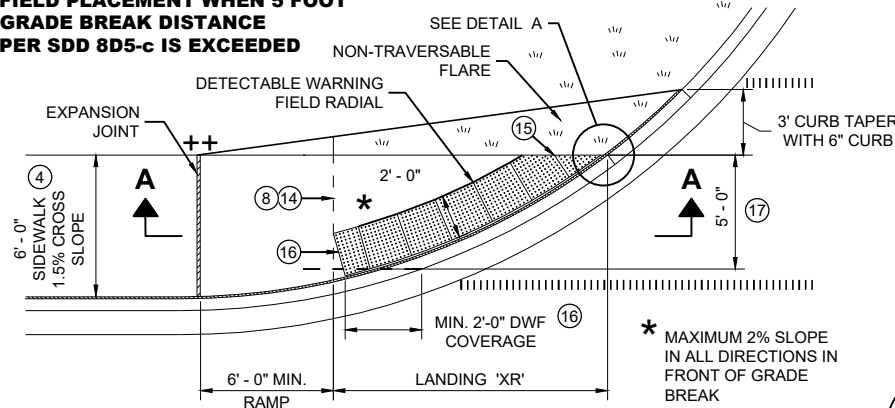


**PLAN VIEW
CURB RAMP TYPE 4A1
(GRADE BREAK DISTANCE GREATER THAN 5 FEET)**

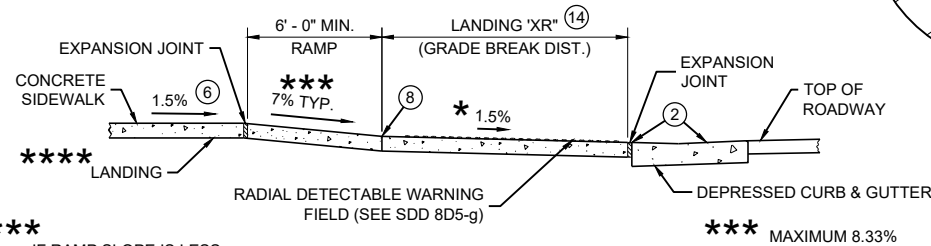


SECTION A - A FOR TYPE 4A1

**RADIAL DETECTABLE WARNING
FIELD PLACEMENT WHEN 5 FOOT
GRADE BREAK DISTANCE
PER SDD 8D5-d IS EXCEEDED**

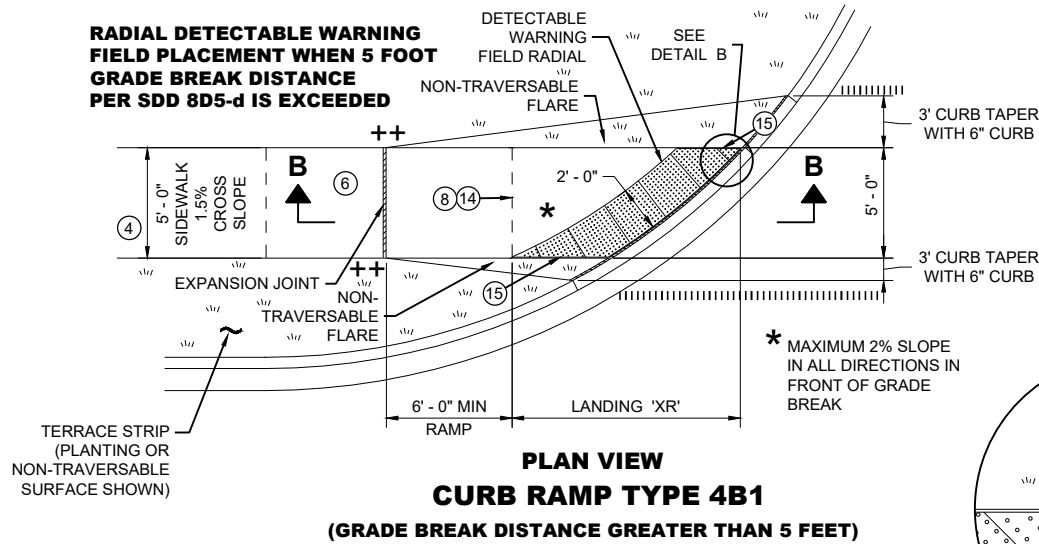


**PLAN VIEW
CURB RAMP TYPE 4B1
(GRADE BREAK DISTANCE GREATER THAN 5 FEET)**

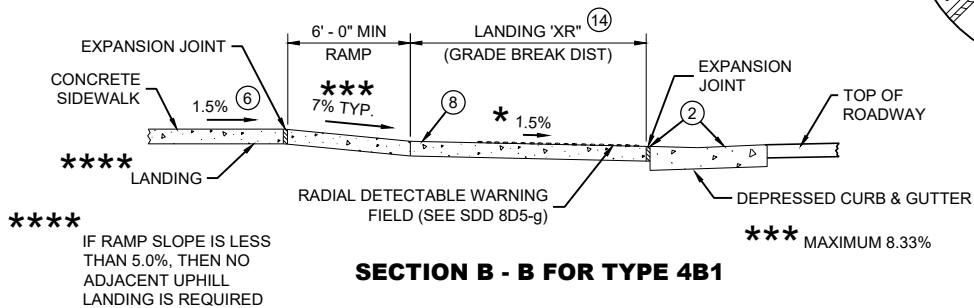


SECTION B - B FOR TYPE 4B1

LEGEND

- 1/2" EXPANSION JOINT SIDEWALK
- CONTRACTION JOINT SIDEWALK
- PAVEMENT MARKING CROSSWALK (WHITE)

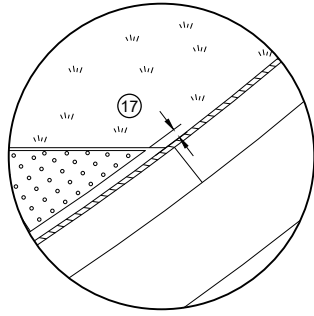

DETAIL A

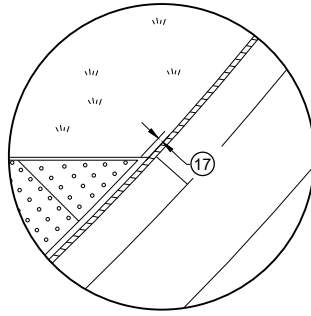

DETAIL B

GENERAL NOTES

AVOID PLACING DRAINAGE STRUCTURES, JUNCTION BOXES OR OTHER OBSTRUCTIONS IN FRONT OF RAMP ACCESS AREAS.

DETAILS OF CONSTRUCTION, MATERIALS AND WORKMANSHIP NOT SHOWN ON THIS DRAWING SHALL CONFORM TO THE PERTINENT REQUIREMENTS OF THE STANDARD SPECIFICATIONS AND THE APPLICABLE SPECIAL PROVISIONS.

DETECTABLE WARNING FIELDS THAT ARE INSTALLED AS A GROUP OR SIDE BY SIDE, SHALL BE FROM THE SAME MANUFACTURER.

APPLY RADIAL DETECTABLE WARNING PLACEMENT SIMILARLY FOR TYPE 4A AND 4A1 CURB RAMPS AND SIMILARLY FOR TYPE 4B AND 4B1 CURB RAMPS. TYPE 4A AND 4B CURB RAMPS ARE NOT SHOWN.

REFER TO SDD 8D5-g FOR ADDITIONAL RADIAL PLATE REQUIREMENTS.


FIELD CUTS AT INTERMEDIATE JOINTS WITHIN THE RADIAL DETECTABLE WARNING FIELD ARE PROHIBITED.

DETERMINE FINAL RADIAL WARNING FIELD CONFIGURATION AND ITS INDIVIDUAL PLATE LOCATIONS. PERFORM PRE-LAYOUT PRIOR TO PLACEMENT IN PLASTIC CONCRETE. FOLLOW MANUFACTURER'S PRODUCT LIST AND INSTALLATION RECOMMENDATIONS.


- 2 GRADE CHANGE BETWEEN GUTTER FLAG SLOPE AND THE CURB RAMP SLOPE SHALL NOT EXCEED 11%. MAXIMUM GUTTER FLAG SLOPE IS 4%. PROVIDE LONGITUDINAL DRAINAGE AROUND CURB AND AWAY FROM CURB RAMP. NO VERTICAL LIPS OR DISCONTINUITIES GREATER THAN 1/4" INCH ARE ALLOWED. SLOPE OF CURB HEAD OPENING SHALL MATCH THE RAMP SLOPE, MINIMALLY 1.5% AND NOT TO EXCEED 7%. WHEN ADJACENT TO 1.5% LANDING, CONSTRUCT CURB HEAD OPENING AT 1.5% IN THE DIRECTION OF PEDESTRIAN TRAVEL.
- 3 AN 8.33% CURB RAMP SLOPE IS ALLOWABLE WITH FLATTENED GUTTER FLAG SLOPE AND NOT TO EXCEED 11% GRADE CHANGE.
- 4 ±0.5% CONSTRUCTION TOLERANCE IN SIDEWALK CROSS SLOPE. THE SIDEWALK CROSS SLOPE SHALL NOT EXCEED 2% WITHOUT PRIOR APPROVAL FROM THE ENGINEER.
- 6 PROVIDE A LEVEL LANDING (MAXIMUM 2% SLOPE) IN ANY DIRECTION OF PEDESTRIAN TRAVEL. STANDARD LANDING SIZE IS 5 FEET BY 5 FEET.
- 8 PROVIDE GRADE BREAK PERPENDICULAR TO DIRECTION OF WHEELCHAIR TRAVEL.
- 14 CONSULT ENGINEER IF GRADE BREAK LOCATION (END OF LANDING DIMENSION "XR") REQUIRES FIELD ADJUSTMENT WHEN ESTABLISHING FINAL RADIAL DETECTABLE WARNING FIELD LOCATION.
- 15 FIELD SAW CUTS ALONG RADIAL DETECTABLE WARNING PLATES WILL BE NECESSARY TO MATCH EACH CURB RAMP EDGE. AVOID CUTTING THROUGH DOMES WHENEVER POSSIBLE. MAKE FIELD CUTS TRUE TO LINE AND WITHIN 1/2" DEVIATION. SMOOTH EDGES OF FIELD CUT PLATES.
- 16 USE 1' X 2" RECTANGULAR END PLATE AT END OF TYPE 4A1 RAMP AND PROVIDE MINIMUM 2' - 0" DETECTABLE WARNING FIELD COVERAGE (IN DIRECTION OF PEDESTRIAN TRAVEL) ALONG THE ENTIRE CURB RAMP WIDTH.
- 17 A MAXIMUM 3 INCH CONCRETE BORDER WIDTH IS ALLOWABLE IN FRONT OF RADIAL DETECTABLE WARNING FIELD FOR CONSTRUCTABILITY PURPOSES. CONCRETE BORDER WIDTH MAY VARY UP TO 1 INCH.

**RADIAL DETECTABLE WARNING
FIELD PLACEMENT WHEN 5 FOOT
GRADE BREAK DISTANCE
PER SDD 8D5-b IS EXCEEDED**


NOTE: SECOND TYPE 2 RAMP NOT SHOWN

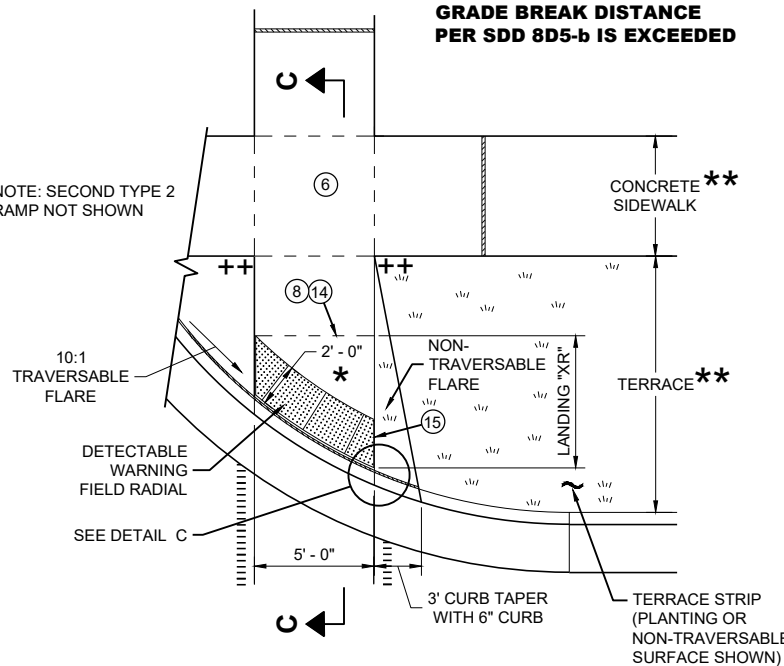

**PLAN VIEW
CURB RAMP TYPE 2
(GRADE BREAK DISTANCE GREATER THAN 5 FEET)
(ON LINE WITH SIDEWALK)**

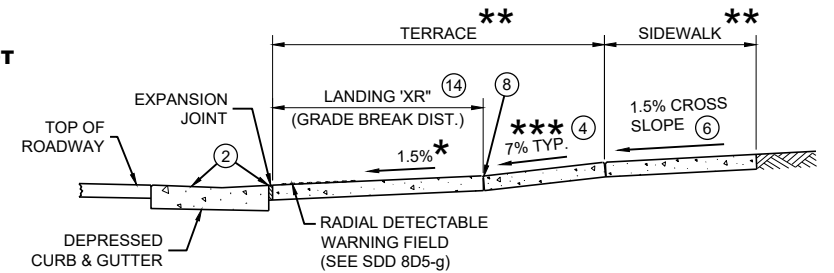

SECTION C - C FOR TYPE 2

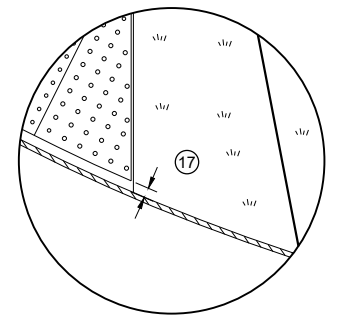

DETAIL C

*** MAXIMUM 2% SLOPE
IN ALL DIRECTIONS IN
FRONT OF GRADE
BREAK

** WIDTH SHOWN ELSEWHERE
IN THE PLANS

*** MAXIMUM 8.33%


++ CONSTRUCT 6" WEDGE TO
AVOID CONCRETE BREAKAGE

**CURB RAMPS
RADIAL DETECTABLE WARNING**


STATE OF WISCONSIN
DEPARTMENT OF TRANSPORTATION

	MIN.	MAX.
A	1.6"	2.4"
B	0.65"	1.5"
C	*	*
D	0.9"	1.4"

* THE C DIMENSION IS 50% TO 65% OF THE D DIMENSION.

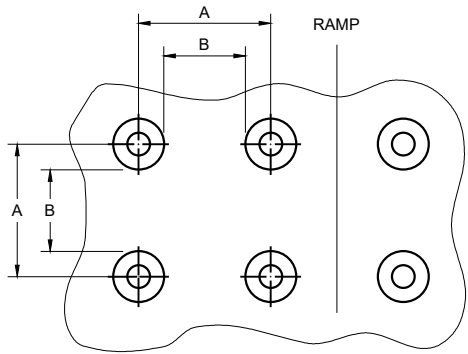


PLAN VIEW

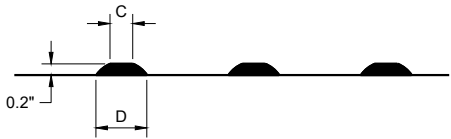


ELEVATION VIEW

TRUNCATED DOMES
DETECTABLE WARNING PATTERN DETAIL

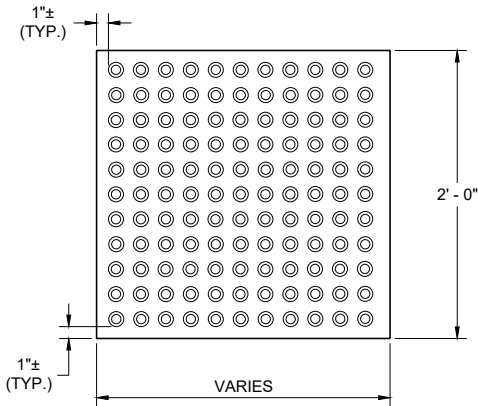


RECTANGULAR
PLATES

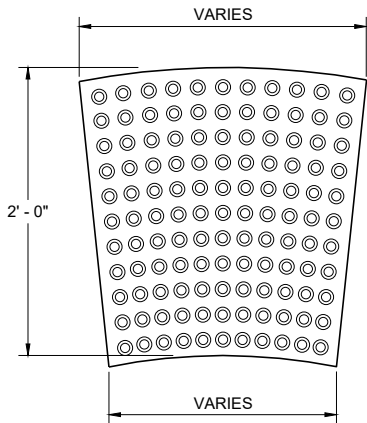


RADIAL
PLATES

PLAN VIEW
DETECTABLE WARNING FIELDS (TYPICAL)

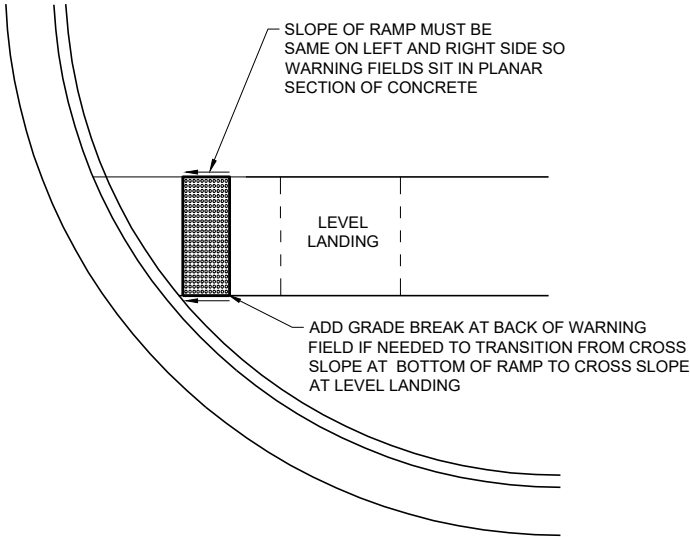

DETECTABLE WARNING FIELD
PLANAR INSTALLATION

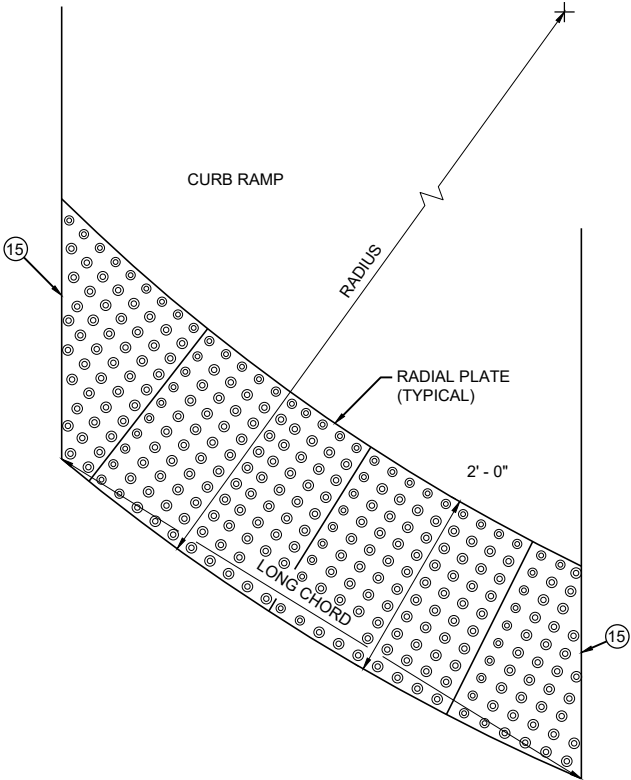

PLAN VIEW
RADIAL DETECTABLE
WARNING FIELD ATTRIBUTES

GENERAL NOTES

DETECTABLE WARNING FIELDS THAT ARE INSTALLED AT A CURB RAMP SHALL BE FROM THE SAME MANUFACTURER.

PLACE ALL DETECTABLE WARNING FIELD SYSTEMS IN ACCORDANCE TO THE MANUFACTURER'S RECOMMENDATION.

FIELD CUTS AT INTERMEDIATE JOINTS WITHIN THE RADIAL DETECTABLE WARNING FILED ARE PROHIBITED.


DETERMINE FINAL RADIAL WARNING FIELD CONFIGURATION AND ITS INDIVIDUAL PLATE LOCATIONS. PERFORM PRE-LAYOUT PRIOR TO PLACEMENT IN PLASTIC CONCRETE. FOLLOW MANUFACTURER'S PRODUCT LIST AND INSTALLATION RECOMMENDATIONS.

FOR RADIAL DETECTABLE WARNING FIELD APPLICATIONS WHERE STANDARD RADIAL PLATES ARE NOT AVAILABLE AT AN INTERSECTION CURB RADIUS, A COMBINATION OF SQUARE OR RECTANGULAR PLATES AND RADIAL PLATES MAY BE USED TO FORM RADIAL CONFIGURATION. RADIAL WEDGE PLATES IN COMBINATION WITH SQUARE PLATES ARE ALSO ACCEPTABLE. FOLLOW MANUFACTURER'S RECOMMENDATIONS.

REFER TO CONTRACT AND STANDARD SPECIFICATIONS FOR FIELD CUTTING REQUIREMENTS.

DO NOT EMBED IN CONCRETE ANY FIELD-CUT PLATES WITH CUT EDGES SHORTER THAN 6 INCHES. CONSULT WITH MANUFACTURER FOR RE-DRILLING AND ANCHORING REQUIREMENTS OF FIELD-CUT PLATES.

15 FIELD SAW CUTS ALONG RADIAL DETECTABLE WARNING PLATES WILL BE NECESSARY TO MATCH EACH CURB RAMP EDGE. AVOID CUTTING THROUGH DOMES WHENEVER POSSIBLE. MAKE FIELD CUTS TRUE TO LINE AND WITHIN 1/8\"/>

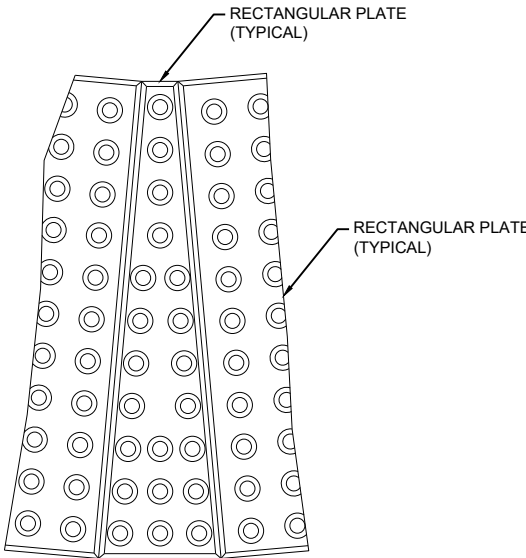


PLAN VIEW
RADIAL WEDGE PLATE
CONNECTION DETAIL


CURB RAMPS
RECTANGULAR AND RADIAL
DETECTABLE WARNING PLATES

STATE OF WISCONSIN
DEPARTMENT OF TRANSPORTATION


APPROVED
July 2023 /S/ Rodney Taylor
DATE ROADWAY STANDARDS DEVELOPMENT
FHWA UNIT SUPERVISOR

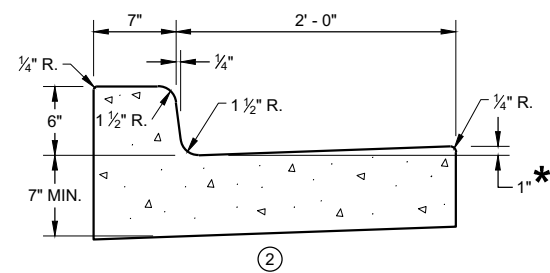


CONCRETE CURB AND GUTTER 31" ⁽¹⁾

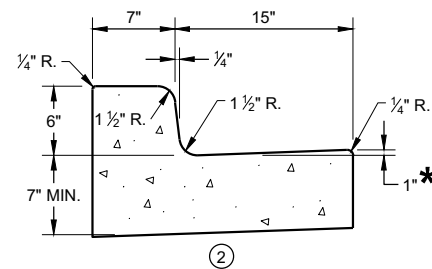


CONCRETE CURB AND GUTTER 22" ^①

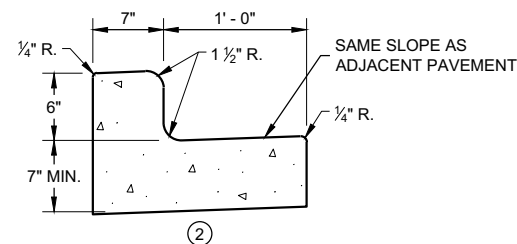


CONCRETE CURB AND GUTTER 19" ^①

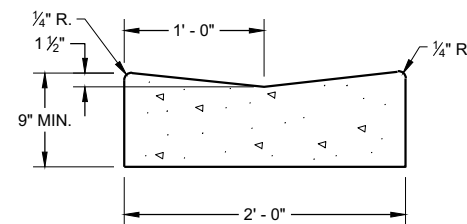


CONCRETE GUTTER 24" ^①

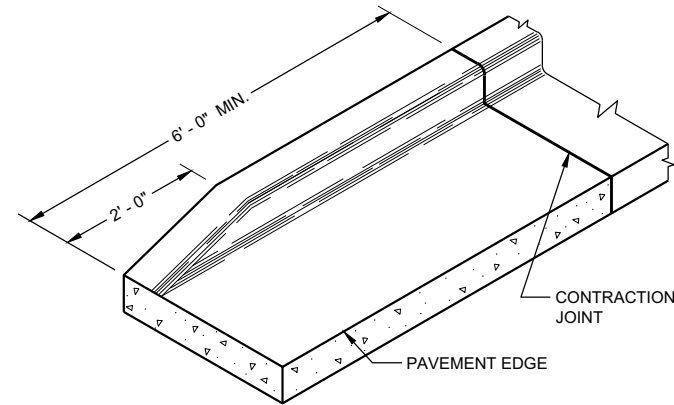


END SECTION CURB AND GUTTER

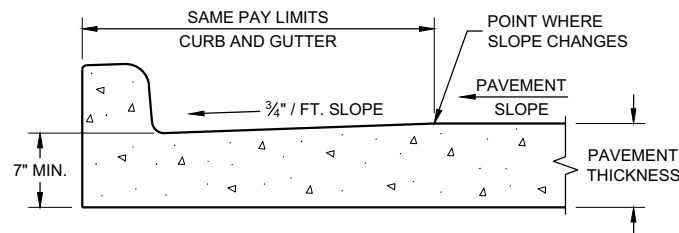

PARTIAL SECTION OF PAVEMENT WITH INTEGRAL CURB AND GUTTER

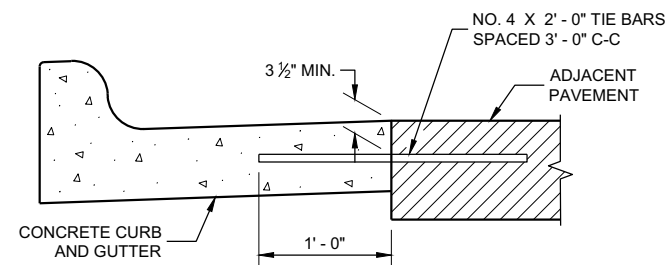

TYPICAL TIE BAR LOCATION^①

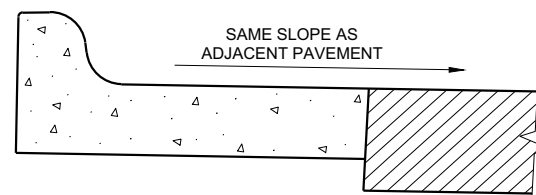

HIGH SIDE SECTION ^③ (TYPICAL FOR ALL CURB & GUTTER TYPES)

GENERAL NOTES

DETAILS OF CONSTRUCTION AND WORKMANSHIP NOT SHOWN ON THIS DRAWING SHALL CONFORM TO THE PERTINENT REQUIREMENTS OF THE CONTRACT.

PAVEMENT TIES AND TIE BARS SHALL BE EPOXY COATED IN CONFORMANCE WITH SUBSECTION 505.2.6.2 OF THE STANDARD SPECIFICATIONS.


INTEGRAL CURB AND GUTTER SHALL CONFORM TO THE DETAILS SHOWN FOR CONCRETE CURB AND GUTTER INCLUDING THE TRANSVERSE GUTTER SLOPE. A LONGITUDINAL CONSTRUCTION JOINT IS NOT REQUIRED WITH INTEGRAL CURB AND GUTTER.

UNLESS OTHERWISE SHOWN ON THE TYPICAL CROSS SECTIONS, THE BASE COURSE AND UNCLASSIFIED EXCAVATION LIMITS ARE 2' - 0" BEHIND THE BACK OF CURBS.

- ① WHEN PLACED ADJACENT TO NEW CONCRETE, TIE BARS ARE REQUIRED FOR CURB AND GUTTER 31", 22", 19" AND CONCRETE GUTTER 24".
- ② THE BOTTOM OF CURB AND GUTTER MAY BE CONSTRUCTED EITHER LEVEL OR PARALLEL TO THE SLOPE OF THE SUBGRADE OR BASE COURSE PROVIDED A 7" MINIMUM GUTTER THICKNESS IS MAINTAINED.
- ③ WHEN HIGH SIDE CURB SECTION IS REQUIRED, THE LOCATION(S) WILL BE NOTED ON THE PLANS

② THE BOTTOM OF CURB AND GUTTER MAY BE CONSTRUCTED EITHER LEVEL OR PARALLEL TO THE SLOPE OF THE SUBGRADE OR BASE COURSE PROVIDED A 7" MINIMUM GUTTER THICKNESS IS MAINTAINED.

③ WHEN HIGH SIDE CURB SECTION IS REQUIRED, THE LOCATION(S) WILL BE NOTED ON THE PLANS

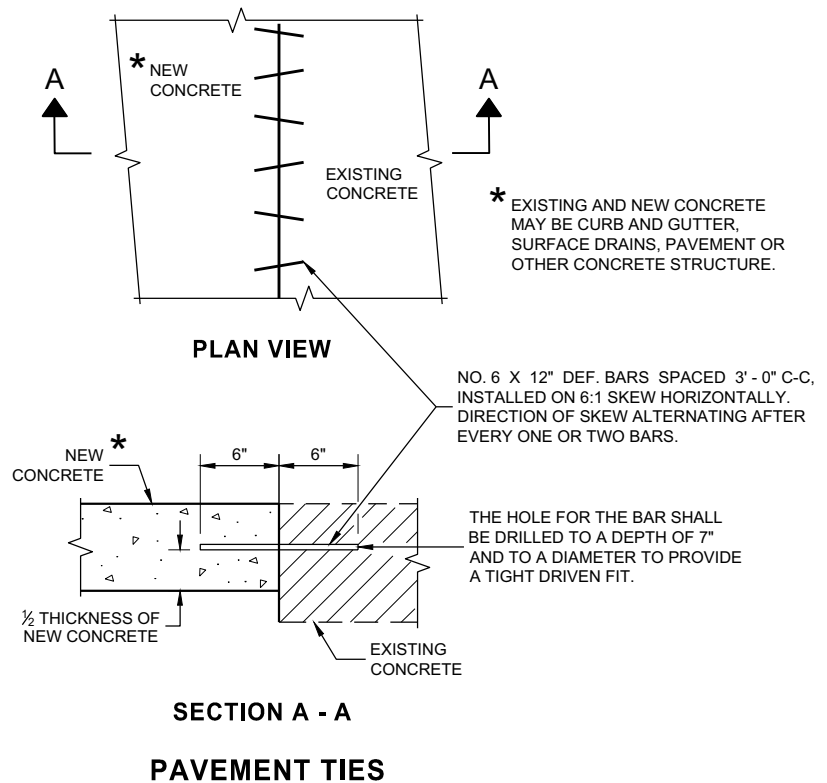

**CONCRETE GUTTER,
CURB AND GUTTER AND
PAVEMENT TIES**

(For Optional use in Milwaukee Co. Only)

(For Optional use in Milwaukee Co. Only)



STATE OF WISCONSIN
DEPARTMENT OF TRANSPORTATION

APPROVED
February 2020
DATE

/S/ Rodney Taylor
ROADWAY STANDARDS DEVE
ENGINEER

66

FHWA

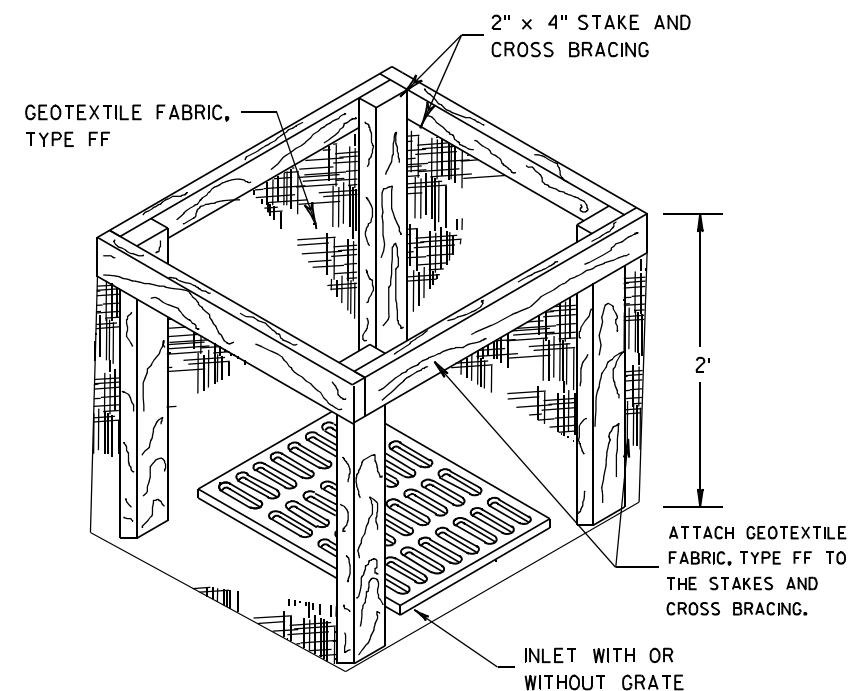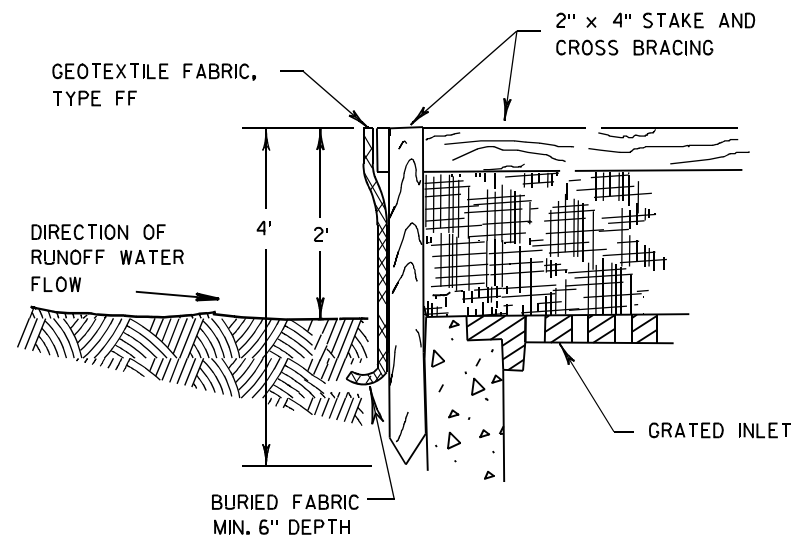

INLET PROTECTION, TYPE A


GENERAL NOTES

INLET PROTECTION DEVICES SHALL BE MAINTAINED OR REPLACED AT THE DIRECTION OF THE ENGINEER.

MANUFACTURED ALTERNATIVES APPROVED AND LISTED ON THE
DEPARTMENT'S EROSION CONTROL PRODUCT ACCEPTABILITY LIST MAY BE
SUBSTITUTED.


WHEN REMOVING OR MAINTAINING INLET PROTECTION, CARE SHALL BE TAKEN SO THAT THE SEDIMENT TRAPPED ON THE GEOTEXTILE FABRIC DOES NOT FALL INTO THE INLET. ANY MATERIAL FALLING INTO THE INLET SHALL BE REMOVED IMMEDIATELY.

- ① FINISHED SIZE, INCLUDING FLAP POCKETS WHERE REQUIRED, SHALL EXTEND A MINIMUM OF 10" AROUND THE PERIMETER TO FACILITATE MAINTENANCE OR REMOVAL.
- ② FOR INLET PROTECTION, TYPE C (WITH CURB BOX), AN ADDITIONAL 18" OF FABRIC IS WRAPPED AROUND THE WOOD AND SECURED WITH STAPLES. THE WOOD SHALL NOT BLOCK THE ENTIRE HEIGHT OF THE CURB BOX OPENING.
- ③ FLAP POCKETS SHALL BE LARGE ENOUGH TO ACCEPT WOOD 2X4.

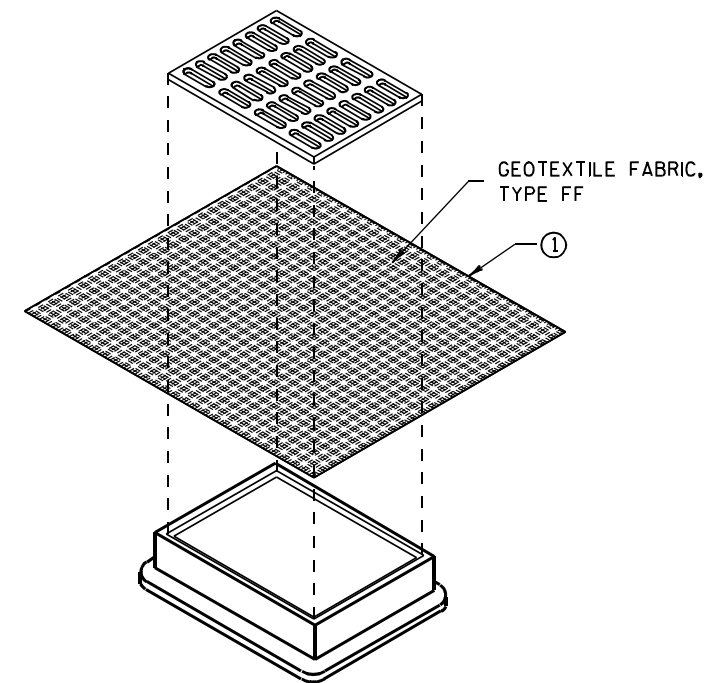

INLET PROTECTION, TYPE B (WITHOUT CURB BOX)

(CAN BE INSTALLED IN ANY INLET WITHOUT A CURB BOX)

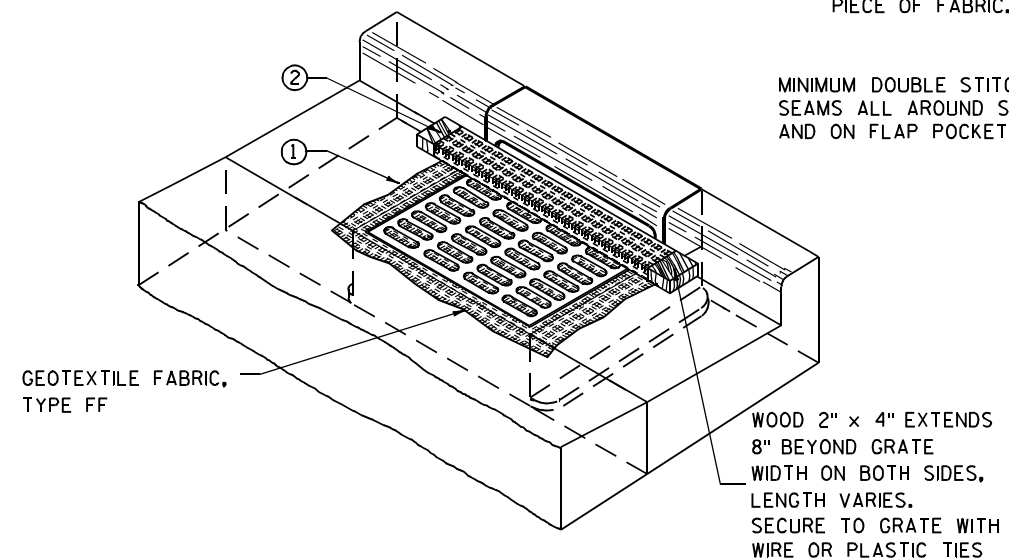

INLET PROTECTION, TYPE C (WITH CURB BOX)

INSTALLATION NOTES

TYPE B & C

TRIM EXCESS FABRIC IN THE FLOW LINE TO WITHIN 3" OF THE GRATE.


THE CONTRACTOR SHALL DEMONSTRATE A METHOD OF MAINTENANCE, USING A SEWN FLAP, HAND HOLDS OR OTHER METHOD TO PREVENT ACCUMULATED SEDIMENT FROM ENTERING THE INLET.

TYPE D

DO NOT INSTALL INLET PROTECTION TYPE D IN INLETS SHALLOWER THAN 30", MEASURED FROM THE BOTTOM OF THE INLET TO THE TOP OF THE GRATE.

TRIM EXCESS FABRIC IN THE FLOW LINE TO WITHIN 3" OF THE GRATE.


THE INSTALLED BAG SHALL HAVE A MINIMUM SIDE CLEARANCE, BETWEEN THE INLET WALLS AND THE BAG, MEASURED AT THE BOTTOM OF THE OVERFLOW HOLES, OF 3". WHERE NECESSARY THE CONTRACTOR SHALL CINCH THE BAG, USING PLASTIC ZIP TIES, TO ACHIEVE THE 3" CLEARANCE. THE TIES SHALL BE PLACED AT A MAXIMUM OF 4" FROM THE BOTTOM OF THE BAG.

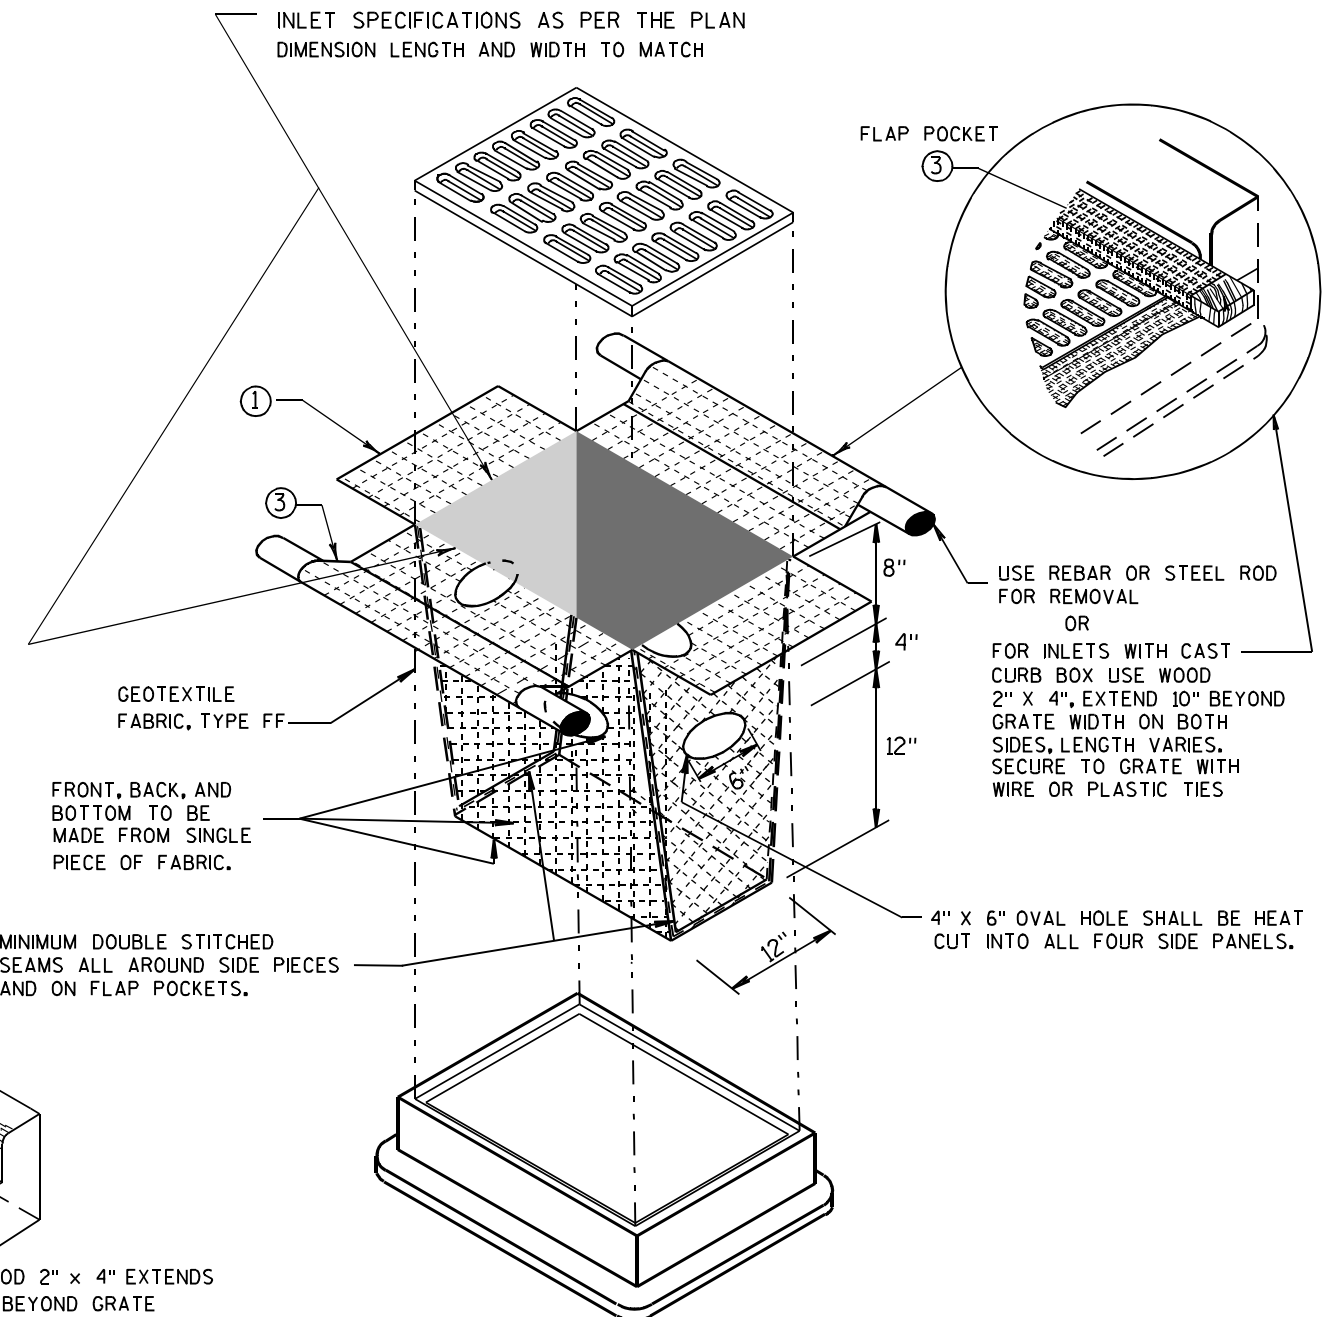


INLET PROTECTION, TYPE D

(CAN BE INSTALLED IN ANY INLET TYPE WITH
OR WITHOUT A CURB BOX AS PER NOTE (2))


INLET PROTECTION TYPE A, B, C, AND D	
STATE OF WISCONSIN DEPARTMENT OF TRANSPORTATION	
APPROVED <u>10/16/02</u> DATE	<u>/S/ Beth Cannata</u> CHIEF ROADWAY DESIGN ENGINEER

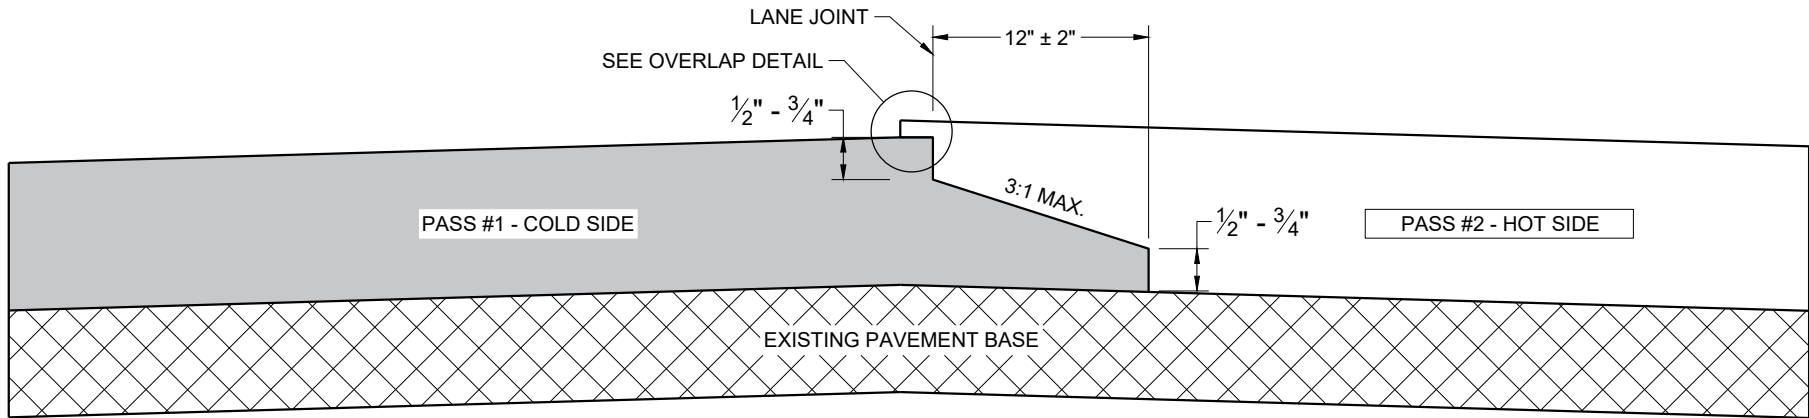

**TYPICAL PAVEMENT CROSS SECTION
NOTCHED WEDGE JOINT**

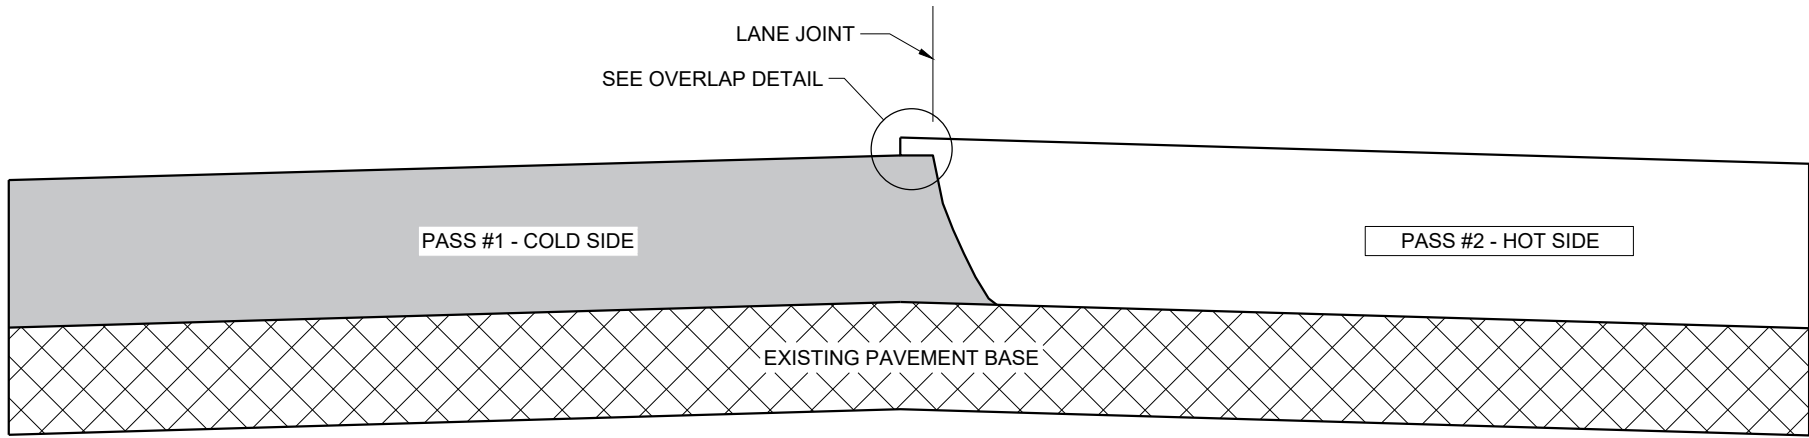

**TYPICAL PAVEMENT CROSS SECTION
VERTICAL JOINT**

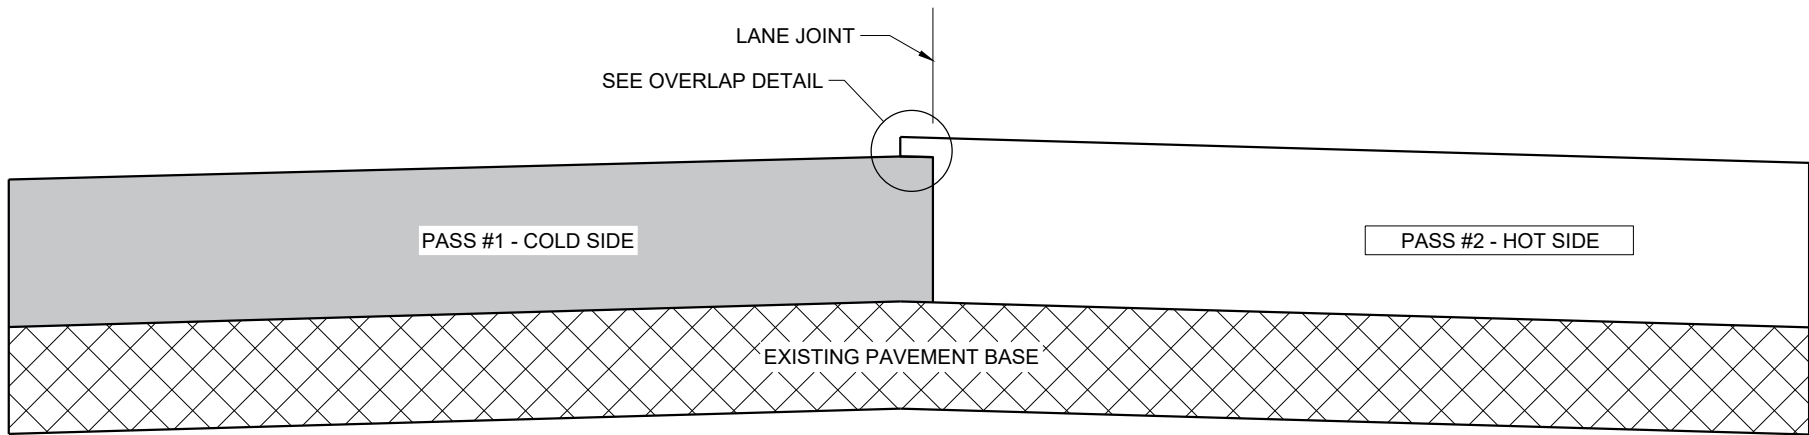

**TYPICAL PAVEMENT CROSS SECTION
VERTICAL JOINT (MILLED)**

GENERAL NOTES


IN ADDITION TO THE DETAILS PROVIDED IN THIS DRAWING, CONFORM TO STANDARD SPECIFICATION 450.3.2.8 FOR WHEN A NOTCHED WEDGE JOINT IS REQUIRED AND FOR GENERAL JOINT CONSTRUCTION REQUIREMENTS.

FOR ALL LONGITUDINAL JOINTS, ENSURE THE PAVER SCREED OVERLAPS THE PREVIOUSLY PLACED PAVEMENT BY $1" \pm 0.5"$ AND THE HOT SIDE OF THE JOINT REMAINS HIGHER THAN THE COLD SIDE BY APPROXIMATELY $0.1"$ AFTER FINAL COMPACTION. (IT WILL BE FLUSH WHEN PAVING IN ECHELON.)

ONLY REMOVE THE LONGITUDINAL NOTCHED WEDGE JOINT FOR SMA PAVEMENT OR AS DIRECTED BY THE ENGINEER TO ADDRESS SPECIFIC LENGTHS OF JOINT DAMAGED BY TRAFFIC.

WHEN MILLING BACK OR REMOVING ANY LONGITUDINAL JOINT, LIMIT THE MATERIAL REMOVED TO $2"$ FROM THE TOP NOTCH OR FROM THE VERTICAL JOINT EDGE ON THE COLD SIDE OF THE JOINT.

USE LONGITUDINAL MILLED JOINT AS PLANS SHOW OR THE AS THE ENGINEER DIRECTS.

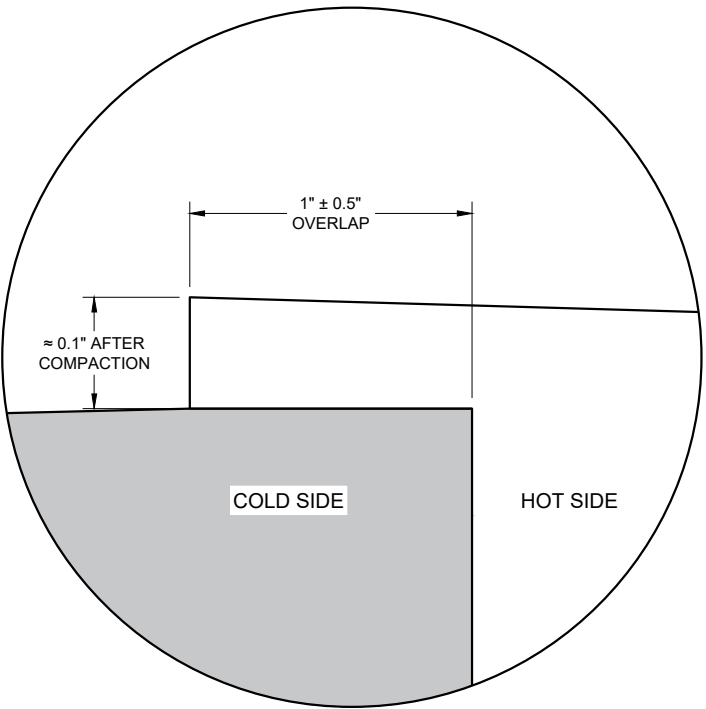


OVERLAP DETAIL (TYPICAL)

HMA LONGITUDINAL JOINTS


STATE OF WISCONSIN
DEPARTMENT OF TRANSPORTATION

APPROVED
November 2020 /S/ Steven Hefel
DATE HMA PAVEMENT ENGIN 68

FHWA

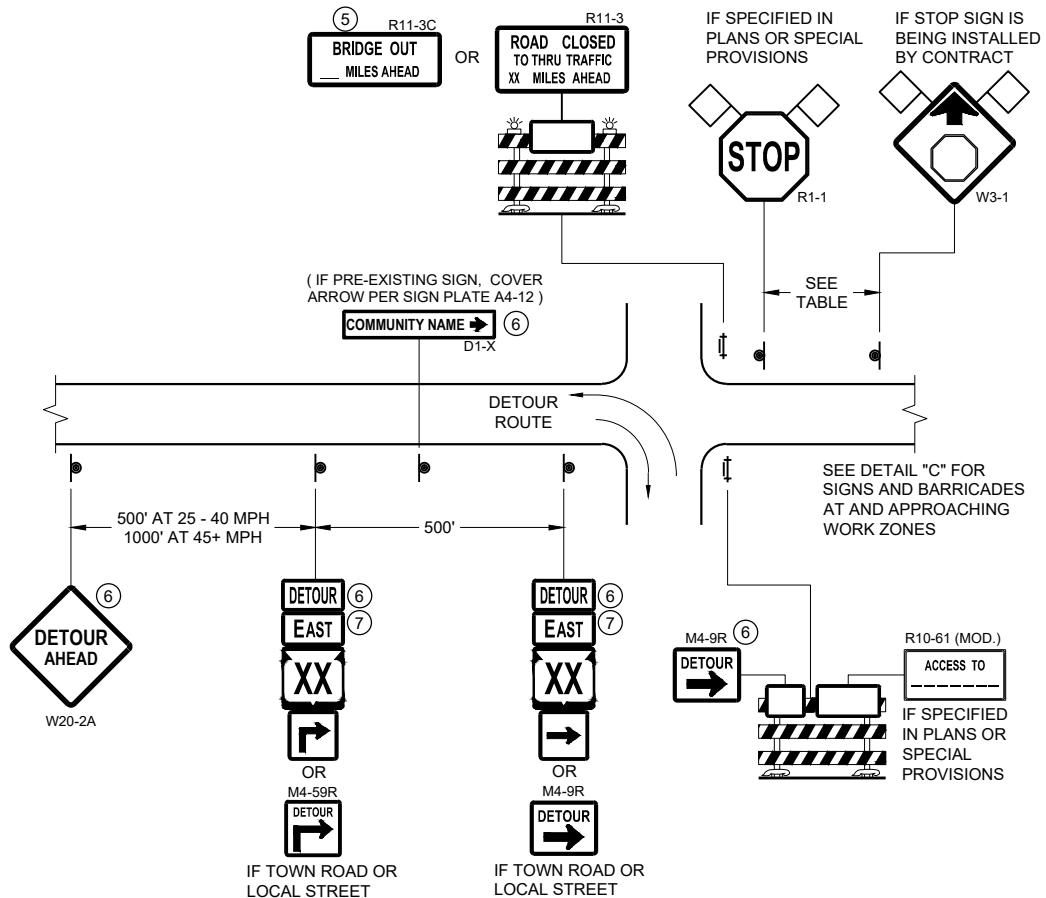

DETAIL A
MAINLINE CLOSURE WITH POSTED DETOUR
WORK ZONE GREATER THAN OR EQUAL TO ½ MILE FROM
DETOUR ROUTE (1000 FEET IF URBAN)

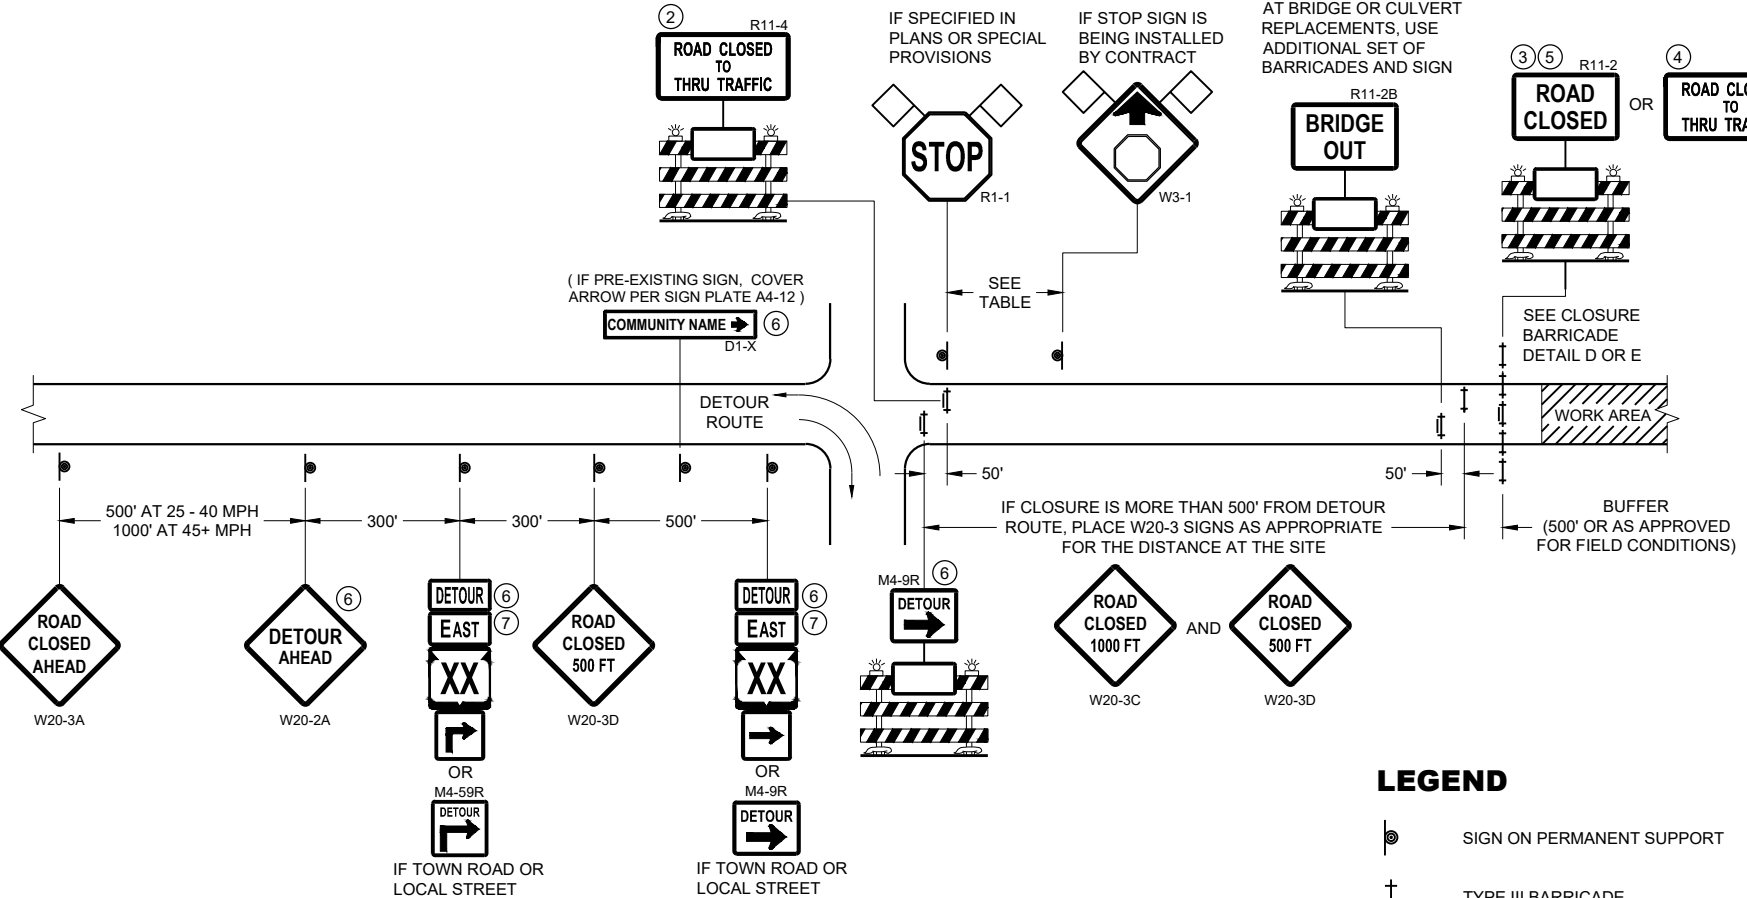


DETAIL B
MAINLINE CLOSURE WITH POSTED DETOUR
WORK ZONE LESS THAN ½ MILE FROM
DETOUR ROUTE (1000 FEET IF URBAN)

- LEGEND**
- SIGN ON PERMANENT SUPPORT
 - TYPE III BARRICADE
 - TYPE III BARRICADE WITH ATTACHED SIGN
 - TYPE "A" WARNING LIGHT (FLASHING)
 - WORK AREA
 - FLAGS, 16" X 16" MIN. (ORANGE)

- DETOUR M4 - 8
- EAST M3 - X
- XX M1 - 4 OR XX M1 - 6 OR COUNTY M1 - 5A
- OR M05 - 1 OR M06 - 1

SPEED LIMIT (MPH)	"STOP AHEAD" ADVANCE WARNING DISTANCE (FT)
25	200
30	200
35	350
40	350
45	500
50	550
55	750

SEE SDD 15C2-SHEET "b"
FOR GENERAL NOTES
AND FOOTNOTES ① THROUGH ⑦

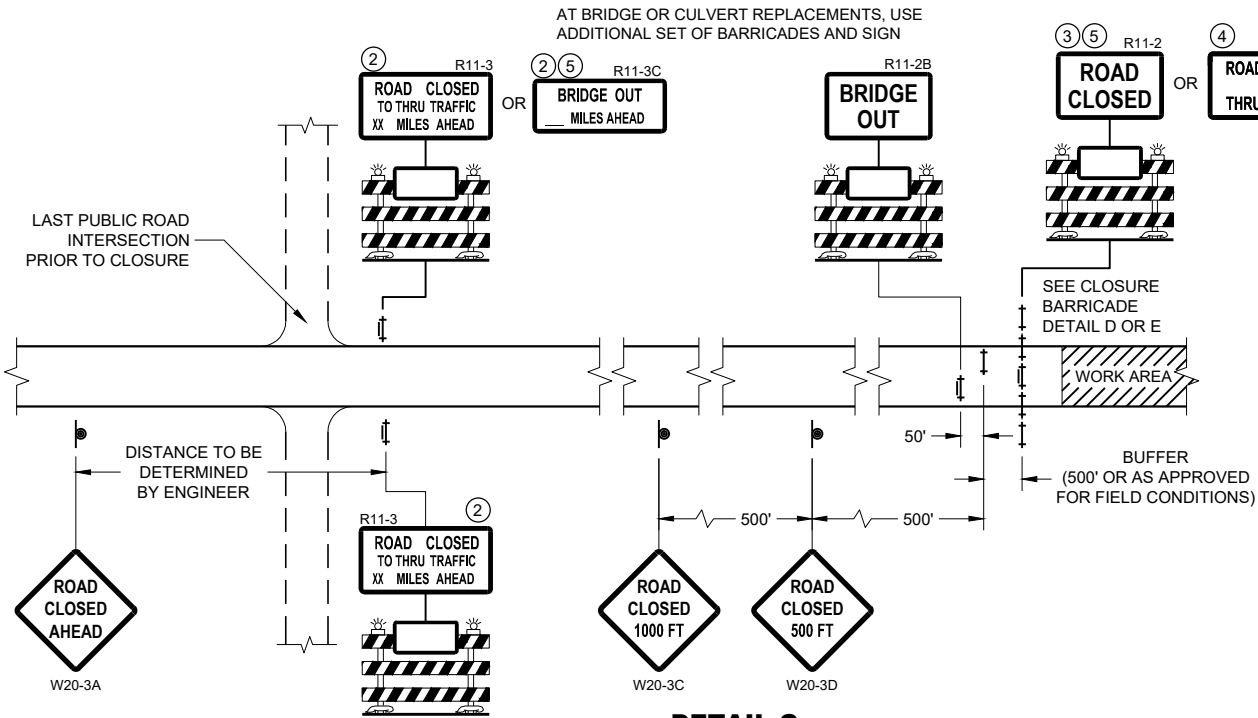


DETAIL C
MAINLINE CLOSURE, NO POSTED DETOUR

**BARRICADES AND SIGNS
FOR MAINLINE CLOSURES**


STATE OF WISCONSIN
DEPARTMENT OF TRANSPORTATION

APPROVED
May 2023 /S/ Andrew Heidtke
DATE WORK ZONE ENGINEER 69

FHWA

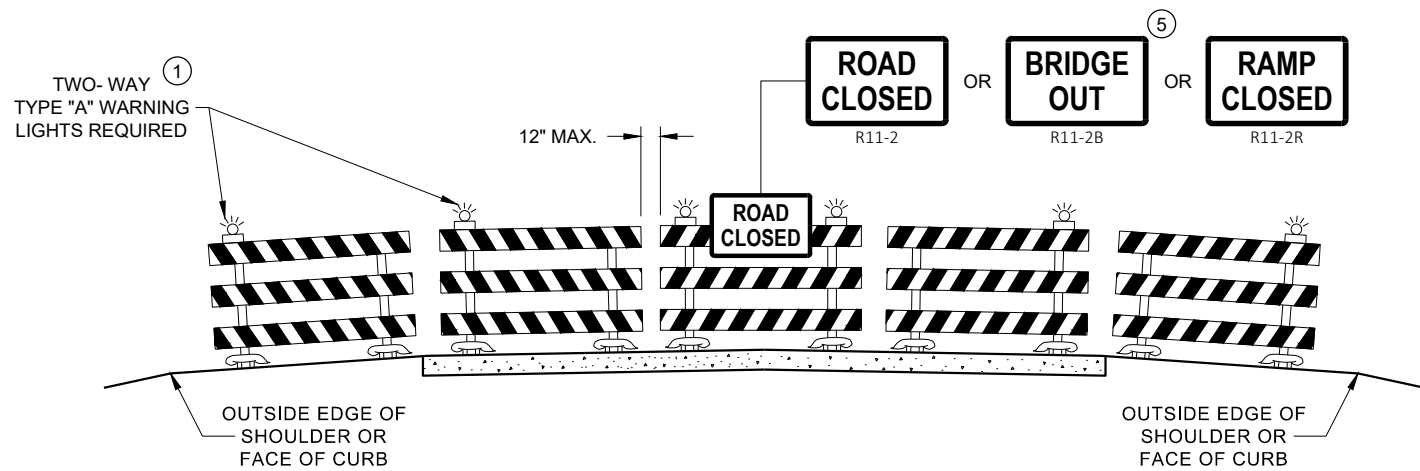

**DETAIL D
ROAD CLOSURE BARRICADE DETAIL
APPROACH VIEW**

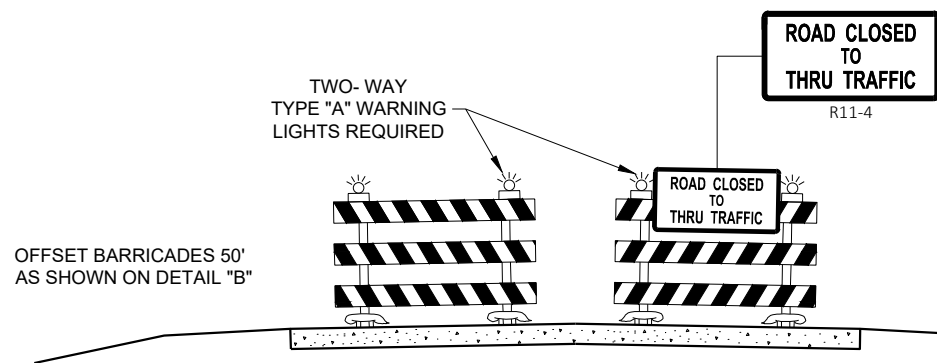

**DETAIL E
LANE CLOSURE BARRICADE DETAIL
APPROACH VIEW**

SEE SDD 15C2 - SHEET "a" FOR LEGEND

GENERAL NOTES

THE EXACT NUMBER, LOCATION, AND SPACING OF ALL SIGNS AND BARRICADES SHALL BE ADJUSTED TO FIT FIELD CONDITIONS AS APPROVED BY THE ENGINEER.

ANY SIGNS TEMPORARY OR EXISTING, WHICH CONFLICT WITH TRAFFIC CONTROL "IN USE", SHALL BE REMOVED OR COVERED AS NEEDED AND AS APPROVED BY THE ENGINEER.

THE SPACING BETWEEN TRAFFIC CONTROL SIGNS SHOULD BE ADJUSTED TO NOT CONFLICT WITH AND SHOULD PROVIDE A DESIRABLE MINIMUM OF 200 FEET CLEARANCE TO EXISTING SIGNS THAT WILL REMAIN IN PLACE.

BARRICADES THAT MUST BE MOVED FOR A WORK OPERATION SHALL BE IMMEDIATELY RE-ESTABLISHED UPON COMPLETION OF THE OPERATION, OR FOR CONTINUING OPERATIONS, AT THE END OF EACH WORKING DAY.

SIGNS THAT WILL BE IN PLACE LESS THAN 7 CONTINUOUS DAYS AND NIGHTS MAY BE MOUNTED ON PORTABLE SUPPORTS.

ALL TYPE III BARRICADES SHALL HAVE RAILS REFLECTORIZED ON BOTH FACES. STRIPES SHALL BE PROPERLY SLOPED DOWN TOWARD THE TRAFFIC SIDE OR AS SHOWN IN THE ROAD CLOSURE BARRICADE DETAIL "D" FOR FULL ROAD CLOSURES.

TYPE "A" LOW - INTENSITY FLASHING WARNING LIGHTS SHALL BE VISIBLE ON BOTH SIDES OF THE BARRICADE.

THE R11 - 2, R11 - 3, M4 - 9, R11 - 4, AND R10 - 61 SIGNS PLACED ON THE BARRICADES SHALL COVER NO MORE THAN THE TOP RAIL. THE SIGNS SHALL NOT COVER ANY PORTION OF THE MIDDLE RAIL OR BOTTOM RAILS.

"WO" AND "MO" SIGNS ARE THE SAME AS "W" AND "M" SIGNS EXCEPT THE BACKGROUND IS ORANGE.

ALL SIGNS SHALL BE 48" X 48" UNLESS OTHERWISE NOTED BELOW:


- R11 - 2 SHALL BE 48" X 30"
- R11 - 3 SHALL, R11 - 4 AND R10 - 61 SHALL BE 60 " X 30"
- M4 - 9 SHALL BE 30" X 24"
- M3 - X SHALL BE 24" X 12" (36" X 18" IF NEEDED TO MATCH EXISTING SIGNS)
- M4 - 8 SHALL BE 24" X 12" (36" X 18" IF NEEDED TO MATCH EXISTING SIGNS)
- M1 - 4, M1 - 5A AND M1 - 6 SHALL BE 24" X 24" (36" X 36" IF NEEDED TO MATCH EXISTING SIGNS)
- MO5 - 1 AND MO6 - 1 SHALL BE 21" X 21" (30" X 30" IF NEEDED TO MATCH EXISTING SIGNS)
- D1 - X SHALL BE AS SHOWN ON SPECIFIC PROJECT SIGNING DETAIL SHEETS.
- R1 - 1 SHALL BE 36" X 36"

- 1 TWO WARNING LIGHTS SHALL BE PROVIDED ON THE CENTER BARRICADE AND A MINIMUM OF ONE WARNING LIGHT SHALL BE PROVIDED ON EACH OF THE OTHER BARRICADES WITHIN THE ROADWAY LIMITS. SPACING OF THE WARNING LIGHTS SHALL BE UNIFORM TO THE EDGE OF ROADWAY AS SHOWN (APPROX. 8 FOOT LIGHT SPACING).
- 2 THESE SIGNS AND BARRICADES ARE NOT REQUIRED IF ROAD CLOSURE BEGINS AT AN INTERSECTION.
- 3 FOR ROAD CLOSURE WITHOUT LOCAL ACCESS TO PROJECT, SEE ROAD CLOSURE BARRICADE DETAIL "D".
- 4 FOR ROAD CLOSURE WITH LOCAL ACCESS TO PROJECT, SEE ROAD CLOSURE BARRICADE DETAIL "E".
- 5 FOR BRIDGE OR CULVERT REPLACEMENTS, SUBSTITUTE "BRIDGE OUT" INSTEAD OF "ROAD CLOSED" ON R11 - 2 AND R11 - 3 SIGNS.
- 6 INSTALL DETOUR AND COMMUNITY GUIDE SIGNS AND ARROWS ONLY IF SPECIFIED IN THE CONTRACT. IF THERE ARE EXISTING ROUTE MARKER ASSEMBLIES THAT WILL REMAIN IN PLACE, ADJUST THE LOCATION OF THE DETOUR ROUTE SIGNS TO CORRESPOND WITH THE EXISTING ASSEMBLIES. MODIFY EXISTING SIGNS WHERE POSSIBLE. SEE SPECIFIC PROJECT DETOUR SIGNING DETAIL SHEETS. IF DETOUR SIGNS ARE BEING INSTALLED BY OTHERS, PLACE THE CONTRACTED TRAFFIC CONTROL SIGNS TO ALLOW FOR PLACEMENT OF ALL WARNING, DETOUR AND GUIDE SIGNS AS SHOWN.
- 7 "EAST" CARDINAL DIRECTION MARKERS AND RIGHT TURN ARROWS ARE SHOWN. USE OTHER CARDINAL DIRECTIONS AND ARROWS AS APPROPRIATE.


BARRICADES AND SIGNS FOR VARIOUS CLOSURES

STATE OF WISCONSIN
DEPARTMENT OF TRANSPORTATION


APPROVED
May 2023 /S/ Andrew Heidtke
DATE WORK ZONE ENGINEER 70
FHWA

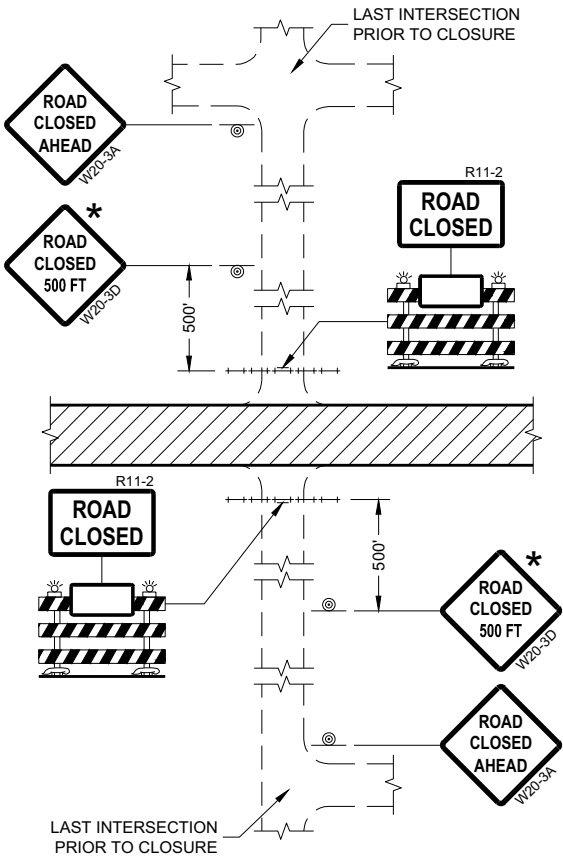


DETAIL 1
(NO ACCESS TO PROJECT)

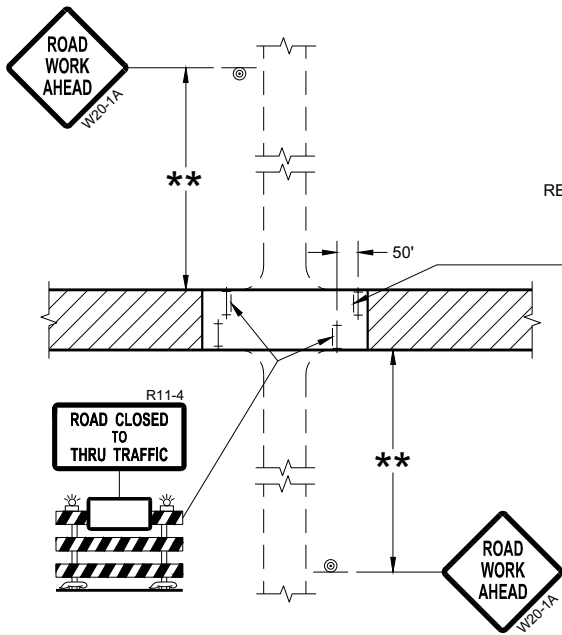

DETAIL 3
(PUBLIC CROSS-TRAFFIC MAINTAINED.
CONTRACTOR, LOCAL BUSINESS AND
RESIDENT ACCESS TO PROJECT)

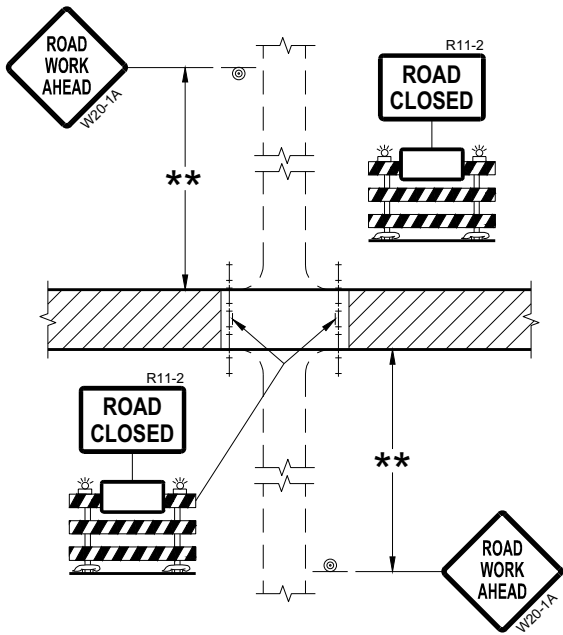

DETAIL 2
(PUBLIC CROSS-TRAFFIC MAINTAINED.
NO ACCESS TO PROJECT)

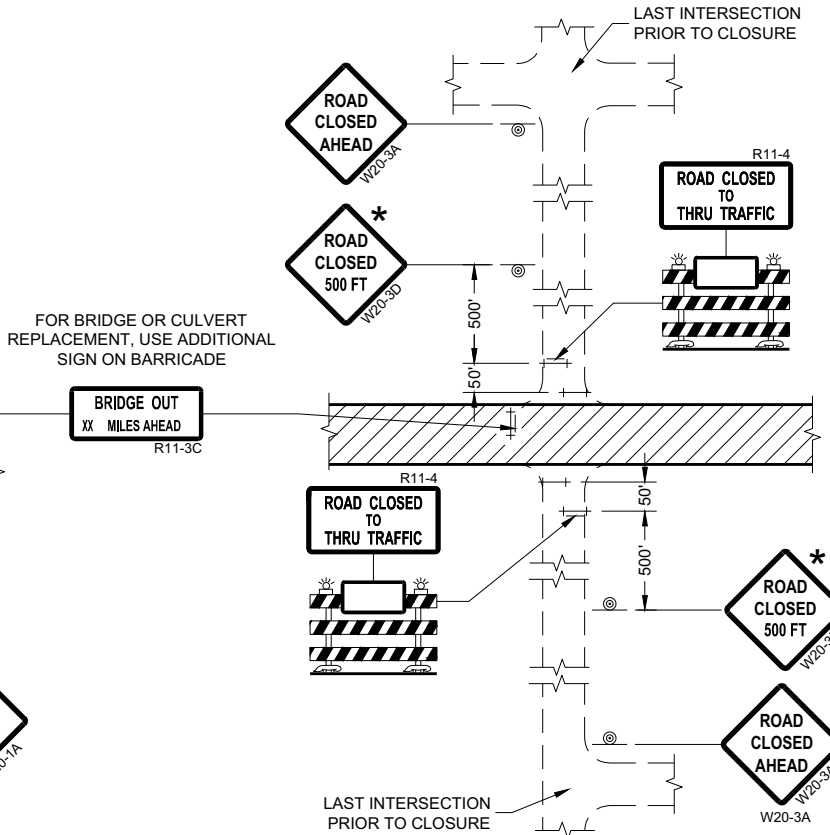

DETAIL 4
(CONTRACTOR, LOCAL BUSINESS AND
RESIDENT ACCESS TO PROJECT)

GENERAL NOTES

THE EXACT NUMBER, LOCATION, AND SPACING OF ALL SIGNS AND BARRICADES SHALL BE ADJUSTED TO FIT FIELD CONDITIONS AS APPROVED BY THE ENGINEER.

ANY SIGNS TEMPORARY OR EXISTING, WHICH CONFLICT WITH TRAFFIC CONTROL "IN USE" SHALL BE REMOVED OR COVERED AS NEEDED AND AS APPROVED BY THE ENGINEER.

THE SPACING BETWEEN TRAFFIC CONTROL SIGNS SHOULD BE ADJUSTED TO NOT CONFLICT WITH AND SHOULD PROVIDE A DESIRABLE MINIMUM OF 200 FEET CLEARANCE (500 FEET DESIRABLE) TO EXISTING SIGNS THAT WILL REMAIN IN PLACE.

IF A "STOP" SIGN MUST BE REMOVED FOR A WORK OPERATION, A TEMPORARY "STOP" SIGN SHALL BE PLACED PRIOR TO THE SIGN REMOVAL, OR A FLAGGER SHALL BE PROVIDED UNTIL THE SIGN IS REESTABLISHED.

BARRICADES THAT MUST BE MOVED FOR A WORK OPERATION SHALL BE IMMEDIATELY REESTABLISHED UPON COMPLETION OF THE OPERATION OR FOR CONTINUING OPERATIONS, AT THE END OF EACH WORKING DAY.

SIGNS THAT WILL BE IN PLACE LESS THAN SEVEN CONTINUOUS DAYS AND NIGHTS MAY BE MOUNTED ON PORTABLE SUPPORTS.

ALL TYPE III BARRICADES SHALL HAVE RAILS REFLECTORIZED ON BOTH FACES. STRIPES SHALL BE PROPERLY SLOPED DOWN TOWARD THE TRAFFIC SIDE OR AS SHOWN IN THE ROAD CLOSURE BARRICADE DETAIL "D" FOR FULL ROAD CLOSURES.

TYPE "A" LOW-INTENSITY FLASHING WARNING LIGHTS SHALL BE VISIBLE ON BOTH SIDES OF THE BARRICADE.

THE R11-2, R11-3, AND R11-4 SIGNS PLACED ON BARRICADES SHALL COVER NO MORE THAN THE TOP RAIL. THE SIGNS SHALL NOT COVER ANY PORTION OF THE MIDDLE OR BOTTOM RAILS.

ALL SIGNS SHALL BE 48" X 48" UNLESS OTHERWISE NOTED BELOW:
R11-2 SHALL BE 48" X 30".
R11-4 AND R11-3 SHALL BE 60" X 30".

- * OMIT THE "ROAD CLOSED 500 FT." SIGN IF THE LAST INTERSECTION IS 500 FEET OR LESS FROM THE WORK ZONE.
- ** 500' MAX. OR AT LAST INTERSECTION, WHICHEVER IS CLOSEST.

LEGEND

- SIGN ON PERMANENT SUPPORT
- TYPE III BARRICADE
- TYPE III BARRICADE WITH ATTACHED SIGN
- TYPE "A" WARNING LIGHT (FLASHING)
- WORK AREA

**BARRICADES AND SIGNS
FOR
SIDEROAD CLOSURES**

STATE OF WISCONSIN
DEPARTMENT OF TRANSPORTATION

APPROVED
July 2018 /S/ Andrew Heidtke
DATE WORK ZONE ENGINEER 71

FHWA

GENERAL NOTES

THE EXACT NUMBER, LOCATION, AND SPACING OF ALL SIGNS AND DEVICES SHALL BE ADJUSTED TO FIT FIELD CONDITIONS.

THE SPACING BETWEEN TRAFFIC CONTROL SIGNS SHOULD BE ADJUSTED TO NOT CONFLICT WITH AND SHOULD PROVIDE A MINIMUM OF 200 FEET (500 FEET DESIRABLE) CLEARANCE TO EXISTING SIGNS THAT WILL REMAIN IN PLACE.

ALL SIGNS ARE 48" X 48" UNLESS OTHERWISE NOTED. IF NECESSARY DUE TO SPACE CONSTRAINTS, 36"X36" SIGNS MAY BE USED INSTEAD OF 48" X 48" SIGNS.


SIGNS THAT WILL BE IN PLACE LESS THAN SEVEN CONTINUOUS DAYS AND NIGHTS MAY BE MOUNTED ON PORTABLE SUPPORTS.

IF A "STOP" SIGN MUST BE REMOVED FOR A WORK OPERATION, A TEMPORARY "STOP" SIGN SHALL BE PLACED PRIOR TO THE SIGN REMOVAL, OR A FLAGGER SHALL BE PROVIDED UNTIL THE SIGN IS REESTABLISHED.


* THE THIRD W20-1 SIGN IS REQUIRED ONLY IF THERE IS AN INTERSECTION BETWEEN THE "ROAD WORK 500 FEET" SIGN AND THE WORK ZONE. ADJUST THE PLACEMENT OF THIS SIGN BASED ON INTERSECTION LOCATION AND OTHER FIELD CONDITIONS.

LEGEND

-  SIGN ON PERMANENT SUPPORT
-  DIRECTION OF TRAFFIC
-  WORK AREA

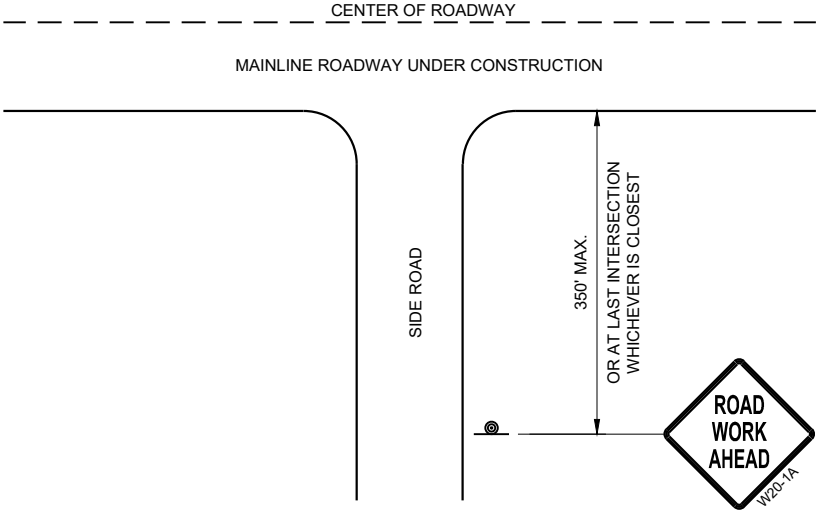

TYPICAL SIDE ROAD APPROACH
WARNING SIGN DETAIL

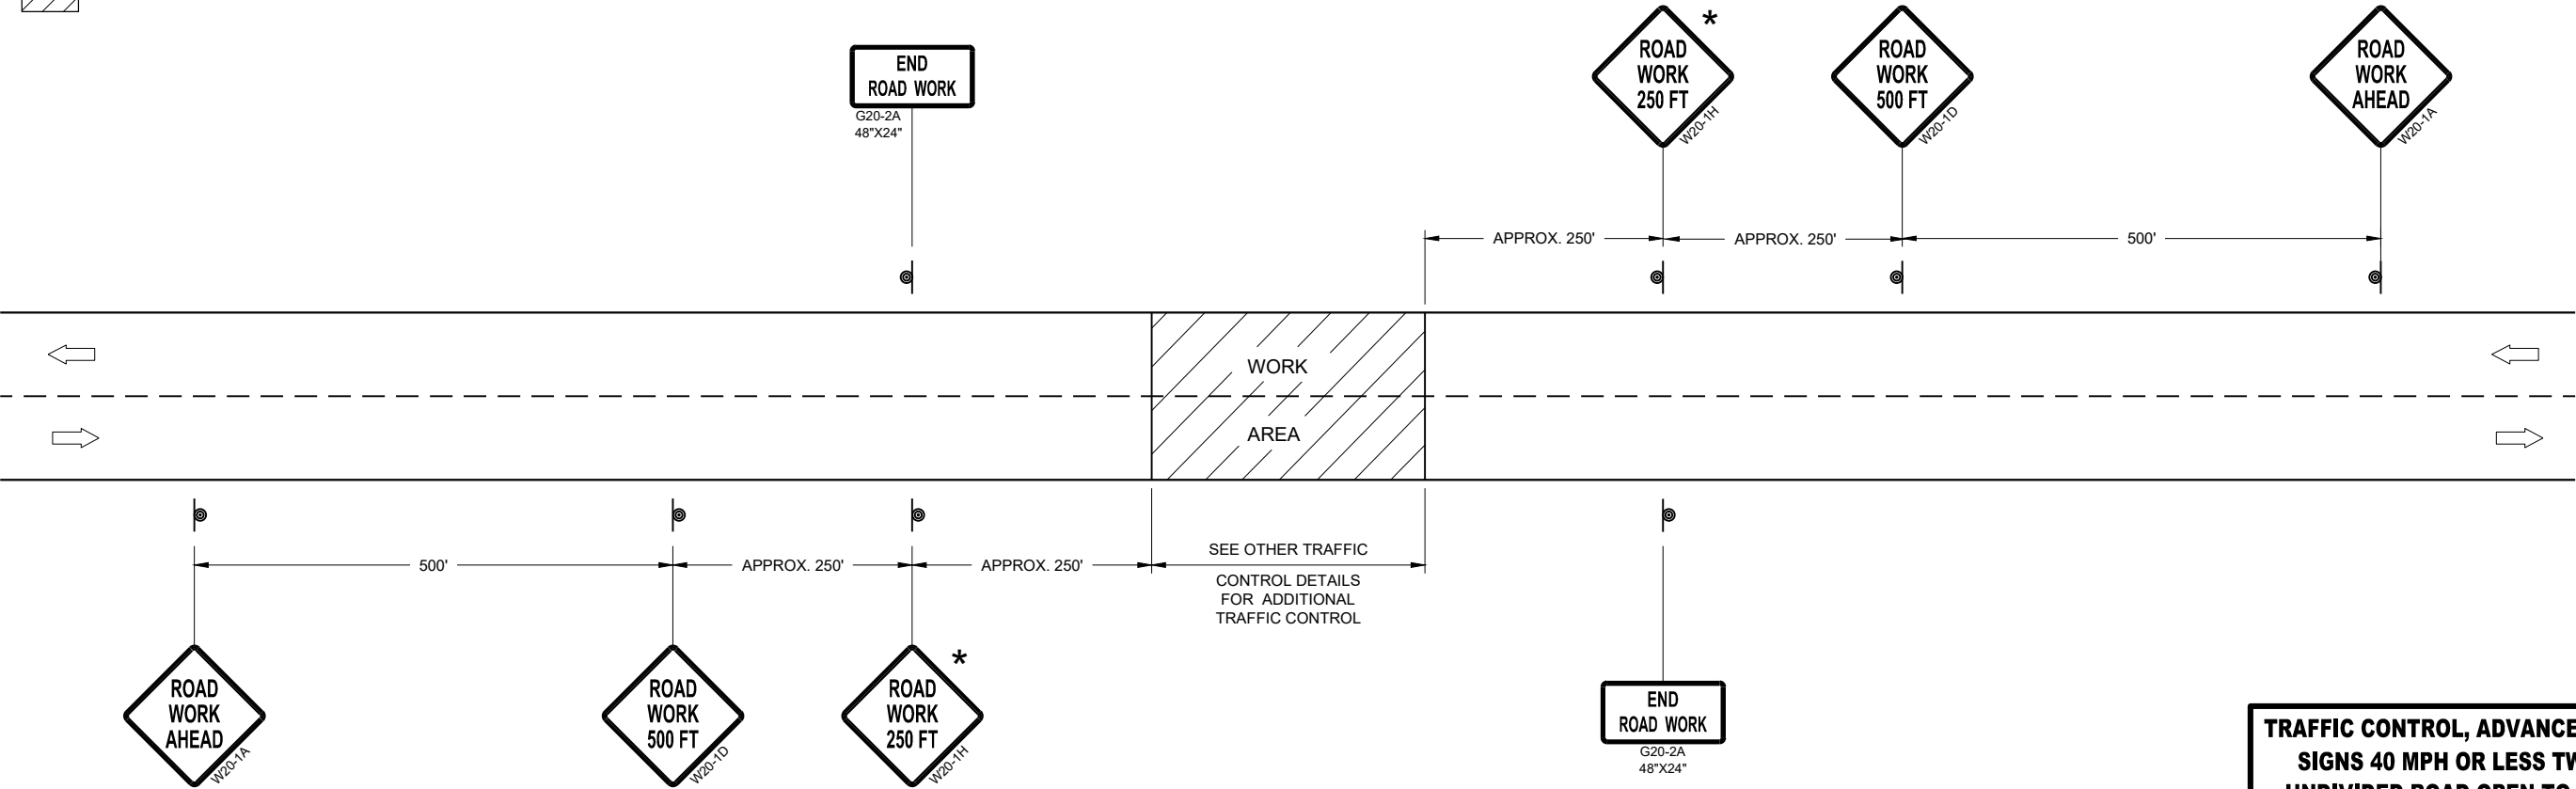








TRAFFIC CONTROL, ADVANCE WARNING SIGNS 40MPH OR LESS

TRAFFIC CONTROL, ADVANCE WARNING
SIGNS 40 MPH OR LESS TWO-WAY
UNDIVIDED ROAD OPEN TO TRAFFIC

STATE OF WISCONSIN
DEPARTMENT OF TRANSPORTATION

APPROVED
July 2018 /S/ Andrew Heidtke
DATE WORK ZONE ENGINEER 72

FHWA

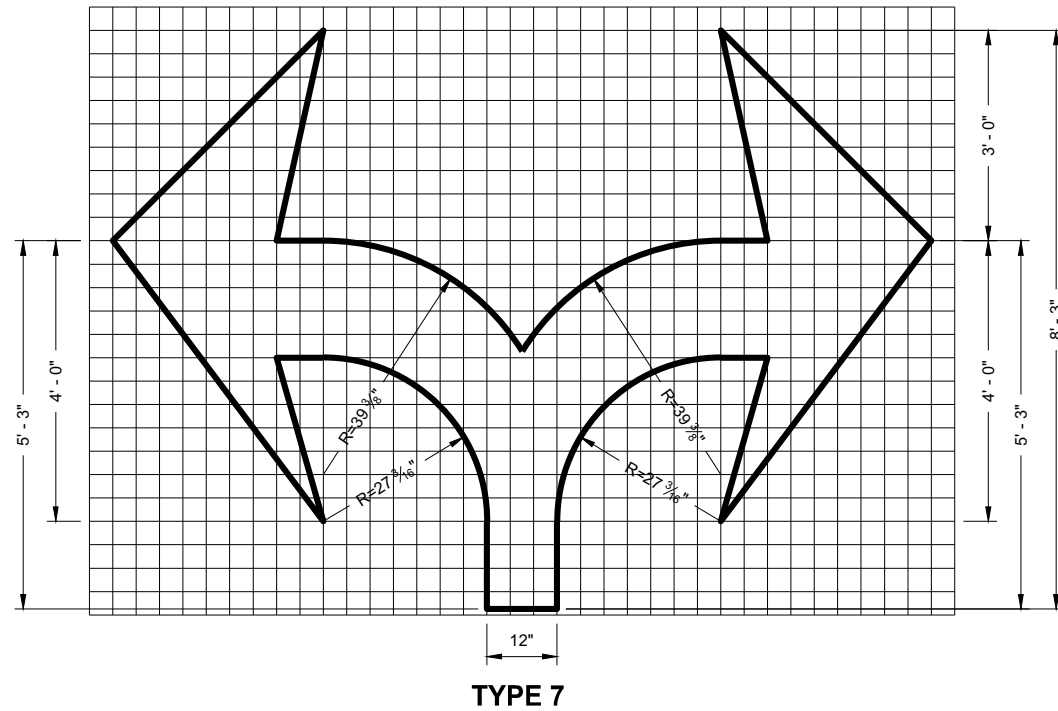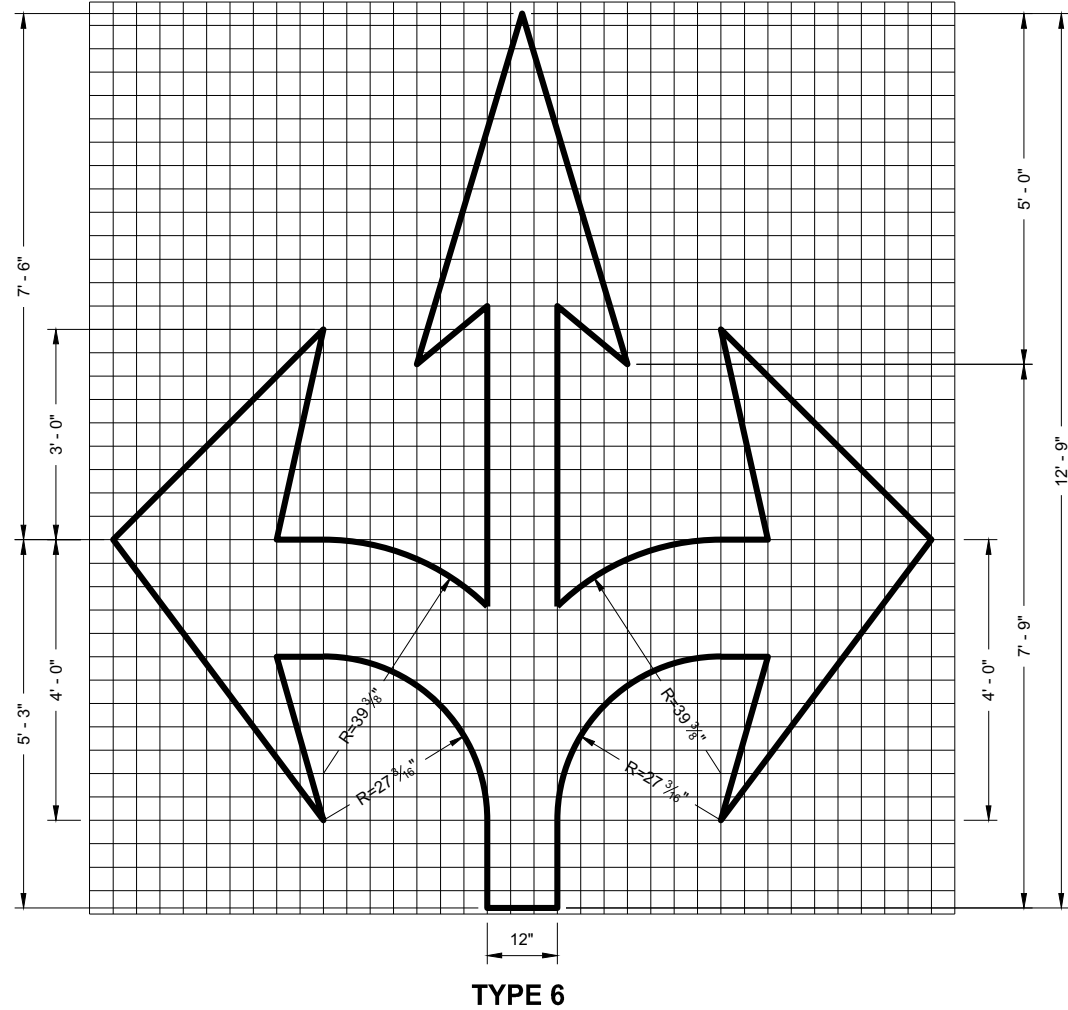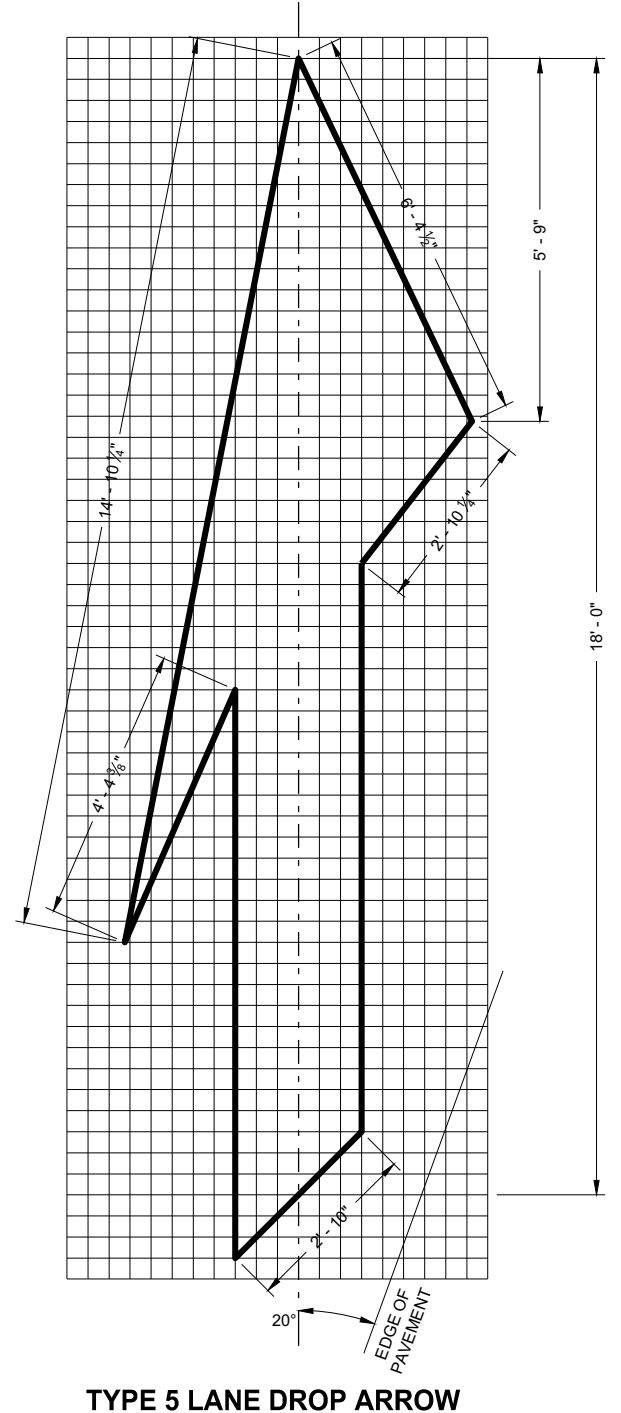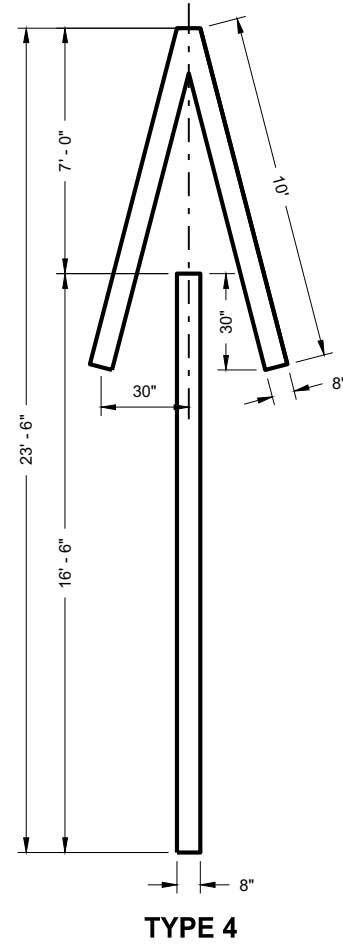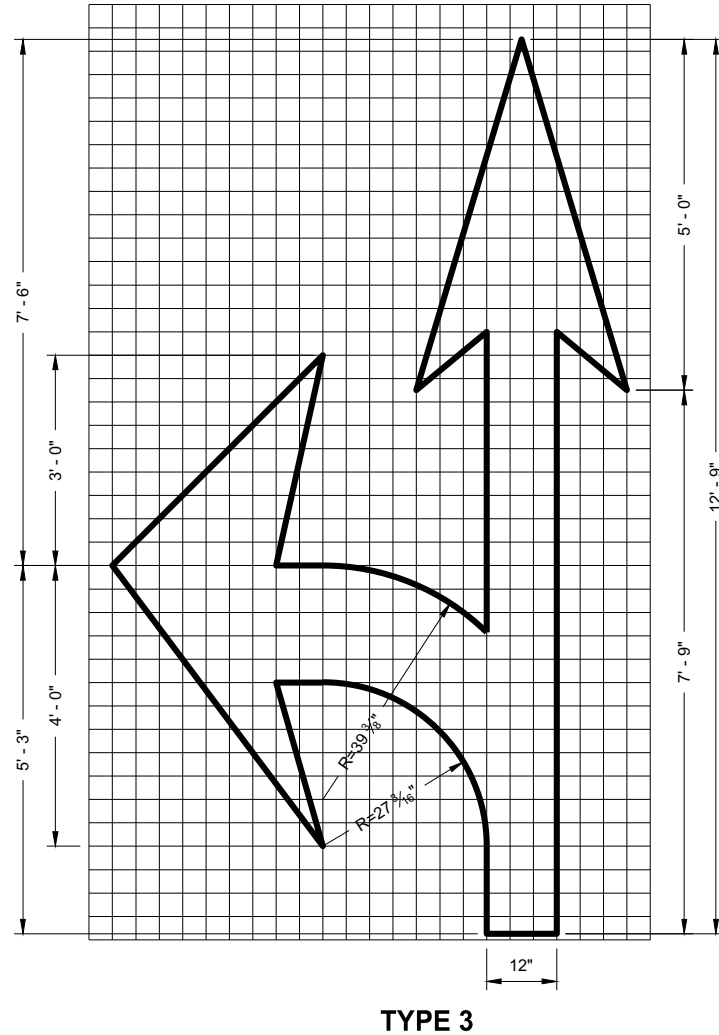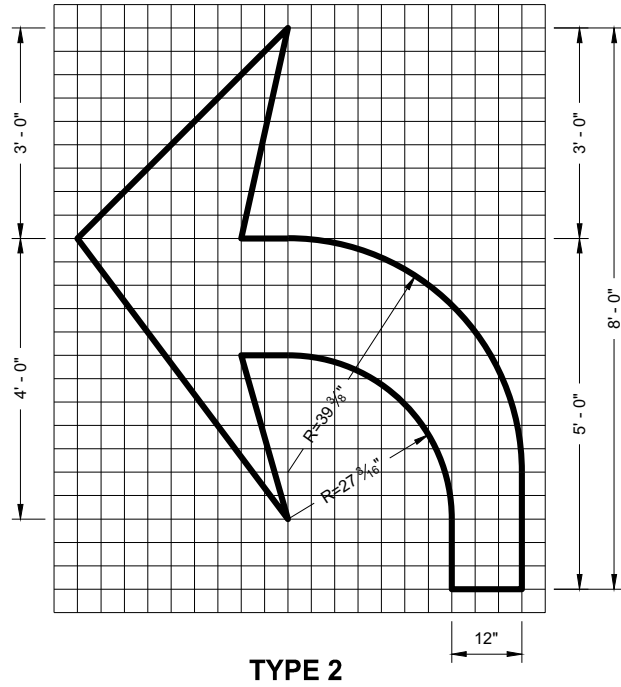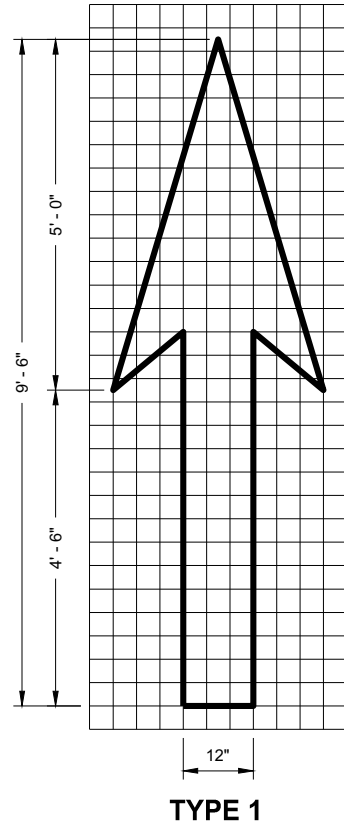

GENERAL NOTES

DETAILS OF INSTALLATION, MATERIALS AND WORKMANSHIP NOT SHOWN ON THIS DRAWING SHALL CONFORM TO THE PERTINENT REQUIREMENTS OF THE STANDARD SPECIFICATIONS AND APPLICABLE SPECIAL PROVISIONS.

PAVEMENT MARKING ARROWS

STATE OF WISCONSIN
DEPARTMENT OF TRANSPORTATION

APPROVED
November 2019
DATE
/S/ Matthew Rauch
STATE SIGNING AND MAP
ENGINEER 73
FHWA

SDD 15C08-23a



PERMANENT PAVEMENT MARKING

DETAILS OF CONSTRUCTION NOT SHOWN ON THIS DRAWING SHALL CONFORM TO STANDARD SPECIFICATIONS AND SPECIAL PROVISIONS.

- ① LOCATE THE NO PASSING ZONE W14-3 SIGN WITHIN 50 FEET OF THE "T" MARKING
- ② MEASURE FROM EDGE OF MARKING TO JOINT LINE. THIS DOES NOT INCLUDE SPACE NEEDED FOR GROOVING OPERATIONS.

LEGEND

-  "T" MARKING
 SIGN ON PERMANENT SUPPORT
 DIRECTION OF TRAFFIC


PERMANENT LONGITUDINAL PAVEMENT MARKINGS

STATE OF WISCONSIN
DEPARTMENT OF TRANSPORTATION

APPROVED
May 2023
DATE




/S/ Jeannie Silver
Statewide Pavement Marking Engineer

[illegible]

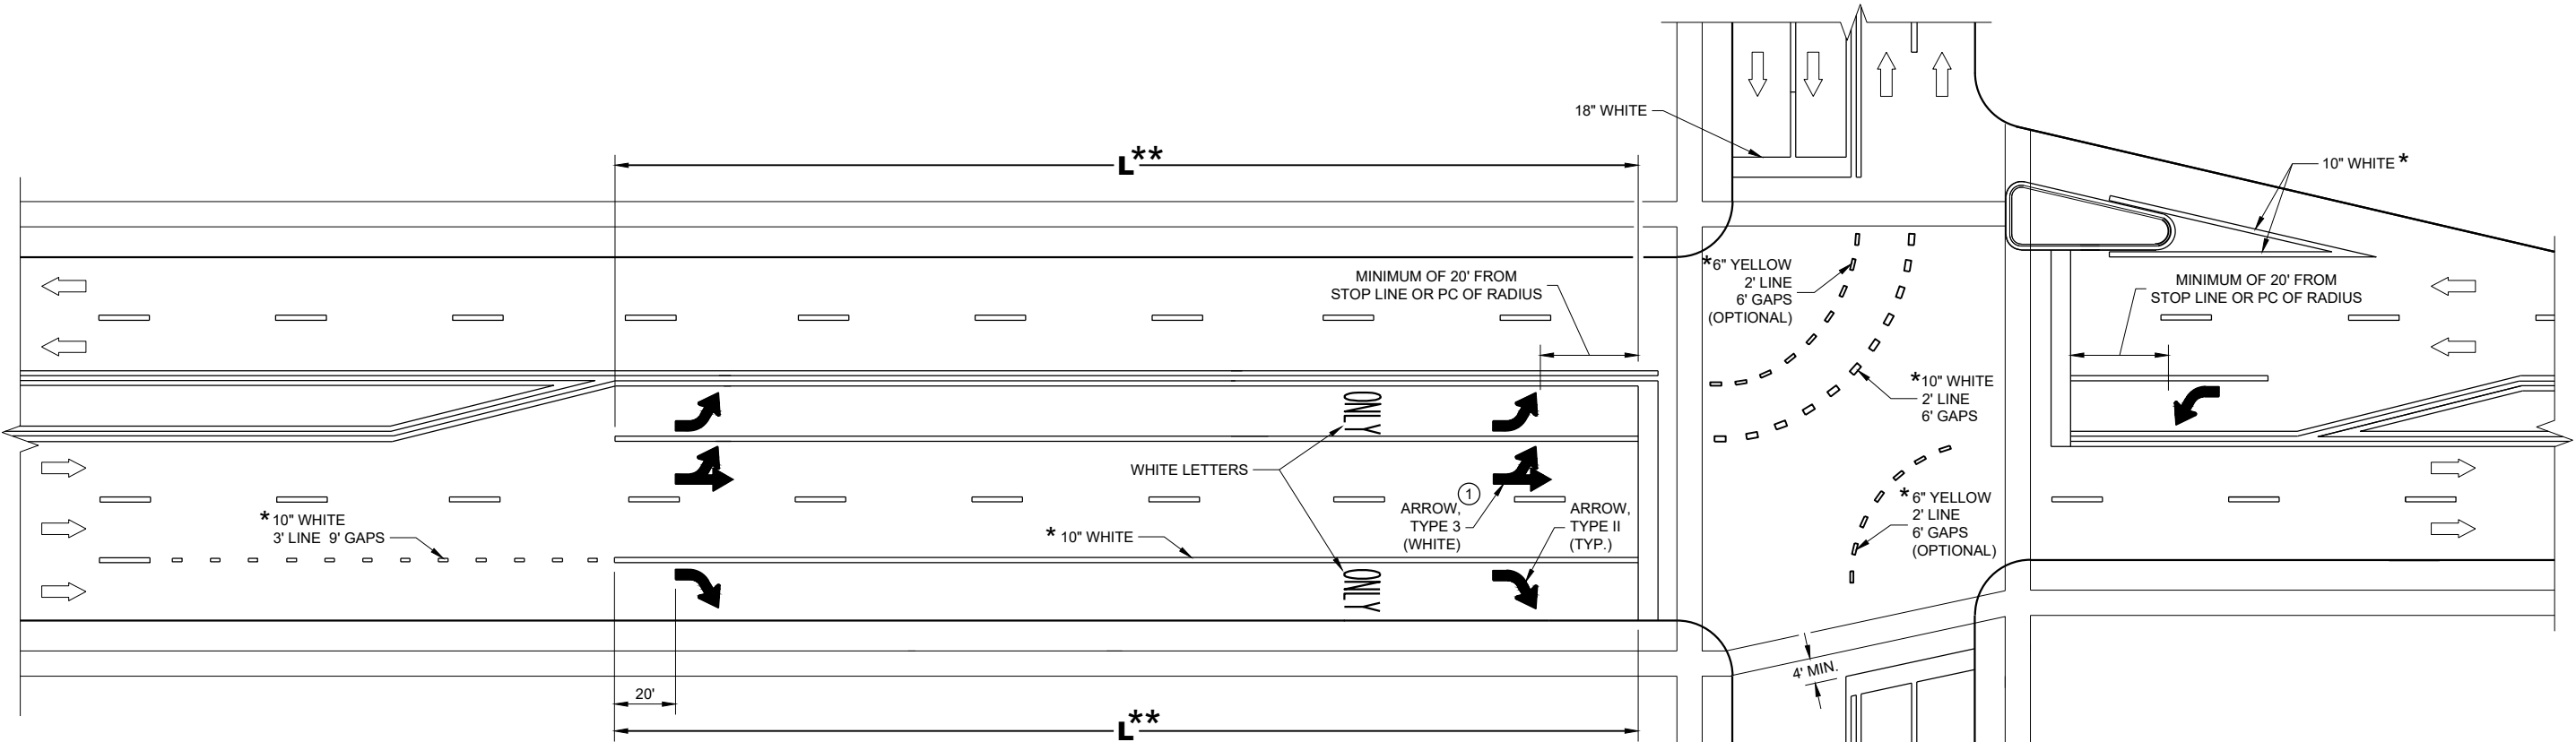

TURN LANE OPTIONS

LENGTH OF TURN BAY (**L**) OF 0 - 47' DOES NOT REQUIRE PAVEMENT MARKING ARROWS OR WORDS

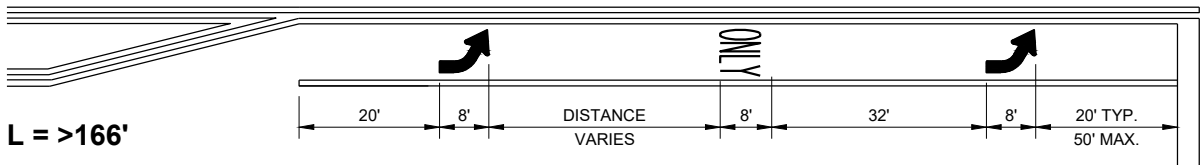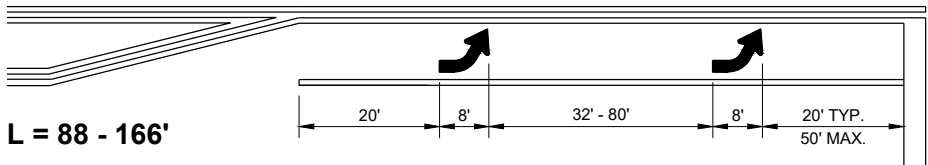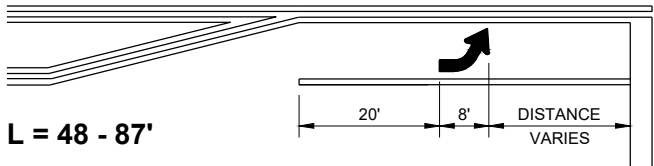

** (SEE TURN LANE OPTIONS FOR PLACEMENT OF PAVEMENT MARKING ARROWS AND WORDS)

GENERAL NOTES

① QUANTITY AND LOCATION OF TYPE 3 ARROWS ARE THE SAME AS THE TYPE II ARROWS IN THE ADJACENT TURN LANE. FOR TURN LANES WITH A PHYSICAL SEPARATION IN THE SAME DIRECTION OF TRAVEL, THE ARROWS AND "ONLY" MARKING MAY BE ELIMINATED.


➡ DIRECTION OF TRAFFIC

L = LENGTH OF TURN BAY


* CONFIRM MARKING LINE WIDTH WITH THE MISCELLANEOUS QUANTITIES

PAVEMENT MARKING
(TURN LANES)


STATE OF WISCONSIN
DEPARTMENT OF TRANSPORTATION 75

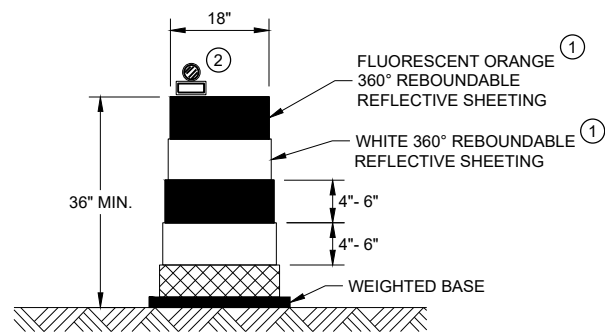


DRUM
BALLAST WIDTHS
RANGE FROM 24"-36"

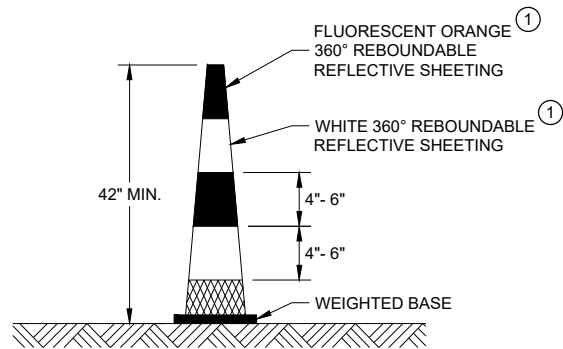


42" CONE
DO NOT USE IN TAPERS
½ SPACING OF DRUMS
BALLAST WIDTHS
RANGE FROM 14"-20"

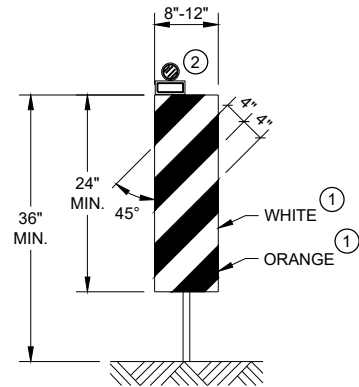

VERTICAL PANEL
THE STRIPES SHALL SLOPE DOWNWARD TO
THE TRAFFIC SIDE FOR CHANNELIZATION.

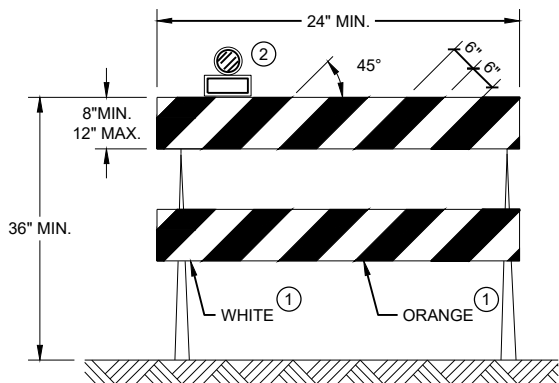

TYPE II BARRICADE
FOR RAILS LESS THAN 36" LONG, 4" WIDE STRIPES
MAY BE USED. ALL STRIPES SHALL SLOPE DOWNWARD
TO THE TRAFFIC SIDE FOR CHANNELIZATION.

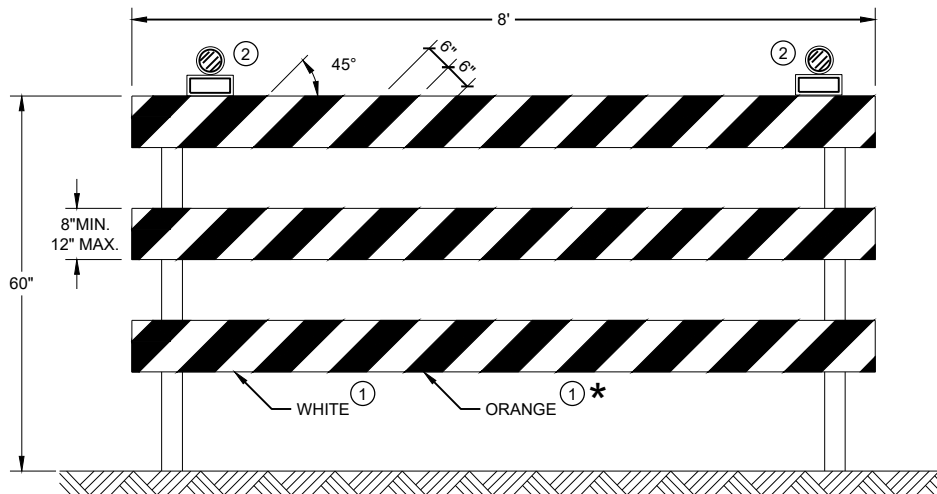

TYPE III BARRICADE
IF SIGN MOUNTED, DO NOT COVER MORE THAN 50% OF THE TOP
TWO RAILS OR 33% OF THE TOTAL AREA OF THE THREE RAILS.
* IF USED FOR A PERMANENT APPLICATION USE RED SHEETING.

GENERAL NOTES

- ① REFLECTIVE SHEETING SHALL FOLLOW THE REQUIREMENTS IN THE APPROVED PRODUCTS LISTING FOR SIGN SHEETING.
- ② LOCATION OF WARNING LIGHTS WHEN SHOWN ON THE PLAN.

CHANNELIZING DEVICES DRUMS, CONES, BARRICADES AND VERTICAL PANELS	
STATE OF WISCONSIN DEPARTMENT OF TRANSPORTATION	
APPROVED November 2022 DATE	/S/ Andrew Heidtke WORK ZONE ENGINEER 76
FHWA	

LEGEND

-  SIGN ON PORTABLE OR PERMANENT SUPPORT
-  TEMPORARY PORTABLE RUMBLE STRIP ARRAY
-  DIRECTION OF TRAFFIC
-  WORK AREA
-  FLAGGER, EQUIPPED WITH STOP/SLOW PADDLE FASTENED ON SUPPORT STAFF

GENERAL NOTES

DETAILS OF TRAFFIC CONTROL DEVICES AND INSTALLATION NOT SHOWN ON THIS DRAWING SHALL CONFORM TO THE PERTINENT REQUIREMENTS OF THE STANDARD SPECIFICATIONS, THE SPECIAL PROVISIONS, AND THE MANUAL ON UNIFORM TRAFFIC CONTROL DEVICES.

ALL SIGNS ARE 48" X 48" UNLESS OTHERWISE NOTED.

"WO" SIGNS ARE THE SAME AS "W" SIGNS EXCEPT THE BACKGROUND IS ORANGE.

THE EXACT NUMBER, LOCATION AND SPACING OF ALL SIGNS, DEVICES, AND LOCATION OF ALL FLAGGERS SHALL BE ADJUSTED TO FIT FIELD CONDITIONS AS APPROVED BY THE ENGINEER.

THE FIRST ADVANCE WARNING SIGN SHOULD TYPICALLY BE LOCATED IN ADVANCE OF THE ANTICIPATED TRAFFIC BACKUP OR QUEUE.

WHEN A SIDE ROAD OR RAMP INTERSECTS THE FACILITY ON WHICH THE WORK IS BEING PERFORMED, ADDITIONAL TRAFFIC CONTROLS SHALL BE PROVIDED AS SPECIFIED IN THE PLANS AND/OR THE SPECIAL PROVISIONS OR AS APPROVED BY THE ENGINEER.

FLAGGING


FLAGGERS SHALL BE IN SIGHT OF EACH OTHER OR IN DIRECT COMMUNICATION AT ALL TIMES. THEY SHALL BE EQUIPPED WITH STOP/SLOW PADDLES FASTENED ON SUPPORT STAFFS. WHEN THE FLAGGING OPERATION IS NOT IN EFFECT REMOVE TEMPORARY PORTABLE RUMBLE STRIPS PRIOR TO COVERING OR REMOVING ALL ADVANCE SIGNING.

- ① FOR MOVING WORK OPERATIONS, POST ADDITIONAL W20-7A FLAGGER SIGNS AT APPROXIMATELY 3,500' INTERVALS IN THE MOVING WORK OPERATION OR AS APPROVED BY THE ENGINEER.
- ② SIGN NOT REQUIRED IF FLAGGING OPERATION OCCURS WITHIN A SIGNED ROAD WORK ZONE AREA.

WHEN THE DISTANCE BETWEEN FLAGGERS EXCEEDS 2 MILES, A PILOT CAR IS REQUIRED. WHEN CURVES REDUCE SIGHT DISTANCE BELOW 400', A PILOT CAR IS REQUIRED.

TEMPORARY PORTABLE RUMBLE STRIPS

- UTILIZE TEMPORARY PORTABLE RUMBLE STRIPS ON ALL FLAGGING OPERATIONS.
- ③ EACH TEMPORARY PORTABLE RUMBLE STRIP ARRAY CONSISTS OF THREE RUMBLE STRIPS PLACED TRANSVERSE ACROSS THE LANE AT THE LOCATIONS SHOWN. WITHIN EACH ARRAY, SPACING BETWEEN RUMBLE STRIPS SHALL BE 15 FEET ON CENTER
- ONLY USE TEMPORARY PORTABLE RUMBLE STRIPS FROM THE APPROVED PRODUCTS LIST.
- INSTALL TEMPORARY RUMBLE STRIPS PER MANUFACTURER'S RECOMMENDATIONS.
- PLACE ADVANCE SIGNING PRIOR TO INSTALLING TEMPORARY RUMBLE STRIPS.
- DO NOT INSTALL TEMPORARY PORTABLE RUMBLE STRIPS ON GRAVEL, MILLED SURFACES, OR ASPHALT THAT HAS BEEN PAVED LESS THAN 12 HOURS.

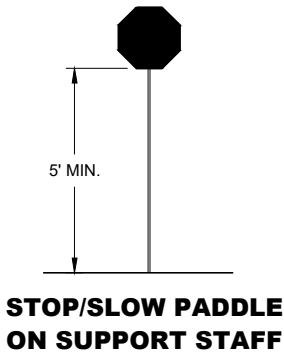


SIGN AND TEMPORARY RUMBLE STRIP ARRAY SPACING TABLE

SPEED LIMIT	SPACING "A"
25-30 MPH	200'
35-40 MPH	350'
45-55 MPH	500'



USE OF W03-4 SIGN IS OPTIONAL. WHEN USED, THIS SIGN SHALL BE LOCATED BETWEEN THE W20-7A AND W20-4A SIGNS, USING SPACING "A".

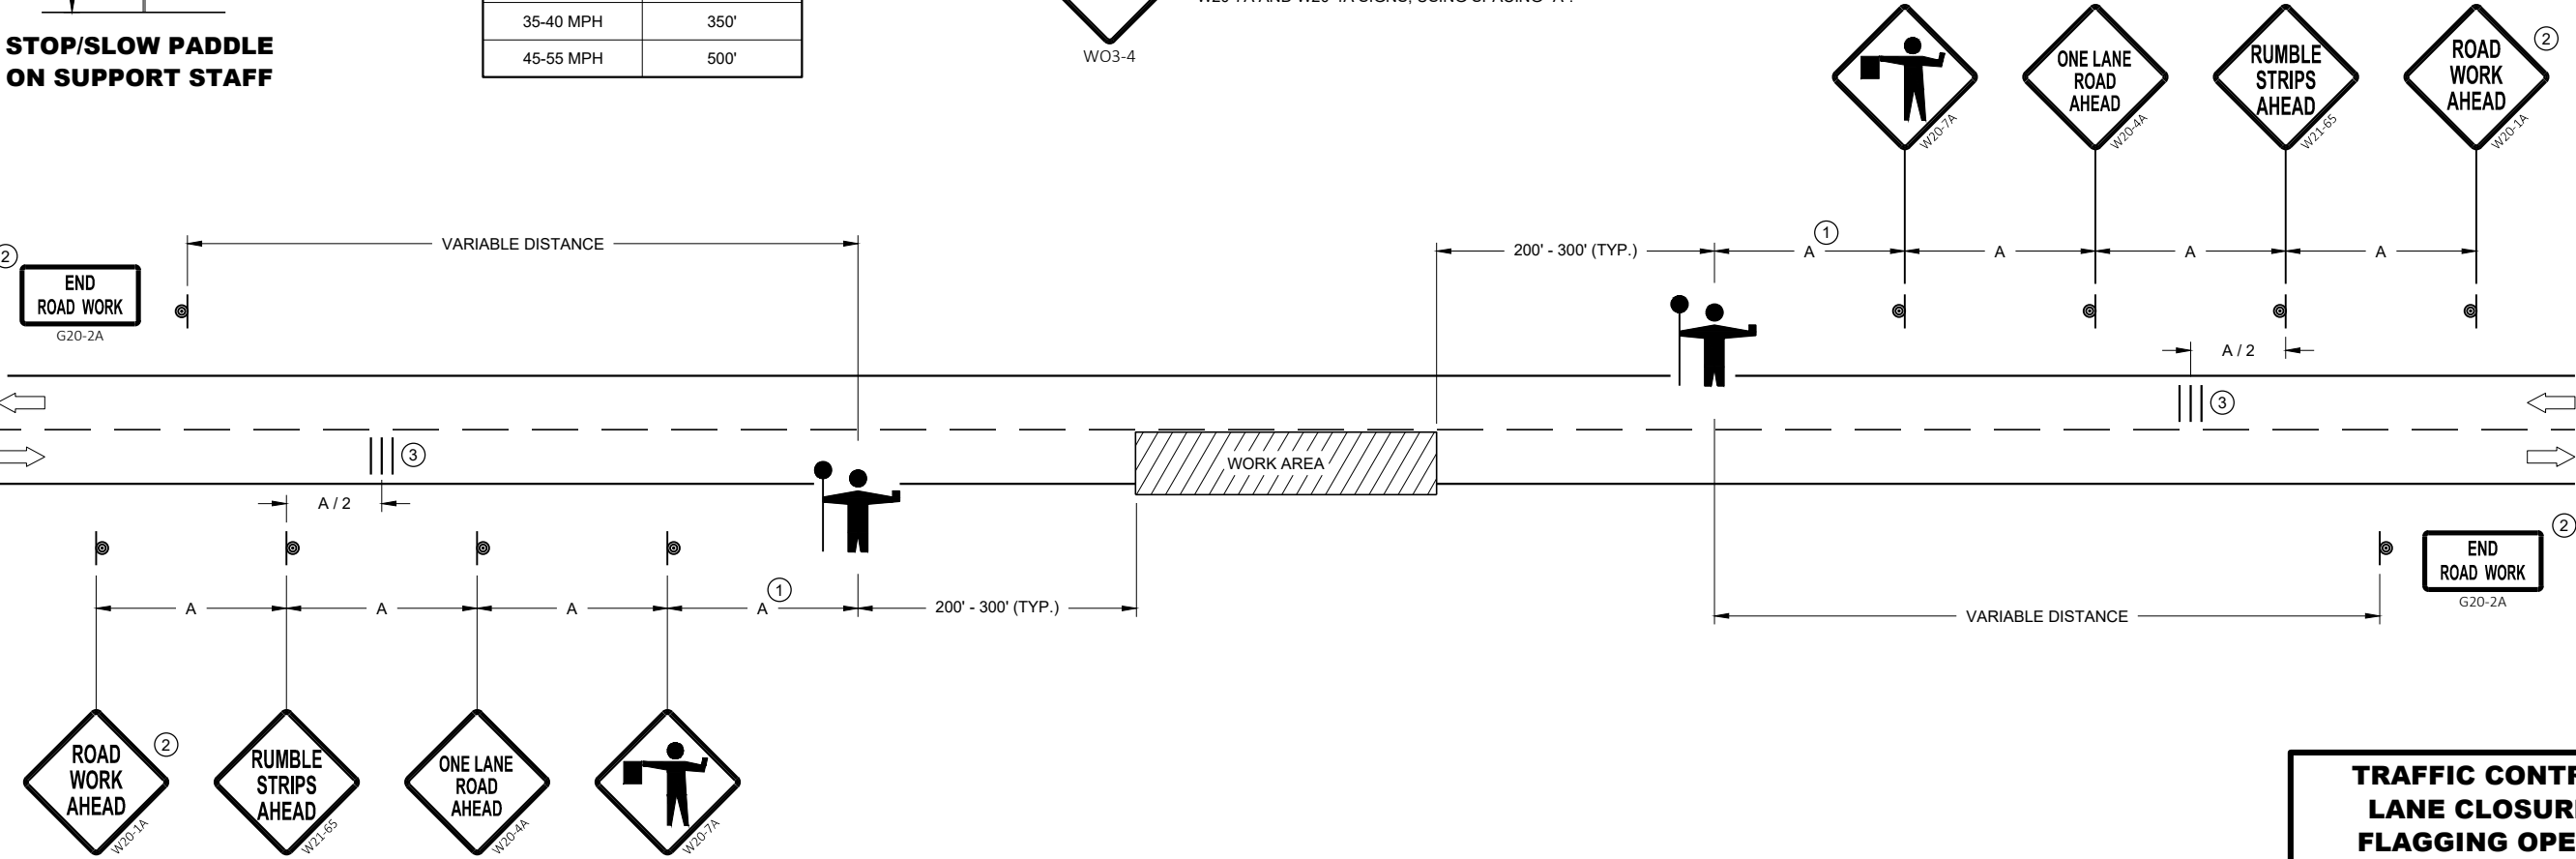


**TRAFFIC CONTROL FOR
LANE CLOSURE WITH
FLAGGING OPERATION**


STATE OF WISCONSIN
DEPARTMENT OF TRANSPORTATION

APPROVED
May 2022 /S/ Andrew Heidtke
DATE WORK ZONE ENGINEER 77


FHWA

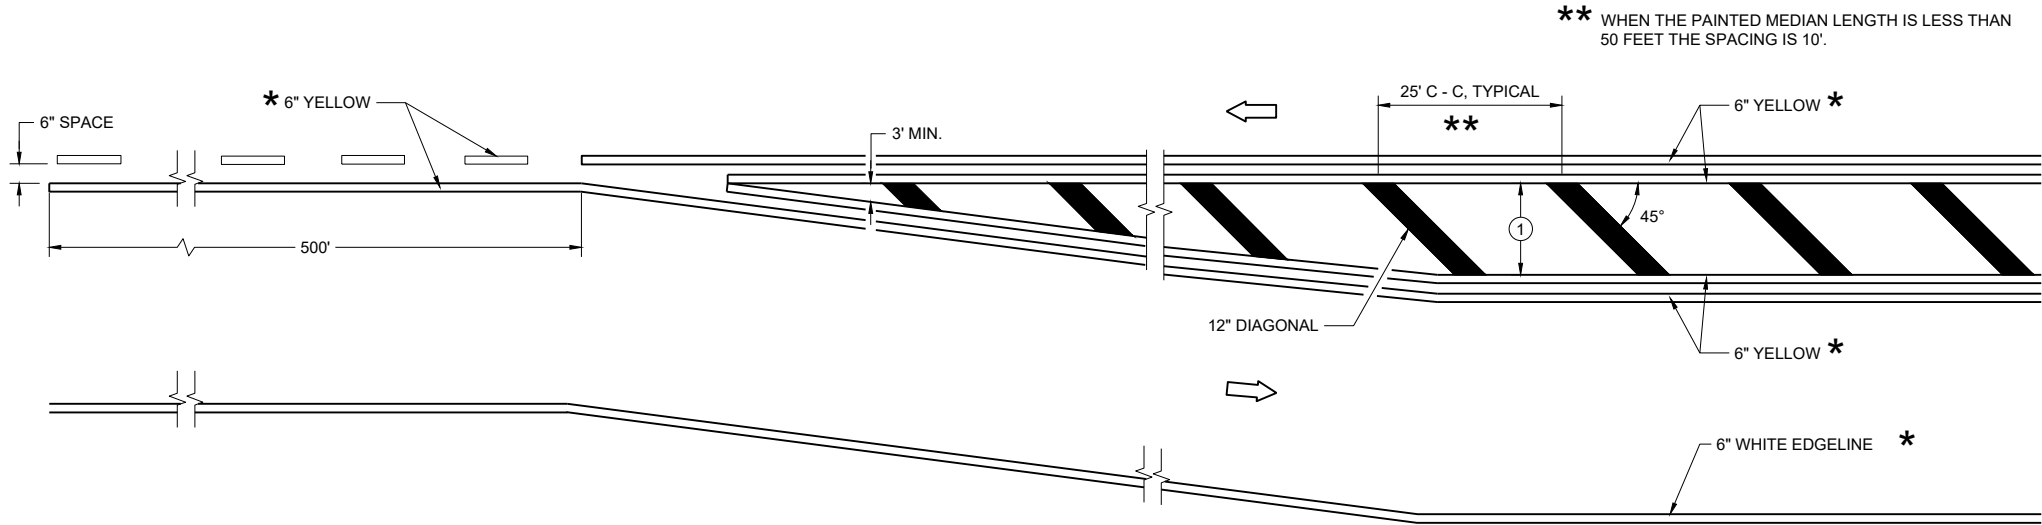

MEDIAN ISLAND DETAIL

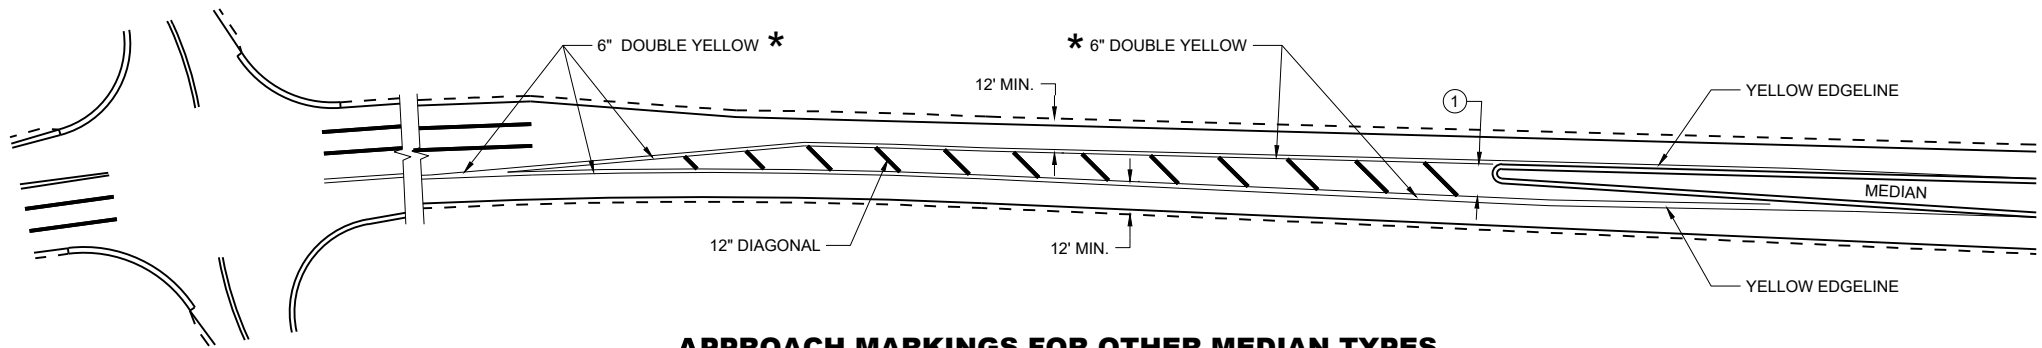

APPROACH MARKINGS FOR OTHER MEDIAN TYPES

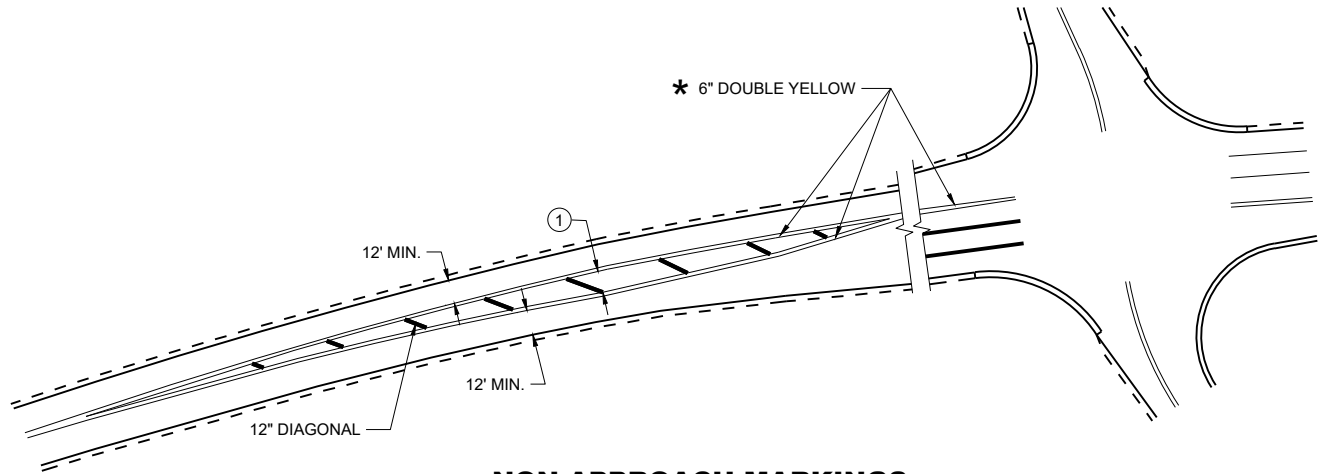

NON-APPROACH MARKINGS

GENERAL NOTES

- ① DIAGONALS ARE OPTIONAL WHEN PAINTED ISLAND IS LESS THAN 6 FEET AT THE WIDEST POINT. OMIT DIAGONALS IF WIDTH IS LESS THAN 4 FEET.


➡ DIRECTION OF TRAVEL

* CONFIRM MARKING LINE WIDTH WITH THE MISCELLANEOUS QUANTITIES


MEDIAN ISLAND
PAVEMENT MARKINGS

STATE OF WISCONSIN
DEPARTMENT OF TRANSPORTATION


APPROVED
August 2024 /S/ Jeannie Silver
DATE Statewide Pavement Marking Engineer

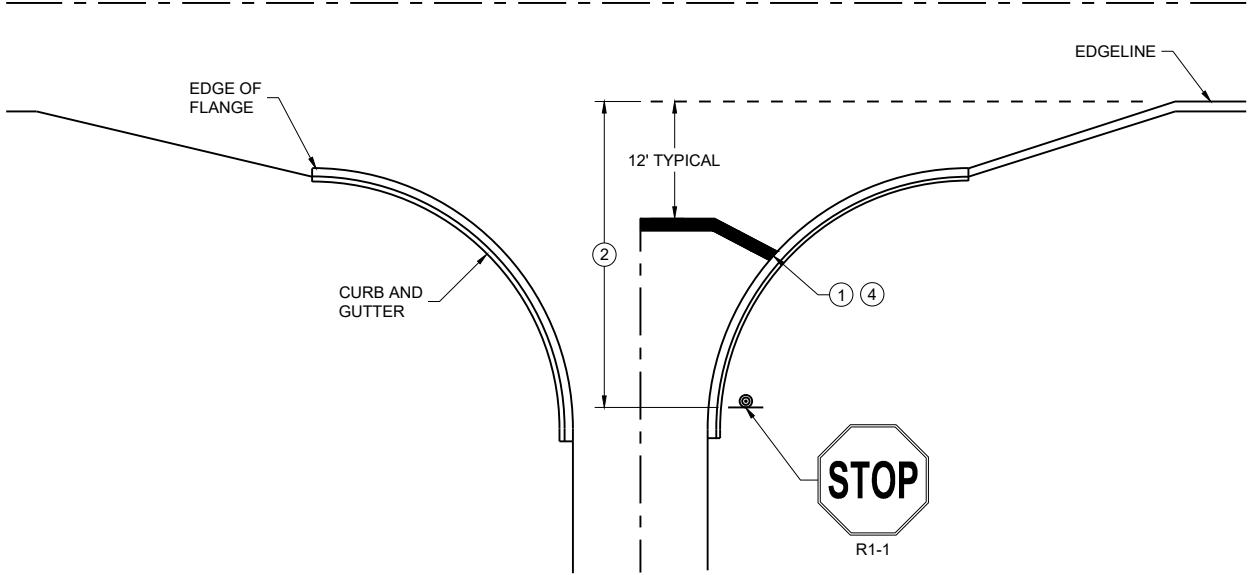


TYPICAL STOP LINE PAVEMENT MARKING
WITH CURB AND GUTTER

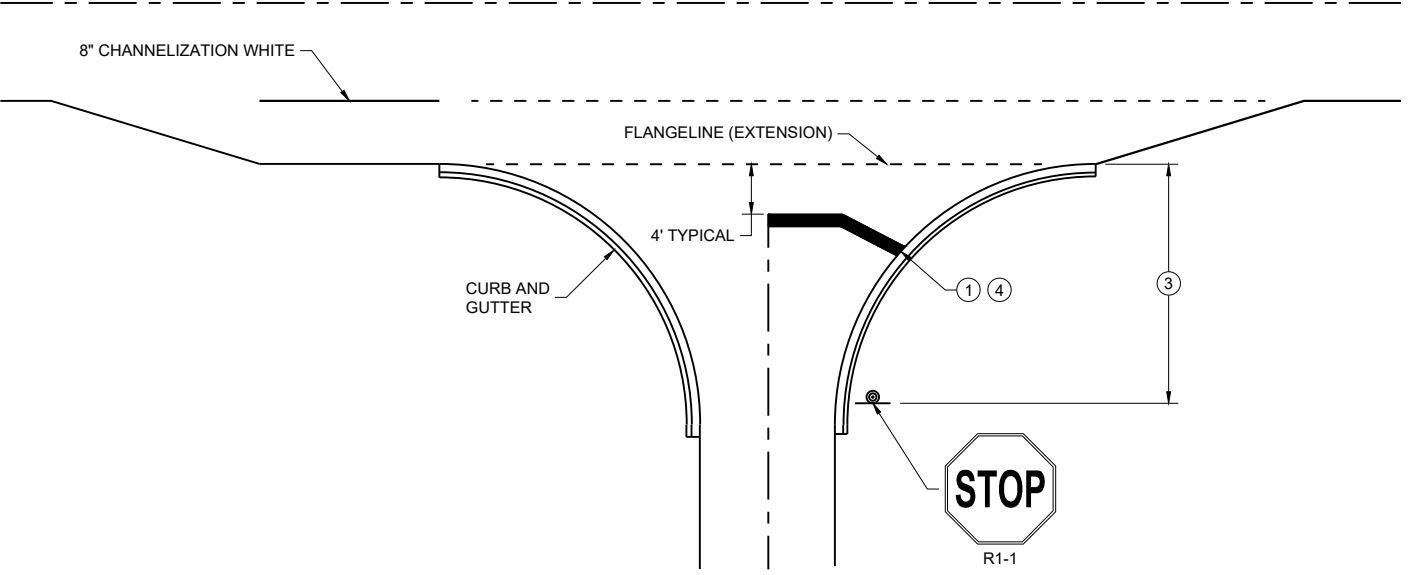

TYPICAL STOP LINE PAVEMENT MARKING
FOR SIDE ROADS WITH RIGHT TURN LANE

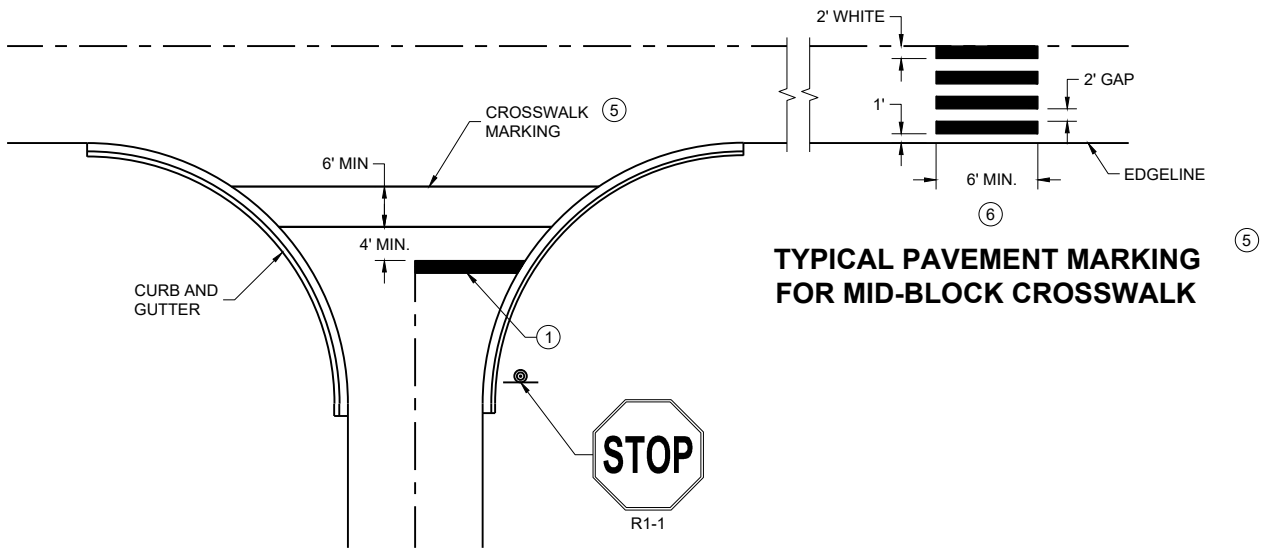

TYPICAL STOP LINE PAVEMENT MARKING FOR
SIDE ROADS WITH CROSSWALK MARKING

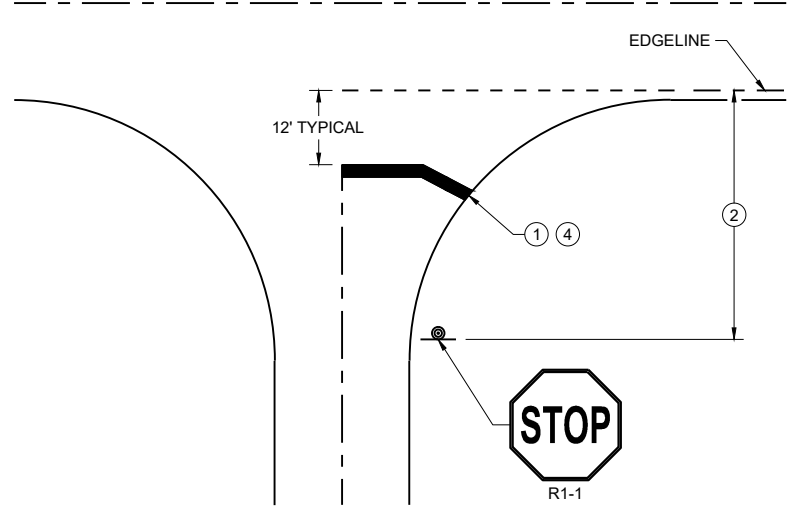

TYPICAL STOP LINE PAVEMENT MARKING
WITHOUT CURB AND GUTTER

GENERAL NOTES

STOP SIGN SHALL BE PLACED A MINIMUM OF 6 FEET TO A MAXIMUM OF 50 FEET FROM THE EDGELINE LOCATION.


- ① 18-INCH STOP LINES MAY BE DELETED OR ADDED BY THE REGION MARKING ENGINEER BASED ON VISIBILITY AND SIGHT LINES.
- ② NO STOP LINE IS REQUIRED IF STOP SIGN IS LESS THAN OR EQUAL TO 40 FEET FROM THE EDGELINE.
- ③ NO STOP LINE IS REQUIRED IF STOP SIGN IS LESS THAN OR EQUAL TO 30 FEET FROM THE FLANGE LINE EXTENSION.
- ④ MOVE CLOSER TO THE EDGE OF TRAVEL LINE AS NEEDED FOR VISIBILITY AND SIGHT LINES (NO CLOSER THAN 4 FEET).
- ⑤ LADDER BAR CROSSWALKS SHOULD ONLY BE USED FOR MID BLOCK CROSSINGS. USE 2 - 6" TRANSVERSE LINES.
- ⑥ POSTED SPEED LIMITS OF 40 MPH OR GREATER USE A MINIMUM WIDTH OF 8' FOR MIDBLOCK CROSSWALKS

STOP LINE AND CROSSWALK
PAVEMENT MARKING


STATE OF WISCONSIN
DEPARTMENT OF TRANSPORTATION

APPROVED
March 2024 /S/ Matthew Rauch
DATE STATE SIGNING AND MARKING
ENGINEER

FHWA

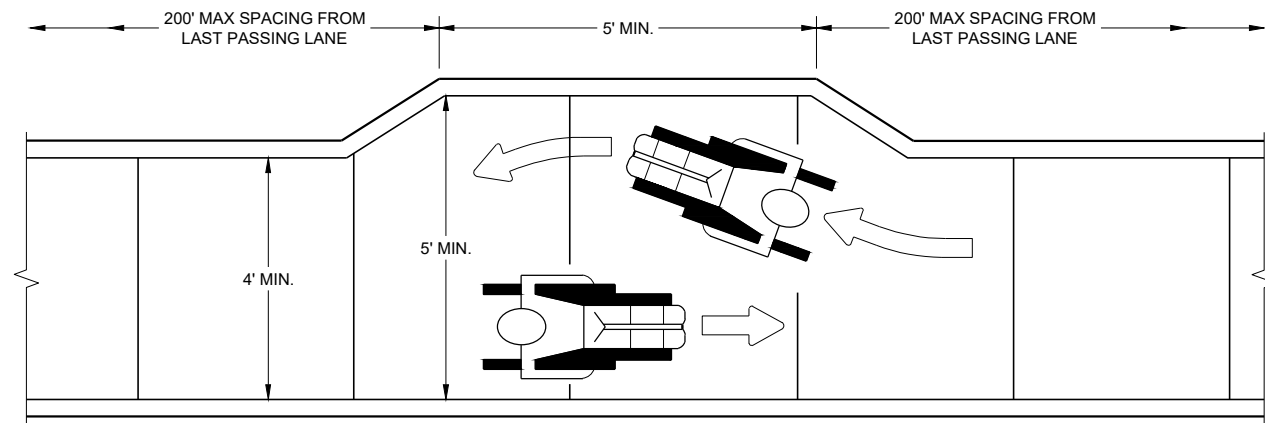

NARROW SIDEWALK PASSING DETAIL

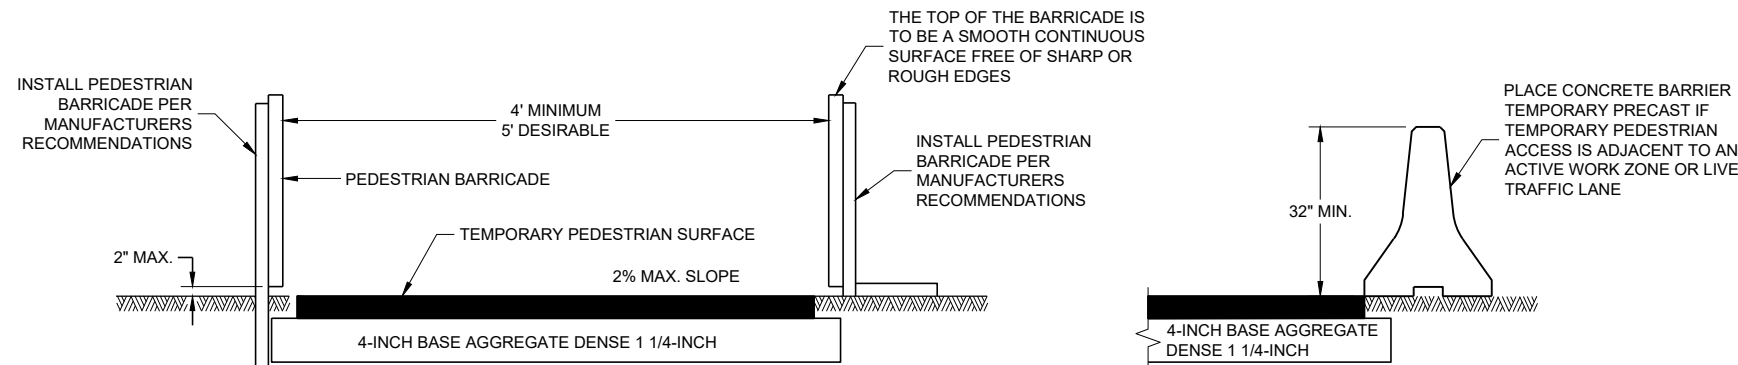


TEMPORARY PEDESTRIAN ACCESS

GENERAL NOTES


BARRICADE DEVICE SELECTED FROM APPROVED PRODUCT LIST

- ① REFLECTIVE SHEETING SHALL FOLLOW THE REQUIREMENTS IN THE APPROVED PRODUCTS LISTING FOR SIGN SHEETING.
- ② SHEETING REQUIRED ON MORE THAN 50% OF BARRICADE WIDTH.
- ③ PLACE SHEETING ON BOTH SIDES OF THE BARRICADE.


★ USE THIS DETAIL FOR SHEETING PLACEMENT REFERENCE.

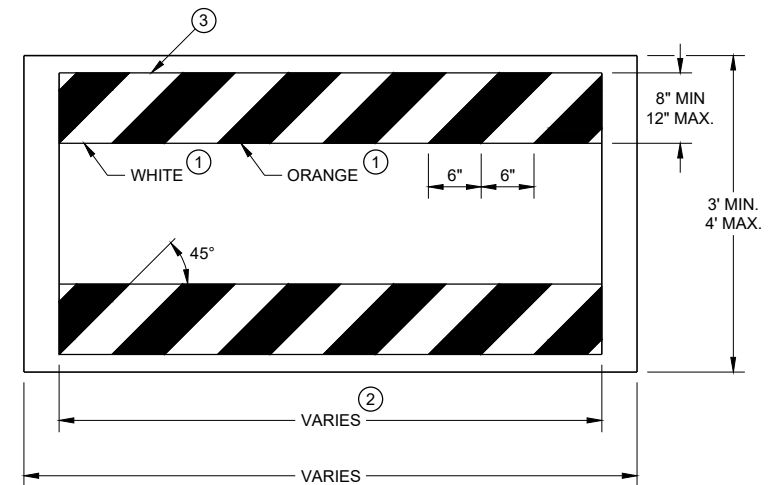


TEMPORARY PEDESTRIAN BARRICADE*

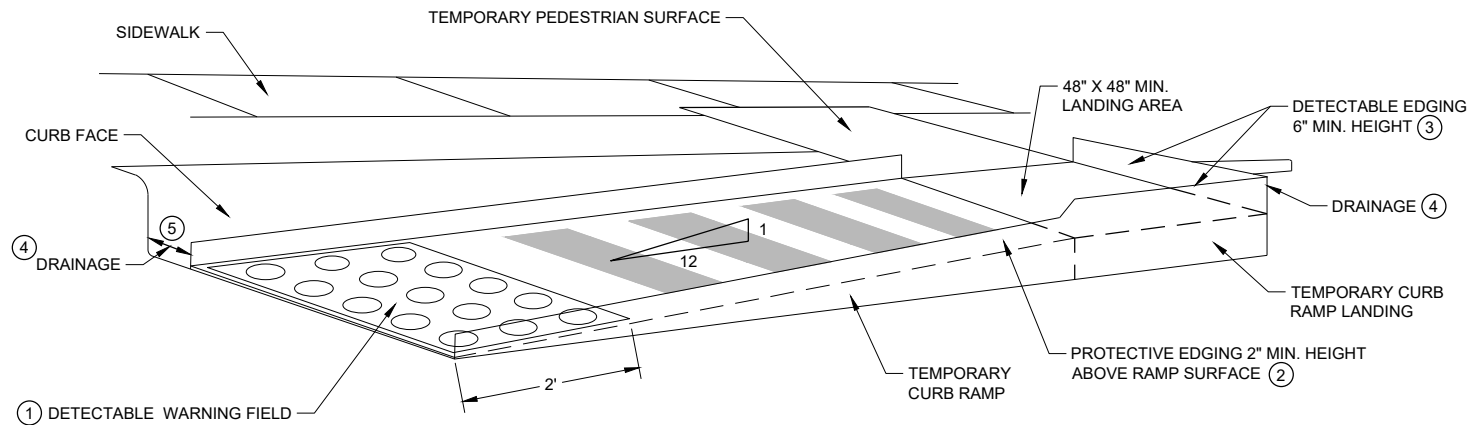

PERSPECTIVE VIEW

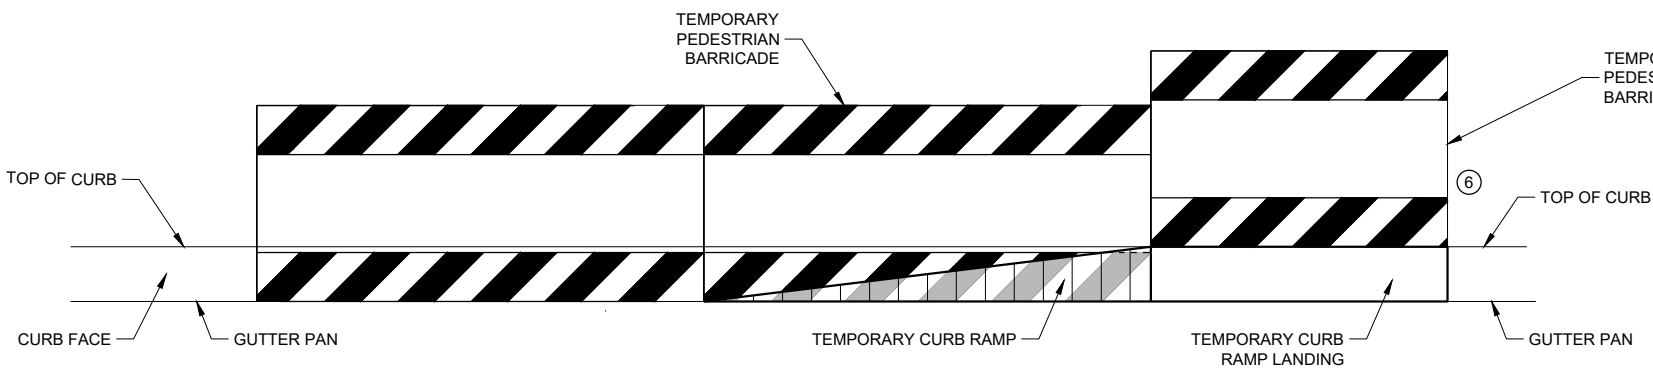

FRONT VIEW


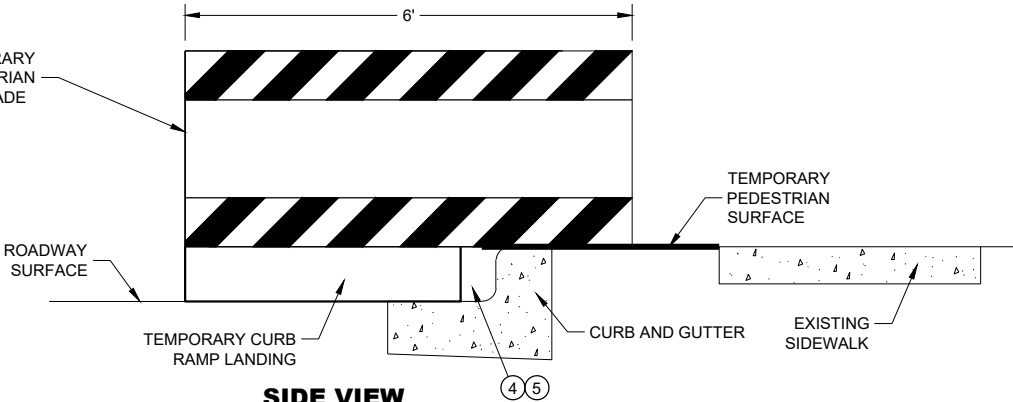


SIDE VIEW

TEMPORARY CURB RAMP PARALLEL TO CURB

GENERAL NOTES

- CURB RAMPS SHALL BE 48" MIN. WIDTH WITH A FIRM, STABLE AND SLIP RESISTANT SURFACE.
- CURB RAMPS AND LANDINGS SHALL HAVE A 1:50 (2%) MAX. CROSS-SLOPE.
- CLEAR SPACE OF 48" X 48" SHALL BE PROVIDED ABOVE AND BELOW THE CURB RAMP. LATERAL JOINTS OR GAPS BETWEEN SURFACES SHALL BE LESS THAN 1/2" WIDTH.
- CHANGES BETWEEN SURFACE HEIGHTS SHALL NOT EXCEED 1/2". LATERAL EDGES MAY BE VERTICAL UP TO 1/4" HIGH AND SHALL BE BEVELED AT 1:2 BETWEEN 1/4" AND 1/2".
- ① INSTALL CONTRASTING TEMPORARY DETECTABLE WARNING FIELD AT PEDESTRIAN STREET CROSSINGS, AS SHOWN IN THE PLANS.
- ② PROTECTIVE EDGING WITH A 2" MIN. HEIGHT SHALL BE INSTALLED WHEN A CURB RAMP OR LANDING PLATFORM HAS A VERTICAL DROP OF 6" OR GREATER OR HAS A SIDE APRON SLOPE STEEPER THAN 1:3 (33%). PROTECTIVE EDGING SHOULD BE CONSIDERED WHEN CURB RAMPS OR LANDING PLATFORMS HAVE A VERTICAL DROP OF 3" OR MORE.
- ③ DETECTABLE EDGING WITH 6" MIN. HEIGHT AND CONTRASTING COLOR SHALL BE INSTALLED ON ALL CURB RAMP LANDINGS WHERE THE WALKWAY CHANGES DIRECTION (TURNS).
- ④ DO NOT RESTRICT WATER FLOW IN THE GUTTER SYSTEM.
- ⑤ ENSURE CURB RAMP IS OUT OF THE GUTTER PAN.
- ⑥ IF ONLY PART OF THE END PANEL OF TEMPORARY PEDESTRIAN BARRICADE PANEL IS NEEDED, EXTEND EXCESS PORTION OF TEMPORARY PEDESTRIAN BARRICADE PANEL HERE.

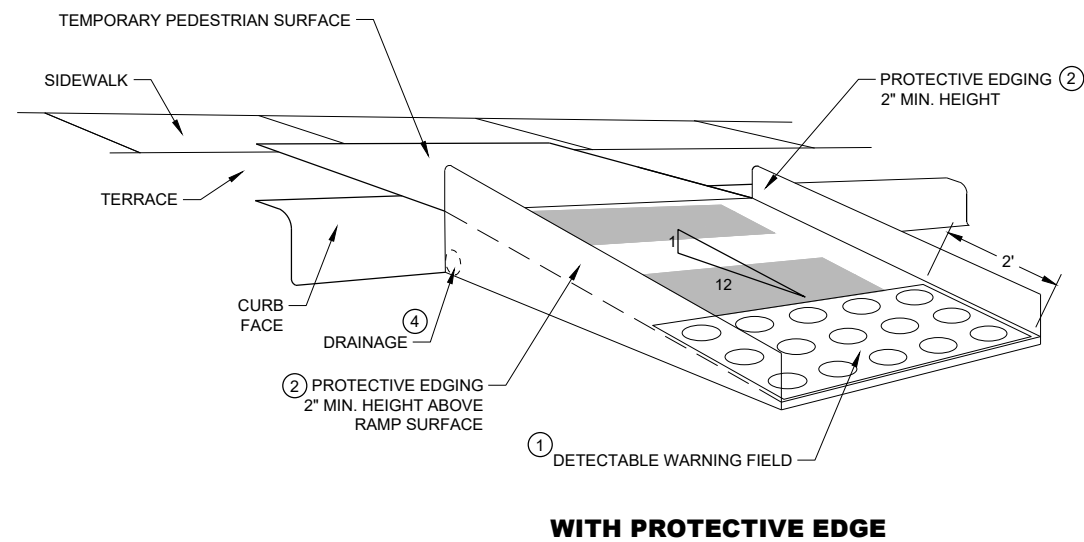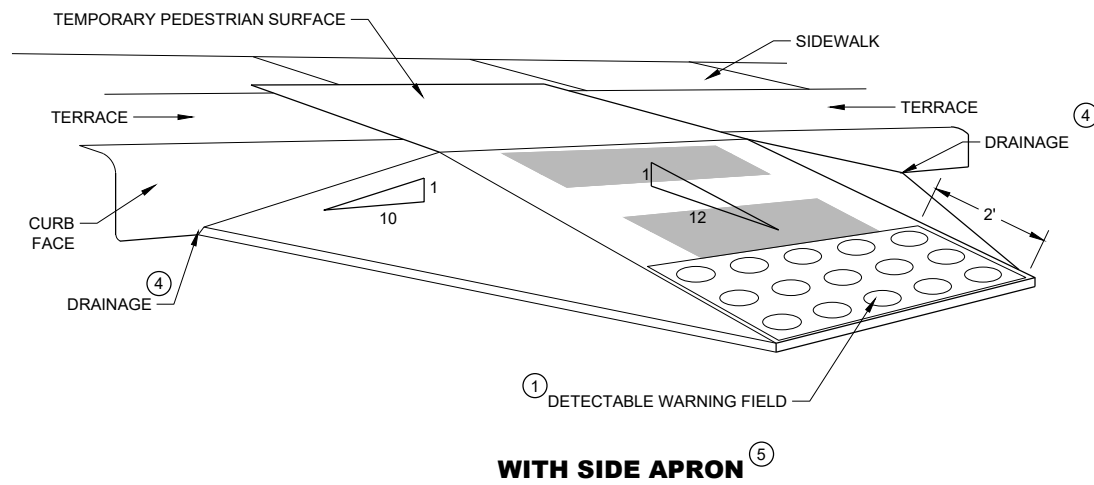

TEMPORARY CURB RAMP PERPENDICULAR TO CURB

GENERAL NOTES

CURB RAMPS SHALL BE 48" MINIMUM WIDTH WITH A FIRM, STABLE AND SLIP RESISTANT SURFACE.

ALTERNATE SIDEWALK WORK BETWEEN LEFT AND RIGHT SIDE OF ROADWAY TO MAINTAIN PEDESTRIAN ACCESS.

CURB RAMPS AND LANDINGS SHALL HAVE A 1:50 (2%) MAX. CROSS-SLOPE.

CLEAR SPACE OF 48" X 48" SHALL BE PROVIDED ABOVE AND BELOW THE CURB RAMP.


LATERAL JOINTS OR GAPS BETWEEN SURFACES SHALL BE LESS THAN ½" WIDTH.

CHANGES BETWEEN SURFACE HEIGHTS SHALL NOT EXCEED ½". LATERAL EDGES MAY BE VERTICAL UP TO ¼" HIGH AND SHALL BE BEVELED AT 1:2 BETWEEN ¼" AND ½".


- ① INSTALL CONTRASTING TEMPORARY DETECTABLE WARNING FIELD AT PEDESTRIAN STREET CROSSINGS, AS SHOWN IN THE PLANS
- ② PROTECTIVE EDGING WITH A 2" MIN. HEIGHT SHALL BE INSTALLED WHEN A CURB RAMP OR LANDING PLATFORM HAS A VERTICAL DROP OF 6" OR GREATER OR HAS A SIDE APRON SLOPE STEEPER THAN 1:3 (33%). PROTECTIVE EDGING SHOULD BE CONSIDERED WHEN CURB RAMPS OR LANDING PLATFORMS HAVE A VERTICAL DROP OF 3" OR MORE.
- ③ DETECTABLE EDGING WITH 6" MIN. HEIGHT AND CONTRASTING COLOR SHALL BE INSTALLED ON ALL CURB RAMP LANDINGS WHERE THE WALKWAY CHANGES DIRECTION (TURNS).
- ④ DO NOT RESTRICT WATER FLOW IN THE GUTTER SYSTEM.
- ⑤ CAN ONLY BE USED FOR RAMPS WITH 6" OR LESS OF VERTICAL CHANGE.

**TRAFFIC CONTROL,
PEDESTRIAN ACCOMMODATION**

STATE OF WISCONSIN
DEPARTMENT OF TRANSPORTATION

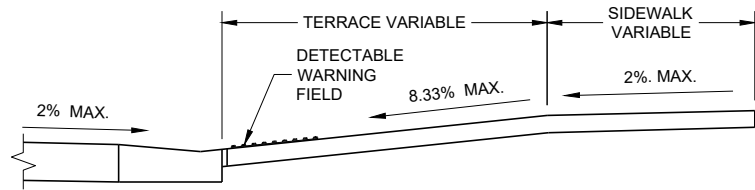

SECTION A - A

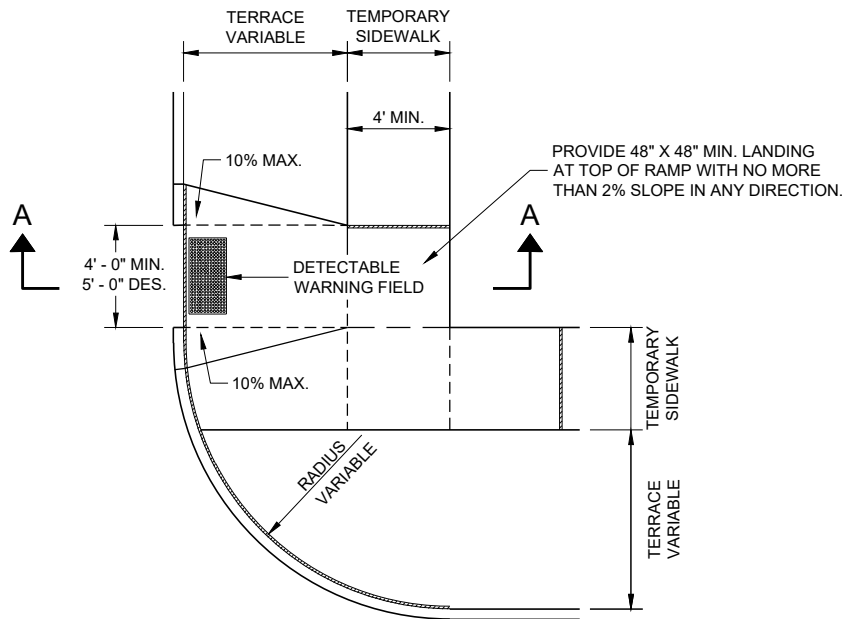

PLAN VIEW
TEMPORARY TYPE 3 RAMP
(OUTSIDE OF CROSSWALK AREA)


GENERAL NOTES

- BARRICADE DEVICE SELECTED FROM APPROVED PRODUCT LIST
- ① REFLECTIVE SHEETING SHALL FOLLOW THE REQUIREMENTS IN THE APPROVED PRODUCTS LISTING FOR SIGN SHEETING.
 - ② SHEETING REQUIRED ON MORE THAN 50% OF BARRICADE WIDTH.
 - ③ PLACE SHEETING ON BOTH SIDES OF THE BARRICADE.
- ★ USE THIS DETAIL FOR SHEETING PLACEMENT REFERENCE.


TRAFFIC CONTROL,
PEDESTRIAN ACCOMMODATION

STATE OF WISCONSIN
DEPARTMENT OF TRANSPORTATION

APPROVED
May 2023 /S/ Andrew Heidtke
DATE WORK ZONE ENGINEER 83
FHWA

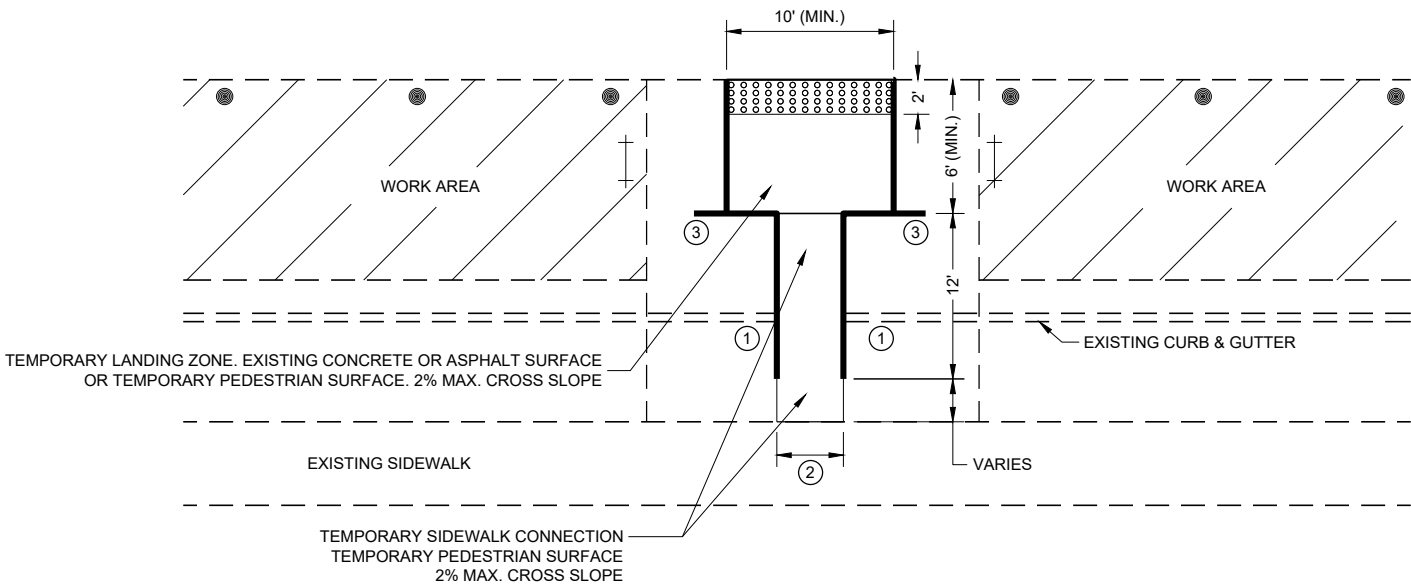

PLAN VIEW

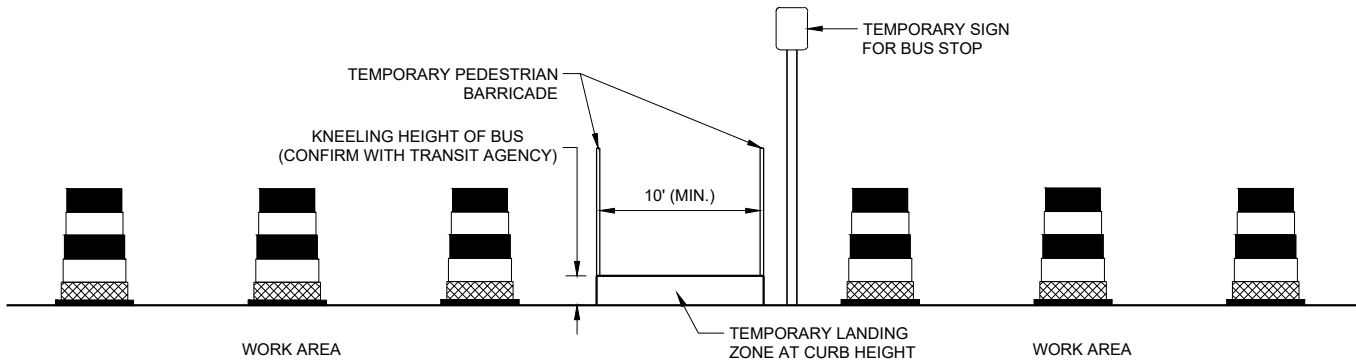

PROFILE VIEW
TEMPORARY BUS STOP PAD

GENERAL NOTES

- TYPICAL TEMPORARY PEDESTRIAN BARRICADE PANEL IS 6 FEET LONG.
- NOTIFY THE BUS COMPANY 7 DAYS IN ADVANCE OF THE BUS STOP RELOCATION.
- PROTECTIVE EDGING WITH A 2" MIN. HEIGHT SHALL BE INSTALLED WHEN A CURB RAMP OR LANDING PLATFORM HAS A VERTICAL DROP OF 6" OR GREATER OR HAS A SIDE APRON SLOPE STEEPER THAN 1:3 (33%). PROTECTIVE EDGING SHOULD BE CONSIDERED WHEN CURB RAMPS OR LANDING PLATFORMS HAVE A VERTICAL DROP OF 3" OR MORE.
- DETECTABLE EDGING WITH 6" MIN. HEIGHT AND CONTRASTING COLOR SHALL BE INSTALLED ON ALL CURB RAMP LANDINGS WHERE THE WALKWAY CHANGES DIRECTION (TURNS).
- LATERAL JOINTS OR GAPS BETWEEN SURFACES SHALL BE LESS THAN ½" WIDTH.
- CHANGES BETWEEN SURFACE HEIGHTS SHALL NOT EXCEED ½". LATERAL EDGES MAY BE VERTICAL UP TO ¼" HIGH AND SHALL BE BEVELED AT 1:2 BETWEEN ¼" AND ½".
- CURB RAMPS AND LANDINGS SHALL HAVE A 1:50 (2%) MAX. CROSS-SLOPE.

- ① DO NOT RESTRICT WATER FLOW IN THE GUTTER SYSTEM.
- ② 5' WIDE MIN. WITH TEMPORARY PEDESTRIAN BARRICADE, 10' WIDE MIN. WITHOUT TEMPORARY PEDESTRIAN BARRICADE.
- ③ PLACE EXCESS PORTION OF TEMPORARY PEDESTRIAN BARRICADE INTO THIS SPACE.

LEGEND

- TRAFFIC CONTROL DRUM
- ⊥ TYPE III BARRICADE
- TEMPORARY PEDESTRIAN BARRICADE
- ⊞ TEMPORARY DETECTABLE WARNING FIELD
- ▨ WORK AREA

LEGEND

- SIGN ON PERMANENT SUPPORT
- SIGN ON TEMPORARY SUPPORT
- UNDER PEDESTRIAN TRAFFIC
- WORK AREA
- TEMPORARY PEDESTRIAN BARRICADE
- DIRECTION OF TRAFFIC

GENERAL NOTES


SIGN LAYOUTS SHALL BE IN ACCORDANCE WITH THE WISCONSIN STANDARD SIGN PLATES.

WHERE TEMPORARY BARRICADE RUNS PARALLEL ALONG SIDEWALK, PLACE THE FACE OF THE BARRICADE AT THE EDGE OF THE SIDEWALK.

SIGNS THAT REMAIN IN PLACE LESS THAN SEVEN CONTINUOUS DAYS AND NIGHTS MAY BE MOUNTED ON PORTABLE SUPPORTS.

PLACE TEMPORARY PEDESTRIAN BARRICADE TO FIT FIELD CONDITIONS, AVOIDING CONFLICTS WITH DRIVEWAYS AND OTHER EXISTING FEATURES.

- 1 IF TERRACE IS LESS THAN 6 FEET WIDE, OMIT TEMPORARY PEDESTRIAN BARRICADE FROM THE SIDEWALK TO THE CURB.
- 2 PLACE BARRICADE CLOSURE SO THAT THE TEMPORARY PEDESTRIAN BARRICADE END IS AT THE LAST OPEN SIDEWALK ACCESS TO RESIDENCES OR BUSINESSES BEFORE THE SIDEWALK CLOSURE.
- 3 IF TEMPORARY PEDESTRIAN BARRICADE PANEL IS WIDER THAN THE SIDEWALK WIDTH, THE PORTION OF EXCESS PANEL SHOULD EXTEND INTO THE TERRACE.
- 4 MOUNTING HEIGHT OF 5 FEET FROM THE SURFACE TO THE BOTTOM OF SIGN.

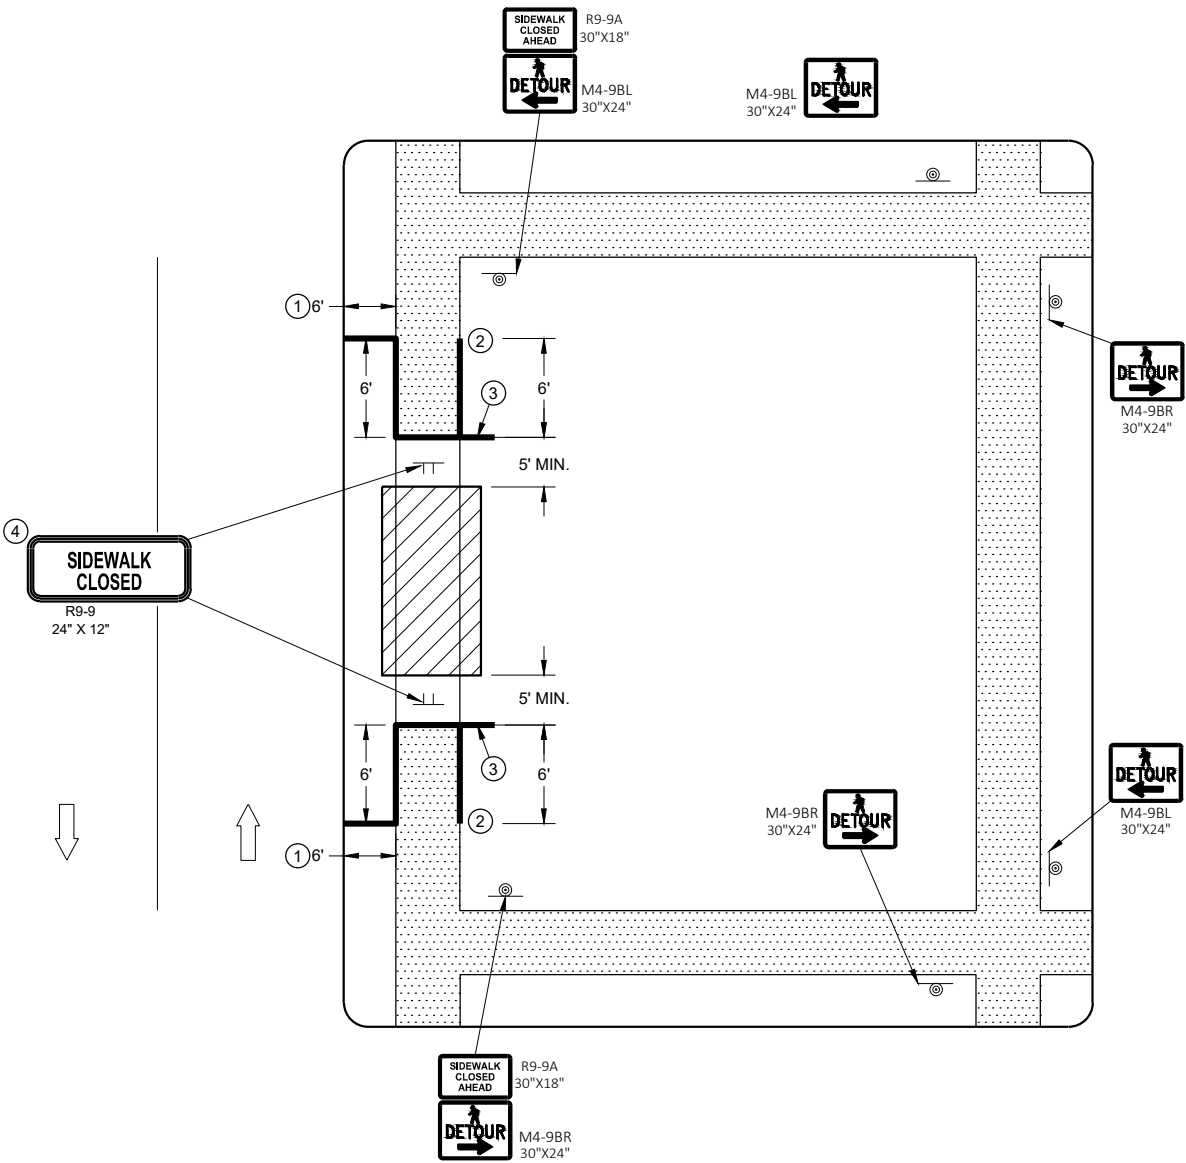

SIDEWALK DETOUR, SIDEWALK ONLY ON ONE SIDE

LEGEND

- SIGN ON TEMPORARY SUPPORT
- WORK AREA
- UNDER PEDESTRIAN TRAFFIC
- TEMPORARY PEDESTRIAN SURFACE
- TEMPORARY PEDESTRIAN BARRICADE
- OPTIONAL TEMPORARY PEDESTRIAN BARRICADE
- DIRECTION OF TRAFFIC


GENERAL NOTES

- TYPICAL TEMPORARY PEDESTRIAN BARRICADE PANEL IS 6 FEET LONG.
- SIGN LAYOUTS SHALL BE IN ACCORDANCE WITH THE WISCONSIN STANDARD SIGN PLATES.
- WHERE TEMPORARY BARRICADE RUNS PARALLEL ALONG SIDEWALK, PLACE THE FACE OF THE BARRICADE AT THE EDGE OF THE SIDEWALK.
- SIGNS THAT REMAIN IN PLACE LESS THAN SEVEN CONTINUOUS DAYS AND NIGHTS MAY BE MOUNTED ON PORTABLE SUPPORTS.
- ①

USE TEMPORARY PEDESTRIAN BARRICADE TO SEPARATE PEDESTRIANS FROM DROP OFFS OR FOR ADDITIONAL PEDESTRIAN CHANNELIZATION.
- ②

IF TEMPORARY PEDESTRIAN BARRICADE PANEL IS WIDER THAN THE SIDEWALK WIDTH, THE PORTION OF EXCESS PANEL SHOULD EXTEND INTO THE TERRACE.
- ③

MOUNTING HEIGHT OF 5 FEET FROM THE SURFACE TO THE BOTTOM OF SIGN.

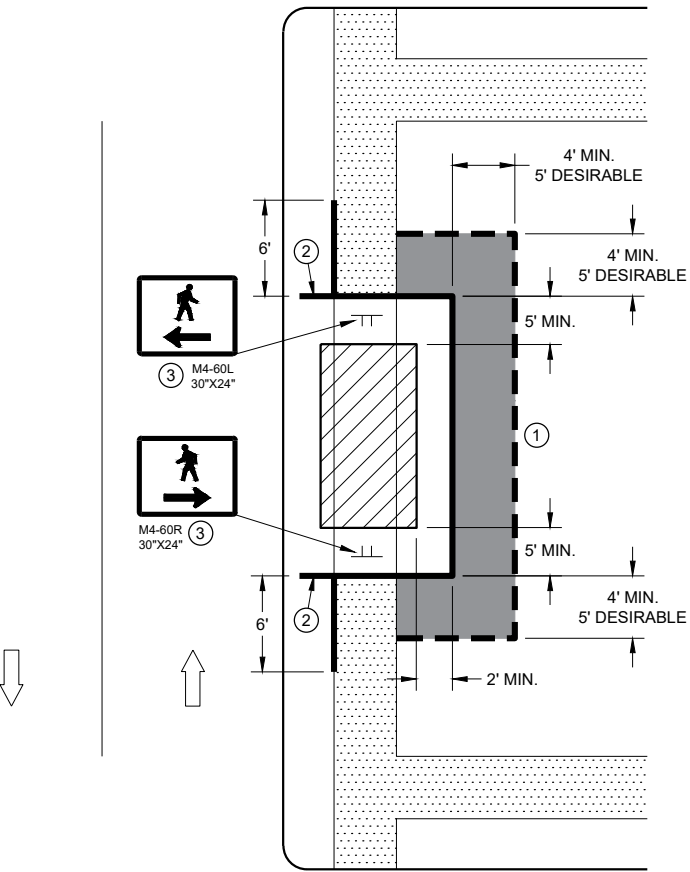

SIDEWALK DIVERSION
SINGLE SIDE

LEGEND

- | | |
|---|----------------------------------|
|  | SIGN ON TEMPORARY SUPPORT |
|  | TRAFFIC CONTROL DRUM |
|  | WORK AREA |
|  | UNDER PEDESTRIAN TRAFFIC |
|  | TEMPORARY CURB RAMP |
|  | TEMPORARY PEDESTRIAN SURFACE "A" |
|  | TEMPORARY PEDESTRIAN SURFACE "B" |
|  | TEMPORARY PEDESTRIAN BARRICADE |
|  | DIRECTION OF TRAFFIC |


GENERAL NOTES

TYPICAL TEMPORARY PEDESTRIAN BARRICADE PANEL IS 6 FEET LONG.

SIGN LAYOUTS SHALL BE IN ACCORDANCE WITH THE WISCONSIN STANDARD SIGN PLATES.

WHERE TEMPORARY BARRICADE RUNS PARALLEL ALONG SIDEWALK, PLACE THE FACE OF THE BARRICADE AT THE EDGE OF THE SIDEWALK.


- ① SHOULDER OR LANE CLOSURE ADVANCE WARNING AND BUFFER SPACE REQUIRED.
- ② PLACE EXCESS PORTION OF TEMPORARY PEDESTRIAN BARRICADE PANEL PAST THE SIDEWALK ON THE SIDE AWAY FROM THE ROAD.
- ③ MOUNTING HEIGHT OF 5 FEET FROM THE SURFACE TO THE BOTTOM OF SIGN.
- ④ USE EXISTING PAVEMENT SURFACE. IF EXISTING PAVEMENT SURFACE HAS BEEN REMOVED, USE A TEMPORARY PEDESTRIAN SURFACE.

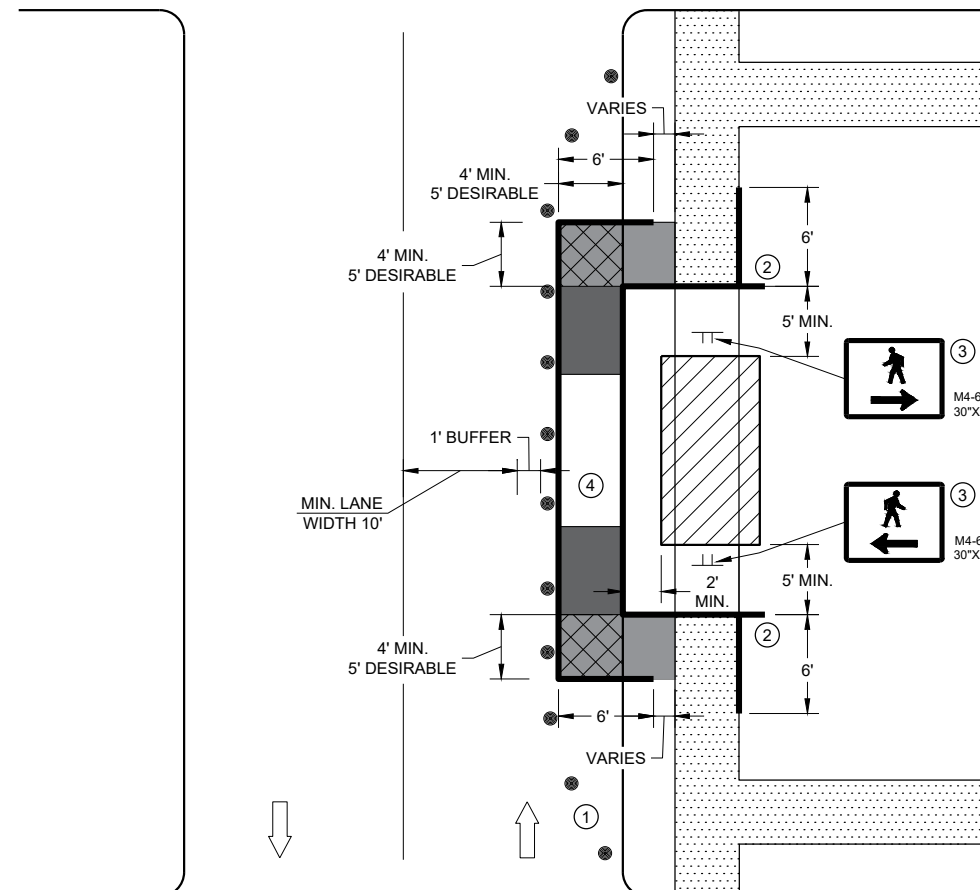

SIDEWALK DIVERSION, SINGLE SIDE

**TRAFFIC CONTROL,
PEDESTRIAN ACCOMMODATION**

STATE OF WISCONSIN
DEPARTMENT OF TRANSPORTATION 187

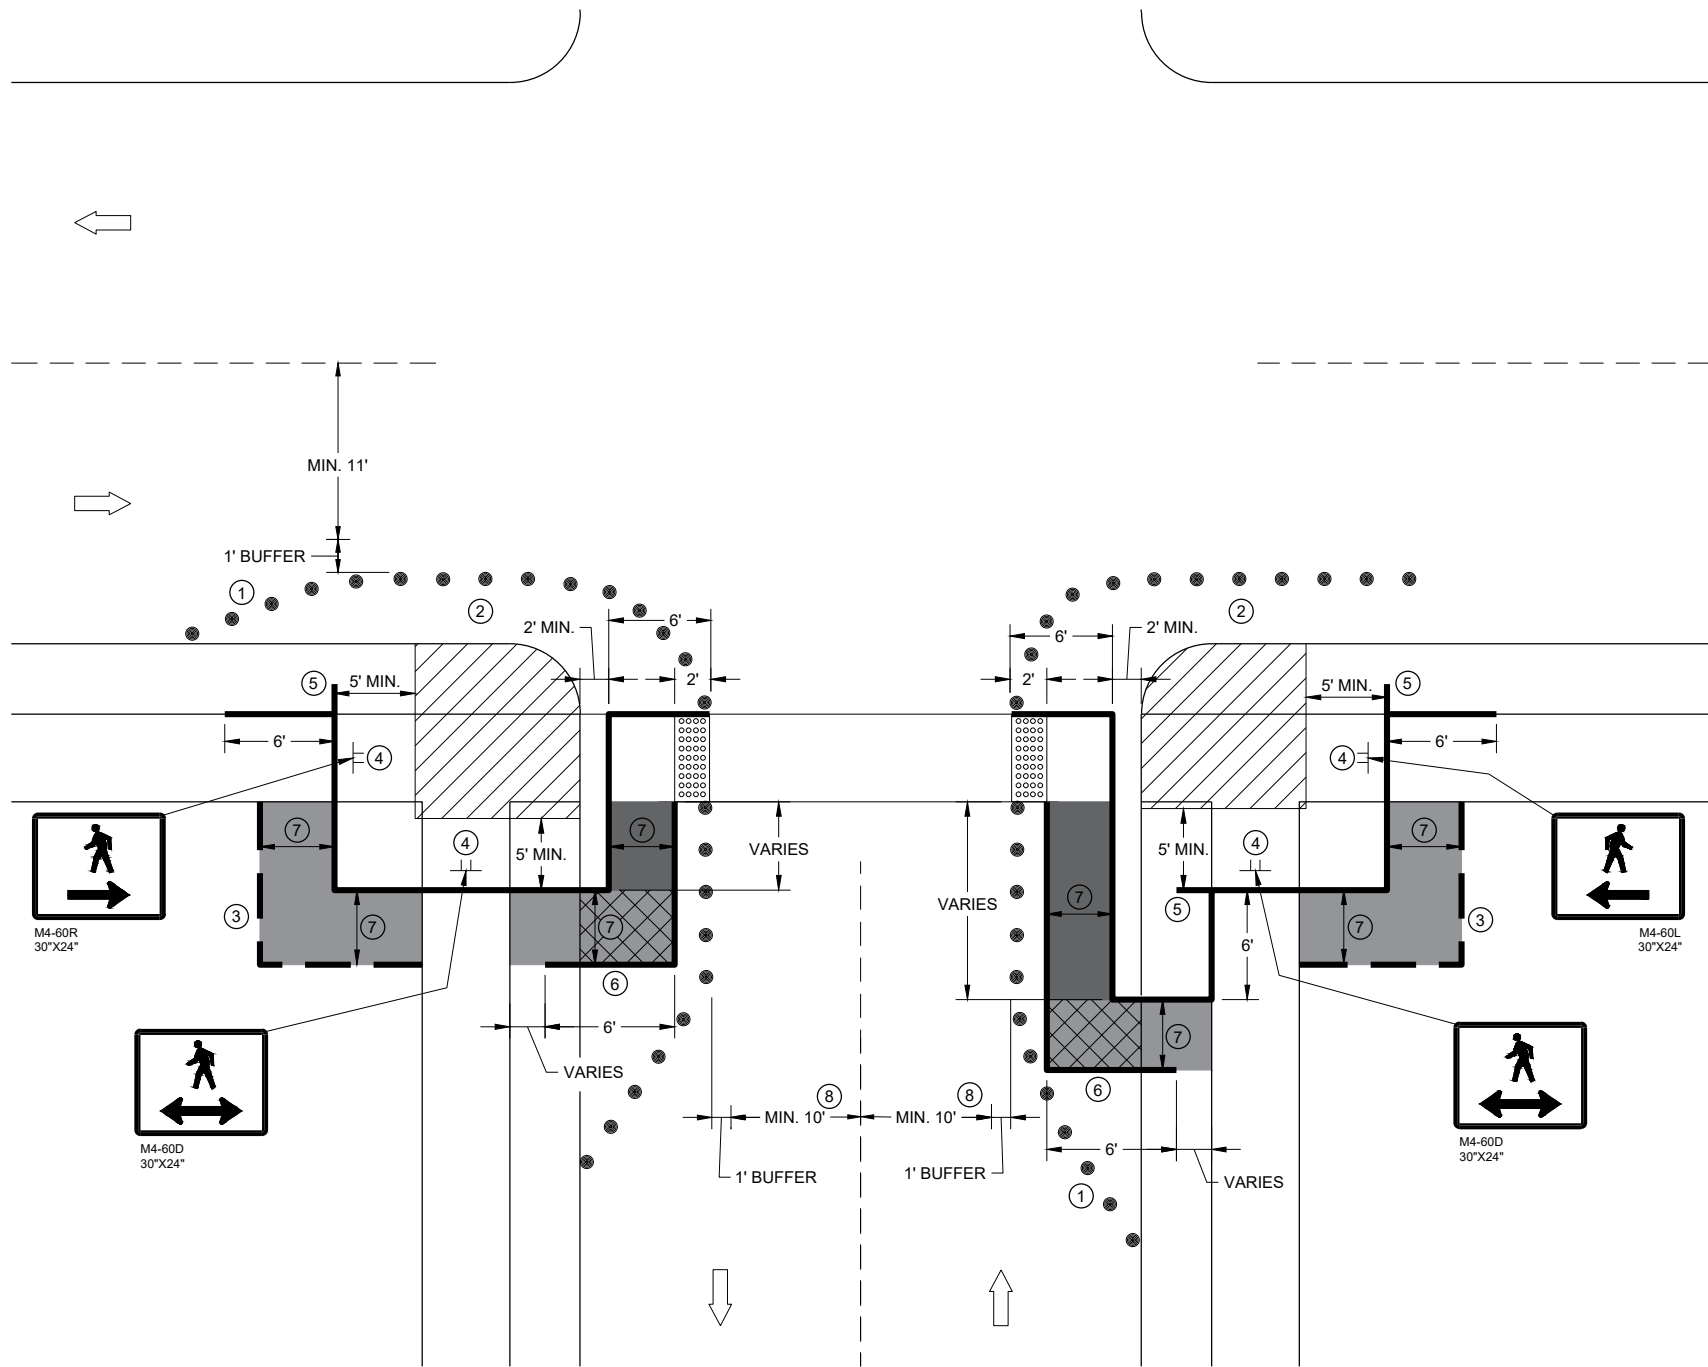

**CURB RAMP PEDESTRIAN TRAFFIC CONTROL
SIDEWALK ON SINGLE SIDE**

GENERAL NOTES

IF PEDESTRIAN PUSH BUTTONS ARE PRESENT ON THE EXISTING FACILITY, ENSURE THEY ARE MAINTAINED/ACCESSIBLE FOR PEDESTRIAN USE THROUGHOUT THE TEMPORARY PEDESTRIAN ACCOMMODATIONS.

SIGN LAYOUTS SHALL BE IN ACCORDANCE WITH THE WISCONSIN STANDARD SIGN PLATES.

TYPICAL TEMPORARY PEDESTRIAN BARRICADE PANEL IS 6 FEET LONG

WHEN TEMPORARY PEDESTRIAN BARRICADE RUNS PARALLEL ALONG THE SIDEWALK, PLACE THE FACE OF THE BARRICADE AT THE EDGE OF THE SIDEWALK.


- ① SHOULDER OR LANE CLOSURE ADVANCE WARNING AND PROPER BUFFER SPACE REQUIRED.
- ② PROVIDE ADEQUATE SPACE FOR CONTRACTOR OPERATIONS
- ③ USE TEMPORARY PEDESTRIAN BARRICADE TO SEPARATE PEDESTRIANS FROM DROP OFFS OR FOR ADDITIONAL PEDESTRIAN CHANNELIZATION.
- ④ MOUNTING HEIGHT OF 5 FEET FROM SIDEWALK SURFACE TO BOTTOM OF SIGN.
- ⑤ PLACE EXCESS PORTION OF TEMPORARY PEDESTRIAN BARRICADE PANEL IN THE SIDEWALK TERRACE.
- ⑥ IF TEMPORARY PEDESTRIAN BARRICADE DOES NOT REACH THE FACE OF THE CURB, USE AN ADDITIONAL PANEL AND EXTEND INTO THE TERRACE.
- ⑦ 4 FEET MINIMUM, 5 FEET DESIRABLE
- ⑧ IF MINIMUM LANE WIDTHS CAN'T BE ATTAINED, CURB RAMPS MAY NEED TO BE CONSTRUCTED AT SEPARATE TIMES.

LEGEND

- SIGN ON TEMPORARY SUPPORT
- TRAFFIC CONTROL DRUM
- WORK AREA
- TEMPORARY CURB RAMP
- TEMPORARY PEDESTRIAN SURFACE "A"
- TEMPORARY PEDESTRIAN SURFACE "B"
- TEMPORARY DETECTABLE WARNING FIELD
- TEMPORARY PEDESTRIAN BARRICADE
- OPTIONAL TEMPORARY PEDESTRIAN BARRICADE
- DIRECTION OF TRAFFIC

**TRAFFIC CONTROL,
PEDESTRIAN ACCOMMODATION**

STATE OF WISCONSIN
DEPARTMENT OF TRANSPORTATION

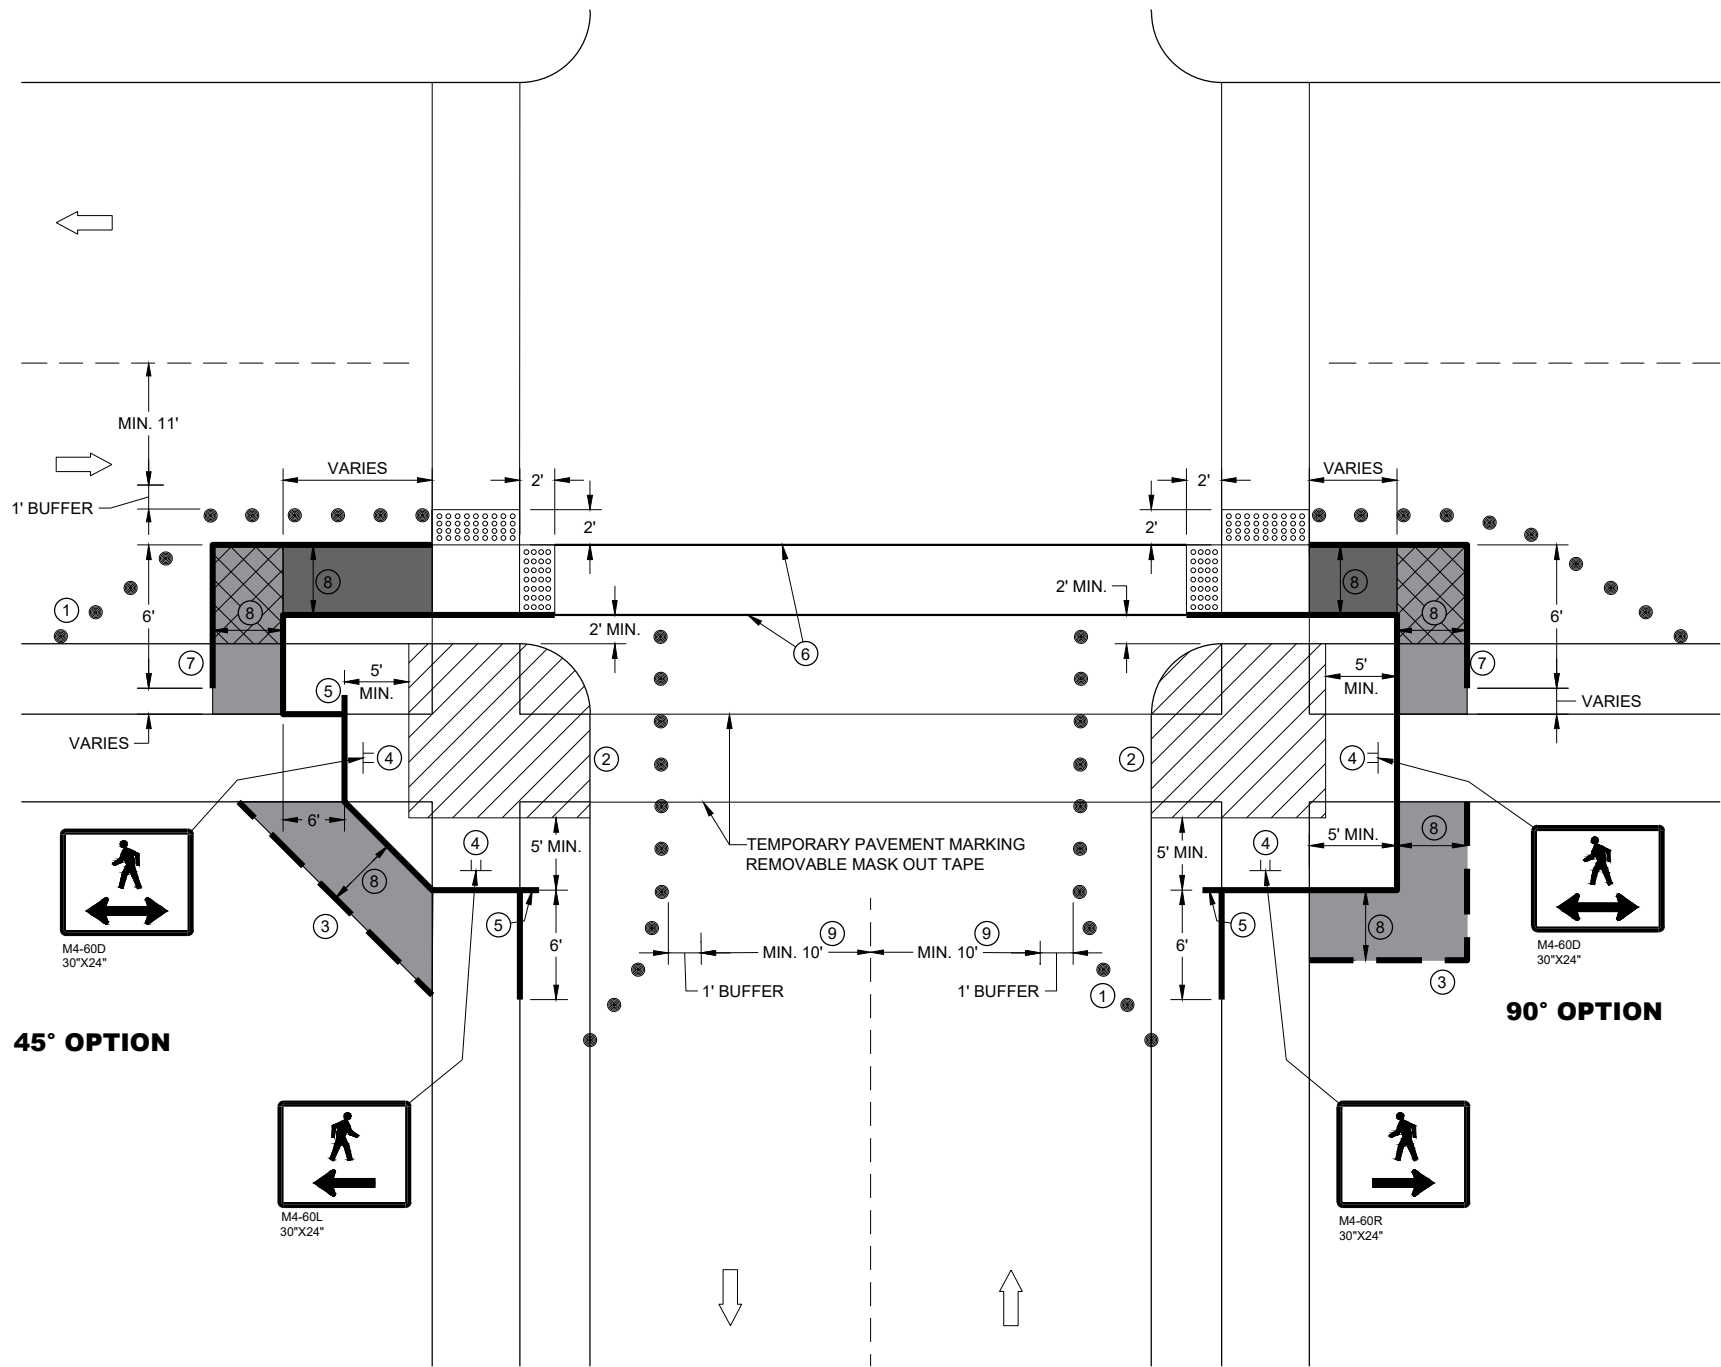

CURB RAMP PEDESTRIAN TRAFFIC CONTROL

GENERAL NOTES

IF PEDESTRIAN PUSH BUTTONS ARE PRESENT ON THE EXISTING FACILITY, ENSURE THEY ARE MAINTAINED/ACCESSIBLE FOR PEDESTRIAN USE THROUGHOUT THE TEMPORARY PEDESTRIAN ACCOMMODATIONS.

SIGN LAYOUTS SHALL BE IN ACCORDANCE WITH THE WISCONSIN STANDARD SIGN PLATES.

TYPICAL TEMPORARY PEDESTRIAN BARRICADE PANEL IS 6 FEET LONG

WHEN TEMPORARY PEDESTRIAN BARRICADE RUNS PARALLEL ALONG THE SIDEWALK, PLACE THE FACE OF THE BARRICADE AT THE EDGE OF THE SIDEWALK.


- ① SHOULDER OR LANE CLOSURE ADVANCE WARNING AND PROPER BUFFER SPACE REQUIRED.
- ② PROVIDE ADEQUATE SPACE FOR CONTRACTOR OPERATIONS
- ③ USE TEMPORARY PEDESTRIAN BARRICADE TO SEPARATE PEDESTRIANS FROM DROP OFFS OR FOR ADDITIONAL PEDESTRIAN CHANNELIZATION.
- ④ MOUNTING HEIGHT OF 5 FEET FROM SIDEWALK SURFACE TO BOTTOM OF SIGN.
- ⑤ PLACE EXCESS PORTION OF TEMPORARY PEDESTRIAN BARRICADE PANEL IN THE SIDEWALK TERRACE.
- ⑥ WHITE 6" TEMPORARY PAVEMENT MARKING
- ⑦ IF TEMPORARY PEDESTRIAN BARRICADE DOES NOT REACH THE FACE OF THE CURB, USE AN ADDITIONAL PANEL AND EXTEND INTO THE TERRACE.
- ⑧ 4 FEET MINIMUM, 5 FEET DESIRABLE
- ⑨ IF MINIMUM LANE WIDTHS CAN'T BE ATTAINED, CURB RAMPS MAY NEED TO BE CONSTRUCTED AT SEPARATE TIMES.

LEGEND

- SIGN ON TEMPORARY SUPPORT
- TRAFFIC CONTROL DRUM
- WORK AREA
- TEMPORARY CURB RAMP
- TEMPORARY PEDESTRIAN SURFACE "A"
- TEMPORARY PEDESTRIAN SURFACE "B"
- TEMPORARY DETECTABLE WARNING FIELD
- TEMPORARY PEDESTRIAN BARRICADE
- OPTIONAL TEMPORARY PEDESTRIAN BARRICADE
- DIRECTION OF TRAFFIC

LEGEND


-  SIGN ON PERMANENT SUPPORT
-  SIGN ON TEMPORARY SUPPORT
-  UNDER PEDESTRIAN TRAFFIC
-  WORK AREA
-  TEMPORARY PEDESTRIAN BARRICADE
-  DIRECTION OF TRAFFIC

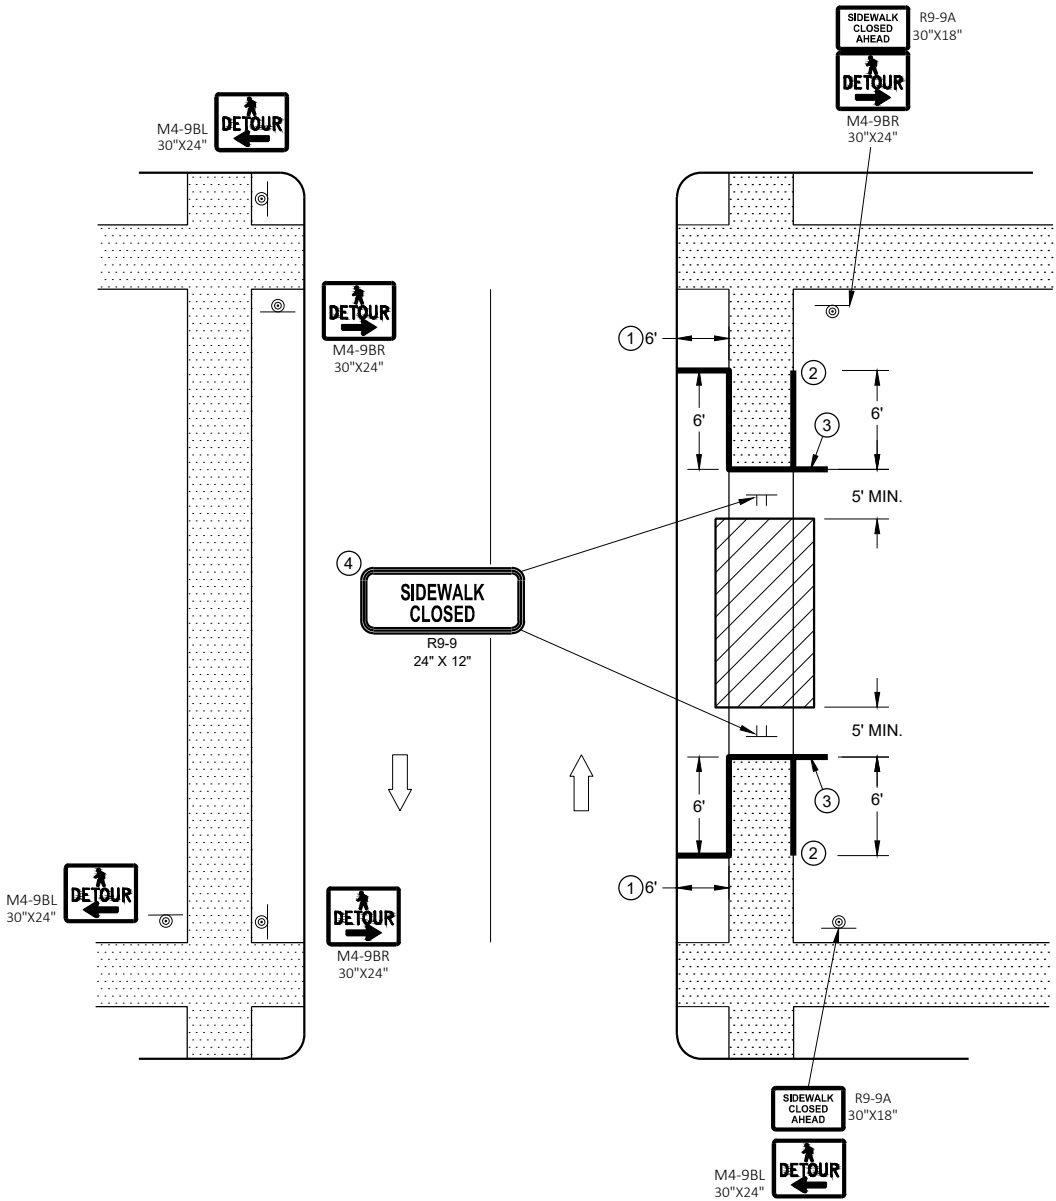

SIDEWALK DETOUR, SIDEWALK ON BOTH SIDES

GENERAL NOTES

- SIGN LAYOUTS SHALL BE IN ACCORDANCE WITH THE WISCONSIN STANDARD SIGN PLATES.
- WHERE TEMPORARY BARRICADE RUNS PARALLEL ALONG SIDEWALK, PLACE THE FACE OF THE BARRICADE AT THE EDGE OF THE SIDEWALK.
- SIGNS THAT REMAIN IN PLACE LESS THAN SEVEN CONTINUOUS DAYS AND NIGHTS MAY BE MOUNTED ON PORTABLE SUPPORTS.
- PLACE TEMPORARY PEDESTRIAN BARRICADE TO FIT FIELD CONDITIONS, AVOIDING CONFLICT WITH DRIVEWAYS AND OTHER EXISTING FEATURES.
- ① IF TERRACE IS LESS THAN 6 FEET WIDE, OMIT TEMPORARY PEDESTRIAN BARRICADE FROM THE SIDEWALK TO THE CURB.
 - ② PLACE BARRICADE CLOSURE SO THAT THE TEMPORARY PEDESTRIAN BARRICADE END IS AT THE LAST OPEN SIDEWALK ACCESS TO RESIDENCES OR BUSINESSES BEFORE THE SIDEWALK CLOSURE.
 - ③ IF TEMPORARY PEDESTRIAN BARRICADE PANEL IS WIDER THAN THE SIDEWALK WIDTH, THE PORTION OF EXCESS PANEL SHOULD EXTEND INTO THE TERRACE.
 - ④ MOUNTING HEIGHT OF 5 FEET FROM THE SURFACE TO THE BOTTOM OF SIGN.

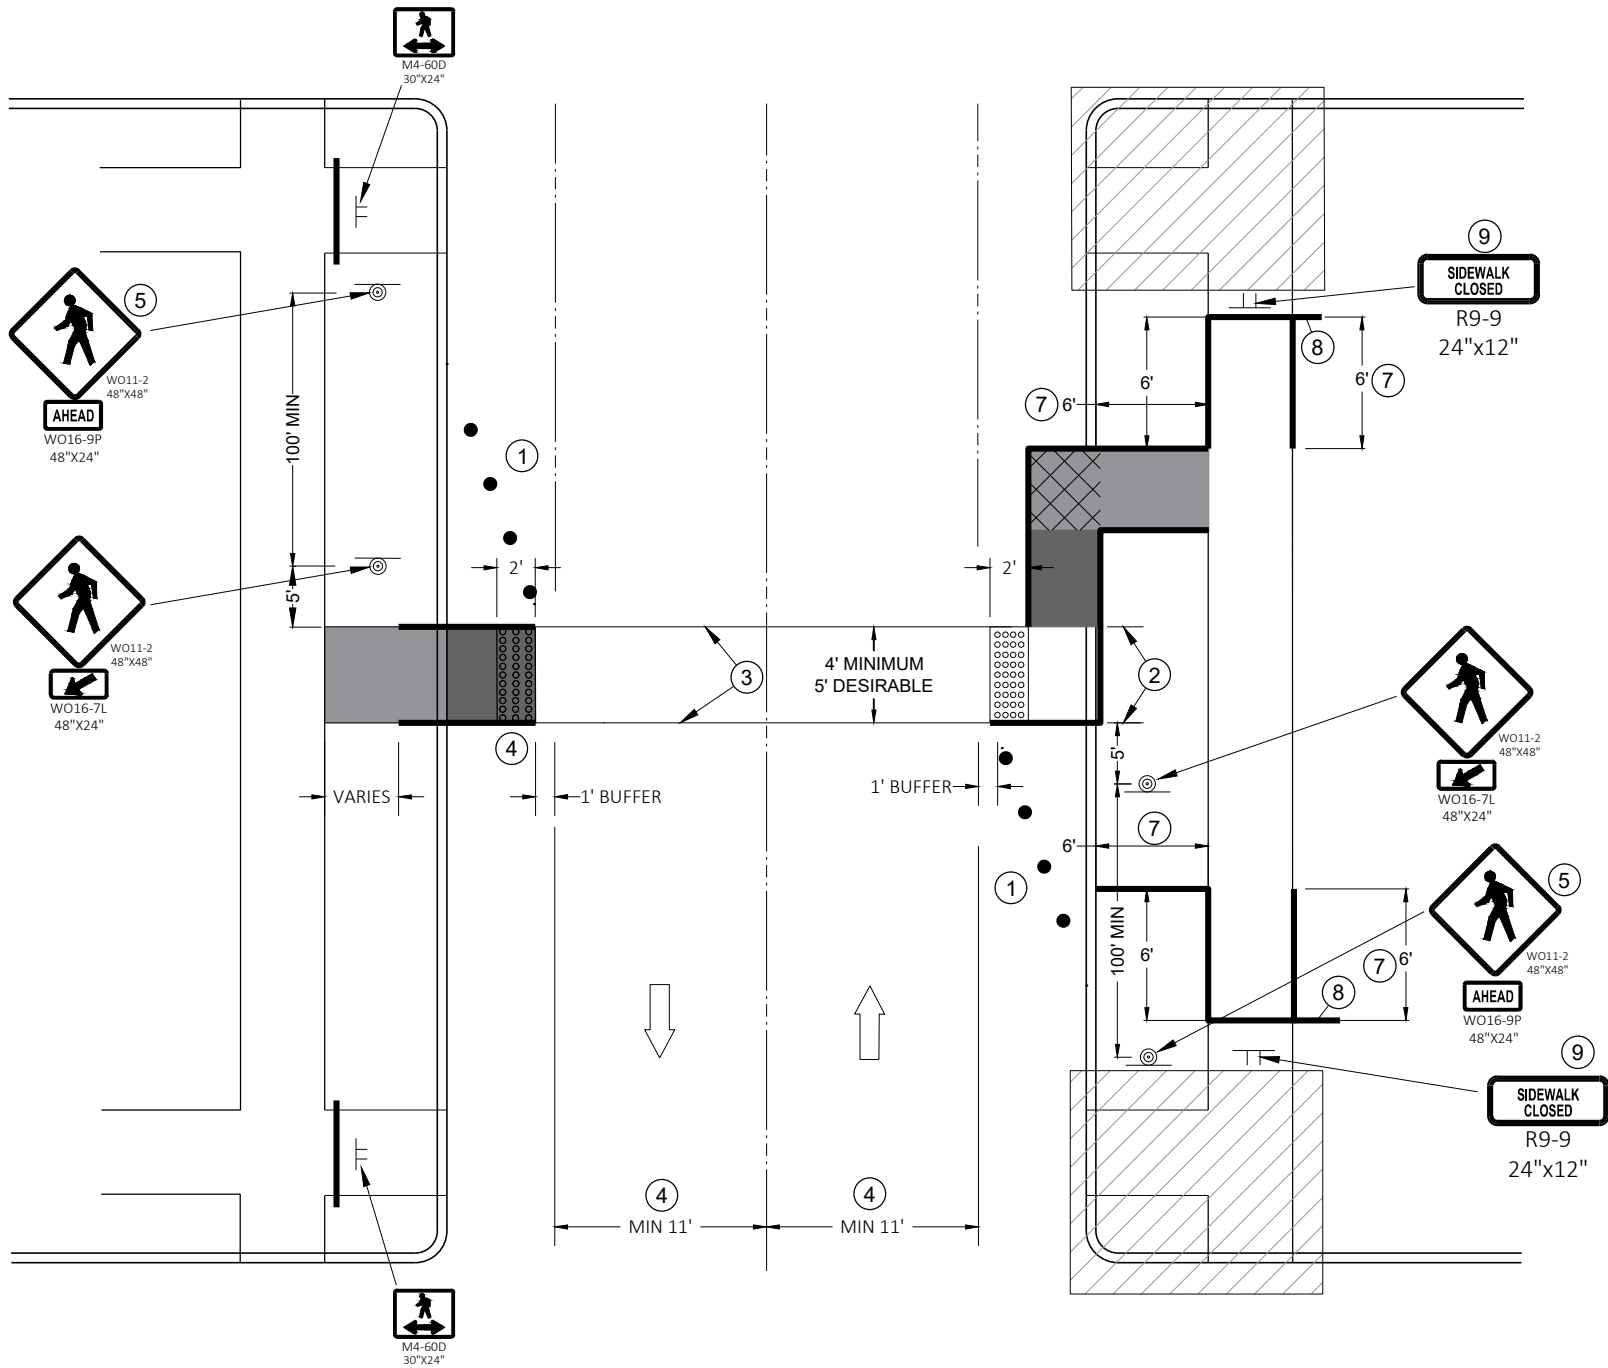

TEMPORARY PEDESTRIAN CROSSING

GENERAL NOTES

TYPICAL TEMPORARY PEDESTRIAN BARRICADE PANEL IS 6 FEET LONG.

SIGN LAYOUTS SHALL BE IN ACCORDANCE WITH THE WISCONSIN STANDARD SIGN PLATES.



SEE OTHER PEDESTRIAN ACCOMMODATION DETAILS FOR SIGNING AND DEVICES FOR DIFFERENT PEDESTRIAN FACILITIES CLOSURES.

- ① SHOULDER OR LANE CLOSURE ADVANCED WARNING AND PROPER BUFFER SPACE REQUIRED.
- ② 4 FEET MINIMUM, 5 FEET DESIRABLE.
- ③ WHITE 6" TEMPORARY PAVEMENT MARKING.
- ④ IF MINIMUM LANE WIDTHS CAN'T BE ATTAINED, PERPENDICULAR CURB RAMPS MAY NEED TO BE UTILIZED.
- ⑤ IF MINIMUM 100' SPACING FROM THE MID-BLOCK CROSSING CANNOT BE ATTAINED BEFORE THE INTERSECTION, REMOVE THIS SIGN ASSEMBLY.
- ⑥ IF TERRACE IS LESS THAN 6 FEET WIDE, OMIT TEMPORARY PEDESTRIAN BARRICADE FROM THE SIDEWALK TO THE CURB.
- ⑦ PLACE BARRICADE CLOSURE SO THAT THE TEMPORARY PEDESTRIAN BARRICADE END IS AT THE LAST OPEN SIDEWALK ACCESS TO RESIDENCES OR BUSINESSES BEFORE THE SIDEWALK CLOSURE.
- ⑧ IF TEMPORARY PEDESTRIAN BARRICADE PANEL IS WIDER THAN THE SIDEWALK WIDTH, THE PORTION OF THE EXCESS PANEL SHOULD EXTEND INTO THE TERRACE.
- ⑨ MOUNTING HEIGHT OF 5 FEET FROM THE SURFACE TO THE BOTTOM OF THE SIGN.

LEGEND



- TRAFFIC CONTROL DRUM
- T SIGN ON TEMPORARY SUPPORT
- TEMPORARY CURB RAMP
- TEMPORARY DETECTABLE WARNING FIELD
- TEMPORARY PEDESTRIAN SURFACE "A"
- TEMPORARY PEDESTRIAN SURFACE "B"
- WORK AREA
- TEMPORARY PEDESTRIAN BARRICADE
- DIRECTION OF TRAFFIC

URBAN AREA

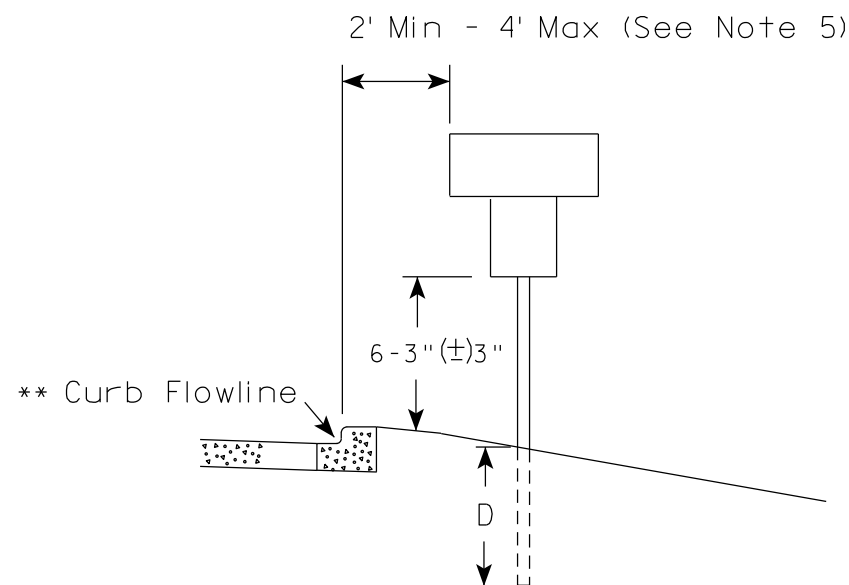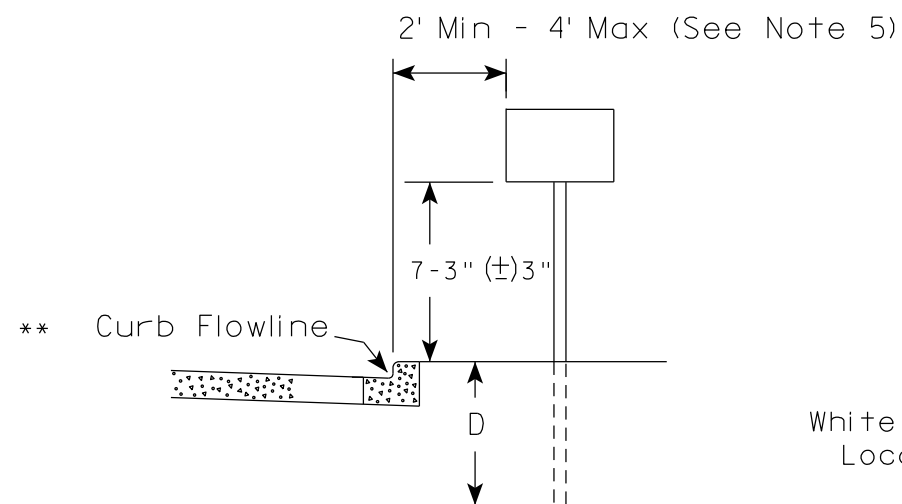

* * The existence of curb and gutter does not in itself mandate the vertical clearance illustrated. That height is typically measured where there is sidewalk adjacent to the roadway or parking is permitted. In the absence of sidewalk vertical clearance is measured from the top of the curb. Offset of signs is measured from the flow line.

RURAL AREA (See Note 2)

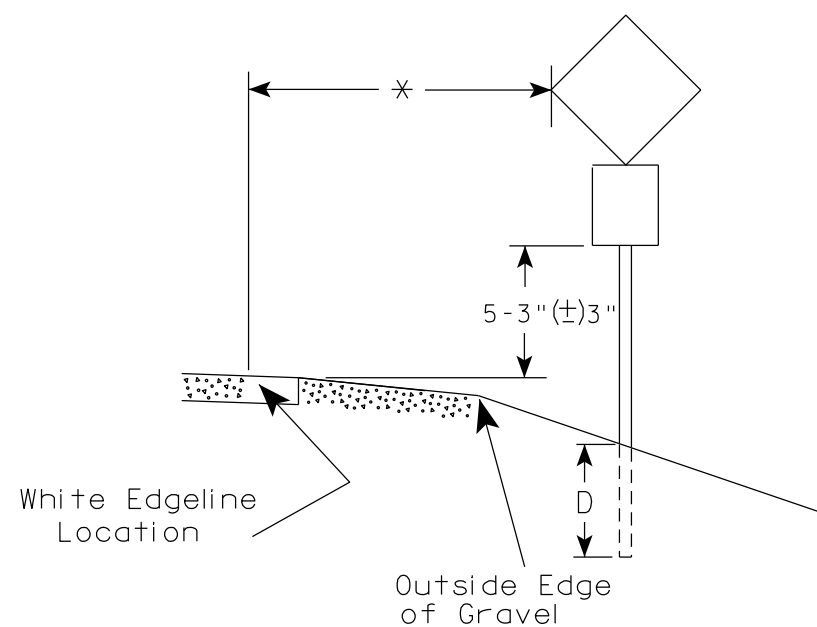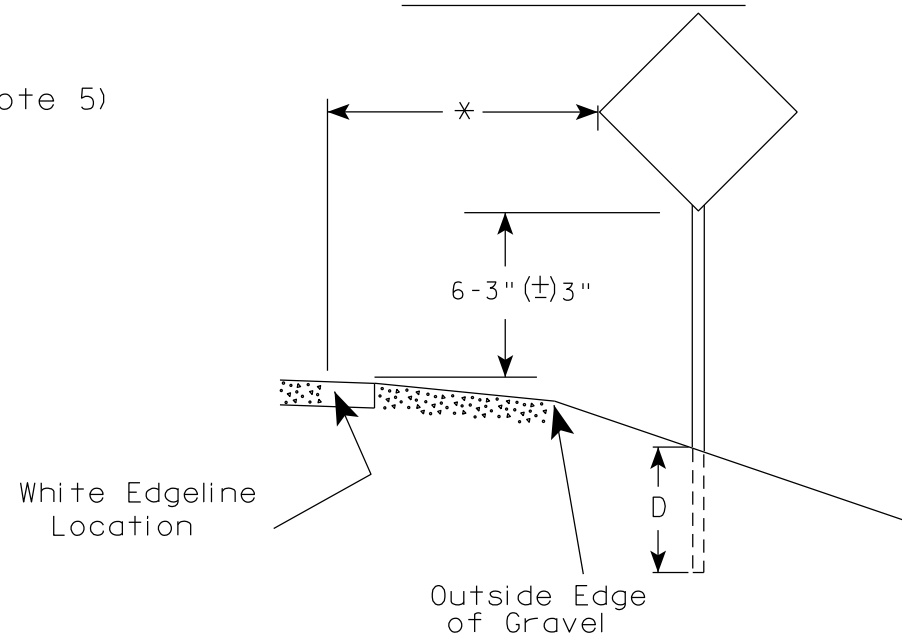

* 6 feet from edge of a paved shoulder or 12 feet from the edge of pavement (edge line location) or 2 feet from outside edge of gravel, whichever is greater unless directed by project engineer.

GENERAL NOTES

- Signs wider than 4 feet or 20 sq.ft or larger, shall be mounted on multiple posts. Refer to plate A4-4.
- If signs are mounted on or behind barrier wall, see A4-10 sign plate.
The Double Arrow sign (W12-1D) shall be mounted at a height of 2'-3" (±) 3". The Chevron sign (W1-8), Roundabout Chevron panel (R6-4B), Enhanced Reference Markers, Clearance Markers (W5-52), Mile Markers (D10 series), In Road Object Markers (W5-54) & End of Road Markers (W5-56) shall be mounted at a height of 4'-3" (±) 3".
- For expressways and freeways, mounting height is 7'-3" (±) 3" or 6'-3" (±) 3" depending upon existence of a sub-sign.
- Minimum mounting height for signs mounted on traffic signal poles is 5'-3" (±) 3".
- Offset distance shall be consistent with existing signs or consistent throughout length of project.
- Folding signs shall be mounted at a height of 5'-3" (±) 3" or as directed by the Engineer.

POST EMBEDMENT DEPTH

Area of Sign Installation (Sq. Ft.)	D (Min)
20 or Less	4'
Greater than 20	5'

TYPICAL INSTALLATION
OF PERMANENT TYPE II
SIGNS ON SINGLE POSTS

WISCONSIN DEPT OF TRANSPORTATION

APPROVED

Matthew R. Rauch
for State Traffic Engineer

DATE 12/6/23

PLATE NO. A4-3.23


PROJECT NO:

HWY:

COUNTY:

SHEET NO: 92


E

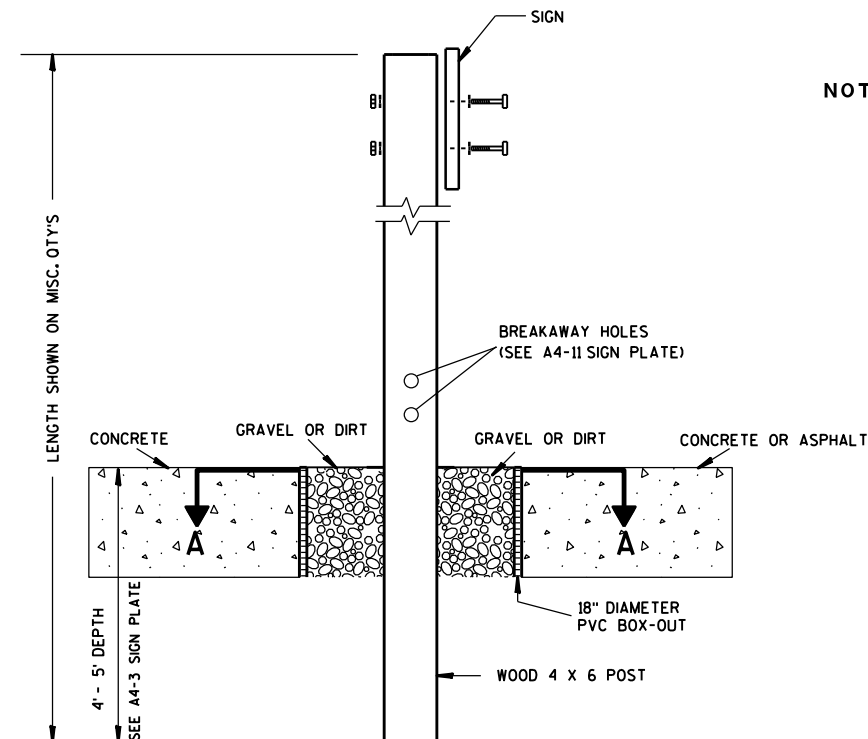

ELEVATION VIEW


DETAIL OF WOOD 4 X 6 SIGN POST IN BOX-OUT

- NOTES:**
1. ALL MATERIAL TO BE APPROVED BY ENGINEER PRIOR TO INSTALLATION
 2. SEE SIGN PLATE A4-8 FOR SIGN HARDWARE REQUIREMENTS
 3. 18 INCH X 18 INCH SQUARE BOX-OUTS MAY BE USED FOR INSTALLATIONS IN EXISTING CONCRETE OR ASPHALT LOCATIONS.

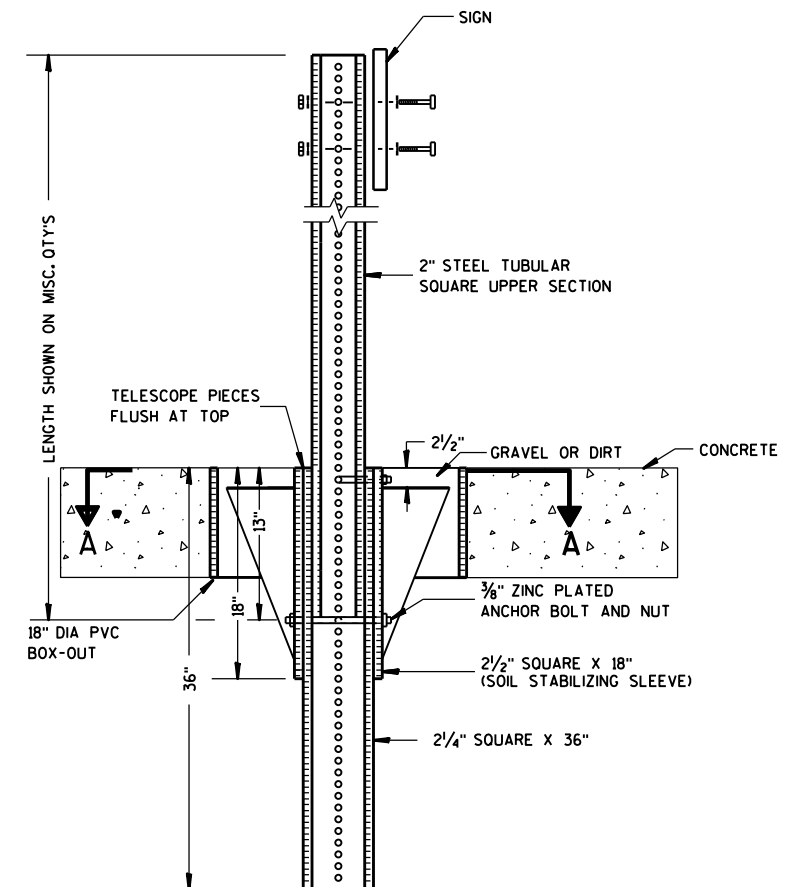

ELEVATION VIEW

DETAIL OF STEEL 2 X 2 SIGN POST IN BOX-OUT

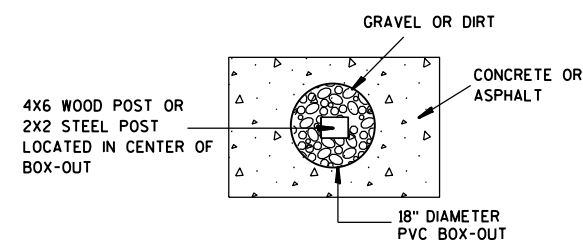

PLAN VIEW

FOR NEW CONCRETE/ASPHALT INSTALLATIONS

**SIGN POST
BOX-OUTS
A4-3B**

WISCONSIN DEPT OF TRANSPORTATION

APPROVED *Matthew R. Rauch*
for State Traffic Engineer

DATE 1/27/14 PLAT 93 A4-3B.1

PROJECT NO:


HWY:

COUNTY:



SHEET NO:

E


URBAN AREA

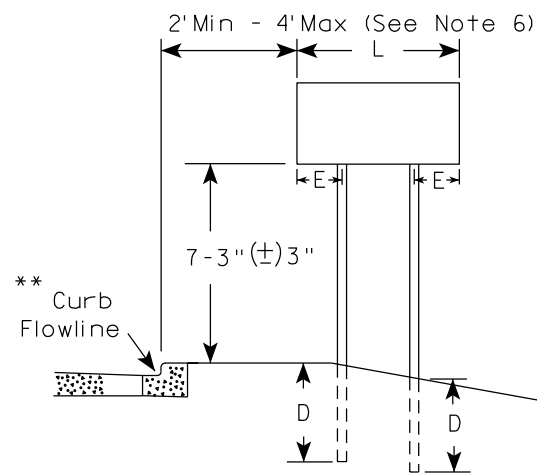


RURAL AREA (See Note 3)

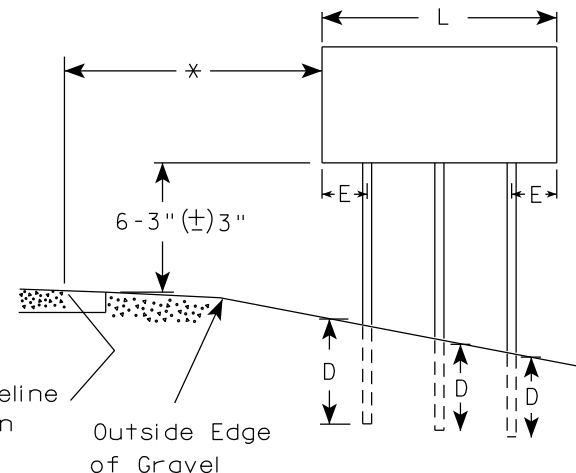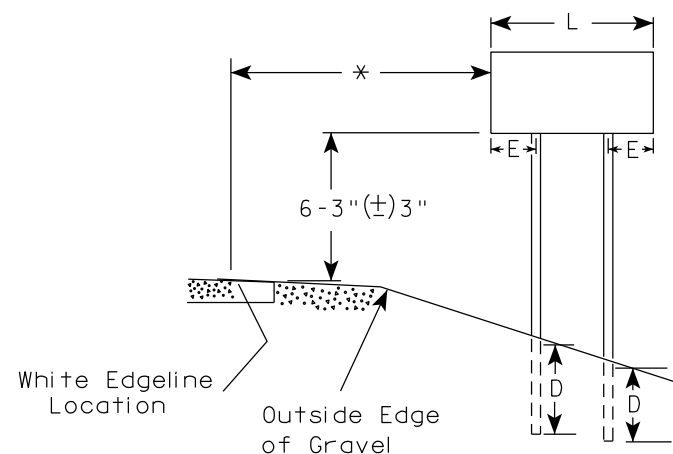

2' Min - 4' Max (See Note 6)

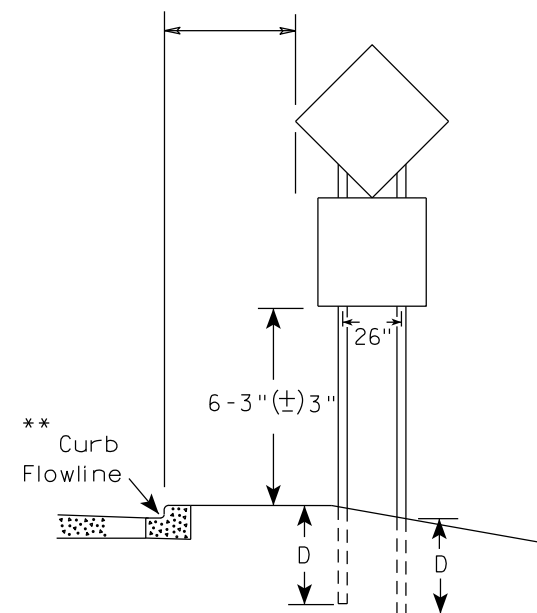

48" DIAMOND WARNING SIGN

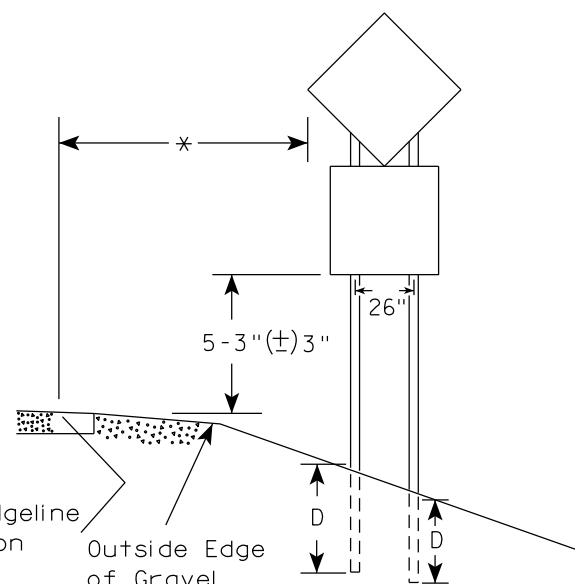

48" DIAMOND WARNING SIGN

SIGN SHAPE OTHER THAN DIAMOND (TWO POSTS REQUIRED)	
L	E
Greater than 48" Less than 60"	12"
60" to 108"	L/5

SIGN SHAPE OTHER THAN DIAMOND (THREE POSTS REQUIRED)	
L	E
Greater than 108" to 144"	12"

POST EMBEDMENT DEPTH

Area of Sign Installation (Sq.Ft.)	D (Min)
20 or Less	4'
Greater than 20	5'

TYPICAL INSTALLATION
OF TYPE II SIGNS
ON MULTIPLE POSTS

WISCONSIN DEPT OF TRANSPORTATION
APPROVED *Matthew R. Rauch*
for State Traffic Engineer
DATE 12/6/23 PLATE NO. A4-4.16


GENERAL NOTES

1. For 3 or 4 post installations, individual post spacing shall be greater than 3'-6".
2. See tables below for required number of posts.
3. For expressways and freeways, mounting height is 7'-3" (±) 3" or 6'-3" (±) 3" depending upon existence of sub-sign.
4. The (±) tolerance for mounting height is 3 inches.
5. J-Assemblies are considered to be one sign for mounting height.
6. Offset distance shall be consistent with existing signs or consistent throughout length of project.
7. Folding signs shall be mounted at a height of 5'-3" (±) 3" or as directed by the engineer.
8. The Double Arrow sign (W12-1) shall be mounted at a height of 2'-3" (±) 3". The Chevron sign (W1-8), Roundabout Chevron panel (R6-4B), Clearance Markers (W5-52), Mile Markers (D10 series), In Road Object Markers (W5-54) & End of Road Markers (W5-56) shall be mounted at a height of 4'-3" (±) 3".

* 6 feet from edge of a paved shoulder or 12 feet from the edge of pavement (edge line location) or 2 feet from outside edge of gravel, whichever is greater unless directed by project engineer.

** The existence of curb and gutter does not in itself mandate the vertical clearance illustrated. That height is typically measured where there is sidewalk adjacent to the roadway or parking is permitted. In the absence of sidewalk vertical clearance is measured from the top of the curb. Offset of signs is measured from the flow line.

*** See A4-3 sign plate for signs 4' or less in width and less than 20 S.F. in area.

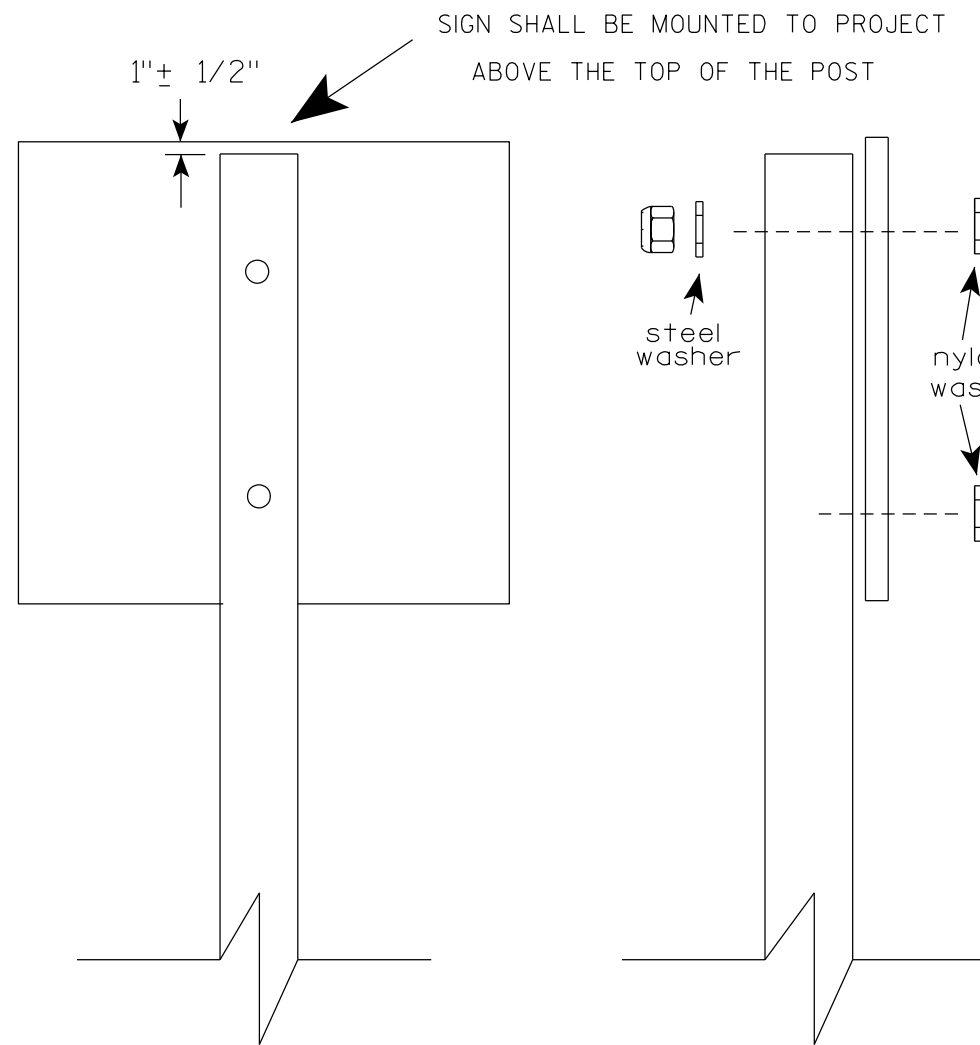

Nuts, bolts and lags used for mounting signs shall have hexagonal heads and shall be either :

- a. Hot dip galvanized in accordance with ASTM Designation: A 153, Class D, or SC 3
- b. Electro-galvanized in accordance with ASTM Designation : B 633, TYPE III, SC 3.


Threads on bolts and nuts shall be manufactured with sufficient allowance for the cadmium plate or galvanized coating to permit the nuts to run freely on the bolts.

- STRINGER BOLTING TO ALUMINUM SIGNS (SEE SIGN PLATE A4-18)
- MACHINE BOLTS - $\frac{5}{16}$ " X 1-3/4" Length w/ lock nuts
- WOOD POSTS (4" x 6")
- LAG SCREWS - $\frac{3}{8}$ " X 3" (NO STRINGERS ON BACK OF SIGN)
 $\frac{3}{8}$ " X 4" (STRINGERS ON BACK OF SIGN)
- SQUARE STEEL POSTS (2" x 2")
- MACHINE BOLTS - $\frac{3}{8}$ " X 3-1/4" Length w/ nuts (NO STRINGER ON BACK OF SIGN)
 $\frac{3}{8}$ " X 5" Length w/ nuts (STRINGERS ON BACK OF SIGN)
- RIVETS - $\frac{9}{32}$ " (6605-9-6) BULB-TITE, TRI-FOLD, ALUMINUM BODY/MANDREL
O.D. FLANGE .720-.765 INCH, GRIP RANGE .042-.375 INCH
- WASHERS (ALL POSTS) -
- 1-1/4" O.D. X $\frac{3}{8}$ " I.D. X $\frac{1}{16}$ " STEEL
 - 1-1/4" O.D. X $\frac{3}{8}$ " I.D. X .080 NYLON


* Two different fastening systems are shown for illustration purposes. On any individual sign, either one or the other system shall be used. Actual number of fasteners per sign varies with the sign area, but normally there are two. For a single post installation, all signs greater than 9 sq. ft. require the use of 3 fasteners.

ATTACHMENT OF SIGNS TO POSTS	
WISCONSIN DEPT OF TRANSPORTATION	
APPROVED	<i>Matthew R. Rauch</i> For State Traffic Engineer
DATE 4/1/2020	PLATE NO. A4-8.9

2 1/4 " SQUARE
12 GAUGE
PERFORATED
GALVANIZED FINISH

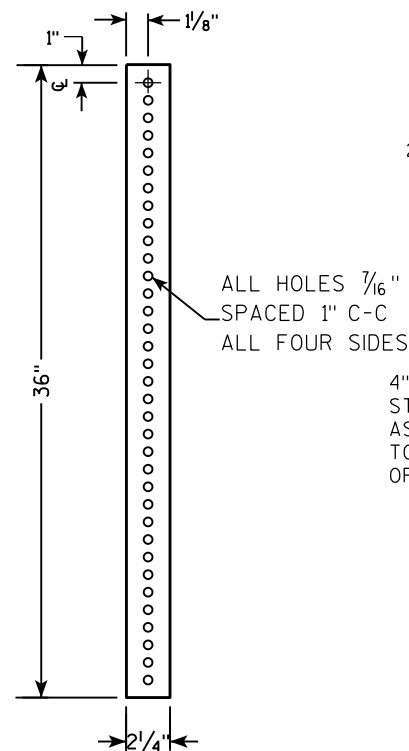

**2 1/2" SQUARE
12 GAUGE
OMNI-DIRECTIONAL
PERFORATED
SOIL STABILIZING SLEEVE
GALVANIZED FINISH**

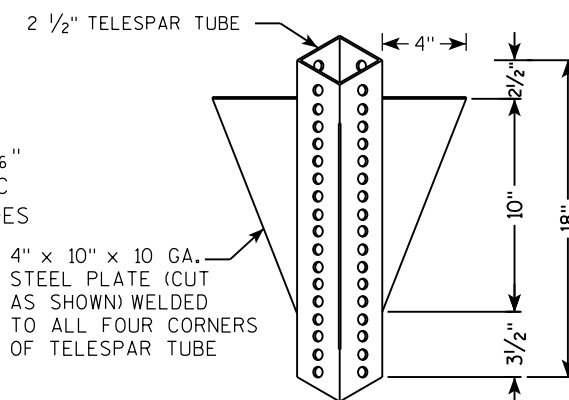[illegible]


TECHNICAL DRAWING OF A SIGNPOST ASSEMBLY.

Side View (Left):

- Overall height dimension: LENGTH SHOWN ON MISC. Q'TYS
- Top section: 2" STEEL TUBULAR SQUARE UPPER SECTION
- Telescope pieces: TELESCOPE PIECES FLUSH AT TOP
- Dimensions from ground line: 36" (total height), 18" (upper section), 12" (lower section).
- Ground line with downward arrow 'A'.

Top View (Right):

- Sign: SIGN (indicated by a bracket)
- Sign mounting: SEE SIGN PLATE A4-8 FOR BOLT WASHER, & NUT MATERIAL
- Post section: 2" STEEL TUBULAR SQUARE UPPER SECTION
- Hole specifications: ALL HOLES $\frac{7}{16}$ " SPACED 1" C-C ALL FOUR SIDES
- Anchor bolt: $\frac{3}{8}$ " ZINC PLATED CORNER ANCHOR BOLT AND NUT
- Dimension: 1" (from ground line to anchor bolt)
- Ground line with downward arrow 'A'.
- Anchor bolt: $\frac{3}{8}$ " ZINC PLATED ANCHOR BOLT AND NUT
- Soil stabilizing sleeve: $2\frac{1}{2}$ " SQUARE X 18" (SOIL STABILIZING SLEEVE)
- Post section: $2\frac{1}{4}$ " SQUARE X 36"

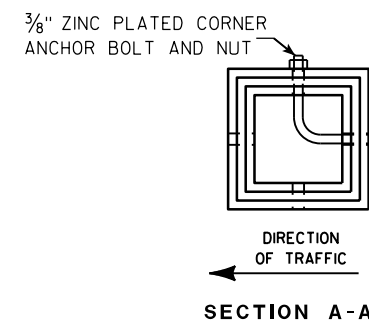

Area of Sign Installation (Sq. Ft.)	Number of Required Posts
9 or less	1
Greater than 9 less than or equal to 18	2
Greater than 18 less than or equal to 27	3

Signs wider than 3 feet or larger than 9 sq. ft shall be mounted on multiple posts (see above table).

TUBULAR STEEL
SIGN POST
A4-9

WISCONSIN DEPT OF TRANSPORTATION

APPROVED Matthew R. Rauch

for State Traffic Engineer

DATE 2/05/15 PLAT 96 14-9.9



PROJECT NO:

HWY:

COUNTY:

SHEET NO:

E

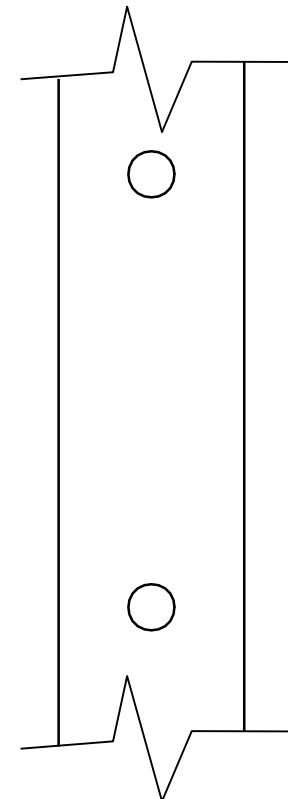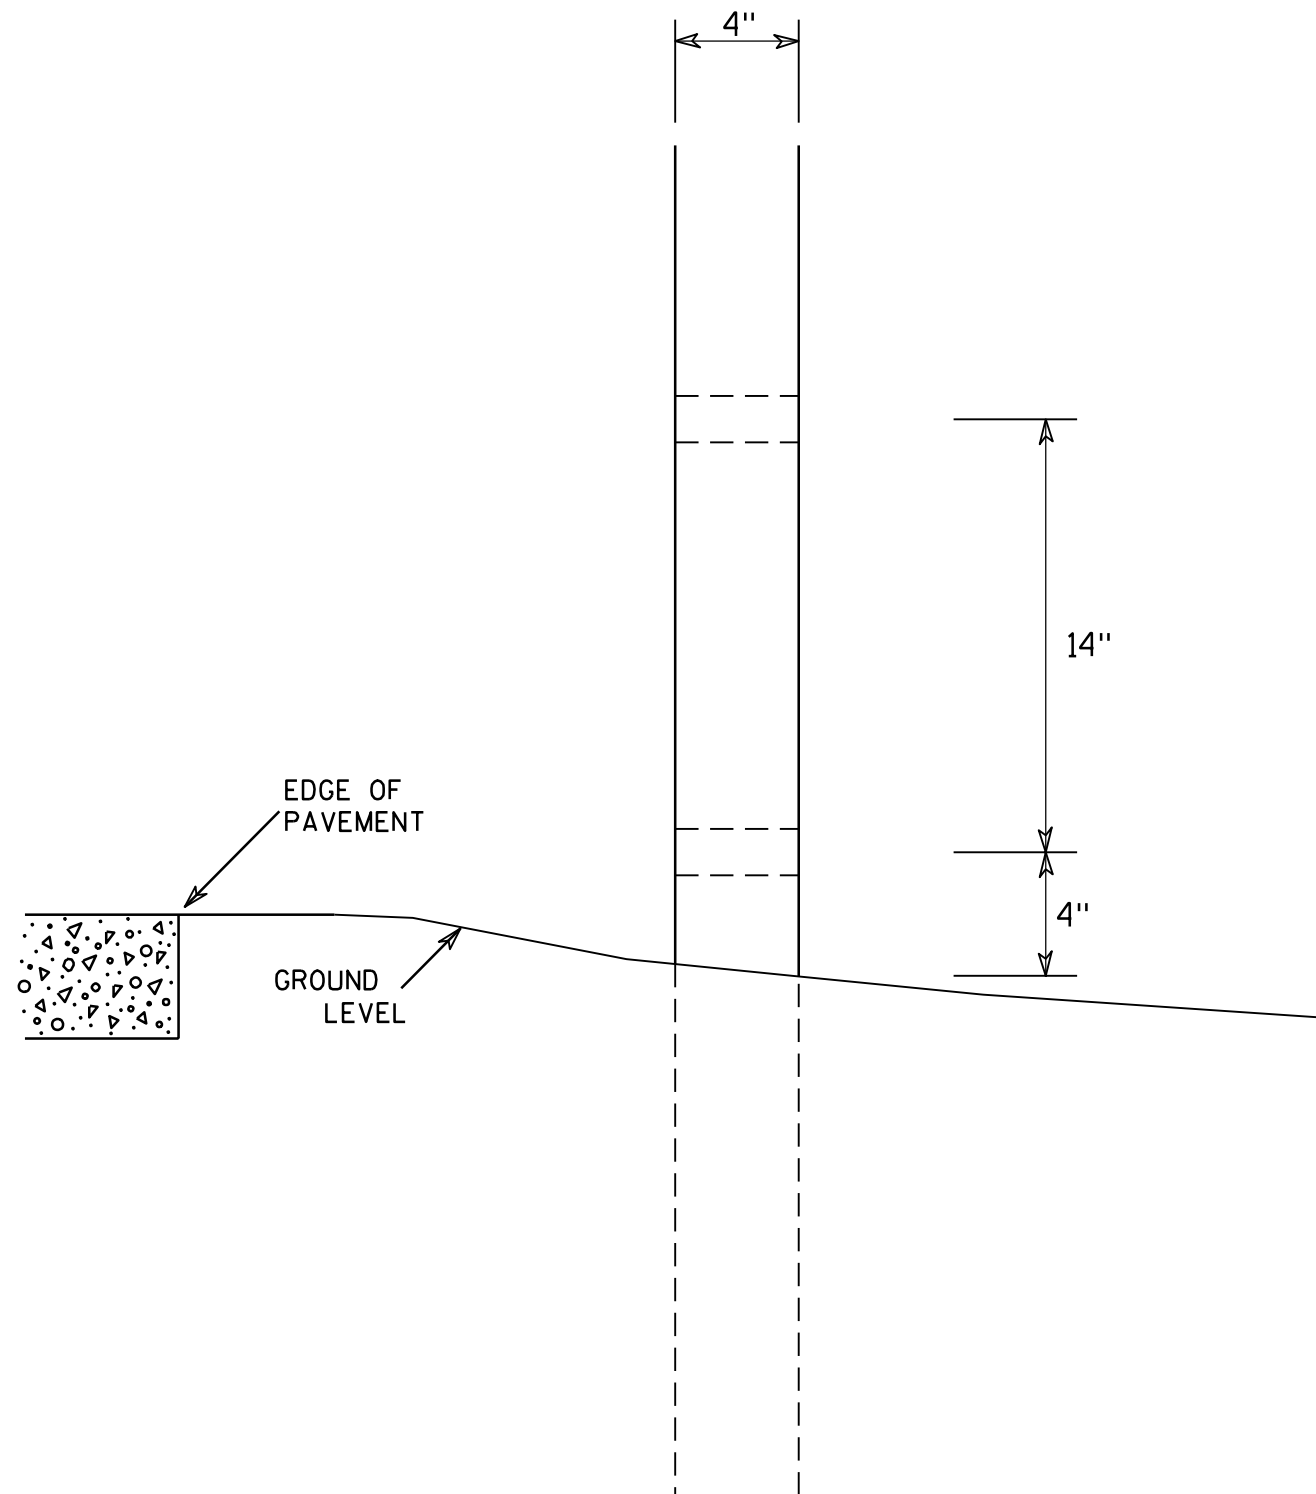

SIDE VIEW

GENERAL NOTES

1. All 4 x 6 Wood Posts shall be modified by having two 1½" diameter holes drilled perpendicular to the roadway centerline.

4 X 6 WOOD POST MODIFICATIONS

WISCONSIN DEPT OF TRANSPORTATION

APPROVED

Chester J. Spang
for State Traffic Engineer

DATE 3/27/97

PLATE NO. A4-11.2

PROJECT NO:

HWY:




COUNTY:

SHEET NO: 97


E

BANDING

SINGLE SIGN

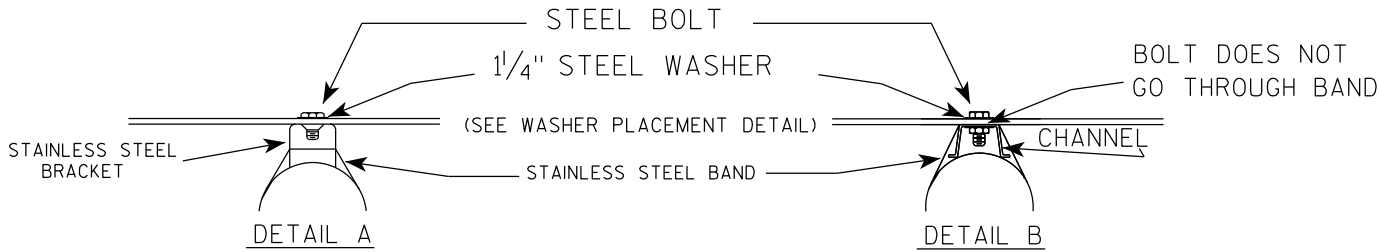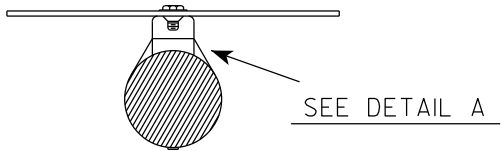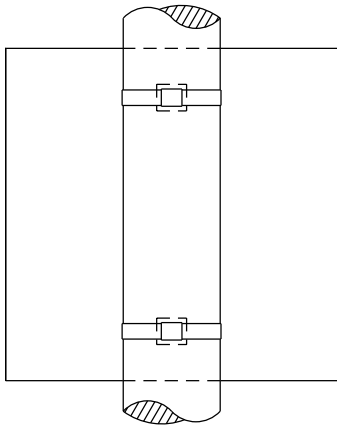

WASHER PLACEMENT


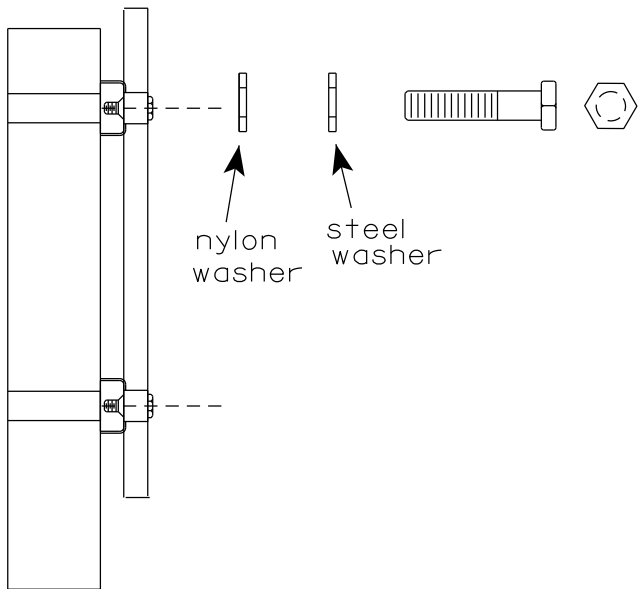


WASHERS (ALL POSTS) -
1-1/4" O.D. X 3/8" I.D. X 1/16" STEEL
1-1/4" O.D. X 3/8" I.D. X .080 NYLON
FOR ALL TYPE H SIGNS

GENERAL NOTES

1. Any sign over 3 feet in width shall use the V-Block banding method. See A5-10 standard plate.
2. Signs 3 feet or greater in height shall have three bracket bands installed. Signs less than 3 feet in height shall have two bracket bands installed.
3. Banding and assembly bracket shall be stainless steel. All bands shall be 3/4" in width and 0.025" thickness.
4. ALL SIGN MOUNTING BOLTS AND WASHERS SHALL BE EITHER:
 - a. Hot dip or mechanically galvanized in accordance with ASTM Designation: A 153, Class D
 - b. Electro-galvanized in accordance with ASTM designation: B 633, Type III, SC 3



"J" ASSEMBLY

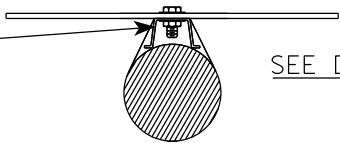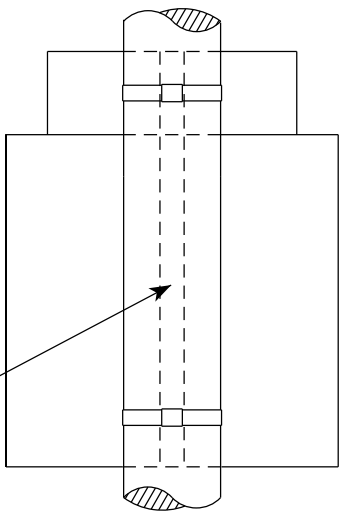

STANDARD SIGN
SIGN BANDING DETAILS

WISCONSIN DEPT OF TRANSPORTATION

APPROVED *Matthew R. Rauch*
for State Traffic Engineer
DATE 6/10/19 PLATE NO. A5-9.4

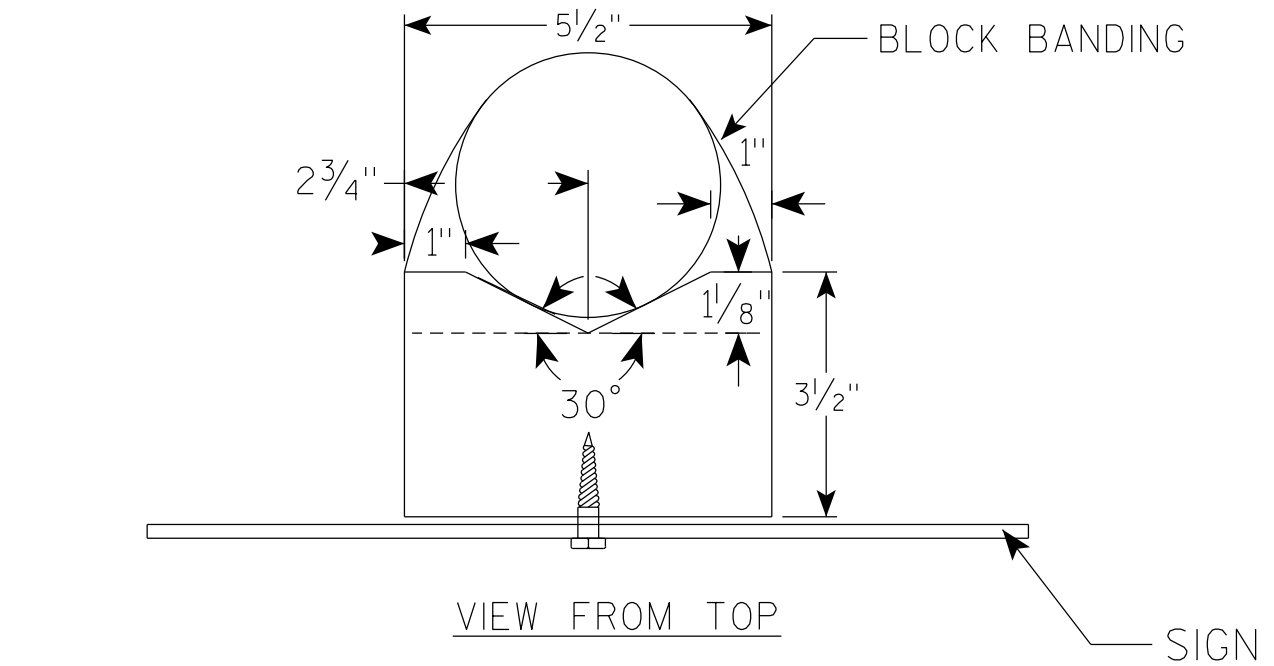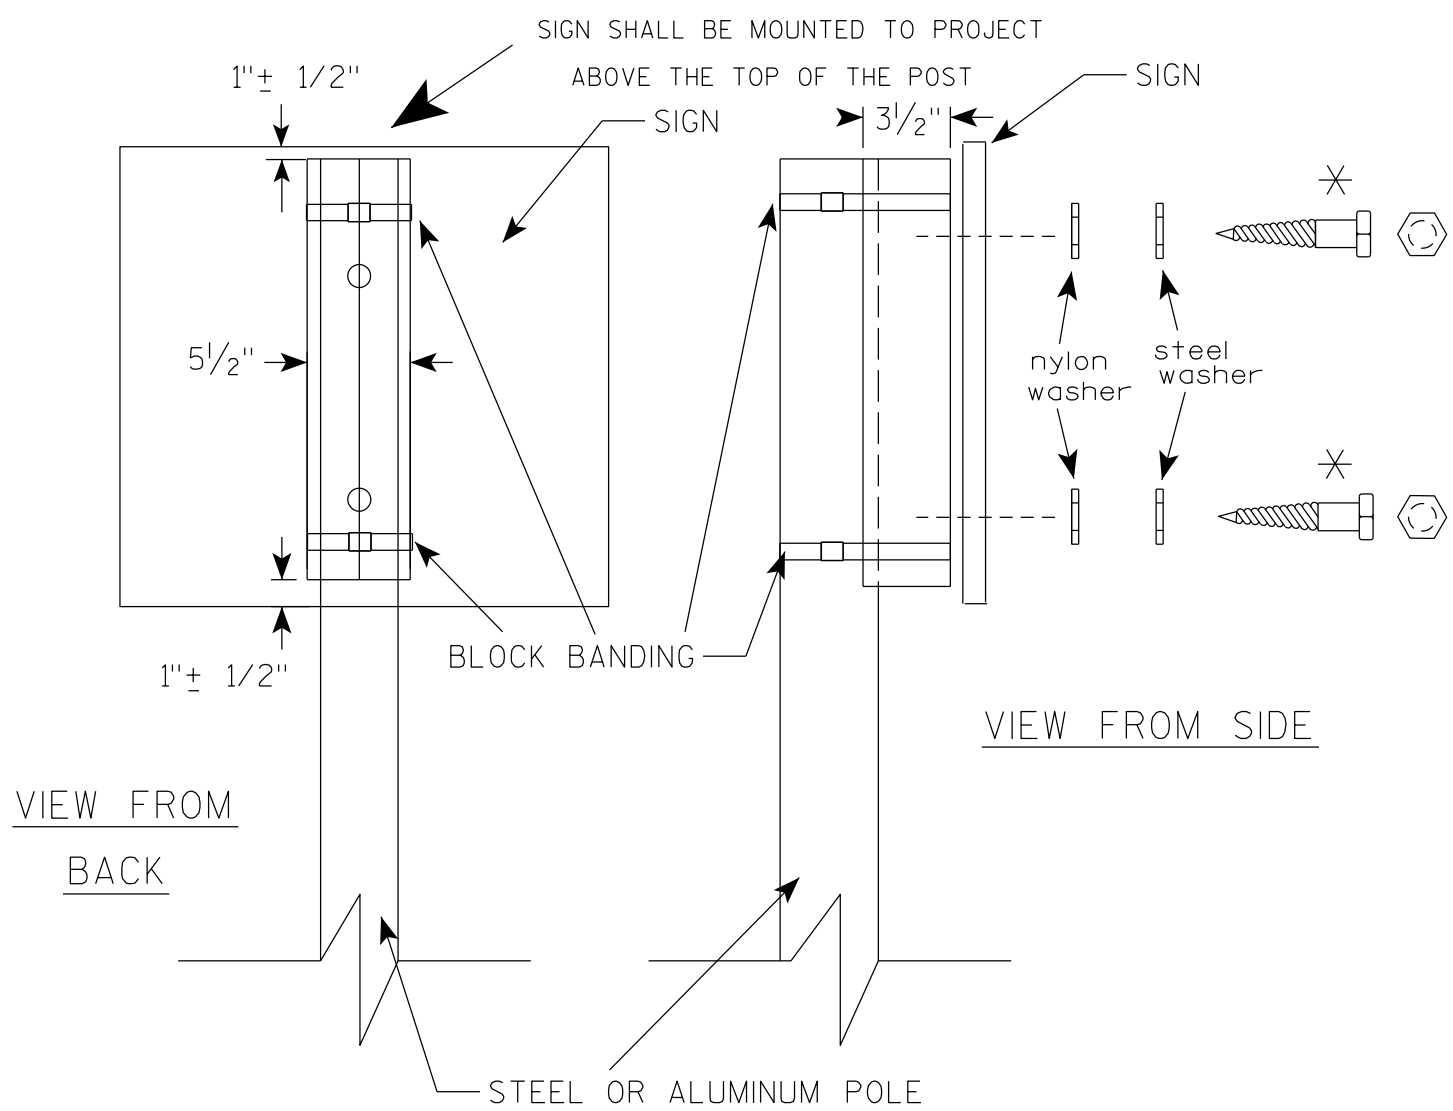

GENERAL NOTES


1. WOOD 4"X6" POST MATERIAL SHALL CONFORM TO 507.2.2 OF THE WISDOT STANDARD SPECIFICATIONS
2. BLOCK BANDING AND CLIPS SHALL BE STAINLESS STEEL, $\frac{3}{4}$ " WIDTH AND 0.025" THICKNESS
3. SIGNS 3' OR GREATER IN HEIGHT SHALL UTILIZE 3 BLOCK BANDS. SIGNS UNDER 3' IN HEIGHT SHALL UTILIZE 2 BLOCK BANDS
4. ACTUAL NUMBER OF FASTENERS PER SIGN VARIES WITH THE SIGN AREA, BUT NORMALLY THERE ARE TWO. FOR SIGNS GREATER THAN 9 S.F. 3 FASTENERS SHALL BE USED.
5. ALL SIGN MOUNTING BOLTS AND WASHERS SHALL BE EITHER:
 - a. Hot dip or mechanically galvanized in accordance with ASTM Designation: A 153, Class D
 - b. Electro-galvanized in accordance with ASTM Designation : B 633, TYPE III, SC 3
6. ALL BOLTS SHALL HAVE HEXAGONAL HEADS.
7. STEEL WASHERS SHALL BE $\frac{1}{4}$ " O.D. X $\frac{3}{8}$ " I.D. X $\frac{1}{16}$ "
8. NYLON WASHERS SHALL BE $\frac{1}{4}$ " O.D. X $\frac{3}{8}$ " I.D. X .080 FOR TYPE H OR TYPE F FACE SIGN

✱ LAG BOLTS SHALL BE $\frac{3}{8}$ " X $2\frac{1}{2}$ "

BLOCK BANDING DETAIL (V-BLOCK OPTION)	
WISCONSIN DEPT OF TRANSPORTATION	
APPROVED	<i>Matthew R. Rauch</i> for State Traffic Engineer
DATE 4/19/2022	PLATE NO. A5-10.3

NOTES

- 1. Sign is Type II - Type F Reflective
- 2. Color:
 - Background - Orange
 - Message - Black
- 3. Message Series - C
- 4. Corners may be square or rounded when base material is plywood but borders shall be rounded as shown. When base material is metal, the corners and borders shall be rounded.

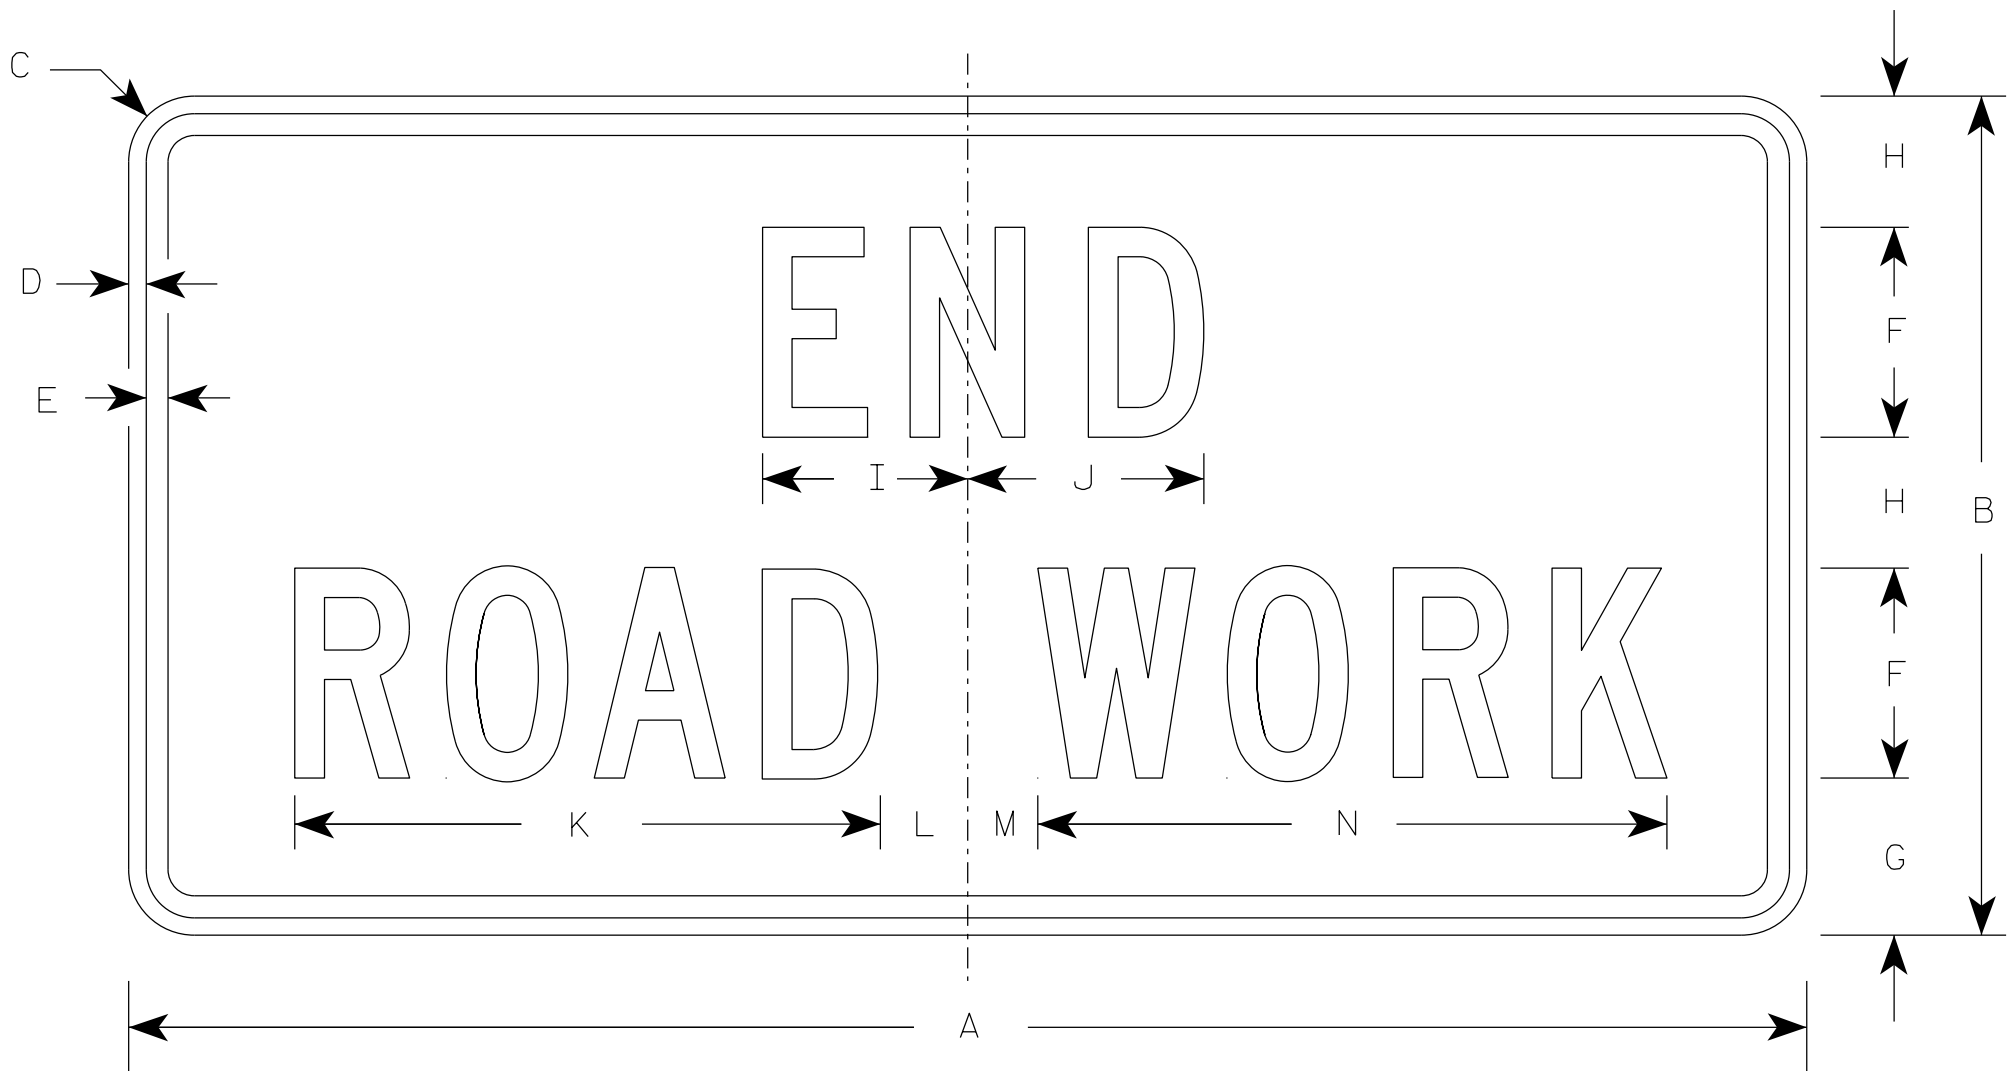

G20-2A

SIZE	A	B	C	D	E	F	G	H	I	J	K	L	M	N	O	P	Q	R	S	T	U	V	W	X	Y	Z	Area sq. ft.
1	36	18	1 1/2	3/8	1/2	4	3 3/4	2 1/2	4 1/8	4 1/8	11 1/8	2	1	12 1/8													4.5
2	48	24	1 7/8	1/2	5/8	6	4 1/2	3 3/4	5 7/8	6 3/4	16 3/4	2 1/2	1 3/4	18 1/2													8.0
2M	48	24	1 7/8	1/2	5/8	6	4 1/2	3 3/4	5 7/8	6 3/4	16 3/4	2 1/2	1 3/4	18 1/2													8.0
3	48	24	1 7/8	1/2	5/8	6	4 1/2	3 3/4	5 7/8	6 3/4	16 3/4	2 1/2	1 3/4	18 1/2													8.0
4	48	24	1 7/8	1/2	5/8	6	4 1/2	3 3/4	5 7/8	6 3/4	16 3/4	2 1/2	1 3/4	18 1/2													8.0
5	48	24	1 7/8	1/2	5/8	6	4 1/2	3 3/4	5 7/8	6 3/4	16 3/4	2 1/2	1 3/4	18 1/2													8.0

STANDARD SIGN

G20-2A

WISCONSIN DEPT OF TRANSPORTATION

APPROVED *Matthew R. Rauch*
for State Traffic Engineer

DATE 1/26/2023 PLATE NO. G20-2A.10

PROJECT NO:

HWY:

COUNTY:

SHEET NO: 100


E

7

7

NOTES

- 1. Sign is Type II - Type F Reflective
- 2. Color:
Background - Orange
Message - Black
- 3. Message Series - B
- 4. Corners may be square or rounded when base material is plywood but borders shall be rounded as shown. When base material is metal, the corners and borders shall be rounded.

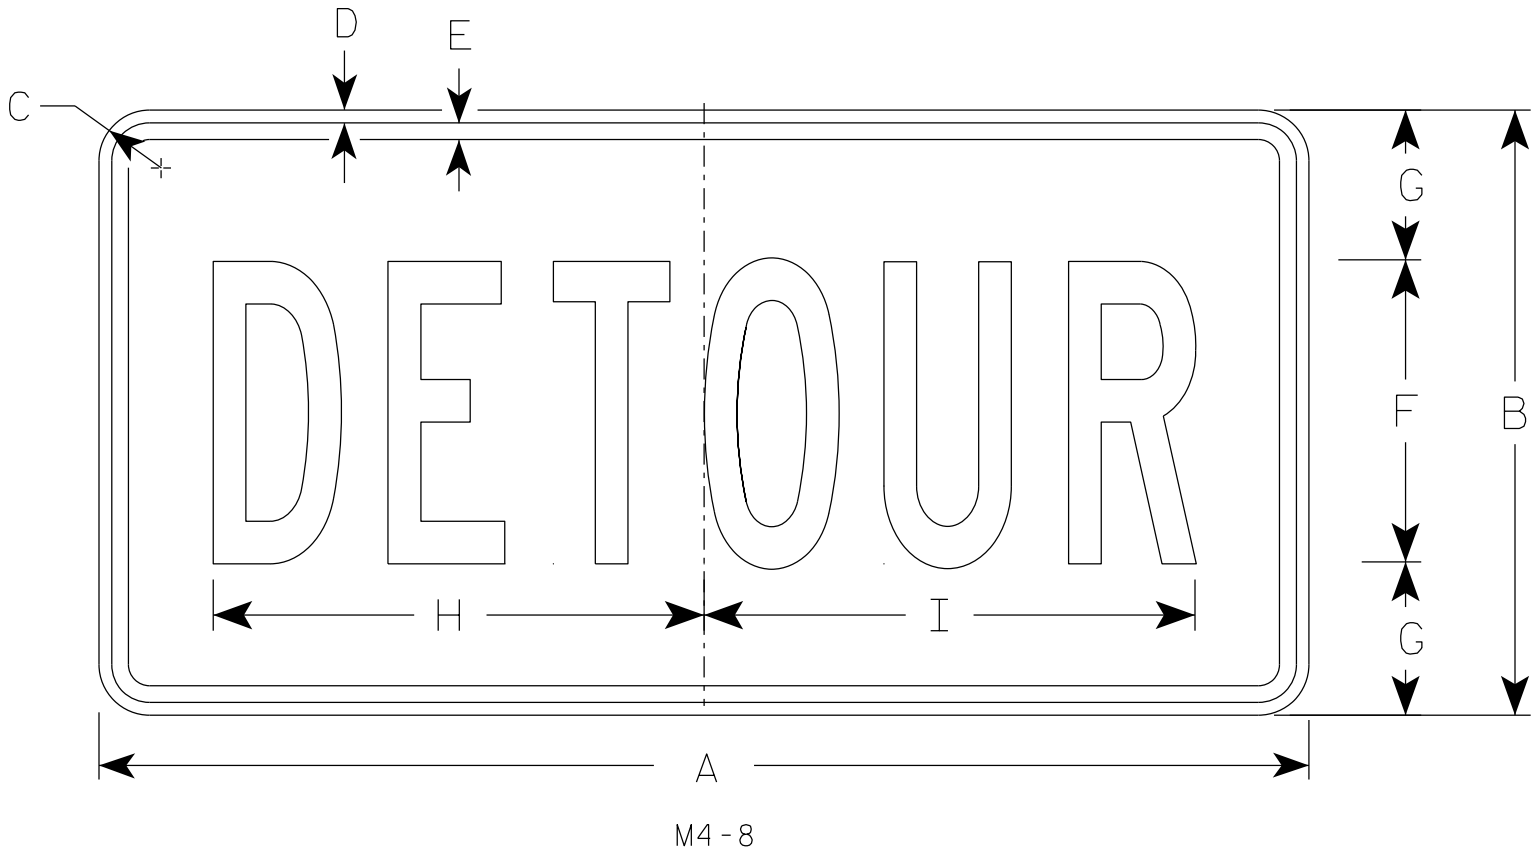

SIZE	A	B	C	D	E	F	G	H	I	J	K	L	M	N	O	P	Q	R	S	T	U	V	W	X	Y	Z	Area sq. ft.
1																											
2	24	12	1 1/2	3/8	3/8	6	3	10	10 1/4																		2.0
2M	24	12	1 1/2	3/8	3/8	6	3	10	10 1/4																		2.0
3	36	18	1 1/2	3/8	1/2	9	4 1/2	14 5/8	14 1/2																		4.5
4	36	18	1 1/2	3/8	1/2	9	4 1/2	14 5/8	14 1/2																		4.5
5	36	18	1 1/2	3/8	1/2	9	4 1/2	14 5/8	14 1/2																		4.5

STANDARD SIGN


M4-8

WISCONSIN DEPT OF TRANSPORTATION

APPROVED *Matthew R. Rauch*
for State Traffic Engineer

DATE 2/9/2023 PLATE NO. M4-8.4

7

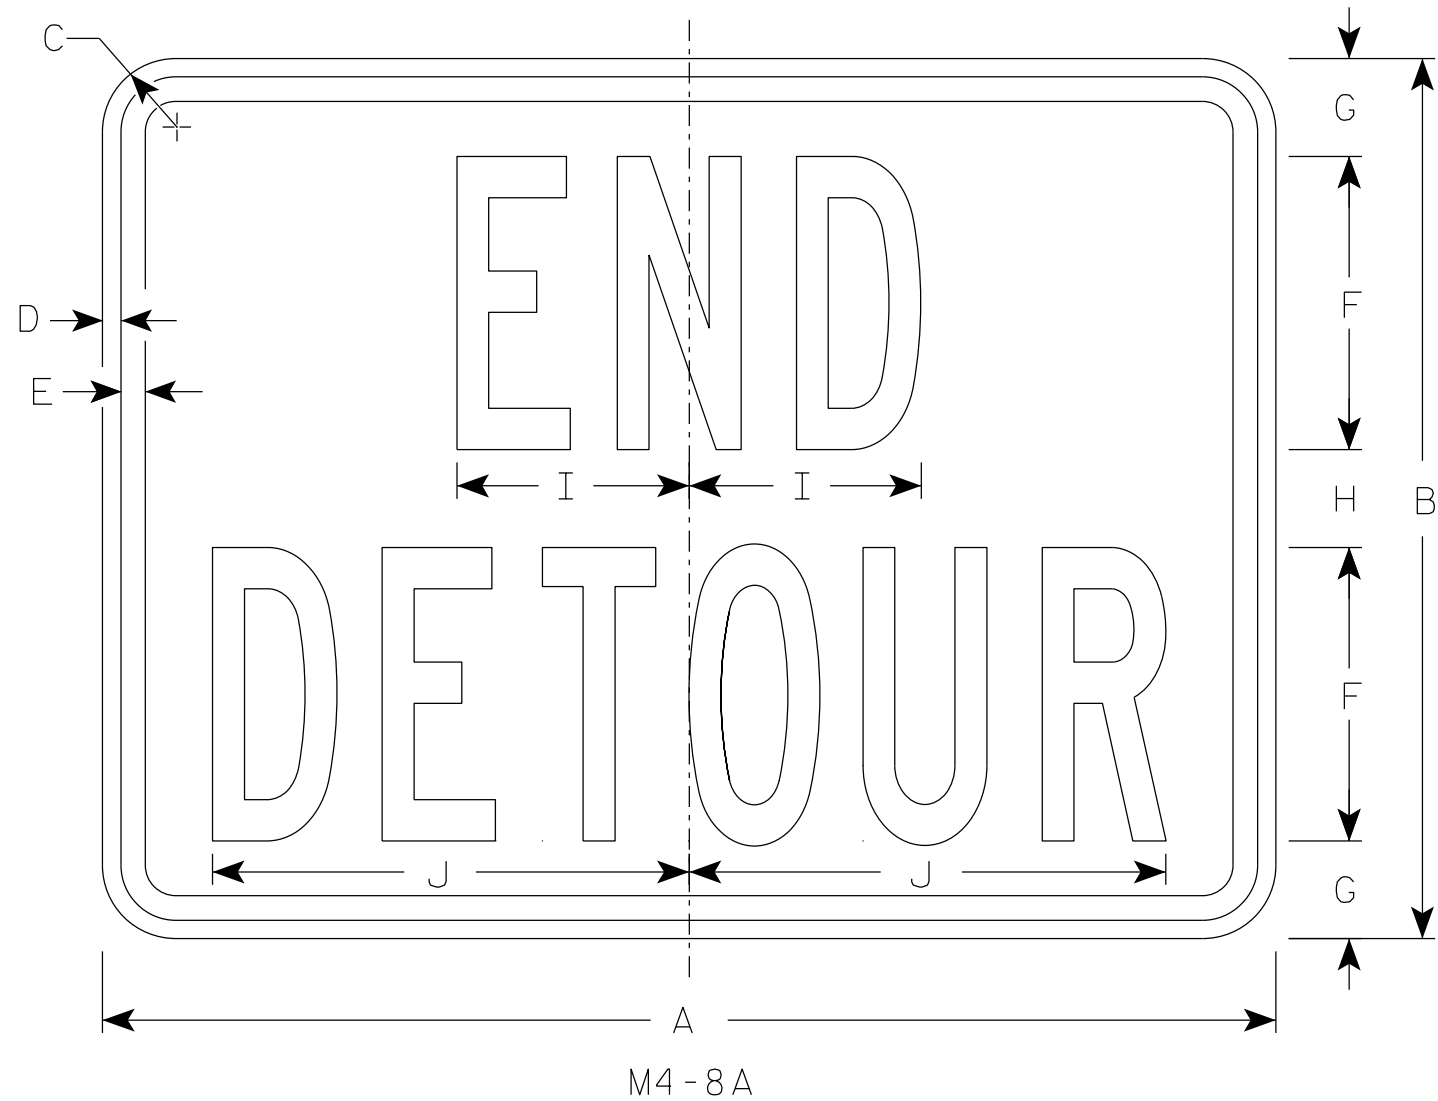

NOTES

1. Sign is Type II - Type F Reflective
2. Color:
Background - Orange
Message - Black
3. Message Series - B
4. Corners may be square or rounded when base material is plywood but borders shall be rounded as shown. When base material is metal, the corners and borders shall be rounded.

7

SIZE	A	B	C	D	E	F	G	H	I	J	K	L	M	N	O	P	Q	R	S	T	U	v	W	X	Y	Z	Area sq. ft.
1																											
2	24	18	1 1/2	3/8	1/2	6	2	2	4 3/4	9 3/4																	3.0
2M	24	18	1 1/2	3/8	1/2	6	2	2	4 3/4	9 3/4																	3.0
3	30	24	1 1/2	3/8	1/2	8	2 1/2	3	6 3/4	13																	5.0
4	30	24	1 1/2	3/8	1/2	8	2 1/2	3	6 3/4	13																	5.0
5	30	24	1 1/2	3/8	1/2	8	2 1/2	3	6 3/4	13																	5.0

STANDARD SIGN


M4-8A

WISCONSIN DEPT OF TRANSPORTATION


APPROVED *Matthew R. Rauch*
For State Traffic Engineer

DATE 2/9/2023 PLATE NO. M4-8A.4

7

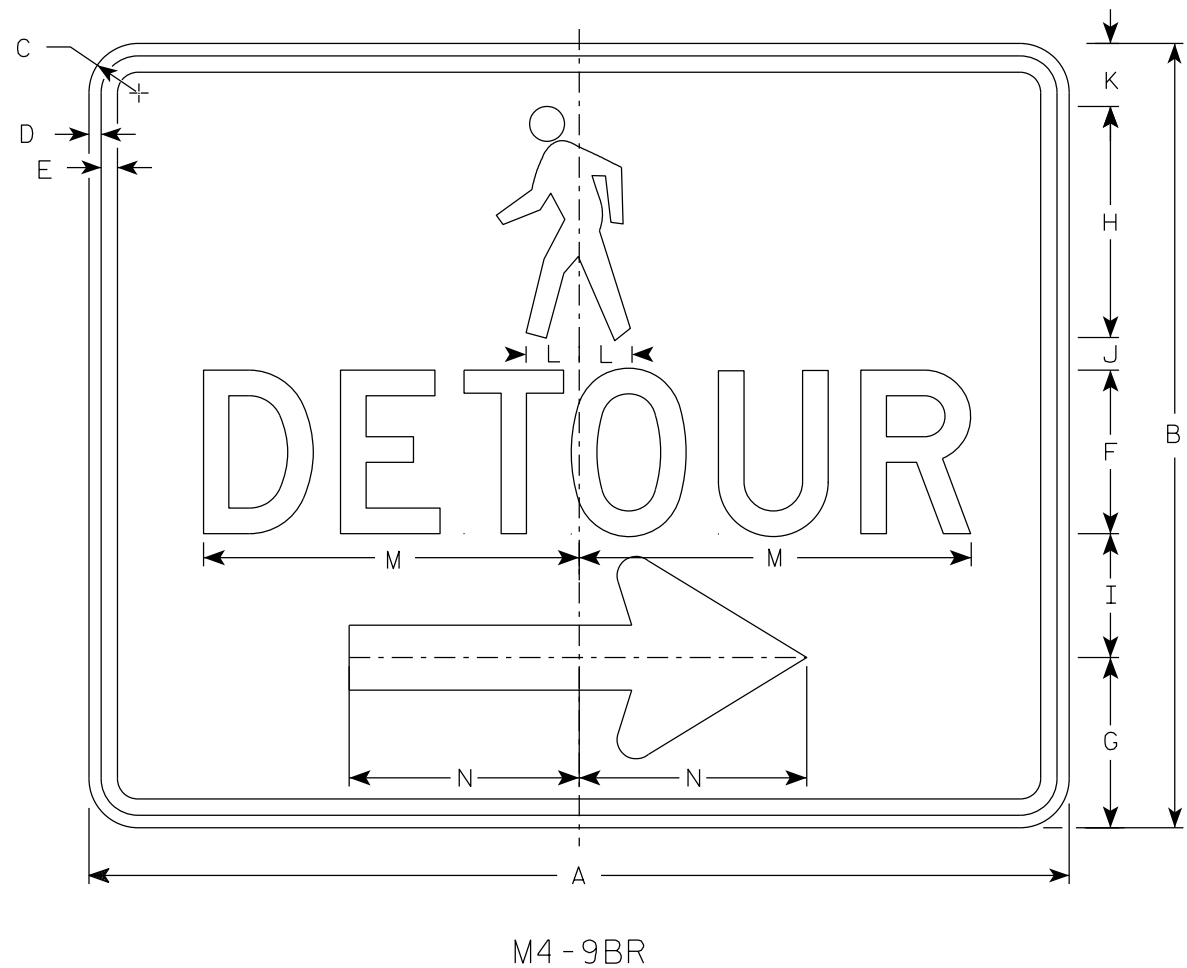

- NOTES
1. Sign is Type II-Type F Reflective
 2. Color:
Background - Orange
Message - Black
 3. Message Series - D
 4. Corners may be square or rounded when base material is plywood but borders shall be rounded as shown. When base material is metal, the corners and borders shall be rounded.
 5. M4-9BL is the same as M4-9BR except the arrow is reversed.

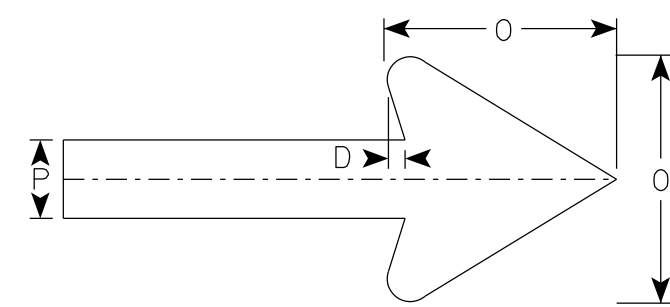

Arrow Detail

7





SIZE	A	B	C	D	E	F	G	H	I	J	K	L	M	N	O	P	Q	R	S	T	U	V	W	X	Y	Z	Area sq. ft.
1																											
2S	30	24	1 1/2	3/8	1/2	5	5 1/4	7 1/8	3 3/4	1	1 1/8	1 5/8	11 3/4	7	6	2											5.0
2M	30	24	1 1/2	3/8	1/2	5	5 1/4	7 1/8	3 3/4	1	1 1/8	1 5/8	11 3/4	7	6	2											5.0
3																											
4																											
5																											

STANDARD SIGN
M4-9B L&R


WISCONSIN DEPT OF TRANSPORTATION

APPROVED *Matthew R. Rauch*
For State Traffic Engineer

DATE 2/9/2023 PLATE NO. M4-9B.4

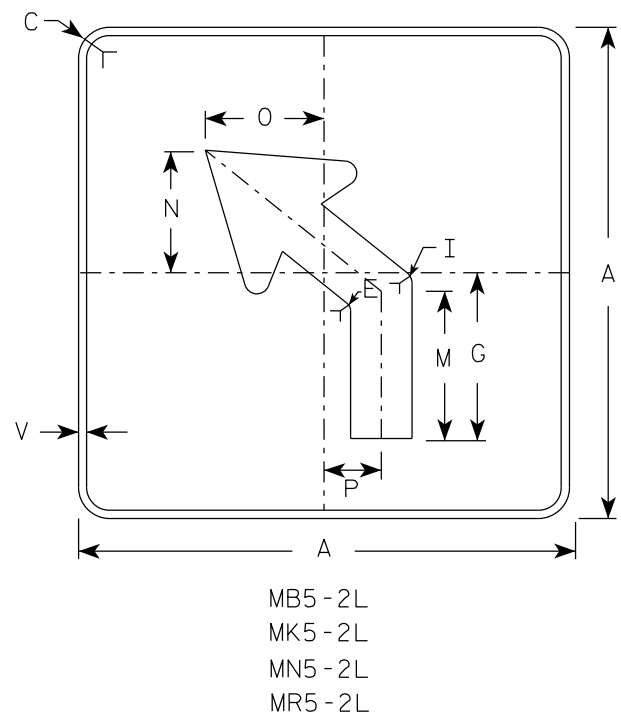
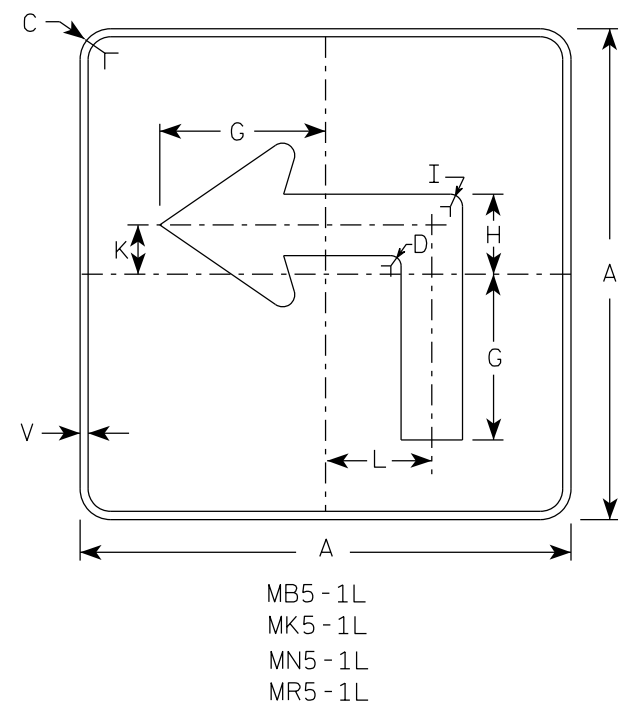
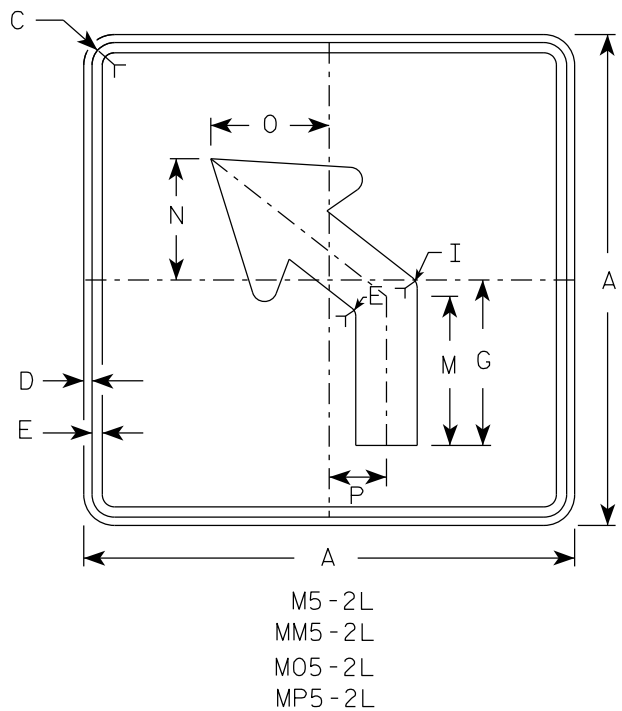
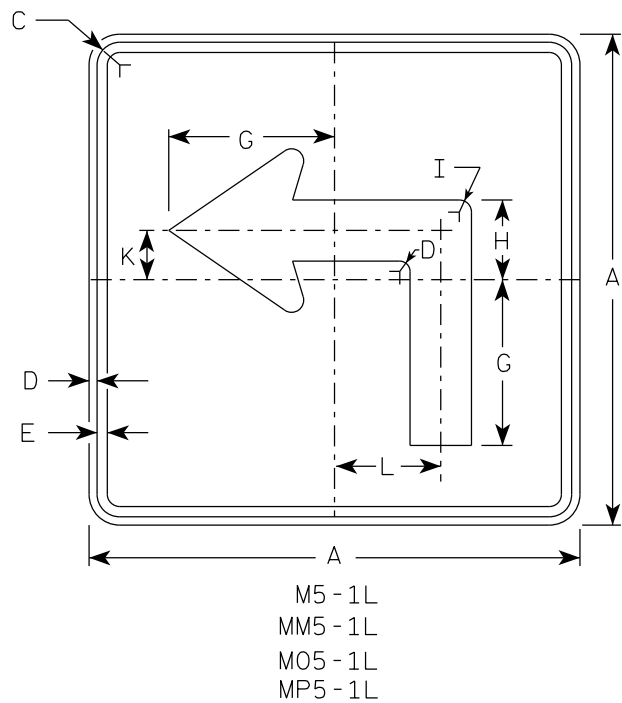


- NOTES
- Signs are Type II - Type H reflective except as shown
 - Color:
Background - See note 4
Message - See note 4
 - Corners may be square or rounded when base material is plywood but borders shall be rounded as shown. When base material is metal, the corners and borders shall be rounded.
 - | | | |
|-----------|-------|---|
| M5-1 and | M5-2 | Background - White |
| | | Message - Black |
| MB5-1 and | MB5-2 | Background - Blue |
| | | Message - White |
| MK5-1 and | MK5-2 | Background - Green |
| | | Message - White |
| MM5-1 and | MM5-2 | Background - White |
| | | Message - Green |
| MN5-1 and | MN5-2 | Background - Brown |
| | | Message - White |
| M05-1 and | M05-2 | Background - Orange - Type F Reflective |
| | | Message - Black |
| MP5-1 and | MP5-2 | Background - White |
| | | Message - Blue |
| MR5-1 and | MR5-2 | Background - Brown |
| | | Message - Yellow |
 - M5-1R same as M5-1L except arrow points right.
 - M5-2R same as M5-2L except arrow tilts right.

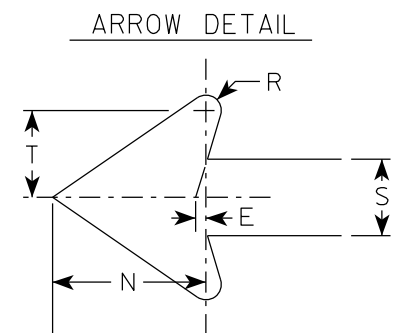


SIZE	A	B	C	D	E	F	G	H	I	J	K	L	M	N	O	P	Q	R	S	T	U	V	W	X	Y	Z	Area sq. ft.
1																											
2S	21		1 1/2	3/8	3/8		7	3 3/8	5/8		2 1/8	4 1/2	6 3/8	5 1/4	5	2 1/2		1/2	2 5/8	3		1/2					3.06
2M	21		1 1/2	3/8	3/8		7	3 3/8	5/8		2 1/8	4 1/2	6 3/8	5 1/4	5	2 1/2		1/2	2 5/8	3		1/2					3.06
3	30		1 7/8	1/2	5/8		10 1/8	4 7/8	7/8		3	6 1/2	9 1/8	7 1/2	7 1/4	3 1/2		3/4	3 3/4	4 1/4		1/2					6.25
4	30		1 7/8	1/2	5/8		10 1/8	4 7/8	7/8		3	6 1/2	9 1/8	7 1/2	7 1/4	3 1/2		3/4	3 3/4	4 1/4		1/2					6.25
5	30		1 7/8	1/2	5/8		10 1/8	4 7/8	7/8		3	6 1/2	9 1/8	7 1/2	7 1/4	3 1/2		3/4	3 3/4	4 1/4		1/2					6.25

PROJECT NO:	HWY:	COUNTY:	SHEET NO: 104	E
-------------	------	---------	---------------	---

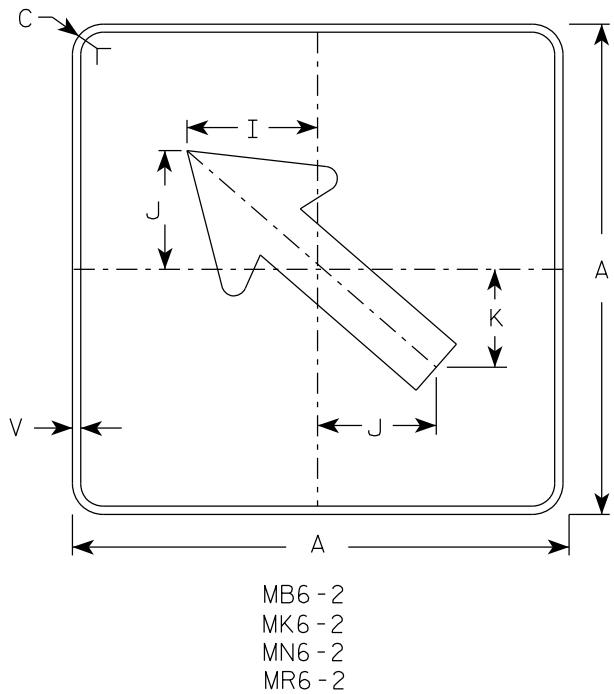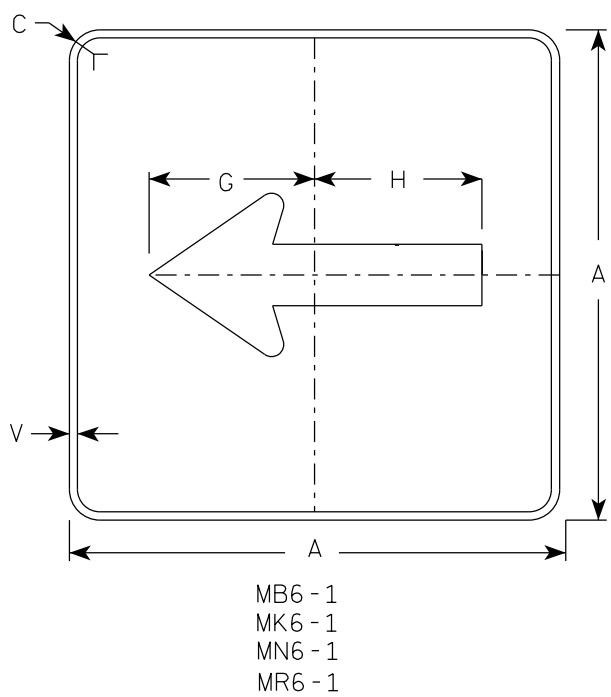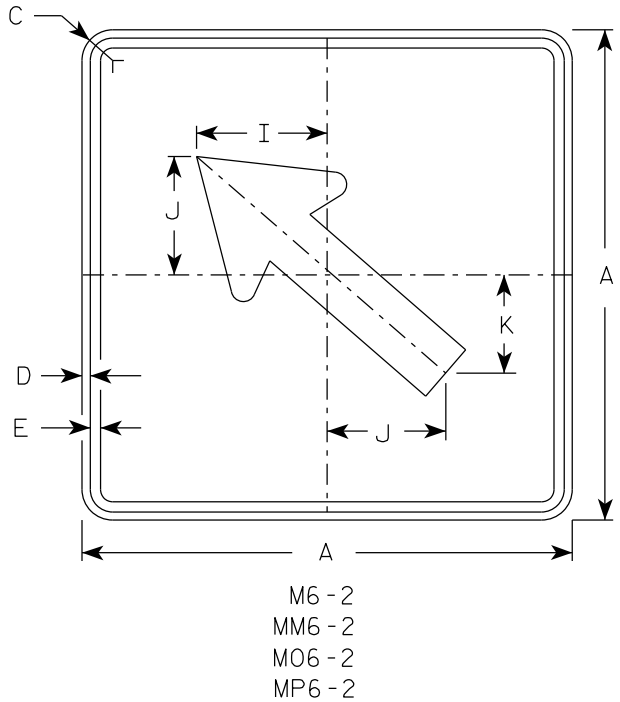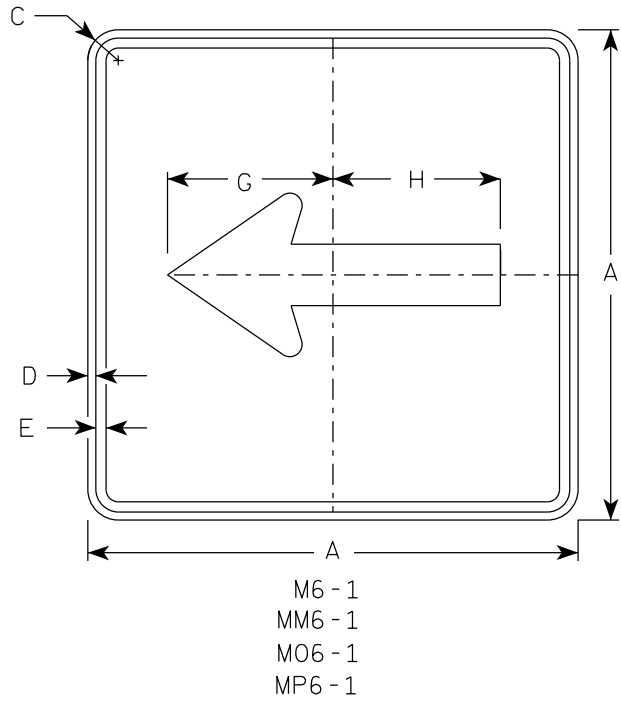

- NOTES**
- Signs are Type II - Type H Reflective except as Shown
 - Color:
Background - See note 4
Message - See note 4
 - Corners may be square or rounded when base material is plywood but borders shall be rounded as shown. When base material is metal, the corners and borders shall be rounded.
 - M6-1 and M6-2 Background - White
Message - Black
MB6-1 and MB6-2 Background - Blue
Message - White
MK6-1 and MK6-2 Background - Green
Message - White
MM6-1 and MM6-2 Background - White
Message - Green
MN6-1 and MN6-2 Background - Brown
Message - White
M06-1 and M06-2 Background - Orange - Type F Reflective
Message - Black
MP6-1 and MP6-2 Background - White
Message - Blue
MR6-1 and MR6-2 Background - Brown
Message - Yellow

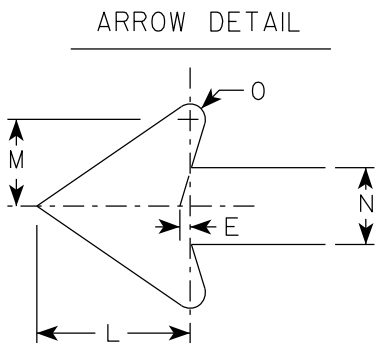

SIZE	A	B	C	D	E	F	G	H	I	J	K	L	M	N	O	P	Q	R	S	T	U	V	W	X	Y	Z	Area sq. ft.	
1																												
2S	21		1 1/2	3/8	3/8		7 1/2	7 1/8	5 5/8	5	4 1/4	5 1/4	3	2 5/8	1/2							1/2						3.06
2M	21		1 1/2	3/8	3/8		7 1/2	7 1/8	5 5/8	5	4 1/4	5 1/4	3	2 5/8	1/2							1/2						3.06
3	30		1 7/8	1/2	5/8		10 3/4	10 1/4	8	7 1/4	6	7 1/2	4 1/4	3 3/4	3/4							1/2						6.25
4	30		1 7/8	1/2	5/8		10 3/4	10 1/4	8	7 1/4	6	7 1/2	4 1/4	3 3/4	3/4							1/2						6.25
5	30		1 7/8	1/2	5/8		10 3/4	10 1/4	8	7 1/4	6	7 1/2	4 1/4	3 3/4	3/4							1/2						6.25

PROJECT NO:

HWY:

COUNTY:

SHEET NO: 105

E


STANDARD SIGN
M6 - 1 & M6 - 2
SERIES

WISCONSIN DEPT OF TRANSPORTATION

APPROVED *Matthew R. Rauch*
for State Traffic Engineer

DATE 2/13/2023 PLATE NO. M6-1.16


7

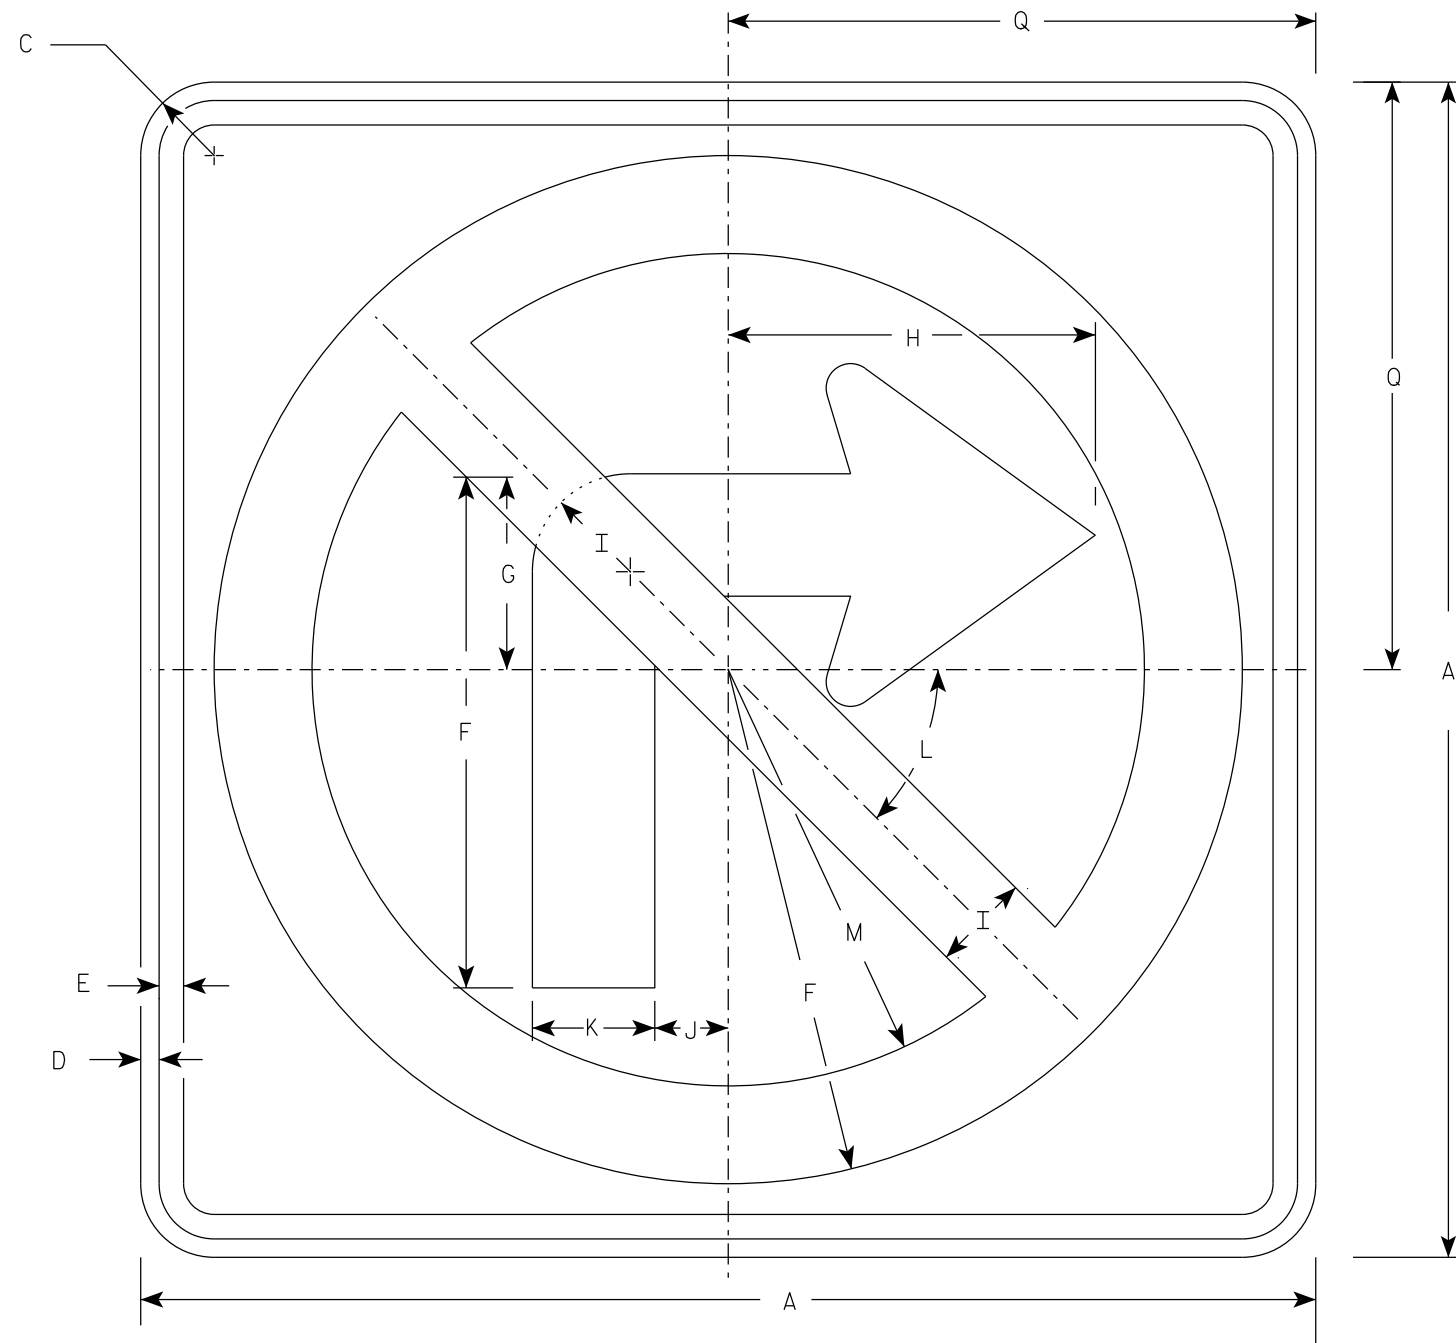

R3-1

NOTES

1. Sign is Type II - Type H Reflective
2. Color:
Background - White
Message - See note 3
3. Border & Arrow are non reflective black, the circle with diagonal bar is reflective red.

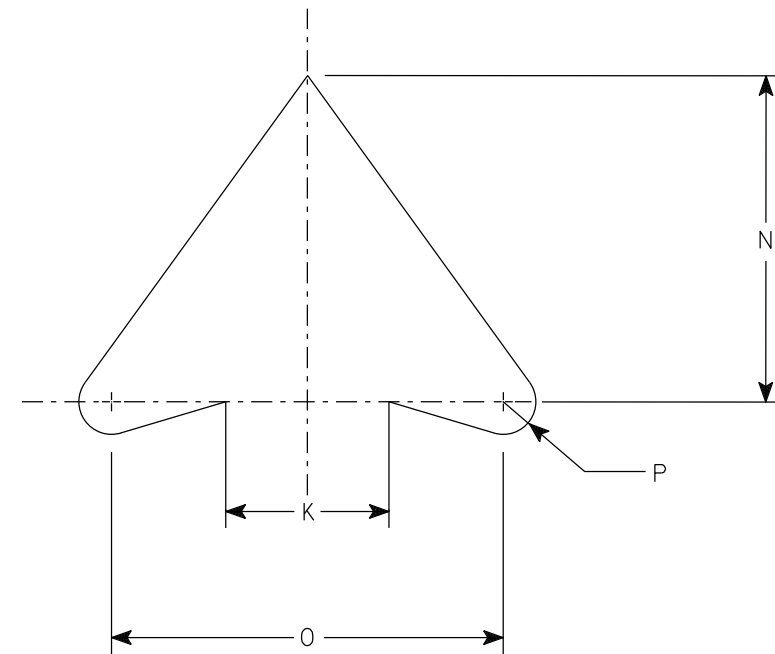


ARROW DETAIL

SIZE	A	B	C	D	E	F	G	H	I	J	K	L	M	N	O	P	Q	R	S	T	U	V	W	X	Y	Z	Area sq. ft.
1	24		1 1/2	3/8	1/2	10 1/2	4	7 1/2	2	1 1/2	2 1/2	45	8 1/2	5	6	1/2	12										4.0
2S	24		1 1/2	3/8	1/2	10 1/2	4	7 1/2	2	1 1/2	2 1/2	45°	8 1/2	5	6	1/2	12										4.0
2M	36		2 1/4	5/8	3/4	15 3/4	6	11 1/4	3	2 1/4	3 3/4	45	12 3/4	7 1/2	9	3/4	18										9.0
3	36		2 1/4	5/8	3/4	15 3/4	6	11 1/4	3	2 1/4	3 3/4	45	12 3/4	7 1/2	9	3/4	18										9.0
4	36		2 1/4	5/8	3/4	15 3/4	6	11 1/4	3	2 1/4	3 3/4	45°	12 3/4	7 1/2	9	3/4	18										9.0
5	48		2 1/4	3/4	1	21	8	15	4	3	5	45°	17	10	12	1	24										16.0

PROJECT NO:	HWY:	COUNTY:	SHEET NO: 106	E
-------------	------	---------	---------------	---

7

7

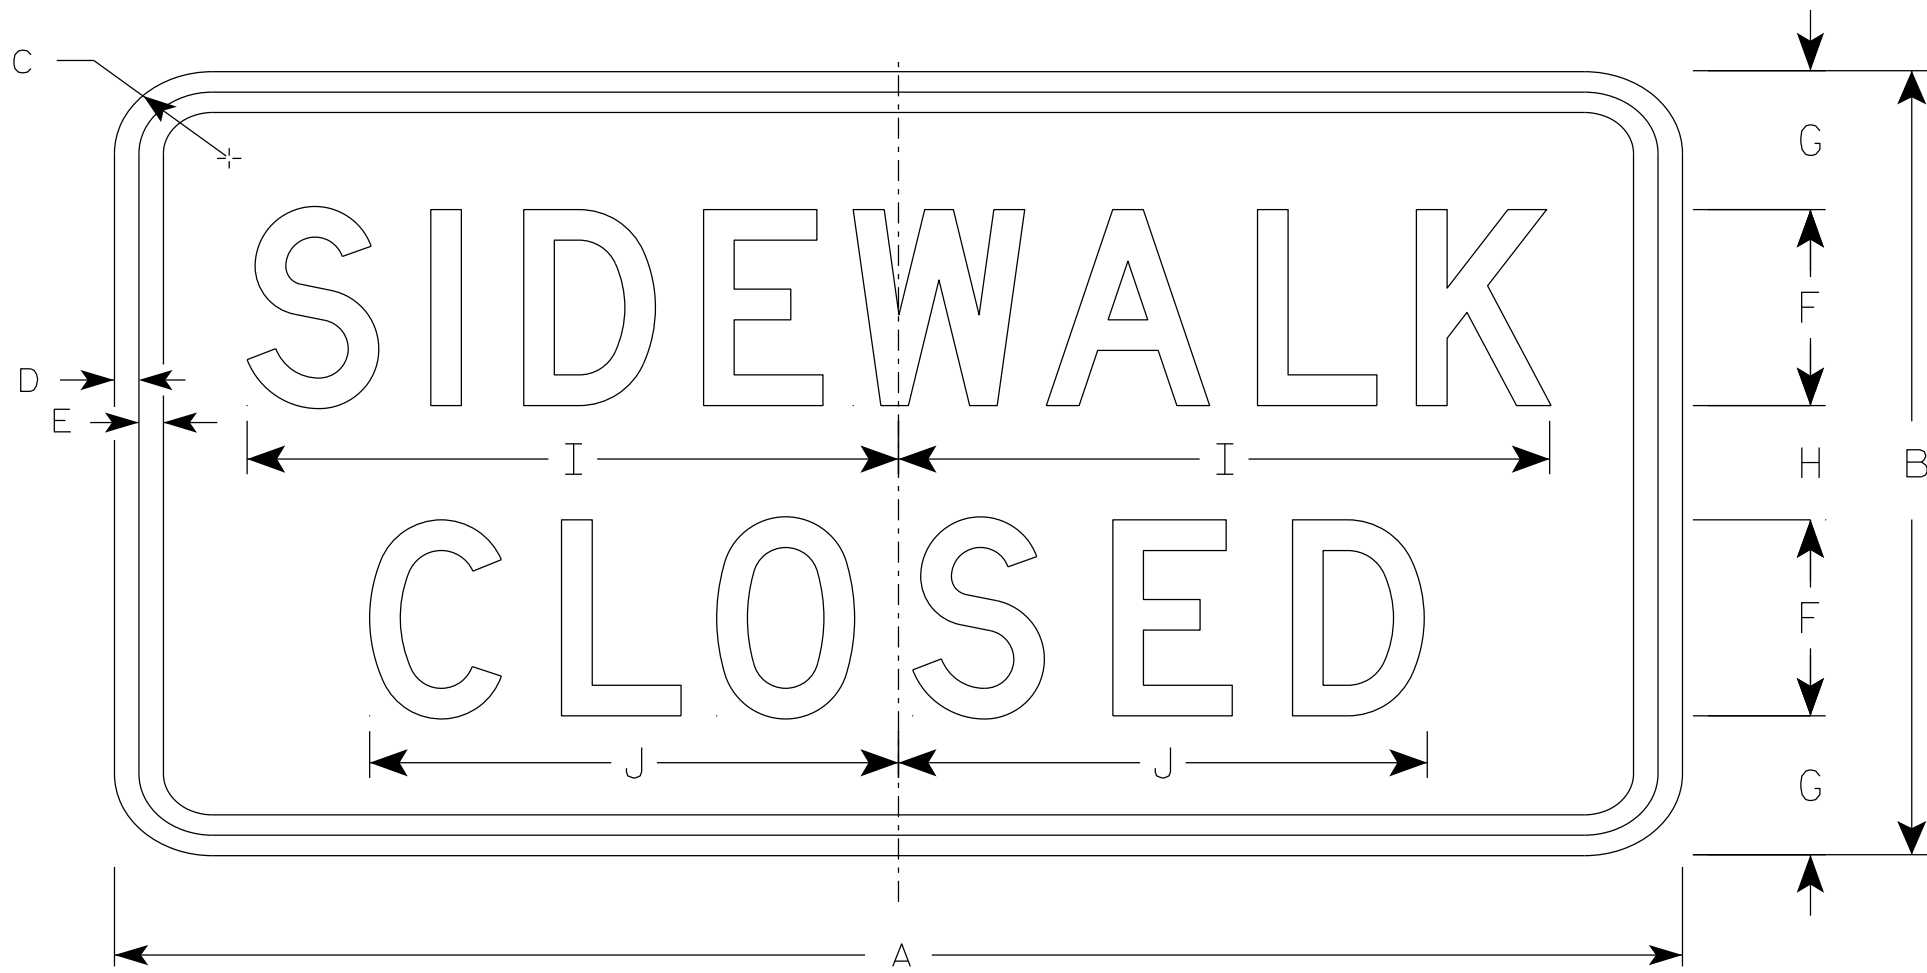

R9-9

NOTES

- 1. Sign is Type II - Type H Reflective
- 2. Color:
 - Background - White
 - Message - Black
- 3. Message Series - C
- 4. Use Size 2 for Sidewalks. Use Size 3 for Paths and Trails.

7

SIZE	A	B	C	D	E	F	G	H	I	J	K	L	M	N	O	P	Q	R	S	T	U	V	W	X	Y	Z	Area sq. ft.
1																											
2S	24	12	1 1/2	1/2	1/2	3	2 1/8	1 3/4	10	8 1/8																	2.0
2M	24	12	1 1/2	1/2	1/2	3	2 1/8	1 3/4	10	8 1/8																	2.0
3	30	18	1 1/2	1/2	1/2	4	3 1/2	3	12 1/2	10 1/4																	3.75
4																											
5																											

PROJECT NO:

HWY:

COUNTY:

SHEET NO: 107


E

NOTES

1. Sign is Type II - Type H Reflective
2. Color:

Background - White

Message - Black
3. Message Series - D

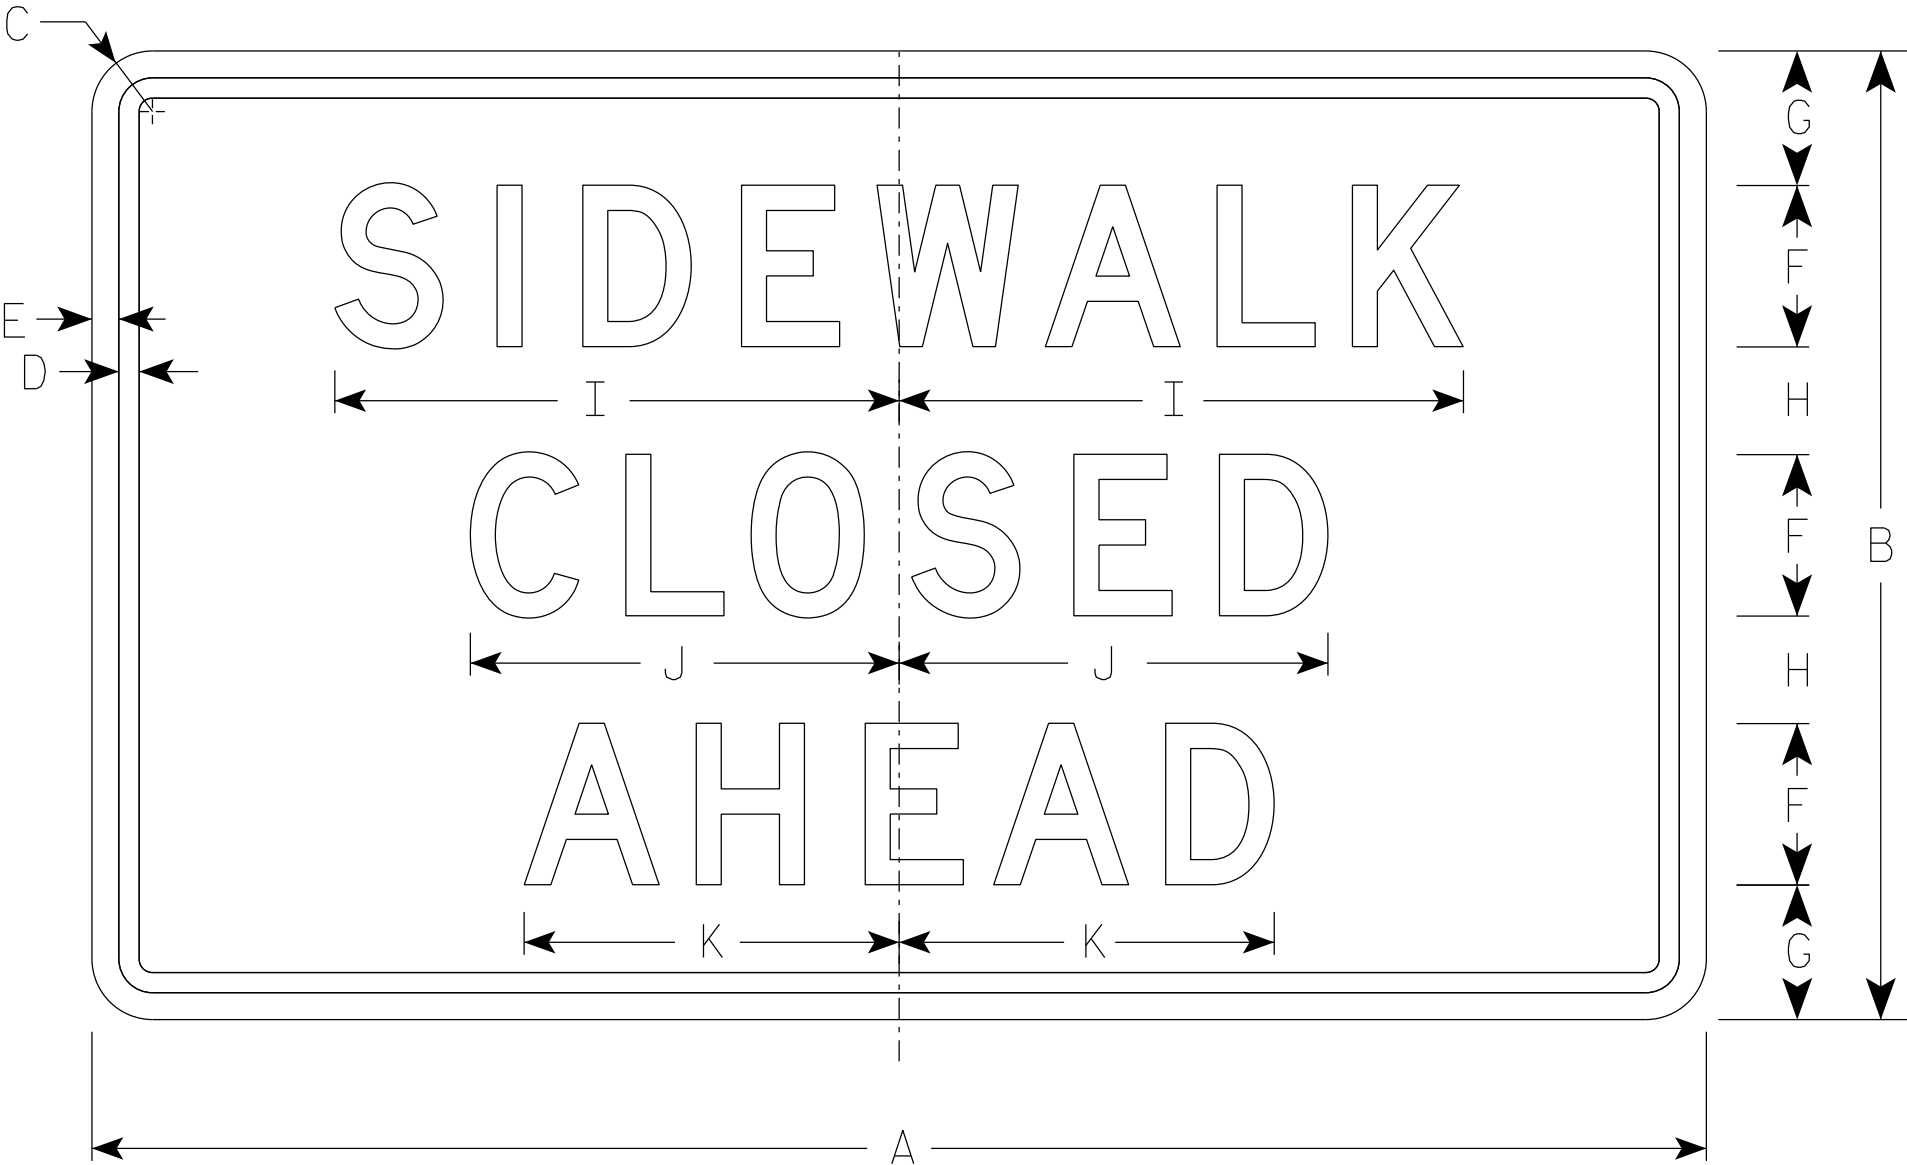

R9-9A

SIZE	A	B	C	D	E	F	G	H	I	J	K	L	M	N	O	P	Q	R	S	T	U	V	W	X	Y	Z	Area sq. ft.
1																											
2S	30	18	1 1/2	3/8	1/2	3	2 1/2	2	10 1/2	8	7																3.75
2M	30	18	1 1/2	3/8	1/2	3	2 1/2	2	10 1/2	8	7																3.75
3																											
4																											
5																											

PROJECT NO:


HWY:

COUNTY:

SHEET NO: 108

E


7

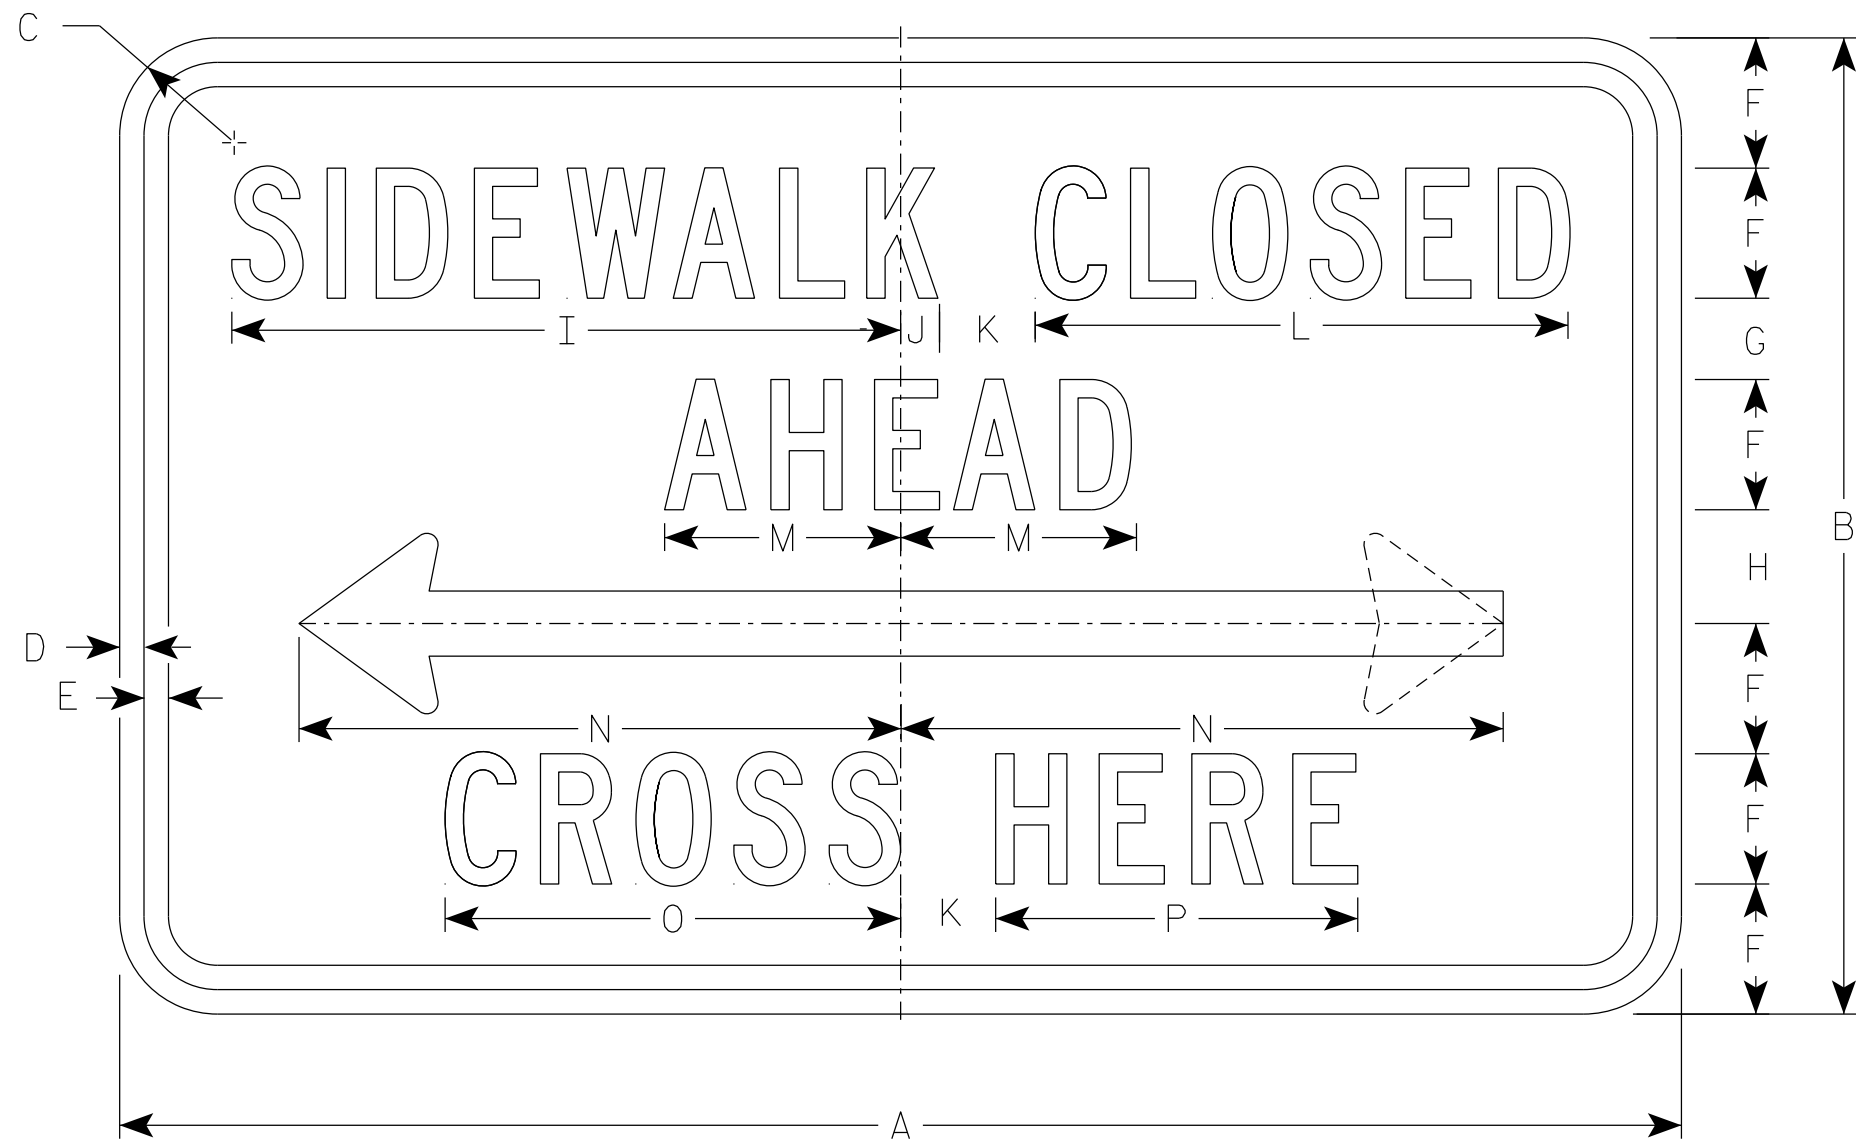

R9-11

NOTES

- 1. Sign is Type II - Type H Reflective
- 2. Color:
Background - White
Message - Black
- 3. Message Series - C except Size 1 is Series D
- 4. Use Size 2 for Sidewalks. Use Size 3 for Paths and Trails.
- 5. R9-11 D (double arrow)
R9-11 L (left arrow)
R9-11 R (right arrow)

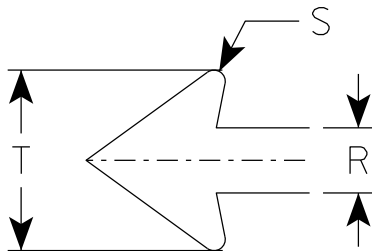

7

SIZE	A	B	C	D	E	F	G	H	I	J	K	L	M	N	O	P	Q	R	S	T	U	V	W	X	Y	Z	Area sq. ft.
1																											
2S	24	12	1 1/2	3/8	3/8	1 1/2	1 1/2	1 1/2	9 3/4	5/8	1 1/2	7 5/8	3 1/2	9 1/4	6 5/8	5 1/8		1	1/8	2 3/4							2.0
2M	24	12	1 1/2	3/8	3/8	1 1/2	1 1/2	1 1/2	9 3/4	5/8	1 1/2	7 5/8	3 1/2	9 1/4	6 5/8	5 1/8		1	1/8	2 3/4							2.0
3	30	15	1 1/2	3/8	1/2	2	1 1/2	1 1/2	13	3/4	2	10 1/4	4 5/8	12 3/8	8 7/8	6 7/8		1 1/4	1/4	3 5/8							3.125
4																											
5																											


PROJECT NO:

HWY:

COUNTY:

SHEET NO: 109


E

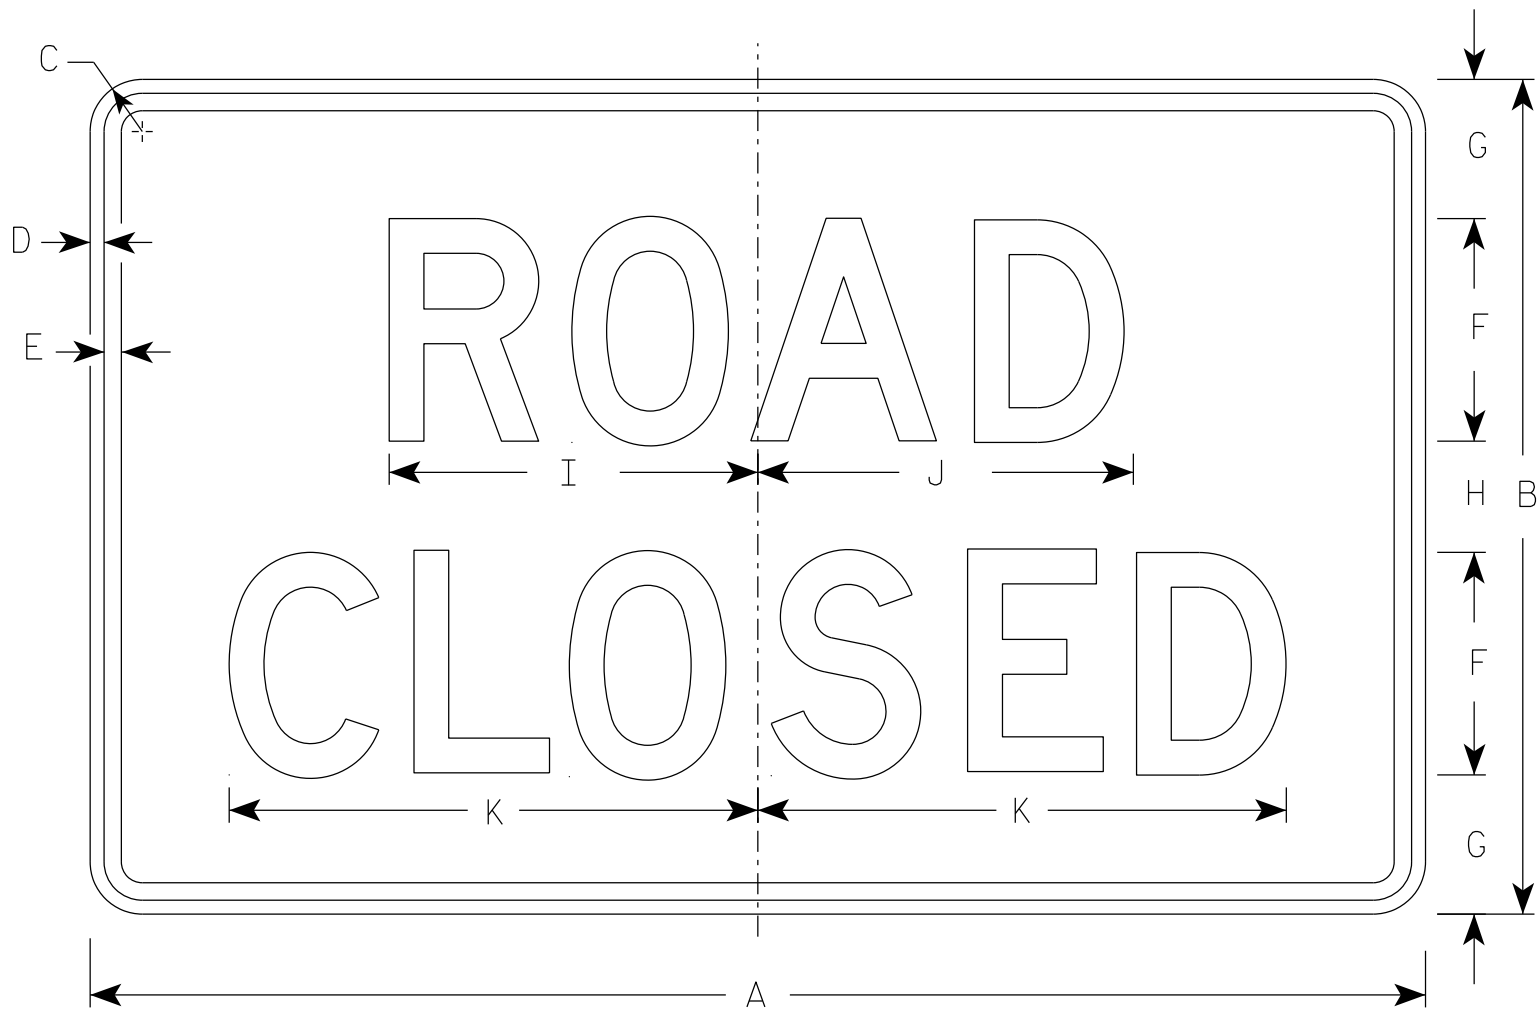


R11-2

NOTES


1. Sign is Type II - Type H Reflective
2. Color:
Background - White
Message - Black
3. Message Series - D
4. Corners may be square or rounded when base material is plywood but borders shall be rounded as shown. When base material is metal, the corners and borders shall be rounded.
5. Modify the message as required.

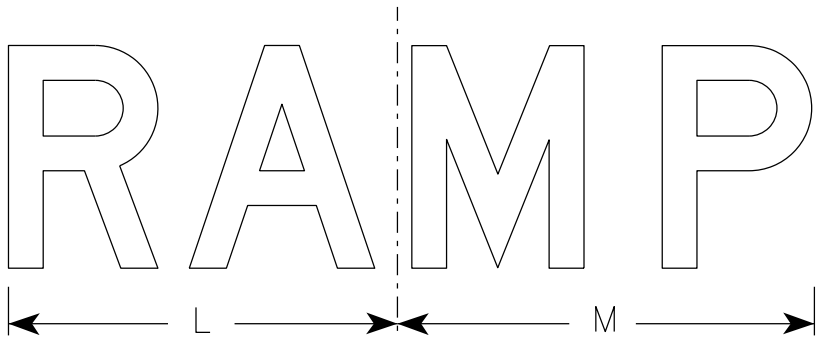

R11-2R

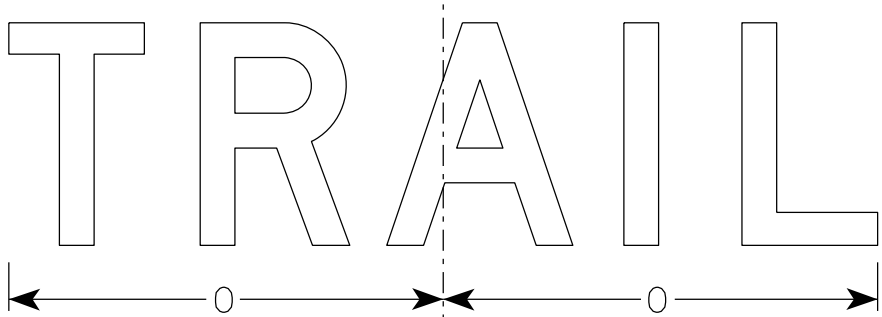

R11-2T

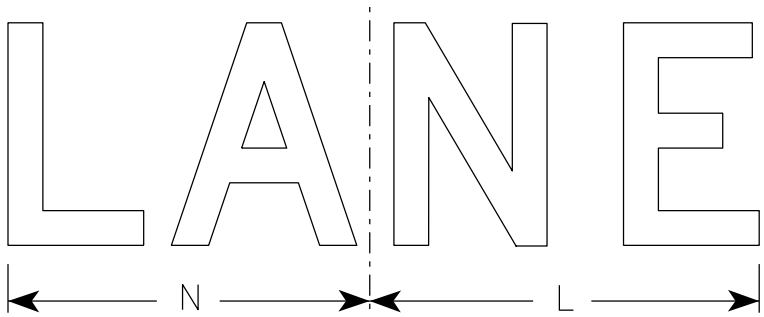


R11-2L

SIZE	A	B	C	D	E	F	G	H	I	J	K	L	M	N	O	P	Q	R	S	T	U	V	W	X	Y	Z	Area sq. ft.	
1																												
2S	48	30	1 7/8	1/2	5/8	8	5	4	13 1/4	13 1/2	19	14	15	13	15 5/8													10.0
2M	48	30	1 7/8	1/2	5/8	8	5	4	13 1/4	13 1/2	19	14	15	13	15 5/8													10.0
3	48	30	1 7/8	1/2	5/8	8	5	4	13 1/4	13 1/2	19	14	15	13	15 5/8													10.0
4	48	30	1 7/8	1/2	5/8	8	5	4	13 1/4	13 1/2	19	14	15	13	15 5/8													10.0
5	48	30	1 7/8	1/2	5/8	8	5	4	13 1/4	13 1/2	19	14	15	13	15 5/8													10.0

STANDARD SIGN R11-2	
WISCONSIN DEPT OF TRANSPORTATION	
APPROVED	<i>Matthew R. Rauch</i> For State Traffic Engineer
DATE 2/5/24	PLATE NO. R11-2.12

NOTES

- 1. Sign is Type II - Type H Reflective
- 2. Color:
Background - White
Message - Black
- 3. Message Series - C
- 4. Corners may be square or rounded when base material is plywood but borders shall be rounded as shown. When base material is metal, the corners and borders shall be rounded.

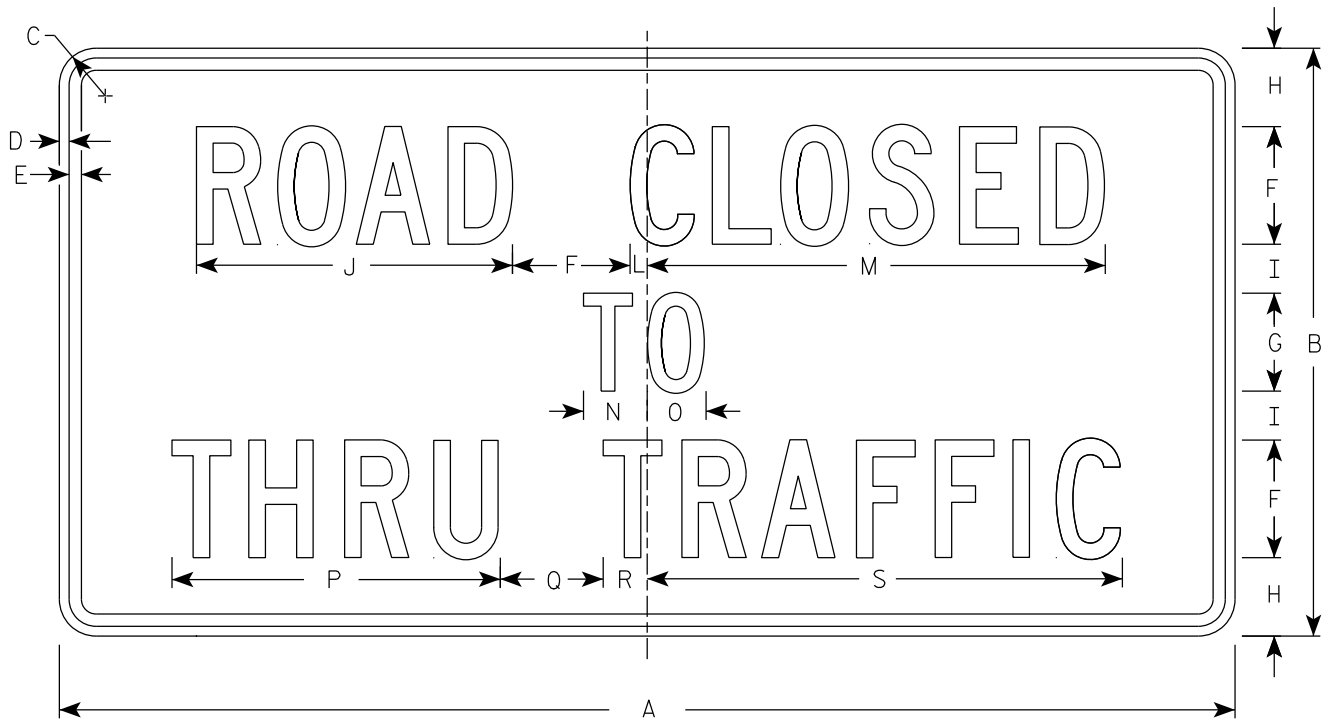

R11-4

SIZE	A	B	C	D	E	F	G	H	I	J	K	L	M	N	O	P	Q	R	S	T	U	V	W	X	Y	Z	Area sq. ft.
1																											
2S	60	30	1 7⁄8	1⁄2	5⁄8	6	5	4	2 1⁄2	16 1⁄8		7⁄8	23 3⁄8	3 1⁄4	3	16 3⁄4	5 1⁄4	2 1⁄4	24 1⁄4								12.5
2M	60	30	1 7⁄8	1⁄2	5⁄8	6	5	4	2 1⁄2	16 1⁄8		7⁄8	23 3⁄8	3 1⁄4	3	16 3⁄4	5 1⁄4	2 1⁄4	24 1⁄4								12.5
3																											
4																											
5																											

PROJECT NO:

HWY:

COUNTY:

SHEET NO: 111

E

STANDARD SIGN

R11 - 4

WISCONSIN DEPT OF TRANSPORTATION


APPROVED

Matthew R. Rauch
for State Traffic Engineer

DATE 2/5/24

PLATE NO. R11-4.4

7

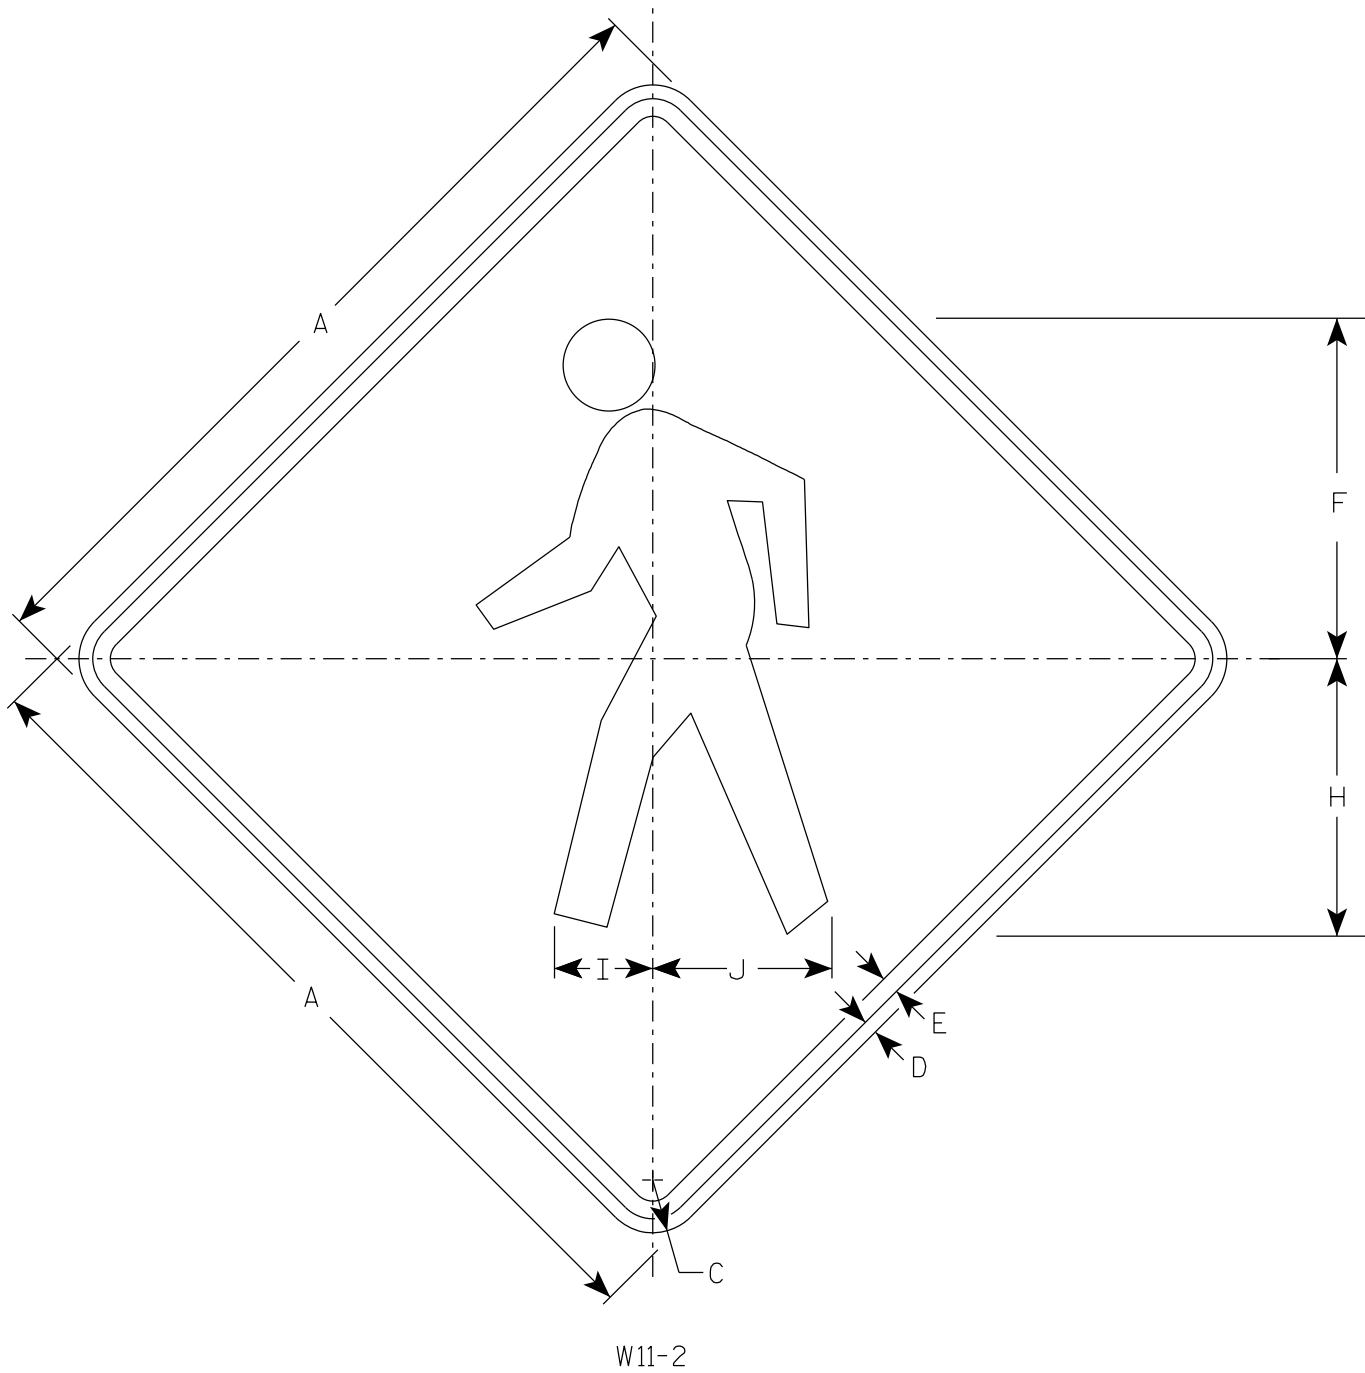

NOTES

- 1. Sign is Type II - Type F Reflective
- 2. Color:
 - Background - Yellow
 - Message - Black

7

SIZE	A	B	C	D	E	F	G	H	I	J	K	L	M	N	O	P	Q	R	S	T	U	V	W	X	Y	Z	Area sq. ft.
1	24		1 1/2	3/8	1/2	9 3/4		7 7/8	2 7/8	5 1/8																	4.0
2S	30		1 7/8	1/2	5/8	12 1/8		9 7/8	3 1/2	6 3/8																	6.25
2M	36		2 1/4	5/8	3/4	14 1/2		11 7/8	4 1/4	7 5/8																	9.0
3	36		2 1/4	5/8	3/4	14 1/2		11 7/8	4 1/4	7 5/8																	9.0
4	48		3	3/4	1	19 3/8		15 3/4	5 5/8	10 1/4																	16.0
5																											

STANDARD SIGN
W11-2


WISCONSIN DEPT OF TRANSPORTATION

APPROVED *Matthew R. Rauch*
for State Traffic Engineer

DATE 6/15/2023 PLATE NO. W11-2.9

NOTES

- 1. Sign is Type II - Type F Reflective
- 2. Color:
Background - Yellow
Message - Black
- 3. W16-7R is the same as W16-7L
except the arrow is reversed along
the vertical centerline.

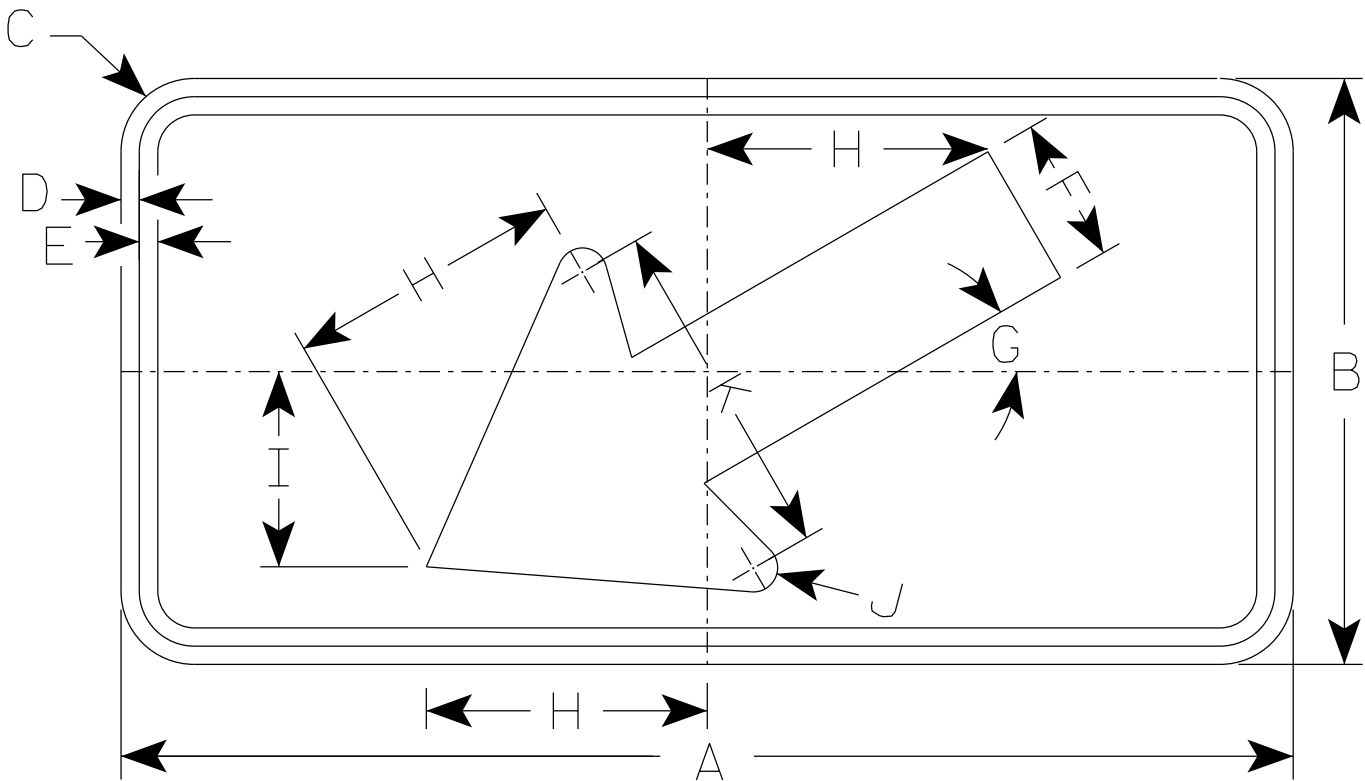

W16-7L

- * For 36" x 36" Warning Signs, use 30" x 18" W16-7L signs.
- * For 48" x 48" Warning Signs, use 48" x 24" W16-7L signs.

SIZE	A	B	C	D	E	F	G	H	I	J	K	L	M	N	O	P	Q	R	S	T	U	V	W	X	Y	Z	Area sq. ft.
1																											
2S	24	12	1 1/2	3/8	3/8	3	30°	5 3/4	4	1/2	7																2.0
2M	30	18	1 1/2	3/8	1/2	4 1/2	30°	8 1/2	6	5/8	10 1/4																3.75
3	30	18	1 1/2	3/8	1/2	4 1/2	30°	8 1/2	6	5/8	10 1/4																3.75
4	48	24	1 7/8	1/2	5/8	6	30°	11 1/2	8	1	14																8.0
5																											

STANDARD SIGN

W16-7


WISCONSIN DEPT OF TRANSPORTATION

APPROVED *Matthew R. Rauch*
for State Traffic Engineer

DATE 1/9/2024 PLATE NO. W16-7.9

NOTES

- 1. Sign is Type II - Type F Reflective
- 2. Color:
Background - Yellow
Message - Black
- 3. Message Series - C

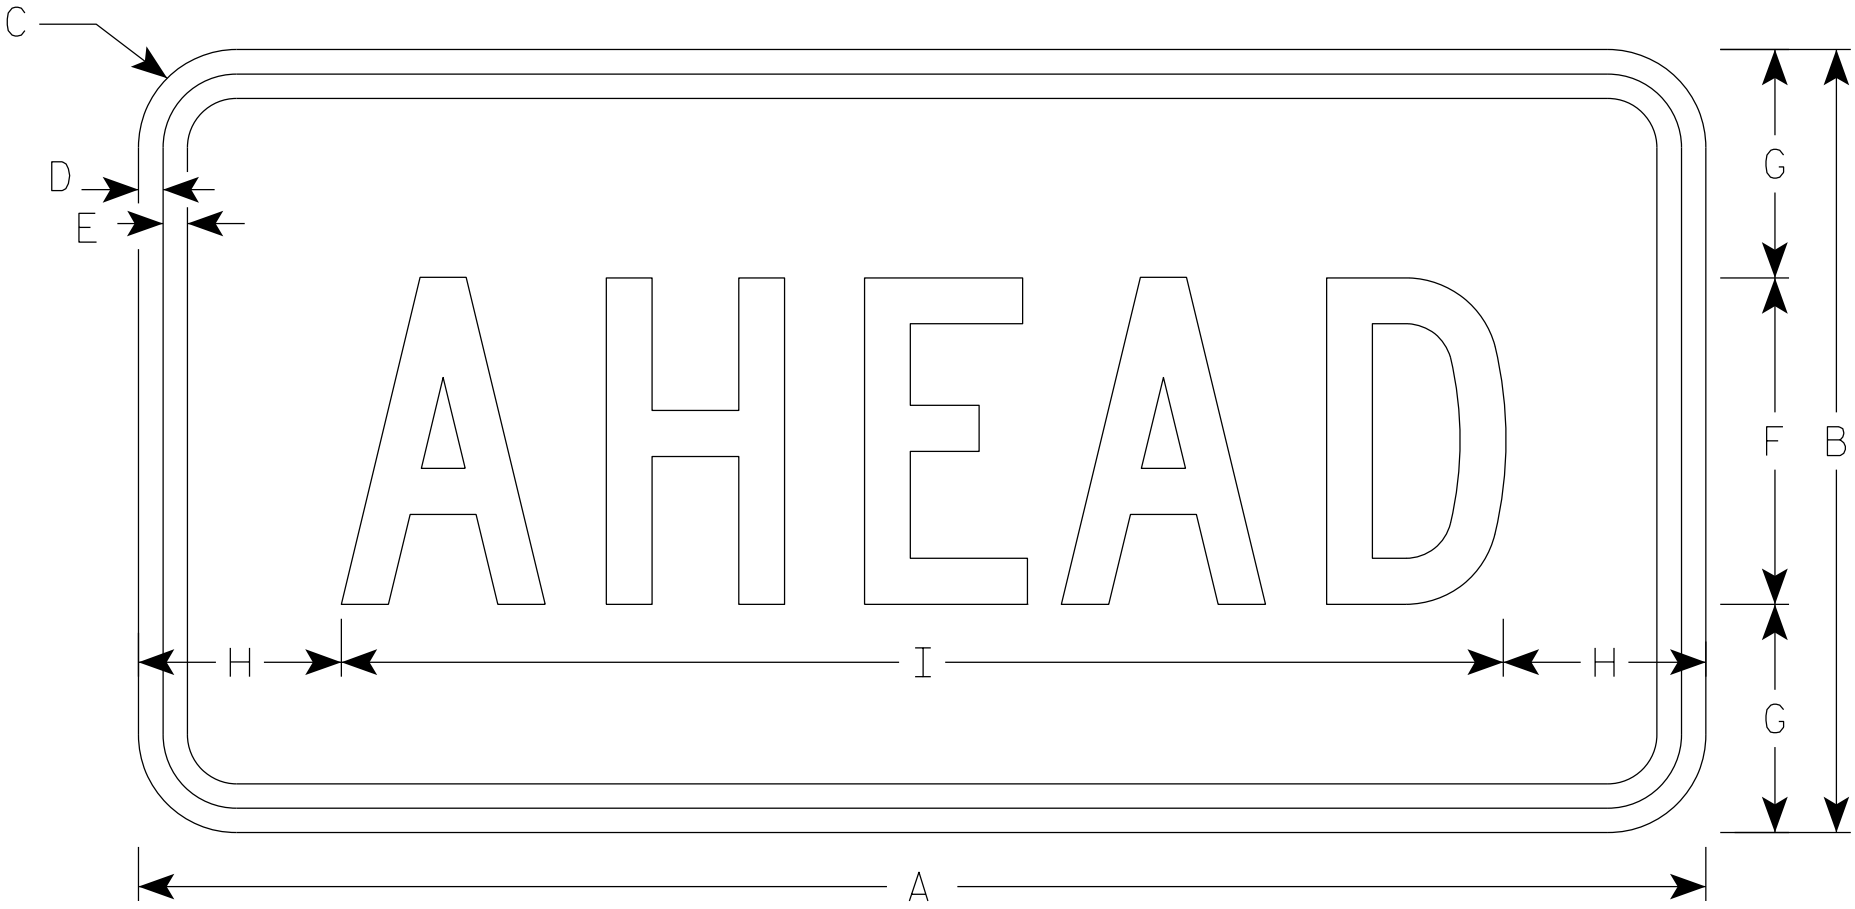

W16-9P

- * For 36" x 36" Warning Signs, use 30" x 18" W16-9P signs.
- * For 48" x 48" Warning Signs, use 48" x 24" W16-9P signs.

SIZE	A	B	C	D	E	F	G	H	I	J	K	L	M	N	O	P	Q	R	S	T	U	V	W	X	Y	Z	Area sq. ft.
1																											
2S	24	12	1 1/2	3/8	3/8	5	3 1/2	3 1/8	17 3/4																		2.0
2M	30	18	1 1/2	3/8	1/2	7	5 1/2	2 3/4	24 1/2																		3.75
3	30	18	1 1/2	3/8	1/2	7	3 1/2	2 3/4	24 1/2																		3.75
4	48	24	1 7/8	1/2	5/8	10	7	6 1/8	35 3/4																		8.0
5																											


STANDARD SIGN
W16-9P

WISCONSIN DEPT OF TRANSPORTATION




APPROVED *Matthew R. Rauch*
for State Traffic Engineer

DATE 1/9/2024 PLATE NO. W16-9P.9

7

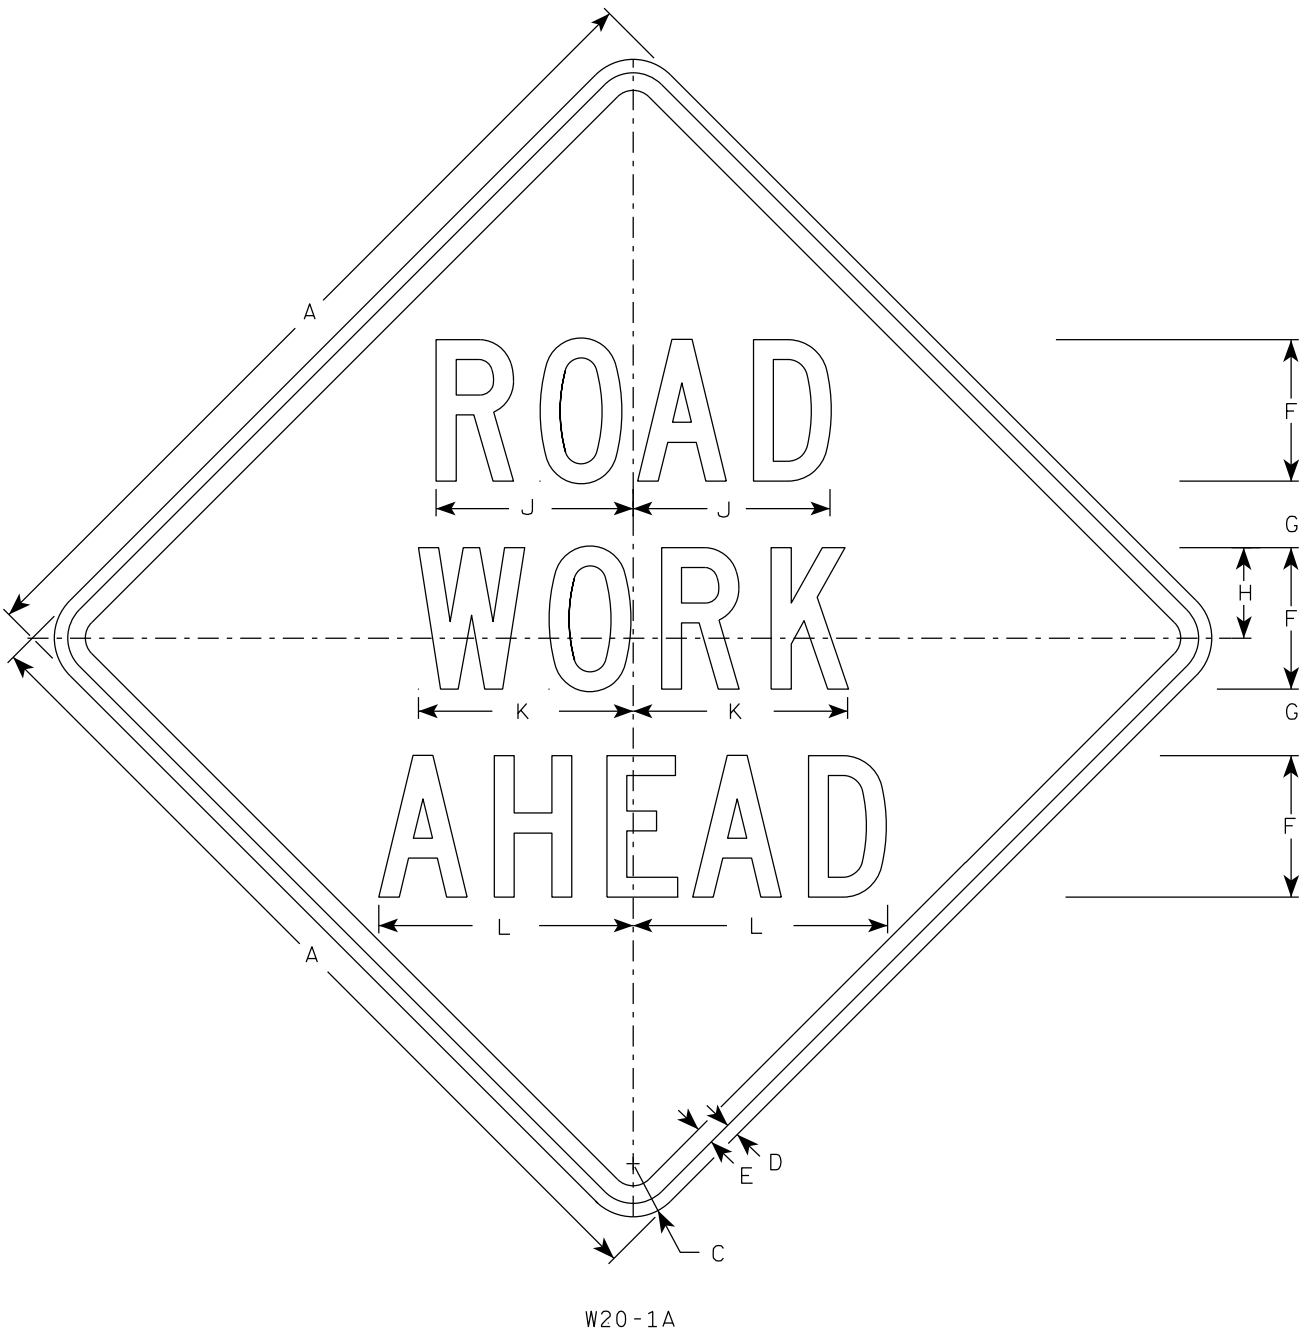


W20-1A

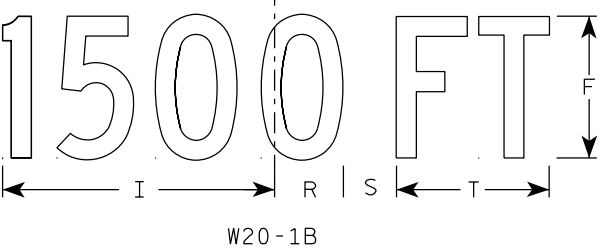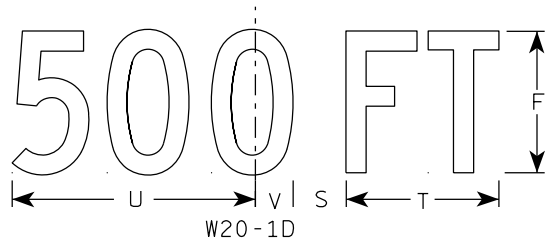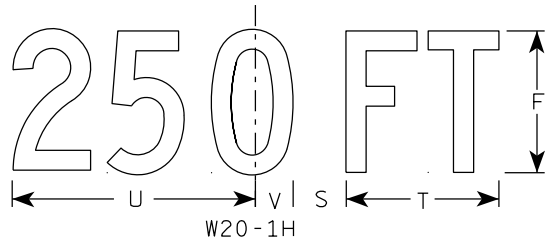


W20-1B


- NOTES
1. Sign is Type II - Type F Reflective
 2. Color:
Background - Orange
Message - Black
 3. Message Series - C
 4. Corners may be square or rounded when base material is plywood but borders shall be rounded as shown. When base material is metal, the corners and borders shall be rounded.

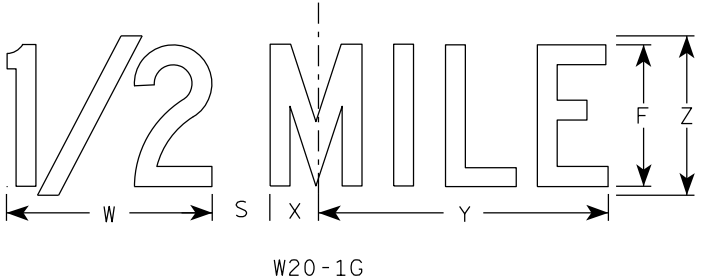

W20-1G

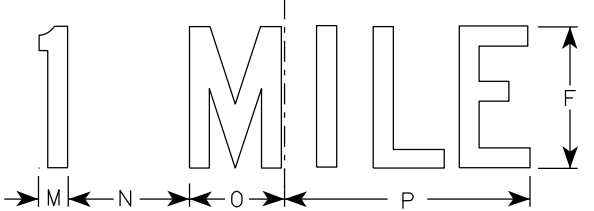







W20-1F

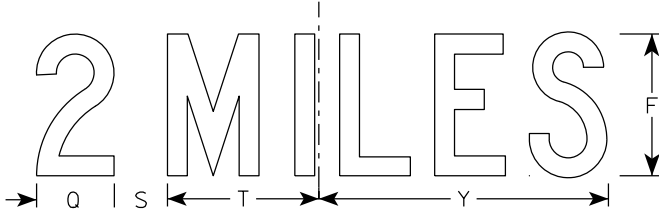

W20-1E

7

SIZE	A	B	C	D	E	F	G	H	I	J	K	L	M	N	O	P	Q	R	S	T	U	v	W	X	Y	Z	Area sq. ft.
1	36		2 1/4	5/8	3/4	5	2 5/8	3 1/4	10 1/8	7	7 5/8	8 7/8	1 1/8	4 1/2	3 1/2	9	3 1/4	2 1/2	2 1/4	5 5/8	9	1 3/8	8	1 3/4	10 3/4	6	9.0
2S	48		3	3/4	1	8	3 3/4	5 1/8	15 3/8	11 1/8	12 1/8	14 3/8	1 5/8	6 7/8	5 3/8	13 7/8	4 3/8	3 7/8	3	8 5/8	13 3/4	2 1/8	11 7/8	2 3/4	16 3/8	9	16.0
2M	48		3	3/4	1	8	3 3/4	5 1/8	15 3/8	11 1/8	12 1/8	14 3/8	1 5/8	6 7/8	5 3/8	13 7/8	4 3/8	3 7/8	3	8 5/8	13 3/4	2 1/8	11 7/8	2 3/4	16 3/8	9	16.0
3	48		3	3/4	1	8	3 3/4	5 1/8	15 3/8	11 1/8	12 1/8	14 3/8	1 5/8	6 7/8	5 3/8	13 7/8	4 3/8	3 7/8	3	8 5/8	13 3/4	2 1/8	11 7/8	2 3/4	16 3/8	9	16.0
4	48		3	3/4	1	8	3 3/4	5 1/8	15 3/8	11 1/8	12 1/8	14 3/8	1 5/8	6 7/8	5 3/8	13 7/8	4 3/8	3 7/8	3	8 5/8	13 3/4	2 1/8	11 7/8	2 3/4	16 3/8	9	16.0
5	48		3	3/4	1	8	3 3/4	5 1/8	15 3/8	11 1/8	12 1/8	14 3/8	1 5/8	6 7/8	5 3/8	13 7/8	4 3/8	3 7/8	3	8 5/8	13 3/4	2 1/8	11 7/8	2 3/4	16 3/8	9	16.0

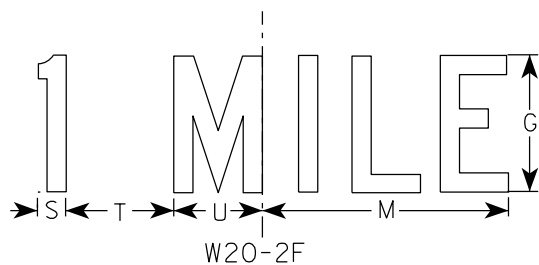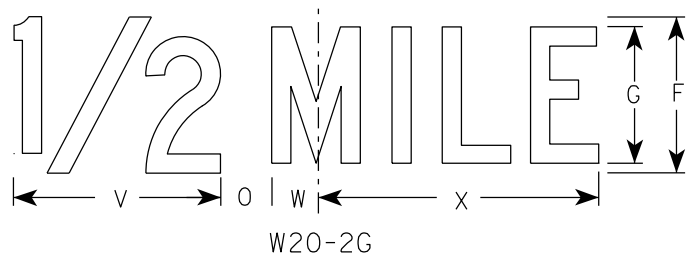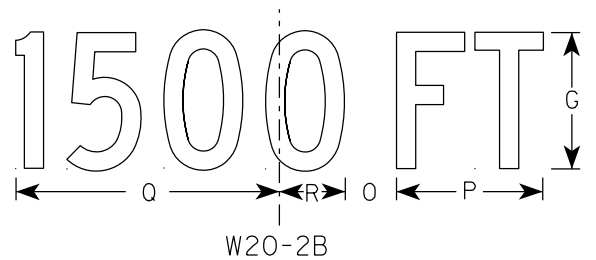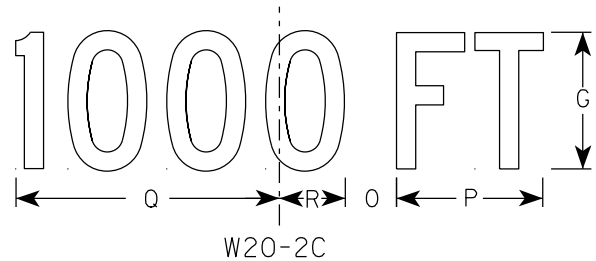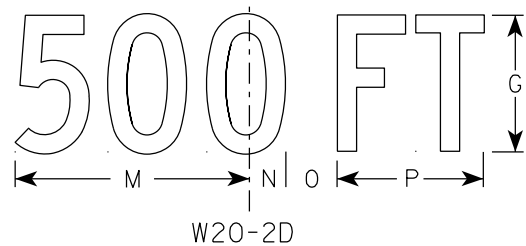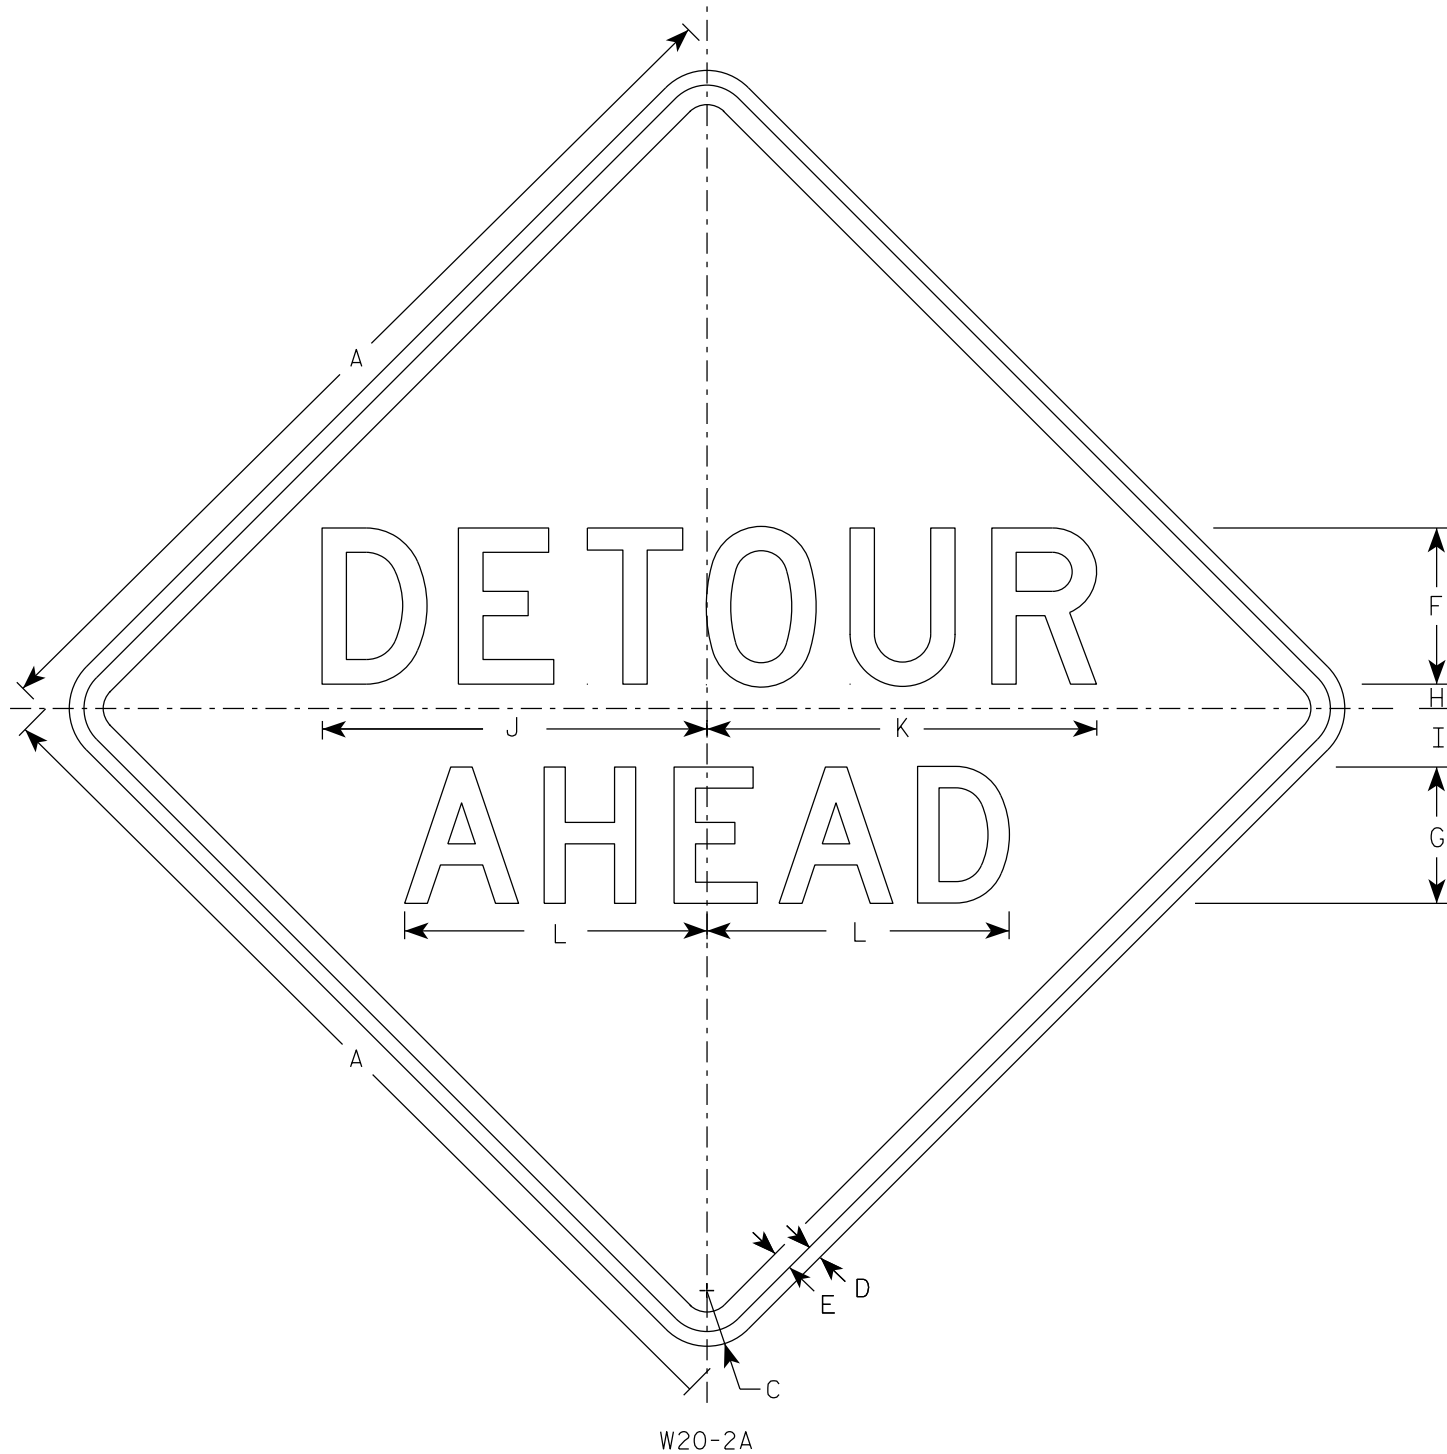

NOTES


- Sign is Type II - Type F Reflective
- Color:
Background - Orange
Message - Black
- Message Series - See note 5
- Corners may be square or rounded when base material is plywood but borders shall be rounded as shown. When base material is metal, the corners and borders shall be rounded.
- Line 1 is Series D.
Line 2 is Series D for AHEAD and Series C for all other distances.

SIZE	A	B	C	D	E	F	G	H	I	J	K	L	M	N	O	P	Q	R	S	T	U	v	w	X	Y	Z	Area sq. ft.
1	36		2 1/4	5/8	3/4	6	5	1	2 1/4	14 3/4	15	11 5/8	9	1 3/8	1 7/8	5 5/8	10 1/8	2 1/2	1 1/8	4 1/2	3 1/2	8	1 3/4	10 3/4			9.0
2S	48		3	3/4	1	8	7	1 1/4	3	19 3/4	20	15 1/2	12	1 7/8	2 5/8	7 1/2	13 1/2	3 3/8	1 1/2	6	4 5/8	10 5/8	2 3/8	14 3/8			16.0
2M	48		3	3/4	1	8	7	1 1/4	3	19 3/4	20	15 1/2	12	1 7/8	2 5/8	7 1/2	13 1/2	3 3/8	1 1/2	6	4 5/8	10 5/8	2 3/8	14 3/8			16.0
3	48		3	3/4	1	8	7	1 1/4	3	19 3/4	20	15 1/2	12	1 7/8	2 5/8	7 1/2	13 1/2	3 3/8	1 1/2	6	4 5/8	10 5/8	2 3/8	14 3/8			16.0
4	48		3	3/4	1	8	7	1 1/4	3	19 3/4	20	15 1/2	12	1 7/8	2 5/8	7 1/2	13 1/2	3 3/8	1 1/2	6	4 5/8	10 5/8	2 3/8	14 3/8			16.0
5	48		3	3/4	1	8	7	1 1/4	3	19 3/4	20	15 1/2	12	1 7/8	2 5/8	7 1/2	13 1/2	3 3/8	1 1/2	6	4 5/8	10 5/8	2 3/8	14 3/8			16.0


STANDARD SIGN W20-2A,B,C,D,F & G	
WISCONSIN DEPT OF TRANSPORTATION	
APPROVED	<i>Matthew R. Rauch</i> For State Traffic Engineer
DATE 1/10/2024	PLATE NO. W20-2.7

PROJECT NO:	HWY:	COUNTY:	SHEET NO: 116	E
-------------	------	---------	---------------	---


7

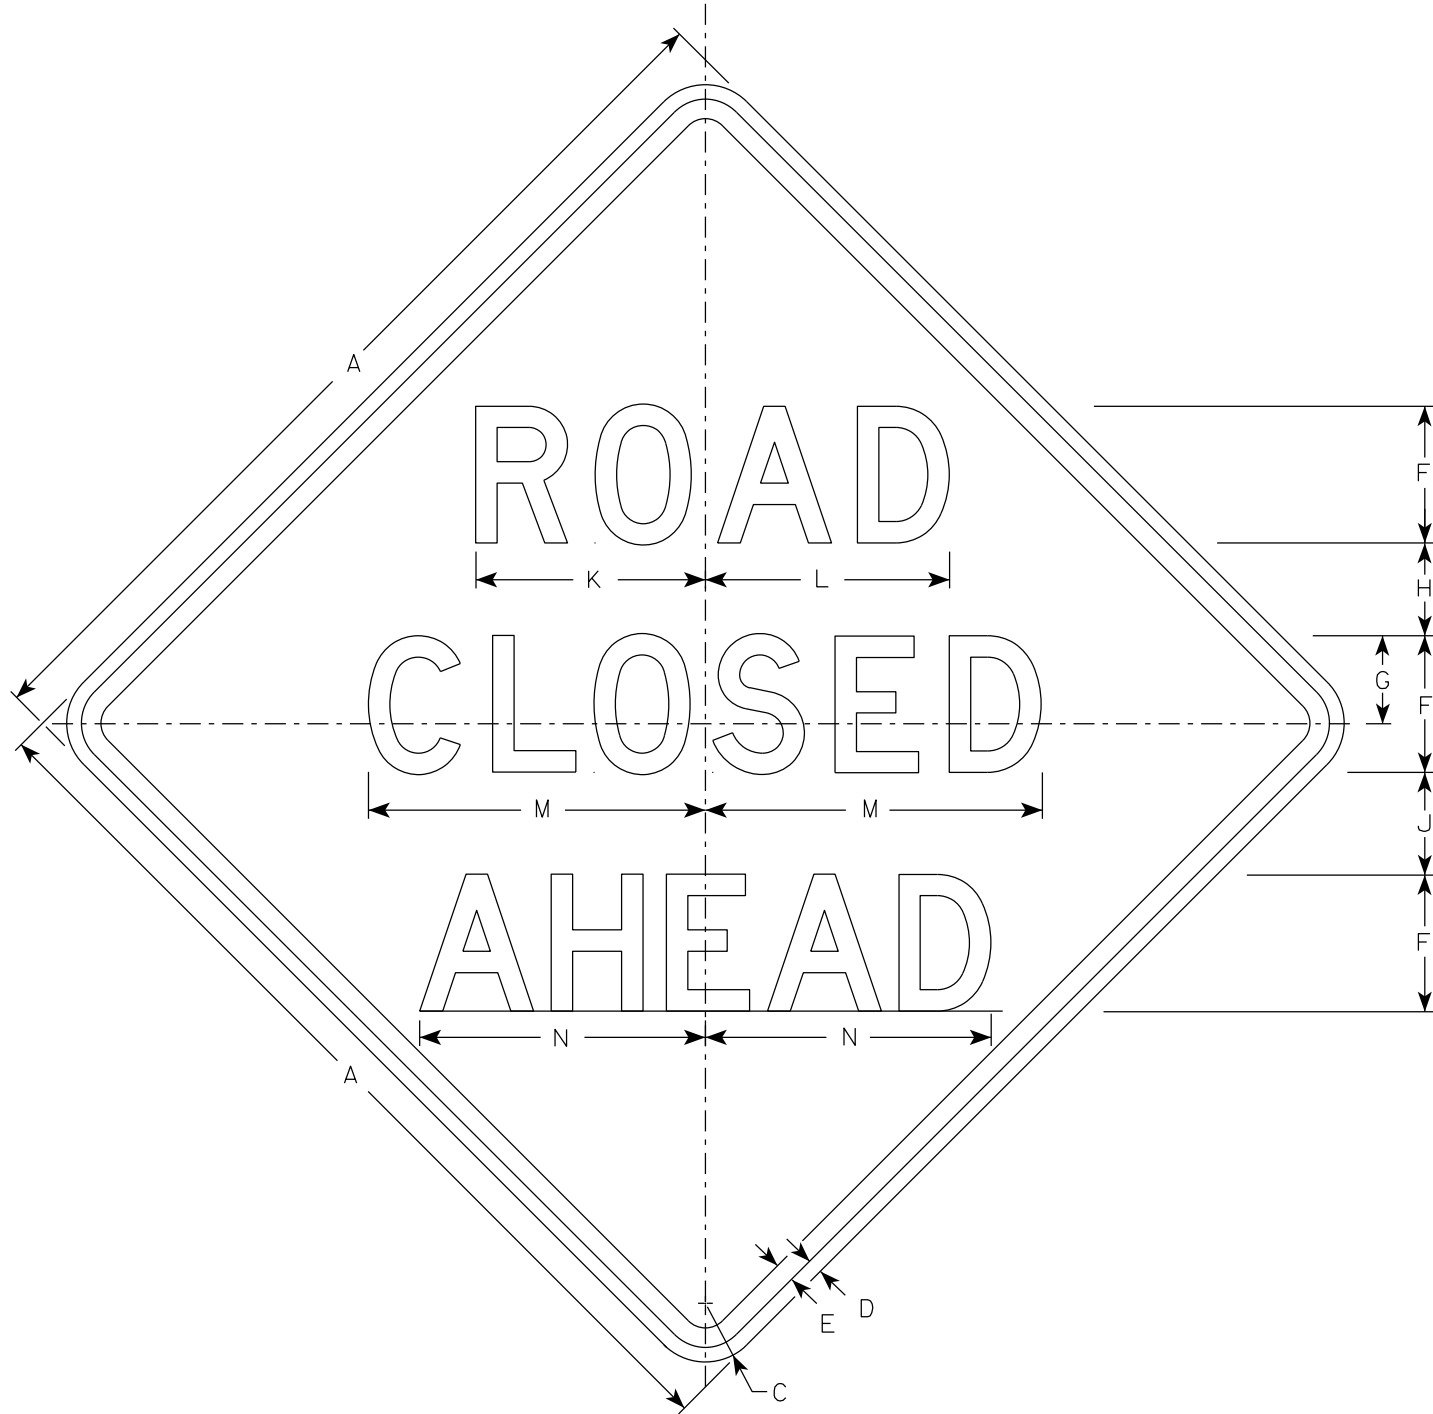


W20-3A

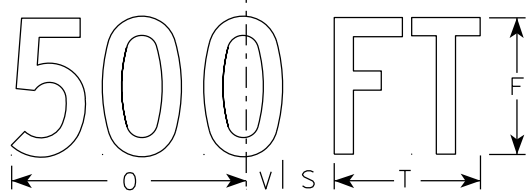


W20-3D

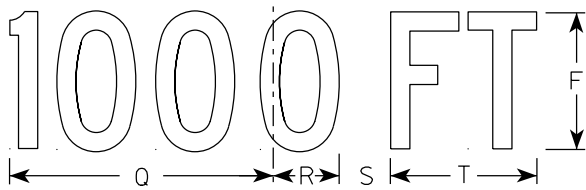


W20-3C

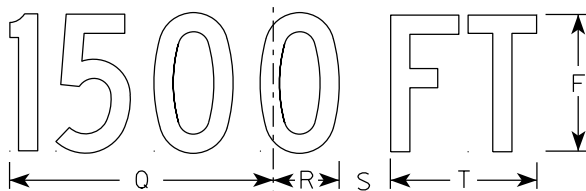

W20-3B

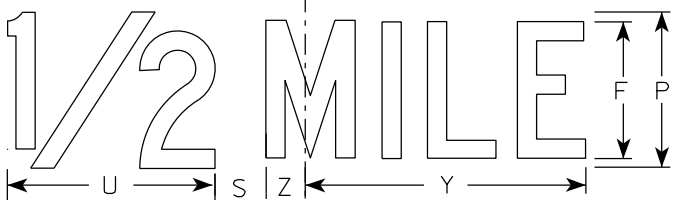

W20-3G

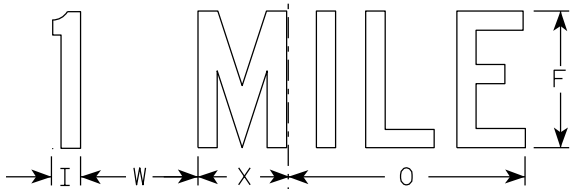

W20-3F

NOTES

- 1. Sign is Type II - Type F Reflective
- 2. Color:
Background - Orange
Message - Black
- 3. Message Series - see note 5
- 4. Corners may be square or rounded when base material is plywood but borders shall be rounded as shown. When base material is metal, the corners and borders shall be rounded.
- 5. Lines 1 and 2 are Series D.
Line 3 is Series D for AHEAD and Series C for all other distances.

7

SIZE	A	B	C	D	E	F	G	H	I	J	K	L	M	N	O	P	Q	R	S	T	U	v	W	X	Y	Z	Area sq. ft.
1	36		2 1/4	5/8	3/4	5	3 3/8	3 1/2	1 1/8	4	8 3/8	8 7/8	12 1/2	11	9	6	10 1/8	2 1/2	1 7/8	5 5/8	8	1 3/8	4 1/2	3 1/2	10 3/4	1 3/4	9.0
2S	48		3	3/4	1	7	4 1/2	4 3/4	1 1/2	5 1/4	11 3/4	12 1/2	17 1/4	14 5/8	12	8	13 1/2	3 3/8	2 5/8	7 1/2	10 5/8	1 7/8	6	4 5/8	14 3/8	2 3/8	16.0
2M	48		3	3/4	1	7	4 1/2	4 3/4	1 1/2	5 1/4	11 3/4	12 1/2	17 1/4	14 5/8	12	8	13 1/2	3 3/8	2 5/8	7 1/2	10 5/8	1 7/8	6	4 5/8	14 3/8	2 3/8	16.0
3	48		3	3/4	1	7	4 1/2	4 3/4	1 1/2	5 1/4	11 3/4	12 1/2	17 1/4	14 5/8	12	8	13 1/2	3 3/8	2 5/8	7 1/2	10 5/8	1 7/8	6	4 5/8	14 3/8	2 3/8	16.0
4	48		3	3/4	1	7	4 1/2	4 3/4	1 1/2	5 1/4	11 3/4	12 1/2	17 1/4	14 5/8	12	8	13 1/2	3 3/8	2 5/8	7 1/2	10 5/8	1 7/8	6	4 5/8	14 3/8	2 3/8	16.0
5	48		3	3/4	1	7	4 1/2	4 3/4	1 1/2	5 1/4	11 3/4	12 1/2	17 1/4	14 5/8	12	8	13 1/2	3 3/8	2 5/8	7 1/2	10 5/8	1 7/8	6	4 5/8	14 3/8	2 3/8	16.0


STANDARD SIGN
W20-3A, B, C, D, F & G

WISCONSIN DEPT OF TRANSPORTATION


APPROVED *Matthew R. Rauch*
for State Traffic Engineer

DATE 1/10/2024 PLATE NO. W20-3.8

- NOTES:
- 1. SIGN IS TYPE II - TYPE F REFLECTIVE - REFERENCE "WISDOT STANDARD SPECIFICATIONS FOR HIGHWAY AND STRUCTURE CONSTRUCTION" LATEST EDITION.
 - 2. COLOR
BACKGROUND - ORANGE
MESSAGE - BLACK
 - 3. MESSAGE SERIES - C

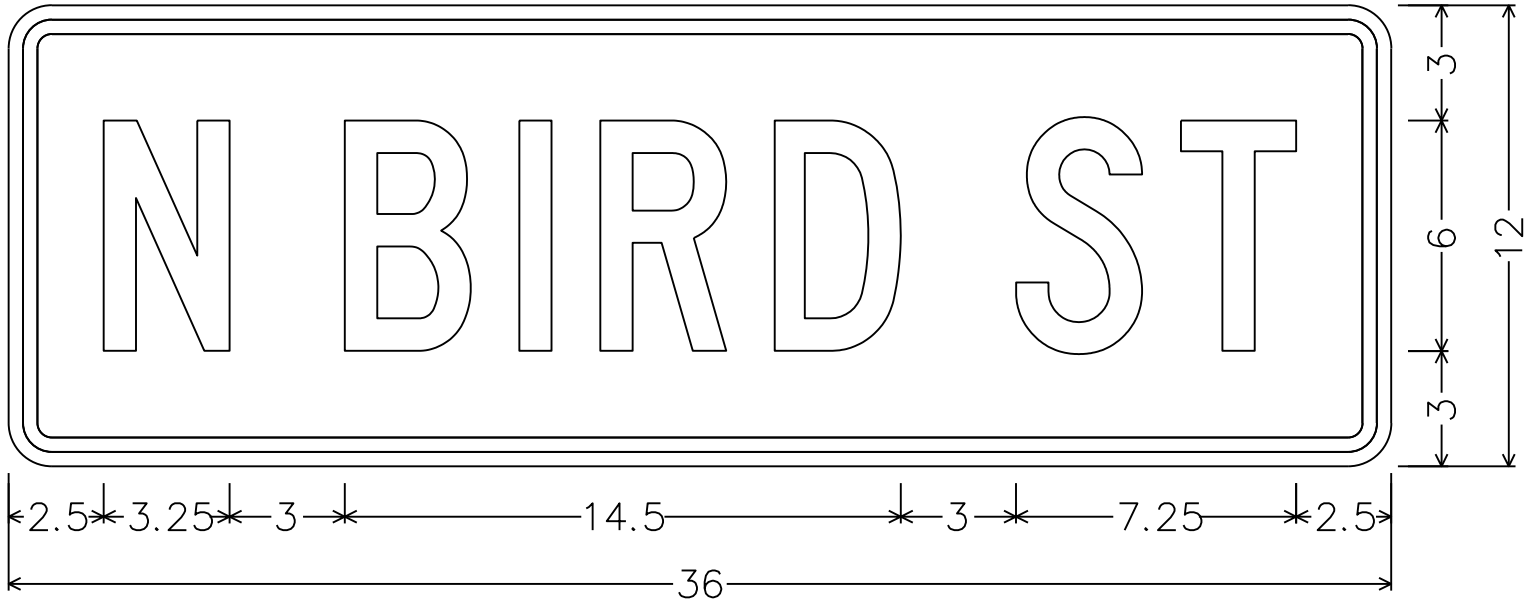

1.125" Radius, 0.375" Border, 0.375" Indent, Black on, Orange;

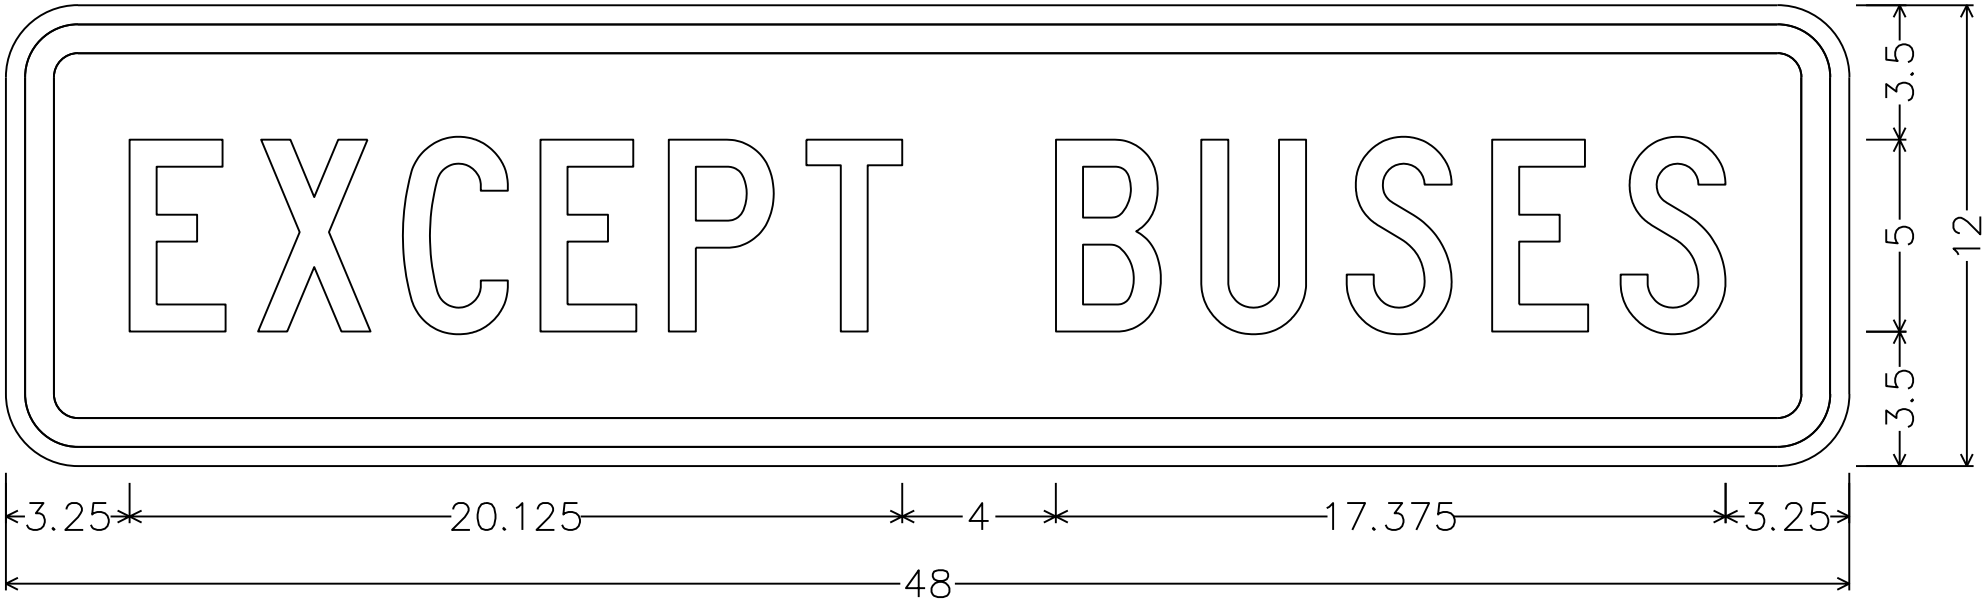

1.875" Radius, 0.750" Border, 0.500" Indent, Black on, White;
"EXCEPT", C; "BUSES", C;


7

7


Notes:	
1 - CUT	CUT INCLUDES SALVAGED/UNUSABLE PAVEMENT MATERIAL
2 - SALVAGED/UNUSABLE PAVEMENT MATERIAL	THIS DOES NOT SHOW UP IN CROSS SECTIONS
3 - FILL	DOES NOT INCLUDE UNUSABLE PAVEMENT EXC VOLUME
8 - MASS ORDINATE	IF MARSH AND EBS TO BE BACKFILLED WITH GRANULAR: [CUT - SALVAGED PAVT - ((FILL - EXPANDED ROCK) * FILL FACTOR)]

STAGE 1 - N BIRD ST WEST SIDE

STATION	REAL STATION	DISTANCE	AREA (SF)		INCREMENTAL VOL (CY) (UNADJUSTED)			CUMULATIVE VOL (CY)		
			CUT	FILL	CUT	SALVAGED/UNUSABLE PAVEMENT MATERIAL	FILL	CUT	EXPANDED FILL	MASS ORDINATE
					NOTE 1	NOTE 2	NOTE 3	1.00 NOTE 1	1.25	NOTE 8
11+00.00	1100.00	0.00	8.69	0.04	0	0	0	0	0	0
11+50.00	1150.00	50	7.75	1.04	8	0	1	8	1	7
11+87.50	1187.50	37.5	11.89	0.00	8	0	1	16	3	14
12+00.00	1200.00	12.5	11.99	0.00	4	0	0	20	3	18
12+50.00	1250.00	50	8.44	1.22	12	0	1	32	4	28
13+00.00	1300.00	50	9.78	1.01	10	0	2	42	6	36
13+50.00	1350.00	50	13.97	0.00	15	0	1	57	8	50
14+00.00	1400.00	50	9.80	0.97	15	0	1	72	9	63
14+23.93	1423.93	23.93	14.88	0.00	7	0	0	79	9	70
14+50.00	1450.00	26.07	9.41	1.07	8	0	1	87	10	77
15+00.00	1500.00	50	8.91	0.00	10	0	1	97	11	86
15+04.97	1504.97	4.97	8.64	0.00	1	0	0	98	11	87
15+50.00	1550.00	45.03	10.10	0.43	9	0	0	107	11	96
15+76.94	1576.94	26.94	13.08	0.00	8	0	0	115	11	104
16+00.00	1600.00	23.06	9.98	0.22	7	0	0	122	11	111
16+50.00	1650.00	50	5.29	2.52	7	0	3	129	15	114
16+55.62	1655.62	5.62	8.08	0.00	0	0	0	129	15	114
17+00.00	1700.00	44.38	7.85	1.23	6	0	1	135	16	119
17+26.32	1726.32	26.32	9.04	0.00	4	0	1	139	18	122
17+50.00	1750.00	23.68	7.53	1.24	3	0	1	142	19	123
18+00.00	1800.00	50	11.55	0.00	11	0	1	153	20	133
18+00.73	1800.73	0.73	11.48	0.00	0	0	0	153	20	133
18+50.00	1850.00	49.27	9.47	0.47	12	0	0	165	20	145
18+80.50	1880.50	30.5	13.83	0.00	8	0	0	173	20	153
19+00.00	1900.00	19.5	11.49	0.02	6	0	0	179	20	159
19+50.00	1950.00	50	11.79	0.00	15	0	0	194	20	174
19+95.52	1995.52	45.52	14.86	0.00	15	0	0	209	20	189
20+00.00	2000.00	4.48	14.09	0.00	1	0	0	210	20	190
20+27.56	2027.56	27.56	8.52	1.53	8	0	1	218	21	197
20+50.00	2050.00	22.44	8.95	0.85	4	0	1	222	23	200
21+00.00	2100.00	50	9.64	0.63	10	0	1	232	24	208
21+26.20	2126.20	26.2	13.51	0.00	7	0	0	239	24	215
21+50.00	2150.00	23.8	10.08	0.15	6	0	0	245	24	221
22+00.00	2200.00	50	12.33	0.00	14	0	0	259	24	235
22+37.25	2237.25	37.25	14.85	0.00	13	0	0	272	24	248
22+50.00	2250.00	12.75	14.65	0.00	5	0	0	277	24	253
23+00.00	2300.00	50	10.35	1.70	16	0	2	293	26	267
23+50.00	2350.00	50	10.75	2.34	13	0	4	306	31	275
24+00.00	2400.00	50	11.89	1.50	14	0	4	320	36	284
24+68.99	2468.99	68.99	0.41	0.00	6	0	2	326	39	287

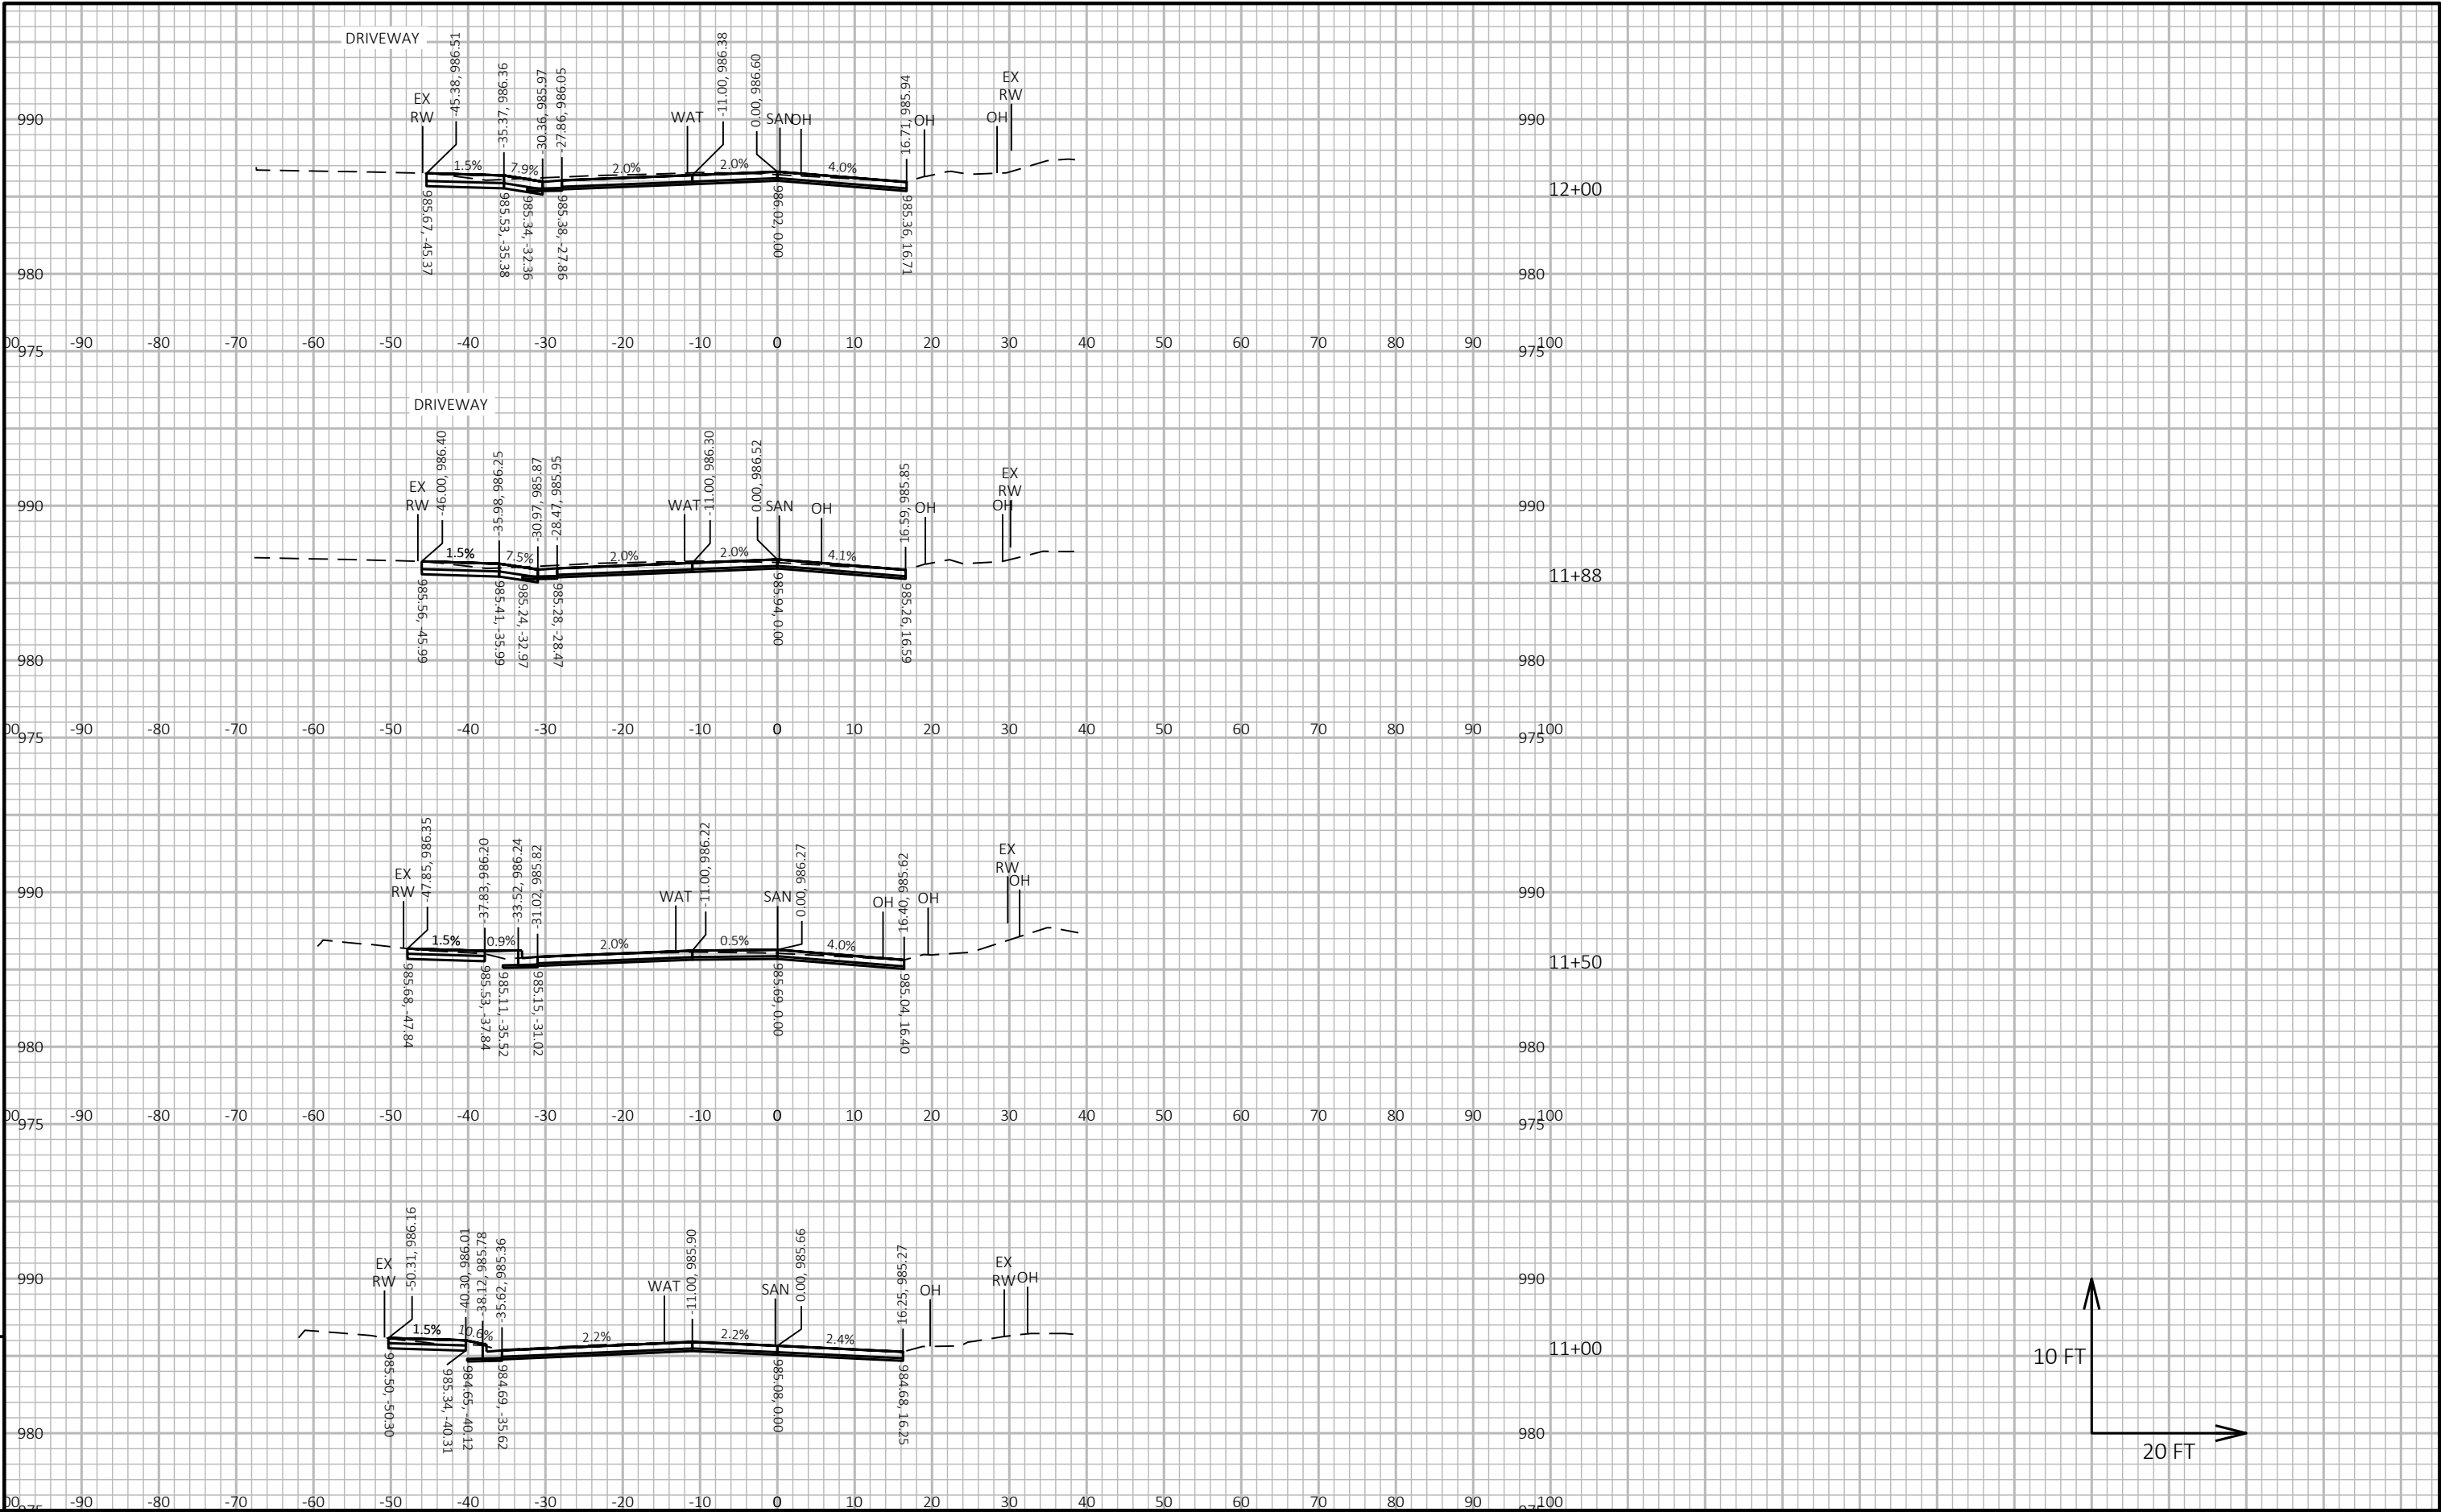


PROJECT NO:	3996-00-35	HWY:	N BIRD ST	COUNTY:	DANE	CROSS SECTIONS:	N BIRD ST	SHEET	120	E
-------------	------------	------	-----------	---------	------	-----------------	-----------	-------	-----	---

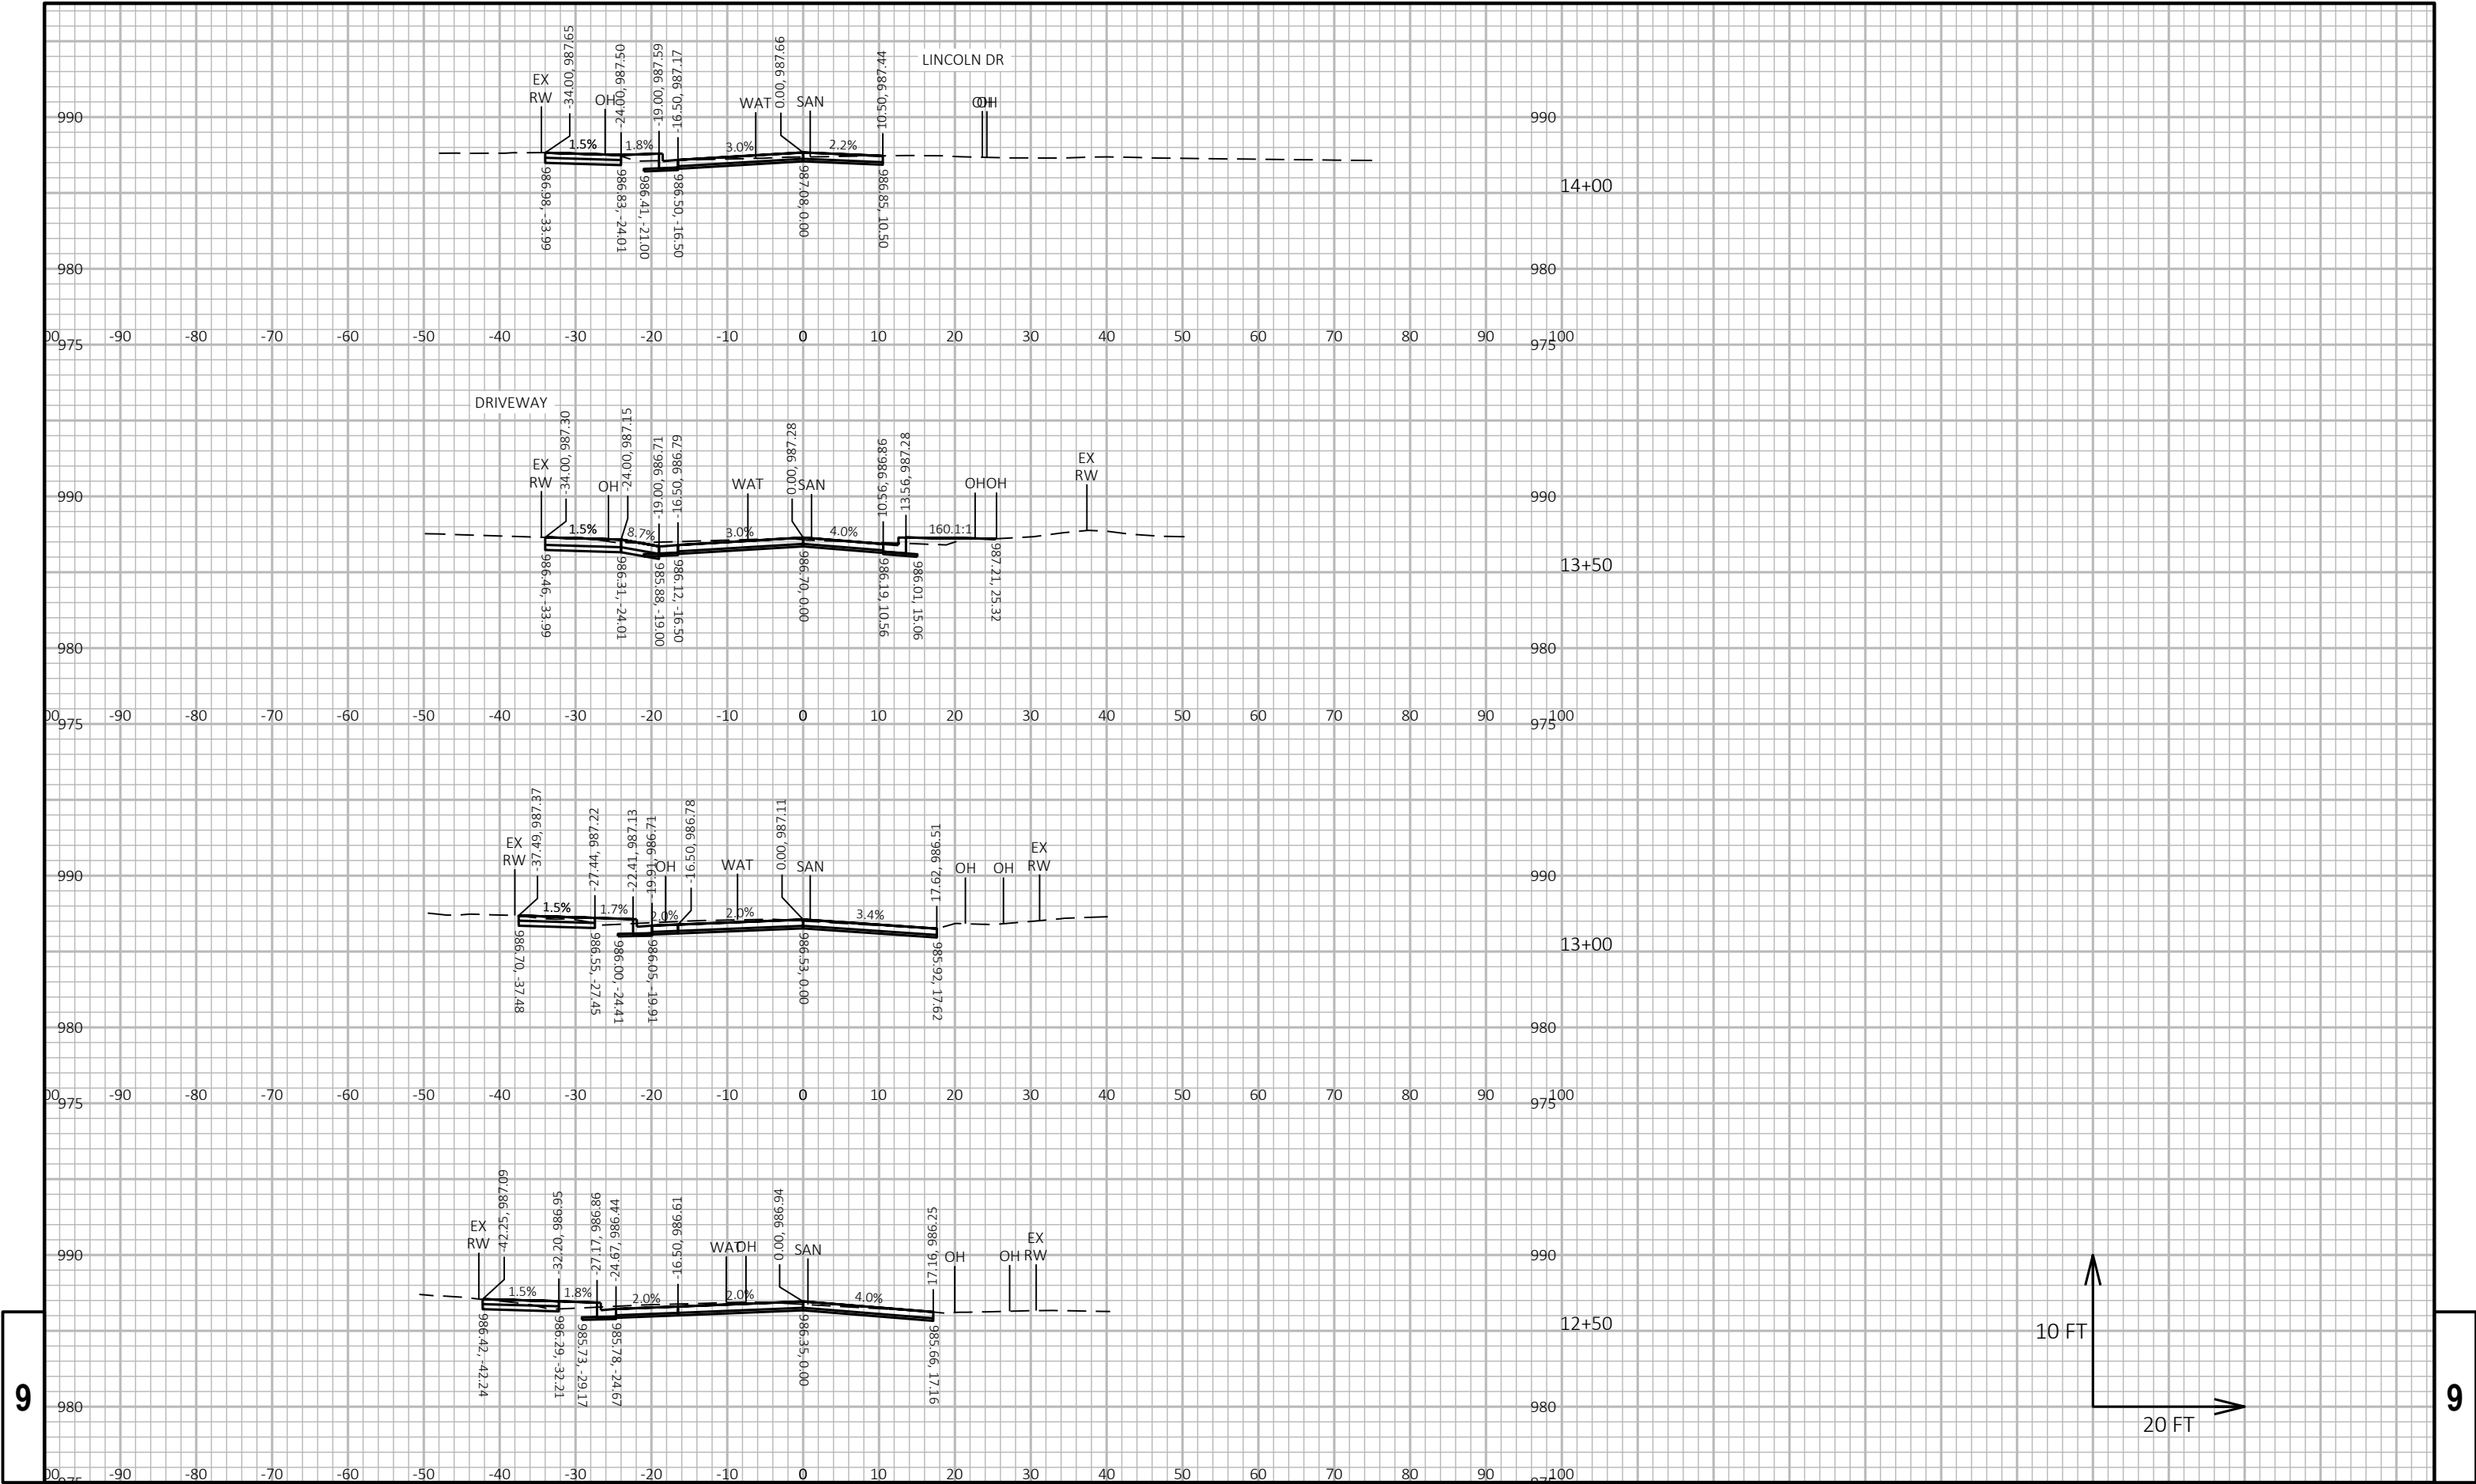


9

9

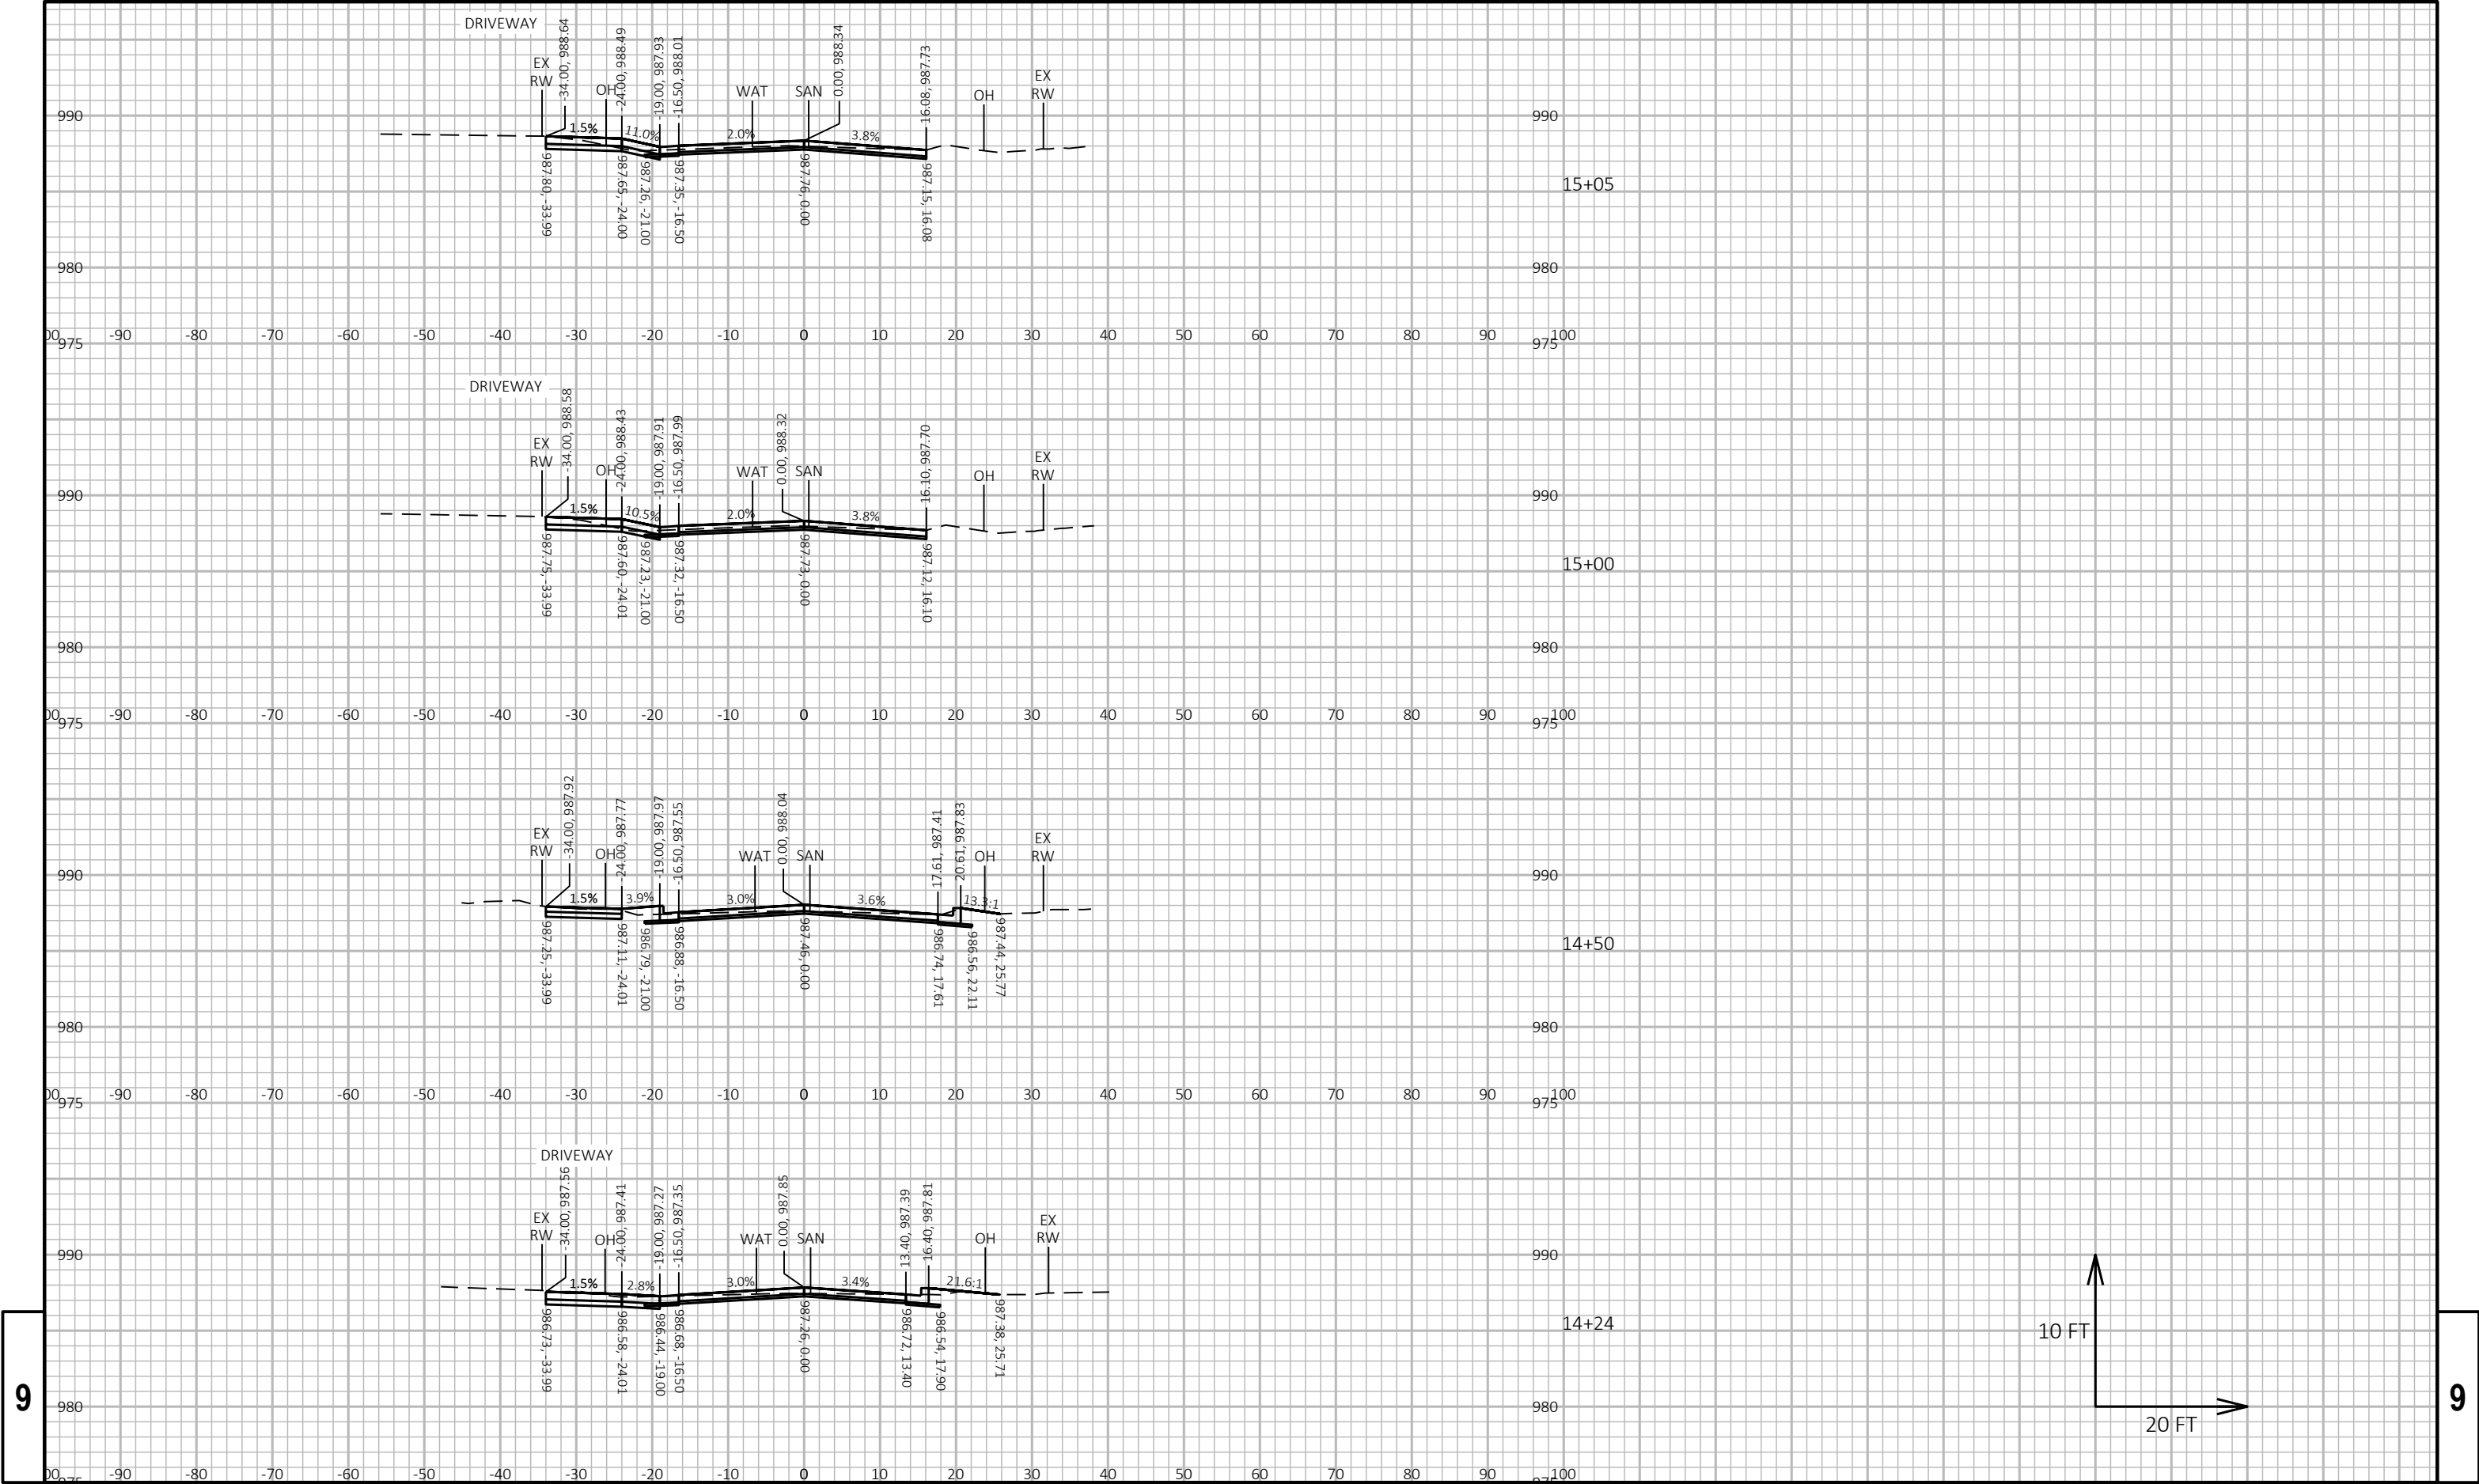


9

9

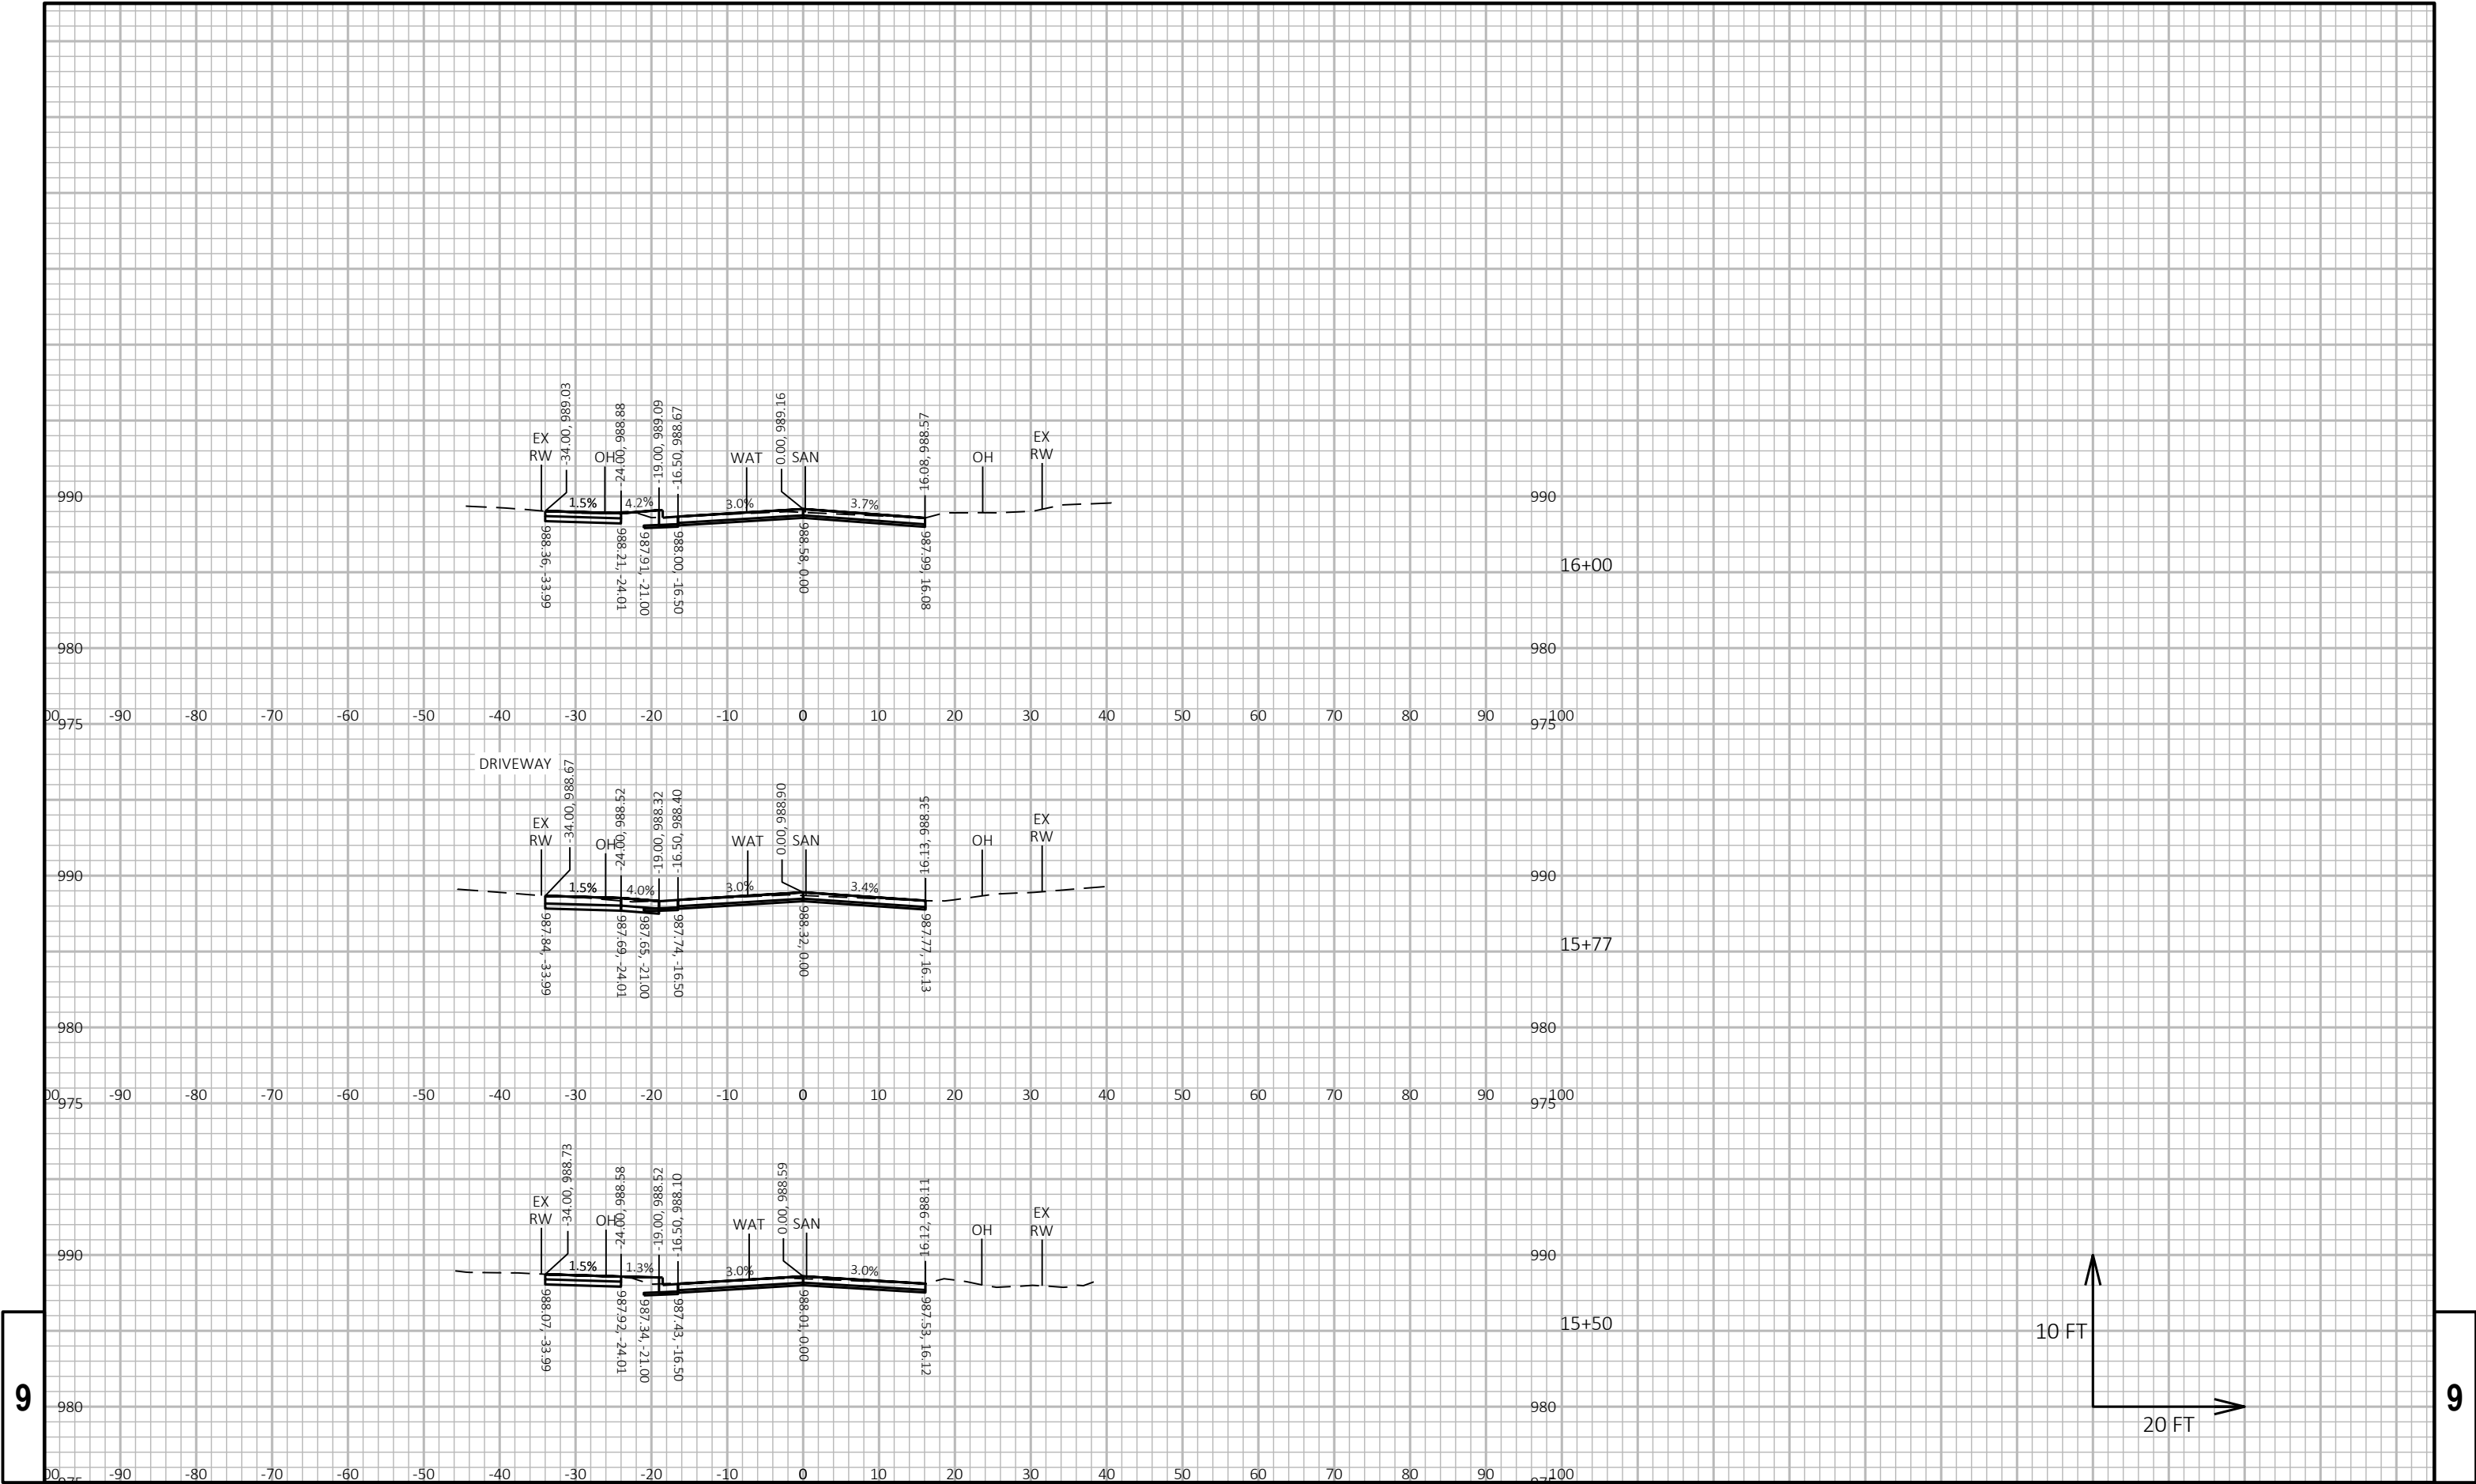


9


9

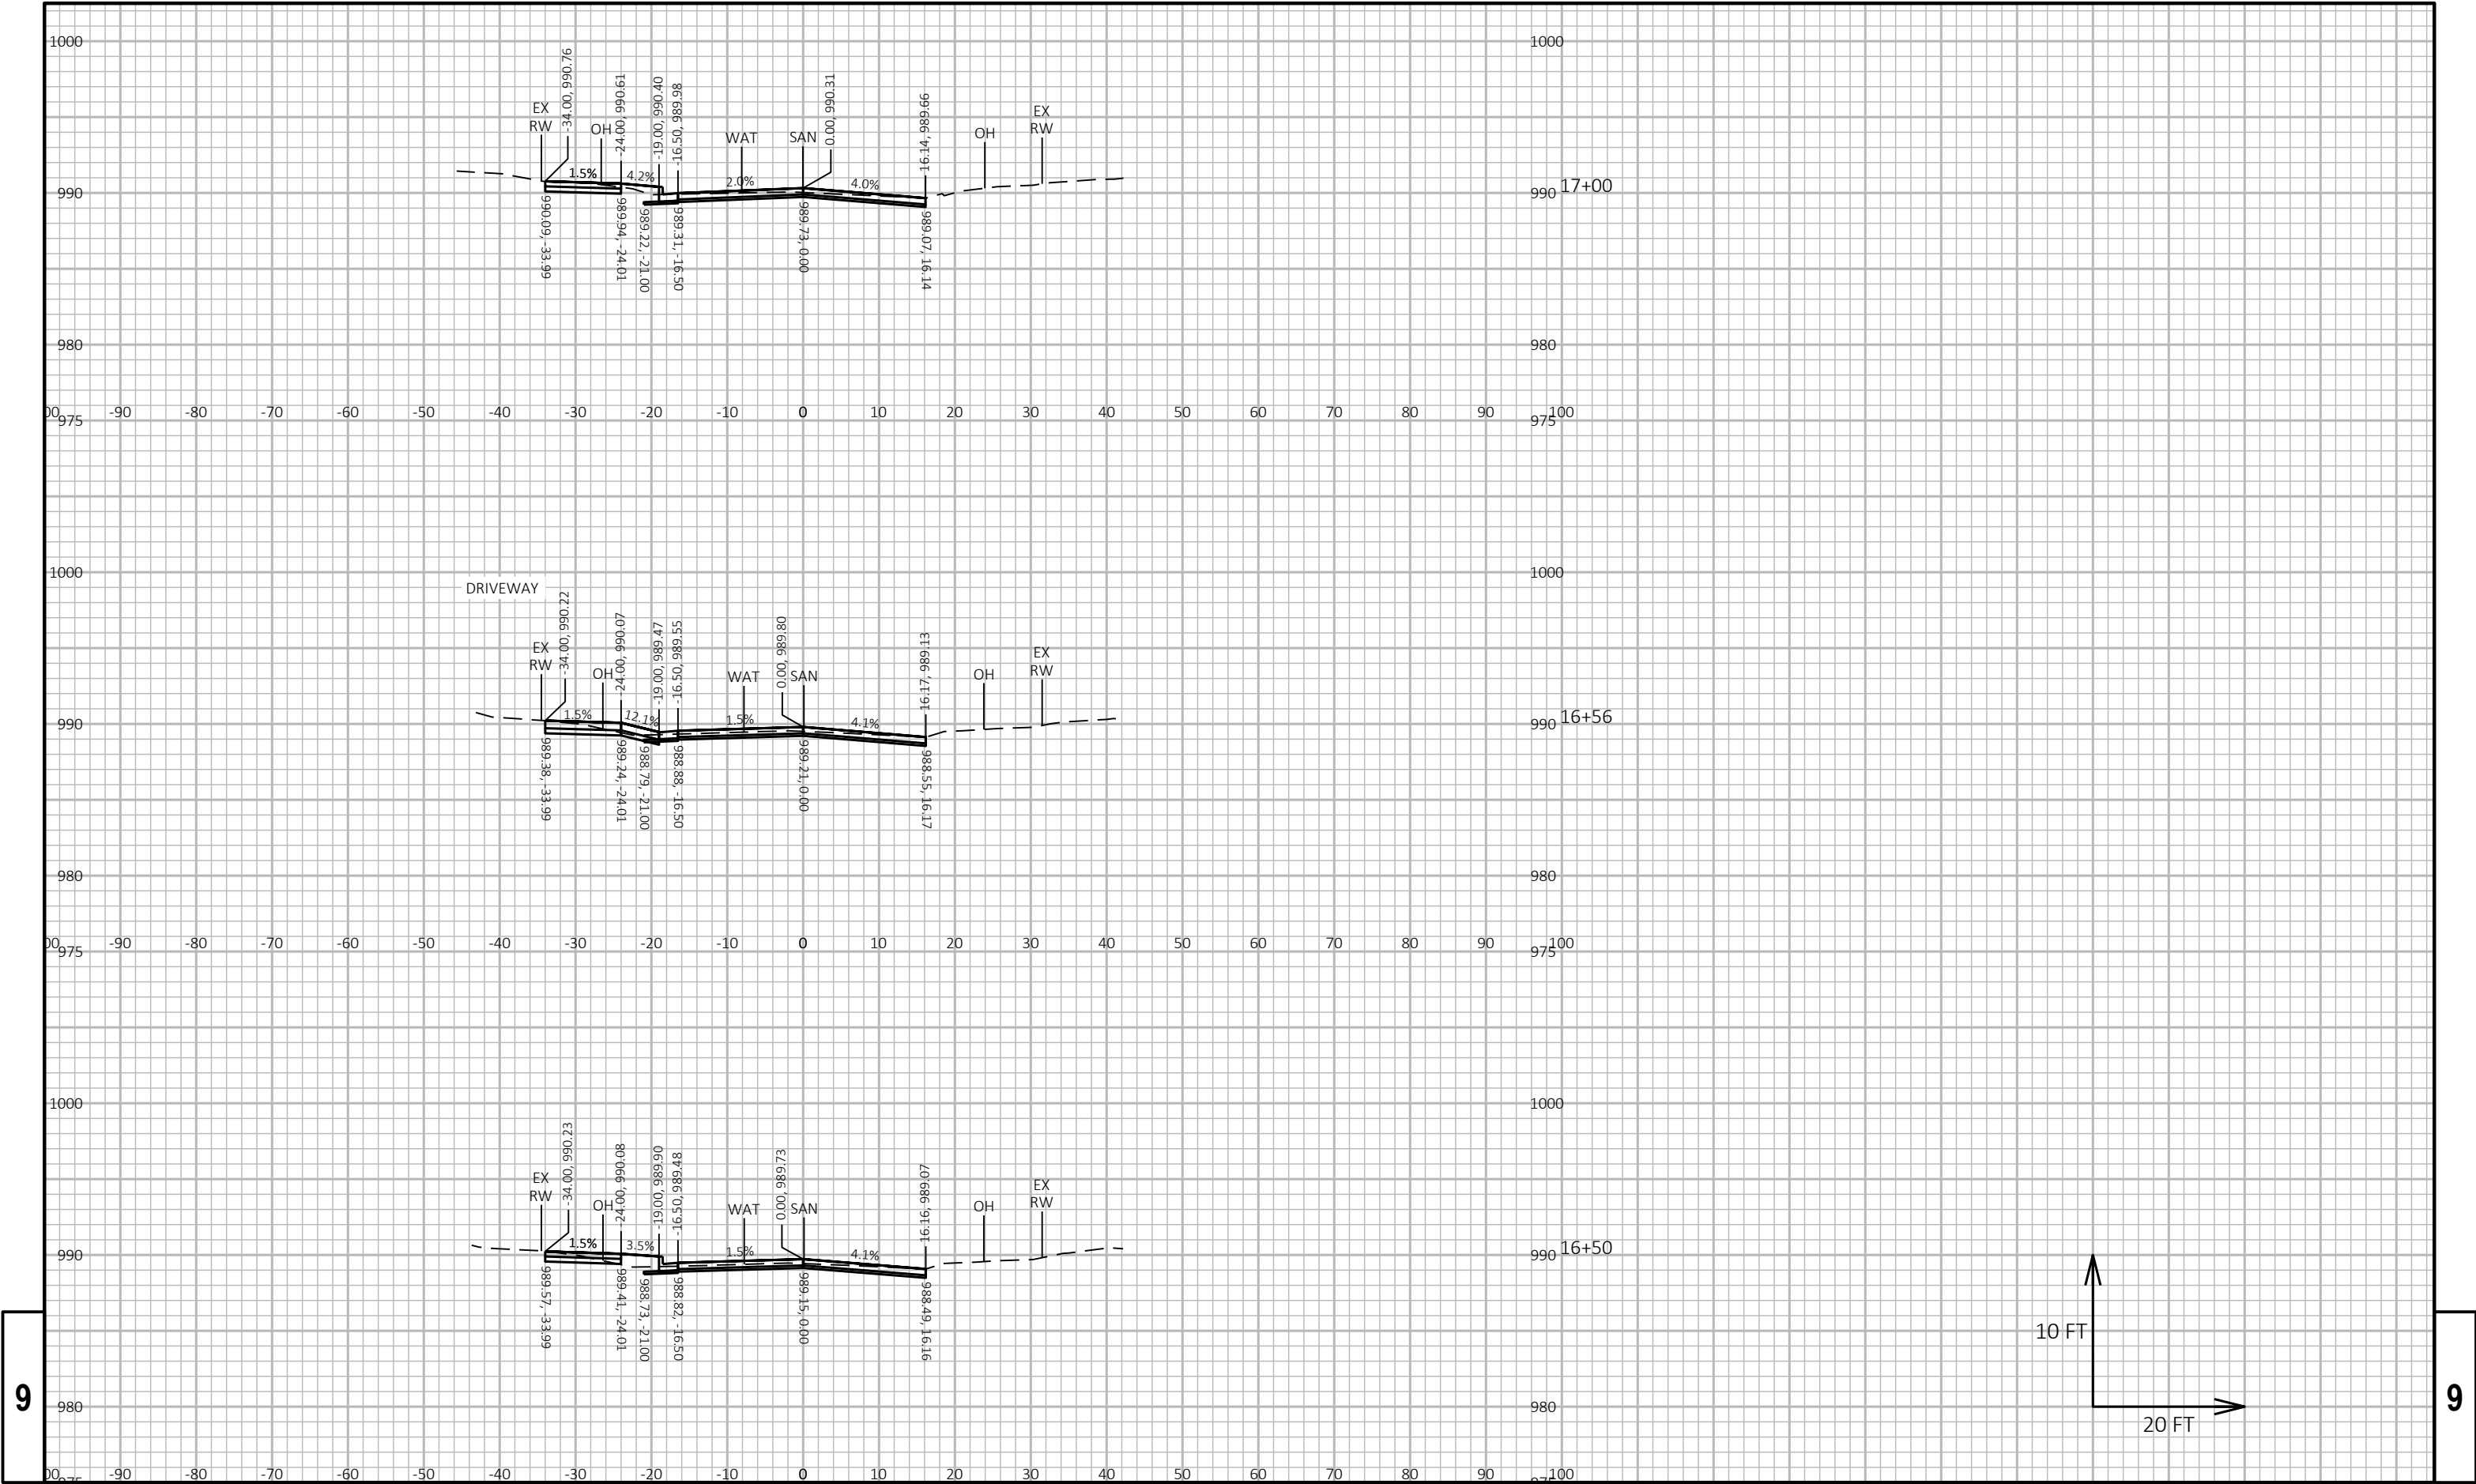



9

9

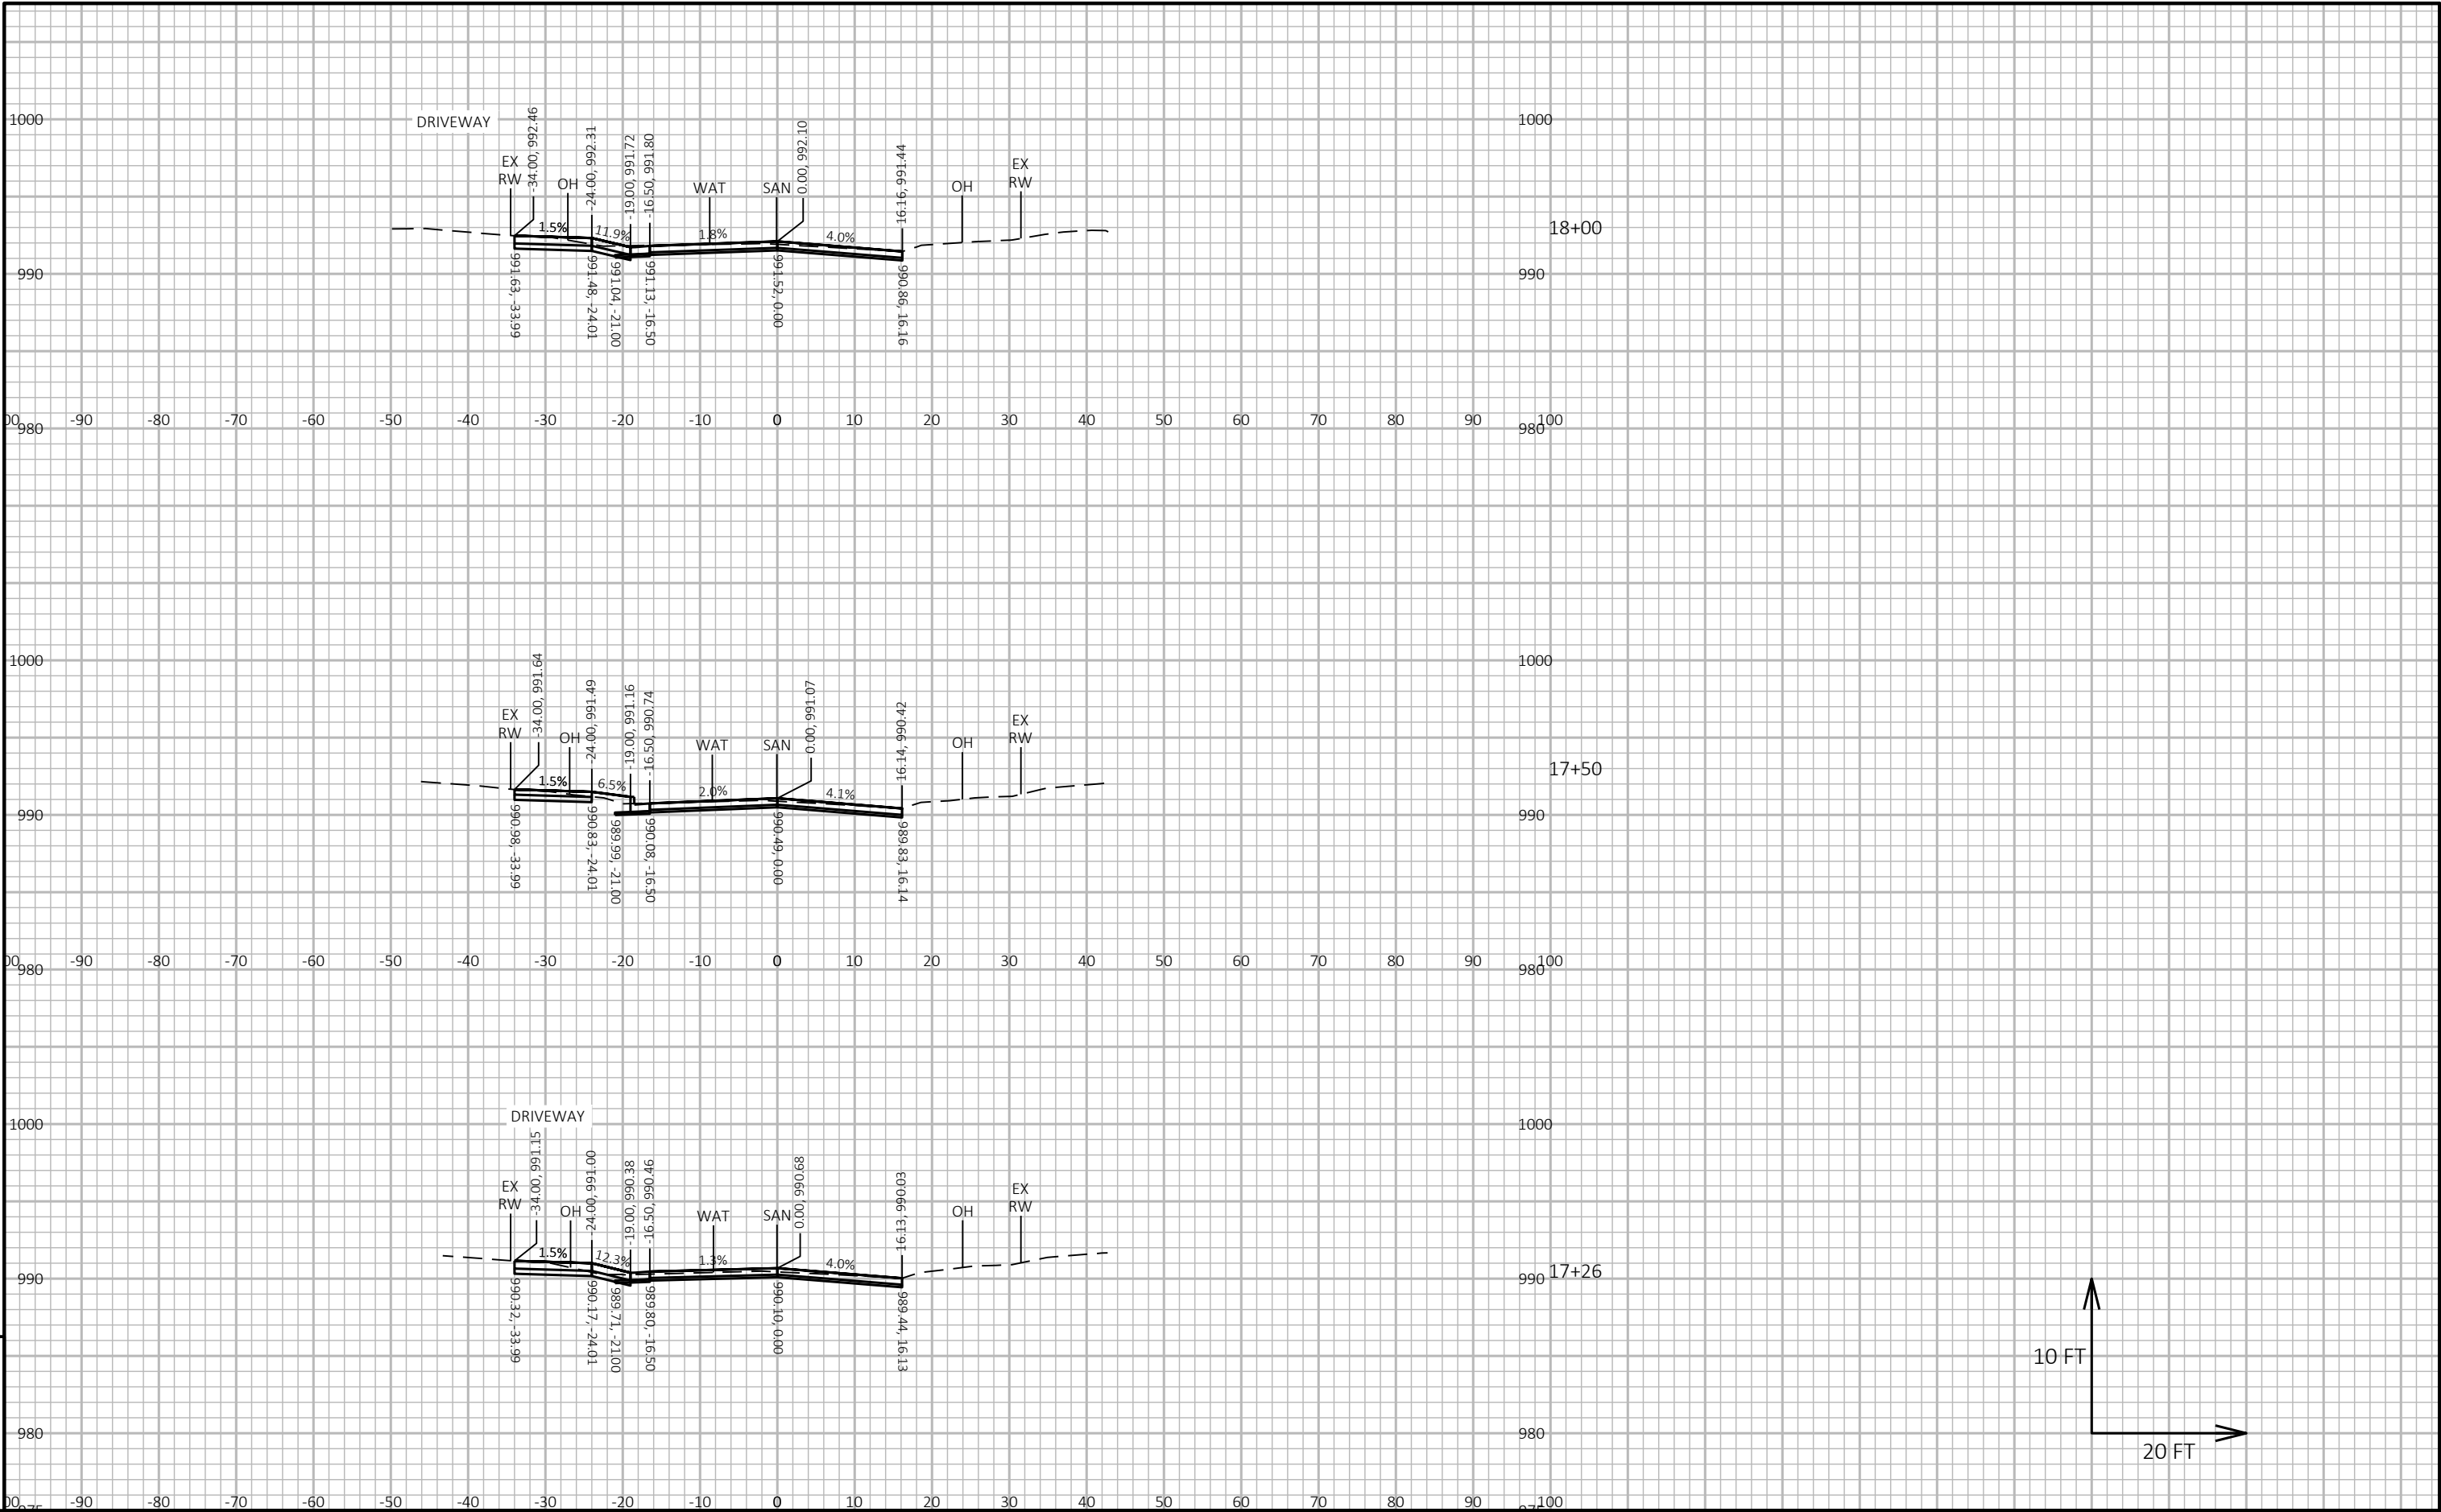

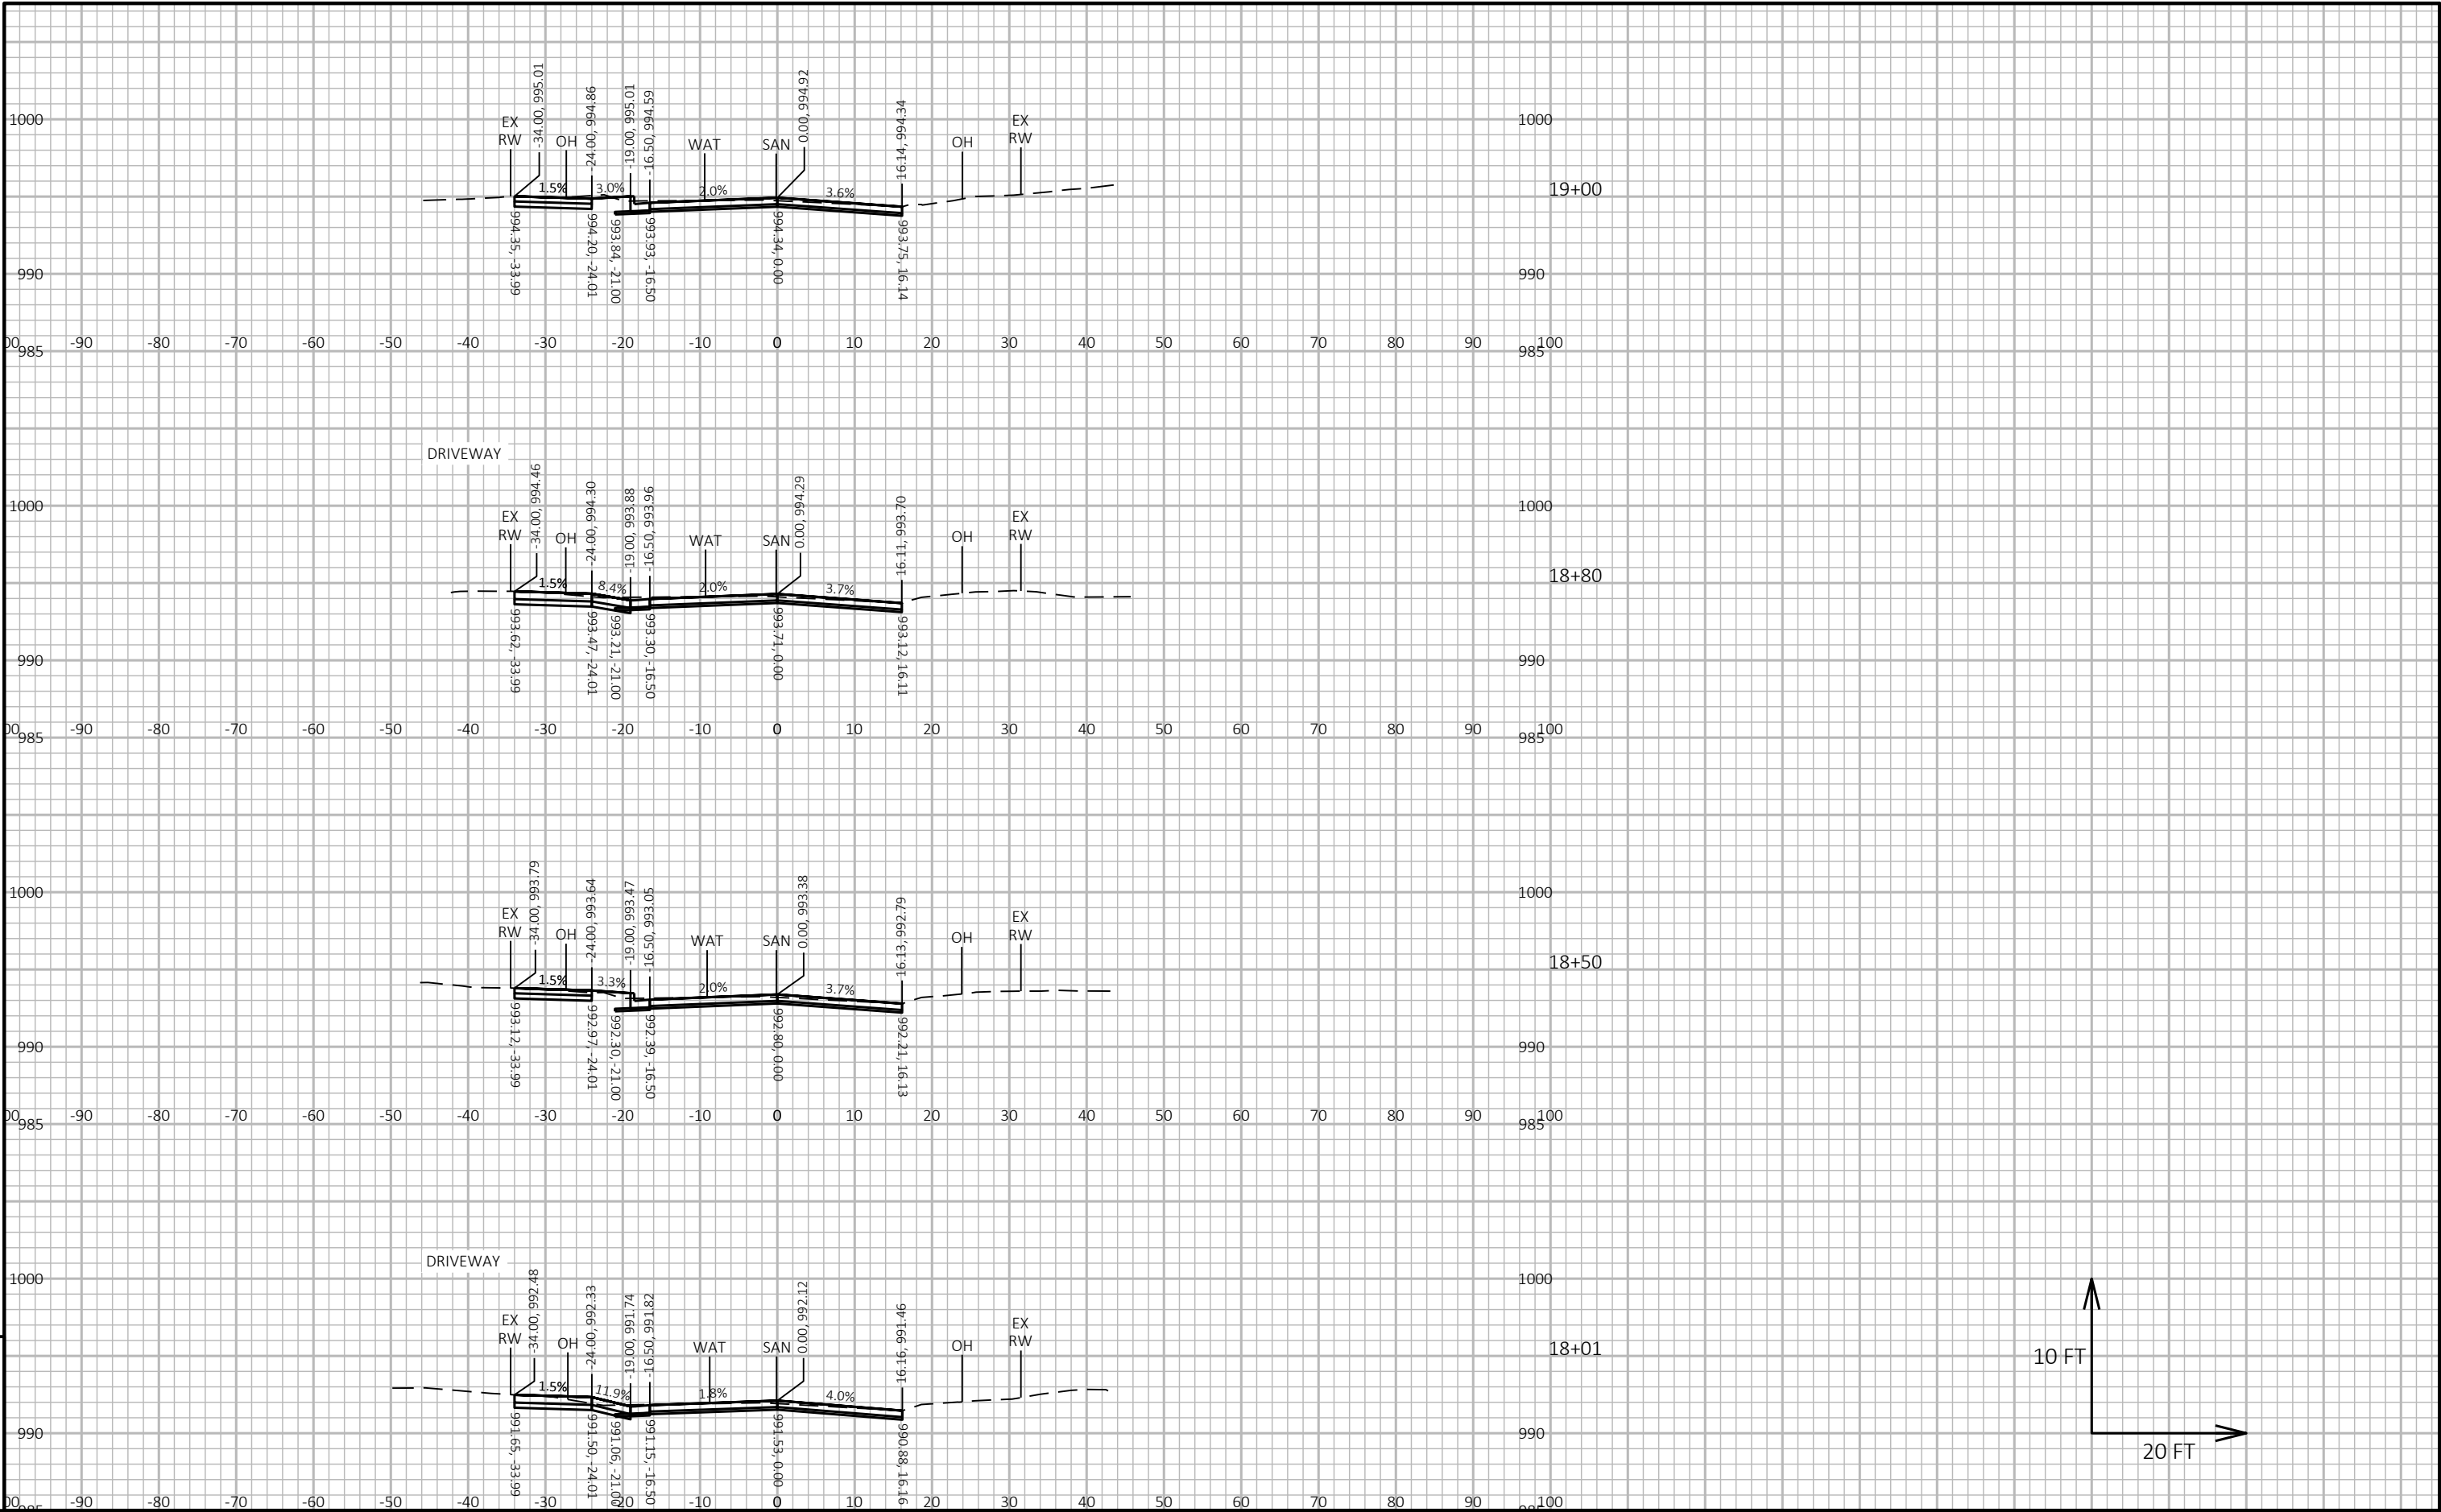


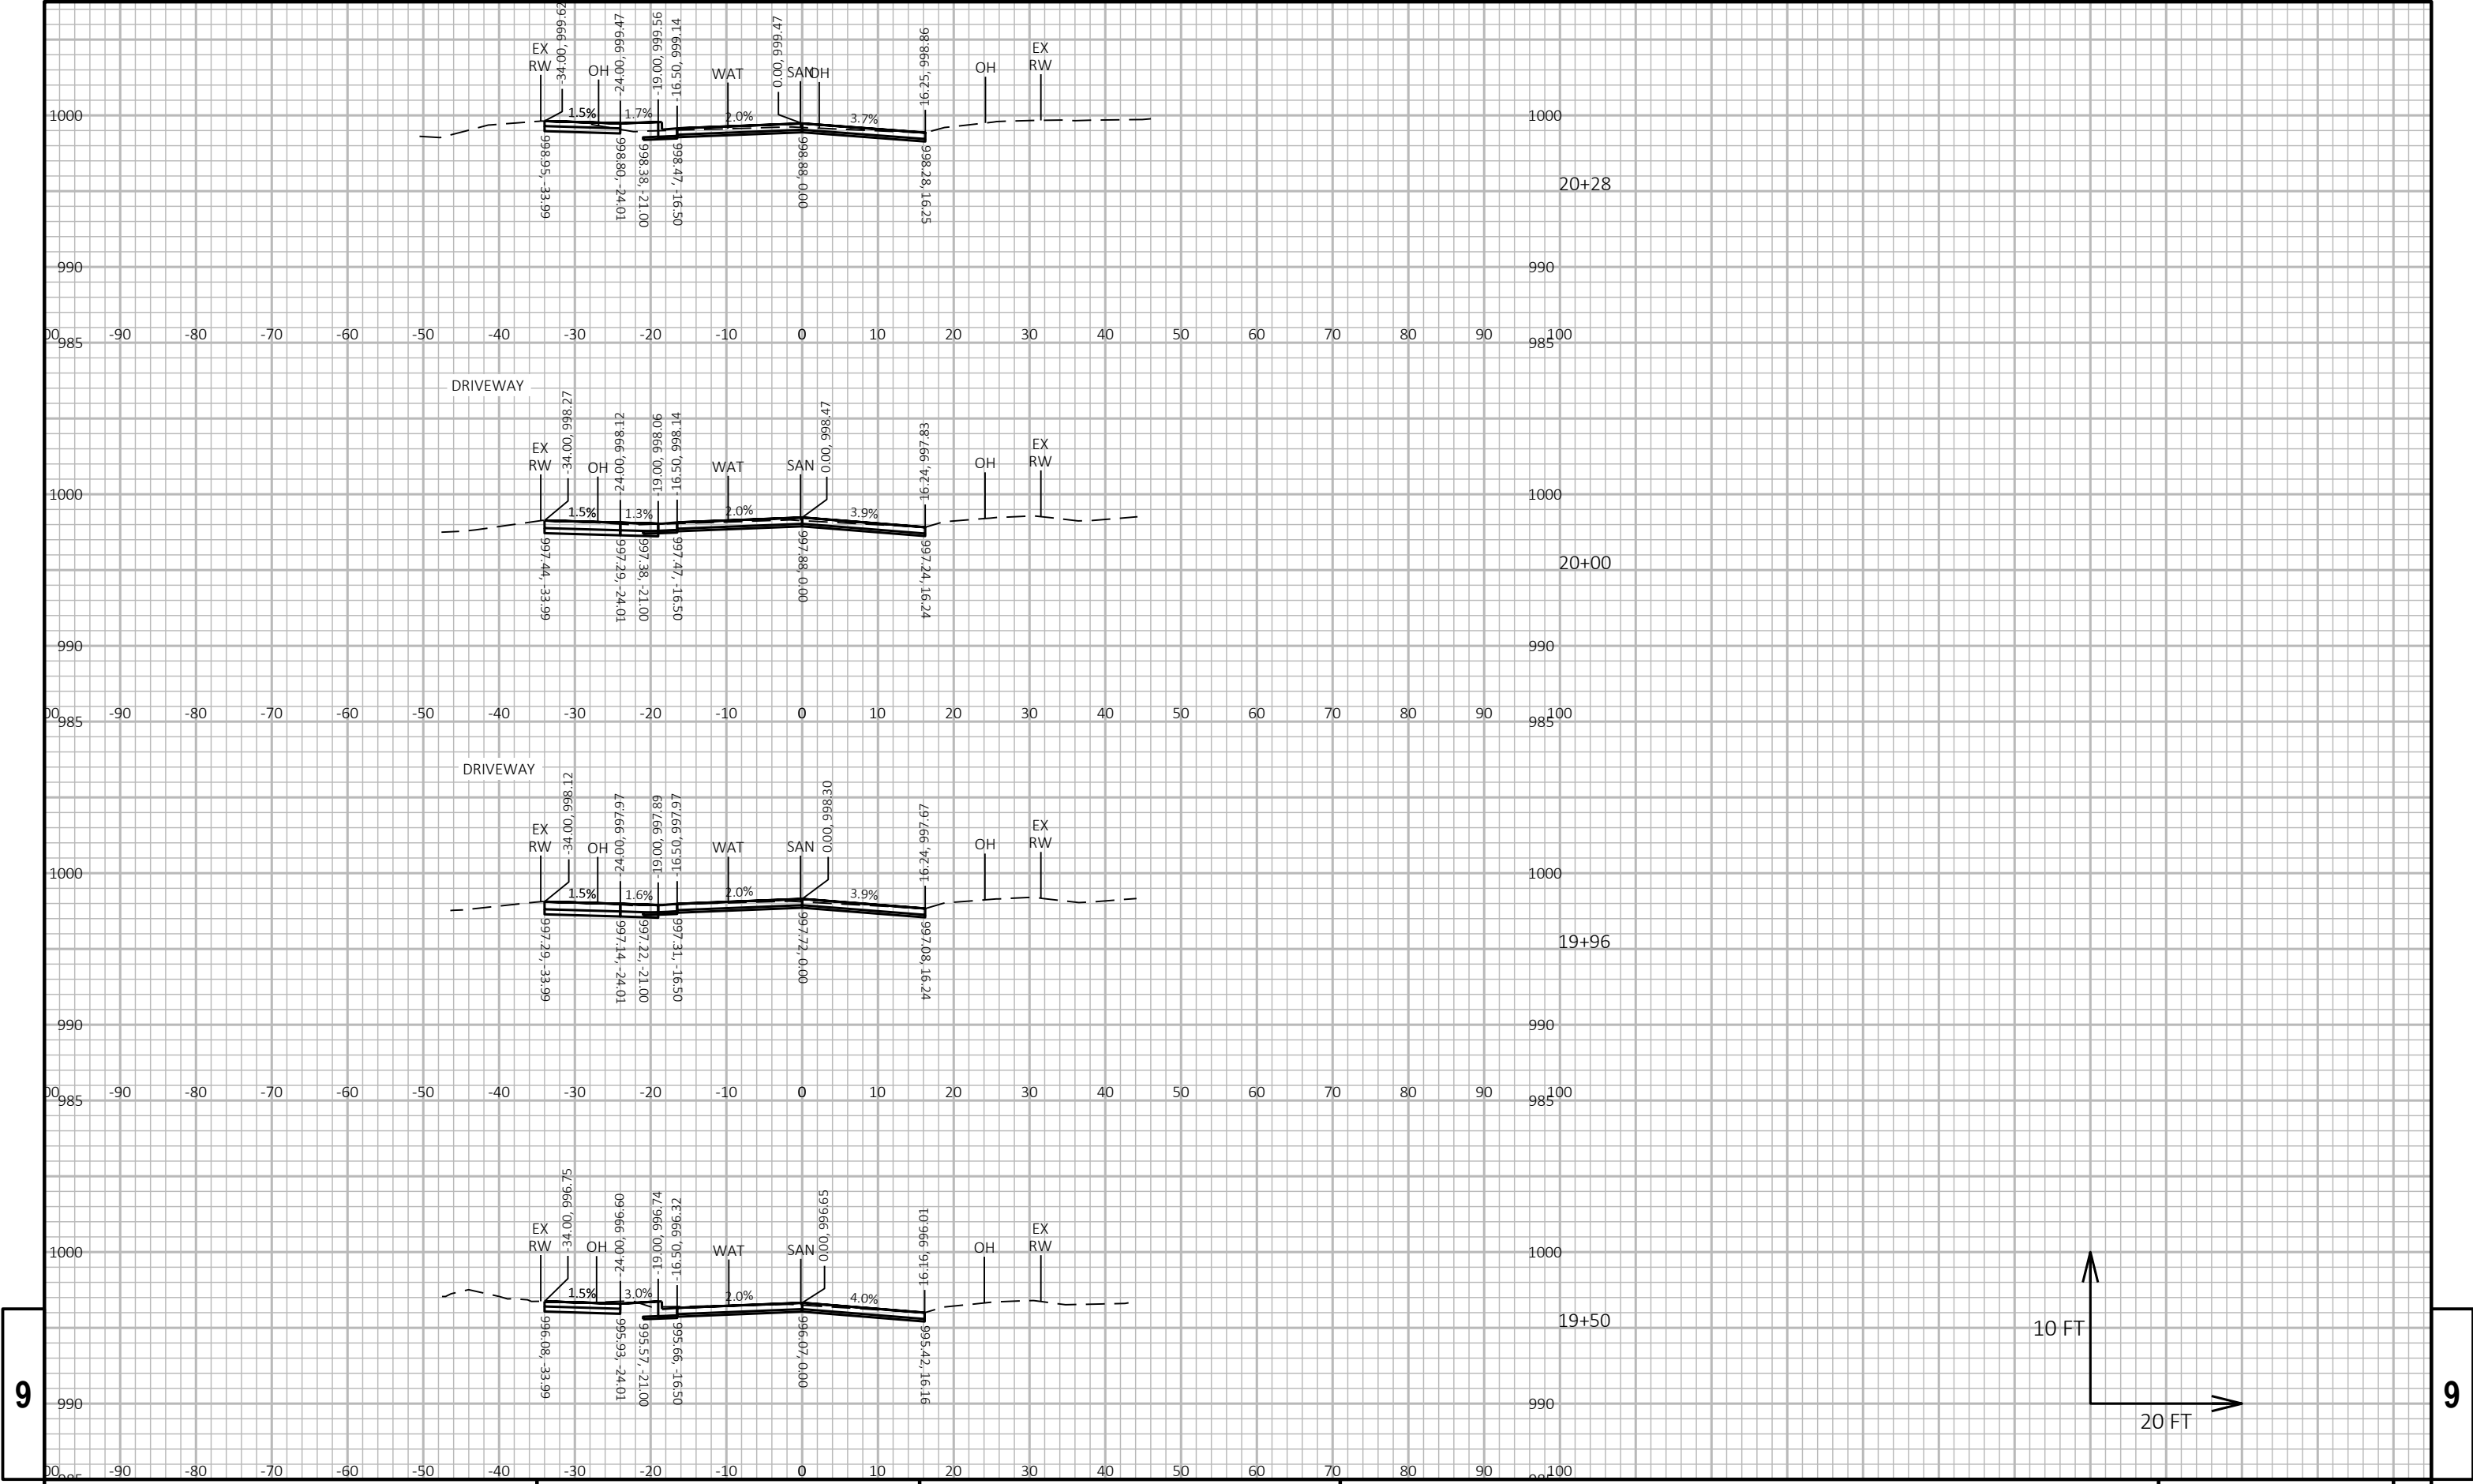


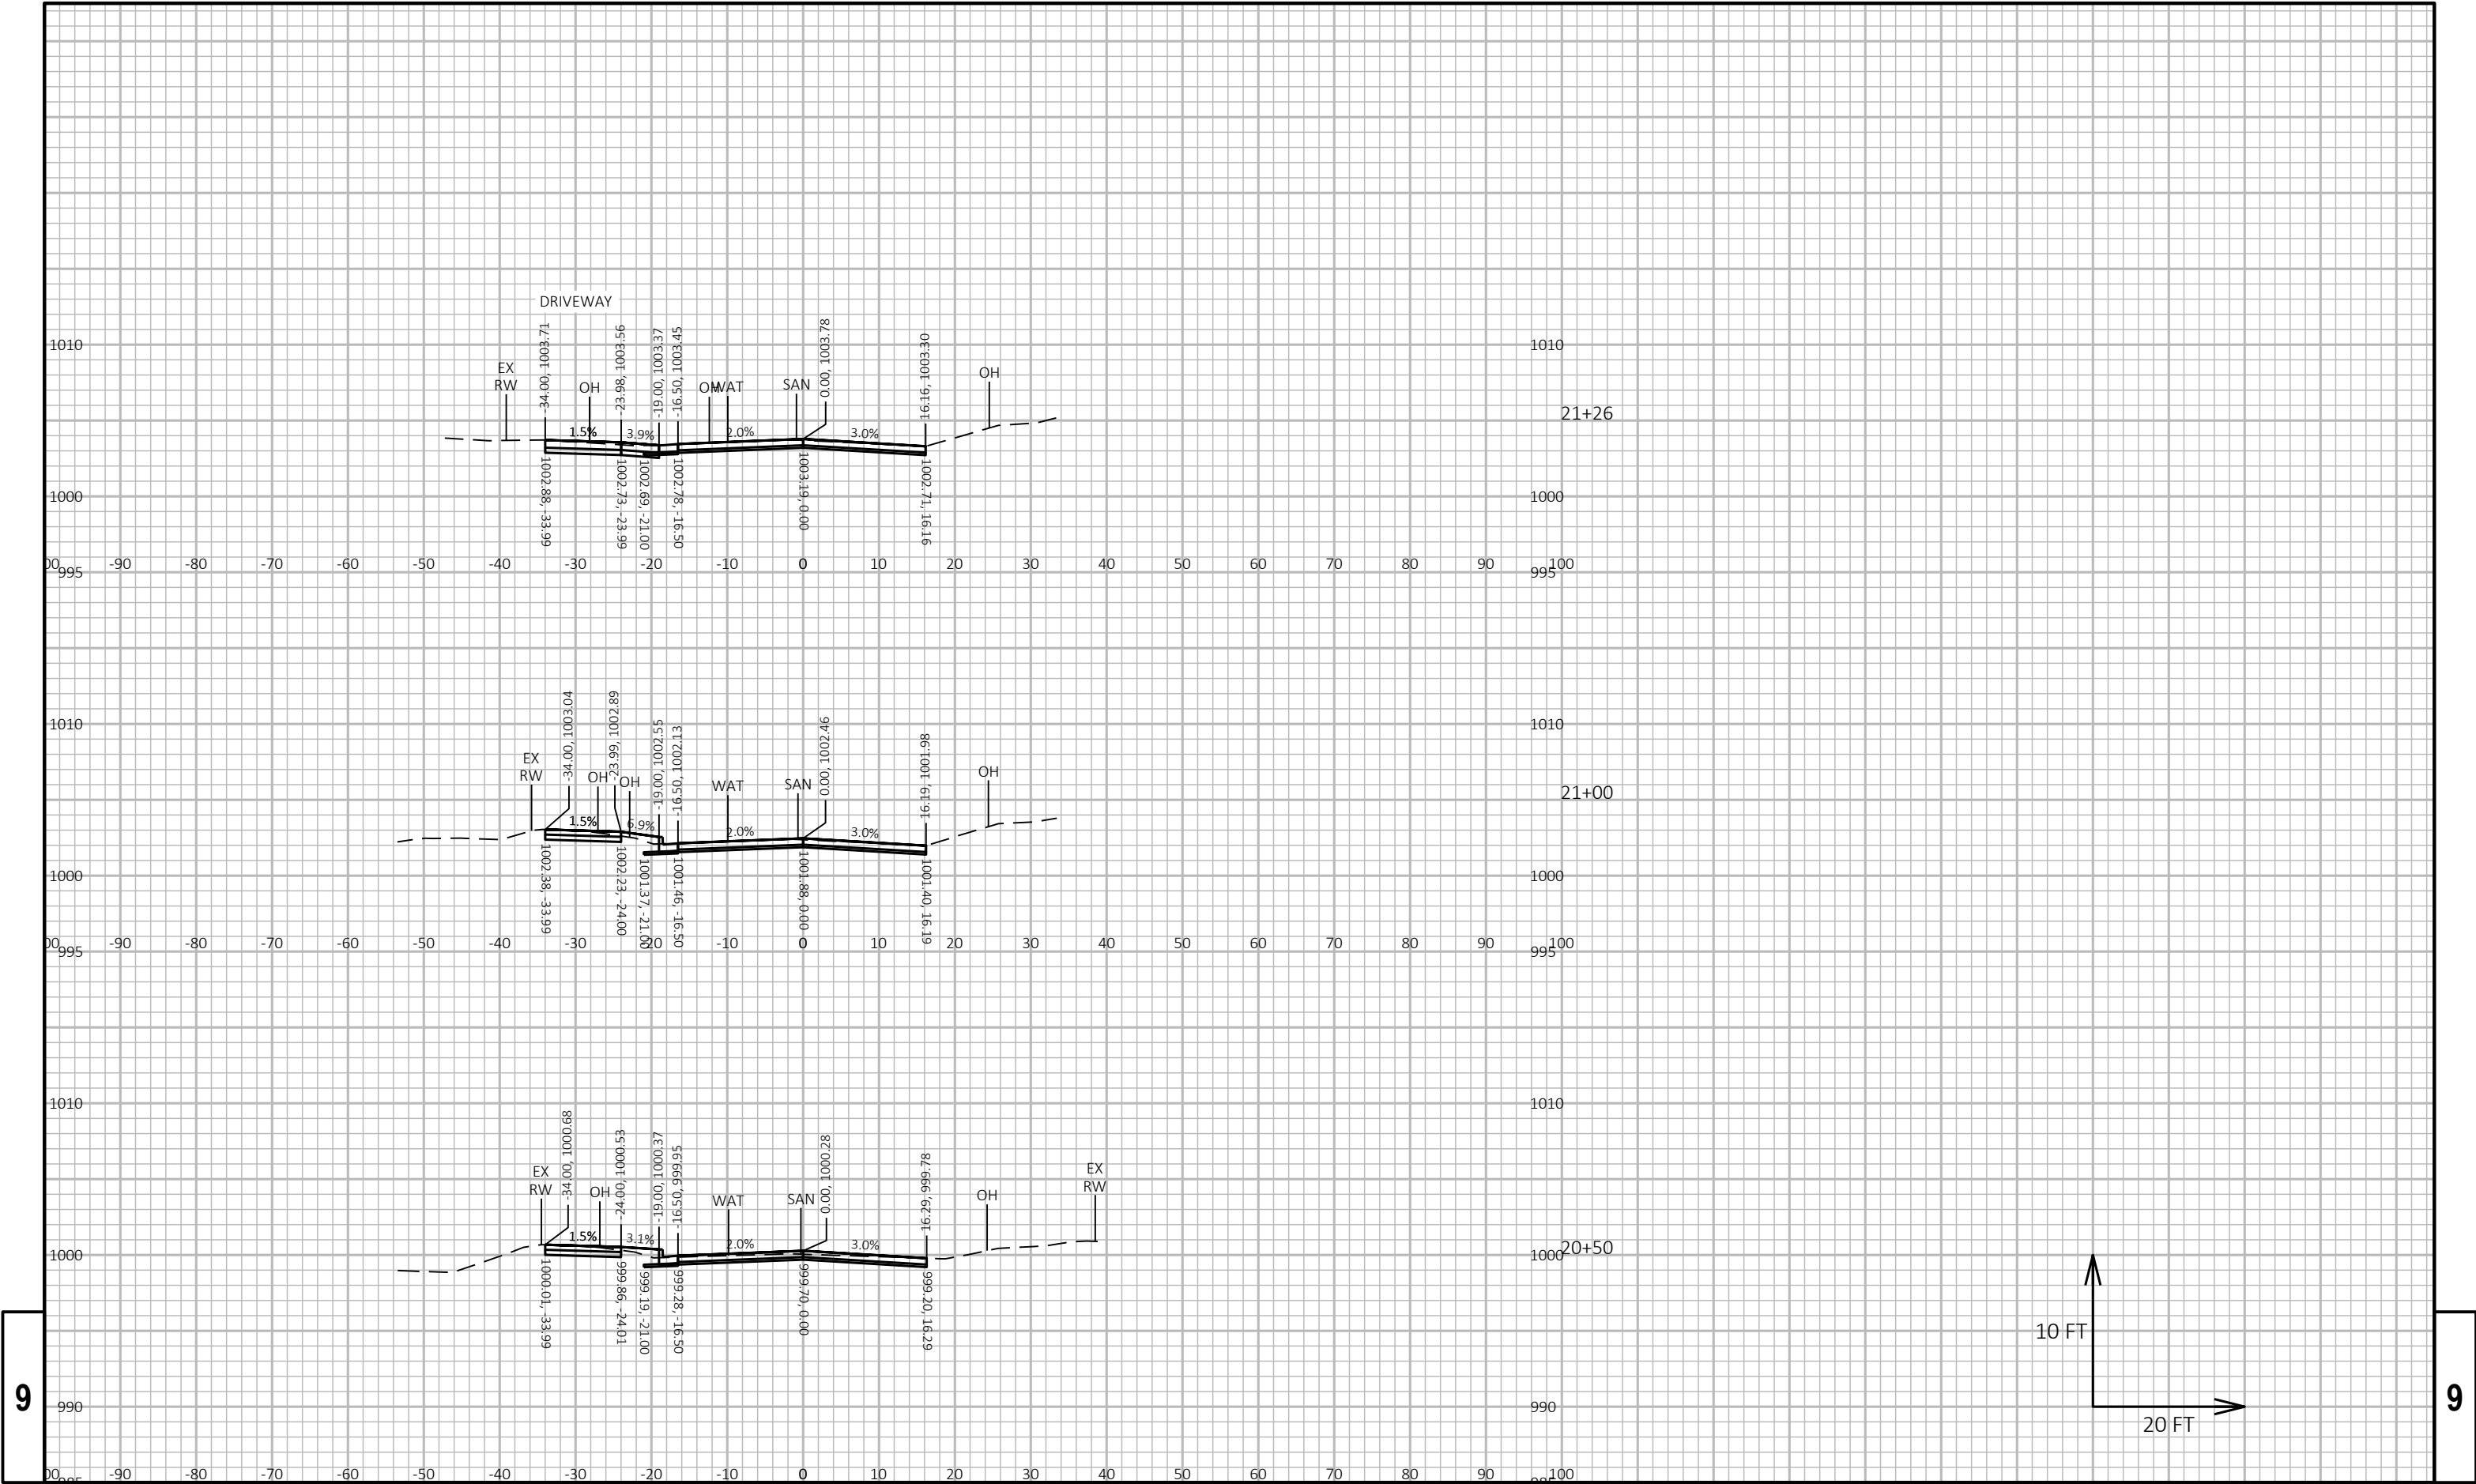


9

9

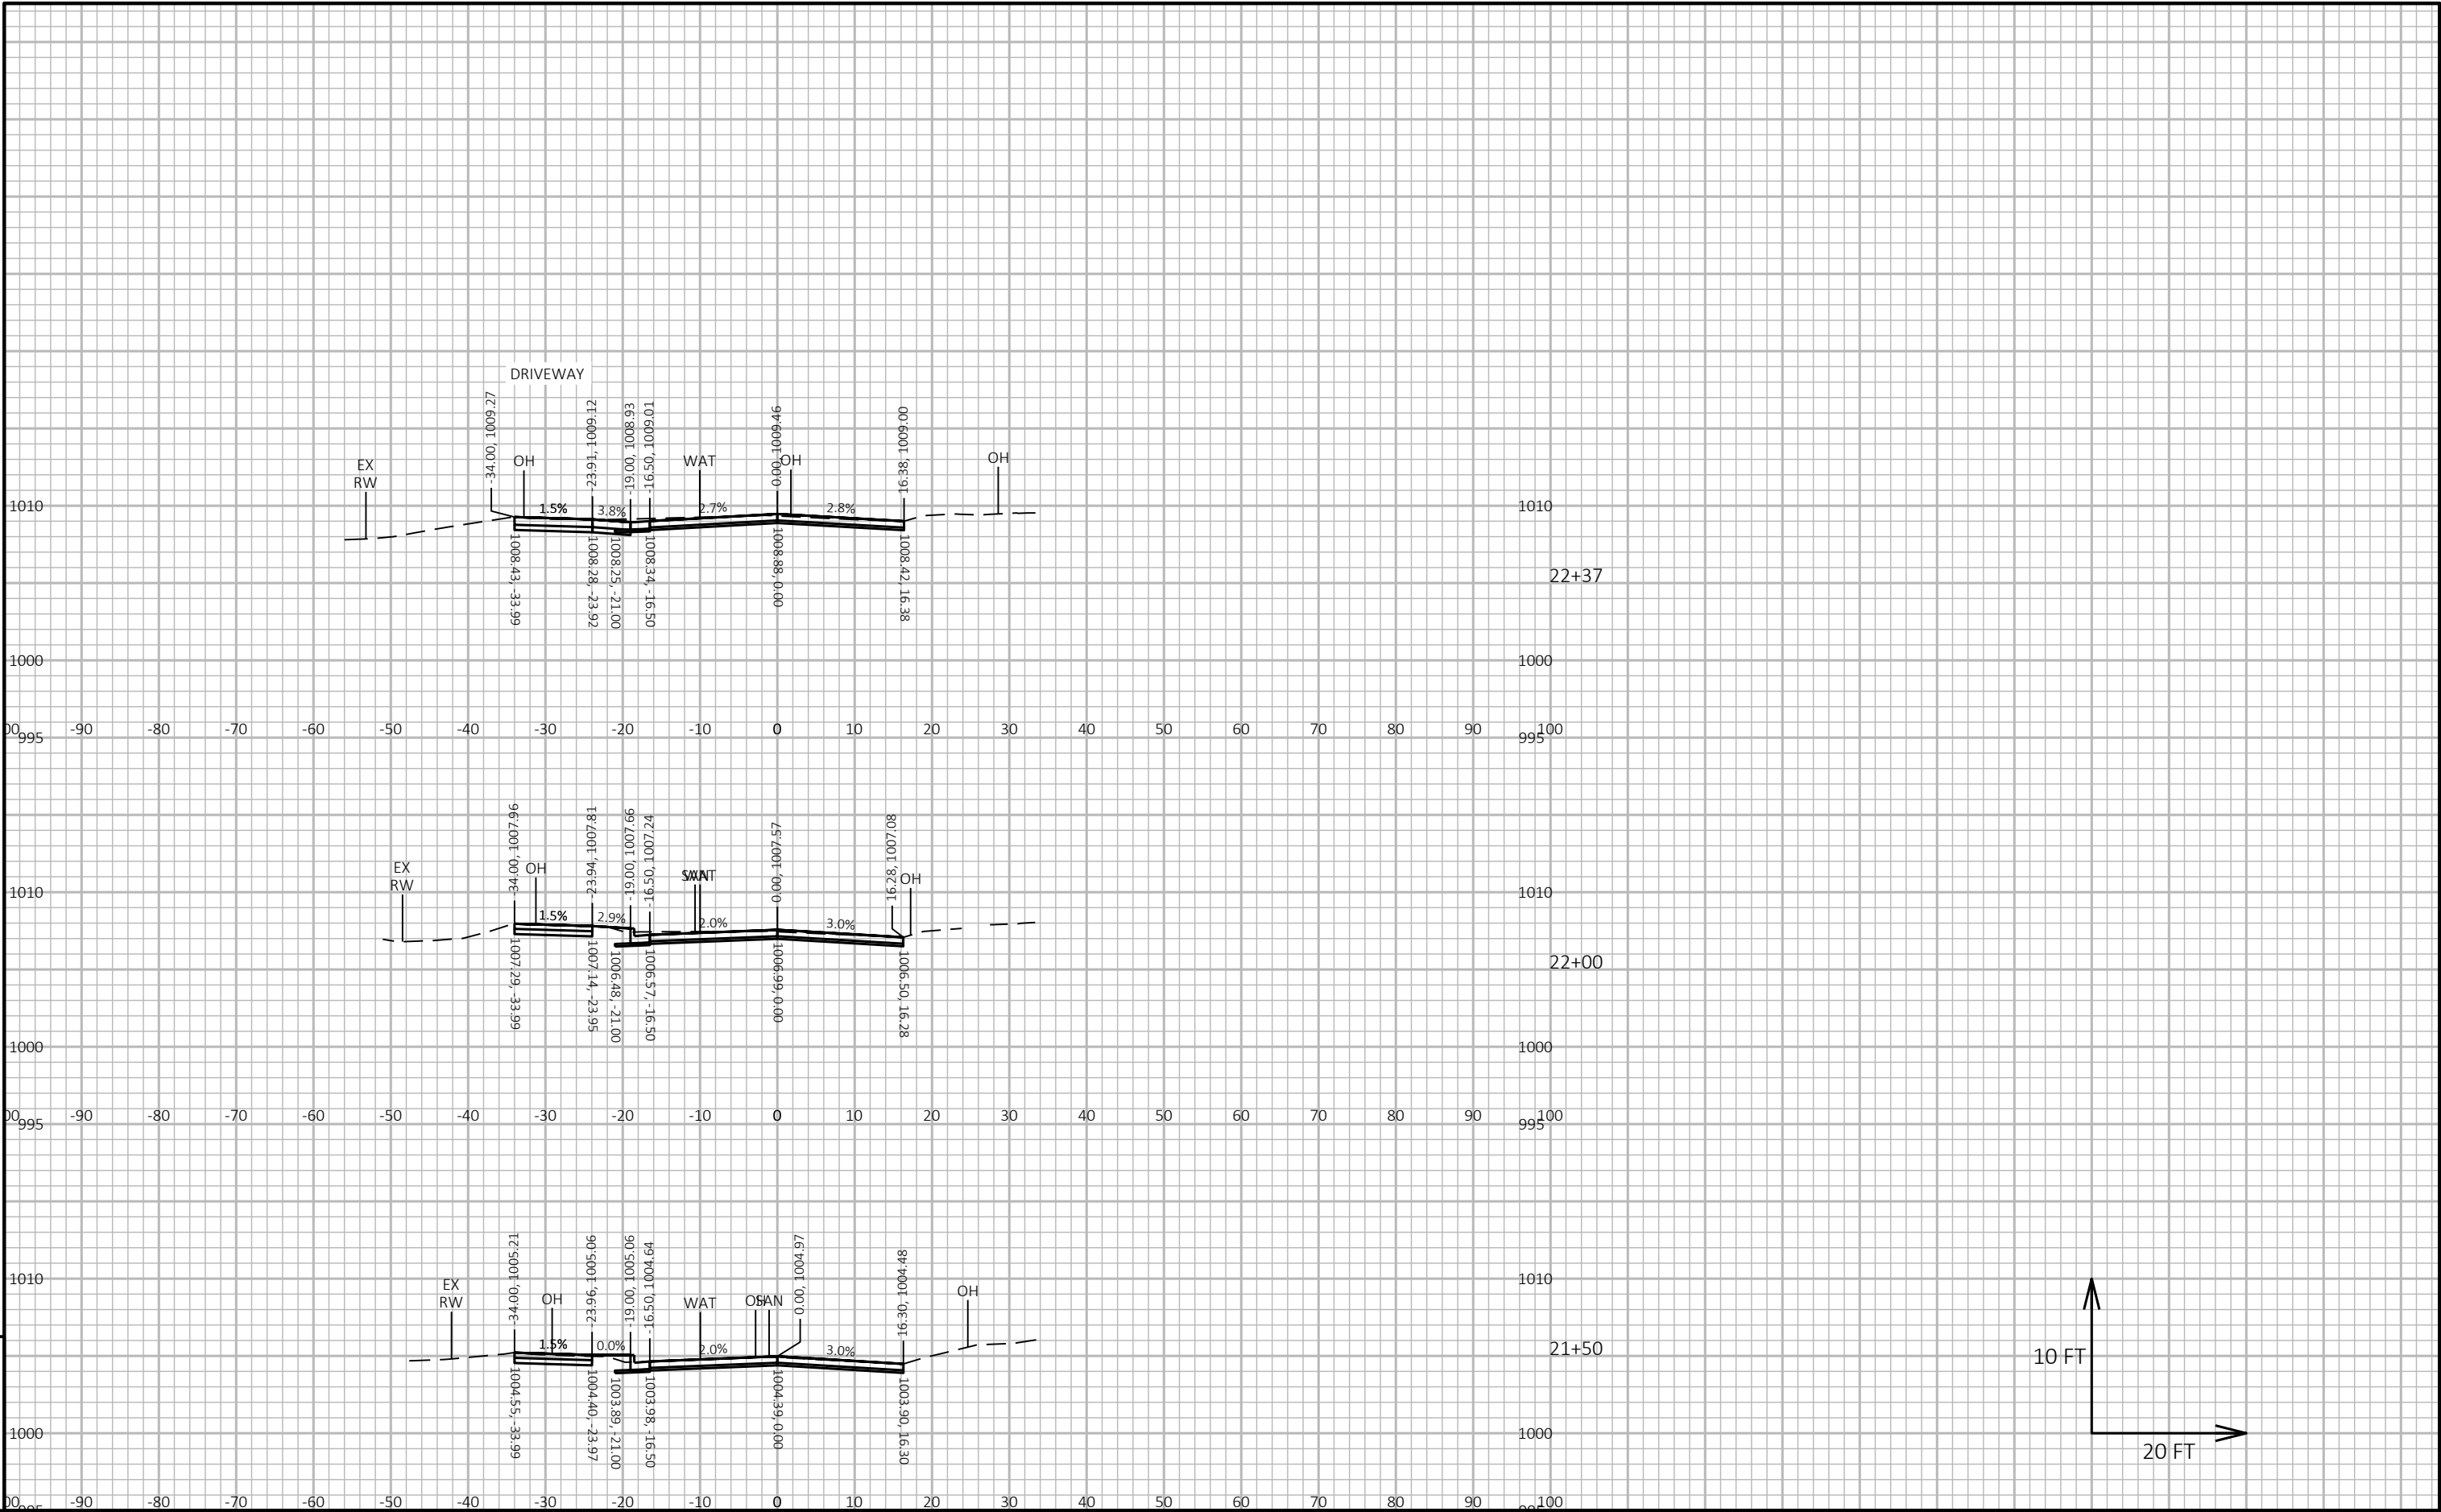


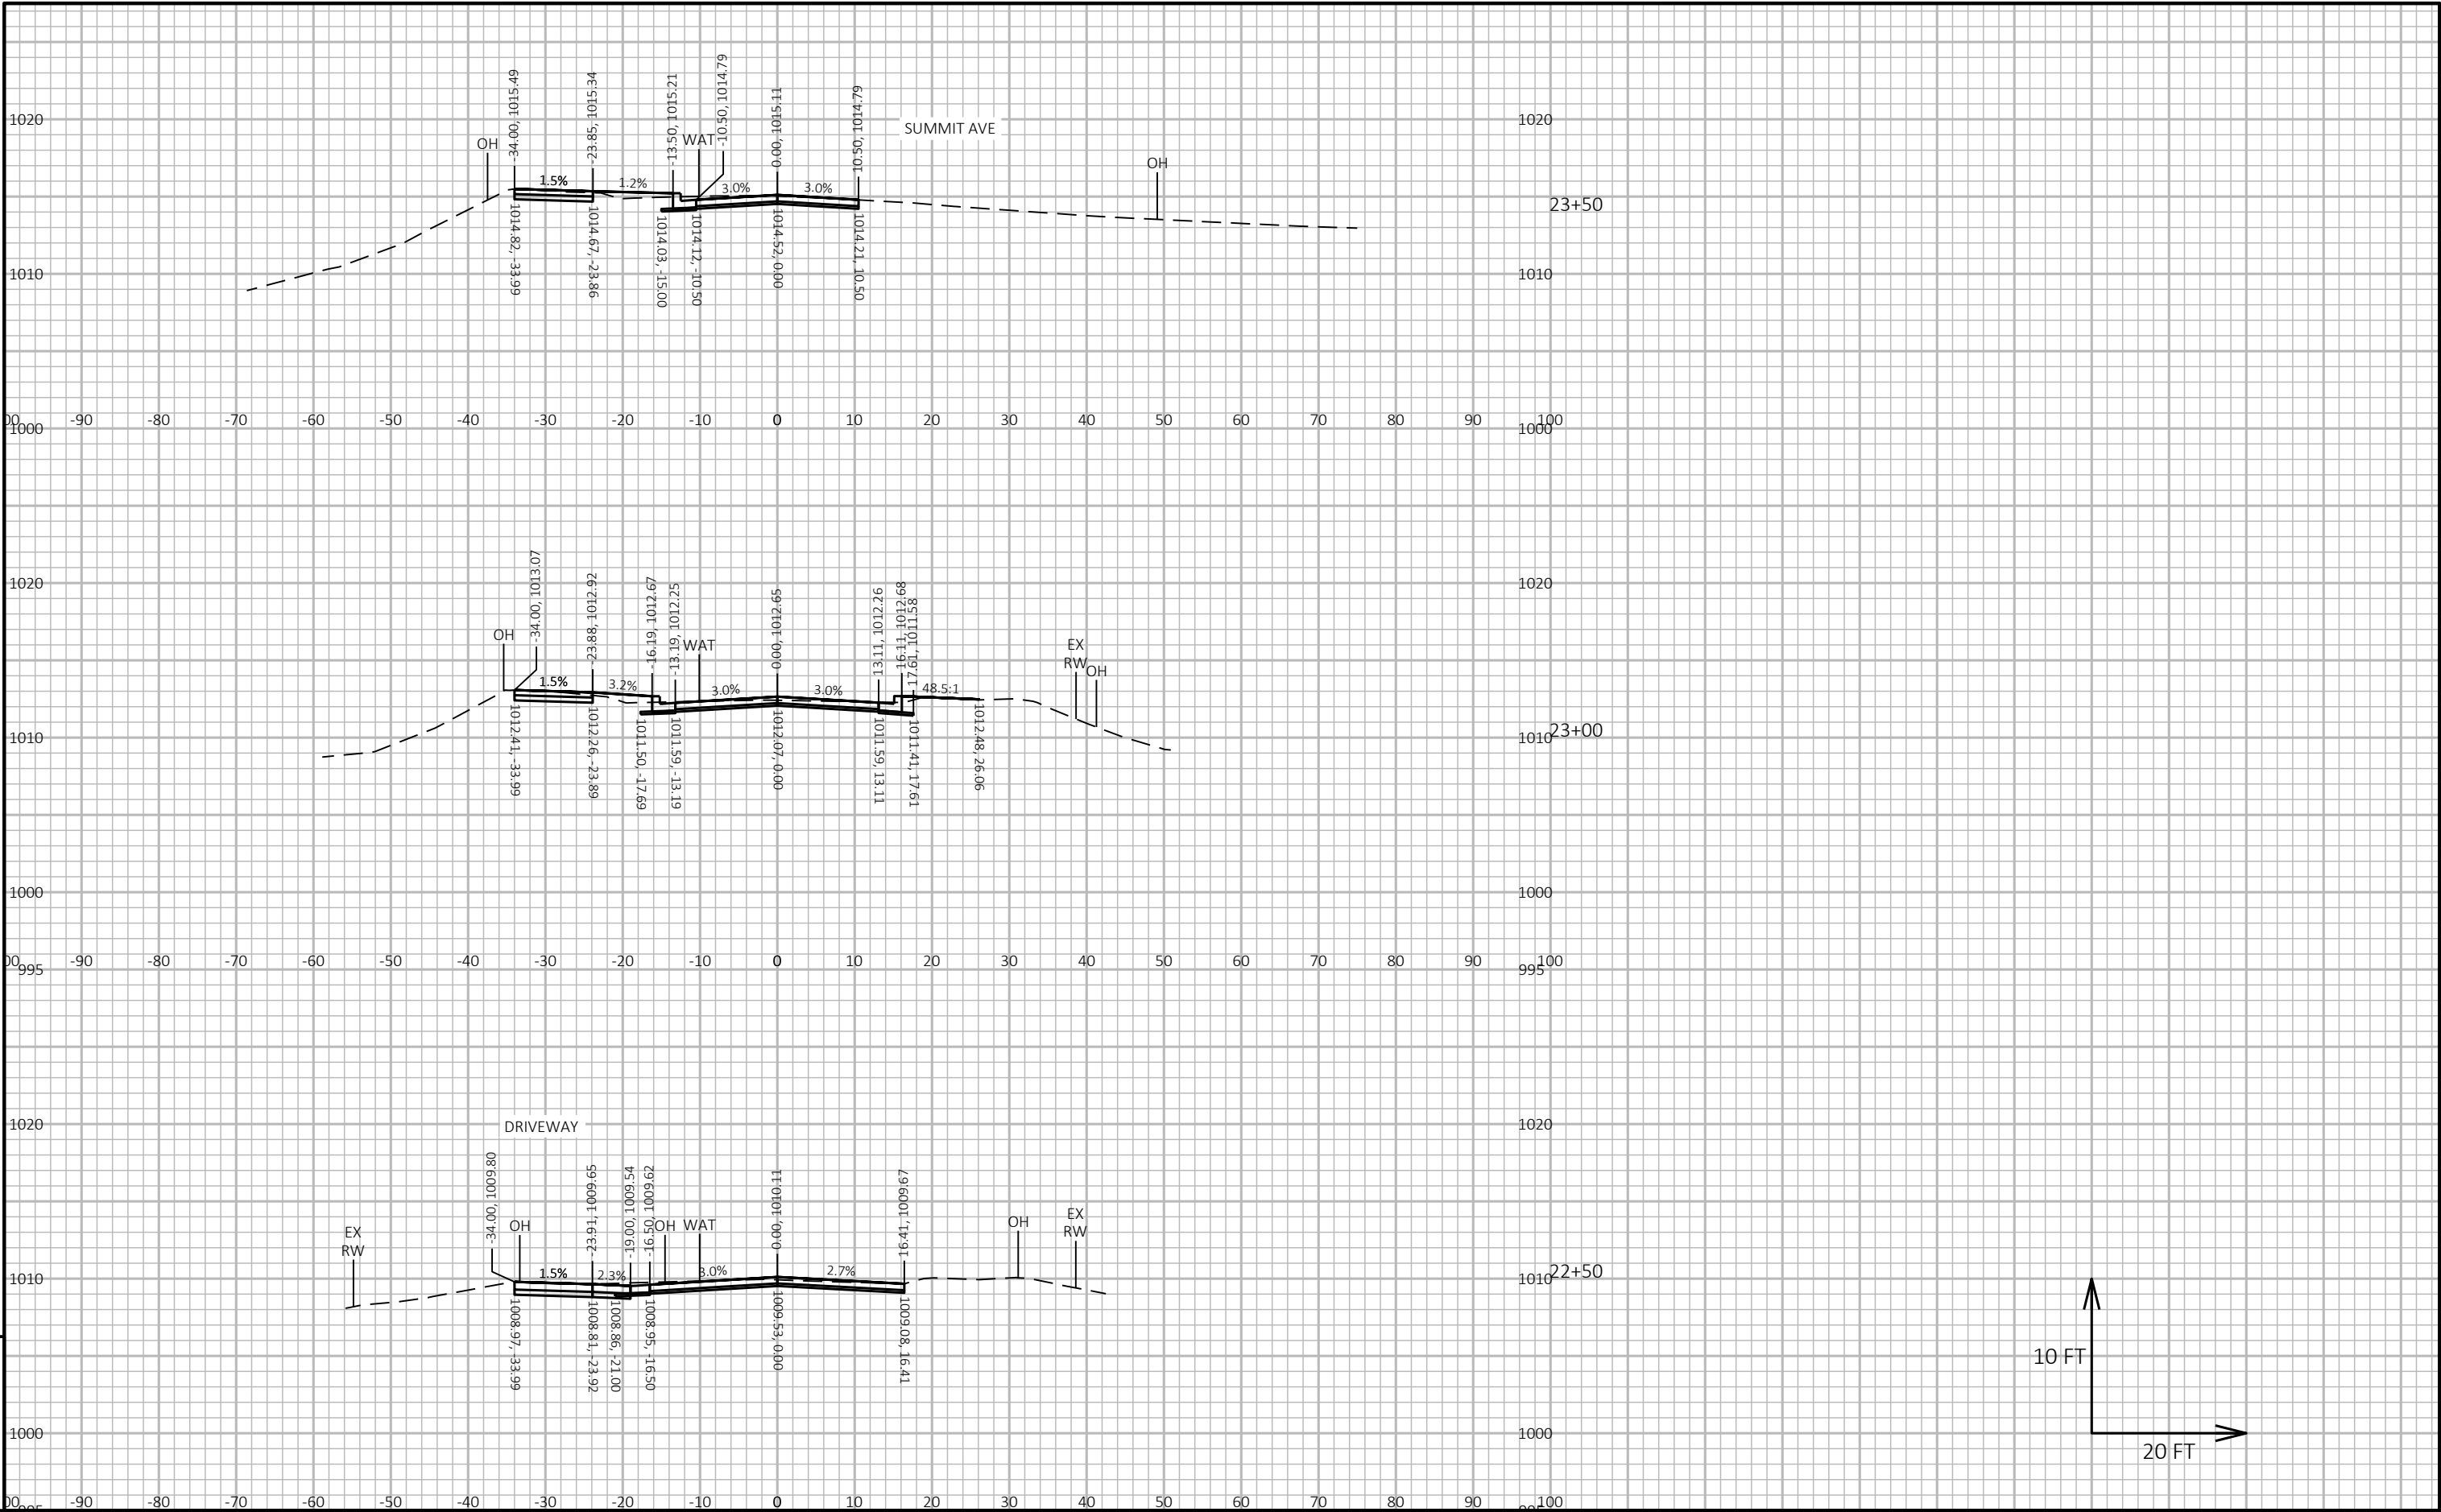

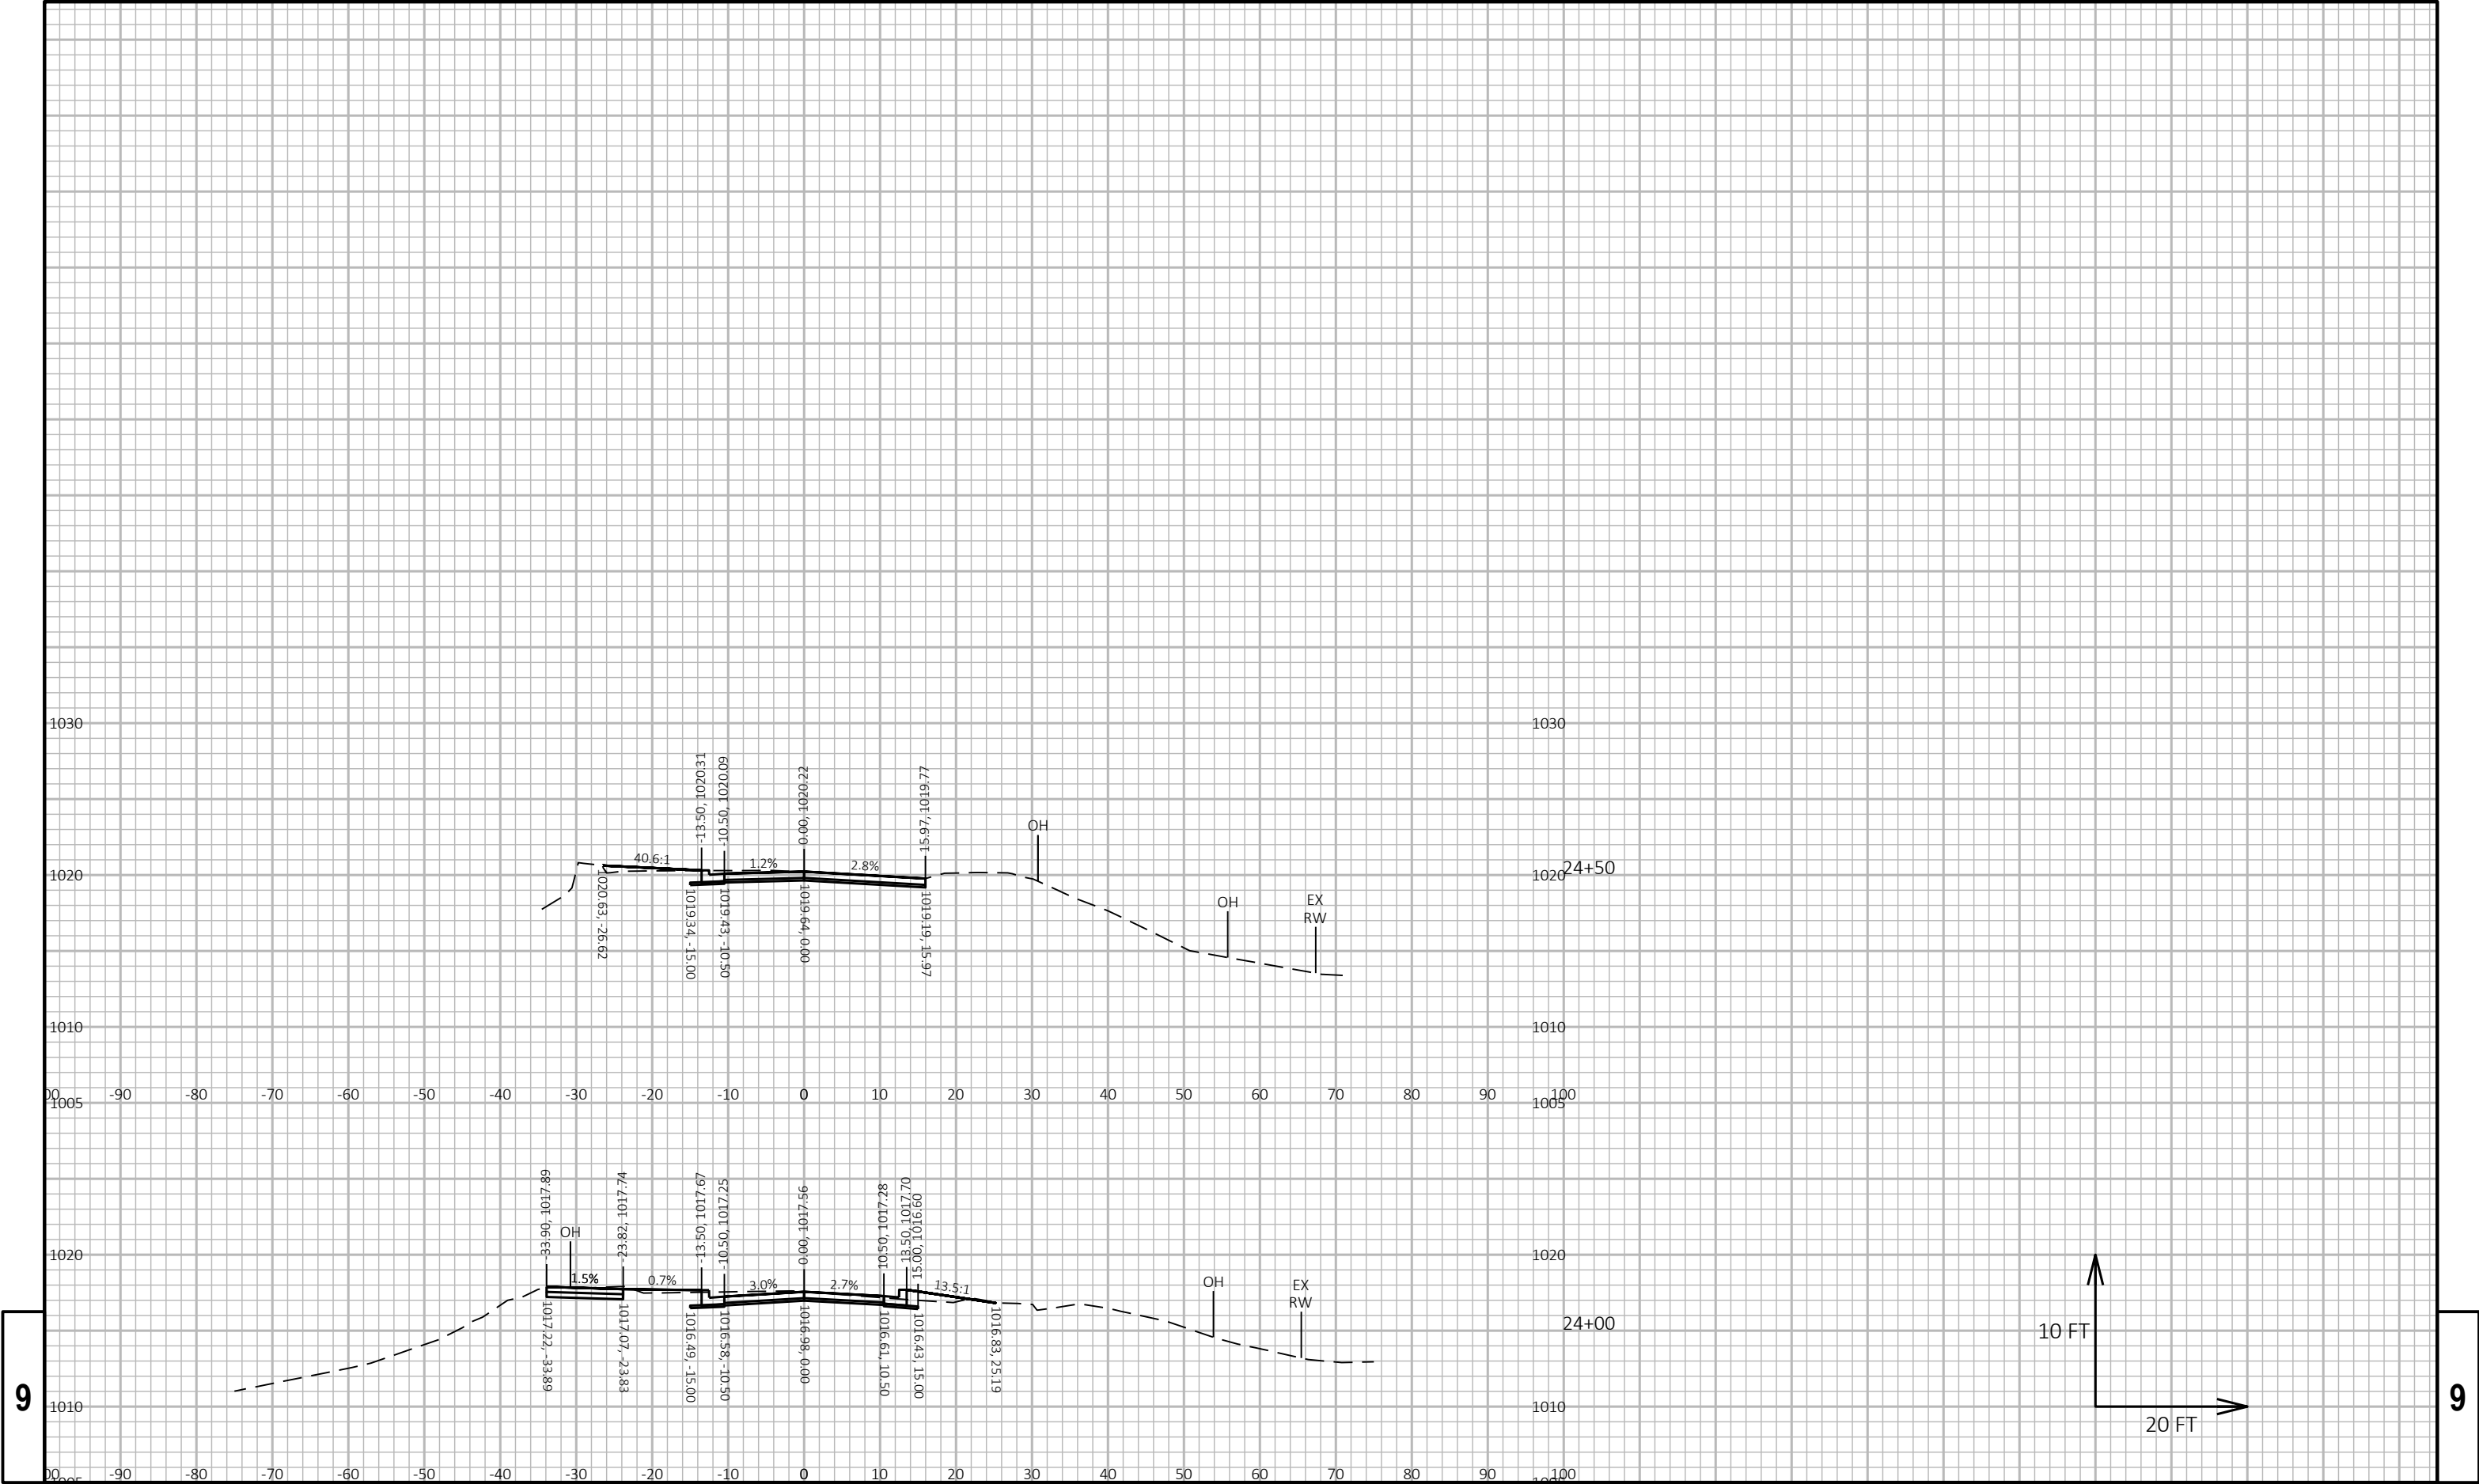

9

9

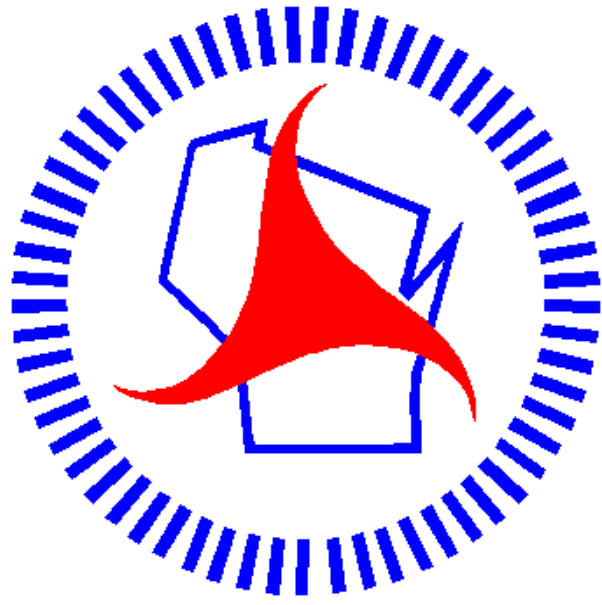

Wisconsin Department of Transportation

Dedicated people creating transportation solutions through innovation and exceptional service.

<http://www.dot.wisconsin.gov>