

WKE

PROJECT ID:
WITH:

3180-00-78


COUNTY:

RACINE COUNTY

APRIL 2025
ORDER OF SHEETS

Section No.	1	Title
Section No.	2	Typical Sections and Details
Section No.	3	Estimate of Quantities
Section No.	3	Miscellaneous Quantities
Section No.	4	Right-of-Way Plat
Section No.	5	Plan and Profile
Section No.	6	Standard Detail Drawings
Section No.	7	Sign Plates
Section No.	8	Structure Plans
Section No.	9	Computer Earthwork Data
Section No.	9	Cross Sections

TOTAL SHEETS = 154

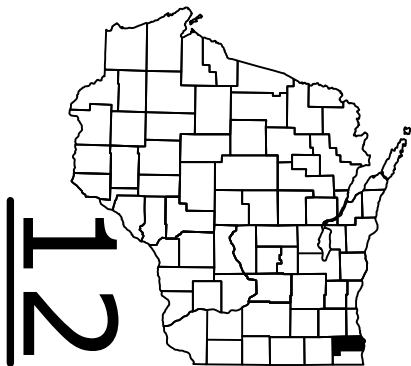

DESIGN DESIGNATION	SB RAMP	NB RAMP	NB TO SB RAMP	CTH A RAMP	STH 142 RAMP	CTH P RAMP
A.A.D.T. 2025	= 4200	4100	350	825	2240	2240
A.A.D.T. 2045	= 4700	4600	400	895	2440	2440
D.H.V.	= 569	557	120	171	272	272
D.D.	= N/A	N/A	N/A	N/A	N/A	N/A
T.	= 4.46%	4.46%	4.46%	19.9%	19.9%	19.9%
DESIGN SPEED	= 55 MPH	20-50 MPH	20-50 MPH	10-25 MPH	10-25 MPH	15-25 MPH
ESALS	= 720,000	700,000	66,000	660,000	1,900,000	1,900,000

CONVENTIONAL SYMBOLS

PLAN	PROFILE
CORPORATE LIMITS	GRADE LINE
PROPERTY LINE	ORIGINAL GROUND
LOT LINE	MARSH OR ROCK PROFILE (To be noted as such)
LIMITED HIGHWAY EASEMENT	SPECIAL DITCH
EXISTING RIGHT OF WAY	GRADE ELEVATION
PROPOSED OR NEW R/W LINE	CULVERT (Profile View)
SLOPE INTERCEPT	UTILITIES
REFERENCE LINE	ELECTRIC
EXISTING CULVERT	FIBER OPTIC
PROPOSED CULVERT (Box or Pipe)	GAS
COMBUSTIBLE FLUIDS	SANITARY SEWER
	STORM SEWER
	TELEPHONE
	WATER
MARSH AREA	UTILITY PEDESTAL
	POWER POLE
	TELEPHONE POLE
WOODED OR SHRUB AREA	


BEGIN PROJECT
STA 40+39
Y = 161737.672
X = 503889.379

BEGIN CONSTRUCTION
STA 10+36

VAR HWY
RACINE COUNTY

STATE PROJECT NUMBER
3180-00-78

R-19-E

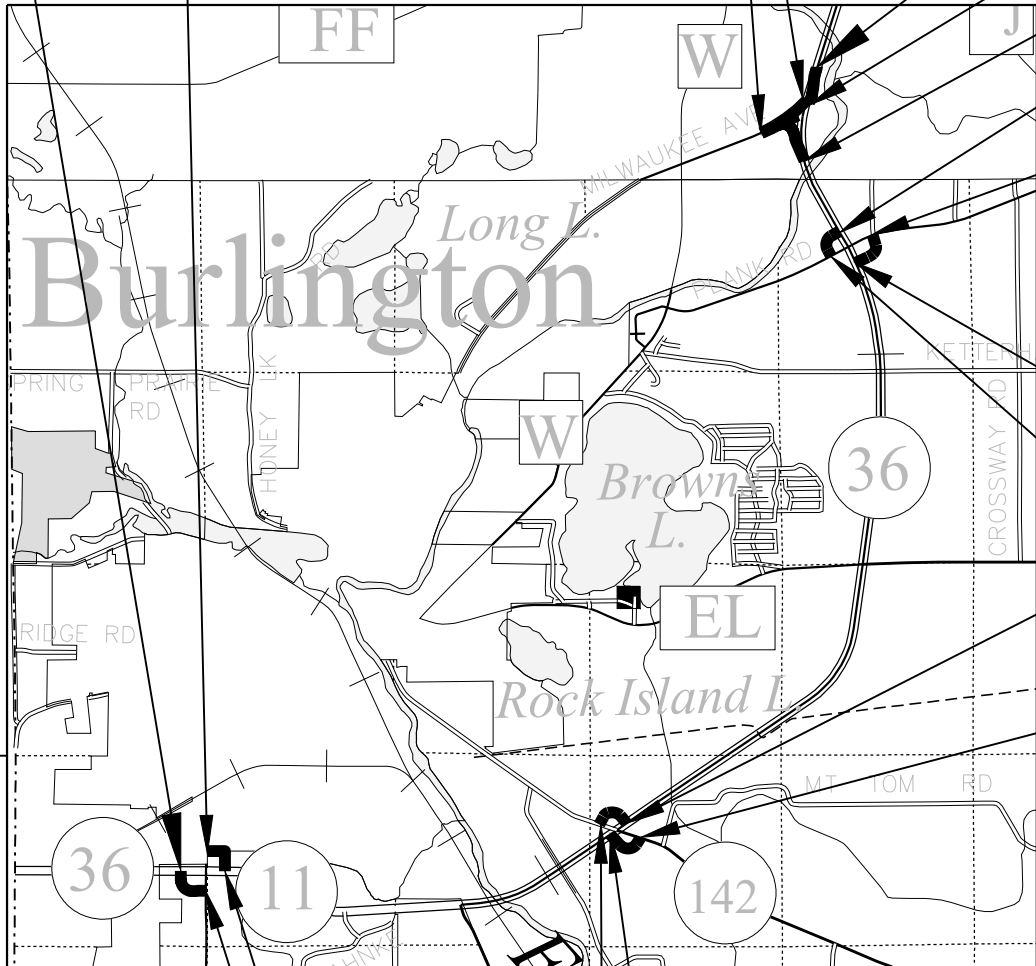

END CONSTRUCTION
STA 49+66

END CONSTRUCTION
STA 50+94

BEGIN CONSTRUCTION
STA 180+35

END CONSTRUCTION
STA 207+41

END PROJECT
STA 215+12

NET EXCEPTION TO CL LENGTH
STA 202+86 - STA 208+18

END CONSTRUCTION
STA 203+75

END CONSTRUCTION
STA 57+25

END CONSTRUCTION
STA 80+70

BEGIN CONSTRUCTION
STA 71+24

BEGIN CONSTRUCTION
STA 50+24

END CONSTRUCTION
STA 59+66

END CONSTRUCTION
STA 49+76

BEGIN CONSTRUCTION
STA 39+89

BEGIN CONSTRUCTION
STA 50+24

HORIZONTAL POSITIONS SHOWN ON THIS PLAN ARE WISCONSIN COORDINATE REFERENCE SYSTEM (WISCRS), RACINE COUNTY, NAD83 (2011), IN U.S. SURVEY FEET. POSITIONS SHOWN ARE GRID COORDINATES, GRID BEARINGS, AND GRID DISTANCES. GRID DISTANCES ARE THE SAME AS GROUND DISTANCES.

ELEVATIONS ARE REFERENCED TO NAVD 88 (2012). GPS DERIVED ELEVATIONS ARE BASED ON GEOID 12A

STATE PROJECT

FEDERAL PROJECT

PROJECT

CONTRACT

3180-00-78

STATE OF WISCONSIN
DEPARTMENT OF TRANSPORTATION

PREPARED BY	
Surveyor	AYRES
Designer	RONNIE HAYNES
Project Manager	JUSTIN SUYDAM
Regional Examiner	REGIONAL EXAMINER
Regional Supervisor	JANET CANNON

APPROVED FOR THE DEPARTMENT
DATE: 11/01/2024 *Justin W. Suydam*

E

ORDER OF SECTIONS 2 DETAIL SHEET


- GENERAL NOTES
- PROJECT OVERVIEW
- TYPICAL SECTIONS
- CONSTRUCTION DETAILS
- PLAN DETAILS
- PAVEMENT GRADES
- UTILITY PLAN
- PAVEMENT MARKING
- TRAFFIC CONTROL
- DETOURS
- ALIGNMENT LAYOUT

HMA PAVING


LOCATION	STA TO STA	LAYER	THICKNESS	HMA PAVEMENT
MILWAUKEE AVE.	180+35 TO 183+66	UPPER	1¾-INCH	5 LT 58-28 H
		LOWER	1¾-INCH	5 LT 58-28 S
SB STH 36 RAMP TO MILWAUKEE AVE. SB RAMP	183+66 TO 207+14	UPPER	1¾-INCH	4 LT 58-28 H
		LOWER	2¾-INCH	3 LT 58-28 S
NB MILWAUKEE AVE. TO NB STH 36 RAMP	183+66 TO 215+12	UPPER	1¾-INCH	4 LT 58-28 H
NB MILWAUKEE AVE. TO SB STH 36 RAMP	183+66 TO 203+75	UPPER	1¾-INCH	4 LT 58-28 H
CTH A SE RAMPS	71+24 TO 80+70	UPPER	1¾-INCH	4 LT 58-28 H
CTH A NW RAMPS	50+24 TO57+25	UPPER	1¾-INCH	4 LT 58-28 H
STH 142 NE RAMPS	50+24 TO 59+66	UPPER	1¾-INCH	4 LT 58-28 H
STH 142 SW RAMPS	39+89 TO49+76	UPPER	1¾-INCH	4 LT 58-28 H
CTH P SW RAMPS	40+39 TO 49+66	UPPER	1¾-INCH	4 MT 58-28 H
		LOWER	2¾-INCH	3 MT 58-28 S
		LOWER	2¾-INCH	3 MT 58-28 S
CTH P NE RAMPS	10+36 TO 50+94	UPPER	1¾-INCH	4 MT 58-28 H
		LOWER	2¾-INCH	3 MT 58-28 S
		LOWER	2¾-INCH	3 MT 58-28 S

STANDARD ABBREVIATIONS

ABUT	ABUTMENT	LT	LEFT
AC	ACRE	LHF	LEFT HAND FORWARD
AGG	AGGREGATE	L	LENGTH OF CURVE
AH	AHEAD	LF	LINEAR FOOT
∠	ANGLE	LC	LONG CHORD OF CURVE
AADT	ANNUAL AVERAGE DAILY TRAFFIC	LS	LUMP SUM
AEW	APRON ENDWALL	MGAL	ONE THOUSAND GALLONS
ASPH	ASPHALTIC	MH	MANHOLE
BK	BACK	ML OR M/L	MATCH LINE
BC	BACK OF CURB	NOM	NOMINAL
BAD	BASE AGGREGATE DENSE	NC	NORMAL CROWN
BL OR B/L	BASE LINE	NB	NORTHBOUND
BM	BENCH MARK	NO	NUMBER
CB	CATCH BASIN	OD	OUTSIDE DIAMETER
CL OR C/L	CENTER LINE	PAVT	PAVEMENT
Δ	CENTRAL ANGLE OR DELTA	PLE	PERMANENT LIMITED EASEMENT
CE	COMMERCIAL ENTRANCE	PC	POINT OF CURVATURE
CONC	CONCRETE	PI	POINT OF INTERSECTION
CSW	CONCRETE SIDEWALK	PT	POINT OF TANGENCY
CONST	CONSTRUCTION	PCC	PORTLAND CEMENT CONCRETE
CP	CONTROL POINT	LB	POUND
CO	COUNTY	PSI	POUNDS PER SQUARE INCH
CTH	COUNTY TRUCK HIGHWAY	PE	PRIVATE ENTRANCE
CY	CUBIC YARD	PROJ	PROJECT
CP	CULVERT PIPE	PL	PROPERTY LINE
CPCA	CULVERT PIPE CORRUGATED ALUMINUM	PRW	PROPOSED RIGHT OF WAY
CPCPE	CULVERT PIPE CORRUGATED POLYETHYLENE	R	RADIUS
CPCPP	CULVERT PIPE CORRUGATED POLYPROPYLENE	RL OR R/L	REFERENCE LINE
CPCS	CULVERT PIPE CORRUGATED STEEL	REQD	REQUIRED
CPCSAC	CULVERT PIPE CORRUGATED STEEL ALUMINUM COATED	RT	RIGHT
CPCSPC	CULVERT PIPE CORRUGATED STEEL POLYMER COATED	RHF	RIGHT HAND FORWARD
CPRC	CULVERT PIPE REINFORCED CONCRETE	R/W	RIGHT OF WAY
CPRCHE	CULVERT PIPE REINFORCED CONCRETE HORIZONTAL ELLIPTICAL	RD	ROAD
CPS	CULVERT PIPE SALVAGED	RDWY	ROADWAY
CPT	CULVERT PIPE TEMPORARY	SHLDR	SHOULDER
C & G	CURB AND GUTTER	SW	SIDEWALK
D	DEGREE OF CURVE	SB	SOUTHBOUND
DHV	DESIGN HOUR VOLUME	SPECS	SPECIFICATIONS
DIA	DIAMETER	SF	SQUARE FEET
DD	DIRECTIONAL DISTRIBUTION	SY	SQUARE YARD
DE	DRAINAGE EASEMENT	SDD	STANDARD DETAIL DRAWINGS
DWY	DRIVEWAY	STH	STATE TRUNK HIGHWAY
EA	EACH	STA	STATION
EB	EASTBOUND	SSPC	STORM SEWER PIPE COMPOSITE
EL OR ELEV	ELEVATION	SSCPE	STORM SEWER PIPE CORRUGATED POLYETHYLENE
EMB	EMBANKMENT	SSCPP	STORM SEWER PIPE CORRUGATED POLYPROPYLENE
EW	ENDWALL	SSPNRC	STORM SEWER PIPE NON-REINFORCED CONCRETE
EAT	ENERGY ABSORBING TERMINAL	SSPRC	STORM SEWER PIPE REINFORCED CONCRETE
ESALS	EQUIVALENT SINGLE AXLE LOADS	SSPRC	STORM SEWER PIPE REINFORCED CONCRETE
EXC	EXCAVATION	SSPRCHE	STORM SEWER PIPE REINFORCED CONCRETE HORIZONTAL ELLIPTICAL
EBS	EXCAVATION BELOW SUBGRADE	SE	SUPERELEVATION
EXIST	EXISTING	SL OR S/L	SURVEY LINE
FERT	FERTILIZER	TEMP	TEMPORARY
FE	FIELD ENTRANCE	TI	TEMPORARY INTEREST
FL OR F/L	FLOW LINE	TLE	TEMPORARY LIMITED EASEMENT
FT	FOOT	TC	TOP OF CURB
FTMS	FREE TRAFFIC MANAGEMENT SYSTEM	TL OR T/L	TRANSIT LINE
HES	HIGH EARLY STRENGTH	T	TRUCKS (PERCENT OF)
HE	HIGHWAY EASEMENT	TYP	TYPICAL
CWT	HUNDRED WEIGHT	USH	UNITED STATES HIGHWAY
IN DIA	INCH DIAMETER	VAR	VARIABLE
INL	INLET	VC	VERTICAL CURVE
ID	INSIDE DIAMETER	VPC	VERTICAL POINT OF CURVATURE
INTERS	INTERSECTION	VPI	VERTICAL POINT OF INTERSECTION
IH	INTERSTATE HIGHWAY	VPT	VERTICAL POINT OF TANGENCY
INV	INVERT	W	WEST
JT	JOINT	WB	WESTBOUND


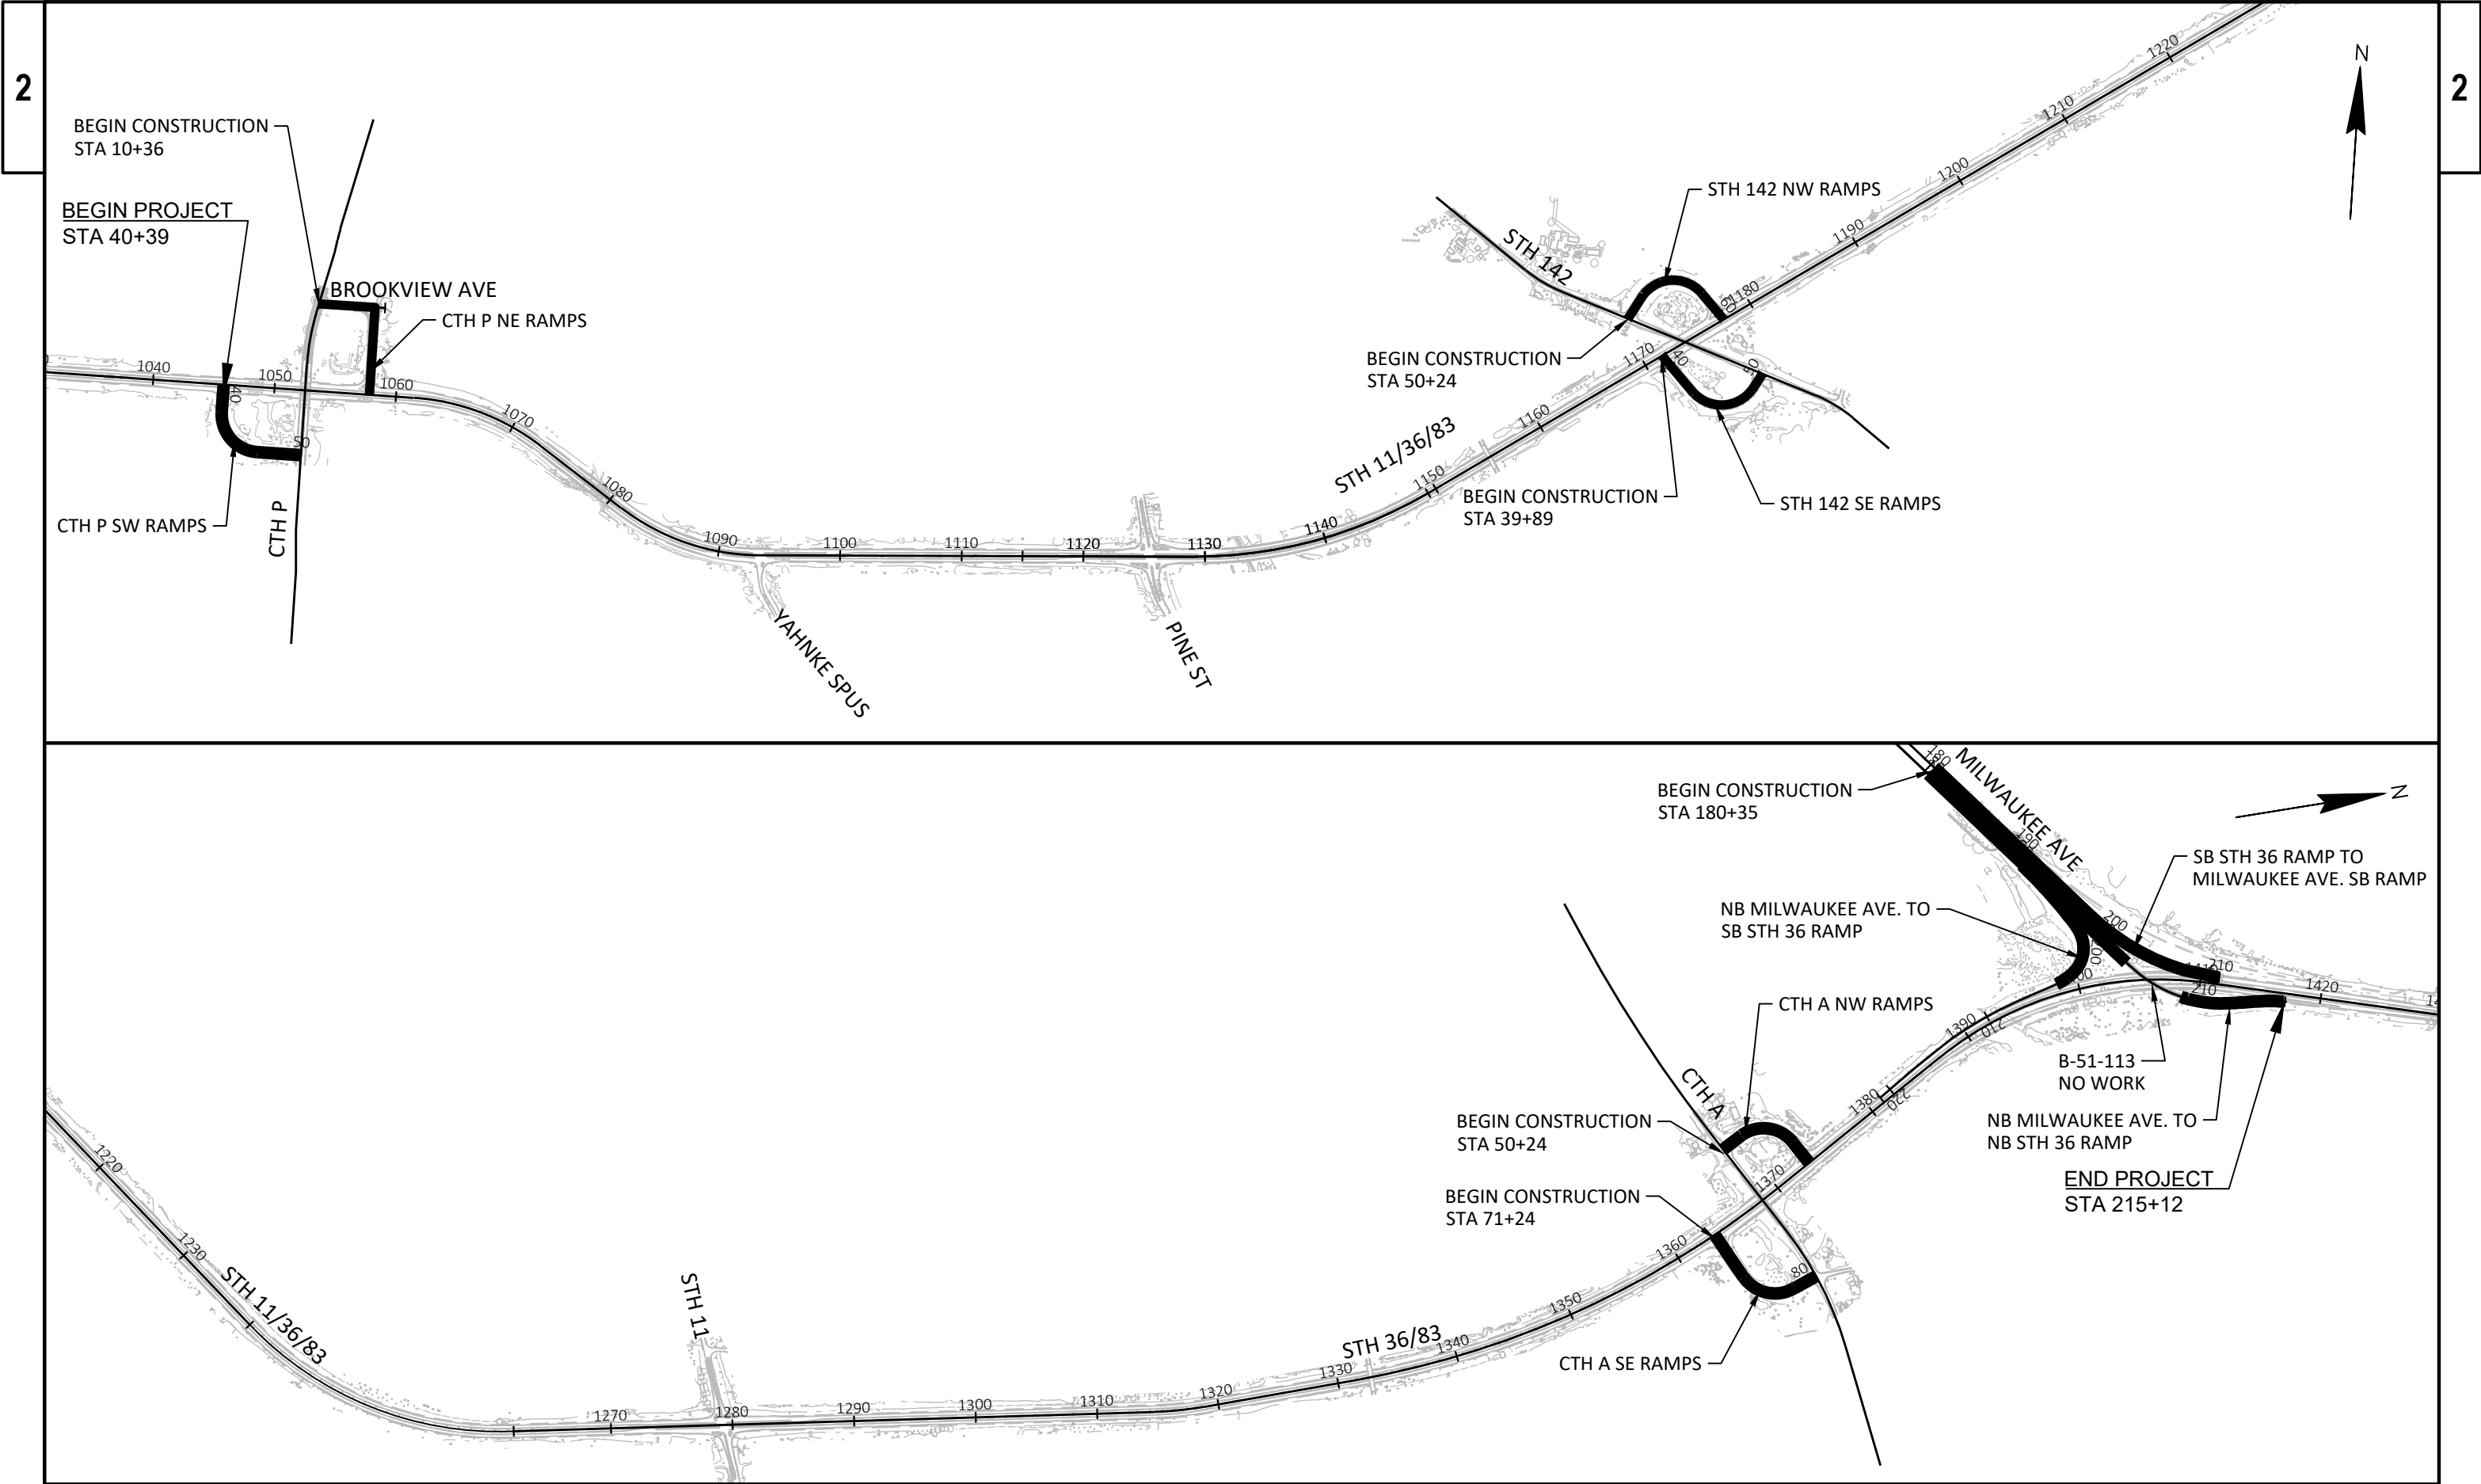




PROJECT NO: 3180-00-78	HWY: VAR HWY	COUNTY: RACINE	PROJECT OVERVIEW	SHEET 4	E
------------------------	--------------	----------------	------------------	---------	---

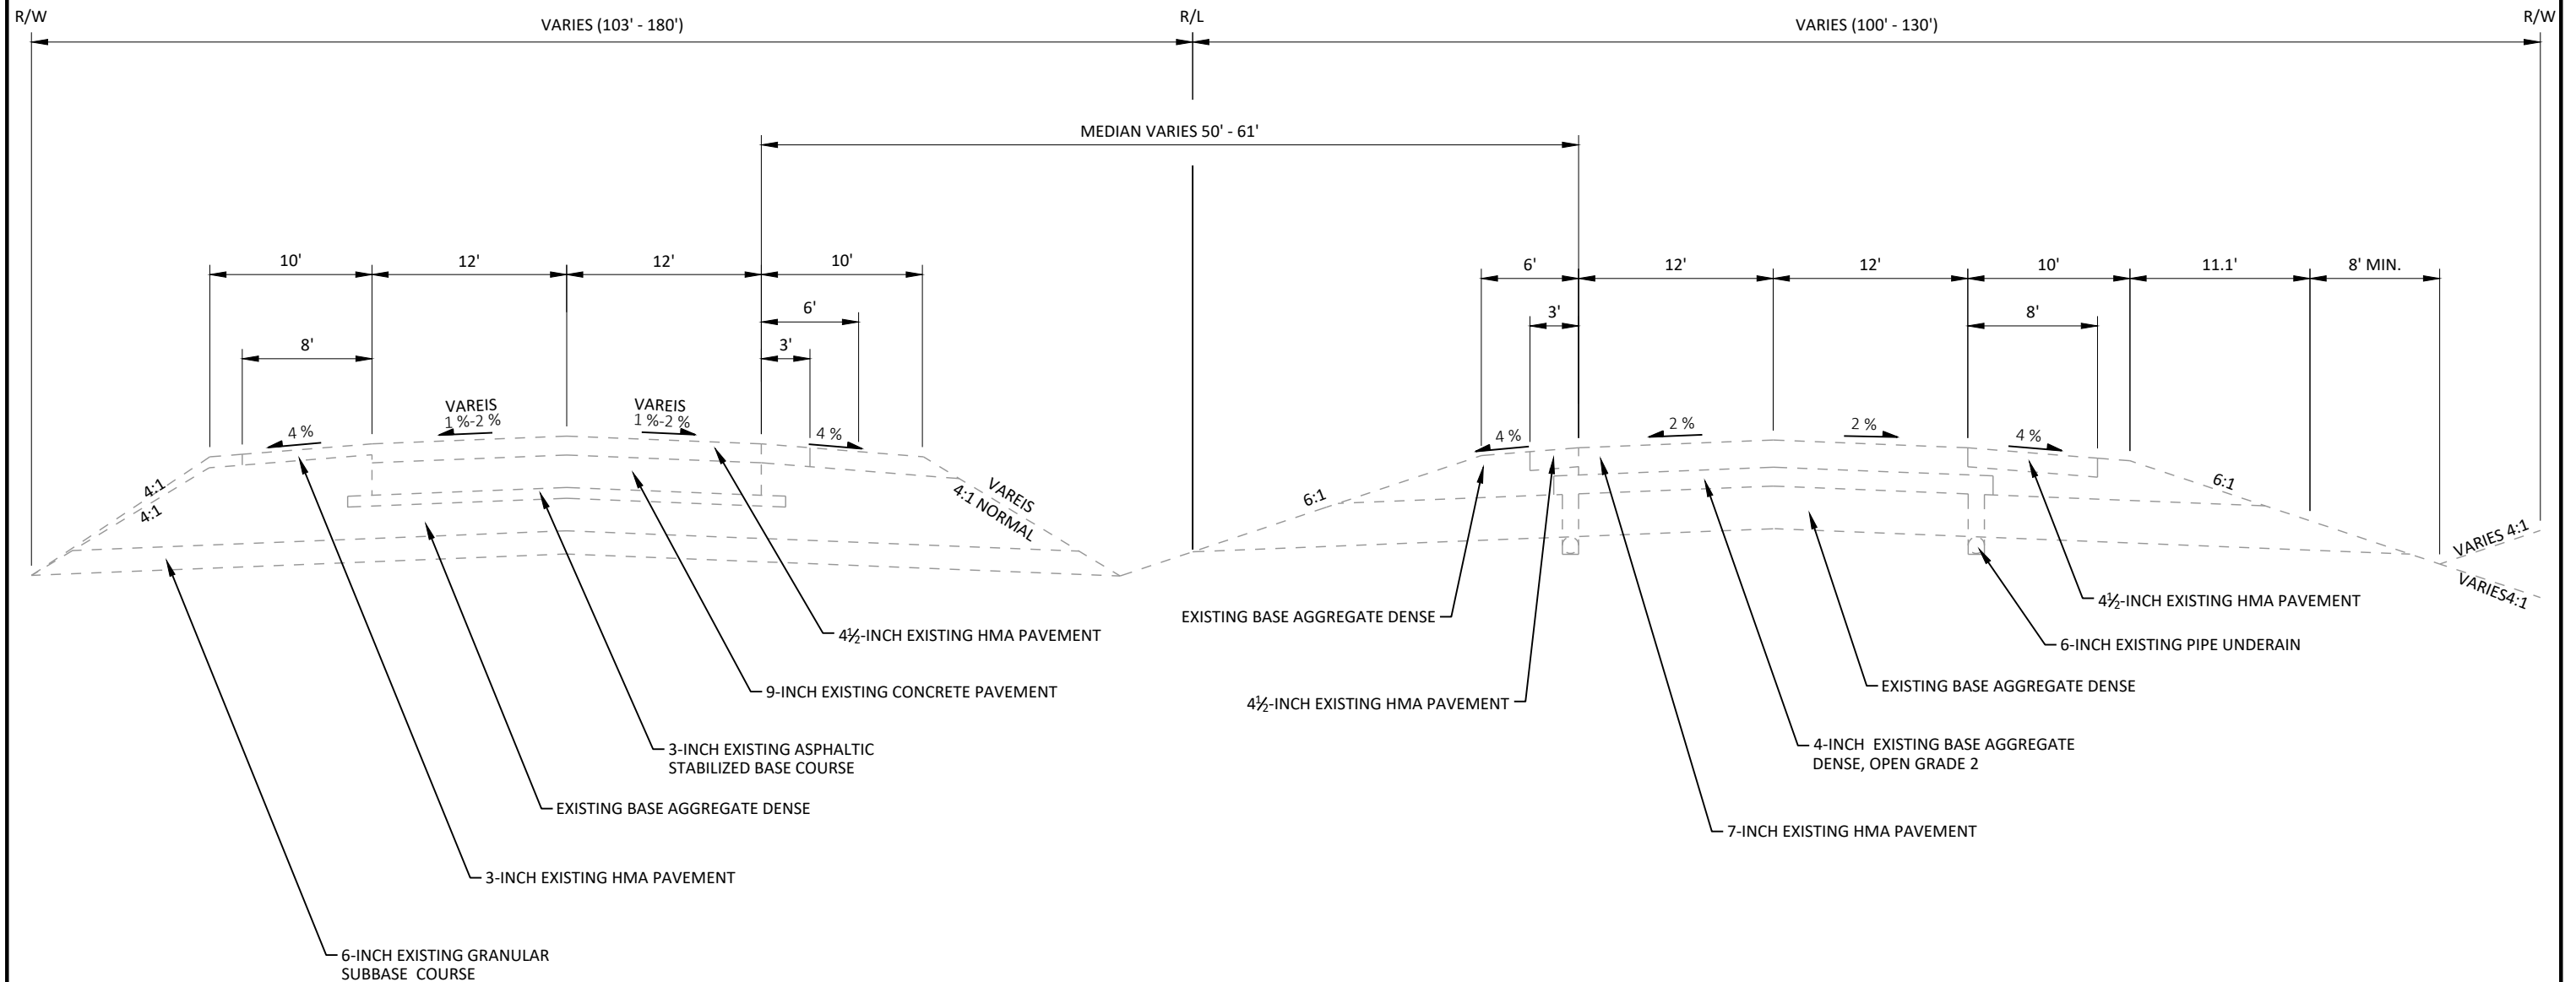


EXISTING TYPICAL SECTION
MILWAUKEE AVENUE
STA. 180+35 TO STA. 183+66




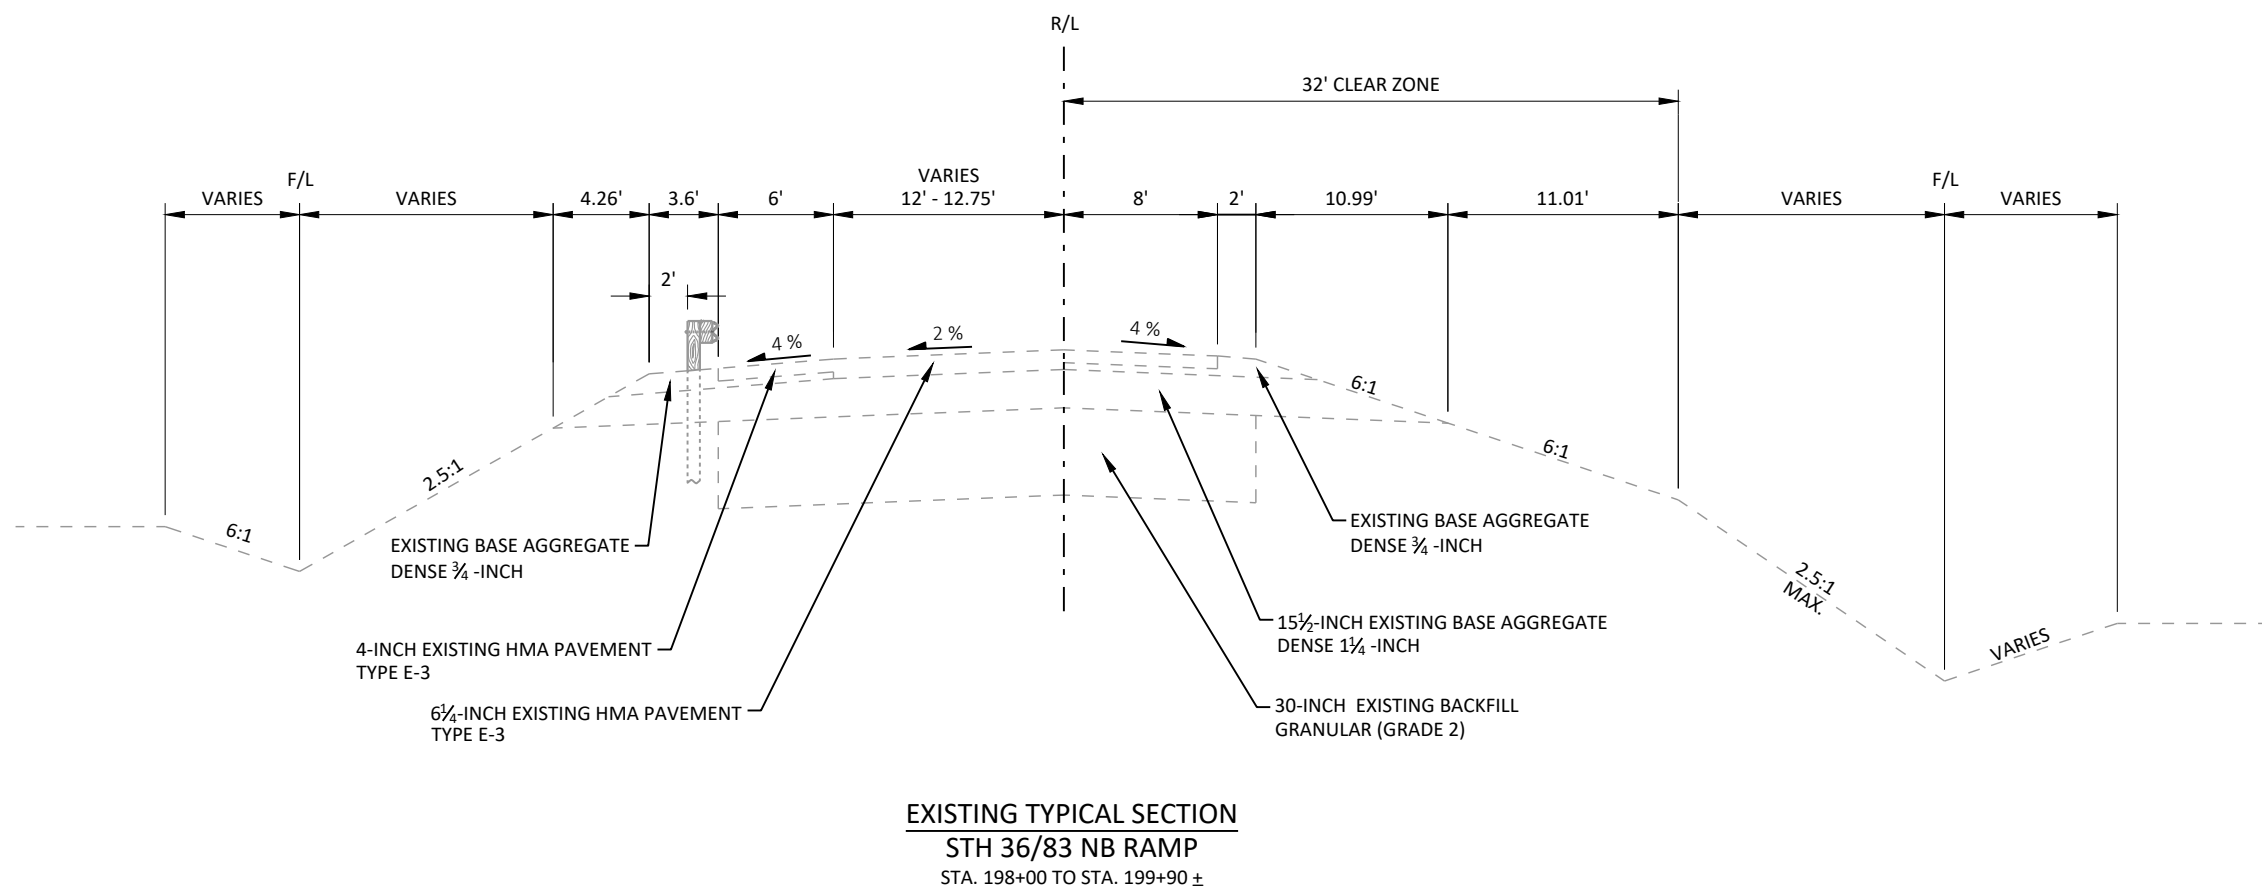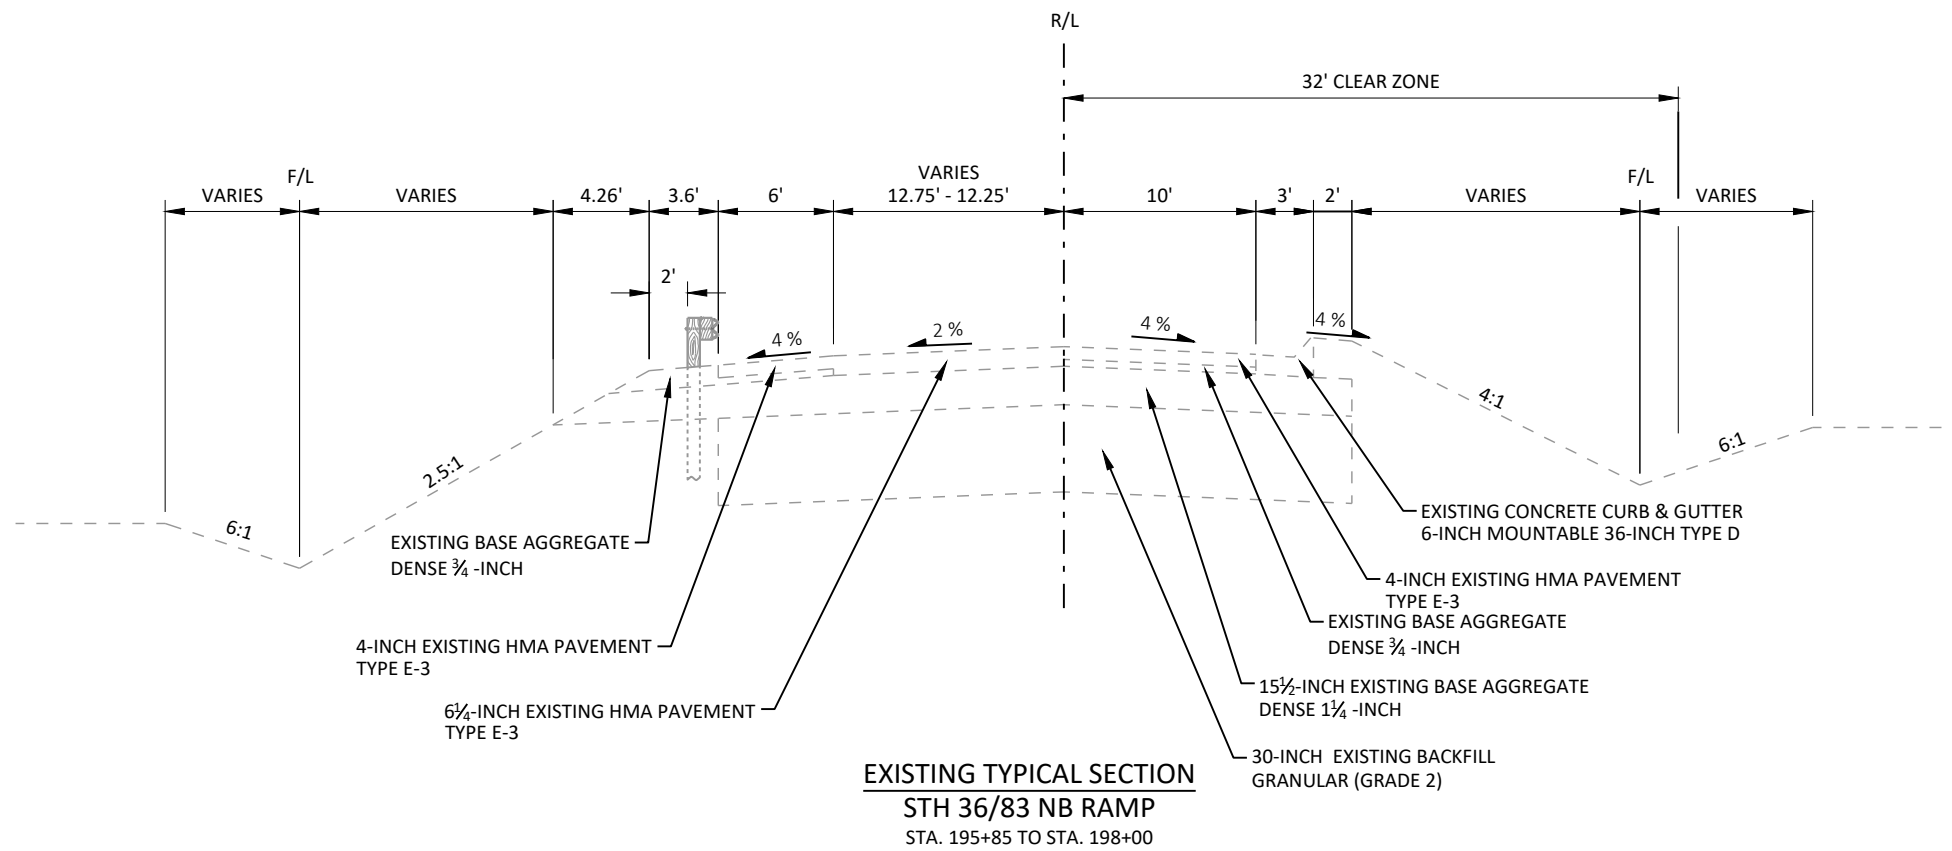

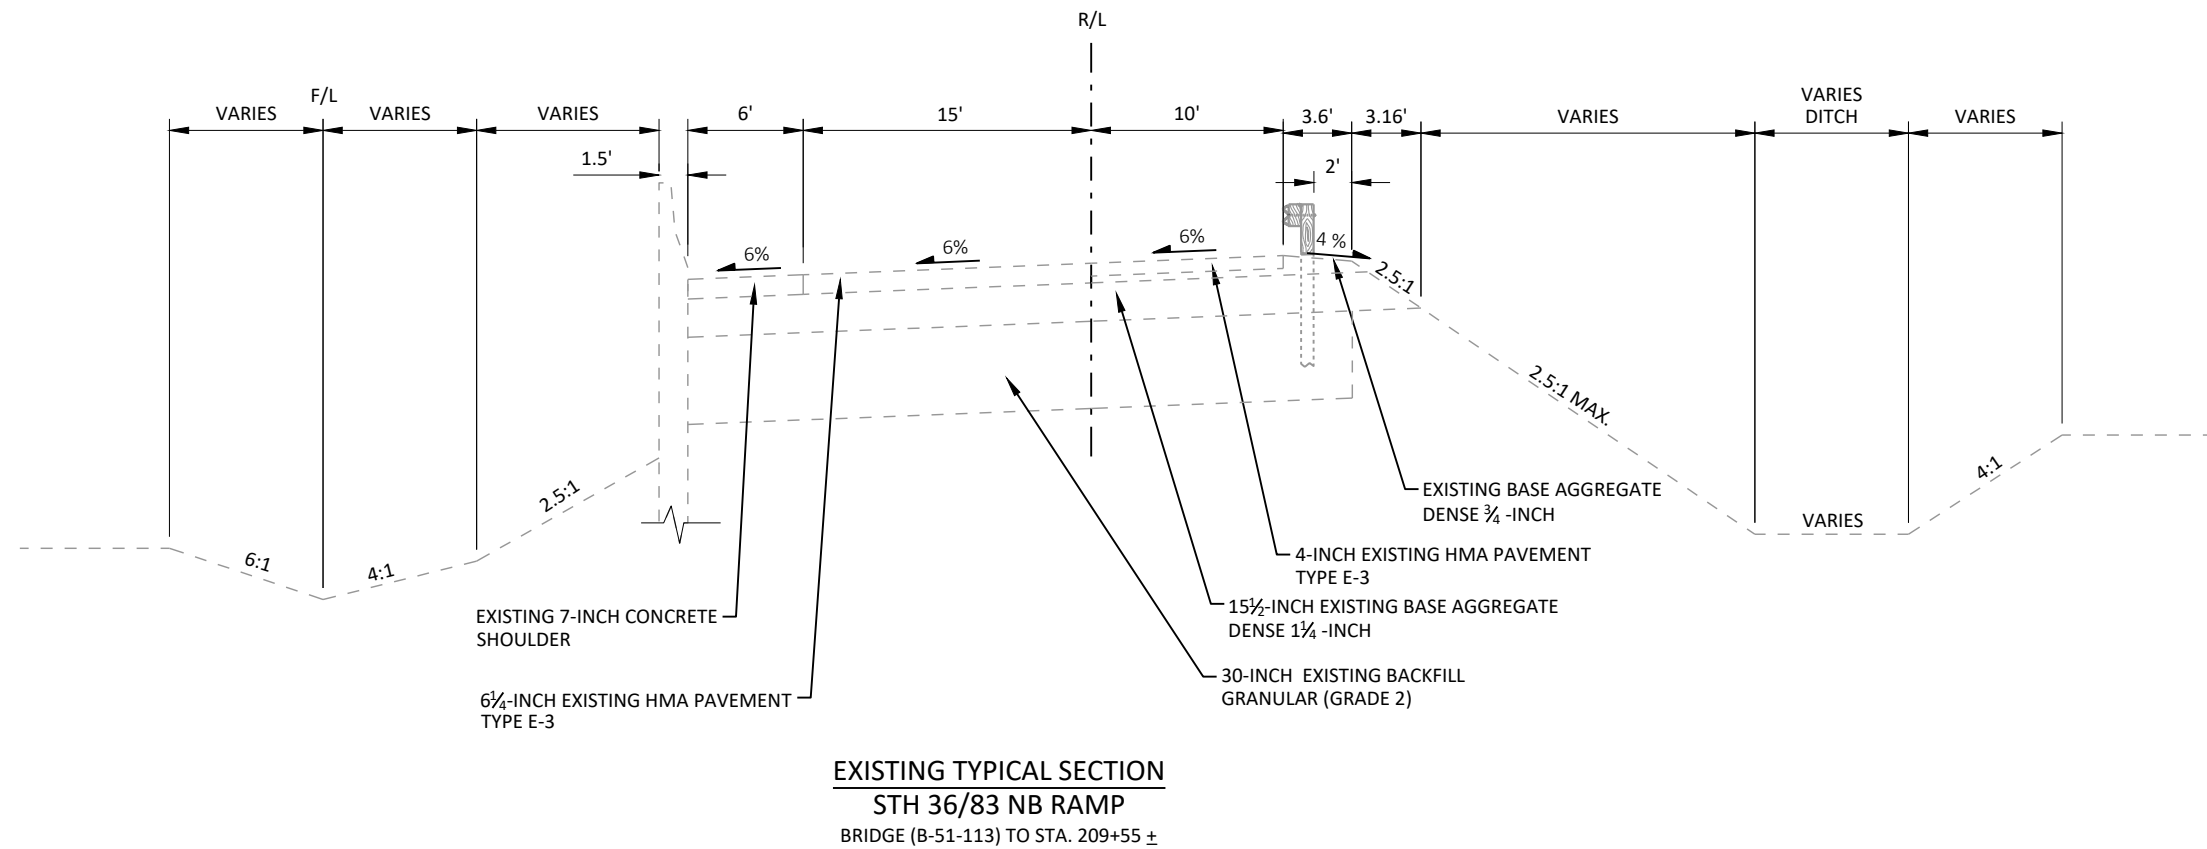
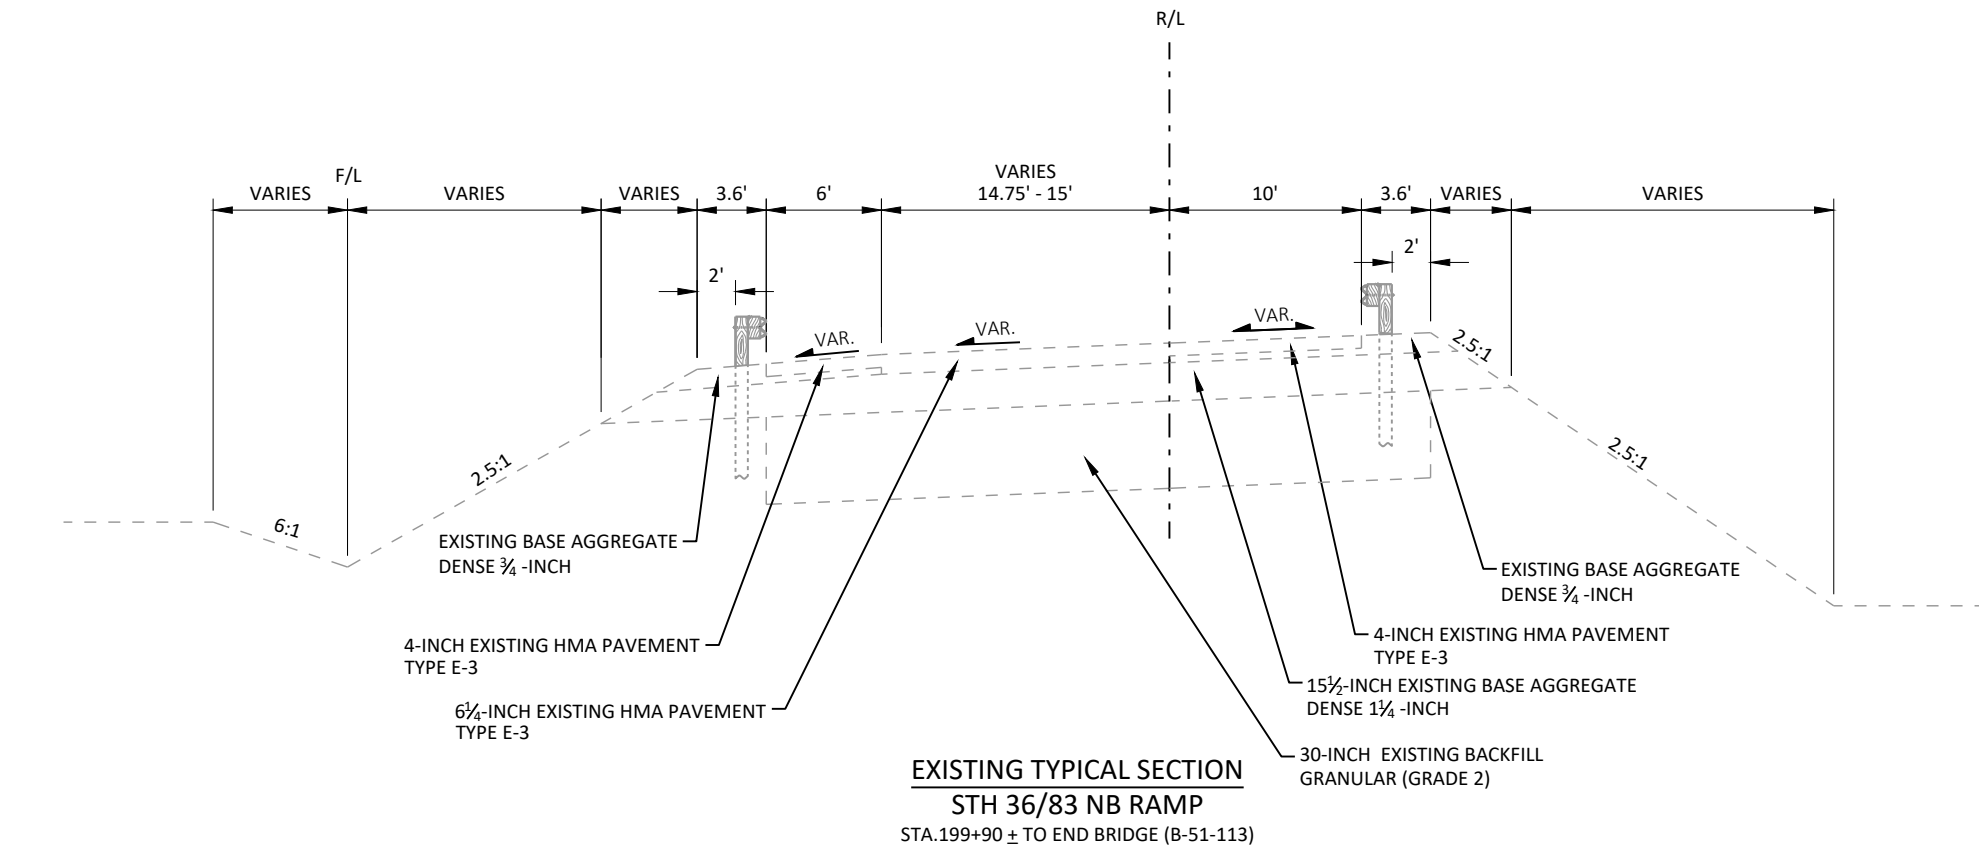


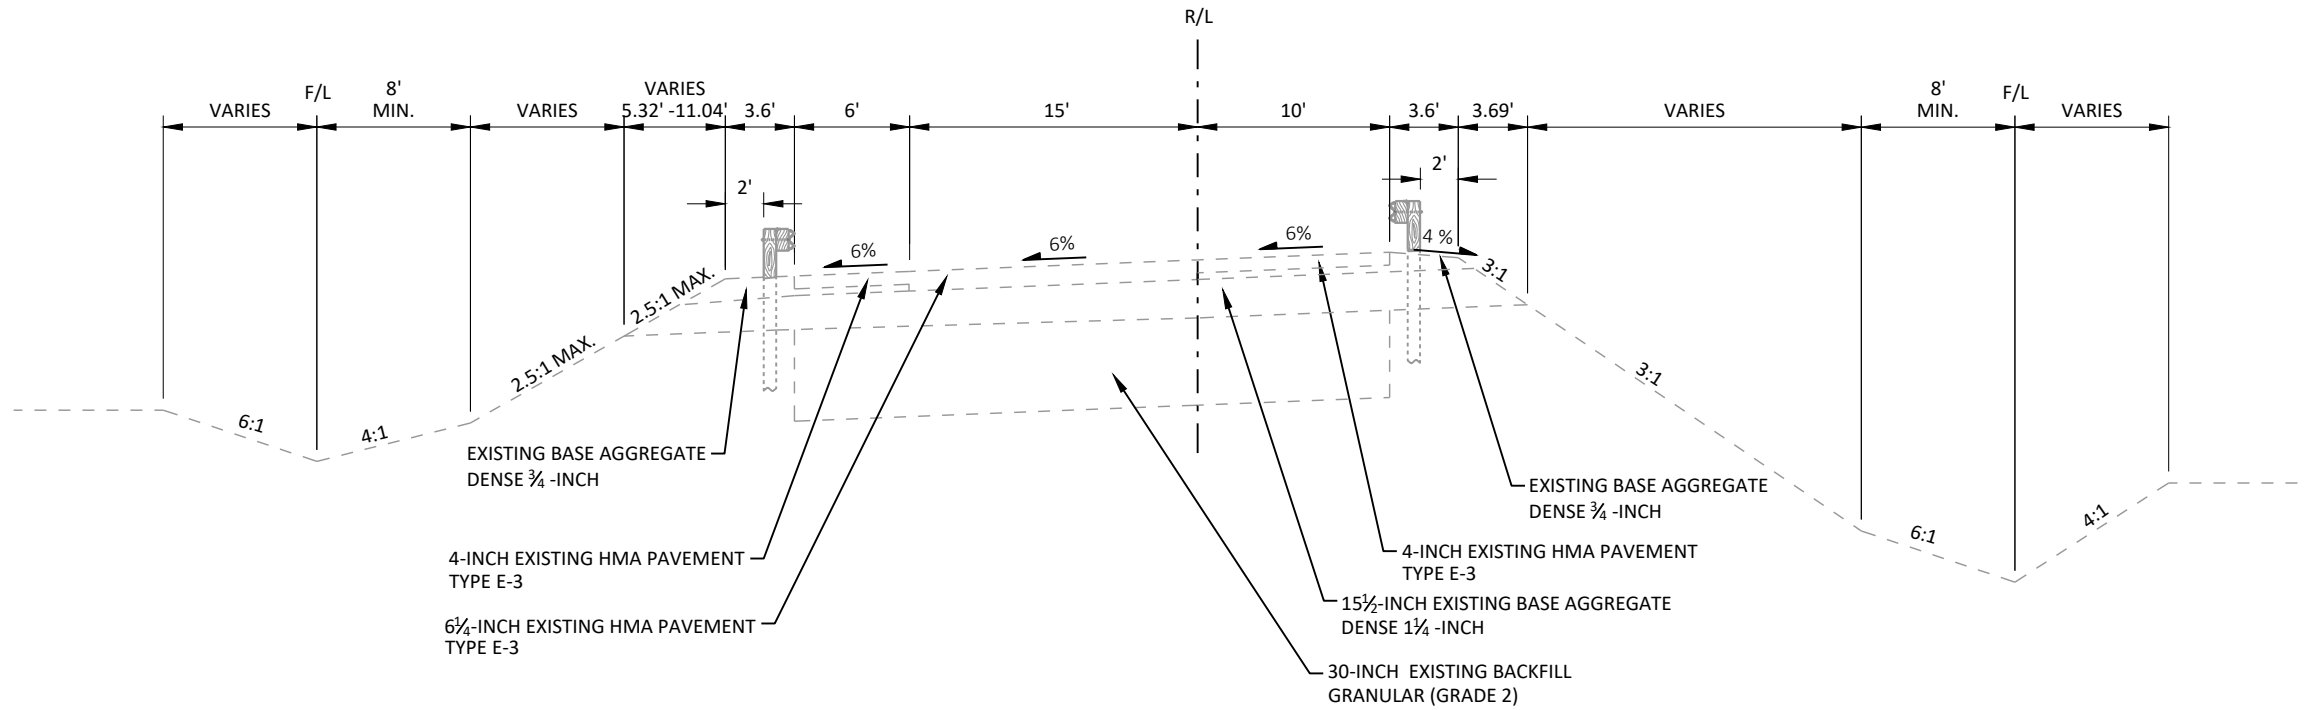


EXISTING TYPICAL SECTION
STH 36/83 NB RAMP
STA. 209+55 ± TO STA. 211+00 ±

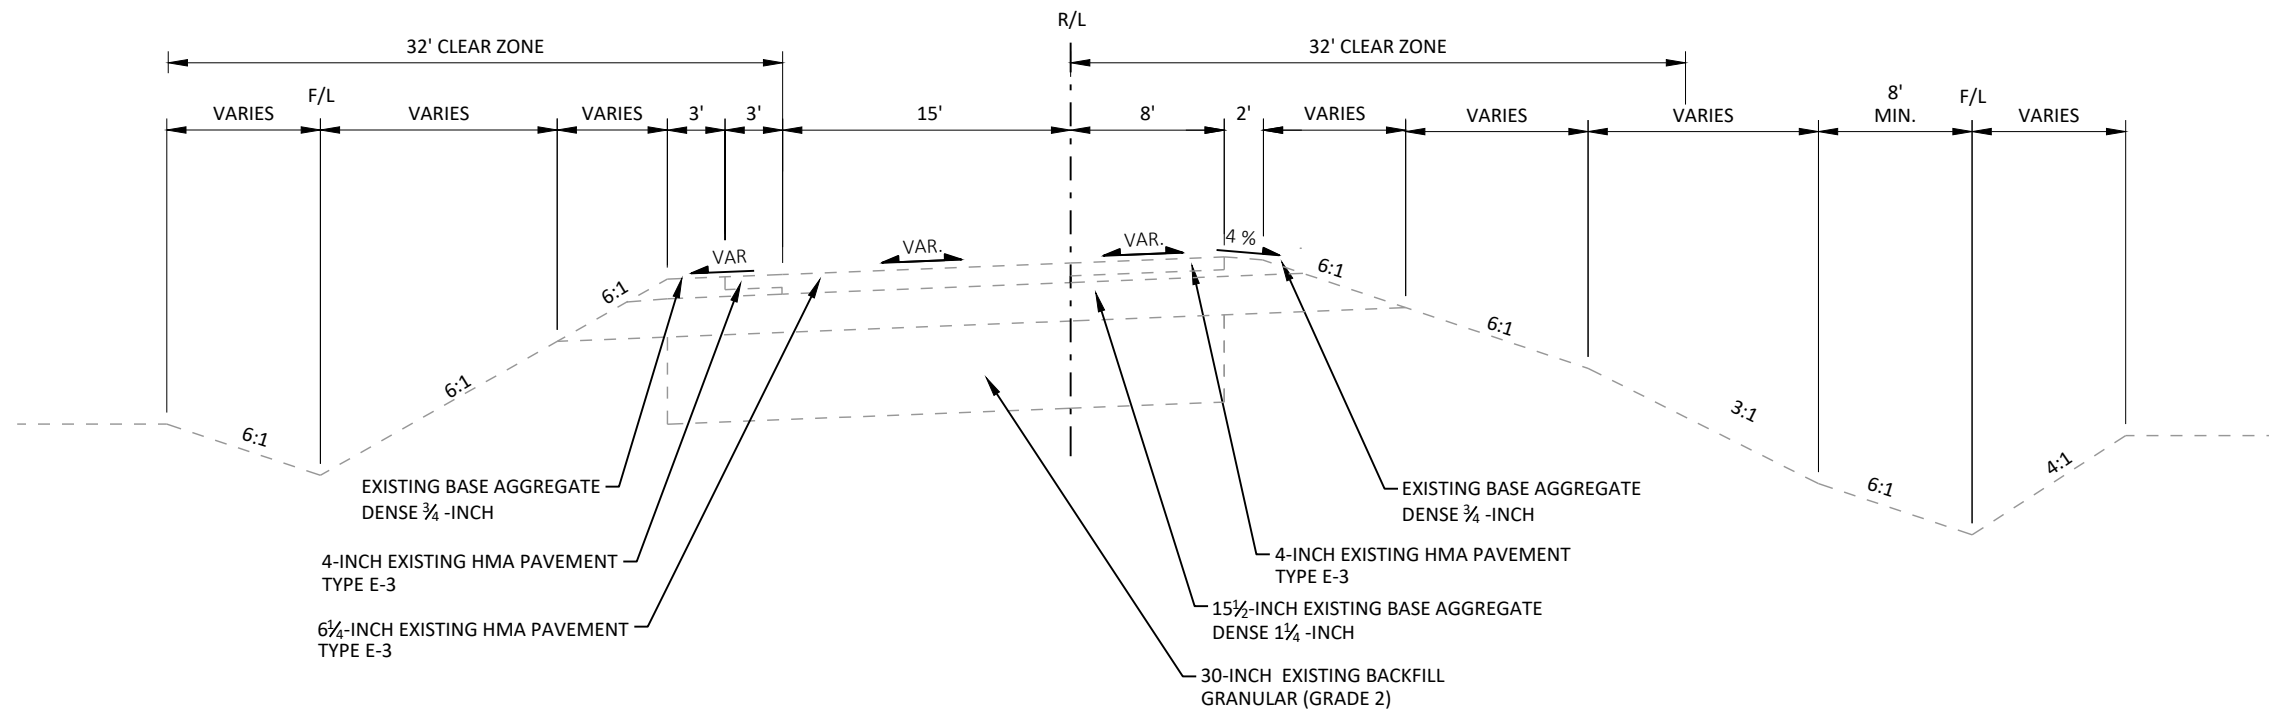

EXISTING TYPICAL SECTION
STH 36/83 NB RAMP
STA. 211+00 ± TO STA. 215+00 ±

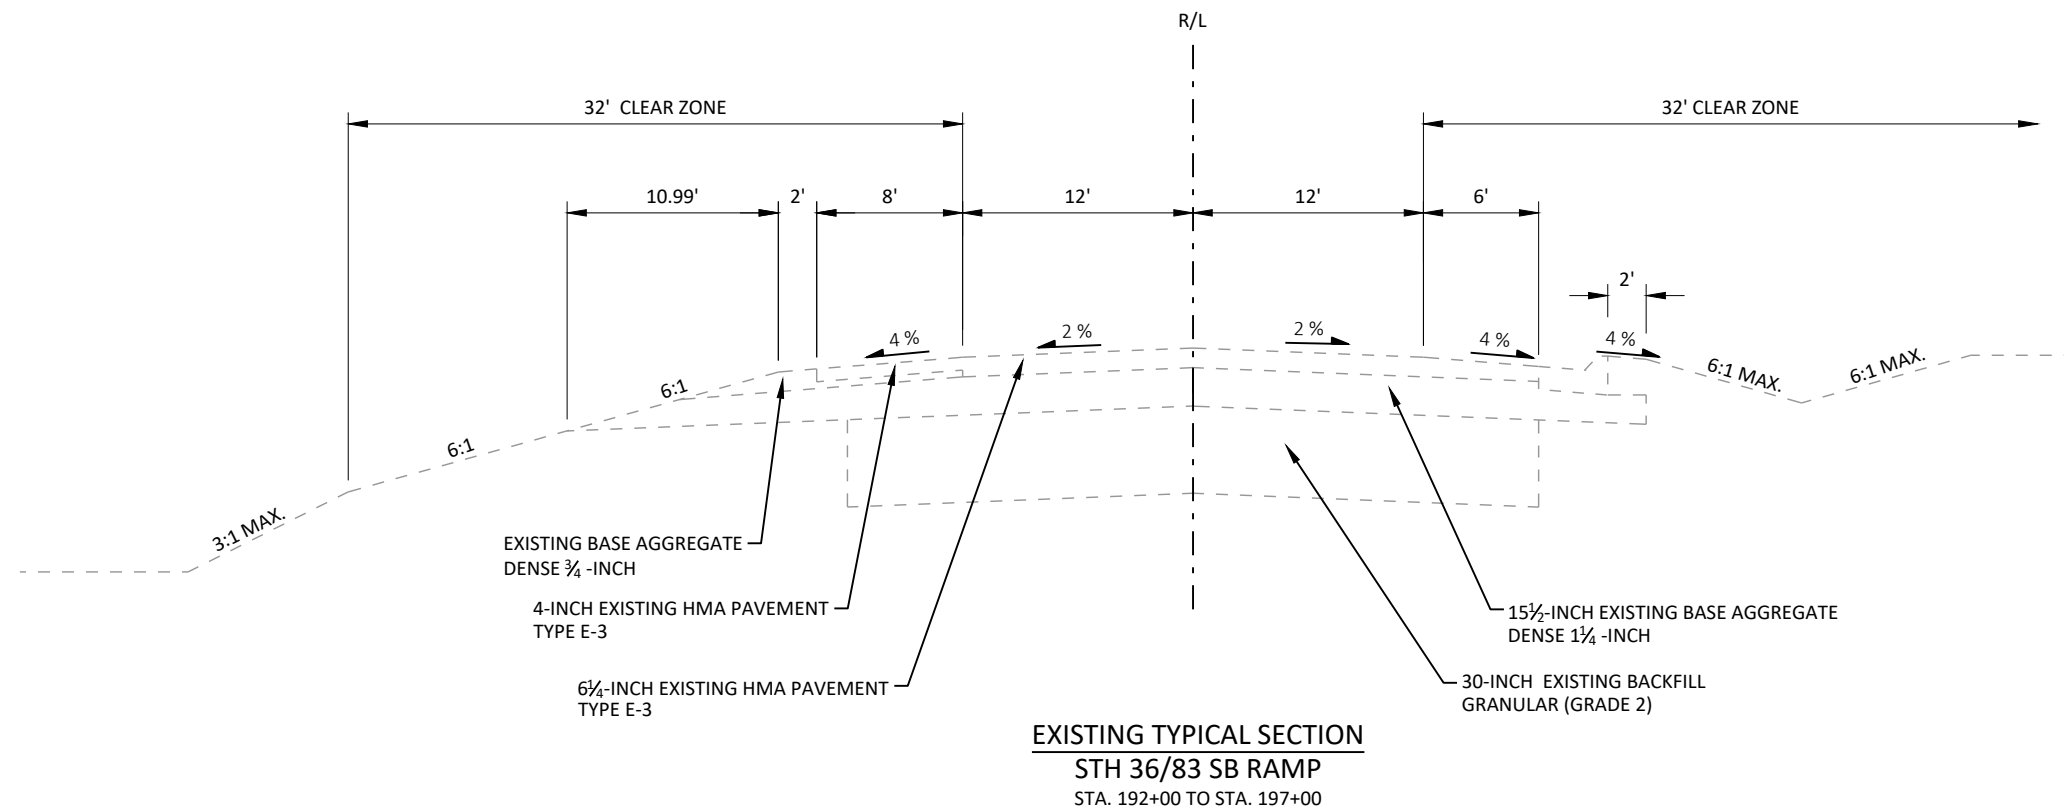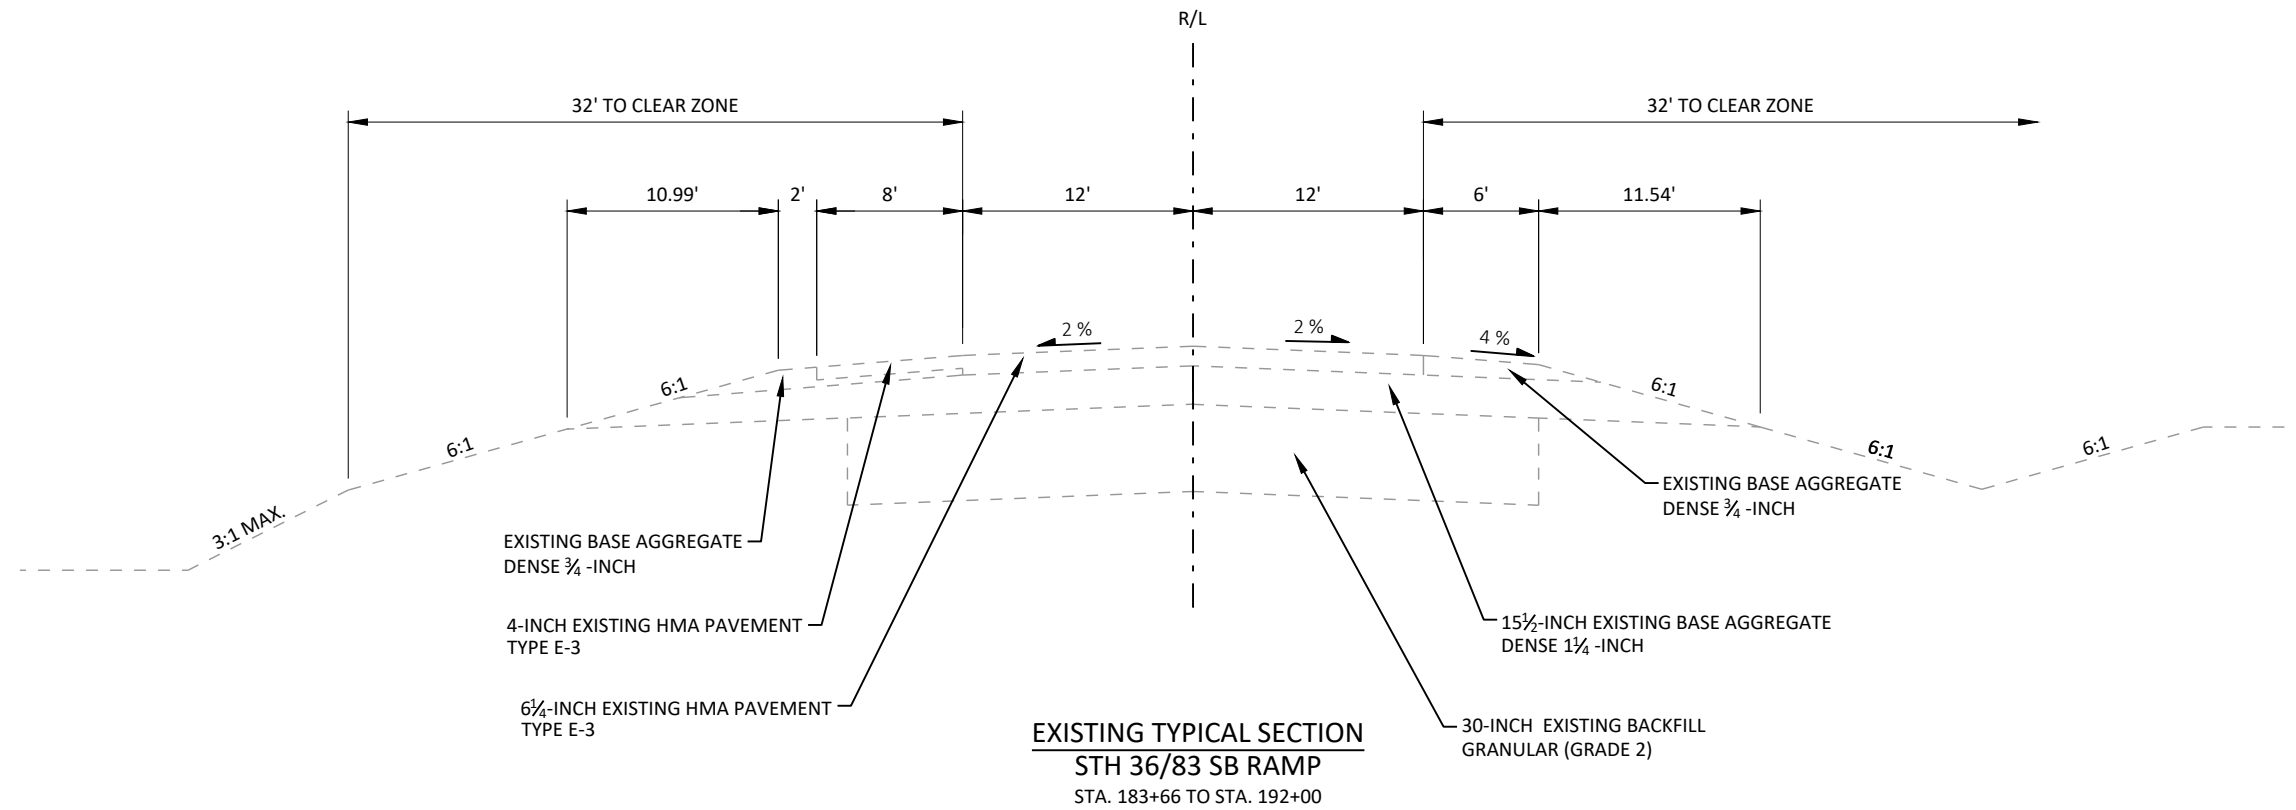


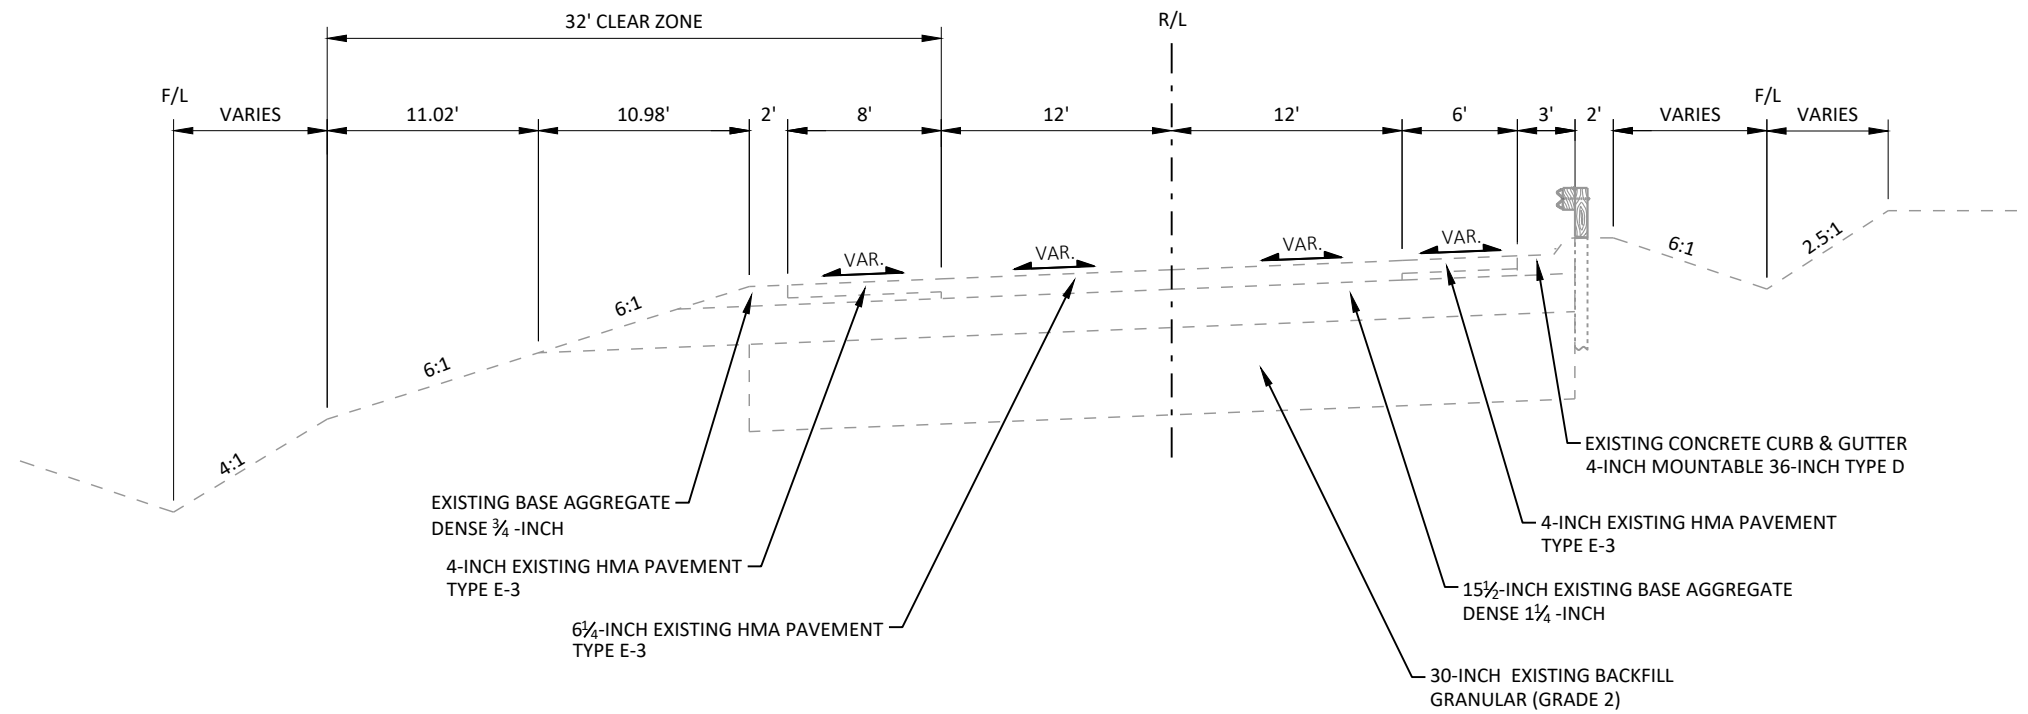

EXISTING TYPICAL SECTION

STH 36/83 SB RAMP


STA. 197+00 TO STA. 201+50

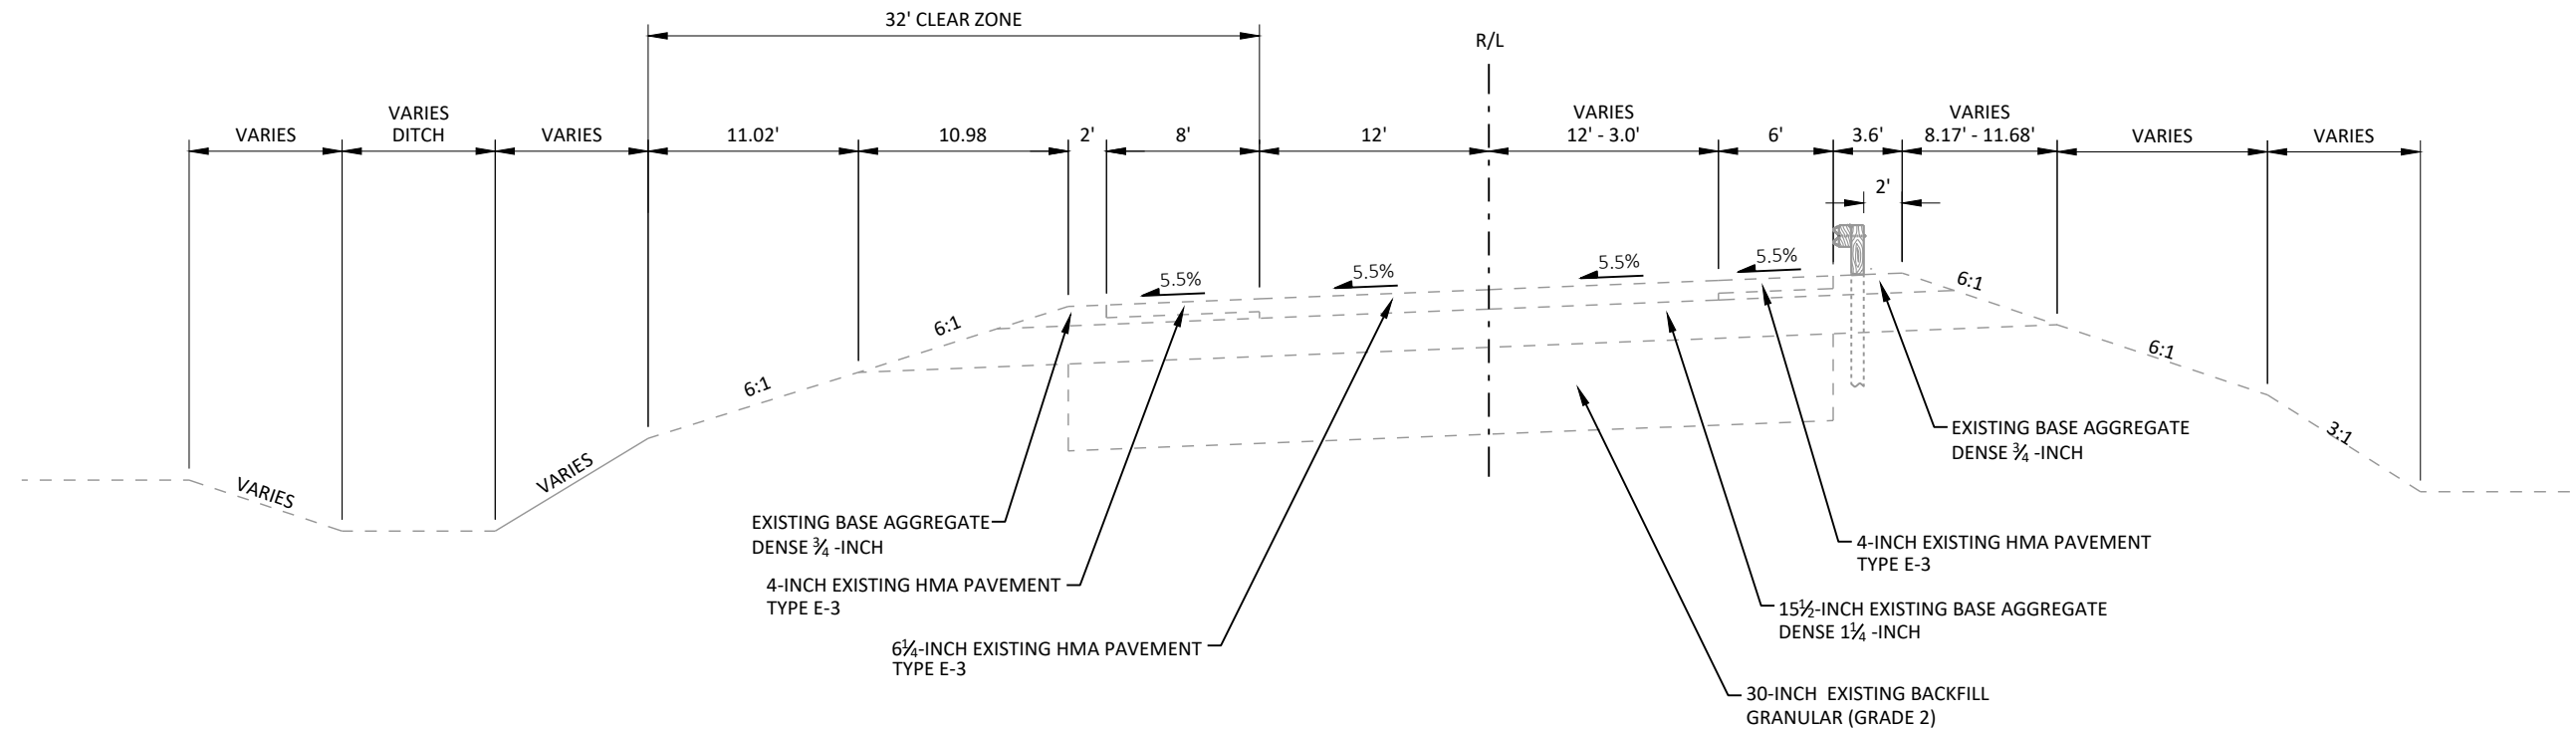



EXISTING TYPICAL SECTION



STH 36/83 SB RAMP


STA. 201+50 TO STA. 204+00 ±

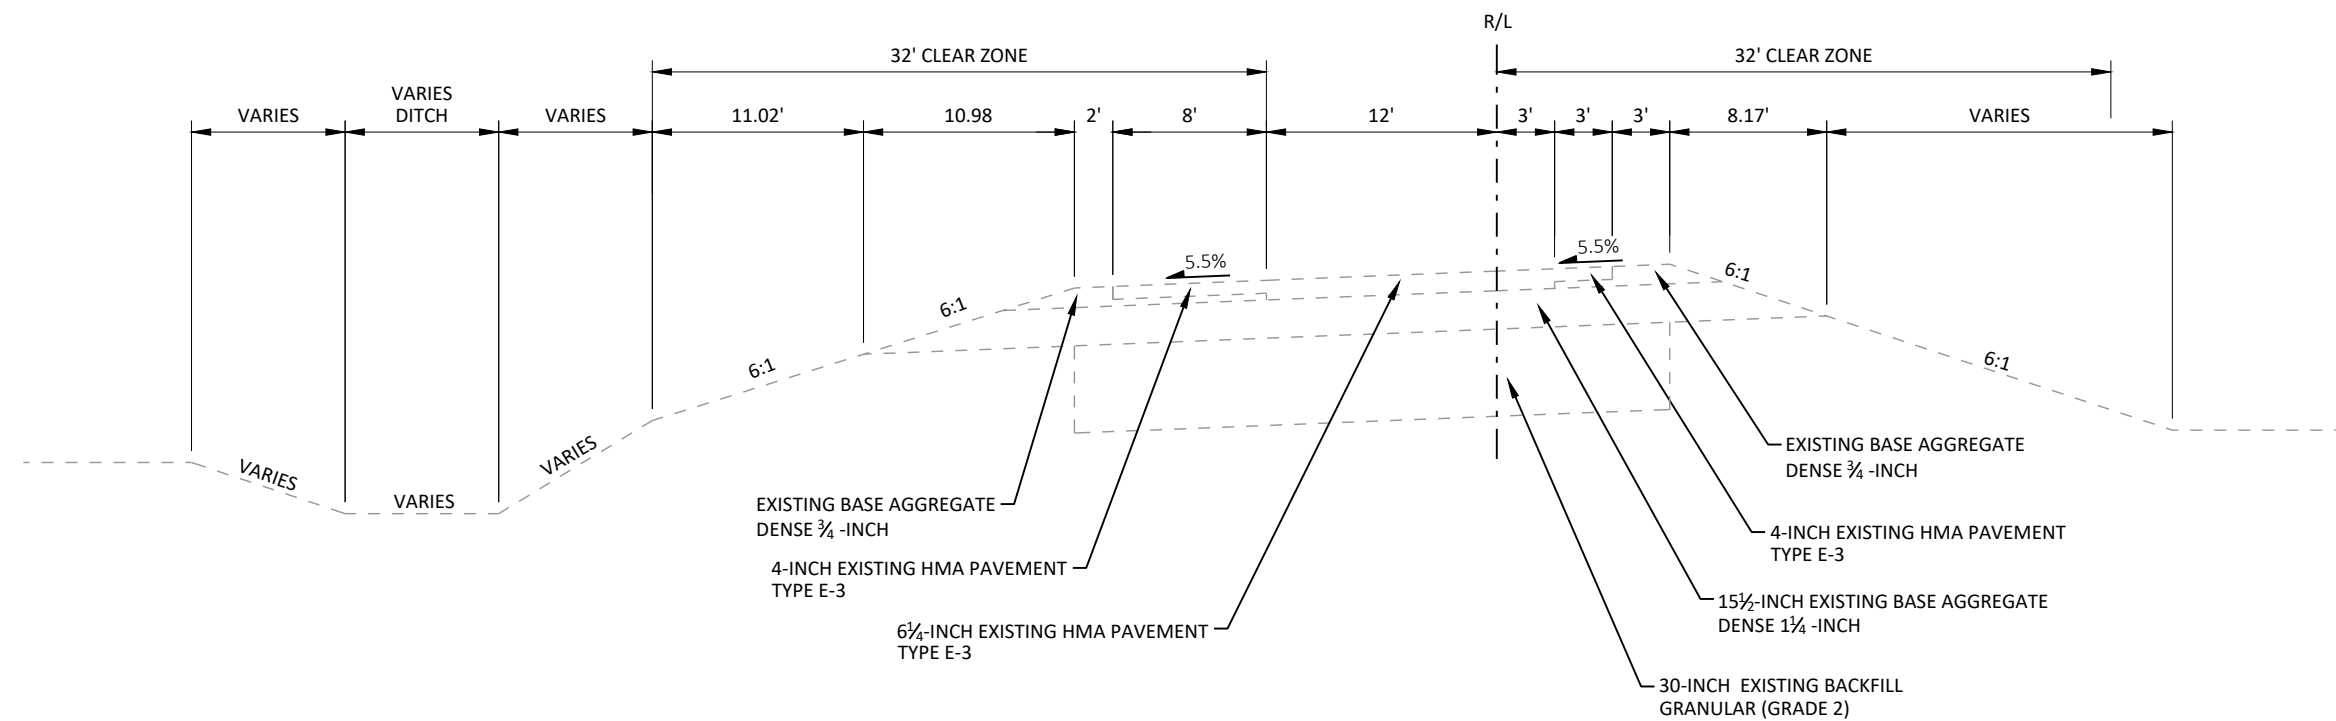



EXISTING TYPICAL SECTION
STH 36/83 SB RAMP
STA. 204+00 ± TO STA. 207+50 ±

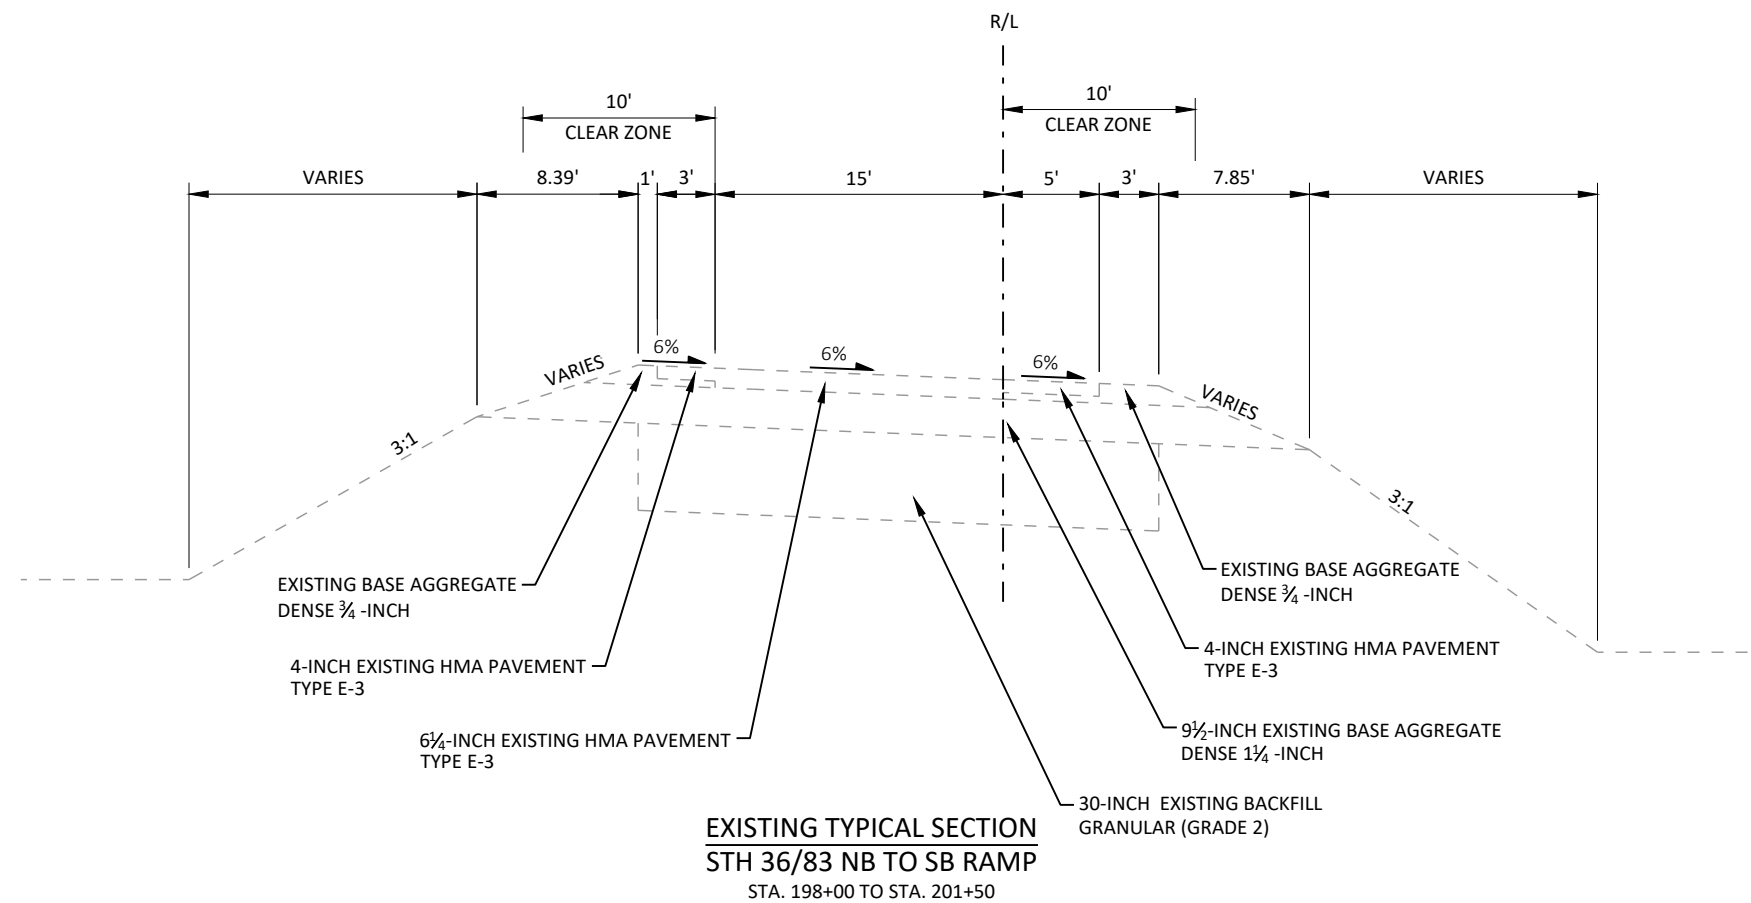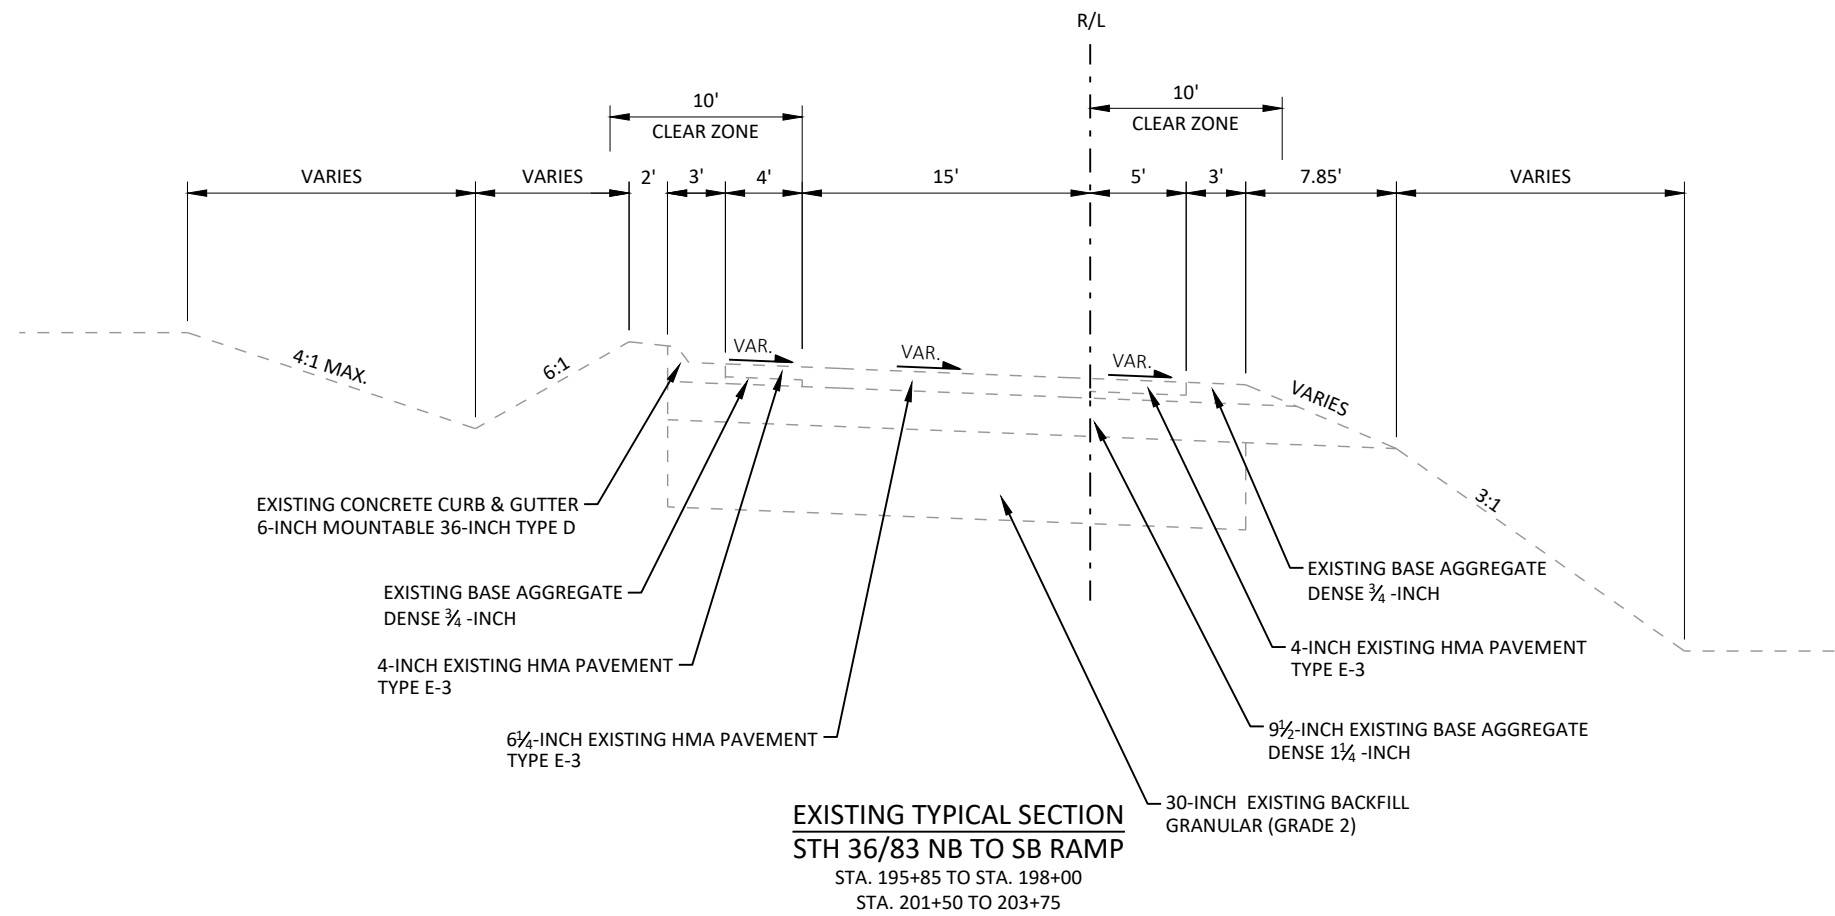

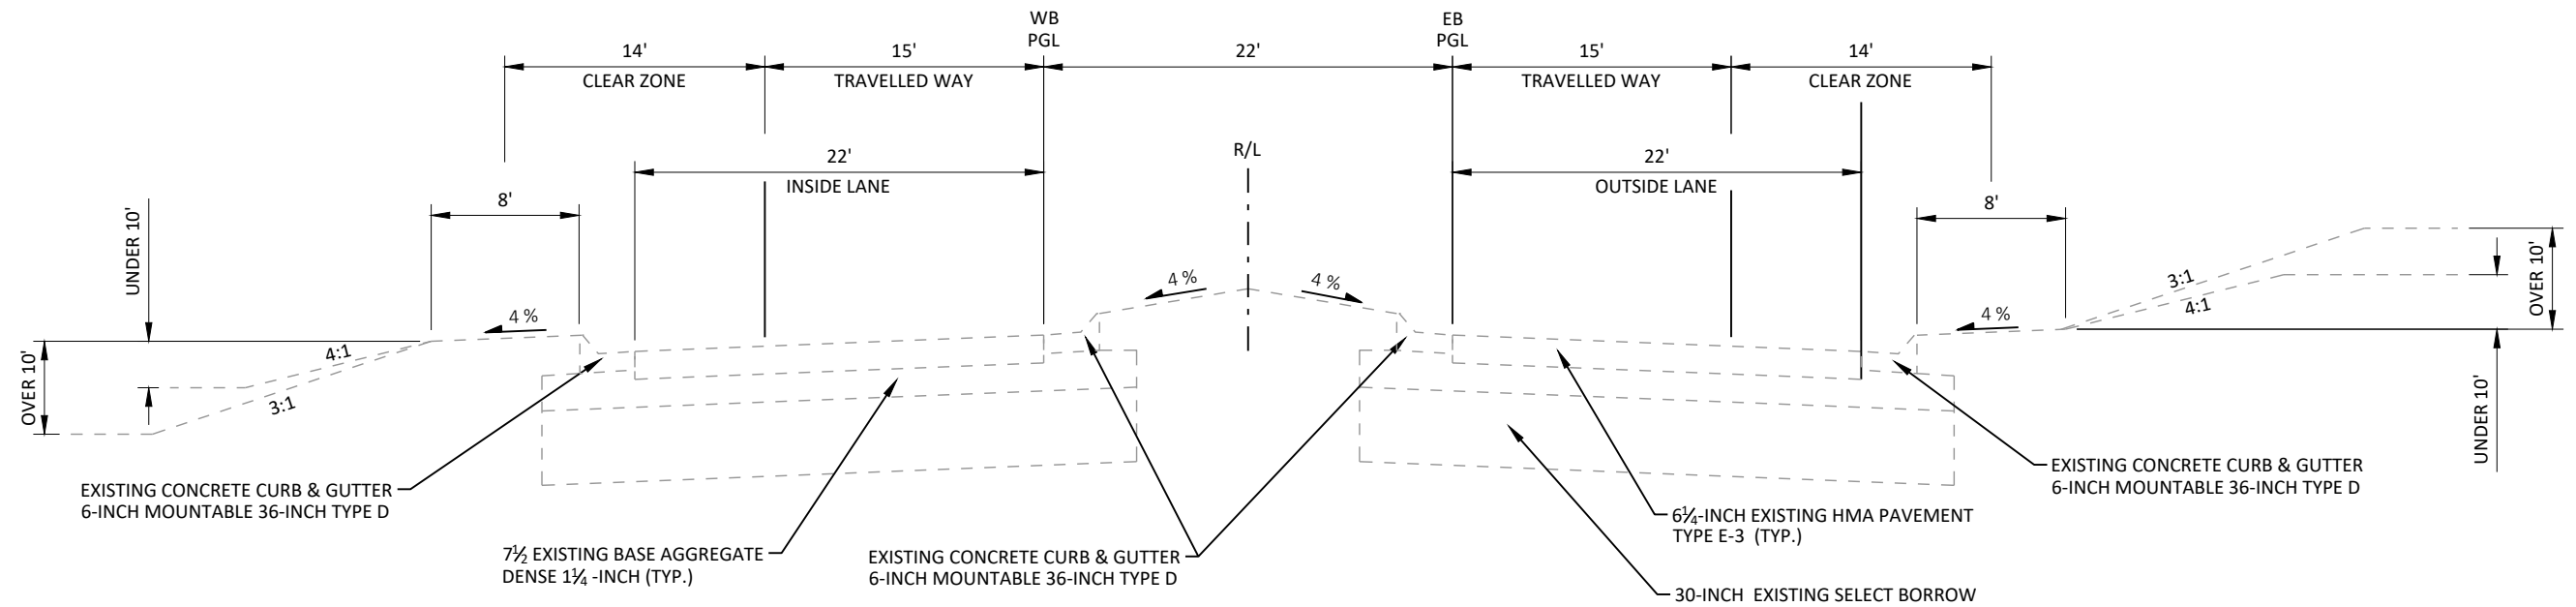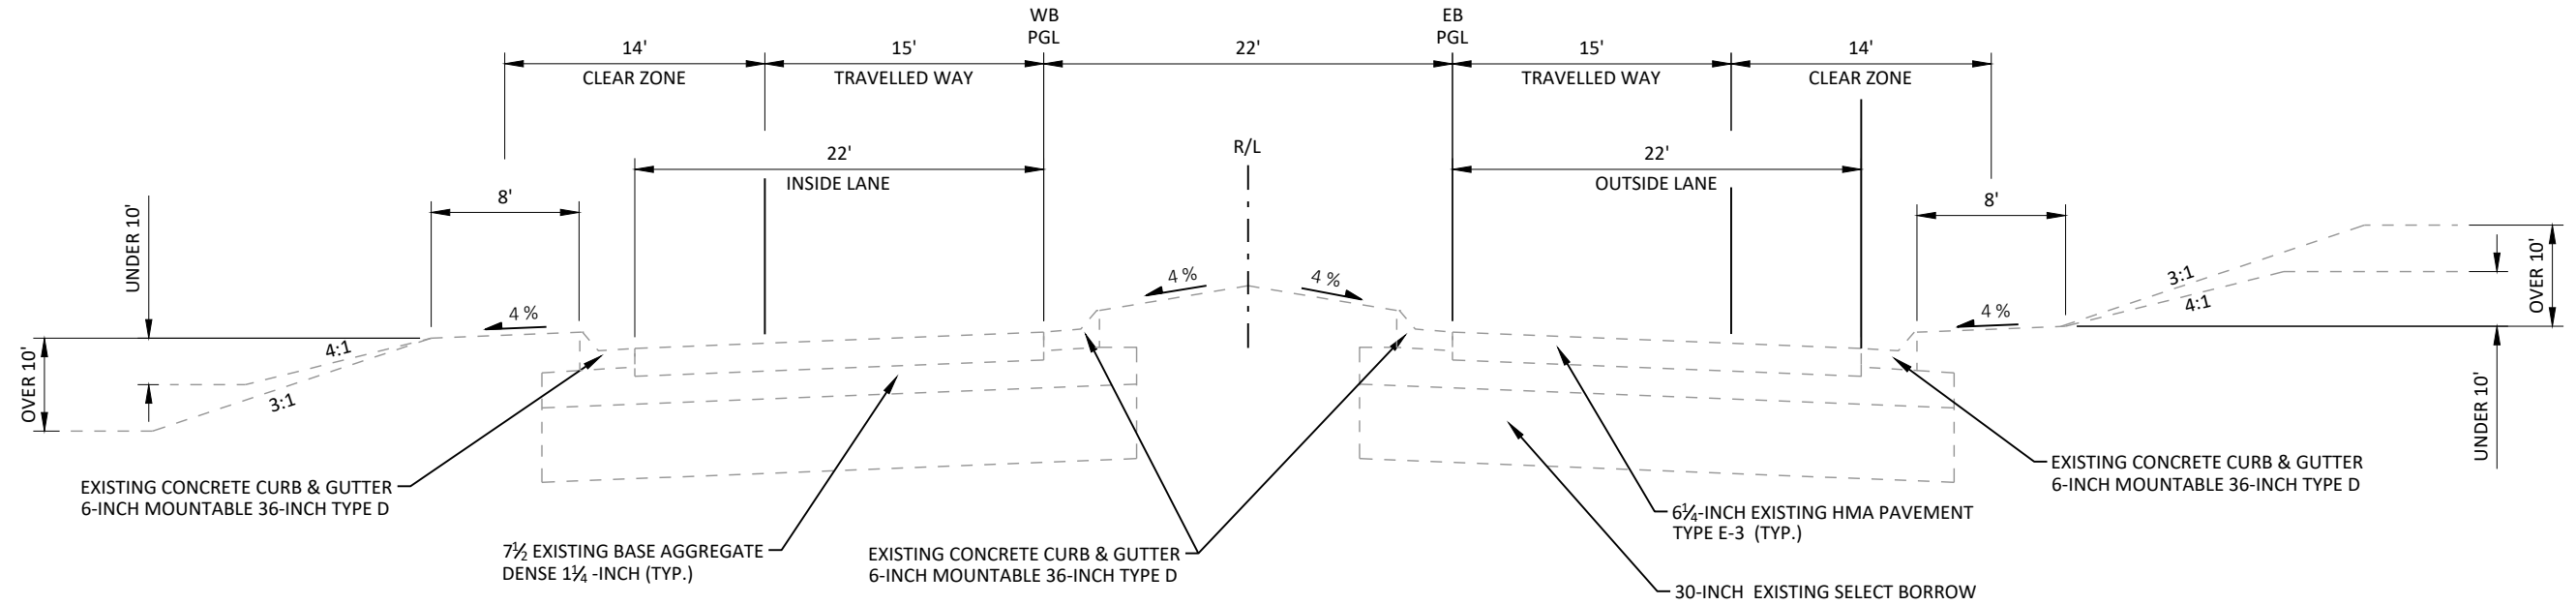


 

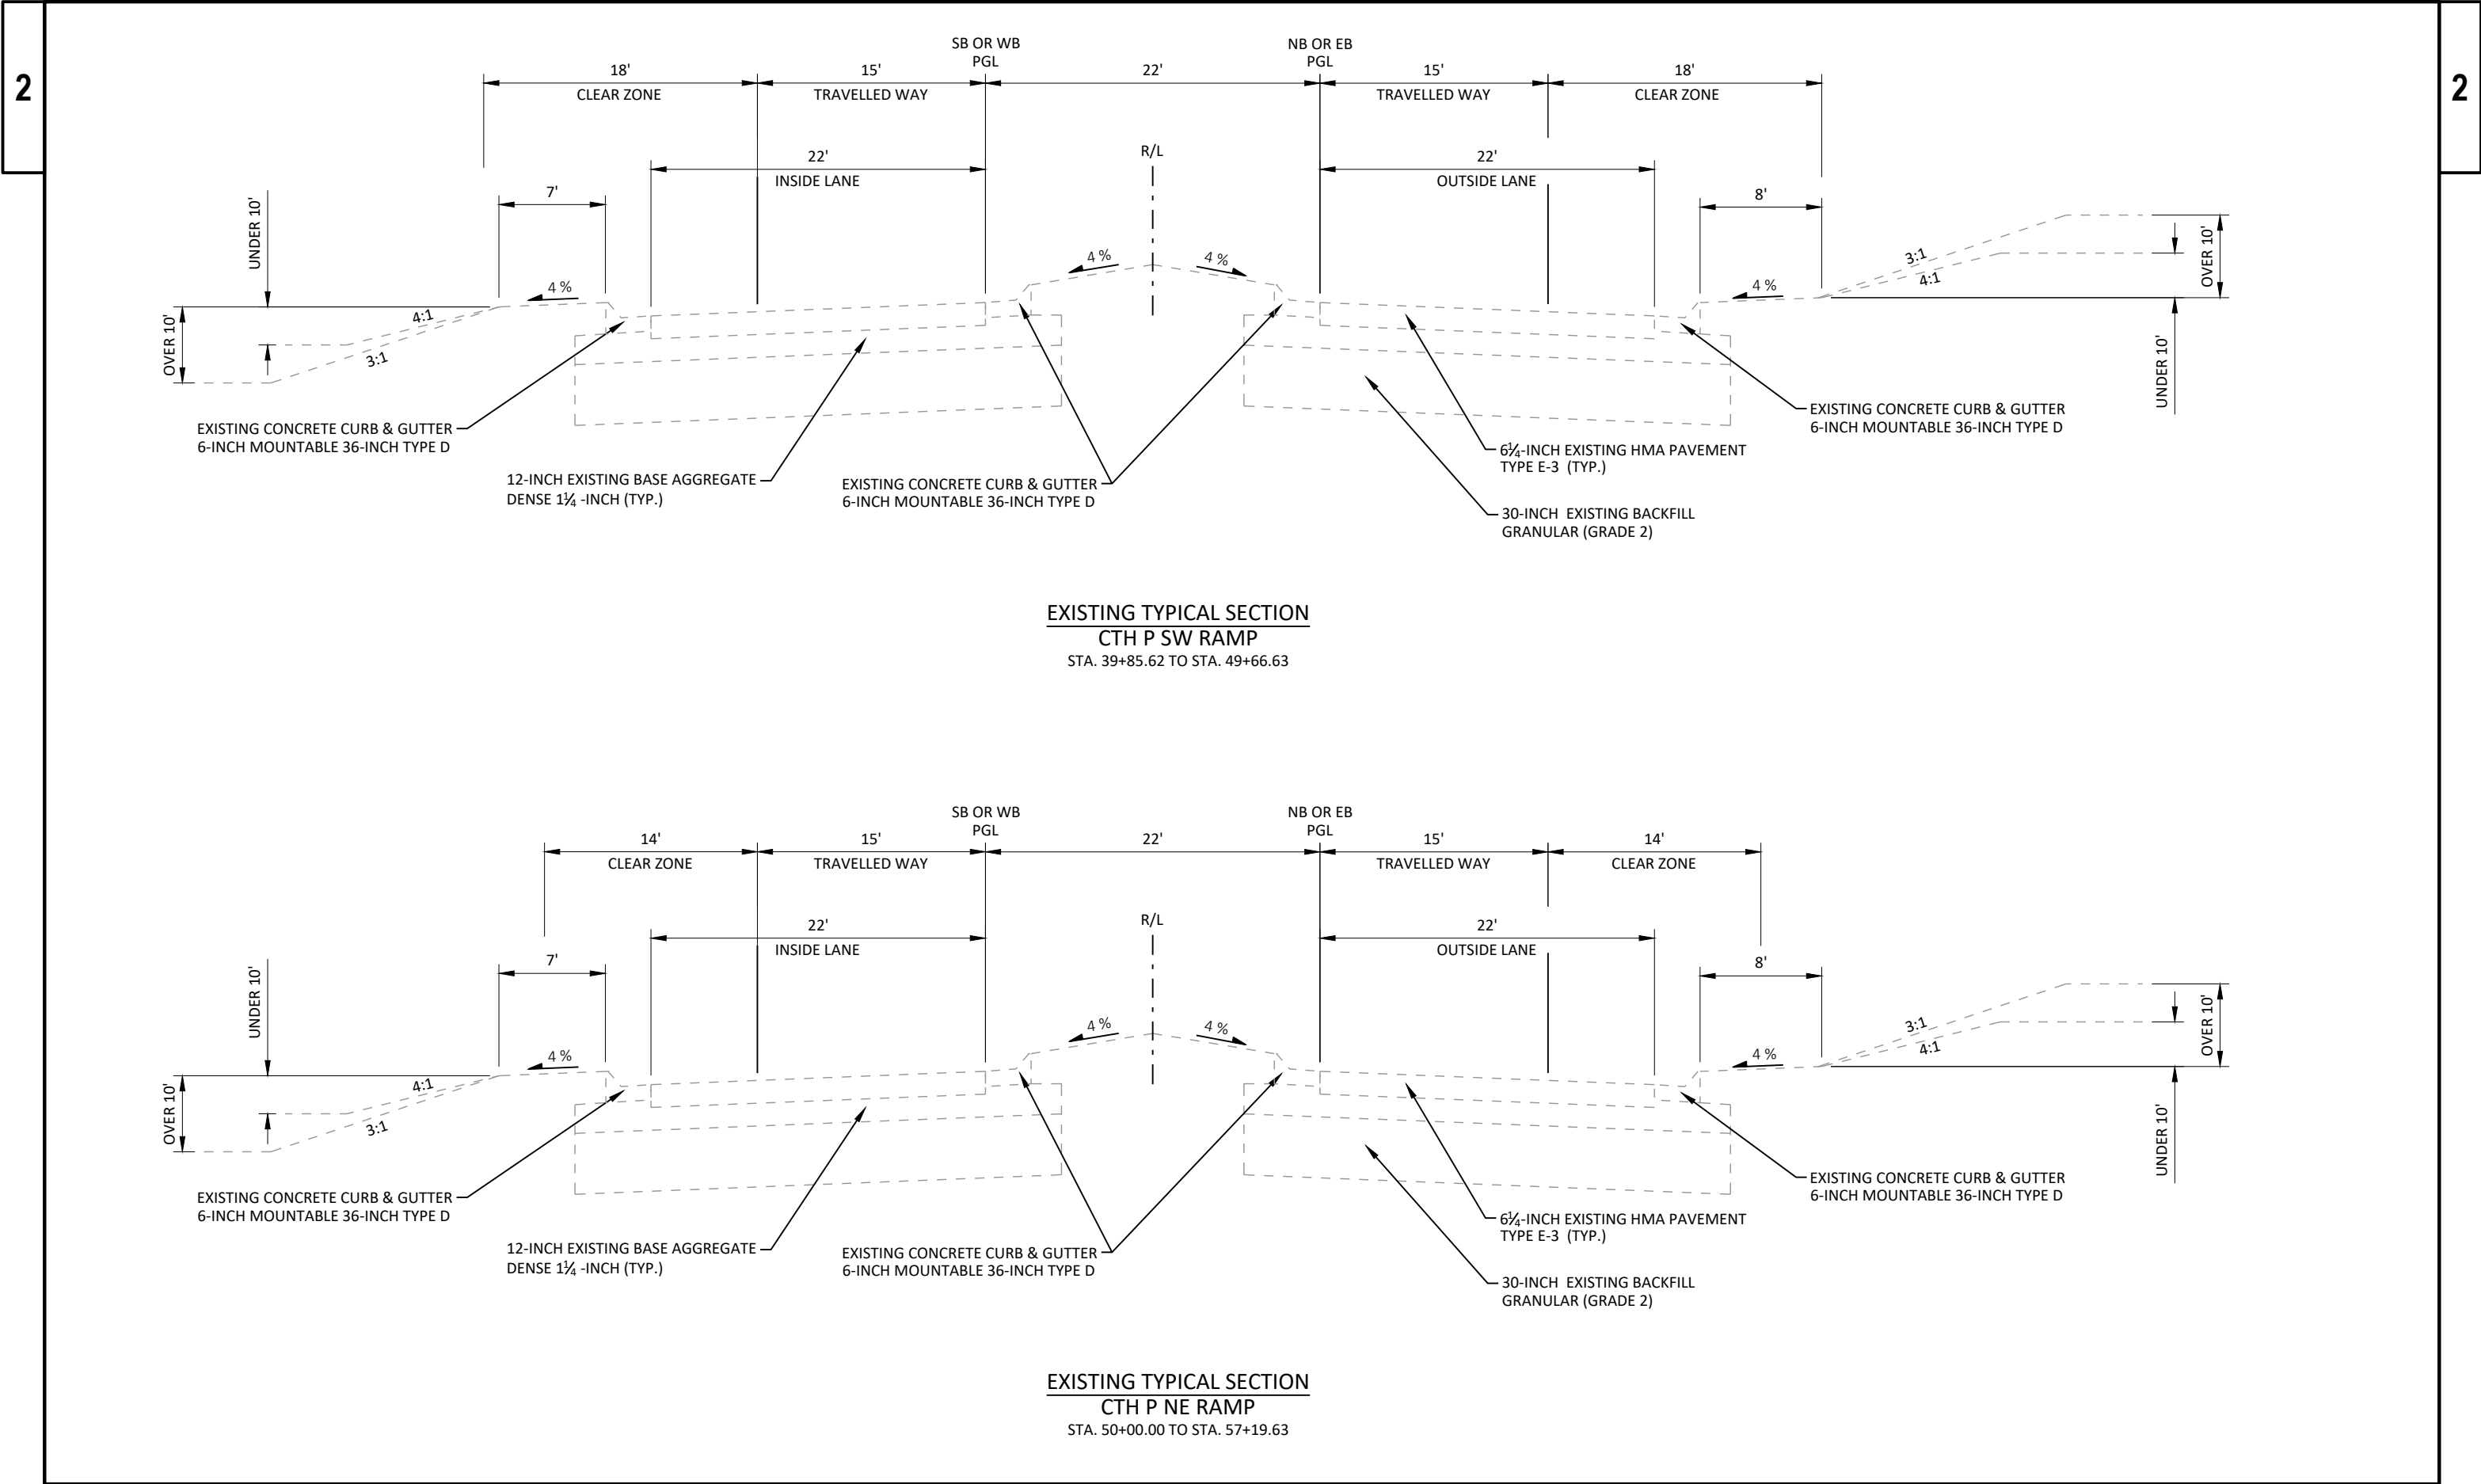

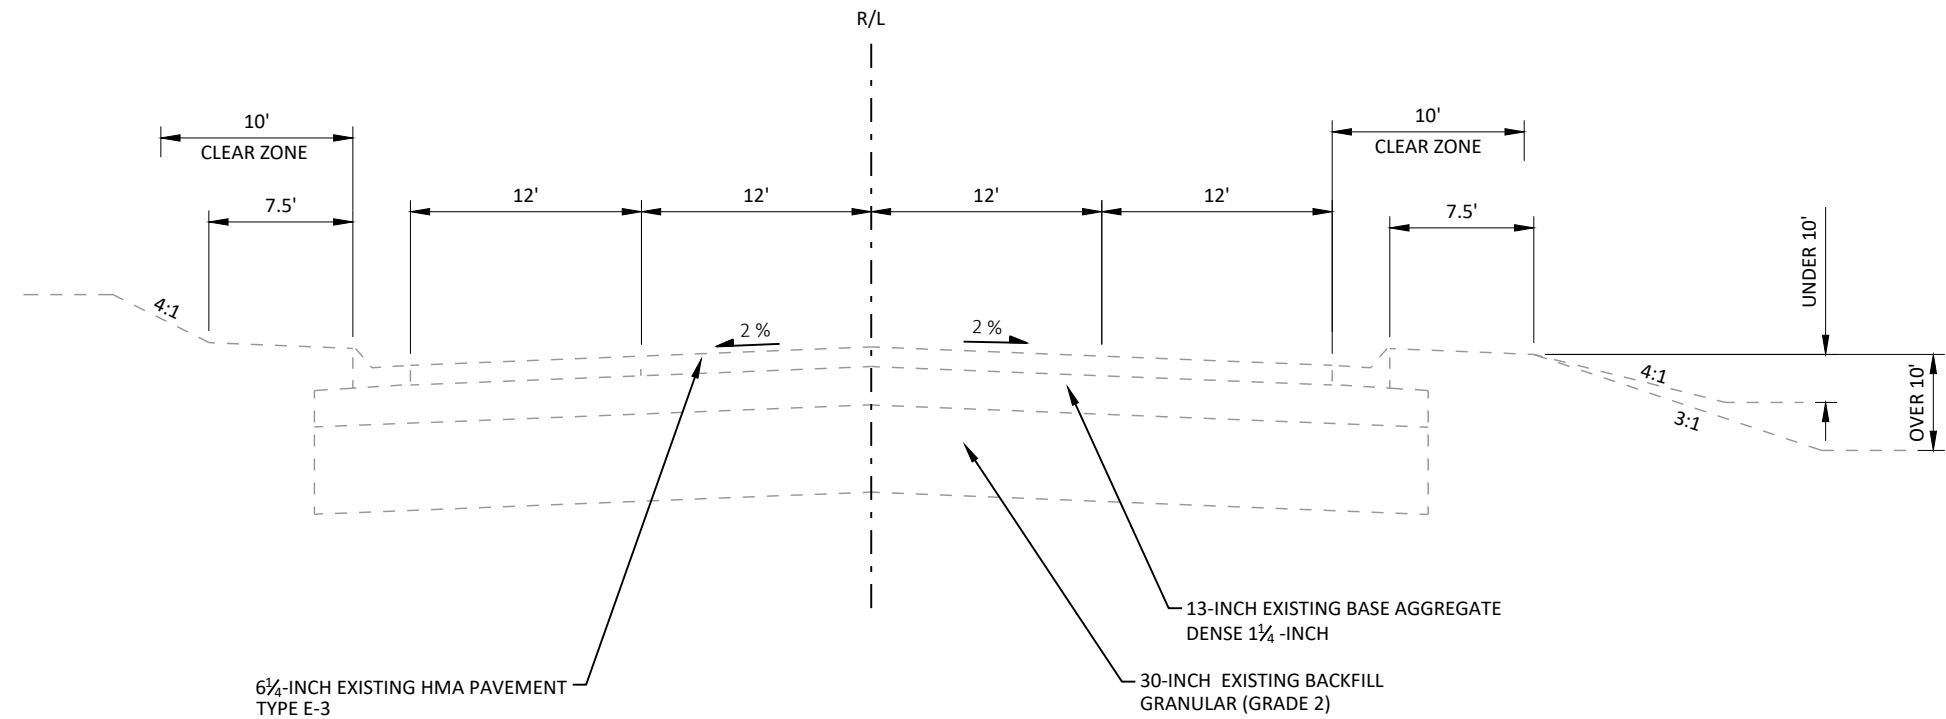

EXISTING TYPICAL URBAN 4-LANE UNDIVIDED SECTION BROOKVIEW AVE
STA. 10+00.00 TO STA. 14+95.82

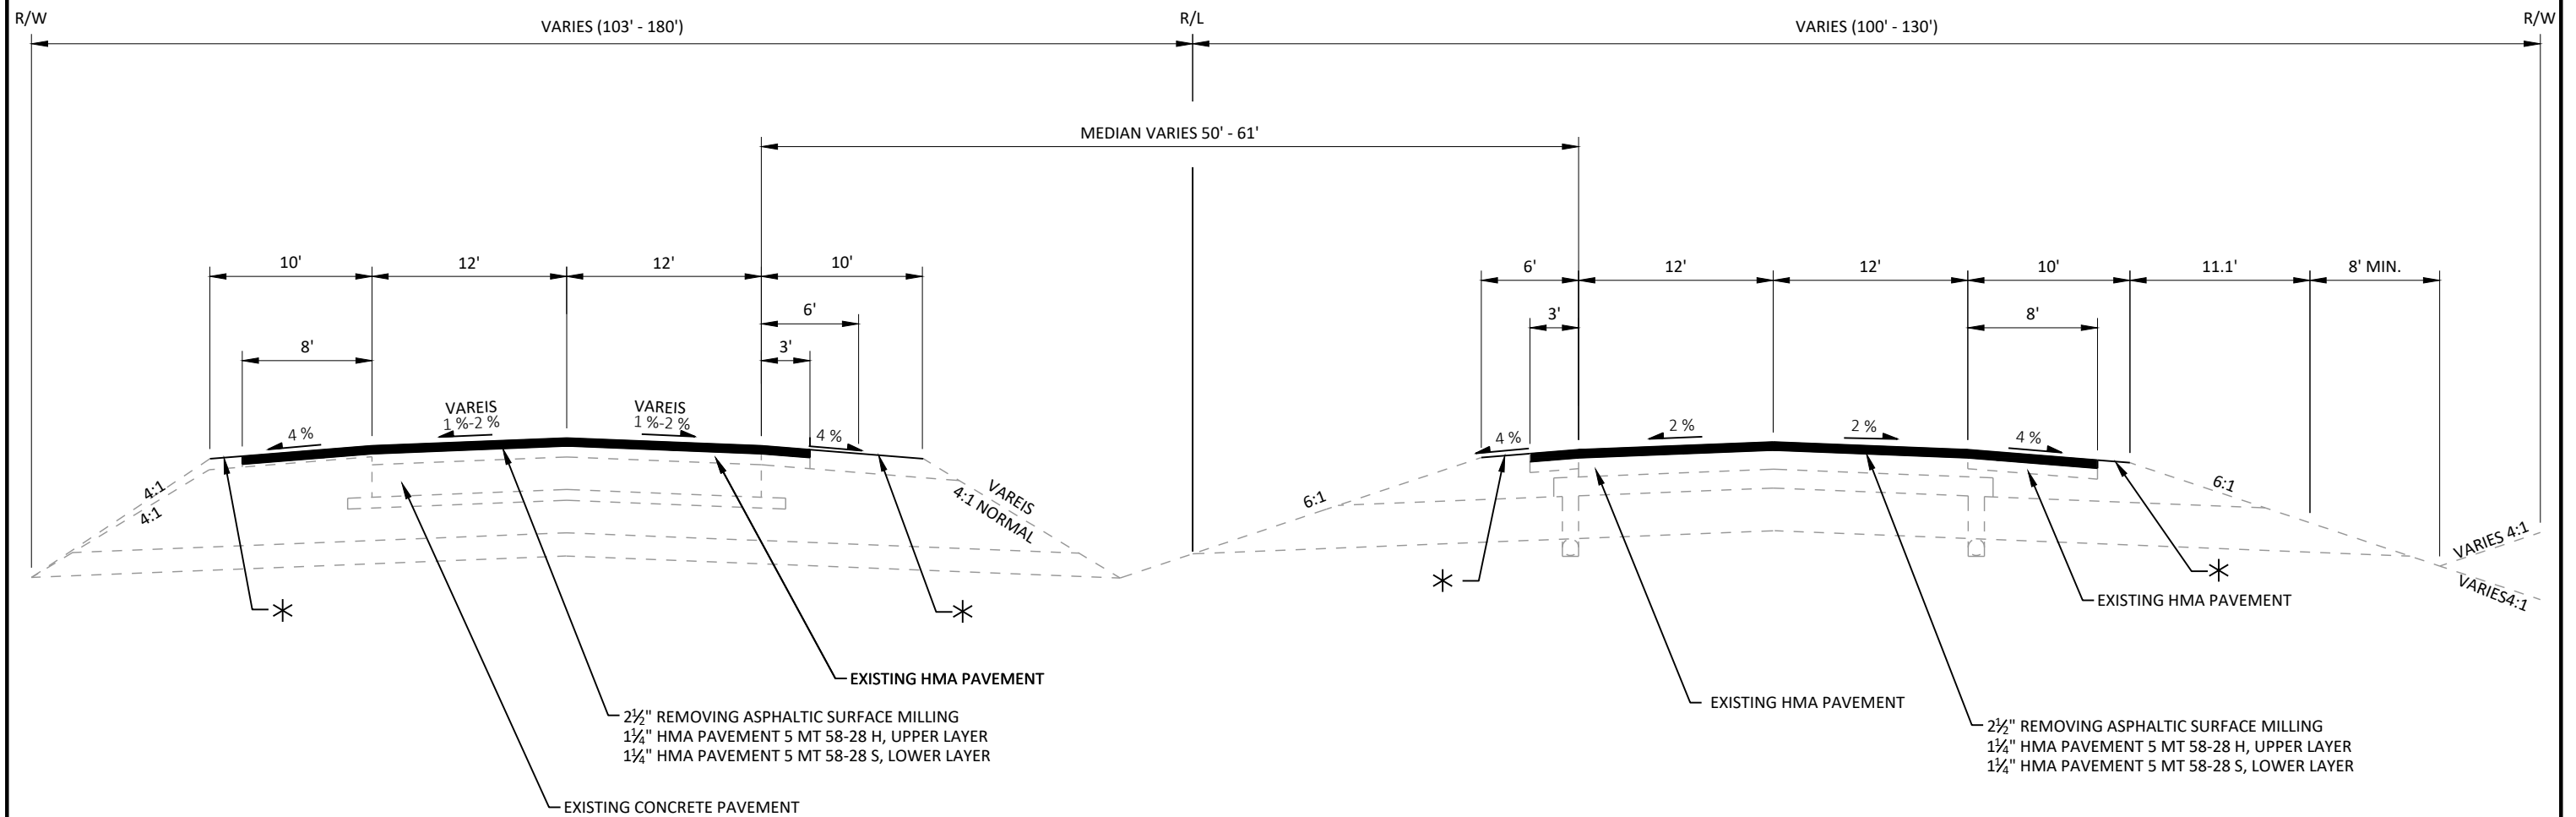

PROJECT NO: 3180-00-78

HWY: VAR HWY

COUNTY: RACINE

TYPICAL SECTIONS

SHEET

18

E

FILE NAME : N:\PDS\C3D\31800008\SHEETS\020302-TS.DWG
LAYOUT NAME - 01-10ft


PLOT DATE : 2/19/2025 9:02 AM

PLOT BY : HAYNES, RONNIE


PLOT NAME :

PLOT SCALE : 1 IN:10 FT

WISDOT/CADDs SHEET 42

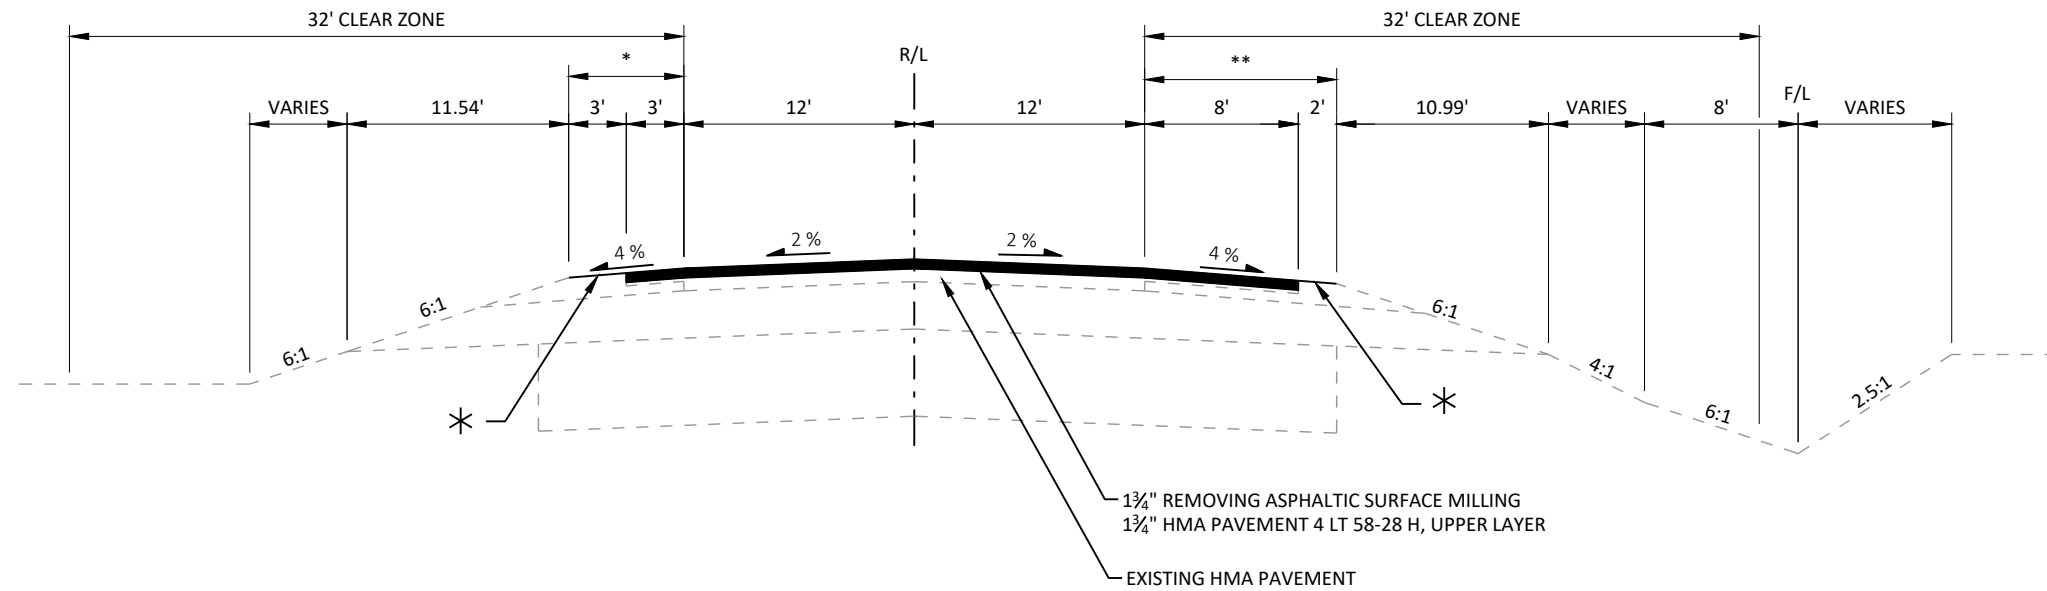

SUPPLEMENT EXISTING SHOULDERS WITH
BASE AGGREGATE DENSE 3/4-INCH

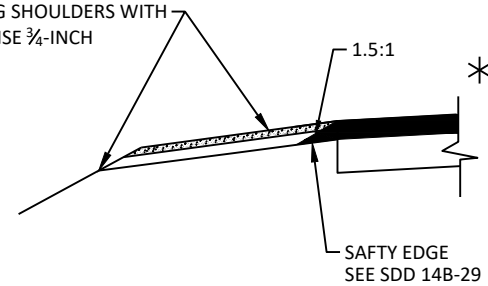

PROPOSED TYPICAL SECTION



STH 36/83 NB RAMP

STA. 183+66 TO STA. 191+10 ±

* STA. 189+21 TO STA. 191+10 SHOULDER WIDTH VARIES DUE TO BEAM GUARD.

** STA. 189+00 TO STA. 191+10 SHOULDER WIDTH VARIES DUE TO BEAM GUARD.

SUPPLEMENT EXISTING SHOULDERS WITH
BASE AGGREGATE DENSE 3/4-INCH

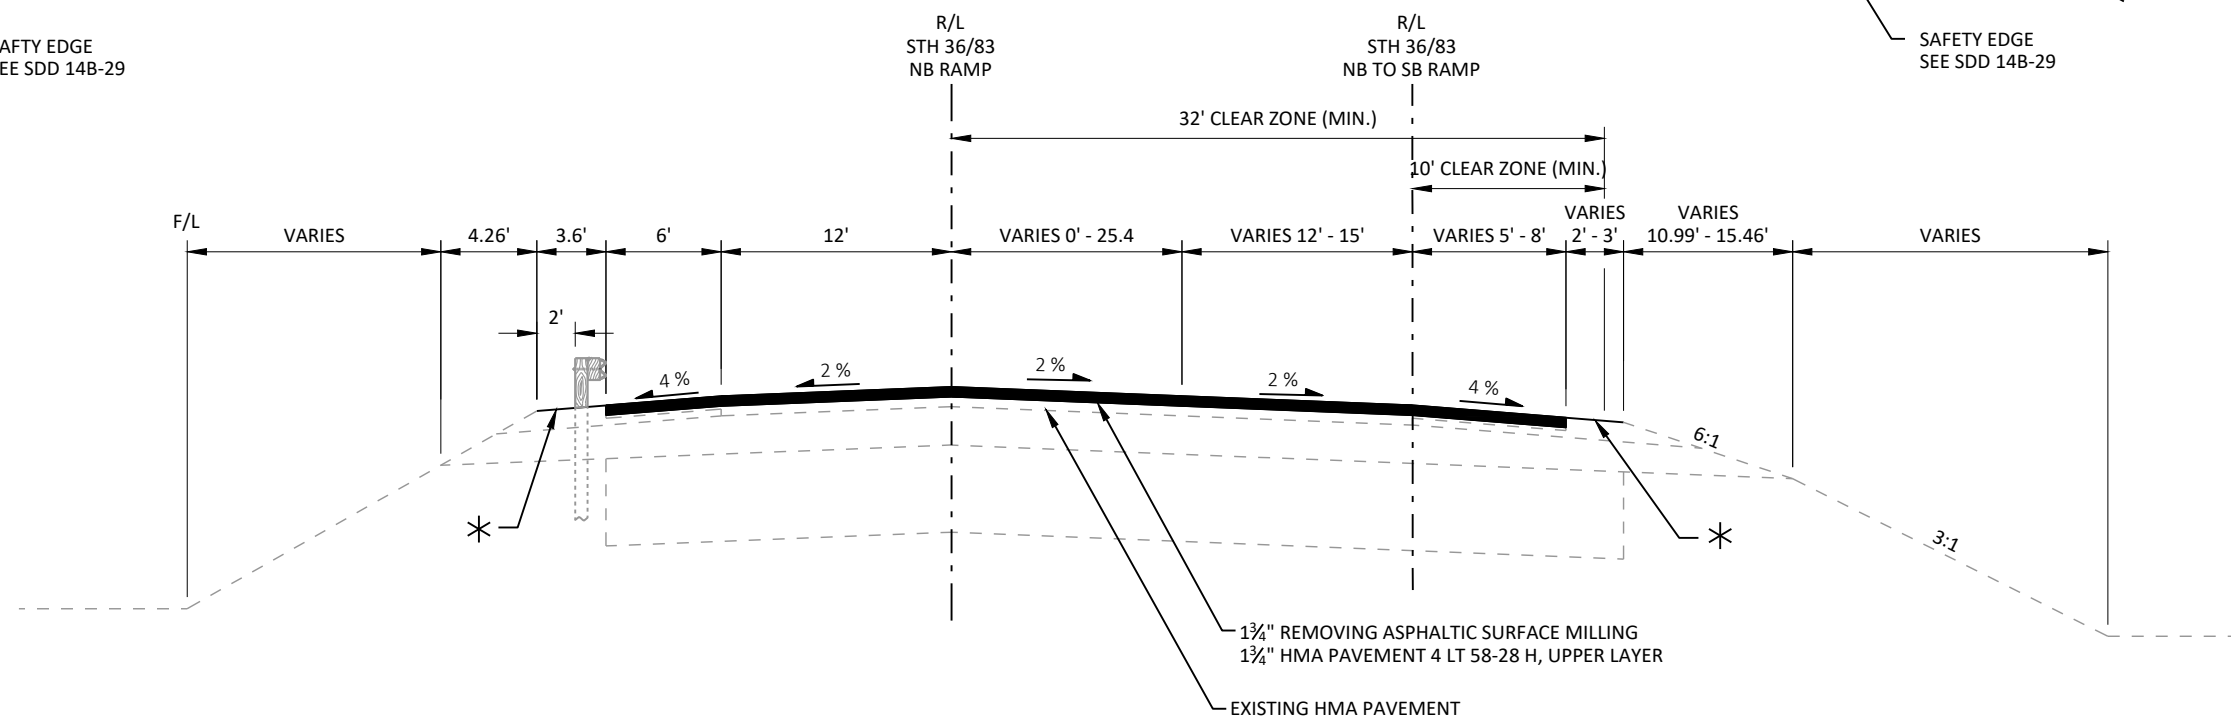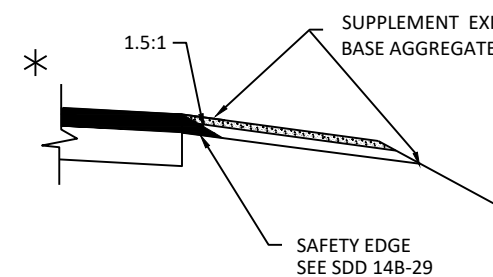


PROPOSED TYPICAL SECTION


STH 36/83 NB RAMP

STA. 191+10 ± TO STA. 195+85 ±

SUPPLEMENT EXISTING SHOULDERS WITH
BASE AGGREGATE DENSE $\frac{3}{4}$ -INCH

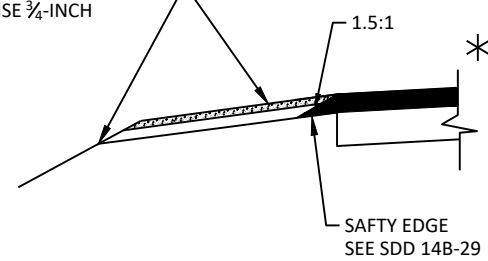


PROPOSED TYPICAL SECTION
STH 36/83 NB RAMP
STA. 195+85 TO STA. 198+00

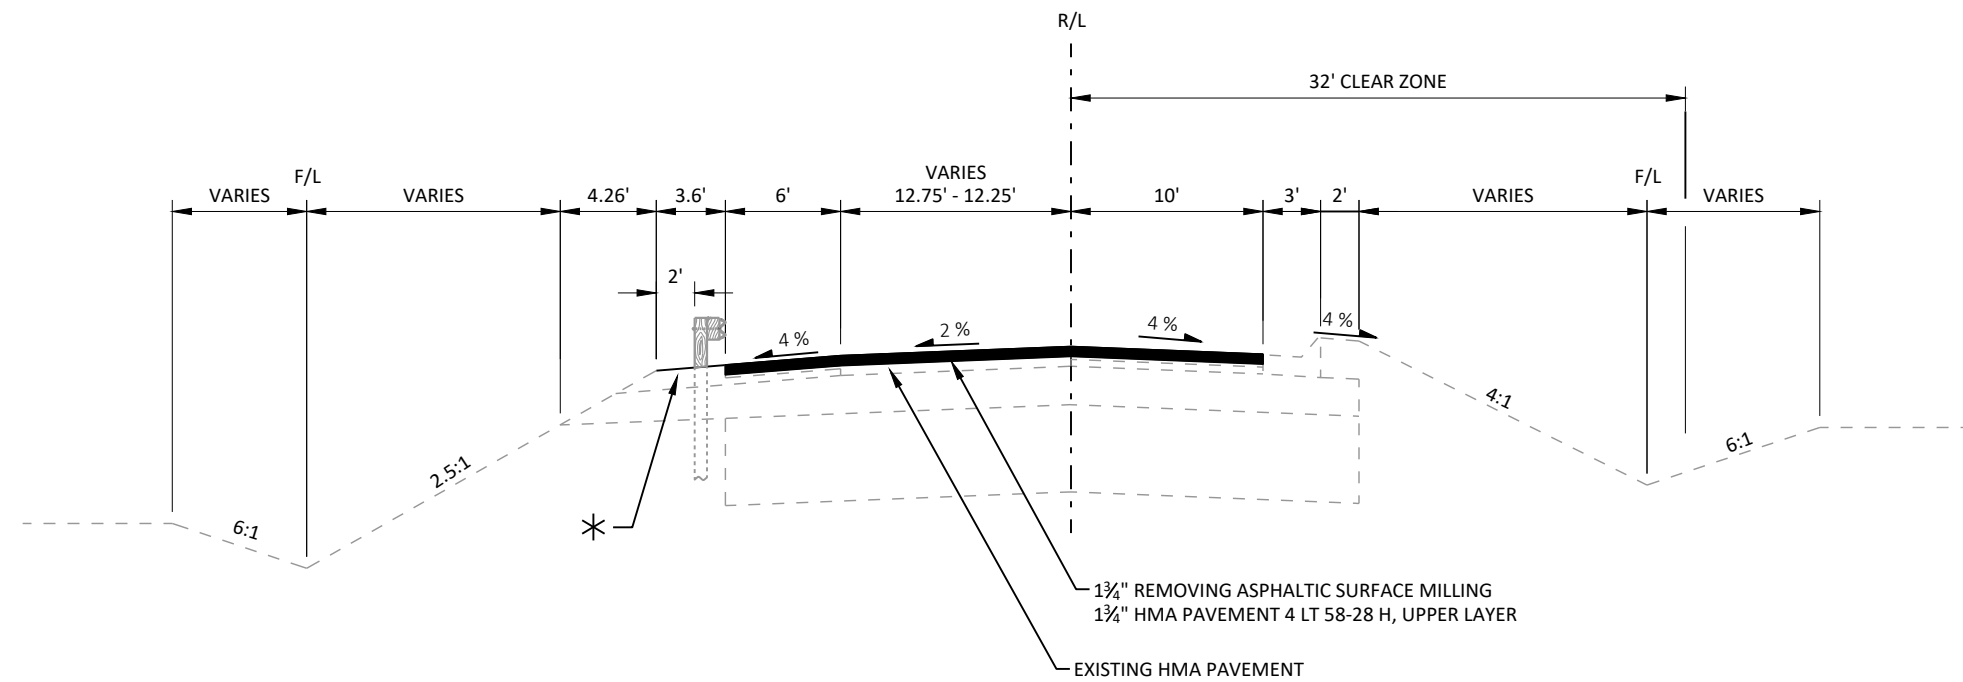


1 $\frac{3}{4}$ " REMOVING ASPHALTIC SURFACE MILLING
1 $\frac{3}{4}$ " HMA PAVEMENT 4 LT 58-28 H, UPPER LAYER
EXISTING HMA PAVEMENT

SUPPLEMENT EXISTING SHOULDERS WITH
BASE AGGREGATE DENSE $\frac{3}{4}$ -INCH


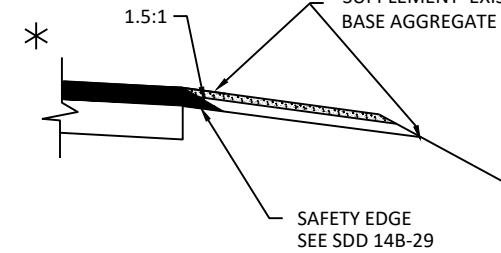


PROPOSED TYPICAL SECTION
STH 36/83 NB RAMP
STA. 198+00 TO STA. 199+90 ±

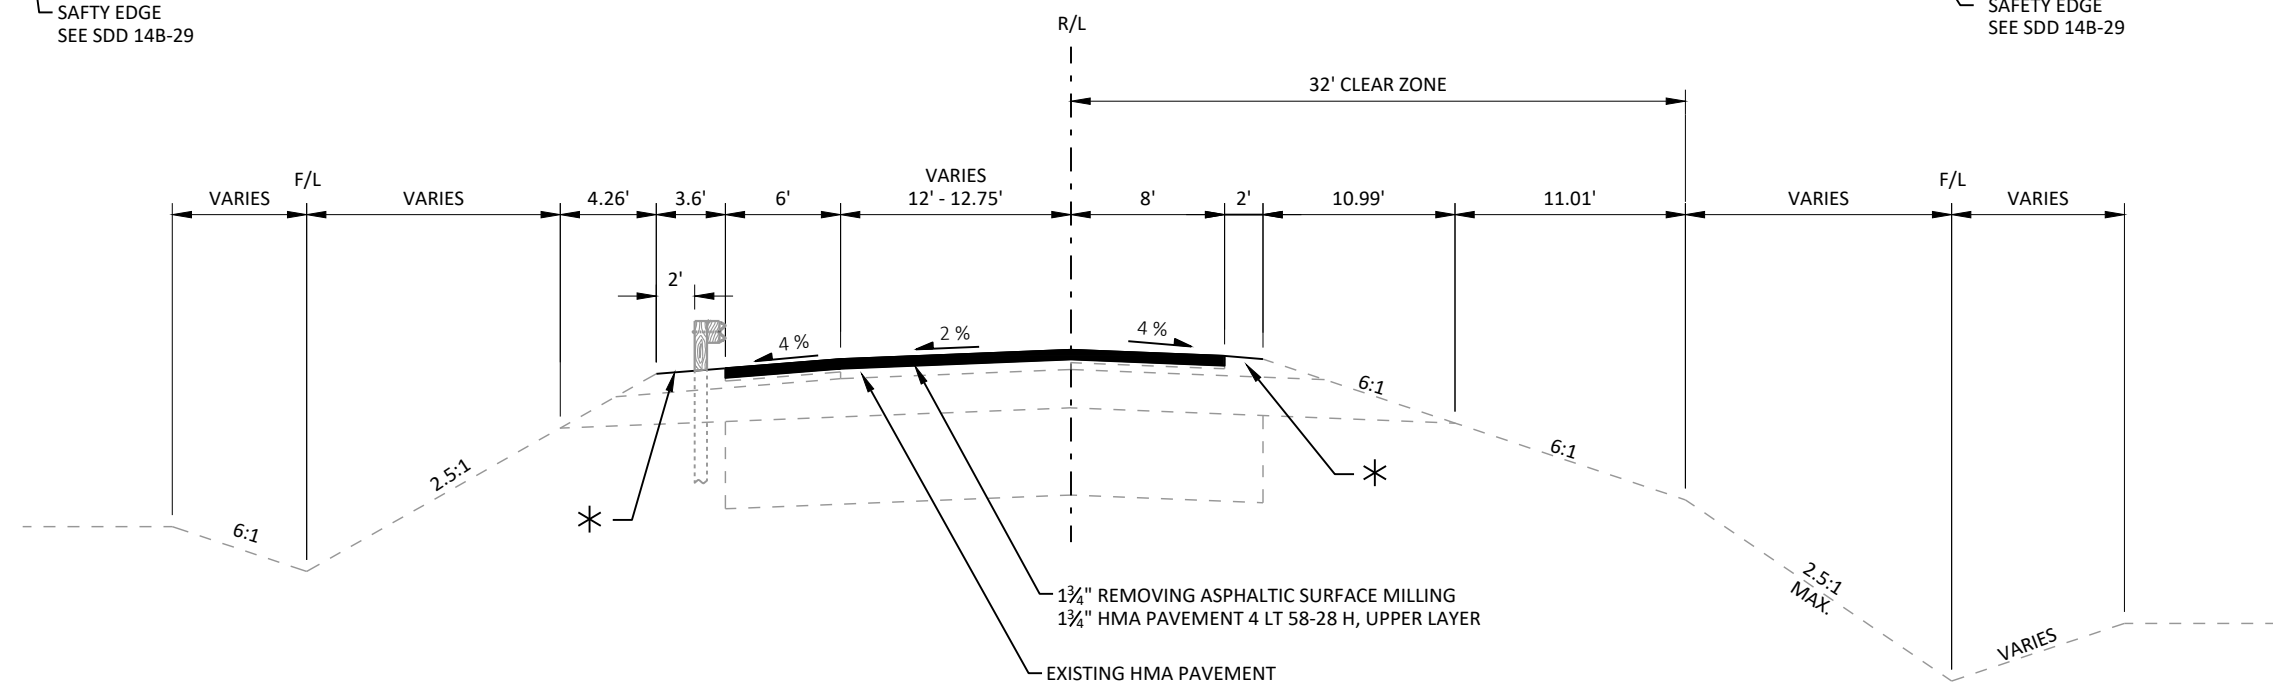



1 $\frac{3}{4}$ " REMOVING ASPHALTIC SURFACE MILLING
1 $\frac{3}{4}$ " HMA PAVEMENT 4 LT 58-28 H, UPPER LAYER
EXISTING HMA PAVEMENT

SUPPLEMENT EXISTING SHOULDERS WITH
BASE AGGREGATE DENSE $\frac{3}{4}$ -INCH

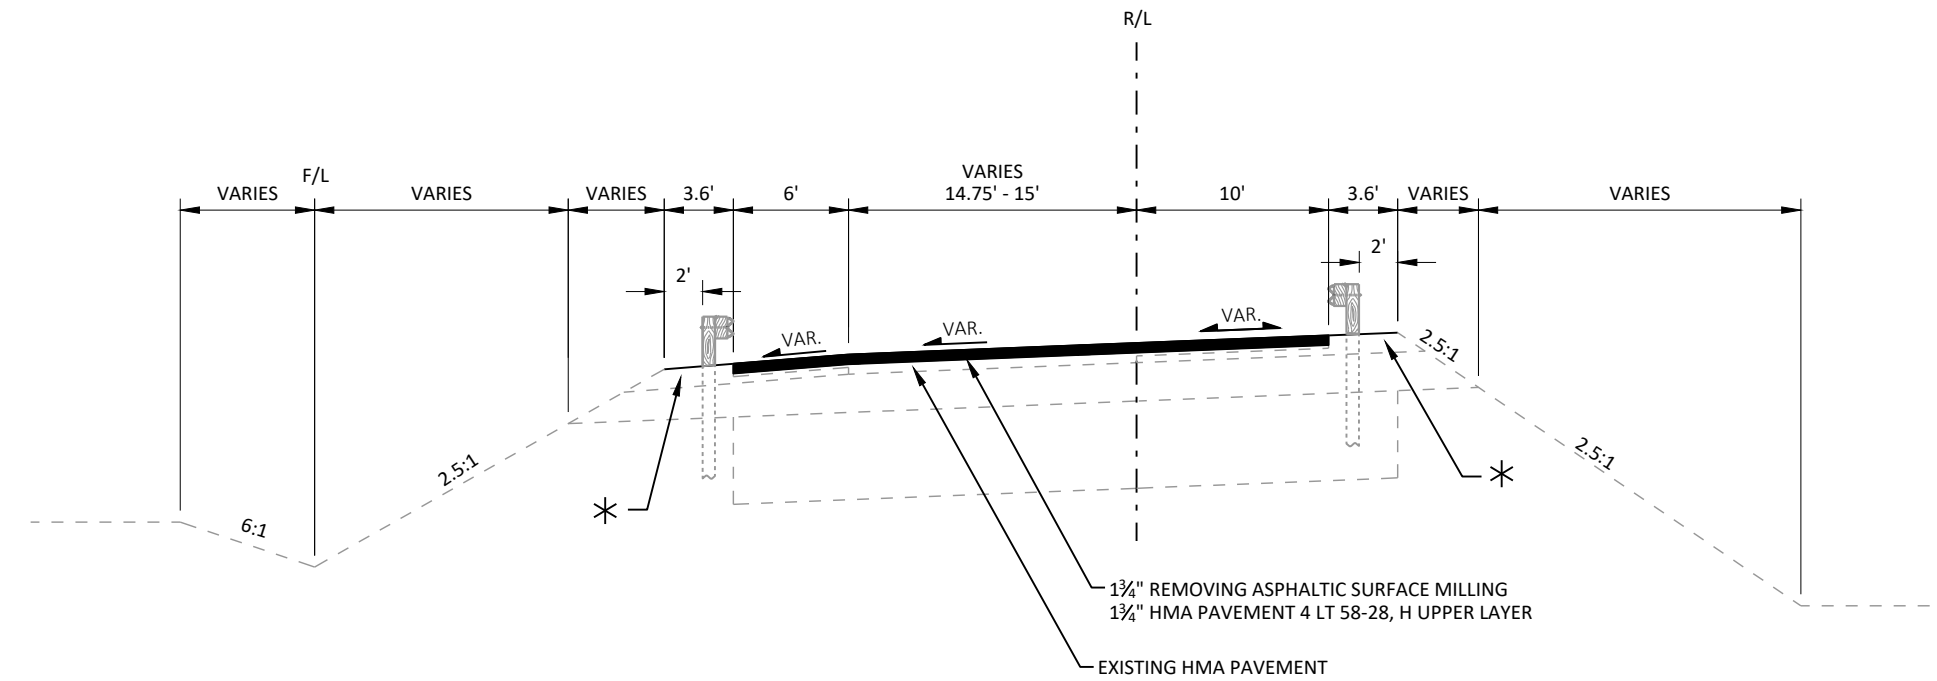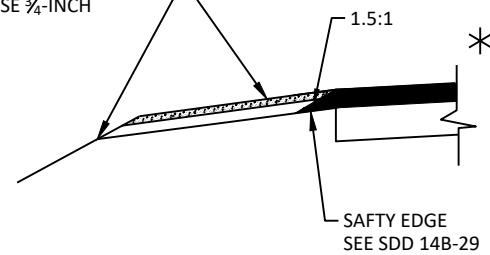


PROPOSED TYPICAL SECTION
STH 36/83 NB RAMP
STA. 199+90 ± TO END BRIDGE (B-51-113)


SUPPLEMENT EXISTING SHOULDERS WITH
BASE AGGREGATE DENSE $\frac{3}{4}$ -INCH

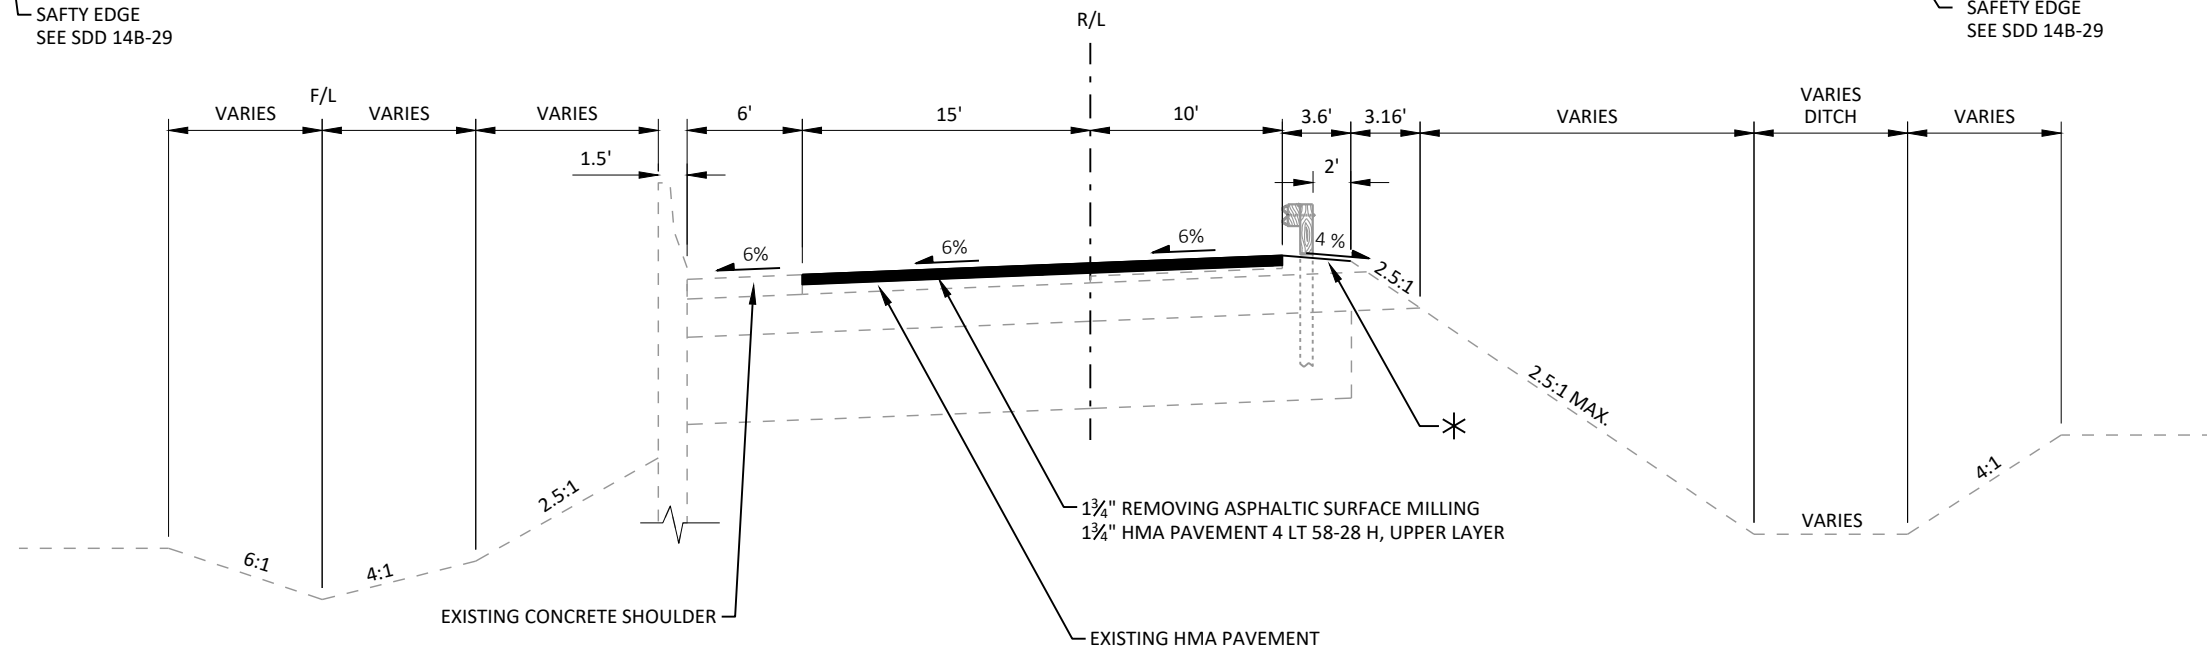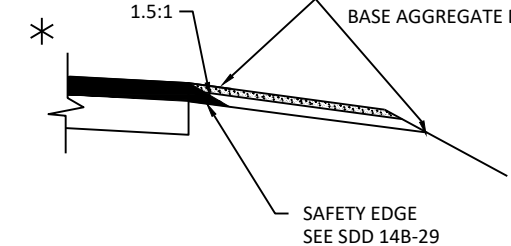

PROPOSED TYPICAL SECTION
STH 36/83 NB RAMP
BRIDGE (B-51-113) TO STA. 209+55 ±


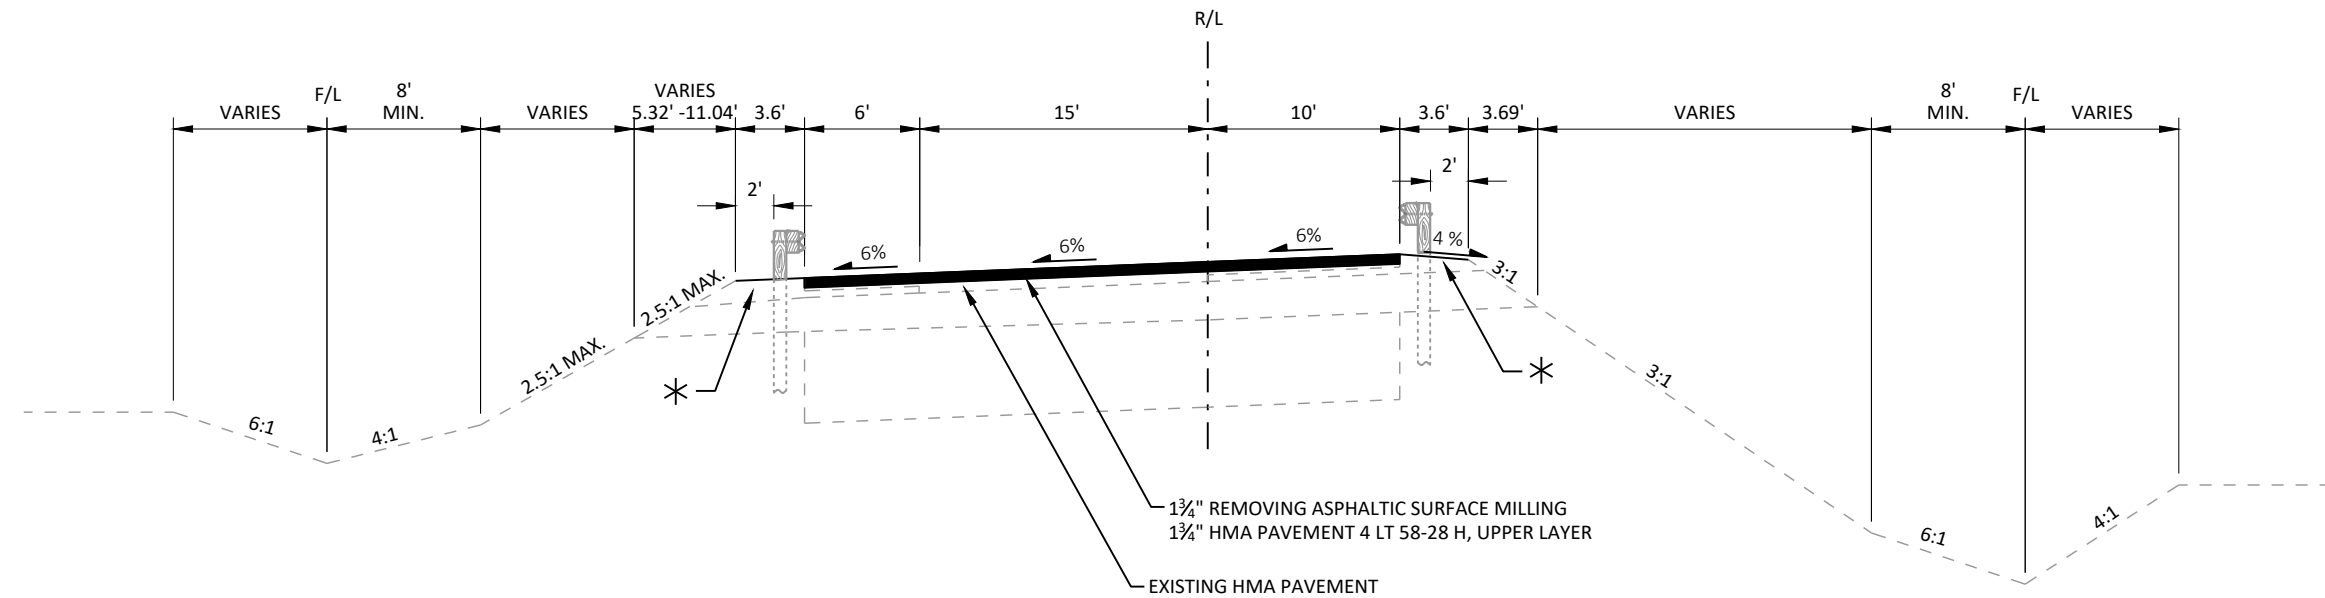


SUPPLEMENT EXISTING SHOULDERS WITH
BASE AGGREGATE DENSE 3/4-INCH

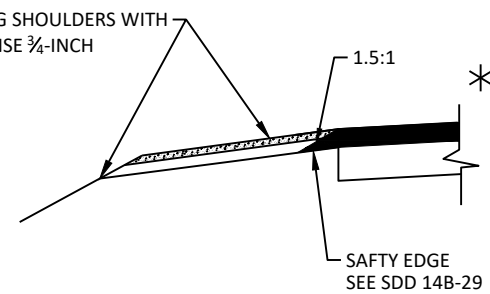

PROPOSED TYPICAL SECTION
STH 36/83 NB RAMP
STA. 209+55 ± TO STA. 211+00 ±

SUPPLEMENT EXISTING SHOULDERS WITH
BASE AGGREGATE DENSE 3/4-INCH

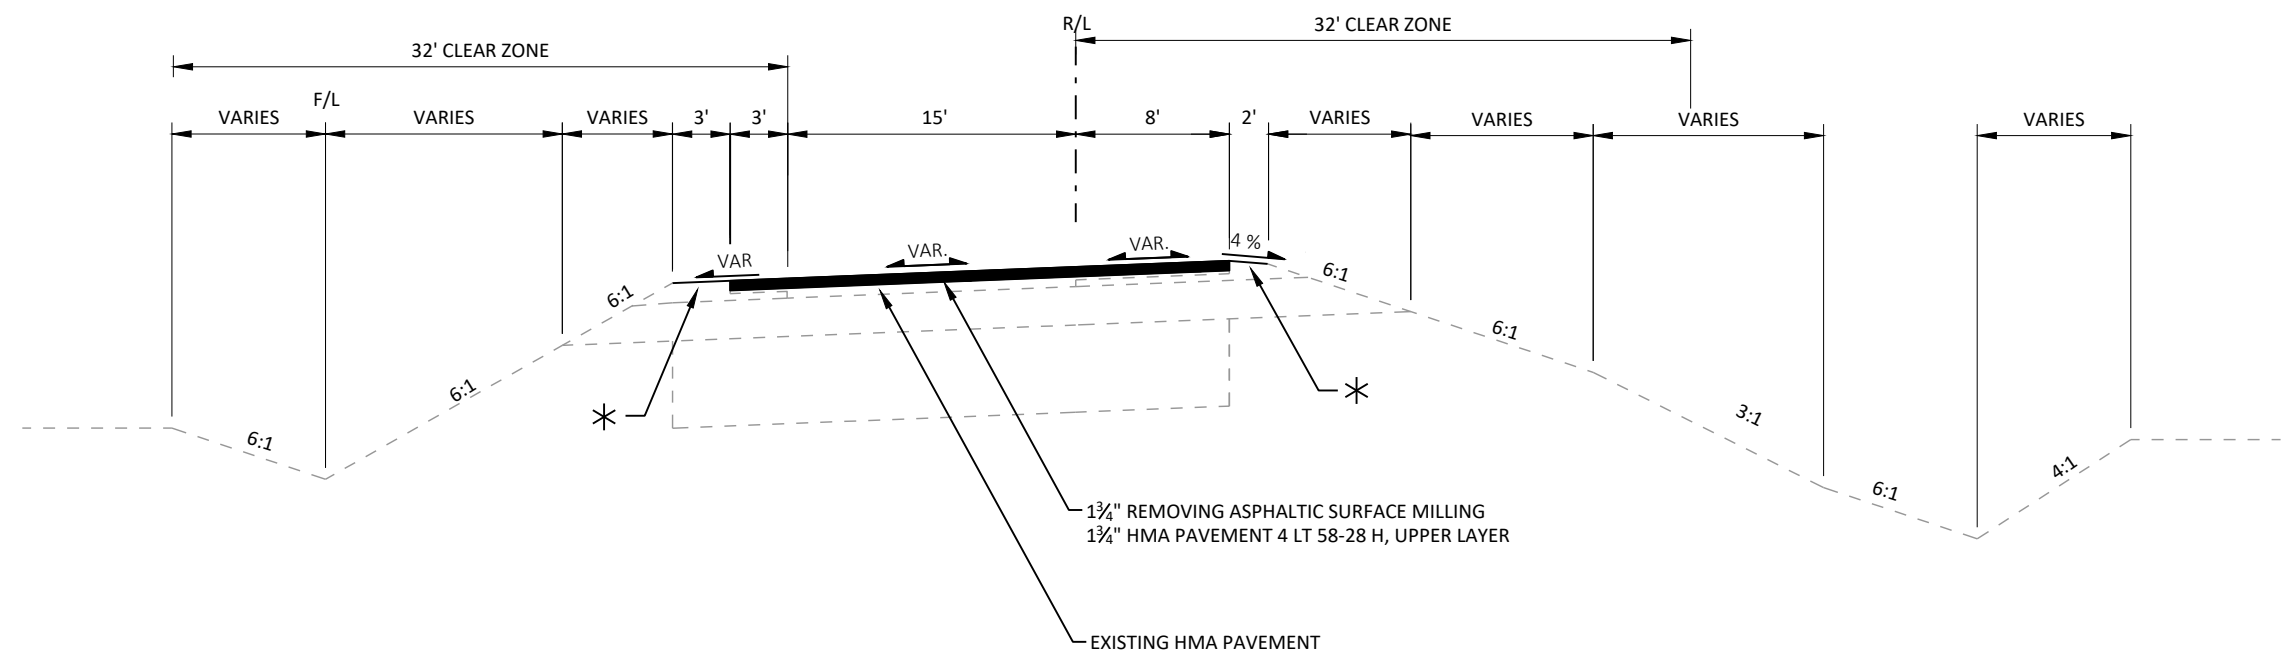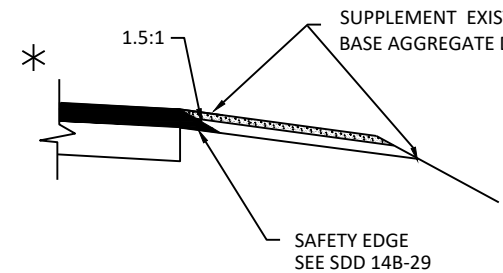

PROPOSED TYPICAL SECTION
STH 36/83 NB RAMP
STA. 211+00 ± TO STA. 215+00 ±

PROJECT NO: 3180-00-78

HWY: VAR HWY


COUNTY: RACINE



TYPICAL SECTIONS


SHEET

22



E


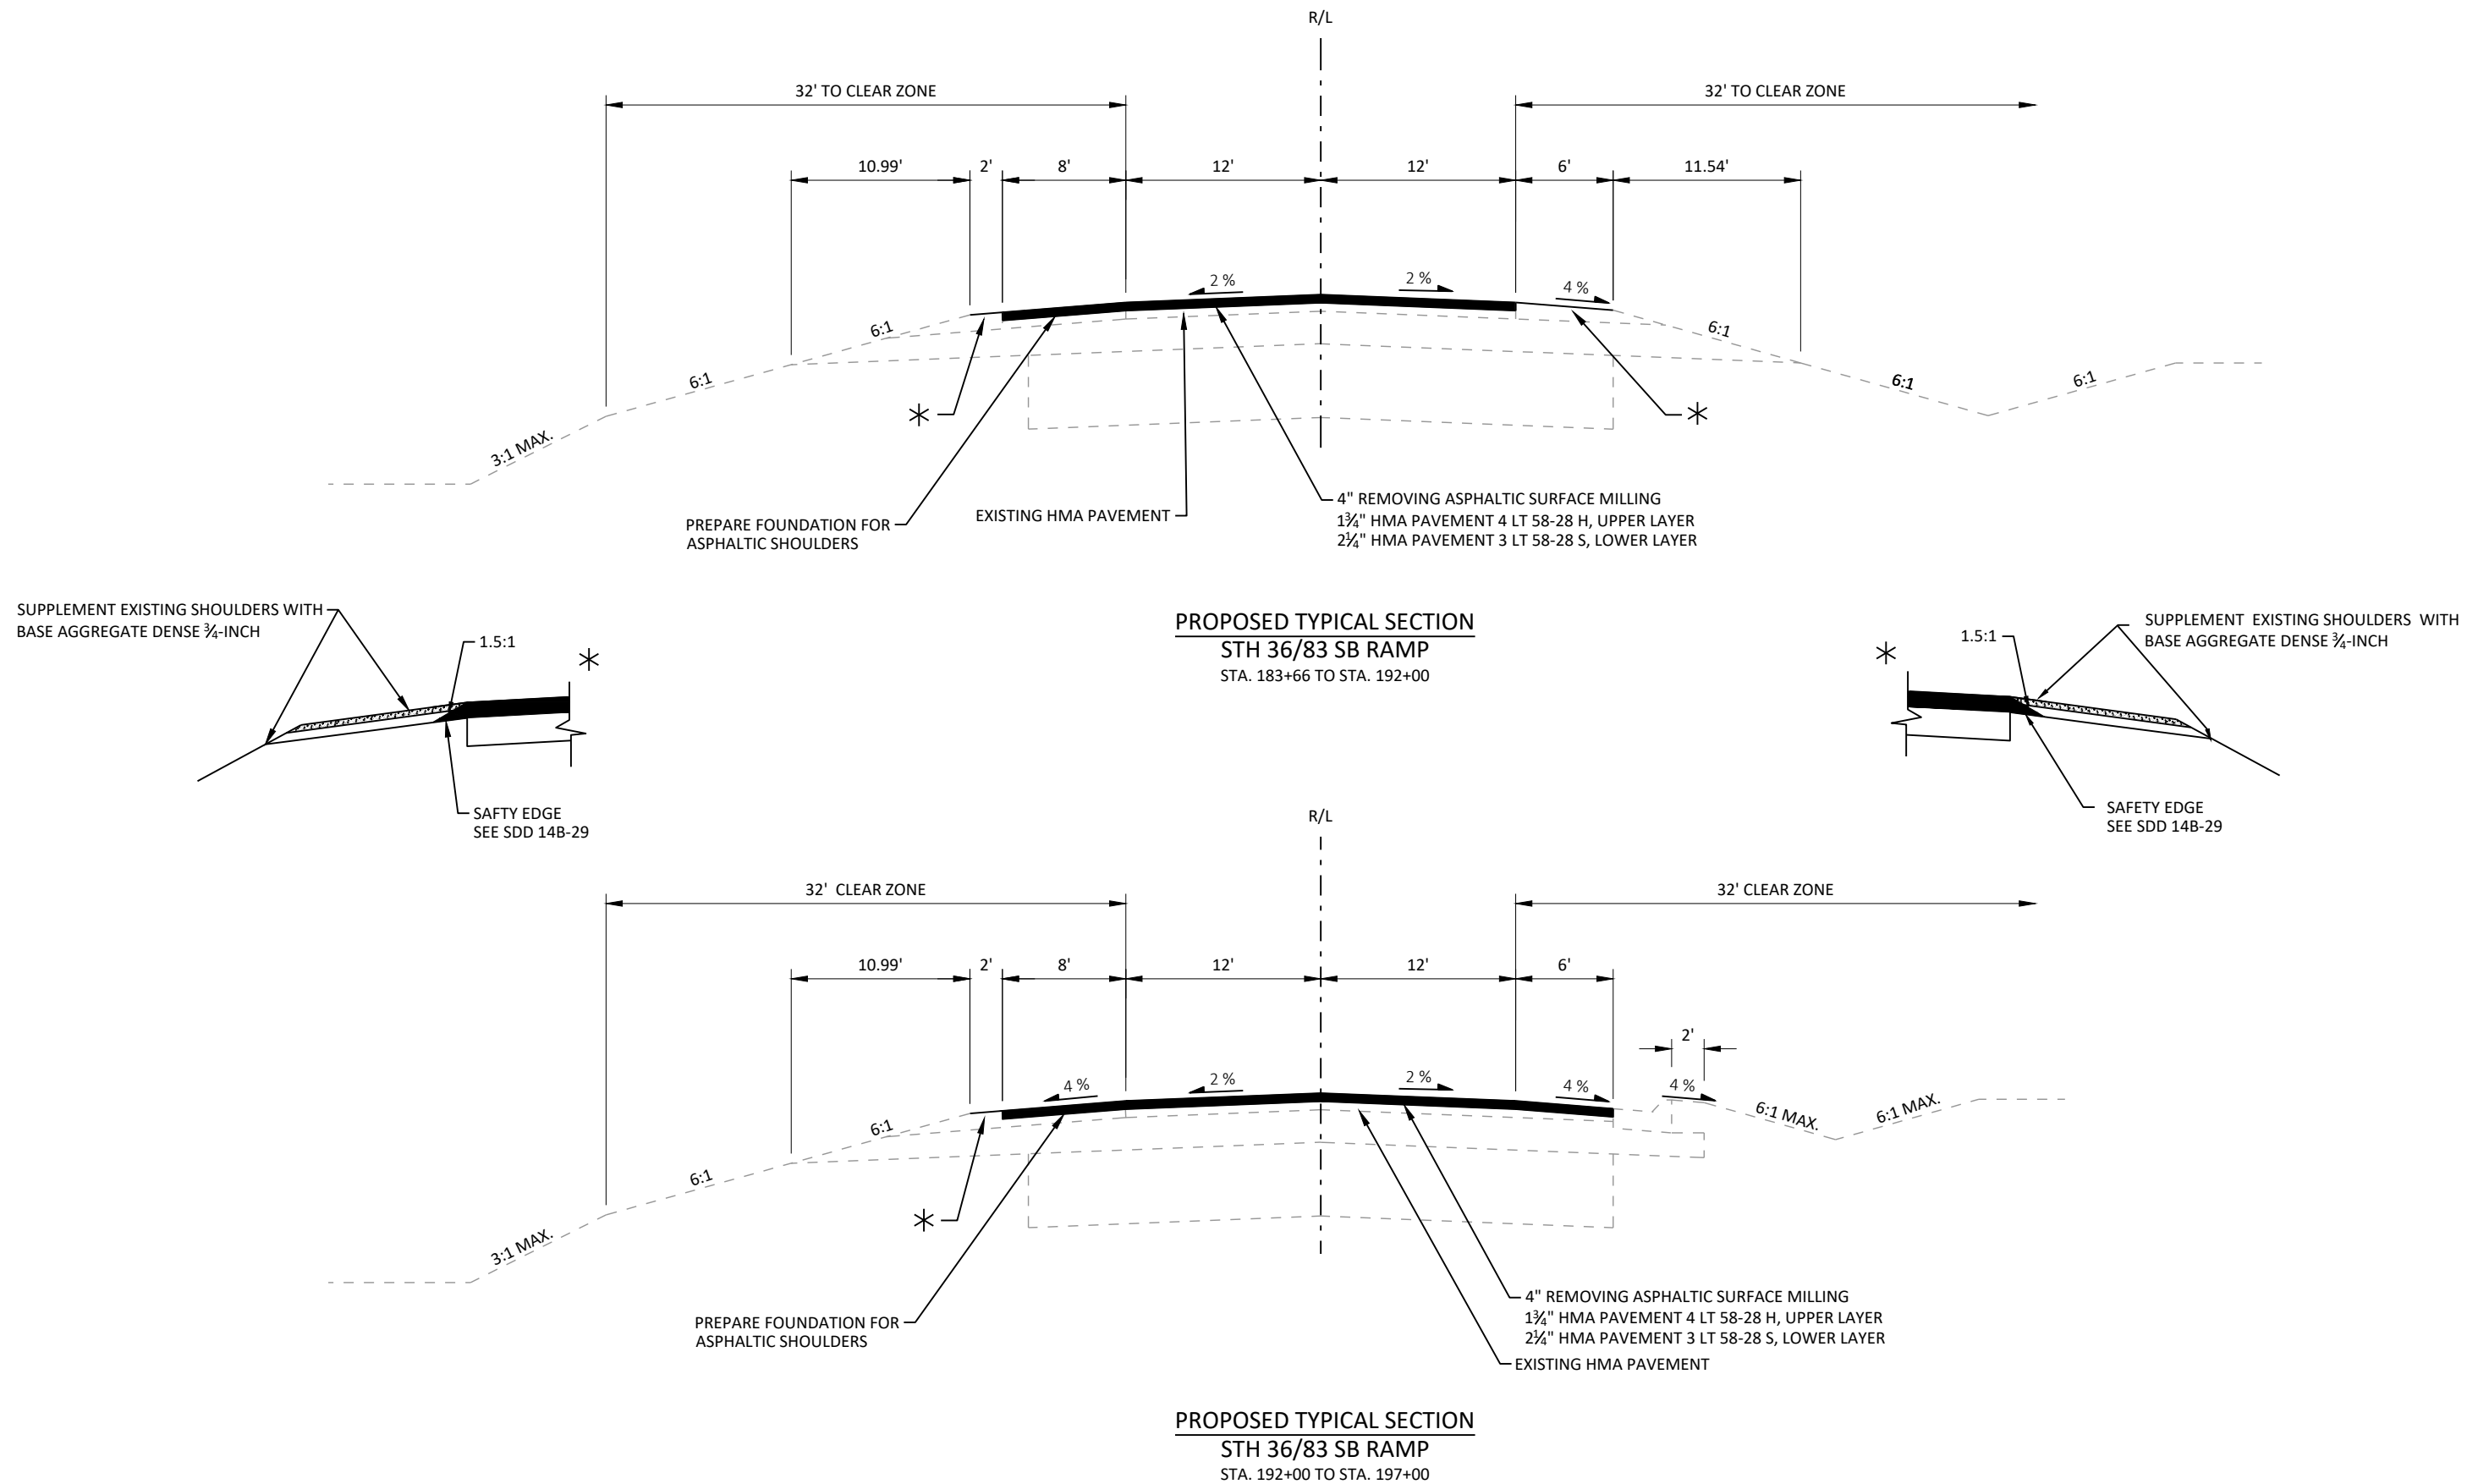


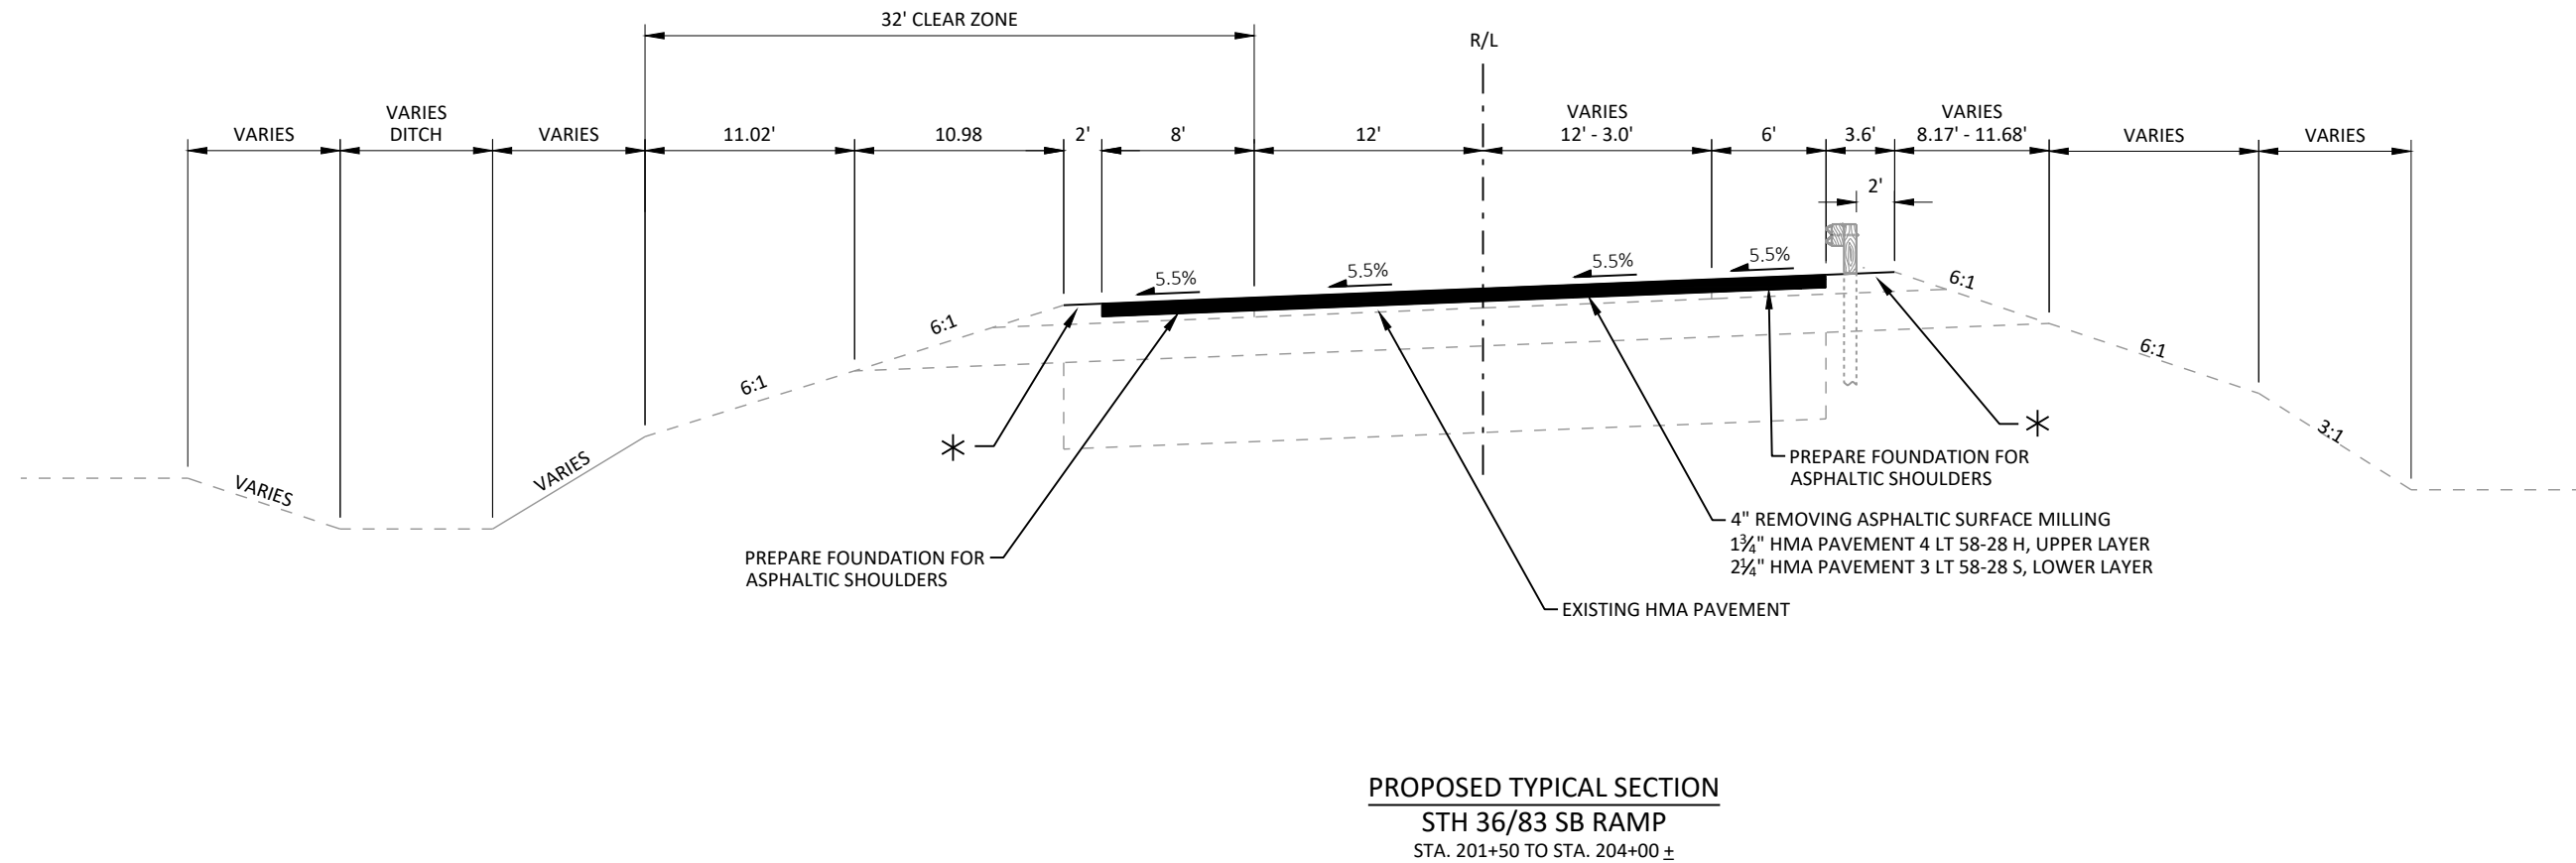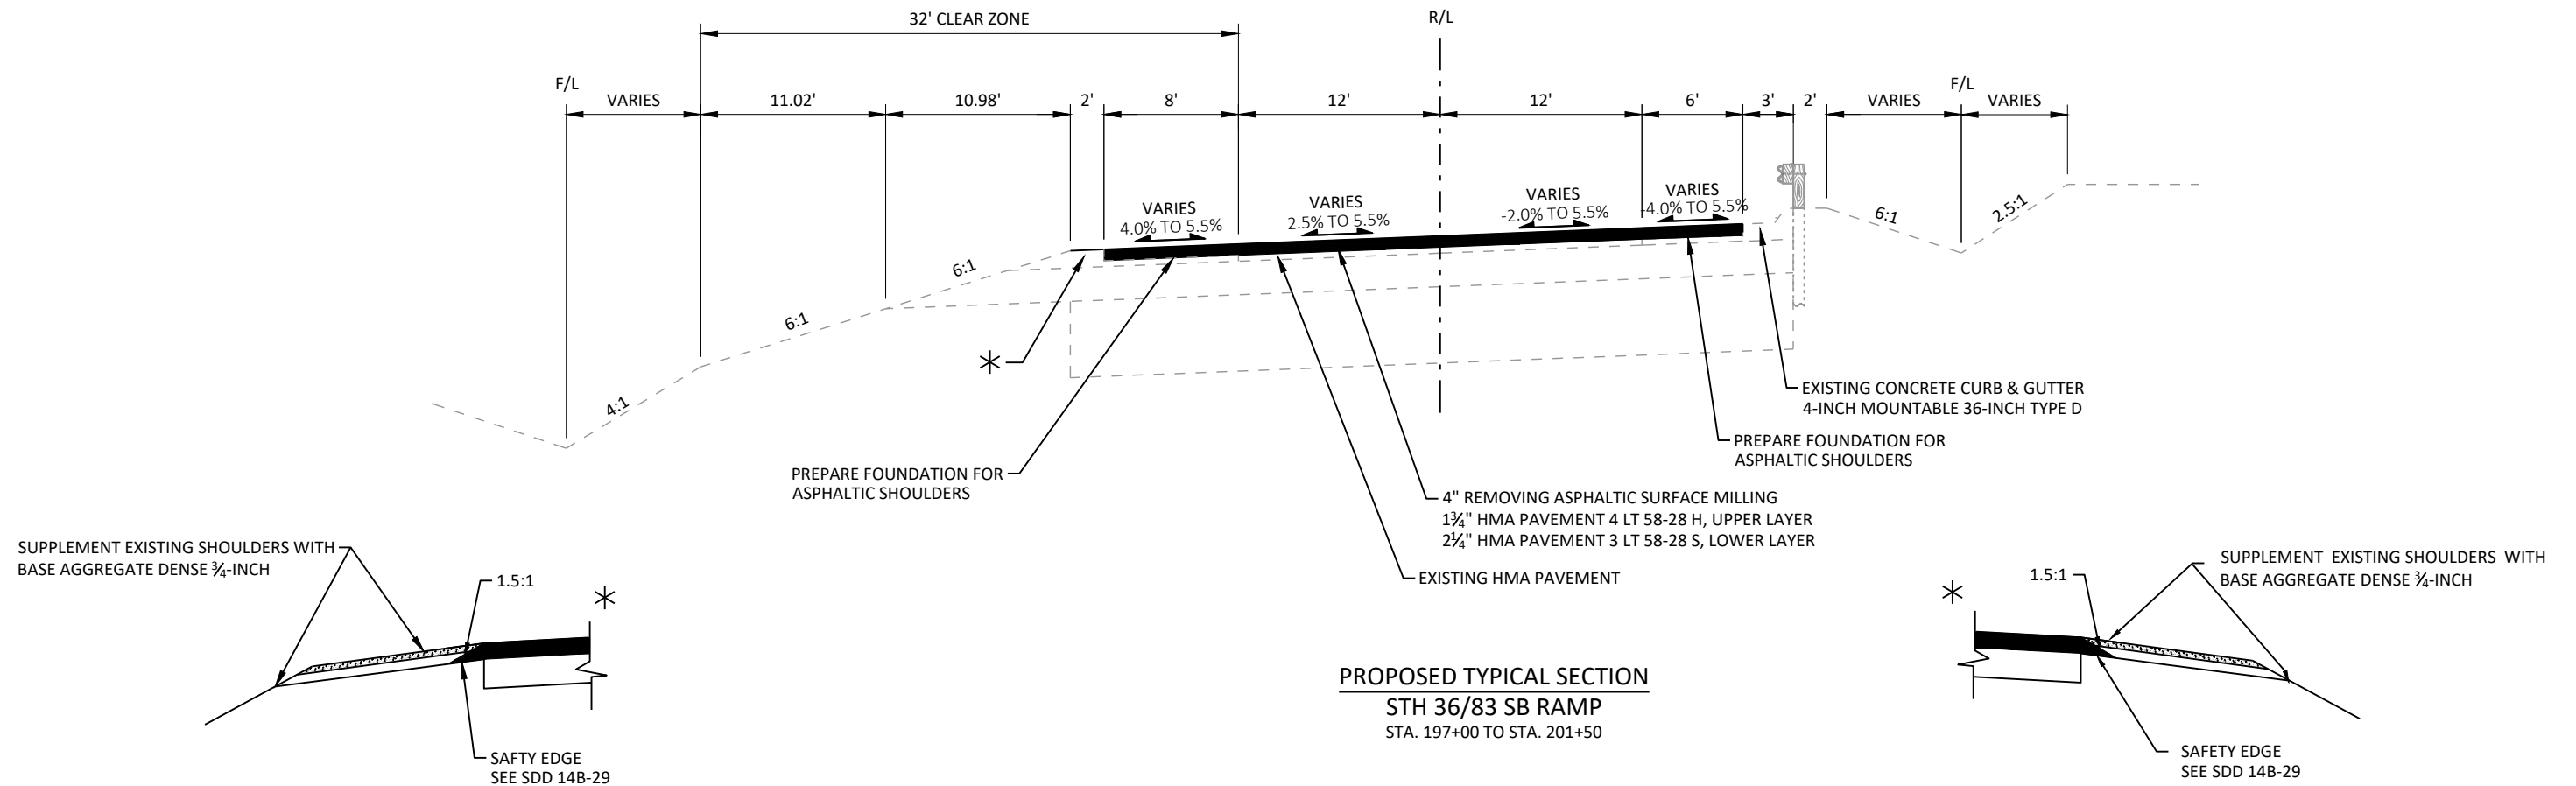


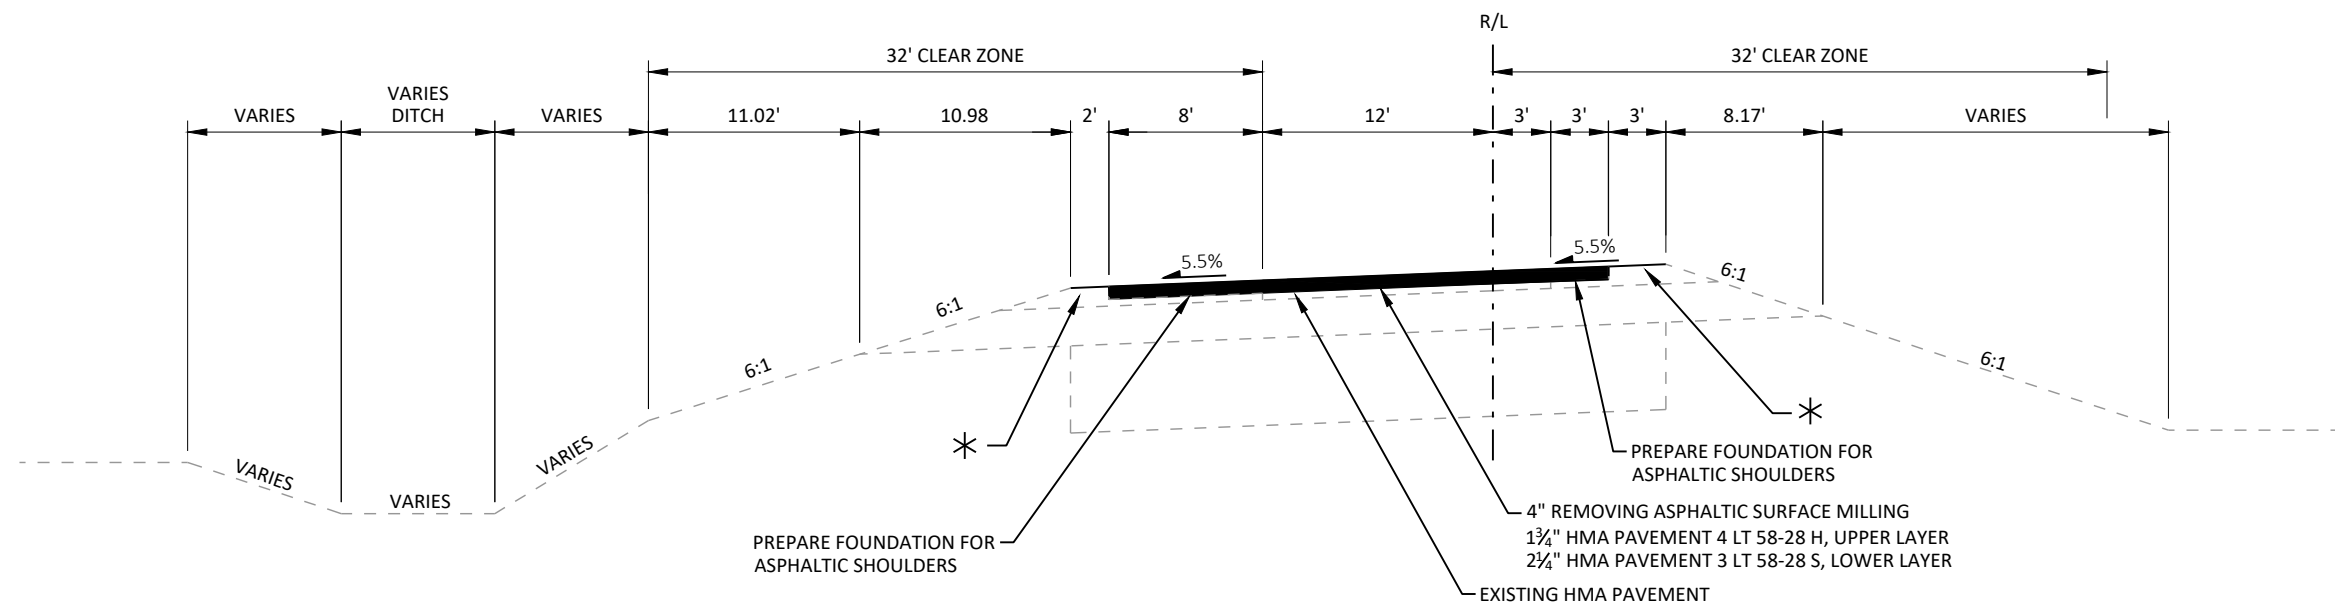


PROPOSED TYPICAL SECTION
STH 36/83 SB RAMP
STA. 204+00 ± TO STA. 207+50 ±

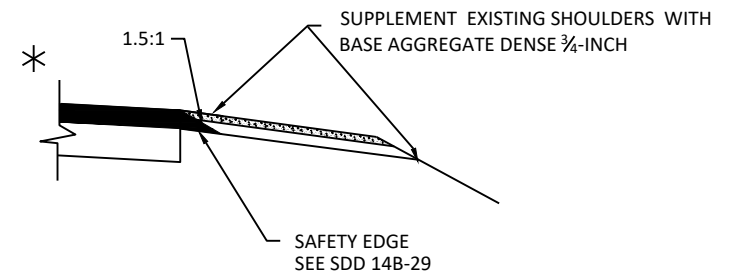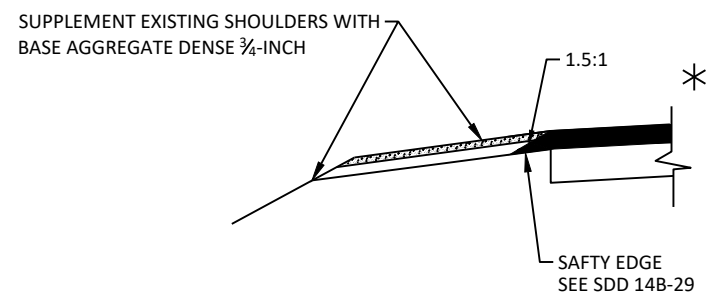


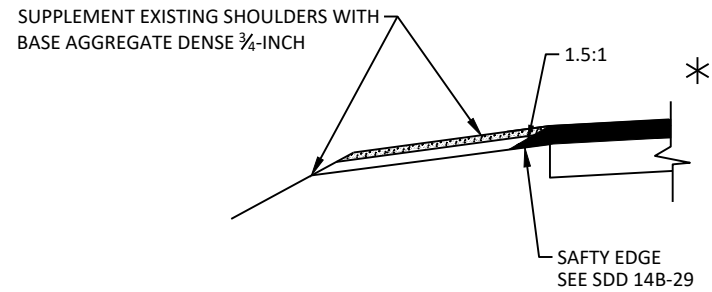
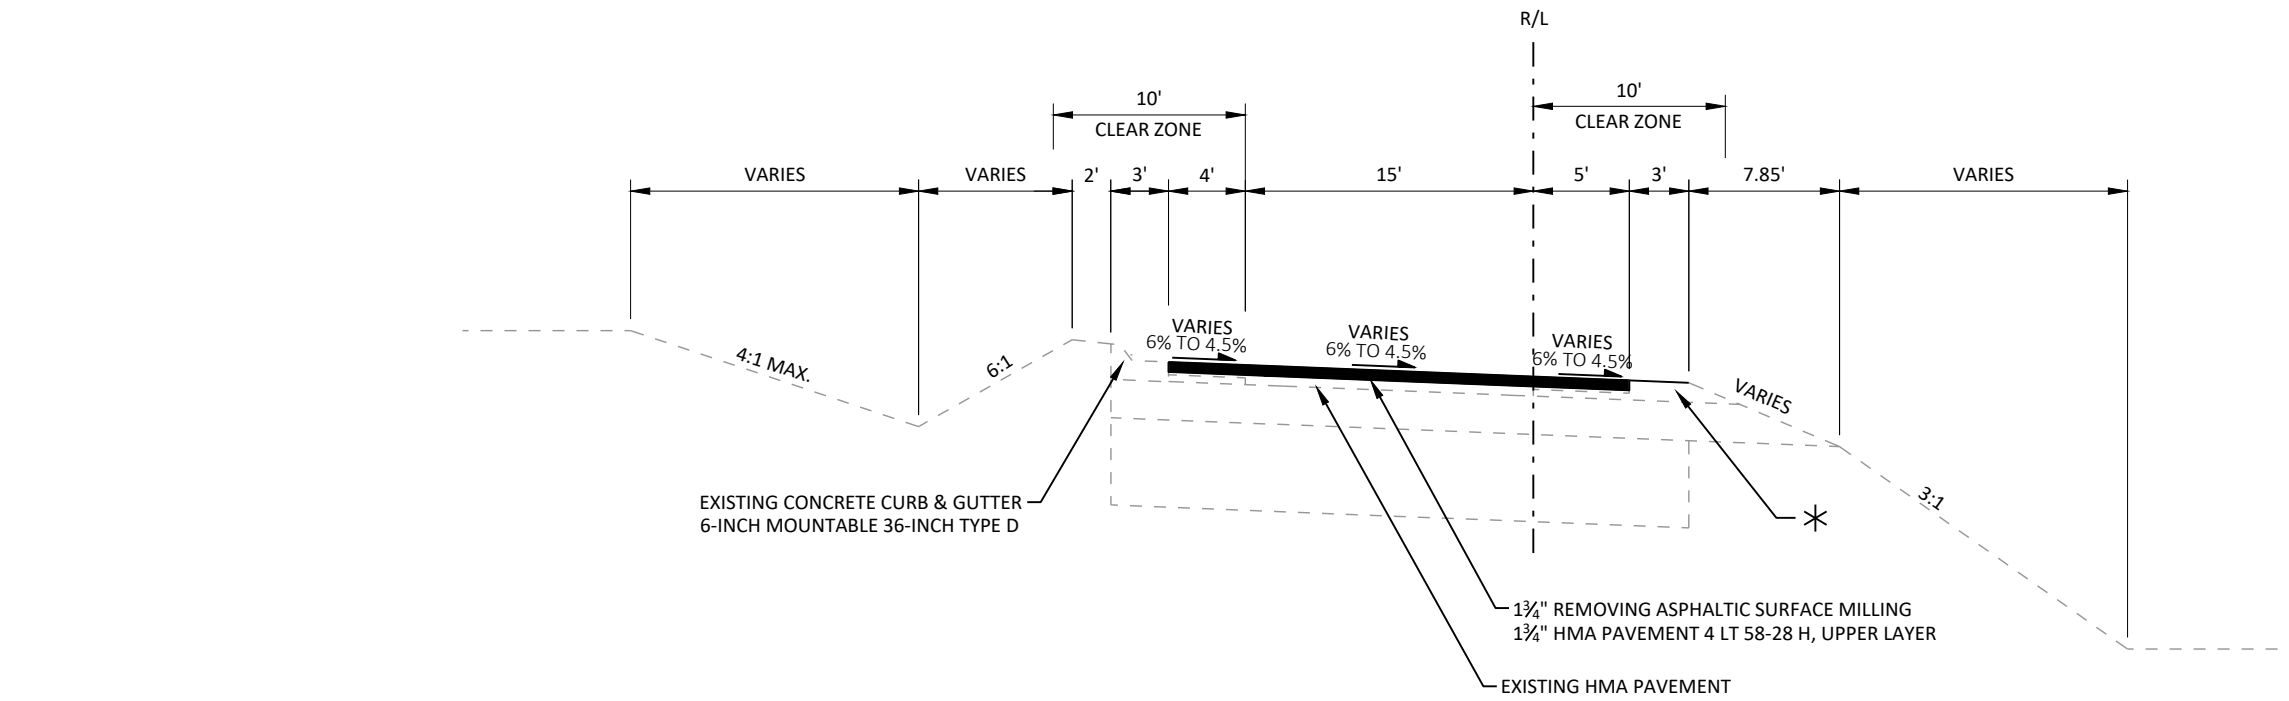



PROPOSED TYPICAL SECTION
STH 36/83 NB TO SB RAMP
STA. 195+85 TO STA. 198+00
STA. 201+50 TO 203+75

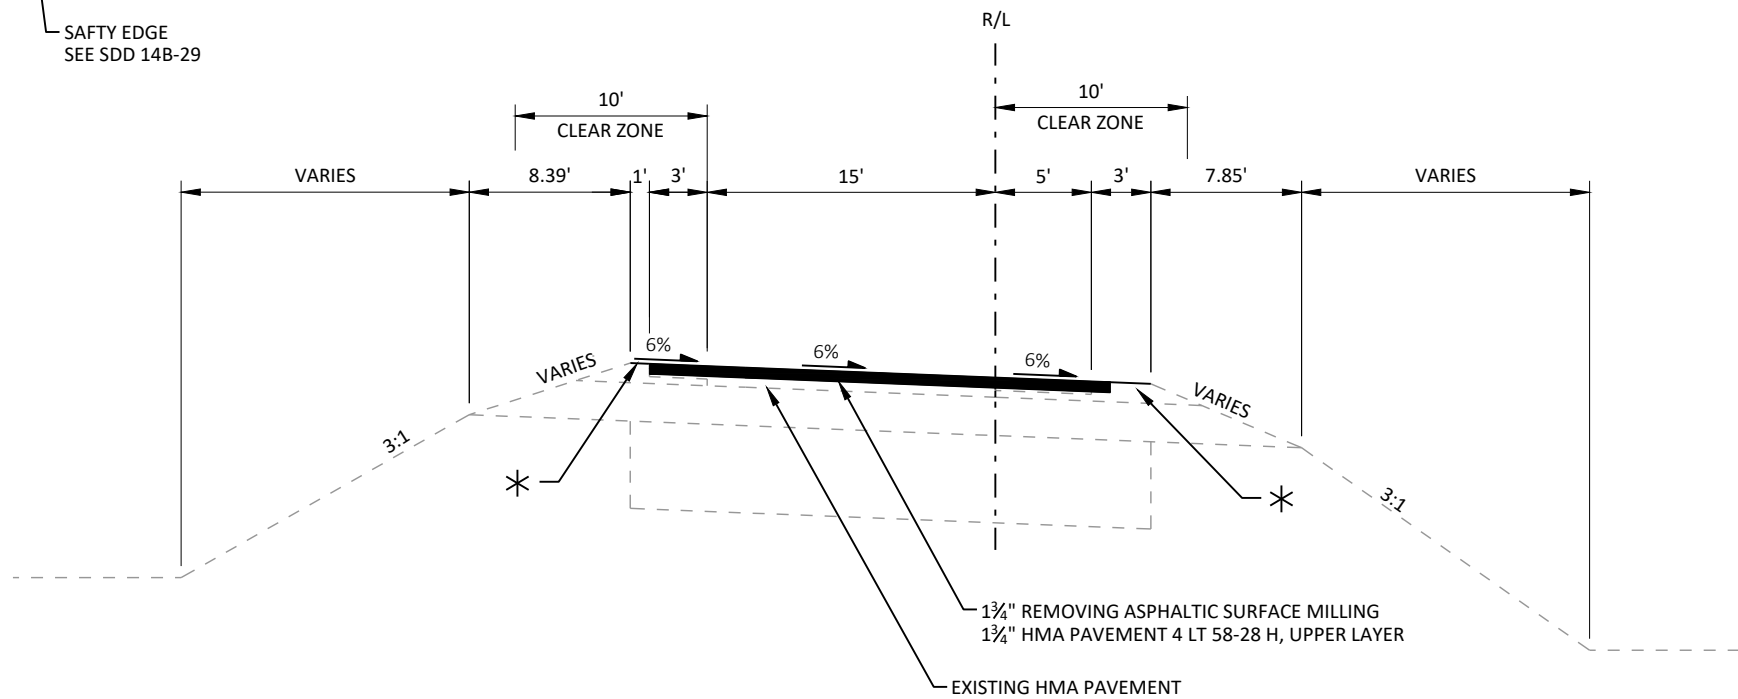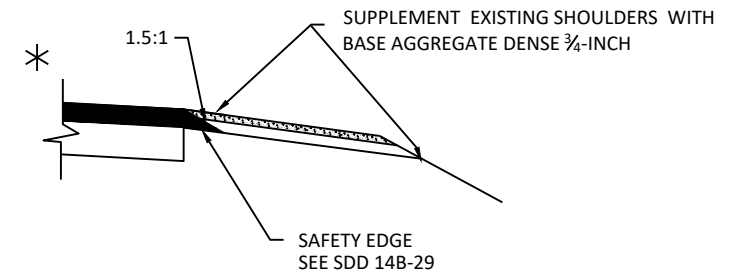

PROPOSED TYPICAL SECTION
STH 36/83 NB TO SB RAMP
STA. 198+00 TO STA. 201+50

 


  

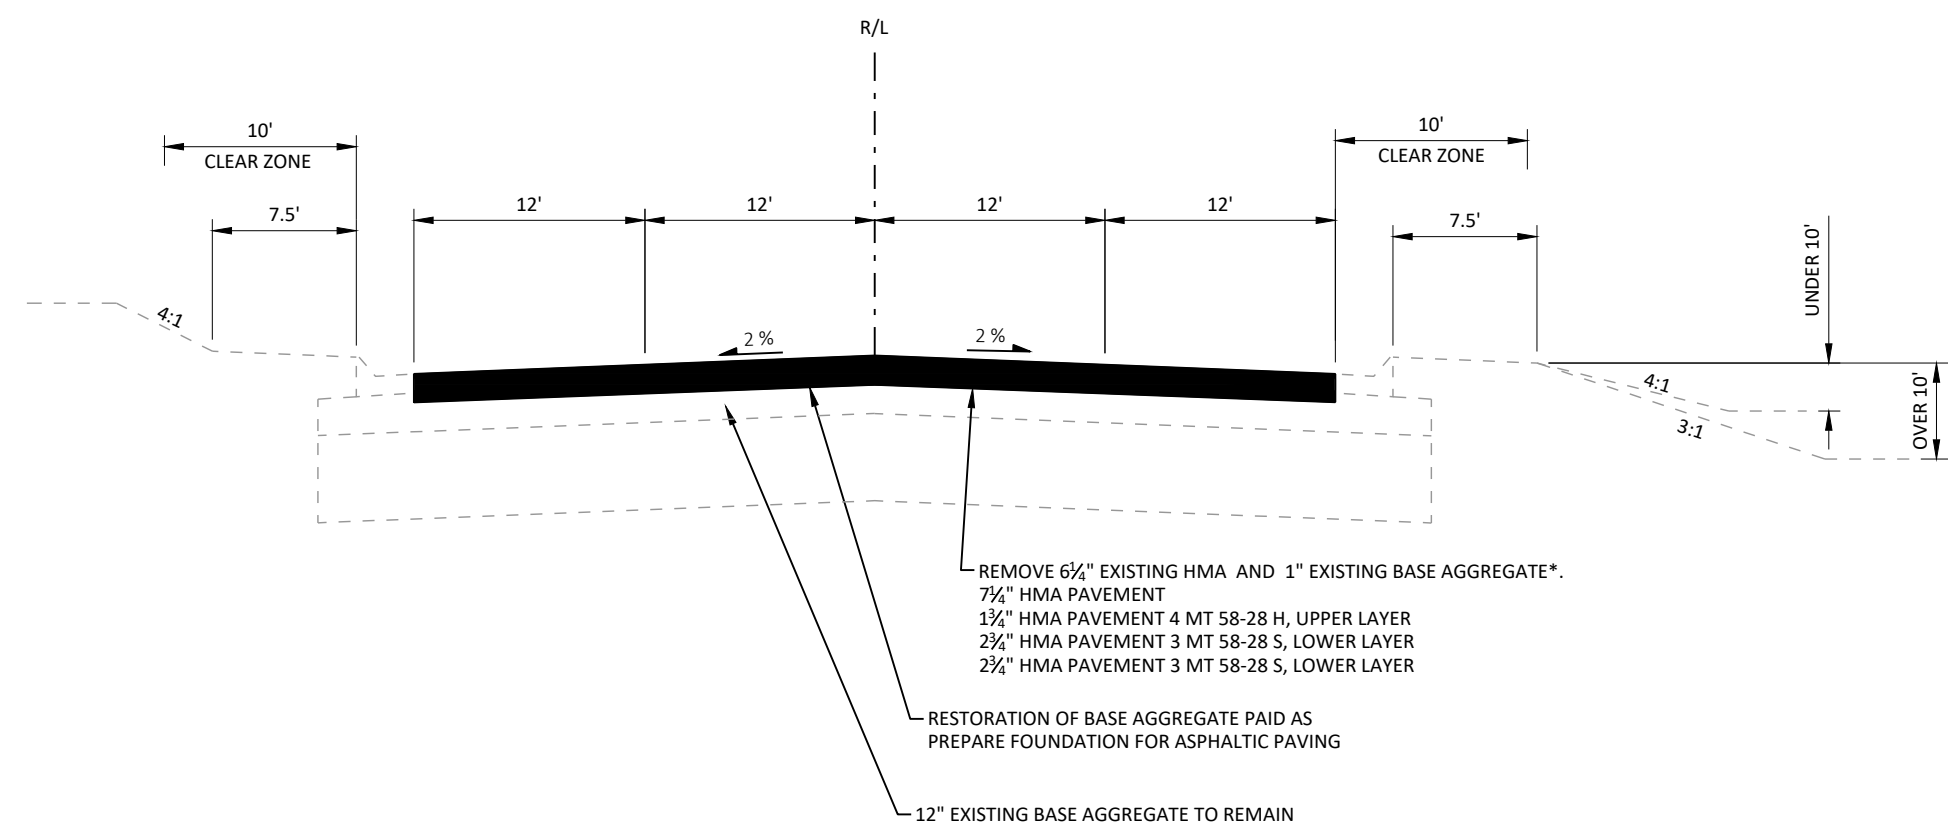


PROPOSED TYPICAL URBAN 4-LANE UNDIVIDED SECTION
BROOKVIEW AVE. STA. 10+00.00 TO STA. 14+95.82

NOTE:
* REMOVAL OF 1" TO BASE AGG IS INCIDENTAL TO ITEM
PREPARE FOUNDATION FOR ASPHALTIC PAVING AND
NO COMMON EXCAVATION WILL BE PAID FOR THIS WORK.

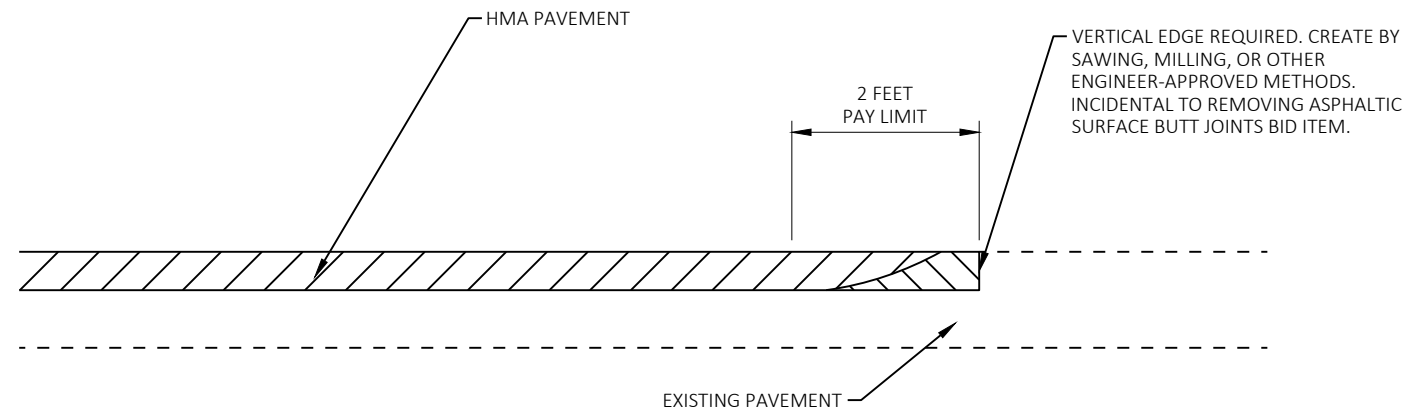

-  REMOVE MATERIAL UNDER ITEM 'REMOVING ASPHALTIC SURFACE BUTT JOINT'
-  REMOVING ASPHALTIC SURFACE MILLING


BUTT JOINT - NO CHANGE IN PROFILE

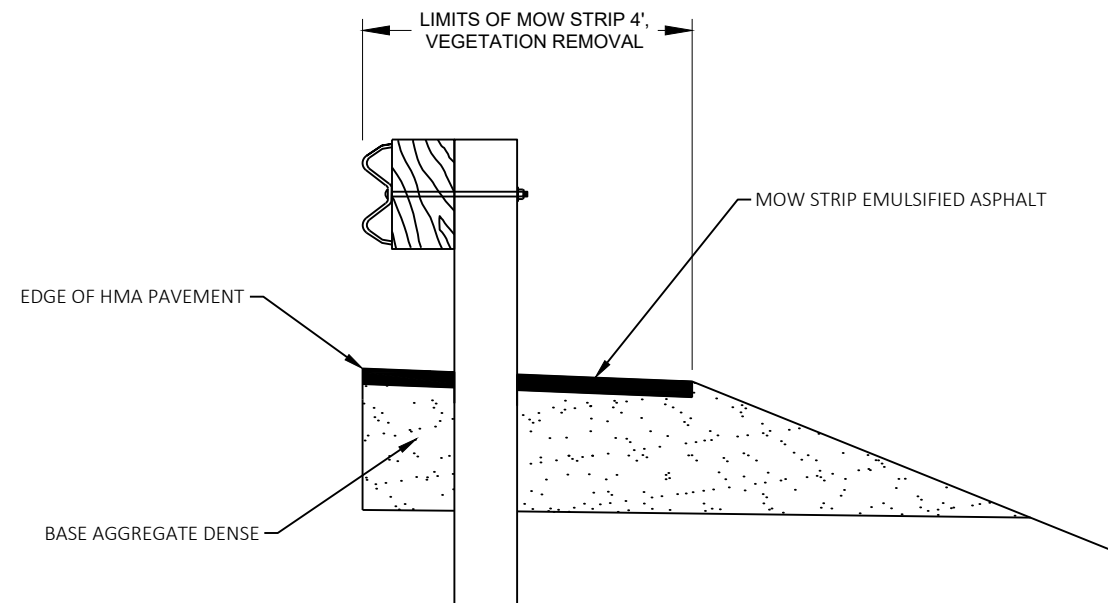

GUARDRAIL MOW STRIP EMULSIFIED ASPHALT LIMITS

NOTE:

SEE SDD GUARDRAIL MOW STRIP FOR ADDITIONAL DETAILS

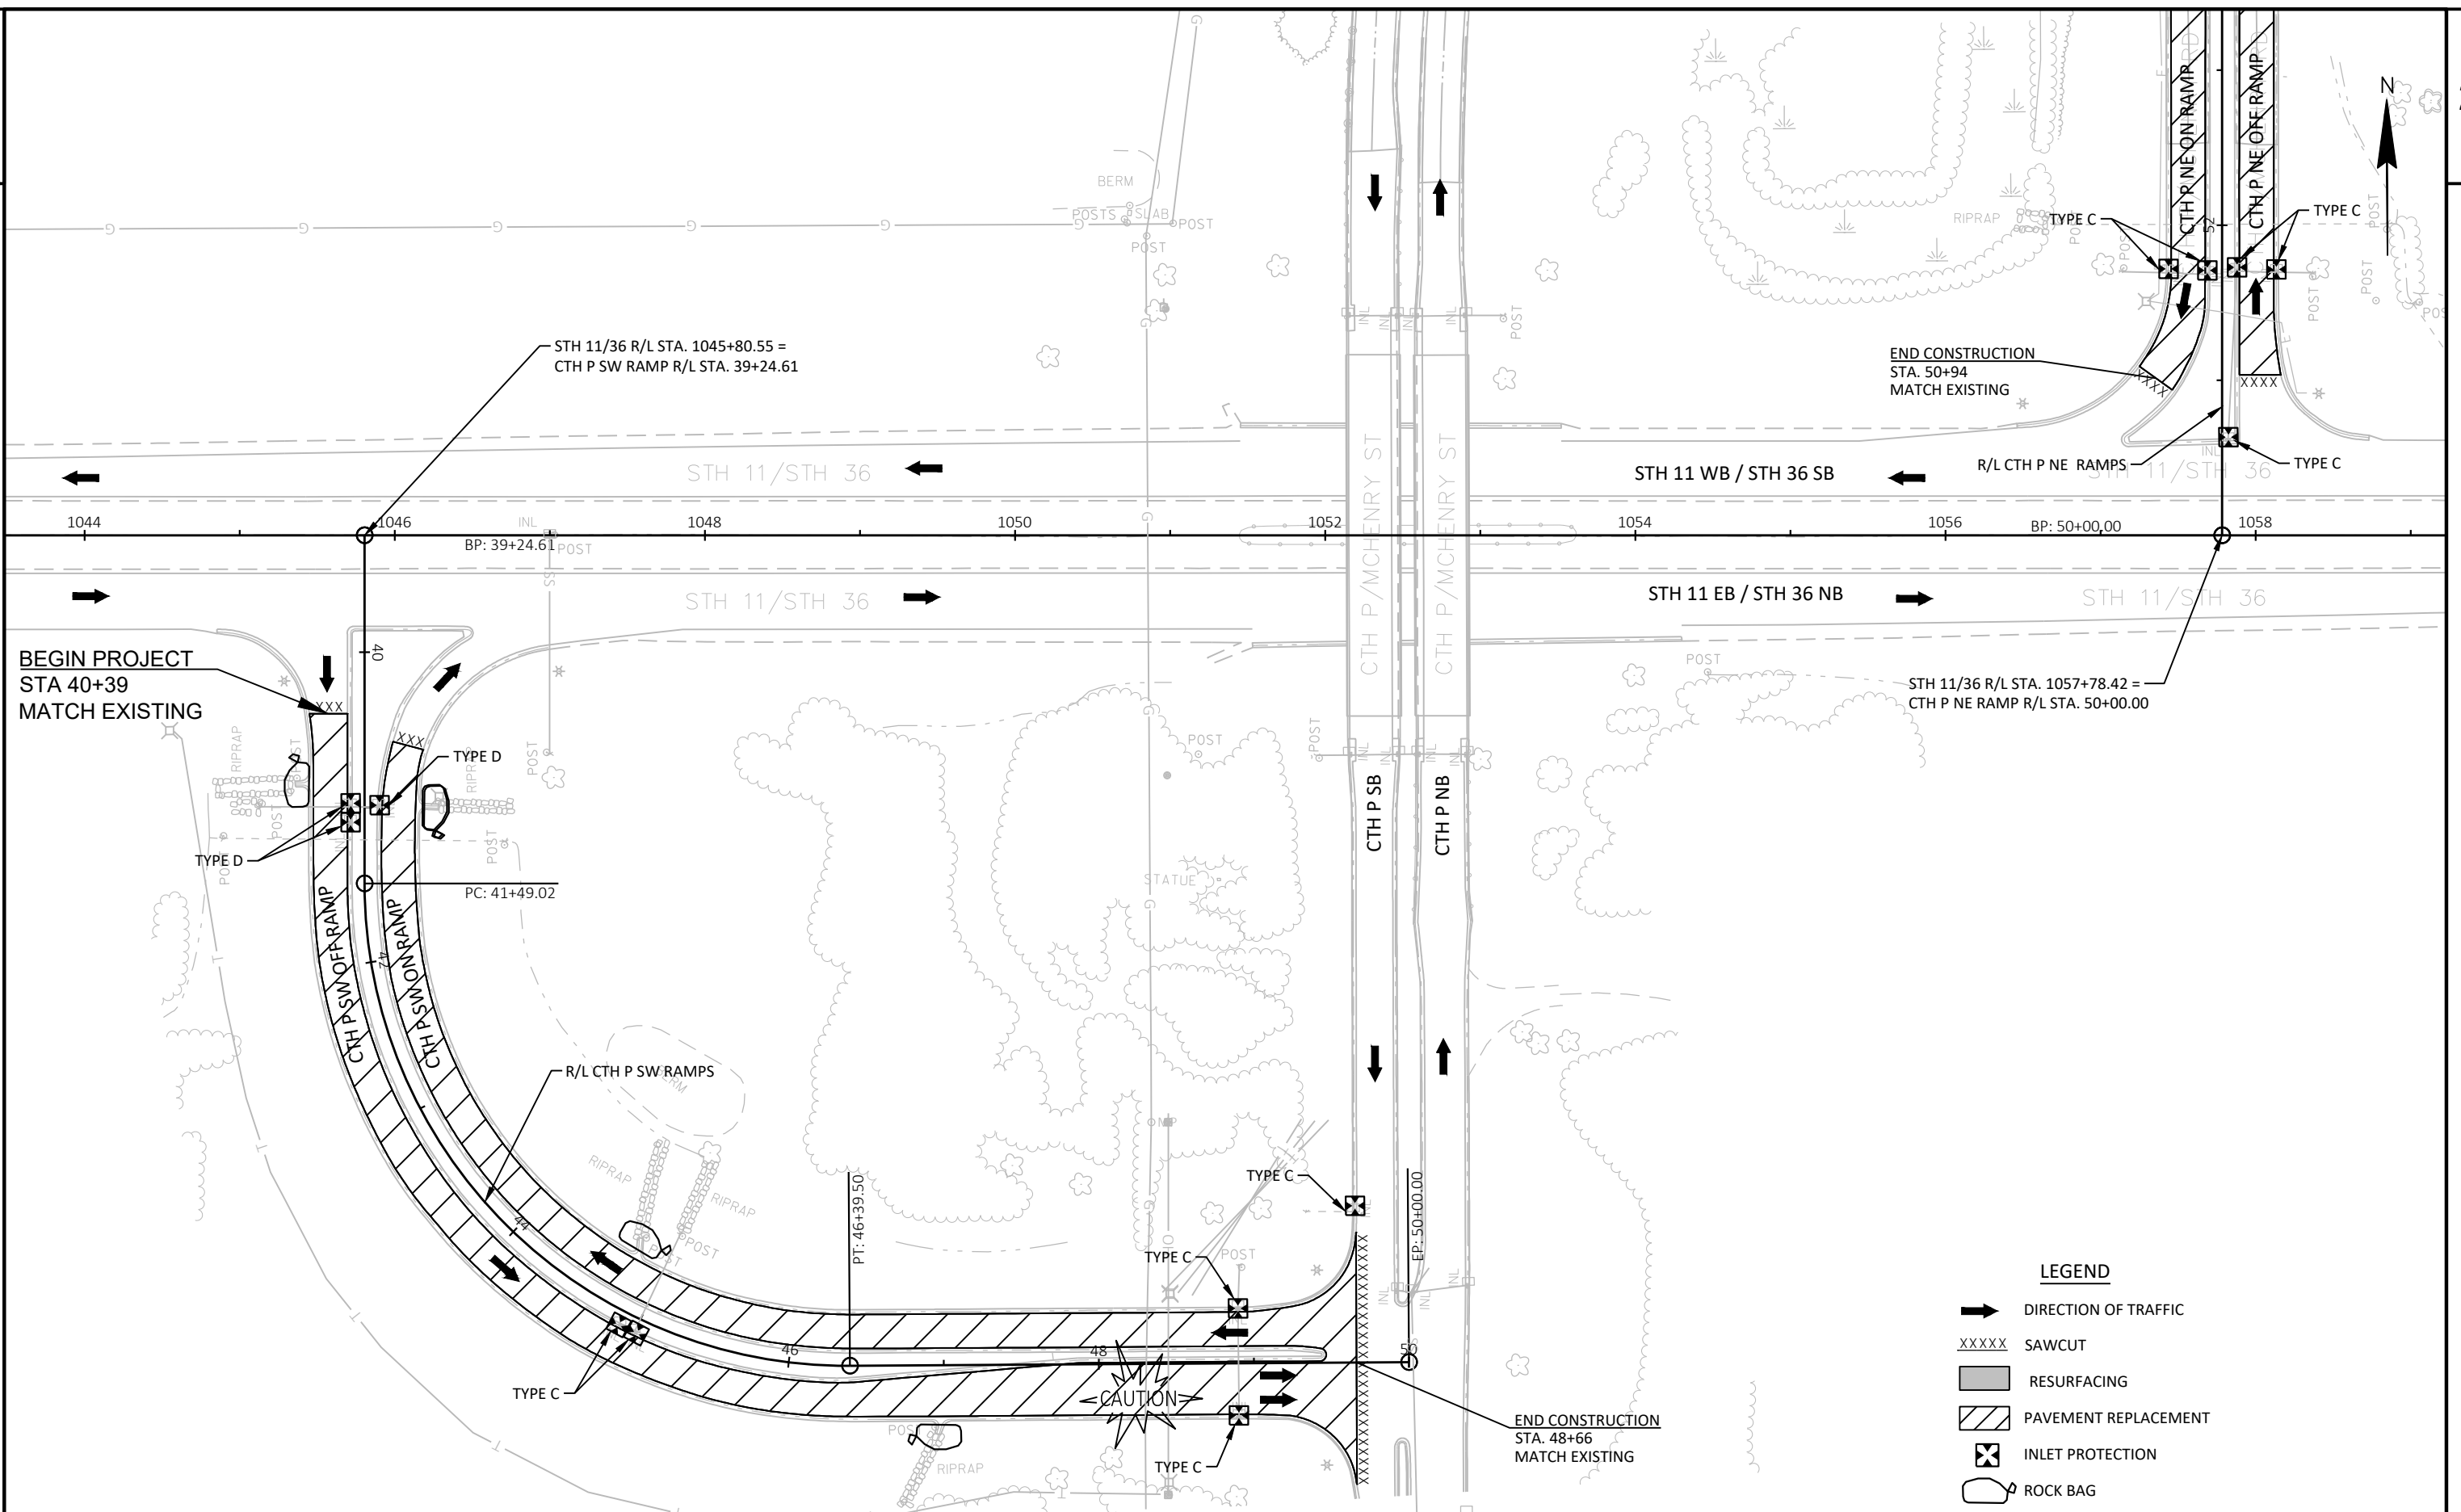

PROJECT NO: 3180-00-78

HWY: VAR HWY

COUNTY: RACINE

PLAN DETAILS - CTH P RAMP

SHEET

33

E

FILE NAME : N:\PDS\C3D\31800008\SHEETS\021201-PD.DWG
LAYOUT NAME - 02101-pd


PLOT DATE : 10/29/2024 6:10 AM


PLOT BY : HAYNES, RONNIE

PLOT NAME :

PLOT SCALE : 1 IN:100 FT

WISDOT/CADD SHEET 42

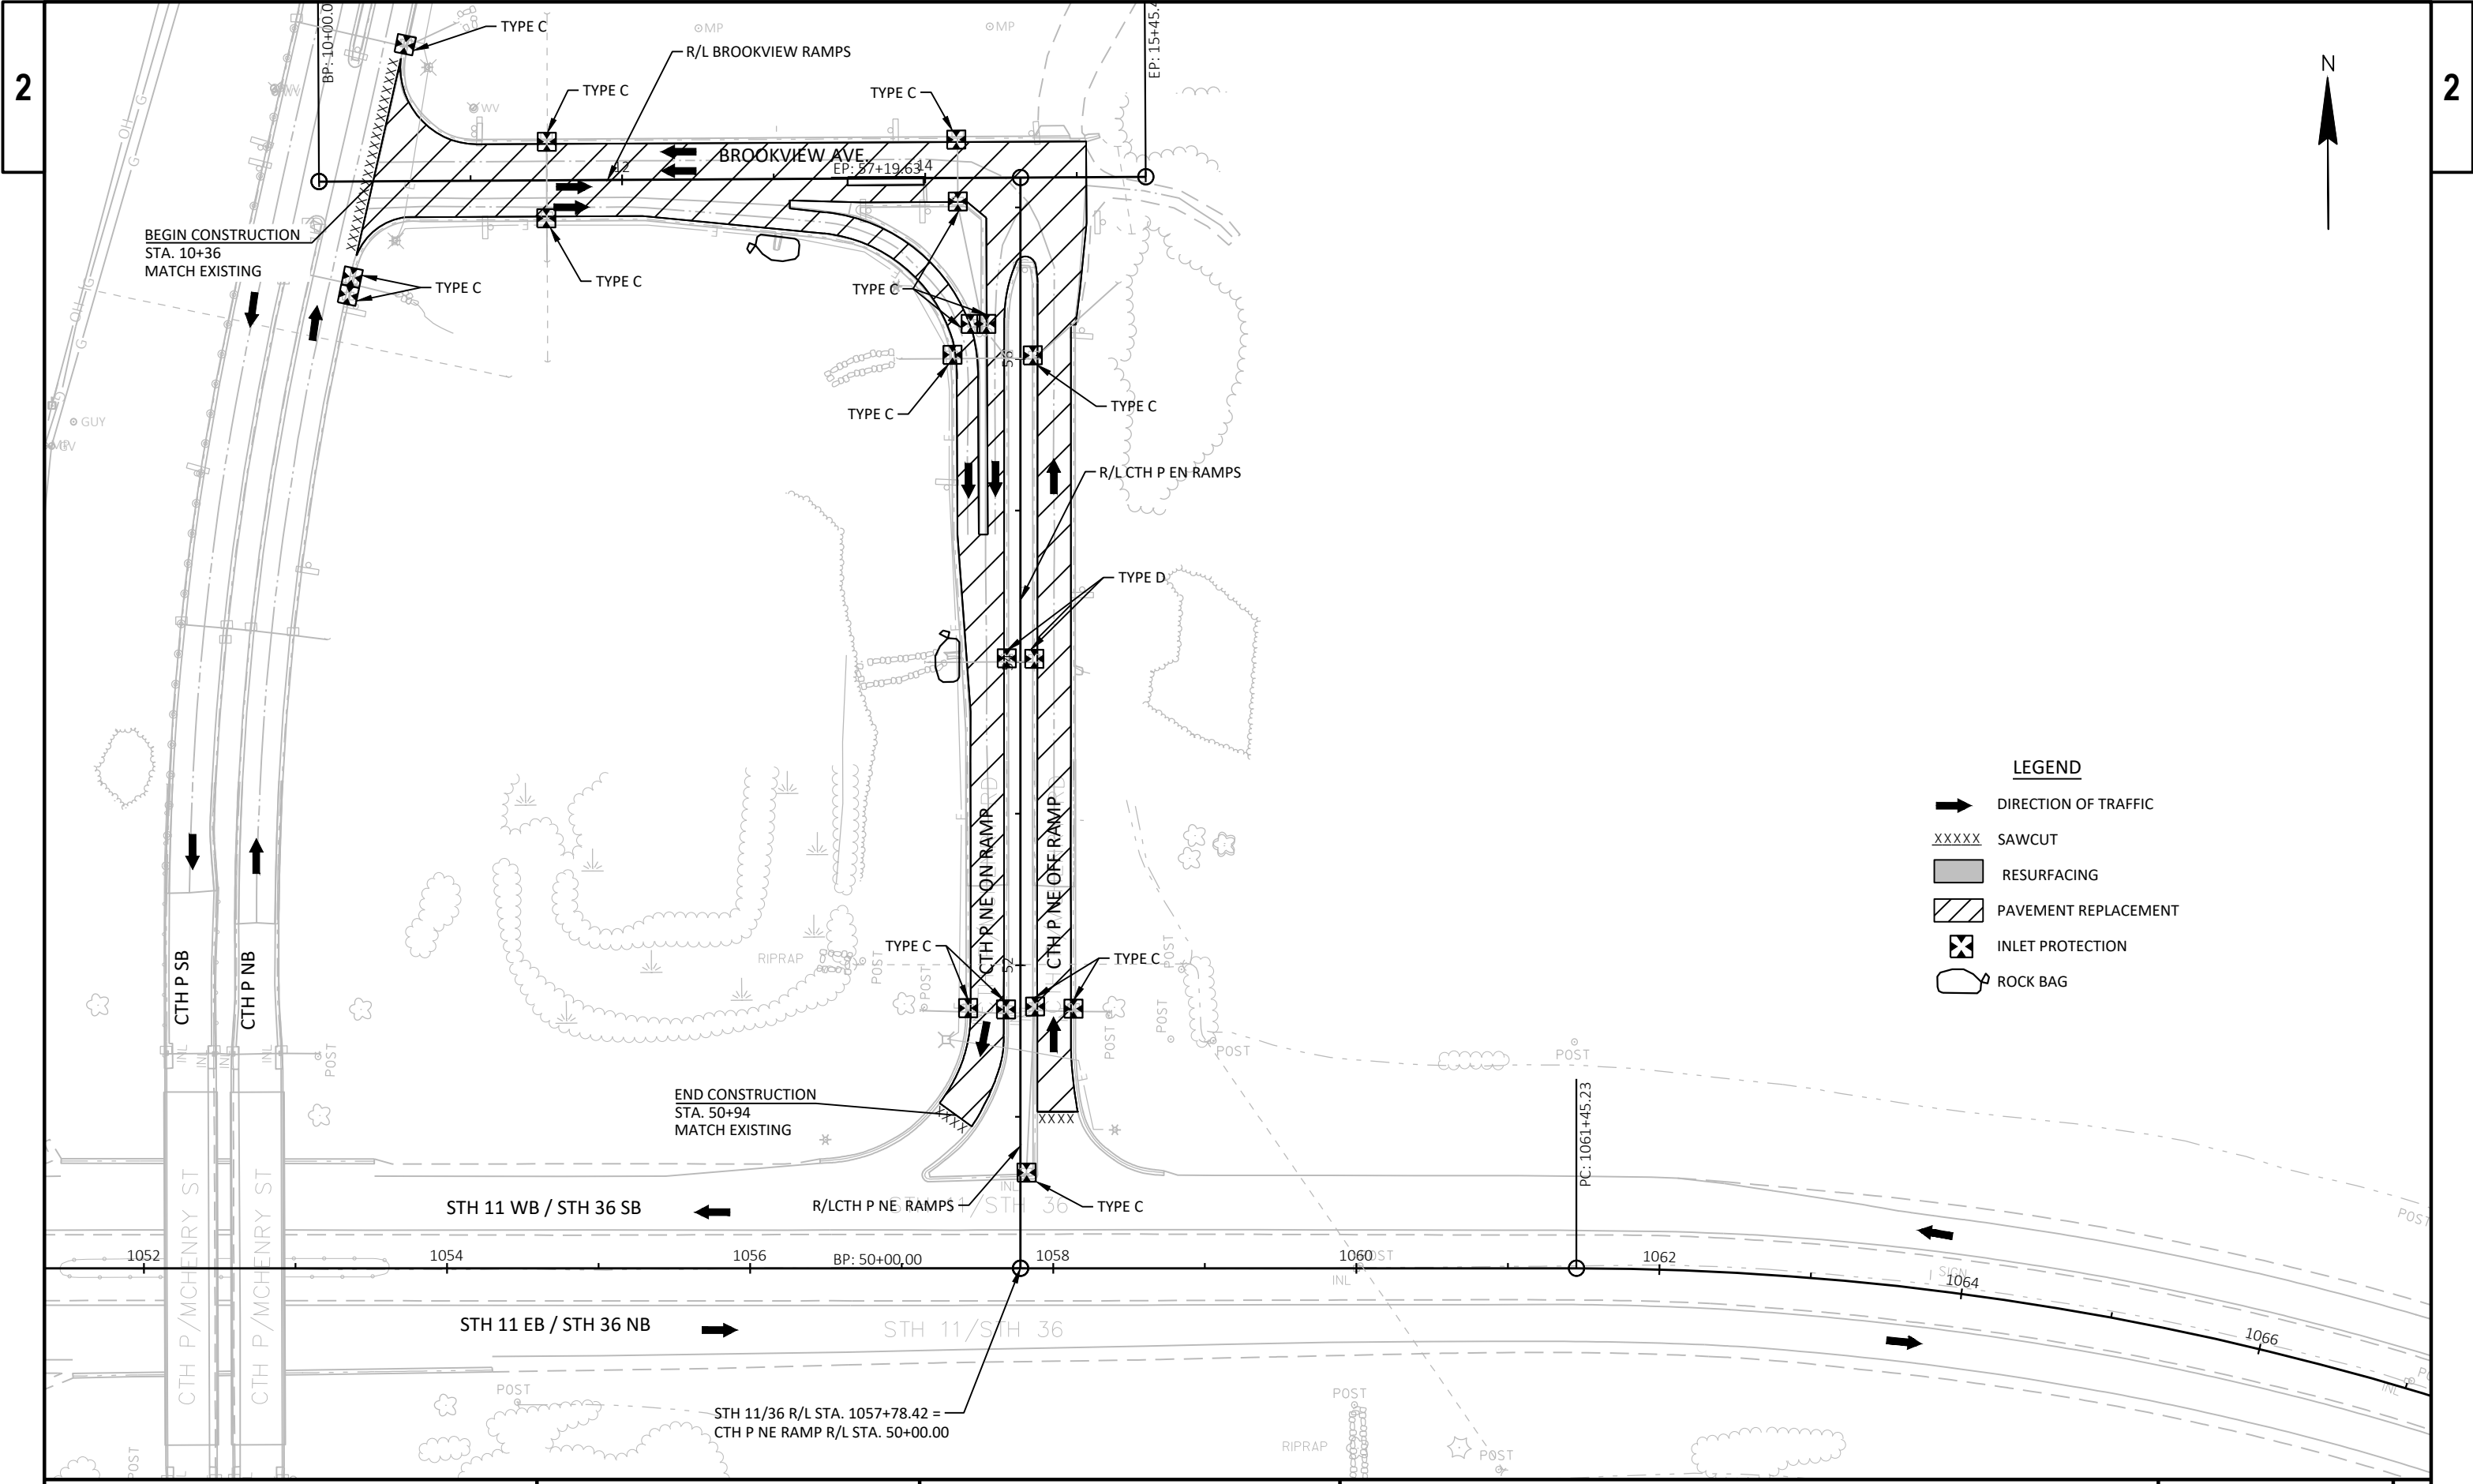

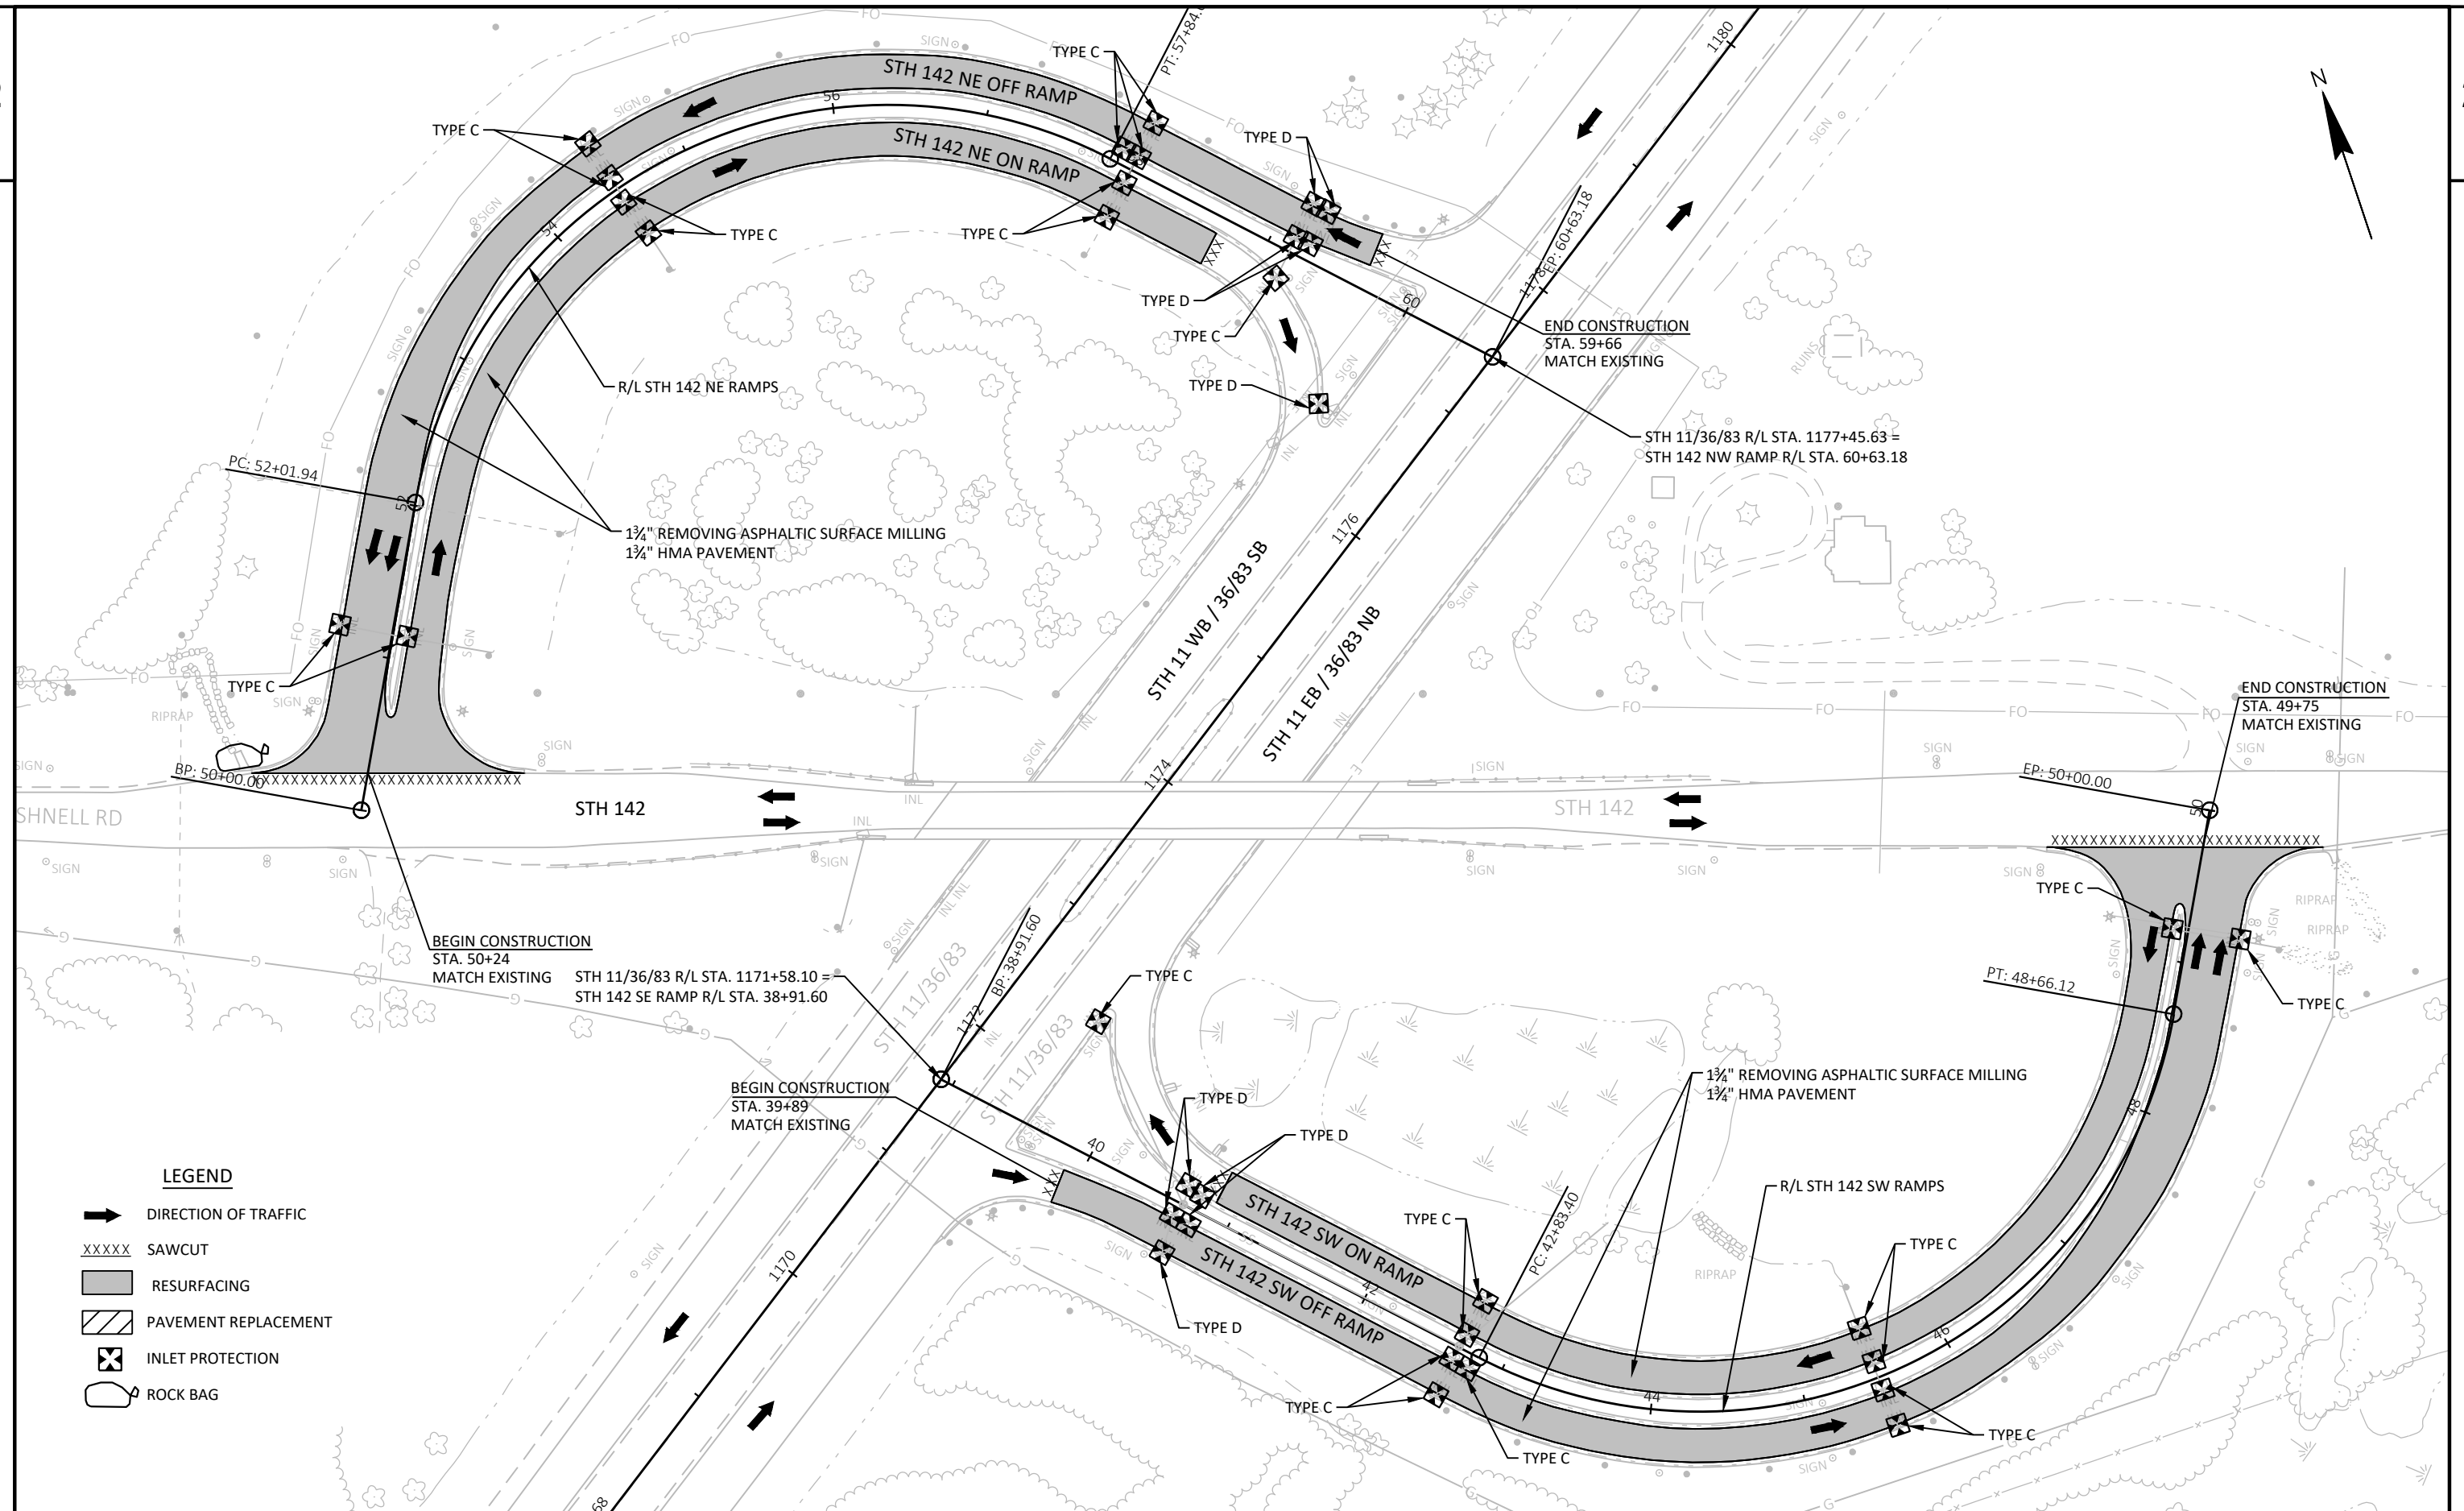

PROJECT NO: 3180-00-78

HWY: VAR HWY

COUNTY: RACINE

PLAN DETAILS - STH 142 RAMPS

SHEET

35

E

FILE NAME: N:\PDS\C3D\31800008\SHEETS\021201-PD.DWG
LAYOUT NAME - 02103-pd


PLOT DATE: 10/29/2024 6:11 AM


PLOT BY: HAYNES, RONNIE

PLOT NAME:

PLOT SCALE: 1 IN:100 FT

WISDOT/CADDs SHEET 42

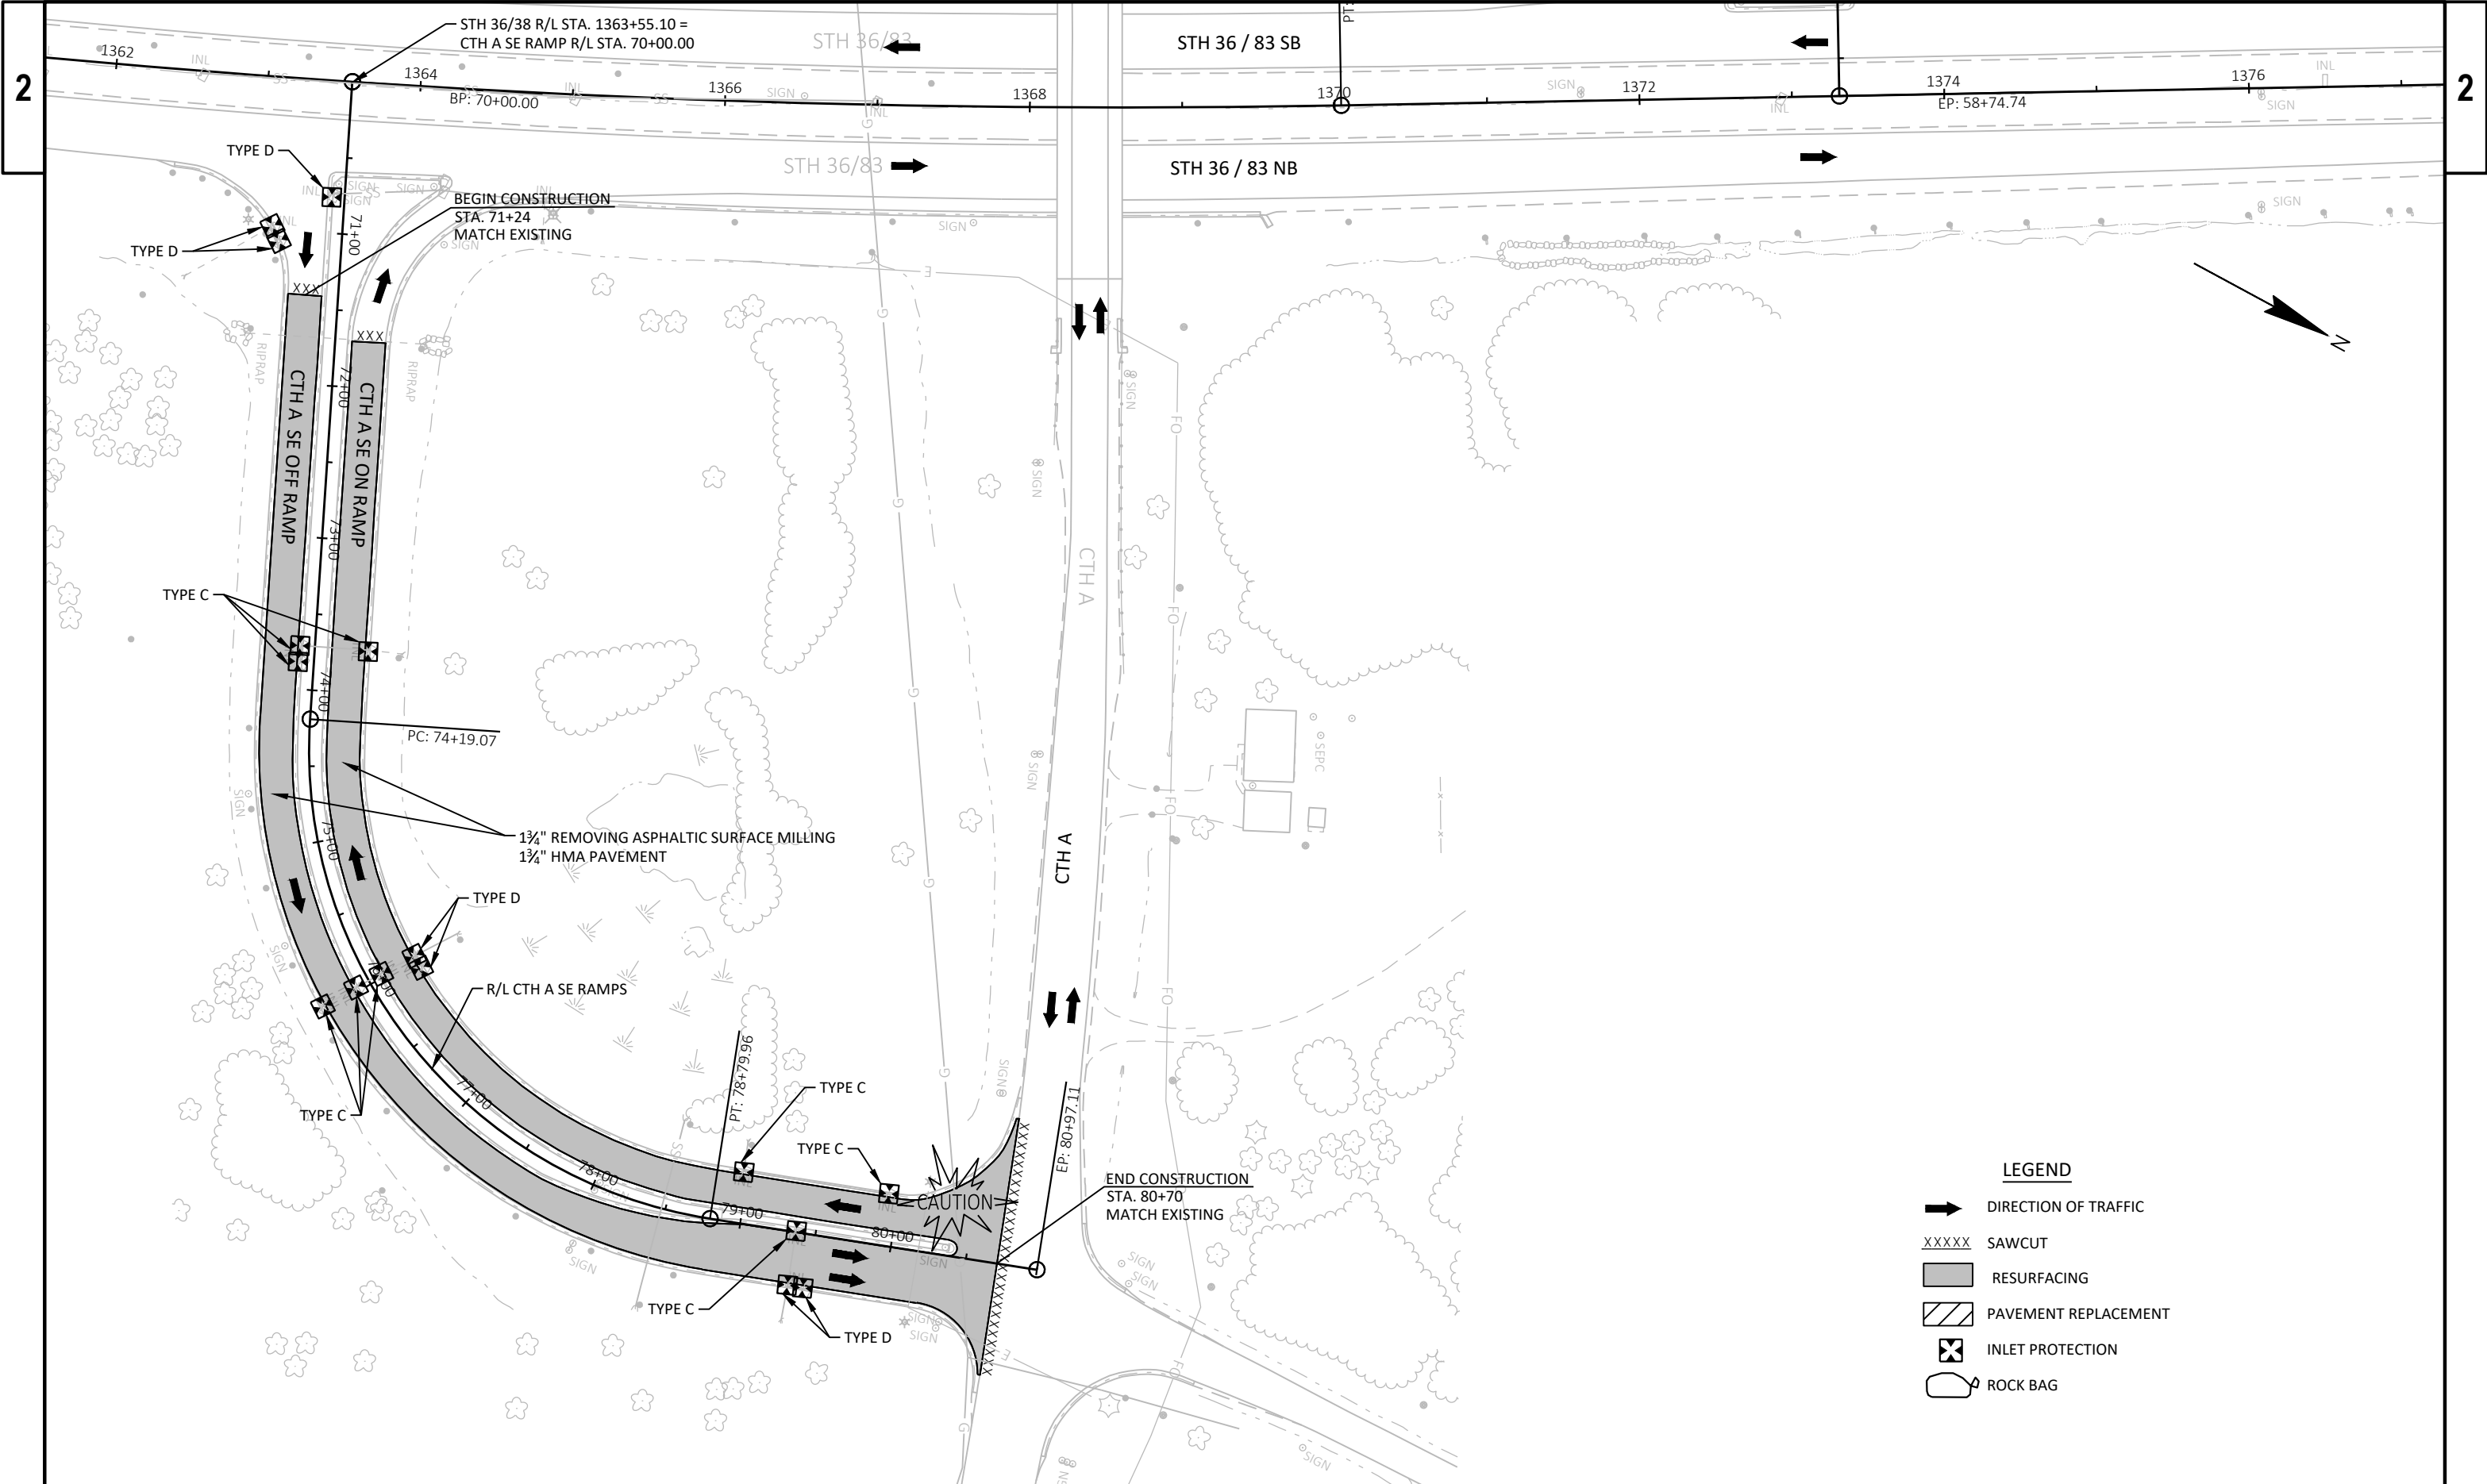

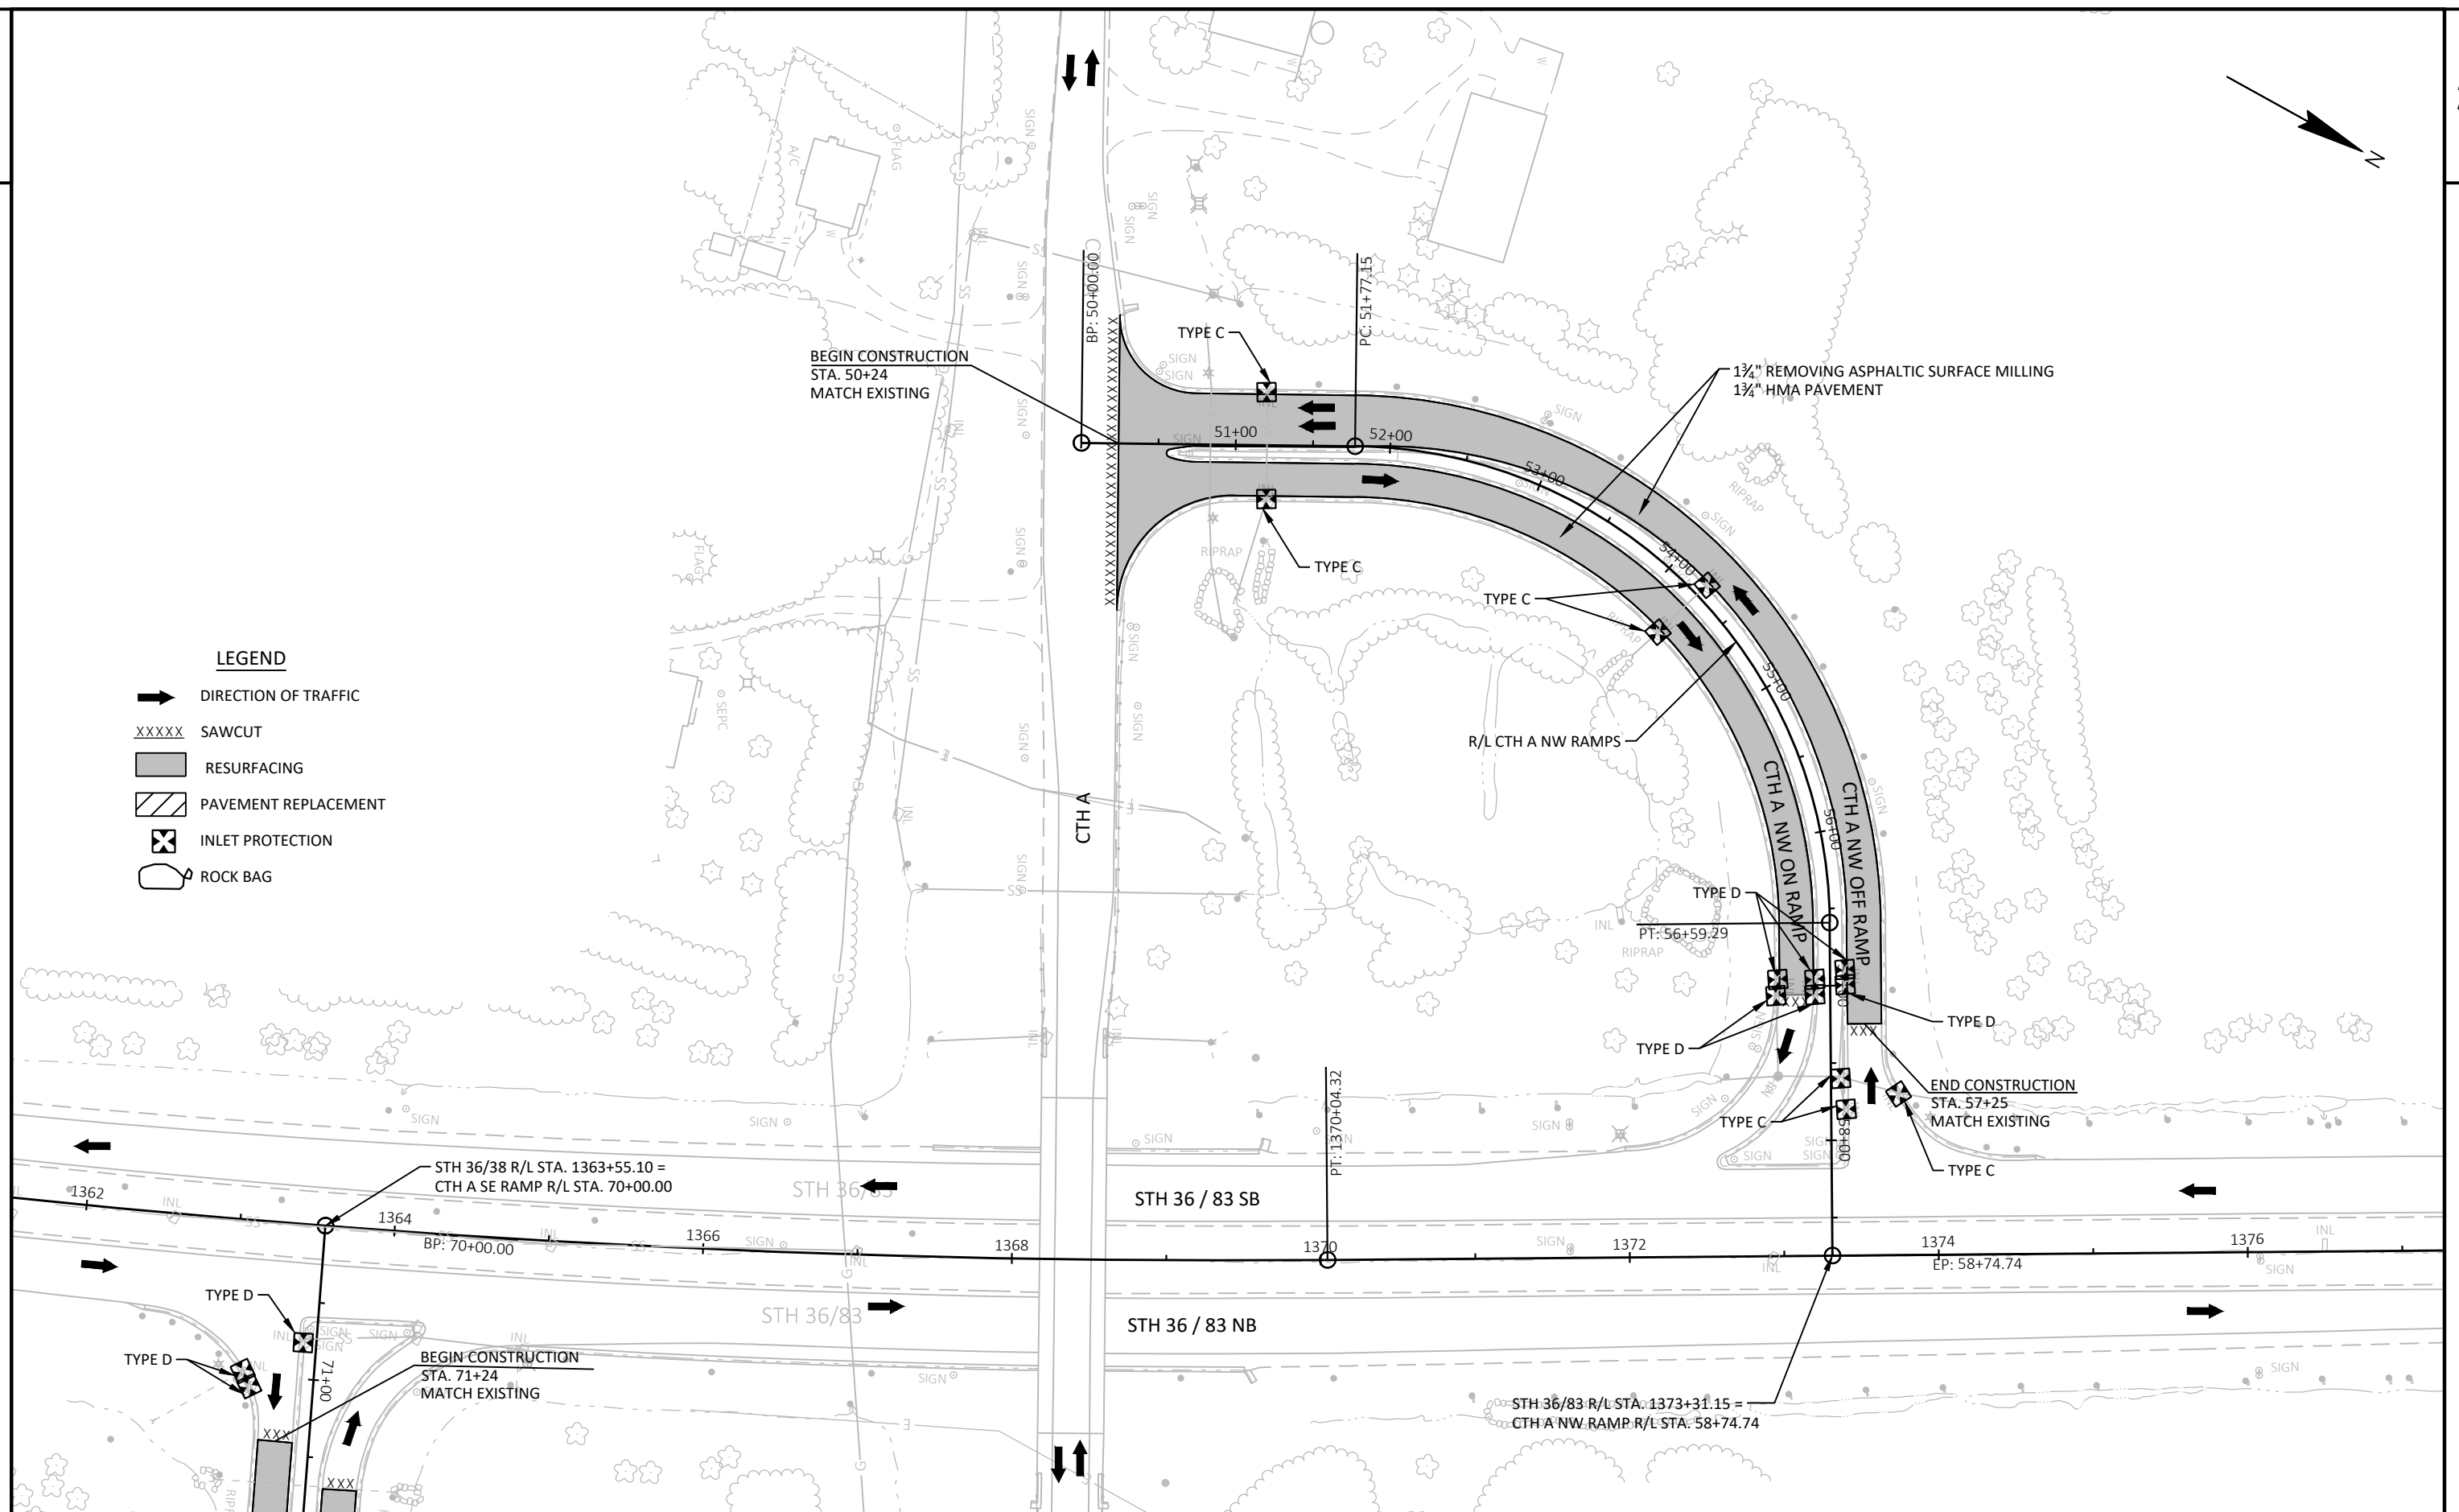

PROJECT NO: 3180-00-78

HWY: VAR HWY


COUNTY: RACINE


PLAN DETAILS - CTH A

SHEET

37


E

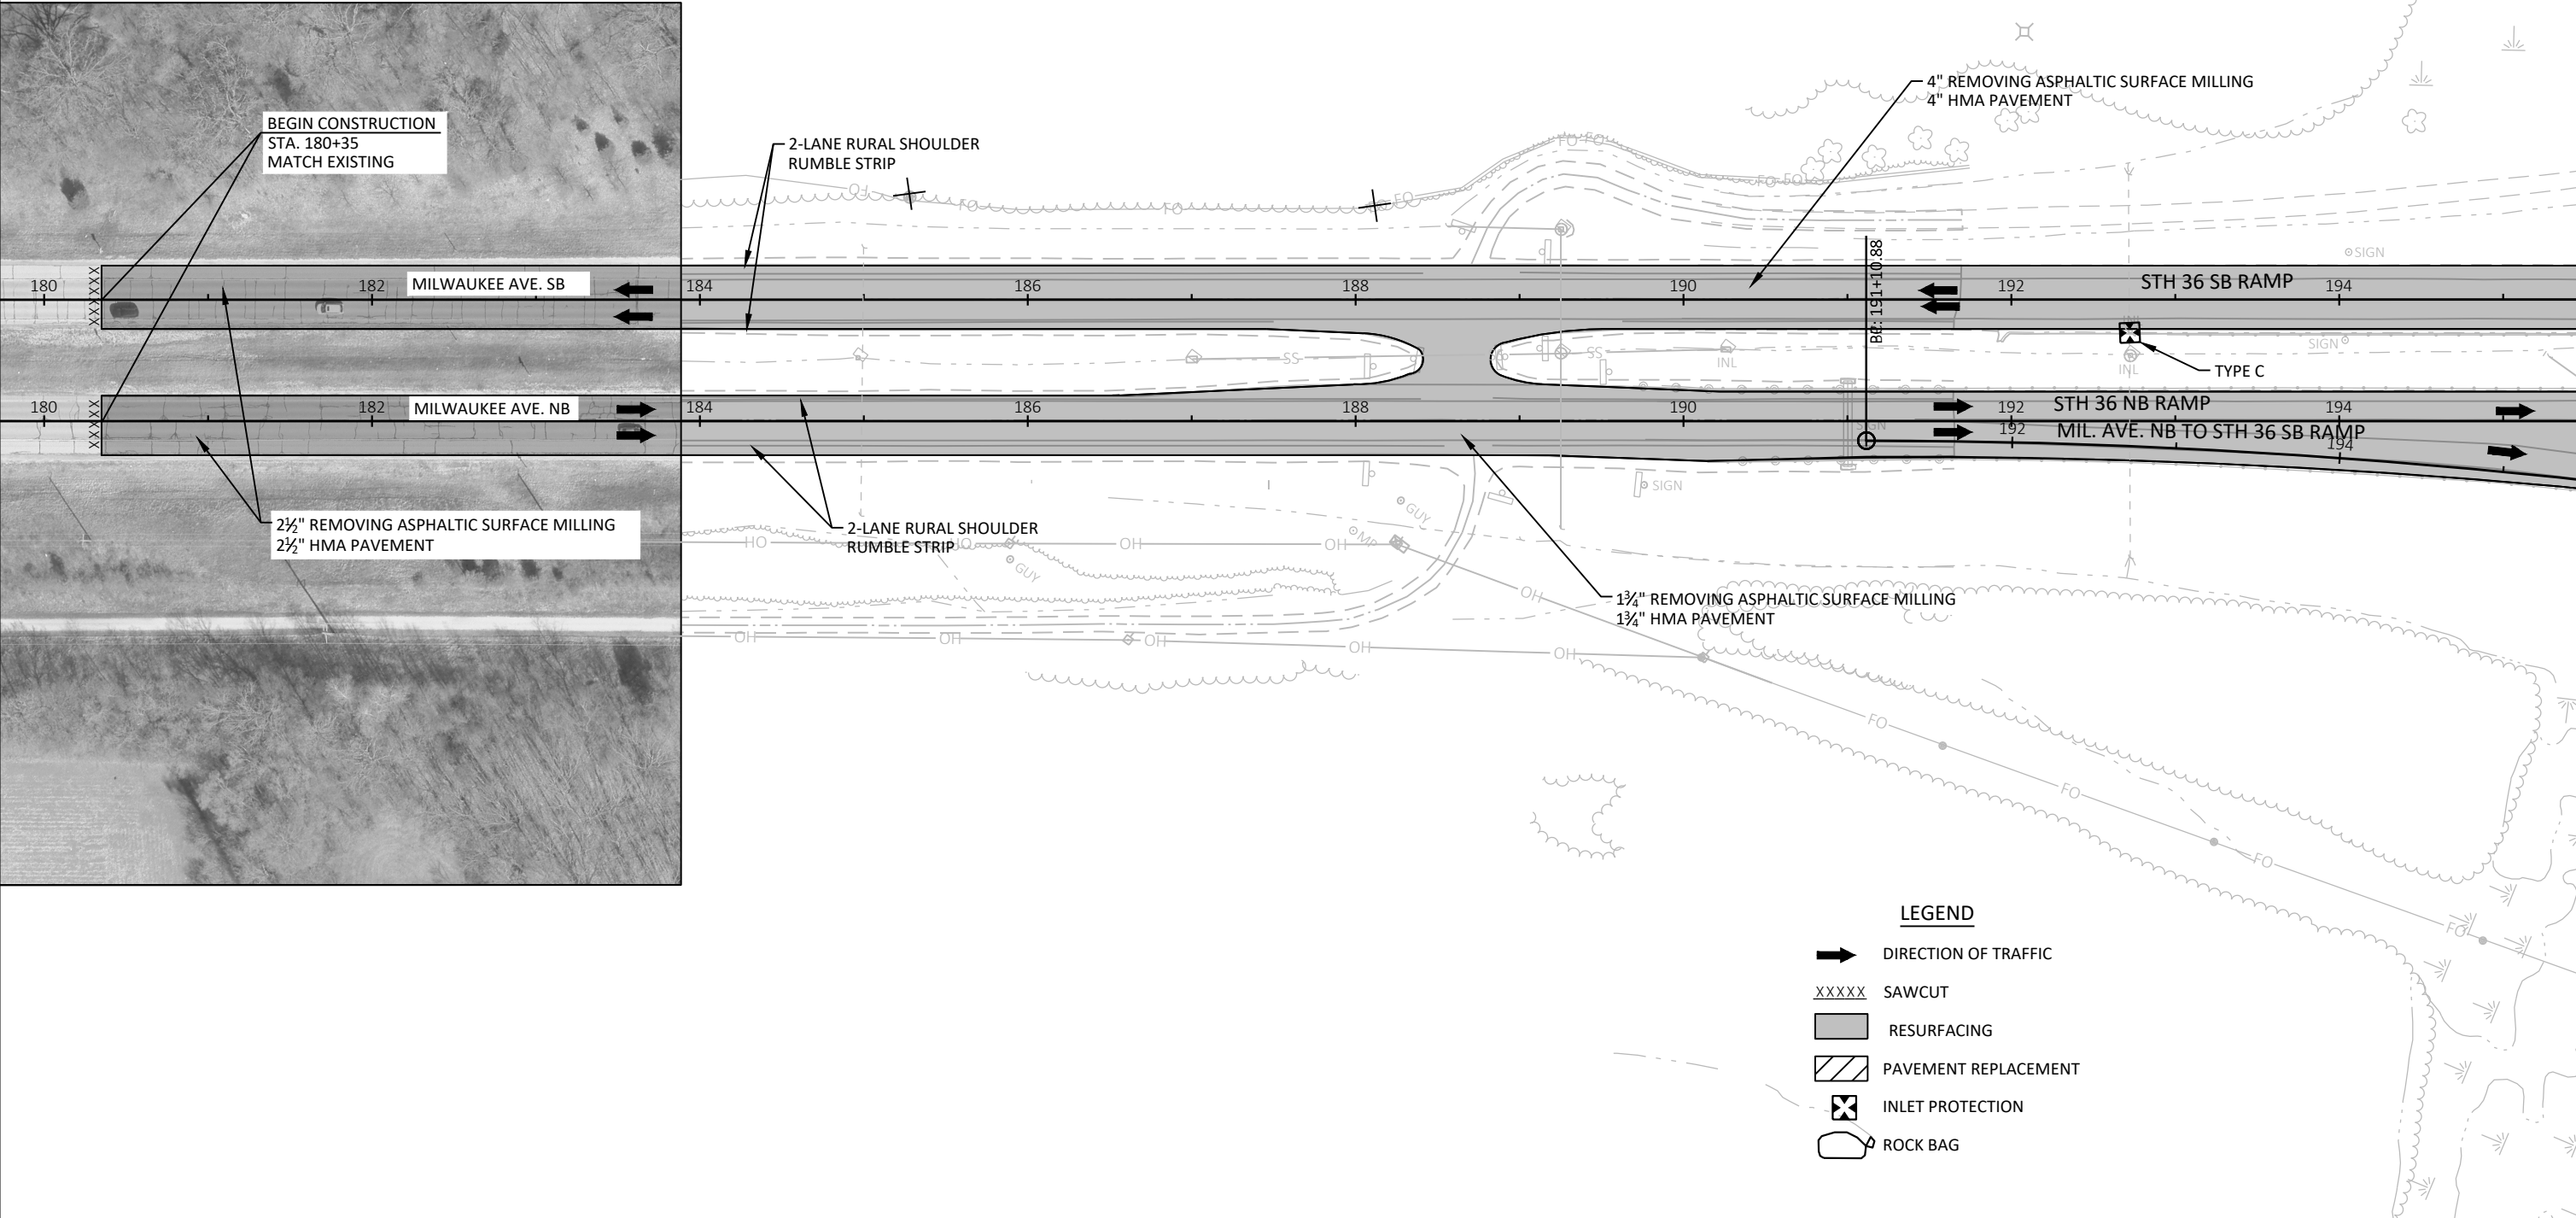

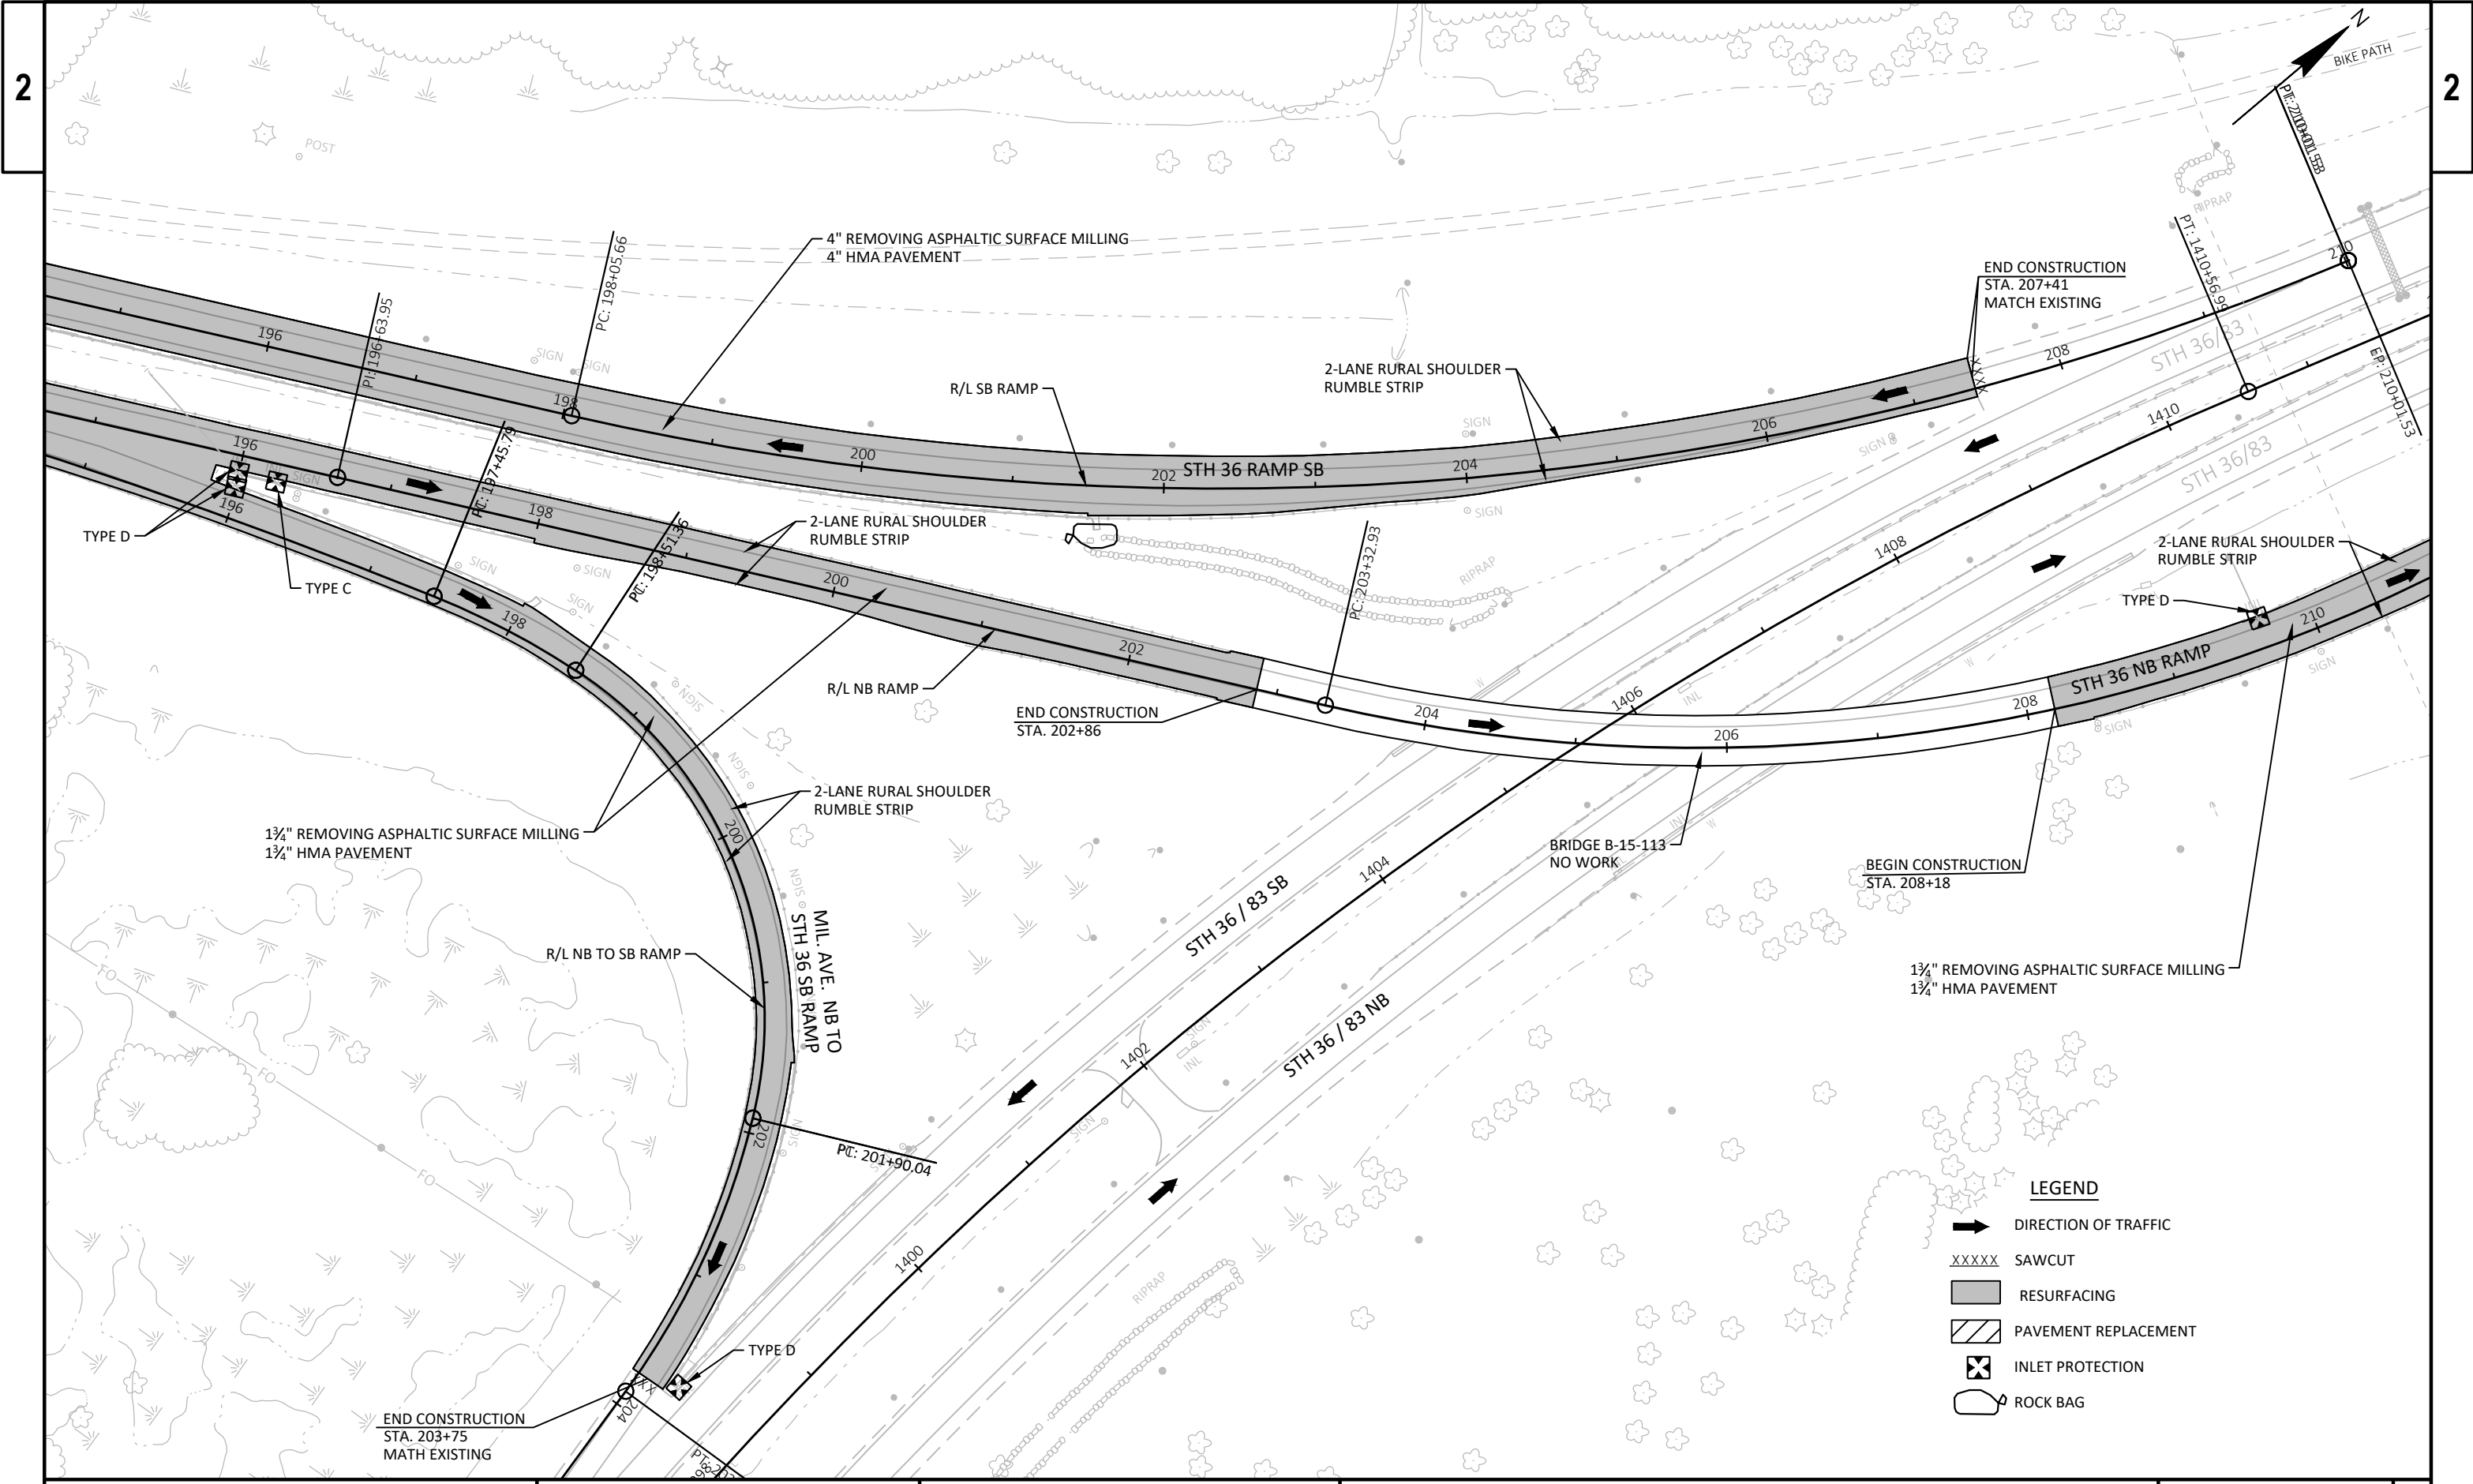

LEGEND

- DIRECTION OF TRAFFIC
- SAWCUT
- RESURFACING
- PAVEMENT REPLACEMENT
- INLET PROTECTION
- ROCK BAG

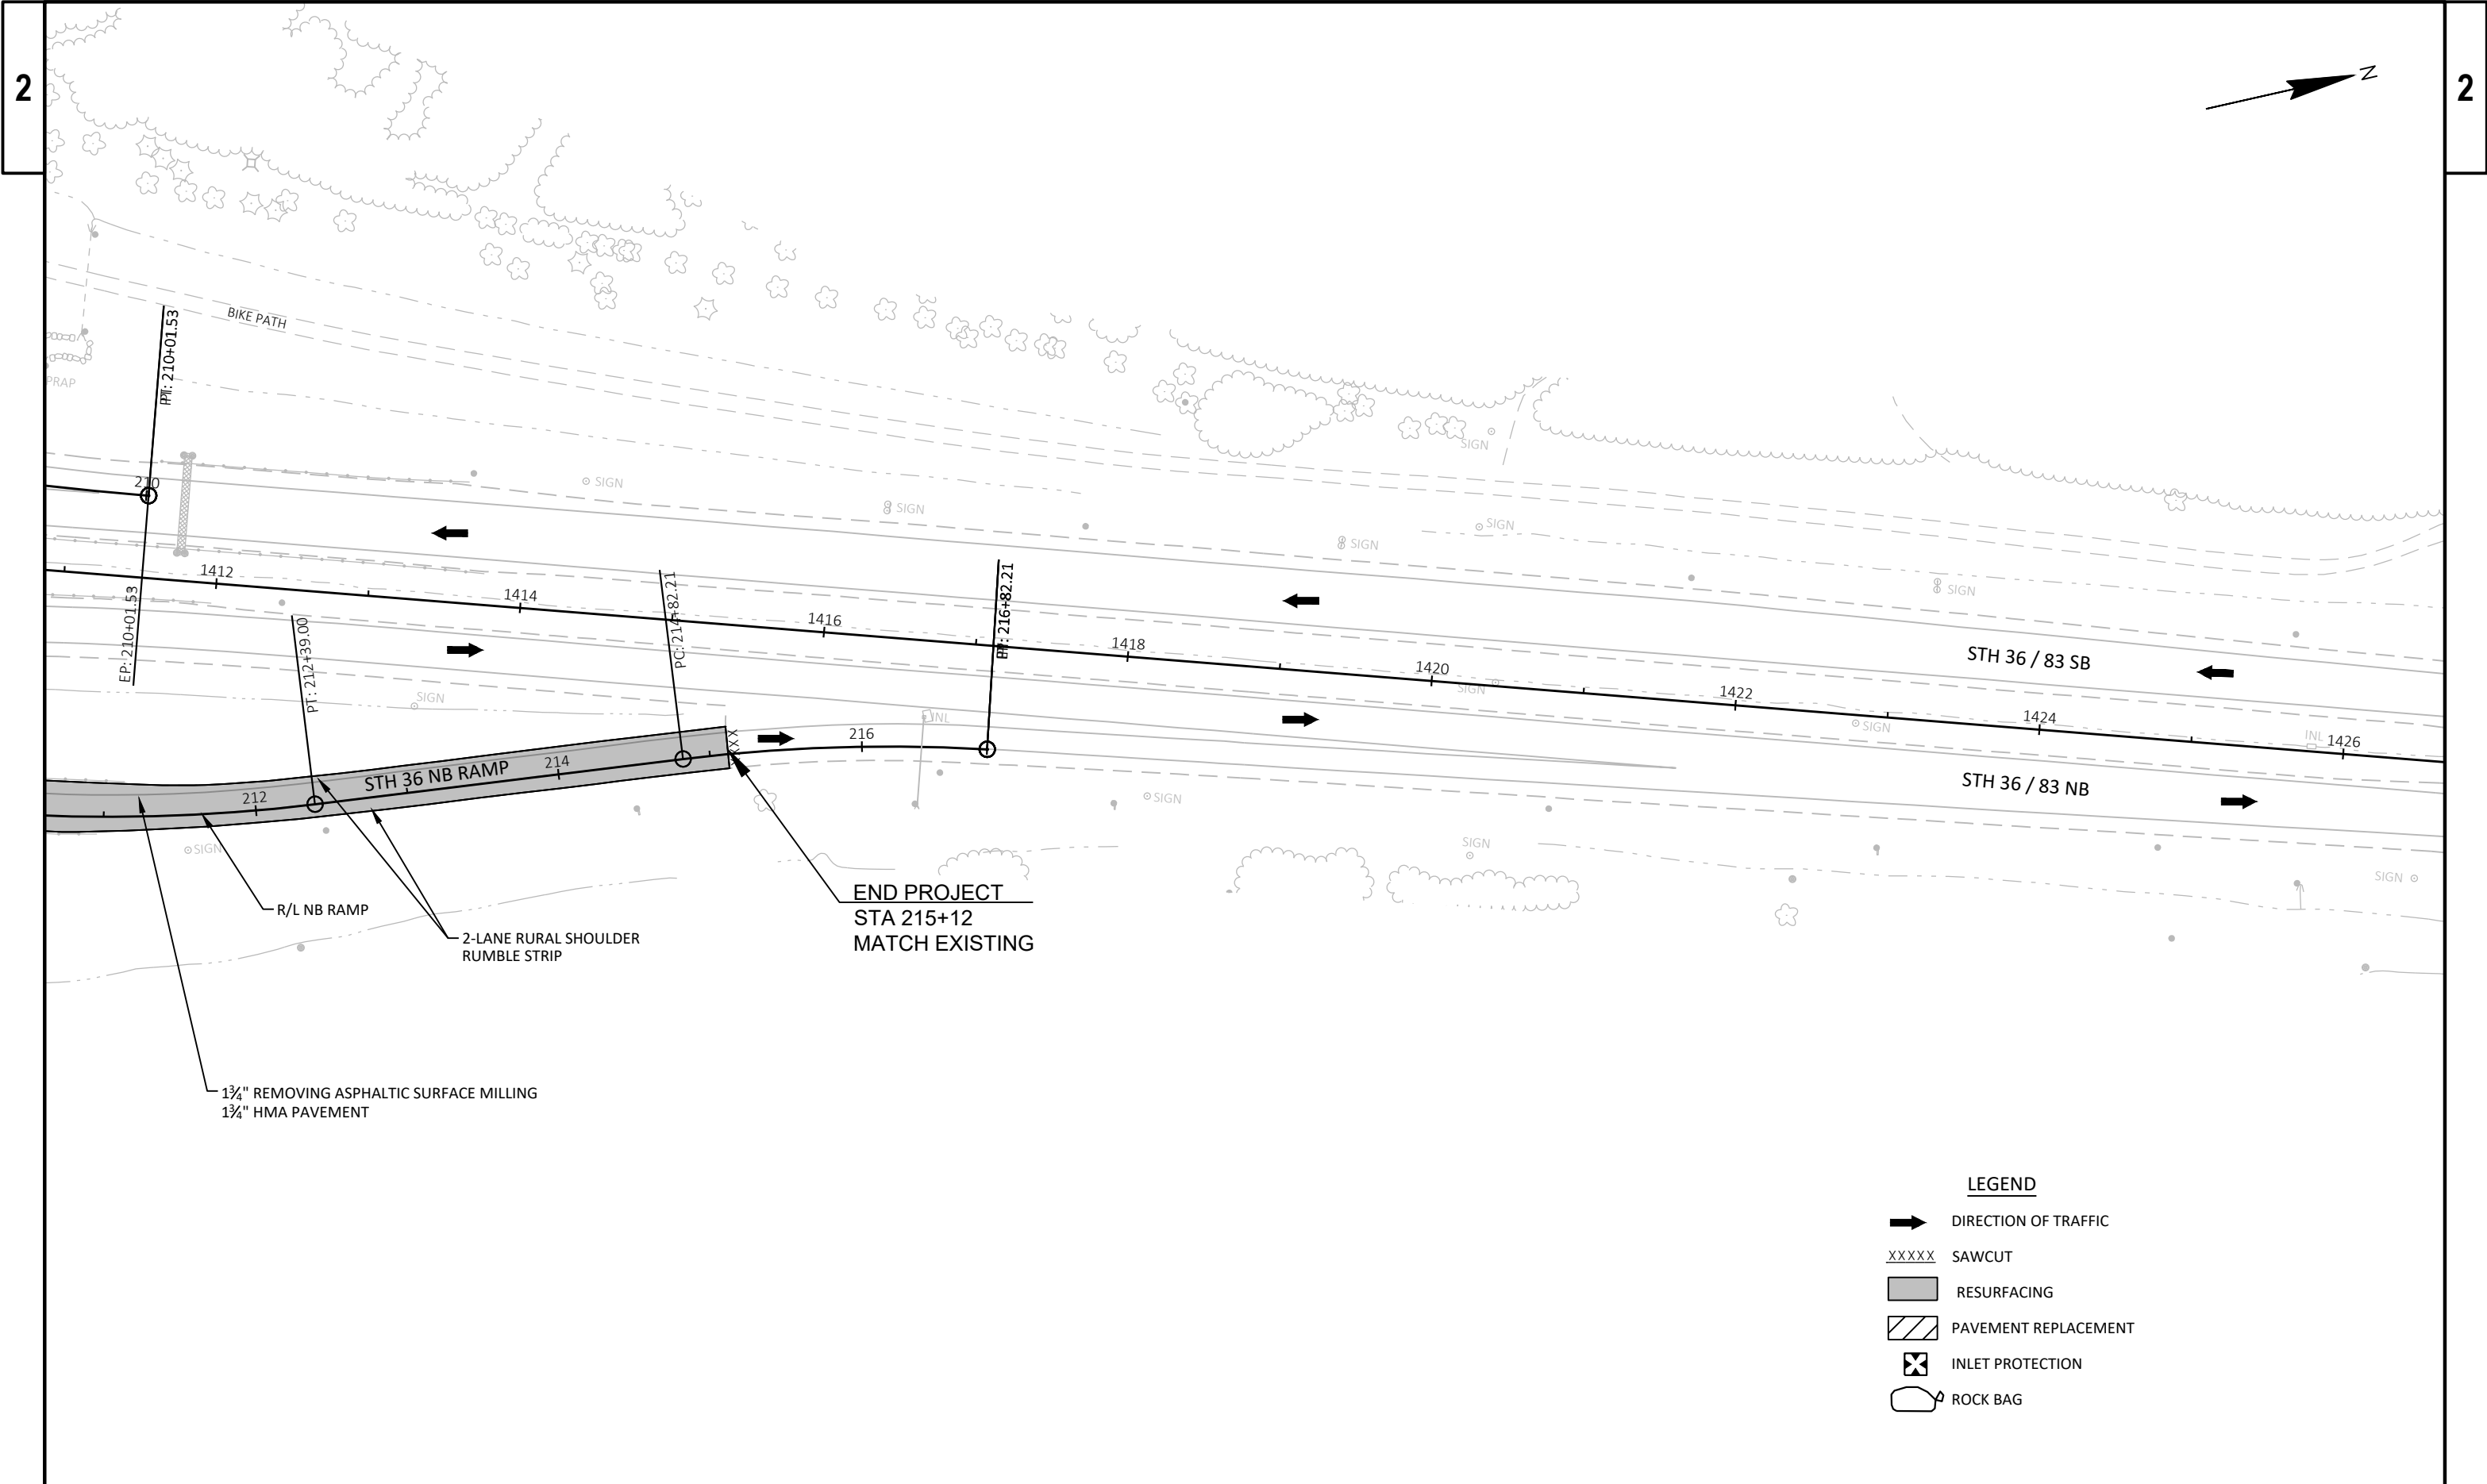

LEGEND

- DIRECTION OF TRAFFIC
- SAWCUT
- RESURFACING
- PAVEMENT REPLACEMENT
- INLET PROTECTION
- ROCK BAG

PROJECT NO: 3180-00-78

HWY: VAR HWY


COUNTY: RACINE

PLAN DETAILS


SHEET

40

E

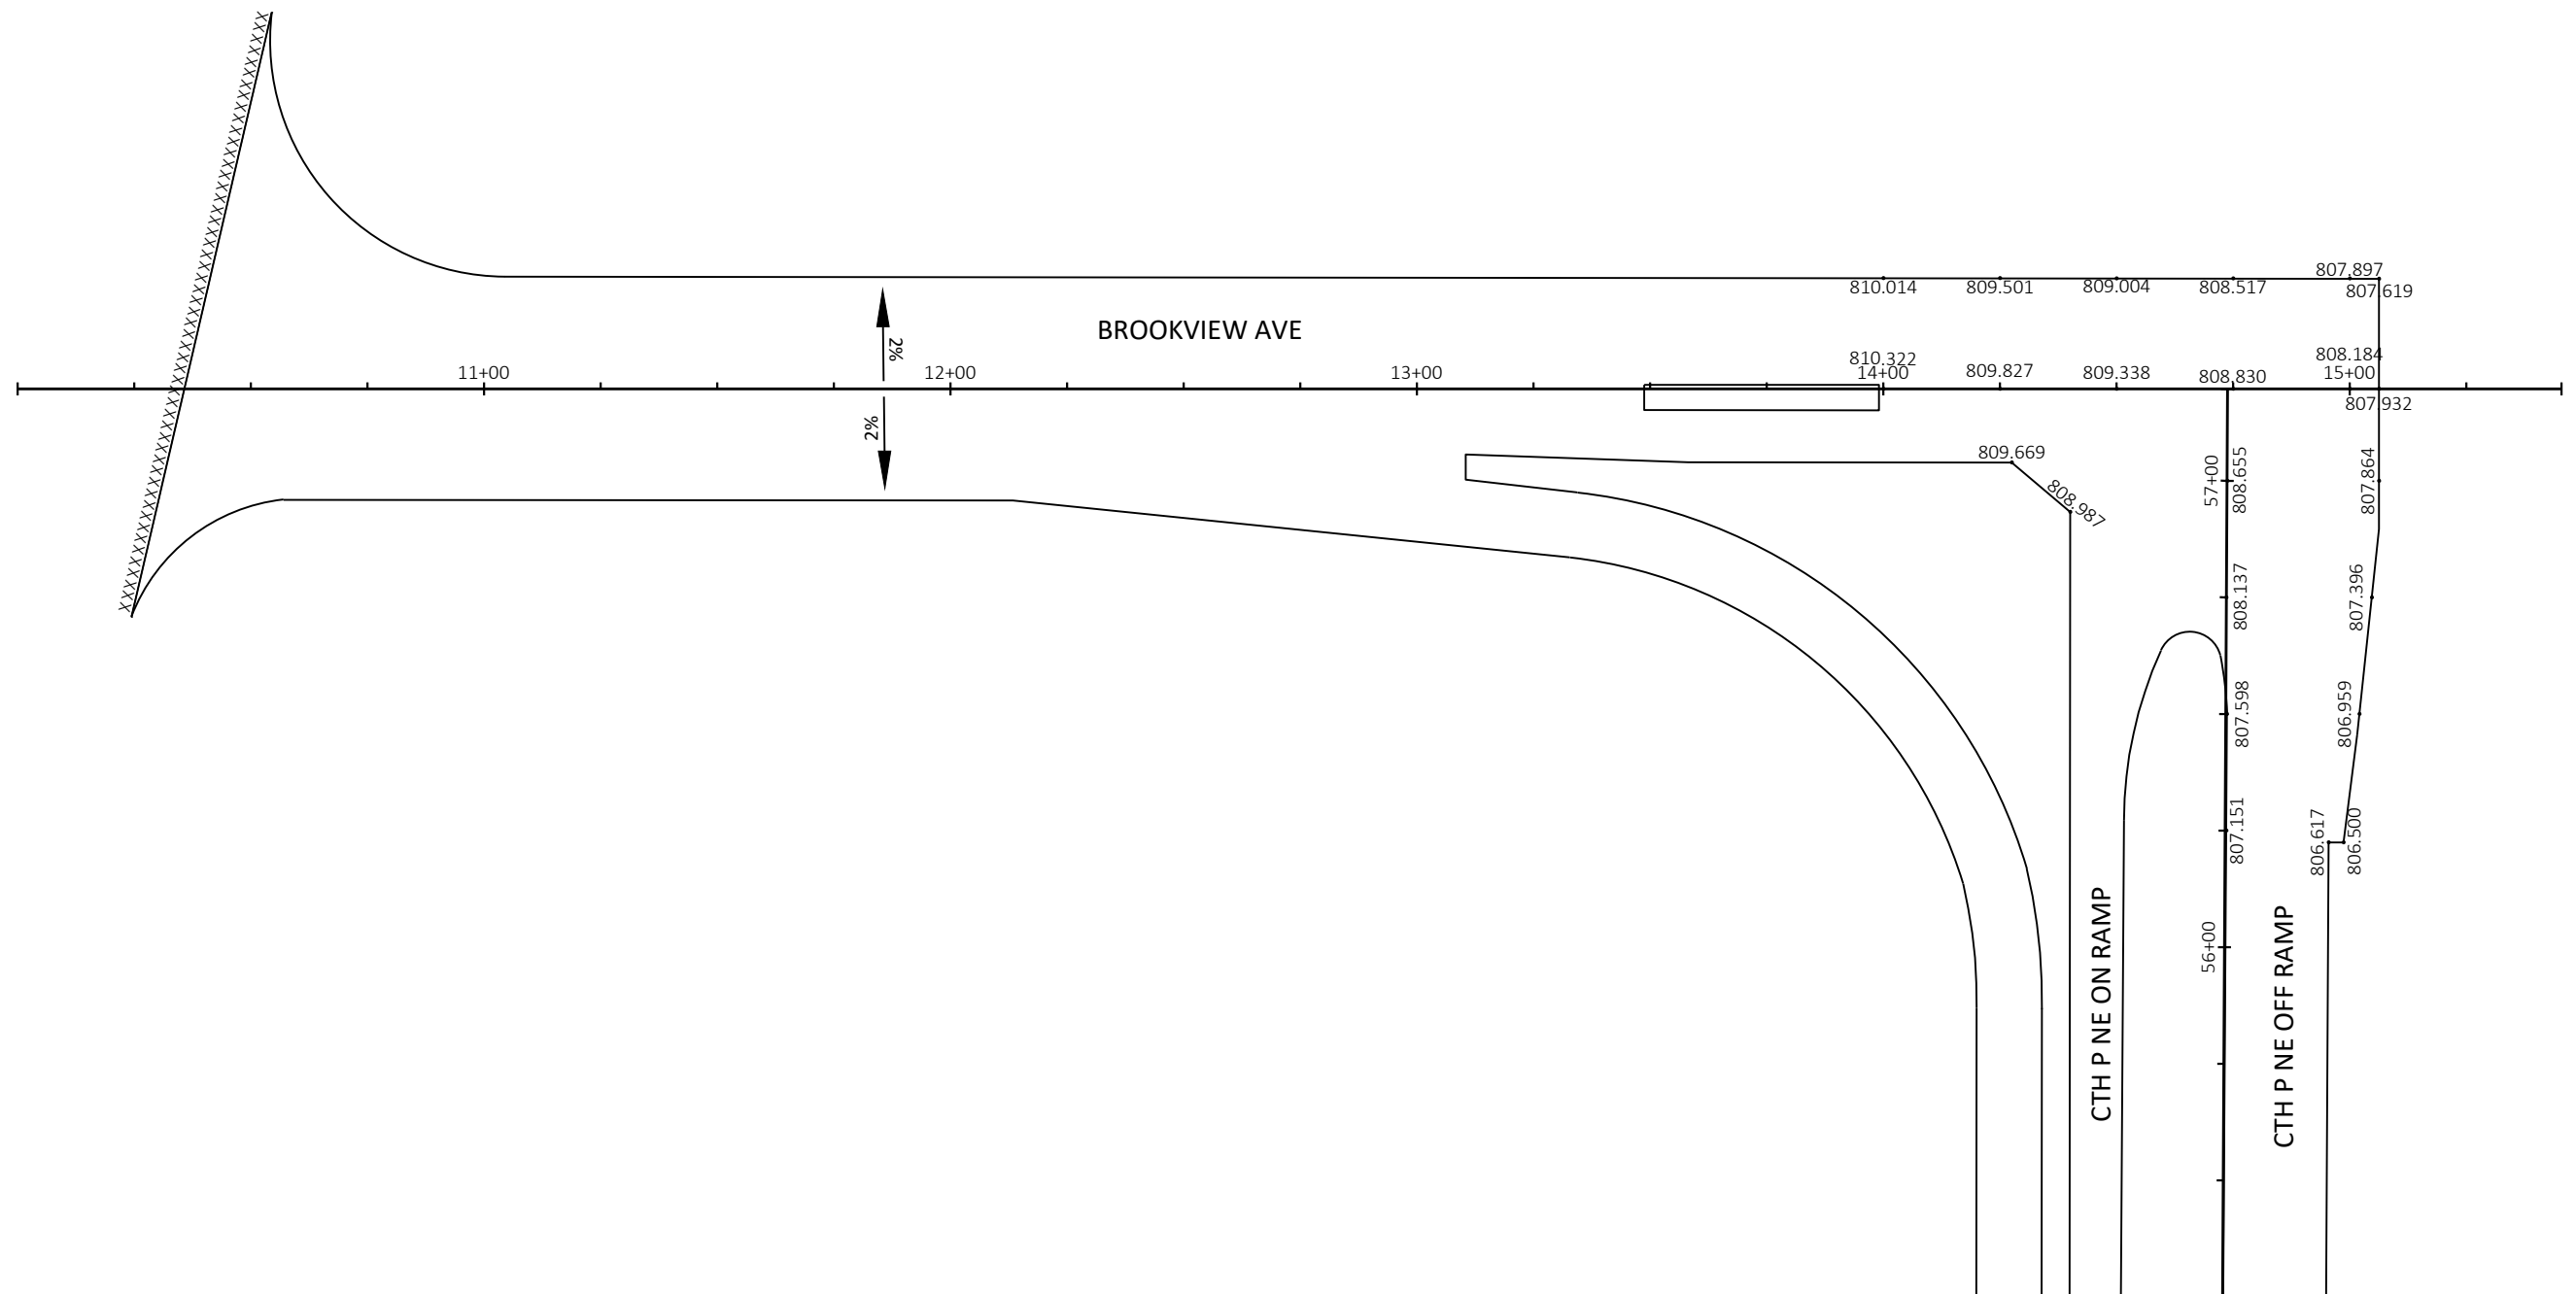

PROJECT NO: 3180-00-78	HWY: VAR HWY	COUNTY: RACINE	PAVEMENT GRADES	SHEET 41	E
------------------------	--------------	----------------	-----------------	----------	---

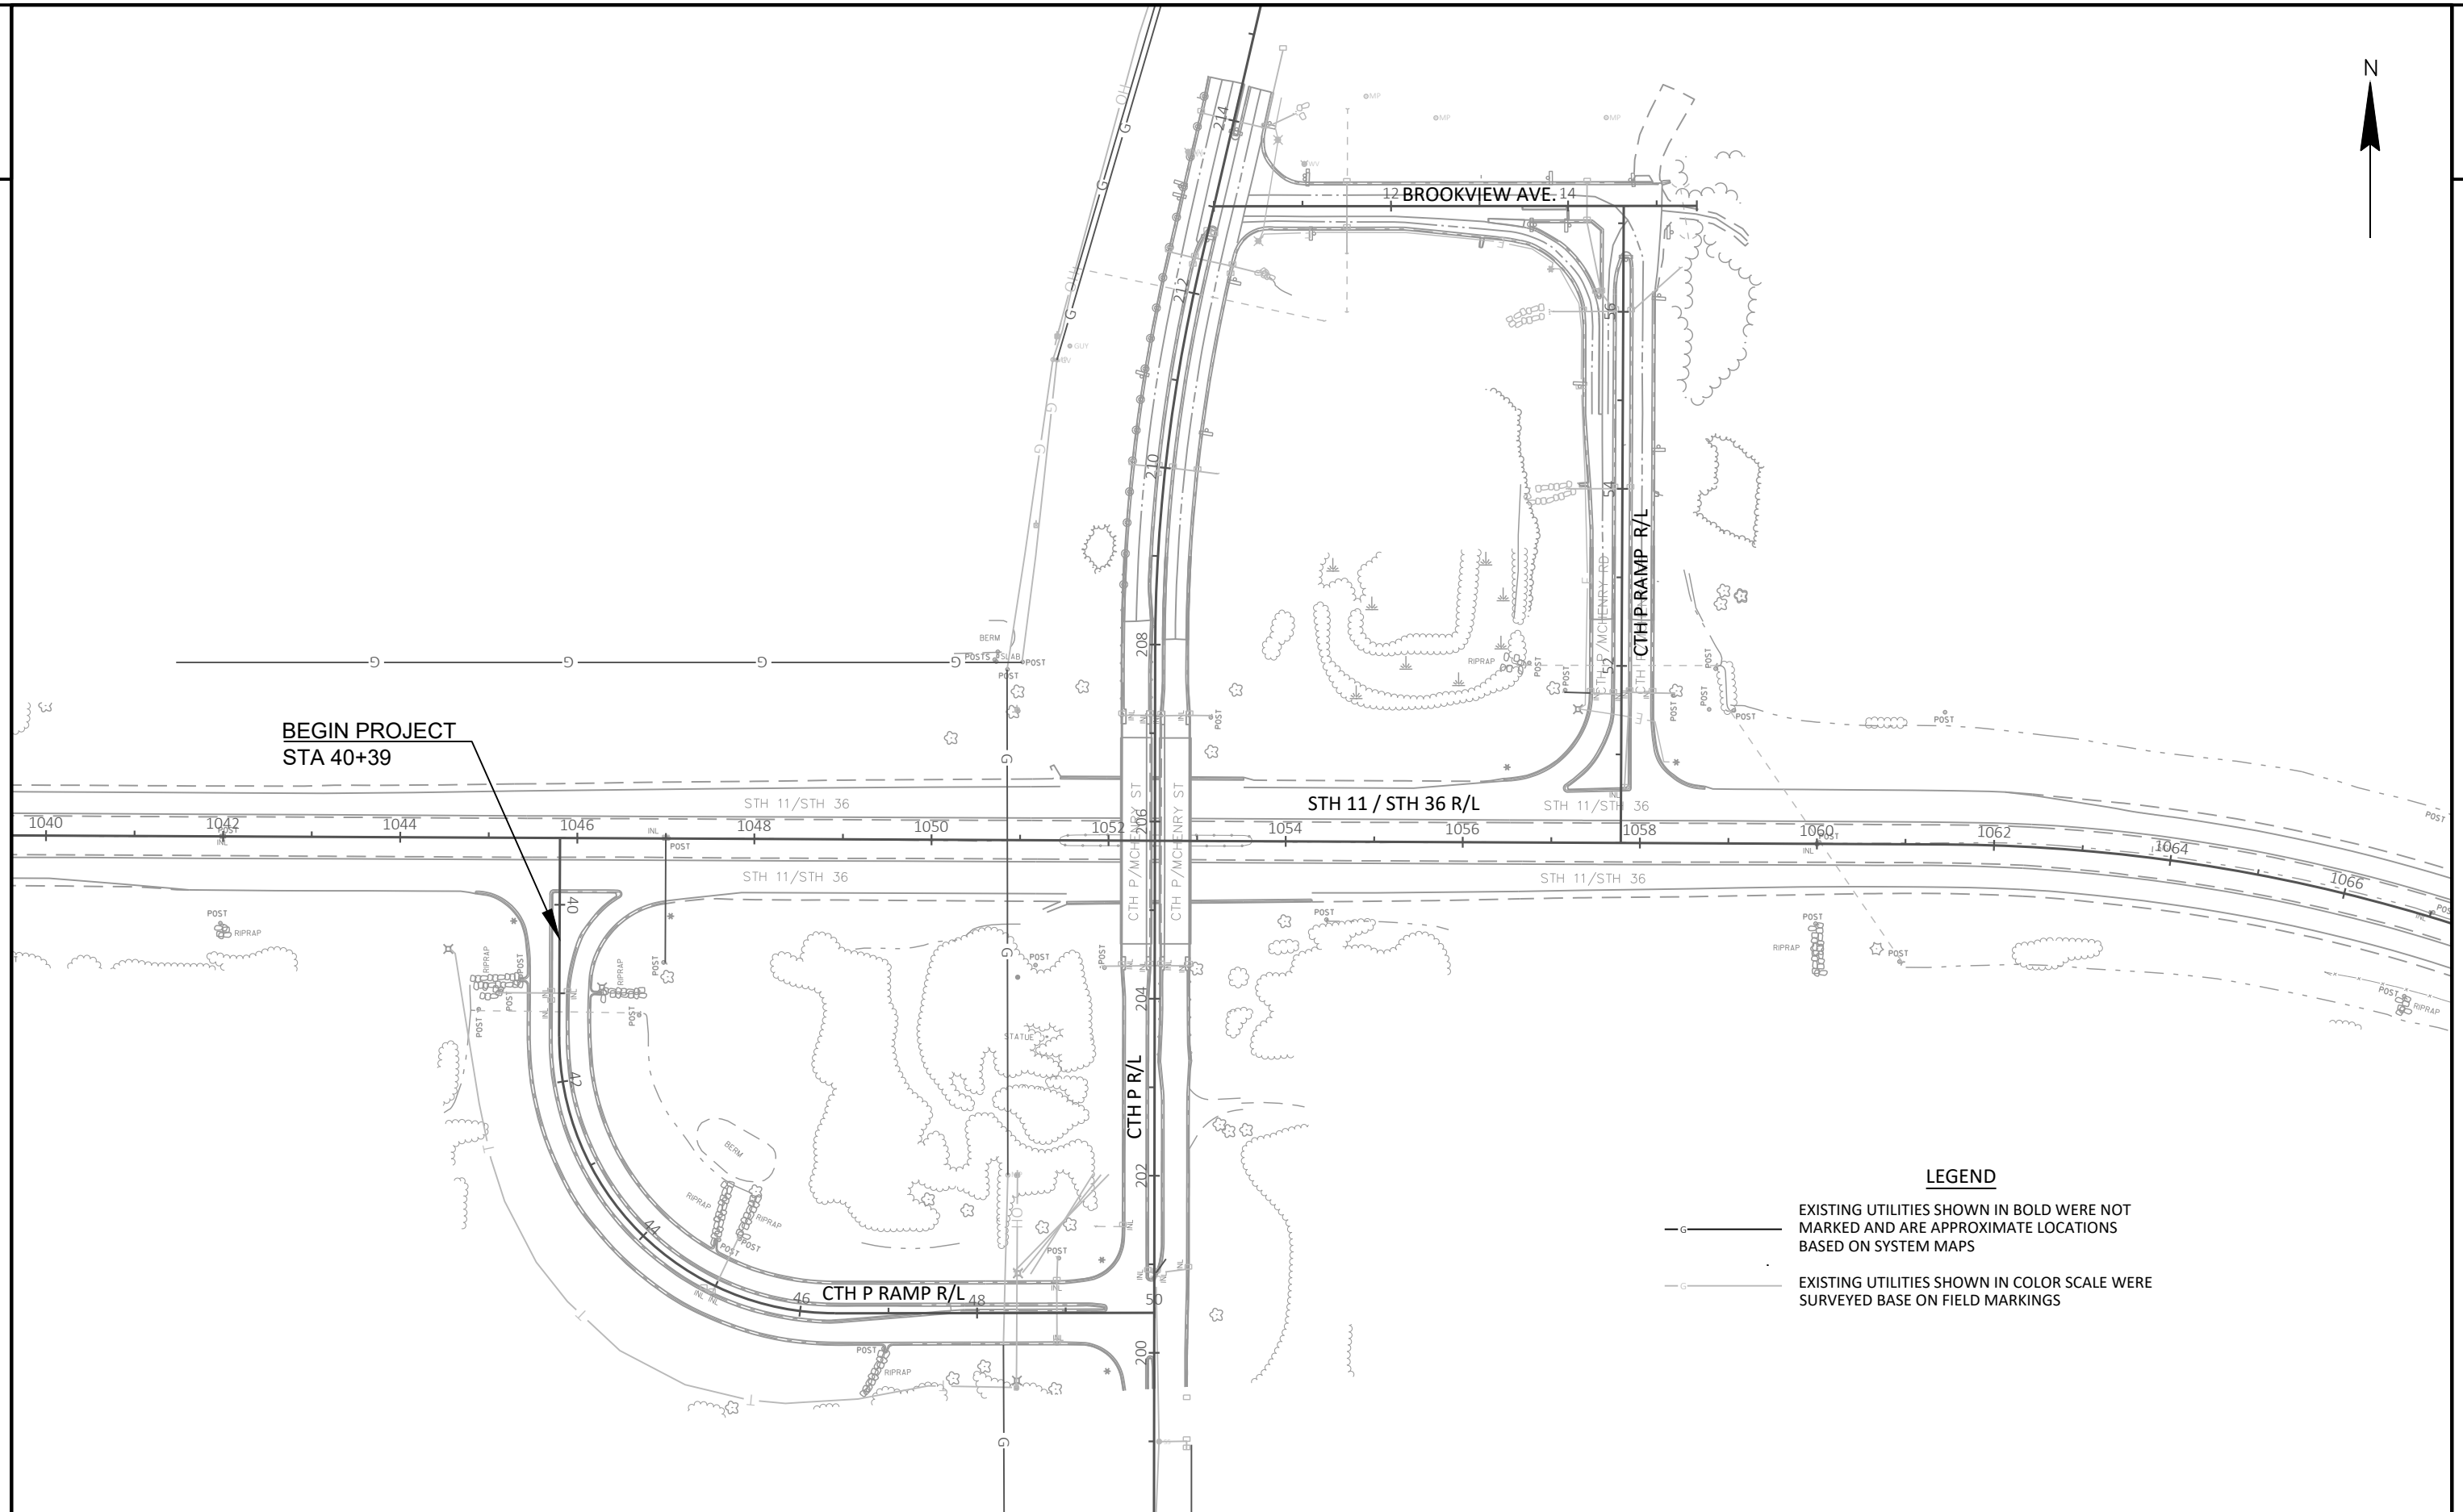


BEGIN PROJECT
STA 40+39

LEGEND

- EXISTING UTILITIES SHOWN IN BOLD WERE NOT MARKED AND ARE APPROXIMATE LOCATIONS BASED ON SYSTEM MAPS
- EXISTING UTILITIES SHOWN IN COLOR SCALE WERE SURVEYED BASE ON FIELD MARKINGS

2

2

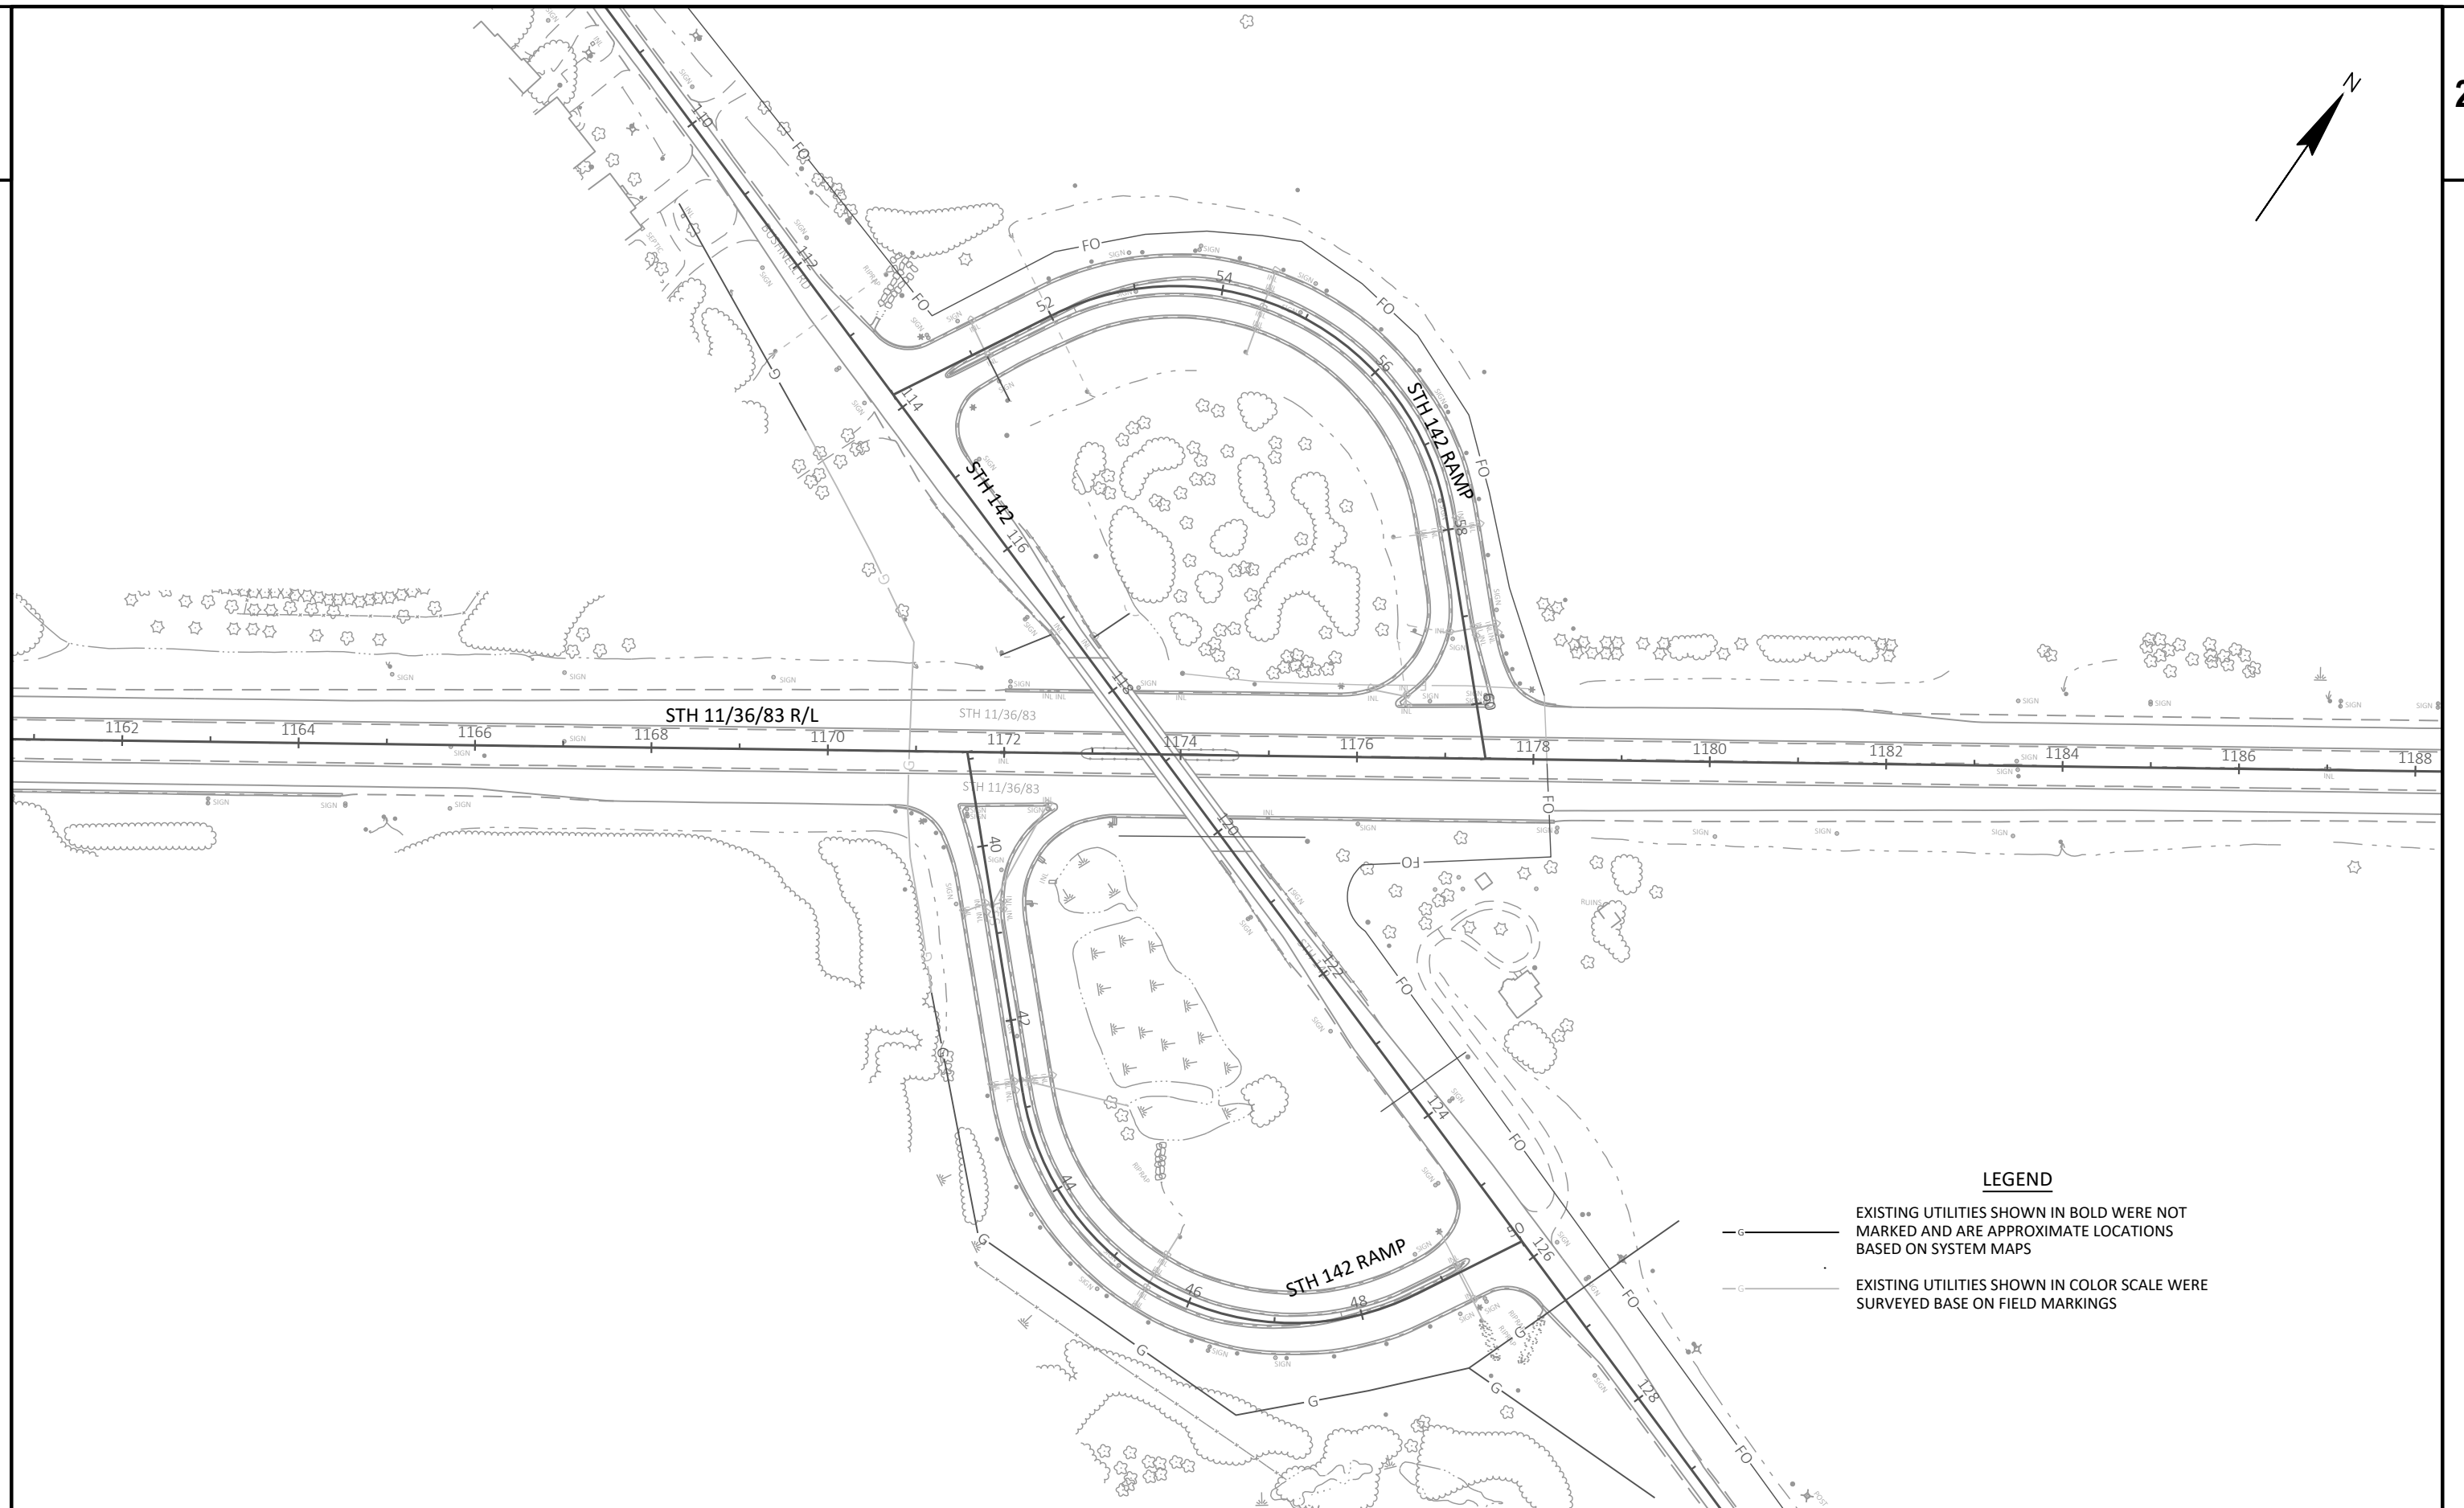

PROJECT NO:	3180-00-78
-------------	------------

HWY: VAR HWY

COUNTY: RACINE

UTILITY PLAN

SHEET 43

E

FILE NAME : N:\PDS\C3D\31800008\SHEETS\023001-UP.DWG
LAYOUT NAME - 02-up


PLOT DATE : 10/29/2024 7:40 AM

PLOT BY : HAYNES, RONNIE

PLOT NAME : _____



PLOT SCALE : 1 IN:175 FT

WISDOT/CADDS SHEET 42

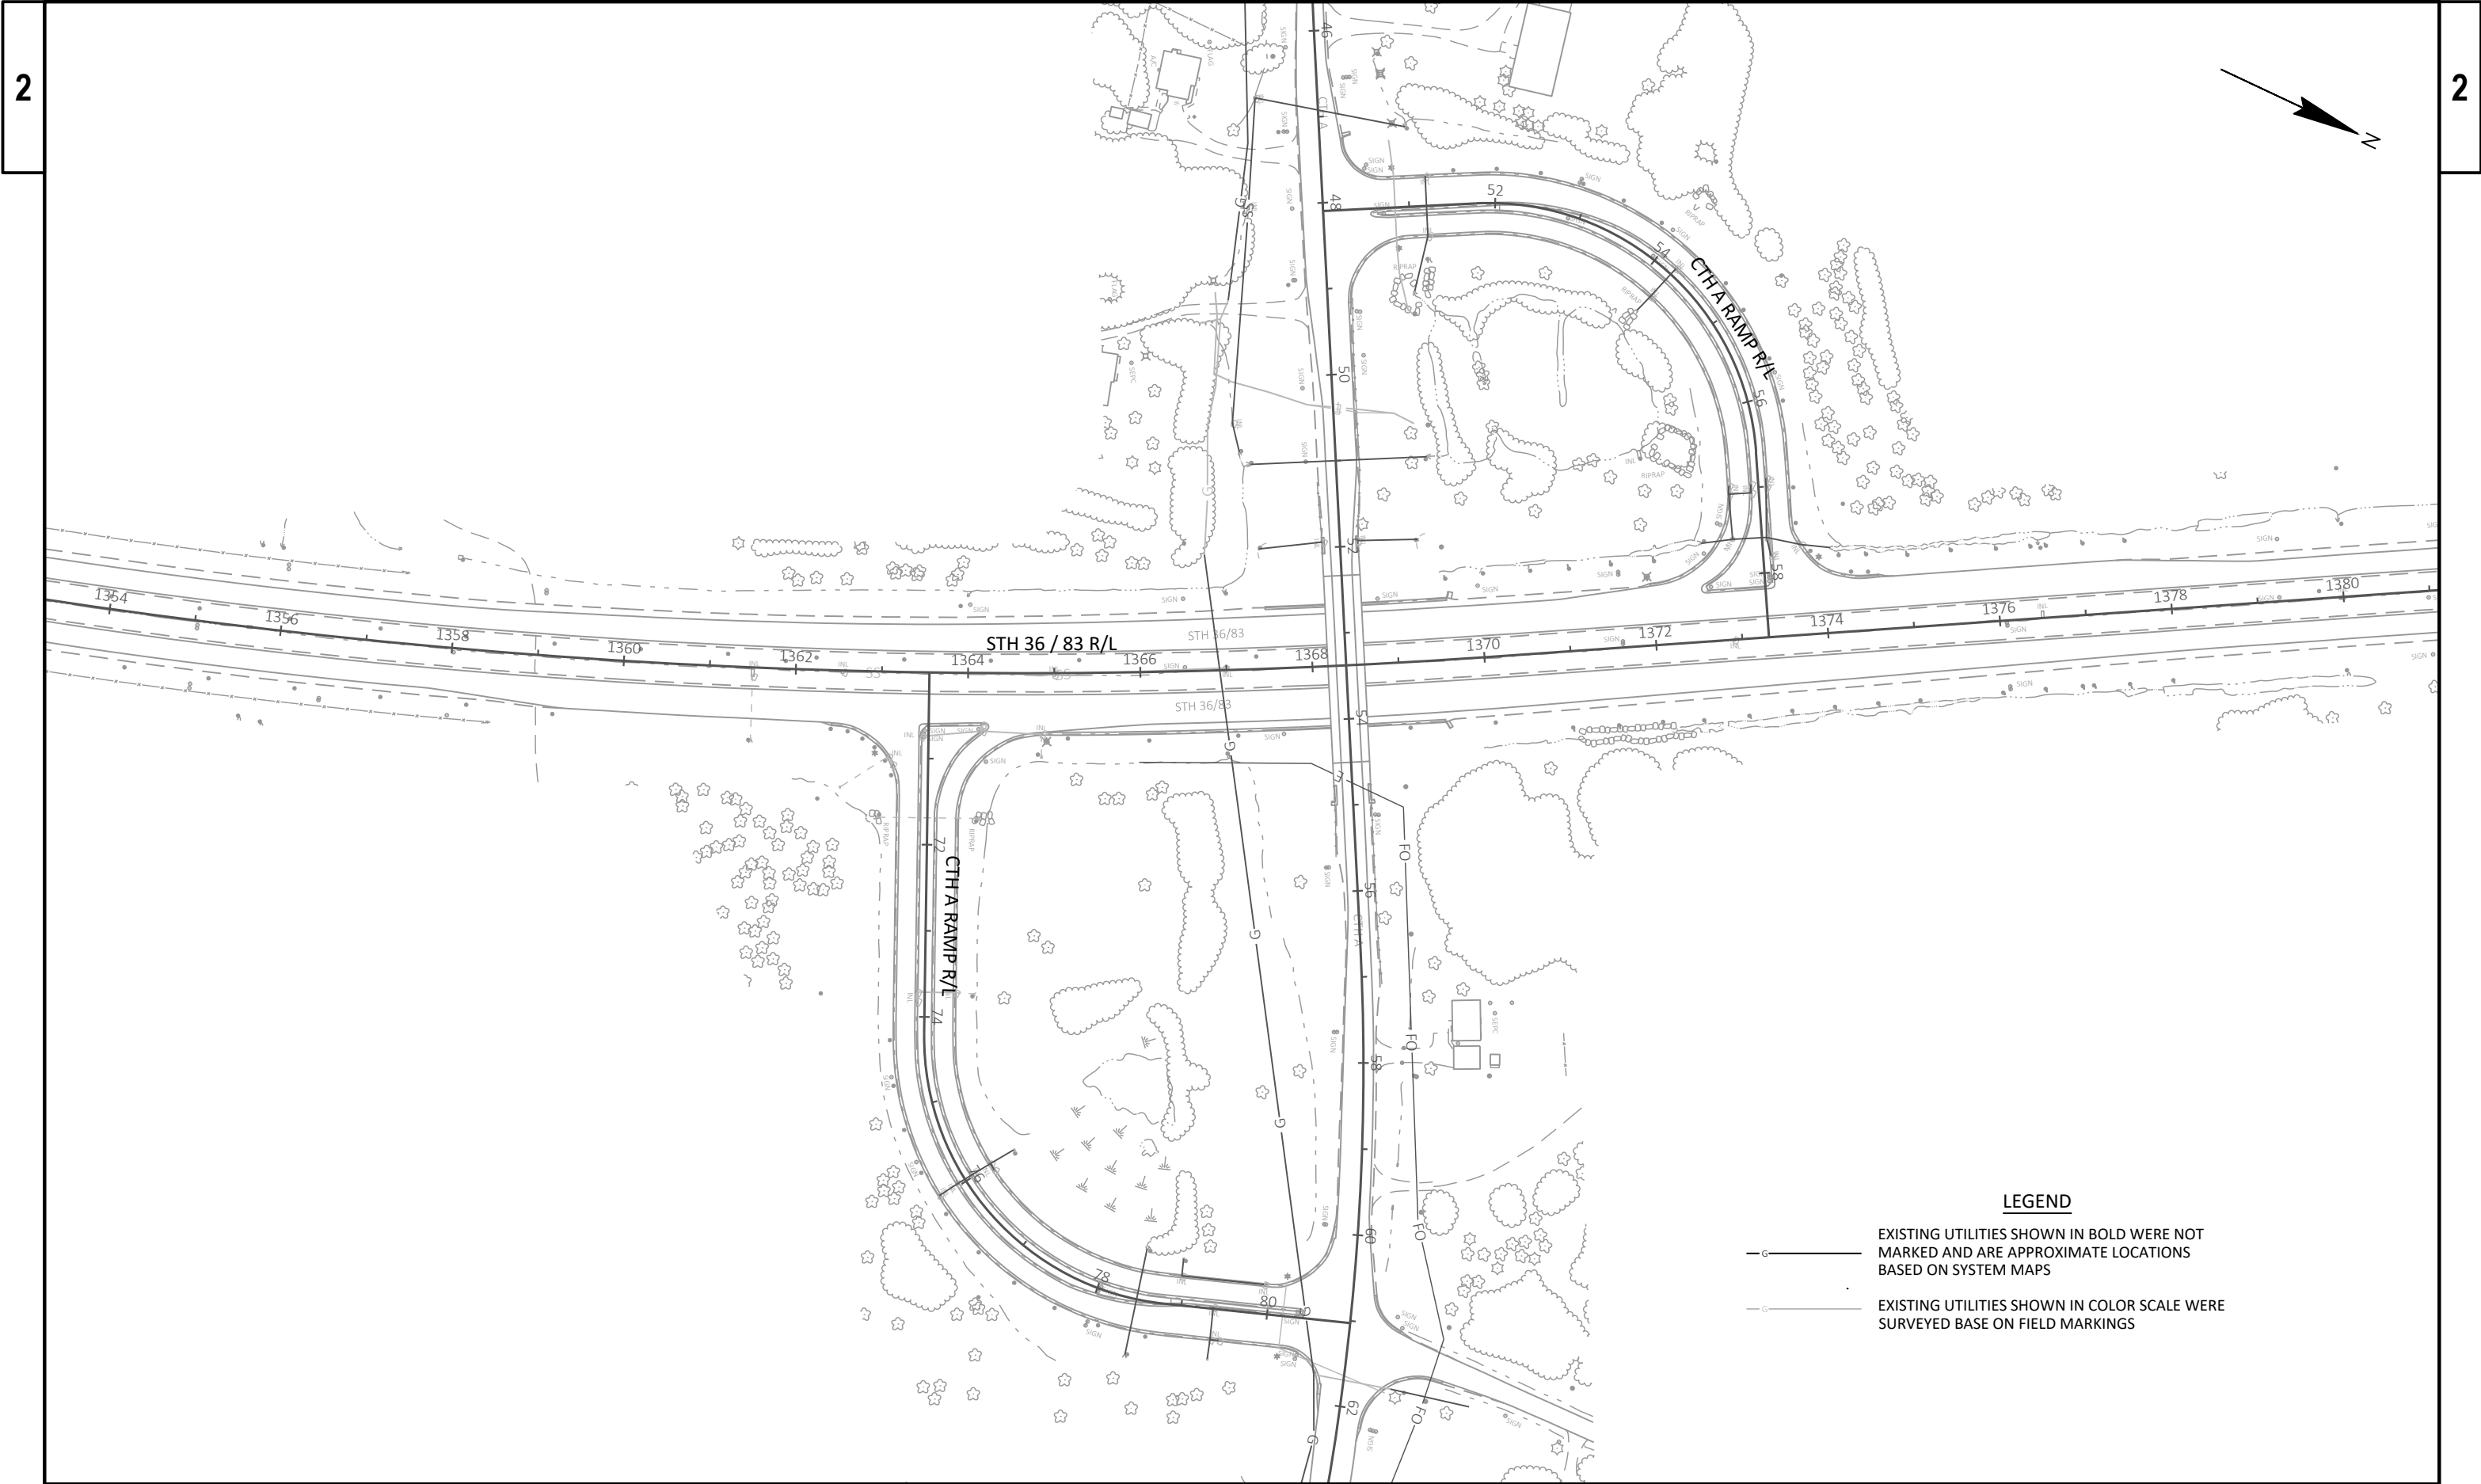


LEGEND

- EXISTING UTILITIES SHOWN IN BOLD WERE NOT MARKED AND ARE APPROXIMATE LOCATIONS BASED ON SYSTEM MAPS
- EXISTING UTILITIES SHOWN IN COLOR SCALE WERE SURVEYED BASE ON FIELD MARKINGS

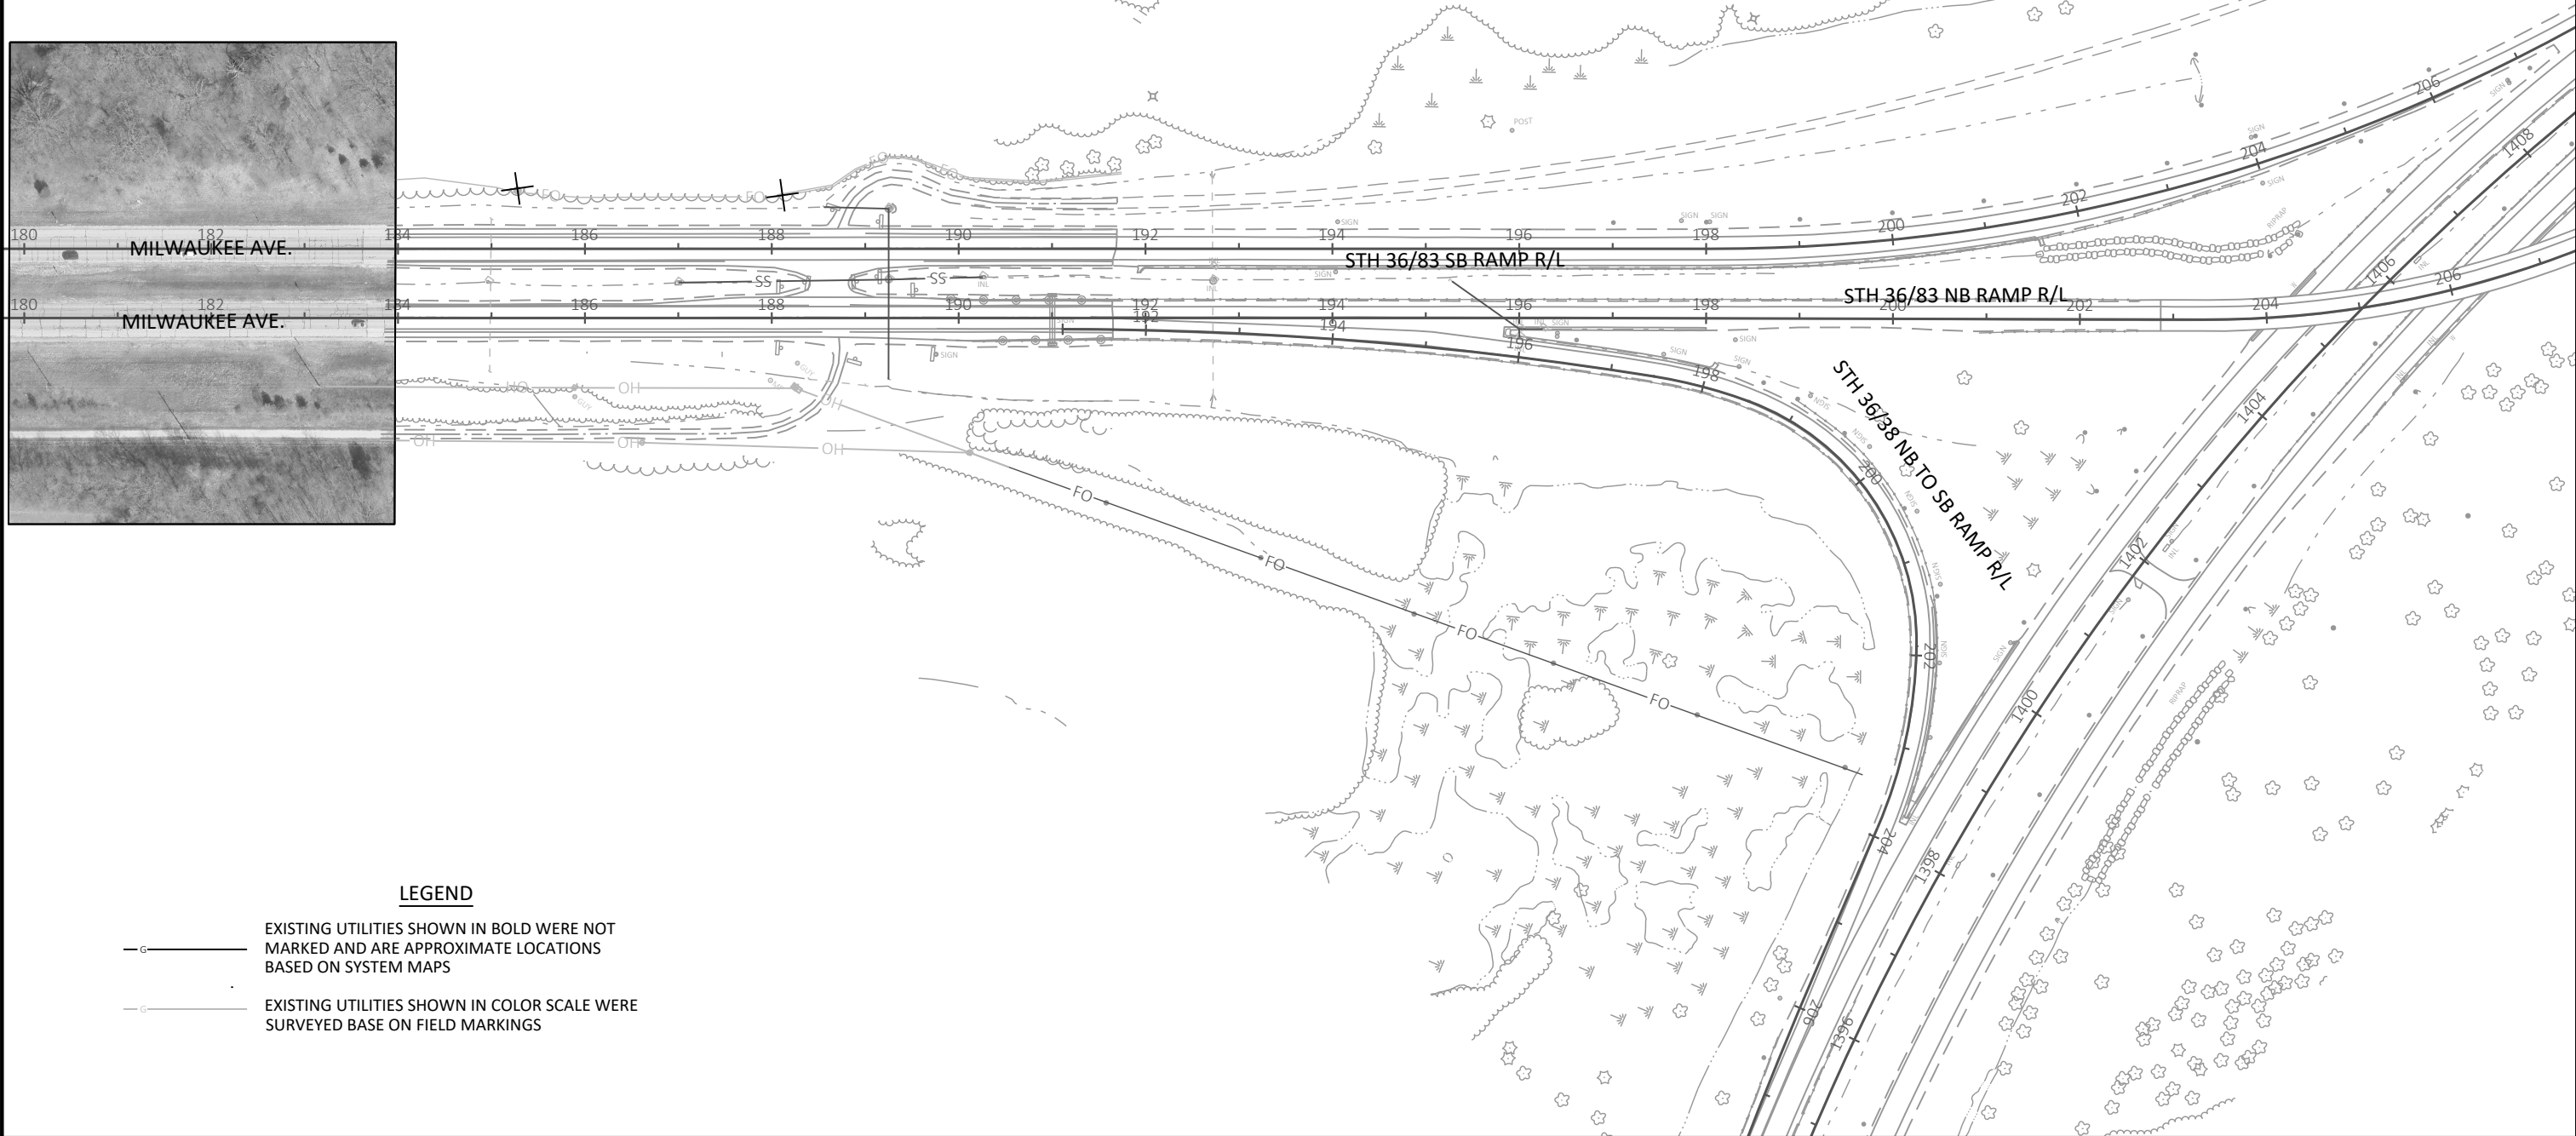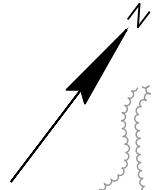


LEGEND

- EXISTING UTILITIES SHOWN IN BOLD WERE NOT MARKED AND ARE APPROXIMATE LOCATIONS BASED ON SYSTEM MAPS
- EXISTING UTILITIES SHOWN IN COLOR SCALE WERE SURVEYED BASE ON FIELD MARKINGS

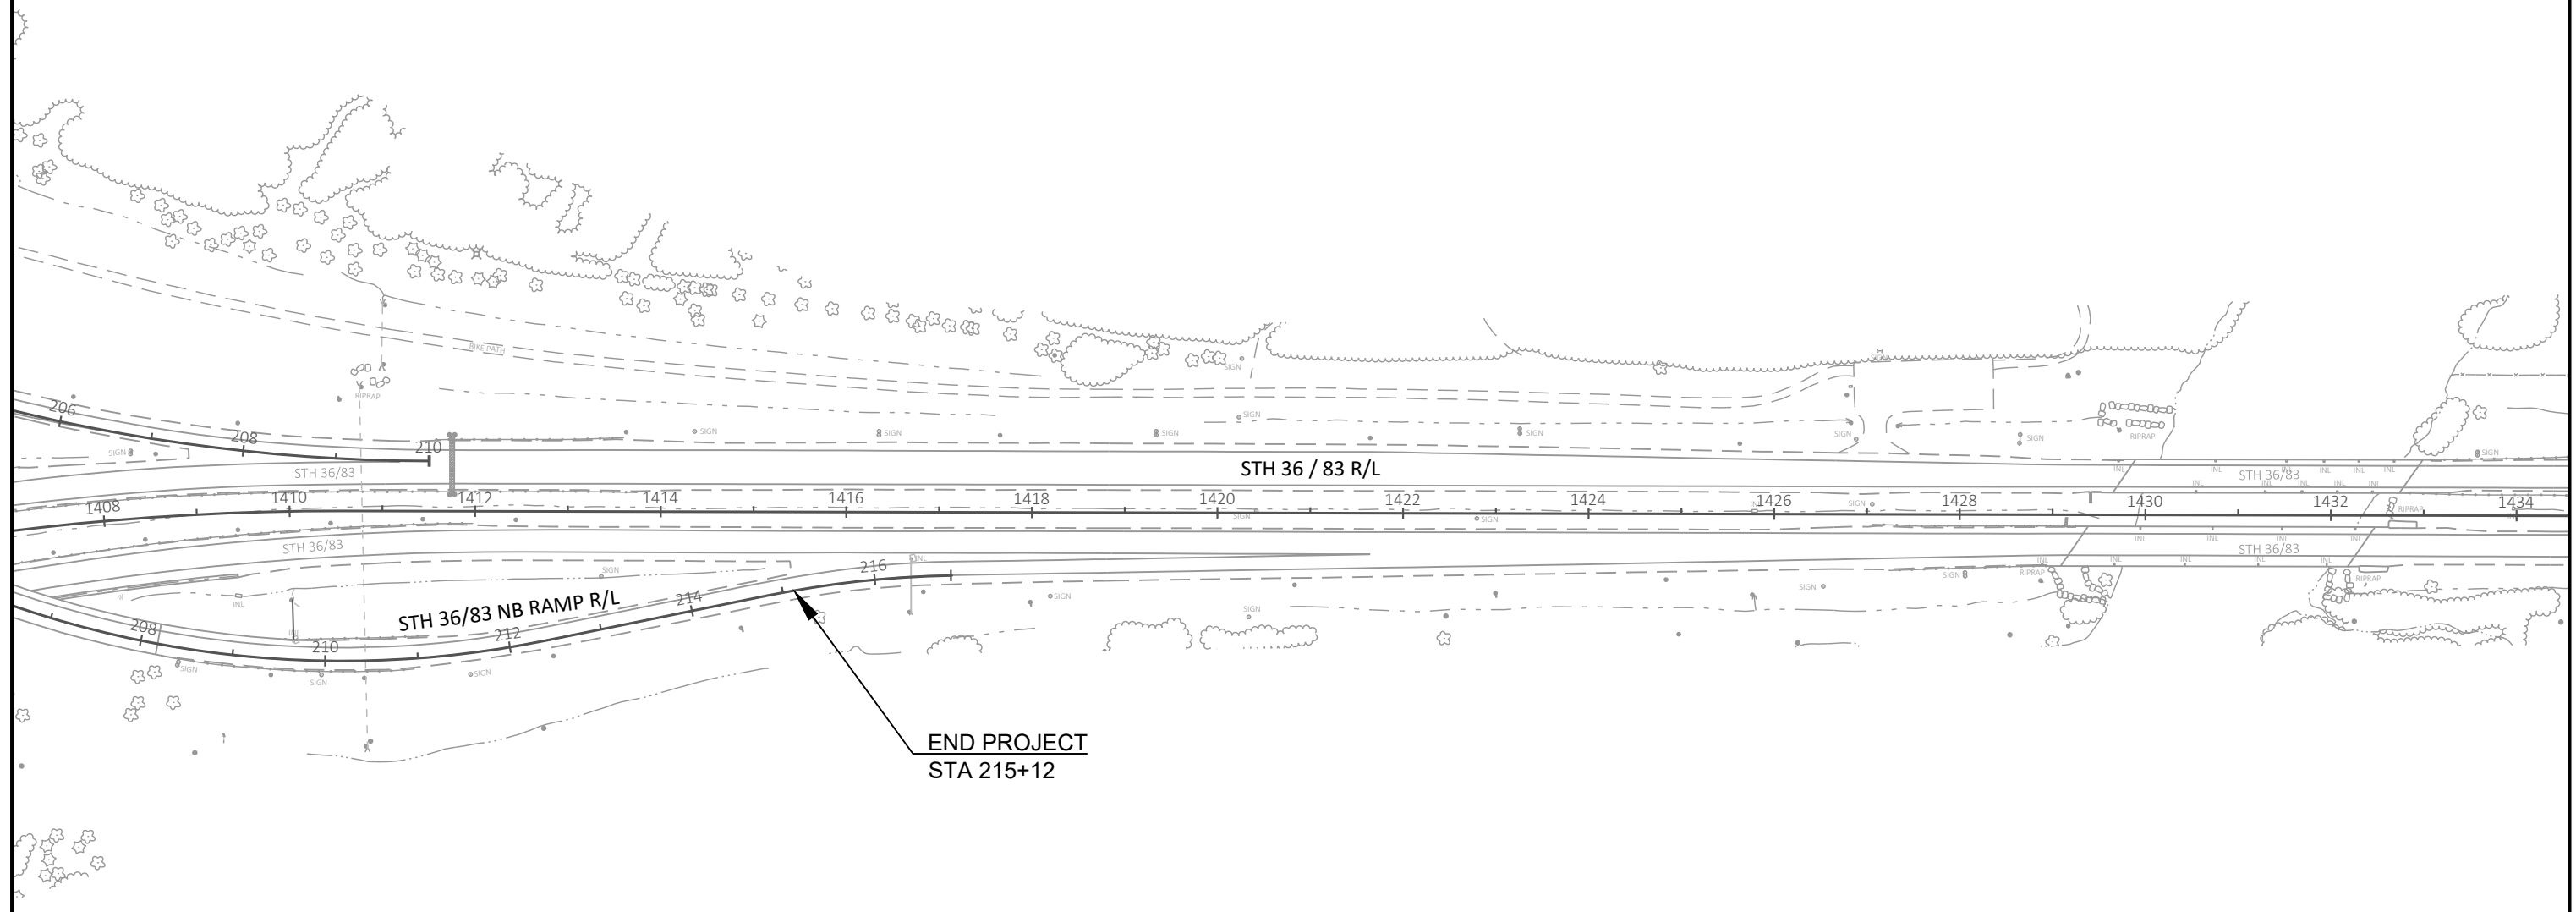


LEGEND

- G — EXISTING UTILITIES SHOWN IN BOLD WERE NOT MARKED AND ARE APPROXIMATE LOCATIONS BASED ON SYSTEM MAPS
- G — EXISTING UTILITIES SHOWN IN COLOR SCALE WERE SURVEYED BASE ON FIELD MARKINGS

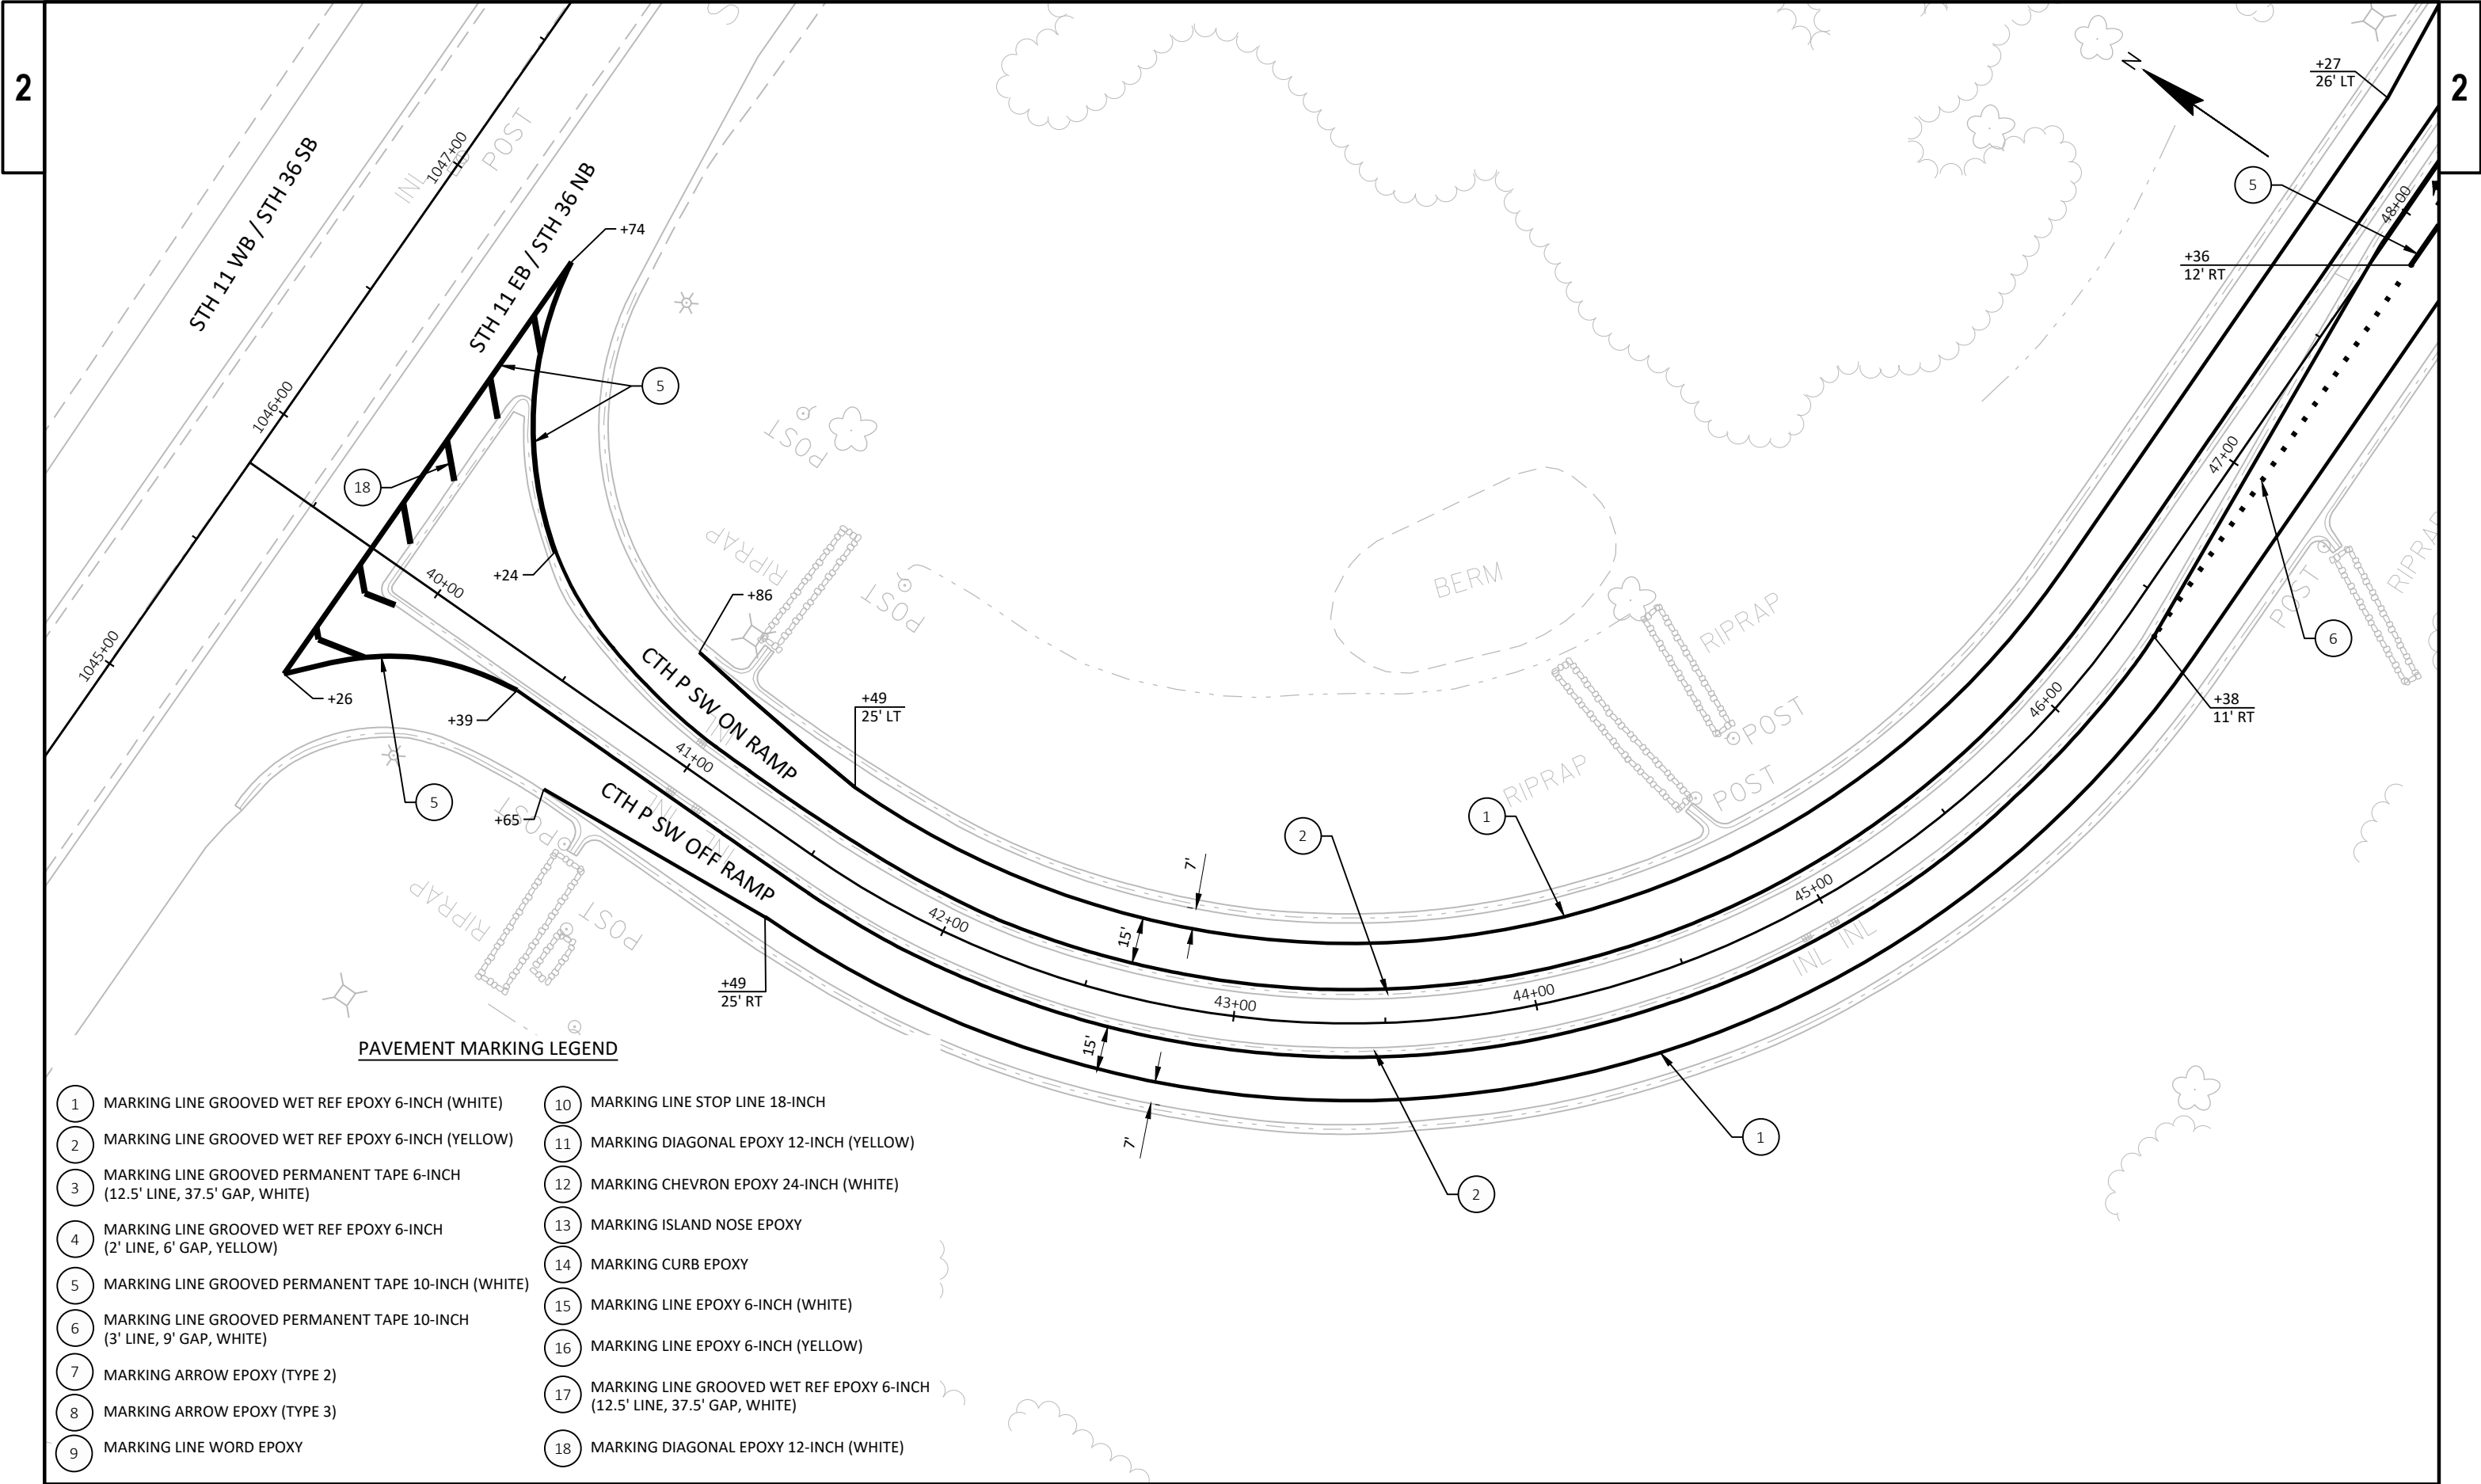

PAVEMENT MARKING LEGEND

- | | |
|---|---|
| 1 MARKING LINE GROOVED WET REF EPOXY 6-INCH (WHITE) | 10 MARKING LINE STOP LINE 18-INCH |
| 2 MARKING LINE GROOVED WET REF EPOXY 6-INCH (YELLOW) | 11 MARKING DIAGONAL EPOXY 12-INCH (YELLOW) |
| 3 MARKING LINE GROOVED PERMANENT TAPE 6-INCH (12.5' LINE, 37.5' GAP, WHITE) | 12 MARKING CHEVRON EPOXY 24-INCH (WHITE) |
| 4 MARKING LINE GROOVED WET REF EPOXY 6-INCH (2' LINE, 6' GAP, YELLOW) | 13 MARKING ISLAND NOSE EPOXY |
| 5 MARKING LINE GROOVED PERMANENT TAPE 10-INCH (WHITE) | 14 MARKING CURB EPOXY |
| 6 MARKING LINE GROOVED PERMANENT TAPE 10-INCH (3' LINE, 9' GAP, WHITE) | 15 MARKING LINE EPOXY 6-INCH (WHITE) |
| 7 MARKING ARROW EPOXY (TYPE 2) | 16 MARKING LINE EPOXY 6-INCH (YELLOW) |
| 8 MARKING ARROW EPOXY (TYPE 3) | 17 MARKING LINE GROOVED WET REF EPOXY 6-INCH (12.5' LINE, 37.5' GAP, WHITE) |
| 9 MARKING LINE WORD EPOXY | 18 MARKING DIAGONAL EPOXY 12-INCH (WHITE) |

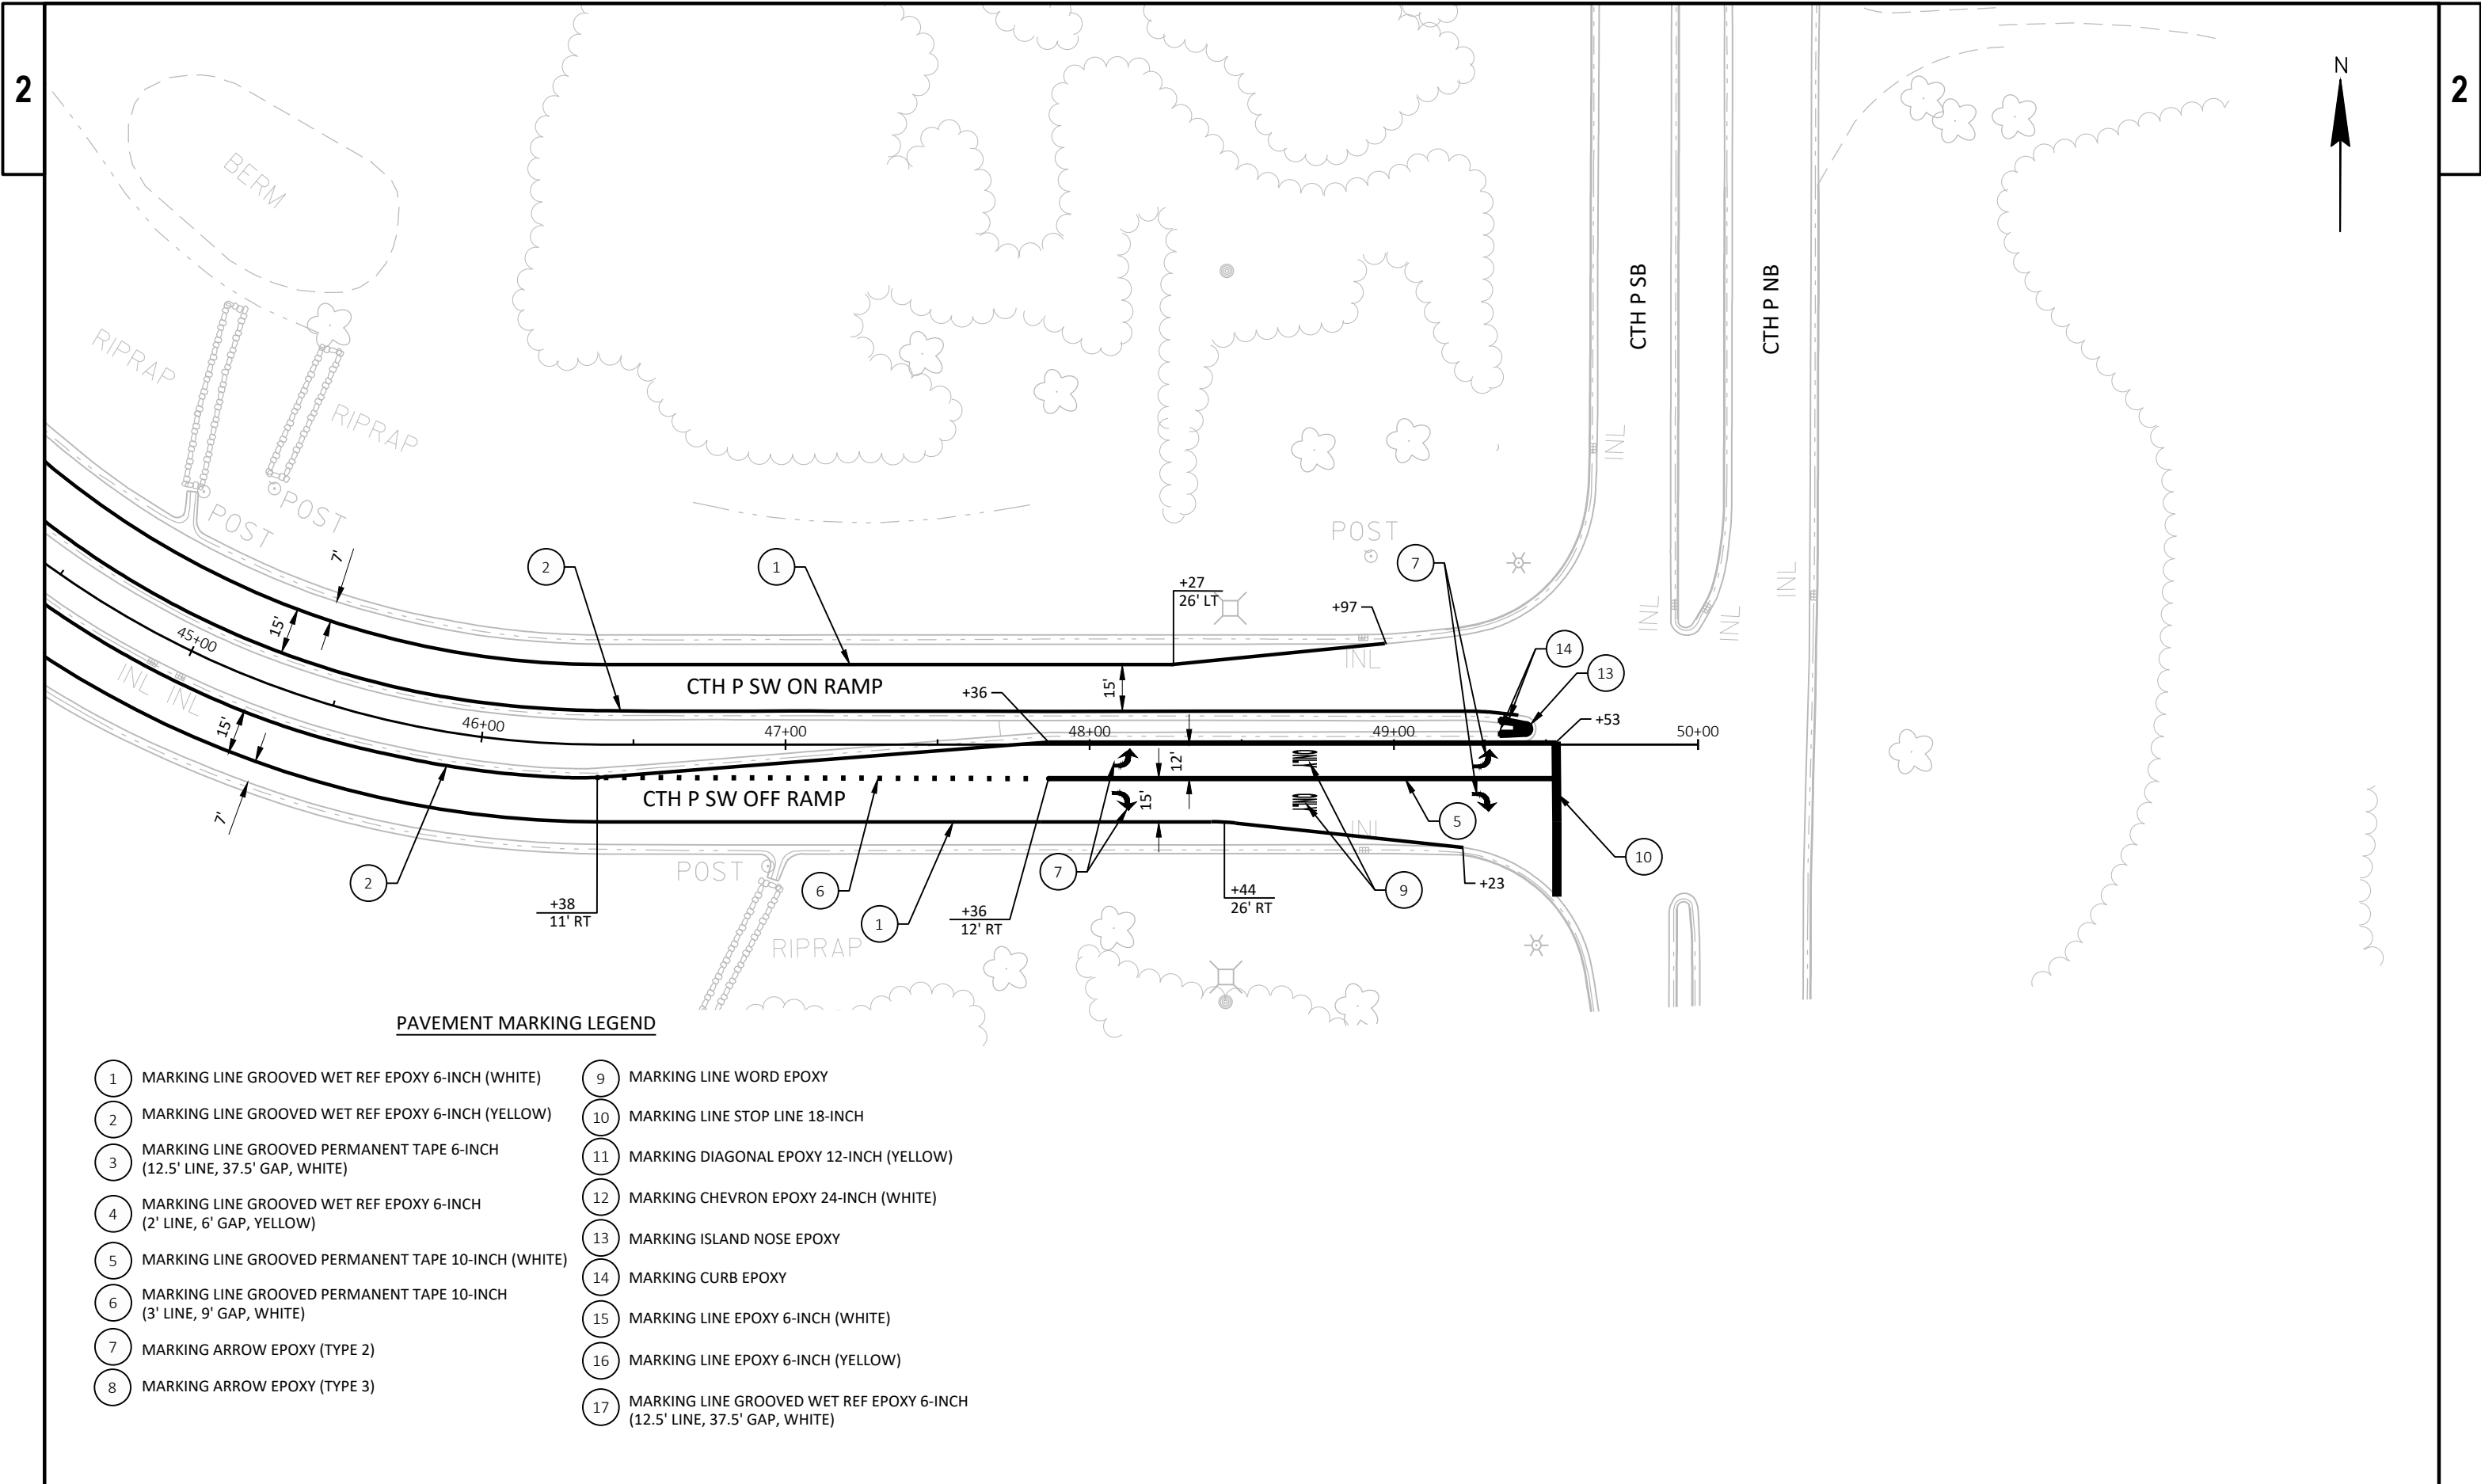

PAVEMENT MARKING LEGEND

- | | | | |
|---|---|----|--|
| 1 | MARKING LINE GROOVED WET REF EPOXY 6-INCH (WHITE) | 10 | MARKING LINE STOP LINE 18-INCH |
| 2 | MARKING LINE GROOVED WET REF EPOXY 6-INCH (YELLOW) | 11 | MARKING DIAGONAL EPOXY 12-INCH (YELLOW) |
| 3 | MARKING LINE GROOVED PERMANENT TAPE 6-INCH (12.5' LINE, 37.5' GAP, WHITE) | 12 | MARKING CHEVRON EPOXY 24-INCH (WHITE) |
| 4 | MARKING LINE GROOVED WET REF EPOXY 6-INCH (2' LINE, 6' GAP, YELLOW) | 13 | MARKING ISLAND NOSE EPOXY |
| 5 | MARKING LINE GROOVED PERMANENT TAPE 10-INCH (WHITE) | 14 | MARKING CURB EPOXY |
| 6 | MARKING LINE GROOVED PERMANENT TAPE 10-INCH (3' LINE, 9' GAP, WHITE) | 15 | MARKING LINE EPOXY 6-INCH (WHITE) |
| 7 | MARKING ARROW EPOXY (TYPE 2) | 16 | MARKING LINE EPOXY 6-INCH (YELLOW) |
| 8 | MARKING ARROW EPOXY (TYPE 3) | 17 | MARKING LINE GROOVED WET REF EPOXY 6-INCH (12.5' LINE, 37.5' GAP, WHITE) |
| 9 | MARKING LINE WORD EPOXY | 18 | MARKING DIAGONAL EPOXY 12-INCH (WHITE) |

STH 11 WB / STH 36 SB

STH 11 / STH 36

STH 11 / STH 36

PROJECT NO: 3180-00-78


HWY: VAR HWY

COUNTY: RACINE

PAVEMENT MARKING


SHEET 49

E

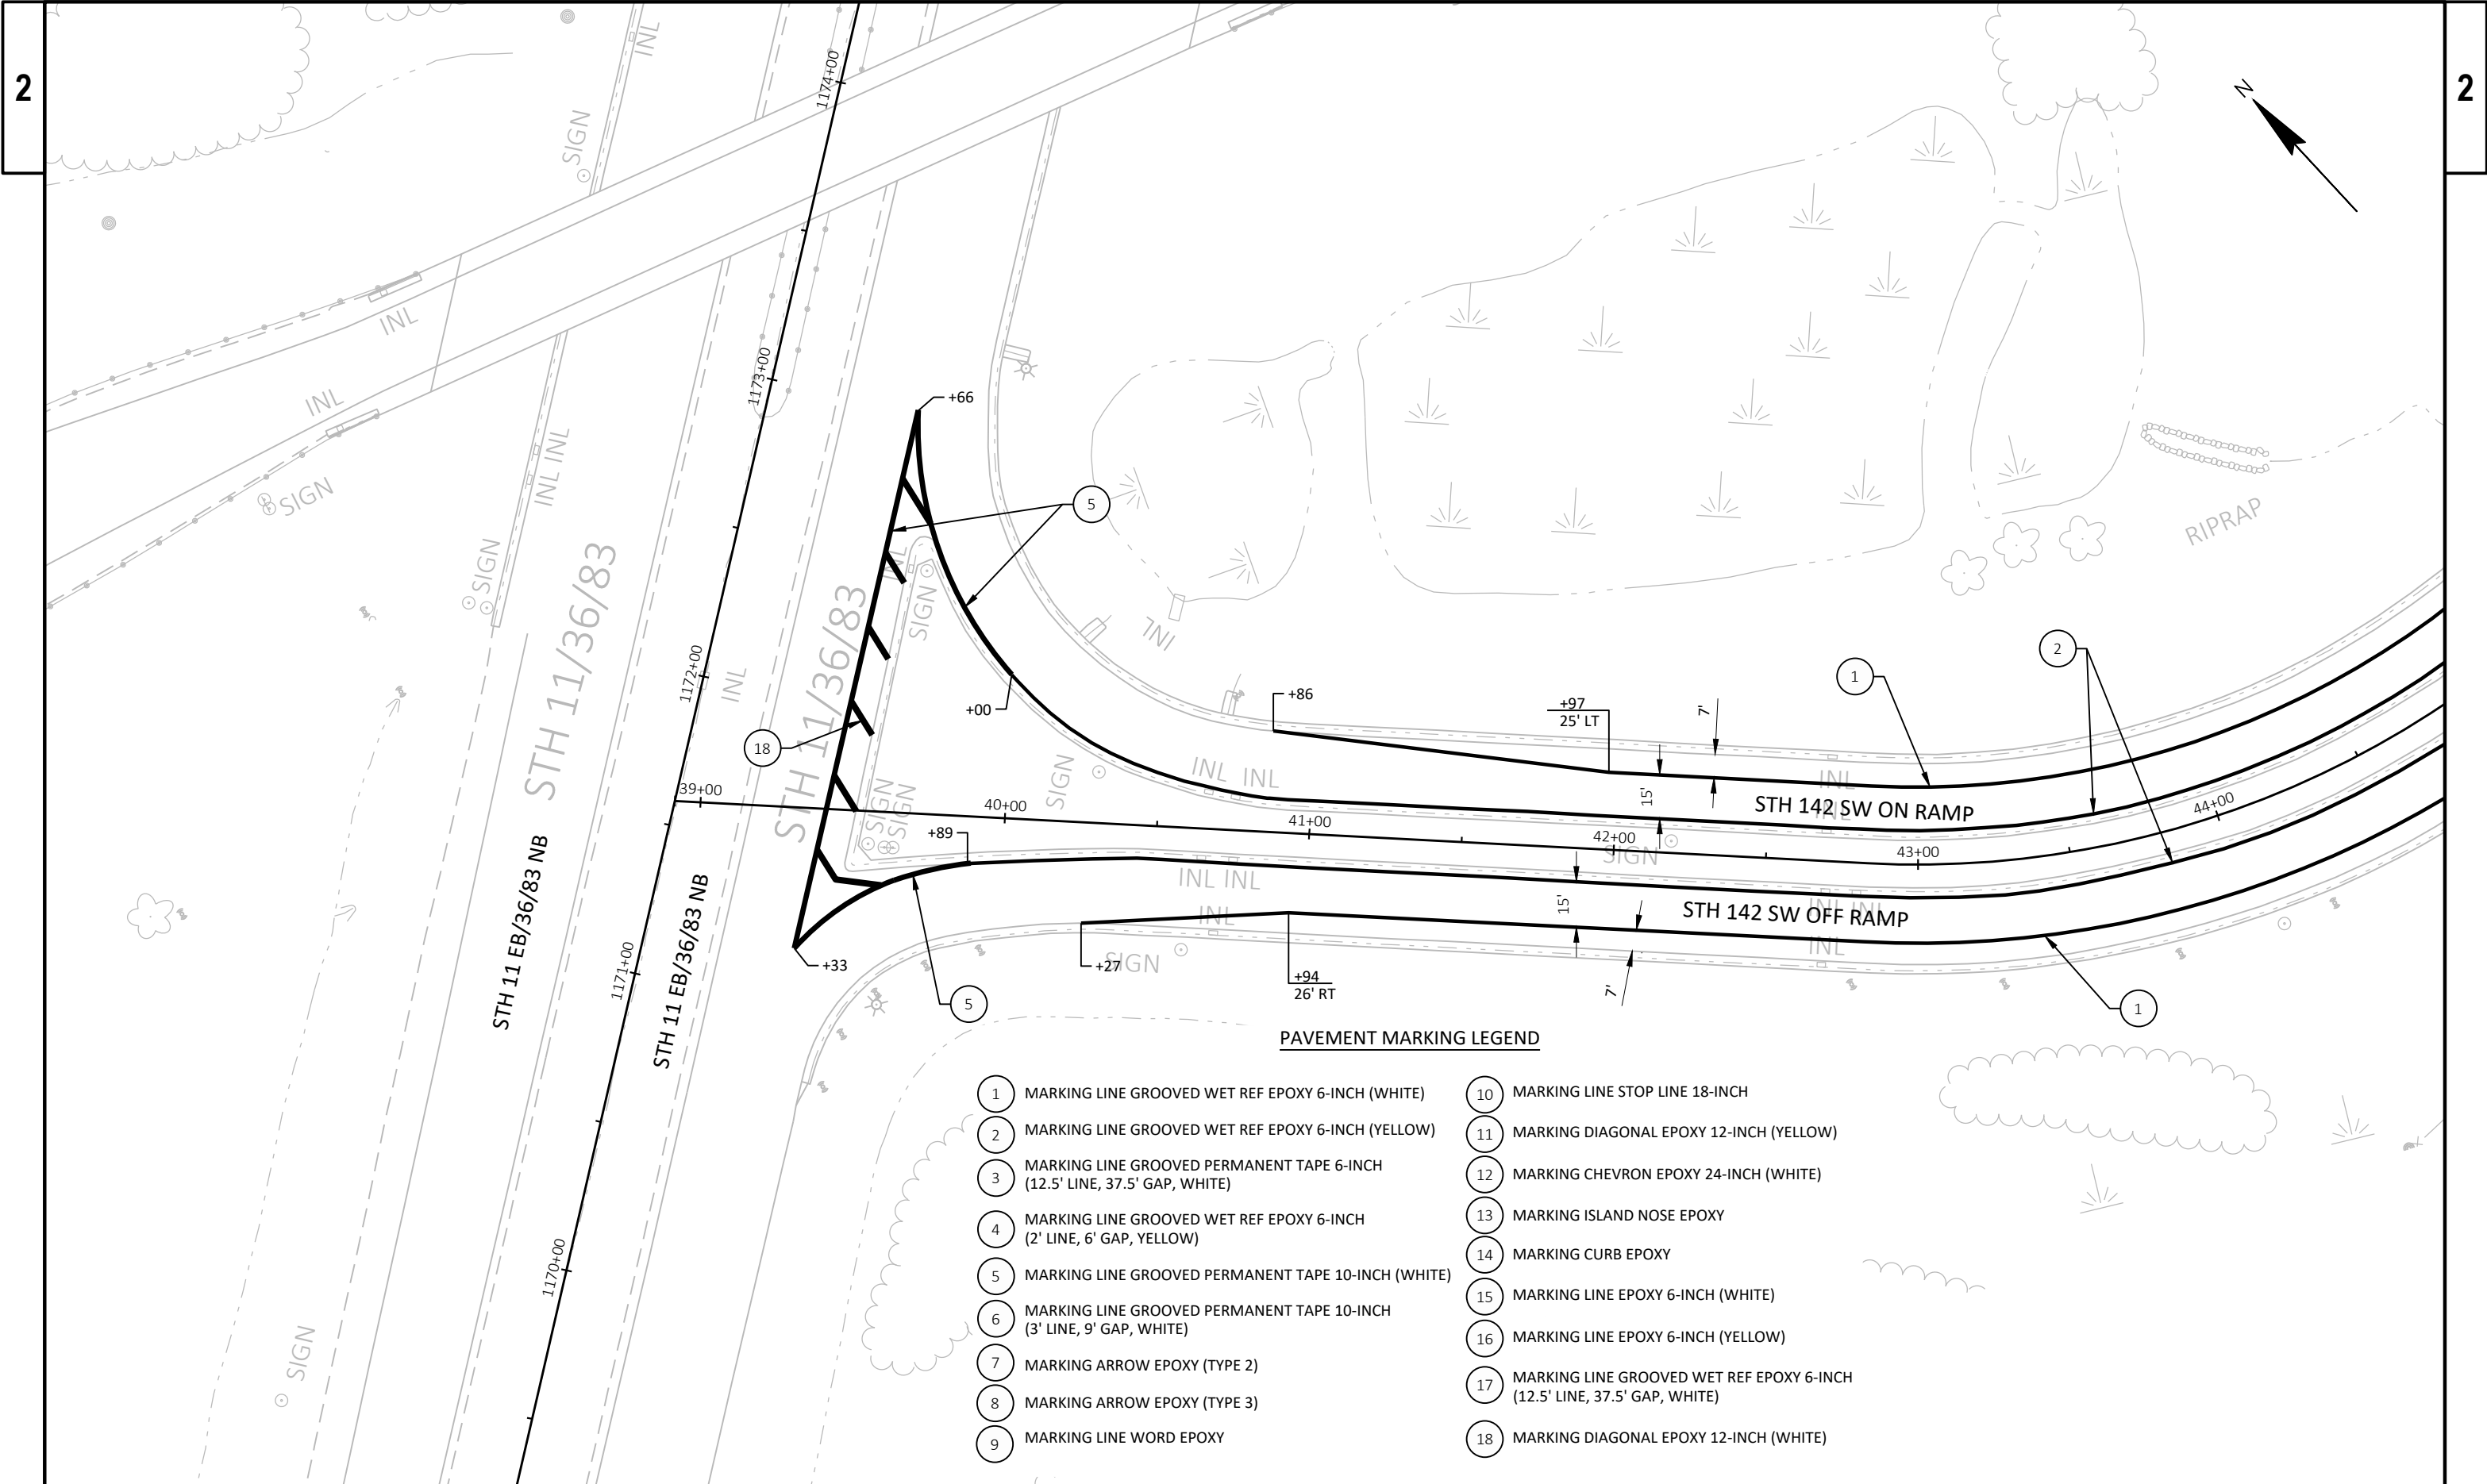


PAVEMENT MARKING LEGEND

- | | |
|---|---|
| 1 MARKING LINE GROOVED WET REF EPOXY 6-INCH (WHITE) | 10 MARKING LINE STOP LINE 18-INCH |
| 2 MARKING LINE GROOVED WET REF EPOXY 6-INCH (YELLOW) | 11 MARKING DIAGONAL EPOXY 12-INCH (YELLOW) |
| 3 MARKING LINE GROOVED PERMANENT TAPE 6-INCH (12.5' LINE, 37.5' GAP, WHITE) | 12 MARKING CHEVRON EPOXY 24-INCH (WHITE) |
| 4 MARKING LINE GROOVED WET REF EPOXY 6-INCH (2' LINE, 6' GAP, YELLOW) | 13 MARKING ISLAND NOSE EPOXY |
| 5 MARKING LINE GROOVED PERMANENT TAPE 10-INCH (WHITE) | 14 MARKING CURB EPOXY |
| 6 MARKING LINE GROOVED PERMANENT TAPE 10-INCH (3' LINE, 9' GAP, WHITE) | 15 MARKING LINE EPOXY 6-INCH (WHITE) |
| 7 MARKING ARROW EPOXY (TYPE 2) | 16 MARKING LINE EPOXY 6-INCH (YELLOW) |
| 8 MARKING ARROW EPOXY (TYPE 3) | 17 MARKING LINE GROOVED WET REF EPOXY 6-INCH (12.5' LINE, 37.5' GAP, WHITE) |
| 9 MARKING LINE WORD EPOXY | 18 MARKING DIAGONAL EPOXY 12-INCH (WHITE) |

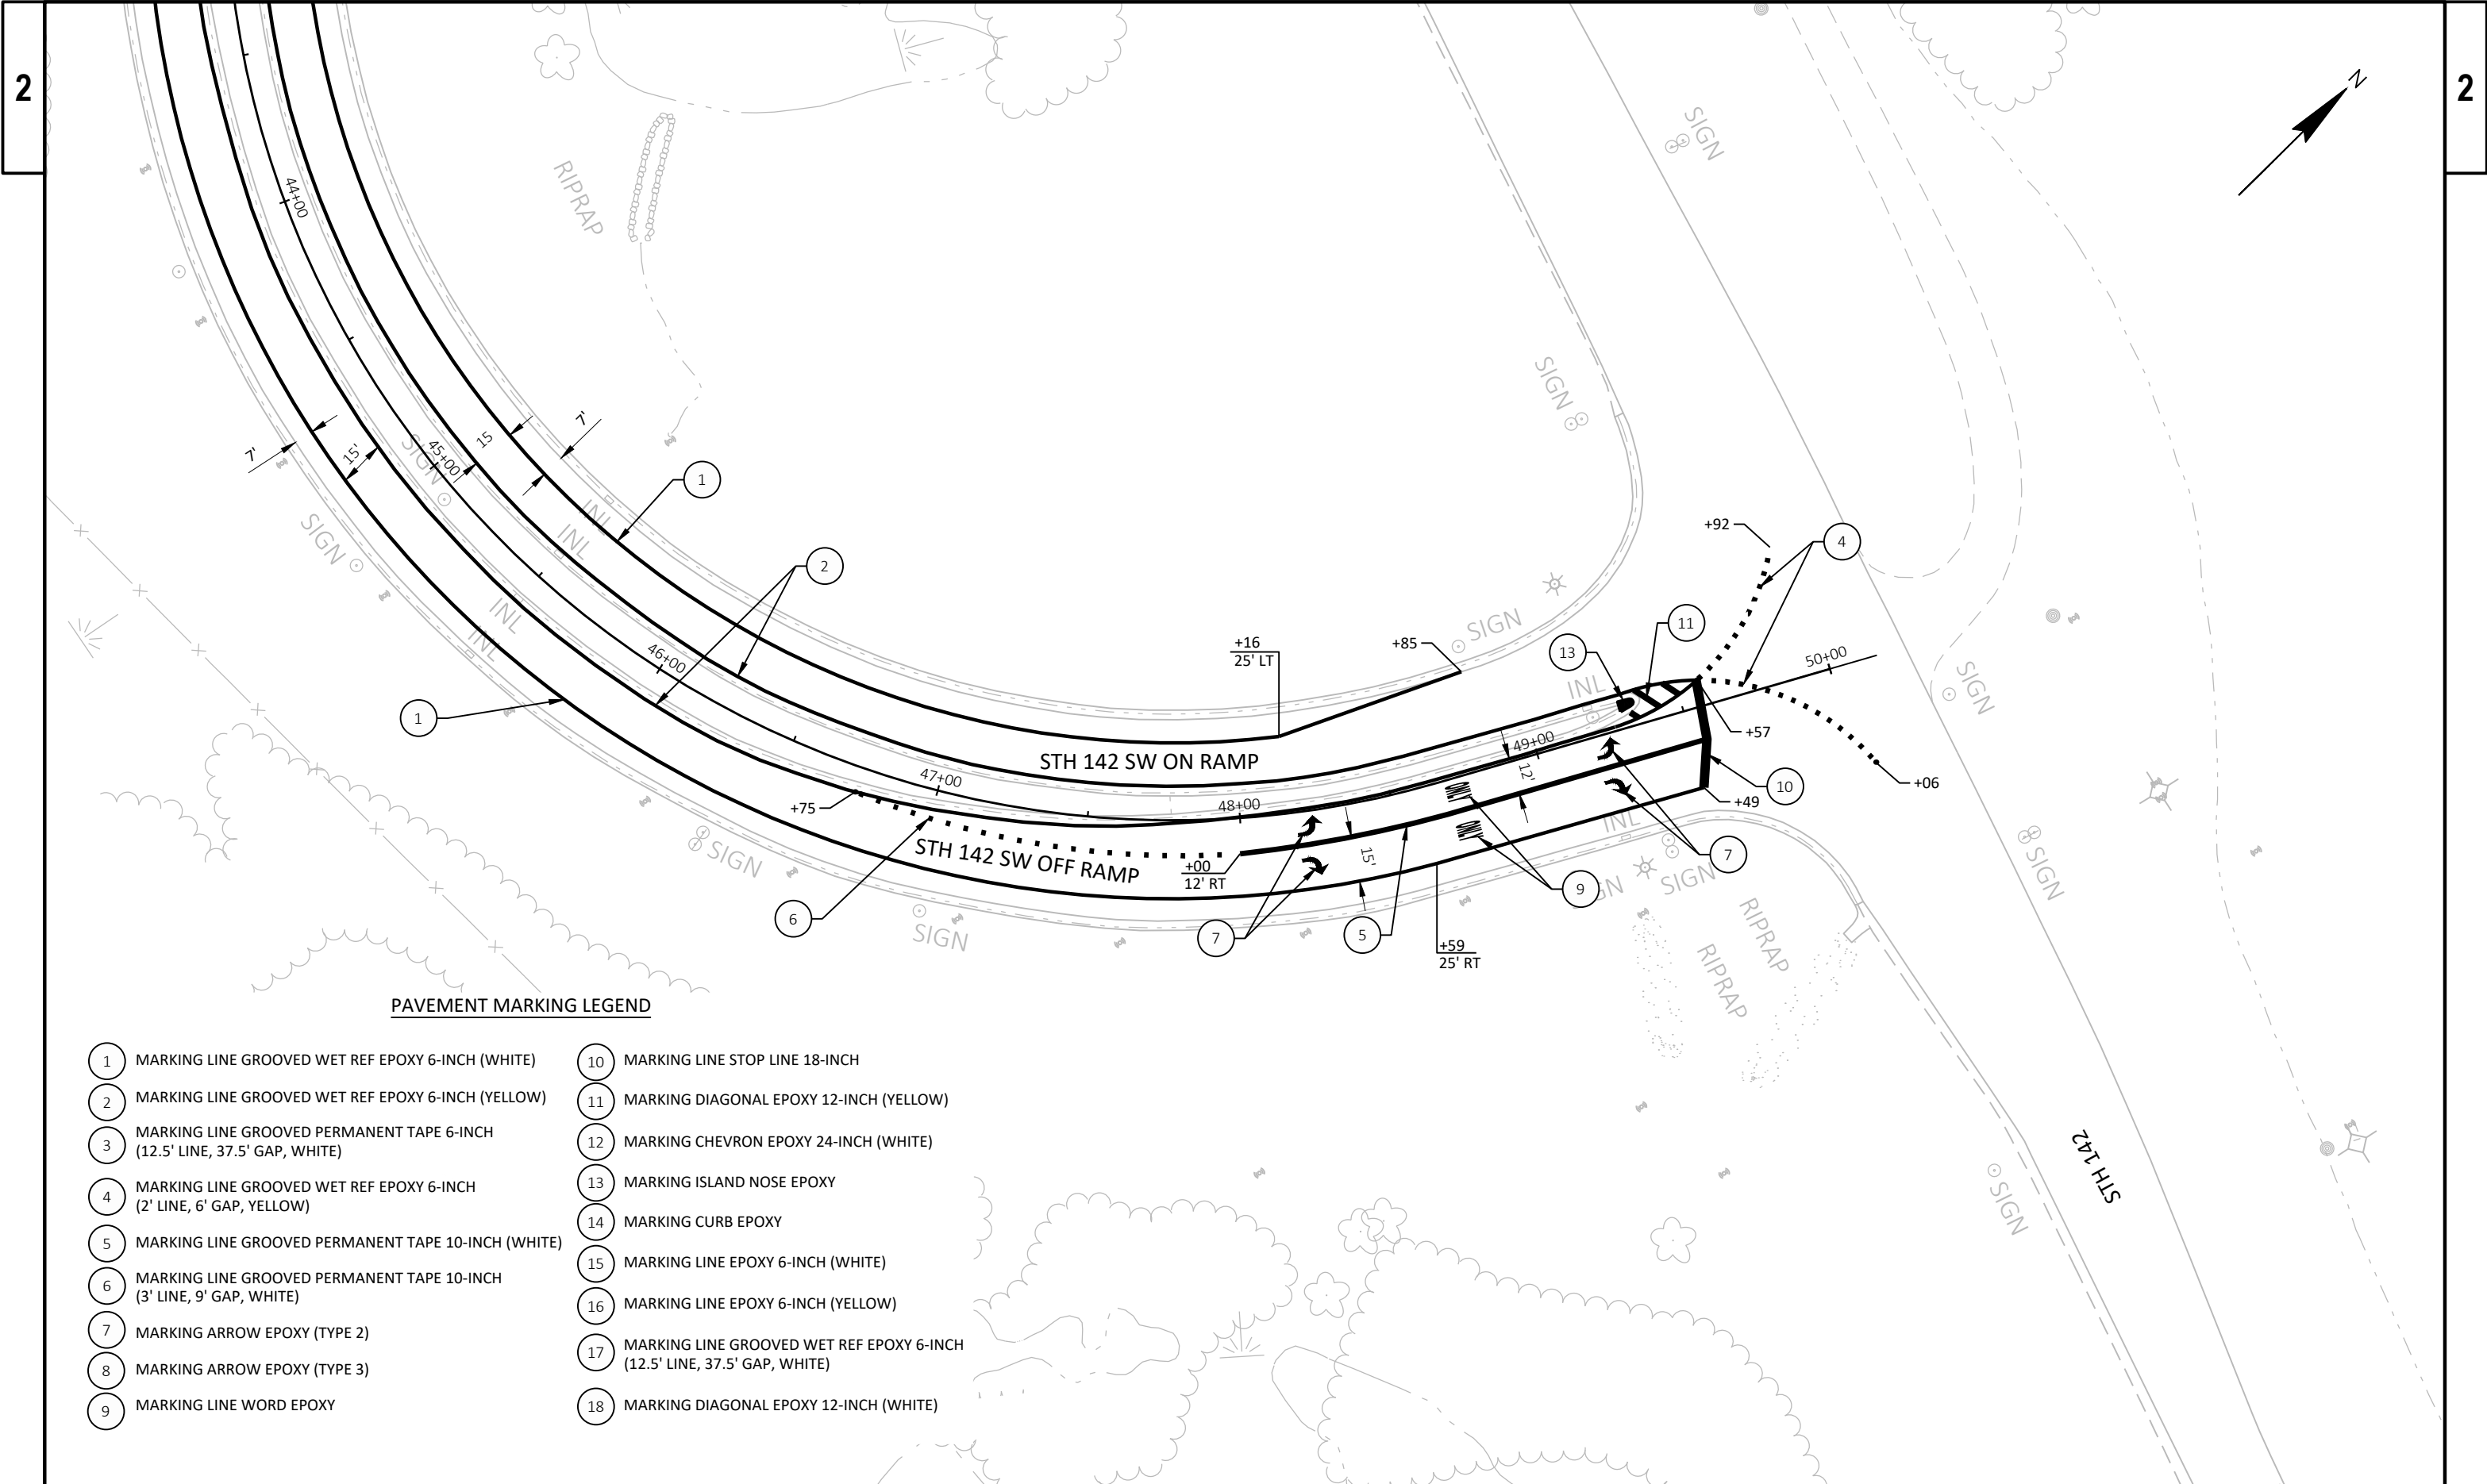


PAVEMENT MARKING LEGEND

- | | |
|---|---|
| 1 MARKING LINE GROOVED WET REF EPOXY 6-INCH (WHITE) | 10 MARKING LINE STOP LINE 18-INCH |
| 2 MARKING LINE GROOVED WET REF EPOXY 6-INCH (YELLOW) | 11 MARKING DIAGONAL EPOXY 12-INCH (YELLOW) |
| 3 MARKING LINE GROOVED PERMANENT TAPE 6-INCH (12.5' LINE, 37.5' GAP, WHITE) | 12 MARKING CHEVRON EPOXY 24-INCH (WHITE) |
| 4 MARKING LINE GROOVED WET REF EPOXY 6-INCH (2' LINE, 6' GAP, YELLOW) | 13 MARKING ISLAND NOSE EPOXY |
| 5 MARKING LINE GROOVED PERMANENT TAPE 10-INCH (WHITE) | 14 MARKING CURB EPOXY |
| 6 MARKING LINE GROOVED PERMANENT TAPE 10-INCH (3' LINE, 9' GAP, WHITE) | 15 MARKING LINE EPOXY 6-INCH (WHITE) |
| 7 MARKING ARROW EPOXY (TYPE 2) | 16 MARKING LINE EPOXY 6-INCH (YELLOW) |
| 8 MARKING ARROW EPOXY (TYPE 3) | 17 MARKING LINE GROOVED WET REF EPOXY 6-INCH (12.5' LINE, 37.5' GAP, WHITE) |
| 9 MARKING LINE WORD EPOXY | 18 MARKING DIAGONAL EPOXY 12-INCH (WHITE) |

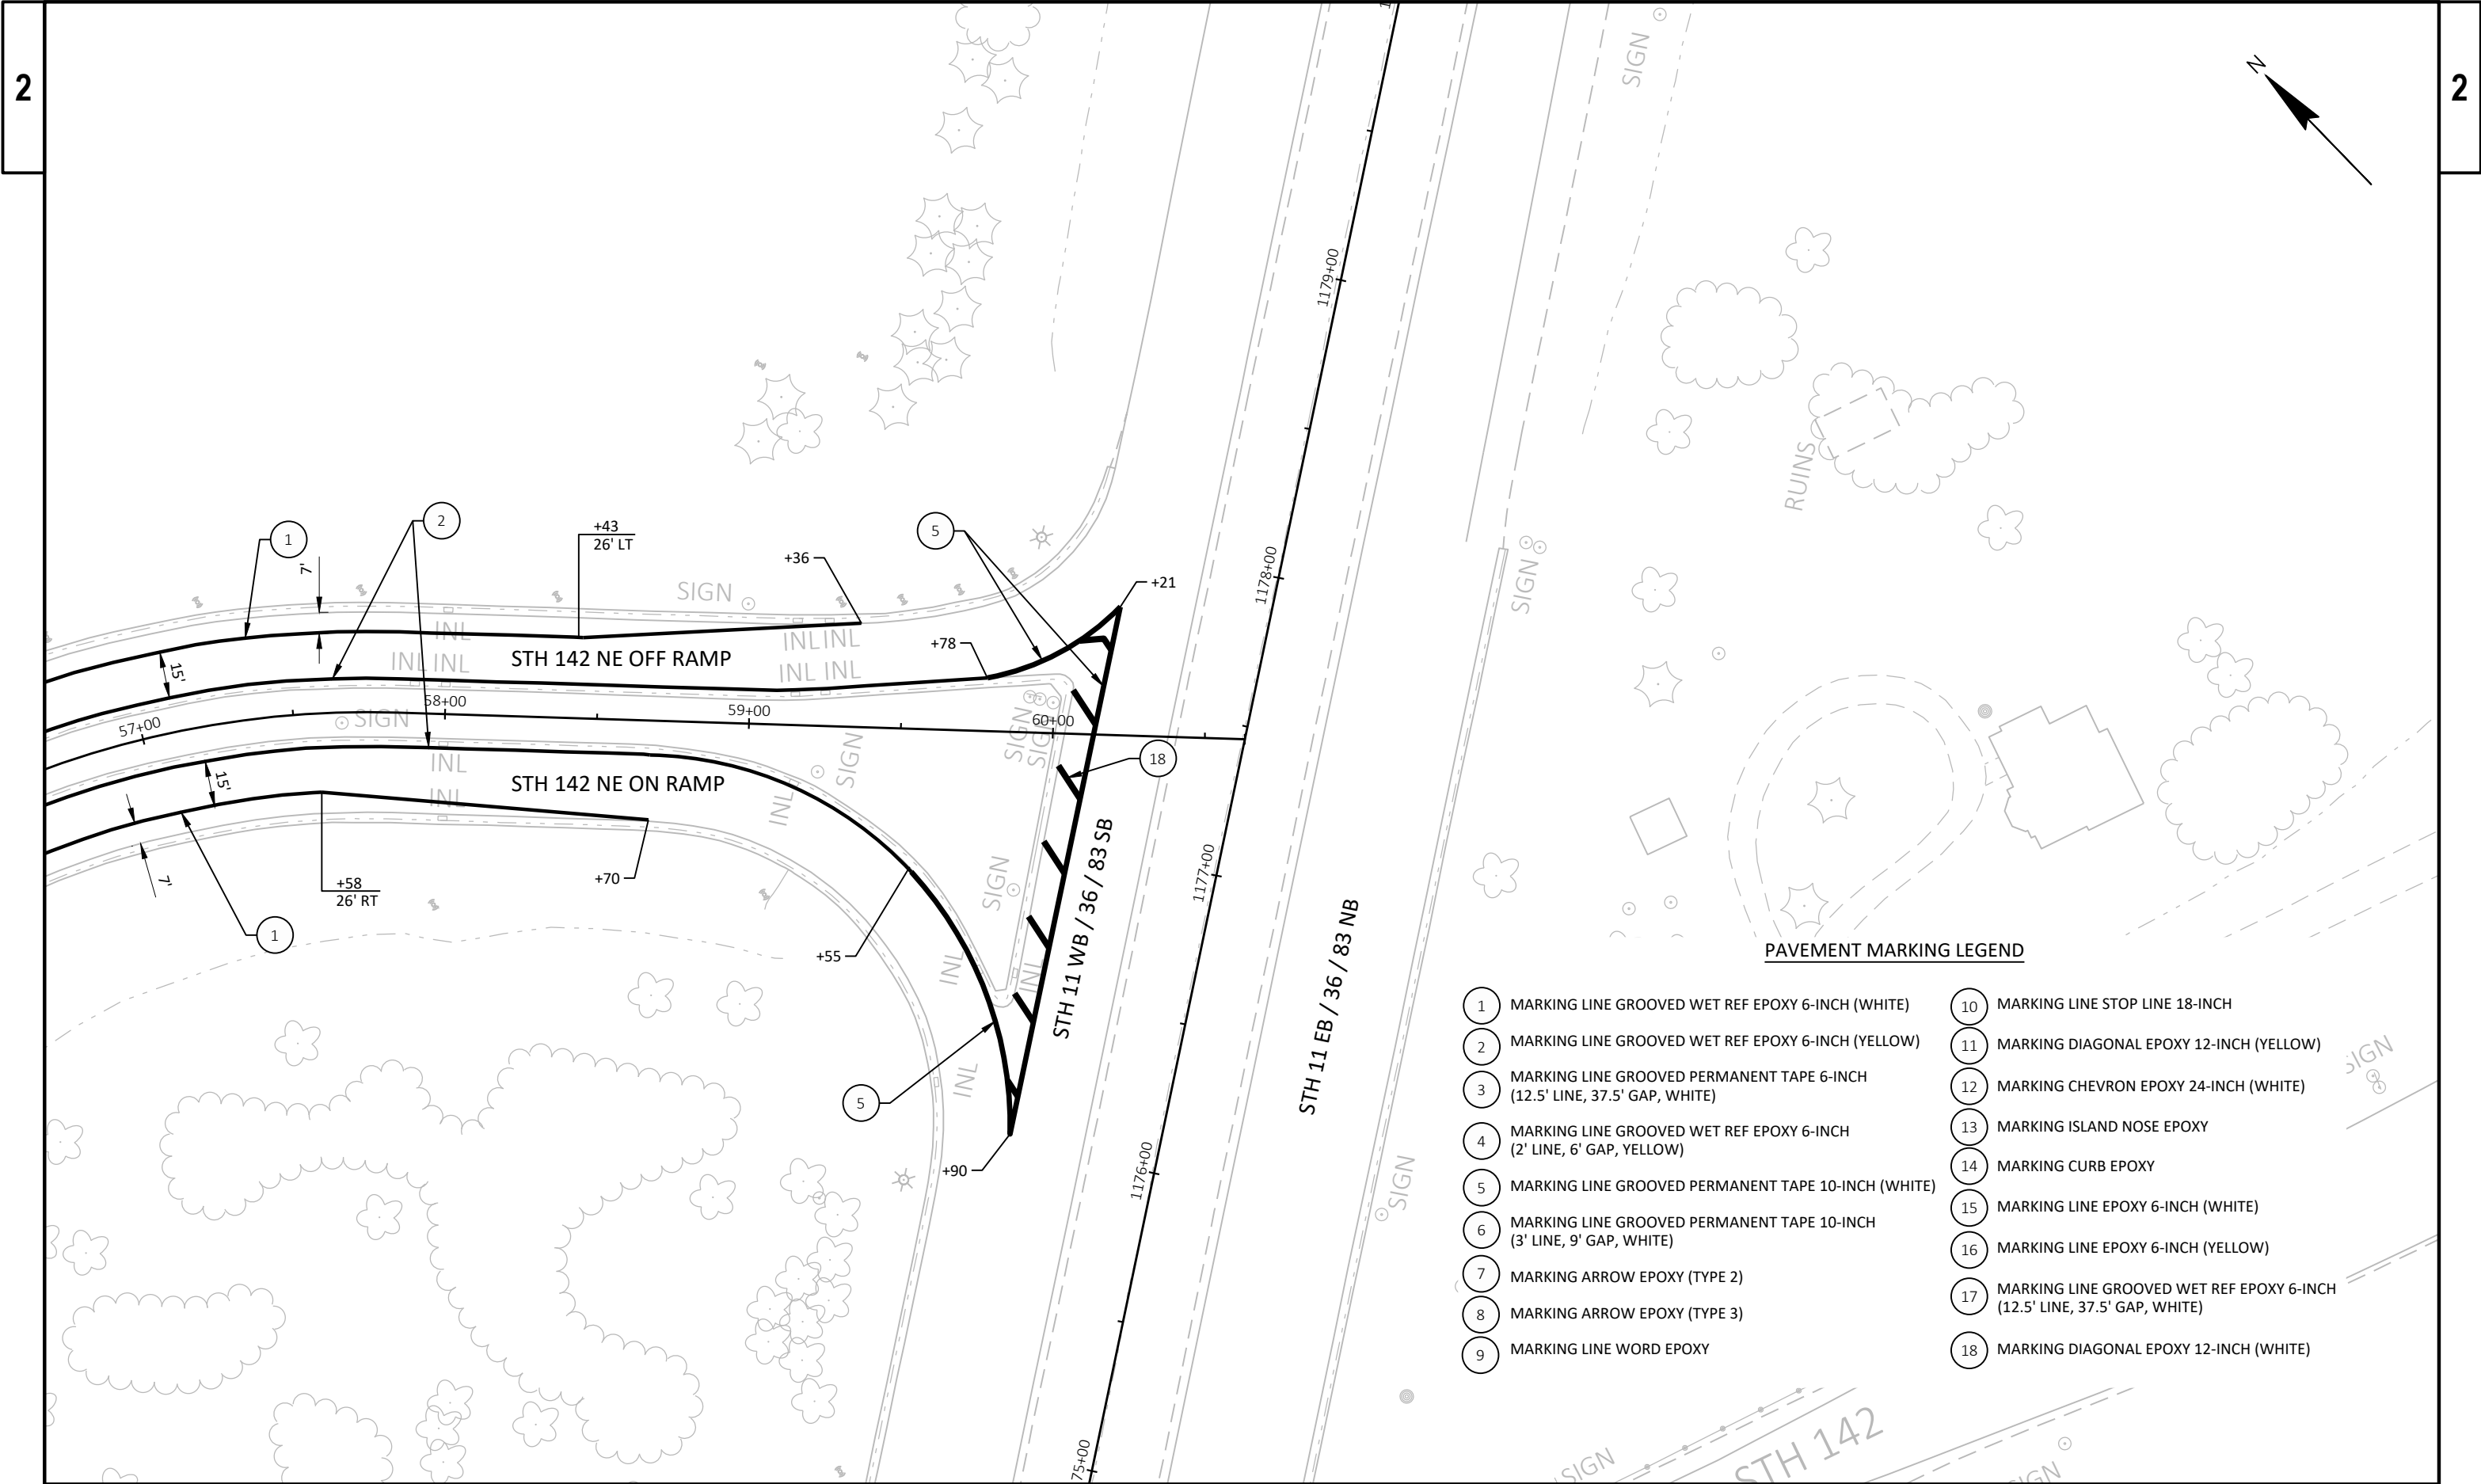


PAVEMENT MARKING LEGEND

- | | |
|---|---|
| 1 MARKING LINE GROOVED WET REF EPOXY 6-INCH (WHITE) | 10 MARKING LINE STOP LINE 18-INCH |
| 2 MARKING LINE GROOVED WET REF EPOXY 6-INCH (YELLOW) | 11 MARKING DIAGONAL EPOXY 12-INCH (YELLOW) |
| 3 MARKING LINE GROOVED PERMANENT TAPE 6-INCH (12.5' LINE, 37.5' GAP, WHITE) | 12 MARKING CHEVRON EPOXY 24-INCH (WHITE) |
| 4 MARKING LINE GROOVED WET REF EPOXY 6-INCH (2' LINE, 6' GAP, YELLOW) | 13 MARKING ISLAND NOSE EPOXY |
| 5 MARKING LINE GROOVED PERMANENT TAPE 10-INCH (WHITE) | 14 MARKING CURB EPOXY |
| 6 MARKING LINE GROOVED PERMANENT TAPE 10-INCH (3' LINE, 9' GAP, WHITE) | 15 MARKING LINE EPOXY 6-INCH (WHITE) |
| 7 MARKING ARROW EPOXY (TYPE 2) | 16 MARKING LINE EPOXY 6-INCH (YELLOW) |
| 8 MARKING ARROW EPOXY (TYPE 3) | 17 MARKING LINE GROOVED WET REF EPOXY 6-INCH (12.5' LINE, 37.5' GAP, WHITE) |
| 9 MARKING LINE WORD EPOXY | 18 MARKING DIAGONAL EPOXY 12-INCH (WHITE) |

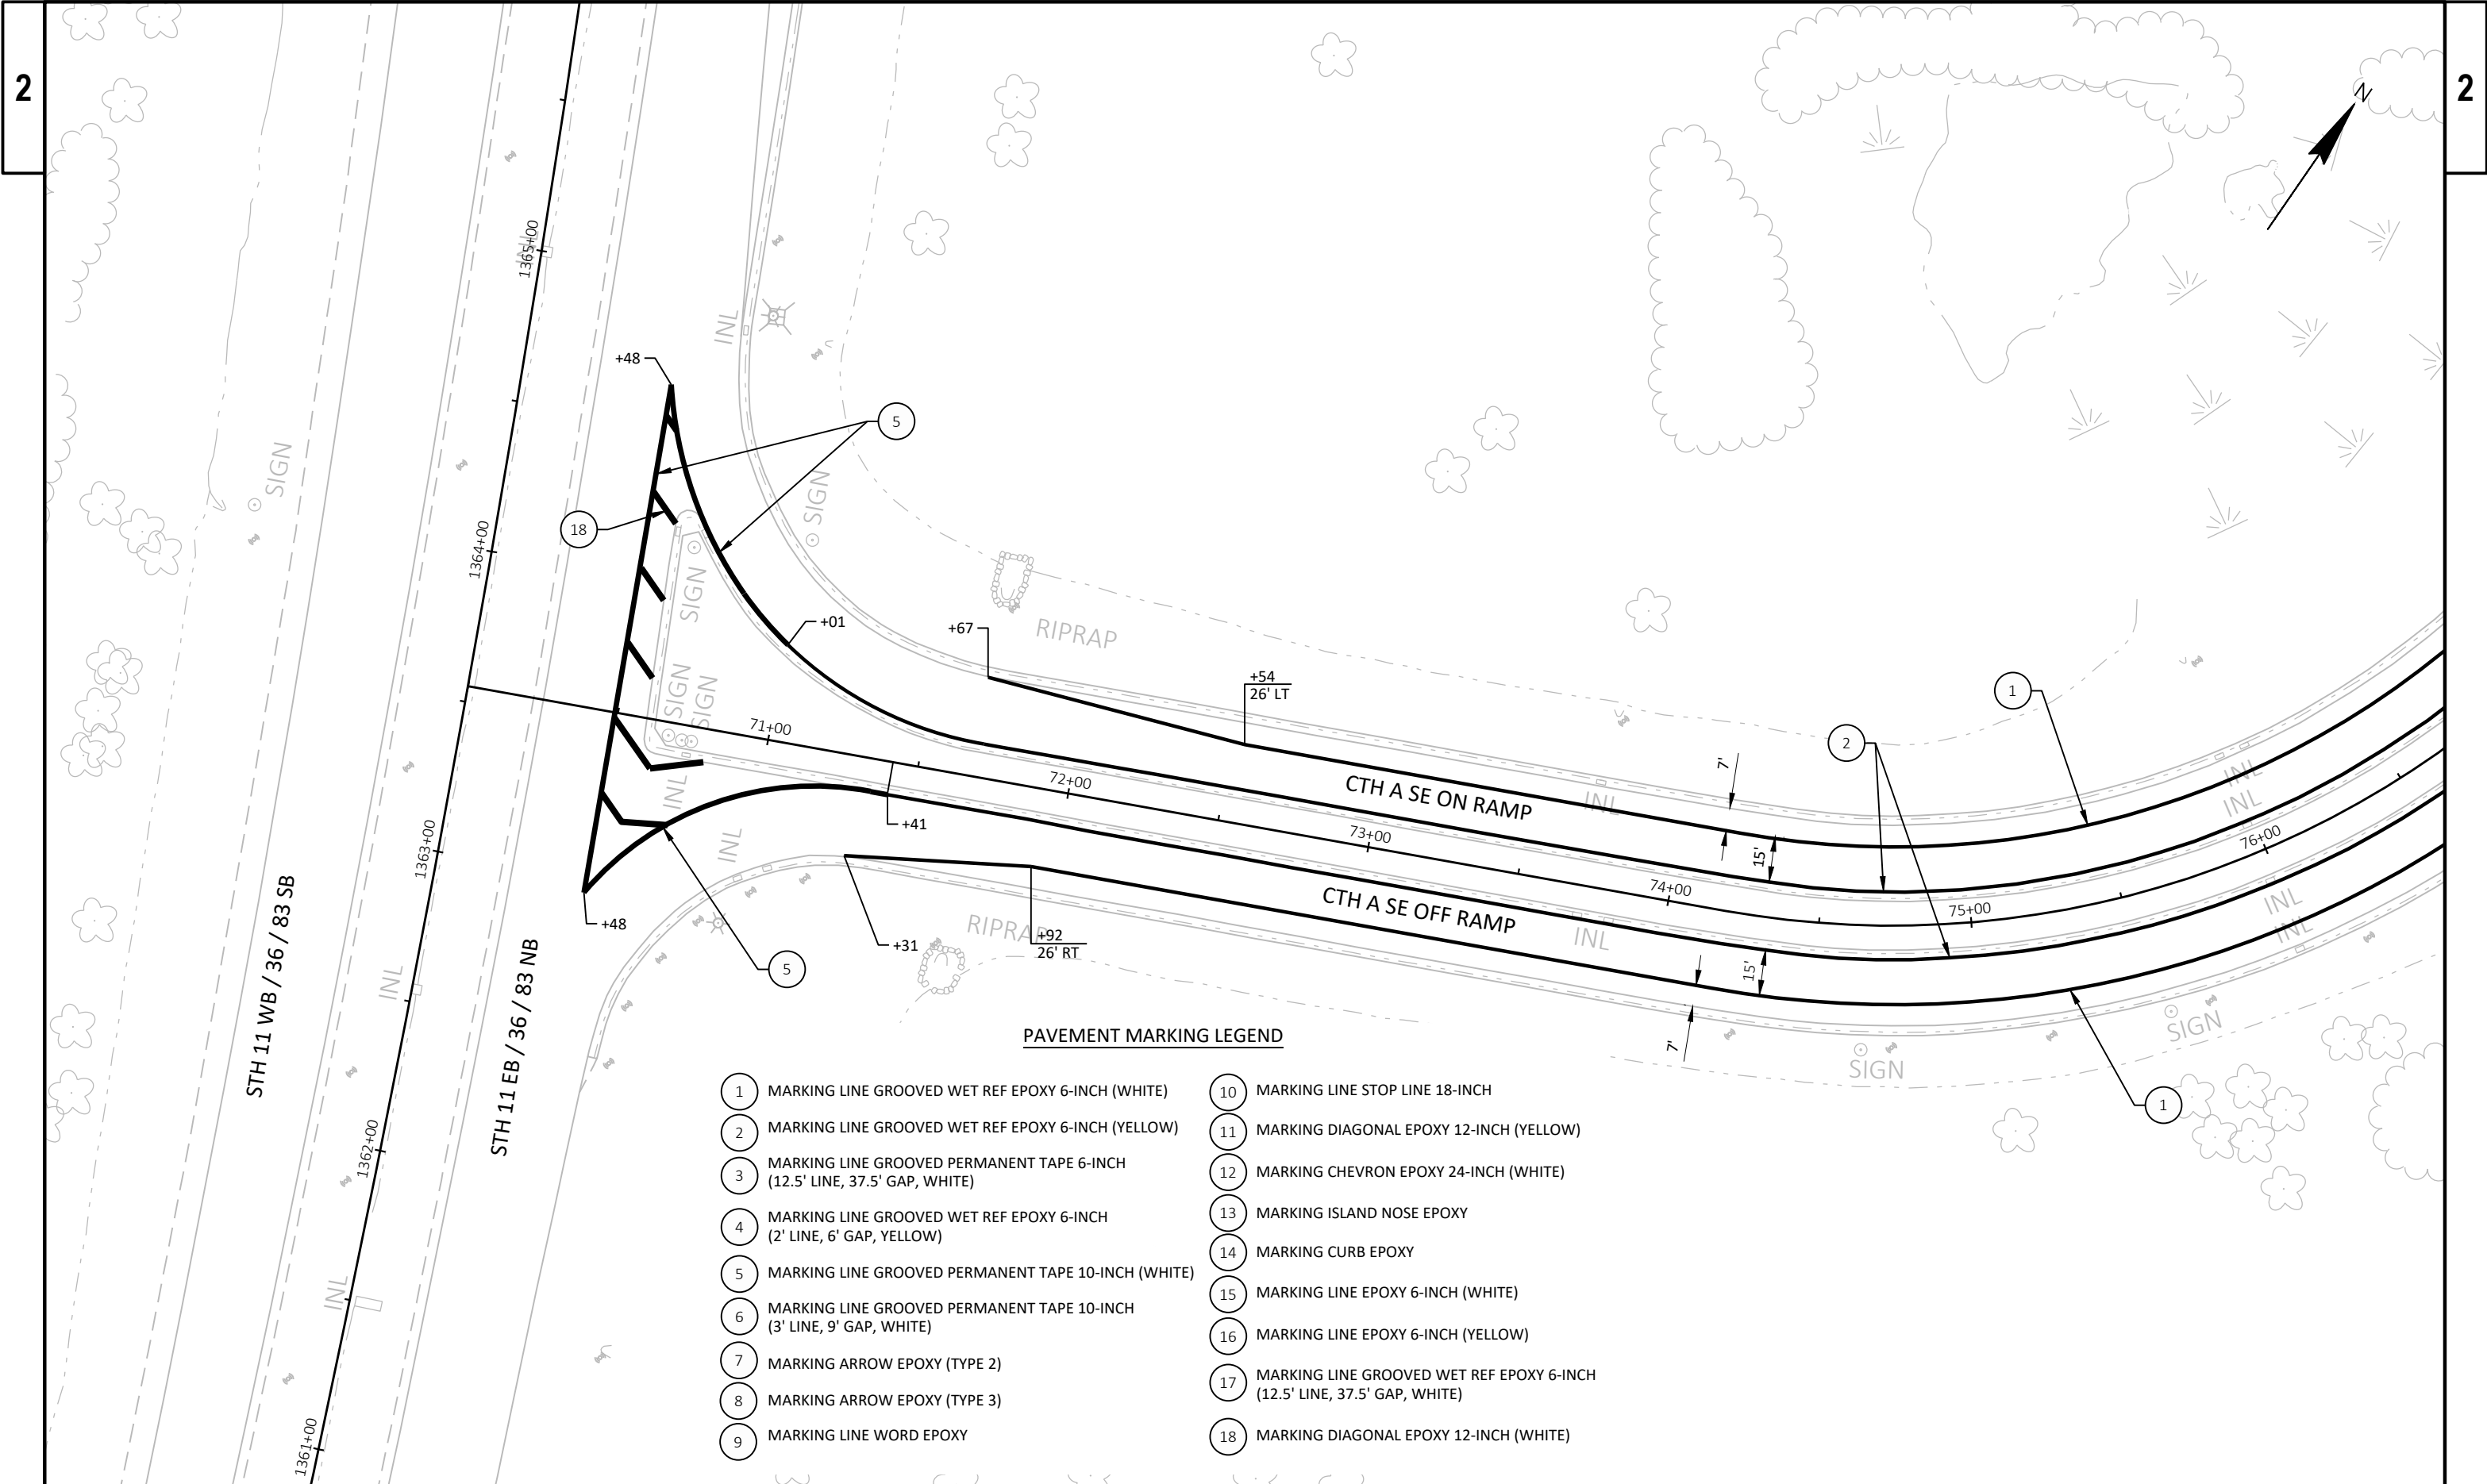


PAVEMENT MARKING LEGEND

- | | |
|---|---|
| 1 MARKING LINE GROOVED WET REF EPOXY 6-INCH (WHITE) | 10 MARKING LINE STOP LINE 18-INCH |
| 2 MARKING LINE GROOVED WET REF EPOXY 6-INCH (YELLOW) | 11 MARKING DIAGONAL EPOXY 12-INCH (YELLOW) |
| 3 MARKING LINE GROOVED PERMANENT TAPE 6-INCH (12.5' LINE, 37.5' GAP, WHITE) | 12 MARKING CHEVRON EPOXY 24-INCH (WHITE) |
| 4 MARKING LINE GROOVED WET REF EPOXY 6-INCH (2' LINE, 6' GAP, YELLOW) | 13 MARKING ISLAND NOSE EPOXY |
| 5 MARKING LINE GROOVED PERMANENT TAPE 10-INCH (WHITE) | 14 MARKING CURB EPOXY |
| 6 MARKING LINE GROOVED PERMANENT TAPE 10-INCH (3' LINE, 9' GAP, WHITE) | 15 MARKING LINE EPOXY 6-INCH (WHITE) |
| 7 MARKING ARROW EPOXY (TYPE 2) | 16 MARKING LINE EPOXY 6-INCH (YELLOW) |
| 8 MARKING ARROW EPOXY (TYPE 3) | 17 MARKING LINE GROOVED WET REF EPOXY 6-INCH (12.5' LINE, 37.5' GAP, WHITE) |
| 9 MARKING LINE WORD EPOXY | 18 MARKING DIAGONAL EPOXY 12-INCH (WHITE) |

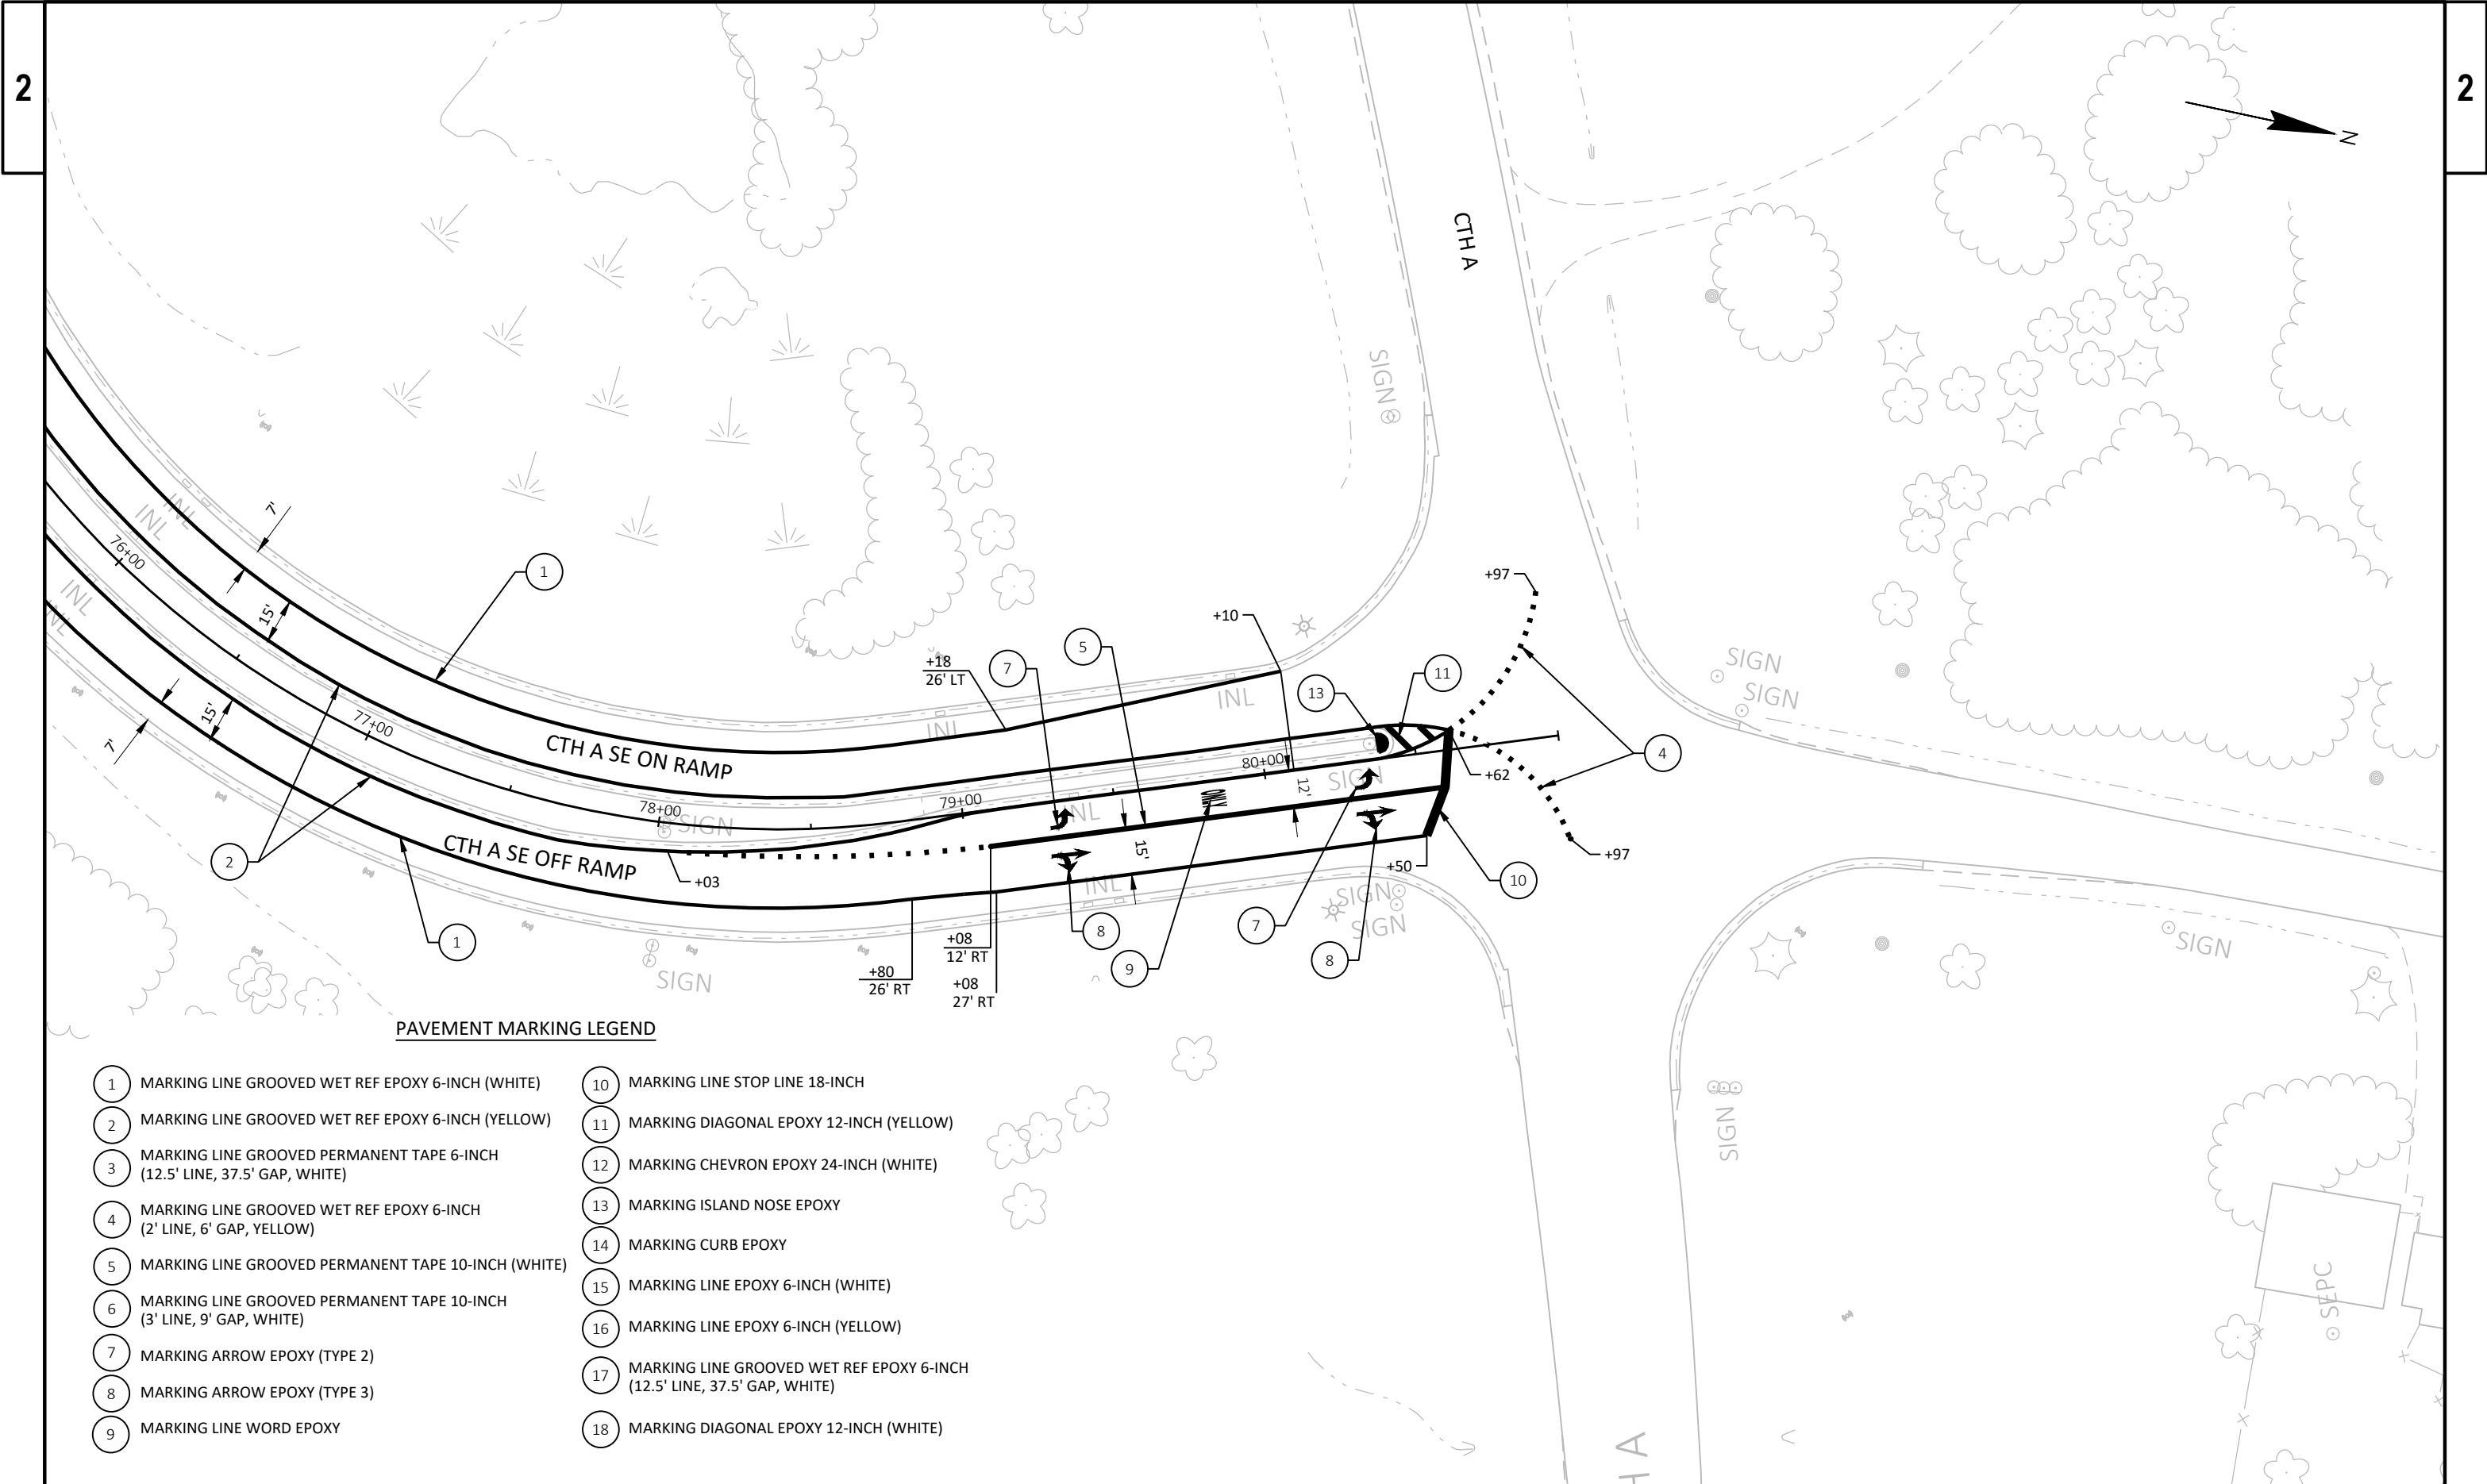



PAVEMENT MARKING LEGEND

- | | |
|---|---|
| 1 MARKING LINE GROOVED WET REF EPOXY 6-INCH (WHITE) | 10 MARKING LINE STOP LINE 18-INCH |
| 2 MARKING LINE GROOVED WET REF EPOXY 6-INCH (YELLOW) | 11 MARKING DIAGONAL EPOXY 12-INCH (YELLOW) |
| 3 MARKING LINE GROOVED PERMANENT TAPE 6-INCH (12.5' LINE, 37.5' GAP, WHITE) | 12 MARKING CHEVRON EPOXY 24-INCH (WHITE) |
| 4 MARKING LINE GROOVED WET REF EPOXY 6-INCH (2' LINE, 6' GAP, YELLOW) | 13 MARKING ISLAND NOSE EPOXY |
| 5 MARKING LINE GROOVED PERMANENT TAPE 10-INCH (WHITE) | 14 MARKING CURB EPOXY |
| 6 MARKING LINE GROOVED PERMANENT TAPE 10-INCH (3' LINE, 9' GAP, WHITE) | 15 MARKING LINE EPOXY 6-INCH (WHITE) |
| 7 MARKING ARROW EPOXY (TYPE 2) | 16 MARKING LINE EPOXY 6-INCH (YELLOW) |
| 8 MARKING ARROW EPOXY (TYPE 3) | 17 MARKING LINE GROOVED WET REF EPOXY 6-INCH (12.5' LINE, 37.5' GAP, WHITE) |
| 9 MARKING LINE WORD EPOXY | 18 MARKING DIAGONAL EPOXY 12-INCH (WHITE) |

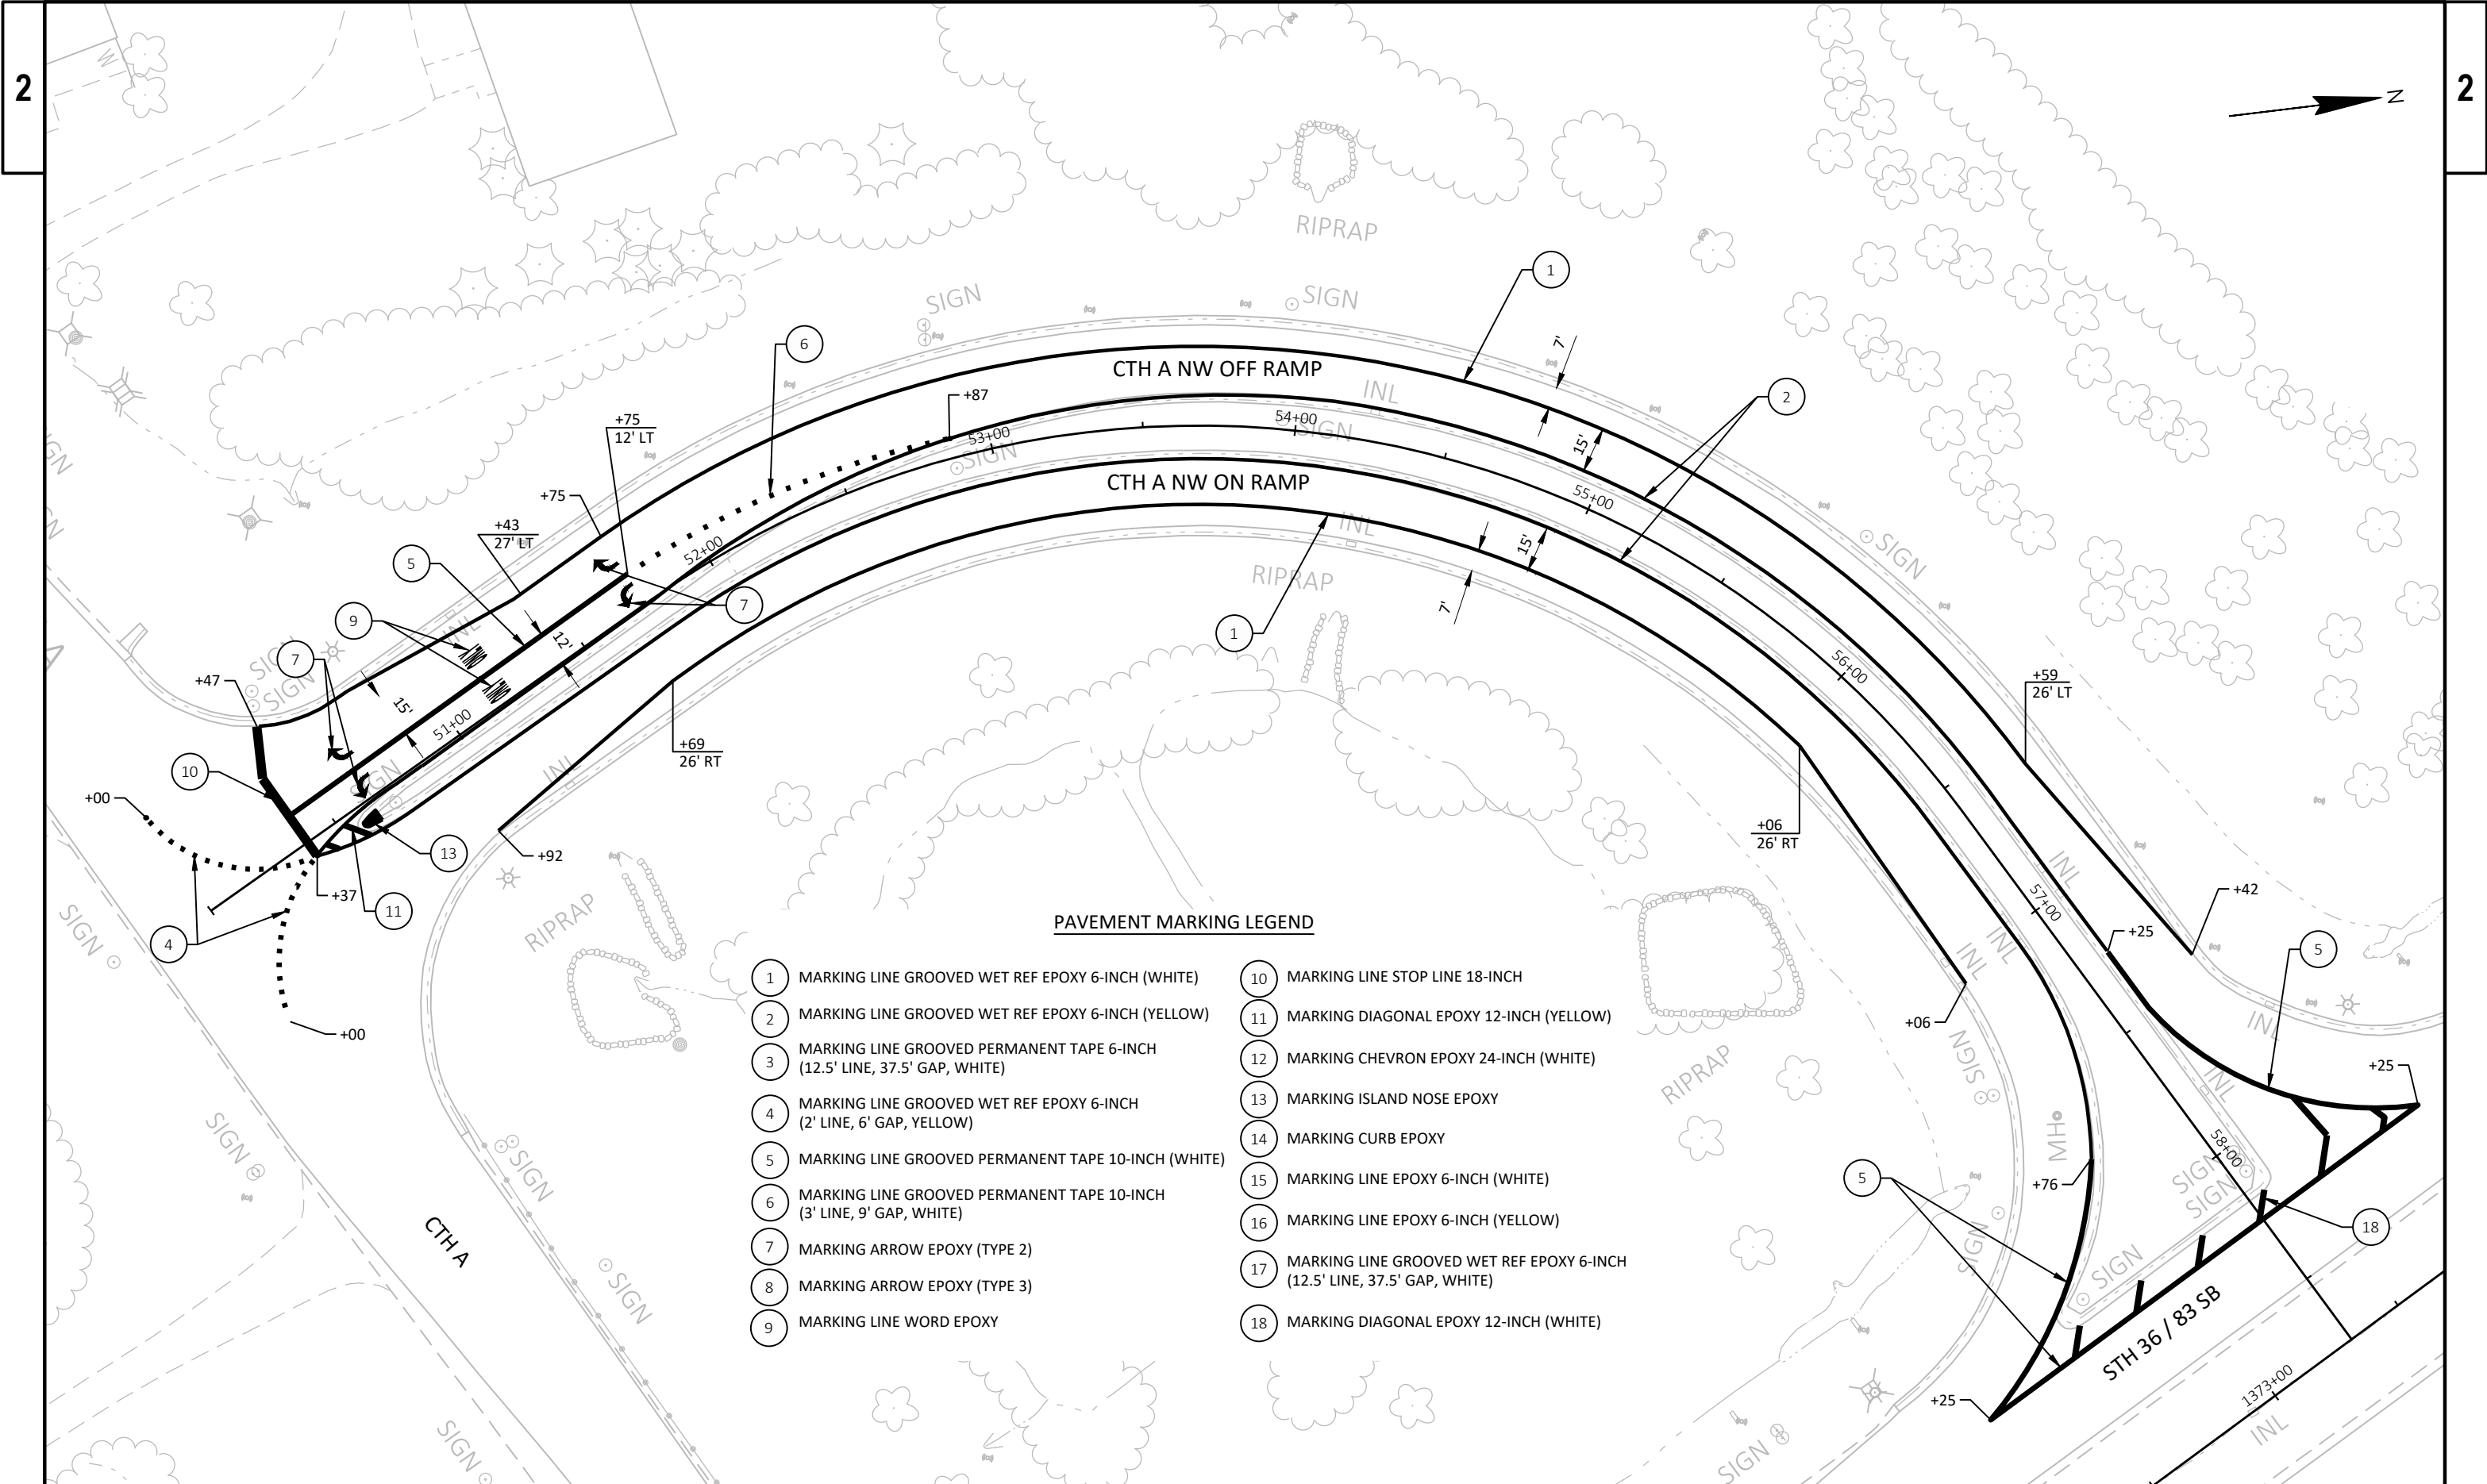


PAVEMENT MARKING LEGEND

- | | | | |
|---|---|----|--|
| 1 | MARKING LINE GROOVED WET REF EPOXY 6-INCH (WHITE) | 10 | MARKING LINE STOP LINE 18-INCH |
| 2 | MARKING LINE GROOVED WET REF EPOXY 6-INCH (YELLOW) | 11 | MARKING DIAGONAL EPOXY 12-INCH (YELLOW) |
| 3 | MARKING LINE GROOVED PERMANENT TAPE 6-INCH (12.5' LINE, 37.5' GAP, WHITE) | 12 | MARKING CHEVRON EPOXY 24-INCH (WHITE) |
| 4 | MARKING LINE GROOVED WET REF EPOXY 6-INCH (2' LINE, 6' GAP, YELLOW) | 13 | MARKING ISLAND NOSE EPOXY |
| 5 | MARKING LINE GROOVED PERMANENT TAPE 10-INCH (WHITE) | 14 | MARKING CURB EPOXY |
| 6 | MARKING LINE GROOVED PERMANENT TAPE 10-INCH (3' LINE, 9' GAP, WHITE) | 15 | MARKING LINE EPOXY 6-INCH (WHITE) |
| 7 | MARKING ARROW EPOXY (TYPE 2) | 16 | MARKING LINE EPOXY 6-INCH (YELLOW) |
| 8 | MARKING ARROW EPOXY (TYPE 3) | 17 | MARKING LINE GROOVED WET REF EPOXY 6-INCH (12.5' LINE, 37.5' GAP, WHITE) |
| 9 | MARKING LINE WORD EPOXY | 18 | MARKING DIAGONAL EPOXY 12-INCH (WHITE) |

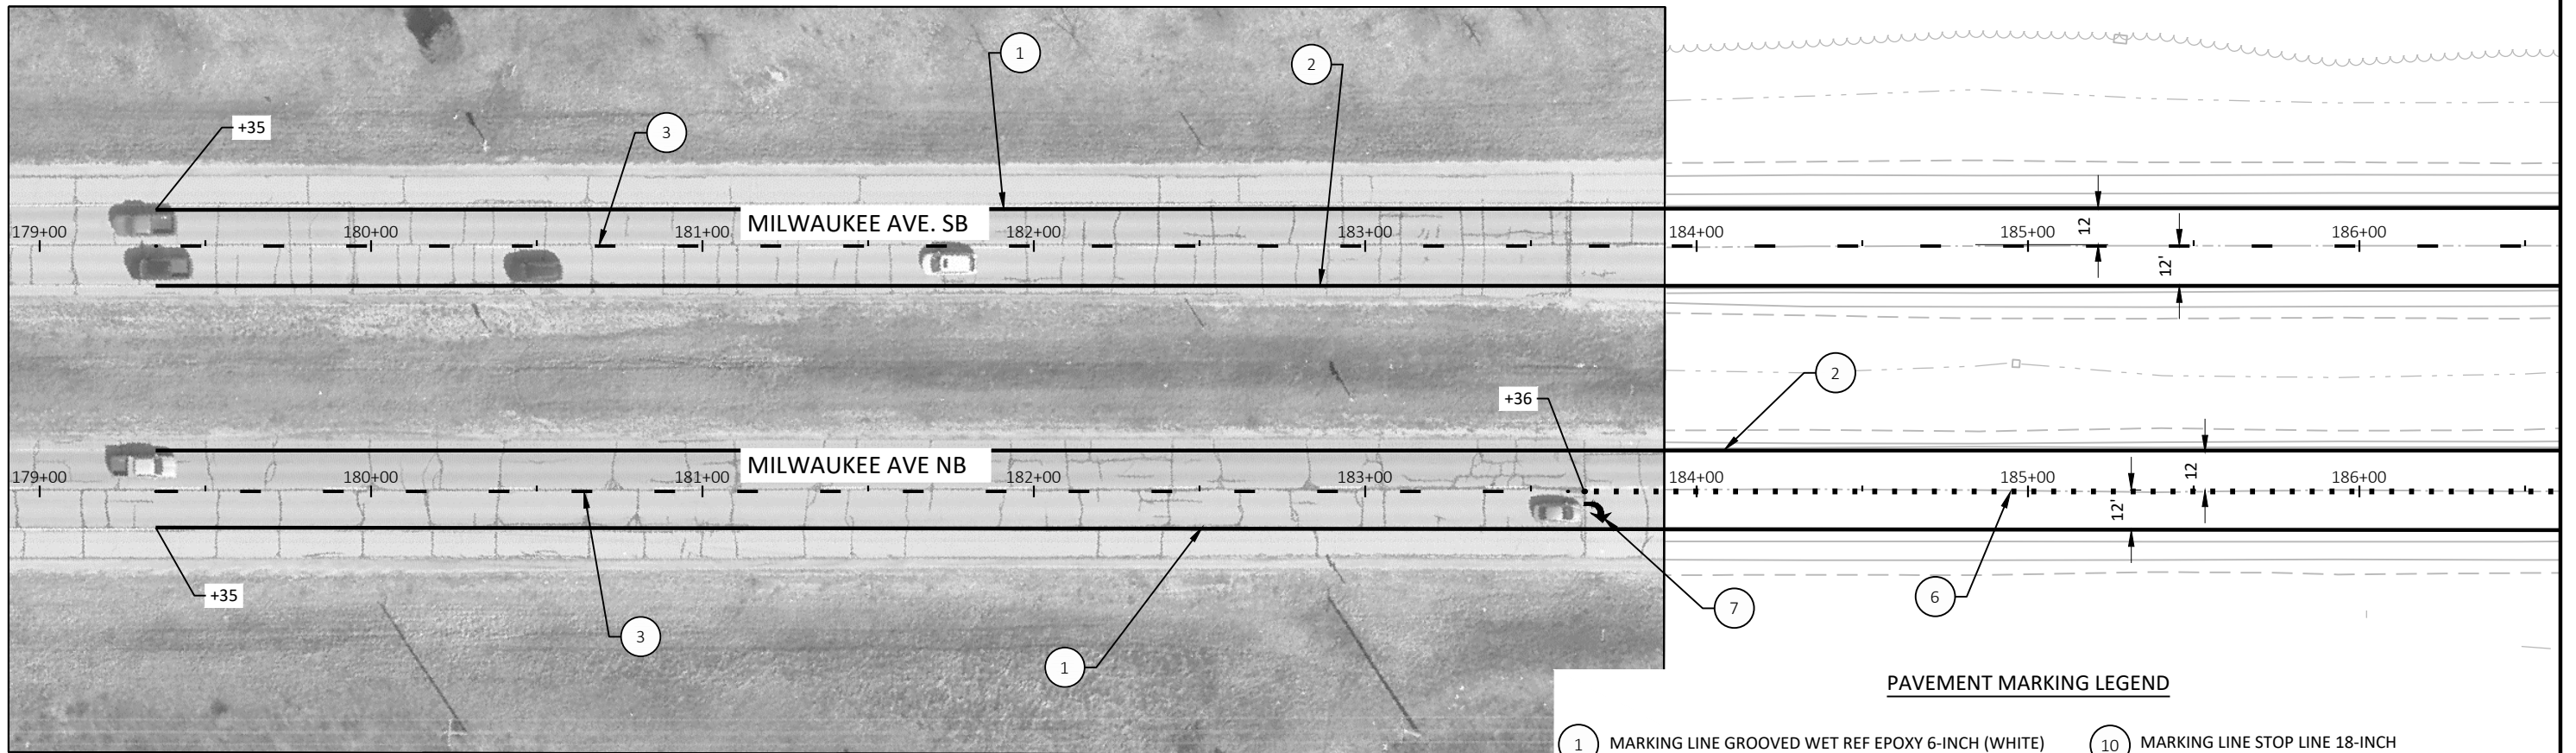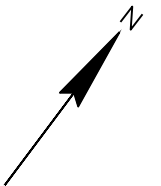

PAVEMENT MARKING LEGEND

- | | |
|---|---|
| 1 MARKING LINE GROOVED WET REF EPOXY 6-INCH (WHITE) | 10 MARKING LINE STOP LINE 18-INCH |
| 2 MARKING LINE GROOVED WET REF EPOXY 6-INCH (YELLOW) | 11 MARKING DIAGONAL EPOXY 12-INCH (YELLOW) |
| 3 MARKING LINE GROOVED PERMANENT TAPE 6-INCH (12.5' LINE, 37.5' GAP, WHITE) | 12 MARKING CHEVRON EPOXY 24-INCH (WHITE) |
| 4 MARKING LINE GROOVED WET REF EPOXY 6-INCH (2' LINE, 6' GAP, YELLOW) | 13 MARKING ISLAND NOSE EPOXY |
| 5 MARKING LINE GROOVED PERMANENT TAPE 10-INCH (WHITE) | 14 MARKING CURB EPOXY |
| 6 MARKING LINE GROOVED PERMANENT TAPE 10-INCH (3' LINE, 9' GAP, WHITE) | 15 MARKING LINE EPOXY 6-INCH (WHITE) |
| 7 MARKING ARROW EPOXY (TYPE 2) | 16 MARKING LINE EPOXY 6-INCH (YELLOW) |
| 8 MARKING ARROW EPOXY (TYPE 3) | 17 MARKING LINE GROOVED WET REF EPOXY 6-INCH (12.5' LINE, 37.5' GAP, WHITE) |
| 9 MARKING LINE WORD EPOXY | 18 MARKING DIAGONAL EPOXY 12-INCH (WHITE) |

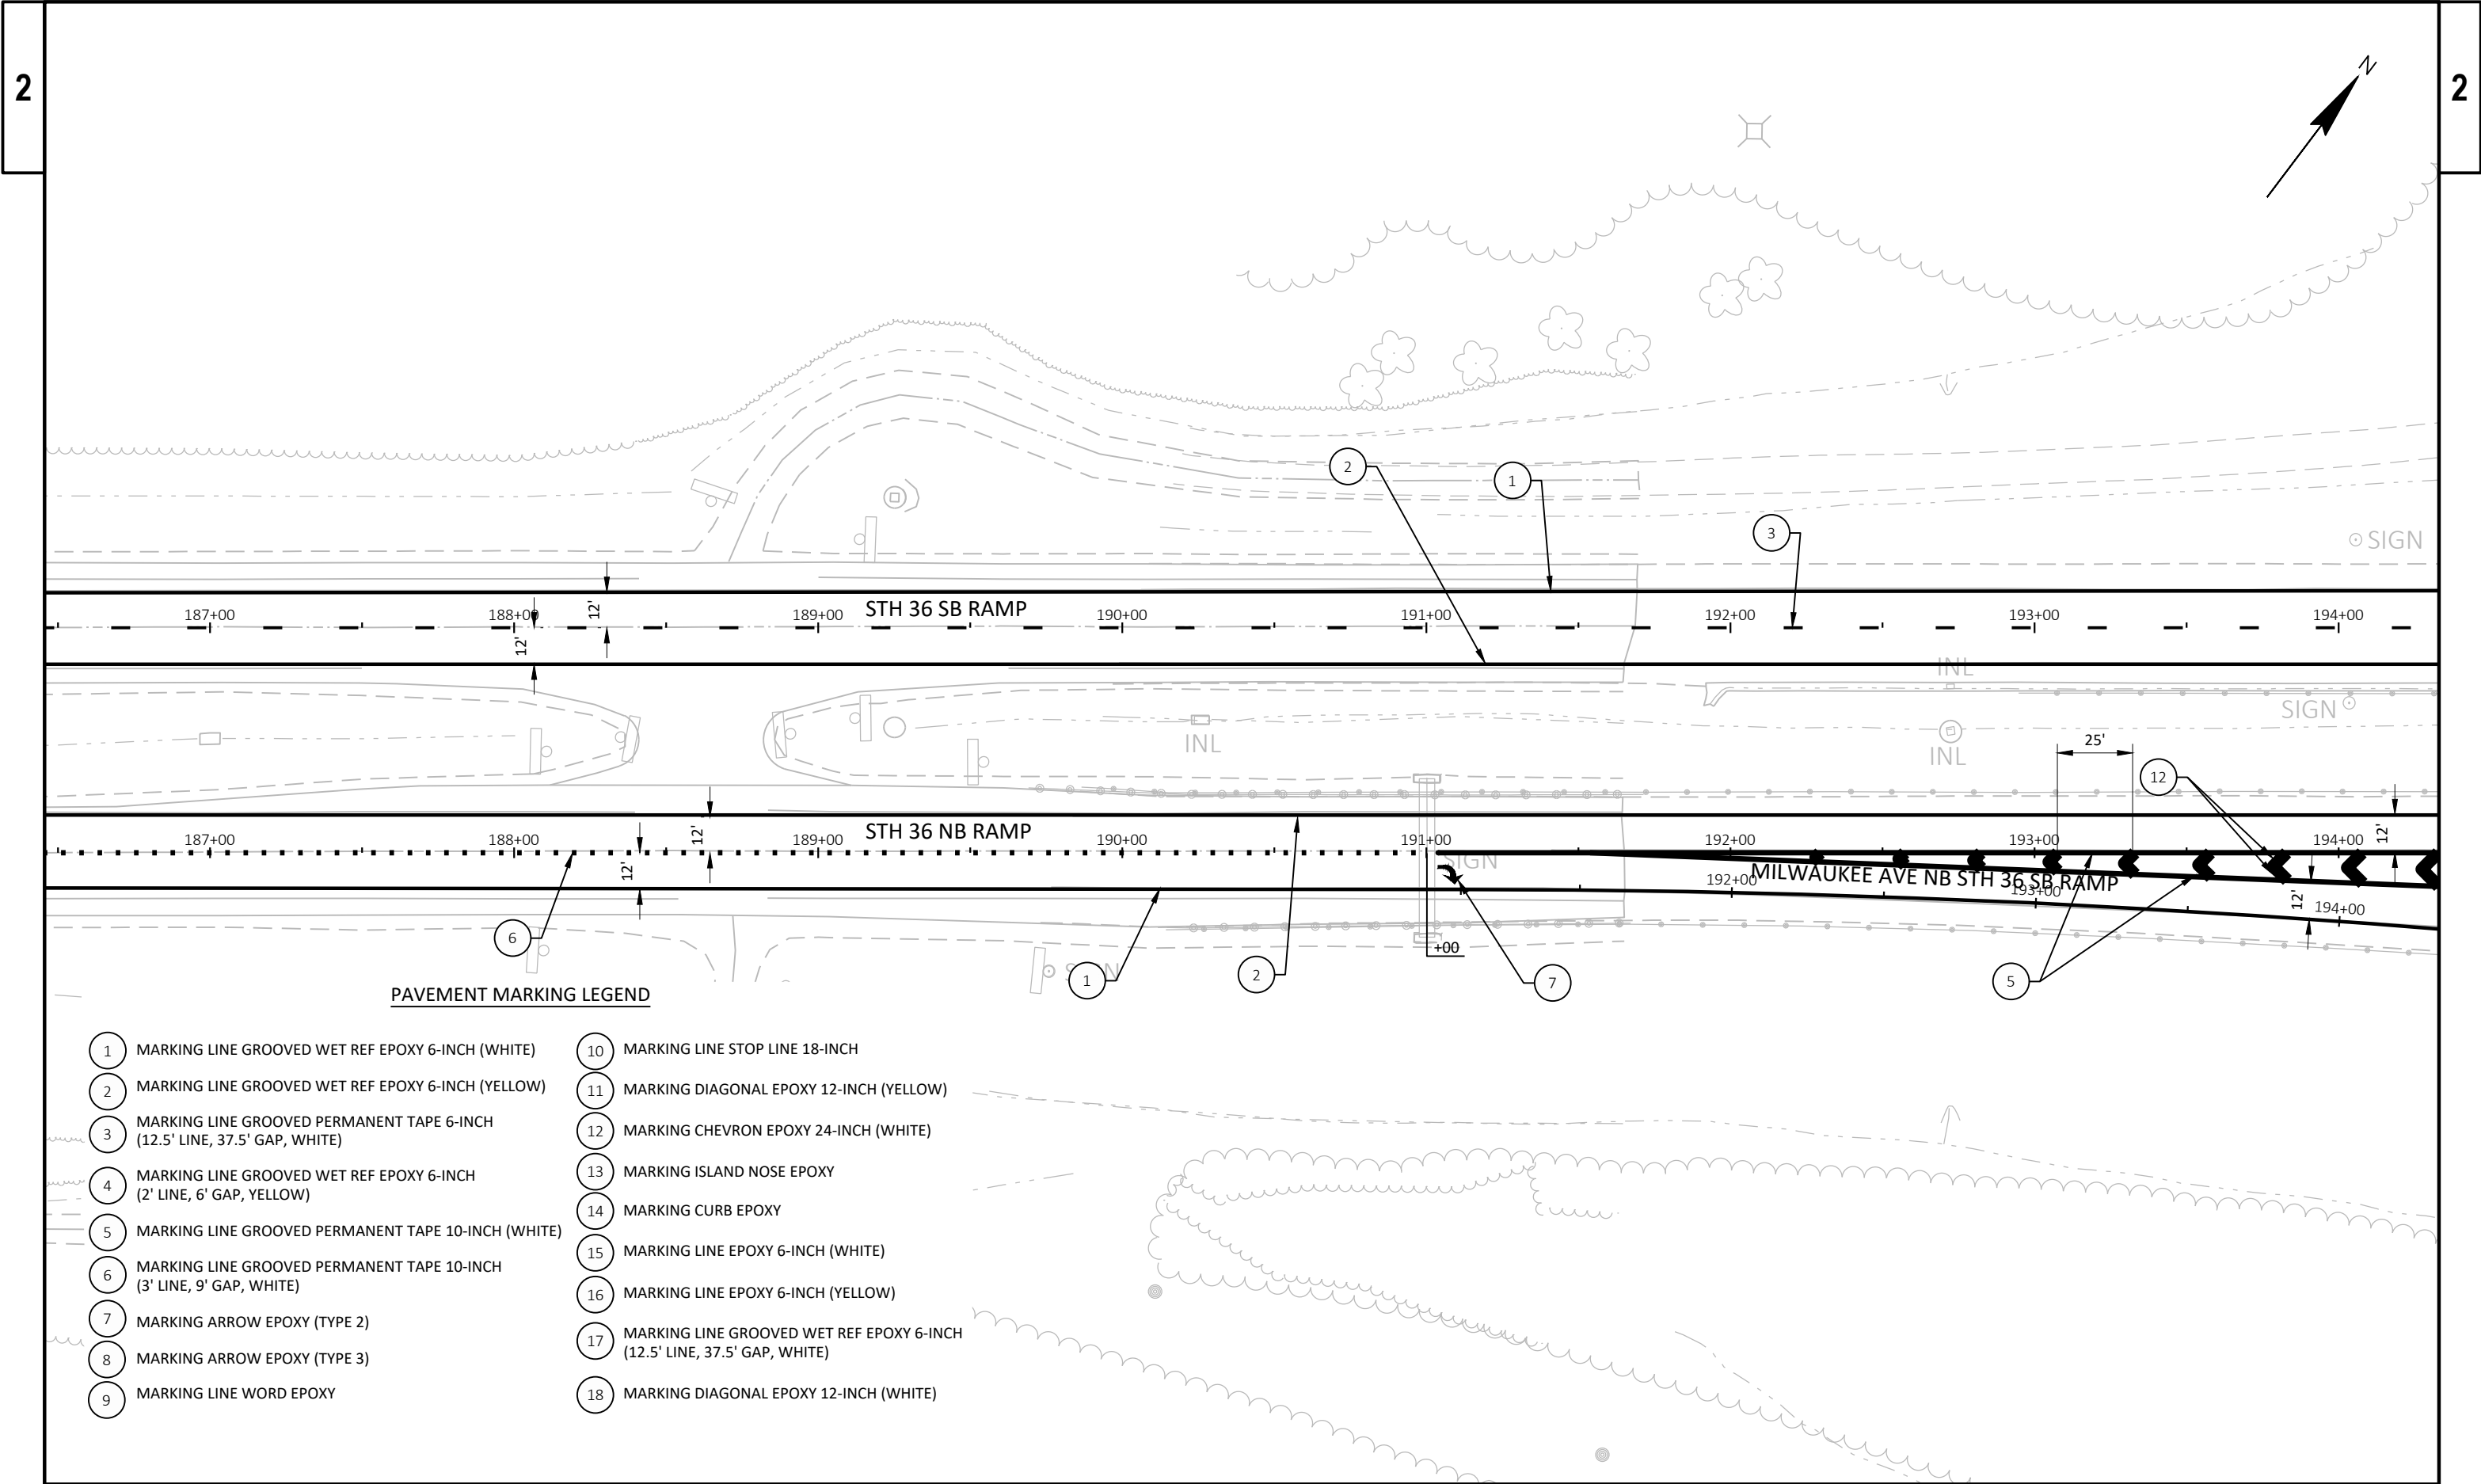

PAVEMENT MARKING LEGEND

- | | |
|---|---|
| 1 MARKING LINE GROOVED WET REF EPOXY 6-INCH (WHITE) | 10 MARKING LINE STOP LINE 18-INCH |
| 2 MARKING LINE GROOVED WET REF EPOXY 6-INCH (YELLOW) | 11 MARKING DIAGONAL EPOXY 12-INCH (YELLOW) |
| 3 MARKING LINE GROOVED PERMANENT TAPE 6-INCH (12.5' LINE, 37.5' GAP, WHITE) | 12 MARKING CHEVRON EPOXY 24-INCH (WHITE) |
| 4 MARKING LINE GROOVED WET REF EPOXY 6-INCH (2' LINE, 6' GAP, YELLOW) | 13 MARKING ISLAND NOSE EPOXY |
| 5 MARKING LINE GROOVED PERMANENT TAPE 10-INCH (WHITE) | 14 MARKING CURB EPOXY |
| 6 MARKING LINE GROOVED PERMANENT TAPE 10-INCH (3' LINE, 9' GAP, WHITE) | 15 MARKING LINE EPOXY 6-INCH (WHITE) |
| 7 MARKING ARROW EPOXY (TYPE 2) | 16 MARKING LINE EPOXY 6-INCH (YELLOW) |
| 8 MARKING ARROW EPOXY (TYPE 3) | 17 MARKING LINE GROOVED WET REF EPOXY 6-INCH (12.5' LINE, 37.5' GAP, WHITE) |
| 9 MARKING LINE WORD EPOXY | 18 MARKING DIAGONAL EPOXY 12-INCH (WHITE) |

PROJECT NO: 3180-00-78

HWY: VAR HWY


COUNTY: RACINE

PAVEMENT MARKING

SHEET


58

E

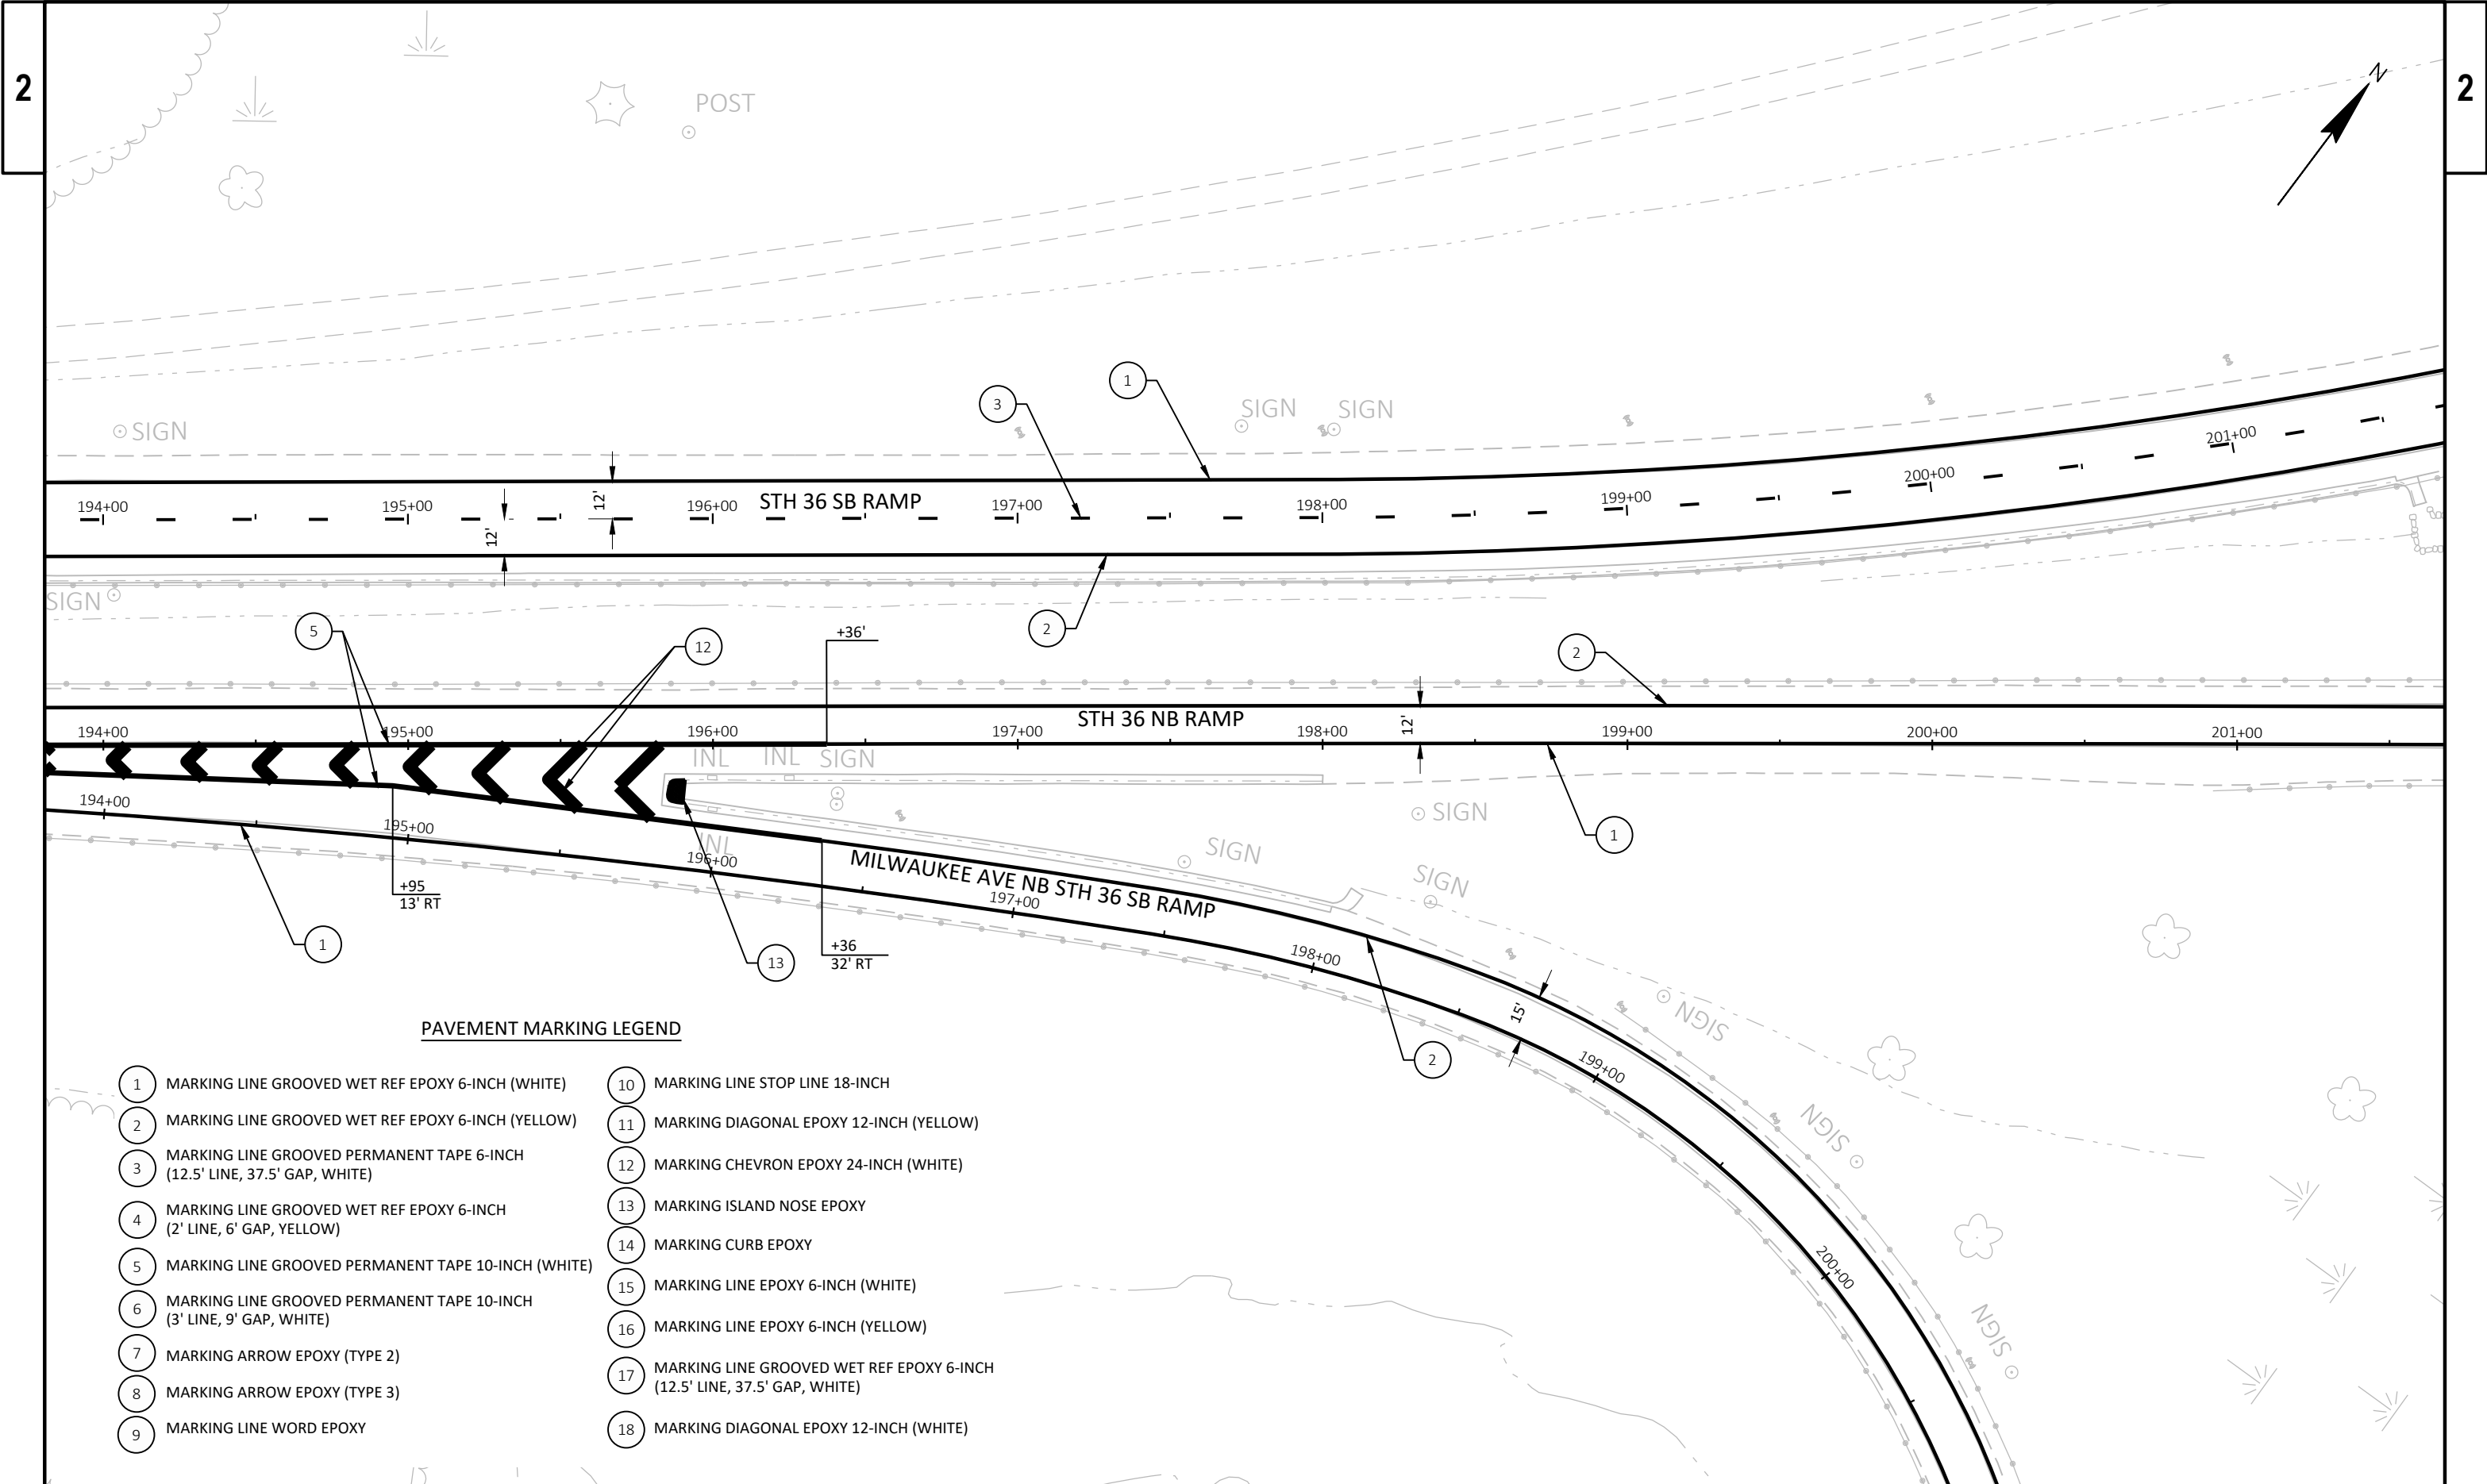


PAVEMENT MARKING LEGEND

- | | |
|---|---|
| 1 MARKING LINE GROOVED WET REF EPOXY 6-INCH (WHITE) | 10 MARKING LINE STOP LINE 18-INCH |
| 2 MARKING LINE GROOVED WET REF EPOXY 6-INCH (YELLOW) | 11 MARKING DIAGONAL EPOXY 12-INCH (YELLOW) |
| 3 MARKING LINE GROOVED PERMANENT TAPE 6-INCH (12.5' LINE, 37.5' GAP, WHITE) | 12 MARKING CHEVRON EPOXY 24-INCH (WHITE) |
| 4 MARKING LINE GROOVED WET REF EPOXY 6-INCH (2' LINE, 6' GAP, YELLOW) | 13 MARKING ISLAND NOSE EPOXY |
| 5 MARKING LINE GROOVED PERMANENT TAPE 10-INCH (WHITE) | 14 MARKING CURB EPOXY |
| 6 MARKING LINE GROOVED PERMANENT TAPE 10-INCH (3' LINE, 9' GAP, WHITE) | 15 MARKING LINE EPOXY 6-INCH (WHITE) |
| 7 MARKING ARROW EPOXY (TYPE 2) | 16 MARKING LINE EPOXY 6-INCH (YELLOW) |
| 8 MARKING ARROW EPOXY (TYPE 3) | 17 MARKING LINE GROOVED WET REF EPOXY 6-INCH (12.5' LINE, 37.5' GAP, WHITE) |
| 9 MARKING LINE WORD EPOXY | 18 MARKING DIAGONAL EPOXY 12-INCH (WHITE) |

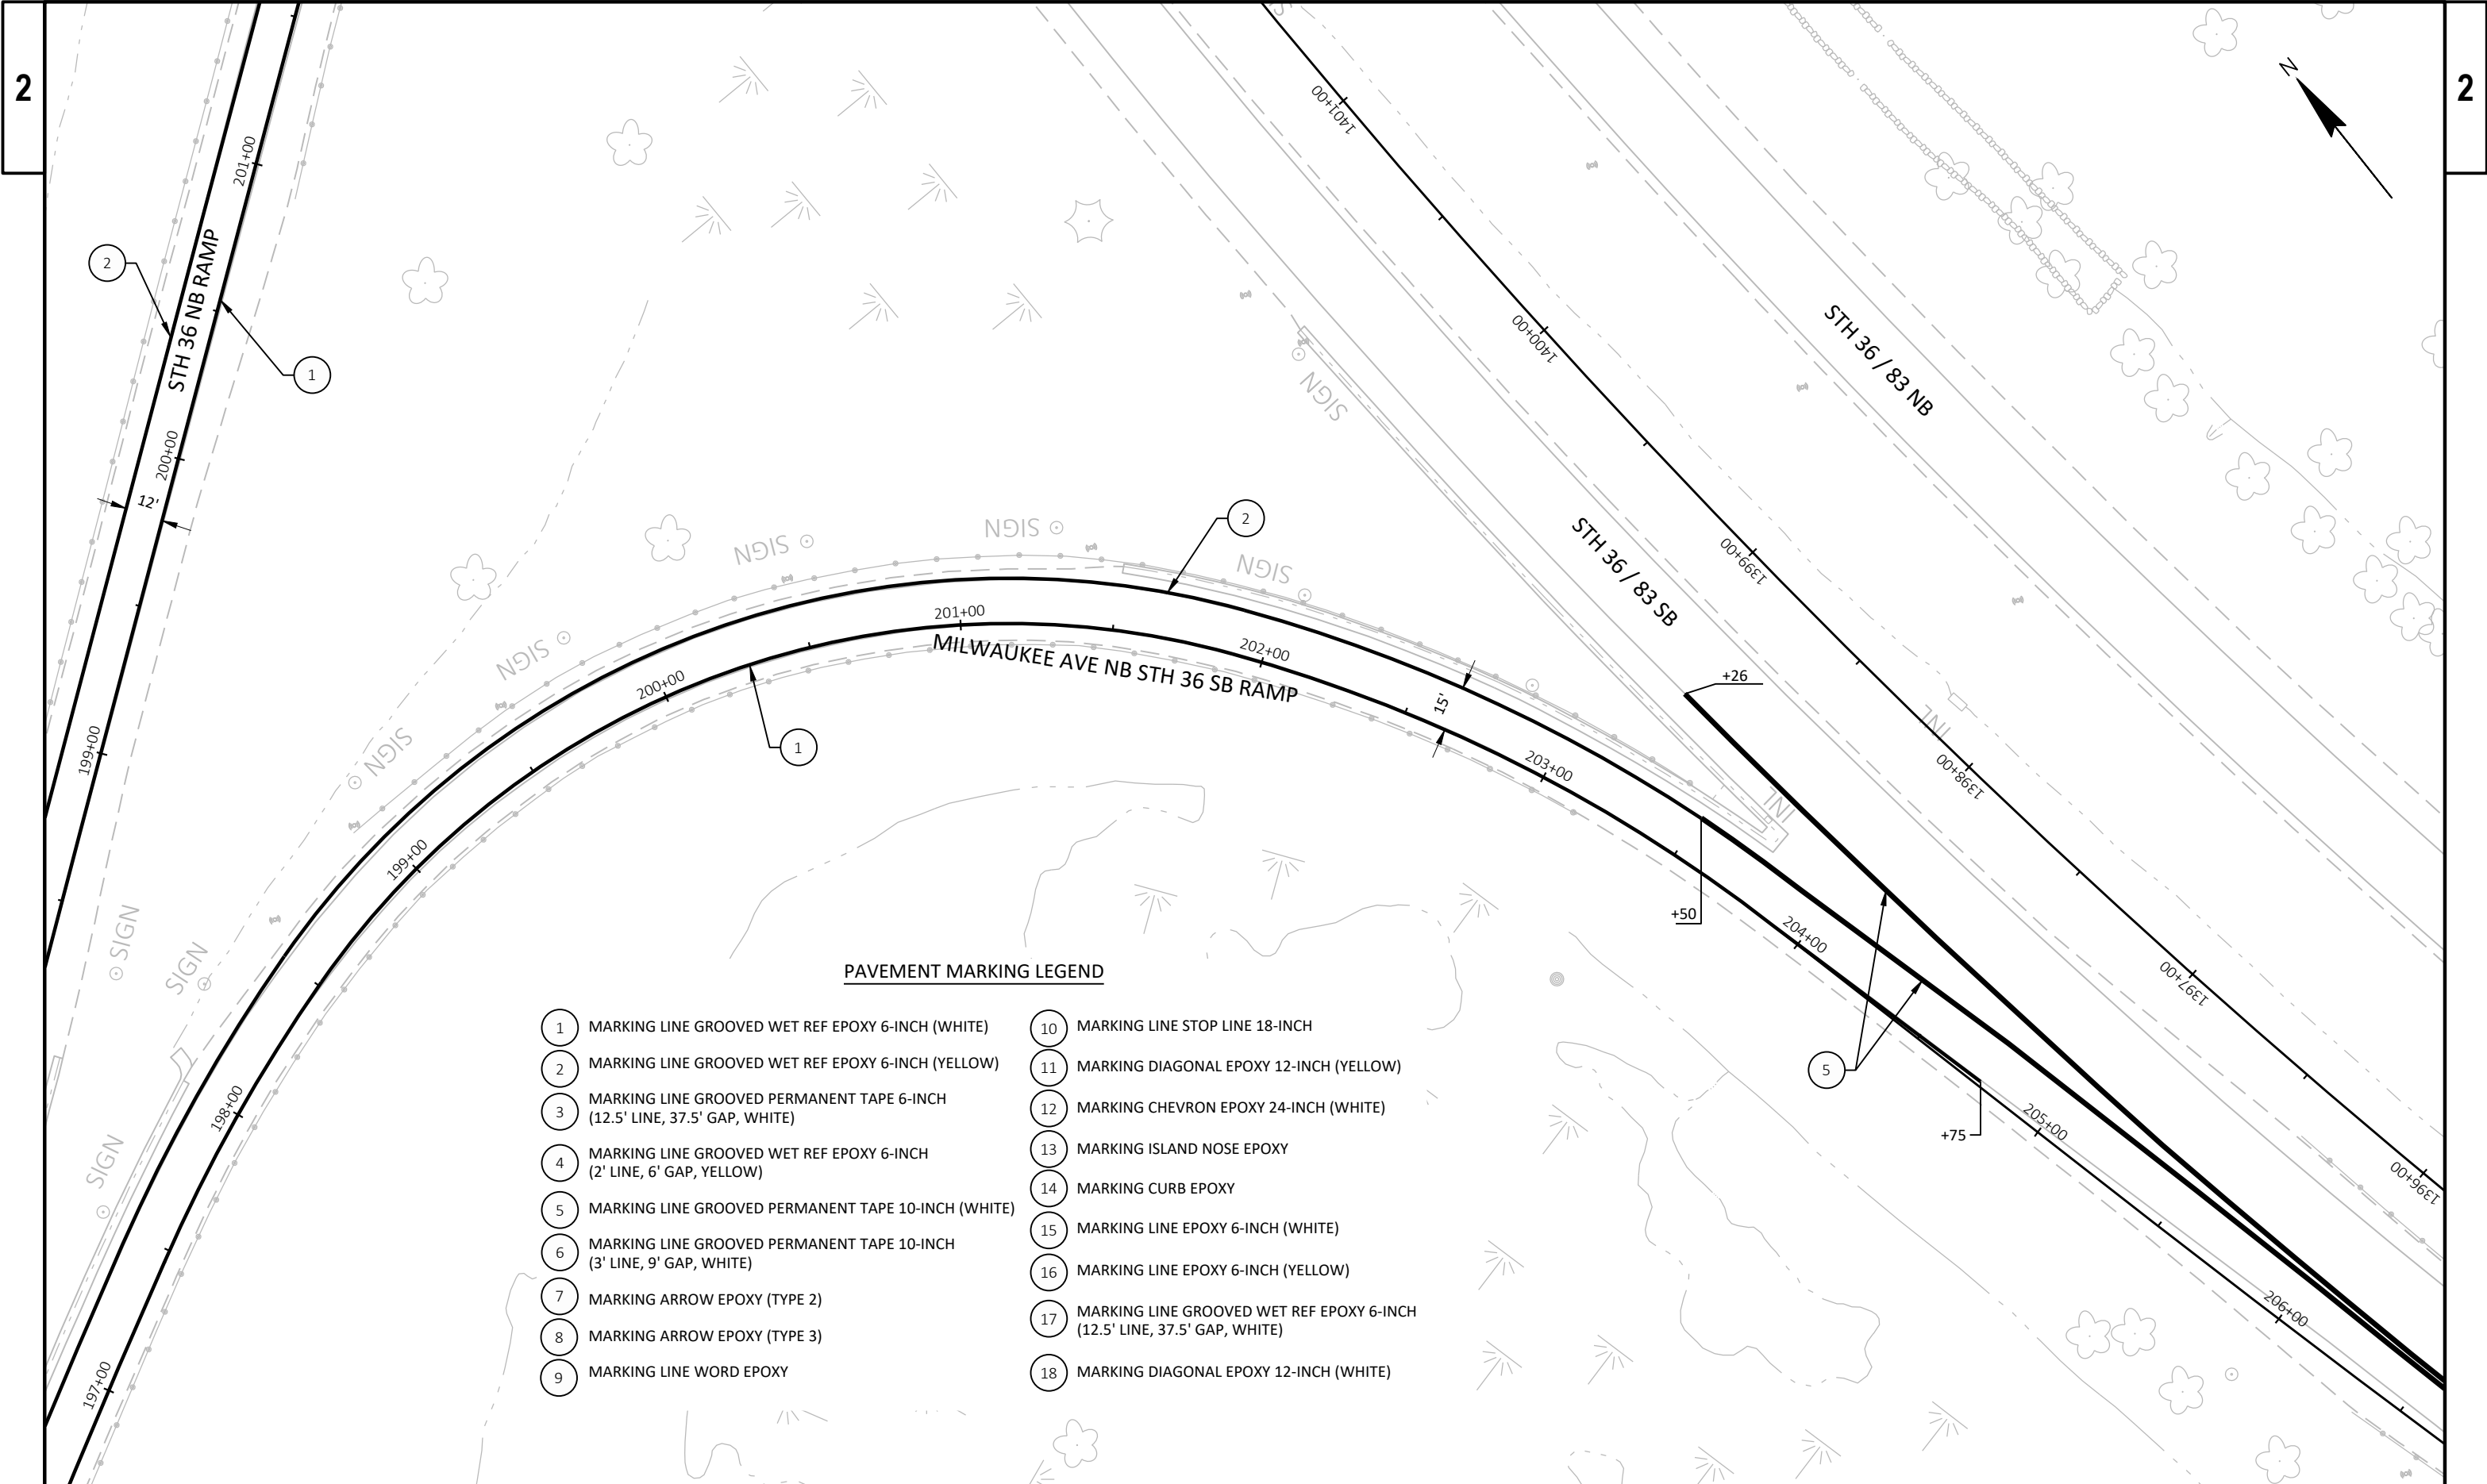


PAVEMENT MARKING LEGEND

- | | |
|---|---|
| 1 MARKING LINE GROOVED WET REF EPOXY 6-INCH (WHITE) | 10 MARKING LINE STOP LINE 18-INCH |
| 2 MARKING LINE GROOVED WET REF EPOXY 6-INCH (YELLOW) | 11 MARKING DIAGONAL EPOXY 12-INCH (YELLOW) |
| 3 MARKING LINE GROOVED PERMANENT TAPE 6-INCH (12.5' LINE, 37.5' GAP, WHITE) | 12 MARKING CHEVRON EPOXY 24-INCH (WHITE) |
| 4 MARKING LINE GROOVED WET REF EPOXY 6-INCH (2' LINE, 6' GAP, YELLOW) | 13 MARKING ISLAND NOSE EPOXY |
| 5 MARKING LINE GROOVED PERMANENT TAPE 10-INCH (WHITE) | 14 MARKING CURB EPOXY |
| 6 MARKING LINE GROOVED PERMANENT TAPE 10-INCH (3' LINE, 9' GAP, WHITE) | 15 MARKING LINE EPOXY 6-INCH (WHITE) |
| 7 MARKING ARROW EPOXY (TYPE 2) | 16 MARKING LINE EPOXY 6-INCH (YELLOW) |
| 8 MARKING ARROW EPOXY (TYPE 3) | 17 MARKING LINE GROOVED WET REF EPOXY 6-INCH (12.5' LINE, 37.5' GAP, WHITE) |
| 9 MARKING LINE WORD EPOXY | 18 MARKING DIAGONAL EPOXY 12-INCH (WHITE) |

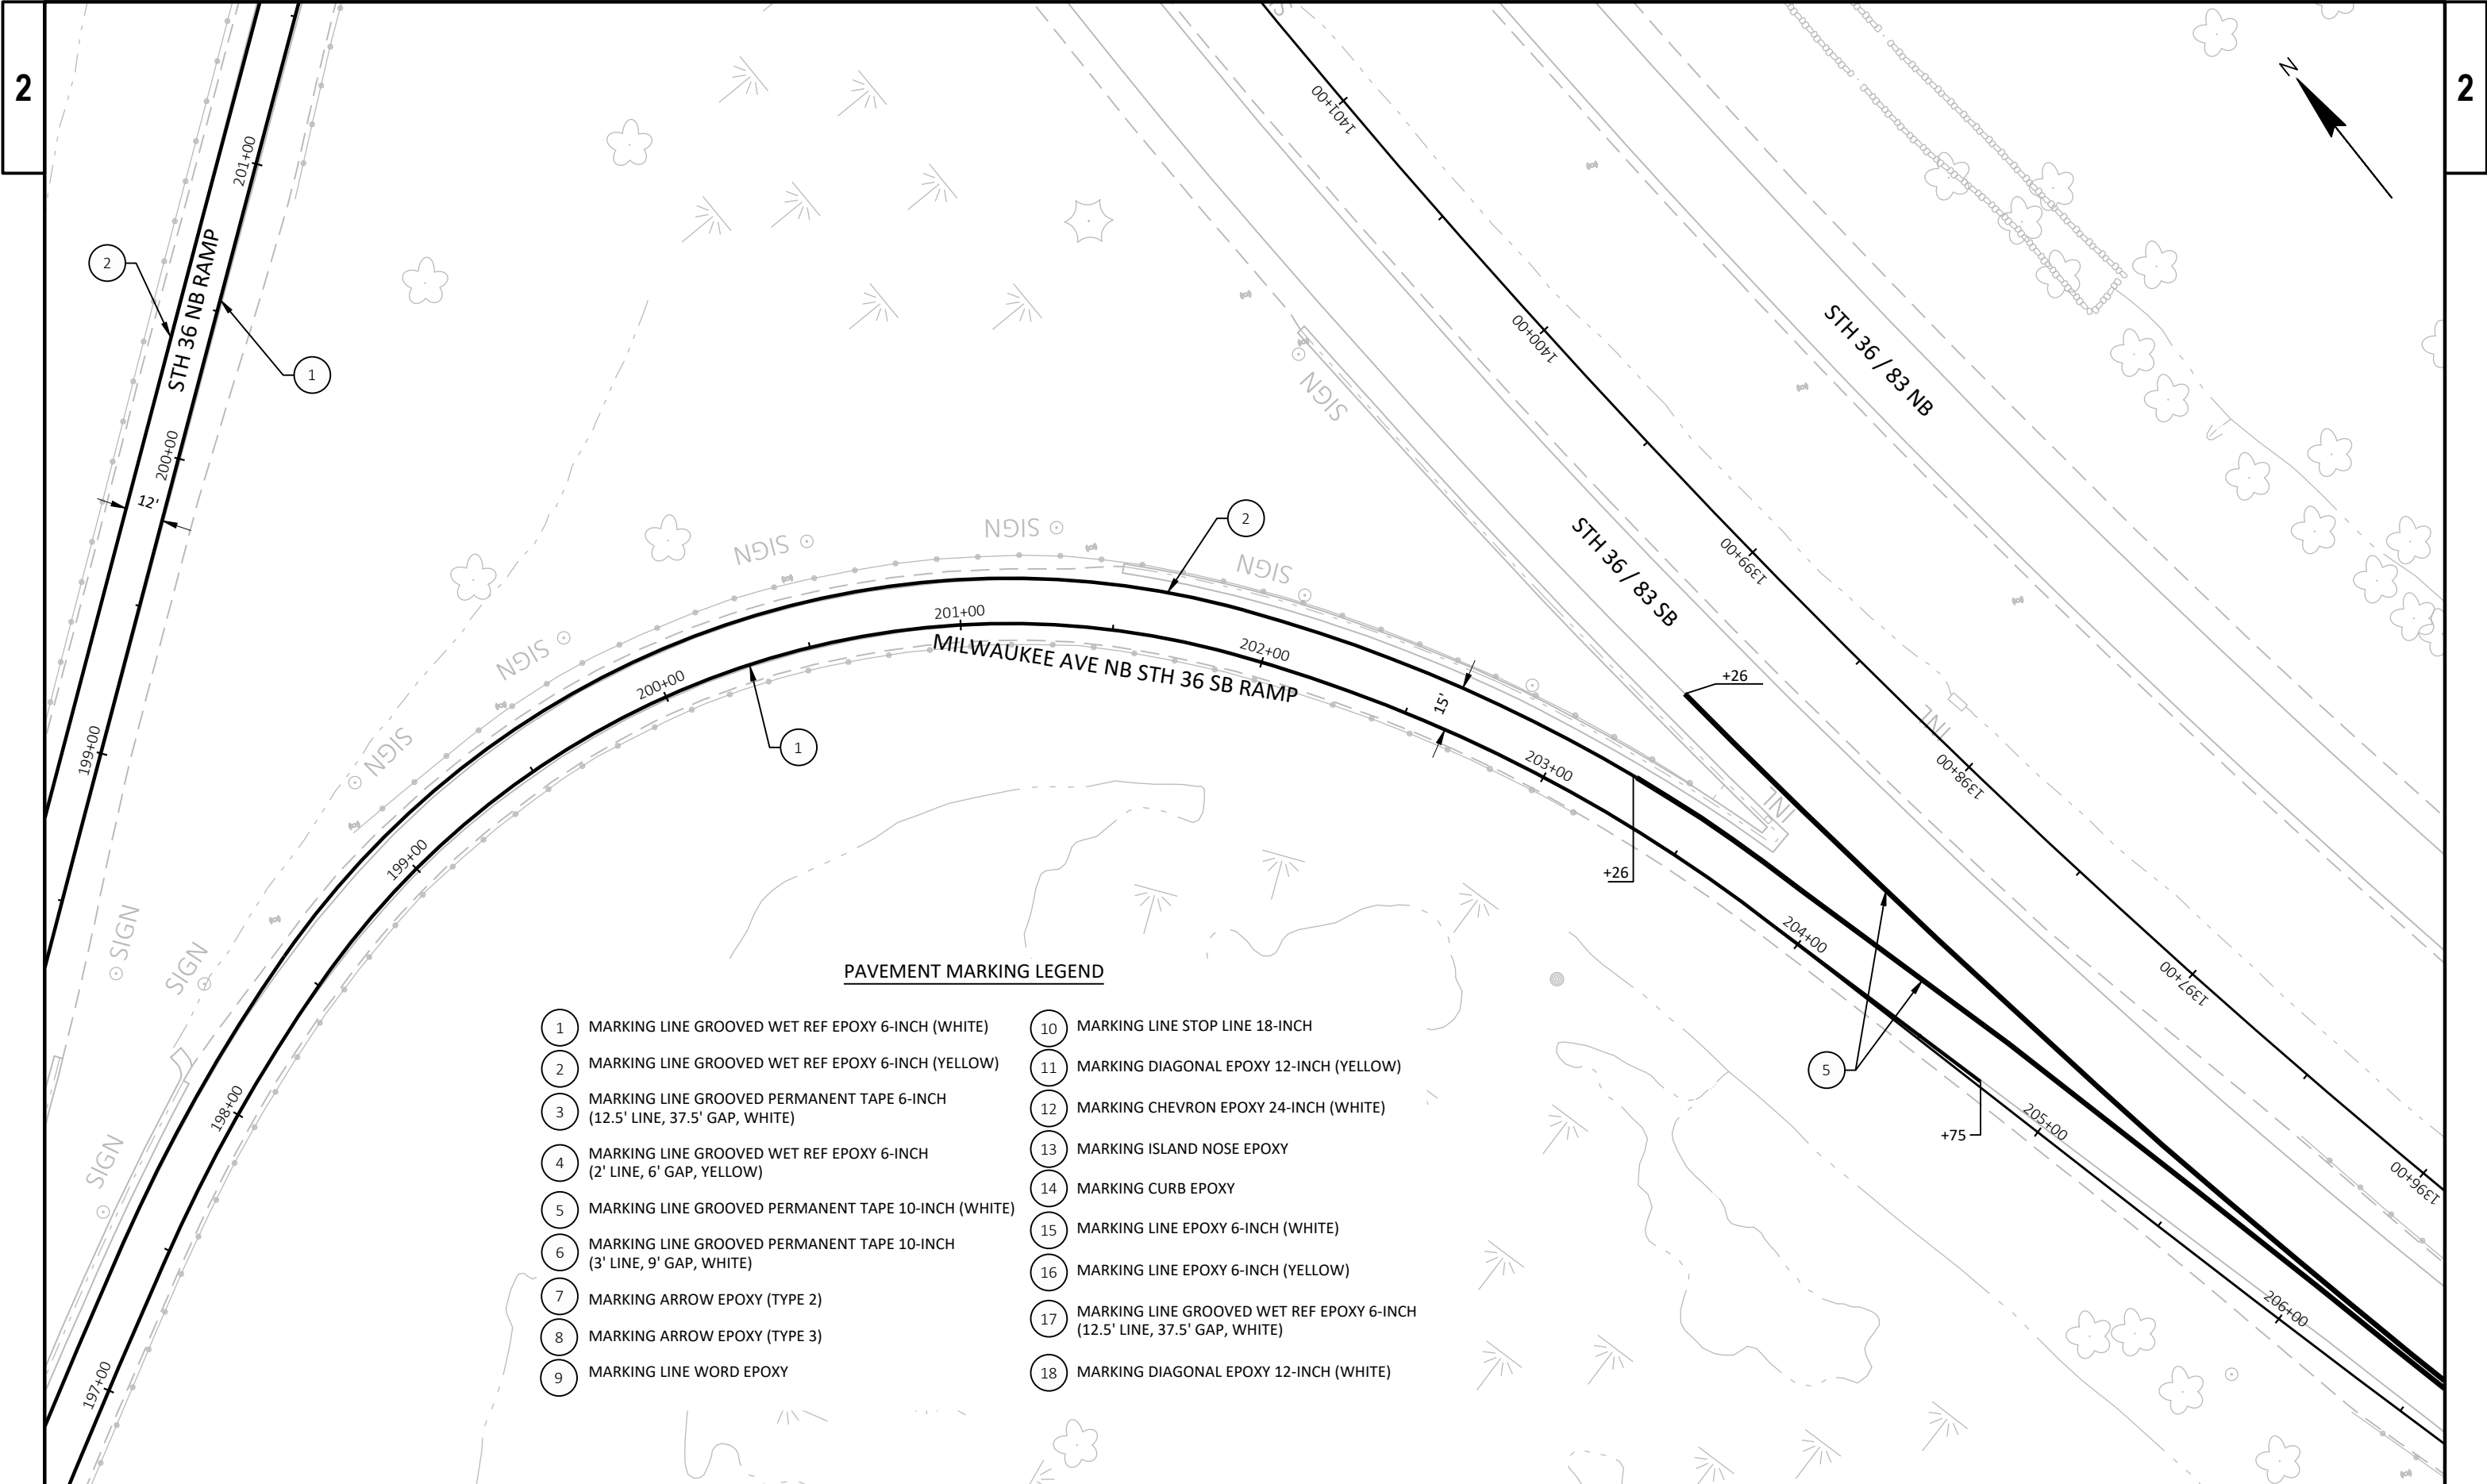


PAVEMENT MARKING LEGEND

- | | |
|---|---|
| 1 MARKING LINE GROOVED WET REF EPOXY 6-INCH (WHITE) | 10 MARKING LINE STOP LINE 18-INCH |
| 2 MARKING LINE GROOVED WET REF EPOXY 6-INCH (YELLOW) | 11 MARKING DIAGONAL EPOXY 12-INCH (YELLOW) |
| 3 MARKING LINE GROOVED PERMANENT TAPE 6-INCH (12.5' LINE, 37.5' GAP, WHITE) | 12 MARKING CHEVRON EPOXY 24-INCH (WHITE) |
| 4 MARKING LINE GROOVED WET REF EPOXY 6-INCH (2' LINE, 6' GAP, YELLOW) | 13 MARKING ISLAND NOSE EPOXY |
| 5 MARKING LINE GROOVED PERMANENT TAPE 10-INCH (WHITE) | 14 MARKING CURB EPOXY |
| 6 MARKING LINE GROOVED PERMANENT TAPE 10-INCH (3' LINE, 9' GAP, WHITE) | 15 MARKING LINE EPOXY 6-INCH (WHITE) |
| 7 MARKING ARROW EPOXY (TYPE 2) | 16 MARKING LINE EPOXY 6-INCH (YELLOW) |
| 8 MARKING ARROW EPOXY (TYPE 3) | 17 MARKING LINE GROOVED WET REF EPOXY 6-INCH (12.5' LINE, 37.5' GAP, WHITE) |
| 9 MARKING LINE WORD EPOXY | 18 MARKING DIAGONAL EPOXY 12-INCH (WHITE) |

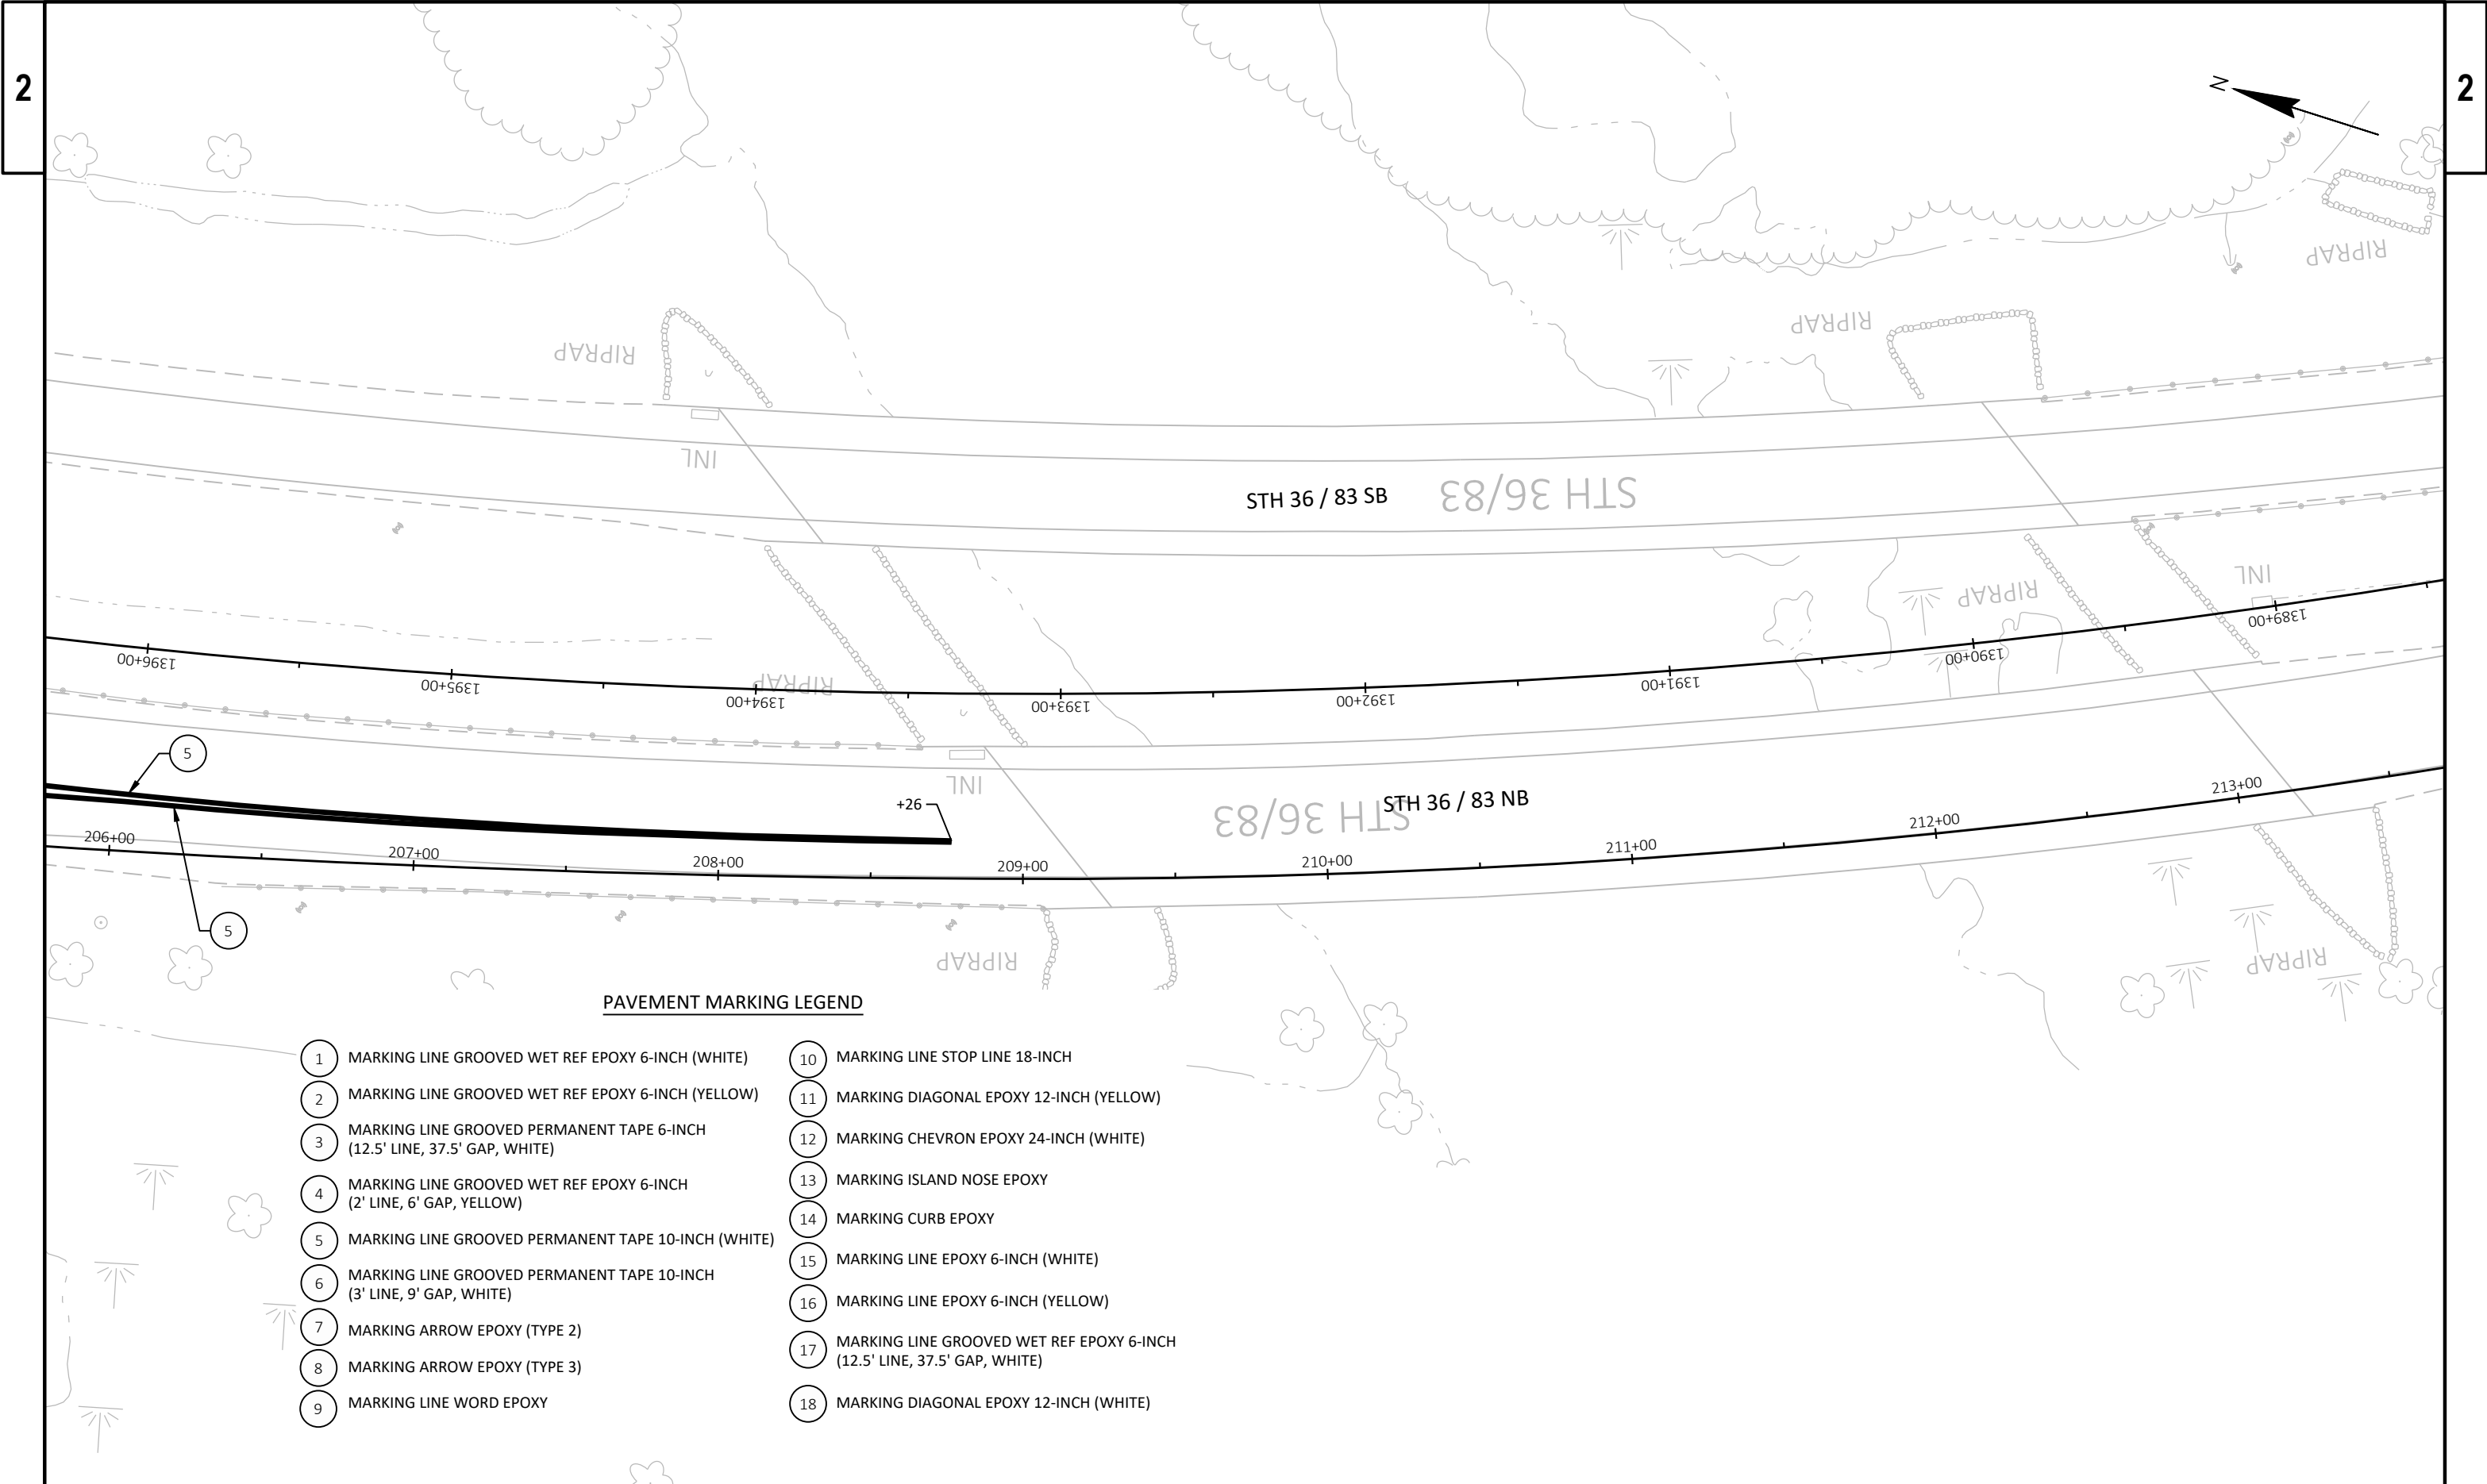


PAVEMENT MARKING LEGEND


- | | |
|---|---|
| 1 MARKING LINE GROOVED WET REF EPOXY 6-INCH (WHITE) | 10 MARKING LINE STOP LINE 18-INCH |
| 2 MARKING LINE GROOVED WET REF EPOXY 6-INCH (YELLOW) | 11 MARKING DIAGONAL EPOXY 12-INCH (YELLOW) |
| 3 MARKING LINE GROOVED PERMANENT TAPE 6-INCH (12.5' LINE, 37.5' GAP, WHITE) | 12 MARKING CHEVRON EPOXY 24-INCH (WHITE) |
| 4 MARKING LINE GROOVED WET REF EPOXY 6-INCH (2' LINE, 6' GAP, YELLOW) | 13 MARKING ISLAND NOSE EPOXY |
| 5 MARKING LINE GROOVED PERMANENT TAPE 10-INCH (WHITE) | 14 MARKING CURB EPOXY |
| 6 MARKING LINE GROOVED PERMANENT TAPE 10-INCH (3' LINE, 9' GAP, WHITE) | 15 MARKING LINE EPOXY 6-INCH (WHITE) |
| 7 MARKING ARROW EPOXY (TYPE 2) | 16 MARKING LINE EPOXY 6-INCH (YELLOW) |
| 8 MARKING ARROW EPOXY (TYPE 3) | 17 MARKING LINE GROOVED WET REF EPOXY 6-INCH (12.5' LINE, 37.5' GAP, WHITE) |
| 9 MARKING LINE WORD EPOXY | 18 MARKING DIAGONAL EPOXY 12-INCH (WHITE) |

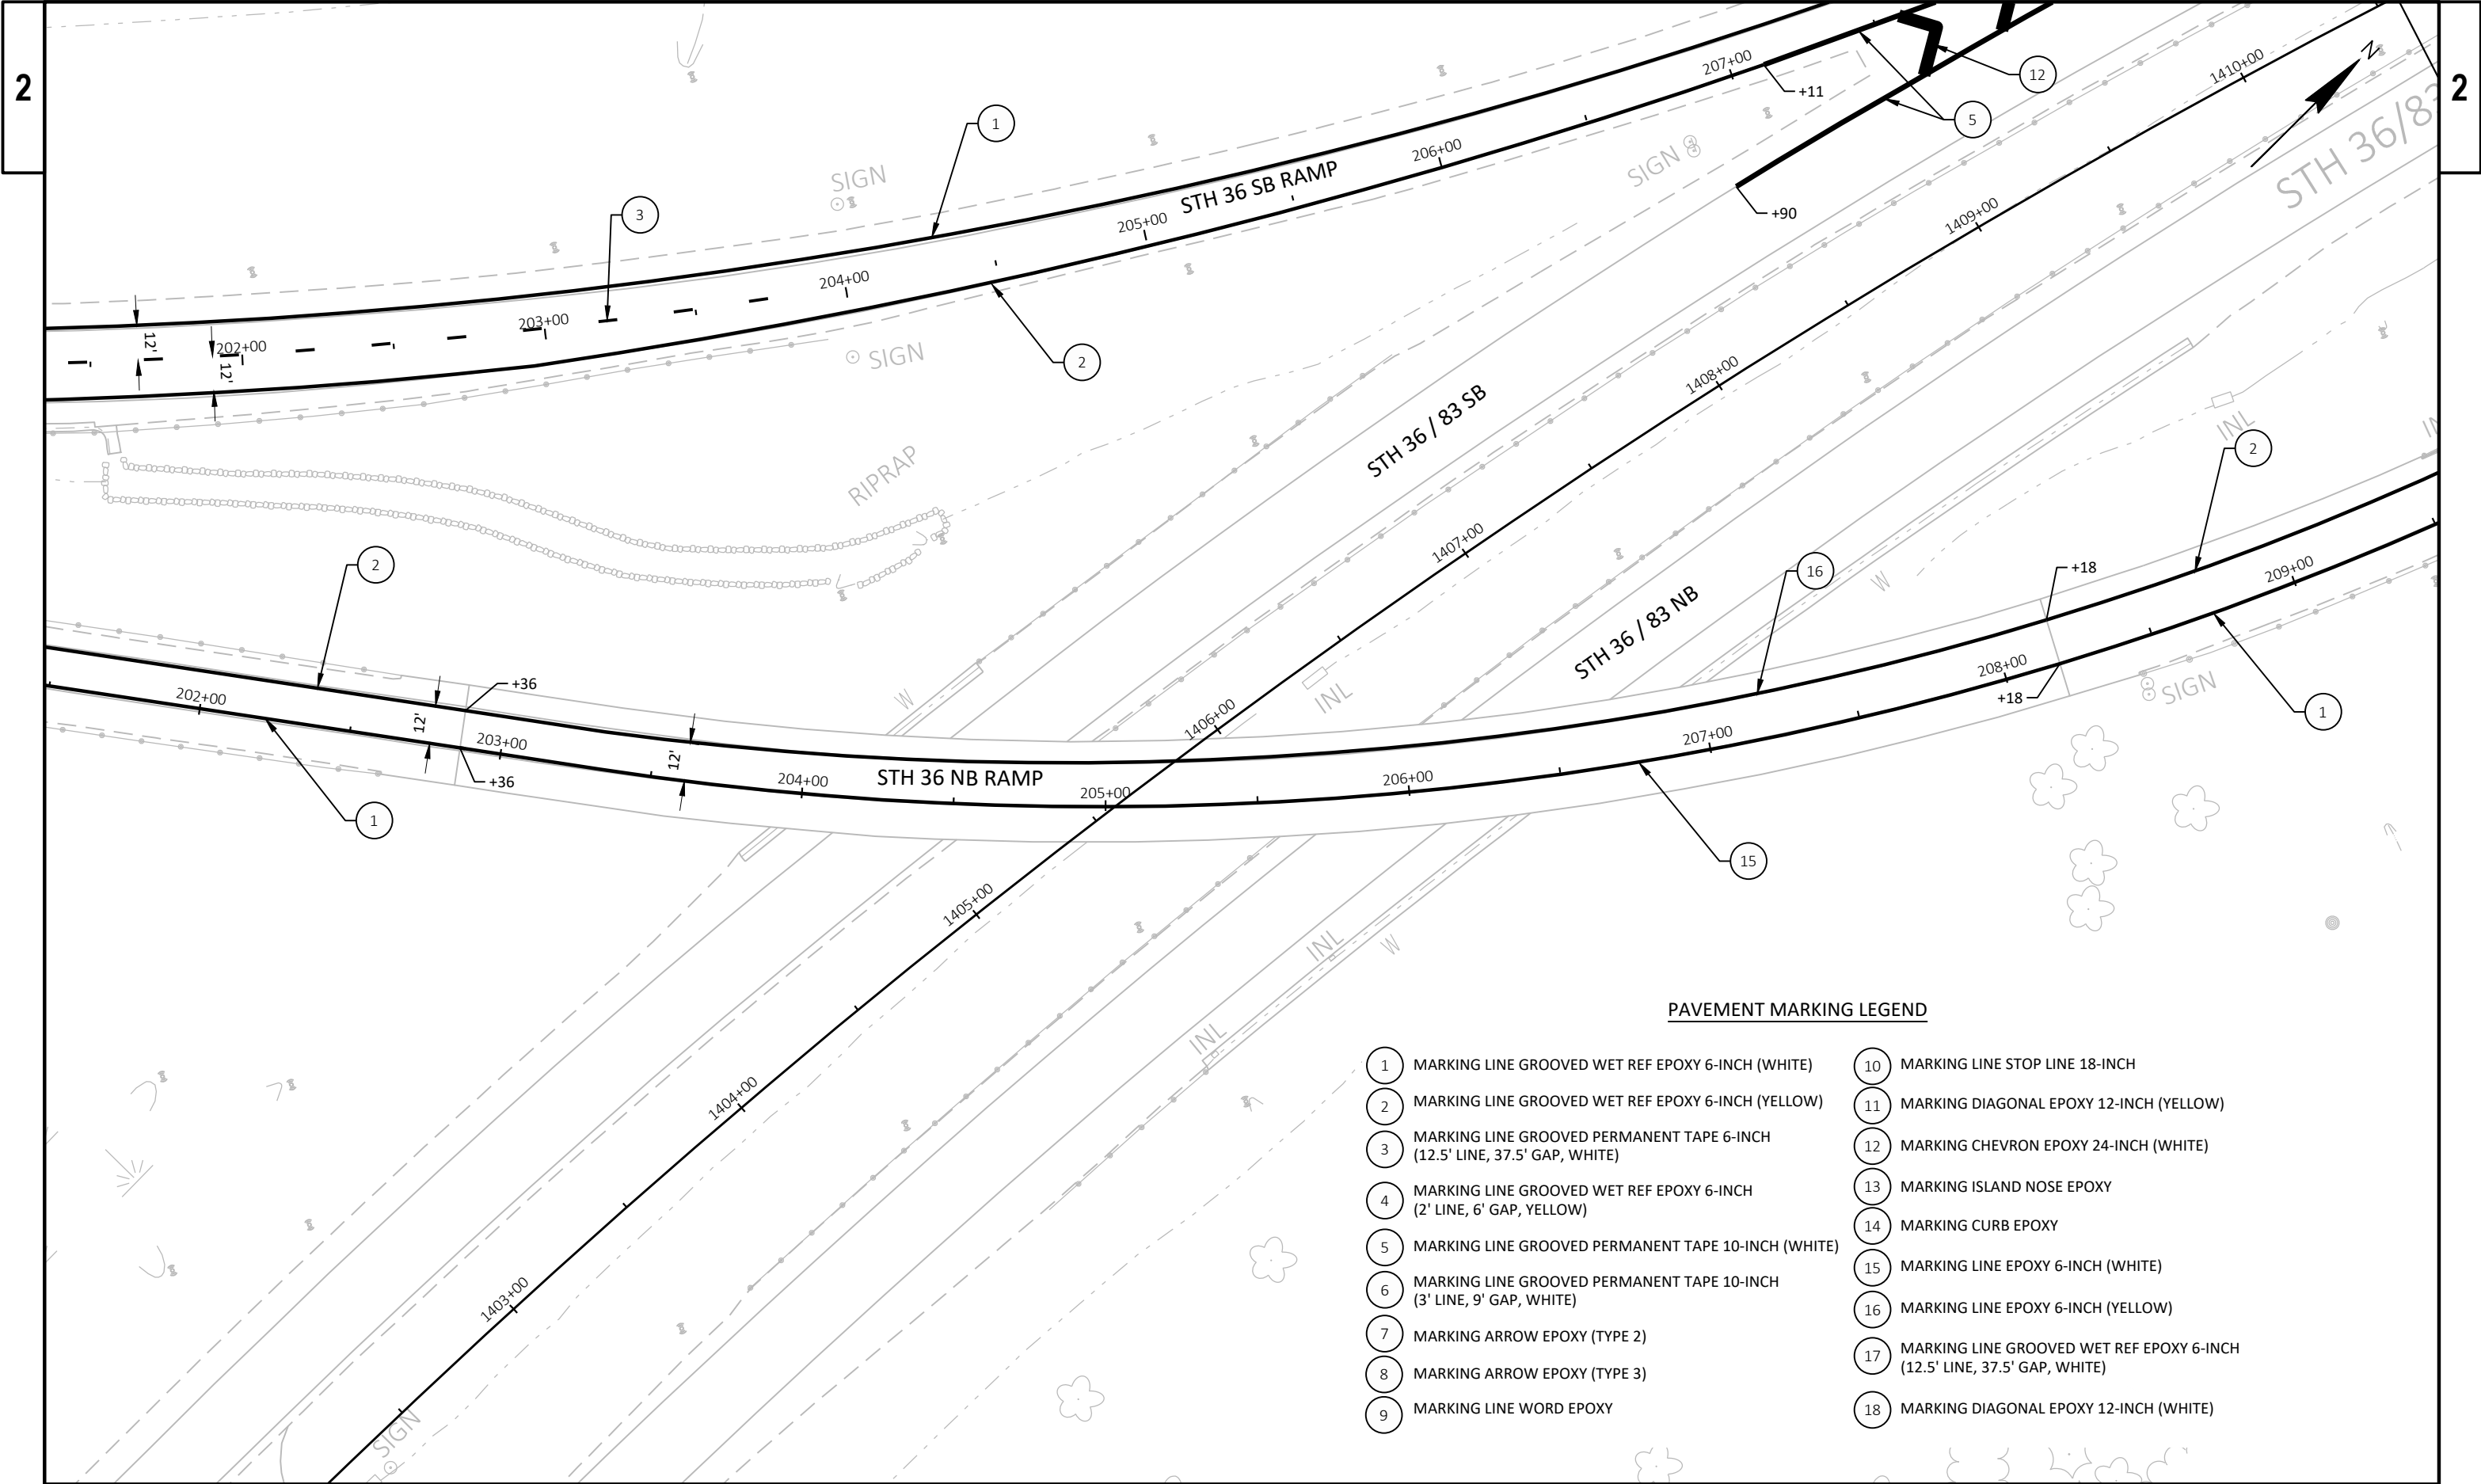

PAVEMENT MARKING LEGEND


- | | | | |
|---|---|----|--|
| 1 | MARKING LINE GROOVED WET REF EPOXY 6-INCH (WHITE) | 10 | MARKING LINE STOP LINE 18-INCH |
| 2 | MARKING LINE GROOVED WET REF EPOXY 6-INCH (YELLOW) | 11 | MARKING DIAGONAL EPOXY 12-INCH (YELLOW) |
| 3 | MARKING LINE GROOVED PERMANENT TAPE 6-INCH (12.5' LINE, 37.5' GAP, WHITE) | 12 | MARKING CHEVRON EPOXY 24-INCH (WHITE) |
| 4 | MARKING LINE GROOVED WET REF EPOXY 6-INCH (2' LINE, 6' GAP, YELLOW) | 13 | MARKING ISLAND NOSE EPOXY |
| 5 | MARKING LINE GROOVED PERMANENT TAPE 10-INCH (WHITE) | 14 | MARKING CURB EPOXY |
| 6 | MARKING LINE GROOVED PERMANENT TAPE 10-INCH (3' LINE, 9' GAP, WHITE) | 15 | MARKING LINE EPOXY 6-INCH (WHITE) |
| 7 | MARKING ARROW EPOXY (TYPE 2) | 16 | MARKING LINE EPOXY 6-INCH (YELLOW) |
| 8 | MARKING ARROW EPOXY (TYPE 3) | 17 | MARKING LINE GROOVED WET REF EPOXY 6-INCH (12.5' LINE, 37.5' GAP, WHITE) |
| 9 | MARKING LINE WORD EPOXY | 18 | MARKING DIAGONAL EPOXY 12-INCH (WHITE) |

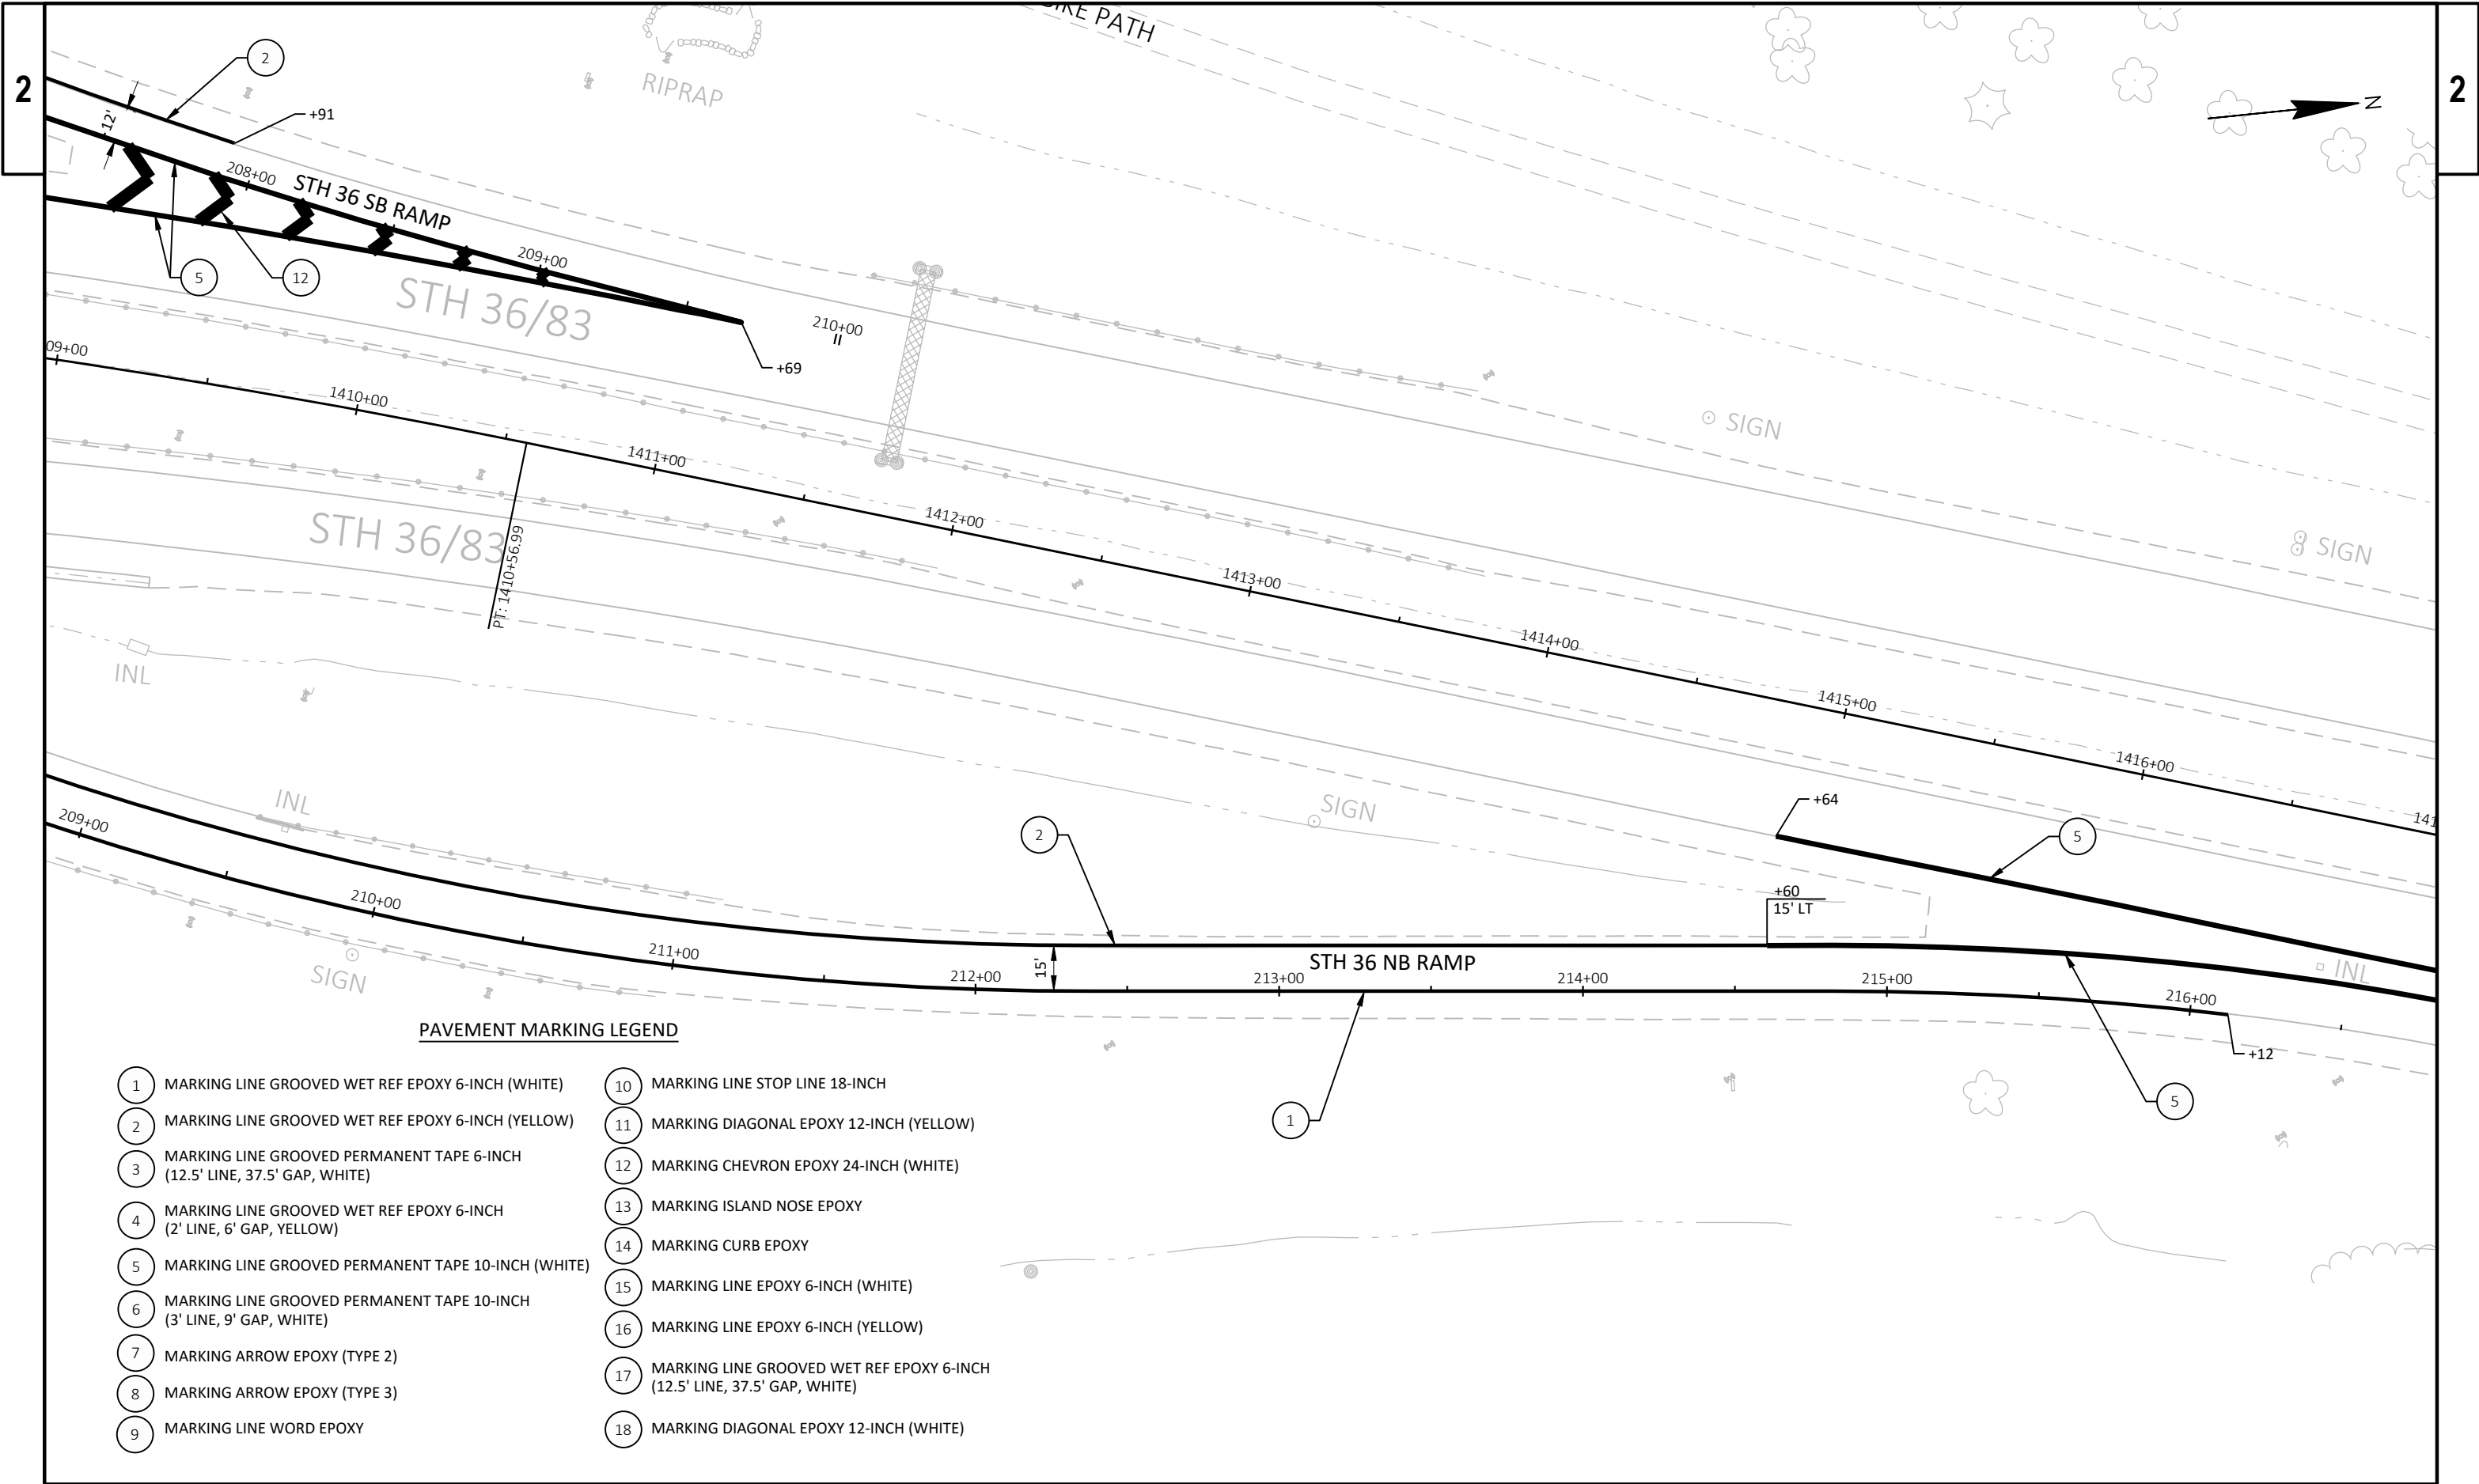


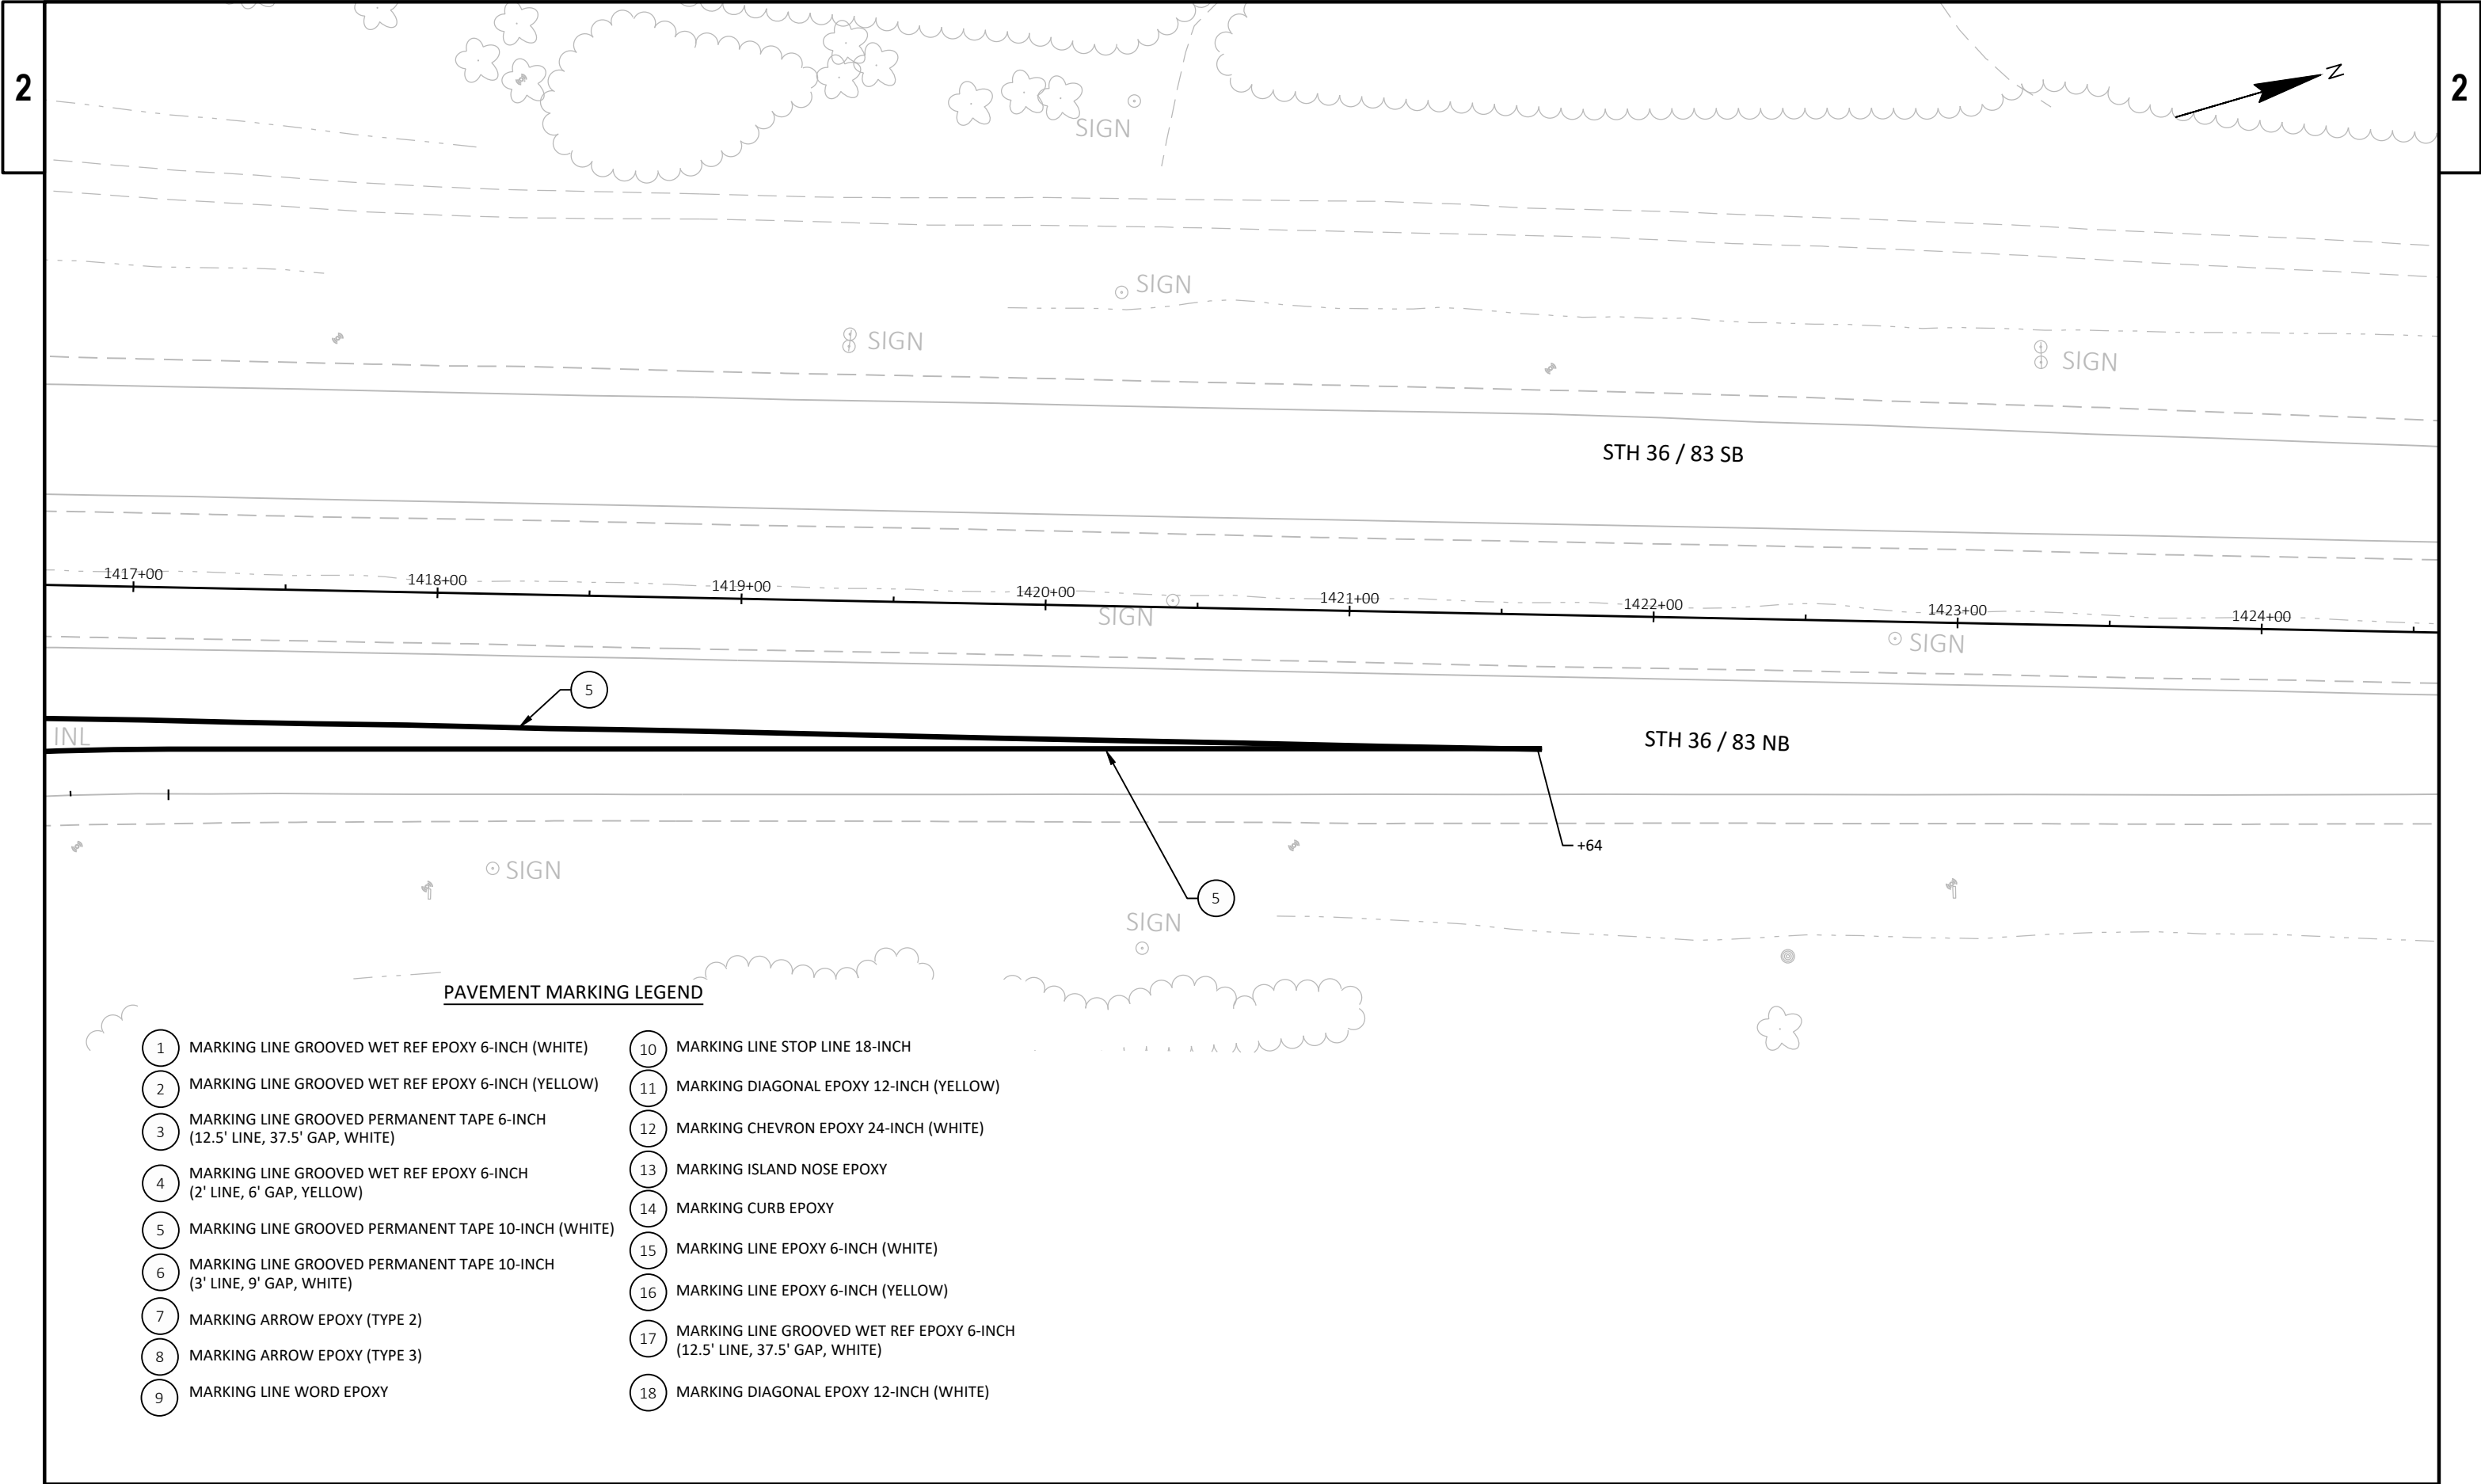


PAVEMENT MARKING LEGEND

- | | |
|---|---|
| 1 MARKING LINE GROOVED WET REF EPOXY 6-INCH (WHITE) | 10 MARKING LINE STOP LINE 18-INCH |
| 2 MARKING LINE GROOVED WET REF EPOXY 6-INCH (YELLOW) | 11 MARKING DIAGONAL EPOXY 12-INCH (YELLOW) |
| 3 MARKING LINE GROOVED PERMANENT TAPE 6-INCH (12.5' LINE, 37.5' GAP, WHITE) | 12 MARKING CHEVRON EPOXY 24-INCH (WHITE) |
| 4 MARKING LINE GROOVED WET REF EPOXY 6-INCH (2' LINE, 6' GAP, YELLOW) | 13 MARKING ISLAND NOSE EPOXY |
| 5 MARKING LINE GROOVED PERMANENT TAPE 10-INCH (WHITE) | 14 MARKING CURB EPOXY |
| 6 MARKING LINE GROOVED PERMANENT TAPE 10-INCH (3' LINE, 9' GAP, WHITE) | 15 MARKING LINE EPOXY 6-INCH (WHITE) |
| 7 MARKING ARROW EPOXY (TYPE 2) | 16 MARKING LINE EPOXY 6-INCH (YELLOW) |
| 8 MARKING ARROW EPOXY (TYPE 3) | 17 MARKING LINE GROOVED WET REF EPOXY 6-INCH (12.5' LINE, 37.5' GAP, WHITE) |
| 9 MARKING LINE WORD EPOXY | 18 MARKING DIAGONAL EPOXY 12-INCH (WHITE) |

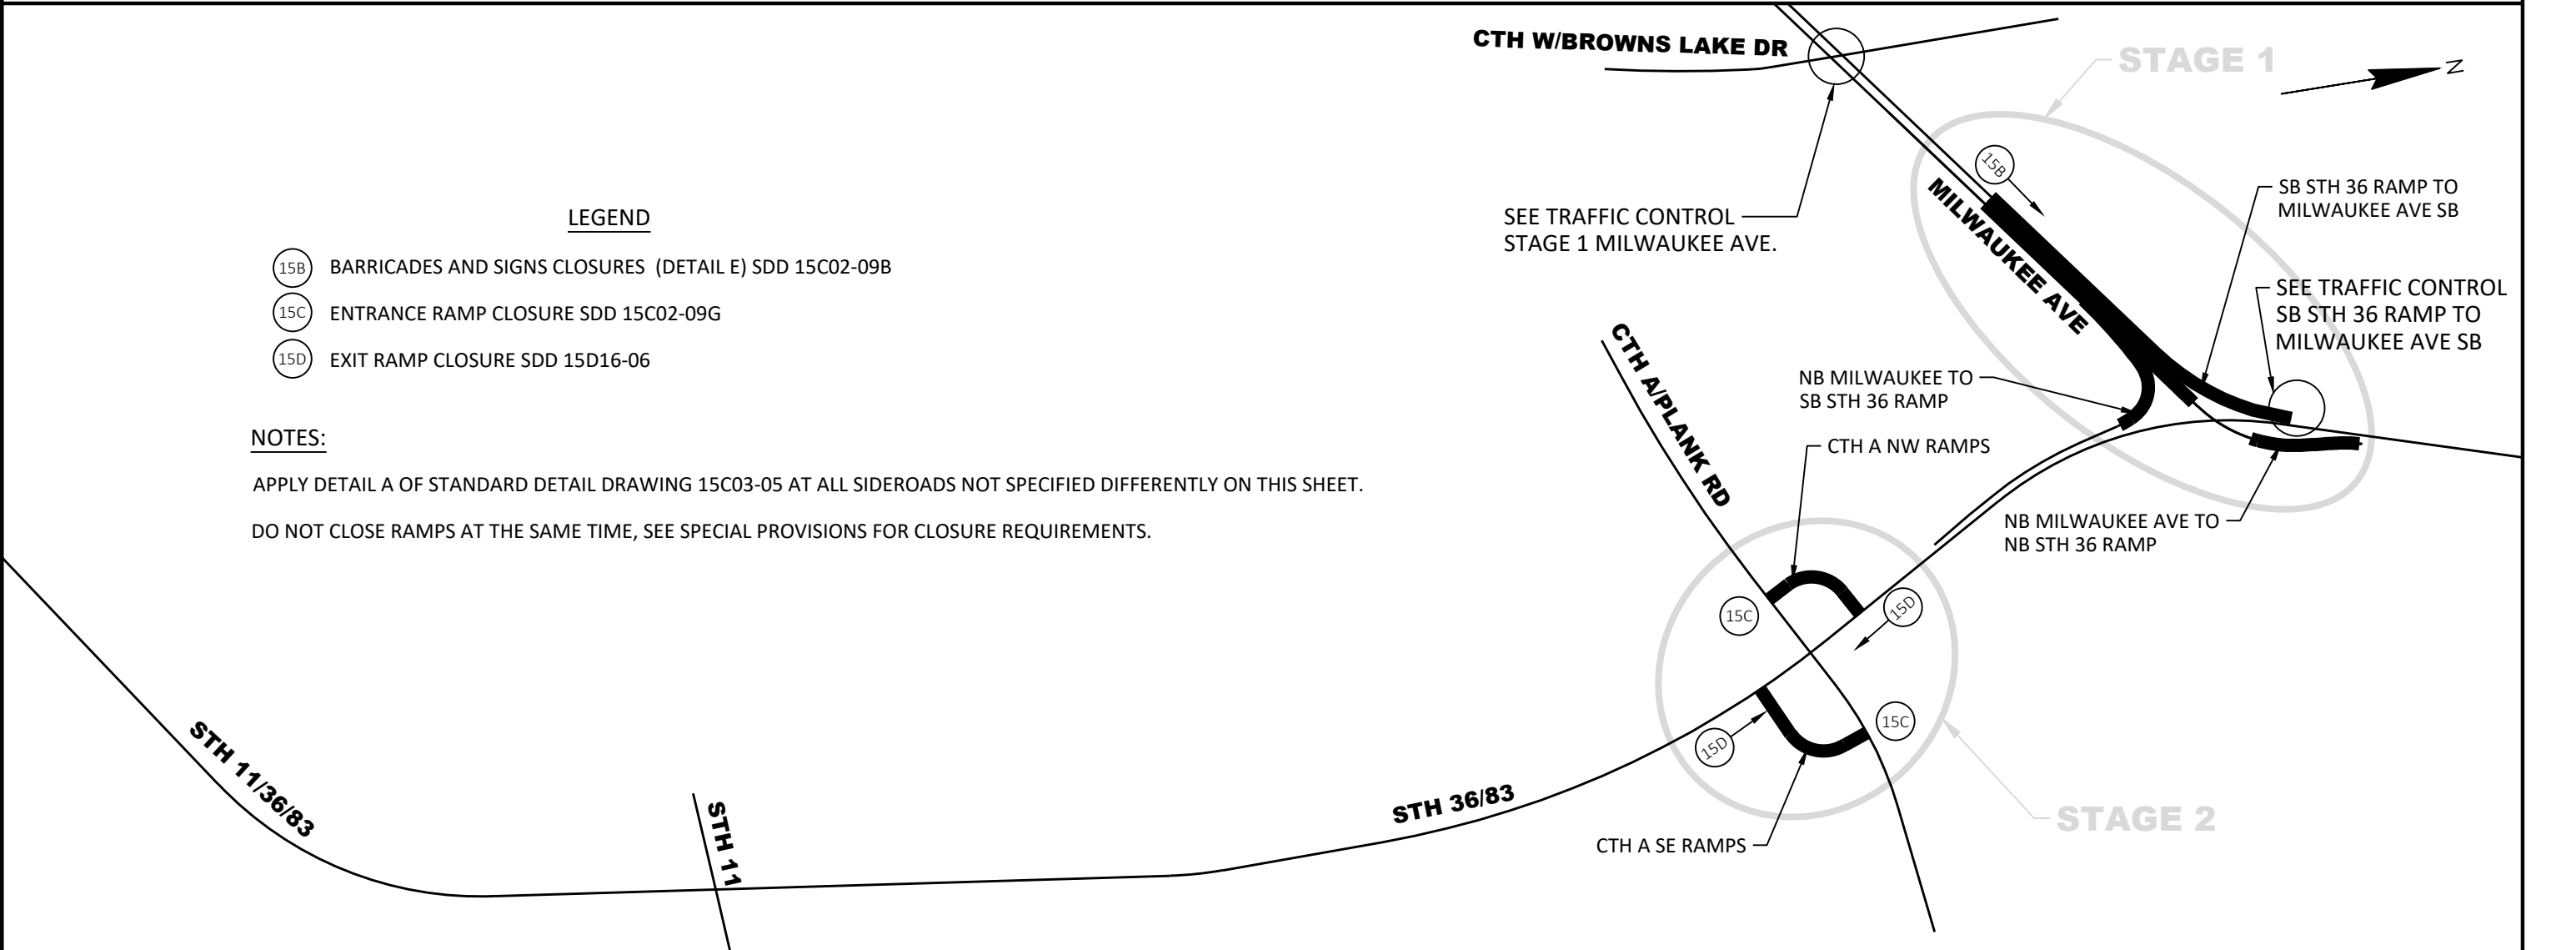

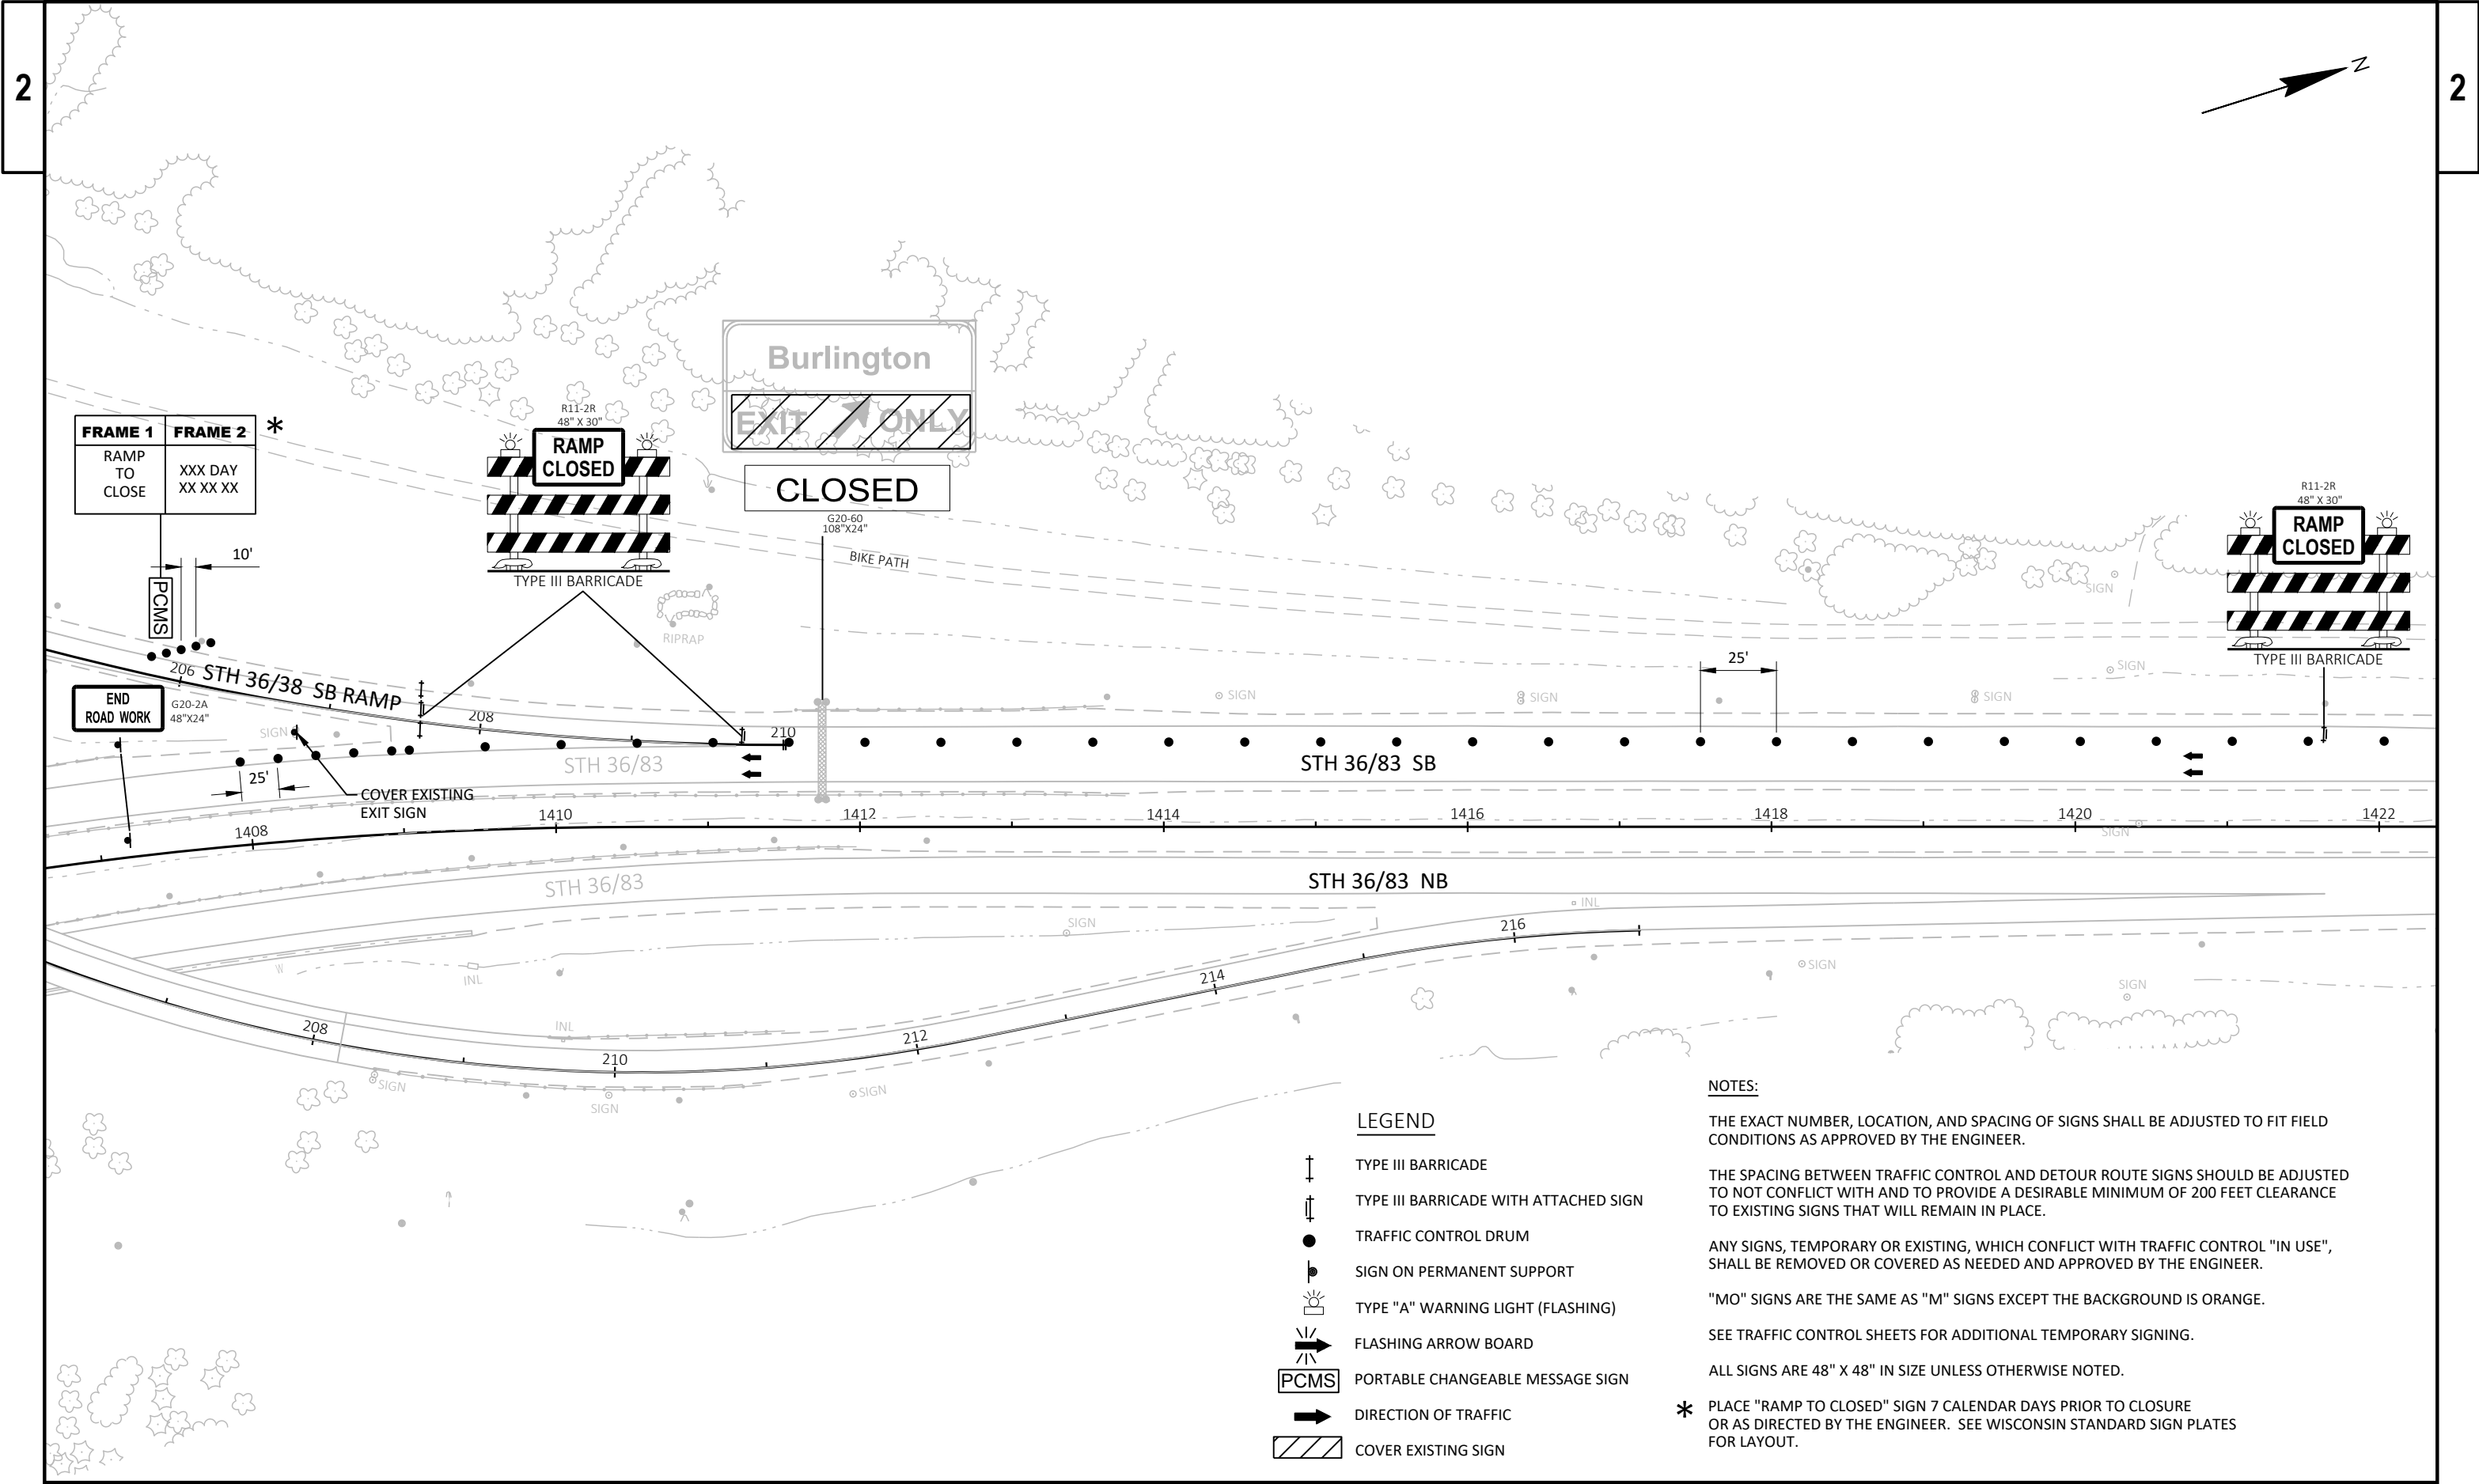

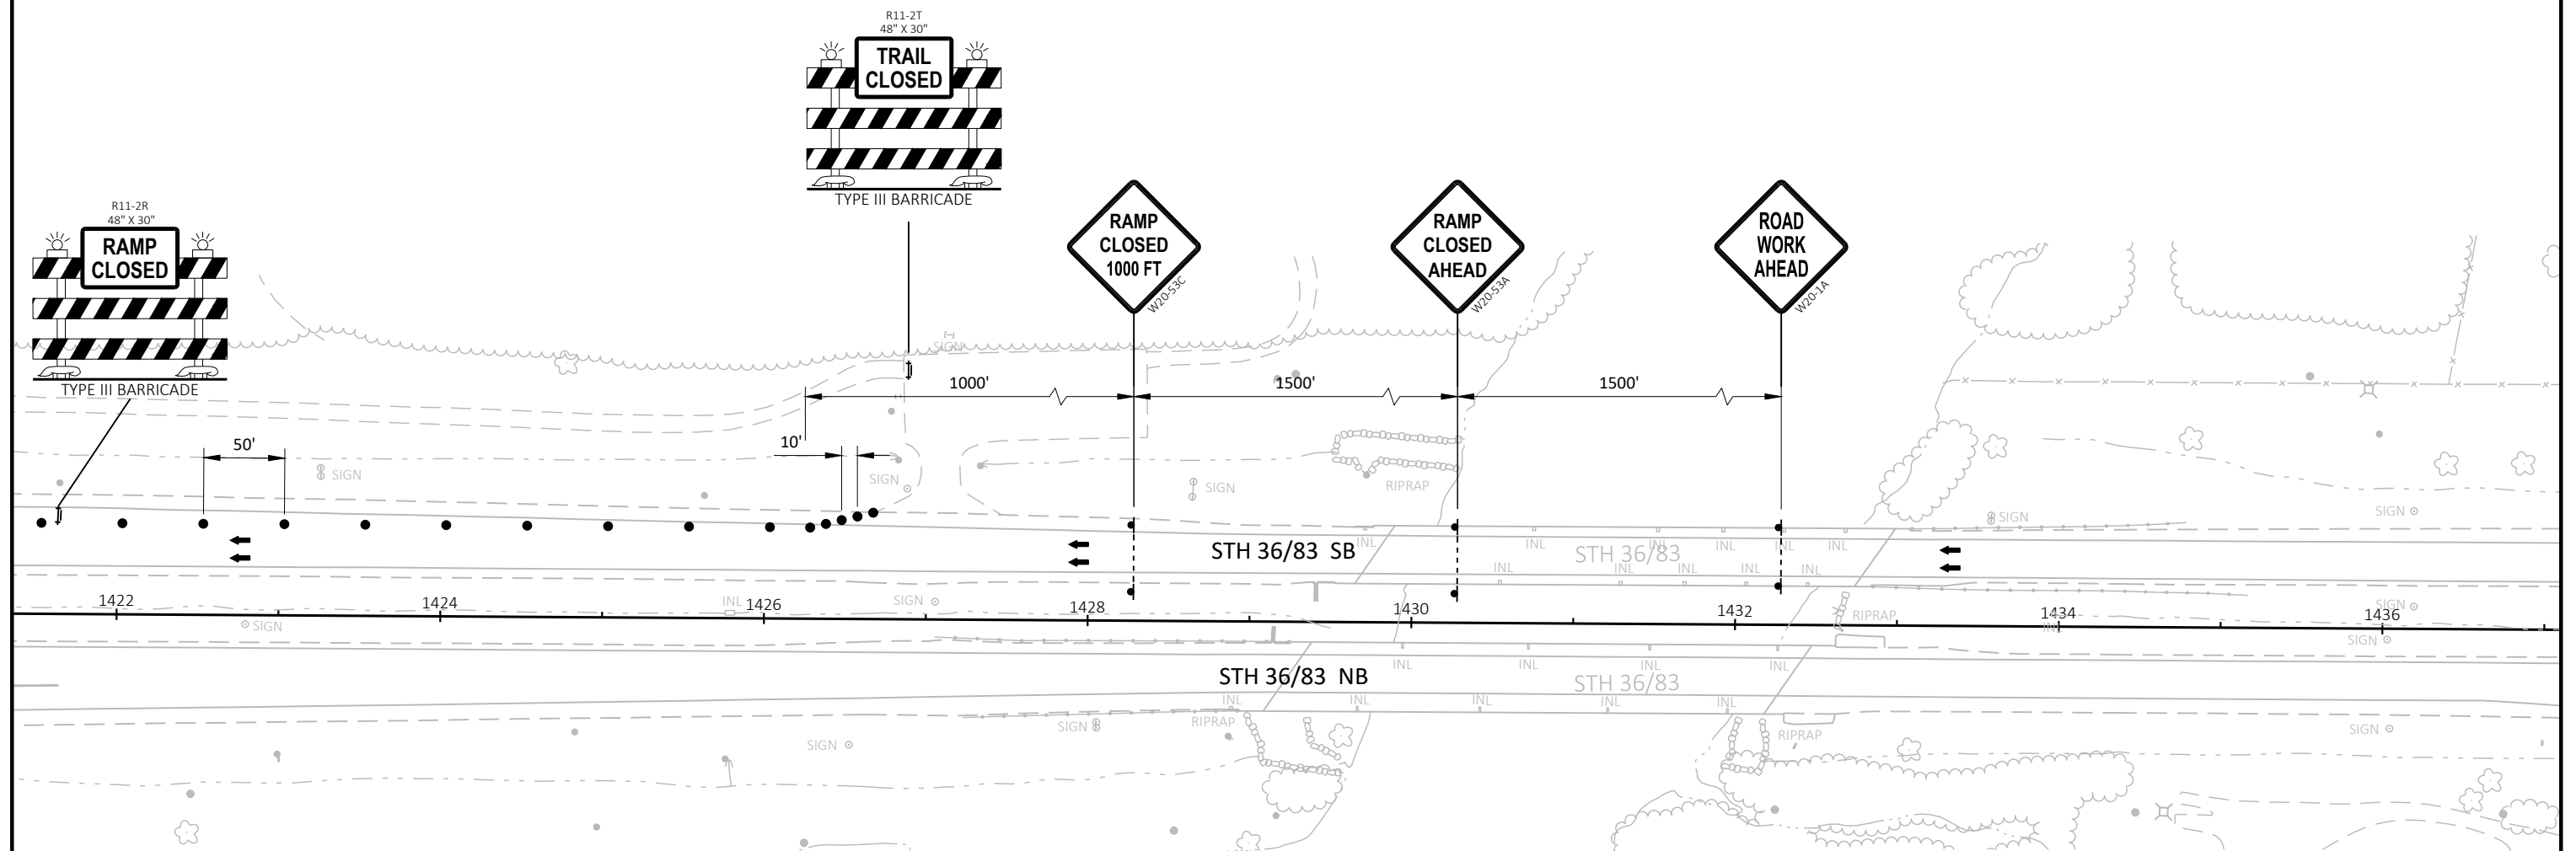

LEGEND

	TYPE III BARRICADE
	TYPE III BARRICADE WITH ATTACHED SIGN
	TRAFFIC CONTROL DRUM
	SIGN ON PERMANENT SUPPORT
	TYPE "A" WARNING LIGHT (FLASHING)
	FLASHING ARROW BOARD
	PORTABLE CHANGEABLE MESSAGE SIGN
	DIRECTION OF TRAFFIC
	COVER EXISTING SIGN

NOTES:

THE EXACT NUMBER, LOCATION, AND SPACING OF SIGNS SHALL BE ADJUSTED TO FIT FIELD CONDITIONS AS APPROVED BY THE ENGINEER.

THE SPACING BETWEEN TRAFFIC CONTROL AND DETOUR ROUTE SIGNS SHOULD BE ADJUSTED TO NOT CONFLICT WITH AND TO PROVIDE A DESIRABLE MINIMUM OF 200 FEET CLEARANCE TO EXISTING SIGNS THAT WILL REMAIN IN PLACE.


ANY SIGNS, TEMPORARY OR EXISTING, WHICH CONFLICT WITH TRAFFIC CONTROL "IN USE", SHALL BE REMOVED OR COVERED AS NEEDED AND APPROVED BY THE ENGINEER.

"MO" SIGNS ARE THE SAME AS "M" SIGNS EXCEPT THE BACKGROUND IS ORANGE.


SEE TRAFFIC CONTROL SHEETS FOR ADDITIONAL TEMPORARY SIGNING.

ALL SIGNS ARE 48" X 48" IN SIZE UNLESS OTHERWISE NOTED.

* PLACE "RAMP TO CLOSED" SIGN 7 CALENDAR DAYS PRIOR TO CLOSURE OR AS DIRECTED BY THE ENGINEER. SEE WISCONSIN STANDARD SIGN PLATES FOR LAYOUT.

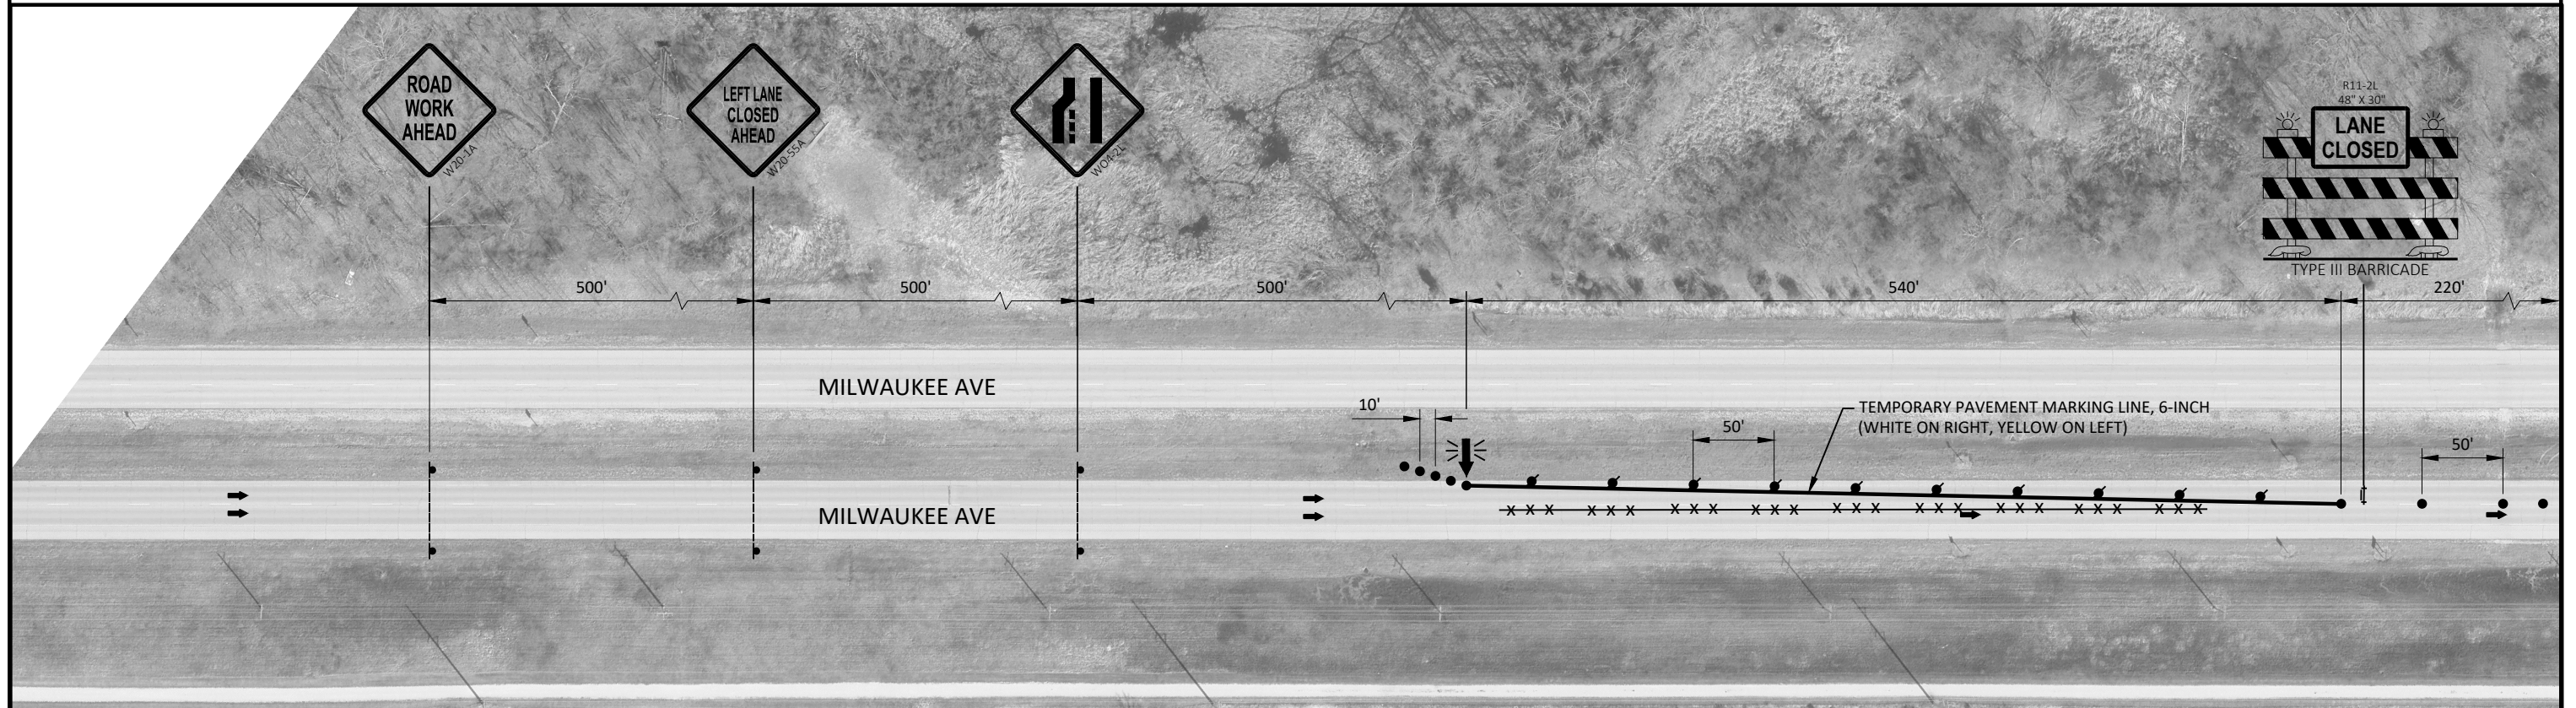**LEGEND**

-  TYPE III BARRICADE
-  TYPE III BARRICADE WITH ATTACHED SIGN
-  TRAFFIC CONTROL DRUM
-  TRAFFIC CONTROL DRUM WITH TYPE C STEADY BURN LIGHT
-  SIGN ON PERMANENT SUPPORT
-  SIGN ON TEMPORARY SUPPORT
-  FLASHING ARROW BOARD
-  DIRECTION OF TRAFFIC
-  REMOVE PAVEMENT MARKING (SEE NOTES)
-  COVER EXISTING SIGN

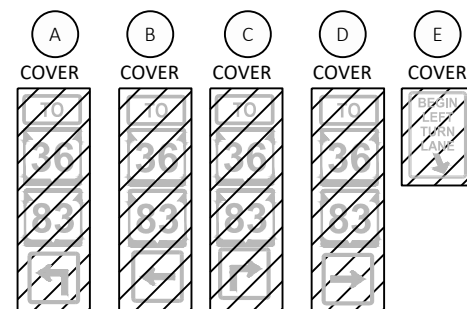**NOTES:**

THE EXACT NUMBER, LOCATION, AND SPACING OF SIGNS SHALL BE ADJUSTED TO FIT FIELD CONDITIONS AS APPROVED BY THE ENGINEER.

THE SPACING BETWEEN TRAFFIC CONTROL AND DETOUR ROUTE SIGNS SHOULD BE ADJUSTED TO NOT CONFLICT WITH AND TO PROVIDE A DESIRABLE MINIMUM OF 200 FEET CLEARANCE TO EXISTING SIGNS THAT WILL REMAIN IN PLACE.

ANY SIGNS, TEMPORARY OR EXISTING, WHICH CONFLICT WITH TRAFFIC CONTROL "IN USE", SHALL BE REMOVED OR COVERED AS NEEDED AND APPROVED BY THE ENGINEER.

"MO" SIGNS ARE THE SAME AS "M" SIGNS EXCEPT THE BACKGROUND IS ORANGE.

SEE TRAFFIC CONTROL SHEETS FOR ADDITIONAL TEMPORARY SIGNING.

REMOVE PAVEMENT MARKING AND PLACE TEMPORARY PAVEMENT MARKING LINE IF LANE CLOSURE IS TO BE IN PLACE FOR 4 OR MORE CONTINUOUS DAY AND NIGHT.

PLACE "RAMPS TO CLOSED" SIGN 7 CALENDAR DAYS PRIOR TO CLOSURE OR AS DIRECTED BY THE ENGINEER. SEE WISCONSIN STANDARD SIGN PLATES FOR LAYOUT.

ALL SIGNS ARE 48" X 48" IN SIZE UNLESS OTHERWISE NOTED.

PROJECT NO: 3180-00-78

HWY: VAR HWY

COUNTY: RACINE

TRAFFIC CONTROL - STAGE 1 MILWAUKEE AVE.


SHEET

69

E

LEGEND

-  TYPE III BARRICADE
-  TYPE III BARRICADE WITH ATTACHED SIGN
-  TRAFFIC CONTROL DRUM
-  TRAFFIC CONTROL DRUM WITH TYPE C STEADY BURN LIGHT
-  SIGN ON PERMANENT SUPPORT
-  SIGN ON TEMPORARY SUPPORT
-  FLASHING ARROW BOARD
-  DIRECTION OF TRAFFIC
-  REMOVE PAVEMENT MARKING (SEE NOTES)
-  COVER EXISTING SIGN

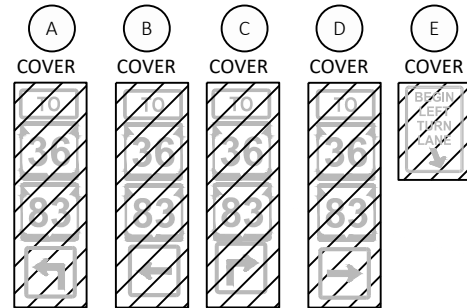

NOTES:

THE EXACT NUMBER, LOCATION, AND SPACING OF SIGNS SHALL BE ADJUSTED TO FIT FIELD CONDITIONS AS APPROVED BY THE ENGINEER.

THE SPACING BETWEEN TRAFFIC CONTROL AND DETOUR ROUTE SIGNS SHOULD BE ADJUSTED TO NOT CONFLICT WITH AND TO PROVIDE A DESIRABLE MINIMUM OF 200 FEET CLEARANCE TO EXISTING SIGNS THAT WILL REMAIN IN PLACE.

ANY SIGNS, TEMPORARY OR EXISTING, WHICH CONFLICT WITH TRAFFIC CONTROL "IN USE", SHALL BE REMOVED OR COVERED AS NEEDED AND APPROVED BY THE ENGINEER.


"MO" SIGNS ARE THE SAME AS "M" SIGNS EXCEPT THE BACKGROUND IS ORANGE.

SEE TRAFFIC CONTROL SHEETS FOR ADDITIONAL TEMPORARY SIGNING.

REMOVE PAVEMENT MARKING AND PLACE TEMPORARY PAVEMENT MARKING LINE IF LANE CLOSURE IS TO BE IN PLACE FOR 4 OR MORE CONTINUOUS DAY AND NIGHT.

PLACE "RAMPS TO CLOSED" SIGN 7 CALENDAR DAYS PRIOR TO CLOSURE OR AS DIRECTED BY THE ENGINEER. SEE WISCONSIN STANDARD SIGN PLATES FOR LAYOUT.

ALL SIGNS ARE 48" X 48" IN SIZE UNLESS OTHERWISE NOTED.

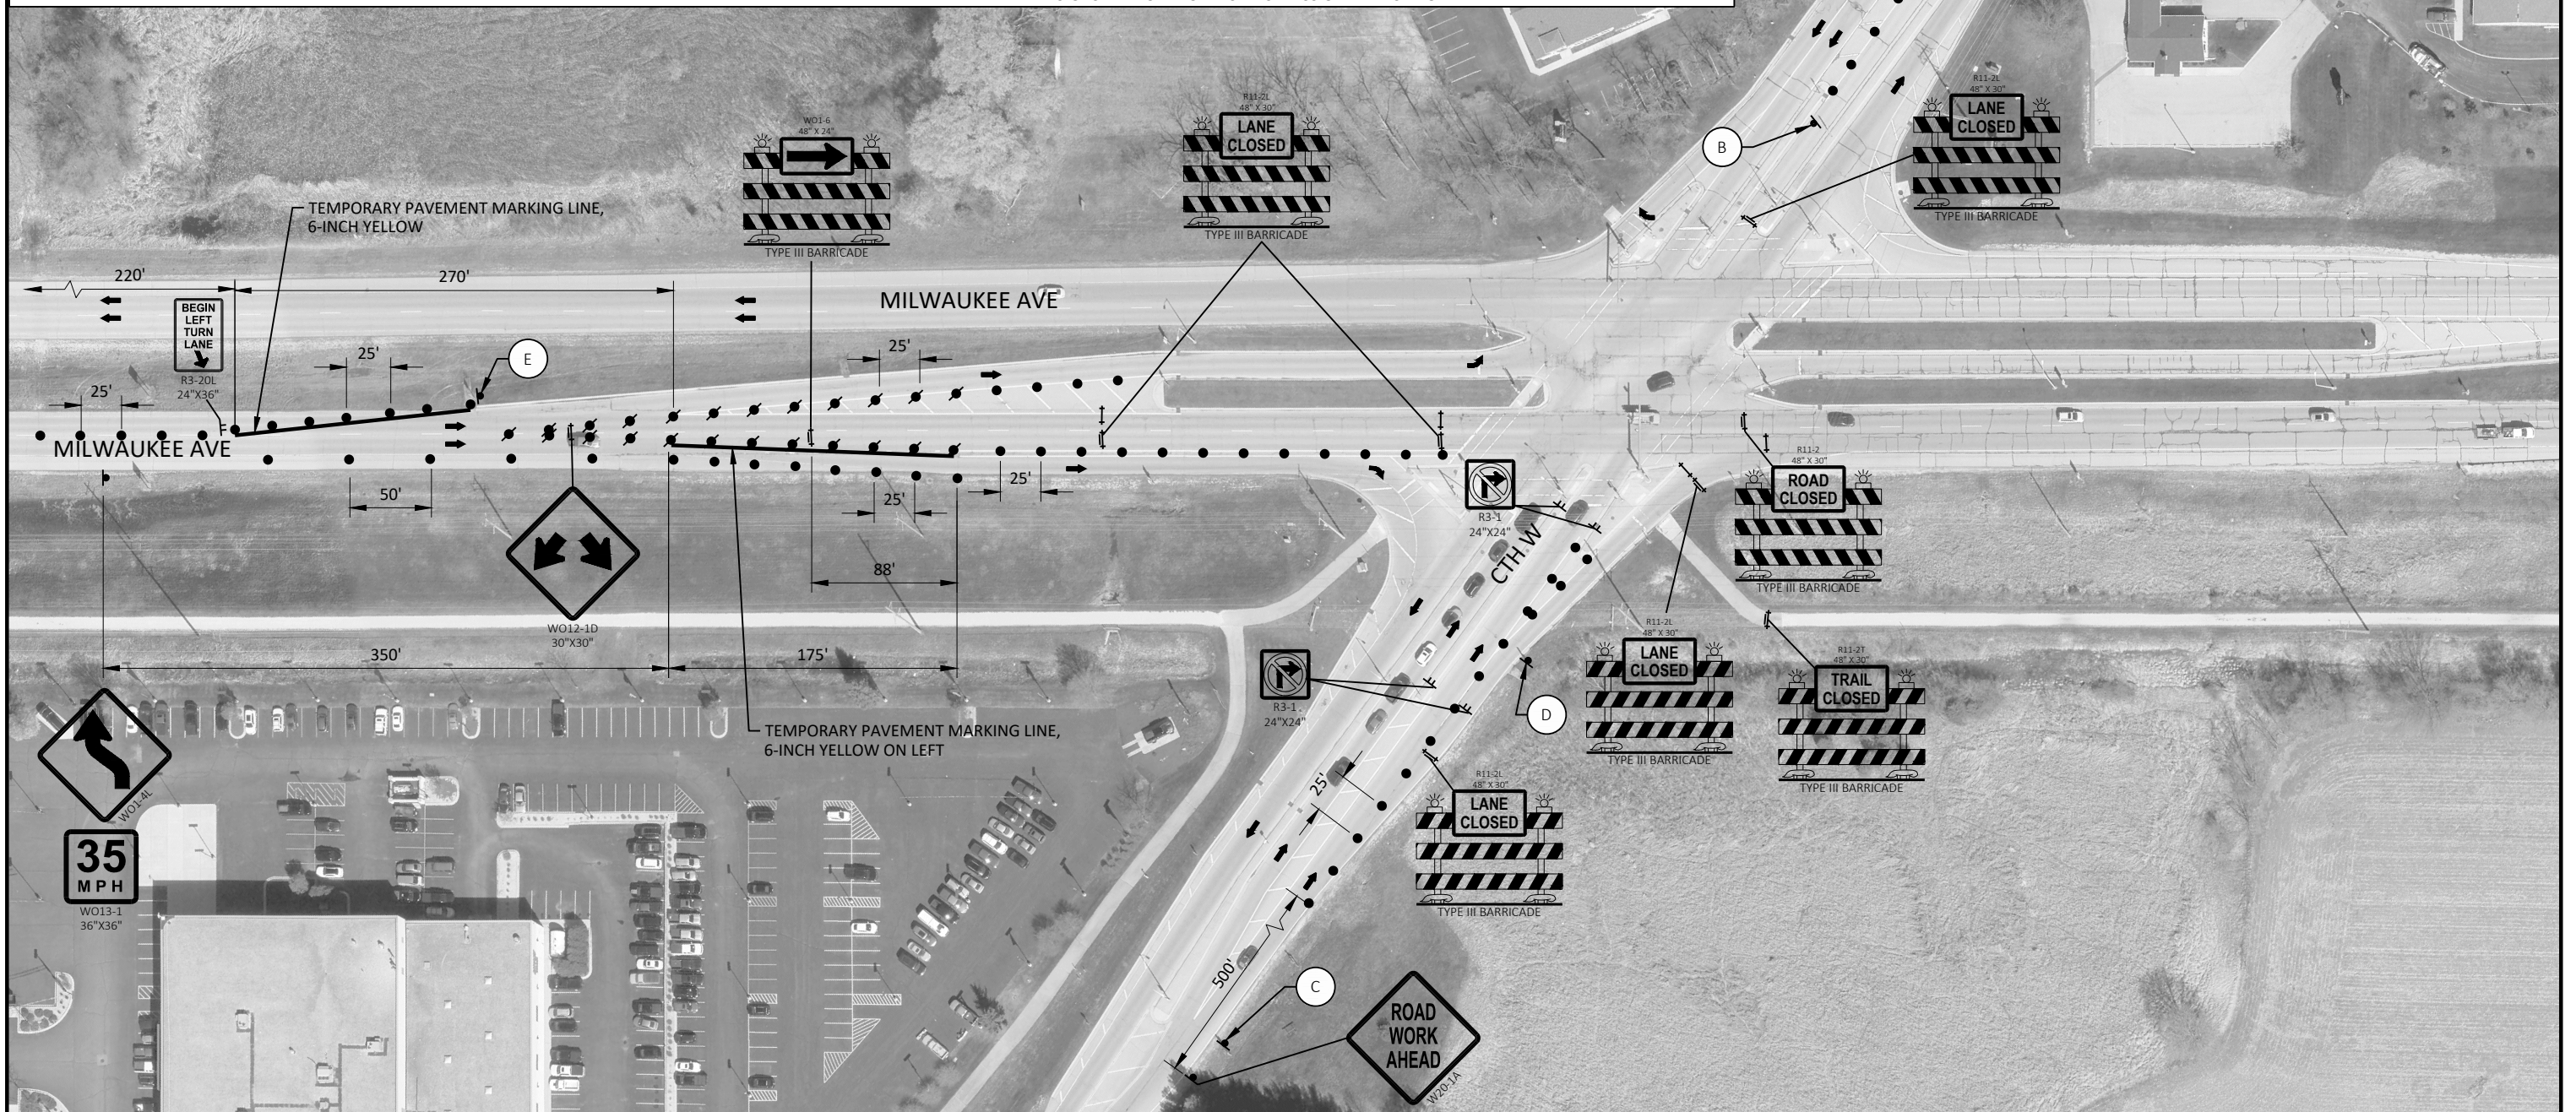

PROJECT NO: 3180-00-78

HWY: VAR HWY

COUNTY: RACINE

TRAFFIC CONTROL - STAGE 1 MILWAUKEE AVE.

SHEET

70

E

FILE NAME : N:\PDS\C3D\31800008\SHEETS\025003-TC.DWG
LAYOUT NAME - 02-tc


PLOT DATE : 10/29/2024 6:30 AM


PLOT BY : HAYNES, RONNIE

PLOT NAME :

PLOT SCALE : 1 IN:100 FT

WISDOT/CADDs SHEET 42

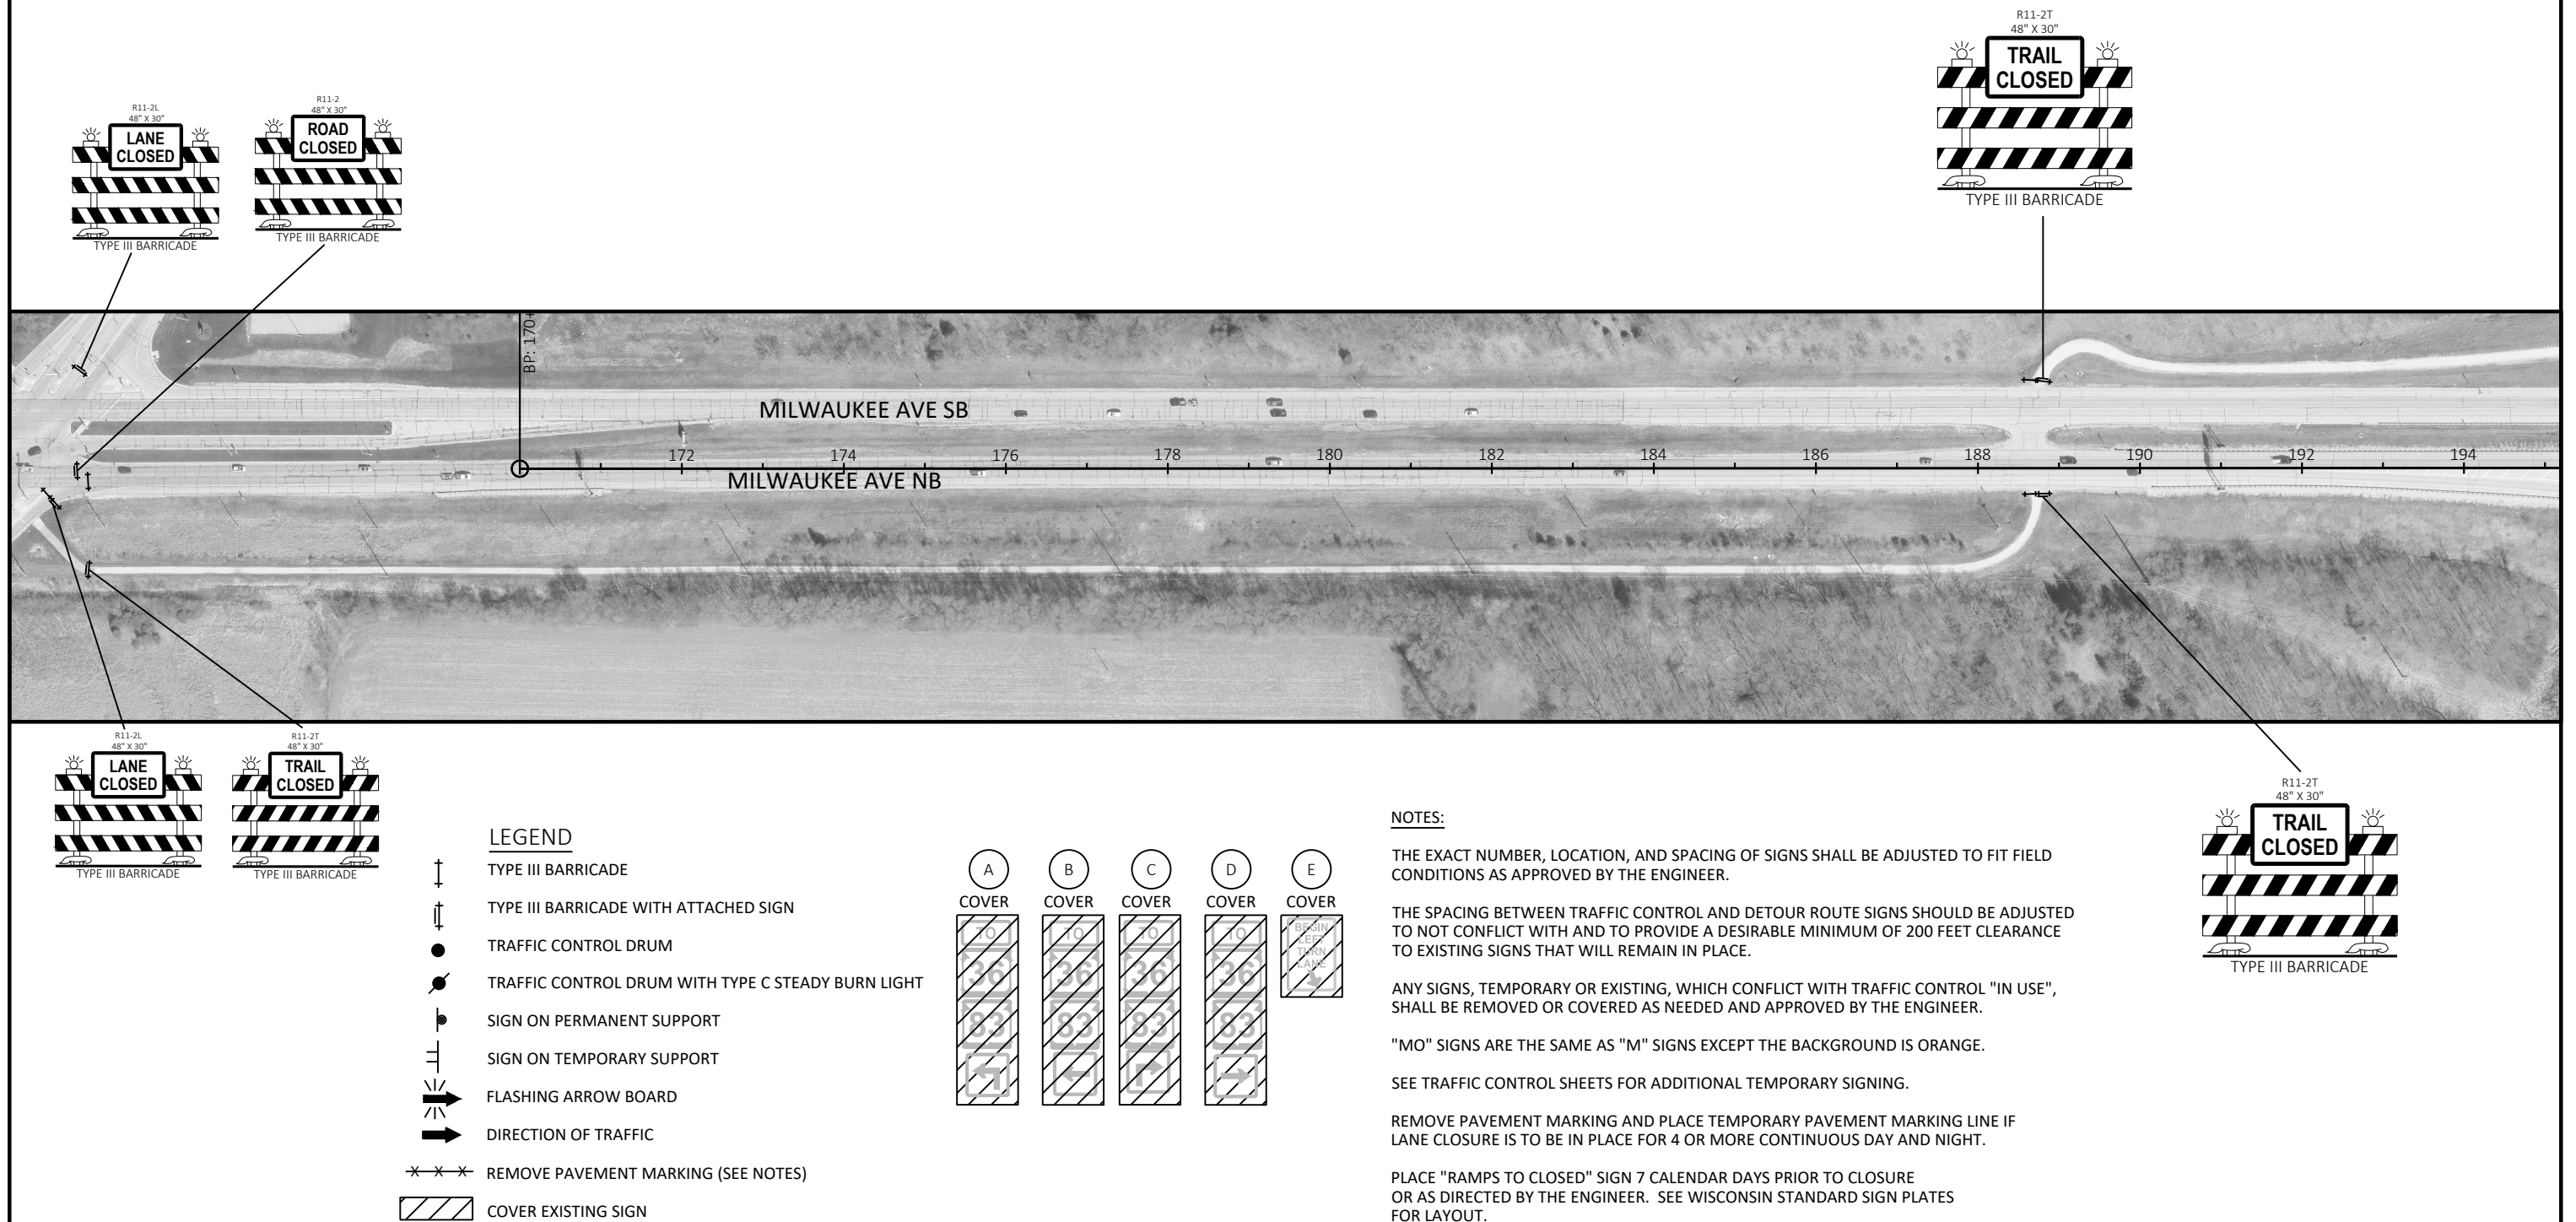

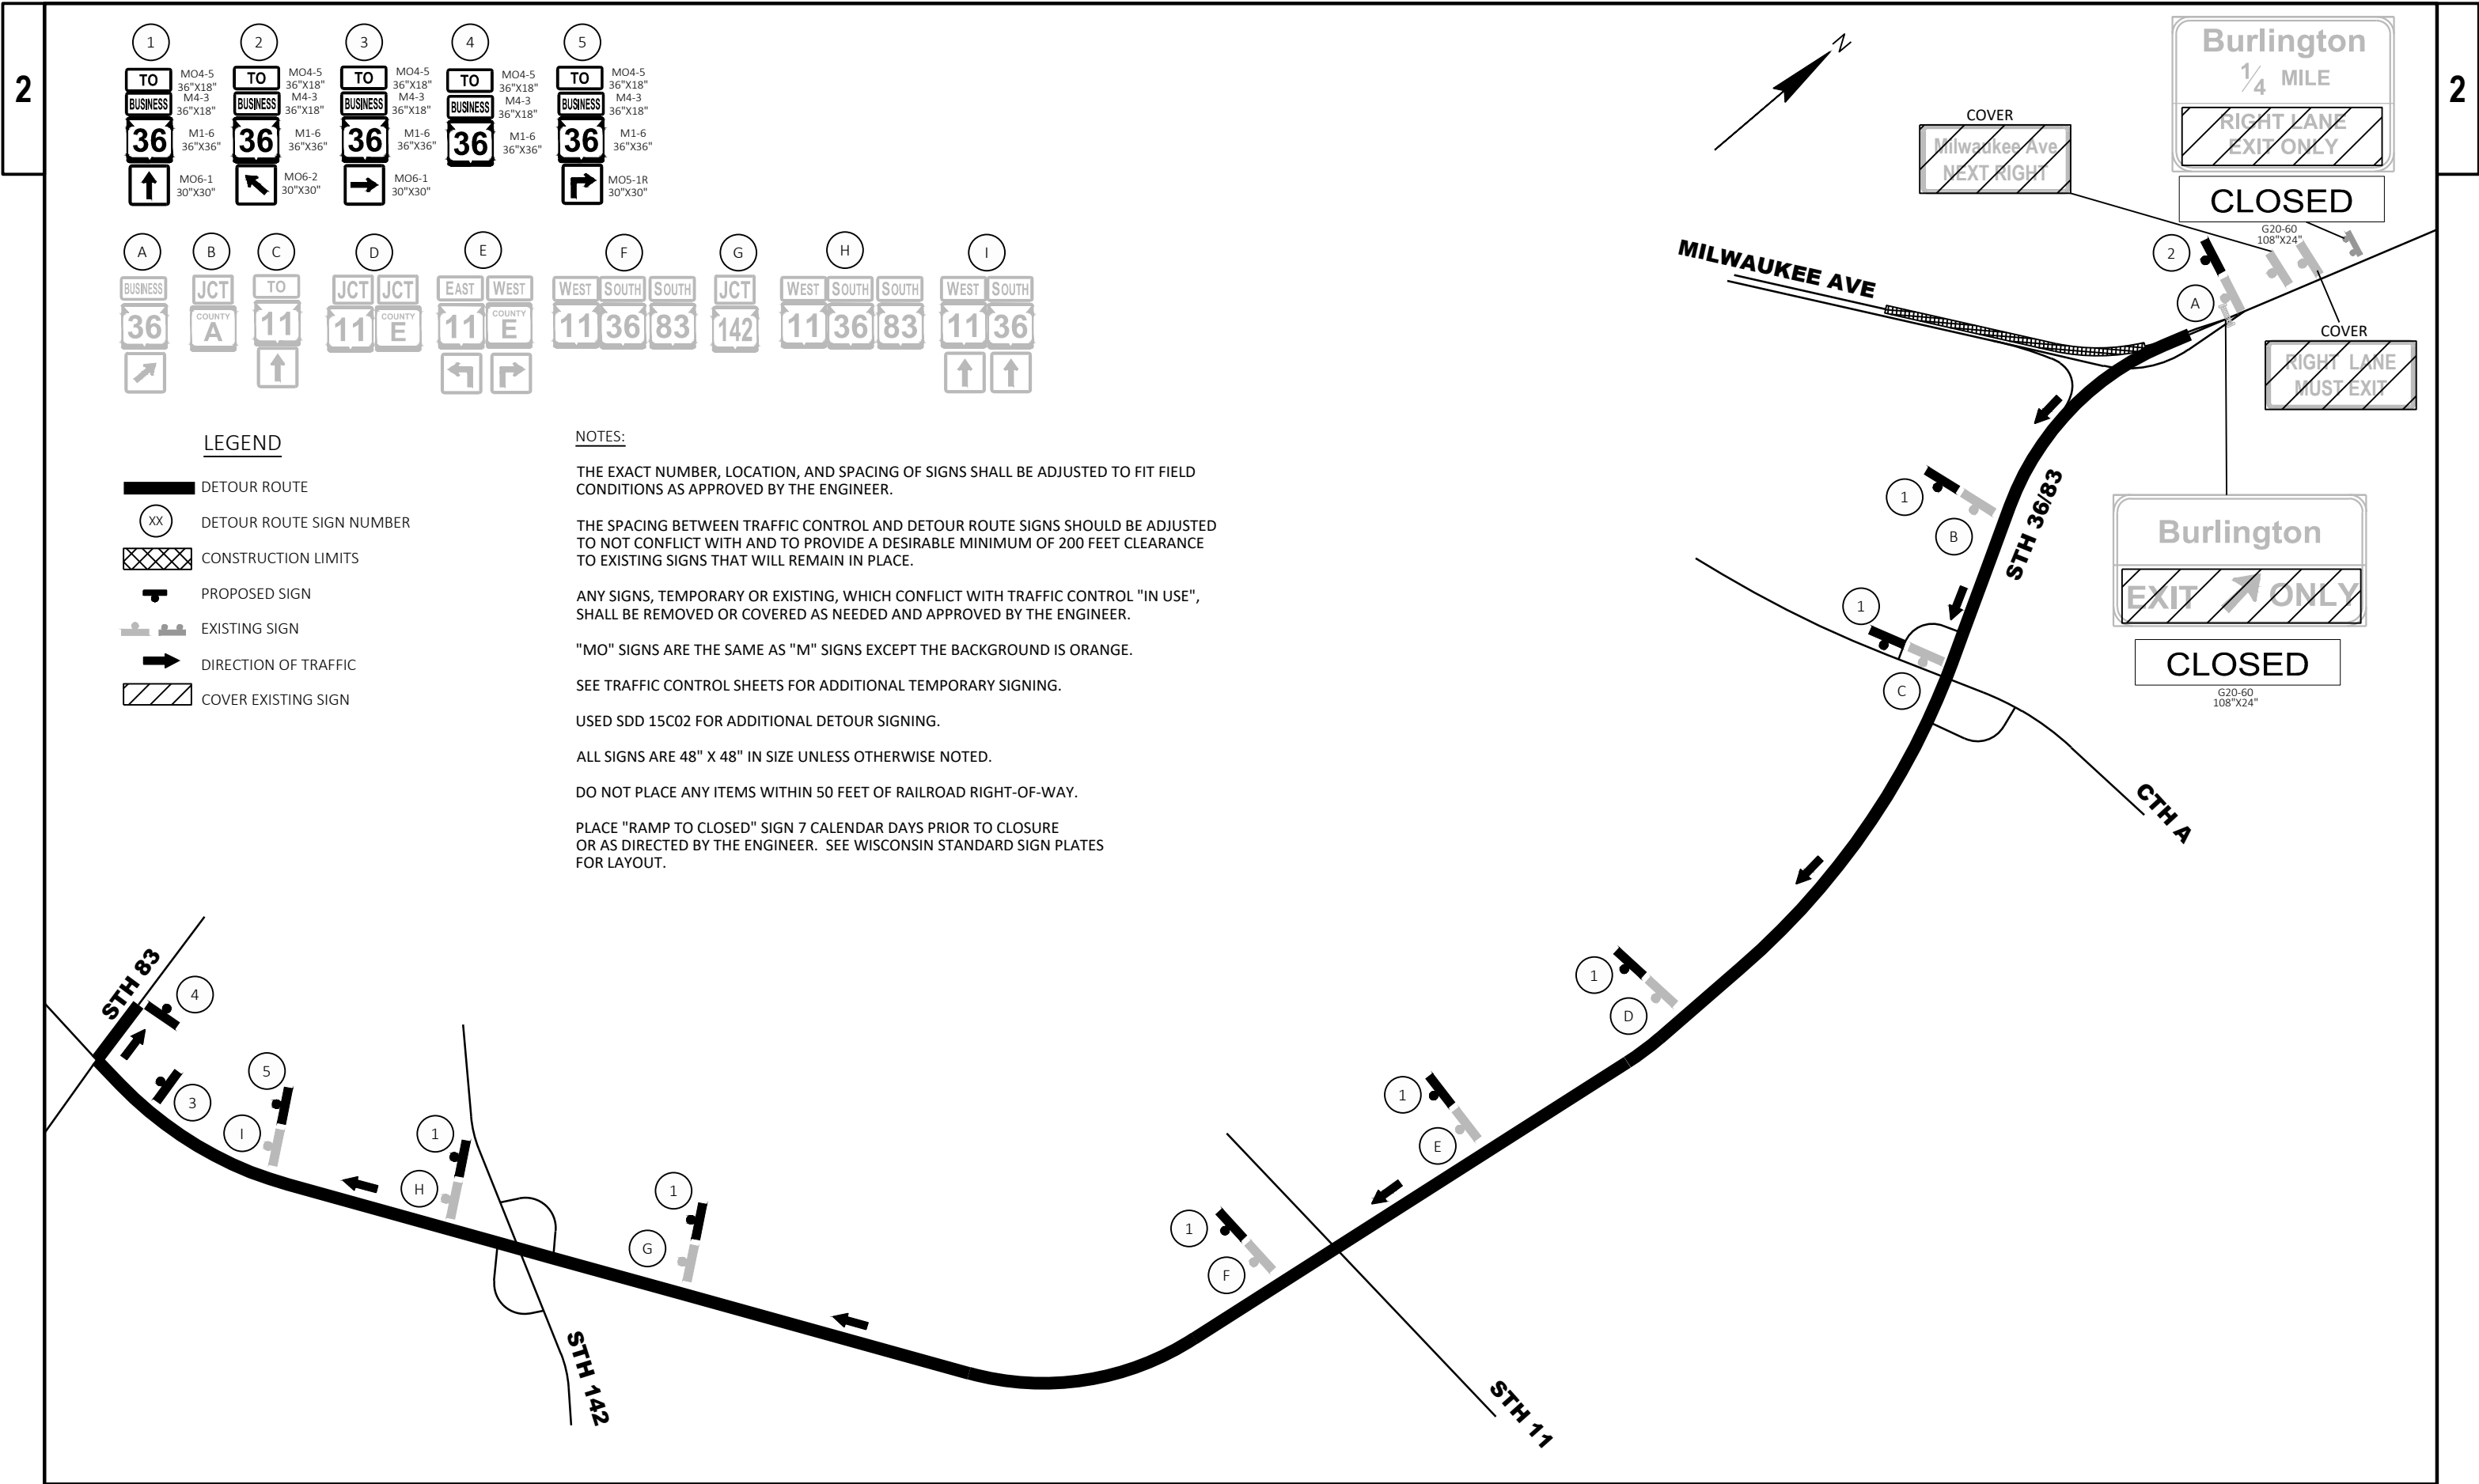

LEGEND

- DETOUR ROUTE
- DETOUR ROUTE SIGN NUMBER
- CONSTRUCTION LIMITS
- PROPOSED SIGN
- EXISTING SIGN
- DIRECTION OF TRAFFIC
- COVER EXISTING SIGN

NOTES:

THE EXACT NUMBER, LOCATION, AND SPACING OF SIGNS SHALL BE ADJUSTED TO FIT FIELD CONDITIONS AS APPROVED BY THE ENGINEER.

THE SPACING BETWEEN TRAFFIC CONTROL AND DETOUR ROUTE SIGNS SHOULD BE ADJUSTED TO NOT CONFLICT WITH AND TO PROVIDE A DESIRABLE MINIMUM OF 200 FEET CLEARANCE TO EXISTING SIGNS THAT WILL REMAIN IN PLACE.

ANY SIGNS, TEMPORARY OR EXISTING, WHICH CONFLICT WITH TRAFFIC CONTROL "IN USE", SHALL BE REMOVED OR COVERED AS NEEDED AND APPROVED BY THE ENGINEER.

"MO" SIGNS ARE THE SAME AS "M" SIGNS EXCEPT THE BACKGROUND IS ORANGE.



SEE TRAFFIC CONTROL SHEETS FOR ADDITIONAL TEMPORARY SIGNING.

USED SDD 15C02 FOR ADDITIONAL DETOUR SIGNING.

ALL SIGNS ARE 48" X 48" IN SIZE UNLESS OTHERWISE NOTED.

DO NOT PLACE ANY ITEMS WITHIN 50 FEET OF RAILROAD RIGHT-OF-WAY.

PLACE "RAMP TO CLOSED" SIGN 7 CALENDAR DAYS PRIOR TO CLOSURE OR AS DIRECTED BY THE ENGINEER. SEE WISCONSIN STANDARD SIGN PLATES FOR LAYOUT.

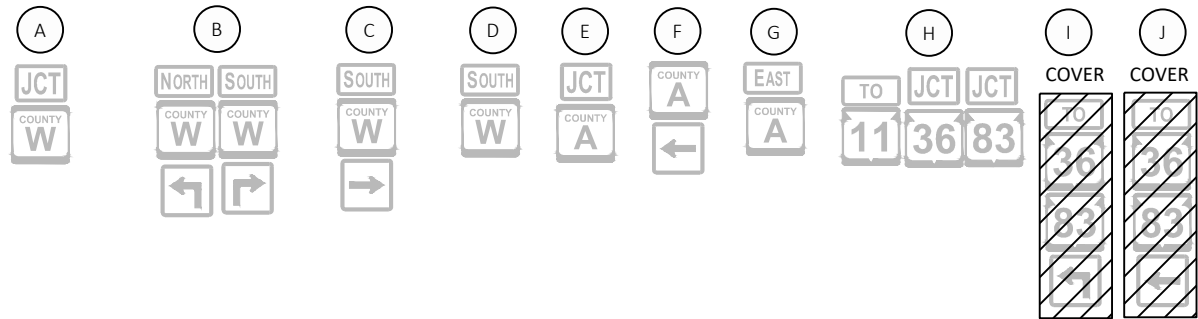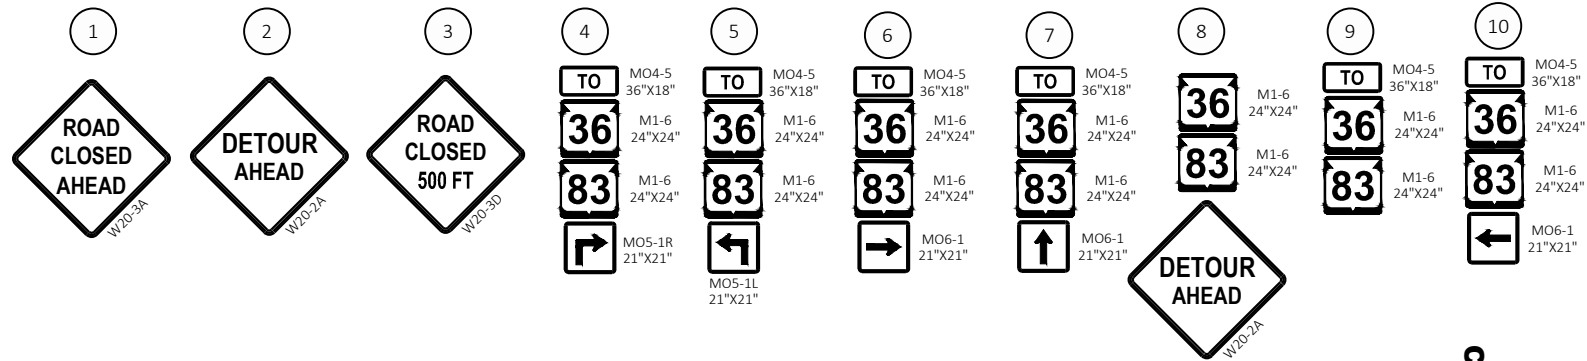

NOTES:

THE EXACT NUMBER, LOCATION, AND SPACING OF SIGNS SHALL BE ADJUSTED TO FIT FIELD CONDITIONS AS APPROVED BY THE ENGINEER.

THE SPACING BETWEEN TRAFFIC CONTROL AND DETOUR ROUTE SIGNS SHOULD BE ADJUSTED TO NOT CONFLICT WITH AND TO PROVIDE A DESIRABLE MINIMUM OF 200 FEET CLEARANCE TO EXISTING SIGNS THAT WILL REMAIN IN PLACE.

ANY SIGNS, TEMPORARY OR EXISTING, WHICH CONFLICT WITH TRAFFIC CONTROL "IN USE", SHALL BE REMOVED OR COVERED AS NEEDED AND APPROVED BY THE ENGINEER.

"MO" SIGNS ARE THE SAME AS "M" SIGNS EXCEPT THE BACKGROUND IS ORANGE.

SEE TRAFFIC CONTROL SHEETS FOR ADDITIONAL TEMPORARY SIGNING.

USED SDD 15C02-09A DETAIL B FOR MAINLINE CLOSURE WITH POSTED DETOUR


ALL SIGNS ARE 48" X 48" IN SIZE UNLESS OTHERWISE NOTED.

DO NOT PLACE ANY ITEMS WITHIN 50 FEET OF RAILROAD RIGHT-OF-WAY.

* PLACE "RAMPS TO CLOSED" SIGN 7 CALENDAR DAYS PRIOR TO CLOSURE OR AS DIRECTED BY THE ENGINEER. SEE WISCONSIN STANDARD SIGN PLATES FOR LAYOUT.

LEGEND

- DETOUR ROUTE
- DETOUR ROUTE SIGN NUMBER
- CONSTRUCTION LIMITS
- PROPOSED SIGN
- EXISTING SIGN
- PCMS PORTABLE CHANGEABLE MESSAGE SIGN
- DIRECTION OF TRAFFIC
- COVER EXISTING SIGN

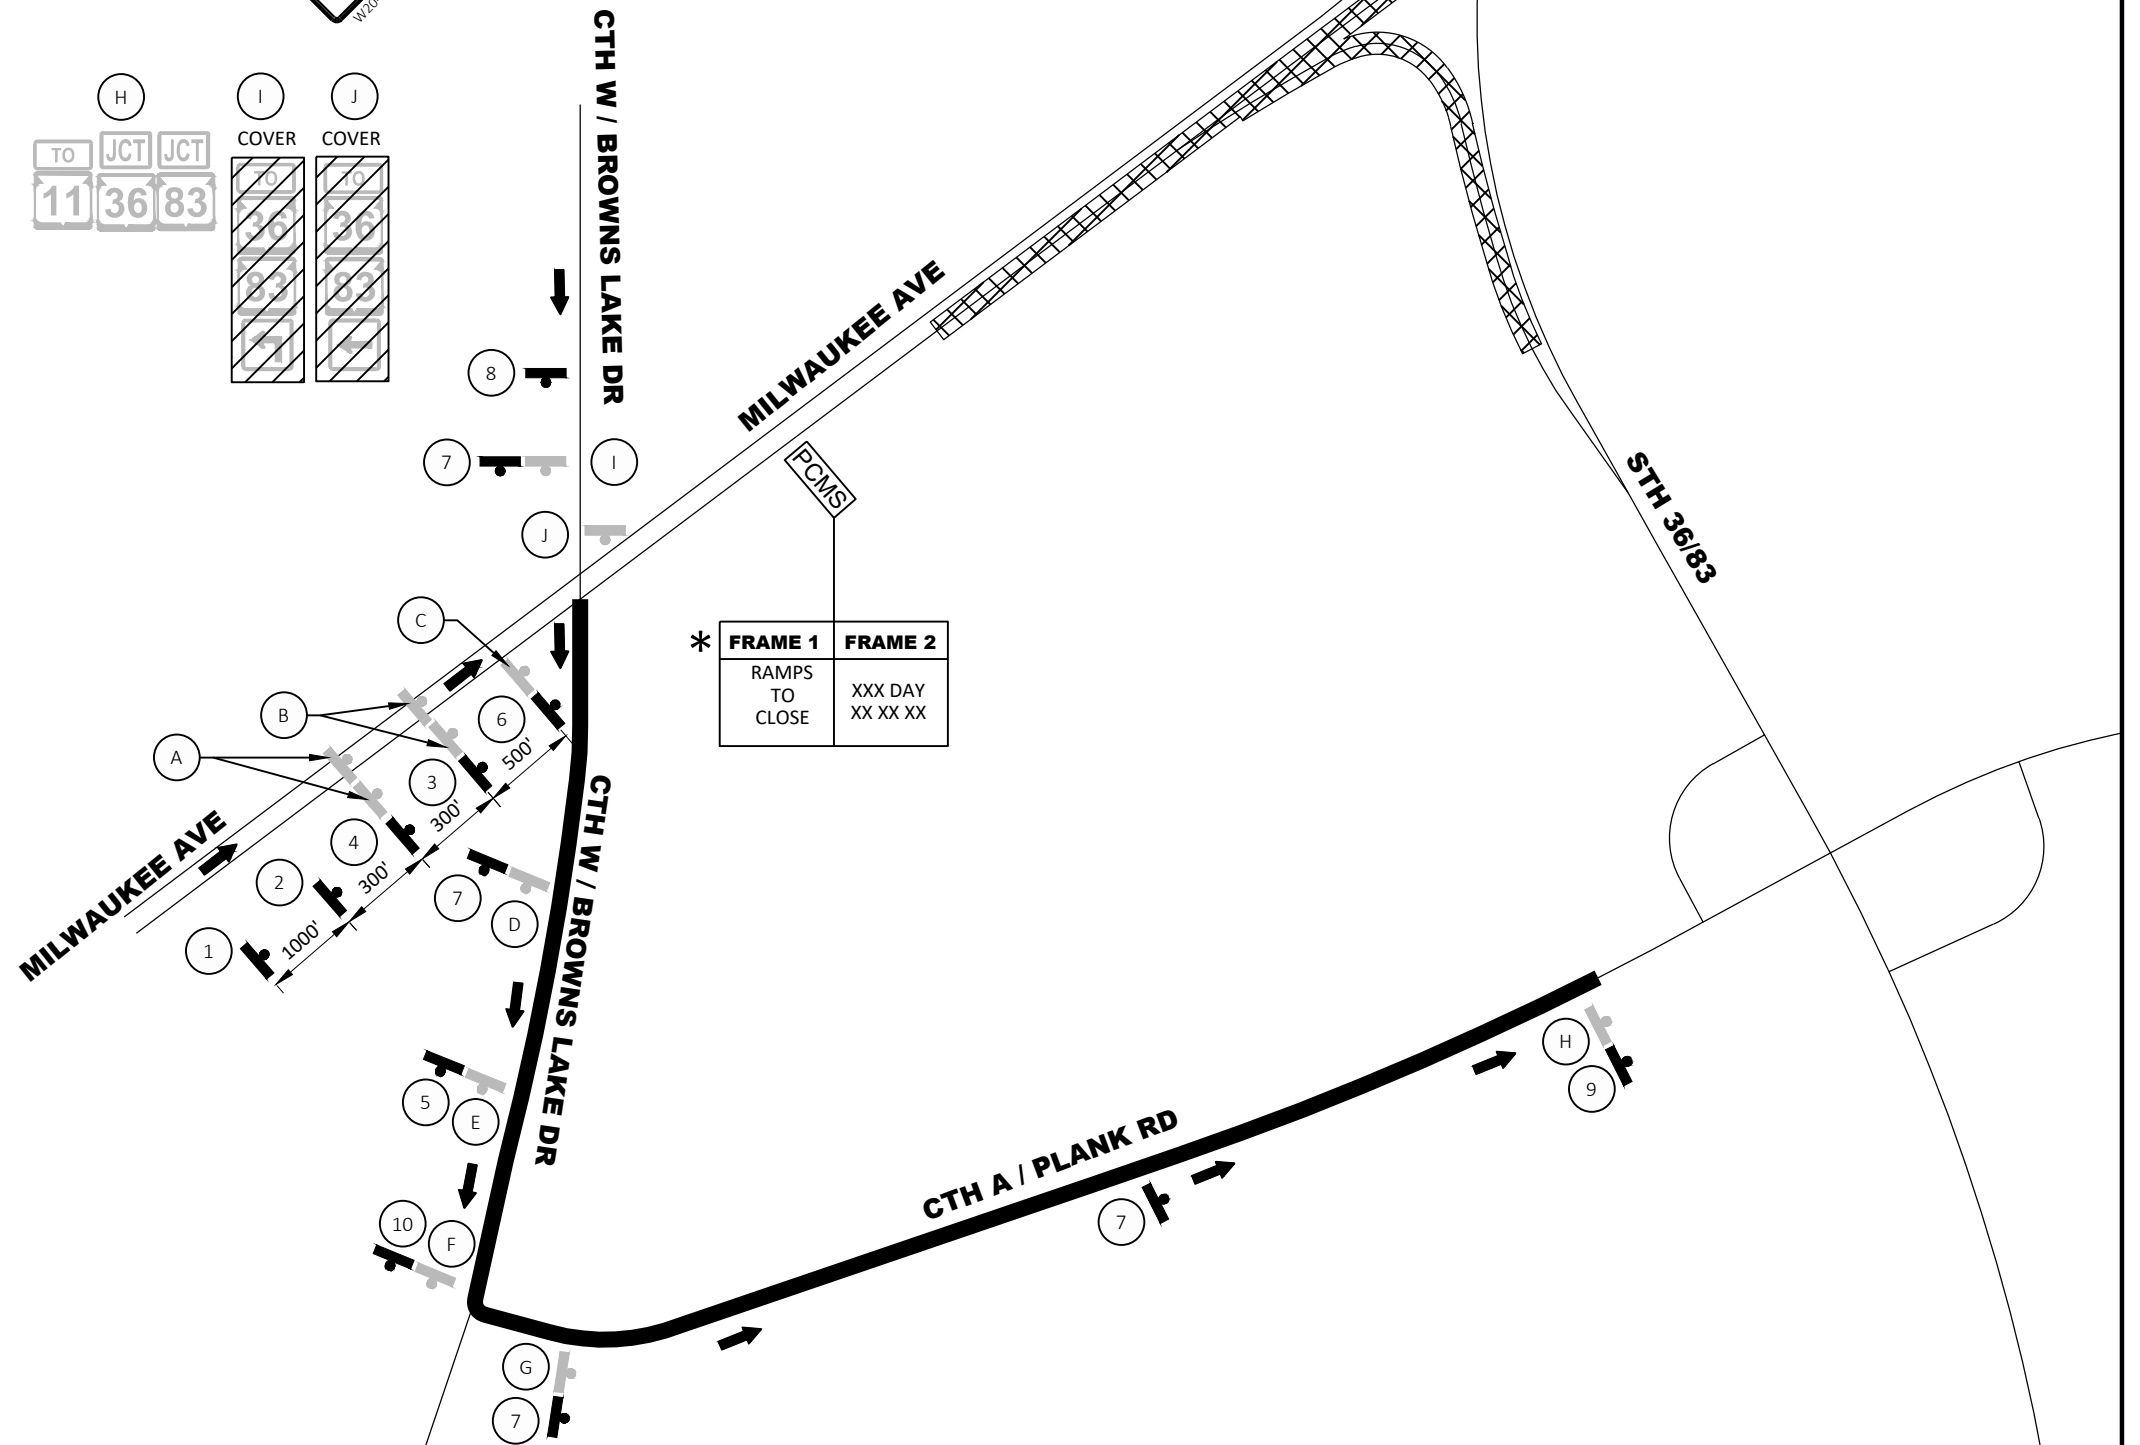

PROJECT NO: 3180-00-78

HWY: VAR HWY

COUNTY: RACINE

DETOUR - STAGE 1 (NB MILWAUKEE AVE CLOSURE)

SHEET

73

E

NOTES:

THE EXACT NUMBER, LOCATION, AND SPACING OF SIGNS SHALL BE ADJUSTED TO FIT FIELD CONDITIONS AS APPROVED BY THE ENGINEER.

THE SPACING BETWEEN TRAFFIC CONTROL AND DETOUR ROUTE SIGNS SHOULD BE ADJUSTED TO NOT CONFLICT WITH AND TO PROVIDE A DESIRABLE MINIMUM OF 200 FEET CLEARANCE TO EXISTING SIGNS THAT WILL REMAIN IN PLACE.


ANY SIGNS, TEMPORARY OR EXISTING, WHICH CONFLICT WITH TRAFFIC CONTROL "IN USE", SHALL BE REMOVED OR COVERED AS NEEDED AND APPROVED BY THE ENGINEER.

"MO" SIGNS ARE THE SAME AS "M" SIGNS EXCEPT THE BACKGROUND IS ORANGE.

SEE TRAFFIC CONTROL SHEETS FOR ADDITIONAL TEMPORARY SIGNING.

DO NOT PLACE ANY ITEMS WITHIN 50 FEET OF RAILROAD RIGHT-OF-WAY.

PLACE "RAMP TO CLOSED" SIGN 7 CALENDAR DAYS PRIOR TO CLOSURE OR AS DIRECTED BY THE ENGINEER. SEE WISCONSIN STANDARD SIGN PLATES FOR LAYOUT.

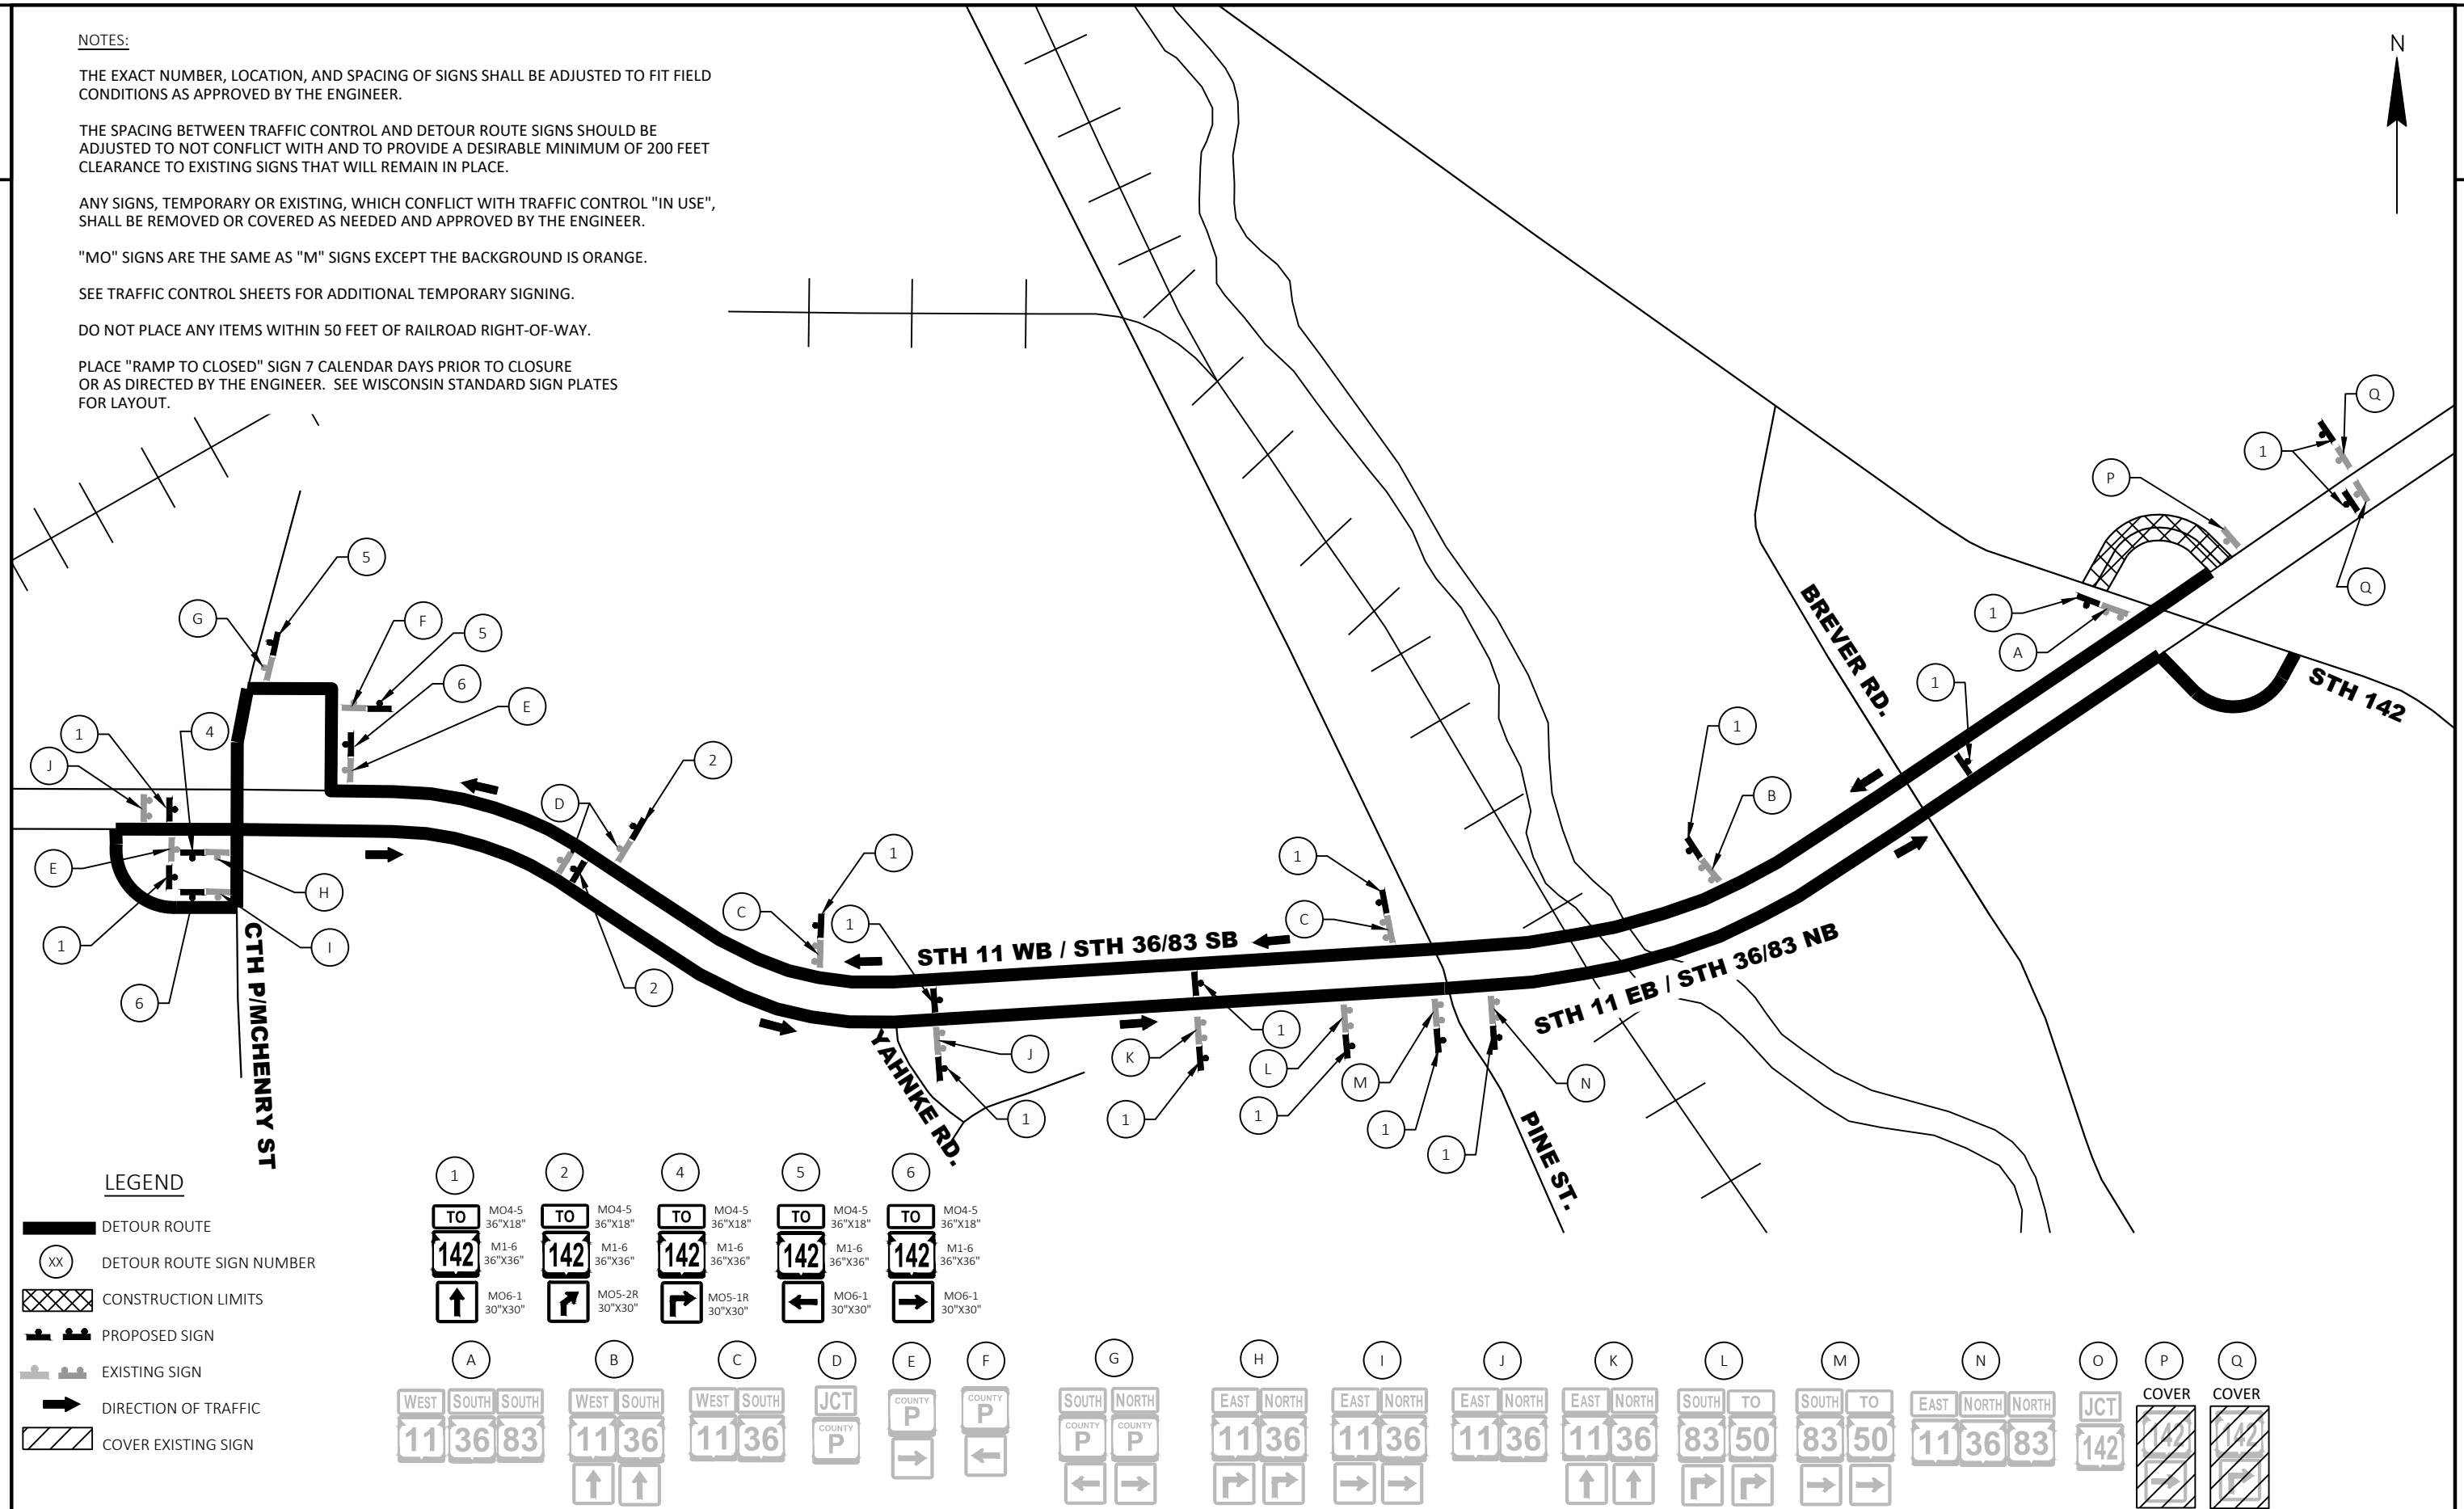


LEGEND

- DETOUR ROUTE
- DETOUR ROUTE SIGN NUMBER
- CONSTRUCTION LIMITS
- PROPOSED SIGN
- EXISTING SIGN
- DIRECTION OF TRAFFIC
- COVER EXISTING SIGN

1	2	4	5	6
TO	TO	TO	TO	TO
MO4-5	MO4-5	MO4-5	MO4-5	MO4-5
36"x18"	36"x18"	36"x18"	36"x18"	36"x18"
M1-6	M1-6	M1-6	M1-6	M1-6
36"x36"	36"x36"	36"x36"	36"x36"	36"x36"
MO6-1	MO5-2R	MO5-1R	MO6-1	MO6-1
30"x30"	30"x30"	30"x30"	30"x30"	30"x30"

A	B	C	D	E	F	G	H	I	J	K	L	M	N	O	P	Q
WEST	WEST	WEST	JCT	COUNTY	COUNTY	SOUTH	EAST	EAST	EAST	EAST	SOUTH	SOUTH	EAST	JCT	COVER	COVER
11	11	11	142	P	P	P	11	11	11	11	83	83	11	142		
36	36	36					36	36	36	36	50	50	36			
83													83			
	↑	↑		→	←	←	→	→	→	→	↑	↑	→	→		

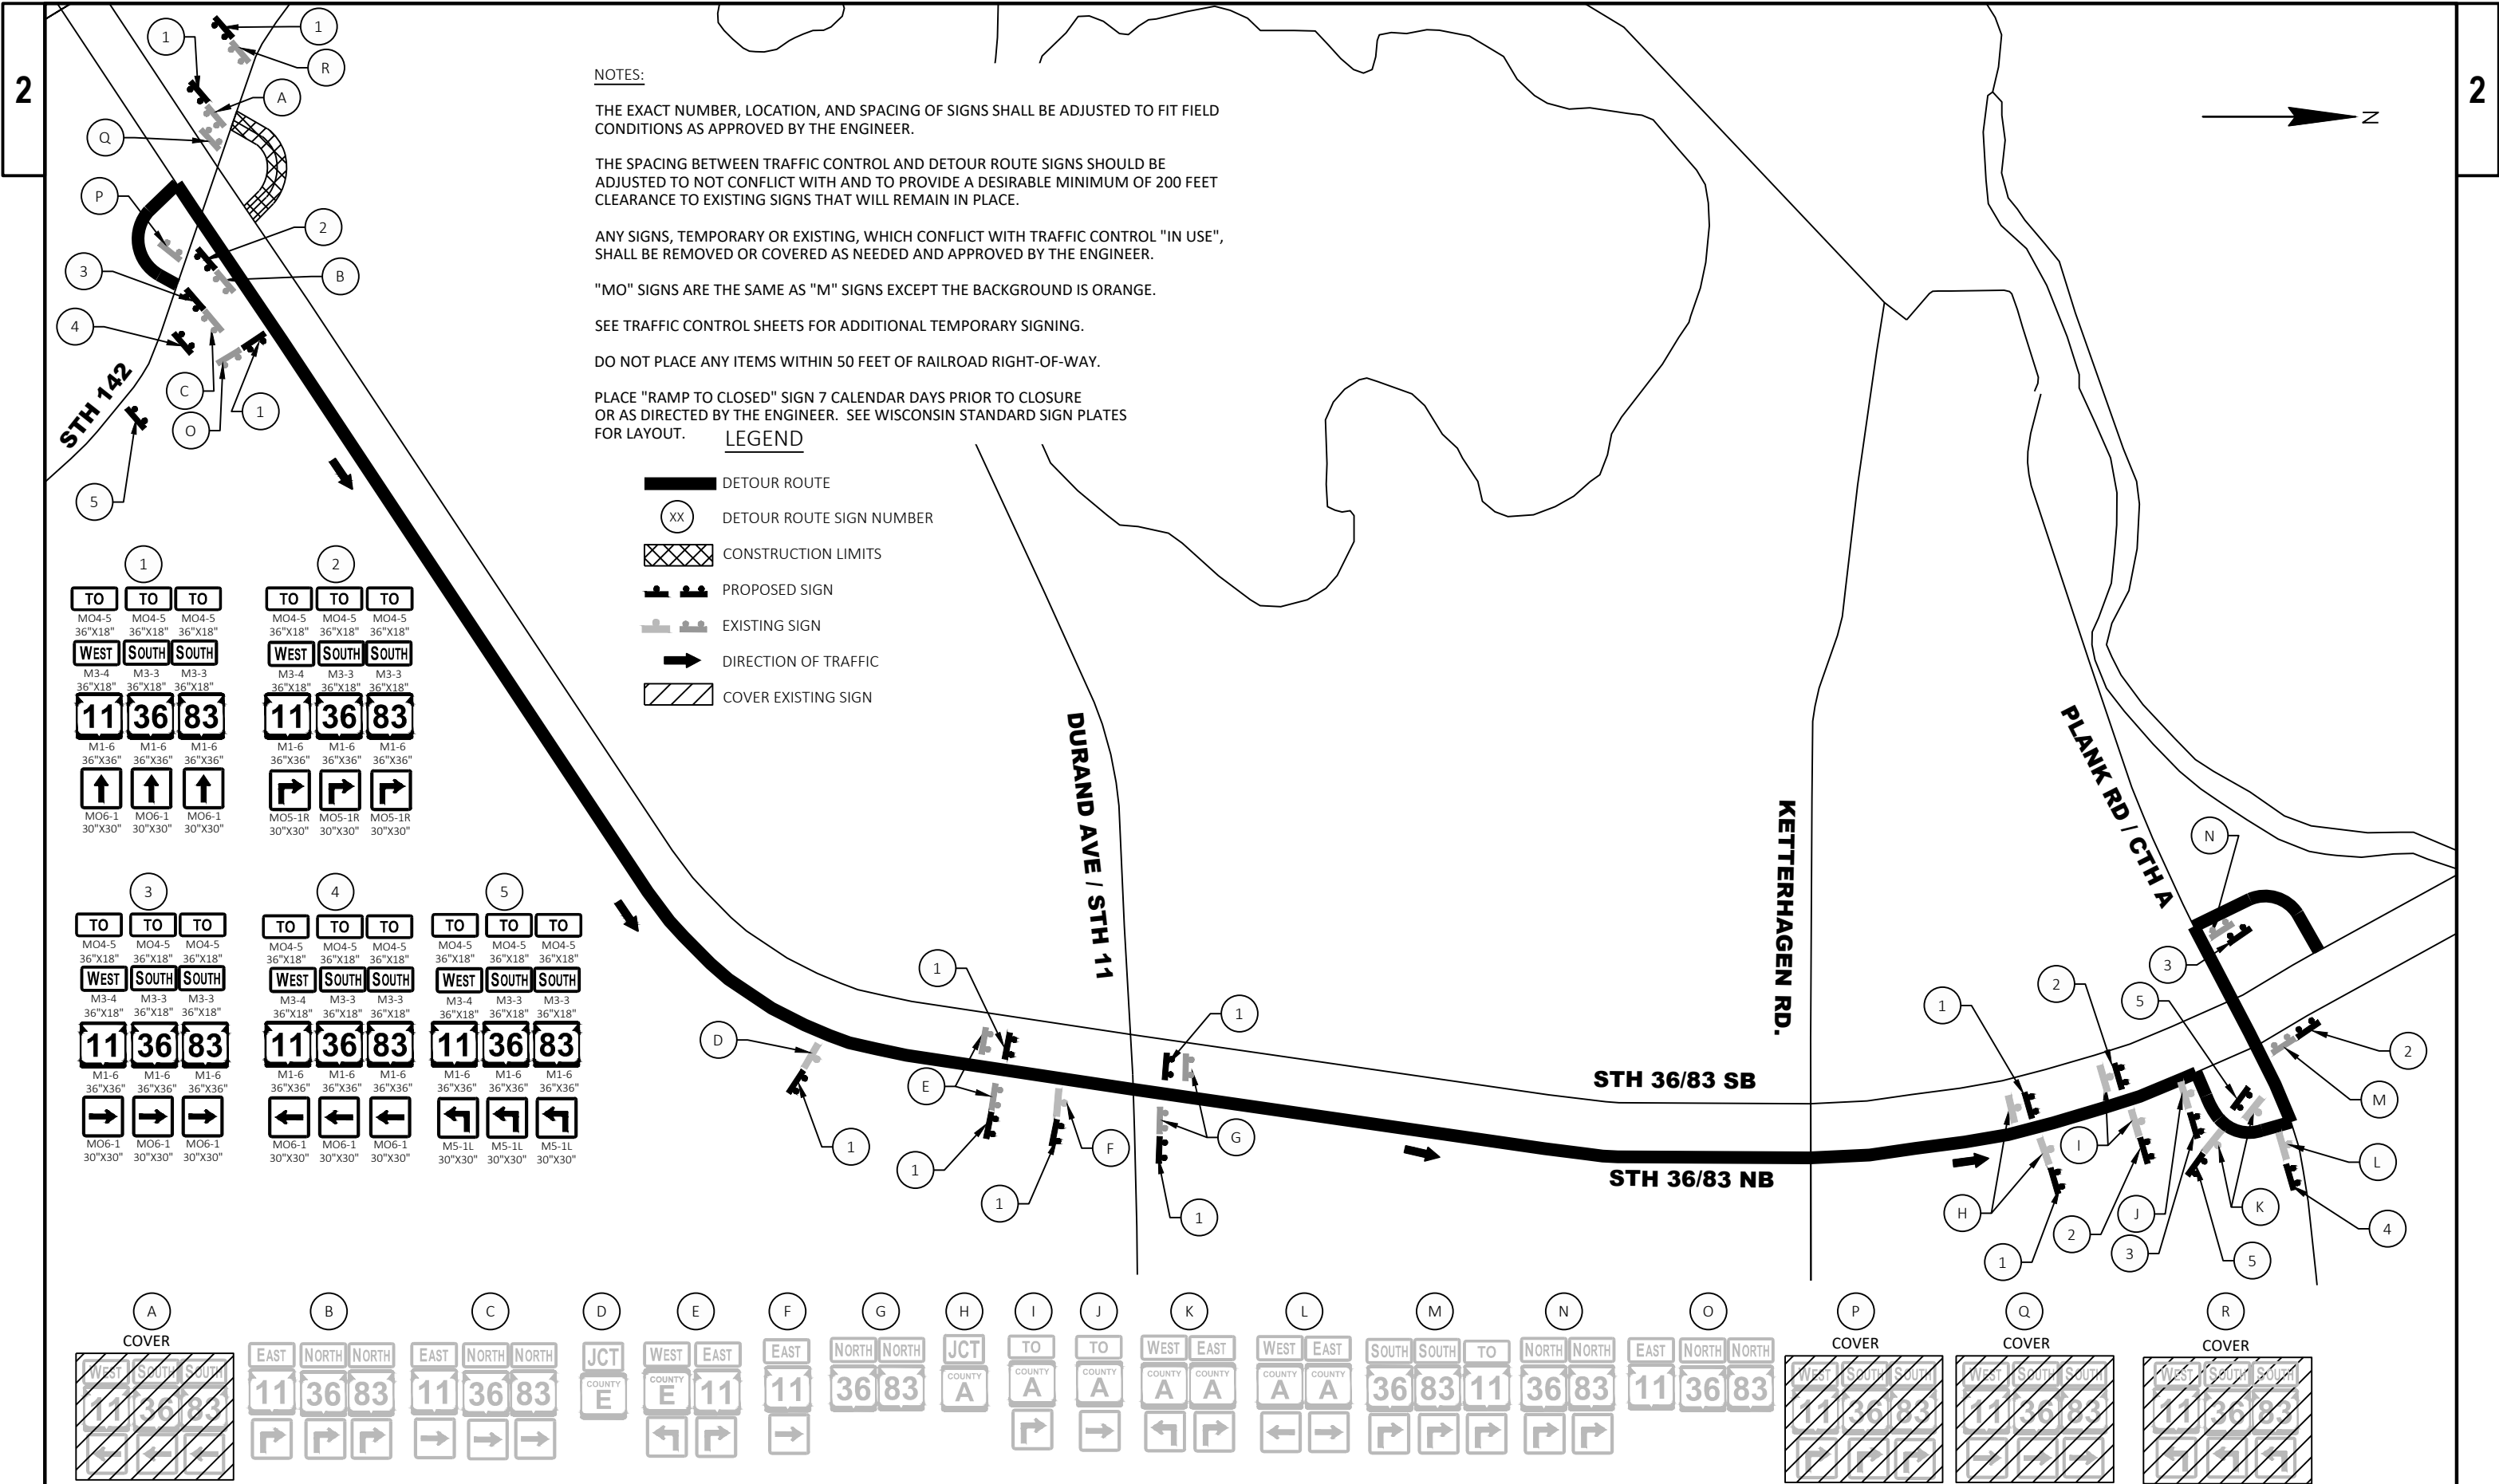

NOTES:

THE EXACT NUMBER, LOCATION, AND SPACING OF SIGNS SHALL BE ADJUSTED TO FIT FIELD CONDITIONS AS APPROVED BY THE ENGINEER.

THE SPACING BETWEEN TRAFFIC CONTROL AND DETOUR ROUTE SIGNS SHOULD BE ADJUSTED TO NOT CONFLICT WITH AND TO PROVIDE A DESIRABLE MINIMUM OF 200 FEET CLEARANCE TO EXISTING SIGNS THAT WILL REMAIN IN PLACE.

ANY SIGNS, TEMPORARY OR EXISTING, WHICH CONFLICT WITH TRAFFIC CONTROL "IN USE", SHALL BE REMOVED OR COVERED AS NEEDED AND APPROVED BY THE ENGINEER.

"MO" SIGNS ARE THE SAME AS "M" SIGNS EXCEPT THE BACKGROUND IS ORANGE.

SEE TRAFFIC CONTROL SHEETS FOR ADDITIONAL TEMPORARY SIGNING.

DO NOT PLACE ANY ITEMS WITHIN 50 FEET OF RAILROAD RIGHT-OF-WAY.

PLACE "RAMP TO CLOSED" SIGN 7 CALENDAR DAYS PRIOR TO CLOSURE OR AS DIRECTED BY THE ENGINEER. SEE WISCONSIN STANDARD SIGN PLATES FOR LAYOUT.

LEGEND

- DETOUR ROUTE
- DETOUR ROUTE SIGN NUMBER
- CONSTRUCTION LIMITS
- PROPOSED SIGN
- EXISTING SIGN
- DIRECTION OF TRAFFIC
- COVER EXISTING SIGN

1

TO TO TO

MO4-5 MO4-5 MO4-5

36"X18" 36"X18" 36"X18"

WEST SOUTH SOUTH

M3-4 M3-3 M3-3

36"X18" 36"X18" 36"X18"

11 36 83

M1-6 M1-6 M1-6

36"X36" 36"X36" 36"X36"

MO6-1 MO6-1 MO6-1

30"X30" 30"X30" 30"X30"

2

TO TO TO

MO4-5 MO4-5 MO4-5

36"X18" 36"X18" 36"X18"

WEST SOUTH SOUTH

M3-4 M3-3 M3-3

36"X18" 36"X18" 36"X18"

11 36 83

M1-6 M1-6 M1-6

36"X36" 36"X36" 36"X36"

MO5-1R MO5-1R MO5-1R

30"X30" 30"X30" 30"X30"

3

TO TO TO

MO4-5 MO4-5 MO4-5

36"X18" 36"X18" 36"X18"

WEST SOUTH SOUTH

M3-4 M3-3 M3-3

36"X18" 36"X18" 36"X18"

11 36 83

M1-6 M1-6 M1-6

36"X36" 36"X36" 36"X36"

MO6-1 MO6-1 MO6-1

30"X30" 30"X30" 30"X30"

4

TO TO TO

MO4-5 MO4-5 MO4-5

36"X18" 36"X18" 36"X18"

WEST SOUTH SOUTH

M3-4 M3-3 M3-3

36"X18" 36"X18" 36"X18"

11 36 83

M1-6 M1-6 M1-6

36"X36" 36"X36" 36"X36"

MO6-1 MO6-1 MO6-1

30"X30" 30"X30" 30"X30"

5

TO TO TO

MO4-5 MO4-5 MO4-5

36"X18" 36"X18" 36"X18"

WEST SOUTH SOUTH

M3-4 M3-3 M3-3

36"X18" 36"X18" 36"X18"

11 36 83

M1-6 M1-6 M1-6

36"X36" 36"X36" 36"X36"

M5-1L M5-1L M5-1L

30"X30" 30"X30" 30"X30"

A

COVER

WEST SOUTH SOUTH

11 36 83

11 36 83

B

EAST NORTH NORTH

11 36 83

11 36 83

C

EAST NORTH NORTH

11 36 83

11 36 83

D

JCT

COUNTY

E

E

WEST EAST

COUNTY

11

11

F

EAST

11

11

G

NORTH NORTH

36 83

36 83

H

JCT

COUNTY

A

A

I

TO

COUNTY

A

A

J

TO

COUNTY

A

A

K

WEST EAST

COUNTY

A

A

L

WEST EAST

COUNTY

A

A

M

SOUTH SOUTH

36 83

36 83

N

TO

COUNTY

11

11

O

NORTH NORTH

36 83

36 83

P

COVER

WEST SOUTH SOUTH

11 36 83

11 36 83

Q

COVER

WEST SOUTH SOUTH

11 36 83

11 36 83


R

COVER

WEST SOUTH SOUTH

11 36 83

11 36 83

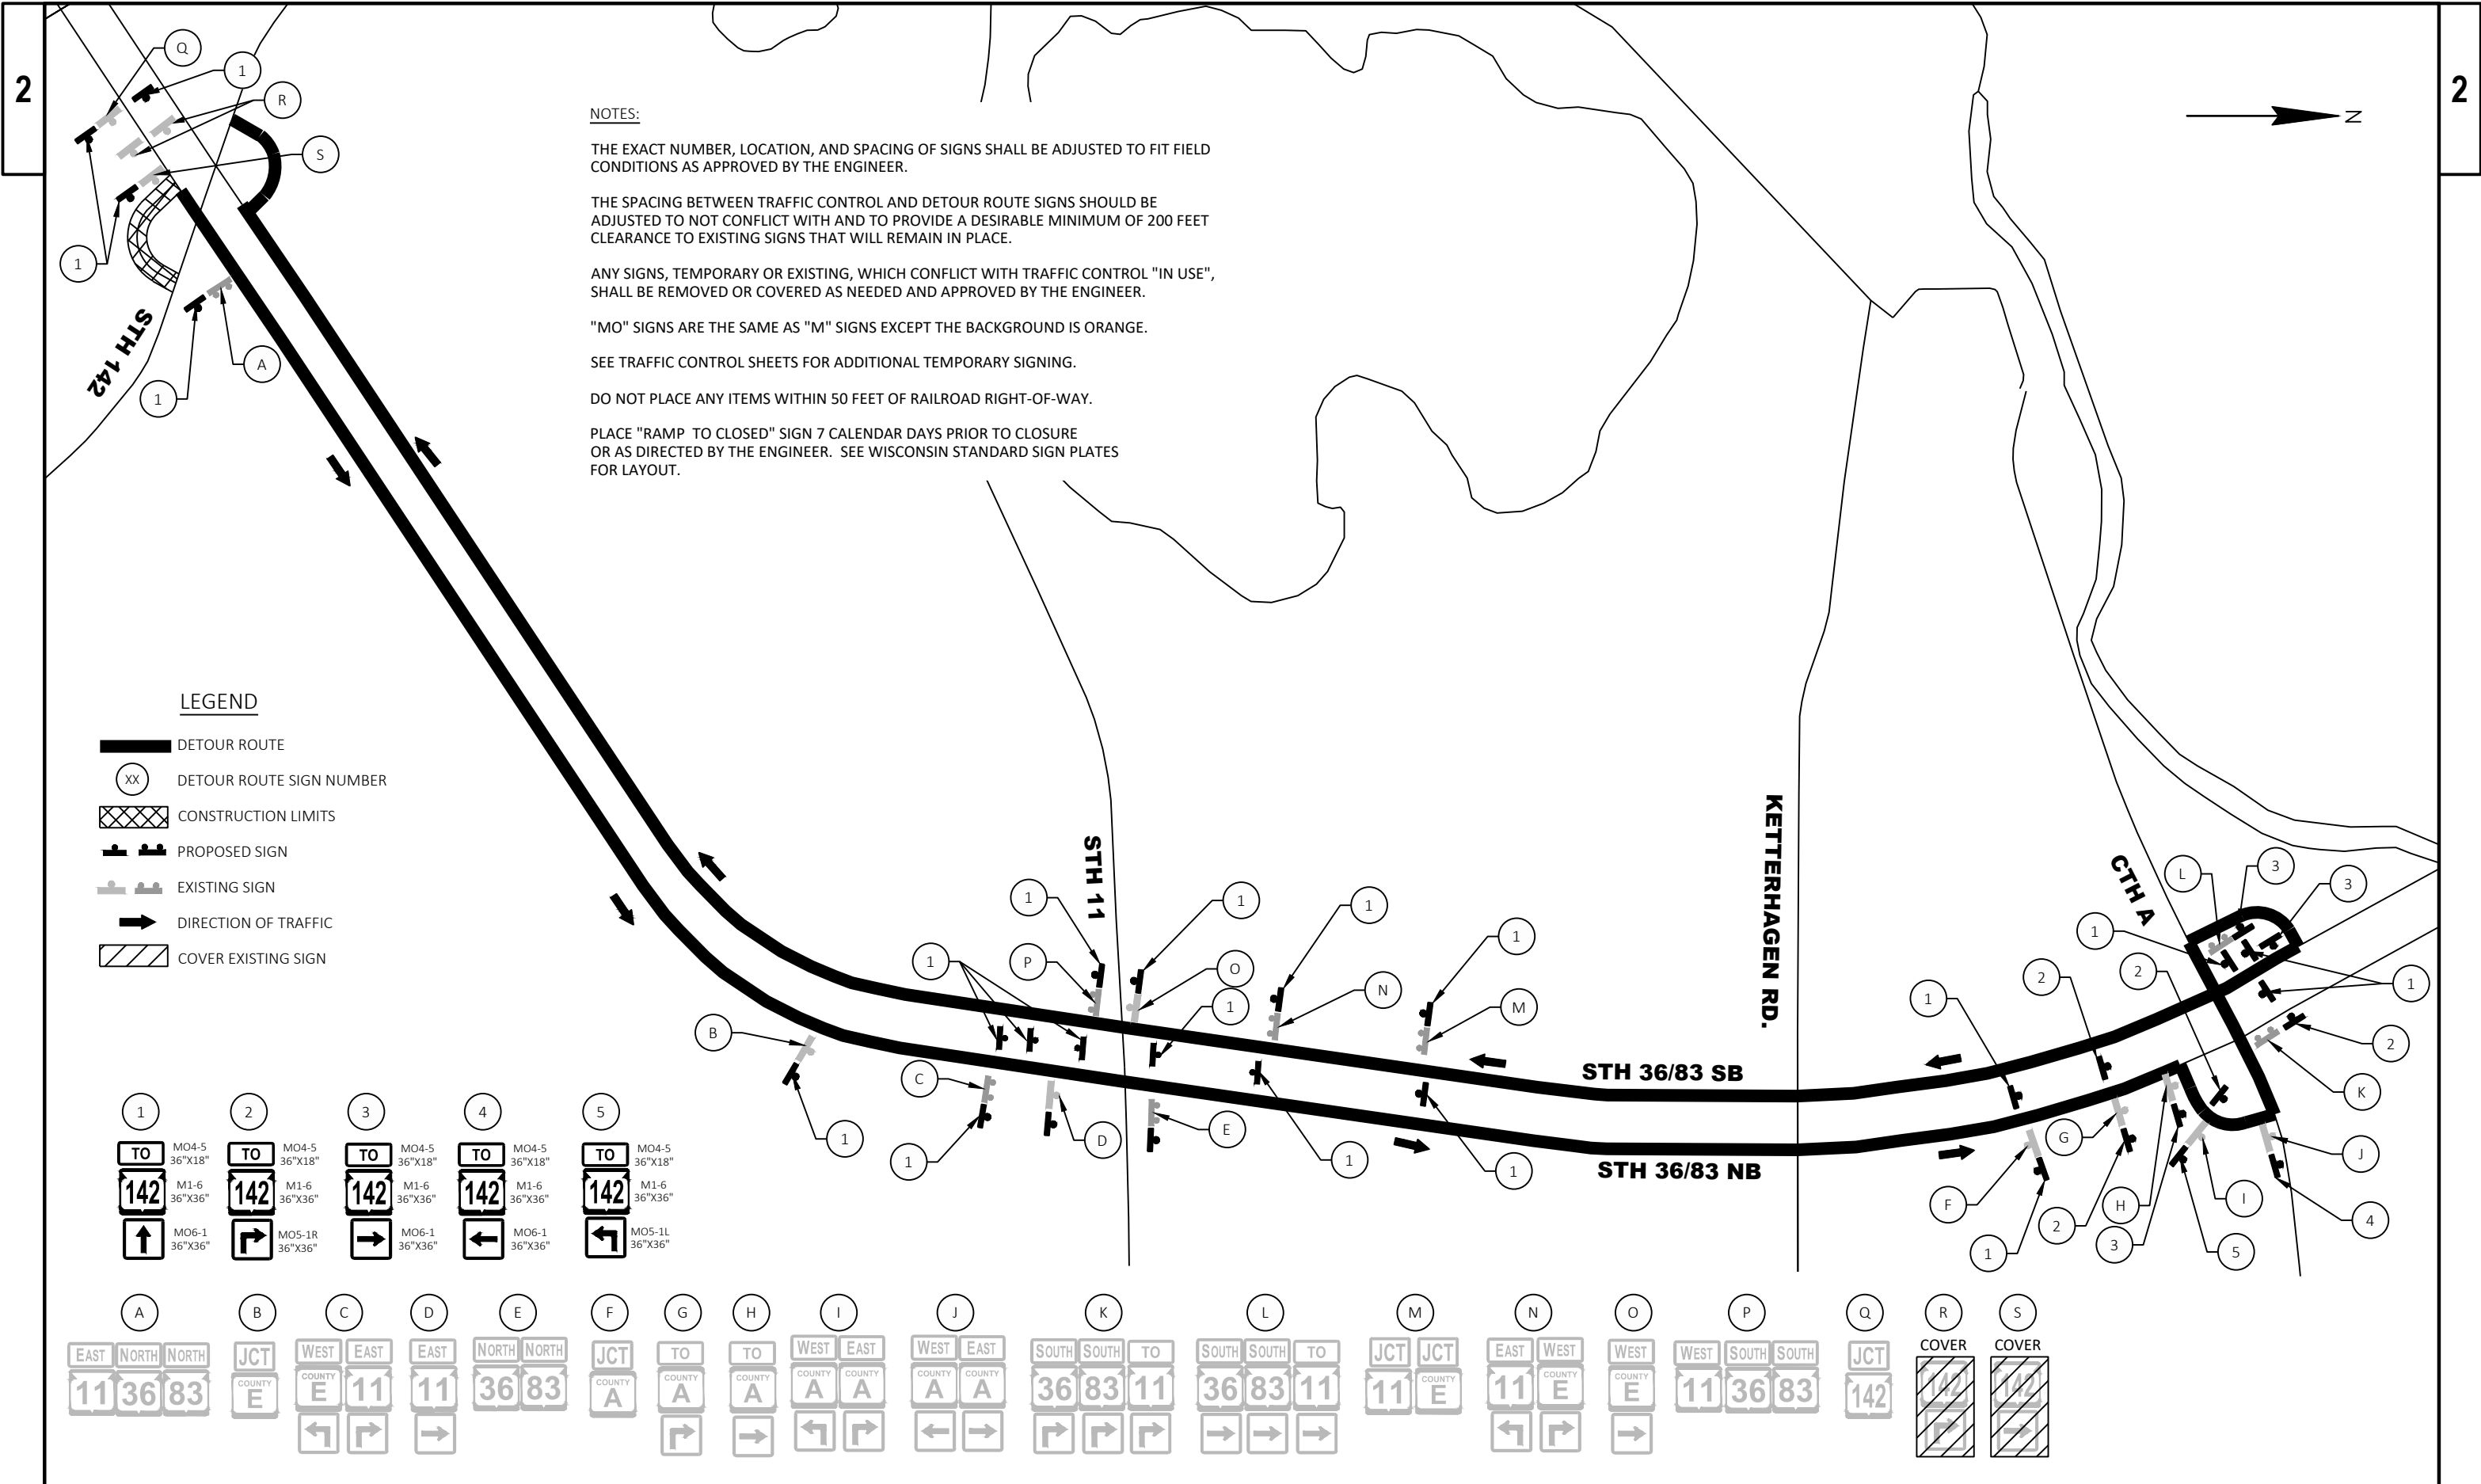

NOTES:

THE EXACT NUMBER, LOCATION, AND SPACING OF SIGNS SHALL BE ADJUSTED TO FIT FIELD CONDITIONS AS APPROVED BY THE ENGINEER.

THE SPACING BETWEEN TRAFFIC CONTROL AND DETOUR ROUTE SIGNS SHOULD BE ADJUSTED TO NOT CONFLICT WITH AND TO PROVIDE A DESIRABLE MINIMUM OF 200 FEET CLEARANCE TO EXISTING SIGNS THAT WILL REMAIN IN PLACE.

ANY SIGNS, TEMPORARY OR EXISTING, WHICH CONFLICT WITH TRAFFIC CONTROL "IN USE", SHALL BE REMOVED OR COVERED AS NEEDED AND APPROVED BY THE ENGINEER.

"MO" SIGNS ARE THE SAME AS "M" SIGNS EXCEPT THE BACKGROUND IS ORANGE.

SEE TRAFFIC CONTROL SHEETS FOR ADDITIONAL TEMPORARY SIGNING.

DO NOT PLACE ANY ITEMS WITHIN 50 FEET OF RAILROAD RIGHT-OF-WAY.

PLACE "RAMP TO CLOSED" SIGN 7 CALENDAR DAYS PRIOR TO CLOSURE OR AS DIRECTED BY THE ENGINEER. SEE WISCONSIN STANDARD SIGN PLATES FOR LAYOUT.

LEGEND

- DETOUR ROUTE
- DETOUR ROUTE SIGN NUMBER
- CONSTRUCTION LIMITS
- PROPOSED SIGN
- EXISTING SIGN
- DIRECTION OF TRAFFIC
- COVER EXISTING SIGN

1

TO

142

↑

MO4-5
36"x18"

M1-6
36"x36"

MO6-1
36"x36"

2

TO

142

↗

MO4-5
36"x18"

M1-6
36"x36"

MO5-1R
36"x36"

3

TO

142

→

MO4-5
36"x18"

M1-6
36"x36"

MO6-1
36"x36"

4

TO

142

↖

MO4-5
36"x18"

M1-6
36"x36"

MO6-1
36"x36"

5

TO

142

↙

MO4-5
36"x18"

M1-6
36"x36"

MO5-1L
36"x36"

A

EAST

NORTH

NORTH

11

36

83

B

JCT

COUNTY

E

↙

↗

C

WEST

EAST

11

11

→

D

EAST

36

83

→

E

NORTH

NORTH

JCT

COUNTY

A

↙

↗

F

TO

COUNTY

A

↗

G

TO

COUNTY

A

→

H

WEST

EAST

A

A

↙

↗

I

WEST

EAST

A

A

←

→

J

WEST

SOUTH

SOUTH

36

83

11

↗

↗

↗

K

SOUTH

SOUTH

TO

36

83

11

→

→

→

L

JCT

COUNTY

11

E

↙

↗

M

JCT

COUNTY

11

E

↙

↗

N

EAST

WEST

11

E

↙

↗

O

WEST

COUNTY

E

→

P

WEST

SOUTH

SOUTH

11

36

83

↙

↗

Q

JCT

COUNTY

142

↙

↗

R

COVER

142

↙

↗


S

COVER

142


↙

↗

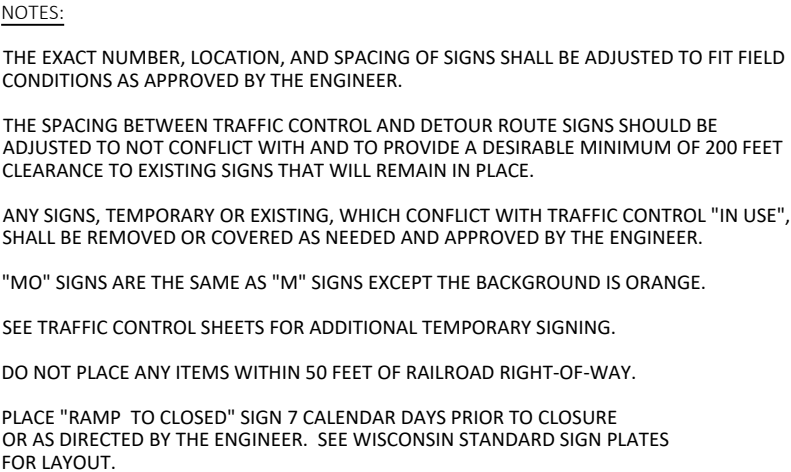

	DETOUR ROUTE
	DETOUR ROUTE SIGN NUMBER
	CONSTRUCTION LIMITS
	PROPOSED SIGN
	EXISTING SIGN
	DIRECTION OF TRAFFIC
	COVER EXISTING SIGN




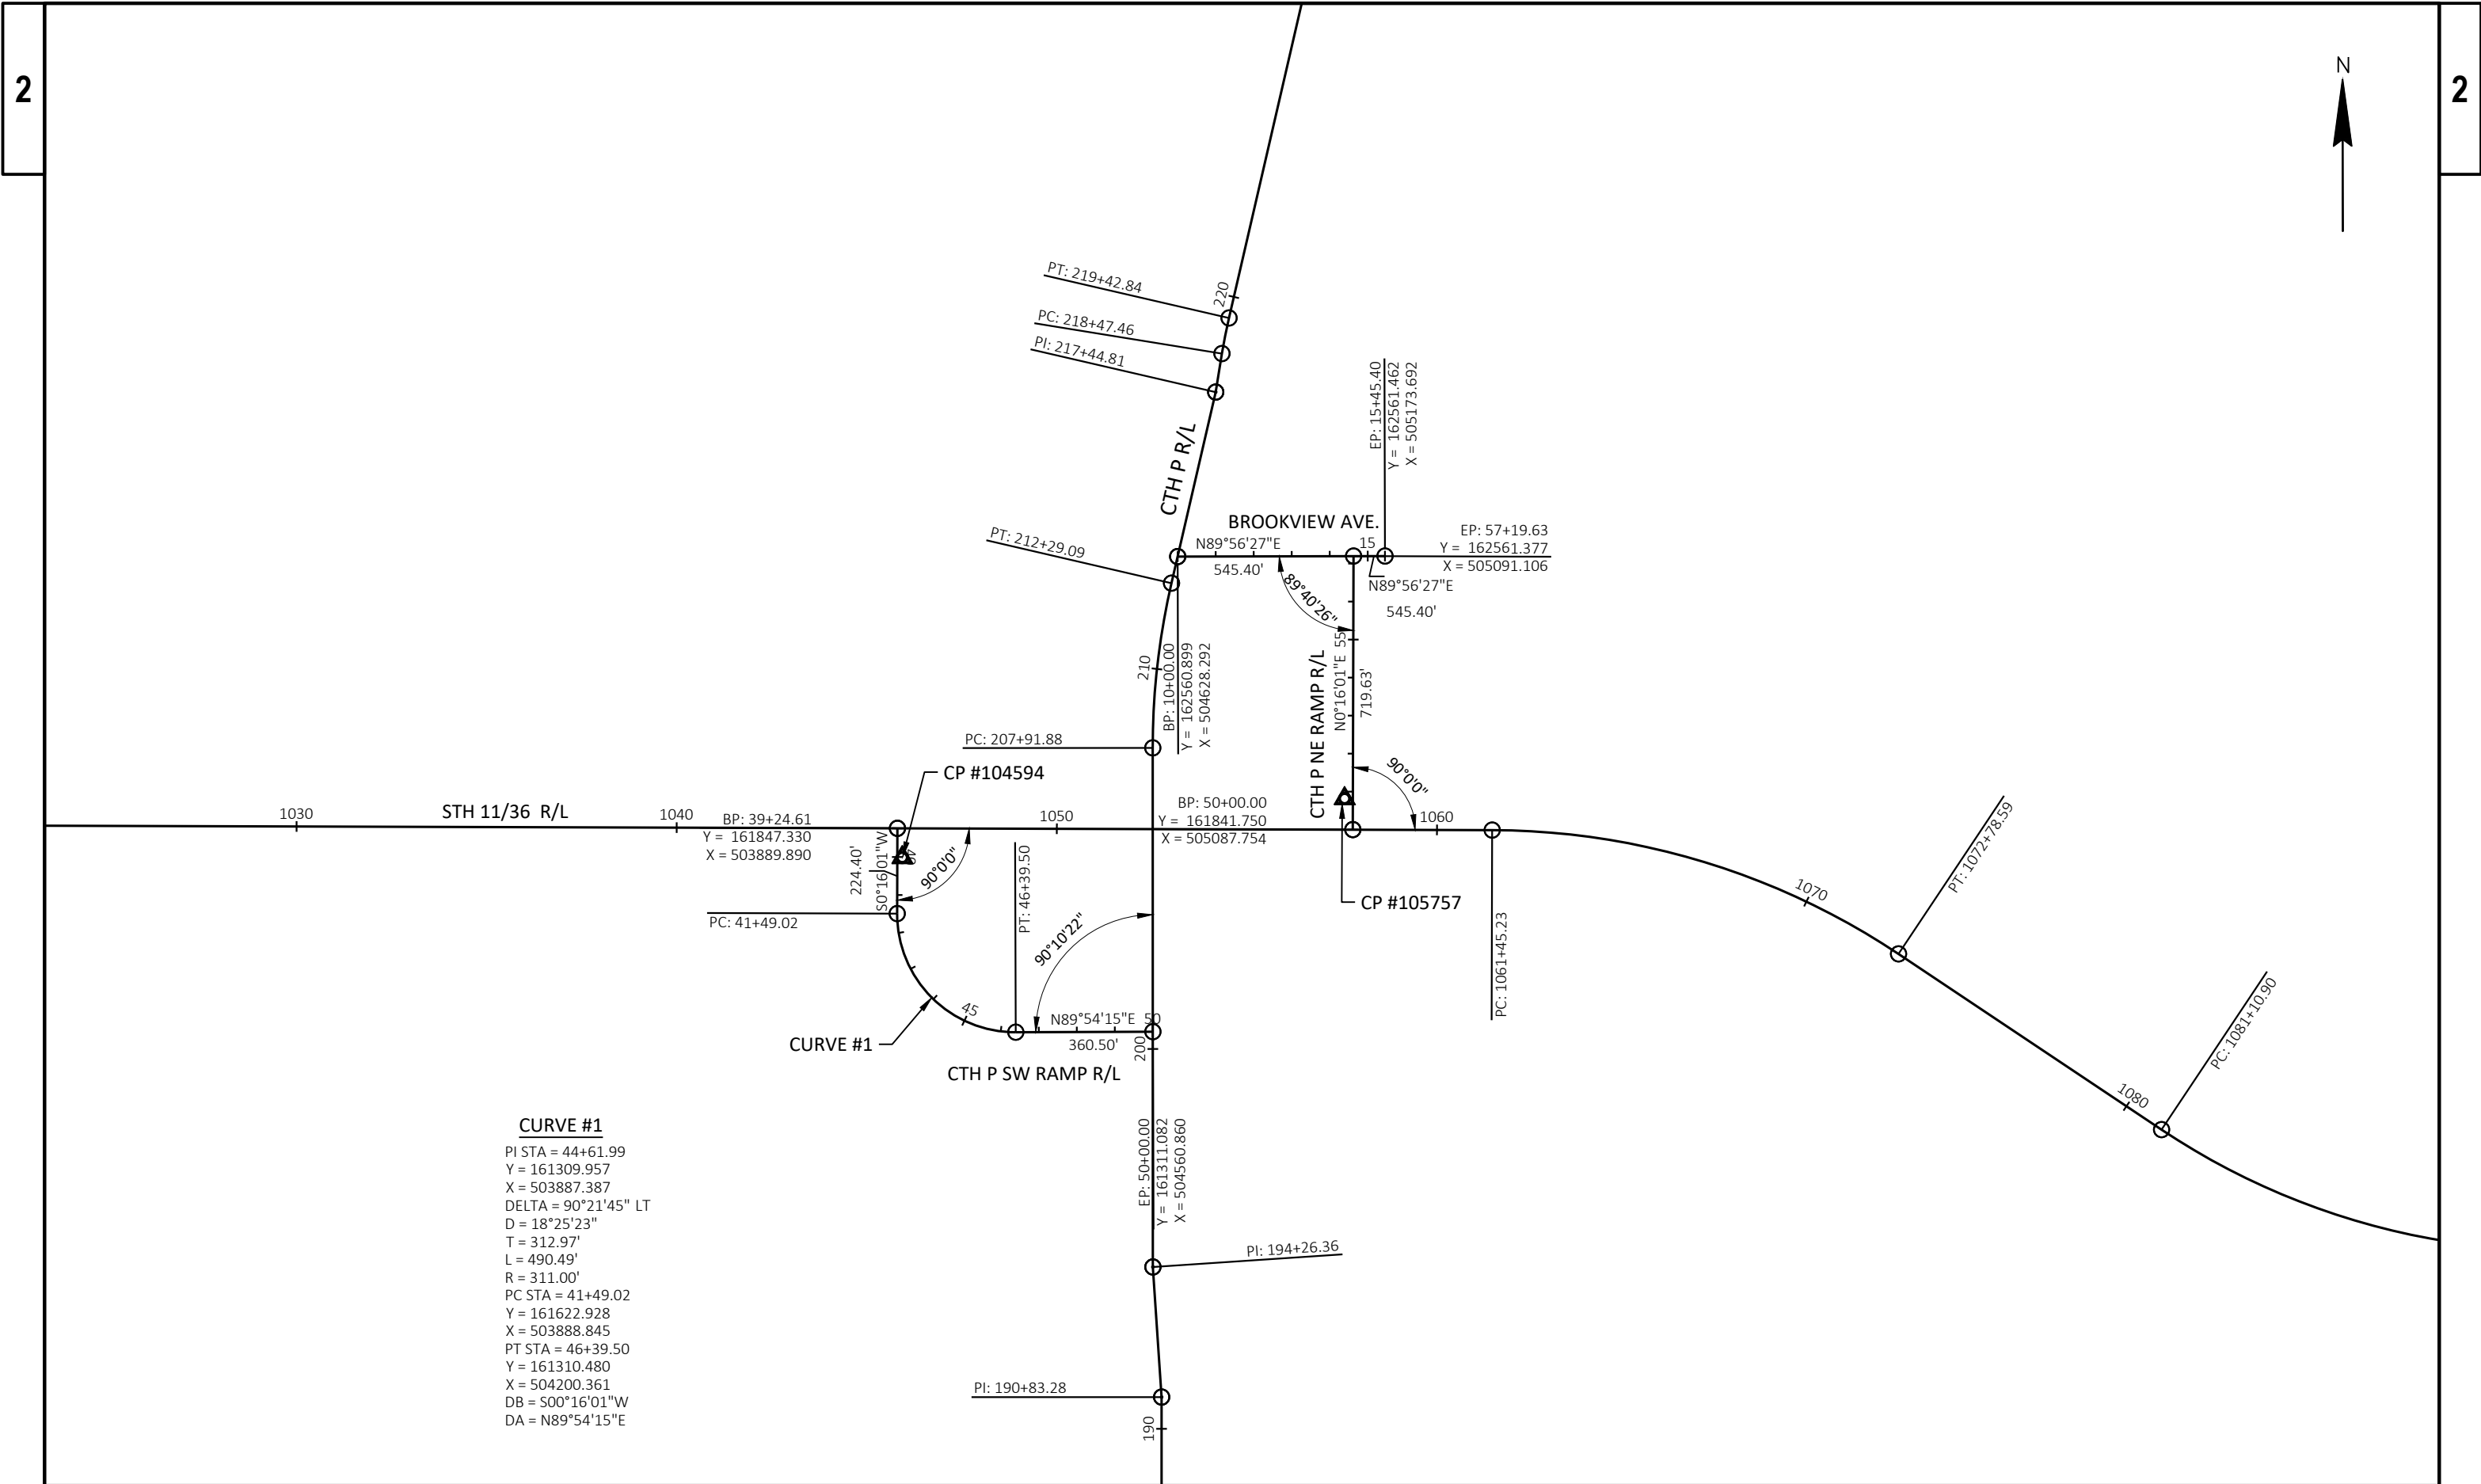



2


2




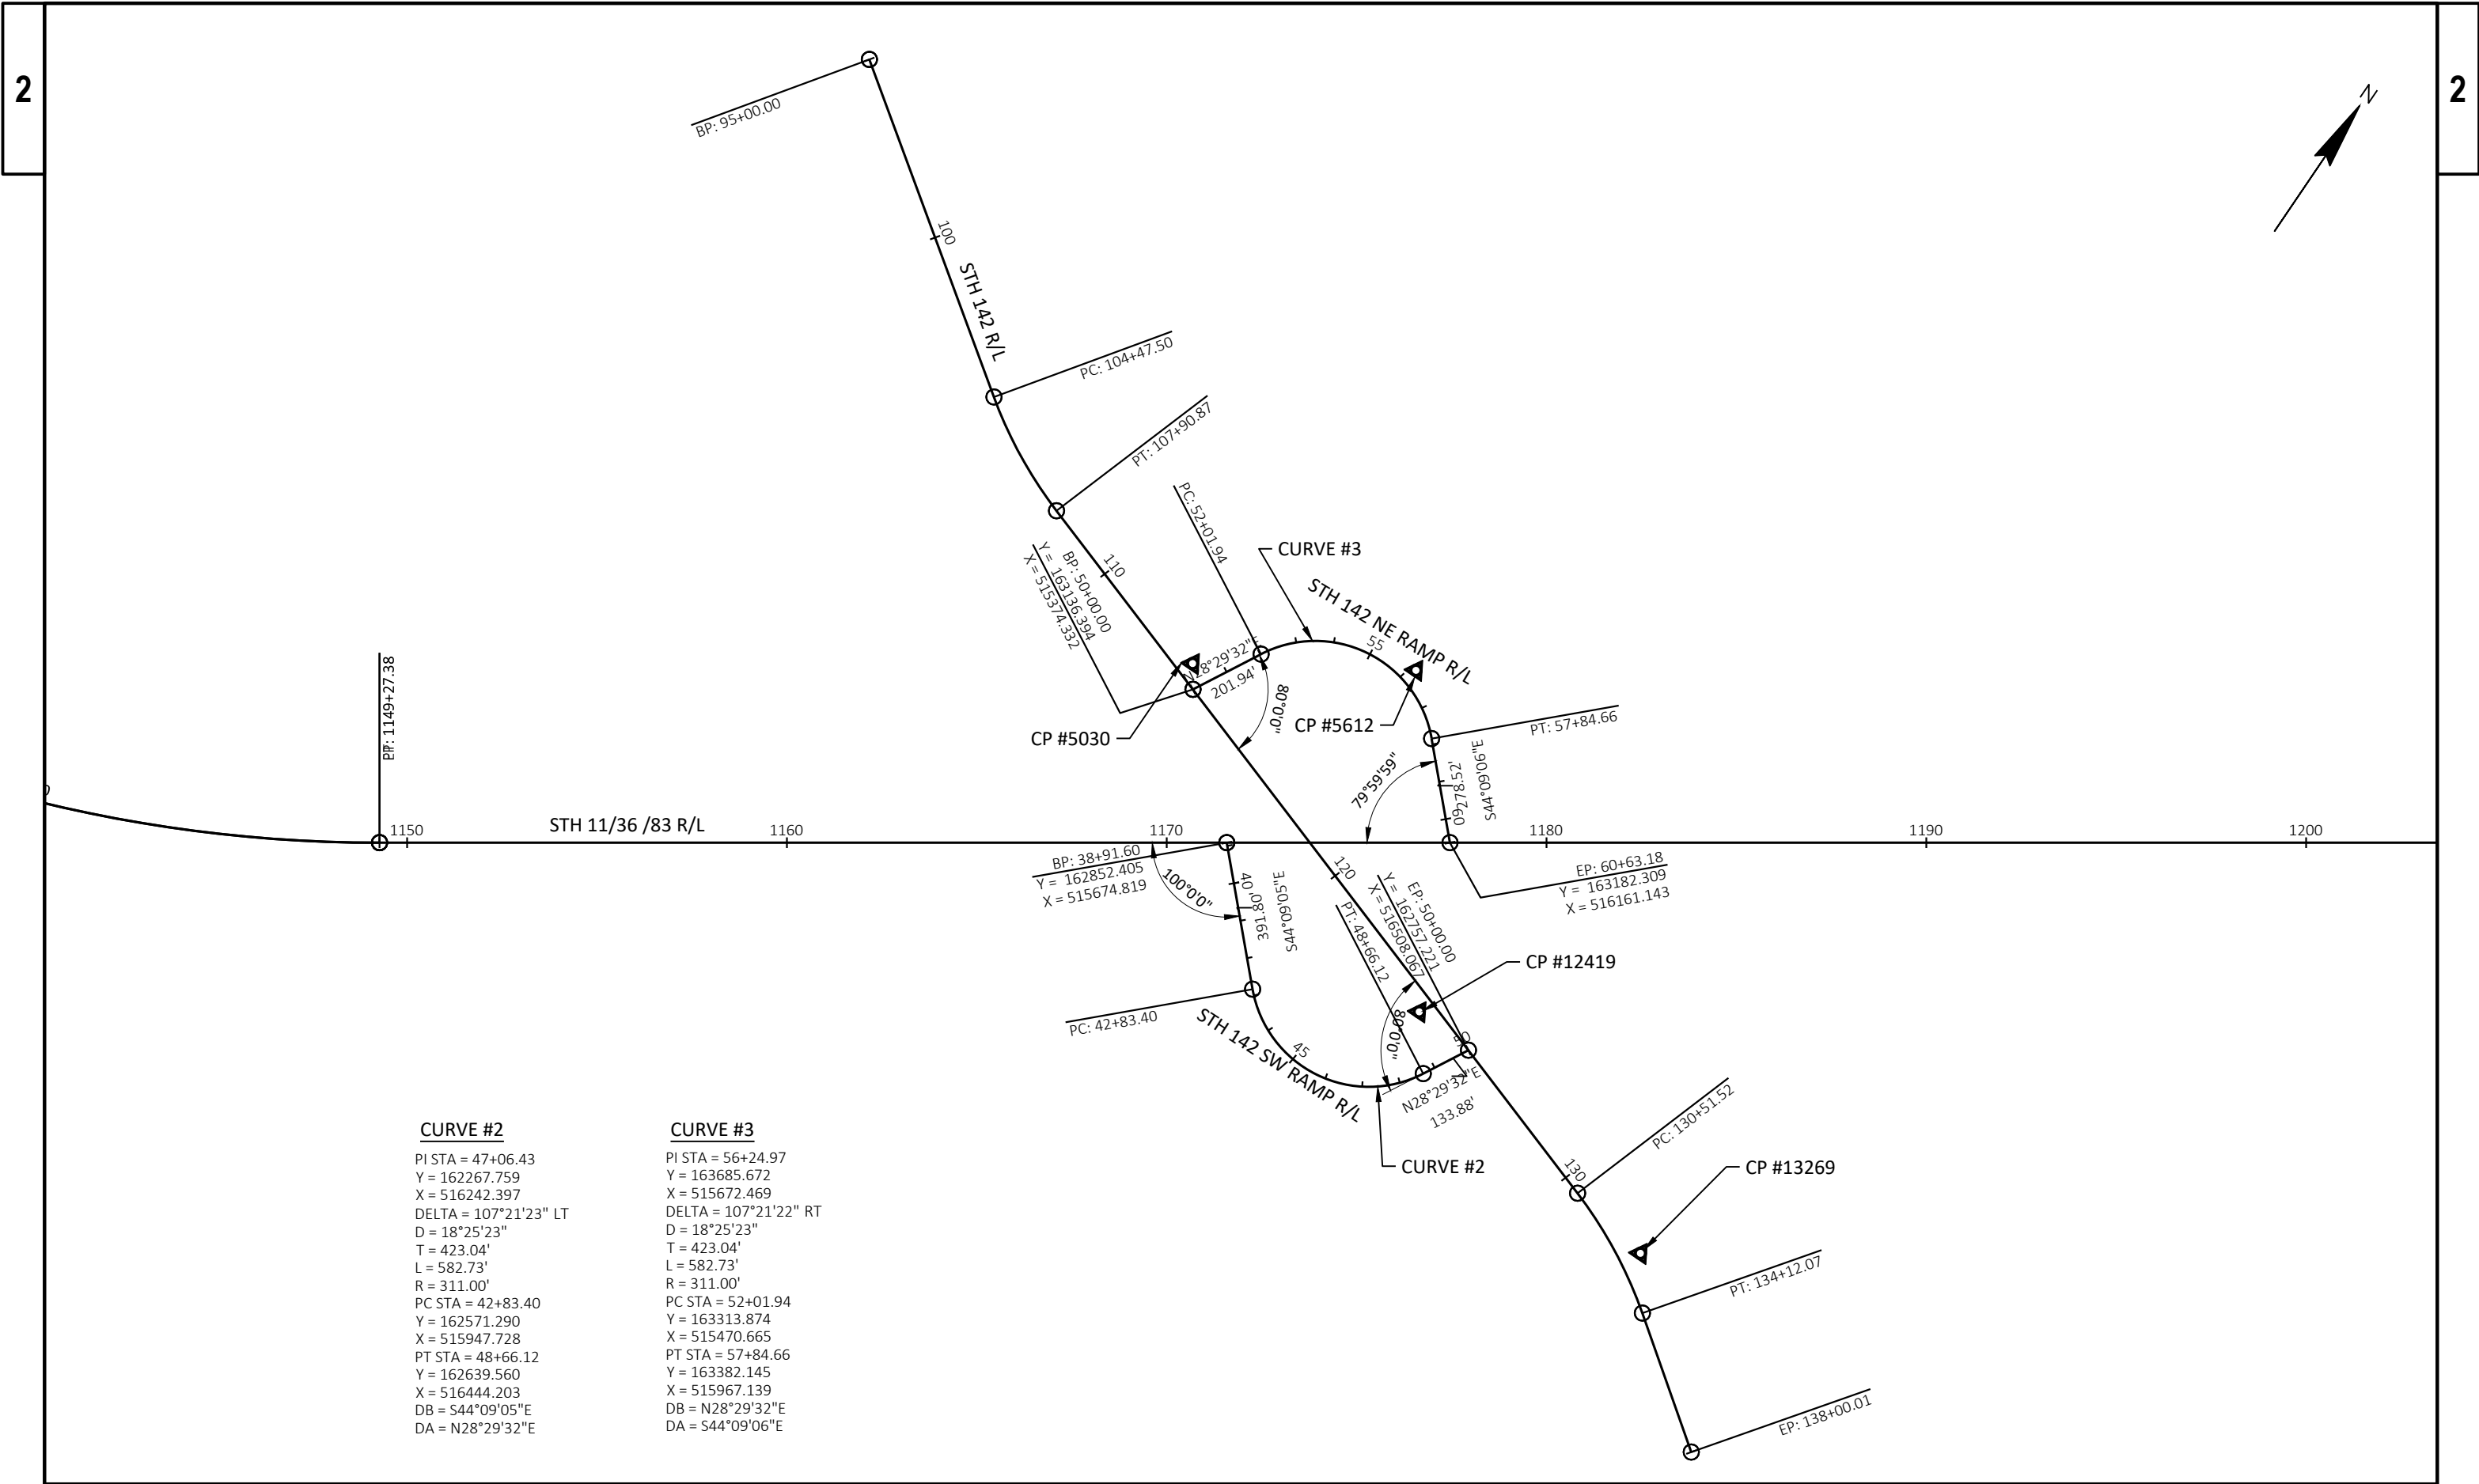


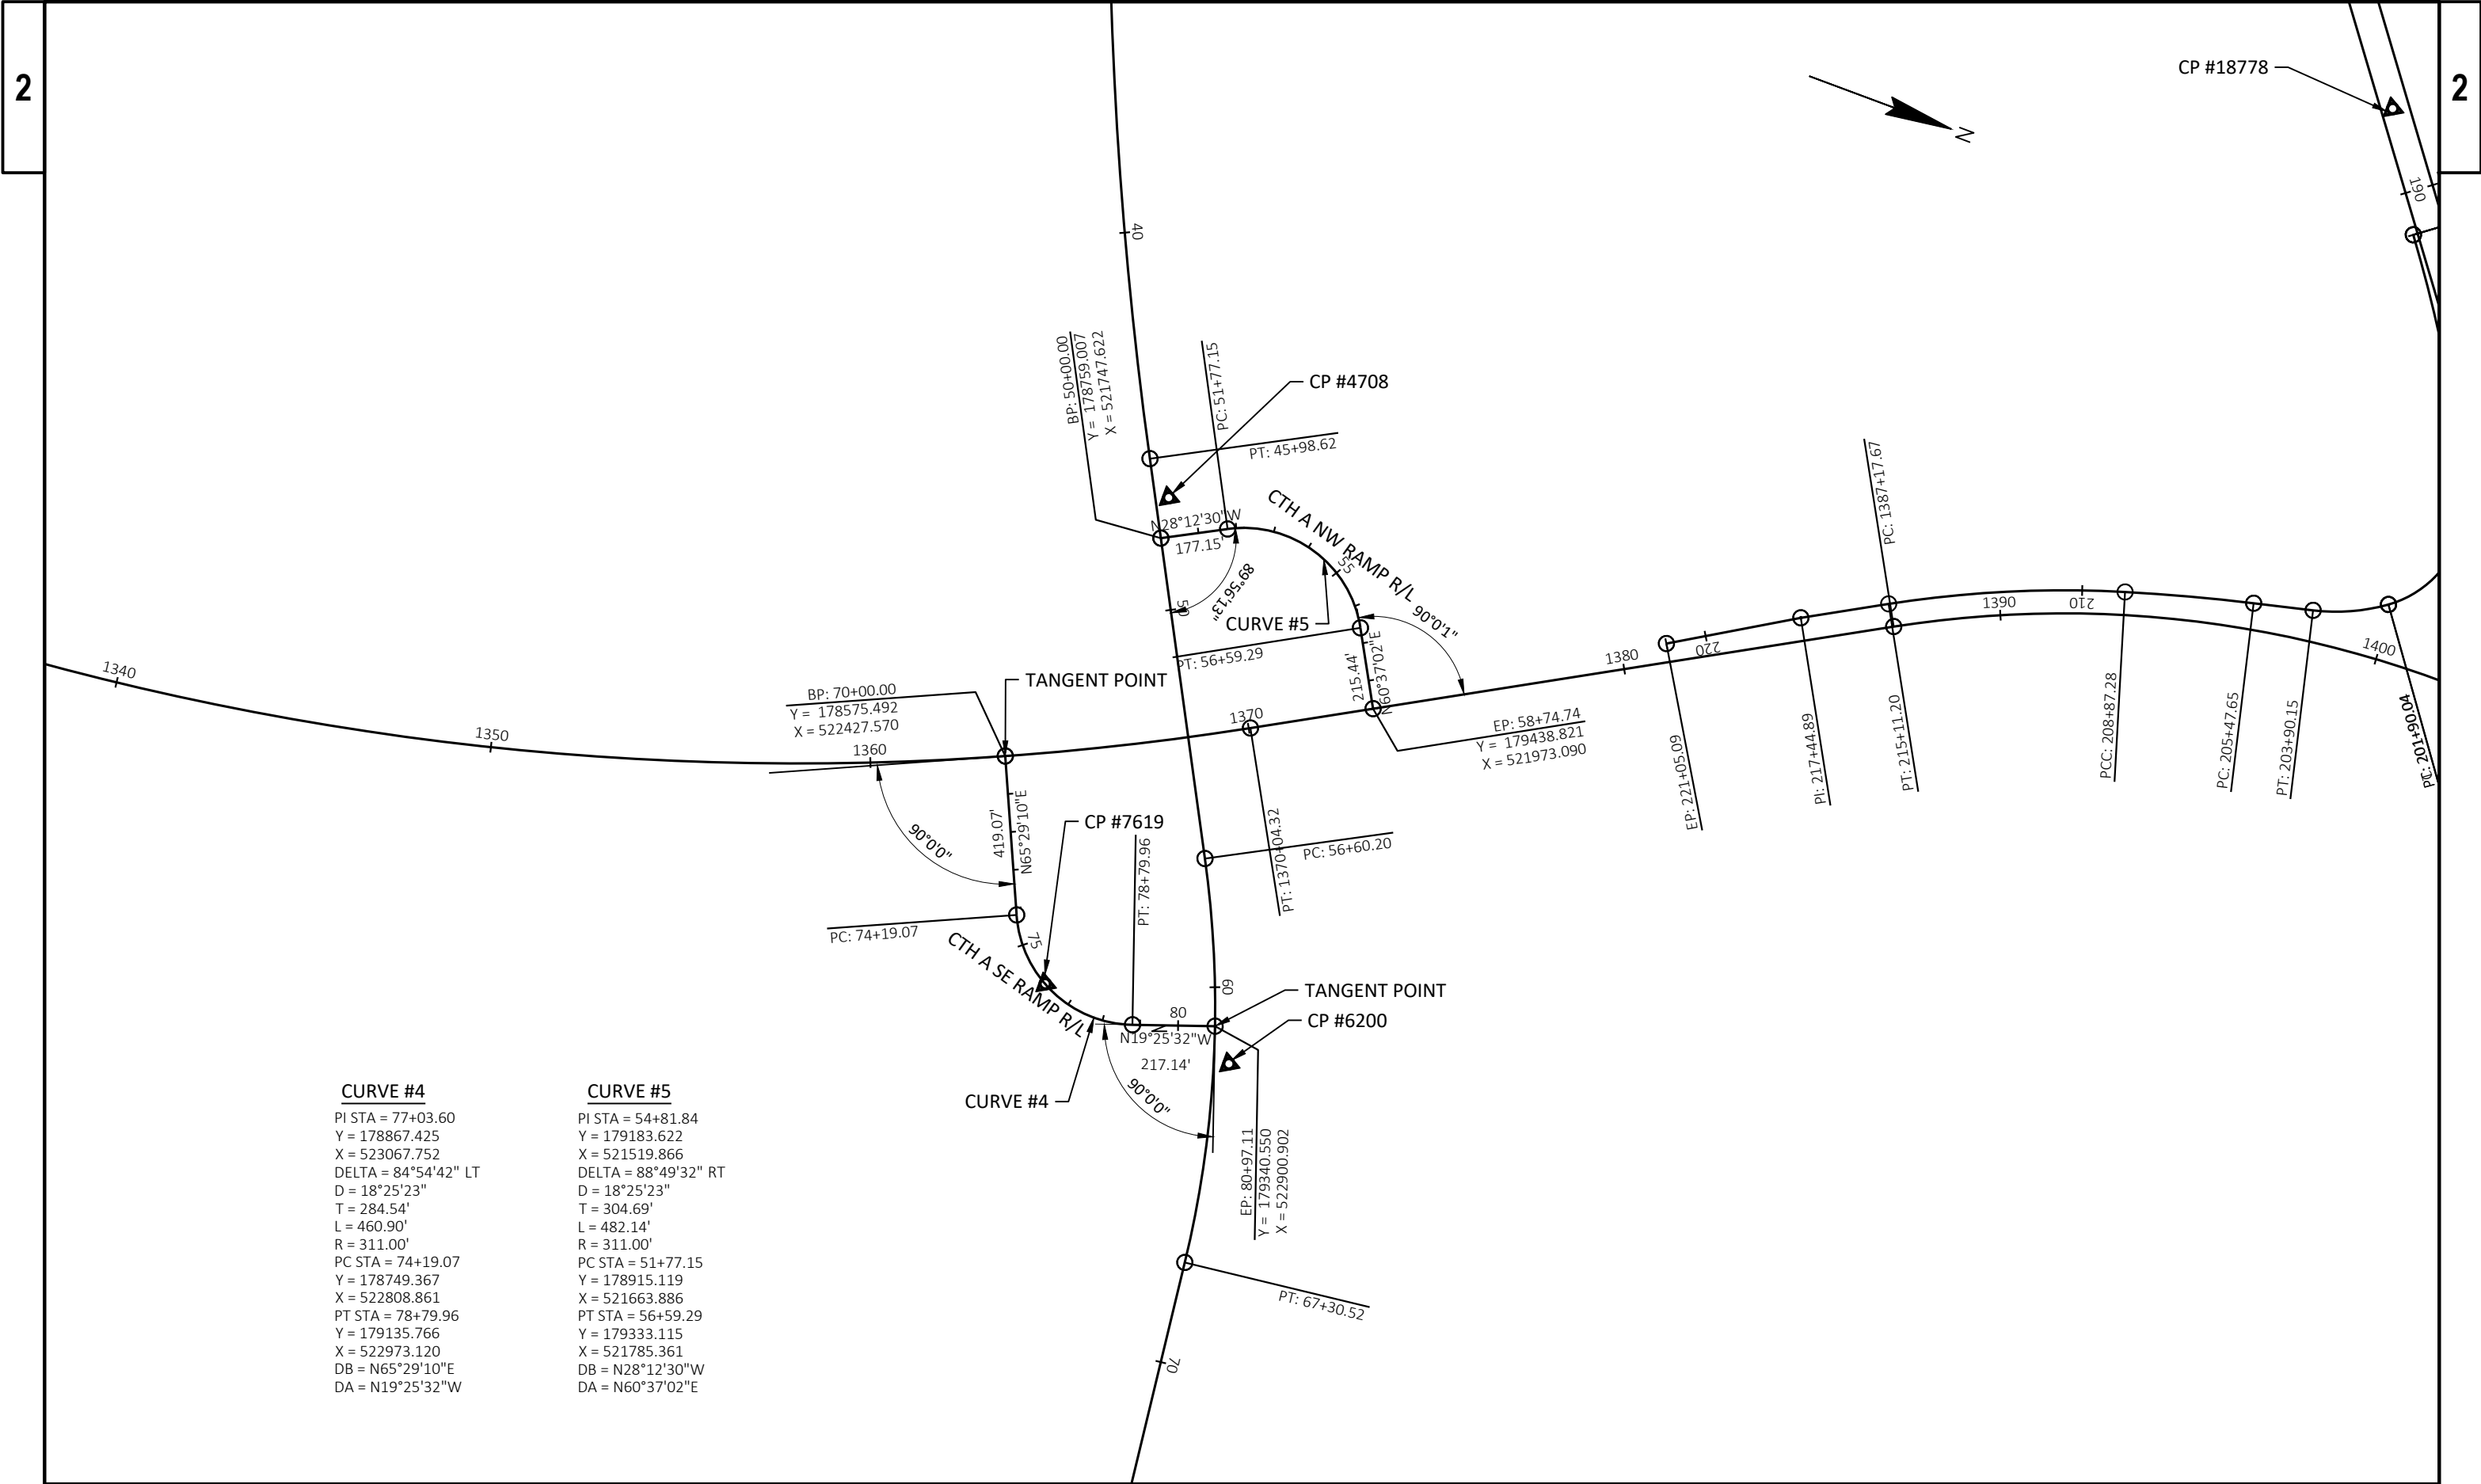

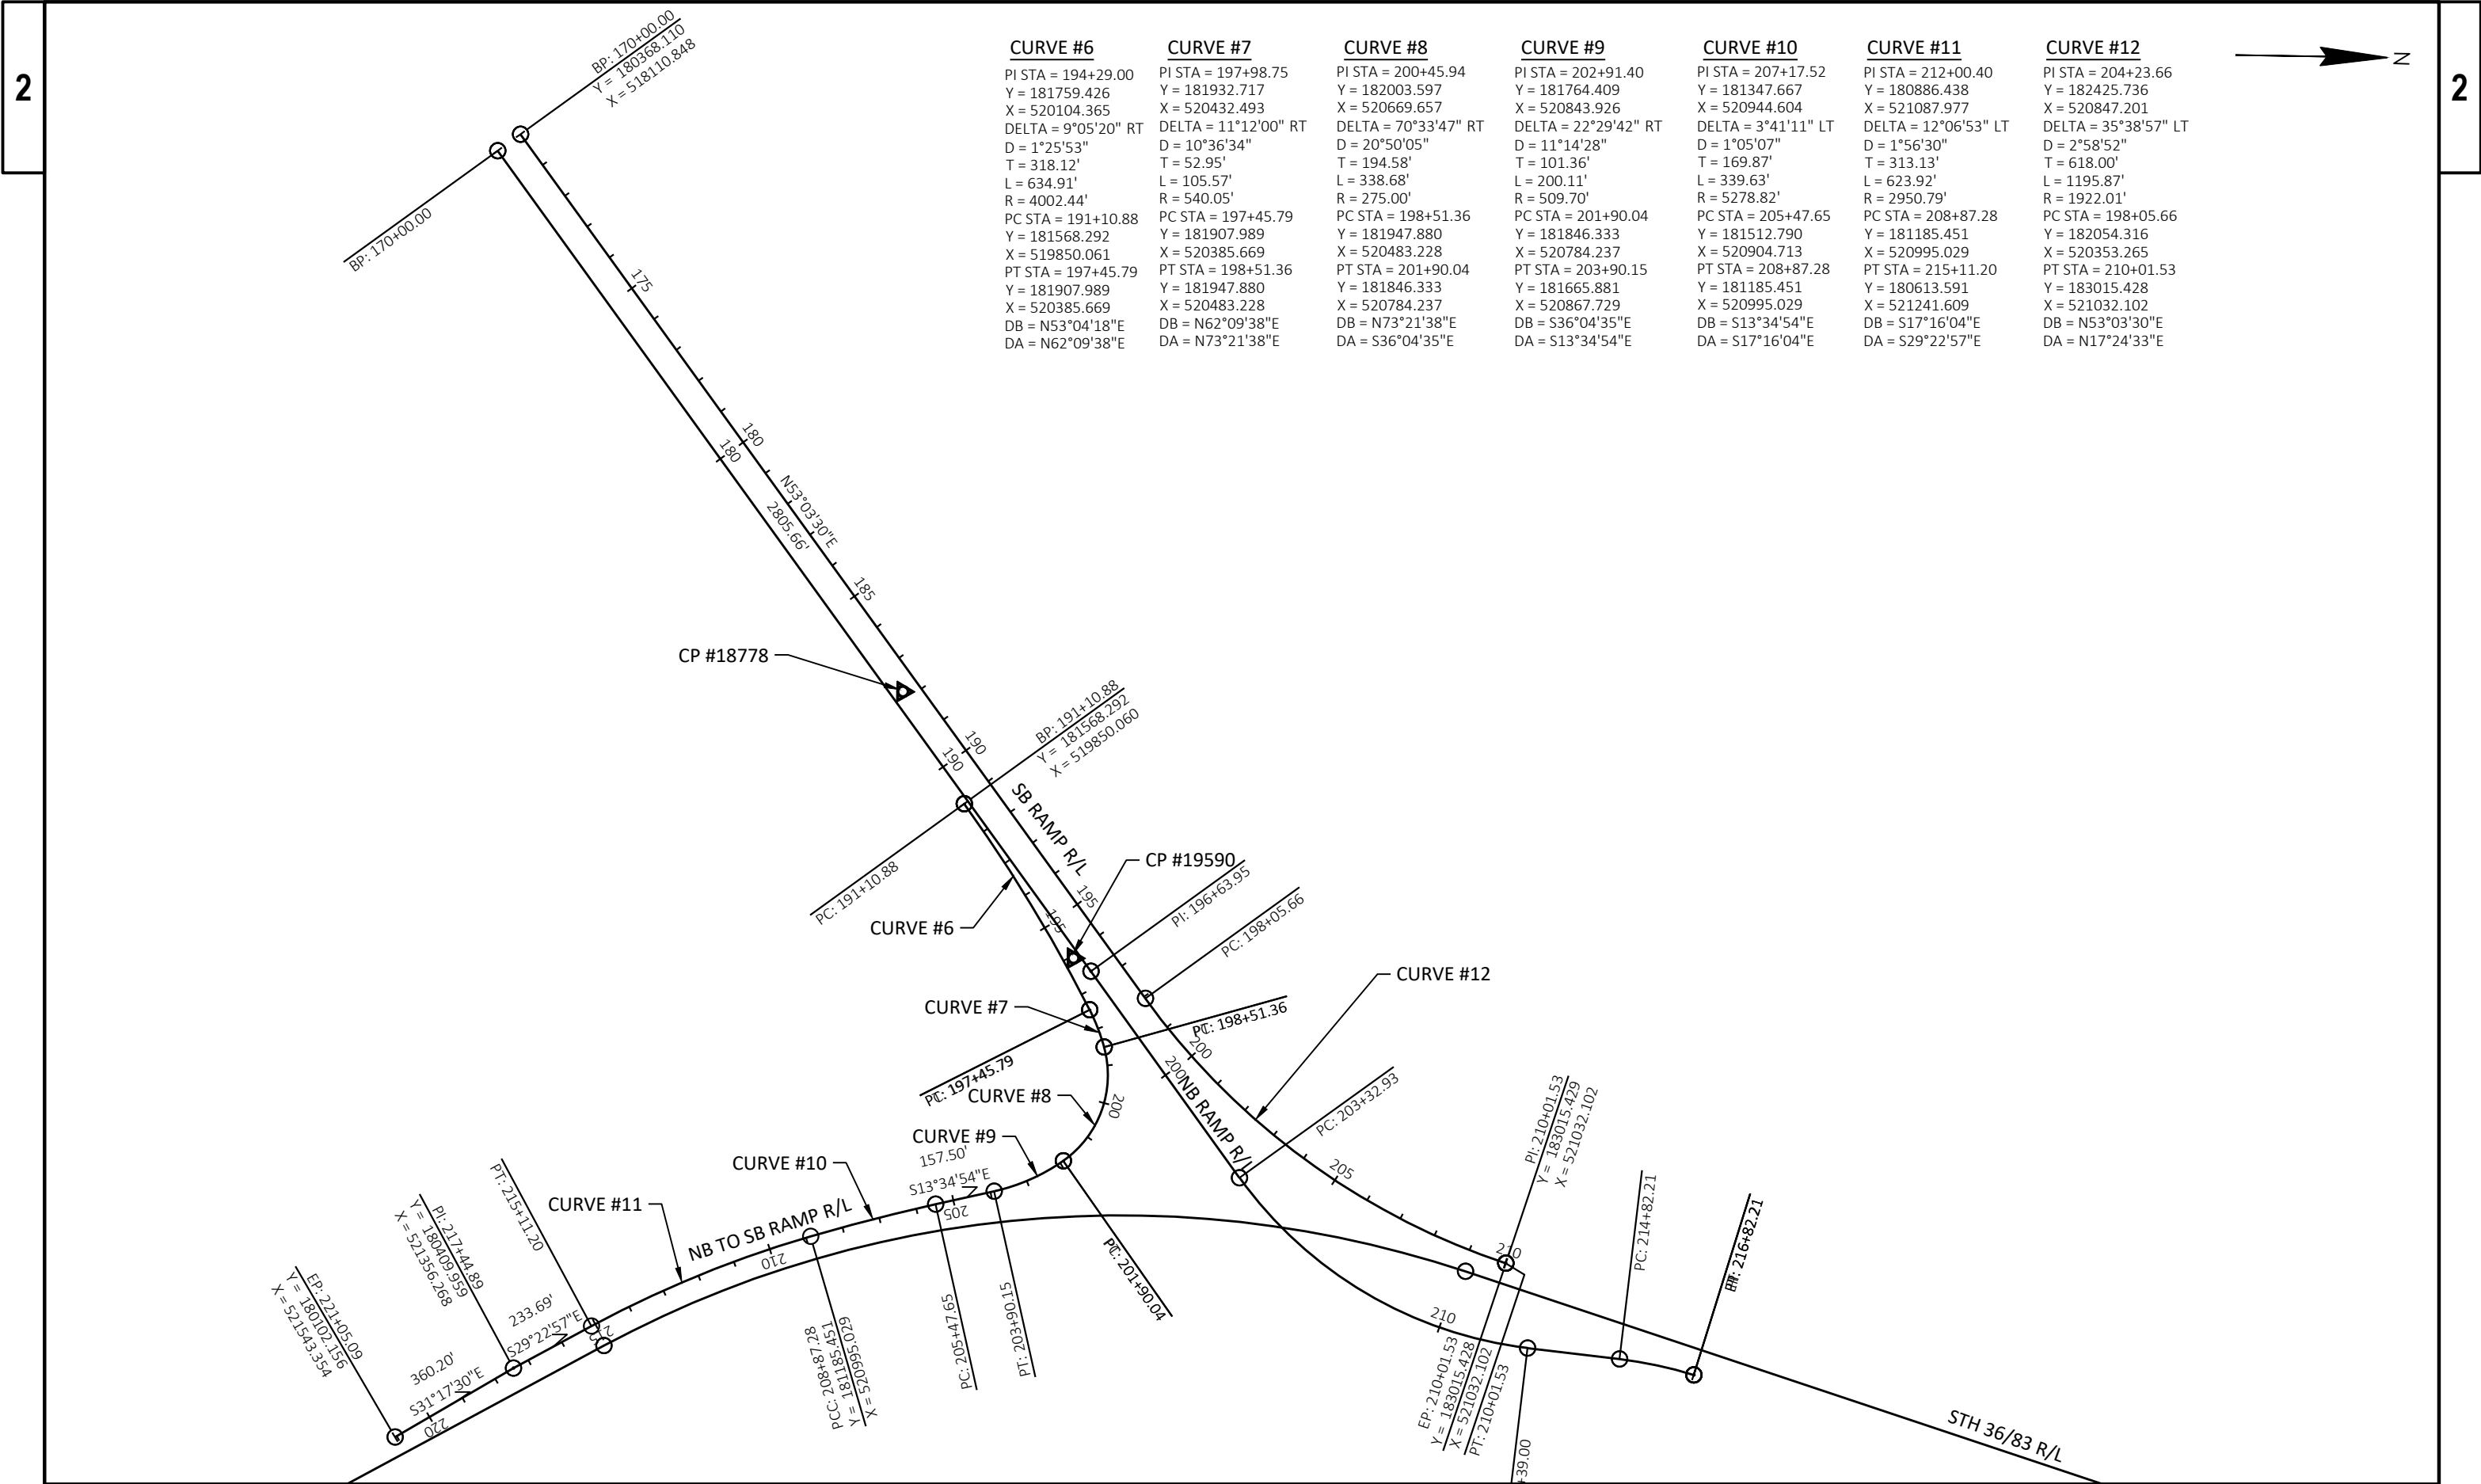

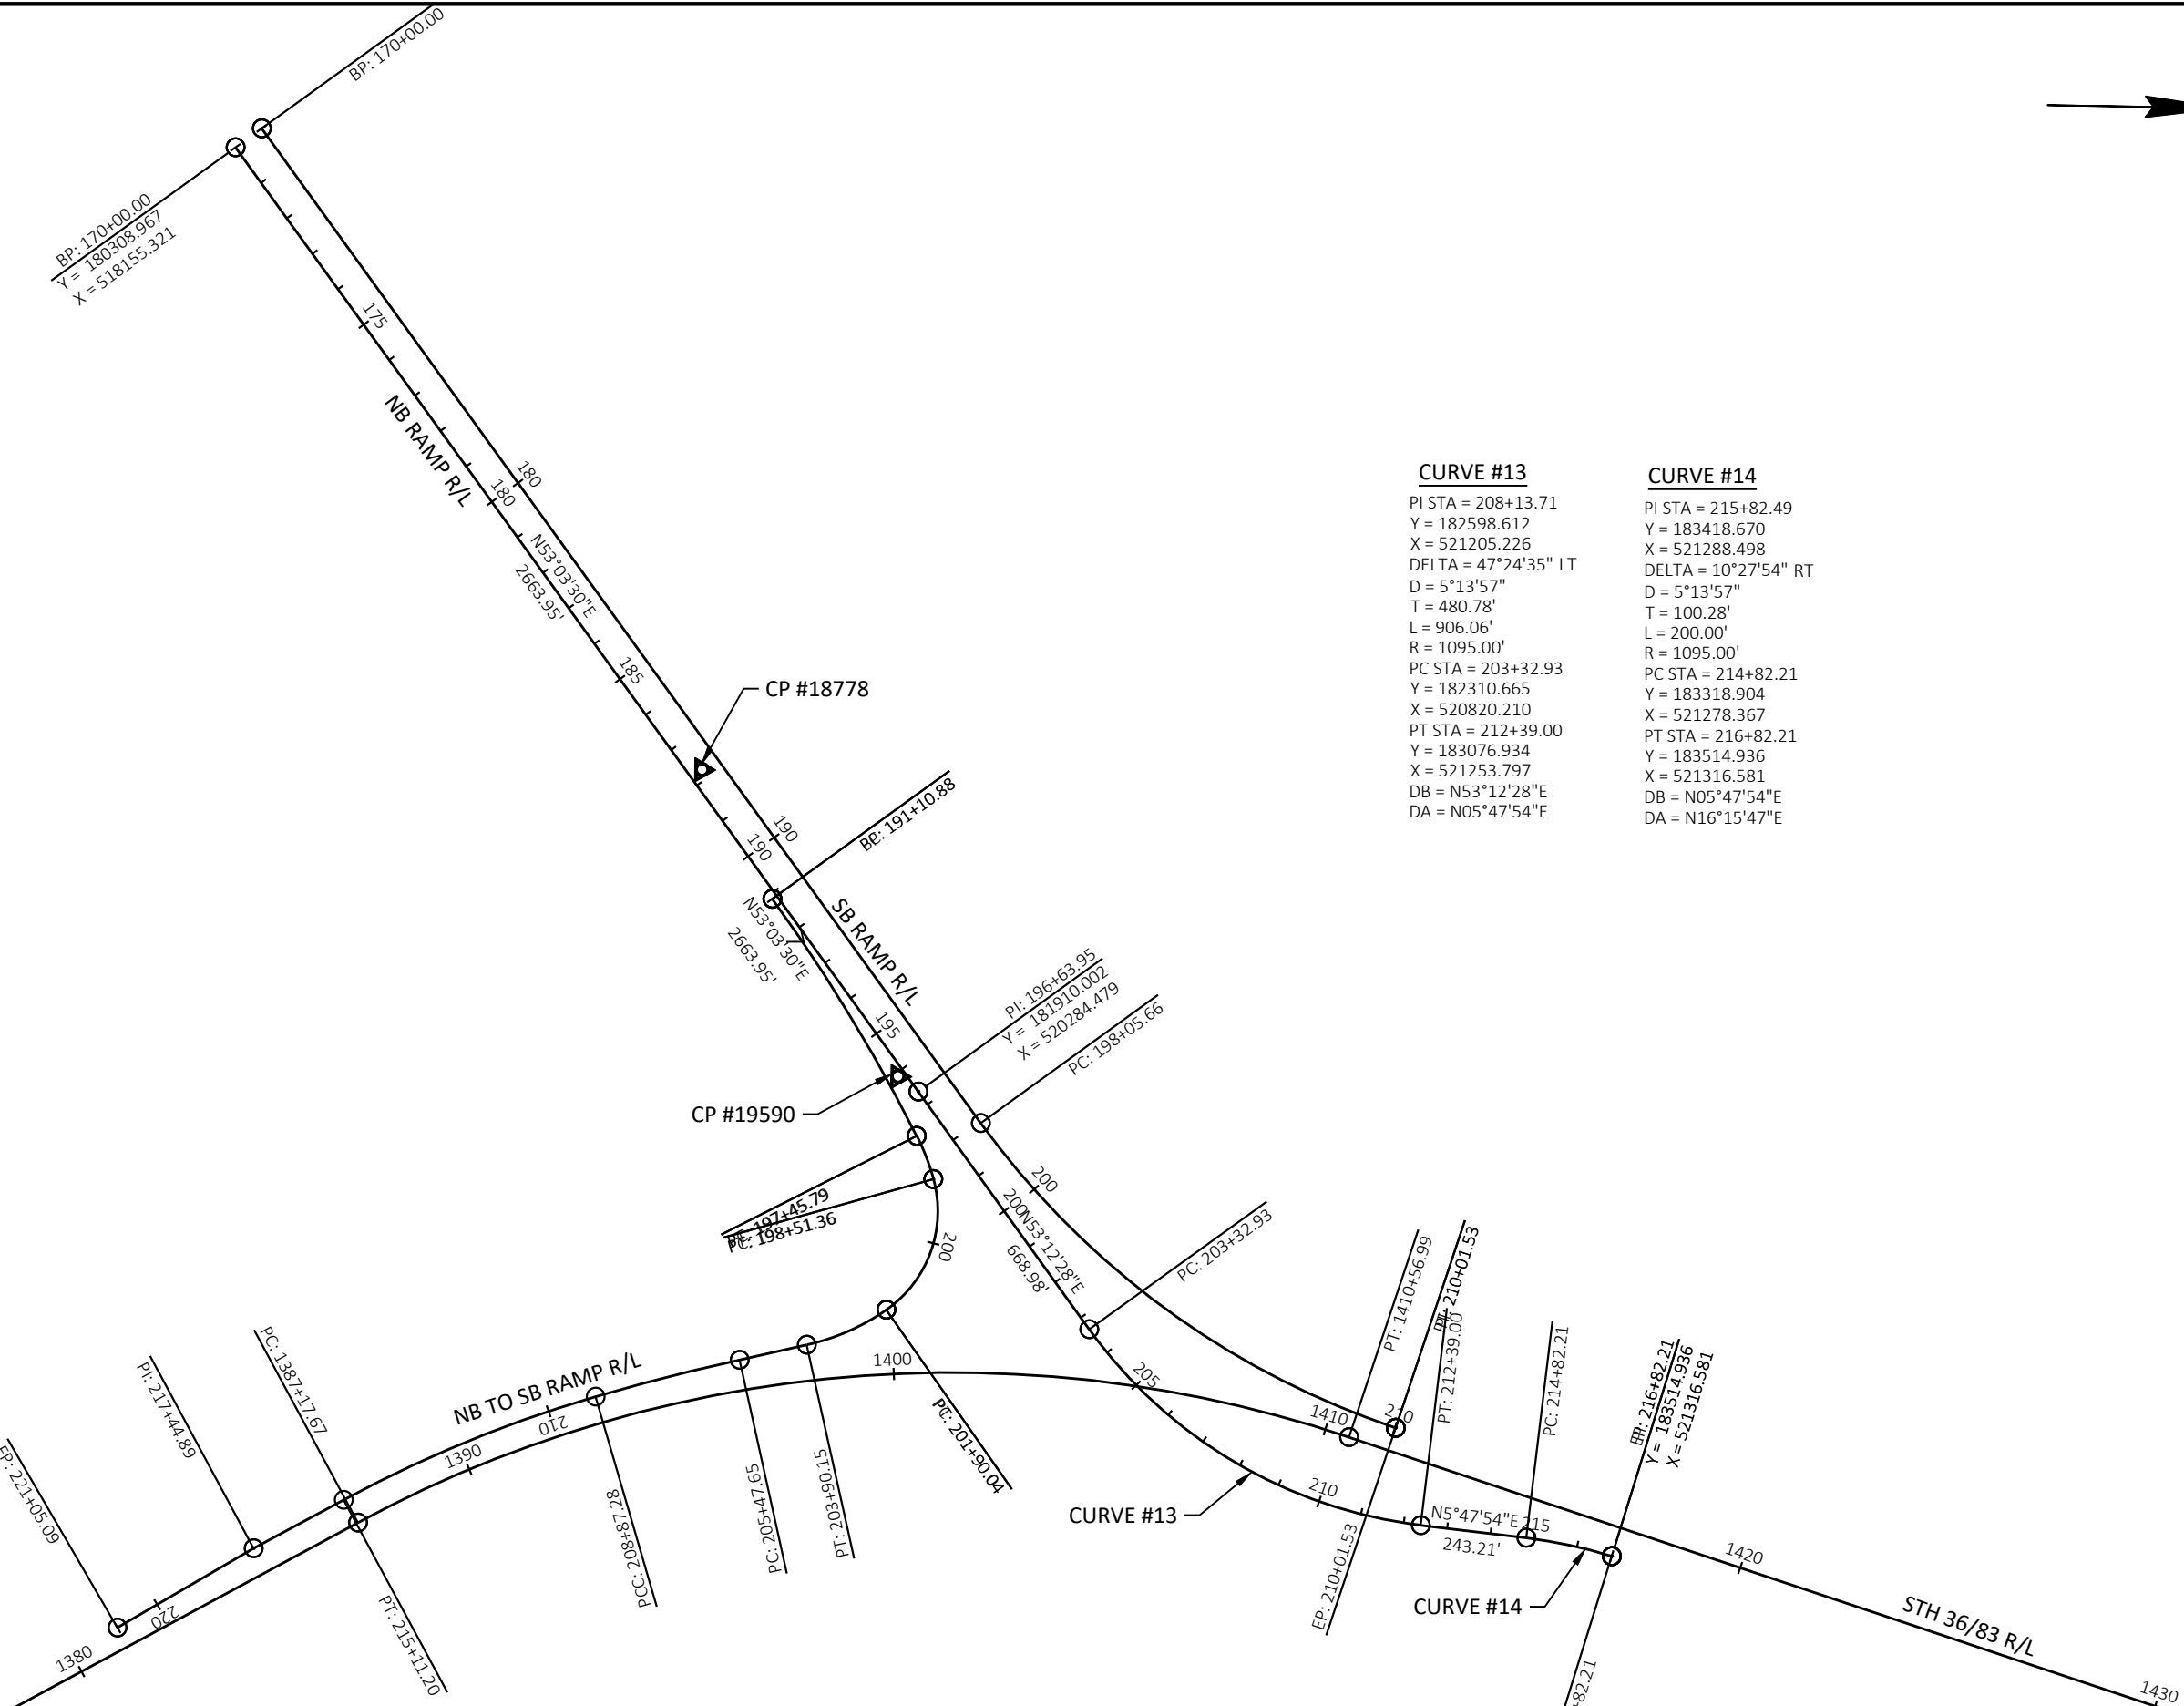

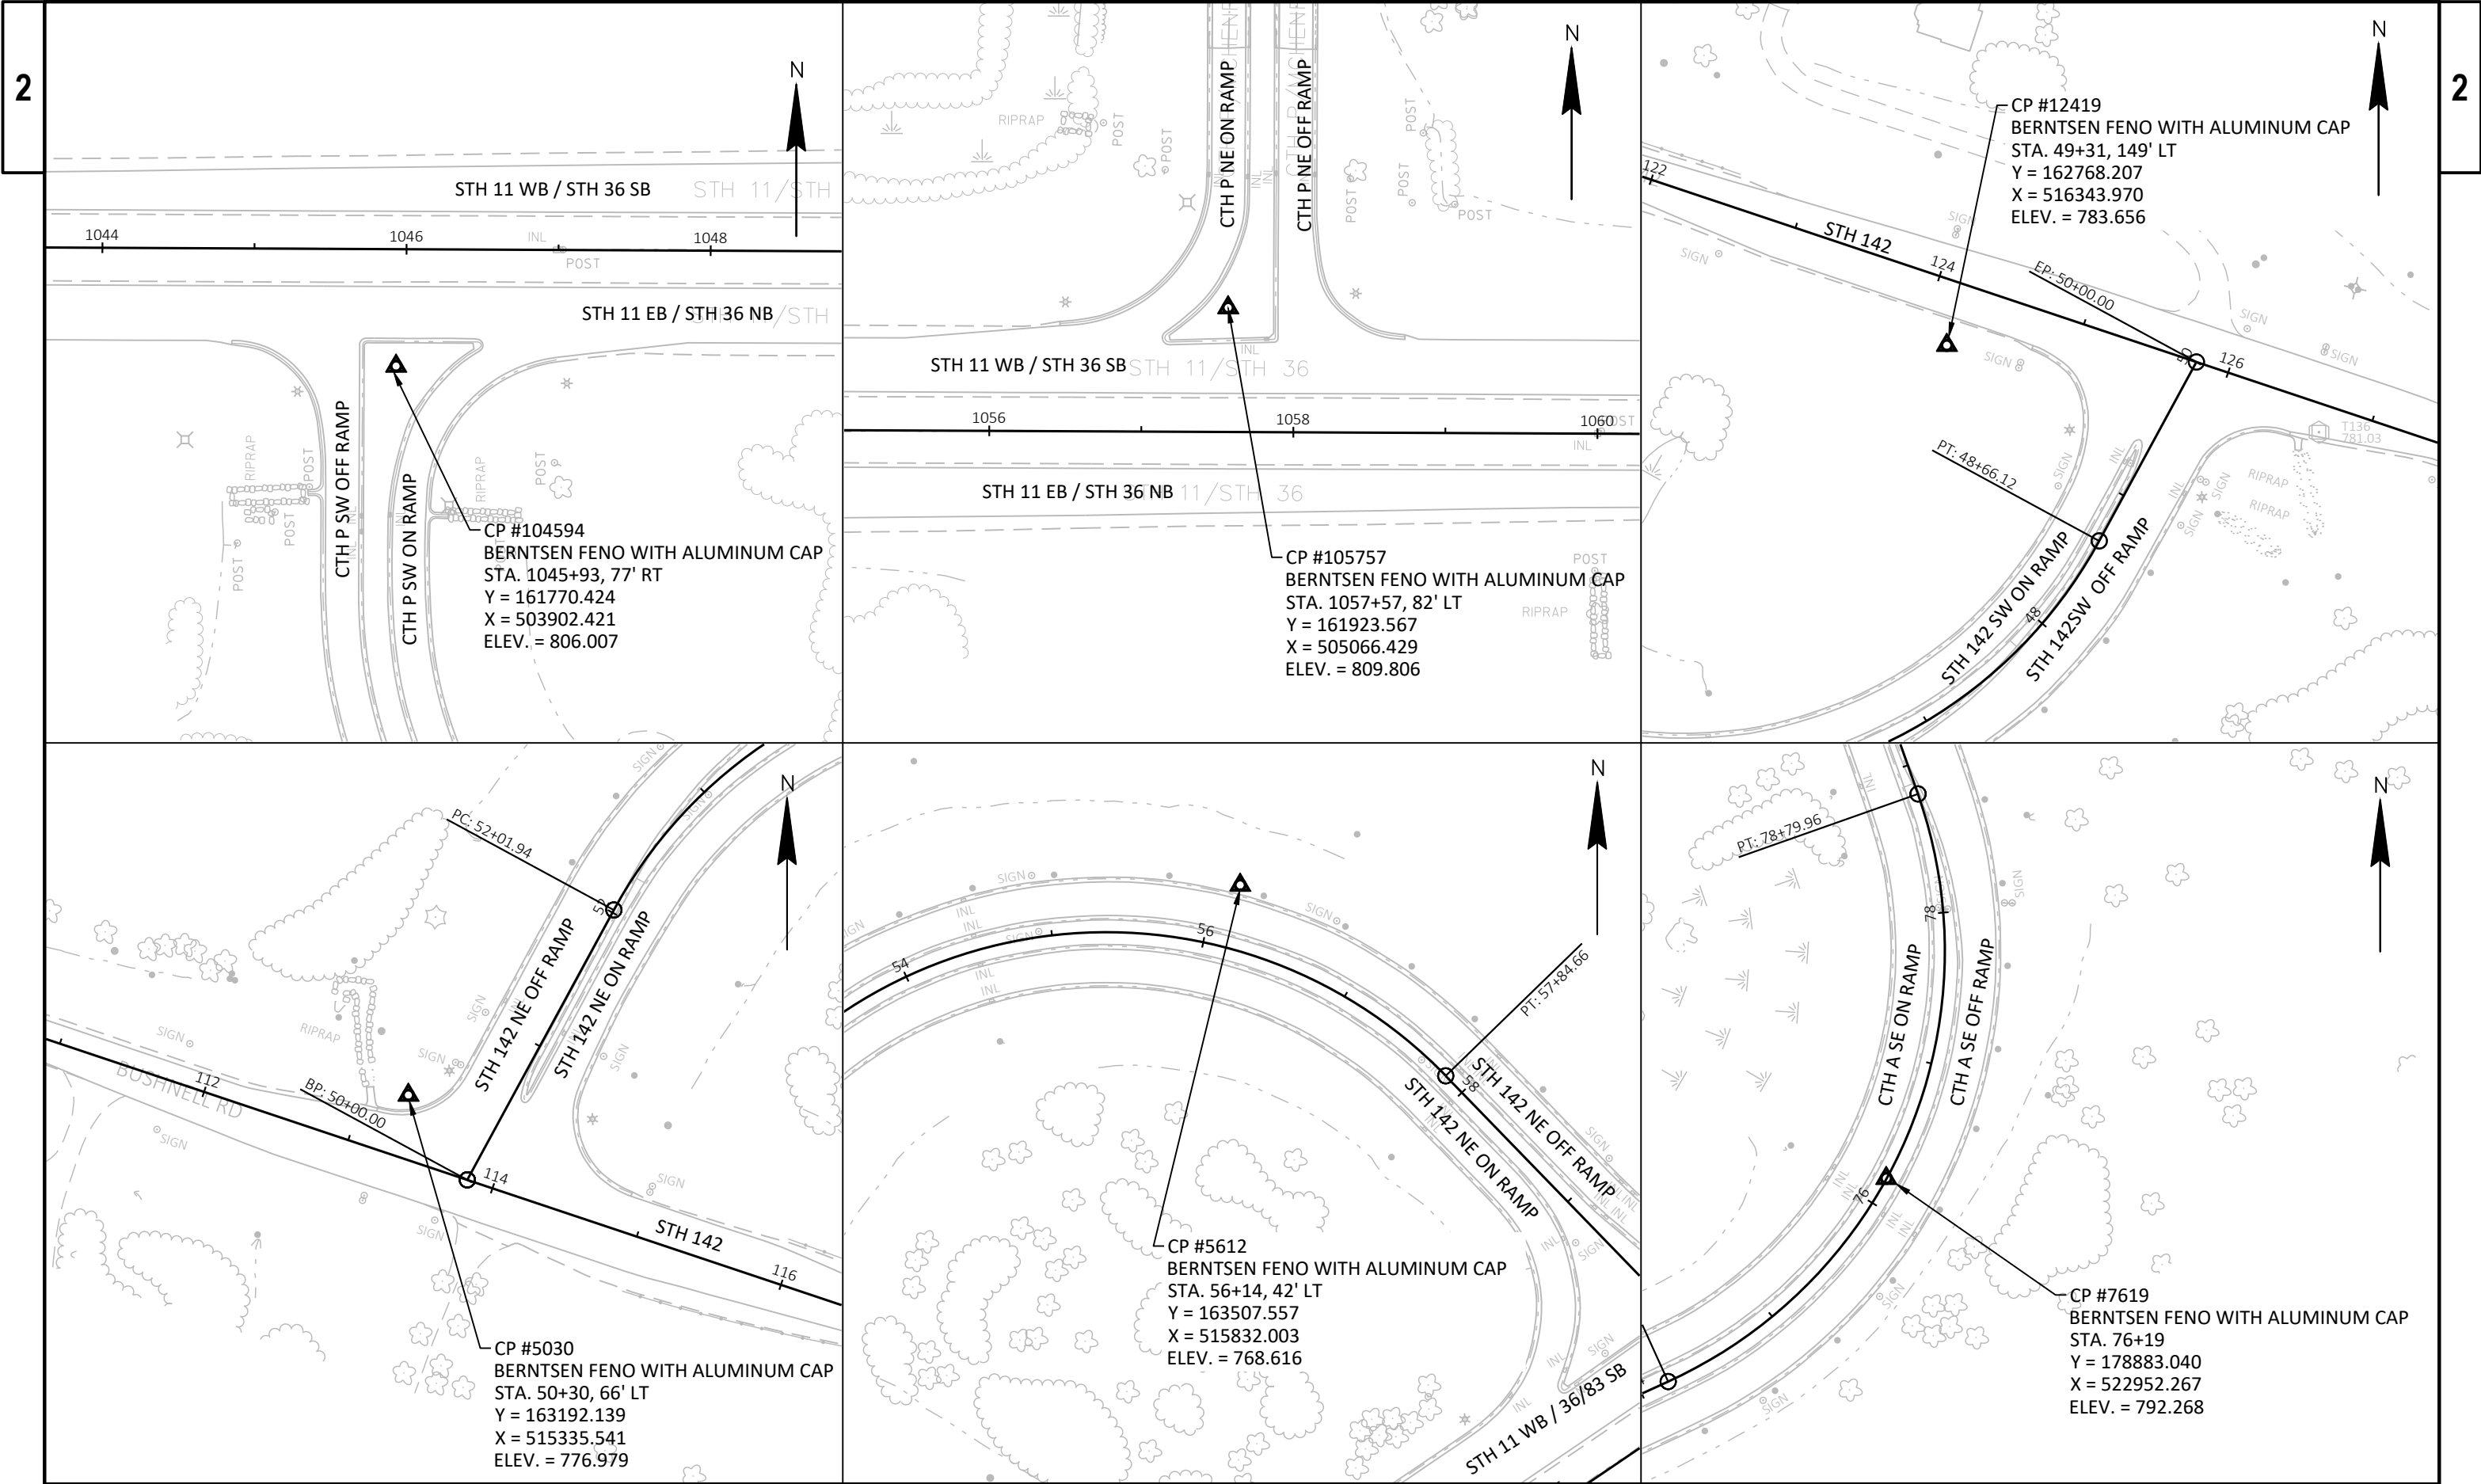

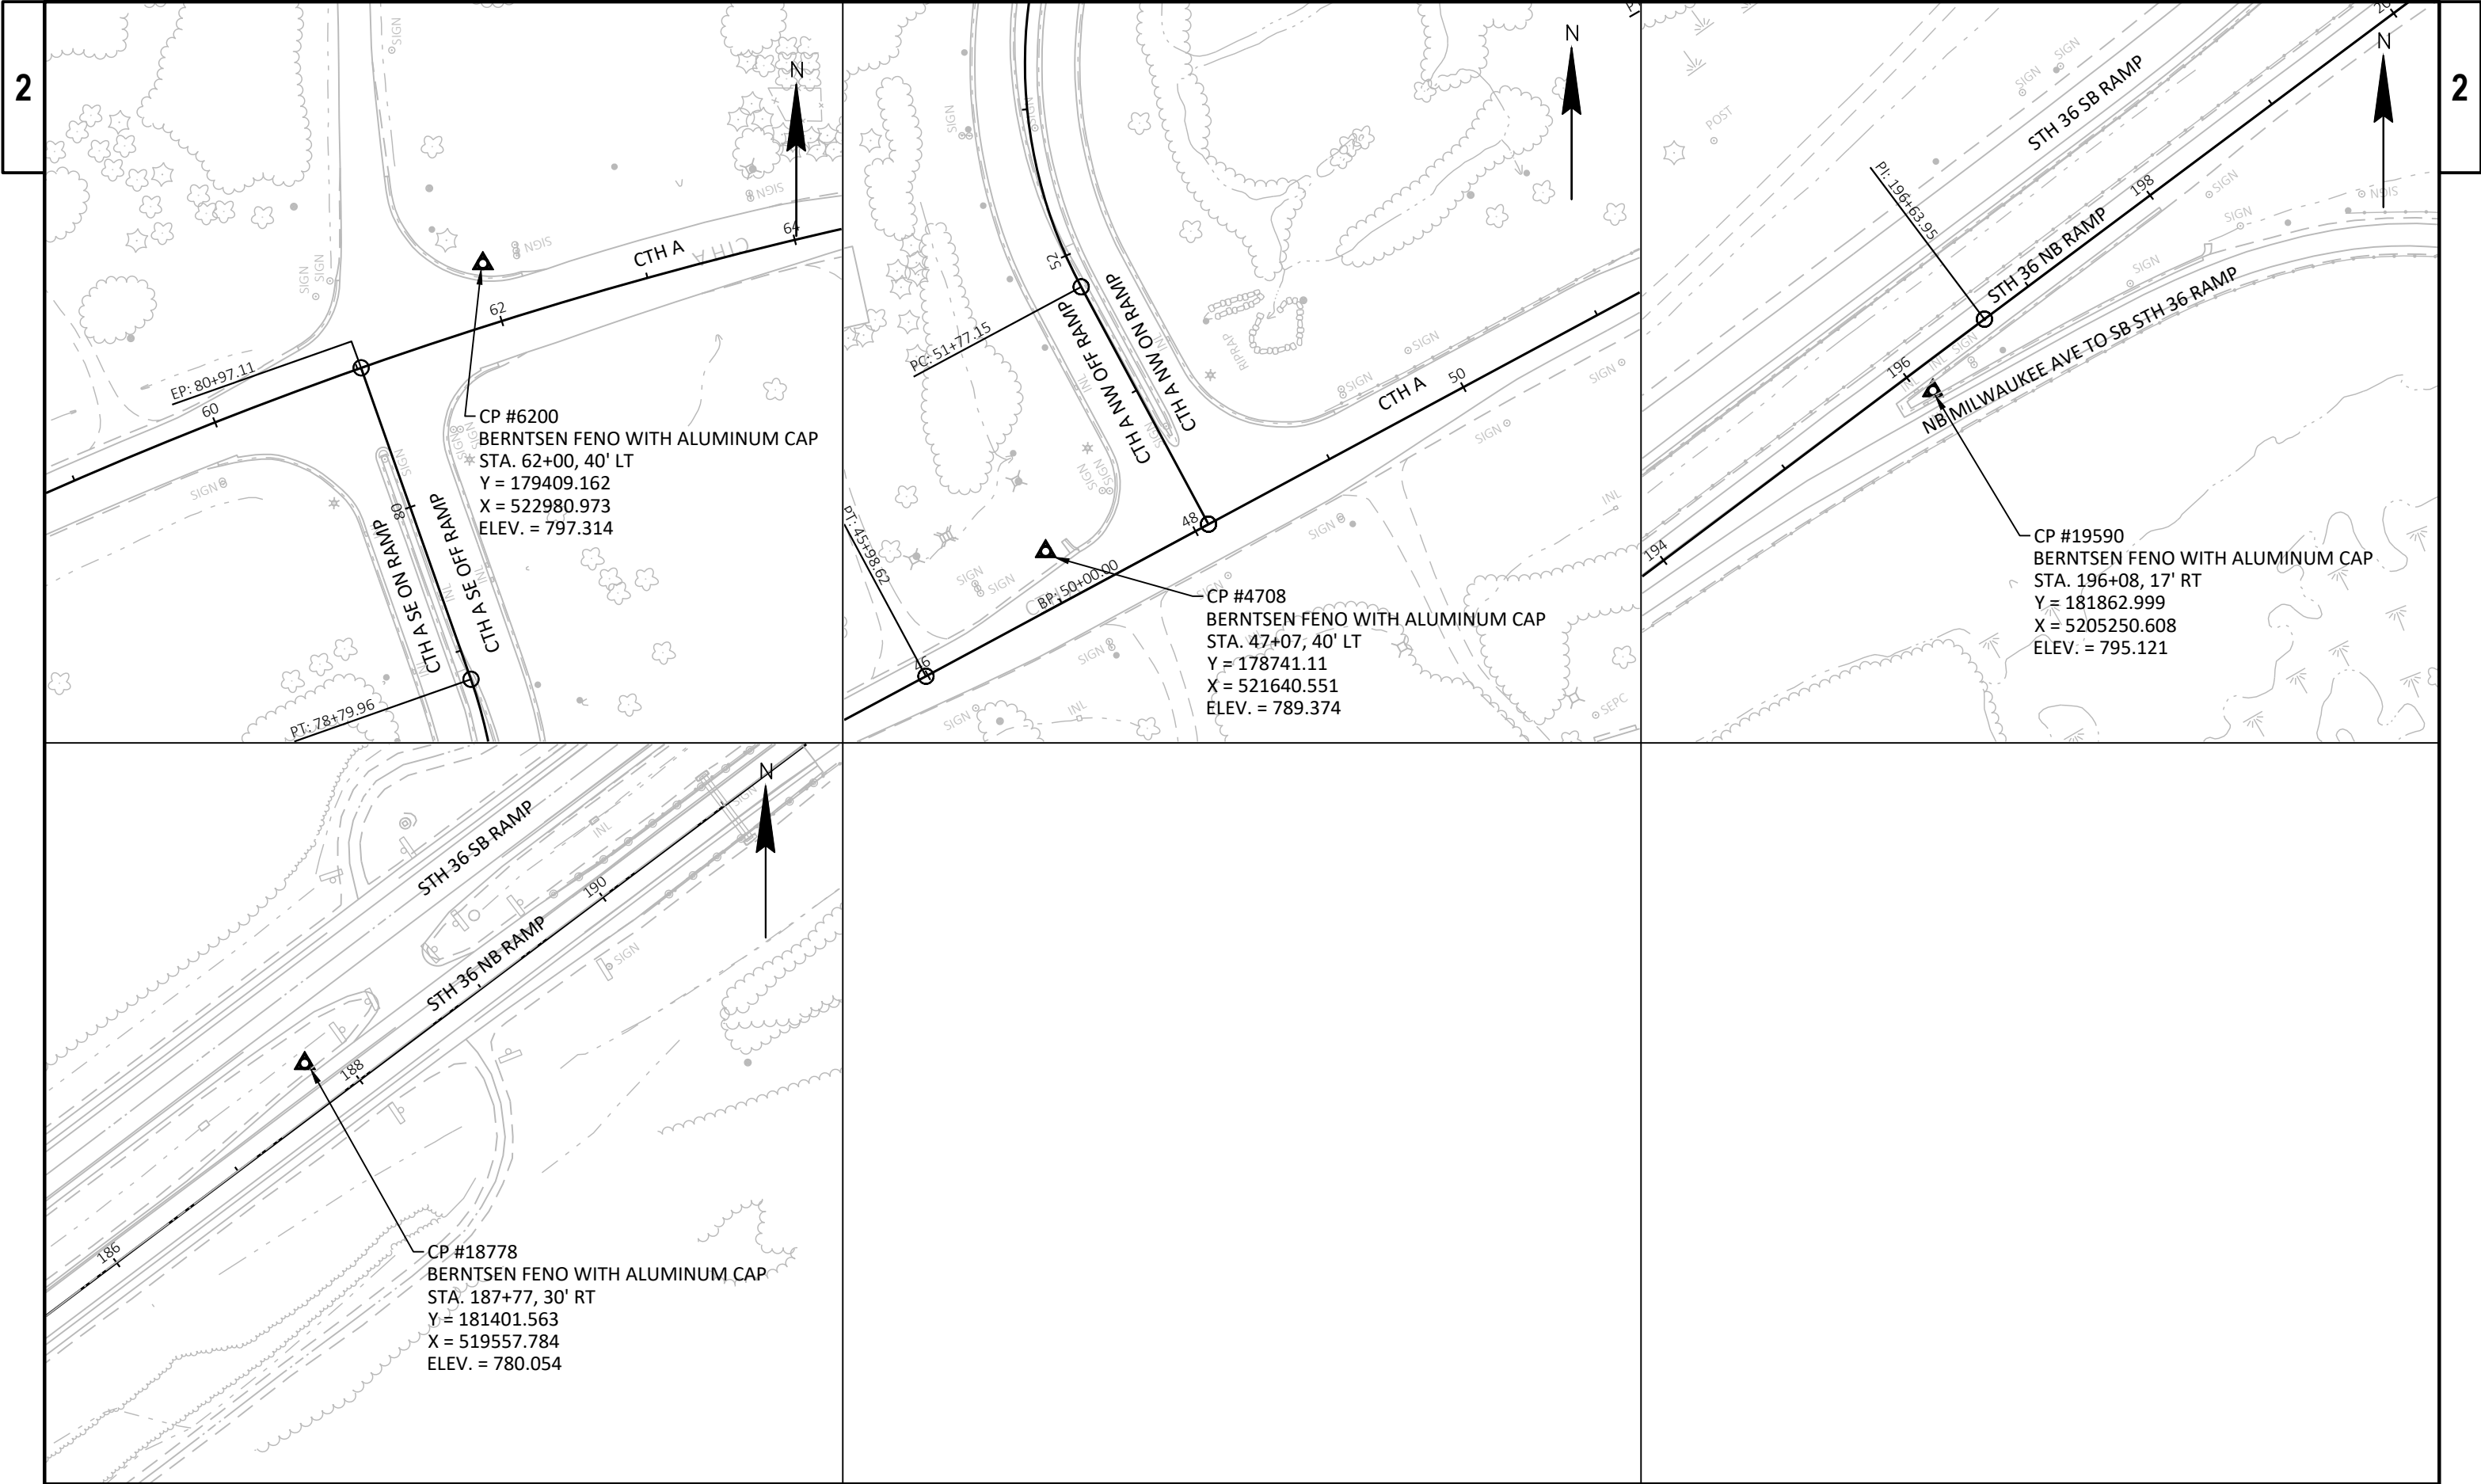

Estimate Of Quantities

3180-00-78

Line	Item	Item Description	Unit	Total	Qty
0002	204.0110	Removing Asphaltic Surface	SY	10,900.000	10,900.000
0004	204.0115	Removing Asphaltic Surface Butt Joints	SY	340.000	340.000
0006	204.0125	Removing Asphaltic Surface Milling	TON	6,090.000	6,090.000
0008	211.0101	Prepare Foundation for Asphaltic Paving (project) 01. 3180-00-78	EACH	1.000	1.000
0010	211.0400	Prepare Foundation for Asphaltic Shoulders	STA	36.000	36.000
0012	213.0100	Finishing Roadway (project) 01. 3180-00-78	EACH	1.000	1.000
0014	305.0110	Base Aggregate Dense 3/4-Inch	TON	410.000	410.000
0016	455.0605	Tack Coat	GAL	4,595.000	4,595.000
0018	460.2000	Incentive Density HMA Pavement	DOL	7,442.000	7,442.000
0020	460.5223	HMA Pavement 3 LT 58-28 S	TON	1,510.000	1,510.000
0022	460.5424	HMA Pavement 4 LT 58-28 H	TON	4,800.000	4,800.000
0024	460.6223	HMA Pavement 3 MT 58-28 S	TON	3,750.000	3,750.000
0026	460.6225	HMA Pavement 5 MT 58-28 S	TON	249.000	249.000
0028	460.6424	HMA Pavement 4 MT 58-28 H	TON	1,140.000	1,140.000
0030	460.6425	HMA Pavement 5 MT 58-28 H	TON	208.000	208.000
0032	465.0510	Asphaltic Rumble Strips, Shoulder Divided Roadway	LF	12,066.000	12,066.000
0034	614.0397	Guardrail Mow Strip Emulsified Asphalt	SY	2,095.000	2,095.000
0036	619.1000	Mobilization	EACH	1.000	1.000
0038	628.1905	Mobilizations Erosion Control	EACH	4.000	4.000
0040	628.1910	Mobilizations Emergency Erosion Control	EACH	2.000	2.000
0042	628.7015	Inlet Protection Type C	EACH	61.000	61.000
0044	628.7020	Inlet Protection Type D	EACH	31.000	31.000
0046	628.7570	Rock Bags	EACH	7.000	7.000
0048	634.0618	Posts Wood 4x6-Inch X 18-FT	EACH	5.000	5.000
0050	634.0814	Posts Tubular Steel 2x2-Inch X 14-FT	EACH	2.000	2.000
0052	637.2210	Signs Type II Reflective H	SF	30.000	30.000
0054	637.2230	Signs Type II Reflective F	SF	30.000	30.000
0056	638.2102	Moving Signs Type II	EACH	5.000	5.000
0058	638.2602	Removing Signs Type II	EACH	5.000	5.000
0060	638.3000	Removing Small Sign Supports	EACH	5.000	5.000
0062	642.5001	Field Office Type B	EACH	1.000	1.000
0064	643.0300	Traffic Control Drums	DAY	5,922.000	5,922.000
0066	643.0420	Traffic Control Barricades Type III	DAY	1,048.000	1,048.000
0068	643.0705	Traffic Control Warning Lights Type A	DAY	1,472.000	1,472.000
0070	643.0715	Traffic Control Warning Lights Type C	DAY	1,528.000	1,528.000
0072	643.0800	Traffic Control Arrow Boards	DAY	20.000	20.000
0074	643.0900	Traffic Control Signs	DAY	10,397.000	10,397.000
0076	643.0910	Traffic Control Covering Signs Type I	EACH	40.000	40.000
0078	643.0920	Traffic Control Covering Signs Type II	EACH	450.000	450.000
0080	643.1050	Traffic Control Signs PCMS	DAY	49.000	49.000
0082	643.3165	Temporary Marking Line Paint 6-Inch	LF	861.000	861.000
0084	643.5000	Traffic Control	EACH	1.000	1.000
0086	646.2020	Marking Line Epoxy 6-Inch	LF	1,058.000	1,058.000
0088	646.2040	Marking Line Grooved Wet Ref Epoxy 6-Inch	LF	36,345.000	36,345.000
0090	646.2050	Marking Line Grooved Permanent Tape 6-Inch	LF	727.000	727.000
0092	646.4050	Marking Line Grooved Permanent Tape 10-Inch	LF	8,107.000	8,107.000
0094	646.5020	Marking Arrow Epoxy	EACH	24.000	24.000
0096	646.5120	Marking Word Epoxy	EACH	11.000	11.000
0098	646.6120	Marking Stop Line Epoxy 18-Inch	LF	200.000	200.000

Estimate Of Quantities

3180-00-78					
Line	Item	Item Description	Unit	Total	Qty
0100	646.7120	Marking Diagonal Epoxy 12-Inch	LF	622.000	622.000
0102	646.7220	Marking Chevron Epoxy 24-Inch	LF	333.000	333.000
0104	646.8120	Marking Curb Epoxy	LF	10.000	10.000
0106	646.8220	Marking Island Nose Epoxy	EACH	7.000	7.000
0108	SPV.0060	Special 01. Vegetation Removal Project 3180-00-78	EACH	1.000	1.000

REMOVAL ITEMS

				204.0110	204.0115	204.0125
				REMOVING	REMOVING	REMOVING
				ASPHALTIC	ASPHALTIC	ASPHALTIC
				SURFACE	SURFACE BUTT	SURFACE
				SY	JOINTS	MILLING
STATION	TO	STATION	LOCATION	SY	SY	TON
10+00	-	50+00	CTH P NE RAMPS	5890	41	-
40+25	-	49+75	CTH P SW RAMPS	4954	47	-
50+00	-	60+00	STH 142 NE RAMP	-	49	513
39+00	-	50+00	STH 142 SW RAMP	-	50	536
50+00	-	58+00	CTH A NW RAMP	-	52	413
71+00	-	80+97	CTH A SE RAMP	-	48	520
180+00	-	189+00	MILWAUKEE AVE SB	-	8	214
180+00	-	189+00	MILWAUKEE AVE NB	-	8	201
189+00	-	203+90	NB MILWAUKEE AVE TO SB STH 36 RAMP	-	5	575
208+00	-	209+00	NB RAMP AT BRIDGE	-	15	-
189+00	-	207+00	SB RAMP TO MILWAUKEE AVE	-	6	2400
189+00	-	215+12	NB MILWAUKE AVE TO NB STH 36 RAMP	-	6	718
TOTAL				10,900	340	6,090

BASE AGGREGATE

			305.0110 BASE AGGREGATE DENSE 3/4-INCH TON
STATION	TO	STATION	LOCATION
180+00	-	189+00	MILWAUKEE AVE SB
180+00	-	189+00	MILWAUKEE AVE NB
189+00	-	203+90	NB MILWAUKEE AVE TO SB STH 36 RAMP
189+00	-	207+00	SB RAMP TO MILWAUKEE AVE
189+00	-	215+12	NB MILWAUKE AVE TO NB STH 36 RAMP
-			STH 11/STH 36 RAMPS
			TOTAL
			410

PREPARE FOUNDATION FOR
ASPHALTIC SHOULDERS
FOR SB RAMP TO MILWAUKEE
AVE

				211.0400 PREPARE FOUNDATION FOR ASPHALTIC SHOULDERS
CATEGORY	STATION	TO	STATION	LOCATION
0010	183+66	-	192+00	LT
0010	192+00	-	197+00	LT
0010	197+00	-	201+50	LT
0010	197+00	-	201+50	RT
0010	201+50	-	204+00	LT
0010	201+50	-	204+00	RT
0010	204+00	-	207+50	LT
0010	204+00	-	207+50	RT
				TOTAL
				36

ASPHALTIC PAVEMENT													
				211.0101.01	455.0605	460.2000	460.5223	460.5424	460.6223	460.6225	460.6424	460.6425	628.7570
				PREPARE FOUNDATION FOR ASPHALTIC PAVING (PROJECT) (01. 3180-00-78)	TACK COAT	INCENTIVE DENSITY HMA PAVEMENT	HMA PAVEMENT 3 LT 58-28 S	HMA PAVEMENT 4 LT 58-28 H	HMA PAVEMENT 3 MT 58-28 S	HMA PAVEMENT 5 MT 58-28 S	HMA PAVEMENT 4 MT 58-28 H	HMA PAVEMENT 5 MT 58-28 H	ROCK BAGS
STATION	TO	STATION	LOCATION	EACH	GAL	DOL	TON	TON	TON	TON	TON	TON	EACH
10+00	-	50+00	CTH P NE RAMPS	-	825	1696	-	-	2032	-	618	-	2
40+25	-	49+75	CTH P SW RAMPS	-	694	1427	-	-	1709	-	520	-	4
50+00	-	60+00	STH 142 NE RAMP	-	342	375	-	586	-	-	-	-	-
39+00	-	50+00	STH 142 SW RAMP	-	357	392	-	612	-	-	-	-	-
50+00	-	58+00	CTH A NW RAMP	-	275	302	-	472	-	-	-	-	-
71+00	-	80+97	CTH A SE RAMP	-	346	380	-	594	-	-	-	-	-
180+00	-	189+00	MILWAUKEE AVE SB	-	100	150	-	-	-	128	-	107	-
180+00	-	189+00	MILWAUKEE AVE NB	-	94	141	-	-	-	121	-	100	-
189+00	-	203+90	NB MILWAUKEE AVE TO SB STH 36 RAMP	-	383	421	-	657	-	-	-	-	-
208+00	-	209+00	NB RAMP AT BRIDGE	-	478	-	-	-	-	-	-	-	-
189+00	-	207+00	SB RAMP TO MILWAUKEE AVE	-	700	1632	1500	1050	-	-	-	-	1
189+00	-	215+12	NB MILWAUKE AVE TO NB STH 36 RAMP	-	-	525	-	820	-	-	-	-	-
-	-	-	STH 11/STH 36 RAMPS	1	-	-	-	-	-	-	-	-	-
TOTAL				1	4,595	7,442	1,510	4,800	3,750	249	1,140	208	7

ROADWAY ITEMS

STATION TO STATION		LOCATION	465.0510 ASPHALTIC RUMBLE STRIPS, SHOULDER DIVIDED ROADWAY LF
180+00	- 189+00	MILWAUKEE AVE SB	1583
180+00	- 189+00	MILWAUKEE AVE NB	1578
189+00	- 203+90	NB MILWAUKEE AVE TO SB STH 36 RAMP	2288
208+00	- 209+00	NB RAMP AT BRIDGE	-
189+00	- 207+00	SB RAMP TO MILWAUKEE AVE	3665
189+00	- 215+12	NB MILWAUKE AVE TO NB STH 36 RAMP	2952
		STH 11/STH 36 RAMPS	-
		TOTAL	12,066

TRAFFIC CONTROL

			643.0300	643.0420	643.0705	643.0715	643.0800	643.0900	643.0910	643.0920	643.1050	643.3165	643.5000
			TRAFFIC	TRAFFIC	TRAFFIC	TRAFFIC	TRAFFIC	TRAFFIC	TRAFFIC	TRAFFIC	TRAFFIC	TEMPORARY	
			CONTROL	CONTROL	CONTROL	CONTROL	CONTROL	CONTROL	CONTROL	CONTROL	CONTROL	MARKING	TRAFFIC
			DRUMS	BARRICADES	WARNING	WARNING	ARROW	SIGNS	COVERING	COVERING	SIGNS PCMS	LINE PAINT	CONTROL
CATEGORY	STATION TO	STATION	DAY	TYPE III	LIGHTS TYPE A	LIGHTS TYPE C	BOARDS	DAY	SIGNS TYPE I	SIGNS TYPE II	DAY	6-INCH	EACH
				DAY	DAY	DAY	DAY		EACH	EACH		LF	
0010	10+00 -	50+00	DETOUR STAGE 1 (SB STH 36 RAMP TO MILWAUKEE AVE SB CLOSURE)	-	-	-	-	-	900	40	40	-	-
0010	40+25 -	49+75	DETOUR STAGE 1 (NB MILWAUKEE AVE CLOSURE)	100	-	-	-	-	820	-	40	7	-
0010	50+00 -	60+00	DETOUR STAGE 3A TO STH 142 (STH 142 NE RAMPS CLOUSURE)	-	-	-	-	-	621	-	27	-	-
0010	39+00 -	50+00	DETOUR STAGE 3A TO STH 36 SB (STH 142 NE RAMPS CLOSURE)	-	-	-	-	-	2484	-	36	-	-
0010	50+00 -	58+00	DETOUR STAGE 3B TO STH 142 (STH 142 SW RAMPS CLOSURE)	-	-	-	-	-	864	-	27	-	-
0010	71+00 -	80+97	DETOURE STAGE 3B TO STH 36 NB (STH 142 SW RAMPS CLOSURE)	-	-	-	-	-	1836	-	36	-	-
0010	180+00 -	189+00	TRAFFIC CONTROL STAGE 1 (MILWAUKEE AVE)	2100	380	640	660	20	600	-	100	-	861
0010	180+00 -	189+00	TRAFFIC CONTROL STAGE 1 (SB STH 36 RAMP TO MILWAUKEE AVE SB)	1000	120	160	-	-	240	-	-	7	-
0010	189+00 -	203+90	TRAFFIC CONTROL CTH A RAMPS	702	144	180	252	-	522	-	144	7	-
0010	208+00 -	209+00	TRAFFIC CONTROL STH 142 NB RAMP	360	72	90	126	-	261	-	-	7	-
0010	189+00 -	207+00	TRAFFIC CONTROL STH 142 SW RAMP	360	72	90	126	-	261	-	-	7	-
0010	189+00 -	215+12	TRAFFIC CONTROL CTH P NE RAMP	650	130	156	182	-	494	-	-	7	-
0010	-	-	TRAFFIC CONTROL CTH P SW RAMP	650	130	156	182	-	494	-	-	7	-
TOTAL			5,922	1,048	1,472	1,528	20	10,397	40	450	49	861	1

BEAMGUARD			
STATION TO STATION		LOCATION	614.0397 GUARDRAIL MOW STRIP EMULSIFIED ASPHALT SY
190+15	- 203+16	NB MILWAUKEE AVE TO SB STH 36 RAMP	578
198+94	203+43	NB MILWAUKEE AVE TO SB STH 36 RAMP	200
192+95	- 203+92	SB RAMP TO MILWAUKEE AVE	490
189+87	- 202+64	NB MILWAUKE AVE TO NB STH 36 RAMP	568
209+55	- 211+14	NB MILWAUKE AVE TO NB STH 36 RAMP	71
200+92	- 202+62	NB MILWAUKE AVE TO NB STH 36 RAMP	76
208+42	- 210+96	NB MILWAUKE AVE TO NB STH 36 RAMP	113
-	-	STH 11/STH 36 RAMPS	-
TOTAL			2,095

ENVIRONMENTAL ITEMS

LOCATION	628.1905	628.1910	628.7015	628.7020
	MOBILIZATIONS	MOBILIZATIONS	INLET	INLET
	EROSION CONTROL	EROSION CONTROL	PROTECTION	PROTECTION
	EACH	EACH	TYPE C	TYPE D
	EACH	EACH	EACH	EACH
CTH P NE RAMPS	1	-	16	2
CTH P SW RAMPS	-	-	5	3
STH 142 NE RAMP	1	-	11	5
STH 142 SW RAMP	-	-	12	5
CTH A NW RAMP	1	-	7	6
CTH A SE RAMP	-	-	9	7
MILWAUKEE AVE SB	-	-	-	-
MILWAUKEE AVE NB	-	-	-	-
NB MILWAUKEE AVE TO				
SB STH 36 RAMP	1	-	-	1
NB RAMP AT BRIDGE	-	-	-	-
SB RAMP TO				
MILWAUKEE AVE	-	-	-	-
NB MILWAUKE AVE TO				
NB STH 36 RAMP	-	-	1	2
STH 11/STH 36 RAMPS	-	2	-	-
TOTAL	4	2	61	31

PAVEMENT MARKING															
	646.2020		646.2040		646.2050	646.4050	646.5020		646.5120	646.6120	646.7120		646.7220	646.8120	646.8220
	MARKING LINE		MARKING LINE		MARKING LINE	MARKING LINE	MARKING		MARKING	MARKING STOP	MARKING DIAGONAL		MARKING	MARKING	MARKING
	EPOXY 6-INCH		GROOVED WET REF		GROOVED	GROOVED	ARROW EPOXY		WORD EPOXY	LINE EPOXY	EPOXY		CHEVRON	CURB	ISLAND NOSE
			WHITE	YELLOW	PERMANENT	PERMANENT	(TYPE 2)	(TYPE 3)		18-INCH	WHITE	YELLOW	24-INCH	EPOXY	EPOXY
LOCATION	LF	LF	LF		TAPE 6-INCH	TAPE 10-INCH	EACH	EACH	EACH	WHITE	LF	LF	LF	LF	EACH
CTH P NE RAMPS	-	-	1550	1953	-	1265	2	-	2	11	87	-	-	-	1
CTH P SW RAMPS	-	-	1673	1836	-	550	4	-	2	26	93	-	-	10	1
STH 142 NE RAMP	-	-	1665	1896	-	530	4	-	2	42	82	19	-	-	1
STH 142 SW RAMP	-	-	1721	1960	-	535	4	-	2	42	95	20	-	-	1
CTH A NW RAMP	-	-	1310	1456	-	555	4	-	2	31	83	14	-	-	1
CTH A SE RAMP	-	-	1763	1916	-	555	2	2	1	47	111	18	-	-	1
MILWAUKEE AVE SB	-	-	-	-	-	-	-	-	-	-	-	-	-	-	-
MILWAUKEE AVE NB	-	-	-	-	-	-	-	-	-	-	-	-	-	-	-
NB MILWAUKEE AVE TO															
SB STH 36 RAMP	-	-	-	-	-	-	-	-	-	-	-	-	-	-	-
NB RAMP AT BRIDGE	532	526	-	-	-	-	-	-	-	-	-	-	-	-	-
SB RAMP TO MILWAUKEE AVE	-	-	2580	4281	620	554	-	-	-	-	-	-	95	-	-
NB MILWAUKE AVE TO															
NB STH 36 RAMP	-	-	4568	4216	107	3563	2	-	-	-	-	-	238	-	1
SUBTOTAL	532	526	16830	19514			22	2			551	71			
TOTAL	1,058		36,345		727	8,107	24		11	200	622		333	10	7

PROJECT ITEMS				
LOCATION	213.0100.01 FINISHING ROADWAY (PROJECT) (01. 3180-00-78) EACH	619.1000 MOBILIZATION EACH	642.5001 FIELD OFFICE TYPE B EACH	SPV.0060.01 VEGETATION REMOVAL (PROJECT) (01. 3180-00-78) EACH
STH 11/STH 36 RAMPS	1	1	1	1
TOTAL	1	1	1	1



3

TYPE II PERMANENT SIGNING

3180-00-78 STH 11 36 ramps


SIGN NO.		SIGN MESSAGE	SIGN SIZE W x H [IN.] x [IN.]	637.2210 SIGN TYPE II REFLECTIVE H [SF]	637.2230 SIGN TYPE II RELFECTIVE F [SF]	638.2102 MOVING SIGN TYPE II [EA]	638.2602 REMOVING SIGN TYPE II (EA)	638.3000 REM SMALL SIGN SUP [EA]	634.0618 POSTS WOOD 4" X 6" X 18' [EA]	634.0814 POSTS TUBULAR STEEL 2 X 2 INCH X 14 FT (EA)	MOUNT ON SAME POST AS SIGN #	REMARKS / NEW SIGN LOCATION
UNDISTRIBUTED				30.000	30.000	5	5	5	5	2		
TOTAL				30.000	30.000	5	5	5	5	2	--	--

3

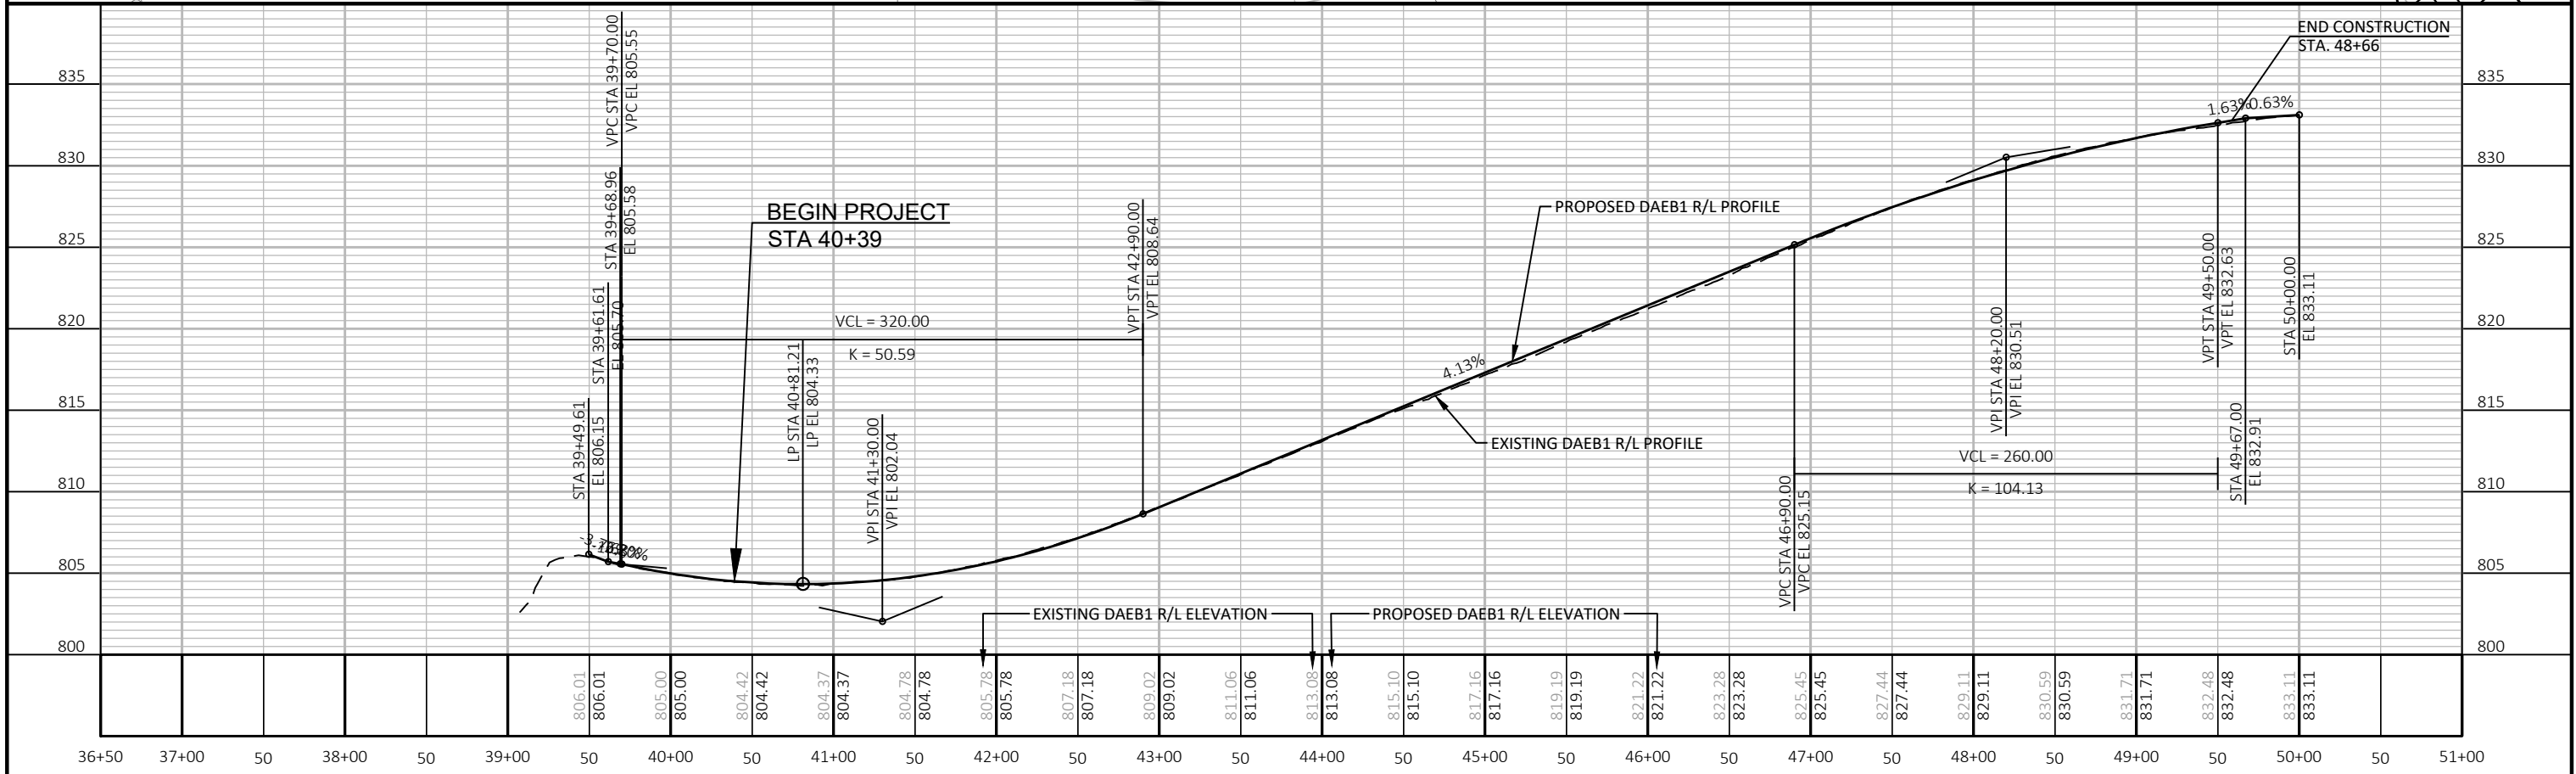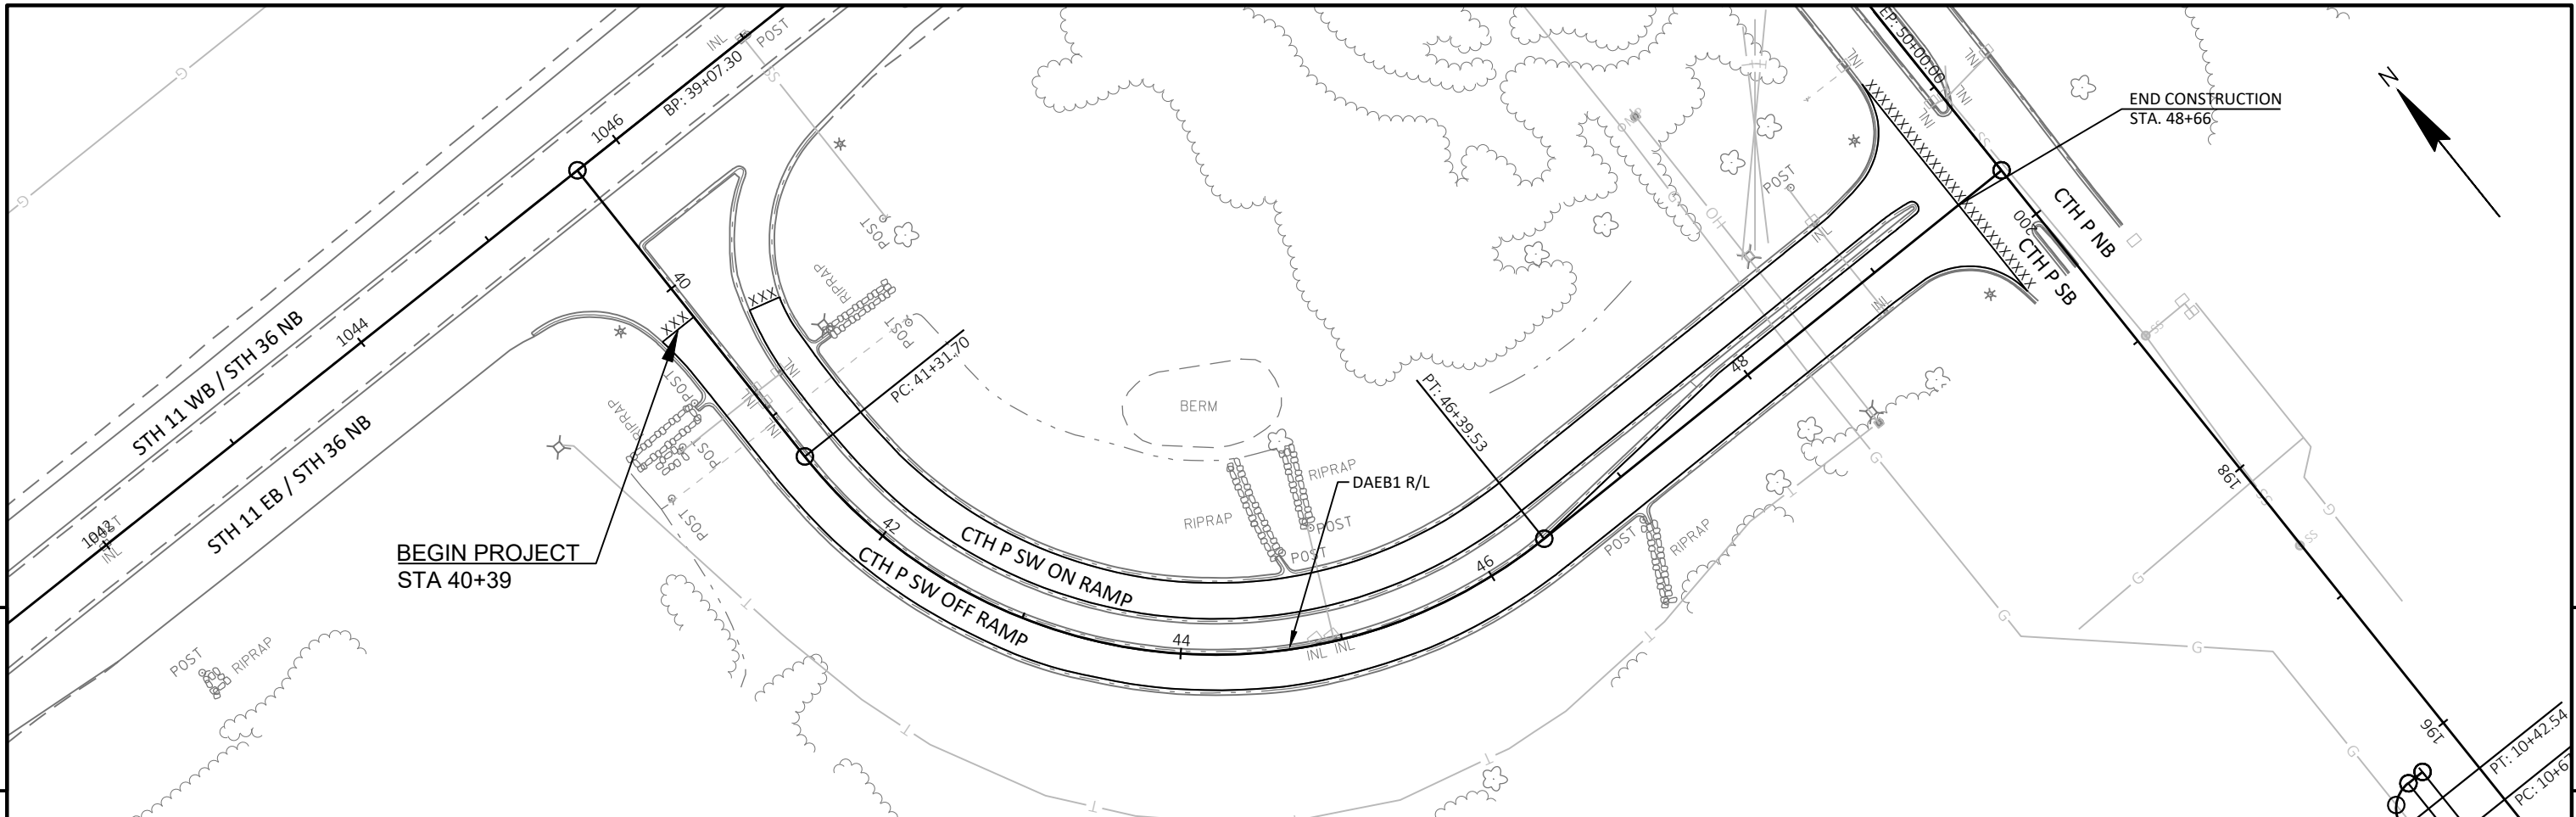


PROJECT NO:	3180-00-78	HWY:	VAR HWY	COUNTY:	RACINE	PLAN AND PROFILE:	CTH P SW OFF RAMP DAEB1 REFERENCE LINE	SHEET	97	E
-------------	------------	------	---------	---------	--------	-------------------	--	-------	----	---



5

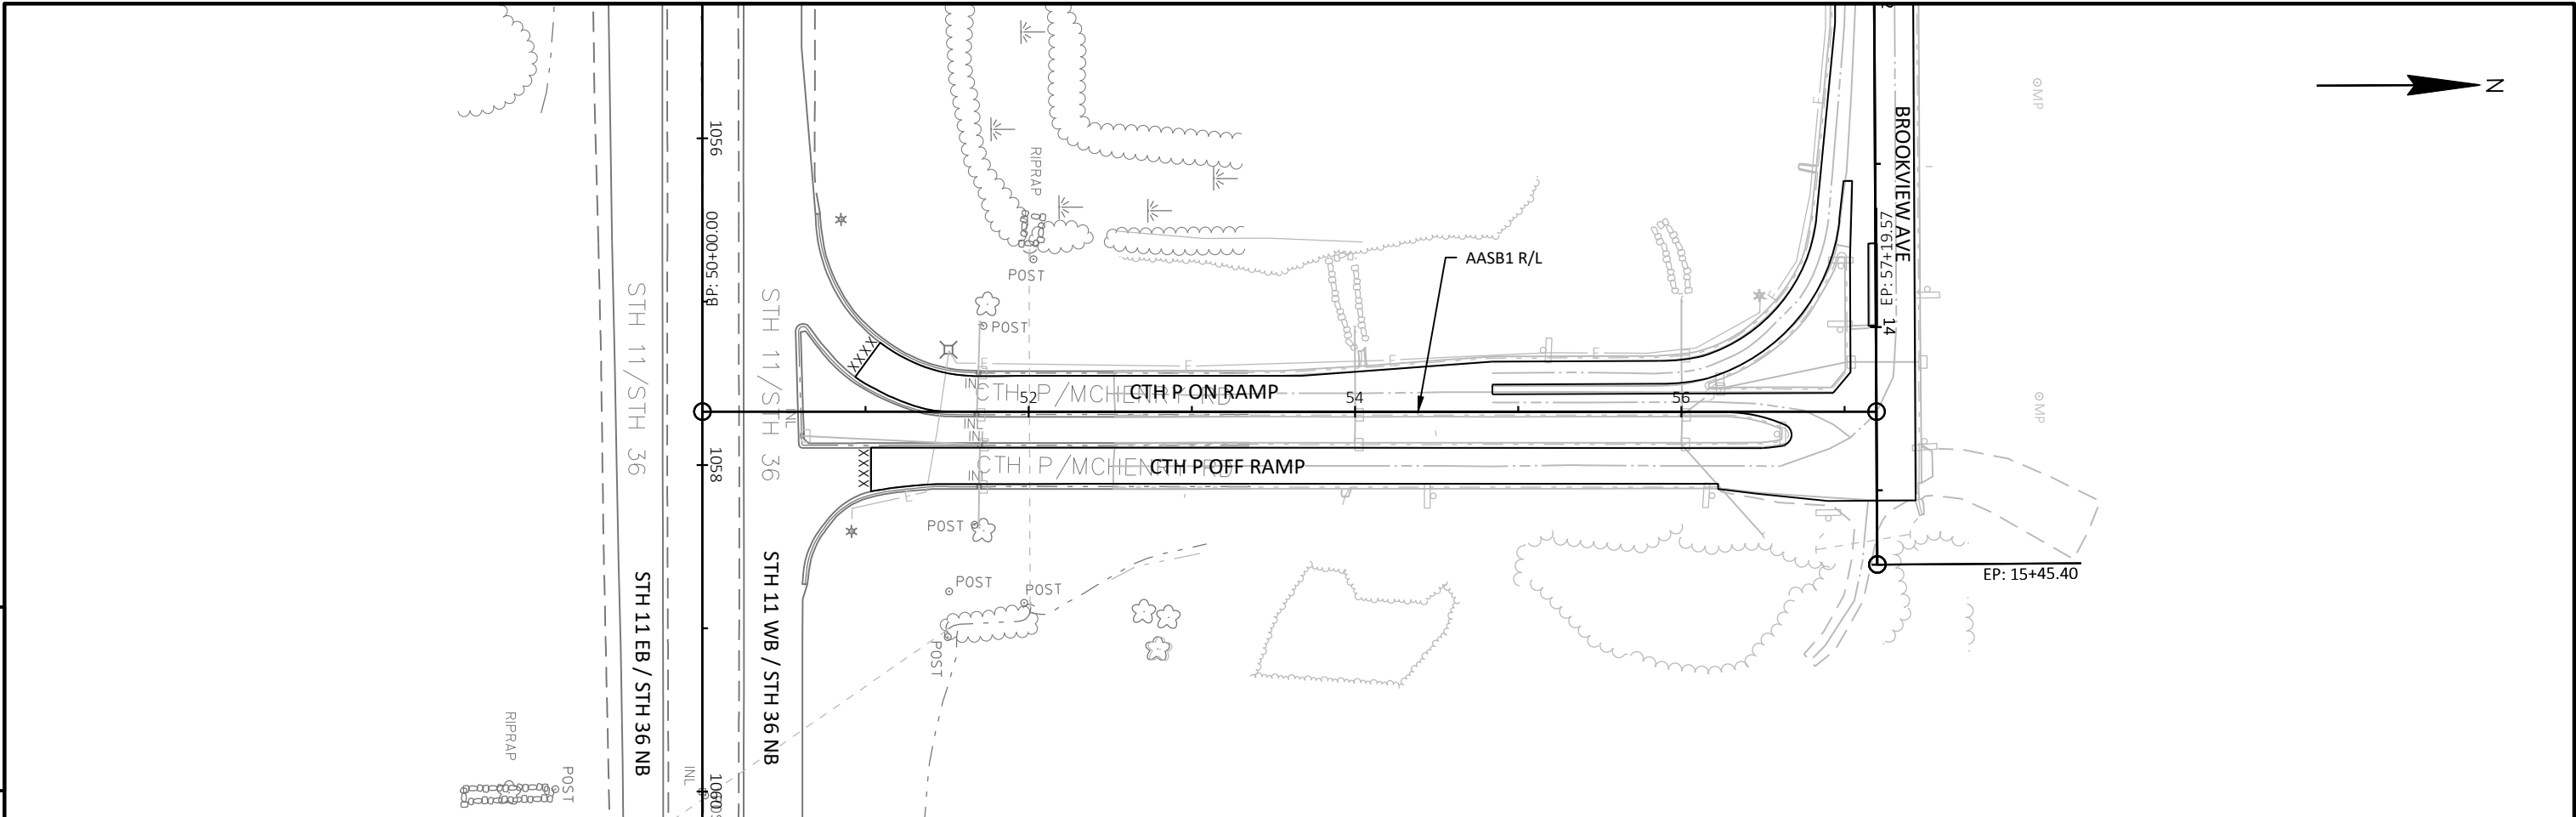


5

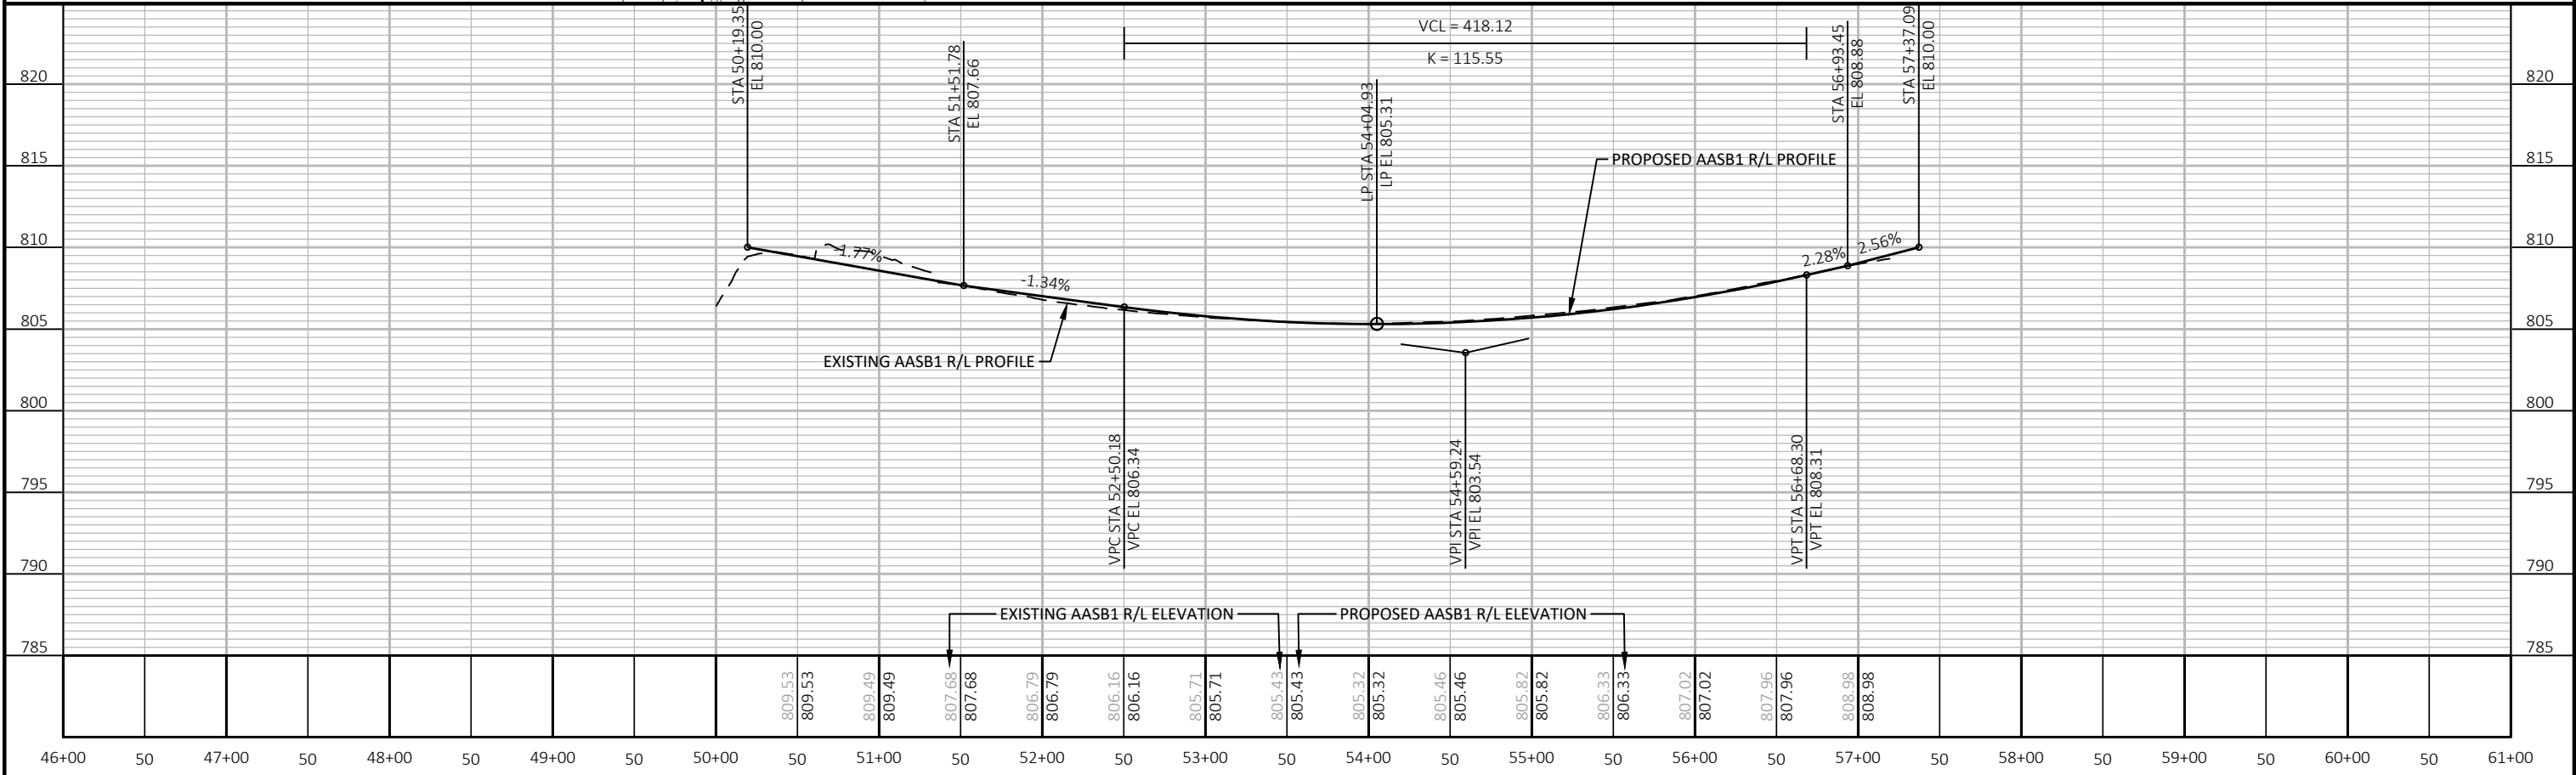


PROJECT NO:	3180-00-78	HWY:	VAR HWY	COUNTY:	RACINE	PLAN AND PROFILE:	CTH P NE ON RAMP AASB1 REFERENCE LINE	SHEET	99	E
-------------	------------	------	---------	---------	--------	-------------------	---------------------------------------	-------	----	---

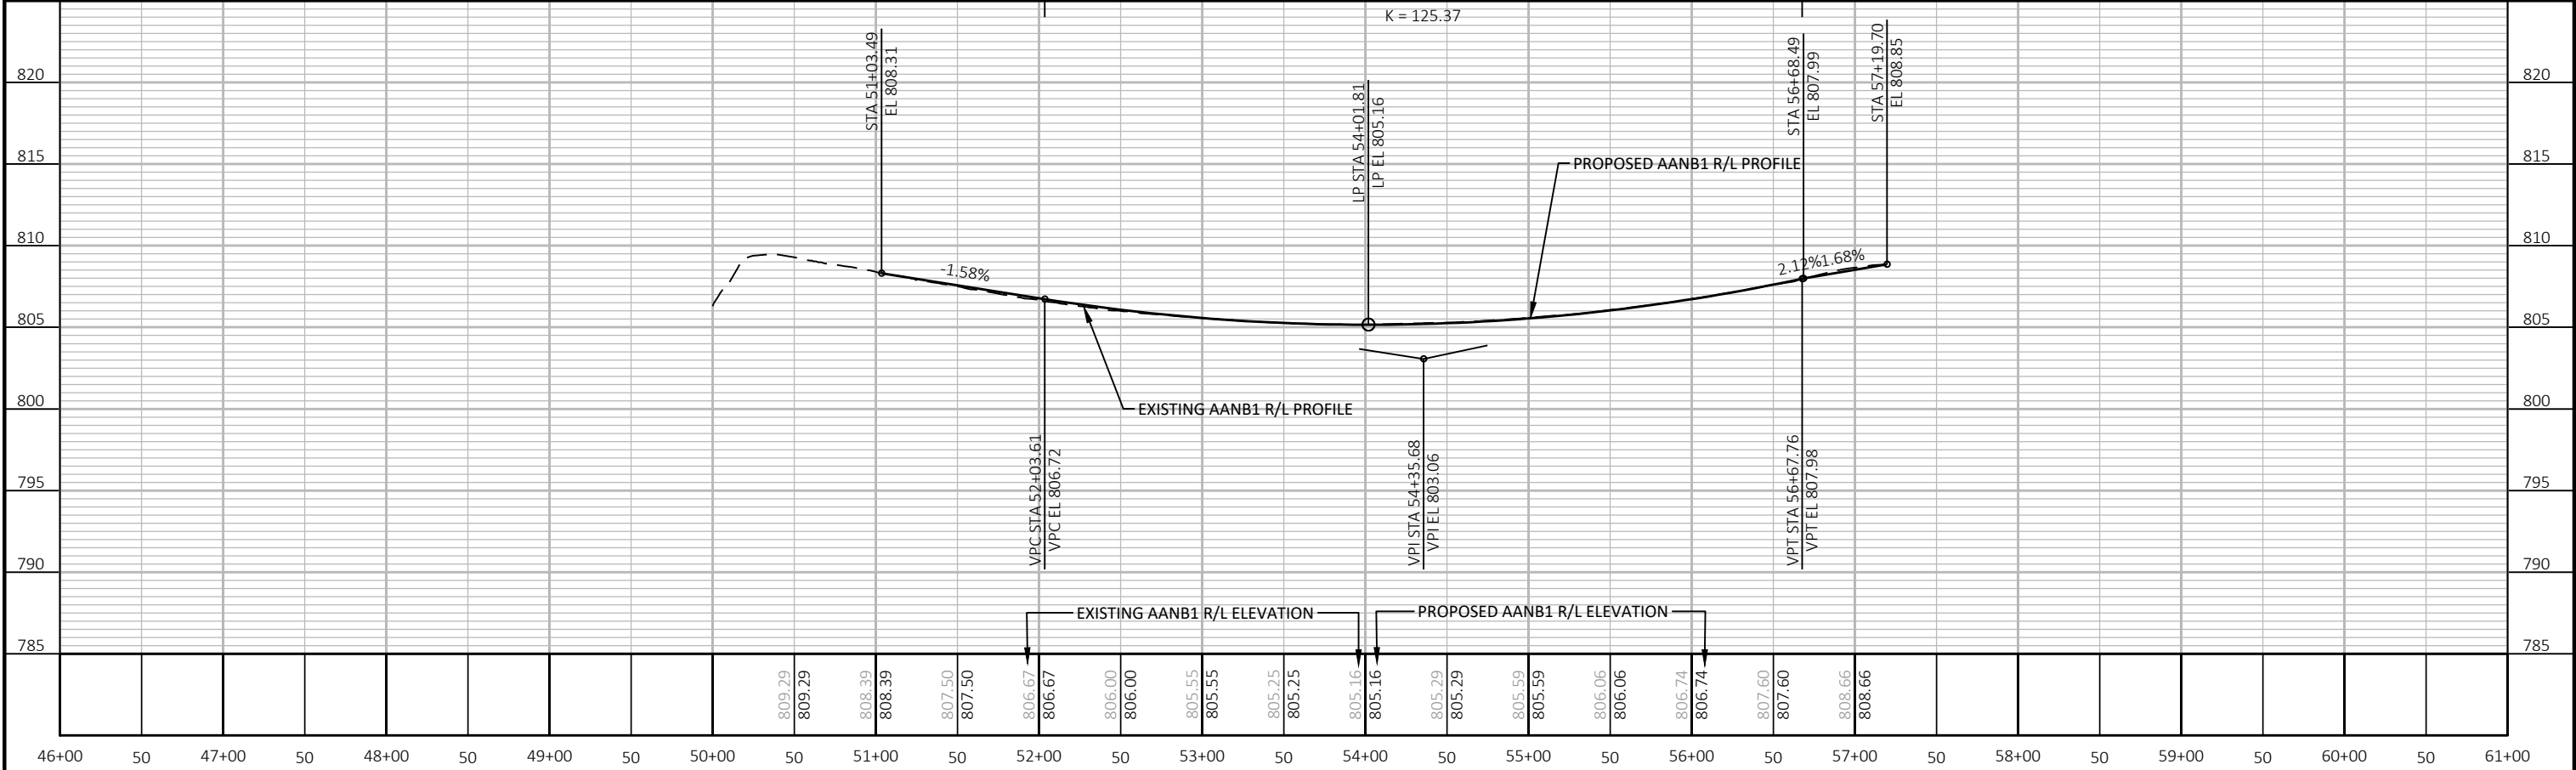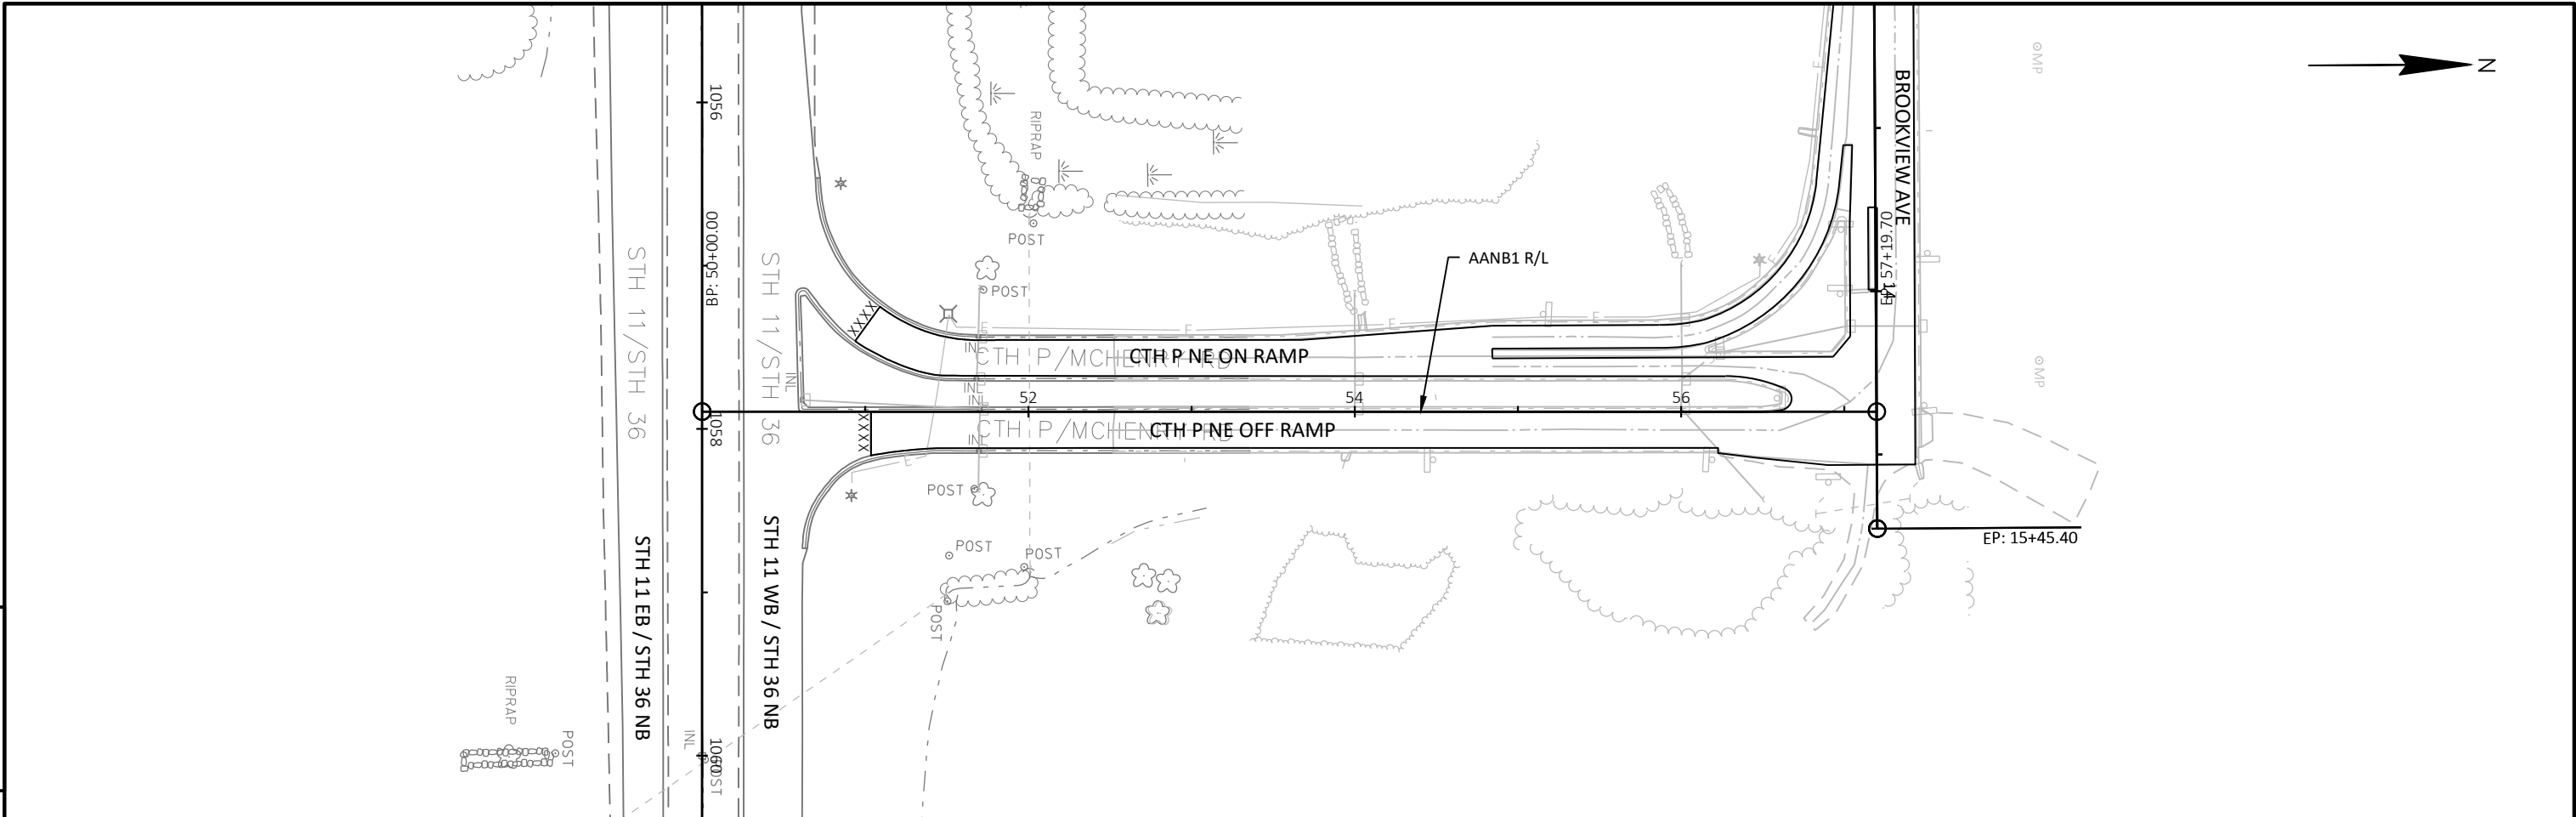



5

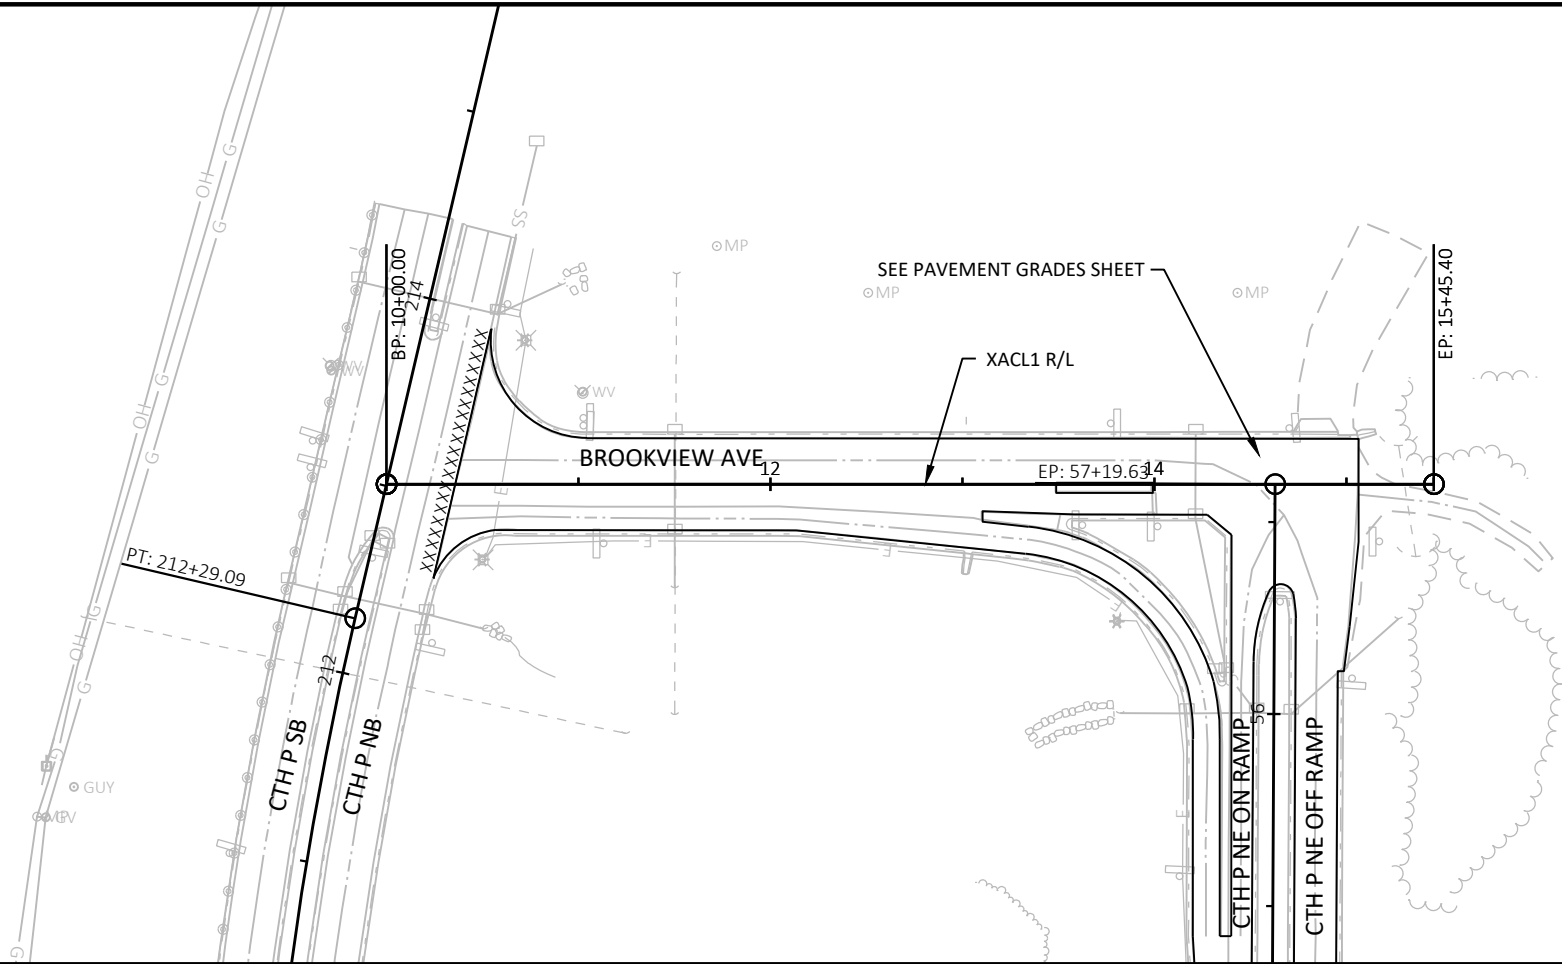

5

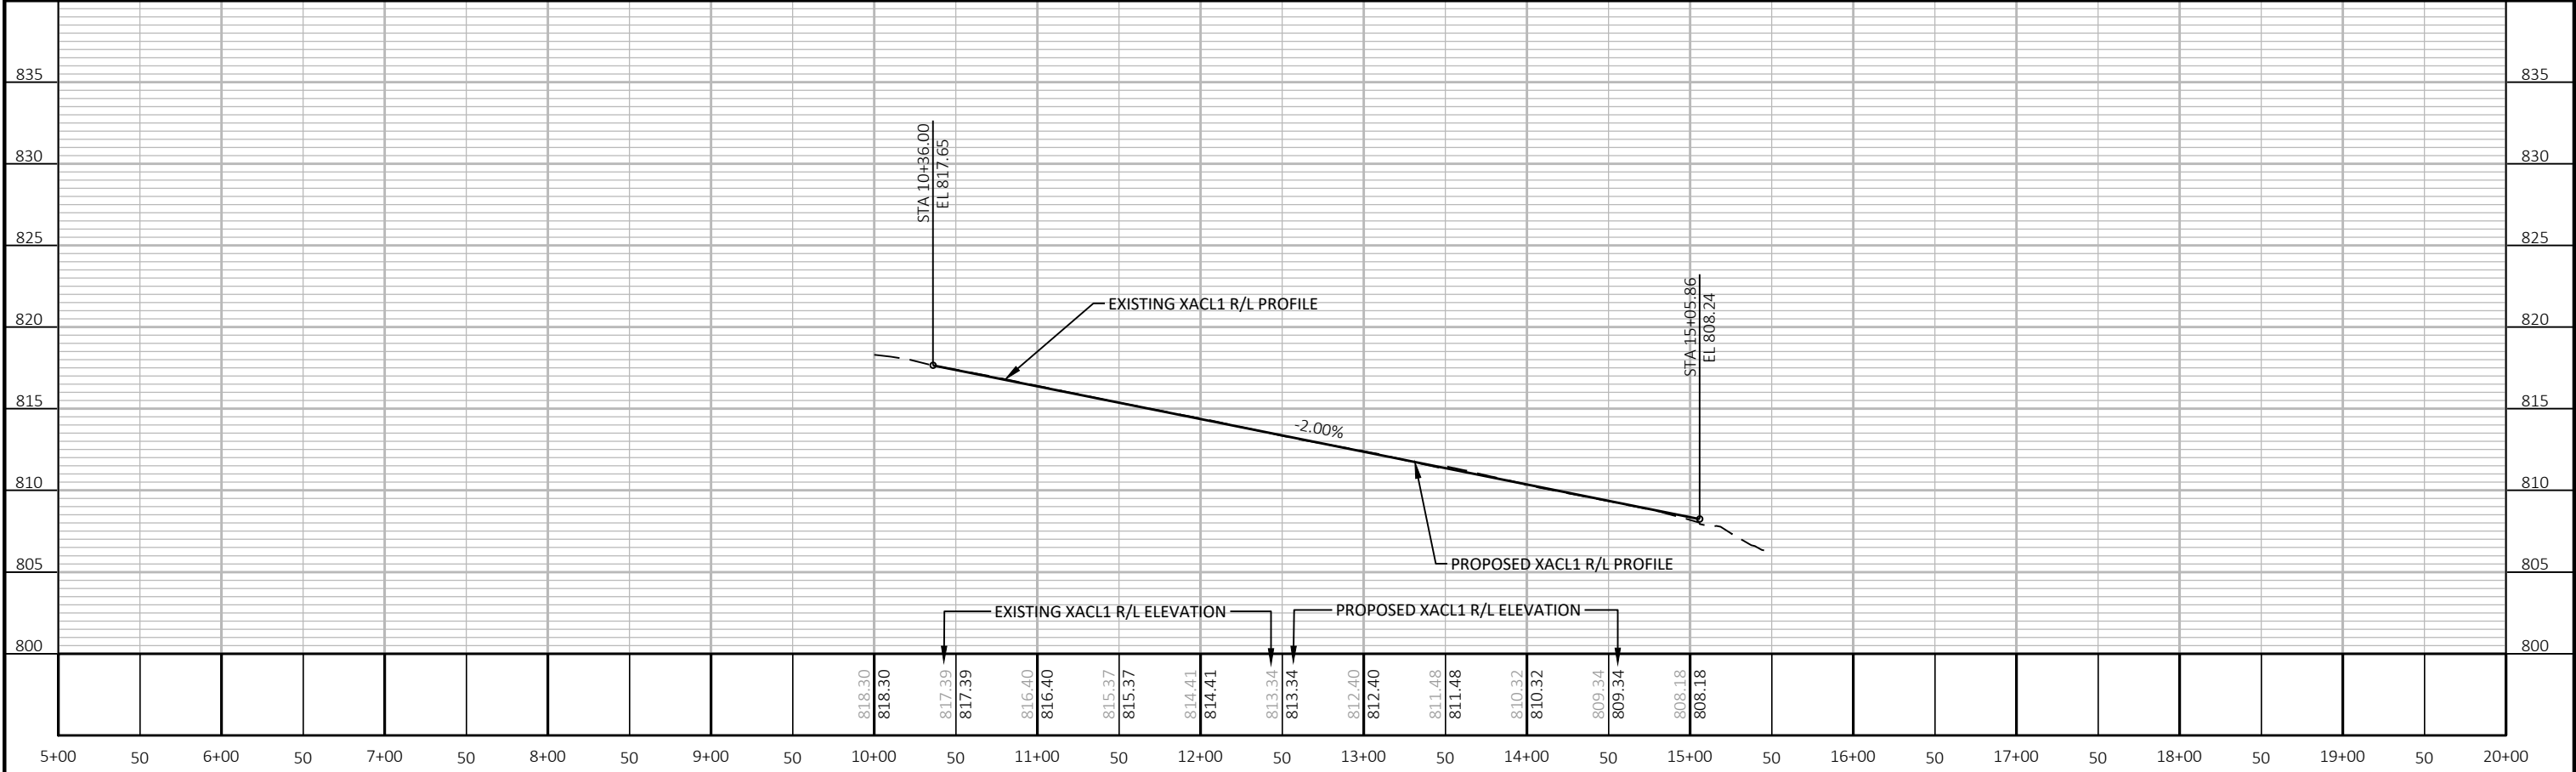


PROJECT NO: 3180-00-78	HWY: VAR HWY	COUNTY: RACINE	PLAN AND PROFILE: BROOKVIEW AVE XACL1 REFERENCE LINE	SHEET 101	E
------------------------	--------------	----------------	--	-----------	---

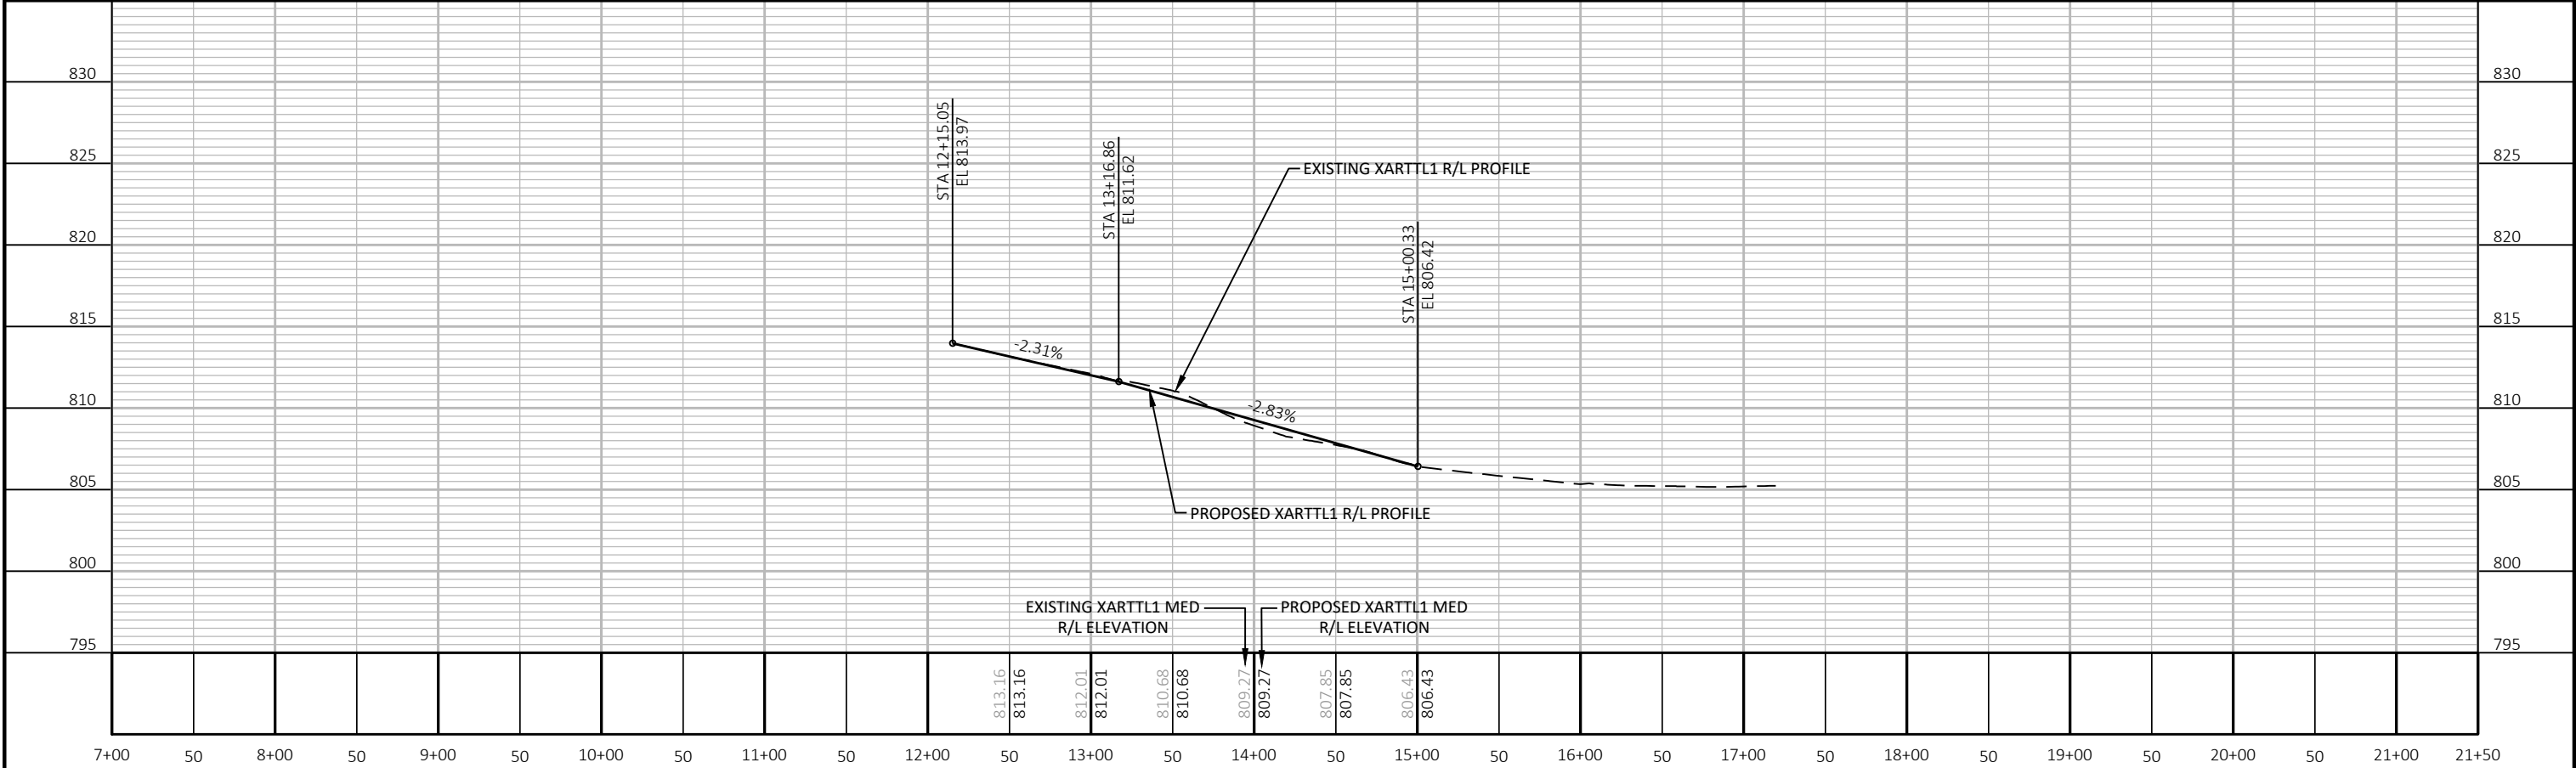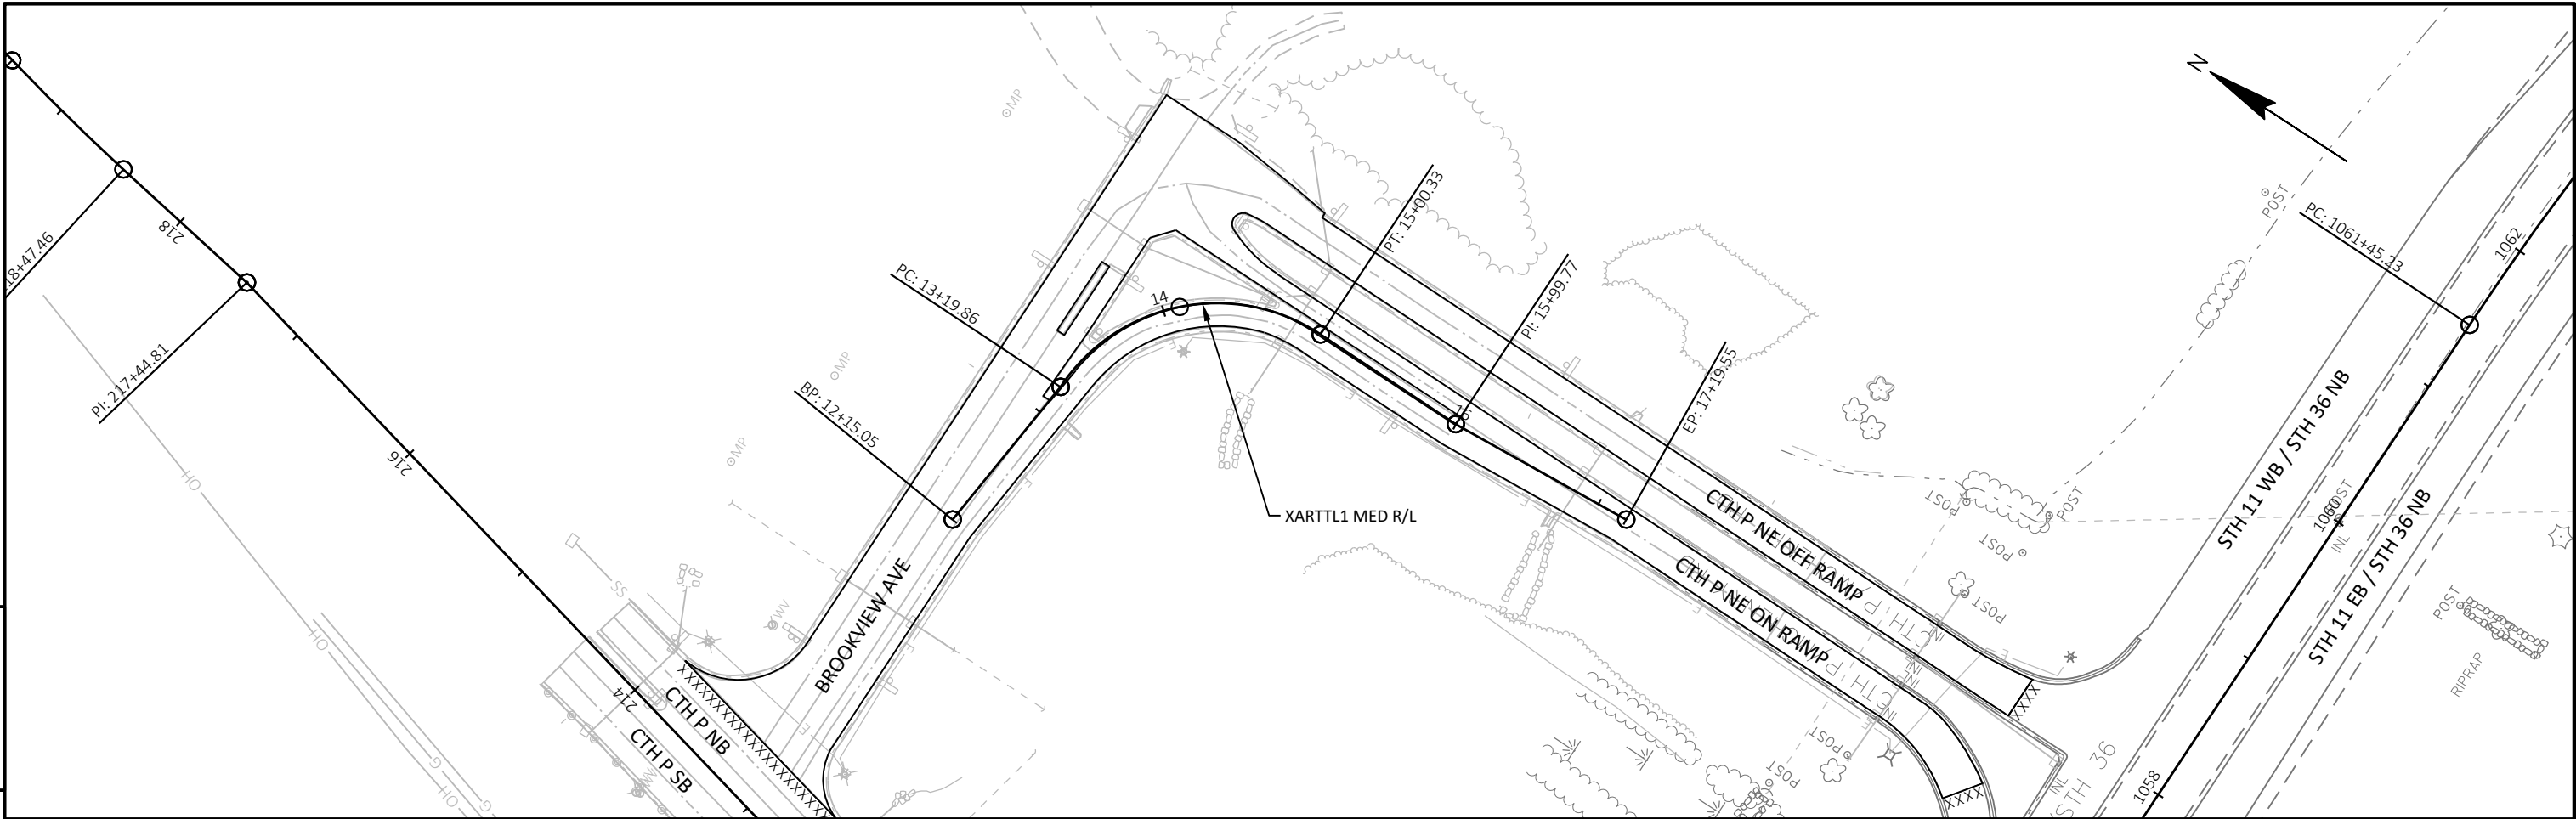

PROJECT NO:	3180-00-78	HWY:	VAR HWY	COUNTY:	RACINE	PLAN AND PROFILE:	BROOKVIEW AVE MED XARTTL1 MED REFERENCE LINE	SHEET	102	E
-------------	------------	------	---------	---------	--------	-------------------	--	-------	-----	---

Standard Detail Drawing List


08E10-02	INLET PROTECTION TYPE A, B, C AND D
13A05-06A	SHOULDER RUMBLE STRIPS, DIVIDED ROADWAY
13A05-06B	SHOULDER RUMBLE STRIPS, DIVIDED ROADWAY
13A08-02	TRANSVERSE RUMBLE STRIPS, ASPHALTIC
13A10-03G	SHOULDER AND EDGE LINE RUMBLE STRIPS - CROSSINGS, INTERSECTIONS, BRIDGES, DRIVEWAYS
14B28-04A	GUARDRAIL MOW STRIP
14B29-01	SAFETY EDGE
15C02-09A	BARRICADES AND SIGNS FOR MAINLINE CLOSURES
15C02-09B	BARRICADES AND SIGNS FOR VARIOUS CLOSURES
15C02-09C	DETOUR SIGNING FOR MAINLINE CLOSURES
15C02-09D	ON RAMP LANE CLOSURE
15C02-09E	OFF RAMP LANE CLOSURE
15C02-09G	TRAFFIC CONTROL FOR ENTRANCE RAMP CLOSURE
15C02-09H	MODIFIED ROUTE ASSEMBLY FOR DETOUR SIGNING
15C07-15B	PAVEMENT MARKING WORDS
15C07-15C	PAVEMENT MARKING ARROWS
15C08-23A	PERMANENT LONGITUDINAL PAVEMENT MARKINGS
15C08-23D	PAVEMENT MARKING (TURN LANES)
15C11-10B	CHANNELIZING DEVICES DRUMS, CONES, BARRICADES AND VERTICAL PANELS
15C18-08B	MEDIAN ISLAND MARKING MEDIAN ISLAND NOSE
15C18-08C	MEDIAN PAVEMENT MARKINGS DOUBLE ARROW WARNING SIGN PLACEMENT
15C31-06A	PAVEMENT MARKING EXIT RAMP AND PARALLEL EXIT RAMP
15C31-06C	PAVEMENT MARKING ENTRANCE RAMP AND PARALLEL ENTRANCE RAMP
15C33-04	STOP LINE AND CROSSWALK PAVEMENT MARKING
15D16-06	TRAFFIC CONTROL, EXIT RAMP CLOSURE
15D20-07A	TRAFFIC CONTROL, SINGLE LANE CLOSURE, DIVIDED NON-FREEWAY/EXPRESSWAY
15D21-07A	TRAFFIC CONTROL, INTERSECTION WITHIN SINGLE LANE CLOSURE
15D21-07B	TRAFFIC CONTROL, INTERSECTION WITHIN SINGLE LANE CLOSURE

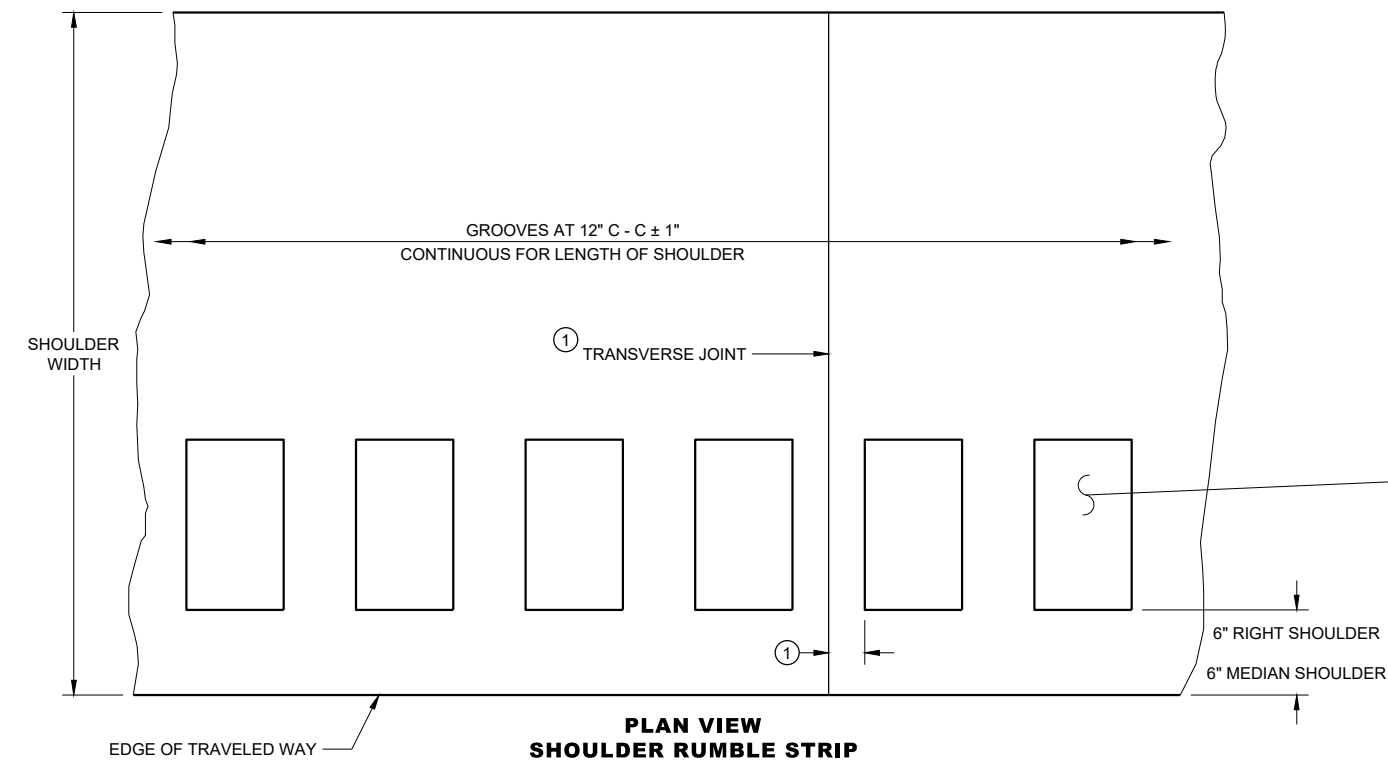


6

6


PLACEMENT DETAIL FOR RUMBLE STRIP

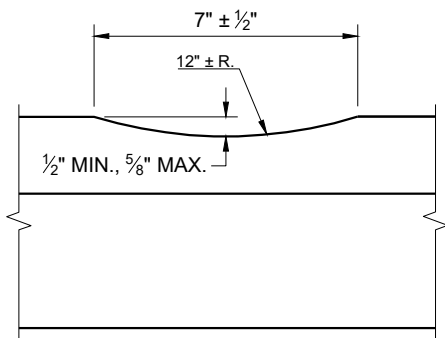


SECTION A - A

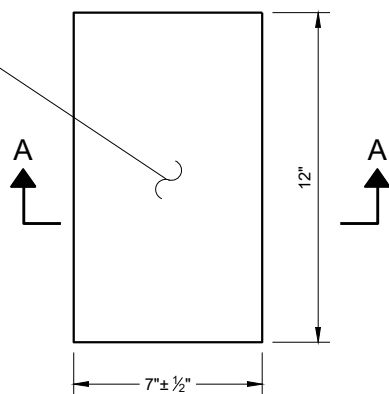

PLAN VIEW (SINGLE GROOVE)

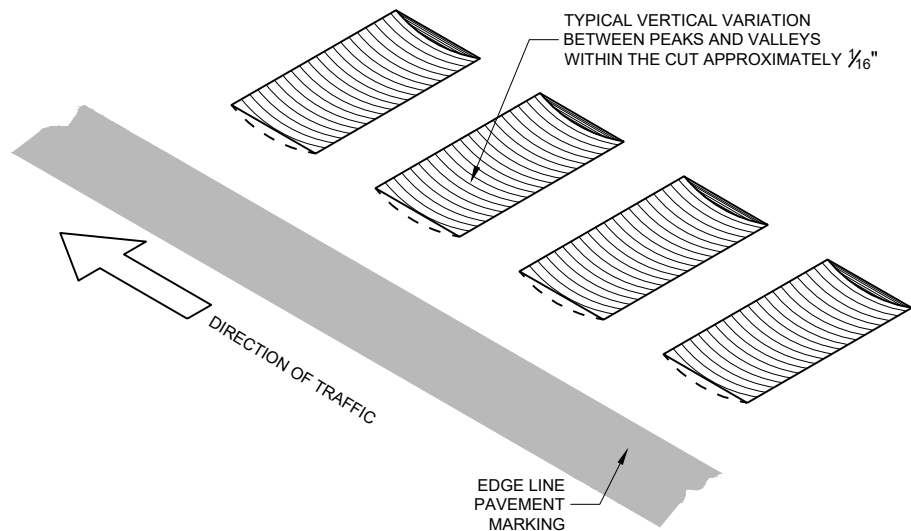

ISOMETRIC

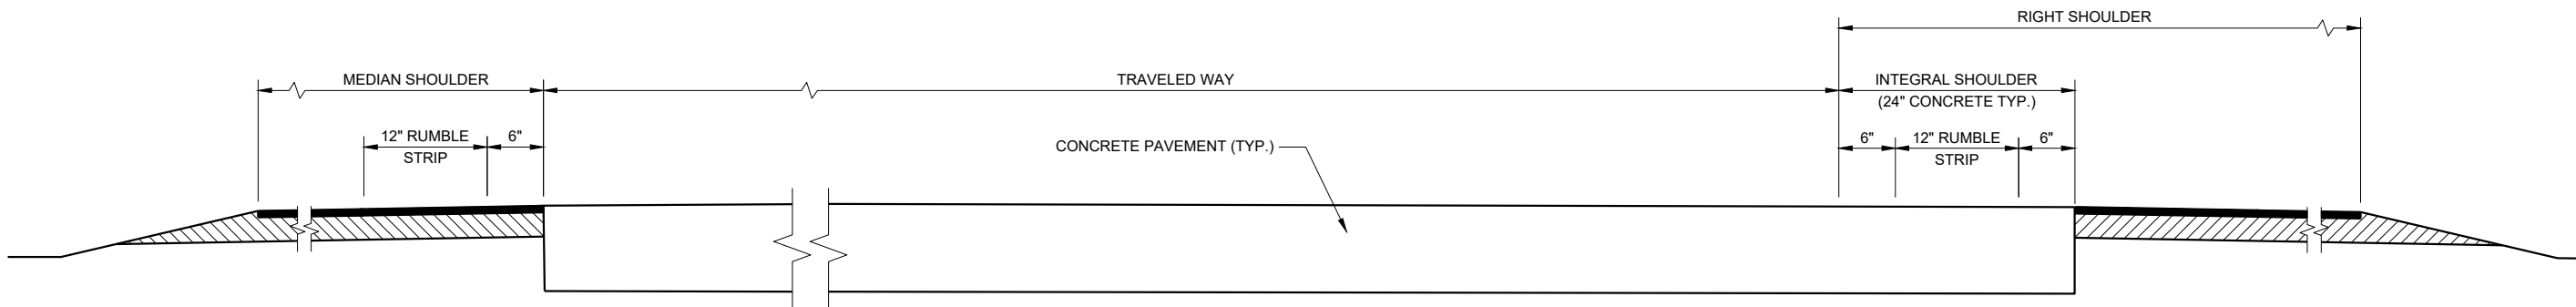

SECTION VIEW

TYPICAL SHOULDER RUMBLE STRIPS
(ONE ROADWAY IS SHOWN)

GENERAL NOTES


SDD 13A5, SHEET "b" SHOWS THE LOCATION OF THE RUMBLE STRIPS AT RAMP AND GORE LOCATIONS.

RUMBLE STRIPS ON EXPRESSWAYS:
DO NOT INSTALL SHOULDER RUMBLE STRIPS ACROSS SIDE ROAD INTERSECTIONS, COMMERCIAL AND PRIVATE DRIVEWAYS, ADJACENT TO RIGHT TURN LANES, LEFT TURN LANES, TURN LANE TAPERS, 25' IN ADVANCE OF BRIDGE DECKS, 25' IN ADVANCE OF BRIDGE APPROACHES, OR 100 FEET IN ADVANCE OF RAILROAD CROSSINGS.

- ① CONCRETE PAVEMENT - RUMBLE STRIPS SHALL BE A MINIMUM OF 6 INCHES AWAY FROM TRANSVERSE JOINTS.

SHOULDER RUMBLE STRIPS,
DIVIDED ROADWAY

STATE OF WISCONSIN
DEPARTMENT OF TRANSPORTATION 105

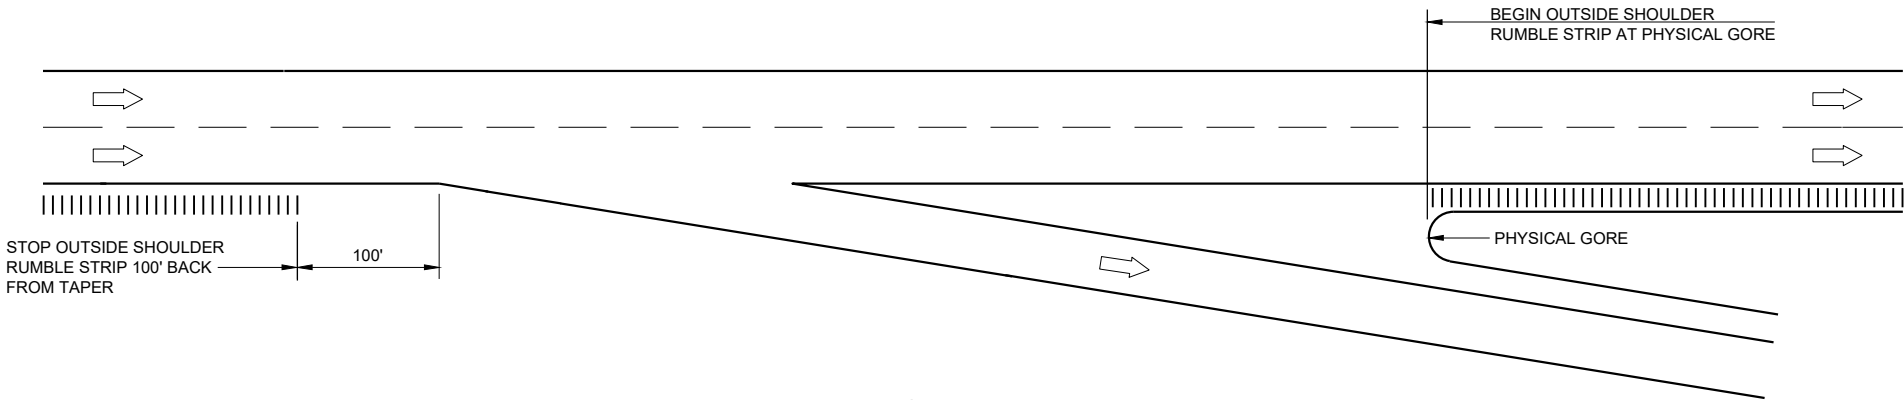

TYPICAL EXIT RAMP


GENERAL NOTES

NO RUMBLE STRIP ON EXIT, DIRECTIONAL OR ENTRANCE RAMP, EXCEPT NEAR THE ENTRANCE TAPER END AND ALONG THE PARALLEL RAMP AREA AS SHOWN.


RUMBLE STRIPS ON EXPRESSWAYS:
DO NOT INSTALL SHOULDER RUMBLE STRIPS ACROSS SIDE ROAD INTERSECTIONS, COMMERCIAL AND PRIVATE DRIVEWAYS, ADJACENT TO RIGHT TURN LANES, LEFT TURN LANES, TURN LANE TAPERS, 25' IN ADVANCE OF BRIDGE DECKS, 25' IN ADVANCE OF BRIDGE APPROACHES, OR 100 FEET IN ADVANCE OF RAILROAD CROSSINGS.

LEGEND

➡ DIRECTION OF TRAFFIC

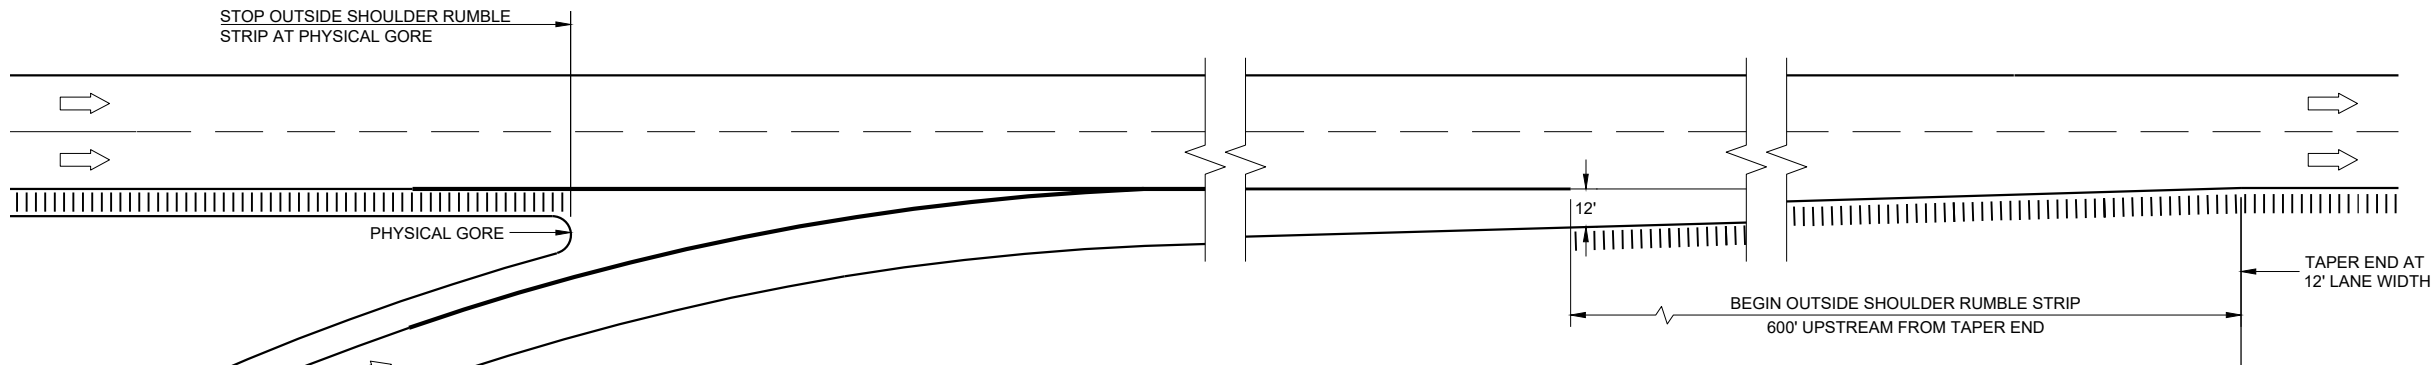

TYPICAL TAPERED ENTRANCE RAMP
RAMP AND GORE SHOULDER RUMBLE STRIP LOCATIONS

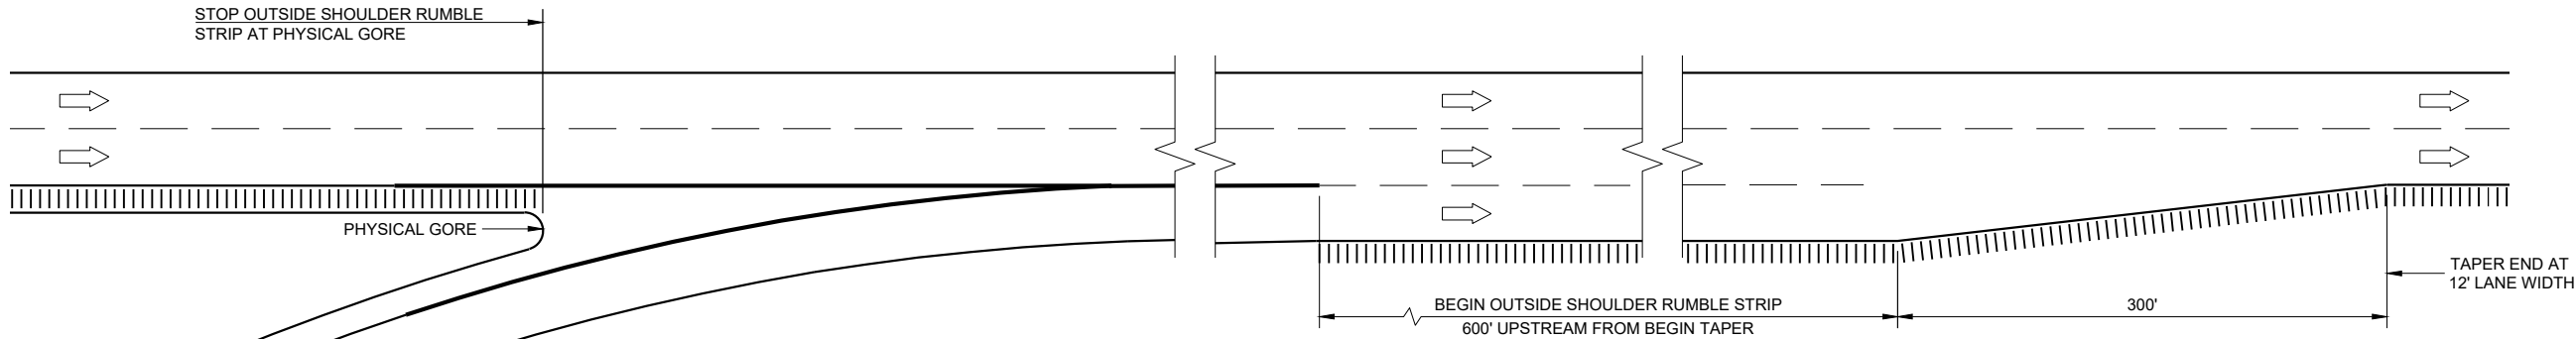

TYPICAL PARALLEL ENTRANCE RAMP
RAMP AND GORE SHOULDER RUMBLE STRIP LOCATIONS


SHOULDER RUMBLE STRIPS,
DIVIDED ROADWAY

STATE OF WISCONSIN
DEPARTMENT OF TRANSPORTATION

APPROVED
May 2023
DATE
/S/ Rodney Taylor
ROADWAY DESIGN STAFF
UNIT SUPERVISOR
106
FHWA

LEGEND

-  SIGN ON PERMANENT SUPPORT
-  DIRECTION OF TRAFFIC

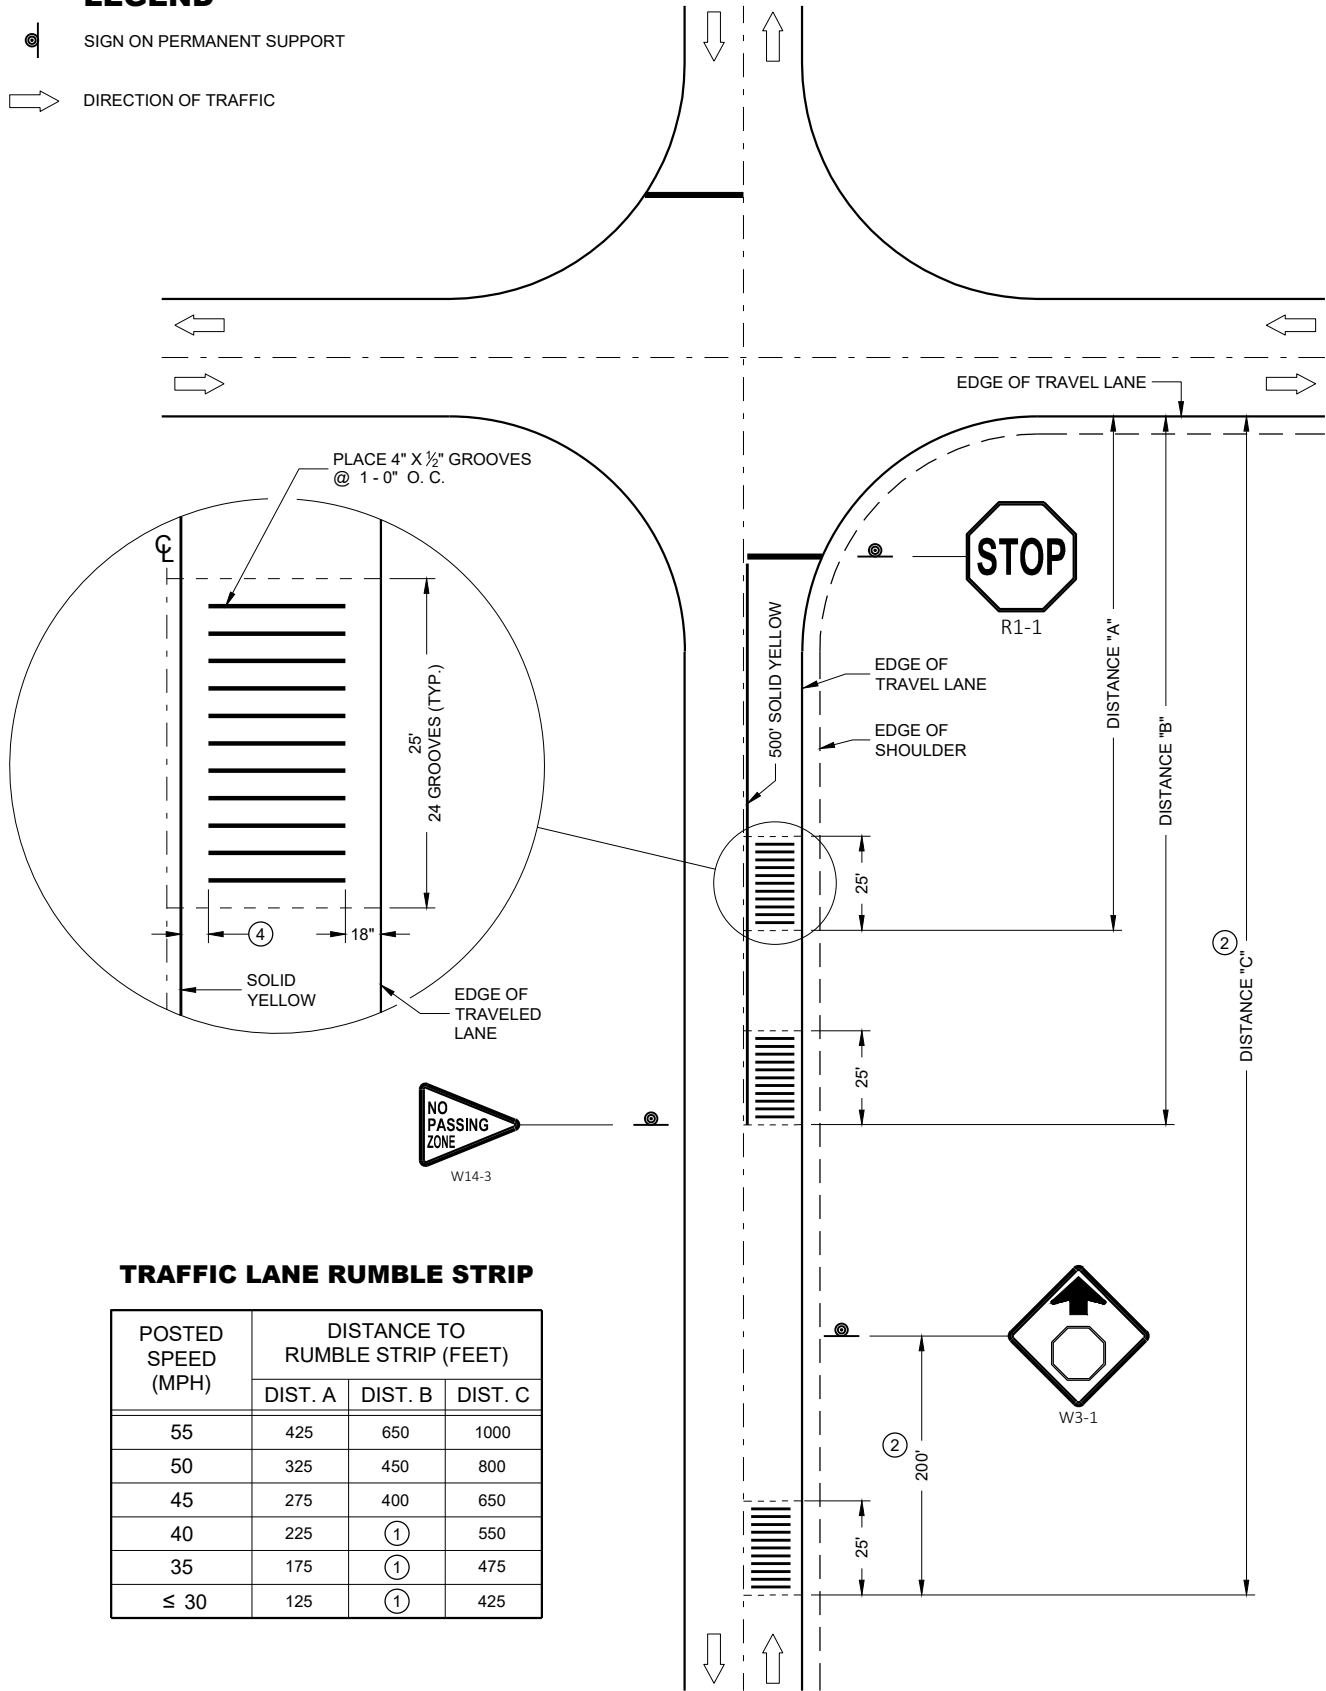


TRAFFIC LANE RUMBLE STRIP

POSTED SPEED (MPH)	DISTANCE TO RUMBLE STRIP (FEET)		
	DIST. A	DIST. B	DIST. C
55	425	650	1000
50	325	450	800
45	275	400	650
40	225	①	550
35	175	①	475
≤ 30	125	①	425


RUMBLE STRIP LOCATION

GENERAL NOTES

- CONTRACTOR SHALL CONFIRM RUMBLE STRIP LOCATION WITH THE ENGINEER PRIOR TO INSTALLATION. THE ENGINEER MAY MODIFY THE RUMBLE STRIP LOCATION AS FIELD CONDITIONS DICTATE.
- WHEN ASPHALTIC PAVEMENT IS NEW IN THE RUMBLE AREA, THE CONTRACTOR SHALL ALLOW THE PAVEMENT TO CURE A MINIMUM OF 7 DAYS PRIOR TO RUMBLE INSTALLATION.
- PAVEMENT MARKING AND SIGNING DETAILS AND SPECIFICATIONS ARE PROVIDE ELSEWHERE IN THE CONTRACT.
- ① ELIMINATE THE MIDDLE SET OF RUMBLE STRIPS.
 - ② LOCATE RUMBLE STRIP 200 FEET IN ADVANCE OF W3-1 SIGN AS SHOWN. IF W3-1 IS NOT IN PLACE, USE DISTANCE "C".
 - ③ TYPICAL VERTICAL VARIATION BETWEEN PEAKS AND VALLEYS WITHIN THE CUT APPROXIMATELY $\frac{1}{16}$ ".
 - ④ 12 INCH CLEAR BETWEEN THE SOLID YELLOW LINE AND THE EDGE OF THE RUMBLE.

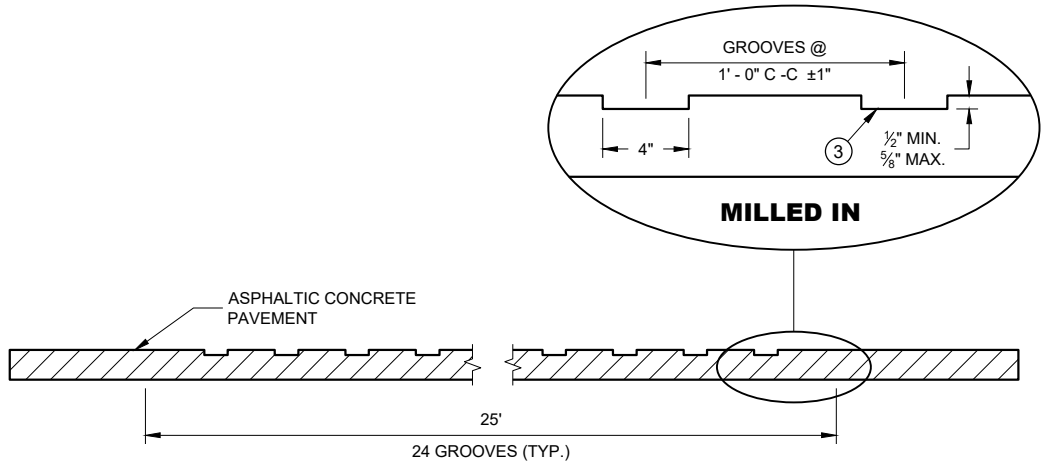

ELEVATION VIEW

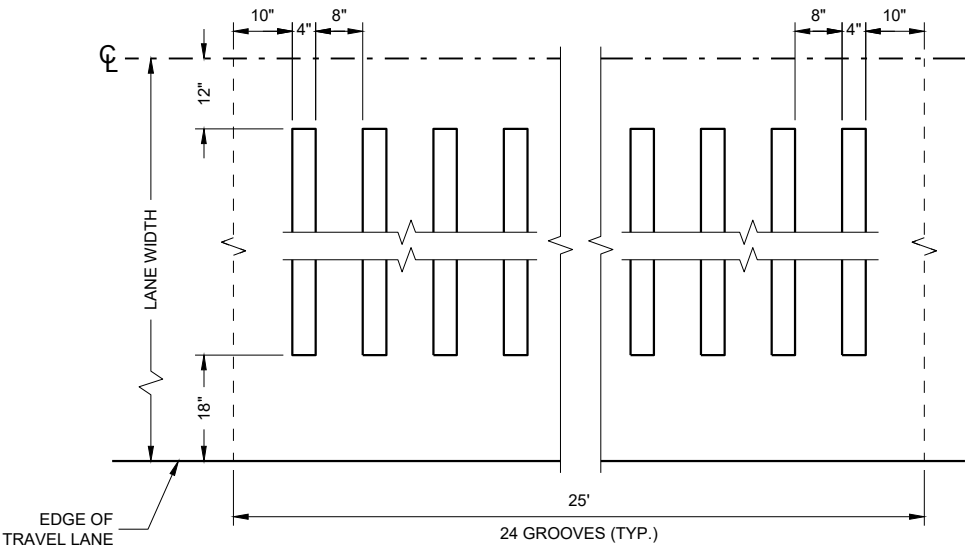


PLAN VIEW

ASPHALTIC PAVEMENT MILLED IN


TRANSVERSE RUMBLE STRIPS, ASPHALTIC

STATE OF WISCONSIN
DEPARTMENT OF TRANSPORTATION


APPROVED
May 2023
DATE
/S/ Rodney Taylor
ROADWAY DESIGN STAFF
UNIT SUPERVISOR
107
FHWA

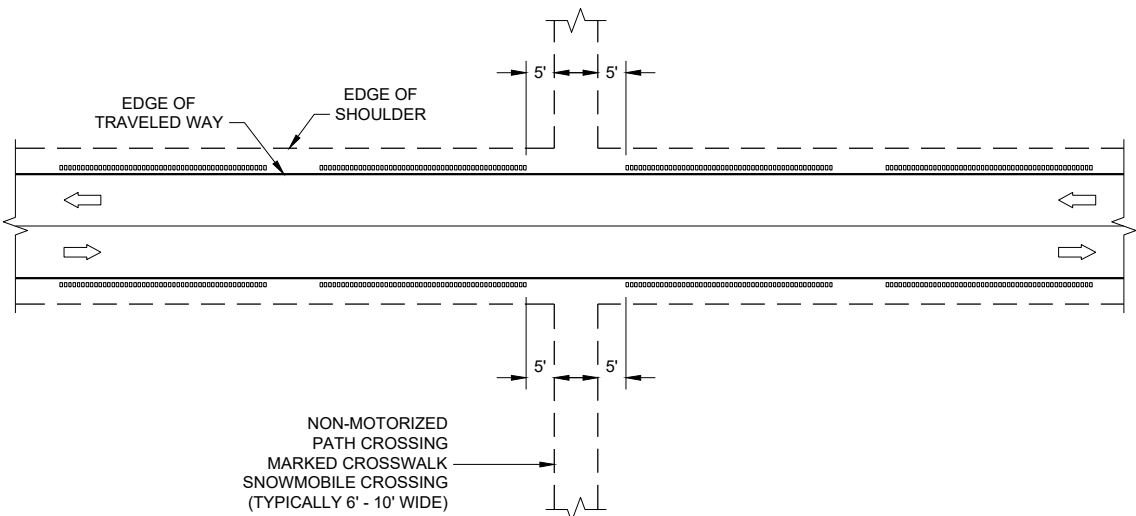


GROOVES AT MISCELLANEOUS CROSSINGS

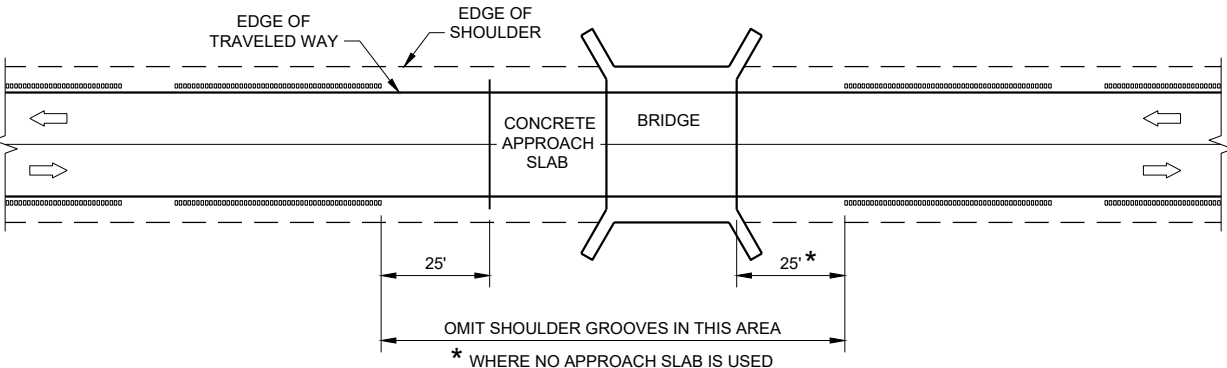


GROOVES AT BRIDGES

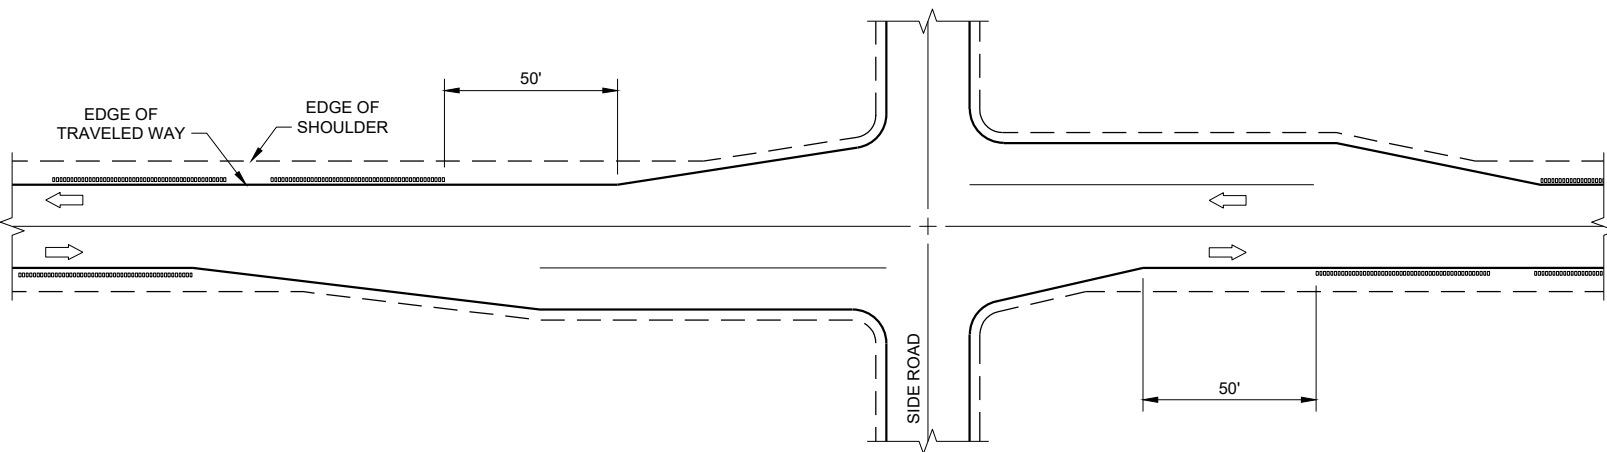

GROOVES AT RIGHT TURN LANE

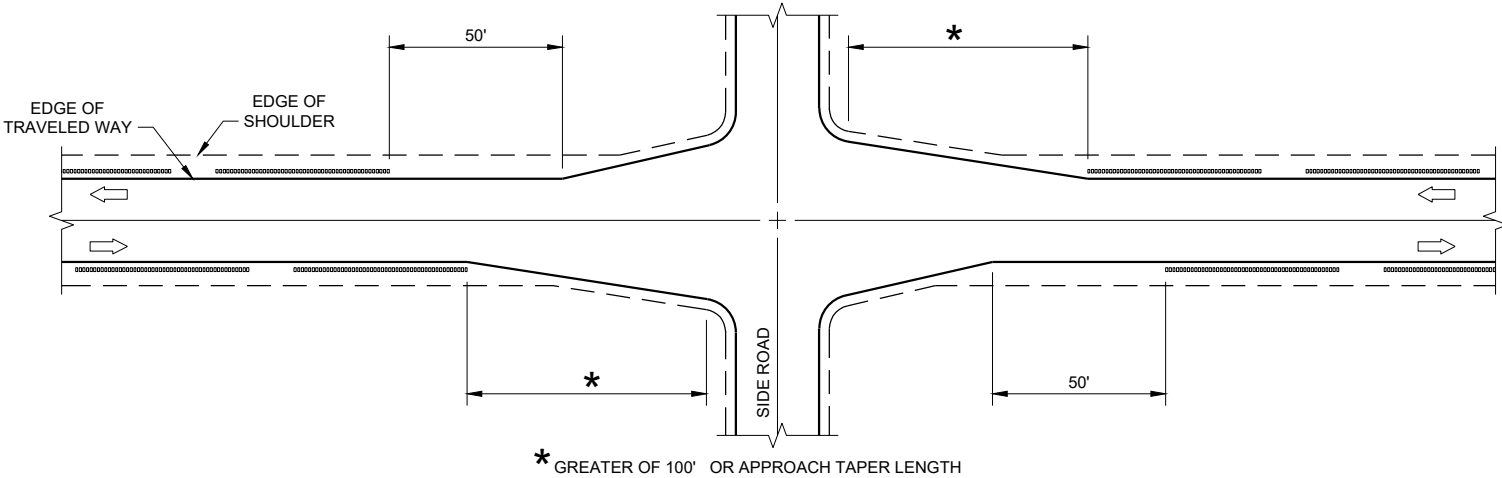

GROOVES AT INTERSECTIONS WITH APPROACH TAPER

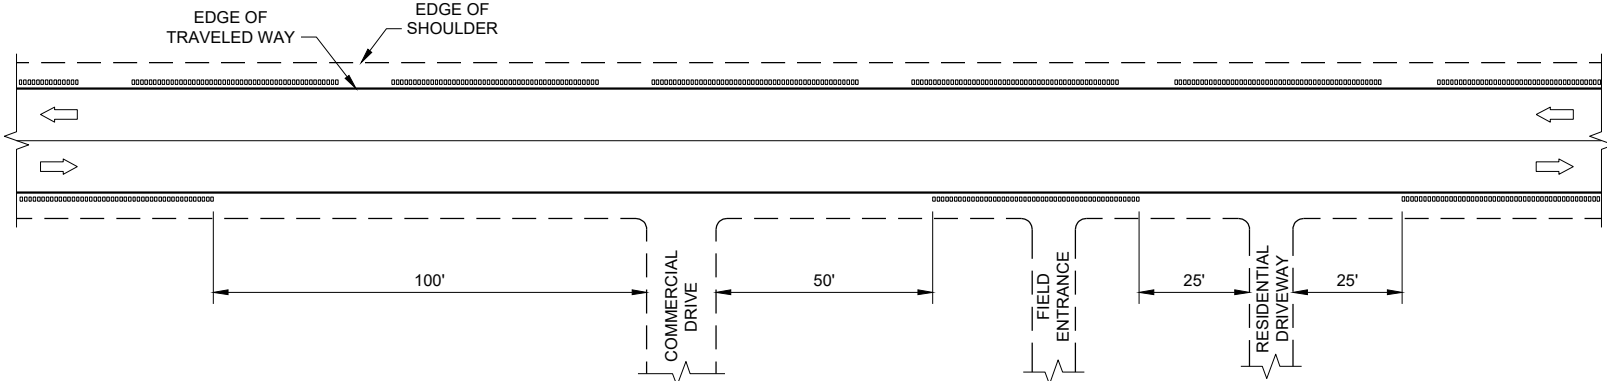


GROOVES AT DRIVEWAYS

GENERAL NOTES

- 1 SHOULDER GROOVES MAY BE OMITTED IN AREAS WITH HIGH CONCENTRATIONS OF DRIVEWAYS. WHEN DIRECTED BY THE ENGINEER.

SHOULDER AND EDGE LINE
RUMBLE STRIPS
CROSSINGS, INTERSECTIONS,
BRIDGES, DRIVEWAYS

STATE OF WISCONSIN
DEPARTMENT OF TRANSPORTATION 108

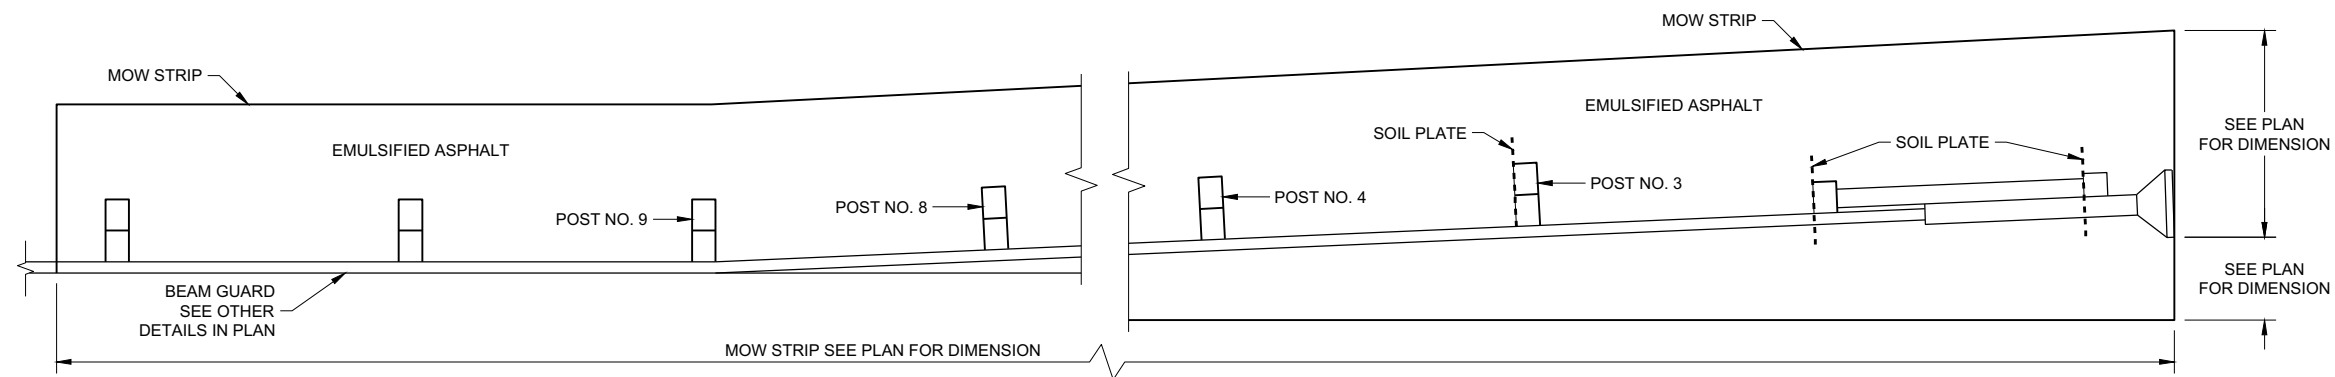


PLAN VIEW
MOW STRIP LAYOUT FOR ENERGY ABSORBING TERMINAL


GENERAL NOTES

ONLY USE STEEL POSTS IN CONCRETE AND ASPHALT MOW STRIPS.


- ① CONTROLLED LOW-STRENGTH BACKFILL OR EMULSIFIED ASPHALT.
- ② DEPTH OF MOW STRIP:
ASPHALT - 4"
CONCRETE - 4"
EMULSIFIED ASPHALT - 1" OR LESS
- ③ FOR EMULSIFIED ASPHALT, MOW STRIP STRIP LEAVE OUTS NOT REQUIRED. (TYPICAL FOR ALL POSTS)

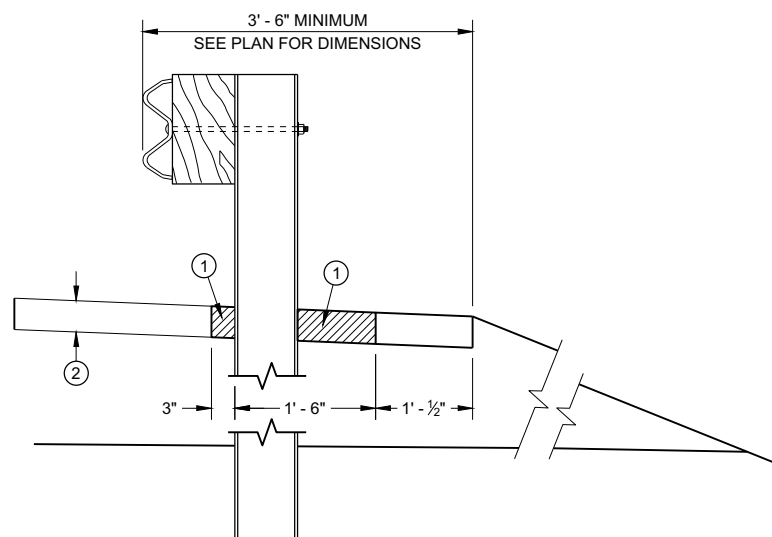


SECTION A - A

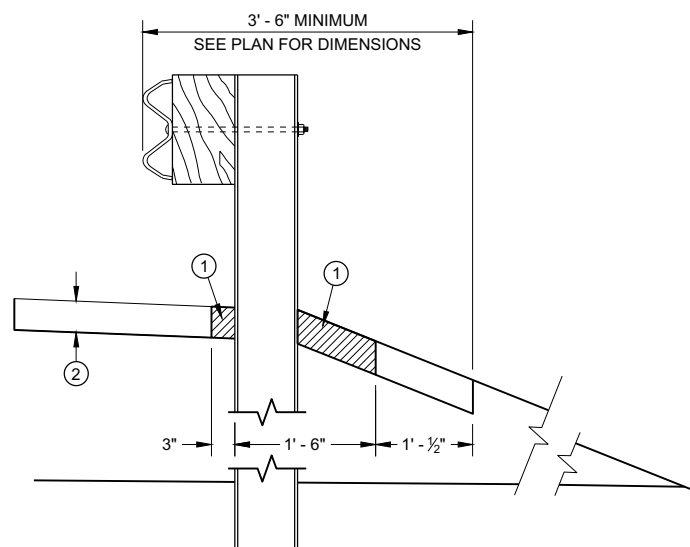


SECTION B - B

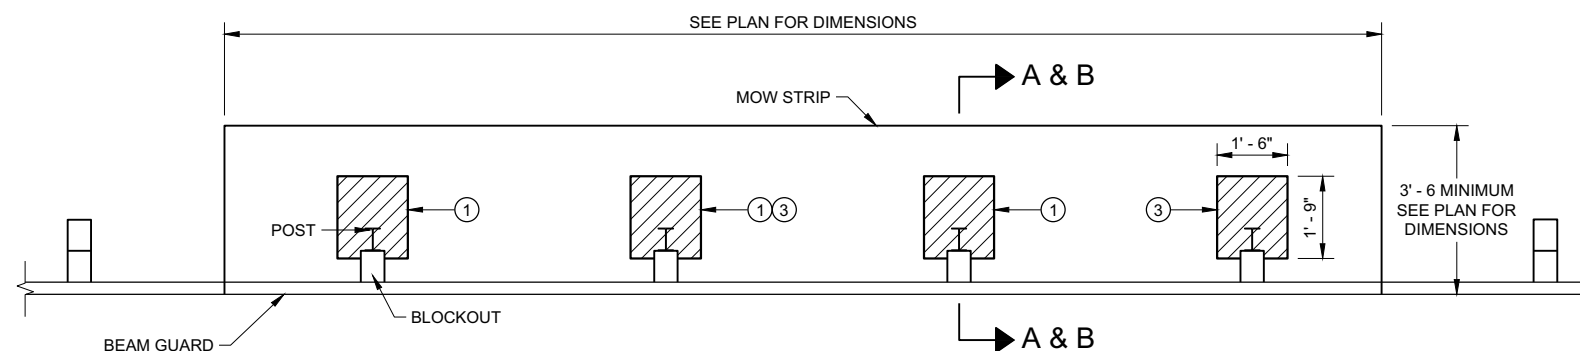


PLAN VIEW
MOW STRIP FOR TYPICAL BLOCKOUT LAYOUT

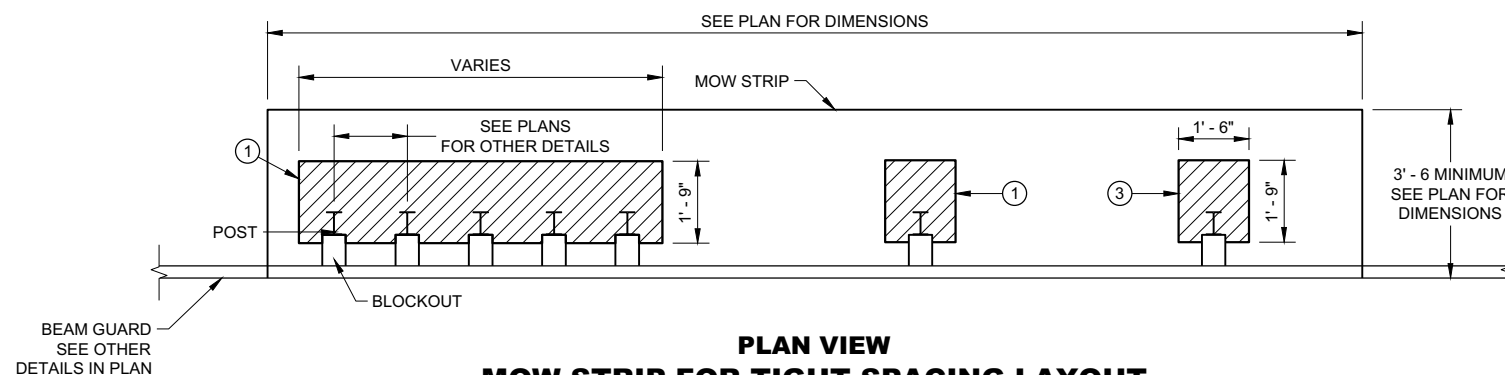

PLAN VIEW
MOW STRIP FOR TIGHT SPACING LAYOUT

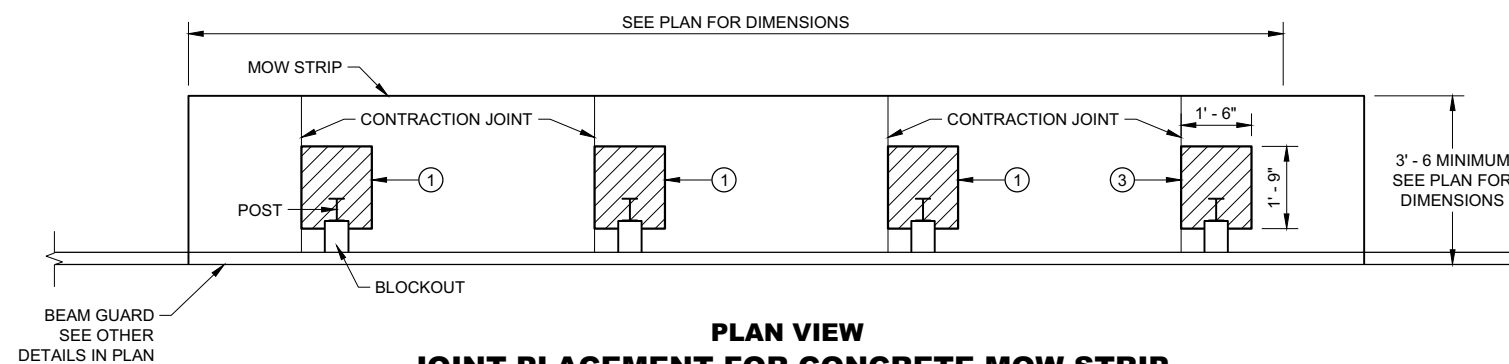


PLAN VIEW
JOINT PLACEMENT FOR CONCRETE MOW STRIP

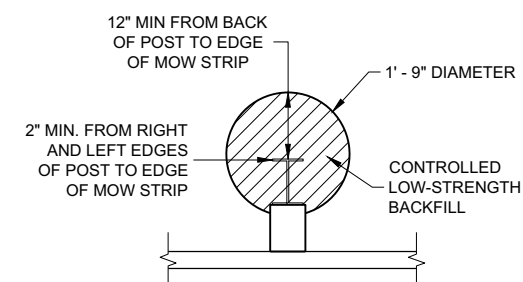


ALTERNATIVE HMA
MOW STRIP DESIGN

GUARDRAIL MOW STRIP


STATE OF WISCONSIN
DEPARTMENT OF TRANSPORTATION 109

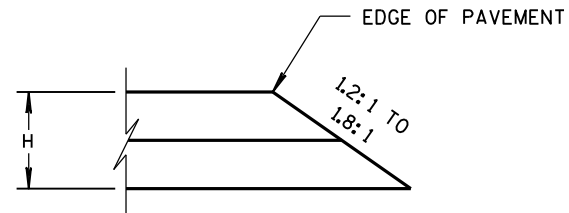


CONSTRUCTED WITH FINAL TWO LAYERS
FOR H 5" OR LESS

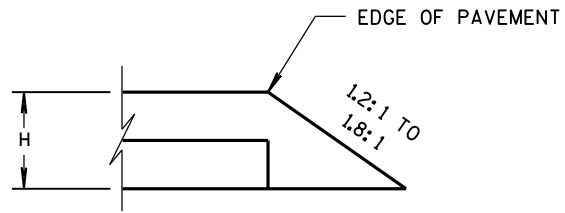

CONSTRUCTED WITH FINAL LAYER
FOR H 5" OR LESS

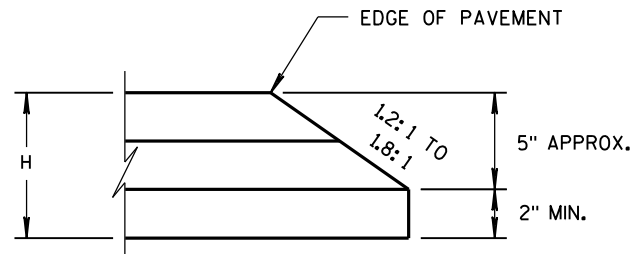


CONSTRUCTED WITH FINAL TWO LAYERS
FOR H GREATER THAN 5"

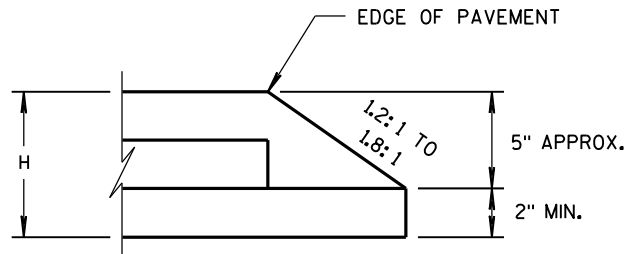



CONSTRUCTED WITH FINAL LAYER
FOR H GREATER THAN 5"

HMA PAVEMENT AND HMA OVERLAYS

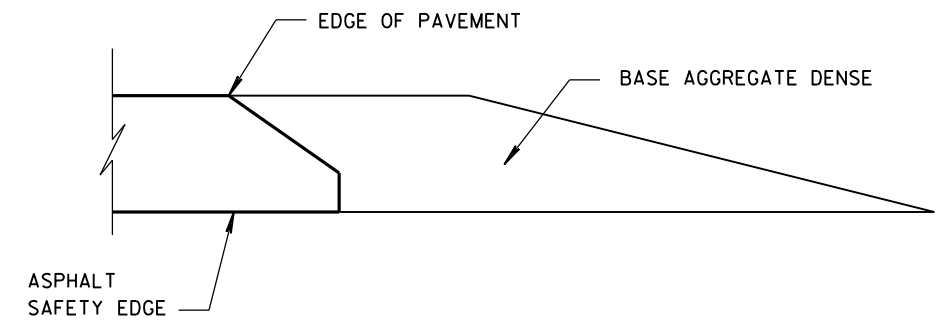

FINISHED SHOULDER AGGREGATE PLACEMENT

SAFETY EDGE _{SM}		
STATE OF WISCONSIN DEPARTMENT OF TRANSPORTATION		
APPROVED DATE 11/30/2012	/S/ Jerry H. Zoaga ROADWAY STANDARDS ENGINEER	110 ENT
FHWA		

  



SPEED LIMIT (MPH)	"STOP AHEAD" ADVANCE WARNING DISTANCE (FT)
25	200
30	200
35	350
40	350
45	500
50	550
55	750

SEE SDD 15C2-SHEET "b"
FOR GENERAL NOTES
AND FOOTNOTES ① THROUGH ⑦




	SIGN ON PERMANENT SUPPORT
	TYPE III BARRICADE
	TYPE III BARRICADE WITH ATTACHED SIGN
	TYPE "A" WARNING LIGHT (FLASHING)
	WORK AREA
	FLAGS, 16" X 16" MIN. (ORANGE)

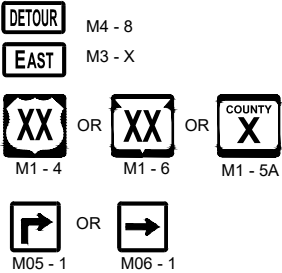

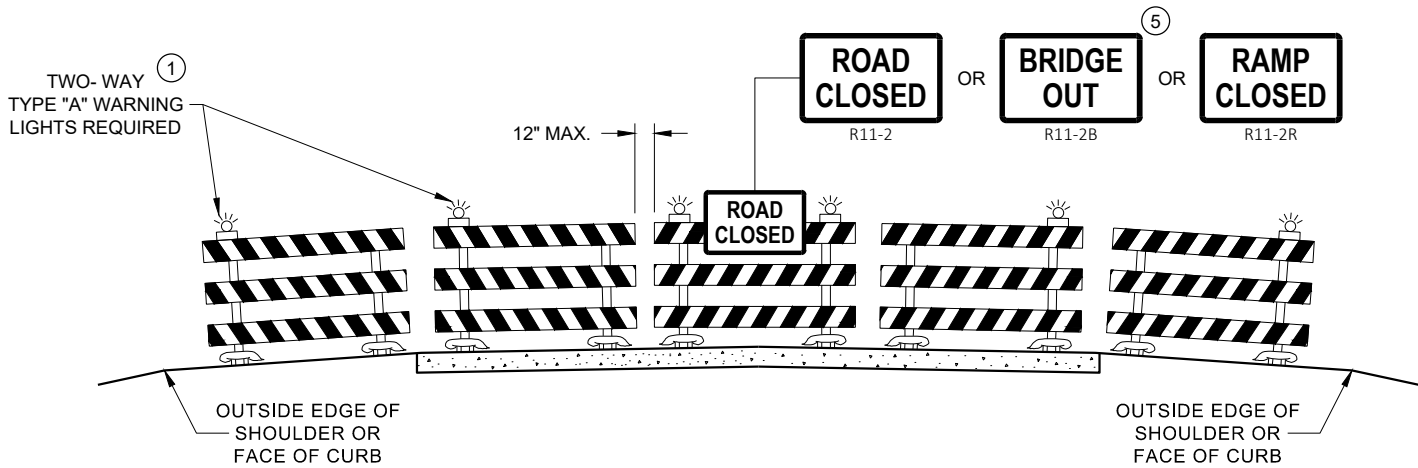

DETAIL D
ROAD CLOSURE BARRICADE DETAIL
APPROACH VIEW

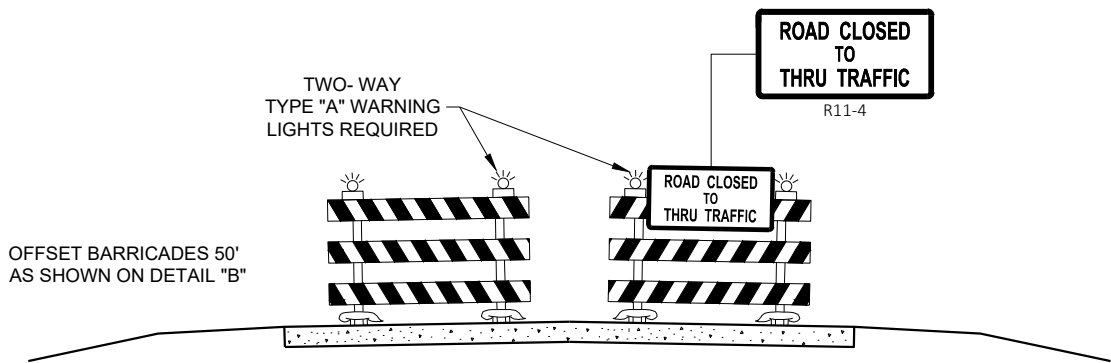

DETAIL E
LANE CLOSURE BARRICADE DETAIL
APPROACH VIEW

SEE SDD 15C2 - SHEET "a" FOR LEGEND

GENERAL NOTES

THE EXACT NUMBER, LOCATION, AND SPACING OF ALL SIGNS AND BARRICADES SHALL BE ADJUSTED TO FIT FIELD CONDITIONS AS APPROVED BY THE ENGINEER.

ANY SIGNS TEMPORARY OR EXISTING, WHICH CONFLICT WITH TRAFFIC CONTROL "IN USE", SHALL BE REMOVED OR COVERED AS NEEDED AND AS APPROVED BY THE ENGINEER.

THE SPACING BETWEEN TRAFFIC CONTROL SIGNS SHOULD BE ADJUSTED TO NOT CONFLICT WITH AND SHOULD PROVIDE A DESIRABLE MINIMUM OF 200 FEET CLEARANCE TO EXISTING SIGNS THAT WILL REMAIN IN PLACE.

BARRICADES THAT MUST BE MOVED FOR A WORK OPERATION SHALL BE IMMEDIATELY RE-ESTABLISHED UPON COMPLETION OF THE OPERATION, OR FOR CONTINUING OPERATIONS, AT THE END OF EACH WORKING DAY.

SIGNS THAT WILL BE IN PLACE LESS THAN 7 CONTINUOUS DAYS AND NIGHTS MAY BE MOUNTED ON PORTABLE SUPPORTS.

ALL TYPE III BARRICADES SHALL HAVE RAILS REFLECTORIZED ON BOTH FACES. STRIPES SHALL BE PROPERLY SLOPED DOWN TOWARD THE TRAFFIC SIDE OR AS SHOWN IN THE ROAD CLOSURE BARRICADE DETAIL "D" FOR FULL ROAD CLOSURES.

TYPE "A" LOW - INTENSITY FLASHING WARNING LIGHTS SHALL BE VISIBLE ON BOTH SIDES OF THE BARRICADE.

THE R11 - 2, R11 - 3, M4 - 9, R11 - 4, AND R10 - 61 SIGNS PLACED ON THE BARRICADES SHALL COVER NO MORE THAN THE TOP RAIL. THE SIGNS SHALL NOT COVER ANY PORTION OF THE MIDDLE RAIL OR BOTTOM RAILS.

"WO" AND "MO" SIGNS ARE THE SAME AS "W" AND "M" SIGNS EXCEPT THE BACKGROUND IS ORANGE.

ALL SIGNS SHALL BE 48" X 48" UNLESS OTHERWISE NOTED BELOW:

- R11 - 2 SHALL BE 48" X 30"
- R11 - 3 SHALL, R11 - 4 AND R10 - 61 SHALL BE 60 " X 30"
- M4 - 9 SHALL BE 30" X 24"
- M3 - X SHALL BE 24" X 12" (36" X 18" IF NEEDED TO MATCH EXISTING SIGNS)
- M4 - 8 SHALL BE 24" X 12" (36" X 18" IF NEEDED TO MATCH EXISTING SIGNS)
- M1 - 4, M1 - 5A AND M1 - 6 SHALL BE 24" X 24" (36" X 36" IF NEEDED TO MATCH EXISTING SIGNS)
- MO5 - 1 AND MO6 - 1 SHALL BE 21" X 21" (30" X 30" IF NEEDED TO MATCH EXISTING SIGNS)
- D1 - X SHALL BE AS SHOWN ON SPECIFIC PROJECT SIGNING DETAIL SHEETS.
- R1 - 1 SHALL BE 36" X 36"


- 1 TWO WARNING LIGHTS SHALL BE PROVIDED ON THE CENTER BARRICADE AND A MINIMUM OF ONE WARNING LIGHT SHALL BE PROVIDED ON EACH OF THE OTHER BARRICADES WITHIN THE ROADWAY LIMITS. SPACING OF THE WARNING LIGHTS SHALL BE UNIFORM TO THE EDGE OF ROADWAY AS SHOWN (APPROX. 8 FOOT LIGHT SPACING).
- 2 THESE SIGNS AND BARRICADES ARE NOT REQUIRED IF ROAD CLOSURE BEGINS AT AN INTERSECTION.
- 3 FOR ROAD CLOSURE WITHOUT LOCAL ACCESS TO PROJECT, SEE ROAD CLOSURE BARRICADE DETAIL "D".
- 4 FOR ROAD CLOSURE WITH LOCAL ACCESS TO PROJECT, SEE ROAD CLOSURE BARRICADE DETAIL "E".
- 5 FOR BRIDGE OR CULVERT REPLACEMENTS, SUBSTITUTE "BRIDGE OUT" INSTEAD OF "ROAD CLOSED" ON R11 - 2 AND R11 - 3 SIGNS.
- 6 INSTALL DETOUR AND COMMUNITY GUIDE SIGNS AND ARROWS ONLY IF SPECIFIED IN THE CONTRACT. IF THERE ARE EXISTING ROUTE MARKER ASSEMBLIES THAT WILL REMAIN IN PLACE, ADJUST THE LOCATION OF THE DETOUR ROUTE SIGNS TO CORRESPOND WITH THE EXISTING ASSEMBLIES. MODIFY EXISTING SIGNS WHERE POSSIBLE. SEE SPECIFIC PROJECT DETOUR SIGNING DETAIL SHEETS. IF DETOUR SIGNS ARE BEING INSTALLED BY OTHERS, PLACE THE CONTRACTED TRAFFIC CONTROL SIGNS TO ALLOW FOR PLACEMENT OF ALL WARNING, DETOUR AND GUIDE SIGNS AS SHOWN.
- 7 "EAST" CARDINAL DIRECTION MARKERS AND RIGHT TURN ARROWS ARE SHOWN. USE OTHER CARDINAL DIRECTIONS AND ARROWS AS APPROPRIATE.

BARRICADES AND SIGNS
FOR
VARIOUS CLOSURES

STATE OF WISCONSIN
DEPARTMENT OF TRANSPORTATION

APPROVED
May 2023 /S/ Andrew Heidtke
DATE WORK ZONE ENGINEER 112


FHWA

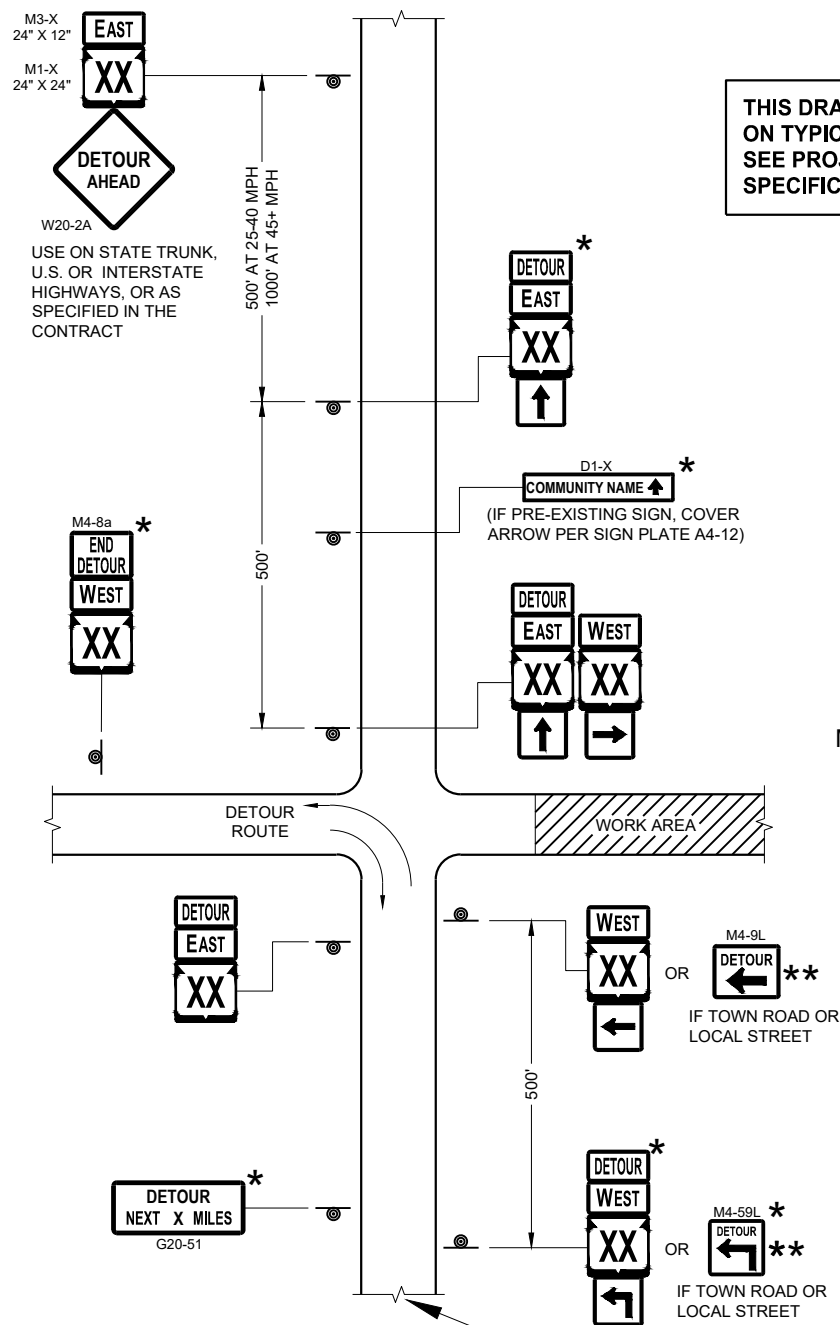

**THIS DRAWING PROVIDES GENERAL GUIDANCE
ON TYPICAL DETOUR SIGN LAYOUT AND SPACING.
SEE PROJECT DETOUR SIGNING SHEETS FOR
SPECIFIC DETAILS FOR EACH PROJECT.**

SEE SPECIFIC PROJECT DETOUR
SIGNING DETAIL SHEETS AND
DETAIL A OR B ON SDD SHEET 15C02 - SHEET "a"

SDD 15C02 - 09c

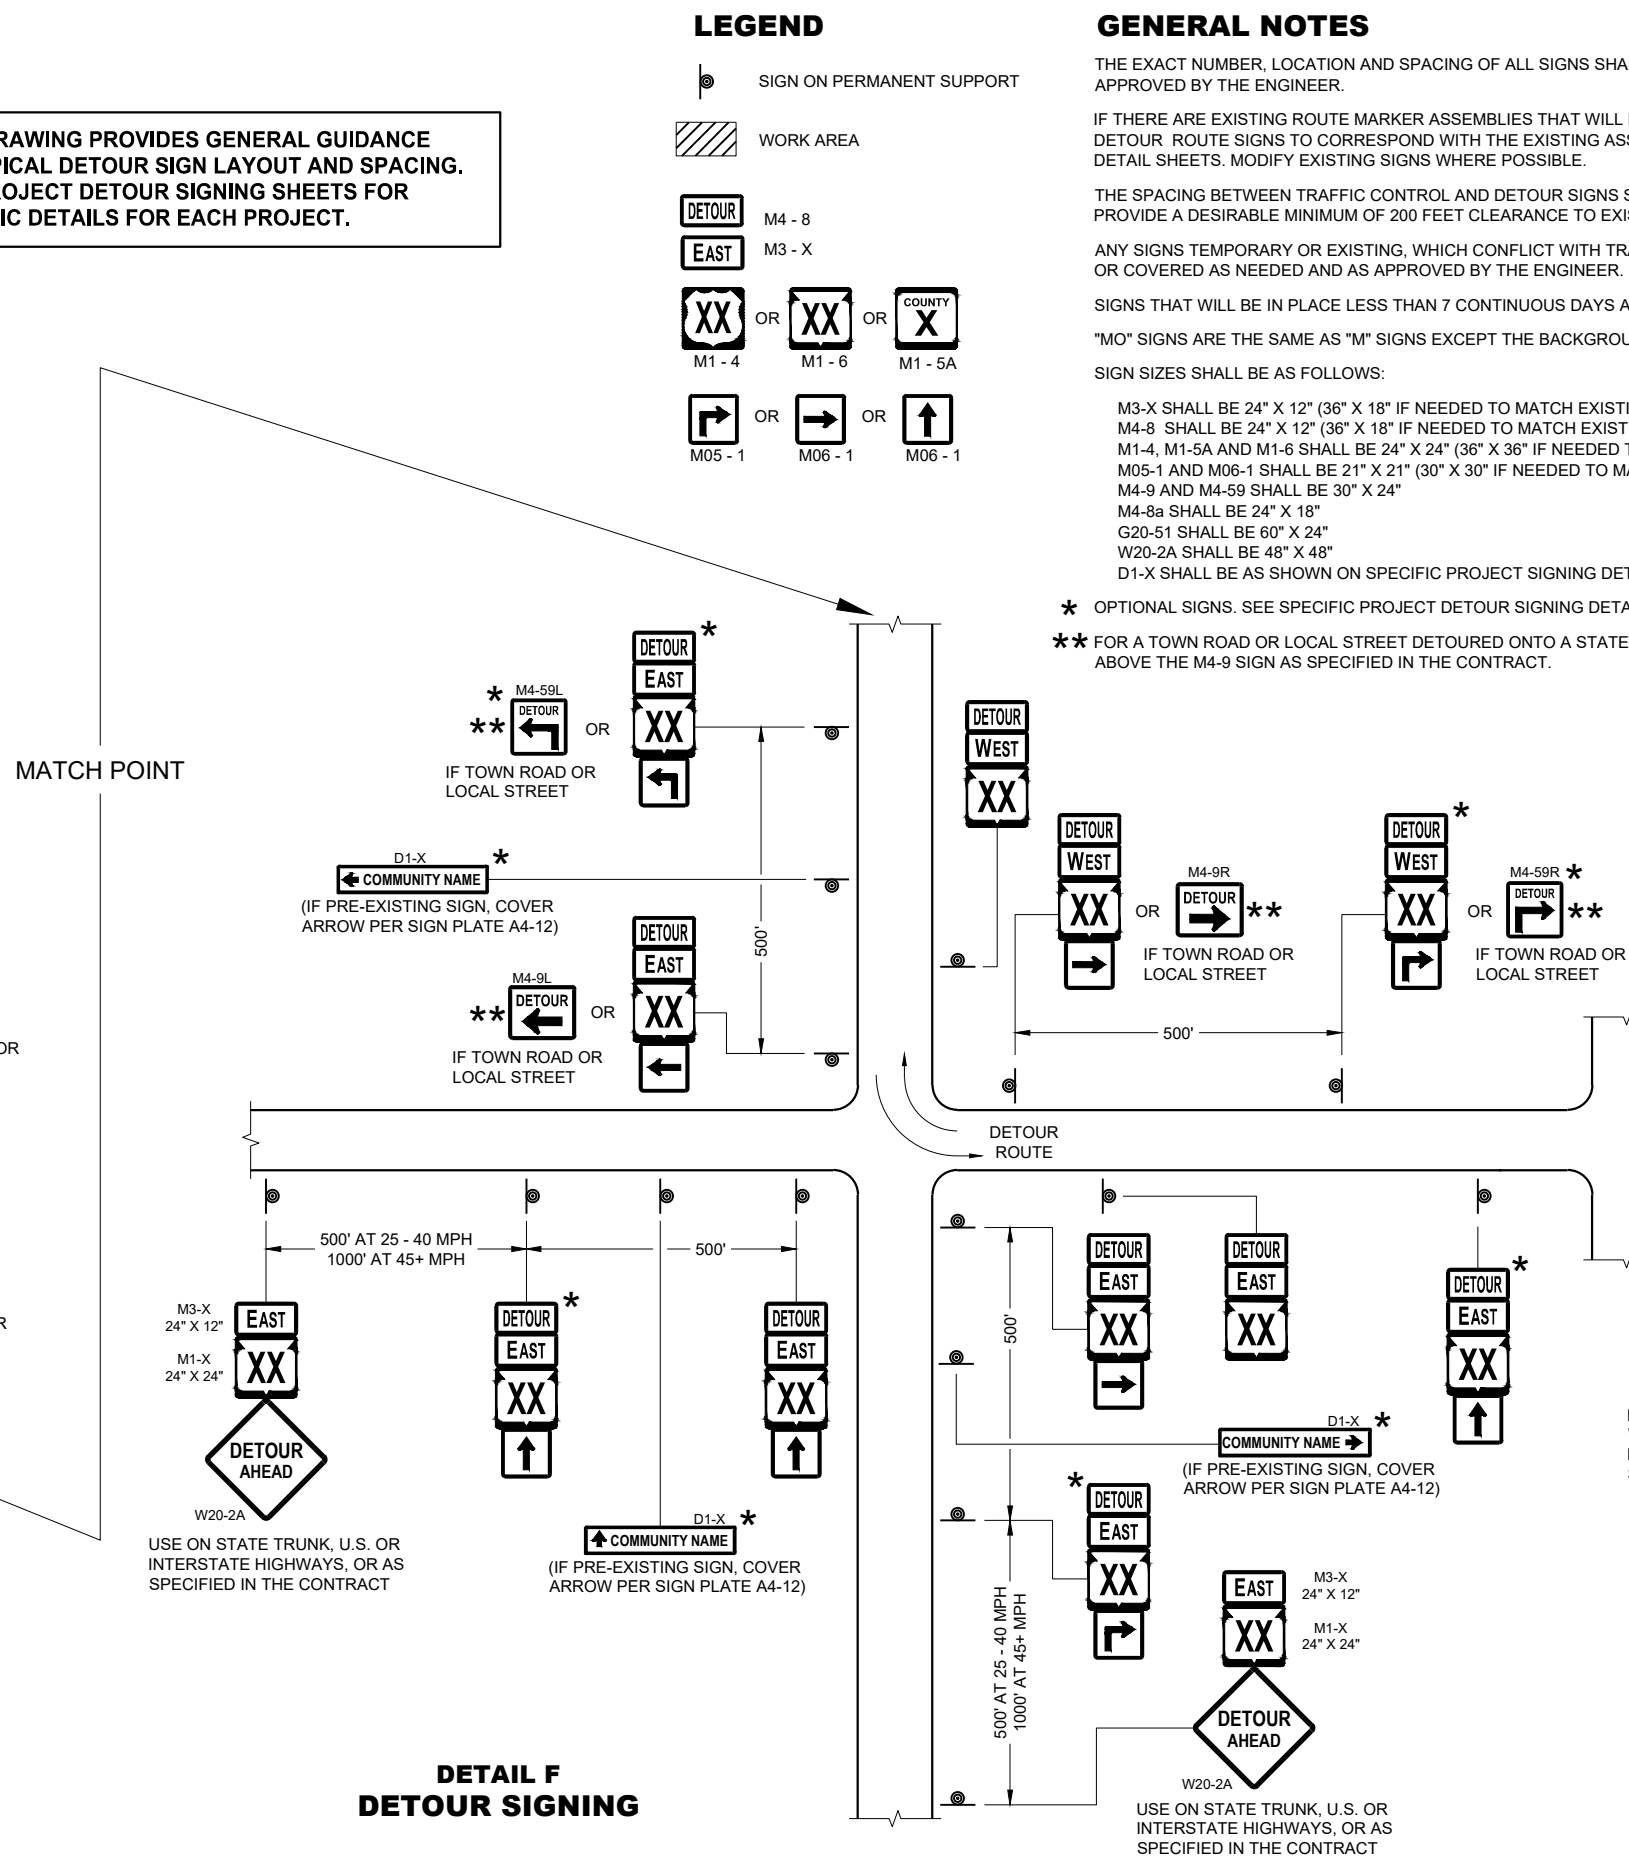

DETAIL F DETOUR SIGNING

GENERAL NOTES

THE EXACT NUMBER, LOCATION AND SPACING OF ALL SIGNS SHALL BE ADJUSTED TO FIT FIELD CONDITIONS AS APPROVED BY THE ENGINEER.

IF THERE ARE EXISTING ROUTE MARKER ASSEMBLIES THAT WILL REMAIN IN PLACE, ADJUST THE LOCATION OF THE DETOUR ROUTE SIGNS TO CORRESPOND WITH THE EXISTING ASSEMBLIES. SEE SPECIFIC PROJECT DETOUR SIGNING DETAIL SHEETS. MODIFY EXISTING SIGNS WHERE POSSIBLE.

THE SPACING BETWEEN TRAFFIC CONTROL AND DETOUR SIGNS SHOULD BE ADJUSTED TO NOT CONFLICT WITH AND TO PROVIDE A DESIRABLE MINIMUM OF 200 FEET CLEARANCE TO EXISTING SIGNS THAT WILL REMAIN IN PLACE.

ANY SIGNS TEMPORARY OR EXISTING, WHICH CONFLICT WITH TRAFFIC CONTROL "IN USE" SHALL BE REMOVED OR COVERED AS NEEDED AND AS APPROVED BY THE ENGINEER.

SIGNS THAT WILL BE IN PLACE LESS THAN 7 CONTINUOUS DAYS AND NIGHTS MAY BE MOUNTED ON PORTABLE SUPPORTS.

"MO" SIGNS ARE THE SAME AS "M" SIGNS EXCEPT THE BACKGROUND IS ORANGE.

SIGN SIZES SHALL BE AS FOLLOWS:

M3-X SHALL BE 24" X 12" (36" X 18" IF NEEDED TO MATCH EXISTING SIGNS)
M4-8 SHALL BE 24" X 12" (36" X 18" IF NEEDED TO MATCH EXISTING SIGNS)
M1-4, M1-5A AND M1-6 SHALL BE 24" X 24" (36" X 36" IF NEEDED TO MATCH EXISTING SIGNS)
M05-1 AND M06-1 SHALL BE 21" X 21" (30" X 30" IF NEEDED TO MATCH EXISTING SIGNS)
M4-9 AND M4-59 SHALL BE 30" X 24"
M4-8a SHALL BE 24" X 18"
G20-51 SHALL BE 60" X 24"
W20-2A SHALL BE 48" X 48"
D1-X SHALL BE AS SHOWN ON SPECIFIC PROJECT SIGNING DETAIL SHEETS.

* OPTIONAL SIGNS. SEE SPECIFIC PROJECT DETOUR SIGNING DETAIL SHEETS.

**** FOR A TOWN ROAD OR LOCAL STREET DETOURED ONTO A STATE TRUNK HIGHWAY, PLACE A ROAD NAME PLAQUE ABOVE THE M4-9 SIGN AS SPECIFIED IN THE CONTRACT.**

PLACE SIGNS BEYOND INTERSECTIONS
WITH STATE OR COUNTY TRUNK
HIGHWAYS OR AT 4 MILE MAXIMUM
SPACING (4 BLOCKS IF URBAN AREA)


DETOUR SIGNING FOR MAINLINE CLOSURES


STATE OF WISCONSIN
DEPARTMENT OF TRANSPORTATION

APPROVED
May 2023 /S/ Andrew Heidtke
 DATE WORK ZONE ENGINEER 113

FHWA

SDD15C02 - 09c

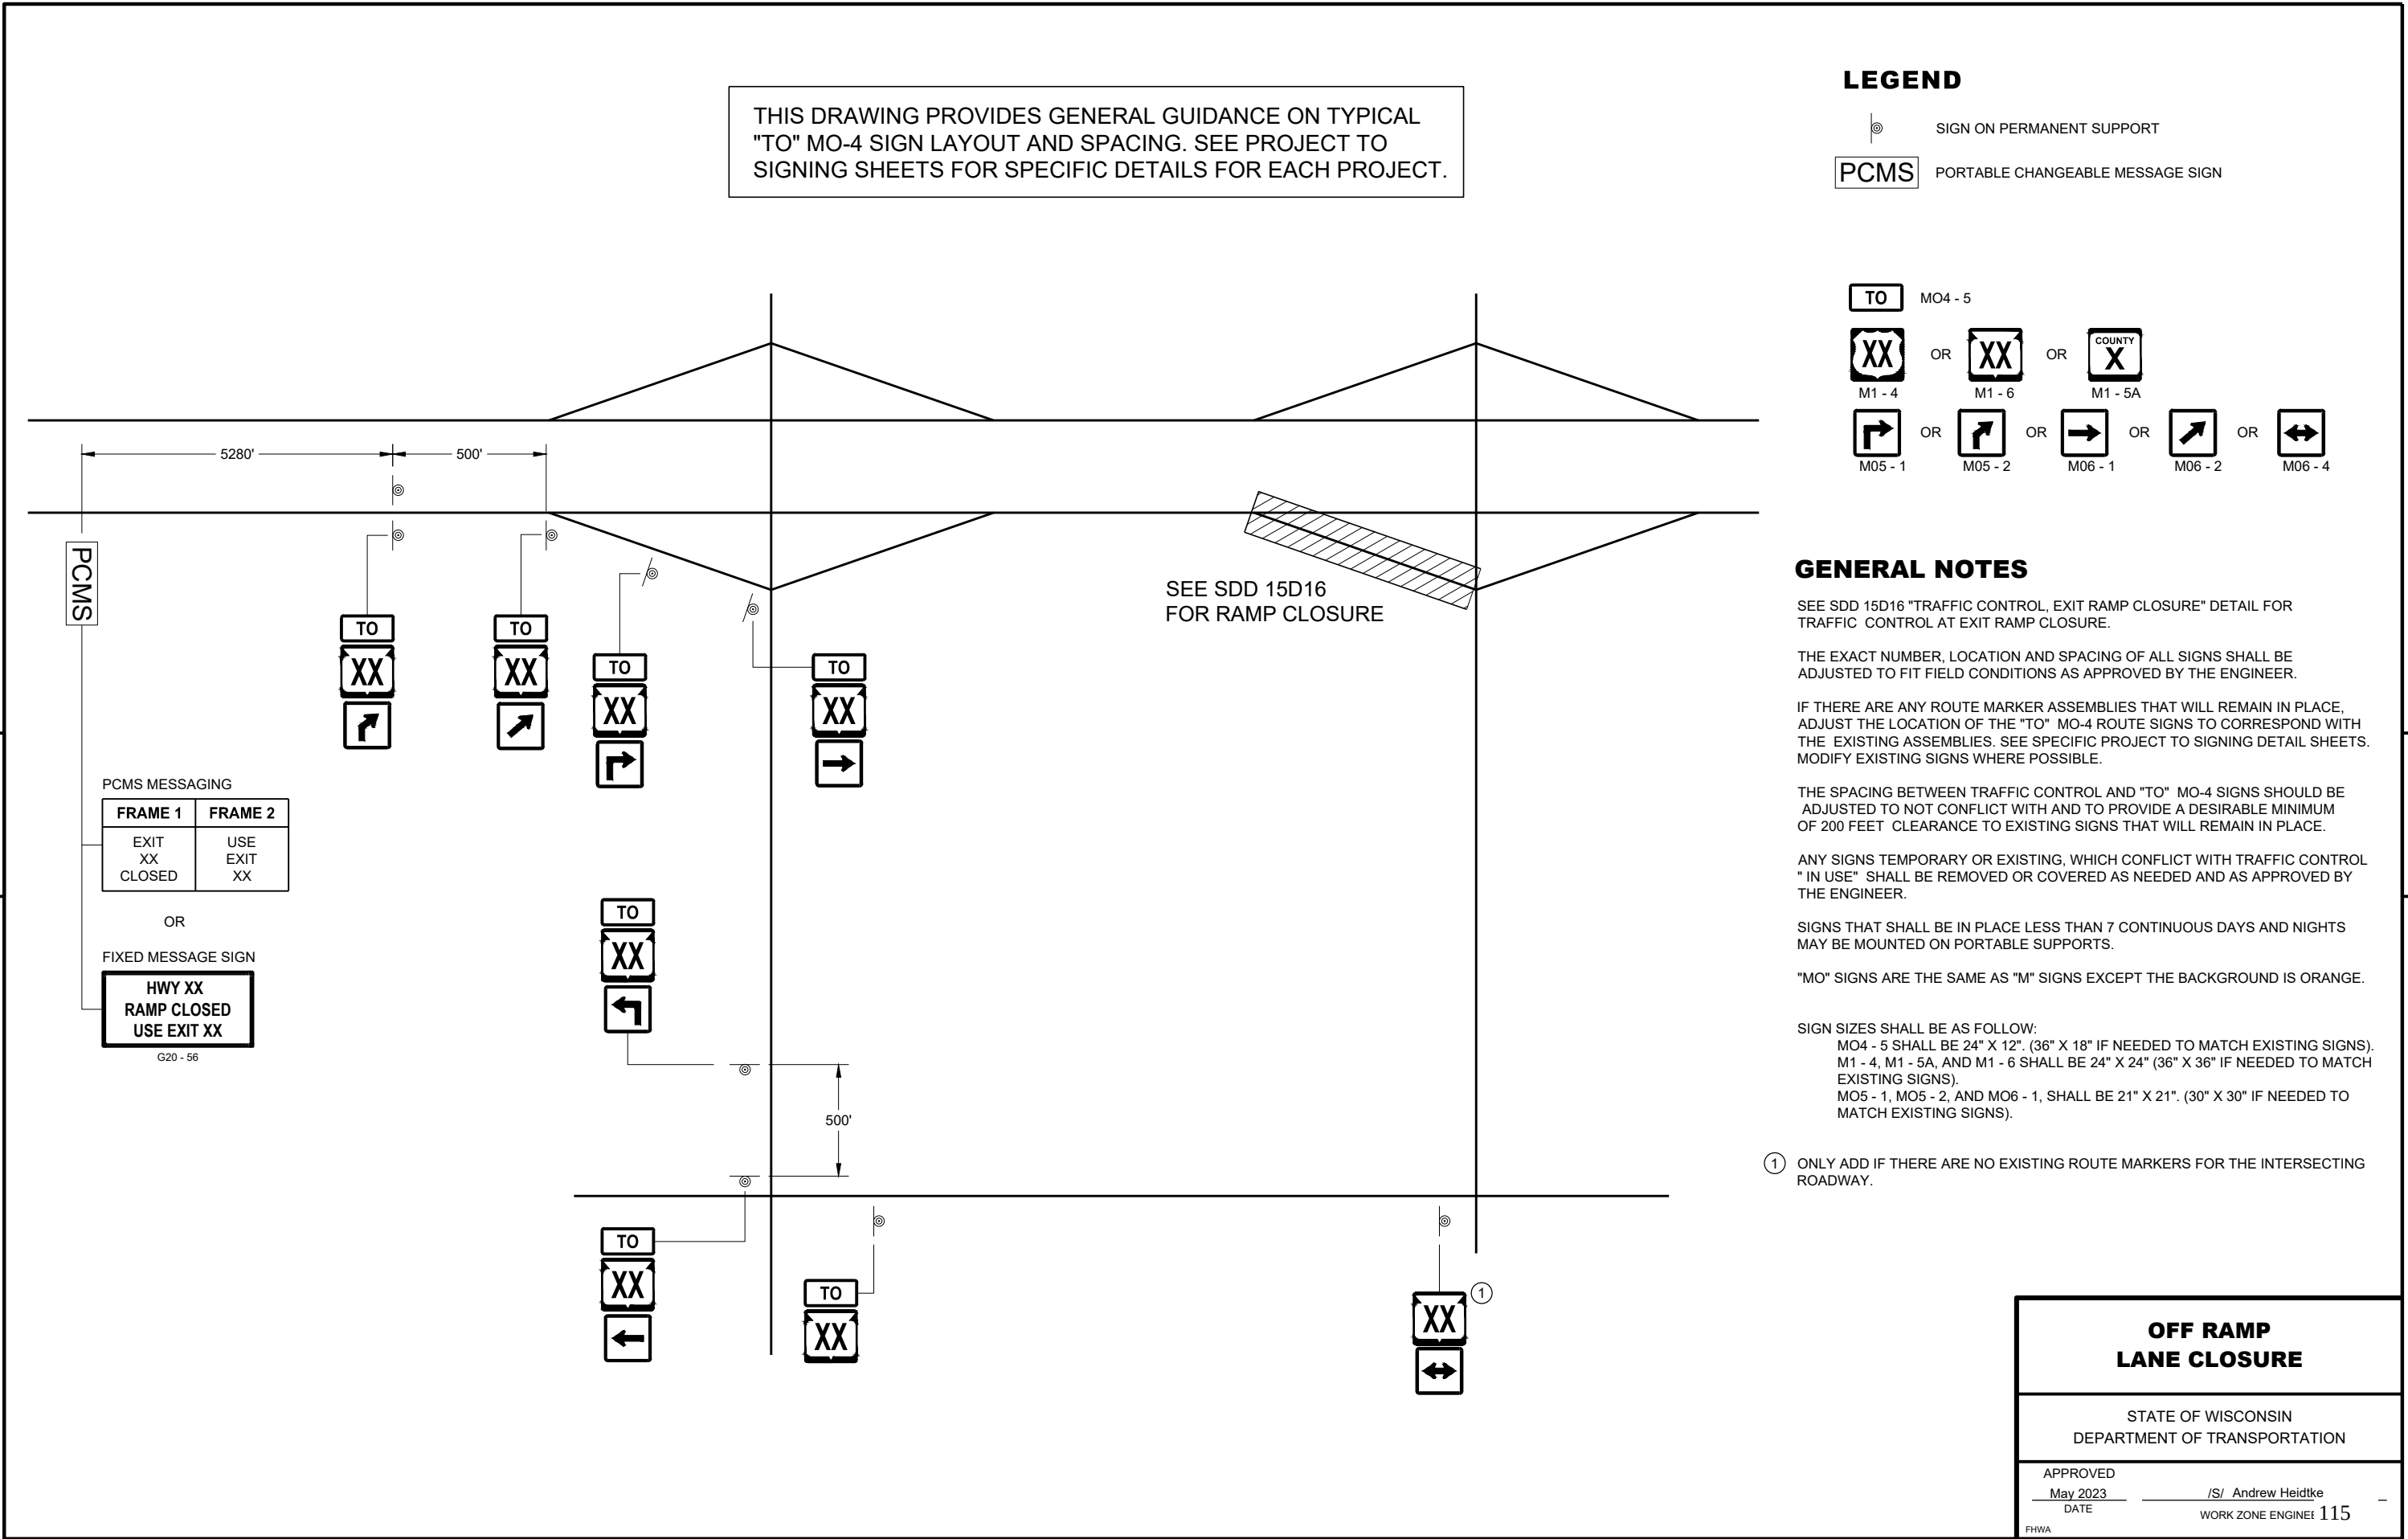

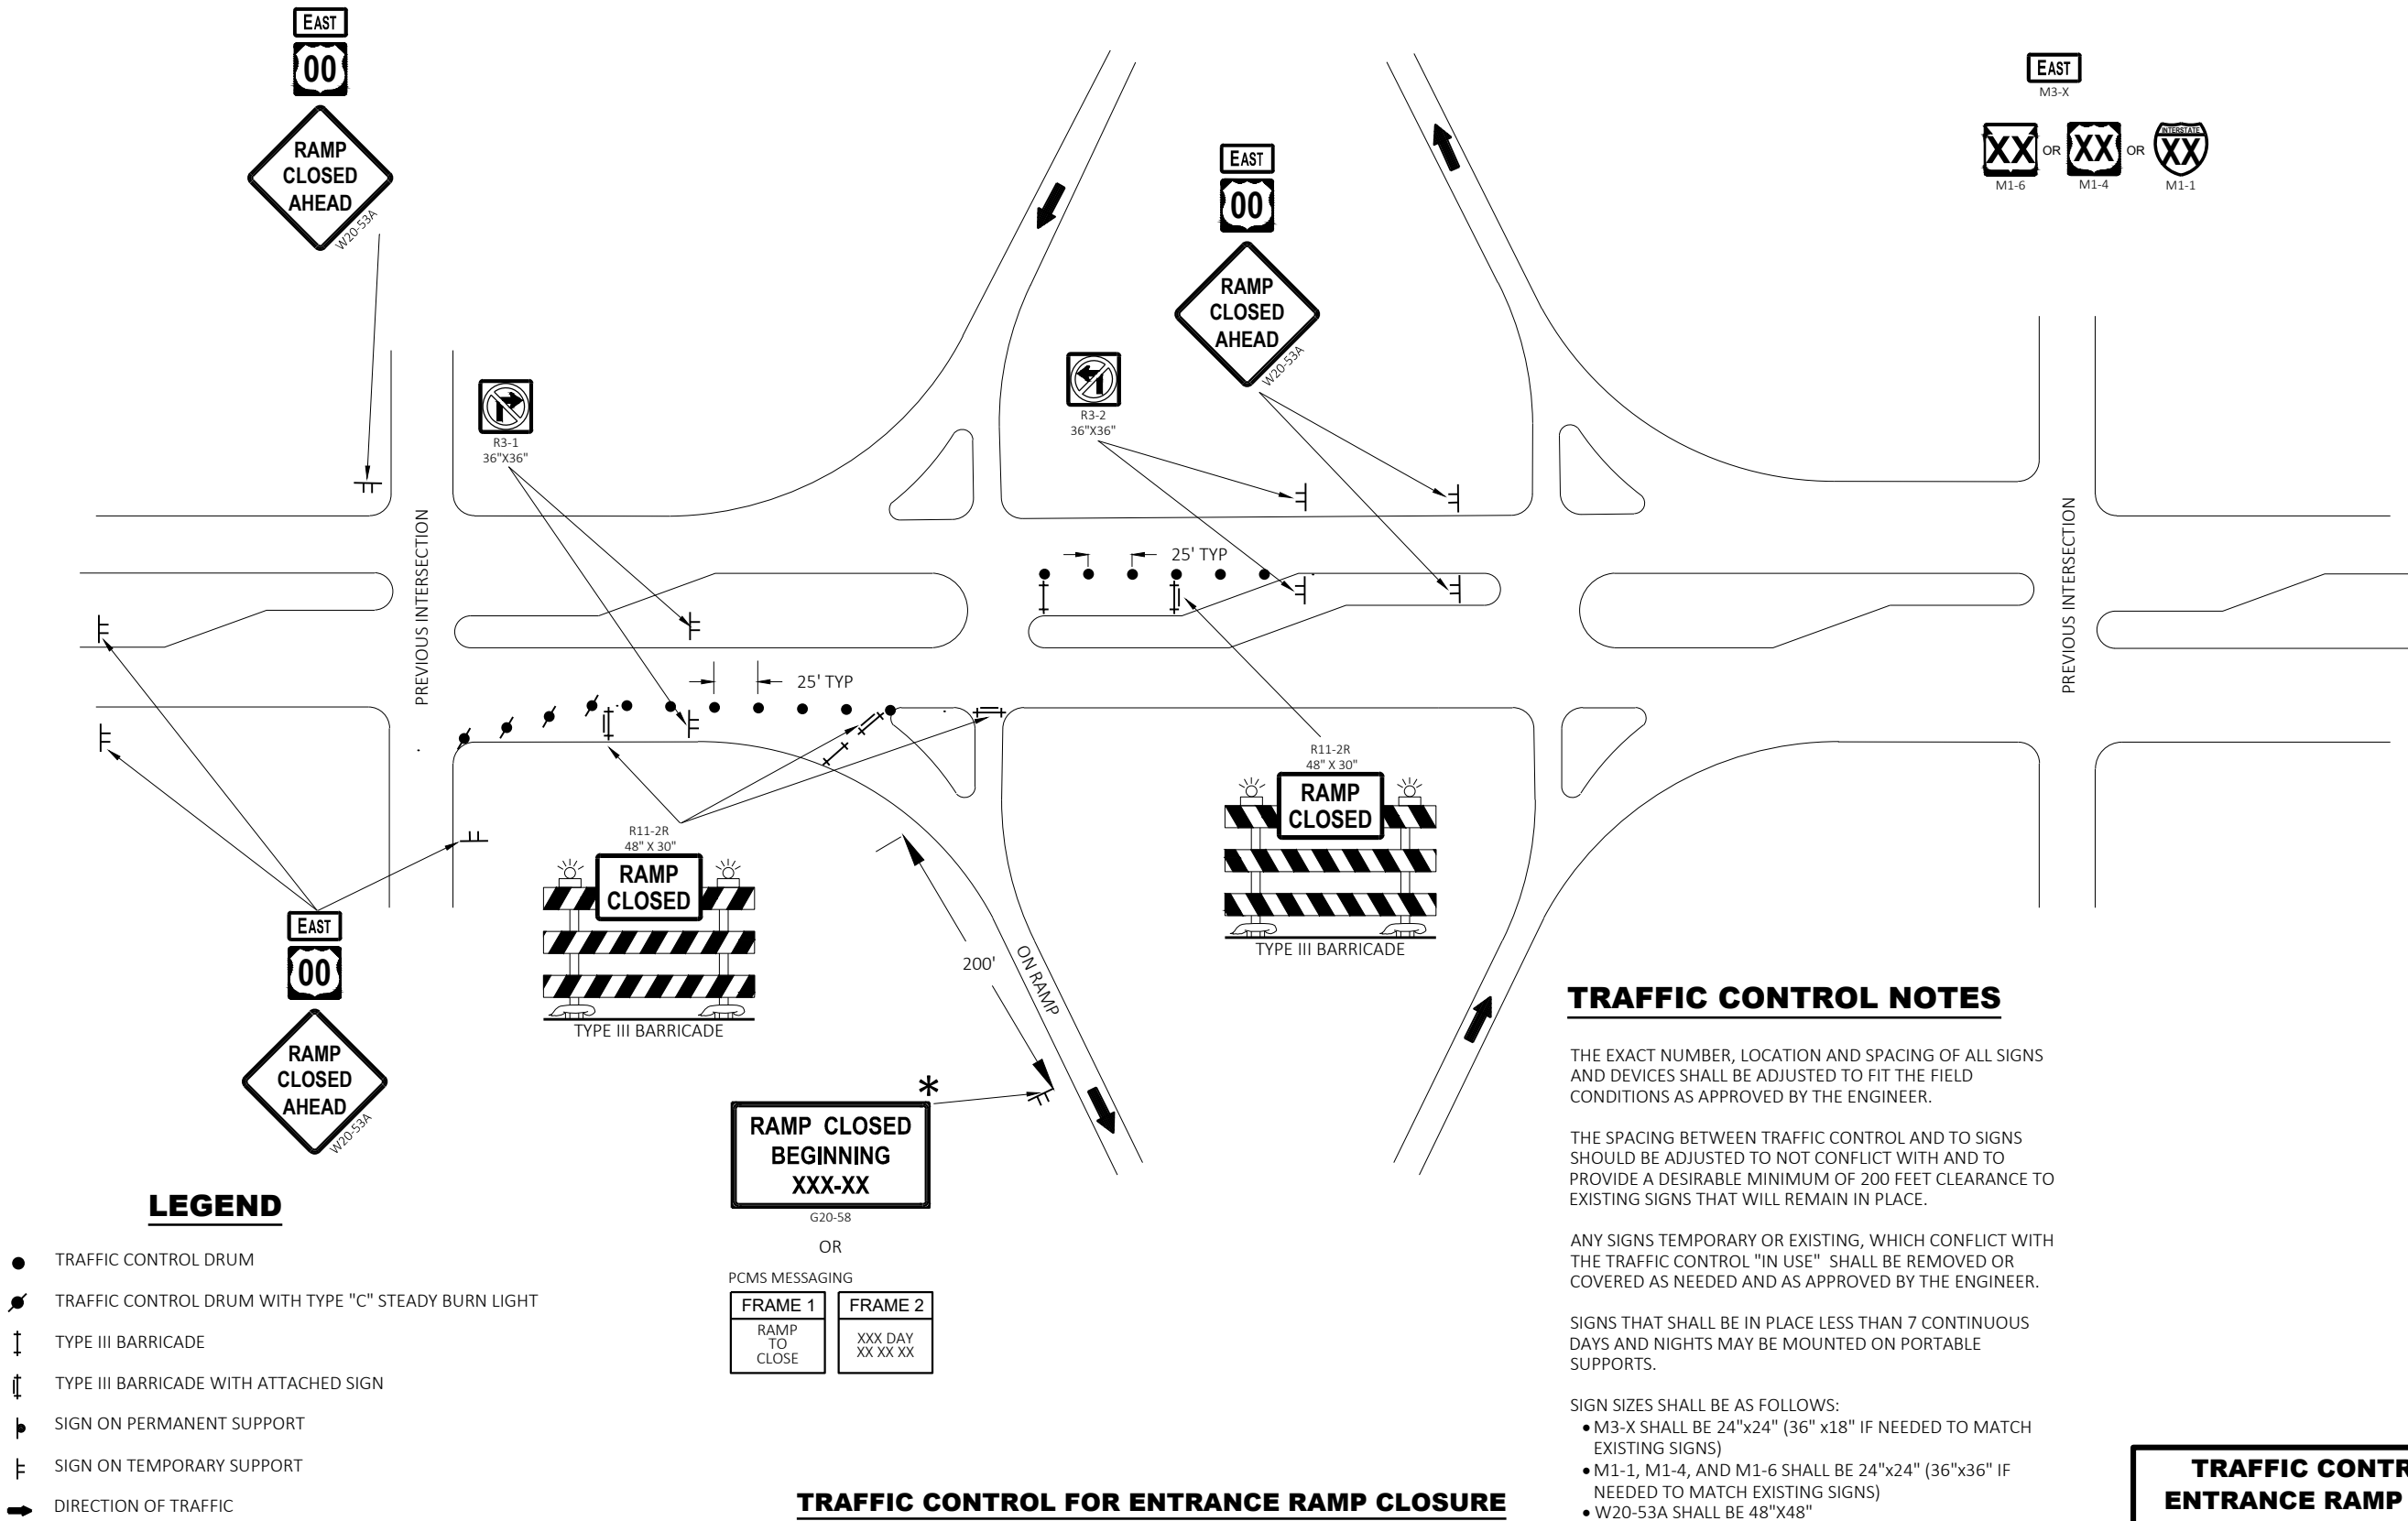

TRAFFIC CONTROL NOTES

THE EXACT NUMBER, LOCATION AND SPACING OF ALL SIGNS AND DEVICES SHALL BE ADJUSTED TO FIT THE FIELD CONDITIONS AS APPROVED BY THE ENGINEER.

THE SPACING BETWEEN TRAFFIC CONTROL AND TO SIGNS SHOULD BE ADJUSTED TO NOT CONFLICT WITH AND TO PROVIDE A DESIRABLE MINIMUM OF 200 FEET CLEARANCE TO EXISTING SIGNS THAT WILL REMAIN IN PLACE.

ANY SIGNS TEMPORARY OR EXISTING, WHICH CONFLICT WITH THE TRAFFIC CONTROL "IN USE" SHALL BE REMOVED OR COVERED AS NEEDED AND AS APPROVED BY THE ENGINEER.


SIGNS THAT SHALL BE IN PLACE LESS THAN 7 CONTINUOUS DAYS AND NIGHTS MAY BE MOUNTED ON PORTABLE SUPPORTS.

SIGN SIZES SHALL BE AS FOLLOWS:

- M3-X SHALL BE 24"x24" (36" x18" IF NEEDED TO MATCH EXISTING SIGNS)
- M1-1, M1-4, AND M1-6 SHALL BE 24"x24" (36"x36" IF NEEDED TO MATCH EXISTING SIGNS)
- W20-53A SHALL BE 48"x48"

* PLACE "RAMP CLOSED BEGINNING" SIGN 7 CALENDAR DAYS PRIOR TO CLOSURE OR AS DIRECTED BY THE ENGINEER. SEE WISCONSIN STANDARD SIGN PLATES FOR LAYOUT.

TRAFFIC CONTROL FOR ENTRANCE RAMP CLOSURE	
STATE OF WISCONSIN DEPARTMENT OF TRANSPORTATION	
APPROVED May 2023 DATE	/S/ Andrew Heidtke WORK ZONE ENGINEE 116
FHWA	

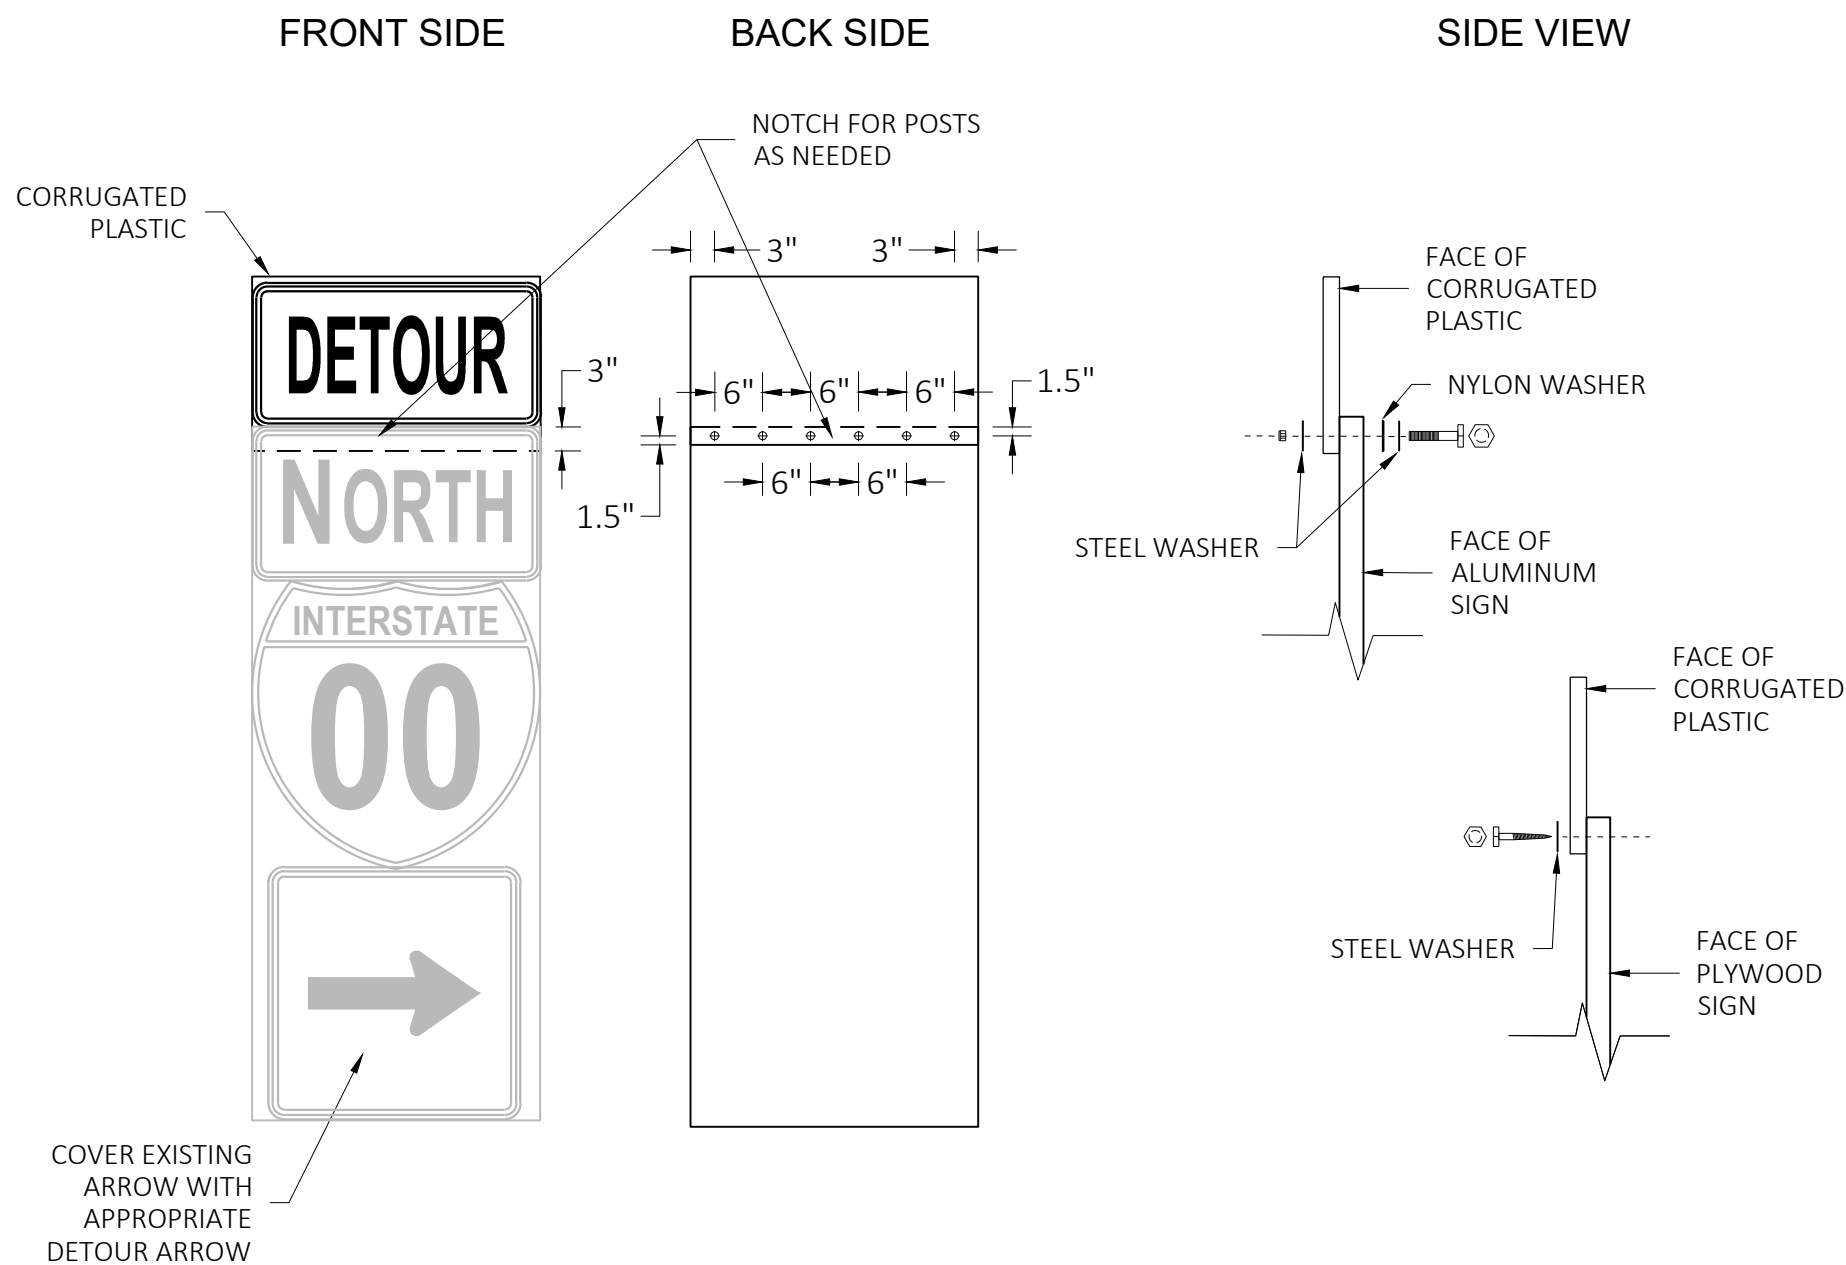

GENERAL NOTES

CELLS OF CORRUGATED PLASTIC SHALL BE VERTICALLY ORIENTED.

PROVIDE A 0.4-INCH THICK BASE CORRUGATED PLASTIC WITH A 0.035-INCH WALL THICKNESS AND 0.4-INCH CELL SIZE.

FOR 36" WIDE SIGNS: USE 6 FASTENERS AS SHOWN.

FOR 24" WIDE SIGNS: USE 4 FASTENERS WITH EDGE SPACING AS SHOWN AND 6" SPACING BETWEEN FASTENERS.

METAL WASHERS, NUTS, BOLTS AND LAGS SHALL HAVE HEXAGONAL HEADS AND SHALL BE EITHER:

- A. HOT DIP GALVANIZED IN ACCORDANCE WITH ASTM DESIGNATION: A 153, CLASS D, OR SC 3.
- B. ELECTRO-GALVANIZED IN ACCORDANCE WITH ASTM DESIGNATION: B 633, TYPE III, SC3

THREADS ON BOLTS AND NUTS SHALL BE MANUFACTURED WITH SUFFICIENT ALLOWANCE FOR THE CADMIUM PLATE OR GALVANIZED COATING TO PERMIT THE NUTS TO RUN FREELY ON THE BOLTS.

PLYWOOD SIGNS:

LAG SCREWS - 5/16" x 1"

ALUMINUM SIGNS:

MACHINE BOLTS - 5/16" x 1-1/4" LENGTH W/NUTS

WASHERS:

1-1/4" O.D. x 3/8" I.D. x 1/16" STEEL

1-1/4" O.D. x 3/8" I.D. x .080 NYLON

MODIFIED ROUTE ASSEMBLY FOR DETOUR SIGNING

MODIFIED ROUTE ASSEMBLY FOR DETOUR SIGNING

STATE OF WISCONSIN
DEPARTMENT OF TRANSPORTATION









APPROVED

May 2023
DATE

/S/ Andrew Heidtke
ROADWAY STANDARDS DEVELOPMENT
ENGINEER

117

FHWA

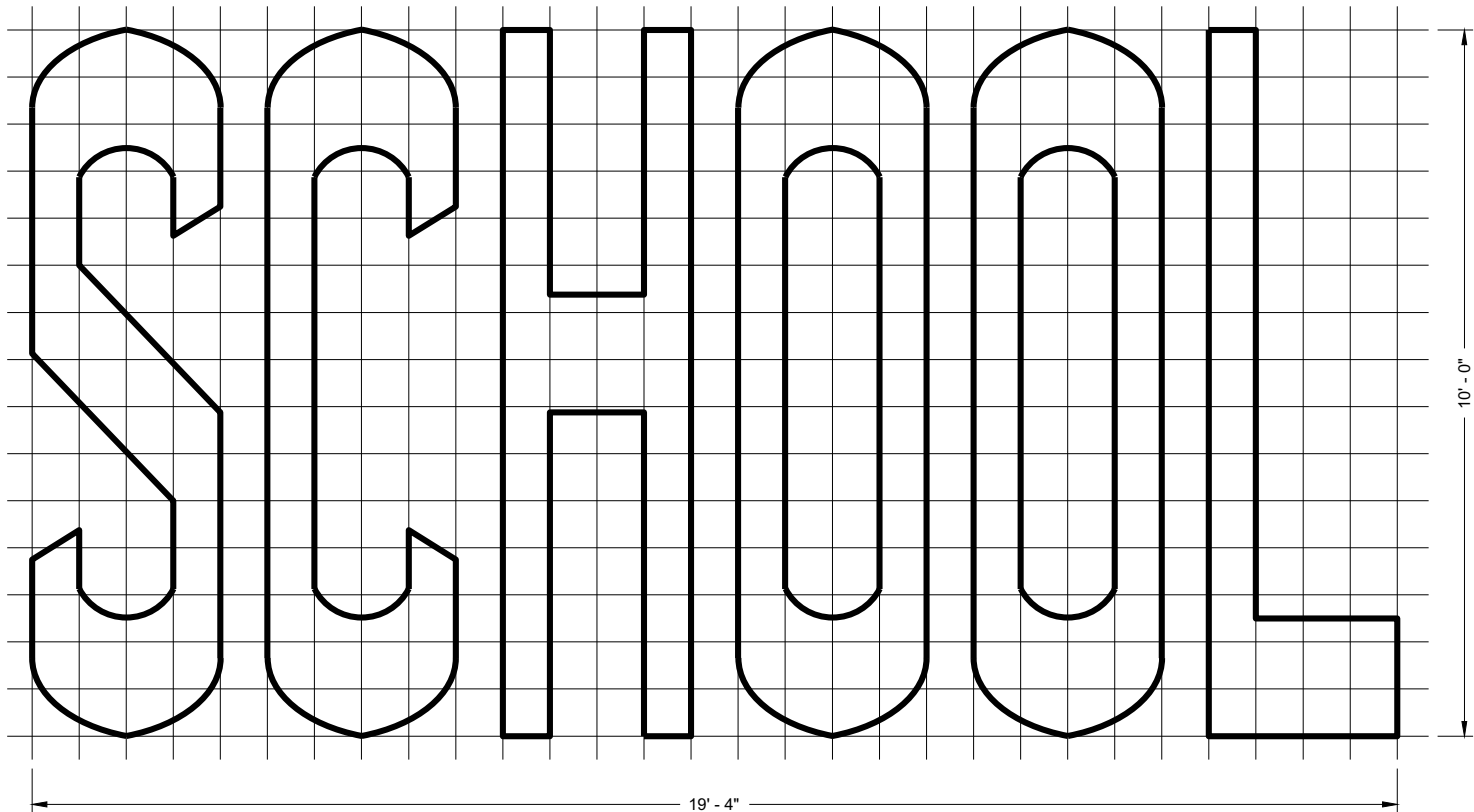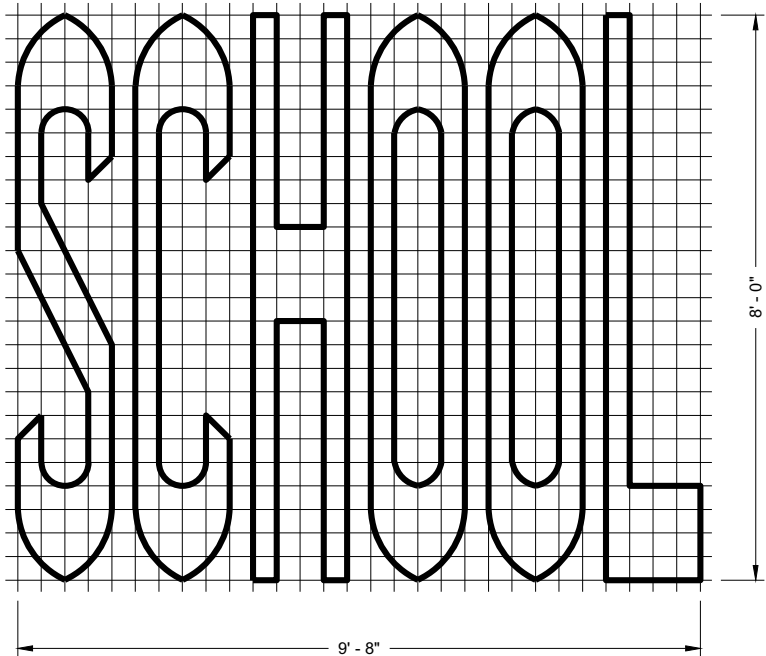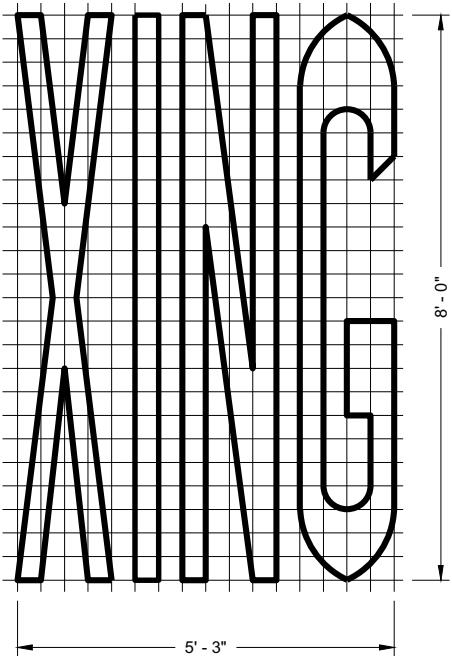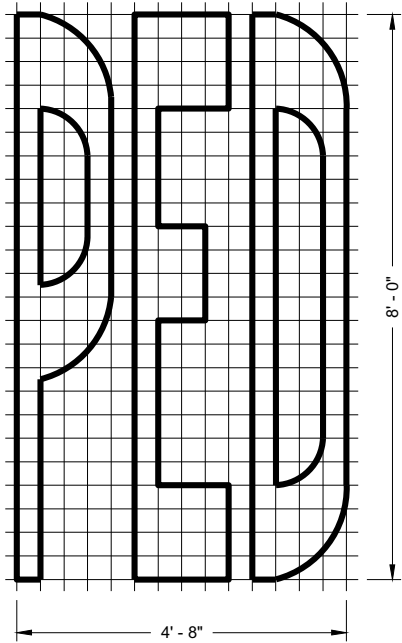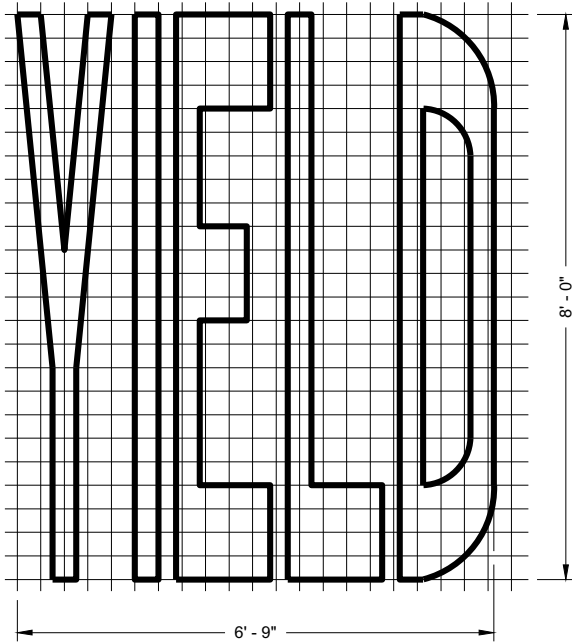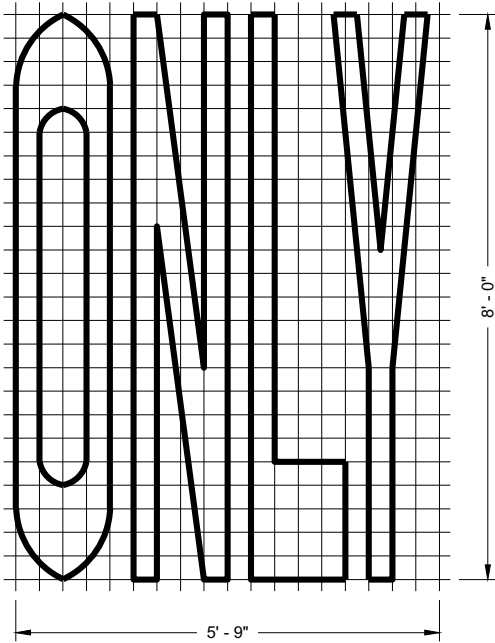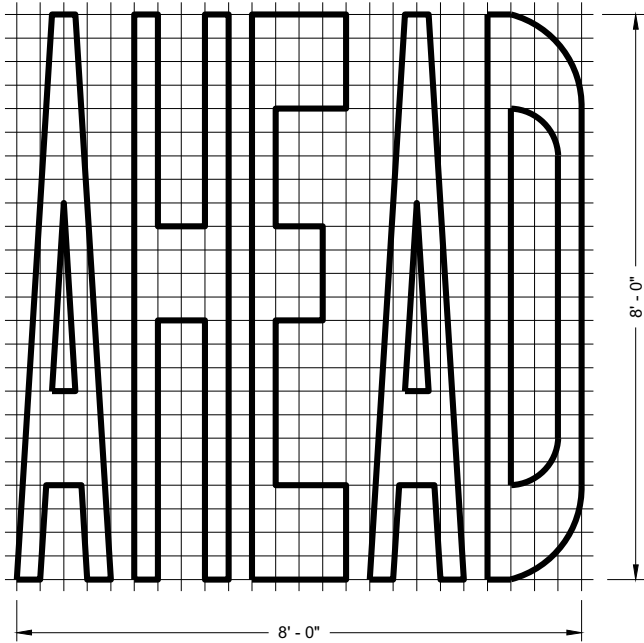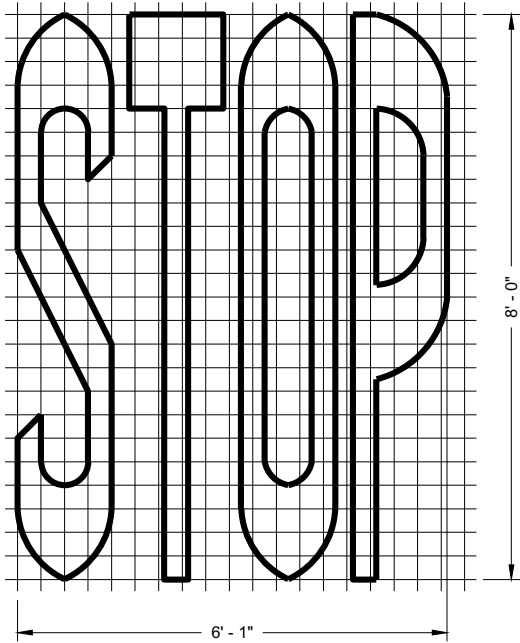

SINGLE LANE

TWO - LANE








GENERAL NOTES

DETAILS OF INSTALLATION, MATERIALS AND WORKMANSHIP NOT SHOWN ON THIS DRAWING SHALL CONFORM TO THE PERTINENT REQUIREMENTS OF THE STANDARD SPECIFICATIONS AND APPLICABLE SPECIAL PROVISIONS.

PAVEMENT MARKING WORDS

STATE OF WISCONSIN
DEPARTMENT OF TRANSPORTATION

APPROVED
November 2019
DATE
/S/ Matthew Rauch
STATE SIGNING AND MAP ENGINEER 118
FHWA

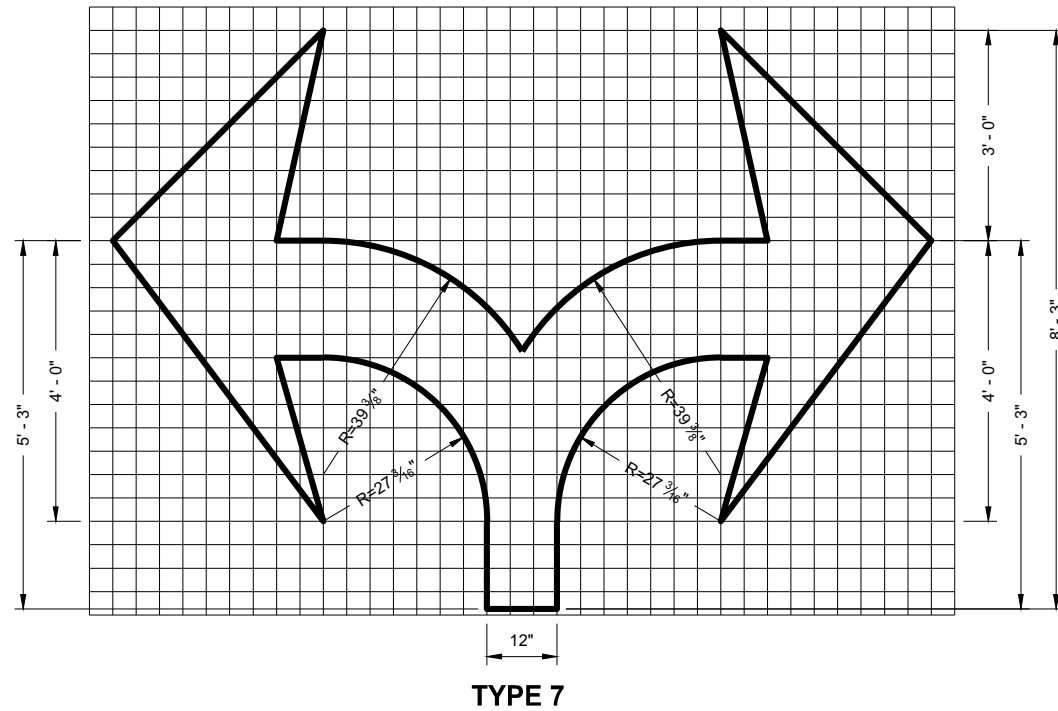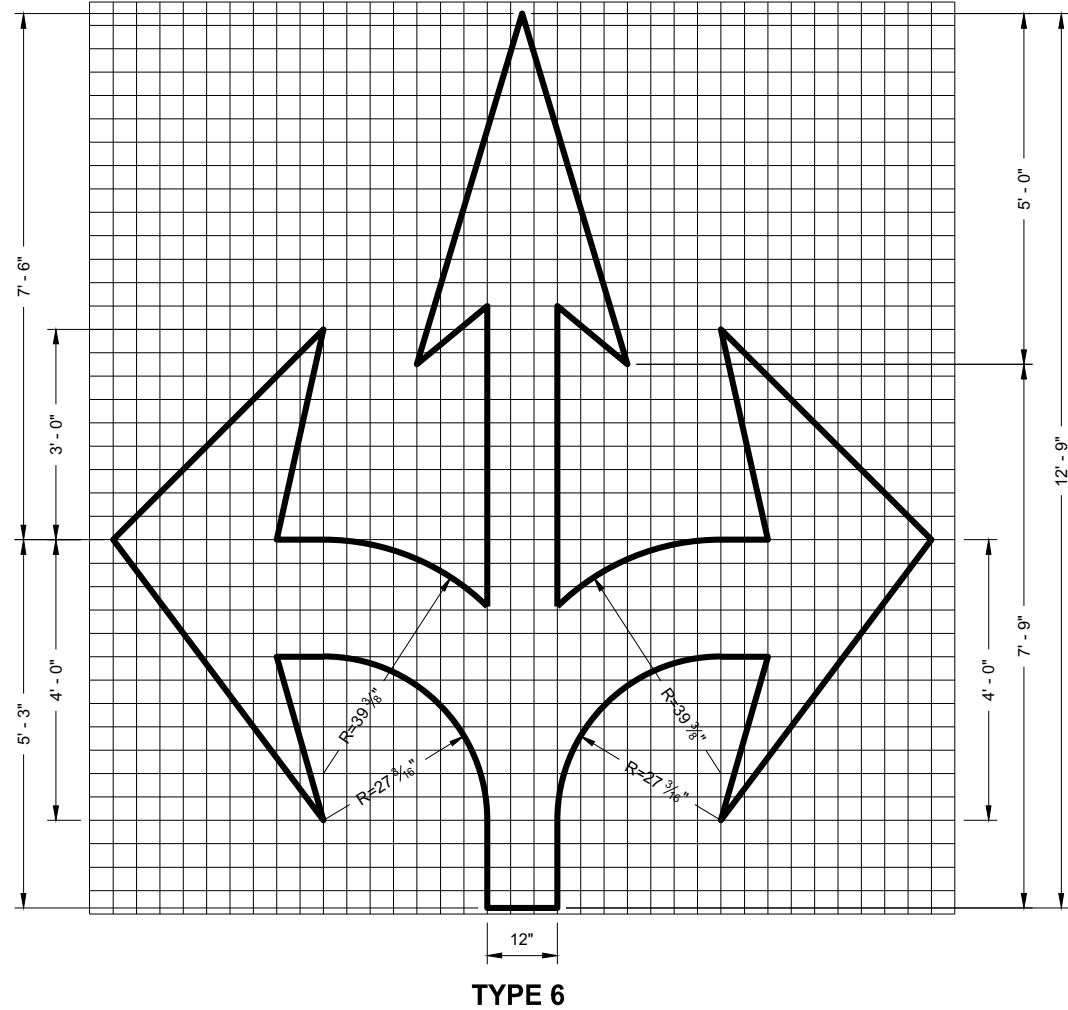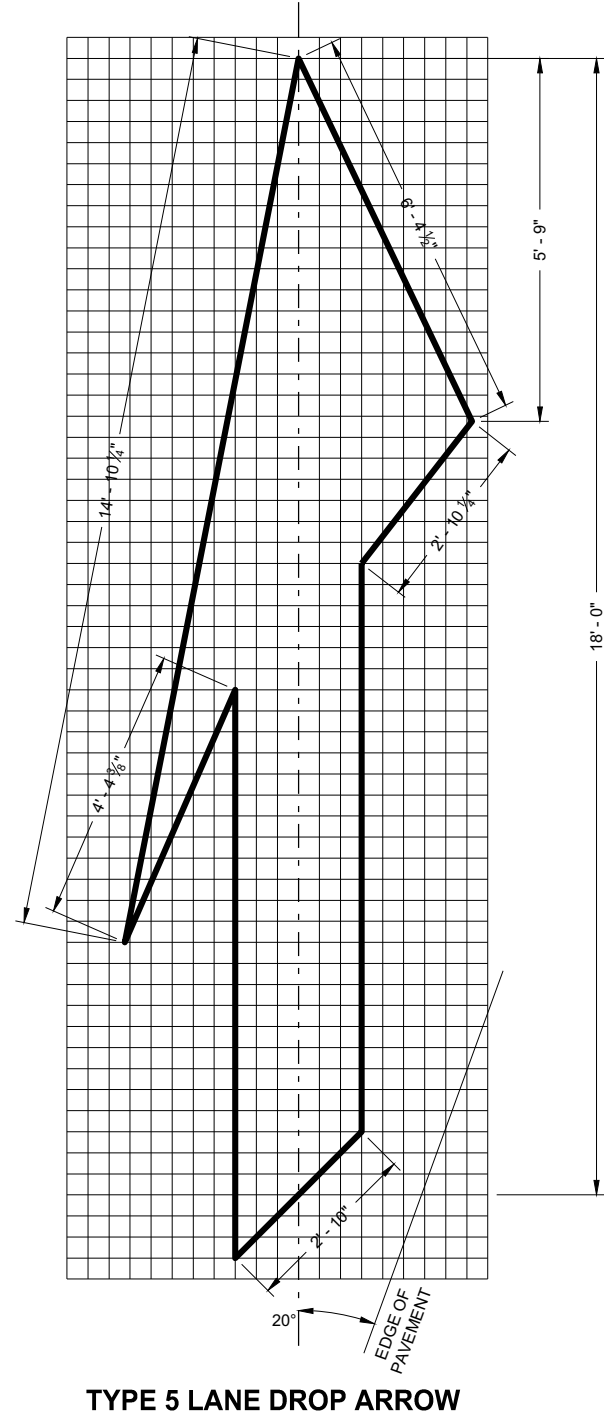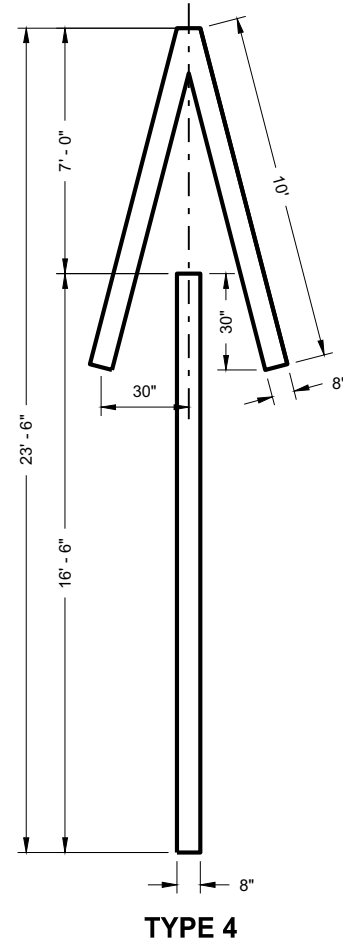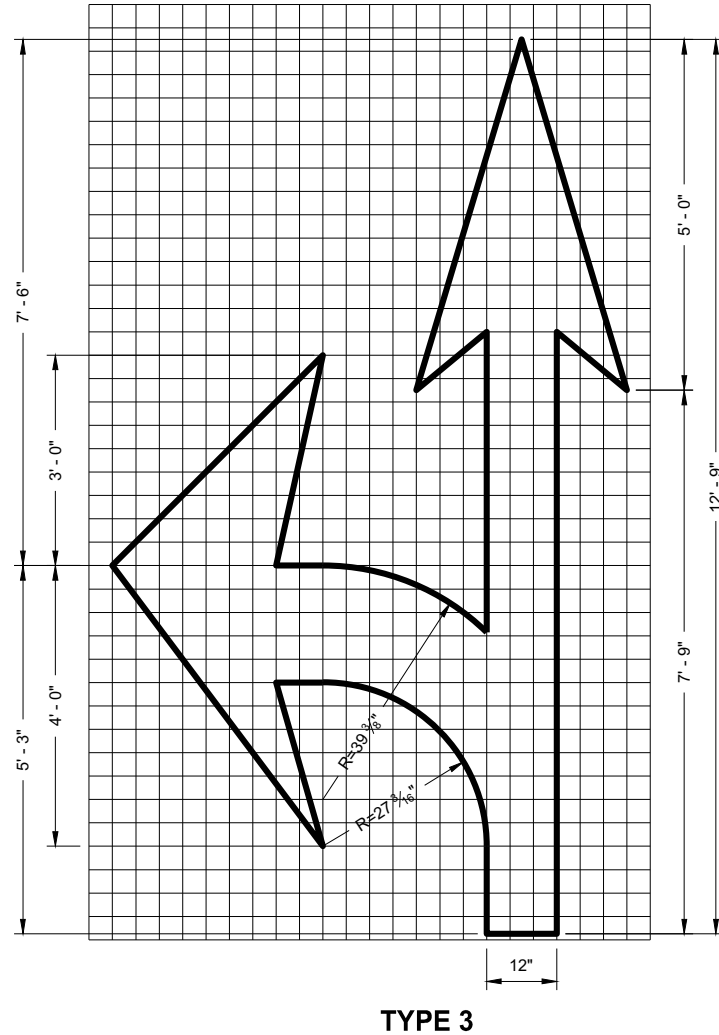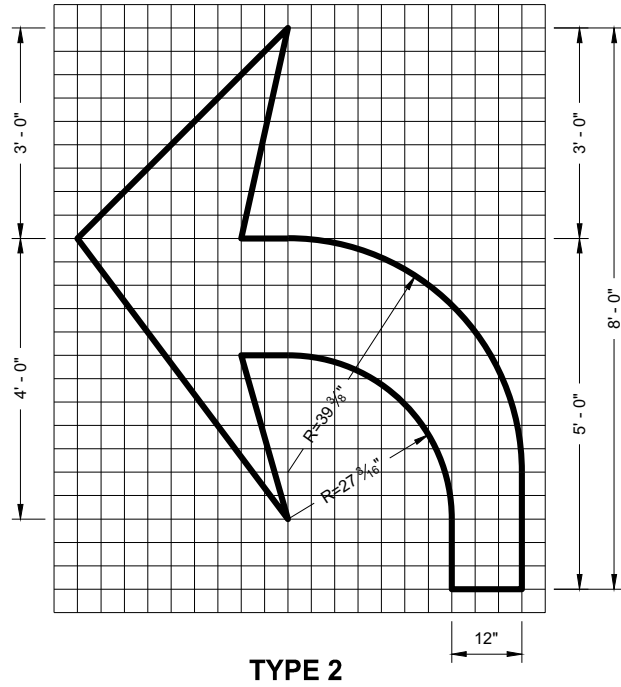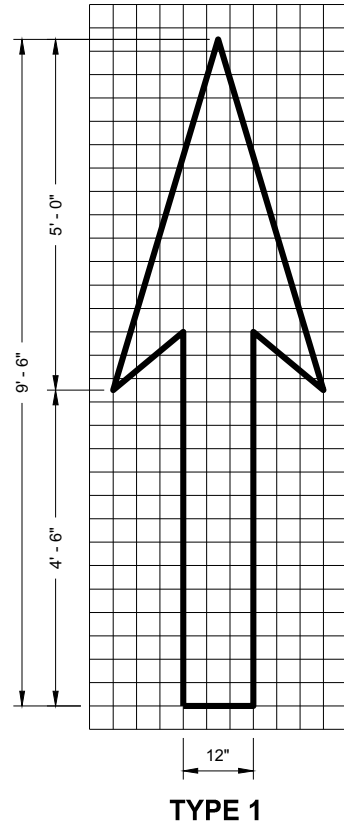


GENERAL NOTES

DETAILS OF INSTALLATION, MATERIALS AND WORKMANSHIP NOT SHOWN ON THIS DRAWING SHALL CONFORM TO THE PERTINENT REQUIREMENTS OF THE STANDARD SPECIFICATIONS AND APPLICABLE SPECIAL PROVISIONS.


PAVEMENT MARKING ARROWS

STATE OF WISCONSIN
DEPARTMENT OF TRANSPORTATION

APPROVED
November 2019 /S/ Matthew Rauch
DATE STATE SIGNING AND MAP ENGINEER 119
FHWA

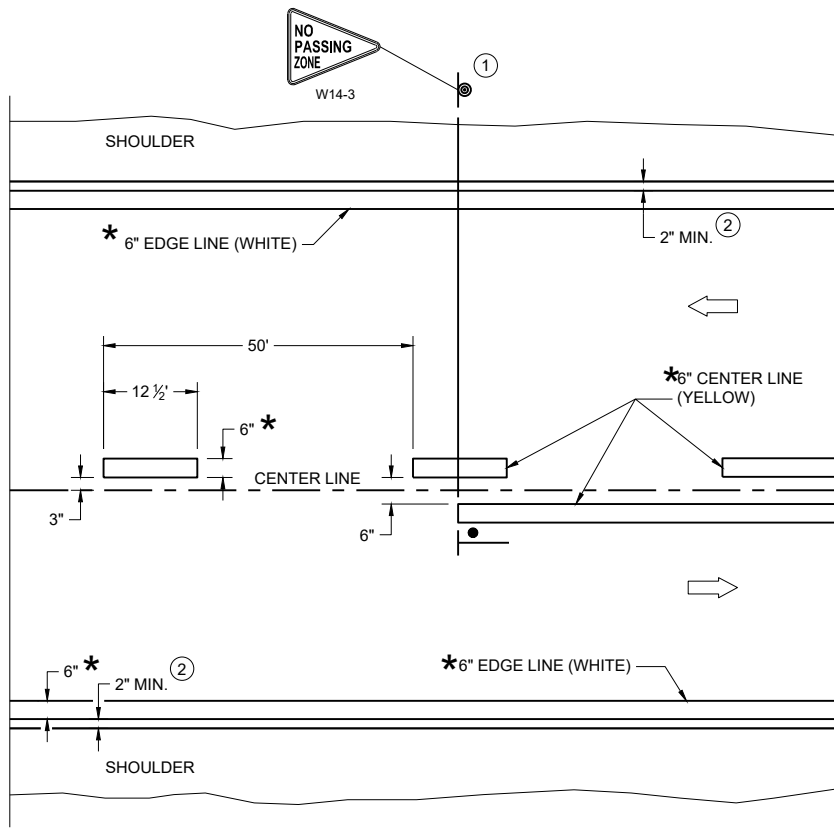

TWO WAY TRAFFIC

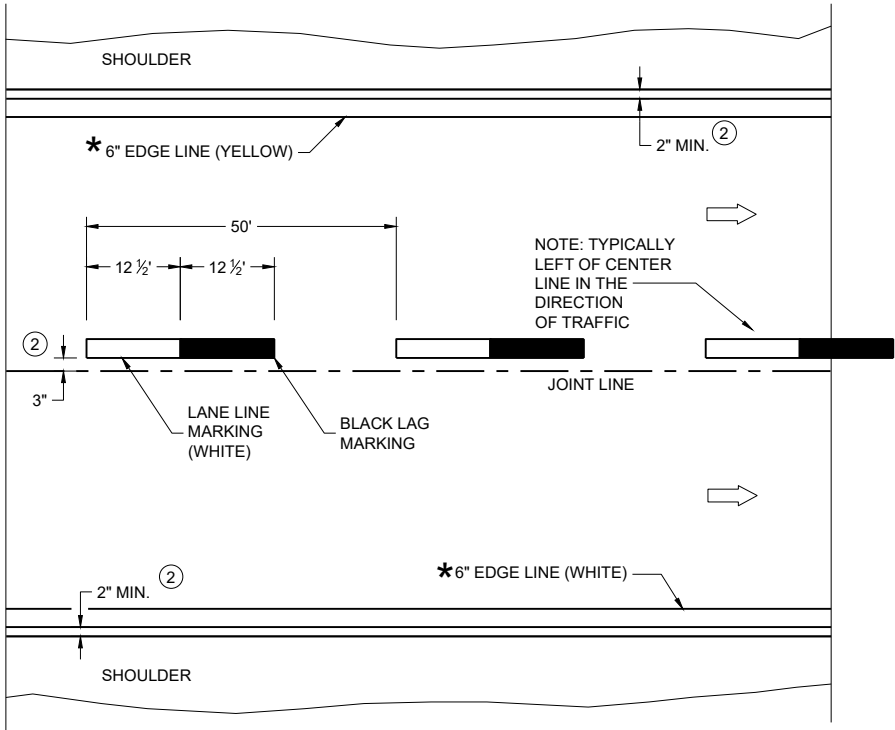

ONE WAY TRAFFIC

PERMANENT PAVEMENT MARKING

* CONFIRM MARKING LINE WIDTH WITH THE MISCELLANEOUS QUANTITIES

GENERAL NOTES


DETAILS OF CONSTRUCTION NOT SHOWN ON THIS DRAWING SHALL CONFORM TO STANDARD SPECIFICATIONS AND SPECIAL PROVISIONS.

- ① LOCATE THE NO PASSING ZONE W14-3 SIGN WITHIN 50 FEET OF THE "T" MARKING
- ② MEASURE FROM EDGE OF MARKING TO JOINT LINE. THIS DOES NOT INCLUDE SPACE NEEDED FOR GROOVING OPERATIONS.

LEGEND




- "T" MARKING
- SIGN ON PERMANENT SUPPORT
- DIRECTION OF TRAFFIC

PERMANENT LONGITUDINAL PAVEMENT MARKINGS	
STATE OF WISCONSIN DEPARTMENT OF TRANSPORTATION	
APPROVED May 2023 DATE	/S/ Jeannie Silver Statewide Pavement Marking Engineer
FHWA	120

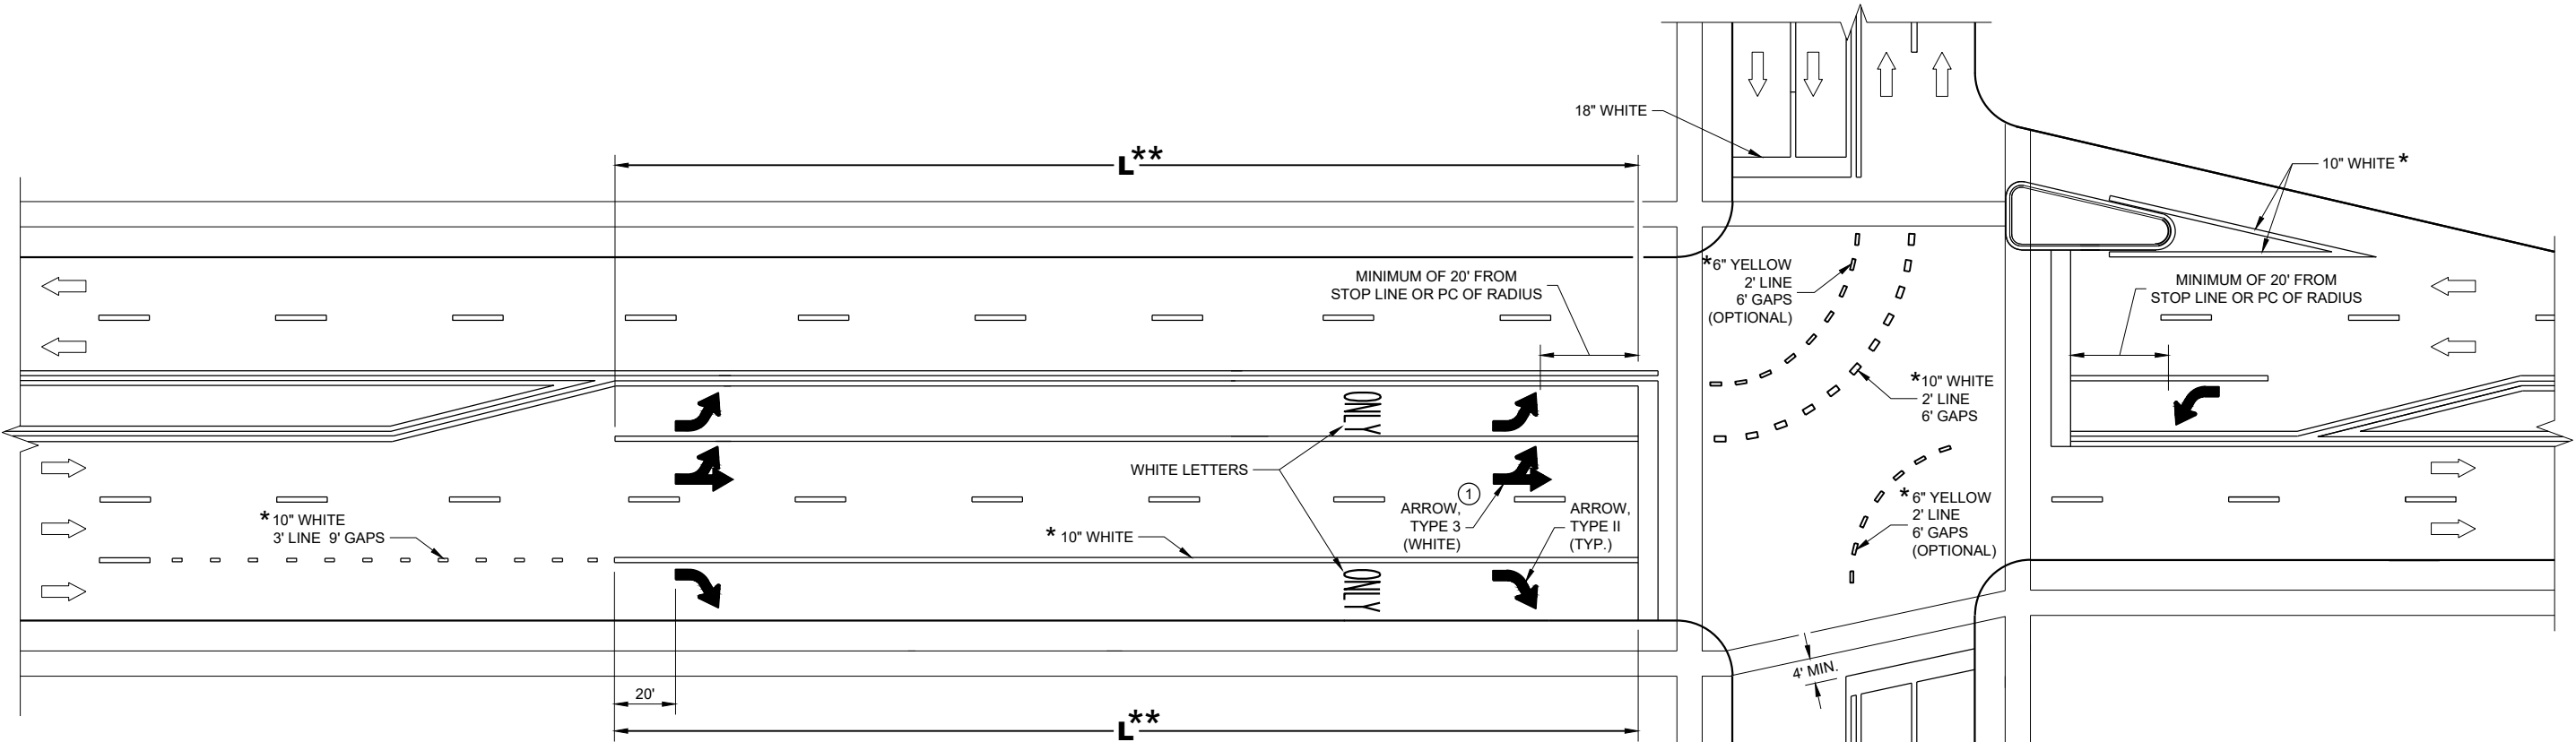

TURN LANE OPTIONS

LENGTH OF TURN BAY (**L**) OF 0 - 47' DOES NOT REQUIRE PAVEMENT MARKING ARROWS OR WORDS

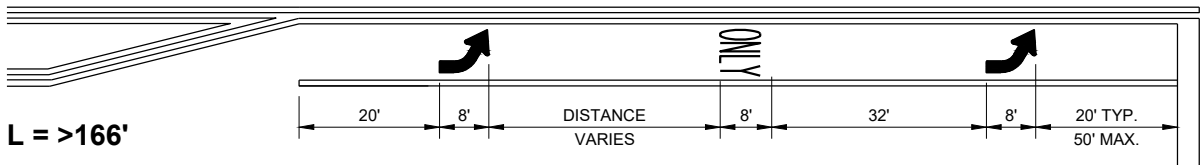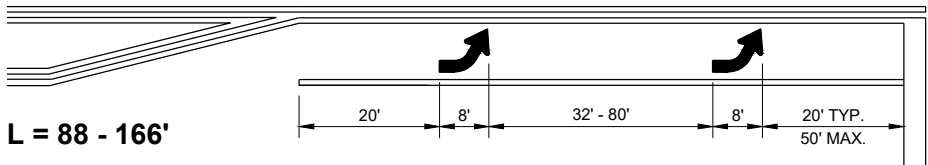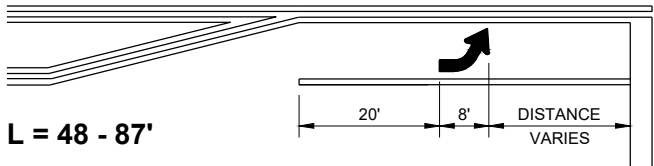

** (SEE TURN LANE OPTIONS FOR PLACEMENT OF PAVEMENT MARKING ARROWS AND WORDS)

GENERAL NOTES

① QUANTITY AND LOCATION OF TYPE 3 ARROWS ARE THE SAME AS THE TYPE II ARROWS IN THE ADJACENT TURN LANE. FOR TURN LANES WITH A PHYSICAL SEPARATION IN THE SAME DIRECTION OF TRAVEL, THE ARROWS AND "ONLY" MARKING MAY BE ELIMINATED.


➡ DIRECTION OF TRAFFIC

L = LENGTH OF TURN BAY


* CONFIRM MARKING LINE WIDTH WITH THE MISCELLANEOUS QUANTITIES

PAVEMENT MARKING
(TURN LANES)


STATE OF WISCONSIN
DEPARTMENT OF TRANSPORTATION 121

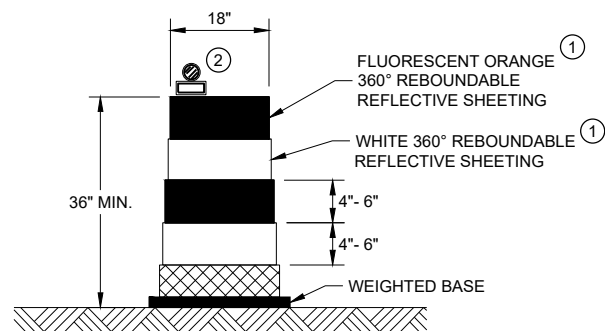


DRUM
BALLAST WIDTHS
RANGE FROM 24"-36"

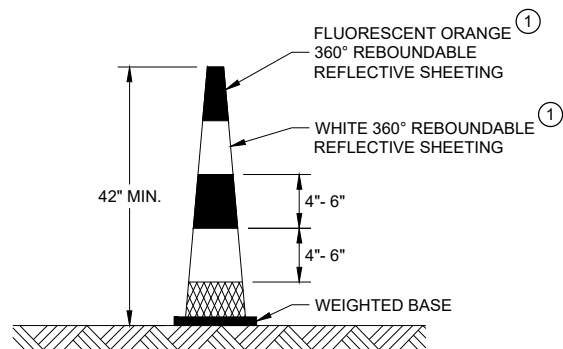


42" CONE
DO NOT USE IN TAPERS
½ SPACING OF DRUMS
BALLAST WIDTHS
RANGE FROM 14"-20"

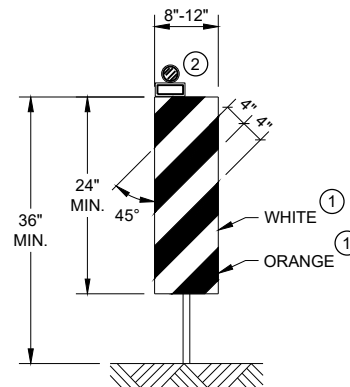

VERTICAL PANEL
THE STRIPES SHALL SLOPE DOWNWARD TO
THE TRAFFIC SIDE FOR CHANNELIZATION.

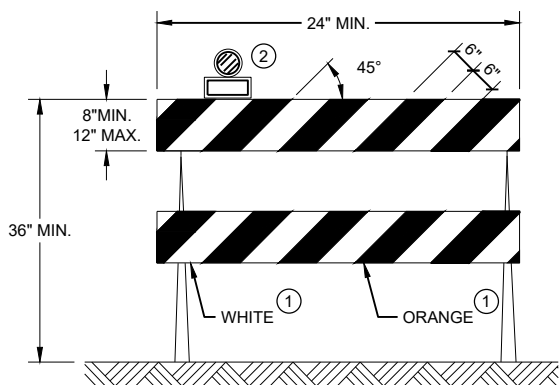

TYPE II BARRICADE
FOR RAILS LESS THAN 36" LONG, 4" WIDE STRIPES
MAY BE USED. ALL STRIPES SHALL SLOPE DOWNWARD
TO THE TRAFFIC SIDE FOR CHANNELIZATION.

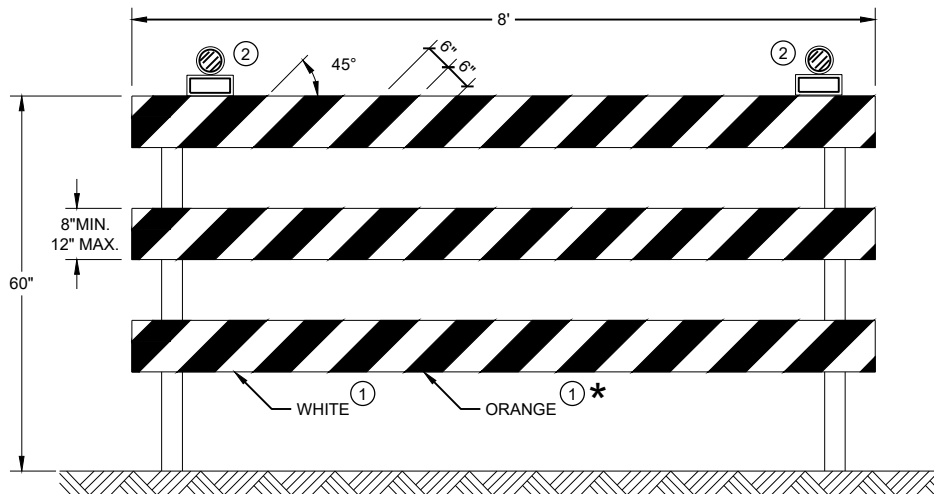

TYPE III BARRICADE
IF SIGN MOUNTED, DO NOT COVER MORE THAN 50% OF THE TOP
TWO RAILS OR 33% OF THE TOTAL AREA OF THE THREE RAILS.
* IF USED FOR A PERMANENT APPLICATION USE RED SHEETING.


GENERAL NOTES

- ① REFLECTIVE SHEETING SHALL FOLLOW THE REQUIREMENTS IN THE APPROVED PRODUCTS LISTING FOR SIGN SHEETING.
- ② LOCATION OF WARNING LIGHTS WHEN SHOWN ON THE PLAN.


**CHANNELIZING DEVICES
DRUMS, CONES, BARRICADES
AND VERTICAL PANELS**

STATE OF WISCONSIN
DEPARTMENT OF TRANSPORTATION


APPROVED
November 2022 /S/ Andrew Heidtke
DATE WORK ZONE ENGINEER 122
FHWA

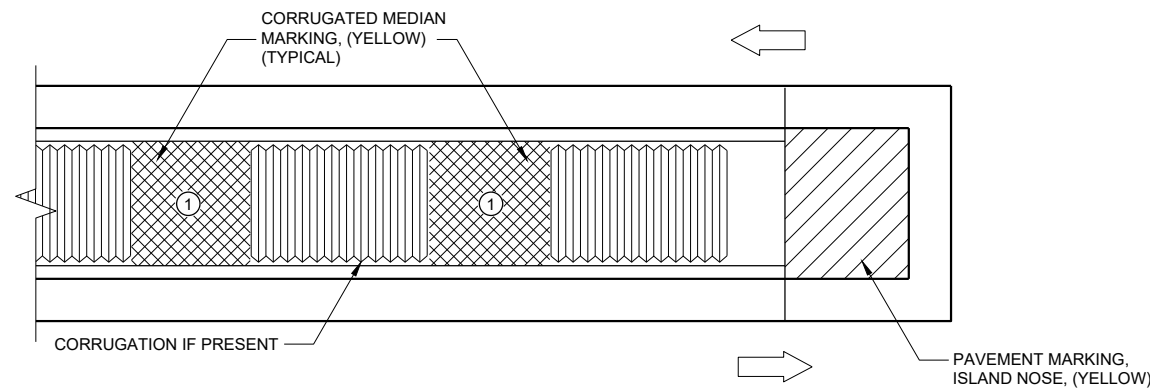

MEDIAN ISLAND WITH SQUARE BLUNT NOSE

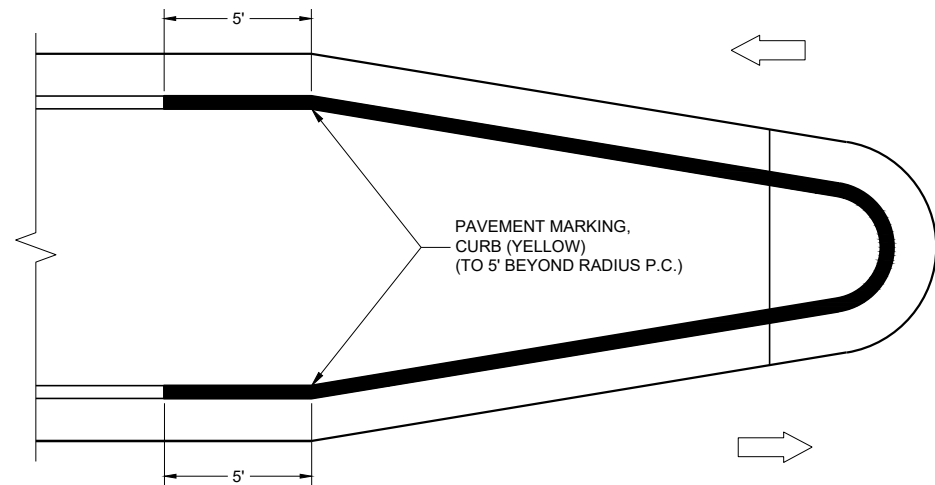

MEDIAN ISLAND WITH ROUND BLUNT NOSE

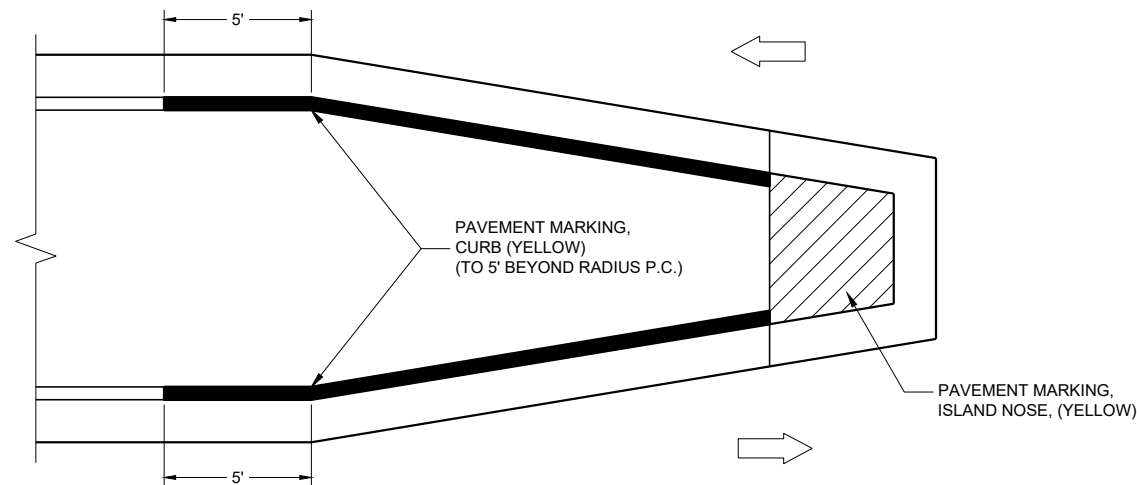

MEDIAN ISLAND WITH SLOPED NOSE

TYPICAL PLACEMENT OF
PAVEMENT MARKING ON MEDIAN ISLANDS

GENERAL NOTES


WHEN CONCRETE CORRUGATED MEDIAN IS CONSTRUCTED TO SEPARATE TRAFFIC OPERATING IN THE OPPOSING DIRECTION, YELLOW PAVEMENT MARKING SHALL BE APPLIED TO THE FLAT PORTION OF THE CONCRETE CORRUGATED MEDIAN. THE ITEM OF PAVEMENT MARKING, CONCRETE CORRUGATED MEDIAN, WILL BE MEASURED IN PLACE AND ACCEPTED IN ACCORDANCE WITH THE CONTRACT AND PAID FOR AT THE CONTRACT UNIT PRICE PER SQUARE FOOT.

- ① APPLY PAVEMENT MARKING TO THE FLAT PORTION OF CORRUGATED MEDIAN.

- ISLAND NOSE MARKING
- CURB MARKING
- CORRUGATED MEDIAN MARKING
- DIRECTION OF TRAVEL

PAVEMENT MARKINGS, MEDIAN ISLAND NOSE	
STATE OF WISCONSIN DEPARTMENT OF TRANSPORTATION	
APPROVED May 2023 DATE	/S/ Jeannie Silver ROADWAY STANDARDS DEVELOPMENT UNIT SUPERVISOR
FHWA	123

REQUIREMENTS FOR EDGE LINES		
POSTED SPEED	IS THERE CONTINUOUS LIGHTING?	
	YES	NO
≤ 30 MPH	NO	OPTIONAL
35 OR 40 MPH	OPTIONAL	RECOMMENDED
≥ 45 MPH	RECOMMENDED	REQUIRED

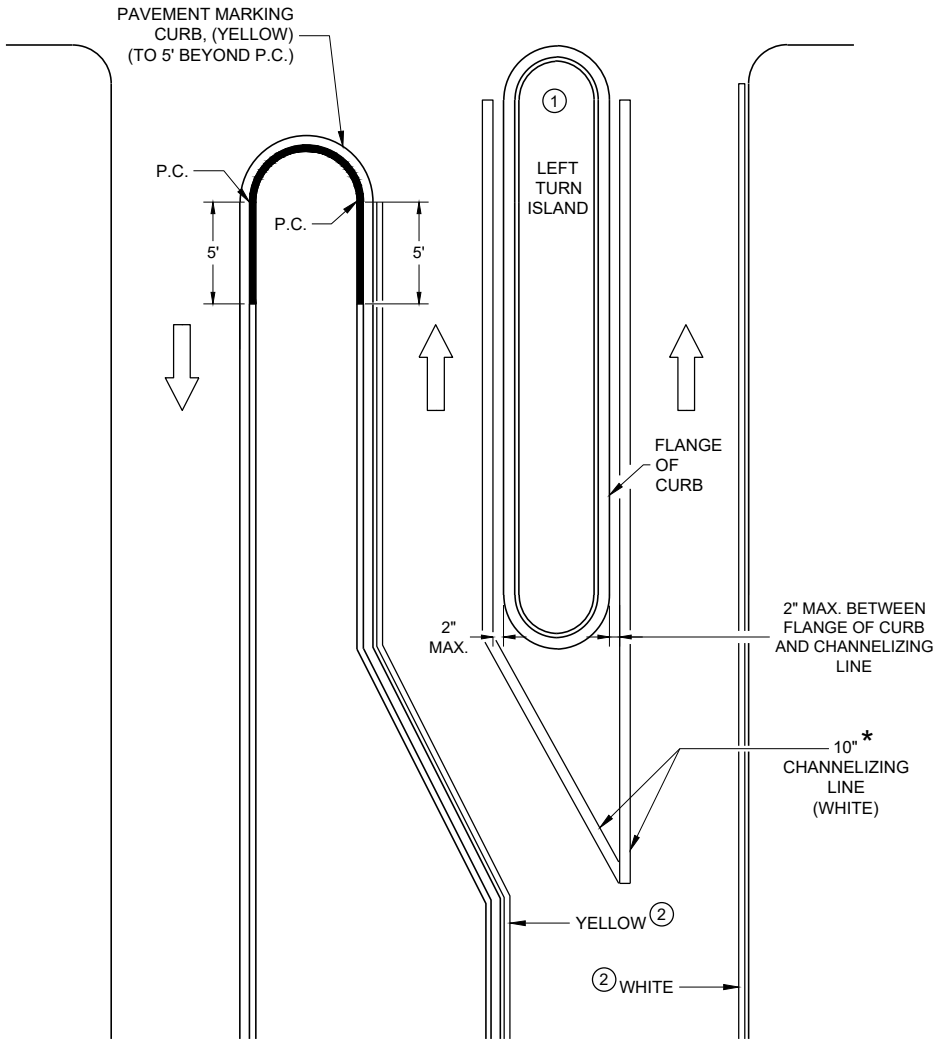

* CONFIRM MARKING LINE WIDTH WITH THE MISCELLANEOUS QUANTITIES


LEFT TURN & MEDIAN ISLAND

GENERAL NOTES

APPLIES TO ISLANDS AT LEFT TURNS AT ONE WAY ROADWAYS AS WELL.
SEE MISCELLANEOUS QUANTITIES FOR SIGN SIZE.

- ① MARK CURB NOSES YELLOW.
- ② MARK ACCORDING TO TABLE.

➡ DIRECTION OF TRAVEL

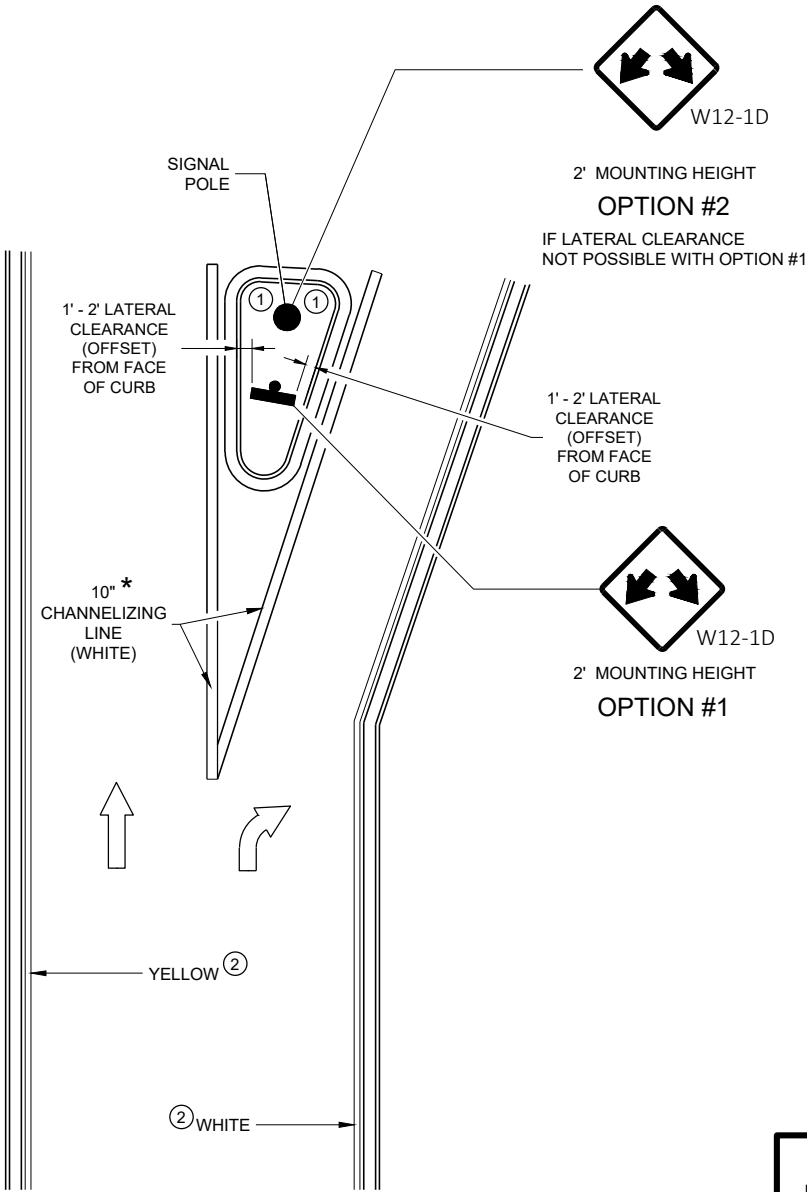

RIGHT TURN ISLAND


MEDIAN PAVEMENT MARKINGS, DOUBLE ARROW WARNING SIGN PLACEMENT

STATE OF WISCONSIN
DEPARTMENT OF TRANSPORTATION

APPROVED
May 2023
DATE

/S/ Jeannie Silver
ROADWAY STANDARDS DEVELOPMENT
UNIT SUPERVISOR

FHWA

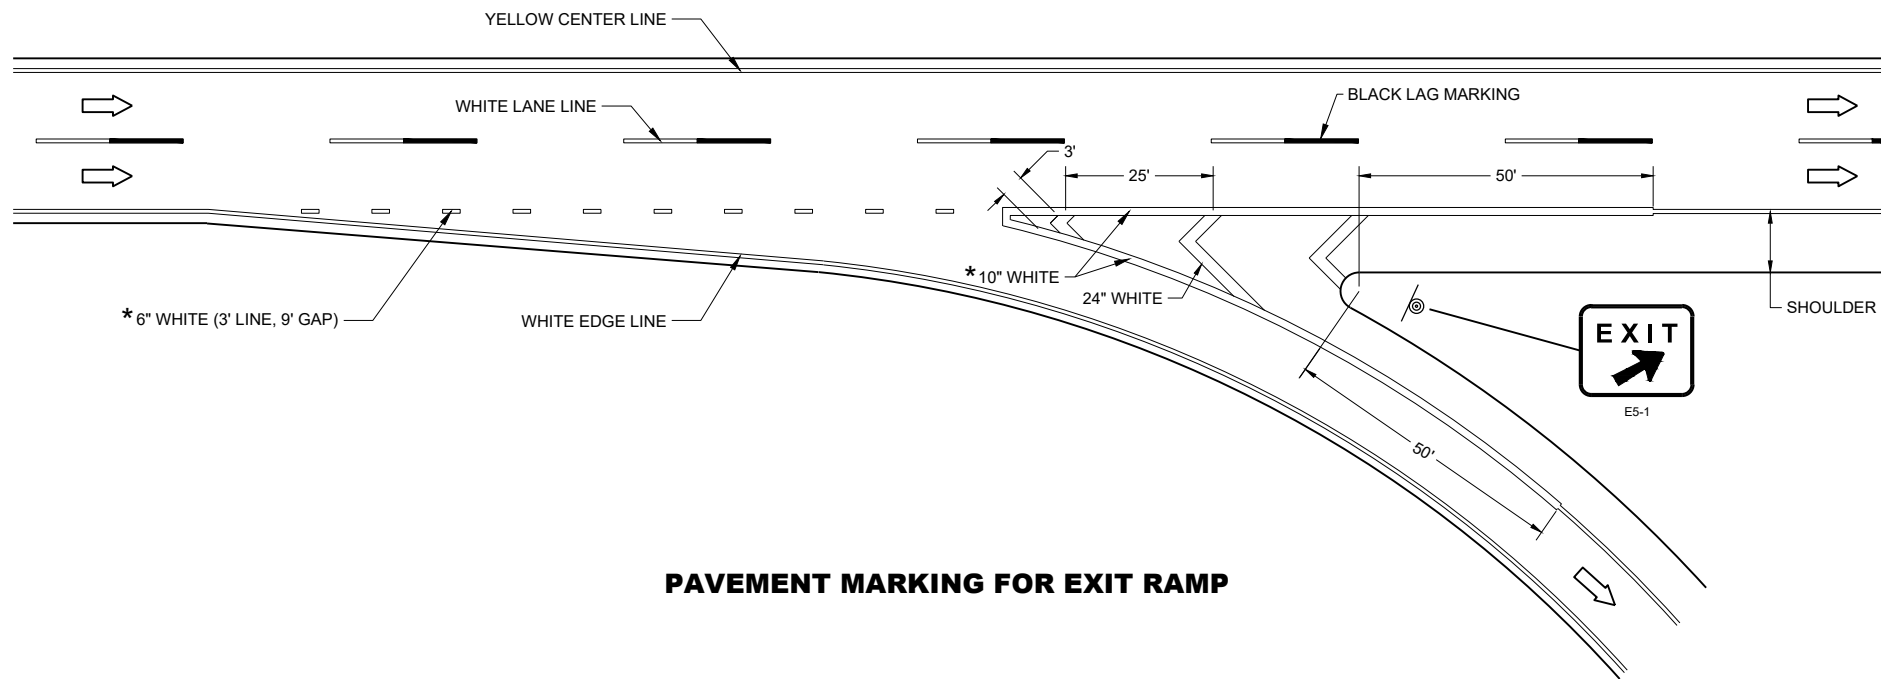

PAVEMENT MARKING FOR EXIT RAMP


GENERAL NOTES

PLACE GROOVE 3 INCHES LEFT OF JOINT.

LEGEND

- SIGN ON PERMANENT SUPPORT
- DIRECTION OF TRAVEL


* CONFIRM MARKING LINE WIDTH WITH THE MISCELLANEOUS QUANTITIES

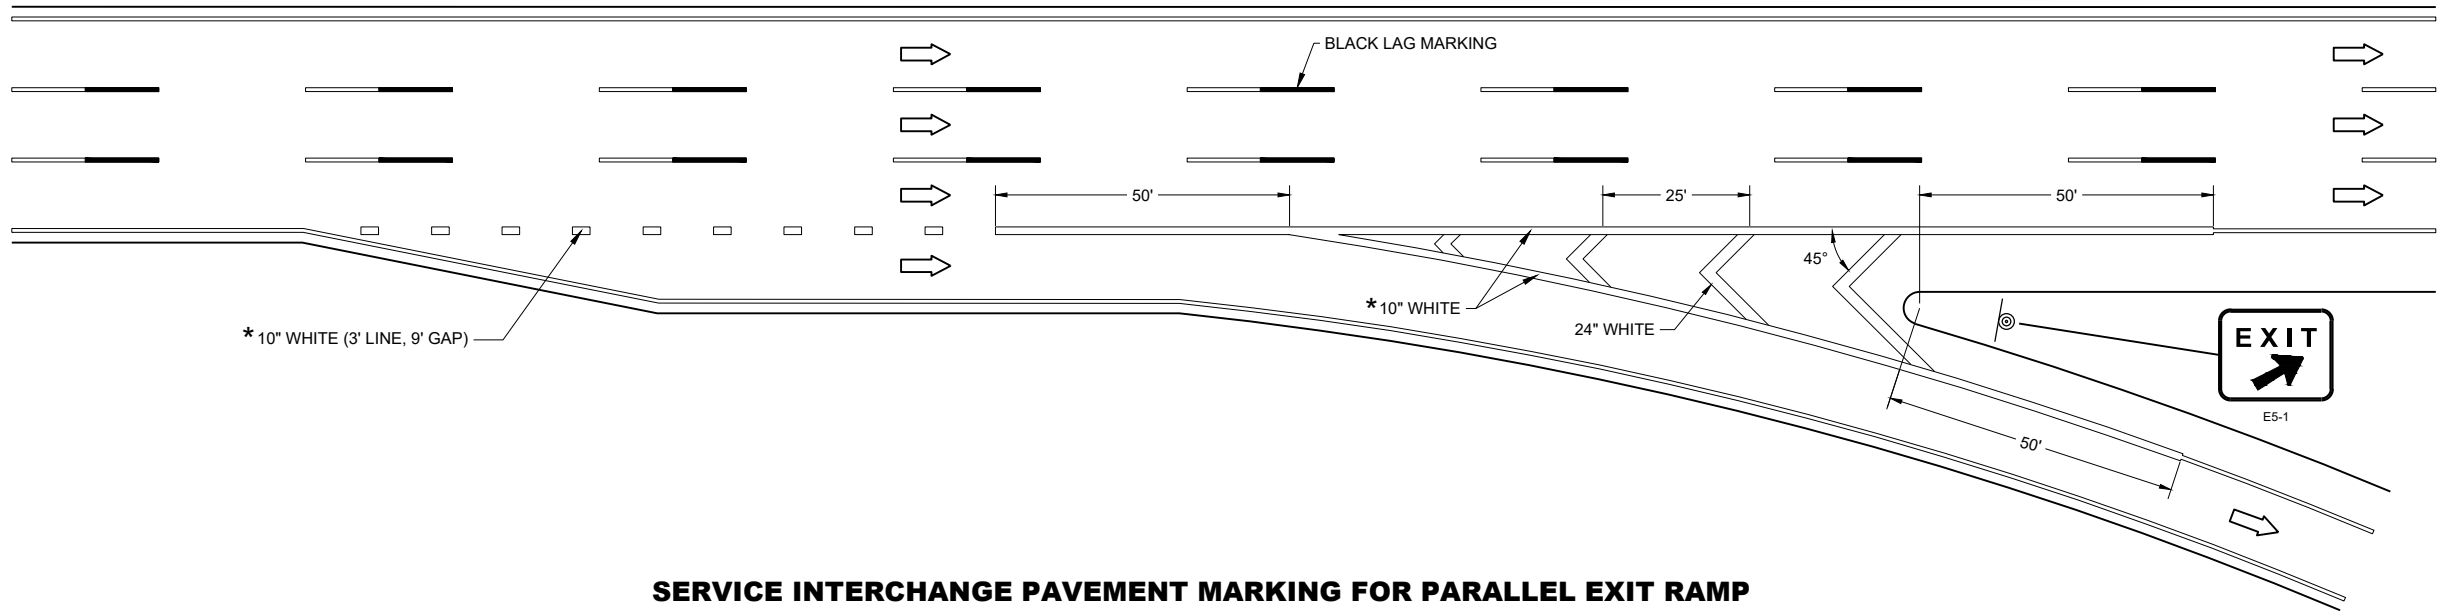


SERVICE INTERCHANGE PAVEMENT MARKING FOR PARALLEL EXIT RAMP

PAVEMENT MARKING,
EXIT RAMP AND
PARALLEL EXIT RAMP

STATE OF WISCONSIN
DEPARTMENT OF TRANSPORTATION

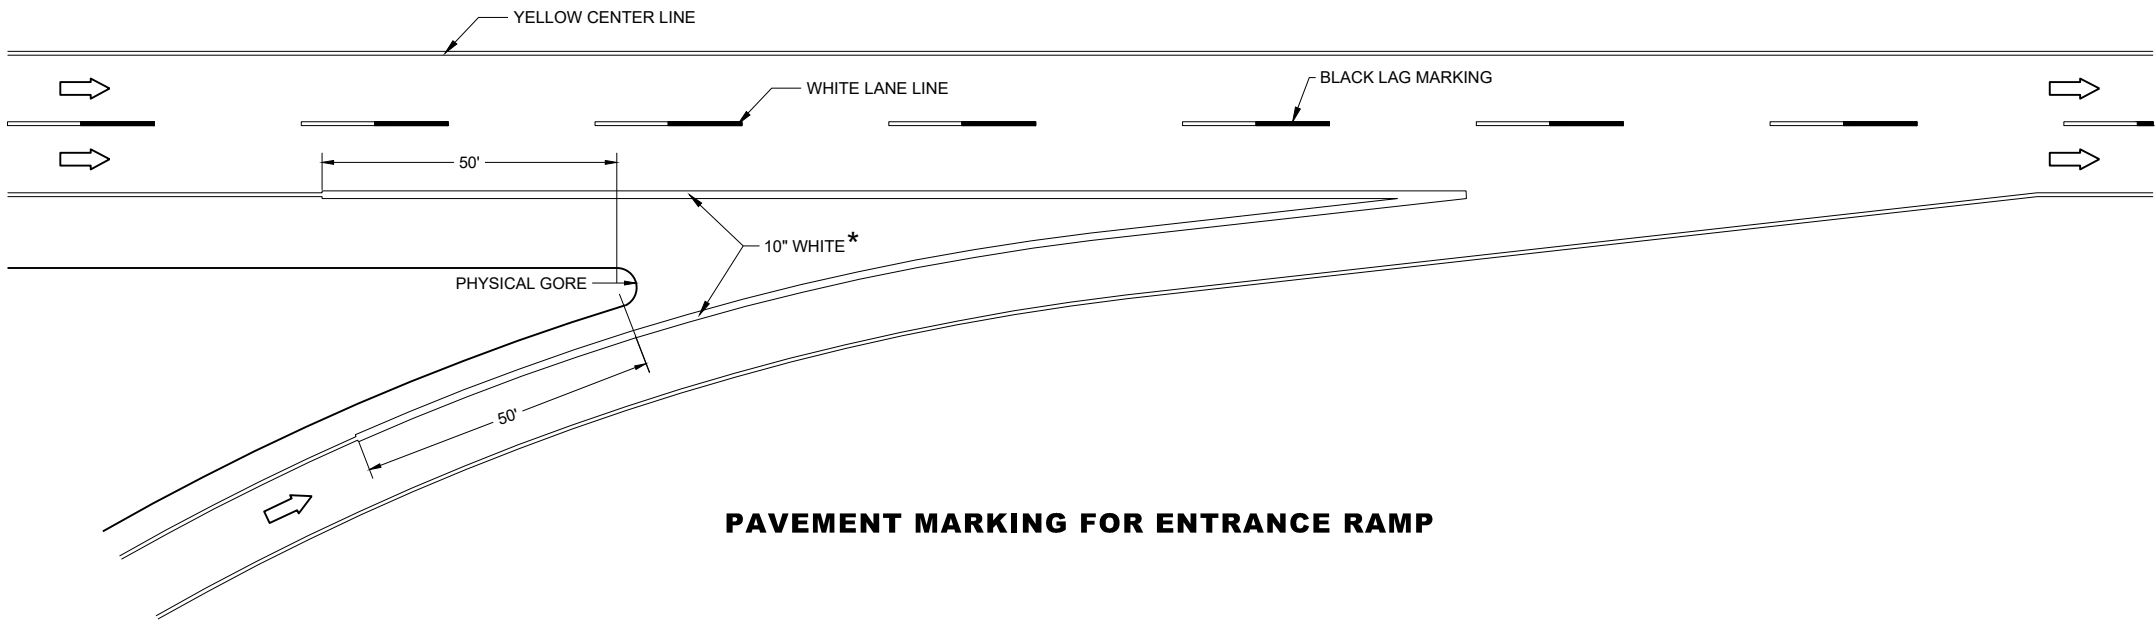

PAVEMENT MARKING FOR ENTRANCE RAMP

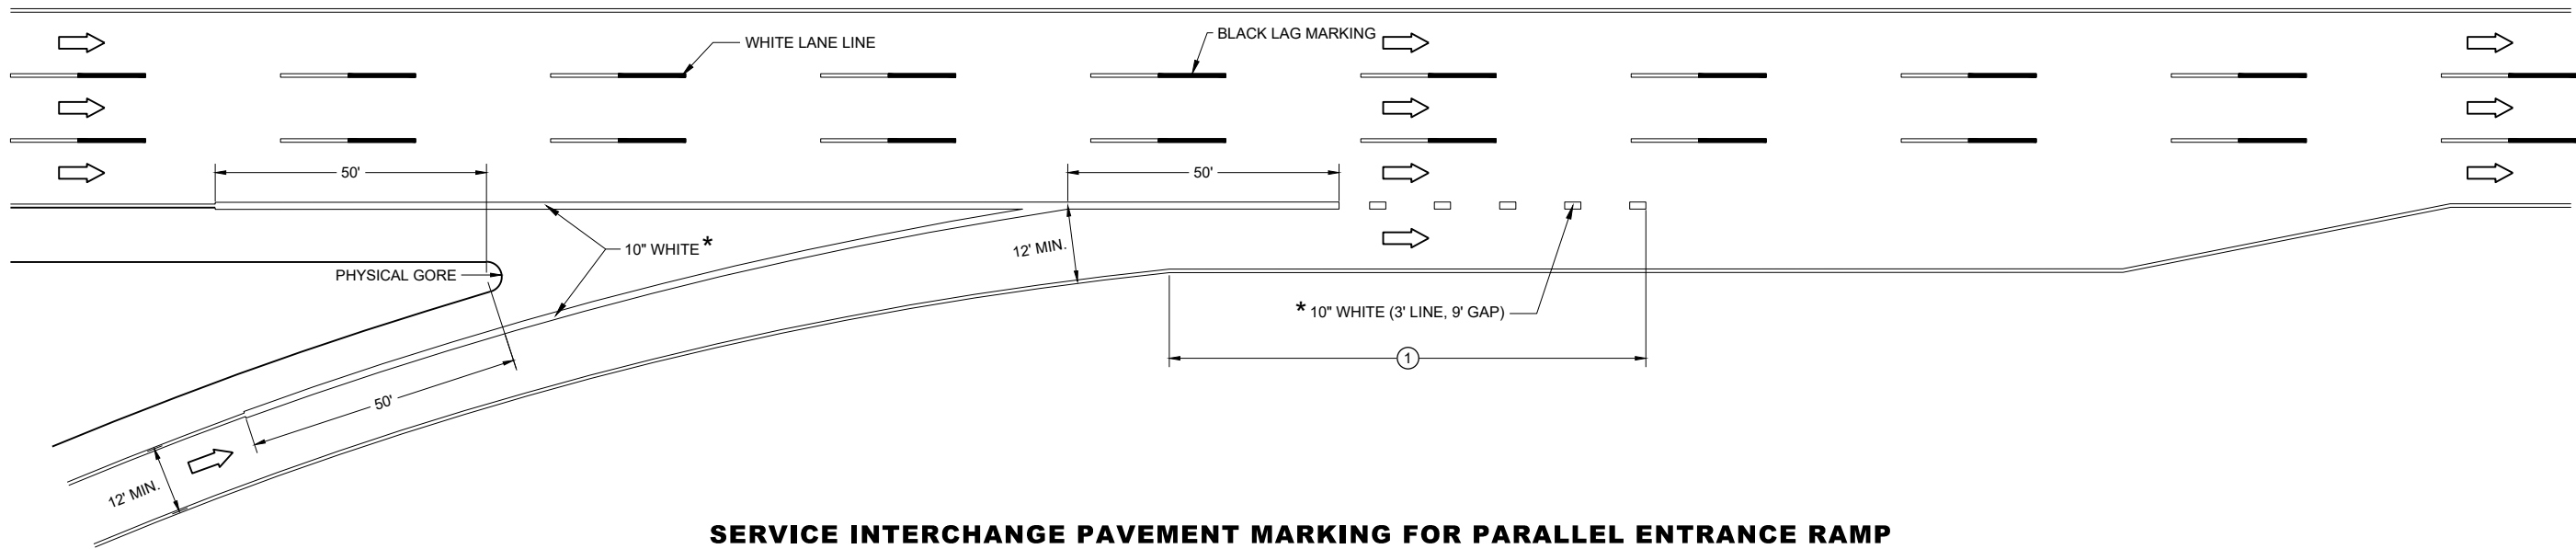

SERVICE INTERCHANGE PAVEMENT MARKING FOR PARALLEL ENTRANCE RAMP

GENERAL NOTES

PLACE GROOVE 3 INCHES LEFT OF JOINT.

① ½ LENGTH OF FULL WIDTH ACCELERATION LANE.


LEGEND

➡ DIRECTION OF TRAVEL


* CONFIRM MARKING LINE WIDTH WITH THE MISCELLANEOUS QUANTITIES

PAVEMENT MARKING,
ENTRANCE RAMP AND
PARALLEL ENTRANCE RAMP


STATE OF WISCONSIN
DEPARTMENT OF TRANSPORTATION

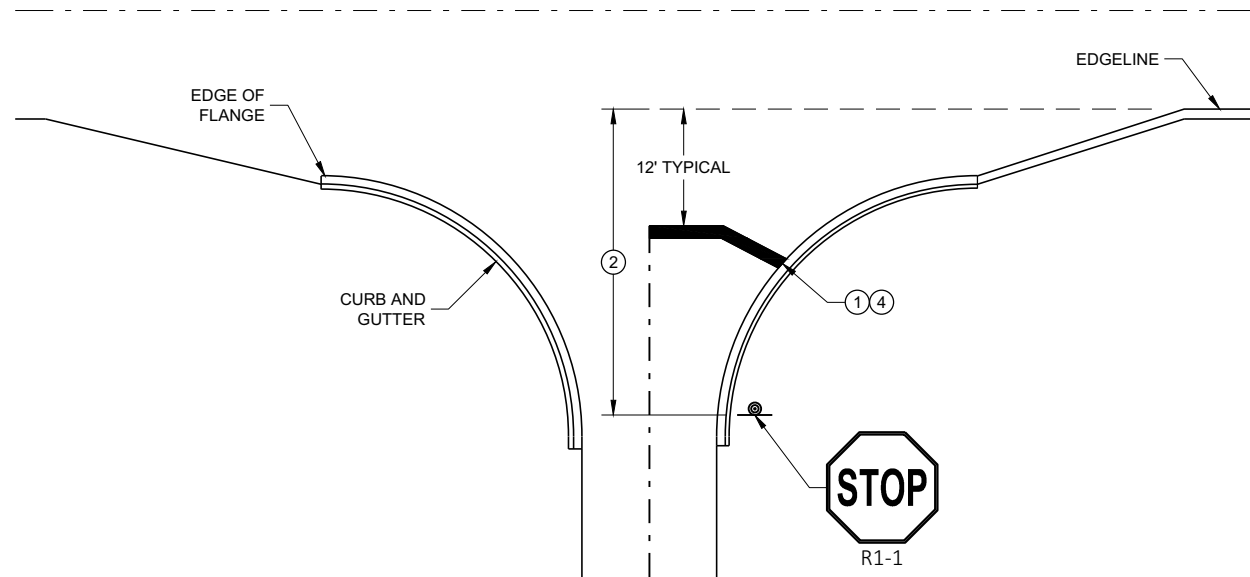


TYPICAL STOP LINE PAVEMENT MARKING
WITH CURB AND GUTTER

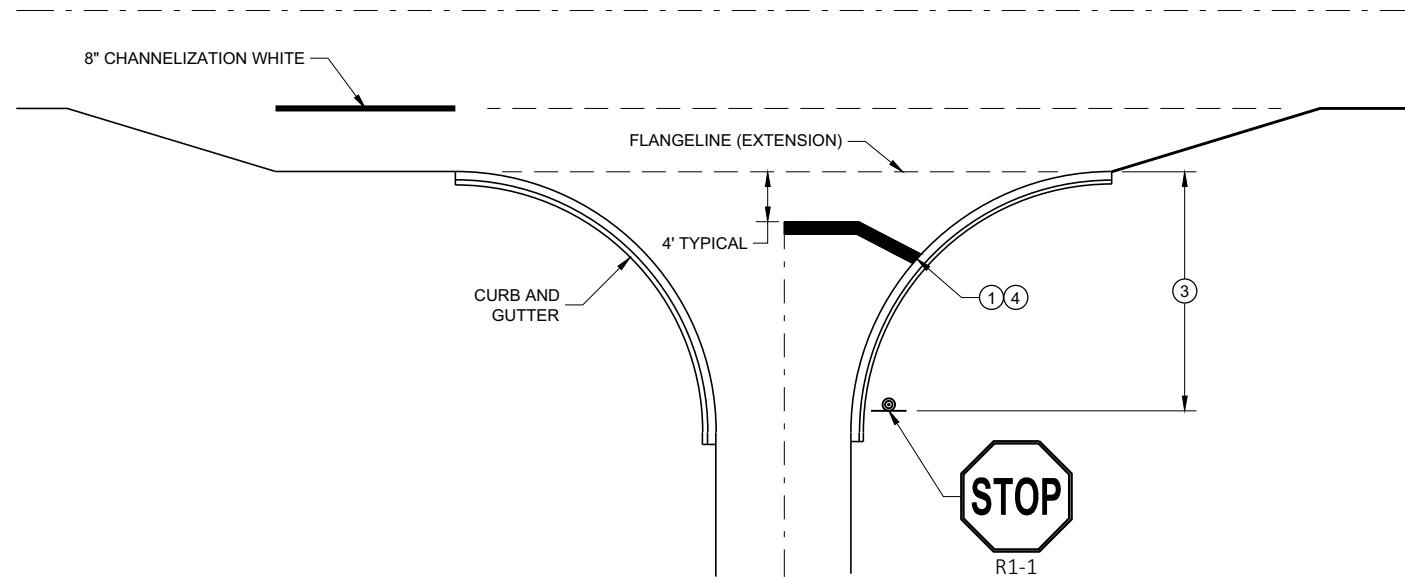

TYPICAL STOP LINE PAVEMENT MARKING
FOR SIDEROADS WITH RIGHT TURN LANE

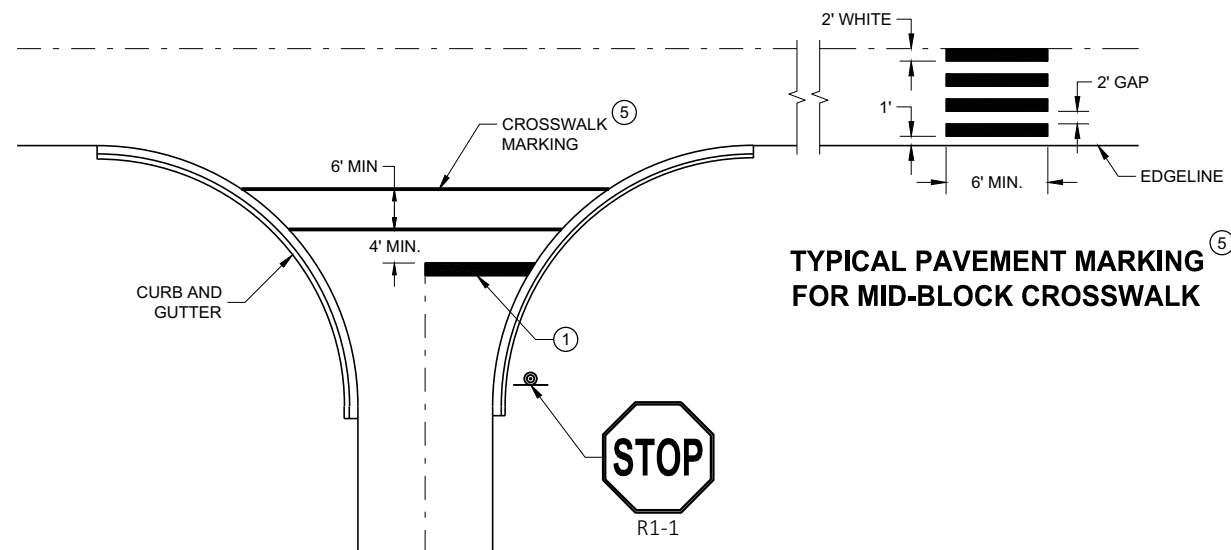

TYPICAL STOP LINE PAVEMENT MARKING FOR
SIDEROADS WITH CROSSWALK MARKING

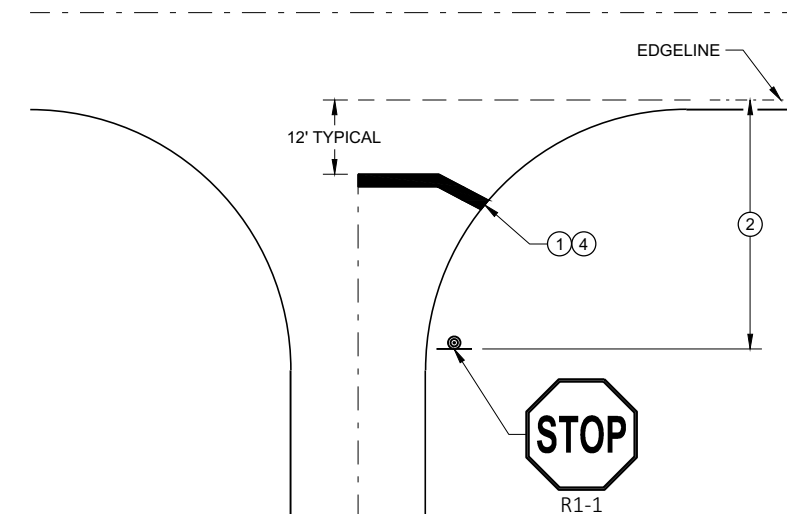

TYPICAL STOP LINE PAVEMENT MARKING
WITHOUT CURB AND GUTTER

GENERAL NOTES


STOP SIGN SHALL BE PLACED A MINIMUM OF 6 FEET TO A MAXIMUM OF 50 FEET FROM THE EDGE LINE LOCATION.

- ① 18-INCH STOP LINES MAY BE DELETED OR ADDED BY THE REGION MARKING ENGINEER BASED ON VISIBILITY AND SIGHT LINES.
- ② NO STOP LINE IS REQUIRED IF STOP SIGN IS LESS THAN OR EQUAL TO 40 FEET FROM THE EDGE LINE.
- ③ NO STOP LINE IS REQUIRED IF STOP SIGN IS LESS THAN OR EQUAL TO 30 FEET FROM THE FLANGELINE EXTENSION.
- ④ MOVE CLOSER TO THE EDGE OF TRAVEL LINE AS NEEDED FOR VISIBILITY AND SIGHT LINES (NO CLOSER THAN 4 FEET).
- ⑤ LADDER BAR CROSSWALKS SHOULD ONLY BE USED FOR MID BLOCK CROSSINGS. USE 2 - 6" TRANSVERSE LINES INSTEAD.

STOP LINE AND CROSSWALK PAVEMENT MARKING

STATE OF WISCONSIN
DEPARTMENT OF TRANSPORTATION

APPROVED
November 2019 /S/ Matthew Rauch
DATE STATE SIGNING AND MAP ENGINEER 127
FHWA

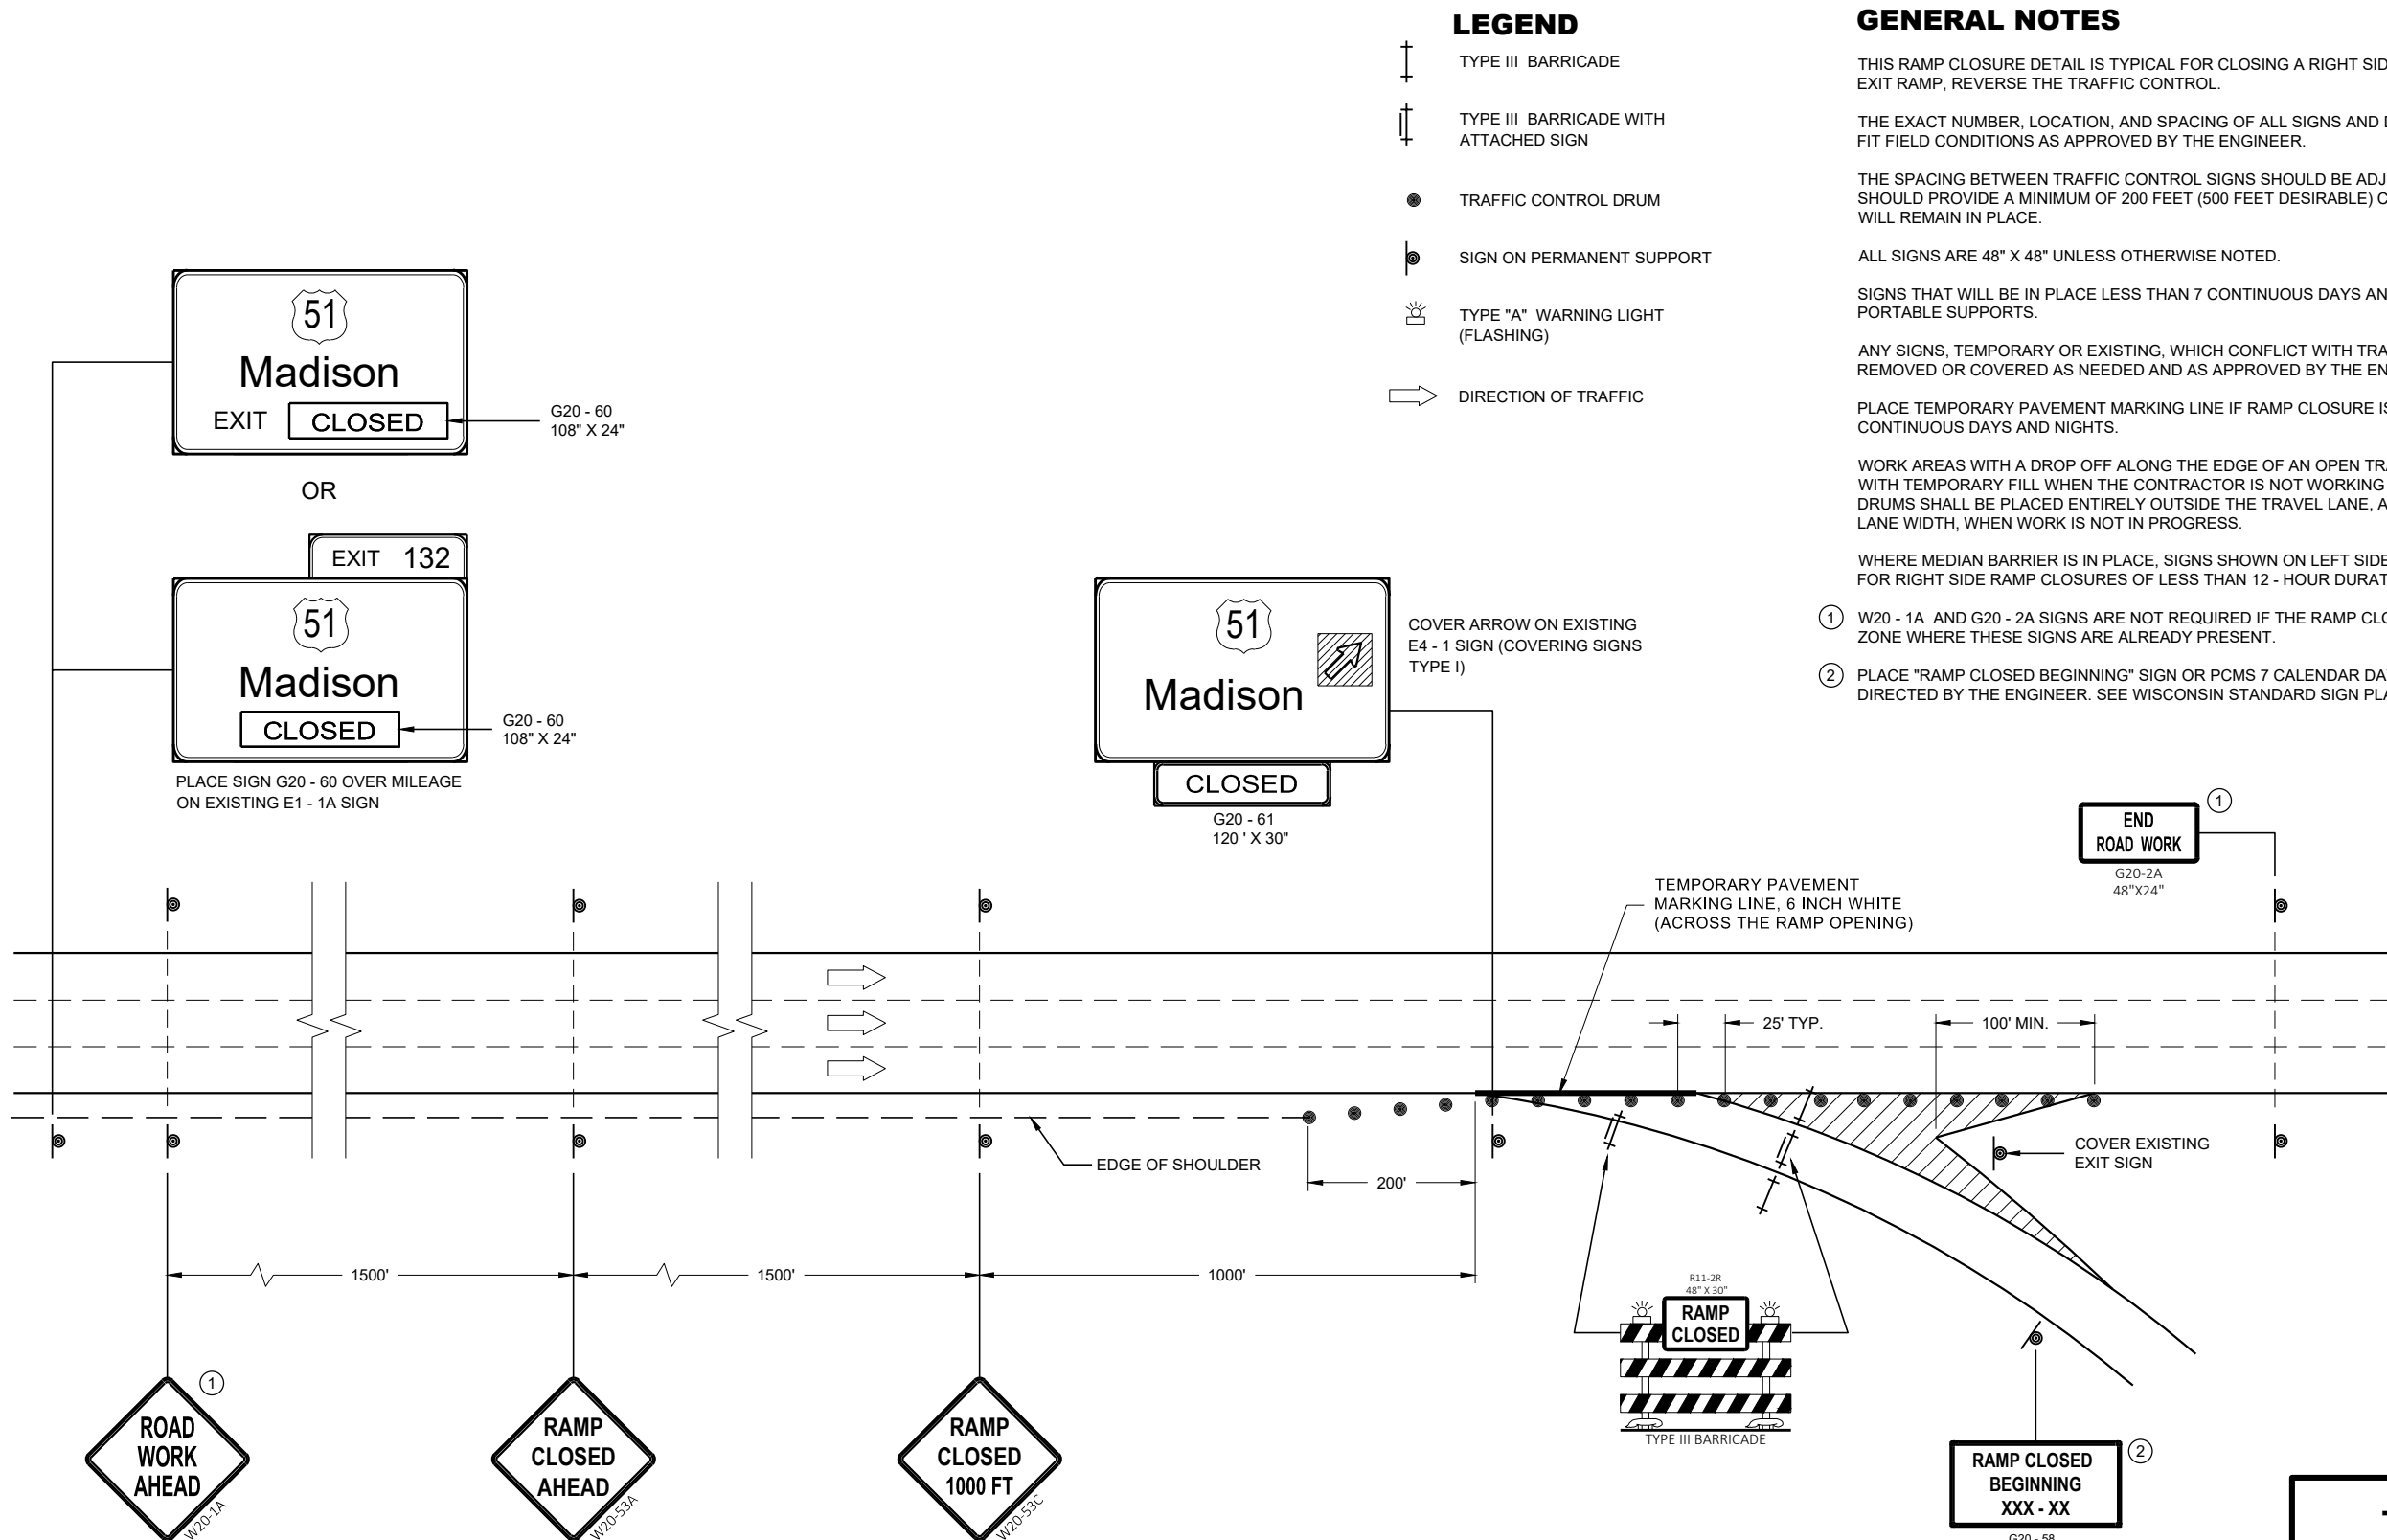

LEGEND

- TYPE III BARRICADE
- TYPE III BARRICADE WITH ATTACHED SIGN
- TRAFFIC CONTROL DRUM
- SIGN ON PERMANENT SUPPORT
- TYPE "A" WARNING LIGHT (FLASHING)
- DIRECTION OF TRAFFIC

GENERAL NOTES

- THIS RAMP CLOSURE DETAIL IS TYPICAL FOR CLOSING A RIGHT SIDE EXIT RAMP. FOR A LEFT SIDE EXIT RAMP, REVERSE THE TRAFFIC CONTROL.
- THE EXACT NUMBER, LOCATION, AND SPACING OF ALL SIGNS AND DEVICES SHALL BE ADJUSTED TO FIT FIELD CONDITIONS AS APPROVED BY THE ENGINEER.
- THE SPACING BETWEEN TRAFFIC CONTROL SIGNS SHOULD BE ADJUSTED TO NOT CONFLICT WITH AND SHOULD PROVIDE A MINIMUM OF 200 FEET (500 FEET DESIRABLE) CLEARANCE TO EXISTING SIGNS THAT WILL REMAIN IN PLACE.
- ALL SIGNS ARE 48" X 48" UNLESS OTHERWISE NOTED.
- SIGNS THAT WILL BE IN PLACE LESS THAN 7 CONTINUOUS DAYS AND NIGHTS MAY BE MOUNTED ON PORTABLE SUPPORTS.
- ANY SIGNS, TEMPORARY OR EXISTING, WHICH CONFLICT WITH TRAFFIC CONTROL "IN USE" SHALL BE REMOVED OR COVERED AS NEEDED AND AS APPROVED BY THE ENGINEER.
- PLACE TEMPORARY PAVEMENT MARKING LINE IF RAMP CLOSURE IS TO BE IN PLACE 4 OR MORE CONTINUOUS DAYS AND NIGHTS.
- WORK AREAS WITH A DROP OFF ALONG THE EDGE OF AN OPEN TRAVEL LANE SHALL BE LEVELED WITH TEMPORARY FILL WHEN THE CONTRACTOR IS NOT WORKING ADJACENT TO THE TRAVEL LANE. DRUMS SHALL BE PLACED ENTIRELY OUTSIDE THE TRAVEL LANE, ALLOWING THE FULL UNOBSTRUCTED LANE WIDTH, WHEN WORK IS NOT IN PROGRESS.
- WHERE MEDIAN BARRIER IS IN PLACE, SIGNS SHOWN ON LEFT SIDE OF ROADWAY MAY BE OMITTED FOR RIGHT SIDE RAMP CLOSURES OF LESS THAN 12 - HOUR DURATION.
- ① W20 - 1A AND G20 - 2A SIGNS ARE NOT REQUIRED IF THE RAMP CLOSURE IS WITHIN A LARGER WORK ZONE WHERE THESE SIGNS ARE ALREADY PRESENT.
- ② PLACE "RAMP CLOSED BEGINNING" SIGN OR PCMS 7 CALENDAR DAYS PRIOR TO CLOSURE OR AS DIRECTED BY THE ENGINEER. SEE WISCONSIN STANDARD SIGN PLATES FOR SIGN LAYOUT.

TRAFFIC CONTROL, EXIT RAMP CLOSURE

STATE OF WISCONSIN
DEPARTMENT OF TRANSPORTATION

APPROVED
May 2023
DATE

/S/ Andrew Heidtke
ROADWAY STANDARDS DEVELOPMENT ENGINEER

128

FHWA

LEGEND

-  SIGN ON PERMANENT SUPPORT
-  TRAFFIC CONTROL DRUM
-  TRAFFIC CONTROL DRUM WITH TYPE "C" STEADY BURN LIGHT
-  TYPE III BARRICADE WITH ATTACHED SIGN
-  TYPE "A" WARNING LIGHT (FLASHING)
-  FLASHING ARROW BOARD
-  DIRECTION OF TRAFFIC
-  REMOVE PAVEMENT MARKING (SEE GENERAL NOTES)
-  WORK AREA

GENERAL NOTES

FOR WORK ON ROADWAYS WITH SPEEDS GREATER THAN 45MPH, USE SDD 15D12.

THIS LANE CLOSURE DETAIL IS TYPICAL FOR CLOSING THE LEFT LANE. FOR A RIGHT LANE CLOSURE, REVERSE THE TRAFFIC CONTROL.

THIS DETAIL MAY BE USED FOR ROADWAYS WITH EITHER TWO OR THREE LANES IN EACH DIRECTION.

ALL SIGNS ARE 48"X48" UNLESS OTHERWISE NOTED. IF NECESSARY DUE TO SPACE CONSTRAINTS IN URBAN AREAS, 36"X 36" SIGNS MAY BE USED IF APPROVED BY REGIONAL TRAFFIC UNIT.

"WO" SIGN IS THE SAME AS "W" SIGN EXCEPT THE BACKGROUND IS ORANGE.

ANY SIGNS TEMPORARY OR EXISTING, WHICH CONFLICT WITH THE TRAFFIC CONTROL "IN USE" SHALL BE REMOVED OR COVERED AS NEEDED AND AS APPROVED BY THE ENGINEER. NO WARNING LIGHTS SHALL BE WORKING ON COVERED OR "DOWNED" SIGNS.

SIGNS THAT WILL BE IN PLACE LESS THAN 7 CONTINUOUS DAYS AND NIGHTS OR THAT WILL BE PLACED IN A CLOSED LANE MAY BE MOUNTED ON TEMPORARY SUPPORTS.

THE EXACT NUMBER, LOCATION, AND SPACING OF ALL SIGNS AND DEVICES SHALL BE ADJUSTED TO FIT FIELD CONDITIONS AS APPROVED BY THE ENGINEER.

THE SPACING BETWEEN TRAFFIC CONTROL SIGNS SHOULD BE ADJUSTED TO NOT CONFLICT WITH AND TO PROVIDE A MINIMUM OF 200 FEET (500' DESIRABLE) DISTANCE TO EXISTING SIGNS THAT WILL REMAIN IN PLACE

W20-1A, G20-1 AND G20-2A SIGNS ARE NOT REQUIRED IF THE LANE CLOSURE IS WITHIN A LARGER WORK ZONE WHERE THESE SIGNS ARE ALREADY PRESENT.

REMOVE PAVEMENT MARKINGS AND PLACE TEMPORARY PAVEMENT MARKING LINE IF LANE CLOSURE IS TO BE IN PLACE FOR 4 OR MORE CONTINUOUS DAYS AND NIGHTS.


CONSIDER GEOMETRICS WHEN LOCATING SIGNS AND ARROW BOARDS SO THE APPROACHING DRIVER HAS A CLEAR VIEW OF THE ARROW BOARDS AND LANE CLOSURE DRUMS FOR A MINIMUM 1500 FEET IN FRONT OF DRUMS.

BARRICADES IN A CLOSED LANE THAT MUST BE MOVED FOR A WORK OPERATION SHALL BE IMMEDIATELY REESTABLISHED UPON COMPLETION OF THE OPERATION, OR FOR CONTINUING OPERATIONS, AT THE END OF EACH WORKING DAY.

CHANNELIZING DEVICES PLACED ADJACENT TO WORK AREA SHALL BE PULLED BACK FROM THE TRAVEL LANE WHEN WORK IS NOT IN PROGRESS.

WARNING LIGHTS ARE NOT REQUIRED IF THE LANE CLOSURE IS A DAYTIME ONLY OPERATION.

- ① OMIT G20-1 SIGNS IF LENGTH OF WORK AREA IS 2 MILES OR LESS.
- ② WHERE THE SHOULDER OR TERRACE HAS INSUFFICIENT SPACE TO PLACE THE ARROW BOARD AS SHOWN, PLACE THE ARROW BOARD AT THE END OF THE TAPER.

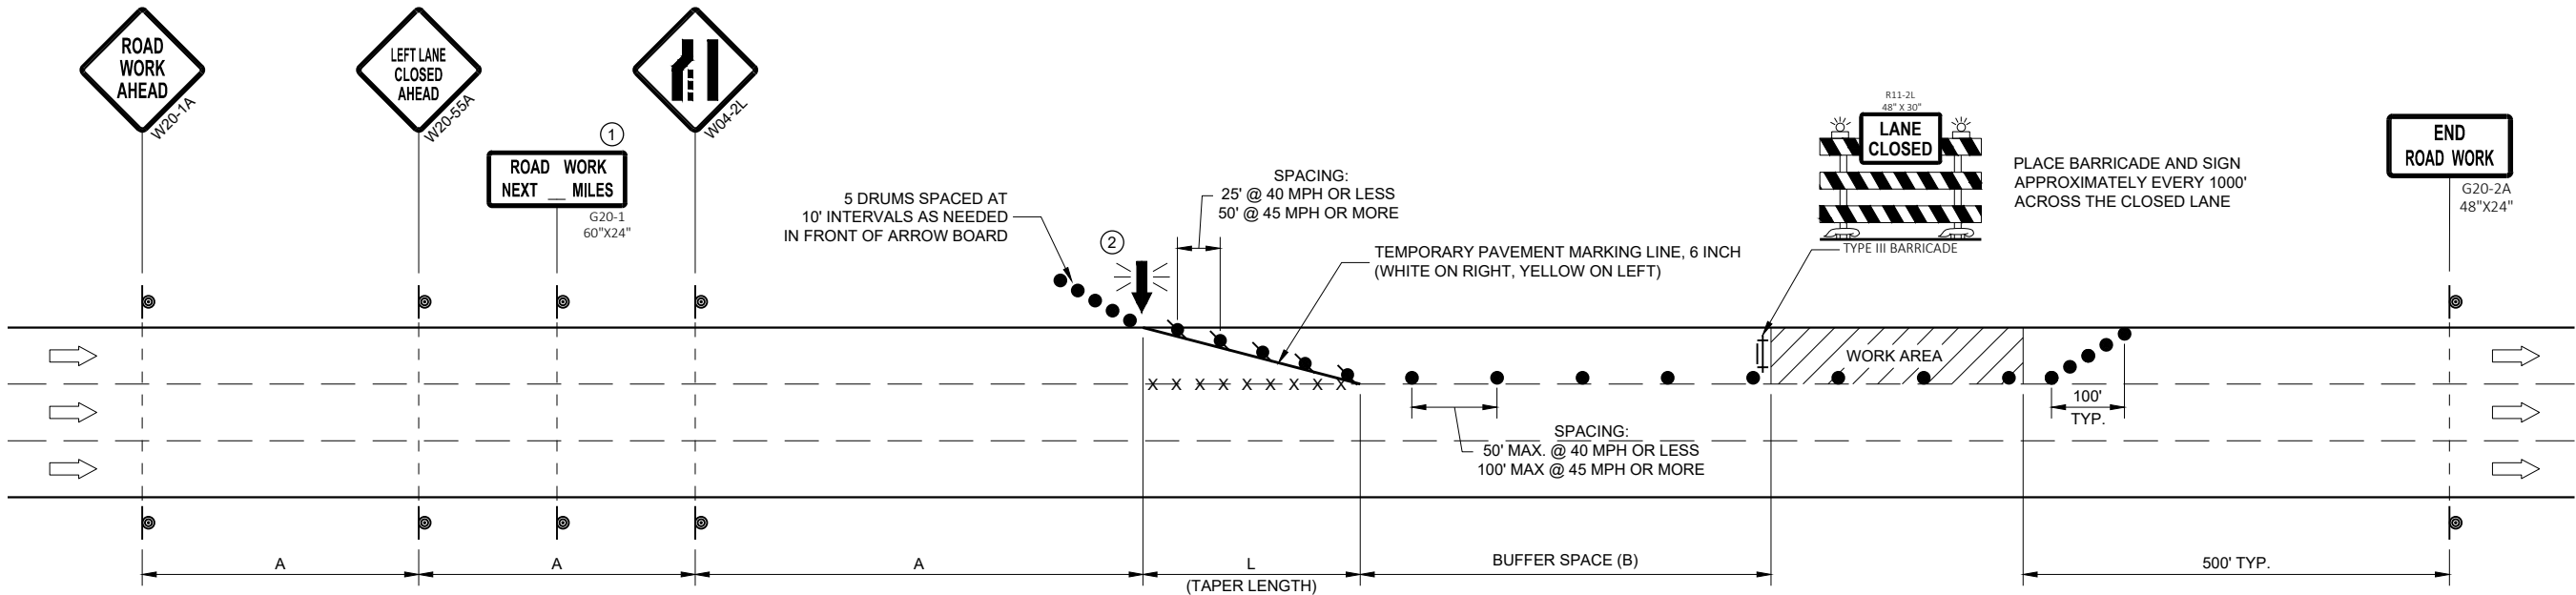


POSTED SPEED LIMIT PRIOR TO WORK STARTING (MPH)	ADVANCE WARNING SIGN SPACING (A) FEET	TAPER LENGTH (12 FT. LANE) (L) FEET	BUFFER SPACE (B) FEET
25	200'	125'	55'
30	200'	180'	85'
35	350'	245'	120'
40	350'	320'	170'
45	500'	540'	220'

TRAFFIC CONTROL, SINGLE LANE CLOSURE, DIVIDED NON-FREEWAY/EXPRESSWAY

STATE OF WISCONSIN
DEPARTMENT OF TRANSPORTATION

APPROVED
May 2023 /S/ Andrew Heidtke
DATE WORK ZONE ENGINEER 129

FHWA

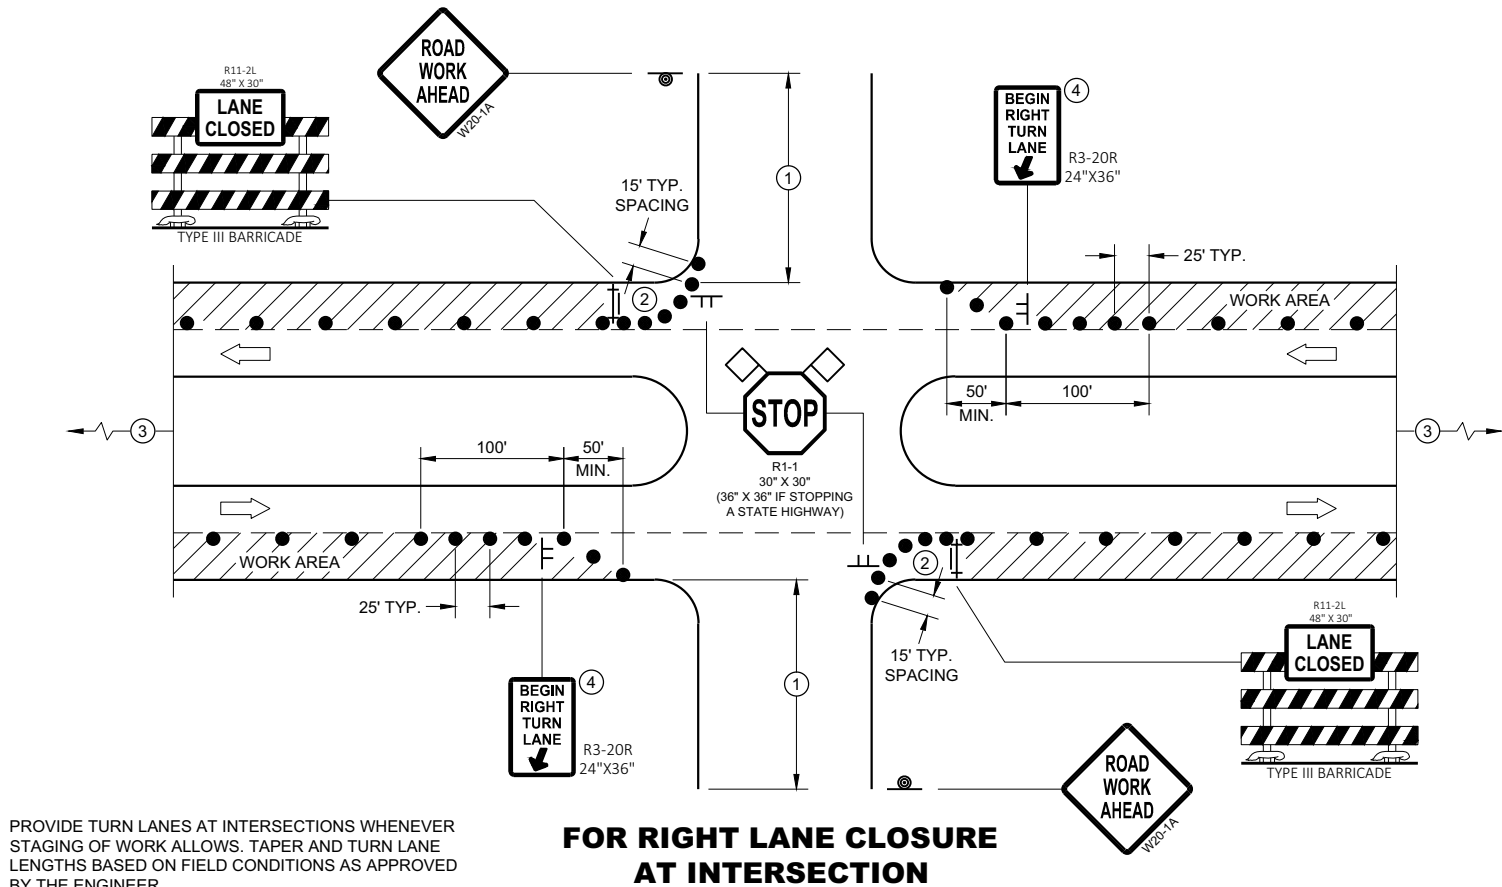

GENERAL NOTES

ALL SIGNS ARE 48"X48" UNLESS OTHERWISE NOTED. IF NECESSARY DUE TO SPACE CONSTRAINTS IN URBAN AREAS, 36" X 36" MAY BE USED IF APPROVED BY THE DISTRICT TRAFFIC UNIT.

"WO" SIGN IS THE SAME AS "W" SIGN EXCEPT THE BACKGROUND IS ORANGE.

ANY SIGNS TEMPORARY OR EXISTING, WHICH CONFLICT WITH THE TRAFFIC CONTROL "IN USE" SHALL BE REMOVED OR COVERED AS NEEDED AND AS APPROVED BY THE ENGINEER. NO WARNING LIGHTS SHALL BE WORKING ON COVERED OR "DOWNED" SIGNS.

THE EXACT NUMBER, LOCATION, AND SPACING OF ALL SIGNS AND DEVICES SHALL BE ADJUSTED TO FIT FIELD CONDITIONS AS APPROVED BY THE ENGINEER.

THE SPACING BETWEEN TRAFFIC CONTROL SIGNS SHOULD BE ADJUSTED TO NOT CONFLICT WITH AND TO PROVIDE A MINIMUM OF 200 FEET (500' DESIRABLE) DISTANCE TO EXISTING SIGNS THAT WILL REMAIN IN PLACE


SIGN LAYOUTS SHALL BE IN ACCORDANCE WITH THE FHWA'S MANUAL OF STANDARD HIGHWAY SIGNS OR THE WISCONSIN STANDARD SIGN PLATES.

SIGNS THAT WILL REMAIN IN PLACE LESS THAN 7 CONTINUOUS DAYS AND NIGHTS OR THAT WILL BE PLACED IN A CLOSED LANE MAY BE MOUNTED ON PORTABLE SUPPORTS.

BARRICADES IN A CLOSED LANE THAT MUST BE MOVED FOR A WORK OPERATION SHALL BE IMMEDIATELY REESTABLISHED UPON COMPLETION OF THE OPERATION, OR FOR CONTINUING OPERATIONS, AT THE END OF EACH WORKING DAY.

CHANNELIZING DEVICES PLACED ADJACENT TO WORK AREA SHALL BE PULLED BACK FROM THE TRAVEL LANE WHEN WORK IS NOT IN PROGRESS.

- ① 500' TYPICAL OR AT LAST INTERSECTION, WHICHEVER IS CLOSER.
350' IF 35 - 40 MPH.
200' IF 25 - 30 MPH.
- ② ALSO USE BARRICADE AND 15 FOOT TYPICAL DRUM SPACING AT COMMERCIAL DRIVEWAYS
- ③ SEE SEPARATE LANE CLOSURE DETAIL FOR ADDITIONAL TRAFFIC CONTROL.
- ④ MINIMUM MOUNTING HEIGHT OF 5 FEET FROM EDGE OF PAVEMENT (AT EDGE LINE LOCATION) TO BOTTOM OF SIGN.

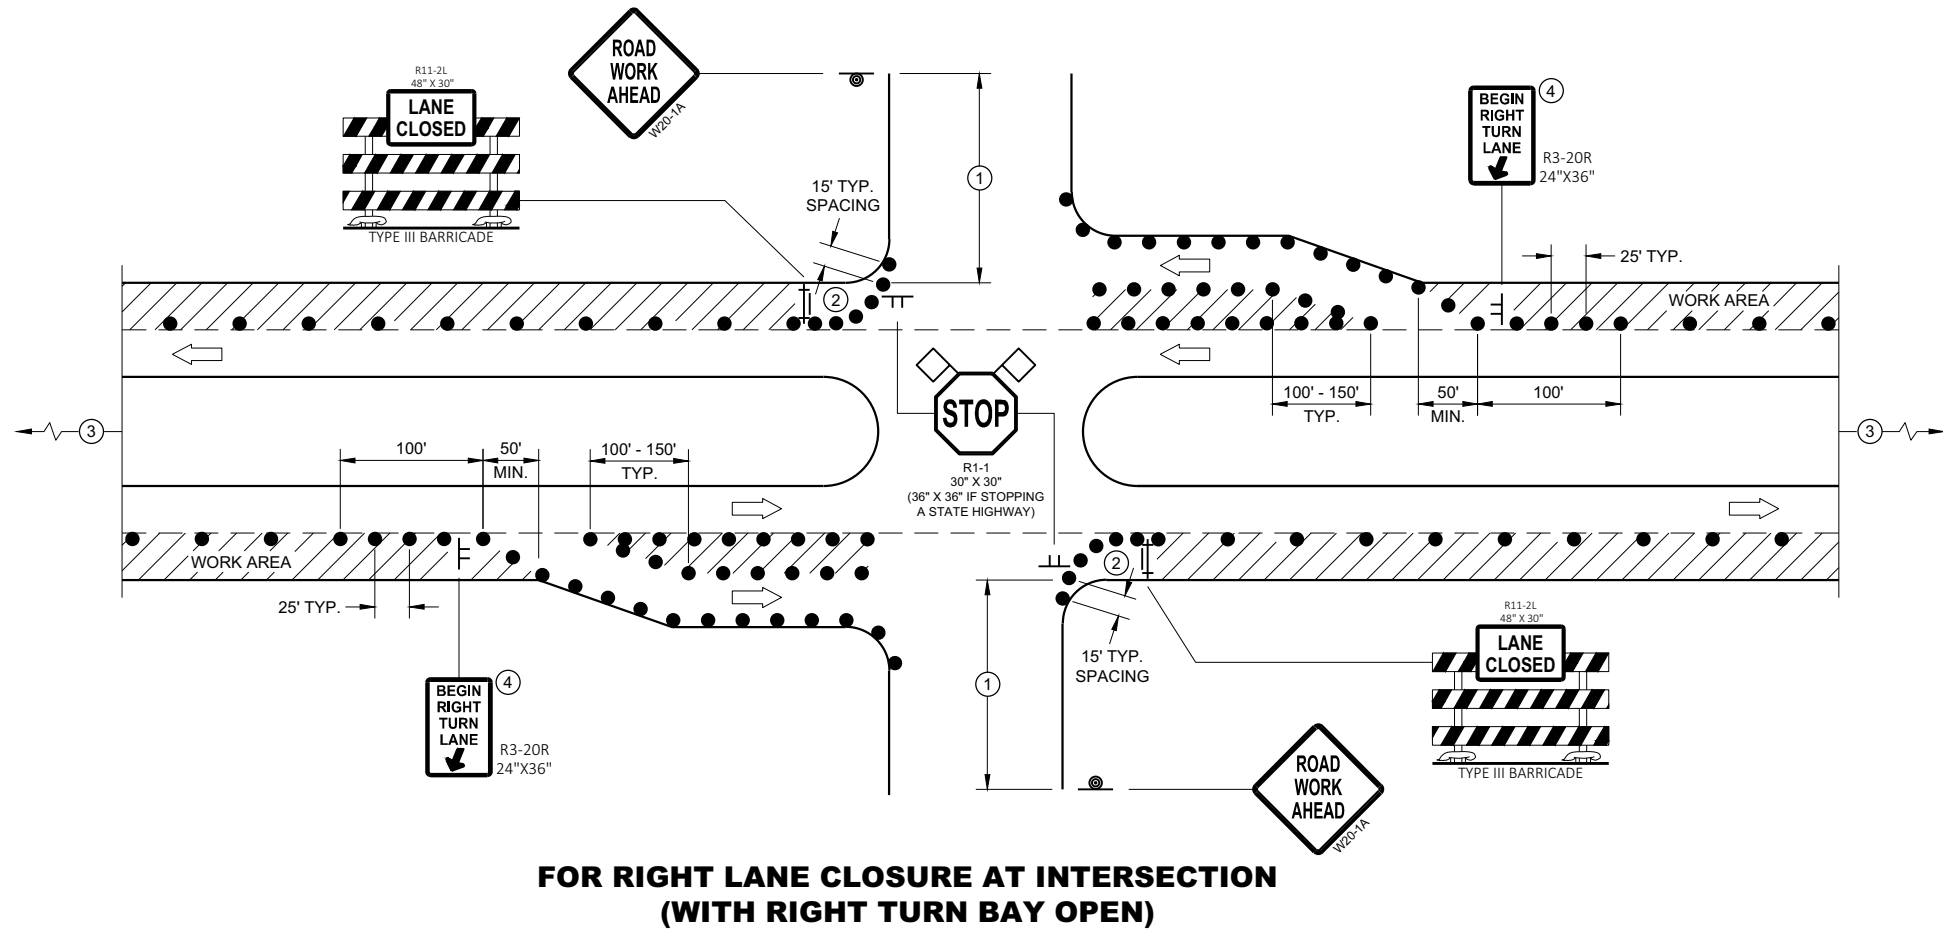


LEGEND

- SIGN ON TEMPORARY SUPPORT
- SIGN ON PERMANENT SUPPORT
- TRAFFIC CONTROL DRUM
- TYPE III BARRICADE WITH ATTACHED SIGN
- DIRECTION OF TRAFFIC
- ◇ ◇ FLAGS, 16" X 16" MIN., ORANGE
- ▨ WORK AREA

**TRAFFIC CONTROL,
INTERSECTION WITHIN SINGLE
RIGHT LANE CLOSURE**

STATE OF WISCONSIN
DEPARTMENT OF TRANSPORTATION 130

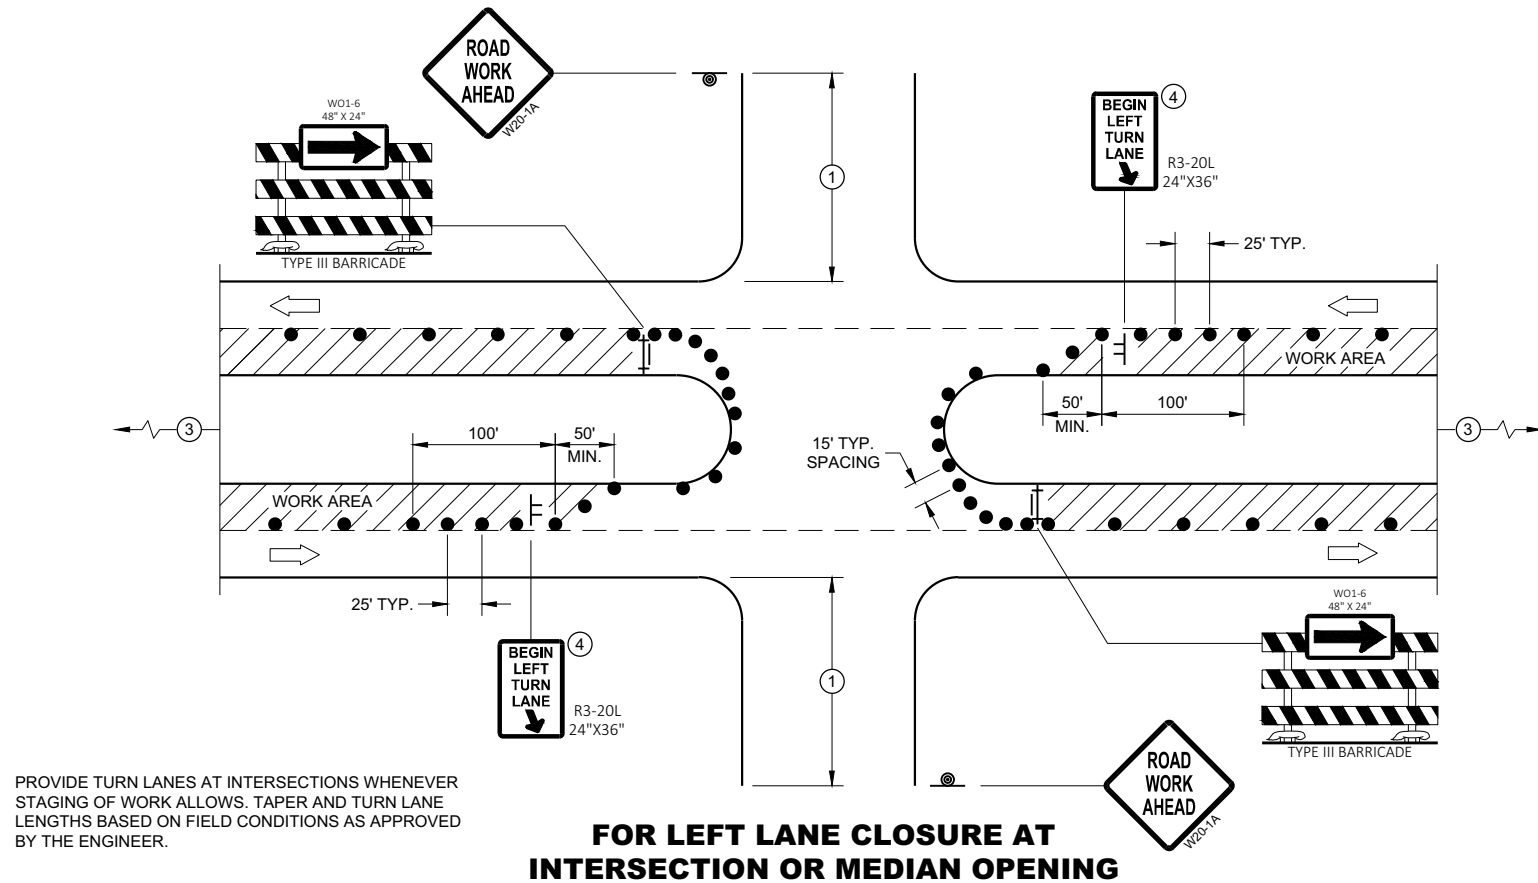**GENERAL NOTES**

ALL SIGNS ARE 48"X48" UNLESS OTHERWISE NOTED. IF NECESSARY DUE TO SPACE CONSTRAINTS IN URBAN AREAS, 36" X 36" MAY BE USED IF APPROVED BY THE DISTRICT TRAFFIC UNIT.

"WO" SIGN IS THE SAME AS "W" SIGN EXCEPT THE BACKGROUND IS ORANGE.

ANY SIGNS TEMPORARY OR EXISTING, WHICH CONFLICT WITH THE TRAFFIC CONTROL "IN USE" SHALL BE REMOVED OR COVERED AS NEEDED AND AS APPROVED BY THE ENGINEER. NO WARNING LIGHTS SHALL BE WORKING ON COVERED OR "DOWNED" SIGNS.

THE EXACT NUMBER, LOCATION, AND SPACING OF ALL SIGNS AND DEVICES SHALL BE ADJUSTED TO FIT FIELD CONDITIONS AS APPROVED BY THE ENGINEER.

THE SPACING BETWEEN TRAFFIC CONTROL SIGNS SHOULD BE ADJUSTED TO NOT CONFLICT WITH AND TO PROVIDE A MINIMUM OF 200 FEET (500' DESIRABLE) DISTANCE TO EXISTING SIGNS THAT WILL REMAIN IN PLACE


SIGN LAYOUTS SHALL BE IN ACCORDANCE WITH THE FHWA'S MANUAL OF STANDARD HIGHWAY SIGNS OR THE WISCONSIN STANDARD SIGN PLATES.

SIGNS THAT WILL REMAIN IN PLACE LESS THAN 7 CONTINUOUS DAYS AND NIGHTS OR THAT WILL BE PLACED IN A CLOSED LANE MAY BE MOUNTED ON PORTABLE SUPPORTS.

BARRICADES IN A CLOSED LANE THAT MUST BE MOVED FOR A WORK OPERATION SHALL BE IMMEDIATELY REESTABLISHED UPON COMPLETION OF THE OPERATION, OR FOR CONTINUING OPERATIONS, AT THE END OF EACH WORKING DAY.

CHANNELIZING DEVICES PLACED ADJACENT TO WORK AREA SHALL BE PULLED BACK FROM THE TRAVEL LANE WHEN WORK IS NOT IN PROGRESS.

- 1 500' TYPICAL OR AT LAST INTERSECTION, WHICHEVER IS CLOSER.
350' IF 35 - 40 MPH.
200' IF 25 - 30 MPH.
- 2 ALSO USE BARRICADE AND 15 FOOT TYPICAL DRUM SPACING AT COMMERCIAL DRIVEWAYS
- 3 SEE SEPARATE LANE CLOSURE DETAIL FOR ADDITIONAL TRAFFIC CONTROL.
- 4 MINIMUM MOUNTING HEIGHT OF 5 FEET FROM EDGE OF PAVEMENT (AT EDGE LINE LOCATION) TO BOTTOM OF SIGN.

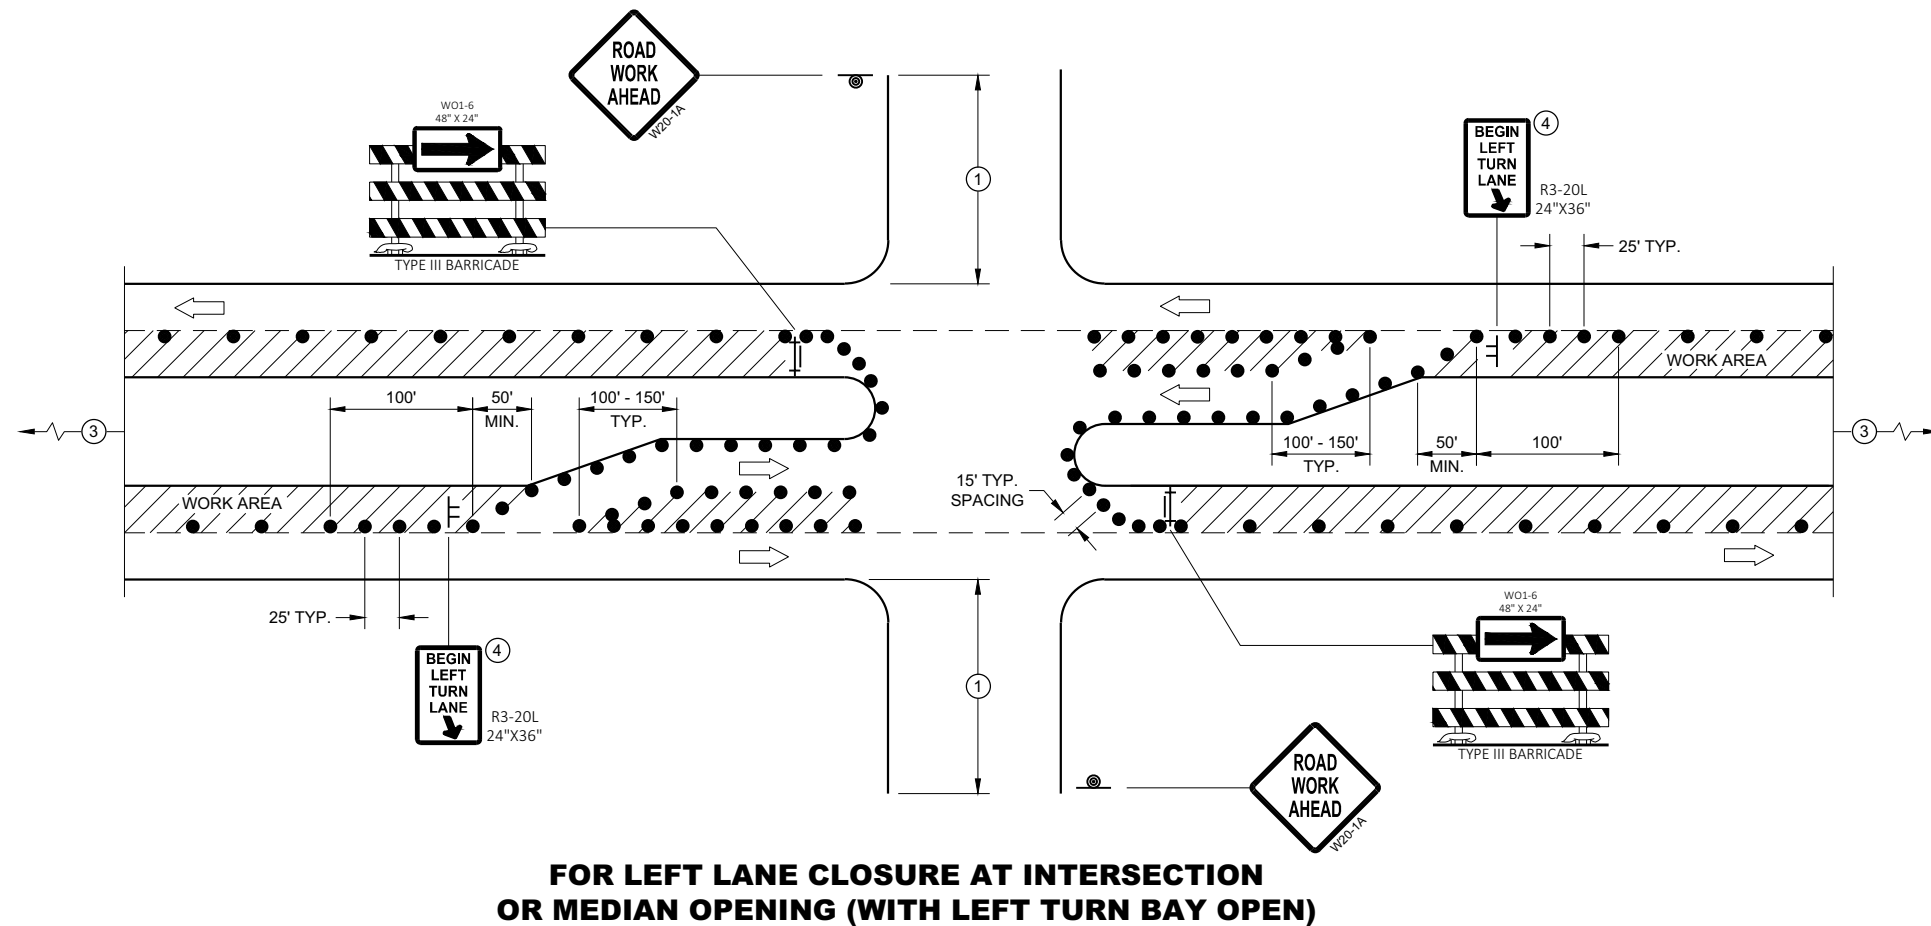**LEGEND**



- SIGN ON TEMPORARY SUPPORT
- SIGN ON PERMANENT SUPPORT
- TRAFFIC CONTROL DRUM
- TYPE III BARRICADE WITH ATTACHED SIGN
- DIRECTION OF TRAFFIC
- ◇ FLAGS, 16" X 16" MIN., ORANGE
- ▨ WORK AREA

**TRAFFIC CONTROL,
INTERSECTION WITHIN SINGLE
LEFT LANE CLOSURE**



STATE OF WISCONSIN
DEPARTMENT OF TRANSPORTATION

APPROVED
August 2020 /S/ Andrew Heidtke
DATE WORK ZONE ENGINEER 131
FHWA

URBAN AREA

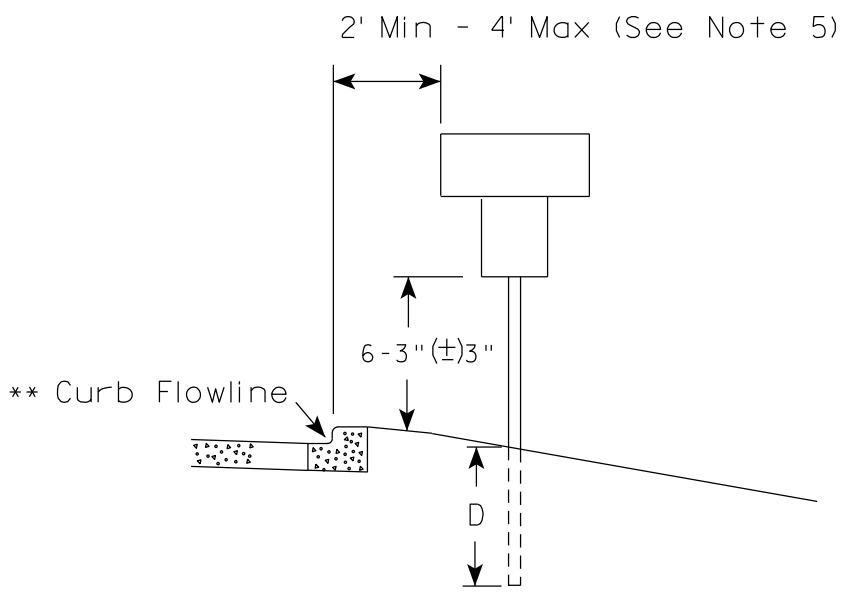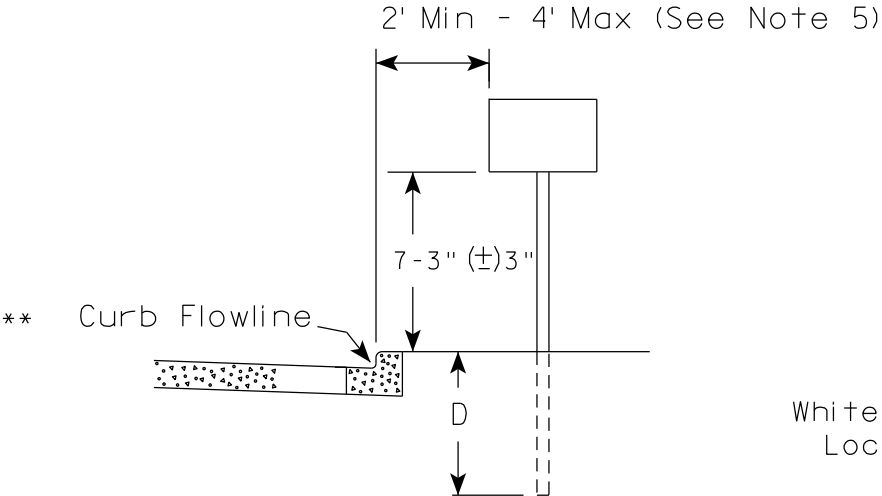

RURAL AREA (See Note 2)

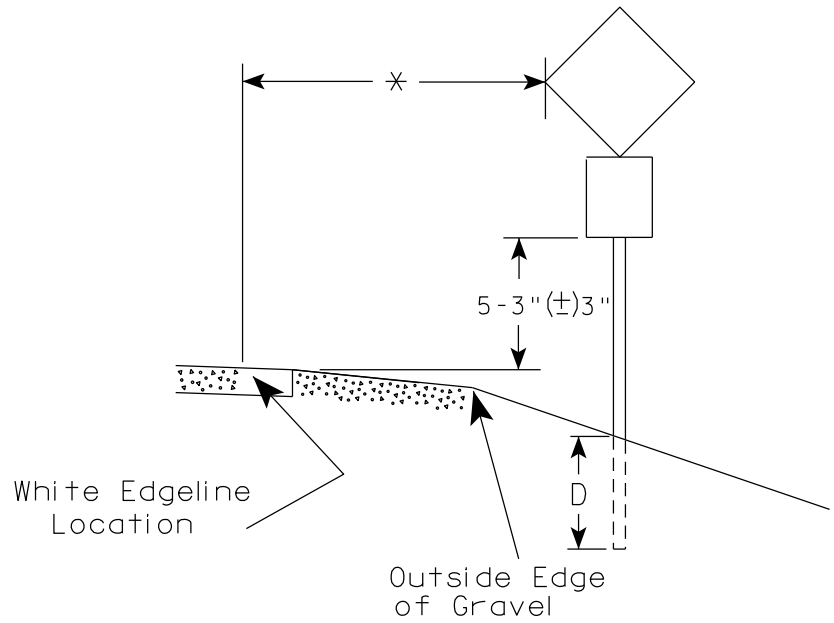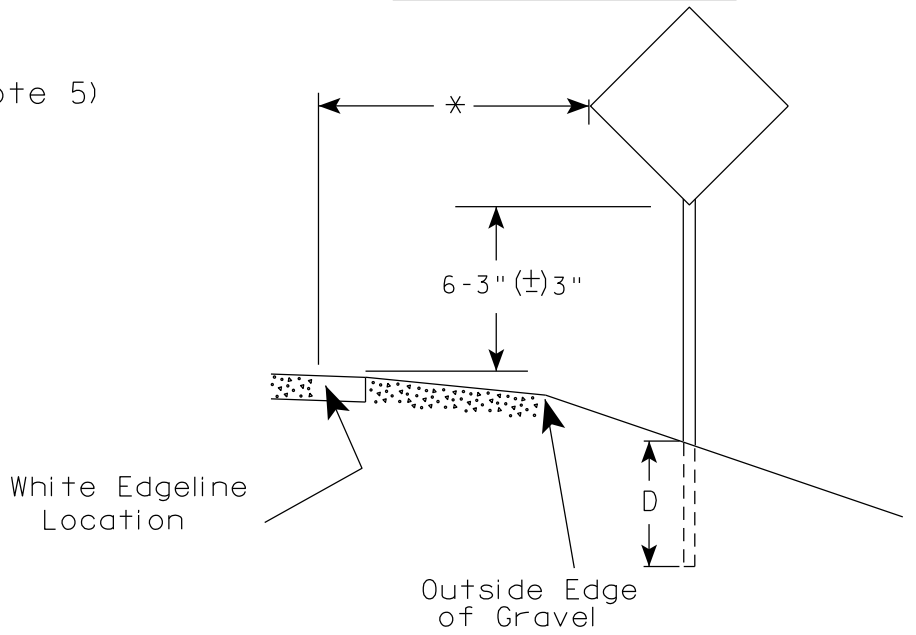

POST EMBEDMENT DEPTH	
Area of Sign Installation (Sq. Ft.)	D (Min)
20 or Less	4'
Greater than 20	5'

GENERAL NOTES

1. Signs wider than 4 feet or 20 sq.ft or larger, shall be mounted on multiple posts. Refer to plate A4-4.
2. If signs are mounted on or behind barrier wall, see A4-10 sign plate.
The Double Arrow sign (W12-1D) shall be mounted at a height of 2'-3" (±) 3". The Chevron sign (W1-8), Roundabout Chevron panel (R6-4B), Enhanced Reference Markers, Clearance Markers (W5-52), Mile Markers (D10 series), In Road Object Markers (W5-54) & End of Road Markers (W5-56) shall be mounted at a height of 4'-3" (±) 3".
3. For expressways and freeways, mounting height is 7'- 3" (±) 3" or 6'-3" (±) 3" depending upon existence of a sub-sign.
4. Minimum mounting height for signs mounted on traffic signal poles is 5'- 3" (±) 3".
5. Offset distance shall be consistent with existing signs or consistent throughout length of project.
6. Folding signs shall be mounted at a height of 5'-3" (±) 3" or as directed by the Engineer.

* * The existence of curb and gutter does not in itself mandate the vertical clearance illustrated. That height is typically measured where there is sidewalk adjacent to the roadway or parking is permitted. In the absence of sidewalk vertical clearance is measured from the top of the curb. Offset of signs is measured from the flow line.


* 6 feet from edge of a paved shoulder or 12 feet from the edge of pavement (edge line location) or 2 feet from outside edge of gravel, whichever is greater unless directed by project engineer.

TYPICAL INSTALLATION
OF PERMANENT TYPE II
SIGNS ON SINGLE POSTS

WISCONSIN DEPT OF TRANSPORTATION

APPROVED 
for State Traffic Engineer


DATE 12/6/23 PLATE NO. A4-3.23

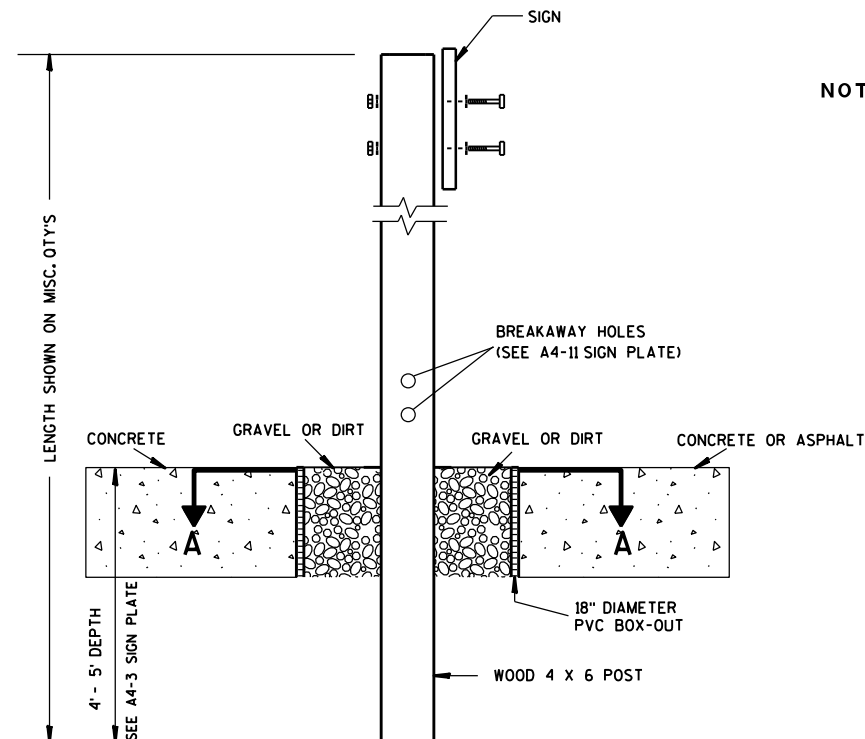

ELEVATION VIEW


DETAIL OF WOOD 4 X 6 SIGN POST IN BOX-OUT

- NOTES:**
1. ALL MATERIAL TO BE APPROVED BY ENGINEER PRIOR TO INSTALLATION
 2. SEE SIGN PLATE A4-8 FOR SIGN HARDWARE REQUIREMENTS
 3. 18 INCH X 18 INCH SQUARE BOX-OUTS MAY BE USED FOR INSTALLATIONS IN EXISTING CONCRETE OR ASPHALT LOCATIONS.

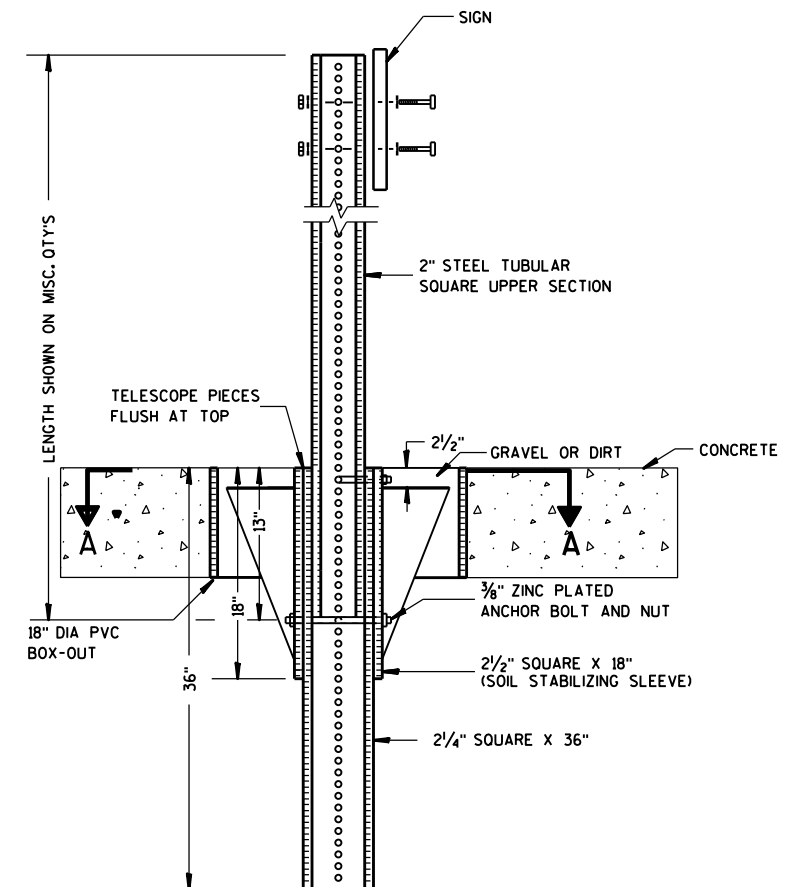

ELEVATION VIEW

DETAIL OF STEEL 2 X 2 SIGN POST IN BOX-OUT

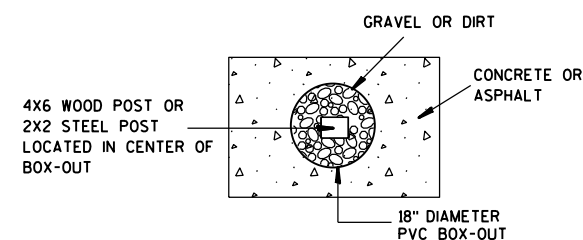

PLAN VIEW

FOR NEW CONCRETE/ASPHALT INSTALLATIONS

**SIGN POST
BOX-OUTS
A4-3B**

WISCONSIN DEPT OF TRANSPORTATION

APPROVED *Matthew R. Rauch*
for State Traffic Engineer

DATE 1/27/14 PLAT 133 A4-3B.1

PROJECT NO:


HWY:

COUNTY:



SHEET NO:

E


URBAN AREA

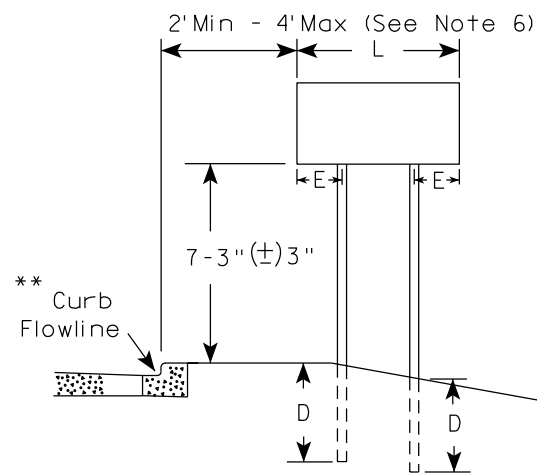


RURAL AREA (See Note 3)

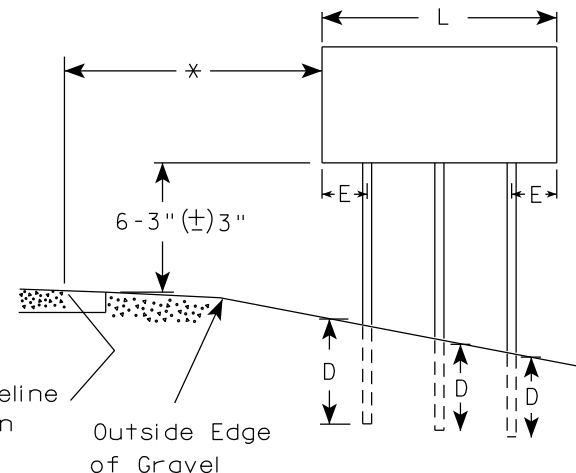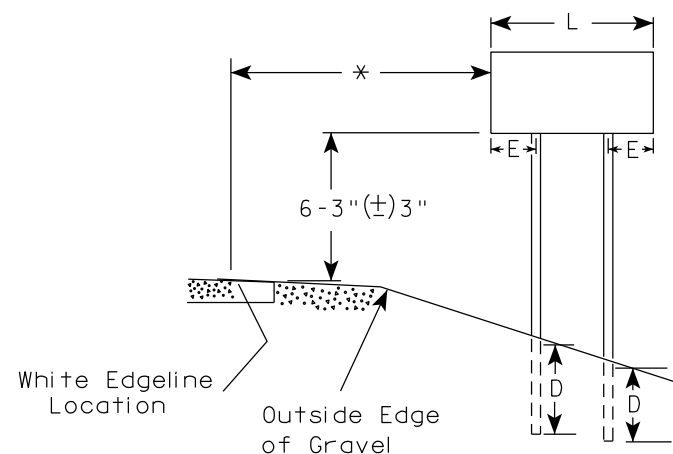

2' Min - 4' Max (See Note 6)

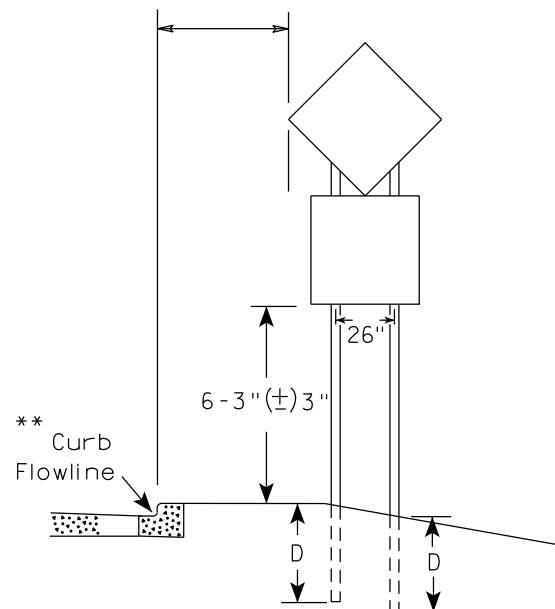

48" DIAMOND WARNING SIGN

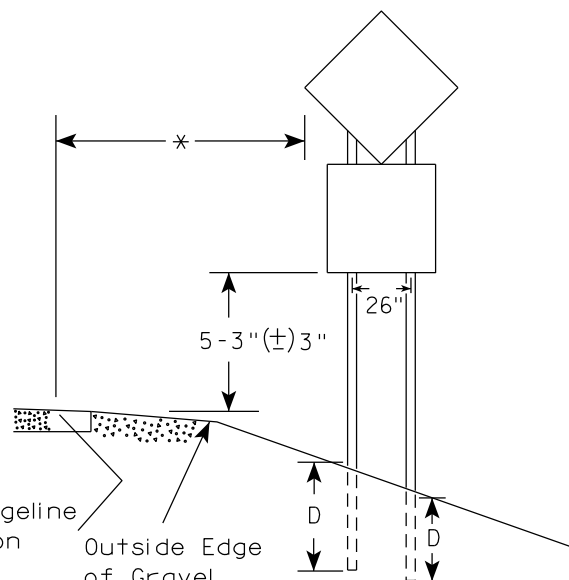

48" DIAMOND WARNING SIGN

SIGN SHAPE OTHER THAN DIAMOND (TWO POSTS REQUIRED)	
L	E
Greater than 48" Less than 60"	12"
60" to 108"	L/5

SIGN SHAPE OTHER THAN DIAMOND (THREE POSTS REQUIRED)	
L	E
Greater than 108" to 144"	12"

POST EMBEDMENT DEPTH



Area of Sign Installation (Sq.Ft.)	D (Min)
20 or Less	4'
Greater than 20	5'

TYPICAL INSTALLATION
OF TYPE II SIGNS
ON MULTIPLE POSTS

WISCONSIN DEPT OF TRANSPORTATION

APPROVED *Matthew R. Rauch*
for State Traffic Engineer

DATE 12/6/23 PLATE NO. A4-4.16

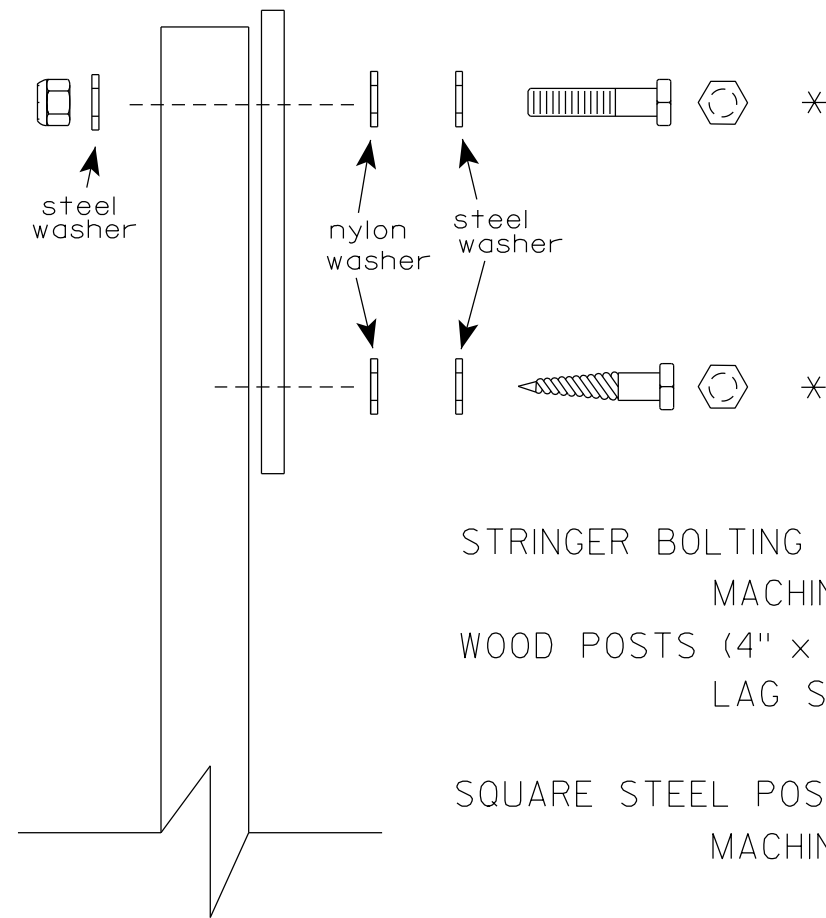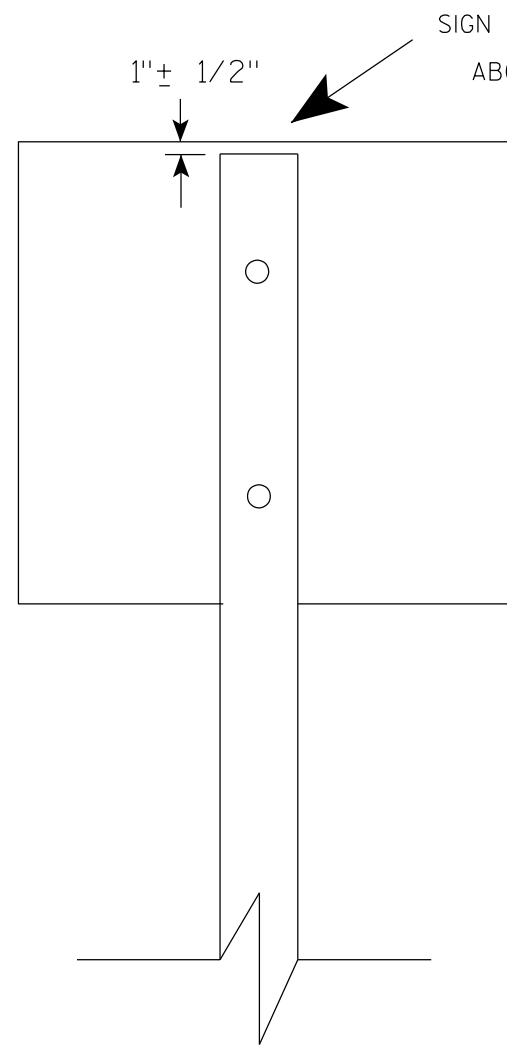

Nuts, bolts and lags used for mounting signs shall have hexagonal heads and shall be either :

- a. Hot dip galvanized in accordance with ASTM Designation: A 153, Class D, or SC 3
- b. Electro-galvanized in accordance with ASTM Designation : B 633, TYPE III, SC 3.


Threads on bolts and nuts shall be manufactured with sufficient allowance for the cadmium plate or galvanized coating to permit the nuts to run freely on the bolts.

- STRINGER BOLTING TO ALUMINUM SIGNS (SEE SIGN PLATE A4-18)
- MACHINE BOLTS - $\frac{5}{16}$ " X 1-3/4" Length w/ lock nuts
- WOOD POSTS (4" x 6")
- LAG SCREWS - $\frac{3}{8}$ " X 3" (NO STRINGERS ON BACK OF SIGN)
 $\frac{3}{8}$ " X 4" (STRINGERS ON BACK OF SIGN)
- SQUARE STEEL POSTS (2" x 2")
- MACHINE BOLTS - $\frac{3}{8}$ " X 3-1/4" Length w/ nuts (NO STRINGER ON BACK OF SIGN)
 $\frac{3}{8}$ " X 5" Length w/ nuts (STRINGERS ON BACK OF SIGN)
- RIVETS - $\frac{9}{32}$ " (6605-9-6) BULB-TITE, TRI-FOLD, ALUMINUM BODY/MANDREL
O.D. FLANGE .720-.765 INCH, GRIP RANGE .042-.375 INCH
- WASHERS (ALL POSTS) -
- 1-1/4" O.D. X $\frac{3}{8}$ " I.D. X $\frac{1}{16}$ " STEEL
 - 1-1/4" O.D. X $\frac{3}{8}$ " I.D. X .080 NYLON


* Two different fastening systems are shown for illustration purposes. On any individual sign, either one or the other system shall be used. Actual number of fasteners per sign varies with the sign area, but normally there are two. For a single post installation, all signs greater than 9 sq. ft. require the use of 3 fasteners.

ATTACHMENT OF SIGNS TO POSTS	
WISCONSIN DEPT OF TRANSPORTATION	
APPROVED	<i>Matthew R. Rauch</i> For State Traffic Engineer
DATE 4/1/2020	PLATE NO. A4-8.9



TELESCOPIC TUBING ANCHORS
TWO PIECE SYSTEM

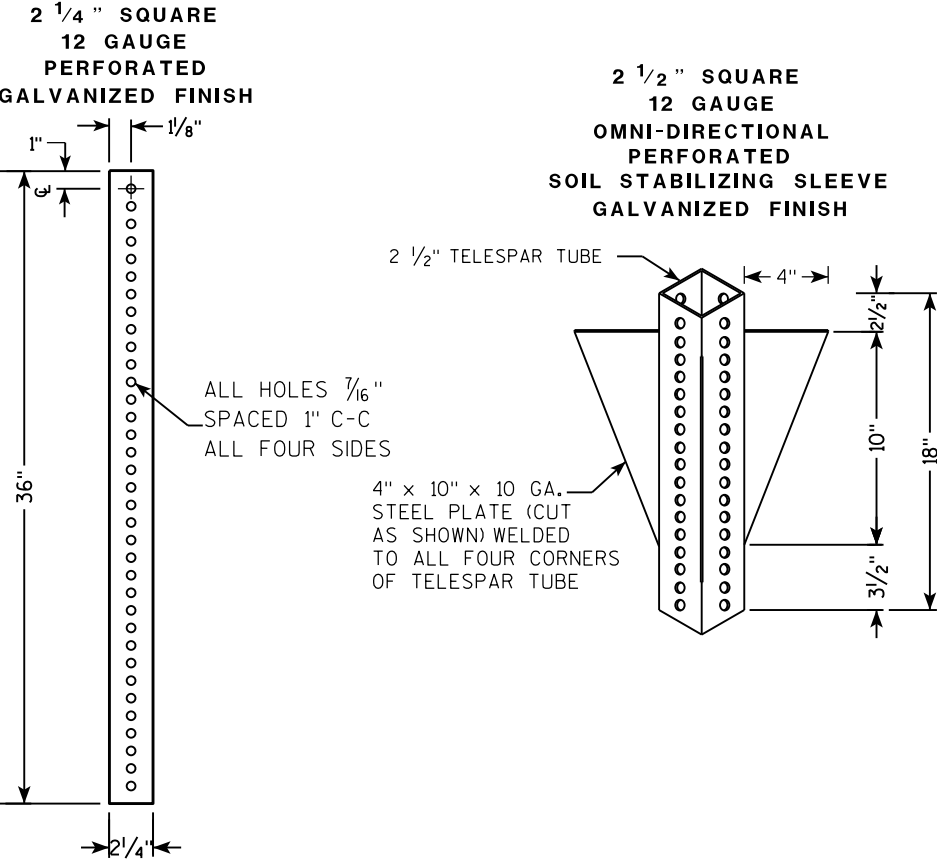

DETAIL OF TUBULAR STEEL SIGN POST
(IN POURED CONCRETE OR ASPHALT)

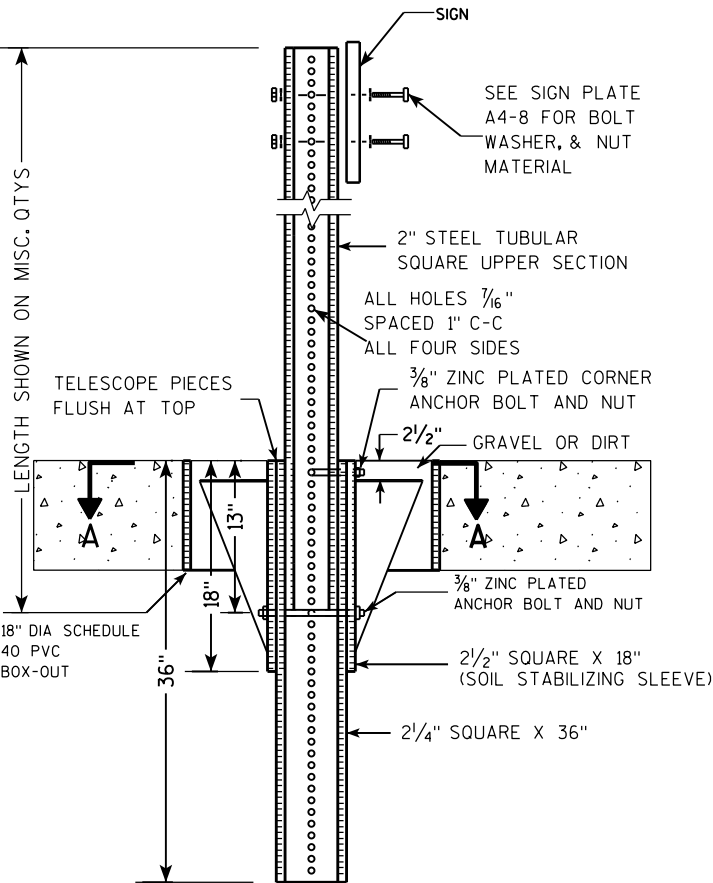

DETAIL OF TUBULAR STEEL SIGN POST
(IN LOCATIONS OTHER THAN POURED CONCRETE OR ASPHALT)

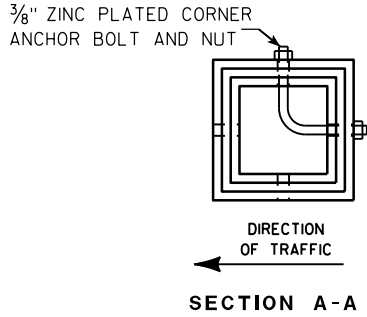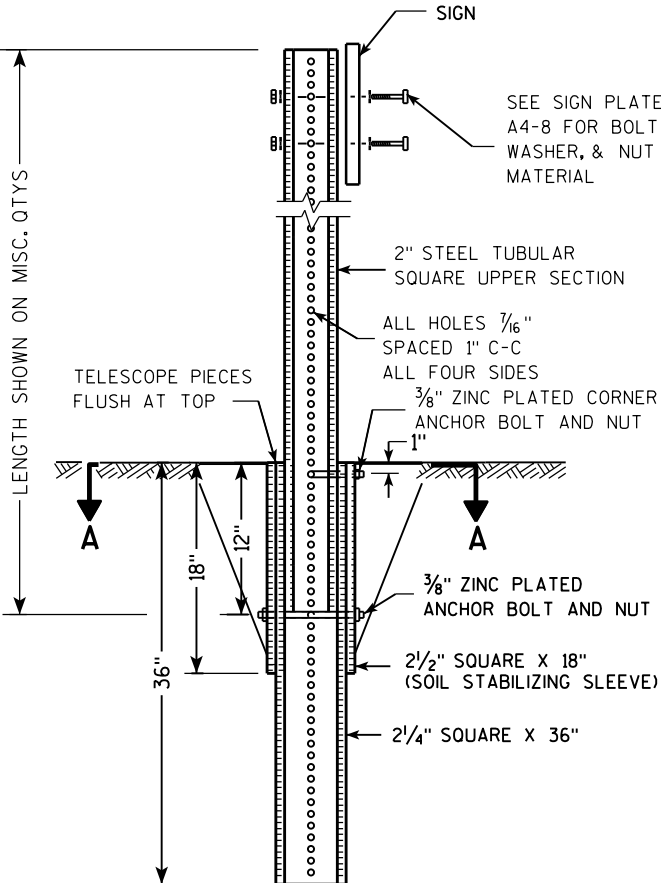

Area of Sign Installation (Sq. Ft.)	Number of Required Posts
9 or less	1
Greater than 9 less than or equal to 18	2
Greater than 18 less than or equal to 27	3

Signs wider than 3 feet or larger than 9 sq. ft shall be mounted on multiple posts (see above table).


TUBULAR STEEL
SIGN POST
A4-9

WISCONSIN DEPT OF TRANSPORTATION

APPROVED *Matthew R. Rauch*
for State Traffic Engineer

DATE 2/05/15 PLAT 136 14-9.9

7

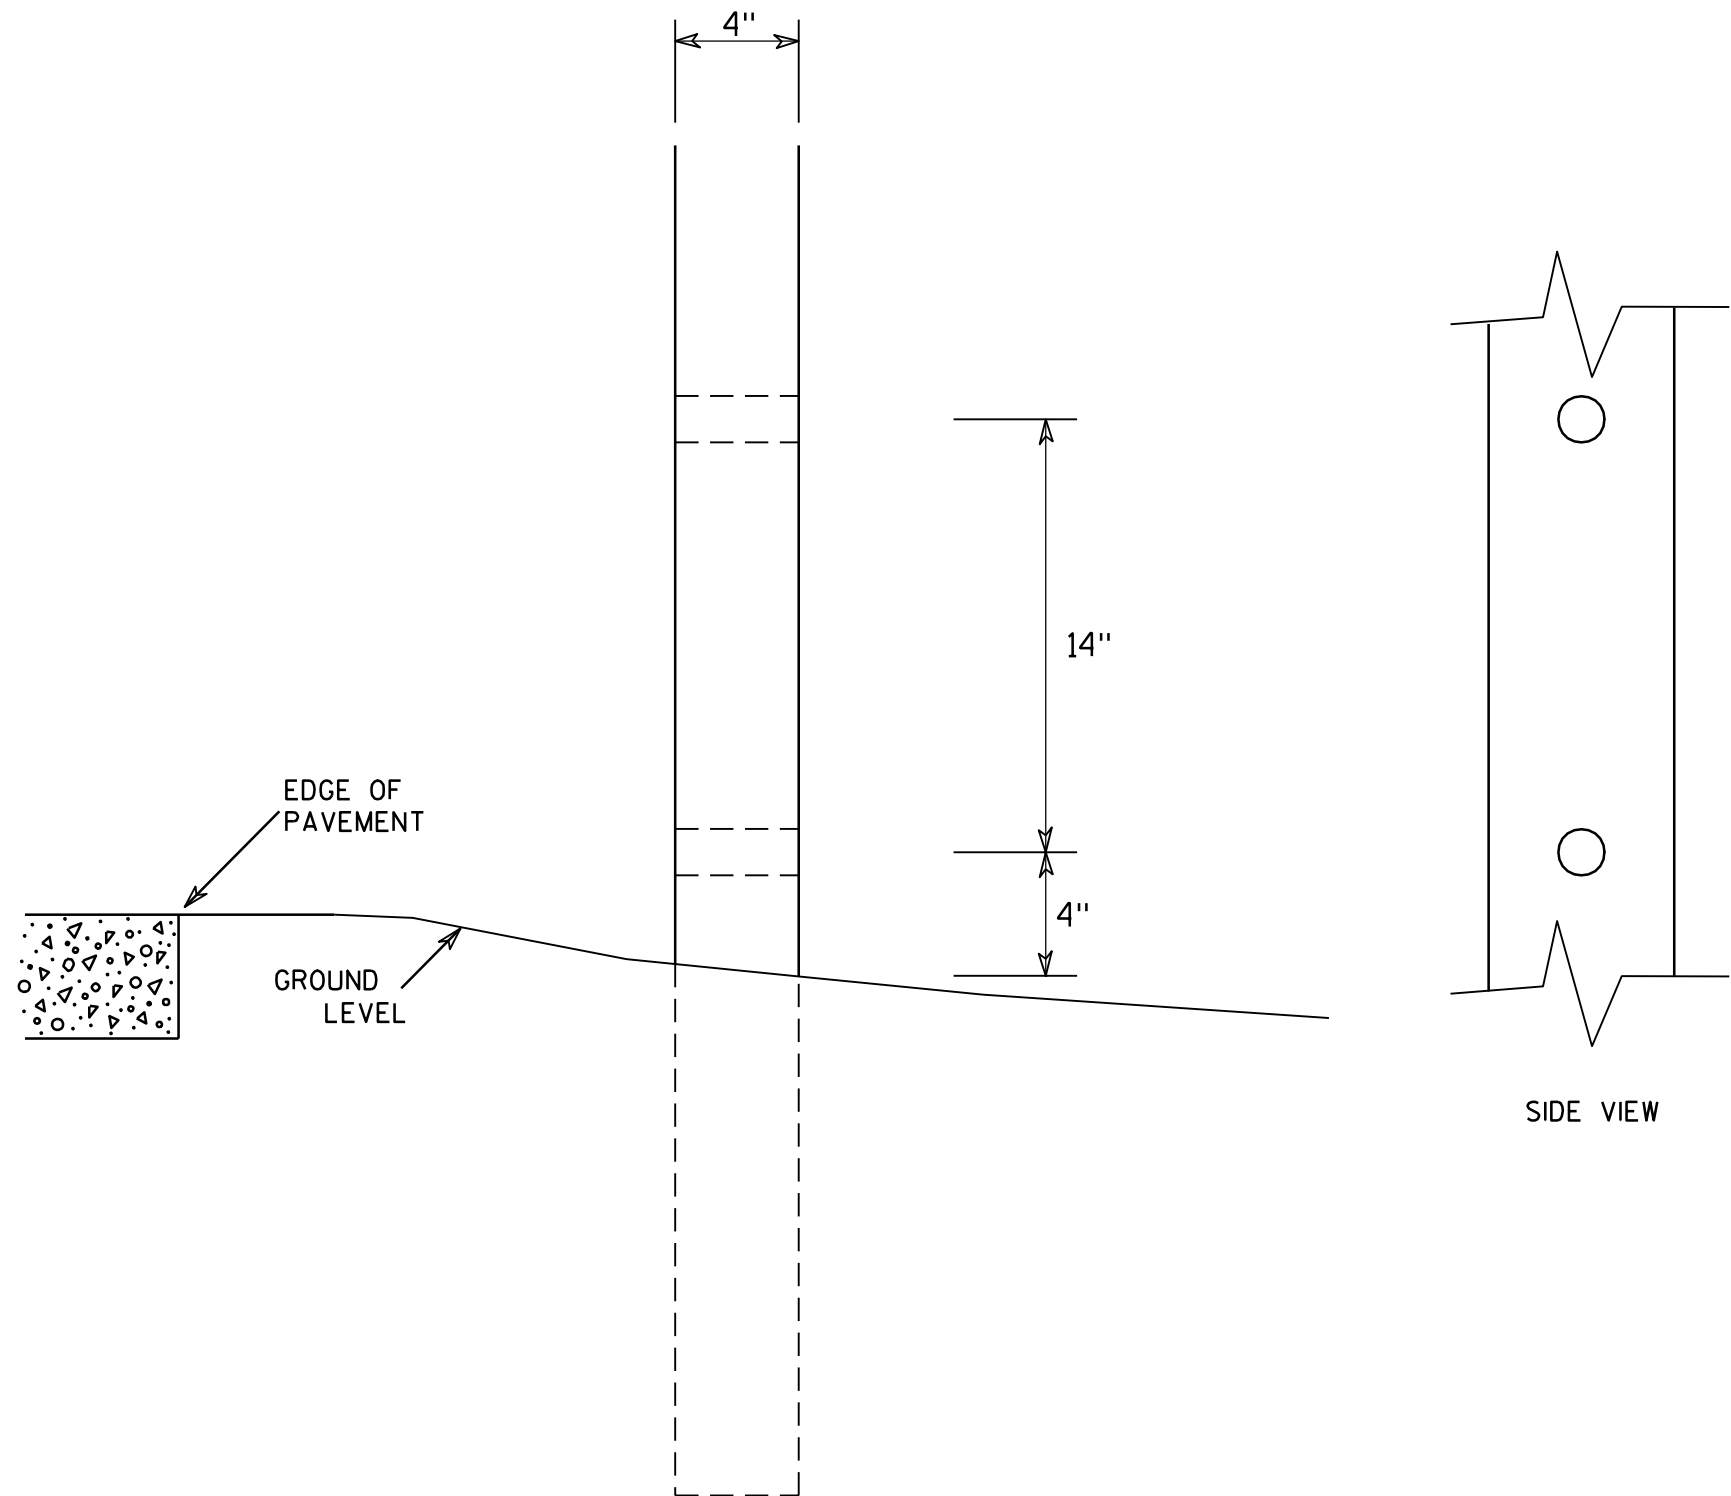

GENERAL NOTES




1. All 4 x 6 Wood Posts shall be modified by having two 1½" diameter holes drilled perpendicular to the roadway centerline.

7


4 X 6 WOOD POST MODIFICATIONS	
WISCONSIN DEPT OF TRANSPORTATION	
APPROVED	<i>Chester J. Spang</i> for State Traffic Engineer
DATE 3/27/97	PLATE NO. A4-11.2

BANDING

SINGLE SIGN

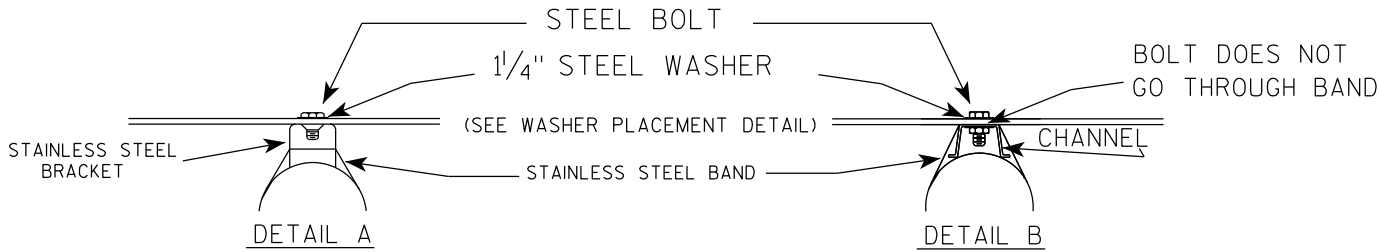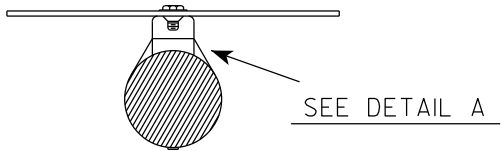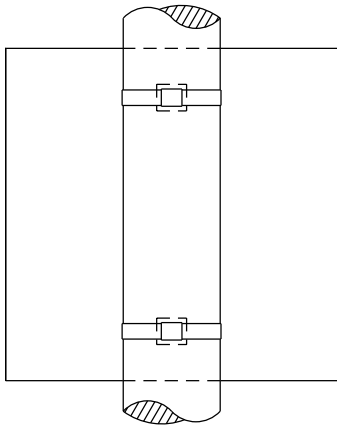

WASHER PLACEMENT


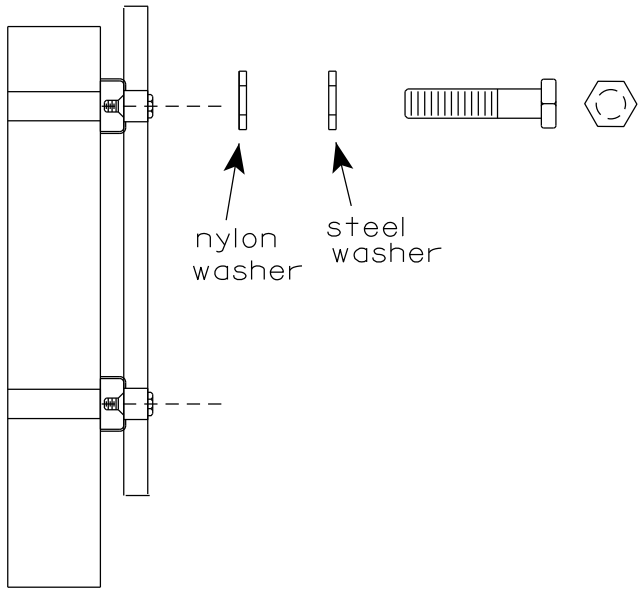


WASHERS (ALL POSTS) -
1-1/4" O.D. X 3/8" I.D. X 1/16" STEEL
1-1/4" O.D. X 3/8" I.D. X .080 NYLON
FOR ALL TYPE H SIGNS

GENERAL NOTES

1. Any sign over 3 feet in width shall use the V-Block banding method. See A5-10 standard plate.
2. Signs 3 feet or greater in height shall have three bracket bands installed. Signs less than 3 feet in height shall have two bracket bands installed.
3. Banding and assembly bracket shall be stainless steel. All bands shall be 3/4" in width and 0.025" thickness.
4. ALL SIGN MOUNTING BOLTS AND WASHERS SHALL BE EITHER:
 - a. Hot dip or mechanically galvanized in accordance with ASTM Designation: A 153, Class D
 - b. Electro-galvanized in accordance with ASTM designation: B 633, Type III, SC 3


"J" ASSEMBLY

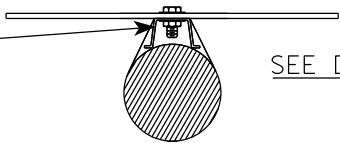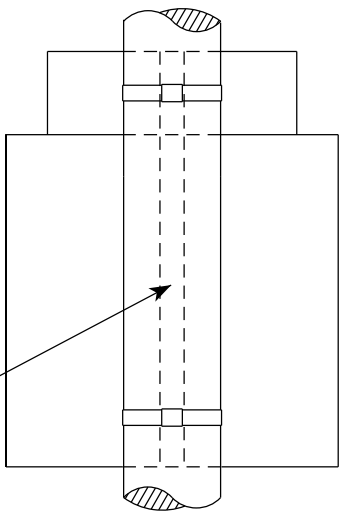

STANDARD SIGN
SIGN BANDING DETAILS


WISCONSIN DEPT OF TRANSPORTATION

APPROVED *Matthew R. Rauch*
for State Traffic Engineer
DATE 6/10/19 PLATE NO. A5-9.4

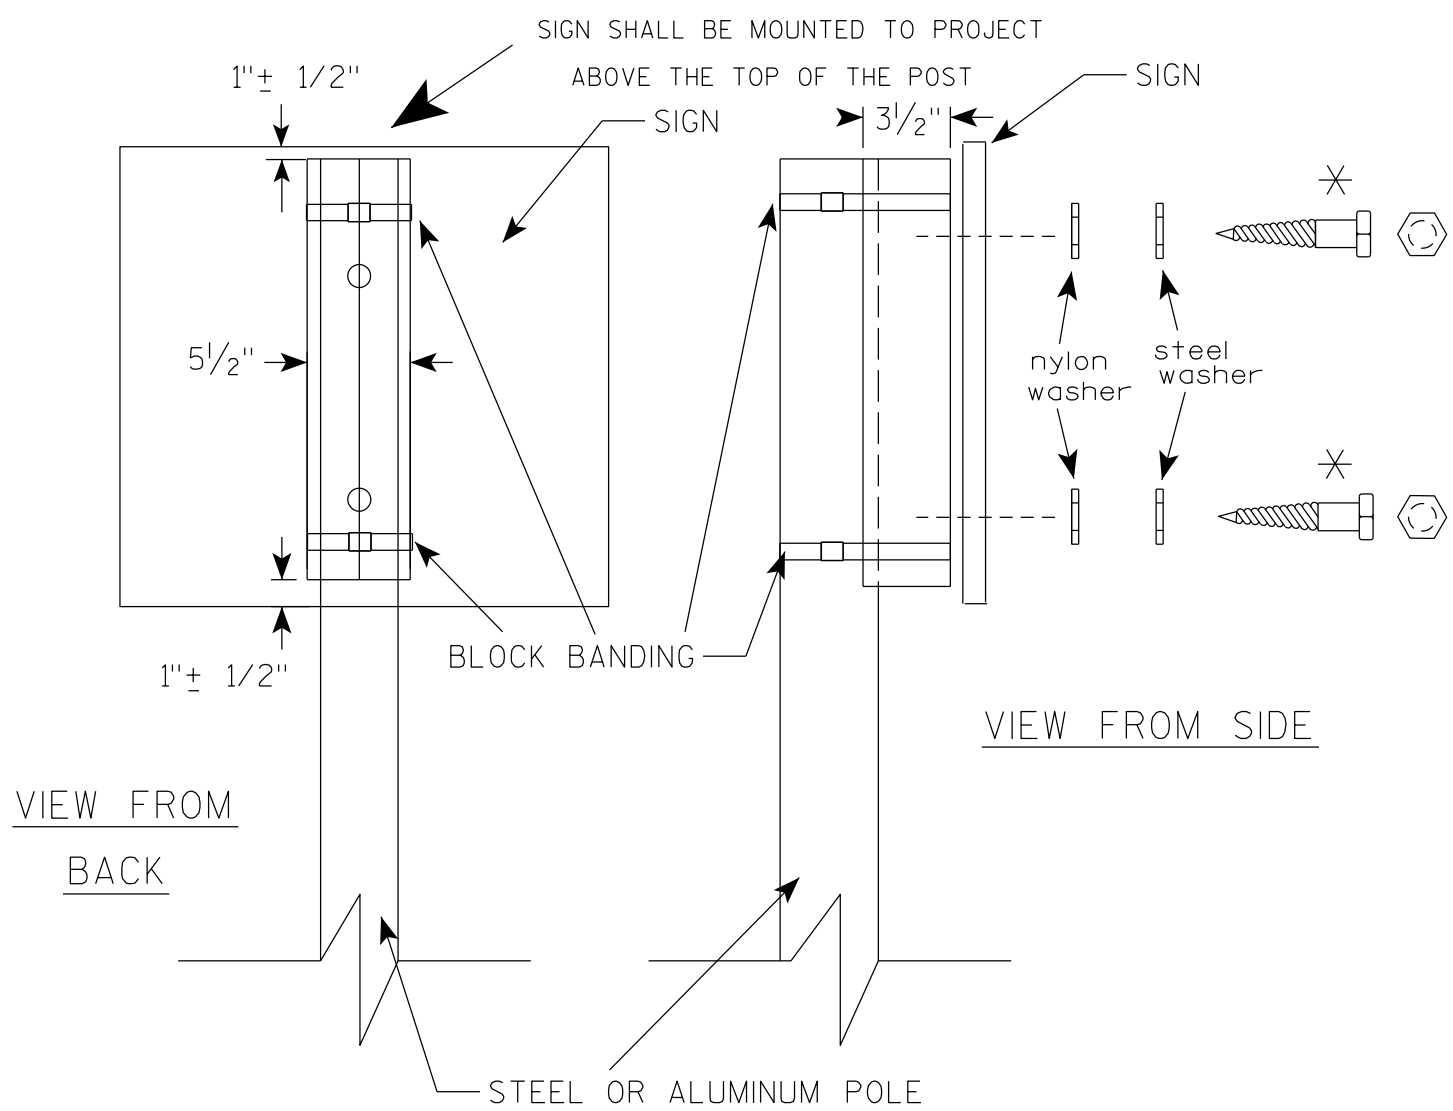

VIEW FROM
BACK

VIEW FROM SIDE

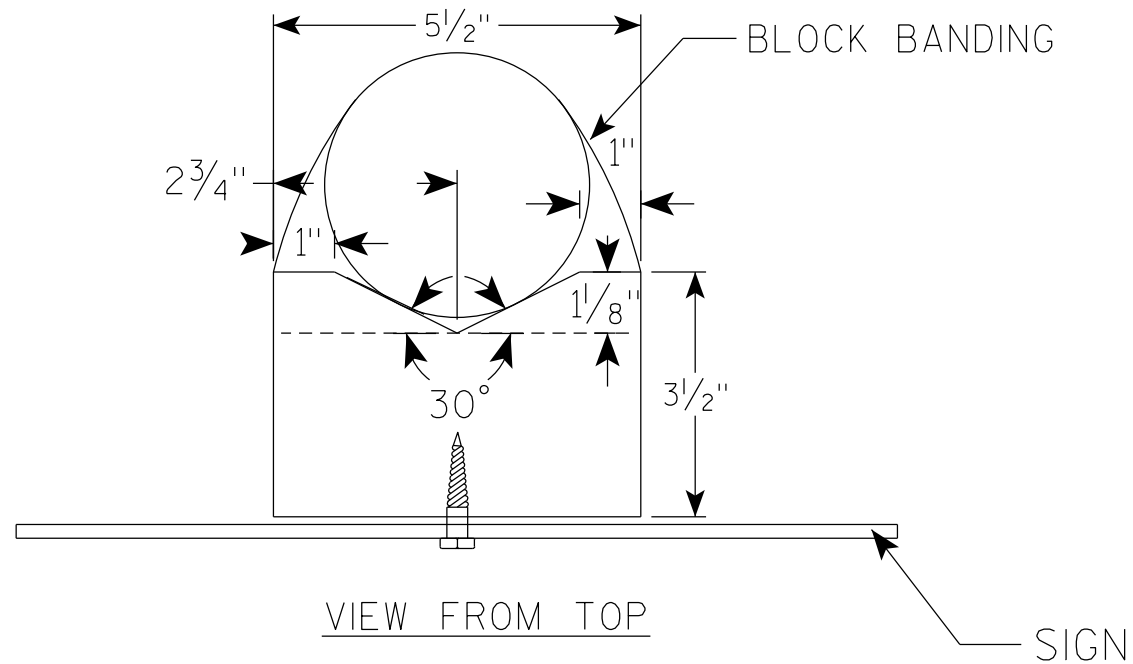

VIEW FROM TOP

GENERAL NOTES

1. WOOD 4"X6" POST MATERIAL SHALL CONFORM TO 507.2.2 OF THE WISDOT STANDARD SPECIFICATIONS
2. BLOCK BANDING AND CLIPS SHALL BE STAINLESS STEEL, $\frac{3}{4}$ " WIDTH AND 0.025" THICKNESS
3. SIGNS 3' OR GREATER IN HEIGHT SHALL UTILIZE 3 BLOCK BANDS. SIGNS UNDER 3' IN HEIGHT SHALL UTILIZE 2 BLOCK BANDS
4. ACTUAL NUMBER OF FASTENERS PER SIGN VARIES WITH THE SIGN AREA, BUT NORMALLY THERE ARE TWO. FOR SIGNS GREATER THAN 9 S.F. 3 FASTENERS SHALL BE USED.
5. ALL SIGN MOUNTING BOLTS AND WASHERS SHALL BE EITHER:
 - a. Hot dip or mechanically galvanized in accordance with ASTM Designation: A 153, Class D
 - b. Electro-galvanized in accordance with ASTM Designation : B 633, TYPE III, SC 3
6. ALL BOLTS SHALL HAVE HEXAGONAL HEADS.
7. STEEL WASHERS SHALL BE $\frac{1}{4}$ " O.D. X $\frac{3}{8}$ " I.D. X $\frac{1}{16}$ "
8. NYLON WASHERS SHALL BE $\frac{1}{4}$ " O.D. X $\frac{3}{8}$ " I.D. X .080 FOR TYPE H OR TYPE F FACE SIGN

✱ LAG BOLTS SHALL BE $\frac{3}{8}$ " X $2\frac{1}{2}$ "

BLOCK BANDING DETAIL
(V-BLOCK OPTION)

WISCONSIN DEPT OF TRANSPORTATION

APPROVED *Matthew R. Rauch*
for State Traffic Engineer

DATE 4/19/2022 PLATE NO. A5-10.3


PROJECT NO:

SHEET NO: 139

E

NOTES

- 1. Sign is Type II - Type F Reflective
- 2. Color:
 - Background - Orange
 - Message - Black
- 3. Message Series - C
- 4. Corners may be square or rounded when base material is plywood but borders shall be rounded as shown. When base material is metal, the corners and borders shall be rounded.

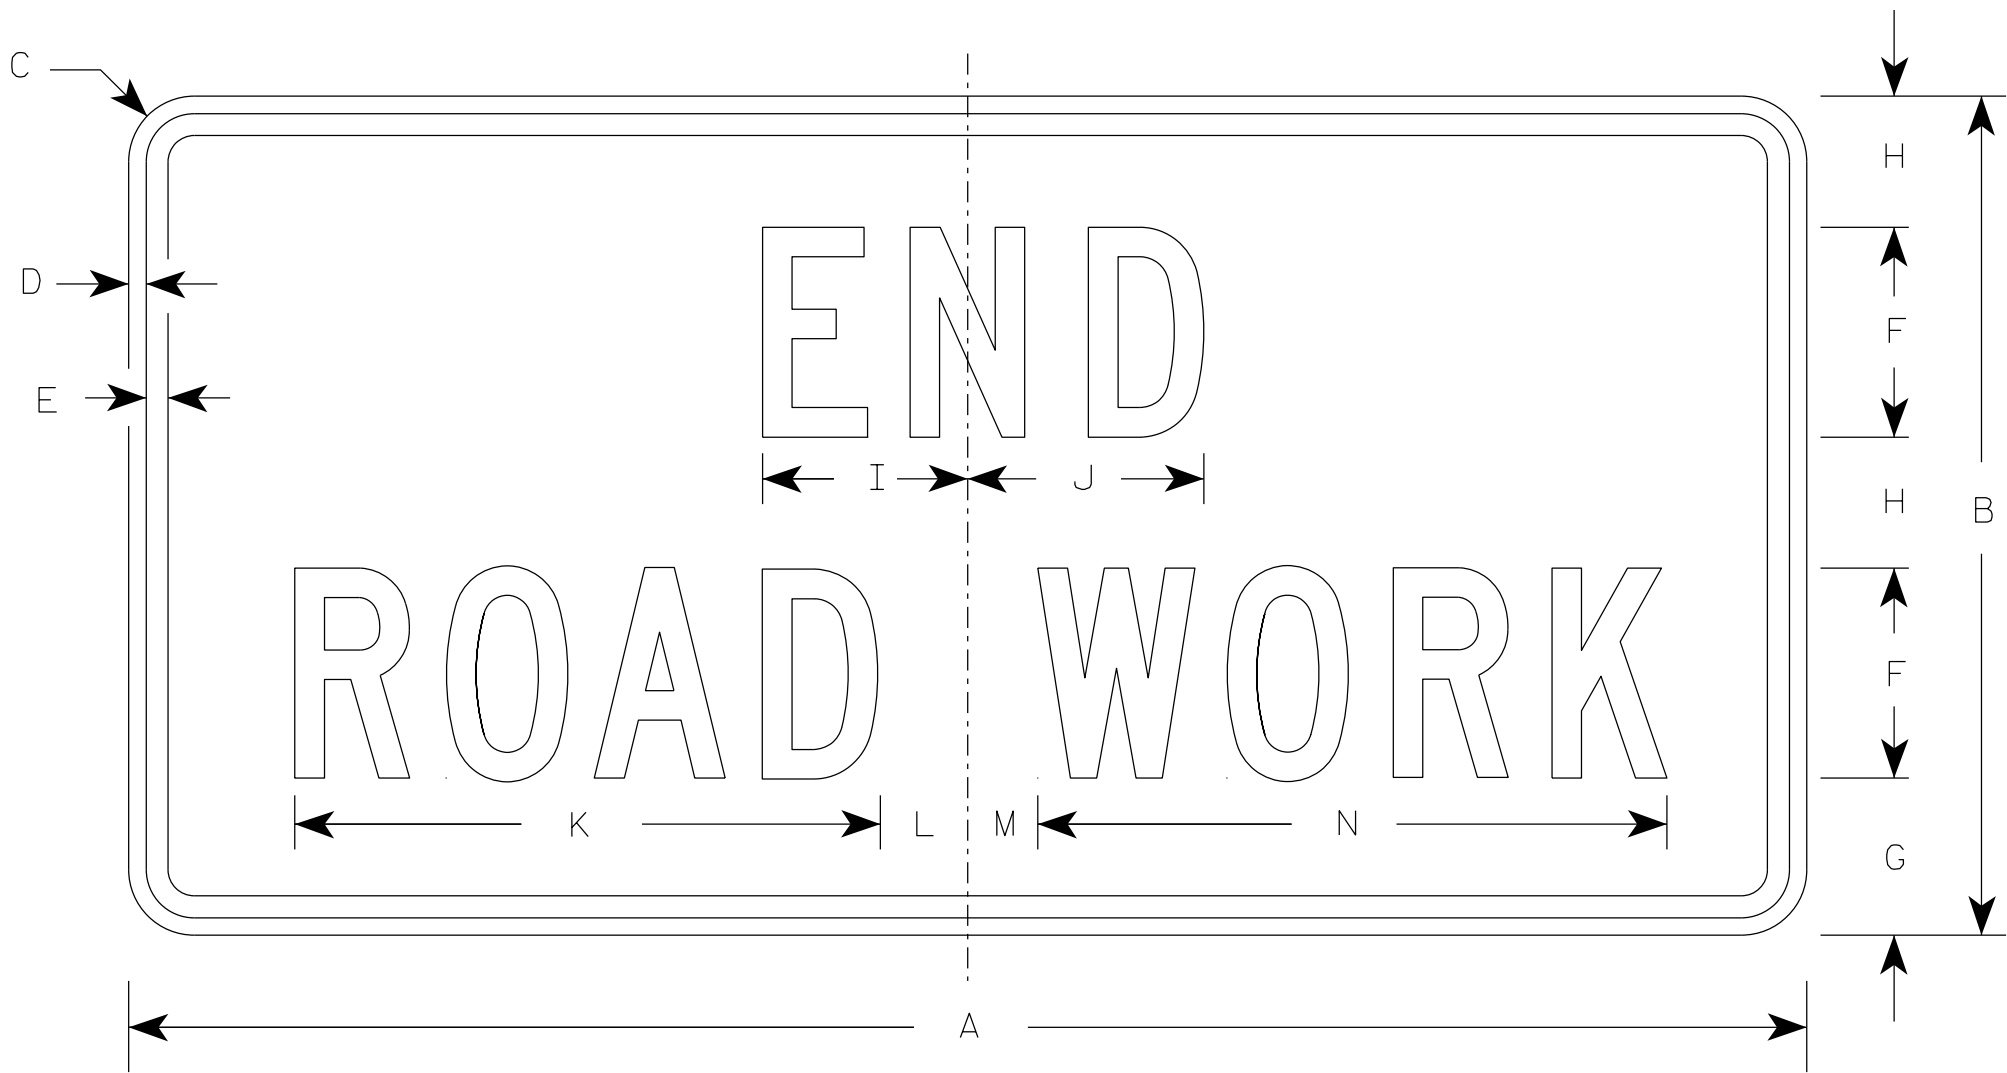

G20-2A

SIZE	A	B	C	D	E	F	G	H	I	J	K	L	M	N	O	P	Q	R	S	T	U	V	W	X	Y	Z	Area sq. ft.
1	36	18	1 1/2	3/8	1/2	4	3 3/4	2 1/2	4 1/8	4 1/8	11 1/8	2	1	12 1/8													4.5
2	48	24	1 7/8	1/2	5/8	6	4 1/2	3 3/4	5 7/8	6 3/4	16 3/4	2 1/2	1 3/4	18 1/2													8.0
2M	48	24	1 7/8	1/2	5/8	6	4 1/2	3 3/4	5 7/8	6 3/4	16 3/4	2 1/2	1 3/4	18 1/2													8.0
3	48	24	1 7/8	1/2	5/8	6	4 1/2	3 3/4	5 7/8	6 3/4	16 3/4	2 1/2	1 3/4	18 1/2													8.0
4	48	24	1 7/8	1/2	5/8	6	4 1/2	3 3/4	5 7/8	6 3/4	16 3/4	2 1/2	1 3/4	18 1/2													8.0
5	48	24	1 7/8	1/2	5/8	6	4 1/2	3 3/4	5 7/8	6 3/4	16 3/4	2 1/2	1 3/4	18 1/2													8.0


STANDARD SIGN

G20-2A

WISCONSIN DEPT OF TRANSPORTATION

APPROVED *Matthew R. Rauch*
for State Traffic Engineer

DATE 1/26/2023 PLATE NO. G20-2A.10

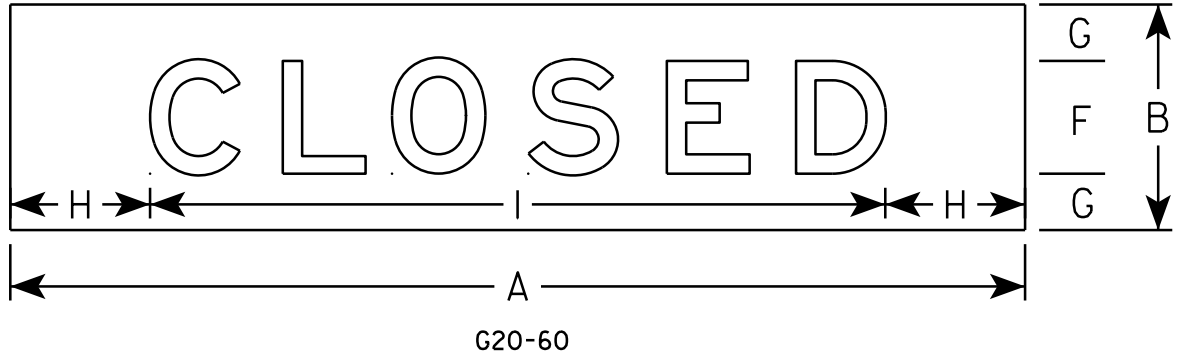

NOTES

- 1. Sign is Type II- Type F Reflective
- 2. Color:
Background - Orange
Message - Black
- 3. Message Series - E
- 4. Material shall be .040 aluminum

7

7

SIZE	A	B	C	D	E	F	G	H	I	J	K	L	M	N	O	P	Q	R	S	T	U	V	W	X	Y	Z	Area sq. ft.
1																											
2																											
3																											
4	108	24				12	6	14 7/8	78 1/4																		18.0
5																											


STANDARD SIGN
G20-60

WISCONSIN DEPT OF TRANSPORTATION

APPROVED *Matthew R. Rauch*
for State Traffic Engineer


DATE 5/13/15 PLATE NO. G20-60.1
141

7

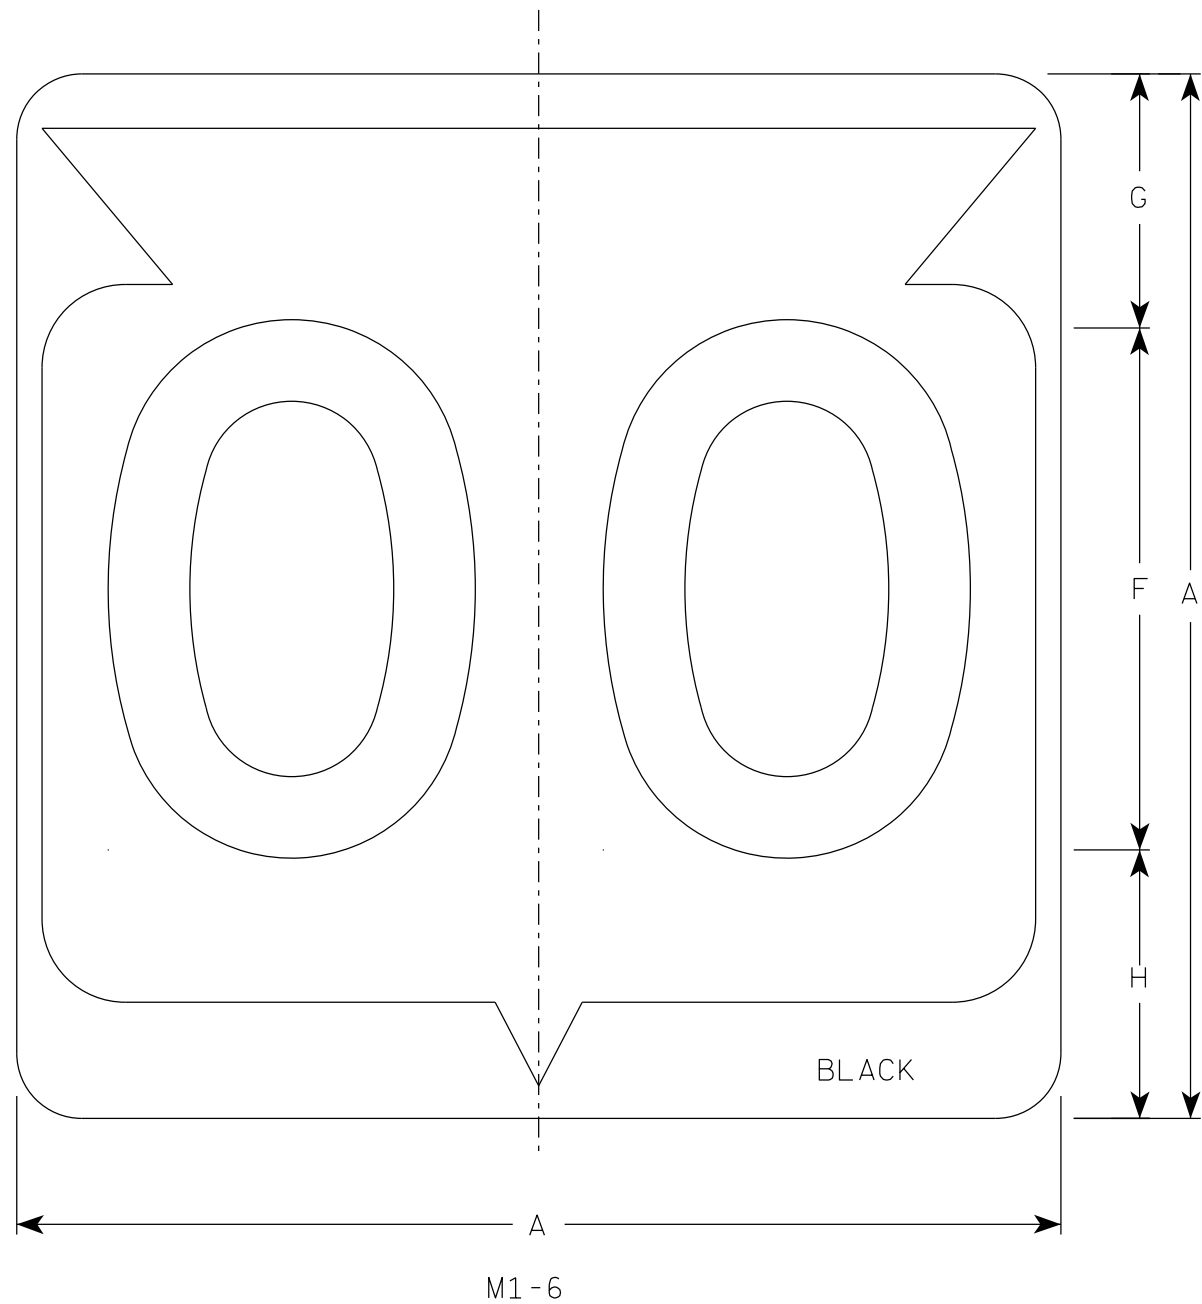

NOTES

1. Sign is Type II - Type H Reflective
2. Color:
Background - White
Message - Black
3. Message Series - D except 3 number signs Series C

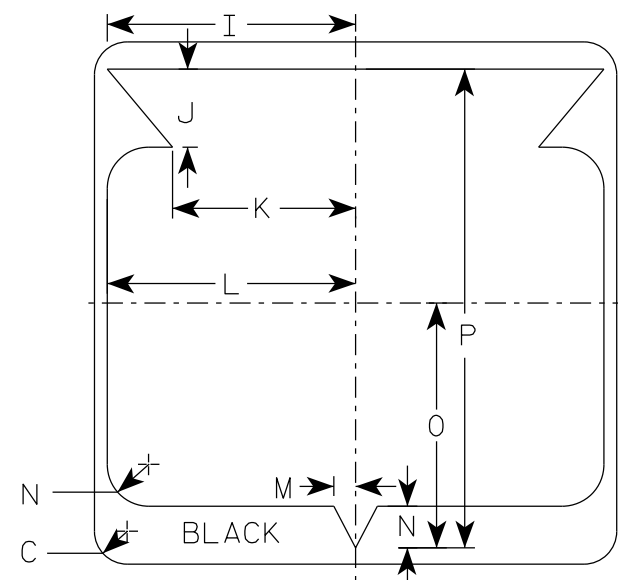


SIZE	A	B	C	D	E	F	G	H	I	J	K	L	M	N	O	P	Q	R	S	T	U	V	W	X	Y	Z	Area sq. ft.
1																											
2	24		1 1/2			12	5 1/2	6 1/2	10 1/4	2 1/2	8 7/8	11 1/2	1	1 7/8	11 1/4	21 7/8											4.0
2M	24		1 1/2			12	5 1/2	6 1/2	10 1/4	2 1/2	8 7/8	11 1/2	1	1 7/8	11 1/4	21 7/8											4.0
3	36		2 1/4			18	8 3/4	9 1/4	15 3/8	5 3/8	12 5/8	17 1/8	1 1/2	2 7/8	16 7/8	33											9.0
4	36		2 1/4			18	8 3/4	9 1/4	15 3/8	5 3/8	12 5/8	17 1/8	1 1/2	2 7/8	16 7/8	33											9.0
5	36		2 1/4			18	8 3/4	9 1/4	15 3/8	5 3/8	12 5/8	17 1/8	1 1/2	2 7/8	16 7/8	33											9.0

STATE ROUTE MARKER M1-6 FOR ASSEMBLIES	
WISCONSIN DEPT OF TRANSPORTATION	
APPROVED	<i>Matthew R. Rauch</i> for State Traffic Engineer
DATE 11/8/2022	PLATE NO. M1-6.11

7

NOTES

- 1. Sign is Type II - Type H Reflective
- 2. Color:
Background - White
Message - Black
- 3. Message Series - B

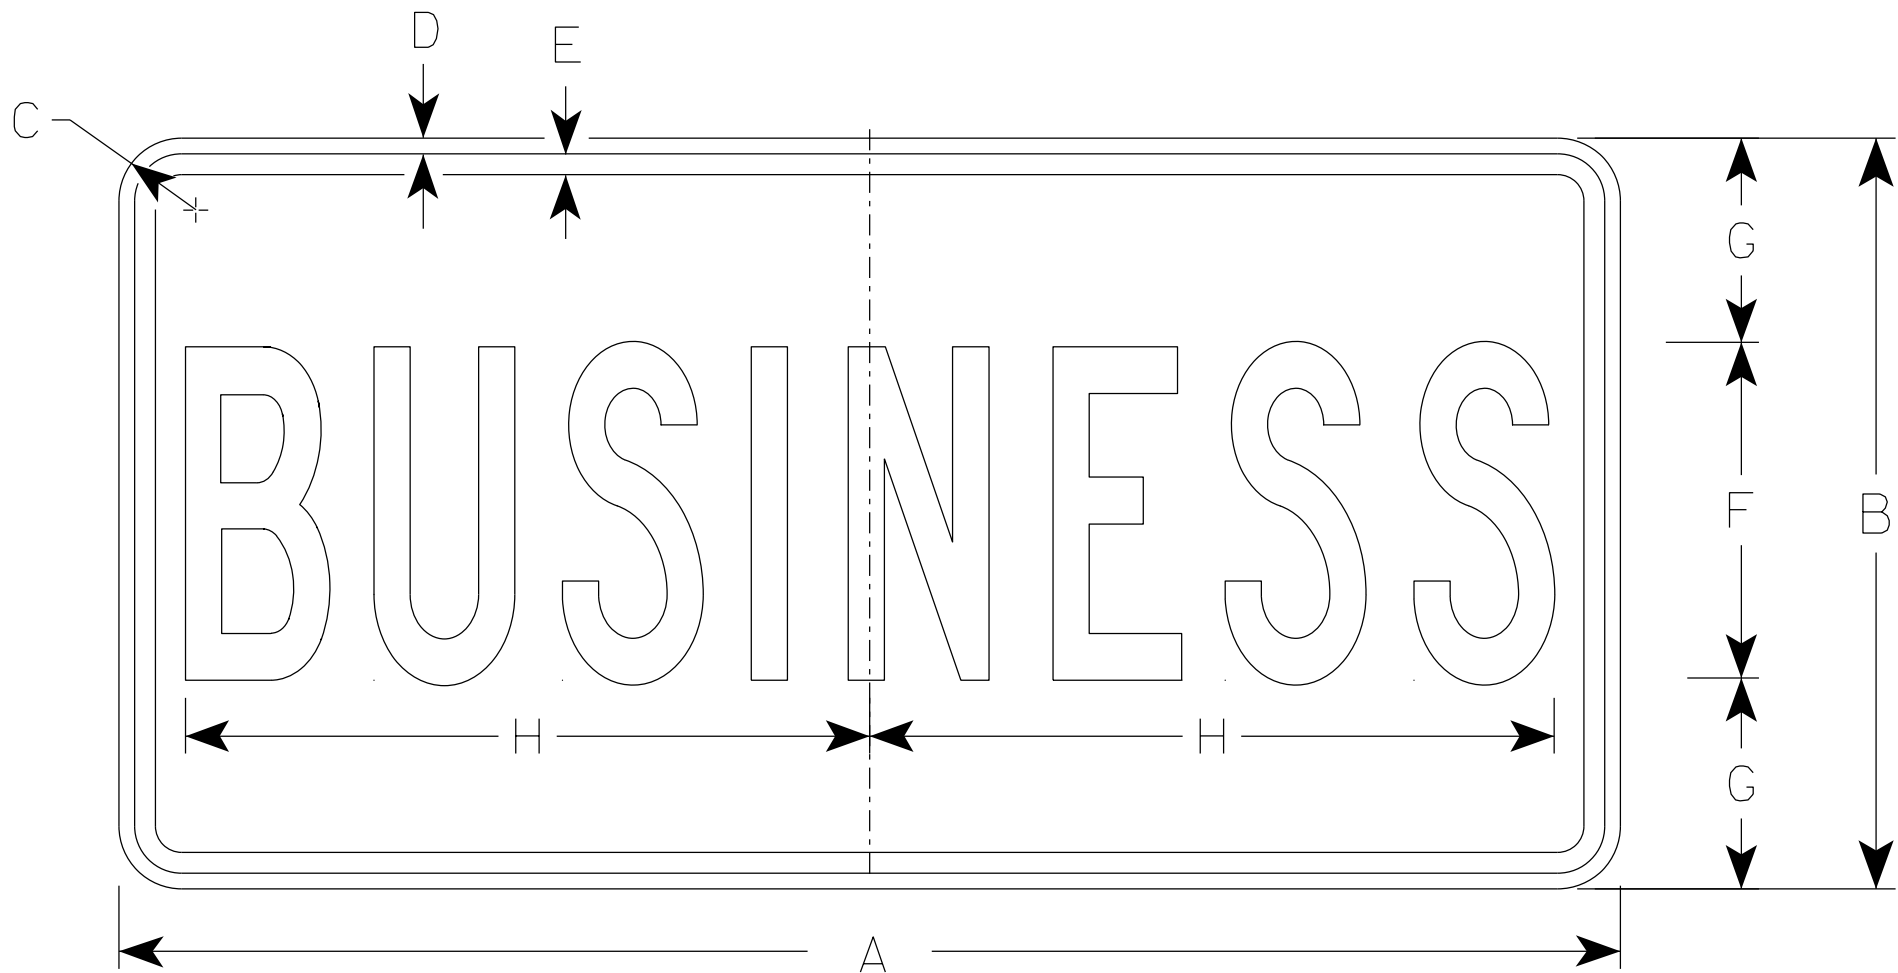


M4 - 3


SIZE	A	B	C	D	E	F	G	H	I	J	K	L	M	N	O	P	Q	R	S	T	U	V	W	X	Y	Z	Area sq. ft.
1																											
2	24	12	1 1/2	3/8	3/8	5	3 1/2	9 5/8																			2.0
2M	24	12	1 1/2	3/8	3/8	5	3 1/2	9 5/8																			2.0
3	36	18	1 1/2	3/8	1/2	8	5	16 3/8																			4.5
4	36	18	1 1/2	3/8	1/2	8	5	16 3/8																			4.5
5	36	18	1 1/2	3/8	1/2	8	5	16 3/8																			4.5

STANDARD SIGN
M4 - 3

WISCONSIN DEPT OF TRANSPORTATION
APPROVED *Matthew R. Rauch*
for State Traffic Engineer
DATE 2/8/2023 PLATE NO. M4-3.7

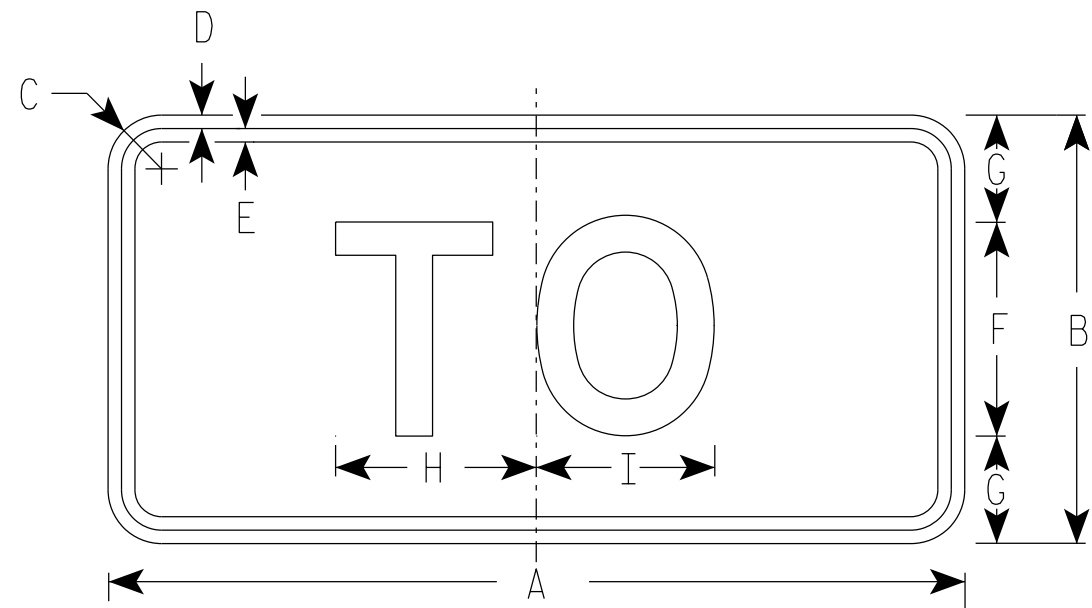

M4-5
MM4-5
MP4-5
M04-5

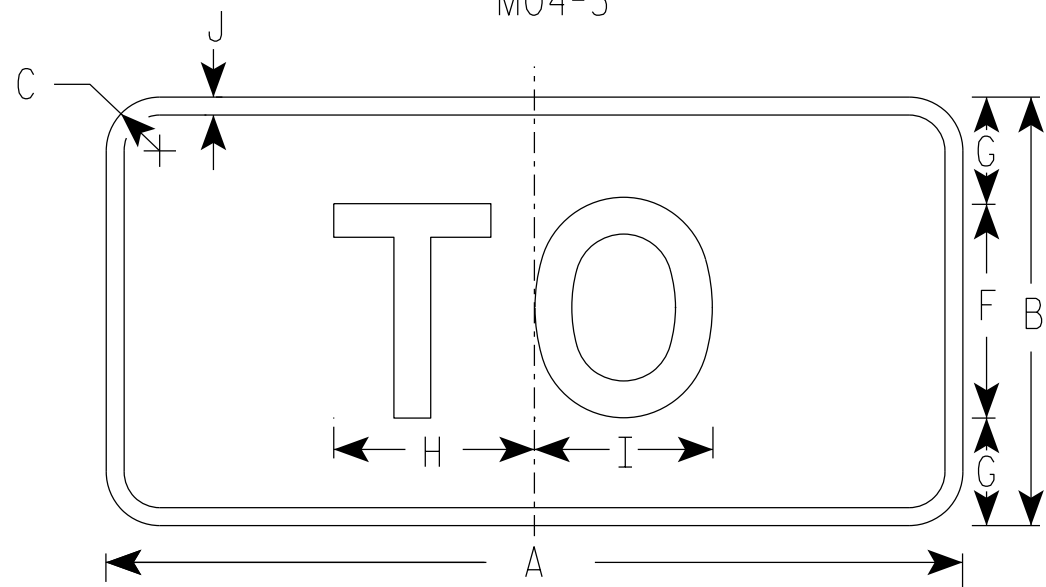

MB4-5
MK4-5
MN4-5

NOTES

1. Sign is Type II - Type H Reflective
2. Color:
Background - See note 5
Message - See note 5
3. Message Series - E
4. Corners may be square or rounded when base material is plywood but borders shall be rounded as shown. When base material is metal, the corners and borders shall be rounded.
5. M4-5 Background - White
Message - Black
MB4-5 Background - Blue
Message - White
MK4-5 Background - Green
Message - White
MM4-5 Background - White
Message - Green
MN4-5 Background - Brown
Message - White
MP4-5 Background - White
Message - Blue
M04-5 Background - Orange Type F Reflective
Message - Black

SIZE	A	B	C	D	E	F	G	H	I	J	K	L	M	N	O	P	Q	R	S	T	U	V	W	X	Y	Z	Area sq. ft.
1																											
2S	24	12	1 1/2	3/8	3/8	6	3	5 3/8	5 1/4	1/2																	2.00
2M	24	12	1 1/2	3/8	3/8	6	3	5 3/8	5 1/4	1/2																	2.00
3	36	18	1 1/2	3/8	1/2	9	4 1/2	8 1/4	8 3/8	1/2																	4.5
4	36	18	1 1/2	3/8	1/2	9	4 1/2	8 1/4	8 3/8	1/2																	4.5
5	36	18	1 1/2	3/8	1/2	9	4 1/2	8 1/4	8 3/8	1/2																	4.5

PROJECT NO:

HWY:

COUNTY:

SHEET NO: 144






E

STANDARD SIGN
M4-5

WISCONSIN DEPT OF TRANSPORTATION

APPROVED
Matthew R. Rauch
for State Traffic Engineer

DATE 2/8/2023 PLATE NO. M4-5.11

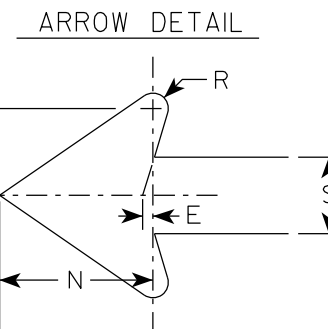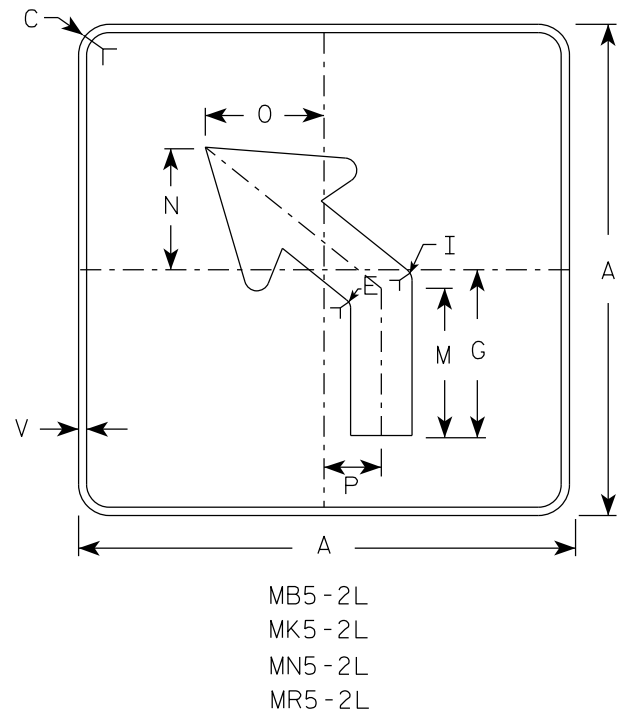
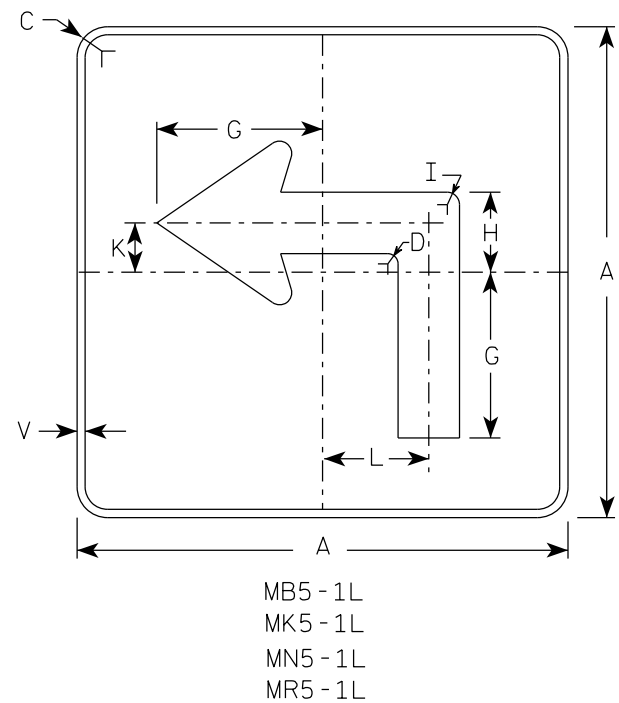
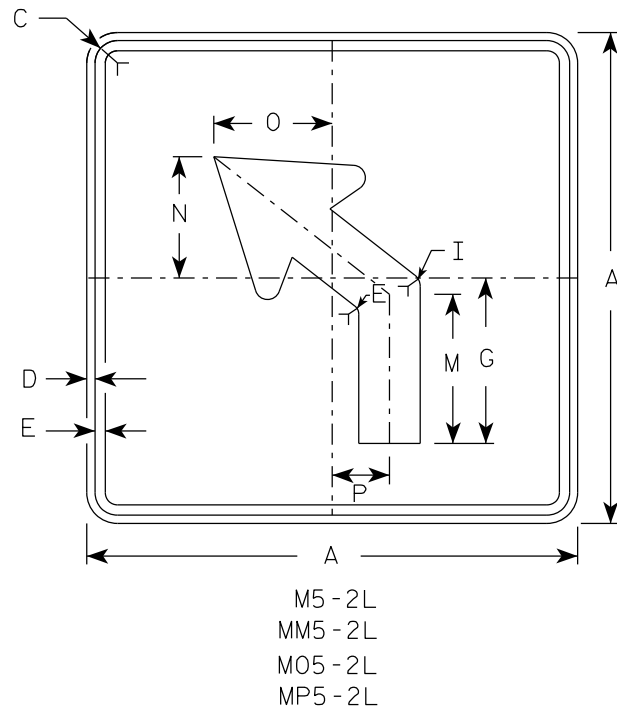
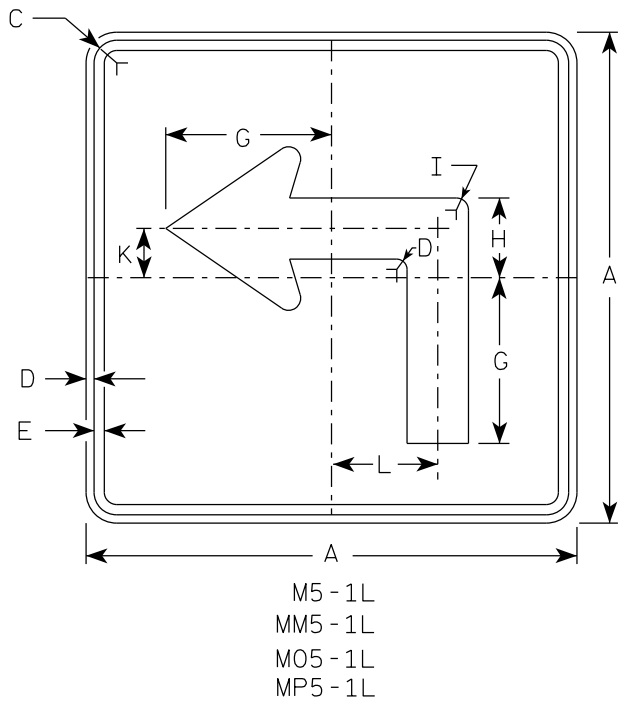


NOTES


- Signs are Type II - Type H reflective except as shown
- Color:
Background - See note 4
Message - See note 4
- Corners may be square or rounded when base material is plywood but borders shall be rounded as shown. When base material is metal, the corners and borders shall be rounded.
- | | |
|-----------------|---|
| M5-1 and M5-2 | Background - White |
| | Message - Black |
| MB5-1 and MB5-2 | Background - Blue |
| | Message - White |
| MK5-1 and MK5-2 | Background - Green |
| | Message - White |
| MM5-1 and MM5-2 | Background - White |
| | Message - Green |
| MN5-1 and MN5-2 | Background - Brown |
| | Message - White |
| M05-1 and M05-2 | Background - Orange - Type F Reflective |
| | Message - Black |
| MP5-1 and MP5-2 | Background - White |
| | Message - Blue |
| MR5-1 and MR5-2 | Background - Brown |
| | Message - Yellow |
- M5-1R same as M5-1L except arrow points right.
- M5-2R same as M5-2L except arrow tilts right.

SIZE	A	B	C	D	E	F	G	H	I	J	K	L	M	N	O	P	Q	R	S	T	U	V	W	X	Y	Z	Area sq. ft.
1																											
2S	21		1 1/2	3/8	3/8		7	3 3/8	5/8		2 1/8	4 1/2	6 3/8	5 1/4	5	2 1/2		1/2	2 5/8	3		1/2					3.06
2M	21		1 1/2	3/8	3/8		7	3 3/8	5/8		2 1/8	4 1/2	6 3/8	5 1/4	5	2 1/2		1/2	2 5/8	3		1/2					3.06
3	30		1 7/8	1/2	5/8		10 1/8	4 7/8	7/8		3	6 1/2	9 1/8	7 1/2	7 1/4	3 1/2		3/4	3 3/4	4 1/4		1/2					6.25
4	30		1 7/8	1/2	5/8		10 1/8	4 7/8	7/8		3	6 1/2	9 1/8	7 1/2	7 1/4	3 1/2		3/4	3 3/4	4 1/4		1/2					6.25
5	30		1 7/8	1/2	5/8		10 1/8	4 7/8	7/8		3	6 1/2	9 1/8	7 1/2	7 1/4	3 1/2		3/4	3 3/4	4 1/4		1/2					6.25


PROJECT NO:	HWY:	COUNTY:	SHEET NO: 145	E
-------------	------	---------	---------------	---

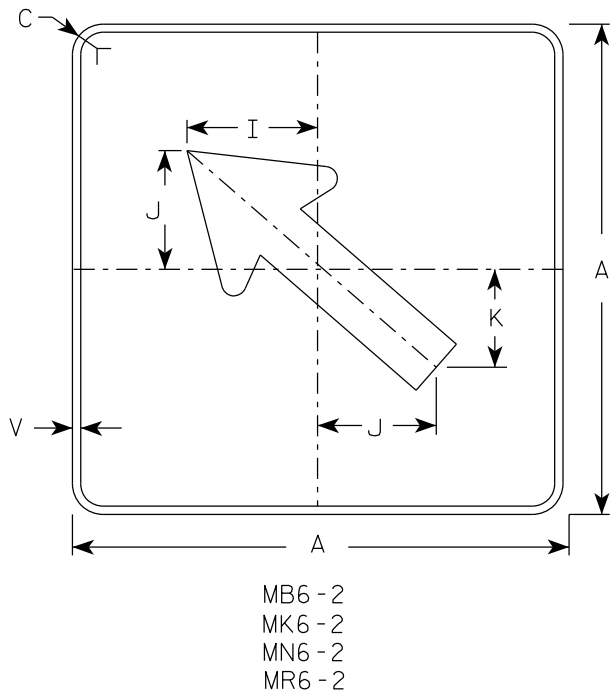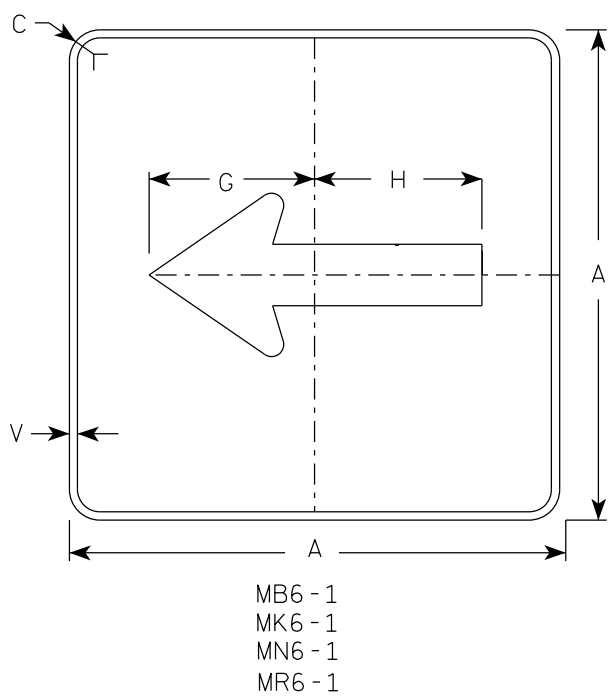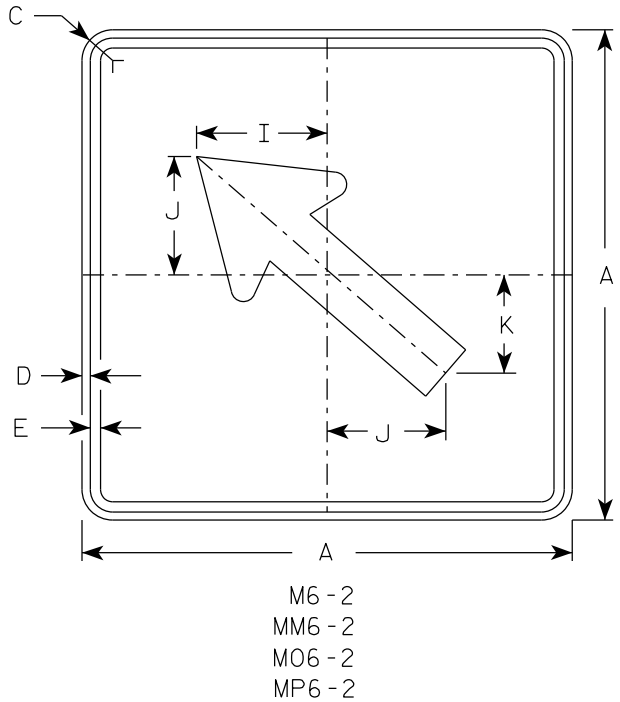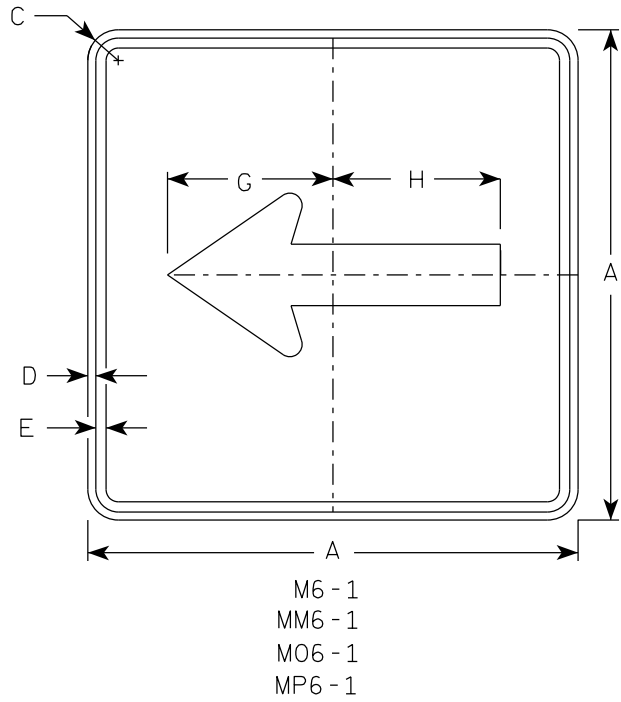

- NOTES
- Signs are Type II - Type H Reflective except as Shown
 - Color:
Background - See note 4
Message - See note 4
 - Corners may be square or rounded when base material is plywood but borders shall be rounded as shown. When base material is metal, the corners and borders shall be rounded.
 - M6-1 and M6-2 Background - White
Message - Black
MB6-1 and MB6-2 Background - Blue
Message - White
MK6-1 and MK6-2 Background - Green
Message - White
MM6-1 and MM6-2 Background - White
Message - Green
MN6-1 and MN6-2 Background - Brown
Message - White
M06-1 and M06-2 Background - Orange - Type F Reflective
Message - Black
MP6-1 and MP6-2 Background - White
Message - Blue
MR6-1 and MR6-2 Background - Brown
Message - Yellow

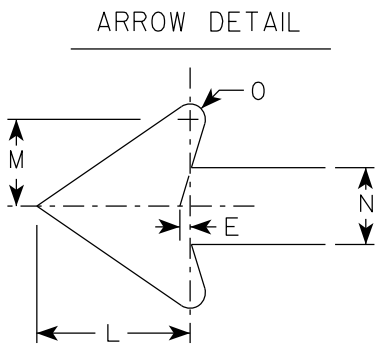

SIZE	A	B	C	D	E	F	G	H	I	J	K	L	M	N	O	P	Q	R	S	T	U	V	W	X	Y	Z	Area sq. ft.
1																											
2S	21		1 1/2	3/8	3/8		7 1/2	7 1/8	5 5/8	5	4 1/4	5 1/4	3	2 5/8	1/2							1/2					3.06
2M	21		1 1/2	3/8	3/8		7 1/2	7 1/8	5 5/8	5	4 1/4	5 1/4	3	2 5/8	1/2							1/2					3.06
3	30		1 7/8	1/2	5/8		10 3/4	10 1/4	8	7 1/4	6	7 1/2	4 1/4	3 3/4	3/4							1/2					6.25
4	30		1 7/8	1/2	5/8		10 3/4	10 1/4	8	7 1/4	6	7 1/2	4 1/4	3 3/4	3/4							1/2					6.25
5	30		1 7/8	1/2	5/8		10 3/4	10 1/4	8	7 1/4	6	7 1/2	4 1/4	3 3/4	3/4							1/2					6.25

 

R11-2R


R11-2T

Diagram illustrating the word "LANE" split into two parts: "LA" and "NE". A vertical dashed line separates the two parts. Below the word, dimension lines indicate the width of each part: "LA" and "NE".


R11-2L

STANDARD SIGN	
R11-2	
WISCONSIN DEPT OF TRANSPORTATION	
APPROVED	<u>Matthew P. Rauch</u> for State Traffic Engineer
DATE <u>2/5/24</u>	PLATE NO. <u>R11-2.12</u>


PROJECT NO:	HWY:	COUNTY:	SHEET NO:	E
-------------	------	---------	-----------	----------

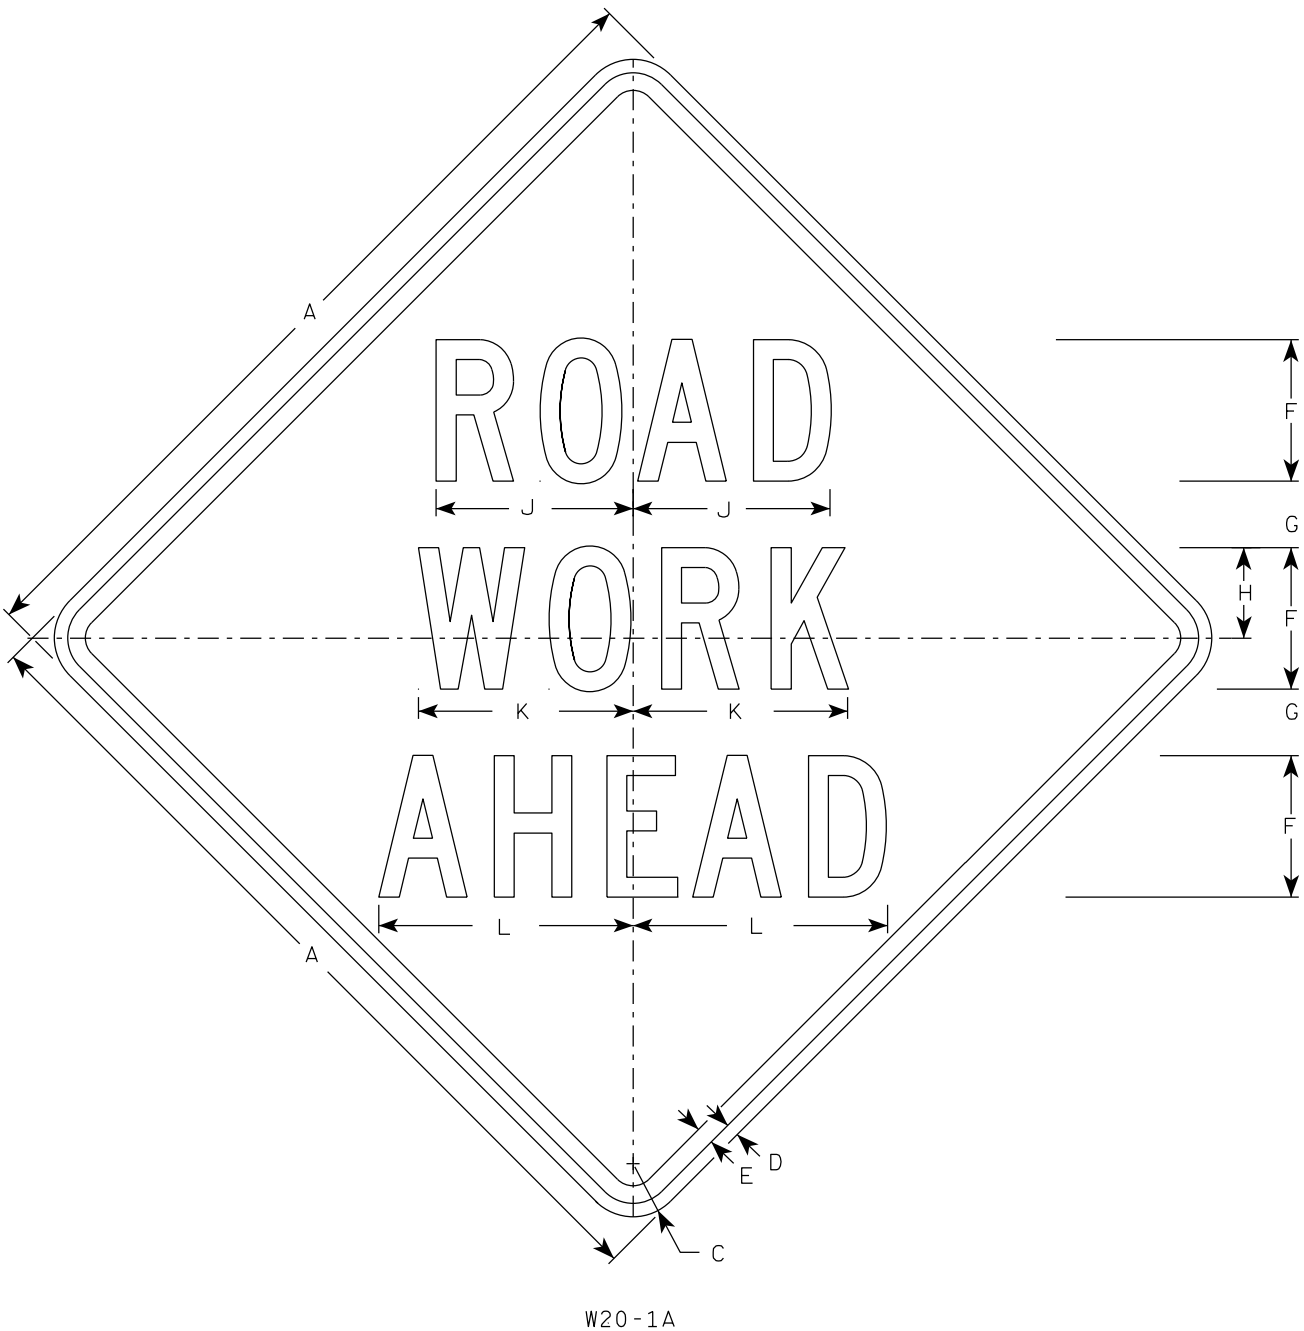

W20-1A

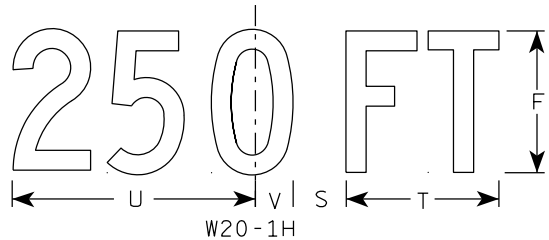


W20-1H

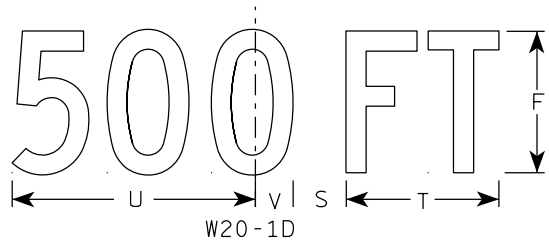

W20-1D




W20-1C

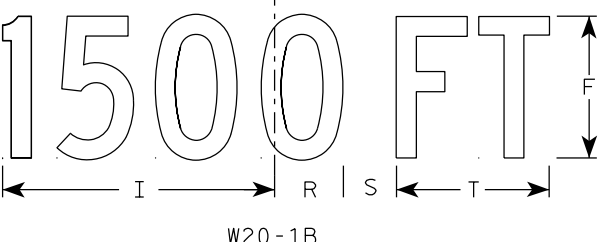


W20-1B


- NOTES
1. Sign is Type II - Type F Reflective
 2. Color:
Background - Orange
Message - Black
 3. Message Series - C
 4. Corners may be square or rounded when base material is plywood but borders shall be rounded as shown. When base material is metal, the corners and borders shall be rounded.

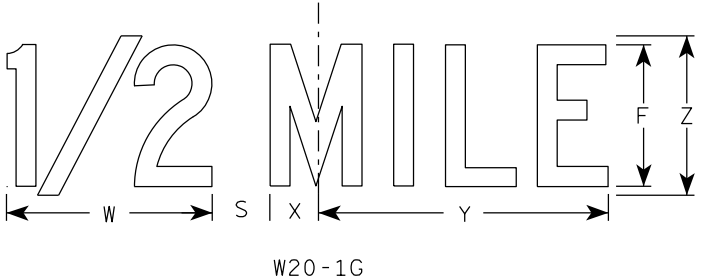

W20-1G






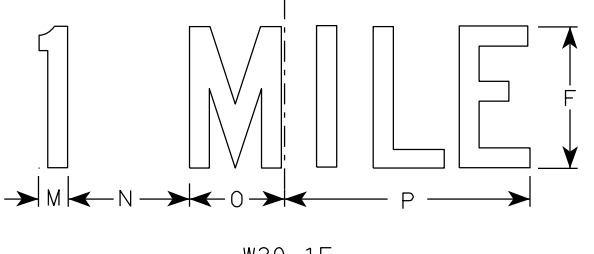


W20-1F

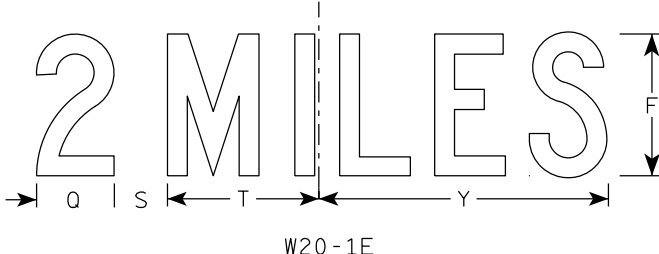

W20-1E

SIZE	A	B	C	D	E	F	G	H	I	J	K	L	M	N	O	P	Q	R	S	T	U	v	W	X	Y	Z	Area sq. ft.
1	36		2 1/4	5/8	3/4	5	2 5/8	3 1/4	10 1/8	7	7 5/8	8 7/8	1 1/8	4 1/2	3 1/2	9	3 1/4	2 1/2	2 1/4	5 5/8	9	1 3/8	8	1 3/4	10 3/4	6	9.0
2S	48		3	3/4	1	8	3 3/4	5 1/8	15 3/8	11 1/8	12 1/8	14 3/8	1 5/8	6 7/8	5 3/8	13 7/8	4 3/8	3 7/8	3	8 5/8	13 3/4	2 1/8	11 7/8	2 3/4	16 3/8	9	16.0
2M	48		3	3/4	1	8	3 3/4	5 1/8	15 3/8	11 1/8	12 1/8	14 3/8	1 5/8	6 7/8	5 3/8	13 7/8	4 3/8	3 7/8	3	8 5/8	13 3/4	2 1/8	11 7/8	2 3/4	16 3/8	9	16.0
3	48		3	3/4	1	8	3 3/4	5 1/8	15 3/8	11 1/8	12 1/8	14 3/8	1 5/8	6 7/8	5 3/8	13 7/8	4 3/8	3 7/8	3	8 5/8	13 3/4	2 1/8	11 7/8	2 3/4	16 3/8	9	16.0
4	48		3	3/4	1	8	3 3/4	5 1/8	15 3/8	11 1/8	12 1/8	14 3/8	1 5/8	6 7/8	5 3/8	13 7/8	4 3/8	3 7/8	3	8 5/8	13 3/4	2 1/8	11 7/8	2 3/4	16 3/8	9	16.0
5	48		3	3/4	1	8	3 3/4	5 1/8	15 3/8	11 1/8	12 1/8	14 3/8	1 5/8	6 7/8	5 3/8	13 7/8	4 3/8	3 7/8	3	8 5/8	13 3/4	2 1/8	11 7/8	2 3/4	16 3/8	9	16.0

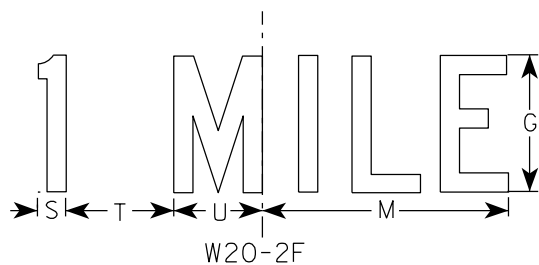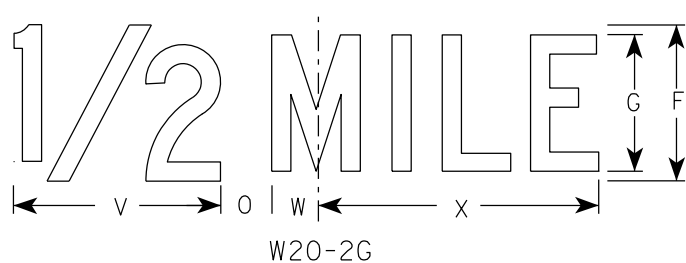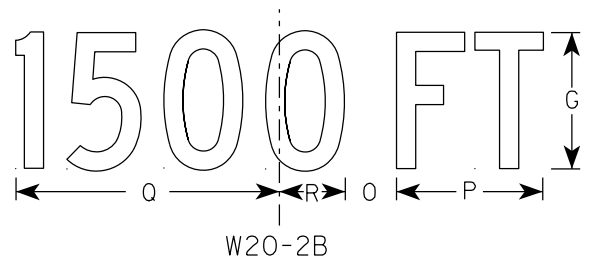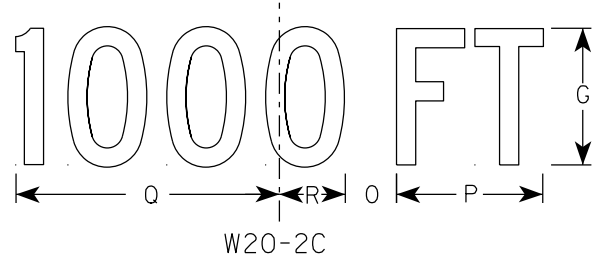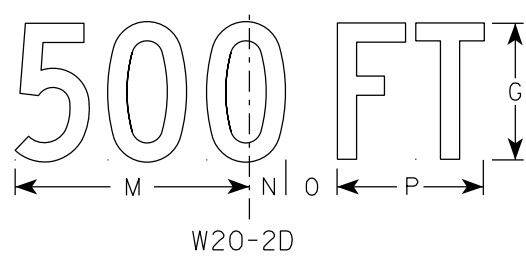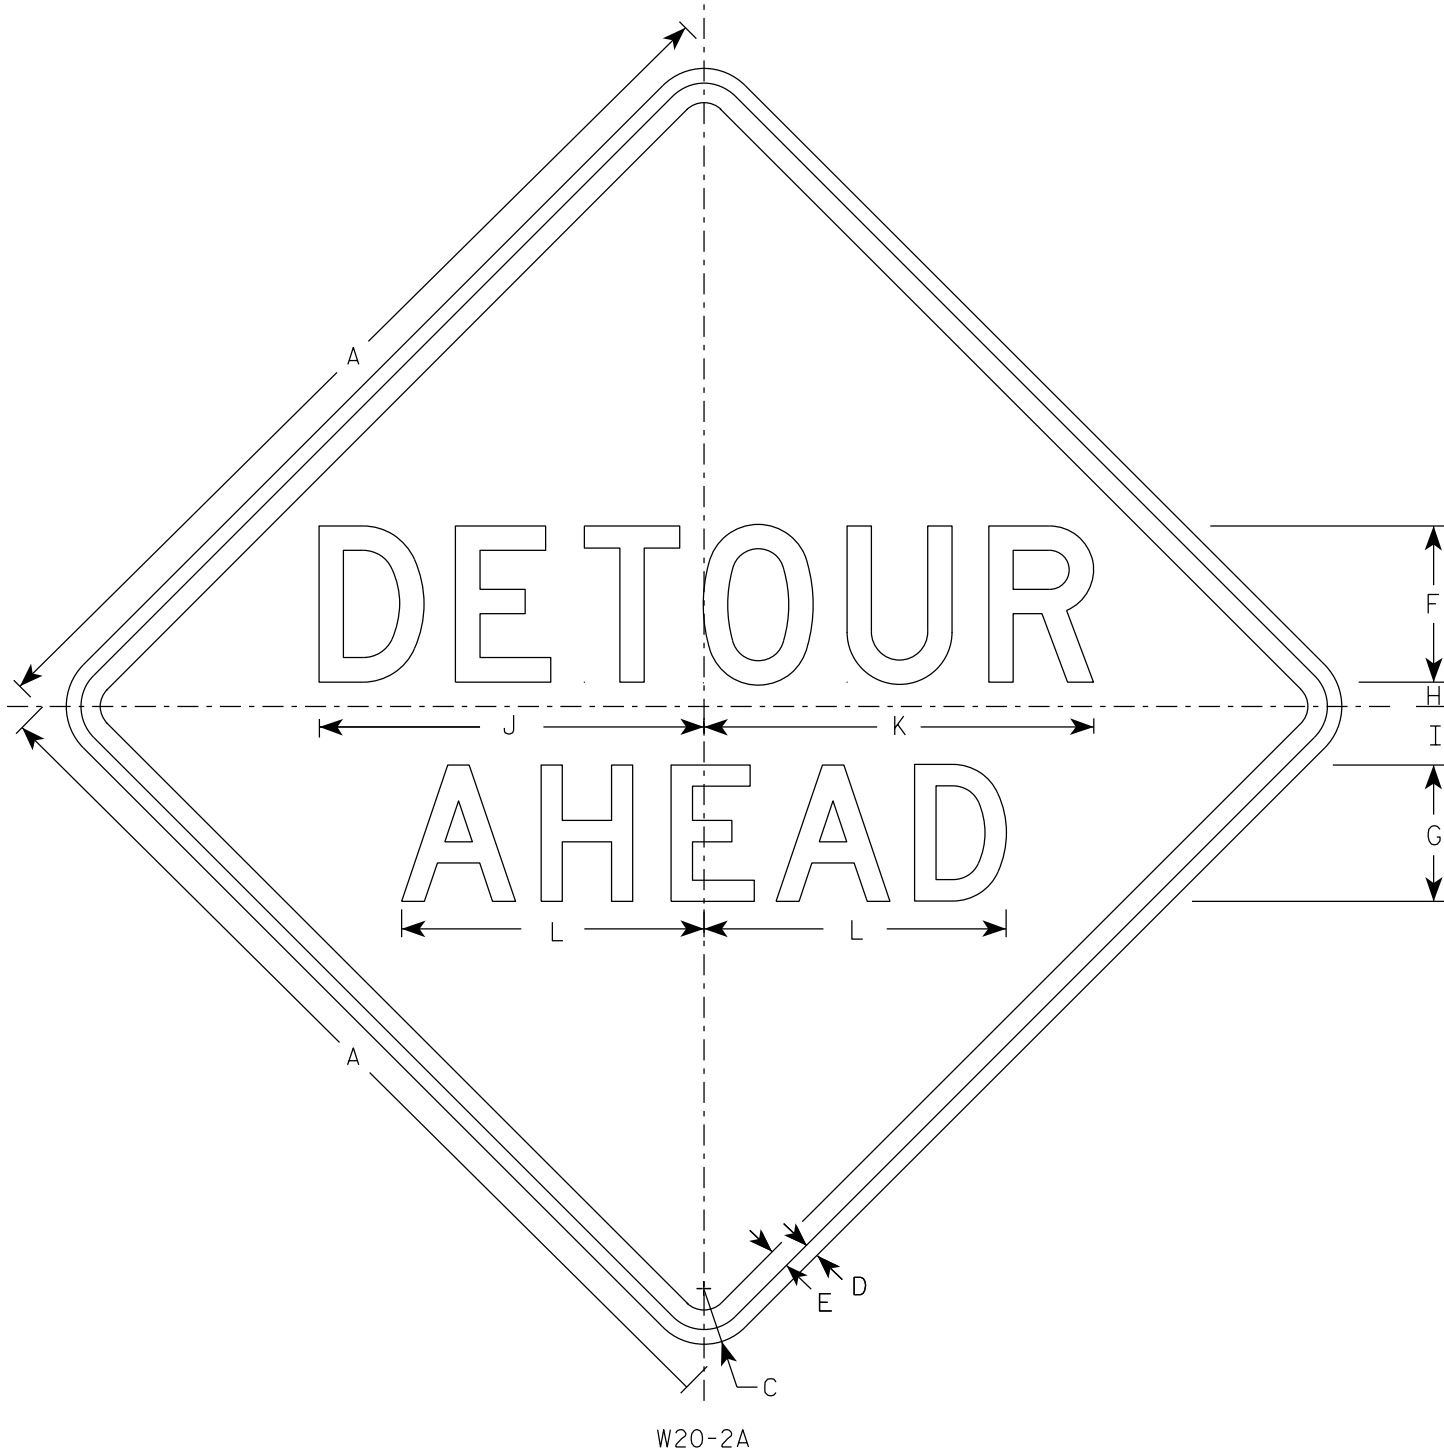








NOTES

- Sign is Type II - Type F Reflective
- Color:
Background - Orange
Message - Black
- Message Series - See note 5
- Corners may be square or rounded when base material is plywood but borders shall be rounded as shown. When base material is metal, the corners and borders shall be rounded.
- Line 1 is Series D.
Line 2 is Series D for AHEAD and Series C for all other distances.

SIZE	A	B	C	D	E	F	G	H	I	J	K	L	M	N	O	P	Q	R	S	T	U	v	w	X	Y	Z	Area sq. ft.
1	36		2 1/4	5/8	3/4	6	5	1	2 1/4	14 3/4	15	11 5/8	9	1 3/8	1 7/8	5 5/8	10 1/8	2 1/2	1 1/8	4 1/2	3 1/2	8	1 3/4	10 3/4			9.0
2S	48		3	3/4	1	8	7	1 1/4	3	19 3/4	20	15 1/2	12	1 7/8	2 5/8	7 1/2	13 1/2	3 3/8	1 1/2	6	4 5/8	10 5/8	2 3/8	14 3/8			16.0
2M	48		3	3/4	1	8	7	1 1/4	3	19 3/4	20	15 1/2	12	1 7/8	2 5/8	7 1/2	13 1/2	3 3/8	1 1/2	6	4 5/8	10 5/8	2 3/8	14 3/8			16.0
3	48		3	3/4	1	8	7	1 1/4	3	19 3/4	20	15 1/2	12	1 7/8	2 5/8	7 1/2	13 1/2	3 3/8	1 1/2	6	4 5/8	10 5/8	2 3/8	14 3/8			16.0
4	48		3	3/4	1	8	7	1 1/4	3	19 3/4	20	15 1/2	12	1 7/8	2 5/8	7 1/2	13 1/2	3 3/8	1 1/2	6	4 5/8	10 5/8	2 3/8	14 3/8			16.0
5	48		3	3/4	1	8	7	1 1/4	3	19 3/4	20	15 1/2	12	1 7/8	2 5/8	7 1/2	13 1/2	3 3/8	1 1/2	6	4 5/8	10 5/8	2 3/8	14 3/8			16.0

STANDARD SIGN W20-2A,B,C,D,F & G	
WISCONSIN DEPT OF TRANSPORTATION	
APPROVED	<i>Matthew R. Rauch</i> For State Traffic Engineer
DATE 1/10/2024	PLATE NO. W20-2.7

PROJECT NO:	HWY:	COUNTY:	SHEET NO: 149	E
-------------	------	---------	---------------	---

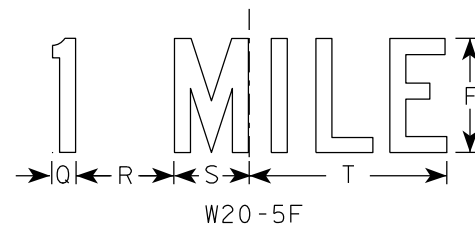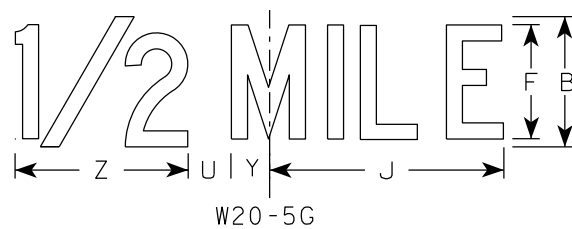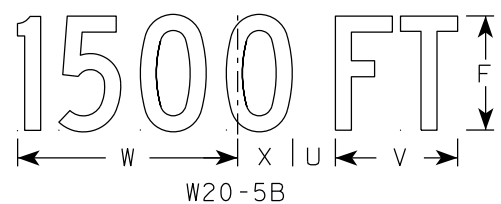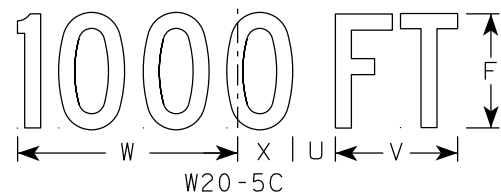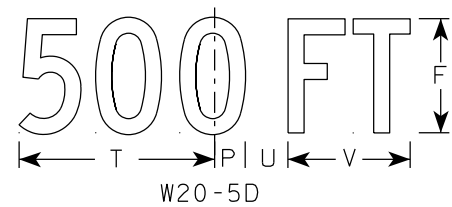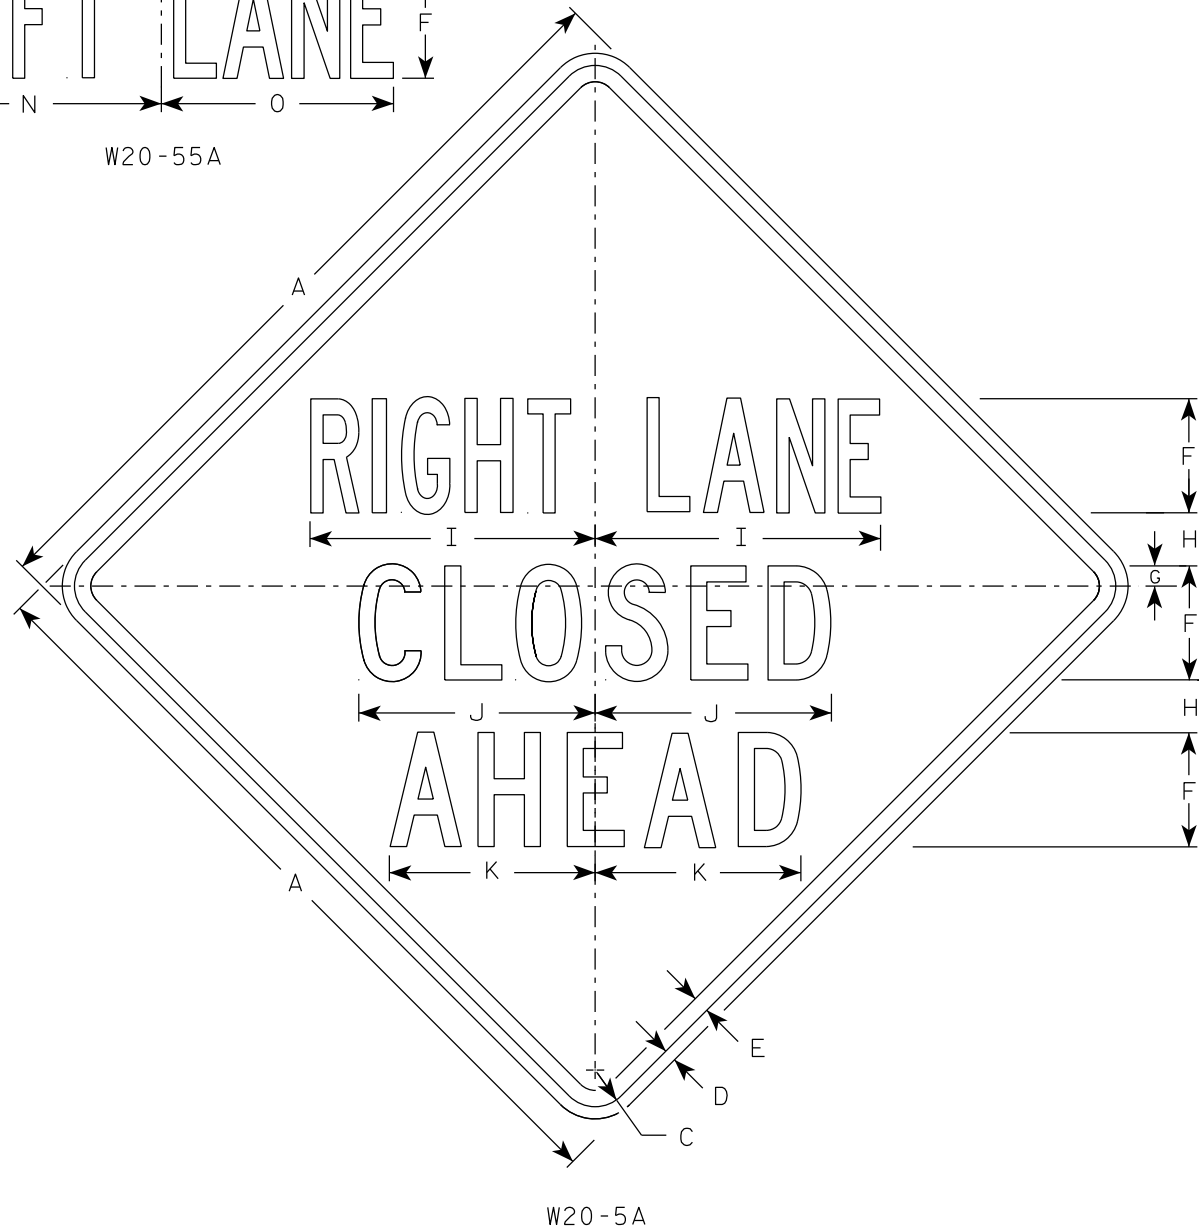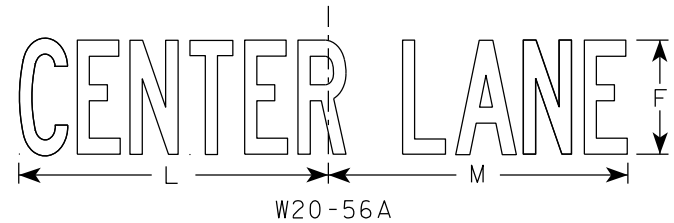

NOTES

- 1. Sign is Type II - Type F Reflective
- 2. Color:
Background - Orange
Message - Black
- 3. Message Series - See Note 5
- 4. Corners may be square or rounded when base material is plywood but borders shall be rounded as shown. When base material is metal, the corners and borders shall be rounded.
- 5. " _____ LANE" is Series B.
All other copy is Series C.

7

7

SIZE	A	B	C	D	E	F	G	H	I	J	K	L	M	N	O	P	Q	R	S	T	U	v	W	X	Y	Z	Area sq. ft.
1	36	6	2 1/4	5/8	3/4	5	7/8	2 1/2	13 1/8	10 3/4	9 1/2	14 1/4	13 5/8	12	12	1 3/8	1 1/8	4 1/2	3 1/2	9	1 7/8	5 5/8	10 1/8	2 1/2	1 3/4	8	9.0
2S	48	8	3	3/4	1	7	1 1/4	3 1/4	17 1/2	14 3/8	12 5/8	19	18 3/8	16	14 1/4	1 7/8	1 1/2	6	4 5/8	12	2 5/8	7 1/2	13 1/2	3 3/8	2 3/8	10 5/8	16.0
2M	48	8	3	3/4	1	7	1 1/4	3 1/4	17 1/2	14 3/8	12 5/8	19	18 3/8	16	14 1/4	1 7/8	1 1/2	6	4 5/8	12	2 5/8	7 1/2	13 1/2	3 3/8	2 3/8	10 5/8	16.0
3	48	8	3	3/4	1	7	1 1/4	3 1/4	17 1/2	14 3/8	12 5/8	19	18 3/8	16	14 1/4	1 7/8	1 1/2	6	4 5/8	12	2 5/8	7 1/2	13 1/2	3 3/8	2 3/8	10 5/8	16.0
4	48	8	3	3/4	1	7	1 1/4	3 1/4	17 1/2	14 3/8	12 5/8	19	18 3/8	16	14 1/4	1 7/8	1 1/2	6	4 5/8	12	2 5/8	7 1/2	13 1/2	3 3/8	2 3/8	10 5/8	16.0
5	48	8	3	3/4	1	7	1 1/4	3 1/4	17 1/2	14 3/8	12 5/8	19	18 3/8	16	14 1/4	1 7/8	1 1/2	6	4 5/8	12	2 5/8	7 1/2	13 1/2	3 3/8	2 3/8	10 5/8	16.0

PROJECT NO:

HWY:

COUNTY:

SHEET NO: 150

E


STANDARD SIGN
W20-5A, B, C, D, F & G

WISCONSIN DEPT OF TRANSPORTATION


APPROVED
Matthew R. Rauch
For State Traffic Engineer

DATE 3/27/24 PLATE NO. W20-5.12


7

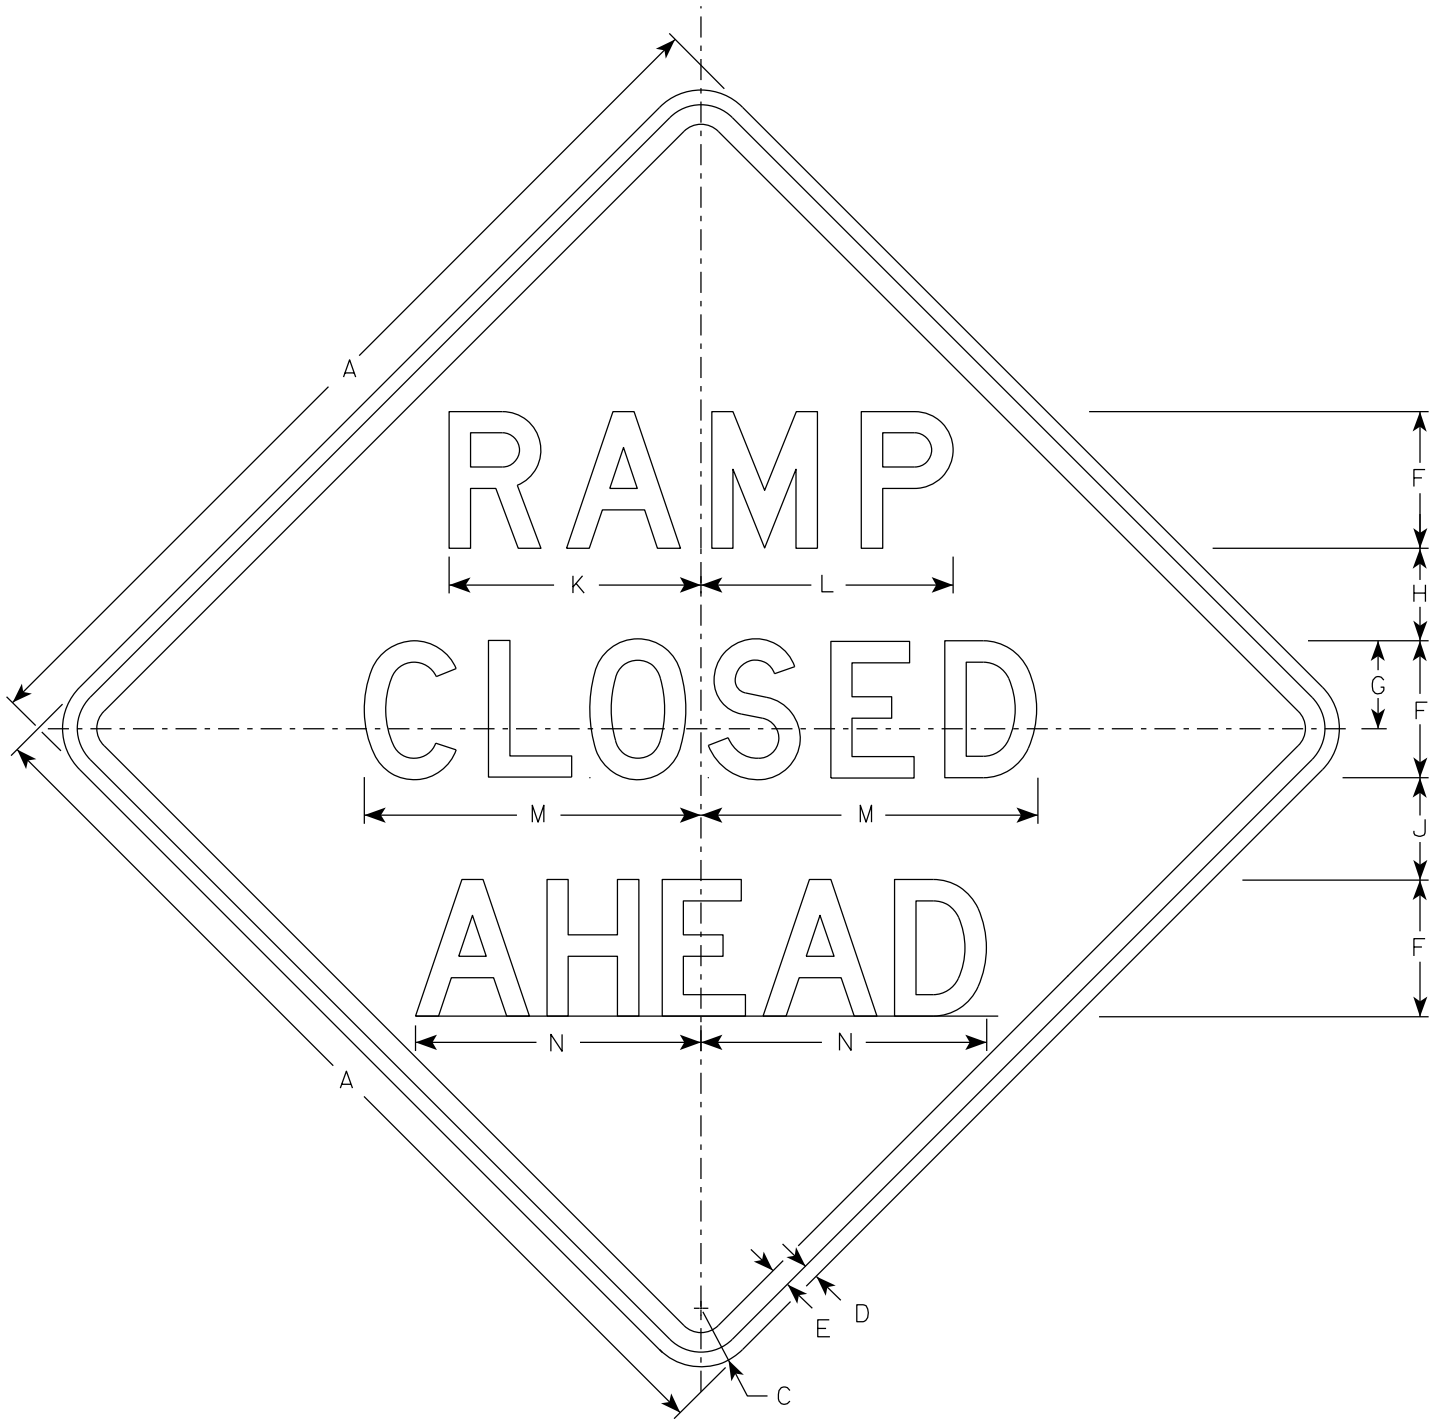


W20-53A

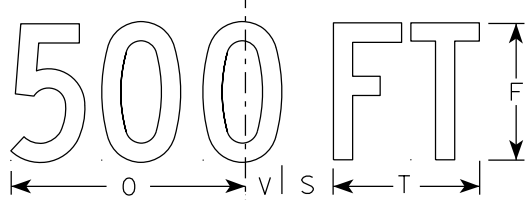


W20-53D

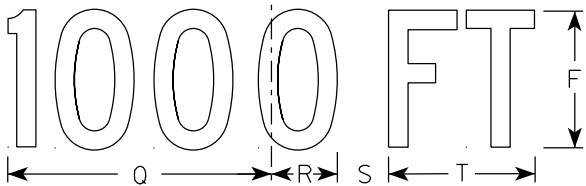


W20-53C

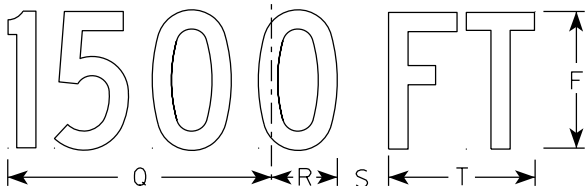

W20-53B

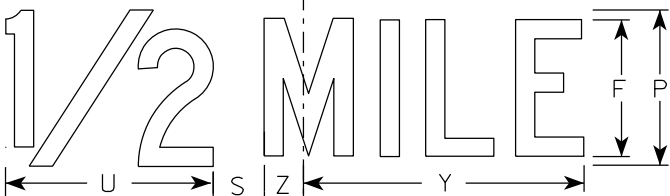

W20-53G

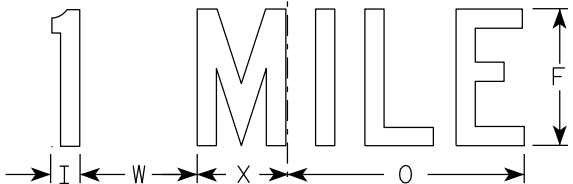

W20-53F

NOTES

- Sign is Type II - Type F Reflective
- Color:
Background - Orange
Message - Black
- Message Series - see note 5
- Corners may be square or rounded when base material is plywood but borders shall be rounded as shown. When base material is metal, the corners and borders shall be rounded.
- Lines 1 and 2 are Series D.
Line 3 is Series D for AHEAD and Series C for all other distances.

SIZE	A	B	C	D	E	F	G	H	I	J	K	L	M	N	O	P	Q	R	S	T	U	V	W	X	Y	Z	Area sq. ft.
1	36		2 1/4	5/8	3/4	5	3 3/8	3 1/2	1 1/8	4	9 1/4	9 1/4	12 1/2	11	9	6	10 1/8	2 1/2	1 7/8	5 5/8	8	1 3/8	4 1/2	3 1/2	10 3/4	1 3/4	9.0
2S	48		3	3/4	1	7	4 1/2	4 3/4	1 1/2	5 1/4	12 7/8	12 7/8	17 1/4	14 5/8	12	8	13 1/2	3 3/8	2 5/8	7 1/2	10 5/8	1 7/8	6	4 5/8	14 3/8	2 3/8	16.0
2M	48		3	3/4	1	7	4 1/2	4 3/4	1 1/2	5 1/4	12 7/8	12 7/8	17 1/4	14 5/8	12	8	13 1/2	3 3/8	2 5/8	7 1/2	10 5/8	1 7/8	6	4 5/8	14 3/8	2 3/8	16.0
3	48		3	3/4	1	7	4 1/2	4 3/4	1 1/2	5 1/4	12 7/8	12 7/8	17 1/4	14 5/8	12	8	13 1/2	3 3/8	2 5/8	7 1/2	10 5/8	1 7/8	6	4 5/8	14 3/8	2 3/8	16.0
4	48		3	3/4	1	7	4 1/2	4 3/4	1 1/2	5 1/4	12 7/8	12 7/8	17 1/4	14 5/8	12	8	13 1/2	3 3/8	2 5/8	7 1/2	10 5/8	1 7/8	6	4 5/8	14 3/8	2 3/8	16.0
5	48		3	3/4	1	7	4 1/2	4 3/4	1 1/2	5 1/4	12 7/8	12 7/8	17 1/4	14 5/8	12	8	13 1/2	3 3/8	2 5/8	7 1/2	10 5/8	1 7/8	6	4 5/8	14 3/8	2 3/8	16.0

STANDARD SIGN
W20-53A,B,C,D,F,G


WISCONSIN DEPT OF TRANSPORTATION

APPROVED *Matthew R Rauch*
For State Traffic Engineer

DATE 1/10/2024 PLATE NO. W20-53.2

7

7

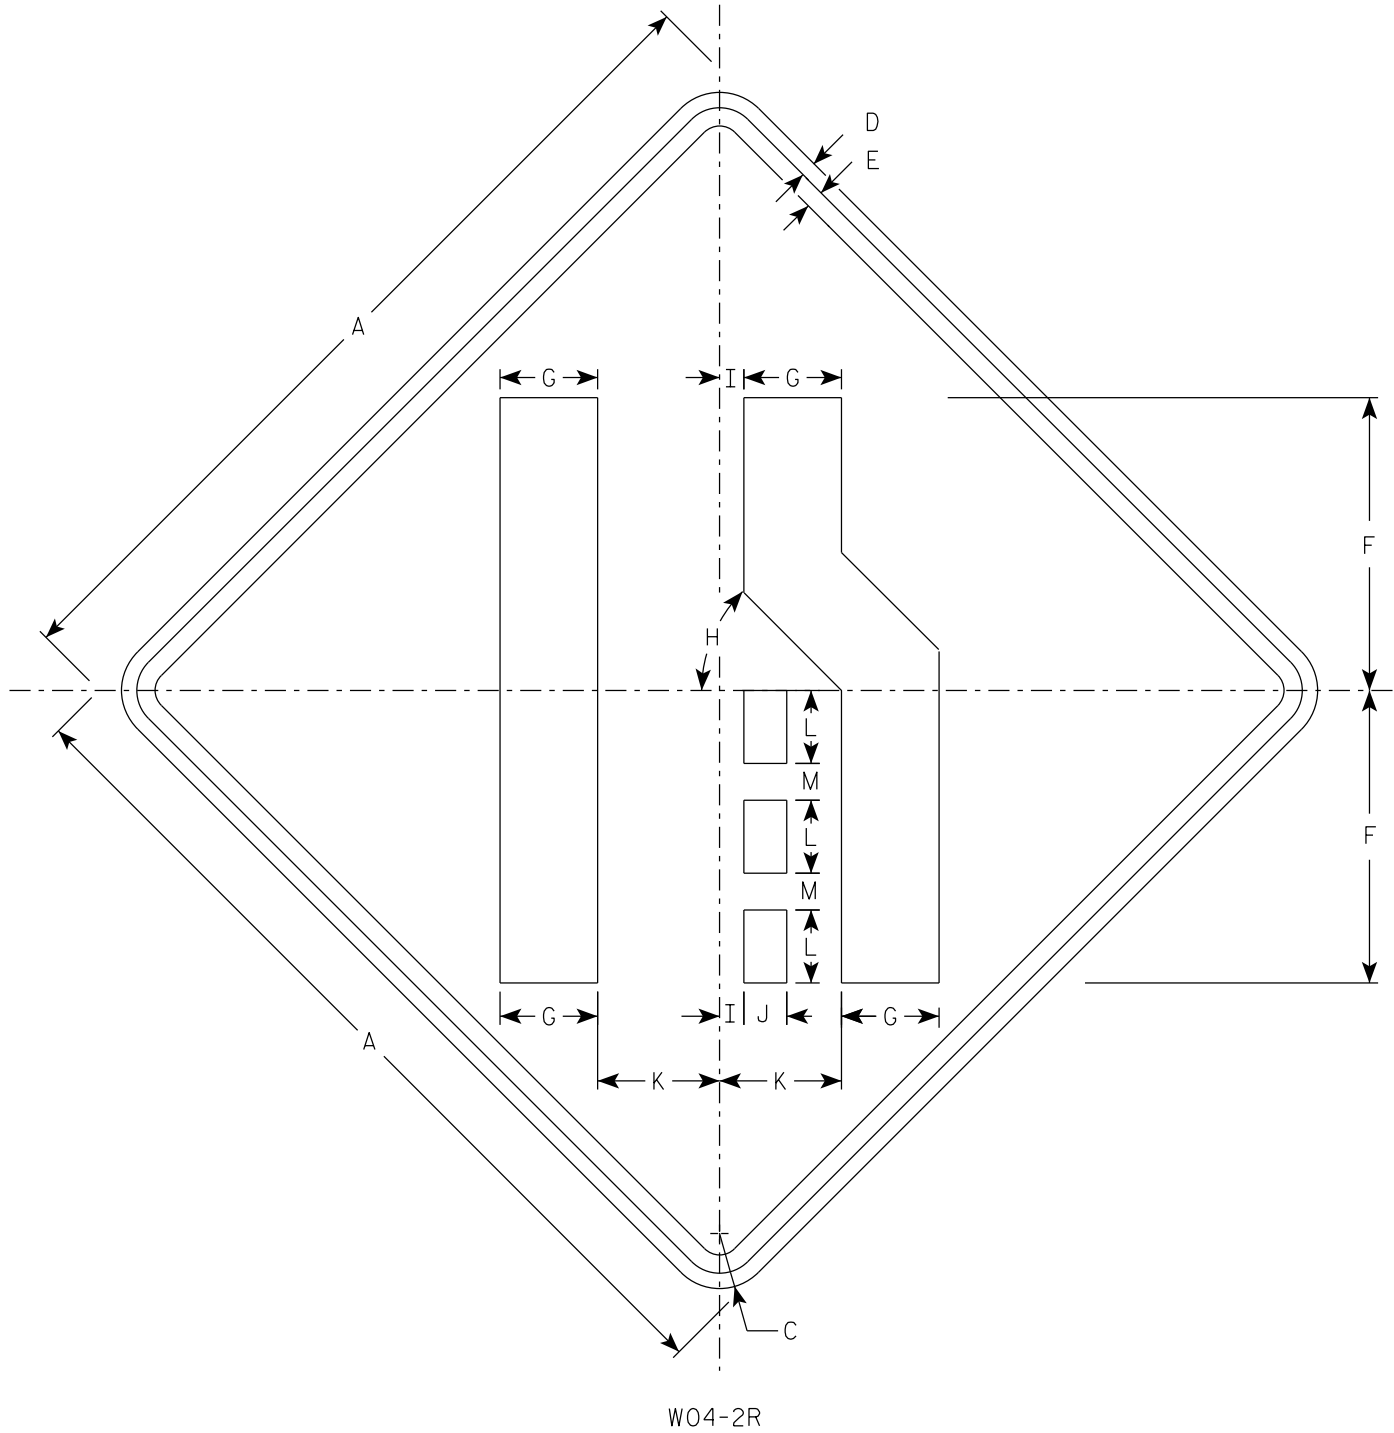


NOTES

- 1. Sign is Type II - Type F Reflective
- 2. Color:
Background - Orange
Message - Black
- 3. Corners may be square or rounded when base material is plywood but borders shall be rounded as shown. When base material is metal, the corners and borders shall be rounded.
- 4. W04-2L is the same as W04-2R except the symbol is reversed along the vertical centerline.

7

SIZE	A	B	C	D	E	F	G	H	I	J	K	L	M	N	O	P	Q	R	S	T	U	V	W	X	Y	Z	Area sq. ft.
1	36		2 1/4	5/8	3/4	12	4	45°	1	1 3/4	5	3	1 1/2														9.0
2S	48		3	3/4	1	16	5 3/8	45°	1 1/4	2 3/8	6 3/4	4	2														16.0
2M	48		3	3/4	1	16	5 3/8	45°	1 1/4	2 3/8	6 3/4	4	2														16.0
3	48		3	3/4	1	16	5 3/8	45°	1 1/4	2 3/8	6 3/4	4	2														16.0
4	48		3	3/4	1	16	5 3/8	45°	1 1/4	2 3/8	6 3/4	4	2														16.0
5	48		3	3/4	1	16	5 3/8	45°	1 1/4	2 3/8	6 3/4	4	2														16.0

Notes

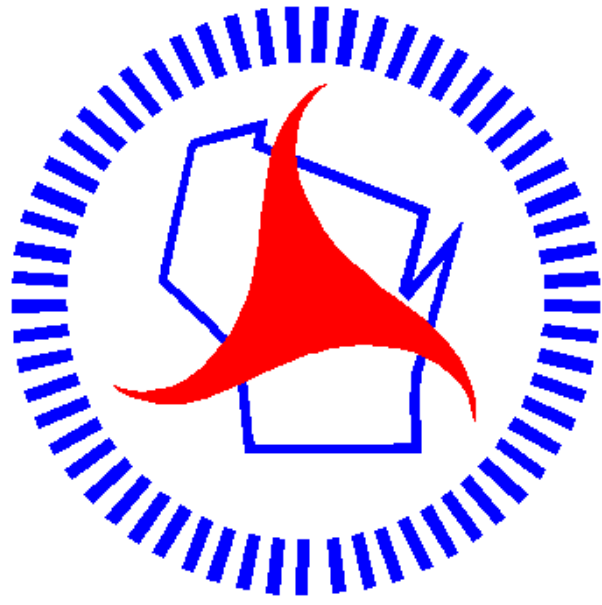

Wisconsin Department of Transportation

Dedicated people creating transportation solutions through innovation and exceptional service.

<http://www.dot.wisconsin.gov>