

MAD

PROJECT ID:
WITH: N/A

3997-01-79, 3997-01-80

COUNTY:

JEFFERSON

JANUARY 2026
ORDER OF SHEETS

Section No.	1	Title
Section No.	2	Typical Sections and Details
Section No.	3	Estimate of Quantities
Section No.	3	Miscellaneous Quantities
Section No.	4	Right of Way Plat
Section No.	5	Plan and Profile
Section No.	6	Standard Detail Drawings
Section No.	7	Sign Plates
Section No.	8	Structure Plans
Section No.	9	Computer Earthwork Data
Section No.	9	Cross Sections

TOTAL SHEETS = 194



DESIGN DESIGNATION

A.A.D.T.	2026	=	1,600 VPD
A.A.D.T.	2046	=	1,700 VPD
D.H.V.		=	210 VPH
D.D.		=	50/50
T.		=	9.4%
DESIGN SPEED		=	30 MPH
ESALS		=	660,000

CONVENTIONAL SYMBOLS

PLAN	
CORPORATE LIMITS	
PROPERTY LINE	
LOT LINE	
LIMITED HIGHWAY EASEMENT	
EXISTING RIGHT OF WAY	
PROPOSED OR NEW R/W LINE	
SLOPE INTERCEPT	
REFERENCE LINE	
EXISTING CULVERT	
PROPOSED CULVERT (Box or Pipe)	
COMBUSTIBLE FLUIDS	
MARSH AREA	
WOODED OR SHRUB AREA	

CITY OF WATERTOWN, DEWEY AVE

E MAIN STREET TO E DIVISION STREET

LOCAL STREET
JEFFERSON COUNTY


STATE PROJECT NUMBER
3997-01-79

CITY OF WATERTOWN, DEWEY AVE

E MAIN STREET TO E DIVISION STREET

LOCAL STREET
JEFFERSON COUNTY

STATE PROJECT NUMBER
3997-01-80

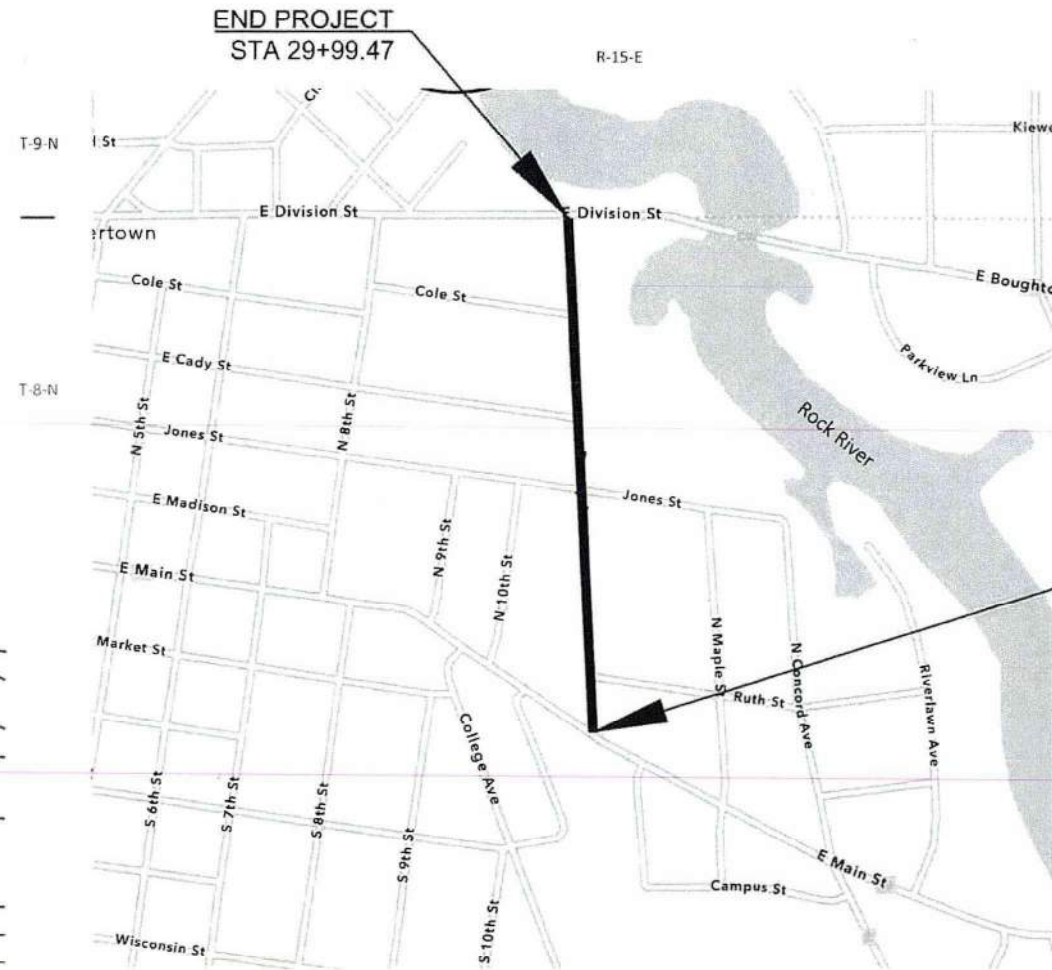

LAYOUT
SCALE 0 # MI
TOTAL NET LENGTH OF CENTERLINE = 0.378 MI

HORIZONTAL POSITIONS SHOWN ON THIS PLAN ARE WISCONSIN STATE PLANE COORDINATE SYSTEM (SPCS), SOUTH ZONE, NAD83 (2011), IN U.S. SURVEY FEET. POSITIONS SHOWN ARE GRID COORDINATES, GRID BEARINGS, AND GRID DISTANCES. GRID DISTANCES ARE THE SAME AS GROUND DISTANCES.

ELEVATIONS ARE REFERENCED TO NAVD 88 (2018). GPS DERIVED ELEVATIONS ARE BASED ON GEOID 18.

STATE PROJECT	FEDERAL PROJECT	
	PROJECT	CONTRACT
3997-01-79	WISC 2026060	1
3997-01-80		

ACCEPTED FOR

CITY OF WATERTOWN

DATE: 7/25/25
Director of Public Works/City Engineer
(Signature and Title of Official)

ORIGINAL PLANS PREPARED BY

REL Robert E. Lee
& Associates, Inc.
1250 Capital Center Blvd | Hobart, WI | 920-652-9641 | rel@relinc.com



DATE: 7/25/25
(Professional Engineer Signature)

STATE OF WISCONSIN
DEPARTMENT OF TRANSPORTATION

PREPARED BY

Surveyor	ROBERT E. LEE & ASSOCIATES, INC.
Designer	ROBERT E. LEE & ASSOCIATES, INC.
Project Manager	DELLA KOENIG
Regional Examiner	REGIONAL EXAMINER
Regional Supervisor	KYLE HEMP

APPROVED FOR THE DEPARTMENT

DATE: 7/25/25
Digitally signed by Della Koenig P.E.
Date: 2025.07.28 13:21:44-0500
(Signature)

E

UTILITIES CONTACTS

AT&T DISTRIBUTION
TELECOMMUNICATIONS
TYLER FLECK
220 WISCONSIN AVE
WAUKESHA, WI 53816
PHONE: (414) 248-6803
EMAIL: TF8394@ATT.COM

CITY OF WATERTOWN
WATER/WASTE WATER DIVISION
PETER HARTZ
800 HOFFMANN DR
WATERTOWN, WI 53094
PHONE: (920) 262-4085
EMAIL: phartz@watertownwi.gov

SPECTRUM
FIBEROPTIC
EDWARD RIVERA
2701 DANIELS ST
MADISON, WI 53718
PHONE: (608) 516-8164
EMAIL: edward.rivera@charter.com

WE ENERGIES
ELECTRIC
ERIC KICKHAVER
500 S 116TH STREET
WEST ALLIS, WI, 53214
PHONE: (262) 806-9197
EMAIL: eric.kickhaver1@we-energies.com

WE ENERGIES
GAS
SPENSER DOONER
700 S KANE ST
BURLINGTON, WI 53203
PHONE: (262) 763-1083
EMAIL: spenser.dooner@we-energies.com

ORDER OF SECTION 2 DETAIL SHEETS

- GENERAL NOTES
- PROJECT OVERVIEW
- TYPICAL SECTIONS
- CONSTRUCTION DETAILS
- REMOVAL PLANS
- PLAN DETAILS
- CURB RAMP DETAILS
- JOINT DETAILS
- EROSION CONTROL
- STORM SEWER
- WATERMAIN AND SANITARY SEWER PLAN
- PERMANENT SIGNING & MARKING PLAN
- DETOUR PLAN

CITY OF WATERTOWN CONTACT

ANDREW BEYER, P.E.
DPW/CITY ENGINEER
106 JONES STREET
WATERTOWN, WI 53094
PHONE: 920-262-4060
EMAIL: abeyer@watertownwi.gov

CITY OF WATERTOWN CONTACT

RYAN THUROW
CITY FORESTER
106 JONES STREET
WATERTOWN, WI 53094
PHONE: 920-262-8080
EMAIL: rthurow@watertownwi.gov

CITY OF WATERTOWN CONTACT

PETER HARTZ
WATER SYSTEMS MANAGER
800 HOFFMANN DRIVE
WATERTOWN, WI 53094
PHONE: 920-262-4085
EMAIL: phartz@watertownwi.gov

HISTORY SURVEYOR

GREG RAINKA
COMMONWEALTH HERITAGE GROUP
8669 N DEERWOOD DR
MILWAUKEE, WI 53209
PHONE: 414-446-4121
EMAIL: grainka@chg-inc.com

REAL ESTATE SERVICES

HAAKON HAGEMEISTER
STEIGERWALDT
856 N 4TH ST.
TOMAHAWK, WI 54487
PHONE: 715-409-8536
EMAIL: haakon.h@steigerwaldt.com

DESIGN PROJECT MANAGER

ASHLEY NELSON, P.E.
ROBERT E. LEE & ASSOCIATES, INC.
1250 CENTENNIAL CENTRE BOULEVARD
HOBART, WI 54155
PHONE: 920-554-4526
EMAIL: anelson@releeinc.com

SOIL BORING CONTACT

PATRICK BRAY
INTERTEK PSI
3009 VANDENBROEK RD
KAUKAUNA, WI 54130
PHONE: 920-735-1200
EMAIL: patrick.bray@intertek.com

WISDOT PROJECT MANAGER

DELLA KOENIG, P.E.
SOUTHWEST REGION
2101 WRIGHT ST
MADISION, WI 53704
PHONE: 608-246-7963
EMAIL: della.koenig@dot.wi.gov

CITY OF WATERTOWN CONTACT

MAUREEN MCBROOM
STREET DEPARTMENT
811 S FIRST ST
WATERTOWN, WI 53094
PHONE: 920-262-4047
EMAIL: swinkelman@watertownwi.gov

WISCONSIN DNR LIAISON

ERIC HEGGELUND
SOUTHWEST REGION
2101 WRIGHT ST
MADISON, WI 53704
PHONE: 608-228-7927
EMAIL: eric.heggelund@wisconsin.gov

CITY OF WATERTOWN CONTACT

MAUREEN MCBROOM
STORM WATER: ENGINEERING DIVISION
106 JONES ST
WATERTOWN, WI 53094
PHONE: 920-206-4264
EMAIL: MMcBroom@watertownwi.gov

GENERAL NOTES

THE LOCATIONS OF EXISTING AND PROPOSED UTILITY INSTALLATIONS AS SHOWN ON THE PLANS ARE APPROXIMATE. THERE MAY BE OTHER UTILITY INSTALLATIONS WITHIN THE PROJECT AREA THAT ARE NOT SHOWN.

CONTRACTOR WILL BE RESPONSIBLE FOR RESHAPING AND SEEDING ANY PREVIOUSLY GRASSED AREAS WHICH ARE DISTURBED BY OPERATIONS, OUTSIDE OF THE NORMAL CONSTRUCTION LIMITS.

HMA PAVEMENT WEIGHT CALCULATIONS ARE BASED ON 115 LBS/SY/IN.

NO TREES OR SHRUBS ARE TO BE REMOVED WITHOUT THE APPROVAL OF THE ENGINEER.

THE CONTRACTOR IS TO WORK WITH UTMOST CARE AND PROTECT ALL SURVEY MARKERS. REMOVAL OF ANY SURVEY MARKER IS TO BE WITH THE APPROVAL OF THE ENGINEER.

TOPSOIL SHALL BE PLACED 1-INCH BELOW THE TOP OF ADJACENT CONCRETE CURBS OR SIDEWALKS.

WHEN THE QUANTITY OF THE ITEMS OF BASE AGGREGATE, SUBBASE OR HMA PAVEMENT IS MEASURED FOR PAYMENT BY THE TON OR CUBIC YARD, THE DEPTH OR THICKNESS OF THE LAYERS SHOWN ON THE PLAN IS APPROXIMATE AND THE ACTUAL THICKNESS WILL DEPEND ON THE DISTRIBUTION OF THE MATERIAL AS DIRECTED BY THE ENGINEER.

EROSION CONTROL FEATURES AS SHOWN IN THE PLANS ARE AT APPROXIMATE LOCATIONS. EXACT LOCATIONS WILL BE DETERMINED BY THE CONTRACTOR’S EROSION CONTROL IMPLEMENTATION PLAN (ECIP) AND APPROVED BY THE ENGINEER. MAINTAIN EROSION CONTROL MEASURES UNTIL SUCH A TIME AS THE ENGINEER DETERMINES THE MEASURE IS NO LONGER NECESSARY.

RADIUS DIMENSIONS FOR THE CURB AND GUTTER ARE TO THE BACK OF CURB UNLESS OTHERWISE NOTED.

PAVEMENT REMOVAL WILL BE TO THE NEAREST JOINT OR A SAWED EDGE WILL BE REQUIRED AS DIRECTED BY THE ENGINEER.

PIPE AND INLET ELEVATIONS AS SHOWN ON THE PLANS MAY BE ADJUSTED BY THE ENGINEER TO FIT EXISTING FIELD CONDITIONS

CURB AND GUTTER PLAN GRADES ARE AT THE FLANGE LINE UNLESS OTHERWISE NOTED.

THE CONTRACTOR'S PAVING OPERATION SHALL BE CONSISTENT WITH THE TYPICAL SECTIONS AND CONSTRUCTED TO PREVENT LONGITUDINAL JOINTS FROM BEING LOCATED WITHIN A DRIVING OR PARKING LANE.

SAWCUTS, AS SHOWN ON THE PLANS, ARE SUGGESTED LOCATIONS AND MAY BE ADJUSTED AT THE DISCRETION OF THE ENGINEER TO BETTER SUIT FIELD CONDITIONS.

CONTRACTOR SHALL MAINTAIN ACCESS TO ALL DRIVEWAYS AT ALL TIMES EXCEPT WHEN PAVING OR PIPE LAYING OPERATIONS REQUIRE THE DRIVEWAY TO BE CLOSED. ACCESS TO DRIVEWAYS SHALL BE RE-ESTABLISHED IMMEDIATELY AFTER OPERATIONS ARE COMPLETED. ACCESS SHALL BE PROVIDED DURING ALL NON-WORKING HOURS.

TRAFFIC CONTROL DEVICES SHALL BE ADJUSTED TO FIT FIELD CONDITIONS AS DIRECTED BY THE ENGINEER.


PRIOR TO ORDERING DRAINAGE PIPES, THE CONTRACTOR SHALL FIELD VERIFY RELATED DRAINAGE INFORMATION IN THE PLAN WITH THE ENGINEER.



RUNOFF COEFFICIENT TABLE

LAND USE:	HYDROLOGIC SOIL GROUP											
	A			B			C			D		
	SLOPE RANGE (PERCENT)			SLOPE RANGE (PERCENT)			SLOPE RANGE (PERCENT)			SLOPE RANGE (PERCENT)		
	0-2	2-6	6 & OVER	0-2	2-6	6 & OVER	0-2	2-6	6 & OVER	0-2	2-6	6 & OVER
ROW CROPS:	.08	.16	.22	.12	.20	.27	.15	.24	.33	.19	.28	.38
	.22	.30	.38	.26	.34	.44	.30	.37	.50	.34	.41	.56
MEDIAN STRIPTURF:	.19	.20	.24	.19	.22	.26	.20	.23	.30	.20	.25	.30
	.24	.26	.30	.25	.28	.33	.26	.30	.37	.27	.32	.40
SIDE SLOPETURF:			.25			.27			.28			.30
			.32			.34			.36			.38
PAVEMENT:												
ASPHALT:	.70 - .95											
CONCRETE:	.80 - .95											
BRICK:	.70 - .80											
DRIVES, WALKS:	.75 - .85											
ROOFS:	.75 - .95											
GRAVEL ROADS, SHOULDERS:	.40 - .60											

TOTAL PROJECT AREA = 3.13 ACRES
TOTAL AREA EXPECTED TO BE DISTURBED BY CONSTRUCTION ACTIVITIES = 3.13 ACRES



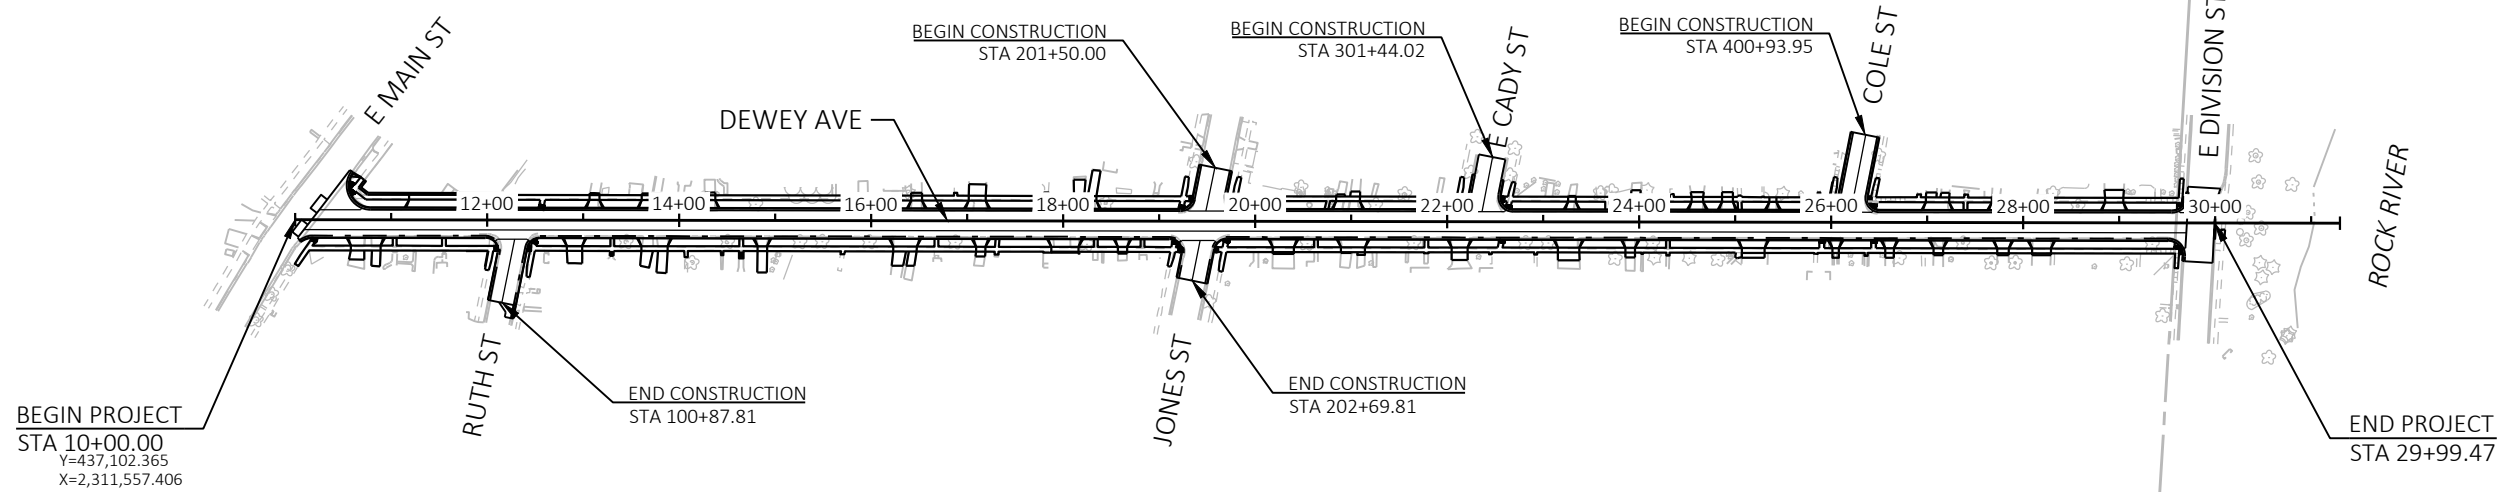


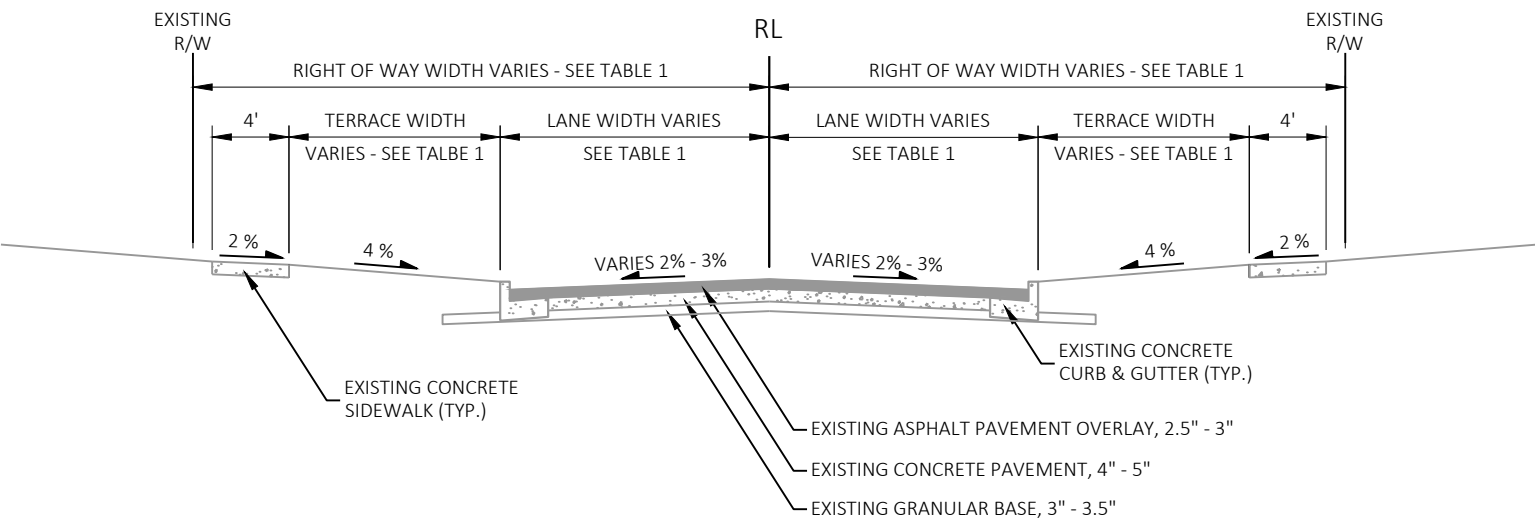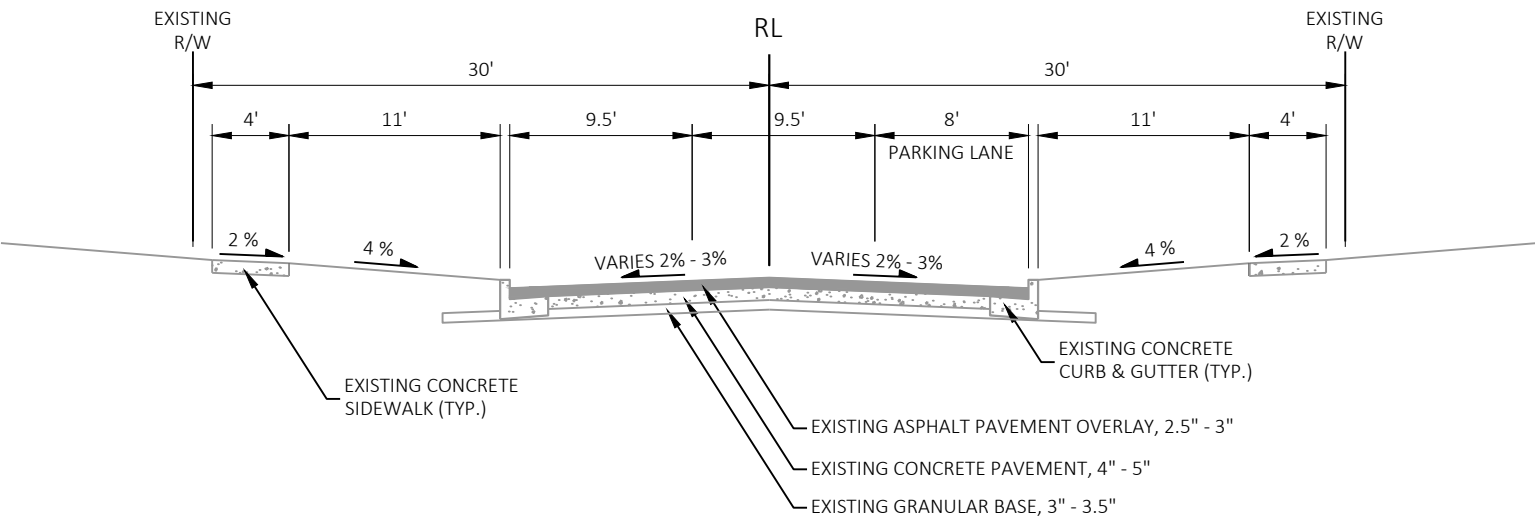


EXISTING TYPICAL SECTION - SIDE ROADS

RUTH ST
JONES ST
CADY ST
COLE ST

SIDE ROAD	TABEL 1		
	RIGHT OF WAY WIDTH (FT)	LANE WIDTH (FT)	TERRACE WIDTH (FT)
RUTH ST	25	15	5
JONES ST (WEST)	25	17.5	7
JONES ST (EAST)	30	16.5	8
CADY ST	30	16.5	8
COLE ST	25	15.25	4

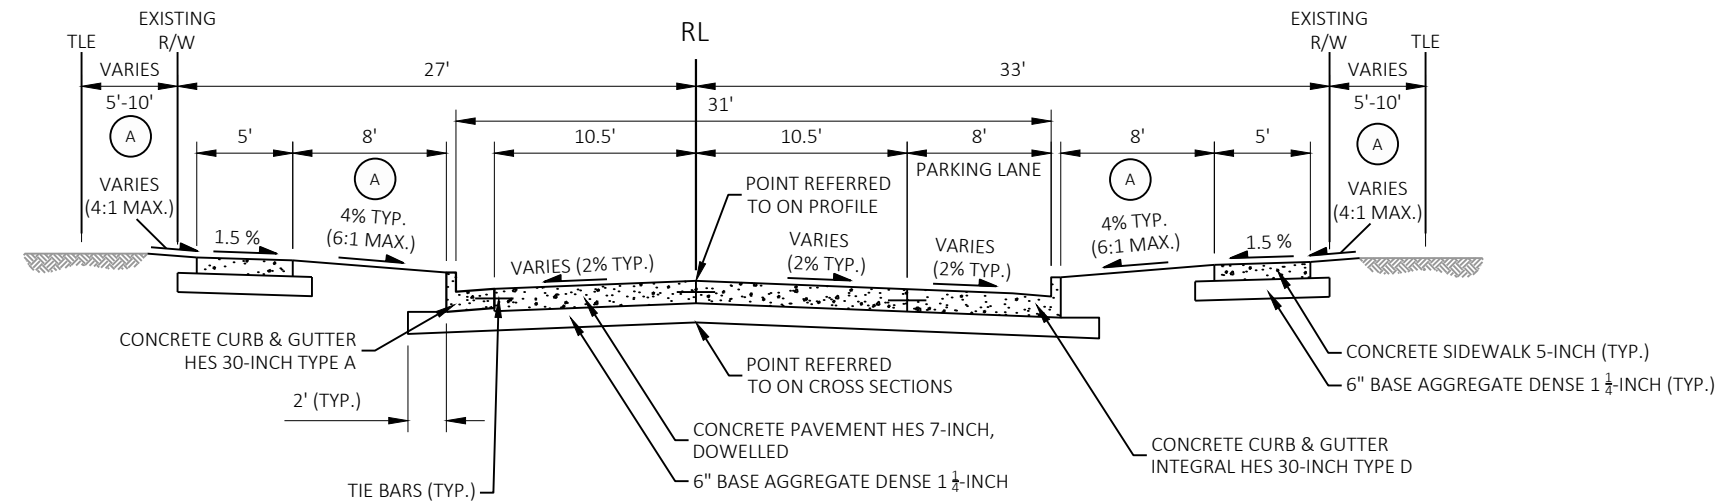
**FINISHED TYPICAL SECTION - DEWEY AVE**

STA 10+17 - 29+71

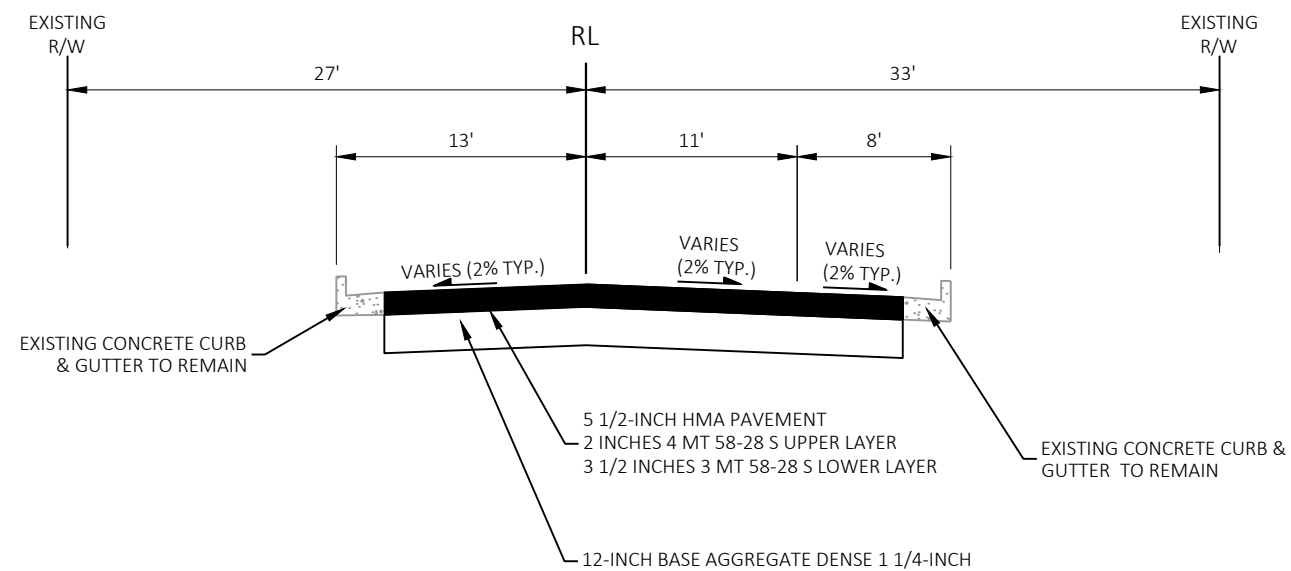**FINISHED TYPICAL SECTION - DIVISION ST**

STA 500+74 - STA 501+52

A RESTORE ALL DISTURBED AREAS WITH SEED MIXTURE NO. 40, TEMPORARY SEED, FERTILIZER TYPE A, AND EROSION MAT URBAN CLASS I TYPE A

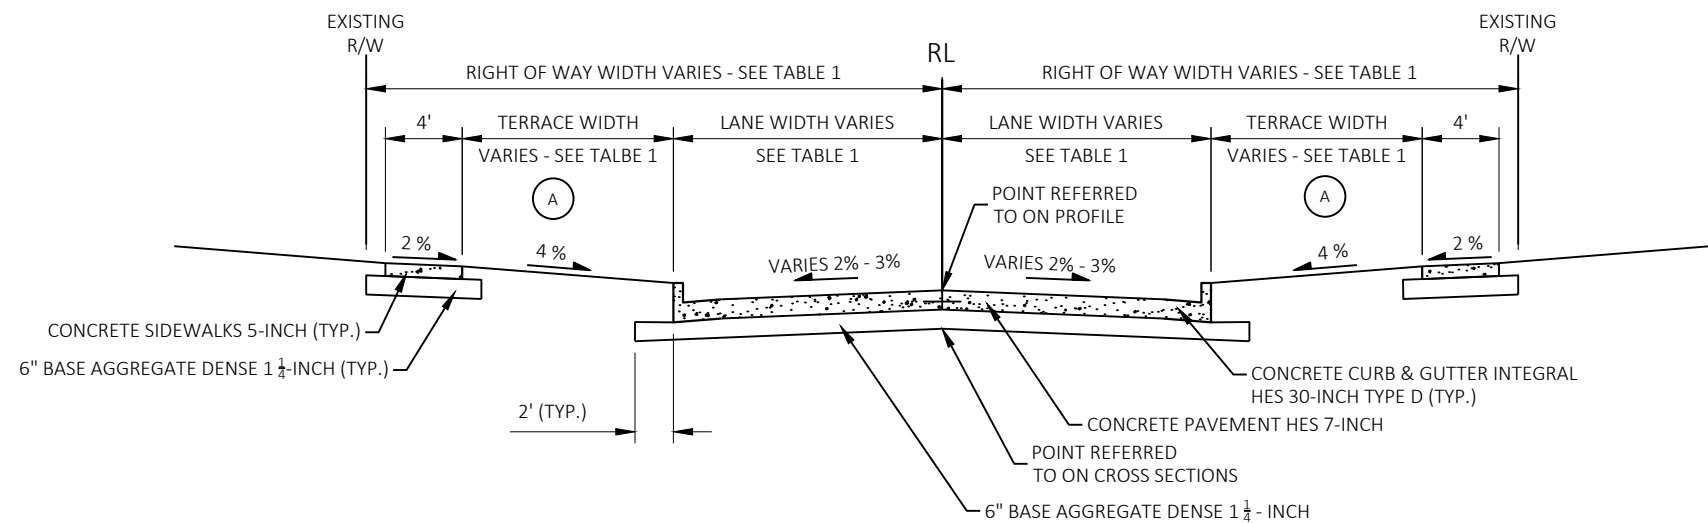




FINISHED TYPICAL SECTION - SIDE ROADS

RUTH ST
JONES ST
CADY ST
COLE ST


SIDE ROAD	TABEL 1		
	RIGHT OF WAY WIDTH (FT)	LANE WIDTH (FT)	TERRACE WIDTH (FT)
RUTH ST	25	15	5
JONES ST (WEST)	25	17.5	7
JONES ST (EAST)	30	16.5	8
CADY ST	30	16.5	8
COLE ST	25	15.25	4

(A) RESTORE ALL DISTURBED AREAS
WITH SEED MIXTURE NO. 40,
TEMPORARY SEED, FERTILIZER
TYPE A, AND EROSION MAT
URBAN CLASS I TYPE A


DRIVEWAY ENTRANCE WITH SIDEWALK, CURB & GUTTER

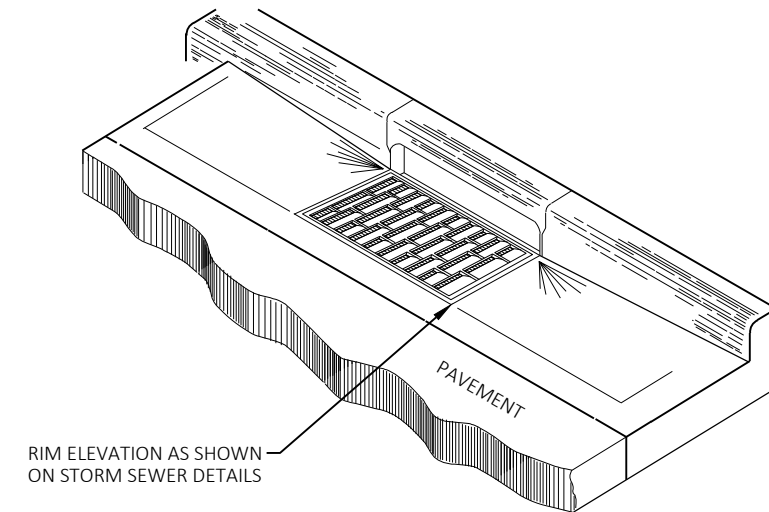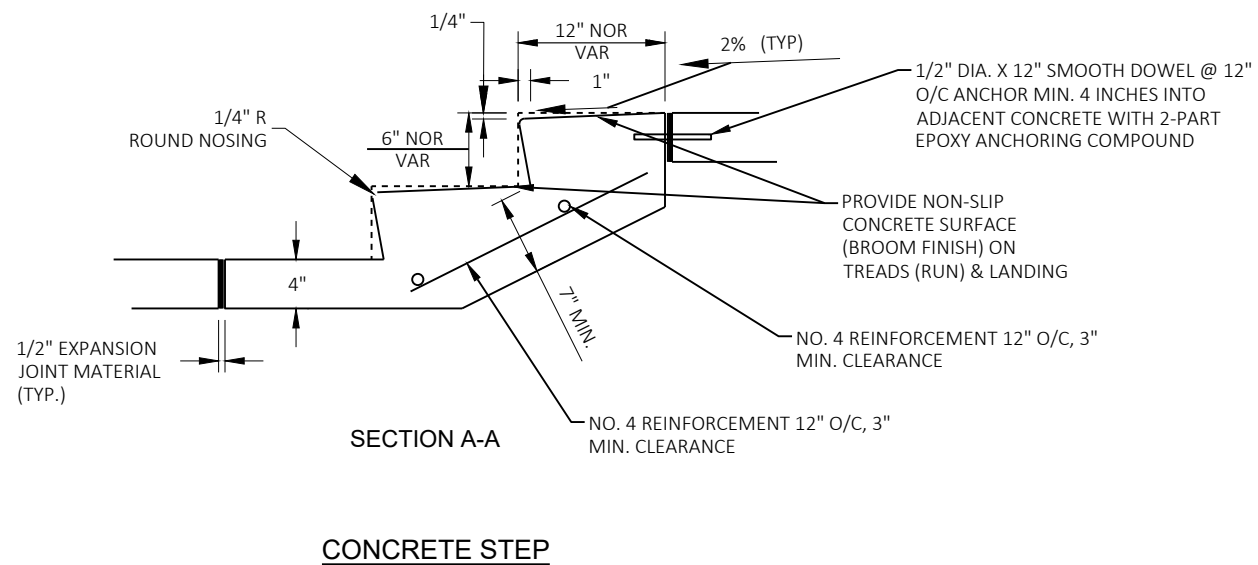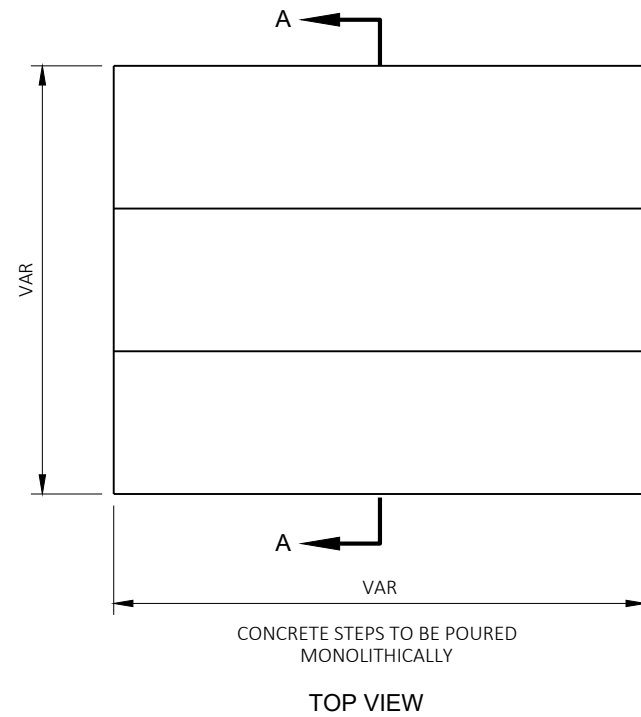


DETAIL OF CURB AND GUTTER AT INLETS
SEE SDD CONCRETE CURB, TIES AND CURB AND GUTTER APPLICATIONS FOR DETAILS NOT SHOWN

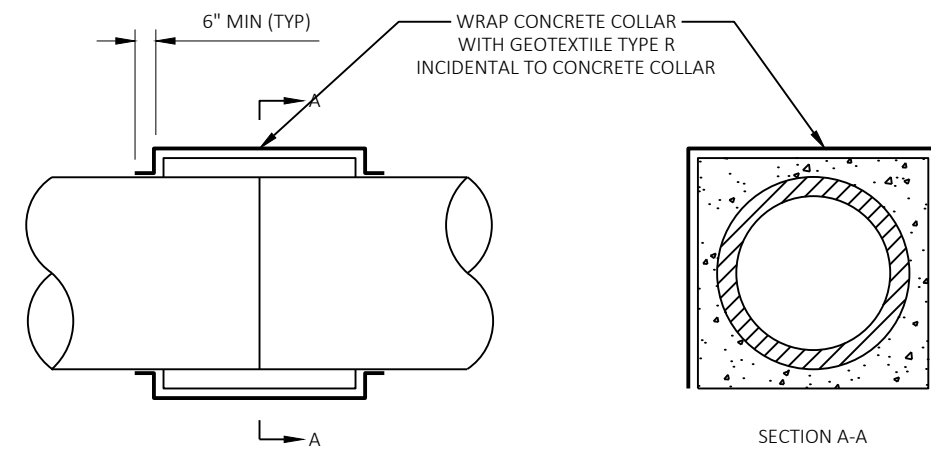


CONCRETE COLLAR
SEE SDD JOINT TIES FOR CONCRETE PIPE AND
CONCRETE PIPE COLLARS FOR DETAILS NOT SHOWN

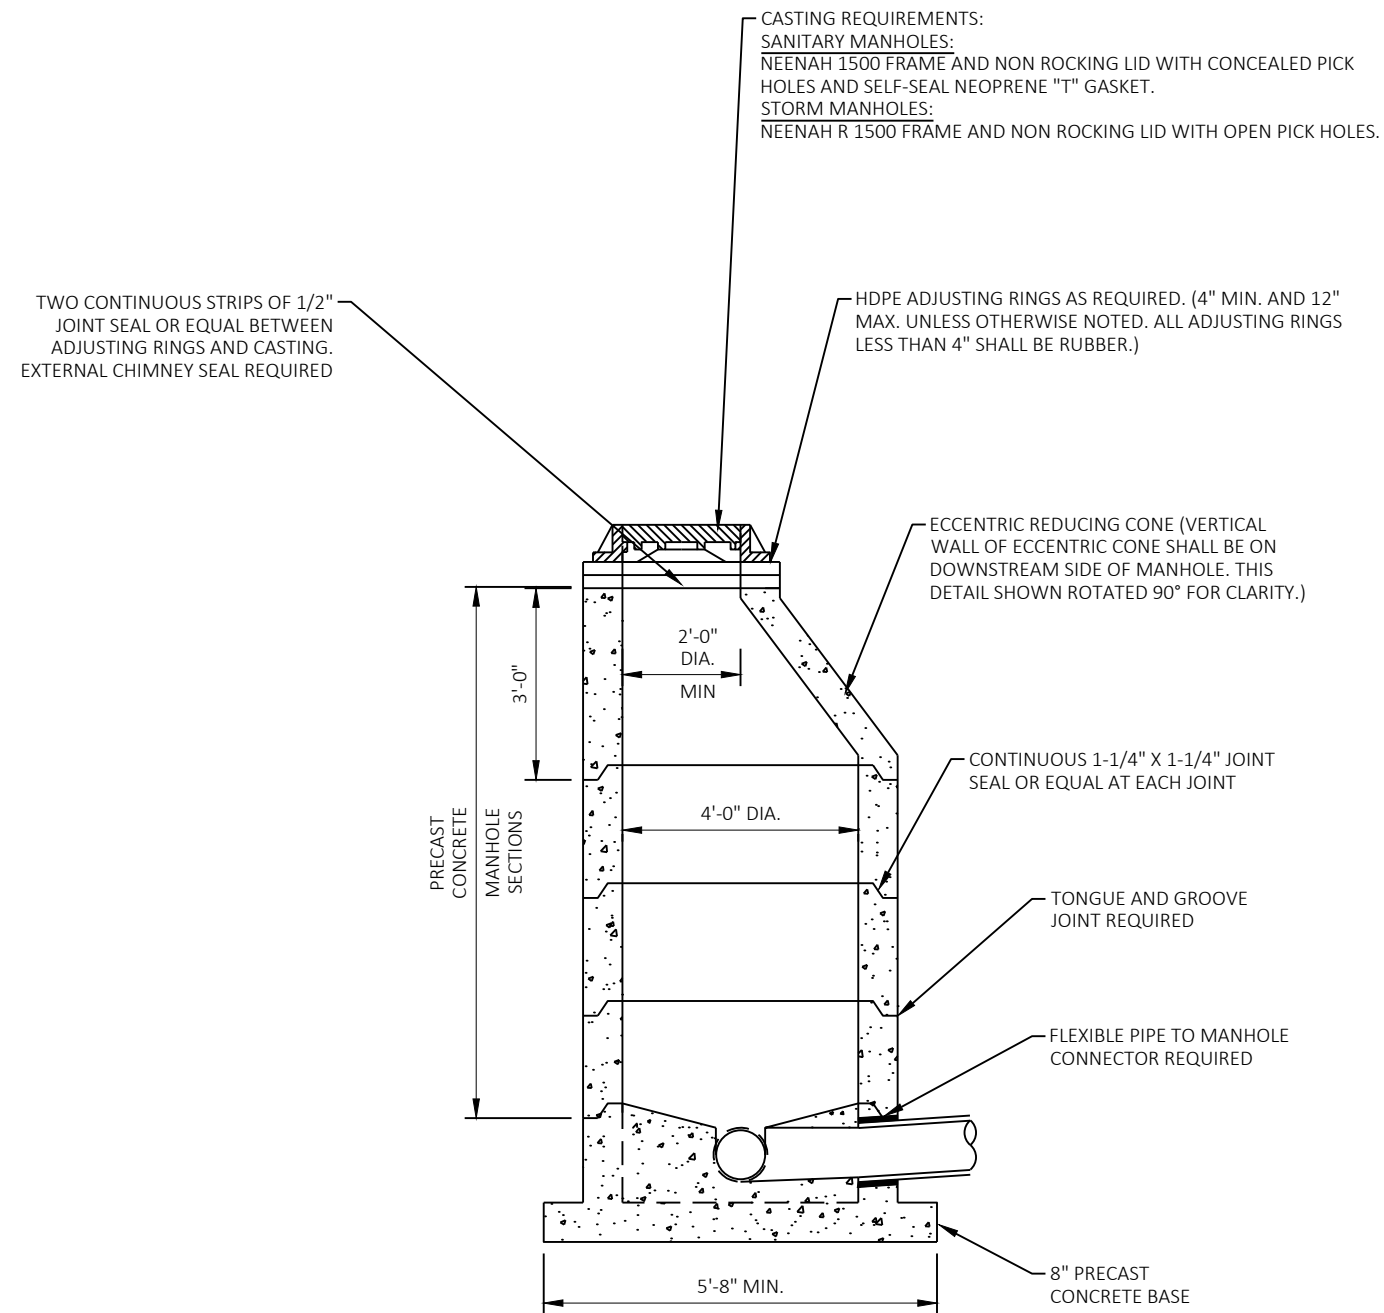


SANITARY AND STORM STANDARD MANHOLE 8"-24" (INCLUSIVE)

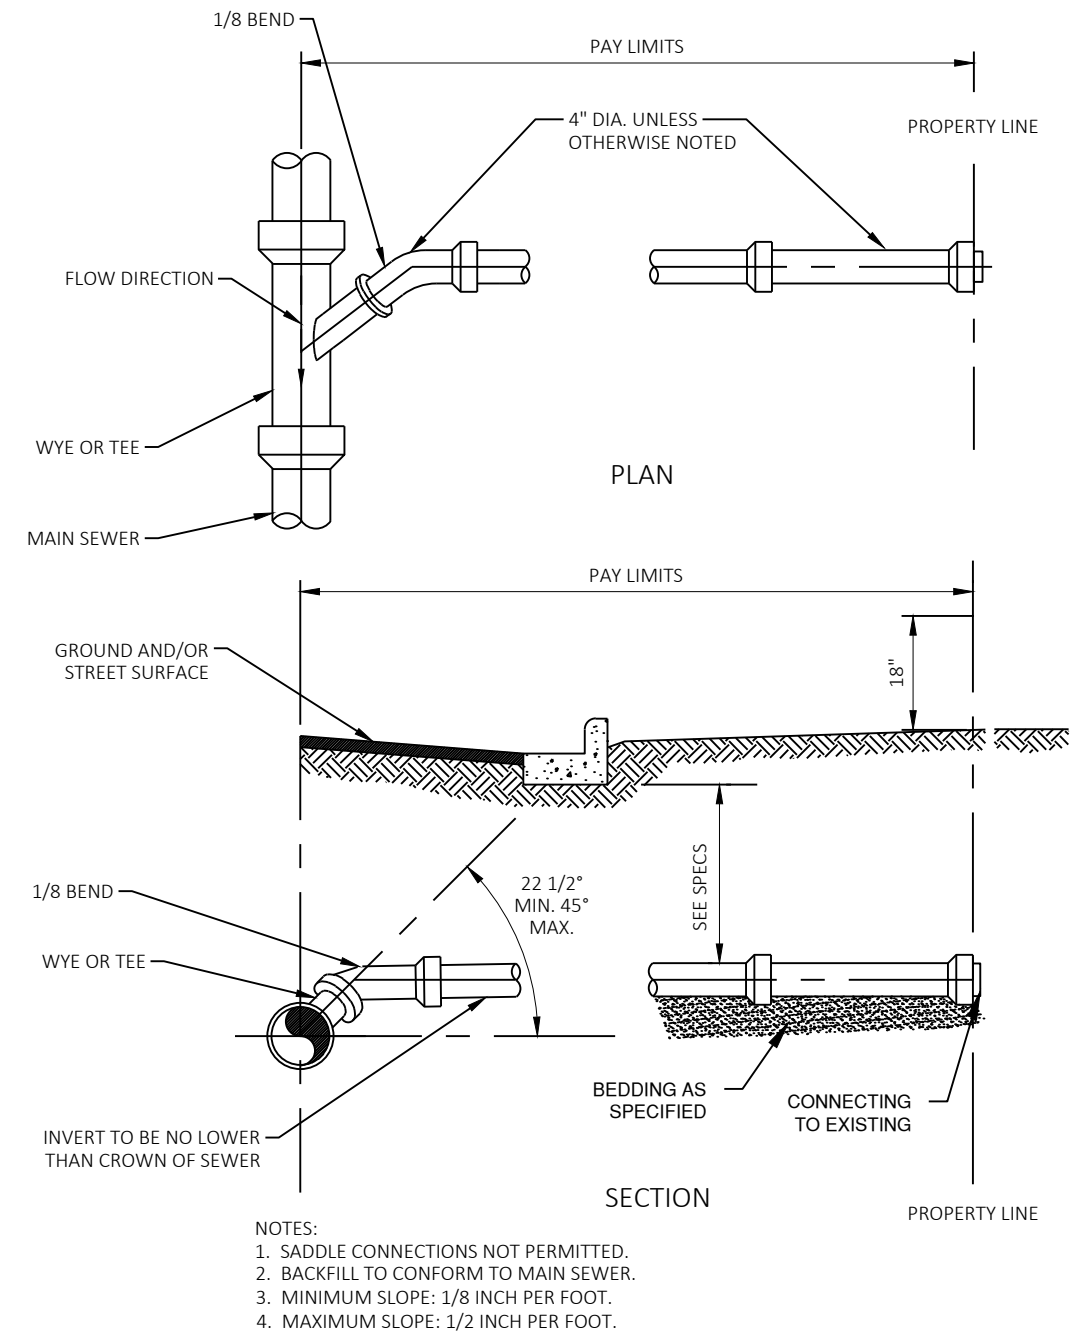

STANDARD SERVICE LATERAL

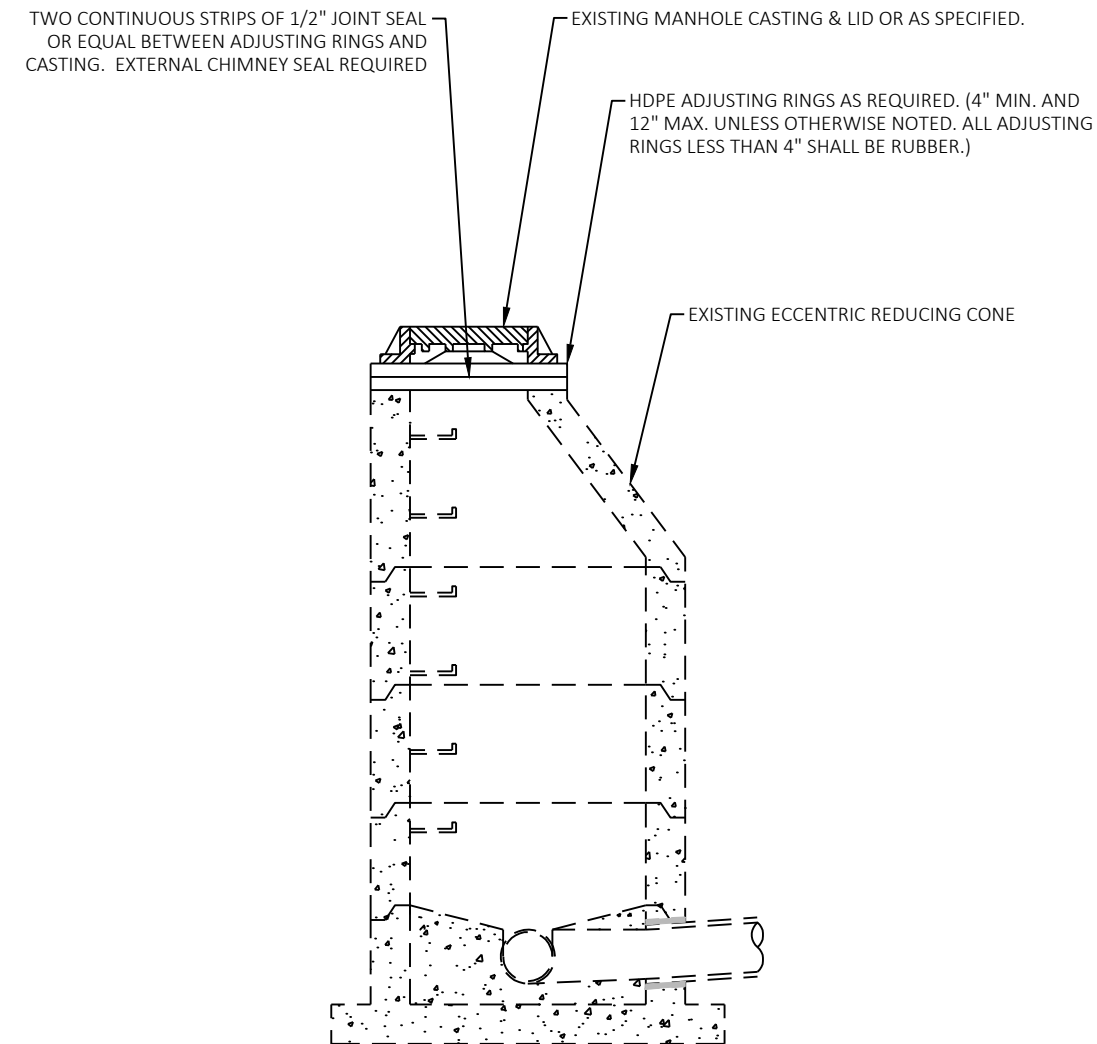


TYPICAL MANHOLE ADJUSTMENT DETAIL

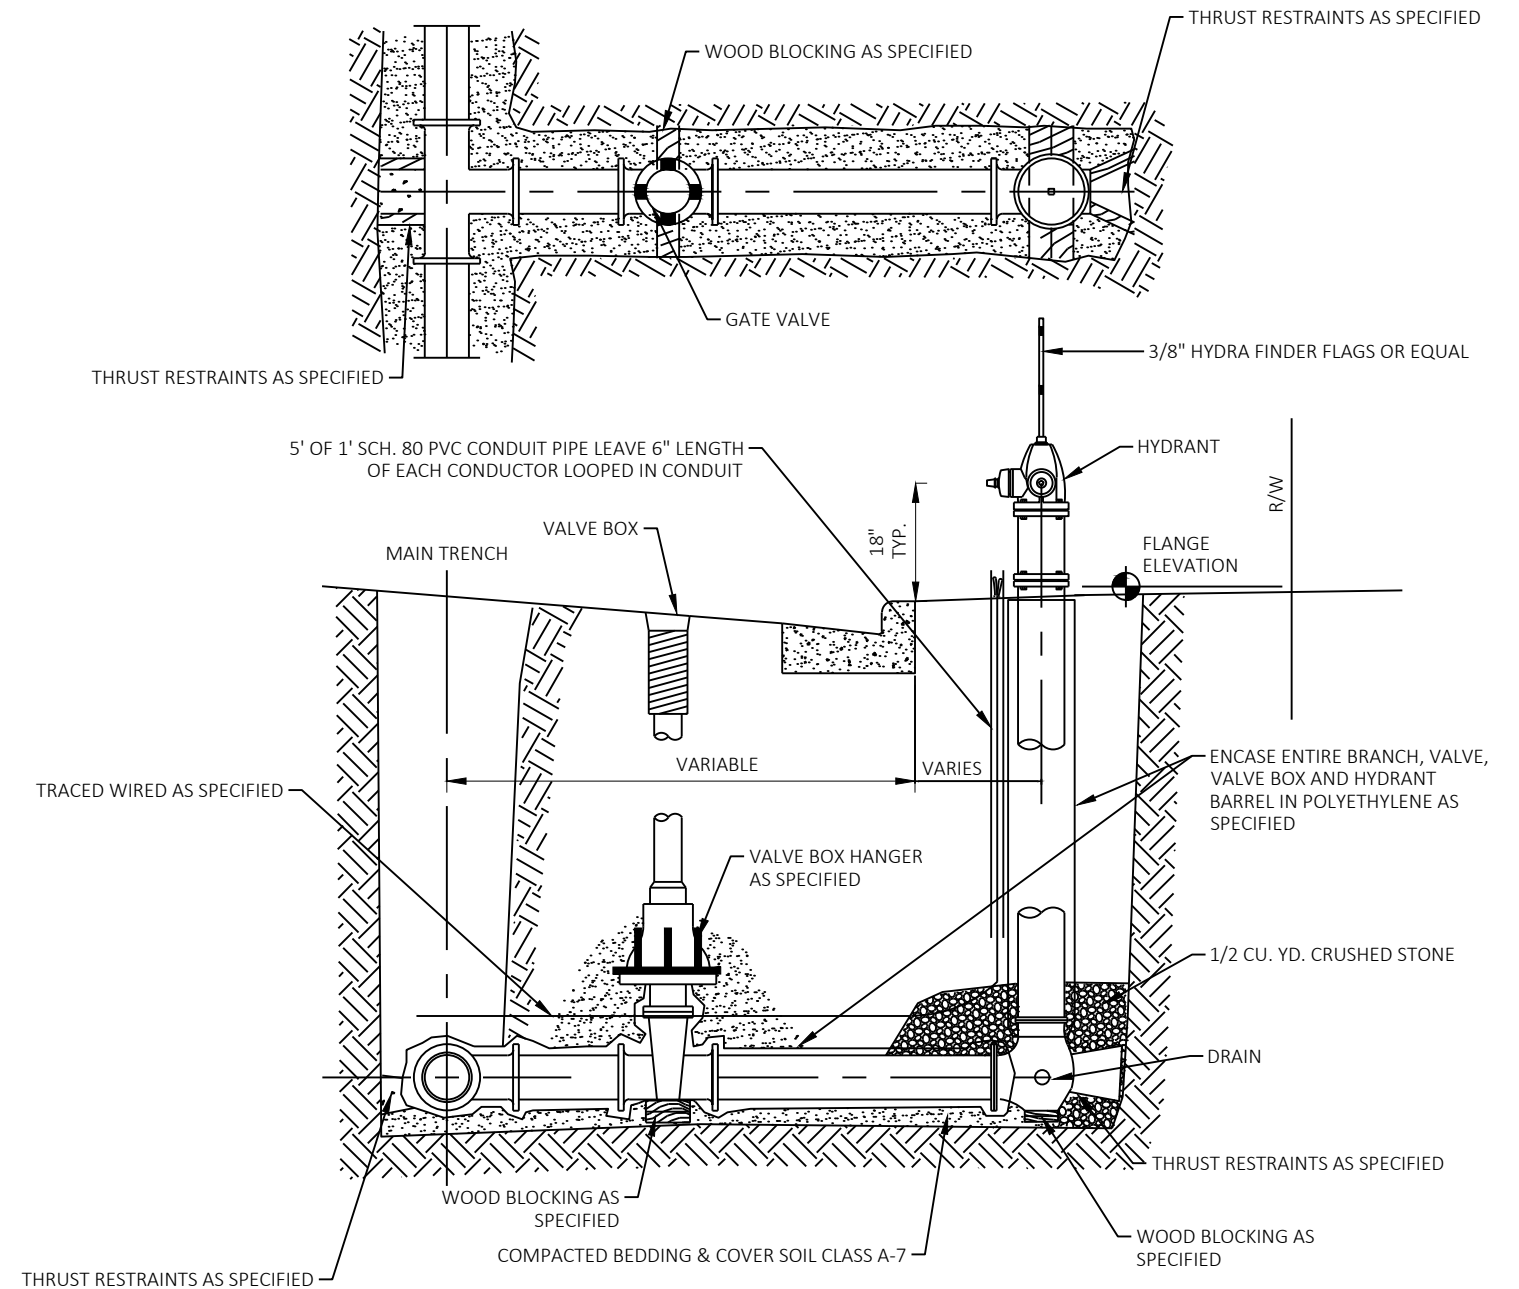


STANDARD HYDRANT SETTING CURB SECTION



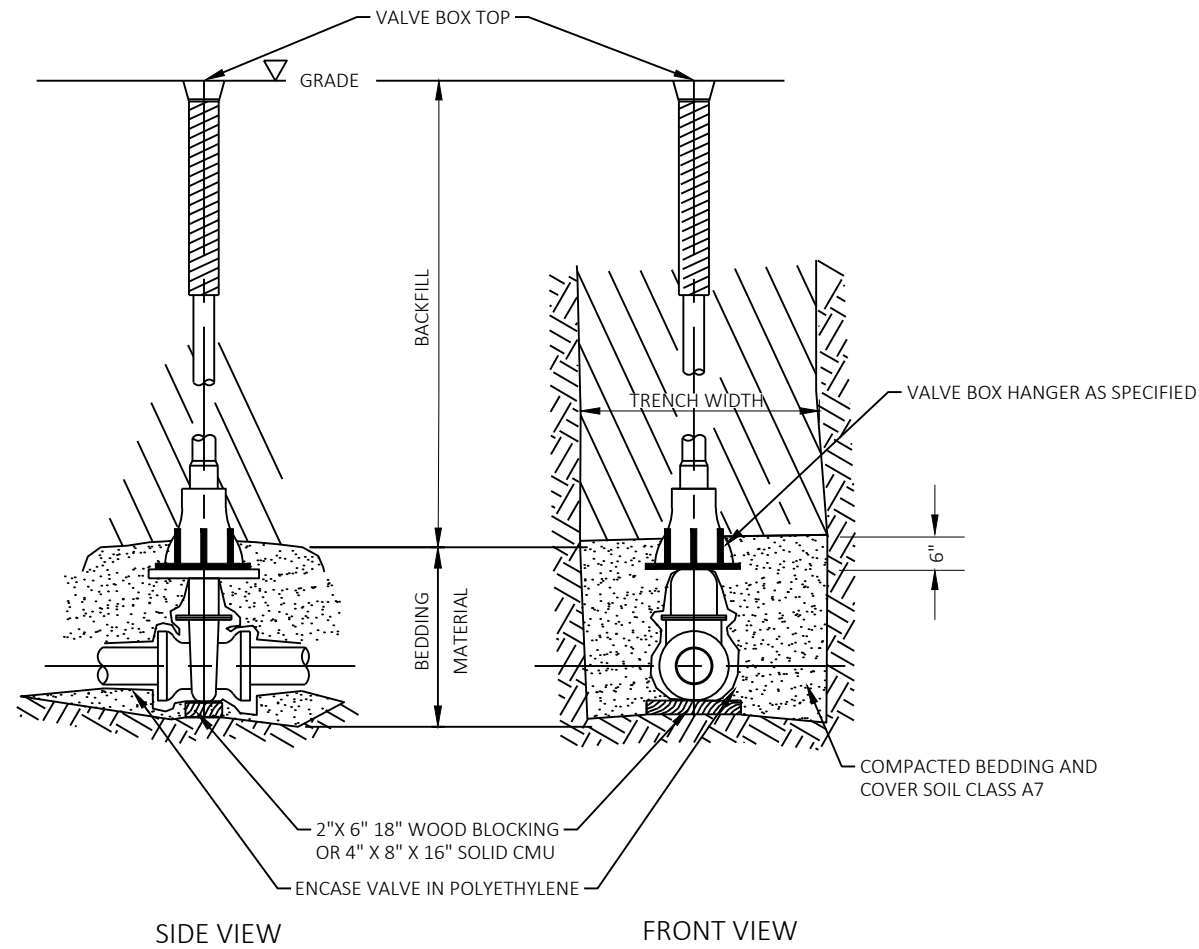


VALVE BOX SETTING

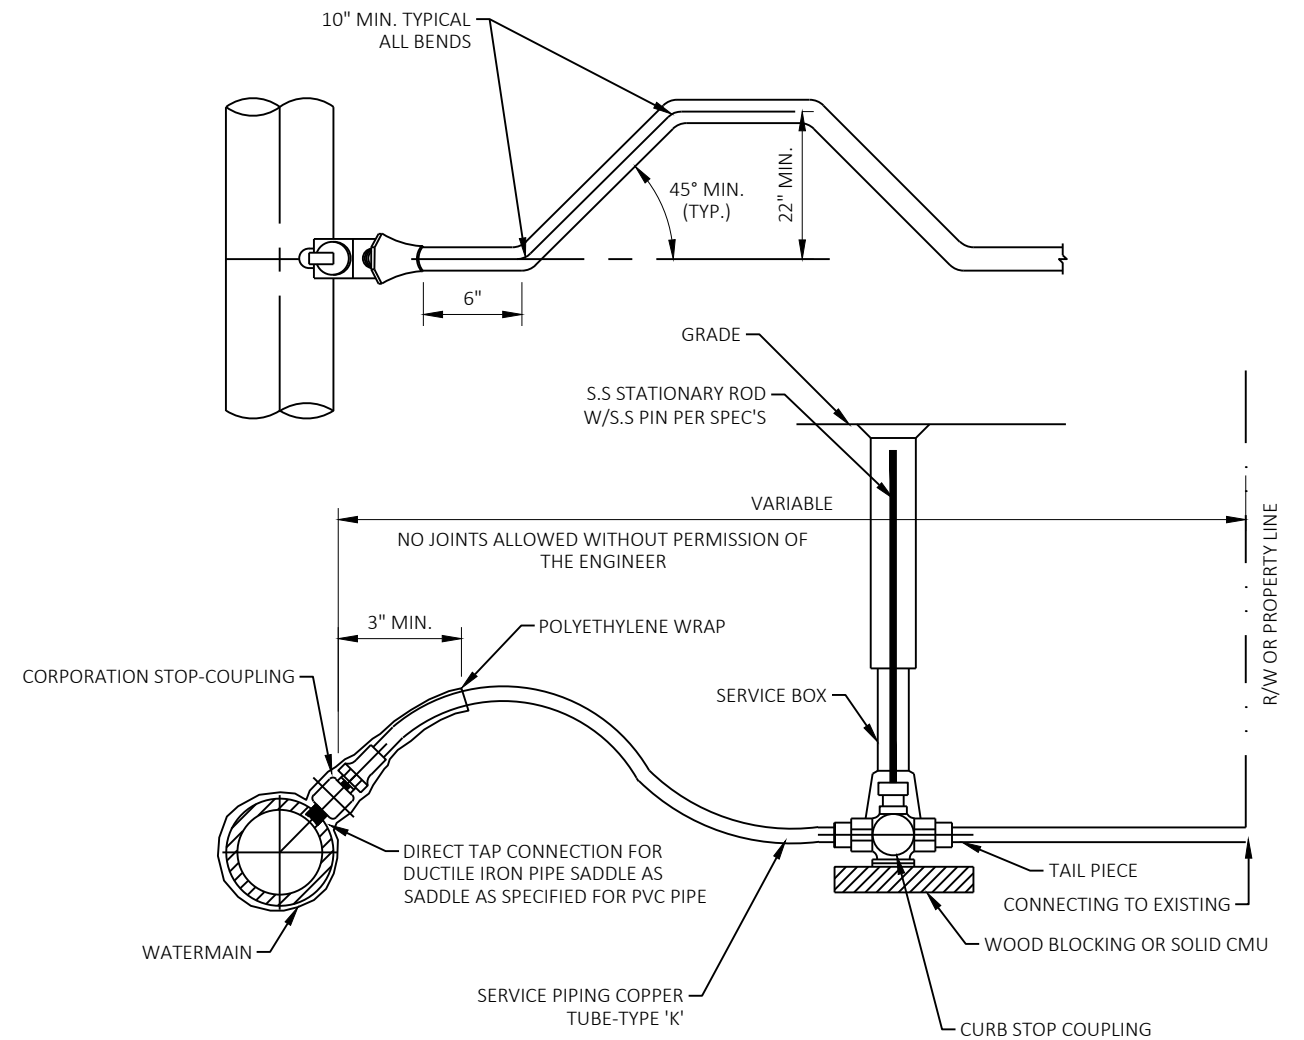


SERVICE PIPE	CORP. STOP	CURB STOP	SERVICE BOX
1"	1"	1"	2-1/2"
1-1/4"	1-1/4"	1-1/4"	3"
1-1/2"	1-1/2"	1-1/2"	3"
2"	2"	2"	3"

FOR A 2" SERVICE TAP ON 6" D.I. WATERMAIN, A SADDLE IS REQUIRED.


TAP SERVICE PIPING
(COPPER)

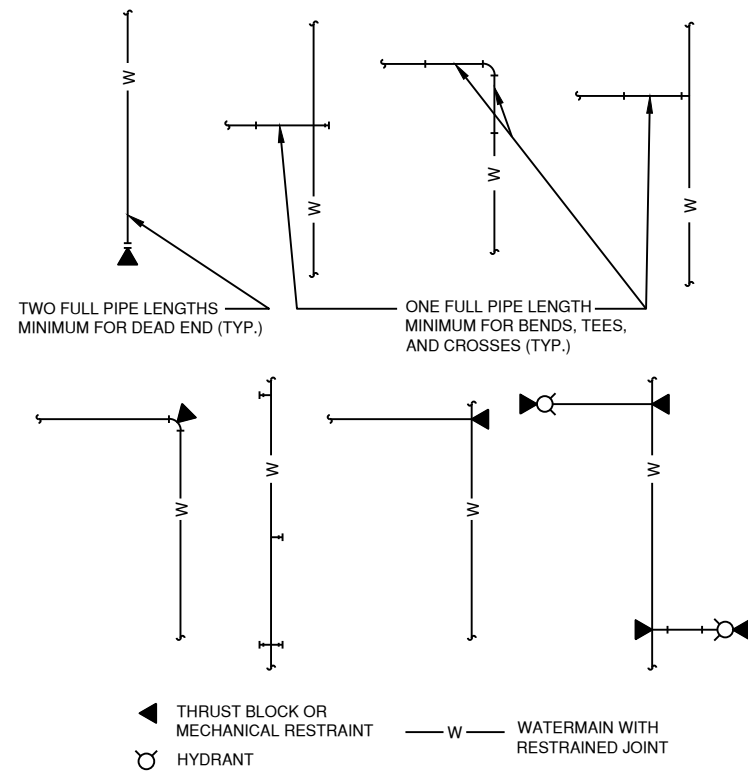

TYPICAL WATERMAIN RESTRAINT REQUIREMENTS


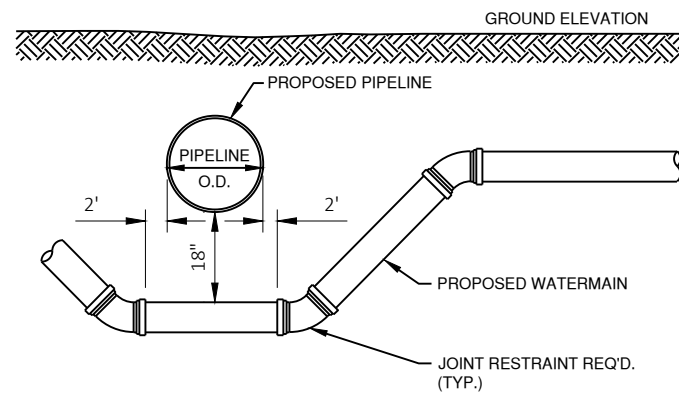




WATERMAIN OFFSET

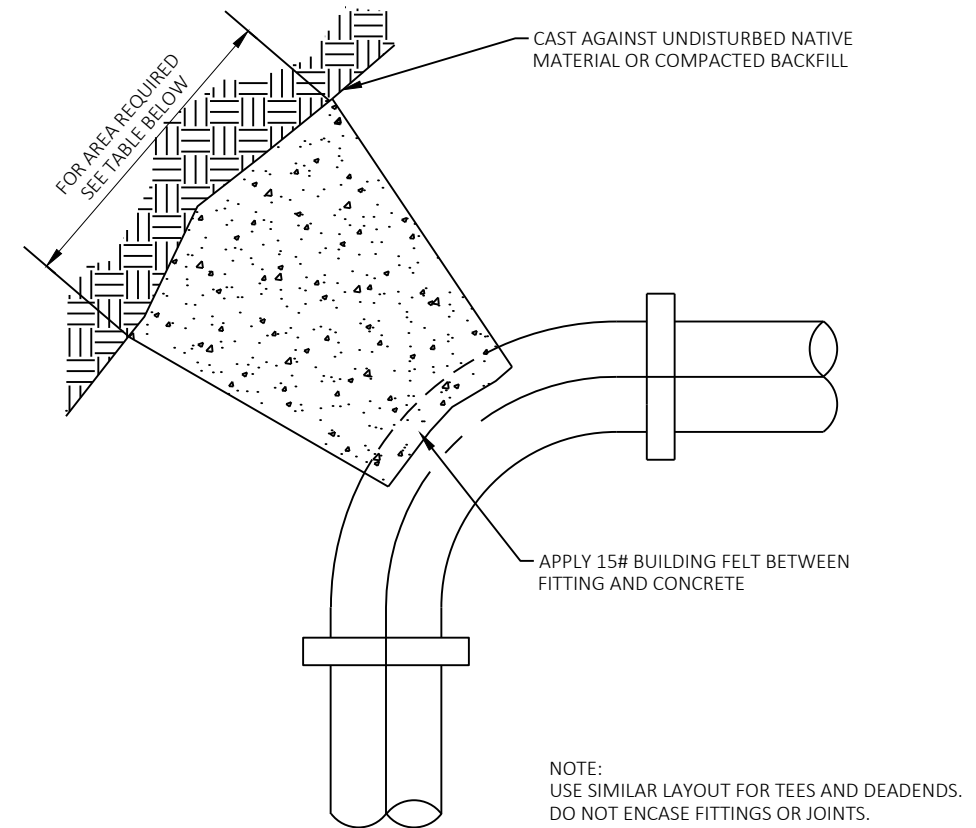


THRUST BLOCK AREA REQUIREMENTS, S.F.					
DEGREE OF BEND	4" PIPE	6" PIPE	8" PIPE	10" PIPE	12" PIPE
5° TO 22.5°	1.0	1.0	2.0	3.0	4.0
23° TO 45°	1.0	2.0	4.0	6.0	8.0
46° TO 90°	2.0	4.0	7.0	11.0	15.0
TEE OR DEAD END	2.0	3.0	5.0	8.0	10.0

TYPICAL THRUST BLOCK

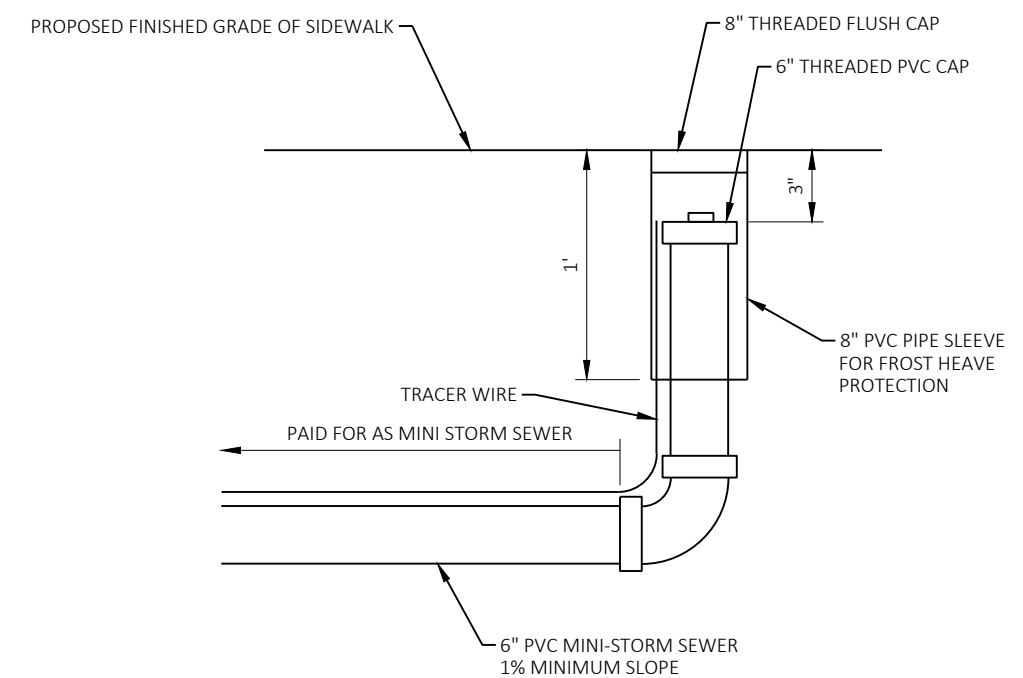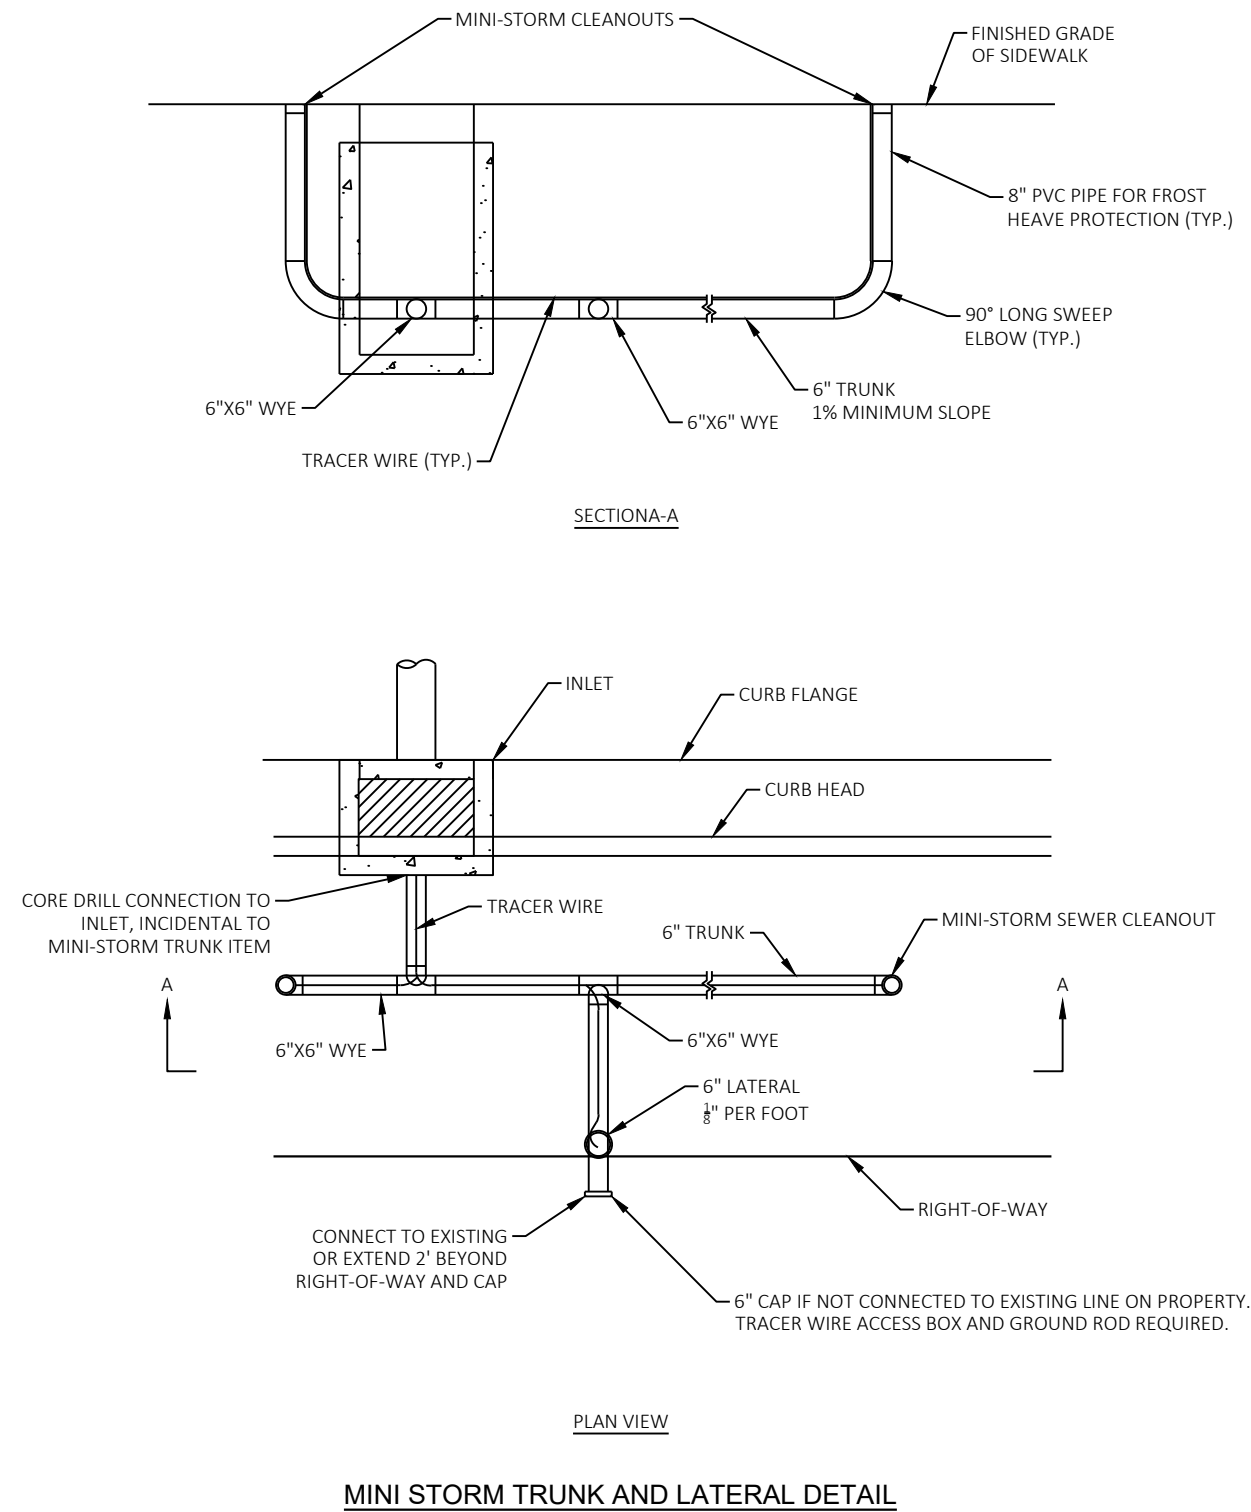


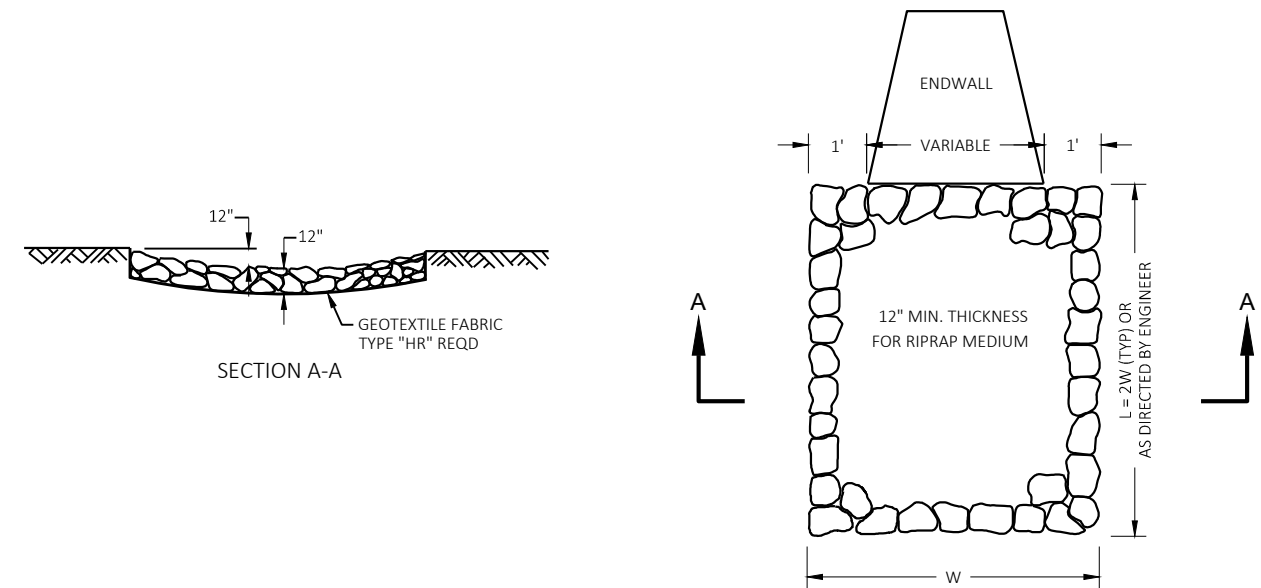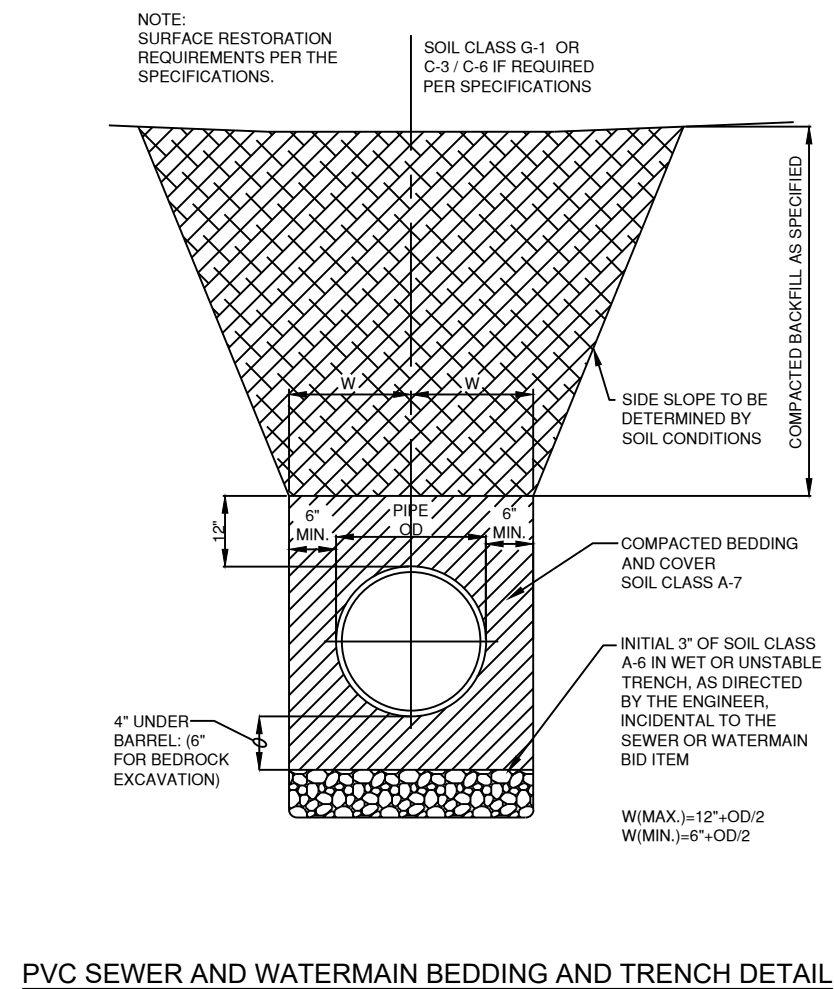


RIPRAP TREATMENT AT ENDWALLS

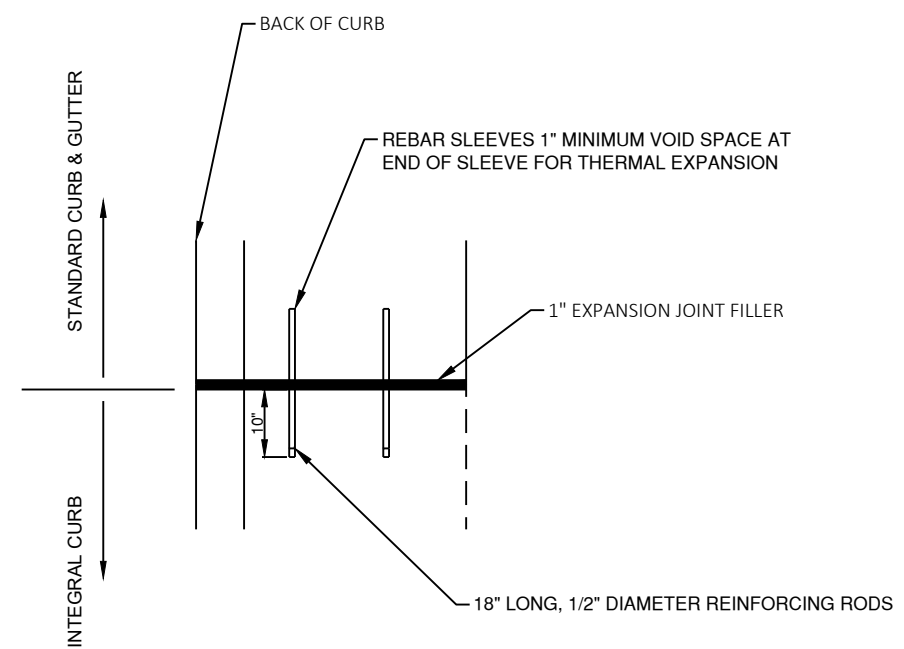

CURB TRANSITION DETAIL

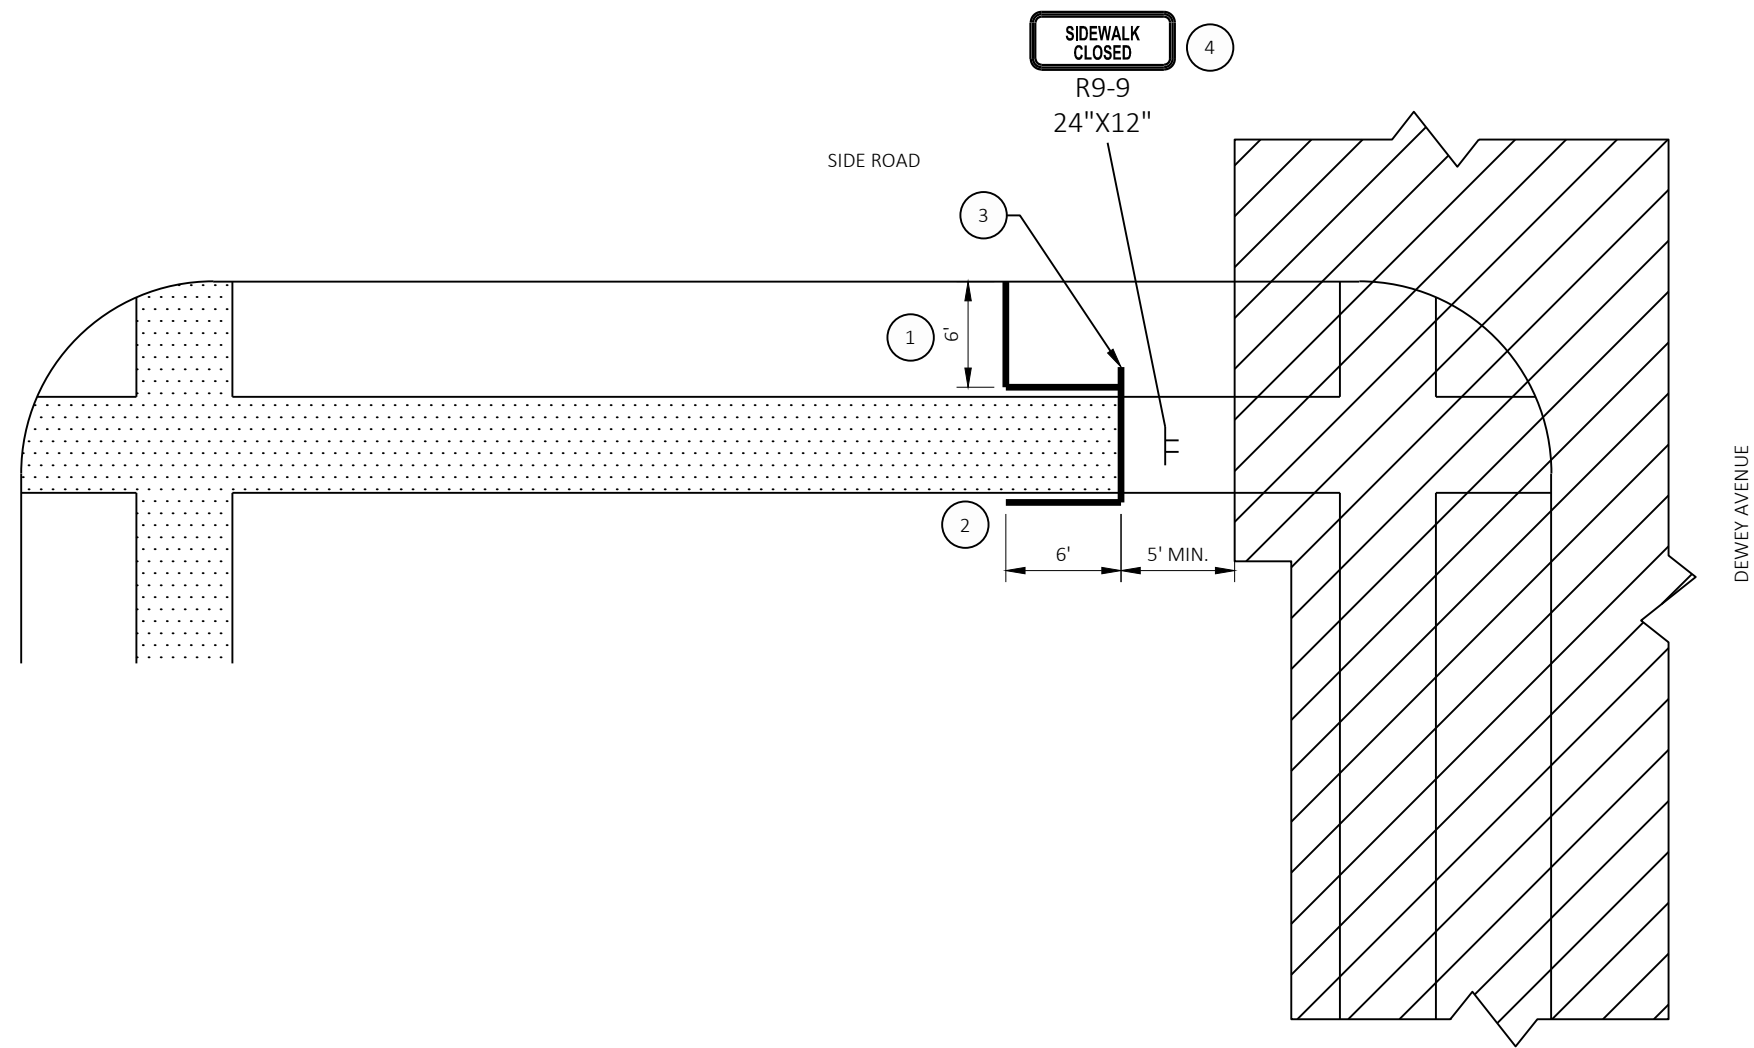

LEGEND

 
-  WORK ZONE
-  OPEN TO PEDESTRIAN TRAFFIC
-  TEMPORARY PEDESTRIAN BARRICADE
-  SIGN ON TEMPORARY SUPPORT
-  SIGN ON PERMANENT SUPPORT

GENERAL NOTES


- WHERE TEMPORARY BARRICADE RUNS PARALLEL ALONG SIDEWALK, PLACE THE FACE OF THE BARRICADE AT THE EDGE OF THE SIDEWALK.
- SIGNS THAT REMAIN IN PLACE LESS THAN SEVEN CONTINUOUS DAYS AND NIGHTS MAY BE MOUNTED ON PORTABLE SUPPORTS.
- PLACE TEMPORARY PEDESTRIAN BARRICADE TO FIT FIELD CONDITIONS, AVOIDING CONFLICT WITH DRIVEWAYS AND OTHER EXISTING FEATURES.
- IF TERRACE IS LESS THAN 6 FEET WIDE, OMIT TEMPORARY PEDESTRIAN BARRICADE FROM THE SIDEWALK TO THE CURB.
- PLACE BARRICADE CLOSURE SO THAT THE TEMPORARY PEDESTRIAN BARRICADE END IS AT THE LAST OPEN SIDEWALK ACCESS TO RESIDENCES OR BUSINESSES BEFORE THE SIDEWALK CLOSURE.
- IF TEMPORARY PEDESTRIAN BARRICADE PANEL IS WIDER THAN THE SIDEWALK WIDTH, THE PORTION OF EXCESS PANEL SHOULD EXTEND INTO THE TERRACE.
- MOUNTAIN HEIGHT OF 5 FEET FROM THE SURFACE TO THE BOTTOM OF THE SIGN.

SIDEWALK CLOSURE AT SIDEROAD INTERSECTION

- E MAIN STREET
- RUTH STREET
- JONES STREET
- CADY STREET
- COLE STREET
- E DIVISION ST

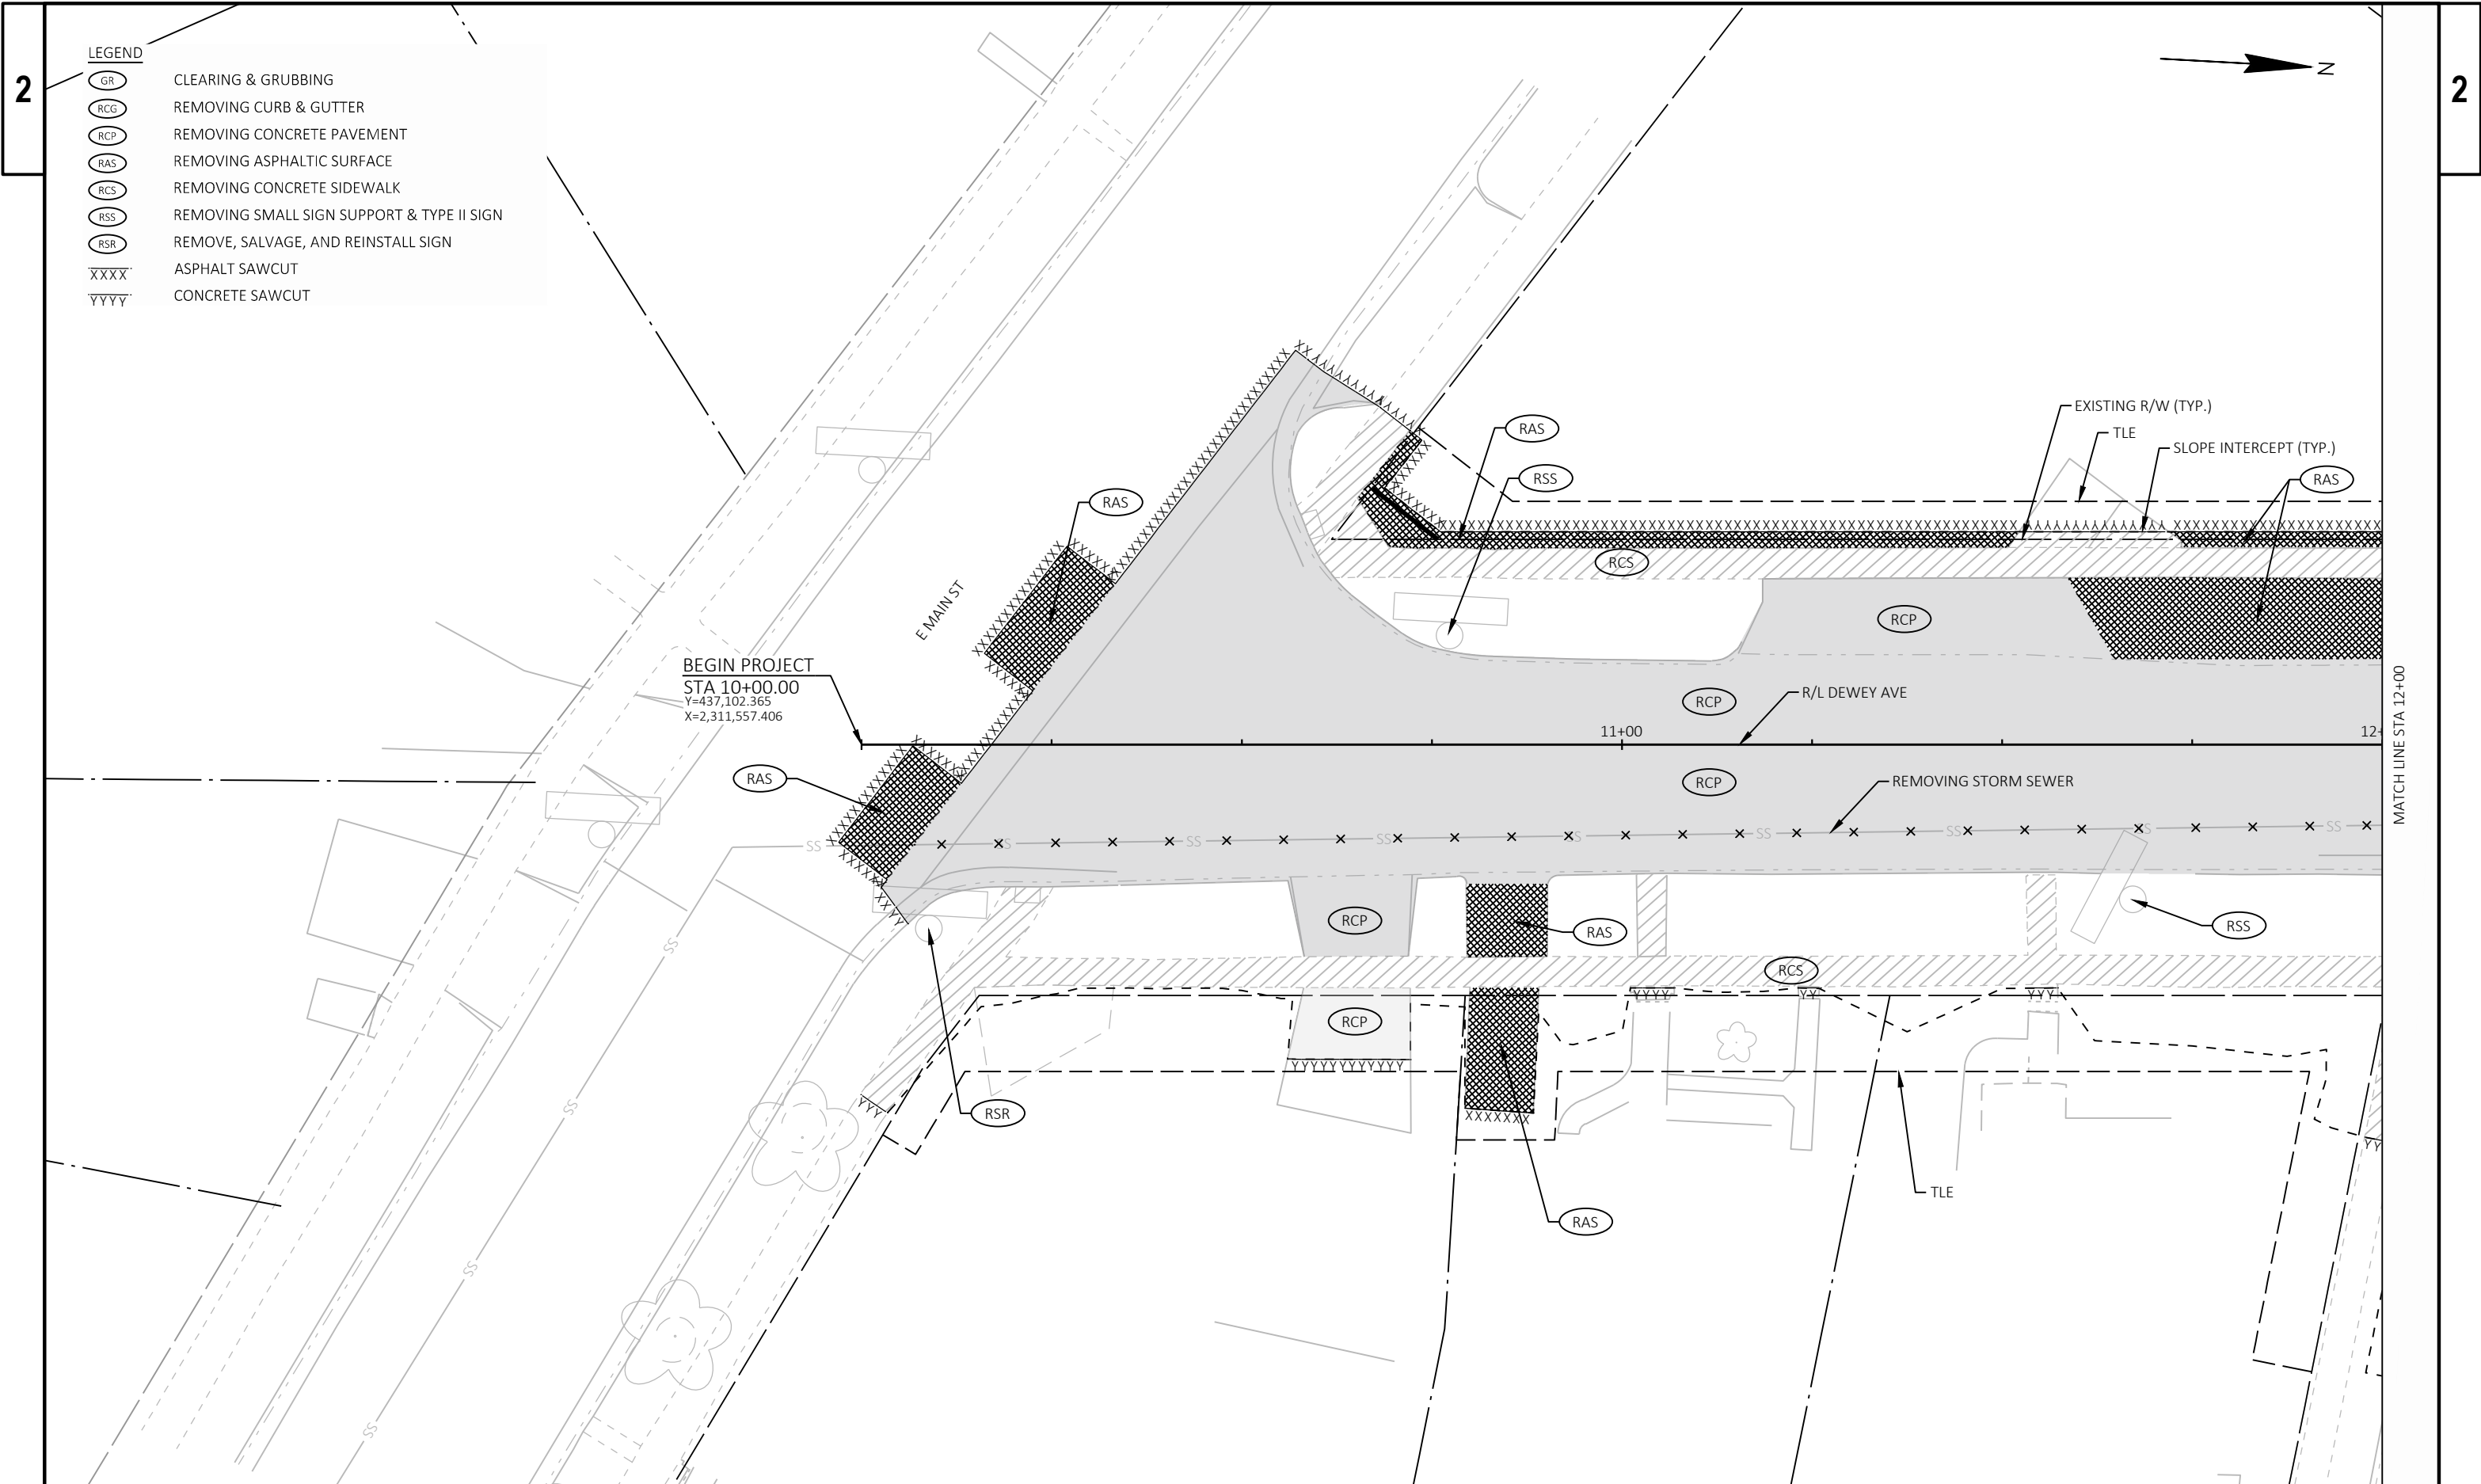

- LEGEND
- GR CLEARING & GRUBBING
 - RCG REMOVING CURB & GUTTER
 - RCP REMOVING CONCRETE PAVEMENT
 - RAS REMOVING ASPHALTIC SURFACE
 - RCS REMOVING CONCRETE SIDEWALK
 - RSS REMOVING SMALL SIGN SUPPORT & TYPE II SIGN
 - RSR REMOVE, SALVAGE, AND REINSTALL SIGN
 - XXXX ASPHALT SAWCUT
 - YYYY CONCRETE SAWCUT

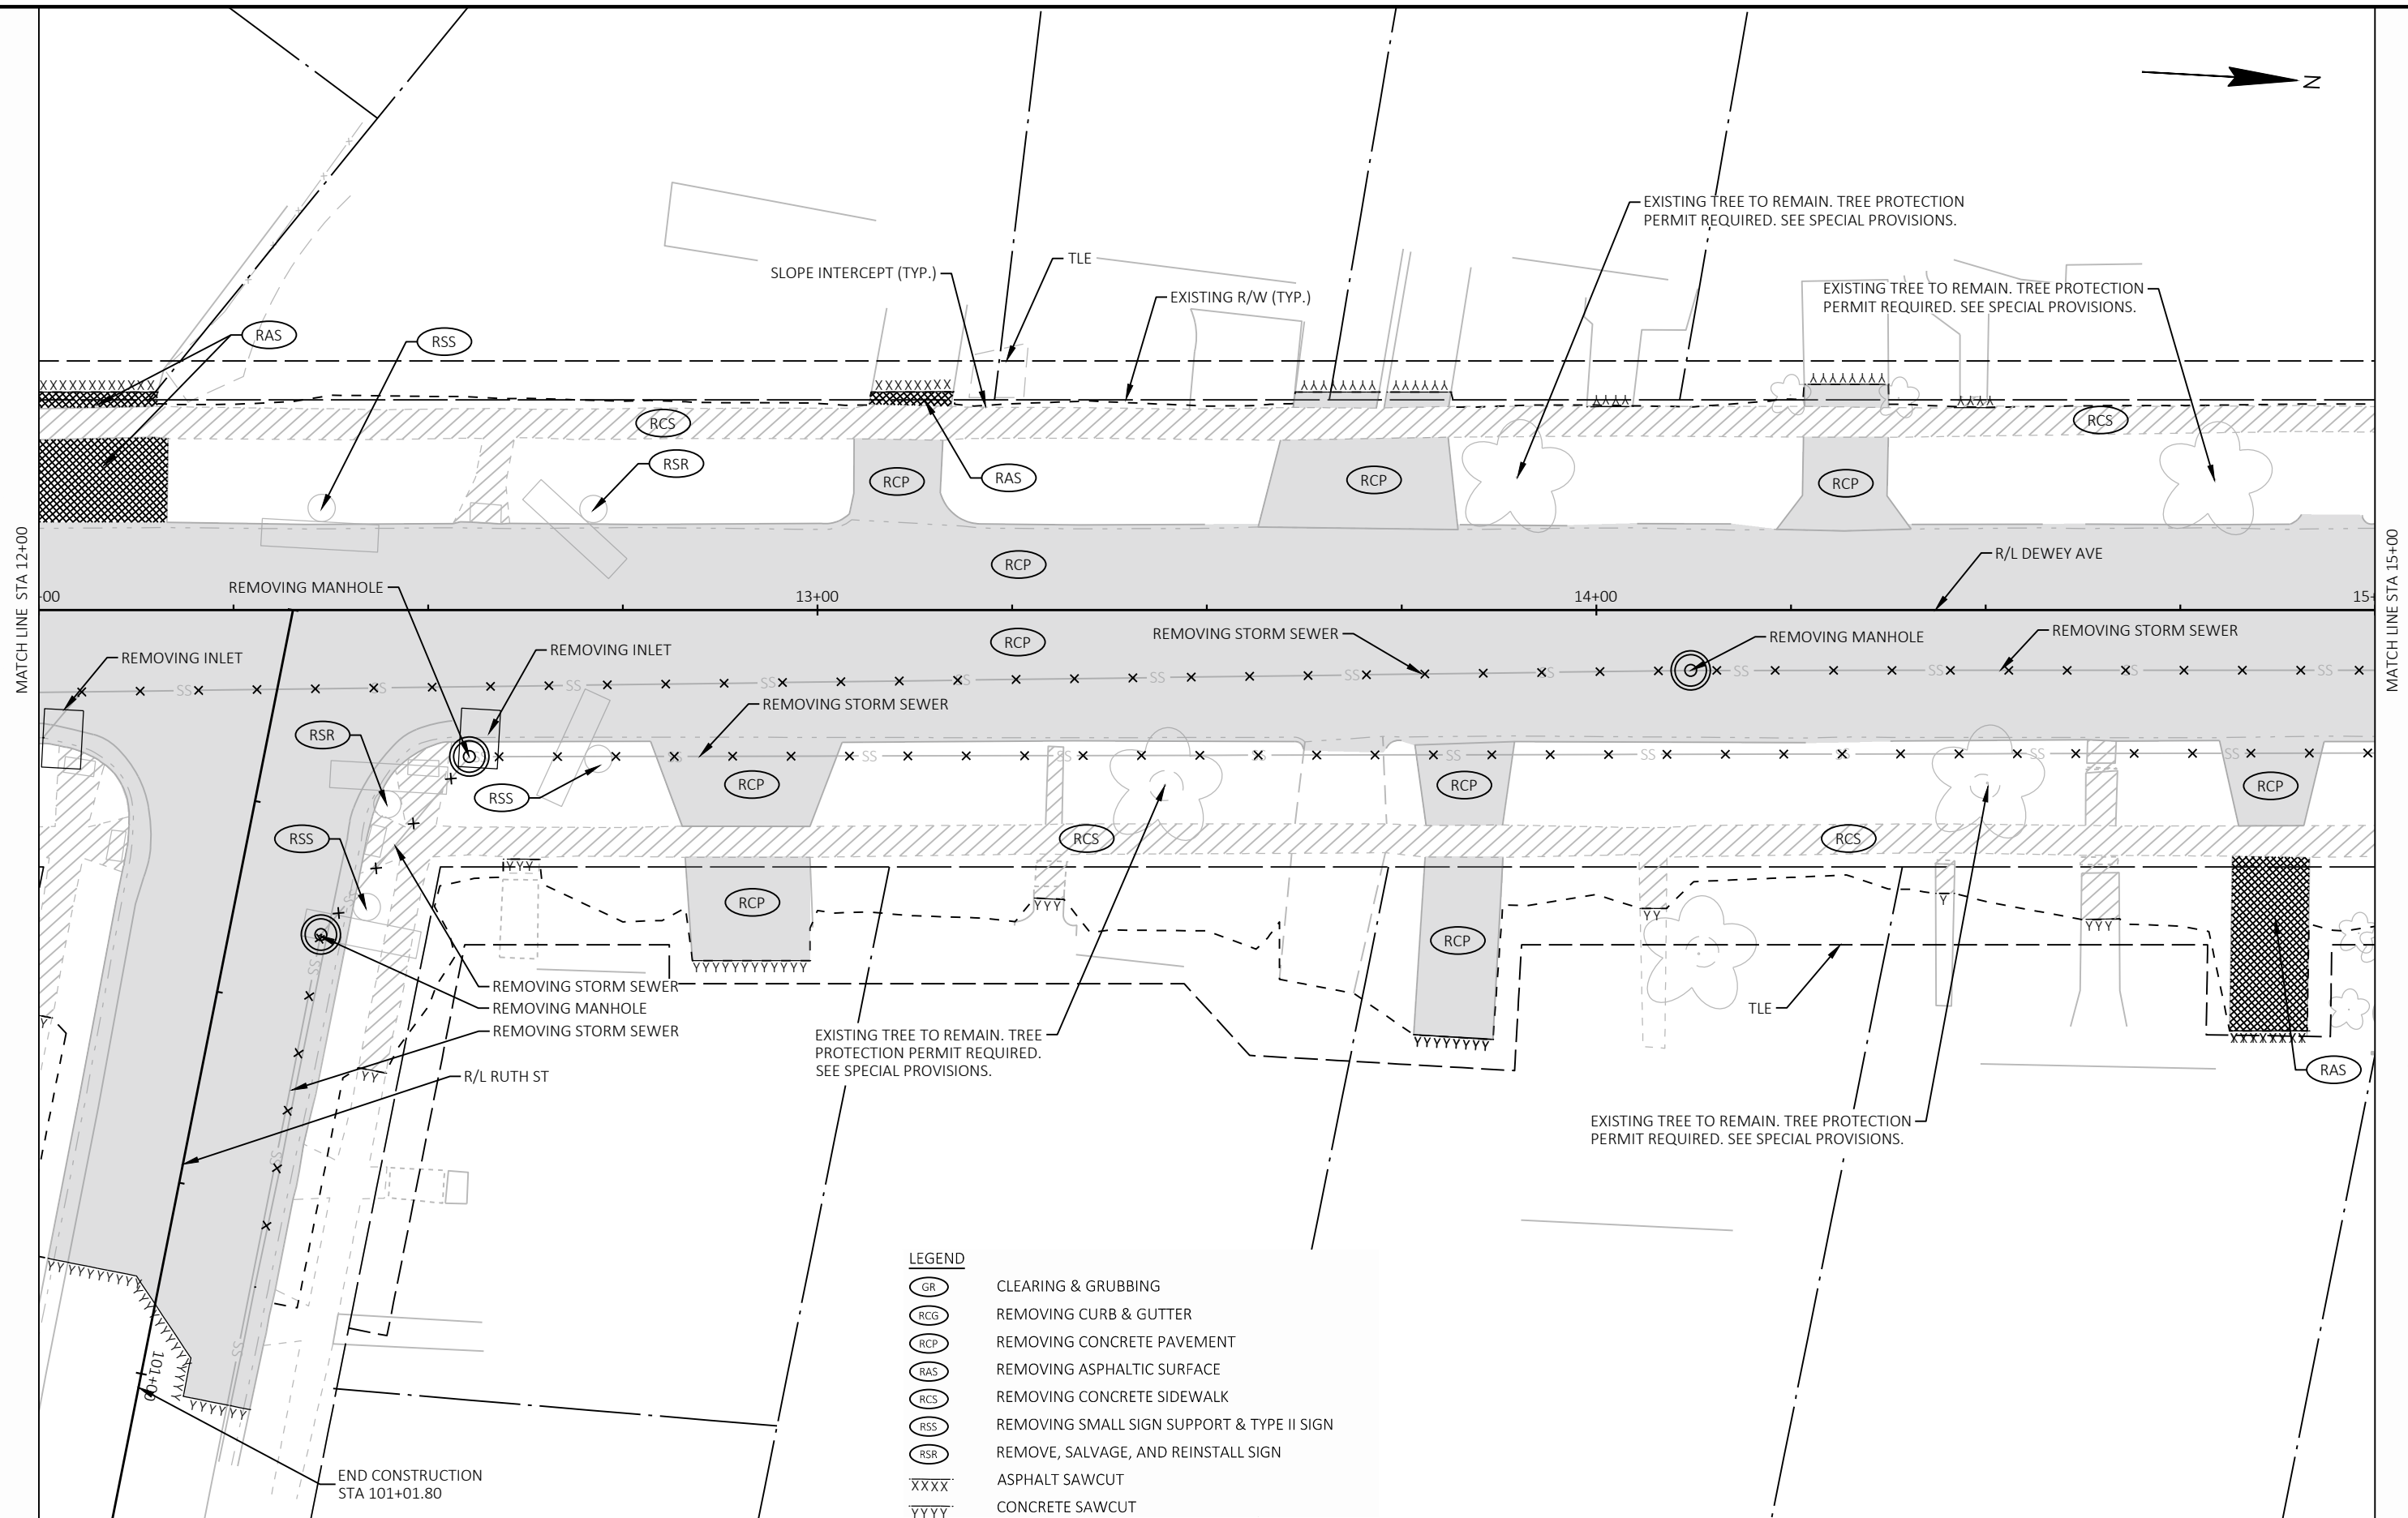

PROJECT NO: 3997-01-79/80

HWY: DEWEY AVE


COUNTY: JEFFERSON

REMOVAL DETAILS - DEWEY AVE

SHEET

18

E

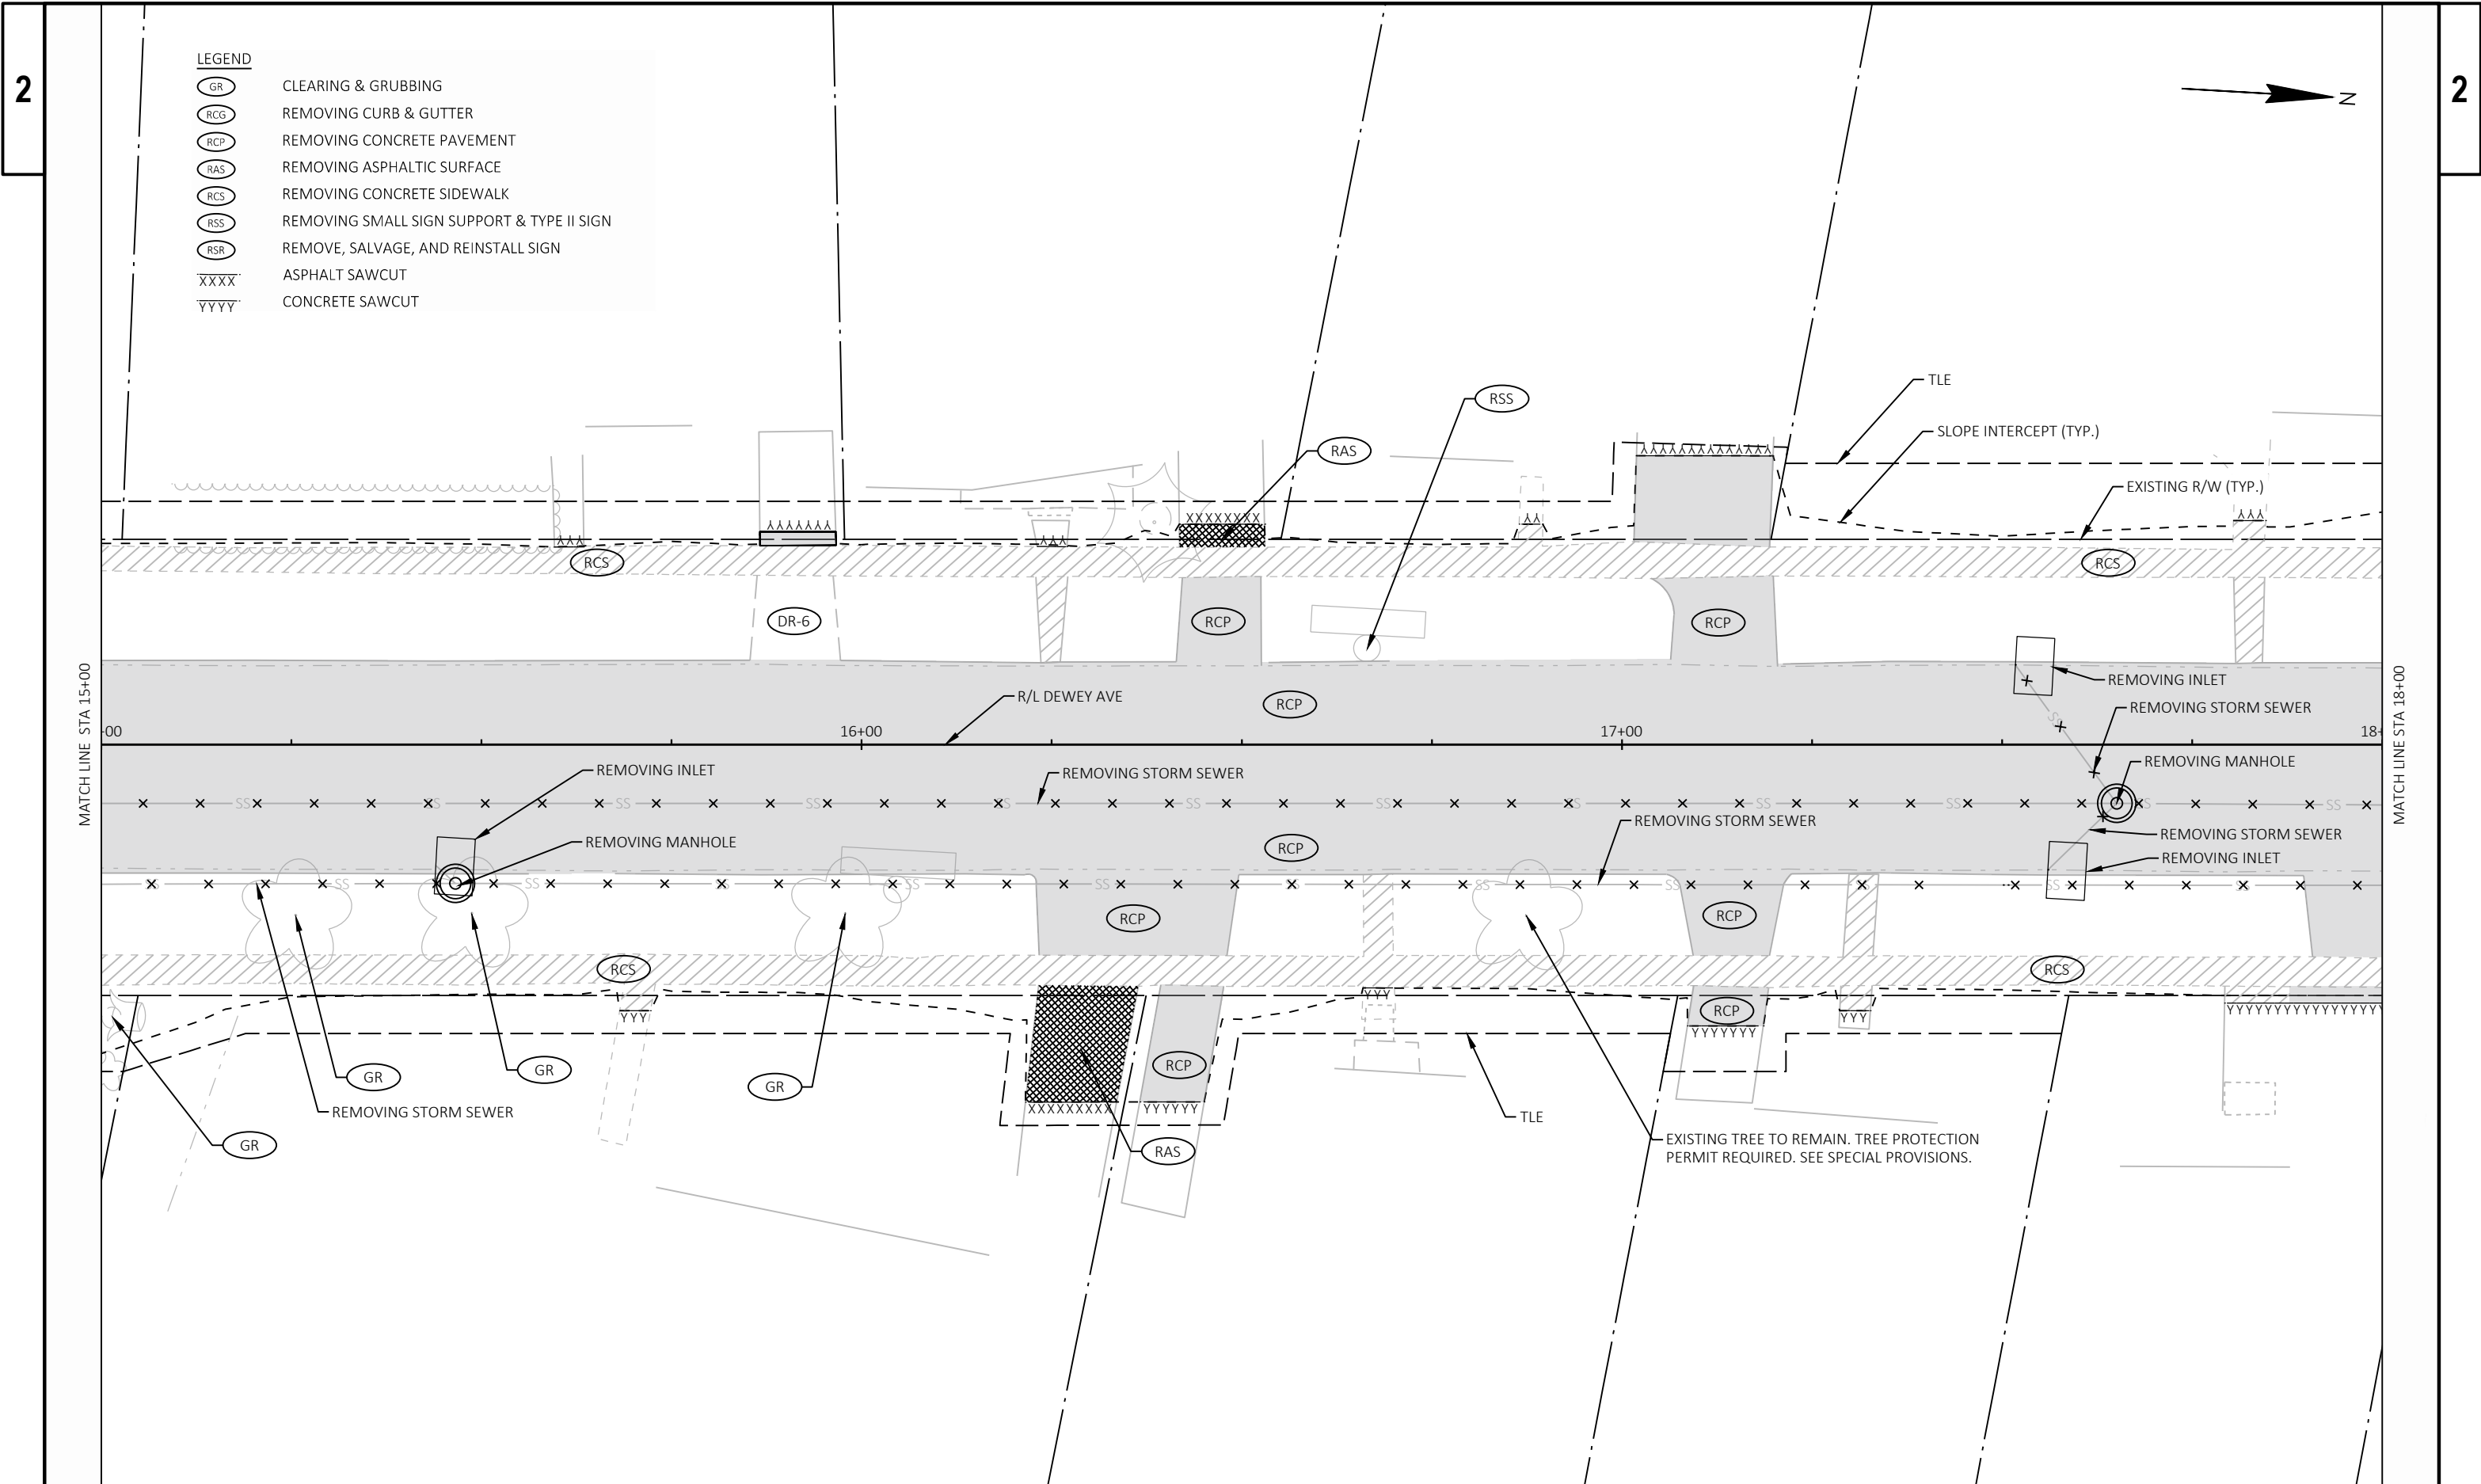



LEGEND


- GR CLEARING & GRUBBING
- RCG REMOVING CURB & GUTTER
- RCP REMOVING CONCRETE PAVEMENT
- RAS REMOVING ASPHALTIC SURFACE
- RCS REMOVING CONCRETE SIDEWALK
- RSS REMOVING SMALL SIGN SUPPORT & TYPE II SIGN
- RSR REMOVE, SALVAGE, AND REINSTALL SIGN
- XXXX ASPHALT SAWCUT
- YYYY CONCRETE SAWCUT


MATCH LINE STA 18+00

MATCH LINE STA 21+00

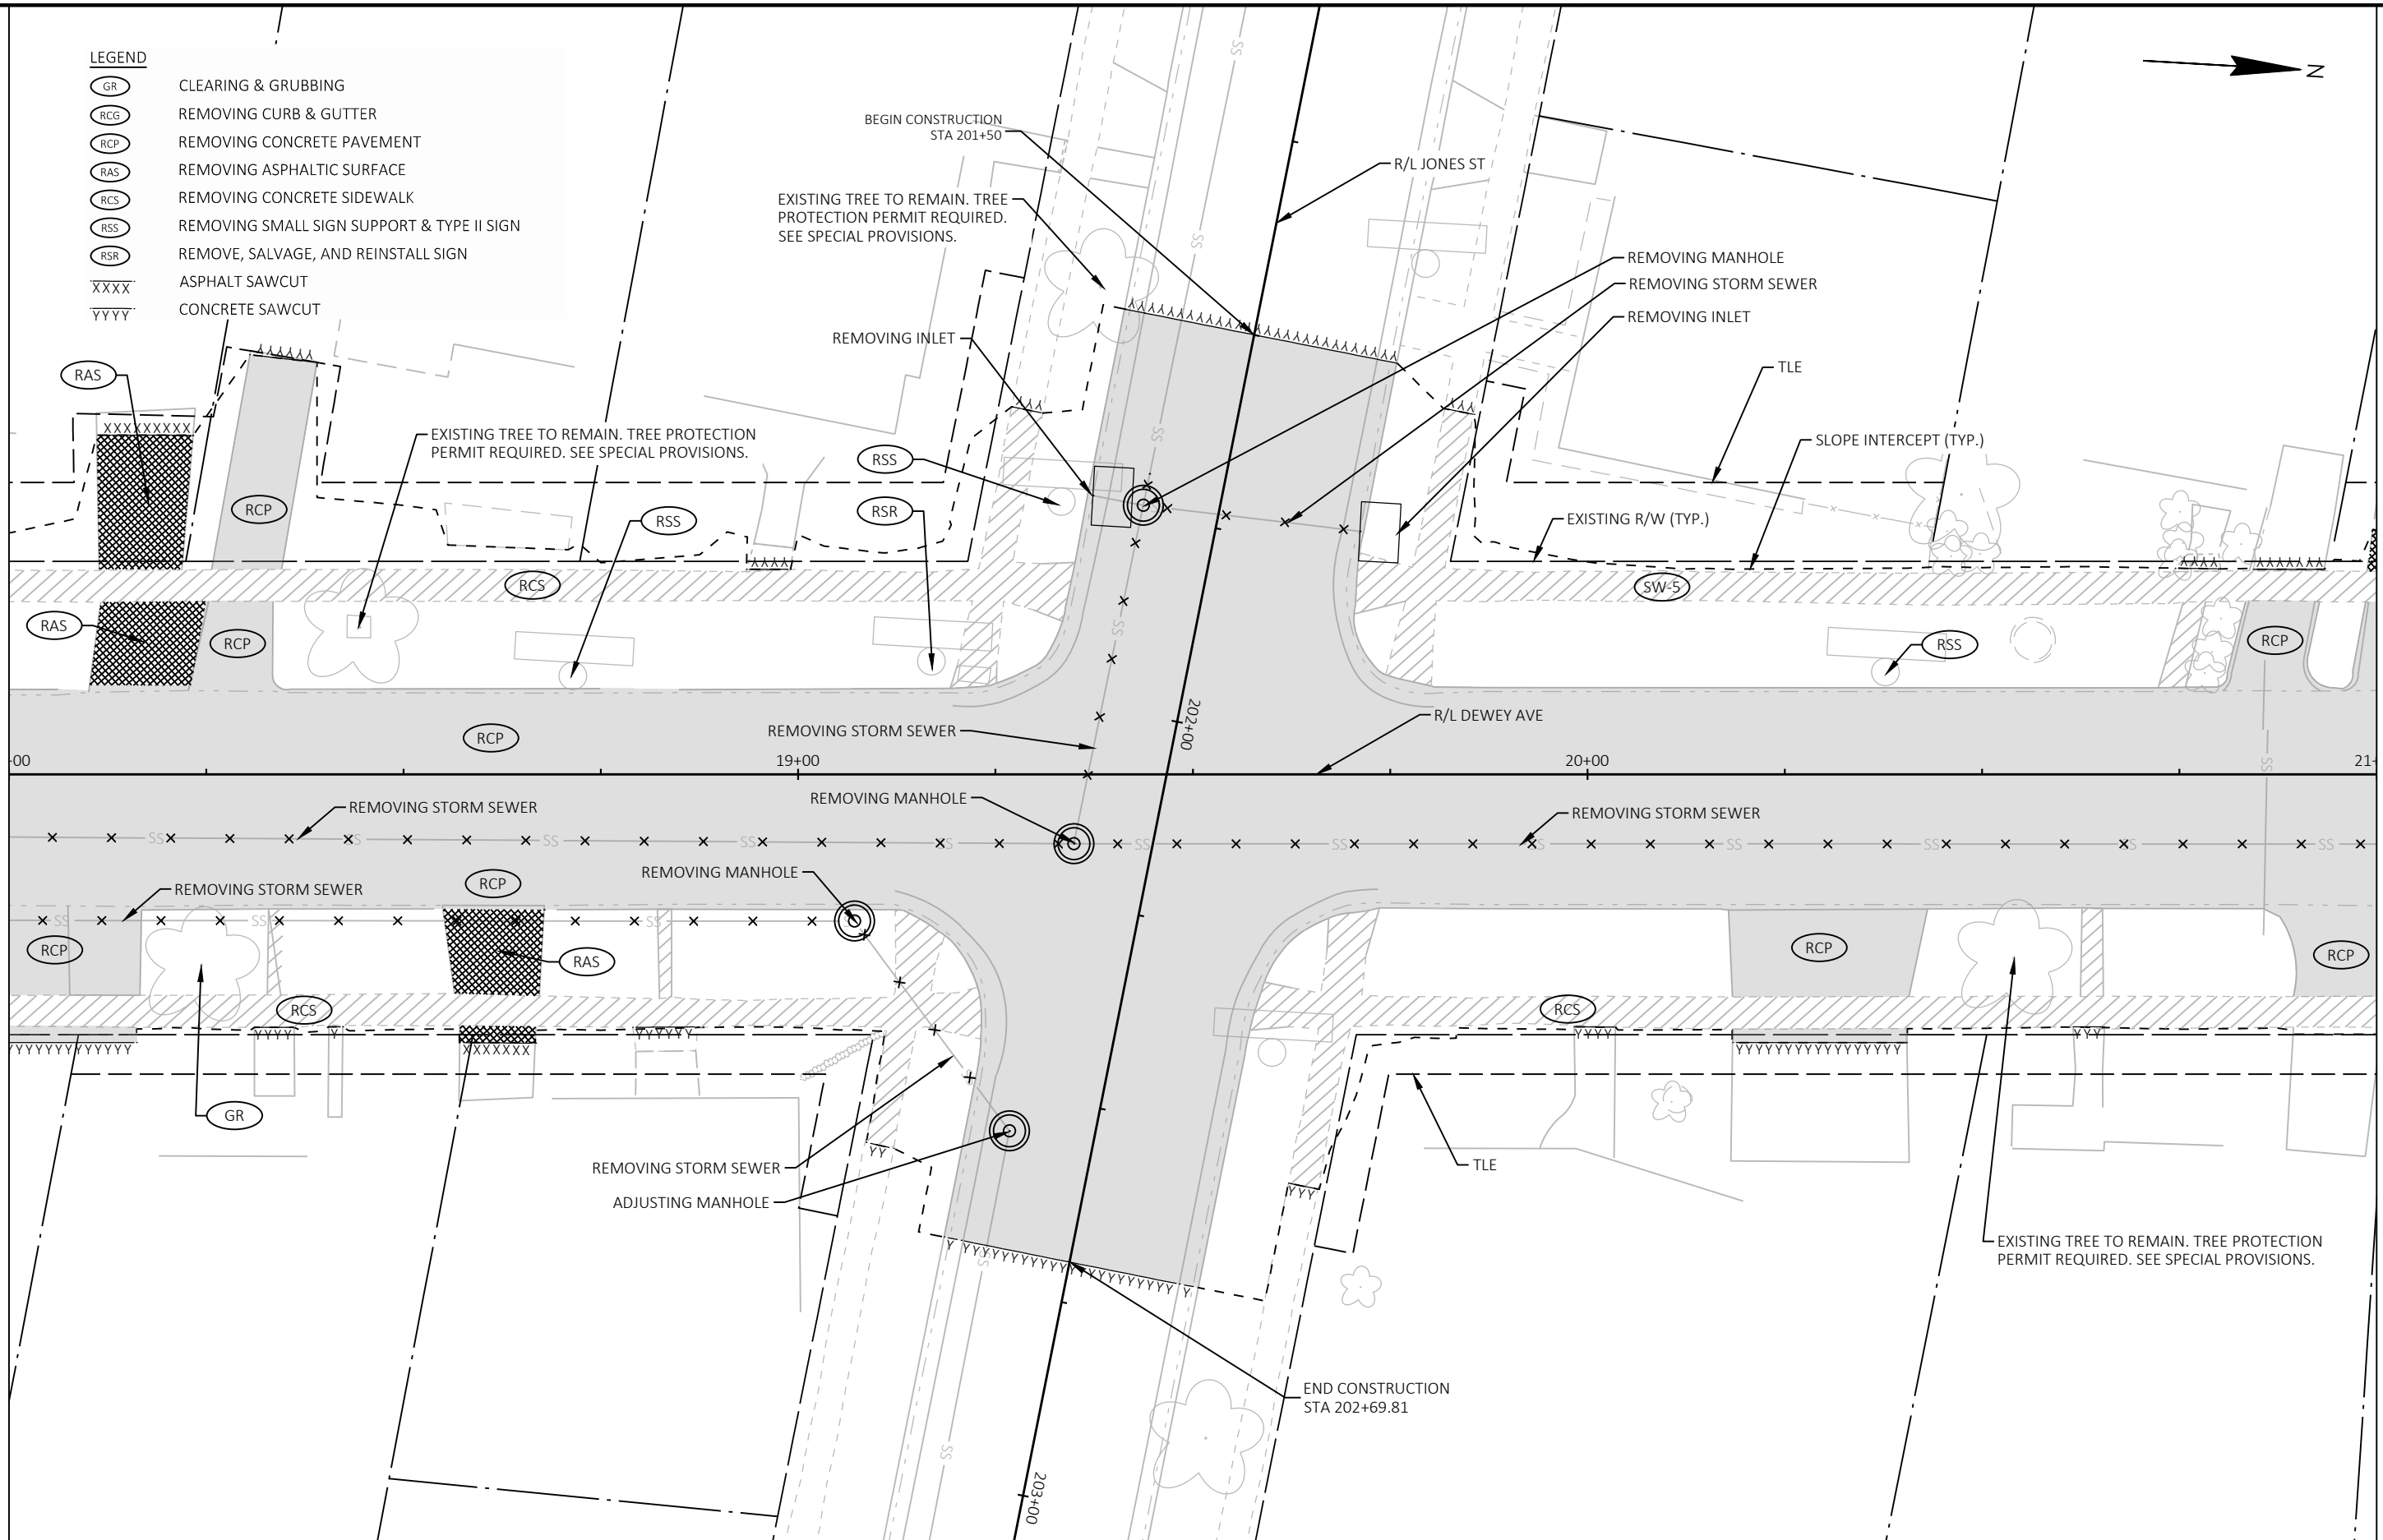

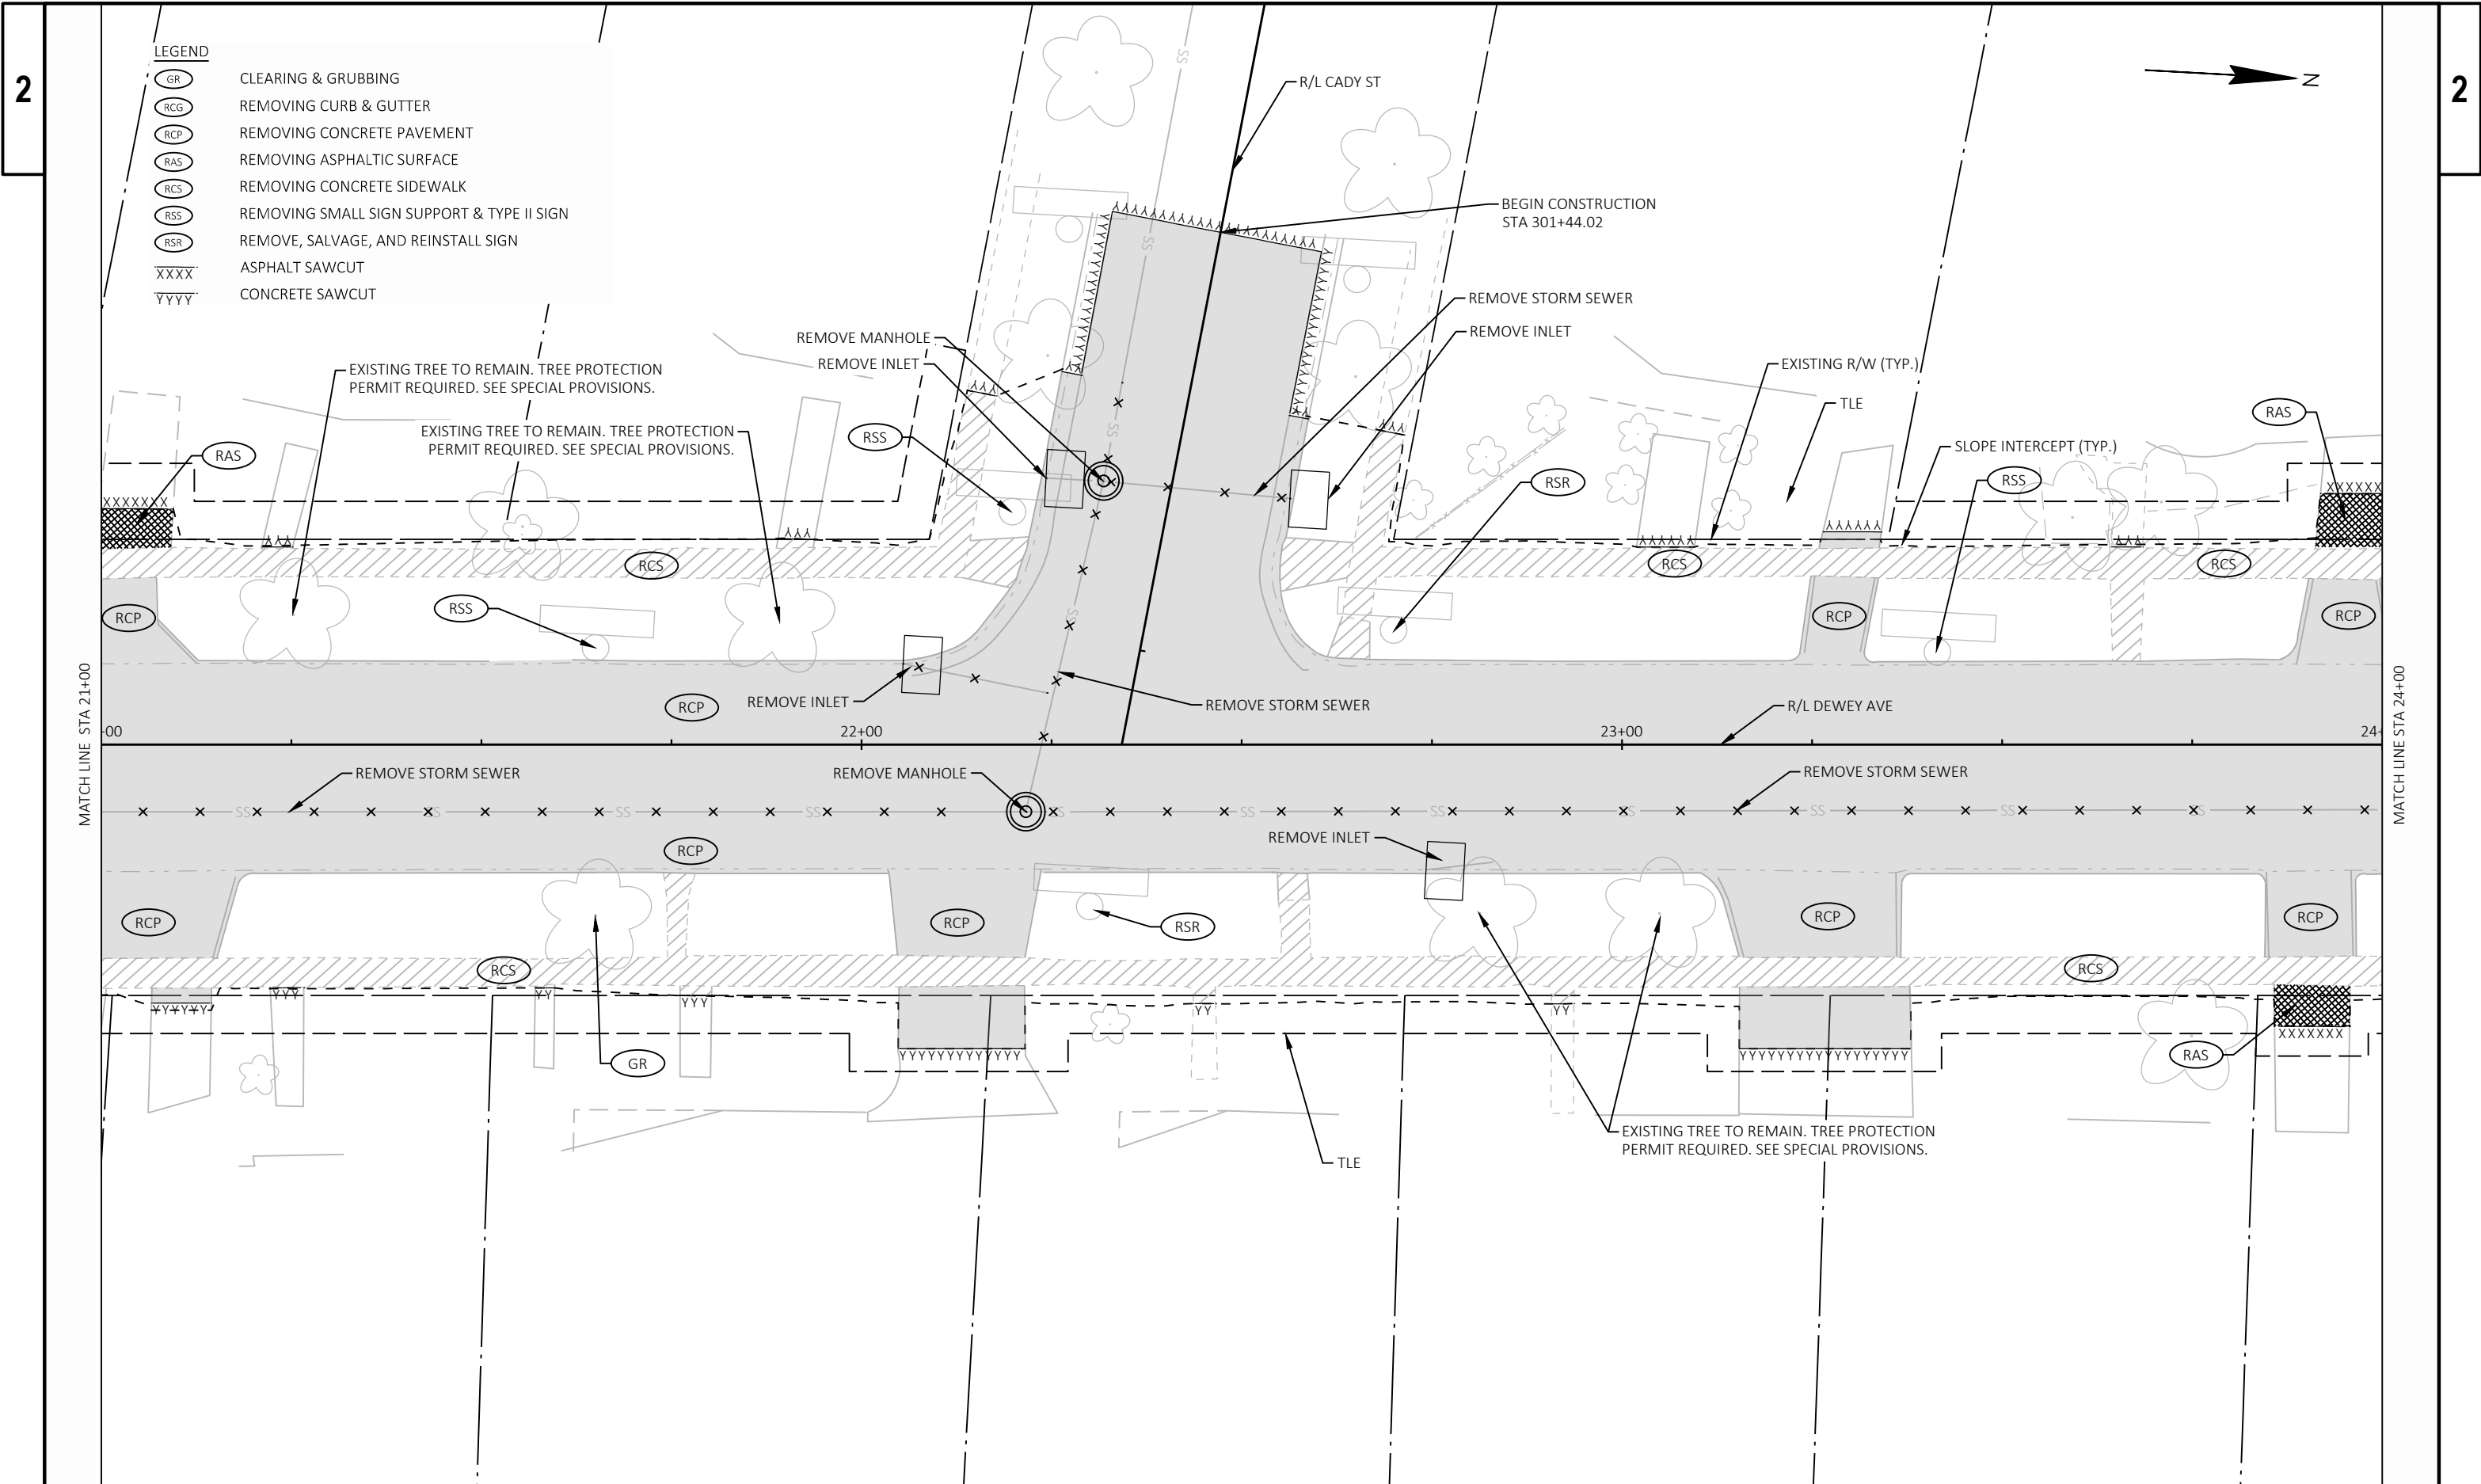

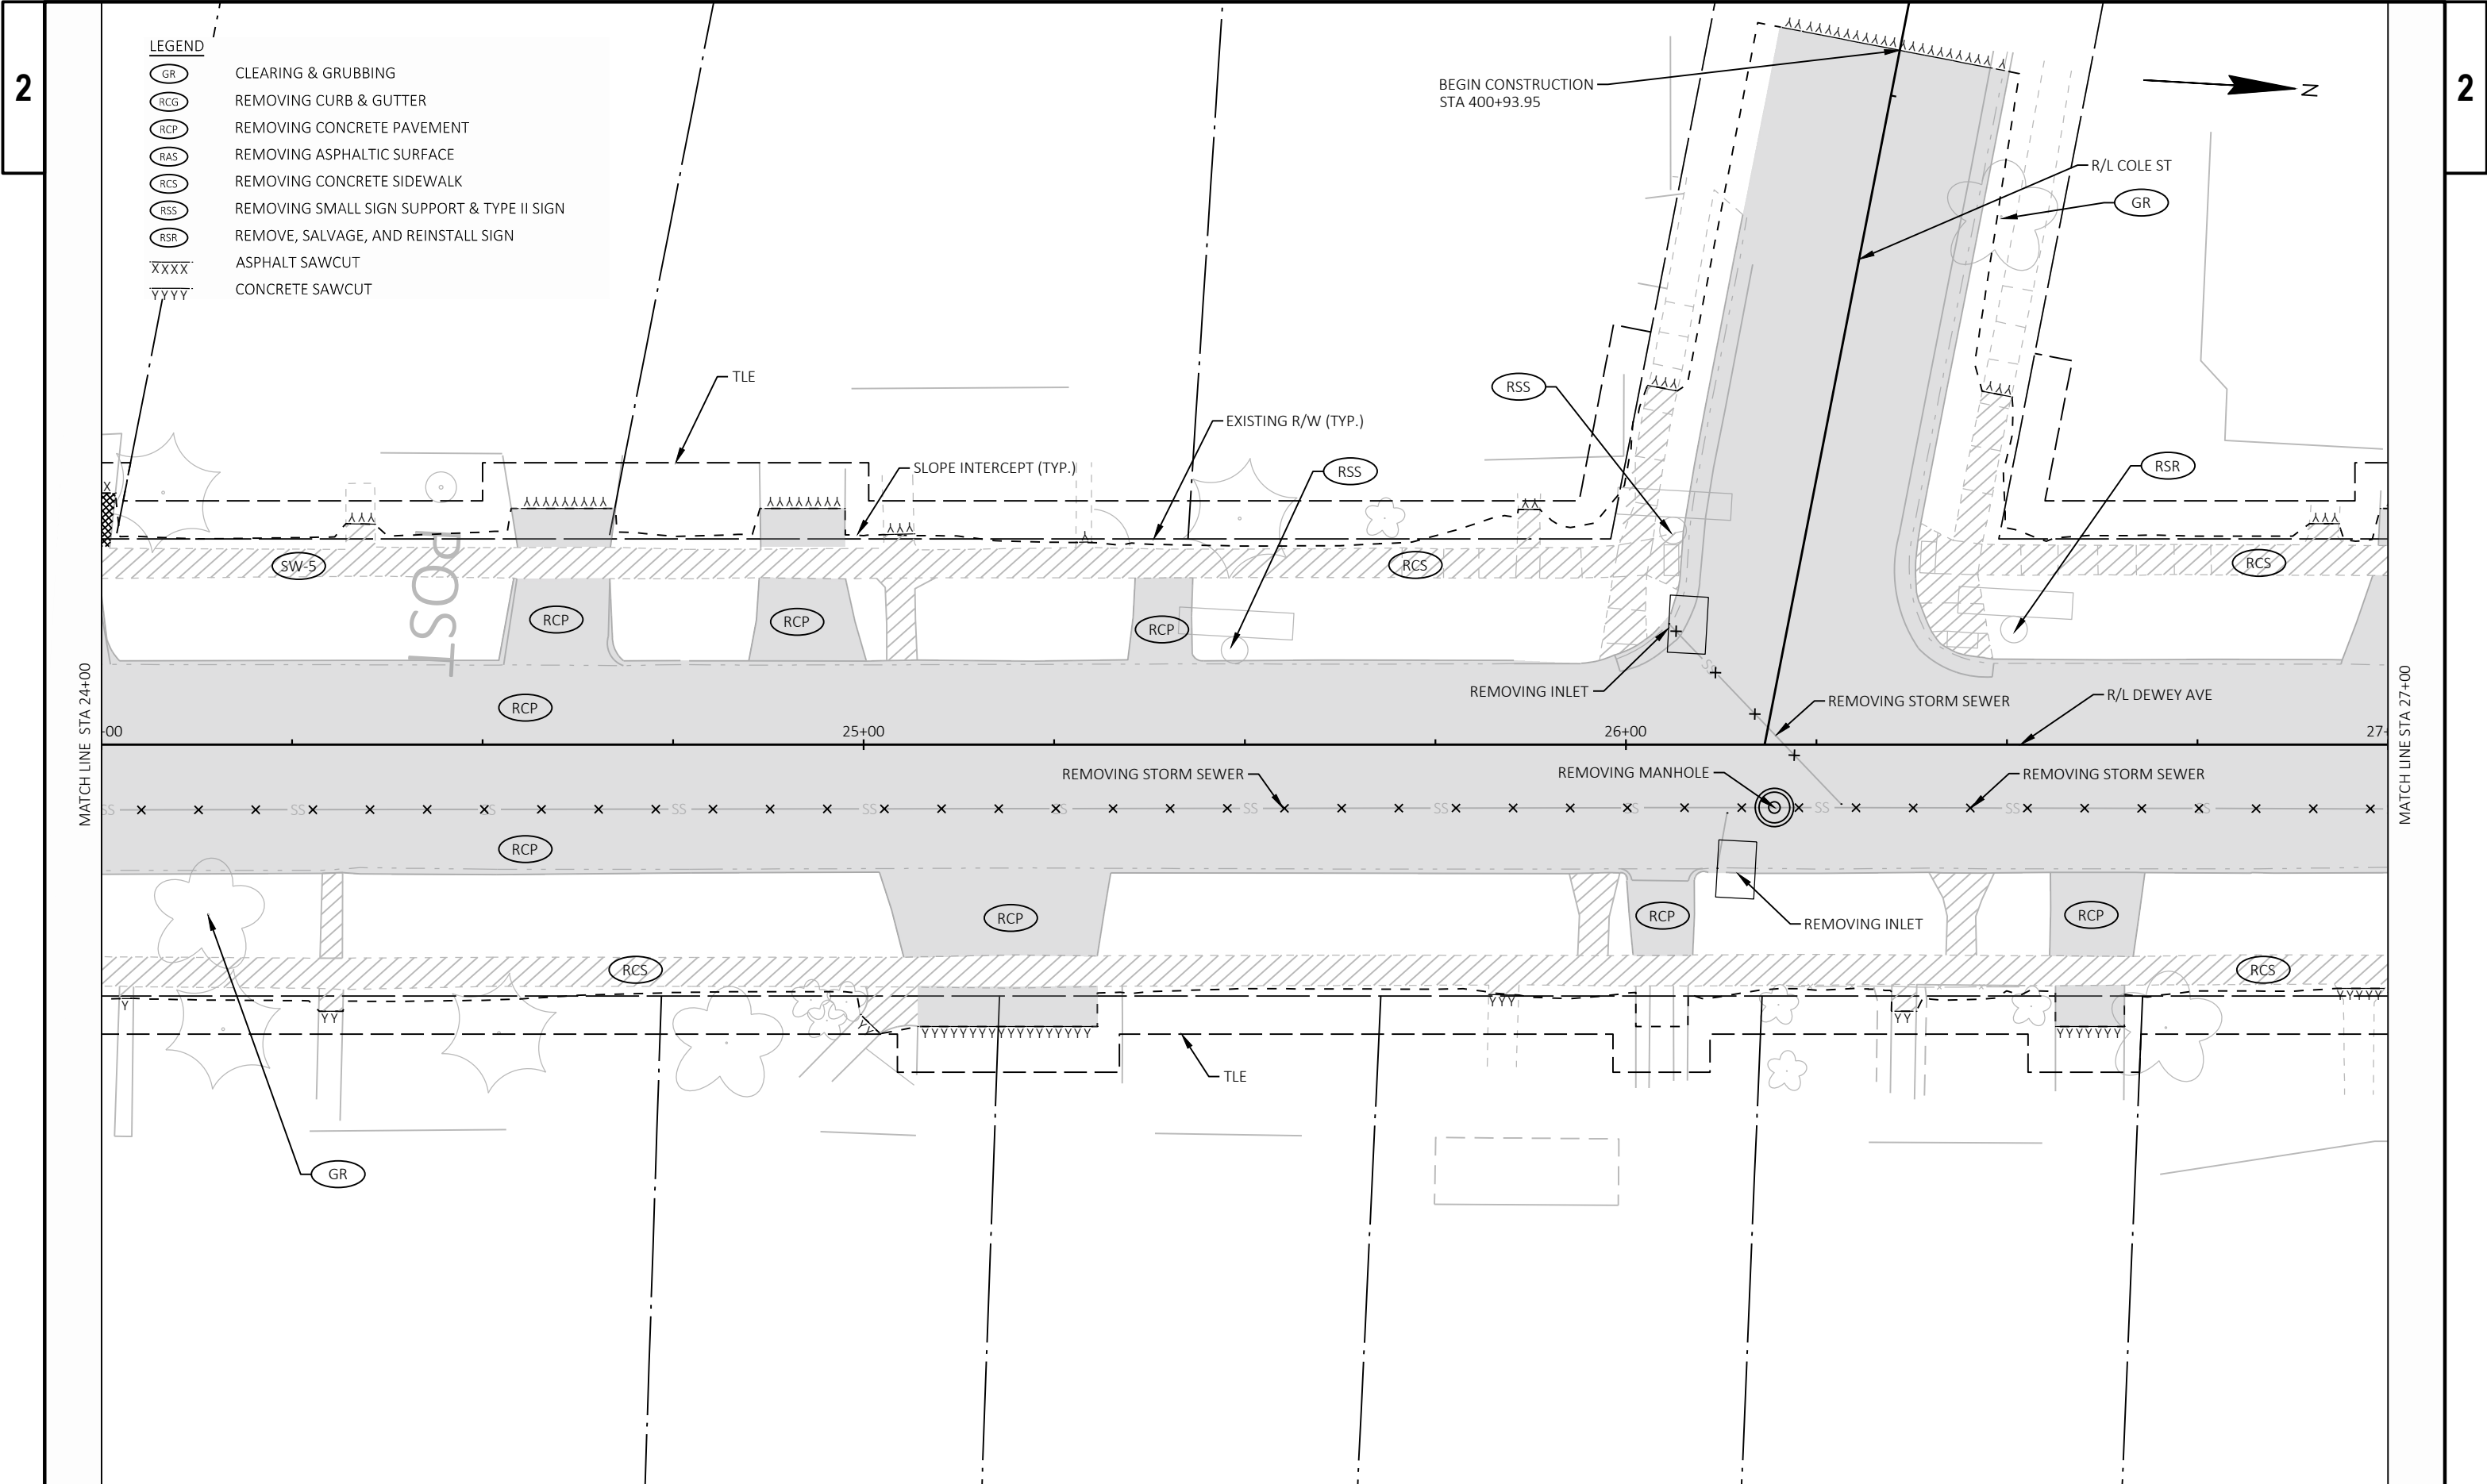

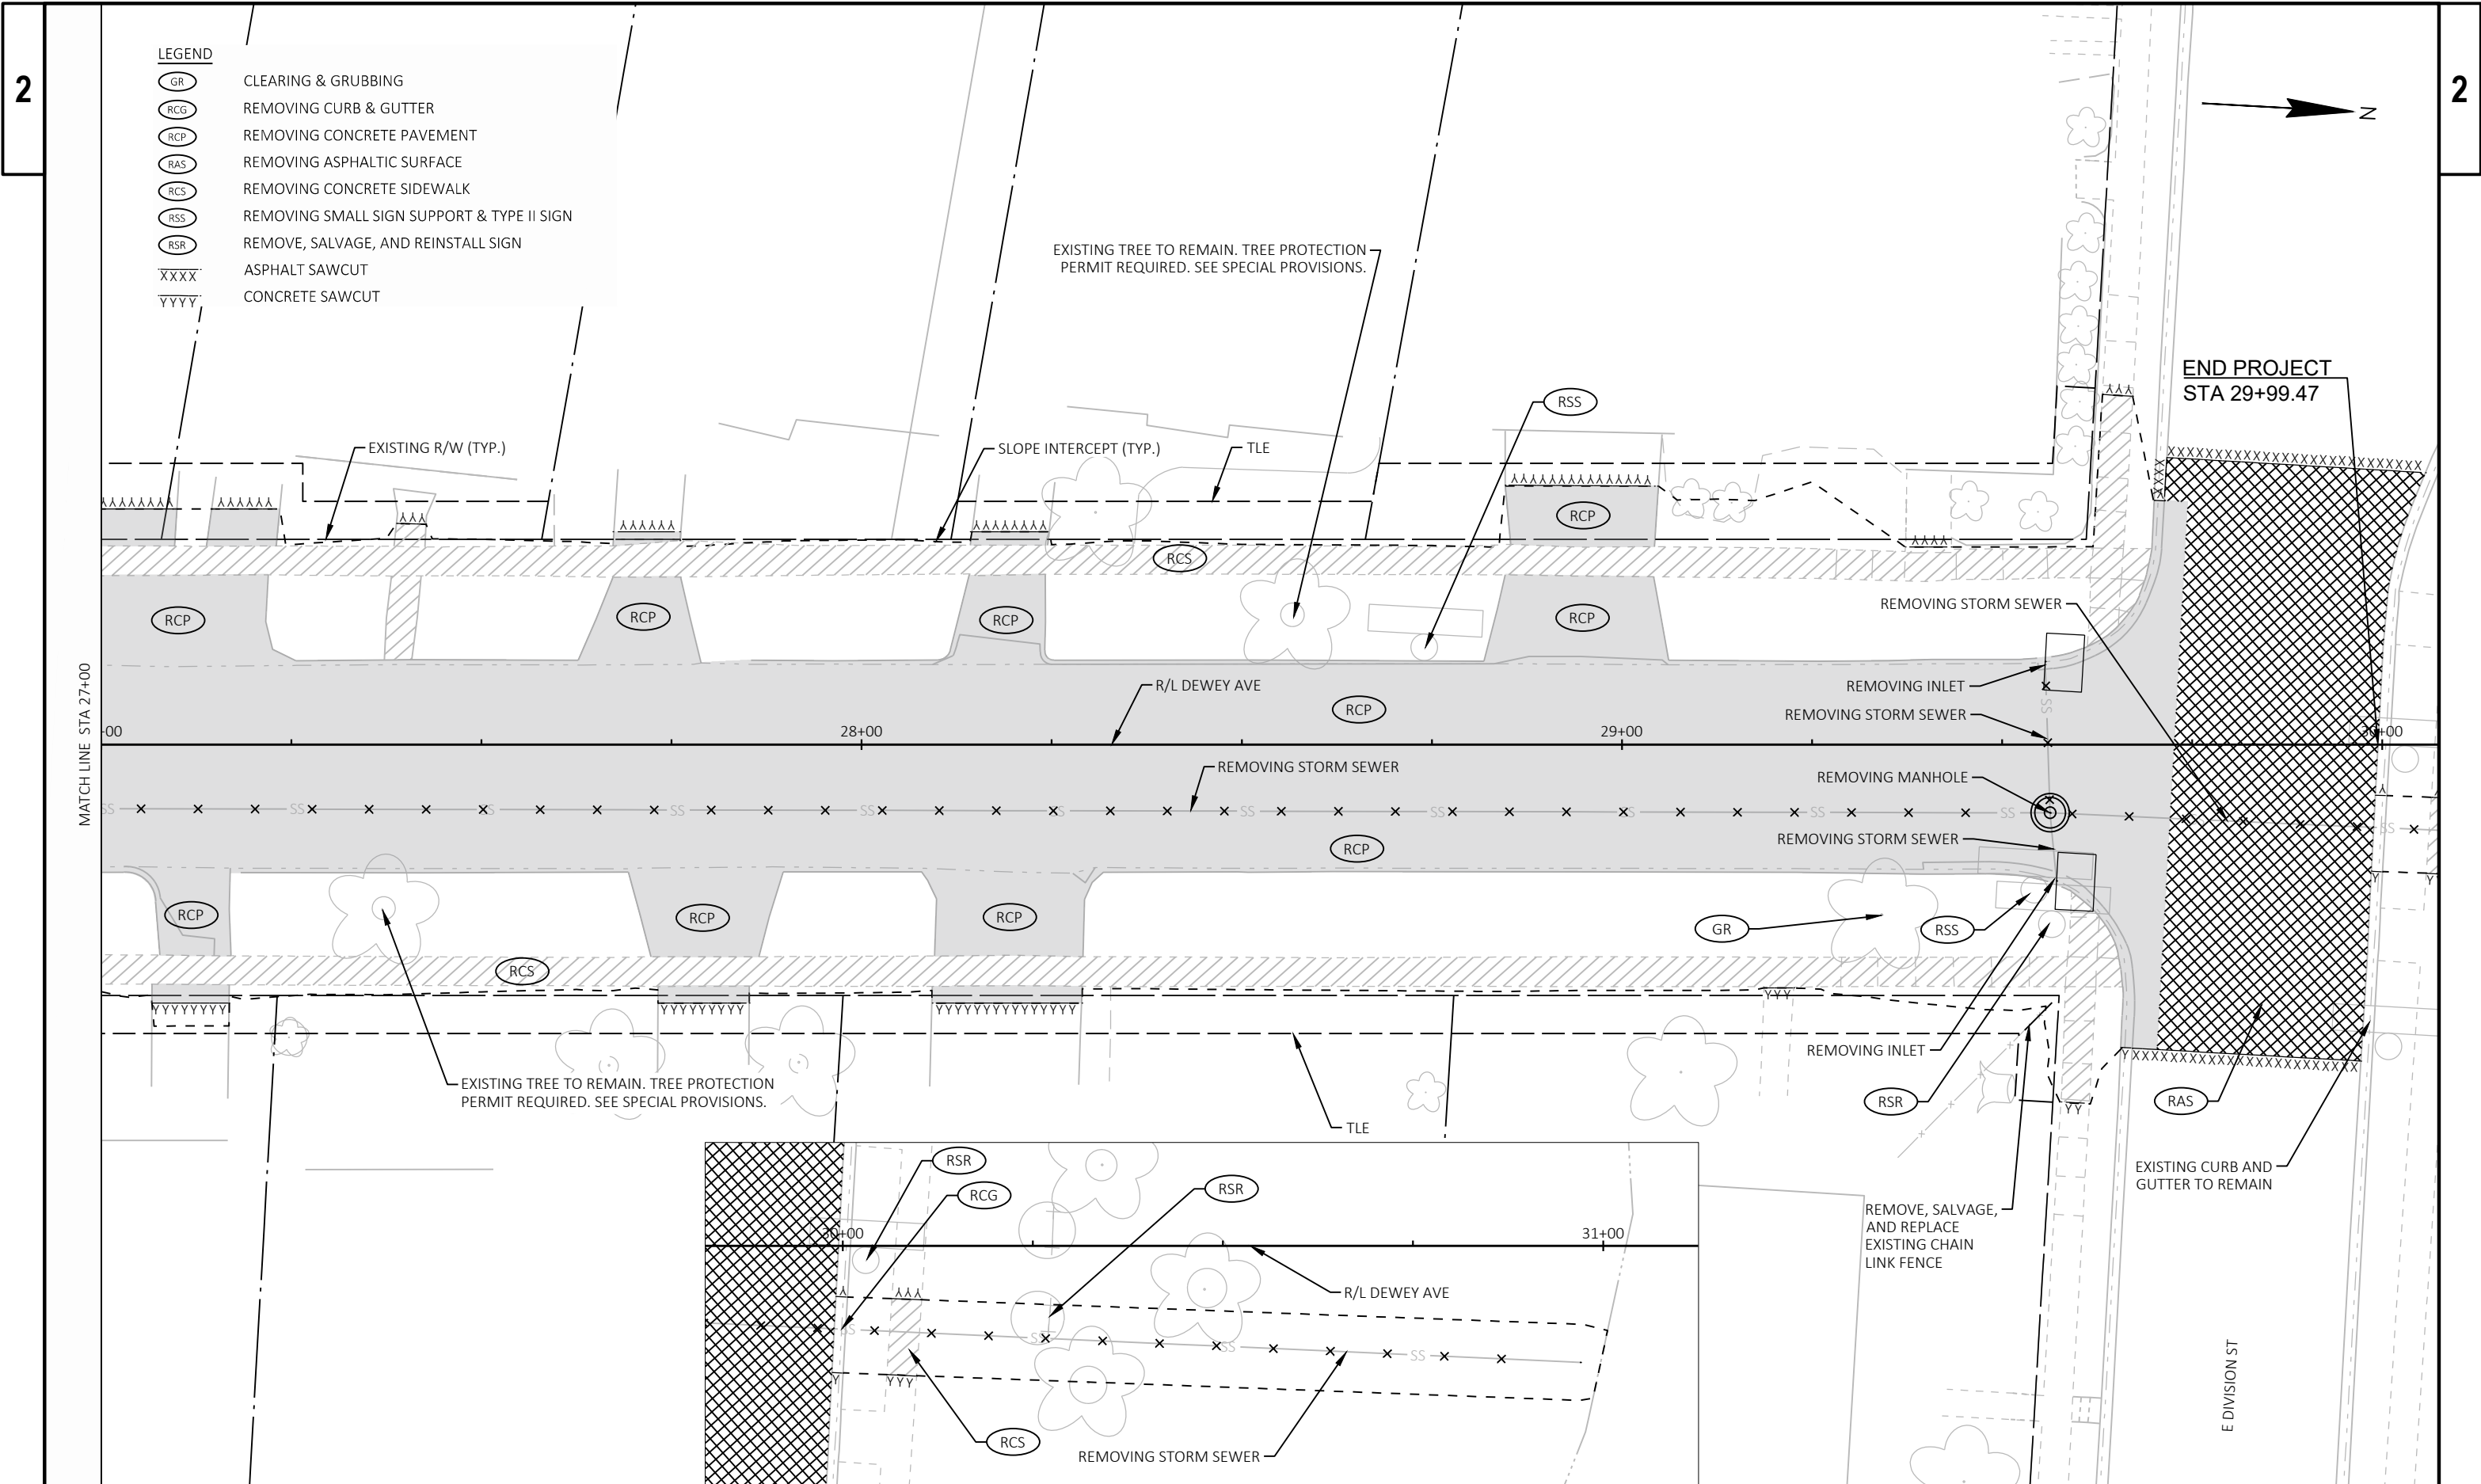

2


LEGEND

- | | |
|-------|--|
| CP-7 | CONCRETE PAVEMENT HES 7-INCH (DOWELED) |
| CG-1 | CONCRETE CURB & GUTTER HES 10-INCH TYPE A |
| CG-2 | CONCRETE CURB & GUTTER INTEGRAL HES 30-INCH TYPE D |
| CG-3 | CONCRETE CURB & GUTTER 18-INCH TYPE D |
| CG-4 | CONCRETE CURB & GUTTER 30-INCH TYPE D |
| DR-6 | CONCRETE DRIVEWAY HES 6-INCH |
| SW-5 | CONCRETE SIDEWALK 5-INCH |
| SW-6 | CONCRETE SIDEWALK HES 6-INCH |
| HMA-1 | 5 1/2-INCH HMA PAVEMENT |
| ASPH | ASPHALTIC SURFACE DRIVEWAYS AND FIELD ENTRANCES |
| STEP | CONCRETE STEPS |

NOTE: CONCRETE SIDEWALK HES 6-INCH PAID FOR AS CONCRETE DRIVEWAY HES 6-INCH

STATION & OFFSET TABLE					
POINT	STATION	OFFSET	Y COORDS	X COORDS	RADIUS
1	10+78.55	35.50 LT	437178.813	2311517.573	22.5
2	10+19.15	41.50 RT	437123.800	2311597.771	22.5
3	11+98.33	31.50 RT	437302.146	2311577.777	12.5

2

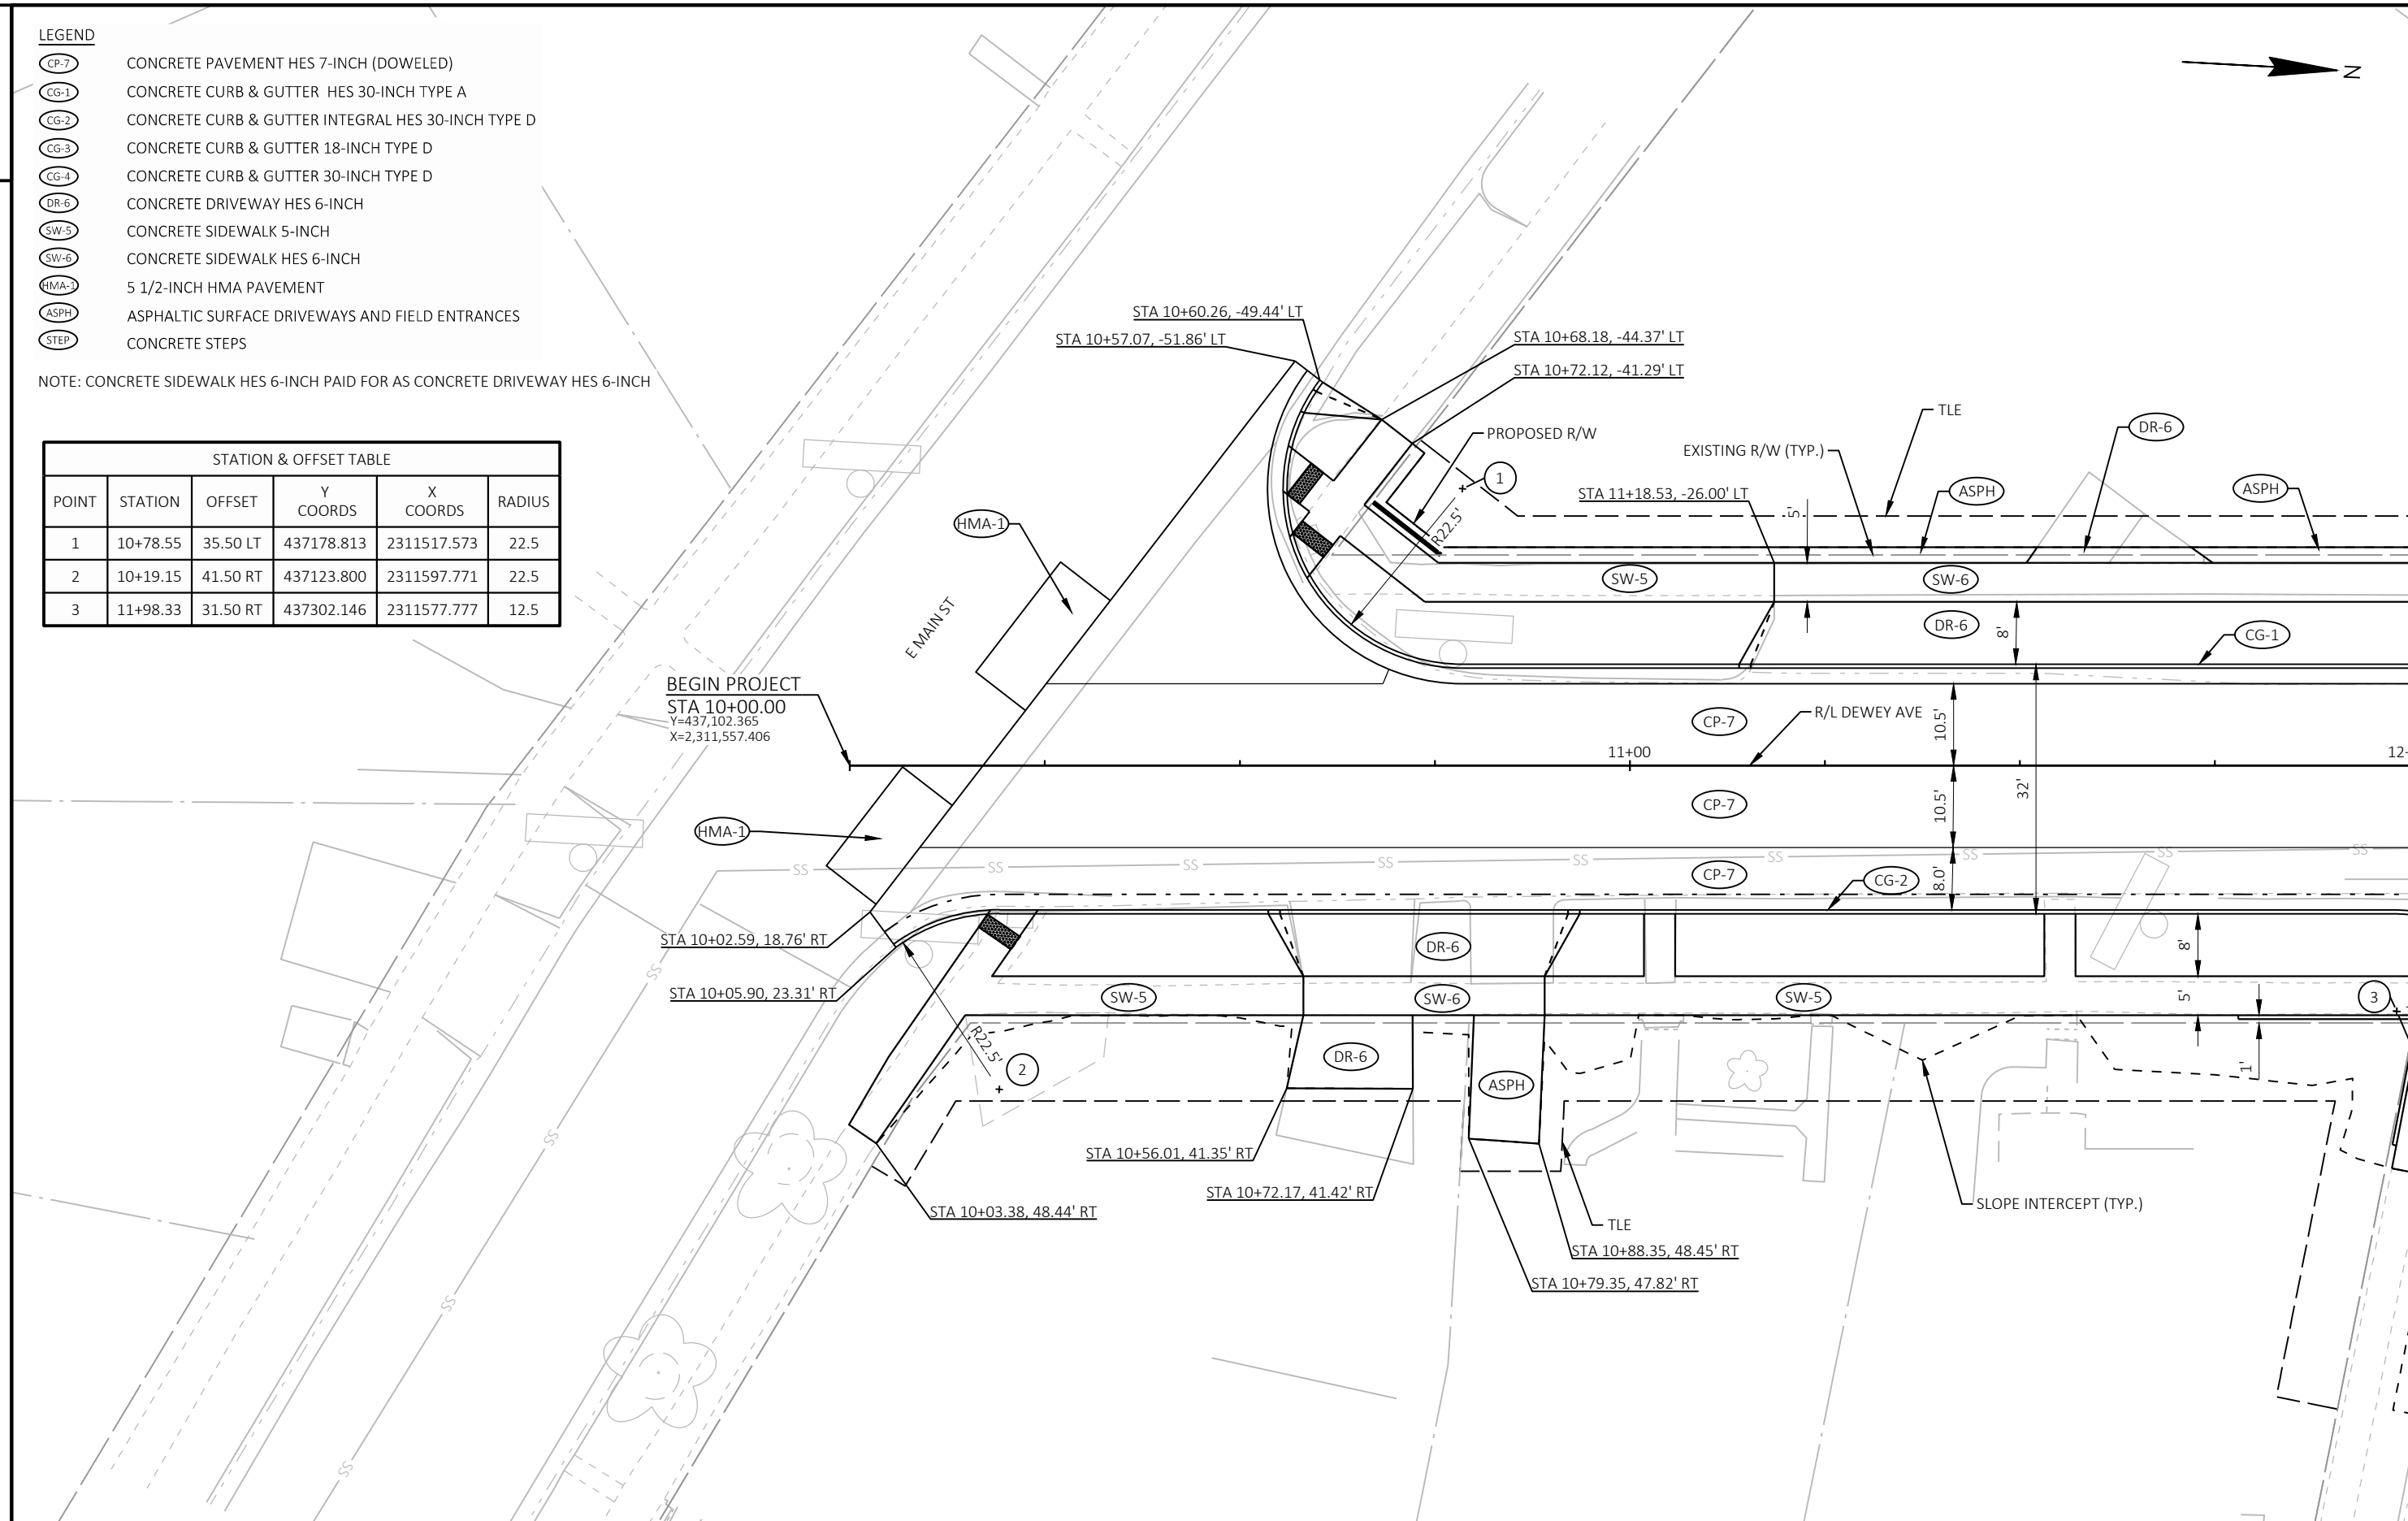

PROJECT NO:	3997-01-79/80
-------------	---------------

HWY: DEWEY AVE

COUNTY: JEFFERSON


PLAN DETAILS - DEWEY AVE

SHEET

24

E

STATION & OFFSET TABLE					
POINT	STATION	OFFSET	Y COORDS	X COORDS	RADIUS
4	12+54.41	31.50 RT	437358.135	2311574.644	12.5
5	11+98.33	31.50 RT	437302.146	2311577.777	12.5

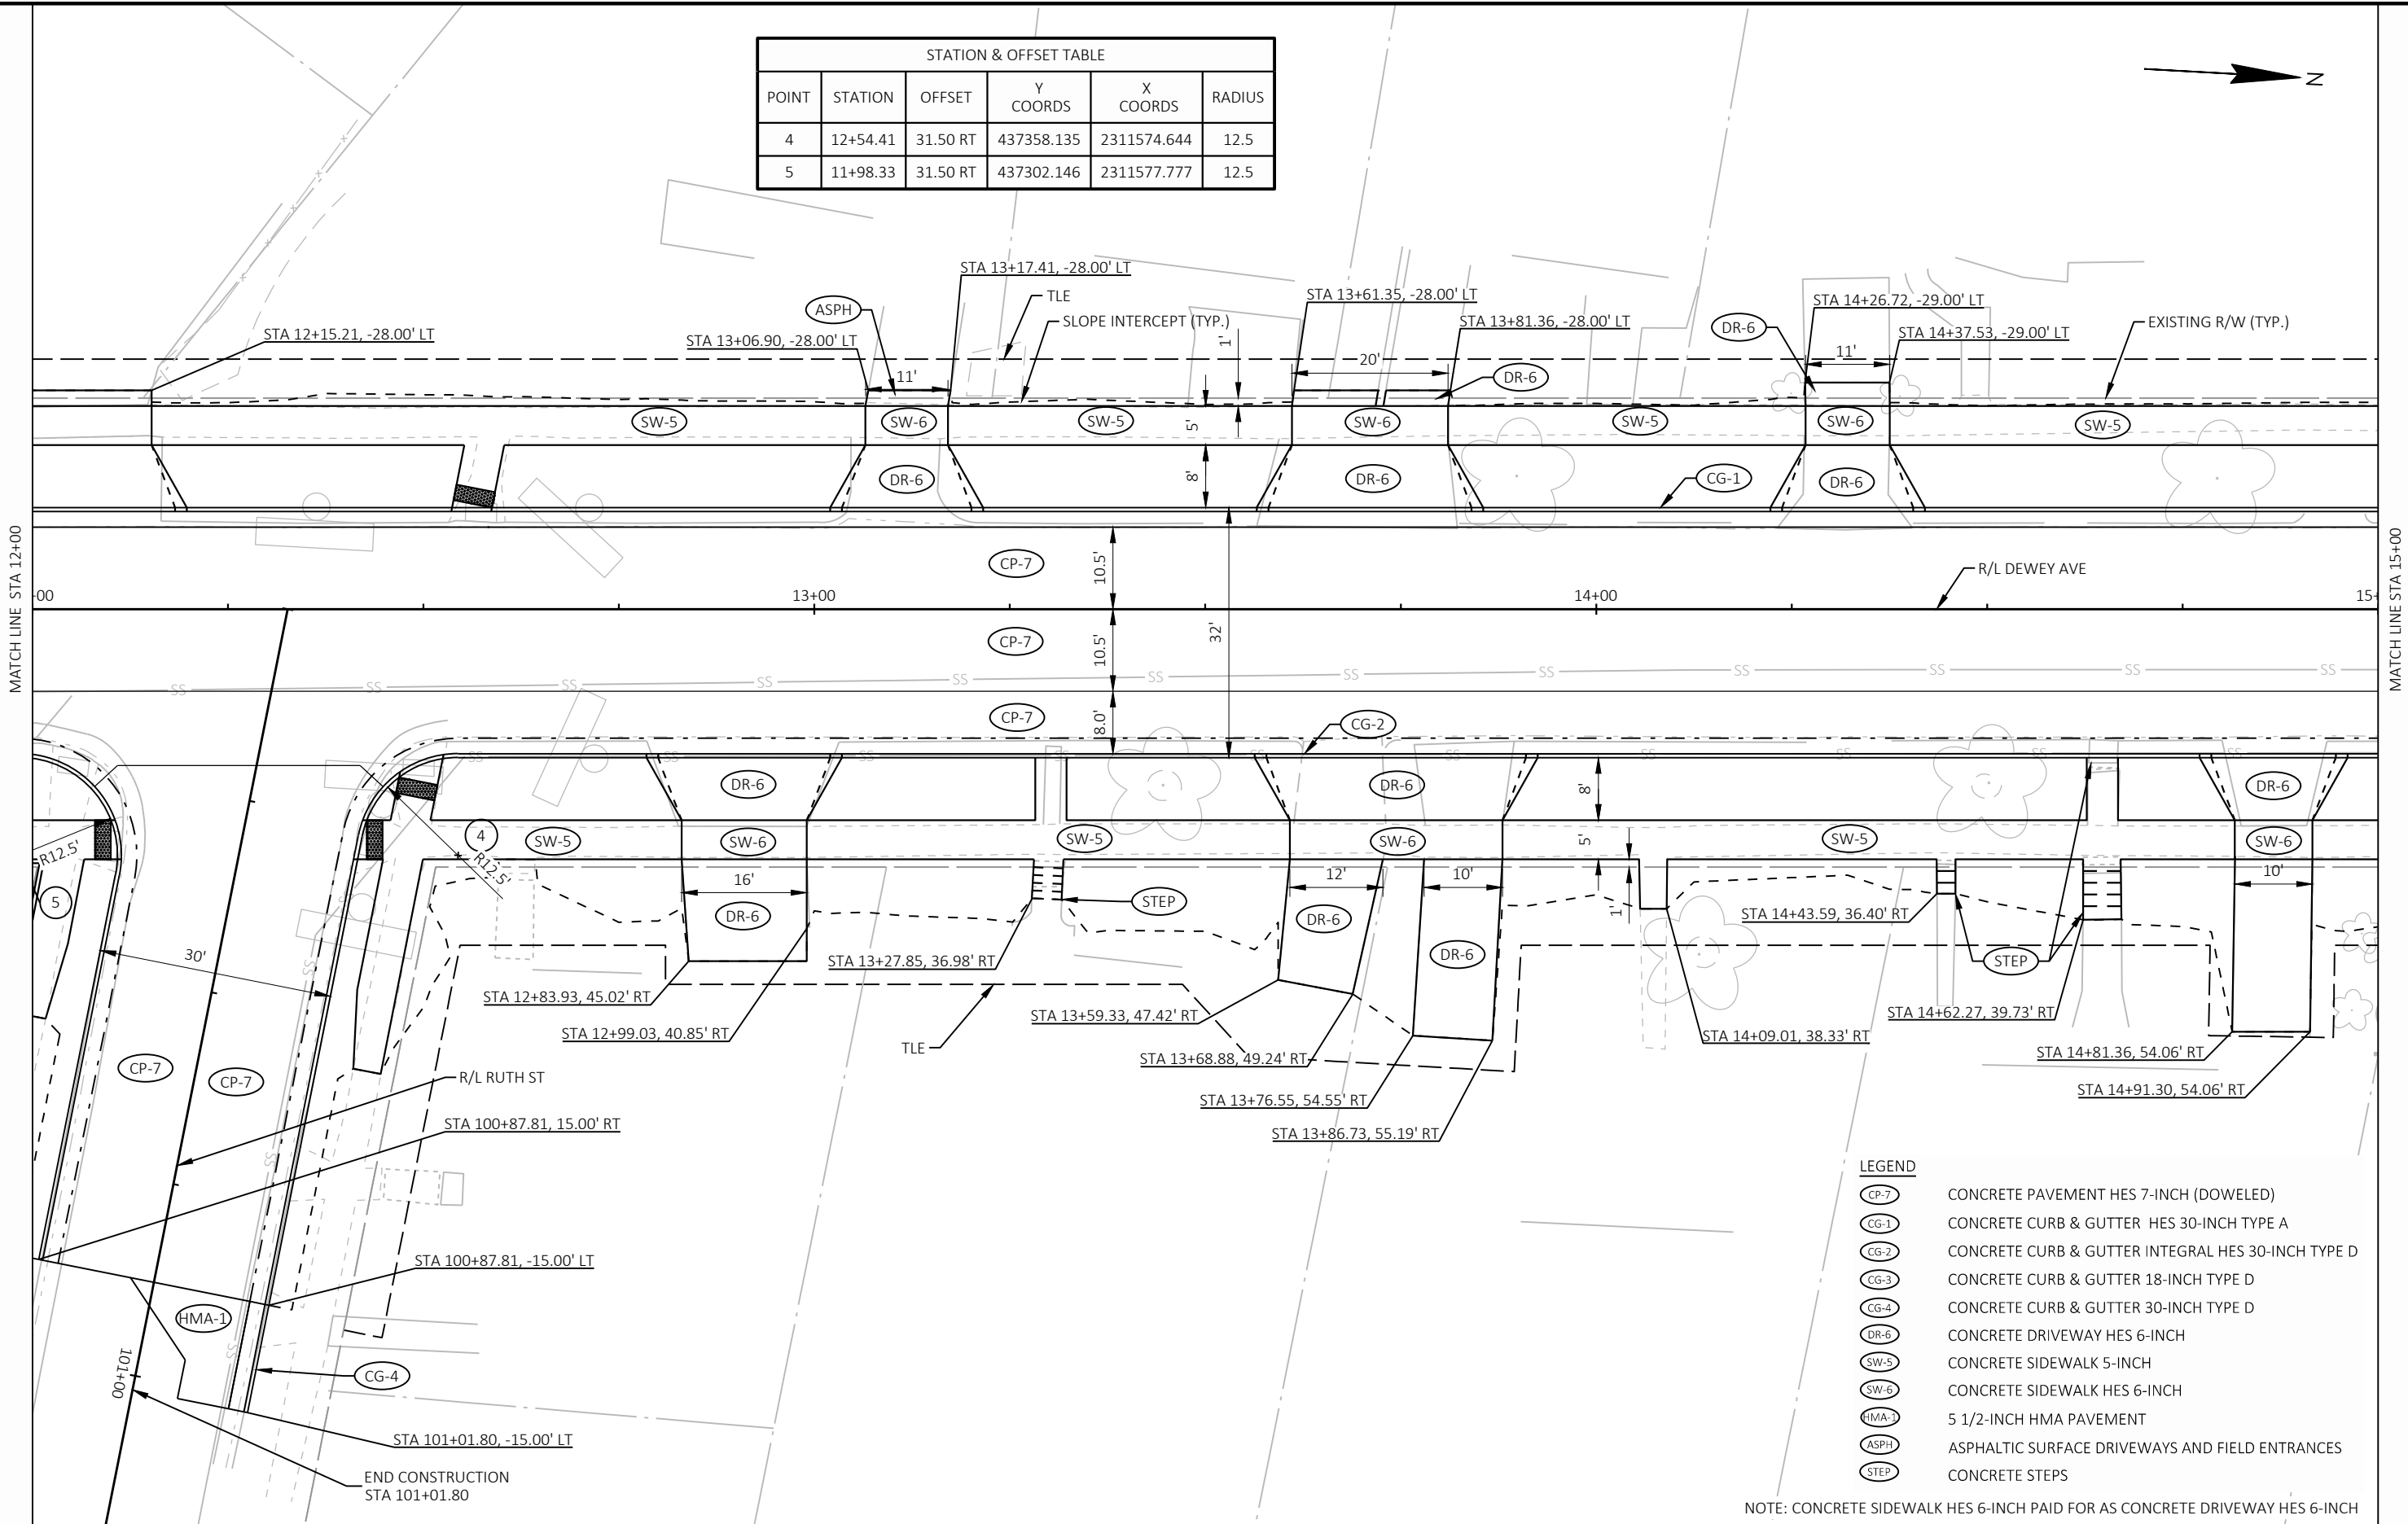


- LEGEND
- CP-7 CONCRETE PAVEMENT HES 7-INCH (DOWELED)
 - CG-1 CONCRETE CURB & GUTTER HES 30-INCH TYPE A
 - CG-2 CONCRETE CURB & GUTTER INTEGRAL HES 30-INCH TYPE D
 - CG-3 CONCRETE CURB & GUTTER 18-INCH TYPE D
 - CG-4 CONCRETE CURB & GUTTER 30-INCH TYPE D
 - DR-6 CONCRETE DRIVEWAY HES 6-INCH
 - SW-5 CONCRETE SIDEWALK 5-INCH
 - SW-6 CONCRETE SIDEWALK HES 6-INCH
 - HMA-1 5 1/2-INCH HMA PAVEMENT
 - ASPH ASPHALTIC SURFACE DRIVEWAYS AND FIELD ENTRANCES
 - STEP CONCRETE STEPS

NOTE: CONCRETE SIDEWALK HES 6-INCH PAID FOR AS CONCRETE DRIVEWAY HES 6-INCH

LEGEND

CP-7	CONCRETE PAVEMENT HES 7-INCH (DOWELED)
CG-1	CONCRETE CURB & GUTTER HES 30-INCH TYPE A
CG-2	CONCRETE CURB & GUTTER INTEGRAL HES 30-INCH TYPE D
CG-3	CONCRETE CURB & GUTTER 18-INCH TYPE D
CG-4	CONCRETE CURB & GUTTER 30-INCH TYPE D
DR-6	CONCRETE DRIVEWAY HES 6-INCH
SW-5	CONCRETE SIDEWALK 5-INCH
SW-6	CONCRETE SIDEWALK HES 6-INCH
HMA-1	5 1/2-INCH HMA PAVEMENT
ASPH	ASPHALTIC SURFACE DRIVEWAYS AND FIELD ENTRANCES
STEP	CONCRETE STEPS

NOTE: CONCRETE SIDEWALK HES 6-INCH PAID FOR AS CONCRETE DRIVEWAY HES 6-INCH

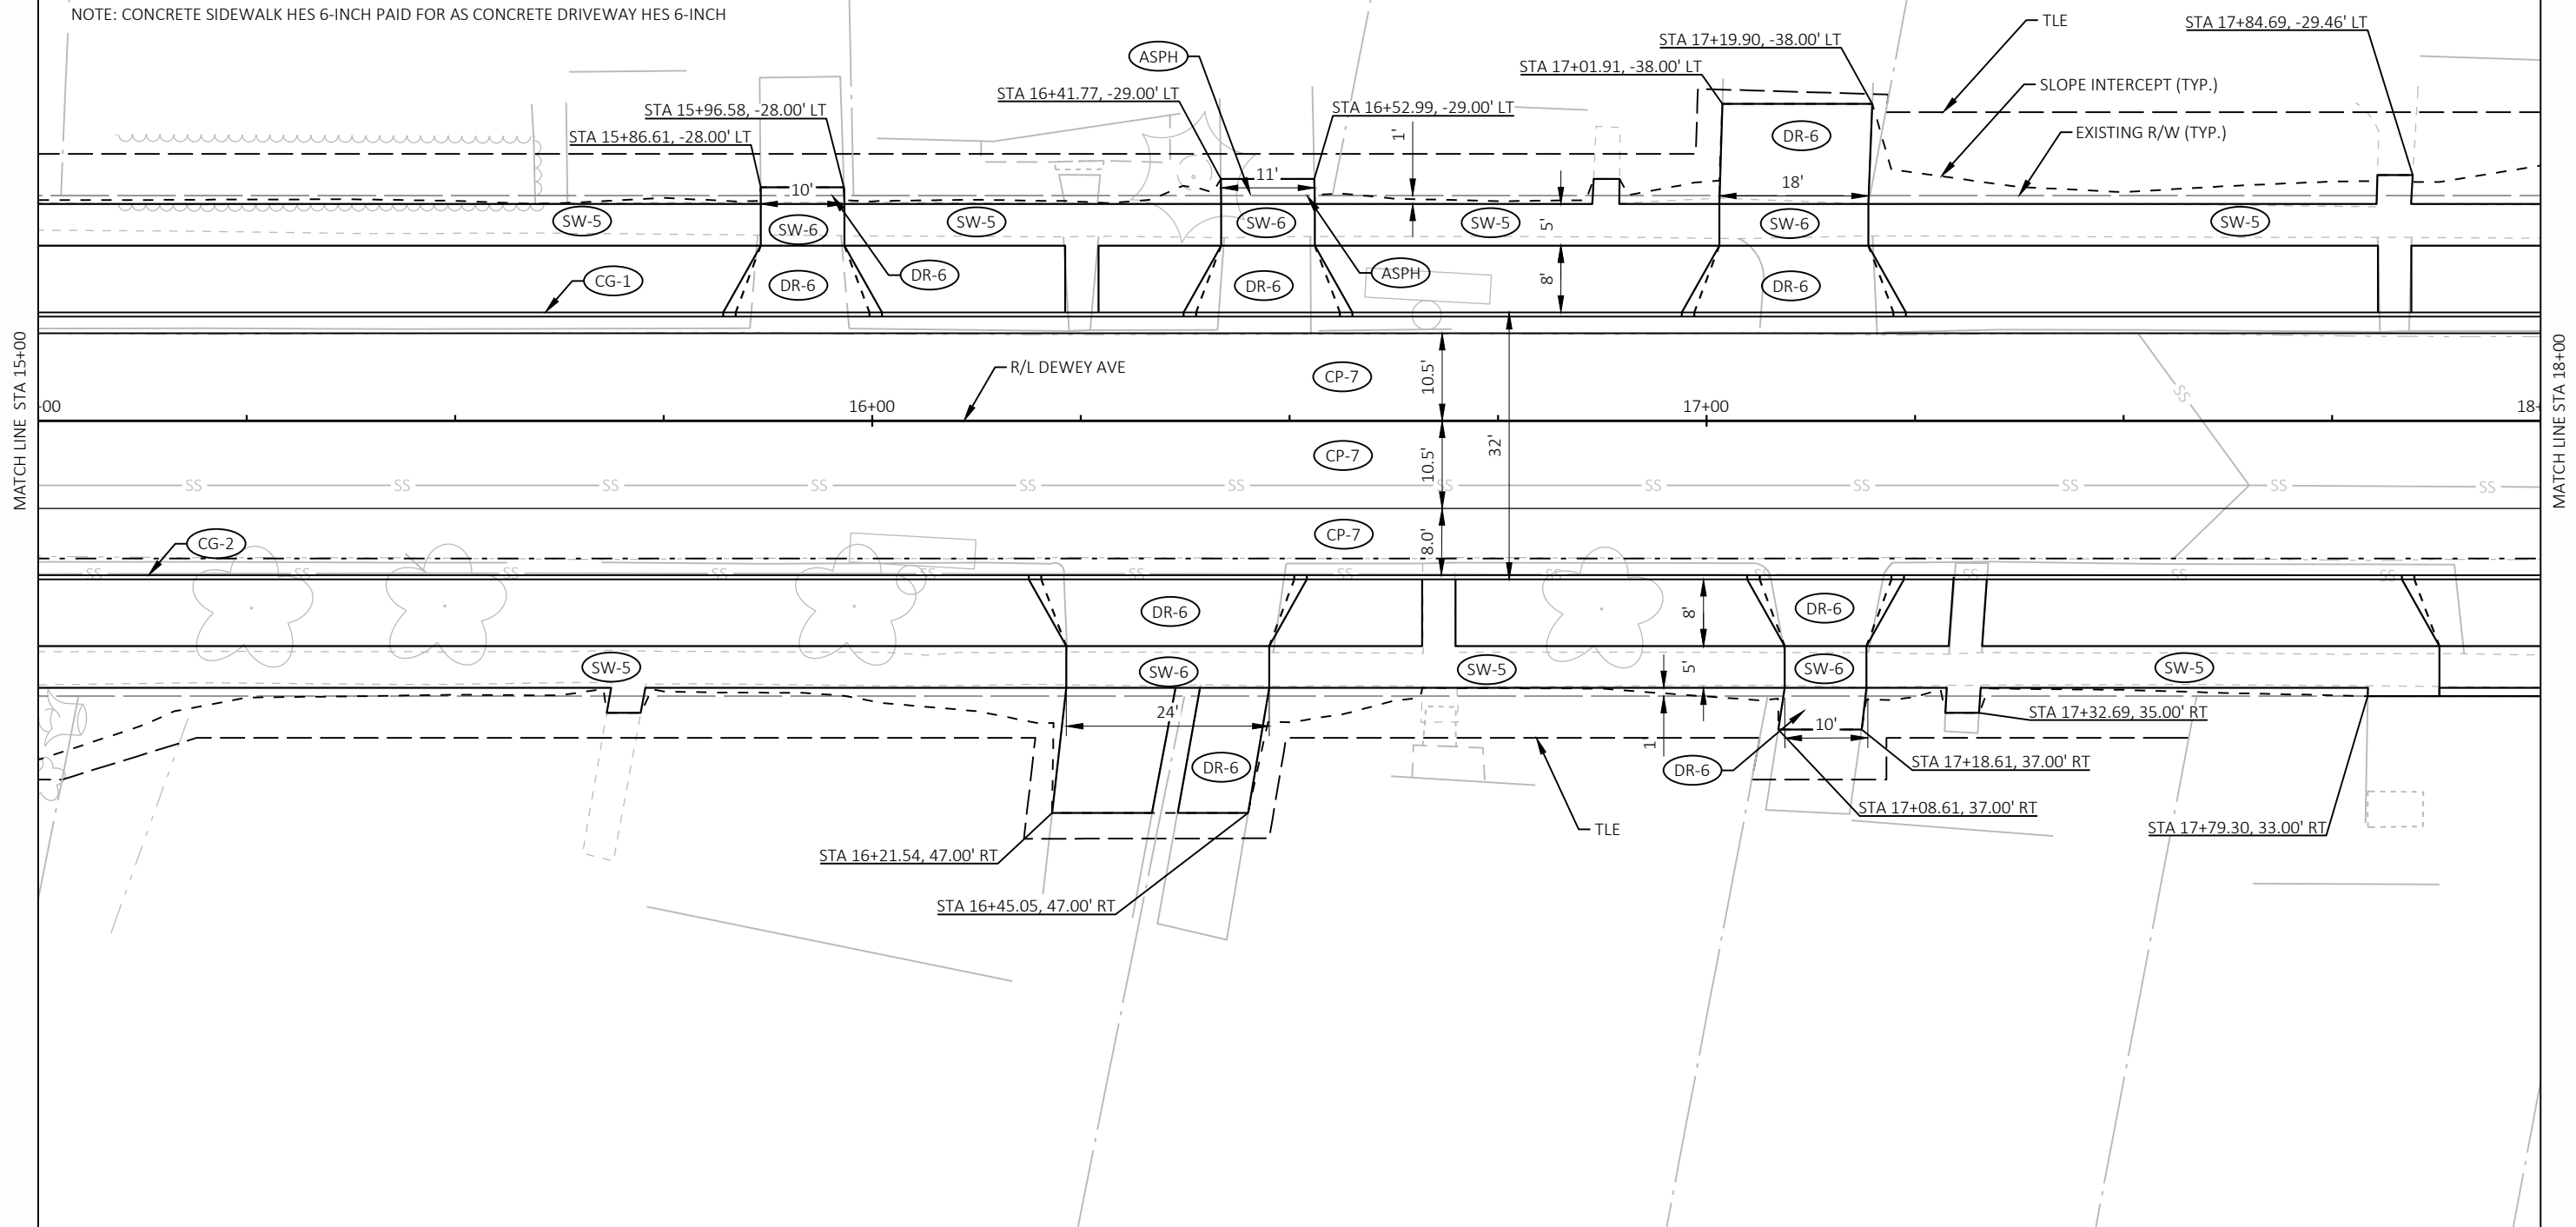

PROJECT NO: 3997-01-79/80

HWY: DEWEY AVE


COUNTY: JEFFERSON


PLAN DETAILS - DEWEY AVE

SHEET


26

E

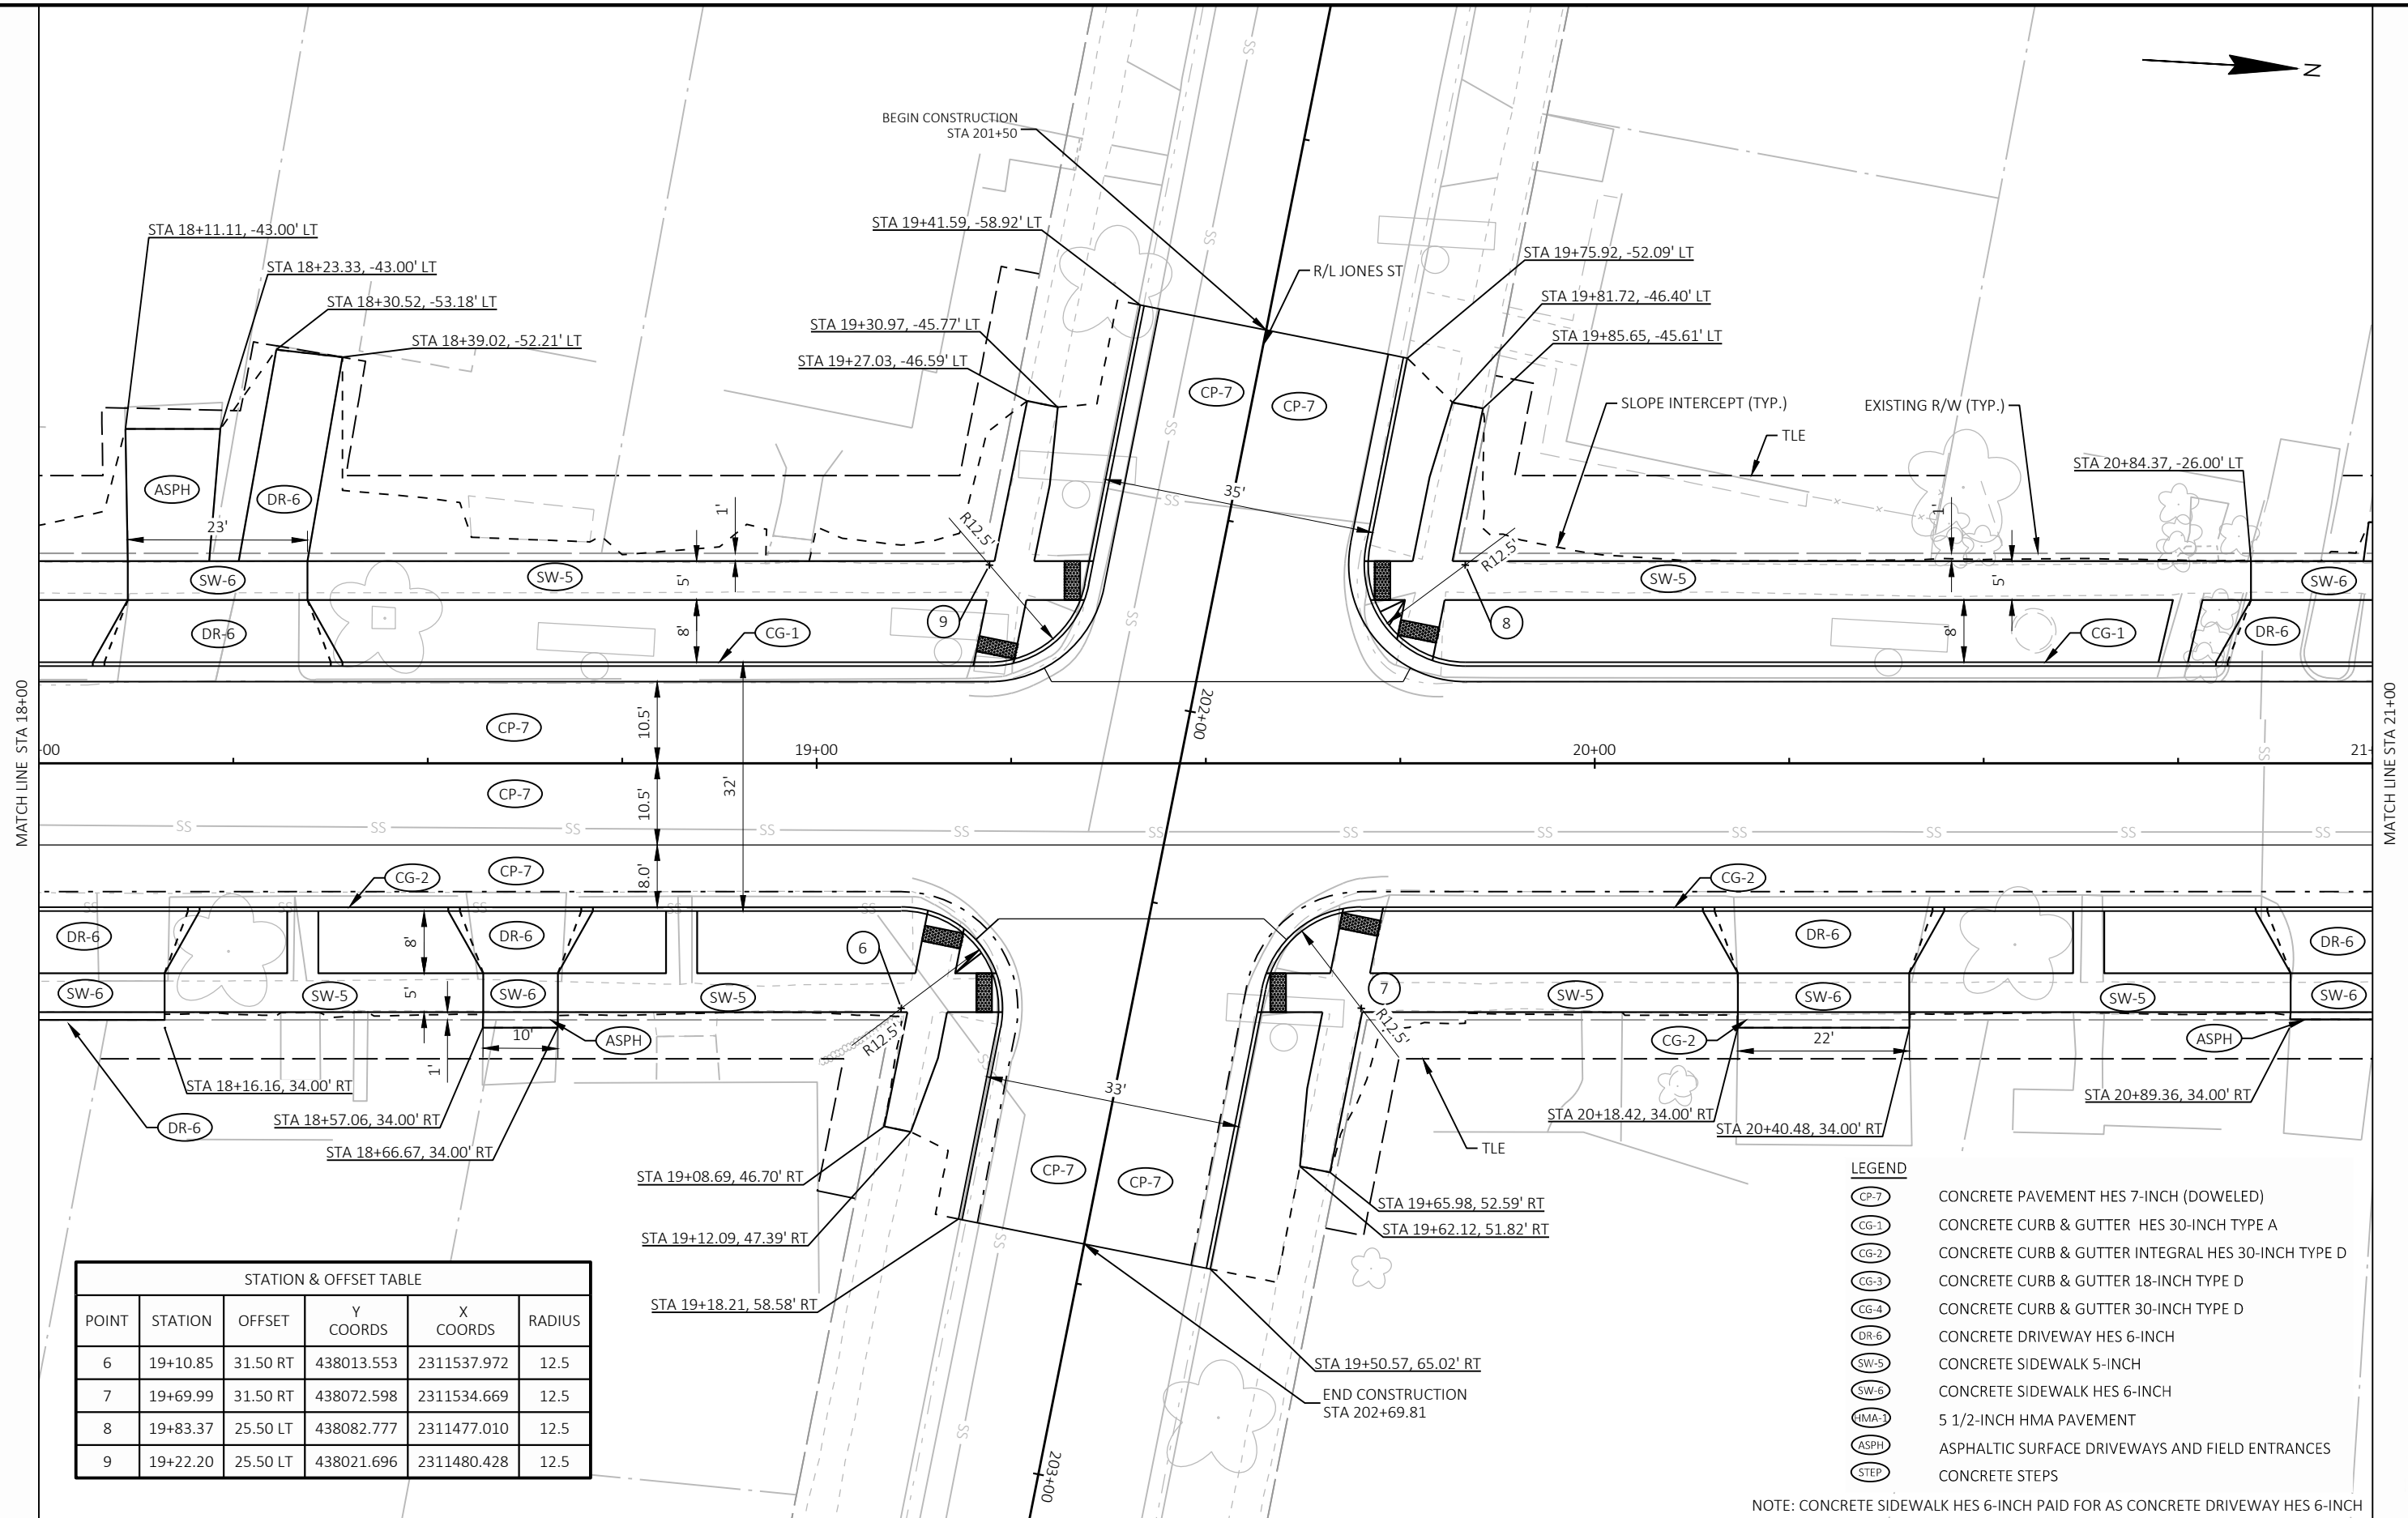

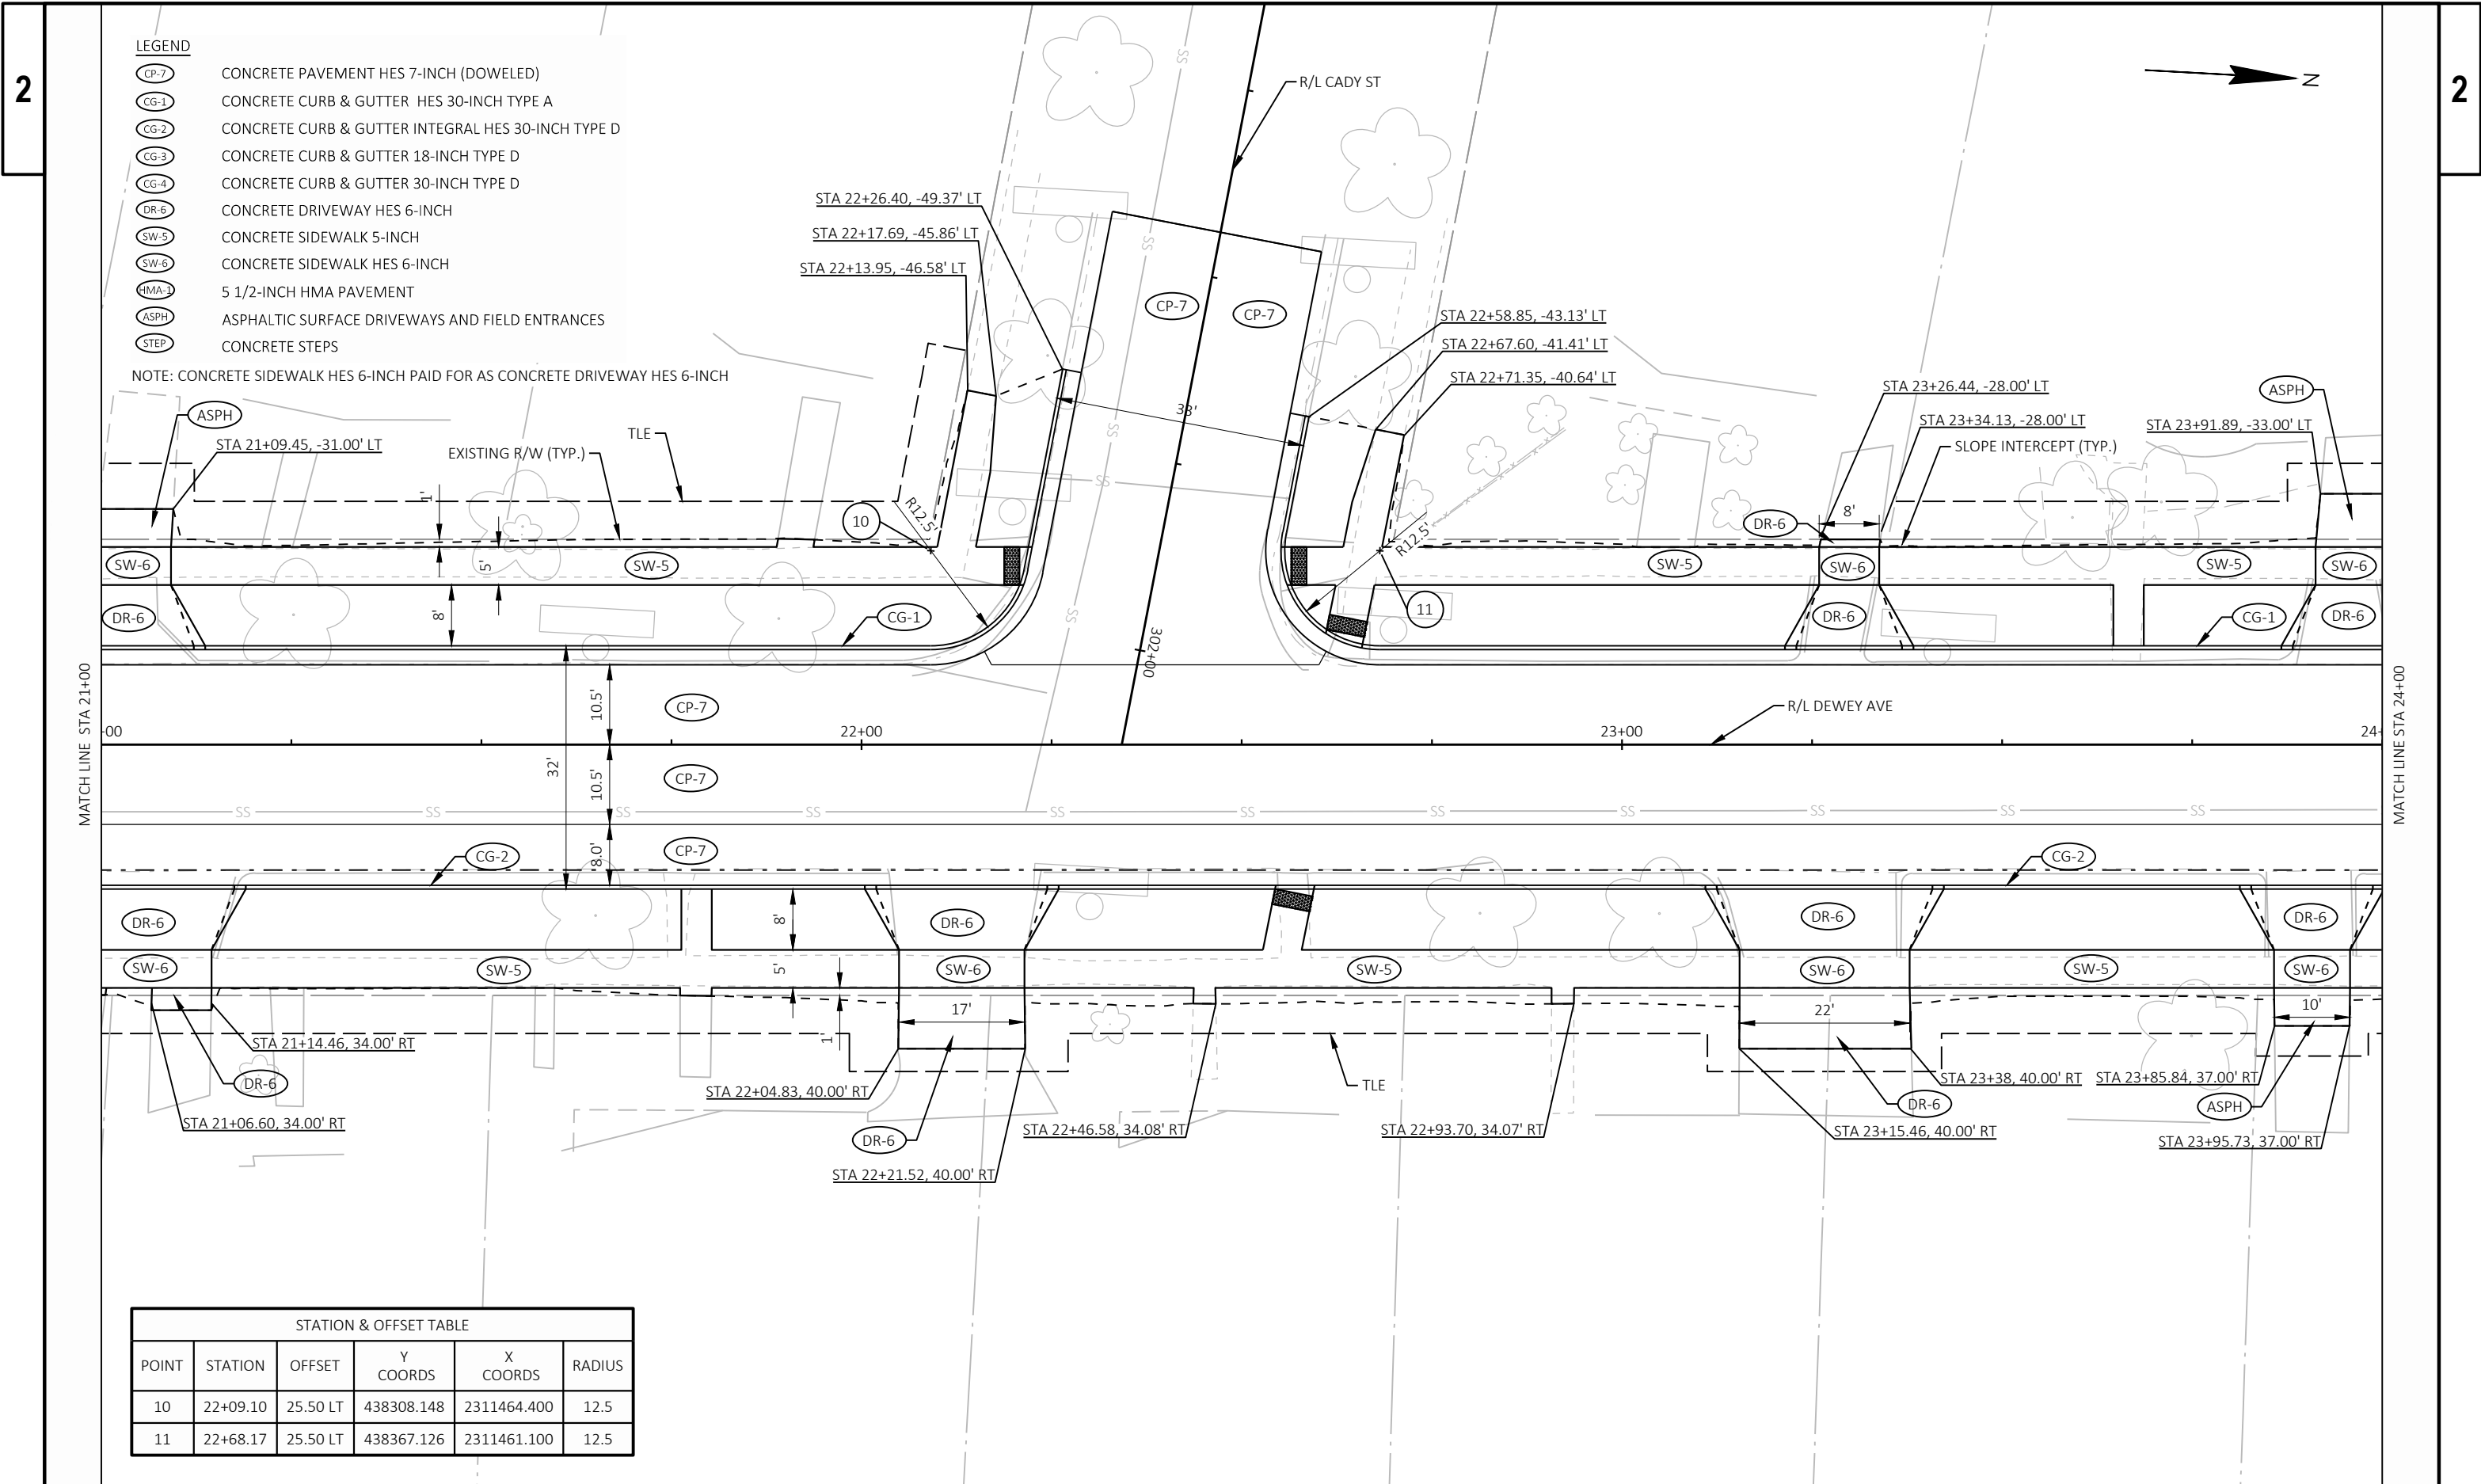

STATION & OFFSET TABLE					
POINT	STATION	OFFSET	Y COORDS	X COORDS	RADIUS
10	22+09.10	25.50 LT	438308.148	2311464.400	12.5
11	22+68.17	25.50 LT	438367.126	2311461.100	12.5

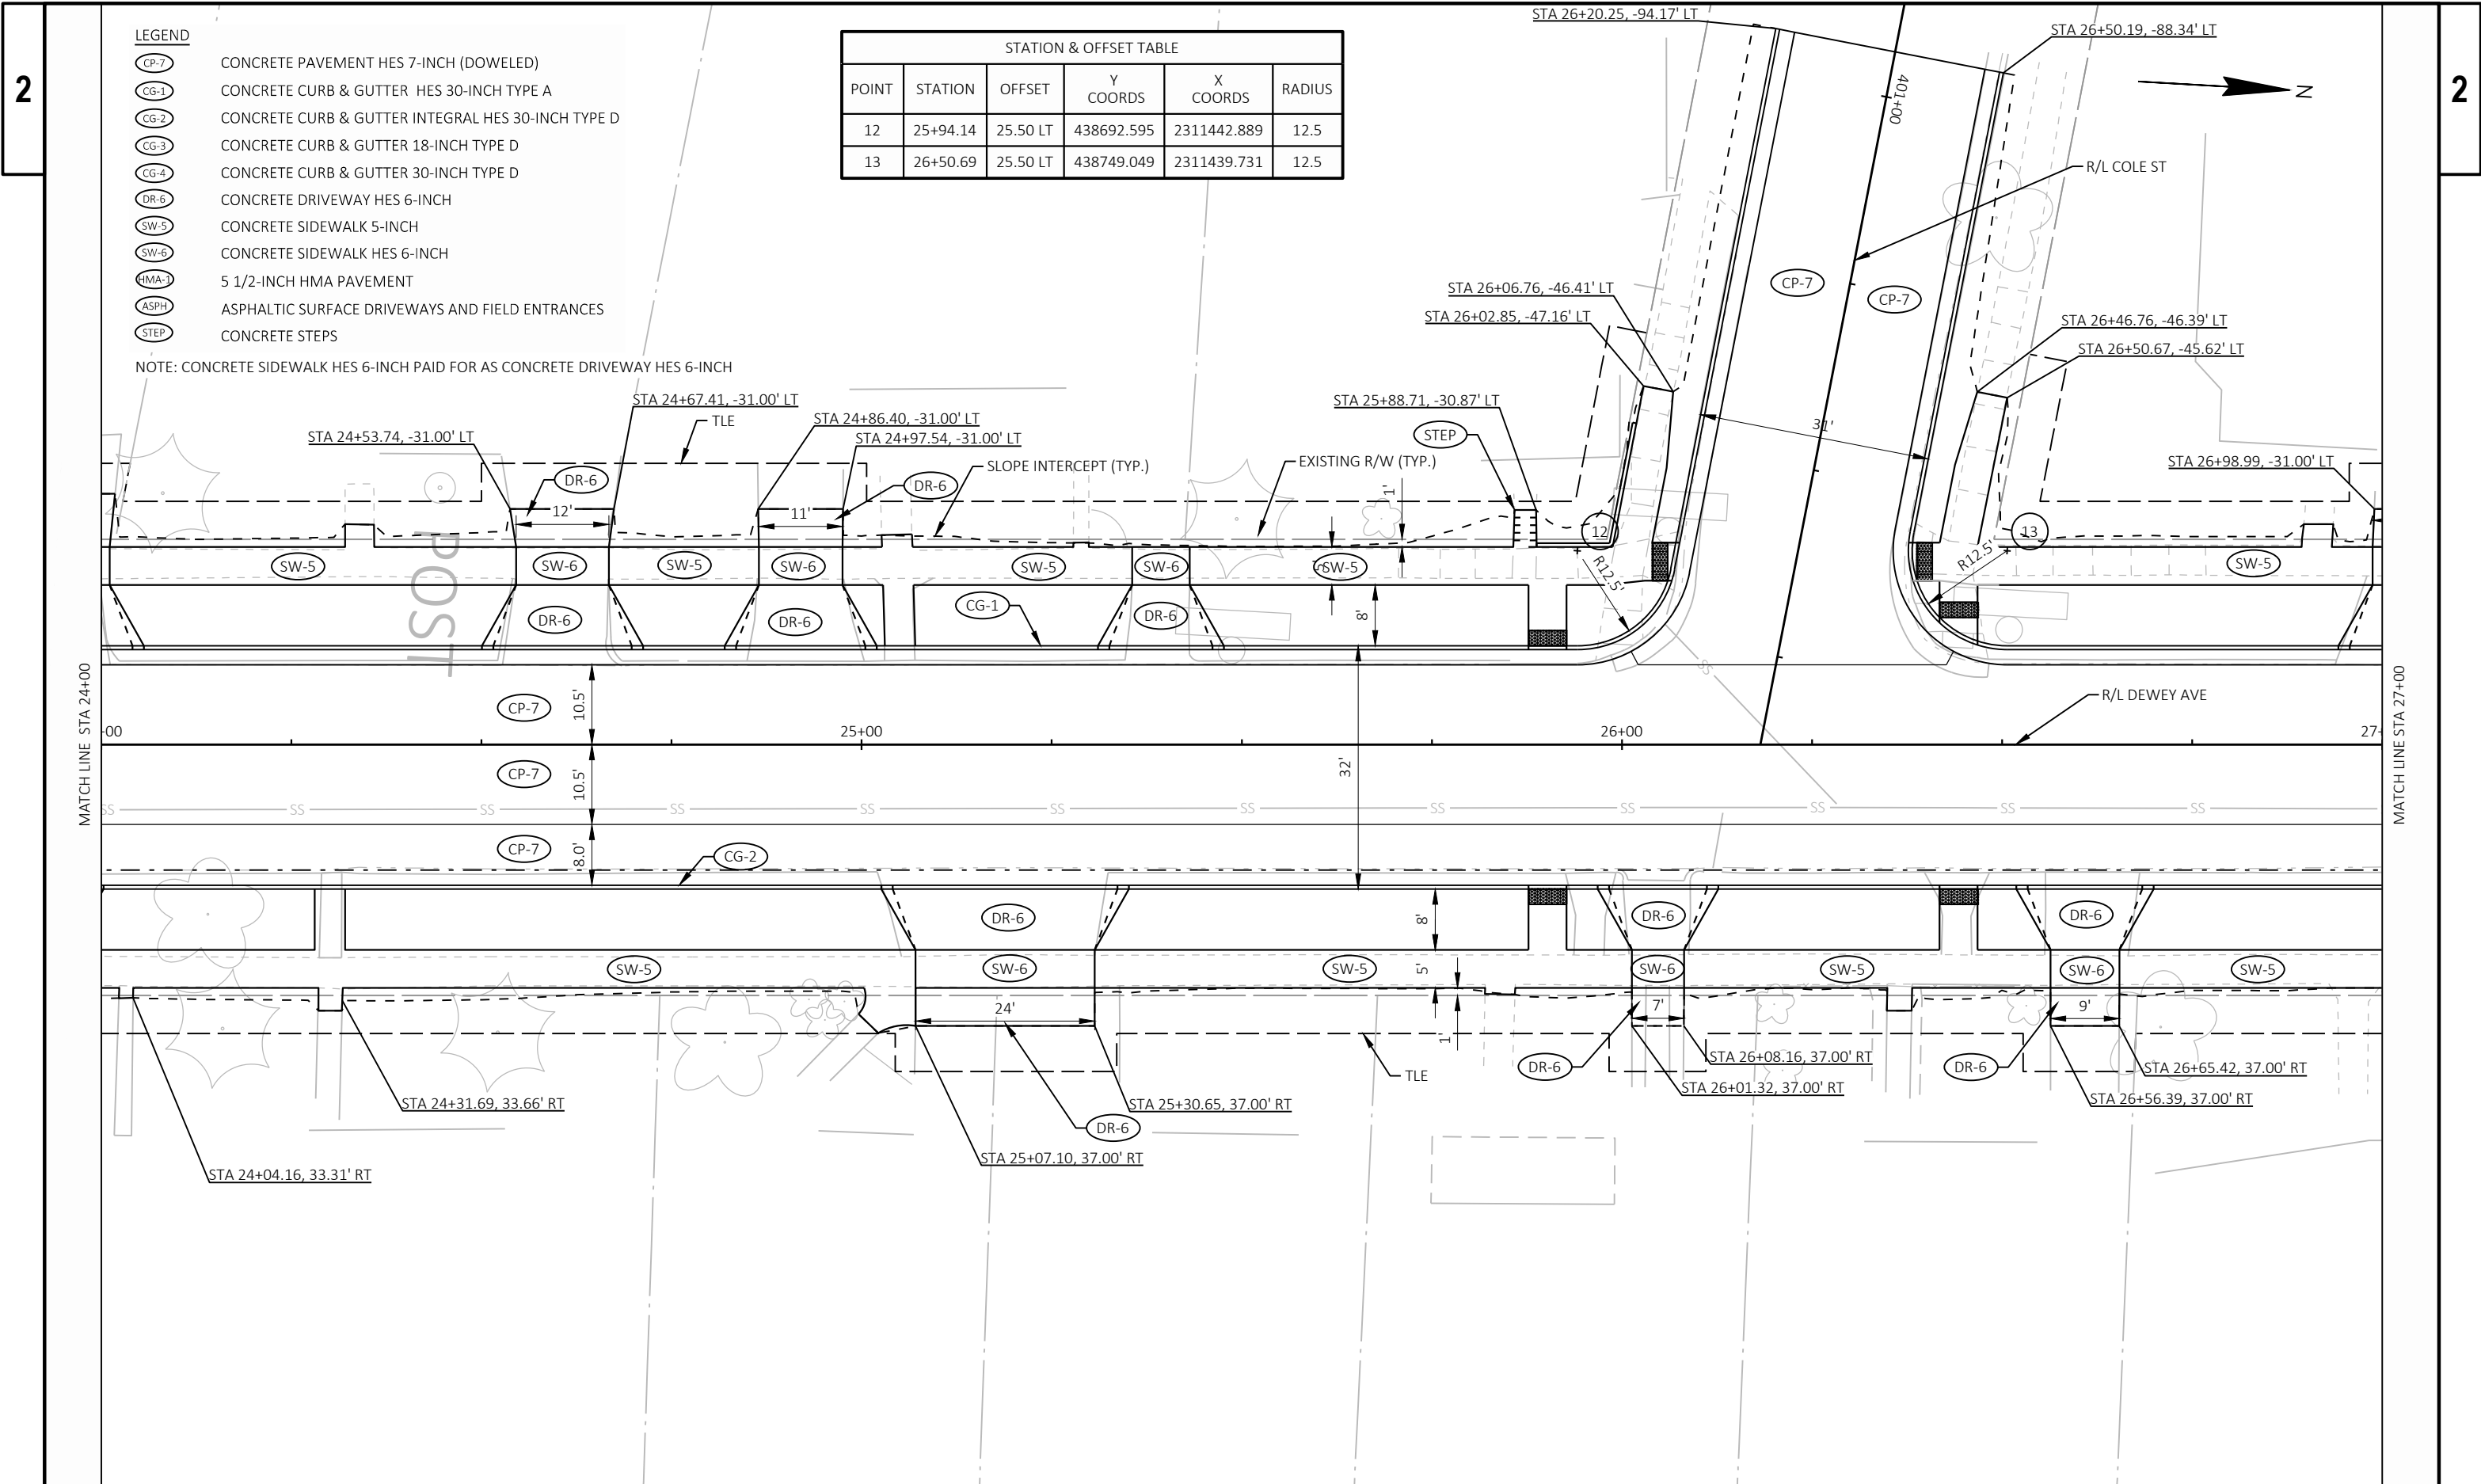


LEGEND

- CP-7 CONCRETE PAVEMENT HES 7-INCH (DOWELED)
- CG-1 CONCRETE CURB & GUTTER HES 30-INCH TYPE A
- CG-2 CONCRETE CURB & GUTTER INTEGRAL HES 30-INCH TYPE D
- CG-3 CONCRETE CURB & GUTTER 18-INCH TYPE D
- CG-4 CONCRETE CURB & GUTTER 30-INCH TYPE D
- DR-6 CONCRETE DRIVEWAY HES 6-INCH
- SW-5 CONCRETE SIDEWALK 5-INCH
- SW-6 CONCRETE SIDEWALK HES 6-INCH
- HMA-1 5 1/2-INCH HMA PAVEMENT
- ASPH ASPHALTIC SURFACE DRIVEWAYS AND FIELD ENTRANCES
- STEP CONCRETE STEPS

NOTE: CONCRETE SIDEWALK HES 6-INCH PAID FOR AS CONCRETE DRIVEWAY HES 6-INCH

STATION & OFFSET TABLE					
POINT	STATION	OFFSET	Y COORDS	X COORDS	RADIUS
14	29+51.16	34.00 RT	439052.374	2311482.352	15
15	29+54.66	28.00 LT	439052.413	2311420.253	15


MATCH LINE STA 27+00

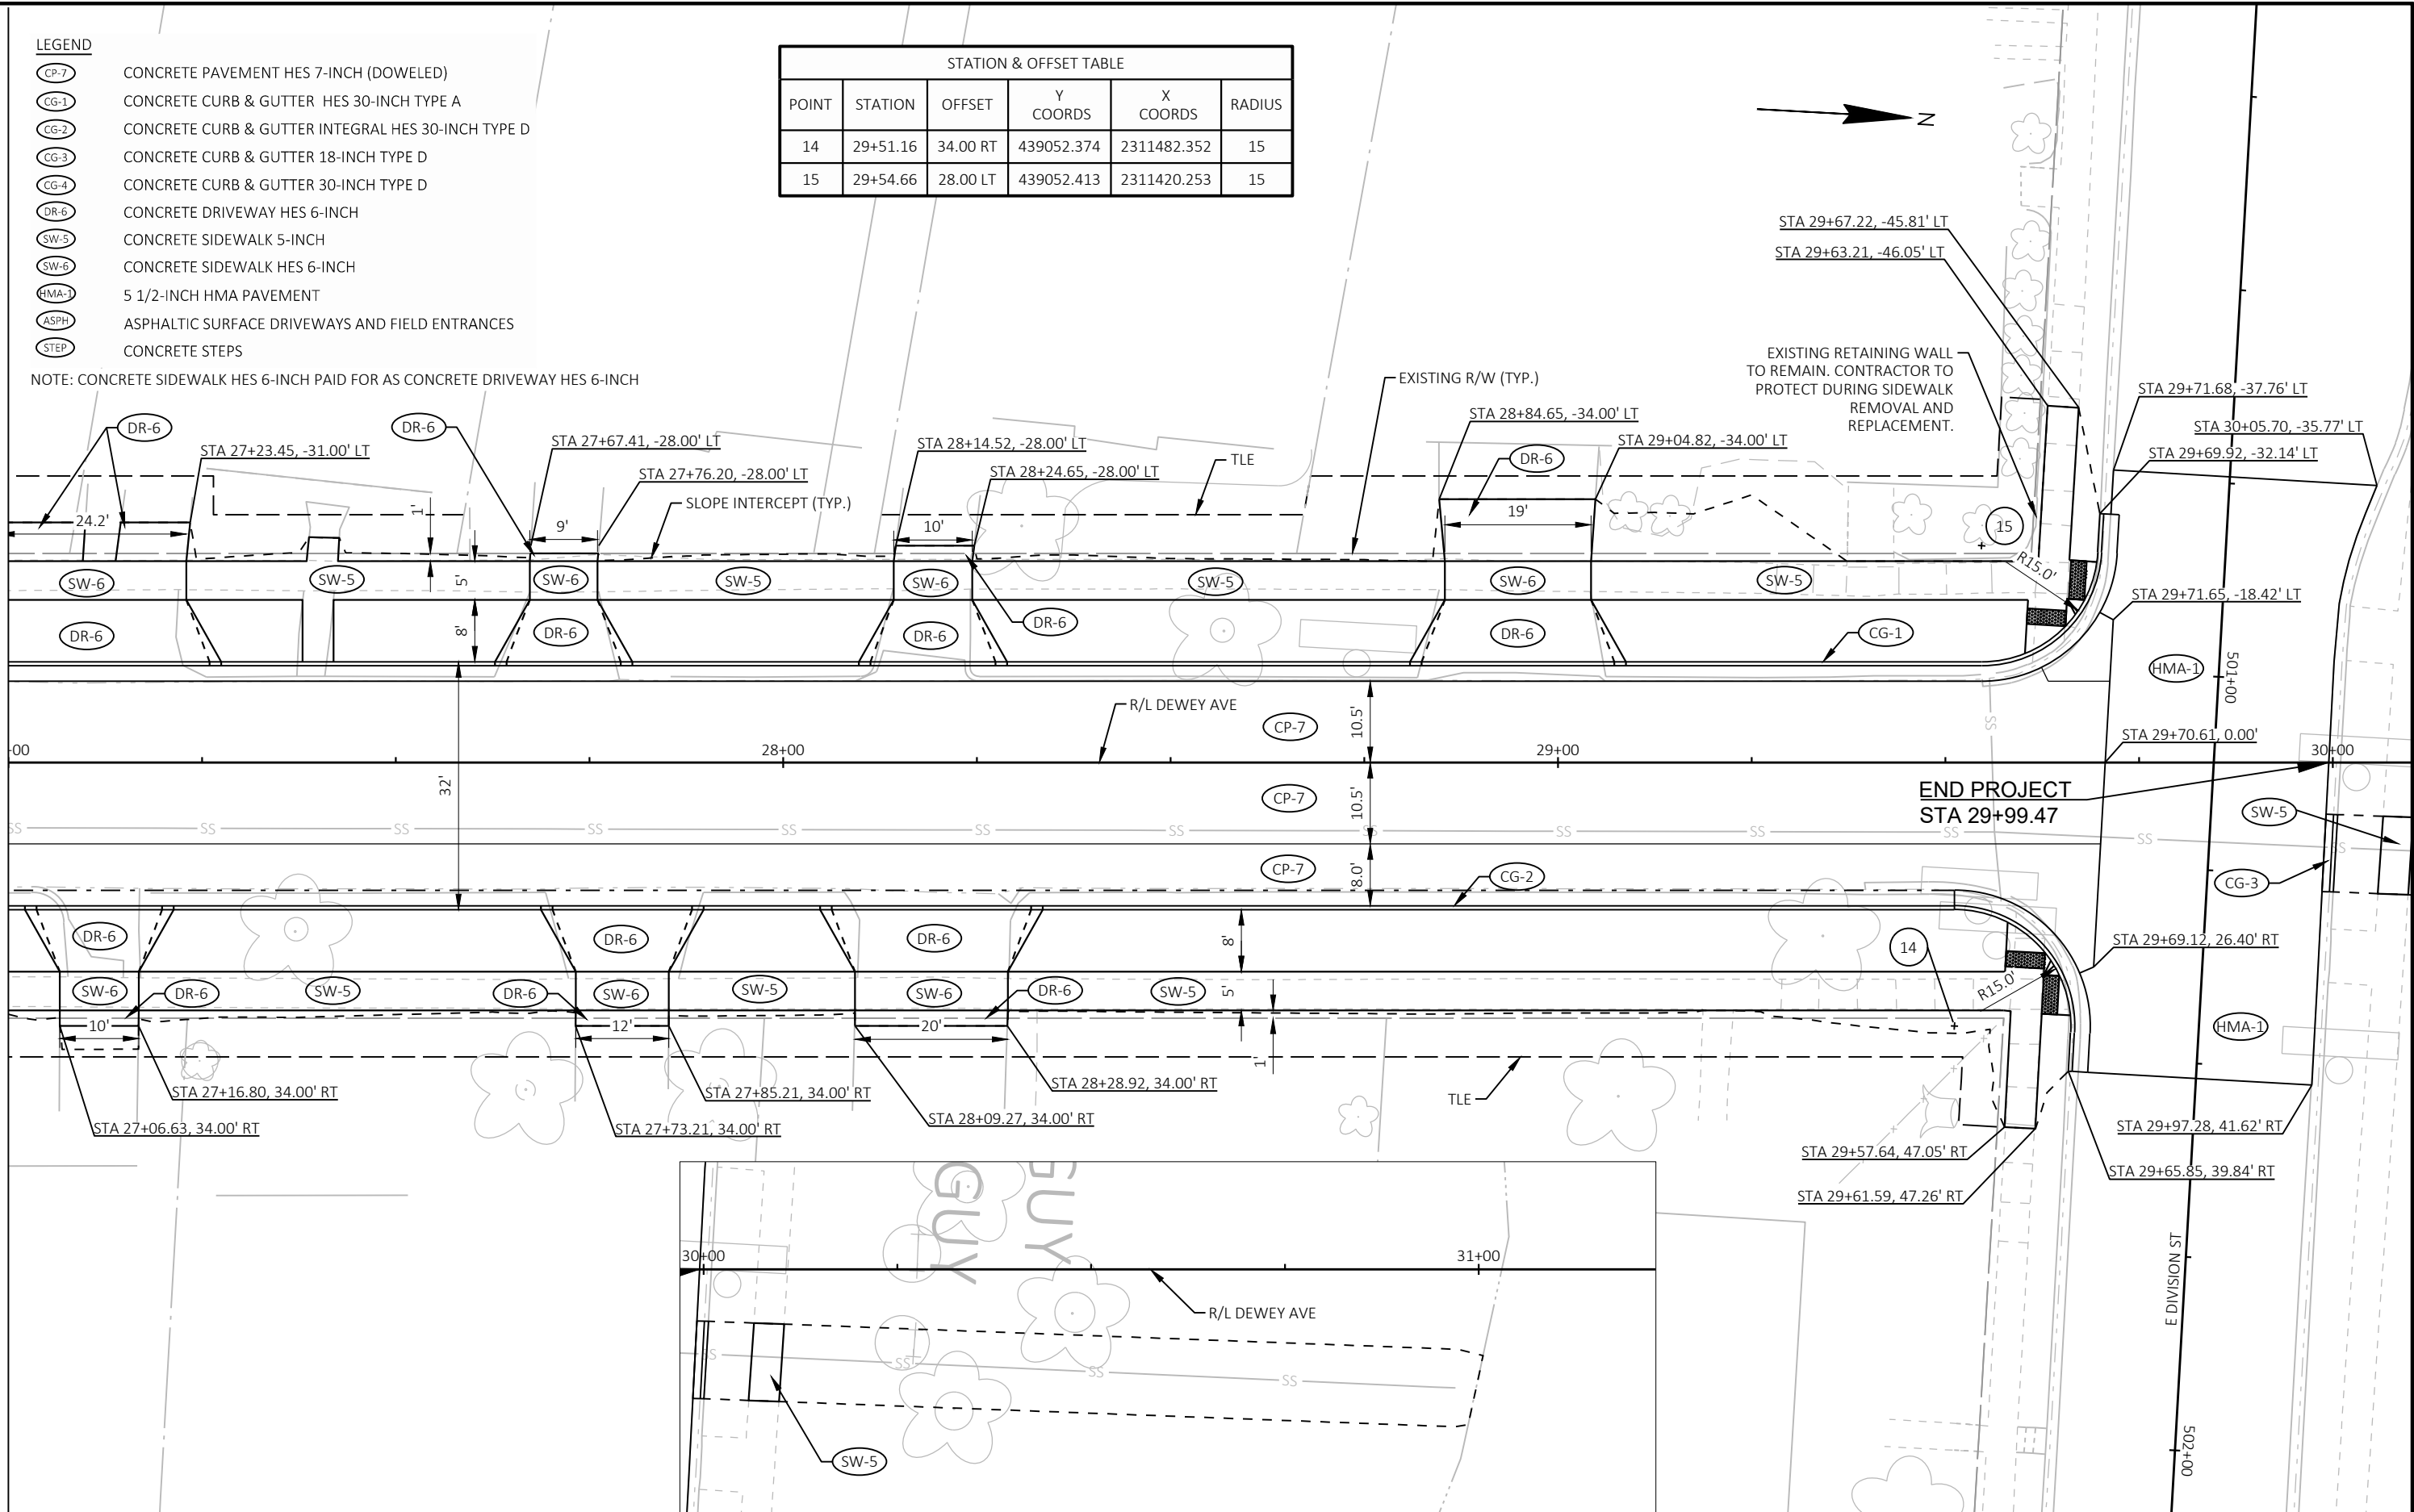


LEGEND

- CURB RAMP DETECTABLE WARNING
- FIELD NATURAL PATINA


ALL FLARES ARE GRADED 6:1 MAX. UNLESS OTHERWISE NOTED.

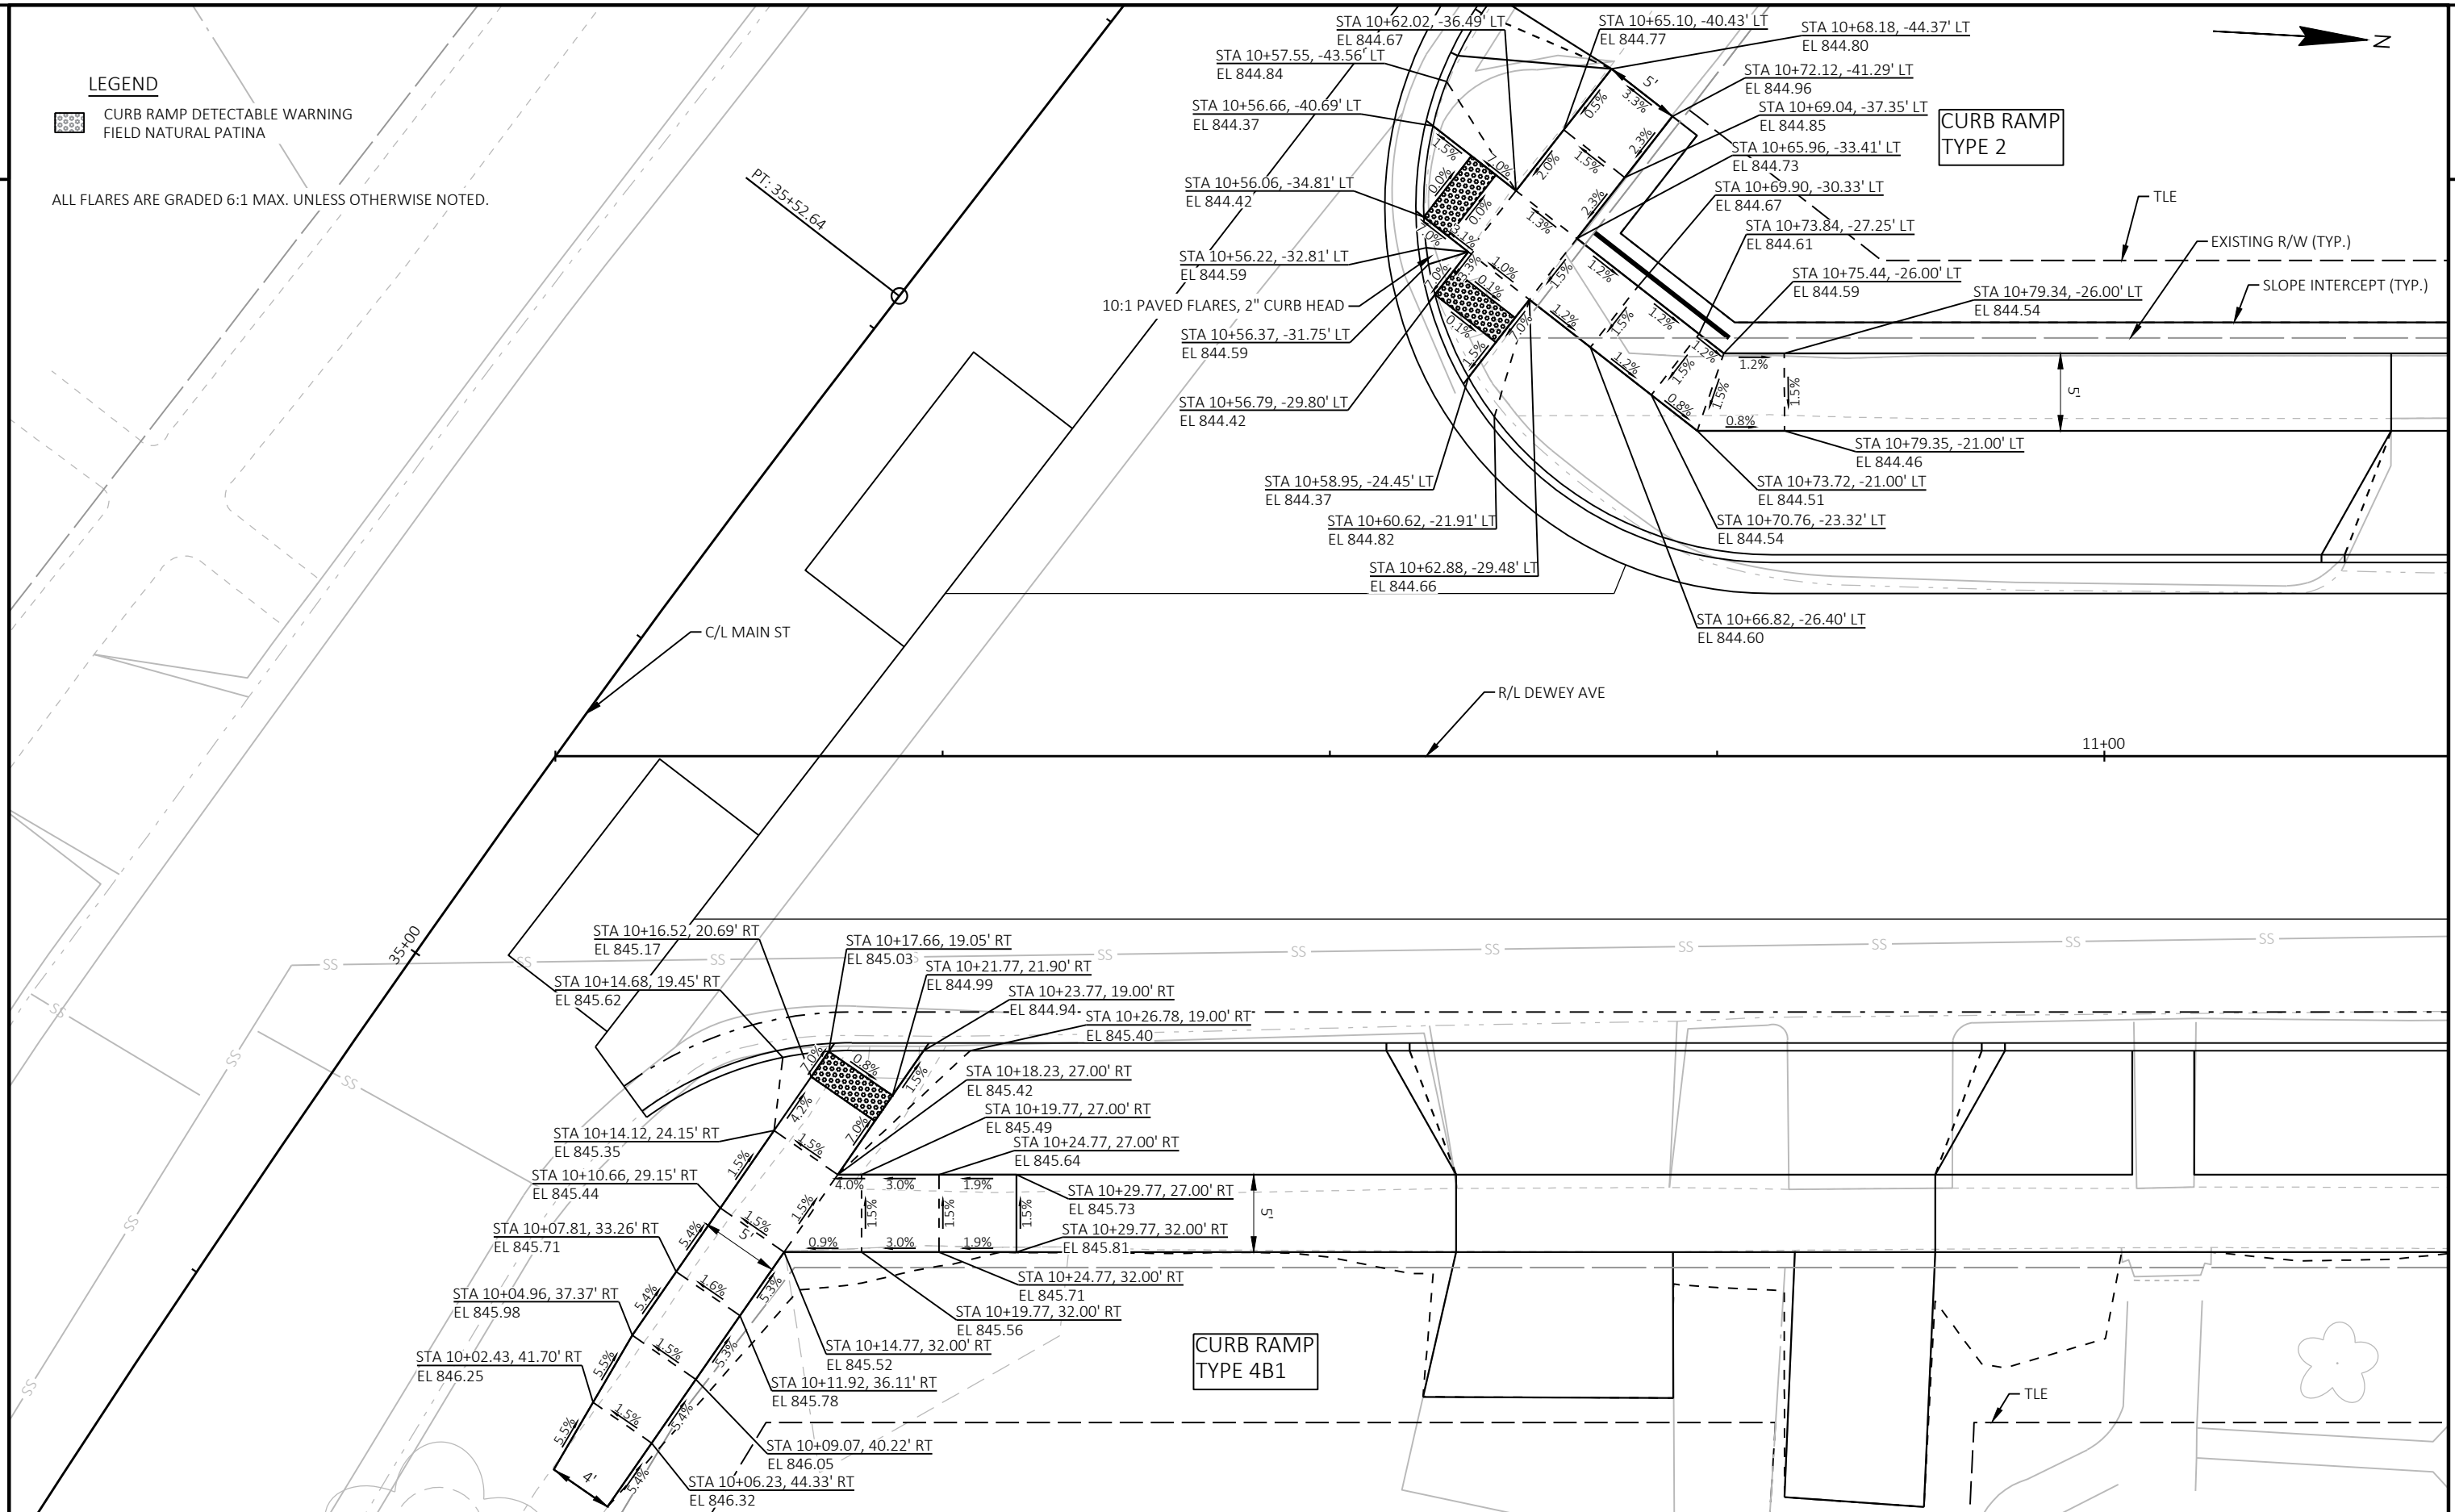


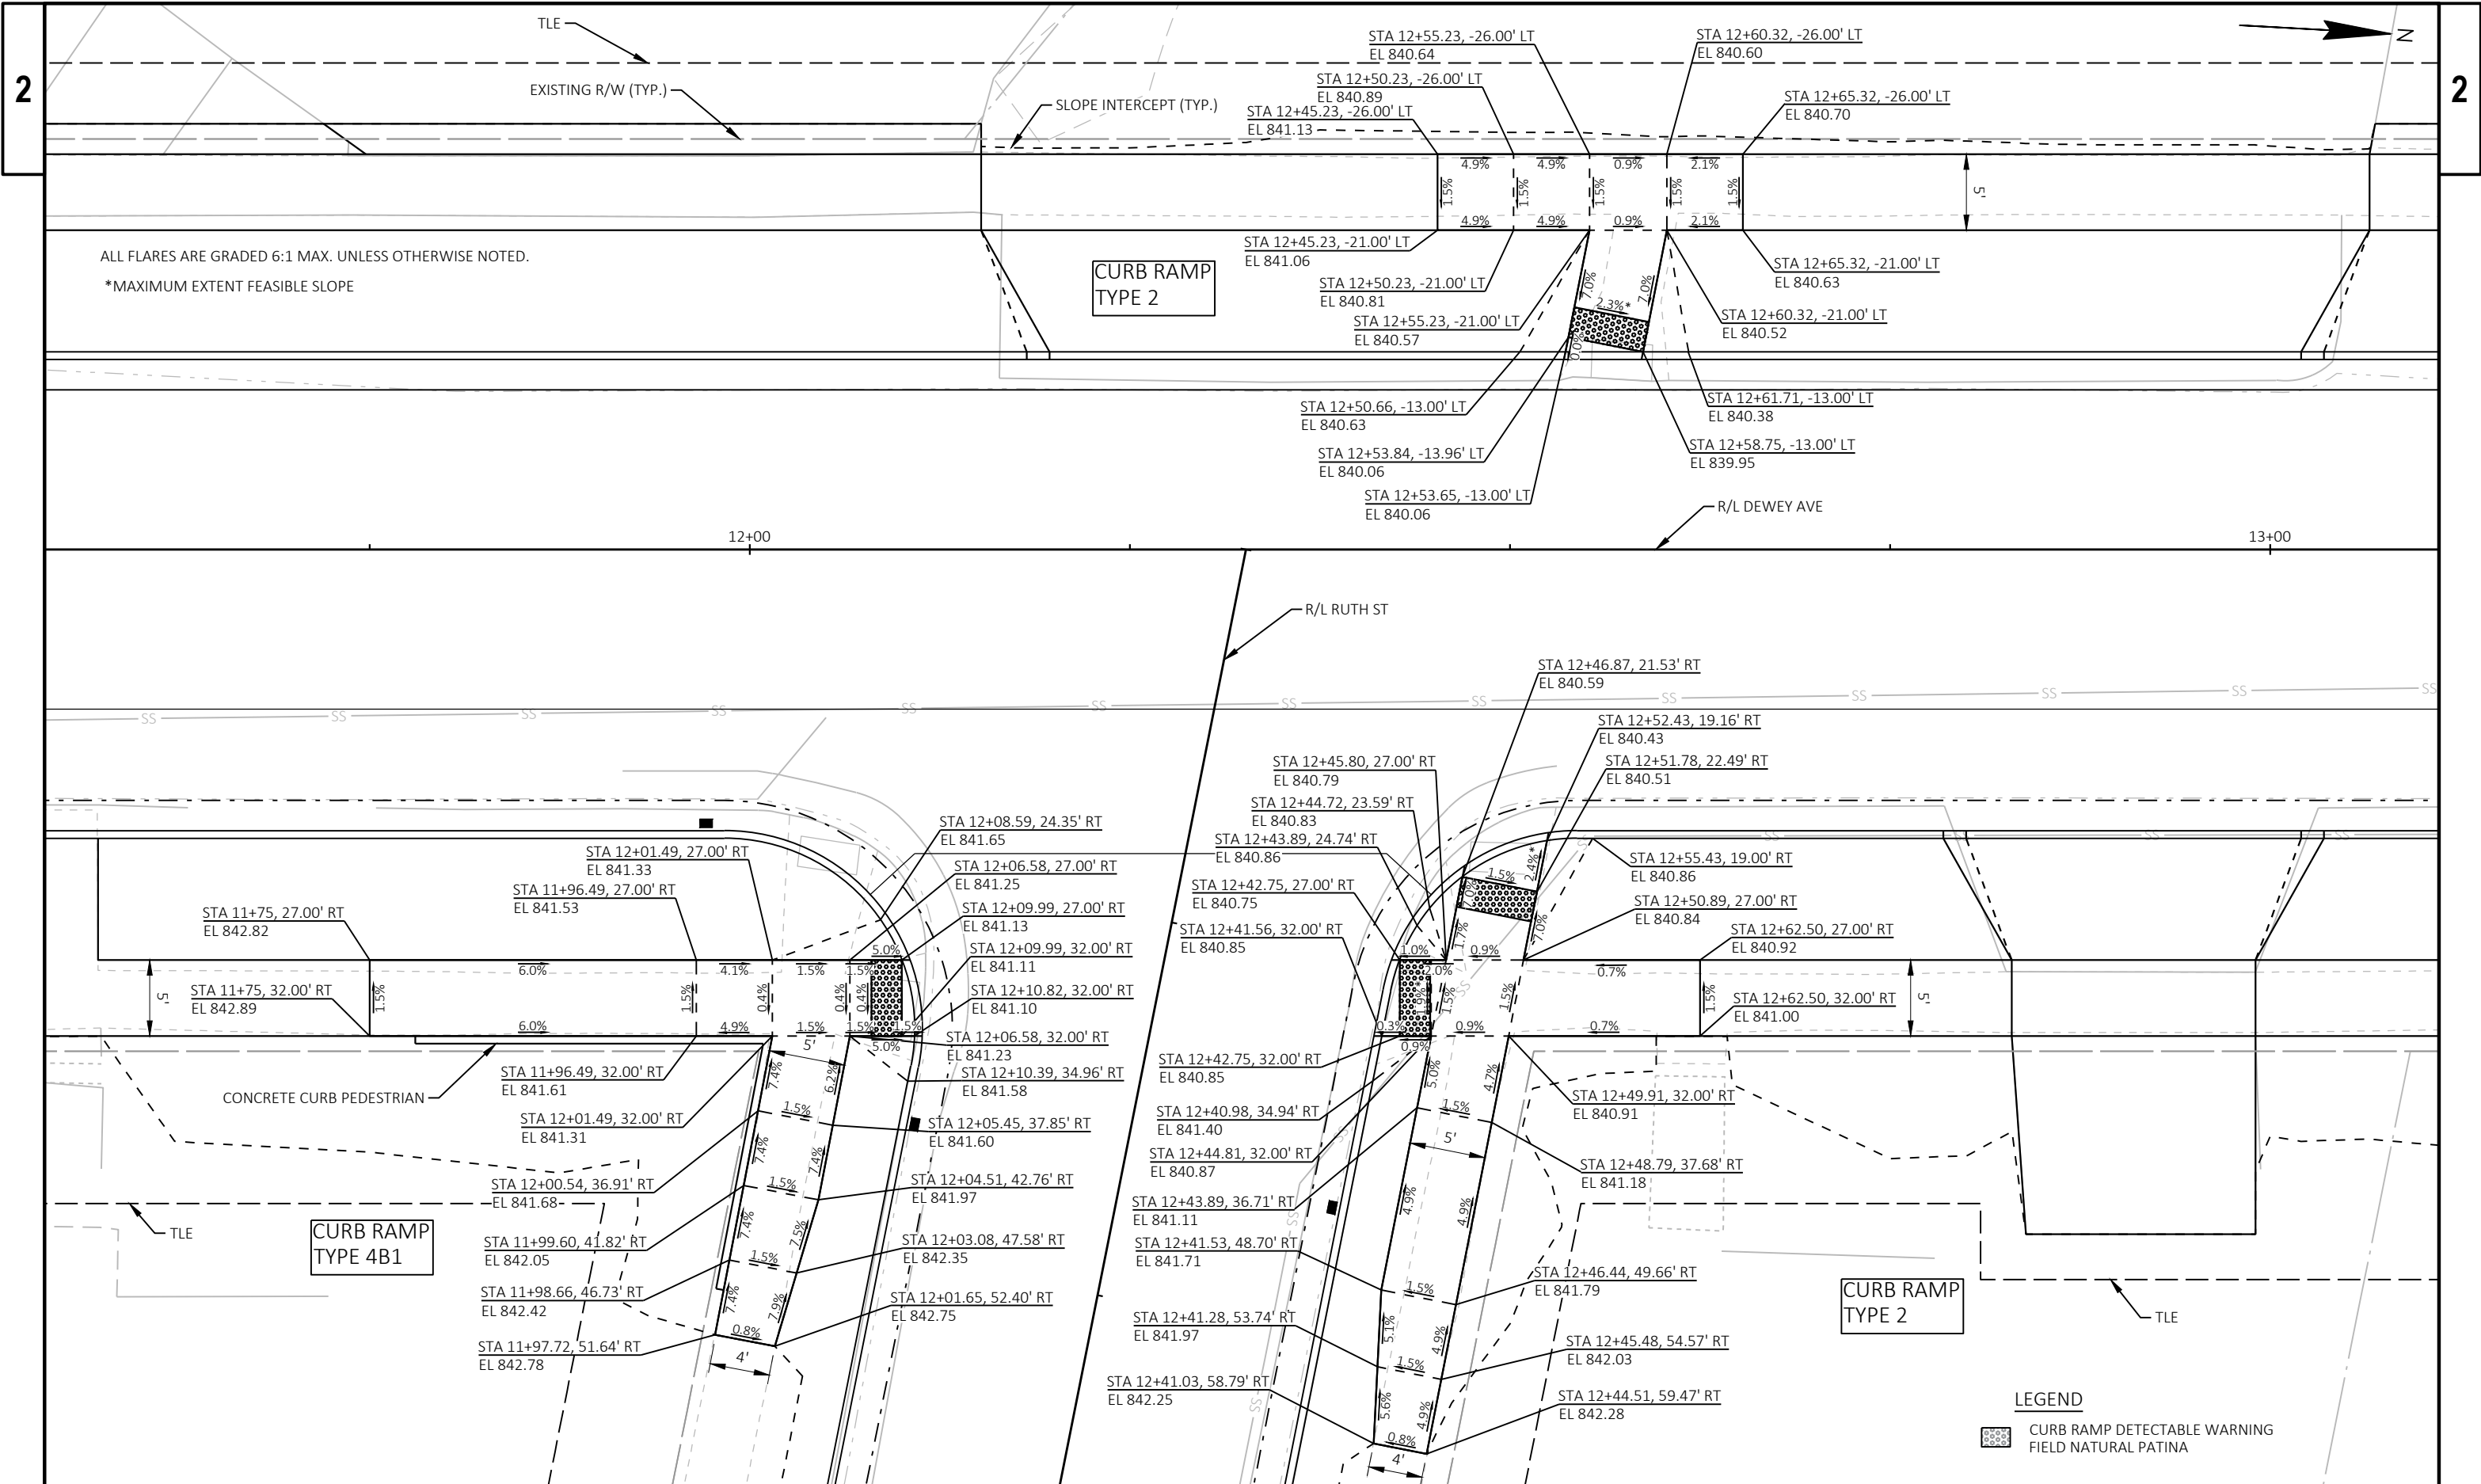

 CURB RAMP DETECTABLE WARNING
FIELD NATURAL PATINA

*MAXIMUM EXTENT FEASIBLE SLOPE
ALL FLARES ARE GRADED 6:1 MAX. UNLESS OTHERWISE NOTED.

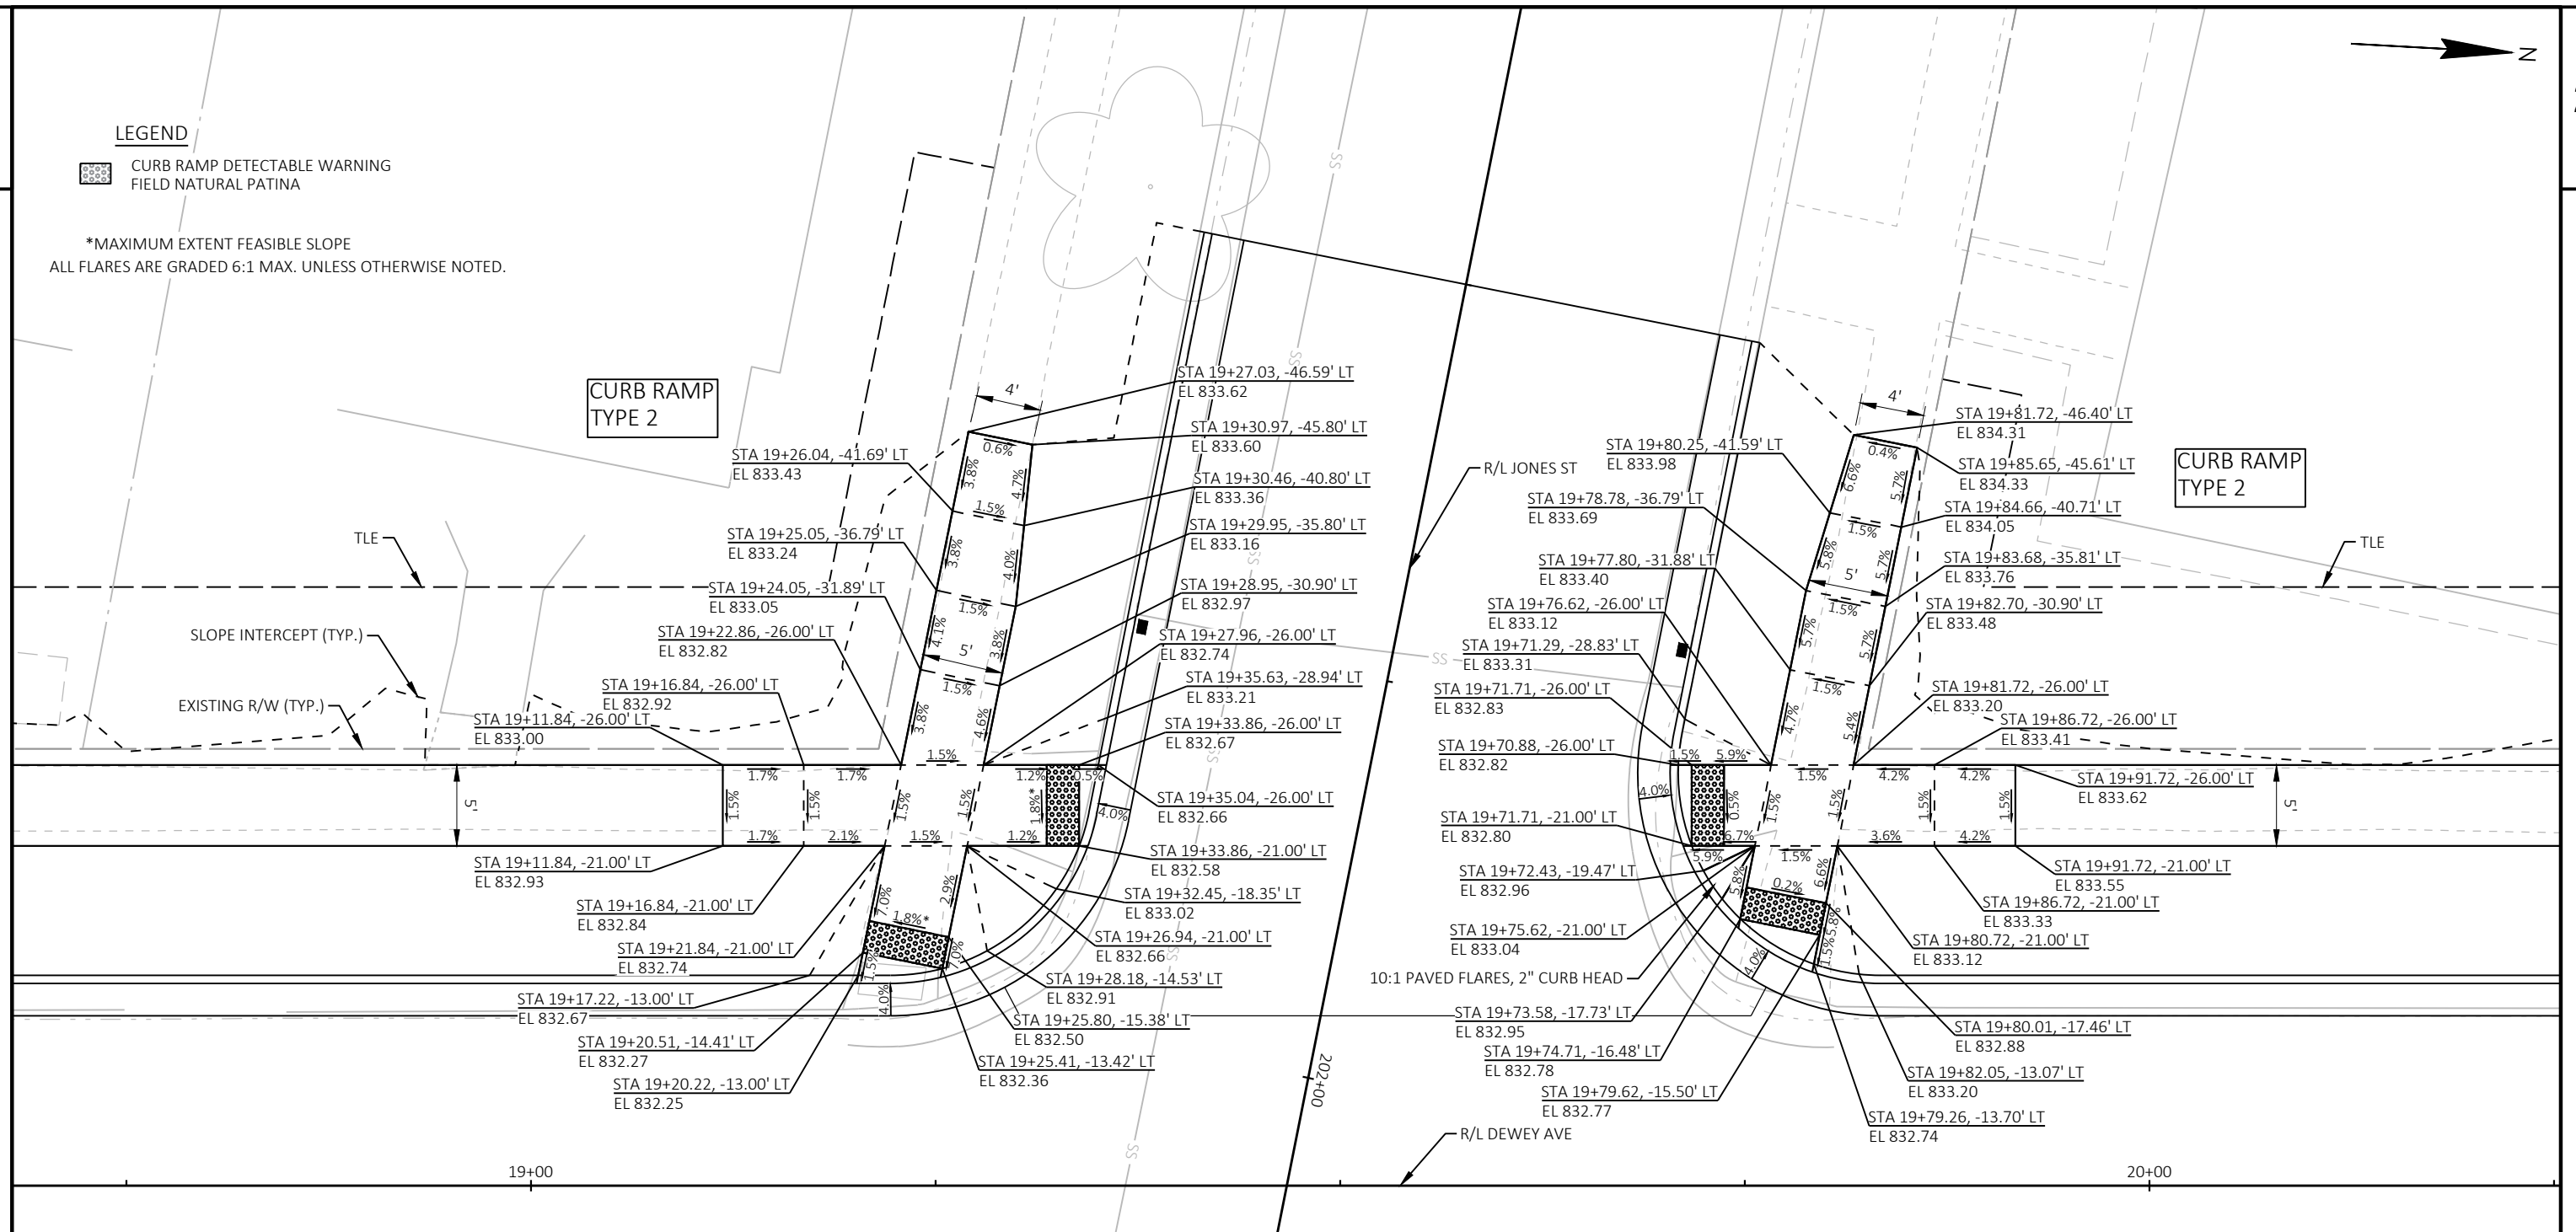


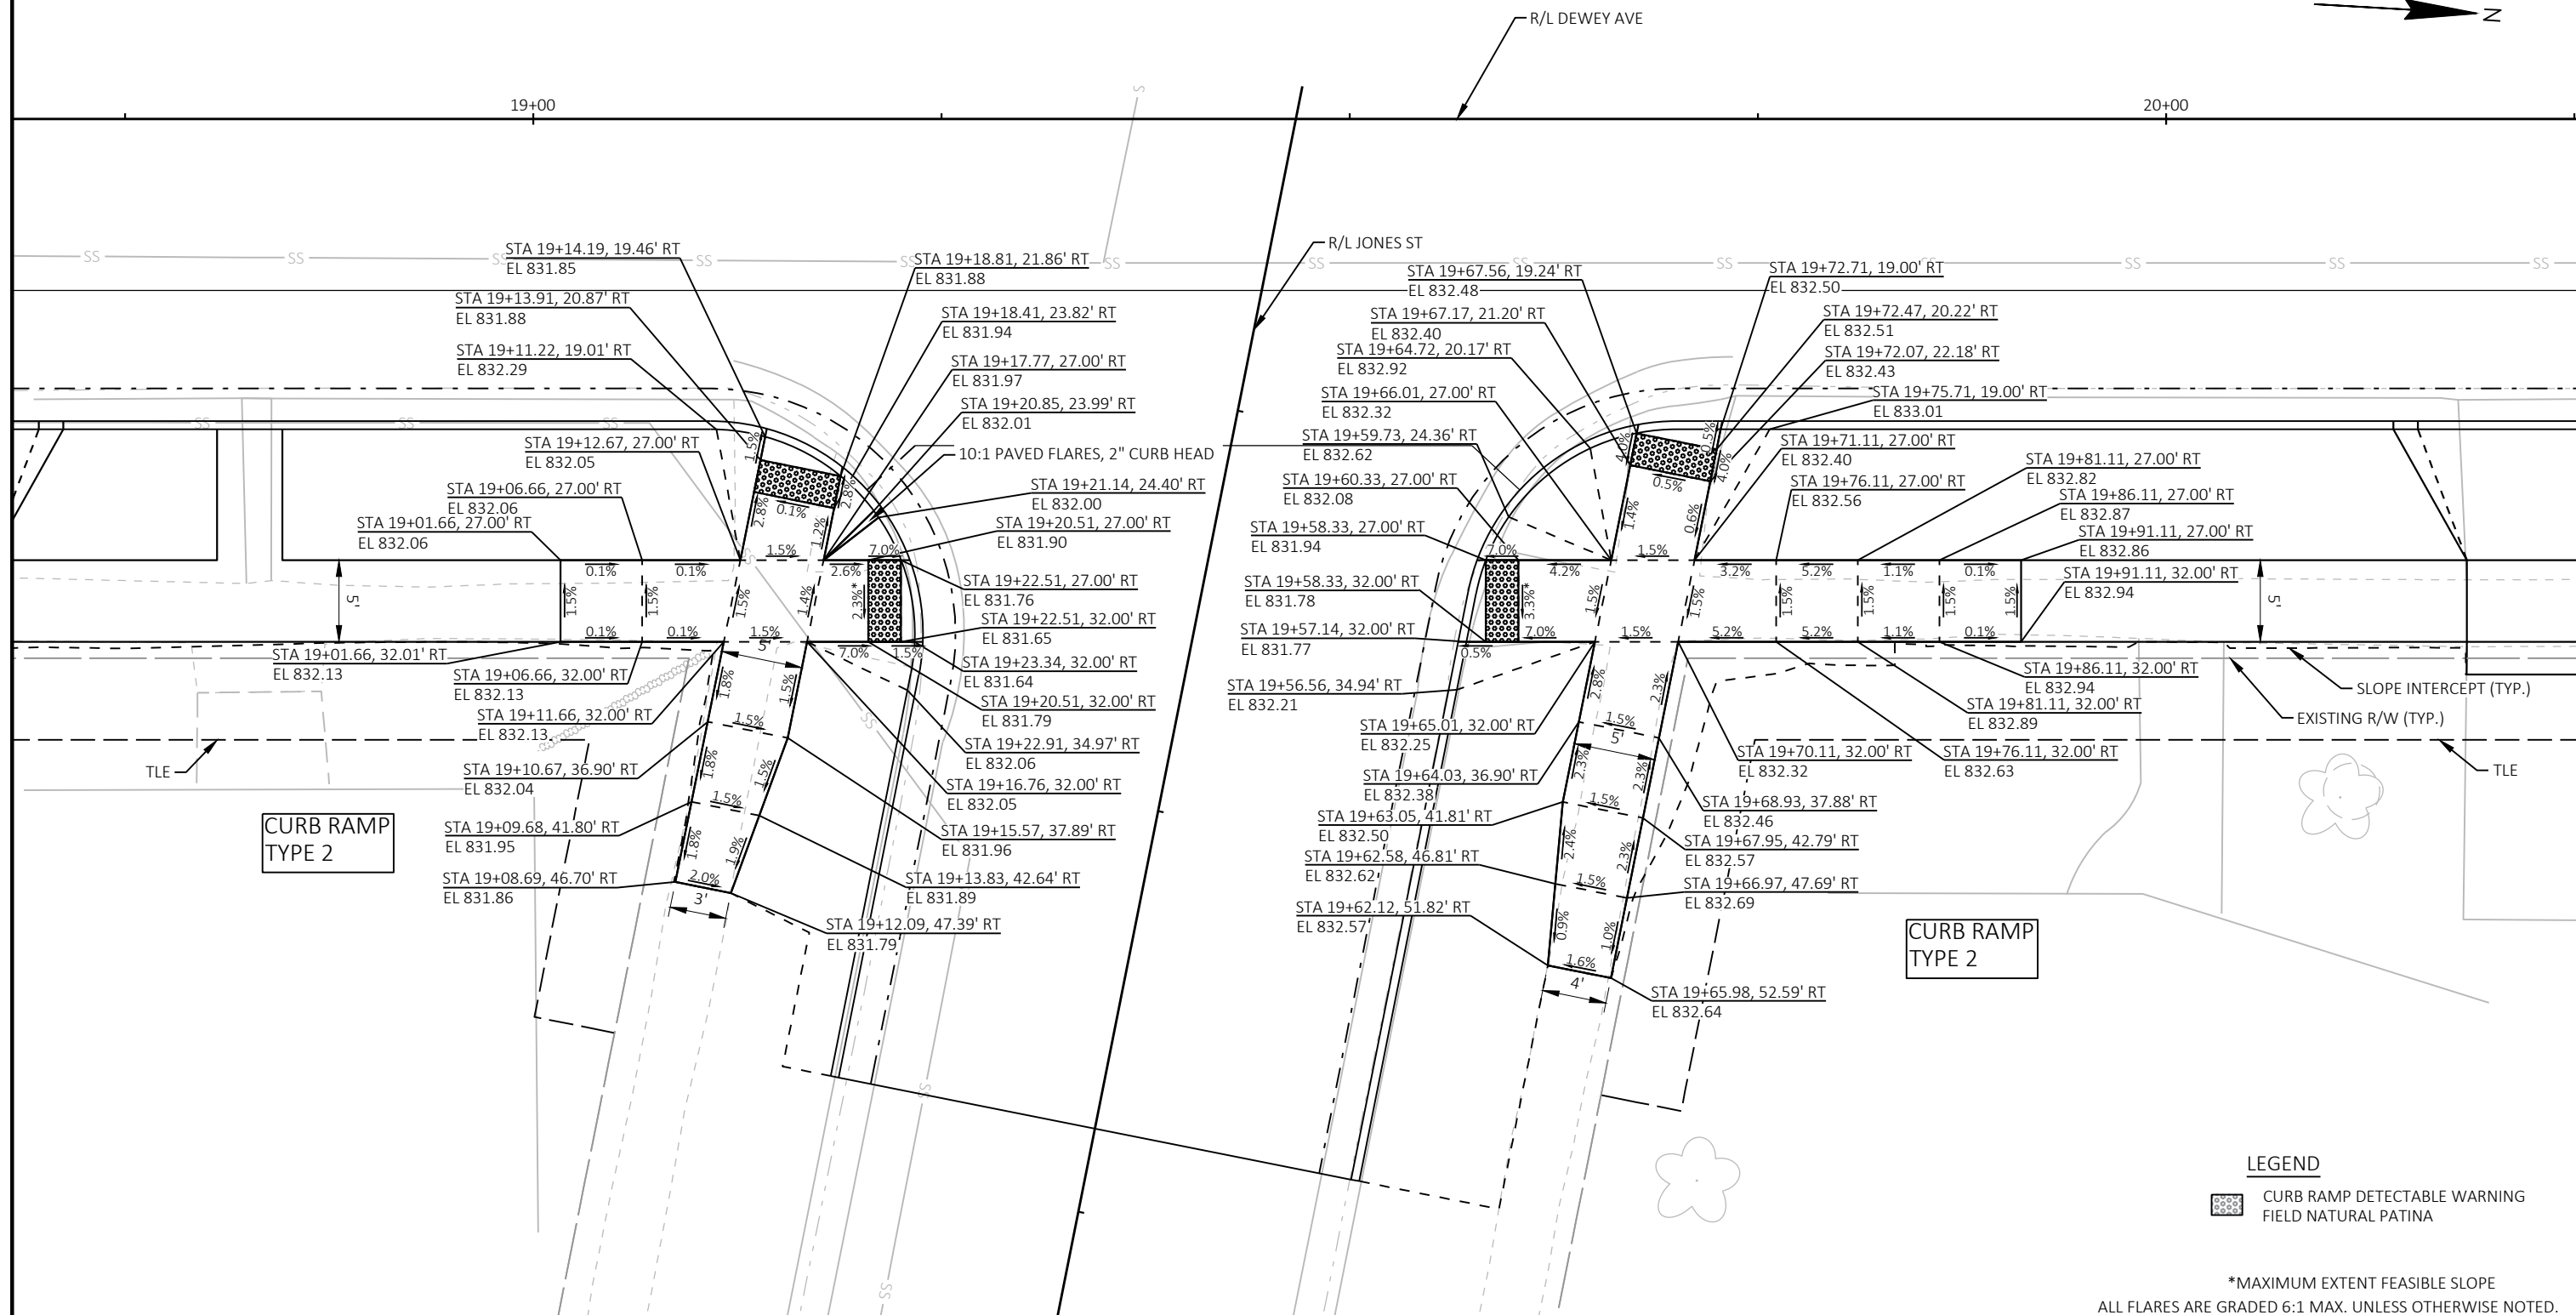

LEGEND

 CURB RAMP DETECTABLE WARNING FIELD NATURAL PATINA

*MAXIMUM EXTENT FEASIBLE SLOPE
ALL FLARES ARE GRADED 6:1 MAX. UNLESS OTHERWISE NOTED.

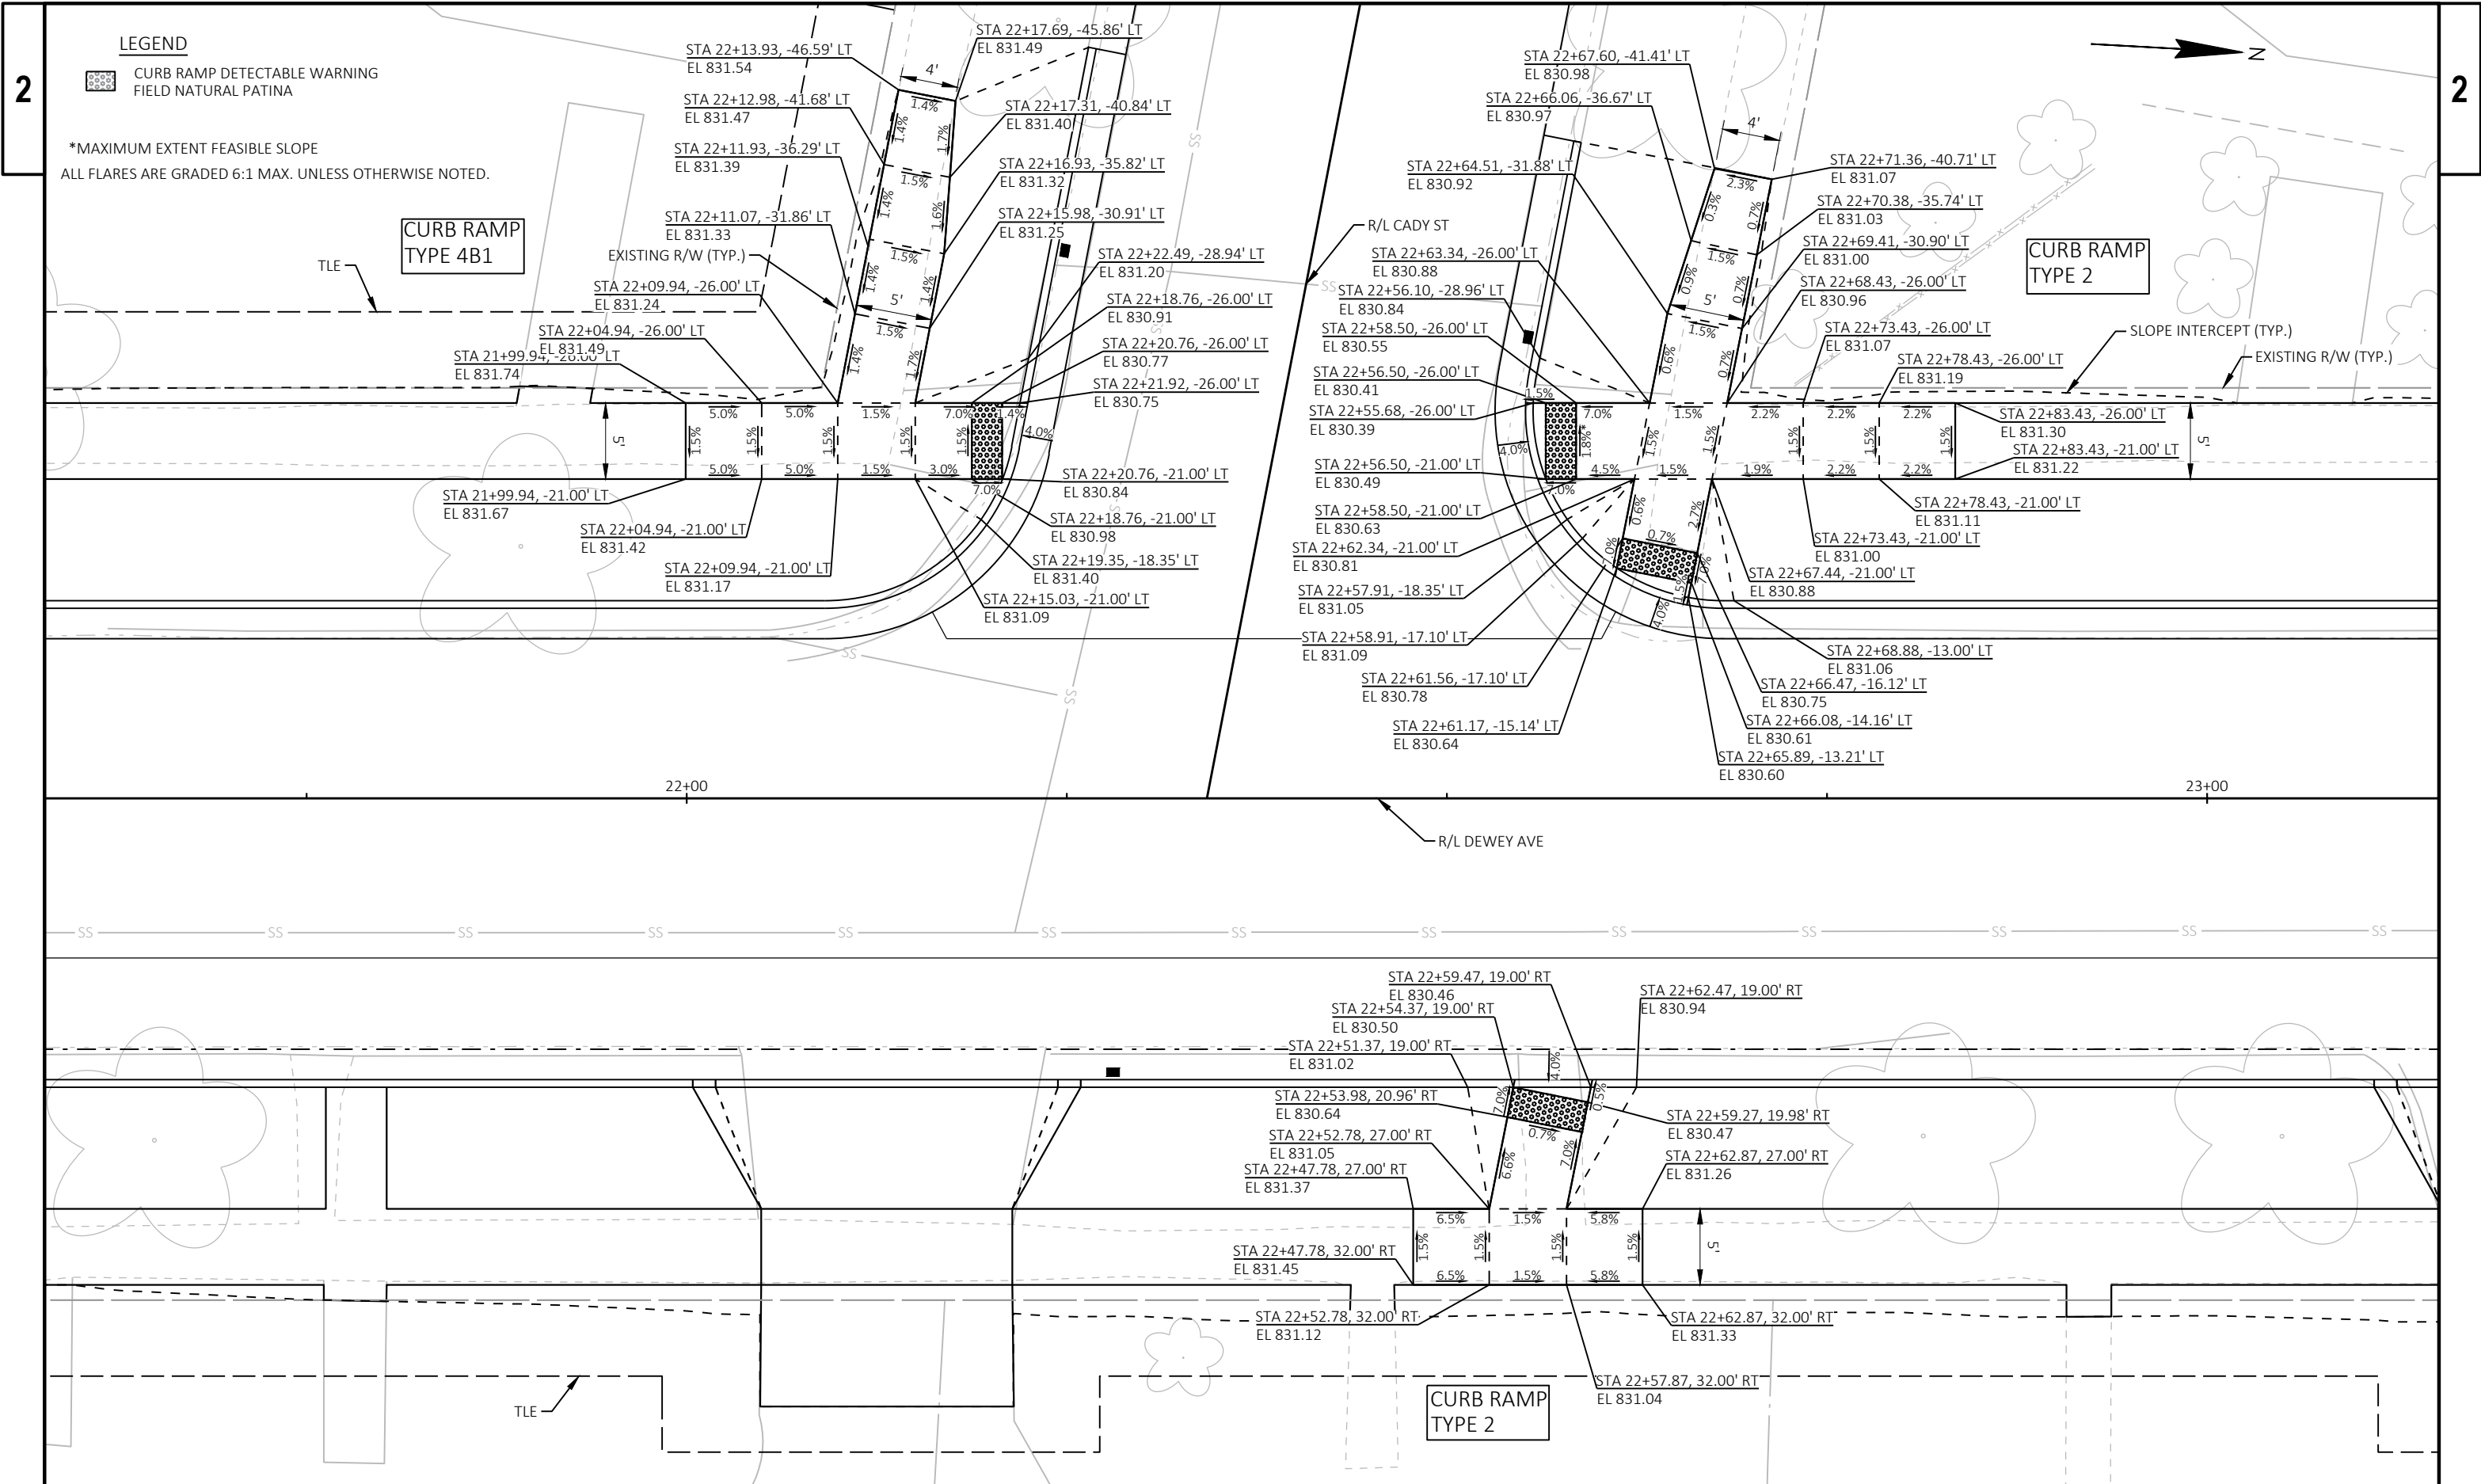

LEGEND

CURB RAMP DETECTABLE WARNING
FIELD NATURAL PATINA

*MAXIMUM EXTENT FEASIBLE SLOPE
ALL FLARES ARE GRADED 6:1 MAX. UNLESS OTHERWISE NOTED.

CURB RAMP
TYPE 4B1

CURB RAMP
TYPE 2

CURB RAMP
TYPE 2

PROJECT NO: 3997-01-79/80

HWY: DEWEY AVE

COUNTY: JEFFERSON

CURB RAMPS

SHEET

35

E

FILE NAME : R:\5300\5364\5364088\39970179\5364088\021301-CR.DWG
LAYOUT NAME - CADY

PLOT DATE : 9/12/2025 3:39 PM

PLOT BY : ERIC HANDLER

PLOT NAME :

PLOT SCALE : 1 IN:10 FT



WISDOT/CADDs SHEET 42

 CURB RAMP DETECTABLE WARNING
FIELD NATURAL PATINA


CURB RAMP
TYPE 3

ALL FLARES ARE GRADED 6:1 MAX. UNLESS OTHERWISE NOTED.

*MAXIMUM EXTENT FEASIBLE SLOPE

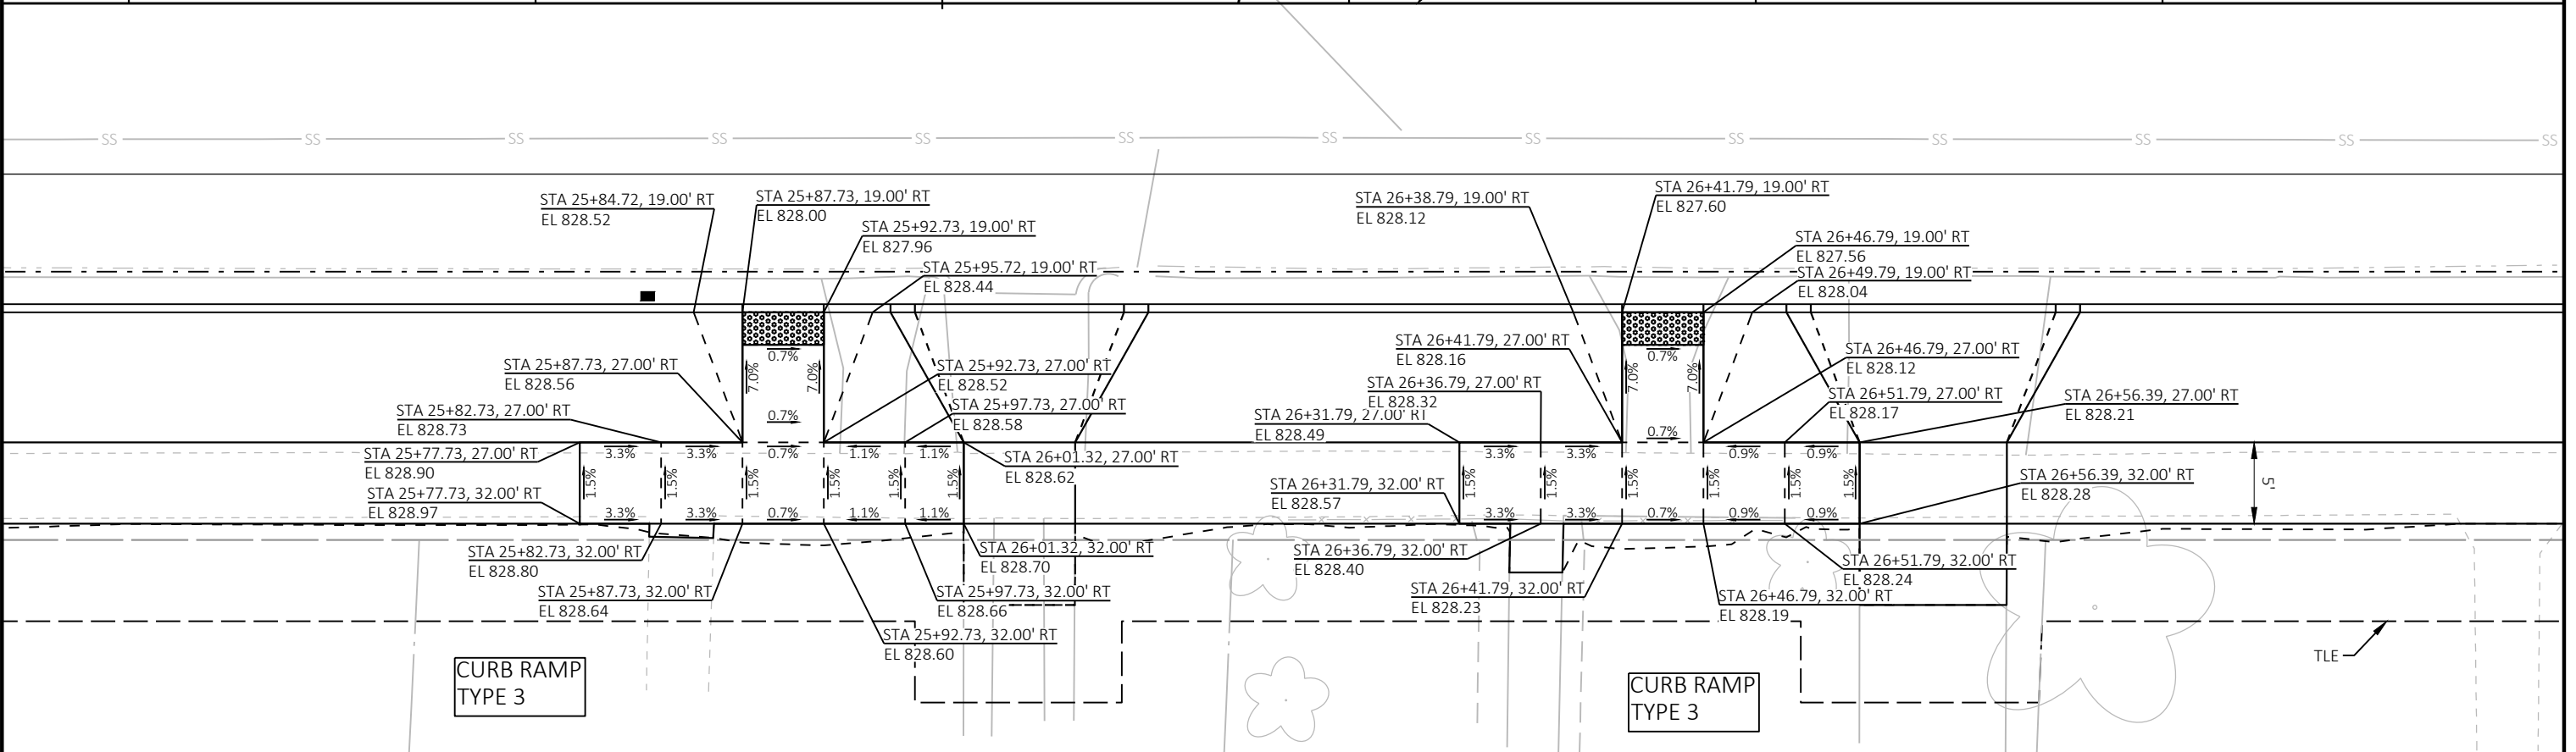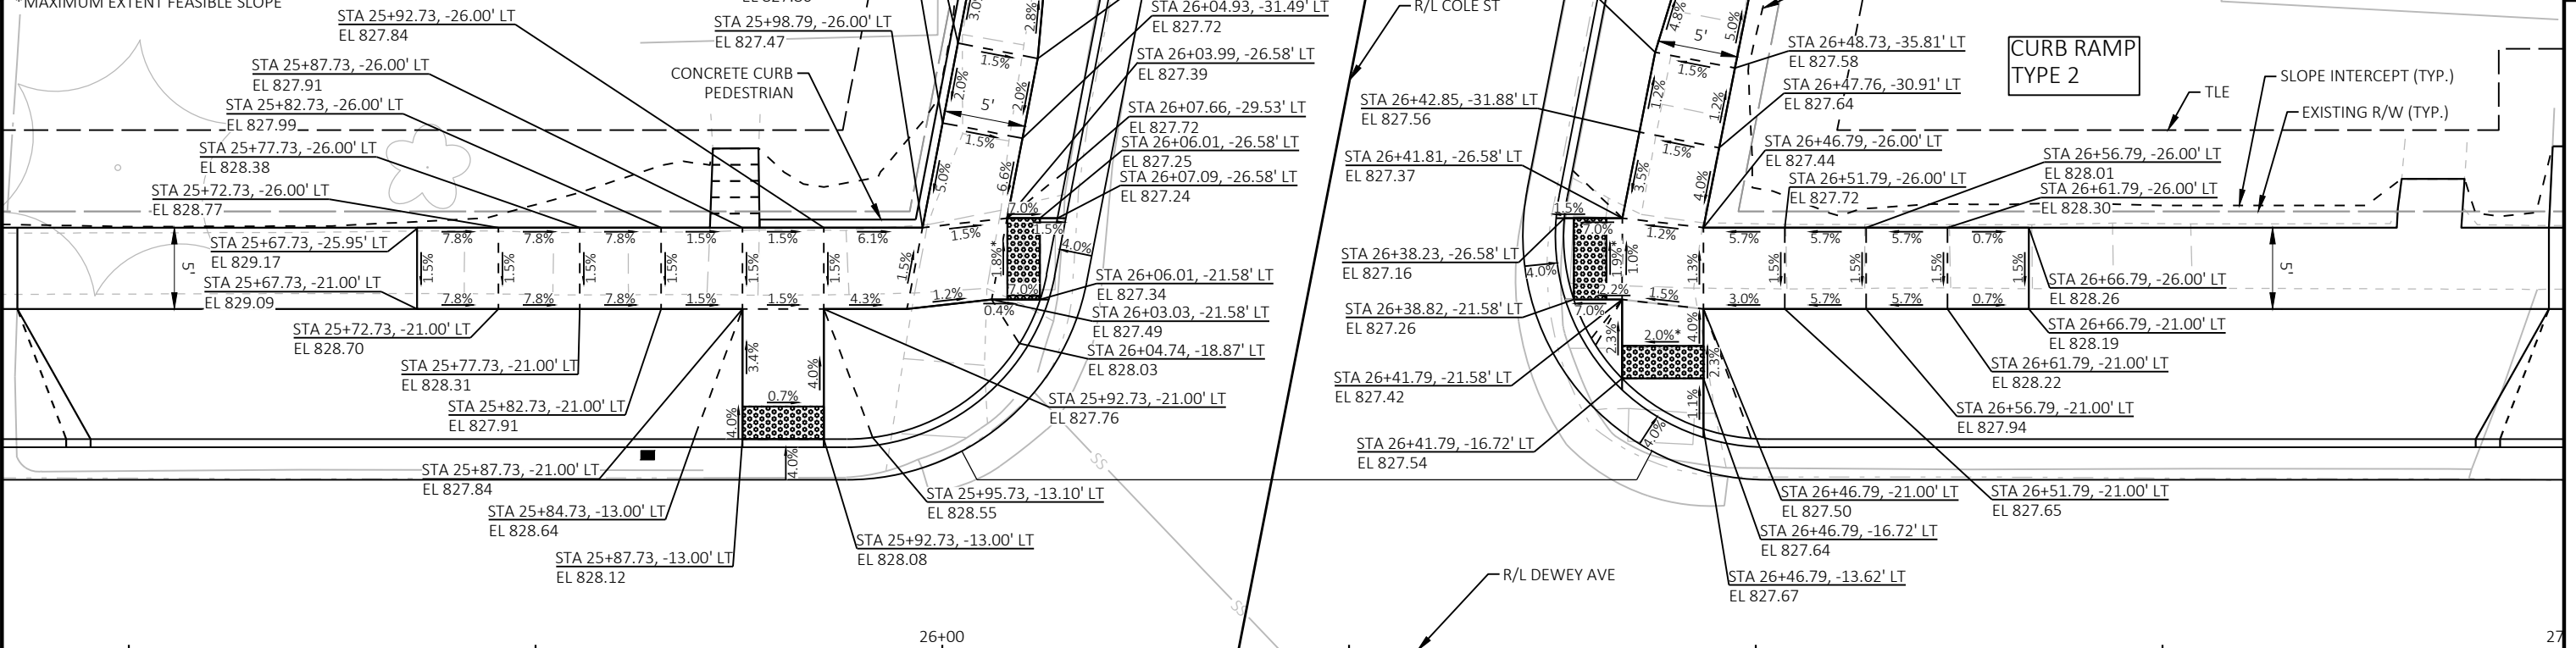


2

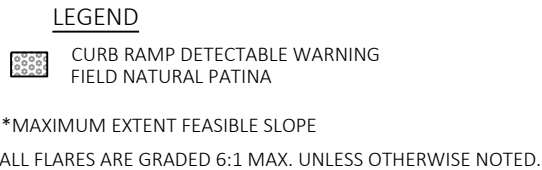


37


WISDOT/CADDS SHEET 42

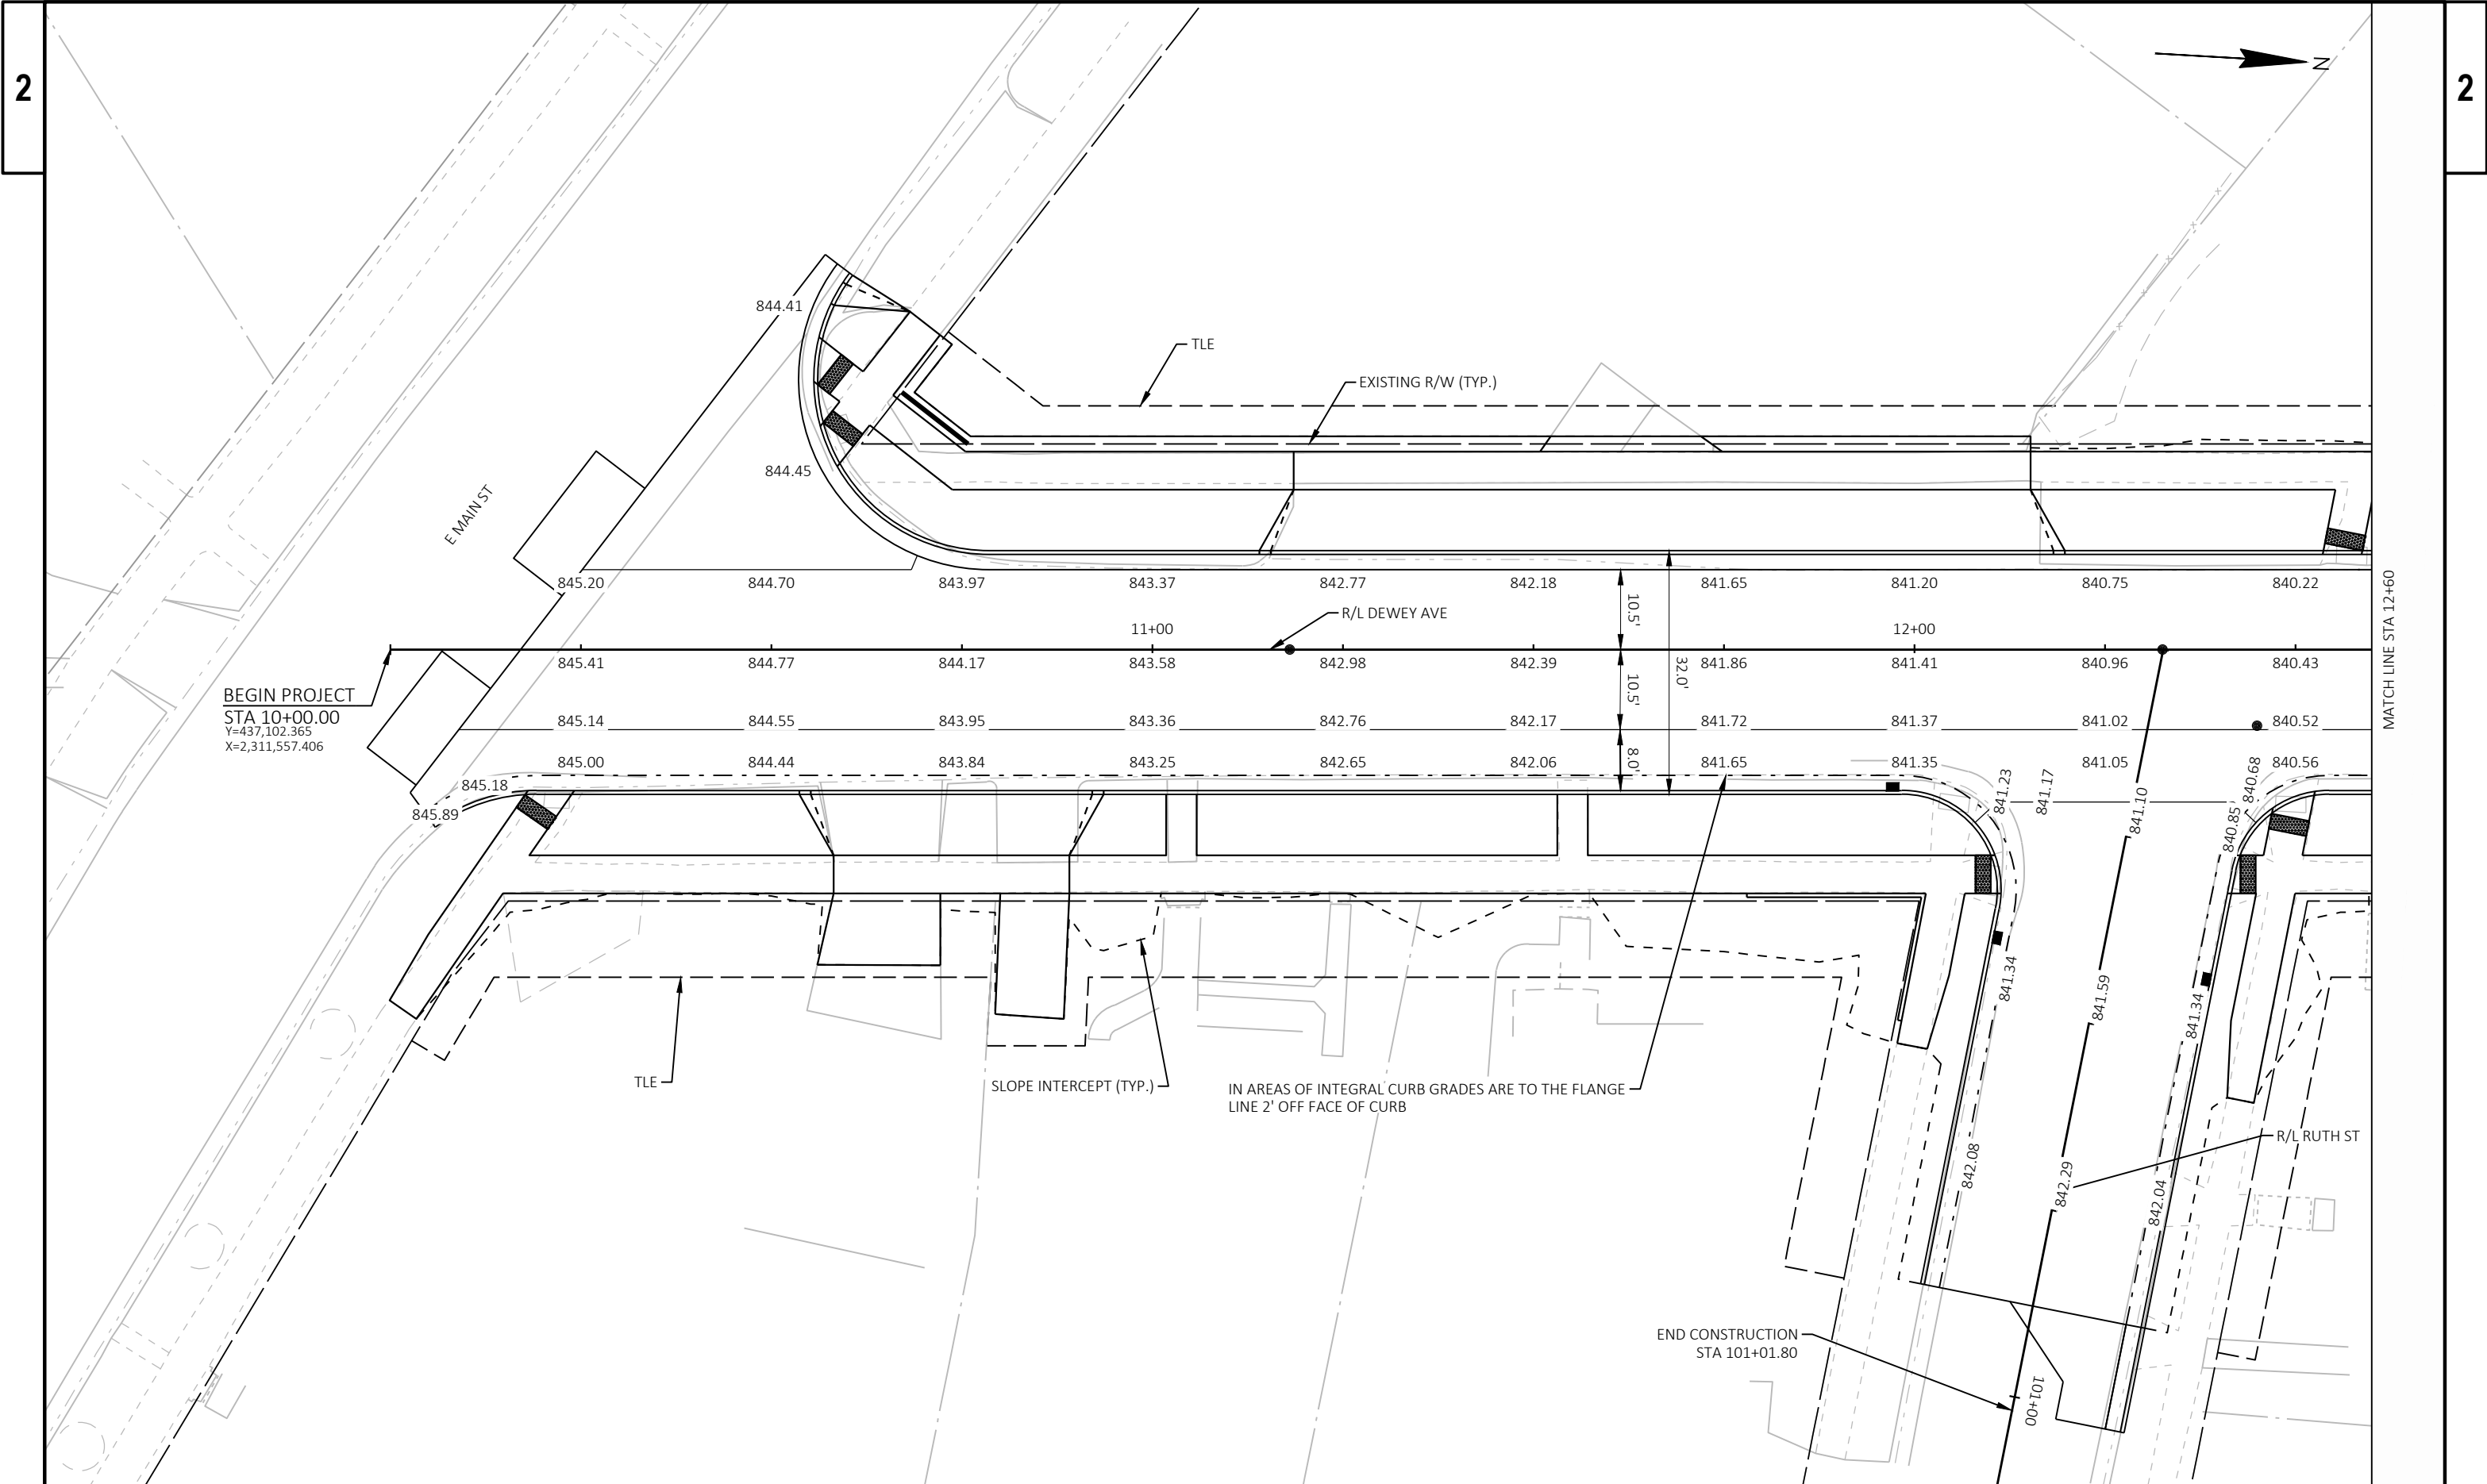



2


2

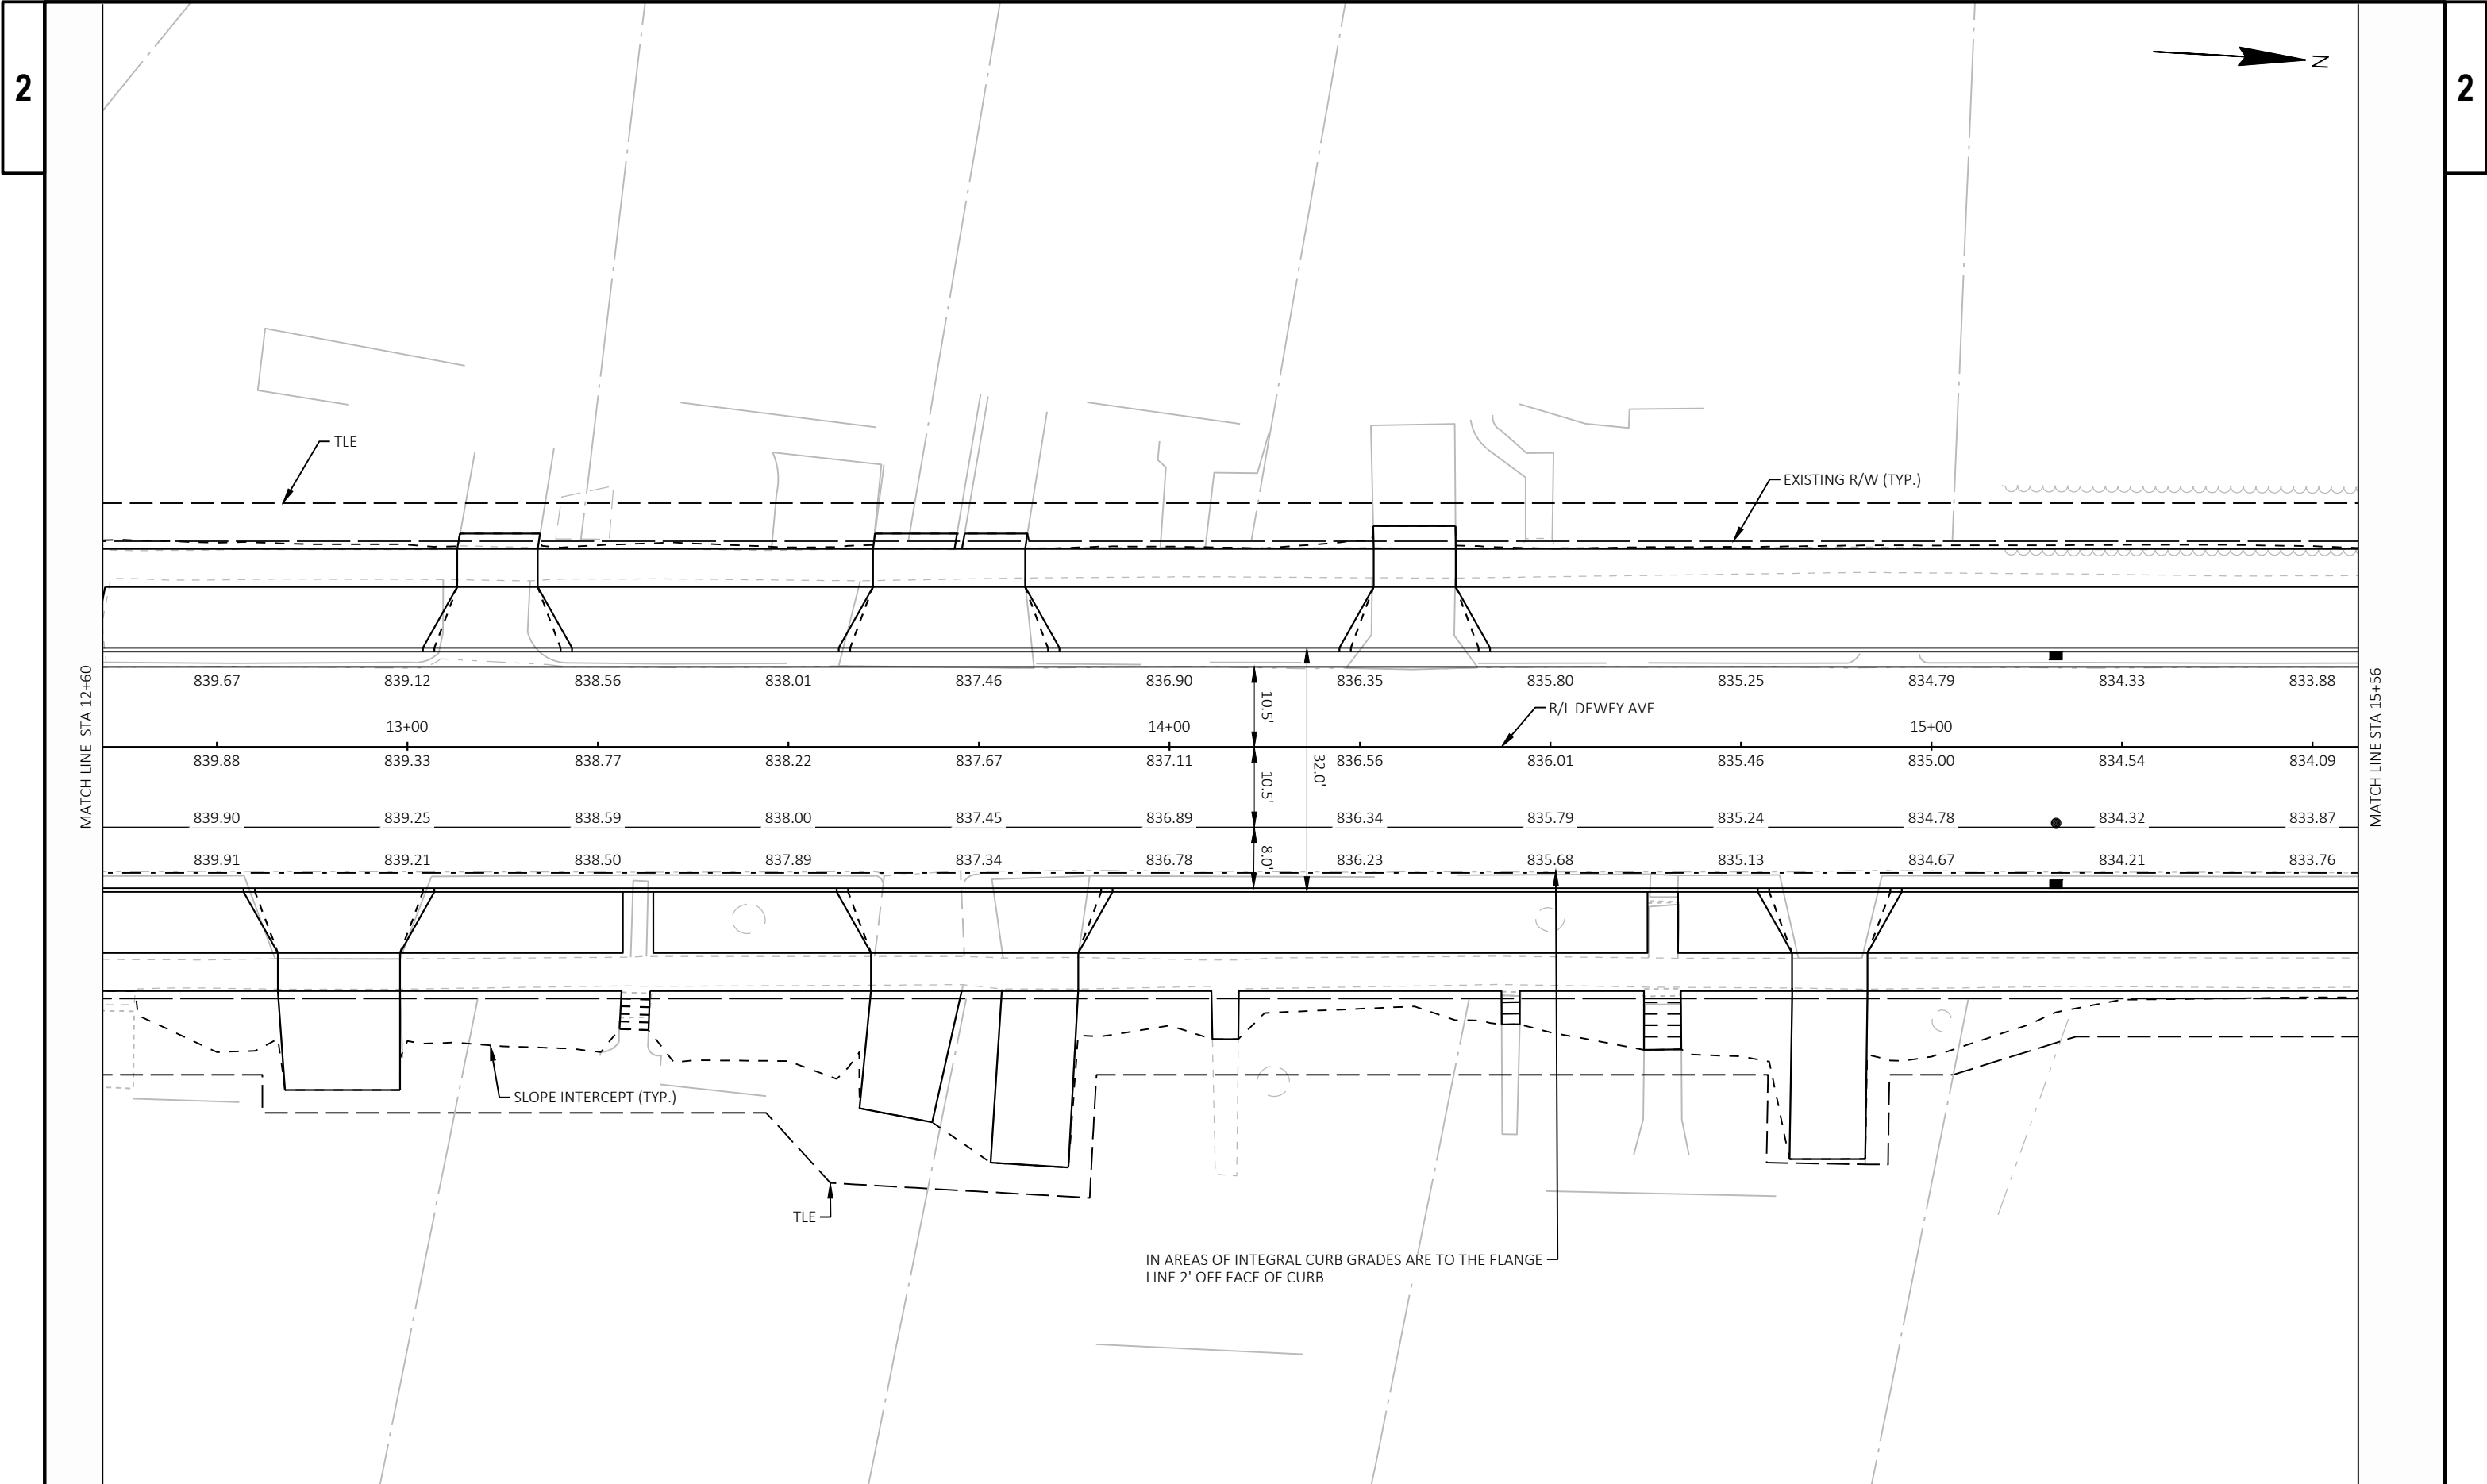


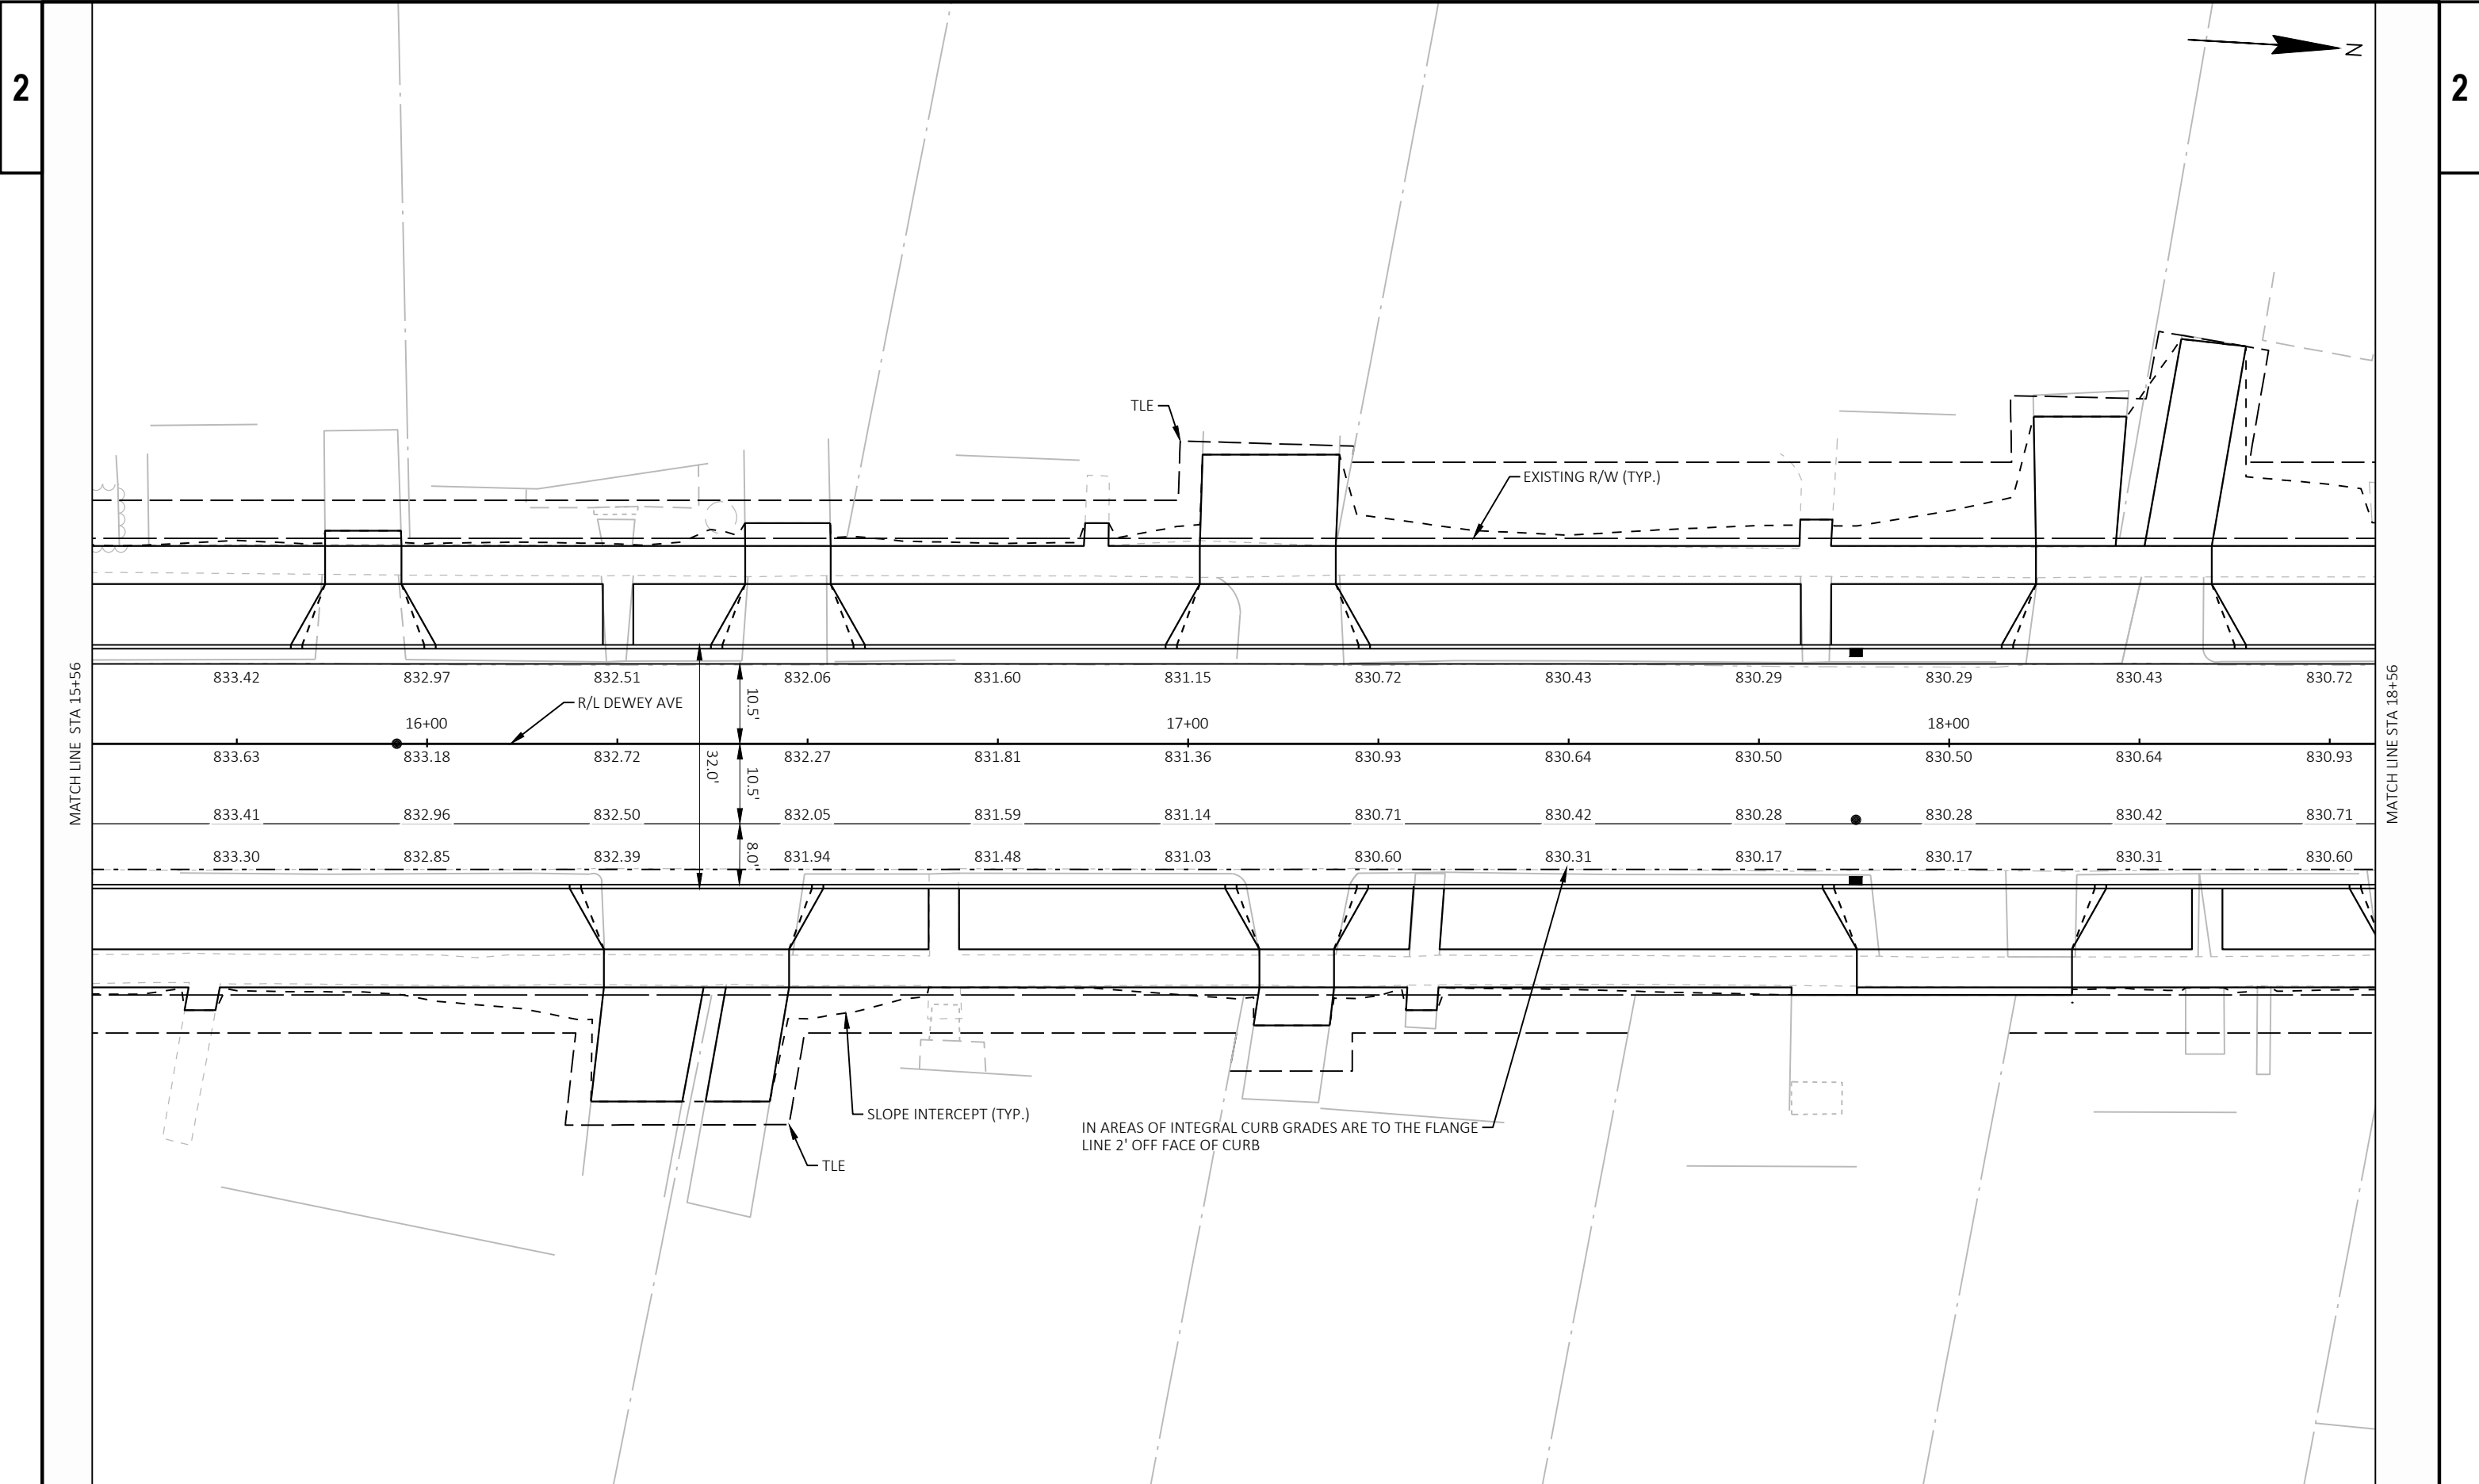


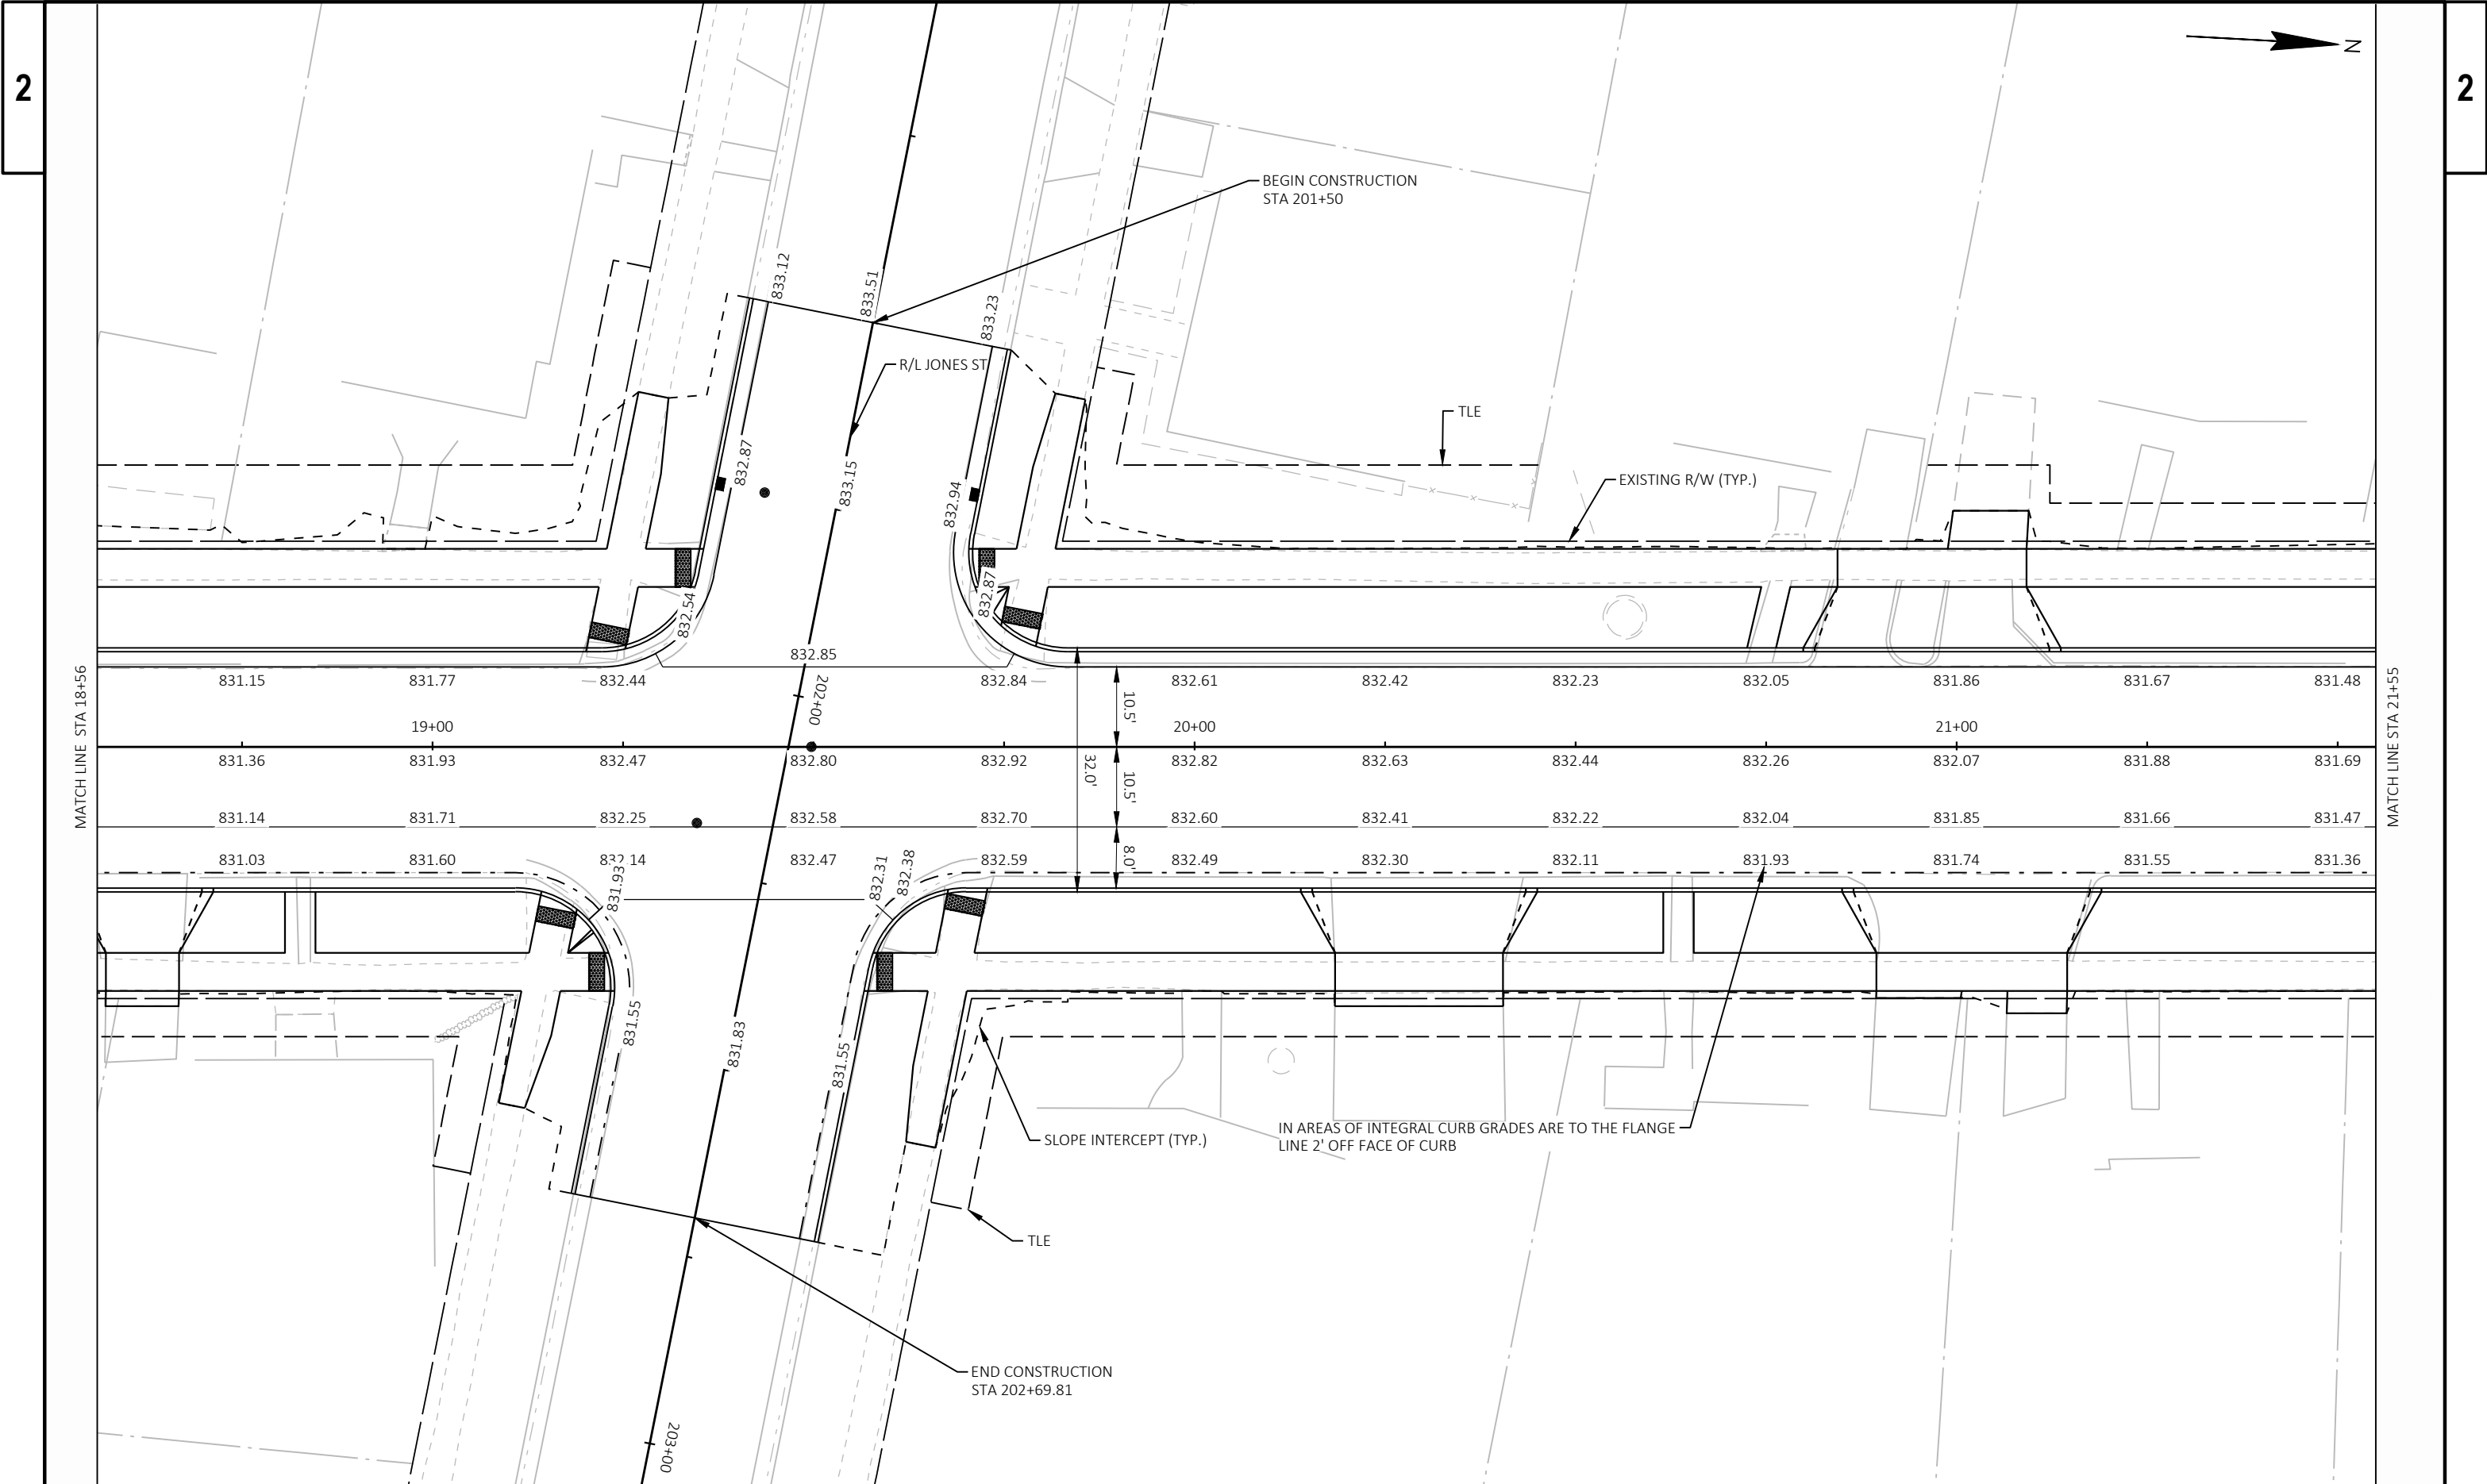


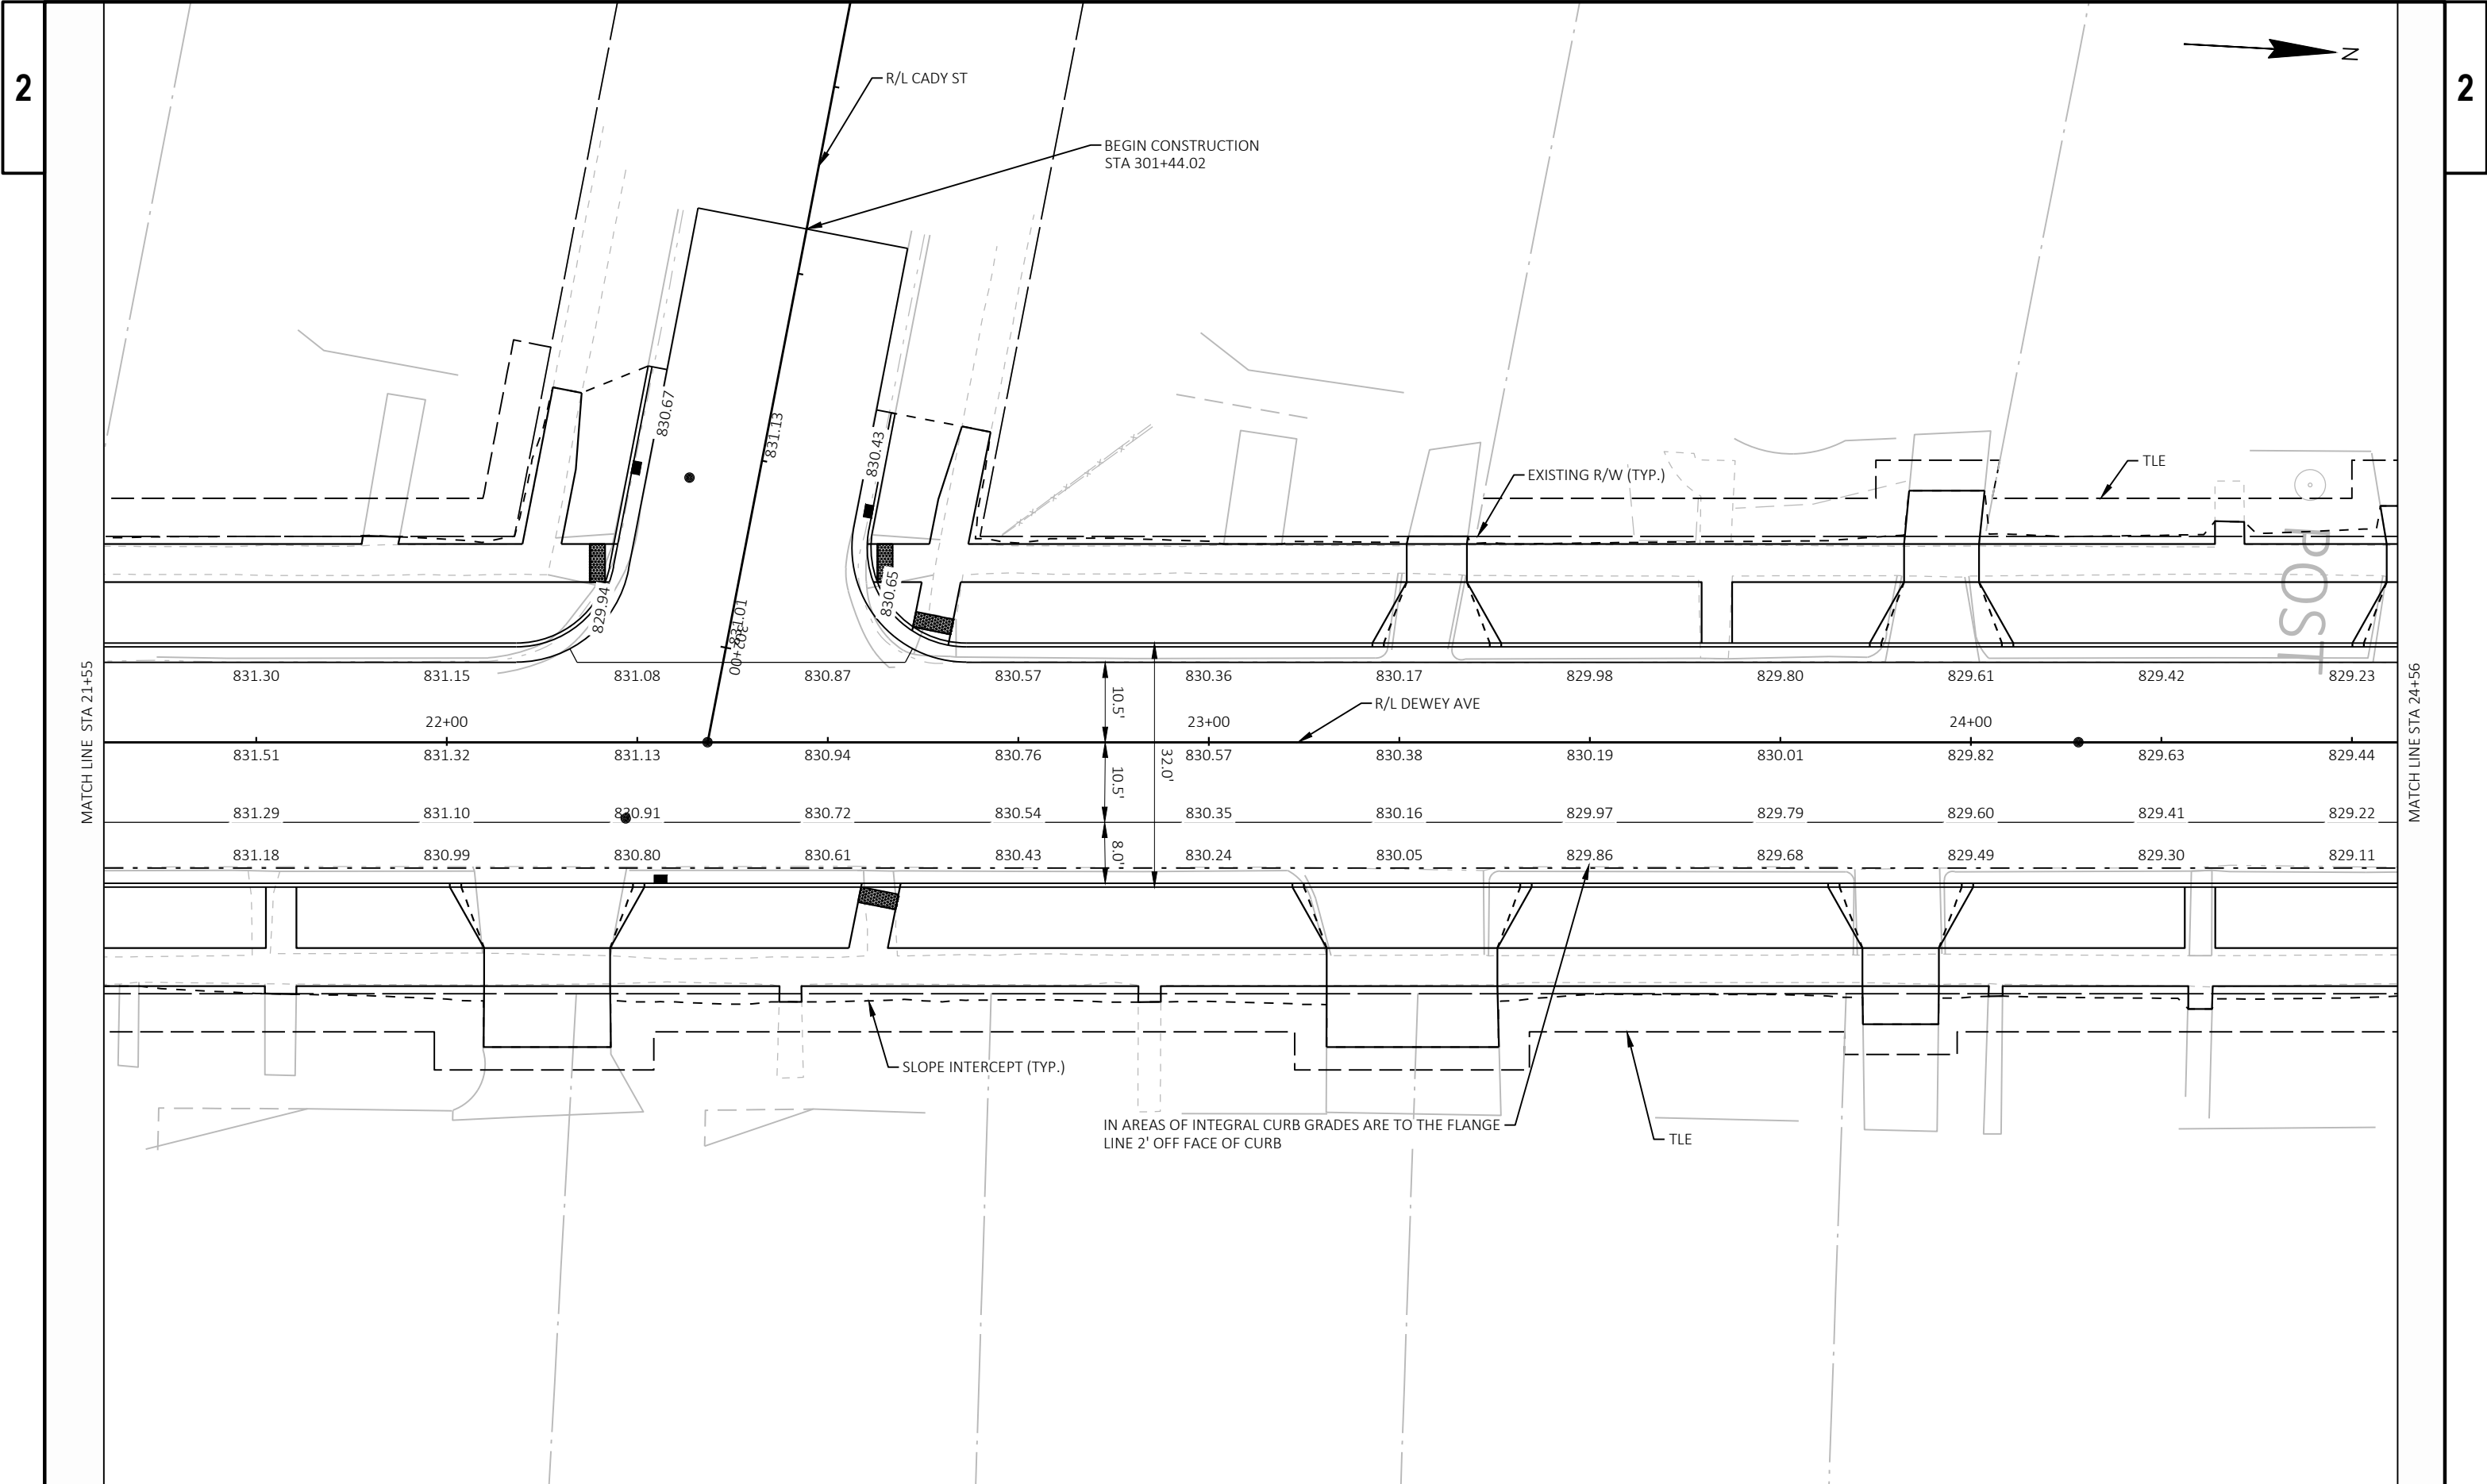

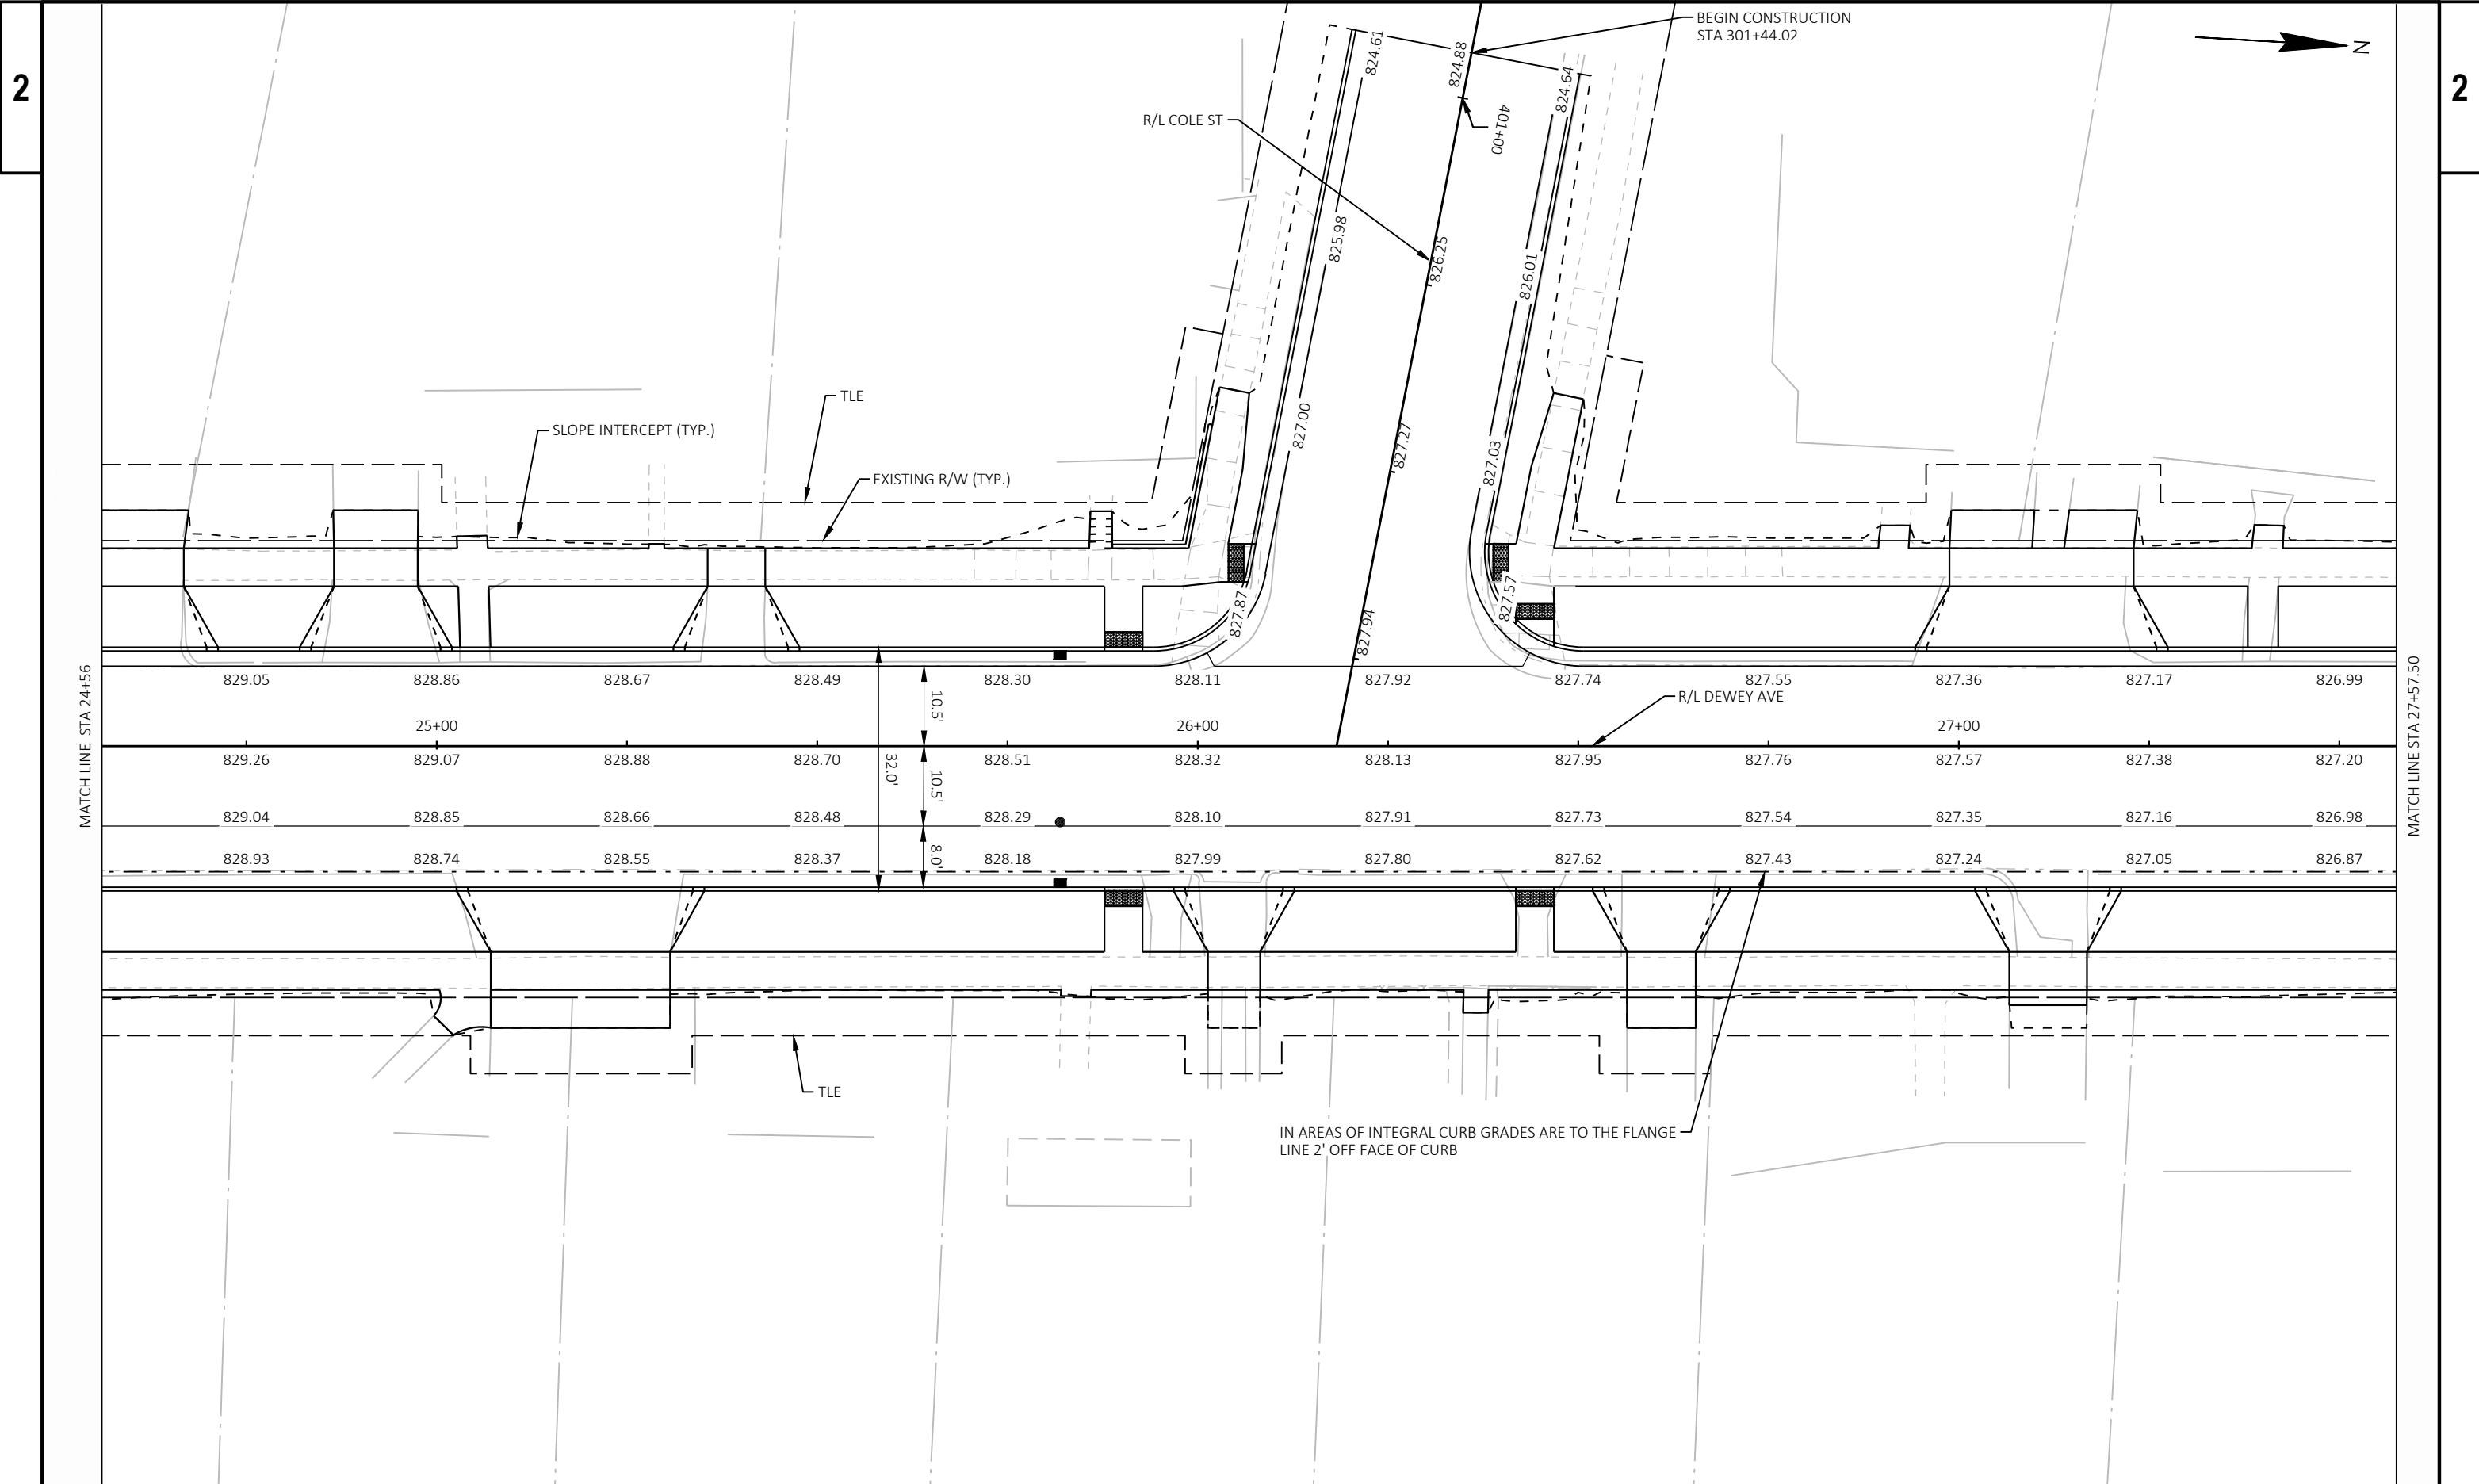

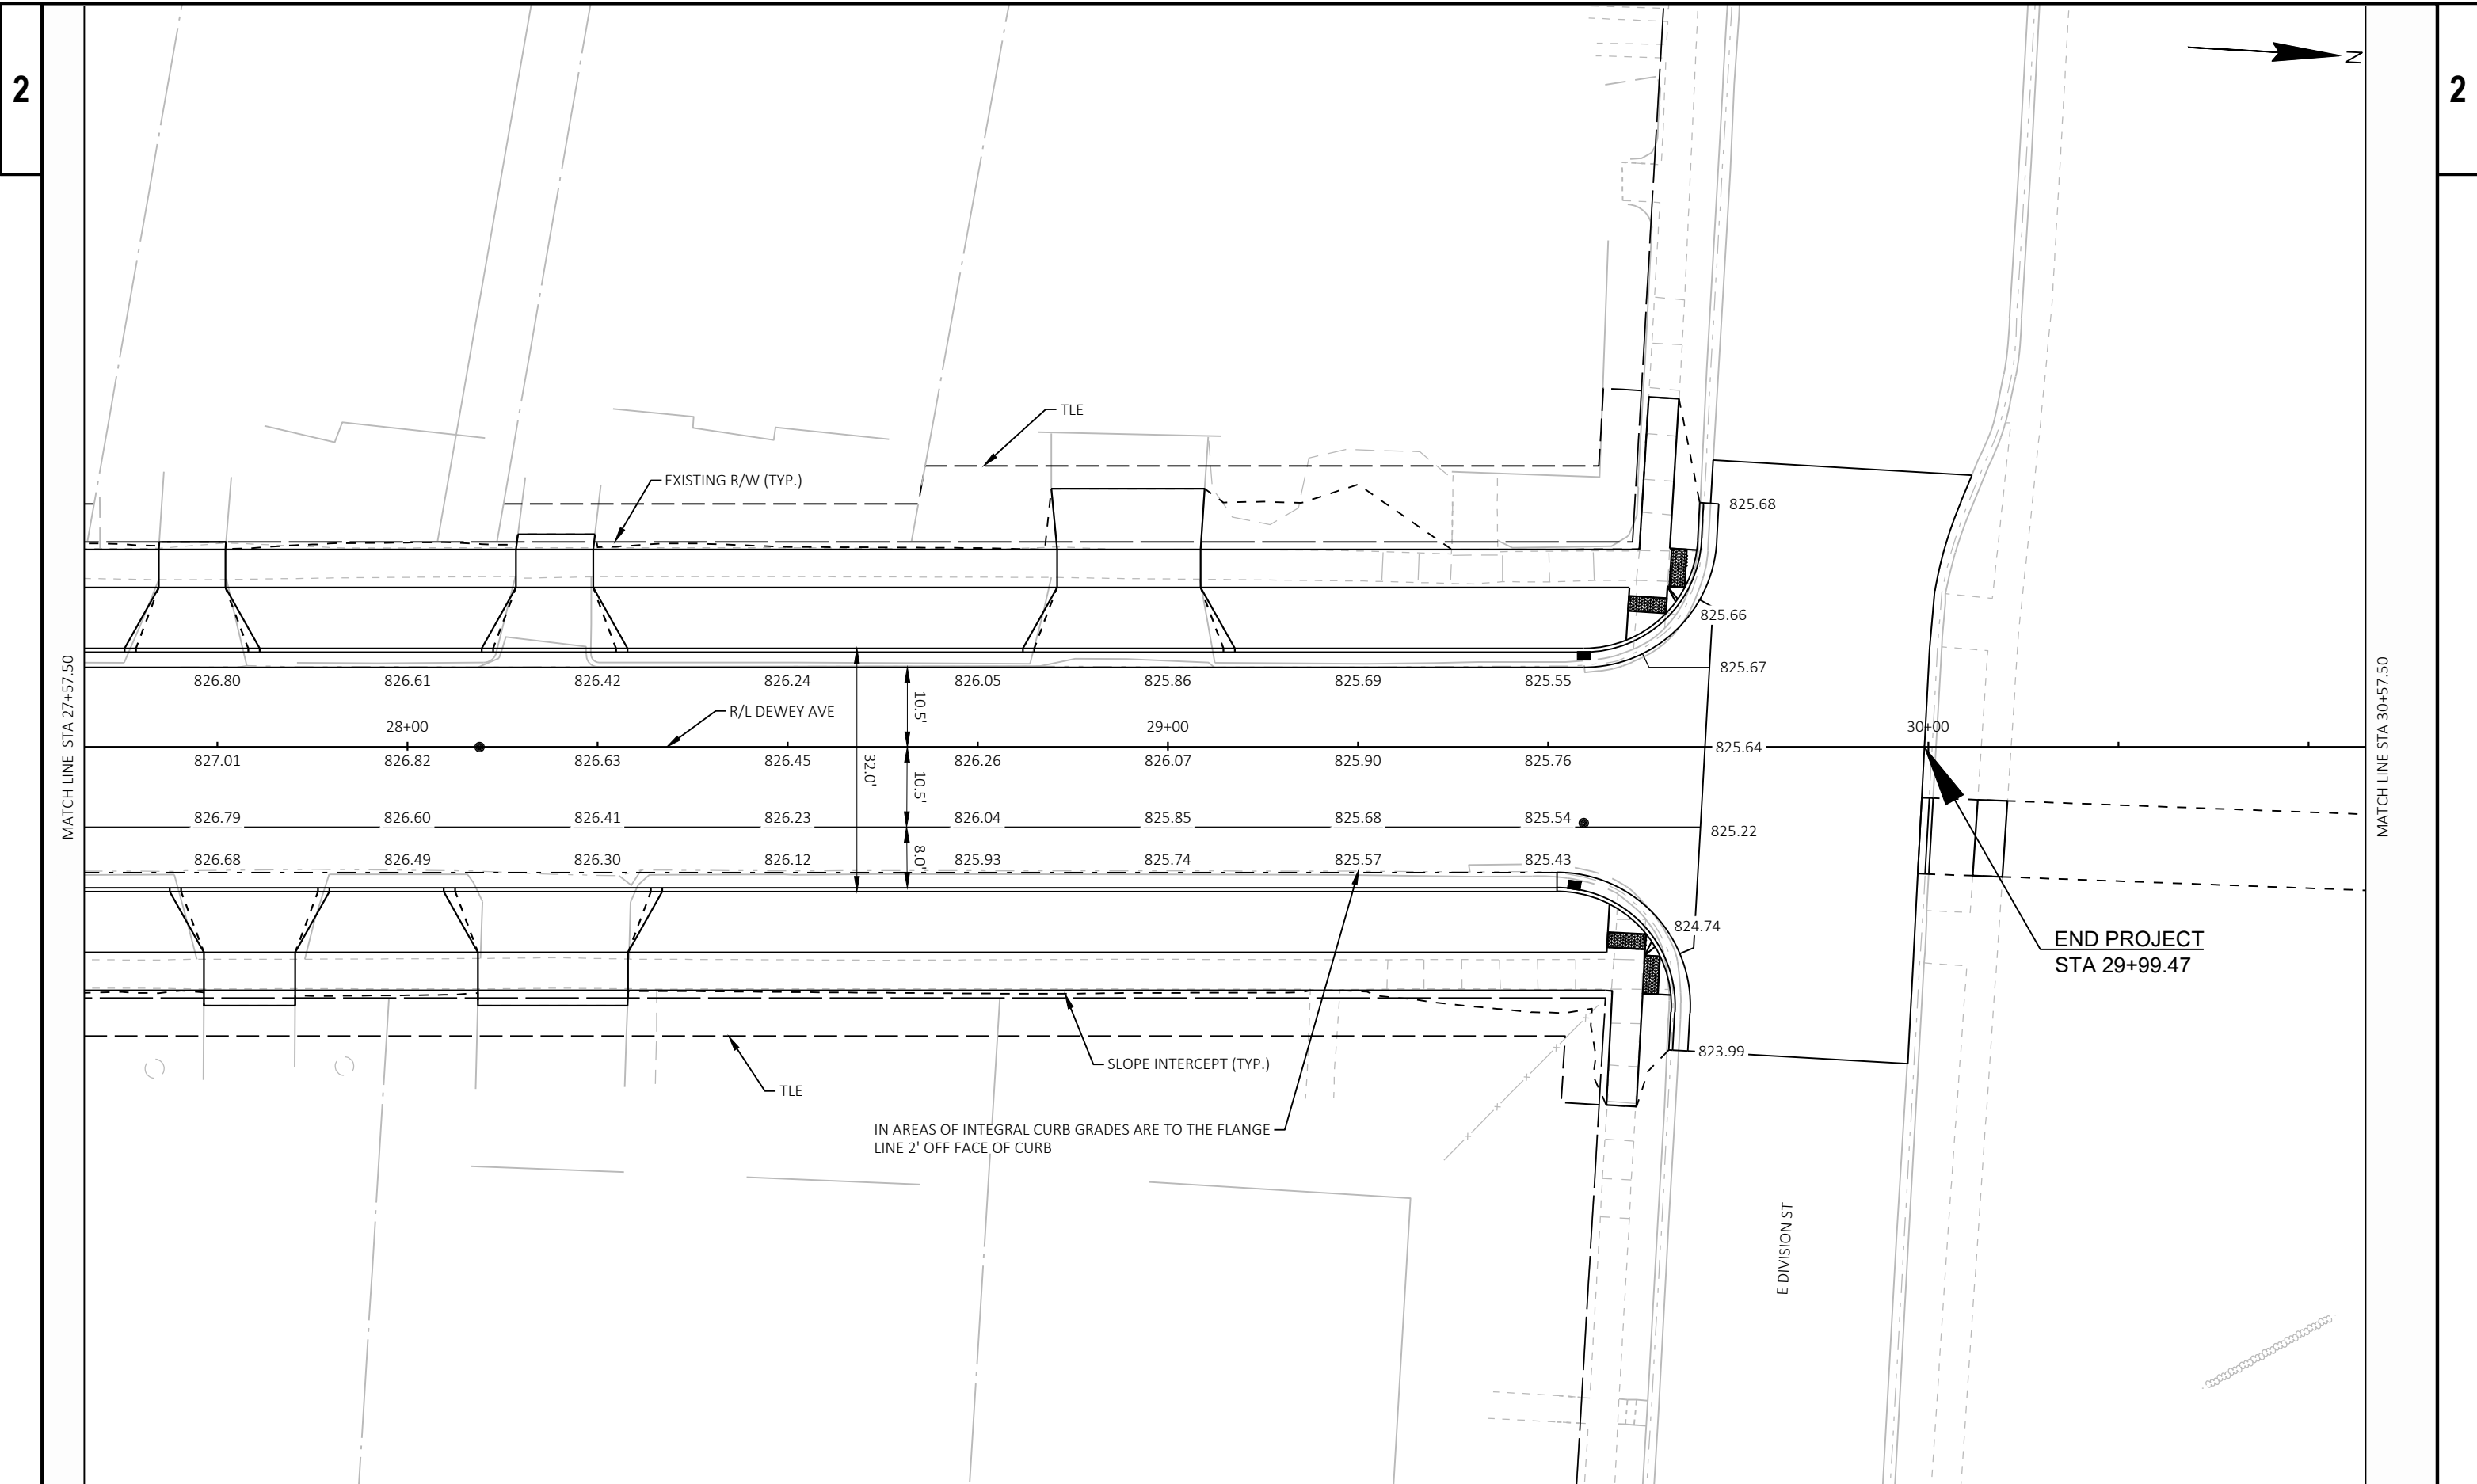

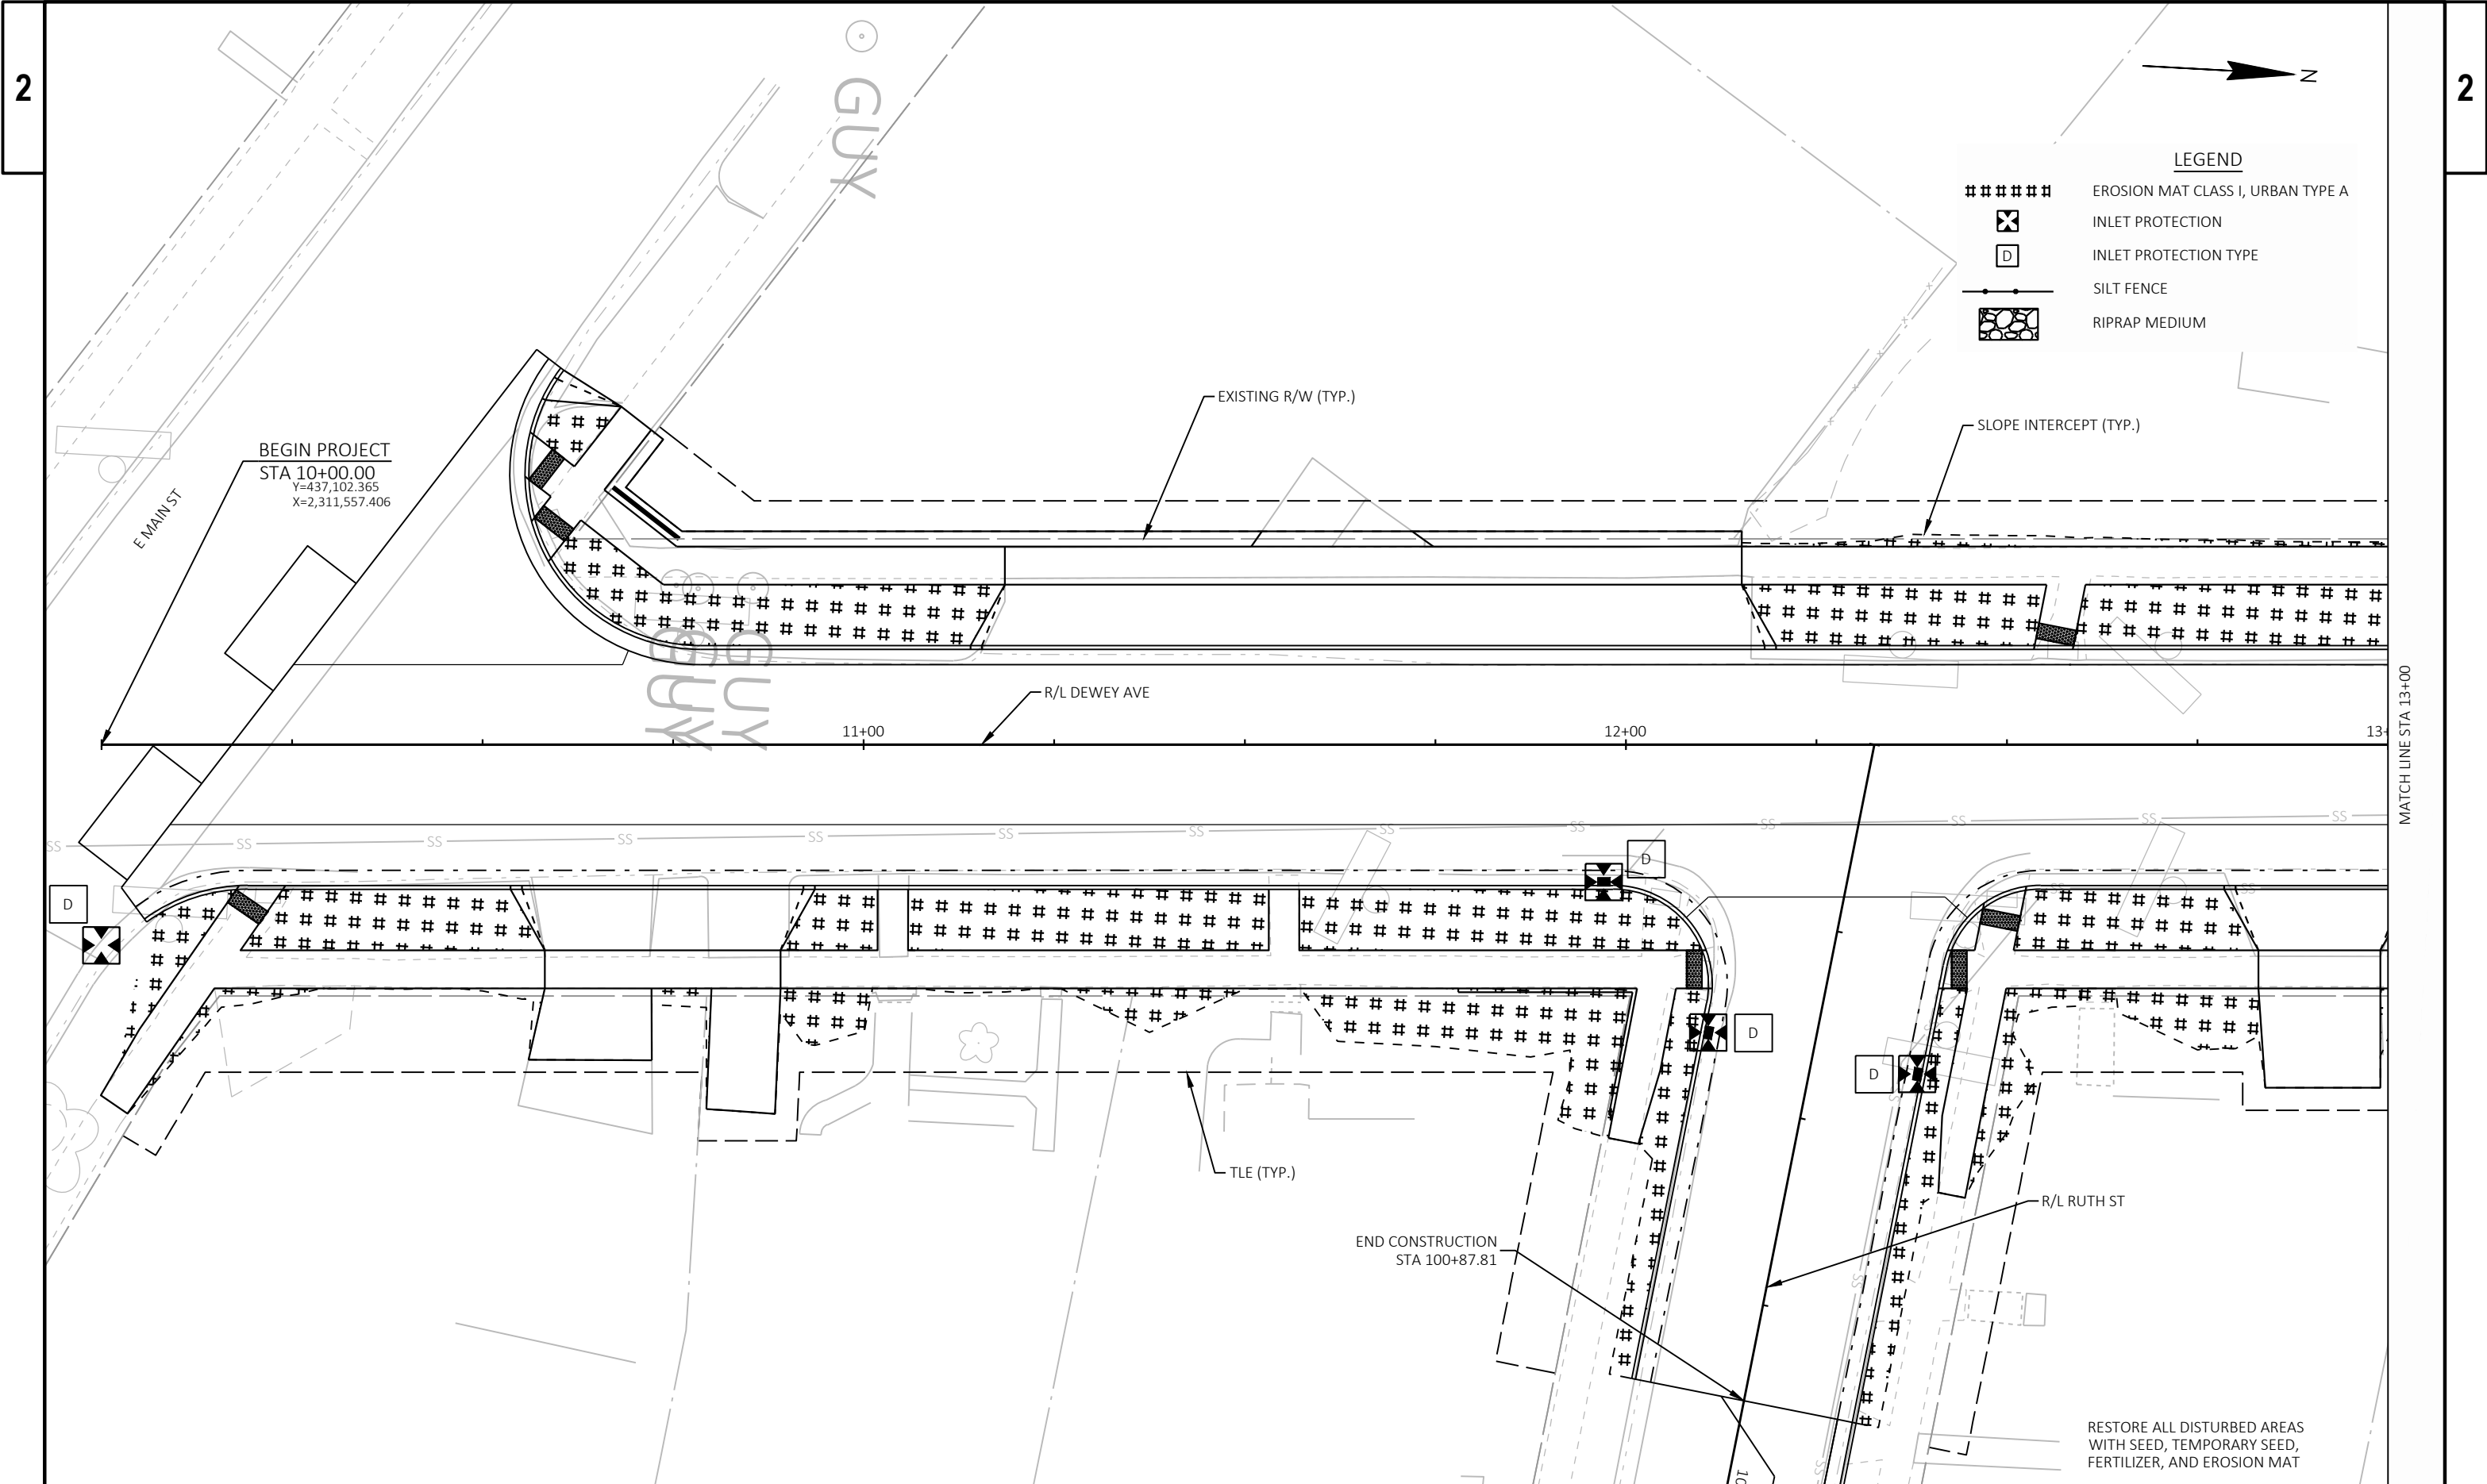


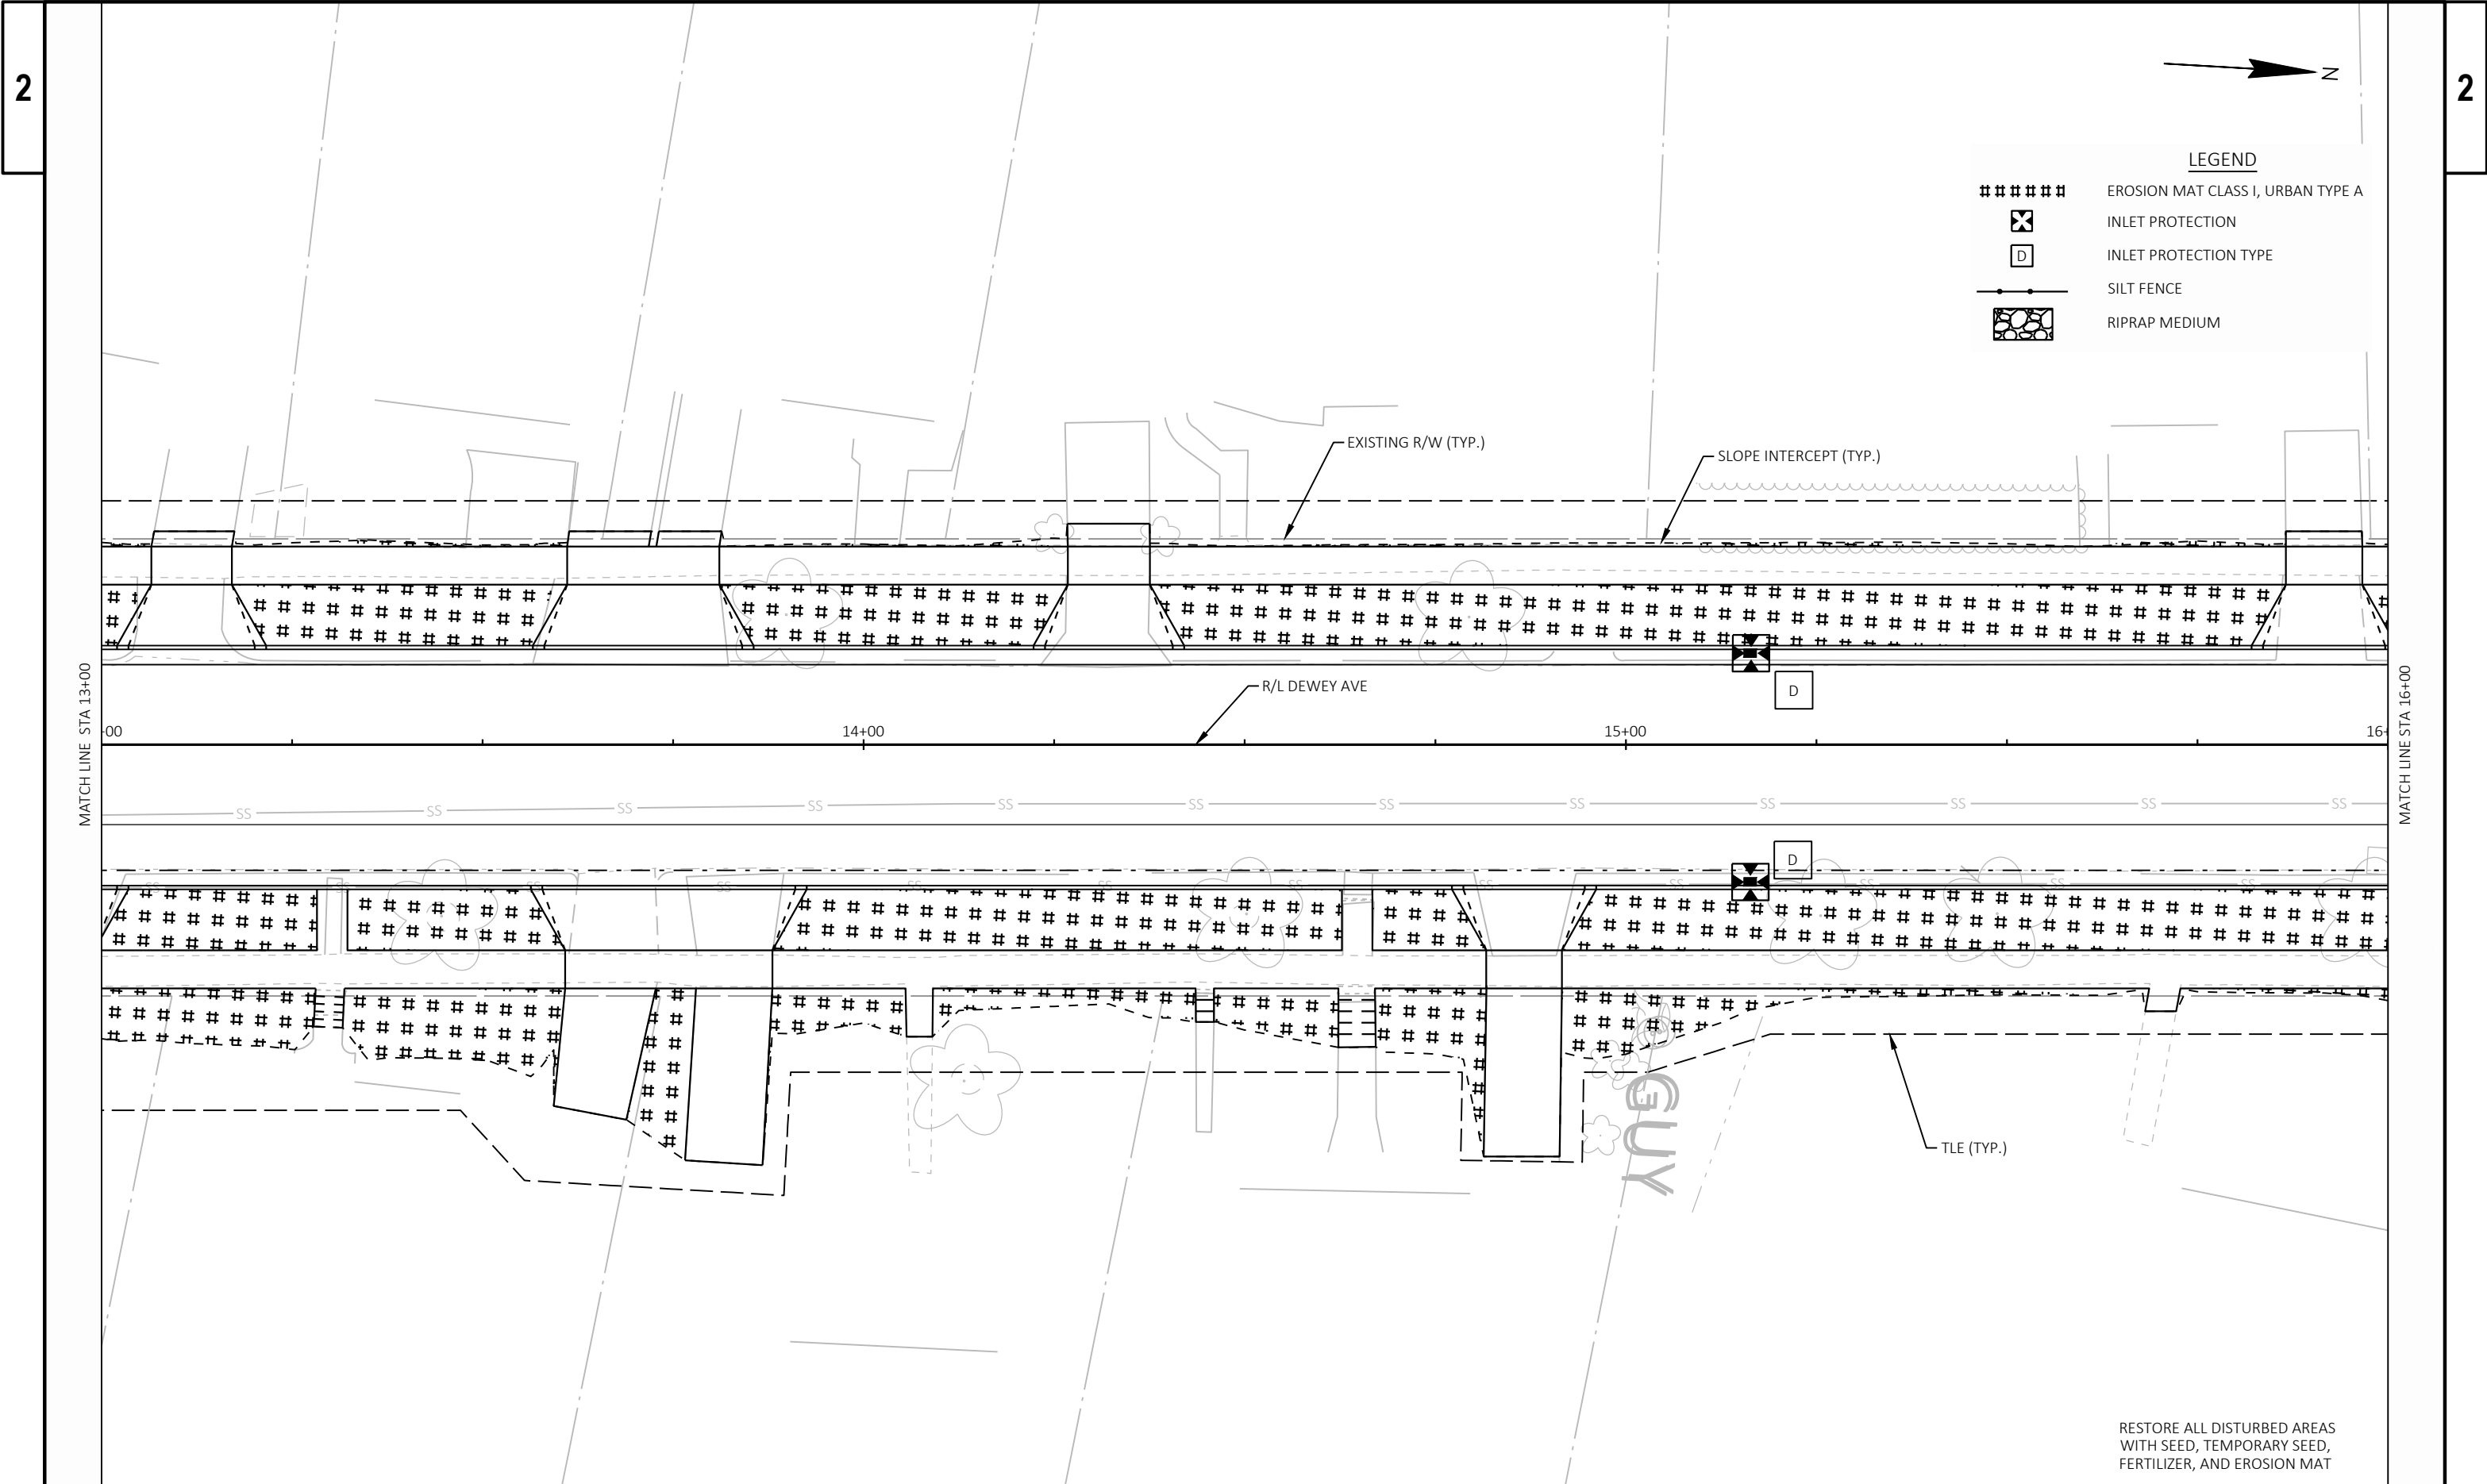



LEGEND

- ##### EROSION MAT CLASS I, URBAN TYPE A
- ⊗ INLET PROTECTION
- D INLET PROTECTION TYPE
- SILT FENCE
- ⊞ RIPRAP MEDIUM

RESTORE ALL DISTURBED AREAS WITH SEED, TEMPORARY SEED, FERTILIZER, AND EROSION MAT

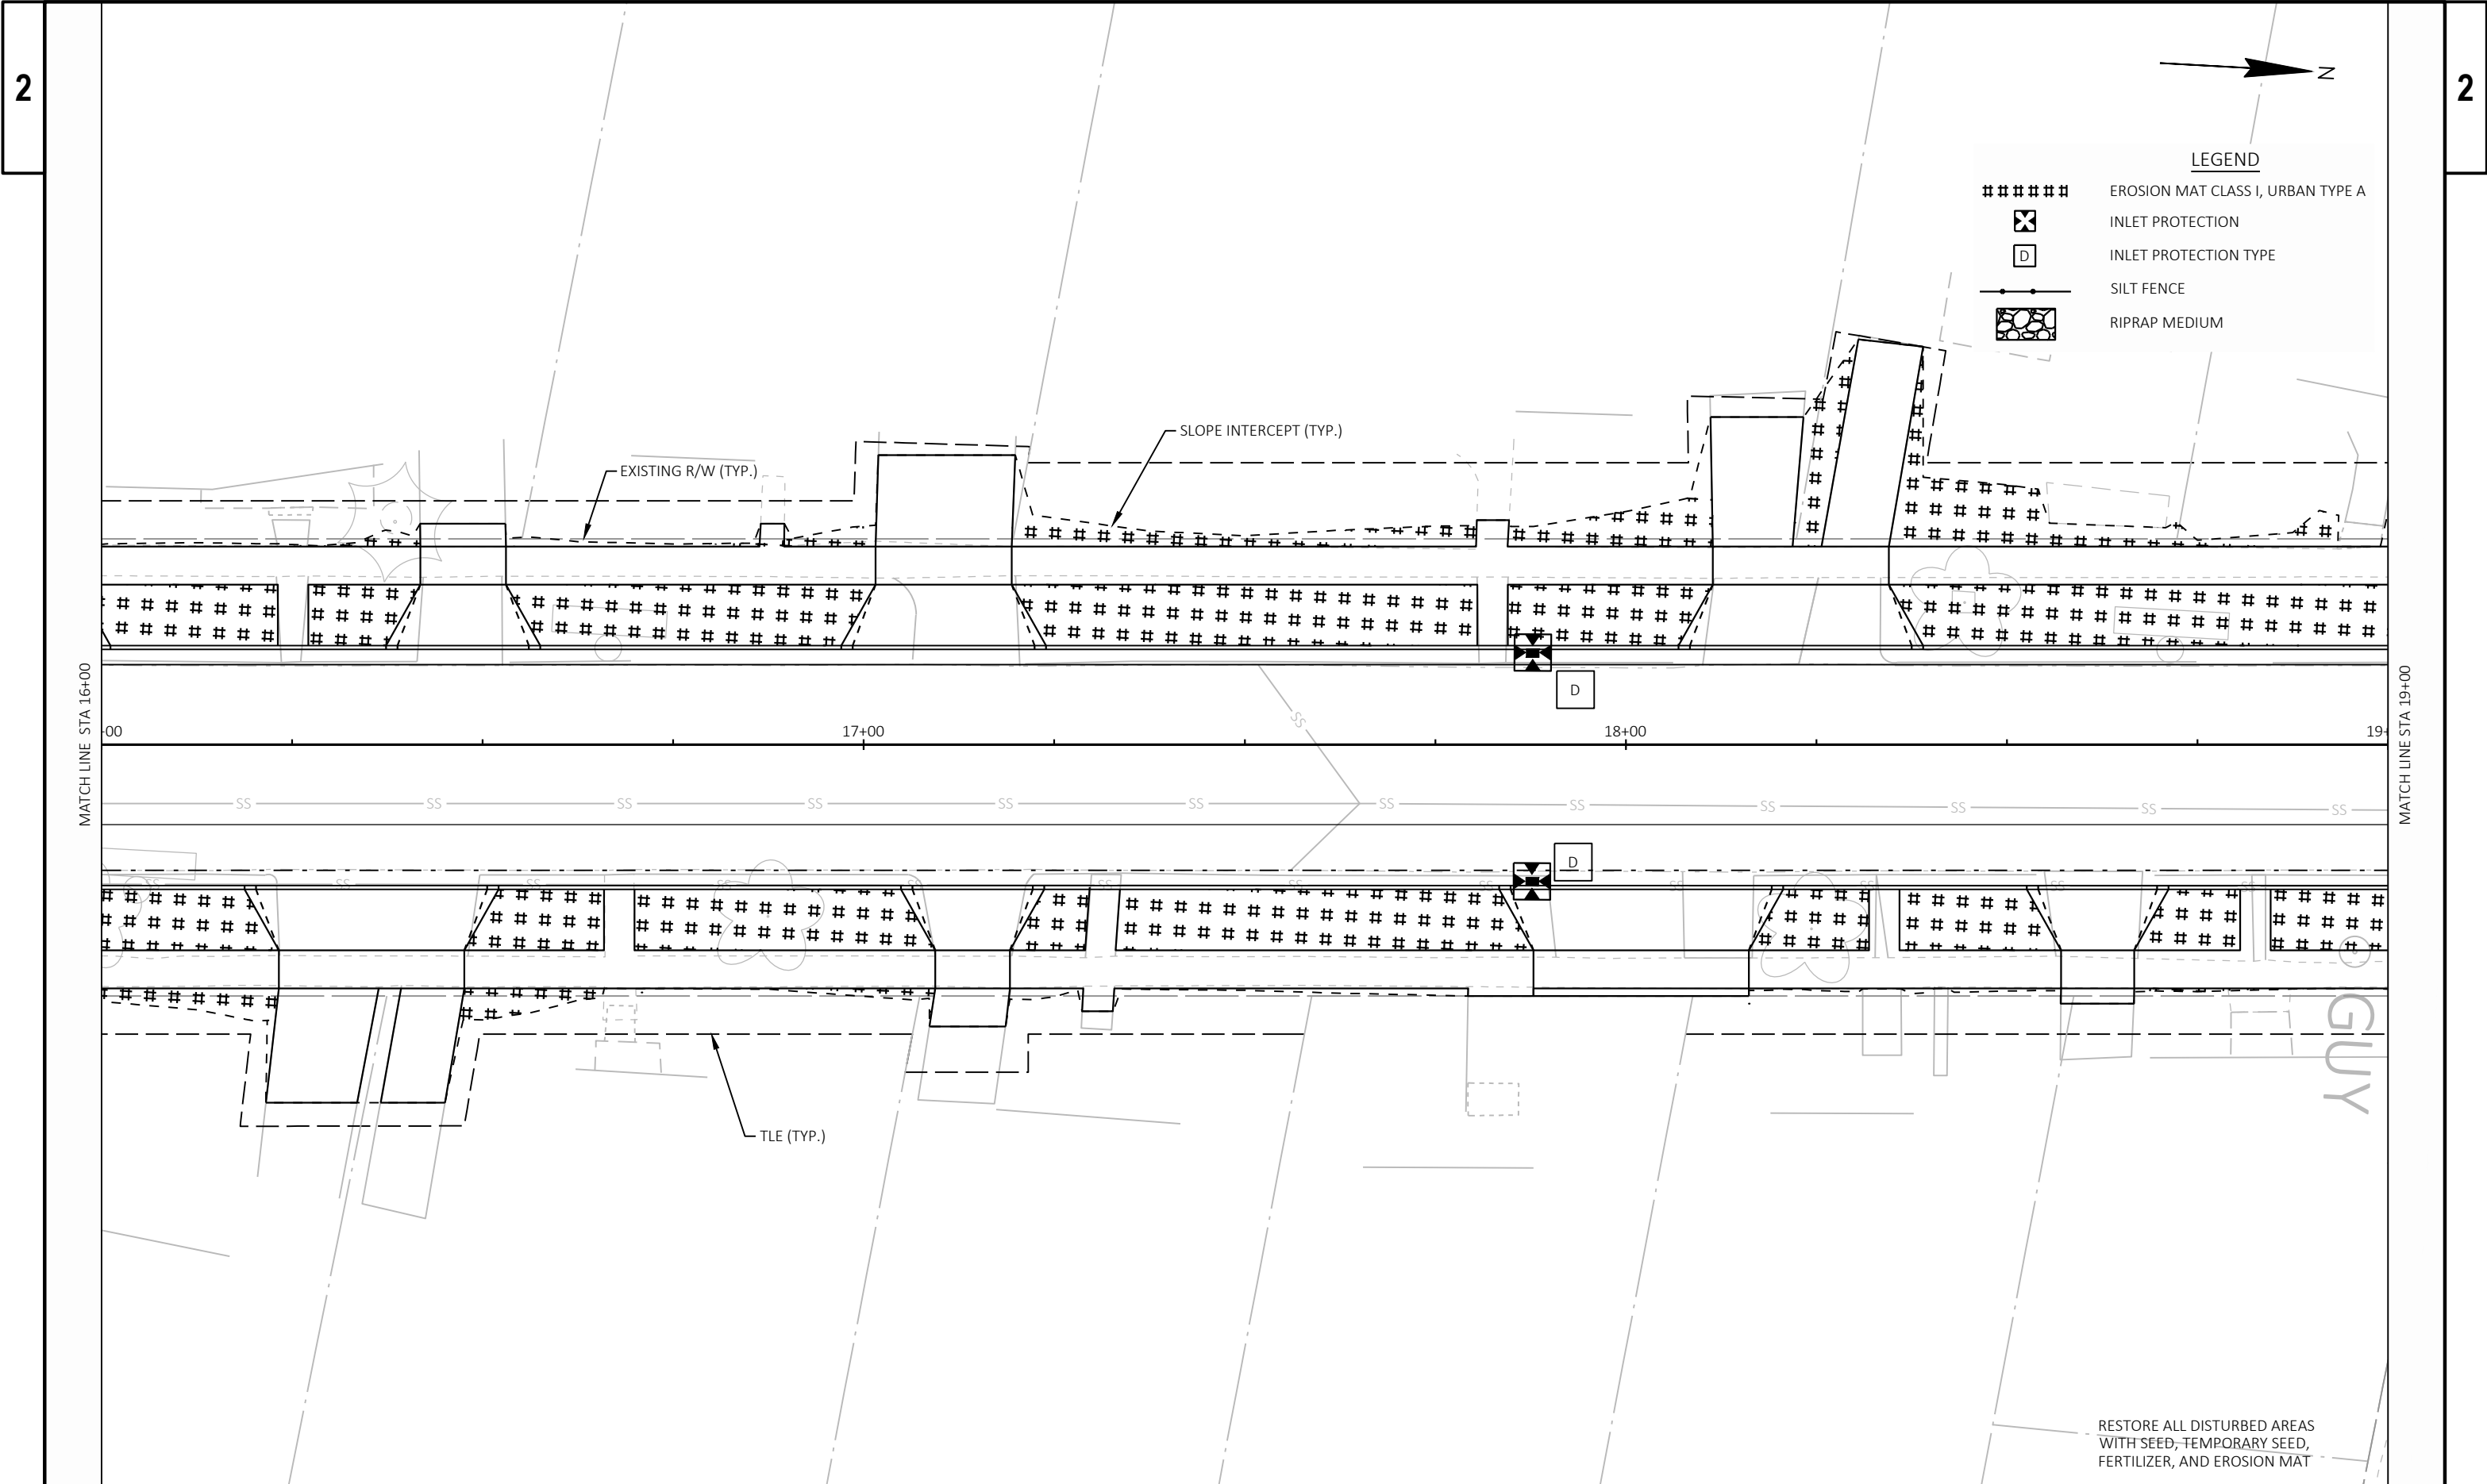


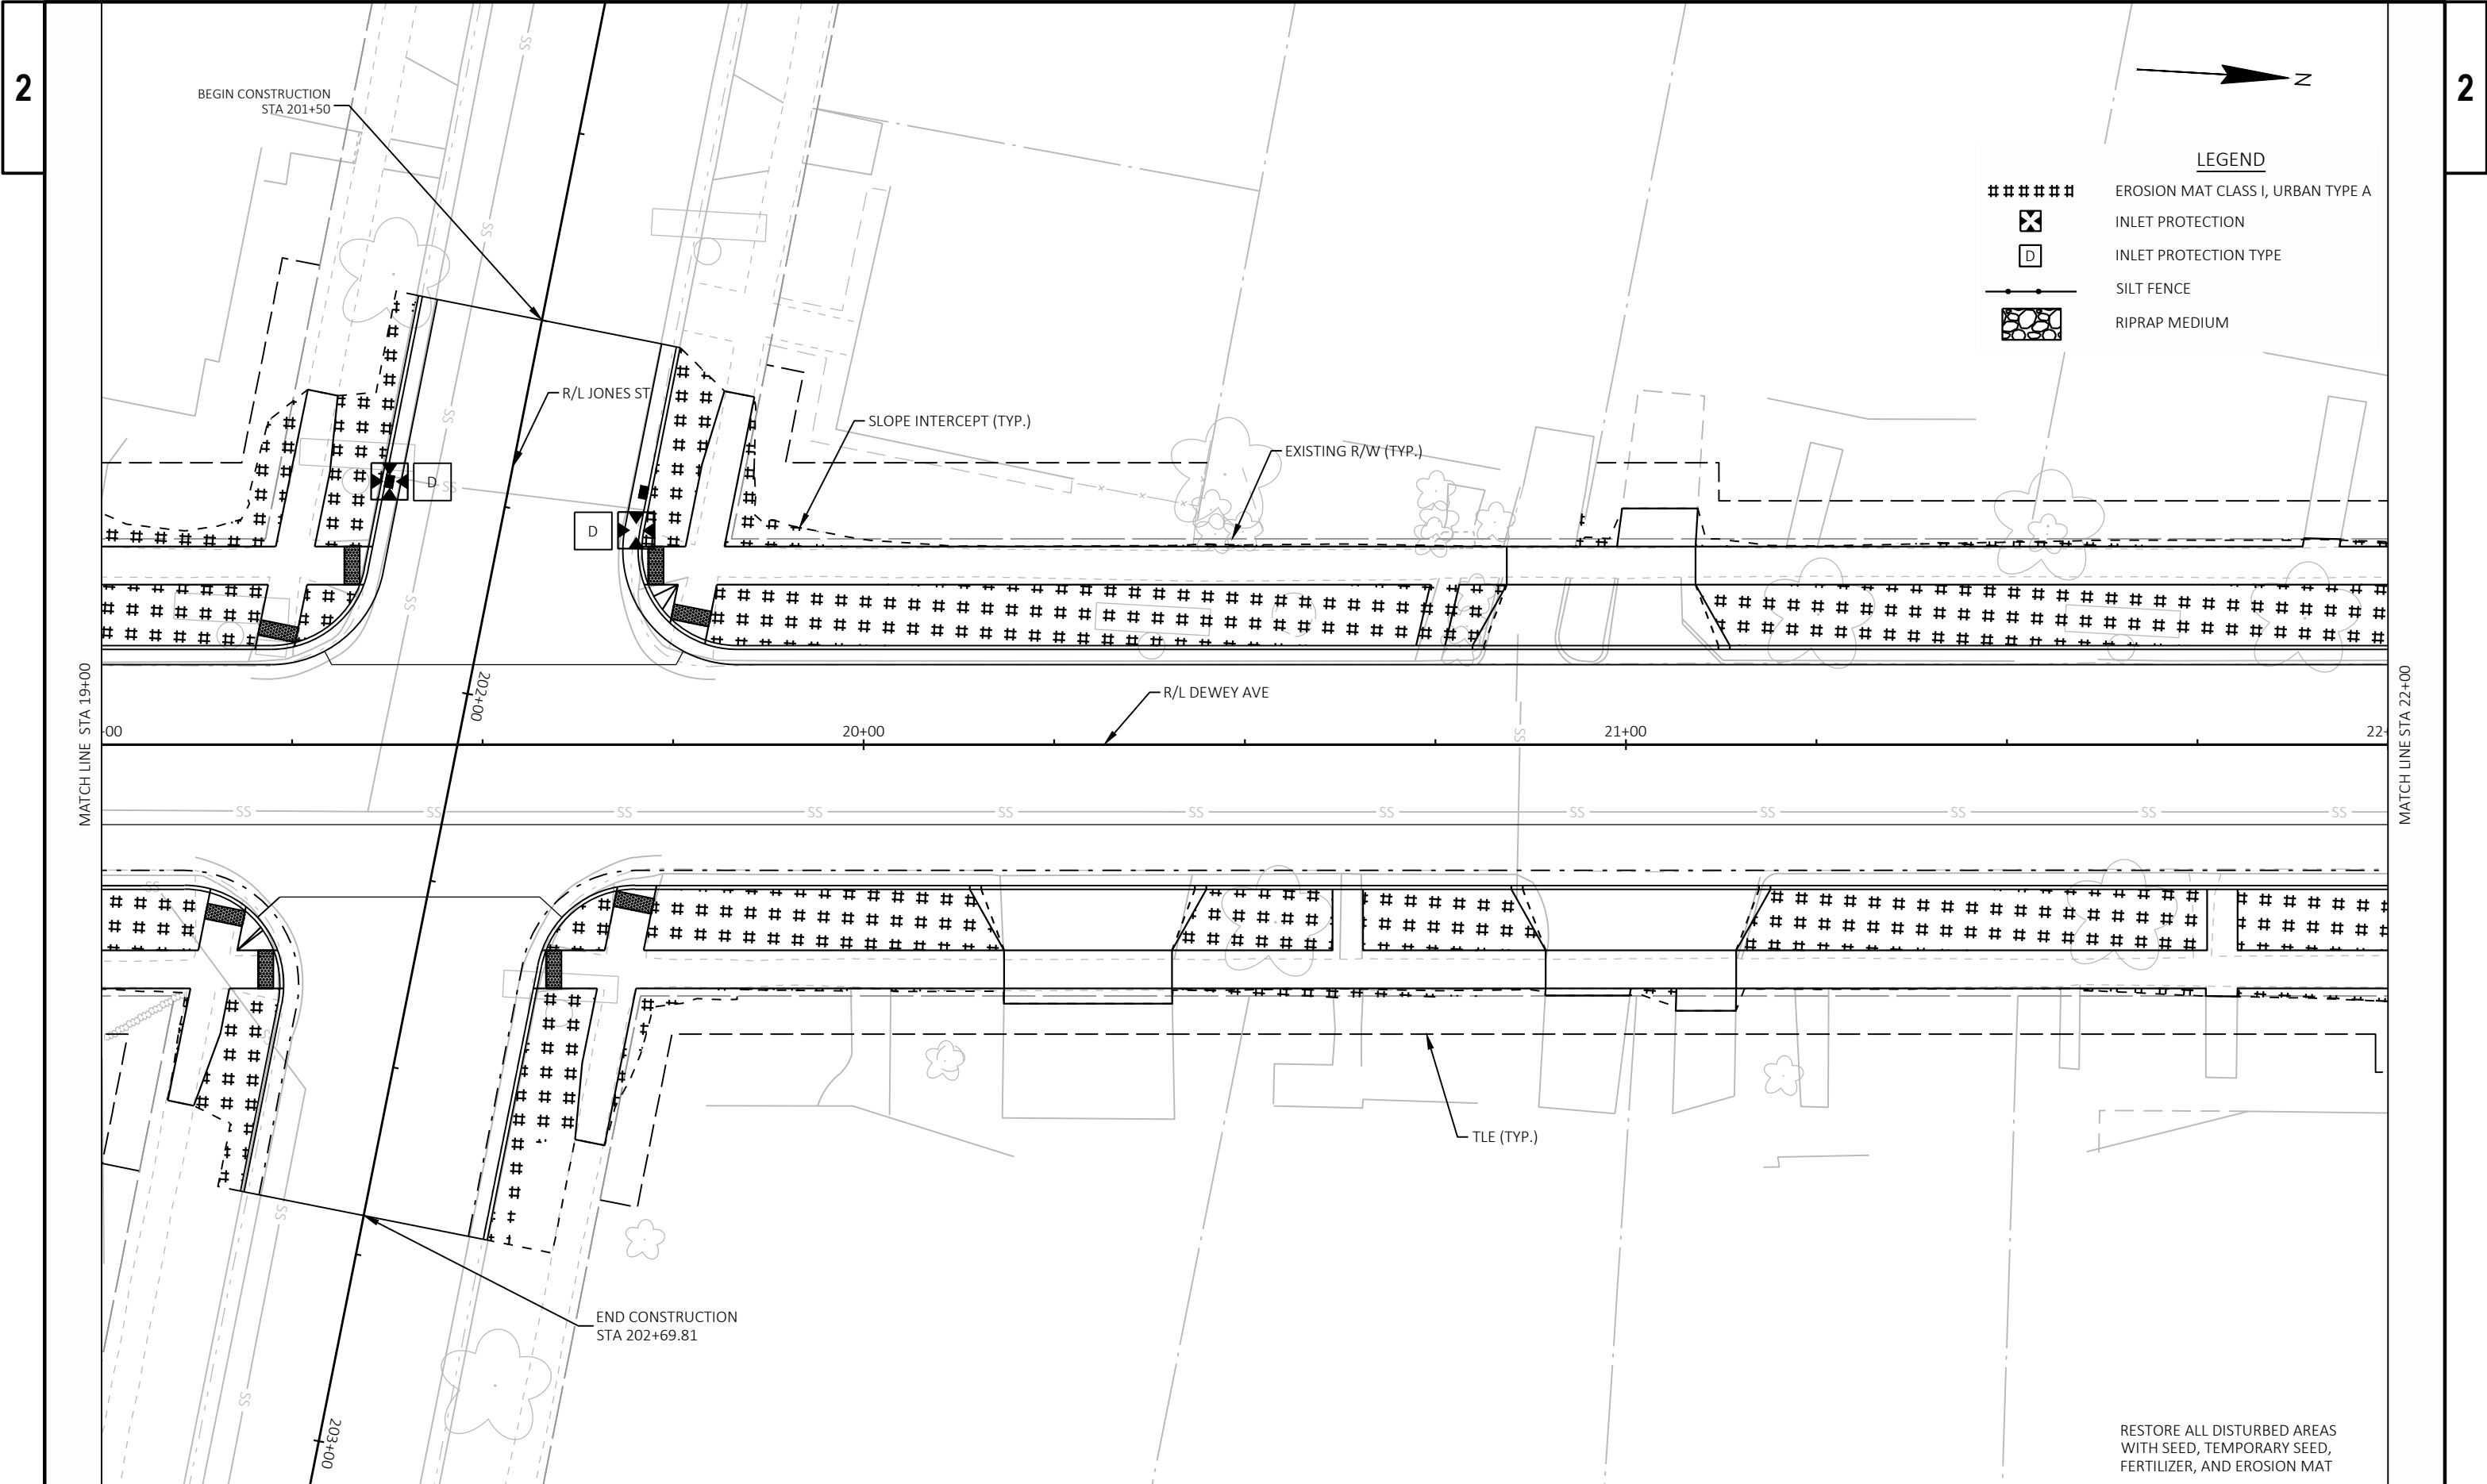

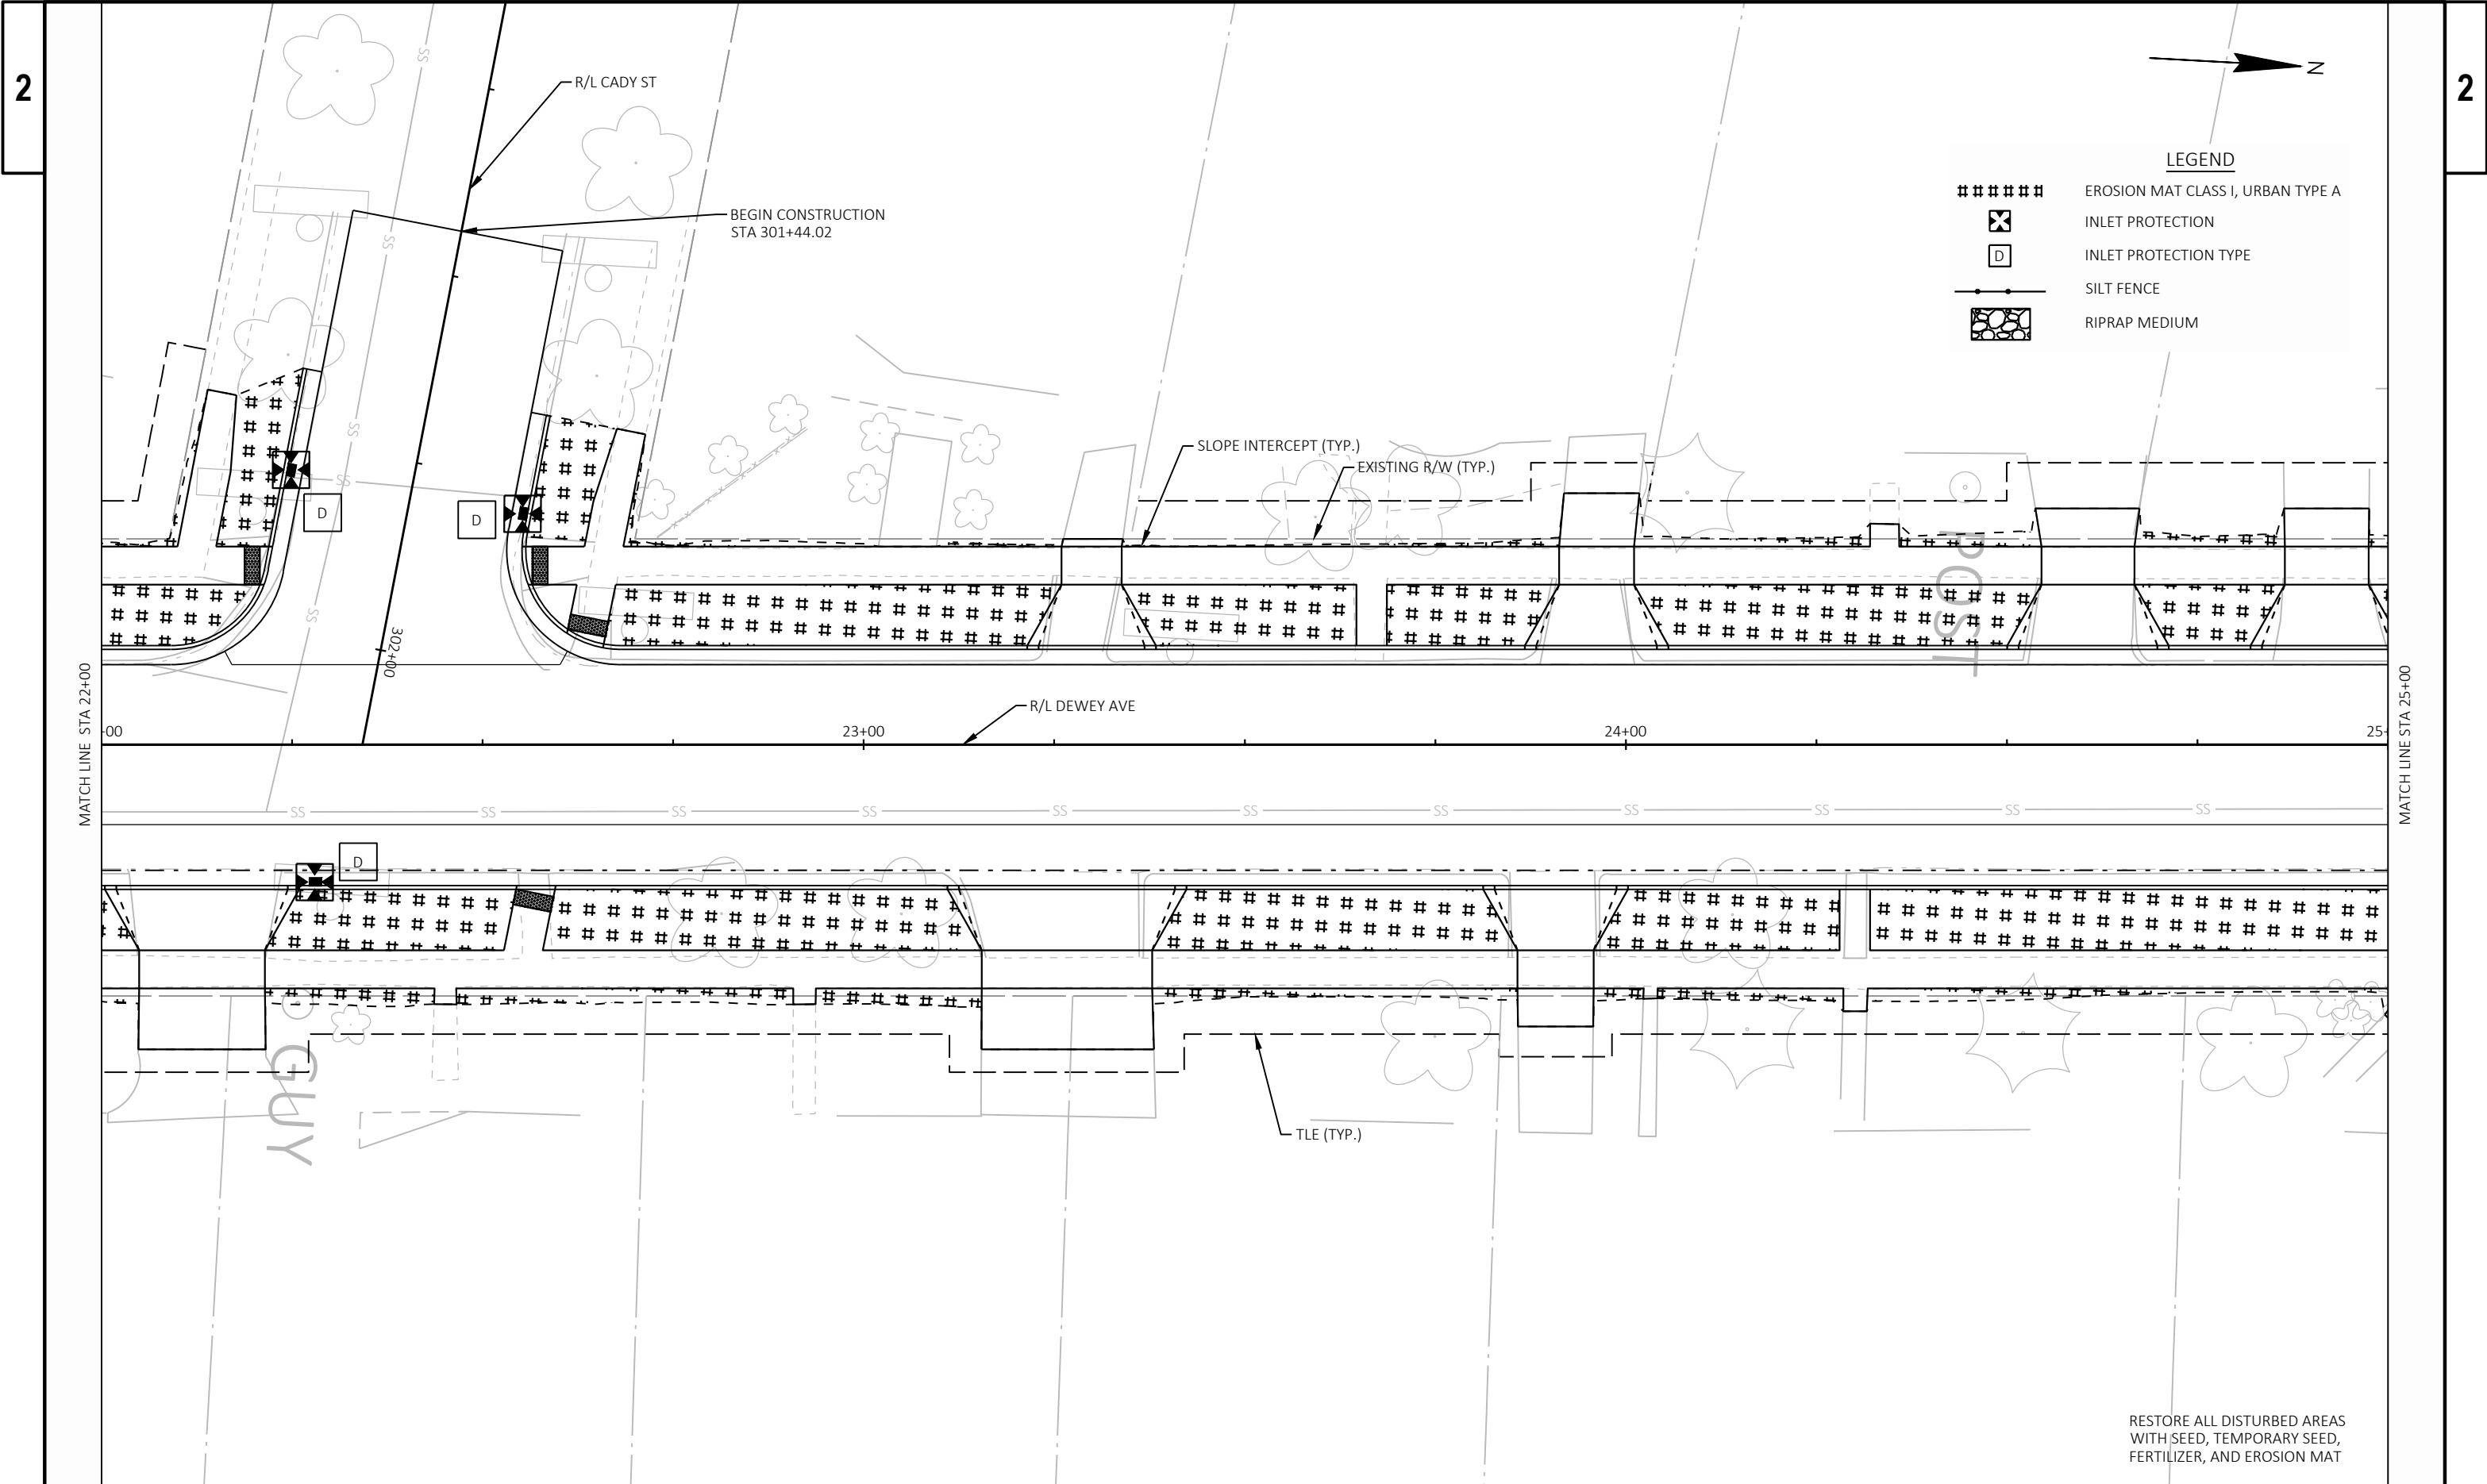


2



2

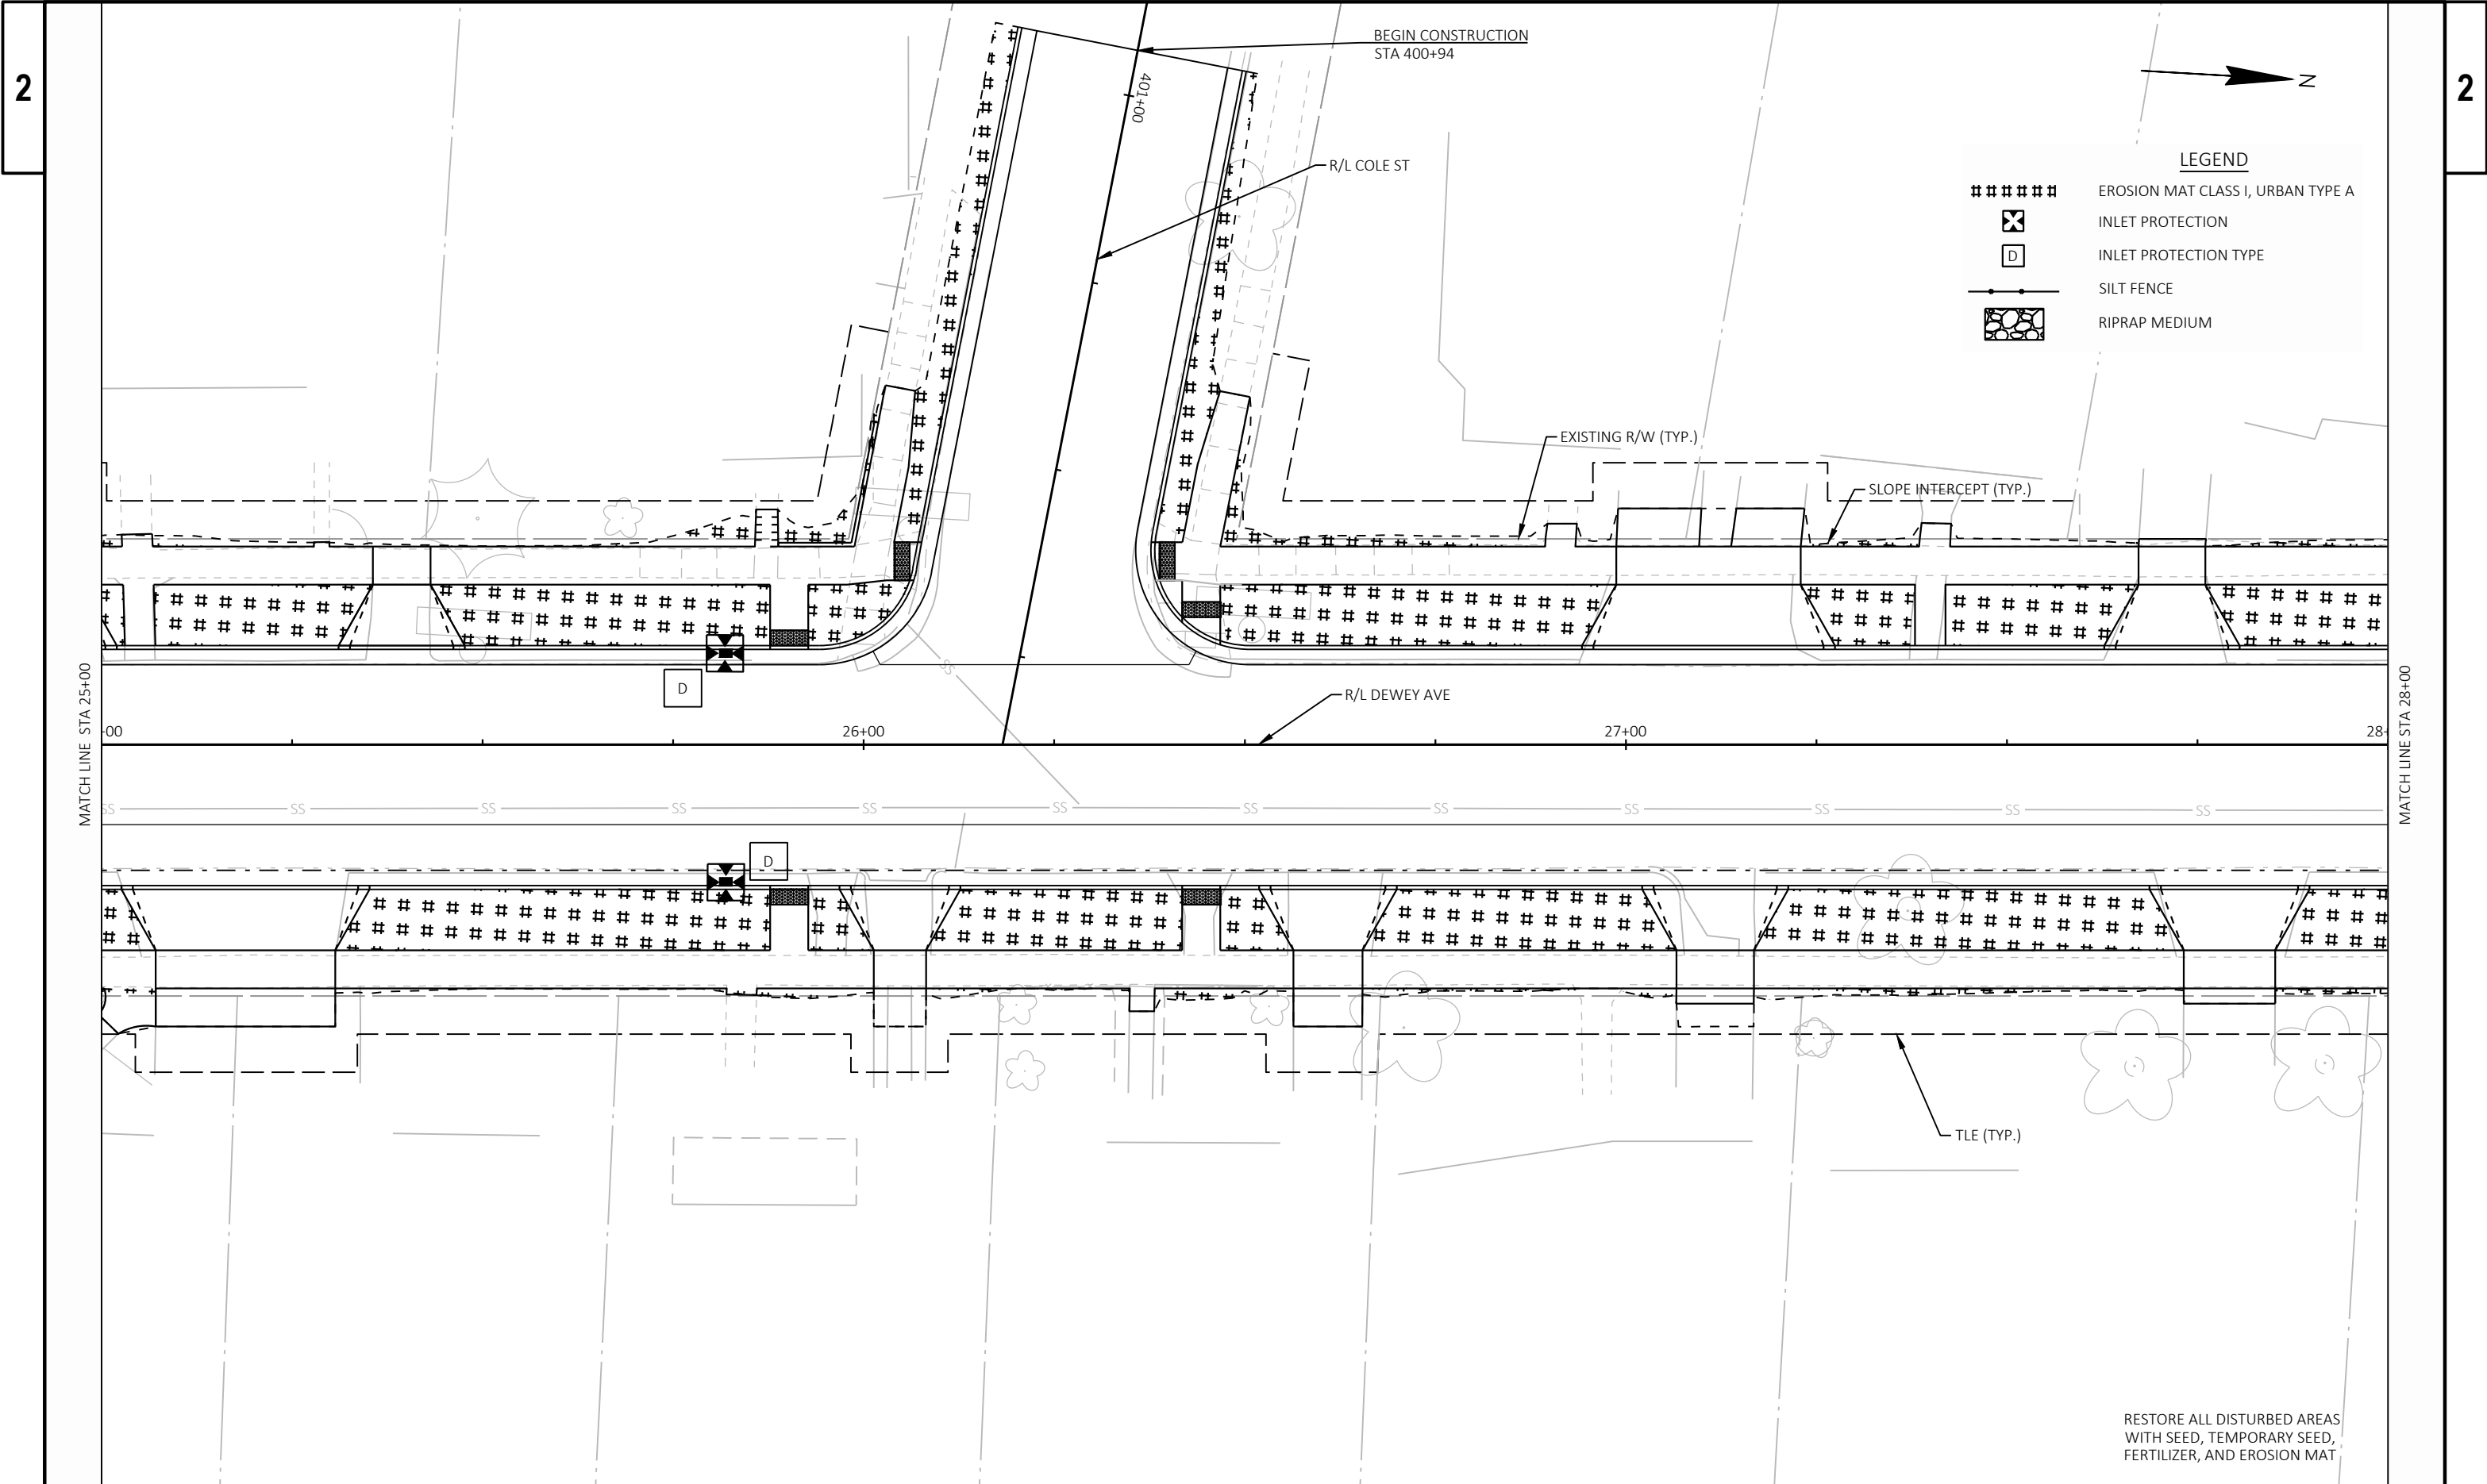

2

2

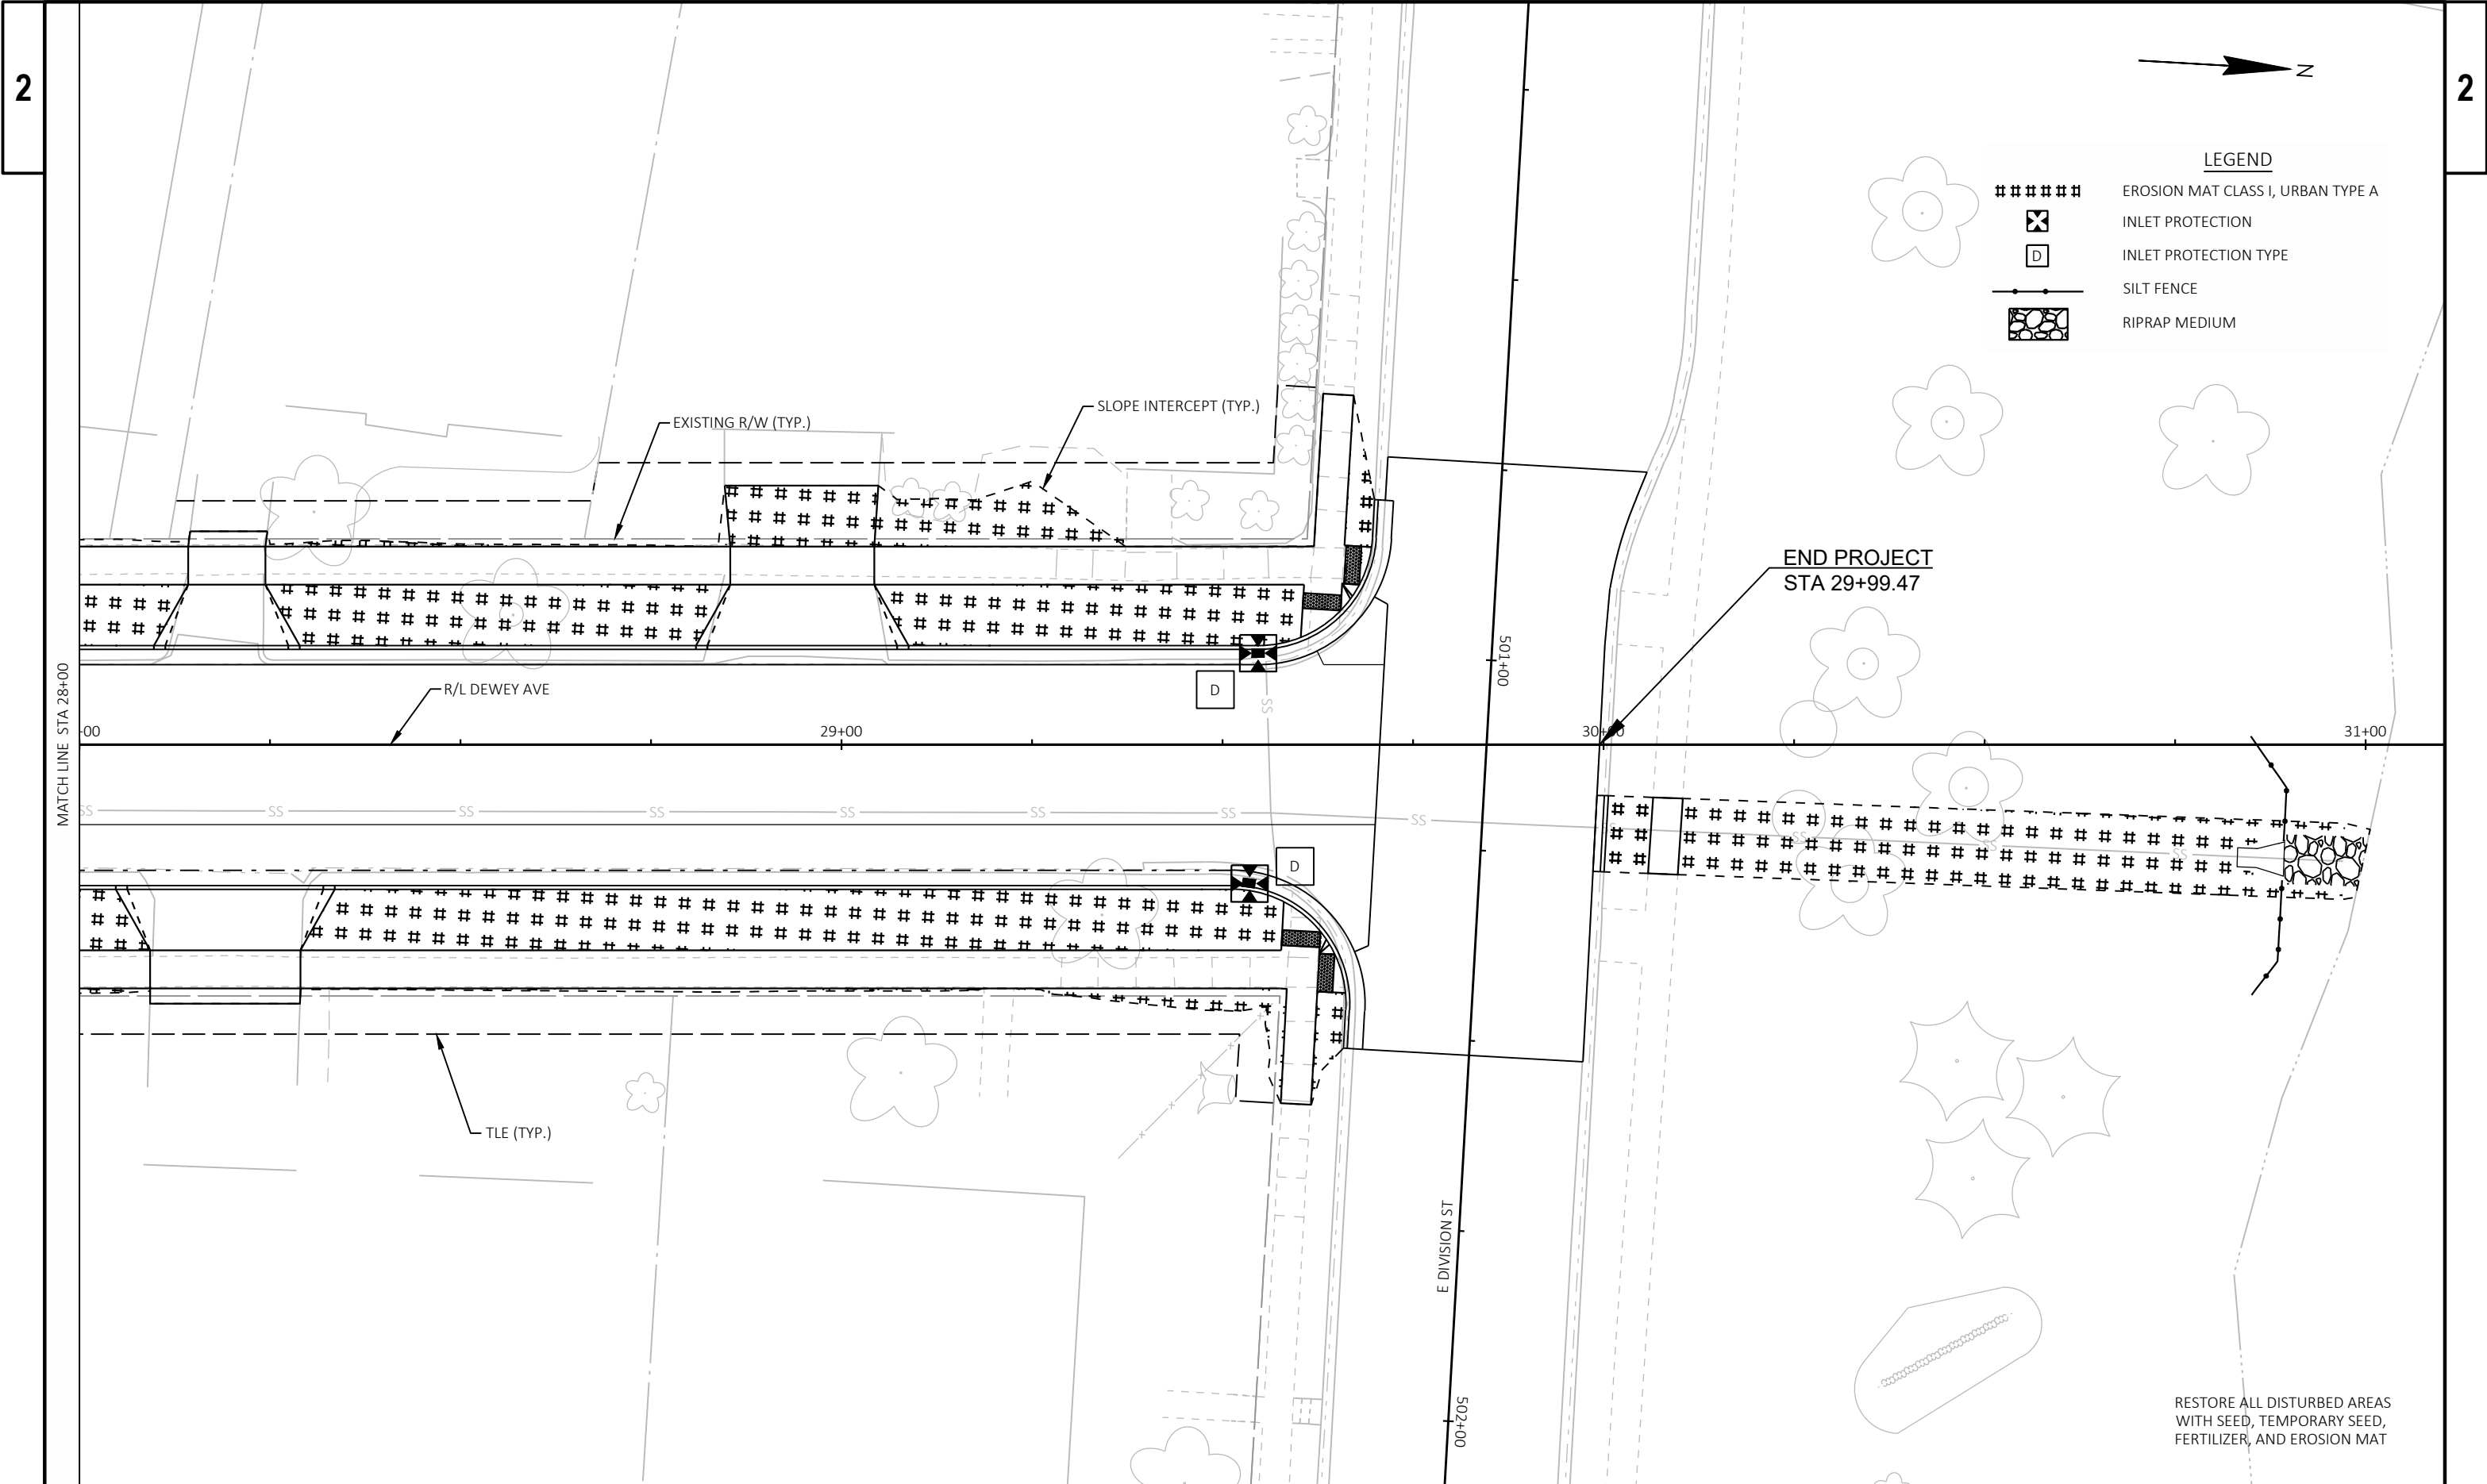

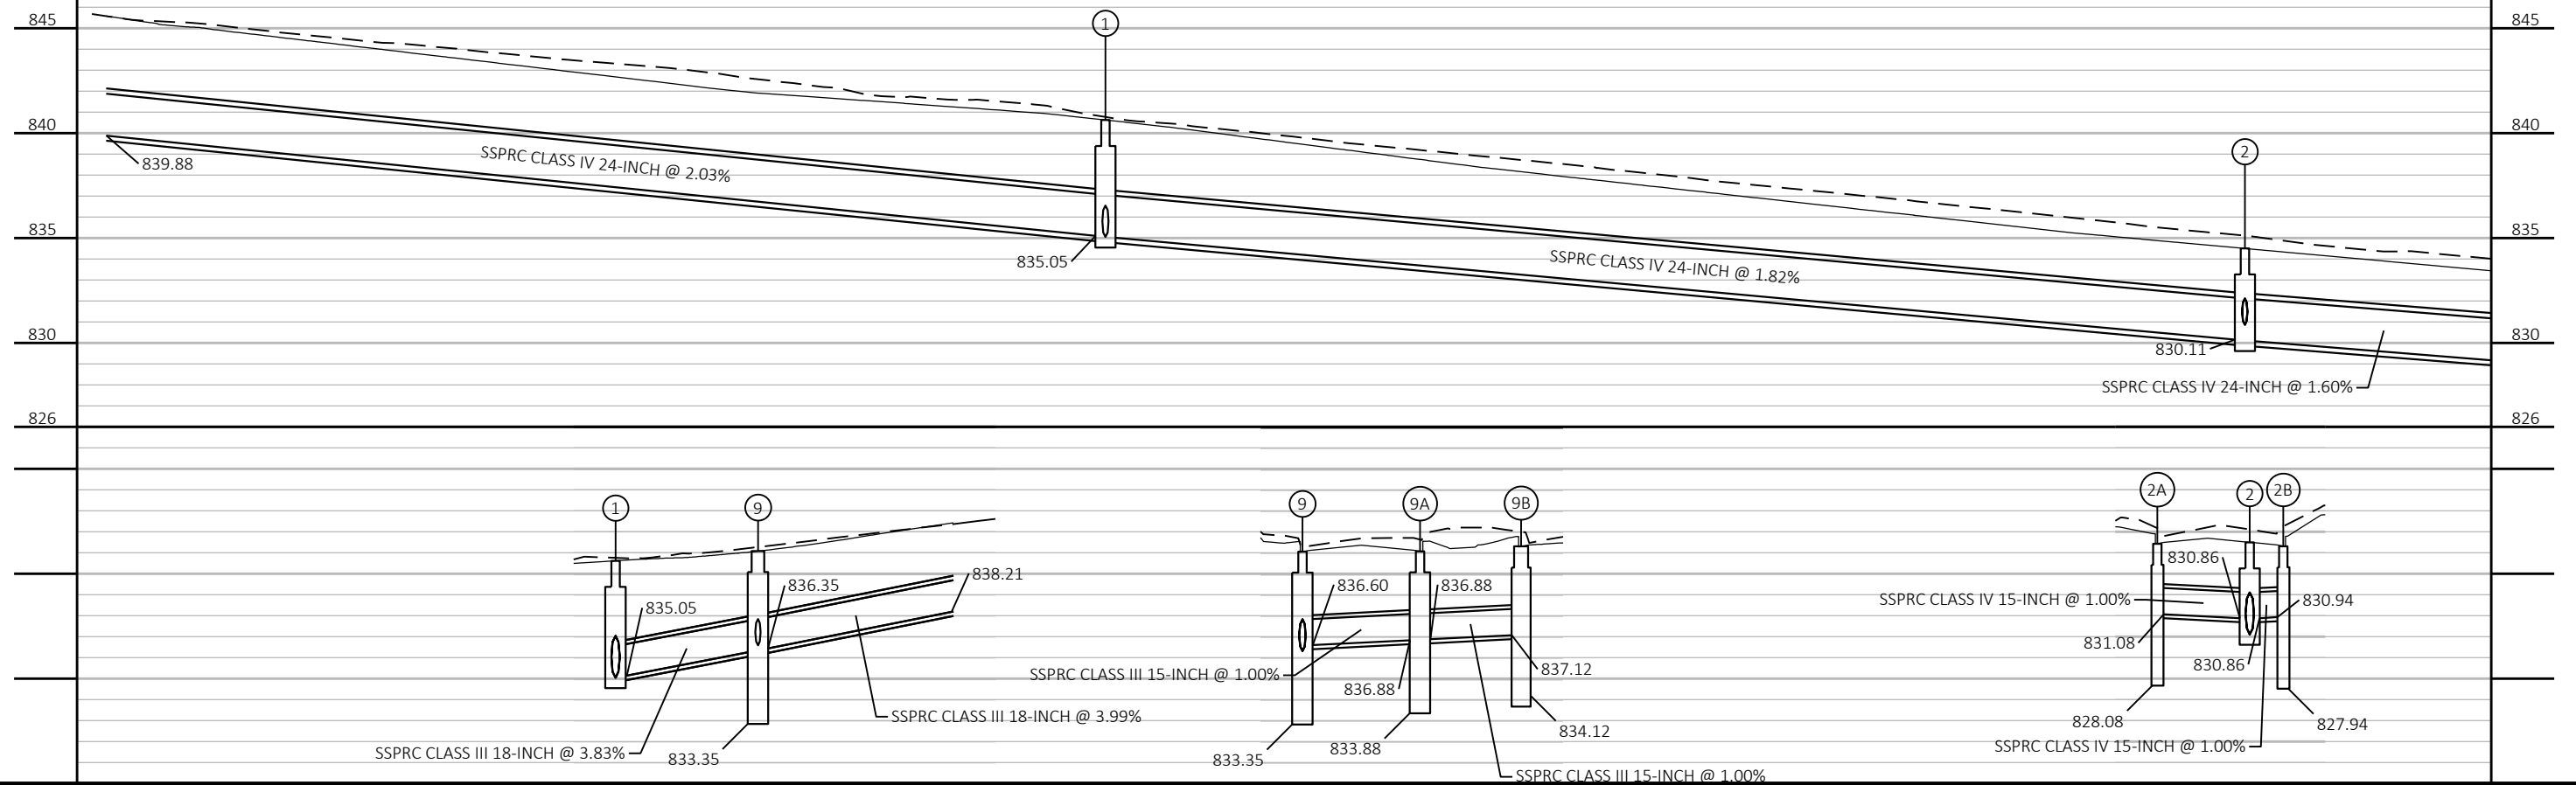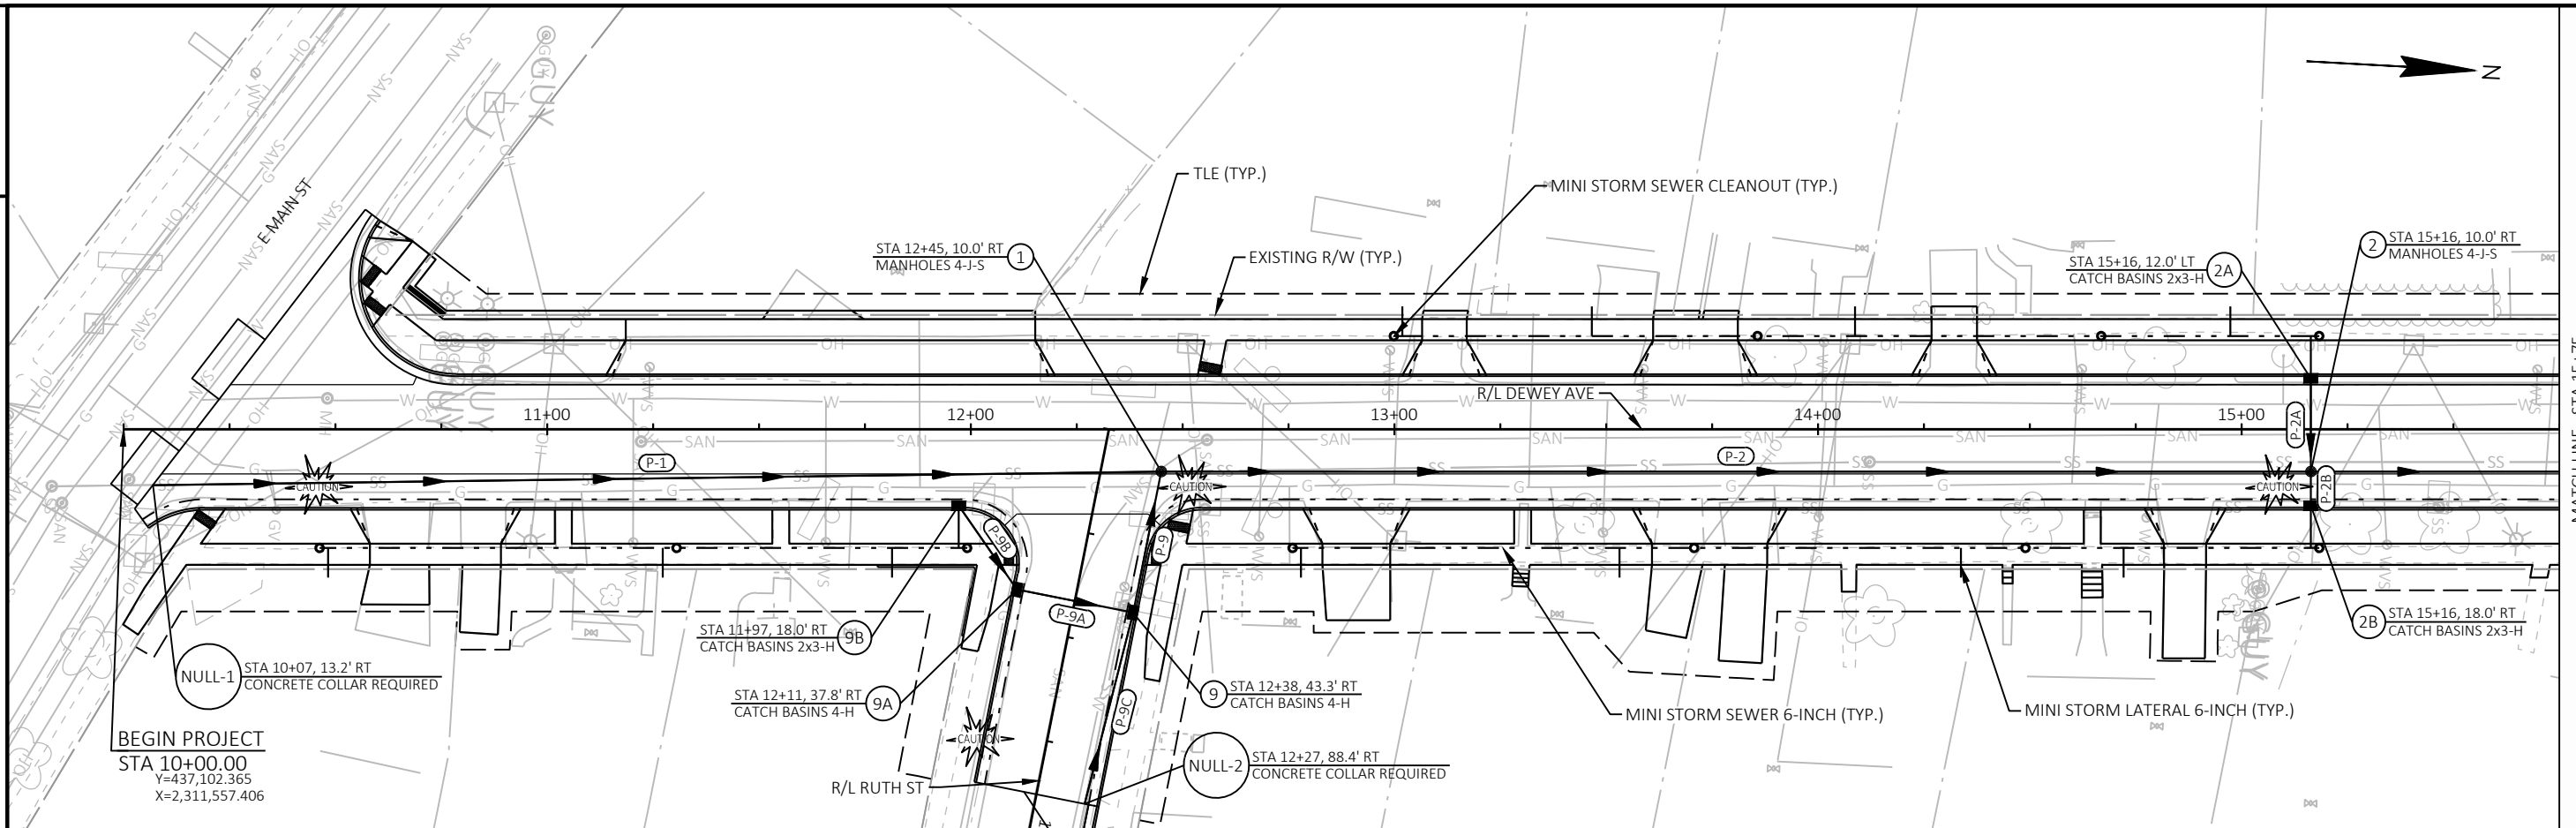

PROJECT NO: 3997-01-79/80

HWY: DEWEY AVE


COUNTY: JEFFERSON



STORM SEWER

SHEET

52

E

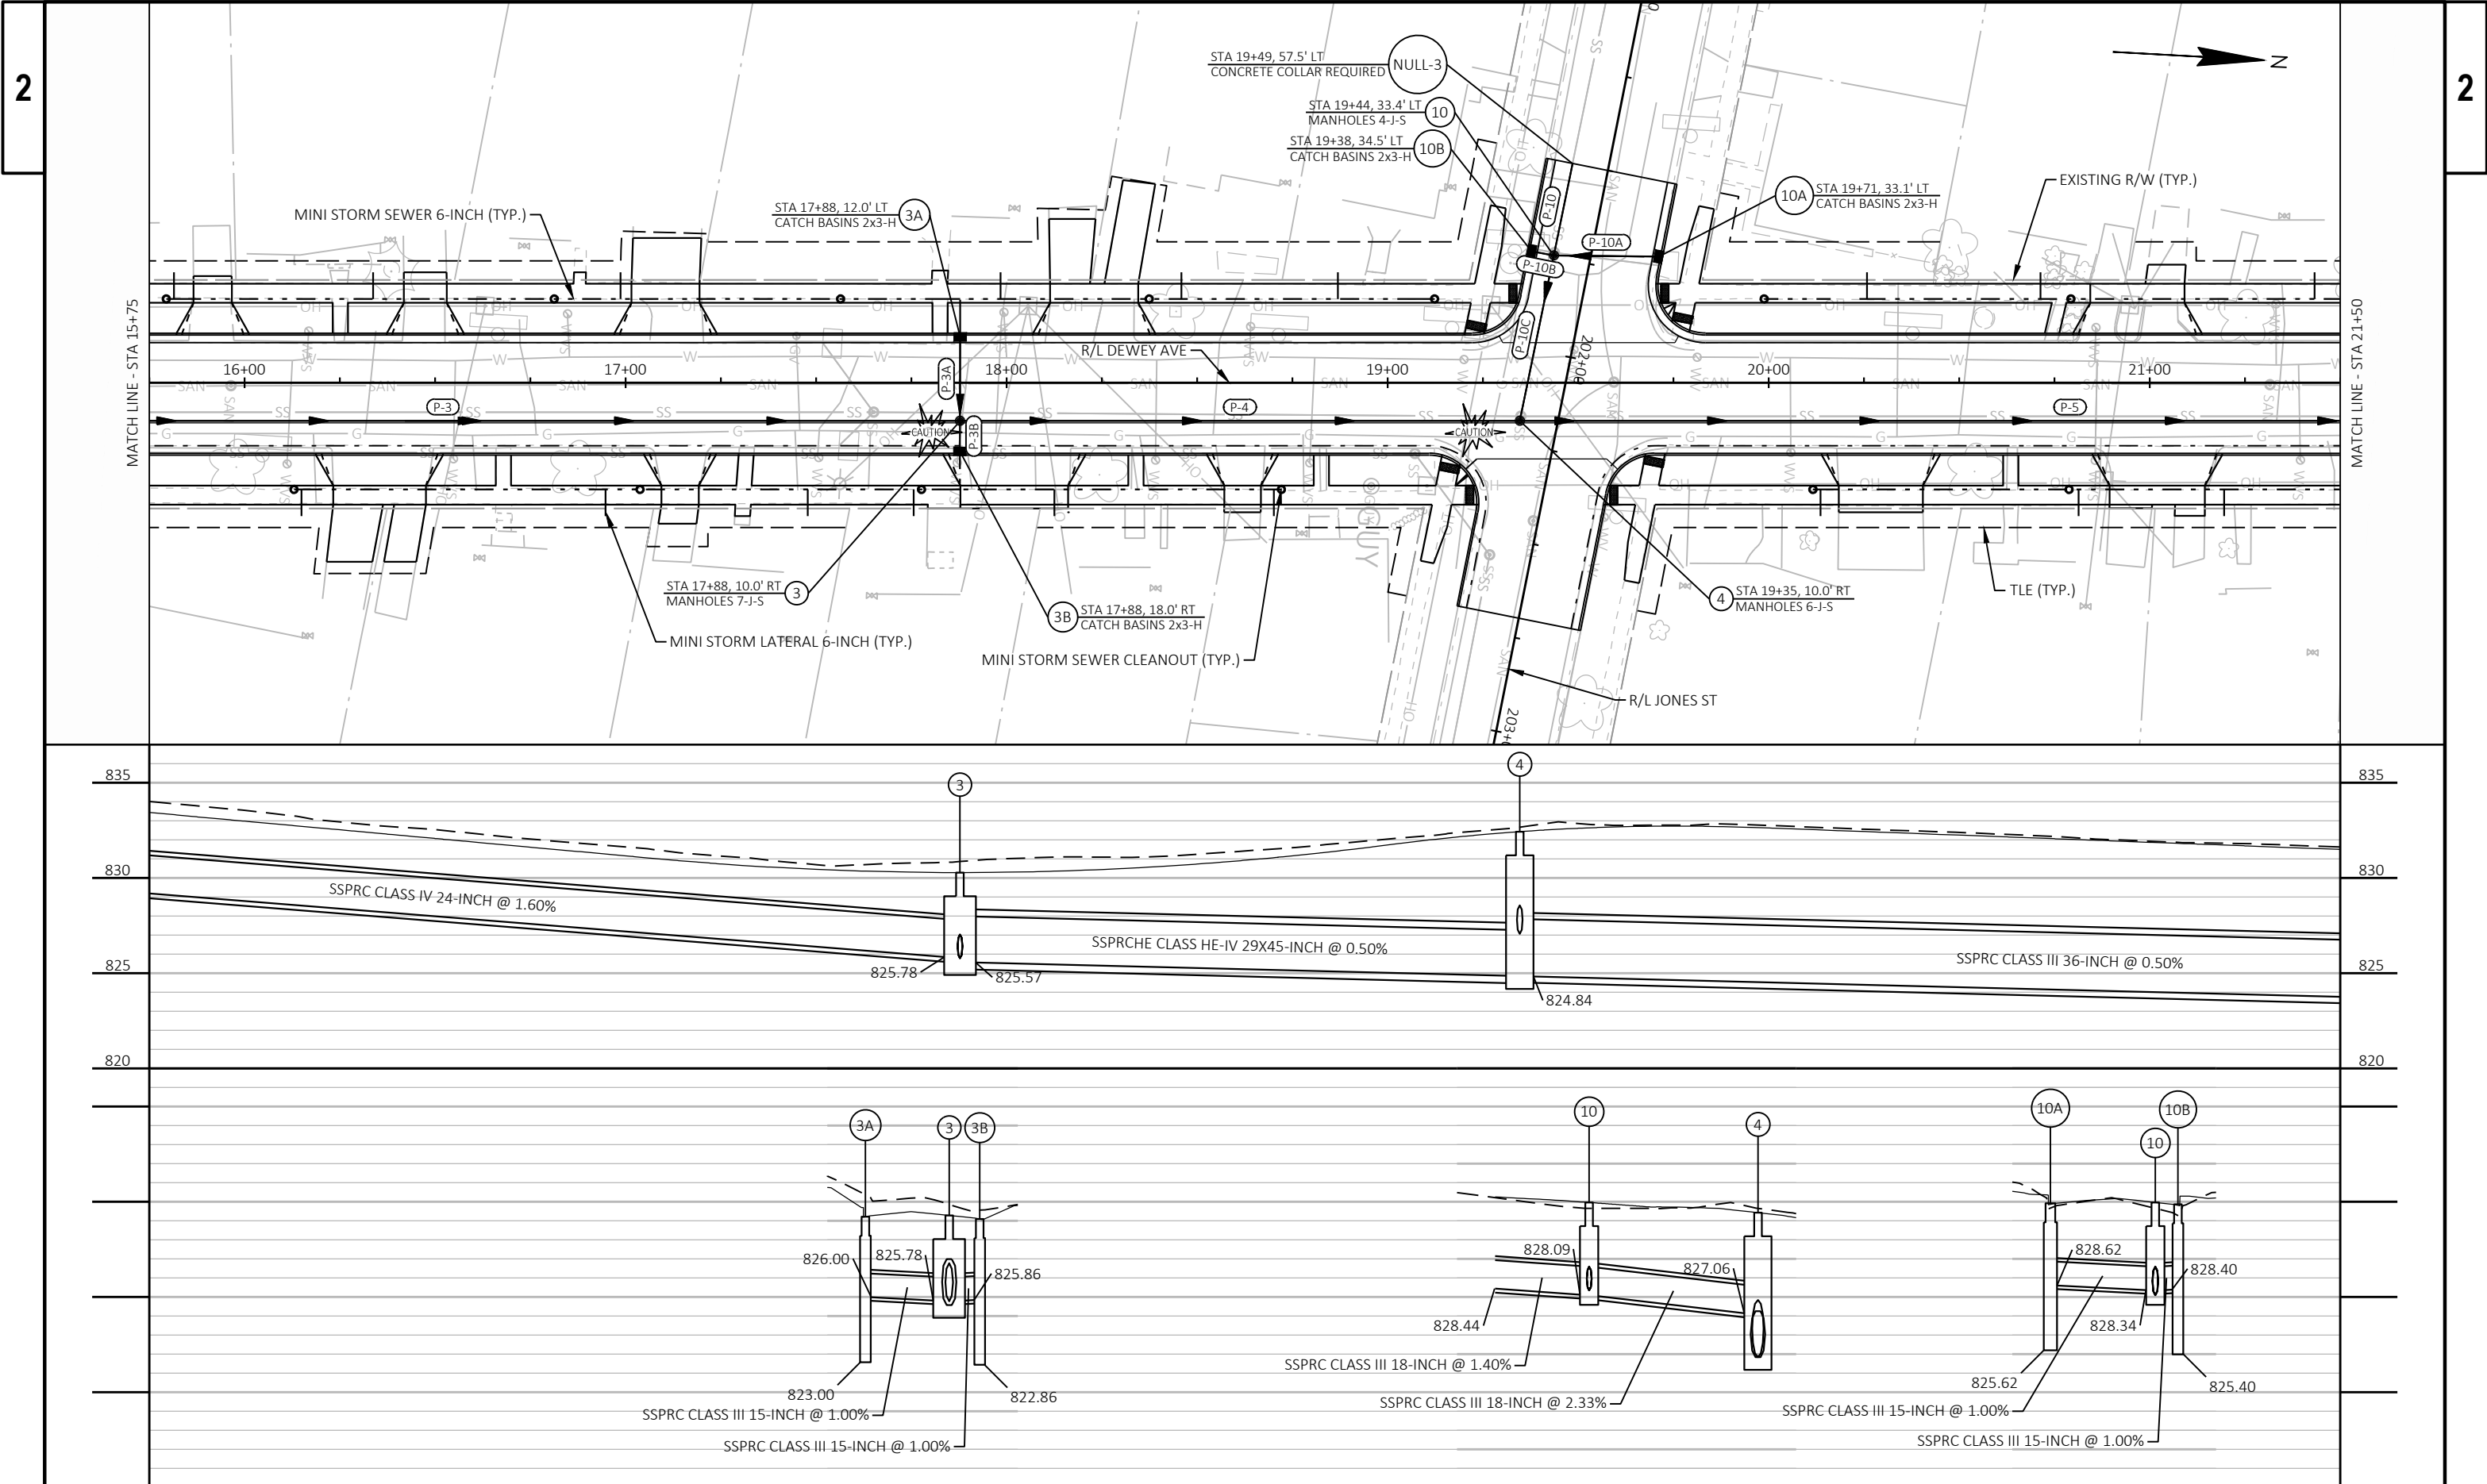

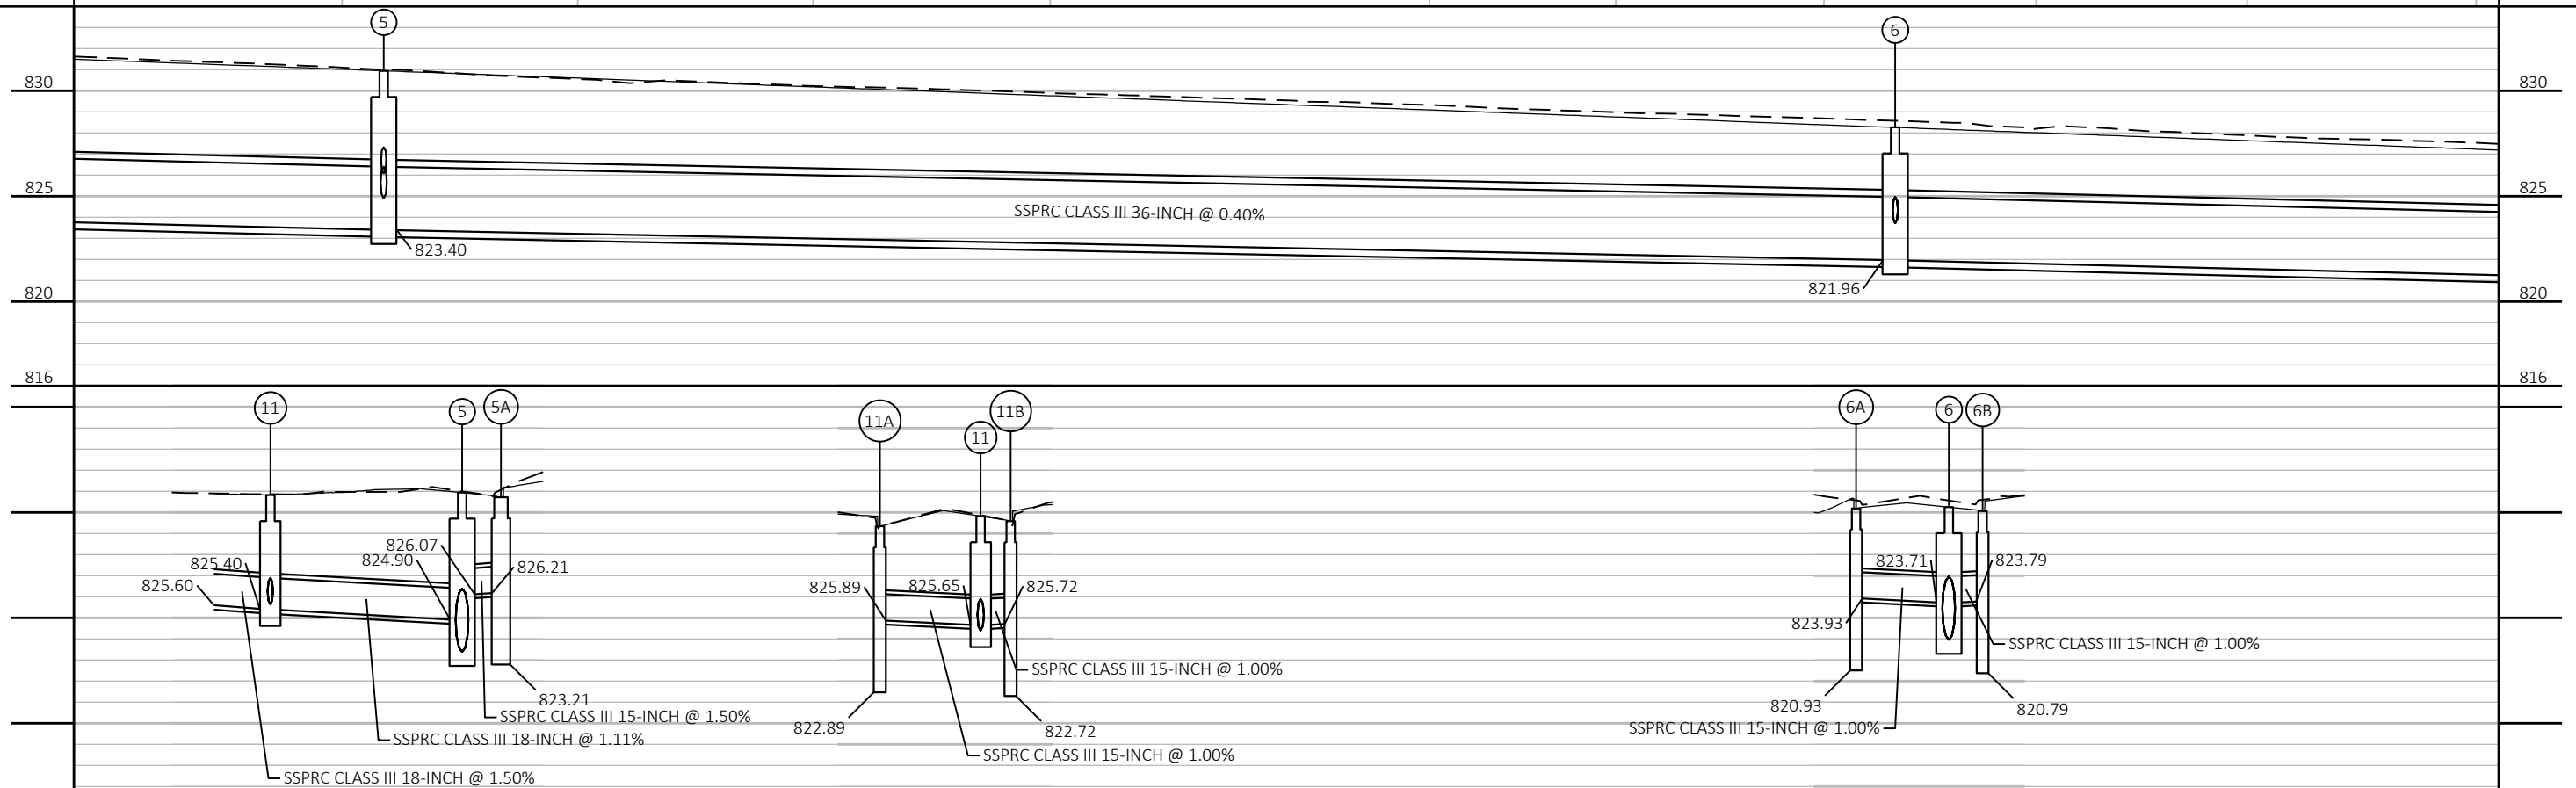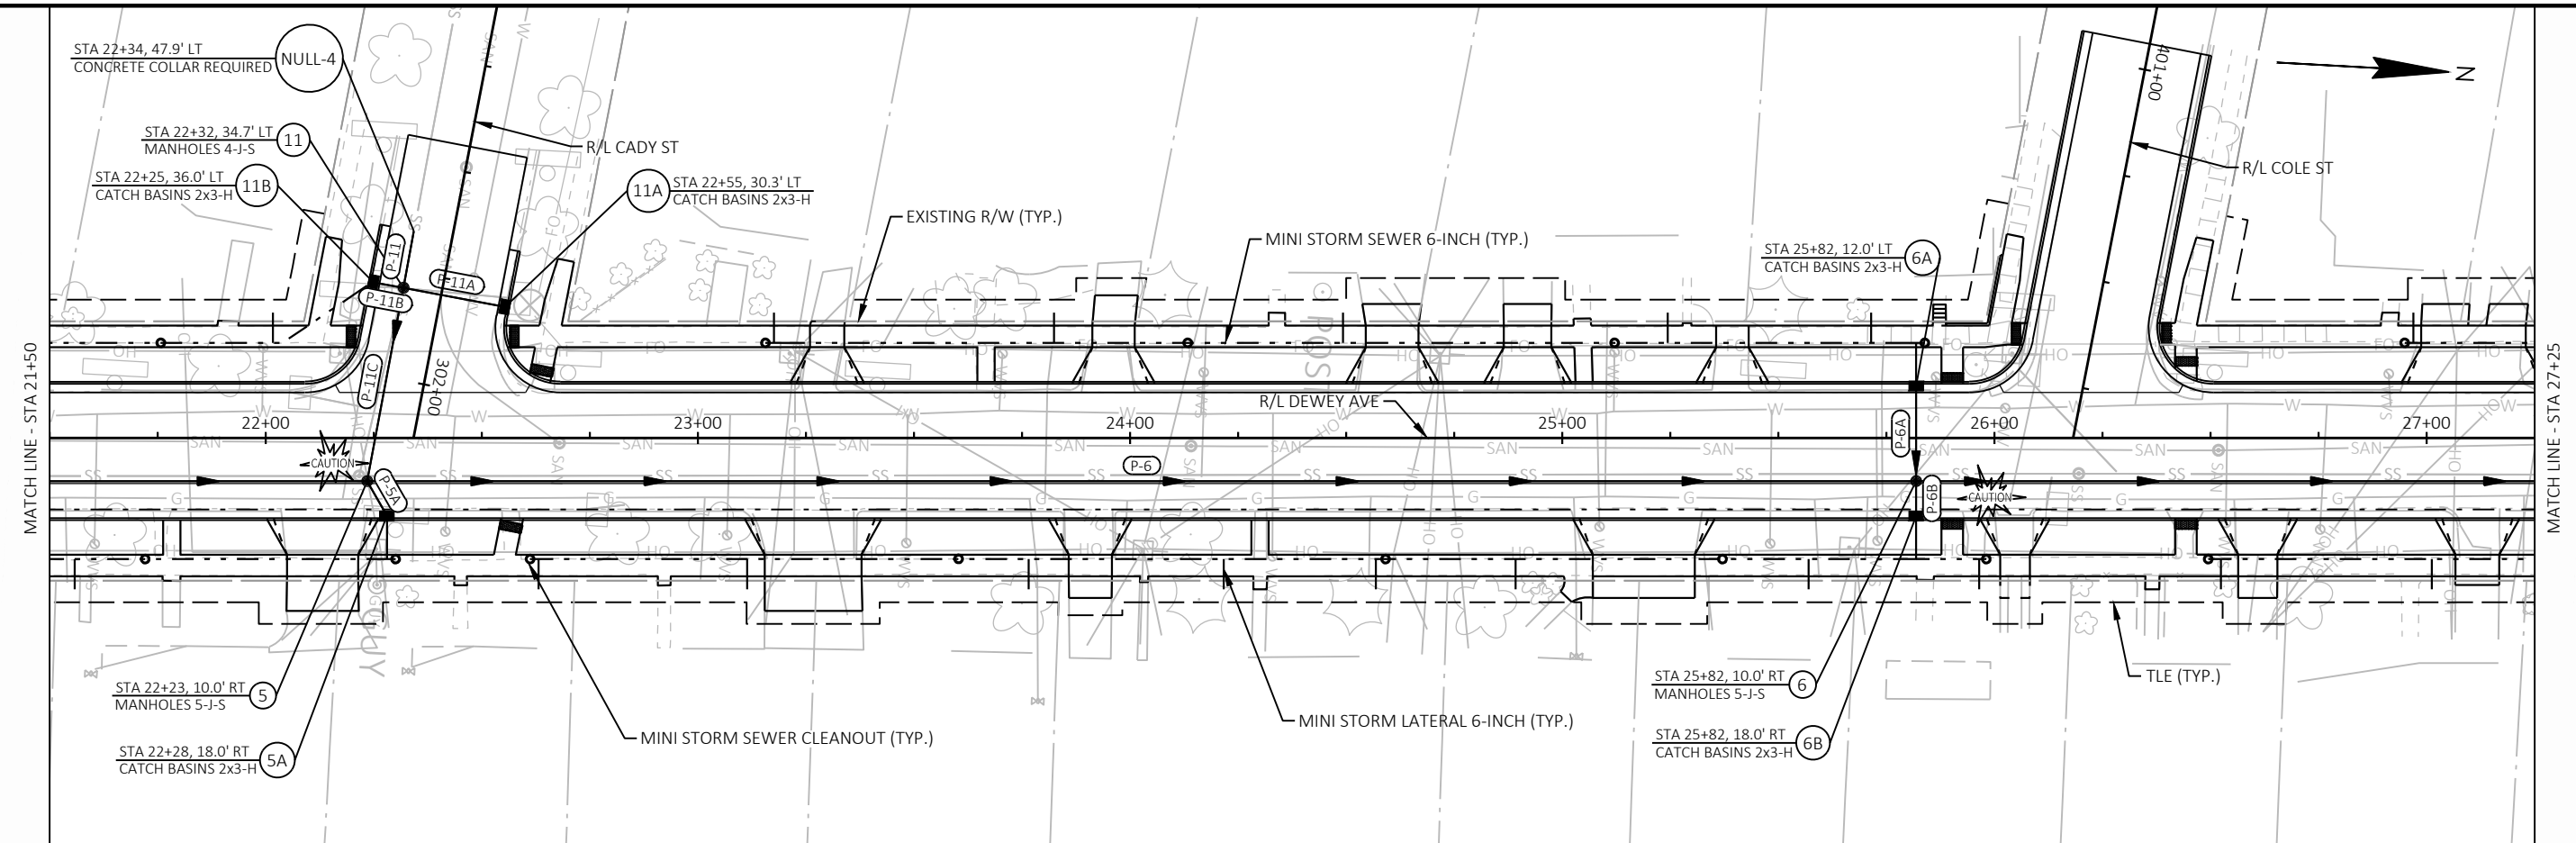

PROJECT NO: 3997-01-79/80

HWY: DEWEY AVE

COUNTY: JEFFERSON


STORM SEWER



SHEET



54


E

2

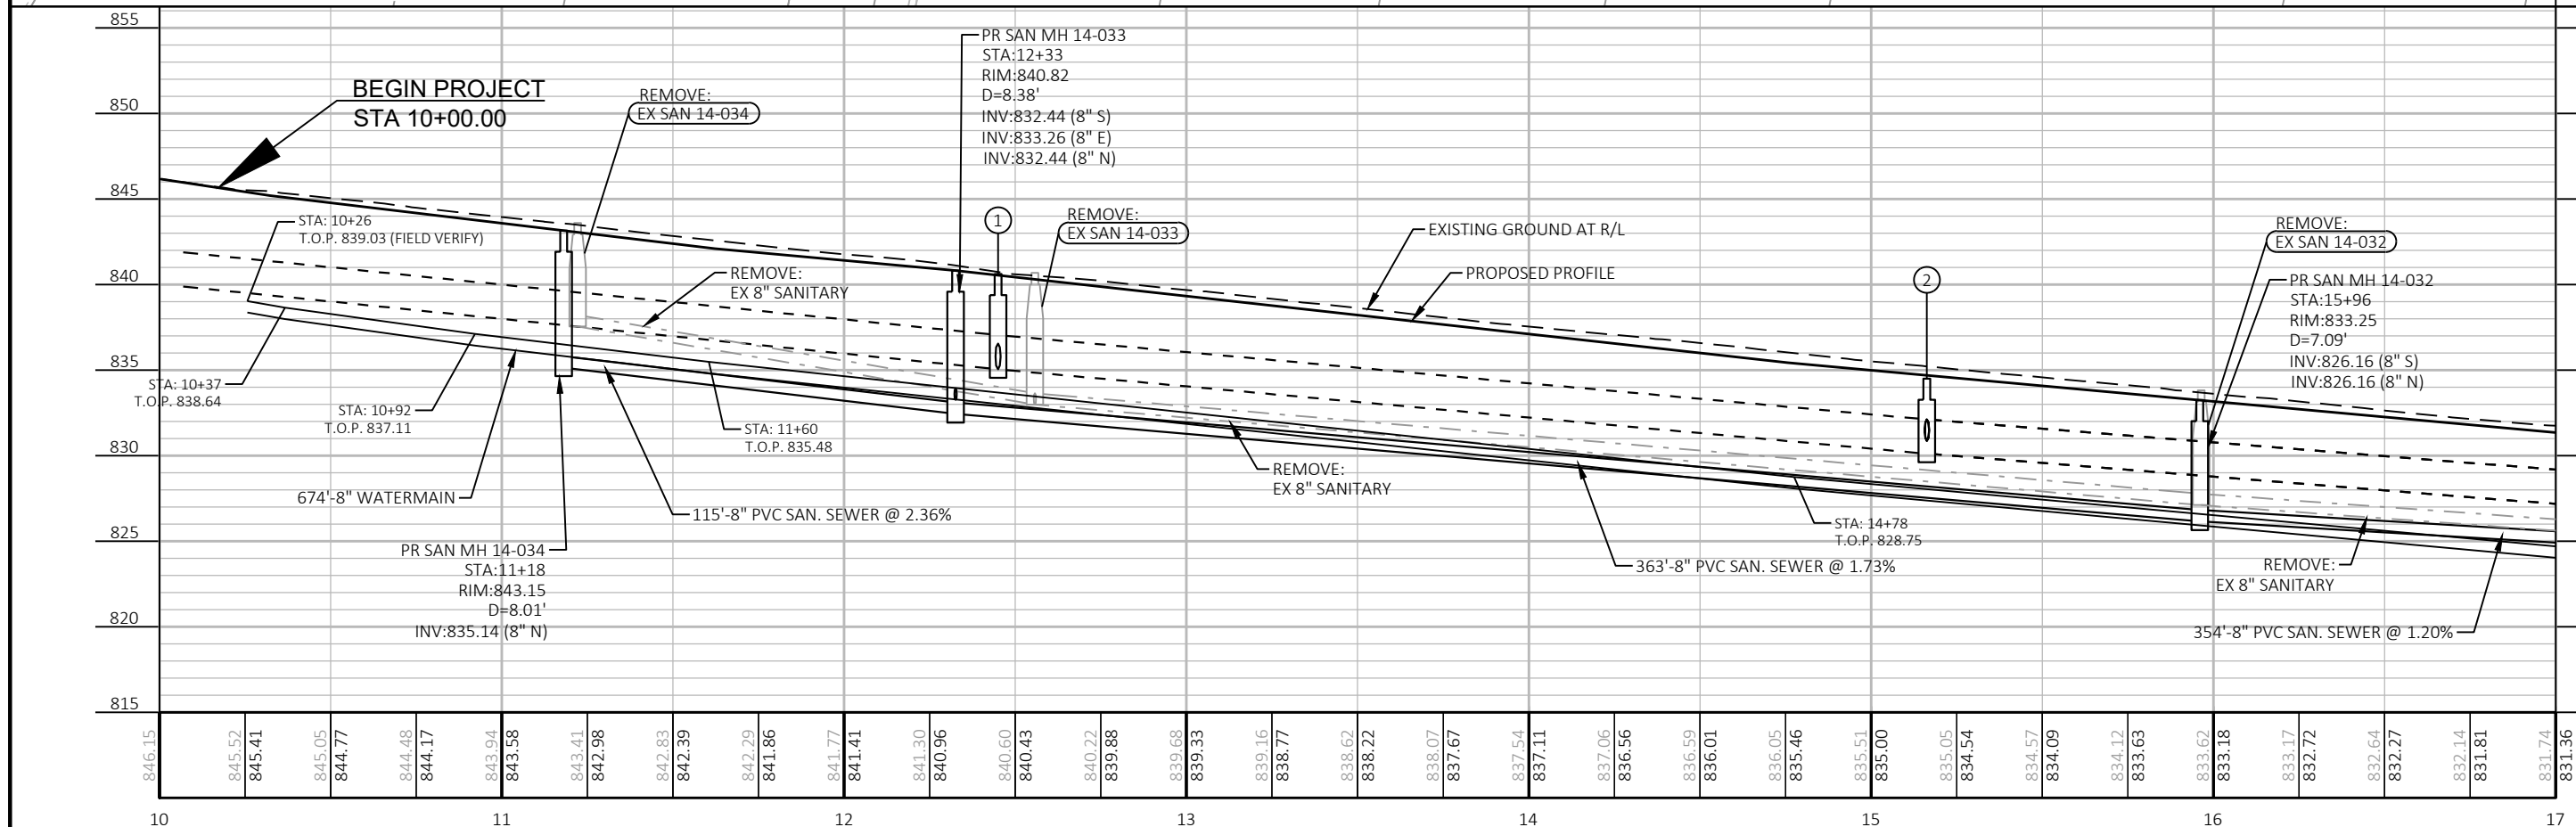


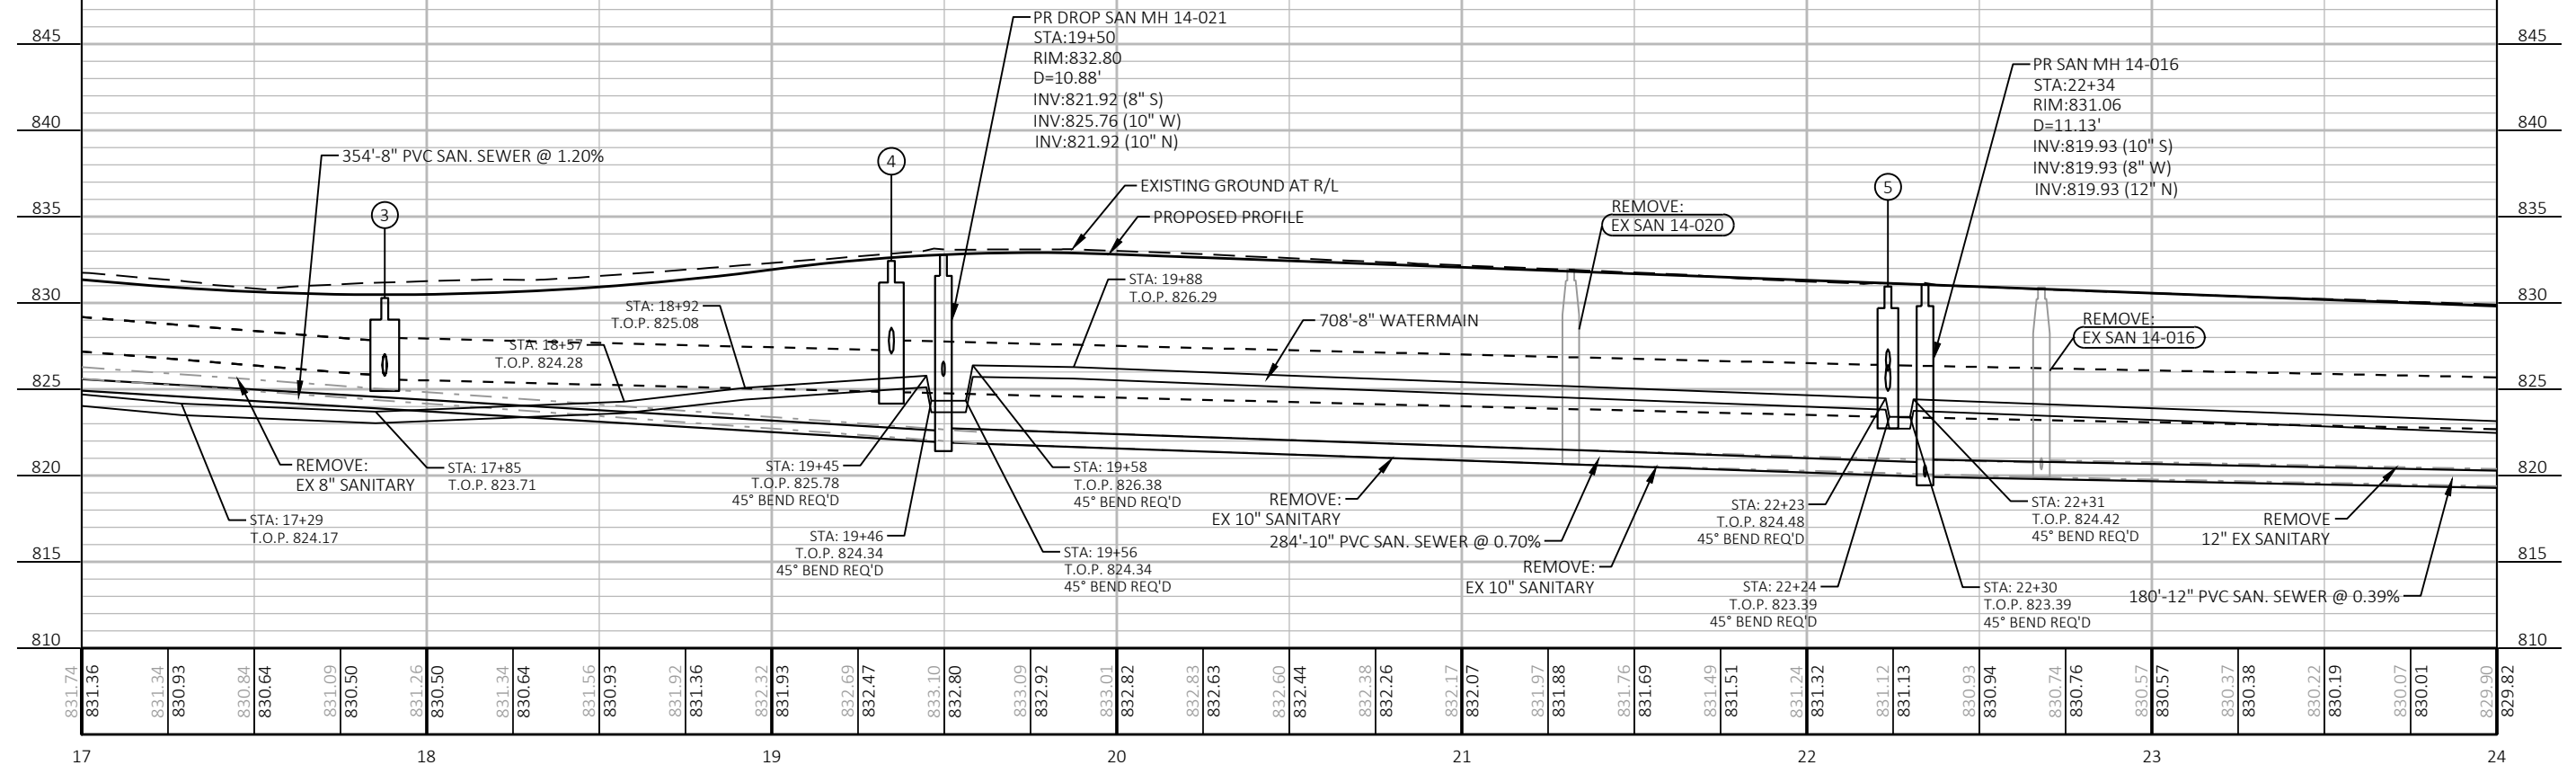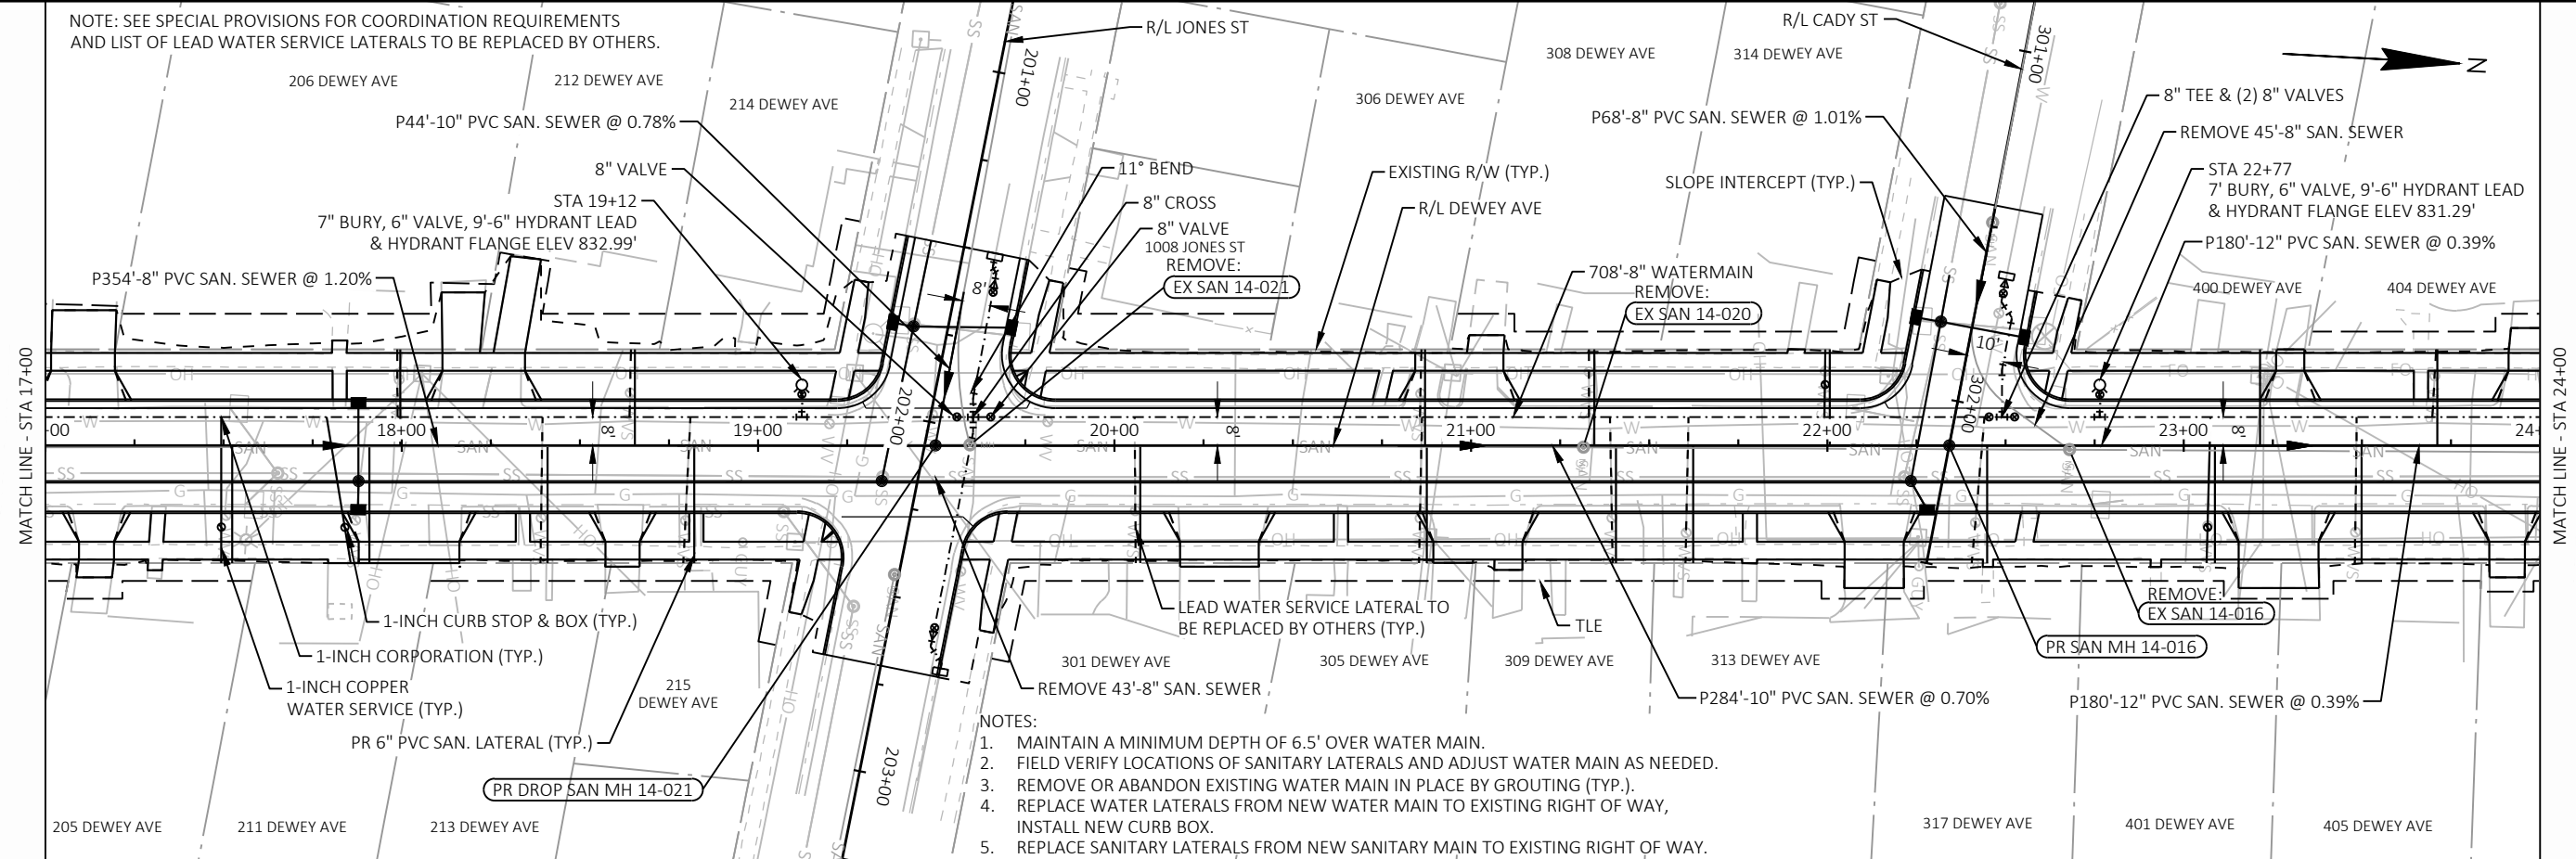


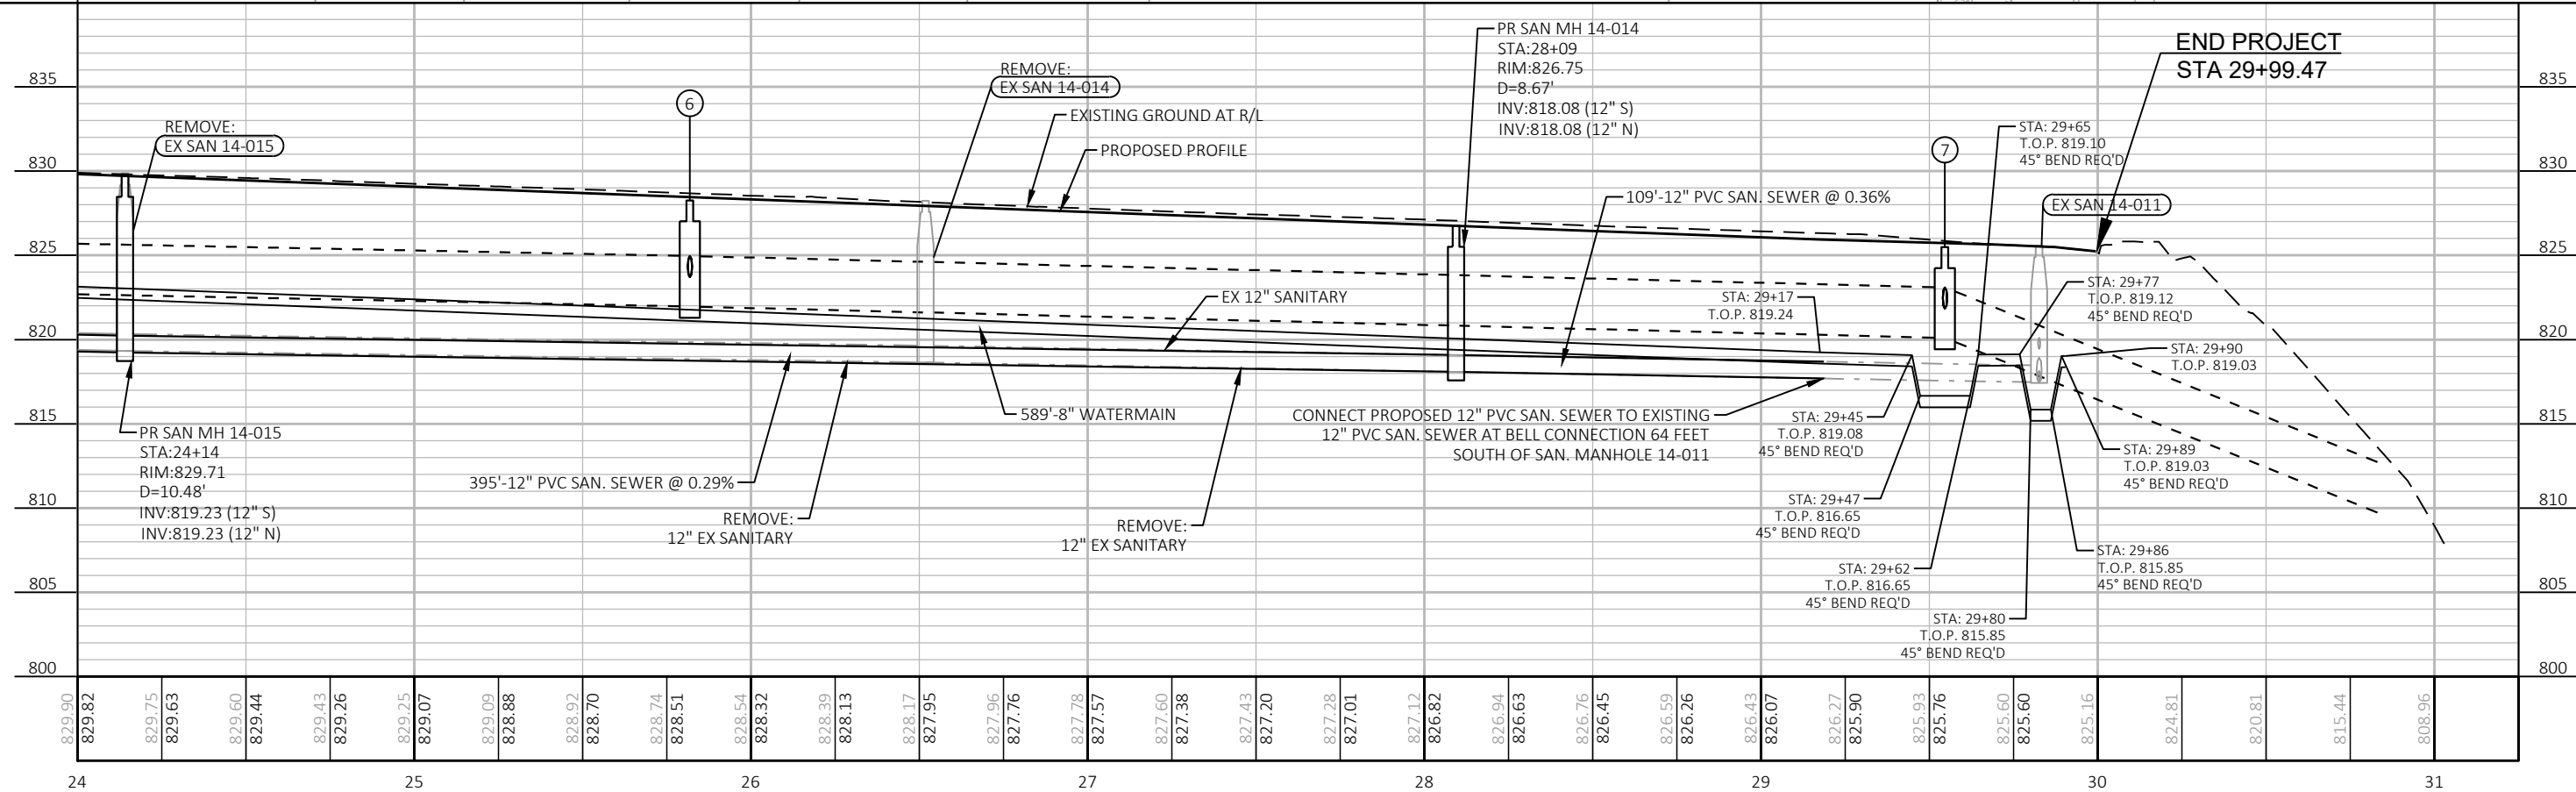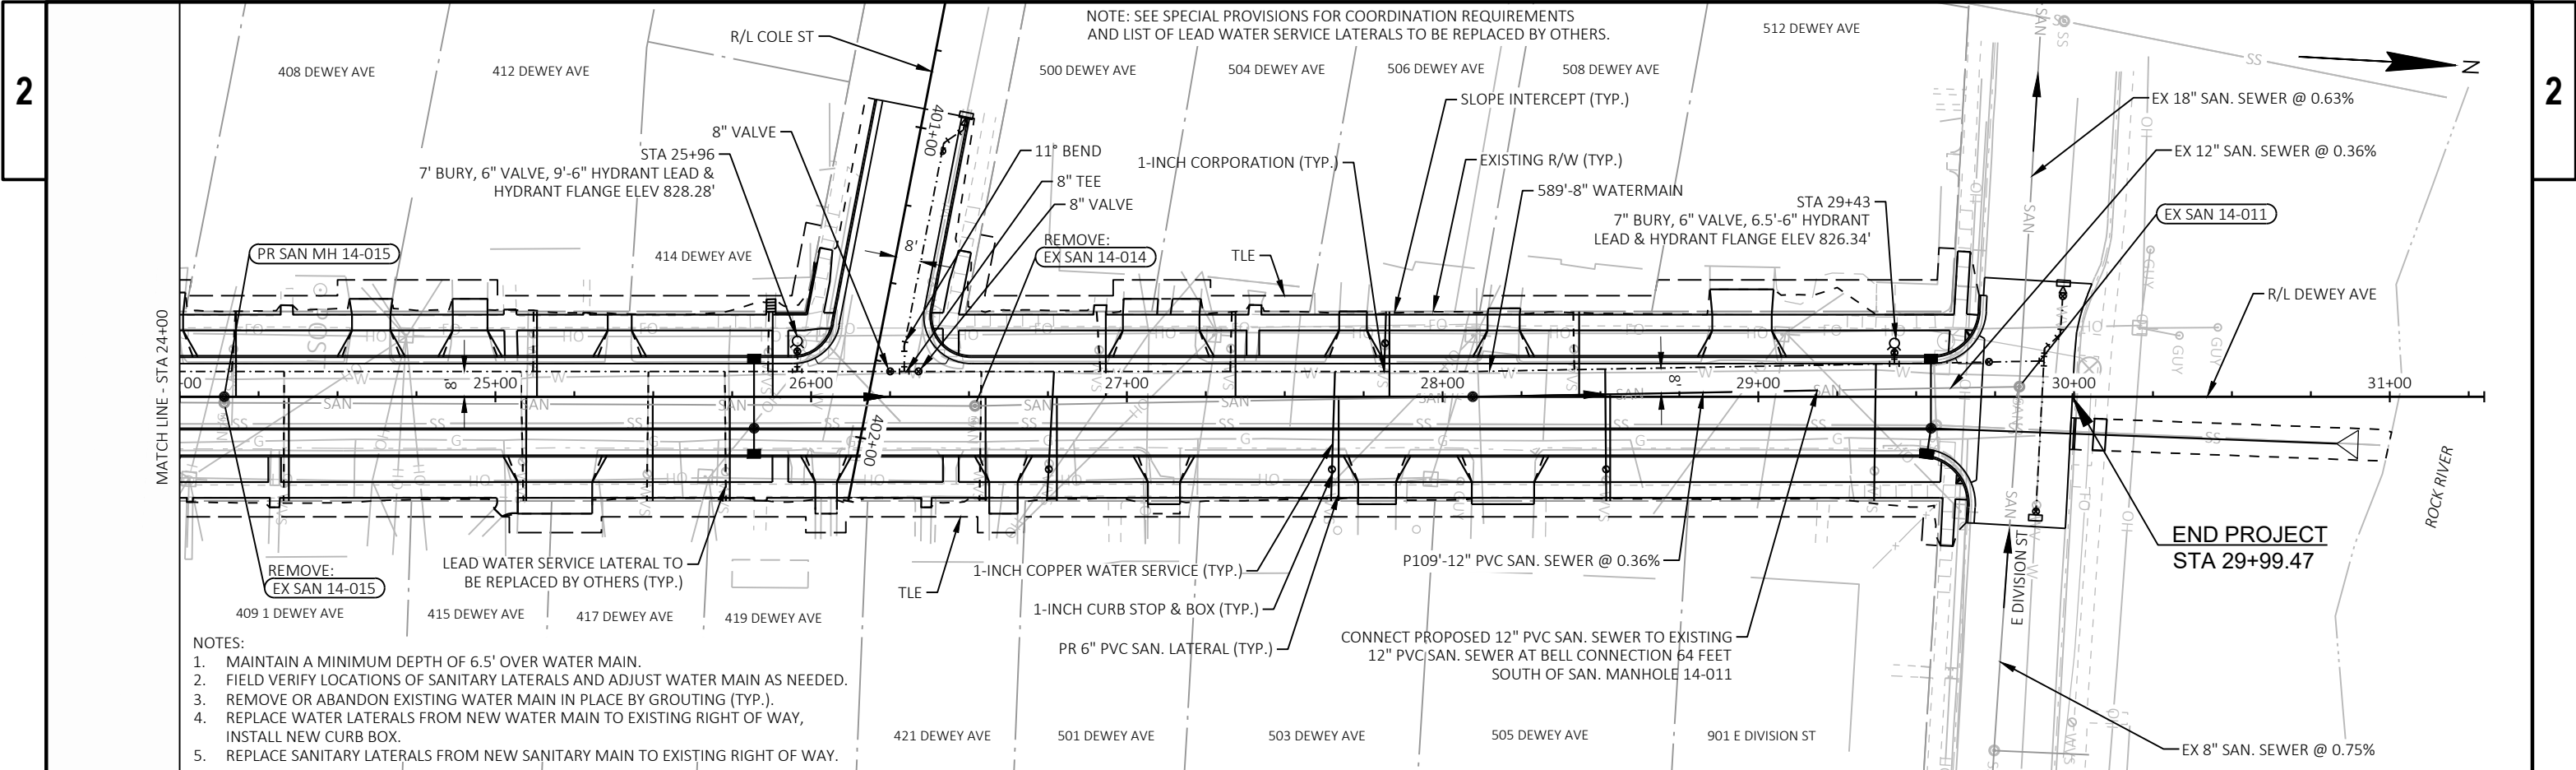

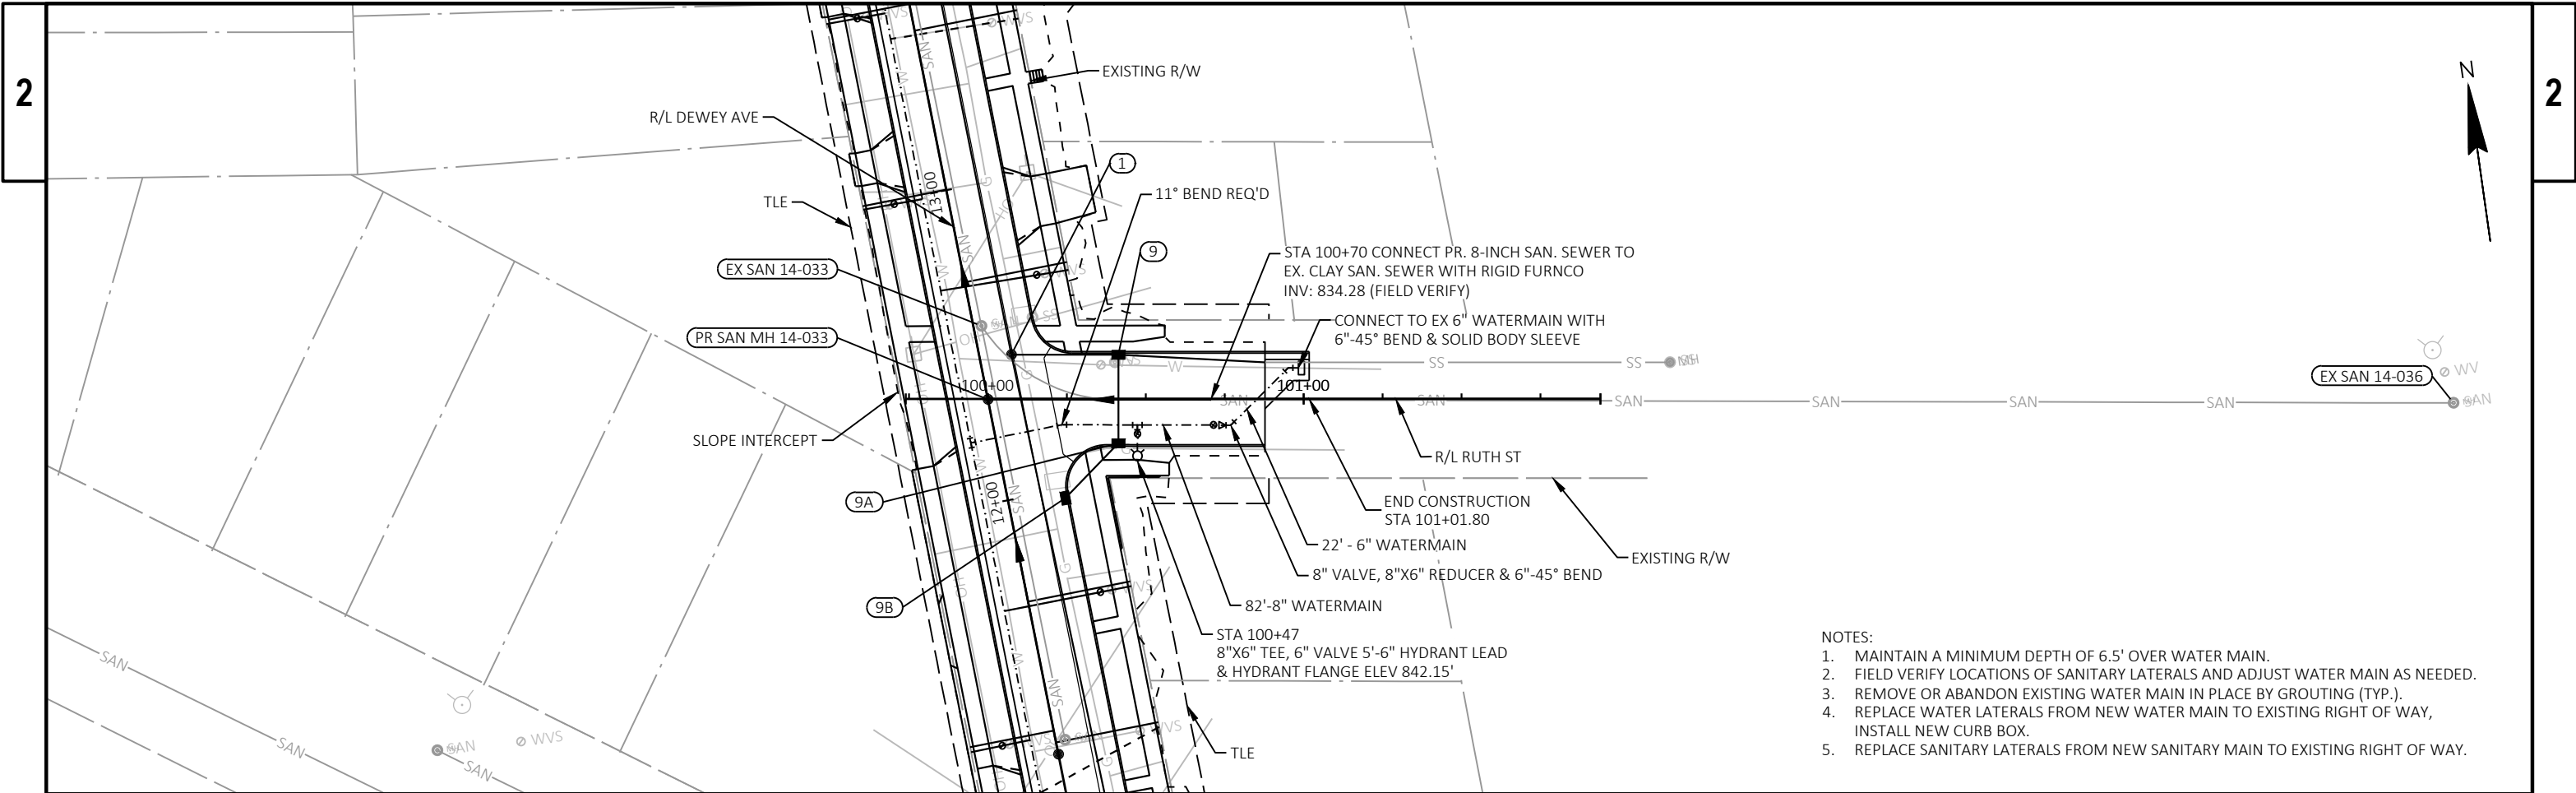


- NOTES:
- 1. MAINTAIN A MINIMUM DEPTH OF 6.5' OVER WATER MAIN.
 - 2. FIELD VERIFY LOCATIONS OF SANITARY LATERALS AND ADJUST WATER MAIN AS NEEDED.
 - 3. REMOVE OR ABANDON EXISTING WATER MAIN IN PLACE BY GROUTING (TYP.).
 - 4. REPLACE WATER LATERALS FROM NEW WATER MAIN TO EXISTING RIGHT OF WAY, INSTALL NEW CURB BOX.
 - 5. REPLACE SANITARY LATERALS FROM NEW SANITARY MAIN TO EXISTING RIGHT OF WAY.

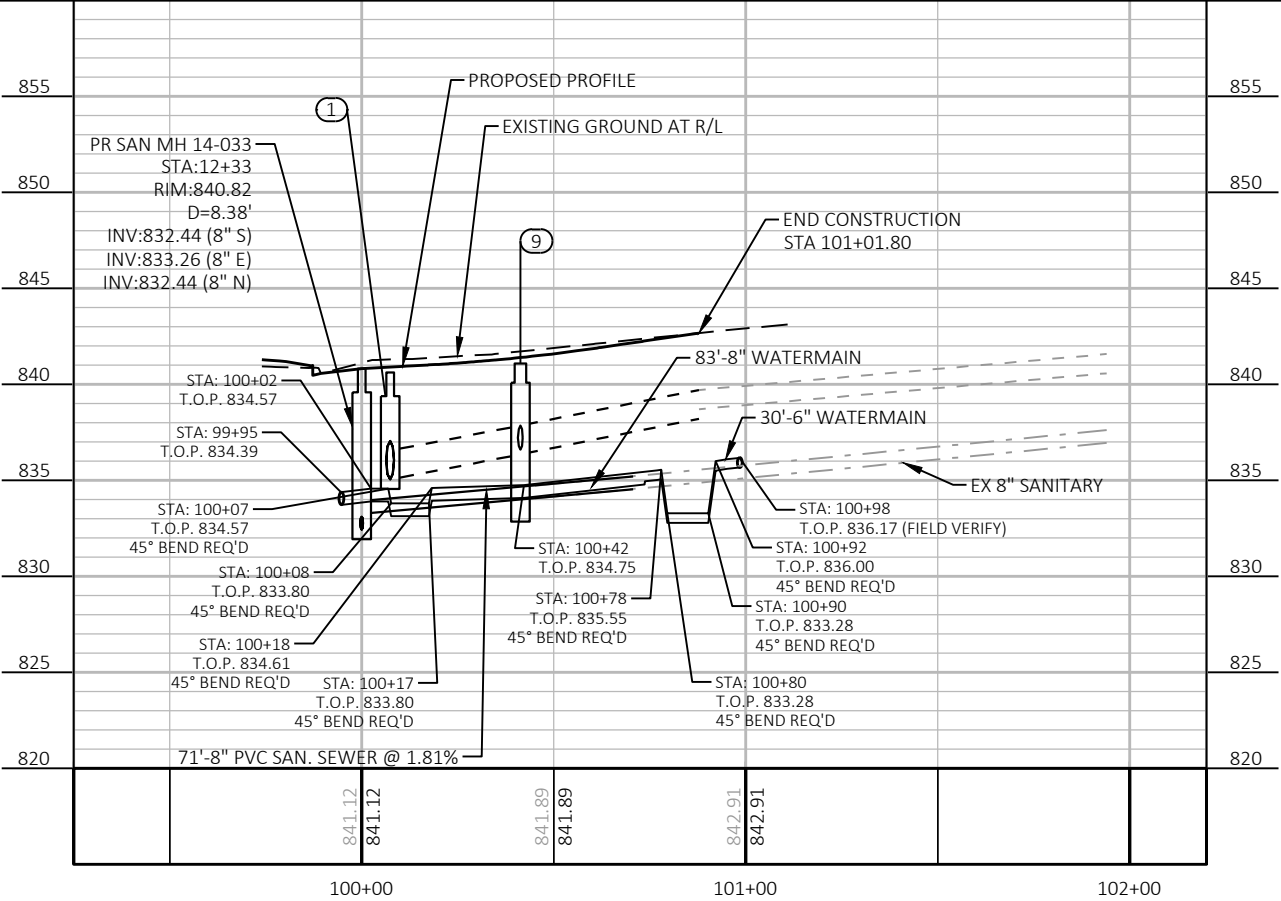

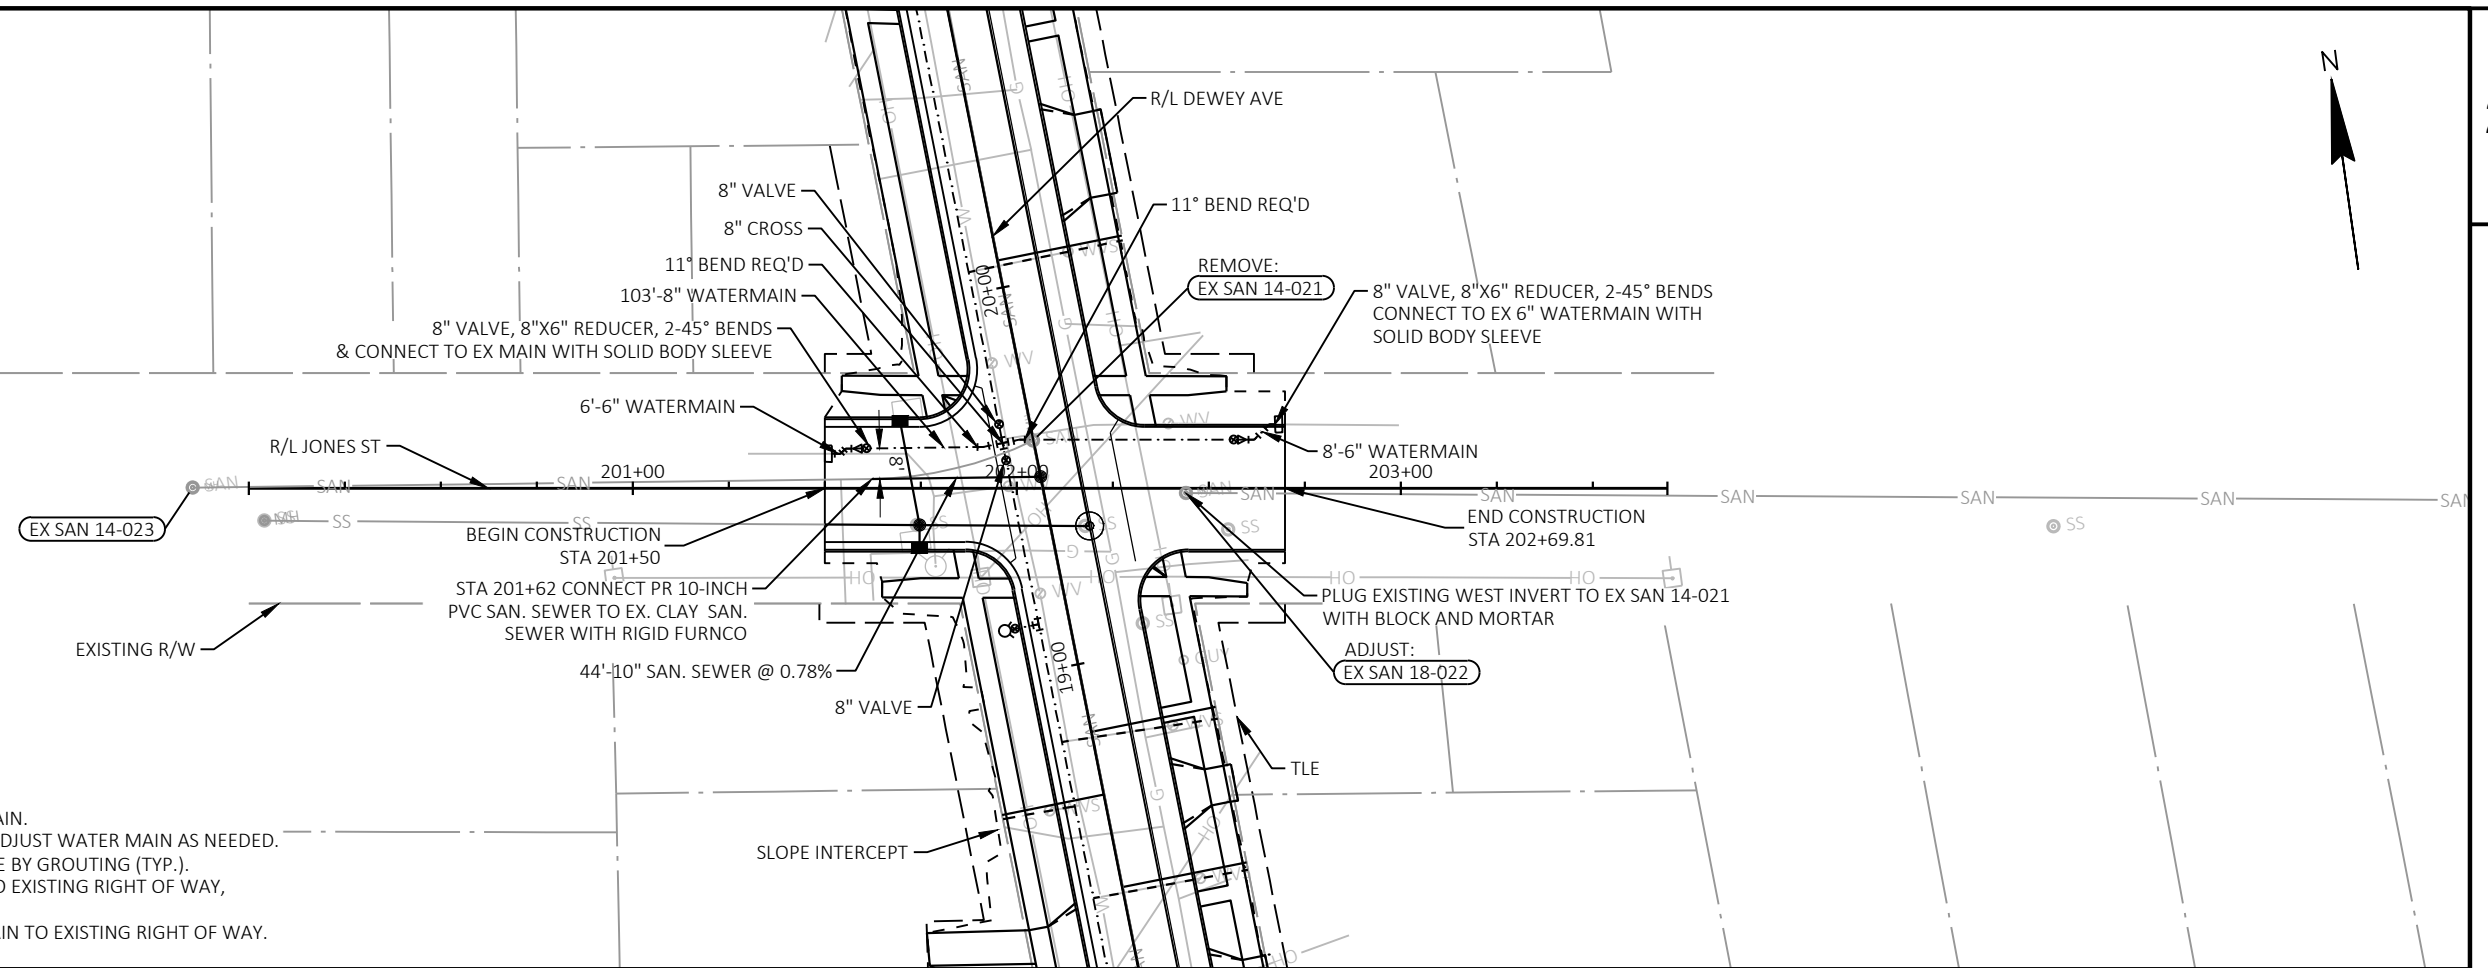

NOTES:

1. MAINTAIN A MINIMUM DEPTH OF 6.5' OVER WATER MAIN.
2. FIELD VERIFY LOCATIONS OF SANITARY LATERALS AND ADJUST WATER MAIN AS NEEDED.
3. REMOVE OR ABANDON EXISTING WATER MAIN IN PLACE BY GROUTING (TYP.).
4. REPLACE WATER LATERALS FROM NEW WATER MAIN TO EXISTING RIGHT OF WAY, INSTALL NEW CURB BOX.
5. REPLACE SANITARY LATERALS FROM NEW SANITARY MAIN TO EXISTING RIGHT OF WAY.

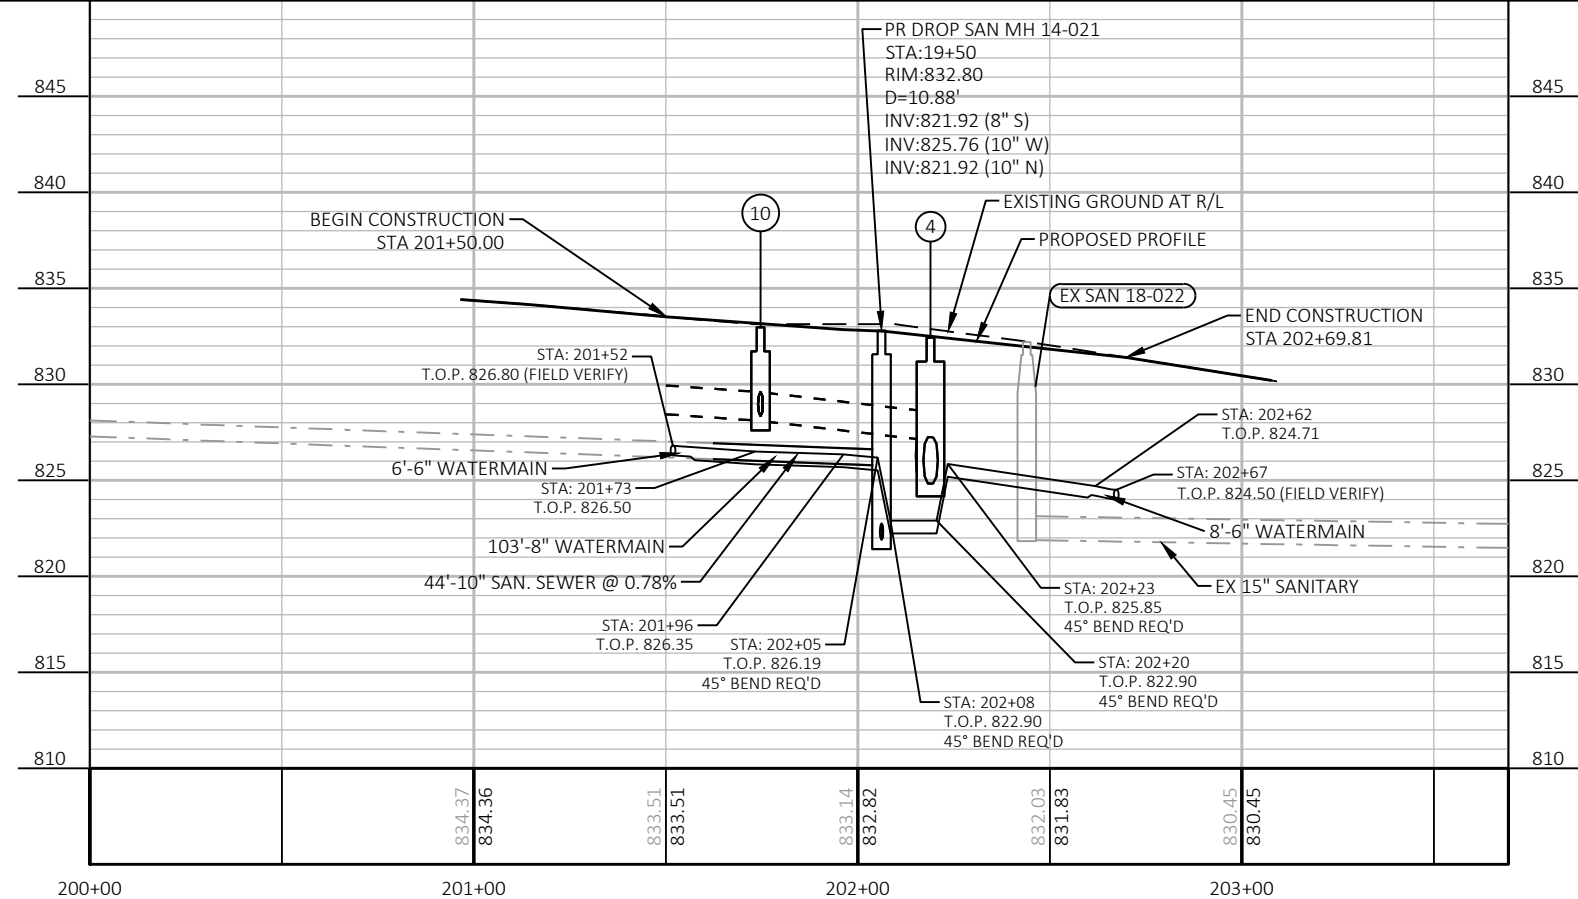

PROJECT NO: 3997-01-79/80

HWY: DEWEY AVE


COUNTY: JEFFERSON

JONES ST WATERMAIN & SANITARY SEWER PLAN


SHEET

60

E


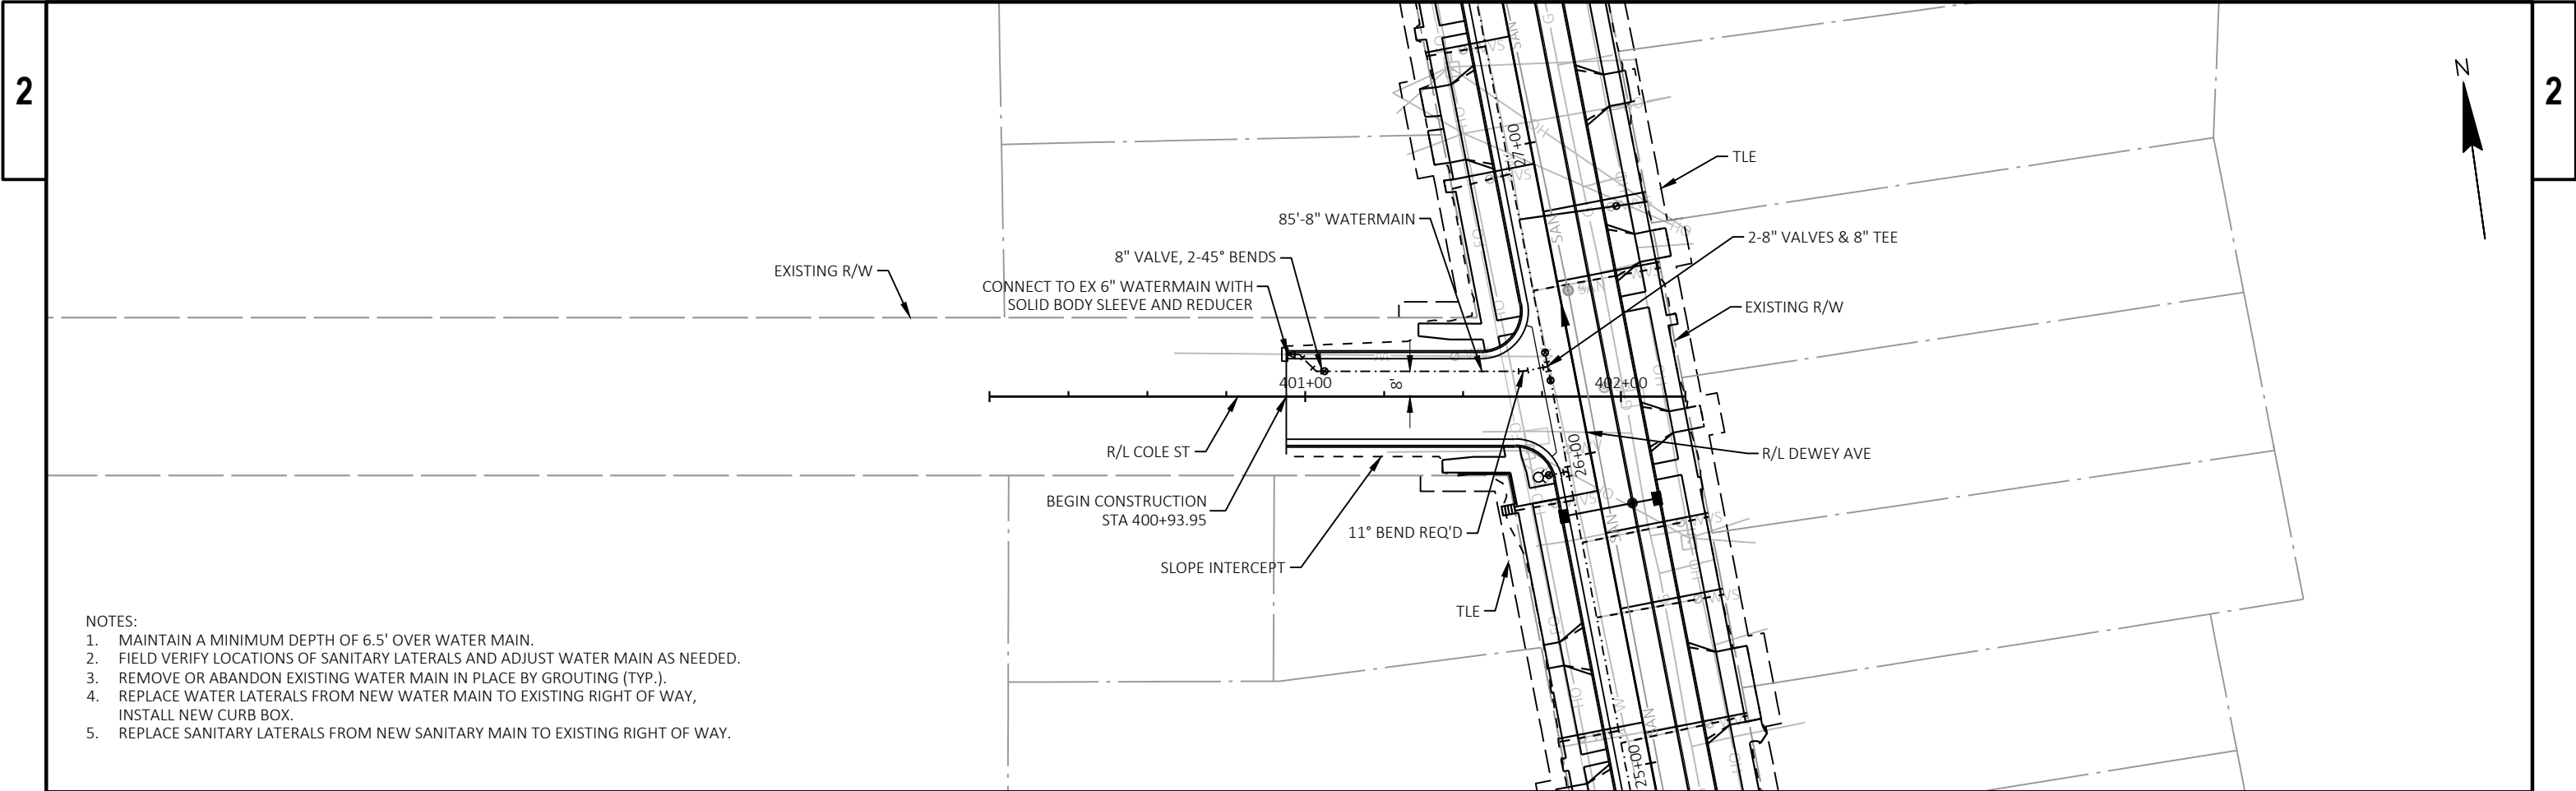


- NOTES:
1. MAINTAIN A MINIMUM DEPTH OF 6.5' OVER WATER MAIN.
 2. FIELD VERIFY LOCATIONS OF SANITARY LATERALS AND ADJUST WATER MAIN AS NEEDED.
 3. REMOVE OR ABANDON EXISTING WATER MAIN IN PLACE BY GROUTING (TYP.).
 4. REPLACE WATER LATERALS FROM NEW WATER MAIN TO EXISTING RIGHT OF WAY, INSTALL NEW CURB BOX.
 5. REPLACE SANITARY LATERALS FROM NEW SANITARY MAIN TO EXISTING RIGHT OF WAY.

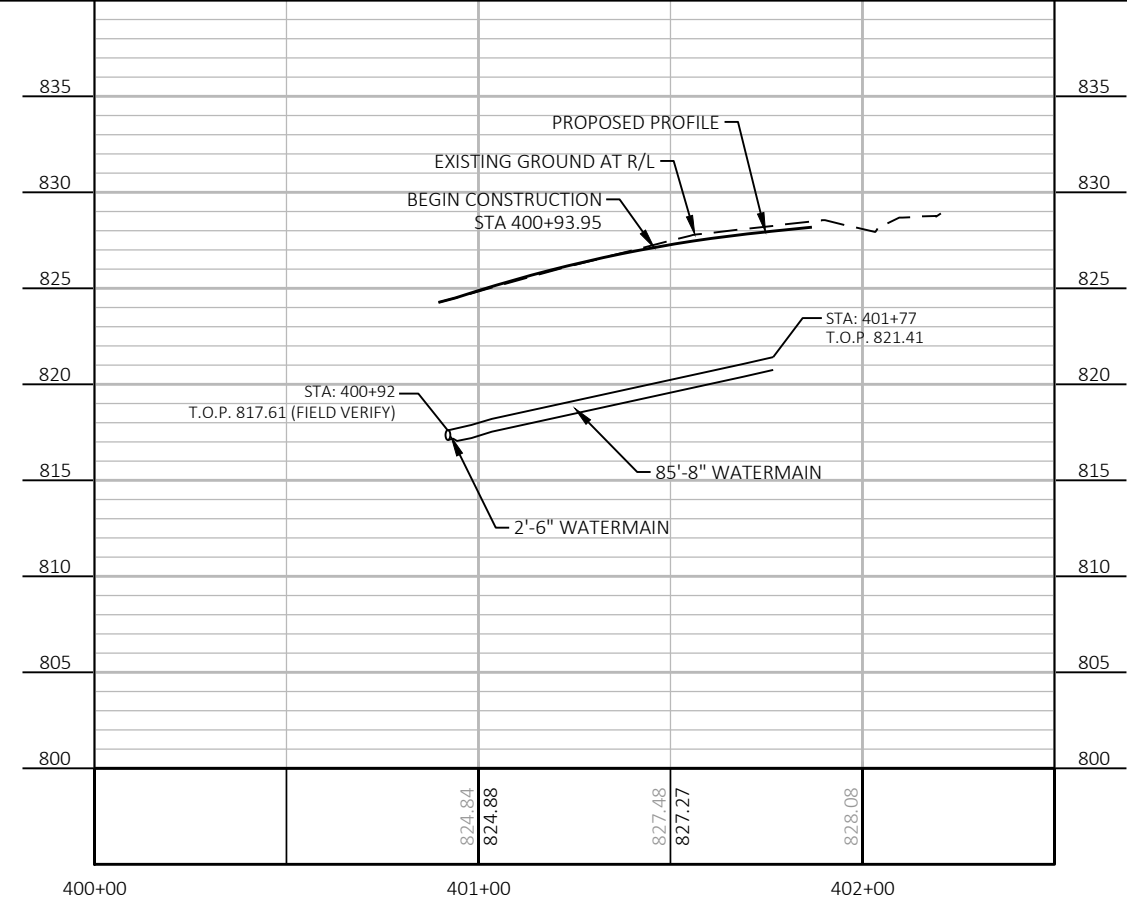

NOTES:

1. MAINTAIN A MINIMUM DEPTH OF 6.5' OVER WATER MAIN.
2. FIELD VERIFY LOCATIONS OF SANITARY LATERALS AND ADJUST WATER MAIN AS NEEDED.
3. REMOVE OR ABANDON EXISTING WATER MAIN IN PLACE BY GROUTING (TYP.).
4. REPLACE WATER LATERALS FROM NEW WATER MAIN TO EXISTING RIGHT OF WAY, INSTALL NEW CURB BOX.
5. REPLACE SANITARY LATERALS FROM NEW SANITARY MAIN TO EXISTING RIGHT OF WAY.

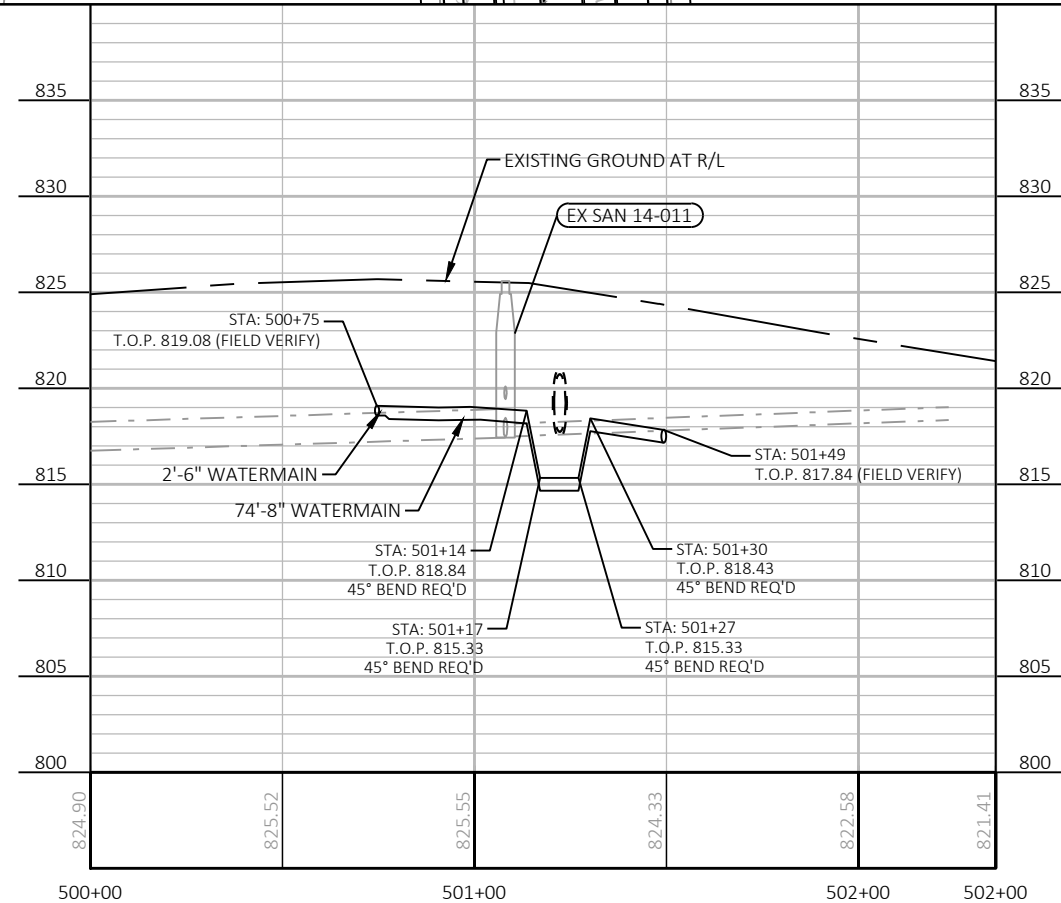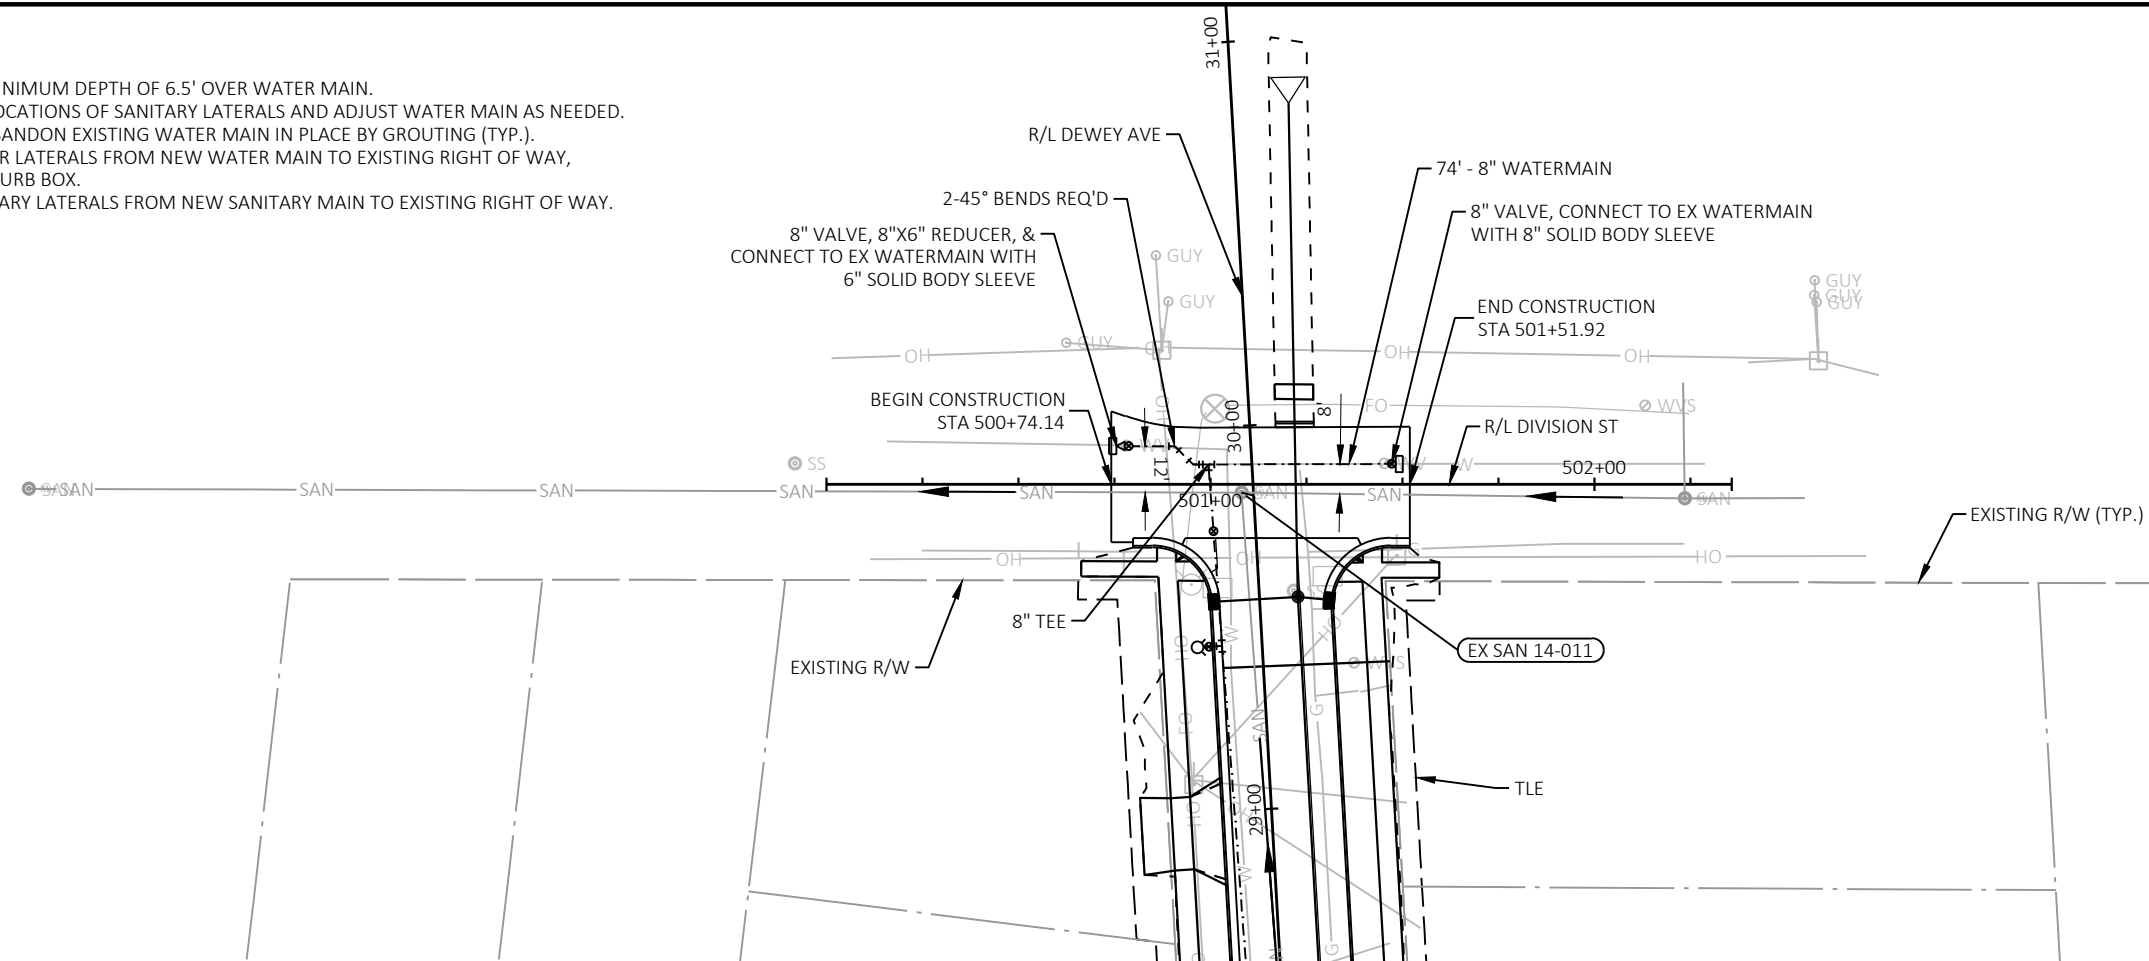

PROJECT NO: 3997-01-79/80

HWY: DEWEY AVE


COUNTY: JEFFERSON

DIVISION ST WATERMAIN & SANITARY SEWER PLAN

SHEET


63


E

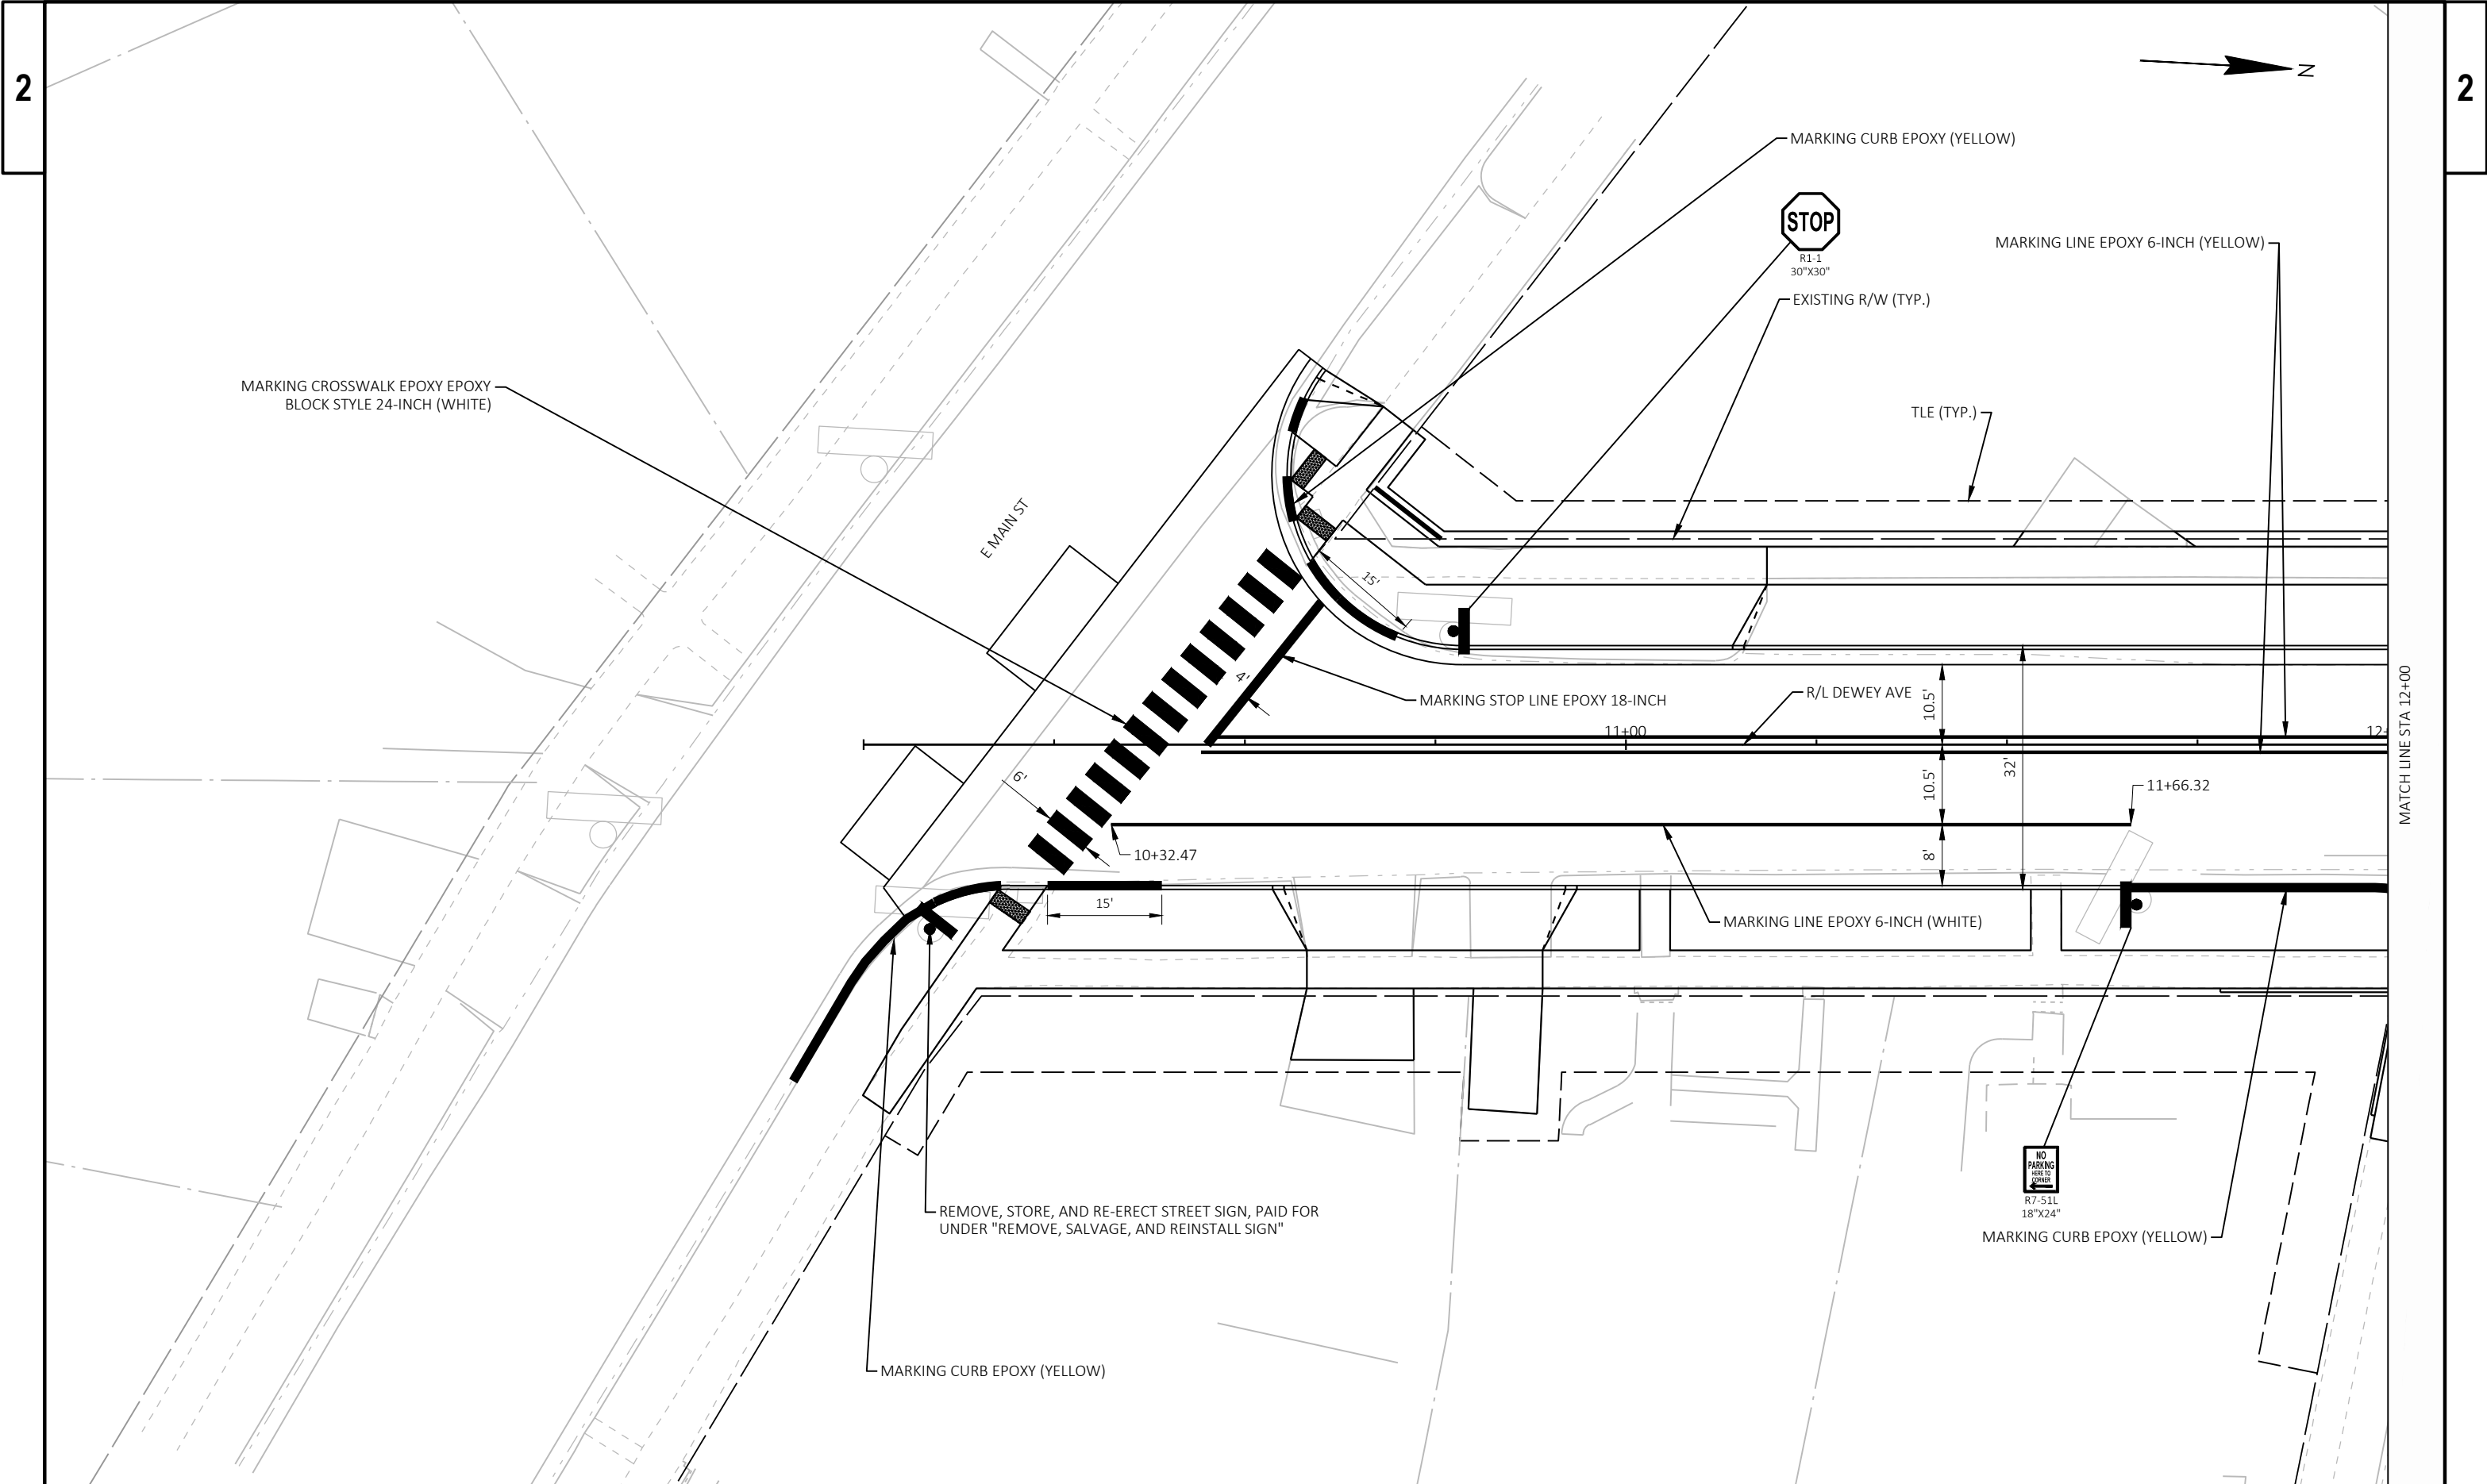



2


2

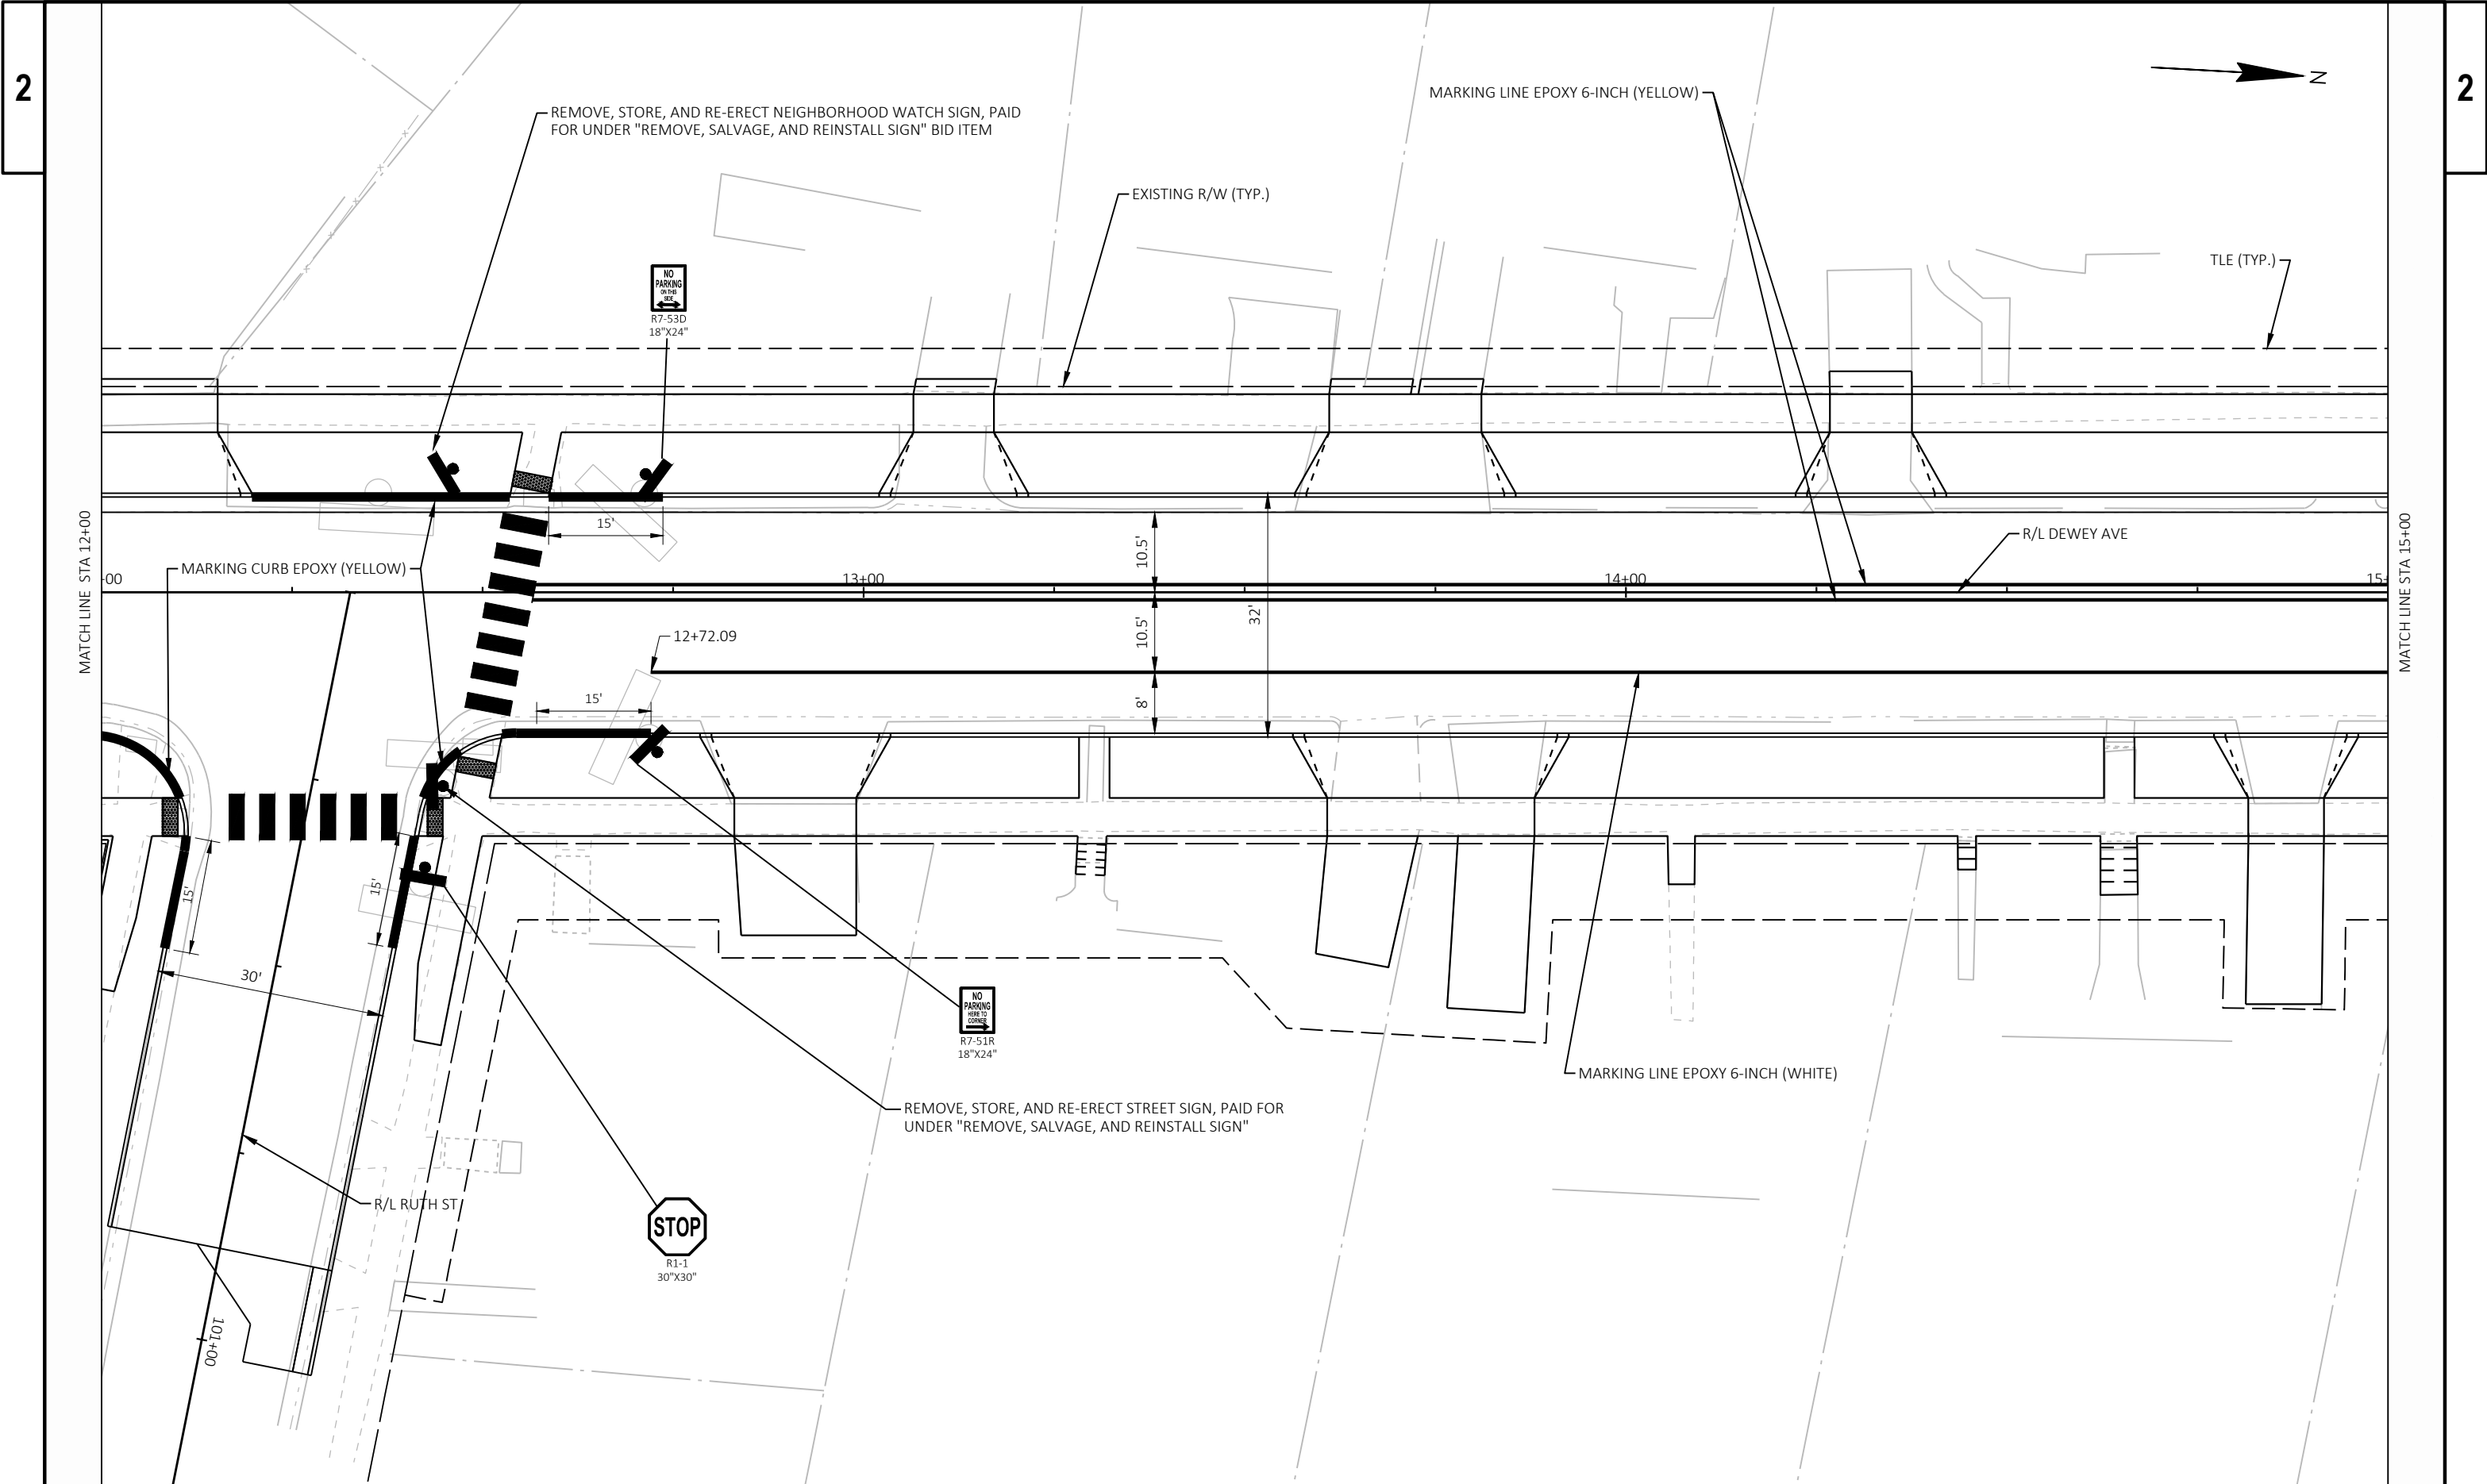


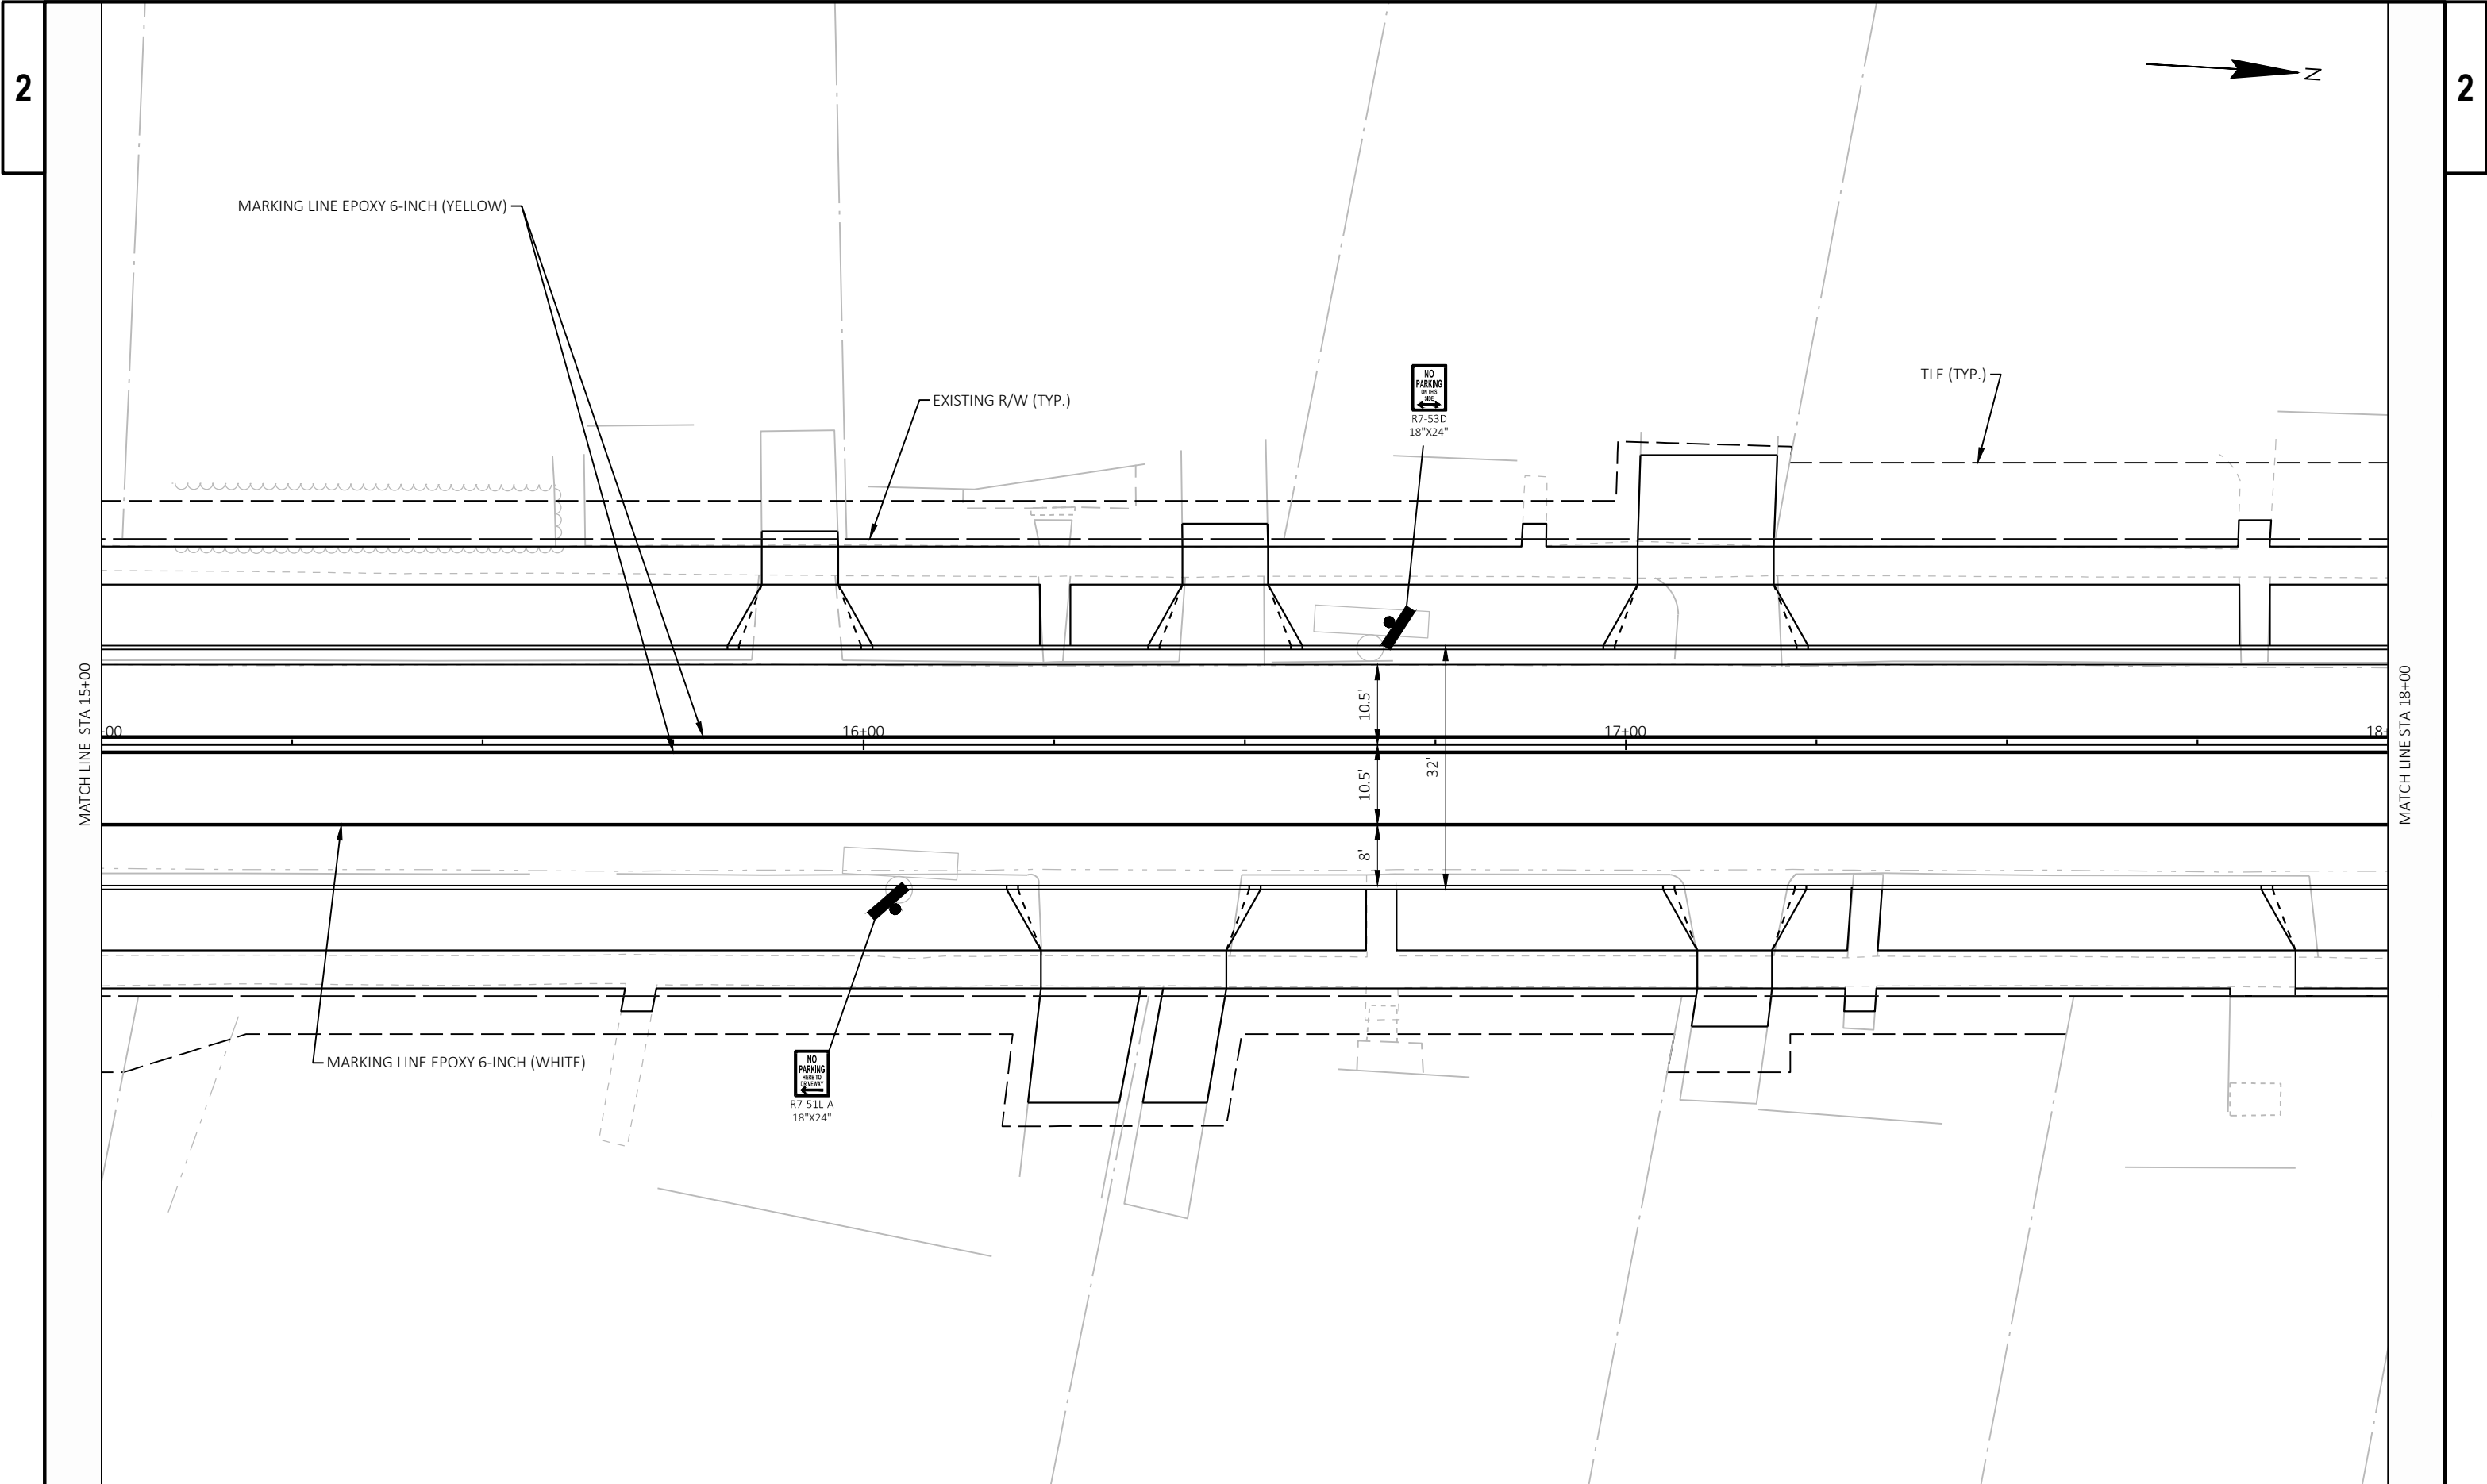

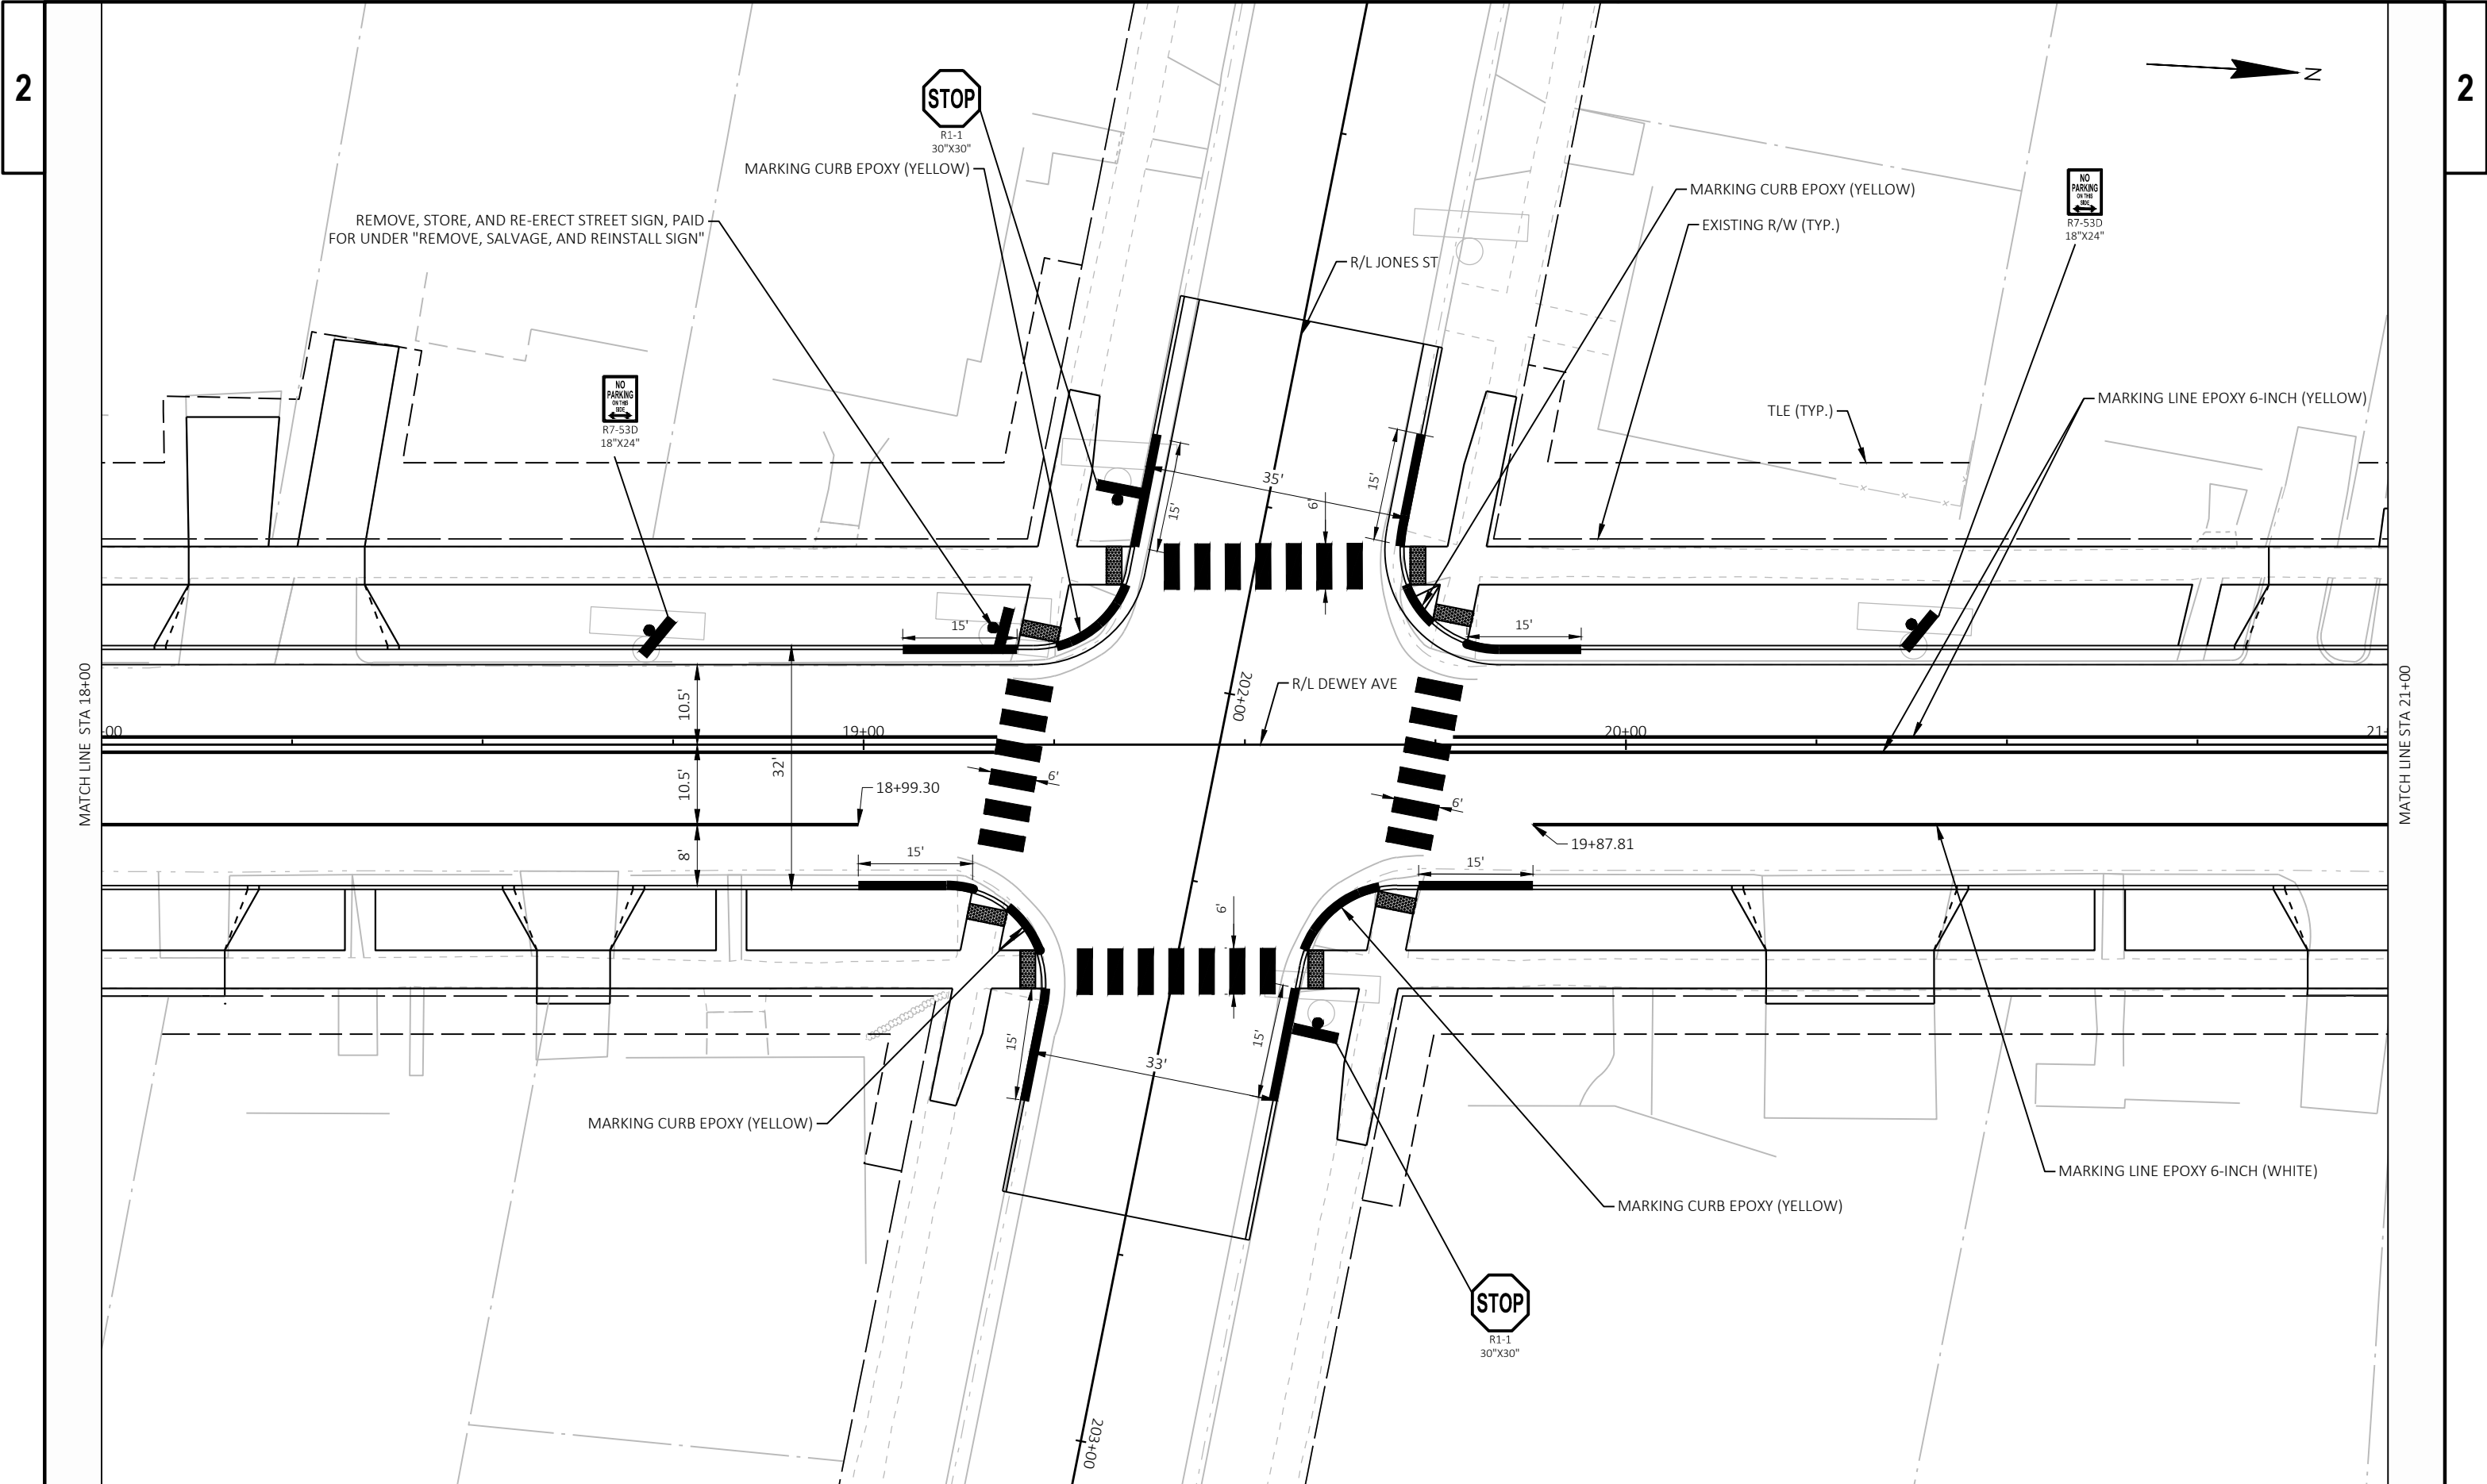

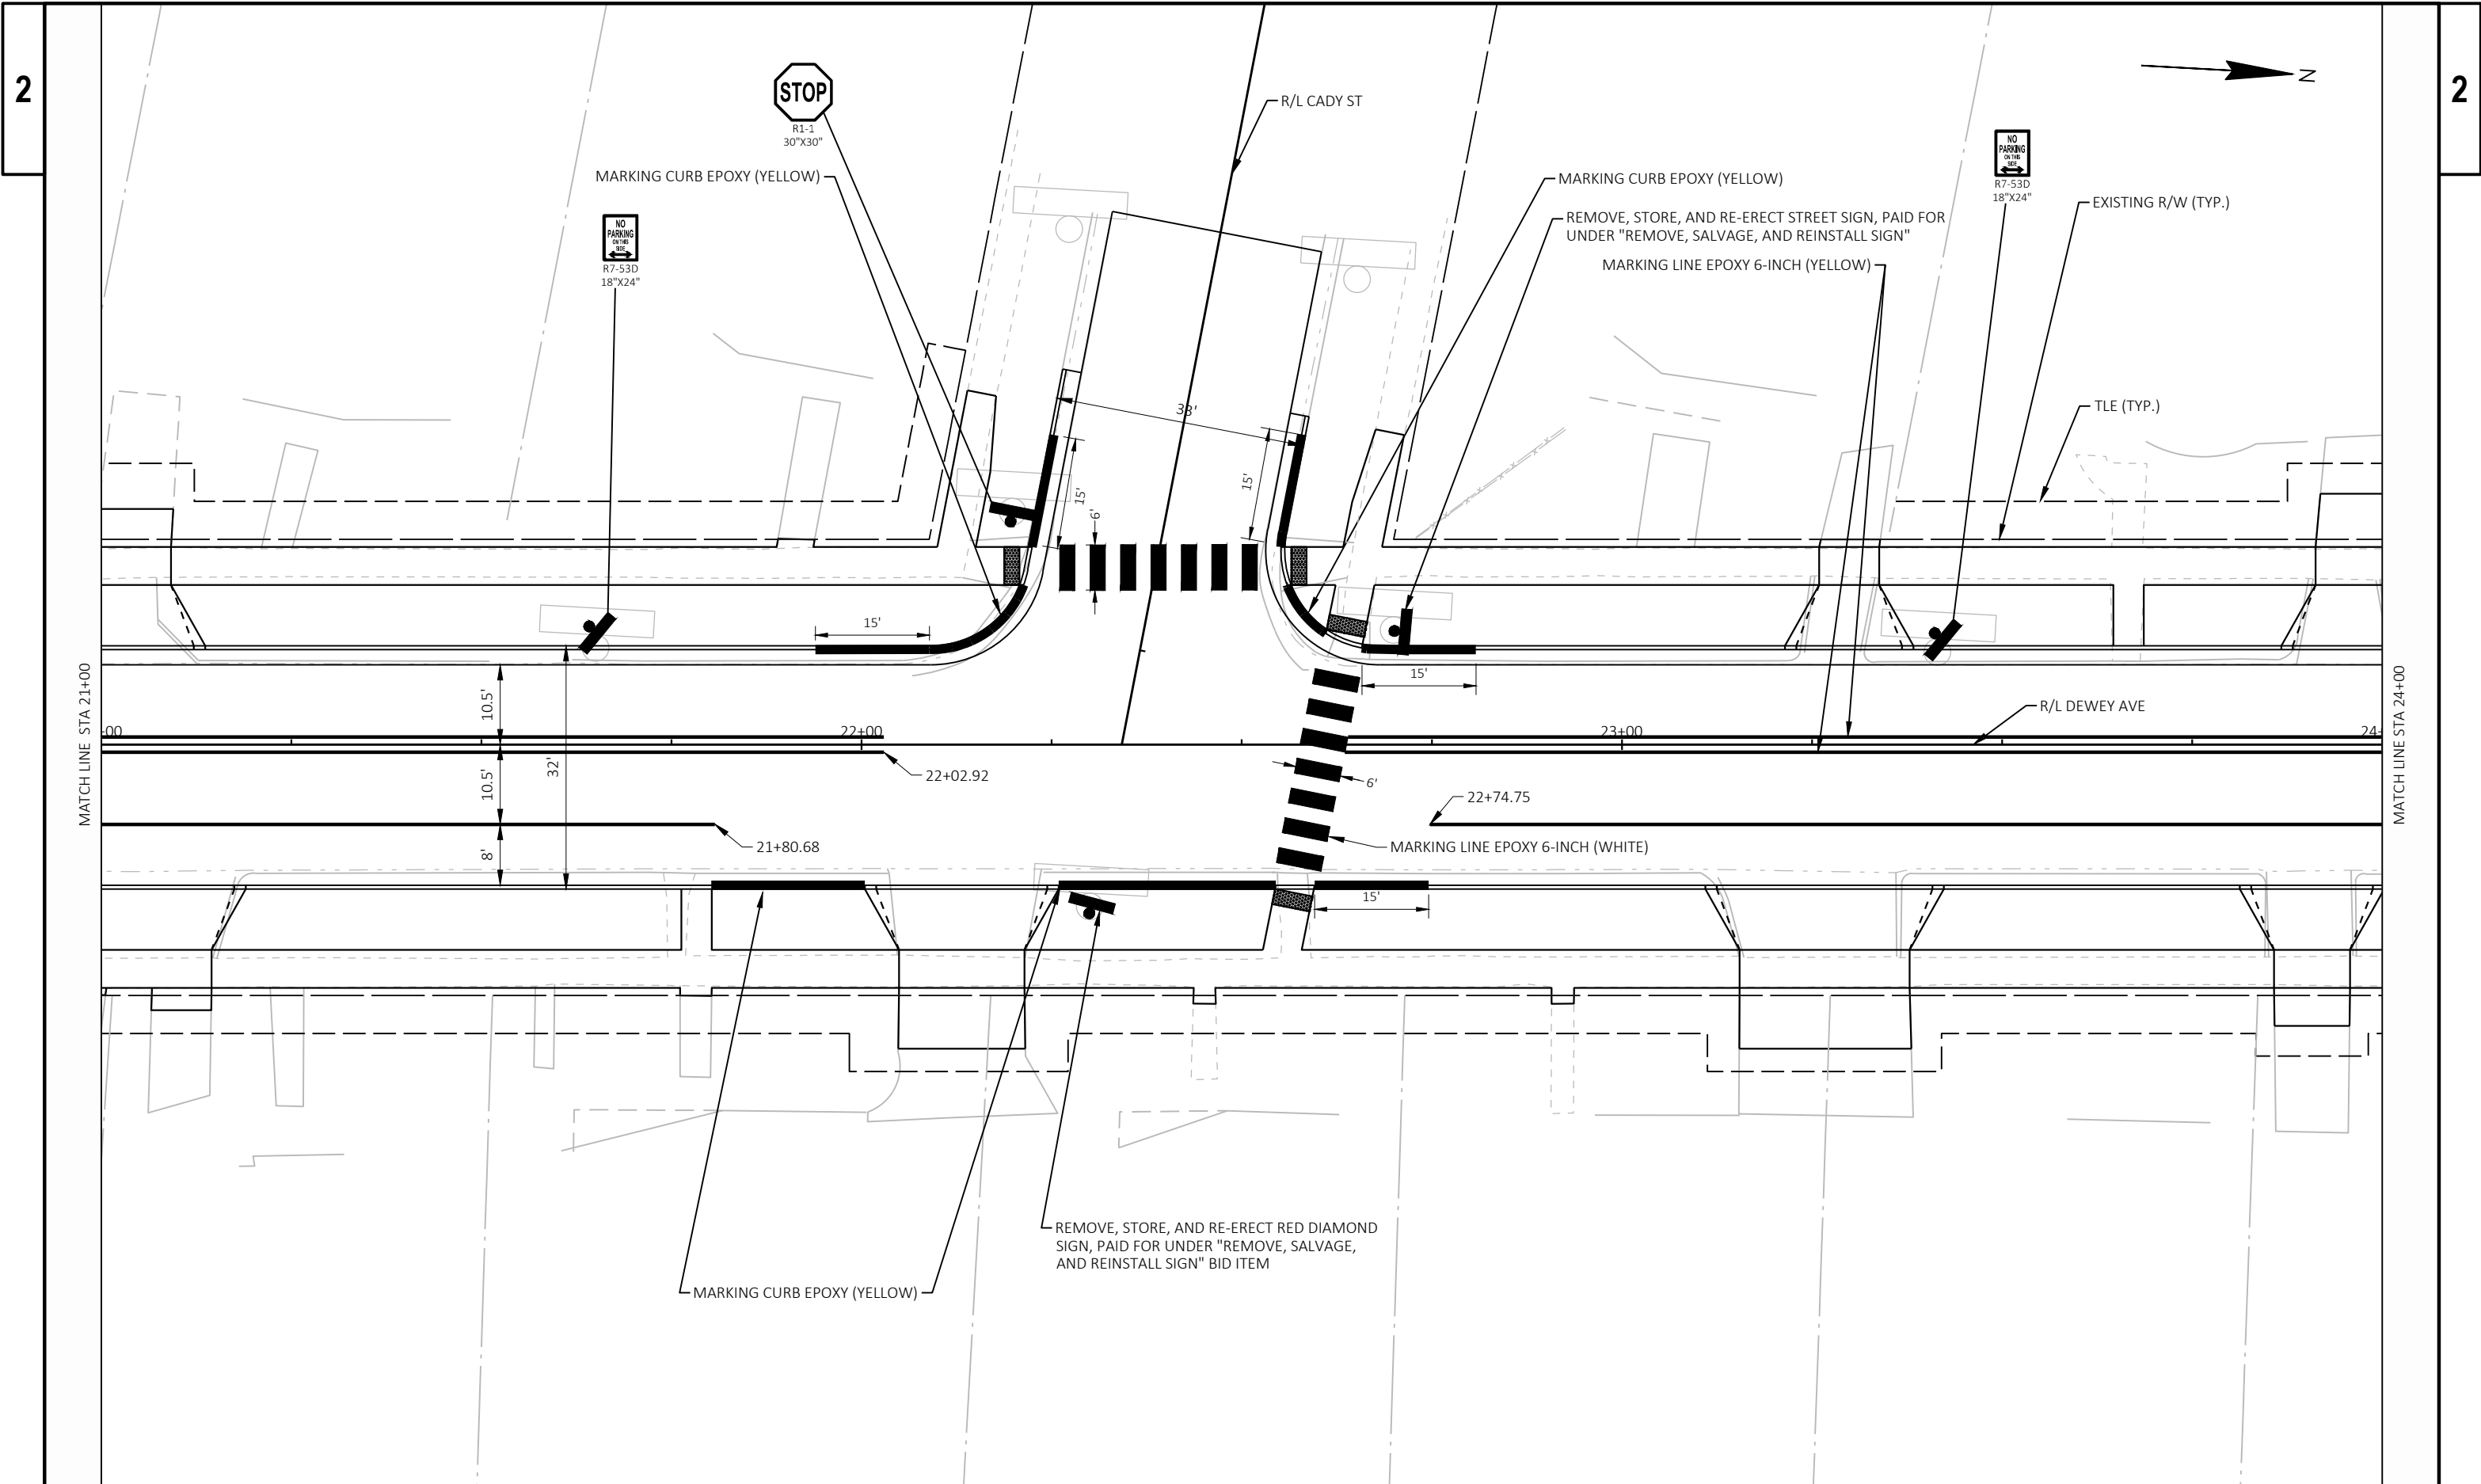

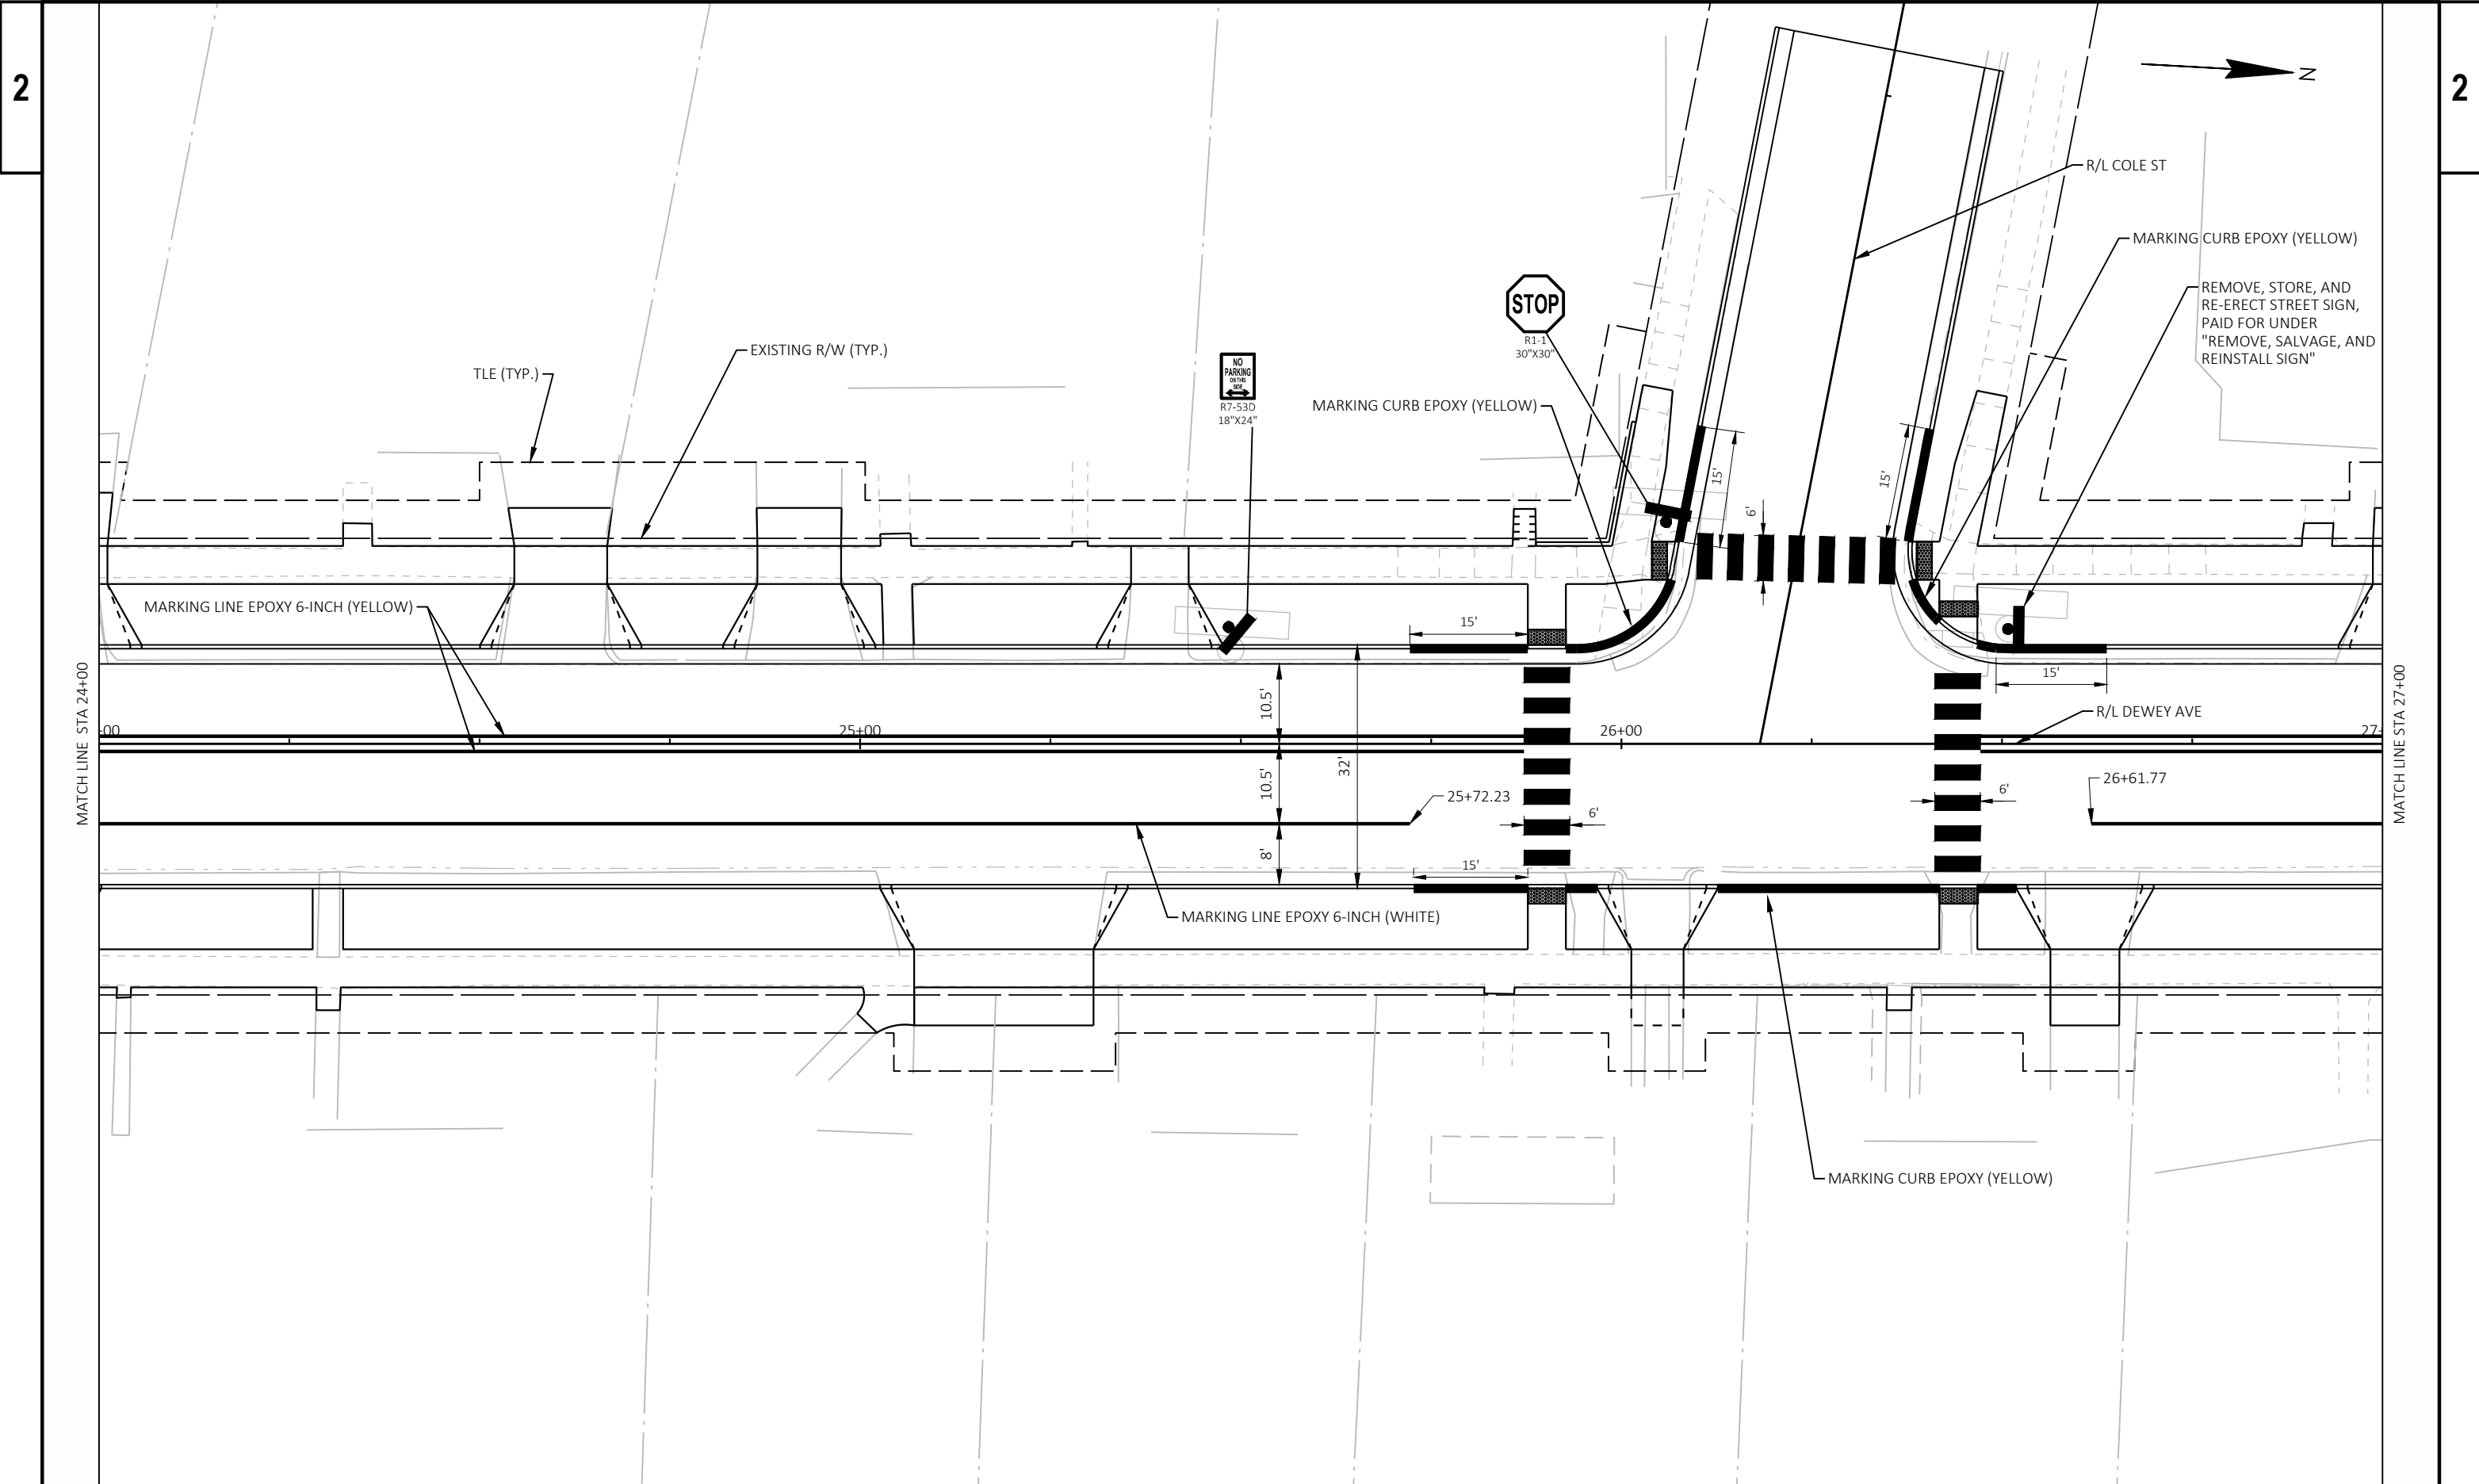

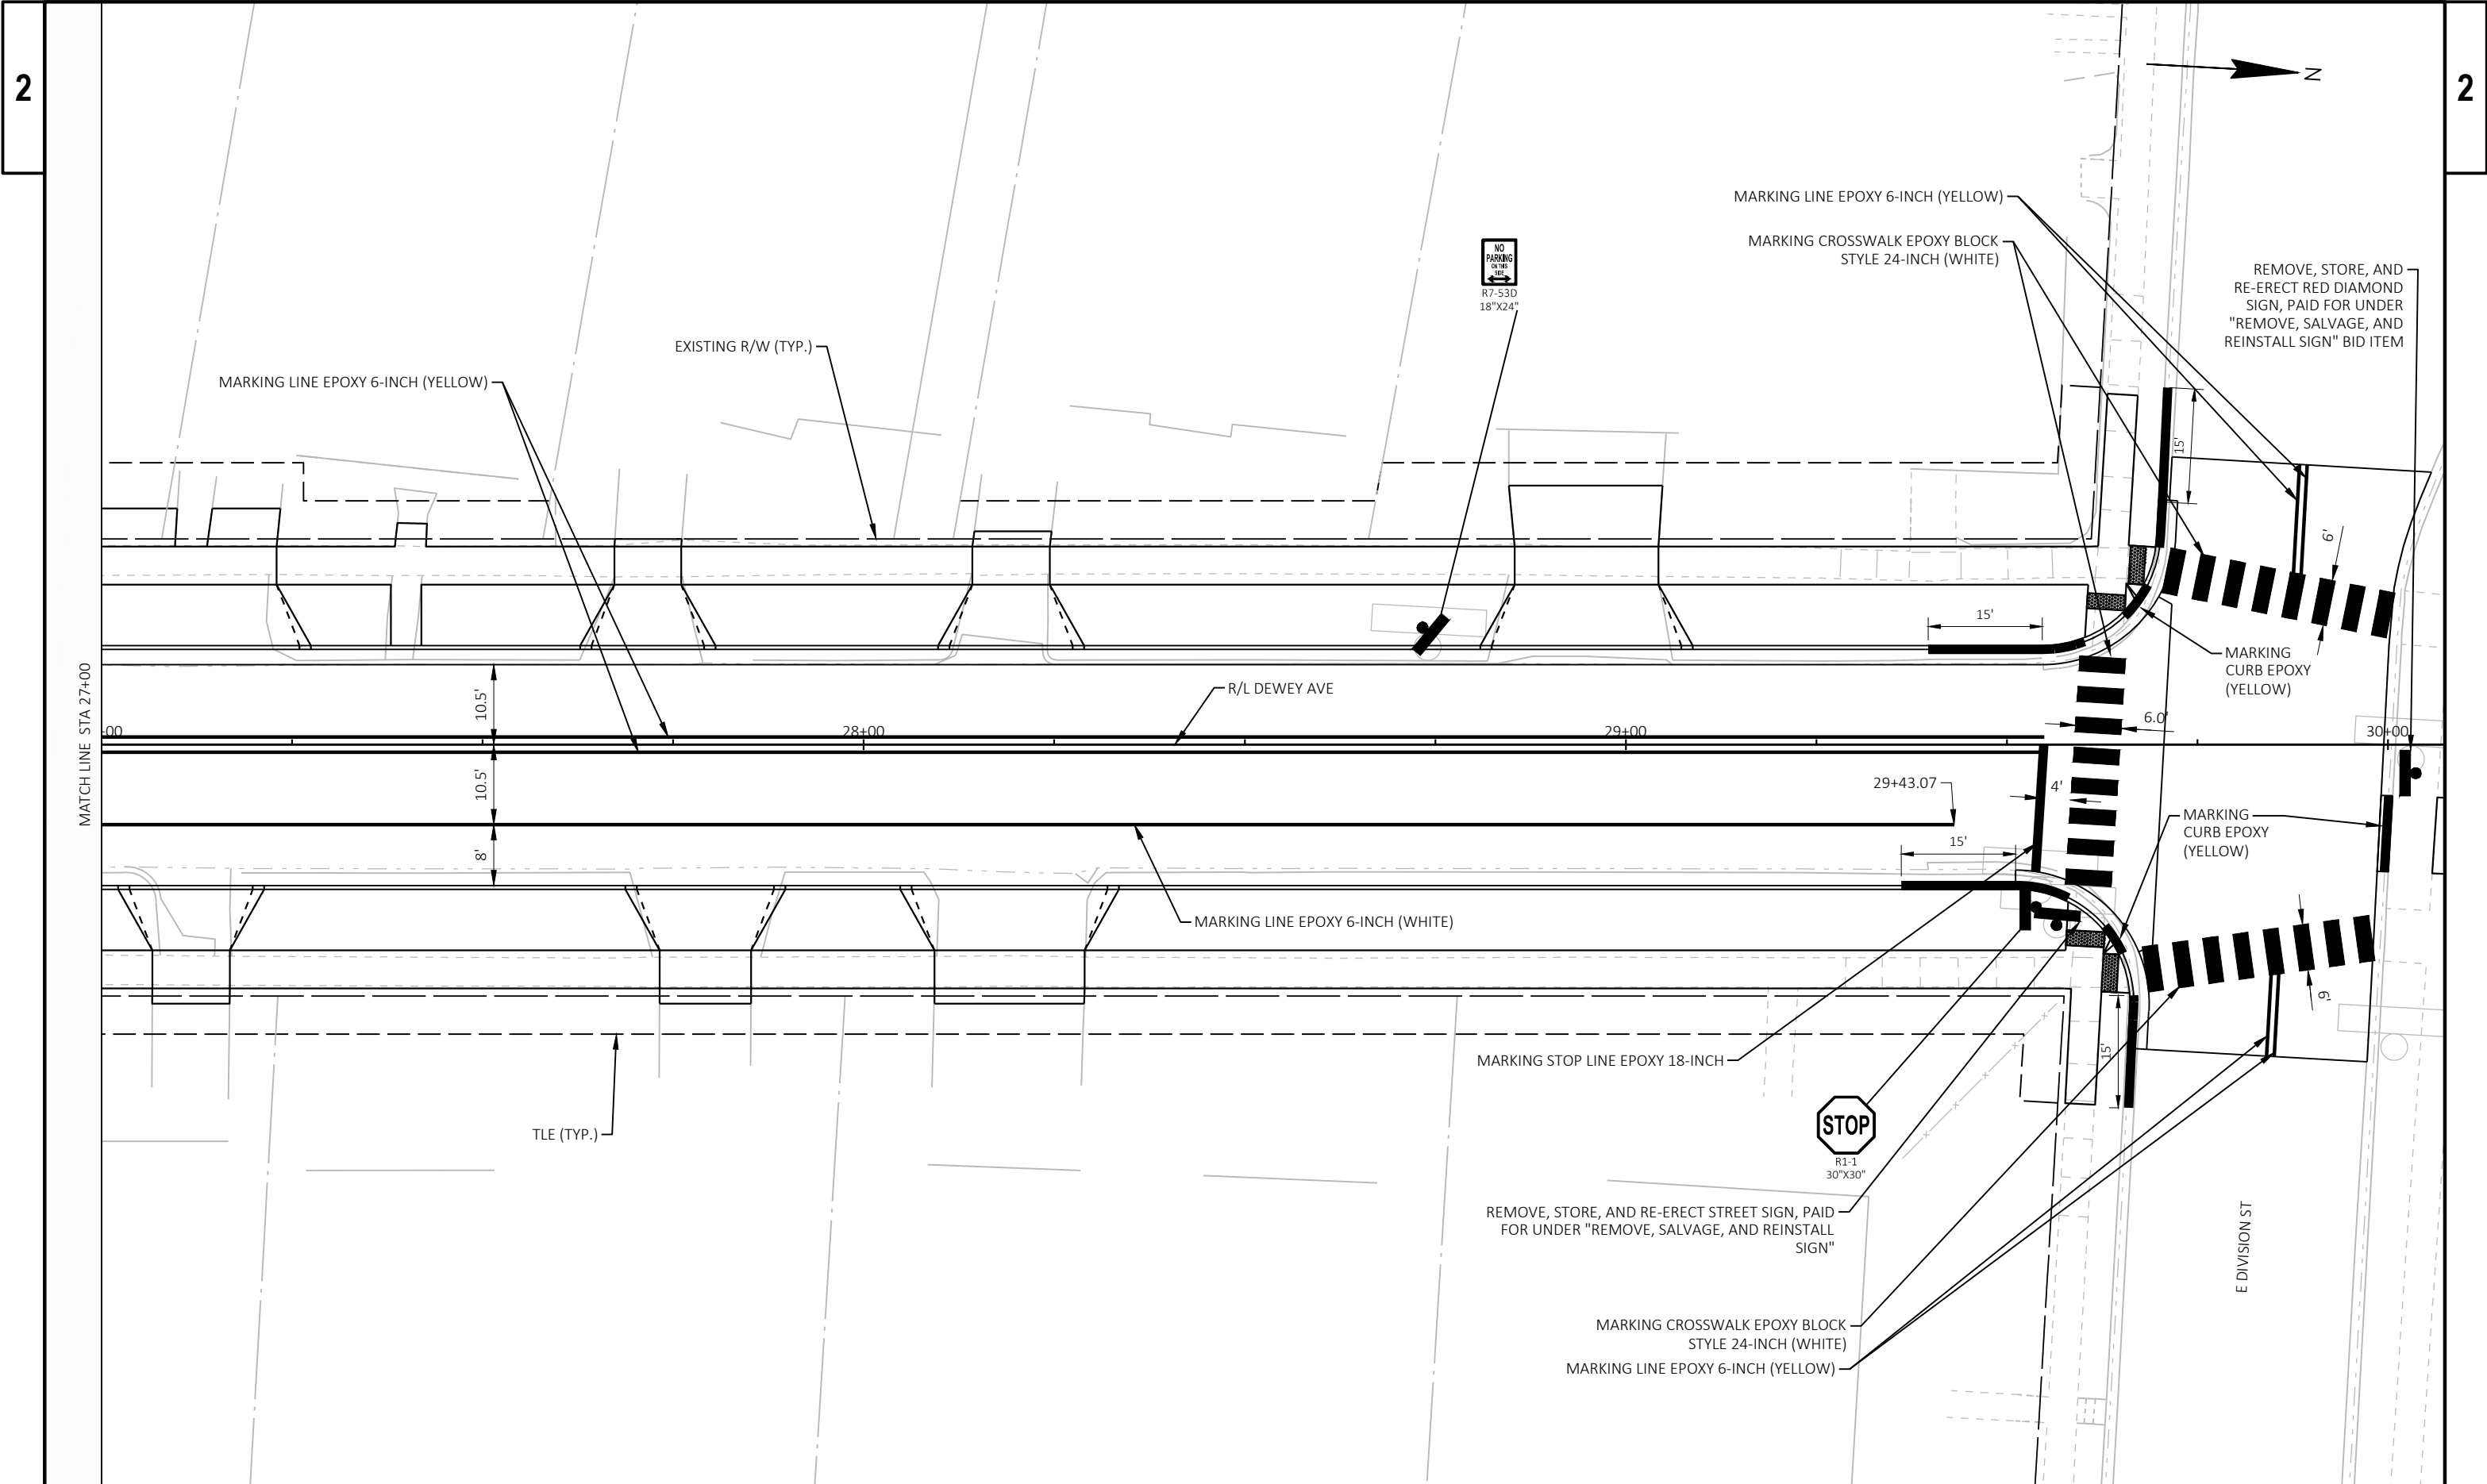

GENERAL NOTES FOR TRAFFIC CONTROL

- 1) THE EXACT NUMBER, LOCATION, AND SPACING OF ALL SIGN DEVICES SHALL BE ADJUSTED TO FIT FIELD CONDITIONS AS DIRECTED BY THE ENGINEER.
- 2) CONFLICTING TRAFFIC SIGNS SHALL BE COVERED OR REMOVED AS DIRECTED BY THE ENGINEER.
- 3) ALL TYPE III BARRICADES SHALL BE 8' WIDE, UNLESS OTHERWISE NOTED, AND EQUIPPED WITH TWO TYPE A (LOW INTENSITY FLASHING) LIGHTS.

GENERAL NOTES FOR STAGING

- DEWEY AVENUE
- DEWEY AVENUE TO BE CLOSED TO THRU TRAFFIC FOR DURATION OF CONSTRUCTION.
 - MAINTAIN ACCESS TO RESIDENCES AND BUSINESSES AT ALL TIMES. TEMPORARY DISRUPTIONS TO ACCESS MUST BE COORDINATED WITH THE PROPERTY/BUSINESS OWNER 7 DAYS IN ADVANCE.
 - MAINTAIN EXISTING OR FINISHED SIDEWALK FOR PEDESTRIAN ACCESS ON AT LEAST ONE SIDE OF THE ROAD AT ALL TIMES.


E DIVISION ST INTERSECTION


- CLOSE THE INTERSECTION OF DEWEY AVE/E DIVISION ST FOR STORM SEWER AND WATERMAIN CONSTRUCTION.
- SEE "DETOUR PLAN - E DIVISION ST CLOSURE" FOR DETOUR ROUTE AND SIGNING DETAILS.
- LIMIT CLOSURE OF THE INTERSECTION TO MAXIMUM OF 5 DAYS BEFORE RESTORING PAVEMENT AND OPENING TO TWO-WAY THRU TRAFFIC.

LEGEND

-  TYPE III BARRICADE WITH TYPE A WARNING LIGHT
-  TYPE III BARRICADE WITH ATTACHED SIGN AND TYPE A WARNING LIGHT
-  SIGN ON PERMANENT SUPPORT
-  WORK AREA

- 1 SEE SDD "BARRICADES AND SIGNS FOR SIDEROAD CLOSURES", DETAIL 4
- 2 SEE SDD "BARRICADES AND SIGNS FOR MAINLINE CLOSURE", DETAIL B
- 3 SEE SDD "TRAFFIC CONTROL, WORK ON SHOULDER OR PARKING LANE, UNDIVIDED ROADWAY" FOR WATERMAIN AND STORM SEWER TIE-IN WORK ON E MAIN ST

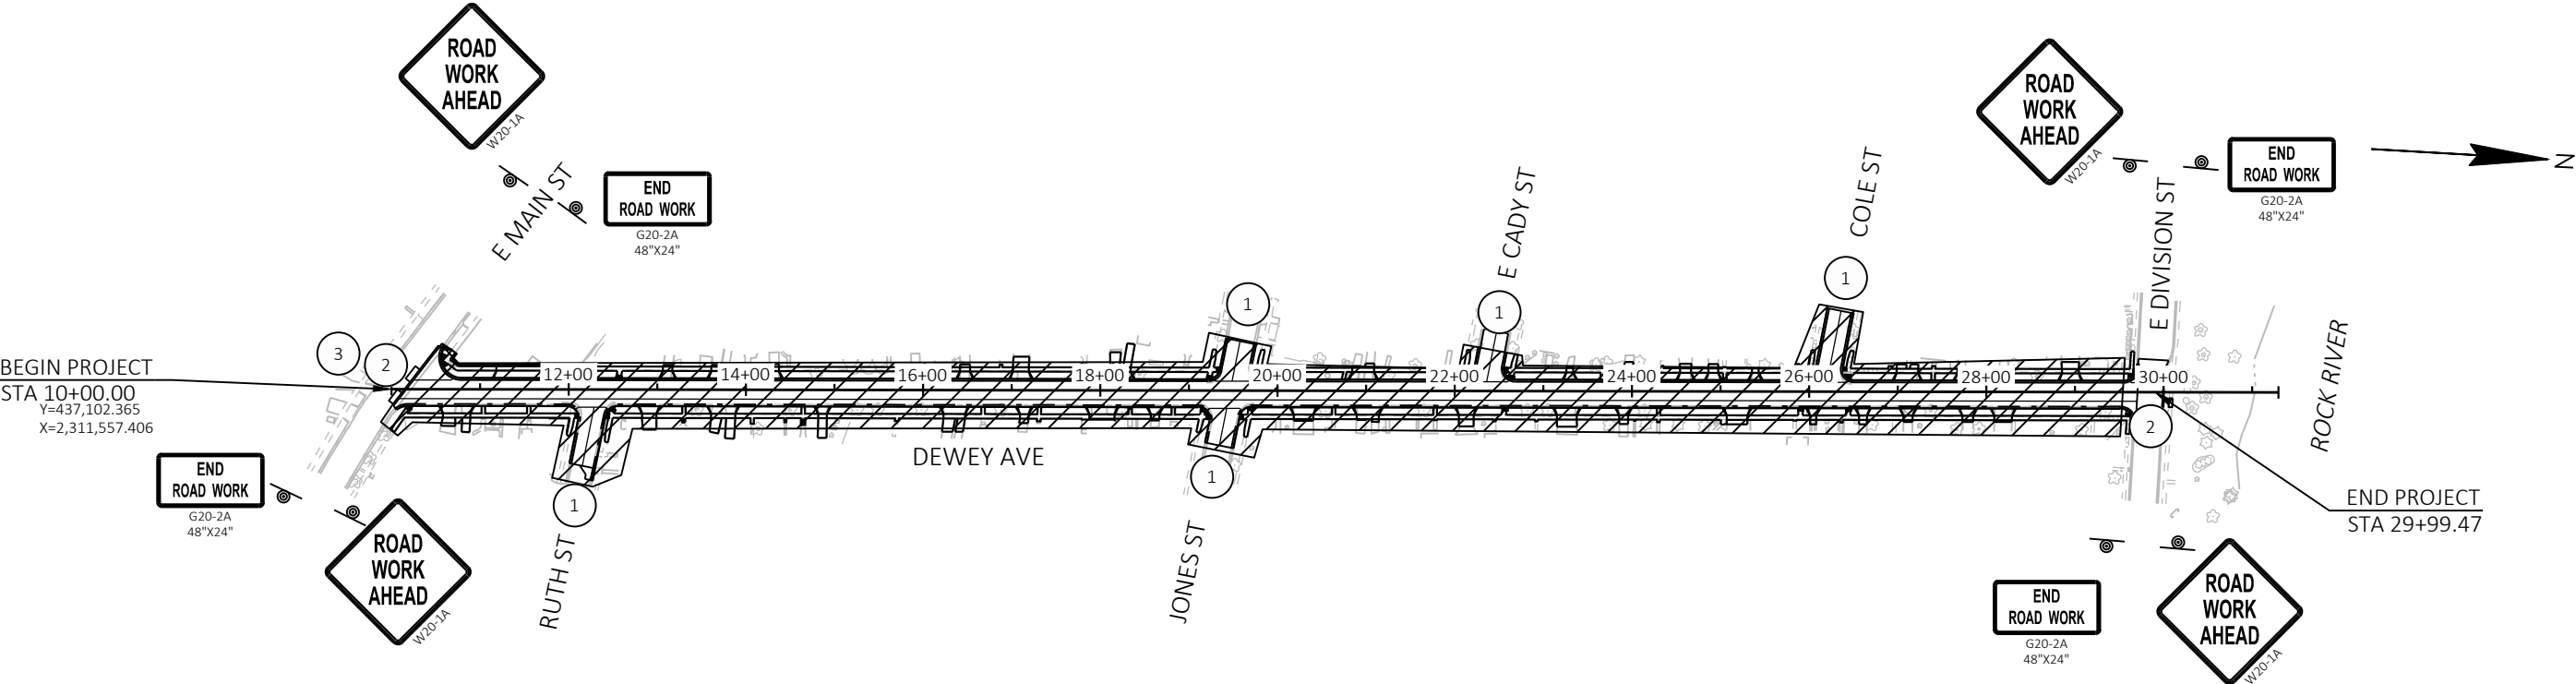

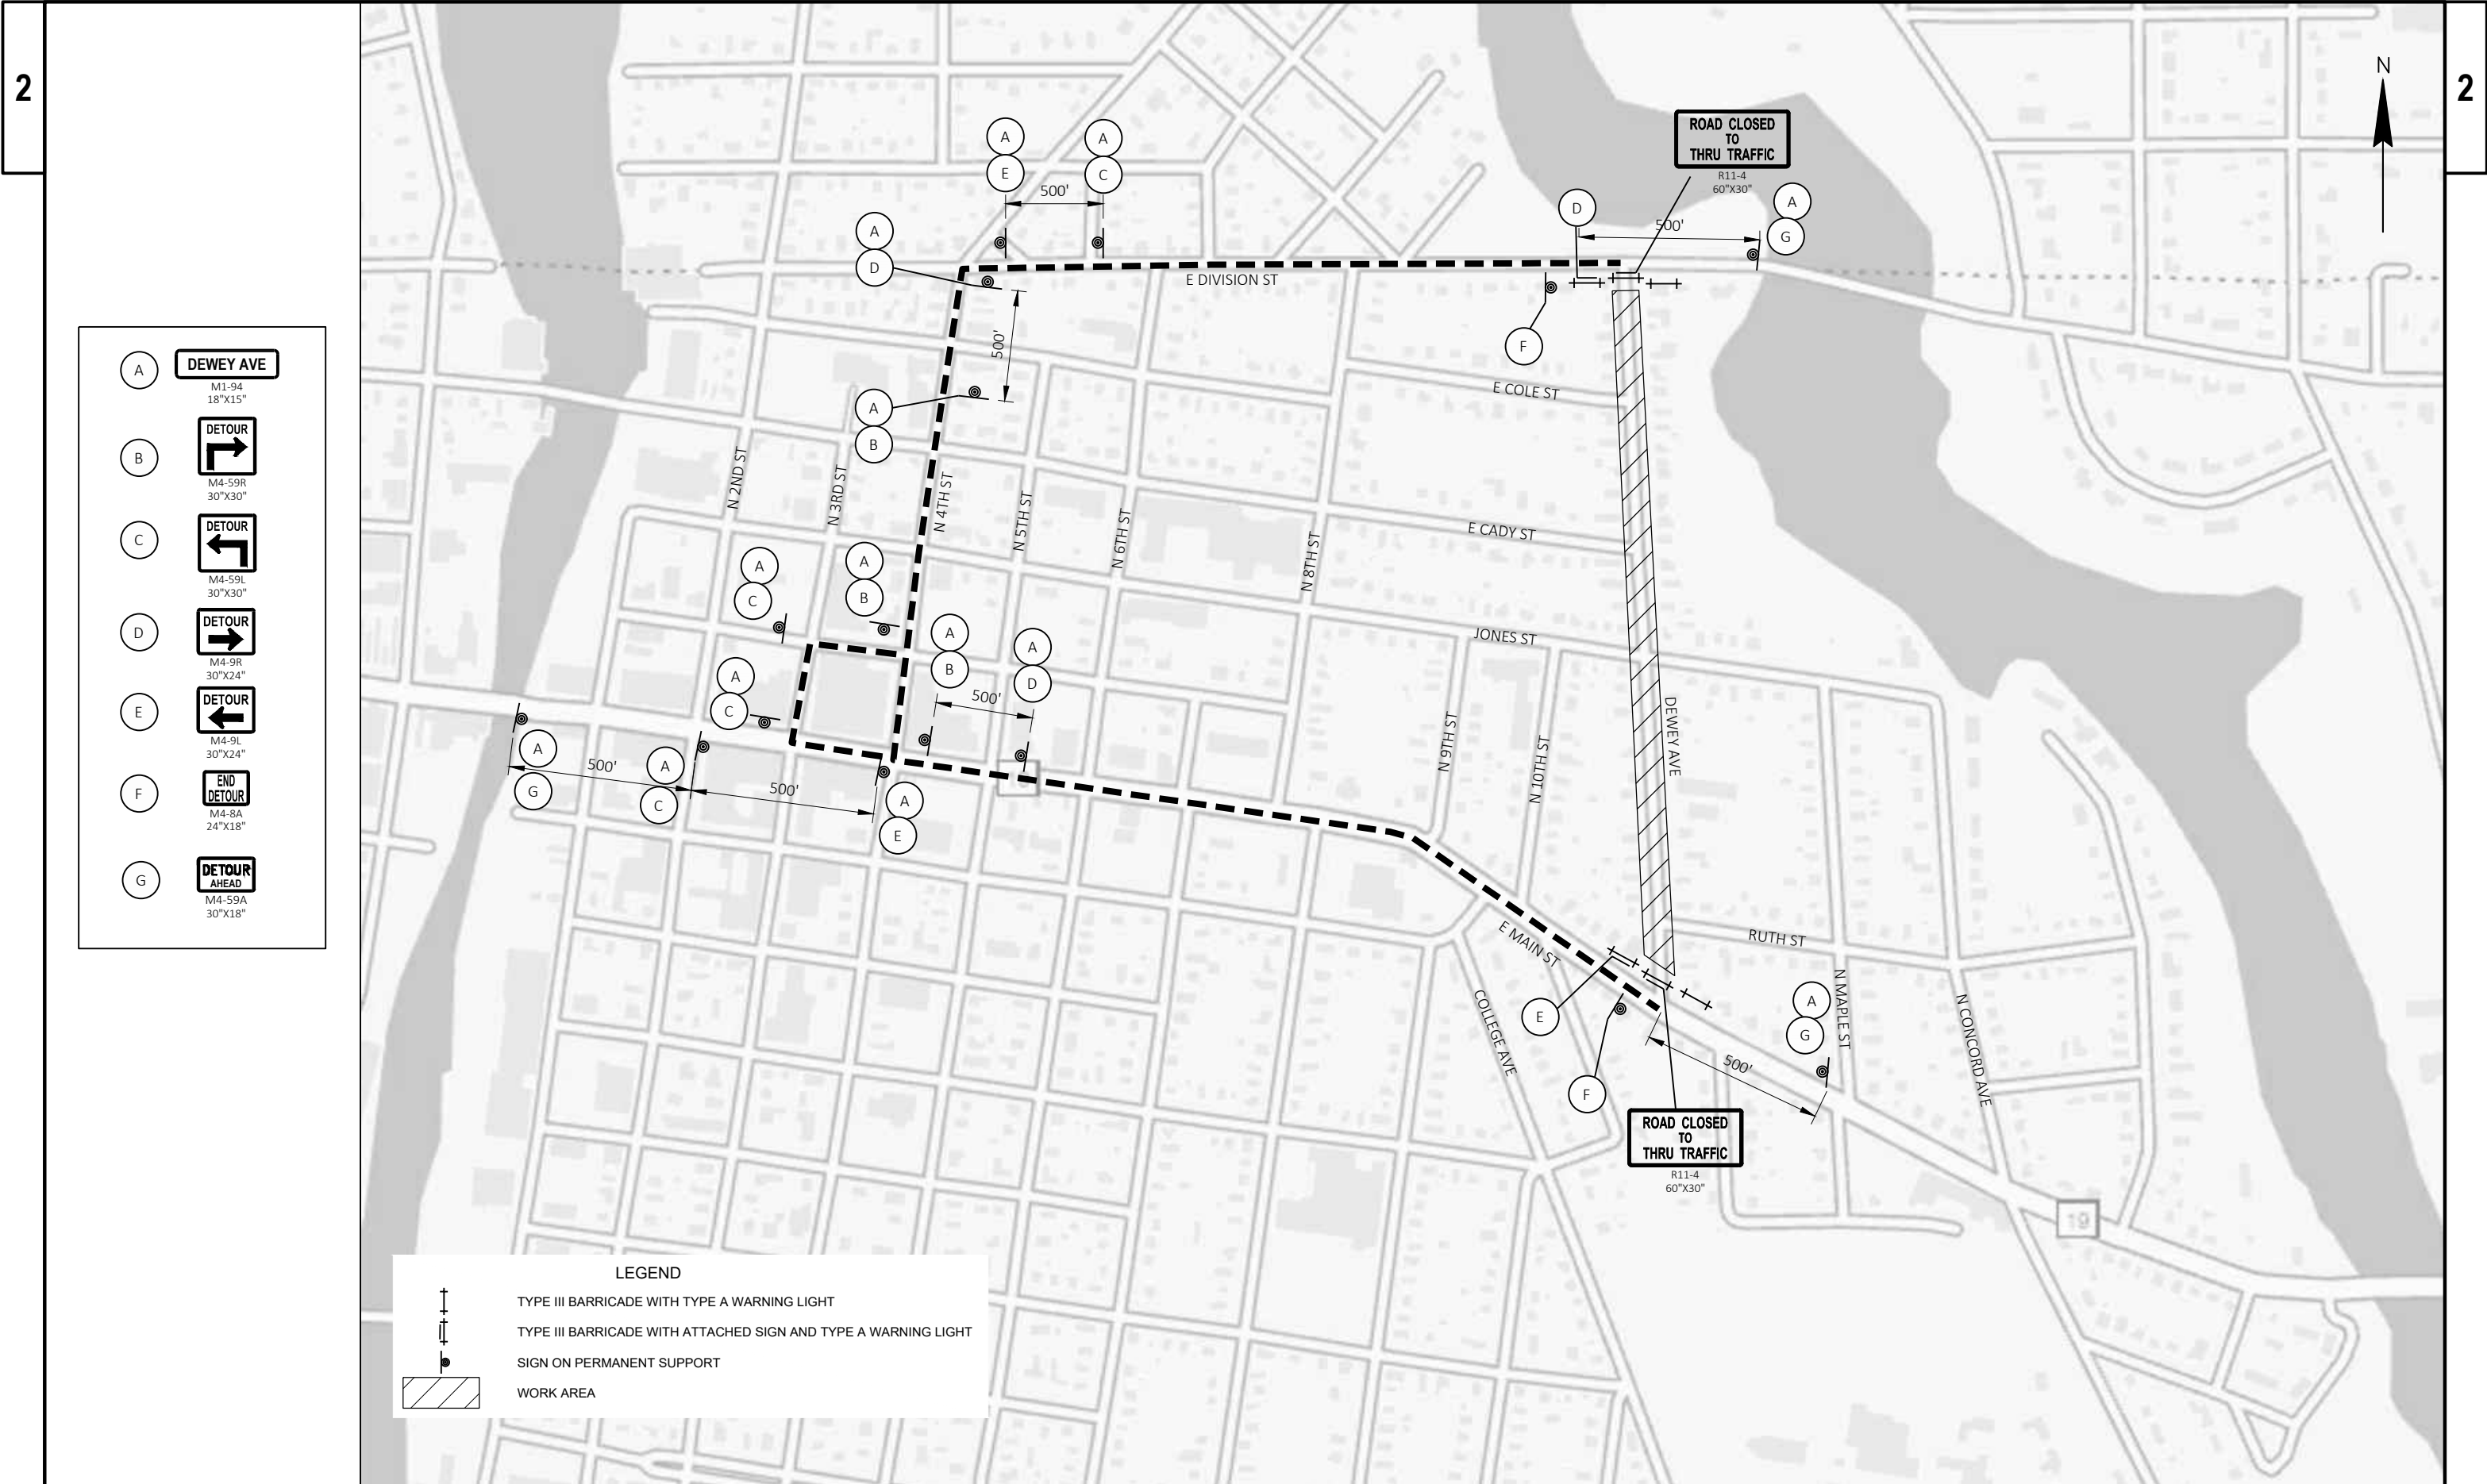

A

DEWEY AVE
M1-94
18"x15"

B

DETOUR
M4-59R
30"x30"

C

DETOUR
M4-59L
30"x30"

D

DETOUR
M4-9R
30"x24"

E

DETOUR
M4-9L
30"x24"

F

**END
DETOUR**
M4-8A
24"x18"

G

**DETOUR
AHEAD**
M4-59A
30"x18"


LEGEND

TYPE III BARRICADE WITH TYPE A WARNING LIGHT

TYPE III BARRICADE WITH ATTACHED SIGN AND TYPE A WARNING LIGHT

SIGN ON PERMANENT SUPPORT

WORK AREA

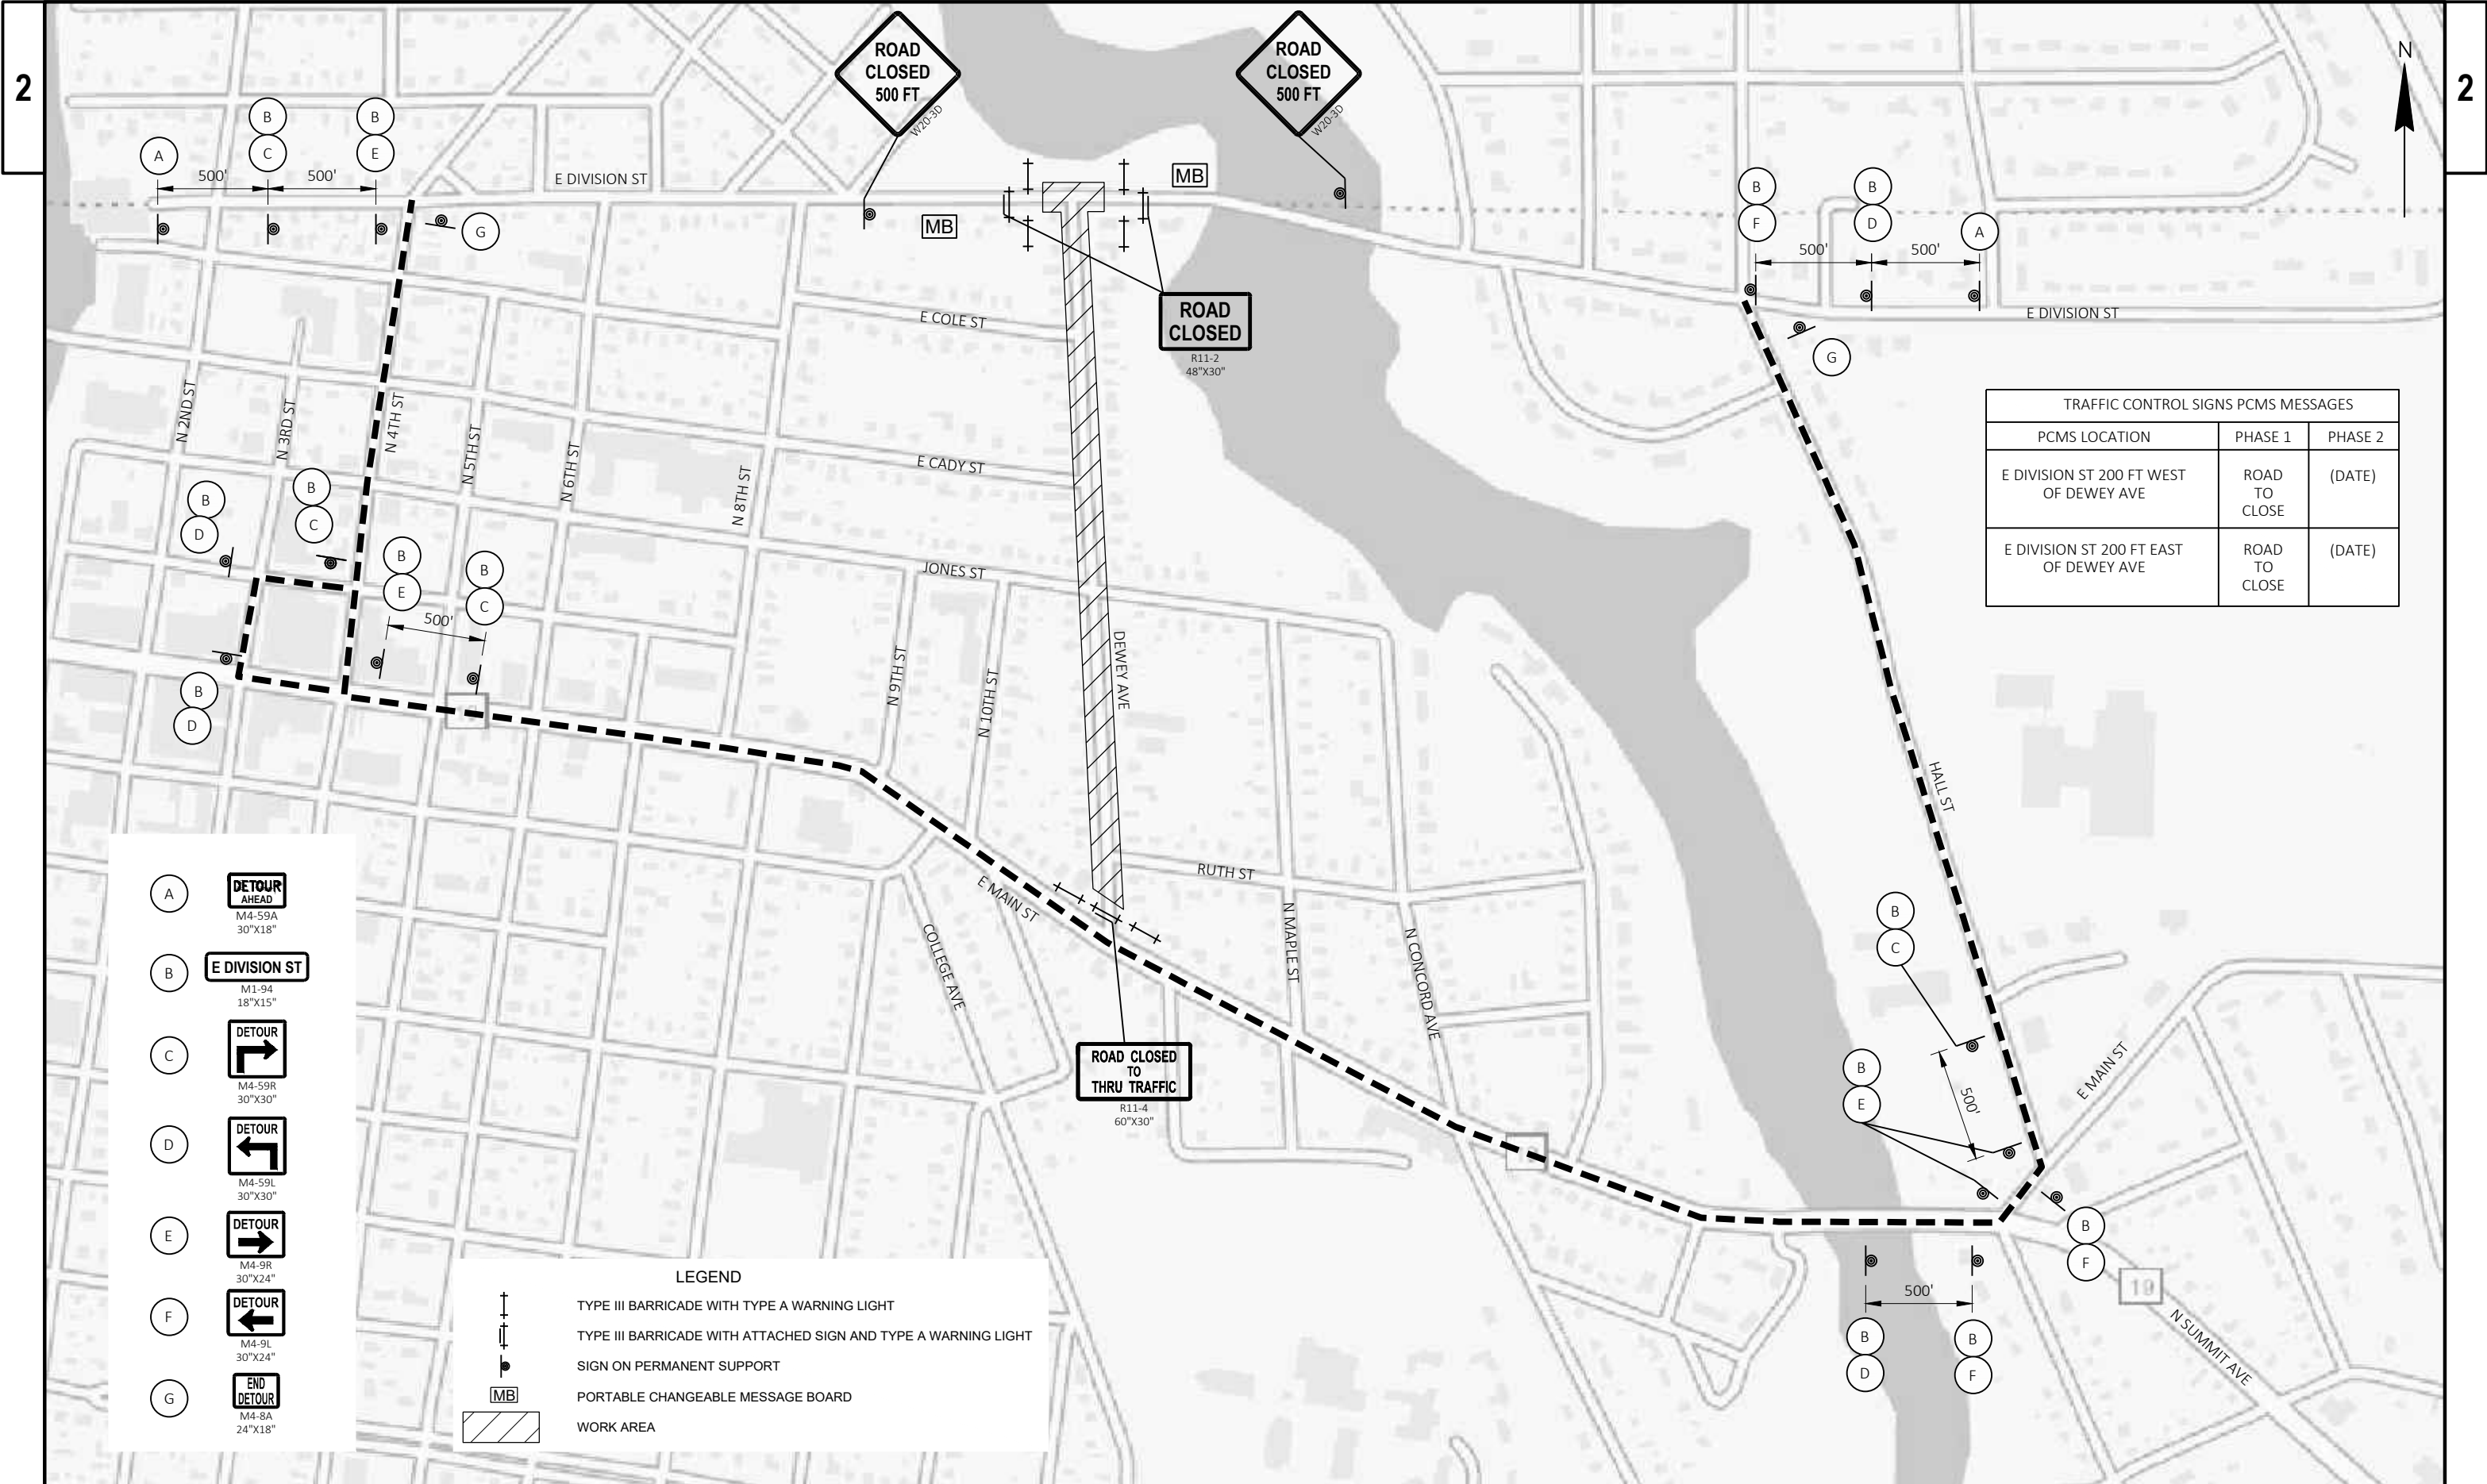

TRAFFIC CONTROL SIGNS PCMS MESSAGES		
PCMS LOCATION	PHASE 1	PHASE 2
E DIVISION ST 200 FT WEST OF DEWEY AVE	ROAD TO CLOSE	(DATE)
E DIVISION ST 200 FT EAST OF DEWEY AVE	ROAD TO CLOSE	(DATE)

A

DETOUR AHEAD

M4-59A

30"X18"

B

E DIVISION ST

M1-94

18"X15"

C

DETOUR

M4-59R

30"X30"

D

DETOUR

M4-59L

30"X30"

E

DETOUR

M4-9R

30"X24"

F

DETOUR

M4-9L

30"X24"

G

END DETOUR

M4-8A

24"X18"

+

+

+

TYPE III BARRICADE WITH TYPE A WARNING LIGHT

+

+

+

TYPE III BARRICADE WITH ATTACHED SIGN AND TYPE A WARNING LIGHT

●


SIGN ON PERMANENT SUPPORT

MB

PORTABLE CHANGEABLE MESSAGE BOARD

▨

WORK AREA

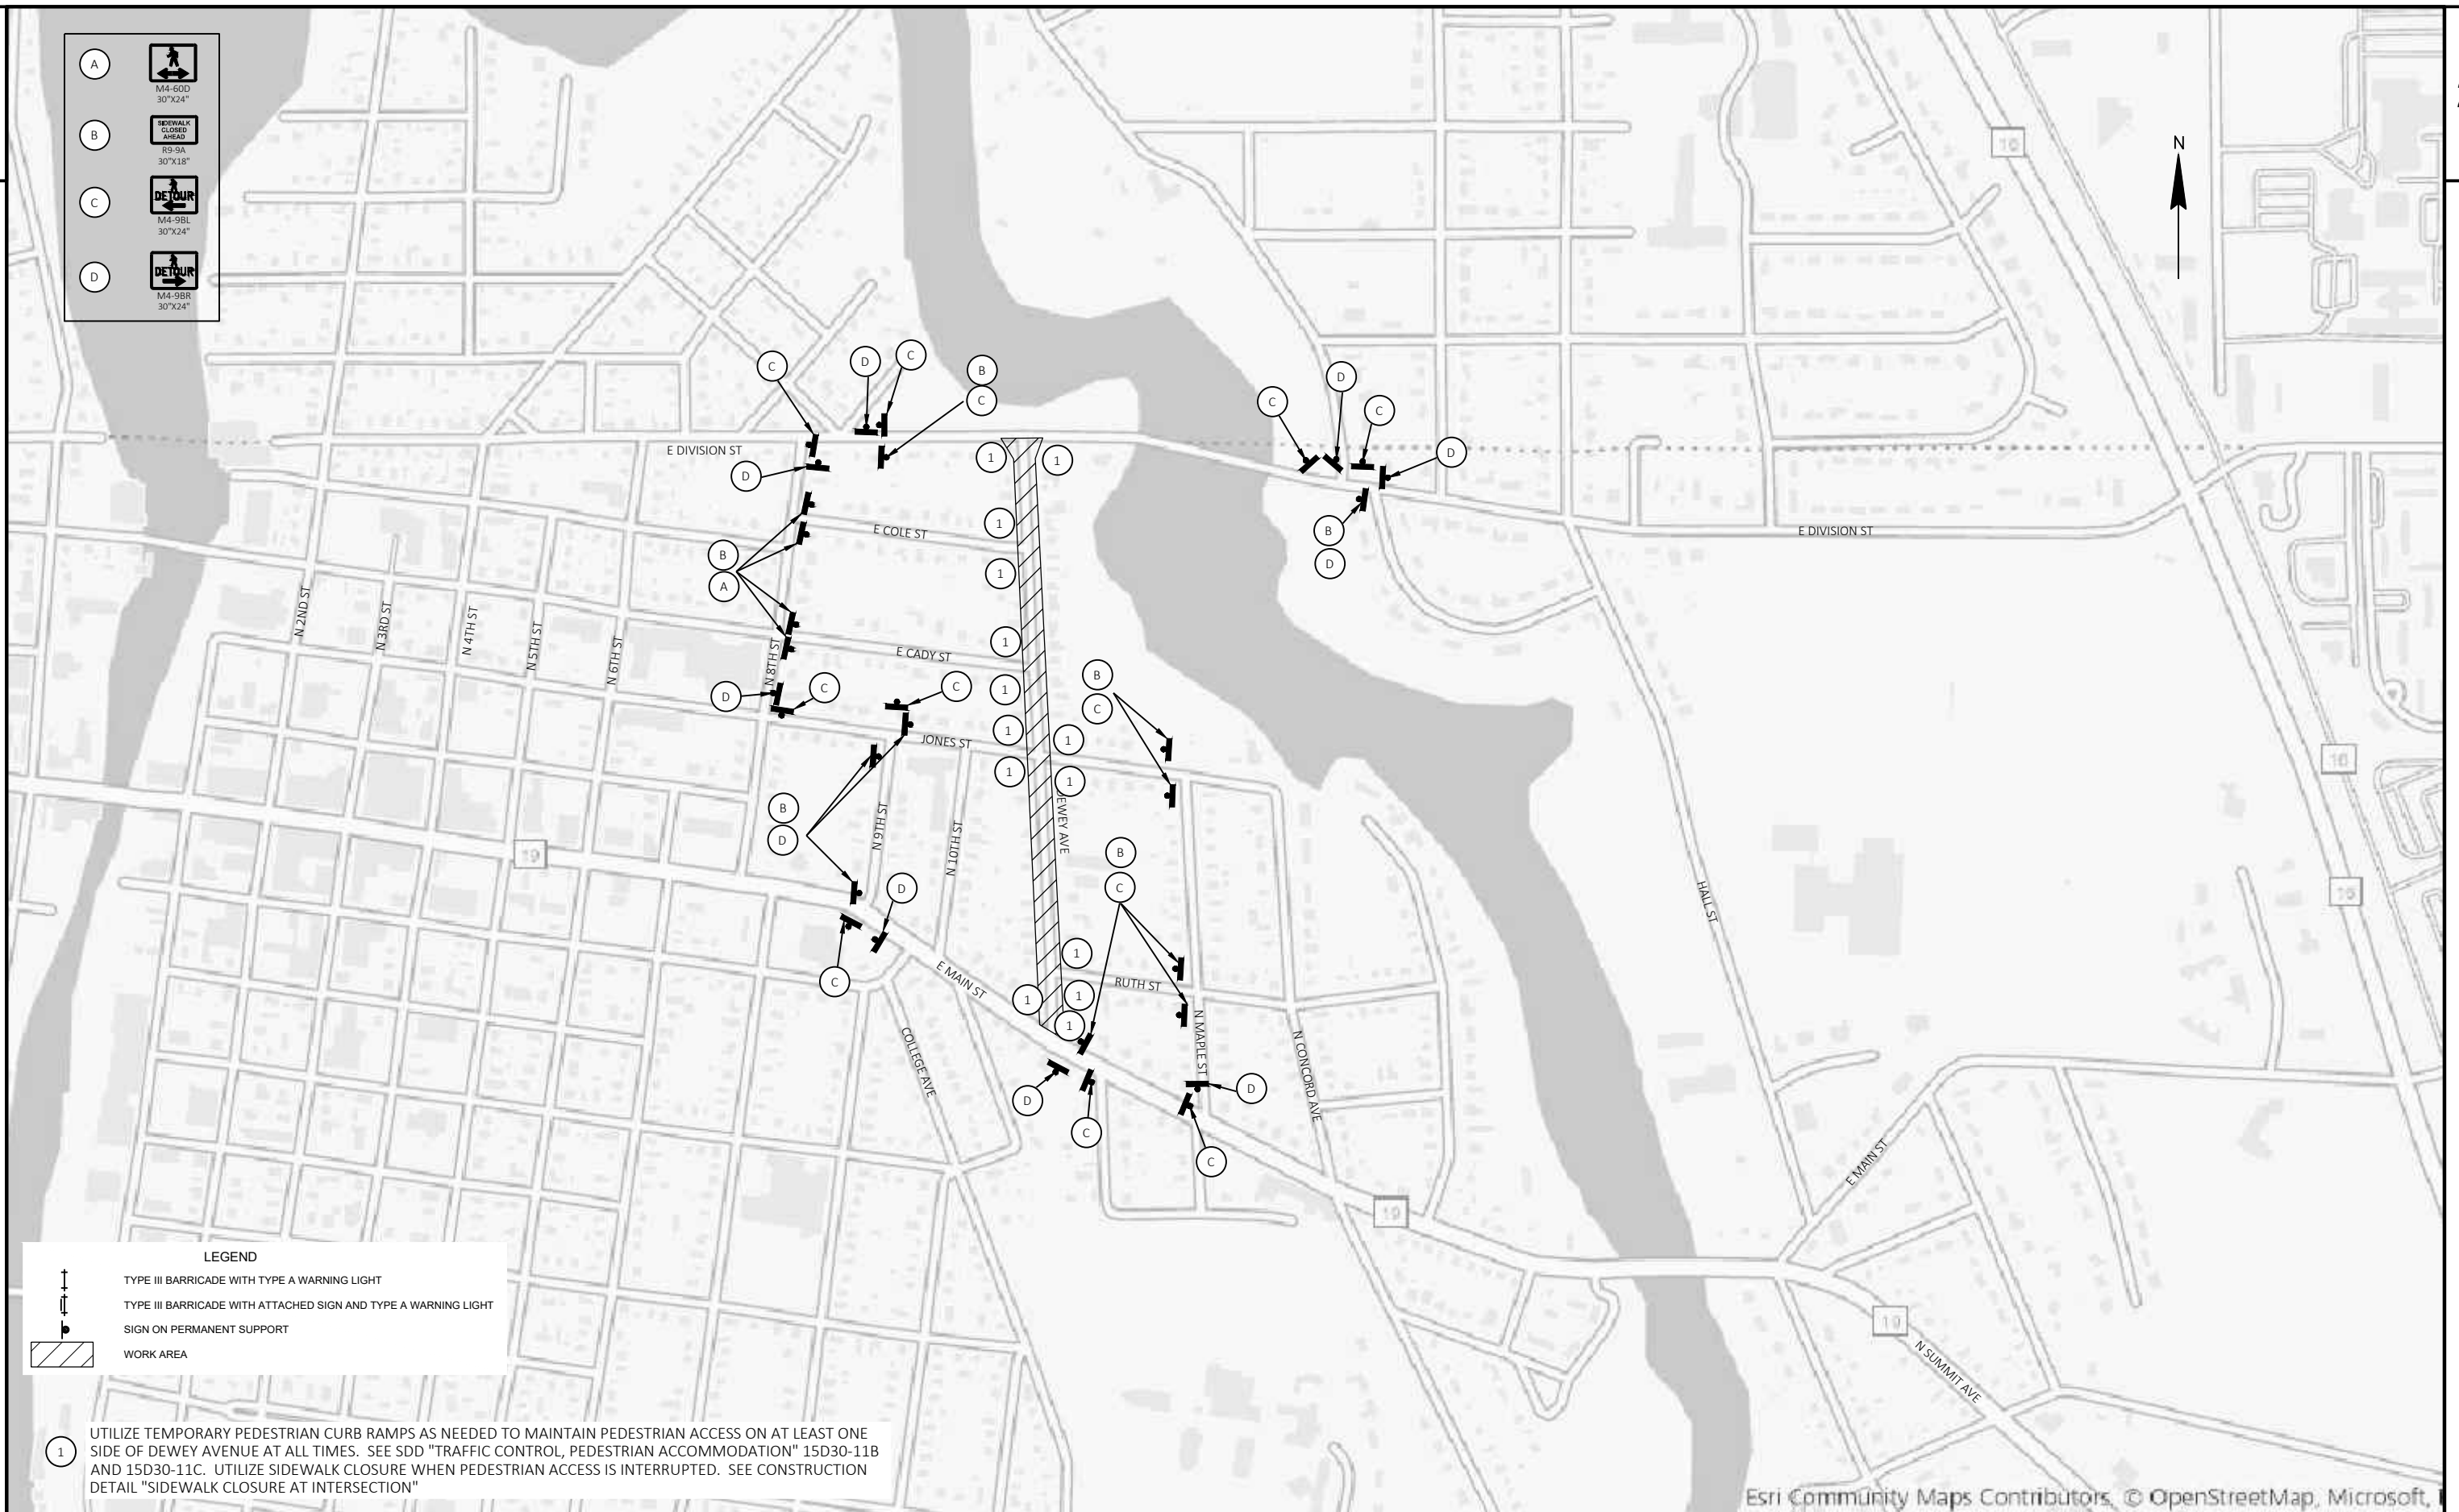

Esri Community Maps Contributors, © OpenStreetMap, Microsoft, I

Estimate Of Quantities

		3997-01-79		3997-01-80	
Line	Item	Item Description	Unit	Total	Qty
0002	201.0110	Clearing	SY	64.000	64.000
0004	201.0210	Grubbing	SY	64.000	64.000
0006	204.0100	Removing Concrete Pavement	SY	8,331.000	8,331.000
0008	204.0110	Removing Asphaltic Surface	SY	516.000	516.000
0010	204.0150	Removing Curb & Gutter	LF	10.000	10.000
0012	204.0155	Removing Concrete Sidewalk	SY	1,937.000	1,937.000
0014	204.0210	Removing Manholes	EACH	13.000	13.000
0016	204.0220	Removing Inlets	EACH	15.000	15.000
0018	204.0245	Removing Storm Sewer (size) 01. 10-Inch	LF	116.000	116.000
0020	204.0245	Removing Storm Sewer (size) 02. 12-Inch	LF	1,523.000	1,523.000
0022	204.0245	Removing Storm Sewer (size) 03. 15-Inch	LF	1,404.000	1,404.000
0024	204.0245	Removing Storm Sewer (size) 04. 18-Inch	LF	735.000	735.000
0026	204.0245	Removing Storm Sewer (size) 05. 24-Inch	LF	141.000	141.000
0028	205.0100	Excavation Common	CY	5,173.000	5,173.000
0030	213.0100	Finishing Roadway (project) 01. 3997-01-79	EACH	1.000	1.000
0032	305.0120	Base Aggregate Dense 1 1/4-Inch	TON	4,500.000	4,500.000
0034	455.0605	Tack Coat	GAL	40.000	40.000
0036	460.2000	Incentive Density HMA Pavement	DOL	70.000	70.000
0038	460.6223	HMA Pavement 3 MT 58-28 S	TON	60.000	60.000
0040	460.6224	HMA Pavement 4 MT 58-28 S	TON	40.000	40.000
0042	465.0120	Asphaltic Surface Driveways and Field Entrances	TON	30.000	30.000
0044	520.8000	Concrete Collars for Pipe	EACH	4.000	4.000
0046	522.1036	Apron Endwalls for Culvert Pipe Reinforced Concrete 36-Inch	EACH	1.000	1.000
0048	601.0407	Concrete Curb & Gutter 18-Inch Type D	LF	10.000	10.000
0050	601.0411	Concrete Curb & Gutter 30-Inch Type D	LF	14.000	14.000
0052	601.0600	Concrete Curb Pedestrian	LF	66.000	66.000
0054	602.0410	Concrete Sidewalk 5-Inch	SF	17,950.000	17,950.000
0056	602.0515	Curb Ramp Detectable Warning Field Natural Patina	SF	290.000	290.000
0058	602.0860	Concrete Driveway HES 6-Inch	SY	1,360.000	1,360.000
0060	602.1500	Concrete Steps	SF	200.000	200.000
0062	606.0200	Riprap Medium	CY	3.000	3.000
0064	608.0315	Storm Sewer Pipe Reinforced Concrete Class III 15-Inch	LF	186.000	186.000
0066	608.0318	Storm Sewer Pipe Reinforced Concrete Class III 18-Inch	LF	208.000	208.000
0068	608.0336	Storm Sewer Pipe Reinforced Concrete Class III 36-Inch	LF	647.000	647.000
0070	608.0415	Storm Sewer Pipe Reinforced Concrete Class IV 15-Inch	LF	60.000	60.000
0072	608.0424	Storm Sewer Pipe Reinforced Concrete Class IV 24-Inch	LF	780.000	780.000
0074	608.0436	Storm Sewer Pipe Reinforced Concrete Class IV 36-Inch	LF	502.000	502.000
0076	608.2429	Storm Sewer Pipe Reinforced Concrete Horizontal Elliptical Class HE-IV 29x45-Inch	LF	147.000	147.000
0078	611.0535	Manhole Covers Type J-Special	EACH	9.000	9.000
0080	611.0624	Inlet Covers Type H	EACH	16.000	16.000
0082	611.1004	Catch Basins 4-FT Diameter	EACH	2.000	2.000
0084	611.1230	Catch Basins 2x3-FT	EACH	14.000	14.000
0086	611.2004	Manholes 4-FT Diameter	EACH	4.000	4.000
0088	611.2005	Manholes 5-FT Diameter	EACH	3.000	3.000
0090	611.2006	Manholes 6-FT Diameter	EACH	1.000	1.000
0092	611.2007	Manholes 7-FT Diameter	EACH	1.000	1.000
0094	611.8110	Adjusting Manhole Covers	EACH	2.000	2.000
0096	616.0404	Fence Chain Link Salvaged 4-FT	LF	10.000	10.000
0098	618.0100	Maintenance and Repair of Haul Roads (project) 01. 3997-01-80	EACH	1.000	1.000

Estimate Of Quantities

				3997-01-79	3997-01-80		
Line	Item	Item Description	Unit	Total	Qty	Qty	
0100	619.1000	Mobilization	EACH	1.000	0.700	0.300	
0102	624.0100	Water	MGAL	45.000	45.000		
0104	625.0500	Salvaged Topsoil	SY	3,300.000	3,300.000		
0106	628.1504	Silt Fence	LF	50.000	50.000		
0108	628.1520	Silt Fence Maintenance	LF	50.000	50.000		
0110	628.1905	Mobilizations Erosion Control	EACH	3.000	3.000		
0112	628.1910	Mobilizations Emergency Erosion Control	EACH	3.000	3.000		
0114	628.2006	Erosion Mat Urban Class I Type A	SY	3,300.000	3,300.000		
0116	628.7020	Inlet Protection Type D	EACH	37.000	37.000		
0118	629.0205	Fertilizer Type A	CWT	210.000	210.000		
0120	630.0140	Seeding Mixture No. 40	LB	60.000	60.000		
0122	630.0200	Seeding Temporary	LB	90.000	90.000		
0124	630.0500	Seed Water	MGAL	19.000	19.000		
0126	634.0812	Posts Tubular Steel 2x2-Inch X 12-FT	EACH	17.000	17.000		
0128	637.2230	Signs Type II Reflective F	SF	66.260	66.260		
0130	638.2602	Removing Signs Type II	EACH	17.000	17.000		
0132	638.3000	Removing Small Sign Supports	EACH	17.000	17.000		
0134	642.5001	Field Office Type B	EACH	1.000	1.000		
0136	643.0300	Traffic Control Drums	DAY	1,175.000	1,175.000		
0138	643.0420	Traffic Control Barricades Type III	DAY	1,880.000	1,880.000		
0140	643.0705	Traffic Control Warning Lights Type A	DAY	5,085.000	5,085.000		
0142	643.0900	Traffic Control Signs	DAY	8,590.000	8,590.000		
0144	643.1050	Traffic Control Signs PCMS	DAY	14.000	14.000		
0146	643.5000	Traffic Control	EACH	1.000	1.000		
0148	644.1410	Temporary Pedestrian Surface Asphalt	SF	3,200.000	3,200.000		
0150	644.1601	Temporary Pedestrian Curb Ramp	DAY	3,000.000	3,000.000		
0152	644.1810	Temporary Pedestrian Barricade	LF	396.000	396.000		
0154	645.0120	Geotextile Type HR	SY	12.000	12.000		
0156	646.2020	Marking Line Epoxy 6-Inch	LF	4,890.000	4,890.000		
0158	646.6120	Marking Stop Line Epoxy 18-Inch	LF	41.000	41.000		
0160	646.7520	Marking Crosswalk Epoxy Block Style 24-Inch	LF	666.000	666.000		
0162	646.8120	Marking Curb Epoxy	LF	781.000	781.000		
0164	650.4000	Construction Staking Storm Sewer	EACH	26.000	26.000		
0166	650.4500	Construction Staking Subgrade	LF	1,997.000	1,997.000		
0168	650.5000	Construction Staking Base	LF	1,997.000	1,997.000		
0170	650.5500	Construction Staking Curb Gutter and Curb & Gutter	LF	4,274.000	4,274.000		
0172	650.7000	Construction Staking Concrete Pavement	LF	1,997.000	1,997.000		
0174	650.9000	Construction Staking Curb Ramps	EACH	18.000	18.000		
0176	650.9500	Construction Staking Sidewalk (project) 01. 3997-01-79	EACH	1.000	1.000		
0178	650.9911	Construction Staking Supplemental Control (project) 01. 3997-01-79	EACH	1.000	1.000		
0180	690.0150	Sawing Asphalt	LF	451.000	451.000		
0182	690.0250	Sawing Concrete	LF	916.000	916.000		
0184	ASP.1T0A	On-the-Job Training Apprentice at \$5.00/HR	HRS	2,000.000	2,000.000		
0186	ASP.1T0G	On-the-Job Training Graduate at \$5.00/HR	HRS	1,320.000	1,320.000		
0188	SPV.0060	Special 01. 8-Inch Gate Valve & Box	EACH	18.000		18.000	
0190	SPV.0060	Special 02. 6-Inch Gate Valve & Box	EACH	6.000		6.000	
0192	SPV.0060	Special 03. Fire Hydrant	EACH	6.000		6.000	
0194	SPV.0060	Special 04. Temporary Water Service, Project	EACH	1.000		1.000	
0196	SPV.0060	Special 05. Watermain Offset	EACH	8.000		8.000	

Estimate Of Quantities

		3997-01-79		3997-01-80	
Line	Item	Item Description	Unit	Total	Qty
0198	SPV.0060	Special 06. 6-Inch Watermain Tie In, Station 10+26	EACH	1.000	1.000
0200	SPV.0060	Special 07. 6-Inch Watermain Tie In, Station 100+98	EACH	1.000	1.000
0202	SPV.0060	Special 08. 6-Inch Watermain Tie In, Station 201+52	EACH	1.000	1.000
0204	SPV.0060	Special 09. 6-Inch Watermain Tie In, Station 202+67	EACH	1.000	1.000
0206	SPV.0060	Special 10. 6-Inch Watermain Tie In, Station 301+64	EACH	1.000	1.000
0208	SPV.0060	Special 11. 6-Inch Watermain Tie In, Station 400+94	EACH	1.000	1.000
0210	SPV.0060	Special 12. 6-Inch Watermain Tie In, Station 500+75	EACH	1.000	1.000
0212	SPV.0060	Special 13. 8-Inch Watermain Tie In, Station 501+48	EACH	1.000	1.000
0214	SPV.0060	Special 14. Mini Storm Cleanout	EACH	44.000	44.000
0216	SPV.0060	Special 15. Remove, Salvage, and Reinstall Sign	EACH	12.000	12.000
0218	SPV.0090	Special 01. 6-Inch Watermain	LF	50.000	50.000
0220	SPV.0090	Special 02. 8-Inch Watermain	LF	2,350.000	2,350.000
0222	SPV.0090	Special 03. 6-Inch Watermain, Hydrant Lead	LF	42.000	42.000
0224	SPV.0090	Special 04. Copper Water Service 1-Inch	LF	588.000	588.000
0226	SPV.0090	Special 05. Mini Storm Sewer 6-Inch	LF	2,920.000	2,920.000
0228	SPV.0090	Special 06. Mini Storm Sewer Lateral, 6-Inch	LF	380.000	380.000
0230	SPV.0090	Special 07. Sanitary Sewer 8-Inch PVC	LF	971.000	971.000
0232	SPV.0090	Special 08. Sanitary Sewer 10-Inch PVC	LF	284.000	284.000
0234	SPV.0090	Special 09. Sanitary Sewer 12-Inch PVC	LF	684.000	684.000
0236	SPV.0090	Special 10. Sanitary Sewer 6-Inch Lateral	LF	1,520.000	1,520.000
0238	SPV.0090	Special 11. Concrete Curb & Gutter HES 30-Inch Type A	LF	2,133.000	2,133.000
0240	SPV.0090	Special 12. Concrete Curb & Gutter Integral HES 30-Inch Type D	LF	2,117.000	2,117.000
0242	SPV.0180	Special 01. Concrete Pavement HES 7-Inch	SY	6,860.000	6,860.000
0244	SPV.0200	Special 01. Sanitary Manhole 48-Inch	VF	54.000	54.000
0246	SPV.0200	Special 02. Sanitary Manhole 48-Inch Outside Drop	VF	11.000	11.000

GRUBBING

CATEGORY	STA	TO	STA	201.0110	201.0210
				CLEARING	GRUBBING
				SY	SY
0010	10+00	-	31+00	64	64
TOTAL				64	64

REMOVING PAVEMENT

CATEGORY	STA	TO	STA	LOCATION	204.0100	204.0110	204.0155
					REMOVING	REMOVING	REMOVING
					CONCRETE	ASPHALTIC SURFACE	CONCRETE
					PAVEMENT		SIDEWALK
					SY	SY	SY
0010	10+00	-	31+00	MAINLINE	8,331	516	1,937
TOTALS					8,331	516	1,937

DIVISION	FROM/TO STATION	LOCATION	205.0100 COMMON EXCAVATION (1)	SALVAGED/UNUSABLE PAVEMENT MATERIAL (4)	AVAILABLE MATERIAL (5)	UNEXPANDED FILL	EXPANDED FILL (13)	MASS ORDINATE +/- (14)	WASTE	208.0100 BORROW	COMMENT
			CUT (2)				FACTOR 1.25				
DIVISION 1											
DEWEY AVE	10+21.17/29+75.00		5,173	2,464	2,709	23	29	5,144	5,144	0	
DIVISION 1 SUBTOTAL			5,173	2,464	2,709	23	29	5,144	5,144	0	
GRAND TOTAL			5,173	2,464	2,709	23	29	5,144	5,144	0	
TOTAL COMMON EXC			5,173								

NOTES:

- (1) COMMON EXCAVATION IS THE SUM OF THE CUT AND EBS EXCAVATION COLUMNS. ITEM NUMBER 205.0100
- (2) SALVAGED/UNSUABLE PAVEMENT MATERIAL IS INCLUDED IN CUT.
- (3) EBS EXCAVATION TO BE BACKFILLED WITH SELECT BORROW MATERIAL. NOTE: THIS IS DESIGNERS CHOICE, CAN BE BACKFILLED WITH BORROW, OR CUT AS WELL.
- (4) SALVAGED/UNUSABLE PAVEMENT MATERIAL
- (5) AVAILABLE MATERIAL = CUT - SALVAGED/UNUSUABLE PAVEMENT MATERIAL

(13) EXPANDING FILL FACTOR = 1.25

DEPENDING ON SELECTIONS: EXPANDED FILL = UNEXPANDED FILL * FILL FACTOR

- (14) THE MASS ORDINATE + OR - QTY CALCULATED FOR THE DIVISION. PLUS QUANTITY INDICATES AN EXCESS OF MATERIAL WITHIN THE DIVISION. MINUS INDICATES A SHORTAGE OF MATERIAL WITHIN THE DIVISION.
- (15) FACTORS USED TO COMPUTE ANTICIPATED WASTE AND THE COMPUTED WASTE VOLUME IDENTIFIED ARE FOR GENERAL INFORMATION ONLY.

REMOVING STORM SEWER

CATEGORY	STA	TO	STA	LOCATION	204.0210	204.0220	204.0245.01	204.0245.02	204.0245.03	204.0245.04	204.0245.05
					REMOVING MANHOLES	REMOVING INLETS	REMOVING STORM SEWER 10-INCH	REMOVING STORM SEWER 12-INCH	REMOVING STORM SEWER 15-INCH	REMOVING STORM SEWER 18-INCH	REMOVING STORM SEWER 24-INCH
					EACH	EACH	LF	LF	LF	LF	LF
0010	10+00	-	30+00	MAINLINE	13	15	116	1,523	1,404	735	141
TOTALS					13	15	116	1,523	1,404	735	141

HMA PAVEMENT

BASE AGGREGATE						455.0605	460.6223	460.6224	465.0120
						TACK COAT	HMA PAVEMENT 3 MT 58-28 S	HMA PAVEMENT 4 MT 58-28 S	ASPHALTIC SURFACE DRIVEWAYS AND FIELD ENTRANCES
CATEGORY	STA	TO	STA	305.0120	624.0100	GAL	TON	TON	TON
				BASE AGGREGATE DENSE 1 1/4-INCH	WATER				
				TON	MGAL				
0010	10+00	-	30+00	4500	45				
TOTALS						40	60	40	30

CATEGORY	LOCATION	GAL	TON	TON	TON
0010	DEWEY AVE				30
	E MAIN ST	4	6	4	
	RUTH ST	2	3	2	
	E DIVISION ST	34	51	34	
TOTALS		40	60	40	30

3

3

CONCRETE CURB & GUTTER

		204.0150				601.0407		601.0411		601.0600		SPV.0090.11		SPV.0090.12	
		REMOVING CURB & GUTTER				CONCRETE CURB & GUTTER 18-INCH TYPE D		CONCRETE CURB & GUTTER 30-INCH TYPE D		CONCRETE CURB PEDESTRIAN		CONCRETE CURB & GUTTER HES 30-INCH TYPE A		CONCRETE CURB & GUTTER INTEGRAL HES 30-INCH TYPE D	
CATEGORY	STA	TO	STA	LOCATION	LF	LF	LF	LF	LF	LF	LF	LF	LF	LF	LF
0010	10+02	-	12+10	RT	--	--	--	--	40	--	--	--	267	--	--
0010	10+86	-	19+40	LT	--	--	--	--	--	--	944	--	--	--	--
0010	12+39	-	19+25	RT	--	--	--	--	--	--	--	--	784	--	--
0010	19+55	-	29+69	RT	--	--	--	--	--	--	--	--	1066	--	--
0010	19+73	-	22+29	LT	--	--	--	--	--	--	318	--	--	--	--
0010	22+60	-	26+13	LT	--	--	--	--	26	--	454	--	--	--	--
0010	26+42	-	29+72	LT	--	--	--	--	--	--	417	--	--	--	--
0010	100+88		101+02	LT	--	--	14	--	--	--	--	--	--	--	--
0010	501+17		501+27	LT	10	10	--	--	--	--	--	--	--	--	--
TOTALS					10	10	14	66	2133	2117					

CONCRETE PAVEMENT ITEMS

						602.0410		602.0515		602.0860		602.1500		SPV.0180.01	
						CONCRETE SIDEWALK 5-INCH		CURB RAMP DETECTABLE WARNING FIELD NATURAL PATINA		CONCRETE DRIVEWAY HES 6-INCH		CONCRETE STEPS		CONCRETE PAVEMENT HES 7-INCH	
CATEGORY	STA	TO	STA	LOCATION	SF	SF	SF	SF	SF	SF	SF	SF	SF	SF	SF
0010	10+00	-	30+00	MAINLINE	17,950	290	1,360	200	6,860						
TOTALS					17,950	290	1,360	200	6,860						

RIPRAP

		606.0200		645.0130	
		RIPRAP MEDIUM		GEOTEXTILE FABRIC TYPE HR	
CATEGORY	LOCATION	CY	SY		
0010	31+00, RT	3	12		
TOTALS		3	12		

ADJUSTING MANHOLE COVERS

		611.8110	
		ADJUSTING MANHOLE COVERS EACH	
CATEGORY	LOCATION		
0010	202+44, RT	1	
0010	202+55, RT	1	
TOTALS		2	

SALVAGE CHAIN LINK FENCE

		616.0404	
		FENCE CHAIN LINK SALVAGED 4-FT	
CATEGORY	LOCATION	LF	
0010	29+50, RT	10	
TOTALS		10	

EROSION CONTROL

		625.0500	628.1504	628.1520	628.1905	628.1910	628.2006	628.7020	629.0205	630.0140	630.0200	630.0500
		SALVAGED TOPSOIL	SILT FENCE	SILT FENCE MAINTENANCE	MOBILIZATIONS EROSION CONTROL	MOBILIZATIONS EMERGENCY EROSION CONTROL	EROSION MAT URBAN CLASS I TYPE A	INLET PROTECTION TYPE D	FERTILIZER TYPE A	SEEDING MIXTURE NO. 40	SEEDING TEMPORARY	SEED WATER
CATEGORY	PROJECT	SY	LF	LF	EA	EA	SY	EA	CWT	LB	LB	MGAL
0010	3997-01-79	3300	50	50	3	3	3300	37	210	60	90	19
TOTALS		3300	50	50	3	3	3300	37	210	60	90	19

STORM SEWER STRUCTURES

				522.1036 APRON ENDWALLS FOR CULVERT PIPE REINFORCED CONCRETE 36-INCH	611.0535 MANHOLE COVERS TYPE J-SPECIAL	611.0624 INLET COVERS TYPE H	611.1004 CATCH BASINS 4-FT DIAMETER	611.1230 CATCH BASINS 2X3-FT	611.2004 MANHOLES 4-FT DIAMETER	611.2005 MANHOLES 5-FT DIAMETER	611.2006 MANHOLES 6-FT DIAMETER	611.2007 MANHOLES 7-FT DIAMETER	650.4000 CONSTRUCTION STAKING STORM SEWER	RIM**	INVERT***	DEPTH****
STRUCTURE	STATION	OFFSET*	LOCATION	EACH	EACH	EACH	EACH	EACH	EACH	EACH	EACH	EACH	EACH	ELEVATION	ELEVATION	FT
1	12+44.92	9.99' RT	DEWEY AVENUE	-	1	-	-	-	1	-	-	-	1	840.62	835.05	4.58
2	15+16.32	9.99' RT	DEWEY AVENUE	-	1	-	-	-	1	-	-	-	1	834.50	830.11	3.40
2A	15+16.32	12.00' LT	DEWEY AVENUE	-	-	1	-	1	-	-	-	-	1	834.43	828.08	5.35
2B	15+16.32	18.00' RT	DEWEY AVENUE	-	-	1	-	1	-	-	-	-	1	834.31	827.94	5.37
3	17+87.76	10.00' RT	DEWEY AVENUE	-	1	-	-	-	-	-	-	1	1	830.28	825.57	3.84
3A	17+87.79	12.00' LT	DEWEY AVENUE	-	-	1	-	1	-	-	-	-	1	830.21	823.00	6.21
3B	17+87.73	18.00' RT	DEWEY AVENUE	-	-	1	-	1	-	-	-	-	1	830.09	822.86	6.23
4	19+34.66	10.00' RT	DEWEY AVENUE	-	1	-	-	-	-	-	1	-	1	832.42	824.84	6.72
5	22+23.47	10.00' RT	DEWEY AVENUE	-	1	-	-	-	-	1	-	-	1	830.94	823.40	6.64
5A	22+28.04	18.00' RT	DEWEY AVENUE	-	-	1	-	1	-	-	-	-	1	830.72	823.21	6.51
6	25+81.90	10.00' RT	DEWEY AVENUE	-	1	-	-	-	-	1	-	-	1	828.26	821.96	5.39
6A	25+81.90	12.00' LT	DEWEY AVENUE	-	-	1	-	1	-	-	-	-	1	828.19	820.93	6.25
6B	25+81.90	18.00' RT	DEWEY AVENUE	-	-	1	-	1	-	-	-	-	1	828.07	820.79	6.27
7	29+54.66	10.00' RT	DEWEY AVENUE	-	1	-	-	-	-	1	-	-	1	825.48	820.10	4.48
7A	29+54.66	12.00' LT	DEWEY AVENUE	-	-	1	-	1	-	-	-	-	1	825.46	819.07	5.39
7B	29+53.44	18.16' RT	DEWEY AVENUE	-	-	1	-	1	-	-	-	-	1	825.27	818.93	5.34
8	30+83.16	14.79' RT	DEWEY AVENUE	1	-	-	-	-	-	-	-	-	1	-	809.73	-
9	12+38.30	43.27' RT	DEWEY AVENUE	-	-	1	1	-	-	-	-	-	1	841.08	833.35	6.73
9A	12+10.84	37.81' RT	DEWEY AVENUE	-	-	1	1	-	-	-	-	-	1	841.09	833.88	6.21
9B	11+97.13	18.00' RT	DEWEY AVENUE	-	-	1	-	1	-	-	-	-	1	841.33	834.12	6.21
10	19+43.57	33.38' LT	DEWEY AVENUE	-	1	-	-	-	1	-	-	-	1	832.96	828.09	3.84
10A	19+71.12	33.09' LT	DEWEY AVENUE	-	-	1	-	1	-	-	-	-	1	832.92	825.62	6.31
10B	19+37.76	34.53' LT	DEWEY AVENUE	-	-	1	-	1	-	-	-	-	1	832.87	825.40	6.47
11	22+31.84	34.72' LT	DEWEY AVENUE	-	1	-	-	-	1	-	-	-	1	830.83	825.11	4.47
11A	22+55.35	30.32' LT	DEWEY AVENUE	-	-	1	-	1	-	-	-	-	1	830.35	822.89	6.46
11B	22+24.87	36.02' LT	DEWEY AVENUE	-	-	1	-	1	-	-	-	-	1	830.59	822.72	6.87
TOTALS				1	9	16	2	14	4	3	1	1	26			

REMARKS:
*STATIONS AND OFFSETS ARE TO CENTER OF STRUCTURE
**RIM ELEV IS AT THE INLET COVER FLANGE LOCATION
***FOR STRUCTURES WITH SUMPS, THE INVERT ELEVATION IS THE ELEVATION OF THE SUMP. FOR STRUCTURES WITHOUT SUMPS, THE INVERT ELEVATION IS THE ELEVATION OF THE LOWEST PIPE FLOW LINE
****DEPTH = RIM ELEV - TOP OF STRUCTURE BASE ELEV - COVER HEIGHT - 6-INCH ADJUSTMENT RING HEIGHT

3

3

PERMANENT SIGNING

CATEGORY	STA	LOCATION	SIGN CODE	DESCRIPTION	SIZE			634.0812 POSTS TUBULAR STEEL 2X2-INCH X 12-FT	637.2230 SIGNS TYPE II REFLECTIVE F	638.2602 REMOVING SIGNS TYPE II	638.3000 REMOVING SMALL SIGN SUPPORTS	SPV.0060.15 REMOVE, SALVAGE, AND REINSTALL SIGN
					INCH	X	INCH	EACH	SF	EACH	EACH	EACH
0010	10+08	RT	--	STREET SIGNS (DEWEY AVE & MAIN ST)	--	X	--	--	--	--	--	1
0010	10+77	LT	R1-1	STOP	30	X	30	1	5.18	1	1	--
0010	11+67	RT	R7-51L	NO PARKING HERE TO CORNER (LEFT)	18	X	24	1	3.00	1	1	--
0010	134+85	LT	--	NEIGHBORHOOD CRIME WATCH	--	X	--	--	--	--	--	1
0010	12+45	RT	--	STREET SIGNS (DEWEY AVE & RUTH ST)	--	X	--	--	--	--	--	1
0010	12+42	RT	R1-1	STOP	30	X	30	1	5.18	1	1	--
0010	12+71	LT	R7-53D	NO PARKING ON THIS SIDE	18	X	24	1	3.00	1	1	--
0010	12+72	RT	R7-51R	NO PARKING HERE TO CORNER (RIGHT)	18	X	24	1	3.00	1	1	--
0010	16+61	LT	R7-53D	NO PARKING ON THIS SIDE	18	X	24	1	3.00	1	1	--
0010	18+71	LT	R7-53D	NO PARKING ON THIS SIDE	18	X	24	1	3.00	1	1	--
0010	19+17	LT	--	STREET SIGNS (DEWEY AVE & JONES ST)	--	X	--	--	--	--	--	1
0010	19+33	LT	R1-1	STOP	30	X	30	1	5.18	1	1	--
0010	19+60	RT	R1-1	STOP	30	X	30	1	5.18	1	1	--
0010	20+38	LT	R7-53D	NO PARKING ON THIS SIDE	18	X	24	1	3.00	1	1	--
0010	21+65	LT	R7-53D	NO PARKING ON THIS SIDE	18	X	24	1	3.00	1	1	--
0010	22+20	LT	R1-1	STOP	30	X	30	1	5.18	1	1	--
0010	22+30	RT	--	DIAMOND SIGNS	--	X	--	--	--	--	--	1
0010	22+70	LT	--	STREET SIGNS (DEWEY AVE & CADY ST)	--	X	--	--	--	--	--	1
0010	23+41	LT	R7-53D	NO PARKING ON THIS SIDE	18	X	24	1	3.00	1	1	1
0010	25+49	LT	R7-53D	NO PARKING ON THIS SIDE	18	X	24	1	3.00	1	1	1
0010	26+06	LT	R1-1	STOP	30	X	30	1	5.18	1	1	--
0010	26+51	LT	--	STREET SIGNS (DEWEY AVE & COLE ST)	--	X	--	--	--	--	--	1
0010	28+74	LT	R7-53D	NO PARKING ON THIS SIDE	18	X	24	1	3.00	1	1	--
0010	29+54	RT	R1-1	STOP	30	X	30	1	5.18	1	1	--
0010	29+57	RT	--	STREET SIGNS (DEWEY AVE & DIVISION ST)	--	X	--	--	--	--	--	1
0010	30+05	RT	--	DIAMOND SIGNS	--	X	--	--	--	--	--	1
0010	30+27	RT	--	PARK INFORMATION SIGN	--	X	--	--	--	--	--	1
TOTALS								17	66.26	17	17	12

TRAFFIC CONTROL ITEMS

CATEGORY	LOCATION/OPERATION	DAYS	643.0300 PROJECT DURATION		643.0420 TRAFFIC CONTROL DRUMS		643.0420 TRAFFIC CONTROL BARRICADES TYPE III		643.0705 TRAFFIC CONTROL WARNING LIGHTS TYPE A		643.0900 TRAFFIC CONTROL SIGNS		643.1050 TRAFFIC CONTROL SIGNS PCMS		644.1601 TEMPORARY PEDESTRIAN CURB RAMP		644.1810 TEMPORARY PEDESTRIAN BARRICADE
			EACH	DAYS	EACH	DAYS	EACH	DAYS	EACH	DAYS	EACH	DAYS	EACH	DAYS	EACH	DAYS	LF
0010	DEWEY AVE CLOSURE	100	10	1,000	17	1,700	34	3,400	0	0	0	0	0	0	0	0	0
0010	DEWEY AVE DETOUR	100	0	0	0	0	12	1,200	34	3,400	0	0	0	0	0	0	0
0010	E DIVISION ST DETOUR ADVANCE NOTICE	7	0	0	0	0	0	0	0	0	2	14	0	0	0	0	0
0010	E DIVISION ST DETOUR	5	0	0	6	30	12	60	37	185	0	0	0	0	0	0	0
0010	TEMPORARY PEDESTRIAN AT INTERSECTIONS	100	0	0	0	0	0	0	14	1,400	0	0	28	2,800	336		
0010	PEDESTRIAN DETOUR	100	0	0	0	0	0	0	31	3,100	0	0	0	0	0	0	0
0010	W MAIN ST SHOULDER CLOSURE	5	15	75	0	0	5	25	1	5	0	0	0	0	0	0	0
0010	UNDISTRIBUTED	-	0	100	0	150	0	400	0	500	0	0	0	200	60		
TOTALS			1,175		1,880		5,085		8,590		14		3,000		396		

TEMPORARY PEDESTRIAN SURFACE

CATEGORY	LOCATION	644.1410 TEMPORARY PEDESTRIAN SURFACE ASPHALT	REMARKS
		SF	
0010	DEWEY AVE	1,600	WATER LATERAL REPLACEMENT
0010	DEWEY AVE	1,600	SANITARY SEWER LATERAL REPLACEMENT
TOTALS		3,200	

PAVEMENT MARKINGS

CATEGORY	STA	TO	STA	646.2020 MARKING LINE EPOXY 6-INCH	646.6120 MARKING STOP LINE EPOXY 18-INCH	646.7520 MARKING CROSSWALK EPOXY BLOCK STYLE 24-INCH	646.8120 MARKING CURB EPOXY
				WHITE LF	YELLOW LF	WHITE LF	YELLOW LF
0010	10+00	-	30+00	1,540	3,350	41	666
TOTALS				4,890	41	666	781

PROJECT NO: 3997-01-79/80

HWY: DEWEY AVE

COUNTY: JEFFERSON

MISCELLANEOUS QUANTITIES

SHEET

E

CONSTRUCTION STAKING

					650.4500 CONSTRUCTION STAKING SUBGRADE	650.5000 CONSTRUCTION STAKING BASE	650.5500 CONSTRUCTION STAKING CURB GUTTER AND CURB & GUTTER	650.7000 CONSTRUCTION STAKING CONCRETE PAVEMENT	650.9000 CONSTRUCTION STAKING CURB RAMPS	650.9500 CONSTRUCTION STAKING SIDEWALK (01. 3997-01-79)	650.9911 CONSTRUCTION STAKING SUPPLEMENTAL CONTROL (01. 3997-01-79)
CATEGORY	LOCATION	STA	TO	STA	LF	LF	LF	LF	EACH	EACH	EA
0010	DEWEY AVE	10+00	-	30+00	1,997	1,997	4,274	1,997	18	1	1
TOTALS					1,997	1,997	4,274	1,997	18	1	1

SAWING PAVEMENT

					690.0150 SAWING ASPHALT	690.0250 SAWING CONCRETE
CATEGORY	STA	TO	STA	LOCATION	LF	LF
0010	10+00	-	30+00	DEWEY AVE	451	916
TOTALS					451	916

WATER UTILITY TIE INS

		SPV.0060.06 6-INCH WATERMAIN TIE IN, STATION 10+26	SPV.0060.07 6-INCH WATERMAIN TIE IN, STATION 100+98	SPV.0060.08 6-INCH WATERMAIN TIE IN, STATION 201+52	SPV.0060.09 6-INCH WATERMAIN TIE IN, STATION 202+67	SPV.0060.10 6-INCH WATERMAIN TIE IN, STATION 301+64	SPV.0060.11 6-INCH WATERMAIN TIE IN, STATION 400+94	SPV.0060.12 6-INCH WATERMAIN TIE IN, STATION 500+75	SPV.0060.13 8-INCH WATERMAIN TIE IN, STATION 501+48
CATEGORY	LOCATION	EACH	EACH	EACH	EACH	EACH	EACH	EACH	EACH
0020	PROJECT	1	1	1	1	1	1	1	1
		1	1	1	1	1	1	1	1

WATER UTILITY

					SPV.0060.01 8-INCH GATE VALVE & BOX	SPV.0060.02 6-INCH GATE VALVE & BOX	SPV.0060.03 FIRE HYDRANT	SPV.0060.04 TEMPORARY WATER SERVICE	SPV.0060.05 WATERMAIN OFFSET	SPV.0090.01 6-INCH WATERMAIN	SPV.0090.02 8-INCH WATERMAIN	SPV.0090.03 6-INCH WATERMAIN, HYDRANT LEAD	SPV.0090.04 COPPER WATER SERVICE 1-INCH
CATEGORY	LOCATION	STA	TO	STA	EACH	EACH	EACH	EACH	EACH	LF	LF	LF	LF
0020	DEWEY AVE	10+00	-	31+00	18	6	6	1	8	50	2,350	42	588
TOTALS					18	6	6	1	8	50	2,350	42	588

MINI STORM SEWER

					SPV.0060.14 MINI STORM CLEANOUT	SPV.0090.05 MINI STORM SEWER, 6-INCH	SPV.0090.06 MINI STORM SEWER LATERAL, 6-INCH
CATEGORY	LOCATION	STA	TO	STA	EACH	LF	LF
0020	DEWEY AVE	10+00	-	31+00	44	2,920	380
TOTALS					44	2,920	380

SANITARY SEWER

					SPV.0090.07 SANITARY SEWER 8-INCH PVC	SPV.0090.08 SANITARY SEWER 10-INCH PVC	SPV.0090.09 SANITARY SEWER 12-INCH PVC	SPV.0090.10 SANITARY SEWER 6-INCH LATERAL	SPV.0200.01 SANITARY MANHOLE 48-INCH	SPV.0200.02 SANITARY MANHOLE 48-INCH OUTSIDE DROP
CATEGORY	LOCATION	STA	TO	STA	LF	LF	LF	LF	VF	VF
0020	DEWEY AVE	10+00	-	31+00	971	284	684	1,520	54	11
TOTALS					971	284	684	1,520	54	11

CONVENTIONAL SYMBOLS

SECTION LINE

QUARTER LINE

SIXTEENTH LINE

NEW REFERENCE LINE

NEW R/W LINE

EXISTING R/W OR HE LINE

PROPERTY LINE

LOT, TIE & OTHER MINOR LINES

SLOPE INTERCEPT

CORPORATE LIMITS

UNDERGROUND FACILITY (COMMUNICATIONS, ELECTRIC, ETC.)

NEW R/W (FEE OR HE) (HATCHING VARIES BY OWNER)

TEMPORARY LIMITED EASEMENT AREA

EASEMENT AREA (PERMANENT LIMITED OR RESTRICTED DEVELOPMENT)

TRANSMISSION STRUCTURES

BUILDING

BRIDGE

TO BE REMOVED

CULVERT

SECTION CORNER SYMBOL

SECTION CORNER MONUMENT

GEODETIC SURVEY MONUMENT

SIXTEENTH CORNER MONUMENT

SIGN

ELECTRIC POLE

TELEPHONE POLE

PEDESTAL (LABEL TYPE) (TV, TEL, ELEC, ETC.)

ACCESS RESTRICTED BY ACQUISITION

NO ACCESS (BY STATUTORY AUTHORITY)

ACCESS RESTRICTED (BY PREVIOUS PROJECT OR CONTROL)

NO ACCESS (NEW HIGHWAY)

PARCEL NUMBER 25

UTILITY NUMBER 40

PARALLEL OFFSETS

R/W MONUMENT (TO BE SET)

NON-MONUMENTED R/W POINT

FOUND IRON PIN (1-INCH UNLESS NOTED)

OFF-PREMISE SIGN

COMPENSABLE

NON-COMPENSABLE

CONVENTIONAL UTILITY SYMBOLS

WATER

GAS

TELEPHONE

OVERHEAD TRANSMISSION LINES

ELECTRIC

CABLE TELEVISION

FIBER OPTIC

SANITARY SEWER

STORM SEWER

ELECTRIC TOWER

W

G

T

OH

E

TV

FO

SAH

SS

ET

CONVENTIONAL ABBREVIATIONS

ACCESS RIGHTS

ACRES

AHEAD

ALUMINUM

AND OTHERS

BACK

BLOCK

CENTERLINE

CERTIFIED SURVEY MAP

CONCRETE

COUNTY

COUNTY TRUNK HIGHWAY

DISTANCE

CORNER

DOCUMENT NUMBER

EASEMENT

EXISTING

GAS VALVE

GRID NORTH

HIGHWAY EASEMENT

IDENTIFICATION

LAND CONTRACT

LEFT

MONUMENT

NATIONAL GEODETIC SURVEY

NUMBER

OUTLOT

PAGE

POINT OF TANGENCY

PERMANENT LIMITED EASEMENT

POINT OF BEGINNING

POINT OF CURVATURE

AR

AC

AH

ALUM

ET AL

BK

BLK

C/L

CSM

CONC

CO

CTH

DIST

COR

DOC

EASE

EX

GV

GN

HE

ID

LC

LT

MON

NGS

NO

OL

P

PT

PLE

POB

PC

POINT OF COMPOUND CURVE

POINT OF INTERSECTION

PROPERTY LINE

RECORDED AS

REEL / IMAGE

REFERENCE LINE

REMAINING

RESTRICTIVE DEVELOPMENT

EASEMENT

RIGHT

RIGHT OF WAY

SECTION

SEPTIC VENT

SQUARE FEET

STATE TRUNK HIGHWAY

STATION

TELEPHONE PEDESTAL

TEMPORARY LIMITED

EASEMENT

TRANSPORTATION PROJECT PLAT

UNITED STATES HIGHWAY

VOLUME

PCC

PI

PL

(100')

R/I

R/L

REM

RDE

RT

R/W

SEC

SEPV

SF

STH

STA

TP

TLE

TPP

USH

V

CURVE DATA ABBREVIATIONS

LONG CHORD

LONG CHORD BEARING

RADIUS

DEGREE OF CURVE

CENTRAL ANGLE

LENGTH OF CURVE

TANGENT

DIRECTION AHEAD

DIRECTION BACK

LCH

LCB

R

D


Δ/DELTA

L

T

DA

DB

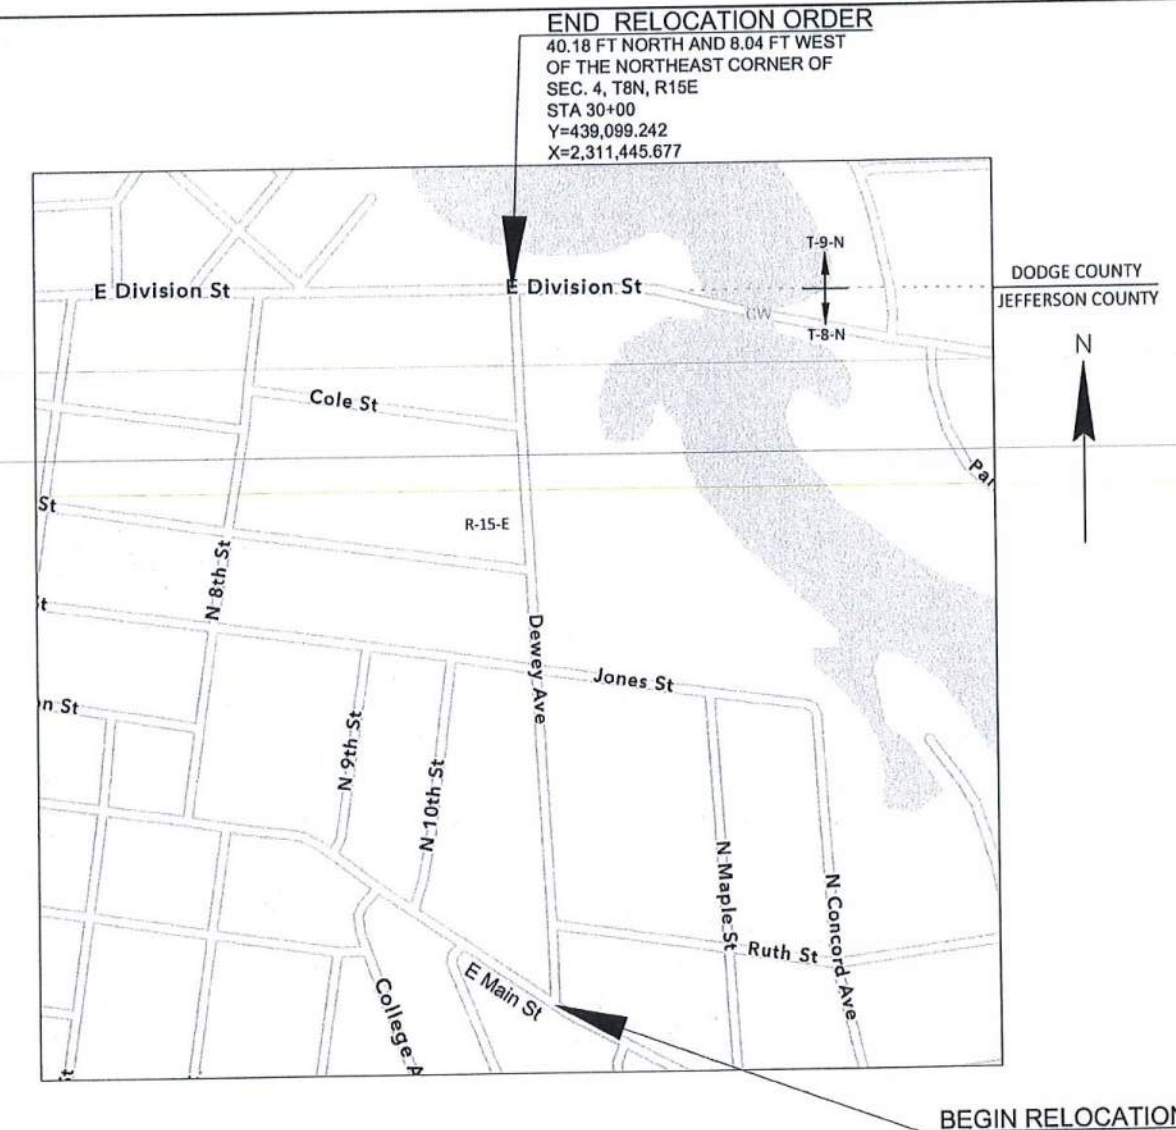

R/W PROJECT NUMBER 3997-01-09	SHEET NUMBER 4.01	TOTAL SHEETS 4
FEDERAL PROJECT NUMBER N/A		
PLAT OF RIGHT OF WAY REQUIRED FOR CITY OF WATERTOWN, DEWEY AVENUE E MAIN STREET TO E DIVISION STREET		
DEWEY AVENUE		JEFFERSON COUNTY
CONSTRUCTION PROJECT NUMBER 3997-01-79		

A TEMPORARY LIMITED EASEMENT (TLE) IS A RIGHT FOR CONSTRUCTION PURPOSES, AS DEFINED HEREIN, INCLUDING THE RIGHT TO OPERATE NECESSARY EQUIPMENT THEREON, THE RIGHT OF INGRESS AND EGRESS, AS LONG AS REQUIRED FOR SUCH PUBLIC PURPOSE, INCLUDING THE RIGHT TO PRESERVE, PROTECT, REMOVE, OR PLANT THEREON ANY VEGETATION THAT THE HIGHWAY AUTHORITIES MAY DEEM DESIRABLE. ALL (TLEs) ON THIS PLAT EXPIRE AT THE COMPLETION OF THE CONSTRUCTION PROJECT FOR WHICH THIS INSTRUMENT IS GIVEN.

A PERMANENT LIMITED EASEMENT (PLE) IS A RIGHT FOR CONSTRUCTION AND MAINTENANCE PURPOSES, AS DEFINED HEREIN, INCLUDING THE RIGHT TO OPERATE NECESSARY EQUIPMENT THEREON AND THE RIGHT OF INGRESS AND EGRESS, AS LONG AS REQUIRED FOR SUCH PUBLIC PURPOSE, INCLUDING THE RIGHT TO PRESERVE, PROTECT, REMOVE, OR PLANT THEREON ANY VEGETATION THAT THE HIGHWAY AUTHORITIES MAY DEEM DESIRABLE, BUT WITHOUT PREJUDICE TO THE OWNER'S RIGHTS TO MAKE OR CONSTRUCT IMPROVEMENTS ON SAID LANDS OR TO FLATTEN THE SLOPES, PROVIDING SAID ACTIVITIES WILL NOT IMPAIR OR OTHERWISE ADVERSELY AFFECT THE HIGHWAY FACILITIES.

PROPERTY LINES SHOWN ON THIS PLAT FOR PROPERTIES BEING IMPACTED ARE DRAWN FROM DATA DERIVED FROM FILED/RECORDED MAPS AND DOCUMENTS OF PUBLIC RECORD. THIS PLAT MAY NOT BE A TRUE REPRESENTATION OF EXISTING PROPERTY LINES, EXCLUDING RIGHT-OF-WAY, AND SHOULD NOT BE USED AS A SUBSTITUTE FOR AN ACCURATE FIELD SURVEY.

ACCEPTED FOR

CITY OF WATERTOWN

DATE: 6/24/25

OFFICIAL

ORIGINAL PLANS PREPARED BY

REL Robert E. Lee & Associates, Inc.

1230 Commercial Center Blvd | Hobart, WI | 920-442-7641 | relwcc.com

WISCONSIN

SCOTT M. DEBAKER

8-2403

GREEN BAY WI

LAND SURVEYOR

DATE: 5/29/2025

Professional Land Surveyor Signature

REVISION DATE

5/29/2025

THIS PLAT IS A GRAPHIC REPRESENTATION AND IS FOR REFERENCE PURPOSES ONLY. DEEDS MUST BE CHECKED TO DETERMINE PROPERTY BOUNDARIES AND ACCESS RIGHTS.

NOTE: OWNER'S NAMES ARE SHOWN FOR REFERENCE PURPOSES ONLY AND ARE SUBJECT TO CHANGE PRIOR TO THE TRANSFER OF LAND INTERESTS TO THE CITY OF WATERTOWN





SCHEDULE OF LANDS & INTERESTS REQUIRED				
PARCEL NUMBER	OWNER(S)	INTEREST REQUIRED	R/W NEW SF	TLE SF
1	1020 East Main, LLC	FEE & TLE	45	812
2	Kenneth W. Matson and Penelope R. Matson	TLE		534
3	Patricia A. Caldwell	TLE		216
4	Jason Castillo	TLE		225
5	Orlando Nevarez and Carrie Buller	TLE		458
6	Matthew D. Allickson	TLE		474
7	Ryan Gutzdorf and Angelica Gutzdorf	TLE		290
8	J. Jesus Aranda Gomez & Aldhe Aranda	TLE		489
9	Franklin & Edris A. Hrasky, Christopher & Kaye Pitrowski	TLE		1170
10	Anthony F. Scola and Margaret M. Scola Joint Revocable Living Trust	TLE		744
11	Tory J. Schlender, a single person	TLE		627
12	SLR Investments LLC	TLE		343
13	Richard C. Ebert, Jr. and Patrice M. Ebert	TLE		250
15	Benjamin L. Peterson and Janet K. Peterson	TLE		336
16	Michael L Herro	TLE		511
17	Sandy Creek LLC	TLE		898
18	Justin W. Helser and Jamie L. Helser	TLE		841
19	William R. Snodie and Pamela J. Snodie	TLE		975
20	Dalia Villarreal	TLE		1133
21	Vince Wayda a/k/a Vincent Wayda and Joleen Wayda	TLE		982
22	Victor K. Herschi and Antonette Herschi	TLE		949
23	Allies Properties Corporation	TLE		667
24	Aaron J. Borchardt a/k/a Aaron John Borchardt	TLE		731

SCHEDULE OF LANDS & INTERESTS REQUIRED				
PARCEL NUMBER	OWNER(S)	INTEREST REQUIRED	R/W NEW SF	TLE SF
25	Michael S. Rogars and Theresa K. Rogars	TLE		665
26	Sandra L. Wakeman and Robert W. Amis, III, as joint tenants	TLE		251
27	Robert Wolfgram	TLE		373
28	Jacob Luebke	TLE		380
30	FJ Winter Enterprises, LLC	TLE		413
31	Mark D. Moretti, Jr.	TLE		414
32	Bryan R. Paulsen	TLE		542
33	Ericka M. Niemann	TLE		394
34	Christi M. Schroeder	TLE		458
35	John P. Richter	TLE		337
37	Christopher S. Bahn and Tami S. Bahn	TLE		273
38	Joseph L. Rivera	TLE		996
39	John W. Freepartner and Kay M. Freepartner	TLE		521
41	Dehnert & Company Contractors LLC, Edward Breunig	TLE		254
42	Matthew Kayser	TLE		422
43	Jordan Davids and Jennifer L. Davids	TLE		328
44	Becky Iadicicco and Steve Iadicicco	TLE		362
45	Michael R. Friedl and Laurel L. Friedl Revocable Trust	TLE		358
46	Allies Properties Corporation	TLE		496
47	LuAnn M.H. Weihert	TLE		289
48	Laurette E. Knope	TLE		332
49	Barbara Ann Agasie	TLE		315
50	Thomas Lulewicz and Bernadette Lulewicz	TLE		325
51	Joseph M. Dietrich (husband) and Debra K. Rothe	TLE		277
52	James N. Mork	TLE		373
53	Faustino Herrera	TLE		402
54	D & J Venture Rentals, LLC	TLE		474

STATION & OFFSET TABLE				
POINT	STATION	OFFSET	Y COORDS	X COORDS
100	10+61.82	27 00 LT	437162.579	2311526.994
101	10+67.09	33 82 LT	437167.463	2311519.887
102	10+75.79	27 00 LT	437176.527	2311526.214

RW COURSE TABLE PARCEL 1		
PRW100 - PRW 101	N55°30'06"W	8.62'
PRW101 - PRW 102	S51°52'58"W	11.05'
PRW102 - PRW 100	S03°19'09"E	13.97'

1344.88 FT NORTH AND 71.26 FT WEST OF THE
EAST 1/4 CORNER OF SEC. 4, T8N, R15E
STA 10+00.00
Y=437,102.365
X=2,311,557.402

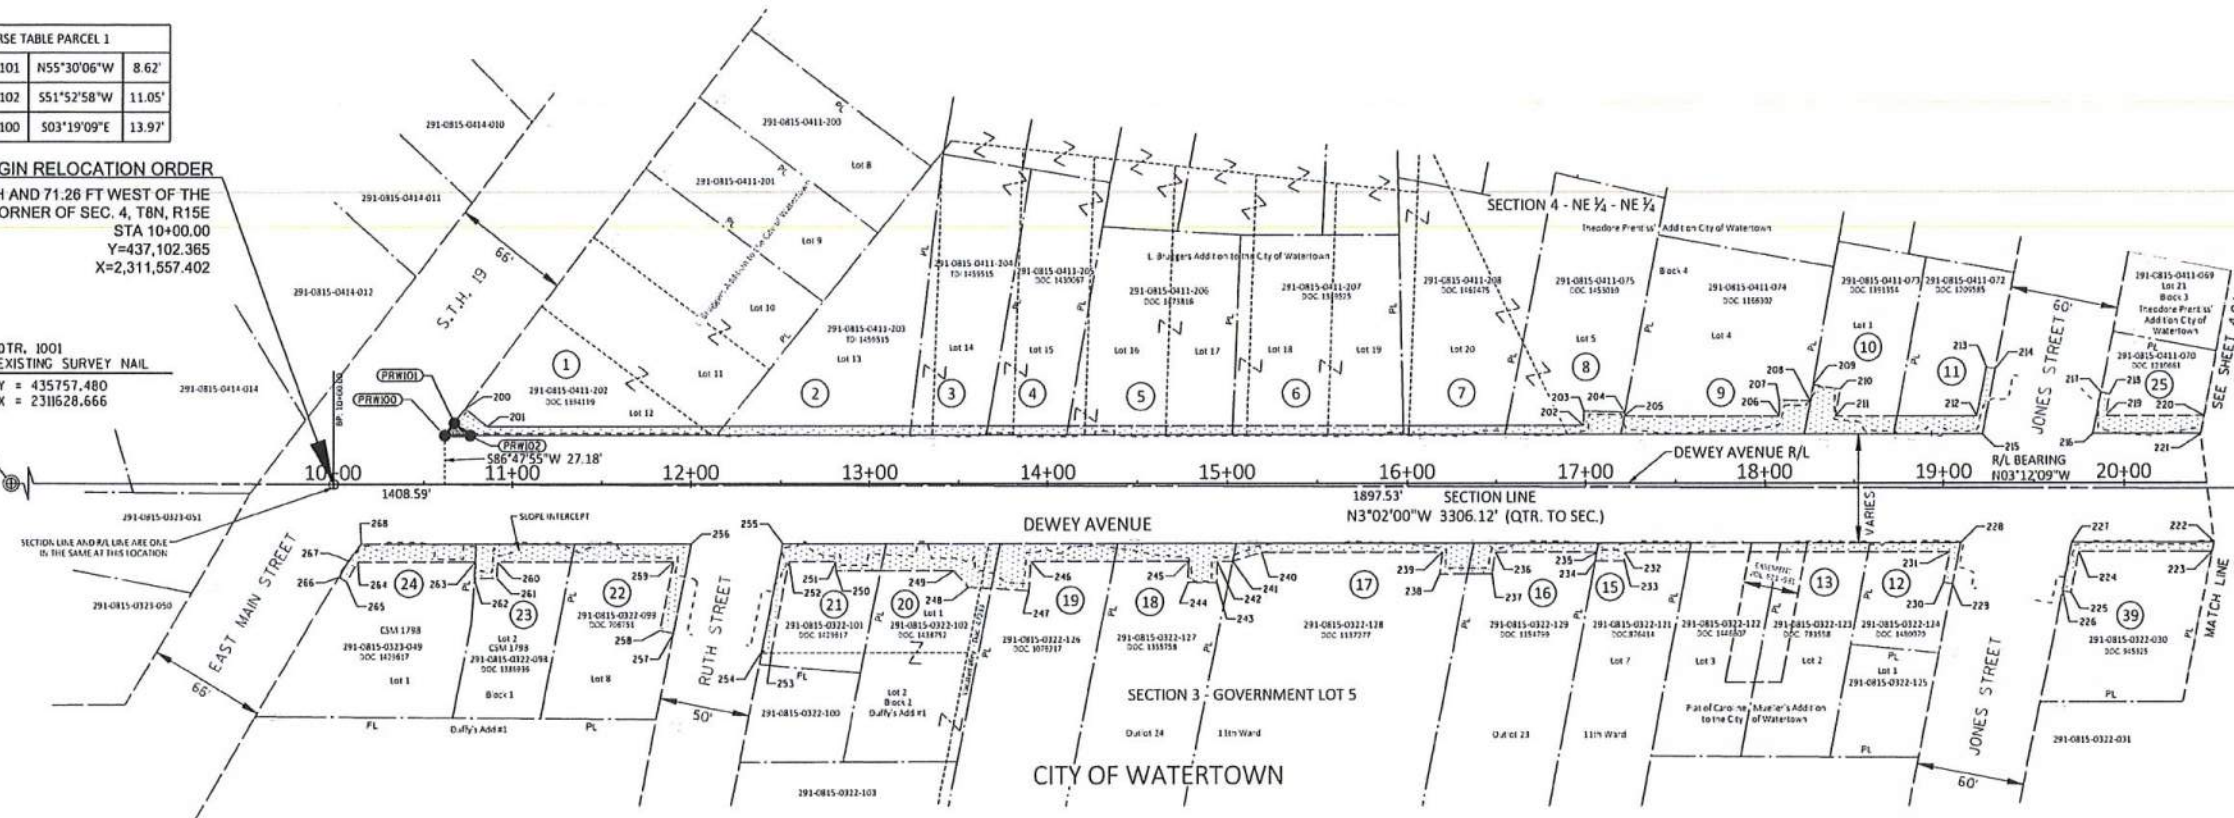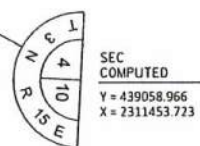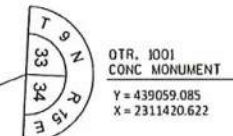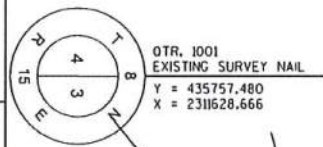

TLE POINTS STATION OFFSET TABLE				
POINT	STATION	OFFSET	Y COORDS	X COORDS
200	10+73.24'	41.69' LT	437173.164	2311511.693
201	10+85.63'	32.00' LT	437185.072	2311520.672
202	16+98.73'	32.00' LT	437798.217	2311486.421
203	16+98.97'	39.80' LT	437798.017	2311478.624
204	17+21.89'	39.10' LT	437820.944	2311478.035
205	17+21.49'	37.00' LT	437820.664	2311480.158
206	18+08.21'	37.00' LT	437907.248	2311475.313
207	18+08.06'	45.75' LT	437906.606	2311466.582
208	18+25.59'	45.34' LT	437924.129	2311466.013
209	18+27.14'	54.28' LT	437925.179	2311457.004
210	18+41.98'	51.70' LT	437940.140	2311458.749
211	18+39.45'	37.00' LT	437938.442	2311473.568
212	19+18.37'	37.00' LT	438017.231	2311469.159
213	19+23.72'	63.88' LT	438021.071	2311442.019
214	19+28.62'	62.91' LT	438026.022	2311442.719
215	19+21.47'	27.00' LT	438020.892	2311478.970
216	19+82.65'	27.07' LT	438081.968	2311475.484
217	19+87.18'	49.85' LT	438085.223	2311452.482

TLE POINTS STATION OFFSET TABLE				
POINT	STATION	OFFSET	Y COORDS	X COORDS
218	19+92.10	48.87 LT	438090.188	2311453.187
219	19+89.74	37.00 LT	438088.492	2311465.174
220	20+45.20	37.00 LT	438143.861	2311462.074
221	20+43.32	27.07 LT	438142.540	2311472.097
222	20+50.61	32.93 RT	438153.176	2311531.597
223	20+49.60	38.00 RT	438152.453	2311536.713
224	19+74.81	38.00 RT	438077.778	2311540.889
225	19+70.29	60.73 RT	438074.530	2311563.838
226	19165.31	59.74 RT	438069.502	2311563.126
227	19+70.62	32.93 RT	438073.314	2311536.059
228	19+09.53	33.00 RT	438012.320	2311539.544
229	19+04.97	55.94 RT	438009.042	2311562.708
230	19+00.06	54.97 RT	438004.092	2311562.007
231	19+03.44	38.00 RT	438006.516	2311544.876
232	17+21.57	38.00 RT	437824.930	2311555.036
233	17+21.57	43.00 RT	437825.209	2311560.028
234	17+05.44	43.00 RT	437809.101	2311560.930
235	17+06.39	38.00 RT	437809.771	2311555.884

TLE POINTS STATION OFFSET TABLE				
POINT	STATION	OFFSET	Y COORDS	X COORDS
236	16+49.61	38.00 RT	437753.084	2311559.056
237	16+47.58	50.03 RT	437751.730	2311571.184
238	16+38.17	50.09 RT	437722.367	2311572.883
239	16+19.54	38.00 RT	437723.057	2311560.736
240	15+18.96	38.00 RT	437622.640	2311566.355
241	15+02.84	43.00 RT	437606.820	2311572.248
242	14+94.45	43.00 RT	437598.448	2311572.716
243	14+94.29	54.80 RT	437598.949	2311584.513
244	14+78.35	54.55 RT	437583.013	2311585.145
245	14+78.53	43.00 RT	437582.551	2311573.606
246	13+90.41	43.00 RT	437494.567	2311578.525
247	13+89.51	59.16 RT	437494.571	2311594.713
248	13+55.50	57.21 RT	437460.505	2311594.663
249	13+47.07	48.00 RT	437451.573	2311585.942
250	12+80.95	48.00 RT	437385.557	2311589.636
251	12+80.95	43.00 RT	437385.278	2311584.643
252	12+54.67	43.00 RT	437359.039	2311586.112
253	12+44.69	93.20 RT	437351.878	2311636.794

TLE POINTS STATION OFFSET TABLE				
POINT	STATION	OFFSET	Y COORDS	X COORDS
254	12+39.36	92.14 RT	437346.494	2311636.03
255	12+51.23	33.00 RT	437355.045	2311576.31
256	12+00.23	33.00 RT	437304.127	2311579.16
257	11+90.31	82.39 RT	437296.986	2311629.03
258	11+82.90	80.92 RT	437289.497	2311627.98
259	11+90.44	43.00 RT	437294.906	2311589.70
260	10+91.59	43.00 RT	437196.218	2311595.22
261	10+91.16	52.00 RT	437196.288	2311604.22
262	10+78.22	52.00 RT	437183.371	2311604.95
263	10+78.78	43.00 RT	437183.421	2311595.93
264	10+13.60	43.00 RT	437118.345	2311599.57
265	10+07.08	53.89 RT	437112.443	2311610.81
266	10+02.79	51.32 RT	437108.016	2311608.48
267	10+08.13	42.40 RT	437112.852	2311599.28
268	10+15.57	33.00 RT	437119.754	2311589.48

EXISTING MONUMENT STATION & OFFSET TABLE					
POINT	STATION	OFFSET	Y COORDS	X COORDS	MON. TYPE
10733	0+00.00	0.00	437029.157	2311617.707	IP / 0.25
10732	0+00.00	0.00	437066.335	2311687.999	IP
10731	10+14.69	34.09 RT	437118.940	2311590.625	IP
10730	10+79.24	33.62 RT	437183.363	2311586.551	IP
10729	11+35.05	32.79 RT	437239.033	2311582.596	IP / IRON ROD
1554	11+45.74	136.52 LT	437240.252	2311412.959	IP / 1.25
10728	11+80.71	130.22 RT	437290.070	2311677.328	IP
10735	13+22.77	27.37 LT	437423.107	2311512.049	IP
10726	14+39.15	32.04 RT	437542.618	2311564.863	IP / 0.25
10725	15+04.83	32.97 RT	437608.251	2311562.121	IP

EXISTING MONUMENT STATION & OFFSET TABLE					
POINT	STATION	OFFSET	Y COORDS	X COORDS	MON. TYPE
10736	15+97.68	26.95 LT	437697.607	2311497.110	IP/IRON ROD
10724	16+37.34	32.86 RT	437740.544	2311554.613	IP
10737	16+54.88	26.81 LT	437754.722	2311494.052	IP/IRON ROD
4374	16+54.88	26.81 LT	437754.722	2311494.058	IP/IRON ROD
10738	17+19.47	26.04 LT	437819.252	2311491.211	IP/IRON ROD
10723	17+59.12	32.88 RT	437862.136	2311547.827	IP
10739	18+22.25	26.17 LT	437921.874	2311485.345	IP/IRON ROD
10740	18+72.09	26.01 LT	437971.642	2311482.720	IP /0.25
8154	18+97.92	93.89 RT	438004.127	2311600.989	IP
10741	19+39.96	115.95 LT	438034.377	2311389.131	IP

EXISTING RIGHT-OF-WAY FOR
DEWEY AVENUE IS BASED
UPON COUNTY RECORDS AND
ASSOCIATED FOUND SURVEY
MONUMENTATION

REVISION DATE 5/29/2025					DATE 10/7/2024	SCALE, FEET 	HWY: DEWEY AVE	STATE R/W PROJECT NUMBER N/A	PLAT SHEET 4.03	
							COUNTY: JEFFERSON	CONSTRUCTION PROJECT NUMBER 3997-01-79	PS&E SHEET	E

FILE NAME : 040101-RP.DWG
LAYOUT NAME - 04-03

PLOT DATE : 5/29/2025 2:53 PM


PLOT BY : SCOTT M. DEBAKER

PLOT NAME :

PLOT SCALE :

WISDOT/CADDS SHEET 75

NOTE: OWNER'S NAMES ARE SHOWN FOR REFERENCE PURPOSES ONLY AND ARE SUBJECT TO CHANGE PRIOR TO THE TRANSFER OF LAND INTERESTS TO THE CITY OF WATERTOWN

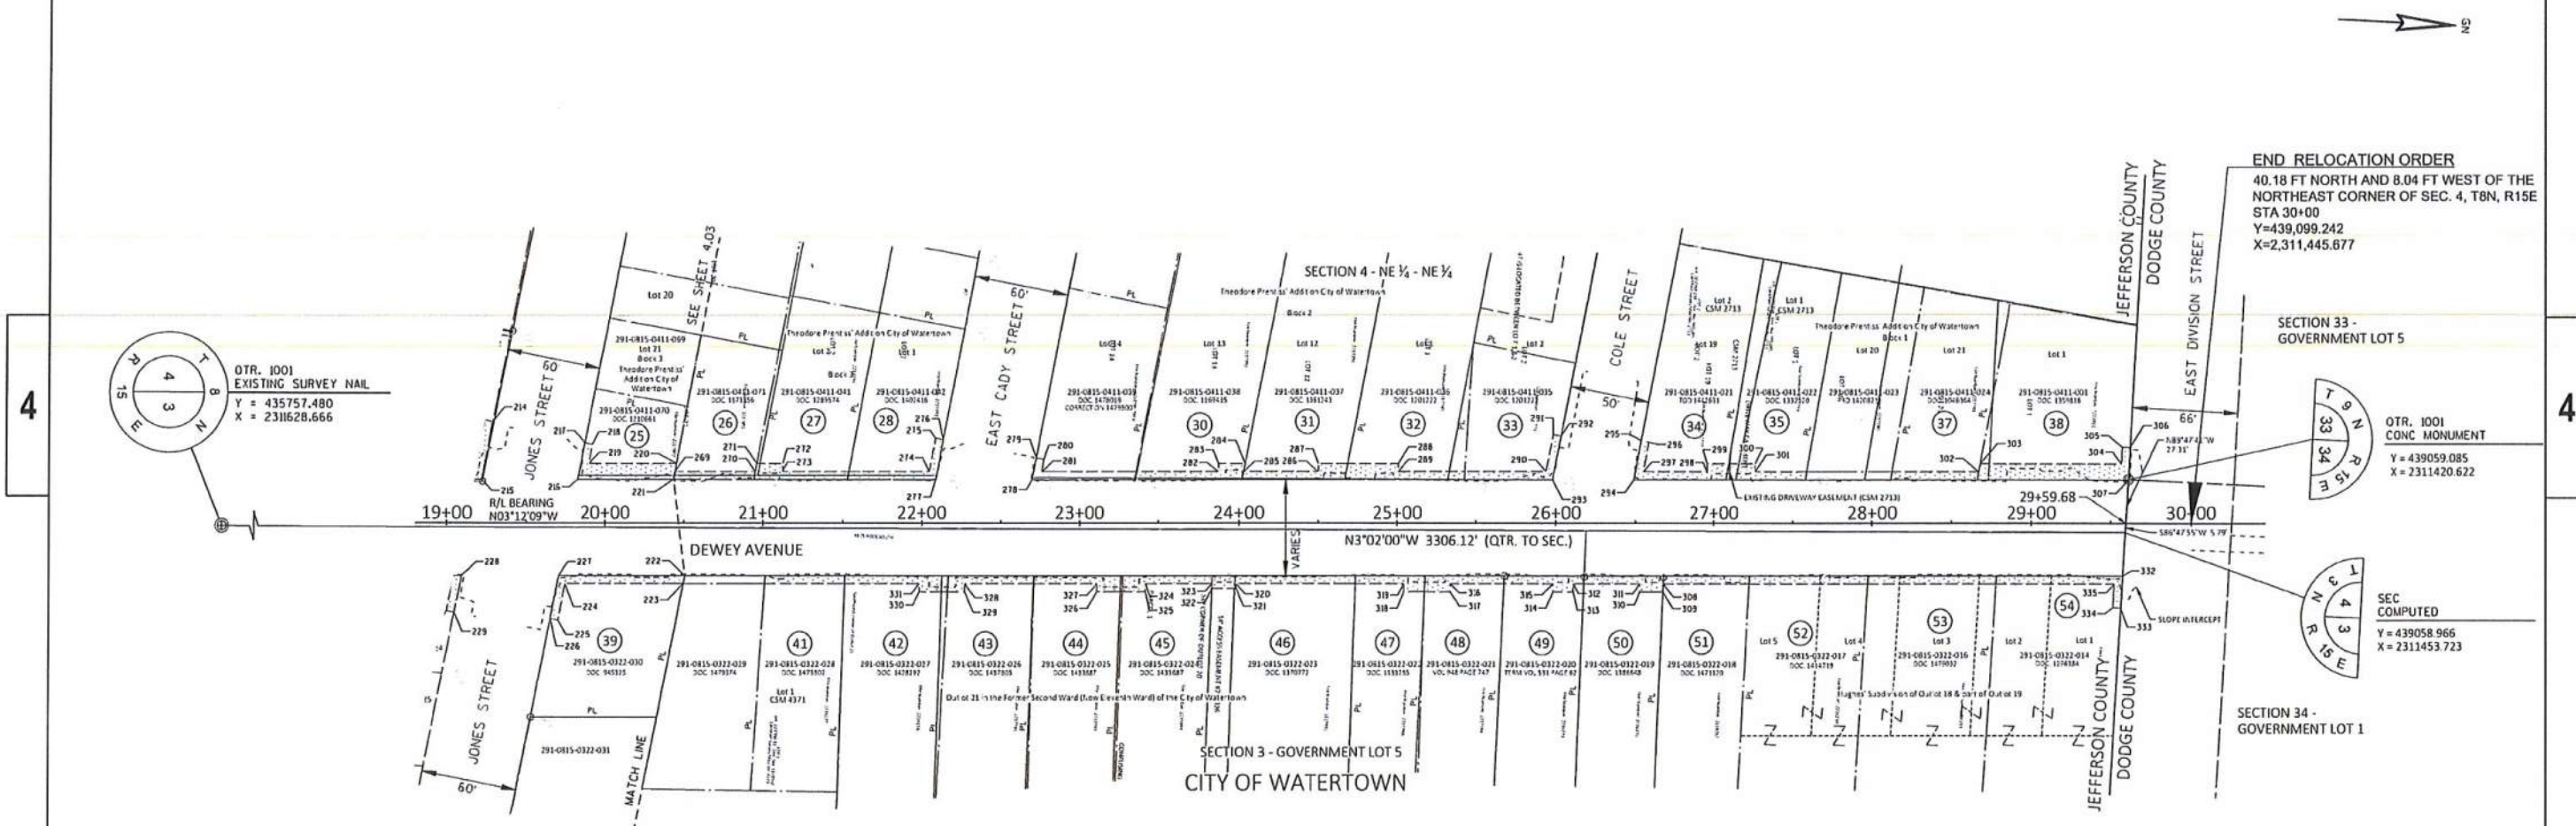

STATION & OFFSET TABLE				
POINT	STATION	OFFSET	Y COORDS	X COORDS
214	19+28.62	62.91 LT	438026.022	2311442.719
215	19+21.47	27.00 LT	438020.892	2311478.970
216	19+82.65	27.07 LT	438081.958	2311475.482
217	19+87.18	49.85 LT	438085.223	2311452.484
218	19+92.10	48.87 LT	438090.188	2311453.187
219	19+89.74	37.00 LT	438088.492	2311465.172
220	20+45.20	37.00 LT	438143.851	2311462.074
221	20+43.32	27.07 LT	438142.540	2311472.097
222	20+50.61	32.93 RT	438153.176	2311531.597
223	20+49.60	38.00 RT	438152.453	2311536.711
224	19+74.81	38.00 RT	438077.778	2311540.889
225	19+70.29	60.73 RT	438074.530	2311563.838
226	19+65.31	59.74 RT	438069.502	2311563.126
227	19+70.62	32.93 RT	438073.314	2311536.059
228	19+09.53	33.00 RT	438012.320	2311539.544
229	19+04.97	55.94 RT	438009.042	2311562.708
269	20+44.25	32.00 LT	438143.196	2311467.119
270	20+95.13	32.00 LT	438193.998	2311464.277
271	20+96.11	37.00 LT	438194.692	2311459.230
272	21+12.22	37.00 LT	438210.786	2311458.330
273	21+12.22	32.86 LT	438211.017	2311462.463

STATION & OFFSET TABLE				
POINT	STATION	OFFSET	Y COORDS	X COORDS
274	22+04.75	32.00 LT	438303.445	2311458.153
275	22+08.76	52.79 LT	438306.289	2311437.167
276	22+13.67	51.85 LT	438311.243	2311437.839
277	22+08.89	27.05 LT	438307.852	2311462.860
278	22+69.98	27.00 LT	438368.856	2311459.501
279	22+72.59	40.51 LT	438370.704	2311445.867
280	22+77.50	39.56 LT	438375.658	2311446.539
281	22+76.04	32.00 LT	438374.624	2311454.170
282	23+87.54	32.00 LT	438485.955	2311447.941
283	23+87.54	37.00 LT	438485.676	2311442.949
284	24+03.79	37.00 LT	438501.895	2311442.042
285	24+02.82	32.00 LT	438501.202	2311447.088
286	24+49.99	32.00 LT	438548.298	2311444.453
287	24+49.99	37.00 LT	438548.019	2311439.461
288	25+00.64	32.00 LT	438598.597	2311436.631
289	25+00.64	37.00 LT	438598.876	2311441.623
290	25+93.88	32.00 LT	438691.970	2311436.414
291	25+98.38	55.12 LT	438695.173	2311413.084
292	26+03.29	54.16 LT	438700.126	2311413.764
293	25+98.00	27.00 LT	438696.363	2311441.176
294	26+48.94	27.00 LT	438747.223	2311438.331

STATION & OFFSET TABLE				
POINT	STATION	OFFSET	Y COORDS	X COORDS
295	26+53.68	51.32 LT	438750.593	2311413.781
296	26+58.59	50.37 LT	438755.547	2311414.461
297	26+55.01	32.00 LT	438753.002	2311432.999
298	26+95.68	32.00 LT	438793.605	2311430.728
299	26+95.68	37.00 LT	438793.325	2311425.735
300	27+26.48	37.00 LT	438824.078	2311424.015
301	27+26.48	32.00 LT	438824.357	2311429.007
302	28+67.15	32.00 LT	438964.814	2311421.148
303	28+68.06	37.00 LT	438965.441	2311416.105
304	29+56.81	37.00 LT	439054.057	2311411.147
305	29+57.37	47.50 LT	439054.026	2311400.636
306	29+62.36	47.23 LT	439059.026	2311400.622
307	29+61.29	27.00 LT	439059.085	2311420.881
308	26+67.61	38.00 RT	438769.493	2311502.186
309	26+67.40	43.00 RT	438769.565	2311507.190
310	26+52.77	43.00 RT	438754.955	2311508.007
311	26+52.77	38.00 RT	438754.676	2311503.015
312	26+11.03	38.00 RT	438713.007	2311505.347
313	26+11.03	43.00 RT	438713.286	2311510.339
314	25+98.32	43.00 RT	438700.587	2311511.049
315	25+98.32	38.00 RT	438700.308	2311506.057

STATION & OFFSET TABLE				
POINT	STATION	OFFSET	Y COORDS	X COORDS
316	25+33.55	38.00 RT	438635.646	2311509.675
317	25+33.55	43.00 RT	438635.925	2311514.667
318	25+04.43	43.00 RT	438606.845	2311516.294
319	25+04.43	38.00 RT	438606.566	2311511.302
320	23+98.20	38.00 RT	438500.499	2311517.237
321	23+98.20	40.98 RT	438500.666	2311520.208
322	23+83.36	40.98 RT	438485.851	2311521.037
323	23+83.46	38.00 RT	438485.789	2311518.060
324	23+42.06	38.00 RT	438444.452	2311520.373
325	23+42.06	43.00 RT	438444.731	2311525.365
326	23+11.25	43.00 RT	438413.972	2311527.086
327	23+11.25	38.00 RT	438413.693	2311522.094
328	22+27.16	38.00 RT	438329.732	2311526.792
329	22+27.16	43.00 RT	438330.011	2311531.784
330	21+98.38	43.00 RT	438301.277	2311533.392
331	21+98.38	38.00 RT	438300.997	2311528.399
332	29+57.72	33.00 RT	439058.868	2311480.987
333	29+56.53	52.96 RT	439058.796	2311500.987
334	29+51.54	52.67 RT	439053.796	2311500.969
335	29+52.41	38.00 RT	439053.849	2311486.276

EXISTING MONUMENT STATION & OFFSET TABLE					
POINT	STATION	OFFSET	Y COORDS	X COORDS	MON. TYPE
8155	19+53.05	121.41 RT	438060.709	2311625.381	IP
10743	19+94.21	83.30 LT	438090.370	2311418.698	IP
10742	20+02.39	127.65 LT	438096.062	2311373.955	IP/IRON ROD
10745	20+43.85	29.87 LT	438142.913	2311469.268	IP/IRON ROD
10746	20+94.67	29.63 LT	438193.669	2311466.665	IP/IRON ROD
10771	21+01.34	32.83 RT	438203.824	2311528.660	IP
10770	21+51.39	32.79 RT	438253.792	2311525.827	IP
10747	21+51.42	26.90 LT	438250.481	2311466.229	IP / 0.25
10748	22+09.10	28.44 LT	438307.986	2311461.464	IP
10749	22+27.15	120.79 LT	438320.846	2311368.249	IP
10750	22+35.36	164.90 LT	438326.588	2311323.749	IP/BENT S
10752	22+69.45	28.22 LT	438368.253	2311458.311	IP/IRON ROD
10751	22+92.75	146.41 LT	438384.922	2311339.010	IP / 0.25
10755	23+35.30	27.93 LT	438434.015	2311454.927	IP/IRON ROD
10769	23+83.44	32.95 RT	438485.488	2311513.017	IP

EXISTING MONUMENT STATION & OFFSET TABLE					
POINT	STATION	OFFSET	Y COORDS	X COORDS	MON. TYPE
10768	24+73.28	32.66 RT	438575.172	2311507.712	IP
10756	25+42.56	26.66 LT	438641.027	2311444.608	IP
10767	25+67.67	32.88 RT	438669.423	2311502.660	IP / 0.25
10757	25+98.33	26.82 LT	438696.698	2311441.336	IP
10766	26+17.68	32.88 RT	438719.353	2311499.862	IP
10758	26+27.90	182.25 LT	438717.546	2311284.495	IP
10765	26+67.68	33.06 RT	438769.291	2311497.251	IP
10759	26+77.59	174.12 LT	438767.609	2311289.836	IP/IRON ROD
10764	27+23.10	33.02 RT	438824.623	2311494.118	IP/IRON ROD
10760	27+57.95	27.28 LT	438856.050	2311431.957	IP/IRON ROD
10761	28+66.28	27.23 LT	438964.214	2311425.964	IP/IRON ROD
10763	28+77.88	32.63 RT	438979.138	2311485.075	IP
2001	29+61.25	27.16 LT	439059.033	2311420.725	SEC
1003	29+61.33	27.19 LT	439059.114	2311420.694	SEC / 6 DIA CONE CAPPED

EXISTING RIGHT-OF-WAY FOR DEWEY AVENUE IS BASED UPON COUNTY RECORDS AND ASSOCIATED FOUND SURVEY MONUMENTATION

REVISION DATE 5/29/25	DATE 10/7/2024	SCALE, FEET 0 50 100	HWY: DEWEY AVE	STATE R/W PROJECT NUMBER N/A	PLAT SHEET 4.04
			COUNTY: JEFFERSON	CONSTRUCTION PROJECT NUMBER 3997-01-79	PS&E SHEET E

FILE NAME: 040101-RP.DWG
LAYOUT NAME: 04-04



PLOT DATE: 5/29/2025 3:06 PM

PLOT BY: SCOTT M. DEBAKER


PLOT NAME:

PLOT SCALE:


WISDOT/CADD SHEET 76

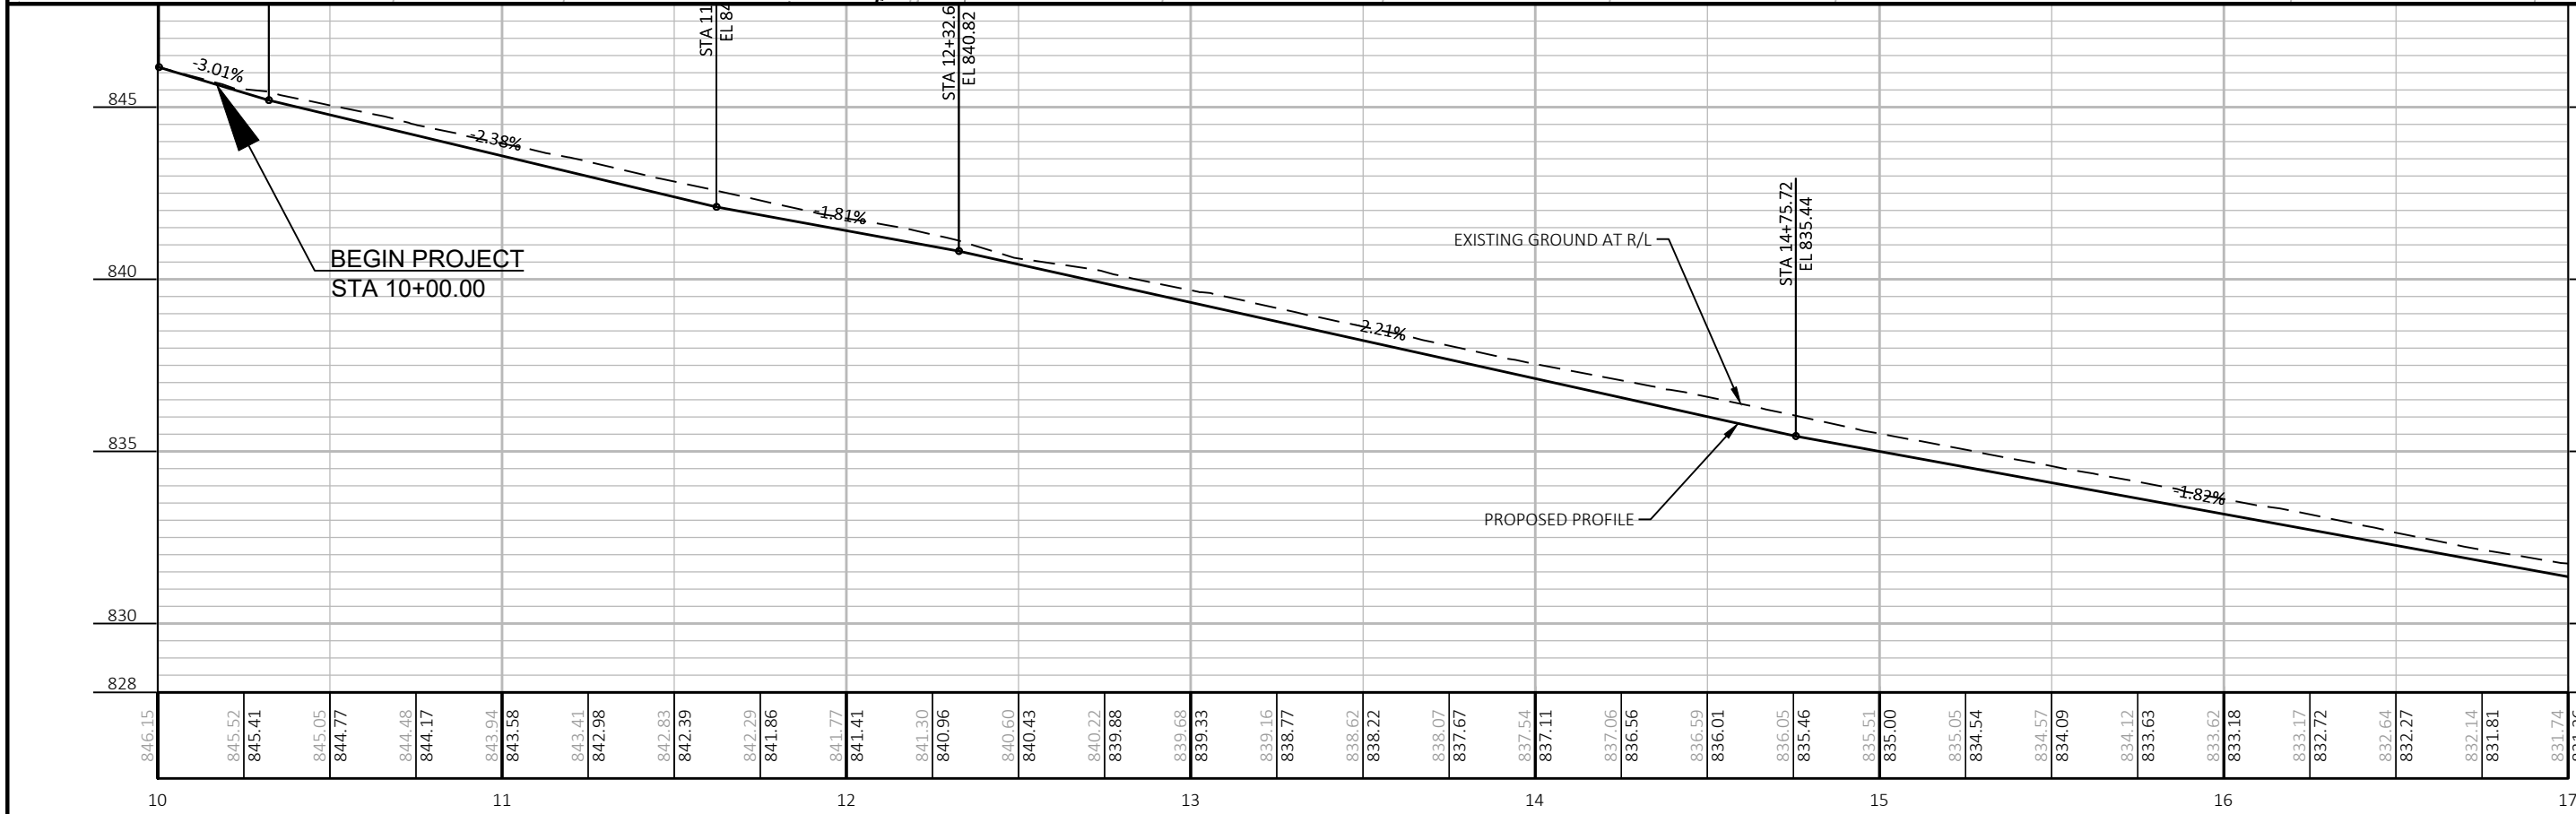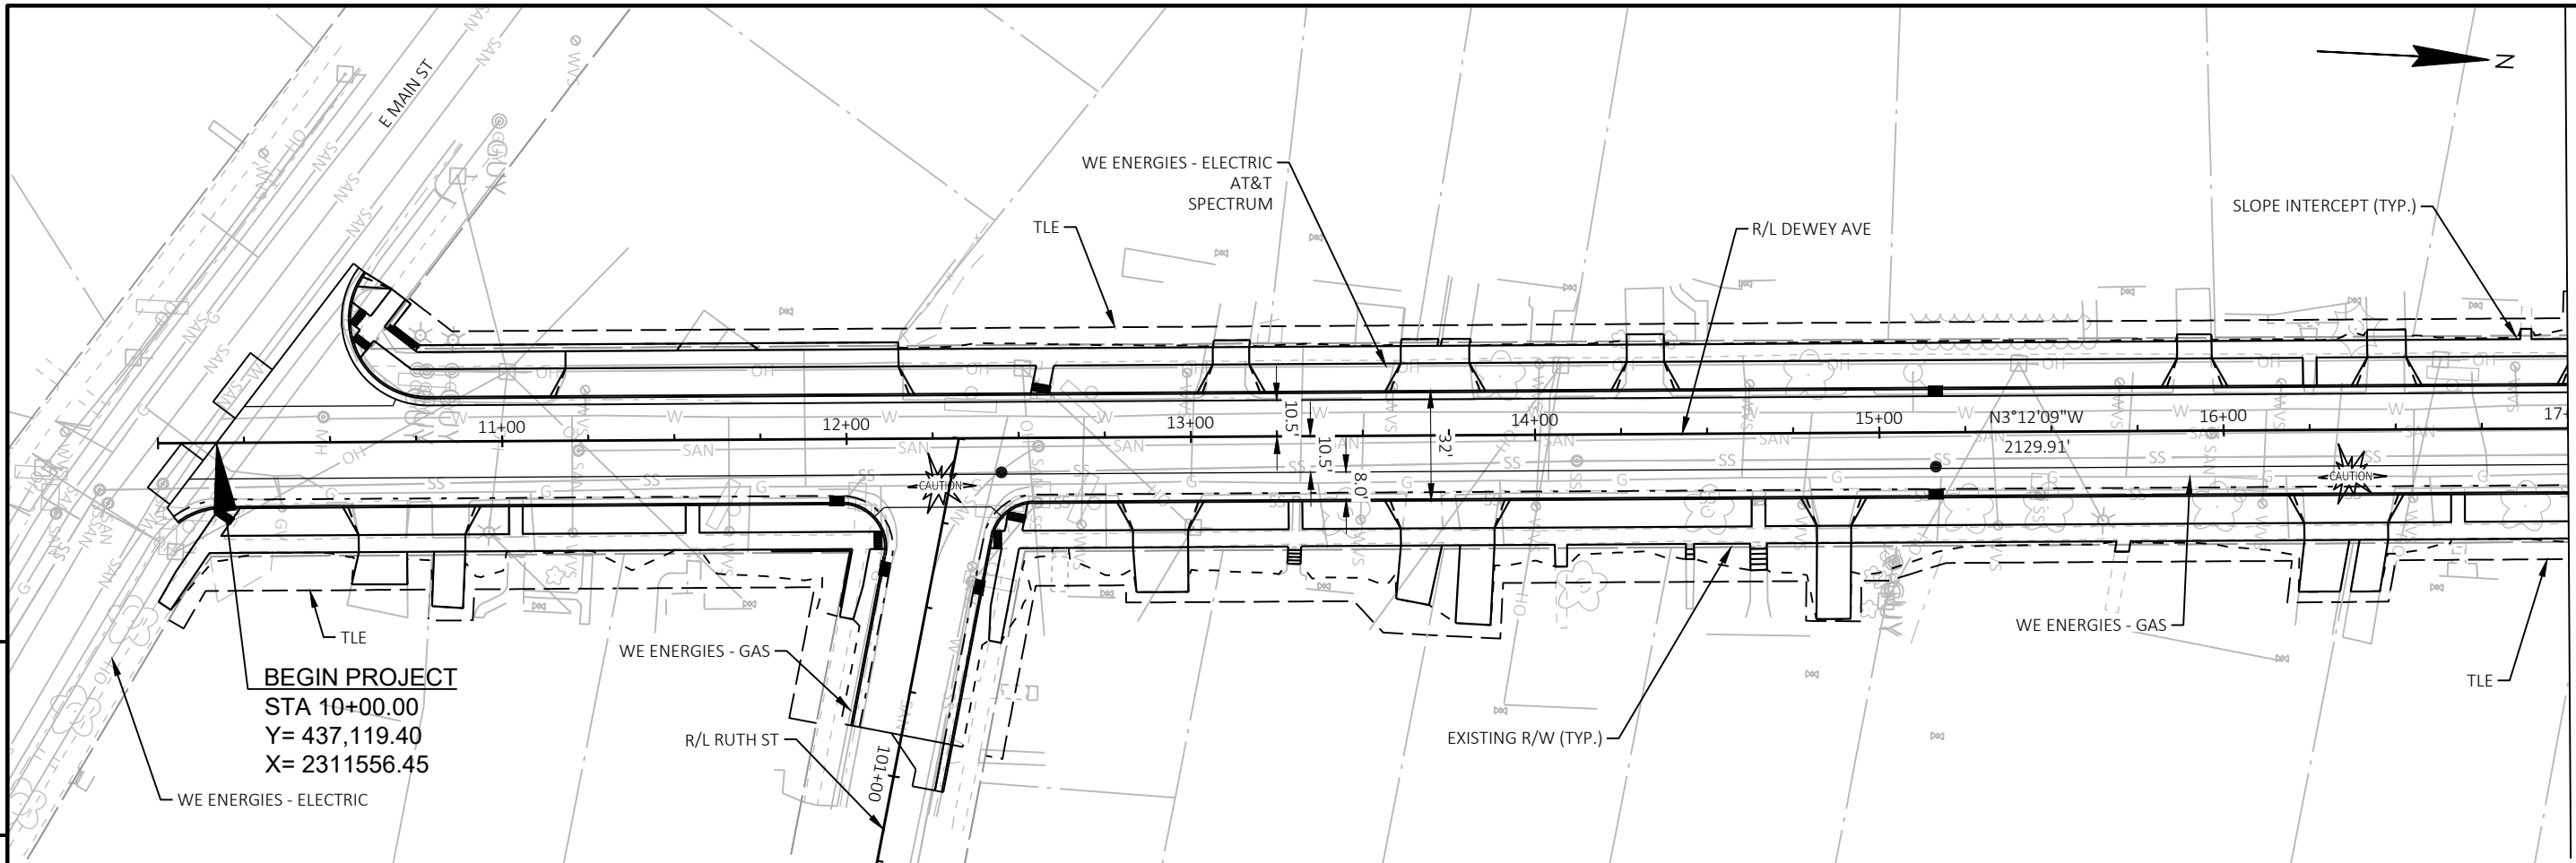


5

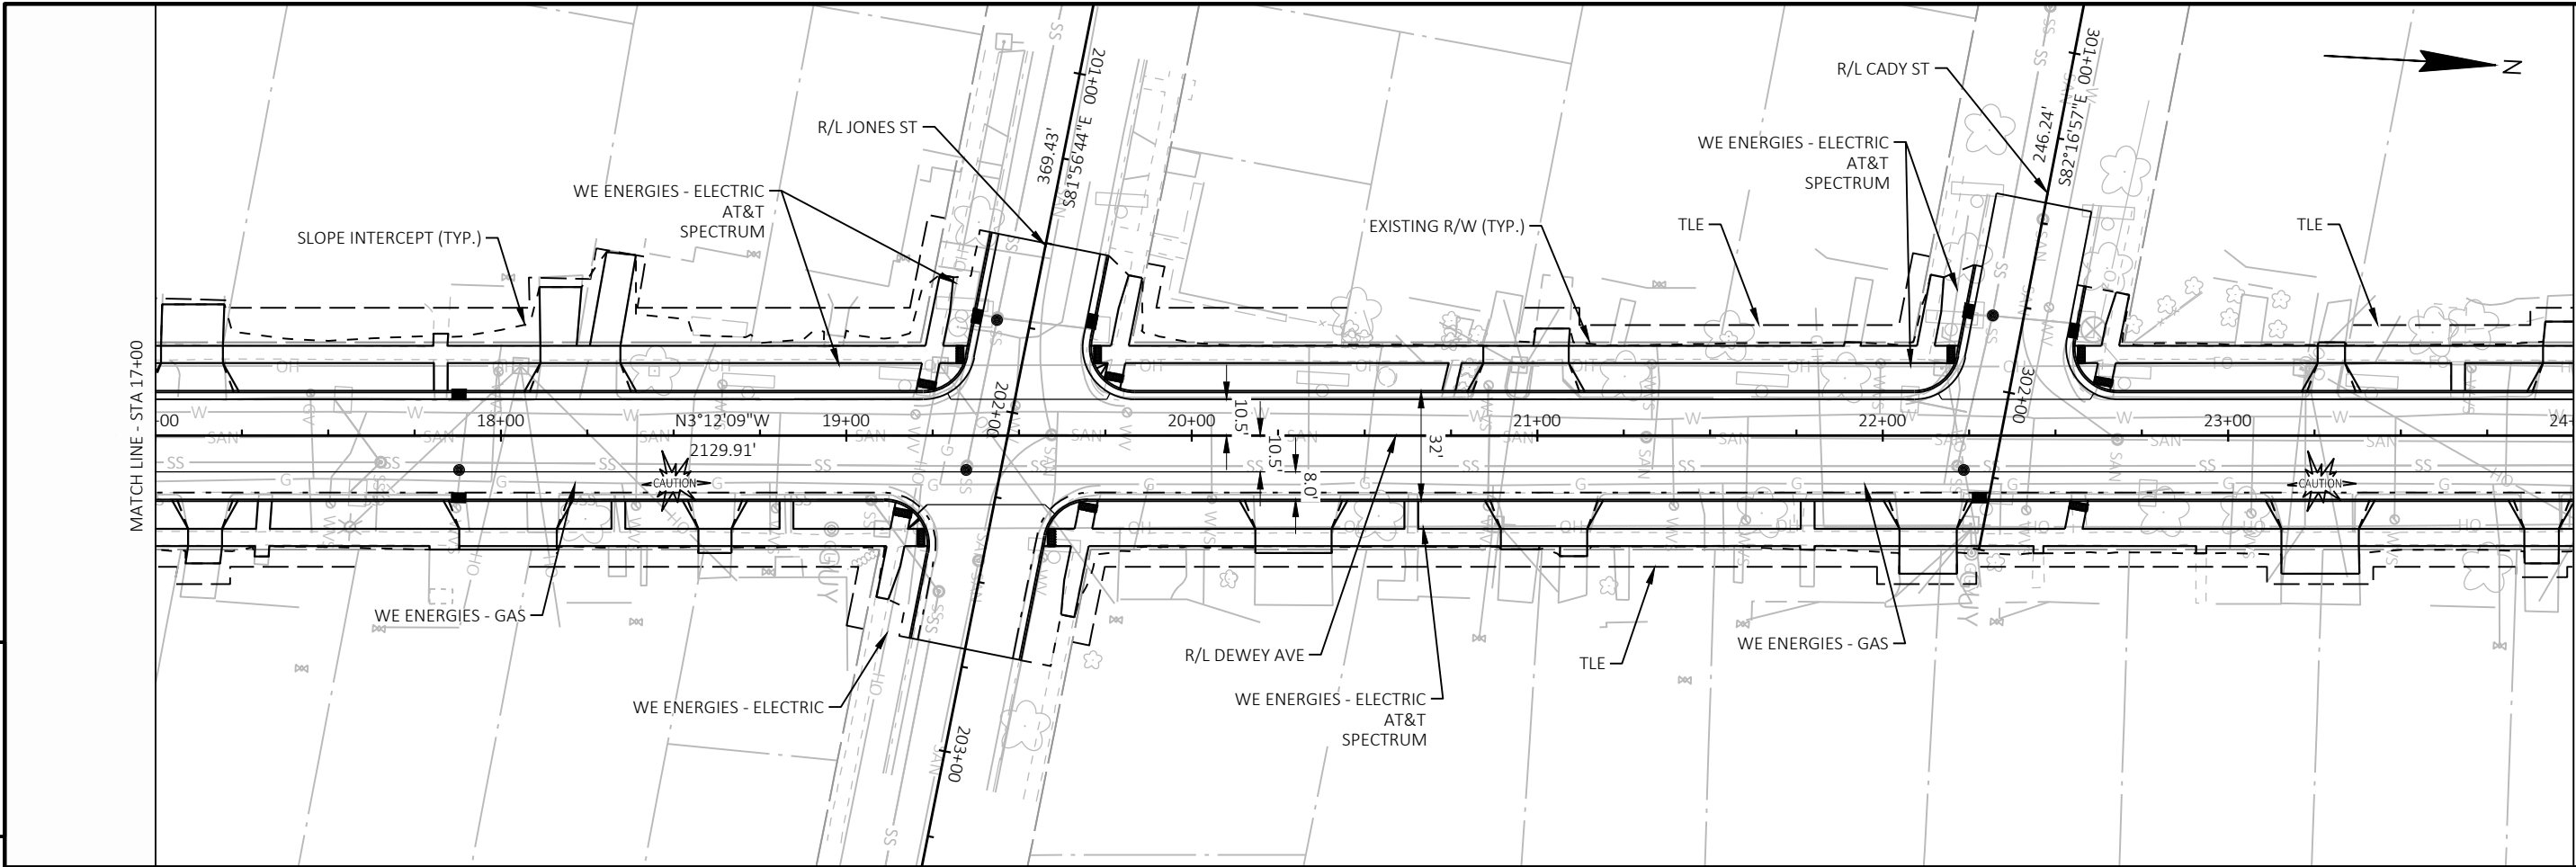


5


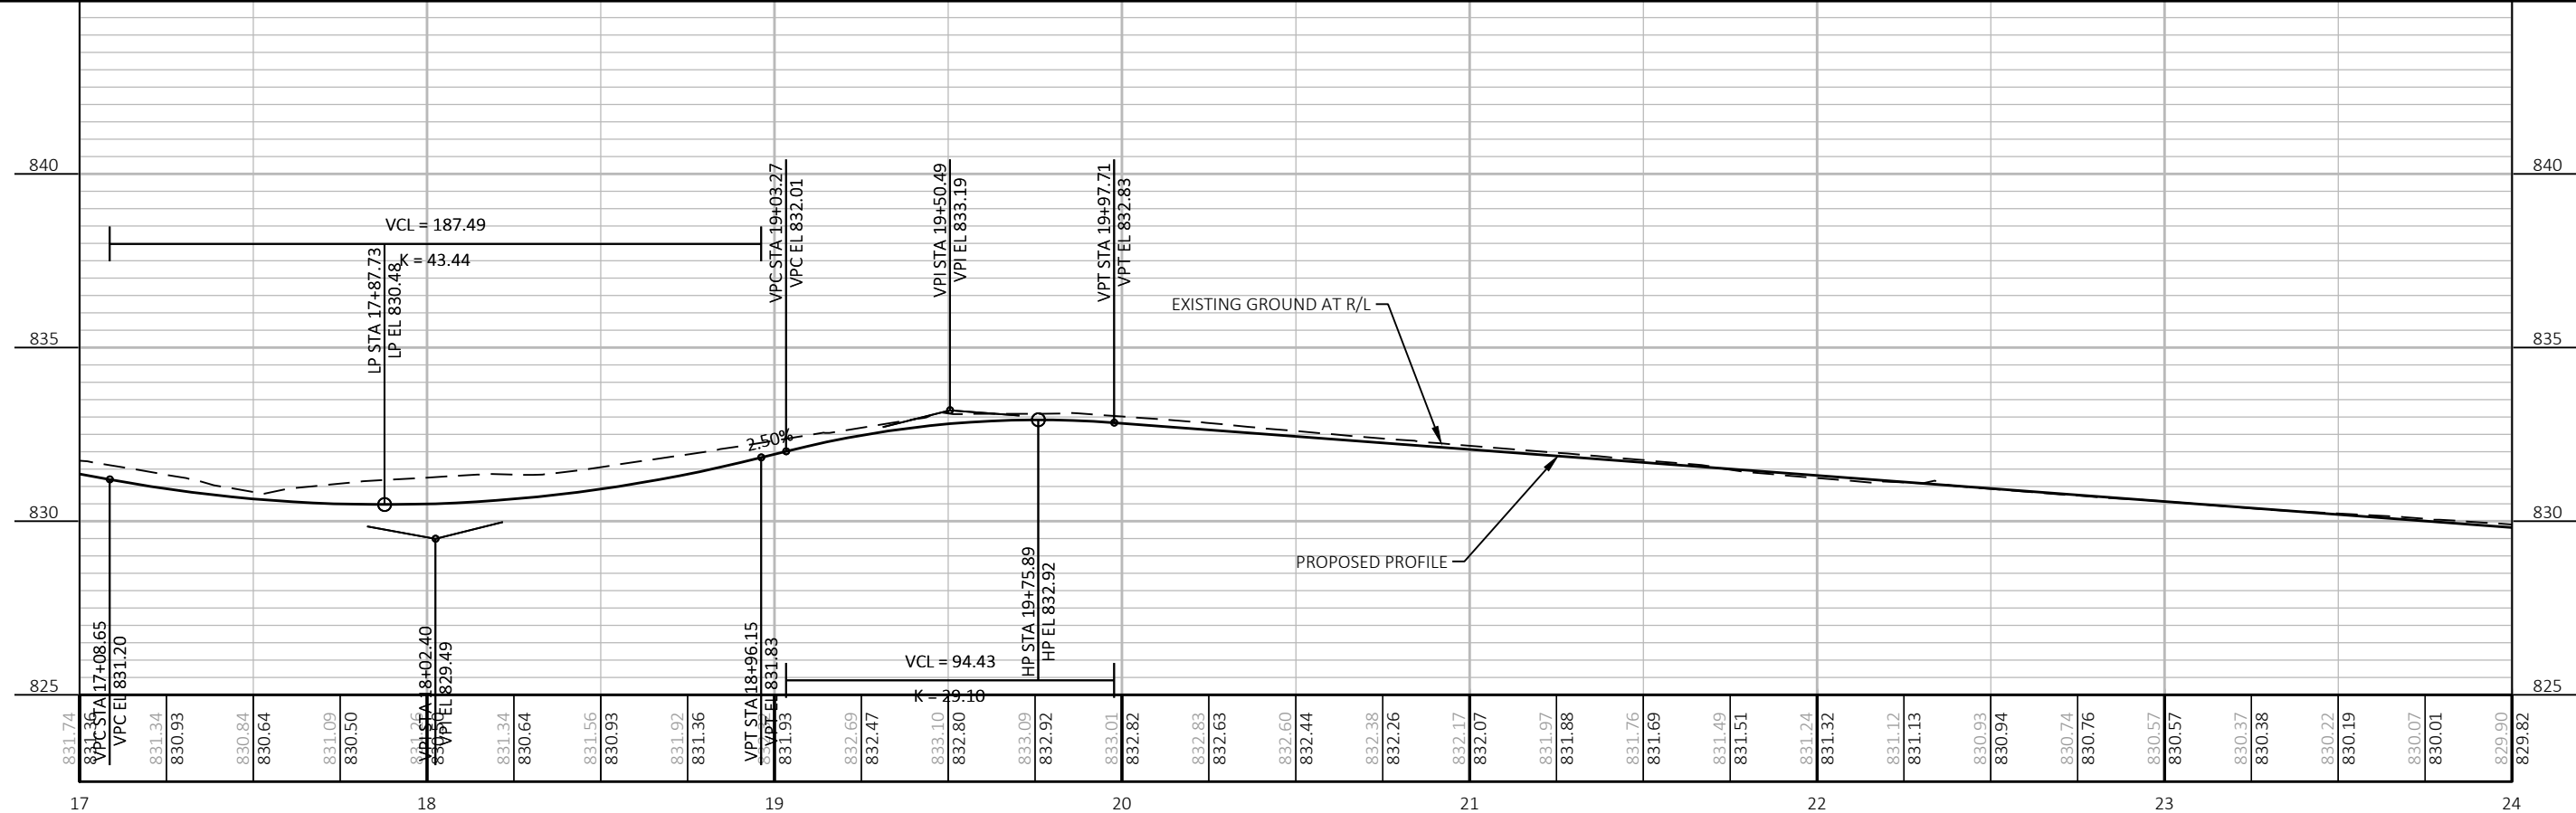


5

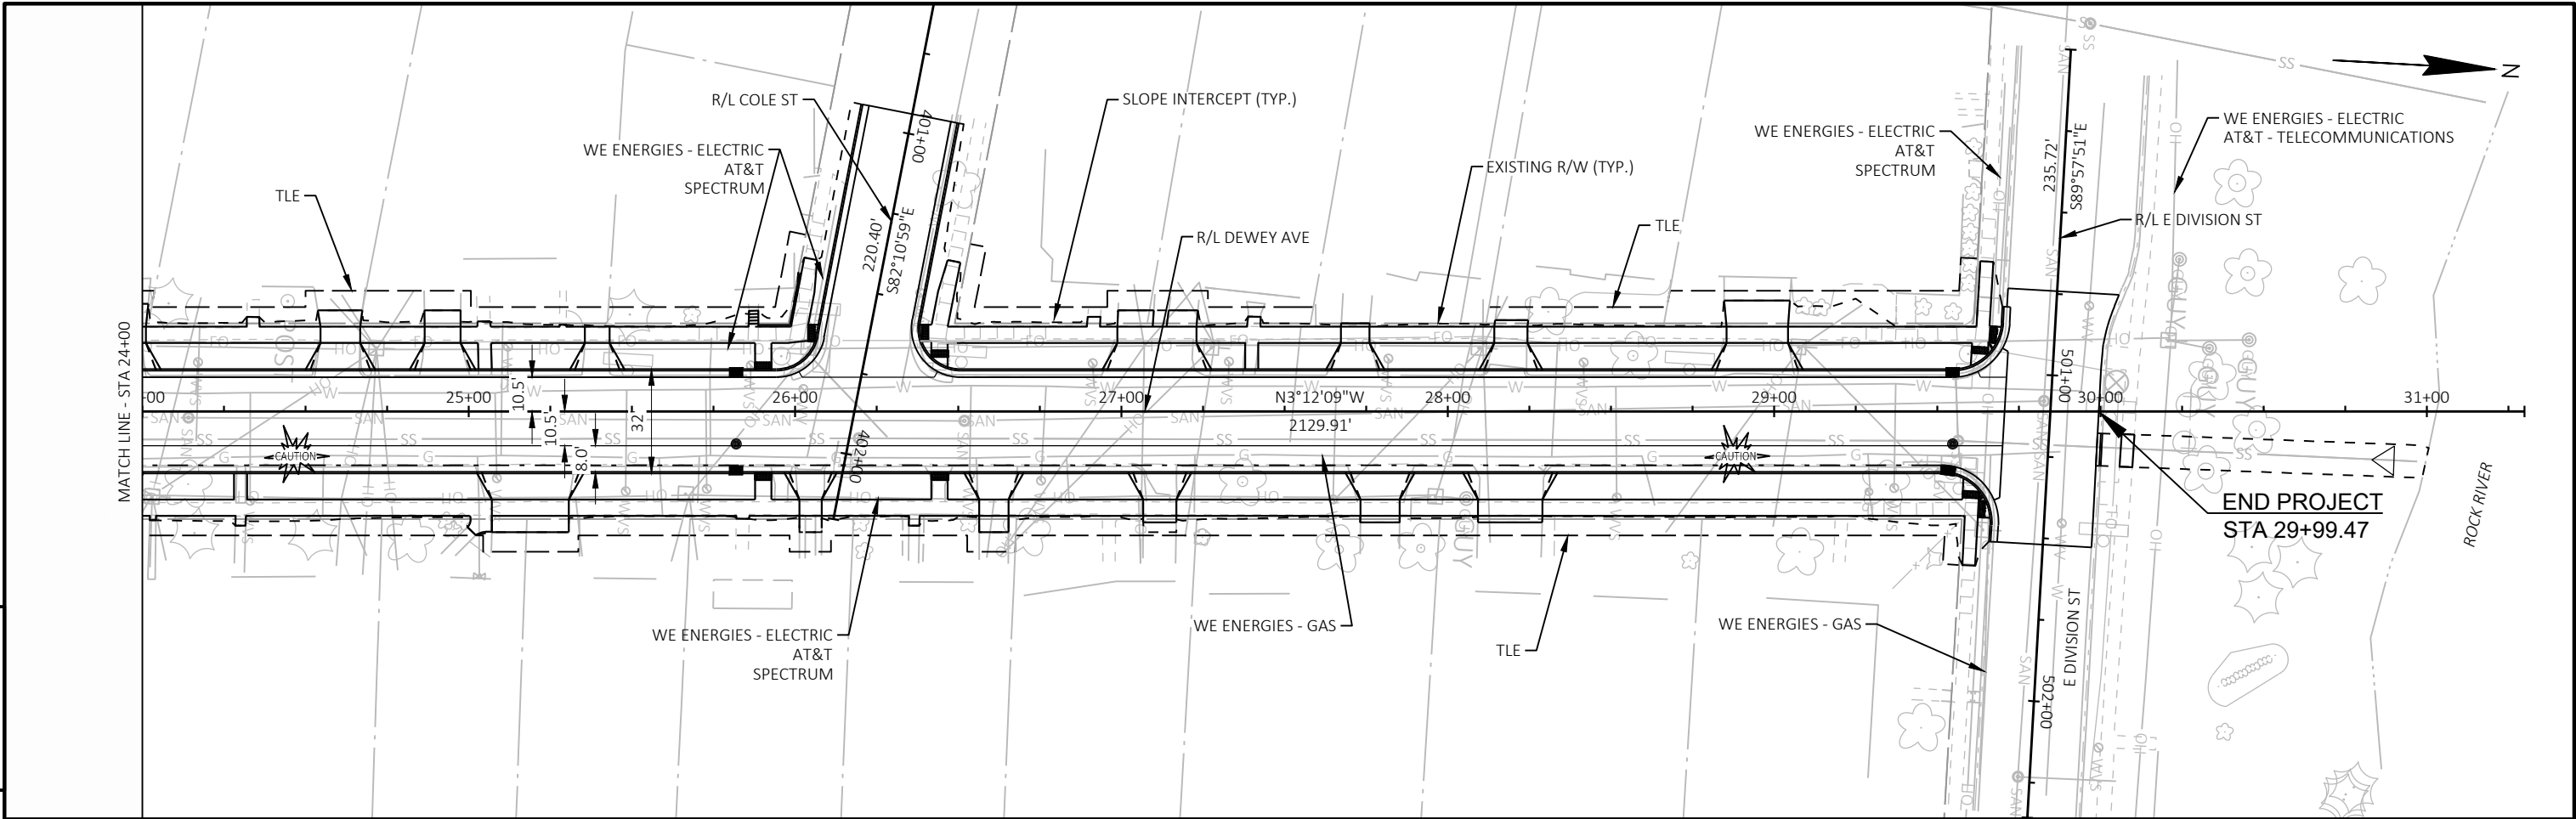


5

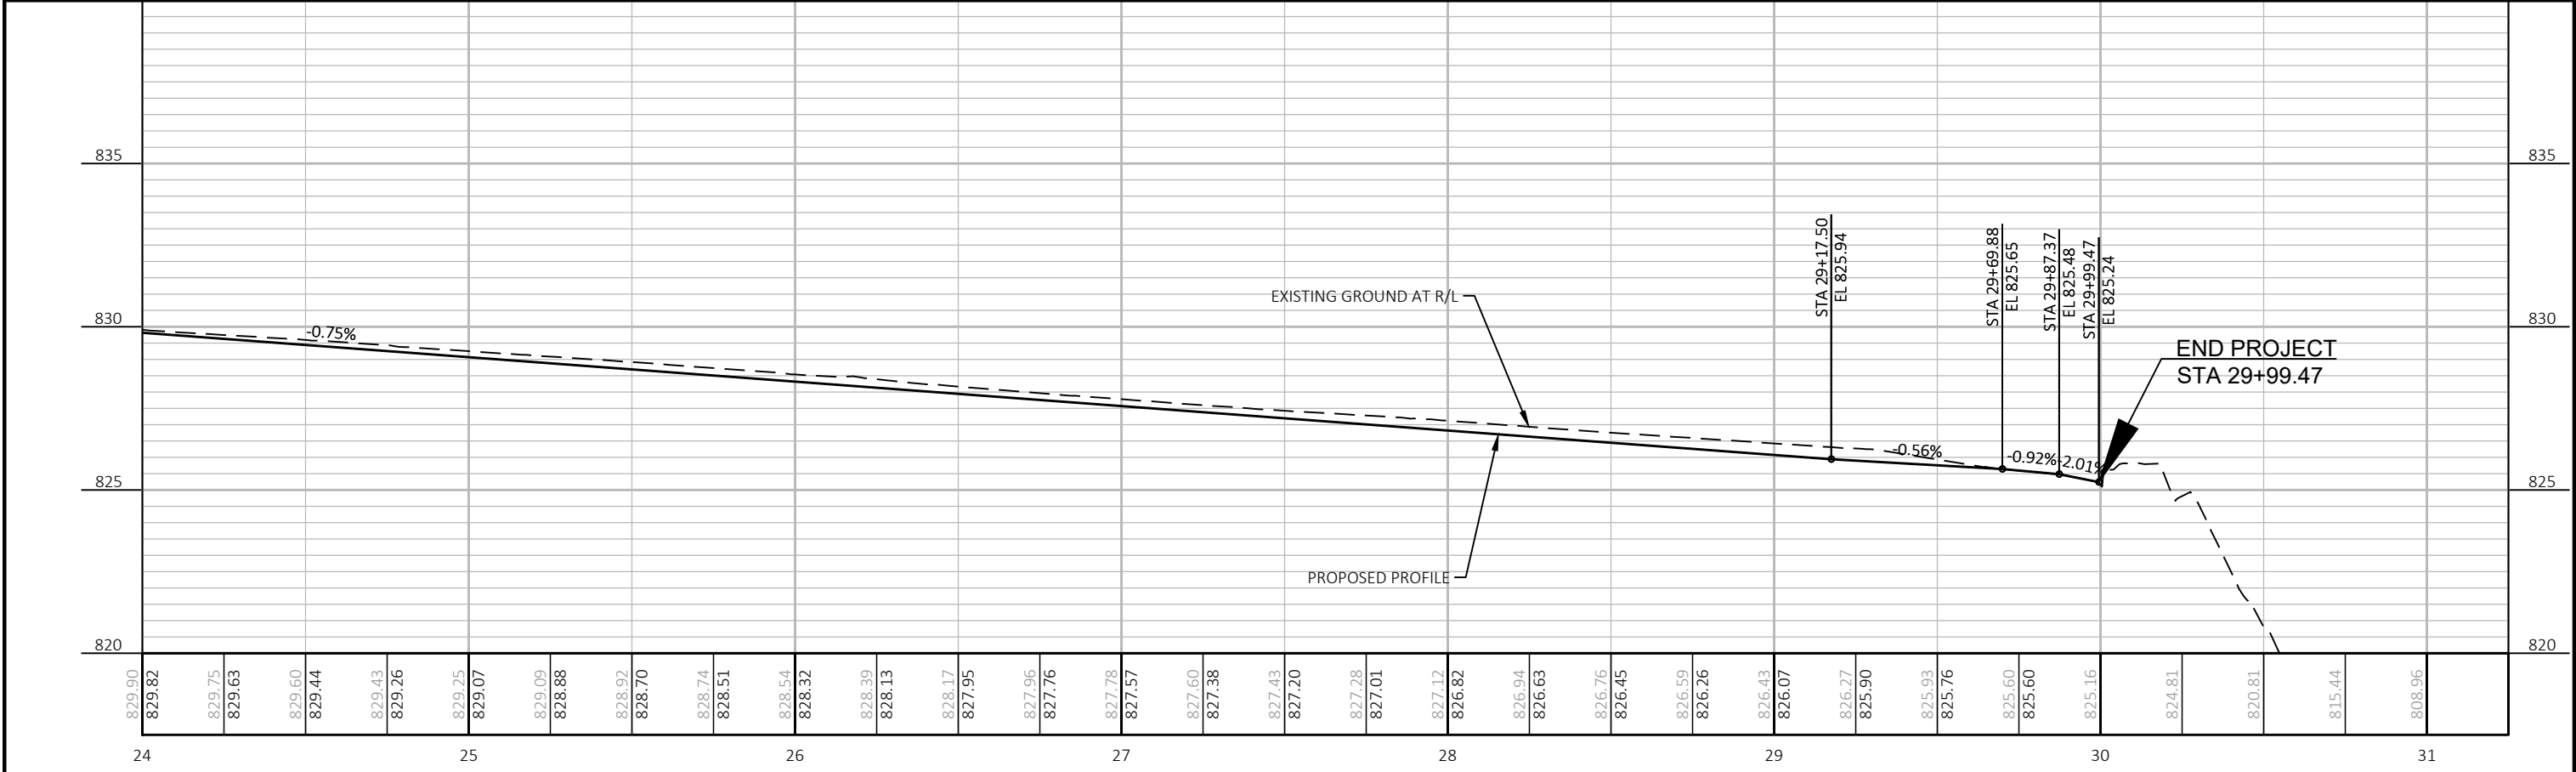


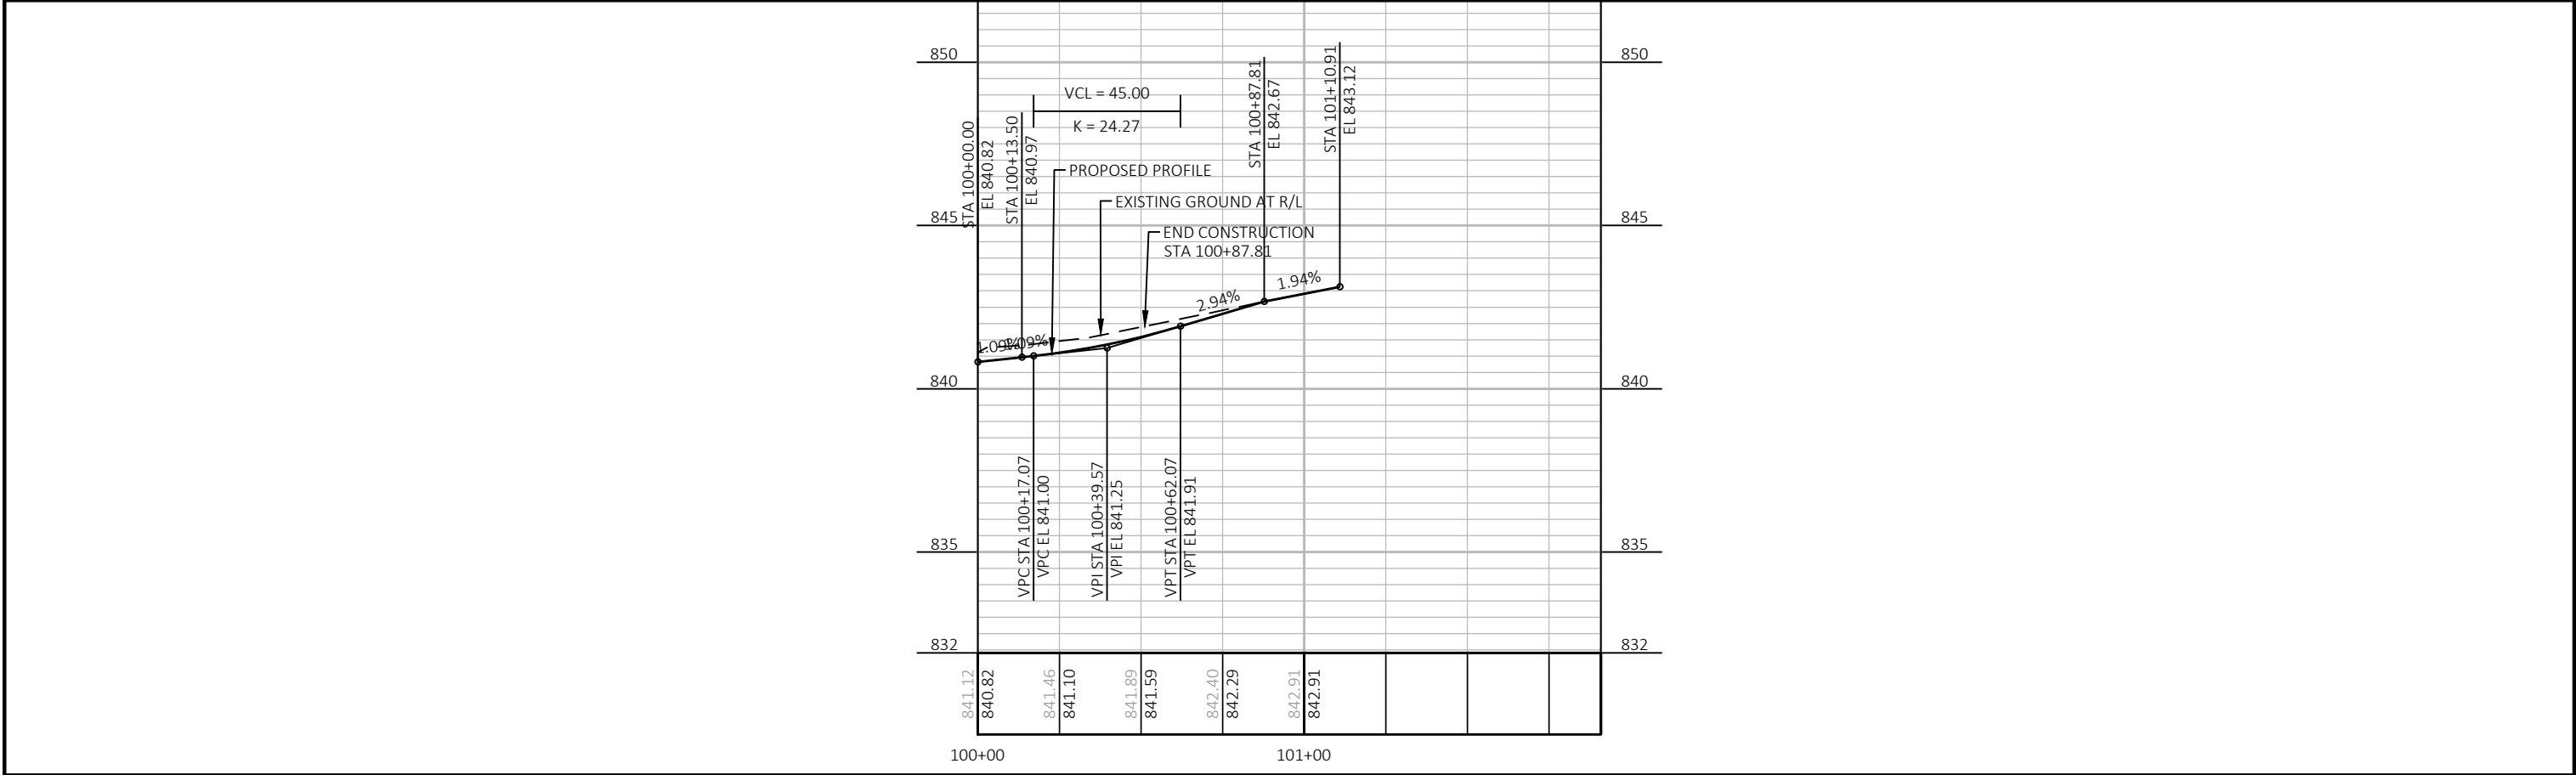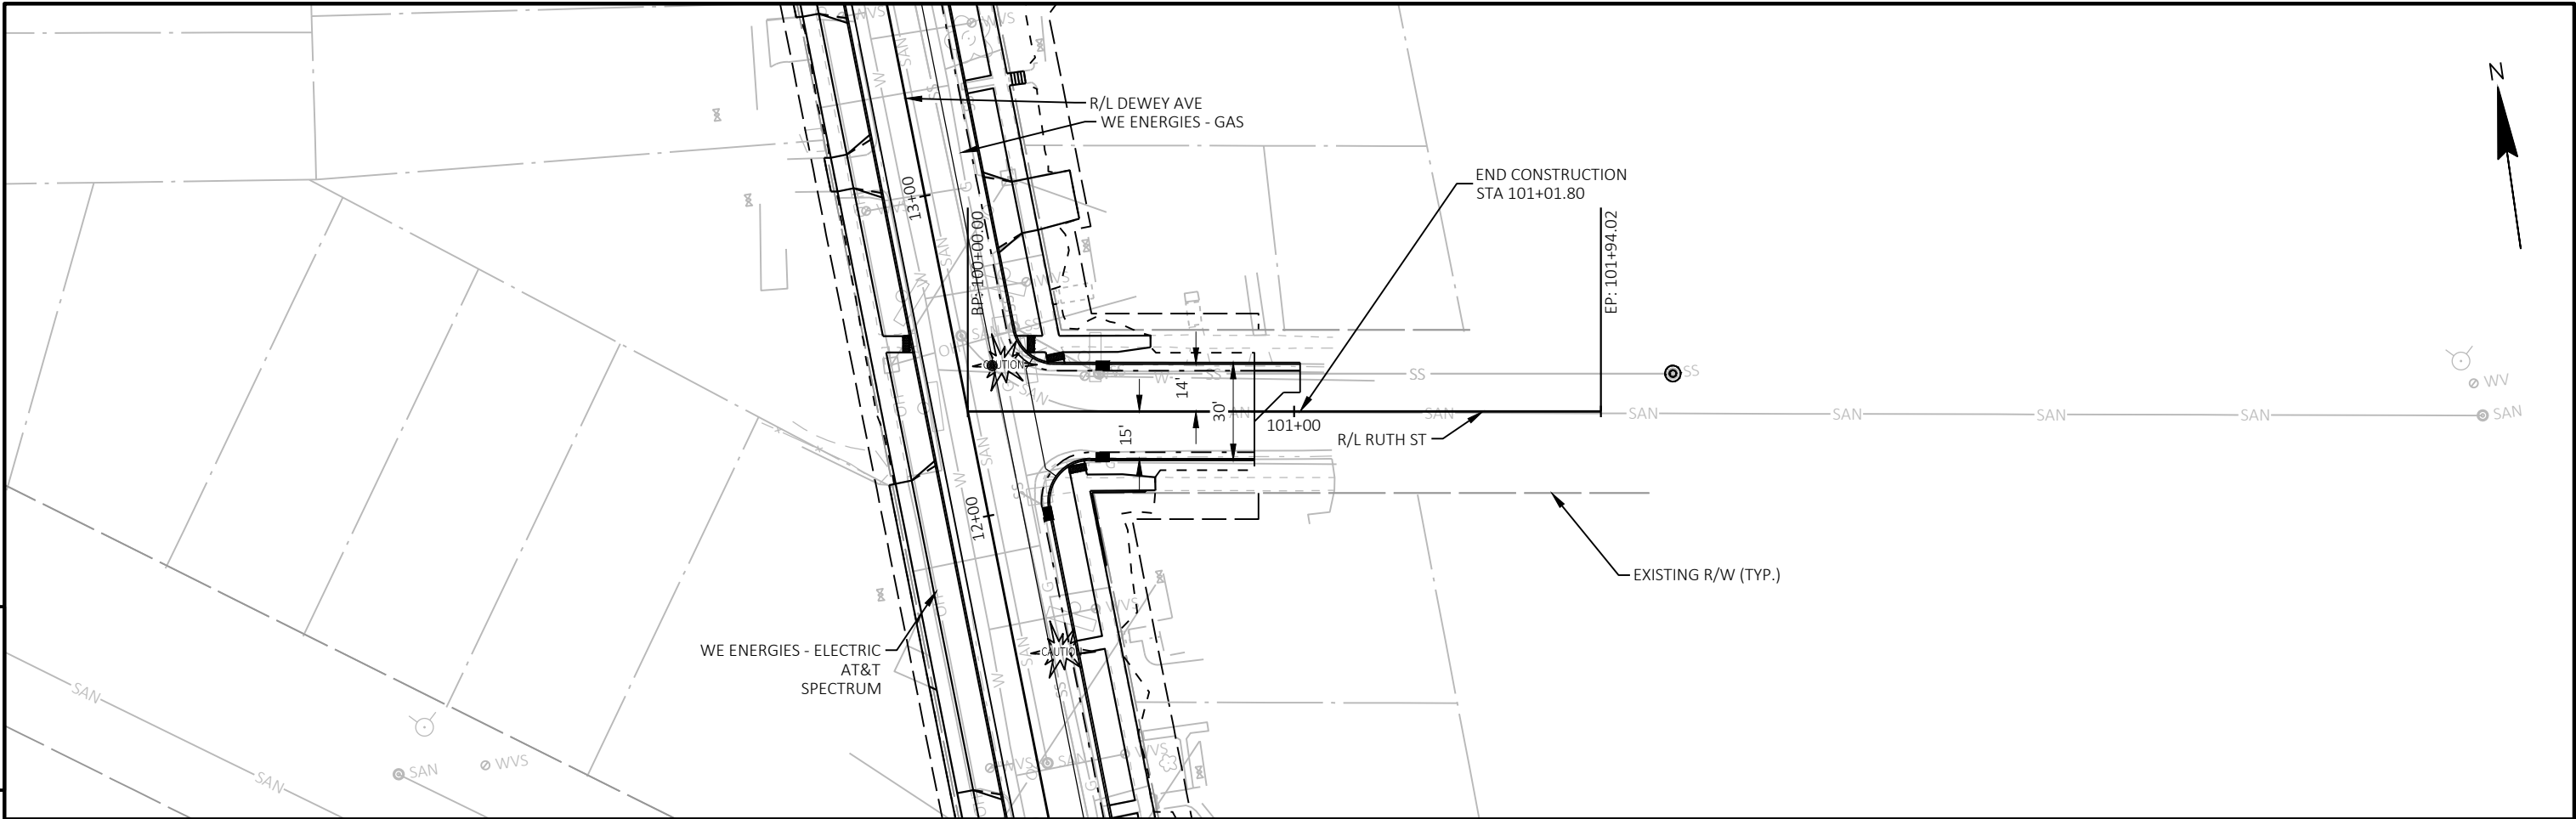

5

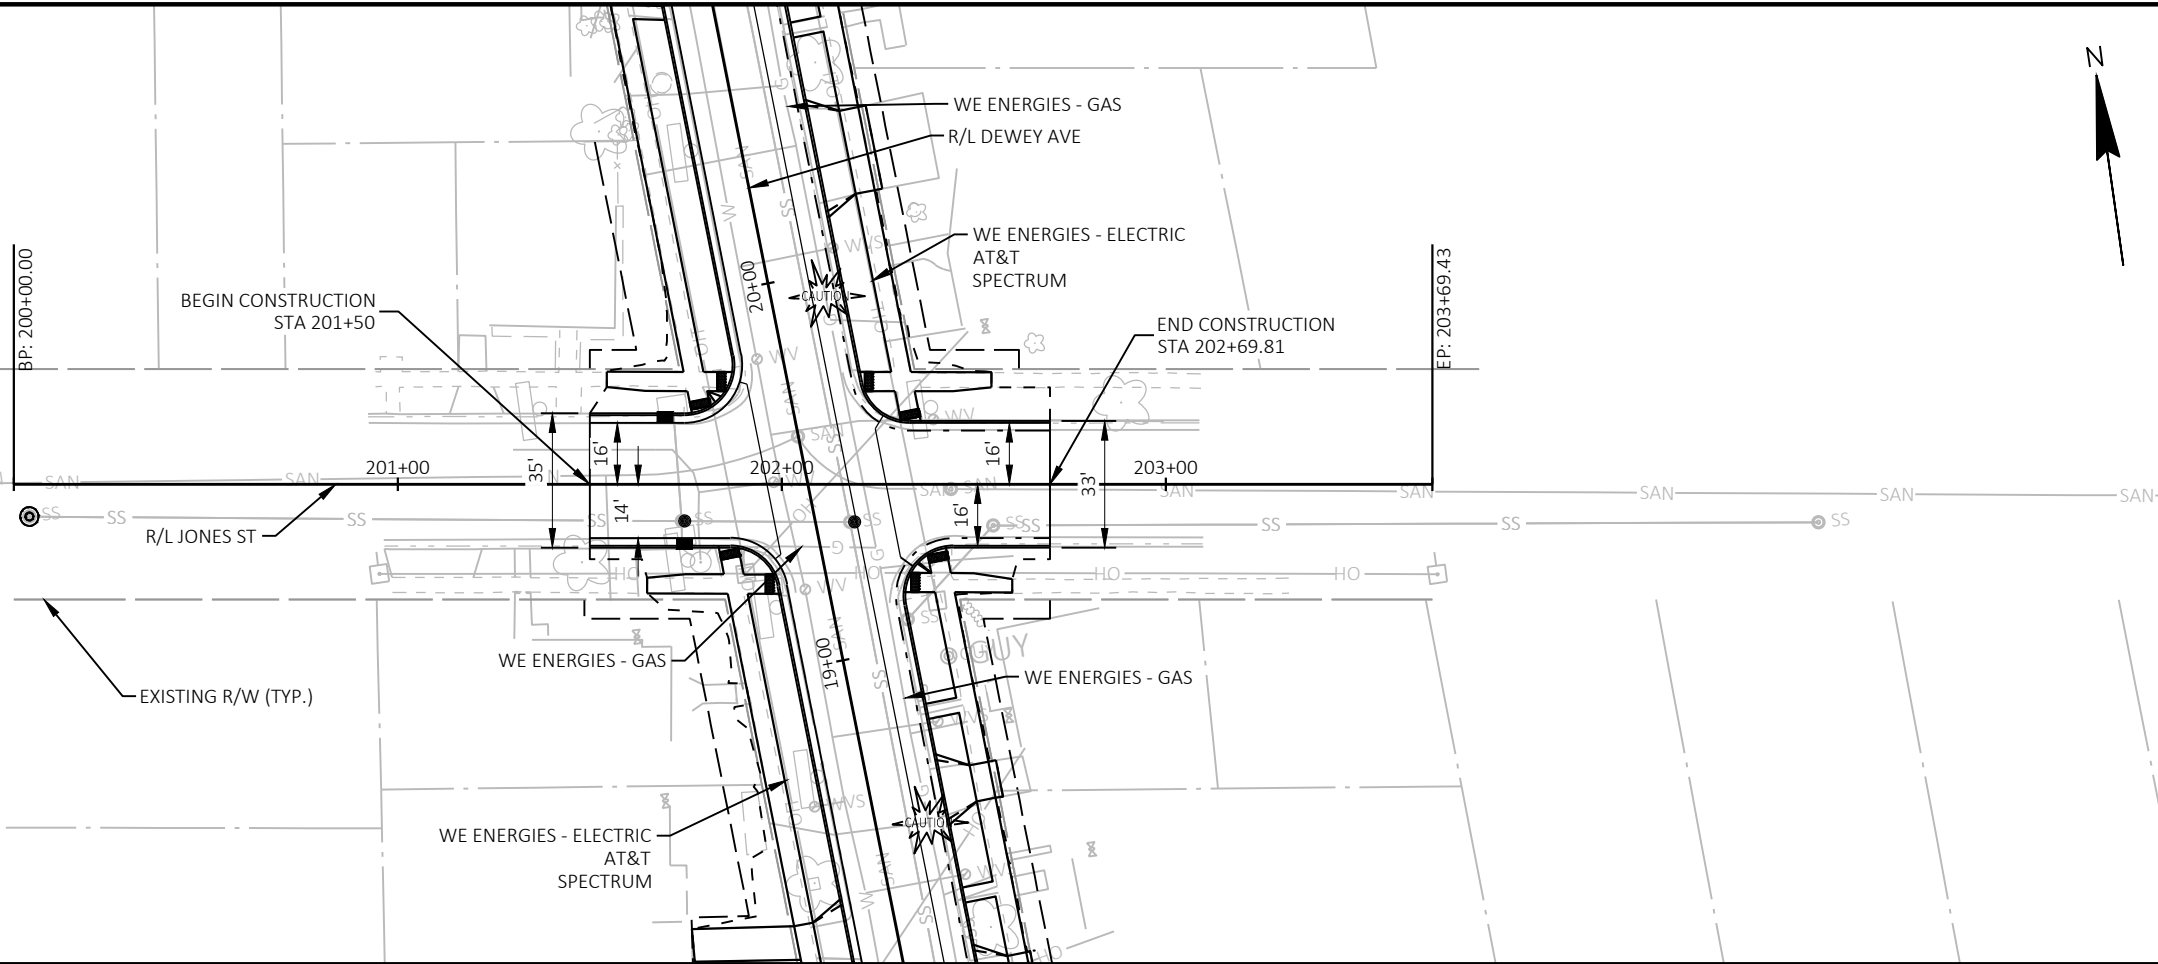

5

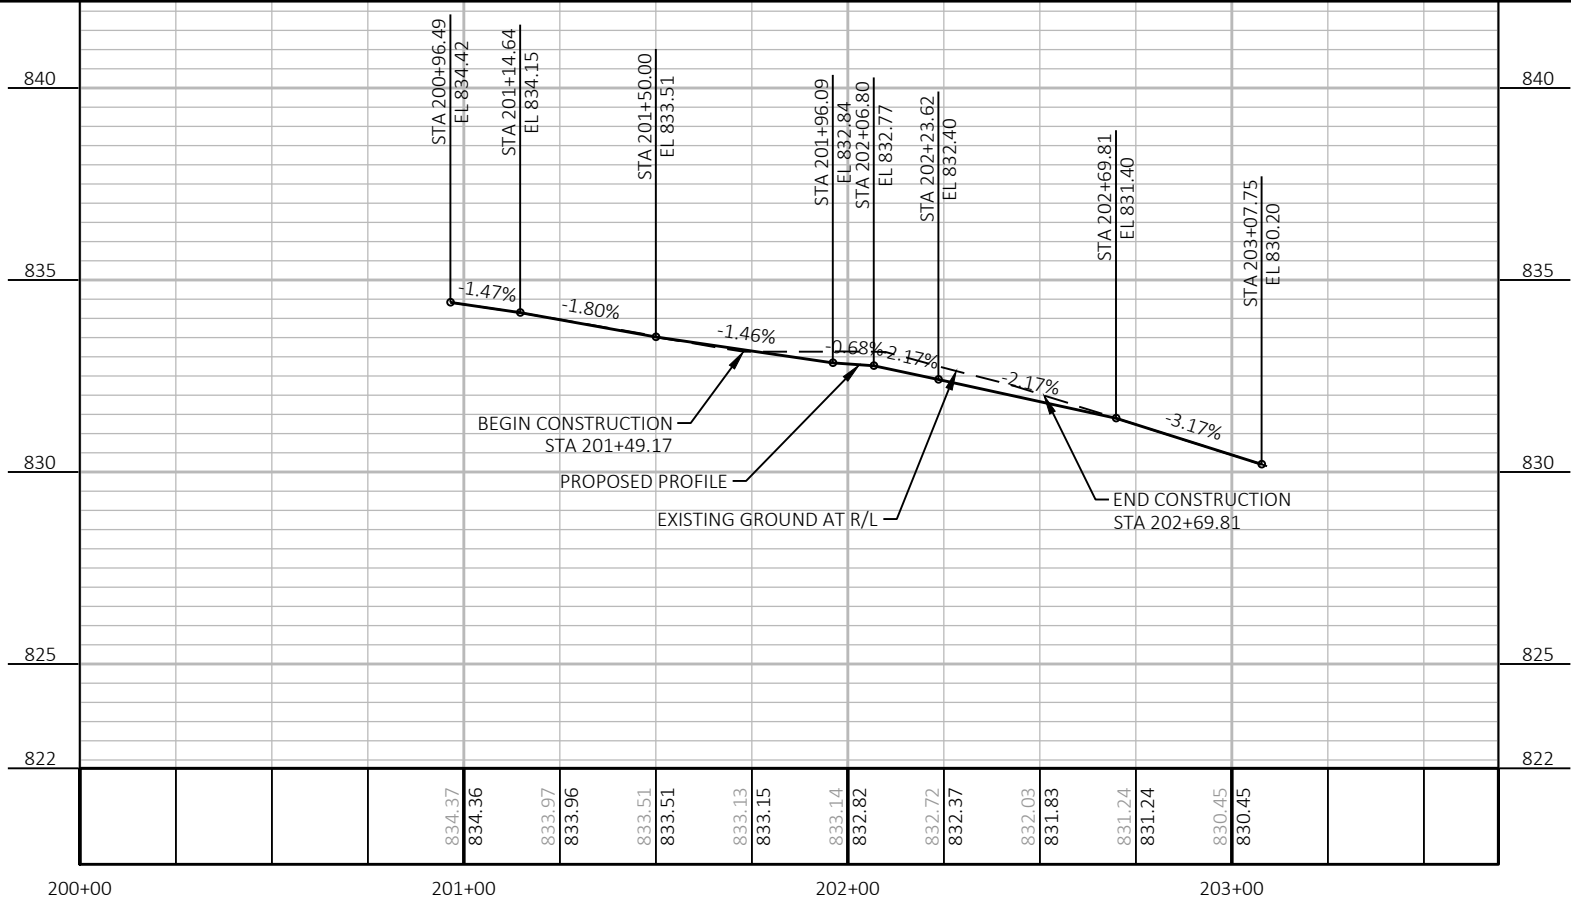

PROJECT NO: 3997-01-79/80

HWY: DEWEY AVE

COUNTY: JEFFERSON


PLAN AND PROFILE: JONES ST

SHEET


92

E

5

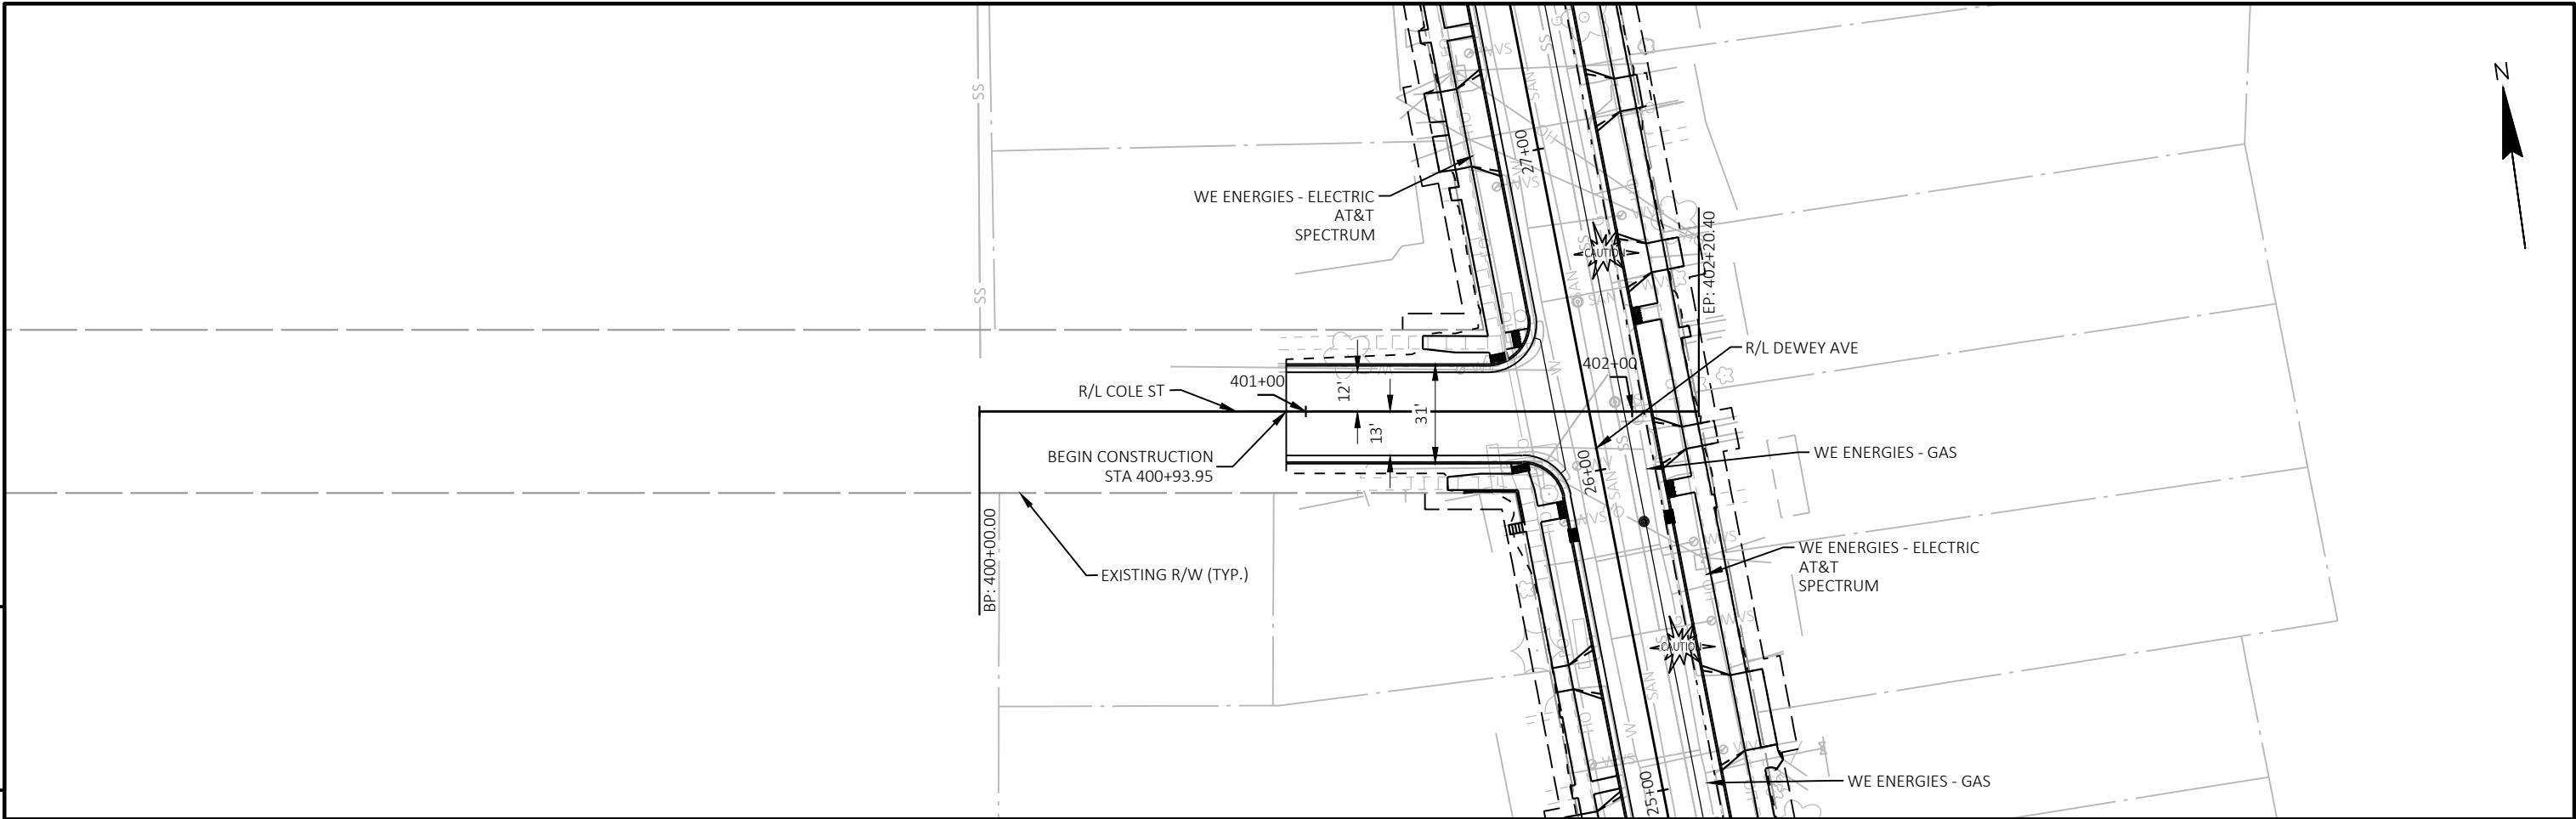


5

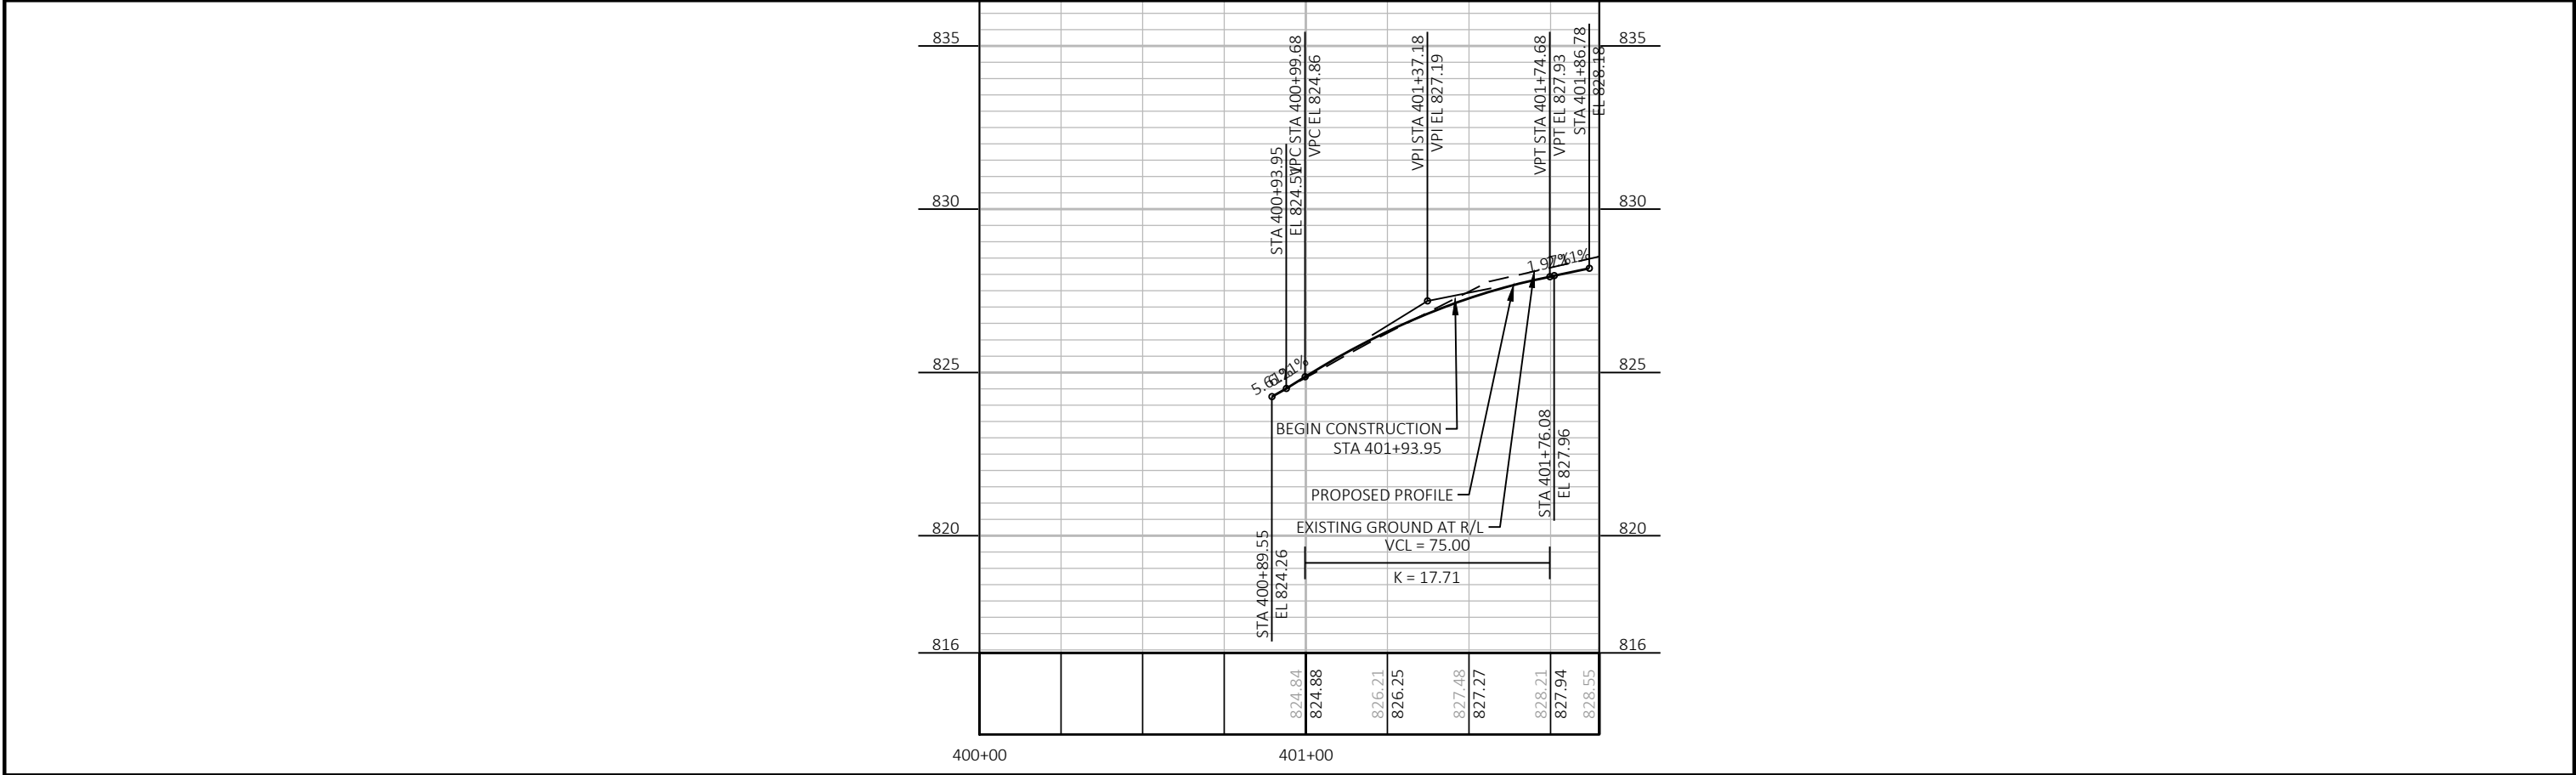



Standard Detail Drawing List

08A05-22A	INLET COVERS TYPE A, H, A-S, H-S & Z
08A05-22E	INLET COVER TYPE BW, MANHOLE COVERS, TYPE K, J, J-S, L & M
08A08-03	CATCH BASINS 3-FT, 4-FT, 5-FT AND 6-FT DIAMETER
08A09-03	CATCH BASINS 2X3-FT AND 2.5X3-FT
08B09-04	MANHOLES 3-FT, 4-FT, 5-FT, 6-FT, 7-FT, 8-FT, 9-FT, 10-FT DIAMETER
08D01-24A	CONCRETE CURB & GUTTER
08D01-24B	CONCRETE CURB, TIES AND CURB AND GUTTER APPLICATIONS
08D05-21A	CURB RAMPS TYPES 1 AND 1-A
08D05-21B	CURB RAMPS TYPES 2 AND 3
08D05-21C	CURB RAMPS TYPES 4A AND 4A1
08D05-21D	CURB RAMPS TYPE 4B AND 4B1
08D05-21E	CURB RAMPS TYPES 5, 6, 7A, 7B & 8
08D05-21F	CURB RAMPS RADIAL DETECTABLE WARNING FIELD APPLICATIONS
08D05-21G	CURB RAMPS RECTANGULAR AND RADIAL DETECTABLE WARNING PLATES
08E09-06	SILT FENCE
08E10-02	INLET PROTECTION TYPE A, B, C AND D
08F01-11	APRON ENDWALLS FOR CULVERT PIPE
08F04-08	JOINT TIES FOR CONCRETE PIPE AND CONCRETE COLLAR DETAIL
13C01-19	CONCRETE PAVEMENT LONGITUDINAL JOINTS AND TIES
13C13-11	URBAN DOWELED CONCRETE PAVEMENT
13C18-08A	CONCRETE PAVEMENT JOINTING
13C18-08B	CONCRETE PAVEMENT STEEL REINFORCEMENT
13C18-08C	CONCRETE PAVEMENT JOINT TYPES
13C18-08D	CONCRETE PAVEMENT JOINTING AT UTILITY FIXTURES
13C18-08F	CONCRETE PAVEMENT INTERSECTION BOXOUT FOR INTEGRAL CURB AND GUTTER
13C19-03	HMA LONGITUDINAL JOINTS
15C02-09A	BARRICADES AND SIGNS FOR MAINLINE CLOSURES
15C02-09B	BARRICADES AND SIGNS FOR VARIOUS CLOSURES
15C03-05	BARRICADES AND SIGNS FOR SIDEROAD CLOSURES
15C05-05	TRAFFIC CONTROL, ADVANCE WARNING SIGNS 40 M.P.H. OR LESS
15C08-23A	PERMANENT LONGITUDINAL PAVEMENT MARKINGS
15C11-10A	CHANNELIZING DEVICES FLEXIBLE TUBULAR MARKER POST
15C11-10B	CHANNELIZING DEVICES DRUMS, CONES, BARRICADES AND VERTICAL PANELS
15C33-05	STOP LINE AND CROSSWALK PAVEMENT MARKING
15D28-04	TRAFFIC CONTROL, WORK ON SHOULDER OR PARKING LANE, UNDIVIDED ROADWAY
15D30-10A	TRAFFIC CONTROL, PEDESTRIAN ACCOMMODATION
15D30-10B	TRAFFIC CONTROL, PEDESTRIAN ACCOMMODATION
15D30-10C	TRAFFIC CONTROL, PEDESTRIAN ACCOMMODATION




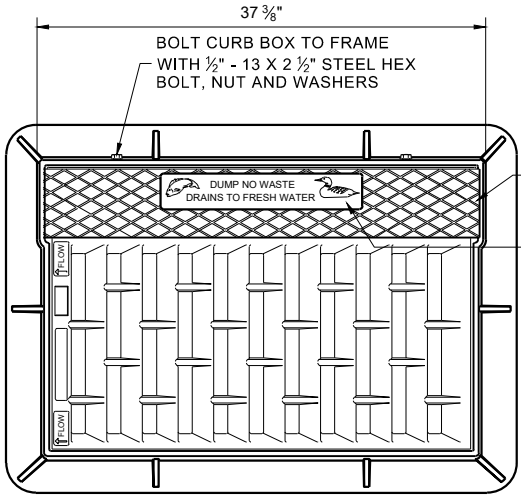


NOTE: EITHER CASTING IS ACCEPTABLE

TYPE "C" CHECKERED TOP DESIGN (OPTIONAL)
SEE LOGO DETAIL

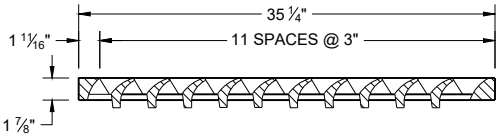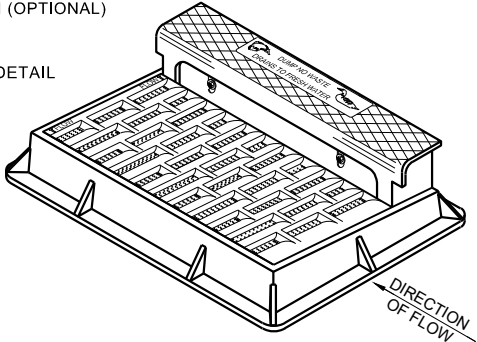


NOTE: CURB BOX HEIGHT ADJUSTABLE 6" - 9"

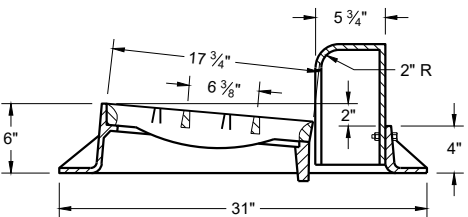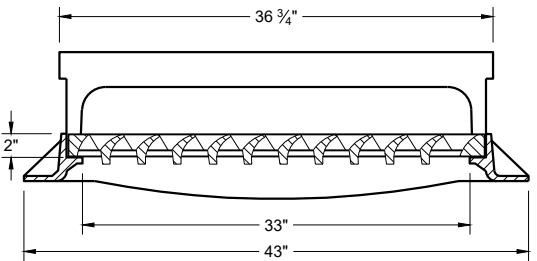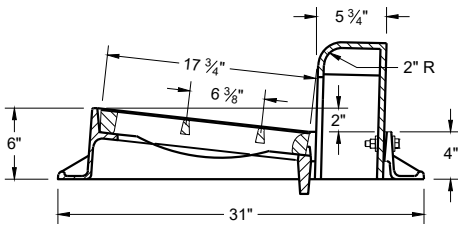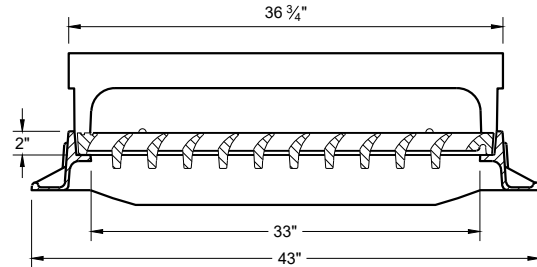


TYPE "H"

NOTE: EITHER CASTING IS ACCEPTABLE

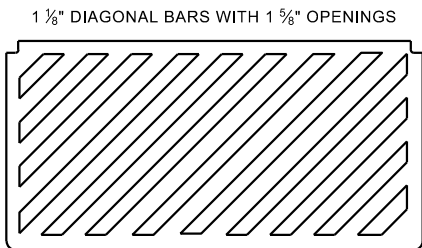

SPECIAL GRATE FOR TYPE "H" COVER
(MEASURES 35" X 17 3/4" X 2")
(NOTED AS TYPE H-S ON DRAINAGE TABLE)

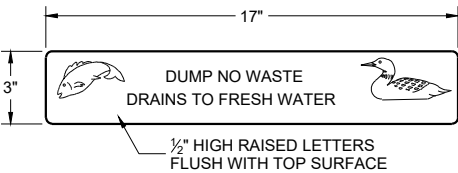


LOGO DETAIL

GENERAL NOTES

DETAILS OF CONSTRUCTION, MATERIALS AND WORKMANSHIP NOT SHOWN ON THIS DRAWING SHALL CONFORM TO THE PERTINENT REQUIREMENTS OF THE STANDARD SPECIFICATIONS AND THE APPLICABLE SPECIAL PROVISIONS.


DETAIL DRAWINGS FOR PROPOSED ALTERNATE DESIGNS FOR CATCH BASIN, MANHOLE AND INLET COVERS SHALL BE SUBMITTED TO THE ENGINEER FOR APPROVAL PROVIDING THAT SUCH ALTERNATE DESIGNS MAKE PROVISION FOR EQUIVALENT CAPACITY AND STRENGTH.

ROUND FRAMES AND COVERS SHALL HAVE CONTINUOUSLY MACHINED BEARING SURFACES TO PREVENT ROCKING AND RATTLING.



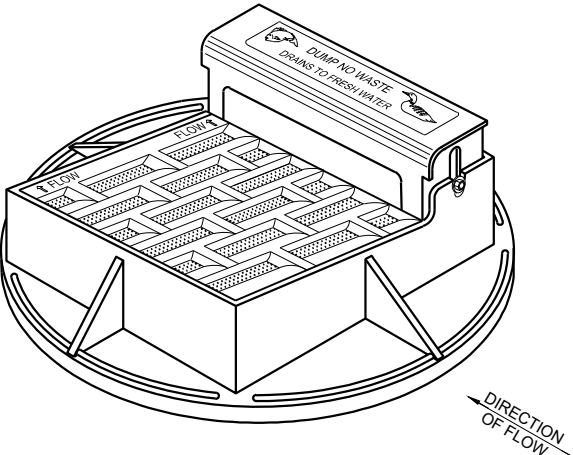


NOTE: CURB BOX HEIGHT ADJUSTABLE 6" - 9"



NOTE: EITHER CASTING IS ACCEPTABLE

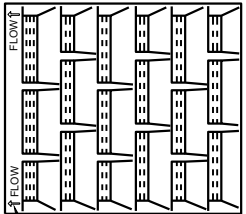


DIRECTION OF FLOW ARROWS

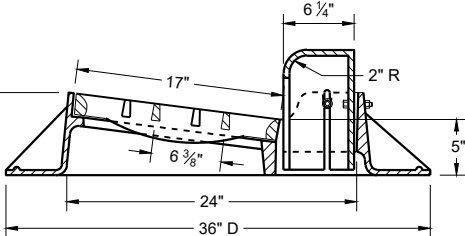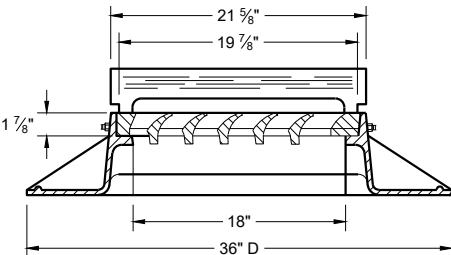 

TYPE "A"

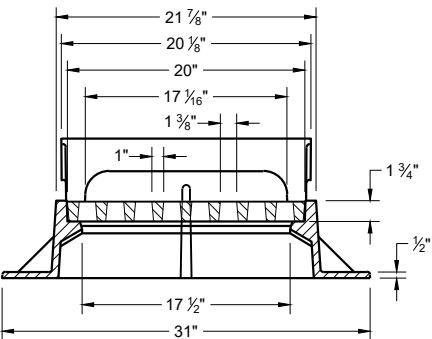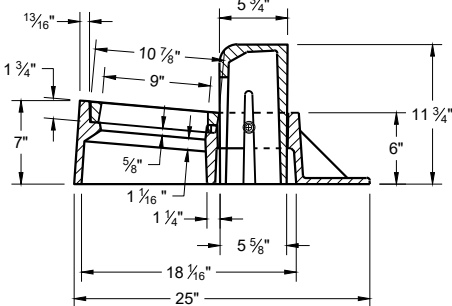

TYPE "Z"

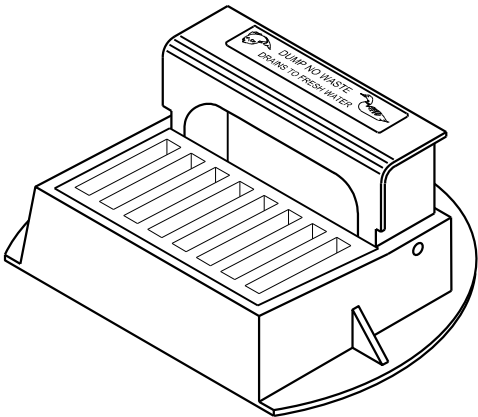

**INLET COVERS
TYPES A, H, A-S, H-S AND Z**

STATE OF WISCONSIN
DEPARTMENT OF TRANSPORTATION



APPROVED
February 2025
DATE
/S/ Rodney Taylor
ROADWAY STANDARDS DEVELOPMENT
UNIT SUPERVISOR

GENERAL NOTES

DETAILS OF CONSTRUCTION, MATERIALS AND WORKMANSHIP NOT SHOWN ON THIS DRAWING SHALL CONFORM TO THE PERTINENT REQUIREMENTS OF THE STANDARD SPECIFICATIONS AND THE APPLICABLE SPECIAL PROVISIONS.



DETAIL DRAWINGS FOR PROPOSED ALTERNATE DESIGNS FOR MANHOLE COVERS SHALL BE SUBMITTED TO THE ENGINEER FOR APPROVAL PROVIDING THAT SUCH ALTERNATE DESIGNS MAKE PROVISION FOR EQUIVALENT CAPACITY AND STRENGTH.

ROUND FRAMES AND COVERS SHALL HAVE CONTINUOUSLY MACHINED BEARING SURFACES TO PREVENT ROCKING AND RATTLING.

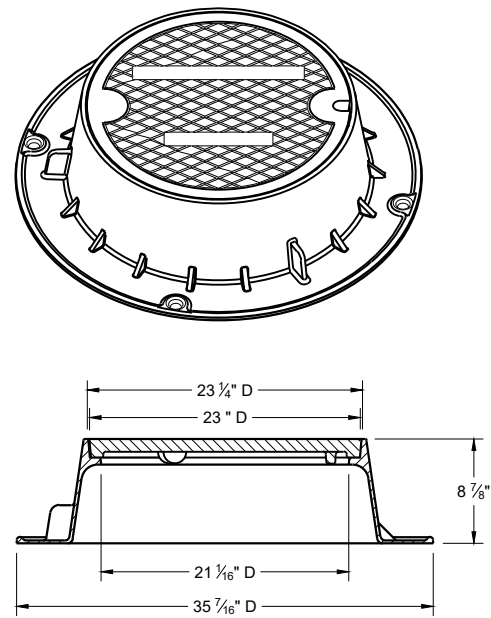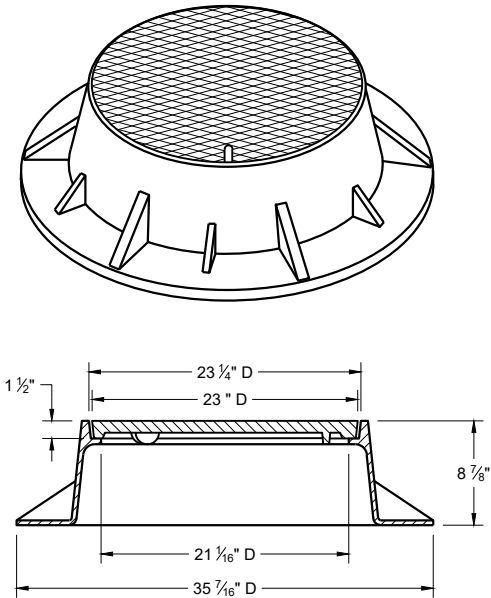

TYPE "J"


NOTE: EITHER CASTING IS ACCEPTABLE

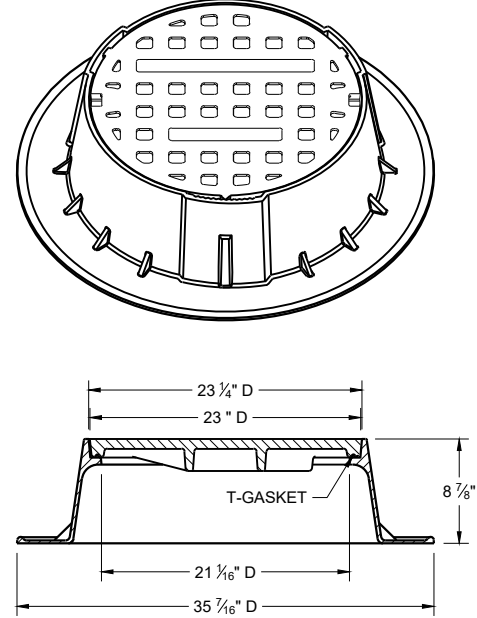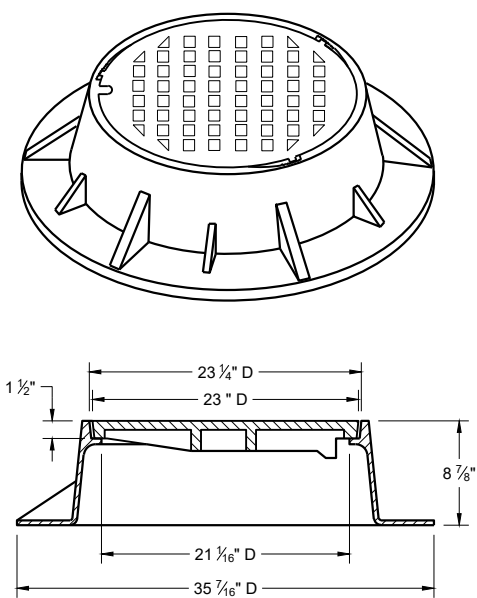


TYPE "J" SPECIAL

TYPE "B" NON-ROCKING SELF-SEAL LID
(NOTED AS TYPE J-S ON THE DRAINAGE TABLE)


NOTE: EITHER CASTING IS ACCEPTABLE

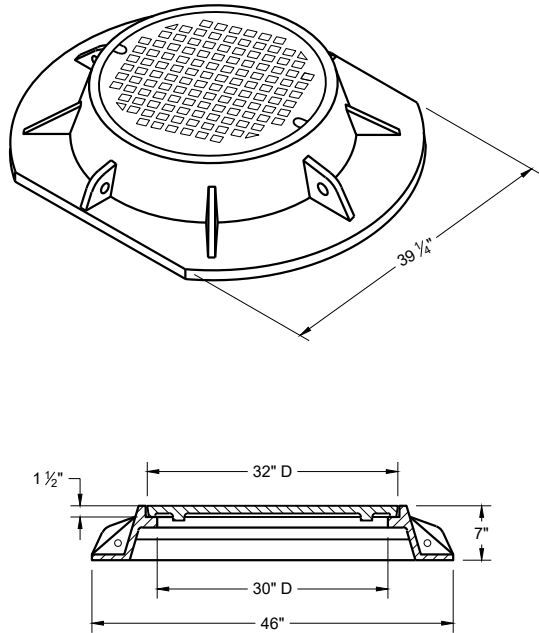


TYPE "K"

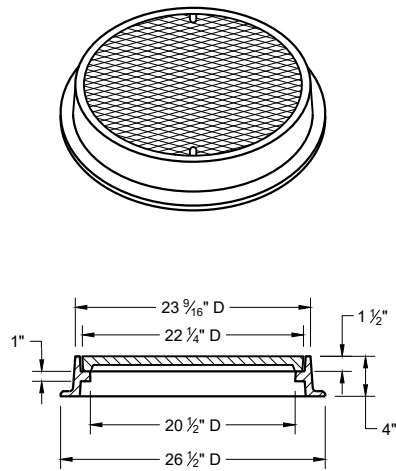

TYPE "L"

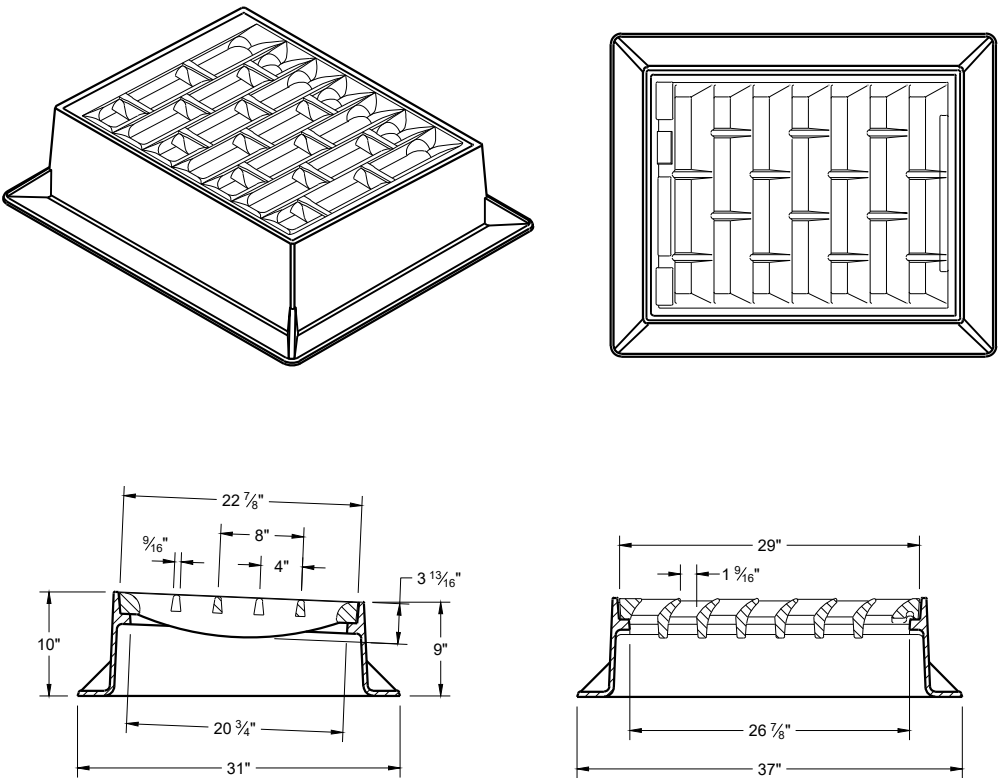

INLET COVER TYPE "BW"

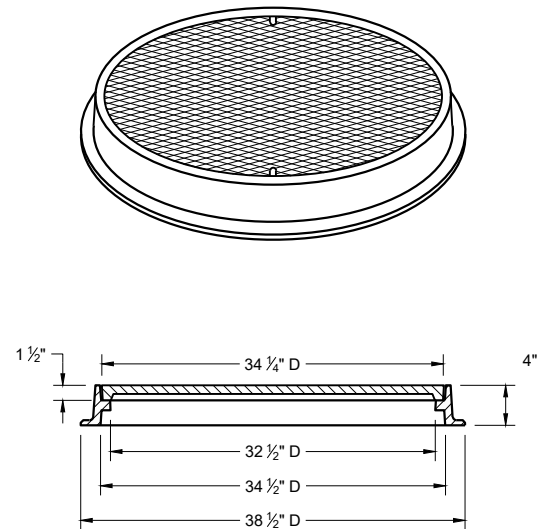


TYPE "M"

INLET COVERS TYPES BW
MANHOLE COVERS TYPES K,
J, J-S, L, AND M


STATE OF WISCONSIN
DEPARTMENT OF TRANSPORTATION

APPROVED
February 2025 /S/ Rodney Taylor
DATE ROADWAY STANDARDS DEVELOPMENT
FHWA UNIT SUPERVISOR

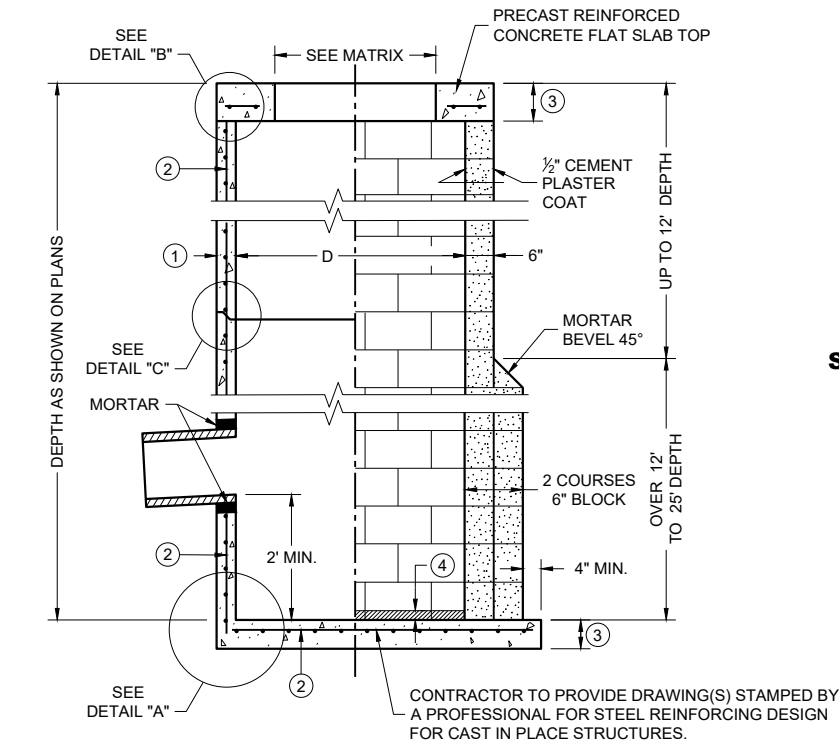


PRECAST REINFORCED CONCRETE WITH MONOLITHIC BASE


CONCRETE BLOCK WITH CAST IN PLACE OR PRECAST REINFORCED CONCRETE BASE ②

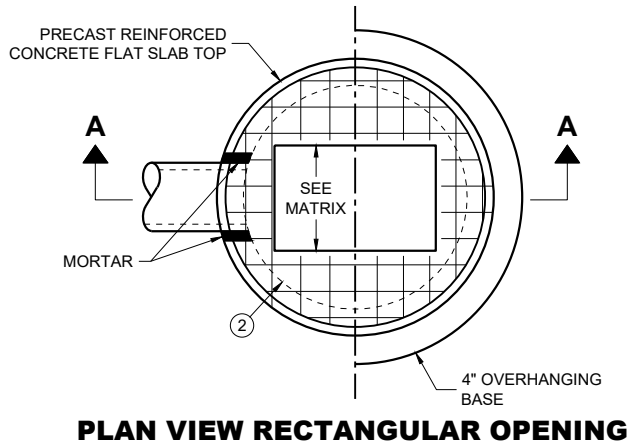


PLAN VIEW RECTANGULAR OPENING

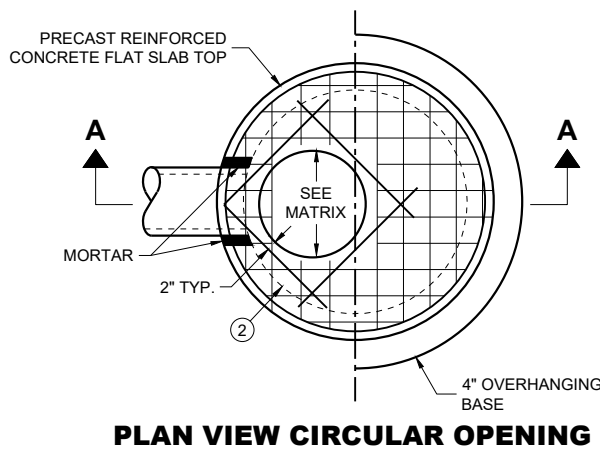


PLAN VIEW CIRCULAR OPENING

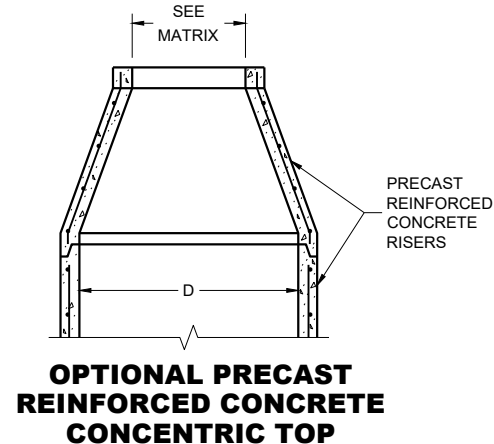


OPTIONAL PRECAST REINFORCED CONCRETE CONCENTRIC TOP

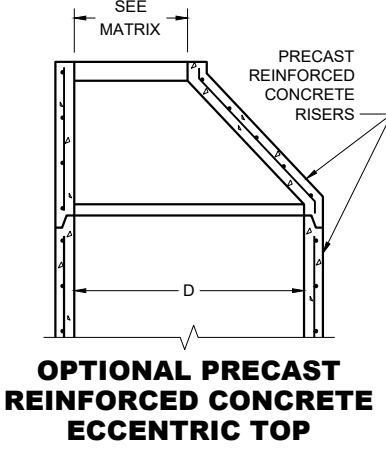


OPTIONAL PRECAST REINFORCED CONCRETE ECCENTRIC TOP

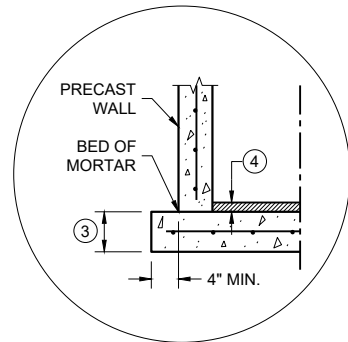


SEPARATE PRECAST REINFORCED CONCRETE BASE OPTION

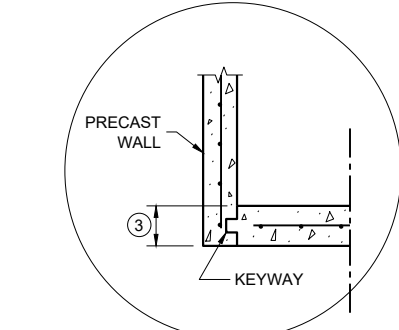


PRECAST REINFORCED CONCRETE WITH INTEGRAL BASE OPTION

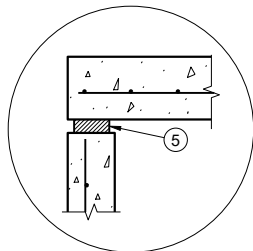

TOP WITH PLAIN END JOINT

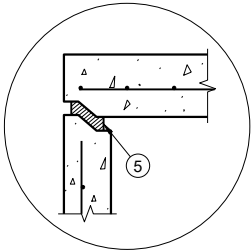

TOP WITH TONGUE AND GROOVE JOINT

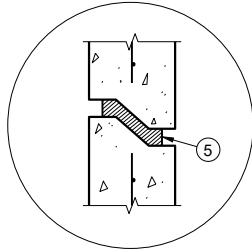

RISER WITH TONGUE AND GROOVE JOINT

DETAIL "B"

DETAIL "C"

**CATCH BASINS
3-FT, 4-FT, 5-FT AND 6-FT DIAMETER**

CATCH BASIN SIZE	MAXIMUM INSIDE PIPE DIAMETER FOR TWO PIPES	
	180° SEPARATION (IN)	90° SEPARATION (IN)
3-FT	15	12
4-FT	24	18
5-FT	36	24
6-FT	42	30

PIPE MATRIX

* REQUIRES 5-FT DIAMETER OR LARGER STRUCTURE

CATCH BASIN SIZE	INLET COVER TYPE	ALL A'S	ALL B'S	BW	C	F	ALL H'S	S	T	V V-B	VV-B	WM	Z
	OPENING SIZE (FT.)												
3-FT	2 X 2	X	X					X		X			
	2 DIA.				X								X
4-FT TO 6-FT	2 X 2	X	X					X		X			
	2 X 2.5			X				X	X	X		X	
	2 DIA.				X								X
	2 X 3						X						
	2.5 X 3					X							
	2 X 3.5*										X*		

COVER MATRIX

GENERAL NOTES

DETAILS OF CONSTRUCTION, MATERIALS AND WORKMANSHIP NOT SHOWN ON THIS DRAWING SHALL CONFORM TO THE PERTINENT REQUIREMENTS OF THE STANDARD SPECIFICATIONS AND THE APPLICABLE SPECIAL PROVISIONS.

UNLESS OTHERWISE AUTHORIZED IN WRITING BY THE ENGINEER, THE CONTRACTOR SHALL NOT ORDER AND DELIVER PRECAST CATCH BASIN UNITS REQUIRED FOR THE PROJECT UNTIL A LIST OF SIZES IS FURNISHED BY THE ENGINEER.

DETAILED DRAWINGS FOR PROPOSED ALTERNATE DESIGNS FOR UNDERGROUND DRAINAGE STRUCTURES SHALL BE SUBMITTED TO THE ENGINEER FOR APPROVAL PROVIDING THAT SUCH ALTERNATE DESIGNS MAKE PROVISION FOR EQUIVALENT CAPACITY AND STRENGTH.

ALL DRAINAGE STRUCTURES ARE DESIGNATED ON THE PLANS AS "MANHOLES 3X3-L", "CATCH BASINS 4-B", "INLETS 2X3-H", ETC. THE FIRST NUMBERS DESIGNATE THE SIZE OF THE STRUCTURE, AND THE FOLLOWING LETTER DESIGNATES THE TYPE OF COVER TO BE USED TO COMPRISE THE COMPLETE UNIT.

BASES SHALL BE PLACED ON A BED OF MATERIAL AT LEAST 6 INCHES IN DEPTH, WHICH MEETS THE REQUIREMENTS OF FOUNDATION BACKFILL. THIS BEDDING SHALL BE COMPACTED AND PROVIDE UNIFORM SUPPORT FOR THE ENTIRE AREA OF THE BASE.

PRECAST REINFORCED CONCRETE CONE TOPS (ECCENTRIC OR CONCENTRIC) OR PRECAST REINFORCED CONCRETE FLAT SLAB TOPS MAY BE USED ON CONCRETE BLOCK STRUCTURES.

ECCENTRIC CONE TOPS MAY BE USED ON ALL STRUCTURES. CONCENTRIC CONE TOPS SHALL BE USE ONLY ON STRUCTURES 5 FEET OR LESS IN DEPTH UNLESS OTHERWISE DIRECTED BY THE ENGINEER.

STEPS MEETING AASHTO M199 AND THE FOLLOWING REQUIREMENTS SHALL BE INSTALLED IN ALL STRUCTURES OVER 5 FEET IN DEPTH: 16 INCH C-C MAXIMUM SPACING; PROJECT A MINIMUM CLEAR DISTANCE OF 4 INCHES FROM THE WALL AT THE POINT OF EMBEDMENT; MINIMUM LENGTH OF 10 INCHES; MINIMUM WALL EMBEDMENT OF 3 INCHES. FERROUS METAL STEPS NOT PAINTED OR TREATED TO RESIST CORROSION SHALL HAVE A MINIMUM CROSS SECTIONAL DIMENSION OF 1 INCH.

STEPS OF APPROVED POLYPROPYLENE PLASTIC COATED REINFORCEMENT BAR ARE ACCEPTABLE. REINFORCING BAR MUST BE A MINIMUM OF 1/2 INCH AND MEET THE REQUIREMENTS OF ASTM A615.

CERTIFICATION SHALL BE PROVIDED THAT INSTALLED STEPS WHEN TESTED IN ACCORDANCE WITH SECTION 10 OF AASHTO T280 CAN WITHSTAND A VERTICAL LOAD OF 800 LBS. AND A HORIZONTAL LOAD OF 400 LBS.

ALL BAR STEEL REINFORCEMENT SHALL BE EMBEDDED 2 INCHES CLEAR UNLESS OTHERWISE SHOWN OR NOTED.

ALL PRECAST INLET UNITS SHALL CONFORM TO THE PERTINENT REQUIREMENTS OF AASHTO DESIGNATION M199.


PRECAST REINFORCED RISERS SHALL HAVE A TONGUE AND GROOVE JOINT WITH TONGUE UP OR DOWN.

CONCRETE BLOCK WILL NOT BE PERMITTED FOR STRUCTURES GREATER THAN 4 FEET IN DIAMETER.

4" OVERHANGING BASES ARE REQUIRED FOR ALL CONCRETE BLOCK INSTALLATIONS. 4" OVERHANG IS REQUIRED WHEN SEPARATE PRECAST BASE IS PROVIDED. OVERHANG IS NOT REQUIRED ON PRECAST STRUCTURES WITH AN INTEGRAL OR MONOLITHIC BASE.

FOR ADDITIONAL CONFIGURATIONS, MAINTAIN A MINIMUM OF 12 INCHES AS MEASURED FROM THE INSIDE OF THE STRUCTURE WALL BETWEEN THE OUTSIDE PIPE WALLS OF ADJACENT PIPES. SEE DETAIL "D".

- ① MINIMUM WALL THICKNESS SHALL BE 4 INCHES FOR 3-FT, 5 INCHES FOR 4-FT, 6 INCHES FOR 5-FT AND 7 INCHES FOR 6-FT DIAMETER PRECAST CATCH BASINS.
- ② FOR PRECAST CATCH BASINS AND REINFORCED CONCRETE BASES PROVIDE REINFORCING STEEL IN ACCORDANCE TO AASHTO M199.
- ③ PRECAST FLAT SLAB TOPS AND BASES WITH A DIAMETER OF 48" AND LESS SHALL HAVE A MINIMUM THICKNESS OF 6". PRECAST FLAT SLAB TOPS AND BASES WITH A DIAMETER LARGER THAN 48" SHALL HAVE A MINIMUM THICKNESS OF 8".
- ④ 1" CONCRETE KEY POURED AFTER INSTALLATION. 2' SUMP MEASURED FROM TOP OF KEY.
- ⑤ JOINTS TO BE SEALED WITH A BUTYL RUBBER SEAL PER SEALANT MANUFACTURERS RECOMMENDATIONS CONFORMING TO ASTM C 990 OR RUBBER GASKETS CONFROMING TO ASTM C443.




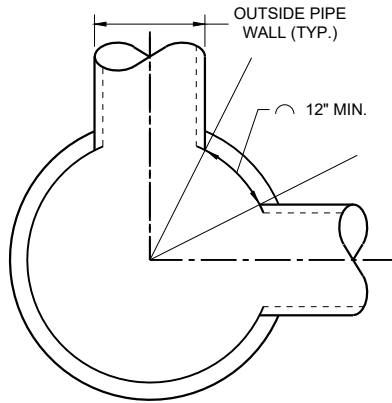


MINIMUM HORIZONTAL PIPE SEPARATION

**CATCH BASINS, 3-FT.
4-FT., 5 FT., AND
6-FT. DIAMETER**

STATE OF WISCONSIN
DEPARTMENT OF TRANSPORTATION

APPROVED
December 2023 /S/ Rodney Taylor
DATE ROADWAY STANDARDS DEVELOPMENT UNIT SUPERVISOR
FHWA

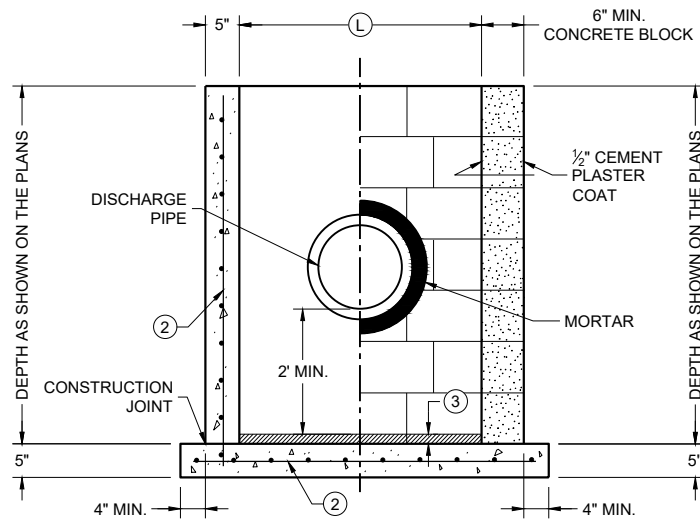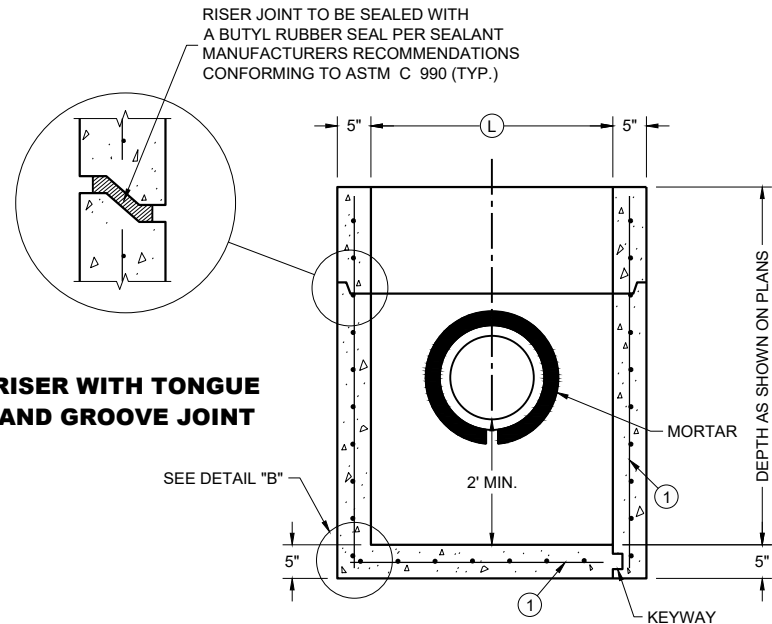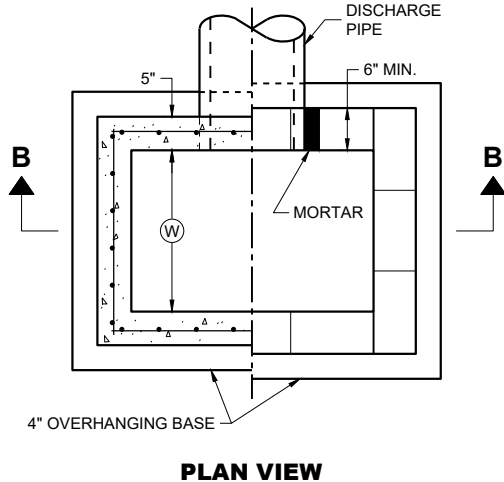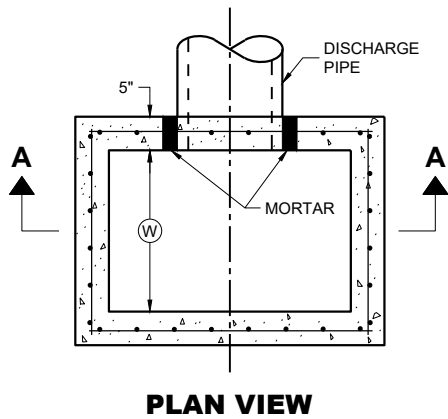

RISER WITH TONGUE AND GROOVE JOINT

PRECAST REINFORCED CONCRETE WITH MONOLITHIC BASE


PRECAST REINFORCED CONCRETE WITH INTEGRAL BASE

SECTION A - A

CAST IN PLACE REINFORCED CONCRETE


CONCRETE BLOCK ON CAST IN PLACE OR PRECAST REINFORCED CONCRETE BASE ①

SECTION B - B

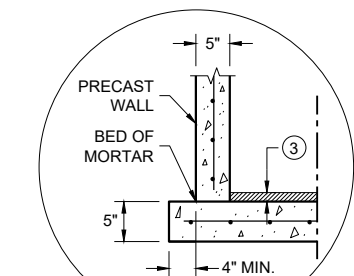

SEPARATE PRECAST REINFORCED CONCRETE BASE OPTION

DETAIL "B"

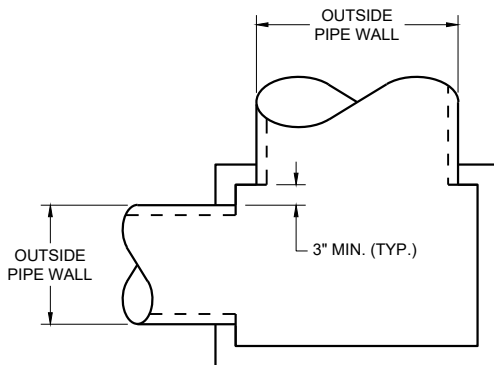

DETAIL "A"

GENERAL NOTES

DETAILS OF CONSTRUCTION, MATERIALS AND WORKMANSHIP NOT SHOWN ON THIS DRAWING SHALL CONFORM TO THE PERTINENT REQUIREMENTS OF THE STANDARD SPECIFICATIONS AND THE APPLICABLE SPECIAL PROVISIONS.

UNLESS OTHERWISE AUTHORIZED IN WRITING BY THE ENGINEER, THE CONTRACTOR SHALL NOT ORDER AND DELIVER PRECAST CATCH BASIN UNITS REQUIRED FOR THE PROJECT UNTIL A LIST OF SIZES IS FURNISHED BY THE ENGINEER.

DETAILED DRAWINGS FOR PROPOSED ALTERNATE DESIGNS FOR UNDERGROUND DRAINAGE STRUCTURES SHALL BE SUBMITTED TO THE ENGINEER FOR APPROVAL PROVIDING THAT SUCH ALTERNATE DESIGNS MAKE PROVISION FOR EQUIVALENT CAPACITY AND STRENGTH.

ALL PRECAST CATCH BASIN UNITS SHALL CONFORM TO THE PERTINENT REQUIREMENTS OF ASTM C 913.

ALL DRAINAGE STRUCTURES ARE DESIGNATED ON THE PLANS AS "MANHOLES 3X3-L", "CATCH BASINS 4-B", "INLETS 2X3-H", ETC. THE FIRST NUMBERS DESIGNATES THE SIZE OF THE STRUCTURE, AND THE FOLLOWING LETTER DESIGNATES THE TYPE OF COVER TO BE USED TO COMPRISE THE COMPLETE UNIT.

BASES SHALL BE PLACED ON A BED OF MATERIAL AT LEAST 6 INCHES IN DEPTH, WHICH MEETS THE REQUIREMENTS OF FOUNDATION BACKFILL. THIS BEDDING SHALL BE COMPACTED AND PROVIDE UNIFORM SUPPORT FOR THE ENTIRE AREA OF THE BASE.

ALL BAR STEEL REINFORCEMENT SHALL BE EMBEDDED 2 INCHES CLEAR UNLESS OTHERWISE SHOWN OR NOTED.

PRECAST REINFORCED RISERS SHALL HAVE A TONGUE AND GROOVE JOINT WITH TONGUE UP OR DOWN.

4" OVERHANGING BASES ARE REQUIRED FOR CAST-IN-PLACE REINFORCED CONCRETE AND CONCRETE BLOCK INSTALLATIONS. 4" OVERHANG IS REQUIRED WHEN SEPARATE PRECAST BASE IS PROVIDED. OVERHANG IS NOT REQUIRED ON PRECAST STRUCTURES WITH AN INTEGRAL OR MONOLITHIC BASE.

MAXIMUM INSIDE PIPE DIAMETER DETERMINED BY 3" CLEARANCE ON EACH SIDE OF THE OUTSIDE WALL OF THE PIPE. SEE DETAIL "A". ASSUMES PIPE ENTERS PERPENDICULAR TO THE STRUCTURE.

- ① FOR PRECAST CATCH BASINS AND REINFORCED CONCRETE BASES PROVIDE REINFORCING STEEL IN ACCORDANCE TO ASTM C 913.
- ② CONTRACTOR TO PROVIDE DRAWING(S) STAMPED BY A PROFESSIONAL ENGINEER FOR STEEL REINFORCING DESIGN FOR CAST-IN-PLACE STRUCTURES.
- ③ 1" CONCRETE KEY POURED AFTER INSTALLATION. 2' SUMP MEASURED FROM TOP OF KEY.

CATCH BASIN COVER MATRIX

CATCH BASIN SIZE	WIDTH (W) (FT.)	LENGTH (L) (FT.)	INLET COVER TYPE	
			F	ALL H'S
2 X 3-FT	2	3		X
2.5 X 3-FT	2.5	3	X	

PIPE MATRIX




CATCH BASIN SIZE	MAXIMUM INSIDE PIPE DIAMETER (IN)	
	WIDTH (W) (IN)	LENGTH (L) (IN)
2 X 3-FT	12	24
2.5 X 3-FT	18	24

CATCH BASINS
2 X 3-FT AND 2.5 X 3-FT

STATE OF WISCONSIN
DEPARTMENT OF TRANSPORTATION

APPROVED
December 2023 /S/ RODNEY TAYLOR
DATE ROADWAY STANDARDS DEVELOPMENT UNIT SUPERVISOR
FHWA

99

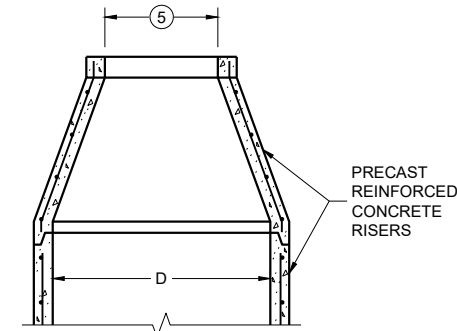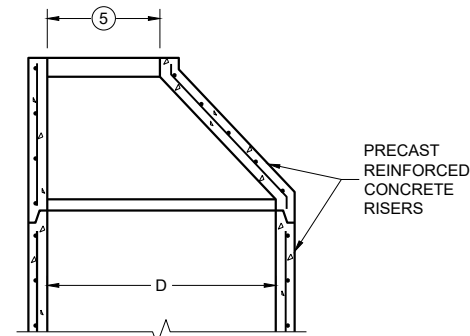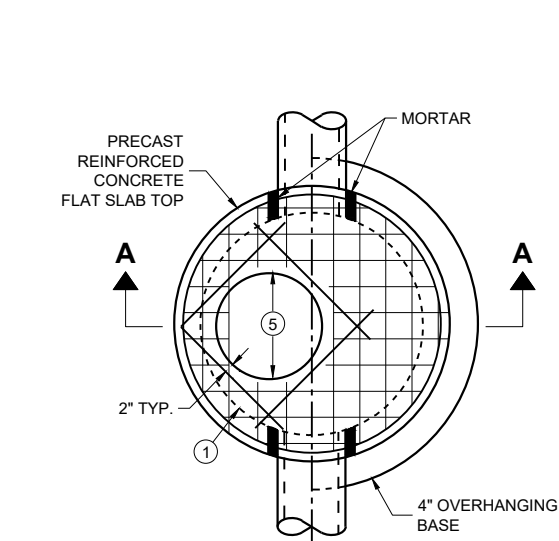


MANHOLE COVER OPENING MATRIX

MANHOLE COVER OPENING SIZE (FT.)	MANHOLE COVER TYPE	C	ALL JS	K	L	M
2 DIA.	5	X	X		X	
3 DIA.				X		X

PIPE MATRIX



MANHOLE SIZE (DIA.)	MAXIMUM INSIDE PIPE DIAMETER FOR TWO PIPES		MINIMUM WALL THICKNESS (IN)	MINIMUM PRECAST FLAT SLAB TOP AND BASE THICKNESS
	180° SEPARATION (IN)	90° SEPARATION (IN)		
3-FT	15	12	4	6
4-FT	24	18	4	6
5-FT	36	24	5	8
6-FT	42	36	6	8
7-FT	48	36/42 *	7	8
8-FT	60	42	8	8
9-FT	66	54	9	10
10-FT	72	60	10	10

*A 36" PIPE AND A 42" PIPE CAN BE PLACED WITHIN 90 DEGREES.
SEE MINIMUM HORIZONTAL PIPE SEPARATION DETAIL.



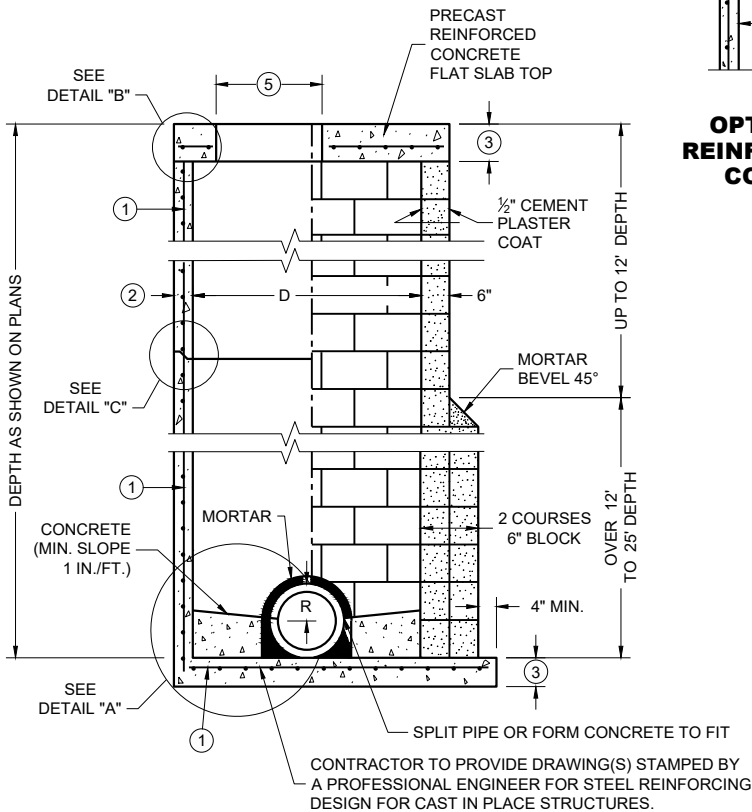


PRECAST REINFORCED
CONCRETE WITH
MONOLITHIC BASE

CONCRETE BLOCK WITH
CAST IN PLACE OR
PRECAST REINFORCED
CONCRETE BASE

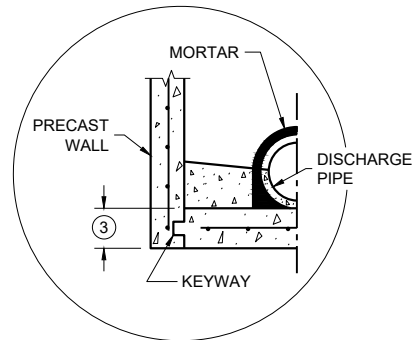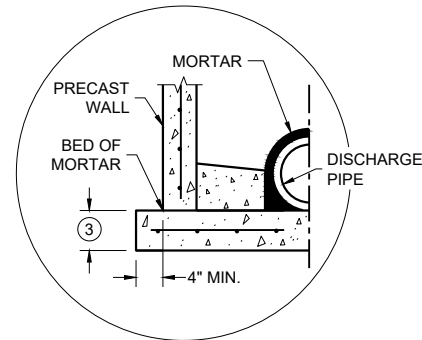


DETAIL "A"

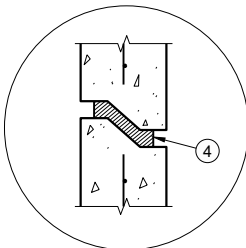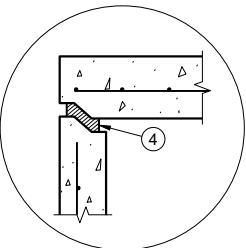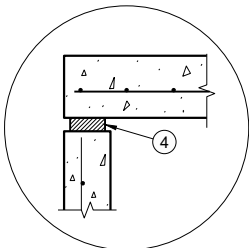

DETAIL "B"

DETAIL "C"

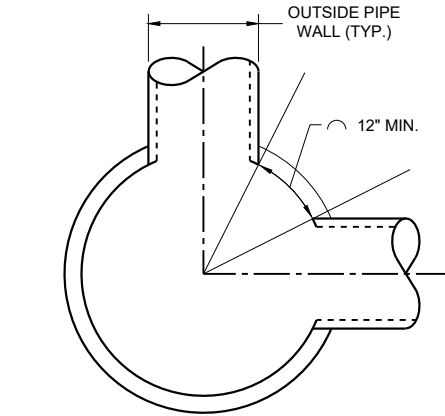

DETAIL "D"

GENERAL NOTES

DETAILS OF CONSTRUCTION, MATERIALS AND WORKMANSHIP NOT SHOWN ON THIS DRAWING SHALL CONFORM TO THE PERTINENT REQUIREMENTS OF THE STANDARD SPECIFICATIONS AND THE APPLICABLE SPECIAL PROVISIONS.

UNLESS OTHERWISE AUTHORIZED IN WRITING BY THE ENGINEER, THE CONTRACTOR SHALL NOT ORDER AND DELIVER PRECAST MANHOLE UNITS REQUIRED FOR THE PROJECT UNTIL A LIST OF SIZES IS FURNISHED BY THE ENGINEER.

DETAILED DRAWINGS FOR PROPOSED ALTERNATE DESIGNS FOR UNDERGROUND DRAINAGE STRUCTURES SHALL BE SUBMITTED TO THE ENGINEER FOR APPROVAL PROVIDING THAT SUCH ALTERNATE DESIGNS MAKE PROVISION FOR EQUIVALENT CAPACITY AND STRENGTH.

ALL DRAINAGE STRUCTURES ARE DESIGNATED ON THE PLANS AS "MANHOLES 3X3-L", "CATCH BASINS 4-B", "INLETS 2X3-H", ETC. THE FIRST NUMBERS DESIGNATE THE SIZE OF THE STRUCTURE, AND THE FOLLOWING LETTER DESIGNATES THE TYPE OF COVER TO BE USED TO COMPRISE THE COMPLETE UNIT.

BASES SHALL BE PLACED ON A BED OF MATERIAL AT LEAST 6 INCHES IN DEPTH, WHICH MEETS THE REQUIREMENTS OF FOUNDATION BACKFILL. THIS BEDDING SHALL BE COMPACTED AND PROVIDE UNIFORM SUPPORT FOR THE ENTIRE AREA OF THE BASE.

PRECAST REINFORCED CONCRETE CONE TOPS (ECCENTRIC OR CONCENTRIC) OR PRECAST REINFORCED CONCRETE FLAT SLAB TOPS MAY BE USED ON CONCRETE BLOCK STRUCTURES.

ECCENTRIC CONE TOPS MAY BE USED ON ALL STRUCTURES. CONCENTRIC CONE TOPS SHALL BE USED ONLY ON STRUCTURES 5 FEET OR LESS IN DEPTH UNLESS OTHERWISE DIRECTED BY THE ENGINEER.

STEPS MEETING AASHTO M199 AND THE FOLLOWING REQUIREMENTS SHALL BE INSTALLED IN ALL STRUCTURES OVER 5 FEET IN DEPTH: 16 INCH C-C MAXIMUM SPACING; PROJECT A MINIMUM CLEAR DISTANCE OF 4 INCHES FROM THE WALL AT THE POINT OF EMBEDMENT; MINIMUM LENGTH OF 10 INCHES; MINIMUM WALL EMBEDMENT OF 3 INCHES. FERROUS METAL STEPS NOT PAINTED OR TREATED TO RESIST CORROSION SHALL HAVE A MINIMUM CROSS SECTIONAL IMENSION OF 1 INCH.

STEPS OF APPROVED POLYPROPYLENE PLASTIC COATED REINFORCEMENT BAR ARE ACCEPTABLE. REINFORCING BAR MUST BE A MINIMUM OF 3/8 INCH AND MEET THE REQUIREMENTS OF ASTM A615.

CERTIFICATION SHALL BE PROVIDED THAT INSTALLED STEPS WHEN TESTED IN ACCORDANCE WITH SECTION 10 OF AASHTO T280 CAN WITHSTAND A VERTICAL LOAD OF 800 LBS. AND A HORIZONTAL LOAD OF 400 LBS.

ALL BAR STEEL REINFORCEMENT SHALL BE EMBEDDED 2 INCHES CLEAR UNLESS OTHERWISE SHOWN OR NOTED.

ALL PRECAST MANHOLE UNITS SHALL CONFORM TO THE PERTINENT REQUIREMENTS OF AASHTO DESIGNATION M199.

PRECAST REINFORCED RISERS SHALL HAVE A TONGUE AND GROOVE JOINT WITH TONGUE UP OR DOWN.

CONCRETE BLOCK WILL NOT BE PERMITTED FOR STRUCTURES GREATER THAN 4 FEET IN DIAMETER.

4" OVERHANGING BASES ARE REQUIRED FOR ALL CONCRETE BLOCK INSTALLATIONS. 4" OVERHANG IS REQUIRED WHEN SEPARATE PRECAST BASE IS PROVIDED. OVERHANG IS NOT REQUIRED ON PRECAST STRUCTURES WITH AN INTEGRAL OR MONOLITHIC BASE.

FOR ADDITIONAL CONFIGURATIONS, MAINTAIN A MINIMUM OF 12 INCHES AS MEASURED FROM THE INSIDE OF THE STRUCTURE WALL BETWEEN THE OUTSIDE PIPE WALLS OF ADJACENT PIPES. SEE DETAIL "D".


- FOR PRECAST MANHOLES AND REINFORCED CONCRETE BASES PROVIDE REINFORCING STEEL IN ACCORDANCE TO AASHTO M199.
- SEE PIPE MATRIX TABLE FOR MINIMUM WALL THICKNESS FOR PRECAST MANHOLES
- SEE PIPE MATRIX TABLE FOR MINIMUM THICKNESS OF PRECAST FLAT SLAB TOPS AND BASES.
- JOINTS TO BE SEALED WITH A BUTYL RUBBER SEAL PER SEALANT MANUFACTURERS RECOMMENDATIONS CONFORMING TO ASTM C 990 OR RUBBER GASKETS CONFORMING TO ASTM C443.
- SEE MANHOLE COVER OPENING MATRIX.

MANHOLES, 3-FT, 4-FT
5-FT, 6-FT, 7-FT, 8-FT, 9-FT
AND 10-FT DIAMETER


STATE OF WISCONSIN
DEPARTMENT OF TRANSPORTATION

APPROVED
December 2023 /S/ Rodney Taylor
DATE ROADWAY STANDARDS DEVELOPMENT UNIT SUPERVISOR


FHWA

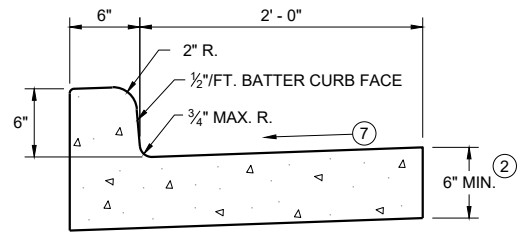


TYPES A^① & D

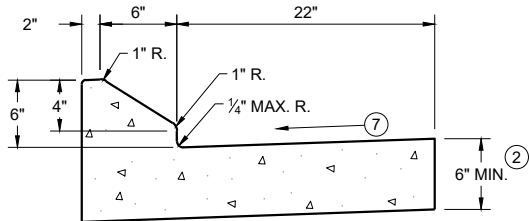


6" SLOPED CURB TYPES G^① & J

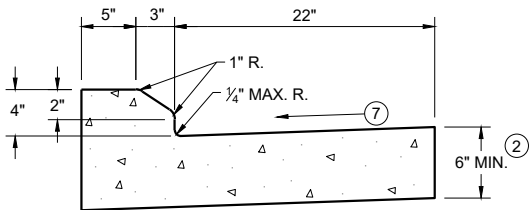

4" SLOPED CURB TYPES G^① & J

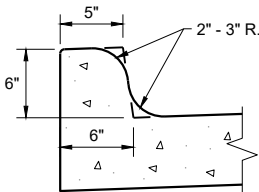


TYPES K^① & L
(OPTIONAL CURB SHAPE)

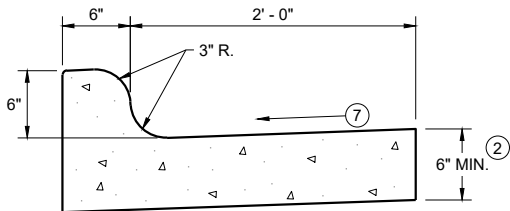


TYPES K^① & L

CONCRETE CURB AND GUTTER 30"

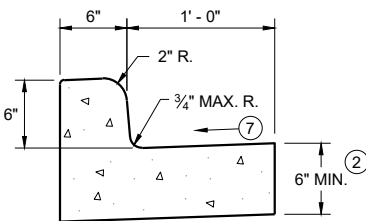


TYPES A^① & D

CONCRETE CURB AND GUTTER 18"

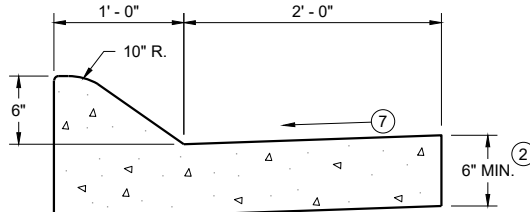


6" SLOPED CURB TYPES A^① & D

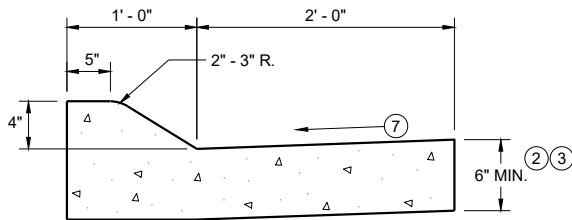


4" SLOPED CURB TYPES A^① & D

CONCRETE CURB AND GUTTER 36"

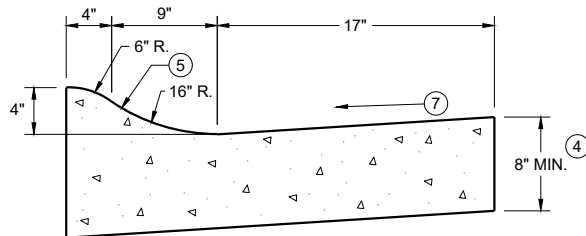

4" SLOPED CURB TYPES R^① & T
CONCRETE CURB AND GUTTER 30"

TBT & TBTT	X
30"	22"
36"	28"

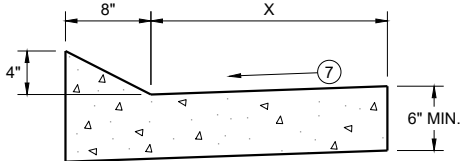


TYPES TBT & TBTT^①

CONCRETE CURB AND GUTTER


PAVEMENT THICKNESS
AND MAXIMUM CONCRETE
PANEL WIDTH TABLE

PAVEMENT THICKNESS	MAXIMUM PANEL WIDTH
LESS THAN 10"	12'
10" & ABOVE	15'

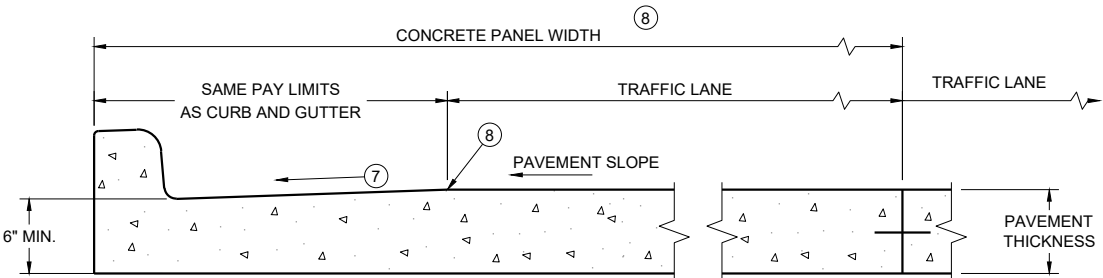


PARTIAL SECTION OF PAVEMENT
WITH INTEGRAL CURB AND GUTTER

* BIKE LANE IS NOT SHOWN

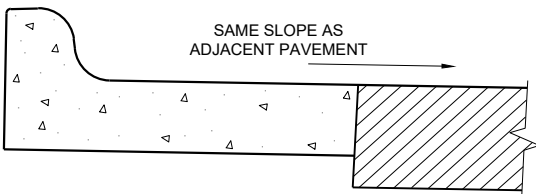

REVERSE SLOPE GUTTER^⑥
(TYPICAL FOR ALL CURB & GUTTER TYPES)

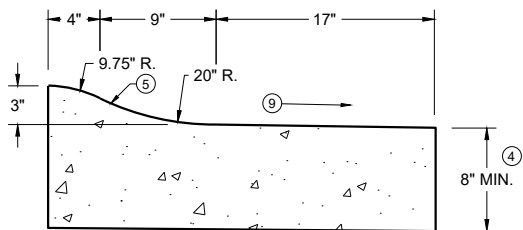

3" SLOPED CURB TYPES R^① & T

CONCRETE CURB AND GUTTER

STATE OF WISCONSIN
DEPARTMENT OF TRANSPORTATION

GENERAL NOTES


DETAILS OF CONSTRUCTION AND WORKMANSHIP NOT SHOWN ON THIS DRAWING SHALL CONFORM TO THE PERTINENT REQUIREMENTS OF THE CONTRACT.

PAVEMENT TIES AND TIE BARS SHALL BE EPOXY COATED IN CONFORMANCE WITH SUBSECTION 505.2.6.2 OF THE STANDARD SPECIFICATIONS.


INTEGRAL CURB AND GUTTER SHALL CONFORM TO THE DETAILS SHOWN FOR CONCRETE CURB AND GUTTER INCLUDING THE TRANSVERSE GUTTER SLOPE.

UNLESS OTHERWISE SHOWN ON THE TYPICAL CROSS SECTIONS, THE BASE AGGREGATE AND COMMON EXCAVATION LIMITS ARE 2' - 0" BEHIND THE BACK OF CURBS.

- ① TIE BARS ARE REQUIRED FOR CURB AND GUTTERS TYPES A, G, K, R, AND TBTT.
- ② THE BOTTOM OF CURB AND GUTTER MAY BE CONSTRUCTED EITHER LEVEL OR PARALLEL TO THE SLOPE OF THE SUBGRADE OR BASE AGGREGATE PROVIDED A 6" MINIMUM GUTTER THICKNESS IS MAINTAINED.
- ③ USE 8" MINIMUM GUTTER THICKNESS WHEN USED WITH AN ADJACENT CONCRETE TRUCK APRON PLACED BEHIND BACK OF CURB.
- ④ THE BOTTOM OF CURB AND GUTTER MAY BE CONSTRUCTED EITHER LEVEL OR PARALLEL TO THE SLOPE OF THE SUBGRADE OR BASE AGGREGATE PROVIDED A 8" MINIMUM GUTTER THICKNESS IS MAINTAINED.
- ⑤ UNLESS OTHERWISE NOTED, FOR STAKING PURPOSES THE FACE OF CURB IS 6" FROM THE BACK OF CURB.
- ⑥ WHEN REVERSE SLOPE GUTTER IS REQUIRED, THE LOCATION(S) WILL BE SHOWN ELSEWHERE IN THE PLAN.
- ⑦ USE 4% GUTTER CROSS SLOPE UNLESS OTHERWISE NOTED IN THE PLANS.
- ⑧ INCLUDE LONGITUDINAL JOINT AND TIE BARS ALONG LANE EDGE WHEN CONCRETE PANEL WIDTH EXCEEDS THE MAXIMUM WIDTH PER TABLE BELOW. LONGITUDINAL JOINT(S) ARE NOT ALLOWED WITHIN TRAFFIC LANES AND BIKE LANES. LONGITUDINAL JOINT MAY BE SAWED.
- ⑨ SLOPE TO BE REVERSE SLOPE MATCHING THE SLOPE OF THE PAVEMENT AND THE CIRCULATORY ROADWAY

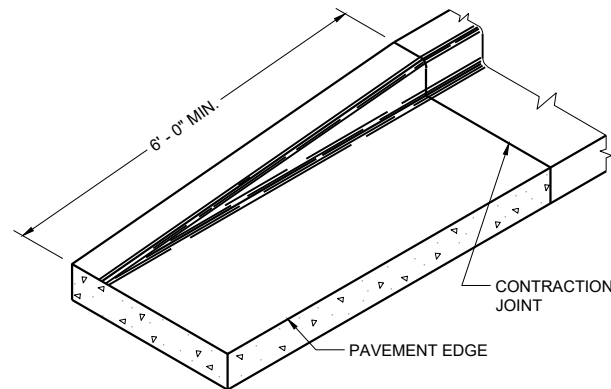


END SECTION CURB AND GUTTER

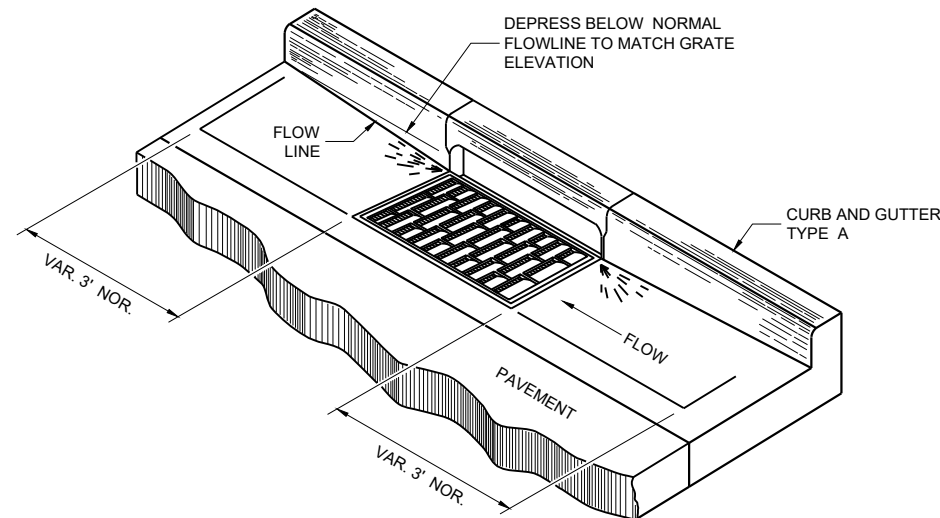


DETAIL OF CURB AND GUTTER AT INLETS


(TYPICAL H INLET COVER SHOWN)

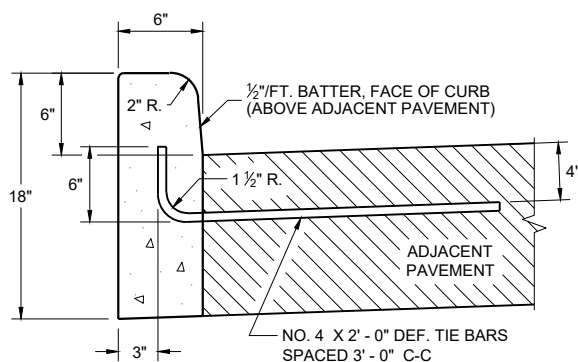


TYPES A^① & D

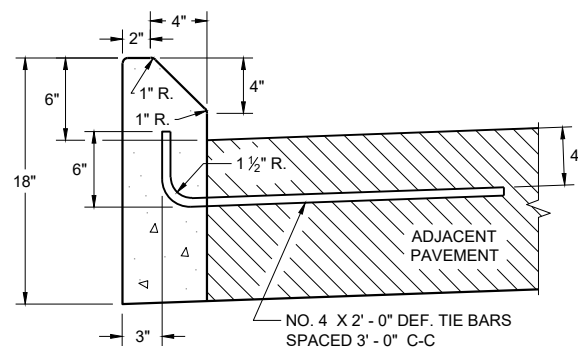

**TYPES G^① & J
CONCRETE CURB**

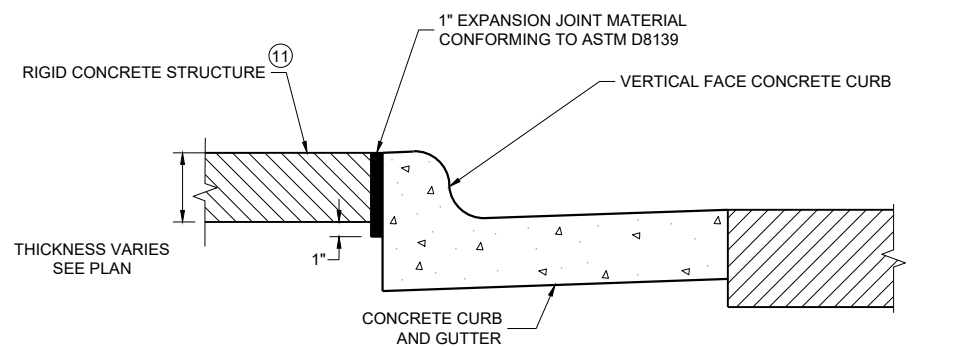

EXPANSION JOINT DETAIL FOR VERTICAL CURB ABUTTING A RIGID STRUCTURE^⑪

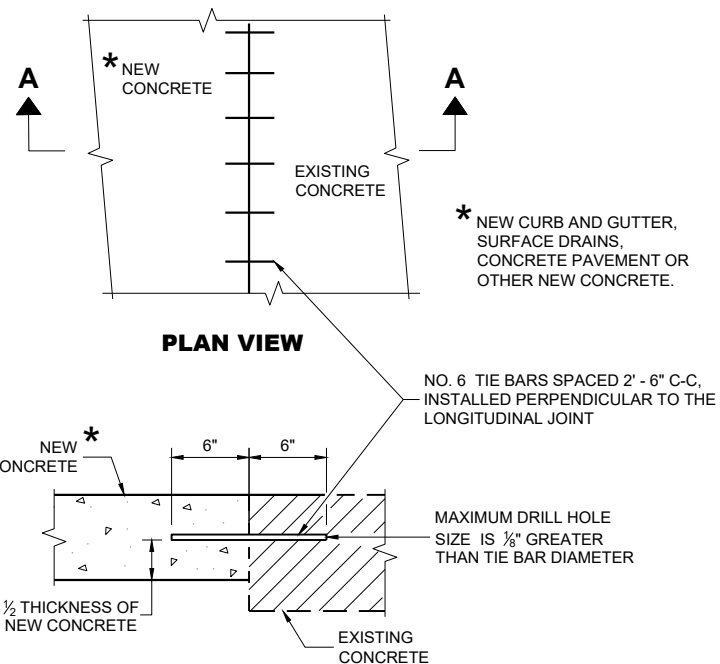

**SECTION A - A
TIE BARS DRILLED INTO EXISTING PAVEMENT**


GENERAL NOTES

DETAILS OF CONSTRUCTION AND WORKMANSHIP NOT SHOWN ON THIS DRAWING SHALL CONFORM TO THE PERTINENT REQUIREMENTS OF THE CONTRACT.


PAVEMENT TIES AND TIE BARS SHALL BE EPOXY COATED IN CONFORMANCE WITH SUBSECTION 505.2.6.2 OF THE STANDARD SPECIFICATIONS.

UNLESS OTHERWISE SHOWN ON THE TYPICAL CROSS SECTIONS, THE BASE AGGREGATE AND COMMON EXCAVATION LIMITS ARE 2' - 0" BEHIND THE BACK OF CURBS.

- ① TIE BARS ARE REQUIRED FOR CURB AND GUTTERS TYPES A, G, K, R, AND TBTT.
- ② THE BOTTOM OF CURB AND GUTTER MAY BE CONSTRUCTED EITHER LEVEL OR PARALLEL TO THE SLOPE OF THE SUBGRADE OR BASE AGGREGATE PROVIDED A 6" MINIMUM GUTTER THICKNESS IS MAINTAINED.
- ⑩ REFER TO SDD 08D18 AND 08D19 FOR ADDITIONAL DRIVEWAY ENTRANCE CURB DETAILS.
- ⑪ PLACE 1" THICK EXPANSION JOINT MATERIAL BETWEEN VERTICAL FACE CURB TYPES EXTENDING FROM THE TOP OF CURB TO 1 INCH BELOW THE ADJOINING CONCRETE SURFACE. RIGID CONCRETE STRUCTURES INCLUDE RAISED CONCRETE MEDIANS, CONCRETE SAFETY ISLANDS, SPLITTER ISLANDS, OR LOCATIONS IDENTIFIED ON THE PLANS.

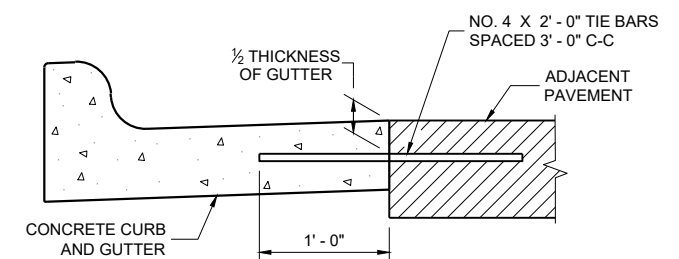

TYPICAL TIE BAR LOCATION^①

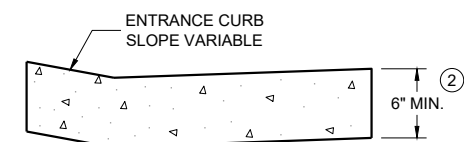


**DRIVEWAY ENTRANCE CURB^⑩
(WHEN DIRECTED BY THE ENGINEER)**

**CONCRETE CURB, TIES
AND CURB AND GUTTER
APPLICATIONS**


STATE OF WISCONSIN
DEPARTMENT OF TRANSPORTATION

APPROVED
February 2025 DATE /S/ Rodney Taylor
ROADWAY STANDARDS DEVELOPMENT
UNIT SUPERVISOR

FHWA

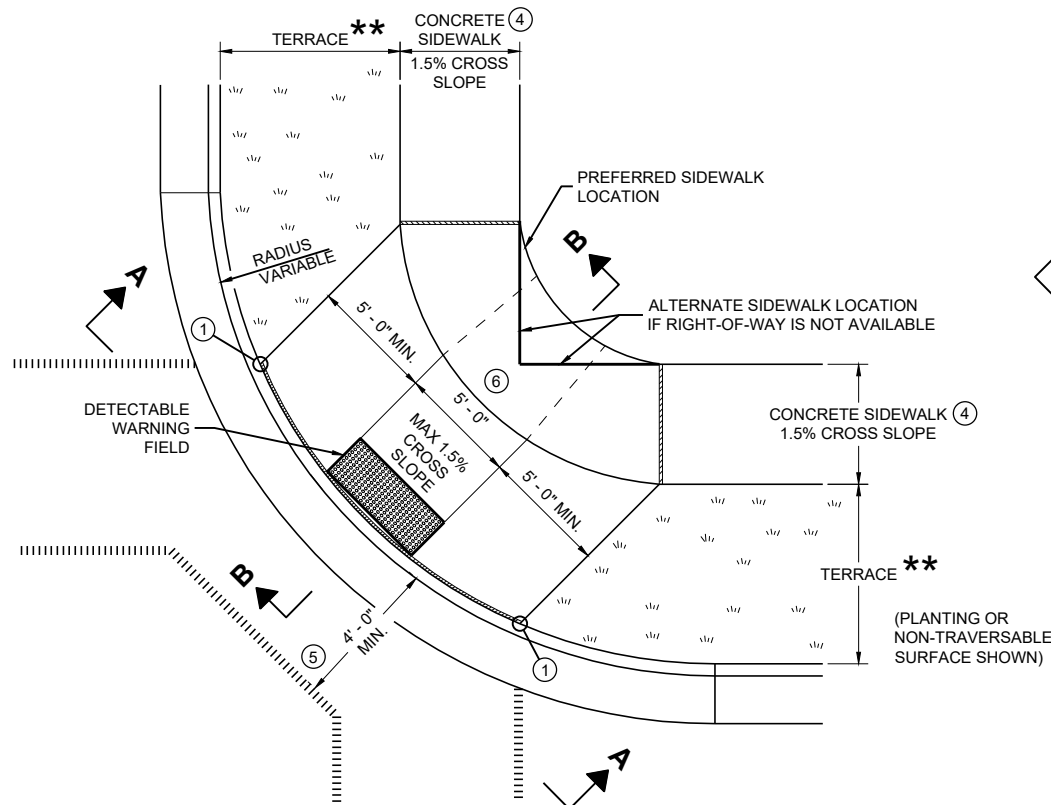


PLAN VIEW
CURB RAMP TYPE 1
(CENTER OF CORNER RADIUS)

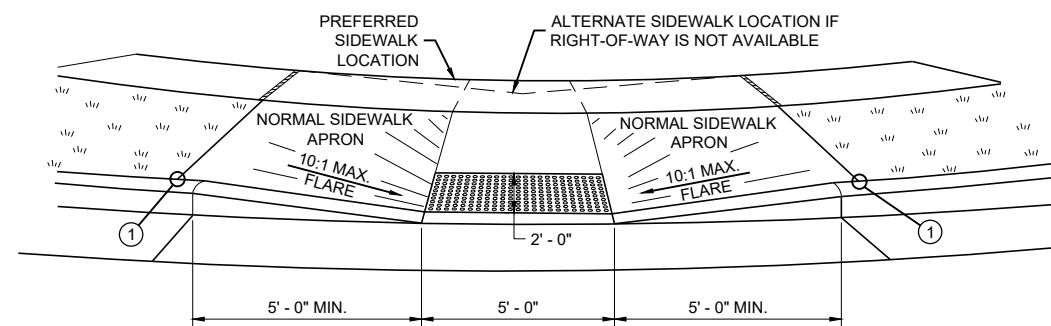


VIEW A - A FOR TYPE 1


** WIDTH SHOWN ELSEWHERE
IN THE PLANS

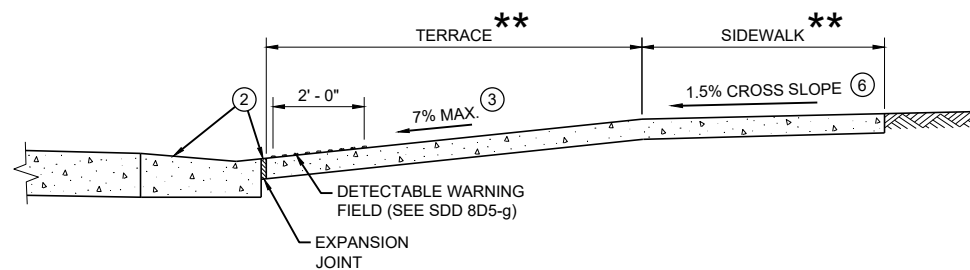


SECTION B - B FOR TYPE 1

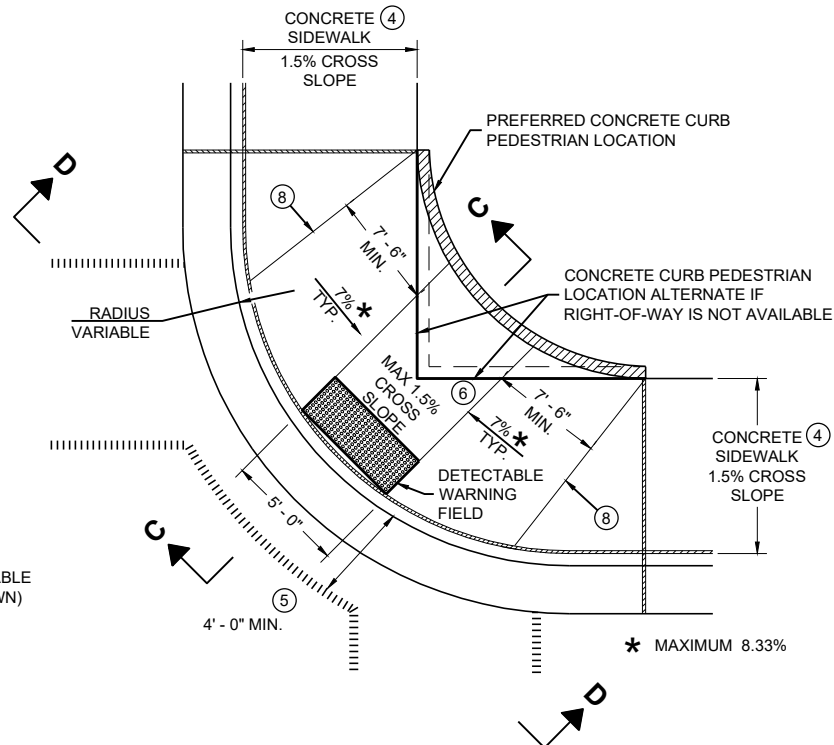

PLAN VIEW
CURB RAMP TYPE 1 - A
(NO TERRACE)

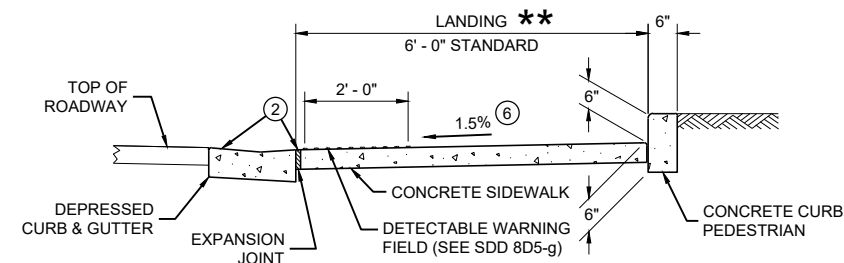

SECTION C - C FOR TYPE 1 - A

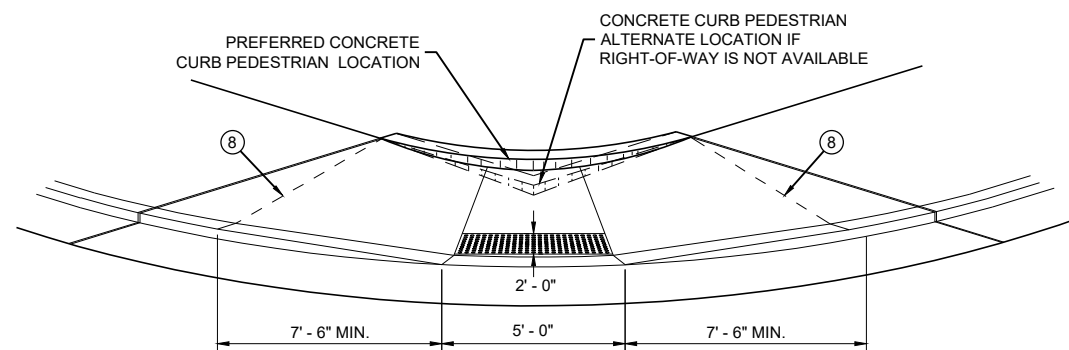

VIEW D - D FOR TYPE 1 - A

GENERAL NOTES

AVOID PLACING DRAINAGE STRUCTURES, JUNCTION BOXES OR OTHER OBSTRUCTIONS IN FRONT OF RAMP ACCESS AREAS.

DETAILS OF CONSTRUCTION, MATERIALS AND WORKMANSHIP NOT SHOWN ON THIS DRAWING SHALL CONFORM TO THE PERTINENT REQUIREMENTS OF THE STANDARD SPECIFICATIONS AND THE APPLICABLE SPECIAL PROVISIONS.

WHEN NECESSARY, THE SIDEWALK ELEVATION MAY BE LOWERED TO MEET THE HIGH POINT ON THE RAMP.

TYPE 1 CURB RAMPS SHALL HAVE A NORMAL SIDEWALK APRON AND CURB ON BOTH SIDES OF RAMP.

DETECTABLE WARNING FIELD SHALL BE MEASURED AND PAID BY THE SQUARE FOOT AS "CURB RAMP DETECTABLE WARNING FIELD". THE CONCRETE PEDESTRIAN CURB, IF NEEDED, SHALL BE MEASURED AND PAID BY THE LINEAR FOOT AS "CONCRETE CURB PEDESTRIAN". CONCRETE SIDEWALK IN THE CURB RAMP AREA SHALL BE MEASURED AND PAID BY THE SQUARE FOOT AS CONCRETE SIDEWALK, INCLUDING THE AREA UNDER THE DETECTABLE WARNING FIELD.

SELECT CURB RAMP DETECTABLE WARNING FIELD MATERIALS AND DEVICES FROM THE DEPARTMENT'S APPROVED MATERIALS LIST. THE COLOR OF THE DETECTABLE WARNING FIELD IS SPECIFIED ELSEWHERE AND IS INCIDENTAL TO THE BID ITEM OF "CURB RAMP DETECTABLE WARNING FIELD"

DETECTABLE WARNING FIELDS THAT ARE INSTALLED AS A GROUP OR SIDE BY SIDE, SHALL BE FROM THE SAME MANUFACTURER.

SURFACE TEXTURE OF THE RAMP SHALL BE OBTAINED BY COARSE BROOMING TRANSVERSE TO THE SLOPE OF THE RAMP.


- ① THIS POINT IS AN EXTENSION OF OUTSIDE EDGE OF APPROACHING SIDEWALK WHERE IT MEETS THE BACK OF CONCRETE CURB. POINT LOCATION MAY BE ADJUSTED TO ALIGN WITH BEGINNING OF FULL-HEIGHT CURB IF THIS DISTANCE IS SHORT.
- ② GRADE CHANGE BETWEEN GUTTER FLAG SLOPE AND THE CURB RAMP SLOPE SHALL NOT EXCEED 11%. MAXIMUM GUTTER FLAG SLOPE IS 4%. PROVIDE LONGITUDINAL DRAINAGE AROUND CURB AND AWAY FROM CURB RAMP. NO VERTICAL LIPS OR DISCONTINUITIES GREATER THAN 1/4 - INCH ARE ALLOWED. SLOPE OF CURB HEAD OPENING SHALL MATCH THE RAMP SLOPE, MINIMALLY 1.5% AND NOT TO EXCEED 7%. WHEN ADJACENT TO 1.5% LANDING, CONSTRUCT CURB HEAD OPENING AT 1.5% IN THE DIRECTION OF PEDESTRIAN TRAVEL.
- ③ MAXIMUM 8.33% CURB RAMP SLOPE IS ALLOWABLE WITH FLATTENED GUTTER FLAG SLOPE AND NOT TO EXCEED 11% GRADE CHANGE.
- ④ ±0.5% CONSTRUCTION TOLERANCE IN SIDEWALK CROSS SLOPE. THE SIDEWALK CROSS SLOPE SHALL NOT EXCEED 2% WITHOUT PRIOR APPROVAL FROM THE ENGINEER.
- ⑤ PROVIDE A LEVEL LANDING IN THE STREET AND GUTTER AREA (2% MAXIMUM SLOPE IN ANY DIRECTION). WHEN THE GUTTER SLOPE EXCEEDS 2%, CONSTRUCT THE LEVEL LANDING IN THE STREET AREA. 4 FOOT WIDTH IS MEASURED FROM THE FLANGE LINE
- ⑥ PROVIDE A LEVEL LANDING (MAXIMUM 2% SLOPE) IN ANY DIRECTION OF PEDESTRIAN TRAVEL. STANDARD LEVEL LANDING SIZE IS 5 FEET BY 5 FEET.
- ⑧ PROVIDE GRADE BREAK PERPENDICULAR TO DIRECTION OF WHEELCHAIR TRAVEL.

LEGEND


- ===== 1/2" EXPANSION JOINT SIDEWALK
- - - - - CONTRACTION JOINT FIELD LOCATED
- ||||||| PAVEMENT MARKING CROSSWALK (WHITE)

CURB RAMPS TYPE 1 AND 1-A


STATE OF WISCONSIN
DEPARTMENT OF TRANSPORTATION

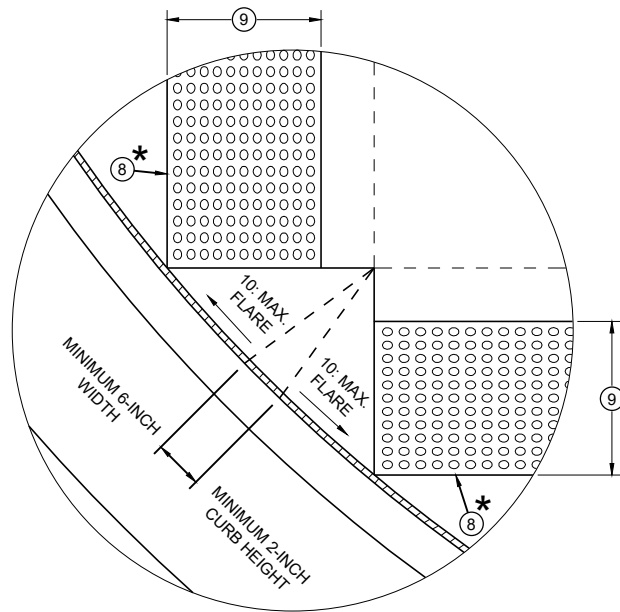


DETAIL A

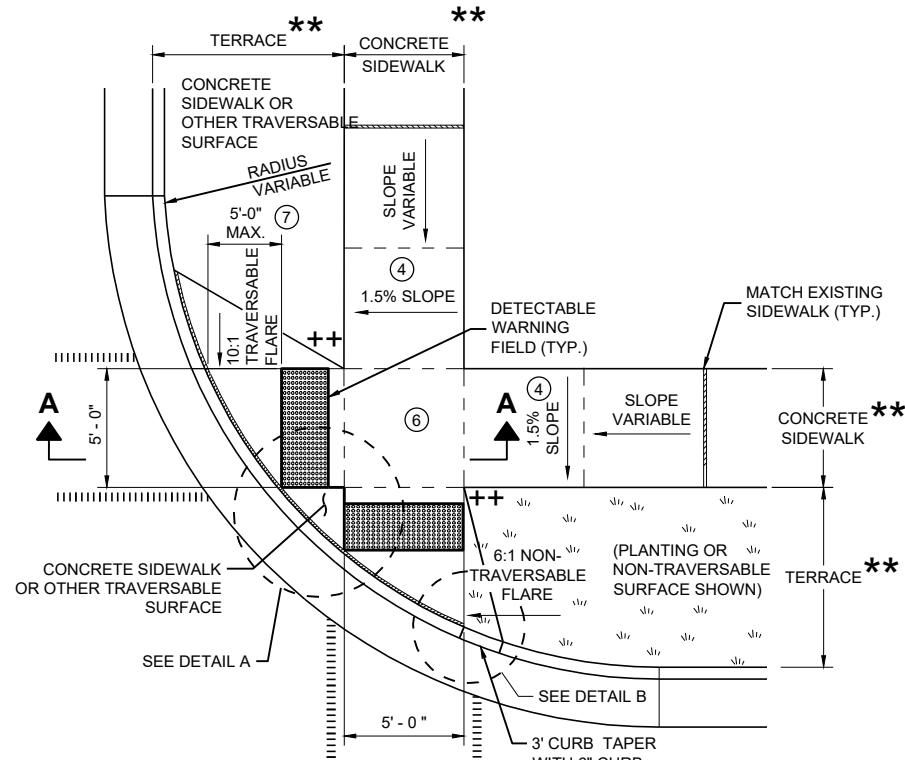

PLAN VIEW
CURB RAMP TYPE 2
(CENTER OF CORNER RADIUS)

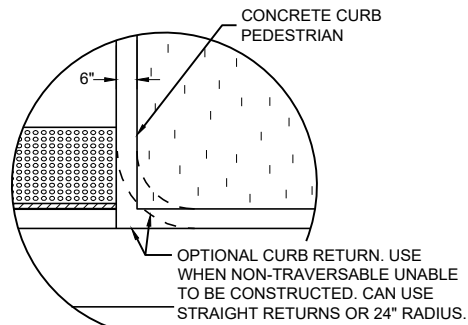


DETAIL B

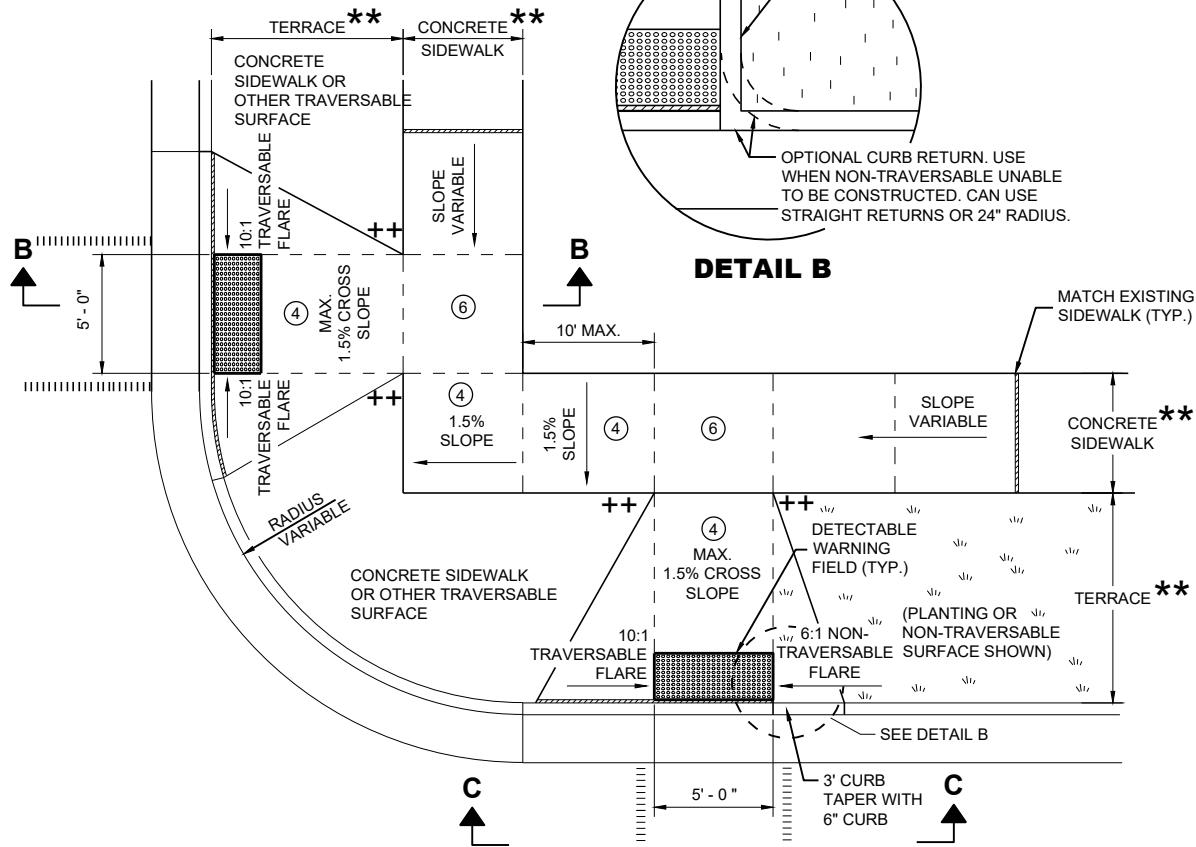

PLAN VIEW
CURB RAMP TYPE 3
(OUTSIDE OF CROSSWALK AREA)

GENERAL NOTES

- AVOID PLACING DRAINAGE STRUCTURES, JUNCTION BOXES OR OTHER OBSTRUCTIONS IN FRONT OF RAMP ACCESS AREAS.
- DETAILS OF CONSTRUCTION, MATERIALS AND WORKMANSHIP NOT SHOWN ON THIS DRAWING SHALL CONFORM TO THE PERTINENT REQUIREMENTS OF THE STANDARD SPECIFICATIONS AND THE APPLICABLE SPECIAL PROVISIONS.
- DETECTABLE WARNING FIELDS THAT ARE INSTALLED AS A GROUP OR SIDE BY SIDE SHALL BE FROM THE SAME MANUFACTURER.
- GRADE CHANGE BETWEEN GUTTER FLAG SLOPE AND THE CURB RAMP SLOPE SHALL NOT EXCEED 11%. MAXIMUM GUTTER FLAG SLOPE IS 4%. PROVIDE LONGITUDINAL DRAINAGE AROUND CURB AND AWAY FROM CURB RAMP. NO VERTICAL LIPS OR DISCONTINUITIES GREATER THAN 1/4 - INCH ARE ALLOWED. SLOPE OF CURB HEAD OPENING SHALL MATCH THE RAMP SLOPE, MINIMALLY 1.5% AND NOT TO EXCEED 7%. WHEN ADJACENT TO 1.5% LANDING, CONSTRUCT CURB HEAD OPENING AT 1.5% IN THE DIRECTION OF PEDESTRIAN TRAVEL.
 - AN 8.33% CURB RAMP SLOPE IS ALLOWABLE WITH FLATTENED GUTTER FLAG SLOPE (2.67% OR LESS) AND NOT TO EXCEED 11% GRADE CHANGE.
 - ±0.5% CONSTRUCTION TOLERANCE IN SIDEWALK CROSS SLOPE. THE SIDEWALK CROSS SLOPE SHALL NOT EXCEED 2% WITHOUT PRIOR APPROVAL FROM THE ENGINEER.
 - PROVIDE A LEVEL LANDING (MAXIMUM 2% SLOPE) IN ANY DIRECTION OF PEDESTRIAN TRAVEL. STANDARD LEVEL LANDING SIZE IS 5 FEET X 5 FEET.
 - WHEN GRADE BREAK DISTANCE EXCEEDS 5 FEET, USE RADIAL DETECTABLE WARNING FIELD PER SDD 8D5-f.
 - PROVIDE GRADE BREAK PERPENDICULAR TO DIRECTION OF WHEELCHAIR TRAVEL.
 - WHEN DISTANCE IS LESS THAN 6' - 0", IT MAY BE DIFFICULT TO ACHIEVE A 7% SLOPE OR FLATTER ALONG THE RAMP. REDUCE CURB HEIGHT IN TRIANGLE AREA TO ACHIEVE 7% SLOPE OR FLATTER ON RAMP. CONSTRUCT 2-INCH MINIMUM CURB HEIGHT BETWEEN 10:1 FLARES.

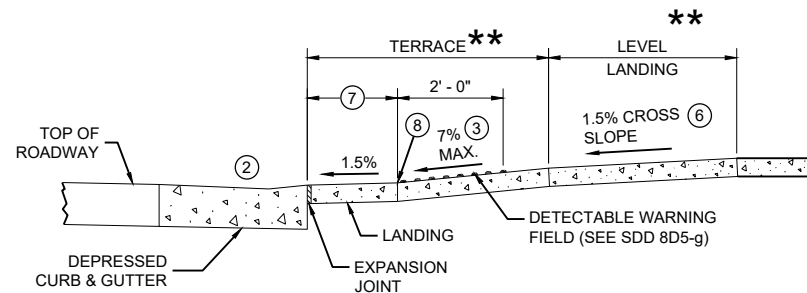


SECTION A - A FOR TYPE 2


- ★ MAXIMUM 2.0% SLOPE IN ALL DIRECTIONS IN FRONT OF GRADE BREAK
- ★★ WIDTH SHOWN ELSEWHERE IN THE PLANS
- ++ CONSTRUCT 6" WEDGE TO AVOID CONCRETE BREAKAGE

LEGEND

- 1/2" EXPANSION JOINT SIDEWALK
- CONTRACTION JOINT SIDEWALK
- PAVEMENT MARKING CROSSWALK (WHITE)

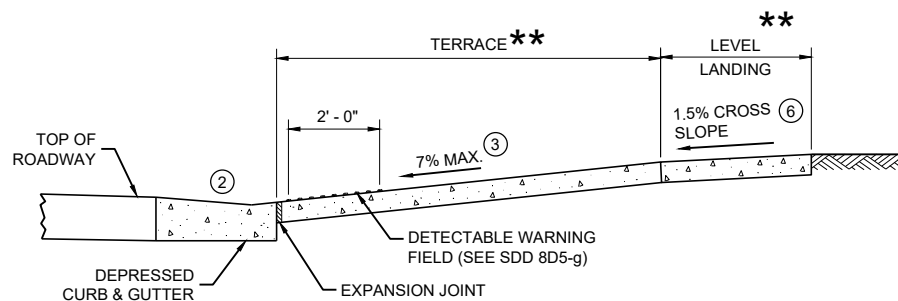


SECTION B - B FOR TYPE 3

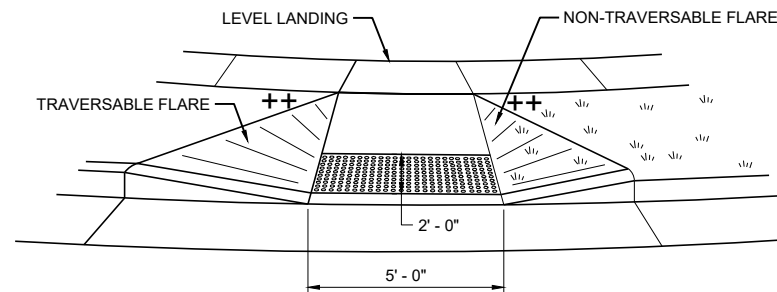


VIEW C - C FOR TYPE 3

CURB RAMPS
TYPE 2 AND 3


STATE OF WISCONSIN
DEPARTMENT OF TRANSPORTATION

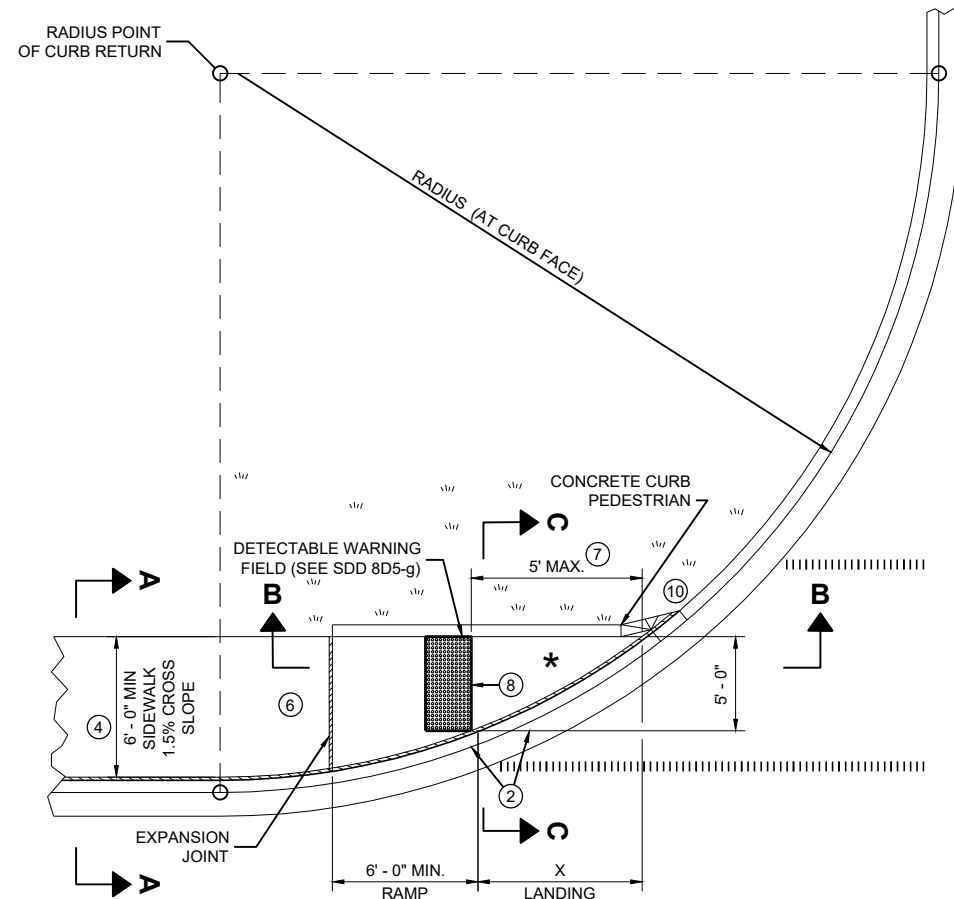

**PLAN VIEW
CURB RAMP TYPE 4A**

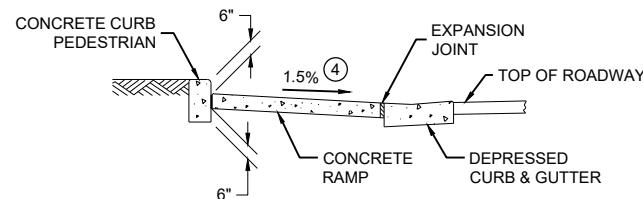

SECTION C - C FOR TYPE 4A

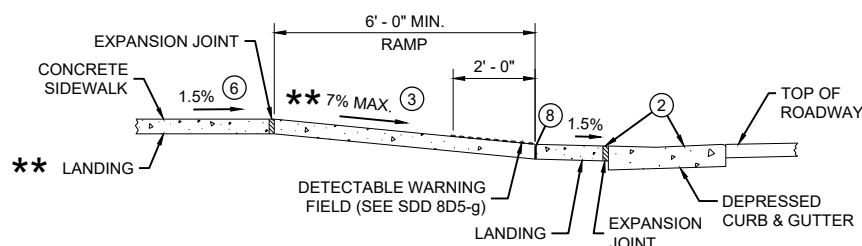


**SECTION B - B FOR
TYPE 4A AND TYPE 4A1**


* MAXIMUM 2.0% SLOPE IN ALL DIRECTIONS IF FRONT OF GRADE BREAK

RADIUS (AT CURB FACE)	X
10 FEET	4' - 7"

INTERMEDIATE RADII CAN BE INTERPOLATED

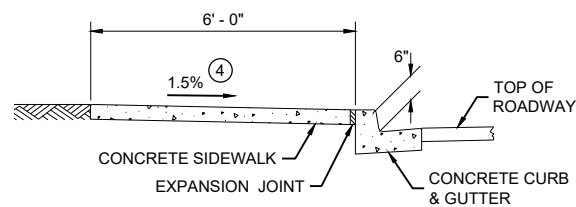

SECTION A - A FOR TYPE 4A

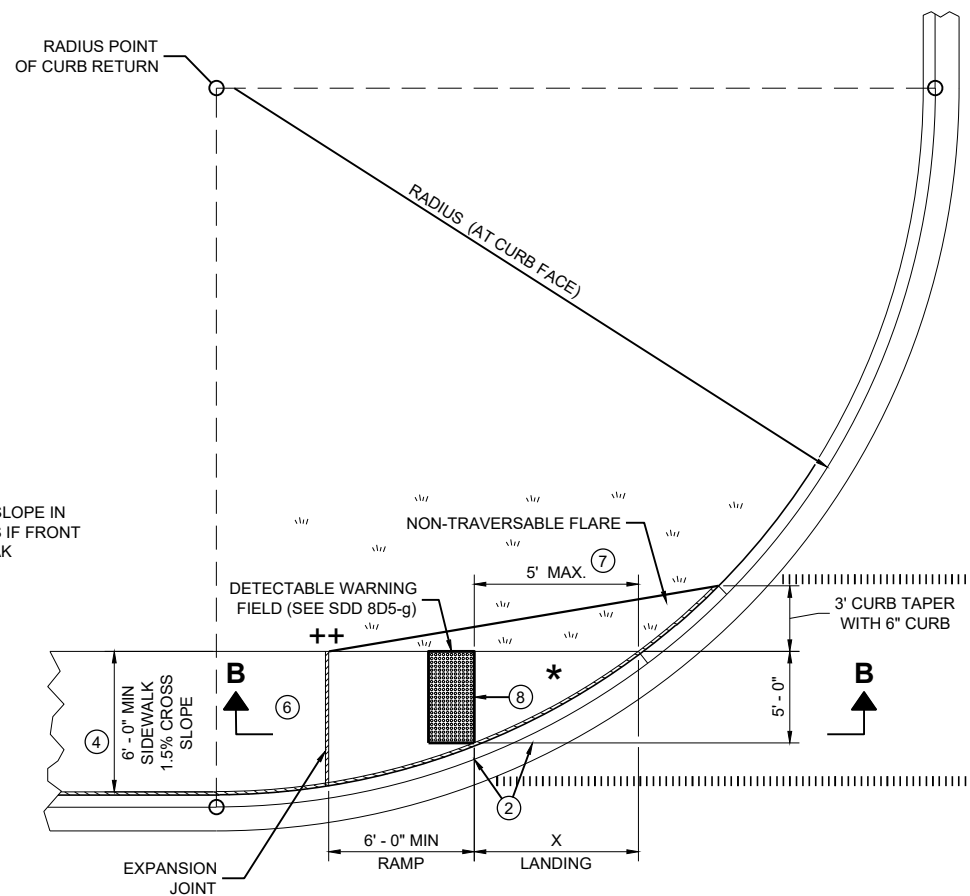

**PLAN VIEW
CURB RAMP TYPE 4A1**

GENERAL NOTES

AVOID PLACING DRAINAGE STRUCTURES, JUNCTION BOXES OR OTHER OBSTRUCTIONS IN FRONT OF RAMP ACCESS AREAS.


DETAILS OF CONSTRUCTION, MATERIALS AND WORKMANSHIP NOT SHOWN ON THIS DRAWING SHALL CONFORM TO THE PERTINENT REQUIREMENTS OF THE STANDARD SPECIFICATIONS AND THE APPLICABLE SPECIAL PROVISIONS.

DETECTABLE WARNING FIELDS THAT ARE INSTALLED AS A GROUP OR SIDE BY SIDE, SHALL BE FROM THE SAME MANUFACTURER.


- ② GRADE CHANGE BETWEEN GUTTER FLAG SLOPE AND THE CURB RAMP SLOPE SHALL NOT EXCEED 11%. MAXIMUM GUTTER FLAG SLOPE IS 4%. PROVIDE LONGITUDINAL DRAINAGE AROUND CURB AND AWAY FROM CURB RAMP. NO VERTICAL LIPS OR DISCONTINUITIES GREATER THAN 1/4 - INCH ARE ALLOWED. SLOPE OF CURB HEAD OPENING SHALL MATCH THE RAMP SLOPE, MINIMALLY 1.5% AND NOT TO EXCEED 7%. WHEN ADJACENT TO 1.5% LANDING, CONSTRUCT CURB HEAD OPENING AT 1.5% IN THE DIRECTION OF PEDESTRIAN TRAVEL.
- ③ AN 8.33% CURB RAMP SLOPE IS ALLOWABLE WITH FLATTENED GUTTER FLAG SLOPE AND NOT TO EXCEED 11% GRADE CHANGE.
- ④ ±0.5% CONSTRUCTION TOLERANCE IN SIDEWALK CROSS SLOPE. THE SIDEWALK CROSS SLOPE SHALL NOT EXCEED 2% WITHOUT PRIOR APPROVAL FROM THE ENGINEER.
- ⑥ PROVIDE A LEVEL LANDING (MAXIMUM 2% SLOPE) IN ANY DIRECTION OF PEDESTRIAN TRAVEL. STANDARD LEVEL LANDING SIZE IS 5 FEET BY 5 FEET.
- ⑦ WHEN THIS GRADE BREAK DISTANCE EXCEEDS 5 FEET, USE RADIAL DETECTABLE WARNING FIELD PER SDD 8D5-f.
- ⑧ PROVIDE GRADE BREAK PERPENDICULAR TO DIRECTION OF WHEELCHAIR TRAVEL.
- ⑩ INSTALL TRANSITION NOSE (INCIDENTAL TO OTHER PAY ITEMS). DO NOT MARK TRANSITION NOSE.

LEGEND

- 1/2" EXPANSION JOINT SIDEWALK
- CONTRACTION JOINT SIDEWALK
- PAVEMENT MARKING CROSSWALK (WHITE)

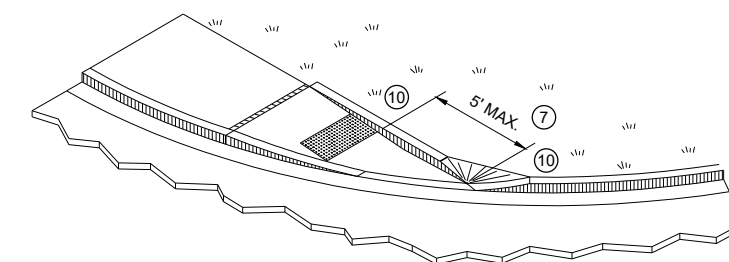

ISOMETRIC VIEW FOR TYPE 4A

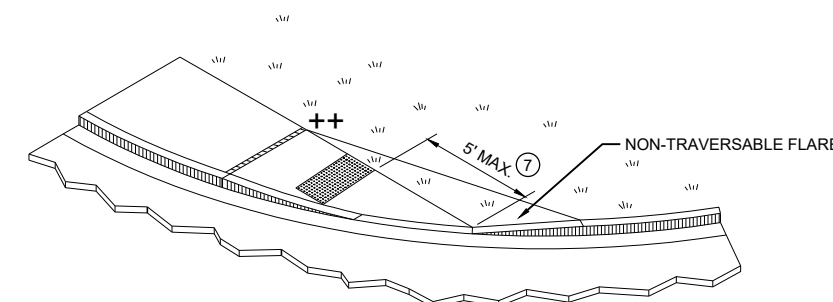


ISOMETRIC VIEW FOR TYPE 4A1

++ CONSTRUCT 6" WEDGE TO AVOID CONCRETE BREAKAGE

CURB RAMPS TYPE 4A AND 4A1

STATE OF WISCONSIN
DEPARTMENT OF TRANSPORTATION

 

SECTION B - B FOR TYPE 4B AND TYPE 4B1

RADIUS (AT CURB FACE)	W = 3' - 0"		W = 4' - 0"		W = 5' - 0"		W = 6' - 0"		W = 7' - 0"		W = 8' - 0"		W = 9' - 0"		W = 10' - 0"	
	X	Y	X	Y	X	Y	X	Y	X	Y	X	Y	X	Y	X	Y
10 FEET	2' - 10 ¼"	0' - 5"	2' - 1"	1' - 4 ½"	1' - 5"	2' - 1"	0' - 10"	2' - 7 ½"	0' - 3 ¼"	3' - 0 ¼"						
15 FEET	4' - 6 ¾"	2' - 1 ¾"	3' - 9"	3' - 5 ¾"	3' - 1 ¼"	4' - 6"	2' - 6 ¾"	5' - 4 ½"	2' - 1"	6' - 1"	1' - 8"	6' - 8 ½"	1' - 3 ¾"	7' - 2 ½"	0' - 10 ¾"	7' - 7 ½"
20 FEET			4' - 11 ½"	5' - 1 ¾"	4' - 3 ¾"	6' - 5 ½"	3' - 8 ¾"	7' - 7"	3' - 3"	8' - 6 ½"	2' - 10"	9' - 4 ½"	2' - 5 ½"	10' - 1 ¼"	2' - 1 ½"	10' - 9"
30 FEET									4' - 10 ¾"	12' - 5 ¾"	4' - 5 ½"	13' - 7 ¾"	4' - 0 ¾"	14' - 8 ½"	3' - 8 ½"	15' - 8 ½"
40 FEET															4' - 10 ¾"	19' - 8 ½"

INTERMEDIATE RADII CAN BE INTERPOLATED
 DIMENSION "Y" IS CALCULATED BASED ON 6'-0" RAMP LENGTH
 DIMENSION "X" IS CALCULATED BASED ON 5'-0" SIDEWALK WIDTH



++ CONSTRUCT 6" WEDGE TO
AVOID CONCRETE BREAKAGE

LEGEND

-  1/2" EXPANSION JOINT SIDEWALK
 CONTRACTION JOINT SIDEWALK
 PAVEMENT MARKING
 CROSSWALK (WHITE)

GENERAL NOTES

AVOID PLACING DRAINAGE STRUCTURES, JUNCTION BOXES OR OTHER OBSTRUCTIONS IN FRONT OF RAMP ACCESS AREAS.

DETAILS OF CONSTRUCTION, MATERIALS AND WORKMANSHIP NOT SHOWN ON THIS DRAWING SHALL CONFORM TO THE PERTINENT REQUIREMENTS OF THE STANDARD SPECIFICATIONS AND THE APPLICABLE SPECIAL PROVISIONS.


DETECTABLE WARNING FIELDS THAT ARE INSTALLED AS A GROUP OR SIDE BY SIDE, SHALL BE FROM THE SAME MANUFACTURER.

- ② GRADE CHANGE BETWEEN GUTTER FLAG SLOPE AND THE CURB RAMP SLOPE SHALL NOT EXCEED 11%. MAXIMUM GUTTER FLAG SLOPE IS 4%. PROVIDE LONGITUDINAL DRAINAGE AROUND CURB AND AWAY FROM CURB RAMP. NO VERTICAL LIPS OR DISCONTINUITIES GREATER THAN $\frac{1}{8}$ - INCH ARE ALLOWED. SLOPE OF CURB HEAD OPENING SHALL MATCH THE RAMP SLOPE, MINIMALLY 1.5% AND NOT TO EXCEED 7%. WHEN ADJACENT TO 1.5% LANDING, CONSTRUCT CURB HEAD OPENING AT 1.5% IN THE DIRECTION OF PEDESTRIAN TRAVEL.
- ③ AN 8.33% CURB RAMP SLOPE IS ALLOWABLE WITH FLATTENED GUTTER FLAG SLOPE AND NOT TO EXCEED 11% GRADE CHANGE.
- ④ $\pm 0.5\%$ CONSTRUCTION TOLERANCE IN SIDEWALK CROSS SLOPE. THE SIDEWALK CROSS SLOPE SHALL NOT EXCEED 2% WITHOUT PRIOR APPROVAL FROM THE ENGINEER.
- ⑥ PROVIDE A LEVEL LANDING (MAXIMUM 2% SLOPE) IN ANY DIRECTION OF PEDESTRIAN TRAVEL. STANDARD LEVEL LANDING SIZE IS 5 FEET BY 5 FEET.
- ⑦ WHEN THIS GRADE BREAK DISTANCE EXCEEDS 5 FEET, USE RADIAL DETECTABLE WARNING FIELD PER SDD 8D5-f.
- ⑧ PROVIDE GRADE BREAK PERPENDICULAR TO DIRECTION OF WHEELCHAIR TRAVEL.
- ⑩ INSTALL TRANSITION NOSE (INCIDENTAL TO OTHER PAY ITEMS). DO NOT MARK TRANSITION NOSE.




CURB RAMPS TYPE 4B AND 4B1

STATE OF WISCONSIN
DEPARTMENT OF TRANSPORTATION

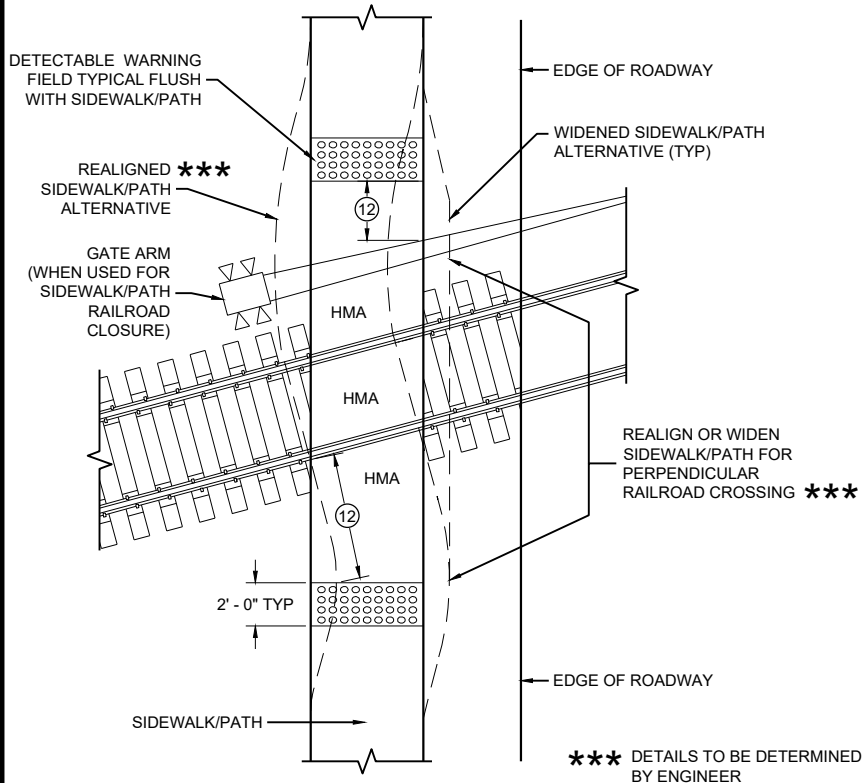


CURB RAMP TYPE 8
DETECTABLE WARNINGS
FOR SIDEWALKS OR SHARED USE PATHS
AT RAILROAD CROSSINGS

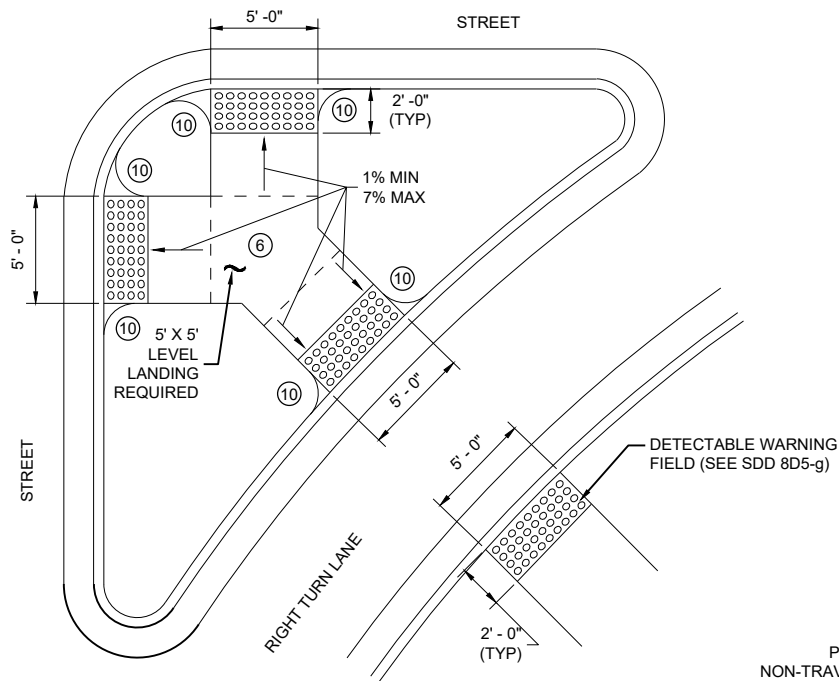


CURB RAMP TYPE 6
DETECTABLE WARNING AT ISLANDS


REFER TO GENERAL NOTES ② AND ③
FOR ALL ISLAND CURB RAMPS

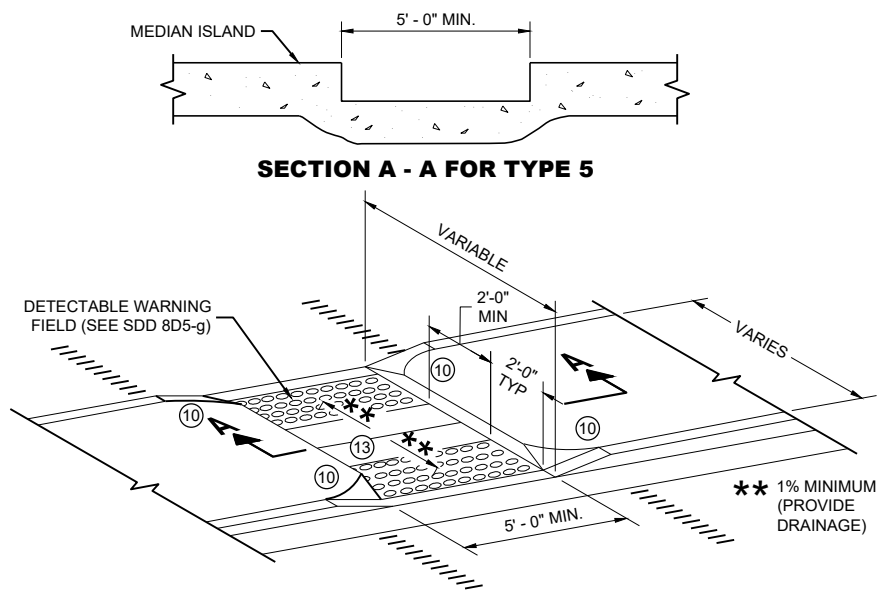

CURB RAMP TYPE 5
MEDIAN ISLAND
NON-ELEVATED PEDESTRIAN CROSSING

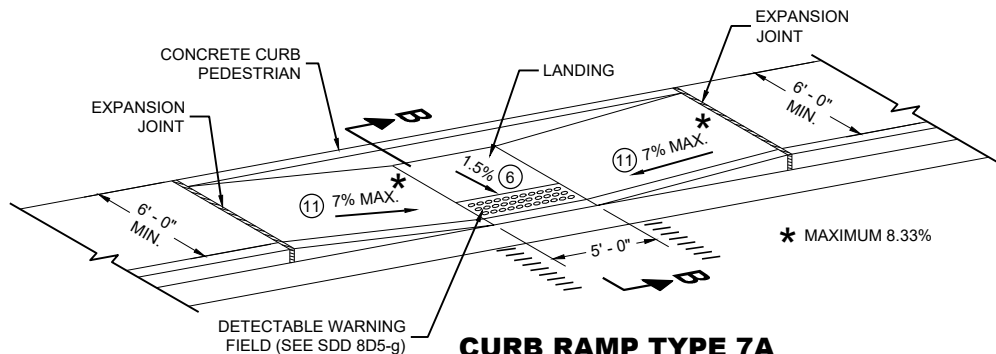

CURB RAMP TYPE 7A
FOR INTERSECTIONS AND
MID BLOCK CROSSINGS

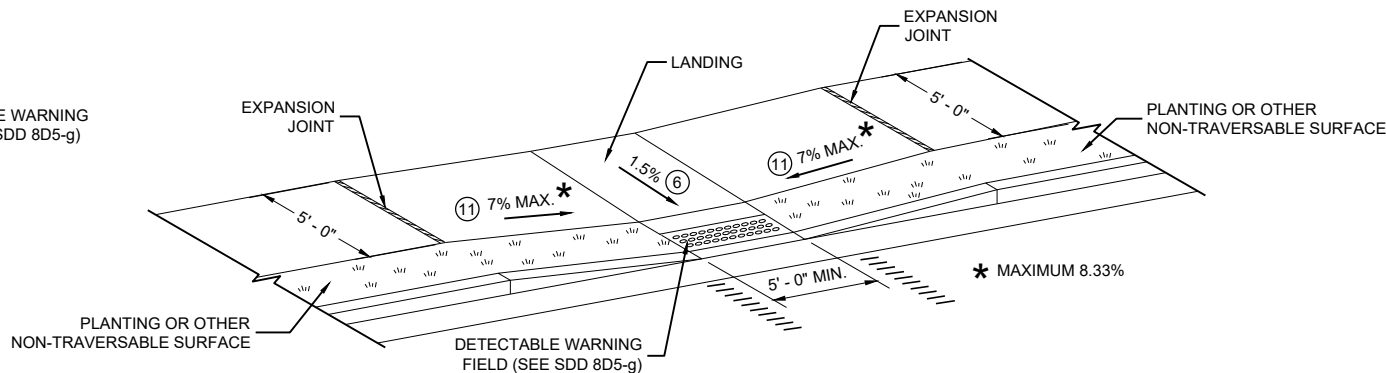

CURB RAMP TYPE 7B
FOR INTERSECTIONS AND
MID BLOCK CROSSINGS

GENERAL NOTES

AVOID PLACING DRAINAGE STRUCTURES, JUNCTION BOXES OR OTHER OBSTRUCTIONS IN FRONT OF RAMP ACCESS AREAS.

DETAILS OF CONSTRUCTION, MATERIALS AND WORKMANSHIP NOT SHOWN ON THIS DRAWING SHALL CONFORM TO THE PERTINENT REQUIREMENTS OF THE STANDARD SPECIFICATIONS AND THE APPLICABLE SPECIAL PROVISIONS.


SIDEWALK CROSS SLOPE SHALL NOT EXCEED 2%.

DETECTABLE WARNING FIELDS THAT ARE INSTALLED AS A GROUP OR SIDE BY SIDE, SHALL BE FROM THE SAME MANUFACTURER.

- ② GRADE CHANGE BETWEEN GUTTER FLAG SLOPE AND THE CURB RAMP SLOPE SHALL NOT EXCEED 11%. MAXIMUM GUTTER FLAG SLOPE IS 4%. PROVIDE LONGITUDINAL DRAINAGE AROUND CURB AND AWAY FROM CURB RAMP. NO VERTICAL LIPS OR DISCONTINUITIES GREATER THAN 1/8 - INCH ARE ALLOWED. SLOPE OF CURB HEAD OPENING SHALL MATCH THE RAMP SLOPE, MINIMALLY 1.5% AND NOT TO EXCEED 7%. WHEN ADJACENT TO 1.5% LANDING, CONSTRUCT CURB HEAD OPENING AT 1.5% IN THE DIRECTION OF PEDESTRIAN TRAVEL.
- ③ AN 8.33% CURB RAMP SLOPE IS ALLOWABLE WITH FLATTENED GUTTER FLAG SLOPE AND NOT TO EXCEED 11% GRADE CHANGE.
- ④ ±0.5% CONSTRUCTION TOLERANCE IN SIDEWALK CROSS SLOPE. THE SIDEWALK CROSS SLOPE SHALL NOT EXCEED 2% WITHOUT PRIOR APPROVAL FROM THE ENGINEER.
- ⑥ PROVIDE A LEVEL LANDING (MAXIMUM 2% SLOPE) IN ANY DIRECTION OF PEDESTRIAN TRAVEL. STANDARD LEVEL LANDING SIZE IS 5 FEET BY 5 FEET.
- ⑩ INSTALL TRANSITION NOSE (INCIDENTAL TO OTHER PAY ITEMS). DO NOT MARK TRANSITION NOSE.
- ⑪ SLOPE SIDEWALK TOWARD LANDING AS SHOWN WHERE THERE IS NO TERRACE OR WHERE THE TERRACE WIDTH IS LESS THAN 6 FEET WIDE.
- ⑫ THE EDGE OF THE DETECTABLE WARNING FIELD NEAREST TO A RAILROAD CROSSING SHALL BE 1.5 FEET ±0.1' FROM THE FACE OF THE GATE ARM IF THE GATE ARM EXTENDS ACROSS THE SIDEWALK/PATH. WHERE THERE IS NO PEDESTRIAN GATE, THE EDGE OF THE DETECTABLE WARNING FIELD NEAREST TO THE RAILROAD TRACK IS 15 FEET MAXIMUM AND 12 FEET MINIMUM, 15 FEET TYPICAL FROM THE NEAREST RAIL.
- ⑬ DO NOT INSTALL DETECTABLE WARNING FIELDS AT THE EDGES OF STEET-LEVEL PEDESTRIAN REFUGE ISLANDS IF A MINIMUM 2 FOOT CONCRETE SURFACE WITHOUT DETECTABLE WARNINGS (MEASURED IN THE DIRECTION OF PEDESTRIAN TRAVEL) CANNOT BE ACHIEVED.

LEGEND

- ===== 1/2" EXPANSION JOINT SIDEWALK
- - - - - CONTRACTION JOINT FIELD LOCATED
- ||||||| PAVEMENT MARKING CROSSWALK (WHITE)

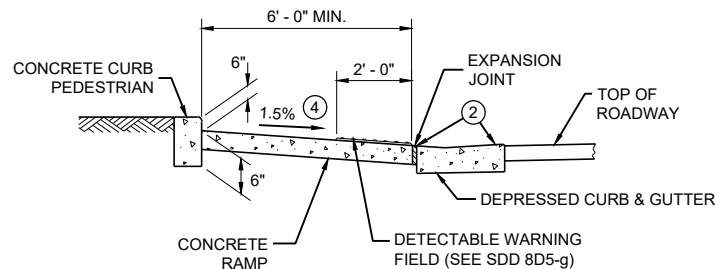


SECTION B - B FOR TYPE 7A


CURB RAMPS
TYPE 5, 6, 7A, 7B & 8

STATE OF WISCONSIN
DEPARTMENT OF TRANSPORTATION

**RADIAL DETECTABLE WARNING
FIELD PLACEMENT WHEN 5 FOOT
GRADE BREAK DISTANCE
PER SDD 8D5-c IS EXCEEDED**

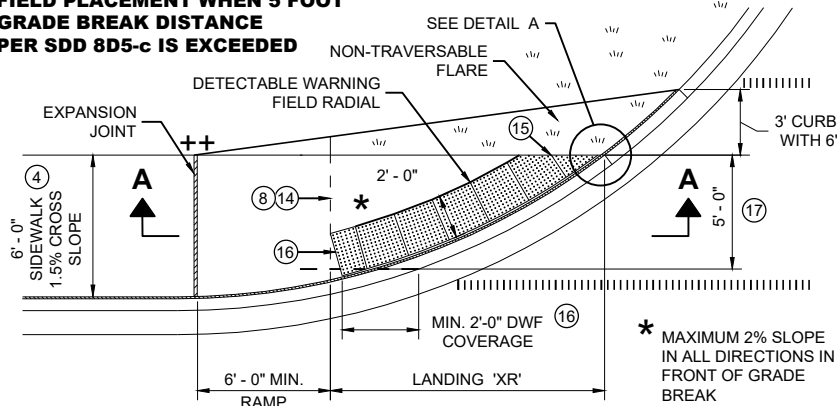

**PLAN VIEW
CURB RAMP TYPE 4A1
(GRADE BREAK DISTANCE GREATER THAN 5 FEET)**

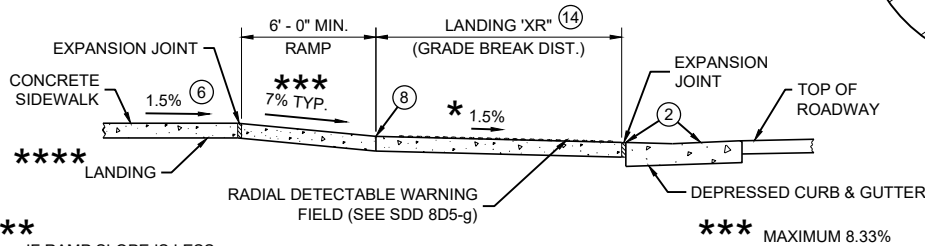


SECTION A - A FOR TYPE 4A1

IF RAMP SLOPE IS LESS
THAN 5.0%, THEN NO
ADJACENT UPHILL
LANDING IS REQUIRED

LEGEND

- 1/2" EXPANSION JOINT SIDEWALK
- CONTRACTION JOINT SIDEWALK
- PAVEMENT MARKING CROSSWALK (WHITE)

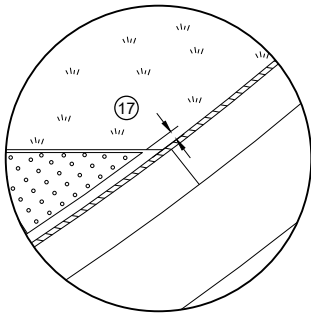

DETAIL A

GENERAL NOTES

AVOID PLACING DRAINAGE STRUCTURES, JUNCTION BOXES OR OTHER OBSTRUCTIONS IN FRONT OF RAMP ACCESS AREAS.

DETAILS OF CONSTRUCTION, MATERIALS AND WORKMANSHIP NOT SHOWN ON THIS DRAWING SHALL CONFORM TO THE PERTINENT REQUIREMENTS OF THE STANDARD SPECIFICATIONS AND THE APPLICABLE SPECIAL PROVISIONS.

DETECTABLE WARNING FIELDS THAT ARE INSTALLED AS A GROUP OR SIDE BY SIDE, SHALL BE FROM THE SAME MANUFACTURER.

APPLY RADIAL DETECTABLE WARNING PLACEMENT SIMILARLY FOR TYPE 4A AND 4A1 CURB RAMPS AND SIMILARLY FOR TYPE 4B AND 4B1 CURB RAMPS. TYPE 4A AND 4B CURB RAMPS ARE NOT SHOWN.

REFER TO SDD 8D5-g FOR ADDITIONAL RADIAL PLATE REQUIREMENTS.


FIELD CUTS AT INTERMEDIATE JOINTS WITHIN THE RADIAL DETECTABLE WARNING FIELD ARE PROHIBITED.

DETERMINE FINAL RADIAL WARNING FIELD CONFIGURATION AND ITS INDIVIDUAL PLATE LOCATIONS. PERFORM PRE-LAYOUT PRIOR TO PLACEMENT IN PLASTIC CONCRETE. FOLLOW MANUFACTURER'S PRODUCT LIST AND INSTALLATION RECOMMENDATIONS.


- 2 GRADE CHANGE BETWEEN GUTTER FLAG SLOPE AND THE CURB RAMP SLOPE SHALL NOT EXCEED 11%. MAXIMUM GUTTER FLAG SLOPE IS 4%. PROVIDE LONGITUDINAL DRAINAGE AROUND CURB AND AWAY FROM CURB RAMP. NO VERTICAL LIPS OR DISCONTINUITIES GREATER THAN 1/4" INCH ARE ALLOWED. SLOPE OF CURB HEAD OPENING SHALL MATCH THE RAMP SLOPE, MINIMALLY 1.5% AND NOT TO EXCEED 7%. WHEN ADJACENT TO 1.5% LANDING, CONSTRUCT CURB HEAD OPENING AT 1.5% IN THE DIRECTION OF PEDESTRIAN TRAVEL.
- 3 AN 8.33% CURB RAMP SLOPE IS ALLOWABLE WITH FLATTENED GUTTER FLAG SLOPE AND NOT TO EXCEED 11% GRADE CHANGE.
- 4 ±0.5% CONSTRUCTION TOLERANCE IN SIDEWALK CROSS SLOPE. THE SIDEWALK CROSS SLOPE SHALL NOT EXCEED 2% WITHOUT PRIOR APPROVAL FROM THE ENGINEER.
- 6 PROVIDE A LEVEL LANDING (MAXIMUM 2% SLOPE) IN ANY DIRECTION OF PEDESTRIAN TRAVEL. STANDARD LANDING SIZE IS 5 FEET BY 5 FEET.
- 8 PROVIDE GRADE BREAK PERPENDICULAR TO DIRECTION OF WHEELCHAIR TRAVEL.
- 14 CONSULT ENGINEER IF GRADE BREAK LOCATION (END OF LANDING DIMENSION "XR") REQUIRES FIELD ADJUSTMENT WHEN ESTABLISHING FINAL RADIAL DETECTABLE WARNING FIELD LOCATION.
- 15 FIELD SAW CUTS ALONG RADIAL DETECTABLE WARNING PLATES WILL BE NECESSARY TO MATCH EACH CURB RAMP EDGE. AVOID CUTTING THROUGH DOMES WHENEVER POSSIBLE. MAKE FIELD CUTS TRUE TO LINE AND WITHIN 1/2" DEVIATION. SMOOTH EDGES OF FIELD CUT PLATES.
- 16 USE 1' X 2" RECTANGULAR END PLATE AT END OF TYPE 4A1 RAMP AND PROVIDE MINIMUM 2' - 0" DETECTABLE WARNING FIELD COVERAGE (IN DIRECTION OF PEDESTRIAN TRAVEL) ALONG THE ENTIRE CURB RAMP WIDTH.
- 17 A MAXIMUM 3 INCH CONCRETE BORDER WIDTH IS ALLOWABLE IN FRONT OF RADIAL DETECTABLE WARNING FIELD FOR CONSTRUCTABILITY PURPOSES. CONCRETE BORDER WIDTH MAY VARY UP TO 1 INCH.

**RADIAL DETECTABLE WARNING
FIELD PLACEMENT WHEN 5 FOOT
GRADE BREAK DISTANCE
PER SDD 8D5-b IS EXCEEDED**


NOTE: SECOND TYPE 2
RAMP NOT SHOWN

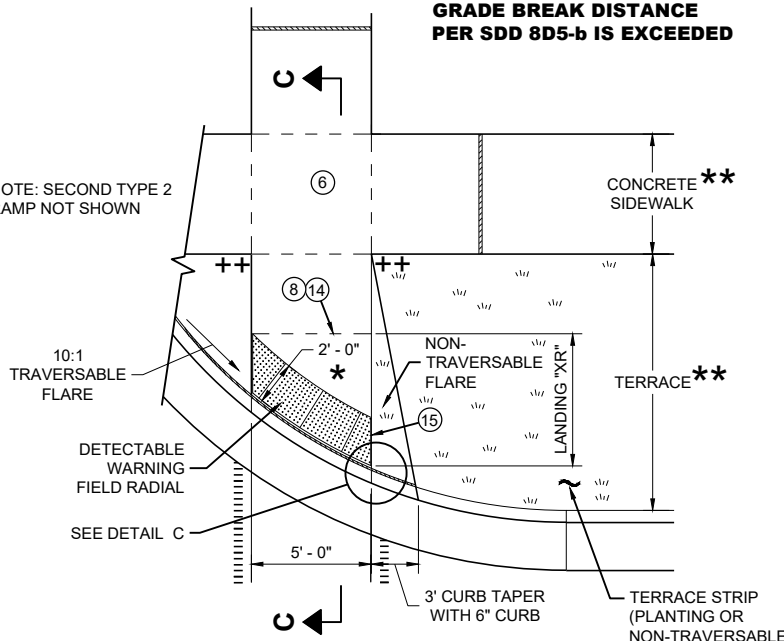

**PLAN VIEW
CURB RAMP TYPE 2
(GRADE BREAK DISTANCE GREATER THAN 5 FEET)
(ON LINE WITH SIDEWALK)**

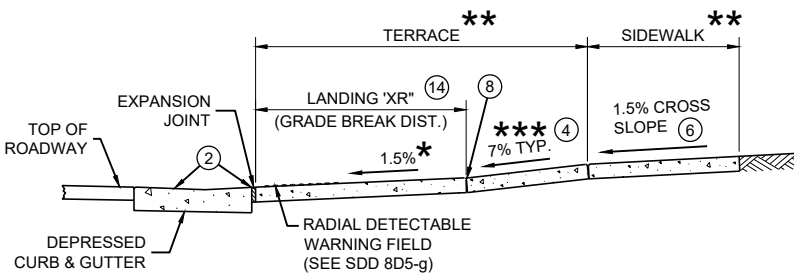

SECTION C - C FOR TYPE 2

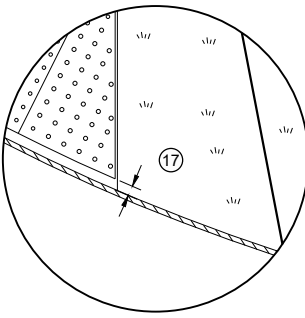

DETAIL C

*** MAXIMUM 2% SLOPE
IN ALL DIRECTIONS IN
FRONT OF GRADE
BREAK

** WIDTH SHOWN ELSEWHERE
IN THE PLANS

*** MAXIMUM 8.33%


++ CONSTRUCT 6" WEDGE TO
AVOID CONCRETE BREAKAGE

**CURB RAMPS
RADIAL DETECTABLE WARNING**


STATE OF WISCONSIN
DEPARTMENT OF TRANSPORTATION

	MIN.	MAX.
A	1.6"	2.4"
B	0.65"	1.5"
C	*	*
D	0.9"	1.4"

* THE C DIMENSION IS 50% TO 65% OF THE D DIMENSION.

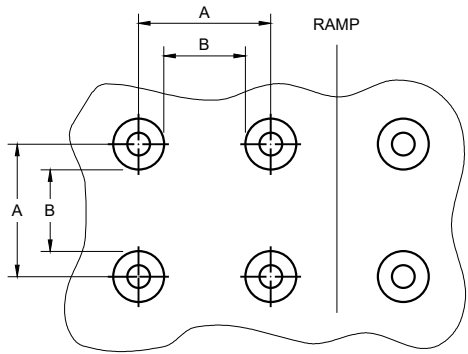


PLAN VIEW

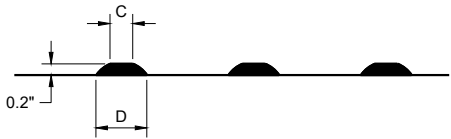


ELEVATION VIEW

TRUNCATED DOMES
DETECTABLE WARNING PATTERN DETAIL

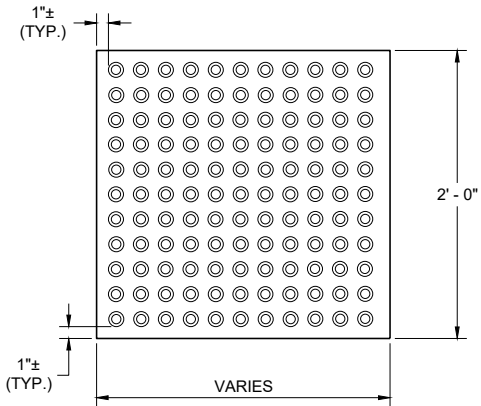


RECTANGULAR
PLATES

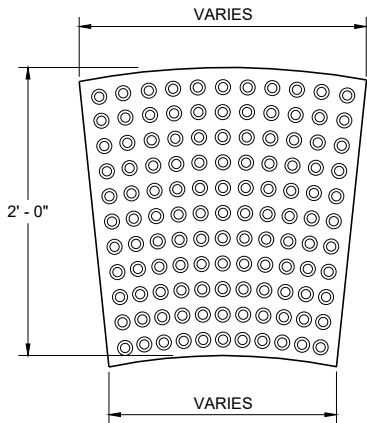


RADIAL
PLATES

PLAN VIEW
DETECTABLE WARNING FIELDS (TYPICAL)

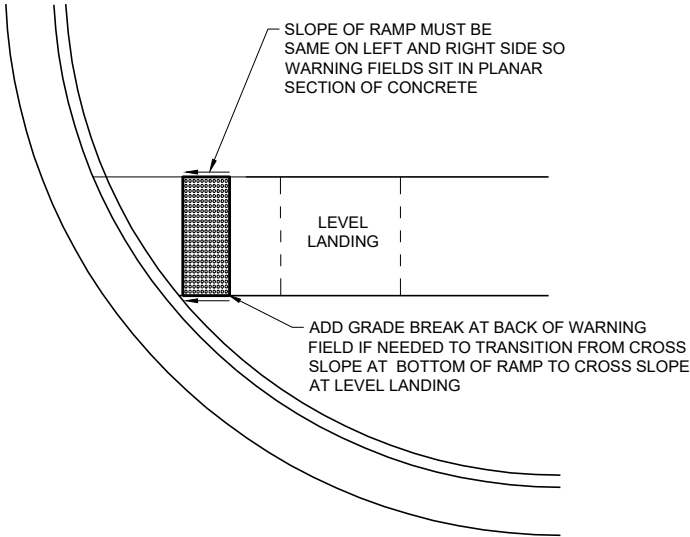

DETECTABLE WARNING FIELD
PLANAR INSTALLATION

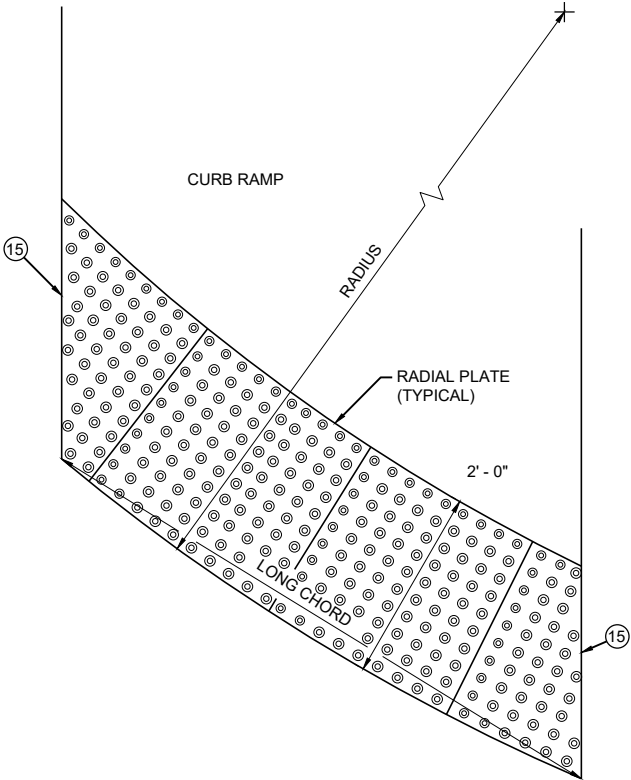

PLAN VIEW
RADIAL DETECTABLE
WARNING FIELD ATTRIBUTES

GENERAL NOTES

DETECTABLE WARNING FIELDS THAT ARE INSTALLED AT A CURB RAMP SHALL BE FROM THE SAME MANUFACTURER.

PLACE ALL DETECTABLE WARNING FIELD SYSTEMS IN ACCORDANCE TO THE MANUFACTURER'S RECOMMENDATION.

FIELD CUTS AT INTERMEDIATE JOINTS WITHIN THE RADIAL DETECTABLE WARNING FILED ARE PROHIBITED.


DETERMINE FINAL RADIAL WARNING FIELD CONFIGURATION AND ITS INDIVIDUAL PLATE LOCATIONS. PERFORM PRE-LAYOUT PRIOR TO PLACEMENT IN PLASTIC CONCRETE. FOLLOW MANUFACTURER'S PRODUCT LIST AND INSTALLATION RECOMMENDATIONS.

FOR RADIAL DETECTABLE WARNING FIELD APPLICATIONS WHERE STANDARD RADIAL PLATES ARE NOT AVAILABLE AT AN INTERSECTION CURB RADIUS, A COMBINATION OF SQUARE OR RECTANGULAR PLATES AND RADIAL PLATES MAY BE USED TO FORM RADIAL CONFIGURATION. RADIAL WEDGE PLATES IN COMBINATION WITH SQUARE PLATES ARE ALSO ACCEPTABLE. FOLLOW MANUFACTURER'S RECOMMENDATIONS.

REFER TO CONTRACT AND STANDARD SPECIFICATIONS FOR FIELD CUTTING REQUIREMENTS.

DO NOT EMBED IN CONCRETE ANY FIELD-CUT PLATES WITH CUT EDGES SHORTER THAN 6 INCHES. CONSULT WITH MANUFACTURER FOR RE-DRILLING AND ANCHORING REQUIREMENTS OF FIELD-CUT PLATES.

15 FIELD SAW CUTS ALONG RADIAL DETECTABLE WARNING PLATES WILL BE NECESSARY TO MATCH EACH CURB RAMP EDGE. AVOID CUTTING THROUGH DOMES WHENEVER POSSIBLE. MAKE FIELD CUTS TRUE TO LINE AND WITHIN 1/8" DEVIATION. SMOOTH EDGES OF FIELD CUT PLATES.

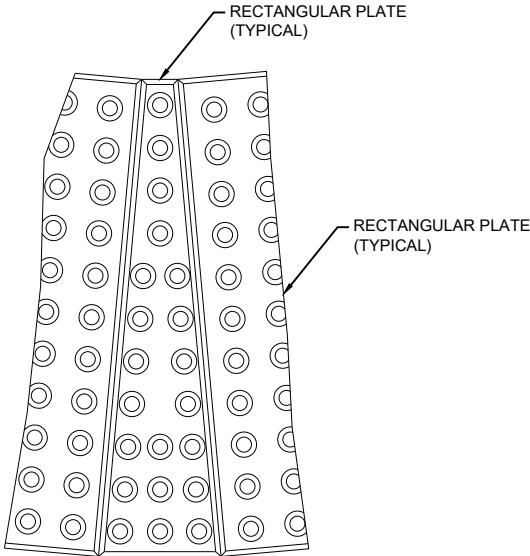


PLAN VIEW
RADIAL WEDGE PLATE
CONNECTION DETAIL

CURB RAMPS
RECTANGULAR AND RADIAL
DETECTABLE WARNING PLATES

STATE OF WISCONSIN
DEPARTMENT OF TRANSPORTATION


APPROVED
July 2023
DATE /S/ Rodney Taylor
ROADWAY STANDARDS DEVELOPMENT
UNIT SUPERVISOR

FHWA 109

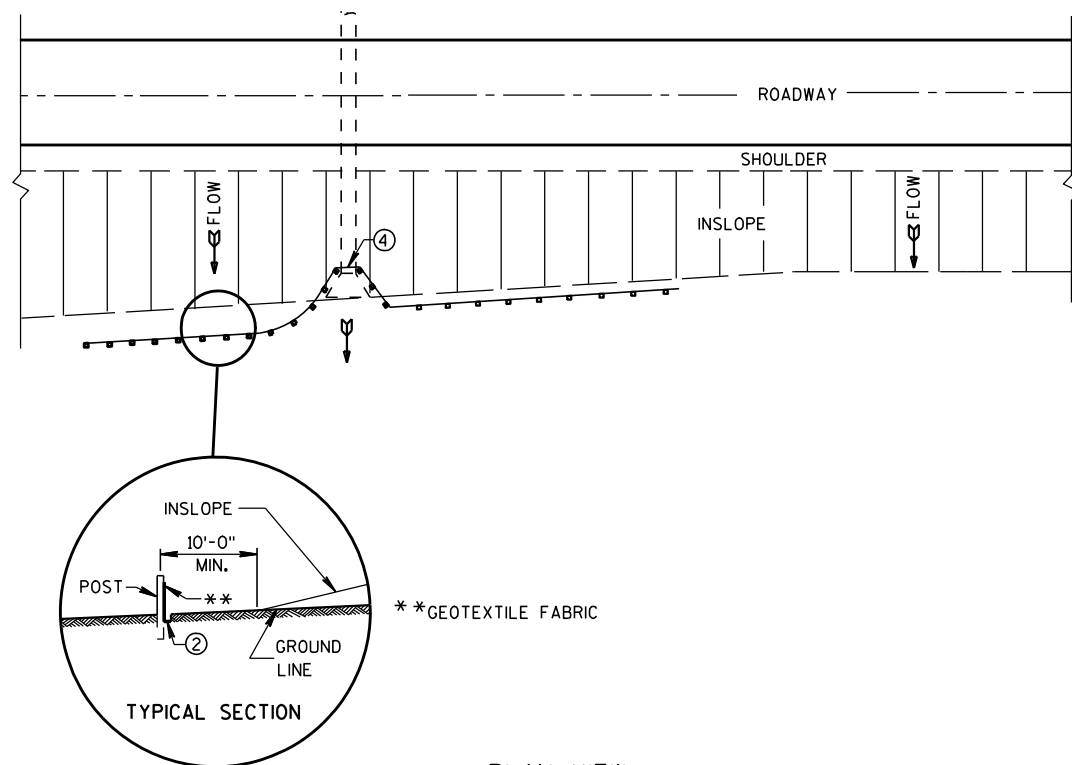


TYPICAL APPLICATION OF SILT FENCE


NOTE: ADDITIONAL POST DEPTH OR TIE BACKS MAY BE REQUIRED IN UNSTABLE SOILS

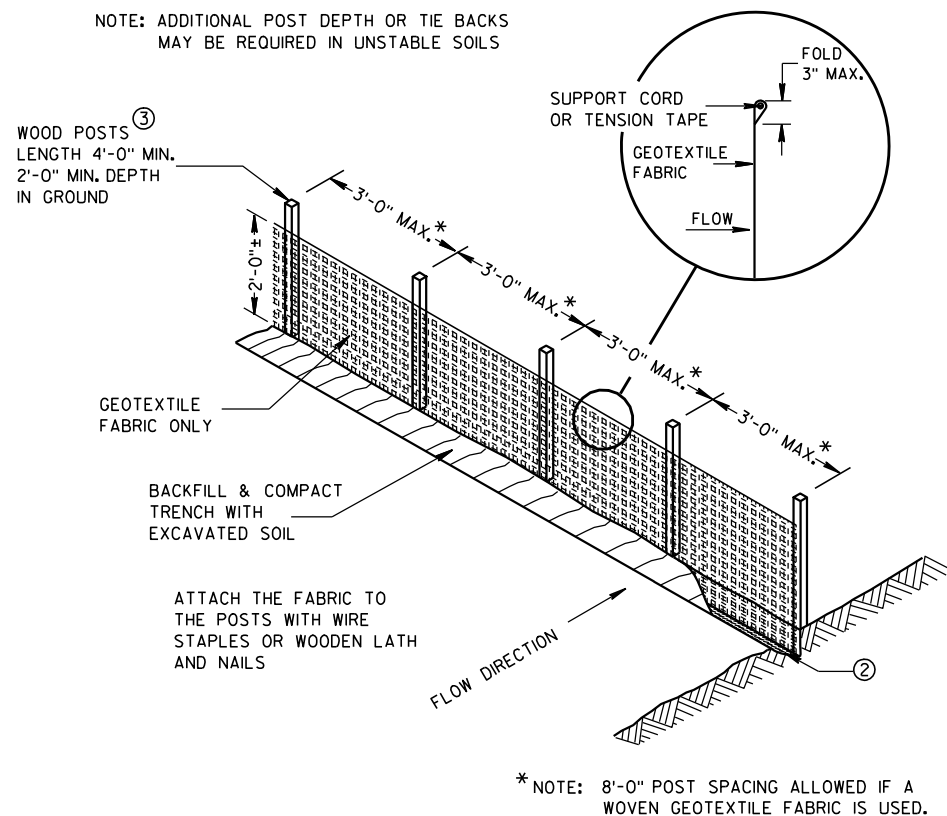

SILT FENCE

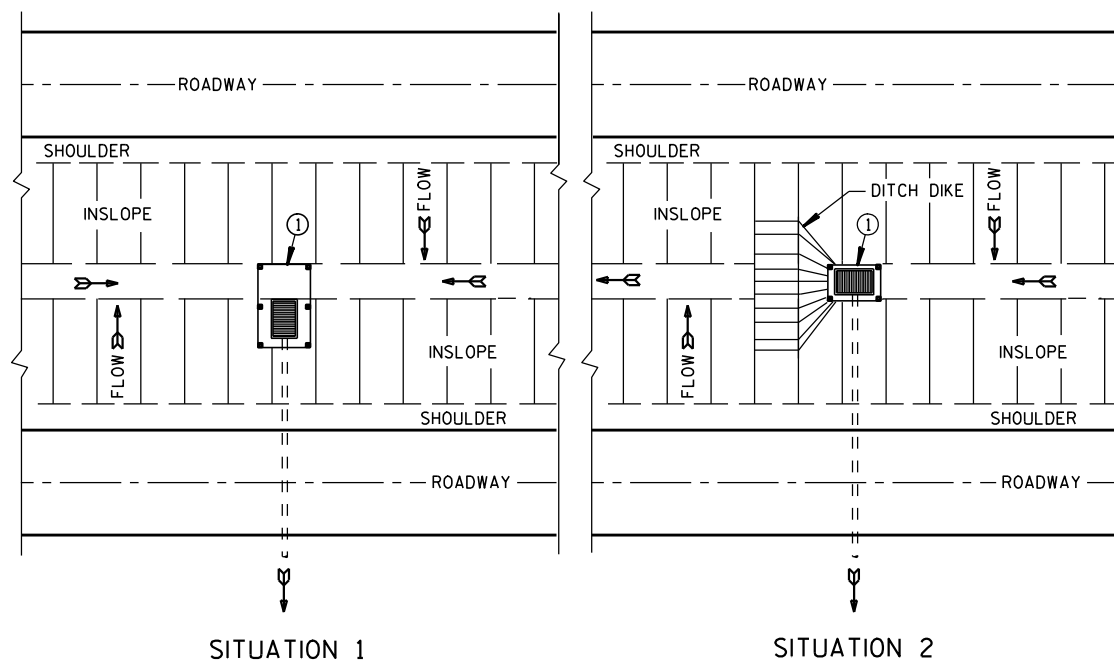


PLAN VIEW
SILT FENCE AT MEDIAN SURFACE DRAINS

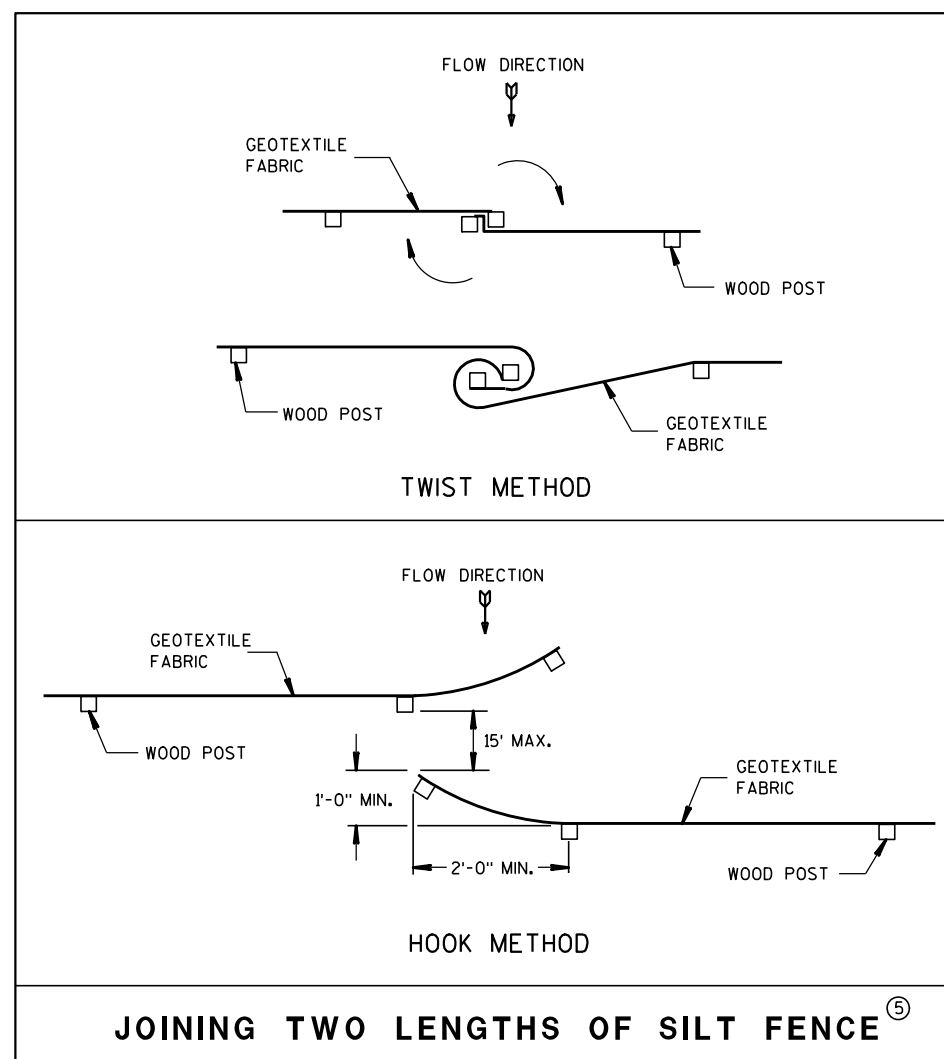


GENERAL NOTES

DETAILS OF CONSTRUCTION NOT SHOWN ON THIS DRAWING SHALL CONFORM TO THE PERTINENT REQUIREMENTS OF THE STANDARD SPECIFICATIONS AND APPLICABLE SPECIAL PROVISIONS.

- ① HORIZONTAL BRACE REQUIRED WITH 2" X 4" WOODEN FRAME OR EQUIVALENT AT TOP OF POSTS.
- ② FOR MANUAL INSTALLATIONS THE TRENCH SHALL BE A MINIMUM OF 4" WIDE & 6" DEEP TO BURY AND ANCHOR THE GEOTEXTILE FABRIC. FOLD MATERIAL TO FIT TRENCH AND BACKFILL & COMPACT TRENCH WITH EXCAVATED SOIL.
- ③ WOOD POSTS SHALL BE A MINIMUM SIZE OF 1 1/8" X 1 1/8" OF OAK OR HICKORY.
- ④ SILT FENCE TO EXTEND ACROSS THE TOP OF THE PIPE.
- ⑤ CONSTRUCT SILT FENCE FROM A CONTINUOUS ROLL IF POSSIBLE BY CUTTING LENGTHS TO AVOID JOINTS. IF A JOINT IS NECESSARY USE ONE OF THE FOLLOWING TWO METHODS; A) OVERLAP THE END POSTS AND TWIST, OR ROTATE, AT LEAST 180 DEGREES, B) HOOK THE END OF EACH SILT FENCE LENGTH.

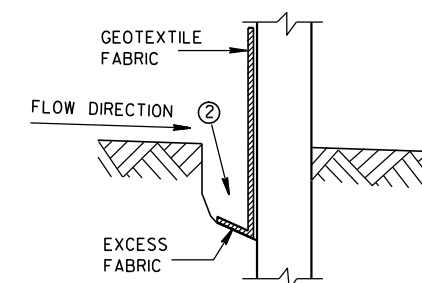

TRENCH DETAIL

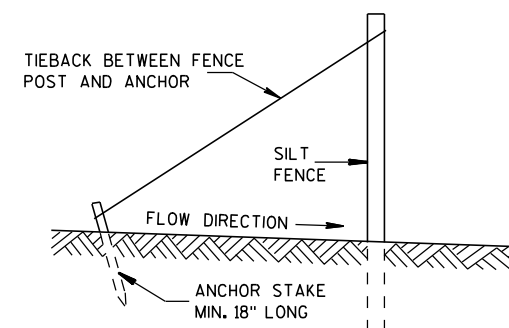

SILT FENCE TIE BACK
(WHEN REQUIRED BY THE ENGINEER)

SILT FENCE

STATE OF WISCONSIN
DEPARTMENT OF TRANSPORTATION

APPROVED

4-29-05

DATE

/S/ Beth Conn

CHIEF ROADWAY DEVELOPER




FHWA

110

ENGINEER

METAL APRON ENDWALLS												
PIPE DIA. (IN.)	MIN. THICK. (Inches)		DIMENSIONS (Inches)							APPROX. SLOPE		BODY
	STEEL	ALUM.	A (±1")	B (MAX.)	H (±1")	L (±1 1/2")	L1 ①	L2 ①	W (±2")			
12	.064	.060	6	6	6	21	12	17 1/2	24	2 1/2 to 1	1	1 Pc.
15	.064	.060	7	8	6	26	14	21 3/4	30	2 1/2 to 1	1	1 Pc.
18	.064	.060	8	10	6	31	15	28 1/4	36	2 1/2 to 1	1	1 Pc.
21	.064	.060	9	12	6	36	18	29 5/8	42	2 1/2 to 1	1	1 Pc.
24	.064	.075	10	13	6	41	18	37 1/4	48	2 1/2 to 1	1	1 Pc.
30	.079	.075	12	16	8	51	18	52 1/4	60	2 1/2 to 1	1	1 Pc.
36	.079	.105	14	19	9	60	24	59 3/4	72	2 1/2 to 1	2	Pc.
42	.109	.105	16	22	11	69	24	75 5/8	84	2 1/2 to 1	2	Pc.
48	.109	.105	18	27	12	78	24	81	90	2 1/4 to 1	3	Pc.
54	.109	.105	18	30	12	84	30	85 1/2	102	2 1/4 to 1	3	Pc.
60	.109x	.105x	18	33	12	87	—	—	114	2 to 1	3	Pc.
66	.109x	.105x	18	36	12	87	—	—	120	2 to 1	3	Pc.
72	.109x	.105x	18	39	12	87	—	—	126	2 to 1	3	Pc.
78	.109x	.105x	18	42	12	87	—	—	132	1 1/2 to 1	3	Pc.
84	.109x	.105x	18	45	12	87	—	—	138	1 1/2 to 1	3	Pc.
90	.109x	.105x	18	37	12	87	—	—	144	1 1/2 to 1	3	Pc.
96	.109x	.105x	18	35	12	87	—	—	150	1 1/2 to 1	3	Pc.



* EXCEPT CENTER PANEL
SEE GENERAL NOTES

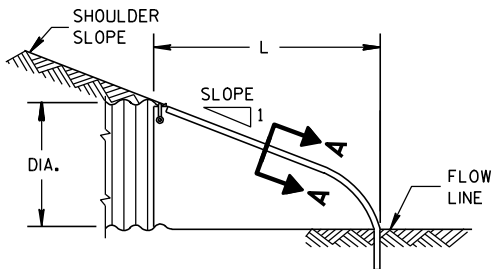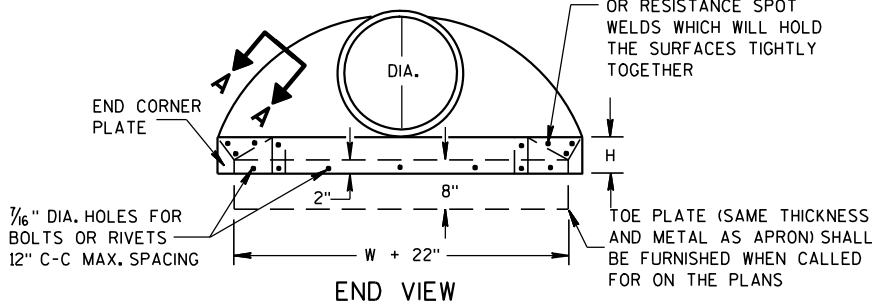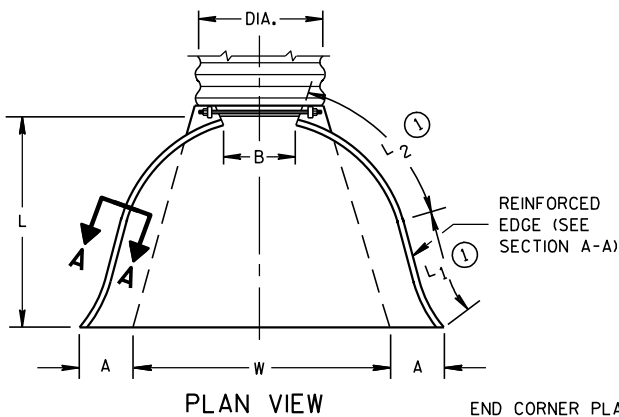


SIDE ELEVATION
METAL ENDWALLS

REINFORCED CONCRETE APRON ENDWALLS												
PIPE DIA. (IN.)	DIMENSIONS (Inches)							APPROX. SLOPE				
	T	A	B	C	D	E	G					
12	2	4	24	48 1/8	72 1/8	24	2	3 to 1				
15	2 1/4	6	27	46	73	30	2 1/4	3 to 1				
18	2 1/2	9	27	46	73	36	2 1/2	3 to 1				
21	2 3/4	9	36	37 1/2	73 1/2	42	2 3/4	3 to 1				
24	3	9 1/2	43 1/2	30	73 1/2	48	3	3 to 1				
27	3 1/4	10 1/2	49 1/2	24	73 1/2	54	3 1/4	3 to 1				
30	3 1/2	12	54	19 3/4	73 1/2	60	3 1/2	3 to 1				
36	4	15	63	34 3/4	97 3/4	72	4	3 to 1				
42	4 1/2	21	63	35	98	78	4 1/2	3 to 1				
48	5	24	72	26	98	84	5	3 to 1				
54	5 1/2	27	65	33 1/4-35	98 1/4-100	90	5 1/2	2 1/2 to 1				
60	6	30-35	60	39	99	96	5	2 to 1				
66	6 1/2	24-30	72-78	21-27	99	102	5 1/2	2 to 1				
72	7	24-36	78	21	99	108	6	2 to 1				
78	7 1/2	24-36	78	21	99	114	6 1/2	2 to 1				
84	8	36	90 1/2	21	111 1/2	120	6 1/2	1 1/2 to 1				
90	8 1/2	41	87 1/2	24	111 1/2	132	6 1/2	1 1/2 to 1				


* MINIMUM
** MAXIMUM

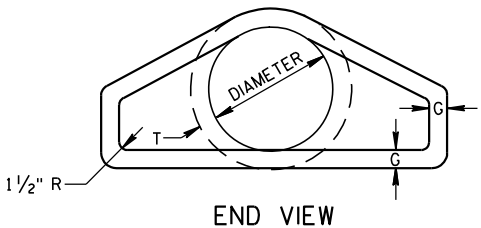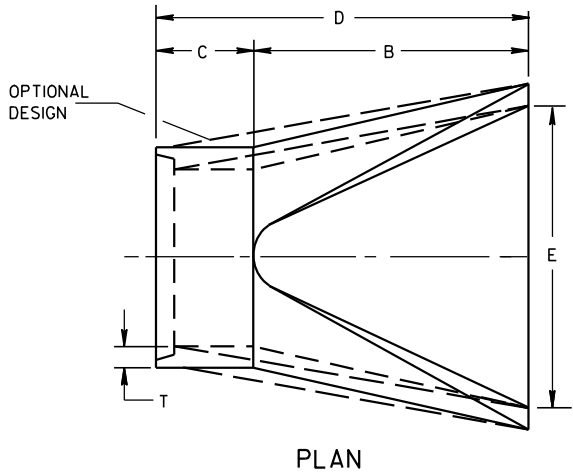





LONGITUDINAL SECTION
CONCRETE ENDWALLS

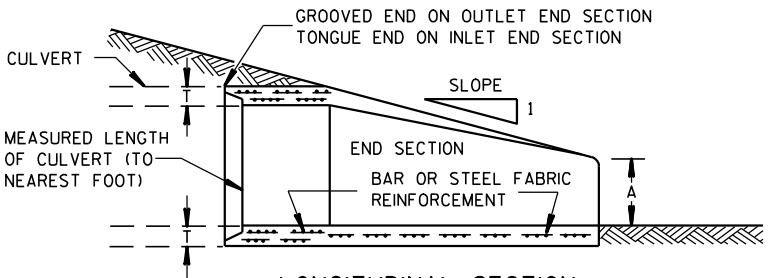

1" WIDE, 12 GA. (0.109" THICK) GALVANIZED STRAP WITH STANDARD 6" X 1/2" BAND BOLT AND NUT

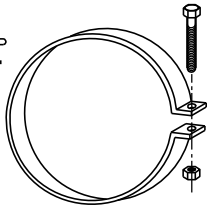

ALTERNATE FOR TYPE 1 CONNECTION
END SECTION CONNECTOR STRAP

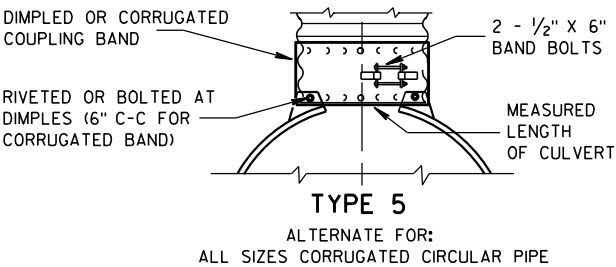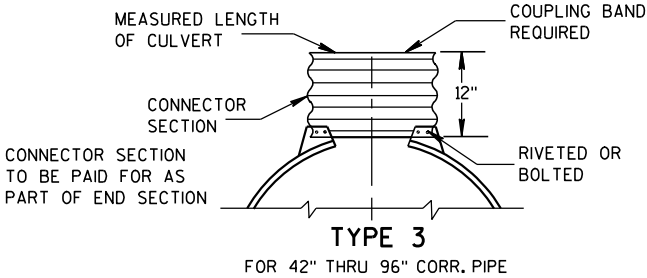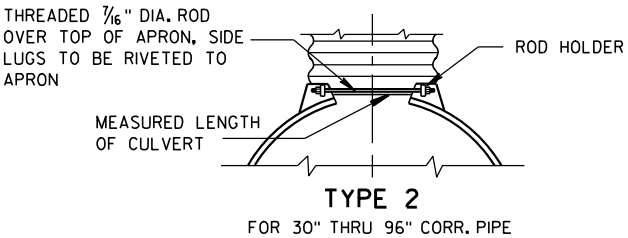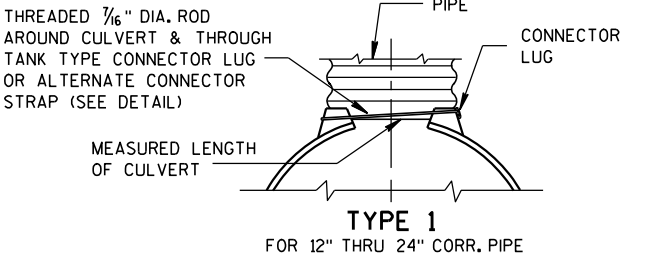


NOTE: DIMPLED BAND FITS OVER OUTSIDE OF ENDWALL, AND CORRUGATED BAND FITS INSIDE ENDWALL. DIMPLED BAND MAY BE USED WITH HELICALLY CORRUGATED PIPE.

FOR CIRCUMFERENTIALLY CORRUGATED PIPE USE ENDWALL CONNECTION DETAILS 1, 2, 3 OR 5 AS APPLICABLE.

FOR HELICALLY CORRUGATED PIPE USE ENDWALL CONNECTION DETAILS 1, 2 OR 5.

FOR HELICALLY CORRUGATED PIPES WITH TWO CIRCUMFERENTIAL CORRUGATIONS AT EACH END USE ENDWALL CONNECTION DETAILS 1, 2 OR 3.

CONNECTION DETAILS

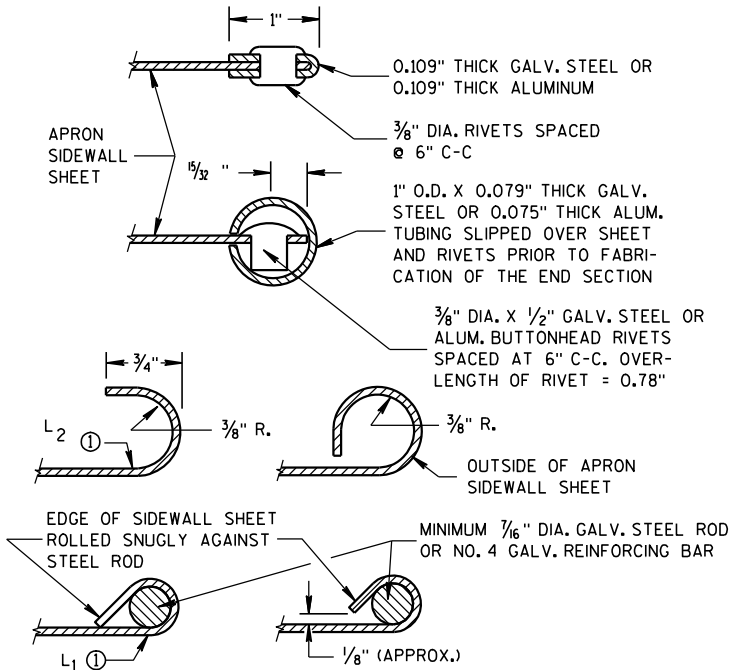

SECTION A-A

GENERAL NOTES

DETAILS OF CONSTRUCTION, MATERIALS AND WORKMANSHIP NOT SHOWN ON THIS DRAWING SHALL CONFORM TO THE PERTINENT REQUIREMENTS OF THE STANDARD SPECIFICATIONS AND THE APPLICABLE SPECIAL PROVISIONS.

CONCRETE CULVERT ENDWALLS MAY NOT BE USED WITH GALVANIZED STEEL OR ALUMINUM CULVERT PIPE OR VISE VERSA. GALVANIZED STEEL OR ALUMINUM ENDWALLS SHALL NORMALLY BE INSTALLED ON CULVERT PIPE OF THE SAME METAL.


ALL THREE PIECE STEEL APRON ENDWALLS FOR 60" DIAMETER PIPE AND LARGER SHALL HAVE 0.109" SIDES AND 0.138" CENTER PANELS. ALL THREE PIECE ALUMINUM APRON ENDWALLS FOR 60" DIAMETER PIPE AND LARGER SHALL HAVE 0.105" SIDES AND 0.134" CENTER PANELS. THE WIDTH OF CENTER PANELS SHALL BE GREATER THAN 20 PERCENT OF THE PIPE PERIMETER.

LAP SEAMS SHALL BE TIGHTLY JOINED BY GALVANIZED RIVETS OR BOLTS FOR STEEL UNITS AND ALUMINUM RIVETS AND BOLTS FOR ALUMINUM UNITS. FOR THE 60" THROUGH 96" DIAMETER APRON ENDWALL SIZES, THE REINFORCED EDGES AND CENTER PANEL SEAMS SHALL BE FURTHER REINFORCED WITH GALVANIZED STEEL OR ALUMINUM STIFFENER ANGLES. THE ANGLES SHALL BE ATTACHED BY GALVANIZED NUTS AND BOLTS FOR STEEL UNITS AND ALUMINUM NUTS AND BOLTS FOR ALUMINUM UNITS.

WHERE TWO OR MORE PIPES WITH APRON ENDWALLS ARE LAID ADJACENT TO EACH OTHER, THEY SHALL BE SEPARATED BY A DISTANCE SUFFICIENT TO PROVIDE A MINIMUM CLEARANCE OF 6 INCHES BETWEEN APRON ENDWALLS.


① FOR PIPE SIZES UP TO 60" DIAMETER, A 180° ROLLED EDGE MAY BE USED INSTEAD OF STEEL ROD REINFORCEMENT. SEE SECTION A-A.

APRON ENDWALLS FOR CULVERT PIPE			
STATE OF WISCONSIN DEPARTMENT OF TRANSPORTATION			
APPROVED 11/30/94 DATE	/S/ Rory L. Rhinehart CHIEF ROADWAY DEVELOP	112	NEER
FHWA			

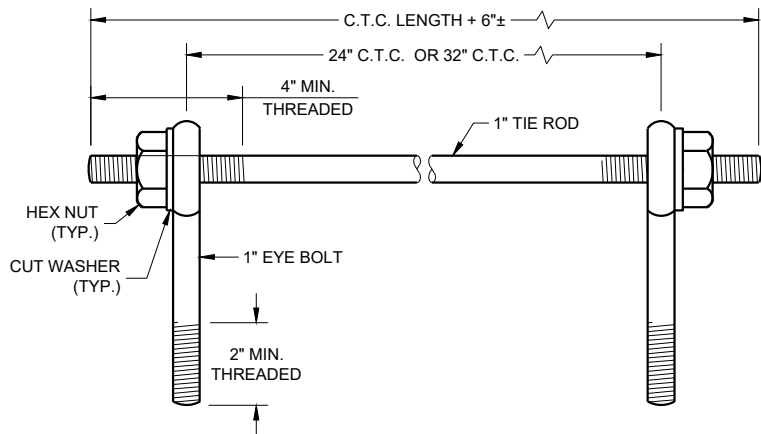

EYE BOLTS AND TIE ROD

EYE BOLT AND TIE ROD ASSEMBLY (ALTERNATE NO. 1)

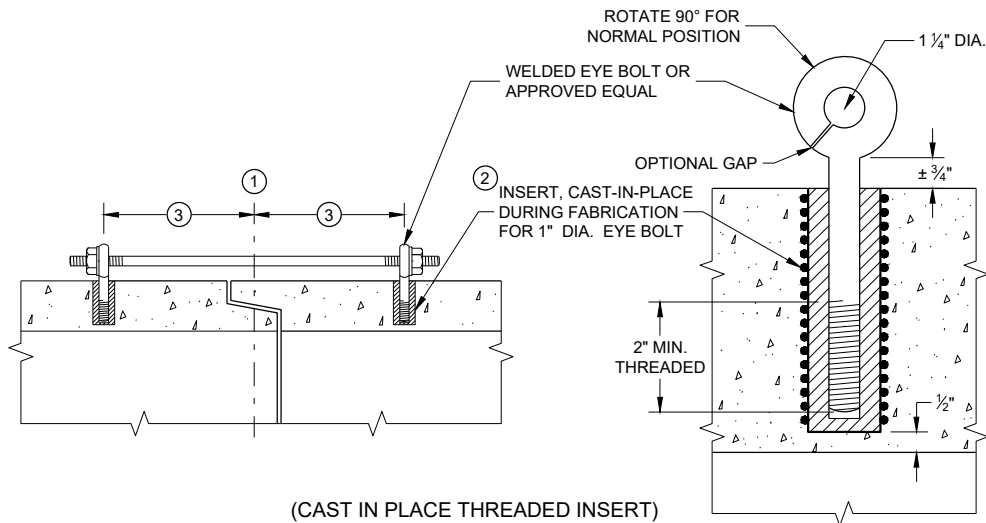

(CAST IN PLACE THREADED INSERT)

LONGITUDINAL SECTIONS

GENERAL NOTES


DETAILS OF CONSTRUCTION, MATERIALS, AND WORKMANSHIP NOT SHOWN ON THIS DRAWING SHALL CONFORM TO THE PERTINENT REQUIREMENTS OF THE STANDARD SPECIFICATIONS AND APPLICABLE SPECIAL PROVISIONS.

CONCRETE CULVERT AND STORM SEWER PIPE SHALL BE TIED TOGETHER IN THE MANNER ILLUSTRATED BY THIS DETAIL AT LOCATIONS DESIGNATED IN THE STANDARD SPECIFICATIONS AND THE PLAN. THE CONTRACTOR MAY USE EITHER ALTERNATE 1, 2 OR 3 FOR DRAINAGE STRUCTURES. ONLY ALTERNATE 1 AND 3 MAY BE USED FOR CATTLE PASSES, UNLESS OTHERWISE STATED IN THE CONTRACT. THE MATERIALS, FABRICATION AND WORK NECESSARY TO TIE THE PIPE BY THIS DETAIL WILL BE CONSIDERED INCIDENTAL TO THE PIPE AND APRON ENDWALLS IF REQUIRED.

DETAILED DRAWINGS FOR PROPOSED ALTERNATE DESIGNS FOR JOINT TIES SHALL BE SUBMITTED TO THE ENGINEER FOR APPROVAL.


JOINT TIES TO BE HOT-DIP GALVANIZED PER ASTM A 153.

- 1 CENTER LINE OF TONGUE AND GROOVE OR BELL AND SPIGOT JOINTS.
- 2 THE INSIDE OF THE THREADED INSERTS SHALL BE CLEAN TO ALLOW THE INSERTION OF THREADED EYE BOLTS.
- 3 HOLES SHALL BE CAST-IN-PLACE OR DRILLED PER THE APPLICABLE DETAIL, AND EQUAL DISTANCE FROM THE CENTERLINE OF THE JOINT.
- 4 BOLT PROJECTION INSIDE OF PIPE SHALL NOT EXCEED 2 INCHES.
- 5 OPENING TO BE ROD DIAMETER PLUS 1 INCH.
- 6 LENGTH ADEQUATE TO EXTEND TO WITHIN 1/2 INCH OF THE INNER SURFACE OF THE PIPE.
- 7 EYE BOLT LENGTH DETERMINED BY WALL THICKNESS, BELL THICKNESS AND BOLT PROJECTION INSIDE PIPE.

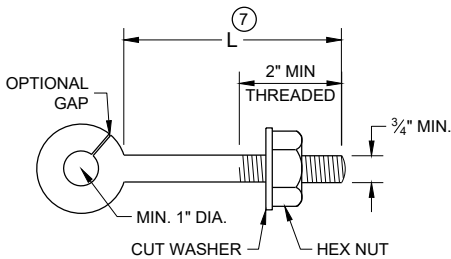


EYE BOLT 7

NOTE: TWO EYE BOLTS MAY BE USED WITH A 30" OR 38" LONG THREADED ROD IN LIEU OF THE 90° BENT TIE ROD.

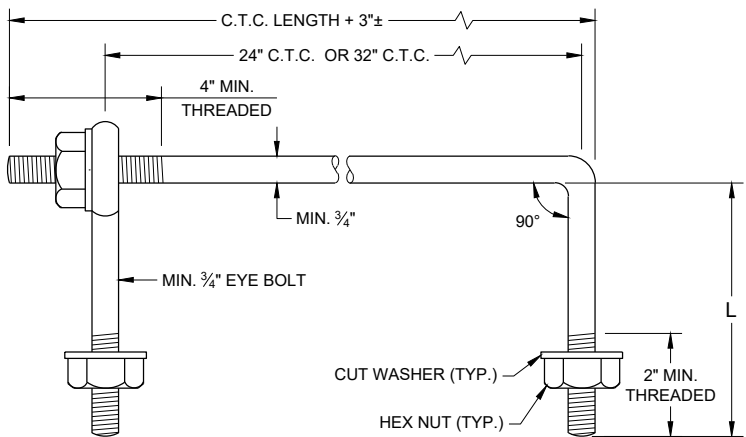

EYE BOLT AND TIE ROD

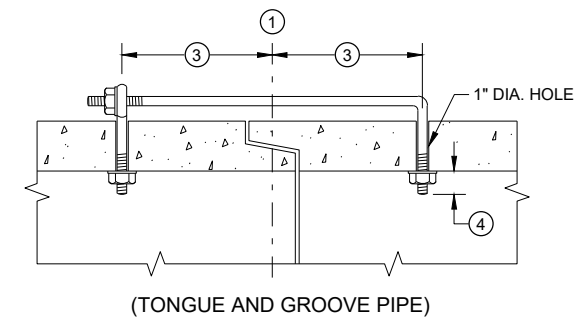


(TONGUE AND GROOVE PIPE)

LONGITUDINAL SECTION

(JOINT TIES FOR 18" TO 66" DIA. CONCRETE PIPE)

EYE BOLT AND TIE ROD ASSEMBLY (ALTERNATE NO. 2)

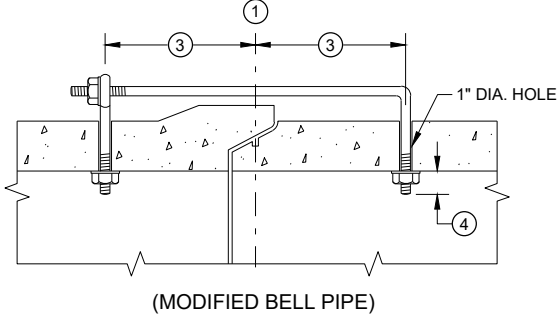


(MODIFIED BELL PIPE)


ADJUSTABLE TIE ROD TABLE

PIPE DIAMETER	TIE ROD DIAMETER	D	L ₁	N
12 - 60	5/8	5/8	5	1/2
66 - 84	3/4	3/4	5	1/2
90 - 144	1	1	7	1 1/16

DIMENSIONS SHOWN ARE IN INCHES

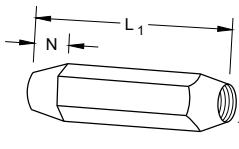


TAPERED

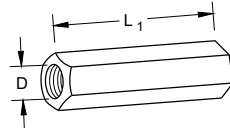


PLAIN

RIGHT AND LEFT THREADS
SLEEVE NUTS

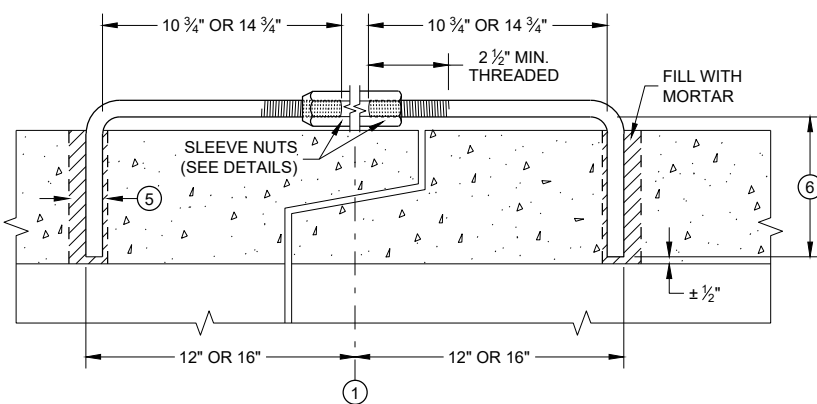


LONGITUDINAL SECTION

ADJUSTABLE TIE ROD (ALTERNATE NO. 3)

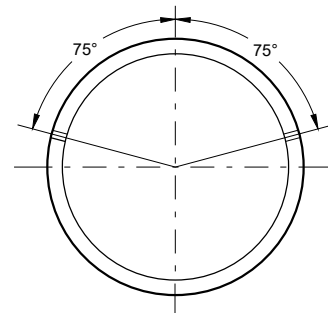

PLACEMENT OF (2) CAST-IN-PLACE INSERTS OR HOLES DURING FABRICATION FOR PIPE SECTIONS REQUIRING TIE RODS

TRANSVERSE SECTION

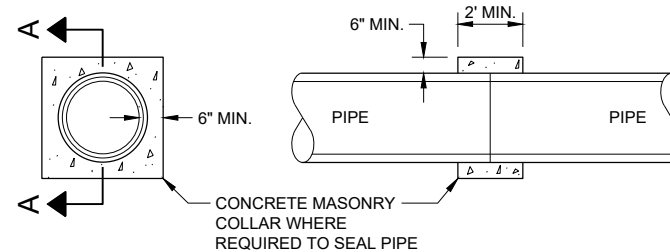


SECTION A - A

CONCRETE COLLAR DETAIL


JOINT TIES FOR CONCRETE PIPE AND CONCRETE COLLAR DETAIL

STATE OF WISCONSIN
DEPARTMENT OF TRANSPORTATION

APPROVED
November 2021 /S/ Rodney Taylor
DATE ROADWAY STANDARDS DEVELOPMENT ENGINEER
FHWA 113

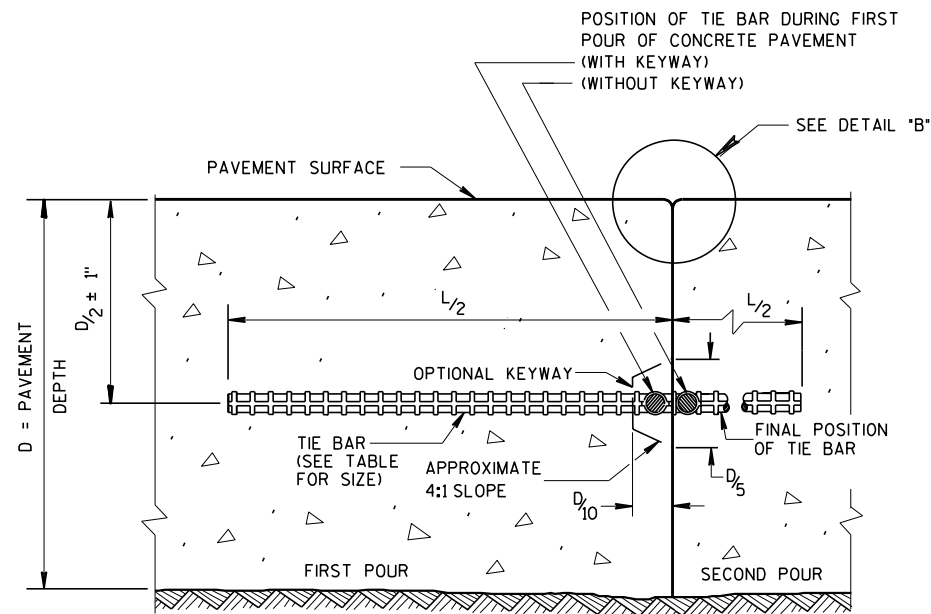

CONSTRUCTION JOINT

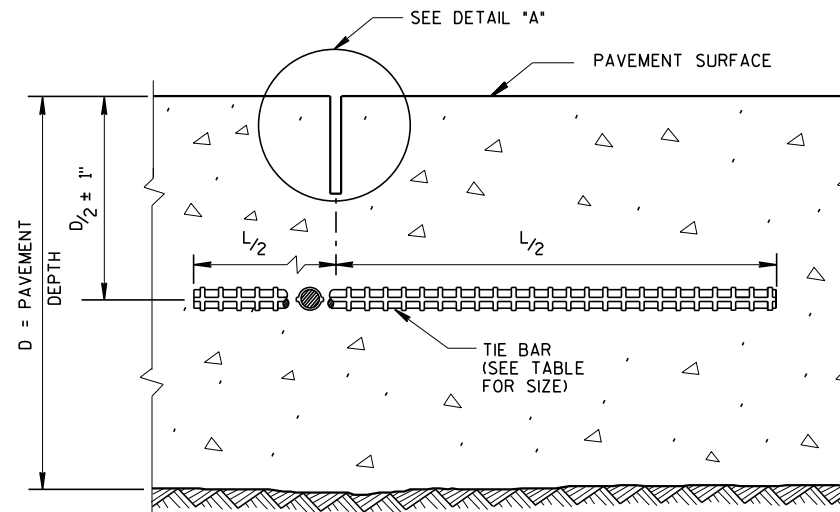


SAWED JOINT

GENERAL NOTES

CREATE A LONGITUDINAL JOINT FOR PAVEMENT WIDTHS GREATER THAN 15 FEET.


CORRELATE LONGITUDINAL JOINTS WITH LANE LINES WHEN POSSIBLE.

- ① ANCHOR TIE BARS INTO DRILLED HOLES WITH AN EPOXY.
- ② PAVEMENT THAT WAS IN PLACE PRIOR TO THE CONTRACT.

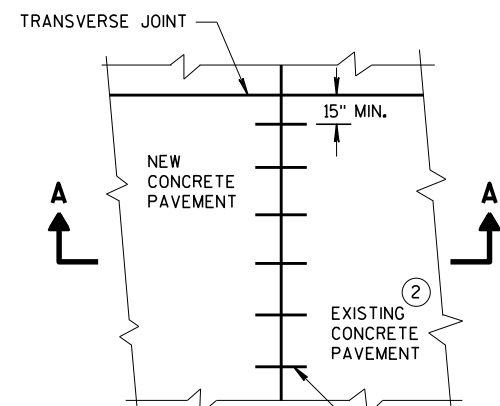


PLAN VIEW


NO. 6 TIE BARS SPACED 30" C-C, INSTALLED PERPENDICULAR TO THE LONGITUDINAL JOINT. ①

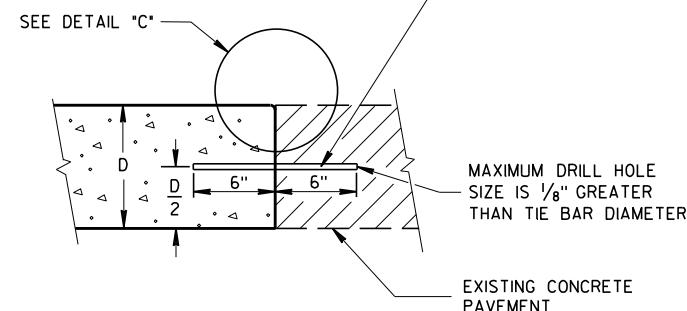


SECTION A-A
LONGITUDINAL CONSTRUCTION JOINT
TIE BARS ANCHORED
INTO EXISTING PAVEMENT

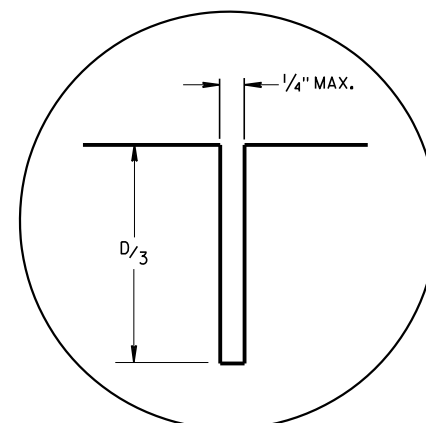

DETAIL "A"

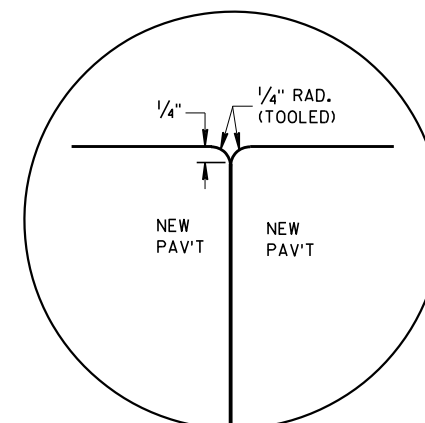

DETAIL "B"

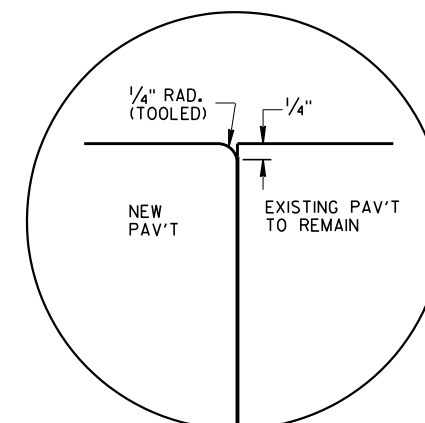


DETAIL "C"

TIE BAR TABLE

PAVEMENT DEPTH (D)	TIE BAR SIZE	TIE BAR LENGTH (L)	MAX. TIE BAR SPACING
< 10 1/2"	NO. 4	30"	36"
≥ 10 1/2"	NO. 5	36"	36"
	NO. 4 *	30"	24" **

* SUBSTITUTE BENT BARS AT LONGITUDINAL JOINTS WHEN EQUIPMENT LIMITATIONS DURING CONSTRUCTION WARRANT (e.g. AUXILIARY LANES OR TURN LANES)

** CONFORM TO 15" MINIMUM SPACING FROM TRANSVERSE JOINTS; SPACING BETWEEN TIE BARS WILL BE 30" AT TRANSVERSE JOINTS.

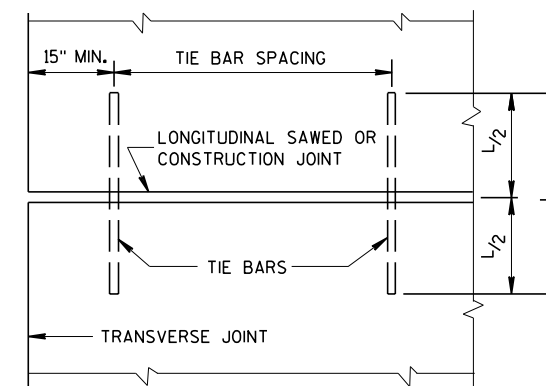


PLAN VIEW
SHOWING LOCATION OF TIE BARS


CONCRETE PAVEMENT
LONGITUDINAL JOINTS AND TIES

STATE OF WISCONSIN
DEPARTMENT OF TRANSPORTATION

APPROVED
March 2018 /S/ Peter Kern
DATE PAVEMENT SUPE 114
FHWA

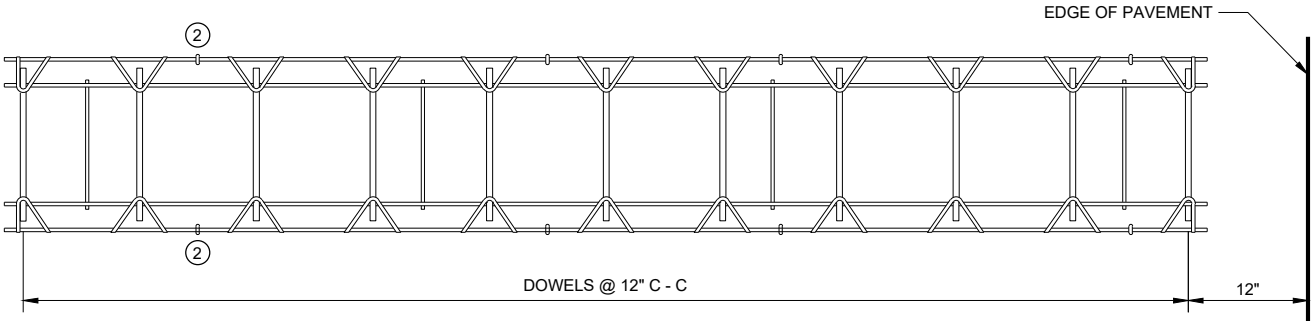


PLAN VIEW

 


SIDE VIEW


CONTRACTION JOINT DOWEL ASSEMBLY 1

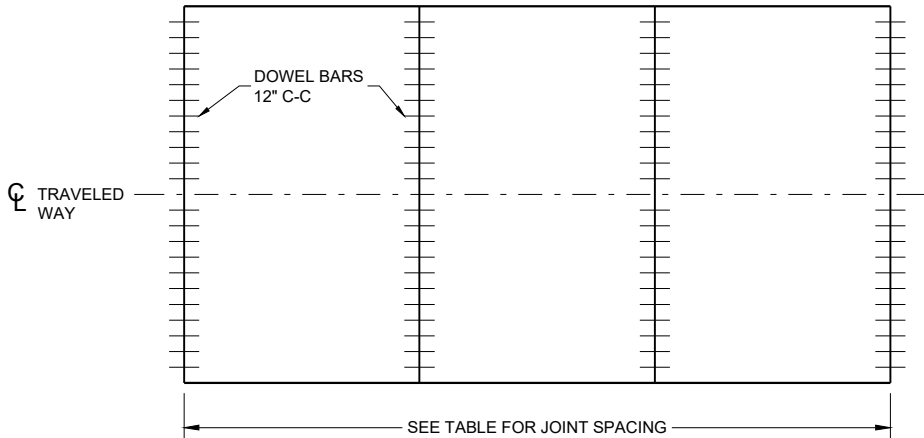


CONTRACTION JOINT LOCATIONS

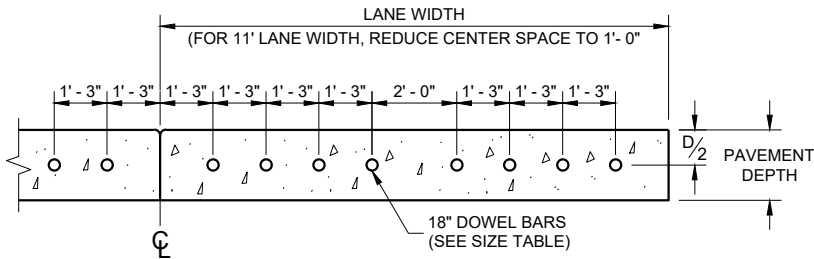


DRILLED DOWEL BAR CONSTRUCTION JOINT 7

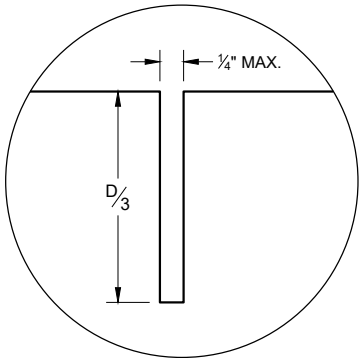

JOINT DETAIL

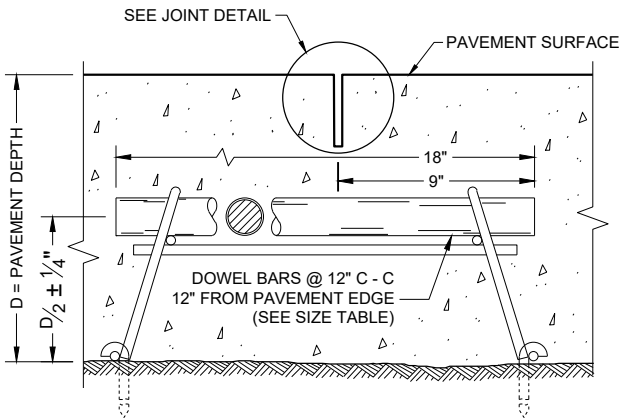

DOWELED CONTRACTION JOINT

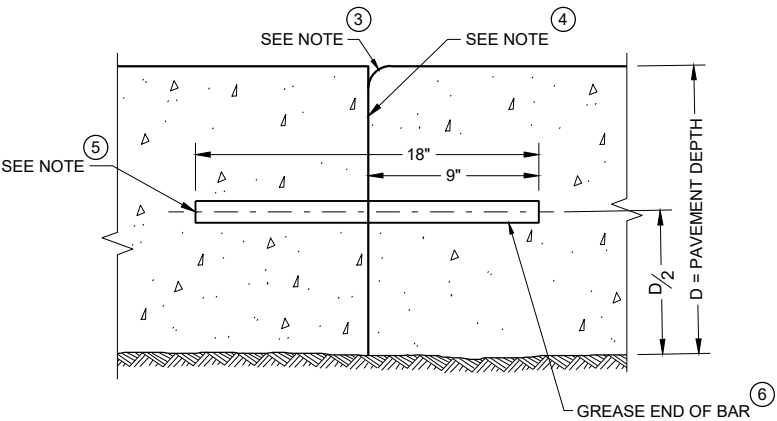

TRANSVERSE CONSTRUCTION JOINT

GENERAL NOTES

CONTRACTION JOINTS

CONSTRUCT TRANSVERSE CONTRACTION JOINTS NORMAL TO THE CENTERLINE. SHOW THE LOCATION OF CONTRACTION JOINTS THROUGH INTERSECTIONS ON THE PLANS OR AS DIRECTED BY THE ENGINEER.

INSTALL DOWEL BARS PARALLEL TO THE PAVEMENT CENTERLINE AND PAVEMENT SURFACE.

FOR PAVEMENT SLABS OF VARYING WIDTHS, LOCATE THE OUTER MOST DOWEL BAR SO THAT THE CENTER OF THE BAR IS A MINIMUM OF 6 INCHES FROM AND A MAXIMUM OF 18 INCHES FROM THE FREE EDGE OF PAVEMENT.

CONSTRUCTION JOINTS

LOCATE CONSTRUCTION JOINTS A MINIMUM OF 6 FEET FROM THE NEAREST CONTRACTION JOINT AND ALIGN PARALLEL TO THE CONTRACTION JOINTS.

- 1 OBTAIN THE ENGINEER'S APPROVAL FOR THE USE OF ALTERNATIVE DESIGNS OF THE DOWEL ASSEMBLY. USE MECHANICAL DOWEL BAR INSERTERS OR DOWEL ASSEMBLIES WHEN CONSTRUCTION CONTRACTION JOINTS.
- 2 SECURE BASKETS WITH ANCHORS TO HOLD DOWEL BARS IN THE CORRECT POSITION AND ALIGNMENT. TYPE, LOCATION, NUMBER AND LENGTH OF ANCHORS ARE DEPENDENT UPON FIELD CONDITIONS.
- 3 FORM OR SAW CONSTRUCTION JOINTS. PROVIDE A 1/4" RADIUS AT FORMED JOINTS.
- 4 PROVIDE A SMOOTH VERTICAL FACE FOR THE ENTIRE DEPTH OF THE PAVEMENT WHEN FORMING CONSTRUCTION JOINTS.
- 5 INSTALL DOWEL BARS AT CONSTRUCTION JOINTS BY FORMING OR DRILLING. INSTALL FORMED DOWEL BARS 12 INCHES C - C AND 12 INCHES FROM PAVEMENT EDGE. REMOVE EXCESS CONCRETE FROM THE FREE END OF THE DOWEL BAR IF DOWEL BARS ARE FORMED THROUGH A HEADER BOARD. INSTALL DRILLED DOWEL BARS ACCORDING TO THE "DRILLED DOWEL BAR CONSTRUCTION JOINT" DETAIL.
- 6 APPLY A THIN UNIFORM COATING OF SURFACE TREATMENT TO THE FREE END OF DOWEL BARS TO PREVENT BONDING.
- 7 ANCHOR DOWEL BARS AND TIE BARS INTO DRILLED HOLES WITH AN EPOXY. MAXIMUM DRILLED HOLE SIZE IS 1/8" GREATER THAN DOWEL BAR DIAMETER, 9 INCHES IN LENGTH.


PAVEMENT DEPTH, DOWEL BAR SIZE AND JOINT SPACING TABLE

PAVEMENT DEPTH (D)	DOWEL BAR DIAMETER	CONTRACTION JOINT SPACING
6", 6 1/2"	NONE	12'
7", 7 1/2"	1"	14'
8" & ABOVE	1 1/4"	15'


URBAN DOWELED CONCRETE PAVEMENT

STATE OF WISCONSIN
DEPARTMENT OF TRANSPORTATION


APPROVED
November 2022 /S/ Peter Kemp P.E.
DATE PAVEMENT SUPERVISOR 115
FHWA

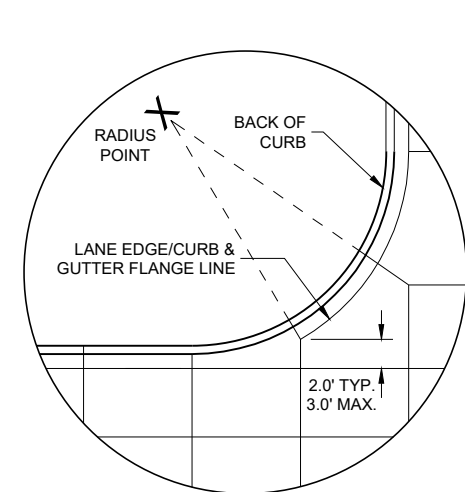


DETAIL "A"

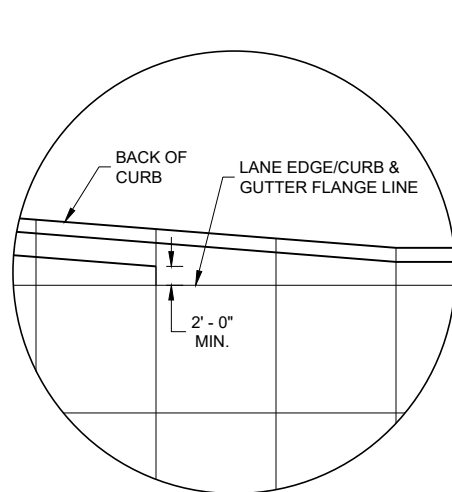

DETAIL "B"

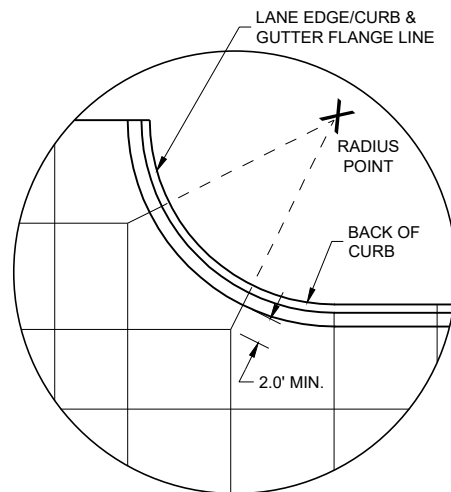


DETAIL "C"

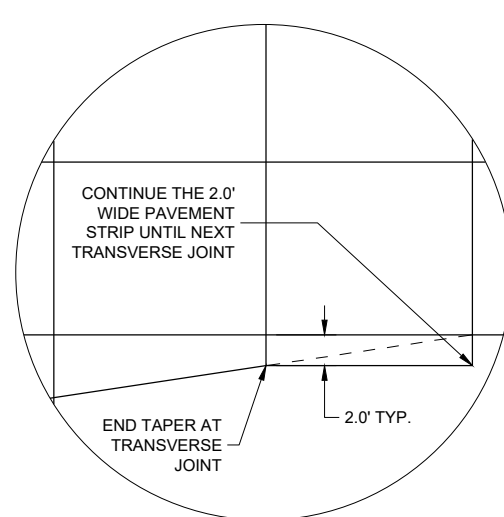

DETAIL "D"

GENERAL NOTES


- THE PRIMARY ROADWAY CONTROLS THE TRANSVERSE JOINT PATTERN.
- ALIGN NEW JOINTS WITH EXISTING JOINTS OR CRACKS.
- CONSTRUCT TRANSVERSE JOINTS PERPENDICULAR TO THE ROADWAY.
- ADJUST TRANSVERSE JOINTS TO ALIGN WITH UTILITY FIXTURES (E.G MANHOLES AND INLETS) IN THE PAVEMENT STRUCTURE WHEN POSSIBLE. WATER VALVES DO NOT REQUIRE JOINT ADJUSTMENT.
- AVOID SLABS LESS THAN 2 FEET WIDE OR GREATER THAN 15 FEET WIDE.
- SEE TABLE FOR TRANSVERSE JOINT SPACING. JOINT SPACING SPECIFIED IS MAXIMUM AND ACTUAL SPACING CAN BE ADJUSTED TO ACCOMMODATE INTERSECTIONS.
- AVOID ANGLES LESS THAN 60° BY DOGLEGGING JOINTS THROUGH CURVE RADIUS POINTS. USE 90° ANGLES WHEN POSSIBLE.
- CORRELATE LONGITUDINAL JOINTS WITH LANE LINES WHEN POSSIBLE.
- 1 PROVIDE TRANSVERSE JOINTS AT ALL PAVEMENT WIDTH CHANGES.
 - 2 CONSTRUCT DOWELED EXPANSION JOINT ON THE SIDE ROAD OF AN INTERSECTION IF THE SIDE ROAD IS CONCRETE PAVEMENT AND GREATER THAN 300 FEET IN LENGTH. ALIGN EXPANSION JOINT WITH EDGE OF RADIUS.
 - 3 THE ENGINEER MAY APPROVE SLIGHT VARIATIONS FROM THESE JOINTING DETAILS.

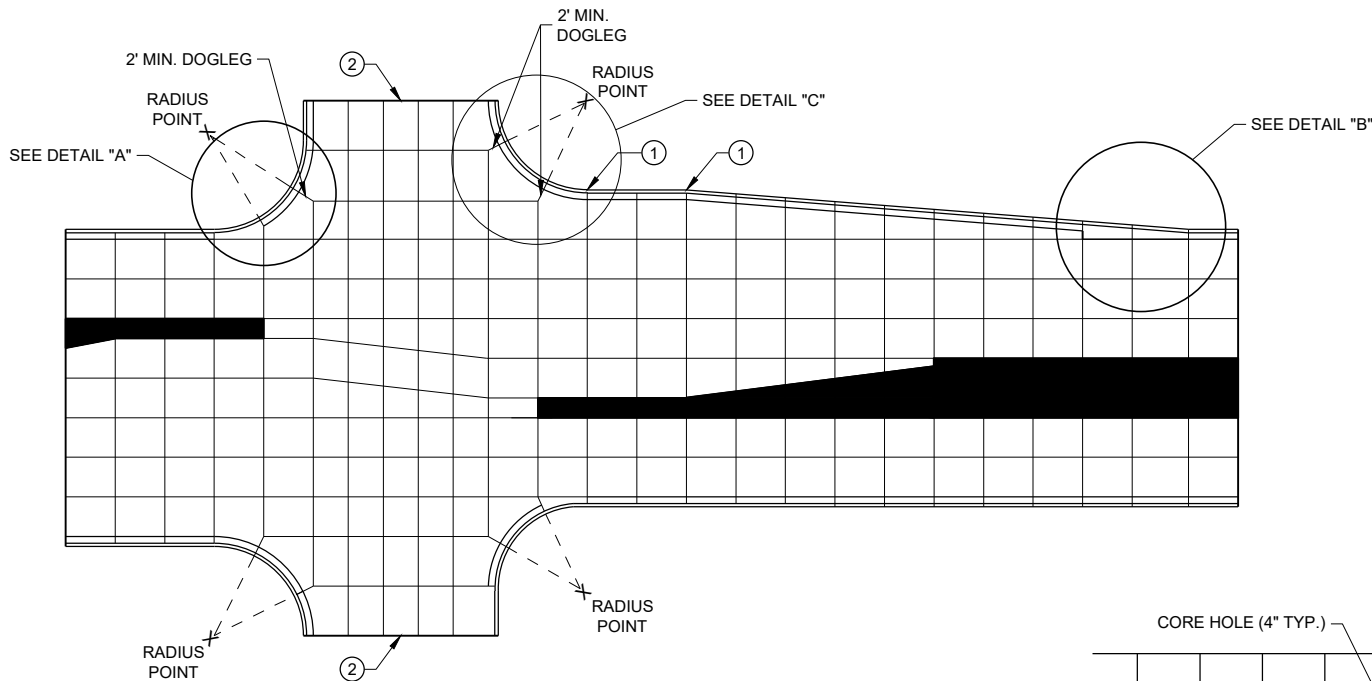


STANDARD INTERSECTION

PAVEMENT DEPTH AND JOINT SPACING TABLE


PAVEMENT DEPTH (D)	CONTRACTION JOINT SPACING
6", 6 1/2"	12'
7", 7 1/2"	14'
8" & ABOVE	15'

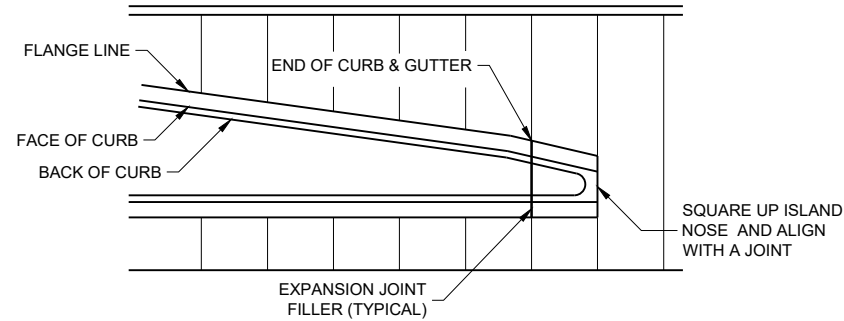

APPROACH TO MEDIAN

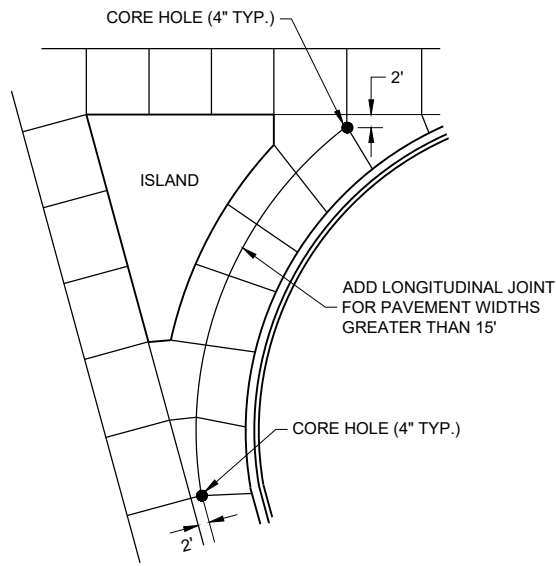

LARGE RIGHT TURN

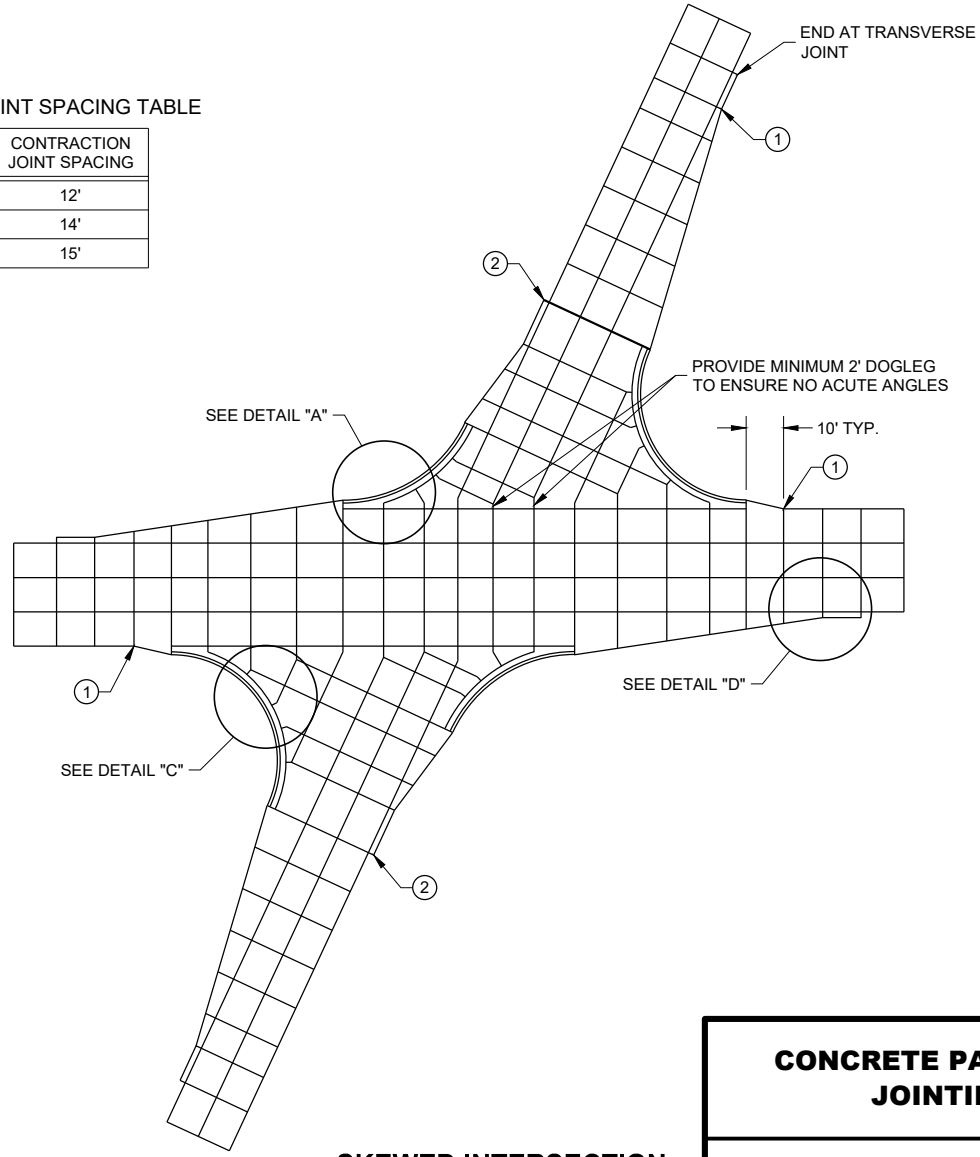


SKEWED INTERSECTION

CONCRETE PAVEMENT JOINTING

STATE OF WISCONSIN
DEPARTMENT OF TRANSPORTATION

LEGEND


- POTENTIAL DOWELED EXPANSION JOINT
- DOWELED JOINT
- TIED JOINT

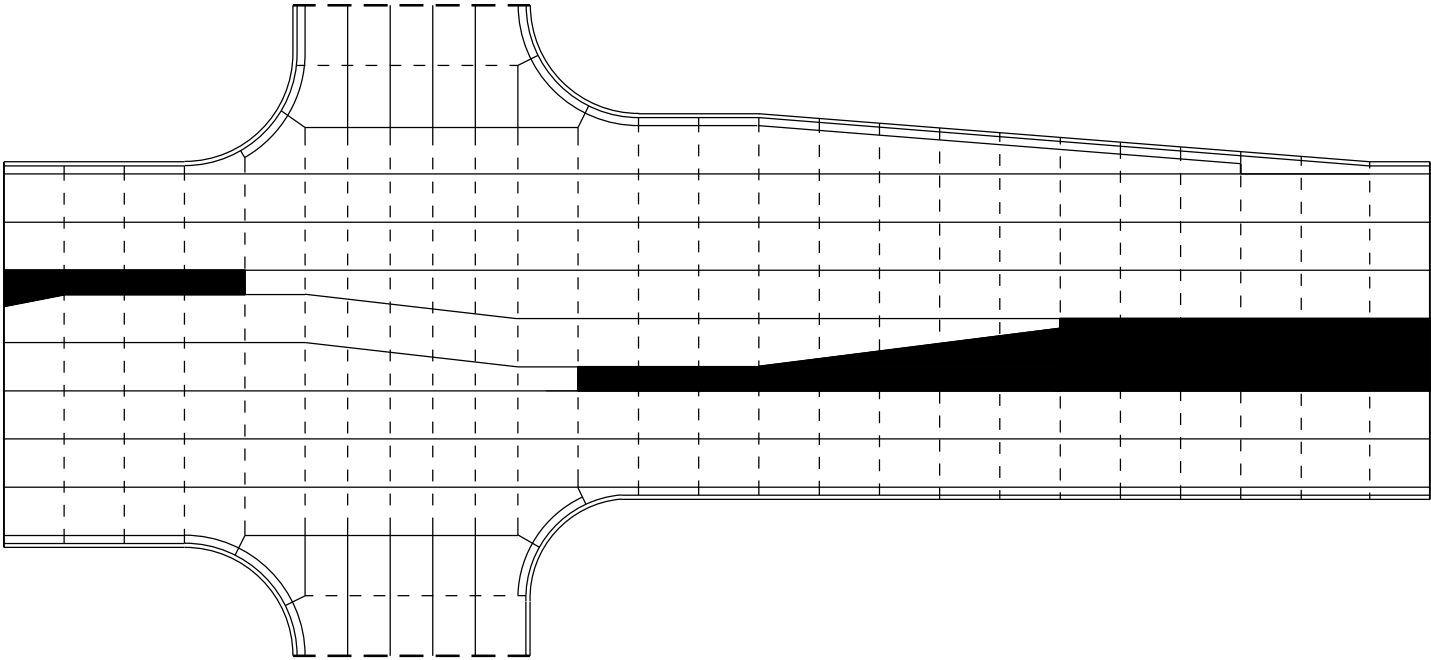

STANDARD INTERSECTION

GENERAL NOTES


USE AN EXPANSION JOINT FILLER MEETING THE REQUIREMENTS OF STANDARD SPECIFICATION 415.

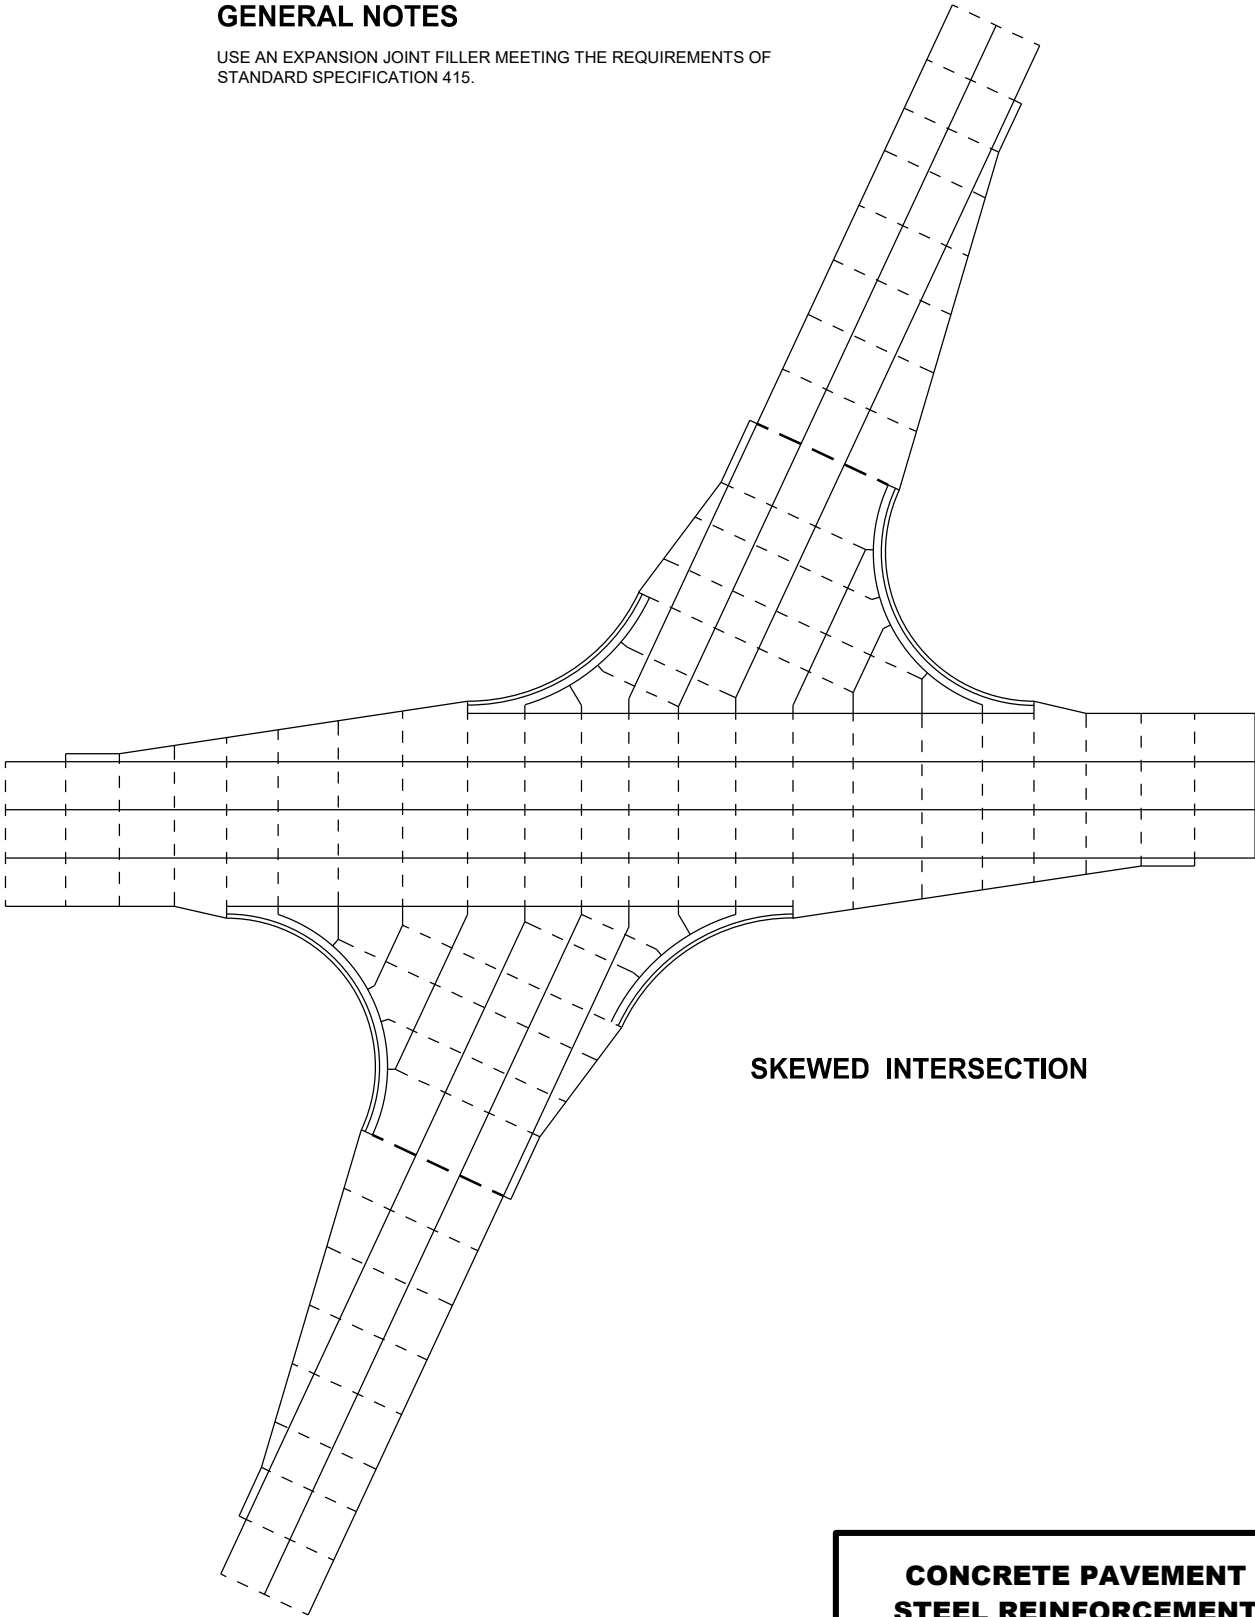


SKEWED INTERSECTION

CONCRETE PAVEMENT
STEEL REINFORCEMENT

STATE OF WISCONSIN
DEPARTMENT OF TRANSPORTATION 117

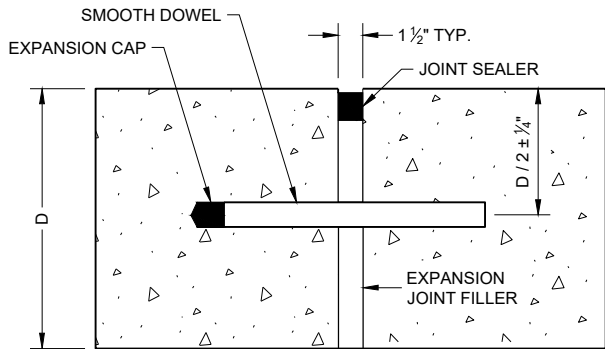


DOWELED TRANSVERSE ①

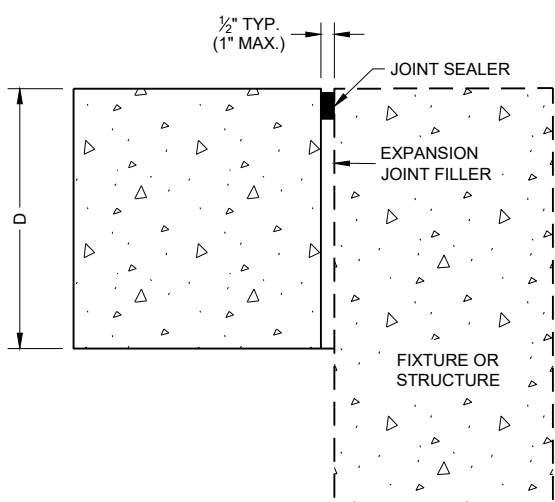


UNTIED - LONGITUDINAL


EXPANSION JOINTS

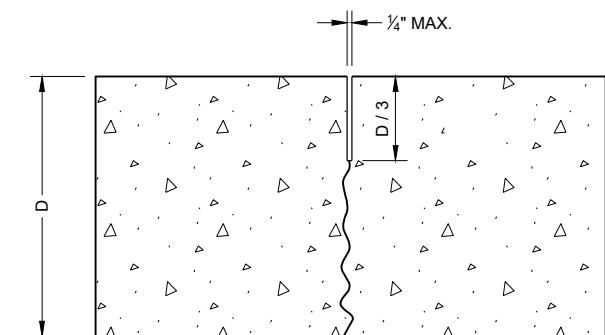

UNDOWELED TRANSVERSE

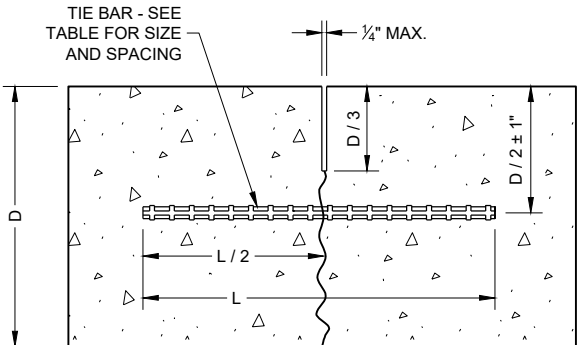

TIED LONGITUDINAL

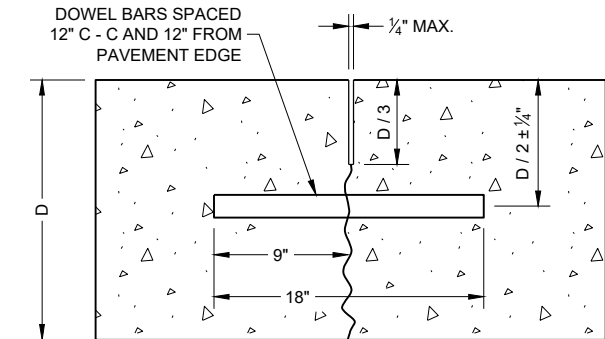

DOWELED TRANSVERSE

CONTRACTION JOINTS ②

TIE BAR TABLE


PAVEMENT DEPTH (D)	TIE BAR SIZE	TIE BAR LENGTH (L)	MAX. TIE BAR SPACING
< 10 1/2"	NO. 4	30"	36"
≥ 10 1/2"	NO. 5	36"	36"
	NO. 4 *	30"	24" **

* SUBSTITUTE BENT BARS AT LONGITUDINAL JOINTS WHEN EQUIPMENT LIMITATIONS DURING CONSTRUCTION WARRANT (e.g. AUXILIARY LANES OR TURN LANES)


** CONFORM TO 15" MINIMUM SPACING FROM TRANSVERSE JOINTS; SPACING BETWEEN TIE BARS WILL BE 30" AT TRANSVERSE JOINTS.

GENERAL NOTES


- ① USE DOWELED EXPANSION JOINTS ON SIDE ROADS AT INTERSECTIONS (TO ISOLATE THE SIDE ROAD FROM THE THROUGH STREET) IF THE SIDE ROAD IS CONCRETE PAVEMENT AND GREATER THAN 300 FEET IN LENGTH.
- ② SPACE CONTRACTION JOINTS IN ACCORDANCE WITH SDD 13C4, 13C11 OR 13C13.
- ③ LOCATE CONSTRUCTION JOINTS A MINIMUM OF 6 FEET FROM THE NEAREST CONTRACTION JOINT AND ALIGN PARALLEL TO CONTRACTION JOINTS.
- ④ CONSTRUCTION JOINTS CAN BE FORMED OR SAWED.
- ⑤ IF JOINT IS FORMED, PROVIDE A 1/4" RADIUS.
- ⑥ ANCHOR TIE BARS INTO DRILLED HOLES WITH AN EPOXY.

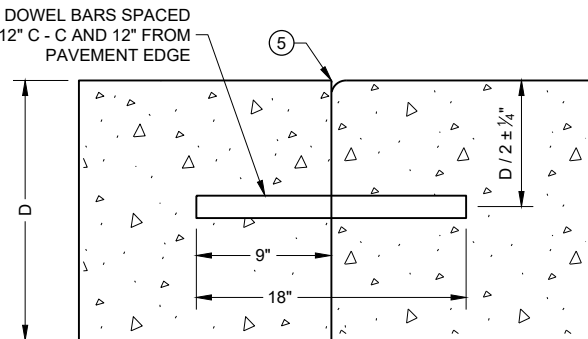


DOWELED TRANSVERSE ③

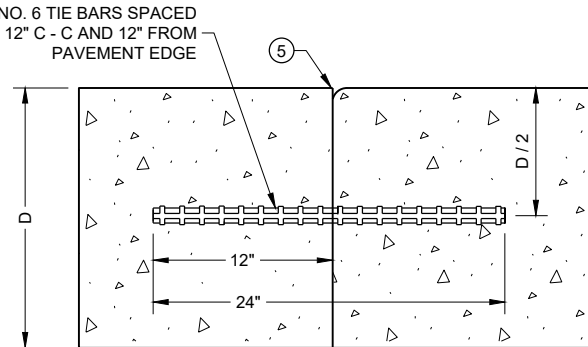

TIED TRANSVERSE ③
(FOR USE ON NON-DOWELED PAVEMENTS ONLY)

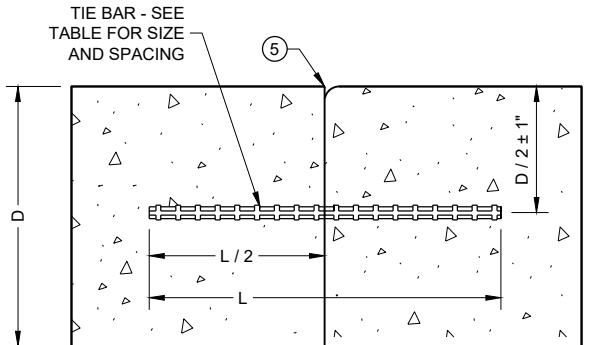

TIED LONGITUDINAL

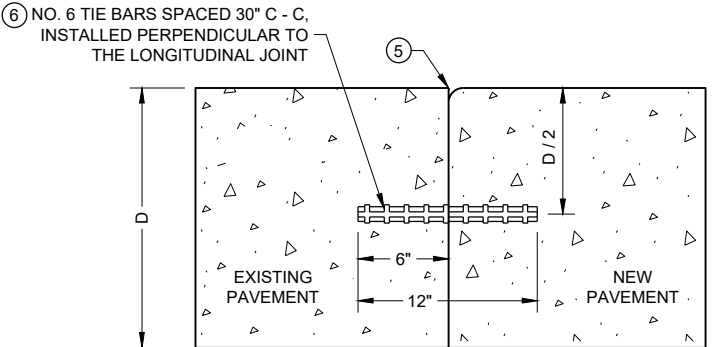


TIED LONGITUDINAL TO EXISTING


CONSTRUCTION JOINTS ④

**CONCRETE PAVEMENT
JOINT TYPES**


STATE OF WISCONSIN
DEPARTMENT OF TRANSPORTATION 118

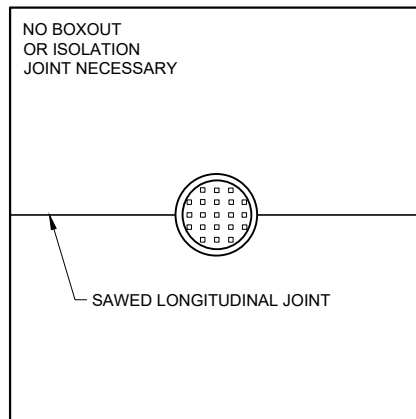

MANHOLE WITH
LONGITUDINAL JOINT

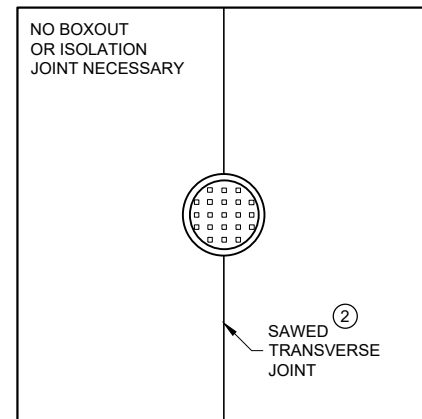


MANHOLE WITH
TRANSVERSE JOINT

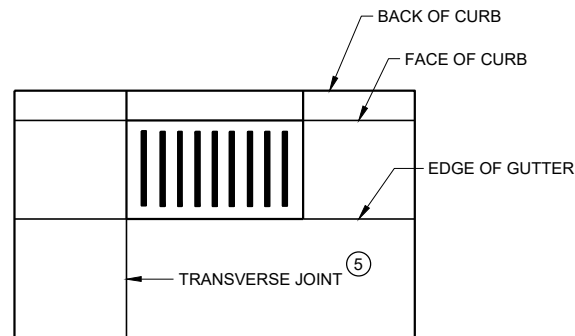


INLET WITH
TRANSVERSE JOINT

GENERAL NOTES


- ① USE BOXOUTS WHEN UTILITY STRUCTURE IS IN THE PATH OF CONSTRUCTION JOINTS. PROVIDE A 1 FOOT MINIMUM CLEARANCE BETWEEN THE EXTERIOR LIMIT OF THE STRUCTURE TO THE DIAMOND BOXOUT.
- ② ADJUST TRANSVERSE JOINT TO INTERSECT MANHOLE IF POSSIBLE.
- ③ IF DISTANCE BETWEEN THE LONGITUDINAL JOINT AND THE EDGE OF MANHOLE IS 2 FEET OR LESS, DIVERT THE LONGITUDINAL JOINT AT A 2:1 TAPER RATE TO THE CENTER OF THE MANHOLE. IF THE DISTANCE IS GREATER THAN 2 FEET, DO NOT DIVERT THE JOINT AND SAW AS NORMAL. PLACE REINFORCEMENT REBAR AROUND THE MANHOLE.
- ④ IF THE DISTANCE FROM THE EDGE OF THE MANHOLE TO THE NEAREST TRANSVERSE JOINT IS LESS 4 FEET OR LESS, REDIRECT JOINT TO INTERSECT THE CENTER OF THE MANHOLE. IF DISTANCE IS GREATER THAN 4 FEET, DO NOT DIVERT THE JOINT AND SAW AS NORMAL. PLACE REINFORCEMENT REBAR AROUND THE MANHOLE.
- ⑤ ALIGN TRANSVERSE JOINT WITH ONE EDGE OF INLET WHEN PRACTICAL.

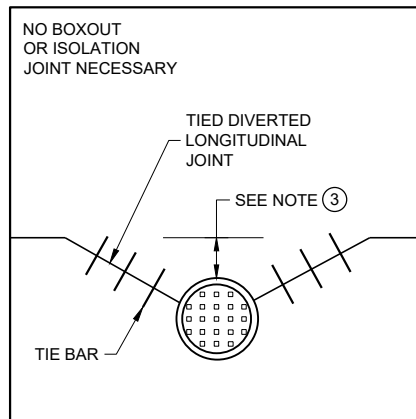

MANHOLE WITH DIVERTED
LONGITUDINAL CONTRACTION JOINT

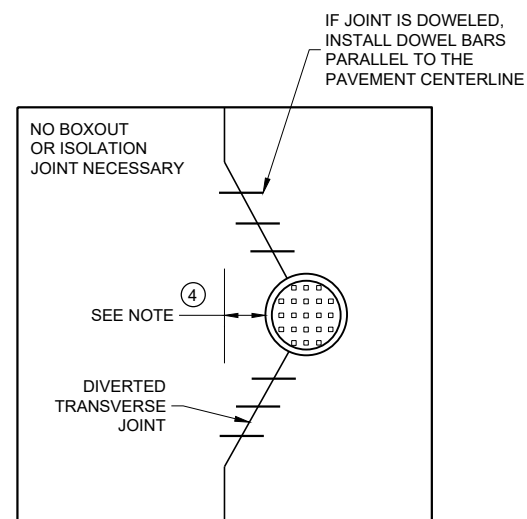

MANHOLE WITH DIVERTED
TRANSVERSE CONTRACTION JOINT

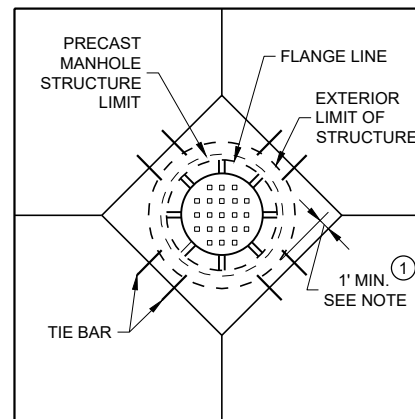

DIAGONAL MANHOLE BOXOUT
FOR CONSTRUCTION JOINTS


CONCRETE PAVEMENT JOINTING AT UTILITY FIXTURES

STATE OF WISCONSIN
DEPARTMENT OF TRANSPORTATION

APPROVED
May 2023 /S/ Peter Kemp P.E.
DATE PAVEMENT SUPERVISOR 119
FHWA


-----	DOWELED JOINT
—————	TIED JOINT
	EXPANSION JOINT
— — —	POTENTIAL DOWELED EXPANSION JOINT
←	DIRECTION OF TRAFFIC

- ① CONSTRUCT DOWELED EXPANSION JOINT ON THE SIDE ROAD OF AN INTERSECTION IF THE SIDE ROAD IS CONCRETE PAVEMENT AND GREATER THAN 300 FEET IN LENGTH. ALIGN EXPANSION JOINT WITH THE EDGE OF RADIUS.
- ② PROVIDE TIED JOINT AT THE FLANGE OF SCAB ON CURB IF SCAB ON CURB AND GUTTER IS USE.

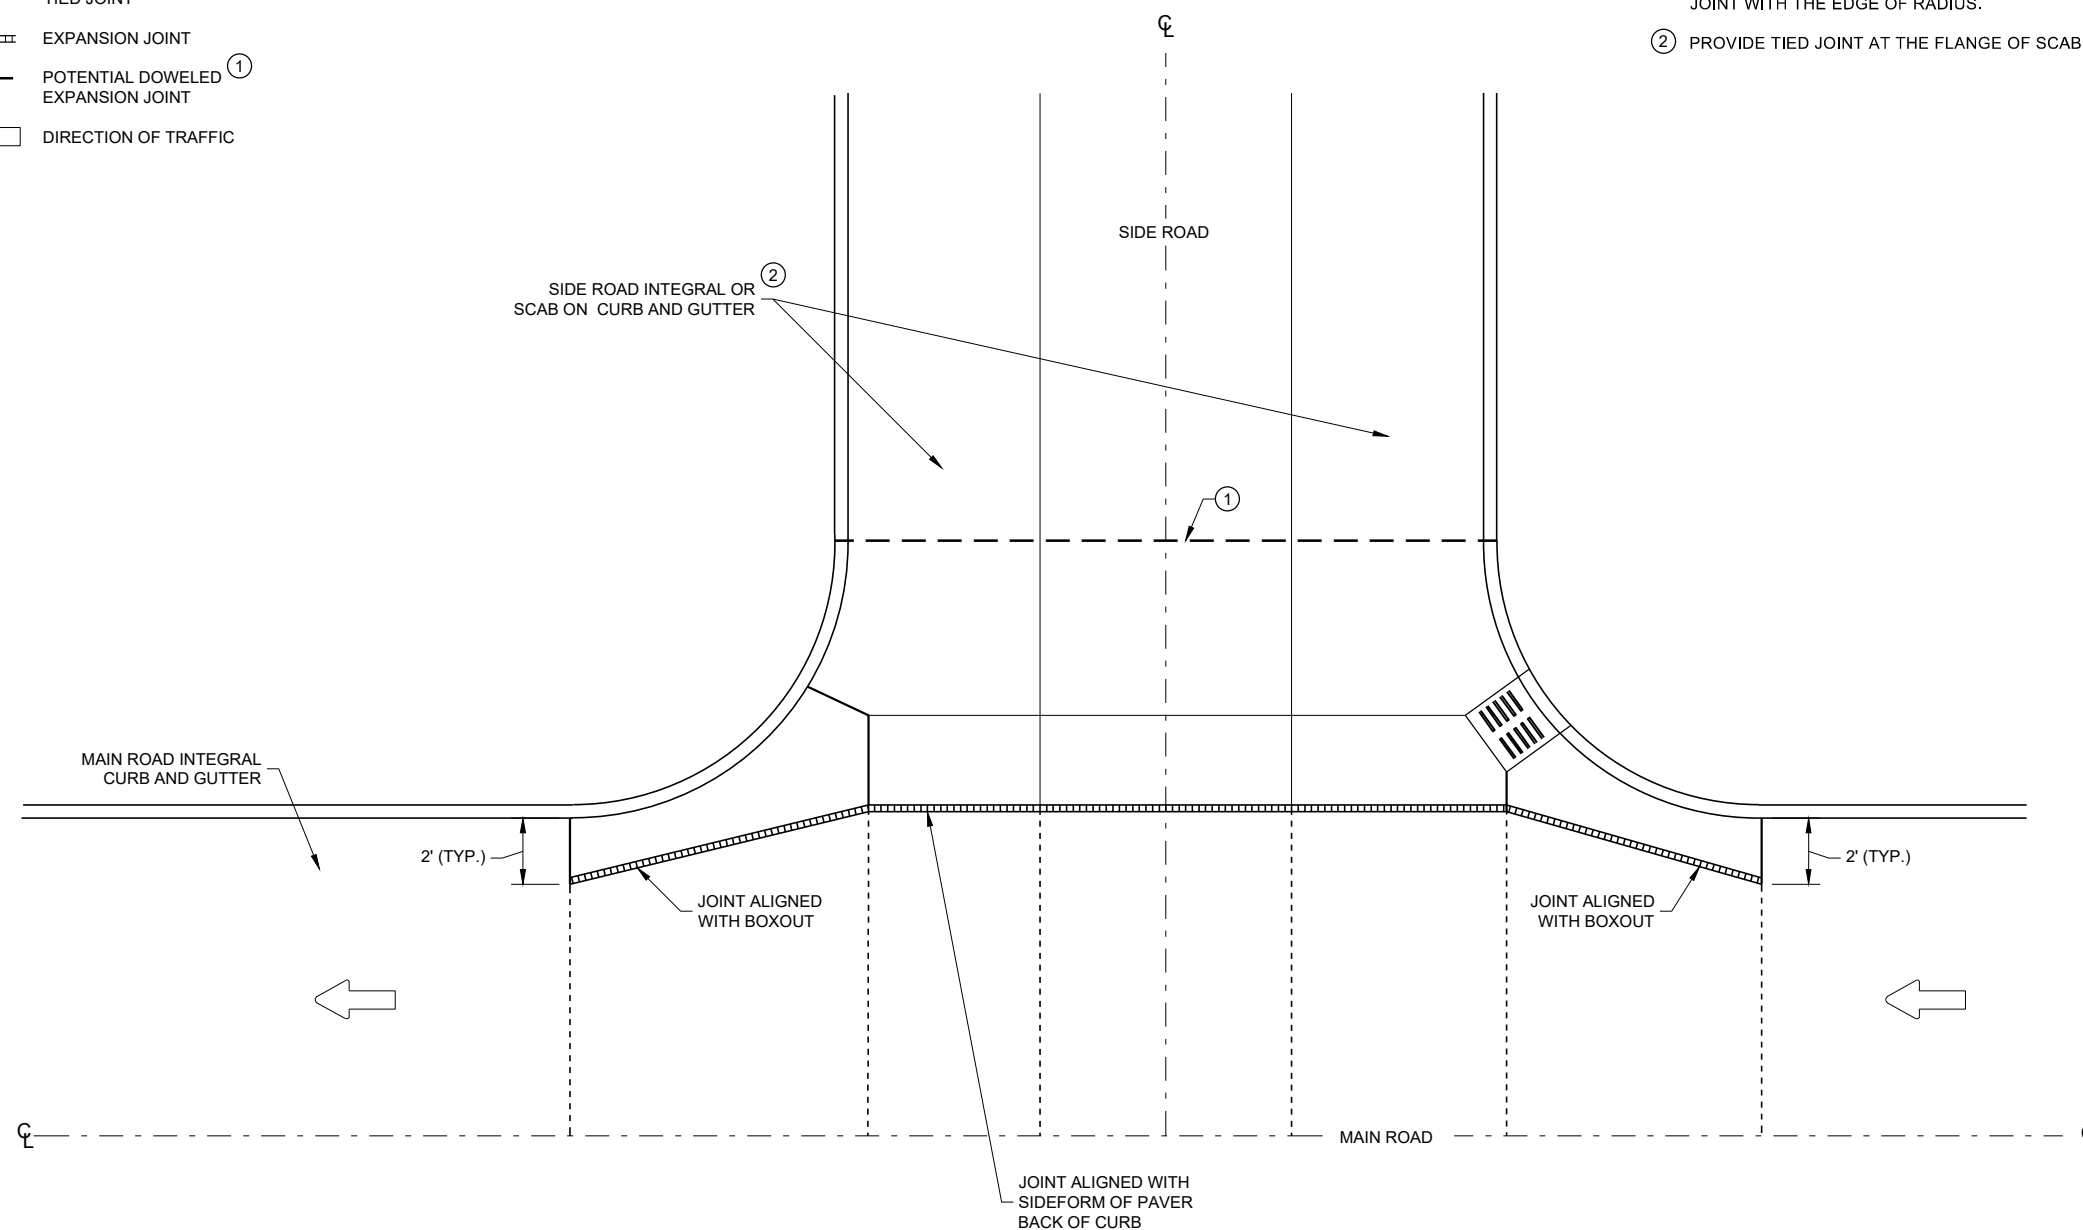


**CONCRETE PAVEMENT
INTERSECTION BOXOUT FOR
INTEGRAL CURB AND GUTTER**


APPROVED
May 2023 /S/ Peter Kemp P.E.
 DATE PAVEMENT SUPERVISOR 120

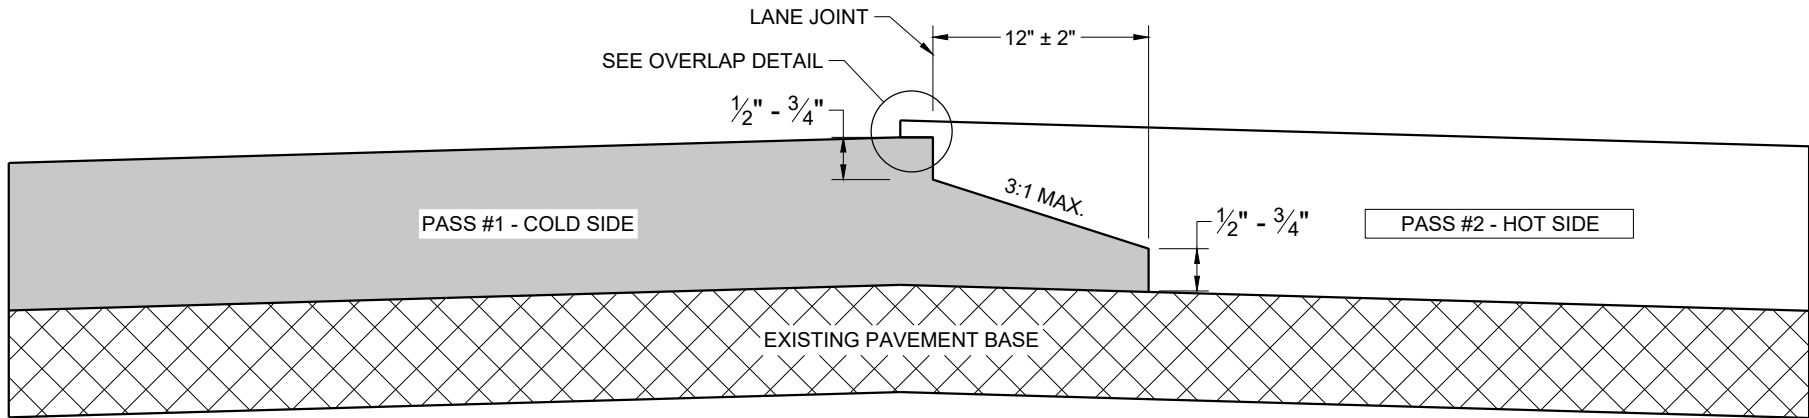

TYPICAL PAVEMENT CROSS SECTION
NOTCHED WEDGE JOINT

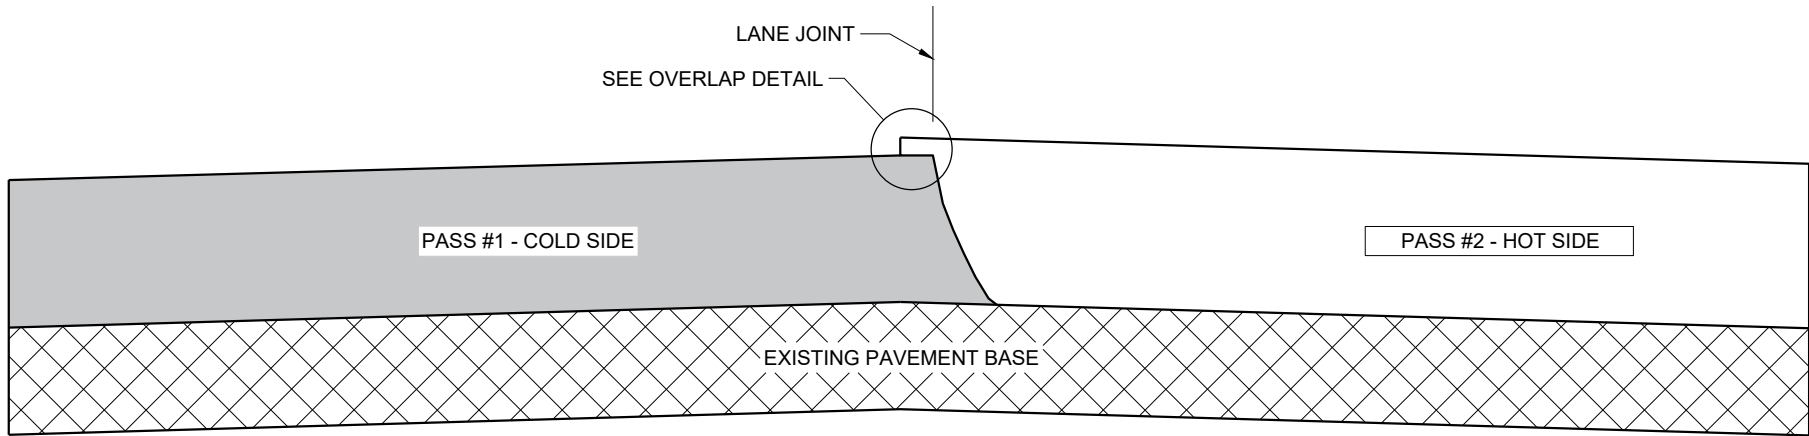

TYPICAL PAVEMENT CROSS SECTION
VERTICAL JOINT

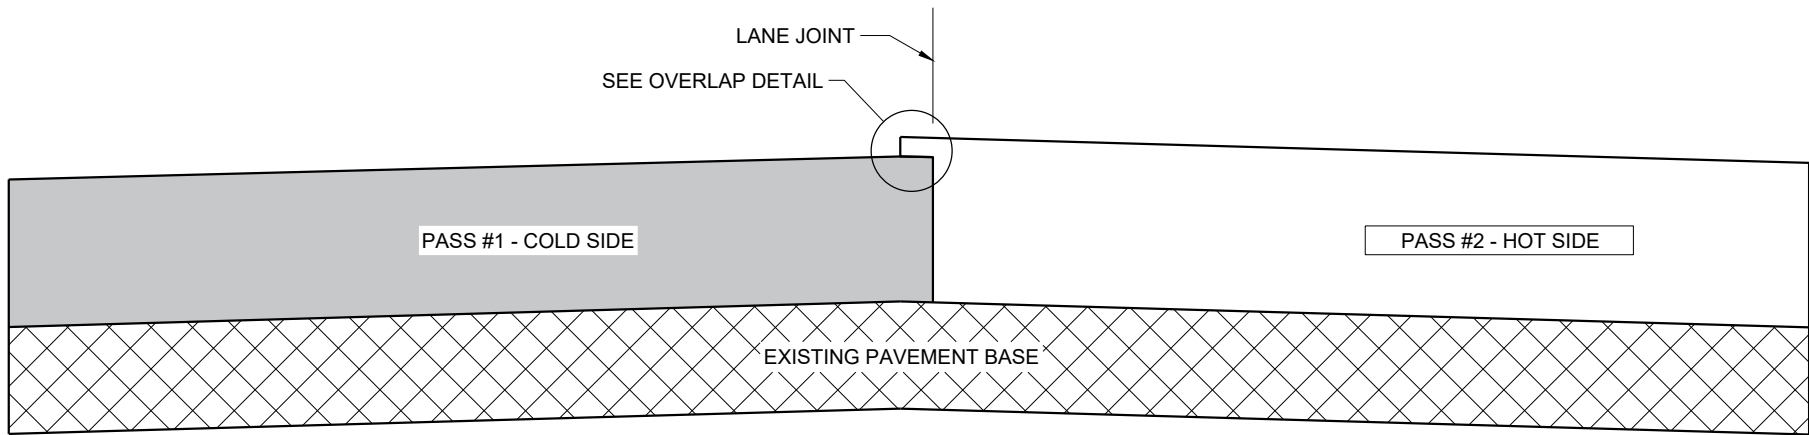

TYPICAL PAVEMENT CROSS SECTION
VERTICAL JOINT (MILLED)

GENERAL NOTES


IN ADDITION TO THE DETAILS PROVIDED IN THIS DRAWING, CONFORM TO STANDARD SPECIFICATION 450.3.2.8 FOR WHEN A NOTCHED WEDGE JOINT IS REQUIRED AND FOR GENERAL JOINT CONSTRUCTION REQUIREMENTS.

FOR ALL LONGITUDINAL JOINTS, ENSURE THE PAVER SCREED OVERLAPS THE PREVIOUSLY PLACED PAVEMENT BY 1" ± 0.5" AND THE HOT SIDE OF THE JOINT REMAINS HIGHER THAN THE COLD SIDE BY APPROXIMATELY 0.1" AFTER FINAL COMPACTION. (IT WILL BE FLUSH WHEN PAVING IN ECHELON.)

ONLY REMOVE THE LONGITUDINAL NOTCHED WEDGE JOINT FOR SMA PAVEMENT OR AS DIRECTED BY THE ENGINEER TO ADDRESS SPECIFIC LENGTHS OF JOINT DAMAGED BY TRAFFIC.

WHEN MILLING BACK OR REMOVING ANY LONGITUDINAL JOINT, LIMIT THE MATERIAL REMOVED TO 2" FROM THE TOP NOTCH OR FROM THE VERTICAL JOINT EDGE ON THE COLD SIDE OF THE JOINT.

USE LONGITUDINAL MILLED JOINT AS PLANS SHOW OR THE AS THE ENGINEER DIRECTS.

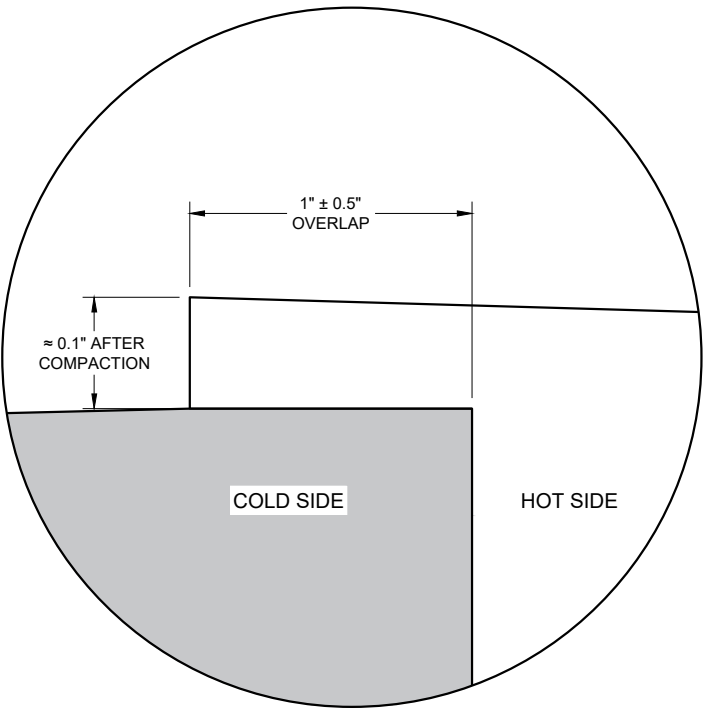



OVERLAP DETAIL (TYPICAL)

HMA LONGITUDINAL JOINTS

STATE OF WISCONSIN
DEPARTMENT OF TRANSPORTATION

APPROVED
November 2020 /S/ Steven Hefel
DATE HMA PAVEMENT ENGIN 121

FHWA

  

SPEED LIMIT (MPH)	"STOP AHEAD" ADVANCE WARNING DISTANCE (FT)
25	200
30	200
35	350
40	350
45	500
50	550
55	750

SEE SDD 15C2-SHEET "b"
FOR GENERAL NOTES
AND FOOTNOTES ① THROUGH ⑦



	SIGN ON PERMANENT SUPPORT
	TYPE III BARRICADE
	TYPE III BARRICADE WITH ATTACHED SIGN
	TYPE "A" WARNING LIGHT (FLASHING)
	WORK AREA
	FLAGS, 16" X 16" MIN. (ORANGE)

 M4 - 8
 M3 - X
 OR  OR 
M1 - 4 M1 - 6 M1 - 5A
 OR 
M05 - 1 M06 - 1

BARRICADES AND SIGNS FOR MAINLINE CLOSURES


STATE OF WISCONSIN
DEPARTMENT OF TRANSPORTATION

APPROVED
May 2023
DATE


/S/ Andrew Heidtke
WORK ZONE ENGINEER

122

FHWA

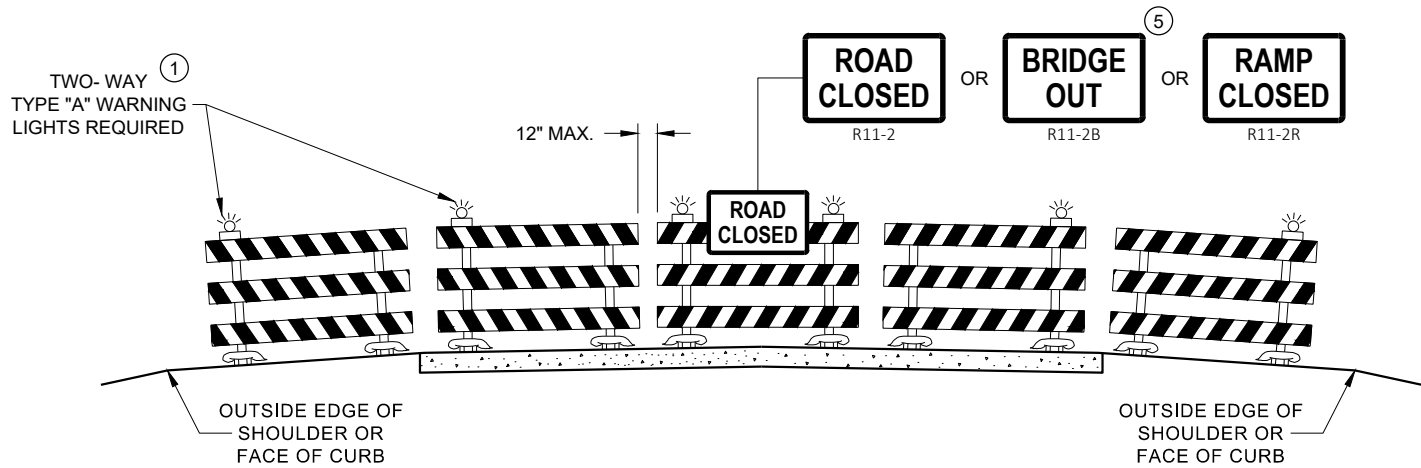

DETAIL D
ROAD CLOSURE BARRICADE DETAIL
APPROACH VIEW

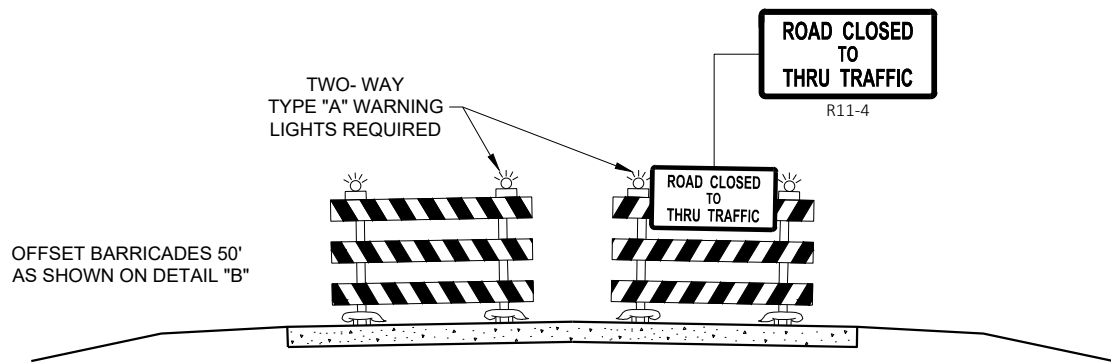

DETAIL E
LANE CLOSURE BARRICADE DETAIL
APPROACH VIEW

SEE SDD 15C2 - SHEET "a" FOR LEGEND

GENERAL NOTES

THE EXACT NUMBER, LOCATION, AND SPACING OF ALL SIGNS AND BARRICADES SHALL BE ADJUSTED TO FIT FIELD CONDITIONS AS APPROVED BY THE ENGINEER.

ANY SIGNS TEMPORARY OR EXISTING, WHICH CONFLICT WITH TRAFFIC CONTROL "IN USE", SHALL BE REMOVED OR COVERED AS NEEDED AND AS APPROVED BY THE ENGINEER.

THE SPACING BETWEEN TRAFFIC CONTROL SIGNS SHOULD BE ADJUSTED TO NOT CONFLICT WITH AND SHOULD PROVIDE A DESIRABLE MINIMUM OF 200 FEET CLEARANCE TO EXISTING SIGNS THAT WILL REMAIN IN PLACE.

BARRICADES THAT MUST BE MOVED FOR A WORK OPERATION SHALL BE IMMEDIATELY RE-ESTABLISHED UPON COMPLETION OF THE OPERATION, OR FOR CONTINUING OPERATIONS, AT THE END OF EACH WORKING DAY.

SIGNS THAT WILL BE IN PLACE LESS THAN 7 CONTINUOUS DAYS AND NIGHTS MAY BE MOUNTED ON PORTABLE SUPPORTS.

ALL TYPE III BARRICADES SHALL HAVE RAILS REFLECTORIZED ON BOTH FACES. STRIPES SHALL BE PROPERLY SLOPED DOWN TOWARD THE TRAFFIC SIDE OR AS SHOWN IN THE ROAD CLOSURE BARRICADE DETAIL "D" FOR FULL ROAD CLOSURES.

TYPE "A" LOW - INTENSITY FLASHING WARNING LIGHTS SHALL BE VISIBLE ON BOTH SIDES OF THE BARRICADE.

THE R11 - 2, R11 - 3, M4 - 9, R11 - 4, AND R10 - 61 SIGNS PLACED ON THE BARRICADES SHALL COVER NO MORE THAN THE TOP RAIL. THE SIGNS SHALL NOT COVER ANY PORTION OF THE MIDDLE RAIL OR BOTTOM RAILS.

"WO" AND "MO" SIGNS ARE THE SAME AS "W" AND "M" SIGNS EXCEPT THE BACKGROUND IS ORANGE.

ALL SIGNS SHALL BE 48" X 48" UNLESS OTHERWISE NOTED BELOW:

- R11 - 2 SHALL BE 48" X 30"
- R11 - 3 SHALL, R11 - 4 AND R10 - 61 SHALL BE 60 " X 30"
- M4 - 9 SHALL BE 30" X 24"
- M3 - X SHALL BE 24" X 12" (36" X 18" IF NEEDED TO MATCH EXISTING SIGNS)
- M4 - 8 SHALL BE 24" X 12" (36" X 18" IF NEEDED TO MATCH EXISTING SIGNS)
- M1 - 4, M1 - 5A AND M1 - 6 SHALL BE 24" X 24" (36" X 36" IF NEEDED TO MATCH EXISTING SIGNS)
- MO5 - 1 AND MO6 - 1 SHALL BE 21" X 21" (30" X 30" IF NEEDED TO MATCH EXISTING SIGNS)
- D1 - X SHALL BE AS SHOWN ON SPECIFIC PROJECT SIGNING DETAIL SHEETS.
- R1 - 1 SHALL BE 36" X 36"


- 1 TWO WARNING LIGHTS SHALL BE PROVIDED ON THE CENTER BARRICADE AND A MINIMUM OF ONE WARNING LIGHT SHALL BE PROVIDED ON EACH OF THE OTHER BARRICADES WITHIN THE ROADWAY LIMITS. SPACING OF THE WARNING LIGHTS SHALL BE UNIFORM TO THE EDGE OF ROADWAY AS SHOWN (APPROX. 8 FOOT LIGHT SPACING).
- 2 THESE SIGNS AND BARRICADES ARE NOT REQUIRED IF ROAD CLOSURE BEGINS AT AN INTERSECTION.
- 3 FOR ROAD CLOSURE WITHOUT LOCAL ACCESS TO PROJECT, SEE ROAD CLOSURE BARRICADE DETAIL "D".
- 4 FOR ROAD CLOSURE WITH LOCAL ACCESS TO PROJECT, SEE ROAD CLOSURE BARRICADE DETAIL "E".
- 5 FOR BRIDGE OR CULVERT REPLACEMENTS, SUBSTITUTE "BRIDGE OUT" INSTEAD OF "ROAD CLOSED" ON R11 - 2 AND R11 - 3 SIGNS.
- 6 INSTALL DETOUR AND COMMUNITY GUIDE SIGNS AND ARROWS ONLY IF SPECIFIED IN THE CONTRACT. IF THERE ARE EXISTING ROUTE MARKER ASSEMBLIES THAT WILL REMAIN IN PLACE, ADJUST THE LOCATION OF THE DETOUR ROUTE SIGNS TO CORRESPOND WITH THE EXISTING ASSEMBLIES. MODIFY EXISTING SIGNS WHERE POSSIBLE. SEE SPECIFIC PROJECT DETOUR SIGNING DETAIL SHEETS. IF DETOUR SIGNS ARE BEING INSTALLED BY OTHERS, PLACE THE CONTRACTED TRAFFIC CONTROL SIGNS TO ALLOW FOR PLACEMENT OF ALL WARNING, DETOUR AND GUIDE SIGNS AS SHOWN.
- 7 "EAST" CARDINAL DIRECTION MARKERS AND RIGHT TURN ARROWS ARE SHOWN. USE OTHER CARDINAL DIRECTIONS AND ARROWS AS APPROPRIATE.

BARRICADES AND SIGNS
FOR
VARIOUS CLOSURES


STATE OF WISCONSIN
DEPARTMENT OF TRANSPORTATION

APPROVED
May 2023 /S/ Andrew Heidtke
DATE WORK ZONE ENGINEER 123


FHWA

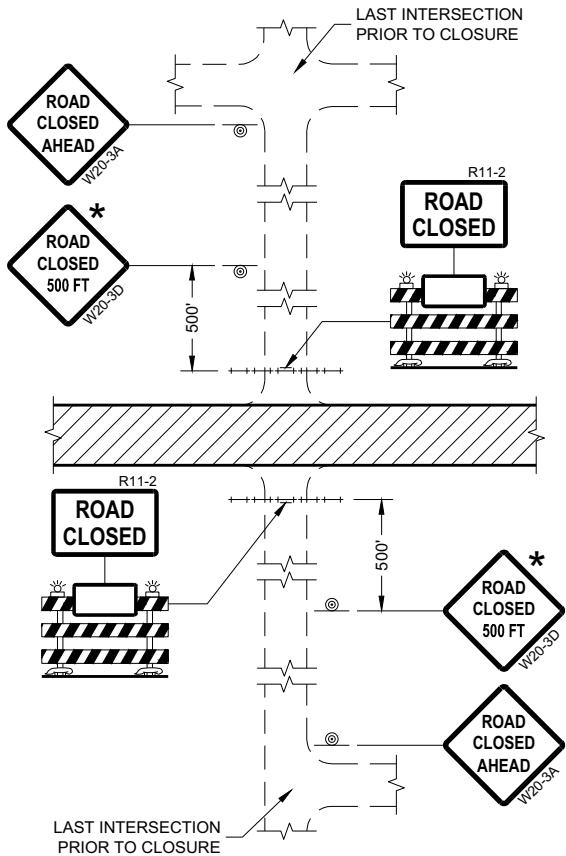


DETAIL 1
(NO ACCESS TO PROJECT)

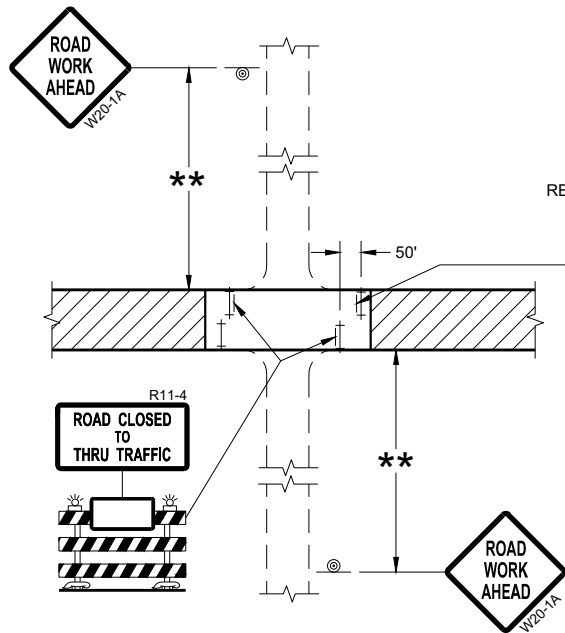

DETAIL 3
(PUBLIC CROSS-TRAFFIC MAINTAINED.
CONTRACTOR, LOCAL BUSINESS AND
RESIDENT ACCESS TO PROJECT)

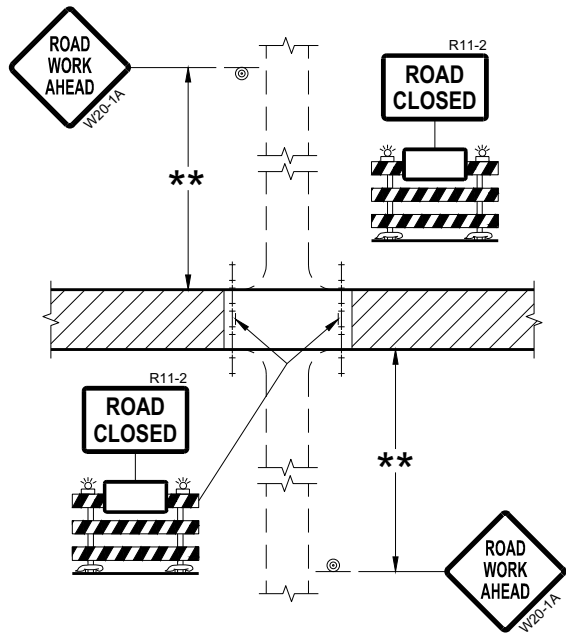

DETAIL 2
(PUBLIC CROSS-TRAFFIC MAINTAINED.
NO ACCESS TO PROJECT)

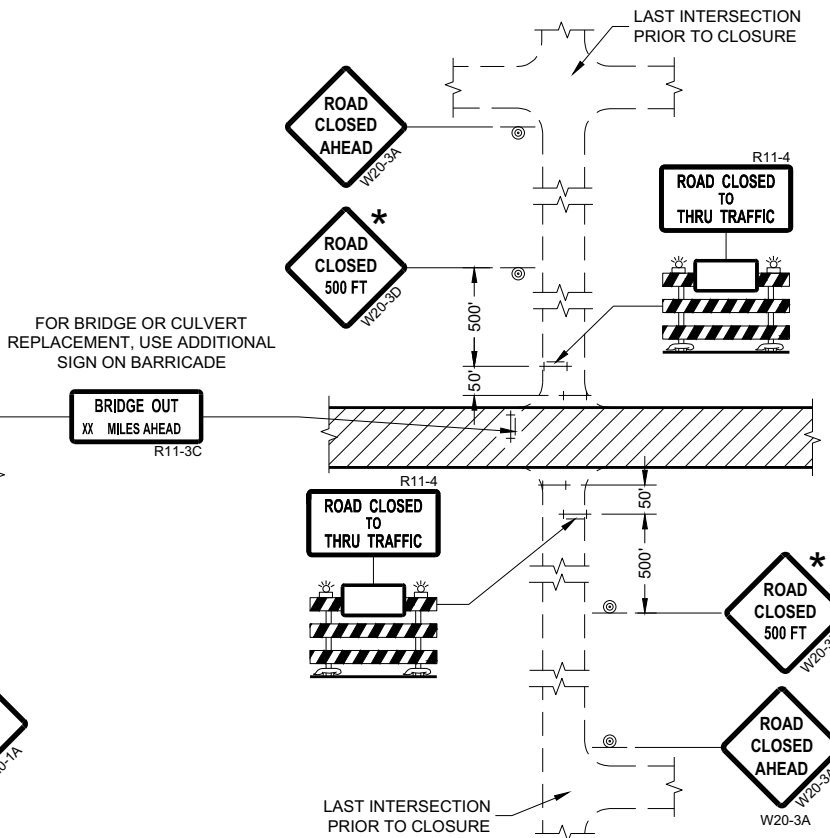

DETAIL 4
(CONTRACTOR, LOCAL BUSINESS AND
RESIDENT ACCESS TO PROJECT)

GENERAL NOTES

THE EXACT NUMBER, LOCATION, AND SPACING OF ALL SIGNS AND BARRICADES SHALL BE ADJUSTED TO FIT FIELD CONDITIONS AS APPROVED BY THE ENGINEER.

ANY SIGNS TEMPORARY OR EXISTING, WHICH CONFLICT WITH TRAFFIC CONTROL "IN USE" SHALL BE REMOVED OR COVERED AS NEEDED AND AS APPROVED BY THE ENGINEER.

THE SPACING BETWEEN TRAFFIC CONTROL SIGNS SHOULD BE ADJUSTED TO NOT CONFLICT WITH AND SHOULD PROVIDE A DESIRABLE MINIMUM OF 200 FEET CLEARANCE (500 FEET DESIRABLE) TO EXISTING SIGNS THAT WILL REMAIN IN PLACE.

IF A "STOP" SIGN MUST BE REMOVED FOR A WORK OPERATION, A TEMPORARY "STOP" SIGN SHALL BE PLACED PRIOR TO THE SIGN REMOVAL, OR A FLAGGER SHALL BE PROVIDED UNTIL THE SIGN IS REESTABLISHED.

BARRICADES THAT MUST BE MOVED FOR A WORK OPERATION SHALL BE IMMEDIATELY REESTABLISHED UPON COMPLETION OF THE OPERATION OR FOR CONTINUING OPERATIONS, AT THE END OF EACH WORKING DAY.

SIGNS THAT WILL BE IN PLACE LESS THAN SEVEN CONTINUOUS DAYS AND NIGHTS MAY BE MOUNTED ON PORTABLE SUPPORTS.

ALL TYPE III BARRICADES SHALL HAVE RAILS REFLECTORIZED ON BOTH FACES. STRIPES SHALL BE PROPERLY SLOPED DOWN TOWARD THE TRAFFIC SIDE OR AS SHOWN IN THE ROAD CLOSURE BARRICADE DETAIL "D" FOR FULL ROAD CLOSURES.

TYPE "A" LOW-INTENSITY FLASHING WARNING LIGHTS SHALL BE VISIBLE ON BOTH SIDES OF THE BARRICADE.

THE R11-2, R11-3, AND R11-4 SIGNS PLACED ON BARRICADES SHALL COVER NO MORE THAN THE TOP RAIL. THE SIGNS SHALL NOT COVER ANY PORTION OF THE MIDDLE OR BOTTOM RAILS.

ALL SIGNS SHALL BE 48" X 48" UNLESS OTHERWISE NOTED BELOW:
R11-2 SHALL BE 48" X 30".
R11-4 AND R11-3 SHALL BE 60" X 30".

- * OMIT THE "ROAD CLOSED 500 FT." SIGN IF THE LAST INTERSECTION IS 500 FEET OR LESS FROM THE WORK ZONE.
- ** 500' MAX. OR AT LAST INTERSECTION, WHICHEVER IS CLOSEST.

LEGEND

- SIGN ON PERMANENT SUPPORT
- TYPE III BARRICADE
- TYPE III BARRICADE WITH ATTACHED SIGN
- TYPE "A" WARNING LIGHT (FLASHING)
- WORK AREA

**BARRICADES AND SIGNS
FOR
SIDEROAD CLOSURES**

STATE OF WISCONSIN
DEPARTMENT OF TRANSPORTATION

APPROVED
July 2018 /S/ Andrew Heidtke
DATE WORK ZONE ENGINEER 124
FHWA

GENERAL NOTES

THE EXACT NUMBER, LOCATION, AND SPACING OF ALL SIGNS AND DEVICES SHALL BE ADJUSTED TO FIT FIELD CONDITIONS.

THE SPACING BETWEEN TRAFFIC CONTROL SIGNS SHOULD BE ADJUSTED TO NOT CONFLICT WITH AND SHOULD PROVIDE A MINIMUM OF 200 FEET (500 FEET DESIRABLE) CLEARANCE TO EXISTING SIGNS THAT WILL REMAIN IN PLACE.

ALL SIGNS ARE 48" X 48" UNLESS OTHERWISE NOTED. IF NECESSARY DUE TO SPACE CONSTRAINTS, 36"X36" SIGNS MAY BE USED INSTEAD OF 48" X 48" SIGNS.


SIGNS THAT WILL BE IN PLACE LESS THAN SEVEN CONTINUOUS DAYS AND NIGHTS MAY BE MOUNTED ON PORTABLE SUPPORTS.

IF A "STOP" SIGN MUST BE REMOVED FOR A WORK OPERATION, A TEMPORARY "STOP" SIGN SHALL BE PLACED PRIOR TO THE SIGN REMOVAL, OR A FLAGGER SHALL BE PROVIDED UNTIL THE SIGN IS REESTABLISHED.


* THE THIRD W20-1 SIGN IS REQUIRED ONLY IF THERE IS AN INTERSECTION BETWEEN THE "ROAD WORK 500 FEET" SIGN AND THE WORK ZONE. ADJUST THE PLACEMENT OF THIS SIGN BASED ON INTERSECTION LOCATION AND OTHER FIELD CONDITIONS.

LEGEND

-  SIGN ON PERMANENT SUPPORT
-  DIRECTION OF TRAFFIC
-  WORK AREA

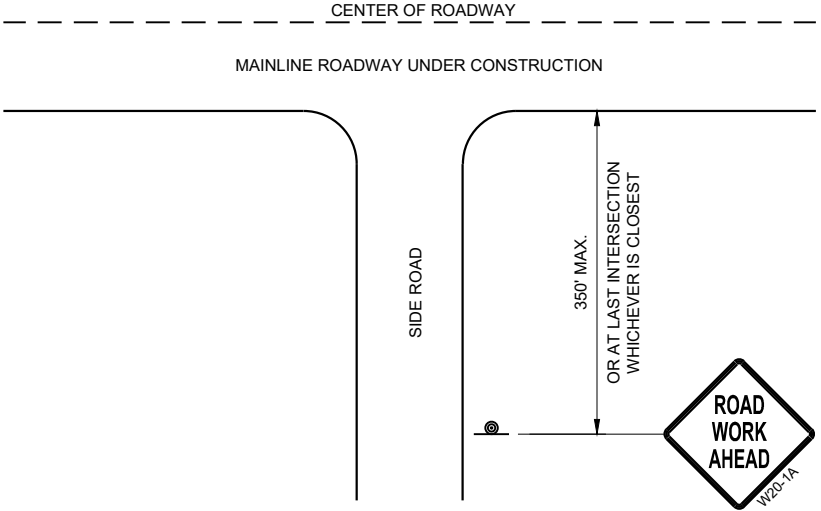

TYPICAL SIDE ROAD APPROACH
WARNING SIGN DETAIL

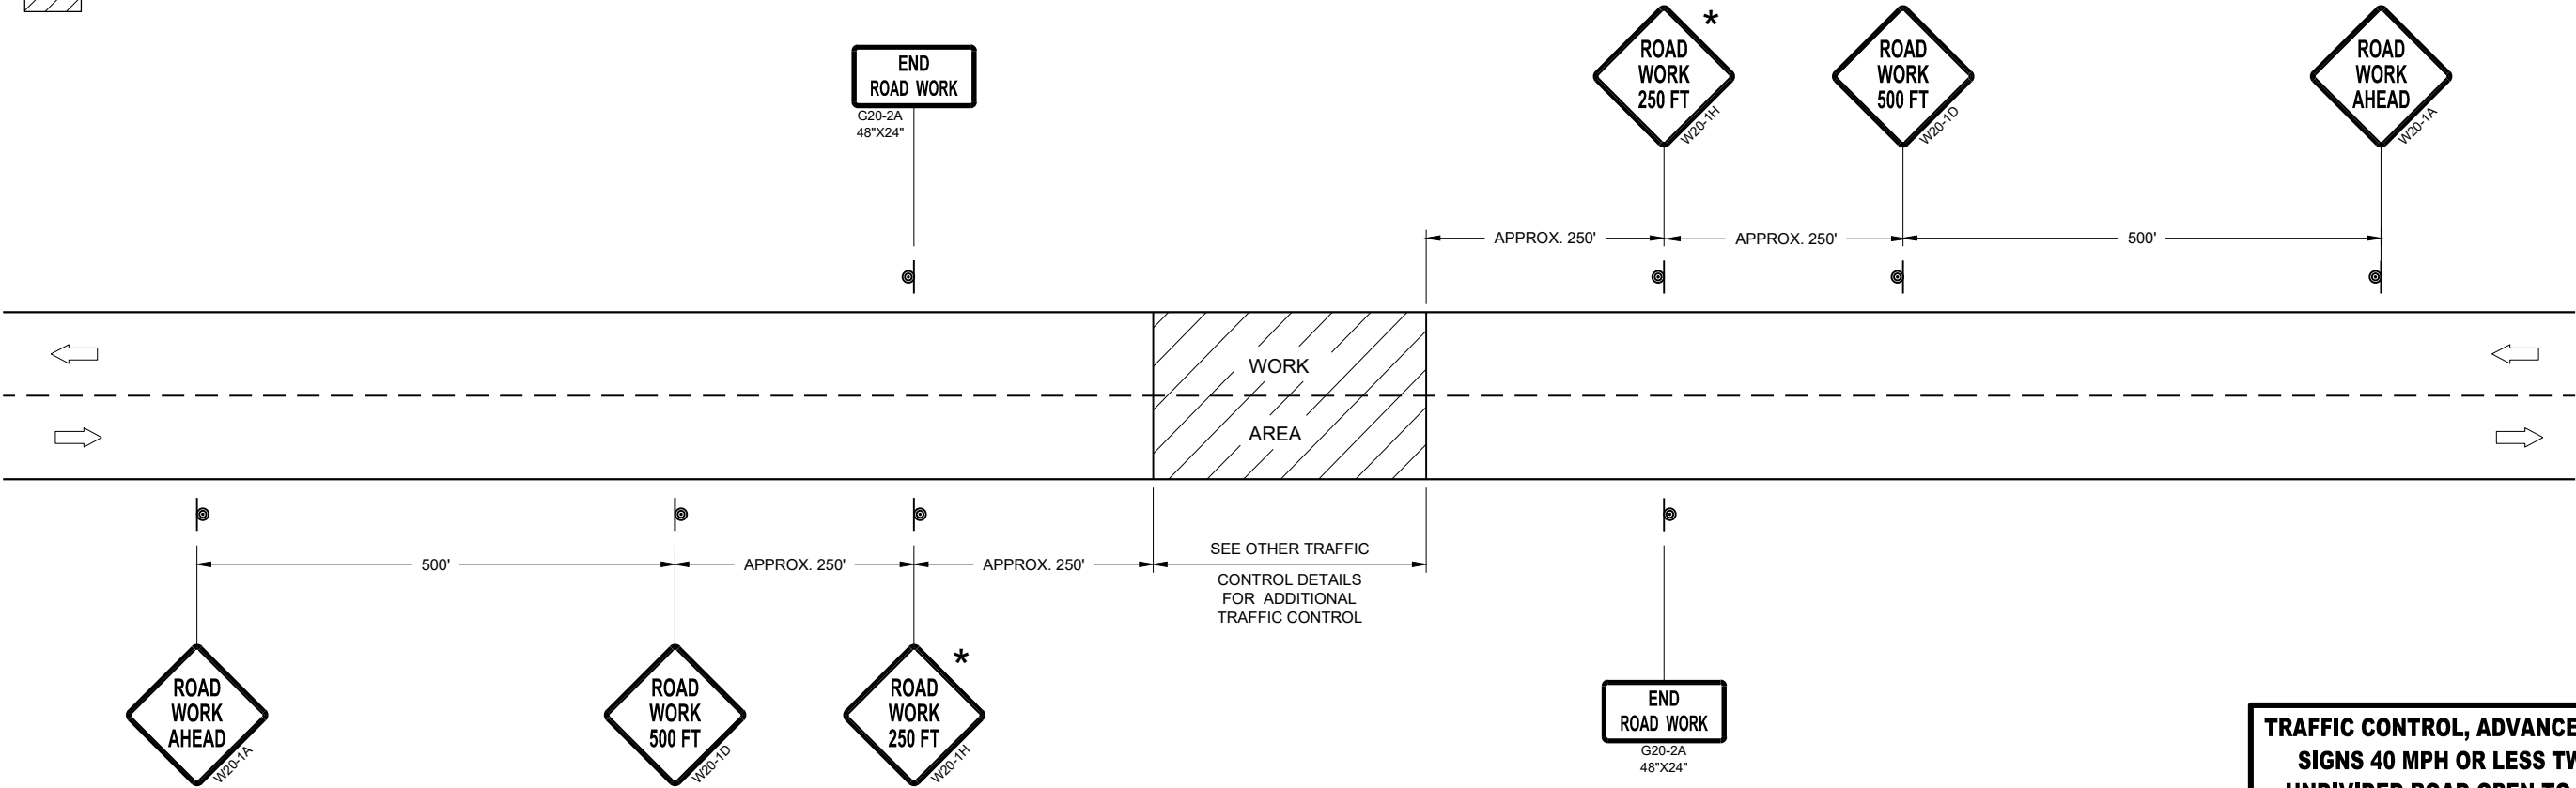

TRAFFIC CONTROL, ADVANCE WARNING SIGNS 40MPH OR LESS

TRAFFIC CONTROL, ADVANCE WARNING
SIGNS 40 MPH OR LESS TWO-WAY
UNDIVIDED ROAD OPEN TO TRAFFIC

STATE OF WISCONSIN
DEPARTMENT OF TRANSPORTATION

APPROVED
July 2018 /S/ Andrew Heidtke
DATE WORK ZONE ENGINEER 125

FHWA

SDD 15C08-23a



PERMANENT PAVEMENT MARKING

DETAILS OF CONSTRUCTION NOT SHOWN ON THIS DRAWING SHALL CONFORM
TO STANDARD SPECIFICATIONS AND SPECIAL PROVISIONS.

- ① LOCATE THE NO PASSING ZONE W14-3 SIGN WITHIN 50 FEET OF THE "T" MARKING
- ② MEASURE FROM EDGE OF MARKING TO JOINT LINE. THIS DOES NOT INCLUDE SPACE NEEDED FOR GROOVING OPERATIONS.

LEGEND

-  "T" MARKING
 SIGN ON PERMANENT SUPPORT
 DIRECTION OF TRAFFIC

PERMANENT LONGITUDINAL PAVEMENT MARKINGS


STATE OF WISCONSIN
DEPARTMENT OF TRANSPORTATION

APPROVED
May 2023
DATE

/S/ Jeannie Silver
Statewide Pavement Marking Engineer

FHWA 126

000 15000 03

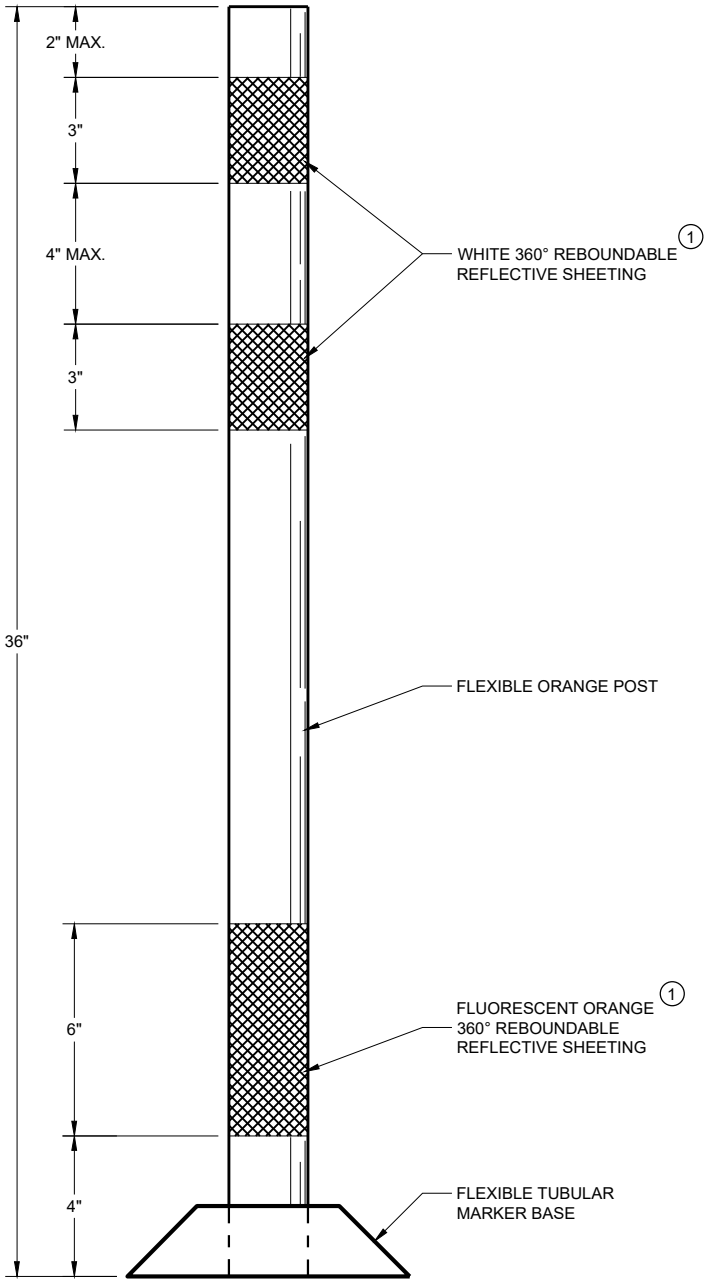

FLEXIBLE TUBULAR
MARKER POST
WORK ZONE

GENERAL NOTES

DETAILS OF CONSTRUCTION NOT SHOWN ON THIS DRAWING SHALL CONFORM TO THE PERTINENT REQUIREMENTS OF THE STANDARD SPECIFICATIONS AND THE APPLICABLE SPECIAL PROVISIONS.

SURFACE MOUNTED BASES SHALL BE FURNISHED IN ACCORDANCE WITH MANUFACTURERS RECOMMENDATIONS TO BE COMPATIBLE WITH FLEXIBLE TUBULAR MARKER POSTS TO A SIZE AND SHAPE THAT WILL PROVIDE A STABLE POST FOUNDATION WHEN SECURED TO THE PAVEMENT.

THE ASPHALTIC ADHESIVE OR BUTYL PAD FURNISHED SHALL BE IN ACCORDANCE WITH MANUFACTURERS RECOMMENDATIONS, UNLESS DIRECTED BY THE ENGINEER TO USE BOLTS.


① REFLECTIVE SHEETING SHALL FOLLOW THE REQUIREMENTS IN THE APPROVED PRODUCTS LISTING FOR SIGN SHEETING.

CHANNELIZING DEVICES
FLEXIBLE TUBULAR
MARKER POST

STATE OF WISCONSIN
DEPARTMENT OF TRANSPORTATION


APPROVED
November 2022 /S/ Andrew Heidtke
DATE WORK ZONE ENGINEER 127

FHWA

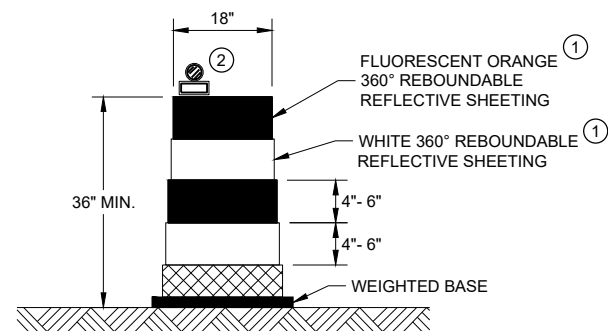


DRUM

BALLAST WIDTHS
RANGE FROM 24"-36"

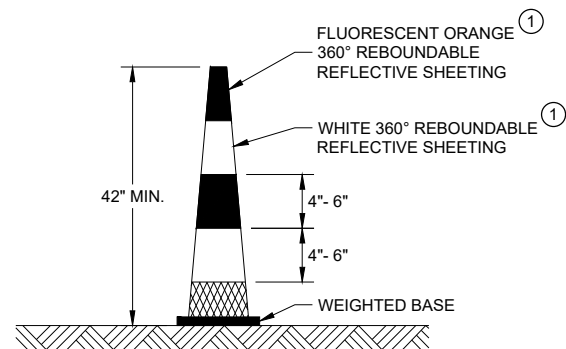


42" CONE

DO NOT USE IN TAPERS
½ SPACING OF DRUMS
BALLAST WIDTHS
RANGE FROM 14"-20"

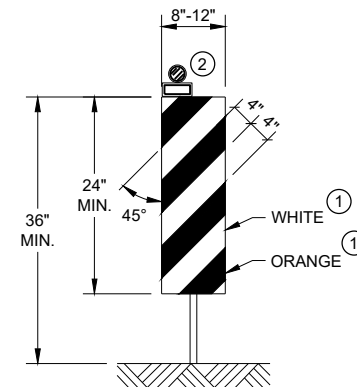


VERTICAL PANEL

THE STRIPES SHALL SLOPE DOWNWARD TO
THE TRAFFIC SIDE FOR CHANNELIZATION.

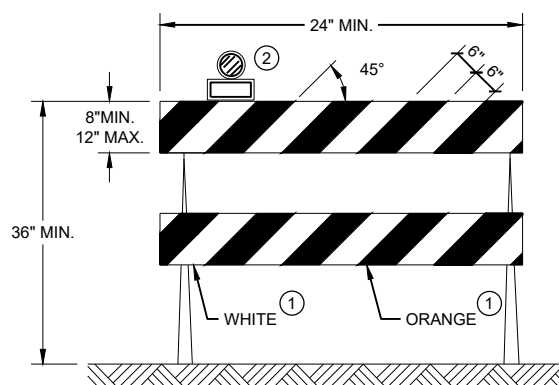

TYPE II BARRICADE

FOR RAILS LESS THAN 36" LONG, 4" WIDE STRIPES
MAY BE USED. ALL STRIPES SHALL SLOPE DOWNWARD
TO THE TRAFFIC SIDE FOR CHANNELIZATION.

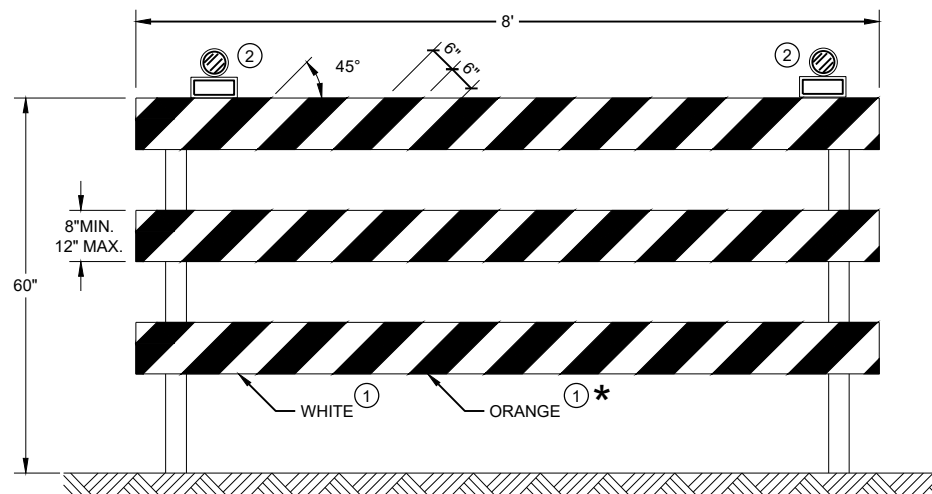

TYPE III BARRICADE


IF SIGN MOUNTED, DO NOT COVER MORE THAN 50% OF THE TOP
TWO RAILS OR 33% OF THE TOTAL AREA OF THE THREE RAILS.

* IF USED FOR A PERMANENT APPLICATION USE RED SHEETING.

GENERAL NOTES

- ① REFLECTIVE SHEETING SHALL FOLLOW THE REQUIREMENTS IN THE APPROVED PRODUCTS LISTING FOR SIGN SHEETING.
- ② LOCATION OF WARNING LIGHTS WHEN SHOWN ON THE PLAN.


CHANNELIZING DEVICES DRUMS, CONES, BARRICADES AND VERTICAL PANELS	
STATE OF WISCONSIN DEPARTMENT OF TRANSPORTATION	
APPROVED November 2022 DATE	/S/ Andrew Heidtke WORK ZONE ENGINEER 128
FHWA	

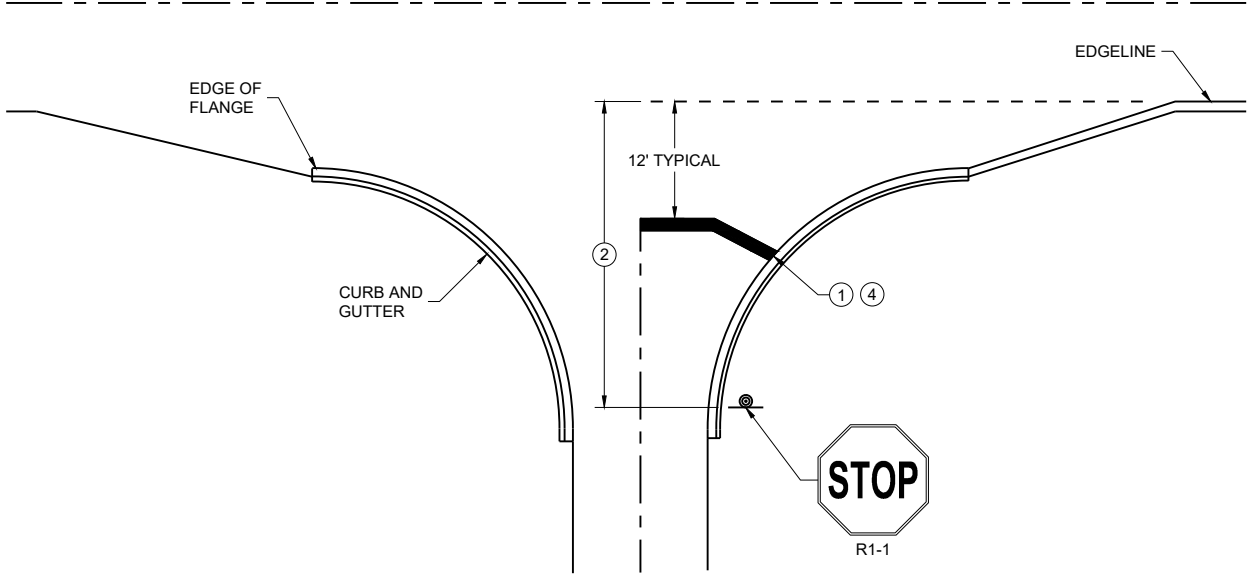


TYPICAL STOP LINE PAVEMENT MARKING
WITH CURB AND GUTTER

GENERAL NOTES


- STOP SIGN SHALL BE PLACED A MINIMUM OF 6 FEET TO A MAXIMUM OF 50 FEET FROM THE EDGELINE LOCATION.
- ① 18-INCH STOP LINES MAY BE DELETED OR ADDED BY THE REGION MARKING ENGINEER BASED ON VISIBILITY AND SIGHT LINES.
 - ② NO STOP LINE IS REQUIRED IF STOP SIGN IS LESS THAN OR EQUAL TO 40 FEET FROM THE EDGELINE.
 - ③ NO STOP LINE IS REQUIRED IF STOP SIGN IS LESS THAN OR EQUAL TO 30 FEET FROM THE FLANGE LINE EXTENSION.
 - ④ MOVE CLOSER TO THE EDGE OF TRAVEL LINE AS NEEDED FOR VISIBILITY AND SIGHT LINES (NO CLOSER THAN 4 FEET).
 - ⑤ LADDER BAR CROSSWALKS SHOULD ONLY BE USED FOR MID BLOCK CROSSINGS. USE 2 - 6" TRANSVERSE LINES.
 - ⑥ POSTED SPEED LIMITS OF 40 MPH OR GREATER USE A MINIMUM WIDTH OF 8' FOR MIDBLOCK CROSSWALKS

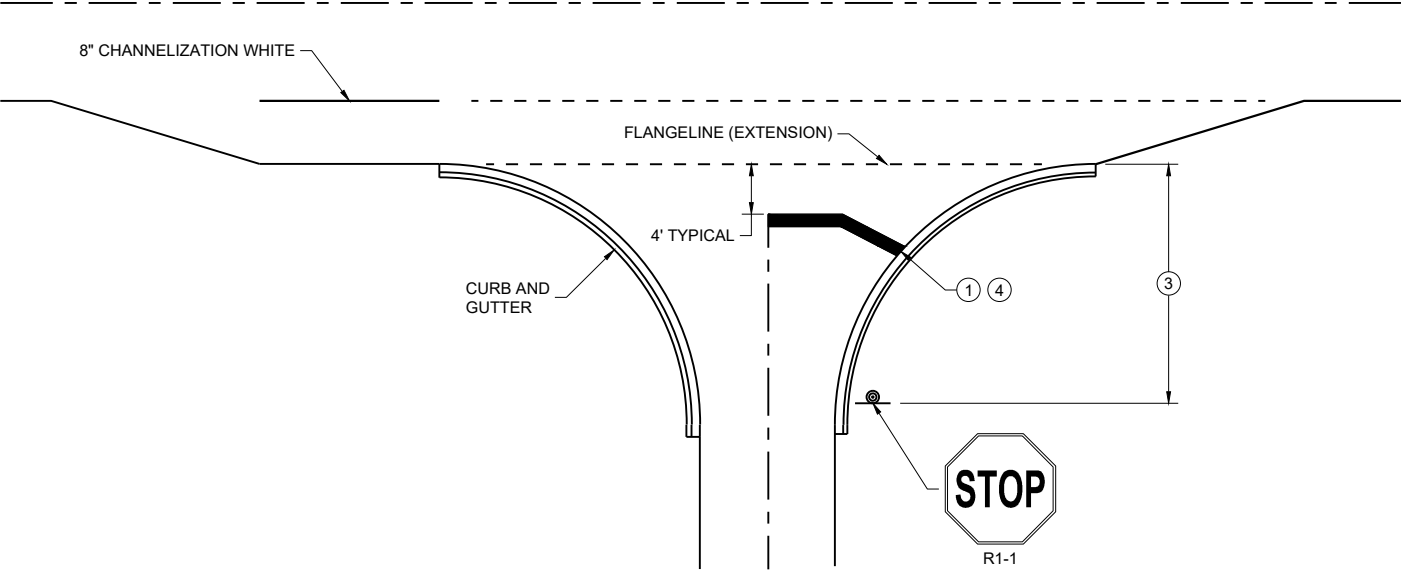

TYPICAL STOP LINE PAVEMENT MARKING
FOR SIDE ROADS WITH RIGHT TURN LANE

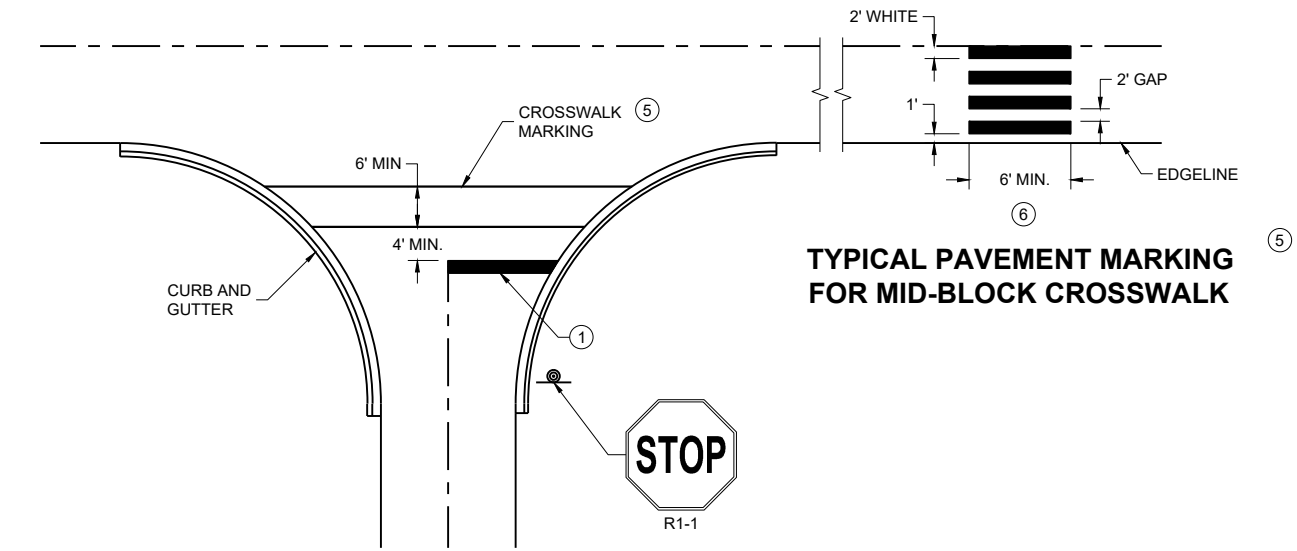

TYPICAL STOP LINE PAVEMENT MARKING
FOR SIDE ROADS WITH CROSSWALK MARKING

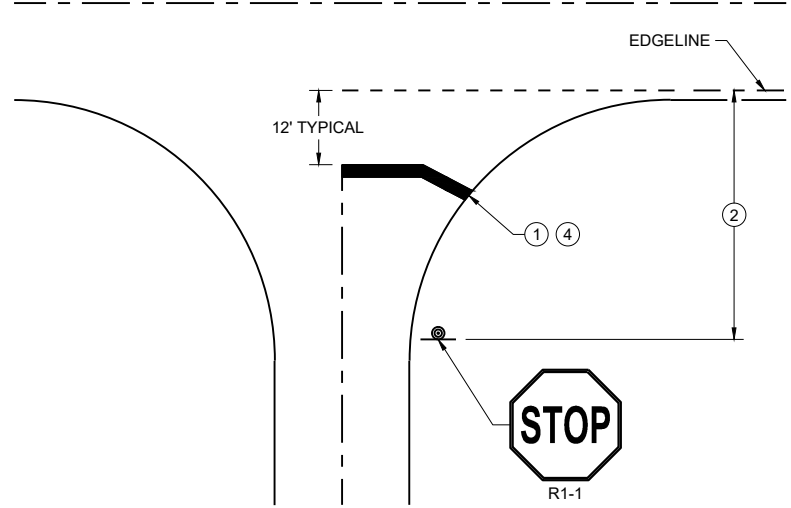

TYPICAL STOP LINE PAVEMENT MARKING
WITHOUT CURB AND GUTTER

STOP LINE AND CROSSWALK PAVEMENT MARKING	
STATE OF WISCONSIN DEPARTMENT OF TRANSPORTATION	
APPROVED March 2024 DATE	/S/ Matthew Rauch STATE SIGNING AND MARKING ENGINEER

LEGEND

-  SIGN ON PERMANENT SUPPORT
-  TRAFFIC CONTROL DRUM
-  DIRECTION OF TRAFFIC
-  WORK ZONE

GENERAL NOTES

ALL SIGNS ARE 48"X48" UNLESS OTHERWISE NOTED. IF NECESSARY DUE TO SPACE CONSTRAINTS IN URBAN AREAS, 36" X 36" SIGNS MAY BE USED IF APPROVED BY THE REGIONAL TRAFFIC UNIT.

"WO" SIGN IS THE SAME AS "W" SIGN EXCEPT THE BACKGROUND IS ORANGE.


ANY SIGNS TEMPORARY OR EXISTING, WHICH CONFLICT WITH THE TRAFFIC CONTROL "IN USE" SHALL BE REMOVED OR COVERED AS NEEDED AND AS APPROVED BY THE ENGINEER.

THE EXACT NUMBER, LOCATION, AND SPACING OF ALL SIGNS AND DEVICES SHALL BE ADJUSTED TO FIT FIELD CONDITIONS AS APPROVED BY THE ENGINEER.

CHANNELIZING DEVICES PLACED ADJACENT TO WORK AREA SHALL BE PULLED BACK FROM THE TRAVEL LANE WHEN WORK IS NOT IN PROGRESS.

SIGNS THAT WILL BE IN PLACE LESS THAN 7 CONTINUOUS DAYS AND NIGHTS MAY BE MOUNTED ON PORTABLE SUPPORTS.


W20-1A AND G20-2A SIGNS ARE NOT REQUIRED IF THE WORK AREA IS WITHIN A LARGER WORK ZONE WHERE THESE SIGNS ARE ALREADY PRESENT. G20-2A SIGNS MAY ALSO BE OMITTED IF DURATION OF WORK IS LESS THAN 7 CONTINUOUS DAYS AND NIGHTS.

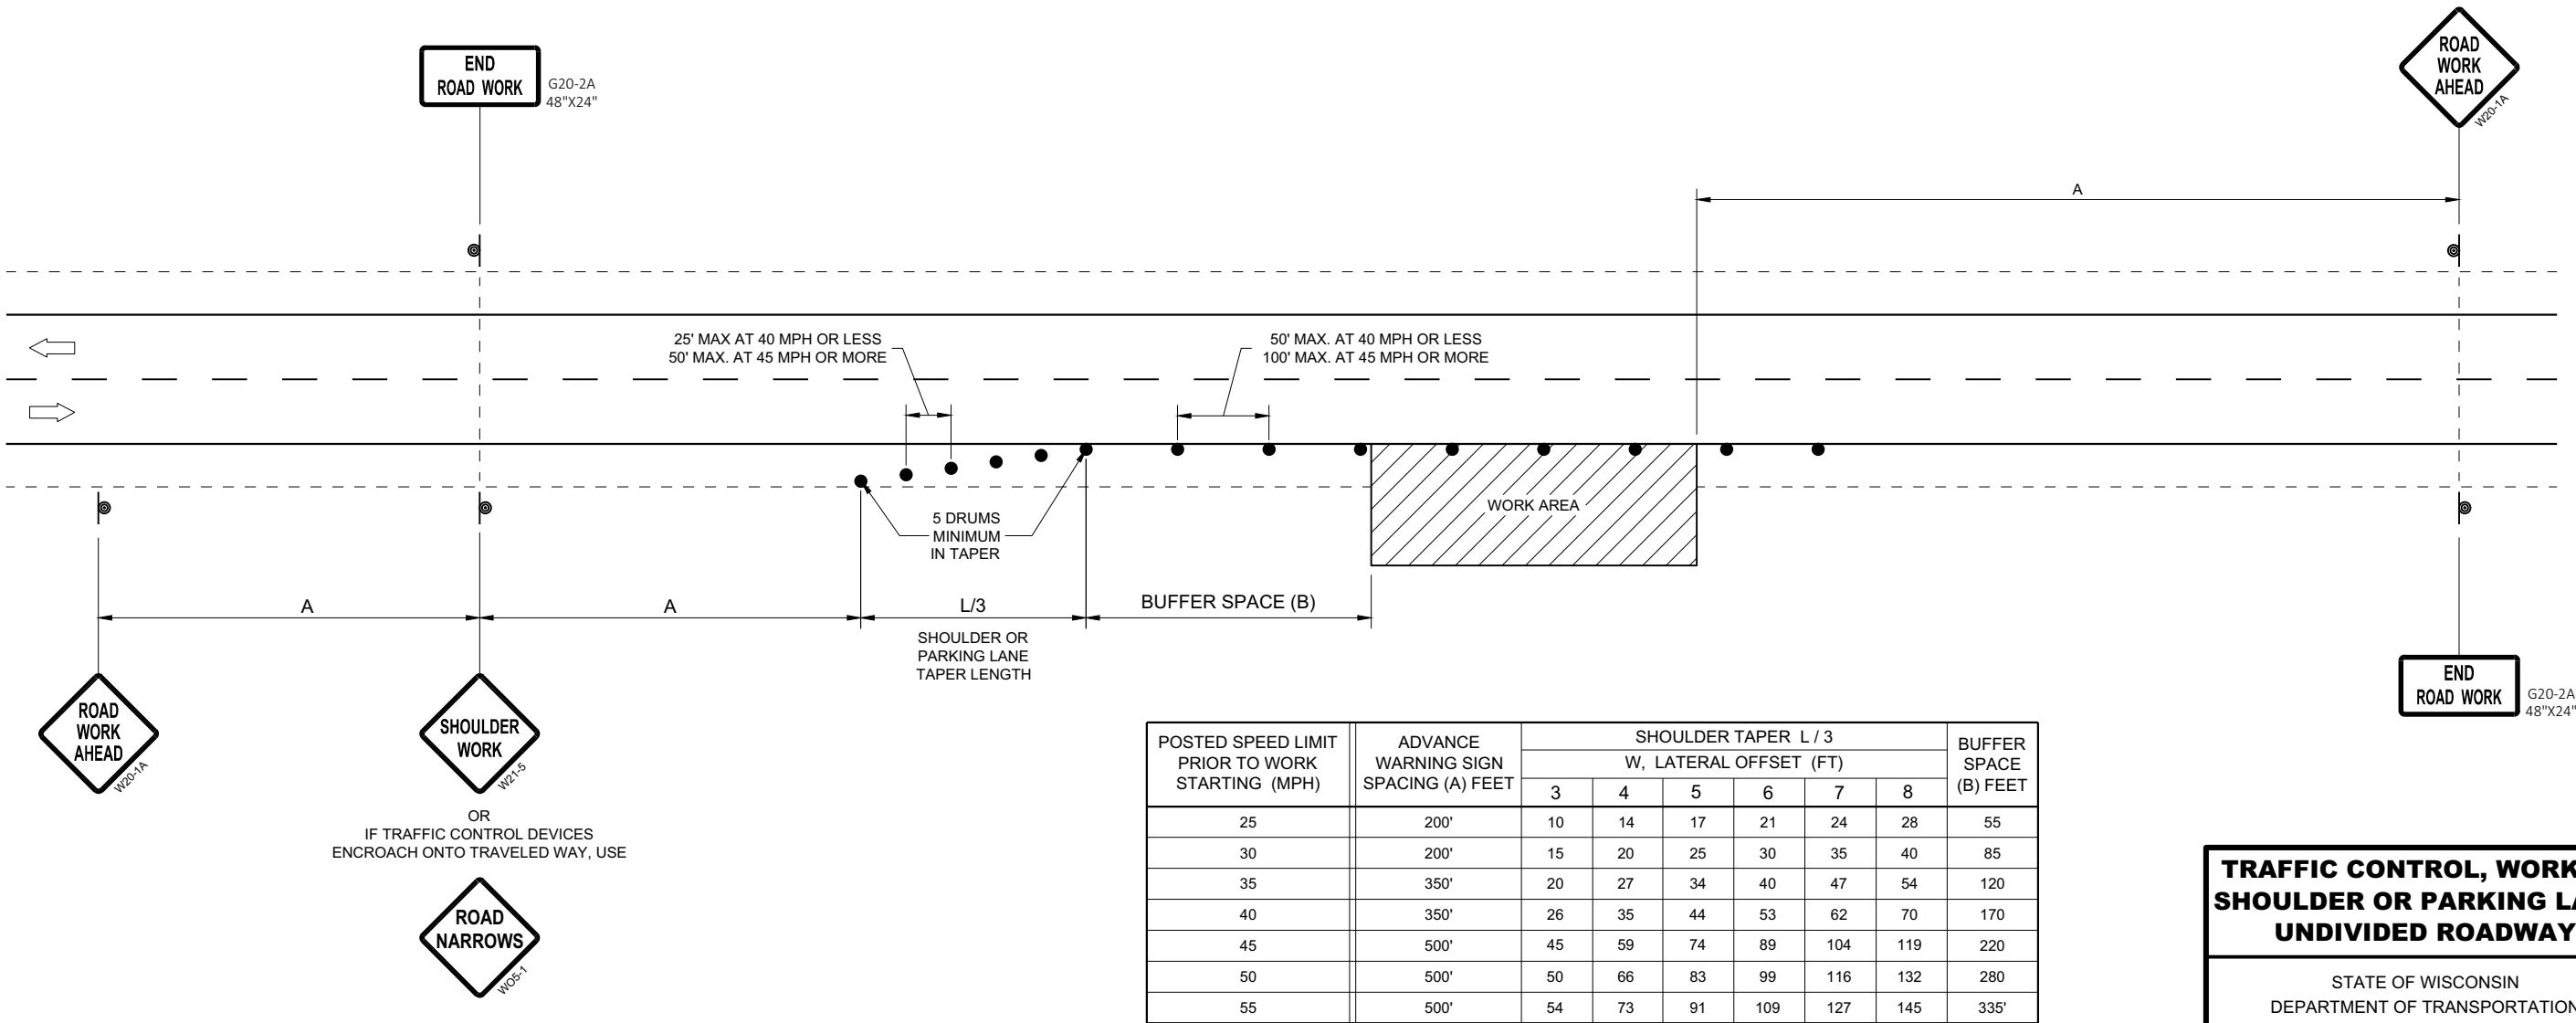


TRAFFIC CONTROL, WORK ON SHOULDER OR PARKING LANE, UNDIVIDED ROADWAY

STATE OF WISCONSIN
DEPARTMENT OF TRANSPORTATION

APPROVED
May 2020
DATE
/S/ Andrew Heidtke
STATEWIDE WORK ZONE T
SAFETY ENGINEER 130
FHWA

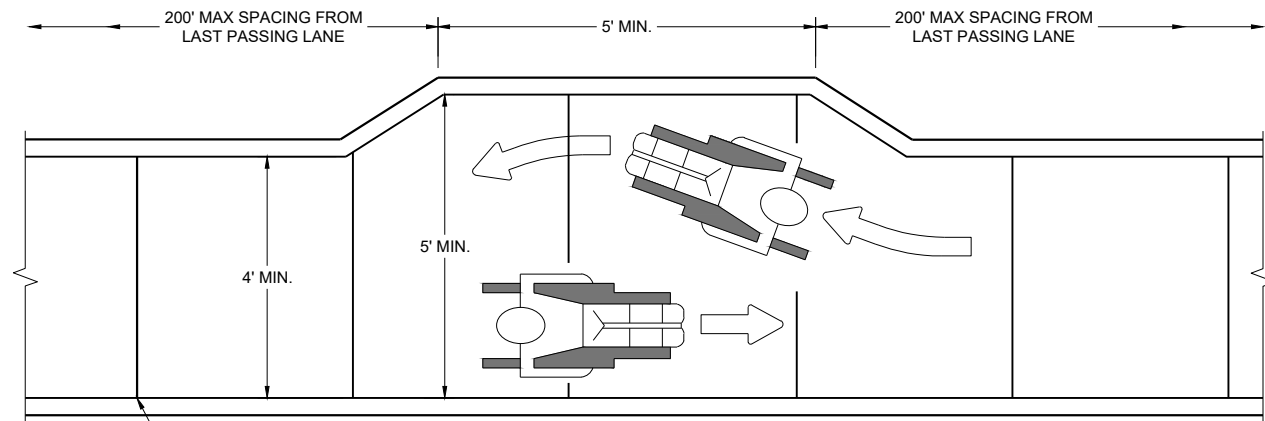


NARROW SIDEWALK PASSING DETAIL

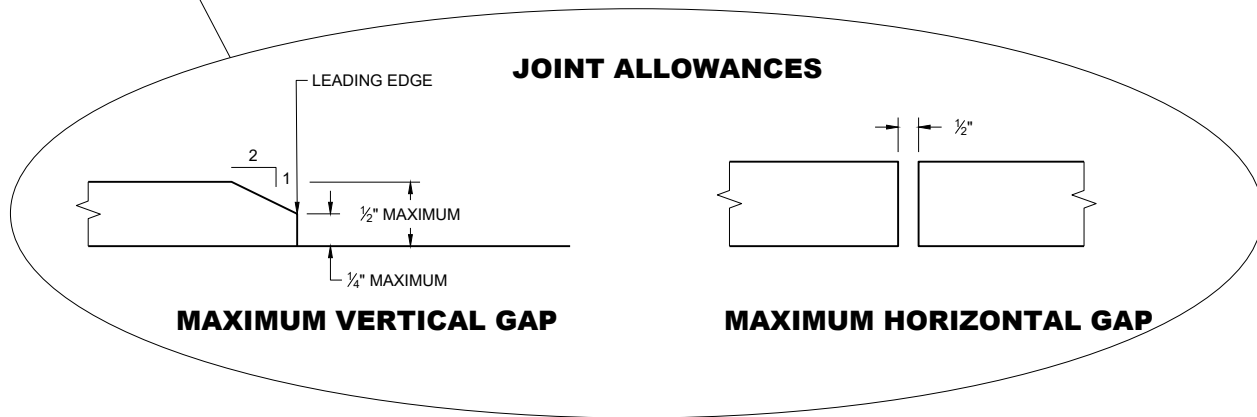

MAXIMUM VERTICAL GAP

MAXIMUM HORIZONTAL GAP

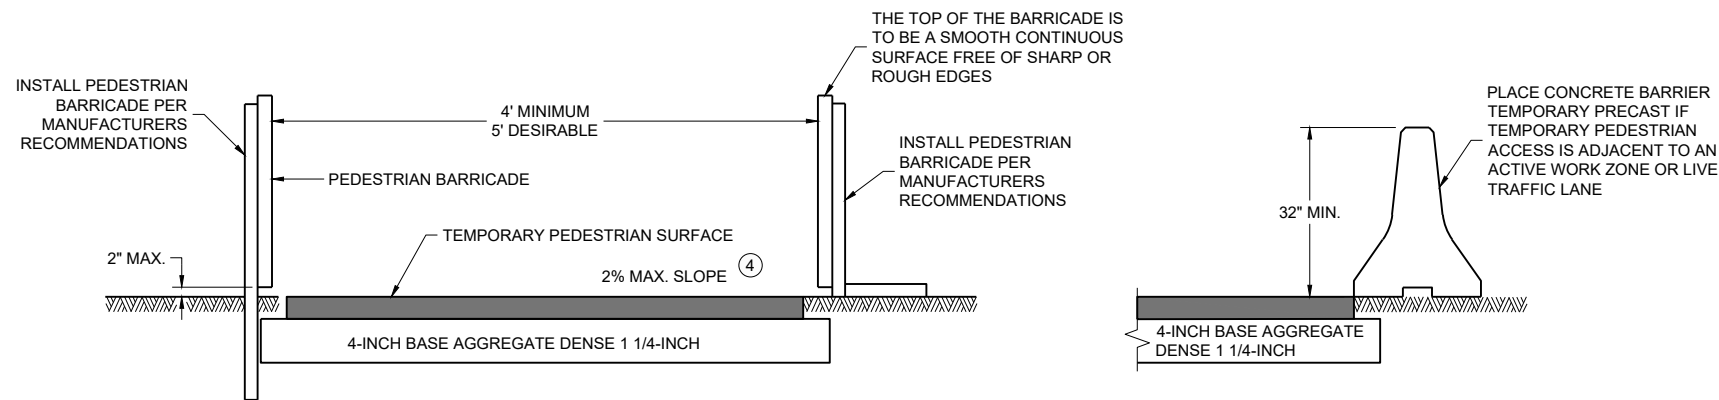

TEMPORARY PEDESTRIAN ACCESS


GENERAL NOTES

BARRICADE DEVICE SELECTED FROM APPROVED PRODUCT LIST

- ① REFLECTIVE SHEETING SHALL FOLLOW THE REQUIREMENTS IN THE APPROVED PRODUCTS LISTING FOR SIGN SHEETING.
- ② SHEETING REQUIRED ON MORE THAN 50% OF BARRICADE WIDTH.
- ③ PLACE SHEETING ON BOTH SIDES OF THE BARRICADE.

★ USE THIS DETAIL FOR SHEETING PLACEMENT REFERENCE.


- ④ WHEN THE TEMPORARY PEDESTRIAN ACCESS ROUTE RUNS PARALLEL ON THE ROADWAY SURFACE, THE MAXIMUM CROSS SLOPE WILL MATCH THE EXISTING ROADWAY CROSS SLOPE.

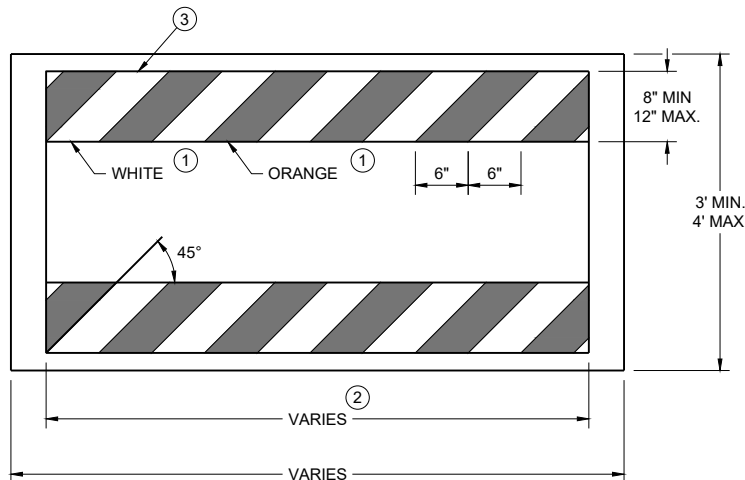


TEMPORARY PEDESTRIAN BARRICADE *

TRAFFIC CONTROL,
PEDESTRIAN
ACCOMMODATION


STATE OF WISCONSIN
DEPARTMENT OF TRANSPORTATION

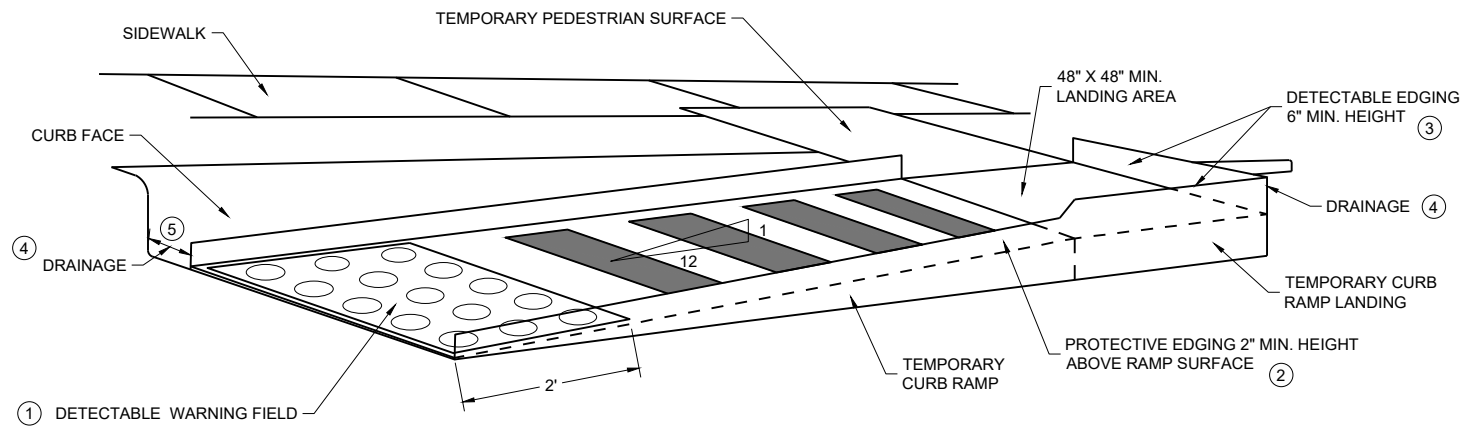

PERSPECTIVE VIEW

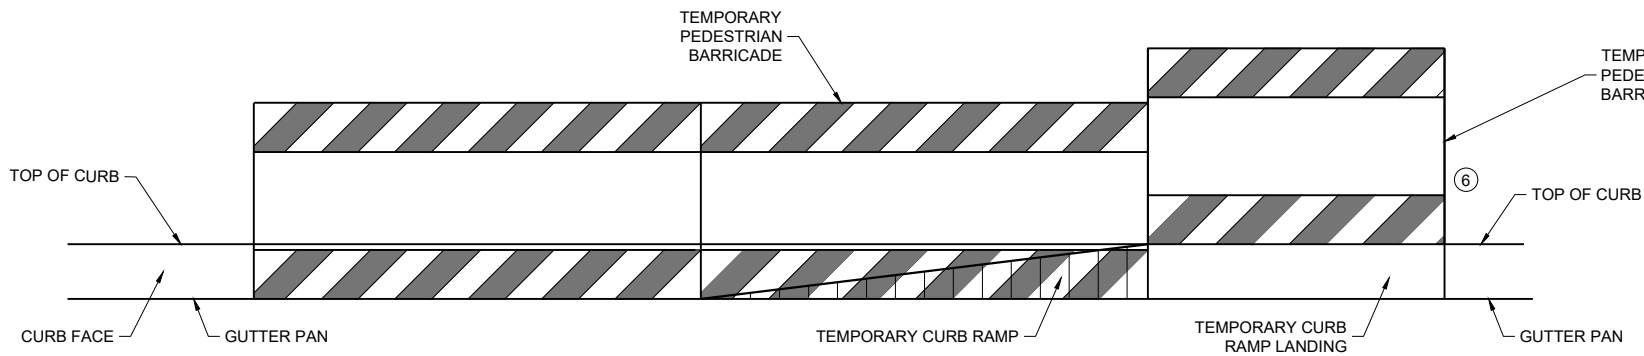

FRONT VIEW

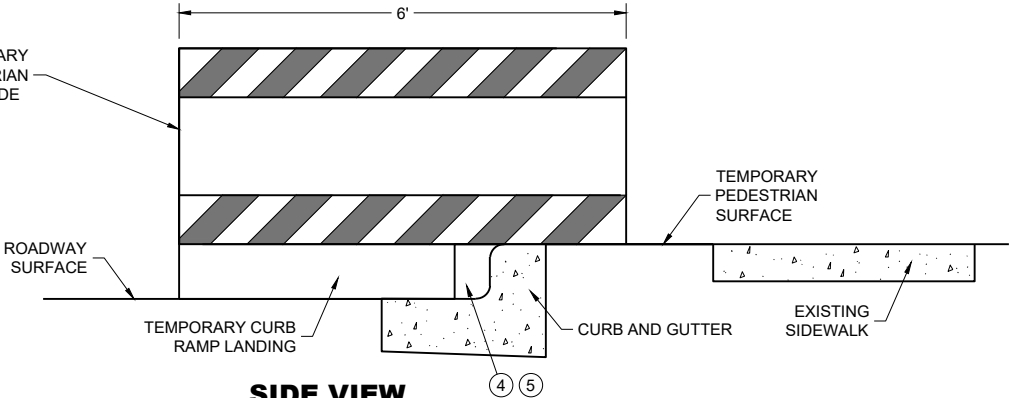

SIDE VIEW

TEMPORARY CURB RAMP PARALLEL TO CURB

GENERAL NOTES



CURB RAMPS SHALL BE 48" MIN. WIDTH WITH A FIRM, STABLE AND SLIP RESISTANT SURFACE.

CURB RAMPS AND LANDINGS SHALL HAVE A 1:50 (2%) MAX. CROSS-SLOPE.

CLEAR SPACE OF 48" X 48" SHALL BE PROVIDED ABOVE AND BELOW THE CURB RAMP. LATERAL JOINTS OR GAPS BETWEEN SURFACES SHALL BE LESS THAN 1/2" WIDTH.

CHANGES BETWEEN SURFACE HEIGHTS SHALL NOT EXCEED 1/2". LATERAL EDGES MAY BE VERTICAL UP TO 1/4" HIGH AND SHALL BE BEVELED AT 1:2 BETWEEN 1/4" AND 1/2".

- 1 INSTALL CONTRASTING TEMPORARY DETECTABLE WARNING FIELD AT PEDESTRIAN STREET CROSSINGS, AS SHOWN IN THE PLANS.
- 2 PROTECTIVE EDGING WITH A 2" MIN. HEIGHT SHALL BE INSTALLED WHEN A CURB RAMP OR LANDING PLATFORM HAS A VERTICAL DROP OF 6" OR GREATER OR HAS A SIDE APRON SLOPE STEEPER THAN 1:3 (33%). PROTECTIVE EDGING SHOULD BE CONSIDERED WHEN CURB RAMPS OR LANDING PLATFORMS HAVE A VERTICAL DROP OF 3" OR MORE.
- 3 DETECTABLE EDGING WITH 6" MIN. HEIGHT AND CONTRASTING COLOR SHALL BE INSTALLED ON ALL CURB RAMP LANDINGS WHERE THE WALKWAY CHANGES DIRECTION (TURNS).
- 4 DO NOT RESTRICT WATER FLOW IN THE GUTTER SYSTEM.
- 5 ENSURE CURB RAMP IS OUT OF THE GUTTER PAN.
- 6 IF ONLY PART OF THE END PANEL OF TEMPORARY PEDESTRIAN BARRICADE PANEL IS NEEDED, EXTEND EXCESS PORTION OF TEMPORARY PEDESTRIAN BARRICADE PANEL HERE.

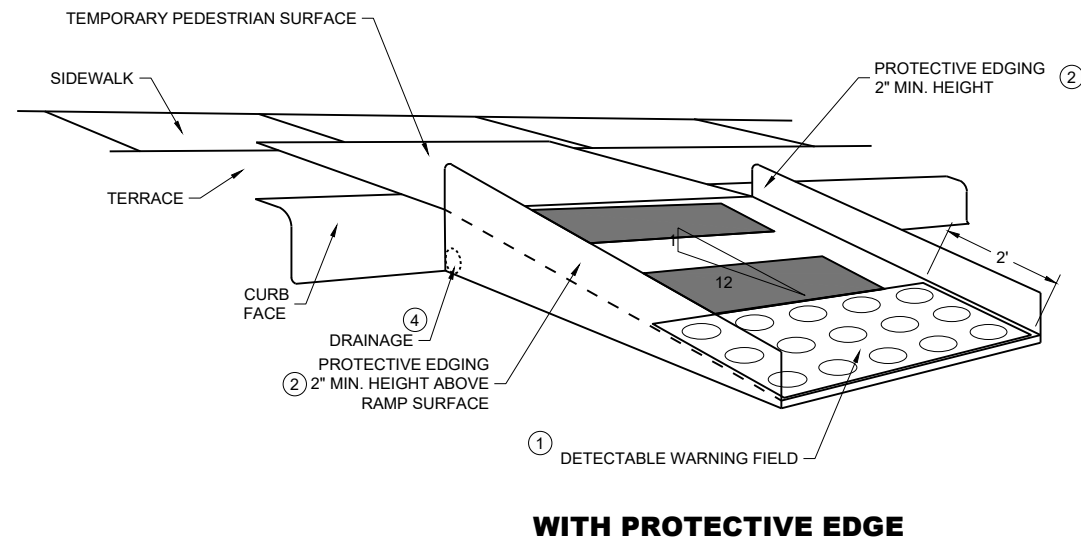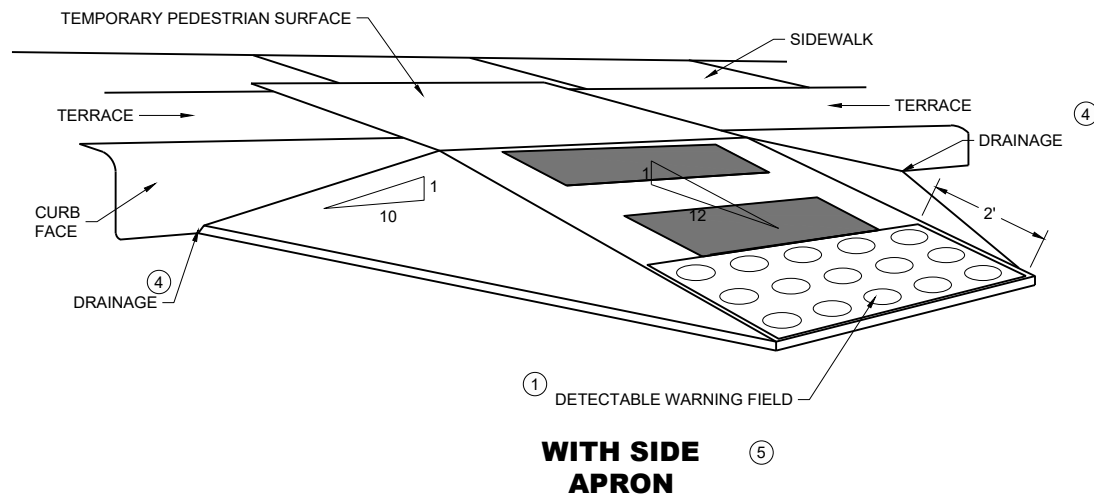

TEMPORARY CURB RAMP PERPENDICULAR TO CURB

GENERAL NOTES

CURB RAMPS SHALL BE 48" MINIMUM WIDTH WITH A FIRM, STABLE AND SLIP RESISTANT SURFACE.

ALTERNATE SIDEWALK WORK BETWEEN LEFT AND RIGHT SIDE OF ROADWAY TO MAINTAIN PEDESTRIAN ACCESS.

CURB RAMPS AND LANDINGS SHALL HAVE A 1:50 (2%) MAX. CROSS-SLOPE.



CLEAR SPACE OF 48" X 48" SHALL BE PROVIDED ABOVE AND BELOW THE CURB RAMP.

LATERAL JOINTS OR GAPS BETWEEN SURFACES SHALL BE LESS THAN ½" WIDTH.

CHANGES BETWEEN SURFACE HEIGHTS SHALL NOT EXCEED ½". LATERAL EDGES MAY BE VERTICAL UP TO ¼" HIGH AND SHALL BE BEVELED AT 1:2 BETWEEN ¼" AND ½".



- ① INSTALL CONTRASTING TEMPORARY DETECTABLE WARNING FIELD AT PEDESTRIAN STREET CROSSINGS, AS SHOWN IN THE PLANS
- ② PROTECTIVE EDGING WITH A 2" MIN. HEIGHT SHALL BE INSTALLED WHEN A CURB RAMP OR LANDING PLATFORM HAS A VERTICAL DROP OF 6" OR GREATER OR HAS A SIDE APRON SLOPE STEEPER THAN 1:3 (33%). PROTECTIVE EDGING SHOULD BE CONSIDERED WHEN CURB RAMPS OR LANDING PLATFORMS HAVE A VERTICAL DROP OF 3" OR MORE.
- ③ DETECTABLE EDGING WITH 6" MIN. HEIGHT AND CONTRASTING COLOR SHALL BE INSTALLED ON ALL CURB RAMP LANDINGS WHERE THE WALKWAY CHANGES DIRECTION (TURNS).
- ④ DO NOT RESTRICT WATER FLOW IN THE GUTTER SYSTEM.
- ⑤ CAN ONLY BE USED FOR RAMPS WITH 6" OR LESS OF VERTICAL CHANGE.

URBAN AREA

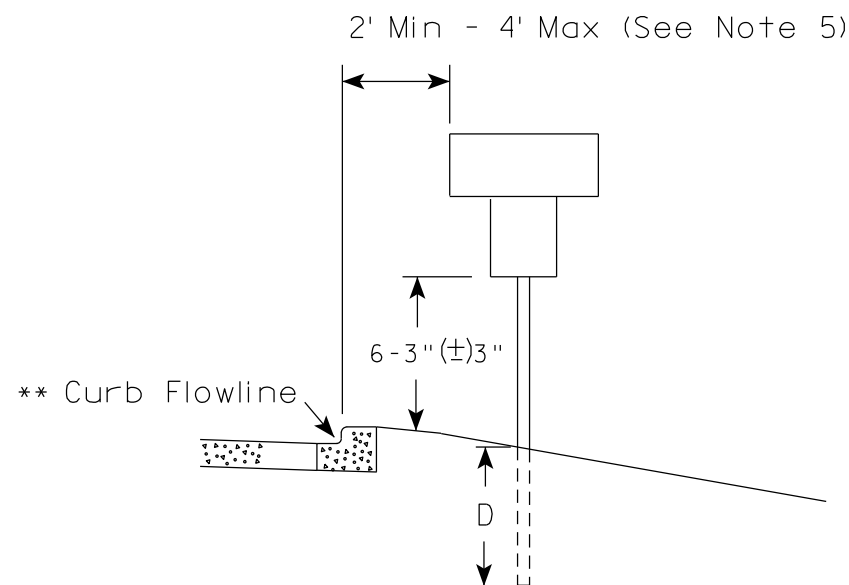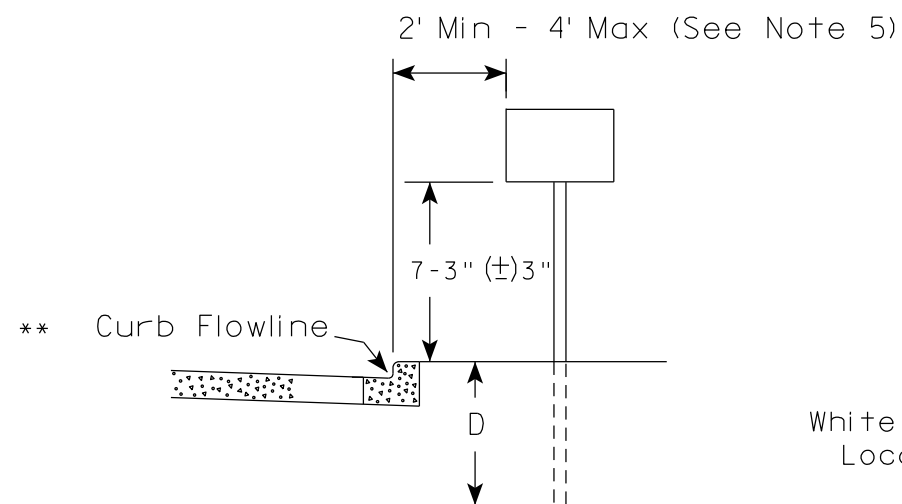

* * The existence of curb and gutter does not in itself mandate the vertical clearance illustrated. That height is typically measured where there is sidewalk adjacent to the roadway or parking is permitted. In the absence of sidewalk vertical clearance is measured from the top of the curb. Offset of signs is measured from the flow line.

RURAL AREA (See Note 2)

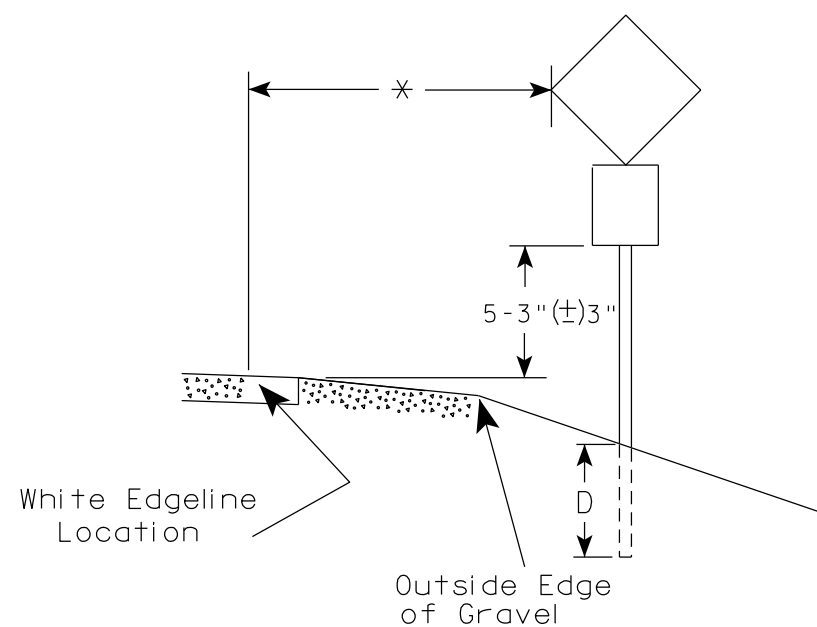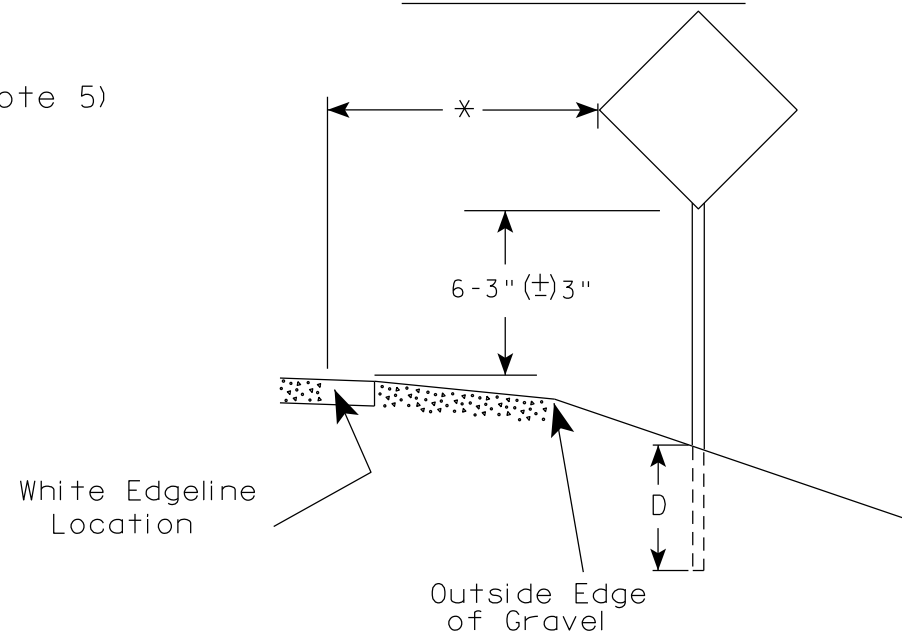

* 6 feet from edge of a paved shoulder or 12 feet from the edge of pavement (edge line location) or 2 feet from outside edge of gravel, whichever is greater unless directed by project engineer.

GENERAL NOTES

- Signs wider than 4 feet or 20 sq.ft or larger, shall be mounted on multiple posts. Refer to plate A4-4.
- If signs are mounted on or behind barrier wall, see A4-10 sign plate.
The Double Arrow sign (W12-1D) shall be mounted at a height of 2'-3" (±) 3". The Chevron sign (W1-8), Roundabout Chevron panel (R6-4B), Enhanced Reference Markers, Clearance Markers (W5-52), Mile Markers (D10 series), In Road Object Markers (W5-54) & End of Road Markers (W5-56) shall be mounted at a height of 4'-3" (±) 3".
- For expressways and freeways, mounting height is 7'-3" (±) 3" or 6'-3" (±) 3" depending upon existence of a sub-sign.
- Minimum mounting height for signs mounted on traffic signal poles is 5'-3" (±) 3".
- Offset distance shall be consistent with existing signs or consistent throughout length of project.
- Folding signs shall be mounted at a height of 5'-3" (±) 3" or as directed by the Engineer.

POST EMBEDMENT DEPTH

Area of Sign Installation (Sq. Ft.)	D (Min)
20 or Less	4'
Greater than 20	5'

TYPICAL INSTALLATION
OF PERMANENT TYPE II
SIGNS ON SINGLE POSTS

WISCONSIN DEPT OF TRANSPORTATION

APPROVED

Matthew R. Rauch
for State Traffic Engineer

DATE 12/6/23

PLATE NO. A4-3.23


PROJECT NO:

HWY:

COUNTY:

SHEET NO: 134


E

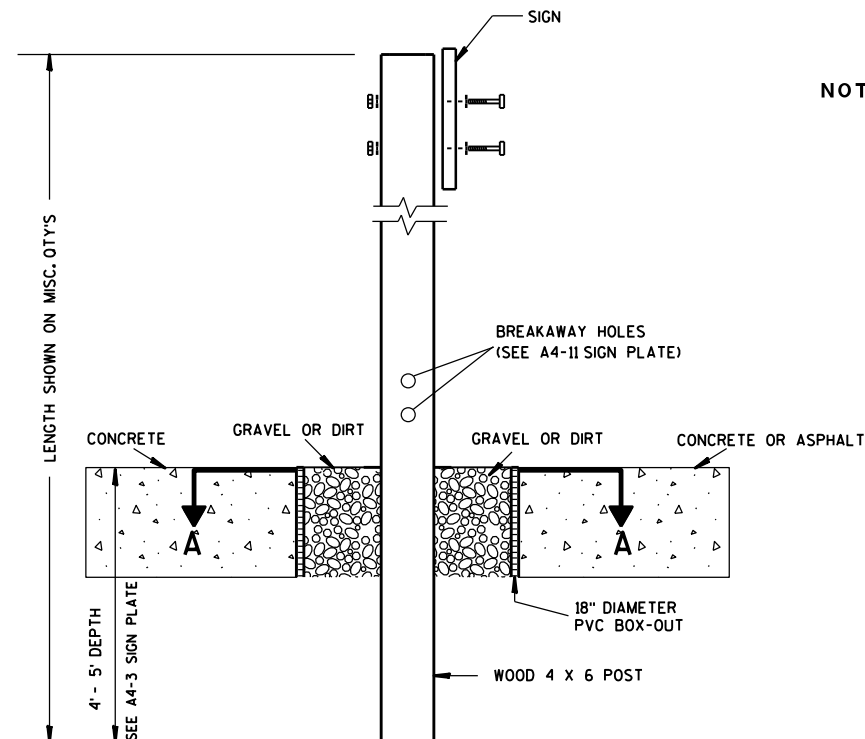

ELEVATION VIEW


DETAIL OF WOOD 4 X 6 SIGN POST IN BOX-OUT

- NOTES:**
1. ALL MATERIAL TO BE APPROVED BY ENGINEER PRIOR TO INSTALLATION
 2. SEE SIGN PLATE A4-8 FOR SIGN HARDWARE REQUIREMENTS
 3. 18 INCH X 18 INCH SQUARE BOX-OUTS MAY BE USED FOR INSTALLATIONS IN EXISTING CONCRETE OR ASPHALT LOCATIONS.

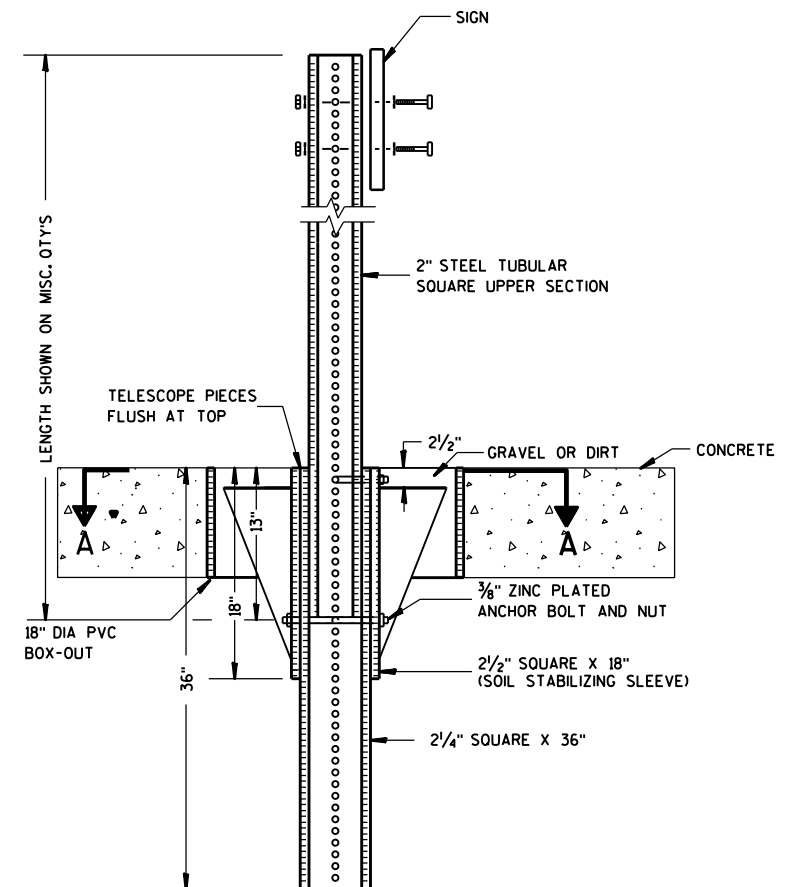

ELEVATION VIEW

DETAIL OF STEEL 2 X 2 SIGN POST IN BOX-OUT

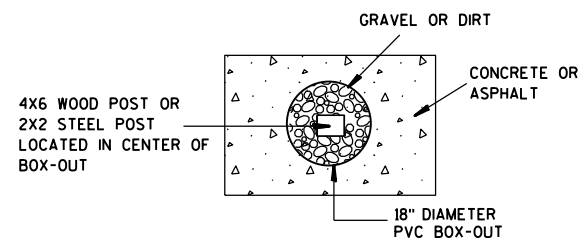

PLAN VIEW

FOR NEW CONCRETE/ASPHALT INSTALLATIONS



**SIGN POST
BOX-OUTS
A4-3B**

WISCONSIN DEPT OF TRANSPORTATION

APPROVED *Matthew R. Rauch*
for State Traffic Engineer



DATE 1/27/14 PLAT 135 A4-3B.1

URBAN AREA

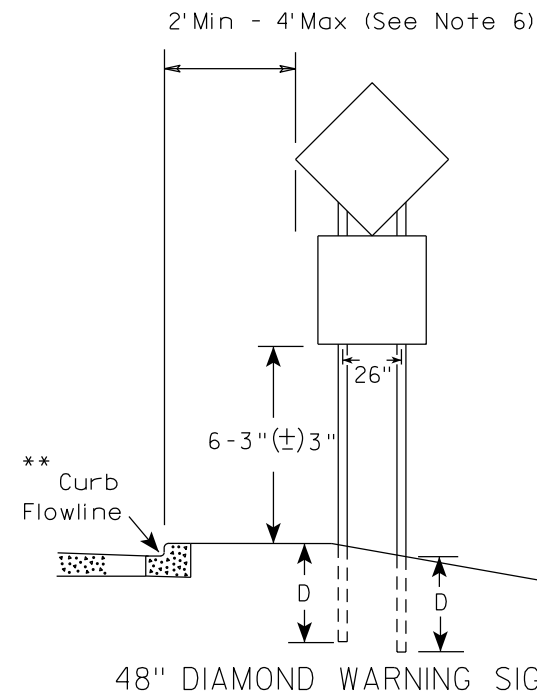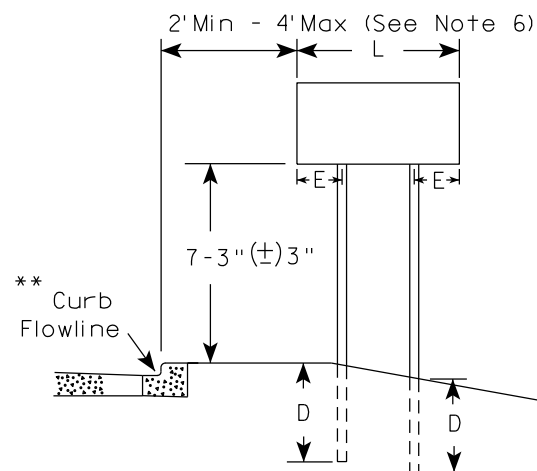


SIGN SHAPE OTHER THAN DIAMOND (TWO POSTS REQUIRED)	
L	E
Greater than 48" Less than 60"	12"
60" to 108"	L/5

RURAL AREA (See Note 3)

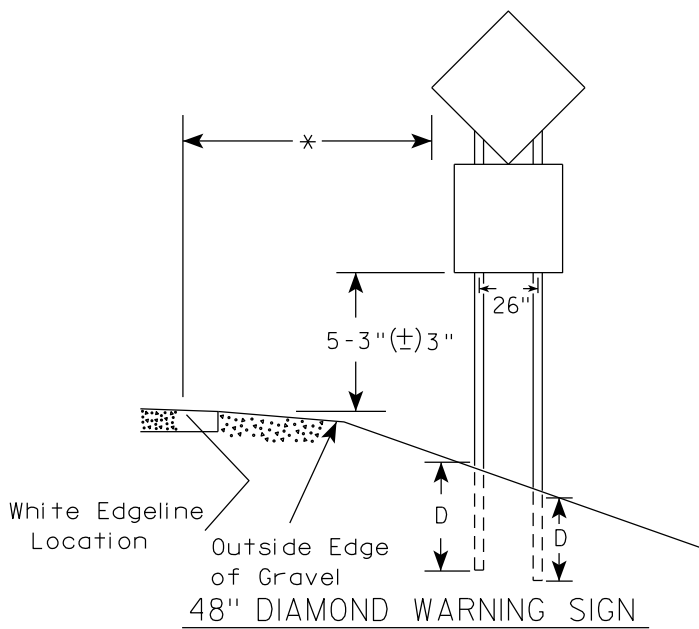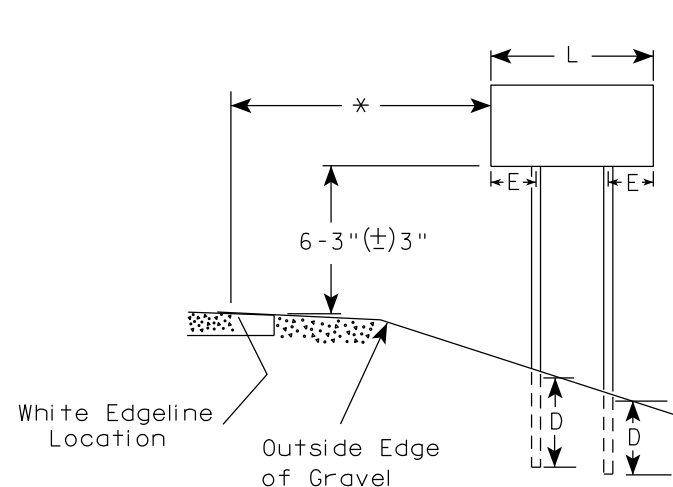

SIGN SHAPE OTHER THAN DIAMOND (THREE POSTS REQUIRED)	
L	E
Greater than 108" to 144"	12"

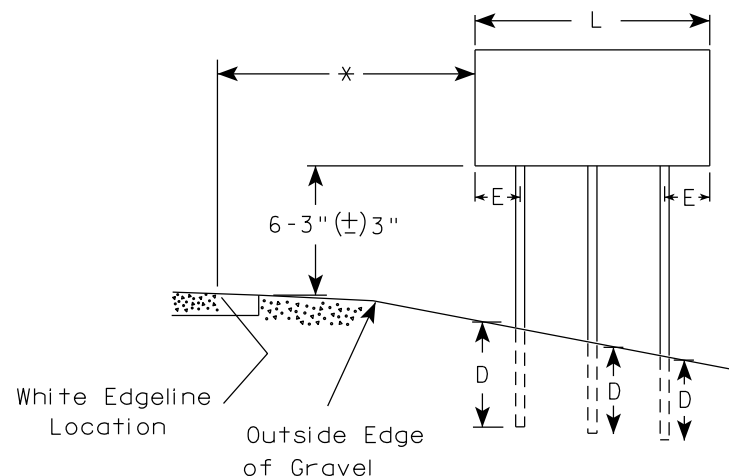

* 6 feet from edge of a paved shoulder or 12 feet from the edge of pavement (edge line location) or 2 feet from outside edge of gravel, whichever is greater unless directed by project engineer.

** The existence of curb and gutter does not in itself mandate the vertical clearance illustrated. That height is typically measured where there is sidewalk adjacent to the roadway or parking is permitted. In the absence of sidewalk vertical clearance is measured from the top of the curb. Offset of signs is measured from the flow line.

*** See A4-3 sign plate for signs 4' or less in width and less than 20 S.F. in area.

POST EMBEDMENT DEPTH

Area of Sign Installation (Sq.Ft.)	D (Min)
20 or Less	4'
Greater than 20	5'

TYPICAL INSTALLATION
OF TYPE II SIGNS
ON MULTIPLE POSTS

WISCONSIN DEPT OF TRANSPORTATION

APPROVED

Matthew R. Rauch
for State Traffic Engineer

DATE 12/6/23

PLATE NO. A4-4.16



PROJECT NO:

HWY:

COUNTY:

SHEET NO: 136

E

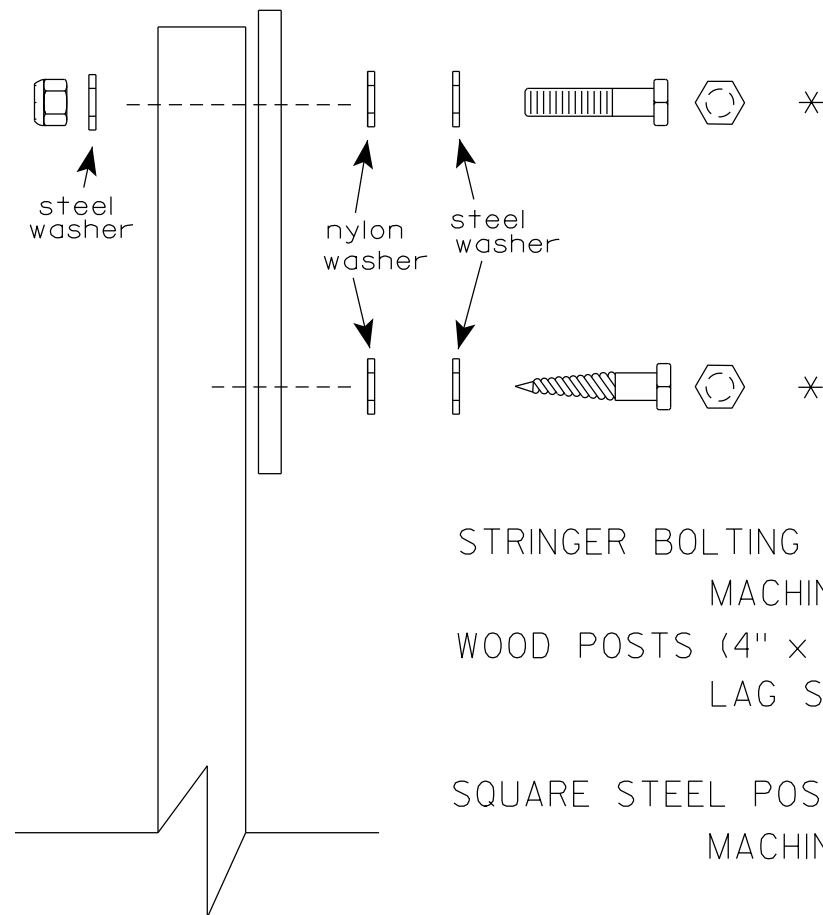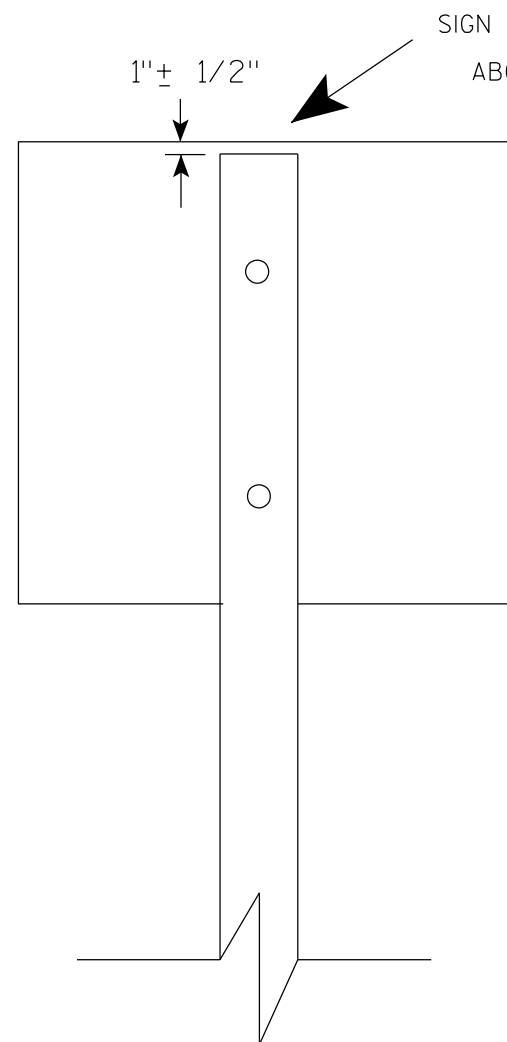

Nuts, bolts and lags used for mounting signs shall have hexagonal heads and shall be either :

- a. Hot dip galvanized in accordance with ASTM Designation: A 153, Class D, or SC 3
- b. Electro-galvanized in accordance with ASTM Designation : B 633, TYPE III, SC 3.

Threads on bolts and nuts shall be manufactured with sufficient allowance for the cadmium plate or galvanized coating to permit the nuts to run freely on the bolts.

- STRINGER BOLTING TO ALUMINUM SIGNS (SEE SIGN PLATE A4-18)
- MACHINE BOLTS - $\frac{5}{16}$ " X 1-3/4" Length w/ lock nuts
- WOOD POSTS (4" x 6")
- LAG SCREWS - $\frac{3}{8}$ " X 3" (NO STRINGERS ON BACK OF SIGN)
 $\frac{3}{8}$ " X 4" (STRINGERS ON BACK OF SIGN)
- SQUARE STEEL POSTS (2" x 2")
- MACHINE BOLTS - $\frac{3}{8}$ " X 3-1/4" Length w/ nuts (NO STRINGER ON BACK OF SIGN)
 $\frac{3}{8}$ " X 5" Length w/ nuts (STRINGERS ON BACK OF SIGN)
- RIVETS - $\frac{9}{32}$ " (6605-9-6) BULB-TITE, TRI-FOLD, ALUMINUM BODY/MANDREL
O.D. FLANGE .720-.765 INCH, GRIP RANGE .042-.375 INCH
- WASHERS (ALL POSTS) -
- 1-1/4" O.D. X $\frac{3}{8}$ " I.D. X $\frac{1}{16}$ " STEEL
 - 1-1/4" O.D. X $\frac{3}{8}$ " I.D. X .080 NYLON

* Two different fastening systems are shown for illustration purposes. On any individual sign, either one or the other system shall be used. Actual number of fasteners per sign varies with the sign area, but normally there are two. For a single post installation, all signs greater than 9 sq. ft. require the use of 3 fasteners.

ATTACHMENT OF SIGNS TO POSTS	
WISCONSIN DEPT OF TRANSPORTATION	
APPROVED	<i>Matthew R. Rauch</i> For State Traffic Engineer
DATE 4/1/2020	PLATE NO. A4-8.9

**2 1/4 " SQUARE
12 GAUGE
PERFORATED
GALVANIZED FINISH**

1" $\frac{1}{8}"$

ALL HOLES $\frac{7}{16}"$
SPACED 1" C-C
ALL FOUR SIDES

4" x 10" x 10 GA. — 
STEEL PLATE (CUT
AS SHOWN) WELDED
TO ALL FOUR CORNERS
OF TELESPAR TUBE

**2 1/2" SQUARE
12 GAUGE
OMNI-DIRECTIONAL
PERFORATED
SOIL STABILIZING SLEEVE
GALVANIZED FINISH**

2 1/2" TELES PAR TUBE

4"

2 1/2"

10"

3 1/2"

19"

4" x 10" x 10 GA. STEEL PLATE (CUT AS SHOWN) WELDED TO ALL FOUR CORNERS OF TELES PAR TUBE

Diagram illustrating the assembly of a signpost, showing the vertical post, sign, and base components with dimensions and material specifications.

Sign Assembly:

- SIGN**: Indicated at the top of the post.
- SEE SIGN PLATE A4-8 FOR BOLT WASHER, & NUT MATERIAL**: Reference to the sign plate for material specifications.
- 2" STEEL TUBULAR SQUARE UPPER SECTION**: The main vertical post.
- ALL HOLES $\frac{7}{16}$ " SPACED 1" C-C ALL FOUR SIDES**: Specification for the post's holes.
- TELESCOPE PIECES FLUSH AT TOP**: Detail of the top connection.

Base Assembly:

- 3/8" ZINC PLATED CORNER ANCHOR BOLT AND NUT**: Component used for securing the base.
- 2 1/2" GRAVEL OR DIRT**: Material placed around the base.
- 3/8" ZINC PLATED ANCHOR BOLT AND NUT**: Component used for securing the base.
- 2 1/2" SQUARE X 18" (SOIL STABILIZING SLEEVE)**: Component used for soil stabilization.
- 2 1/4" SQUARE X 36"**: The main base component.
- 18" DIA SCHEDULE 40 PVC BOX-OUT**: Component used for the base.
- 36"**: Overall height of the base assembly.
- 13"**: Height of the sign.
- 18"**: Width of the base assembly.

LENGTH SHOWN ON MISC. QTY'S

SIGN

SEE SIGN PLATE A4-8 FOR BOLT WASHER, & NUT MATERIAL

2" STEEL TUBULAR SQUARE UPPER SECTION

ALL HOLES $\frac{7}{16}$ " SPACED 1" C-C ALL FOUR SIDES

$\frac{3}{8}$ " ZINC PLATED CORNER ANCHOR BOLT AND NUT

TELESCOPE PIECES FLUSH AT TOP

1"

$\frac{3}{8}$ " ZINC PLATED ANCHOR BOLT AND NUT

2 1/2" SQUARE X 18" (SOIL STABILIZING SLEEVE)

2 1/4" SQUARE X 36"

36"

18"

12"

A

A

3/8" ZINC PLATED CORNER
ANCHOR BOLT AND NUT

DIRECTION
OF TRAFFIC

SECTION A-A

Area of Sign Installation (Sq. Ft.)	Number of Required Posts
9 or less	1
Greater than 9 less than or equal to 18	2
Greater than 18 less than or equal to 27	3

TUBULAR STEEL
SIGN POST
A4-9

WISCONSIN DEPT OF TRANSPORTATION


APPROVED Matthieu R Rauch

for State Traffic Engineer

DATE 2/05/15 PLATI 138 14-9.9

PROJECT NO:	HWY:	COUNTY:	SHEET NO:
-------------	------	---------	-----------

7

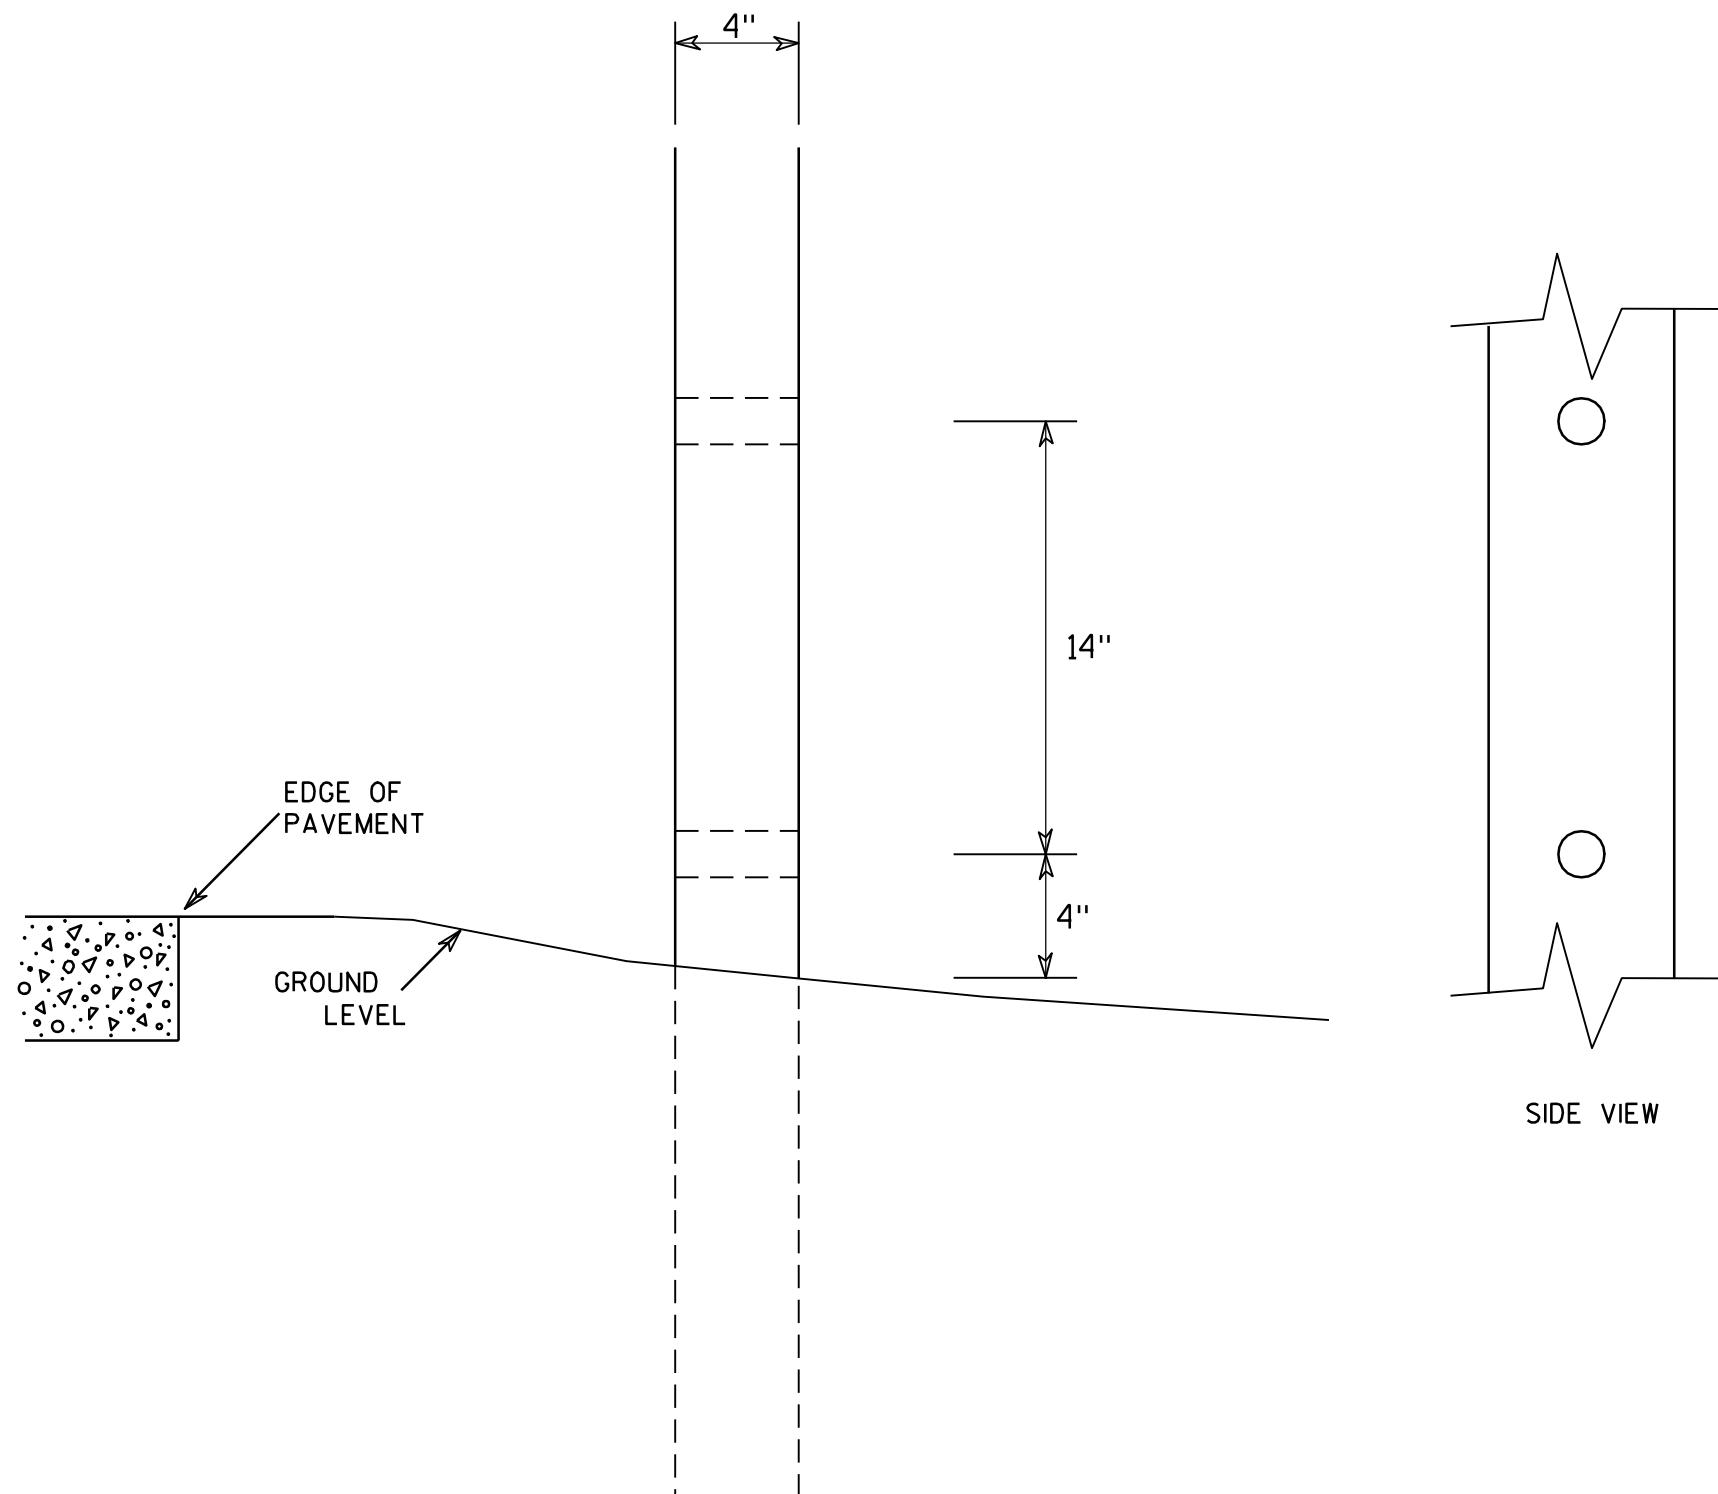

GENERAL NOTES

1. All 4 x 6 Wood Posts shall be modified by having two 1½" diameter holes drilled perpendicular to the roadway centerline.

7

4 X 6 WOOD POST MODIFICATIONS

WISCONSIN DEPT OF TRANSPORTATION

APPROVED

Chester J. Spang
for State Traffic Engineer

DATE 3/27/97

PLATE NO. A4-11.2

PROJECT NO:

HWY:




COUNTY:

SHEET NO: 139

E

BANDING


SINGLE SIGN

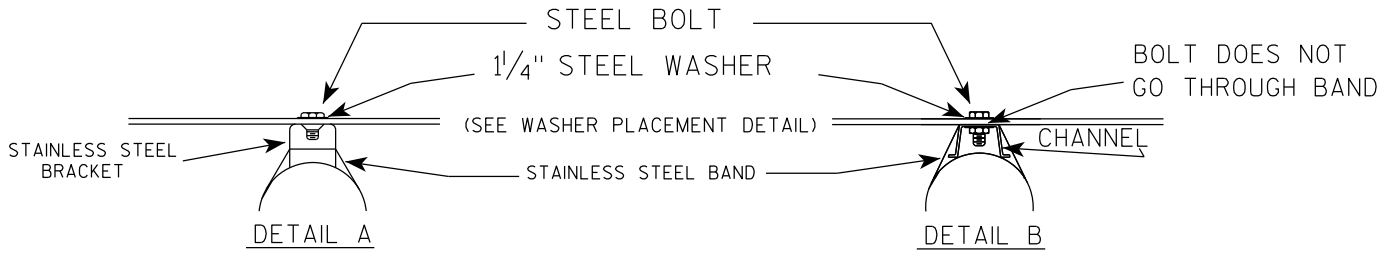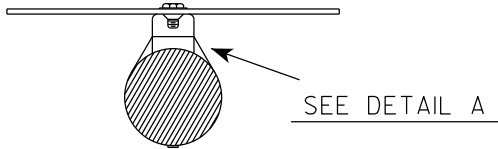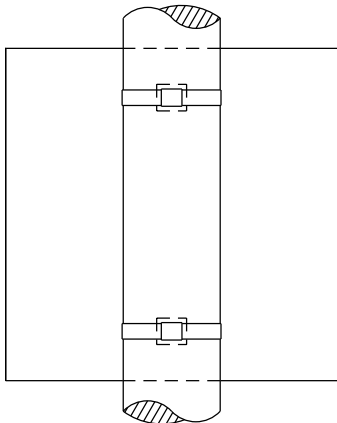


GENERAL NOTES

1. Any sign over 3 feet in width shall use the V-Block banding method. See A5-10 standard plate.
2. Signs 3 feet or greater in height shall have three bracket bands installed. Signs less than 3 feet in height shall have two bracket bands installed.
3. Banding and assembly bracket shall be stainless steel. All bands shall be $\frac{3}{4}$ " in width and 0.025" thickness.
4. ALL SIGN MOUNTING BOLTS AND WASHERS SHALL BE EITHER:
 - a. Hot dip or mechanically galvanized in accordance with ASTM Designation: A 153, Class D
 - b. Electro-galvanized in accordance with ASTM designation: B 633, Type III, SC 3


"J" ASSEMBLY

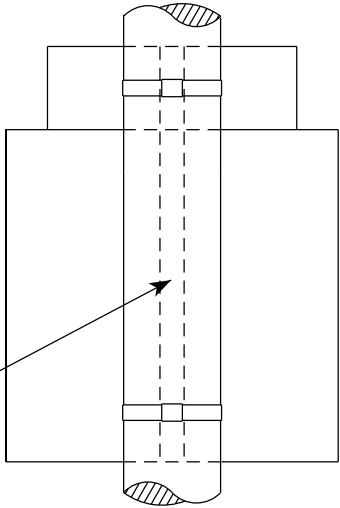

CHANNEL
SEE TYPICAL PANEL
INSTALLATION SHEET

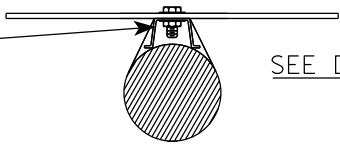

WASHER PLACEMENT

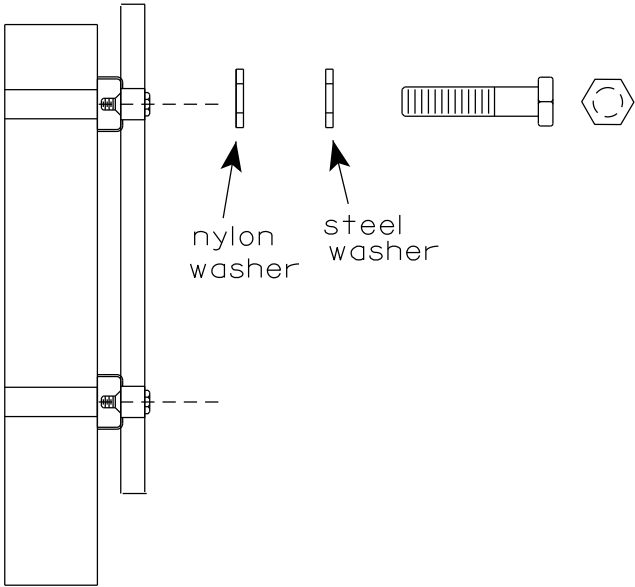


WASHERS (ALL POSTS) -
1-1/4" O.D. X $\frac{3}{8}$ " I.D. X $\frac{1}{16}$ " STEEL
1-1/4" O.D. X $\frac{3}{8}$ " I.D. X .080 NYLON
FOR ALL TYPE H SIGNS

STANDARD SIGN
SIGN BANDING DETAILS


WISCONSIN DEPT OF TRANSPORTATION

APPROVED *Matthew R. Rauch*
for State Traffic Engineer
DATE 6/10/19 PLATE NO. A5-9.4

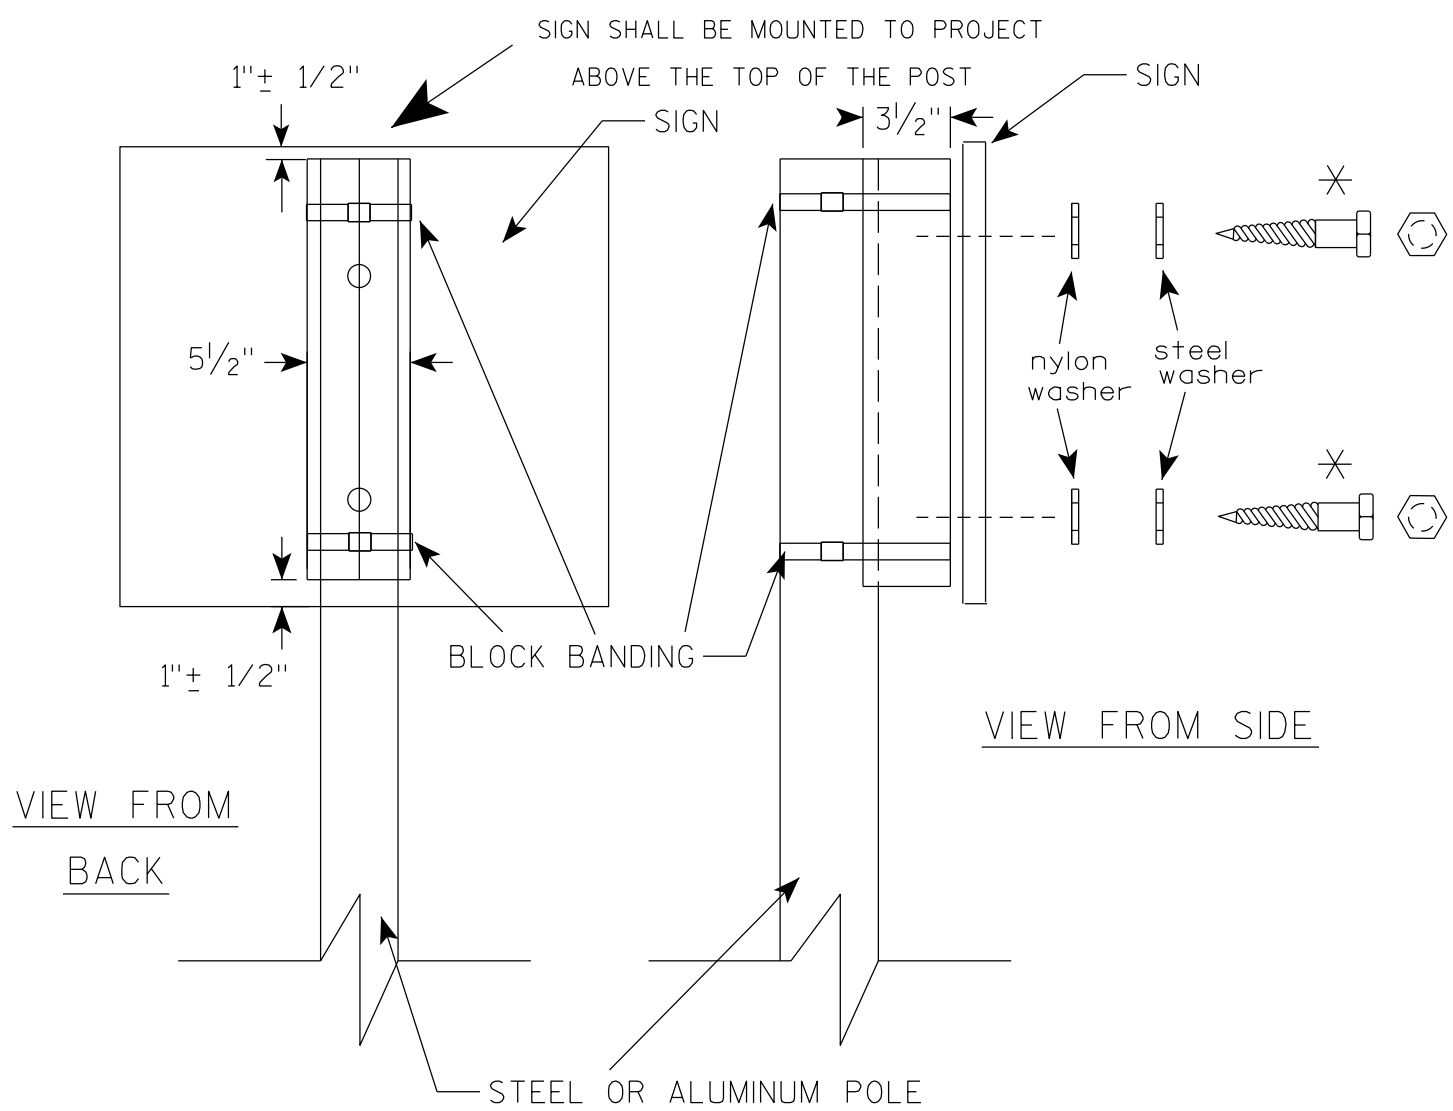

VIEW FROM
BACK

VIEW FROM SIDE

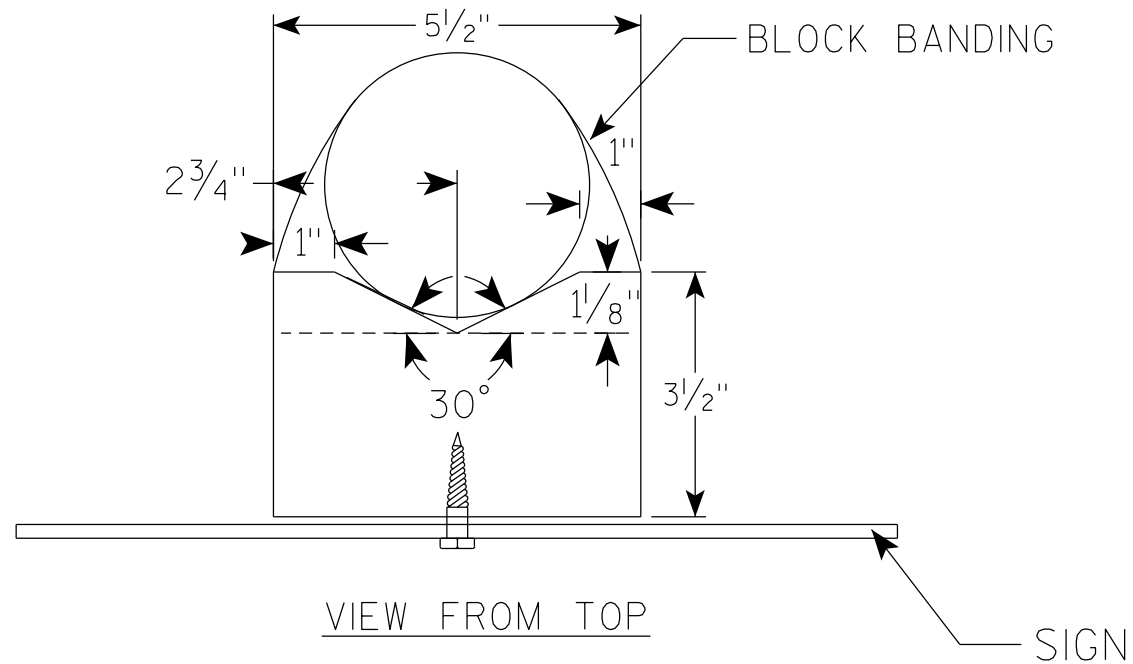

VIEW FROM TOP

GENERAL NOTES

1. WOOD 4"X6" POST MATERIAL SHALL CONFORM TO 507.2.2 OF THE WISDOT STANDARD SPECIFICATIONS
2. BLOCK BANDING AND CLIPS SHALL BE STAINLESS STEEL, $\frac{3}{4}$ " WIDTH AND 0.025" THICKNESS
3. SIGNS 3' OR GREATER IN HEIGHT SHALL UTILIZE 3 BLOCK BANDS. SIGNS UNDER 3' IN HEIGHT SHALL UTILIZE 2 BLOCK BANDS
4. ACTUAL NUMBER OF FASTENERS PER SIGN VARIES WITH THE SIGN AREA, BUT NORMALLY THERE ARE TWO. FOR SIGNS GREATER THAN 9 S.F. 3 FASTENERS SHALL BE USED.
5. ALL SIGN MOUNTING BOLTS AND WASHERS SHALL BE EITHER:
 - a. Hot dip or mechanically galvanized in accordance with ASTM Designation: A 153, Class D
 - b. Electro-galvanized in accordance with ASTM Designation : B 633, TYPE III, SC 3
6. ALL BOLTS SHALL HAVE HEXAGONAL HEADS.
7. STEEL WASHERS SHALL BE $\frac{1}{4}$ " O.D. X $\frac{3}{8}$ " I.D. X $\frac{1}{16}$ "
8. NYLON WASHERS SHALL BE $\frac{1}{4}$ " O.D. X $\frac{3}{8}$ " I.D. X .080 FOR TYPE H OR TYPE F FACE SIGN

✱ LAG BOLTS SHALL BE $\frac{3}{8}$ " X $2\frac{1}{2}$ "

BLOCK BANDING DETAIL
(V-BLOCK OPTION)

WISCONSIN DEPT OF TRANSPORTATION

APPROVED *Matthew R. Rauch*
for State Traffic Engineer

DATE 4/19/2022 PLATE NO. A5-10.3

PROJECT NO:

SHEET NO: 141


E

NOTES

1. Sign is Type II - Type F Reflective
2. Color:

Background - Orange

Message - Black
3. Message Series - C
4. Corners may be square or rounded when base material is plywood but borders shall be rounded as shown. When base material is metal, the corners and borders shall be rounded.

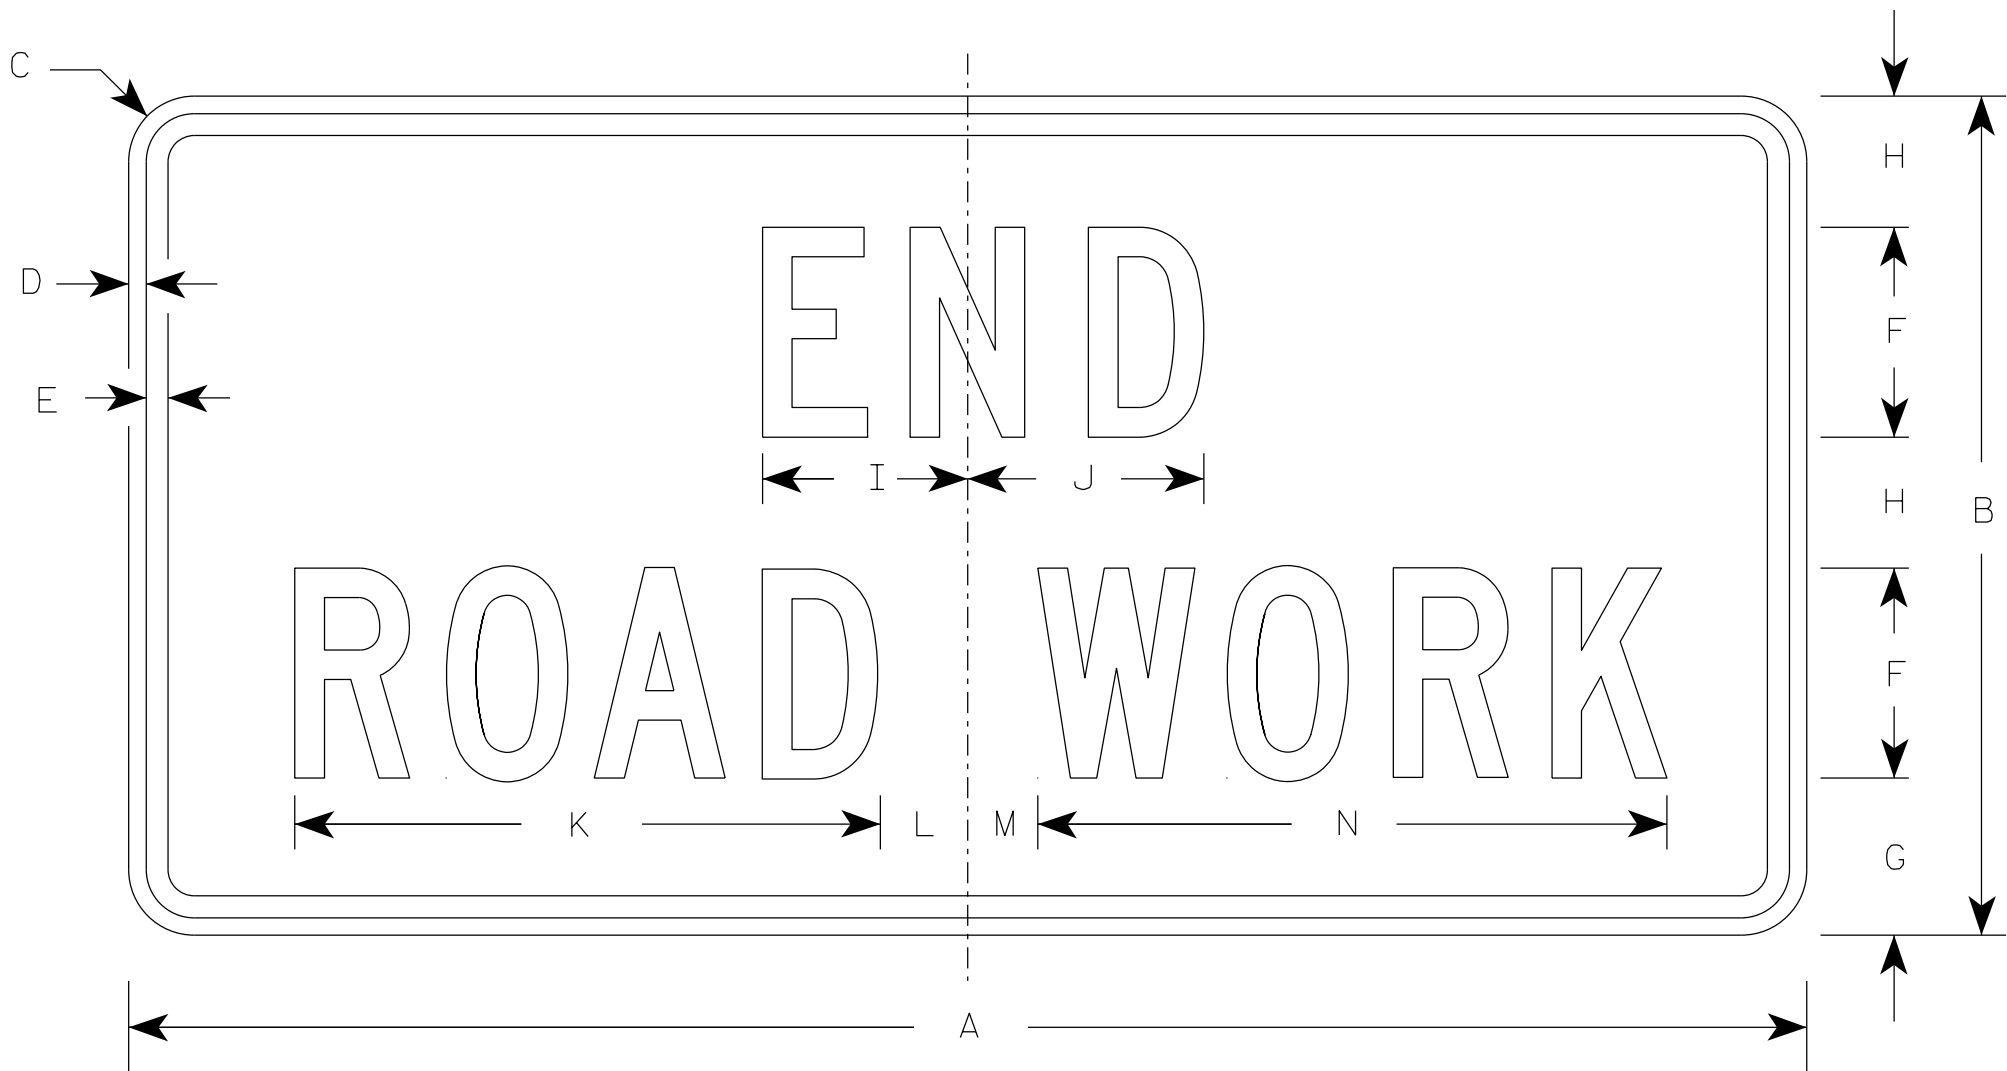

G20-2A

SIZE	A	B	C	D	E	F	G	H	I	J	K	L	M	N	O	P	Q	R	S	T	U	V	W	X	Y	Z	Area sq. ft.
1	36	18	1 1/2	3/8	1/2	4	3 3/4	2 1/2	4 1/8	4 1/8	11 1/8	2	1	12 1/8													4.5
2	48	24	1 7/8	1/2	5/8	6	4 1/2	3 3/4	5 7/8	6 3/4	16 3/4	2 1/2	1 3/4	18 1/2													8.0
2M	48	24	1 7/8	1/2	5/8	6	4 1/2	3 3/4	5 7/8	6 3/4	16 3/4	2 1/2	1 3/4	18 1/2													8.0
3	48	24	1 7/8	1/2	5/8	6	4 1/2	3 3/4	5 7/8	6 3/4	16 3/4	2 1/2	1 3/4	18 1/2													8.0
4	48	24	1 7/8	1/2	5/8	6	4 1/2	3 3/4	5 7/8	6 3/4	16 3/4	2 1/2	1 3/4	18 1/2													8.0
5	48	24	1 7/8	1/2	5/8	6	4 1/2	3 3/4	5 7/8	6 3/4	16 3/4	2 1/2	1 3/4	18 1/2													8.0

PROJECT NO:


HWY:

COUNTY:

SHEET NO: 142

E

7

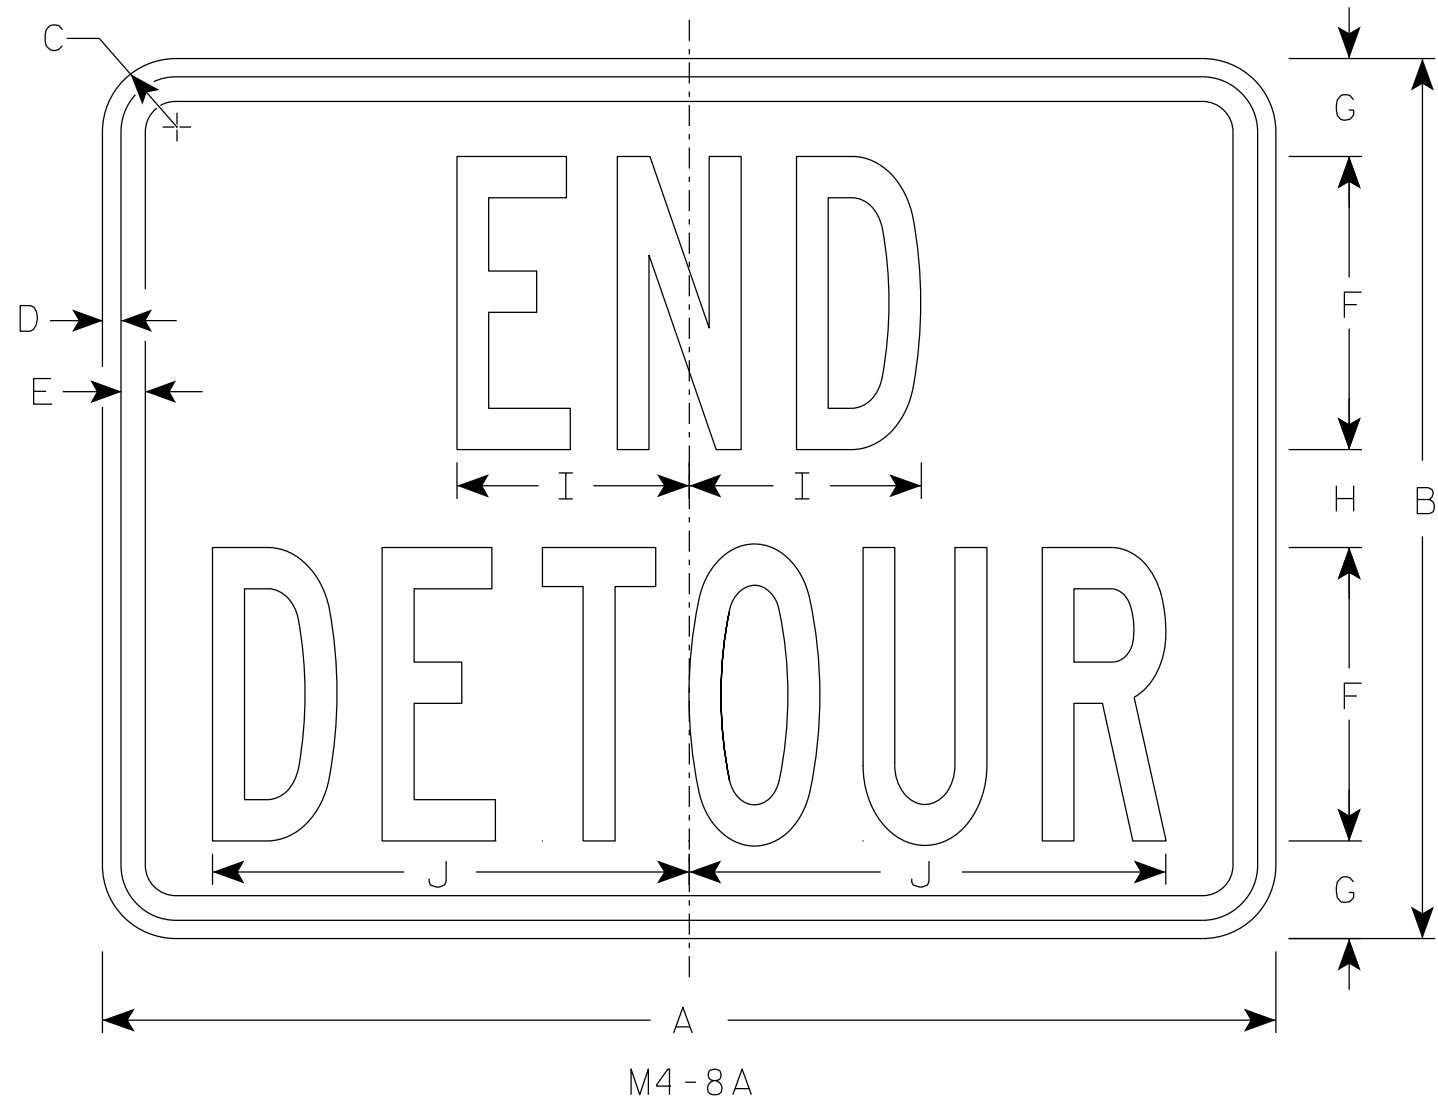

NOTES

- 1. Sign is Type II - Type F Reflective
- 2. Color:
 - Background - Orange
 - Message - Black
- 3. Message Series - B
- 4. Corners may be square or rounded when base material is plywood but borders shall be rounded as shown. When base material is metal, the corners and borders shall be rounded.

7

SIZE	A	B	C	D	E	F	G	H	I	J	K	L	M	N	O	P	Q	R	S	T	U	v	W	X	Y	Z	Area sq. ft.
1																											
2	24	18	1 1/2	3/8	1/2	6	2	2	4 3/4	9 3/4																	3.0
2M	24	18	1 1/2	3/8	1/2	6	2	2	4 3/4	9 3/4																	3.0
3	30	24	1 1/2	3/8	1/2	8	2 1/2	3	6 3/4	13																	5.0
4	30	24	1 1/2	3/8	1/2	8	2 1/2	3	6 3/4	13																	5.0
5	30	24	1 1/2	3/8	1/2	8	2 1/2	3	6 3/4	13																	5.0

STANDARD SIGN


M4-8A

WISCONSIN DEPT OF TRANSPORTATION

APPROVED *Matthew R. Rauch*
For State Traffic Engineer


DATE 2/9/2023 PLATE NO. M4-8A.4

7

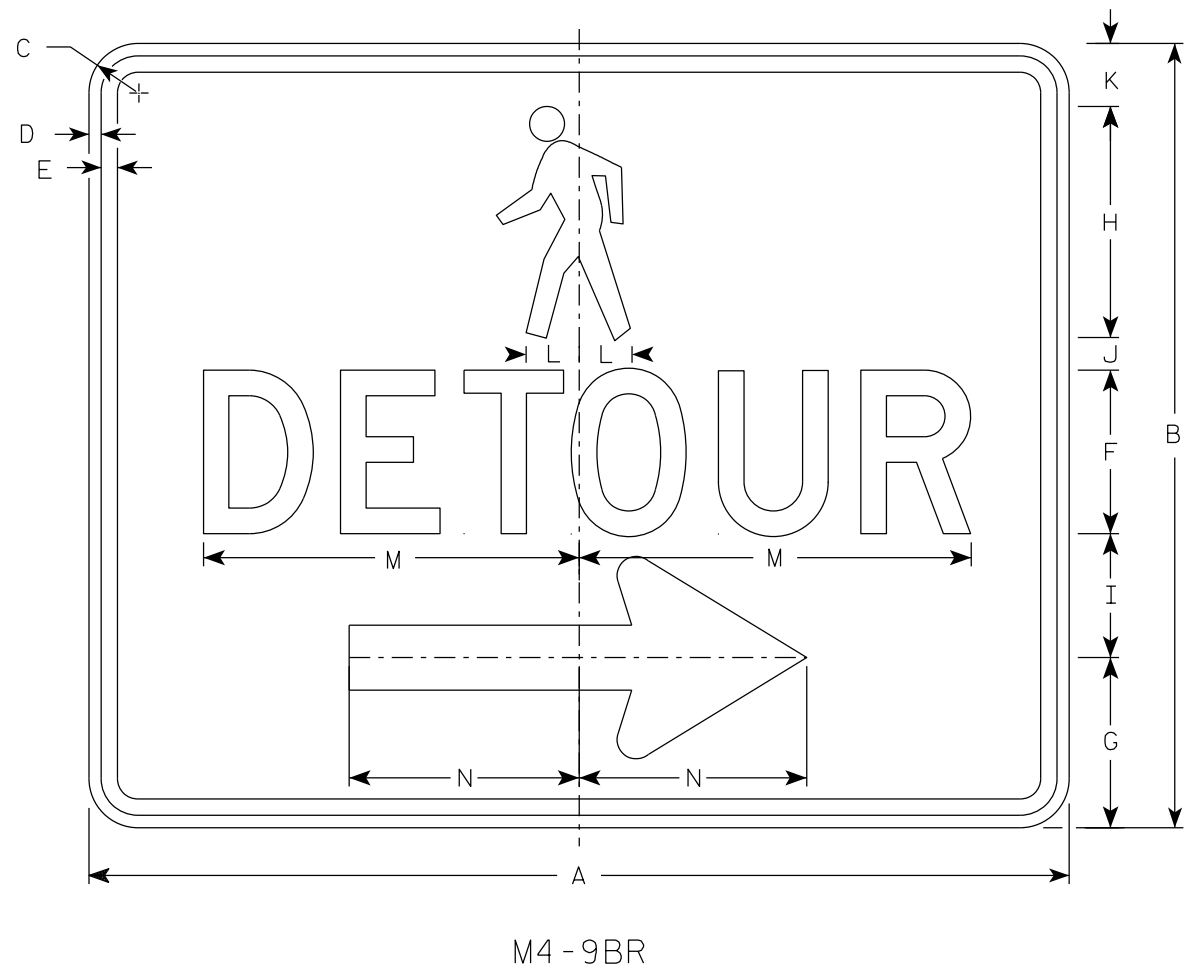

NOTES


1. Sign is Type II-Type F Reflective
2. Color:
Background - Orange
Message - Black
3. Message Series - D
4. Corners may be square or rounded when base material is plywood but borders shall be rounded as shown. When base material is metal, the corners and borders shall be rounded.
5. M4-9BL is the same as M4-9BR except the arrow is reversed.

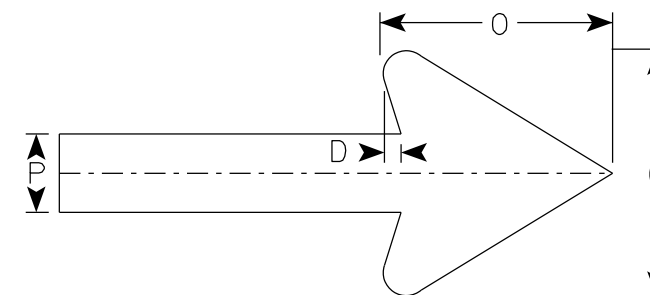


Arrow Detail

7

SIZE	A	B	C	D	E	F	G	H	I	J	K	L	M	N	O	P	Q	R	S	T	U	V	W	X	Y	Z	Area sq. ft.
1																											
2S	30	24	1 1/2	3/8	1/2	5	5 1/4	7 1/8	3 3/4	1	1 1/8	1 5/8	11 3/4	7	6	2											5.0
2M	30	24	1 1/2	3/8	1/2	5	5 1/4	7 1/8	3 3/4	1	1 1/8	1 5/8	11 3/4	7	6	2											5.0
3																											
4																											
5																											

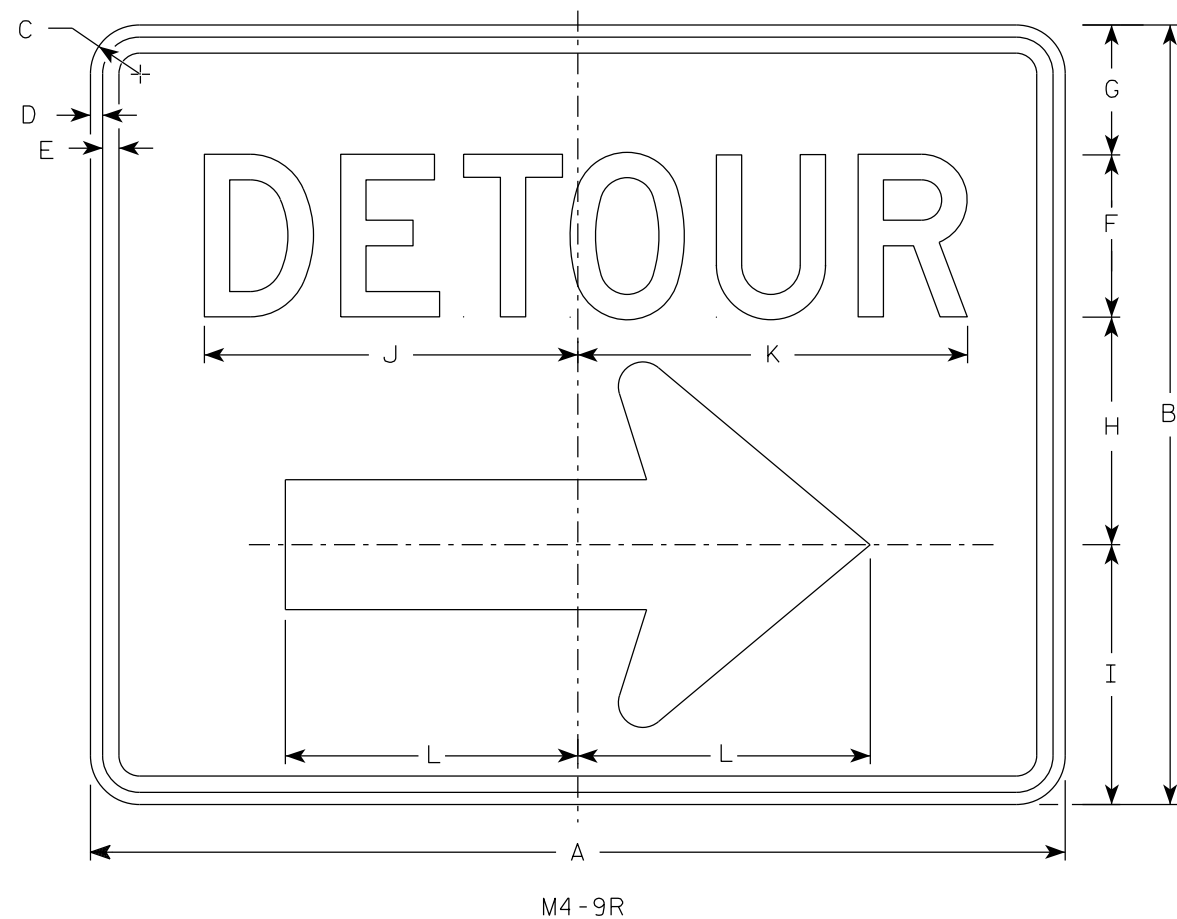


- NOTES
1. Sign is Type II - Type F Reflective
 2. Color:
Background - Orange
Message - Black
 3. Message Series - D
 4. Corners may be square or rounded when base material is plywood but borders shall be rounded as shown. When base material is metal, the corners and borders shall be rounded.
 4. M4-9L is the same as M4-9R except the arrow is reversed.

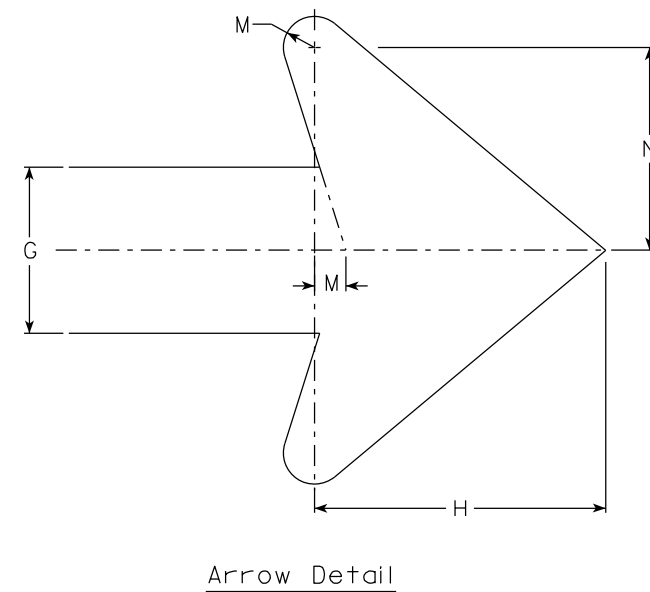

SIZE	A	B	C	D	E	F	G	H	I	J	K	L	M	N	O	P	Q	R	S	T	U	V	W	X	Y	Z	Area sq. ft.
1																											
2	30	24	1 1/2	3/8	1/2	5	4	7	8	11 1/2	12	9	3/4	4 7/8													5.00
2M	30	24	1 1/2	3/8	1/2	5	4	7	8	11 1/2	12	9	3/4	4 7/8													5.00
3	30	24	1 1/2	3/8	1/2	5	4	7	8	11 1/2	12	9	3/4	4 7/8													5.00
4	48	36	1 7/8	1/2	5/8	8	6	10 1/2	11 5/8	20 5/8	20 1/2	13 1/4	1 1/8	6 7/8													12.0
5	48	36	1 7/8	1/2	5/8	8	6	10 1/2	11 5/8	20 5/8	20 1/2	13 1/4	1 1/8	6 7/8													12.0

STANDARD SIGN M4-9 R & L	
WISCONSIN DEPT OF TRANSPORTATION	
APPROVED	<i>Matthew R. Rauch</i> For State Traffic Engineer
DATE 2/9/2023	PLATE NO. M4-9R.6

7

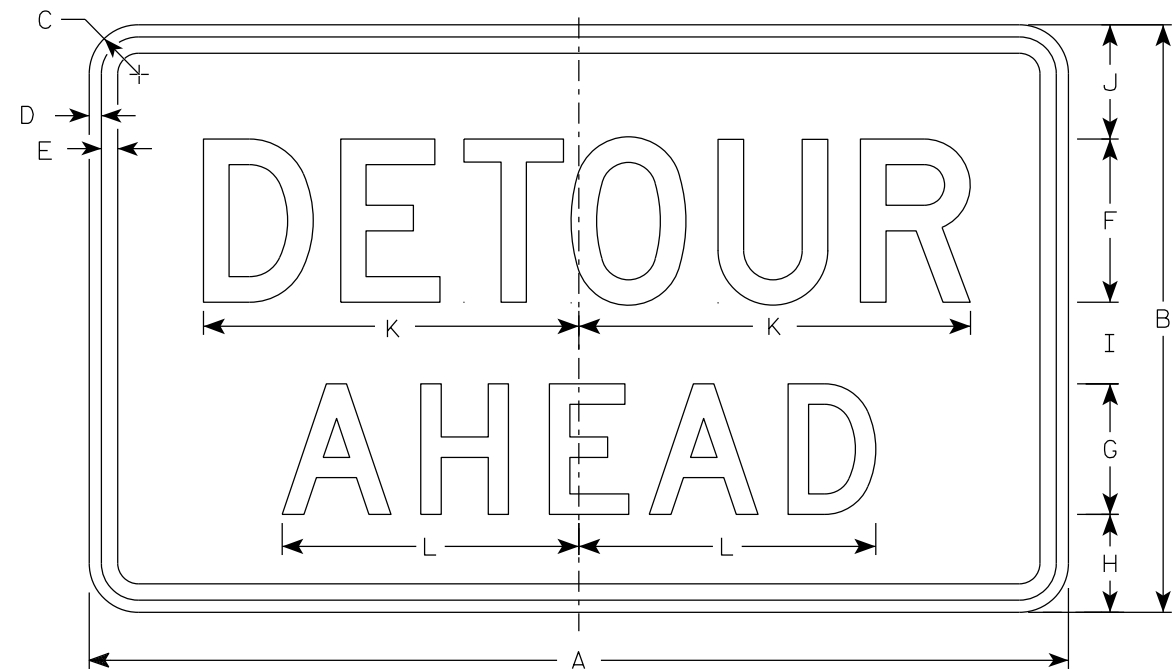

M4-59A

NOTES

- 1. Sign is Type II - Type F Reflective
- 2. Color:
Background - Orange
Message - Black
- 3. Message Series - D
- 4. Corners may be square or rounded when base material is plywood but borders shall be rounded as shown. When base material is metal, the corners and borders shall be rounded.

7

SIZE	A	B	C	D	E	F	G	H	I	J	K	L	M	N	O	P	Q	R	S	T	U	V	W	X	Y	Z	Area sq. ft.
1																											
2S	30	18	1 1/2	3/8	1/2	5	4	3	2 1/2	3 1/2	11 3/4	9 1/8														3.75	
2M	30	18	1 1/2	3/8	1/2	5	4	3	2 1/2	3 1/2	11 3/4	9 1/8														3.75	
3																											
4																											
5																											

PROJECT NO:

HWY:

COUNTY:

SHEET NO: 146

E


STANDARD SIGN
M4-59A

WISCONSIN DEPT OF TRANSPORTATION

APPROVED
Matthew R. Rauch
for State Traffic Engineer

DATE 2/13/2023 PLATE NO. M4-59A.2


7

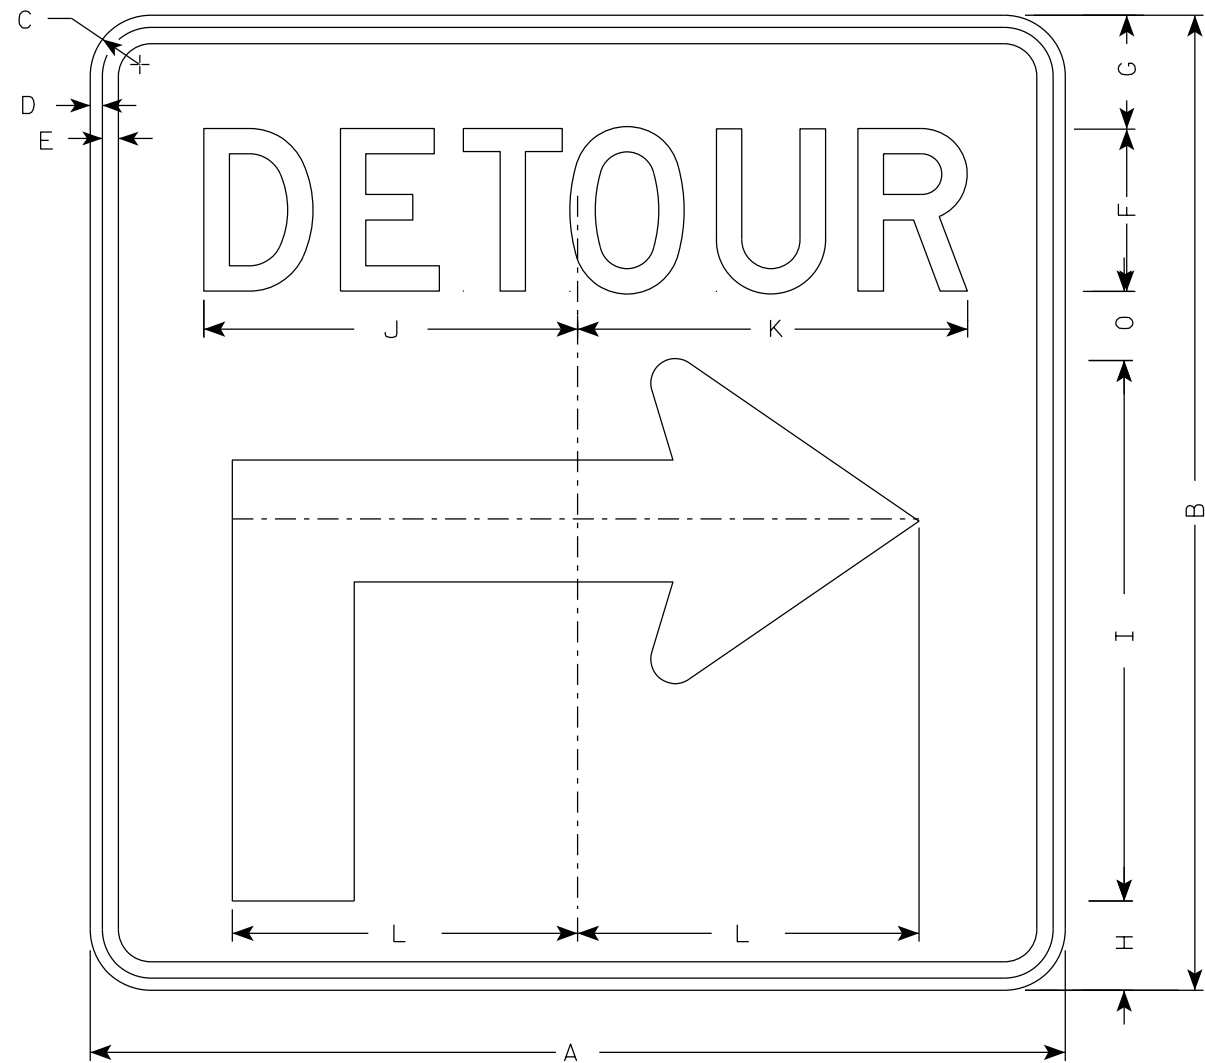

M4-59R

NOTES

1. Sign is Type II - Type F Reflective
2. Color:
Background - Orange
Message - Black
3. Message Series - D
4. Corners may be square or rounded when base material is plywood but borders shall be rounded as shown when base material is metal.
5. M4-59L is the same as M4-59R except the arrow is reversed.

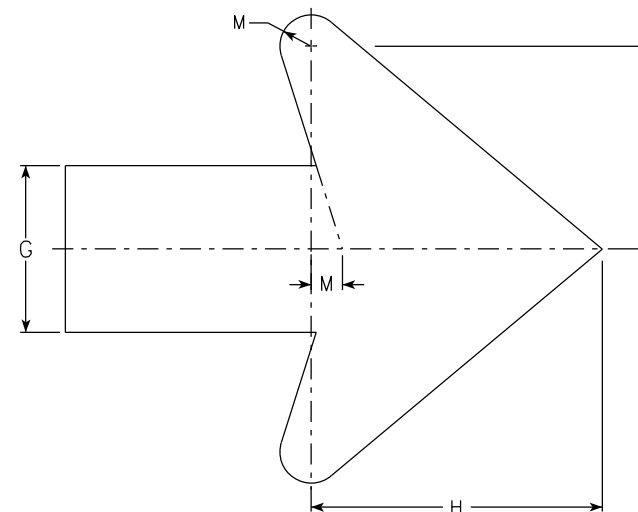

Arrow Detail

7

SIZE	A	B	C	D	E	F	G	H	I	J	K	L	M	N	O	P	Q	R	S	T	U	V	W	X	Y	Z	Area sq. ft.
1																											
2S	30	30	1 7/8	3/8	1/2	5	3 1/2	2 3/4	16 5/8	11 1/2	12	10 1/2	3/4	4 7/8	2 1/8												6.25
2M	30	30	1 7/8	3/8	1/2	5	3 1/2	2 3/4	16 5/8	11 1/2	12	10 1/2	3/4	4 7/8	2 1/8												6.25
3	30	30	1 7/8	3/8	1/2	5	3 1/2	2 3/4	16 5/8	11 1/2	12	10 1/2	3/4	4 7/8	2 1/8												6.25
4	48	48	2 1/4	1/2	5/8	8	5 5/8	4 3/8	26 5/8	20 5/8	20 1/2	17	1 1/8	6 7/8	3 3/8												16.0
5	48	48	2 1/4	1/2	5/8	8	5 5/8	4 3/8	26 5/8	20 5/8	20 1/2	17	1 1/8	6 7/8	3 3/8												16.0

PROJECT NO:


HWY:

COUNTY:

SHEET NO: 147

E


7

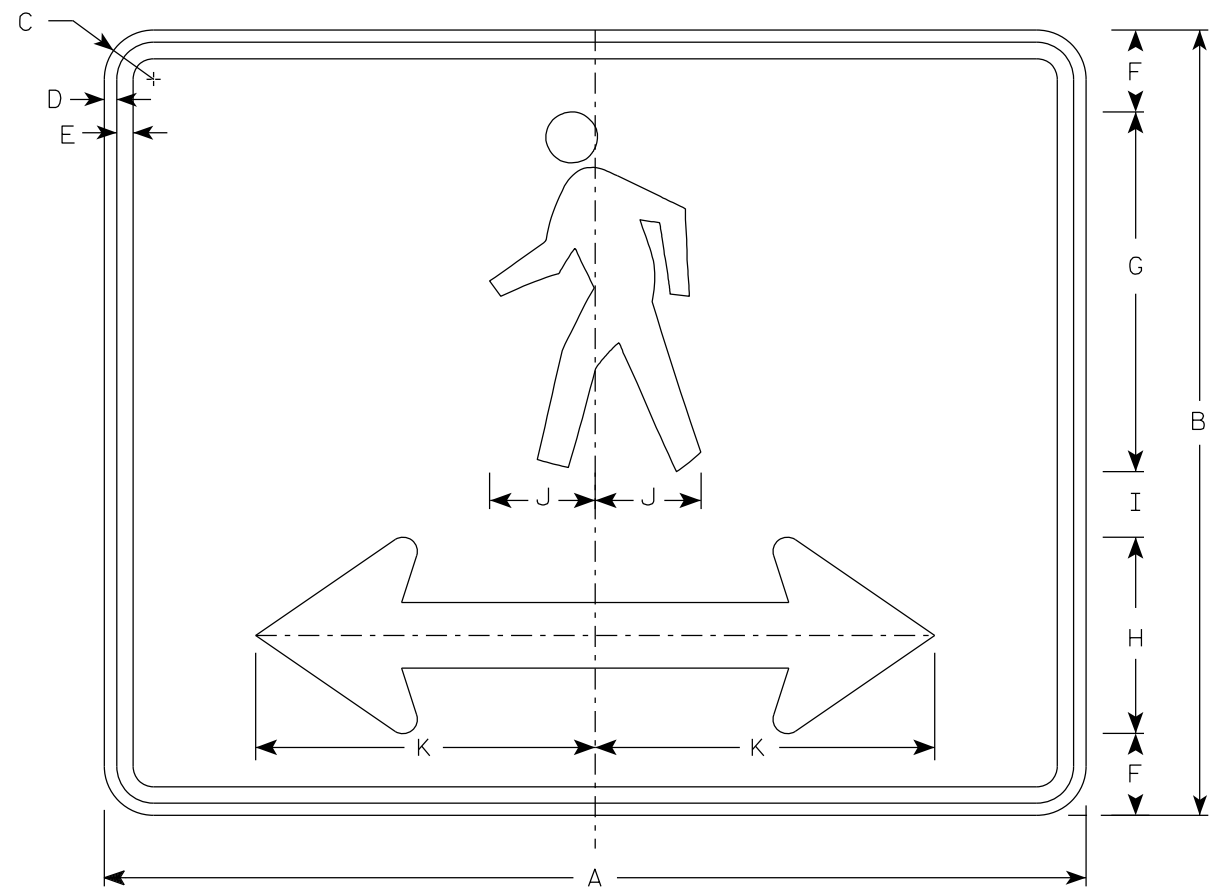

M4-60D

NOTES

- 1. Sign is Type II- Type F Reflective
- 2. Color:
Background - Orange
Message - Black
- 3. Corners may be square or rounded when base material is plywood but borders shall be rounded as shown. When base material is metal, the corners and borders shall be rounded.

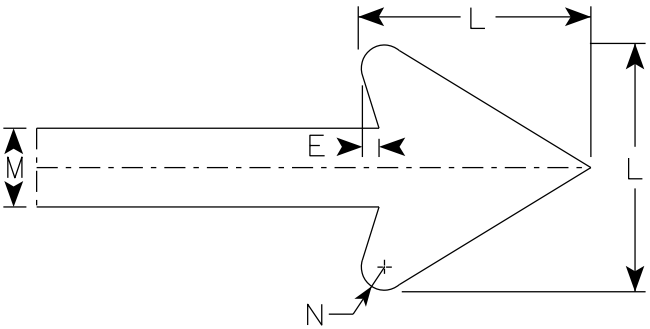


Arrow Detail

7

SIZE	A	B	C	D	E	F	G	H	I	J	K	L	M	N	O	P	Q	R	S	T	U	V	W	X	Y	Z	Area sq. ft.
1																											
2S	30	24	1 1/2	3/8	1/2	2 1/2	11	6	2	3 1/4	10 3/8	6	2	3/8													5.00
2M	30	24	1 1/2	3/8	1/2	2 1/2	11	6	2	3 1/4	10 3/8	6	2	3/8													5.00
3																											
4																											
5																											

7

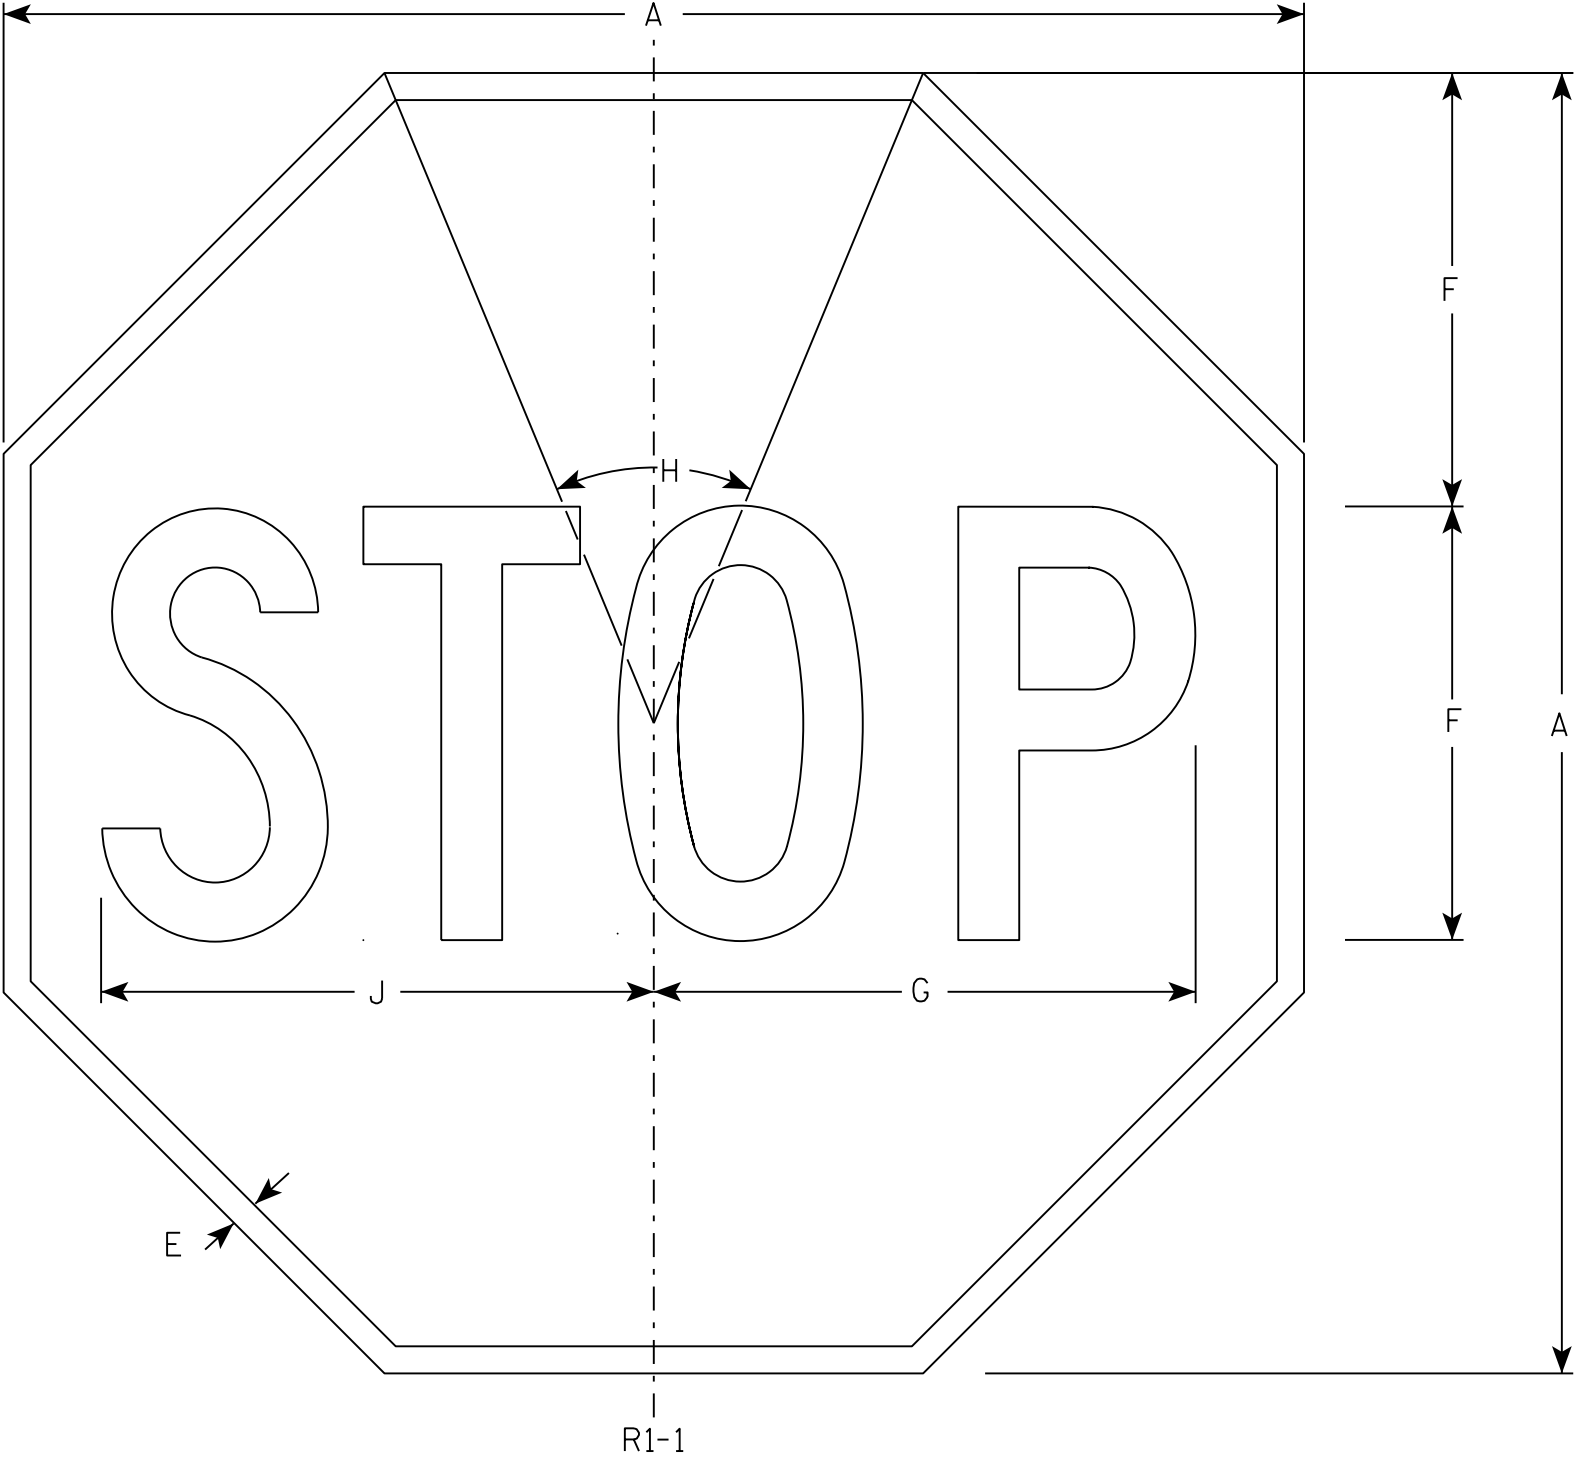

NOTES

- 1. Sign is Type II - Type H Reflective - reference WIS DOT Standard Specification for HIGHWAY and STRUCTURE CONSTRUCTION latest edition.
- 2. Color:
Background - Red
Message - White
- 3. Message Series - C

7

R1-1

SIZE	A	B	C	D	E	F	G	H	I	J	K	L	M	N	O	P	Q	R	S	T	U	V	W	X	Y	Z	Area sq. ft.
1	30				5/8	10	12 1/2	45°		12 3/4																	5.18
2S	30				5/8	10	12 1/2	45°		12 3/4																	5.18
2M	36				3/4	12	15	45°		15 3/8																	7.46
3	36				3/4	12	15	45°		15 3/8																	7.46
4	48				1	16	20	45°		20 1/2																	13.25
5	48				1	16	20	45°		20 1/2																	13.25
6	18				3/8	6	7 3/4	45°		7 3/4																	1.86
7	12				1/4	4	5	45°		5 1/8																	0.78

STANDARD SIGN
R1 - 1

WISCONSIN DEPT OF TRANSPORTATION

APPROVED *Matthew R. Rauch*
for State Traffic Engineer


DATE 11/12/15 PLATE NO. R1-1.13



R7-51

NOTES

1. Sign is Type II - Type H Reflective
2. Color:
Background - White
Message - Red
3. Message Series - Lines 1, 3 and 4 are Series C.
Line 2 is Series B.
4. R7-51D (double arrow)
R7-51R (right arrow)
R7-51L (left arrow)

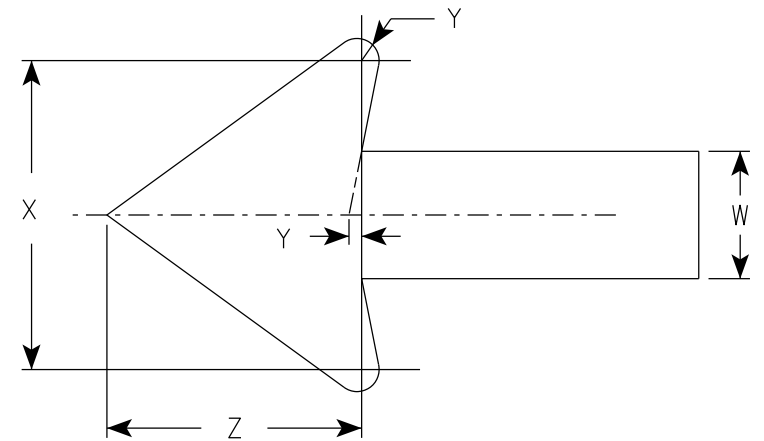

ARROW DETAIL

SIZE	A	B	C	D	E	F	G	H	I	J	K	L	M	N	O	P	Q	R	S	T	U	V	W	X	Y	Z	Area sq. ft.
1	12	18	1 1/2	3/8	3/8	3	1 7/8	2	7/8	5/8	1 1/2	2 1/2	2	2	4 7/8	4 7/8	4 7/8	5/8	1 3/4	2 1/2	4 3/8	3 7/8	3/4	1 3/4	1/8	1 1/2	1.5
2S	18	24	1 1/2	3/8	1/2	4	2 1/2	2 1/2	1 1/4	1	2	3 1/4	2 3/4	2 5/8	7 1/8	7	5 3/4	1 1/8	1 1/2	3 1/8	5 1/2	5 7/8	1 1/8	2 5/8	1/4	2 1/4	3.0
2M	24	30	1 1/2	3/8	1/2	5	3	3	2	1 1/4	2 1/2	4	3 1/4	3 3/8	9 1/4	9 1/4	7 1/8	1 1/4	2	3 3/4	6 1/2	7 3/4	1 1/2	3 1/2	1/4	3	5.0
3	24	30	1 1/2	3/8	1/2	5	3	3	2	1 1/4	2 1/2	4	3 1/4	3 3/8	9 1/4	9 1/4	7 1/8	1 1/4	2	3 3/4	6 1/2	7 3/4	1 1/2	3 1/2	1/4	3	5.0
4																											
5																											


STANDARD SIGN	
R7-51	
WISCONSIN DEPT OF TRANSPORTATION	
APPROVED	<i>Matthew R. Rauch</i> for State Traffic Engineer
DATE 11/9/23	PLATE NO. R7-51.7



R7-53

NOTES

- 1. Sign is Type II - Type H Reflective
- 2. Color:
Background - White
Message - Red
- 3. Message Series - See Note 4
- 4. Lines 1, 3 and 4 are series C, line 2 is series B.
- 5. R7-53D (double arrow)
R7-53L (left arrow)
R7-53R (right arrow)

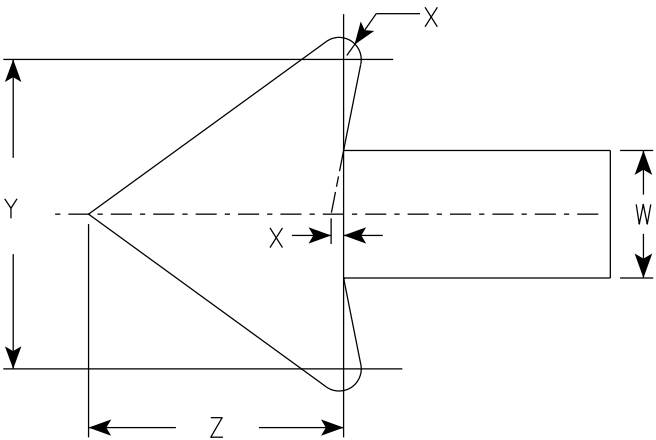

ARROW DETAIL

SIZE	A	B	C	D	E	F	G	H	I	J	K	L	M	N	O	P	Q	R	S	T	U	V	W	X	Y	Z	Area sq. ft.
1	12	18	1 1/2	3/8	3/8	3	1 7/8	2	7/8	5/8	1 1/2	2 1/2	2	2	4 7/8	4 7/8	2 5/8	1 3/4	1/4	4 1/2	2 3/8	3 7/8	3/4	1/8	1 3/4	1 1/2	1.5
2S	18	24	1 1/2	3/8	1/2	4	2 1/2	2 1/2	1 1/4	1	2	3 1/4	2 3/4	2 5/8	7 1/8	7	3 3/8	1 1/2	5/8	5 3/8	3	5 7/8	1 1/8	1/4	2 5/8	2 1/4	3.0
2M	24	30	1 1/2	3/8	1/2	5	3	3	2	1 1/4	2 1/2	4	3 1/4	3 3/8	9 1/4	9 1/4	4	2	5/8	6 5/8	3 5/8	7 3/4	1 1/2	1/4	3 1/2	3	5.0
3	24	30	1 1/2	3/8	1/2	5	3	3	2	1 1/4	2 1/2	4	3 1/4	3 3/8	9 1/4	9 1/4	4	2	5/8	6 5/8	3 5/8	7 3/4	1 1/2	1/4	3 1/2	3	5.0
4																											
5																											

PROJECT NO:

HWY:

COUNTY:

SHEET NO: 151


E

NOTES

1. Sign is Type II - Type H Reflective
2. Color:

Background - White

Message - Black
3. Message Series - D

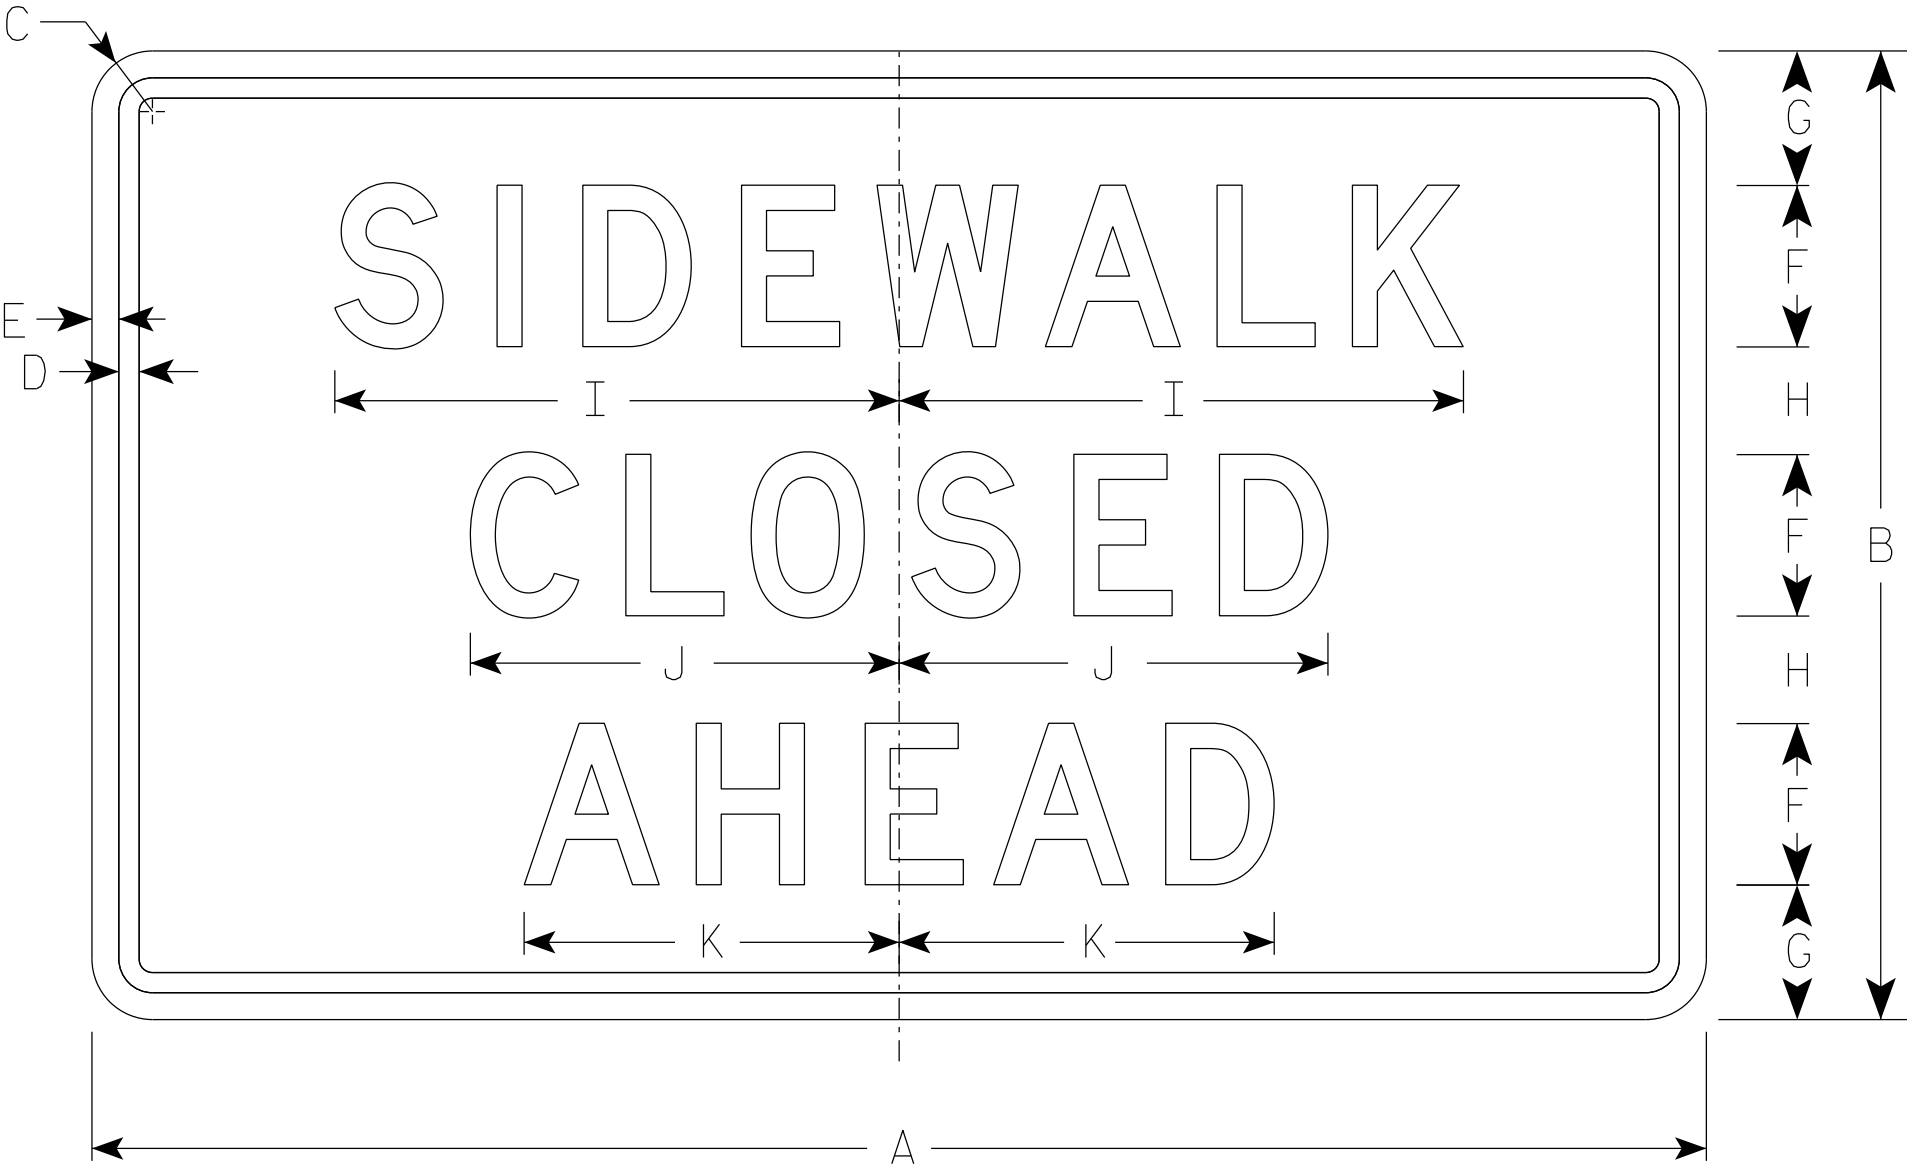

R9-9A

SIZE	A	B	C	D	E	F	G	H	I	J	K	L	M	N	O	P	Q	R	S	T	U	V	W	X	Y	Z	Area sq. ft.
1																											
2S	30	18	1 1/2	3/8	1/2	3	2 1/2	2	10 1/2	8	7																3.75
2M	30	18	1 1/2	3/8	1/2	3	2 1/2	2	10 1/2	8	7																3.75
3																											
4																											
5																											


PROJECT NO:

HWY:




COUNTY:

SHEET NO: 152

E

 


1. Sign is Type II - Type H Reflective
2. Color:
 - Background - White
 - Message - Black
3. Message Series - D
4. Corners may be square or rounded when base material is plywood but borders shall be rounded as shown. When base material is metal, the corners and borders shall be rounded.
5. Modify the message as required.

   

STANDARD SIGN	
R11-2	
WISCONSIN DEPT OF TRANSPORTATION	
APPROVED	<u>Matthew R. Rauch</u> for State Traffic Engineer
DATE <u>2/5/24</u>	PLATE NO. <u>R11-2.12</u>

7

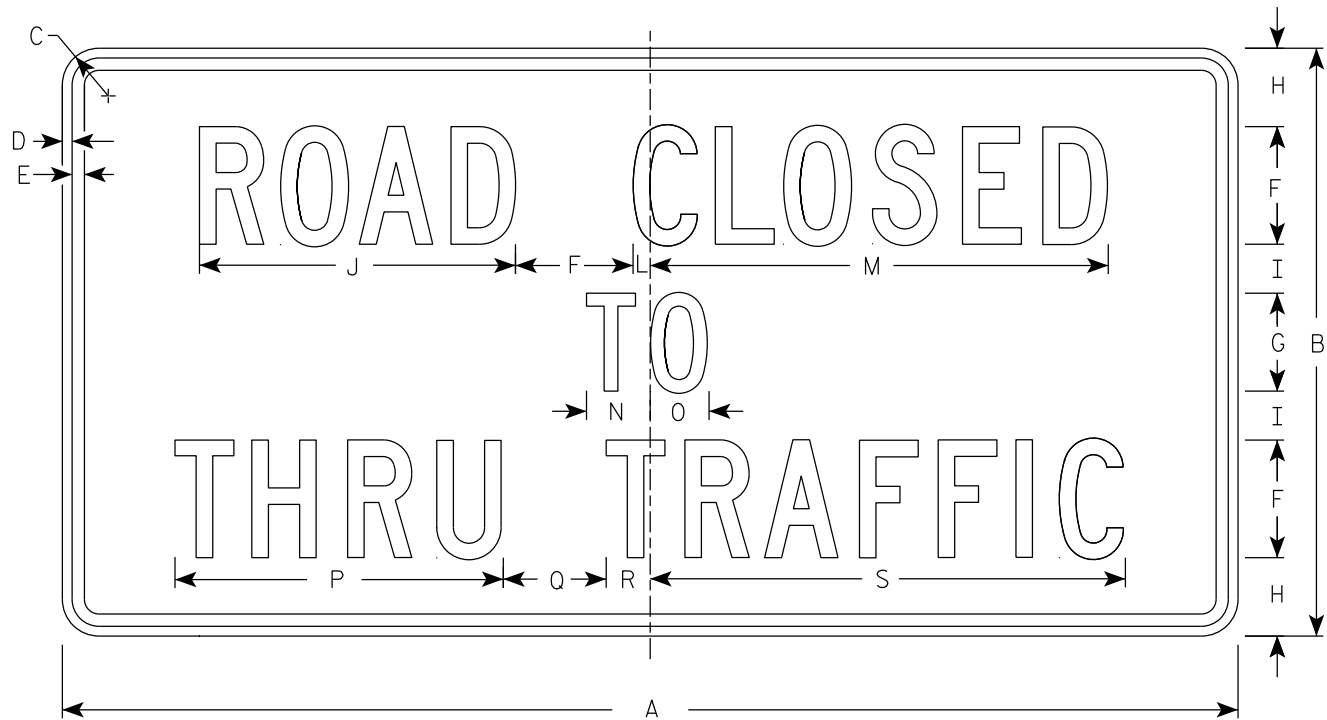

R11-4

NOTES

- 1. Sign is Type II - Type H Reflective
- 2. Color:
Background - White
Message - Black
- 3. Message Series - C
- 4. Corners may be square or rounded when base material is plywood but borders shall be rounded as shown. When base material is metal, the corners and borders shall be rounded.

7

SIZE	A	B	C	D	E	F	G	H	I	J	K	L	M	N	O	P	Q	R	S	T	U	V	W	X	Y	Z	Area sq. ft.
1																											
2S	60	30	1 7/8	1/2	5/8	6	5	4	2 1/2	16 1/8		7/8	23 3/8	3 1/4	3	16 3/4	5 1/4	2 1/4	24 1/4								12.5
2M	60	30	1 7/8	1/2	5/8	6	5	4	2 1/2	16 1/8		7/8	23 3/8	3 1/4	3	16 3/4	5 1/4	2 1/4	24 1/4								12.5
3																											
4																											
5																											


PROJECT NO:

HWY:




COUNTY:

SHEET NO: 154

E

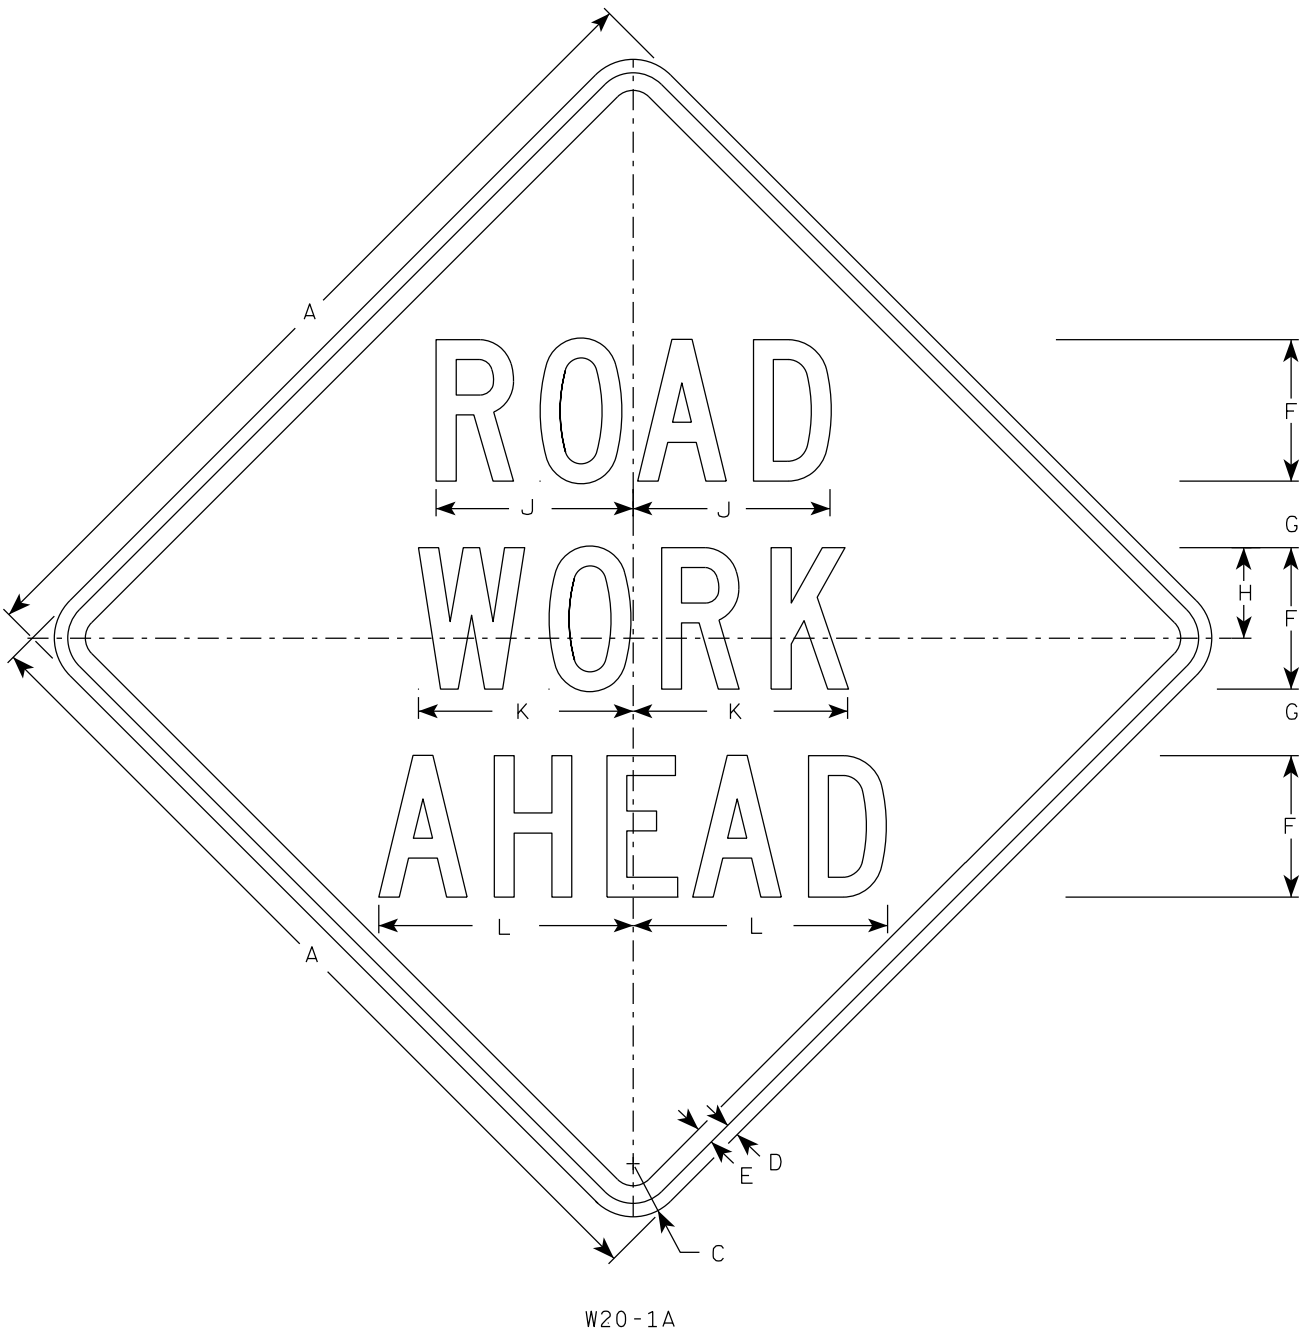


W20-1A

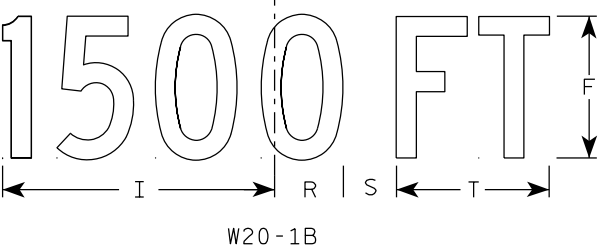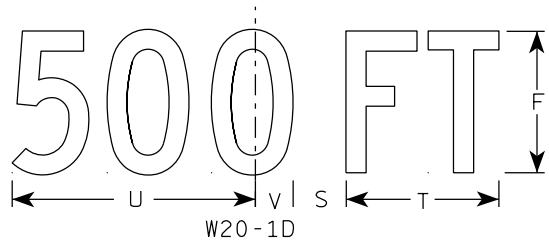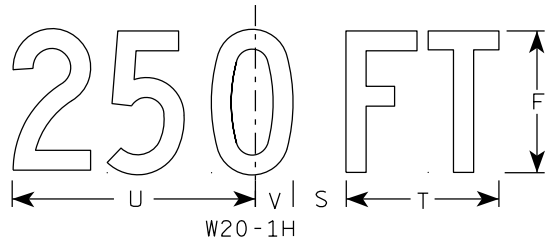


W20-1B


- NOTES
1. Sign is Type II - Type F Reflective
 2. Color:
Background - Orange
Message - Black
 3. Message Series - C
 4. Corners may be square or rounded when base material is plywood but borders shall be rounded as shown. When base material is metal, the corners and borders shall be rounded.

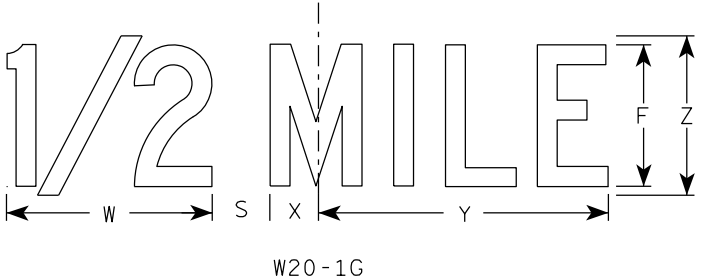

W20-1G

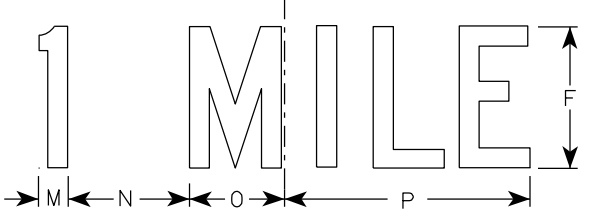


W20-1F

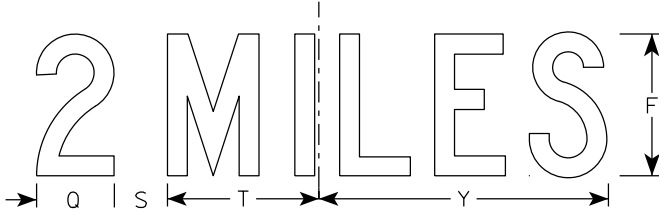


W20-1E

SIZE	A	B	C	D	E	F	G	H	I	J	K	L	M	N	O	P	Q	R	S	T	U	v	W	X	Y	Z	Area sq. ft.
1	36		2 1/4	5/8	3/4	5	2 5/8	3 1/4	10 1/8	7	7 5/8	8 7/8	1 1/8	4 1/2	3 1/2	9	3 1/4	2 1/2	2 1/4	5 5/8	9	1 3/8	8	1 3/4	10 3/4	6	9.0
2S	48		3	3/4	1	8	3 3/4	5 1/8	15 3/8	11 1/8	12 1/8	14 3/8	1 5/8	6 7/8	5 3/8	13 7/8	4 3/8	3 7/8	3	8 5/8	13 3/4	2 1/8	11 7/8	2 3/4	16 3/8	9	16.0
2M	48		3	3/4	1	8	3 3/4	5 1/8	15 3/8	11 1/8	12 1/8	14 3/8	1 5/8	6 7/8	5 3/8	13 7/8	4 3/8	3 7/8	3	8 5/8	13 3/4	2 1/8	11 7/8	2 3/4	16 3/8	9	16.0
3	48		3	3/4	1	8	3 3/4	5 1/8	15 3/8	11 1/8	12 1/8	14 3/8	1 5/8	6 7/8	5 3/8	13 7/8	4 3/8	3 7/8	3	8 5/8	13 3/4	2 1/8	11 7/8	2 3/4	16 3/8	9	16.0
4	48		3	3/4	1	8	3 3/4	5 1/8	15 3/8	11 1/8	12 1/8	14 3/8	1 5/8	6 7/8	5 3/8	13 7/8	4 3/8	3 7/8	3	8 5/8	13 3/4	2 1/8	11 7/8	2 3/4	16 3/8	9	16.0
5	48		3	3/4	1	8	3 3/4	5 1/8	15 3/8	11 1/8	12 1/8	14 3/8	1 5/8	6 7/8	5 3/8	13 7/8	4 3/8	3 7/8	3	8 5/8	13 3/4	2 1/8	11 7/8	2 3/4	16 3/8	9	16.0


7

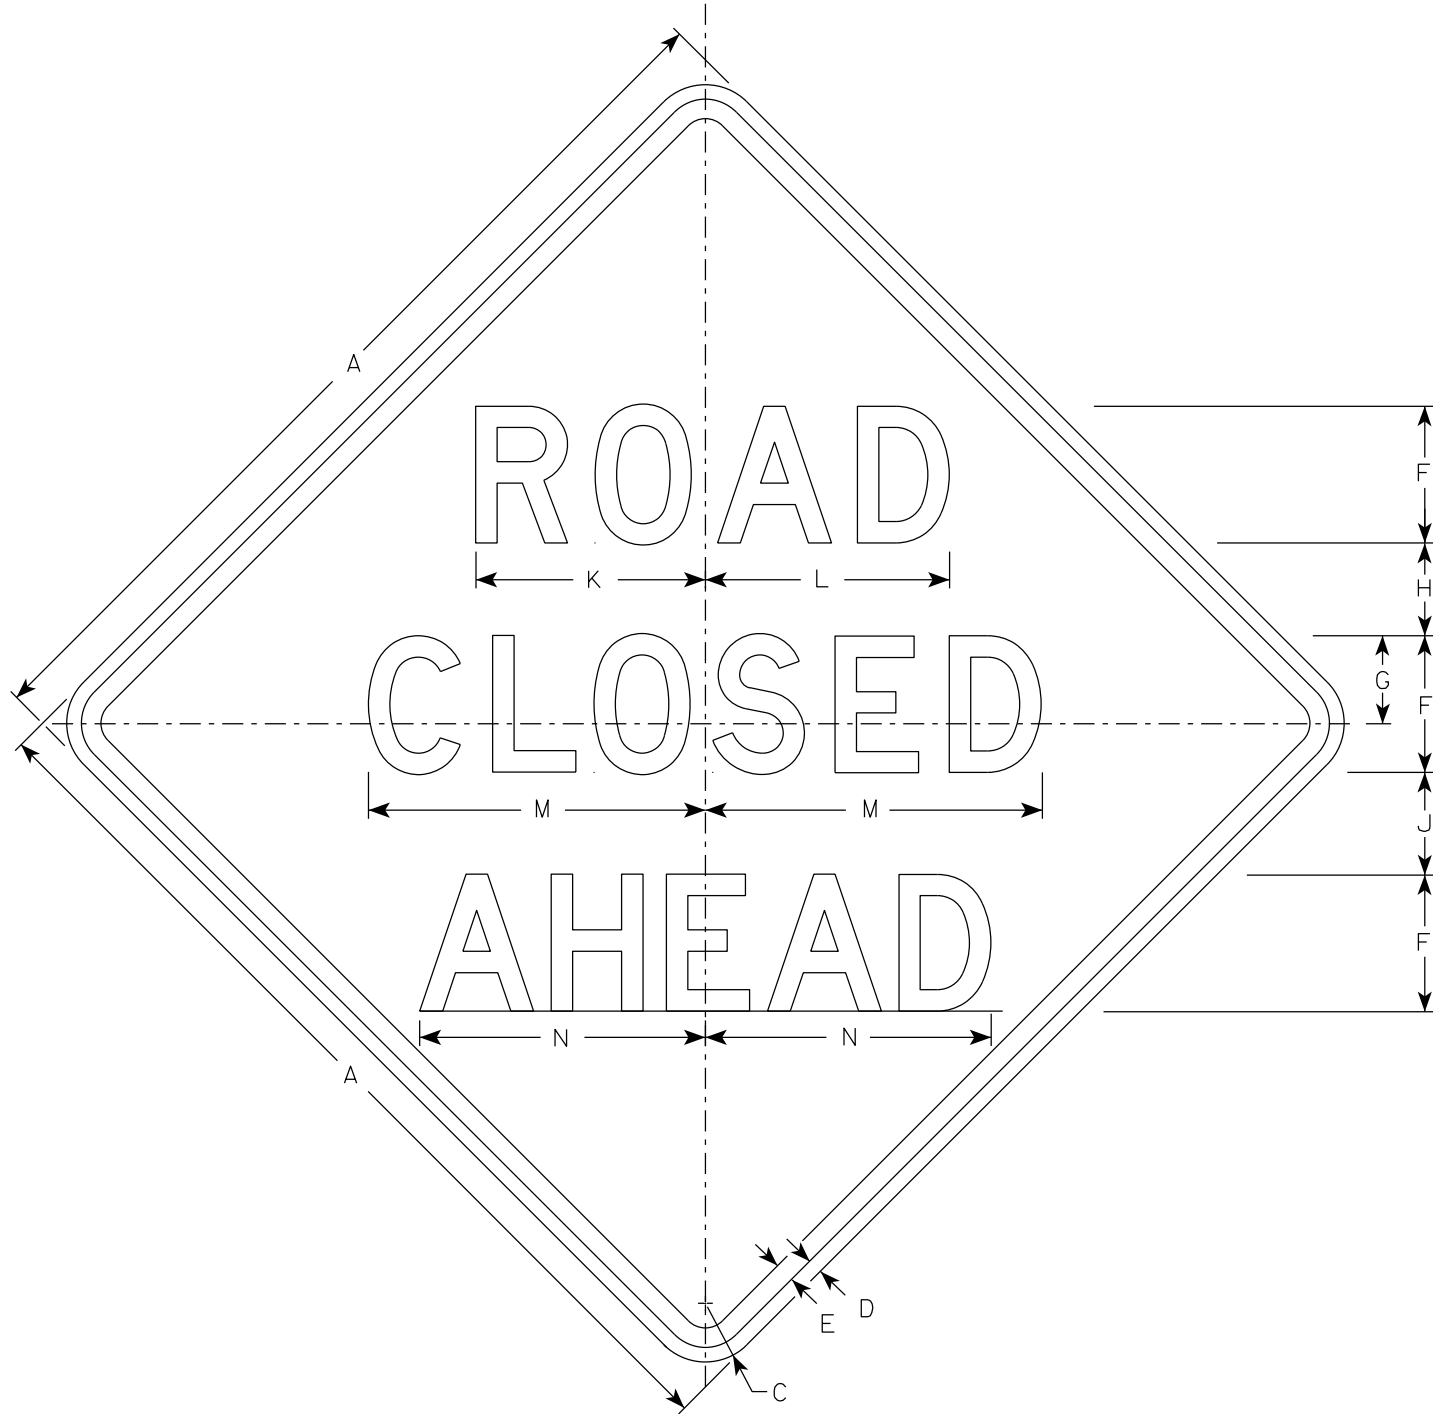


W20-3A

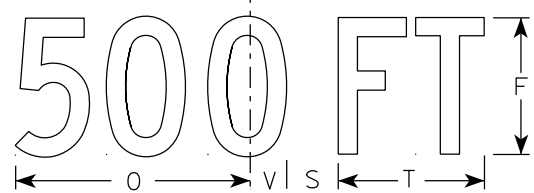


W20-3D

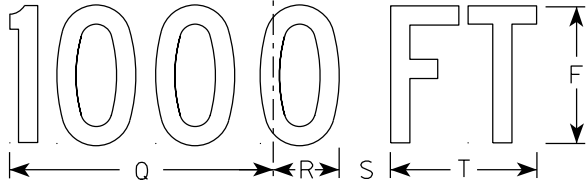


W20-3C

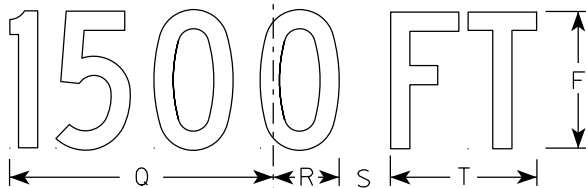

W20-3B

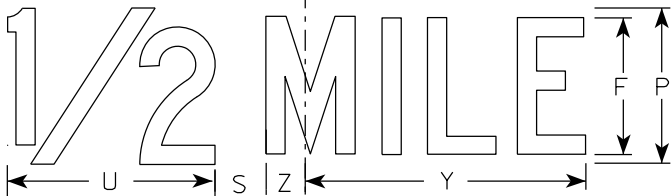

W20-3G

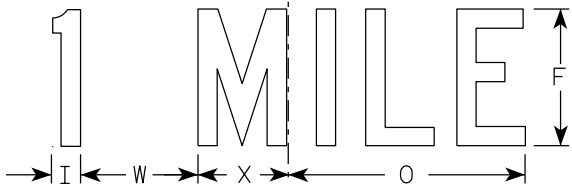

W20-3F

NOTES

1. Sign is Type II - Type F Reflective
2. Color:
Background - Orange
Message - Black
3. Message Series - see note 5
4. Corners may be square or rounded when base material is plywood but borders shall be rounded as shown. When base material is metal, the corners and borders shall be rounded.
5. Lines 1 and 2 are Series D.
Line 3 is Series D for AHEAD and Series C for all other distances.

SIZE	A	B	C	D	E	F	G	H	I	J	K	L	M	N	O	P	Q	R	S	T	U	v	W	X	Y	Z	Area sq. ft.
1	36		2 1/4	5/8	3/4	5	3 3/8	3 1/2	1 1/8	4	8 3/8	8 7/8	12 1/2	11	9	6	10 1/8	2 1/2	1 7/8	5 5/8	8	1 3/8	4 1/2	3 1/2	10 3/4	1 3/4	9.0
2S	48		3	3/4	1	7	4 1/2	4 3/4	1 1/2	5 1/4	11 3/4	12 1/2	17 1/4	14 5/8	12	8	13 1/2	3 3/8	2 5/8	7 1/2	10 5/8	1 7/8	6	4 5/8	14 3/8	2 3/8	16.0
2M	48		3	3/4	1	7	4 1/2	4 3/4	1 1/2	5 1/4	11 3/4	12 1/2	17 1/4	14 5/8	12	8	13 1/2	3 3/8	2 5/8	7 1/2	10 5/8	1 7/8	6	4 5/8	14 3/8	2 3/8	16.0
3	48		3	3/4	1	7	4 1/2	4 3/4	1 1/2	5 1/4	11 3/4	12 1/2	17 1/4	14 5/8	12	8	13 1/2	3 3/8	2 5/8	7 1/2	10 5/8	1 7/8	6	4 5/8	14 3/8	2 3/8	16.0
4	48		3	3/4	1	7	4 1/2	4 3/4	1 1/2	5 1/4	11 3/4	12 1/2	17 1/4	14 5/8	12	8	13 1/2	3 3/8	2 5/8	7 1/2	10 5/8	1 7/8	6	4 5/8	14 3/8	2 3/8	16.0
5	48		3	3/4	1	7	4 1/2	4 3/4	1 1/2	5 1/4	11 3/4	12 1/2	17 1/4	14 5/8	12	8	13 1/2	3 3/8	2 5/8	7 1/2	10 5/8	1 7/8	6	4 5/8	14 3/8	2 3/8	16.0


STANDARD SIGN
W20-3A, B, C, D, F & G

WISCONSIN DEPT OF TRANSPORTATION

APPROVED *Matthew R. Rauch*
for State Traffic Engineer


DATE 1/10/2024 PLATE NO. W20-3.8


DIVISION 1 - DEWEY AVENUE									
STATION	REAL STATION	DISTANCE	AREA (SF)		INCREMENTAL VOL (CY) (UNADJUSTED)		CUMULATIVE VOL (CY)		
			CUT	FILL	CUT	FILL	CUT	EXPANDED FILL	MASS ORDNATE
							1.00	1.25	
					NOTE 1	NOTE 3	NOTE 1		NOTE 8
10+21.17	1021.17	0.00	29.28	0.00	0	0	0	0	0
10+50.00	1050.00	28.83	86.43	0.00	62	0	62	0	62
11+00.00	1100.00	50.00	69.30	0.57	144	1	206	1	205
11+50.00	1150.00	50.00	70.31	0.17	129	1	335	3	333
12+00.00	1200.00	50.00	64.09	0.13	124	0	459	3	457
12+25.00	1225.00	25.00	141.86	0.74	95	0	554	3	552
12+50.00	1250.00	25.00	45.84	1.75	87	1	641	4	637
13+00.00	1300.00	50.00	69.40	1.13	107	3	748	8	741
13+50.00	1350.00	50.00	87.40	0.30	145	1	893	9	884
14+00.00	1400.00	50.00	78.21	0.01	153	0	1,046	9	1,037
14+50.00	1450.00	50.00	84.26	0.00	150	0	1,196	9	1,187
15+00.00	1500.00	50.00	90.56	0.02	162	0	1,358	9	1,349
15+50.00	1550.00	50.00	70.88	0.07	149	0	1,507	9	1,498
16+00.00	1600.00	50.00	71.86	0.02	132	0	1,639	9	1,630
16+50.00	1650.00	50.00	80.46	0.00	141	0	1,780	9	1,771
17+00.00	1700.00	50.00	78.13	0.00	147	0	1,927	9	1,918
17+50.00	1750.00	50.00	63.43	0.01	131	0	2,058	9	2,049
18+00.00	1800.00	50.00	93.08	0.00	145	0	2,203	9	2,194
18+50.00	1850.00	50.00	86.05	0.02	166	0	2,369	9	2,360
19+00.00	1900.00	50.00	64.00	0.08	139	0	2,508	9	2,499
19+50.00	1950.00	50.00	151.81	0.00	200	0	2,708	9	2,699
20+00.00	2000.00	50.00	57.81	0.84	194	1	2,902	10	2,892
20+50.00	2050.00	50.00	54.92	1.84	104	2	3,006	13	2,994
21+00.00	2100.00	50.00	54.34	0.10	101	2	3,107	15	3,092
21+50.00	2150.00	50.00	54.64	0.90	101	1	3,208	16	3,192
22+00.00	2200.00	50.00	53.11	1.42	100	2	3,308	19	3,289
22+25.00	2225.00	25.00	78.53	0.00	61	1	3,369	20	3,349
22+50.00	2250.00	25.00	83.83	0.00	75	0	3,444	20	3,424
23+00.00	2300.00	50.00	54.54	1.40	128	1	3,572	21	3,551
23+50.00	2350.00	50.00	55.05	0.40	101	2	3,673	24	3,649
24+00.00	2400.00	50.00	60.28	0.00	107	0	3,780	24	3,756
24+50.00	2450.00	50.00	63.48	0.00	115	0	3,895	24	3,871
25+00.00	2500.00	50.00	63.44	0.00	118	0	4,013	24	3,989
25+50.00	2550.00	50.00	61.29	0.03	115	0	4,128	24	4,104
26+00.00	2600.00	50.00	55.08	0.00	108	0	4,236	24	4,212
26+25.00	2625.00	25.00	143.52	0.00	92	0	4,328	24	4,304
26+50.00	2650.00	25.00	69.01	1.28	98	1	4,426	25	4,401
27+00.00	2700.00	50.00	60.22	0.60	120	2	4,546	28	4,519
27+50.00	2750.00	50.00	62.92	0.17	114	1	4,660	29	4,631
28+00.00	2800.00	50.00	67.43	0.10	121	0	4,781	29	4,752
28+50.00	2850.00	50.00	63.61	0.04	121	0	4,902	29	4,873
29+00.00	2900.00	50.00	67.06	0.03	121	0	5,023	29	4,994
29+50.00	2950.00	50.00	63.29	0.04	121	0	5,144	29	5,115
29+75.00	2975.00	25.00	0.00	0.00	29	0	5,173	29	5,144

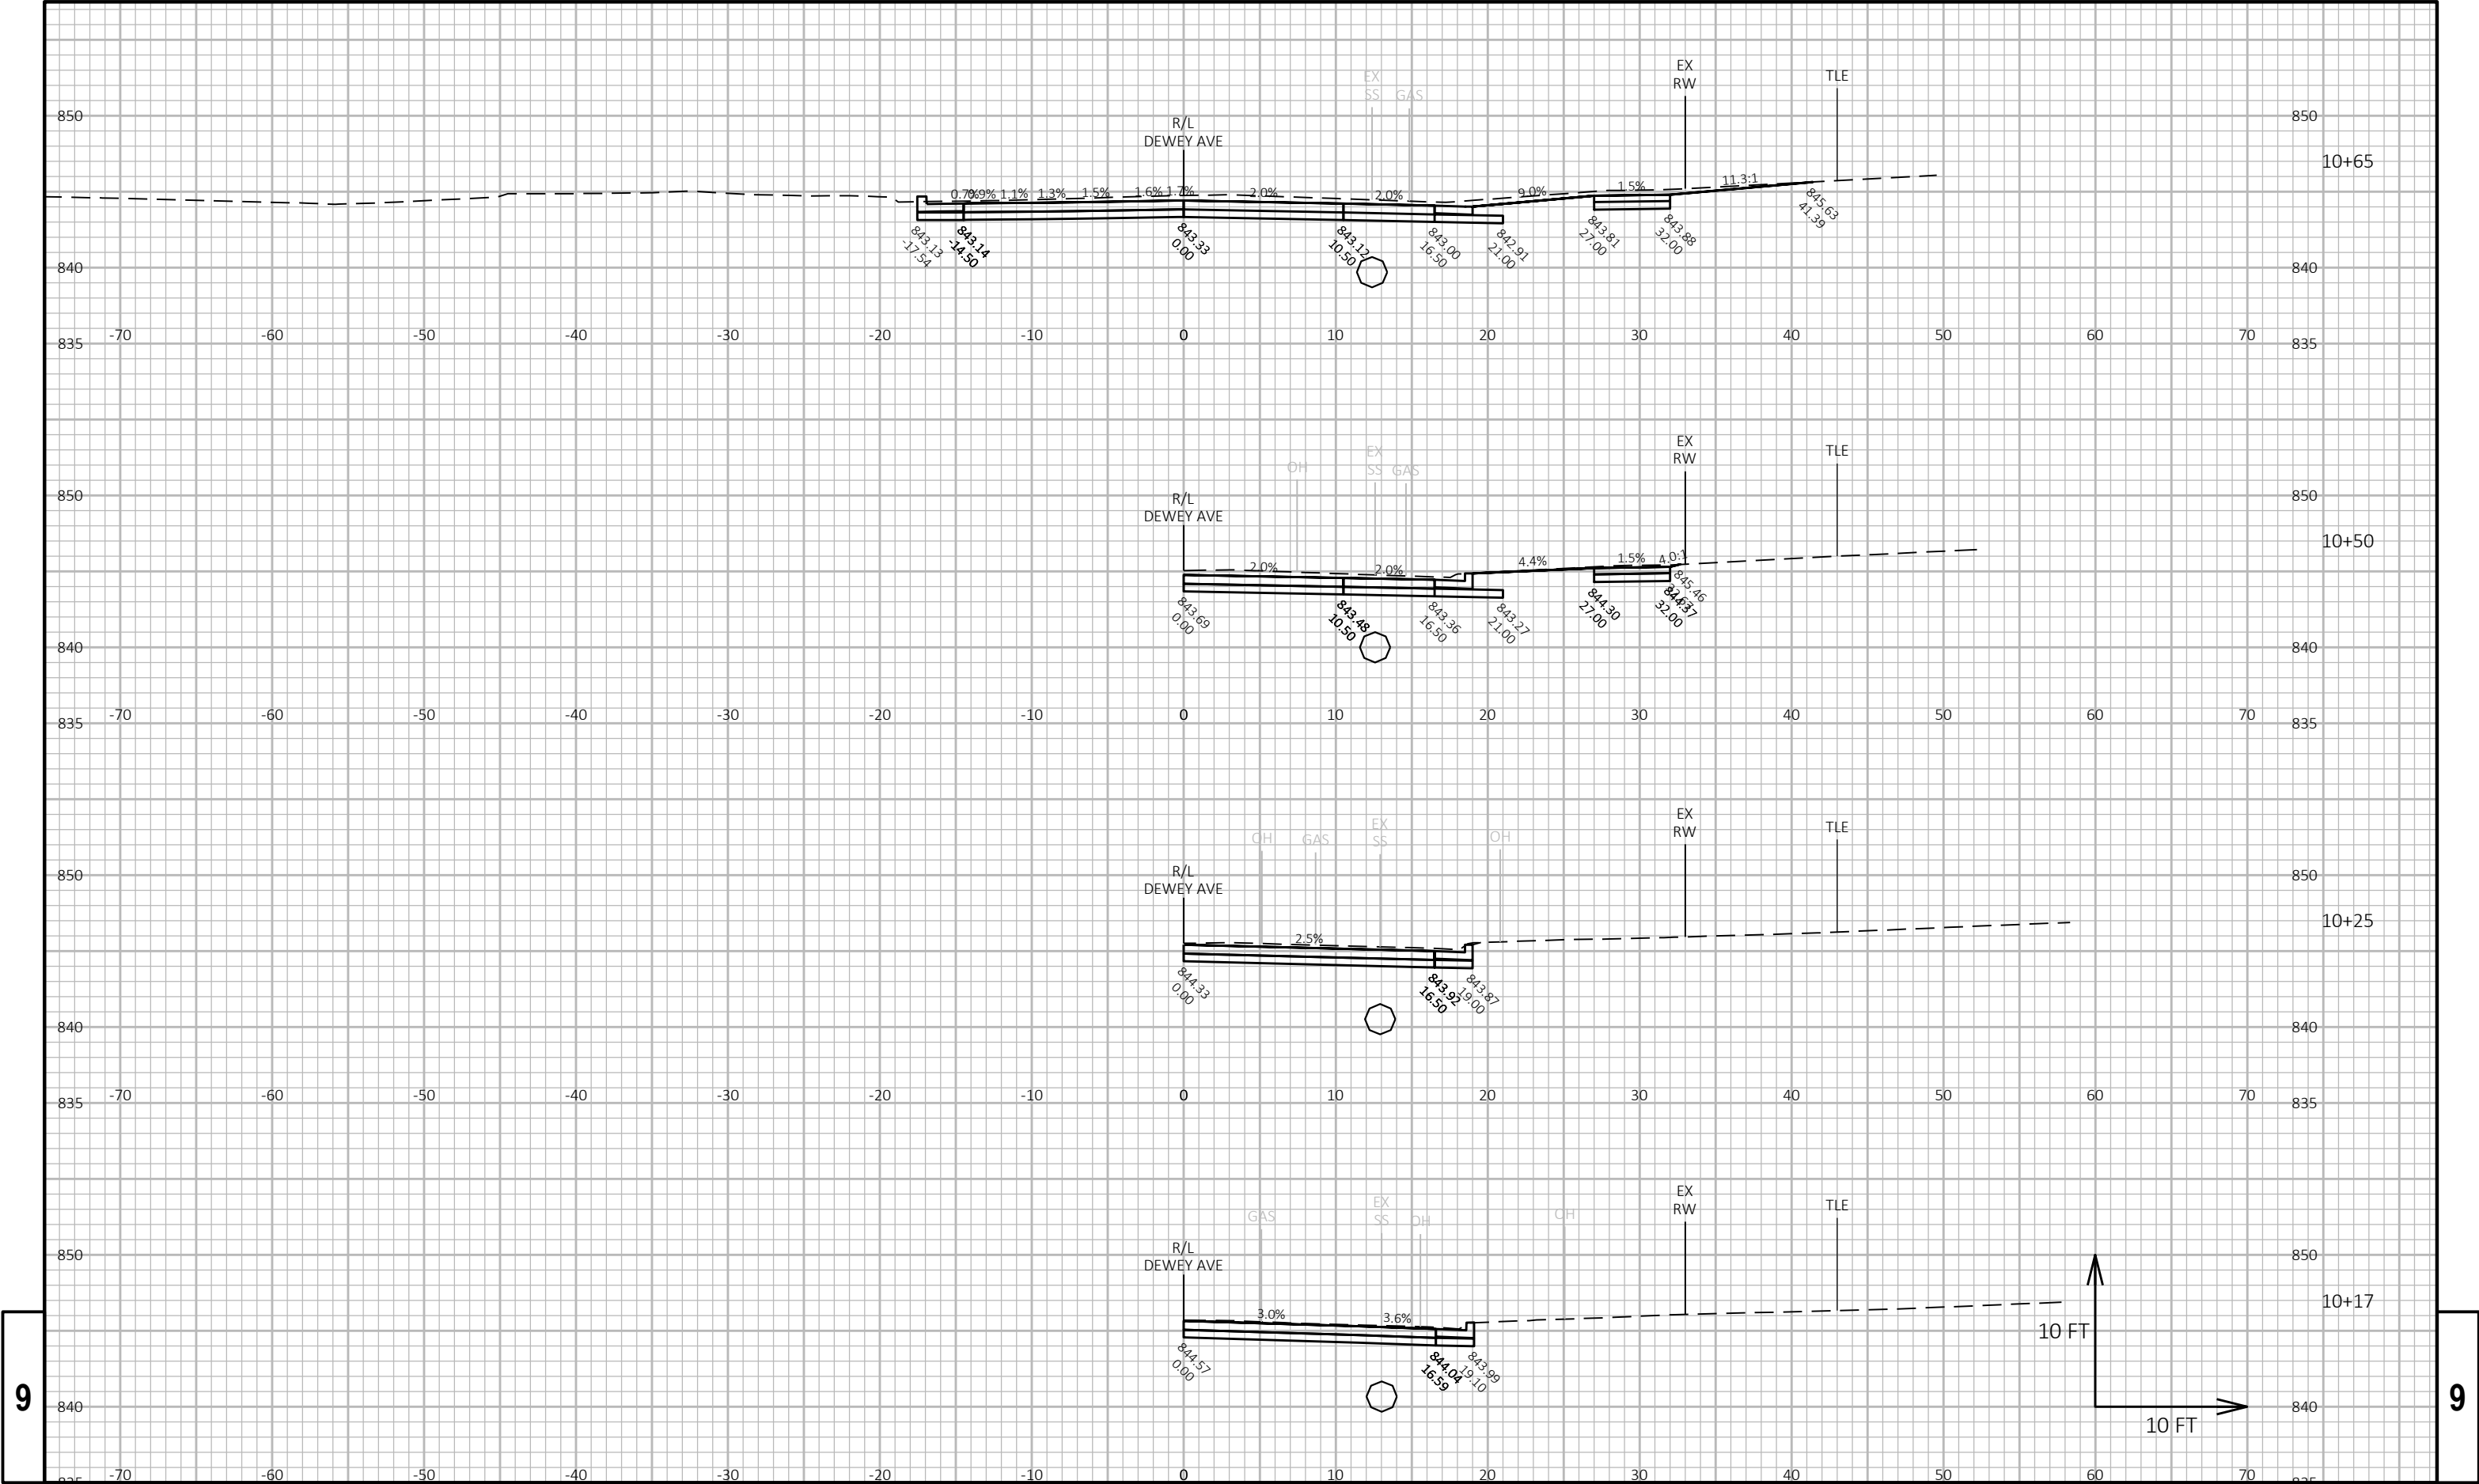



9


9

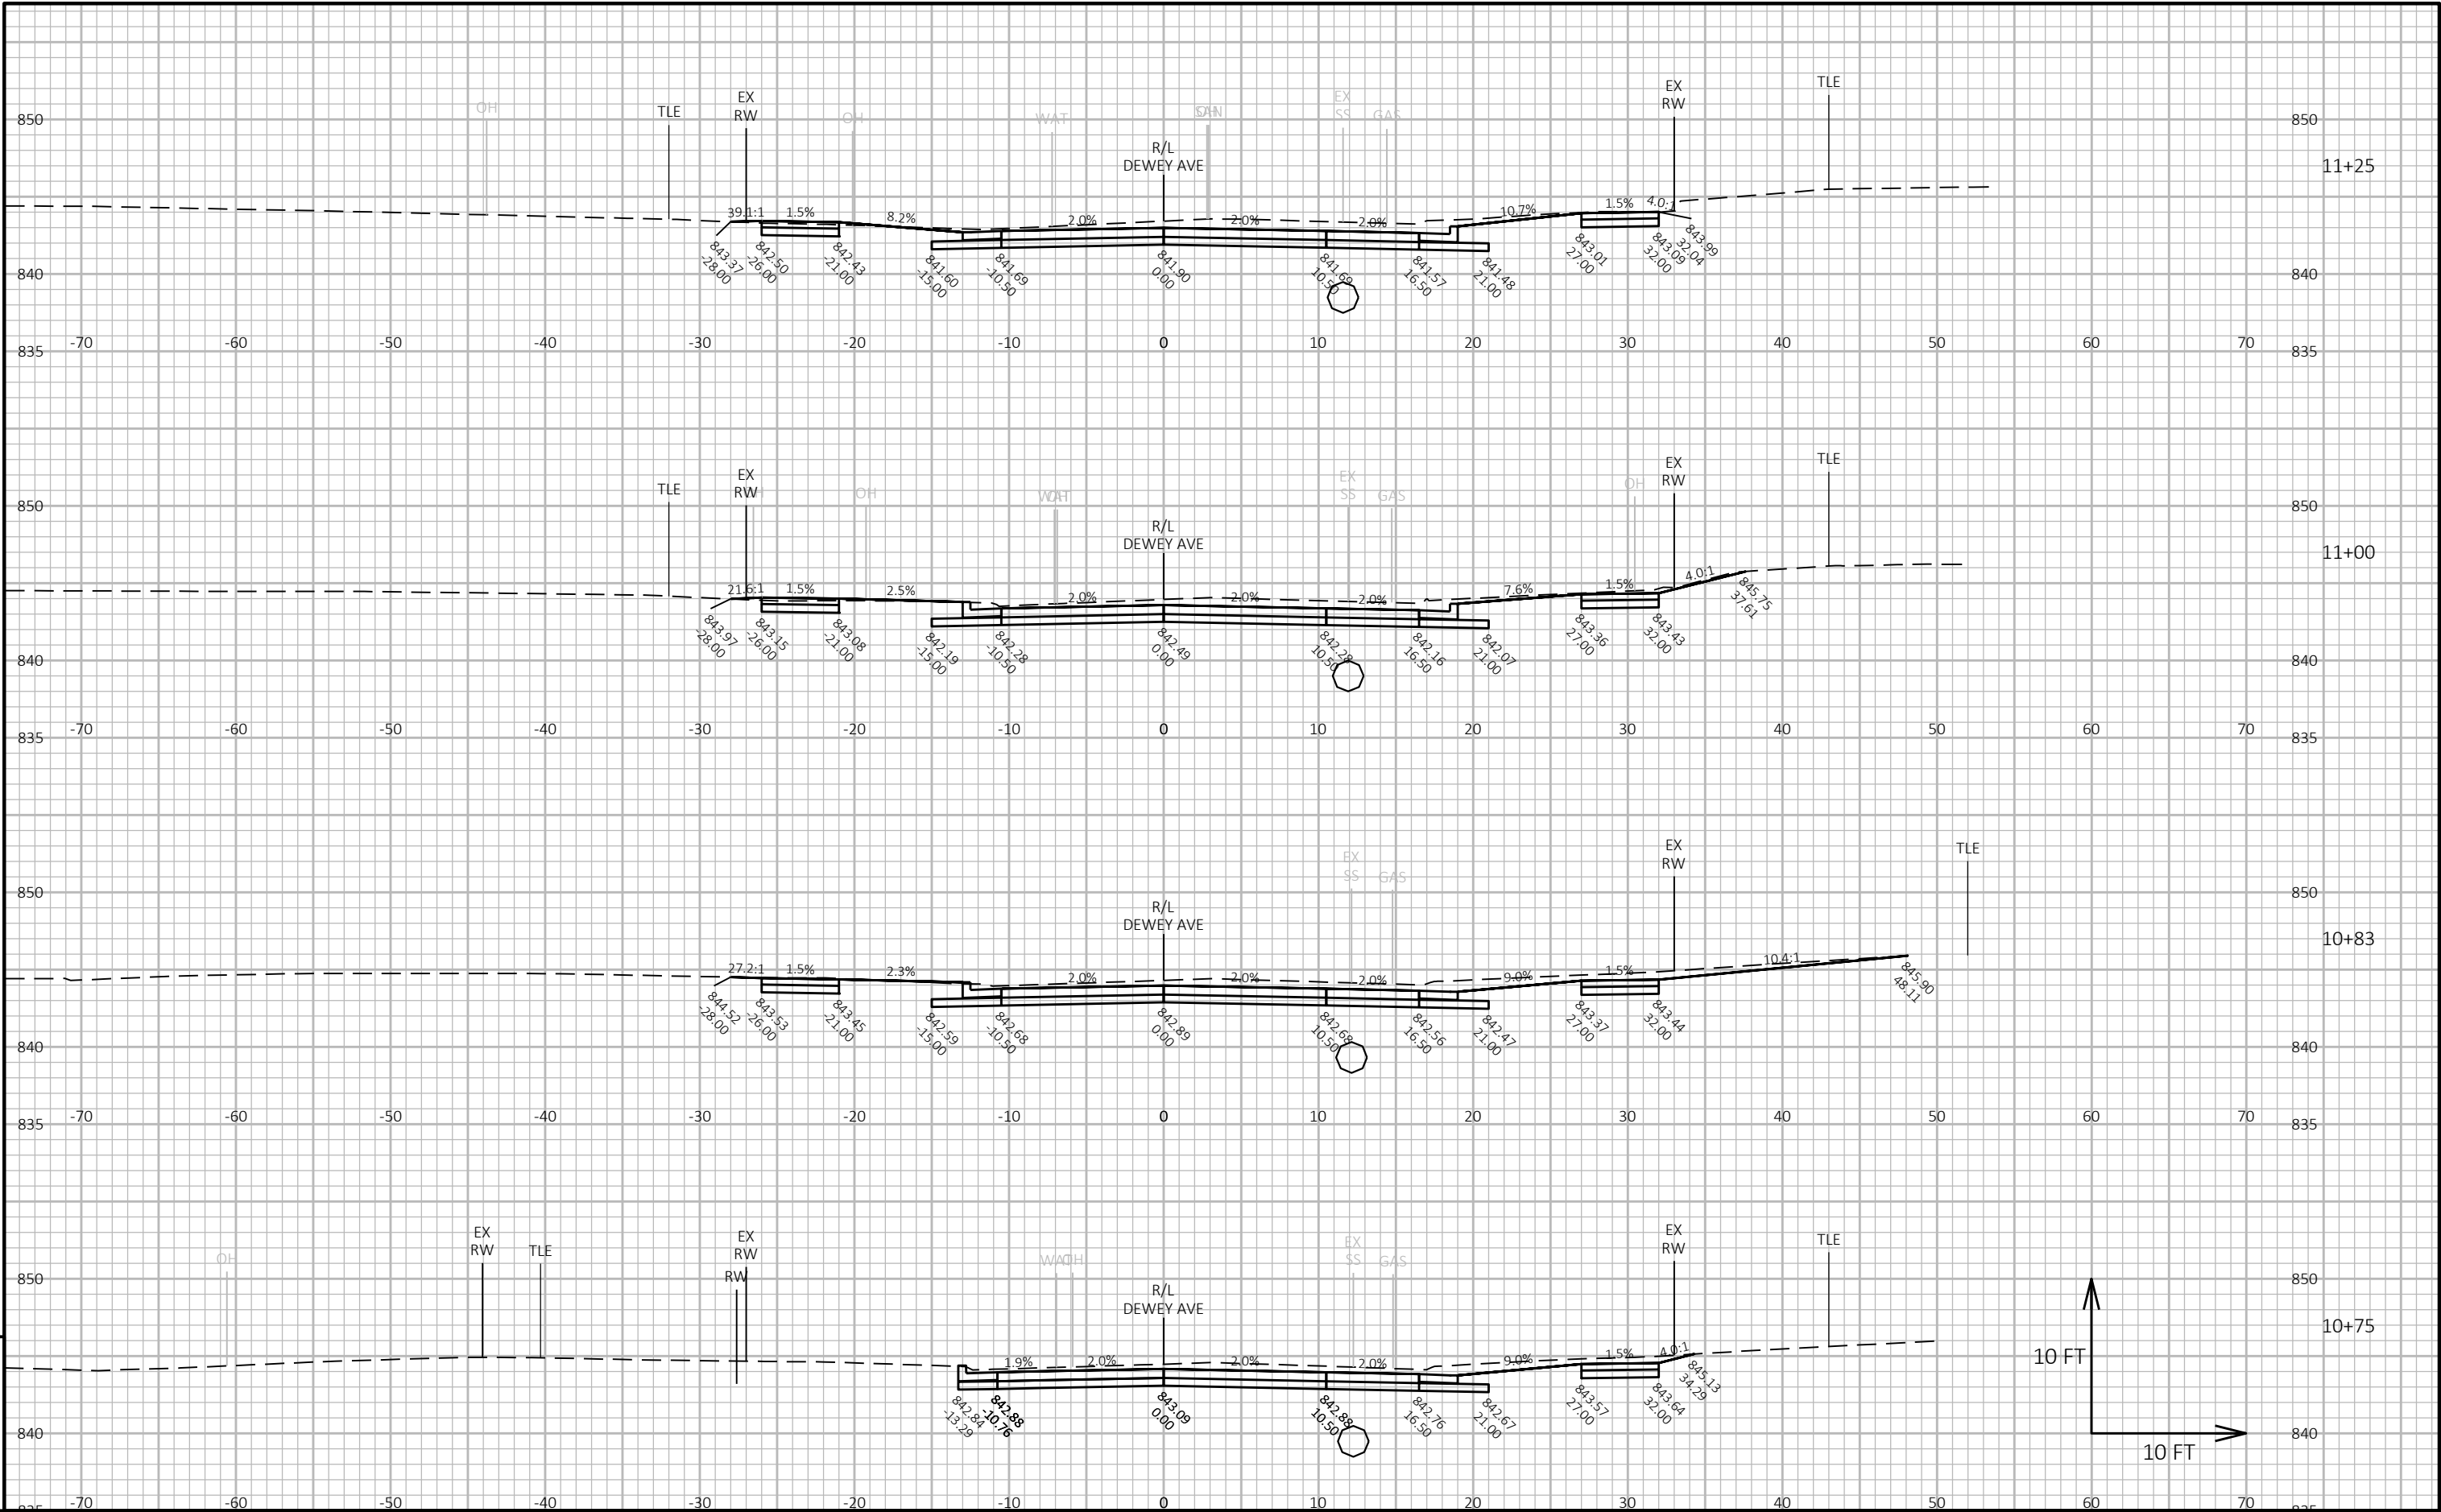


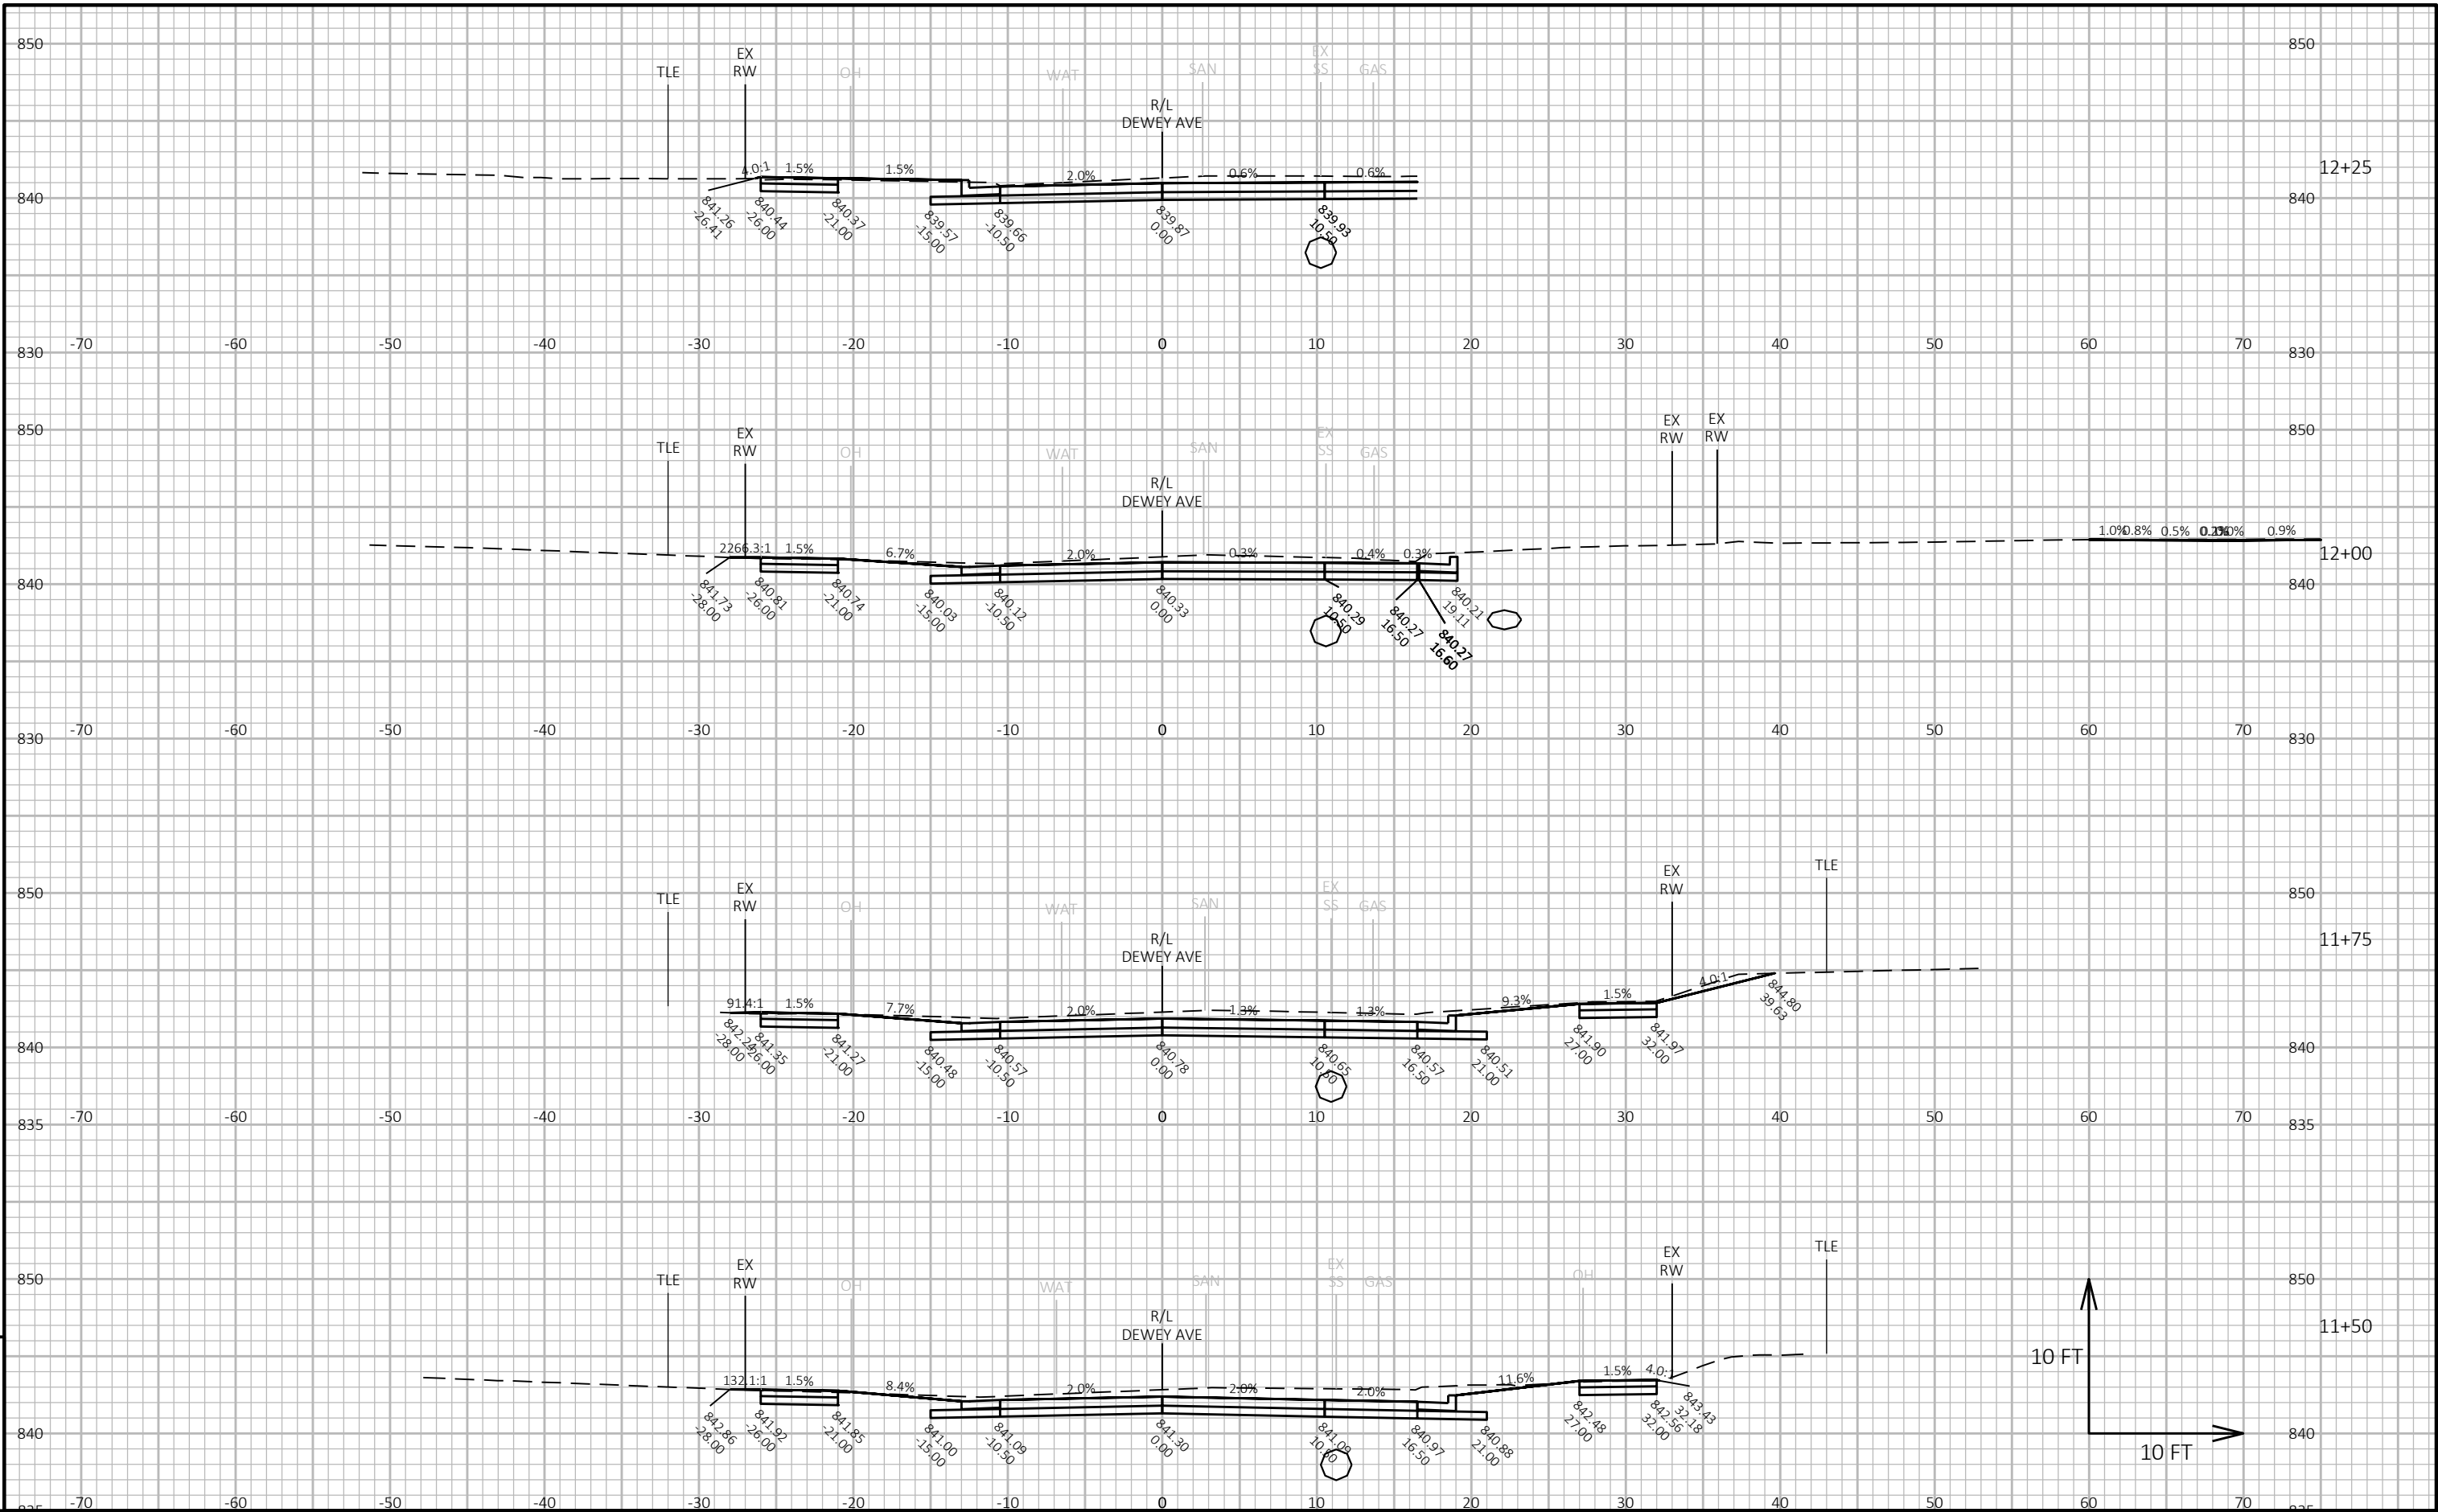


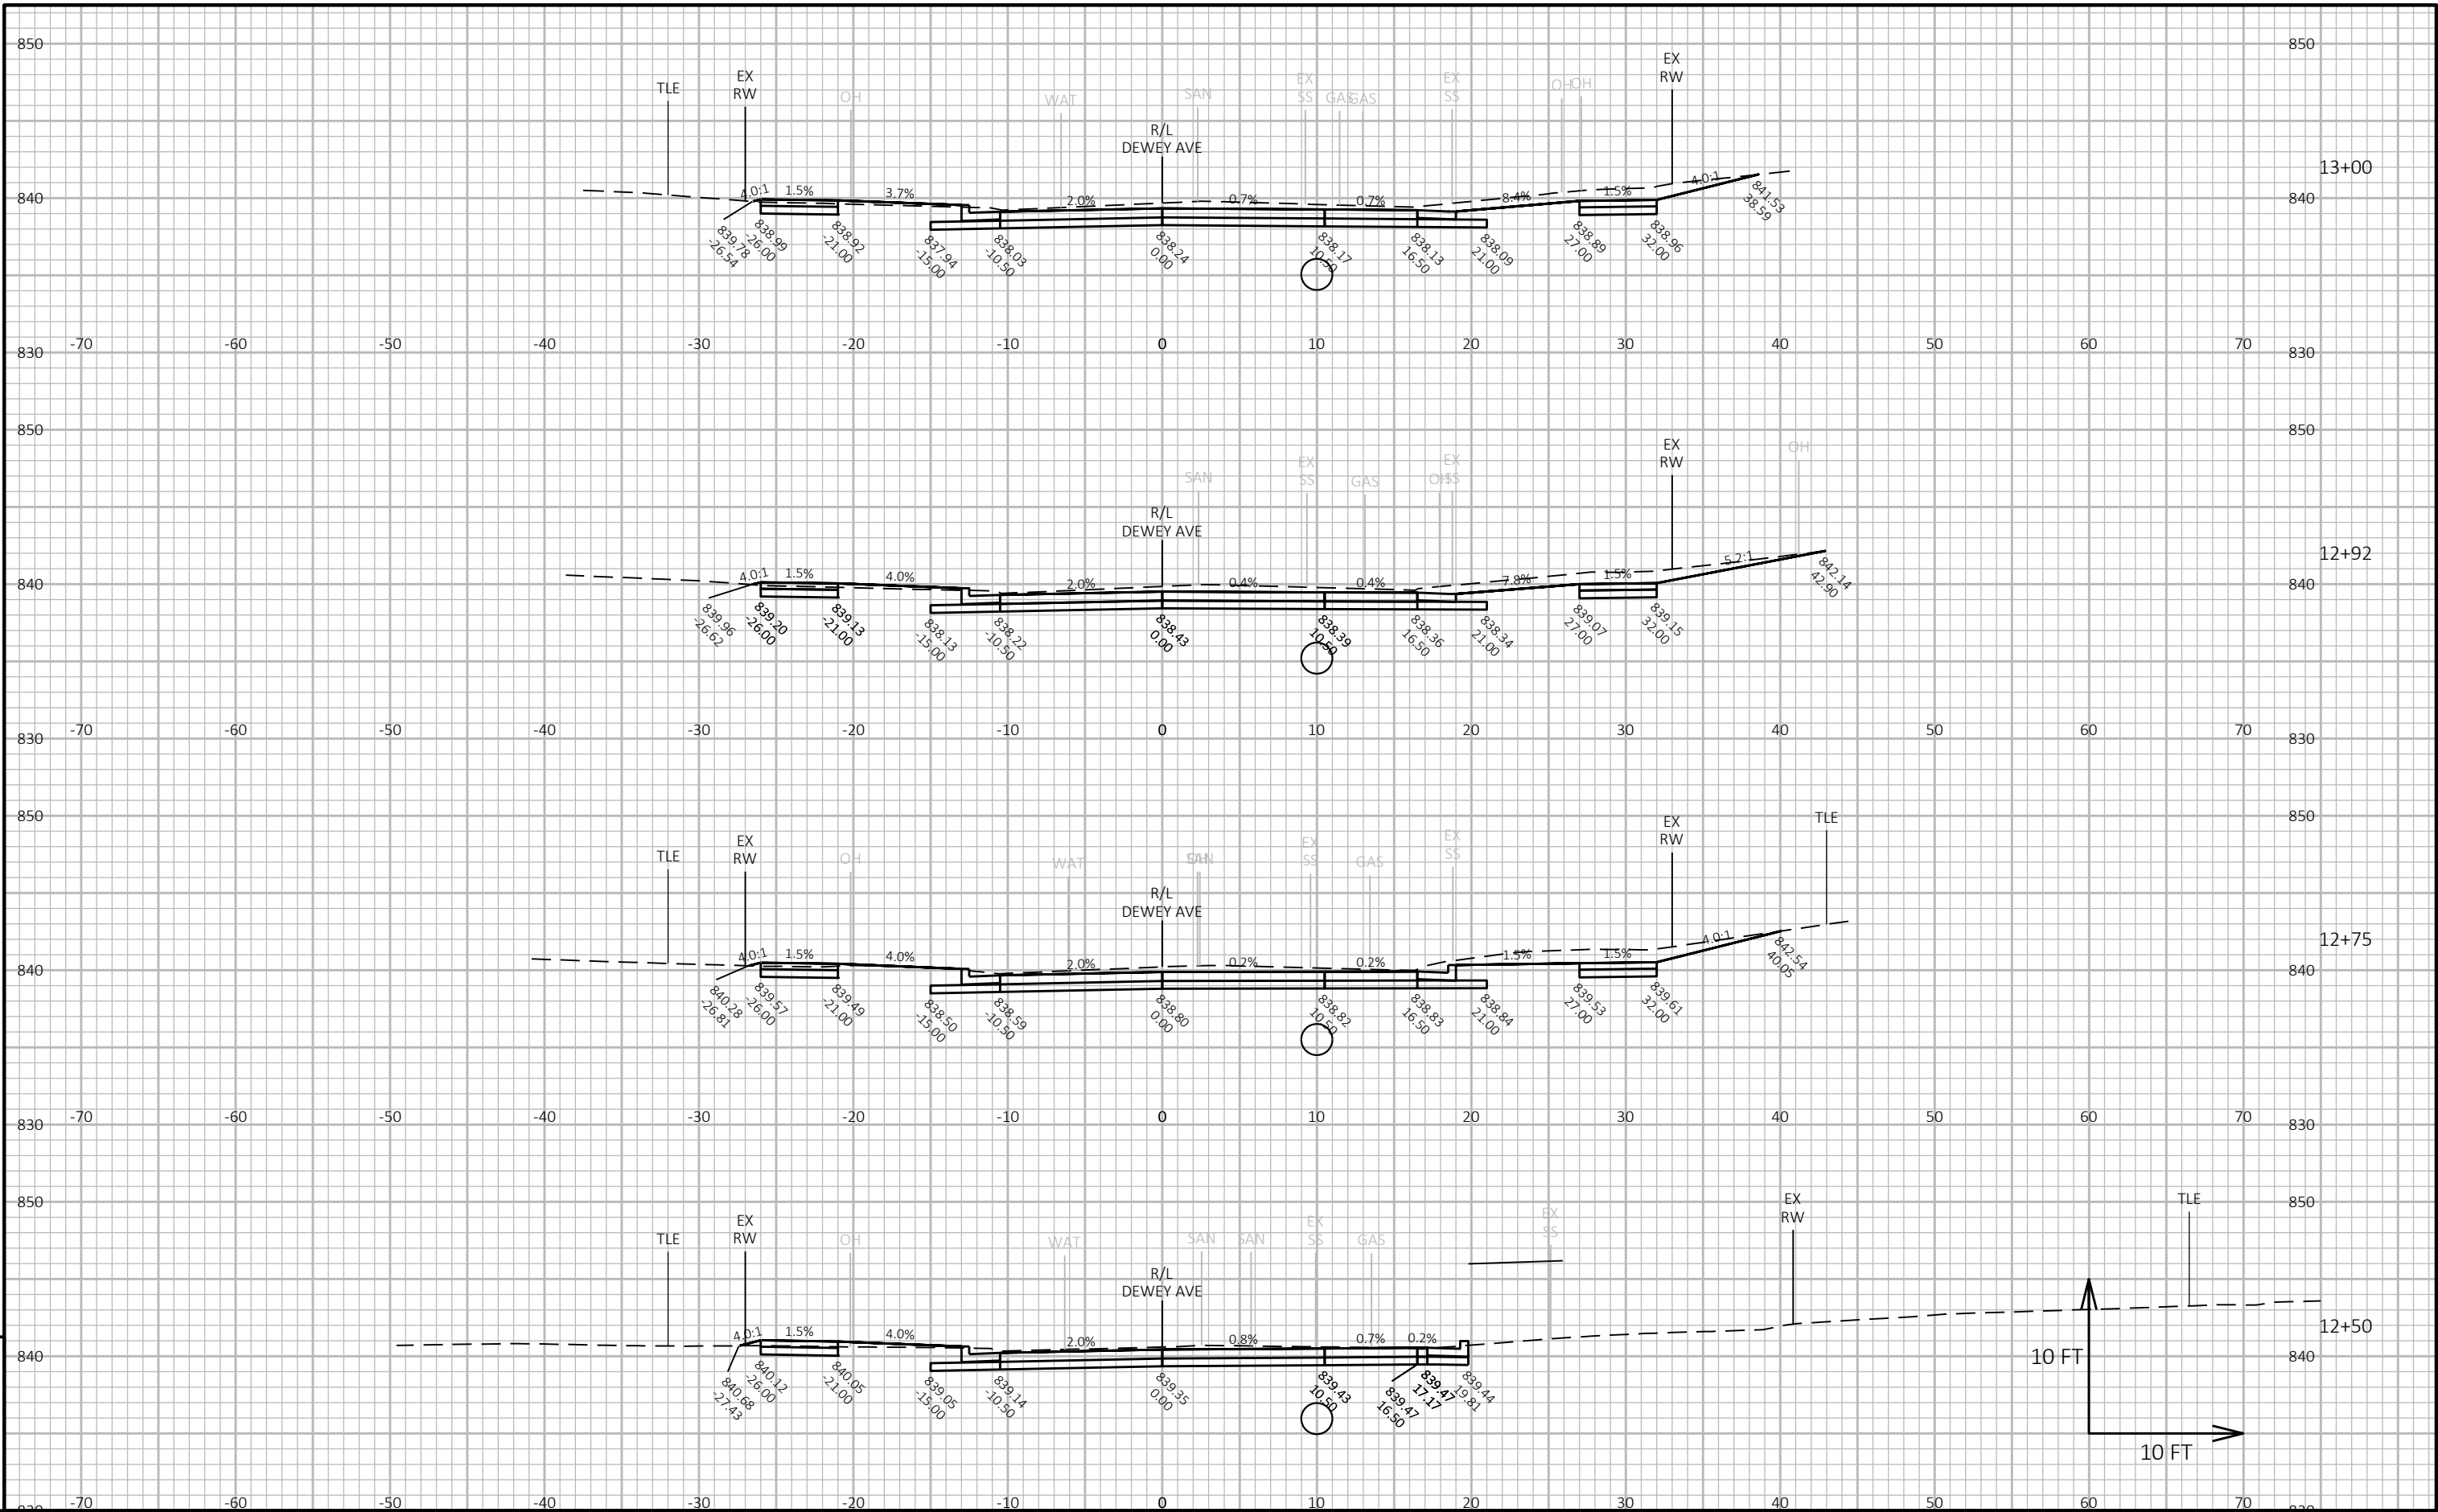


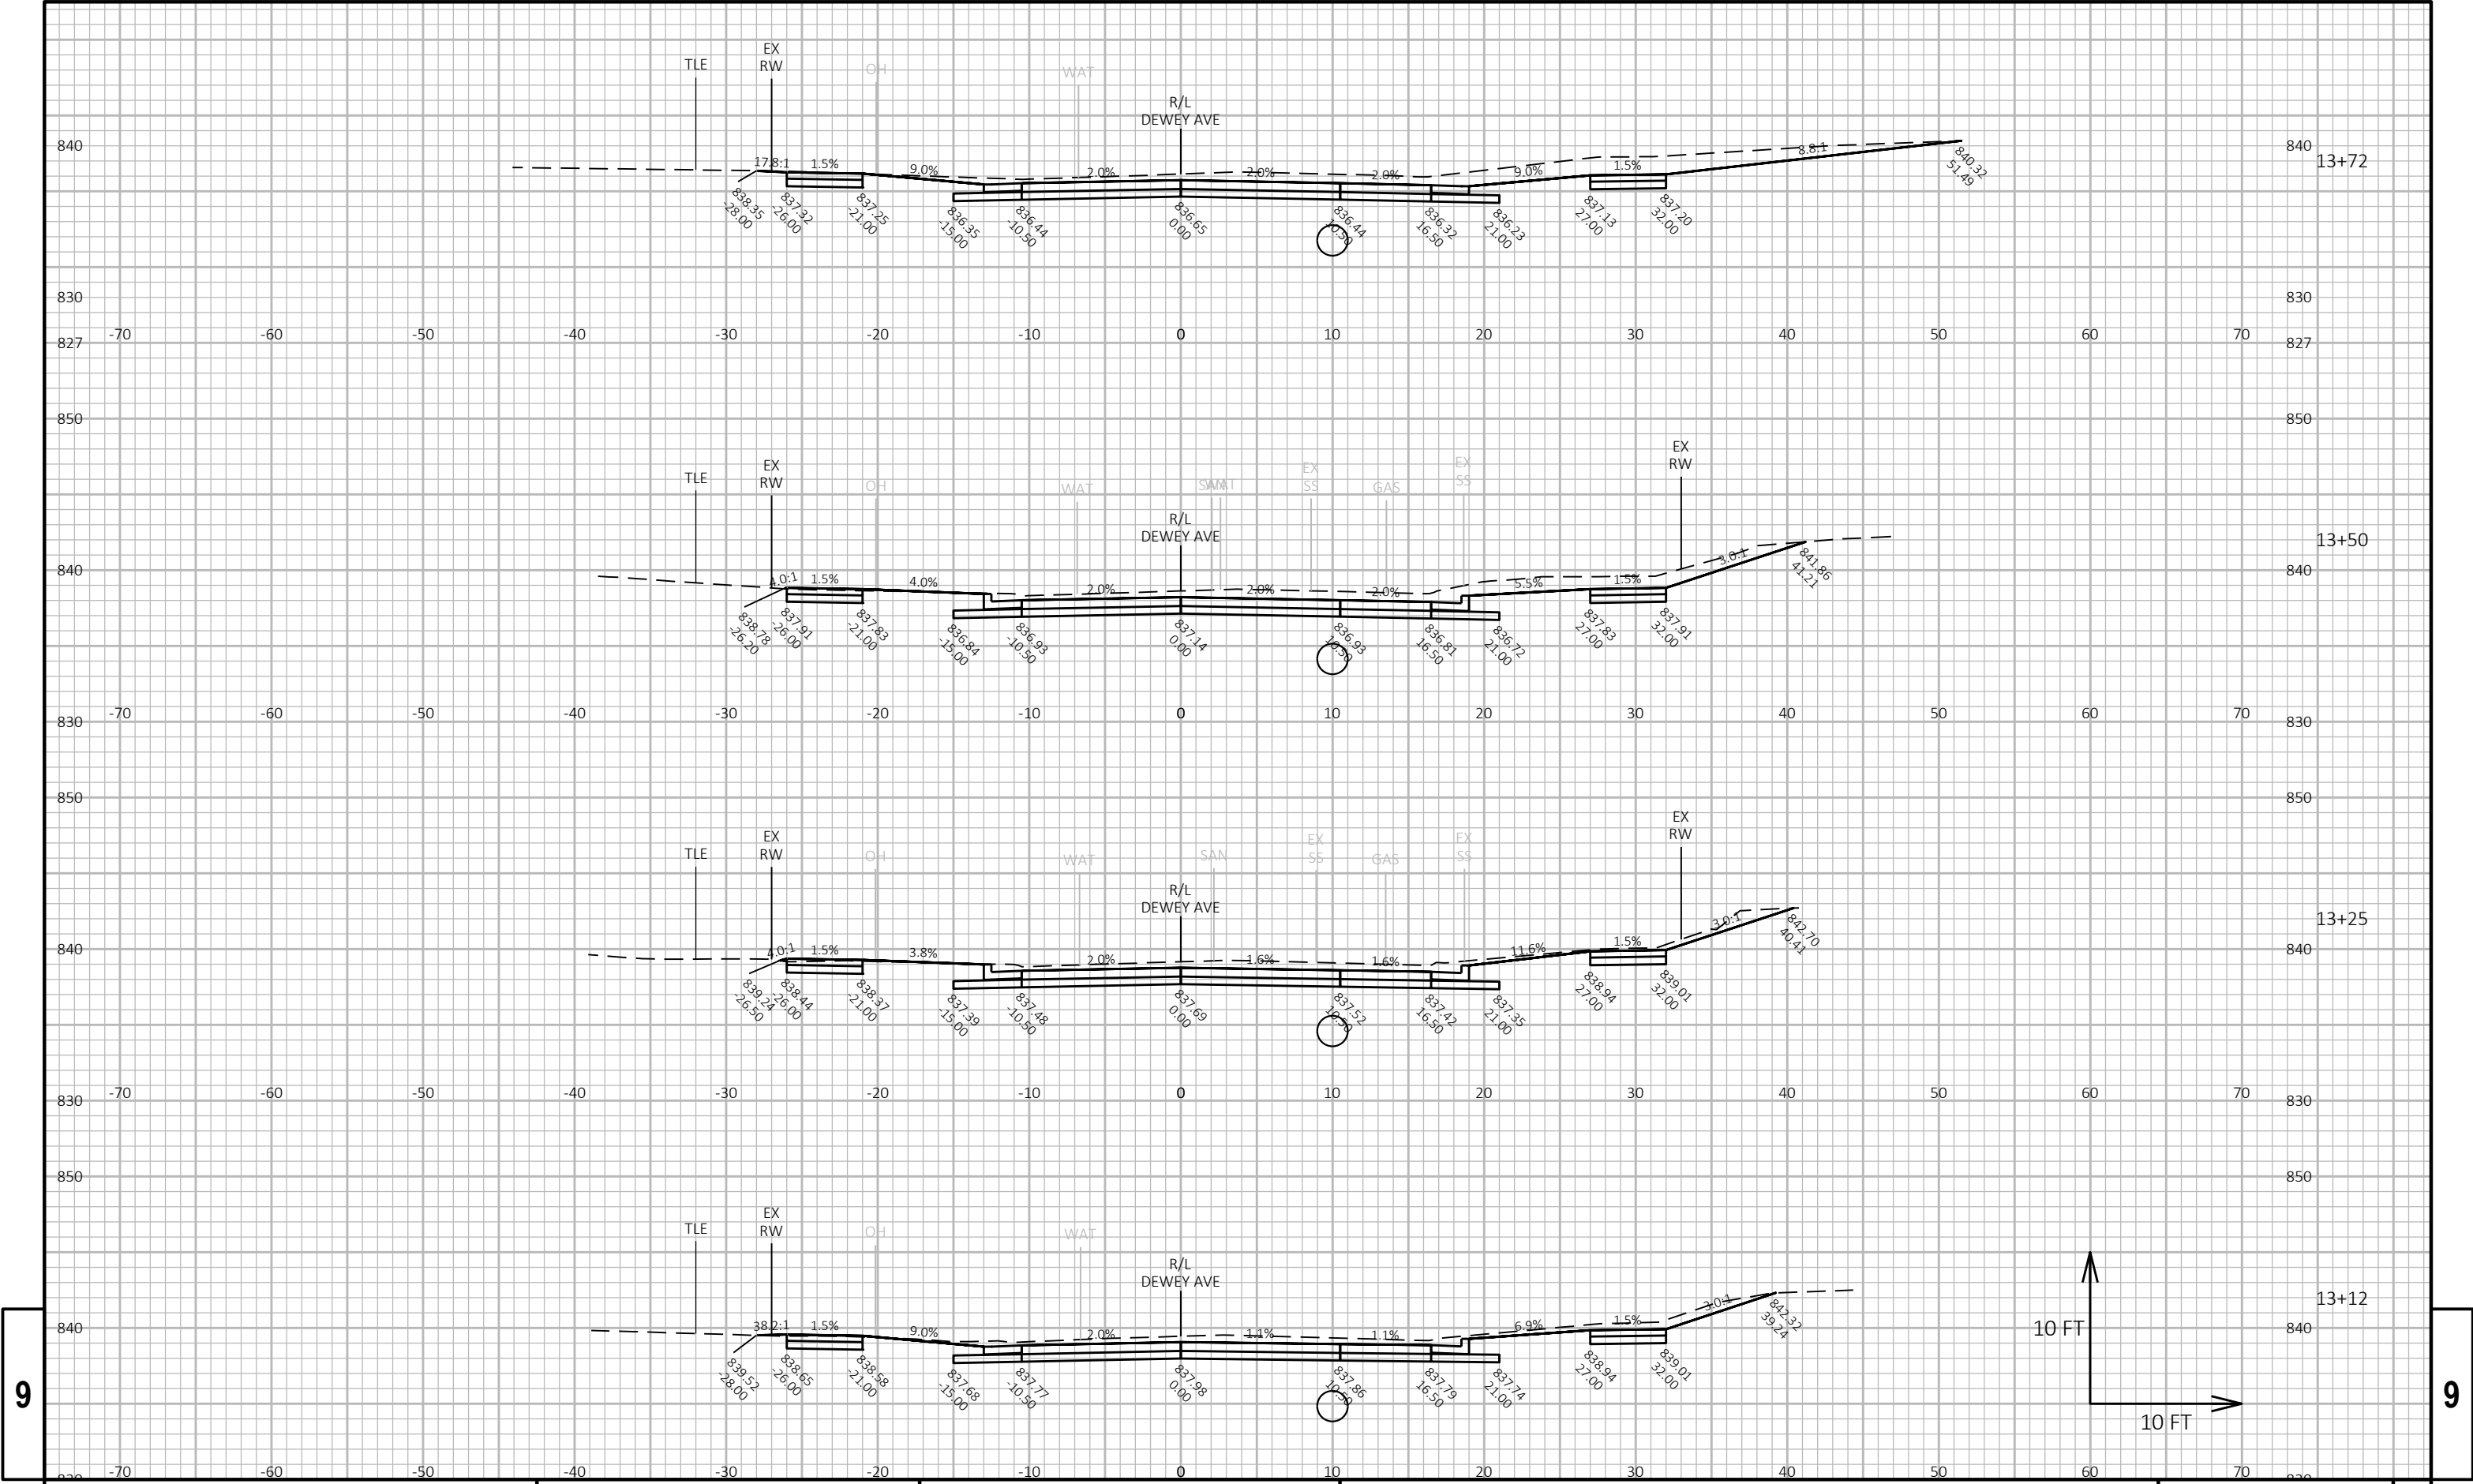


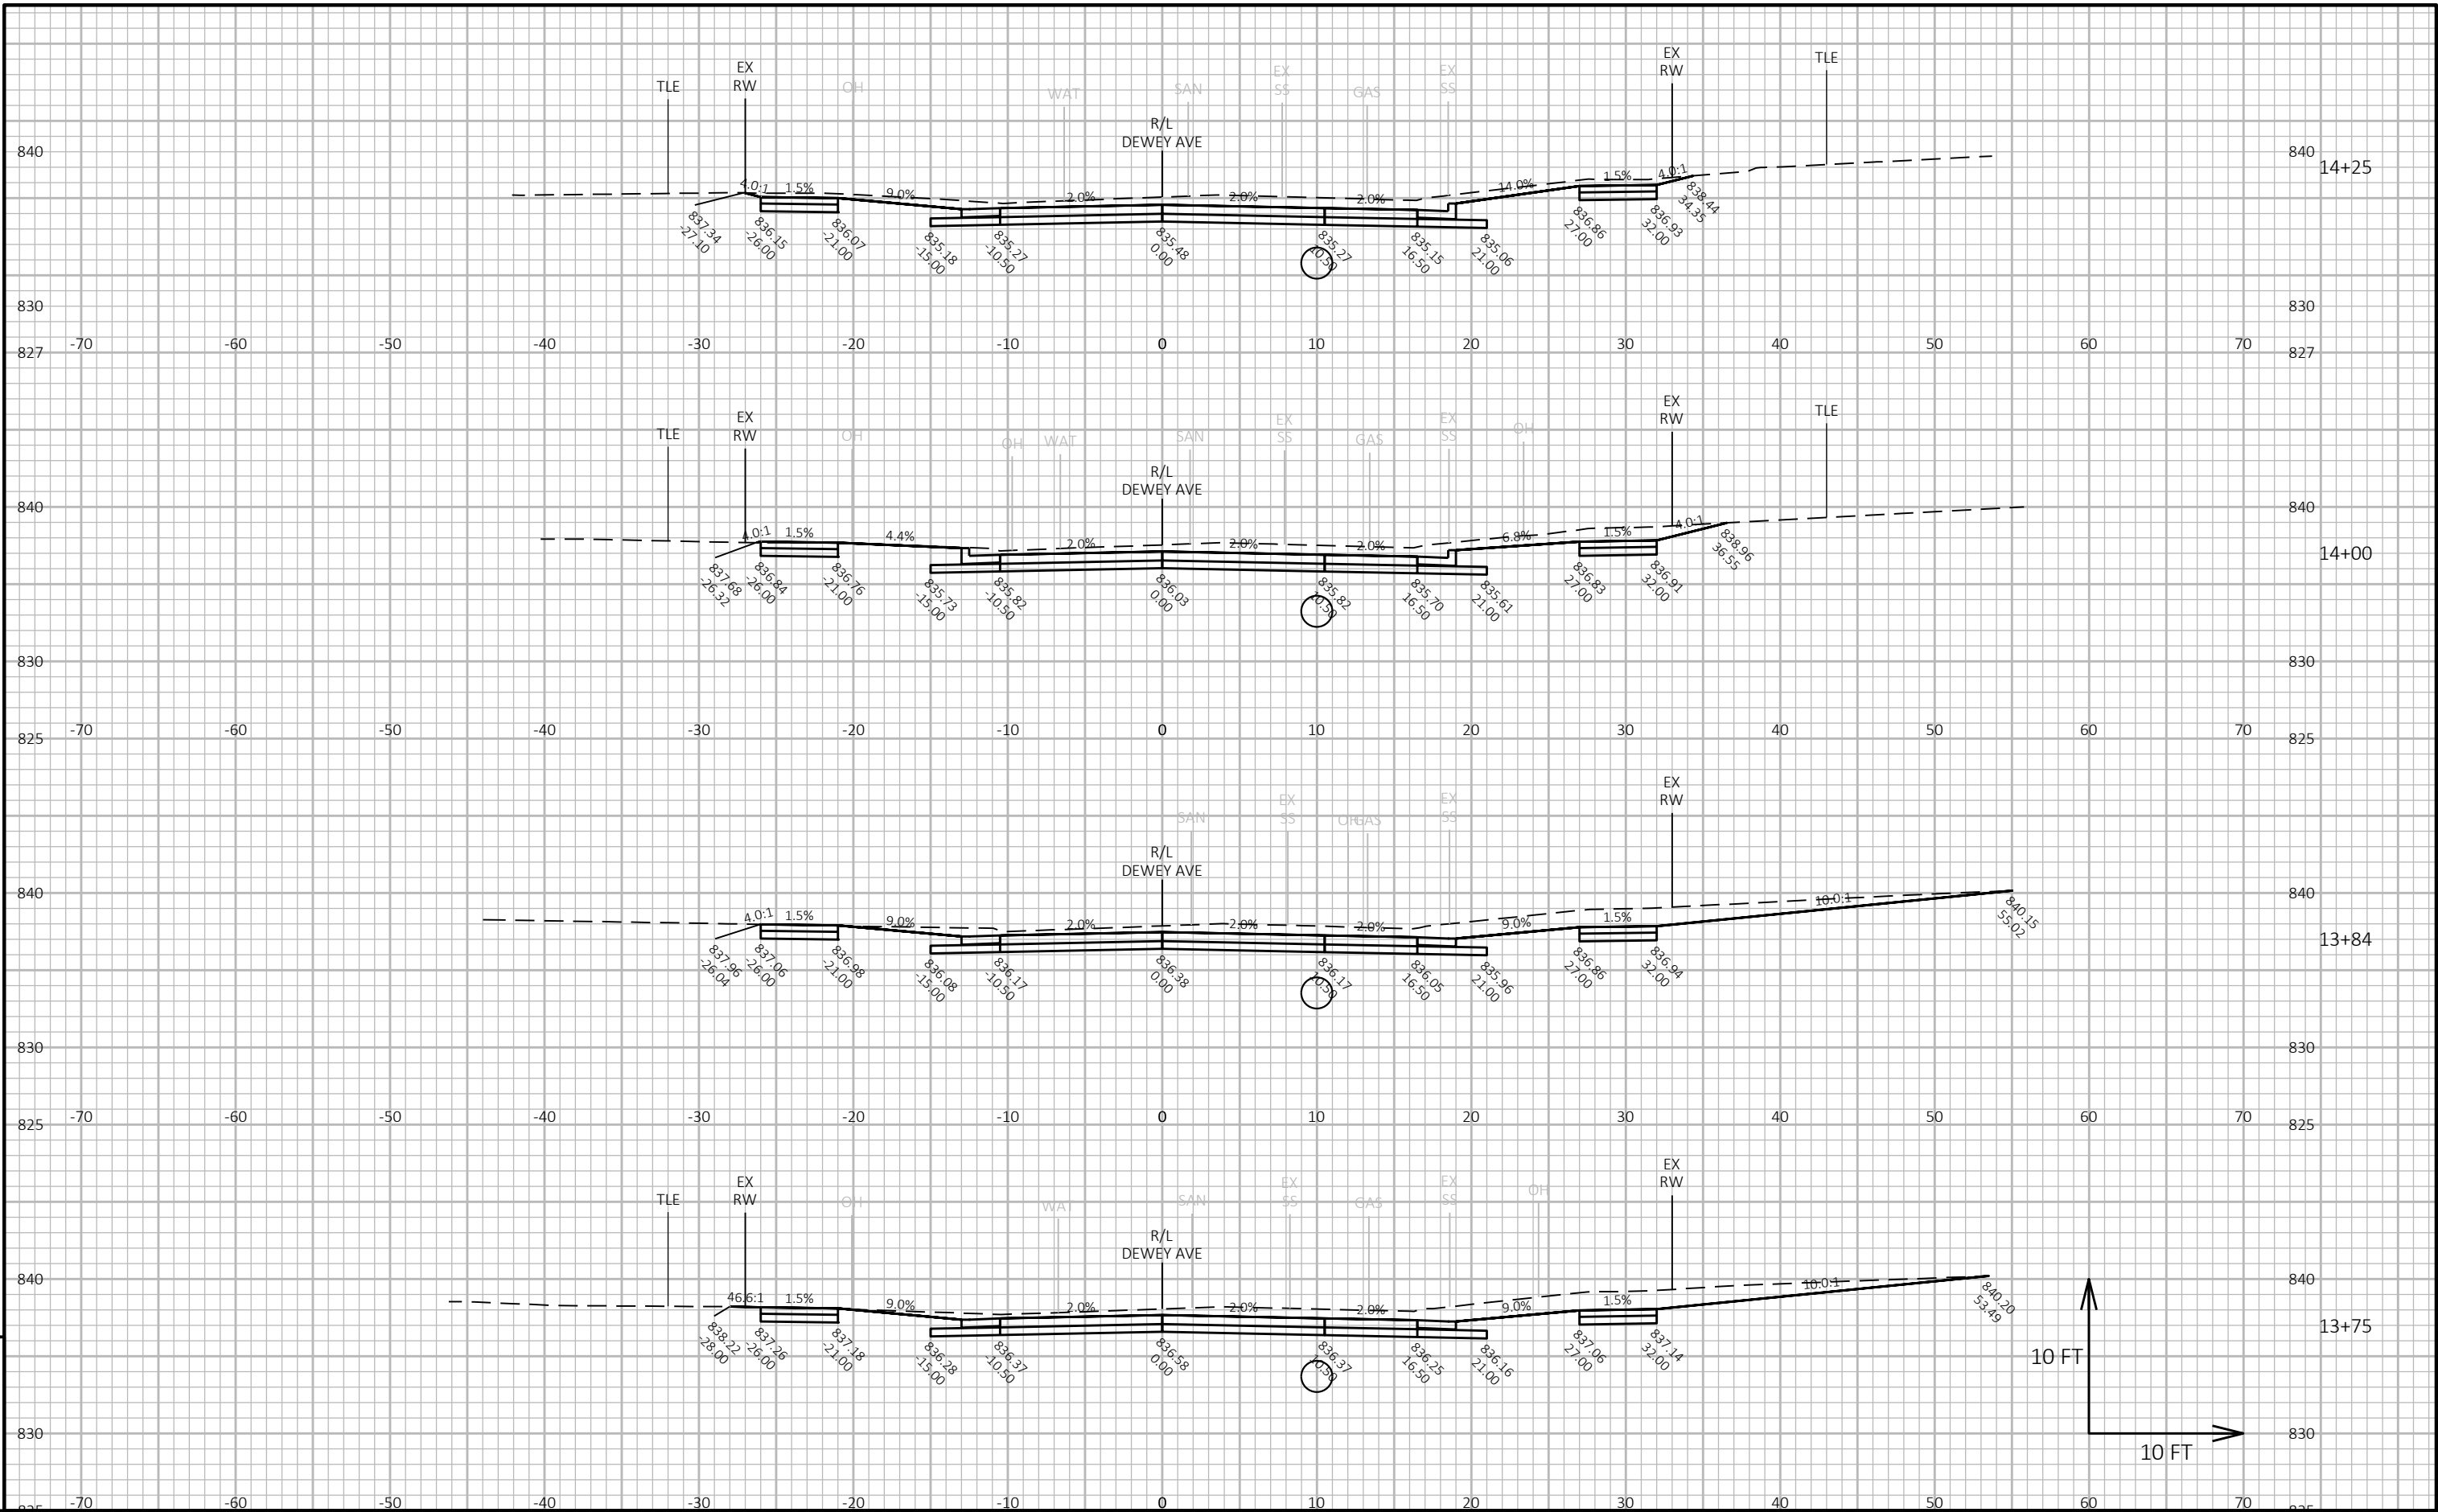


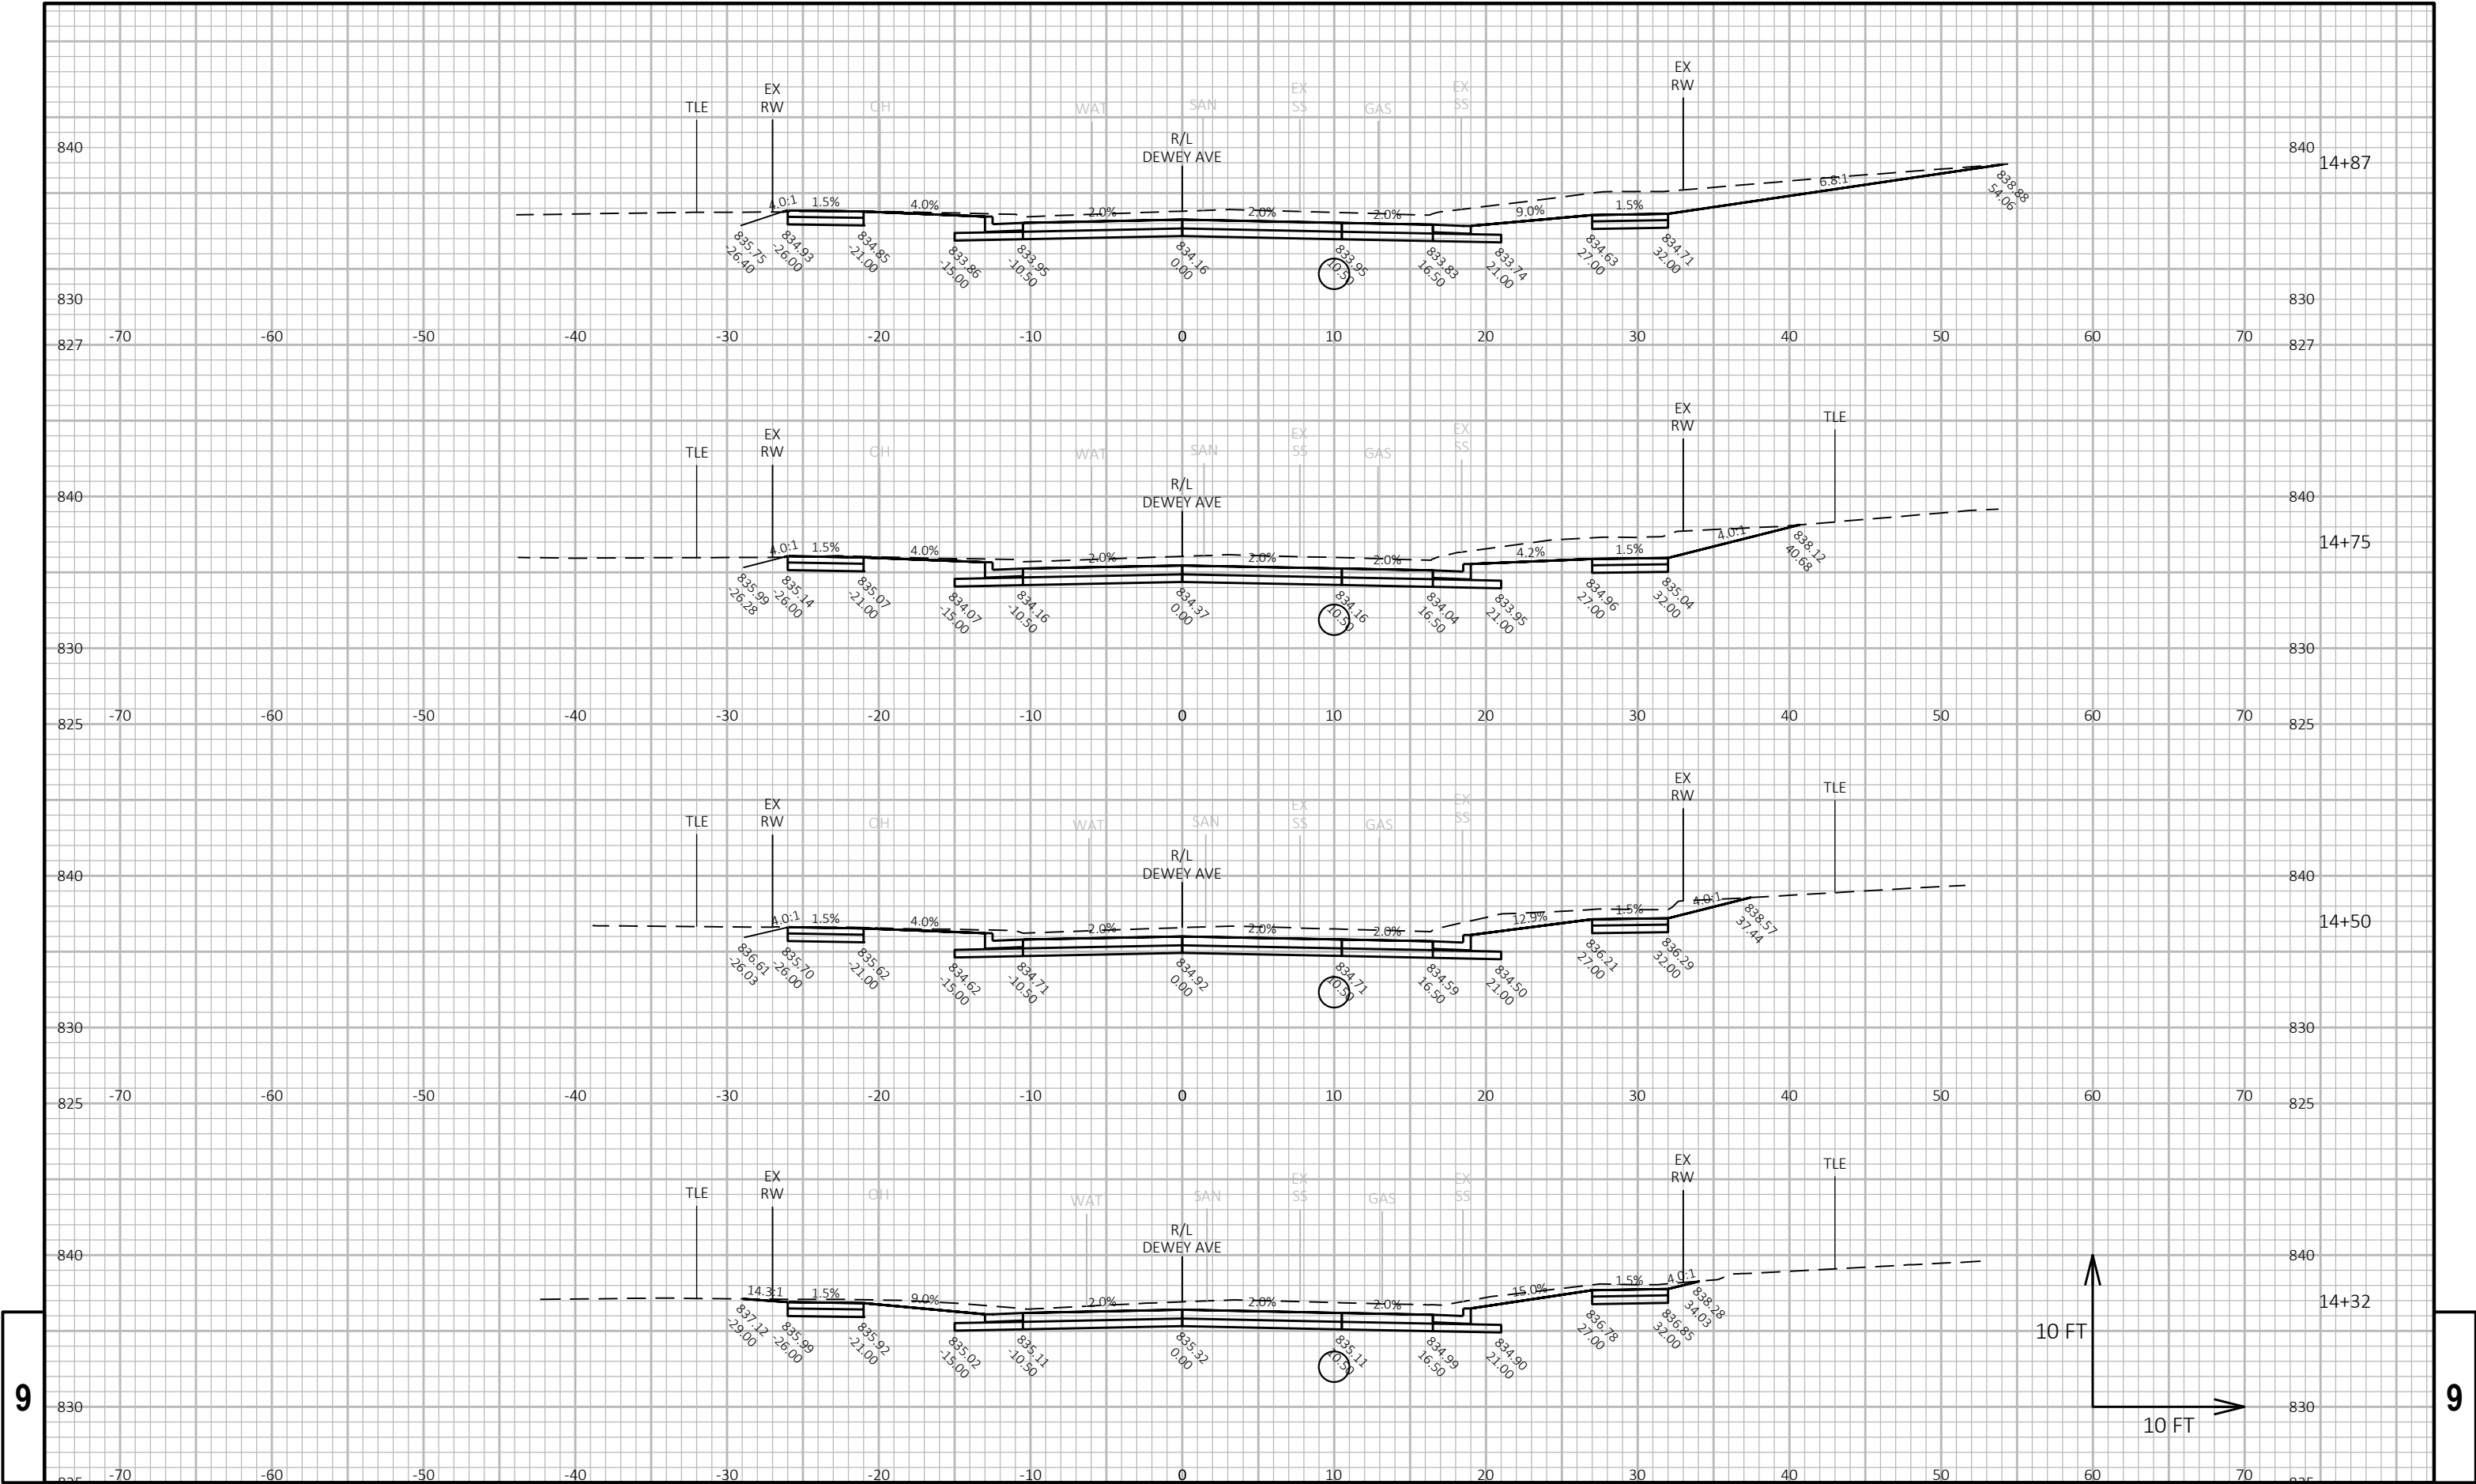


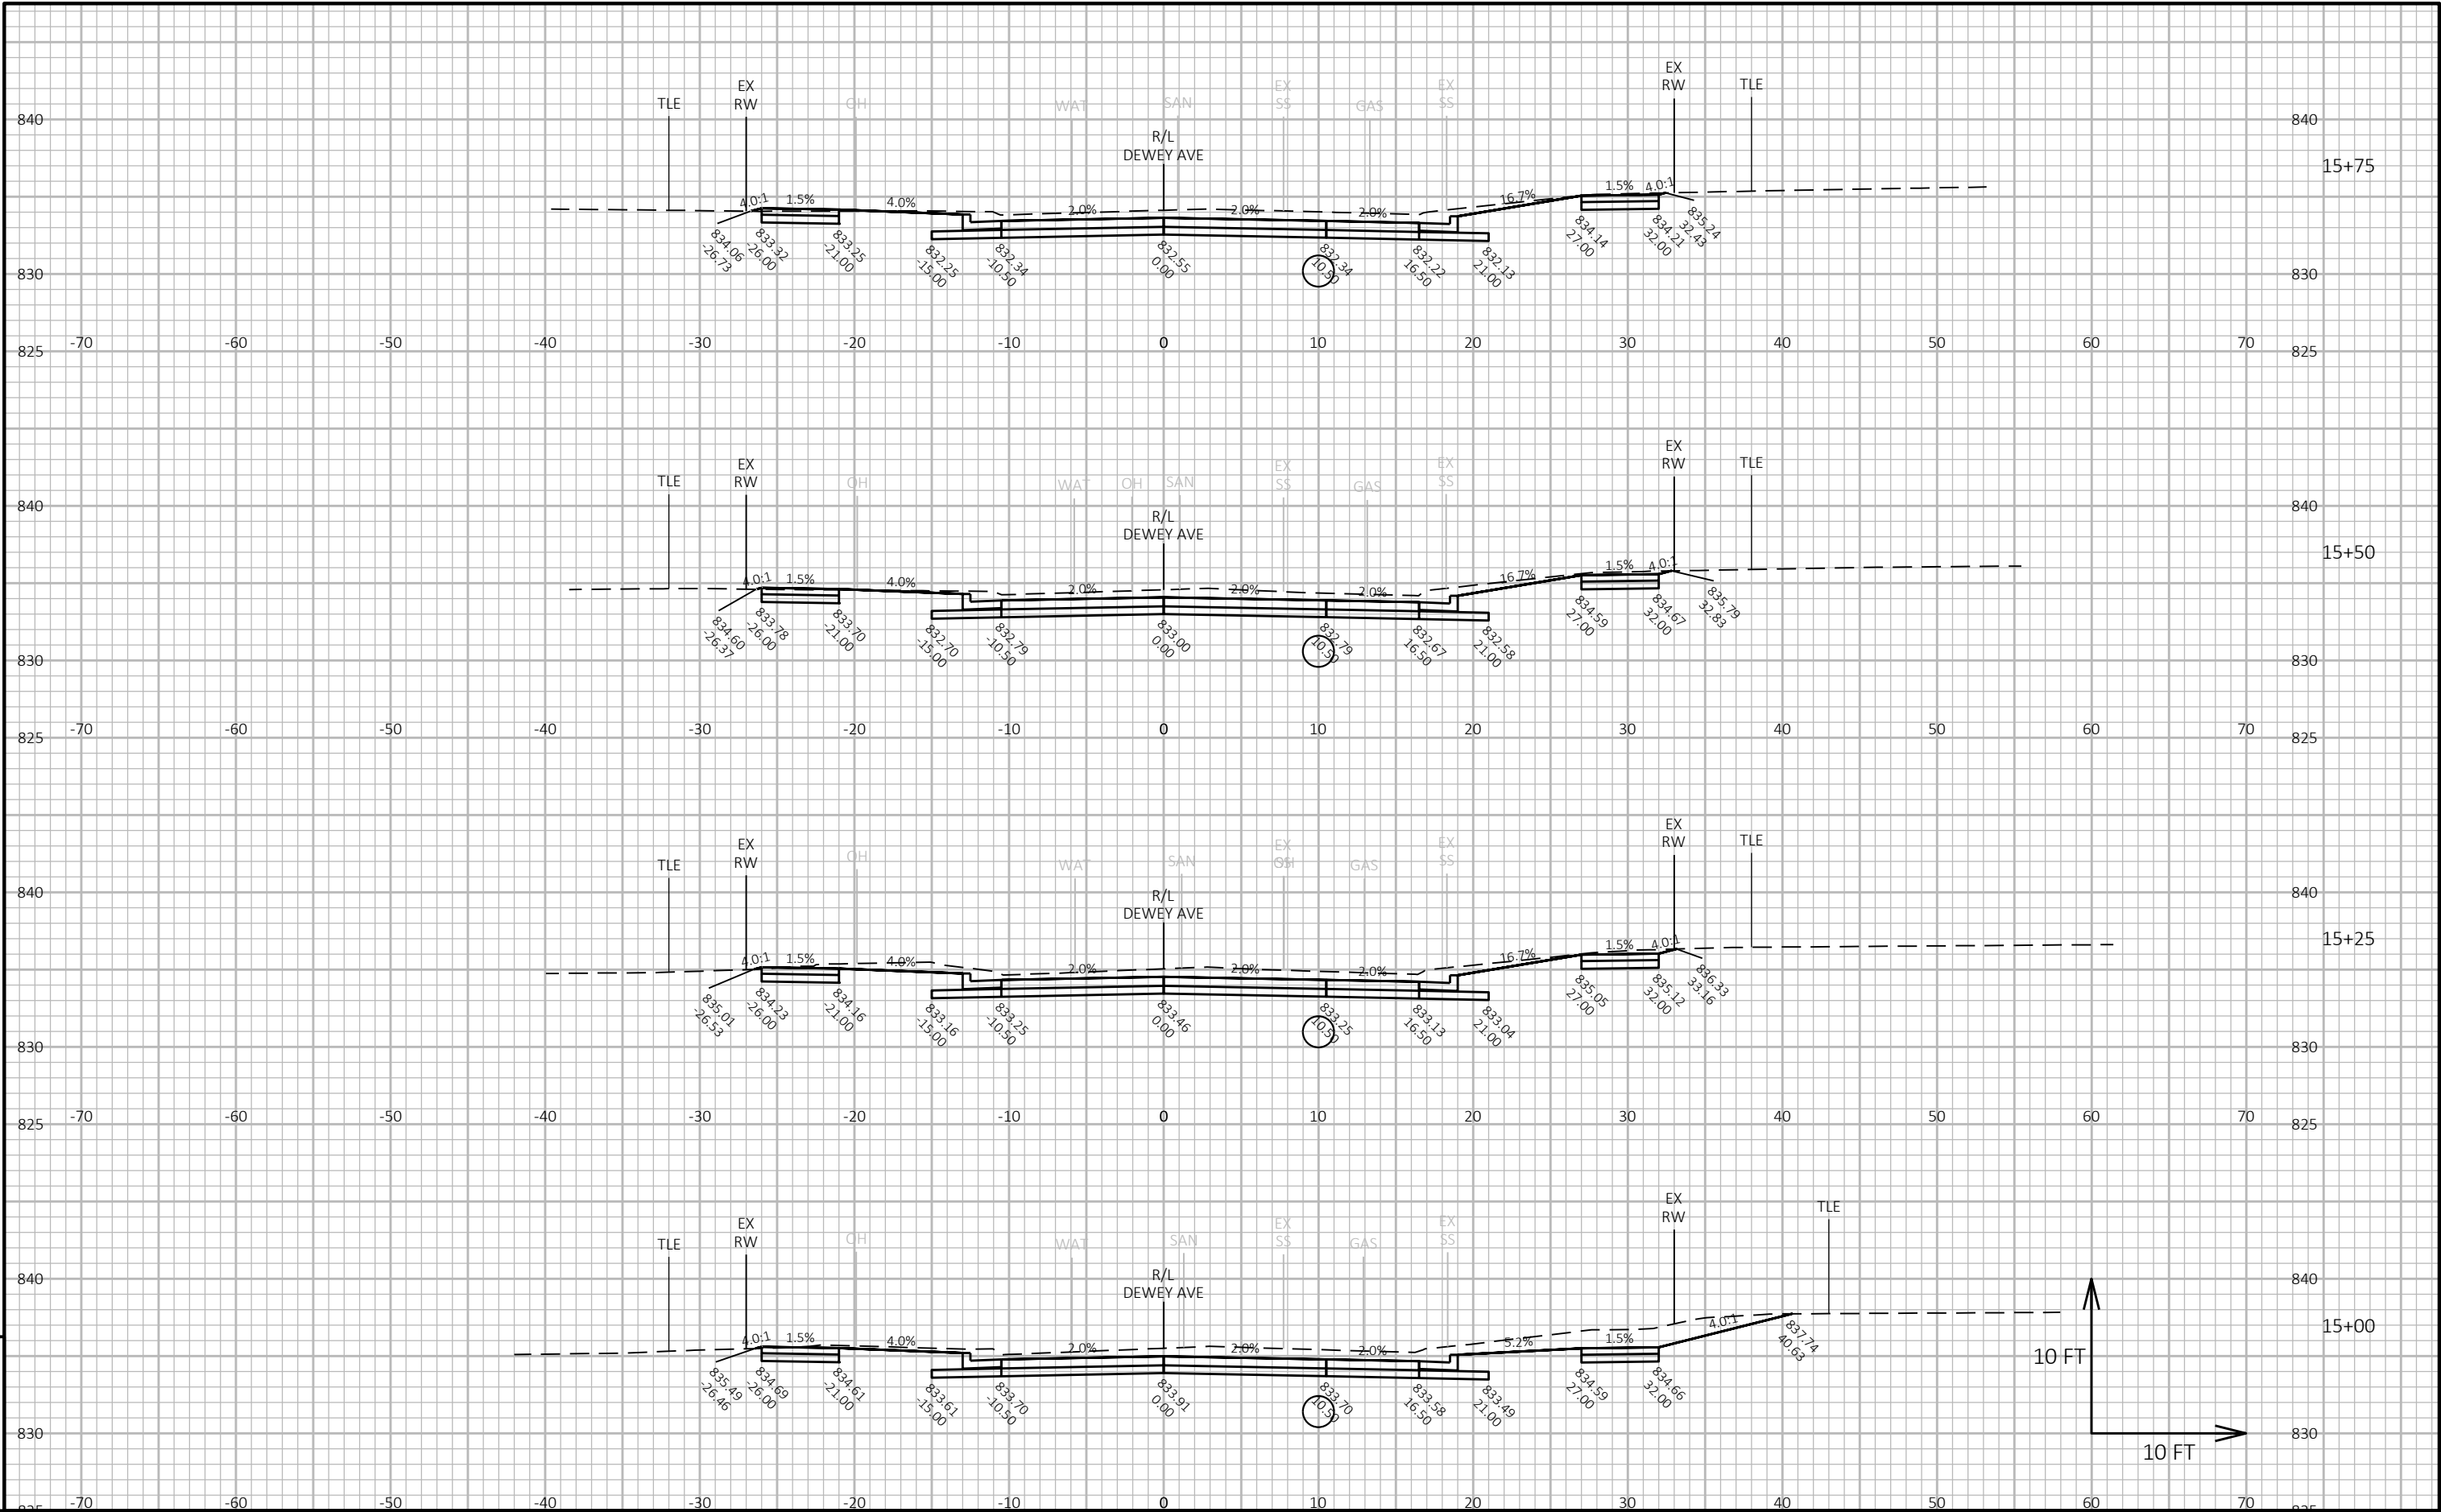


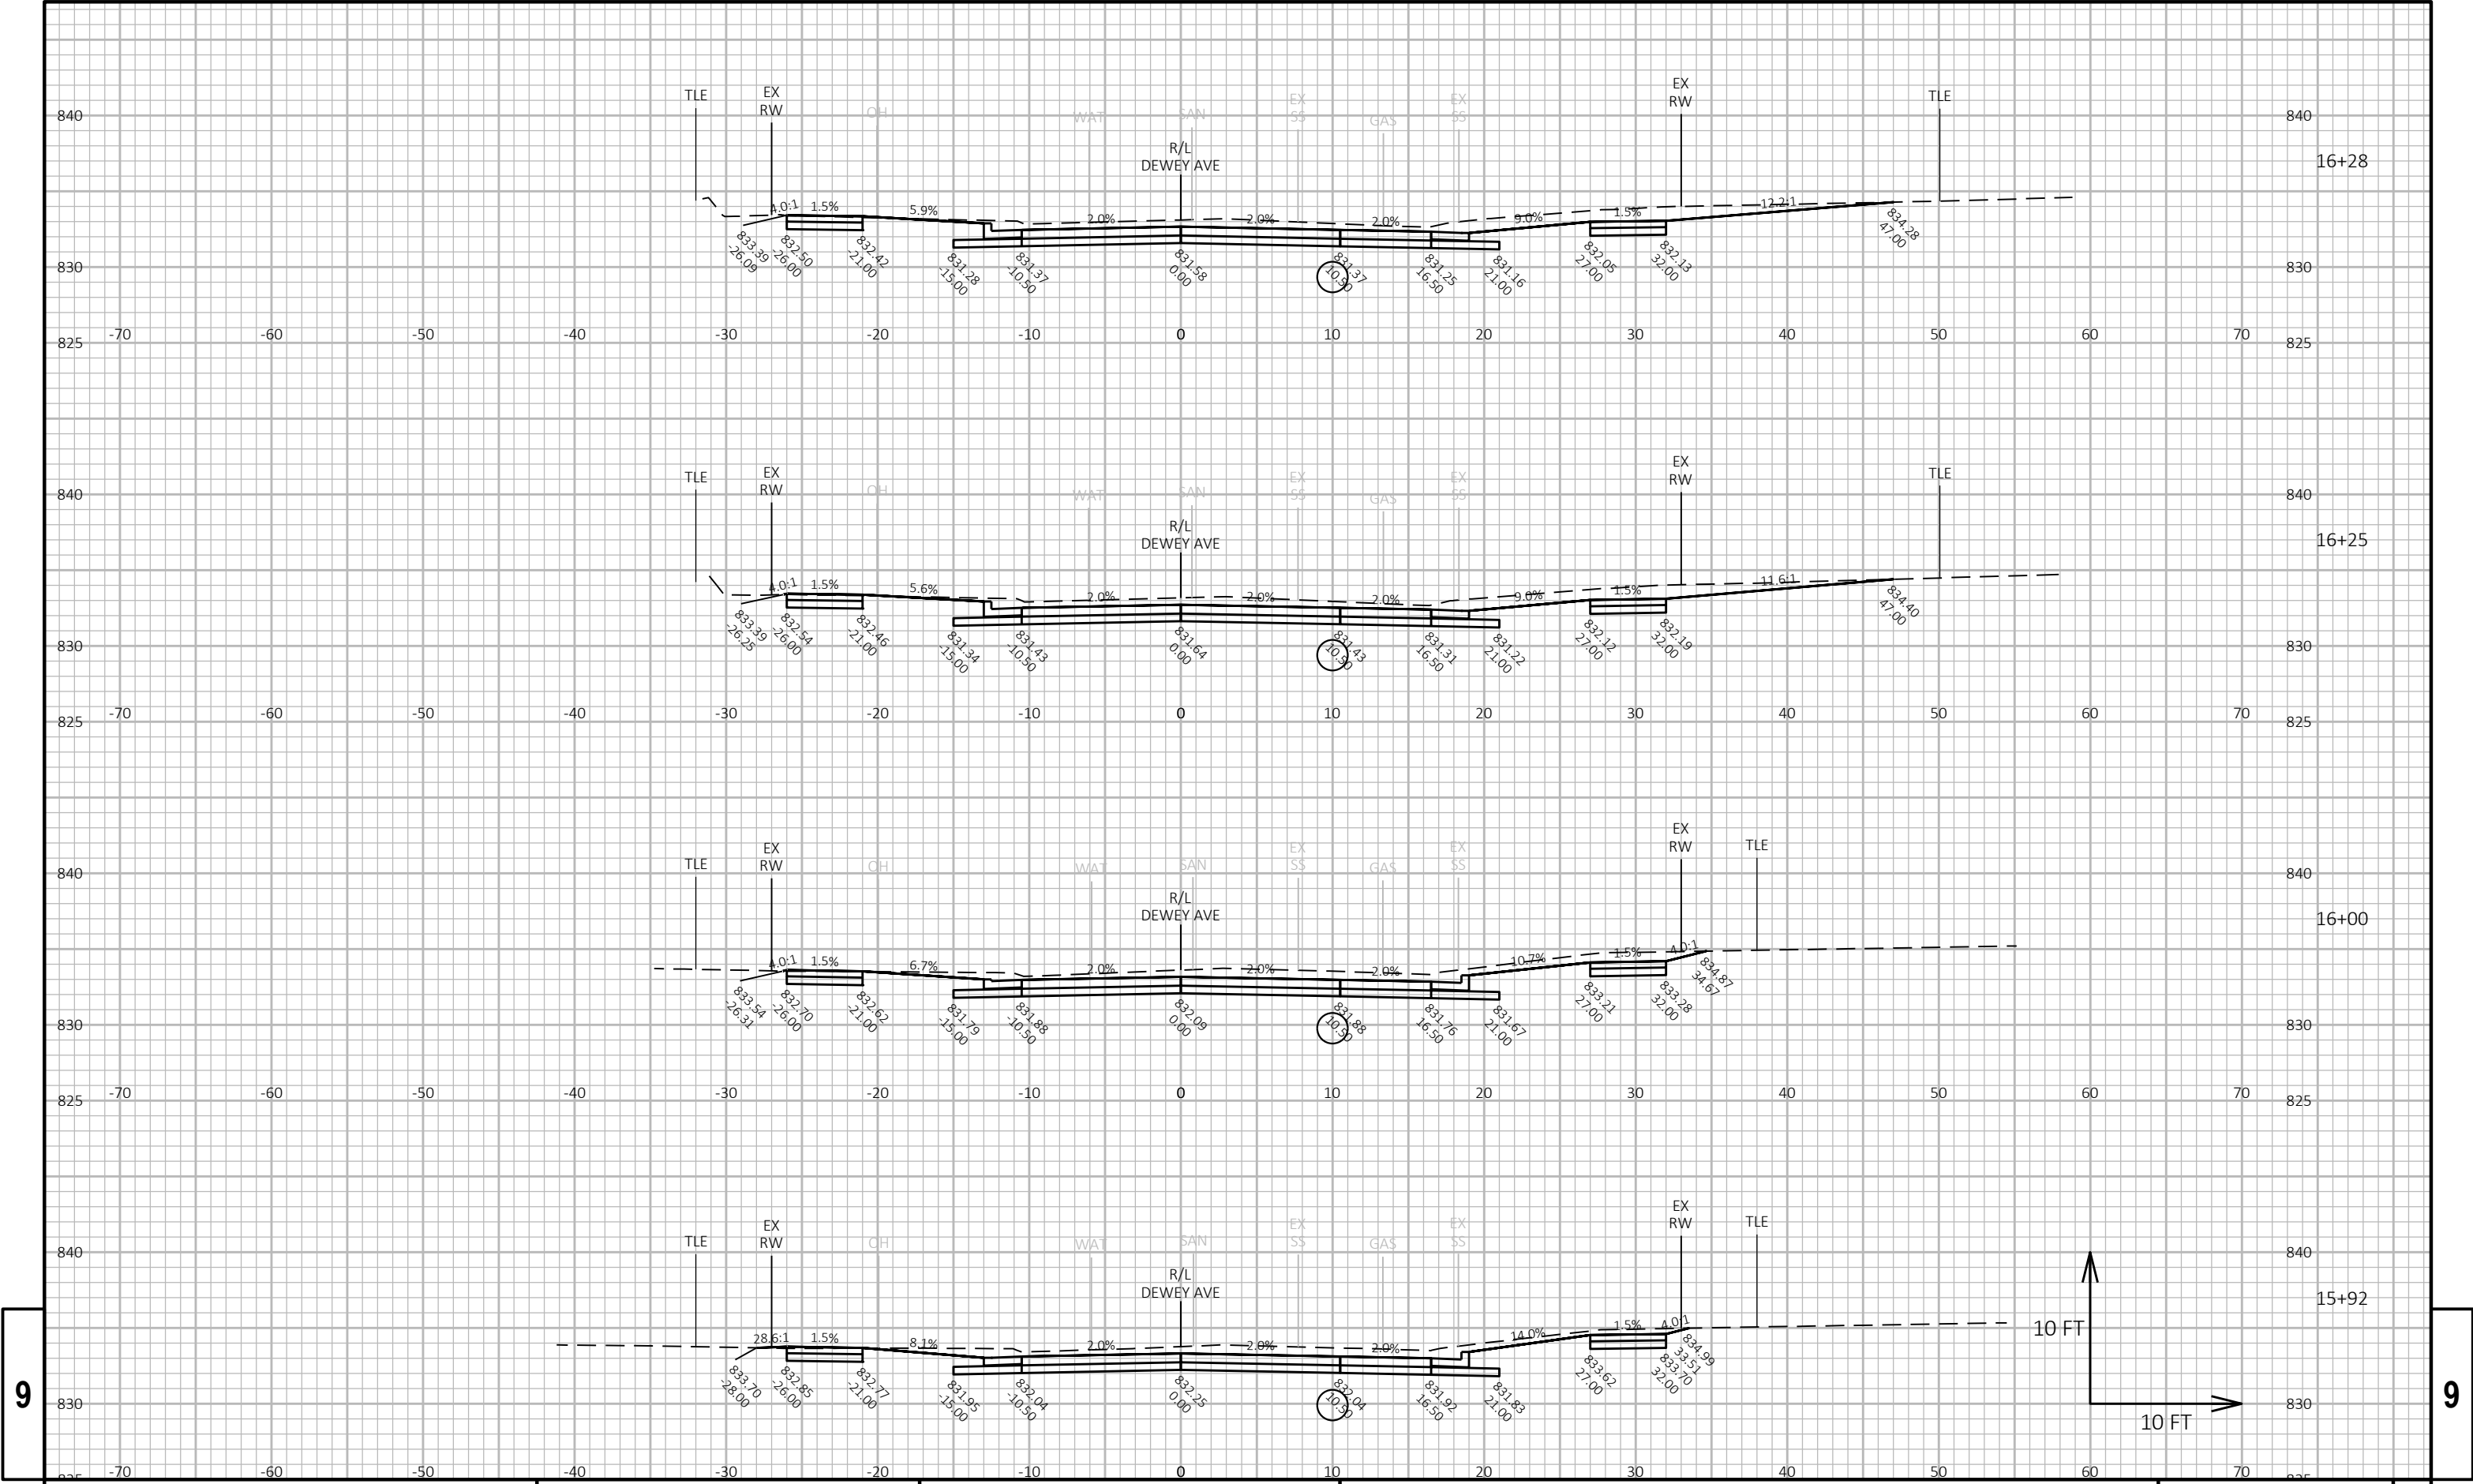


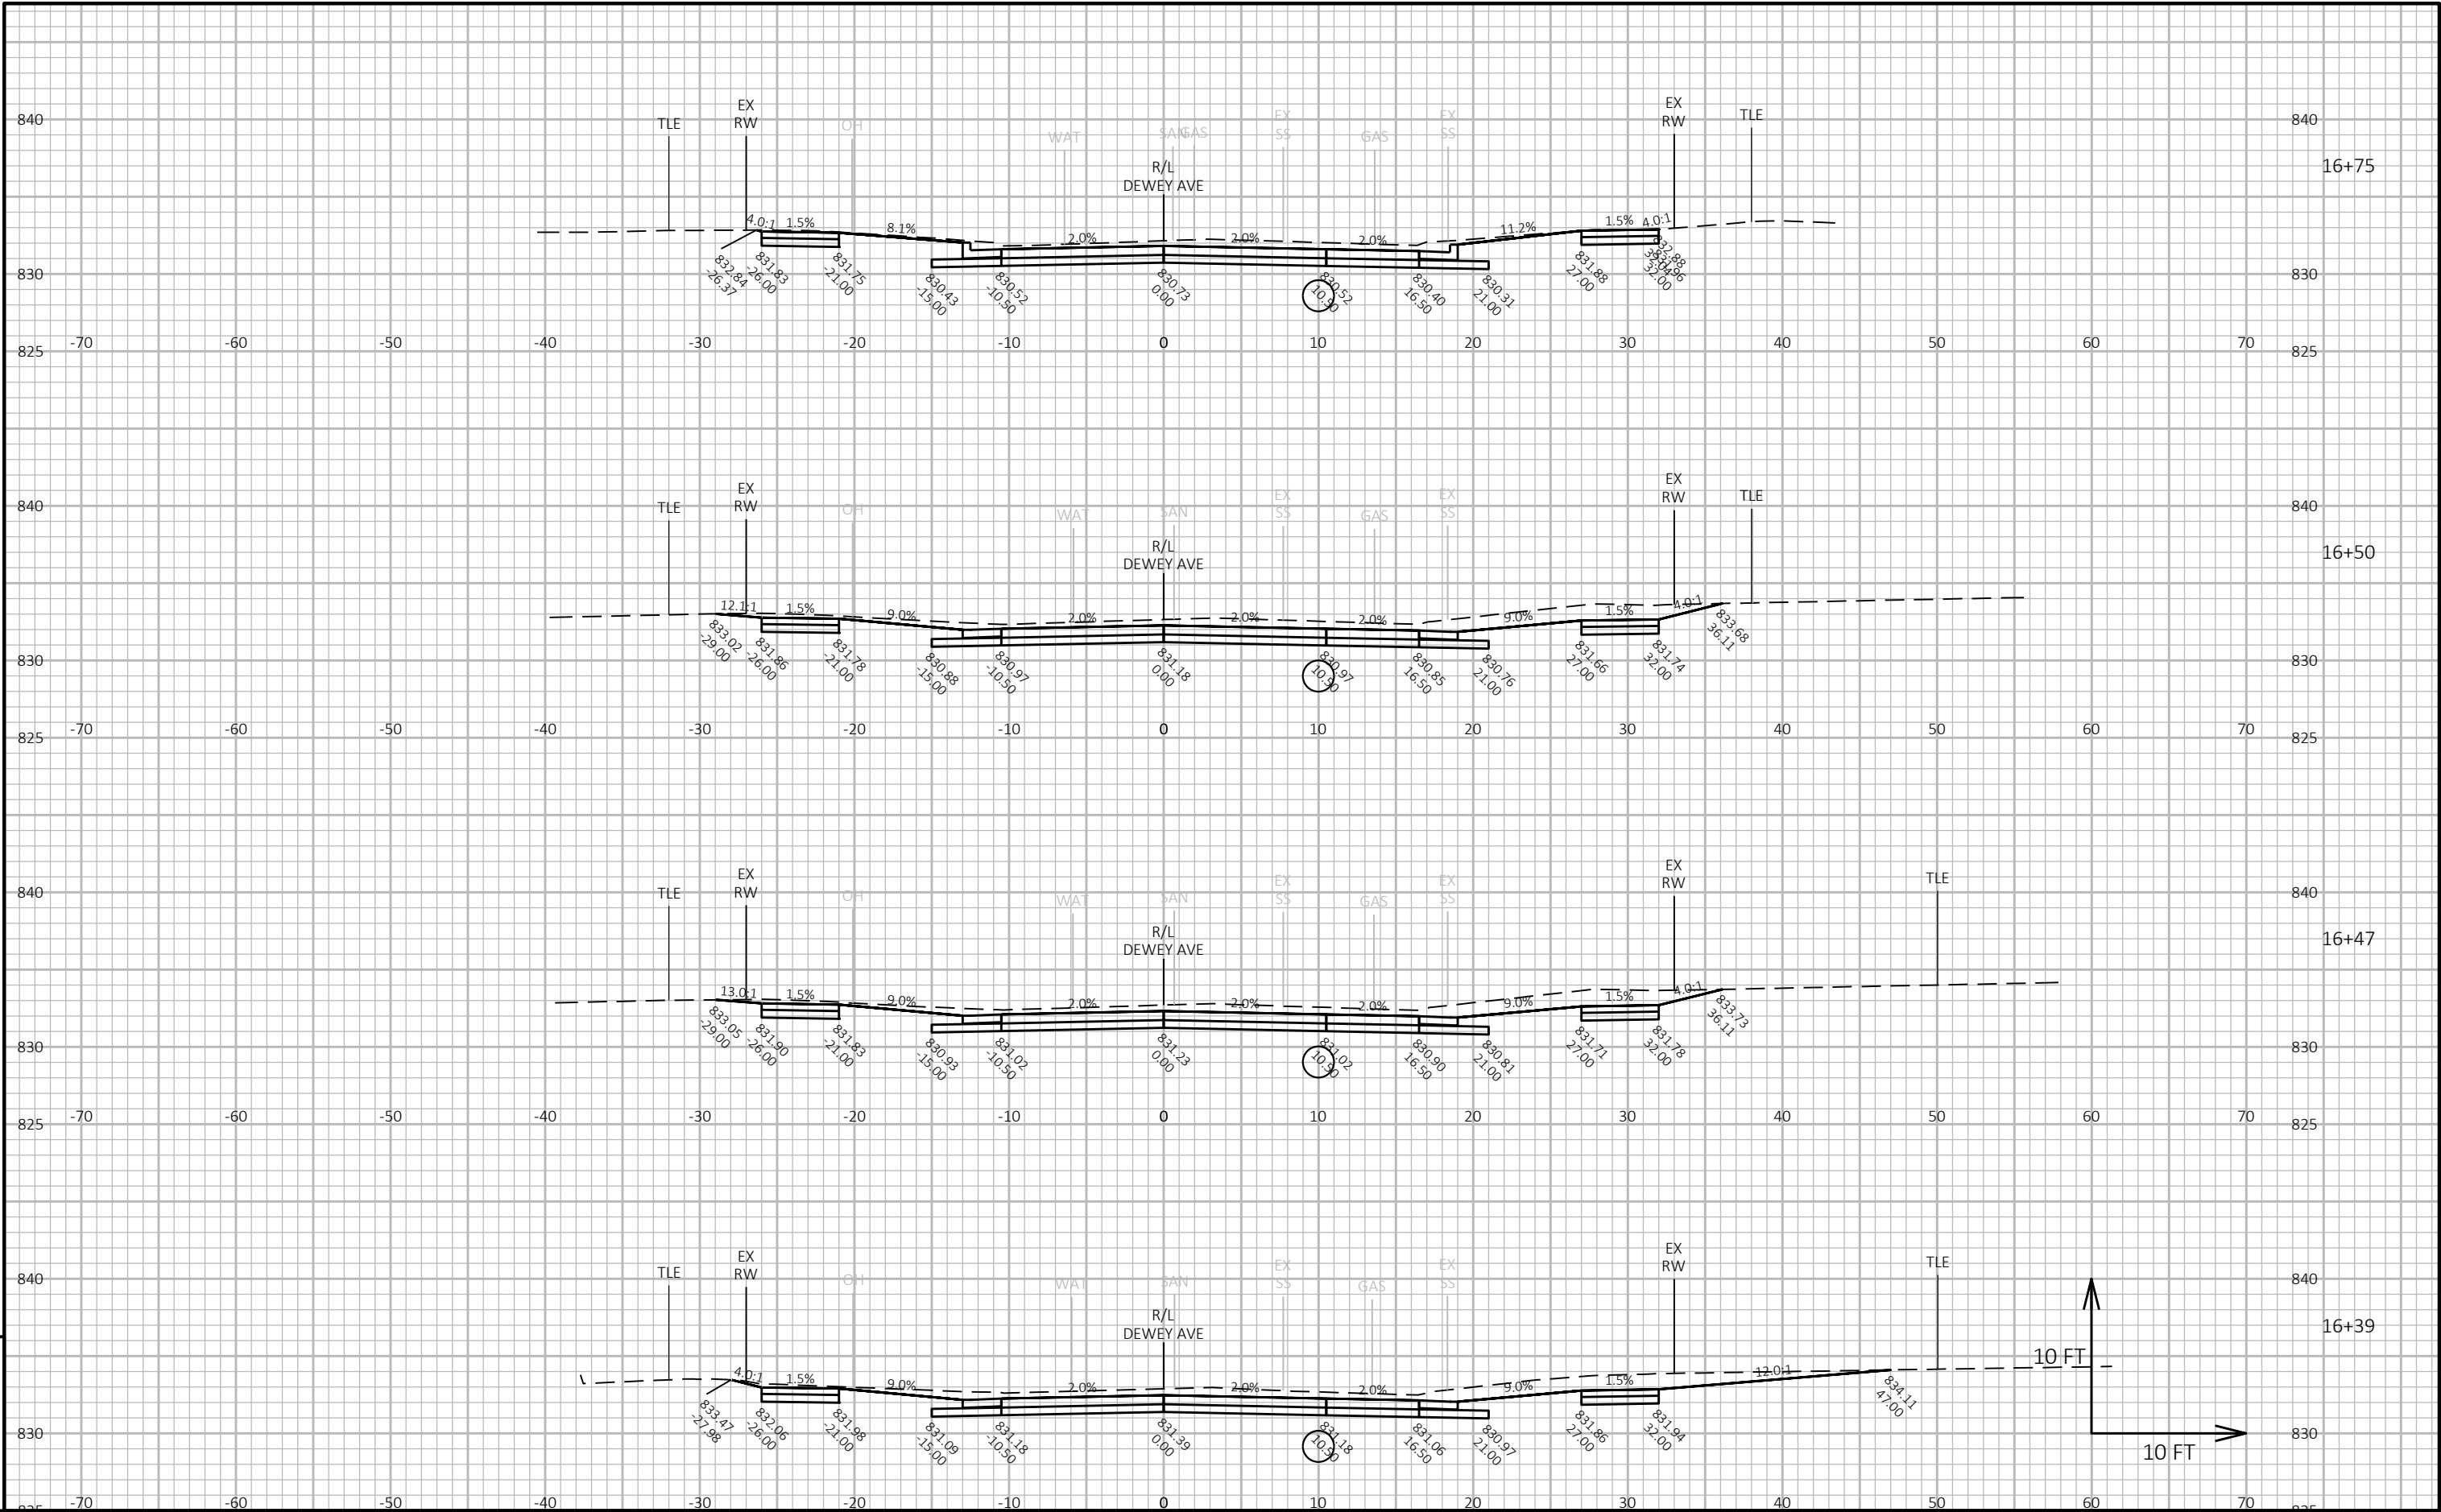


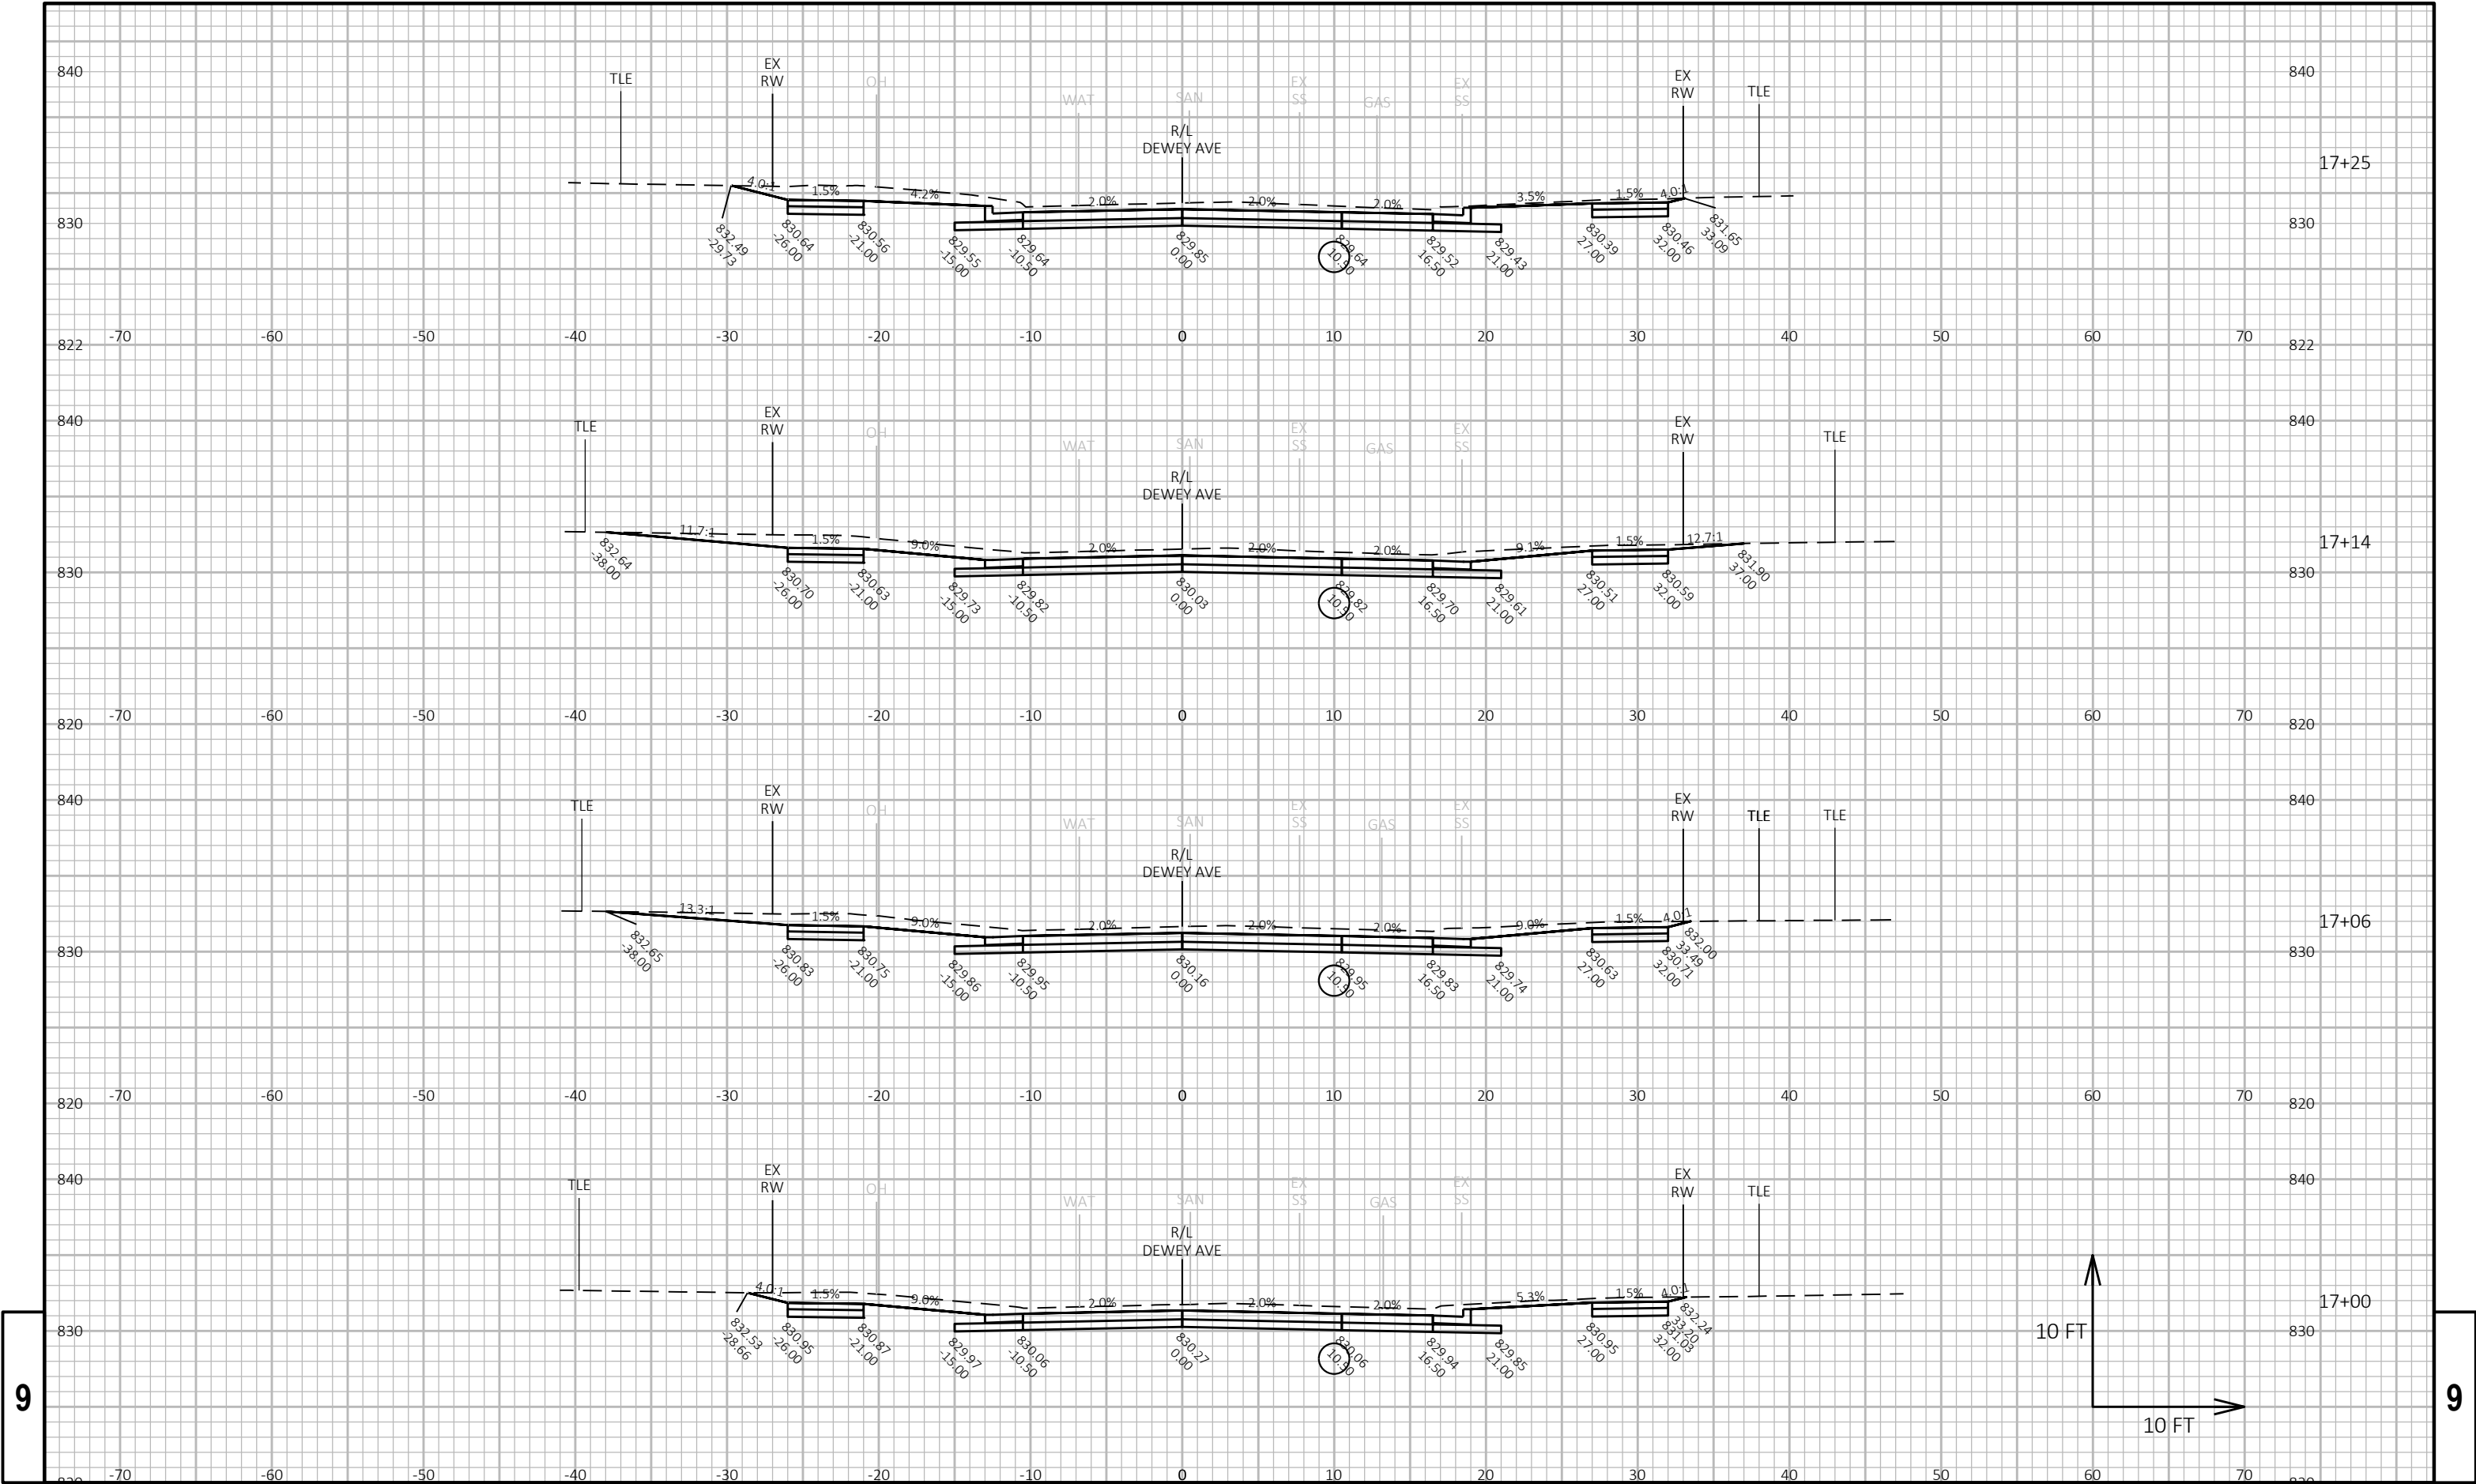


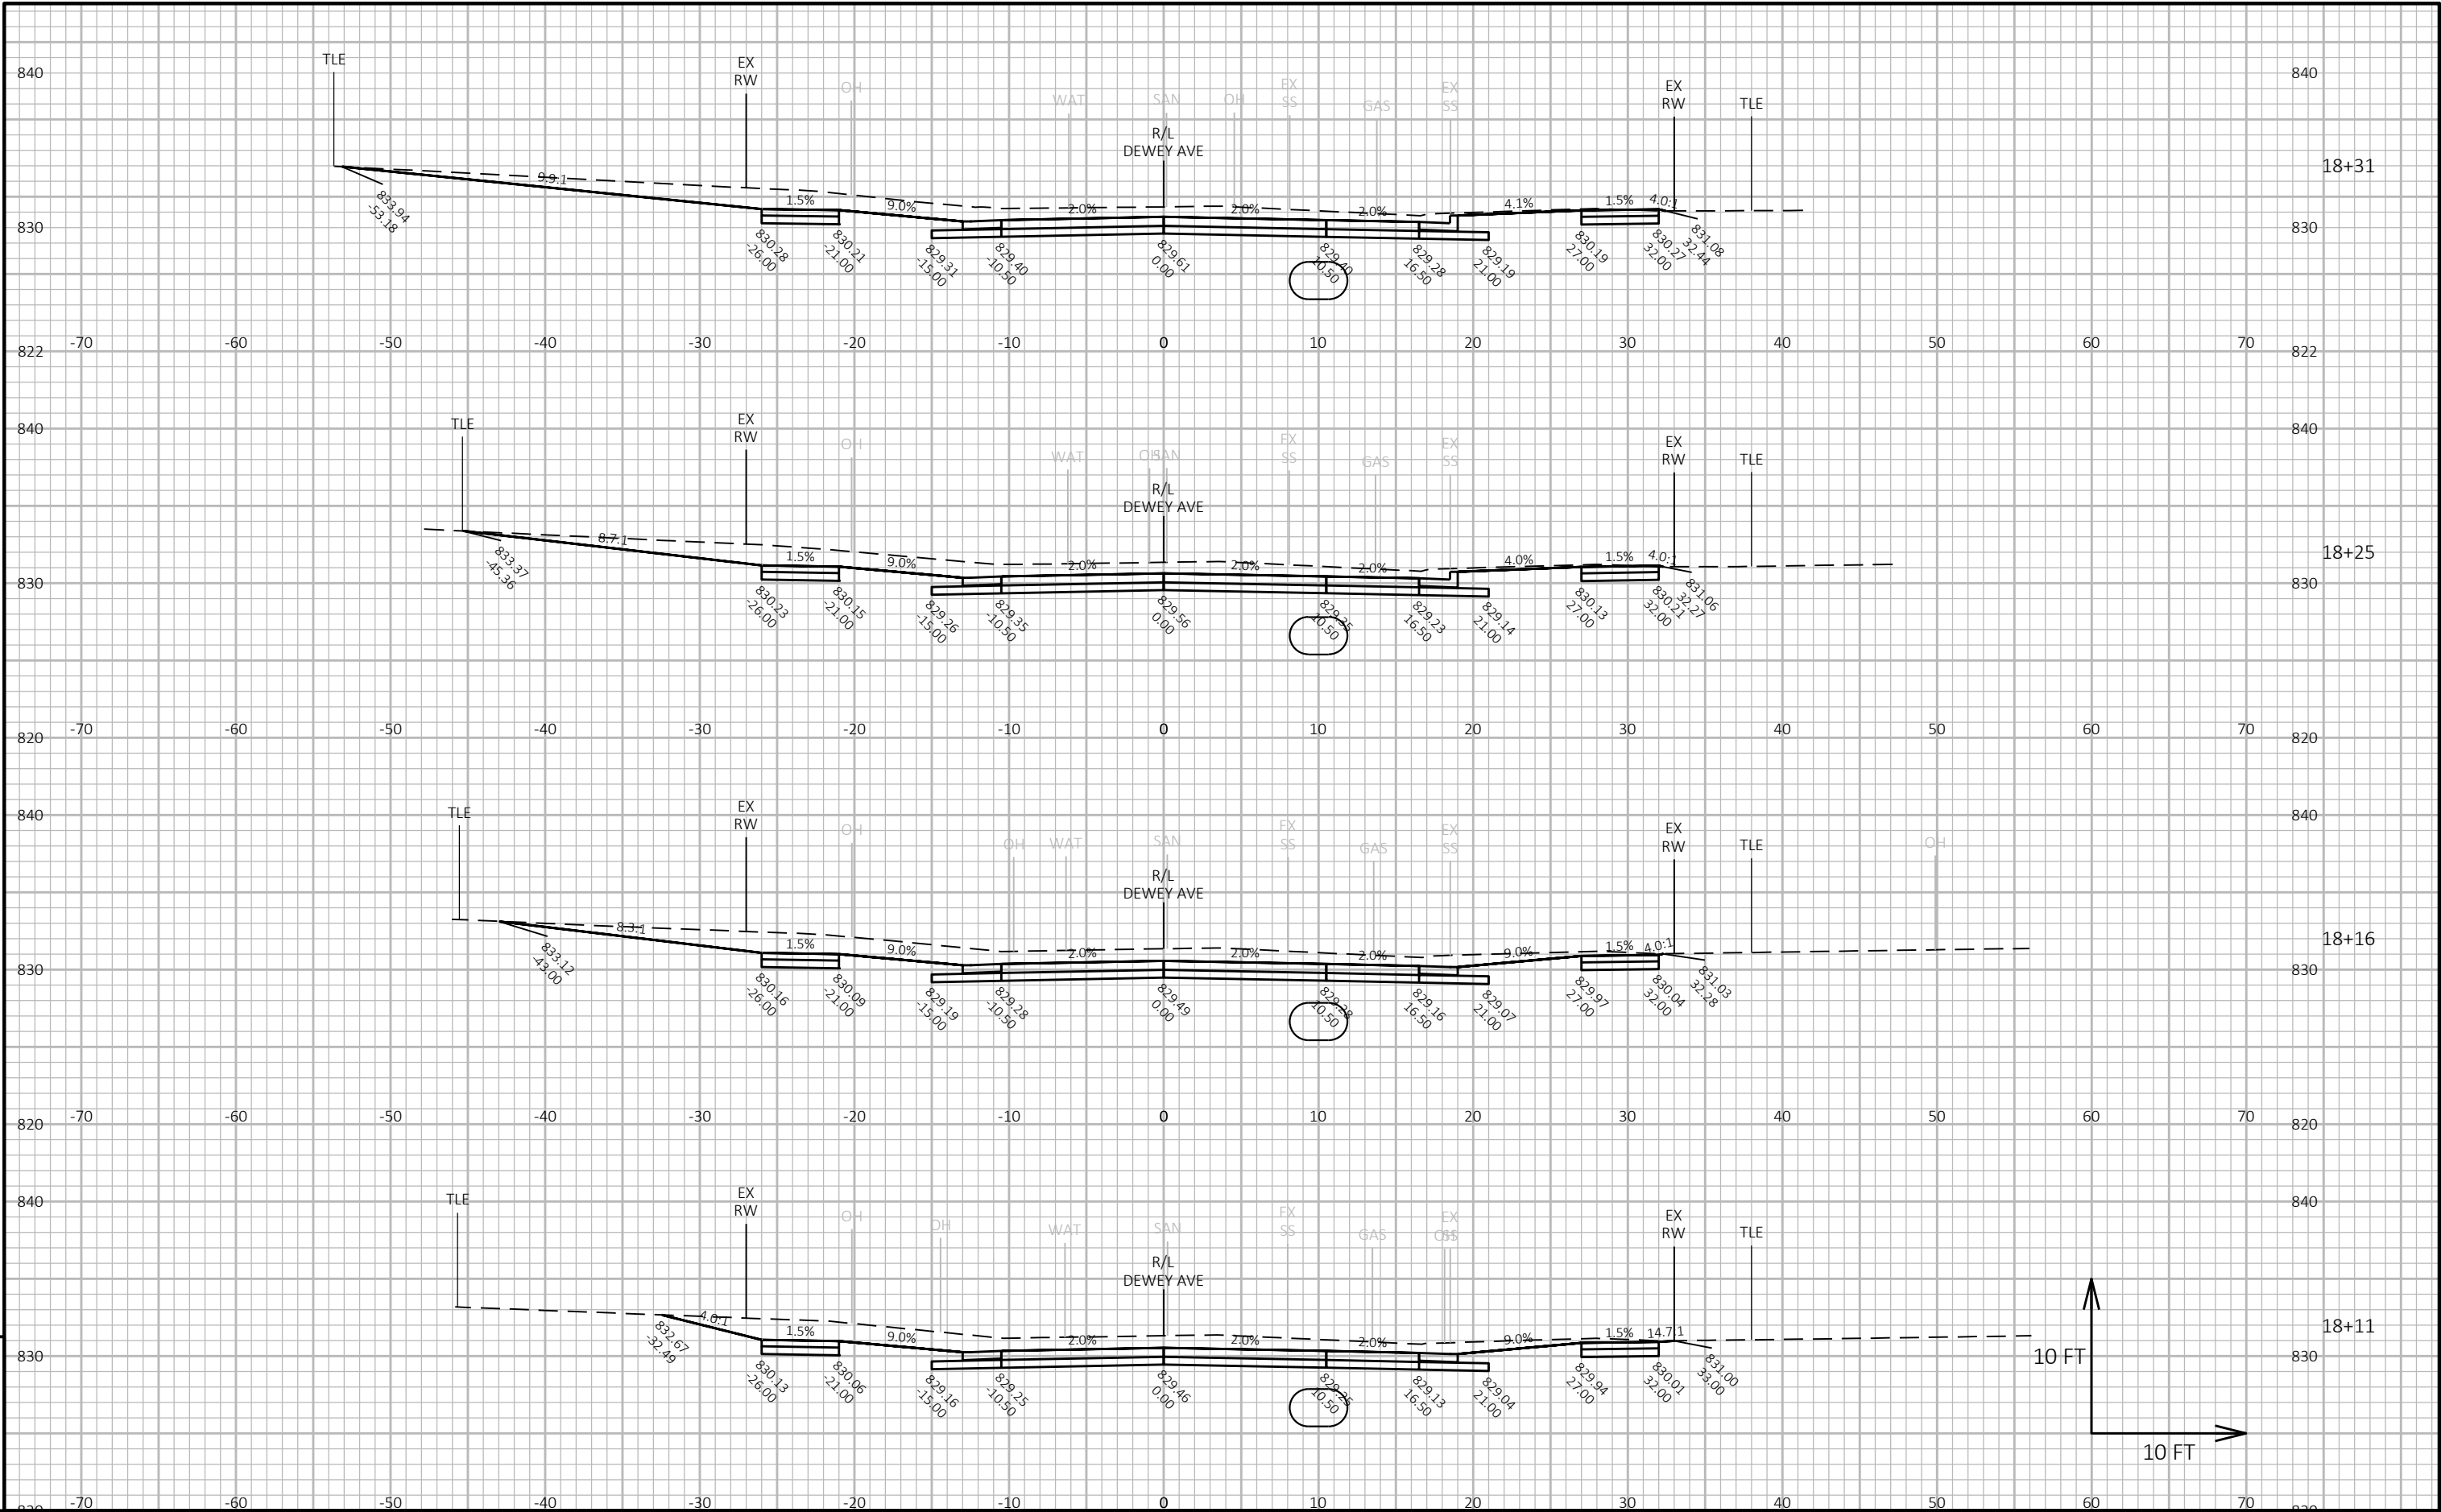


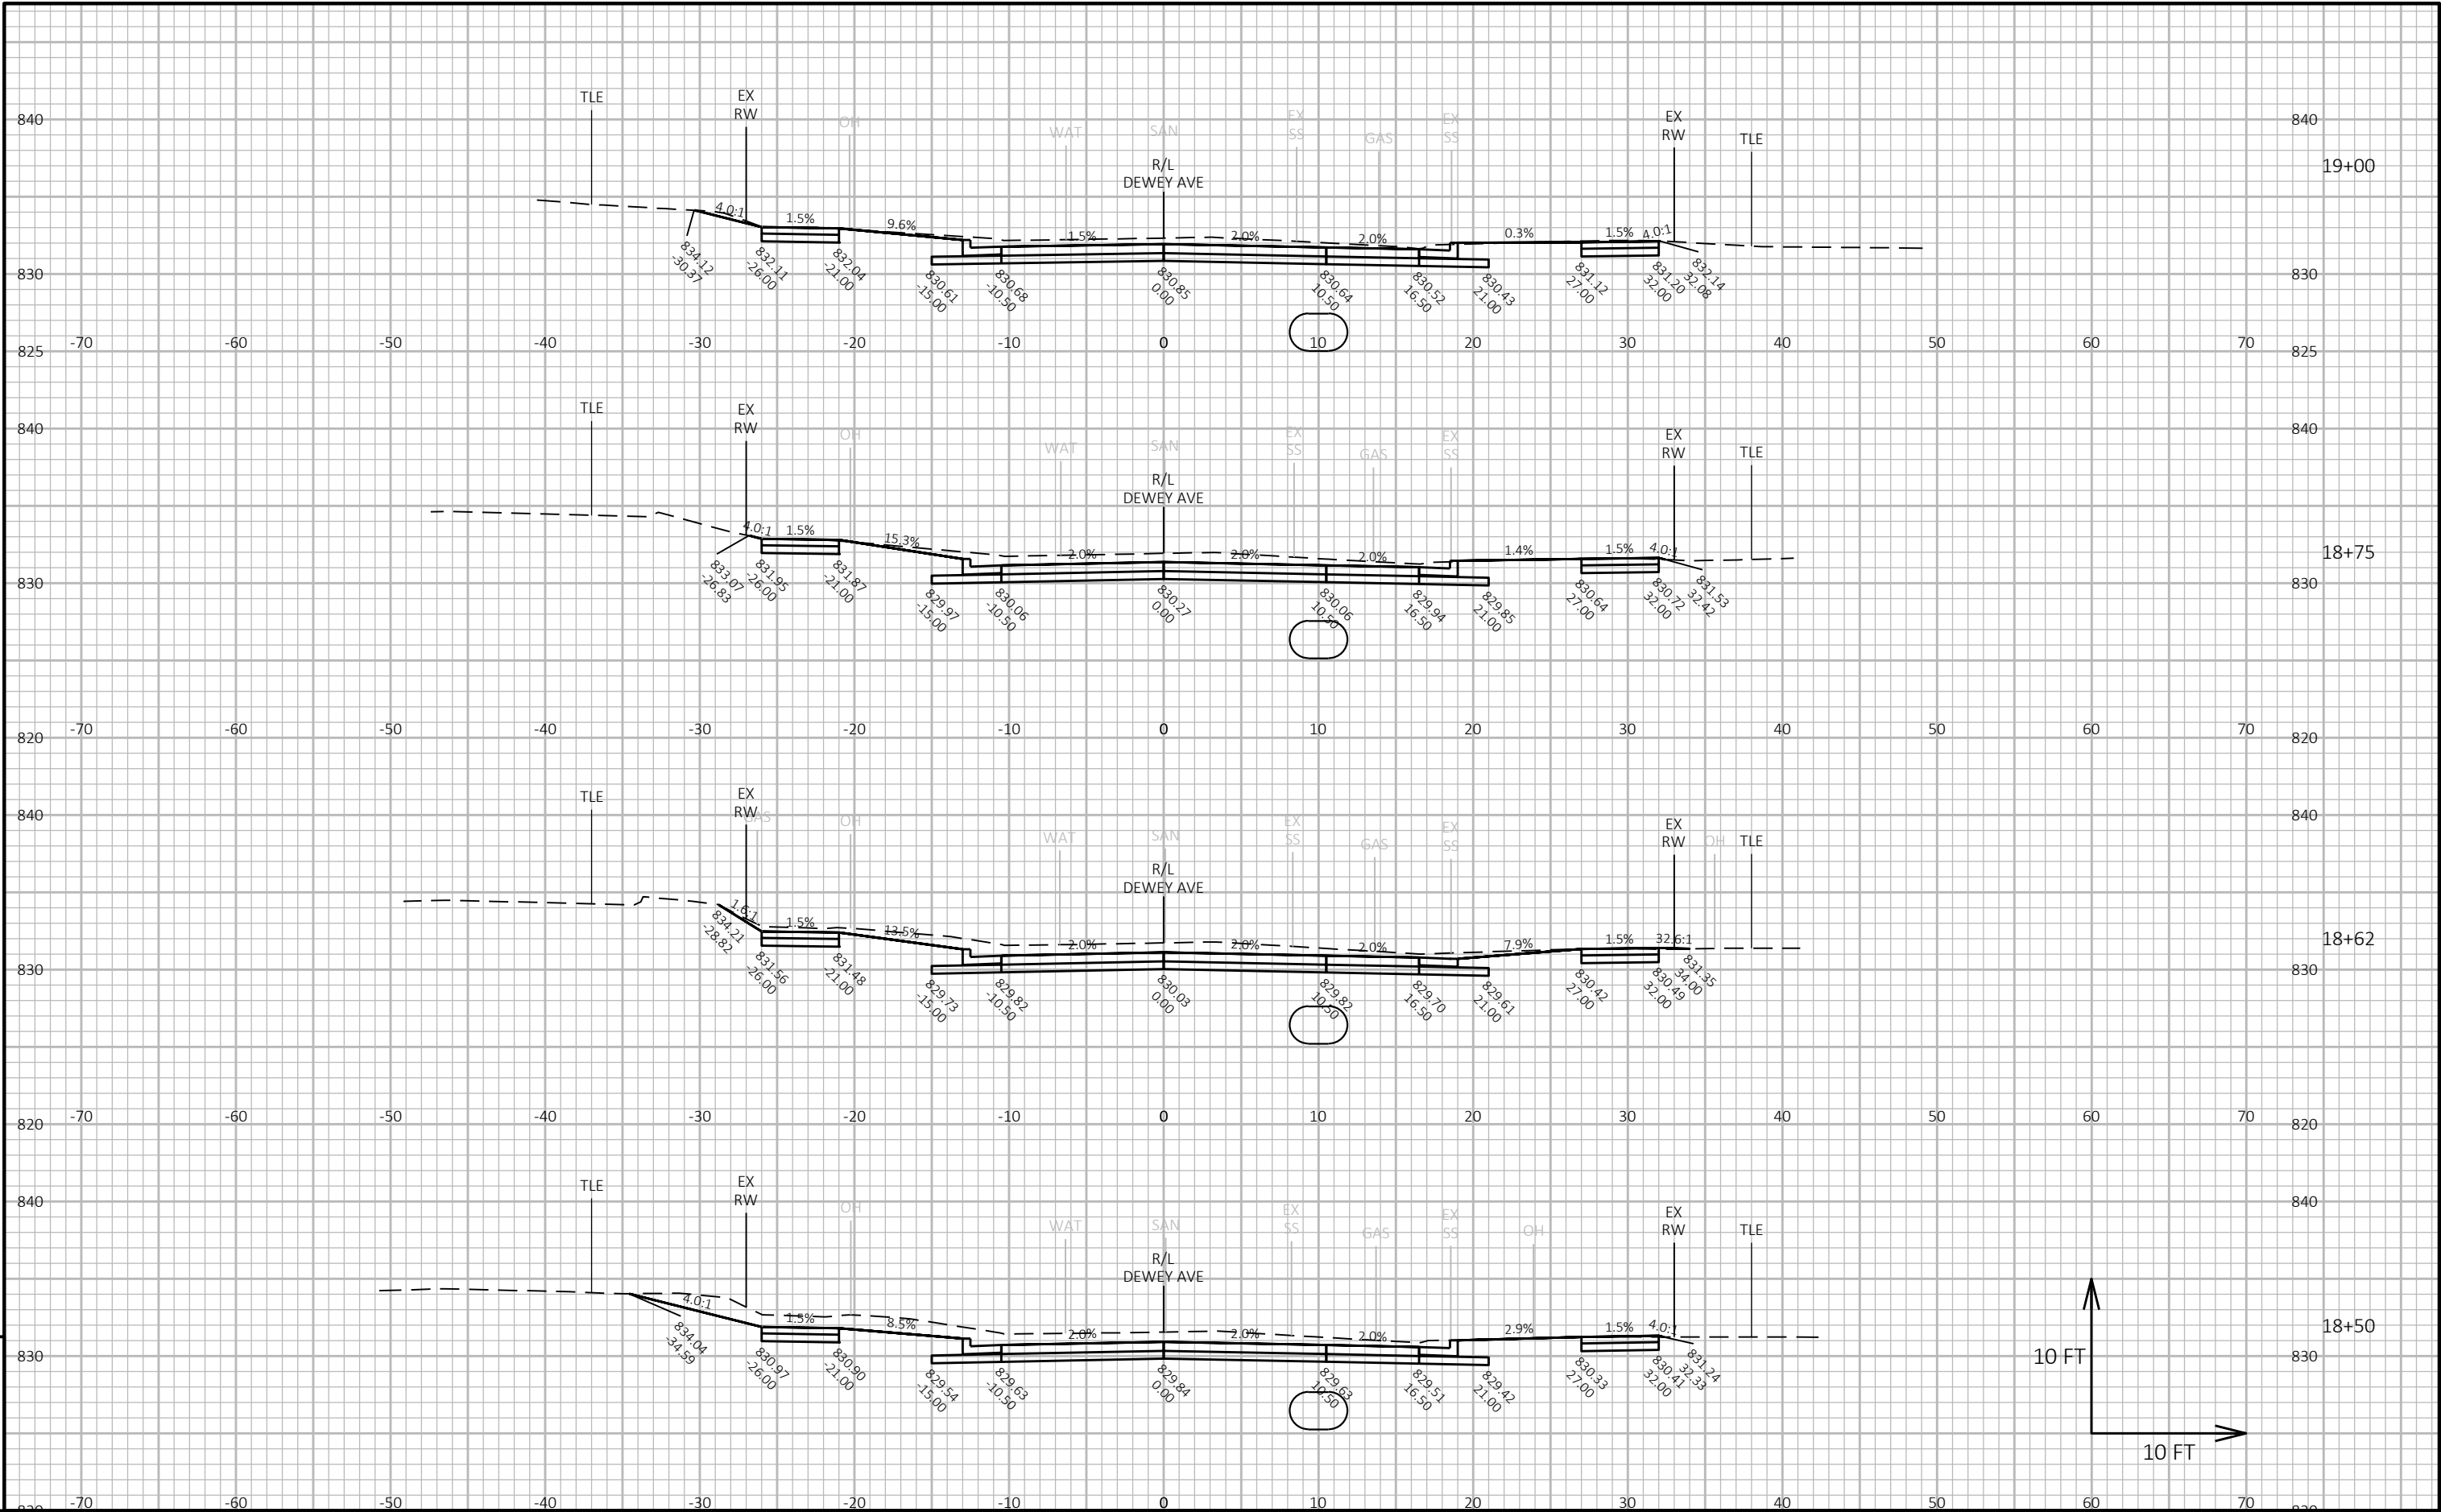


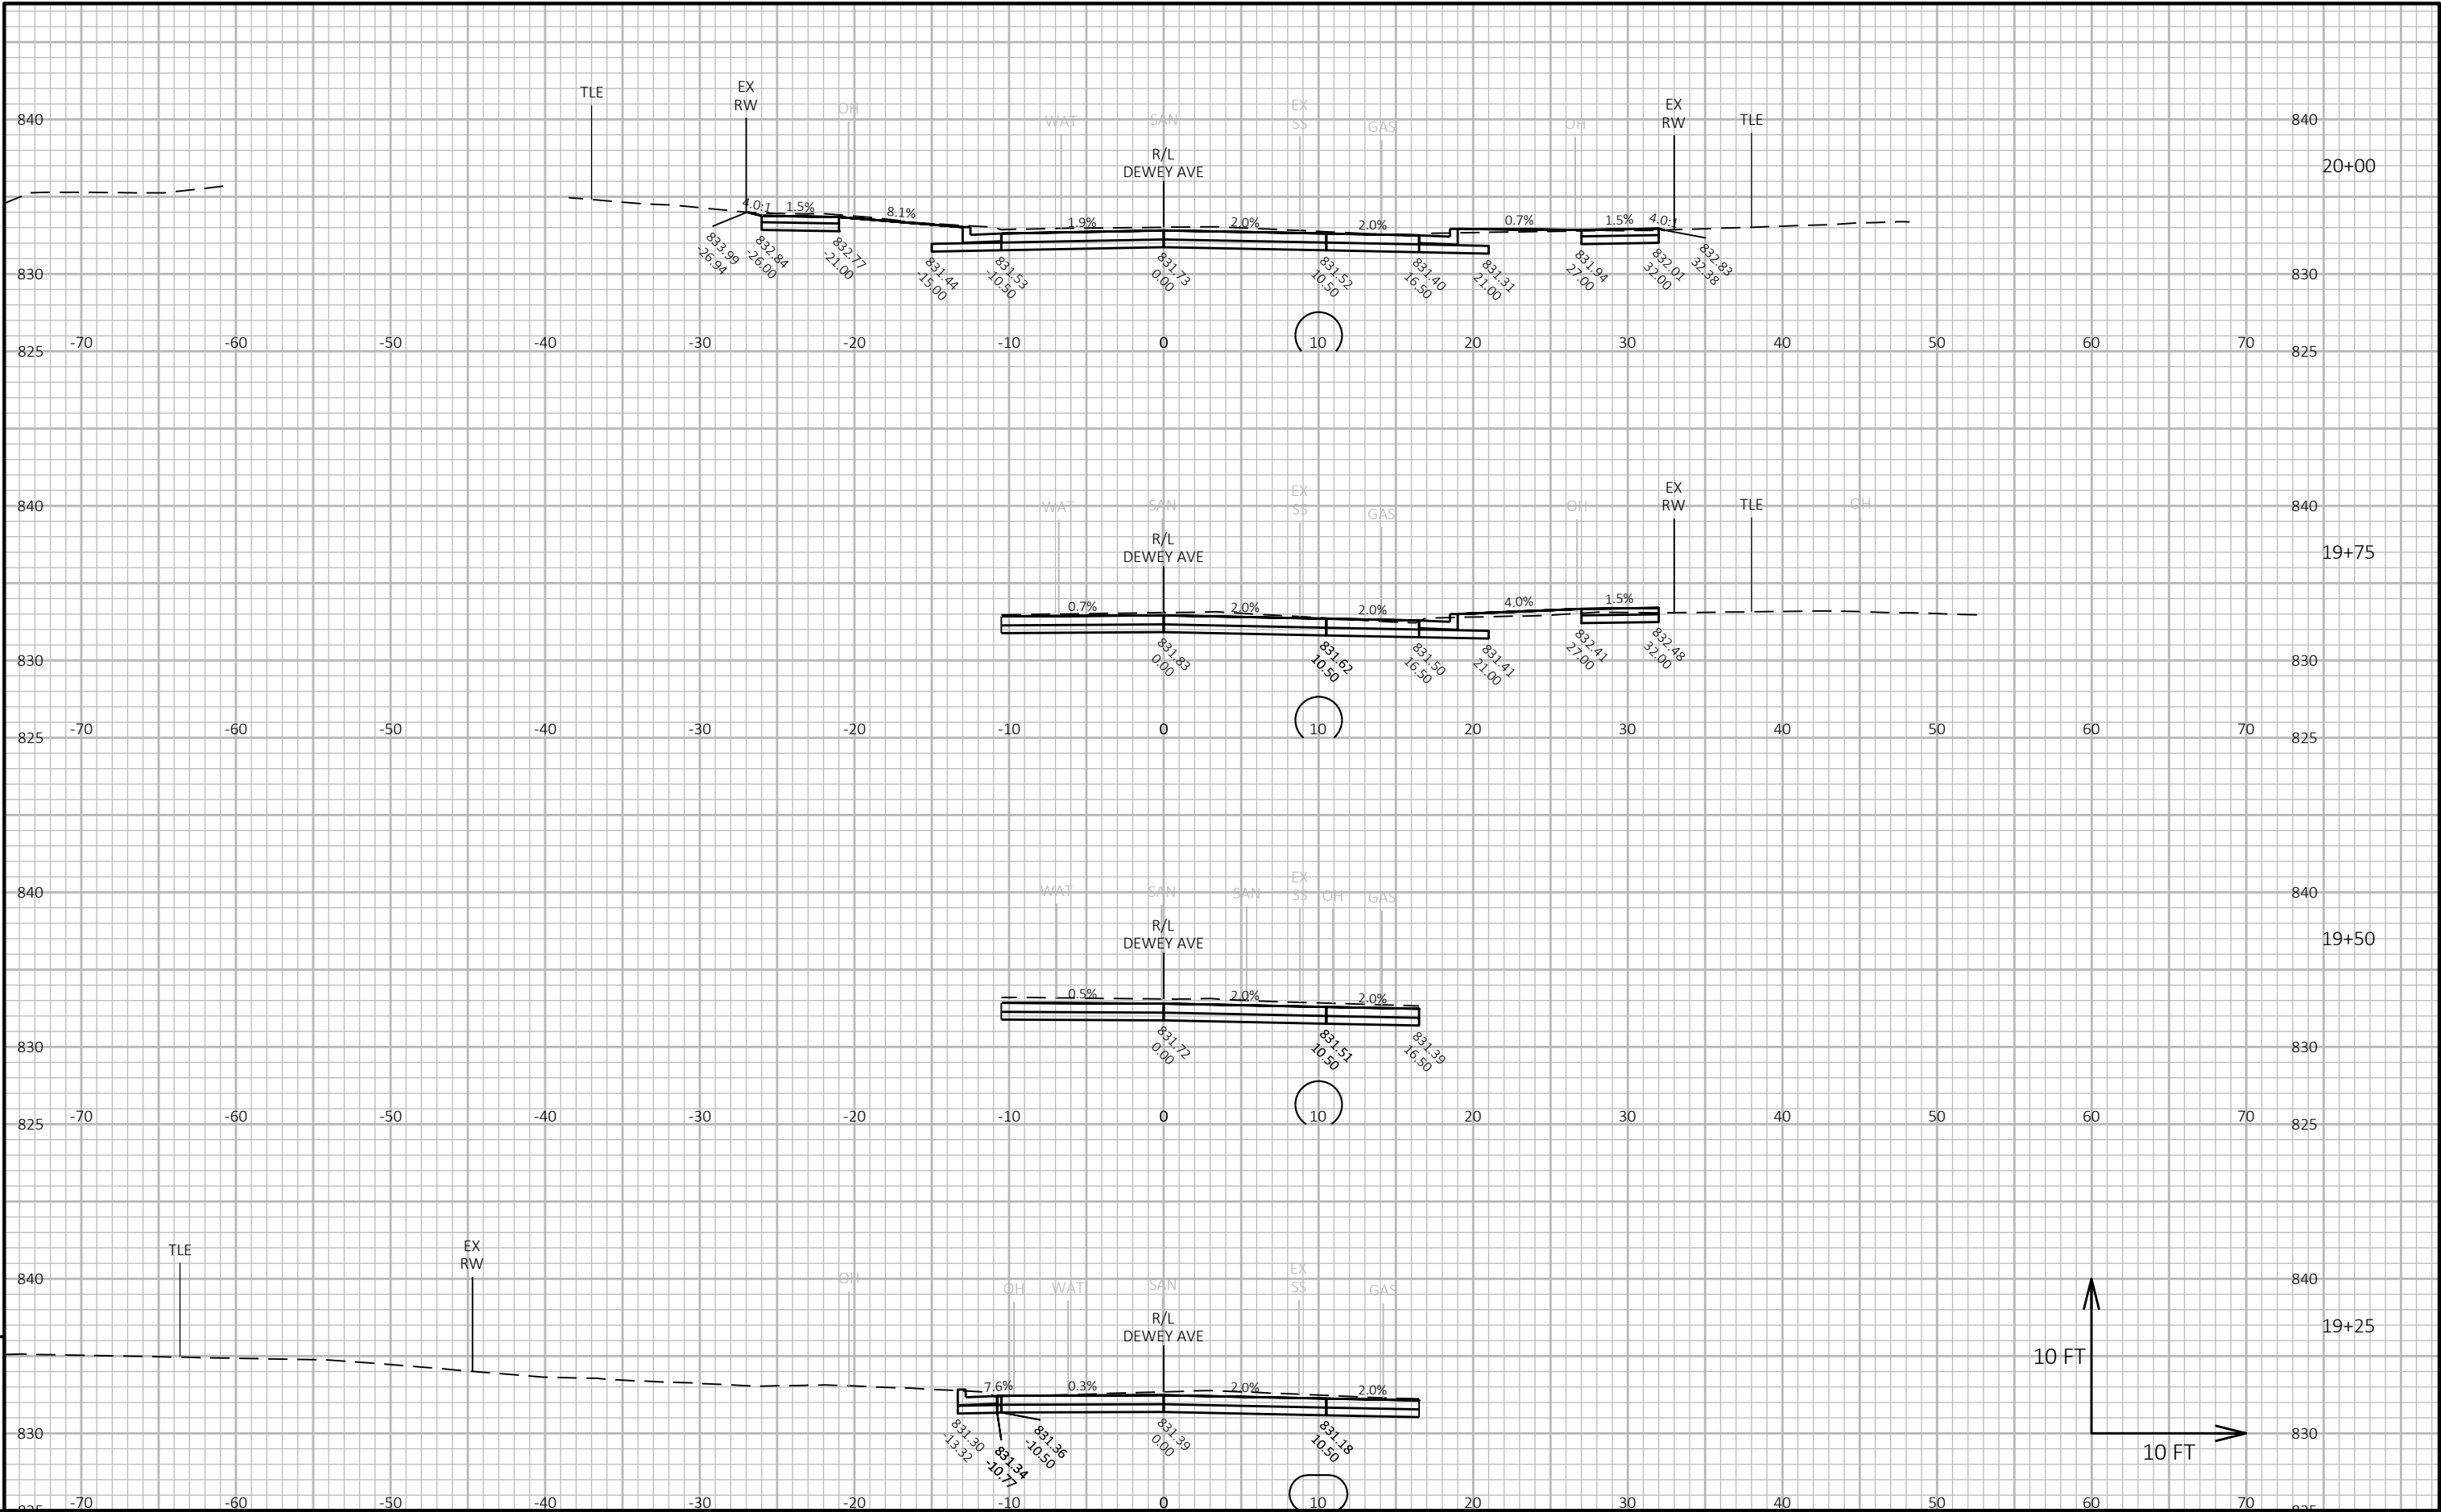


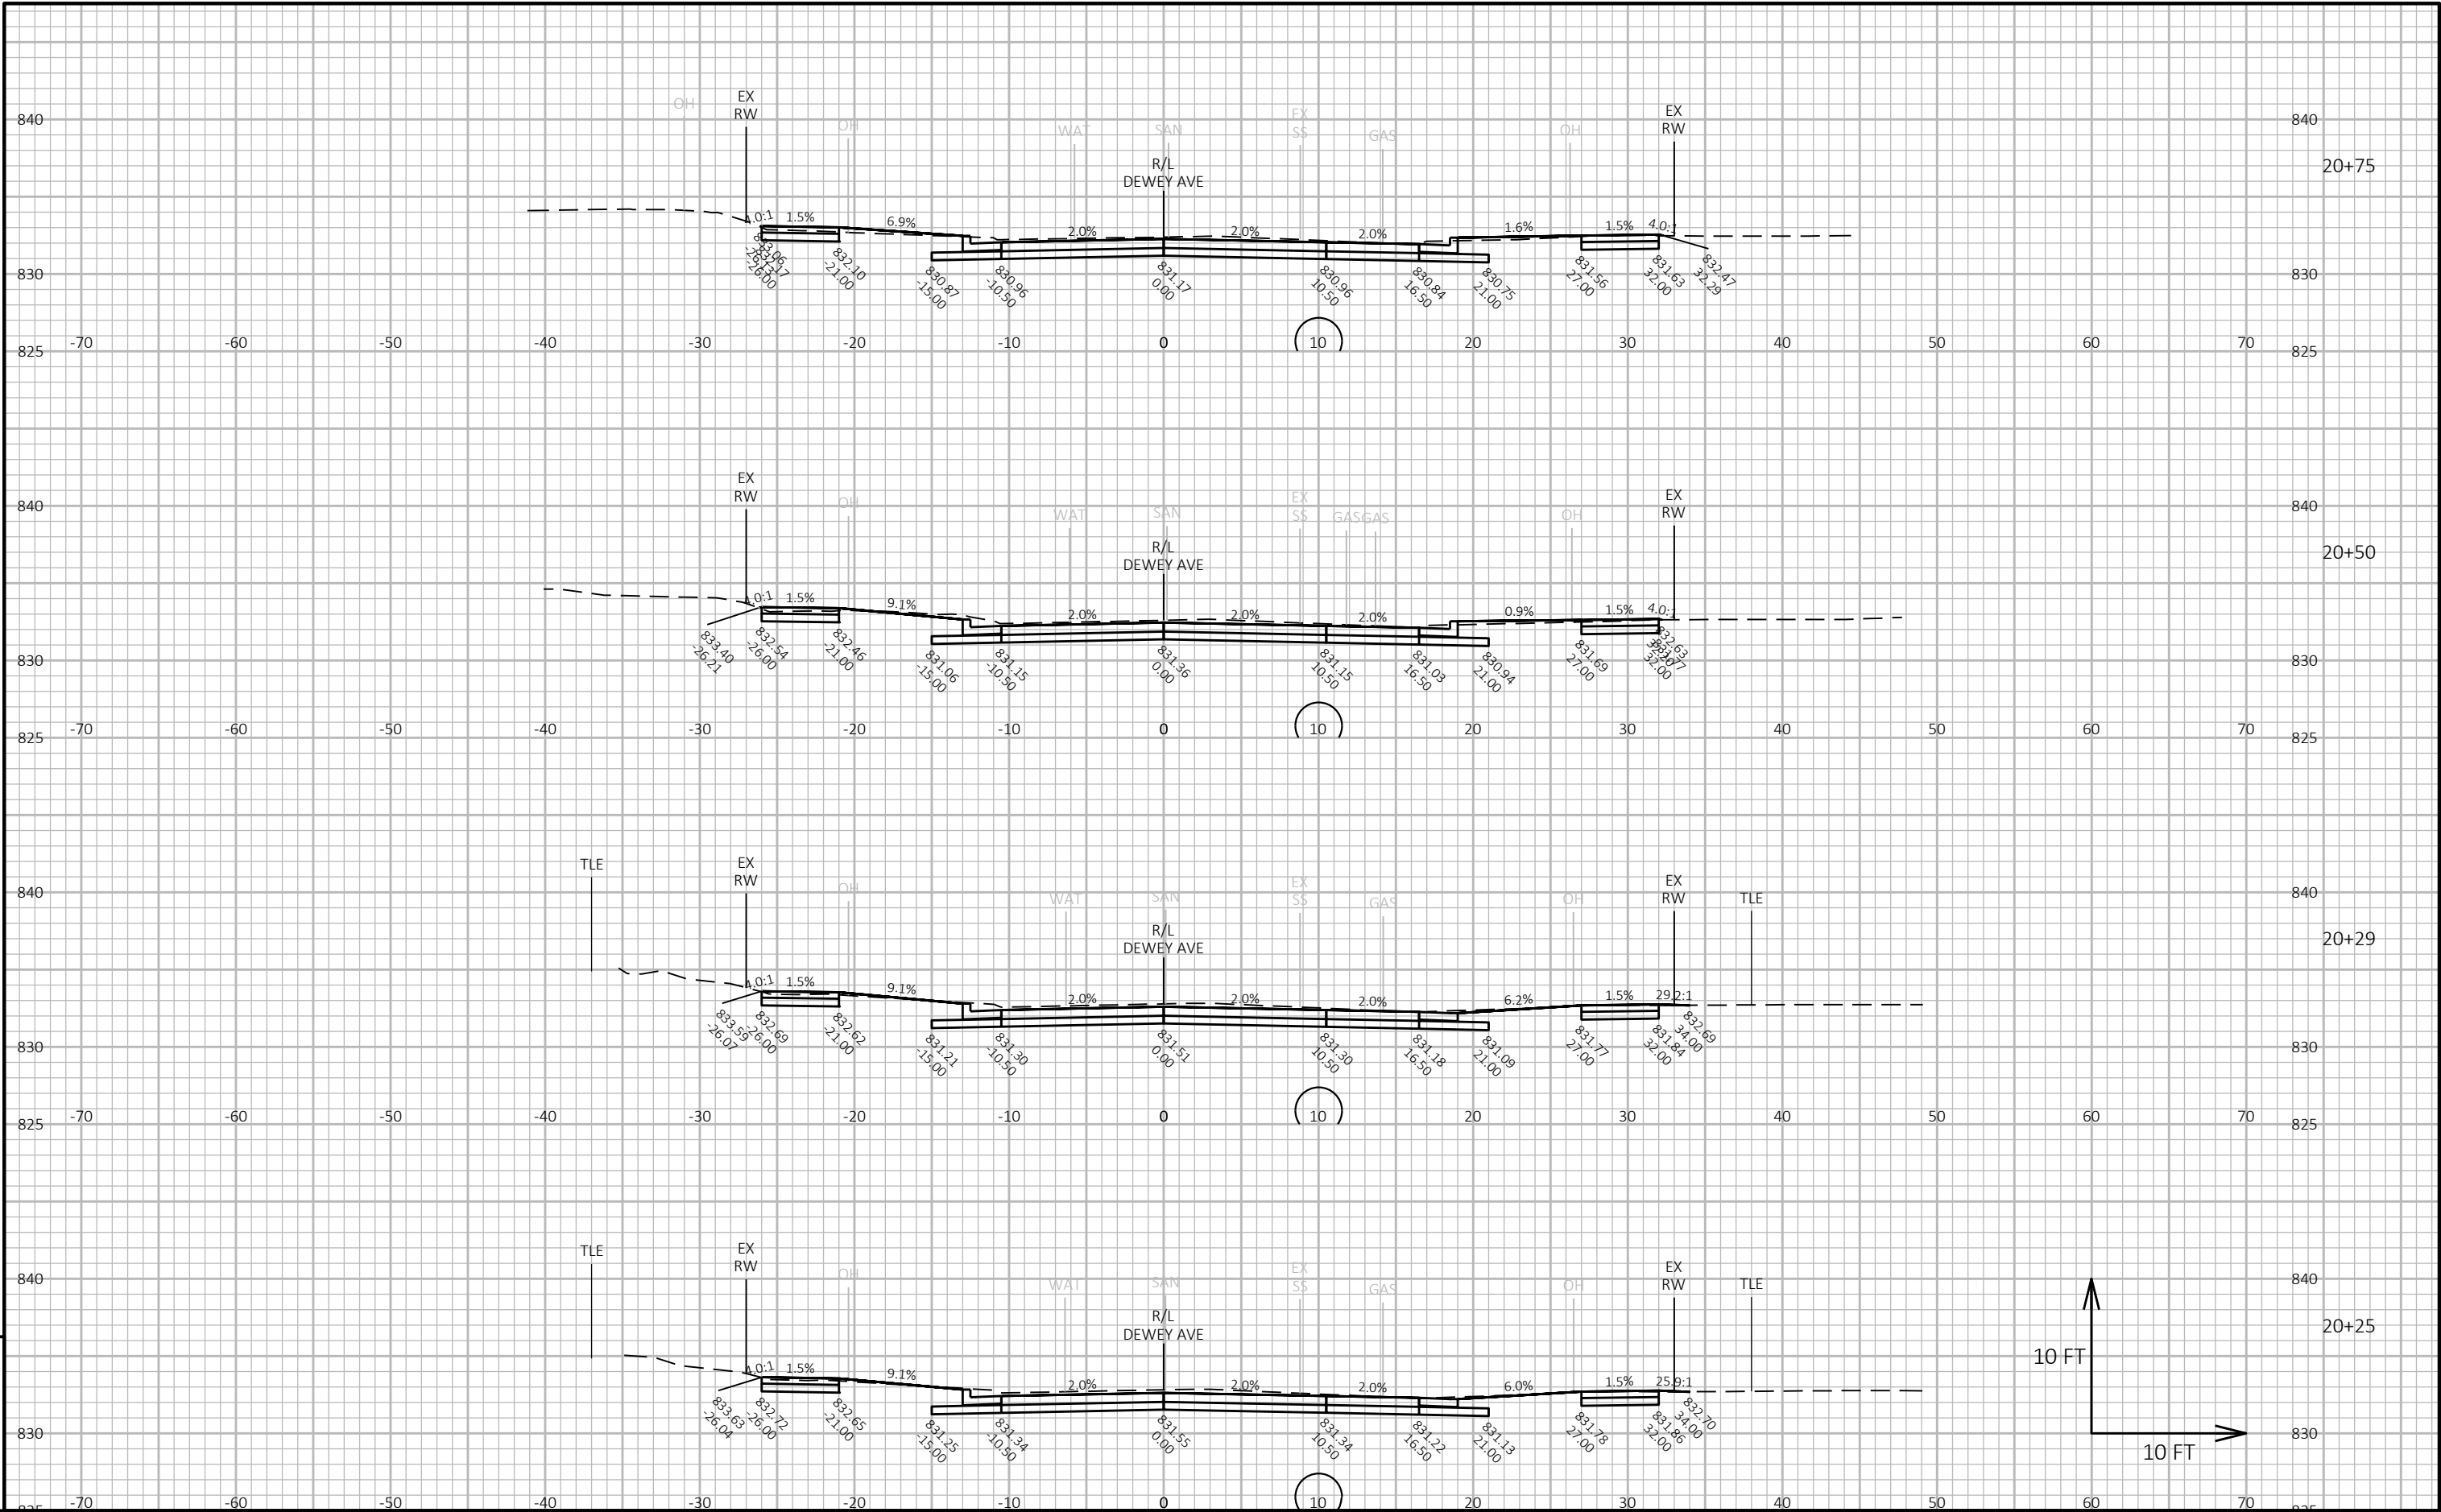


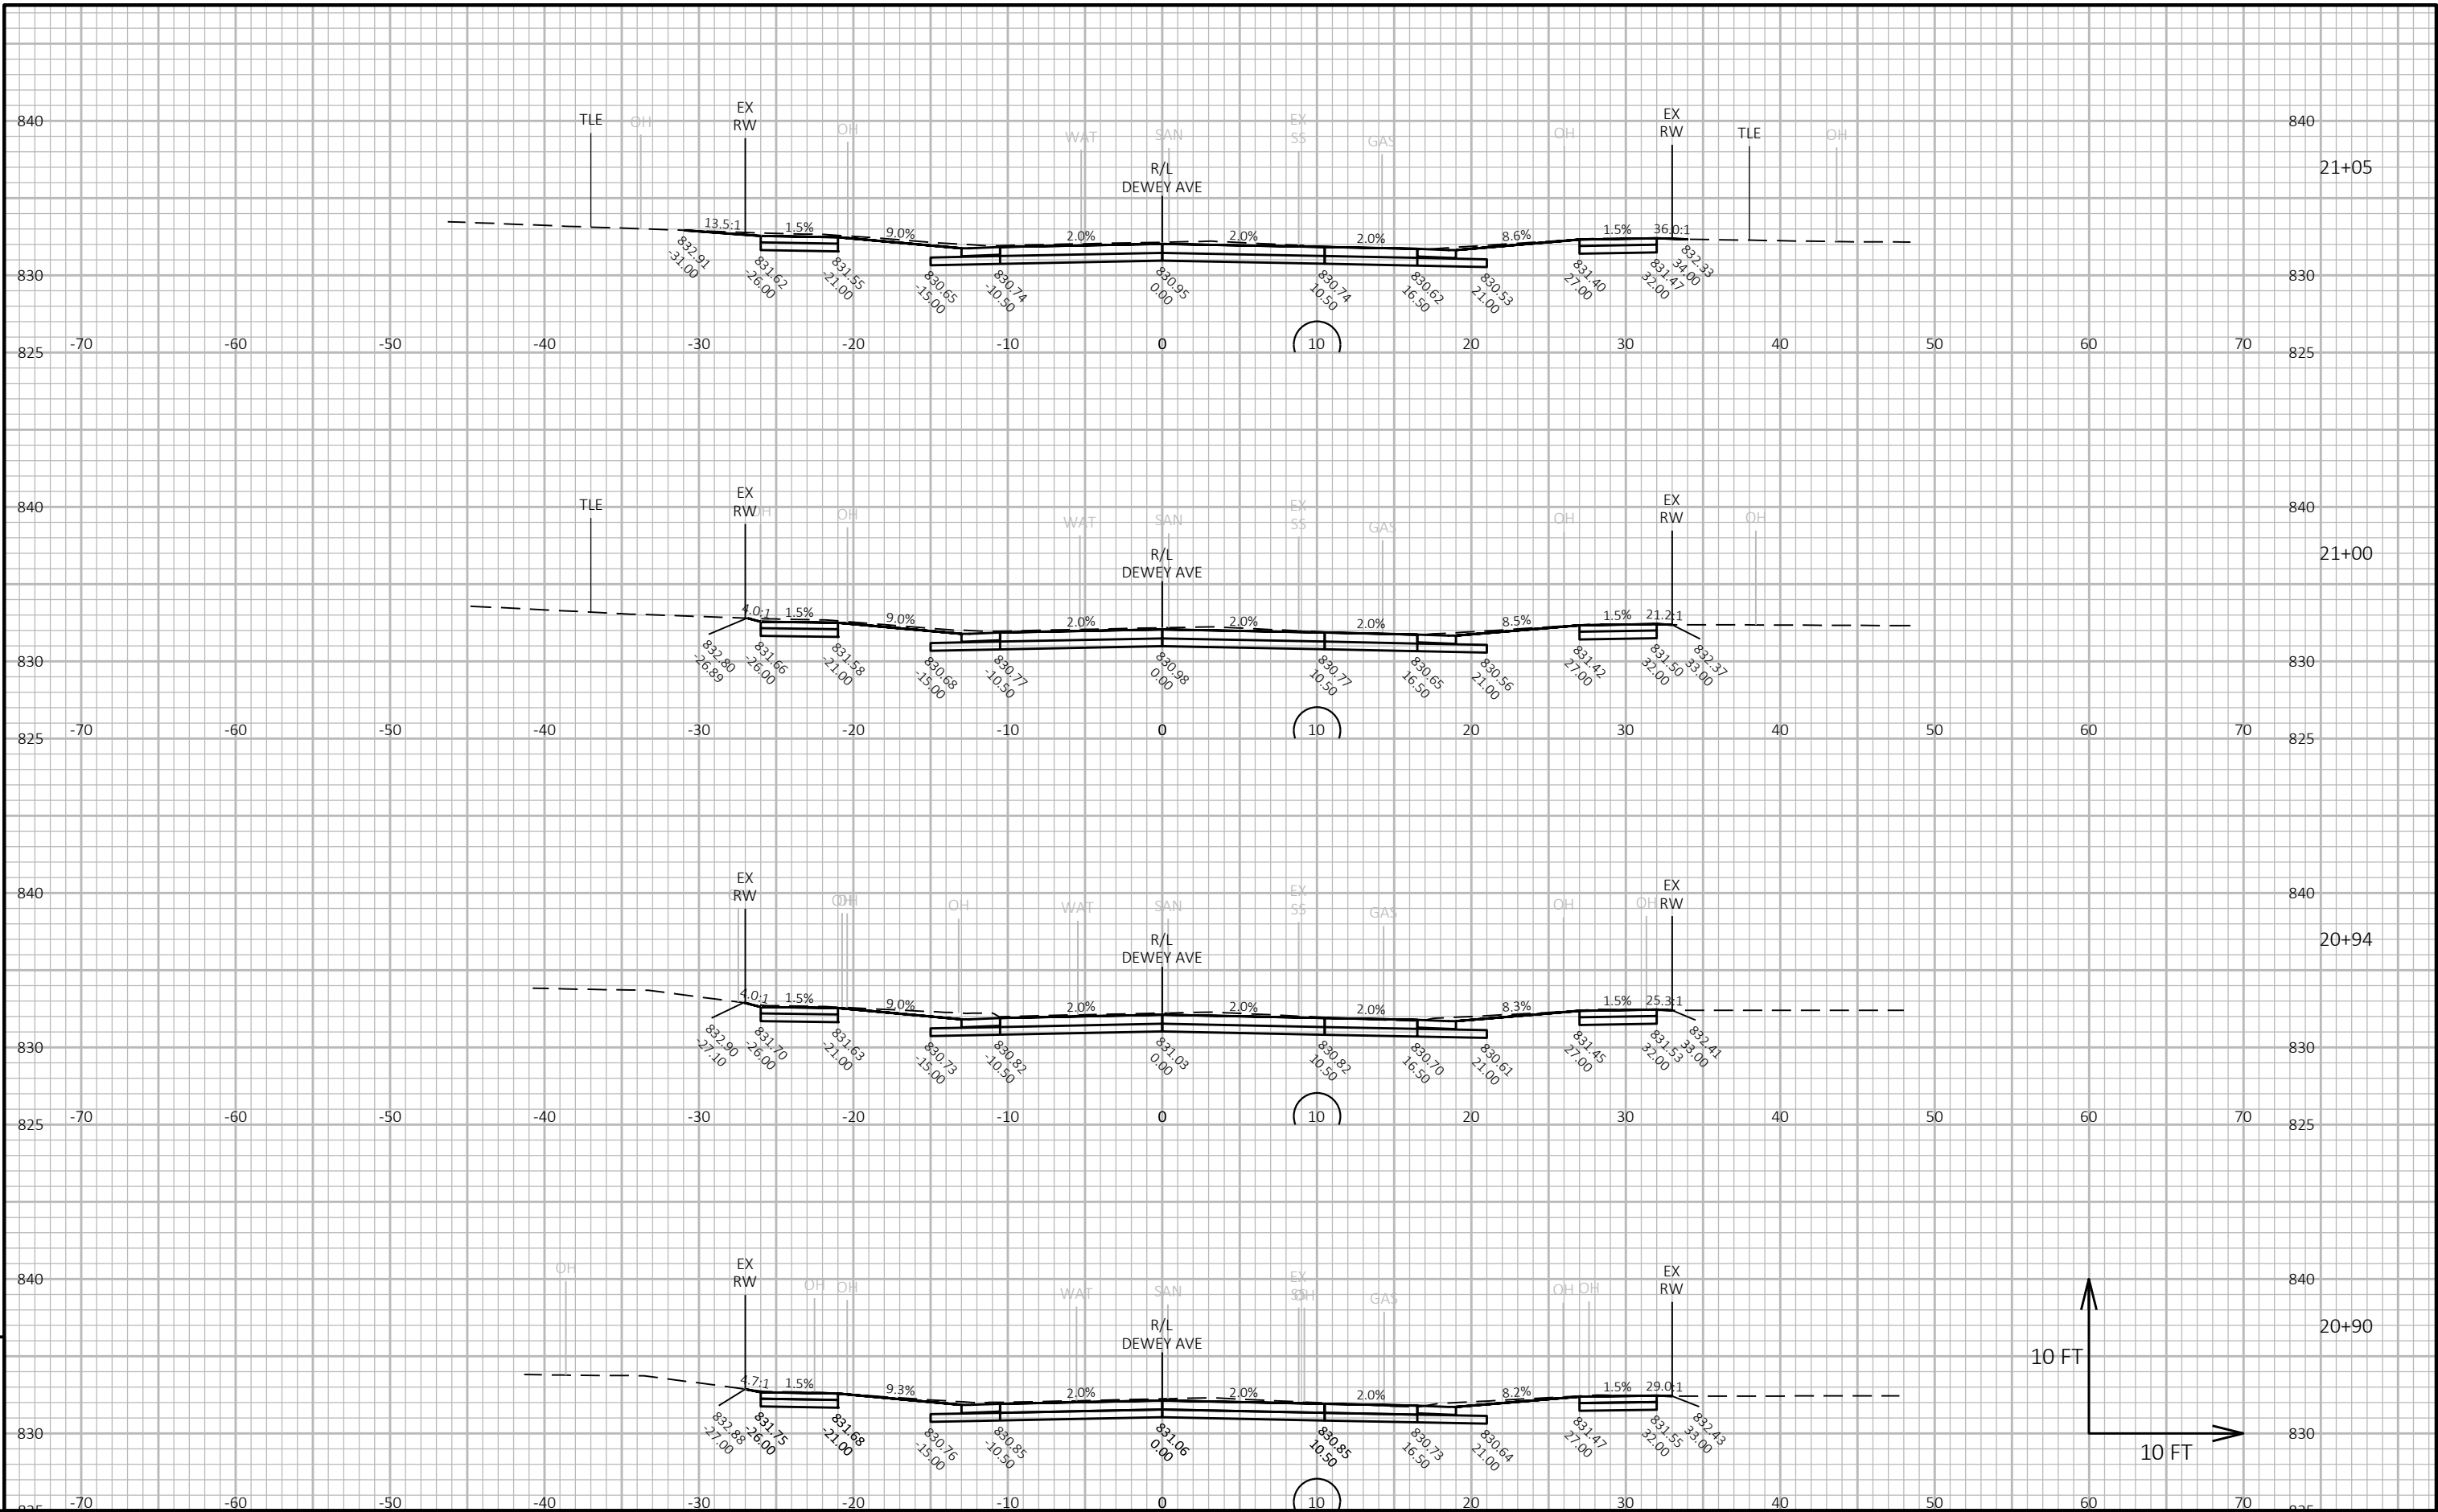


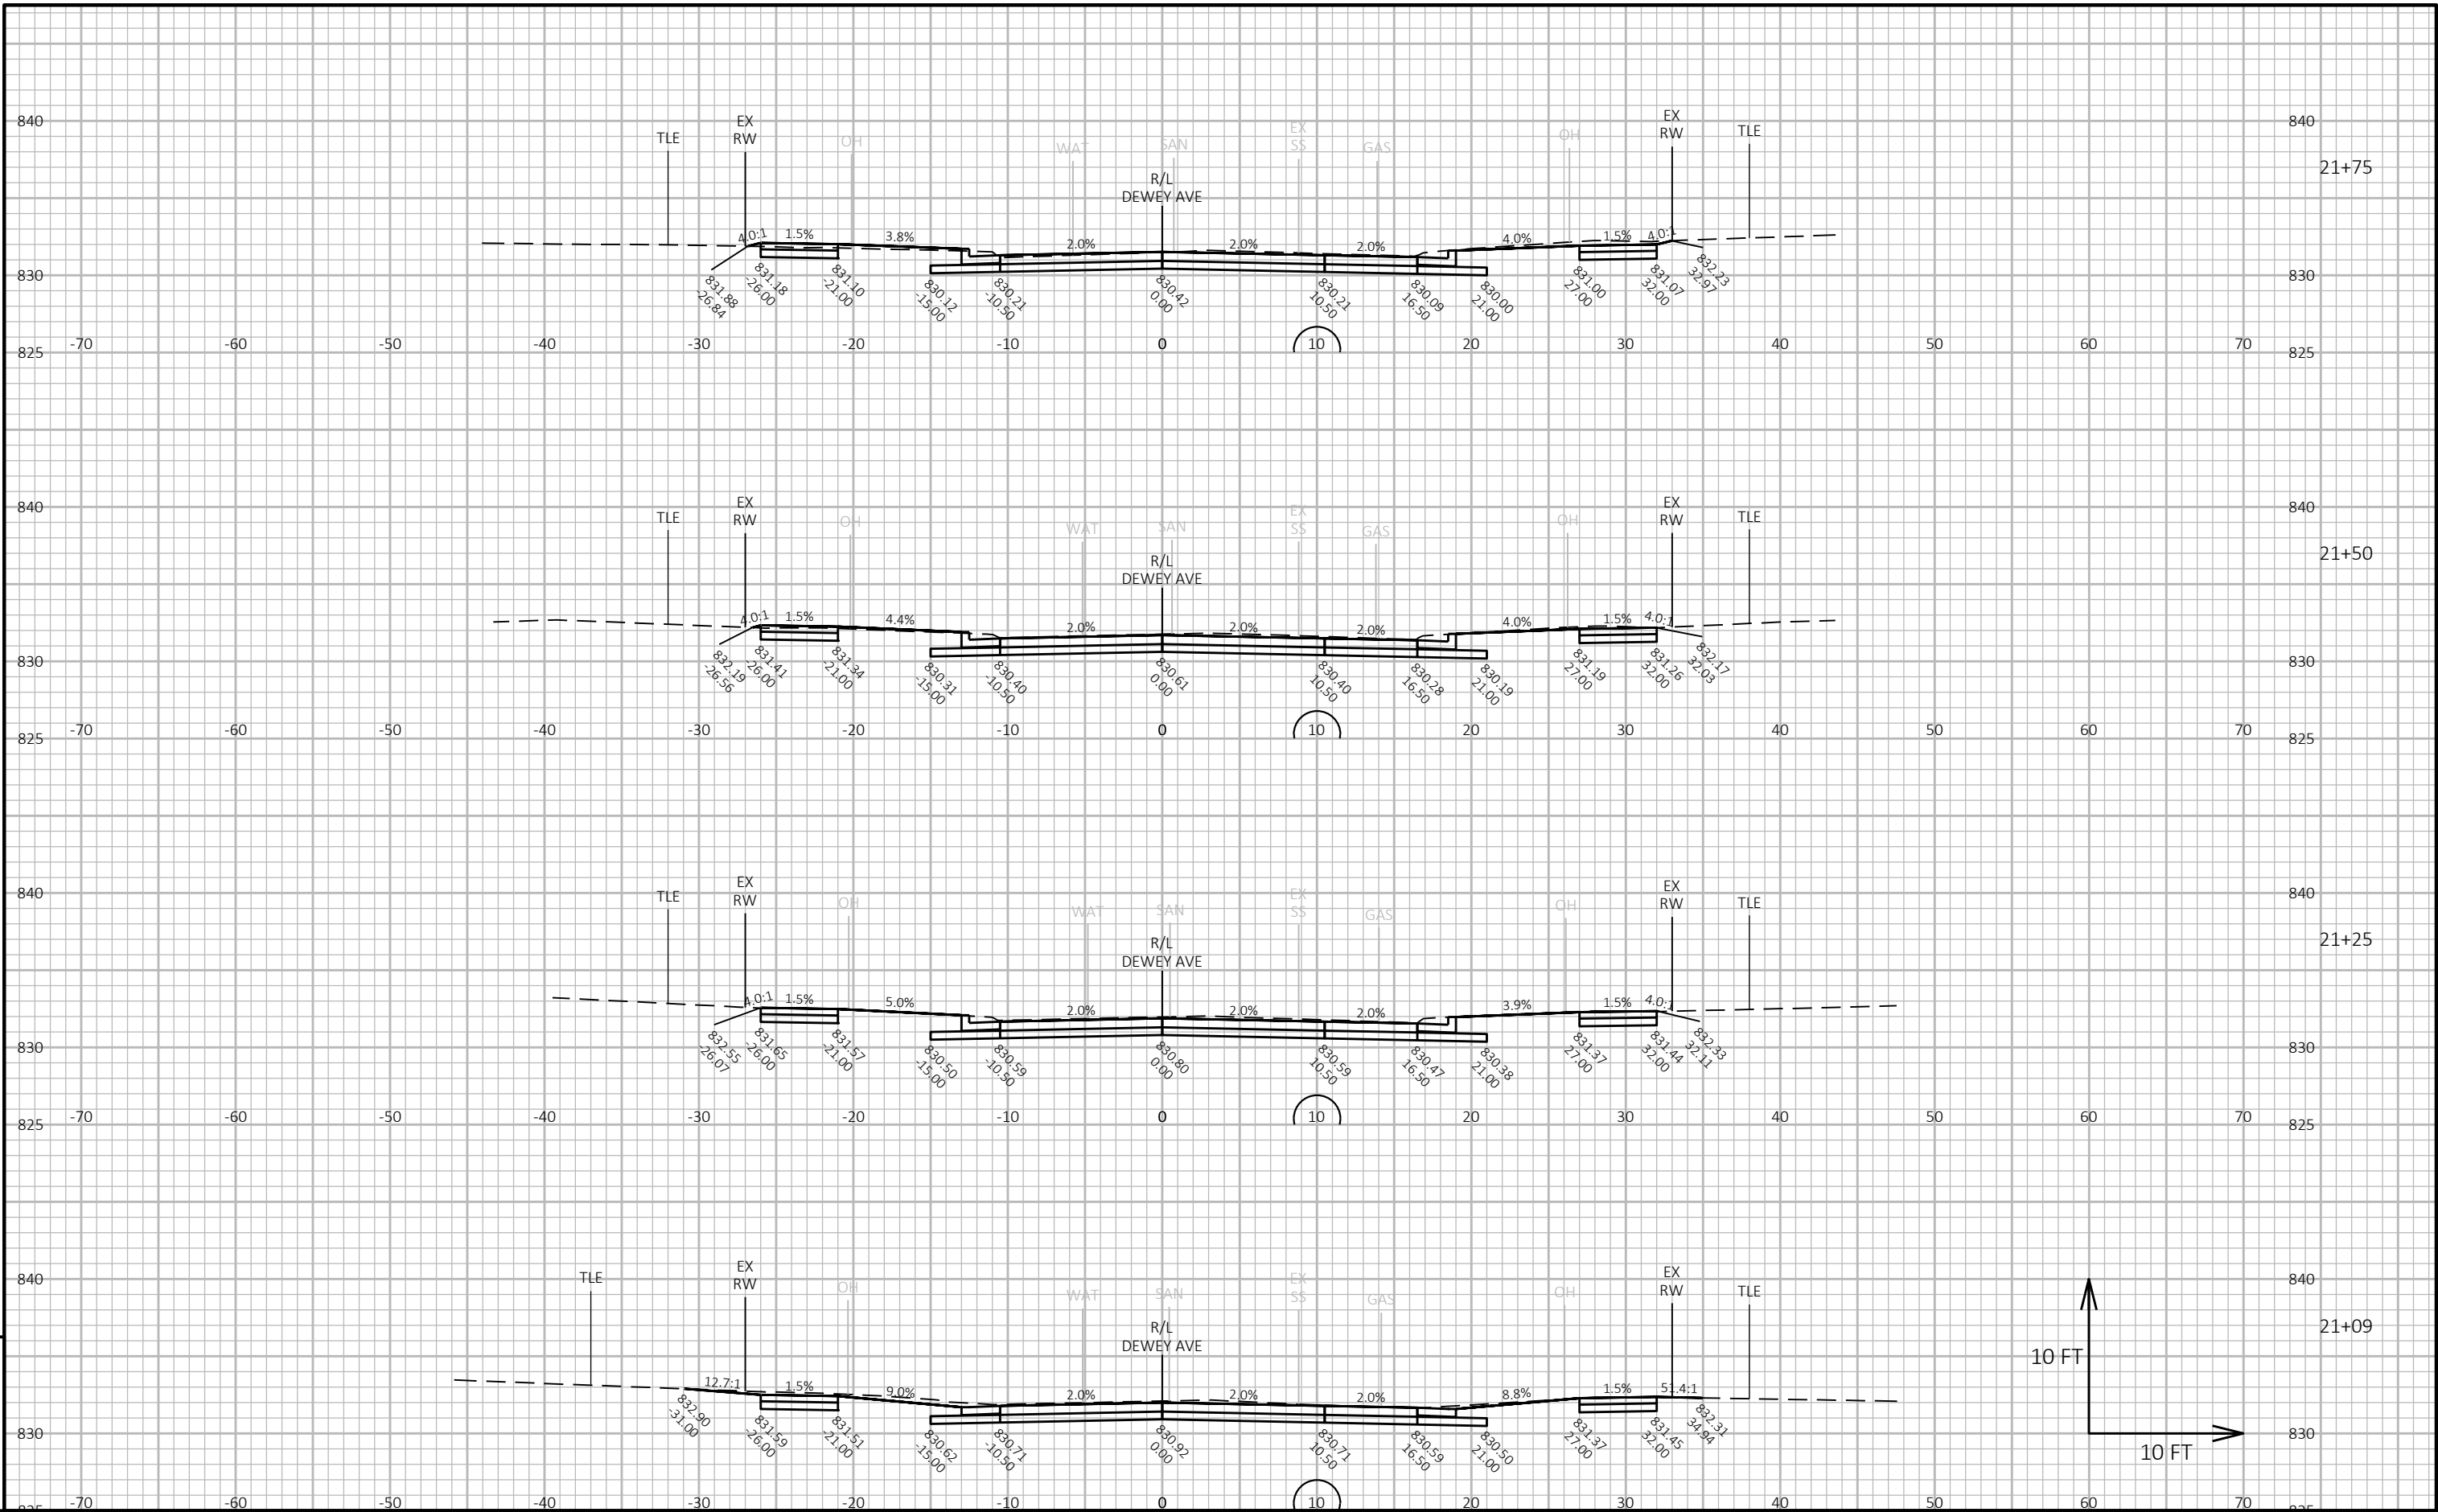


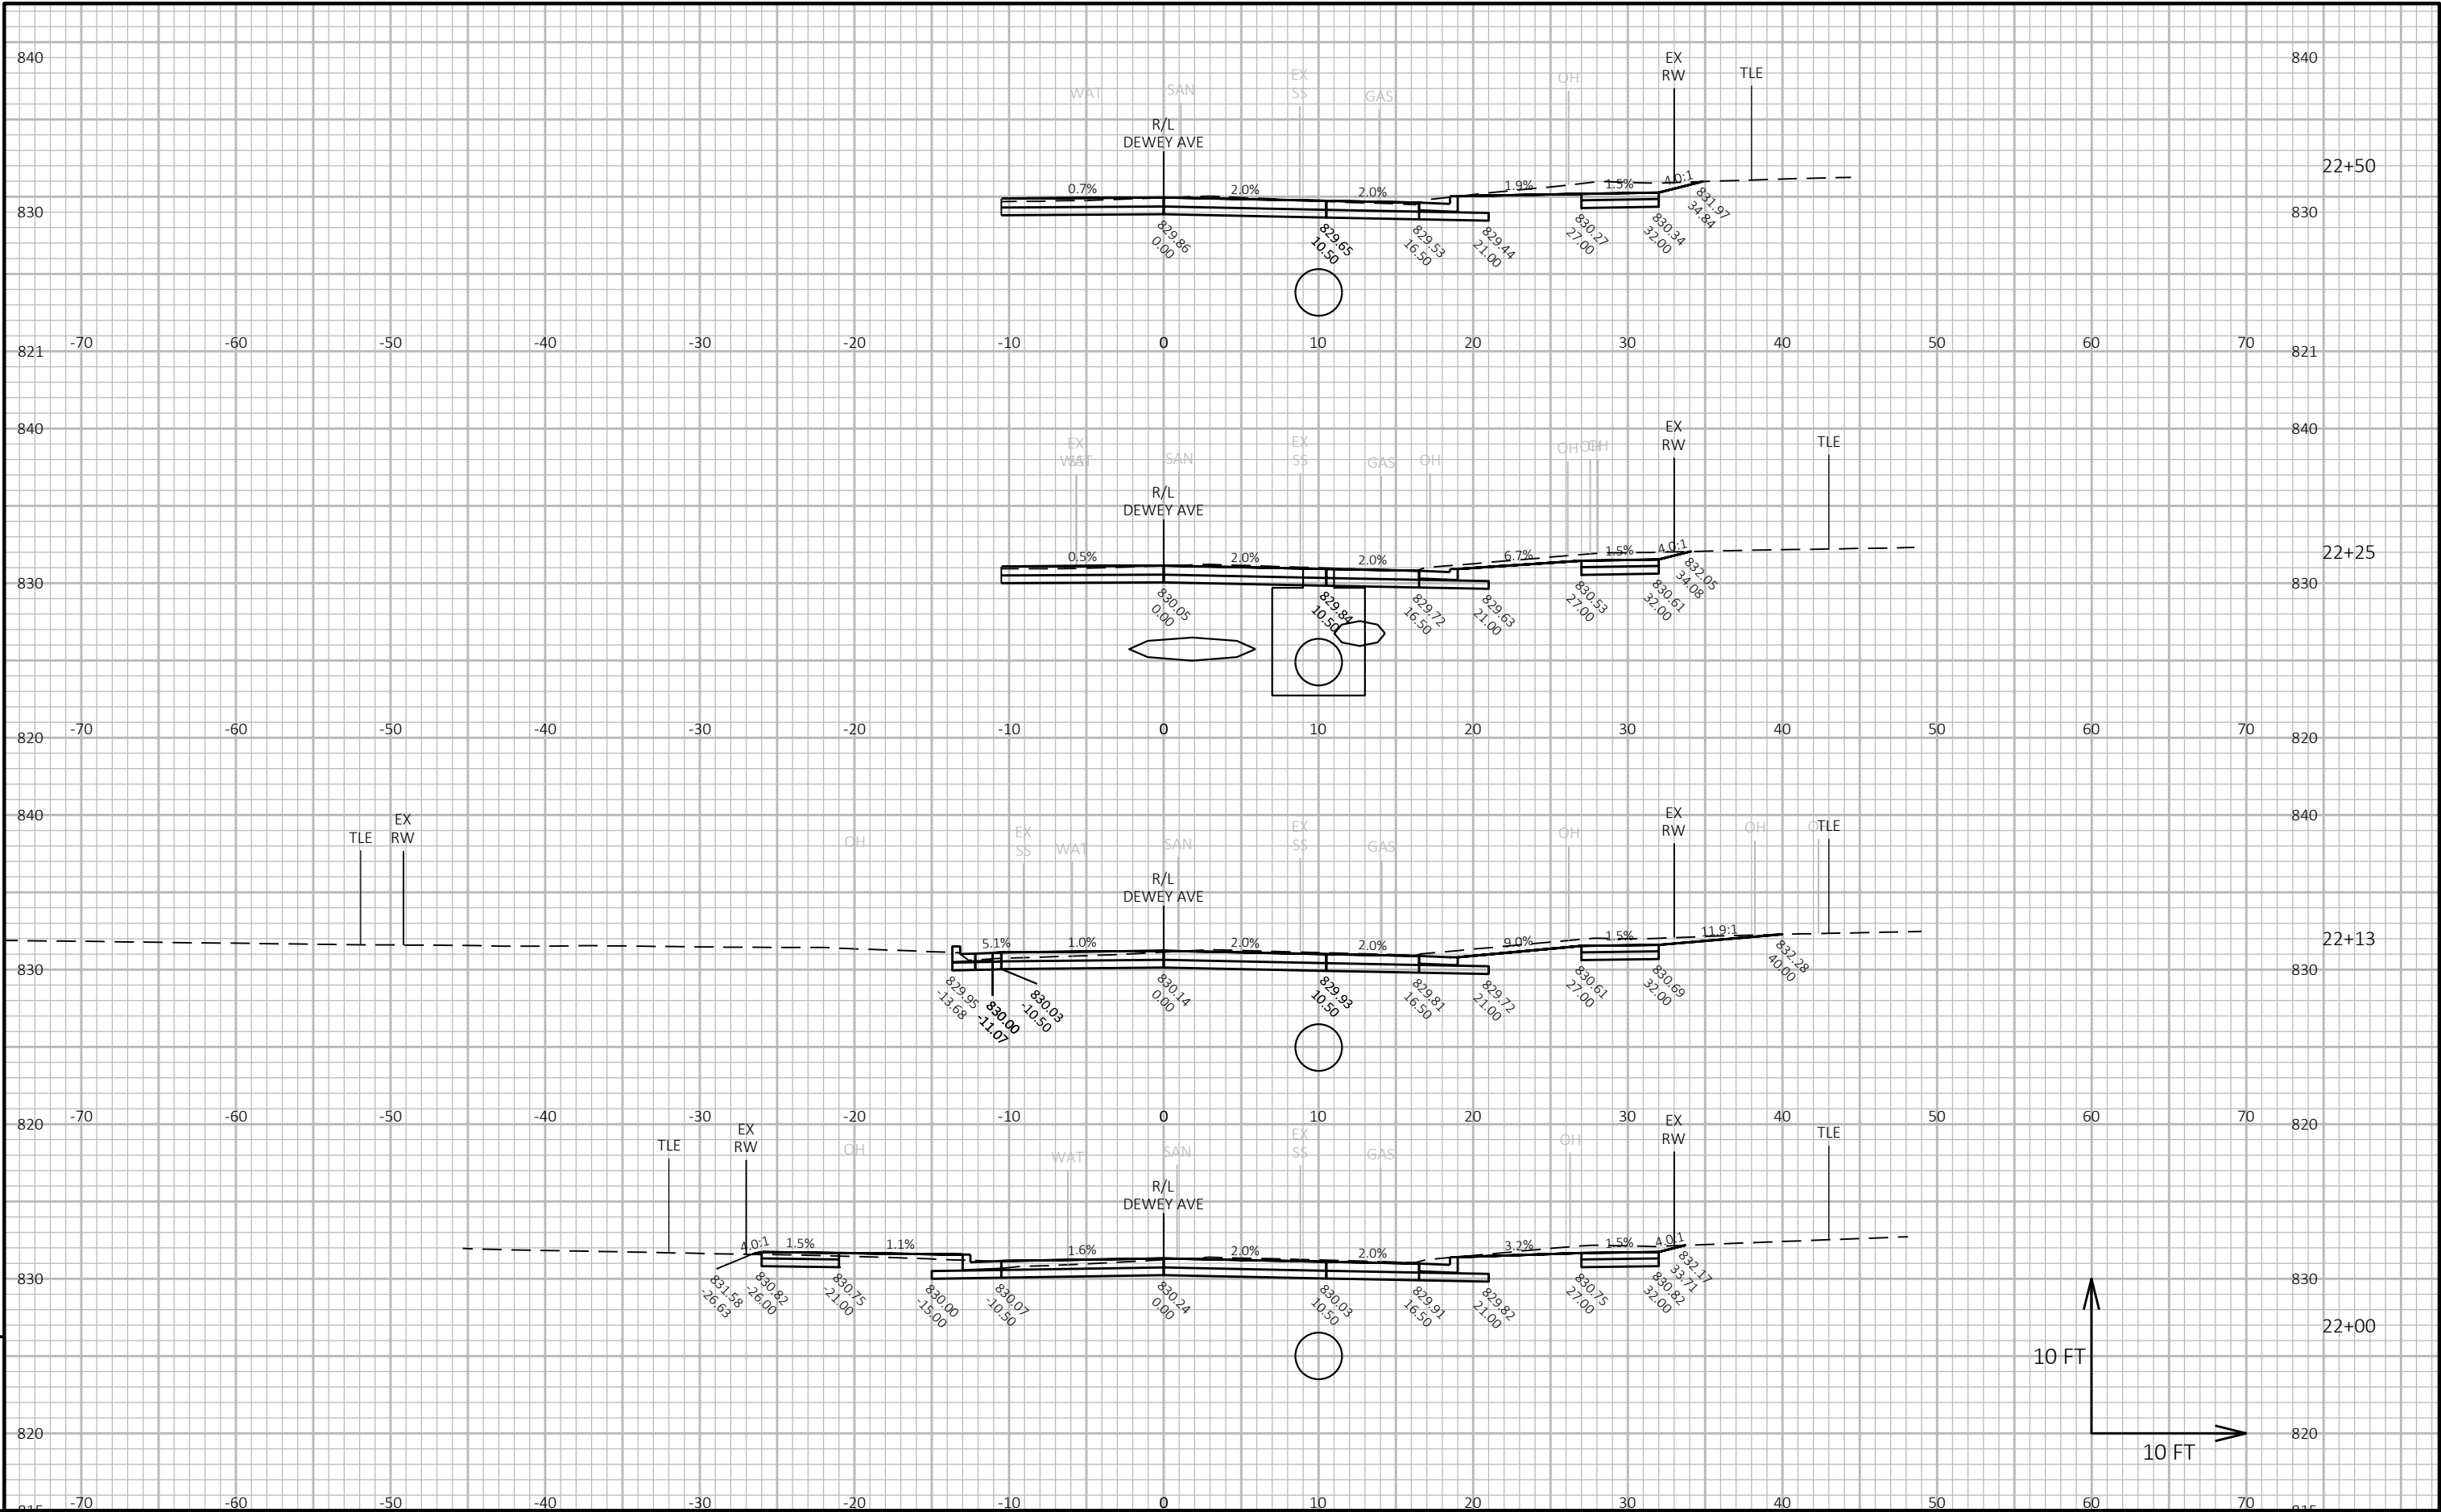


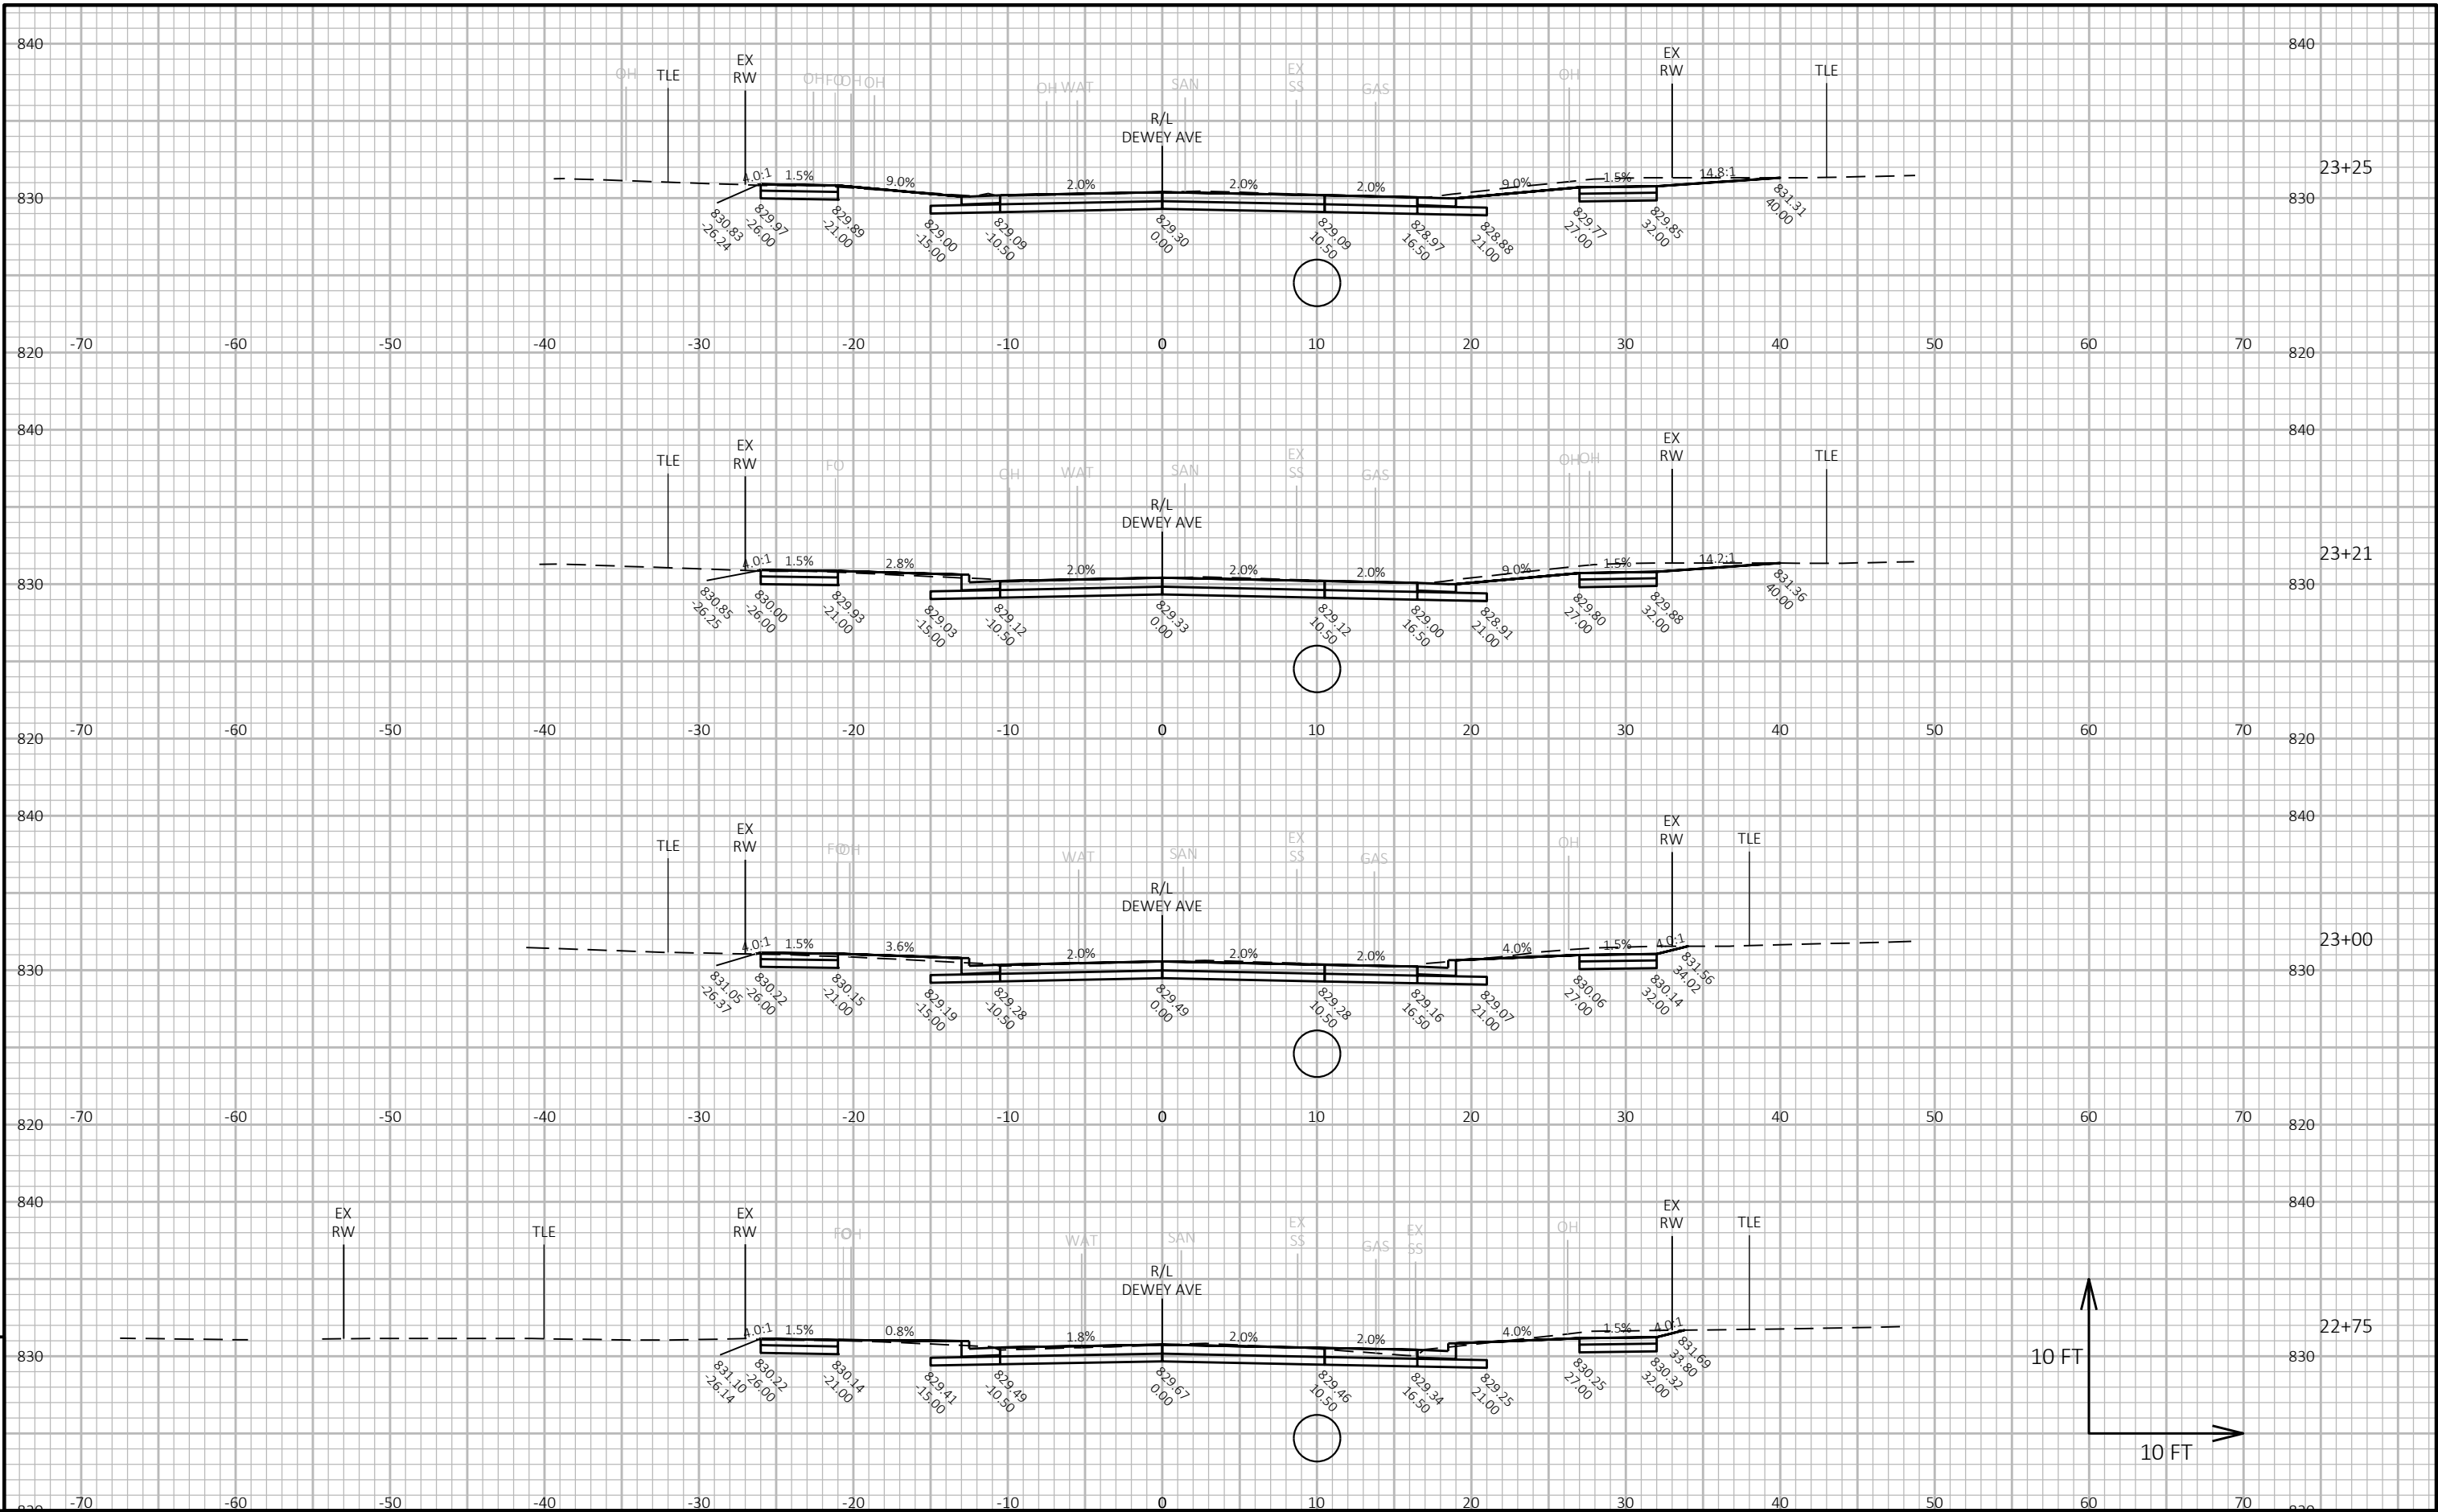


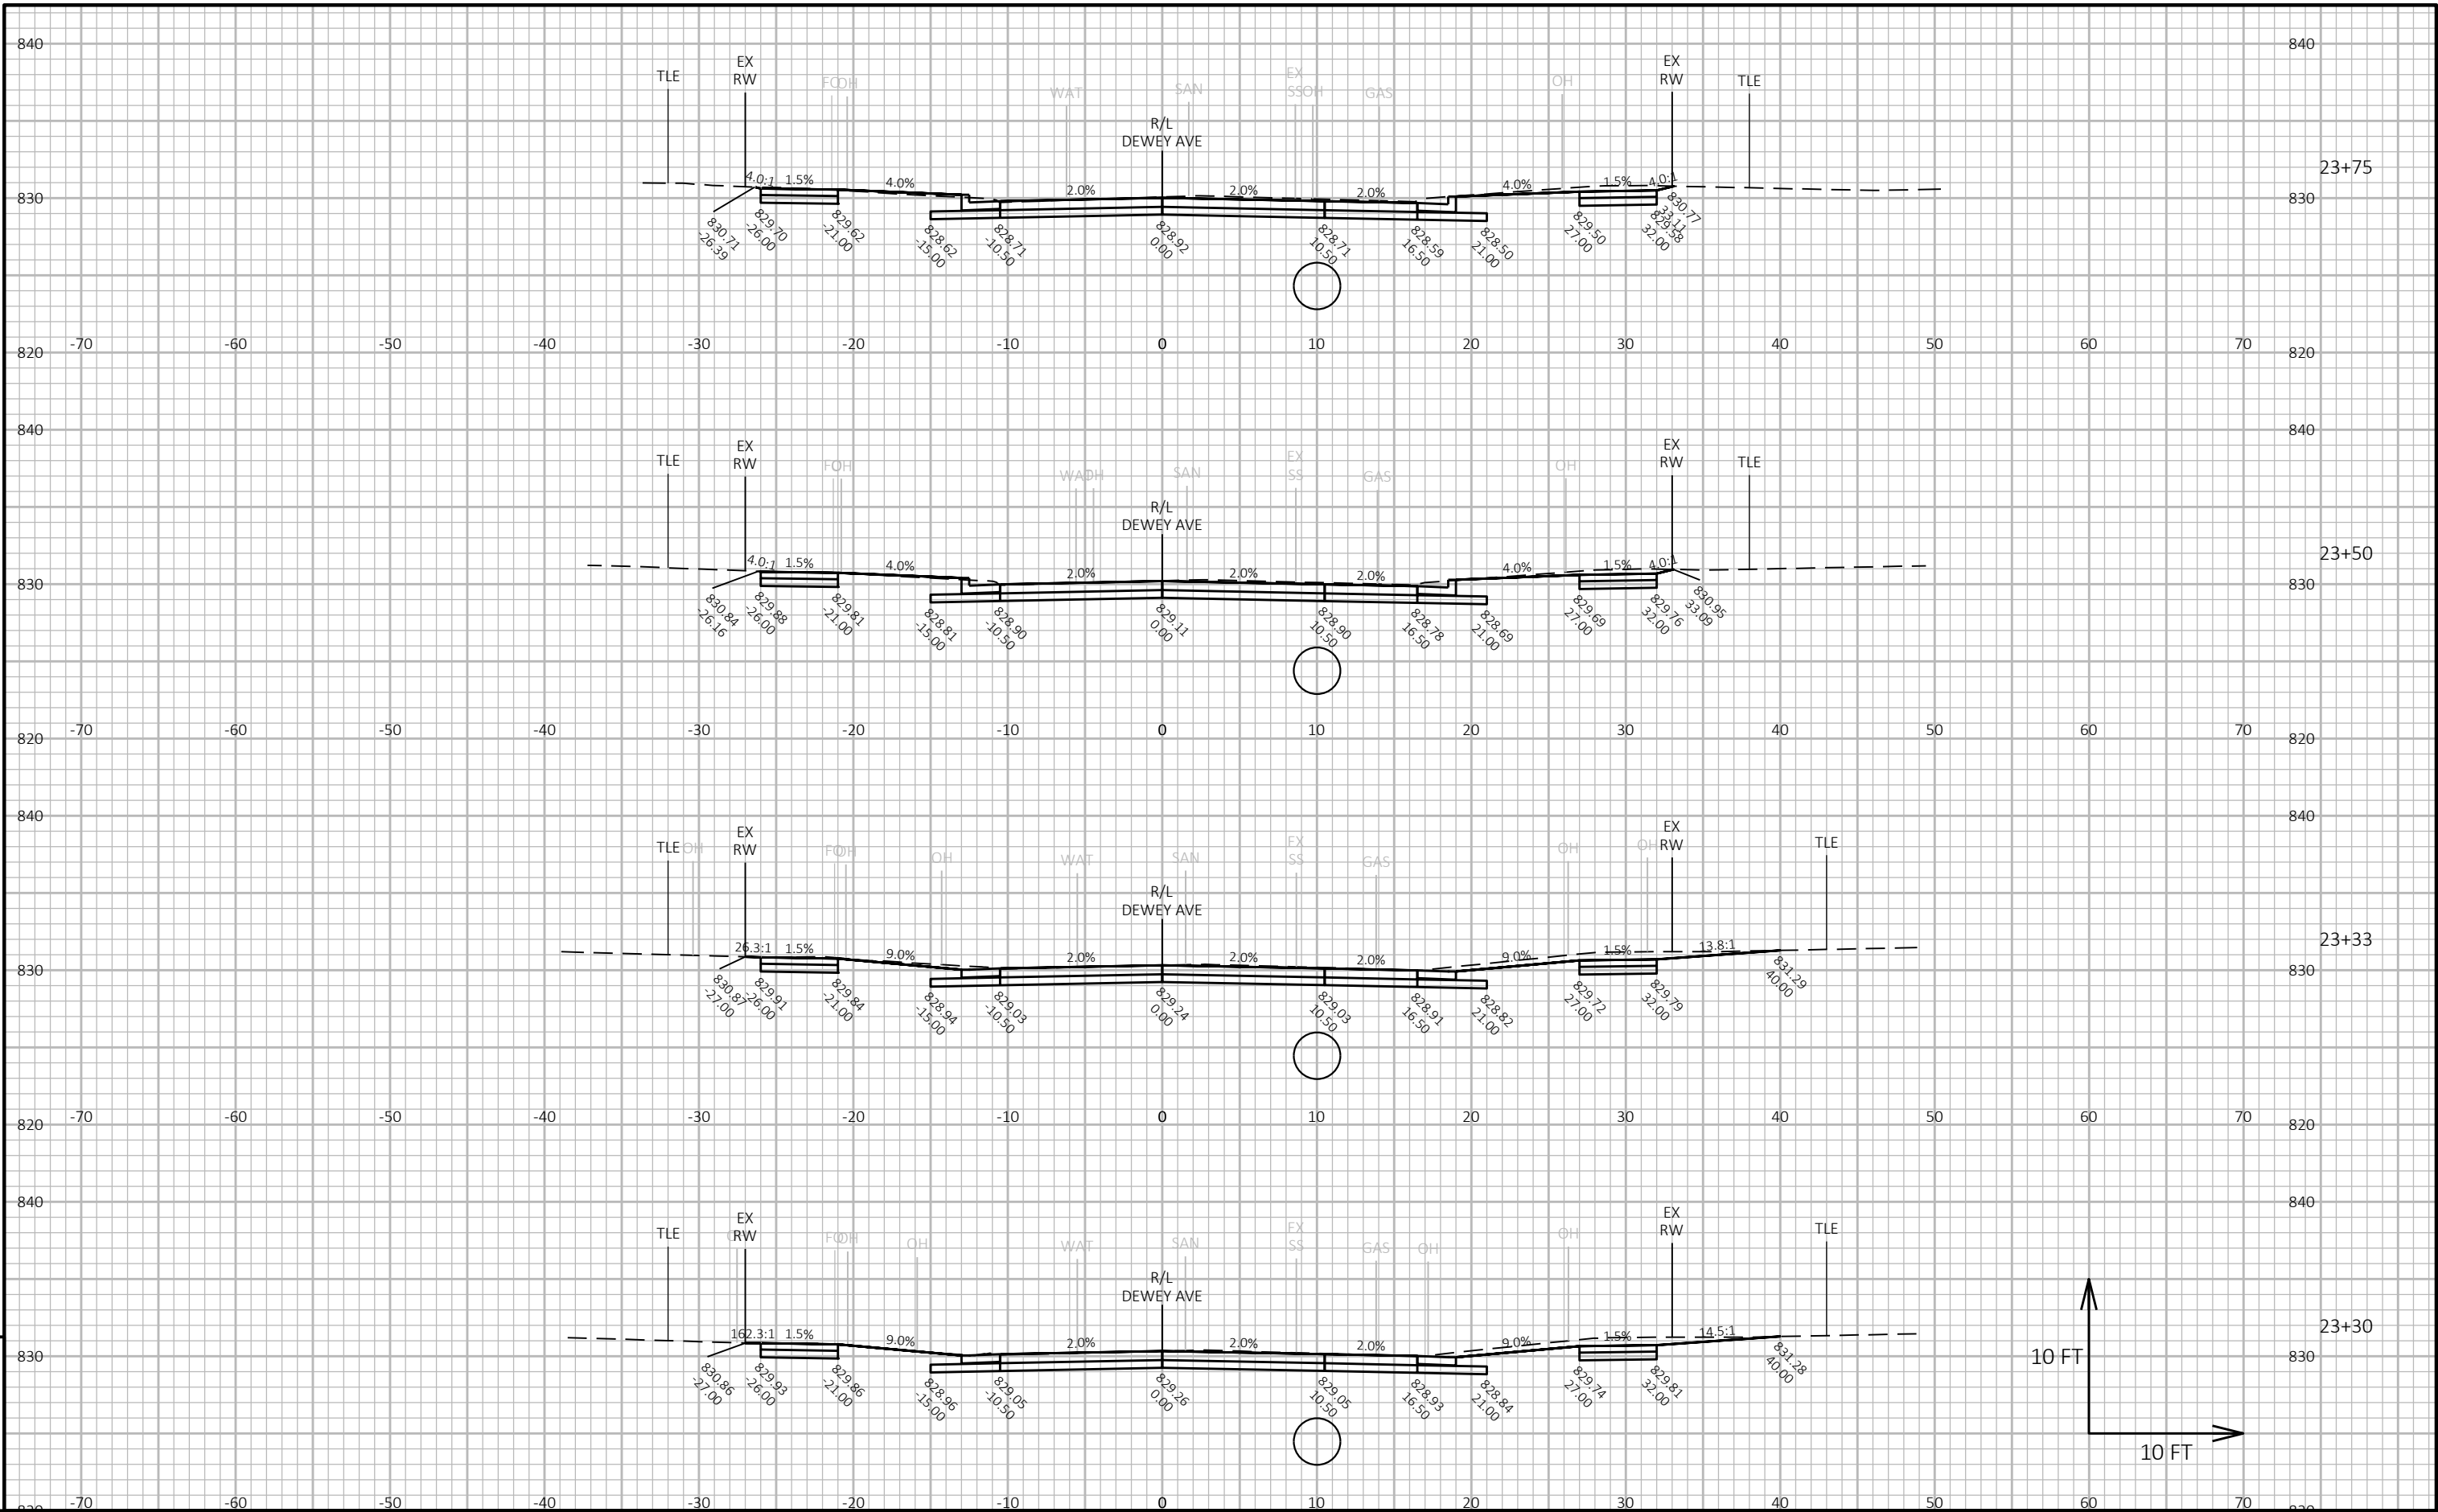


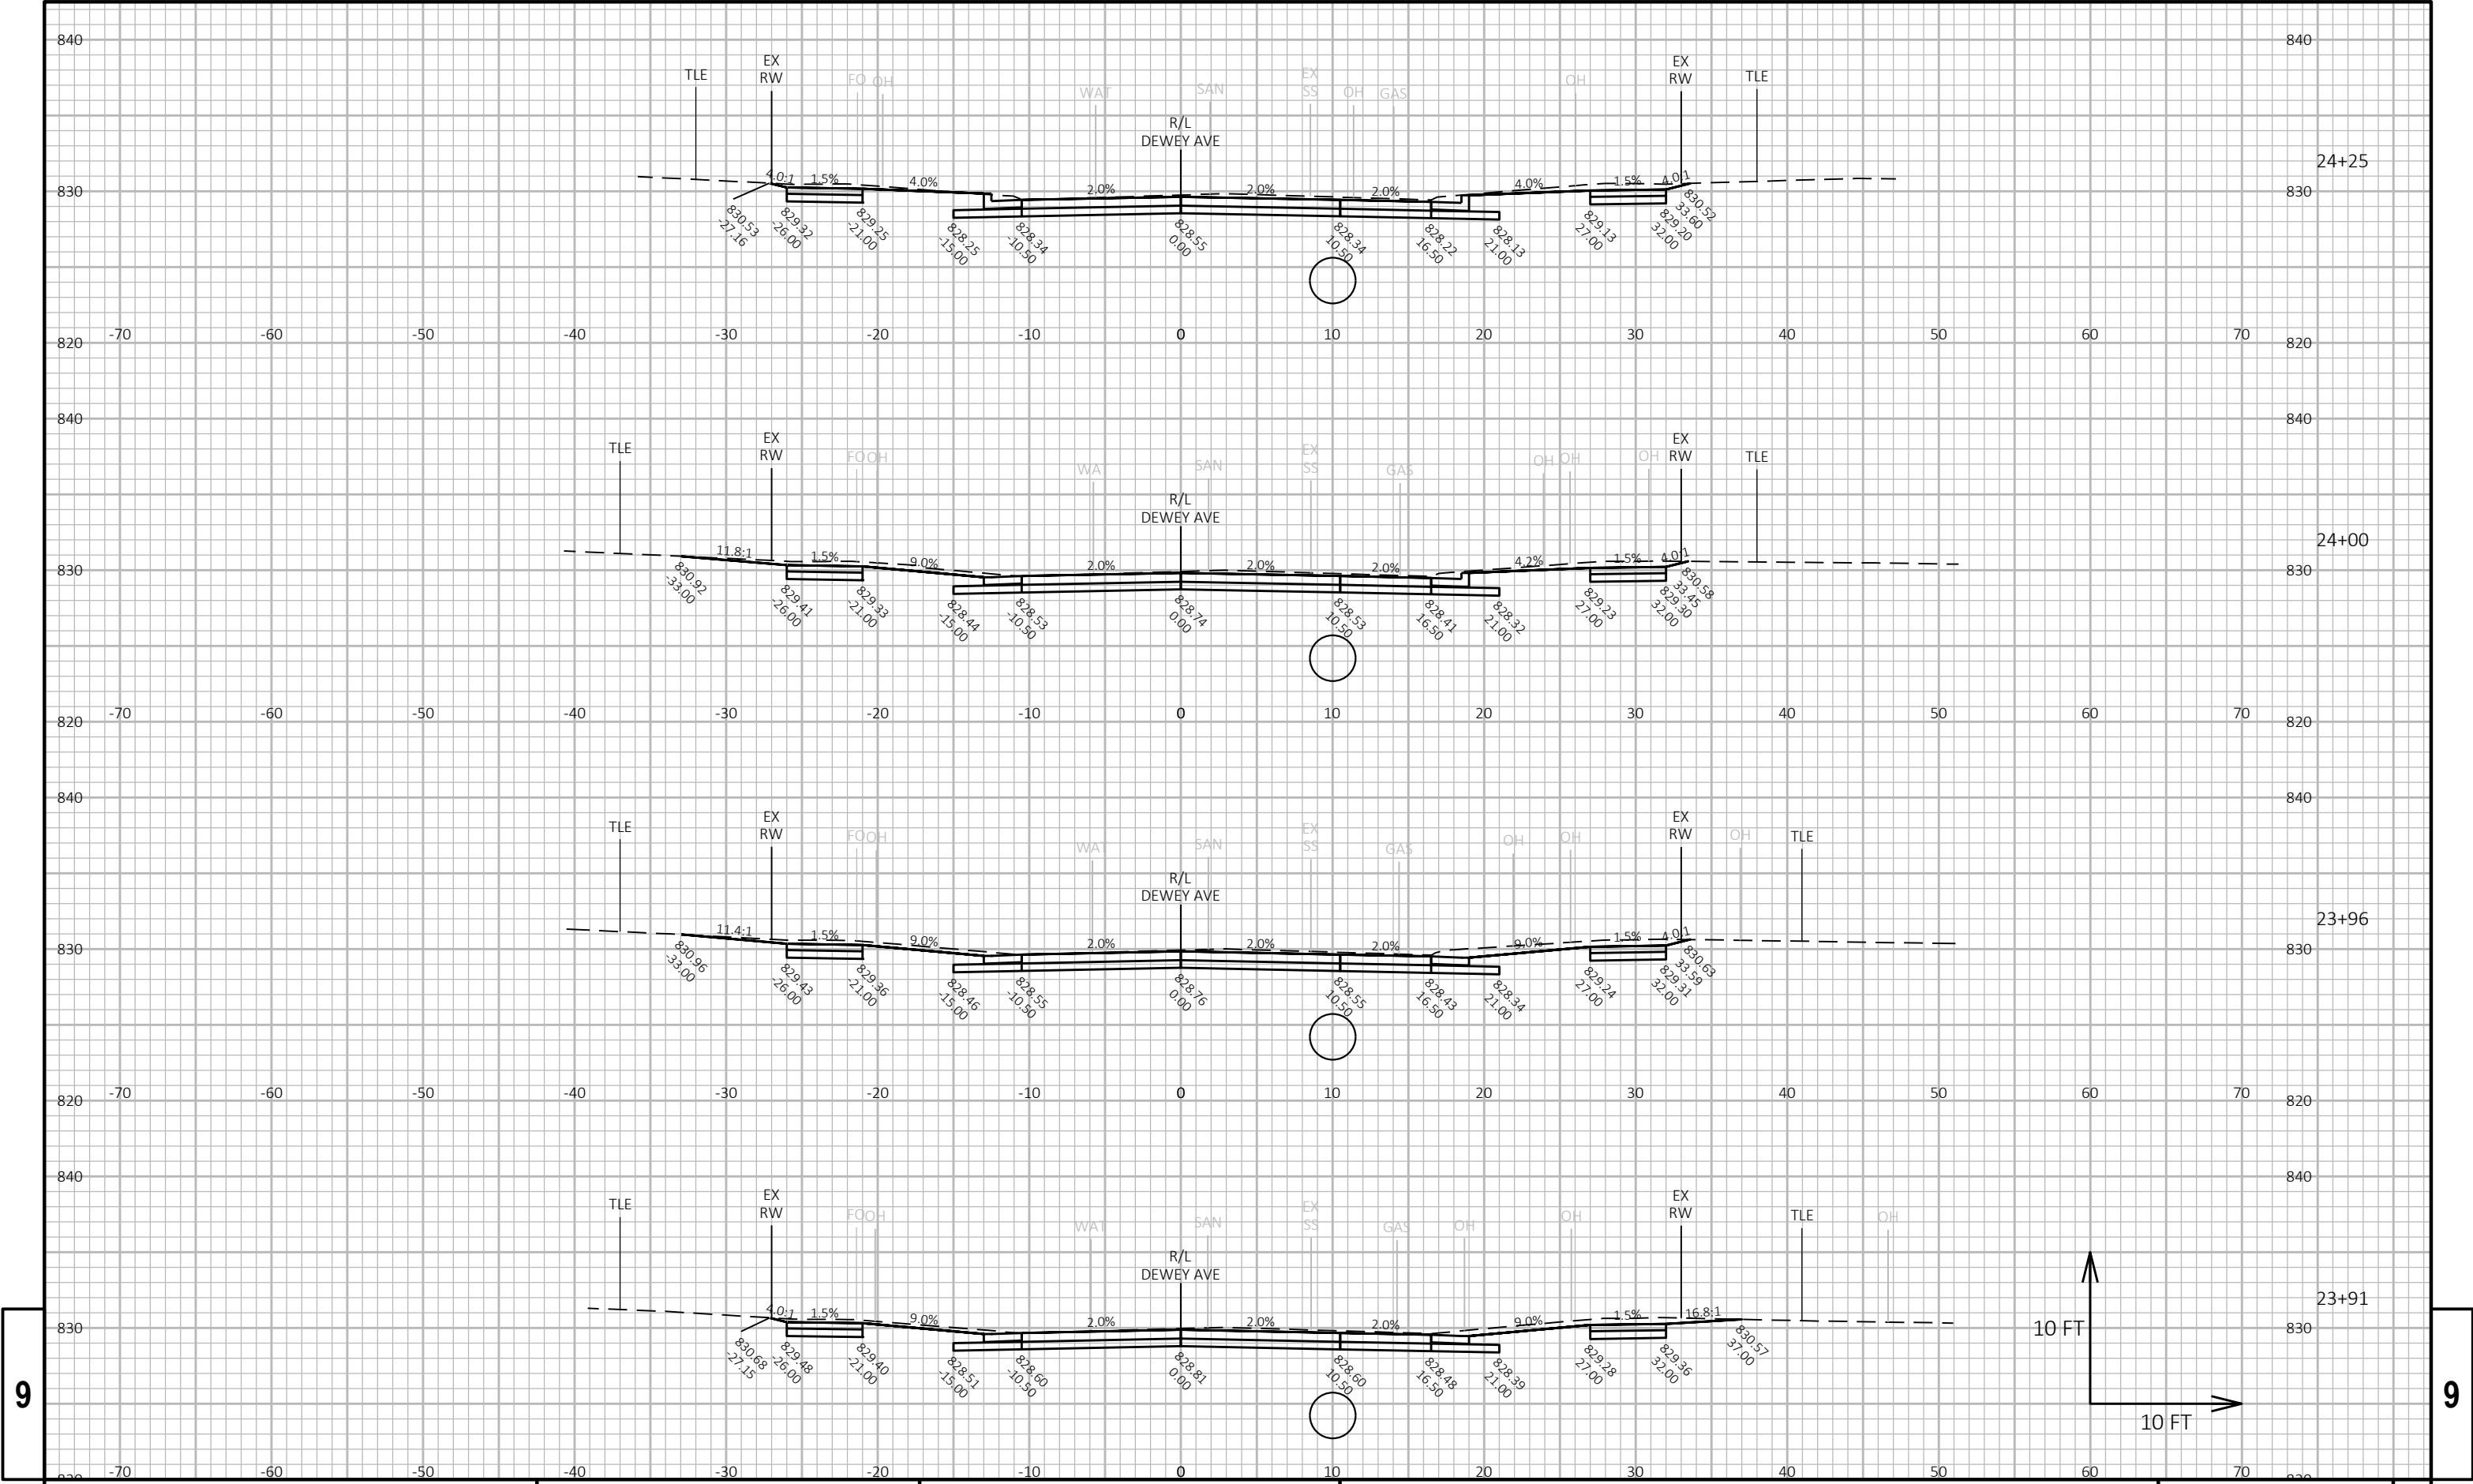


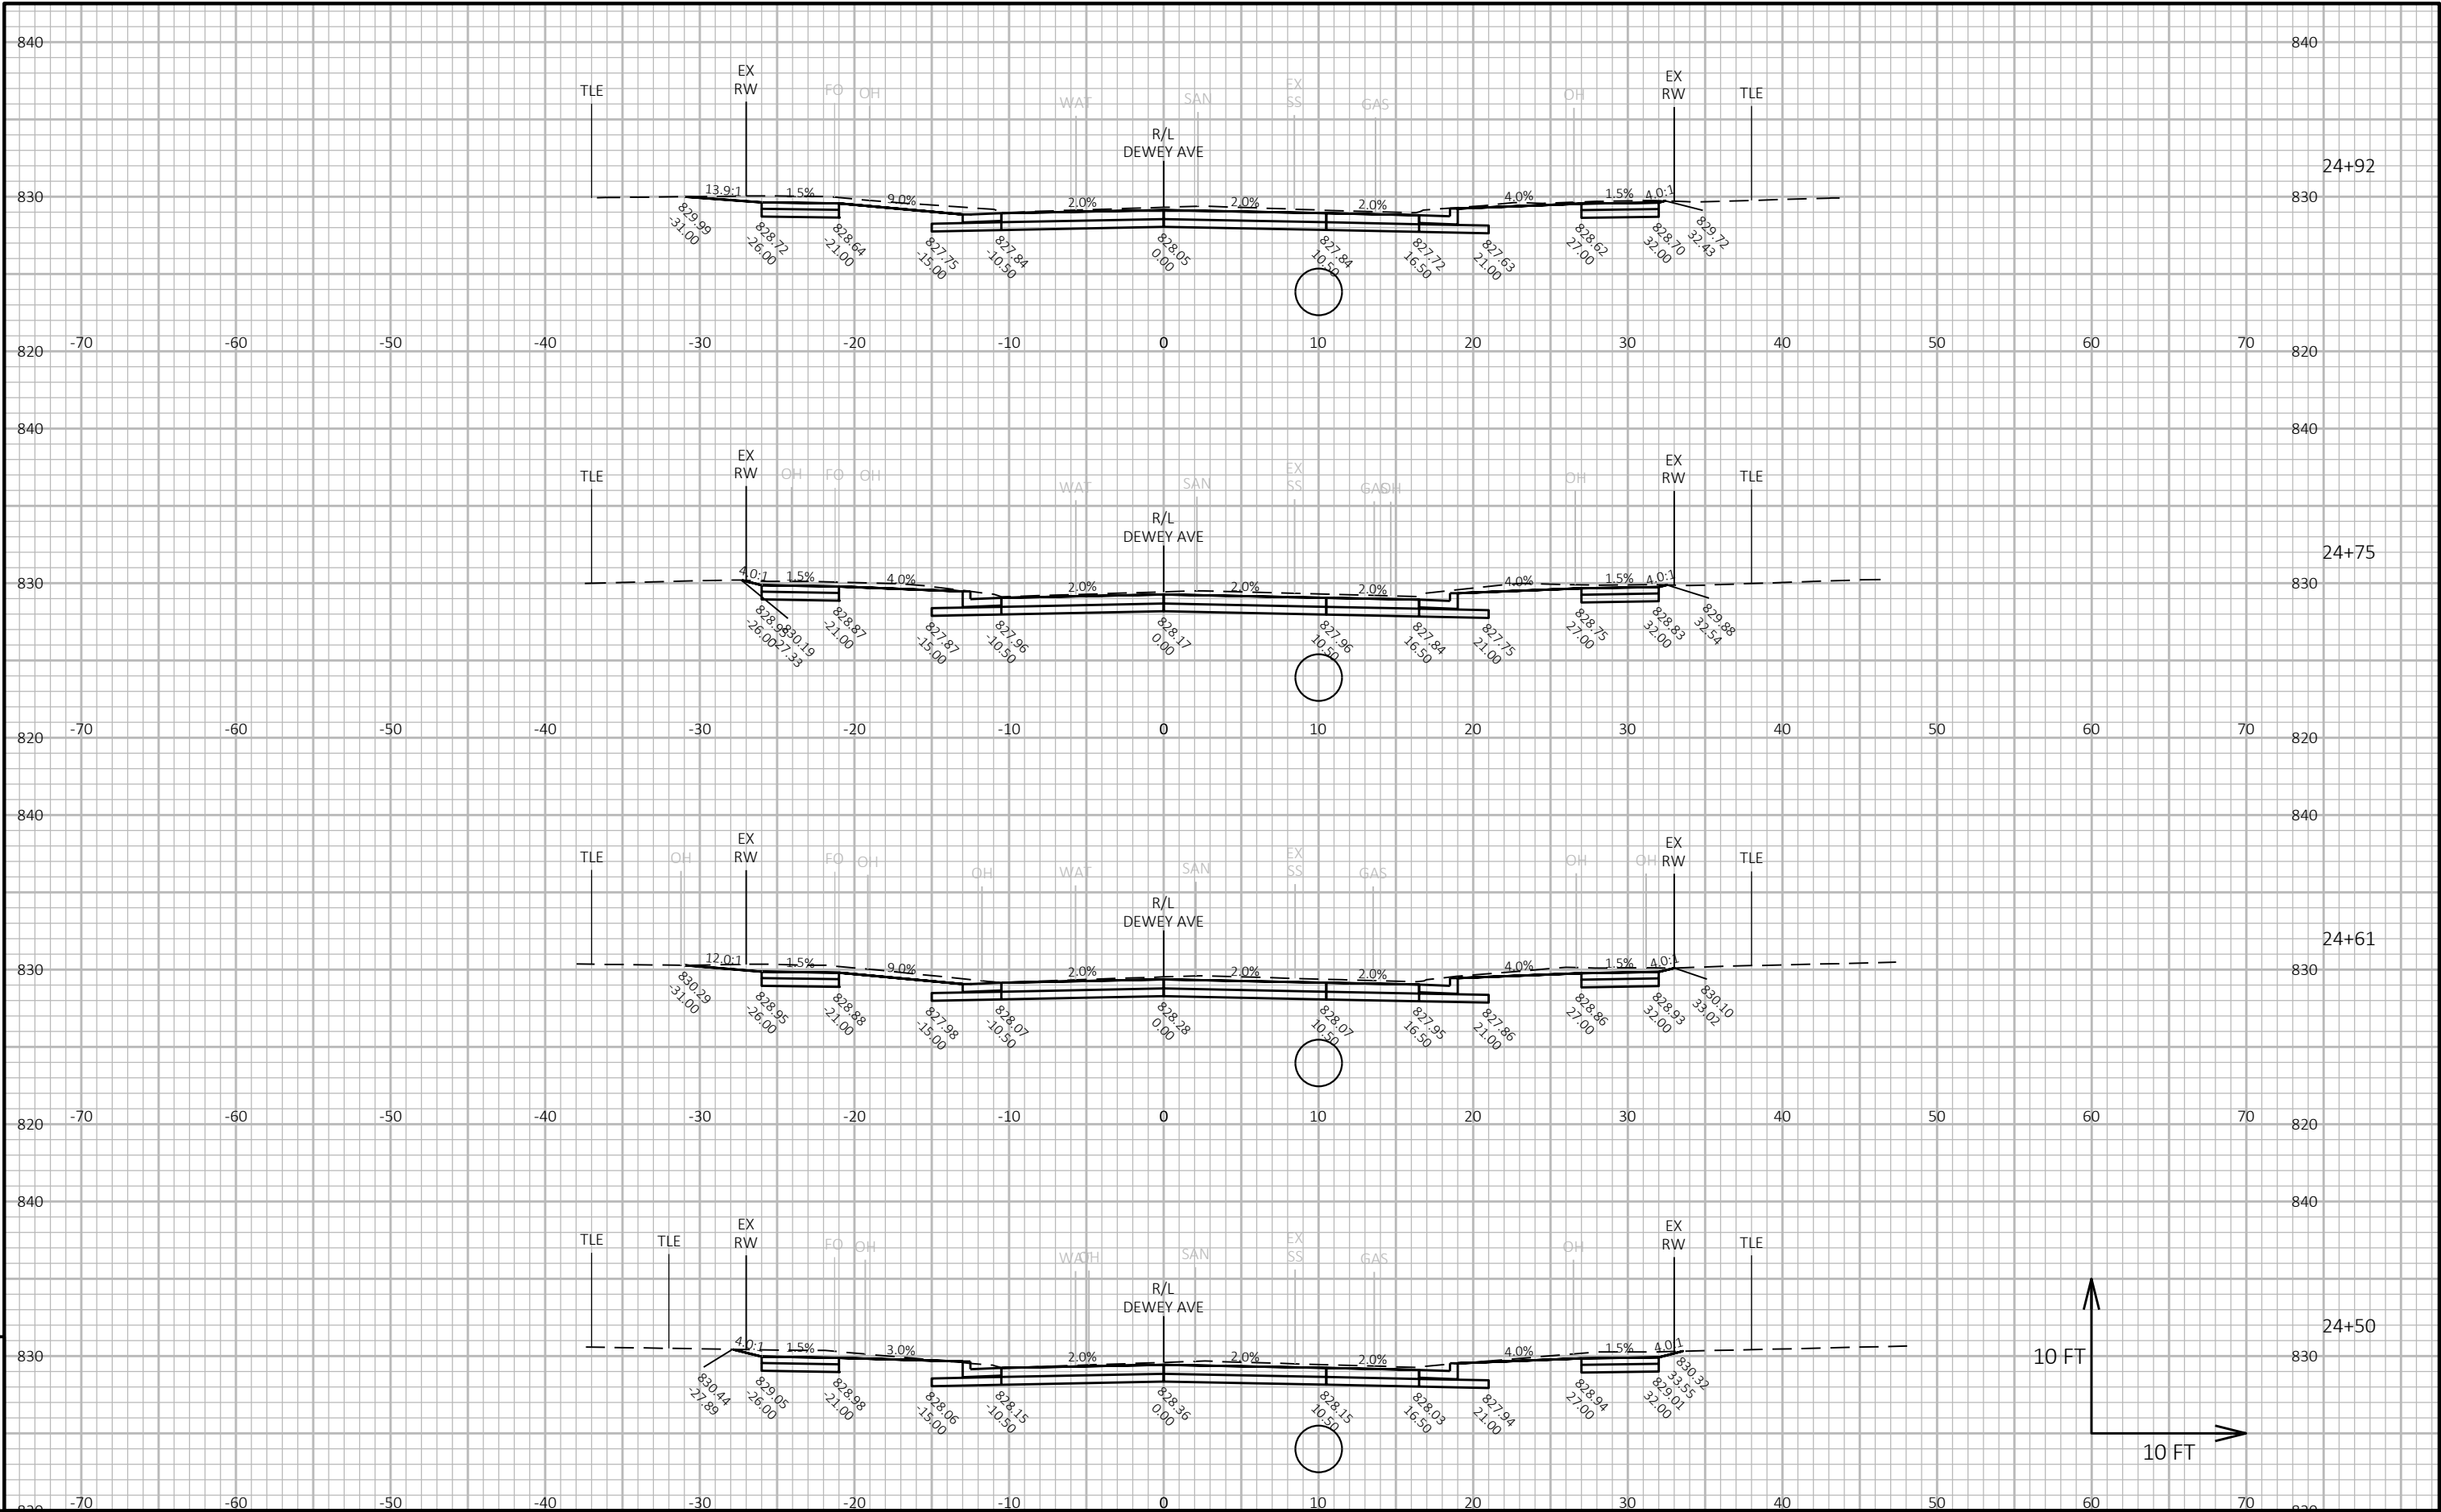


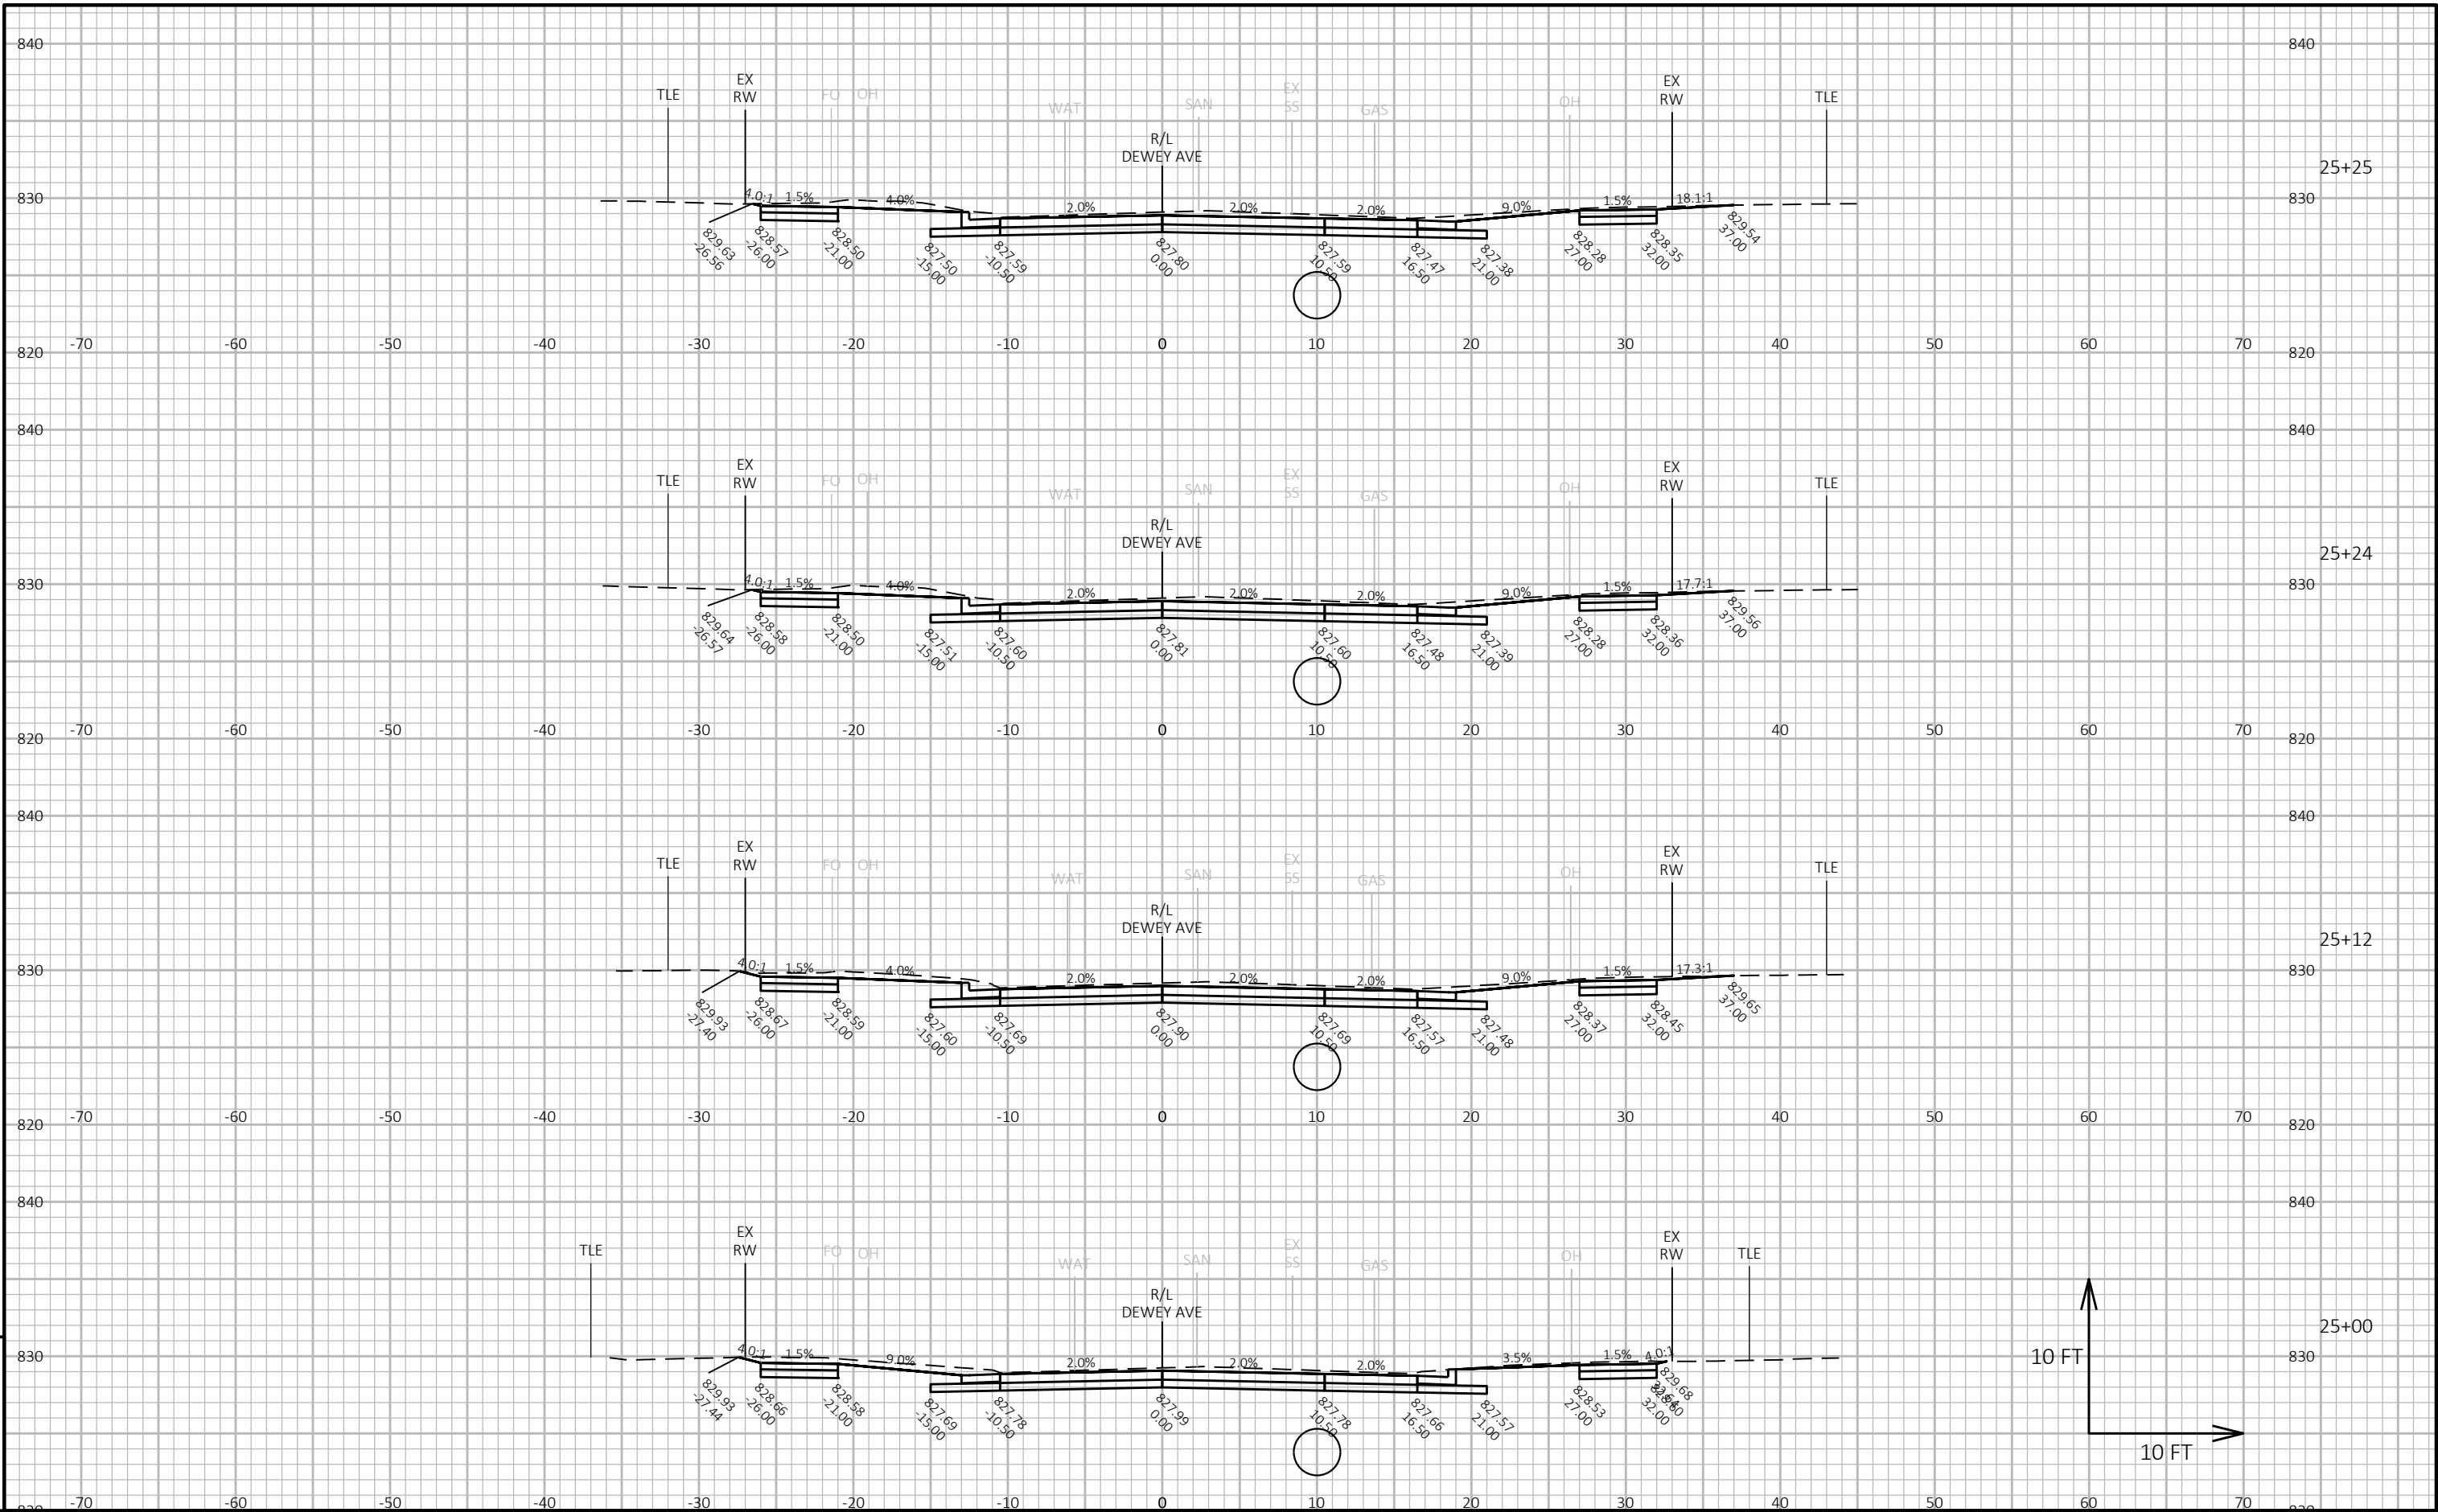


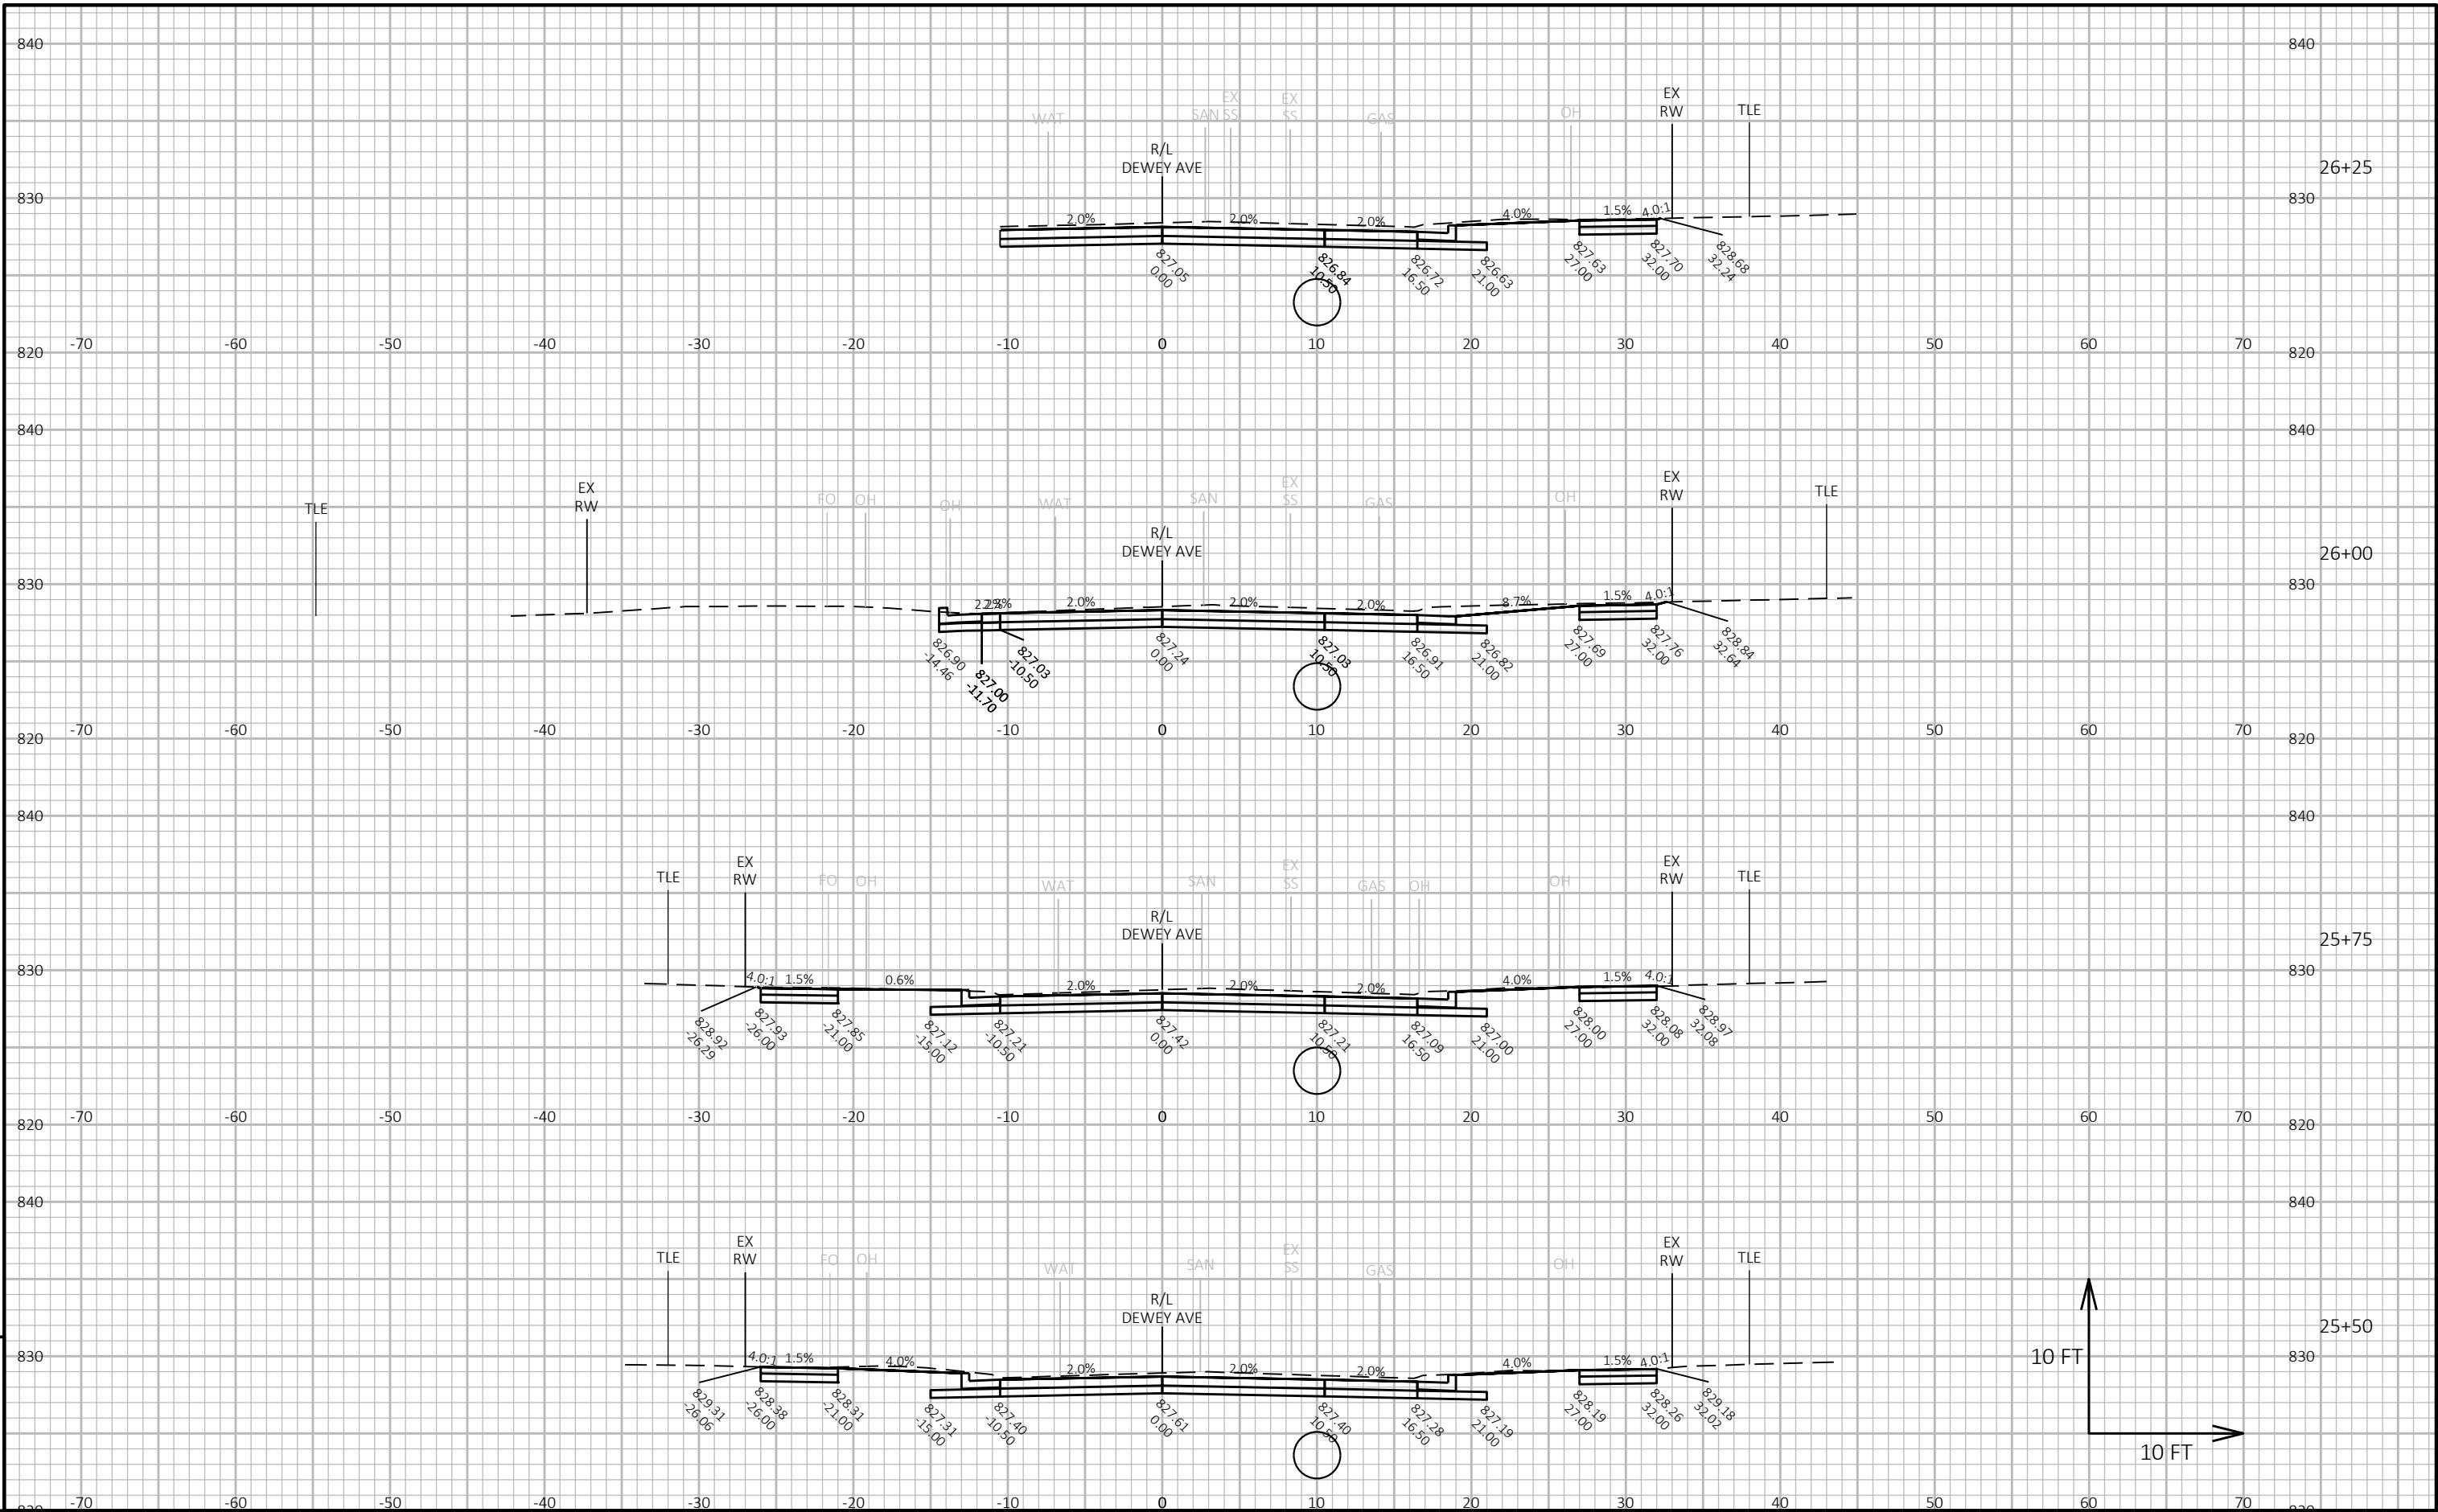


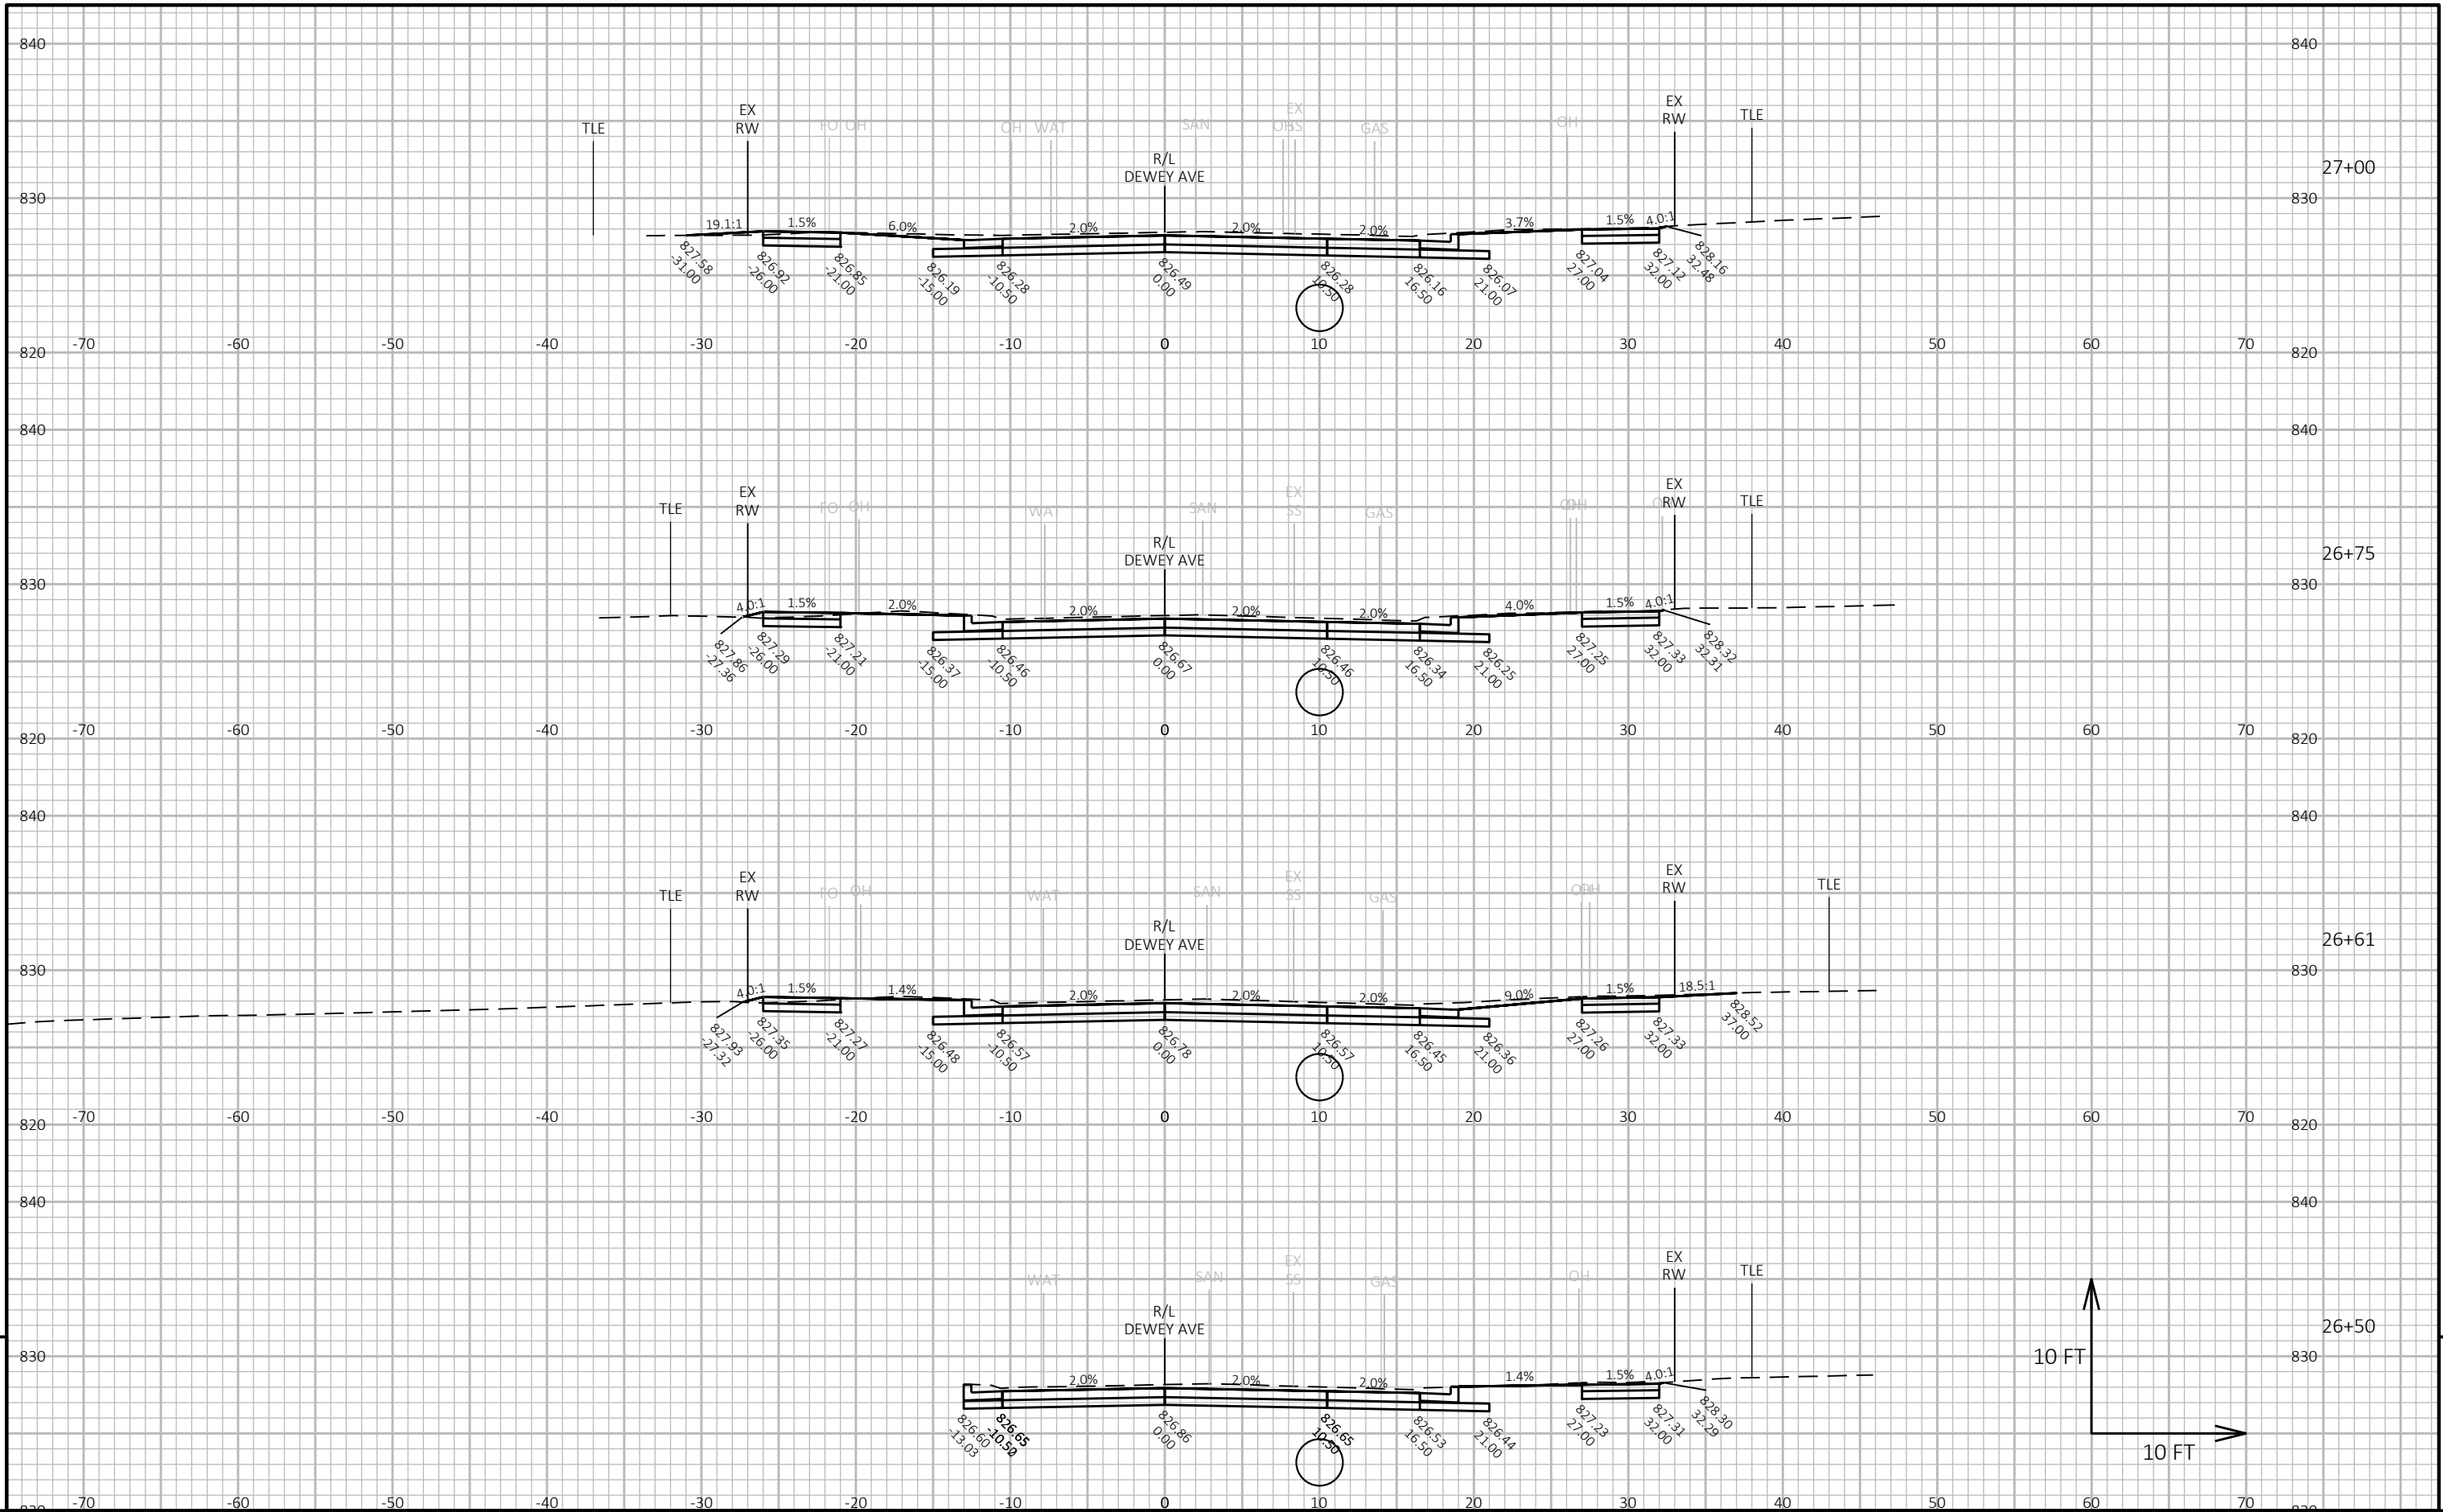

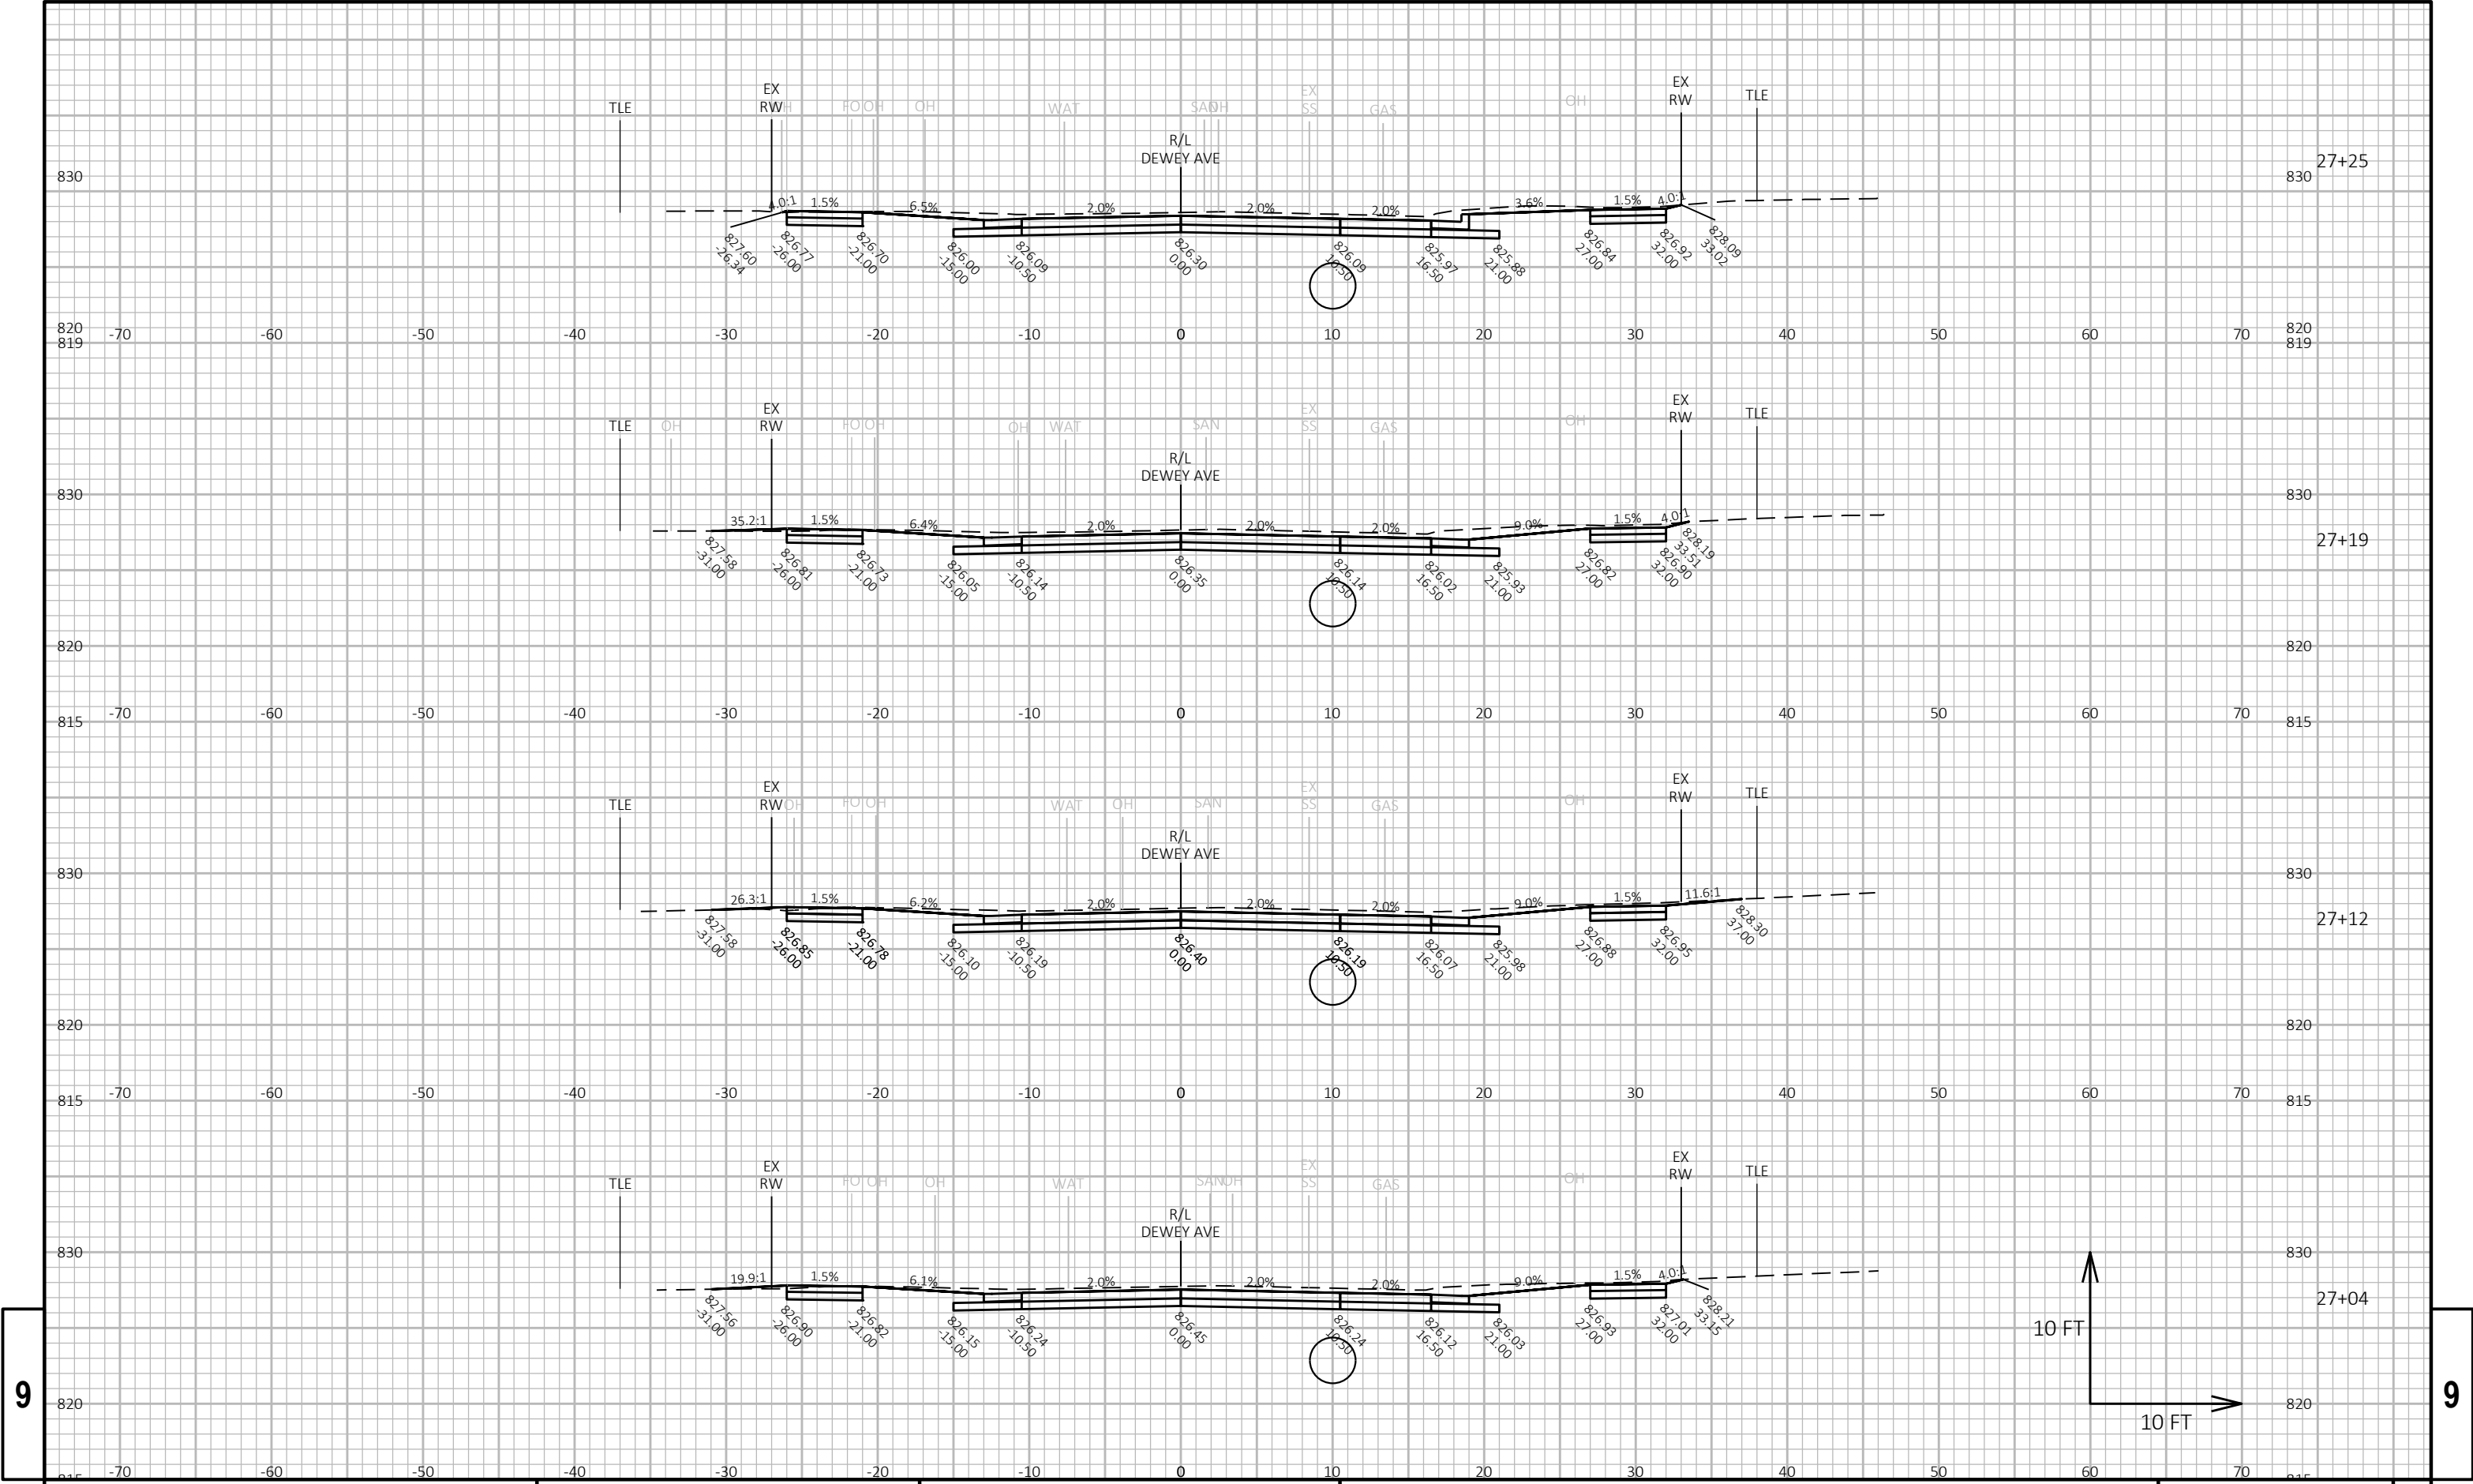


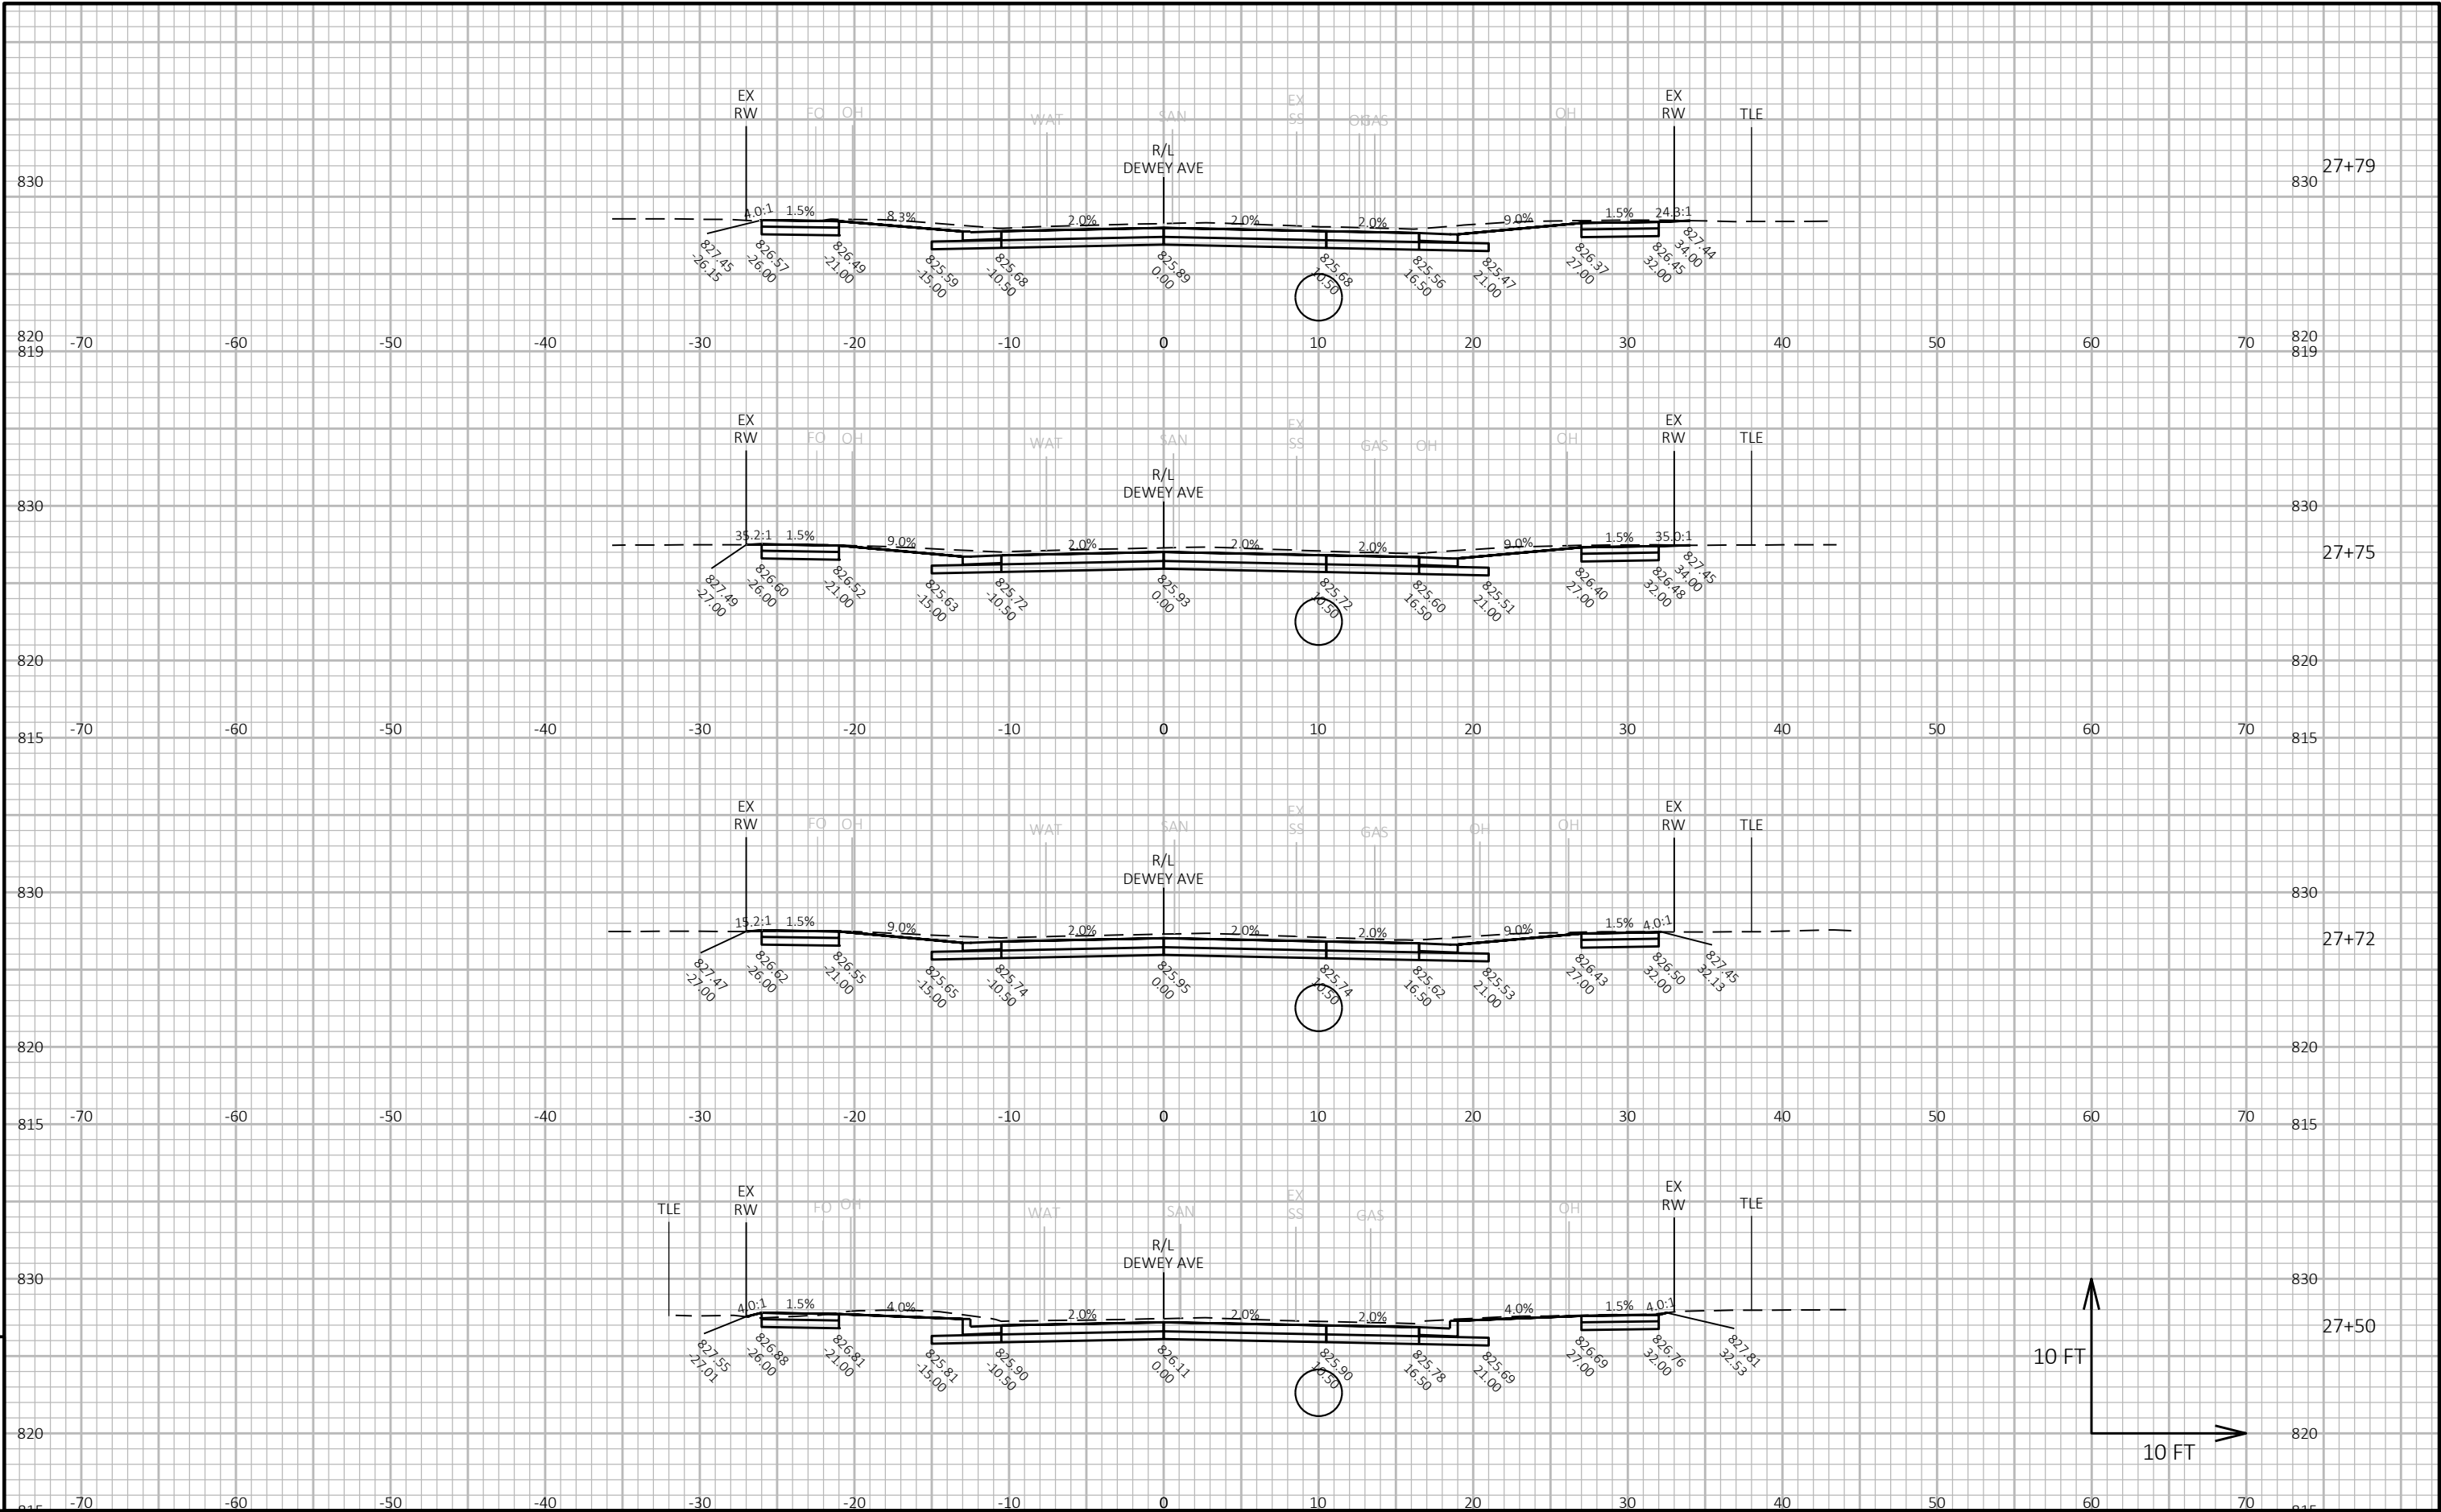

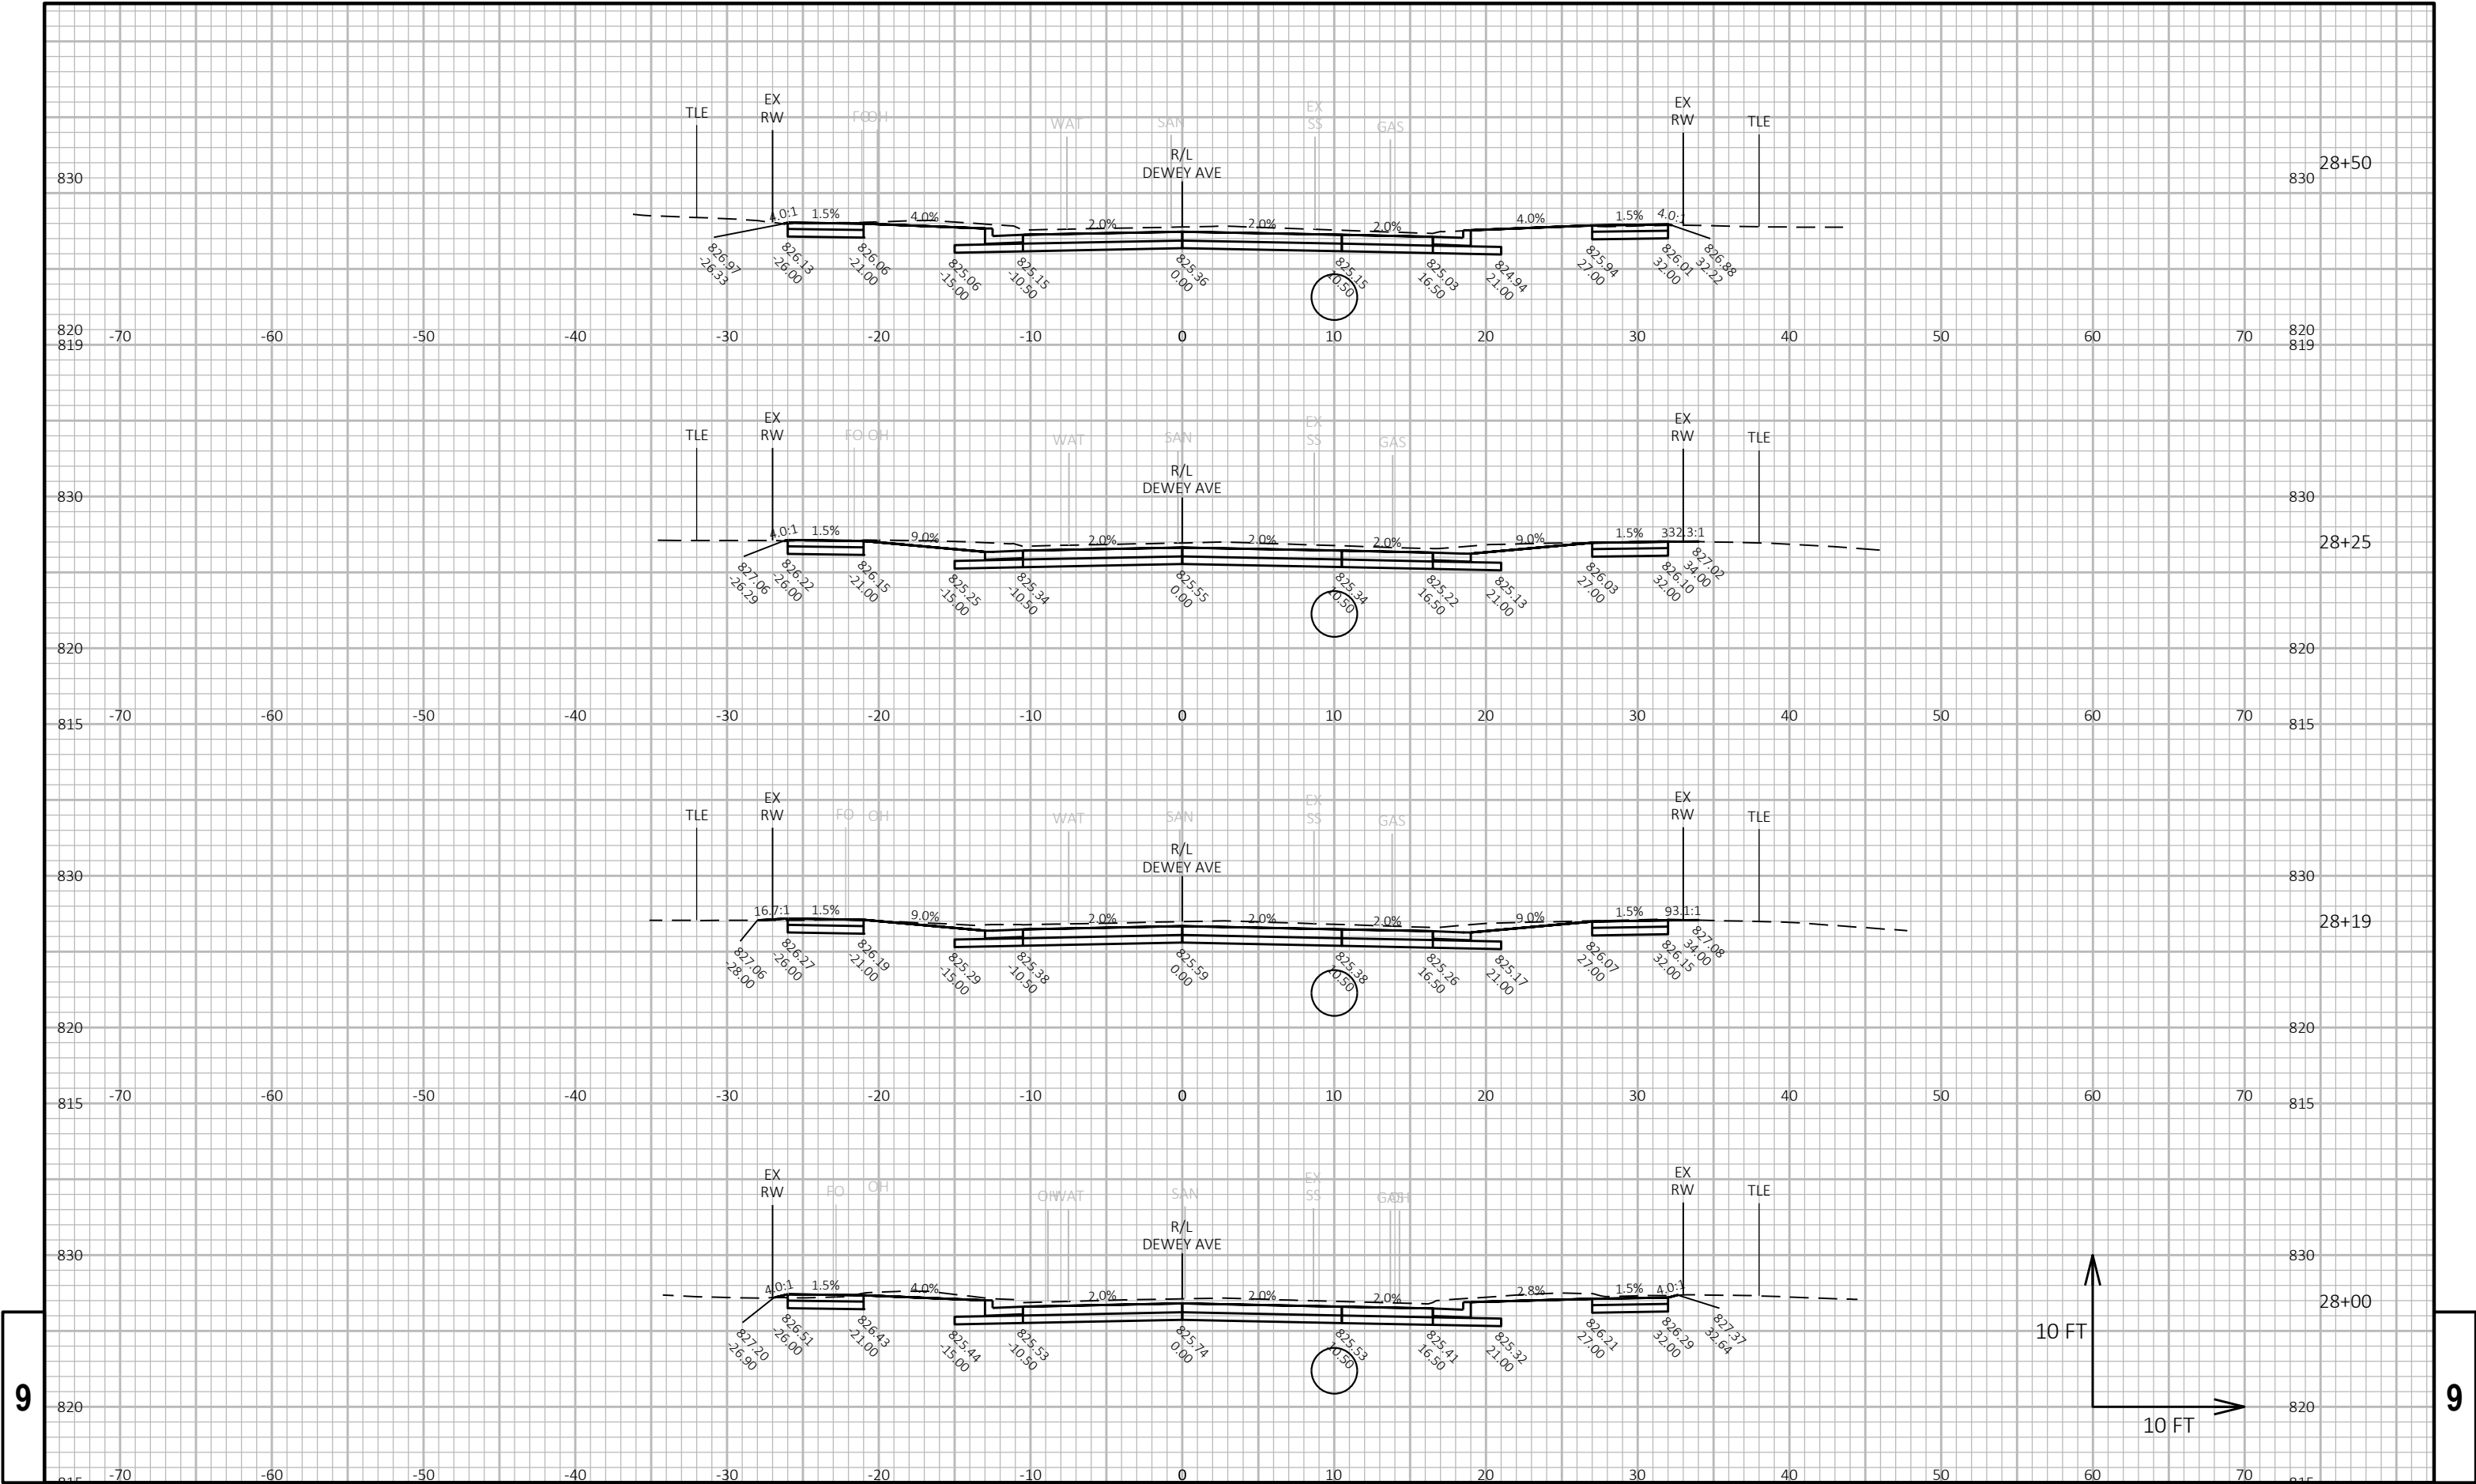


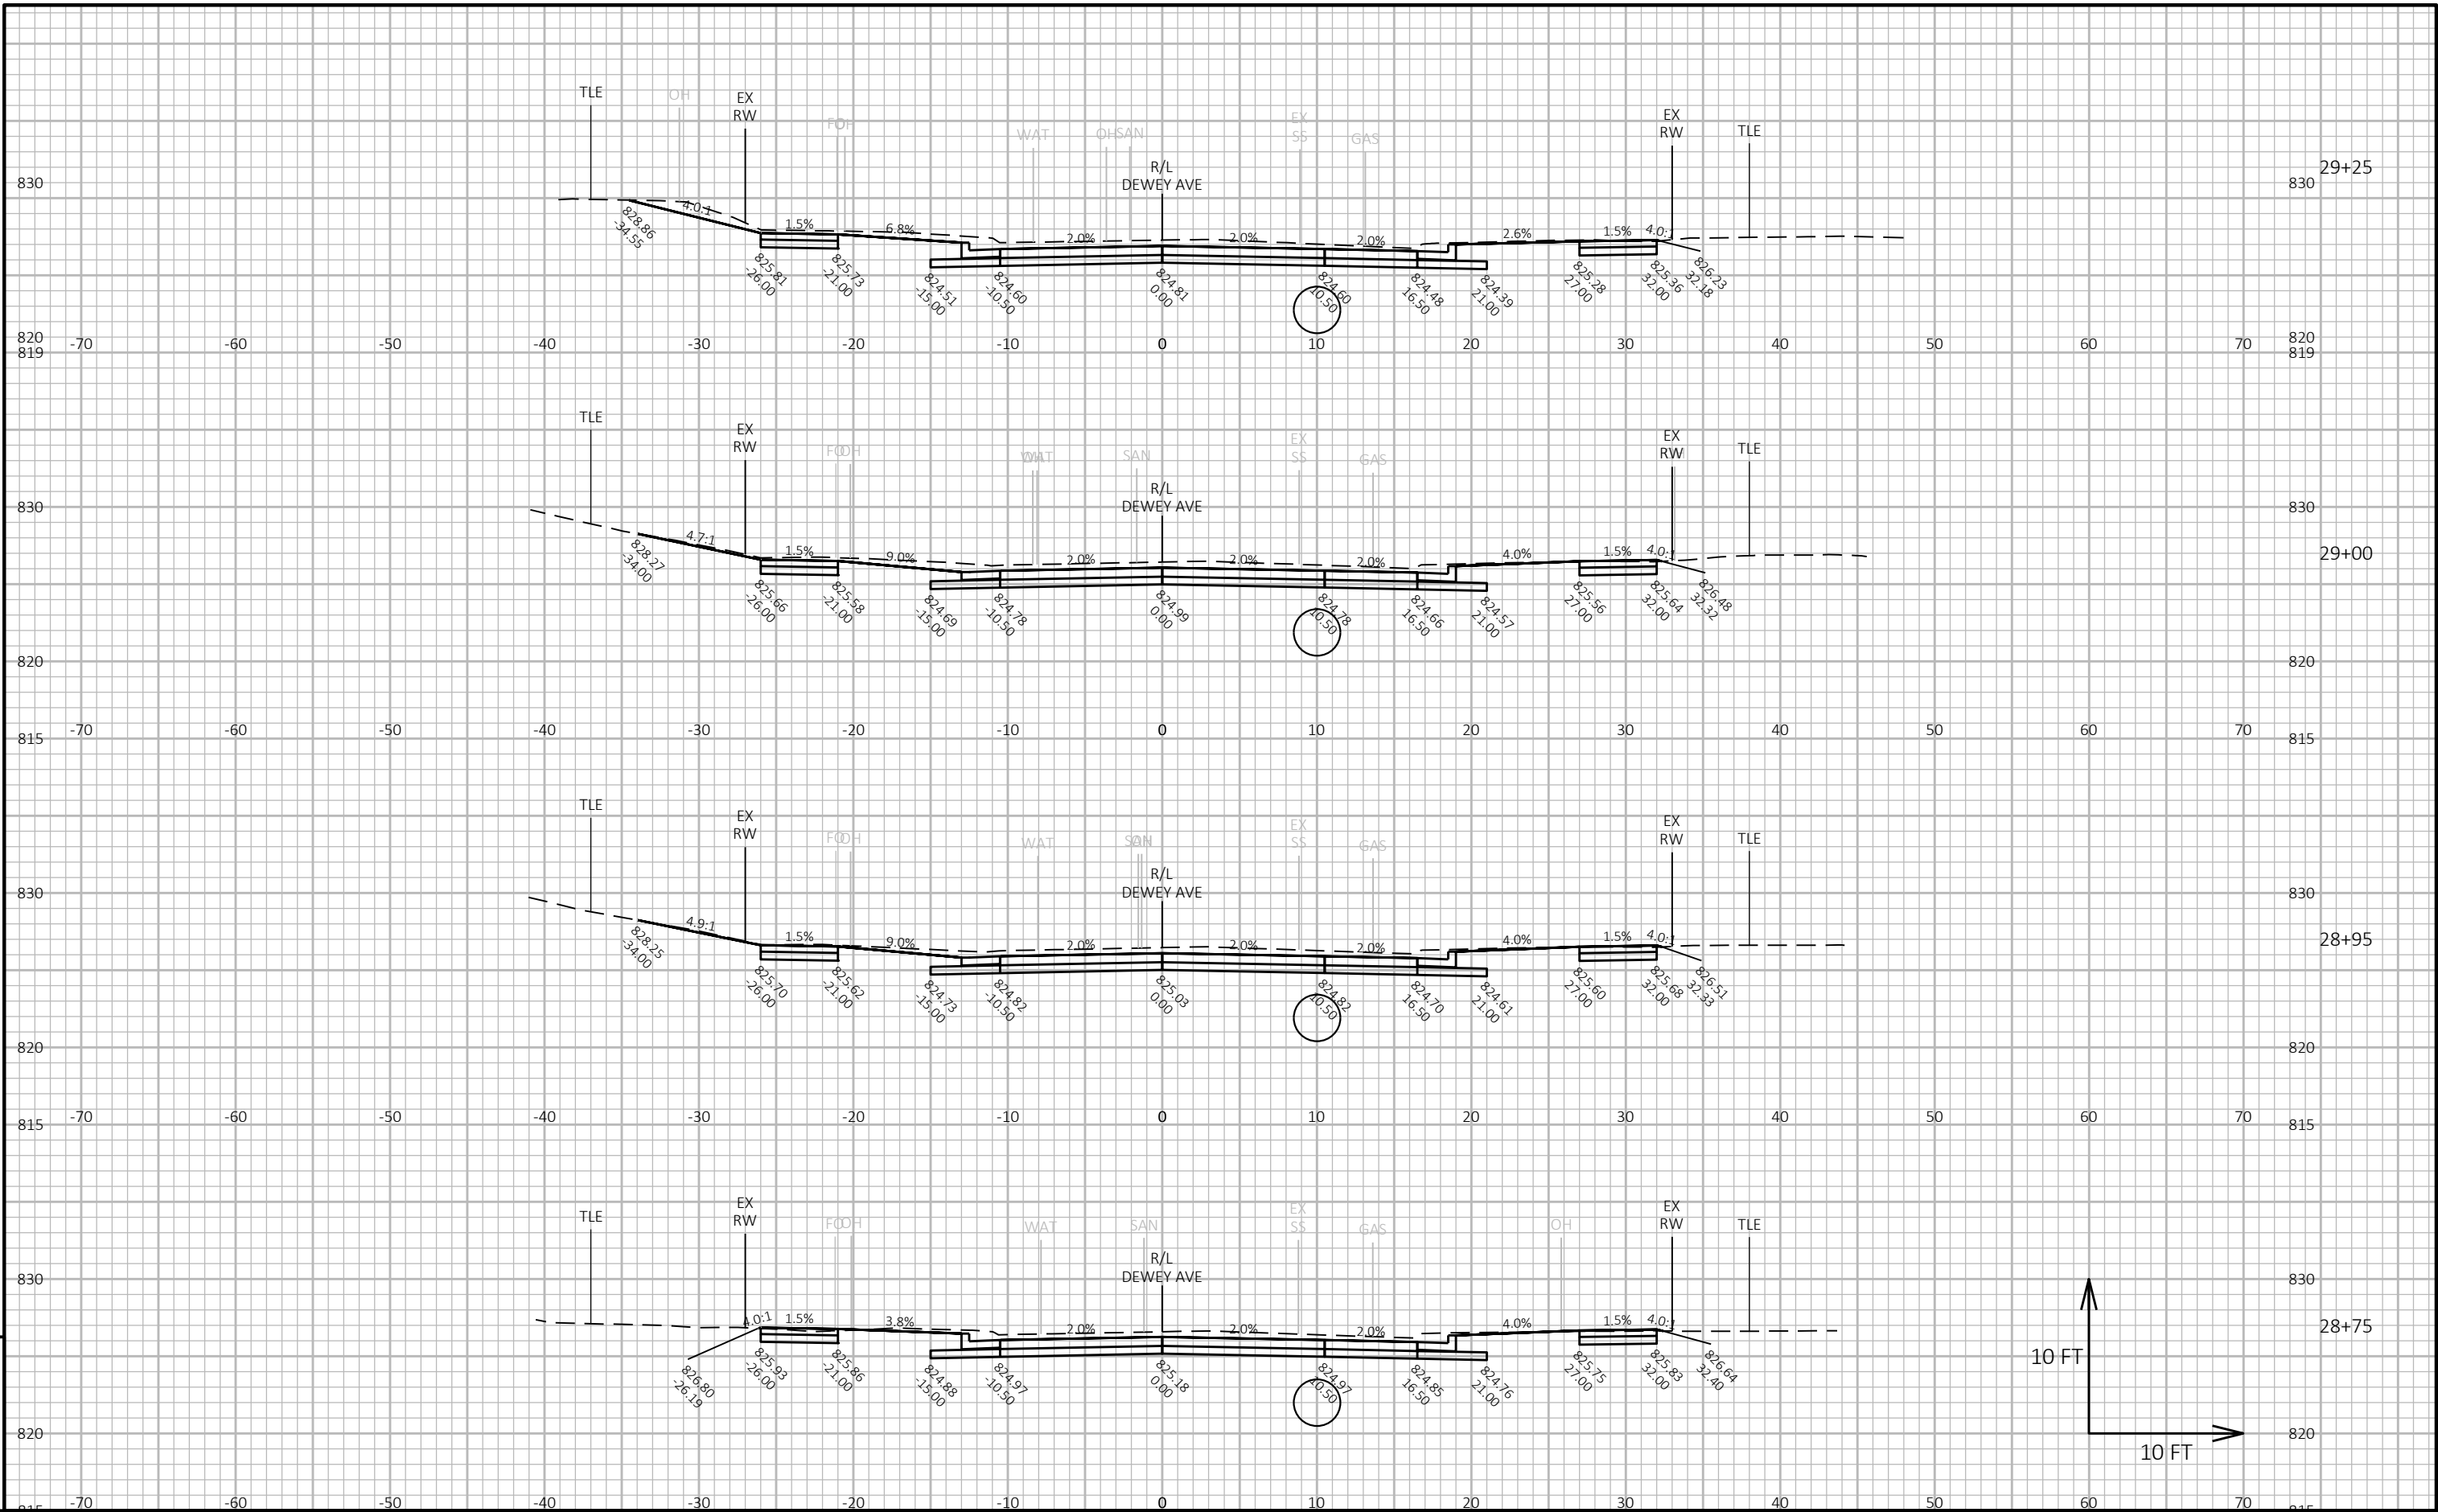


9

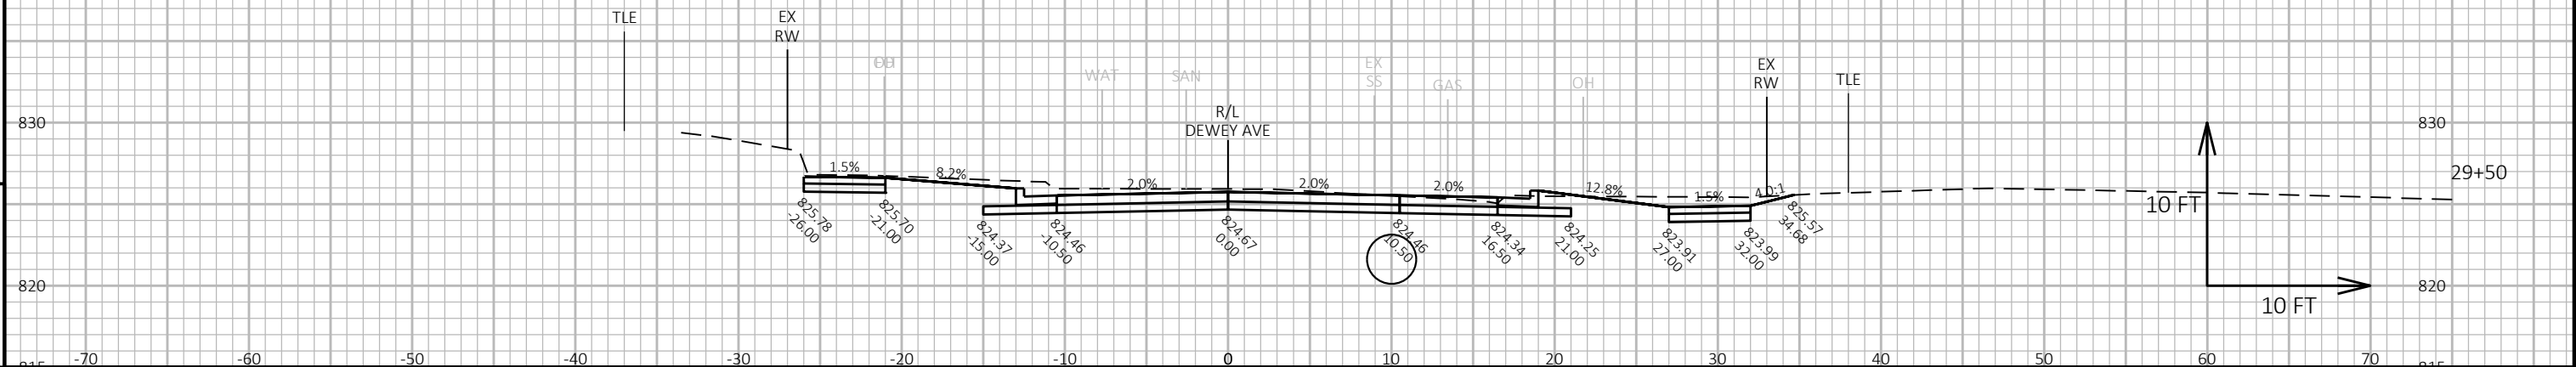


9

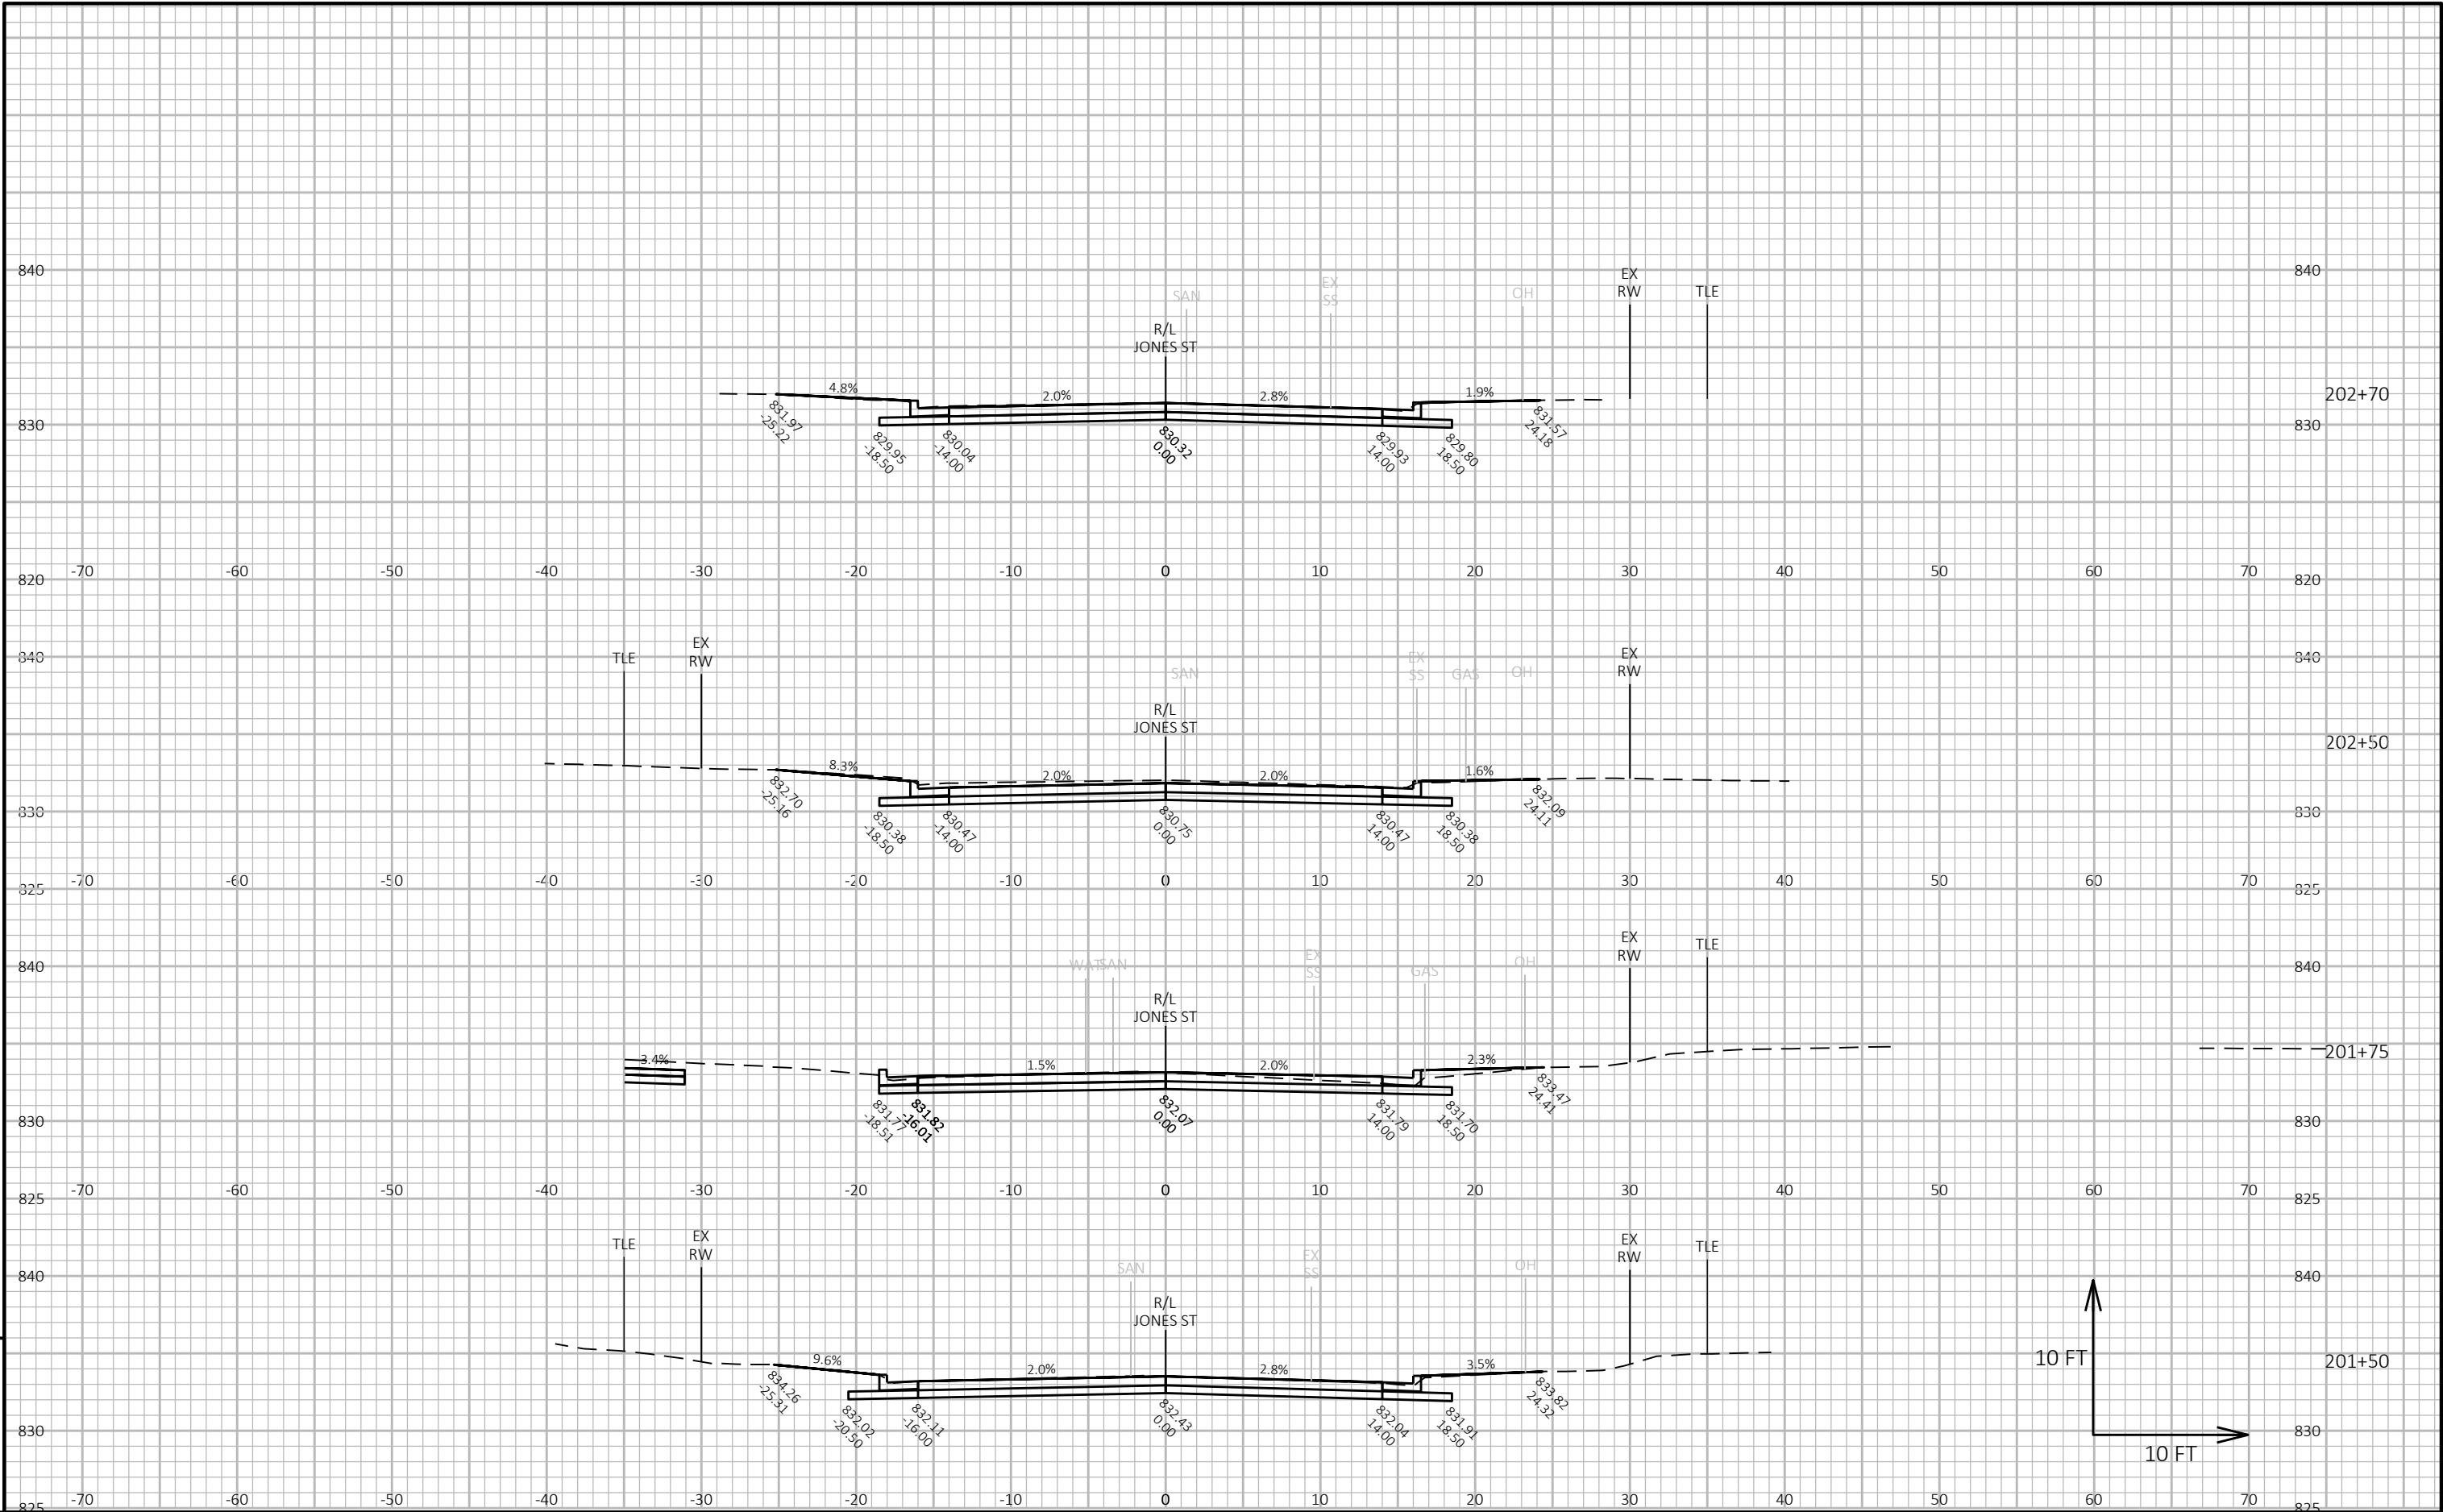

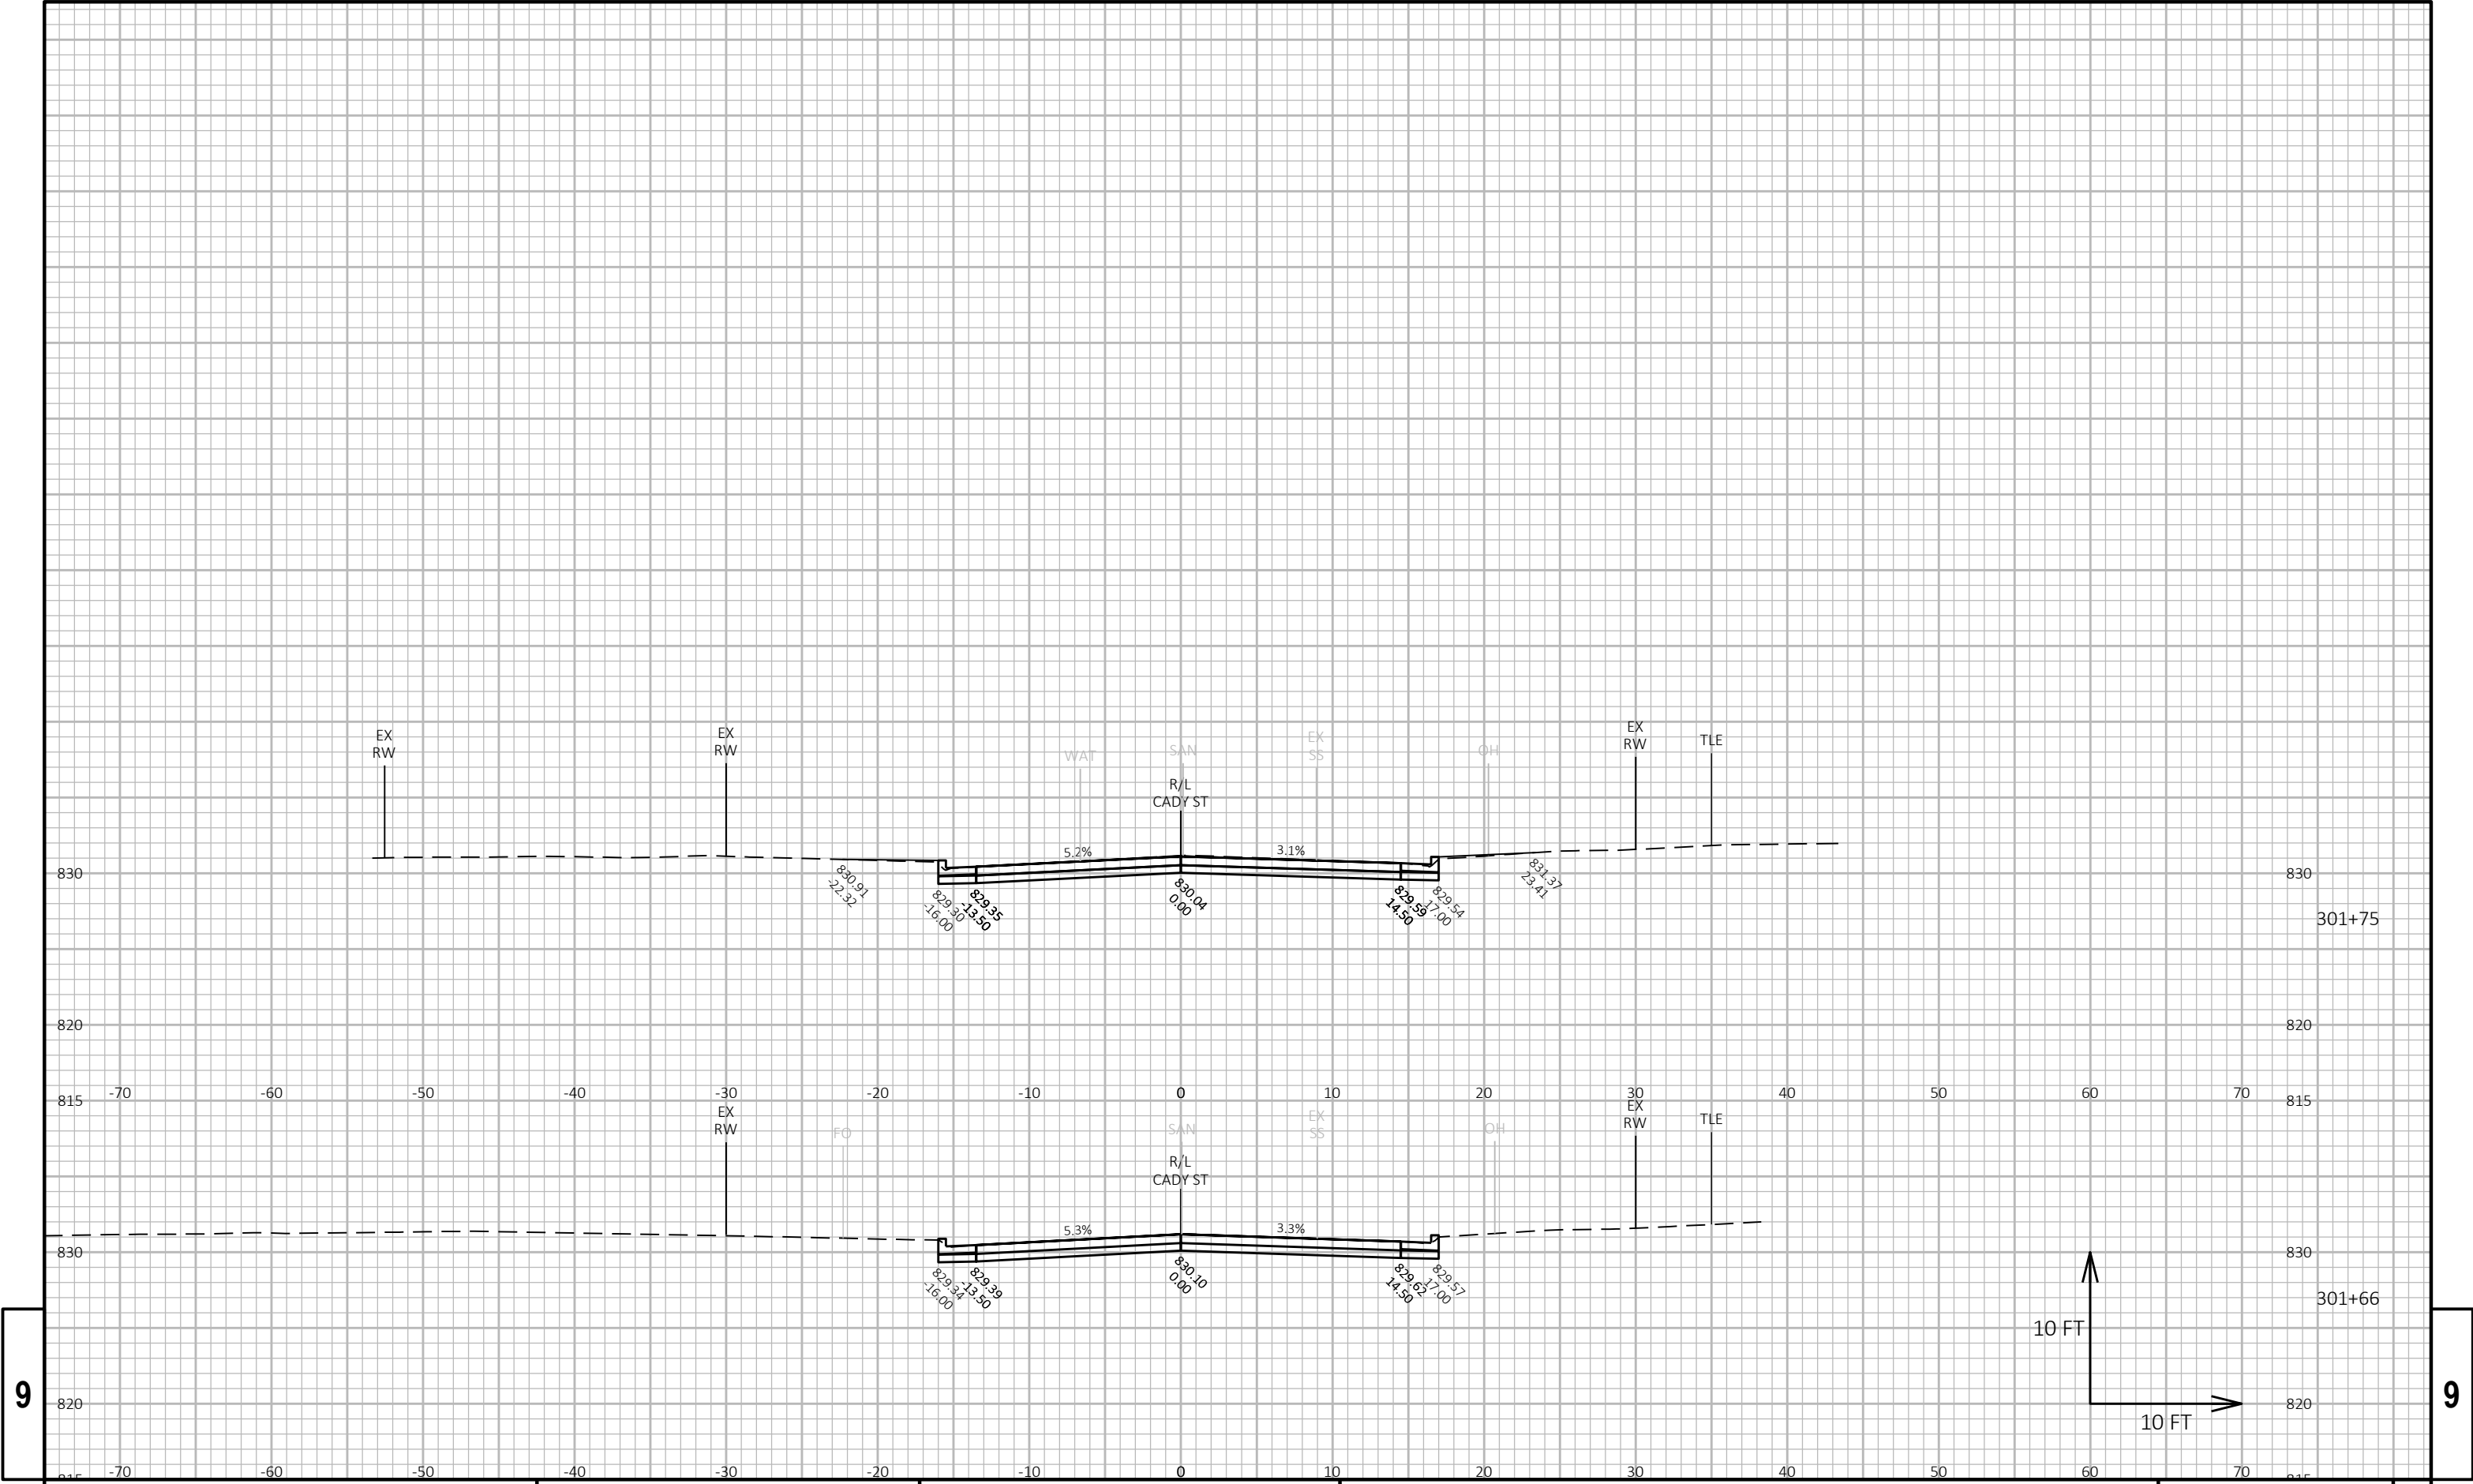

9


9

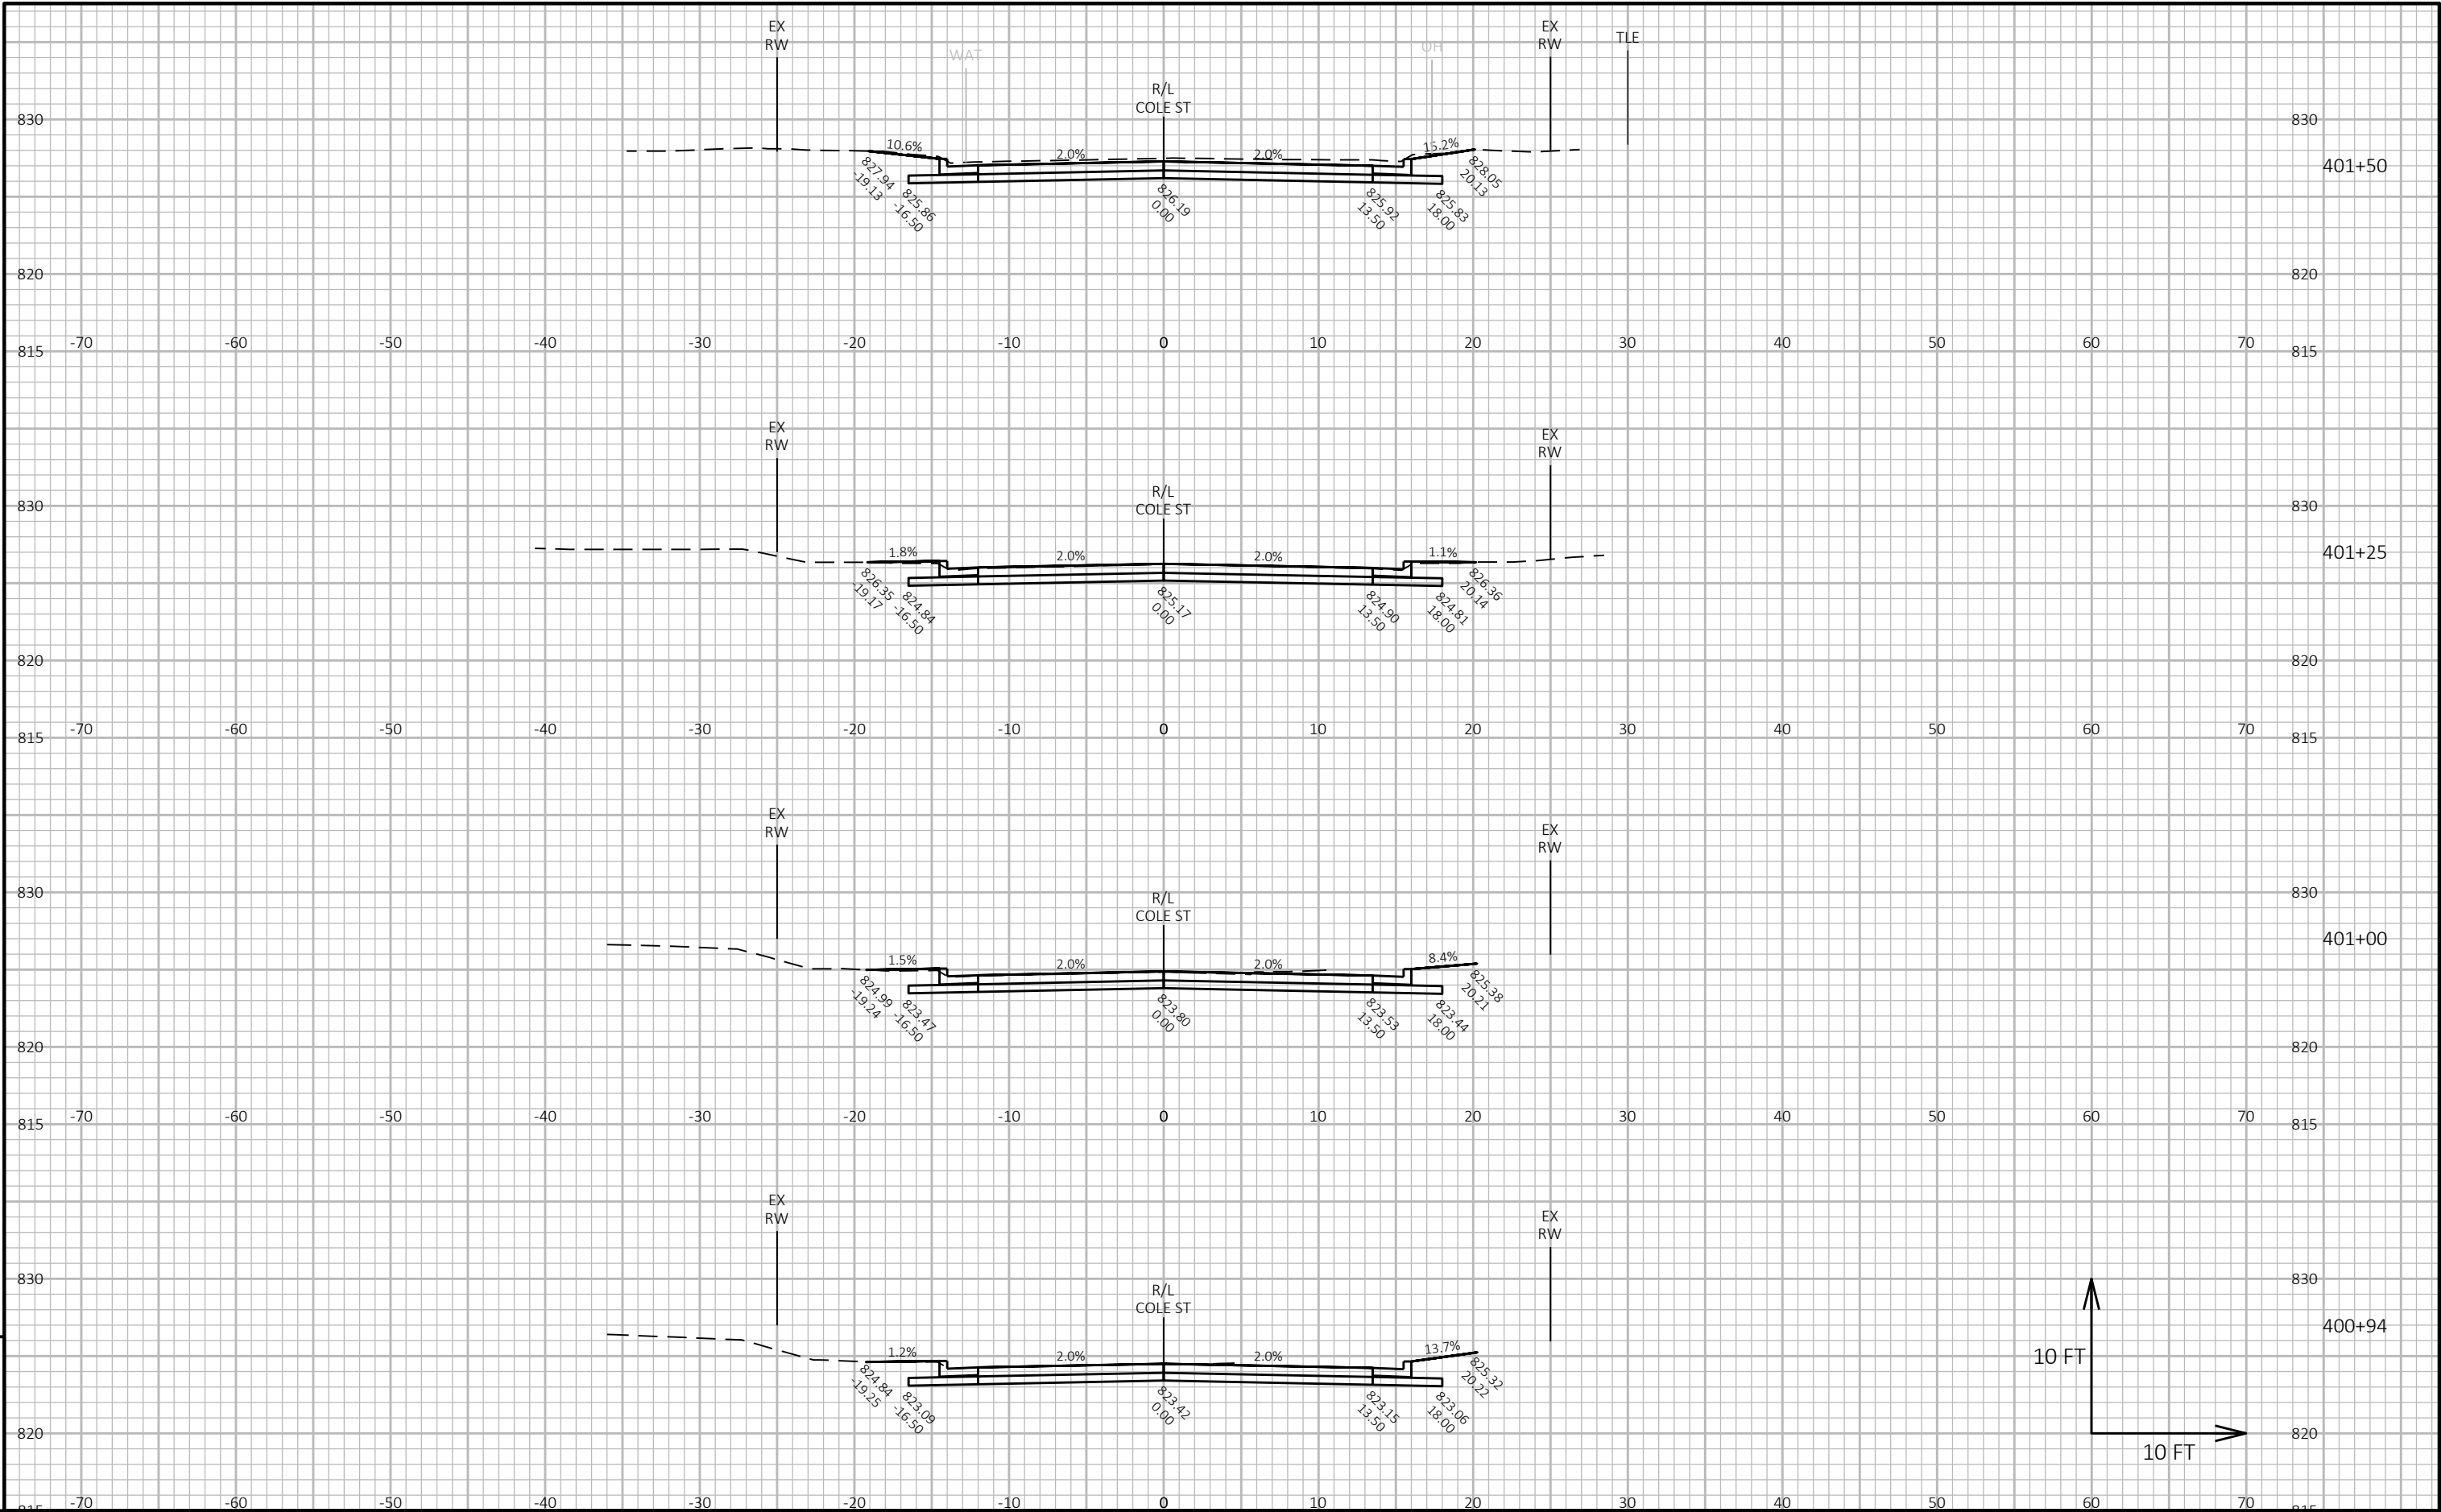

9

9

Notes

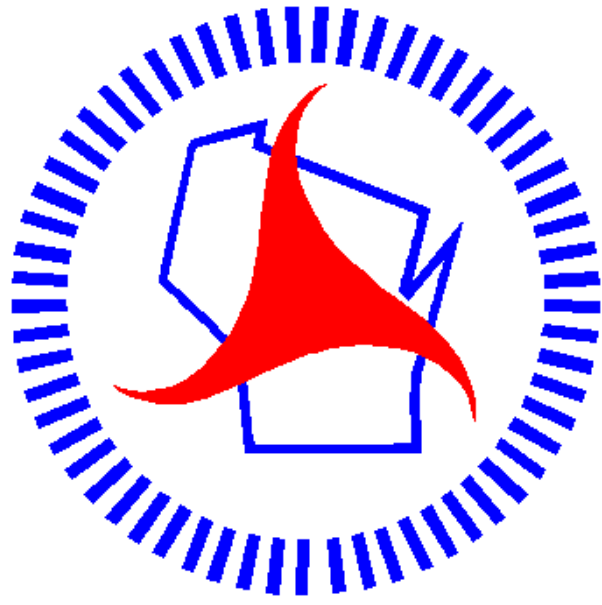

Wisconsin Department of Transportation

Dedicated people creating transportation solutions through innovation and exceptional service.

<http://www.dot.wisconsin.gov>