

WKE

PROJECT ID: 1080-05-70


WITH:

COUNTY: WALWORTH

JANUARY 2026
ORDER OF SHEETS

Section No.	1	Title
Section No.	2	Typical Sections and Details
Section No.	3	Estimate of Quantities
Section No.	3	Miscellaneous Quantities
Section No.	4	Right-of-Way Plat
Section No.	5	Plan and Profile
Section No.	6	Standard Detail Drawings
Section No.	7	Sign Plates
Section No.	8	Structure Plans
Section No.	9	Computer Earthwork Data
Section No.	9	Cross Sections

TOTAL SHEETS = 128

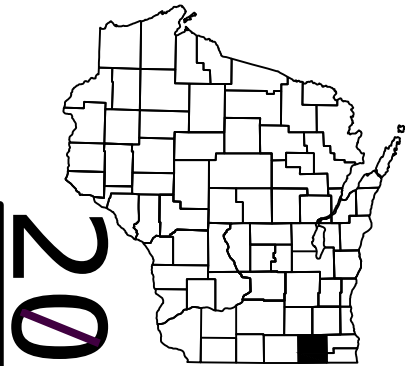

DESIGN DESIGNATION


A.A.D.T.	2025	=	19,710
A.A.D.T.		=	
D.H.V.		=	
D.D.		=	
T.		=	
DESIGN SPEED		=	
ESALS		=	

CONVENTIONAL SYMBOLS

<u>PLAN</u>	
CORPORATE LIMITS	
PROPERTY LINE	
LOT LINE	
LIMITED HIGHWAY EASEMENT	
EXISTING RIGHT OF WAY	
PROPOSED OR NEW R/W LINE	
SLOPE INTERCEPT	
REFERENCE LINE	
EXISTING CULVERT	
PROPOSED CULVERT (Box or Pipe)	
COMBUSTIBLE FLUIDS	
MARSH AREA	
WOODED OR SHRUB AREA	

<u>PROFILE</u>	
GRADE LINE	
ORIGINAL GROUND	
MARSH OR ROCK PROFILE (To be noted as such)	
SPECIAL DITCH	
GRADE ELEVATION	
CULVERT (Profile View)	
<u>UTILITIES</u>	
ELECTRIC	
FIBER OPTIC	
GAS	
SANITARY SEWER	
STORM SEWER	
TELEPHONE	
WATER	
UTILITY PEDESTAL	
POWER POLE	
TELEPHONE POLE	

END PROJECT
STA 749'WB'+00

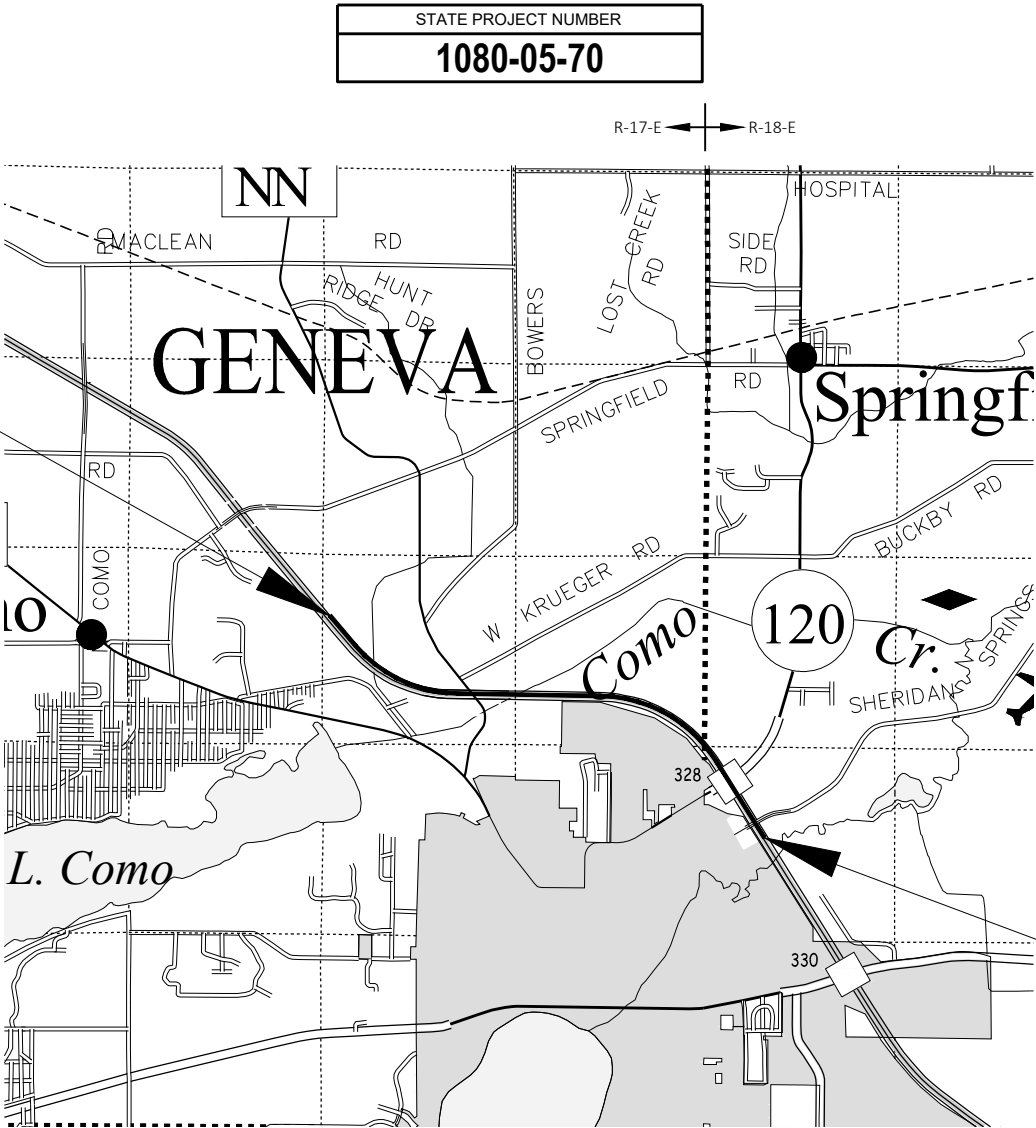

BEGIN PROJECT
STA 604'WB'+00
Y= 340833.1364
X= 796447.4562

LAYOUT
SCALE 0 1.0 MI
TOTAL NET LENGTH OF CENTERLINE = 2.746 MI

HORIZONTAL POSITIONS SHOWN ON THIS PLAN ARE WISCONSIN COUNTY COORDINATE SYSTEM (WCCS), WALWORTH COUNTY, NAD83 (2011), IN U.S. SURVEY FEET. POSITIONS SHOWN ARE GRID COORDINATES, GRID BEARINGS, AND GRID DISTANCES. GRID DISTANCES ARE THE SAME AS GROUND DISTANCES.

ELEVATIONS ARE REFERENCED TO NAVD 88 (2012). GPS DERIVED ELEVATIONS ARE BASED ON GEOID 12A

STATE PROJECT	FEDERAL PROJECT	
	PROJECT	CONTRACT
1080-05-70	WISC 2026143	1

STATE OF WISCONSIN DEPARTMENT OF TRANSPORTATION	
PREPARED BY	
Surveyor	DAAR
Designer	WISDOT
Project Manager	CHRISTINE HANNA P.E.
Regional Examiner	REGIONAL EXAMINER
Regional Supervisor	WILLIAM S. MOHR P.E.
APPROVED FOR THE DEPARTMENT	
DATE: 11/20/25	Christine Hanna (Signature)

E

STANDARD ABBREVIATIONS

ABUT	ABUTMENT	LT	LEFT
AC	ACRE	LHF	LEFT HAND FORWARD
AGG	AGGREGATE	L	LENGTH OF CURVE
AH	AHEAD	LF	LINEAR FOOT
∠	ANGLE	LC	LONG CHORD OF CURVE
AADT	ANNUAL AVERAGE DAILY TRAFFIC	LS	LUMP SUM
AEW	APRON ENDWALL	MGAL	ONE THOUSAND GALLONS
ASPH	ASPHALTIC	MH	MANHOLE
BK	BACK	ML OR M/L	MATCH LINE
BC	BACK OF CURB	NOM	NOMINAL
BAD	BASE AGGREGATE DENSE	NC	NORMAL CROWN
BL OR B/L	BASE LINE	NB	NORTHBOUND
BM	BENCH MARK	NO	NUMBER
CB	CATCH BASIN	OD	OUTSIDE DIAMETER
CL OR C/L	CENTER LINE	PAVT	PAVEMENT
Δ	CENTRAL ANGLE OR DELTA	PLE	PERMANENT LIMITED EASEMENT
CE	COMMERCIAL ENTRANCE	PC	POINT OF CURVATURE
CONC	CONCRETE	PI	POINT OF INTERSECTION
CSW	CONCRETE SIDEWALK	PT	POINT OF TANGENCY
CONST	CONSTRUCTION	PCC	PORTLAND CEMENT CONCRETE
CP	CONTROL POINT	LB	POUND
CO	COUNTY	PSI	POUNDS PER SQUARE INCH
CTH	COUNTY TRUCK HIGHWAY	PE	PRIVATE ENTRANCE
CY	CUBIC YARD	PROJ	PROJECT
CP	CULVERT PIPE	PL	PROPERTY LINE
CPCA	CULVERT PIPE CORRUGATED ALUMINUM	PRW	PROPOSED RIGHT OF WAY
CPCPE	CULVERT PIPE CORRUGATED POLYETHYLENE	R	RADIUS
CPCPP	CULVERT PIPE CORRUGATED POLYPROPYLENE	RL OR R/L	REFERENCE LINE
CPCS	CULVERT PIPE CORRUGATED STEEL	REQD	REQUIRED
CPCSAC	CULVERT PIPE CORRUGATED STEEL ALUMINUM COATED	RT	RIGHT
CPCSPC	CULVERT PIPE CORRUGATED STEEL POLYMER COATED	RHF	RIGHT HAND FORWARD
CPRC	CULVERT PIPE REINFORCED CONCRETE	R/W	RIGHT OF WAY
CPRCHE	CULVERT PIPE REINFORCED CONCRETE HORIZONTAL ELLIPTICAL	RD	ROAD
CPS	CULVERT PIPE SALVAGED	RDWY	ROADWAY
CPT	CULVERT PIPE TEMPORARY	SHLDR	SHOULDER
C & G	CURB AND GUTTER	SW	SIDEWALK
D	DEGREE OF CURVE	SB	SOUTHBOUND
DHV	DESIGN HOUR VOLUME	SPECS	SPECIFICATIONS
DIA	DIAMETER	SF	SQUARE FEET
DD	DIRECTIONAL DISTRIBUTION	SY	SQUARE YARD
DE	DRAINAGE EASEMENT	SDD	STANDARD DETAIL DRAWINGS
DWY	DRIVEWAY	STH	STATE TRUNK HIGHWAY
EA	EACH	STA	STATION
EB	EASTBOUND	SSPC	STORM SEWER PIPE COMPOSITE
EL OR ELEV	ELEVATION	SSCPE	STORM SEWER PIPE CORRUGATED POLYETHYLENE
EMB	EMBANKMENT	SSCPP	STORM SEWER PIPE CORRUGATED POLYPROPYLENE
EW	ENDWALL	SSPNRC	STORM SEWER PIPE NON-REINFORCED CONCRETE
EAT	ENERGY ABSORBING TERMINAL	SSPRC	STORM SEWER PIPE REINFORCED CONCRETE
ESALS	EQUIVALENT SINGLE AXLE LOADS	SSPRC	STORM SEWER PIPE REINFORCED CONCRETE
EXC	EXCAVATION	SSPRCHE	STORM SEWER PIPE REINFORCED CONCRETE HORIZONTAL ELLIPTICAL
EBS	EXCAVATION BELOW SUBGRADE	SE	SUPERELEVATION
EXIST	EXISTING	SL OR S/L	SURVEY LINE
FERT	FERTILIZER	TEMP	TEMPORARY
FE	FIELD ENTRANCE	TI	TEMPORARY INTEREST
FL OR F/L	FLOW LINE	TLE	TEMPORARY LIMITED EASEMENT
FT	FOOT	TC	TOP OF CURB
FTMS	FREE TRAFFIC MANAGEMENT SYSTEM	TL OR T/L	TRANSIT LINE
HES	HIGH EARLY STRENGTH	T	TRUCKS (PERCENT OF)
HE	HIGHWAY EASEMENT	TYP	TYPICAL
CWT	HUNDRED WEIGHT	USH	UNITED STATES HIGHWAY
IN DIA	INCH DIAMETER	VAR	VARIABLE
INL	INLET	VC	VERTICAL CURVE
ID	INSIDE DIAMETER	VPC	VERTICAL POINT OF CURVATURE
INTERS	INTERSECTION	VPI	VERTICAL POINT OF INTERSECTION
IH	INTERSTATE HIGHWAY	VPT	VERTICAL POINT OF TANGENCY
INV	INVERT	W	WEST
JT	JOINT	WB	WESTBOUND

ORDER OF SECTION 2 DETAIL SHEETS

- GENERAL NOTES
- CONTACTS
- PROJECT OVERVIEW
- TYPICAL SECTIONS
- CONSTRUCTION DETAILS
- PLAN DETAILS
- EROSION CONTROL
- PAVEMENT MARKING
- TRAFFIC CONTROL
- ALIGNMENT LAYOUT
- ALIGNMENT LAYOUT-SURVEY CONTROL

GENERAL NOTES

THE LOCATIONS OF EXISTING AND PROPOSED UTILITY INSTALLATIONS AS SHOWN ON THE PLANS ARE APPROXIMATE. THERE MAY BE OTHER UTILITY INSTALLATIONS WITHIN THE PROJECT AREA THAT ARE NOT SHOWN.

THE LOCATION OF EXISTING UTILITY FACILITIES LOCATED WITHIN THE PROJECT ARE NOT SHOWN ON THE PLANS.

THERE ARE UTILITY FACILITIES WITHIN THE PROJECT AREA THAT ARE NOT SHOWN ON THE PLANS. THE CONTRACTOR SHALL COORDINATE THEIR CONSTRUCTION ACTIVITIES WITH A CALL TO DIGGERS HOTLINE.

CONTRACTOR WILL BE RESPONSIBLE FOR RESHAPING AND SEEDING ANY PREVIOUSLY GRASSED AREAS WHICH ARE DISTURBED BY OPERATIONS, OUTSIDE OF THE NORMAL CONSTRUCTION LIMITS.

NO TREES OR SHRUBS ARE TO BE REMOVED WITHOUT THE APPROVAL OF THE ENGINEER.

RIGHT OF WAY INFORMATION SHOWN ON THE PLANS IS APPROXIMATE.

CONTACT THE PROJECT ENGINEER AND THE SOUTHEASTERN WISCONSIN REGIONAL PLANNING COMMISSION (SEWRPC), AT LEAST TWO WEEKS PRIOR TO WORK NEAR ANY PUBLIC SURVEY MONUMENT.

TOPSOIL SHALL BE PLACED 1-INCH BELOW THE TOP OF ADJACENT CONCRETE CURBS OR SIDEWALKS.

EROSION CONTROL FEATURES AS SHOWN IN THE PLANS ARE AT APPROXIMATE LOCATIONS. EXACT LOCATIONS WILL BE DETERMINED BY THE CONTRACTOR'S EROSION CONTROL IMPLEMENTATION PLAN (ECIP) AND APPROVED BY THE ENGINEER. MAINTAIN EROSION CONTROL MEASURES UNTIL SUCH A TIME AS THE ENGINEER DETERMINES THE MEASURE IS NO LONGER NECESSARY.

RESTORE AREAS, AS DESIGNATED BY THE ENGINEER, IMMEDIATELY AFTER GRADING IS COMPLETED WITHIN THOSE AREAS. SEED, FERTILIZE, AND MULCH/EROSION MAT SALVAGED TOPSOILED AREAS, AS DESIGNATED BY THE ENGINEER, WITHIN FIVE (5) CALENDAR DAYS AFTER PLACEMENT OF SALVAGED TOPSOIL. IF GRADED AREAS ARE LEFT EXPOSED FOR MORE THAN FOURTEEN (14) CALENDAR DAYS, SEED THOSE AREAS WITH TEMPORARY SEED AND MULCH WITHIN 4 DAYS OF INITIAL AND ANY REPEATED DISTURBANCES.

ANY AND ALL DISTURBED AREAS, NOT PLANNED TO BE PERMANENTLY RESTORED IN 14-DAYS OF INITIAL DISTURBANCE, SHALL BE SEEDED AND MULCHED WITHIN 7-DAYS OF INITIAL AND REPEATED DISTURBANCES.

STOCKPILE EXCESS MATERIAL OR SPOILS ON UPLAND AREAS AWAY FROM WETLANDS, FLOODPLAINS AND WATERWAYS. STOCKPILED MATERIAL SHALL BE PROTECTED AGAINST EROSION. IF STOCKPILED MATERIAL IS LEFT FOR MORE THAN FOURTEEN (14) CALENDAR DAYS, APPLY TEMPORARY SEED AND MULCH TO THE STOCKPILE WITHIN 4 DAYS OF INITIAL AND ANY REPEATED DISTURBANCES.

PIPE AND INLET ELEVATIONS AS SHOWN ON THE PLANS MAY BE ADJUSTED BY THE ENGINEER TO FIT EXISTING FIELD CONDITIONS

PIPE ELEVATIONS, LENGTHS AND LOCATIONS AS SHOWN ON THE PLANS, MAY BE ADJUSTED TO FIT EXISTING FIELD CONDITIONS AS DIRECTED BY THE ENGINEER.

THE PROPOSED SHOULDER WIDTH SHOWN IN THE TYPICAL SECTIONS ARE MINIMUM WIDTH. PERPETUATE EXISTING SHOULDERS THAT ARE WIDER THAN WHAT IS SHOWN IN THE TYPICAL SECTIONS.

PRIOR TO PLACEMENT OF BEAM GUARD THE SHOULDERS SHALL BE IN PLACE, SHAPED AND COMPACTED.

CONTRACTOR SHALL MAINTAIN ACCESS TO ALL DRIVEWAYS AT ALL TIMES EXCEPT WHEN PAVING OR PIPE LAYING OPERATIONS REQUIRE THE DRIVEWAY TO BE CLOSED. ACCESS TO DRIVEWAYS SHALL BE RE-ESTABLISHED IMMEDIATELY AFTER OPERATIONS ARE COMPLETED. ACCESS SHALL BE PROVIDED DURING ALL NON-WORKING HOURS.

TRAFFIC CONTROL DEVICES SHALL BE ADJUSTED TO FIT FIELD CONDITIONS AS DIRECTED BY THE ENGINEER.

UTILITIES CONTACTS

AT&T WISCONSIN
COMMUNICATION LINE
NATHAN GIBERT
411 7TH STREET
RACINE, WI 53403
PHONE: 262-720-8235
EMAIL: NG952W@ATT.COM

ATC MANAGEMENT, INC
ELECTRICITY-TRANSMISSION
CHRIS DAILEY
W 234 N 2000 RIDGEVIEW PARKWAY CT, P.O. BOX 47
WAUKESHA, WI 53187-0047
PHONE: 262-506-6884
EMAIL: CDAILEY@ATCLLC.COM

WE ENERGIES
GAS/PETROLEUM
SCOTT HOLSTEIN
700 S KANE STREET
BURLINGTON, WI 53105
PHONE: 262-763-1084
EMAIL: SCOTT.HOLSTEIN@WE-ENERGIES.COM

ALLIANT ENERGY
ELECTRICITY
AUSTIN KROHN
400 B KOOPMAN LANE
ELKHORN, WI 53121
PHONE: 262-741-0934
EMAIL: ELKHORN_ENGINEERING@ALLIANTENERGY.COM

EVERSTREAM
COMMUNICATION LINE
SHAD GARCIA
324 E WISCONSIN AVE, SUITE 730
MILWAUKEE, WI 53202
PHONE: 414-522-6685
EMAIL: SGARCIA@EVERSTREAM.NET

SPECTRUM
COMMUNICATION LINE
JAY CHAPMAN
1320 N DR MLK DRIVE
MILWAUKEE, WI 53212
PHONE: 414-908-4793
EMAIL: JAY.CHAPMAN@CHARTER.COM

LAKE GENEVA UTILITY COMMISSION
SEWER
JOSH GAJEWSKI
361 MAIN ST, P.O. BOX 187
LAKE GENEVA, WI 53147-0187
PHONE: 262-248-2311 x 403
EMAIL: JGAJEWSKI@LGUTILITIES.ORG

LAKE GENEVA UTILITY COMMISSION
WATER
JOSH GAJEWSKI
361 MAIN ST, P.O. BOX 187
LAKE GENEVA, WI 53147-0187
PHONE: 262-248-2311 x 403
EMAIL: JGAJEWSKI@LGUTILITIES.ORG

WISCONSIN DNR LIAISON

CRAIG WEBSTER
SOUTHEAST REGION
141 NW BARSTOW ST STE 180
WAUKESHA, WI, 53188
PHONE: 414-303-3011
EMAIL: CRAIG.WEBSTER@WISCONSIN.GOV

DESIGN PROJECT MANAGER

CHRISTINE HANNA
SOUTHEAST REGION
141 NW BARSTOW ST
WAUKESHA, WI, 53188
PHONE: 414-750-1555
EMAIL: CHRISTINE.HANNA@DOT.WI.GOV

CITY OF LAKE GENEVA

TOM EARLE
DEPARTMENT OF PUBLIC WORKS - ROAD FACILITY
1065 CAREY STREET
LAGE GENEVA,WI 53147
PHONE: 262-248-6644
EMAIL: EMAIL@EMAIL.COM

WALWORTH COUNTY

RICHARD HOUGH
ROAD FACILITY
W4097 COUNTY ROAD NN
ELKHORN, WI 53211
PHONE: 262-741-3104
EMAIL: RHOUGH@CO.WALWORTH.WI.US



SEWRPC


ROB MERRY
SOUTHEASTERN WISCONSIN REGIONAL PLANNING COMMISSION
W239 N1812 ROCKWOOD DRIVE P.O. BOX 1607
WAUKESHA, WI 53187-1607
PHONE: 262-953-4289
EMAIL: RMERRY@SEWRPC.ORG






PROJECT NO: 1080-05-70	HWY: USH 12	COUNTY: WALWORTH	PROJECT OVERVIEW	SHEET 4	E
------------------------	-------------	------------------	------------------	---------	---

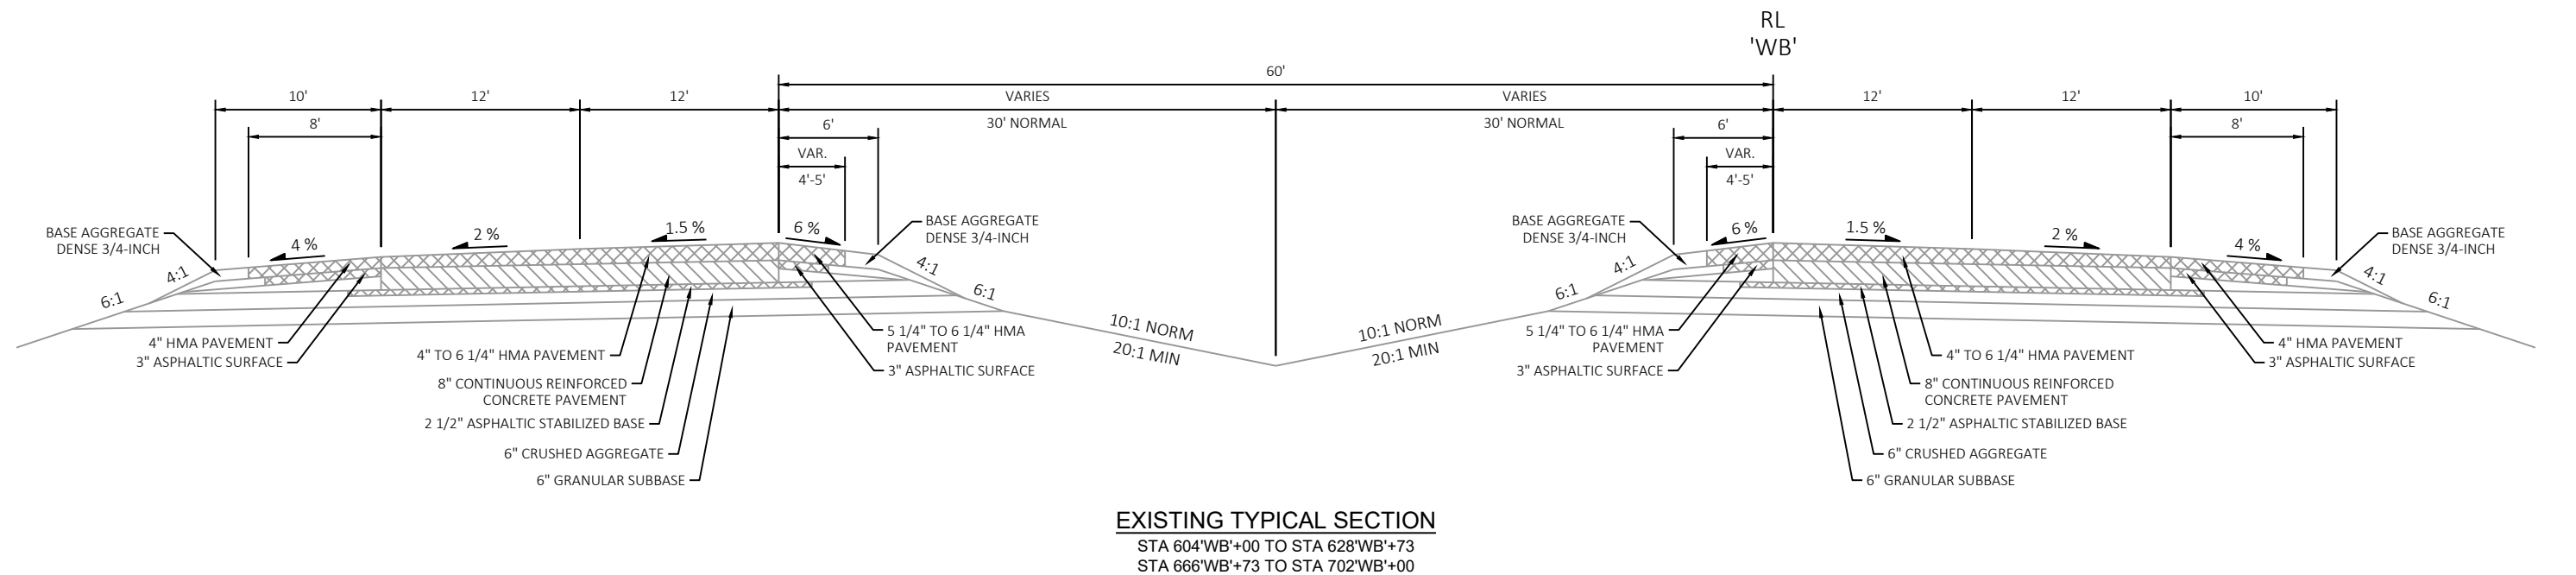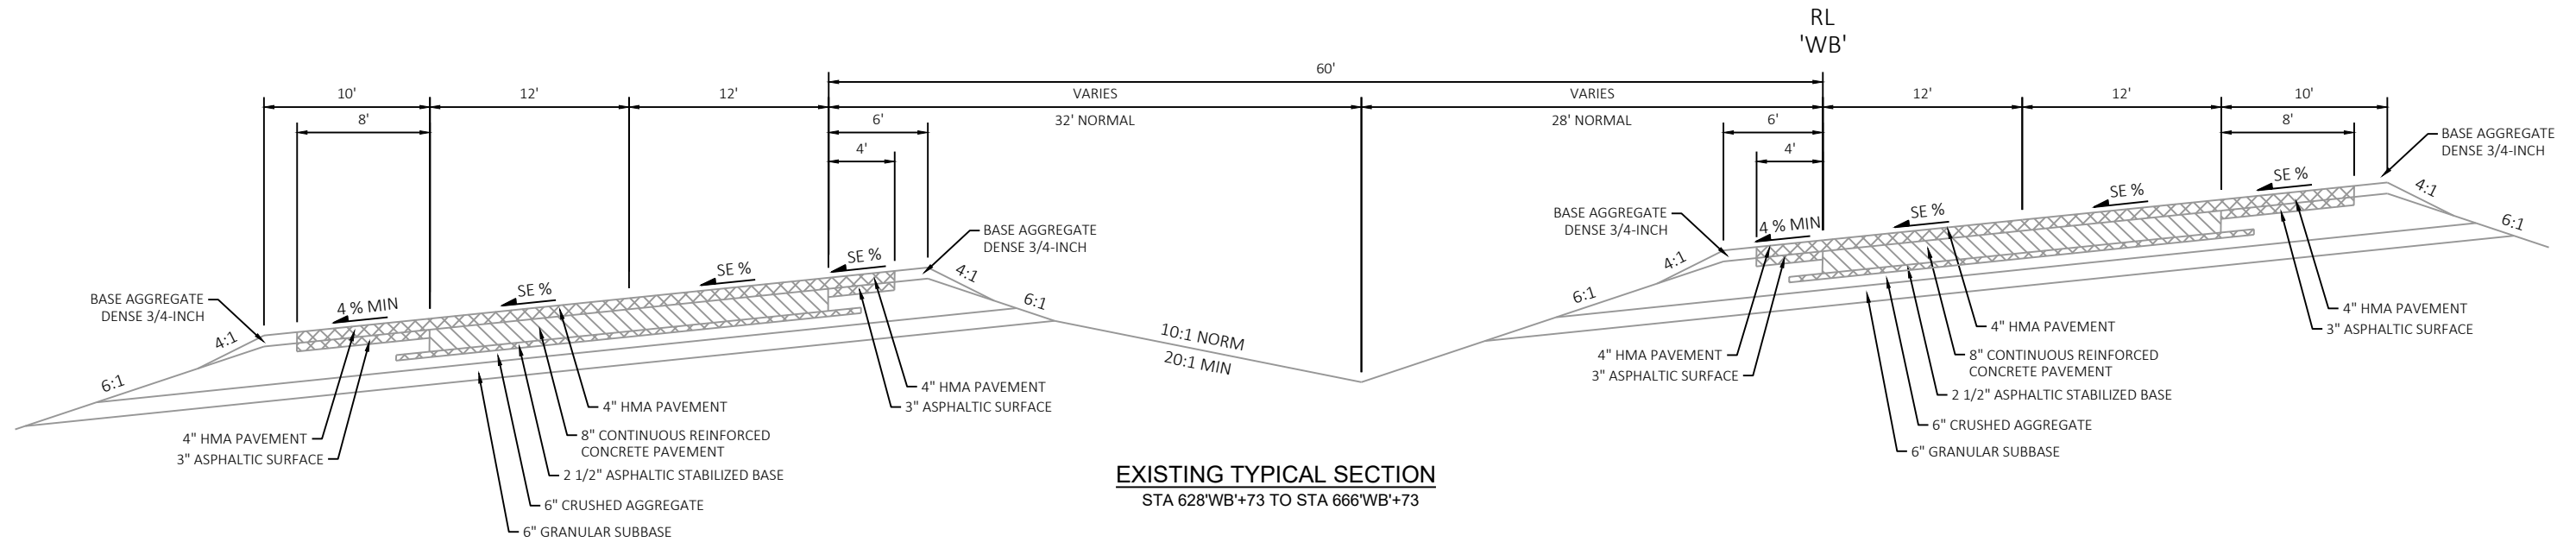


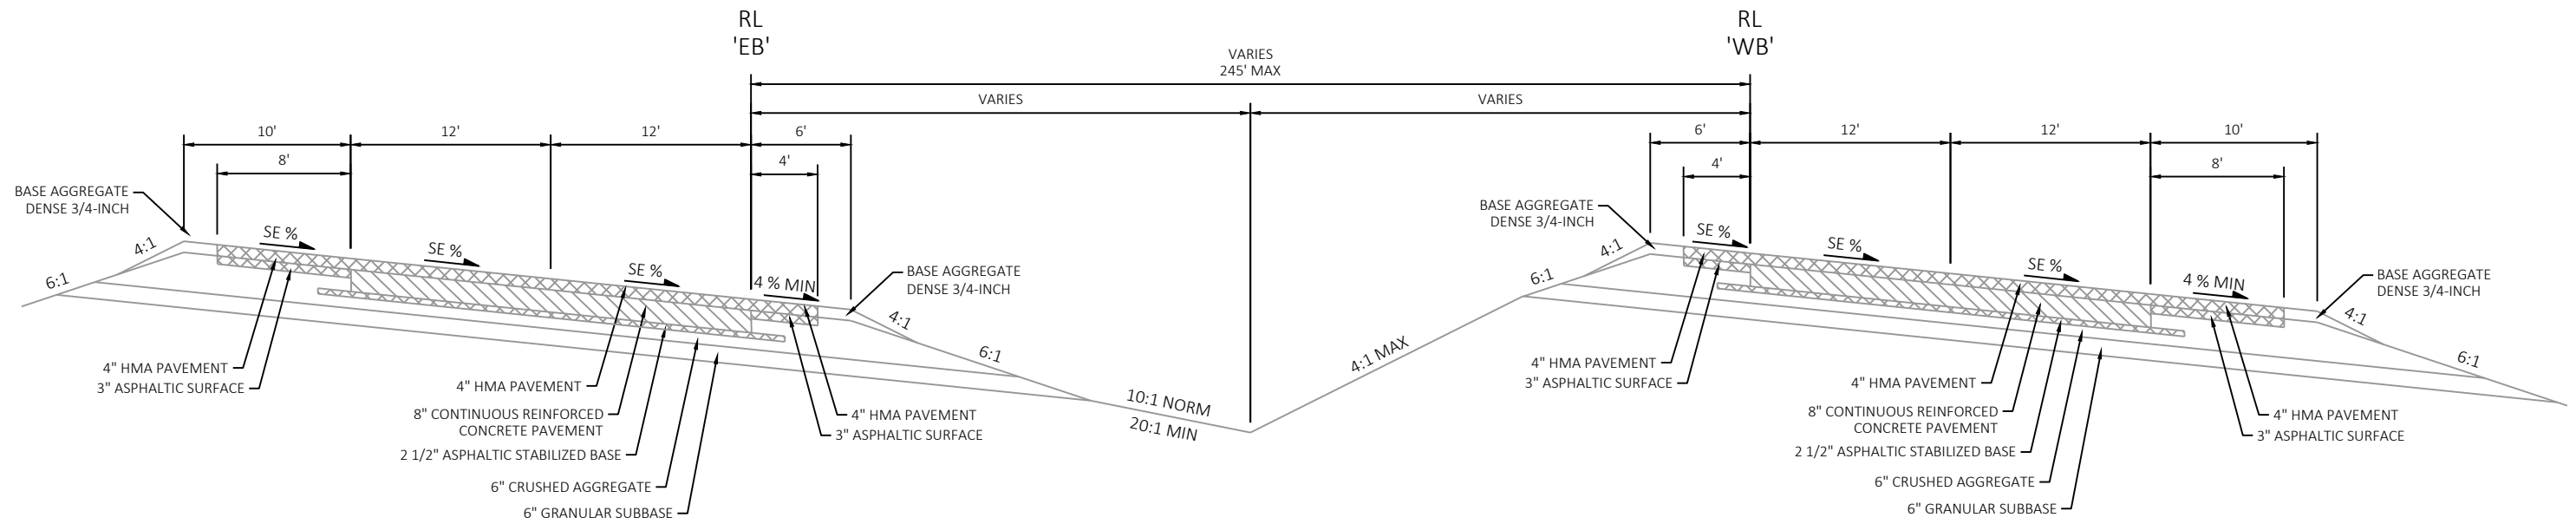

EXISTING TYPICAL SECTION
STA 706'WB'+10 TO STA 738'WB'+10

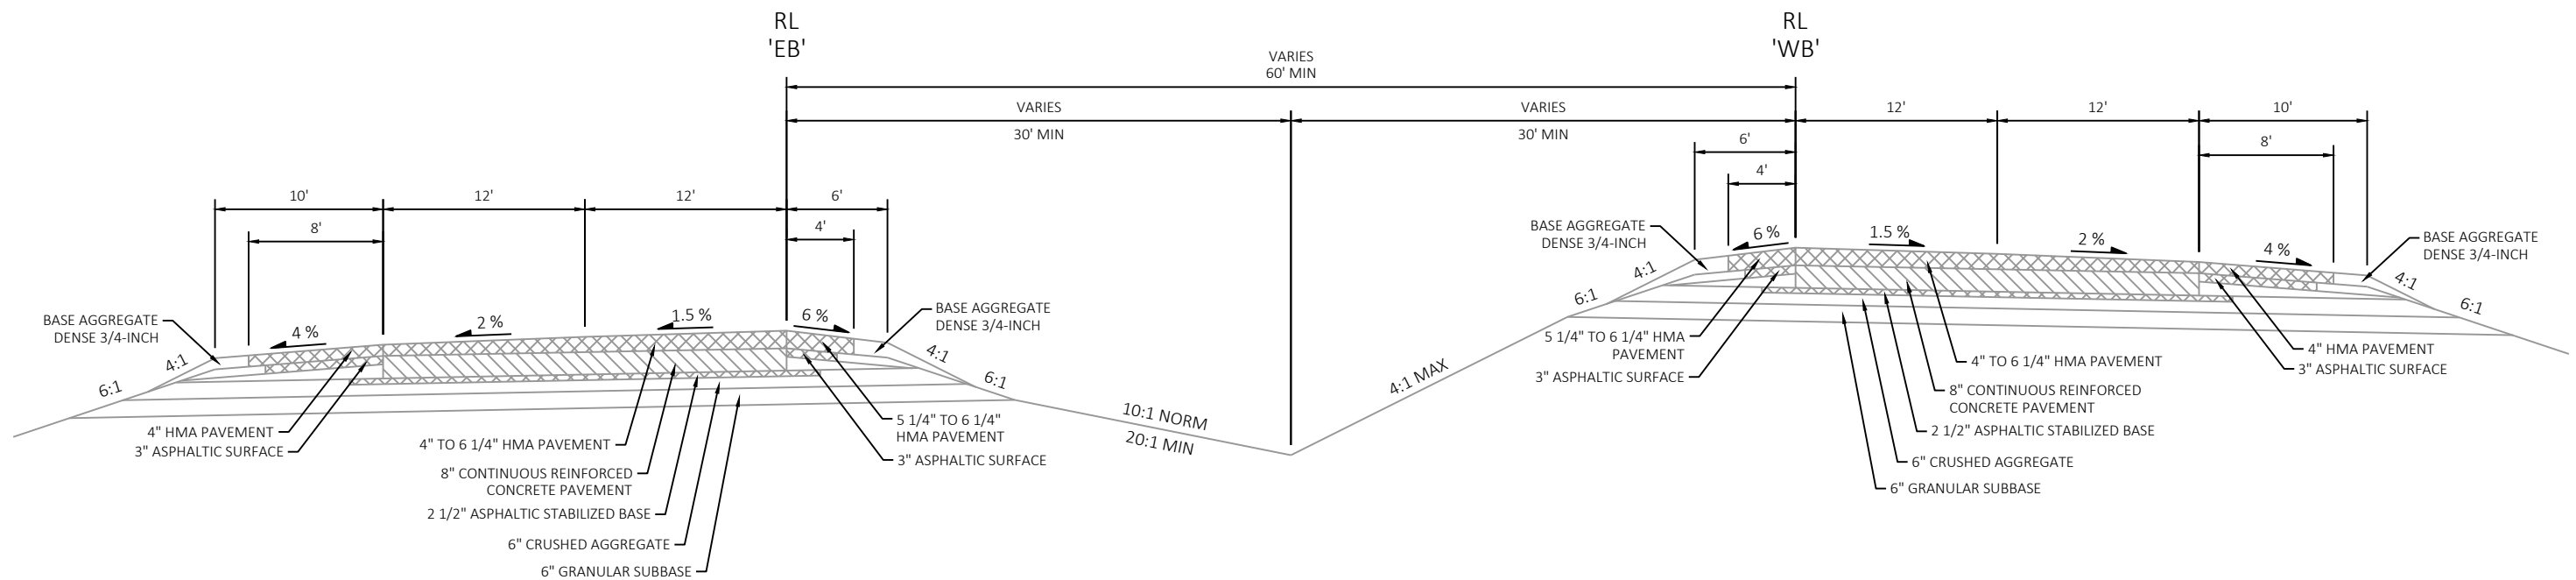


EXISTING TYPICAL SECTION
STA 702'WB'+00 TO STA 706'WB'+10
STA 738'WB'+10 TO STA 749'WB'+00

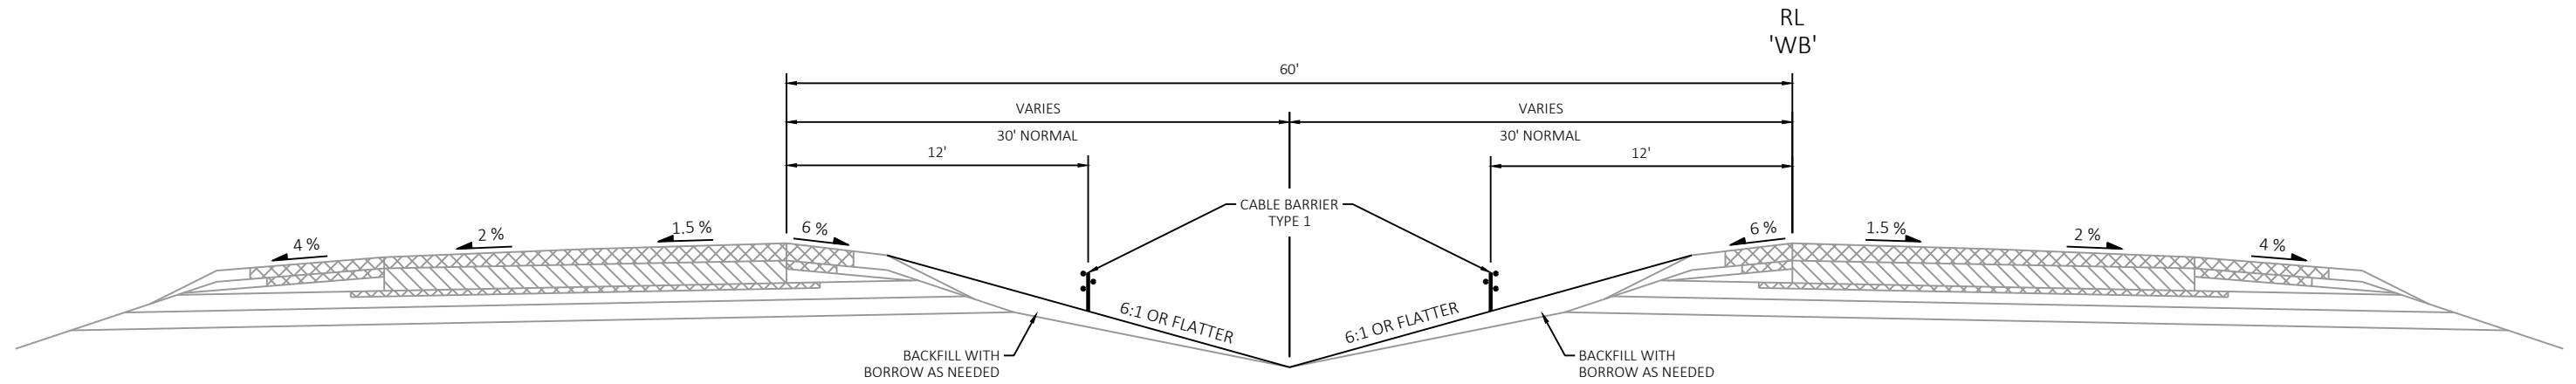

FINISHED SE TYPICAL SECTION

STA 604'WB'+00 TO STA 628'WB'+73
STA 666'WB'+73 TO STA 701'WB'+00

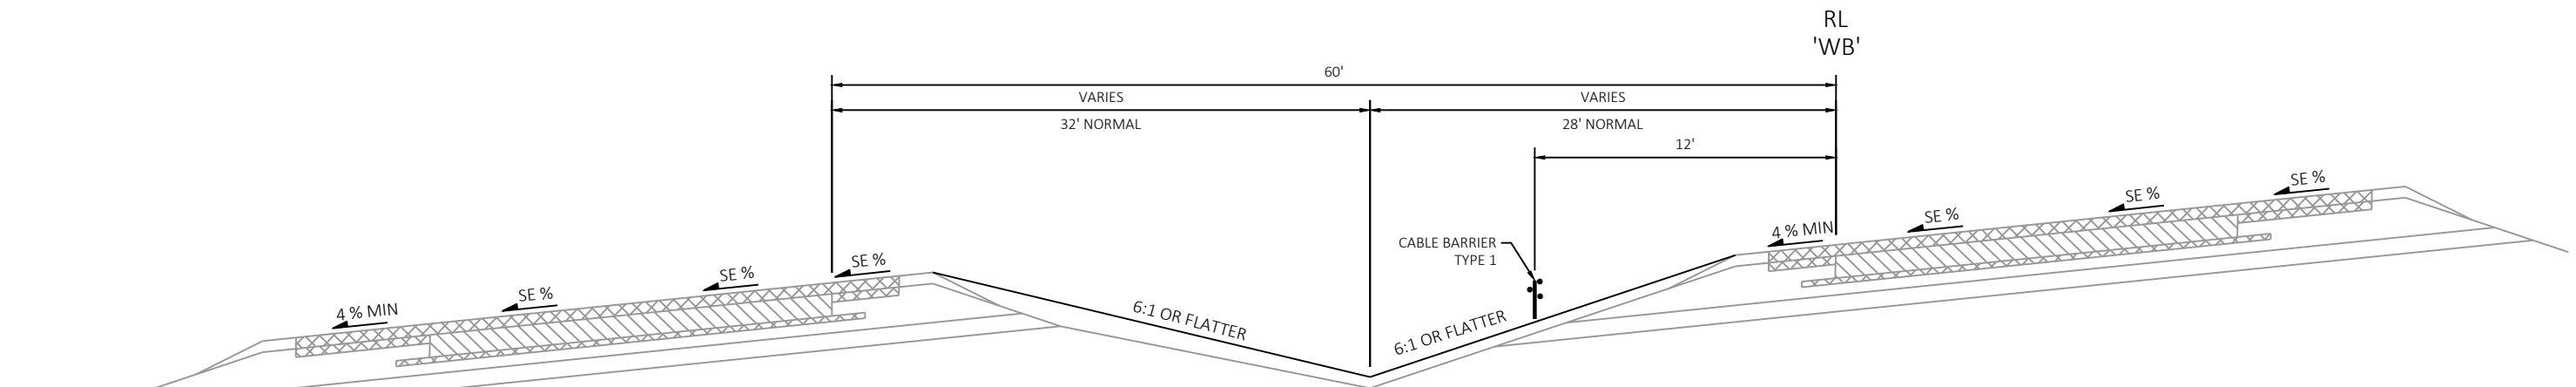


FINISHED TYPICAL SECTION


STA 628'WB'+73 TO STA 666'WB'+73

2




2 |

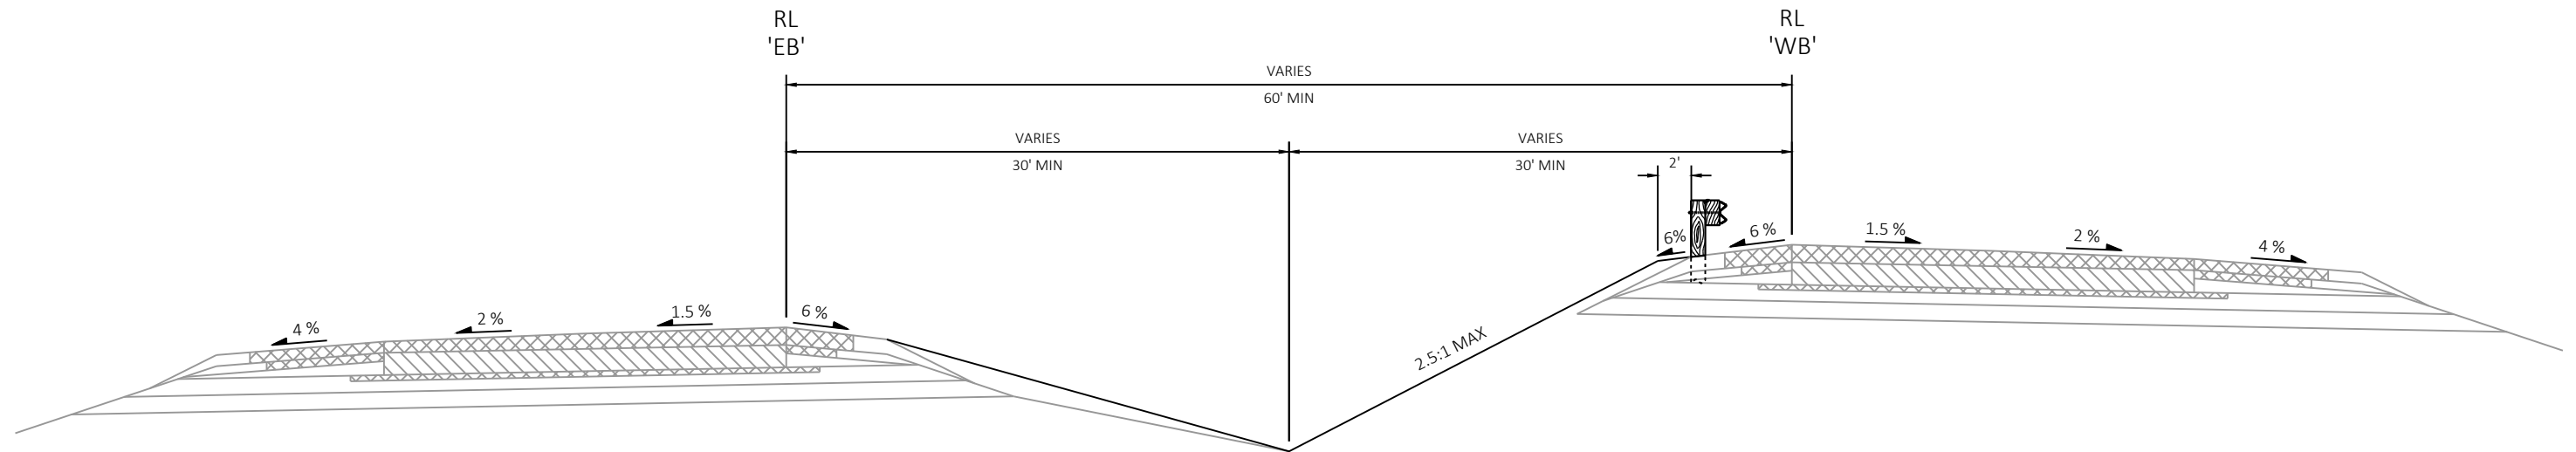


FINISHED TYPICAL SECTION
STA 704'WB'+00 TO STA 706'WB'+10
STA 738'WB'+10 TO STA 749'WB'+00

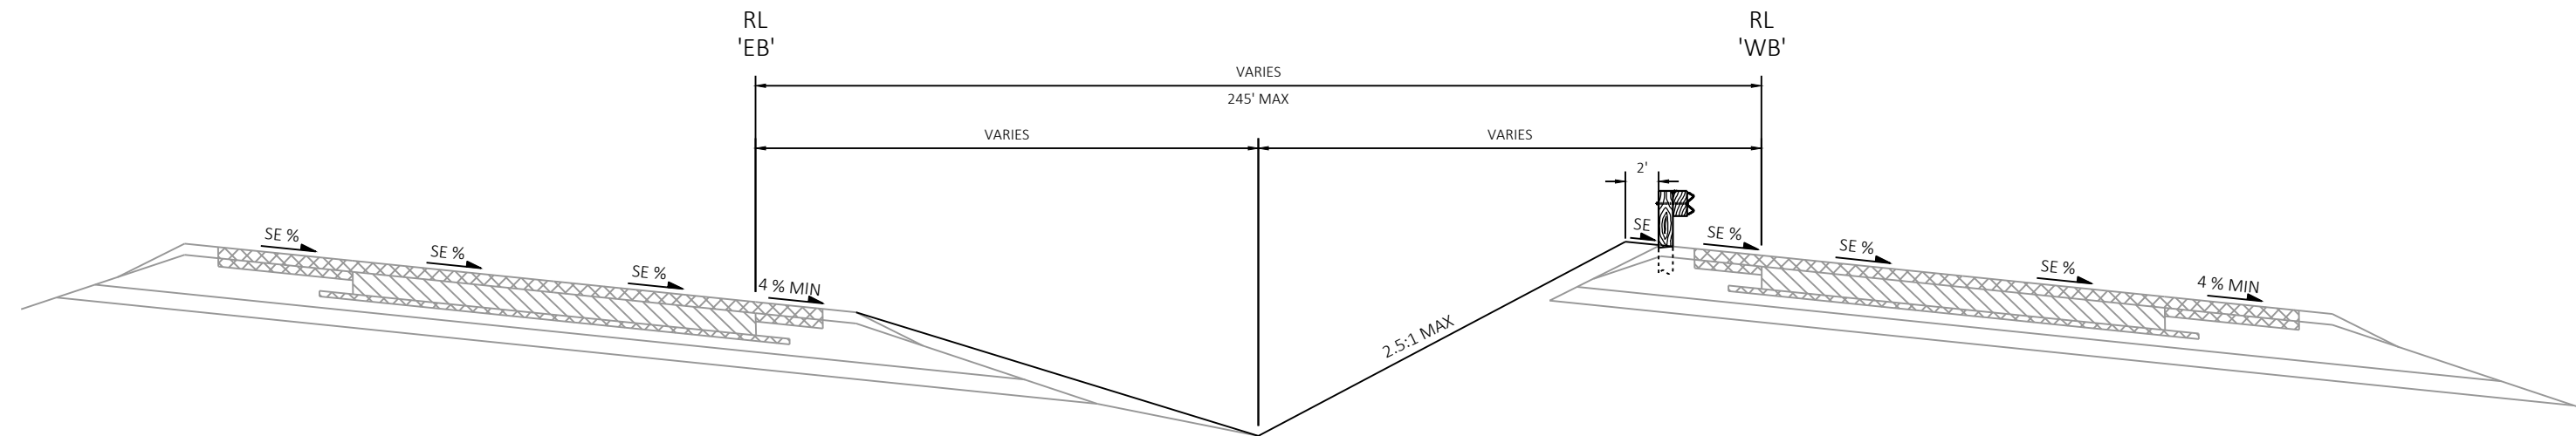


FINISHED TYPICAL SECTION
STA 706'WB'+10 TO STA 738'WB'+10

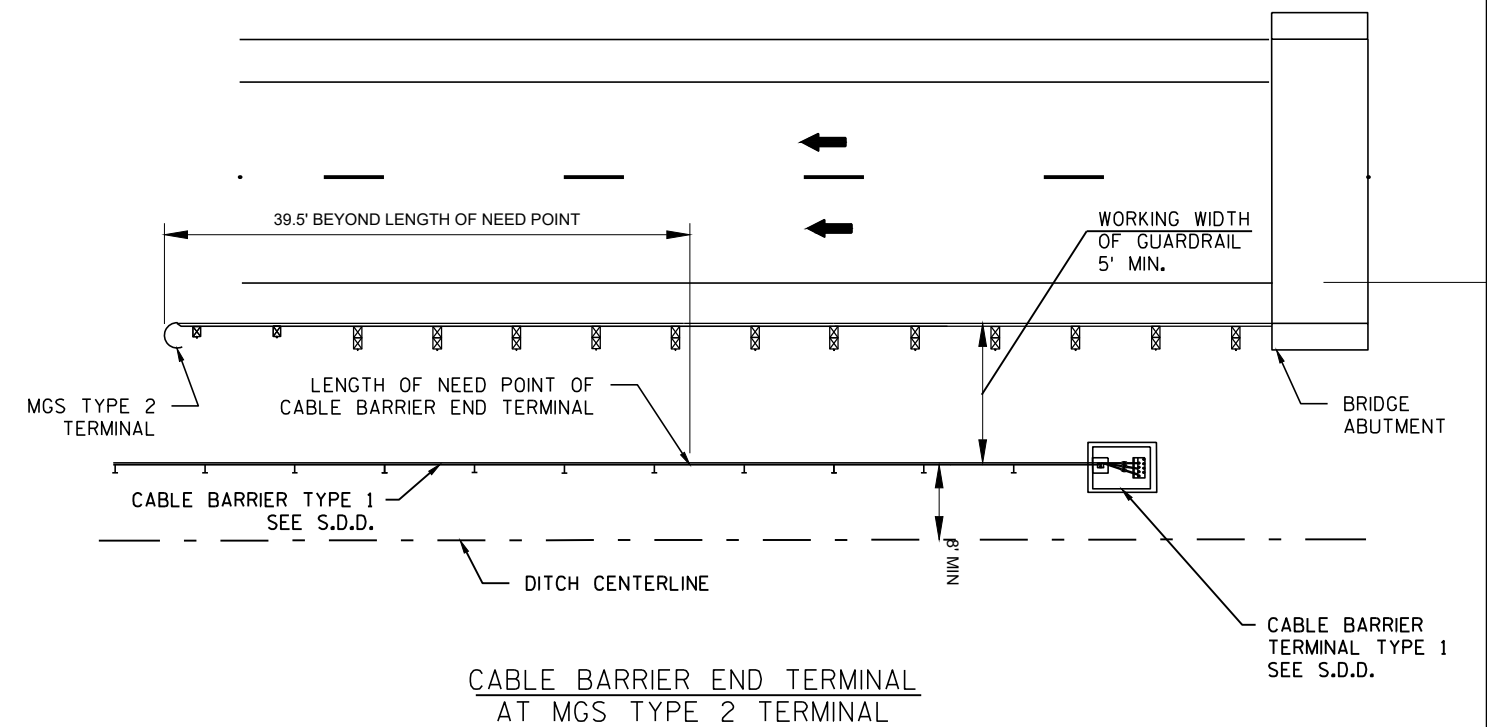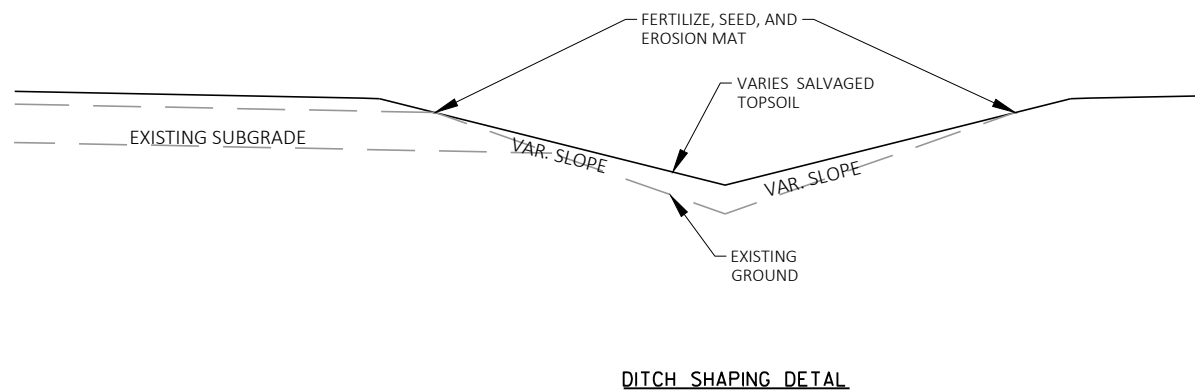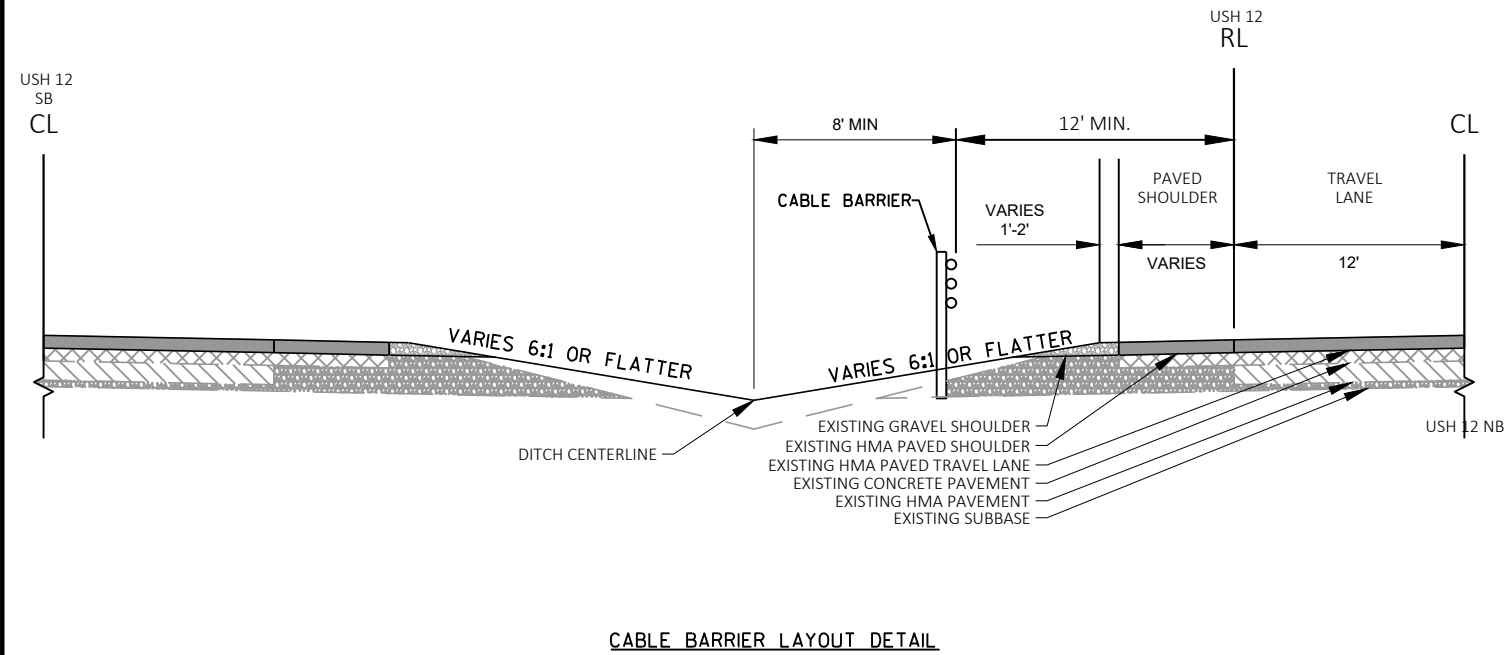

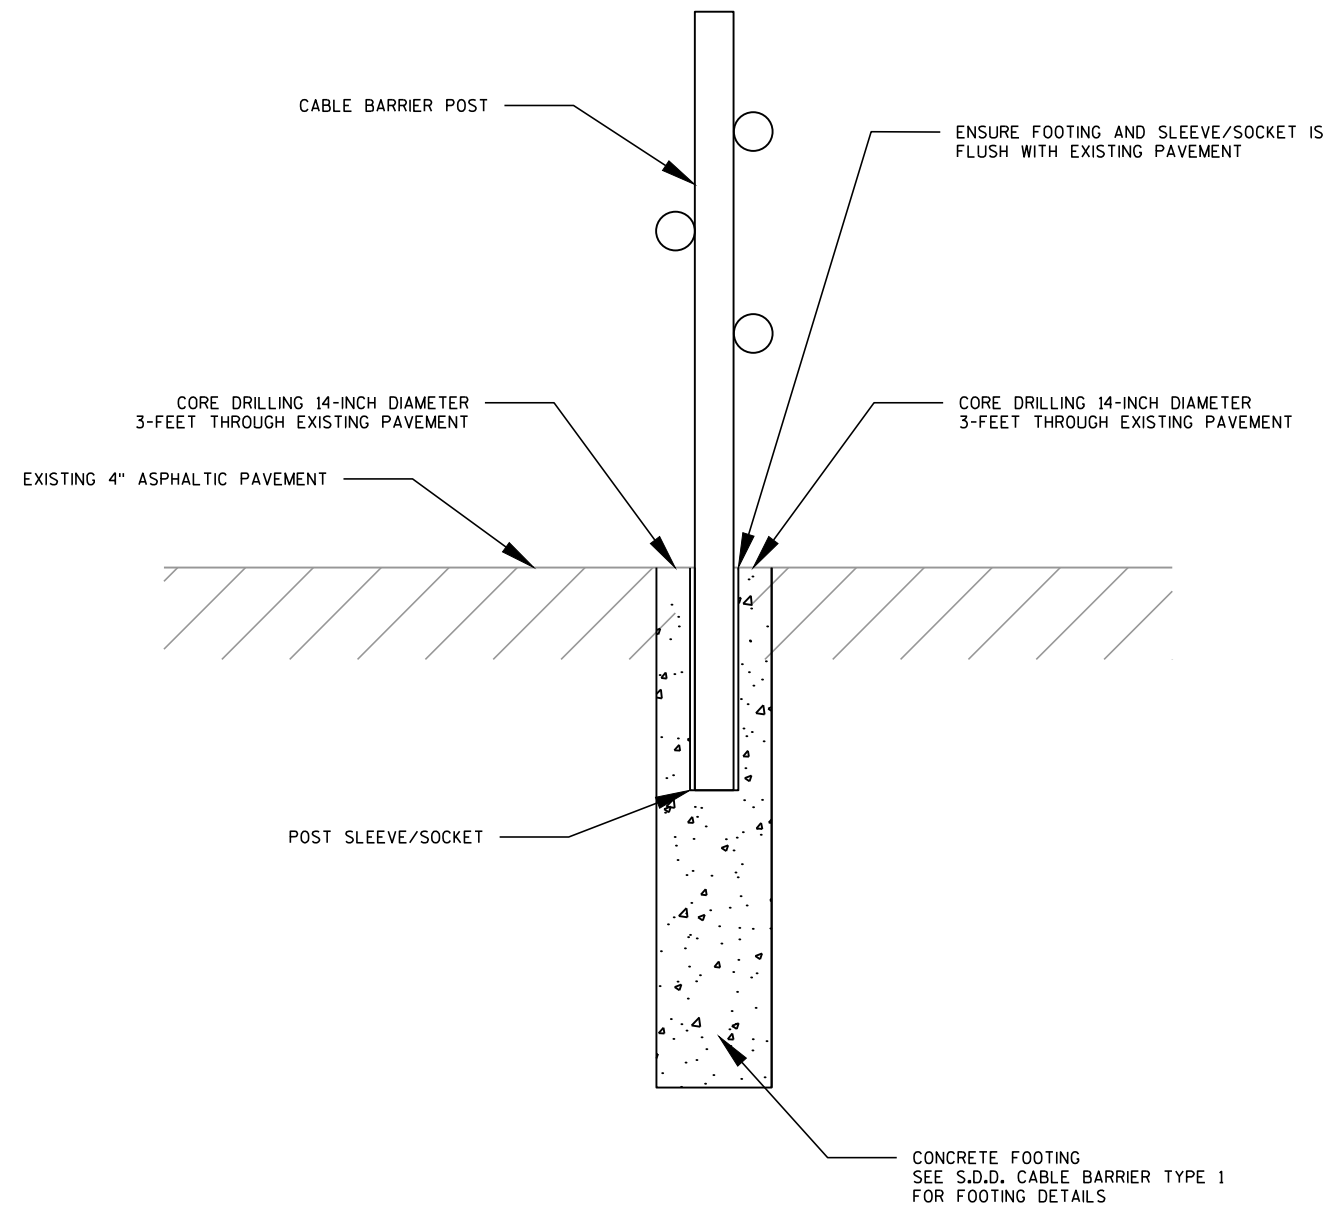


CABLE BARRIER FOOTING IN PAVEMENT
AT EMERGENCY CROSSOVER

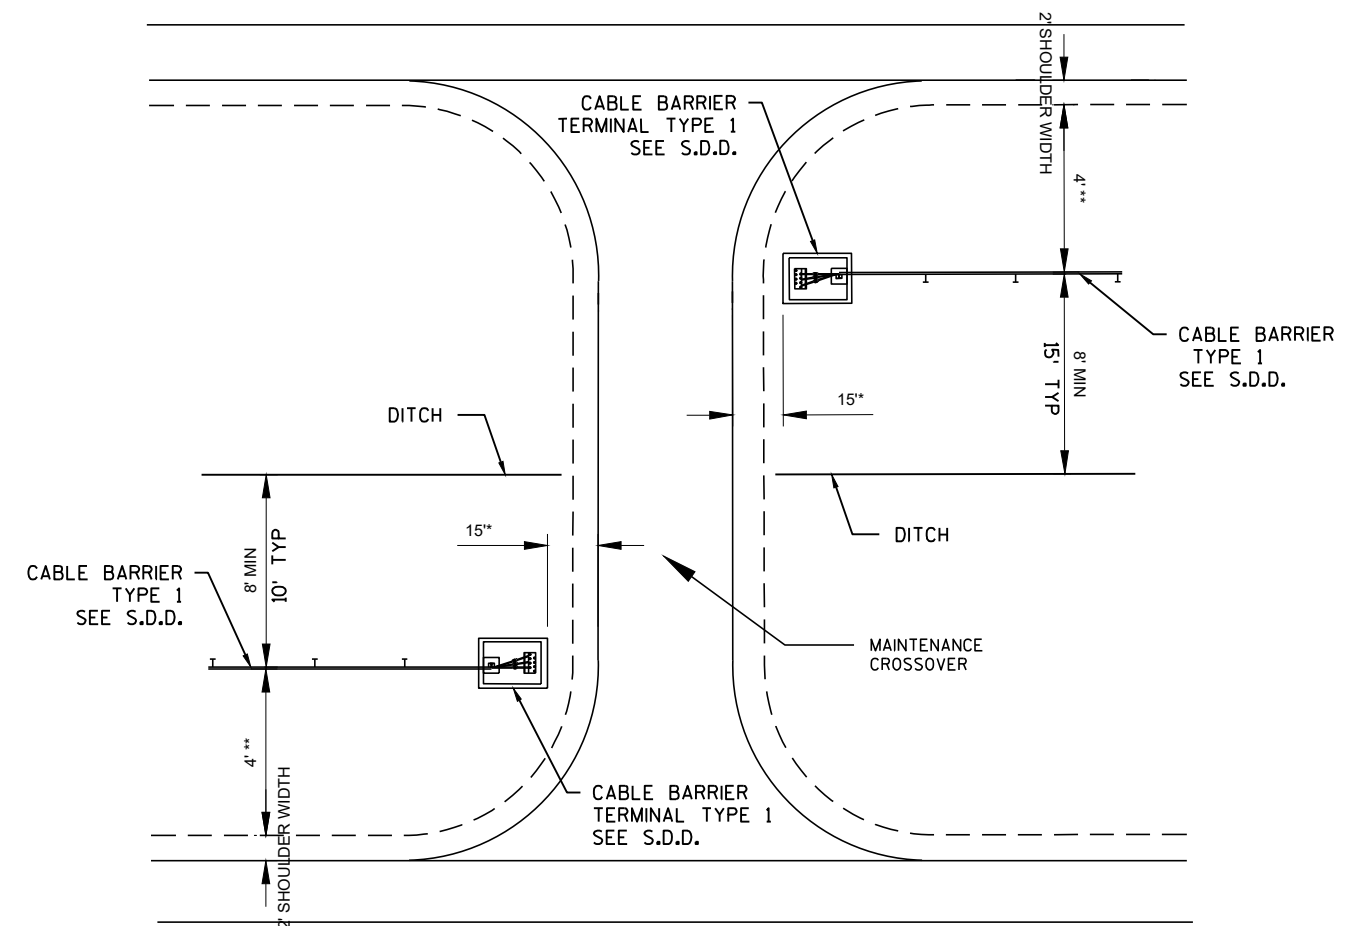


CABLE BARRIER END TERMINAL
AT MAINTENANCE CROSSOVER

* DISTANCE MEASURED FROM
EDGE OF ASPHALT


** DISTANCE MEASURED FROM
SHOULDER BREAK POINT

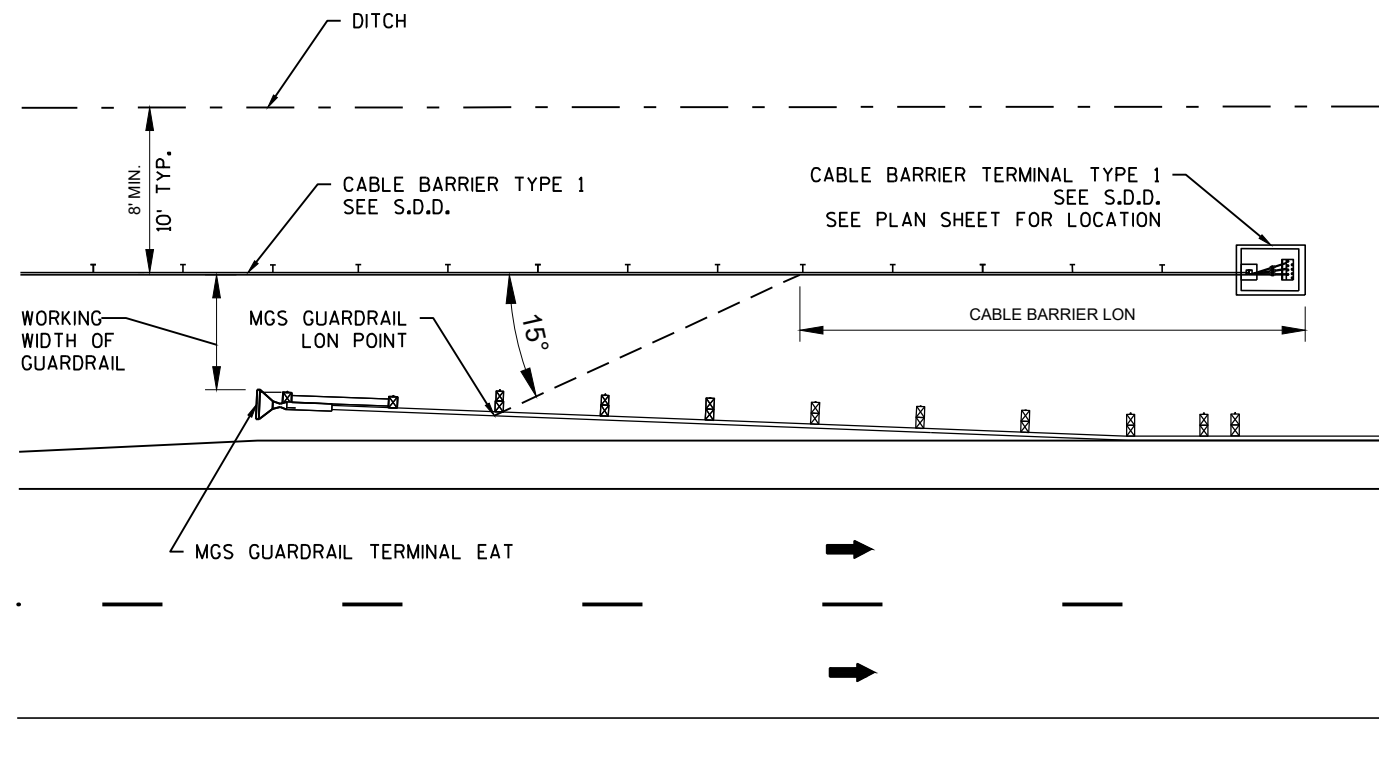

CABLE BARRIER END TERMINAL
AT MGS GUARDRAIL TERMINAL EAT

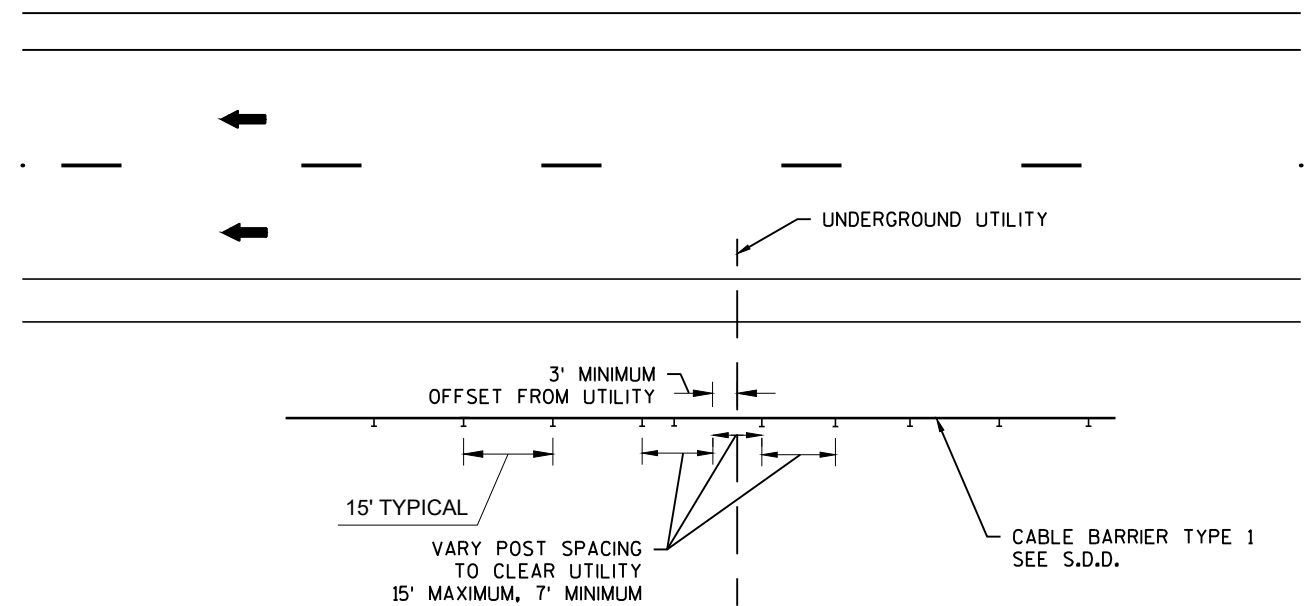


CABLE BARRIER AT
UNDERGROUND UTILITY

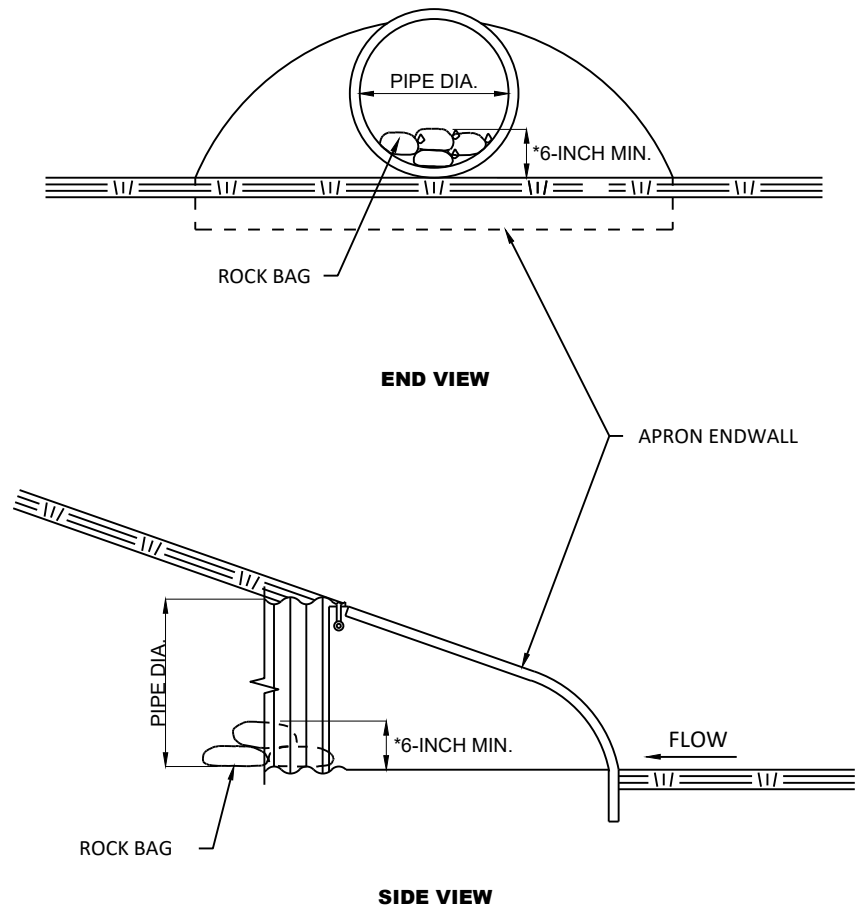


CULVERT PIPE CHECKS
*OR AS DIRECTED BY THE ENGINEER

ESTIMATED BAG SIZE 18" X 12" X 6"	
PIPE SIZE	ESTIMATED NUMBER OF BAGS
12"	1
15"	2
18"	2
24"	3
30"	5
36"	7
42"	7
48"	10
54"	10
60"	13
66"	14
72"	16
17"X13"	2
30"X19"	5
38"X24"	7
45"X29"	10
53"X34"	10
60"X38"	13
76"X48"	18
27' WIDE BOX CULVERT	36

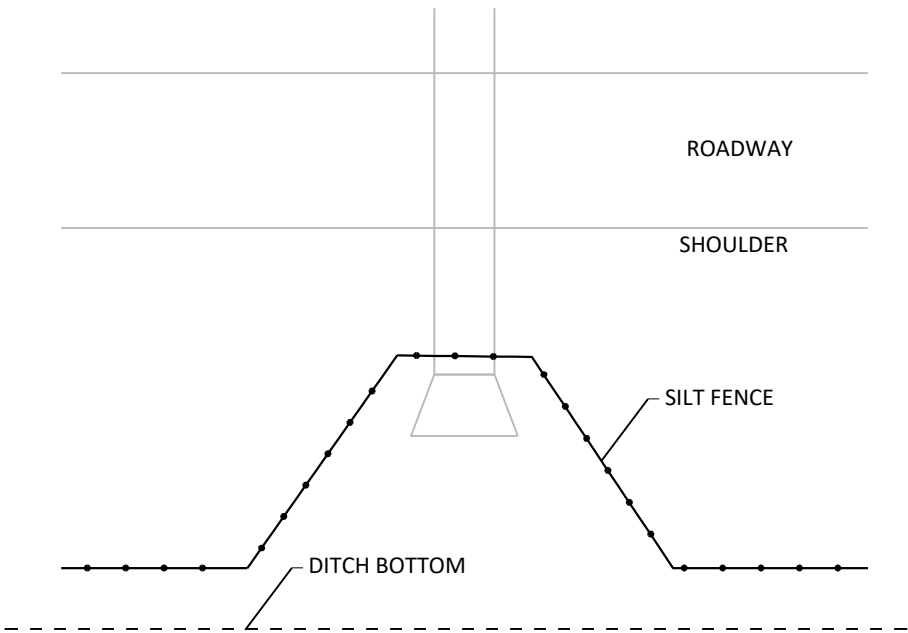

TYPICAL SILT FENCE DETAIL AT PIPE INLET

NOTE
SEE SILT FENCE SDD FOR ADDITIONAL INFORMATION.

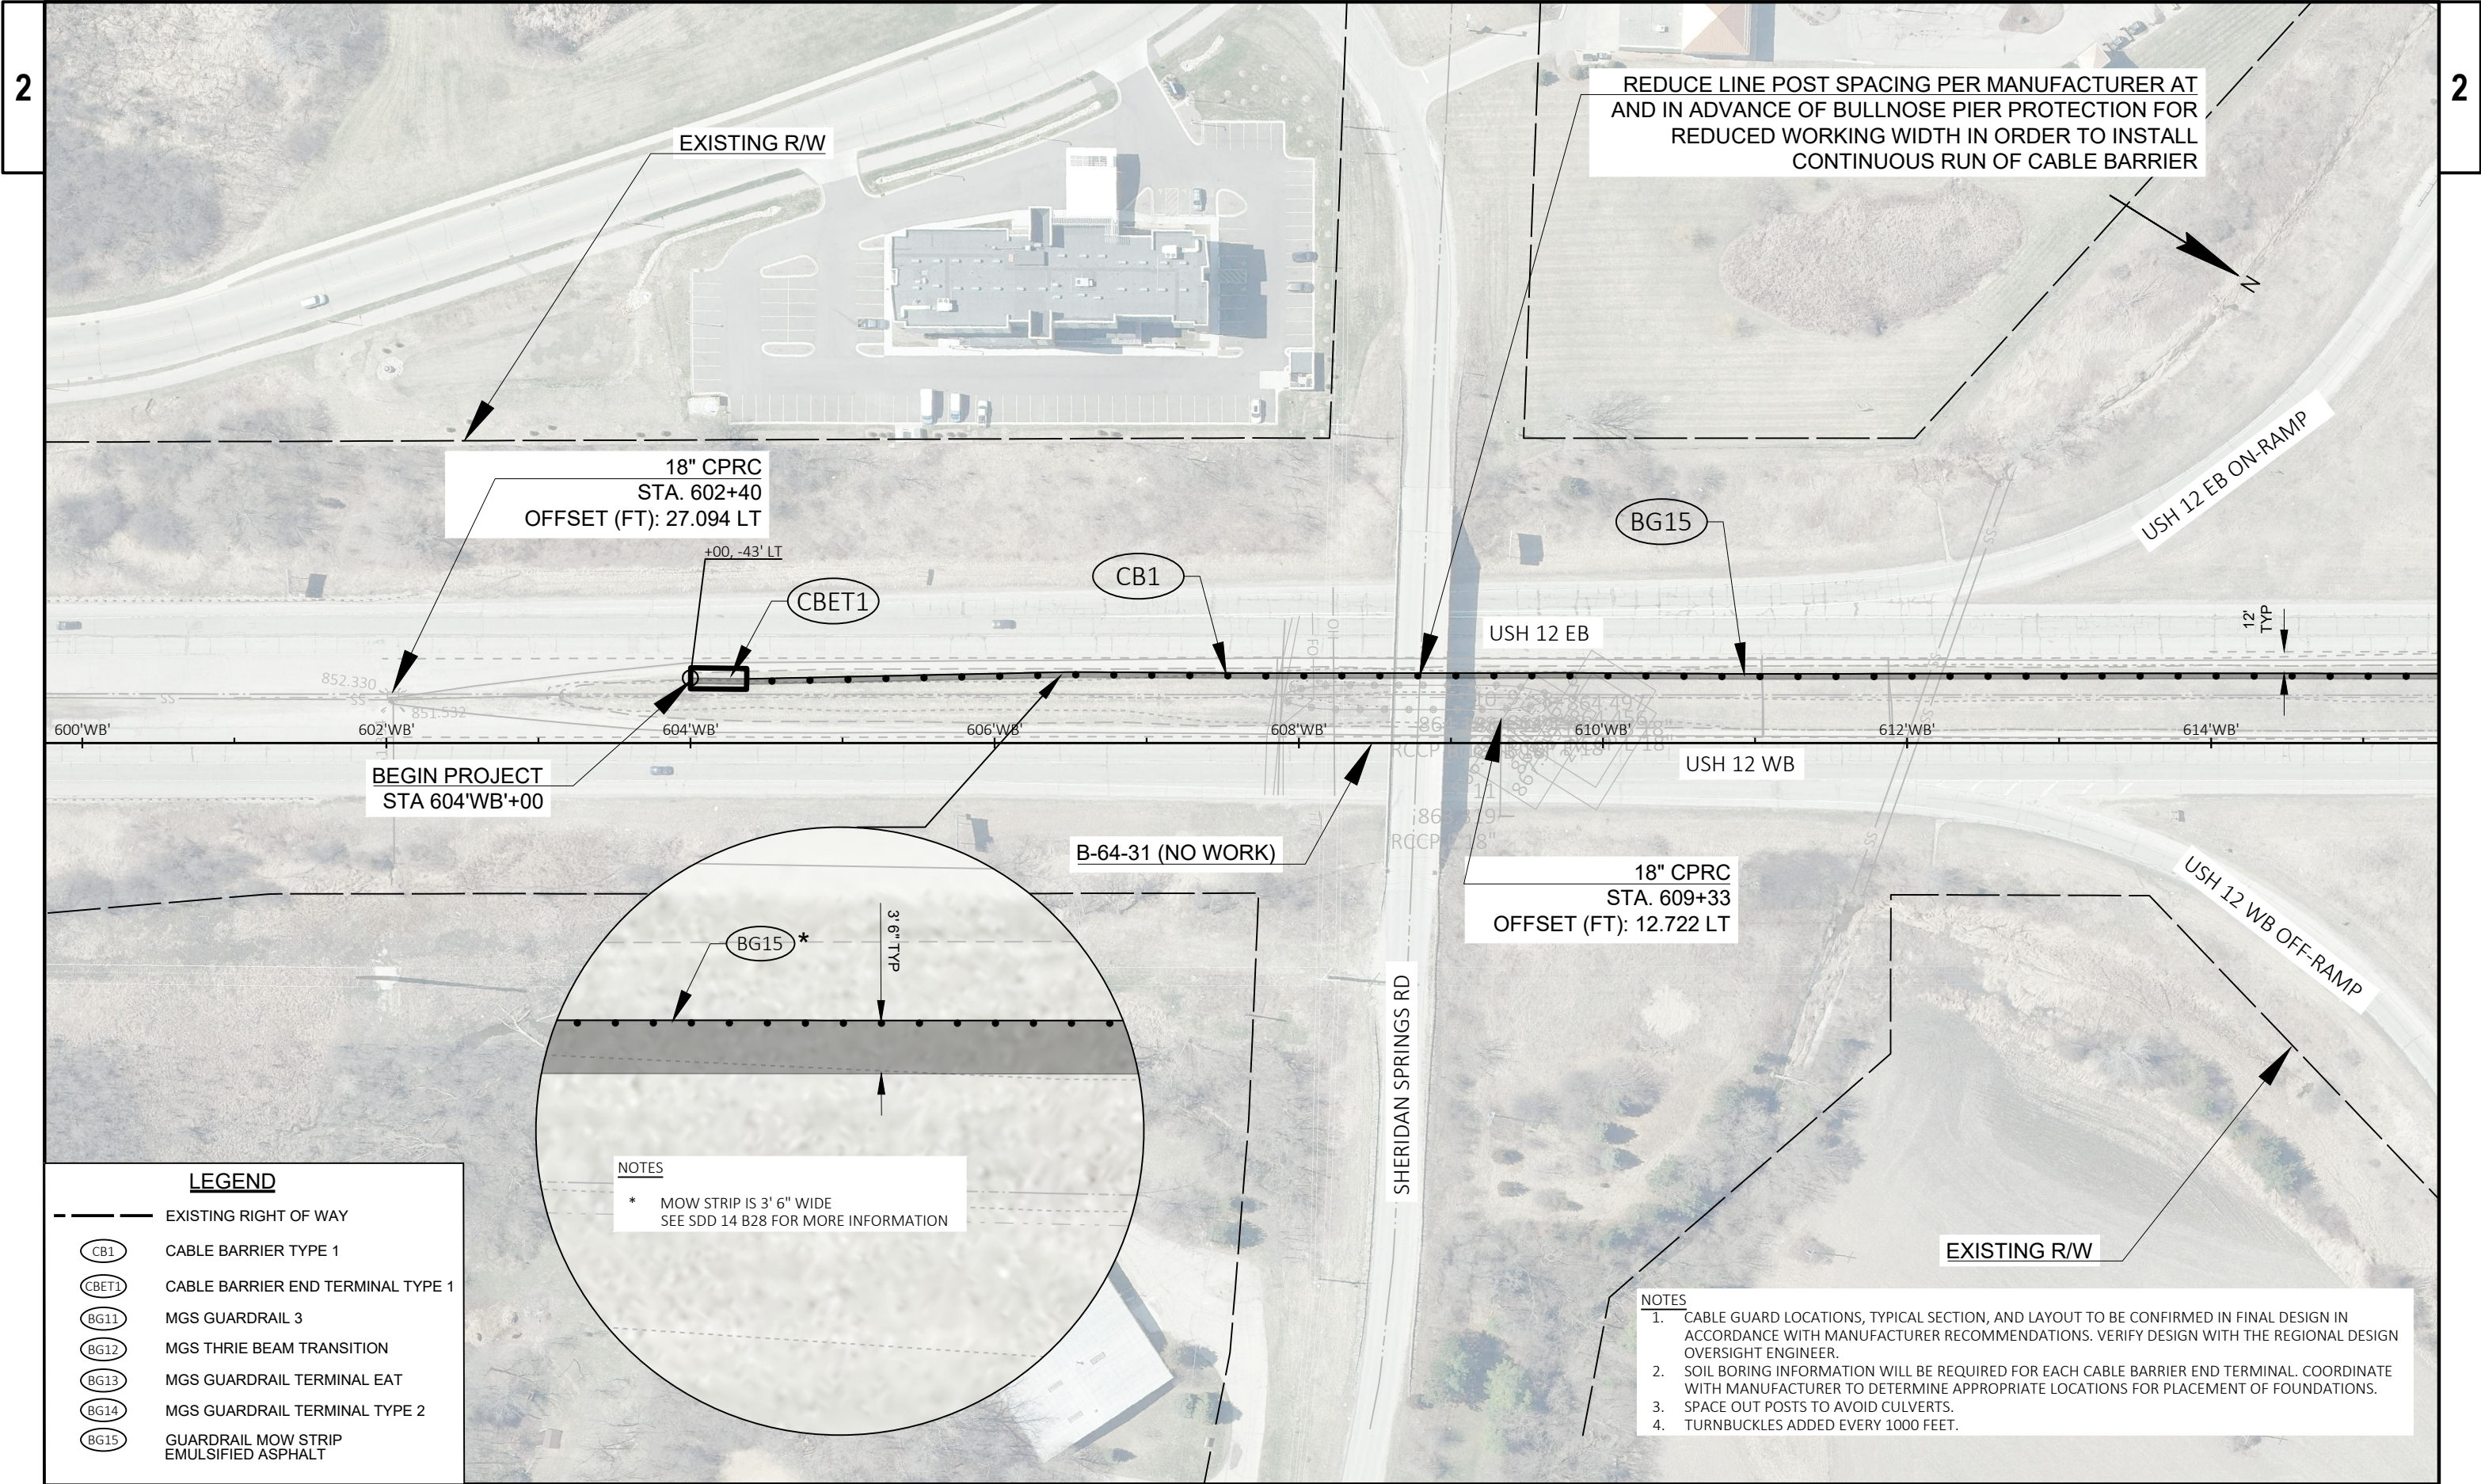

LEGEND


- EXISTING RIGHT OF WAY
- CB1 CABLE BARRIER TYPE 1
- CBET1 CABLE BARRIER END TERMINAL TYPE 1
- BG11 MGS GUARDRAIL 3
- BG12 MGS THRIE BEAM TRANSITION
- BG13 MGS GUARDRAIL TERMINAL EAT
- BG14 MGS GUARDRAIL TERMINAL TYPE 2
- BG15 GUARDRAIL MOW STRIP EMULSIFIED ASPHALT

NOTES

- * MOW STRIP IS 3' 6" WIDE
SEE SDD 14 B28 FOR MORE INFORMATION

NOTES

- CABLE GUARD LOCATIONS, TYPICAL SECTION, AND LAYOUT TO BE CONFIRMED IN FINAL DESIGN IN ACCORDANCE WITH MANUFACTURER RECOMMENDATIONS. VERIFY DESIGN WITH THE REGIONAL DESIGN OVERSIGHT ENGINEER.
- SOIL BORING INFORMATION WILL BE REQUIRED FOR EACH CABLE BARRIER END TERMINAL. COORDINATE WITH MANUFACTURER TO DETERMINE APPROPRIATE LOCATIONS FOR PLACEMENT OF FOUNDATIONS.
- SPACE OUT POSTS TO AVOID CULVERTS.
- TURNBUCKLES ADDED EVERY 1000 FEET.

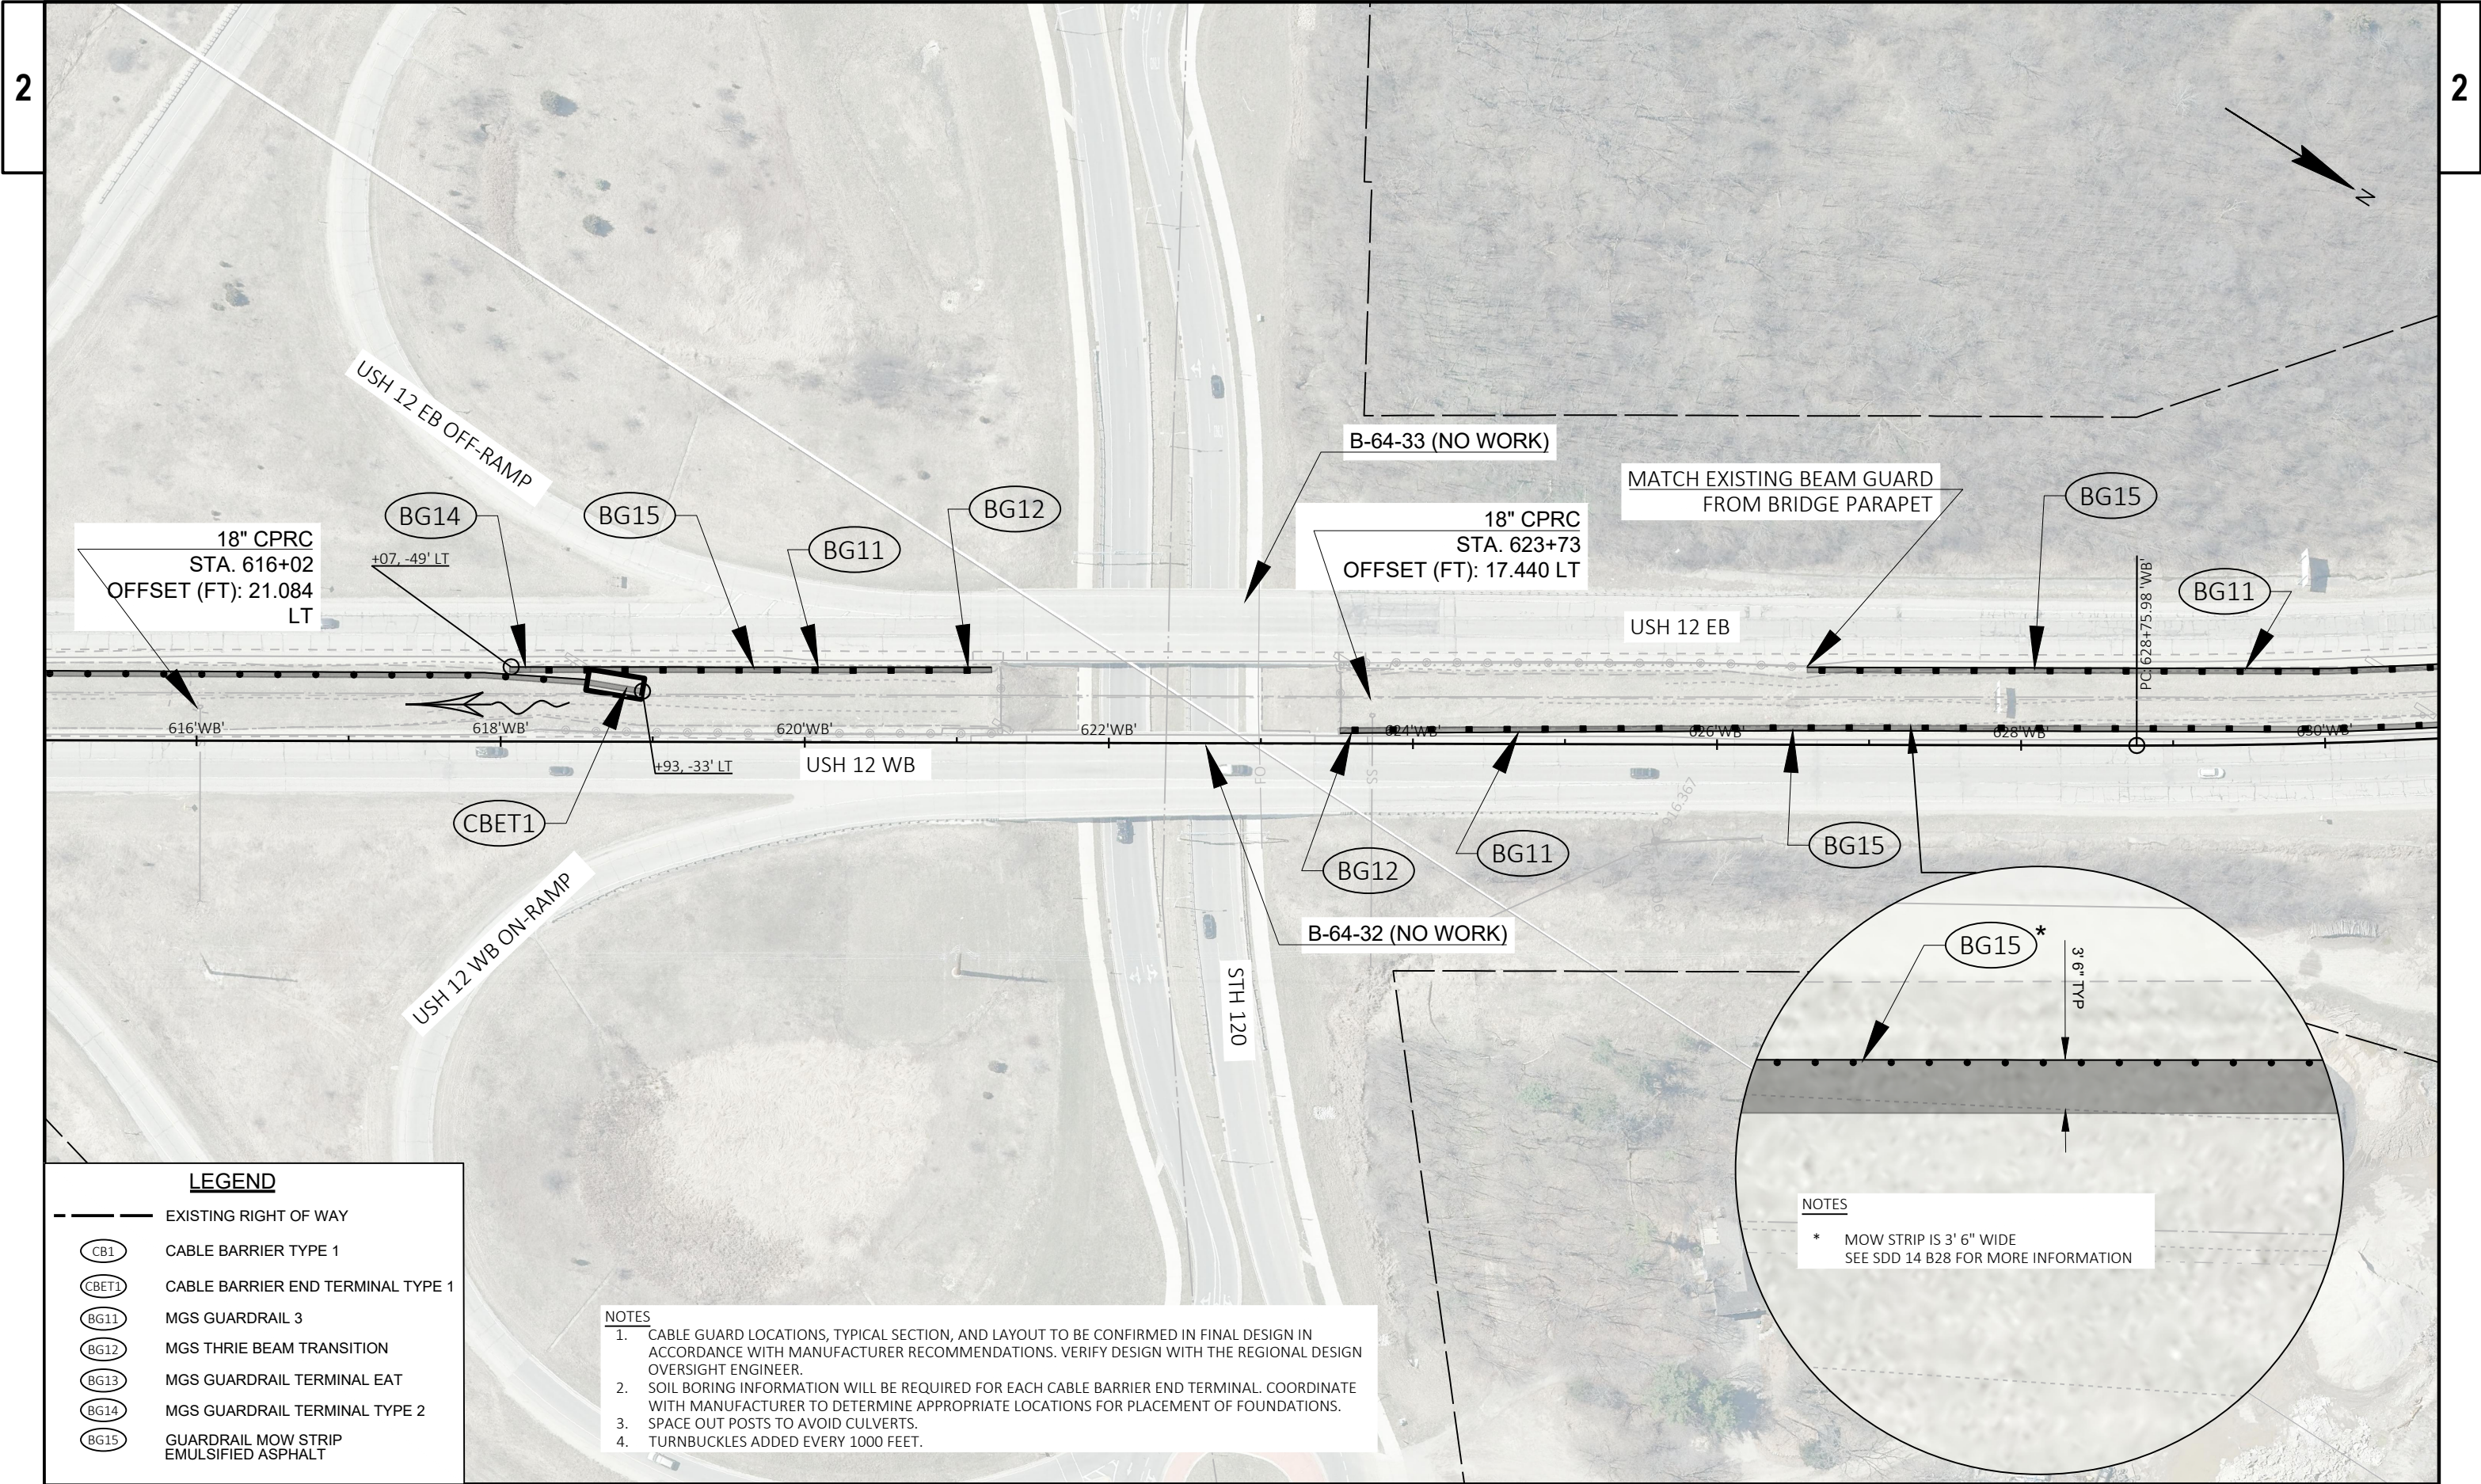

LEGEND

EXISTING RIGHT OF WAY

CB1

CABLE BARRIER TYPE 1

CBET1

CABLE BARRIER END TERMINAL TYPE 1

BG11

MGS GUARDRAIL 3

BG12

MGS THRIE BEAM TRANSITION

BG13

MGS GUARDRAIL TERMINAL EAT

BG14

MGS GUARDRAIL TERMINAL TYPE 2

BG15

GUARDRAIL MOW STRIP EMULSIFIED ASPHALT

NOTES

1.

CABLE GUARD LOCATIONS, TYPICAL SECTION, AND LAYOUT TO BE CONFIRMED IN FINAL DESIGN IN ACCORDANCE WITH MANUFACTURER RECOMMENDATIONS. VERIFY DESIGN WITH THE REGIONAL DESIGN OVERSIGHT ENGINEER.

2.


SOIL BORING INFORMATION WILL BE REQUIRED FOR EACH CABLE BARRIER END TERMINAL. COORDINATE WITH MANUFACTURER TO DETERMINE APPROPRIATE LOCATIONS FOR PLACEMENT OF FOUNDATIONS.

3.


SPACE OUT POSTS TO AVOID CULVERTS.


4.

TURNBUCKLES ADDED EVERY 1000 FEET.

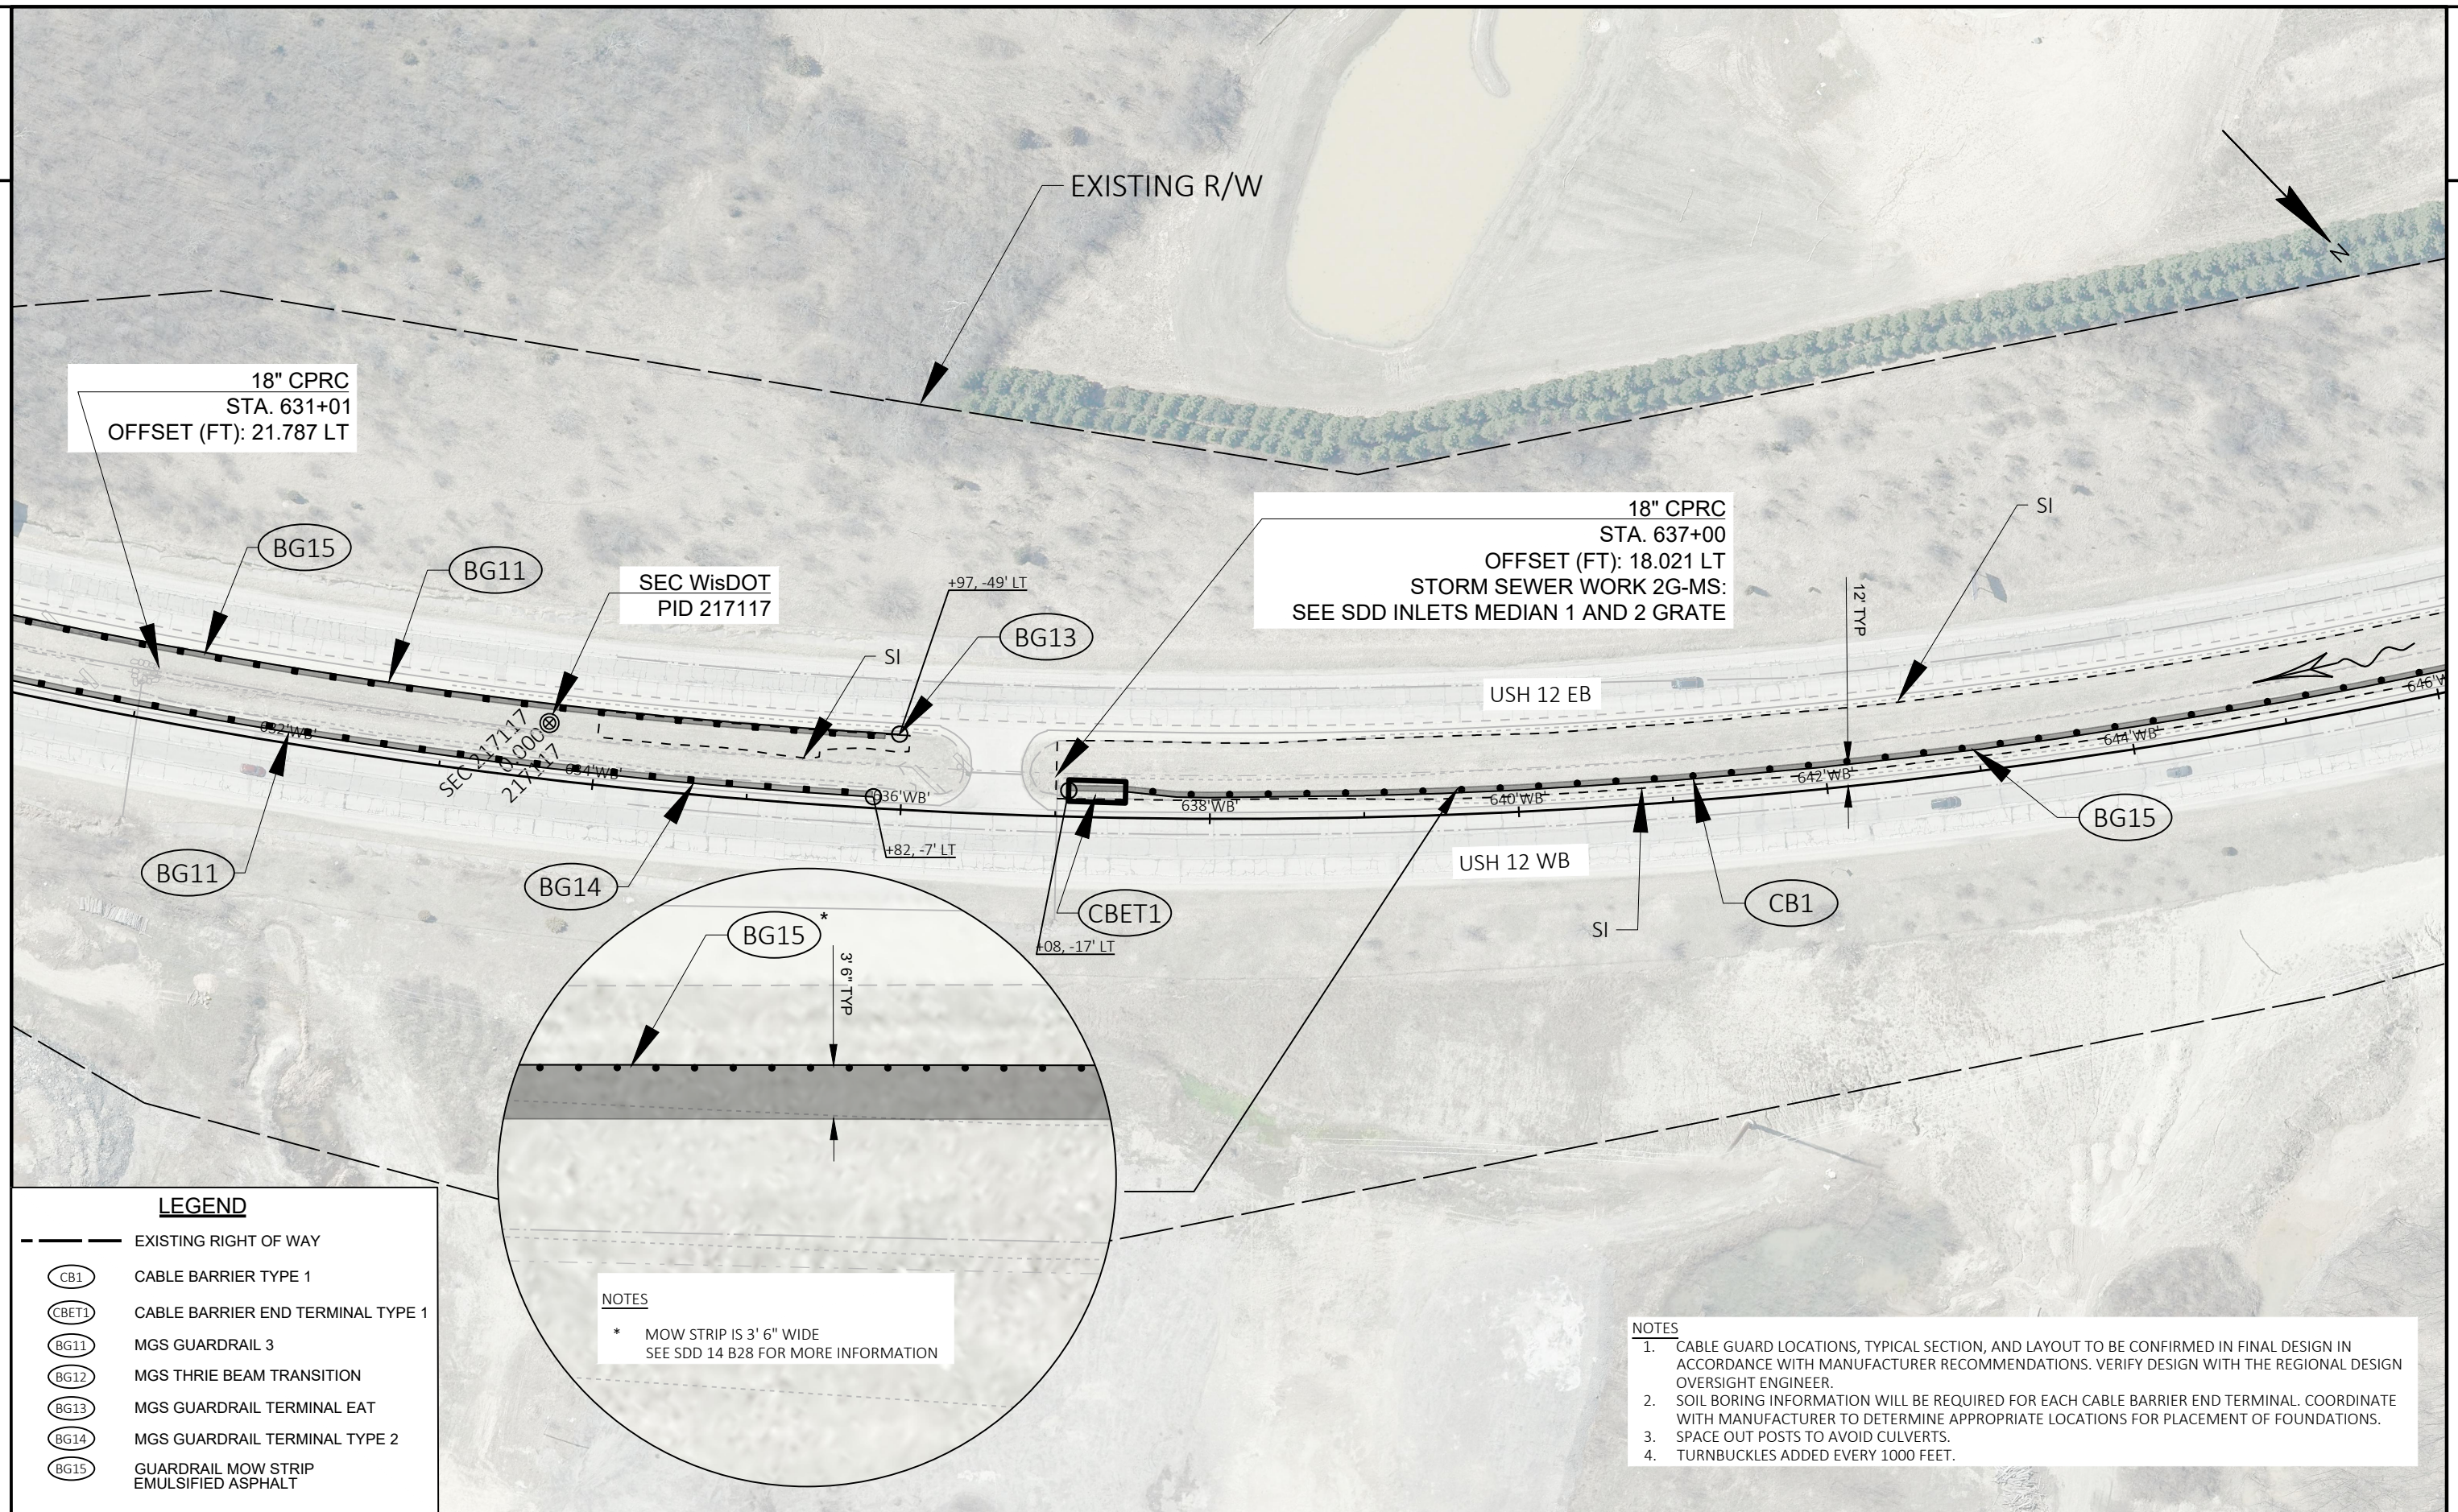

2

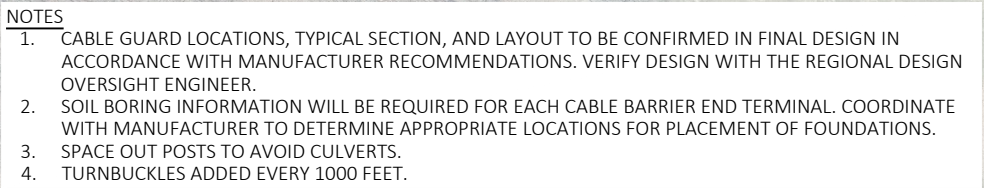

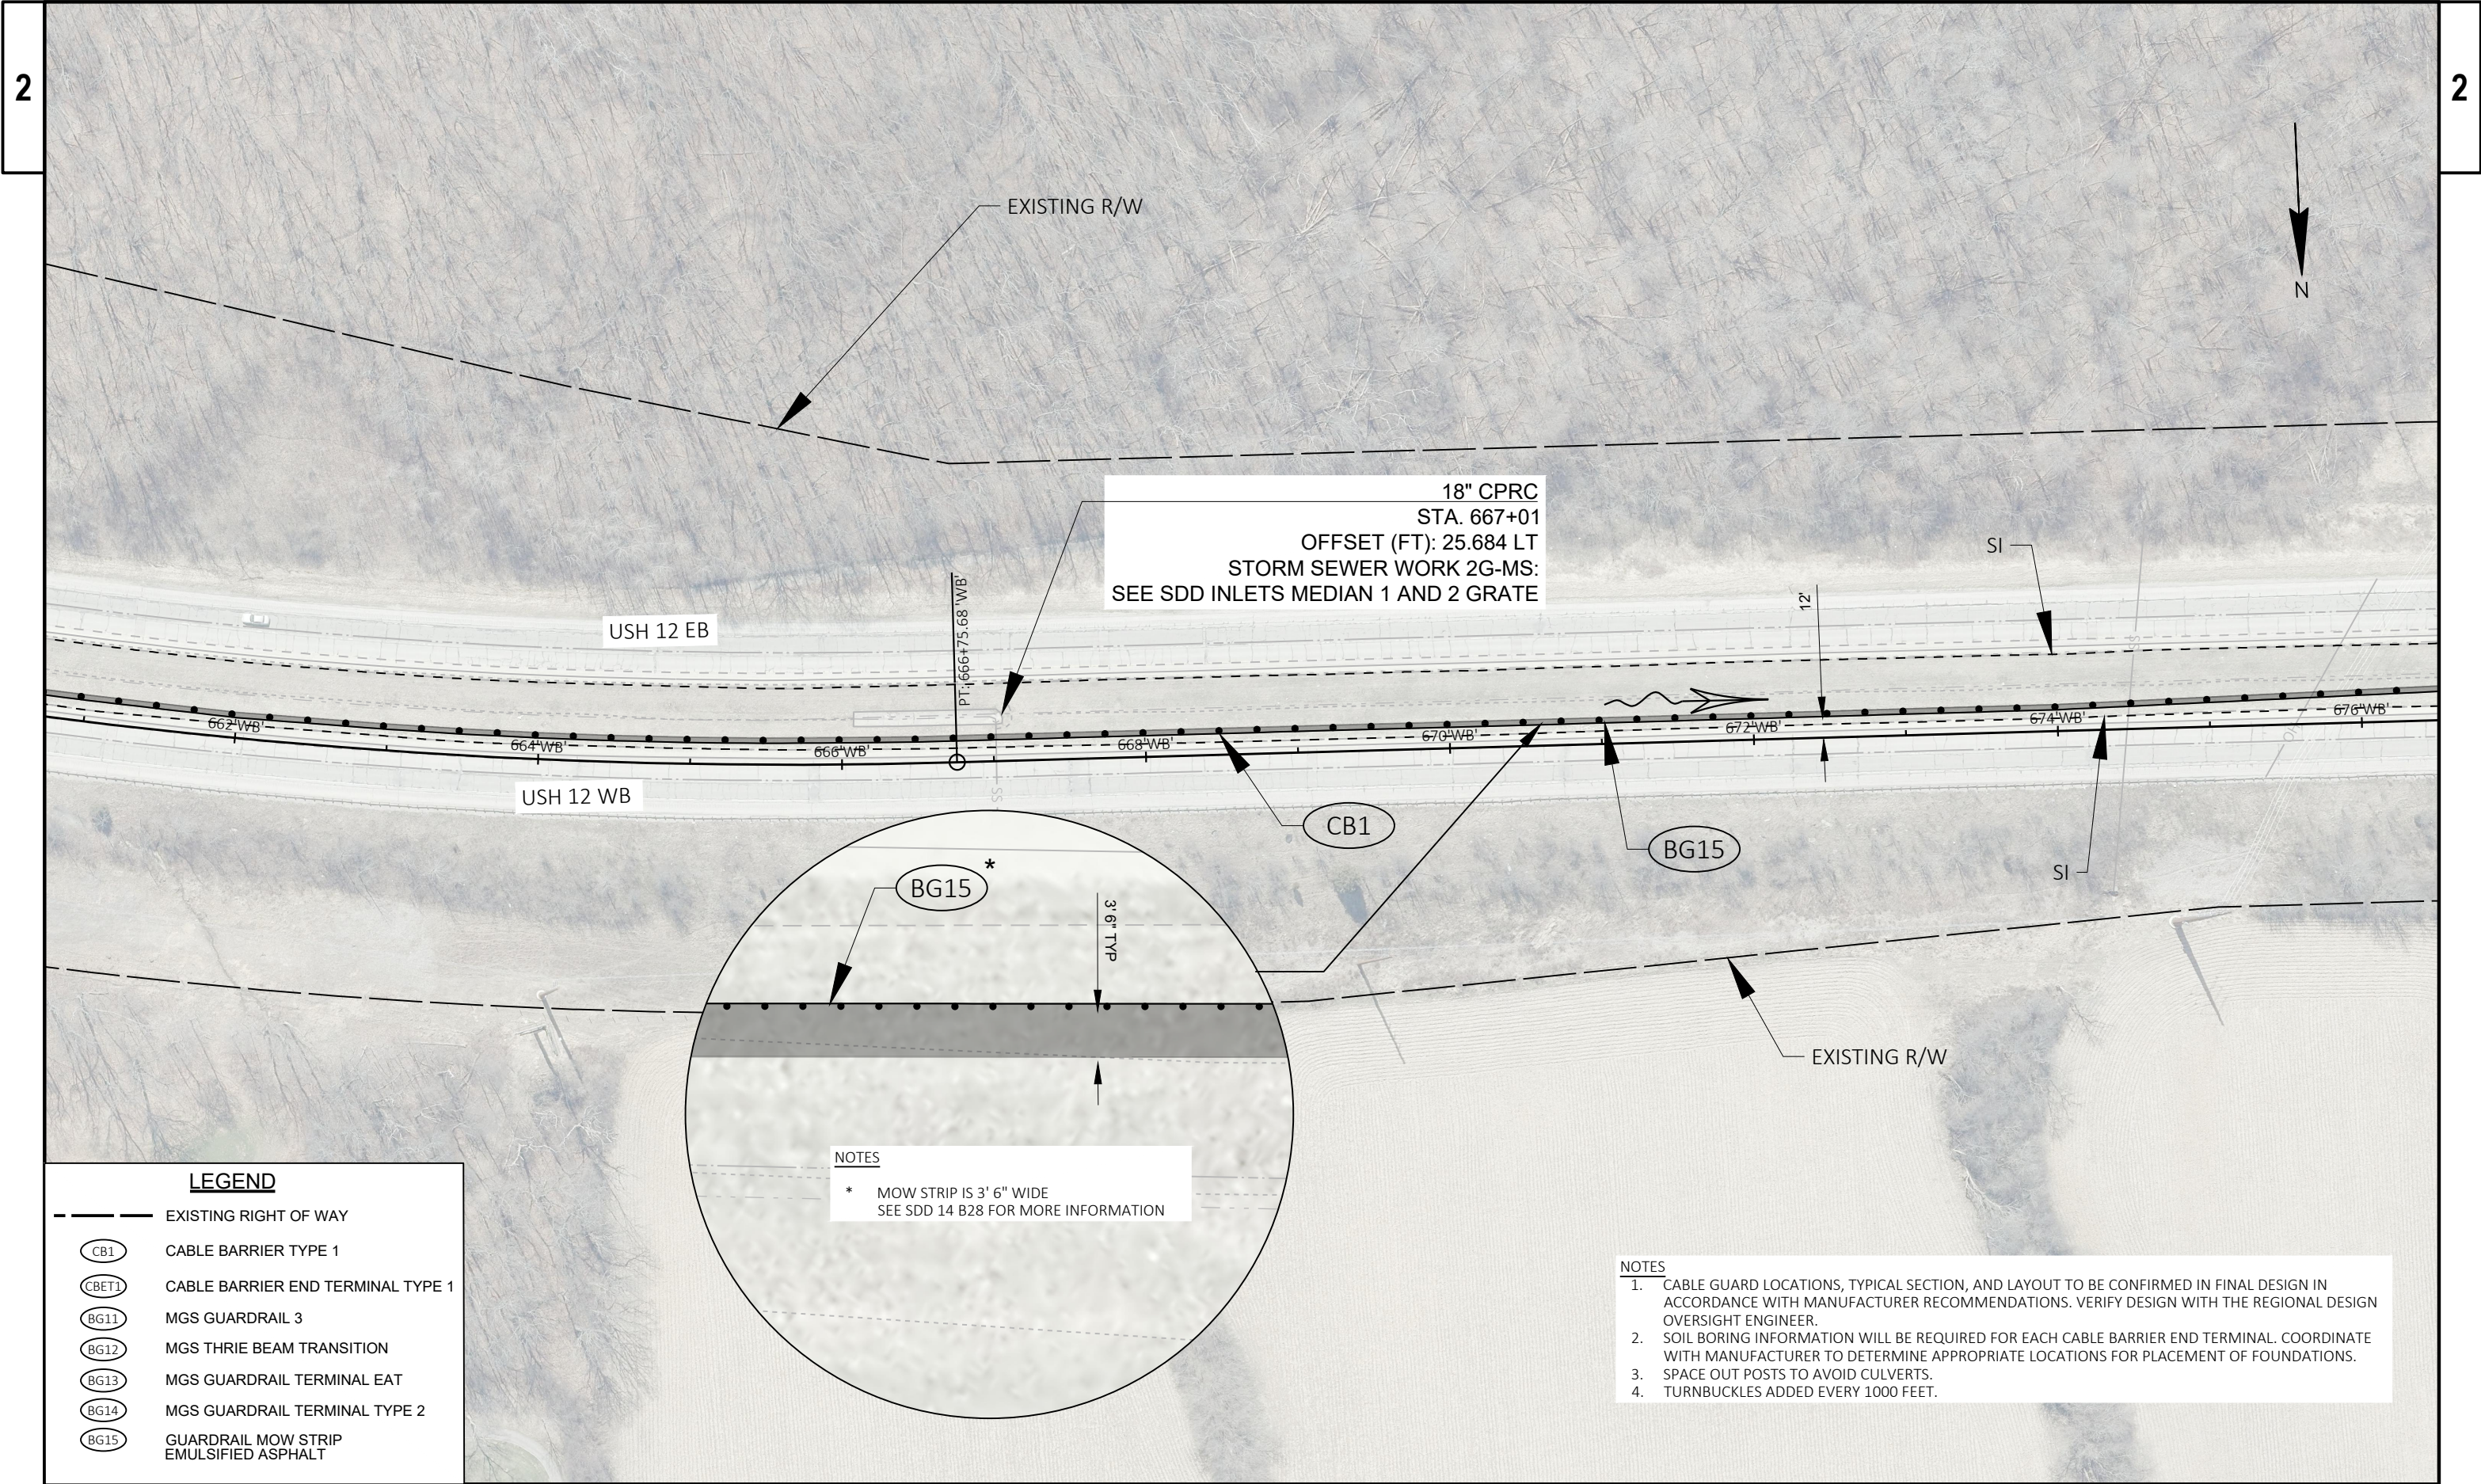

LEGEND

EXISTING RIGHT OF WAY

CB1

CABLE BARRIER TYPE 1

CBET1

CABLE BARRIER END TERMINAL TYPE 1

BG11

MGS GUARDRAIL 3

BG12

MGS THRIE BEAM TRANSITION

BG13


MGS GUARDRAIL TERMINAL EAT

BG14

MGS GUARDRAIL TERMINAL TYPE 2

BG15

GUARDRAIL MOW STRIP EMULSIFIED ASPHALT

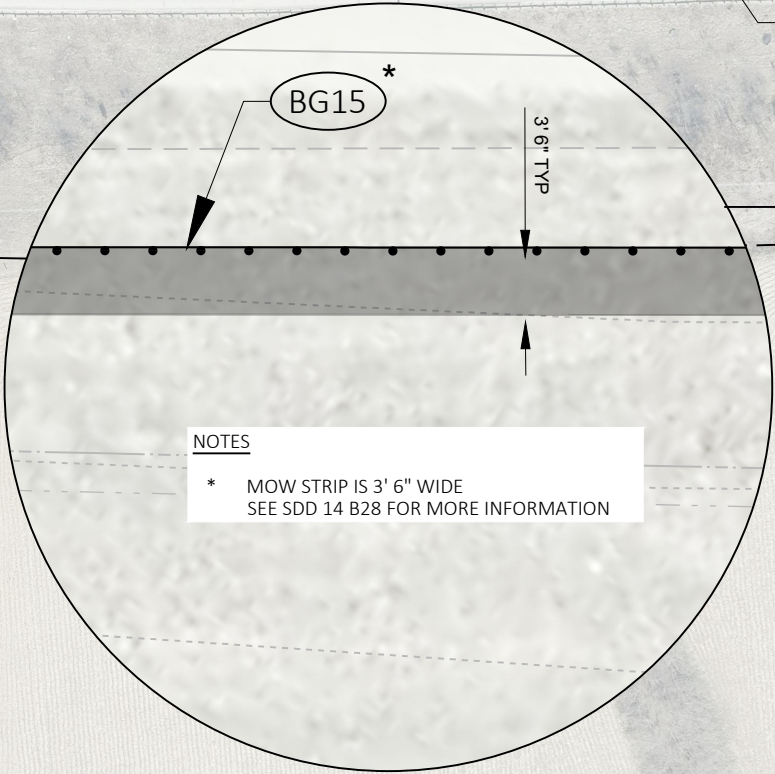


- NOTES
1.

CABLE GUARD LOCATIONS, TYPICAL SECTION, AND LAYOUT TO BE CONFIRMED IN FINAL DESIGN IN ACCORDANCE WITH MANUFACTURER RECOMMENDATIONS. VERIFY DESIGN WITH THE REGIONAL DESIGN OVERSIGHT ENGINEER.
2.

SOIL BORING INFORMATION WILL BE REQUIRED FOR EACH CABLE BARRIER END TERMINAL. COORDINATE WITH MANUFACTURER TO DETERMINE APPROPRIATE LOCATIONS FOR PLACEMENT OF FOUNDATIONS.
3.

SPACE OUT POSTS TO AVOID CULVERTS.
4.

TURNBUCKLES ADDED EVERY 1000 FEET.

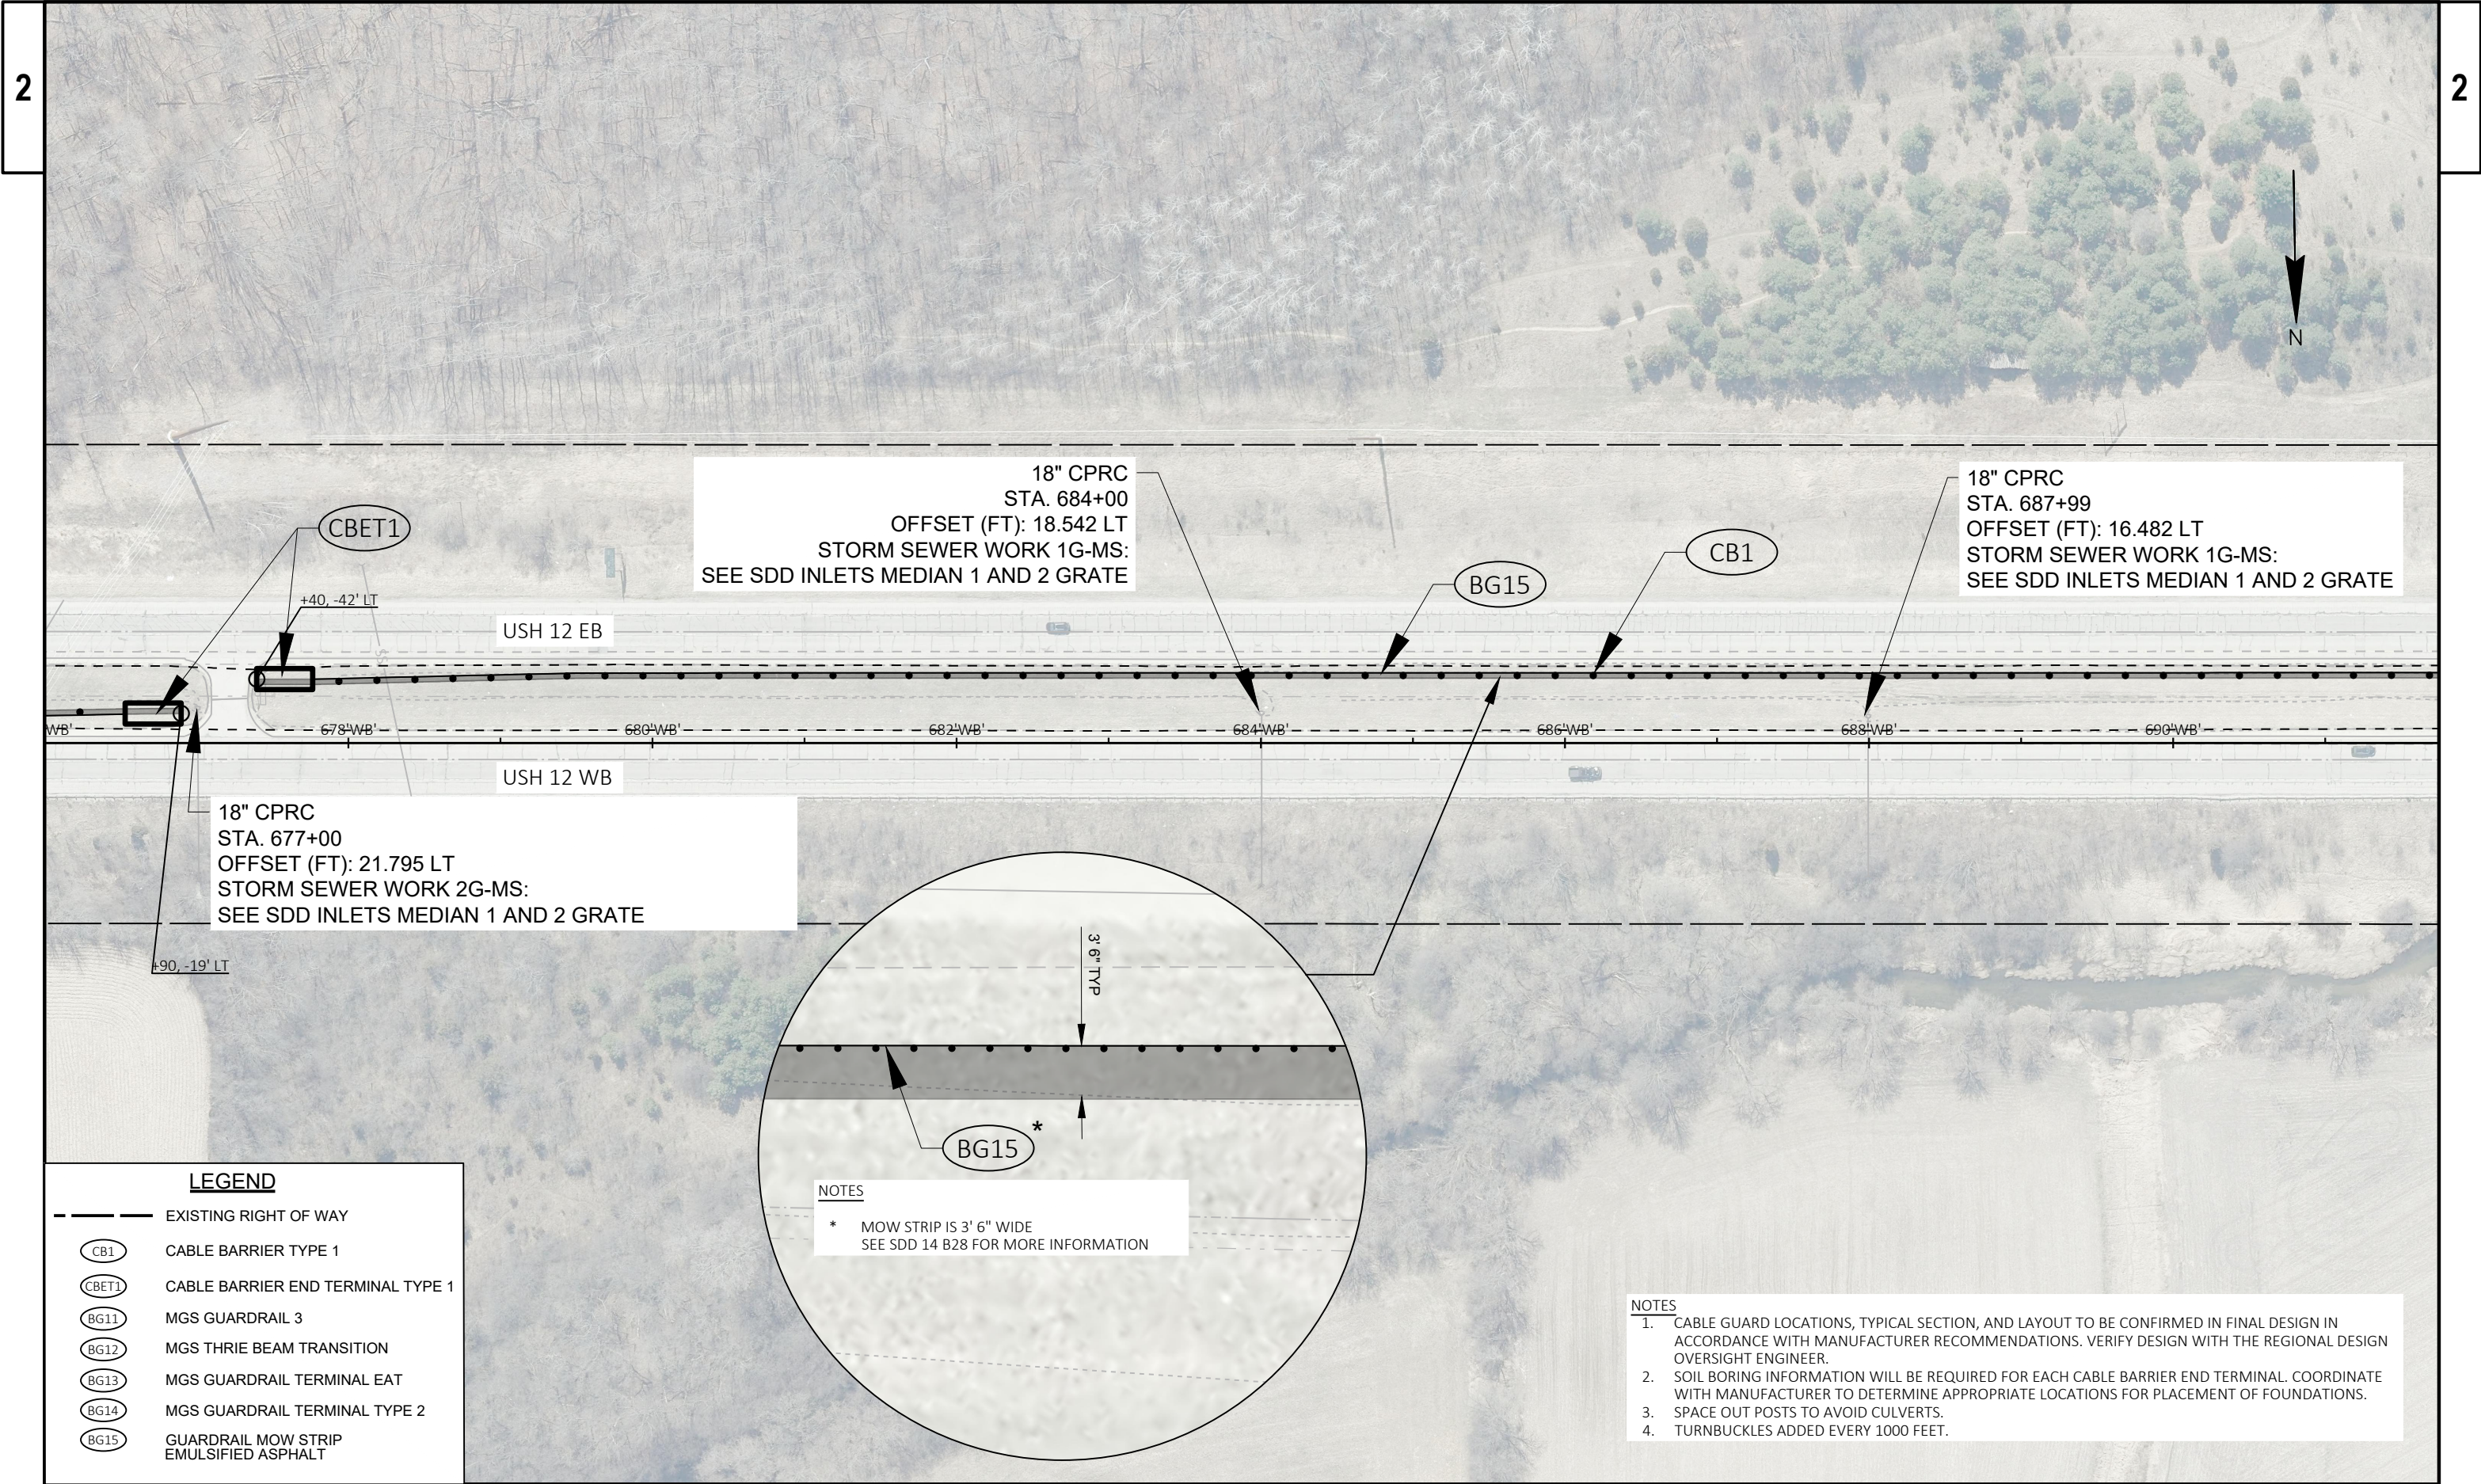

LEGEND	
	EXISTING RIGHT OF WAY
	CABLE BARRIER TYPE 1
	CABLE BARRIER END TERMINAL TYPE 1
	MGS GUARDRAIL 3
	MGS THRIE BEAM TRANSITION
	MGS GUARDRAIL TERMINAL EAT
	MGS GUARDRAIL TERMINAL TYPE 2
	GUARDRAIL MOW STRIP EMULSIFIED ASPHALT

NOTES

* MOW STRIP IS 3' 6" WIDE
SEE SDD 14 B28 FOR MORE INFORMATION


NOTES

1. CABLE GUARD LOCATIONS, TYPICAL SECTION, AND LAYOUT TO BE CONFIRMED IN FINAL DESIGN IN ACCORDANCE WITH MANUFACTURER RECOMMENDATIONS. VERIFY DESIGN WITH THE REGIONAL DESIGN OVERSIGHT ENGINEER.

2. SOIL BORING INFORMATION WILL BE REQUIRED FOR EACH CABLE BARRIER END TERMINAL. COORDINATE WITH MANUFACTURER TO DETERMINE APPROPRIATE LOCATIONS FOR PLACEMENT OF FOUNDATIONS.

3. SPACE OUT POSTS TO AVOID CULVERTS.

4. TURNBUCKLES ADDED EVERY 1000 FEET.

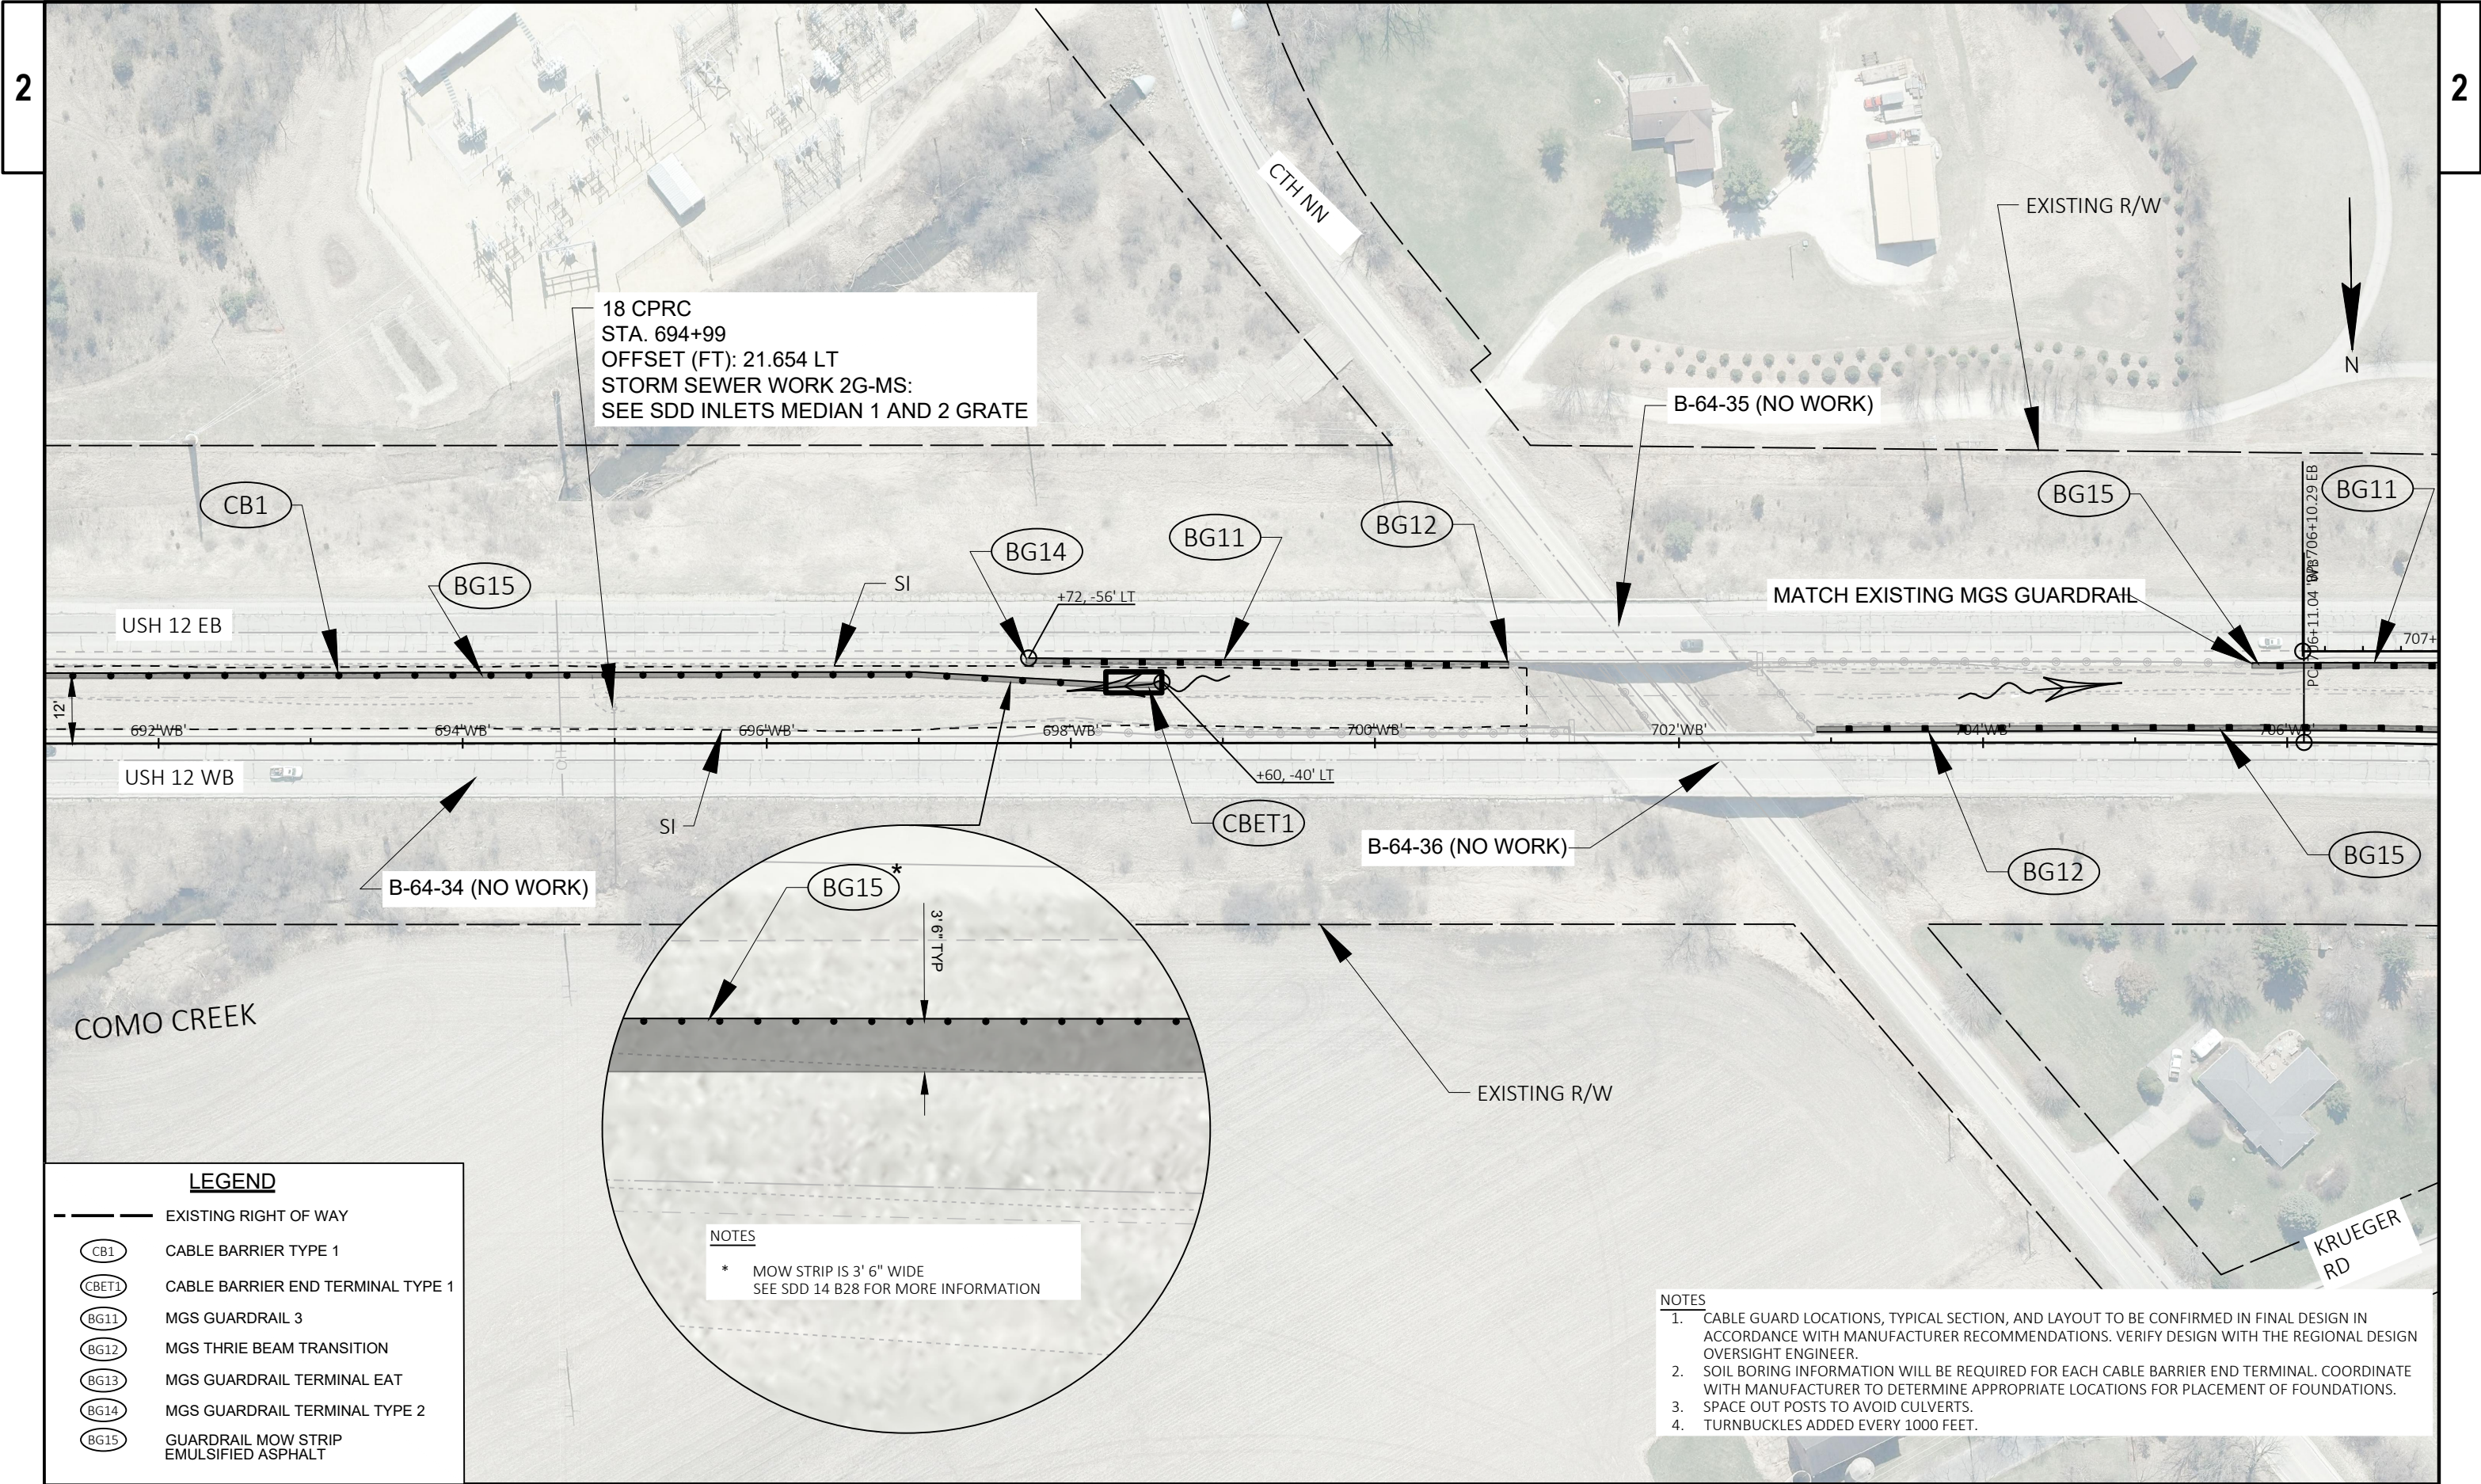

LEGEND

EXISTING RIGHT OF WAY

CB1

CABLE BARRIER TYPE 1

CBET1

CABLE BARRIER END TERMINAL TYPE 1

BG11

MGS GUARDRAIL 3

BG12

MGS THRIE BEAM TRANSITION

BG13

MGS GUARDRAIL TERMINAL EAT

BG14

MGS GUARDRAIL TERMINAL TYPE 2

BG15

GUARDRAIL MOW STRIP EMULSIFIED ASPHALT

NOTES

* MOW STRIP IS 3' 6" WIDE
SEE SDD 14 B28 FOR MORE INFORMATION

NOTES

1.

CABLE GUARD LOCATIONS, TYPICAL SECTION, AND LAYOUT TO BE CONFIRMED IN FINAL DESIGN IN ACCORDANCE WITH MANUFACTURER RECOMMENDATIONS. VERIFY DESIGN WITH THE REGIONAL DESIGN OVERSIGHT ENGINEER.

2.


SOIL BORING INFORMATION WILL BE REQUIRED FOR EACH CABLE BARRIER END TERMINAL. COORDINATE WITH MANUFACTURER TO DETERMINE APPROPRIATE LOCATIONS FOR PLACEMENT OF FOUNDATIONS.


3.


SPACE OUT POSTS TO AVOID CULVERTS.

4.


TURNBUCKLES ADDED EVERY 1000 FEET.

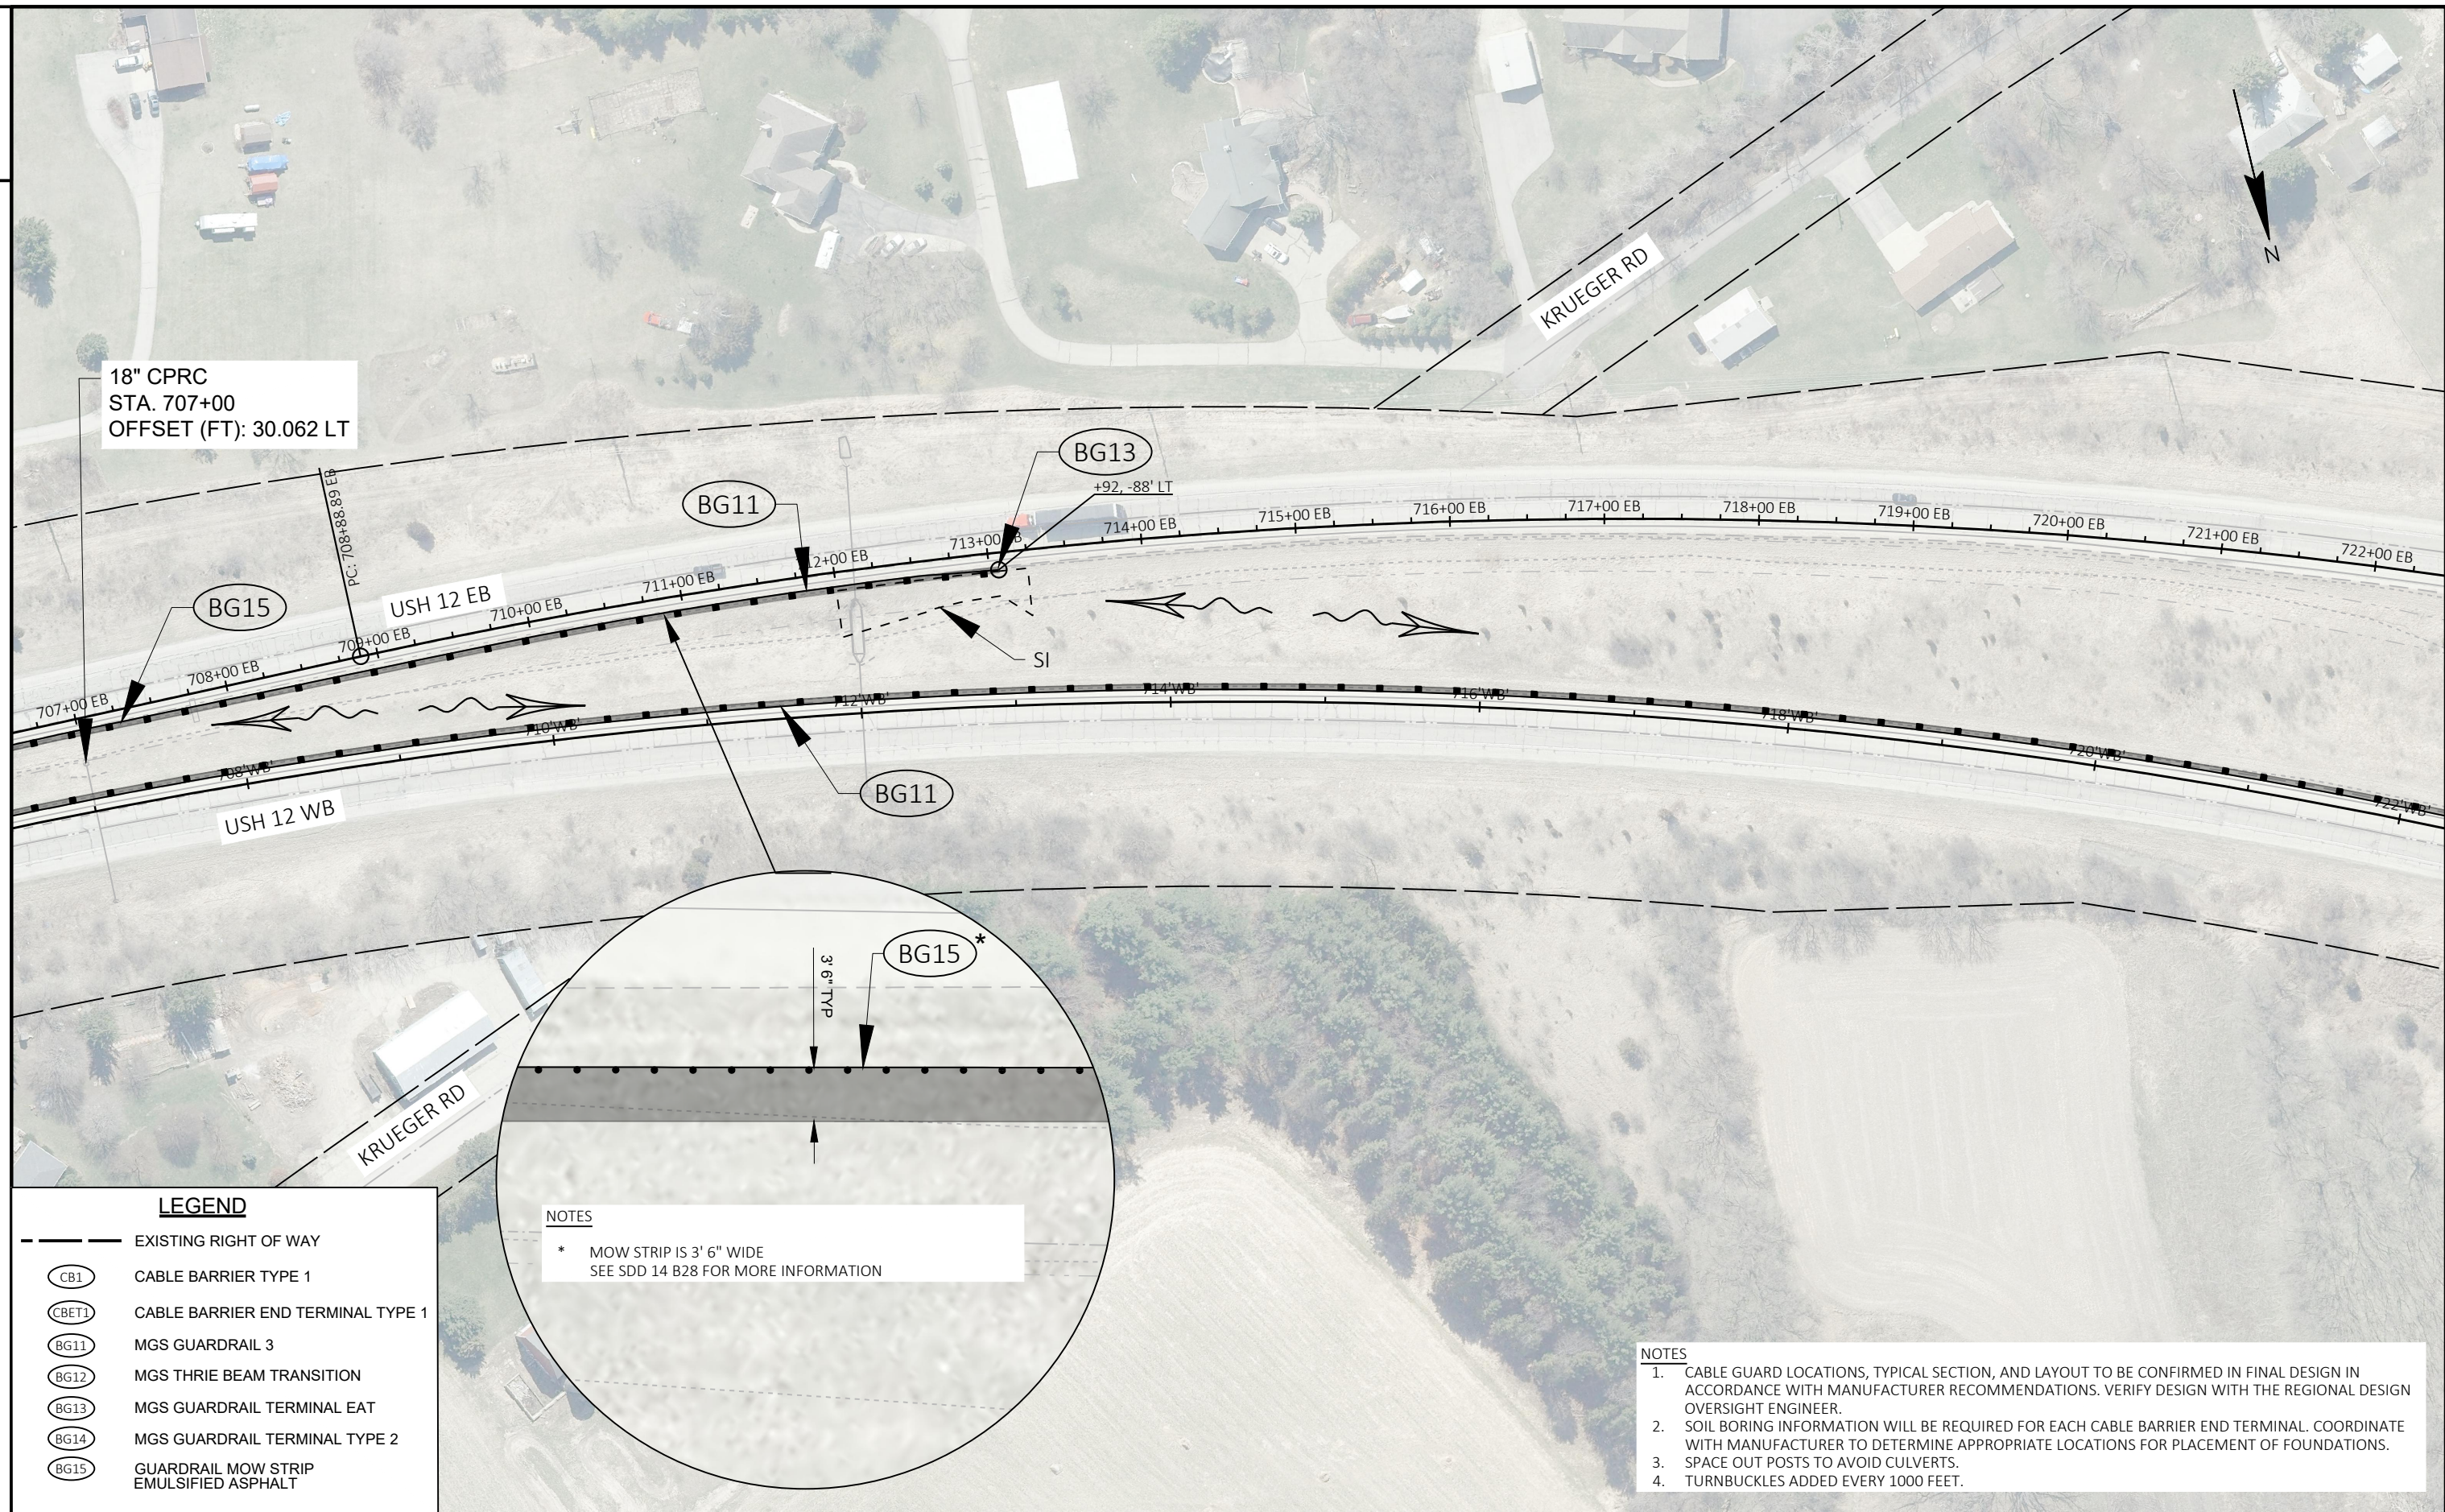

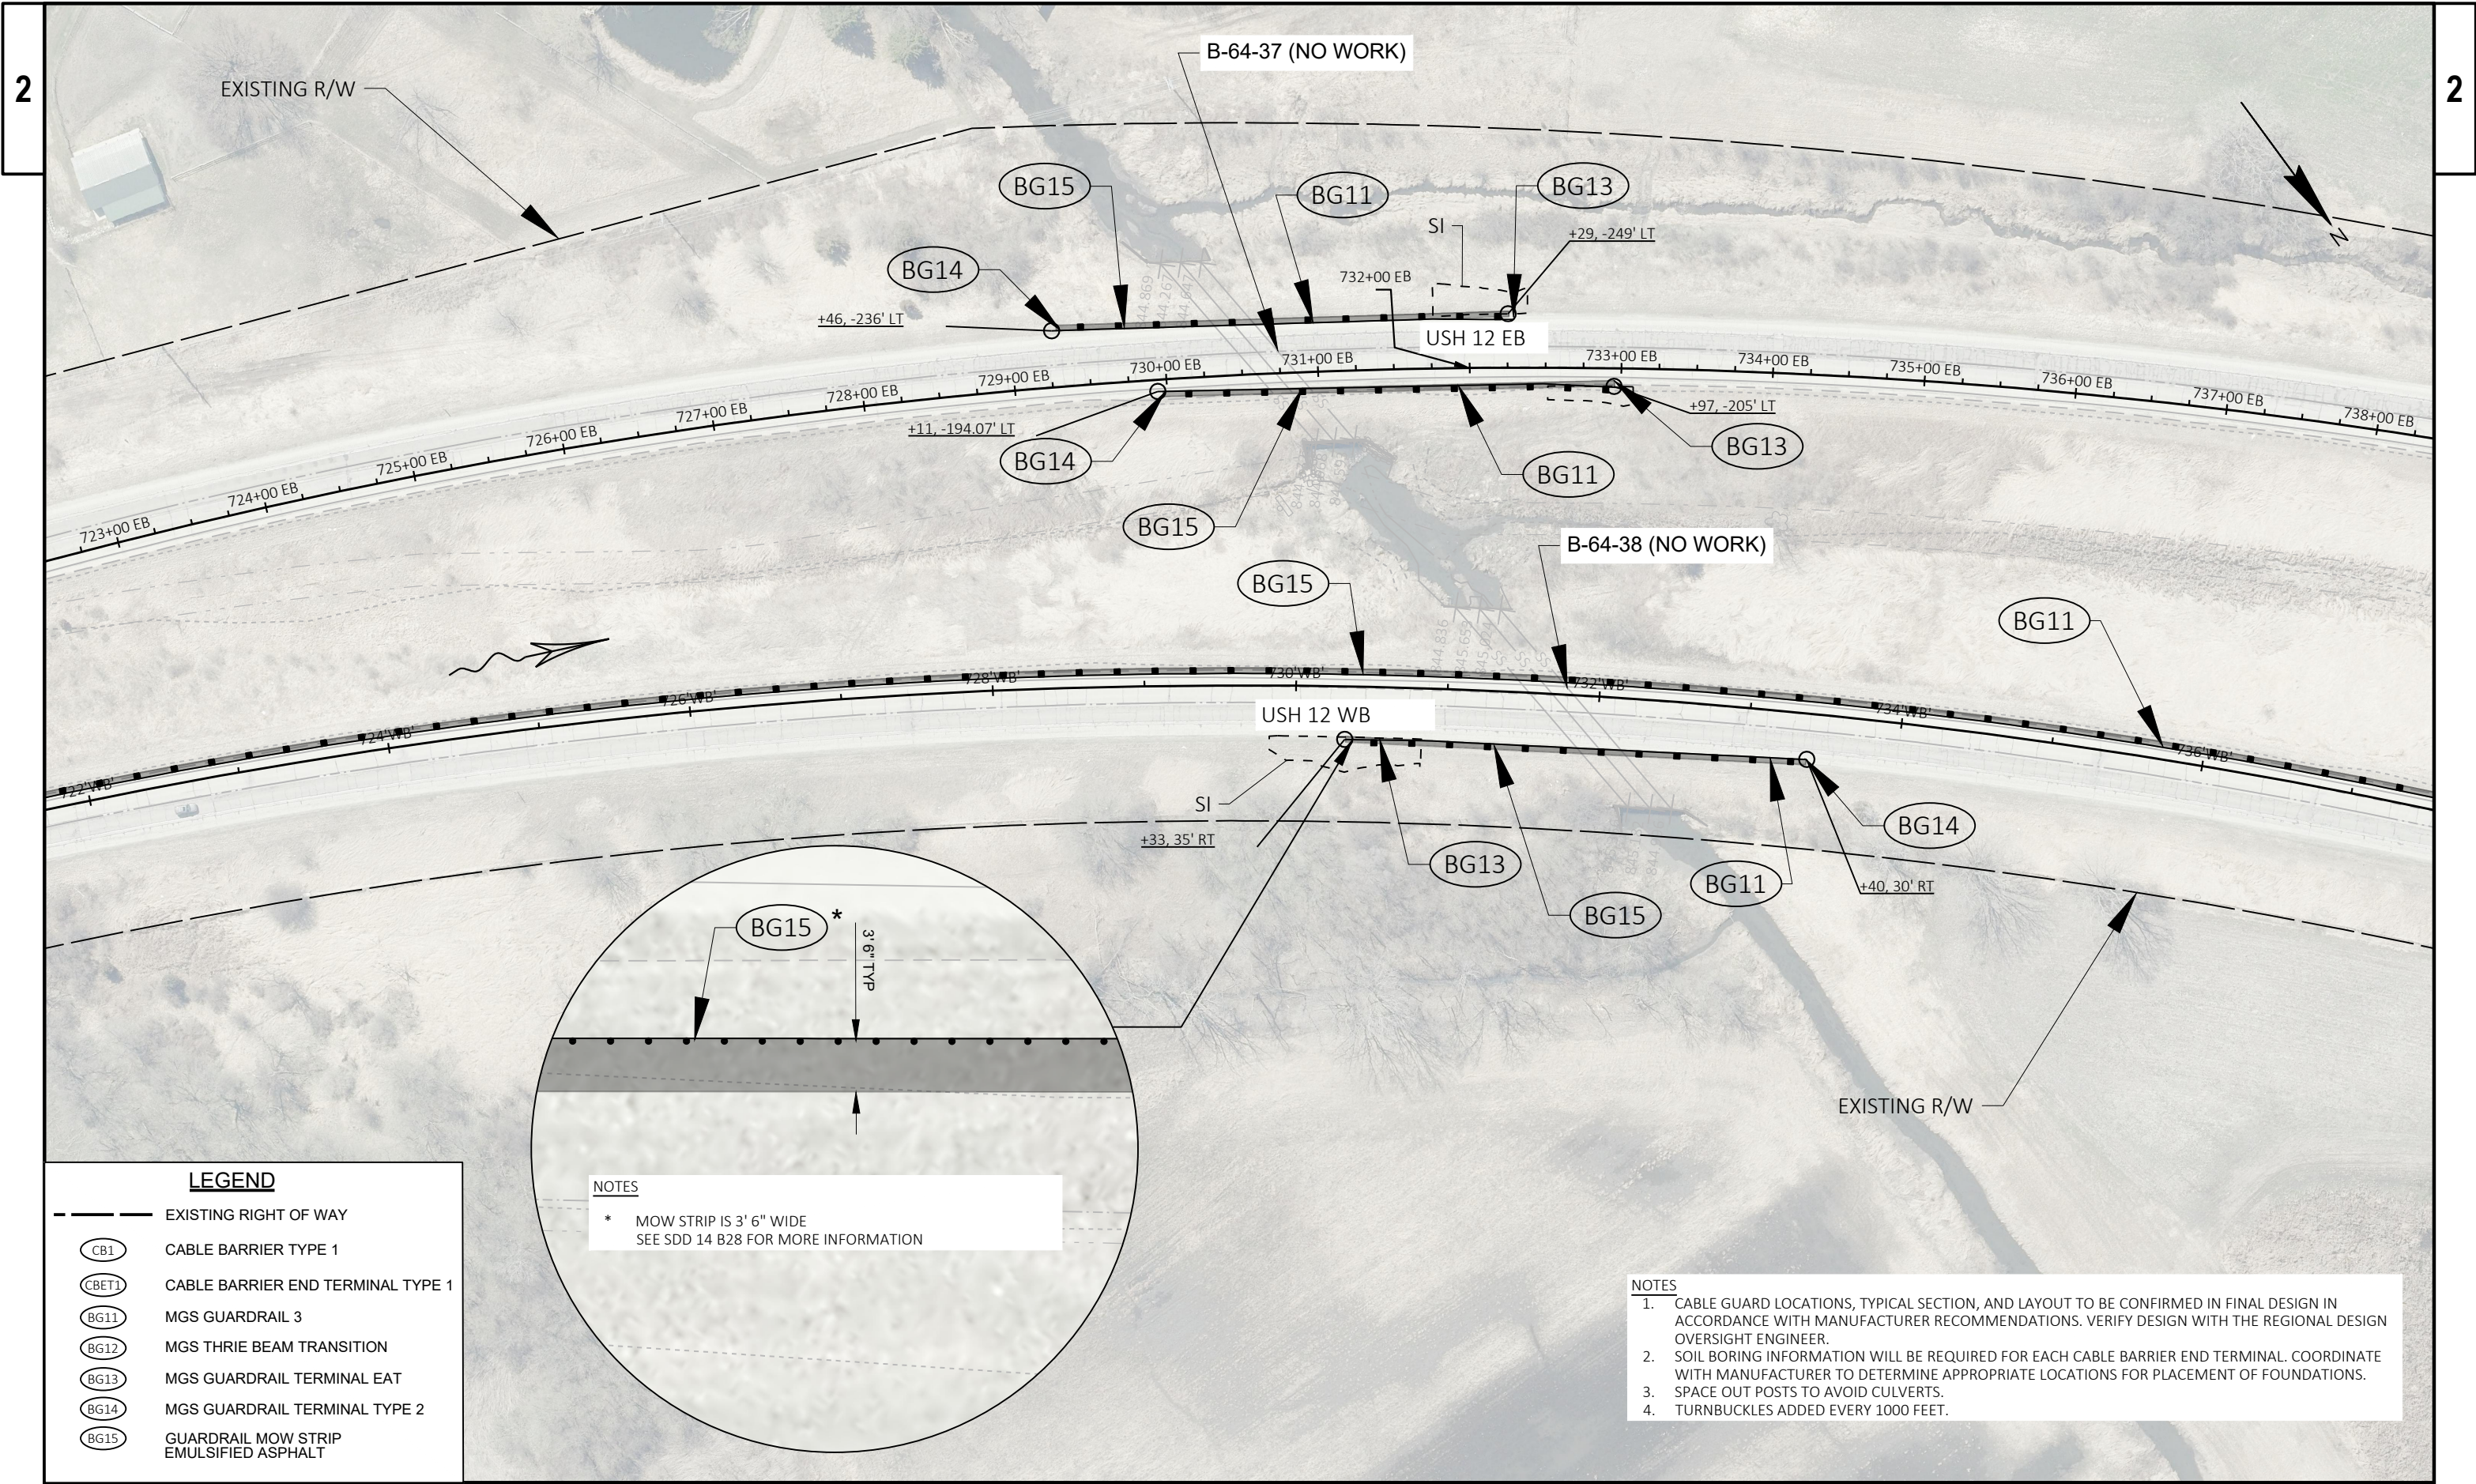


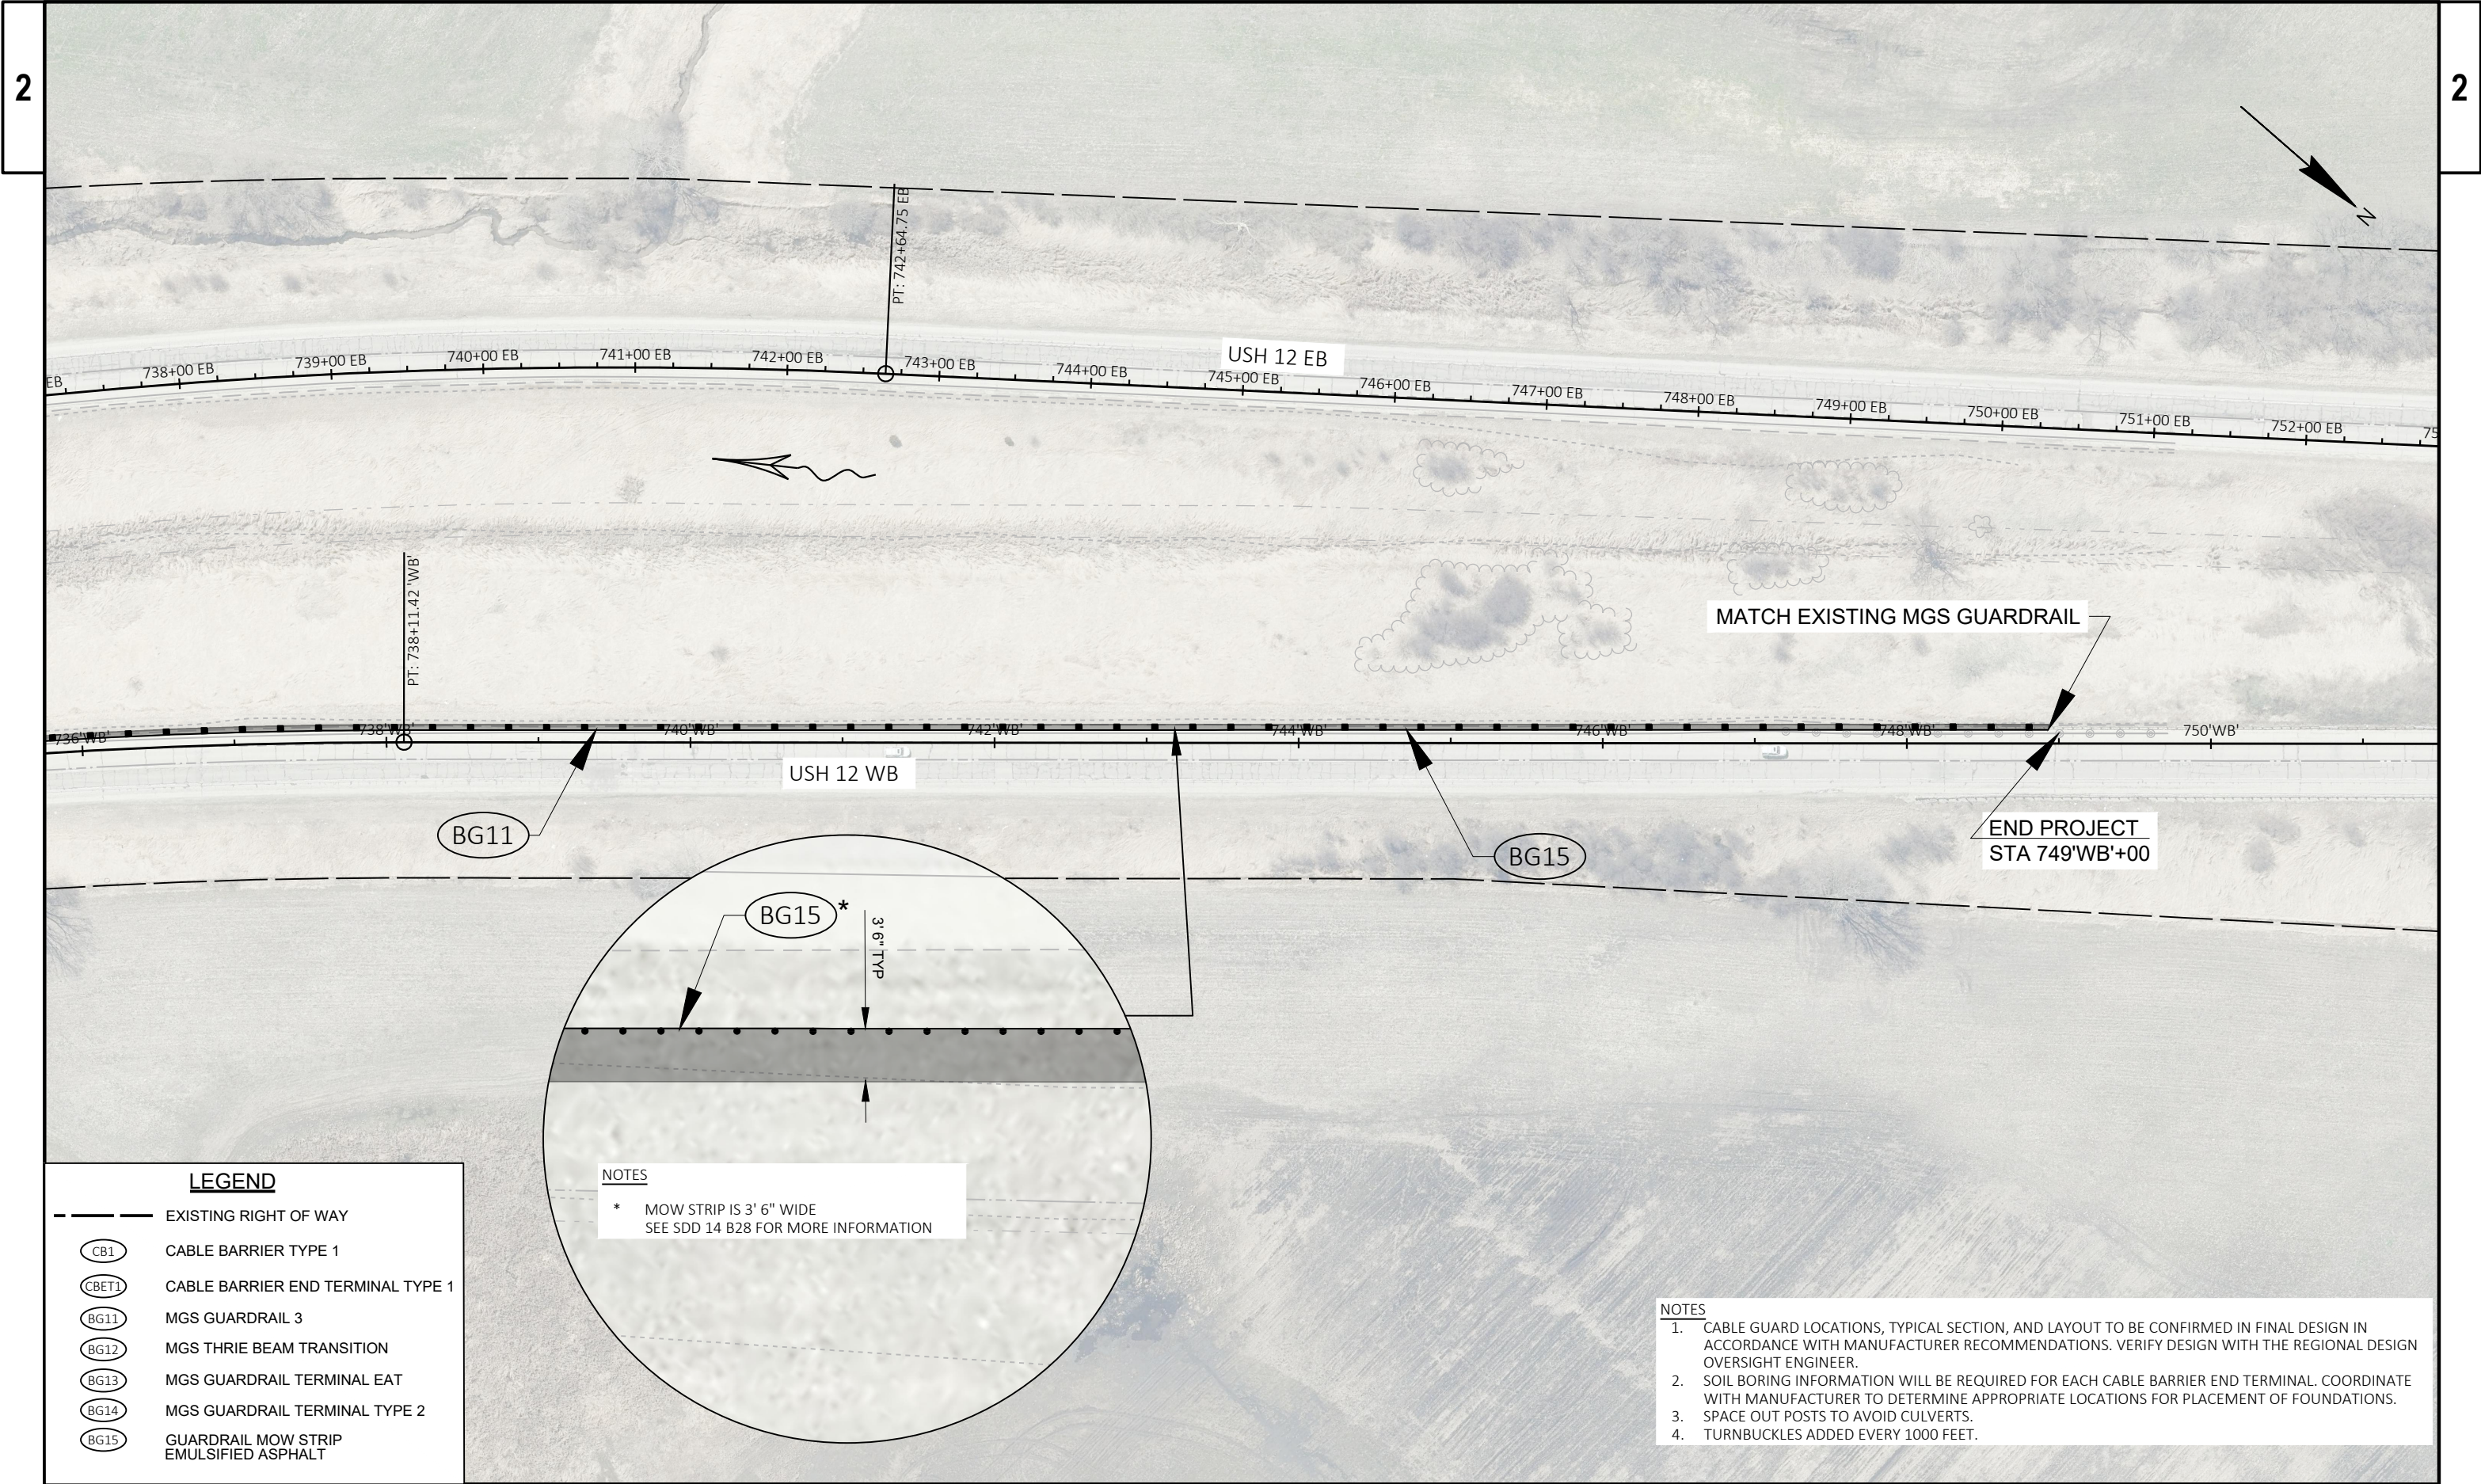

2

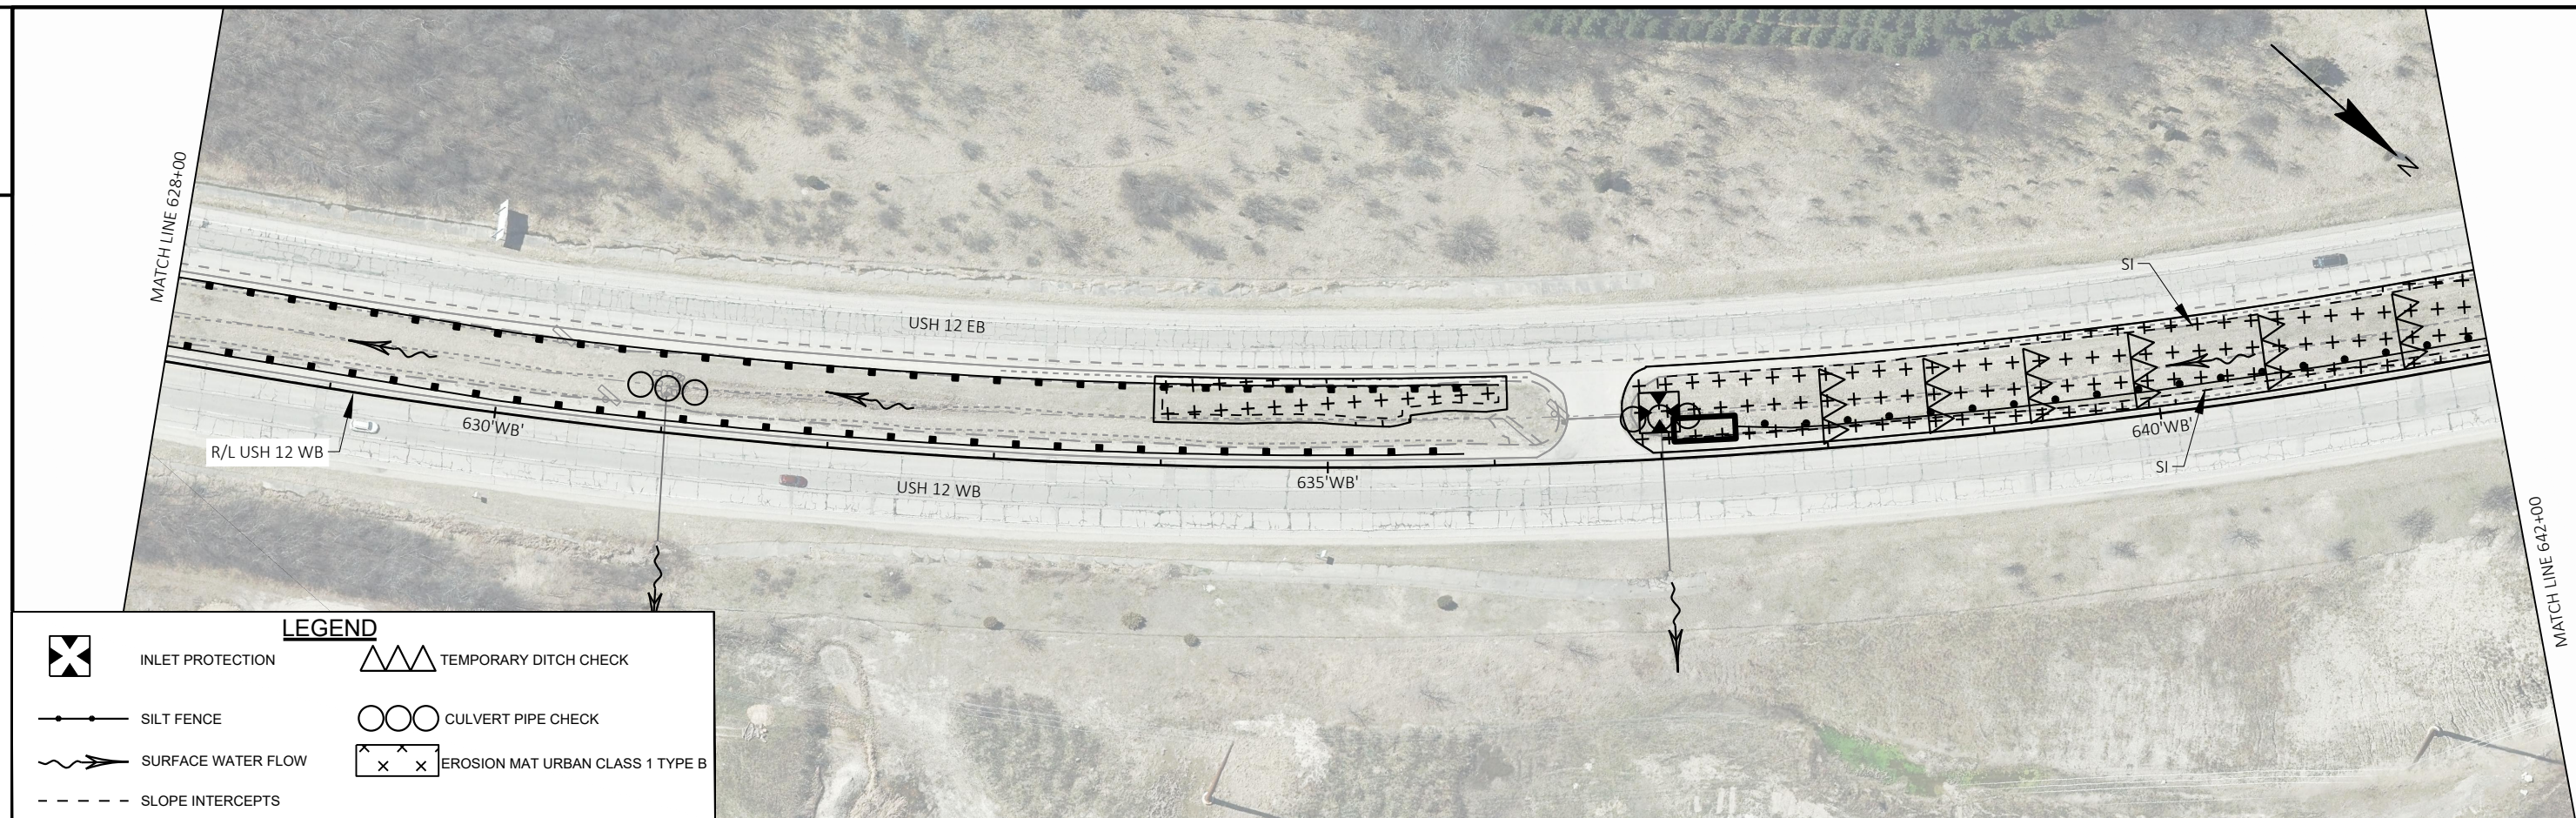

2

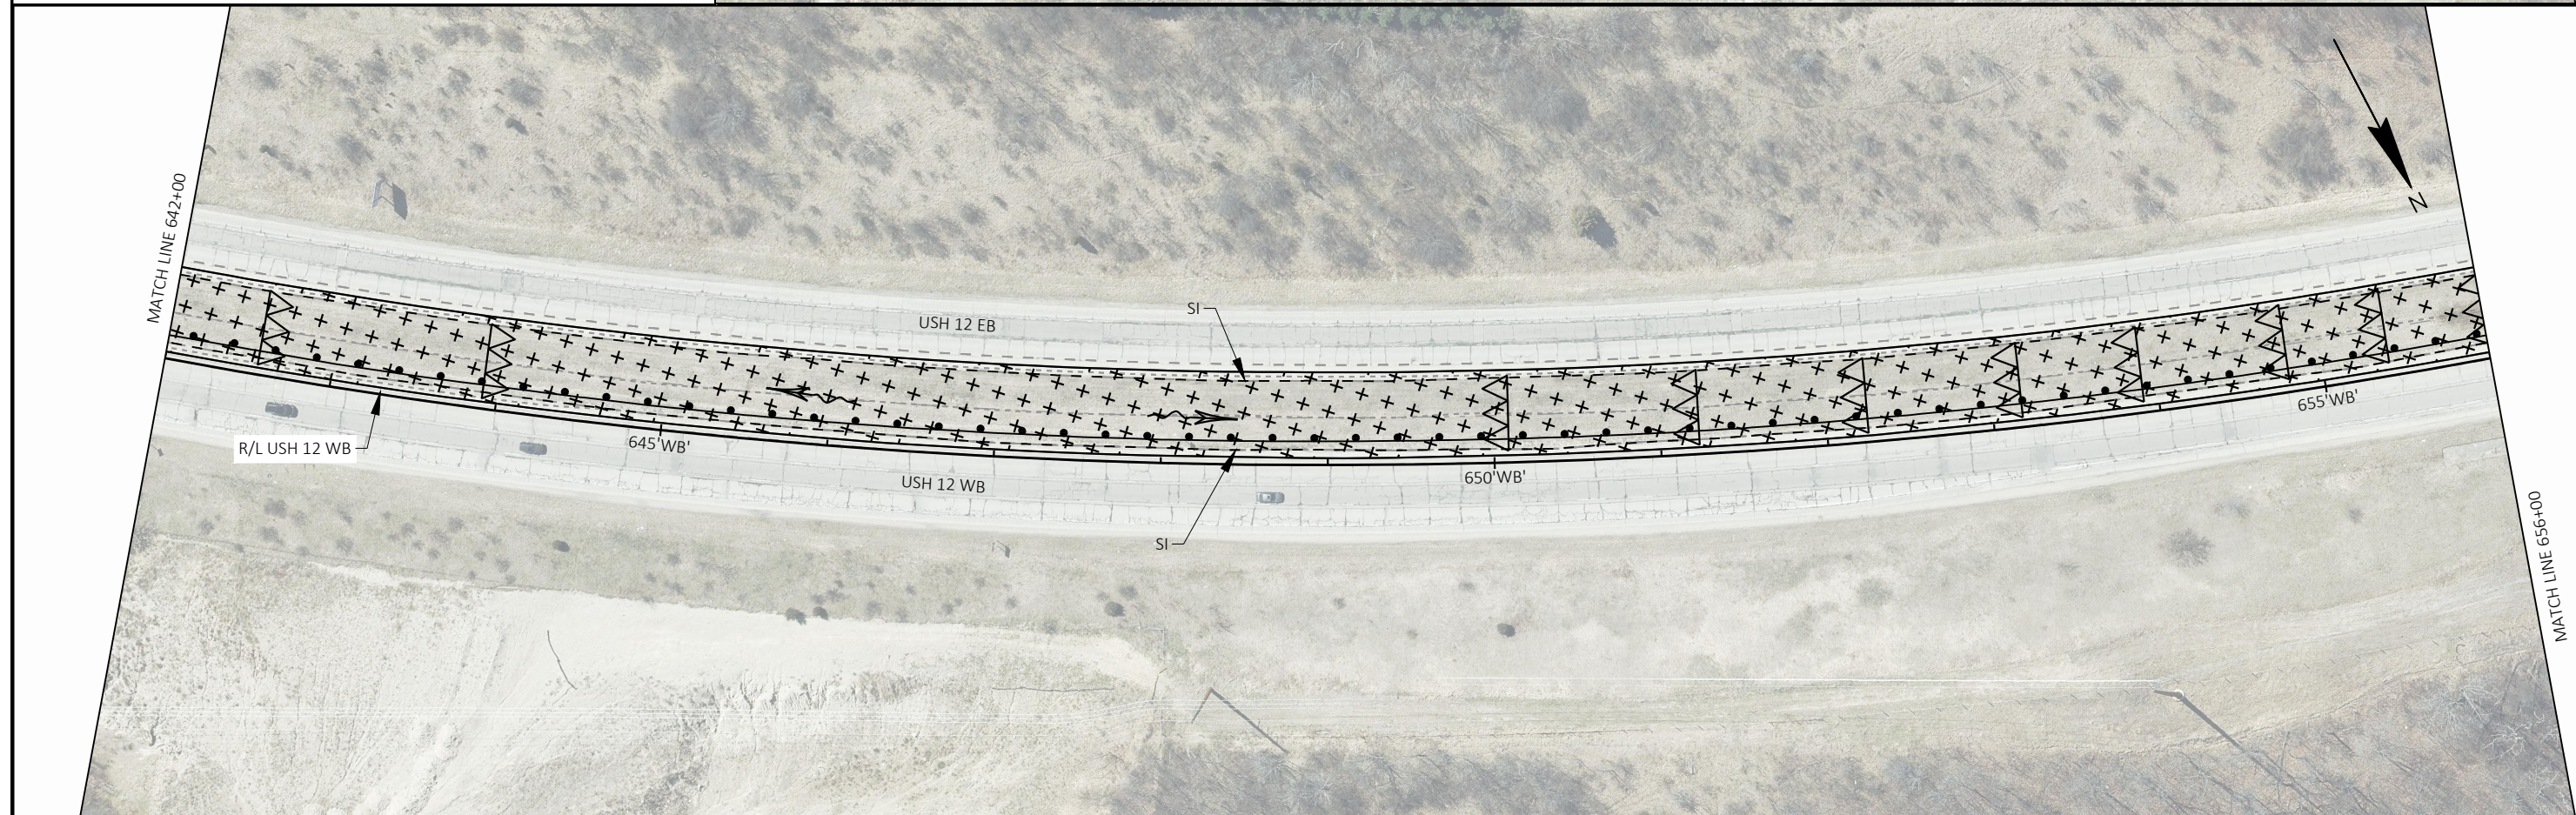

PROJECT NO:	1080-05-70
-------------	------------

HWY: USH 12

COUNTY: WALWORTH

EROSION CONTROL


SHEET

24

E



2

2

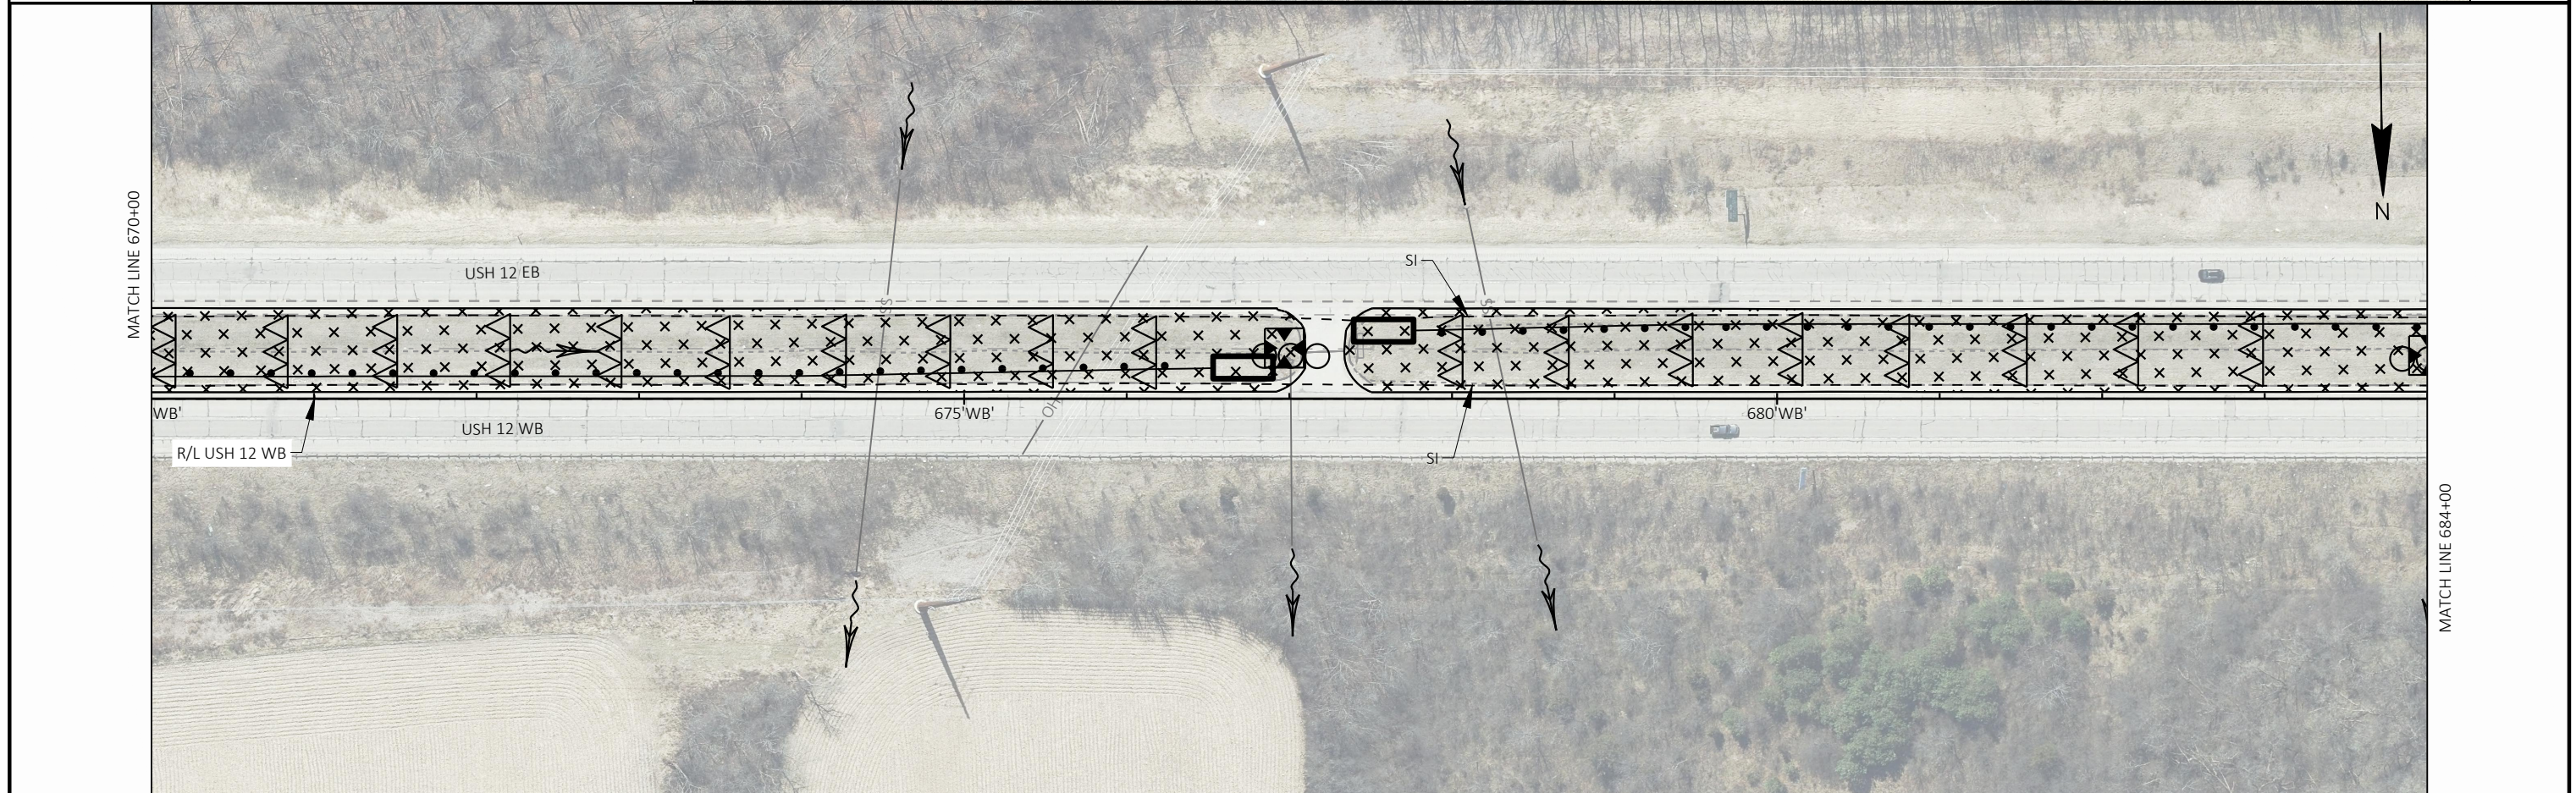

2

2

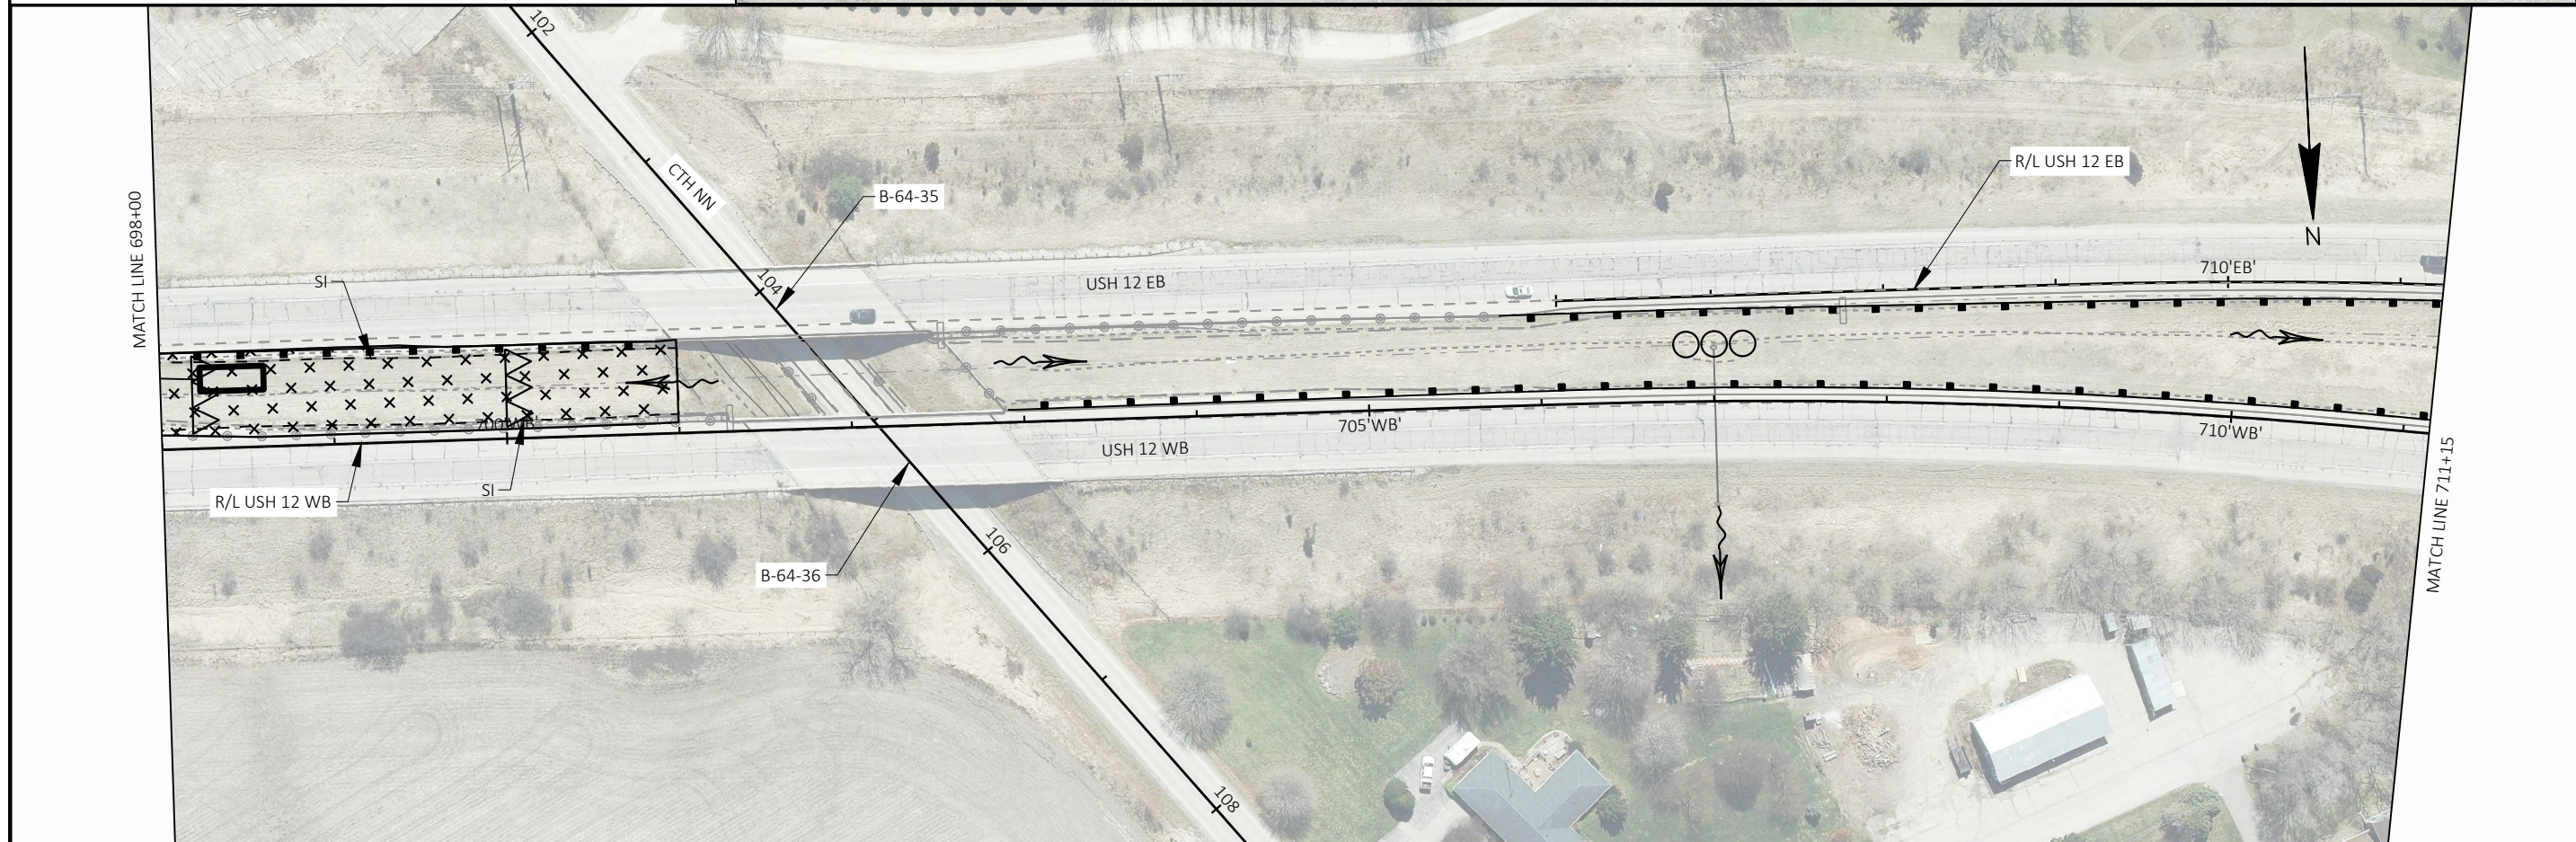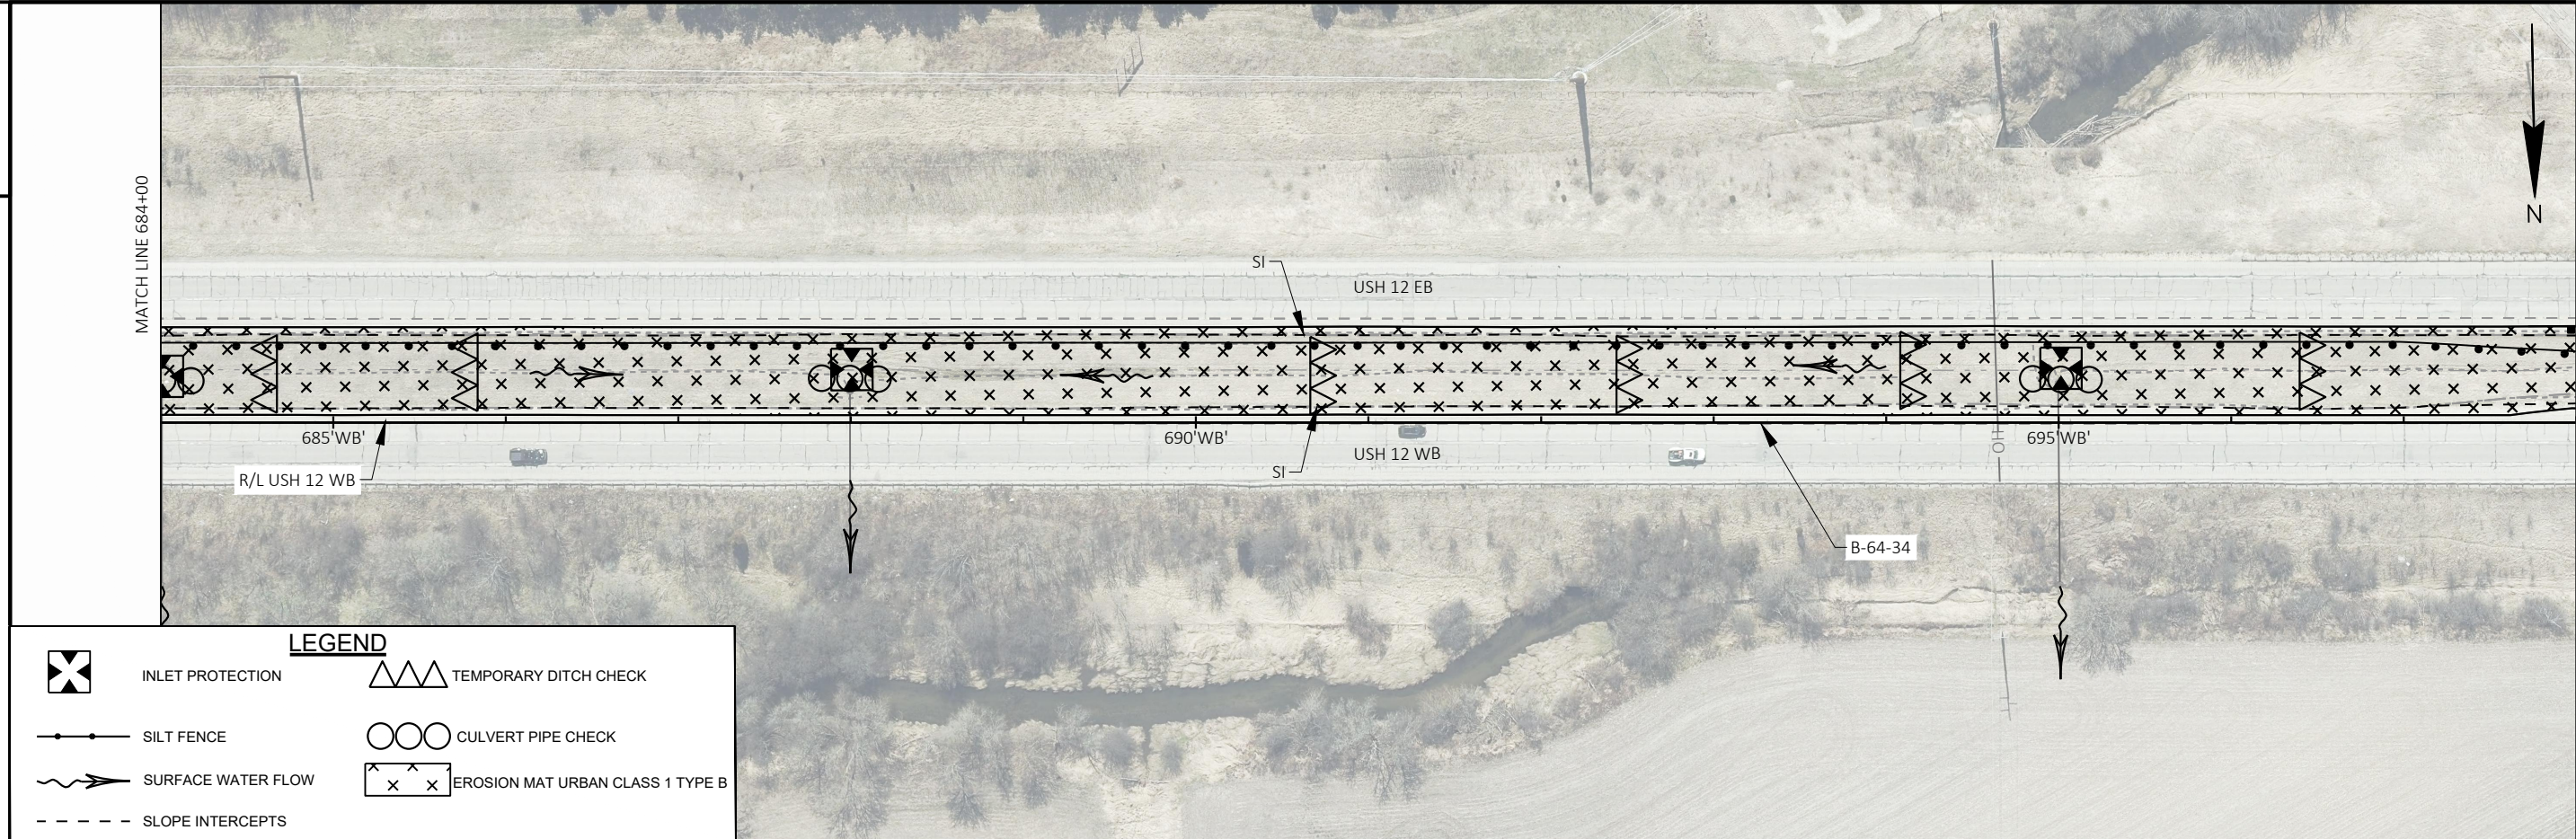




INLET PROTECTION



TEMPORARY DITCH CHECK

 


- SILT FENCE



CULVERT PIPE CHECK





- SURFACE WATER FLOW

 

EROSION MAT URBAN CLASS 1 TYPE B

- - - - - SLOPE INTERCEPTS

LEGEND

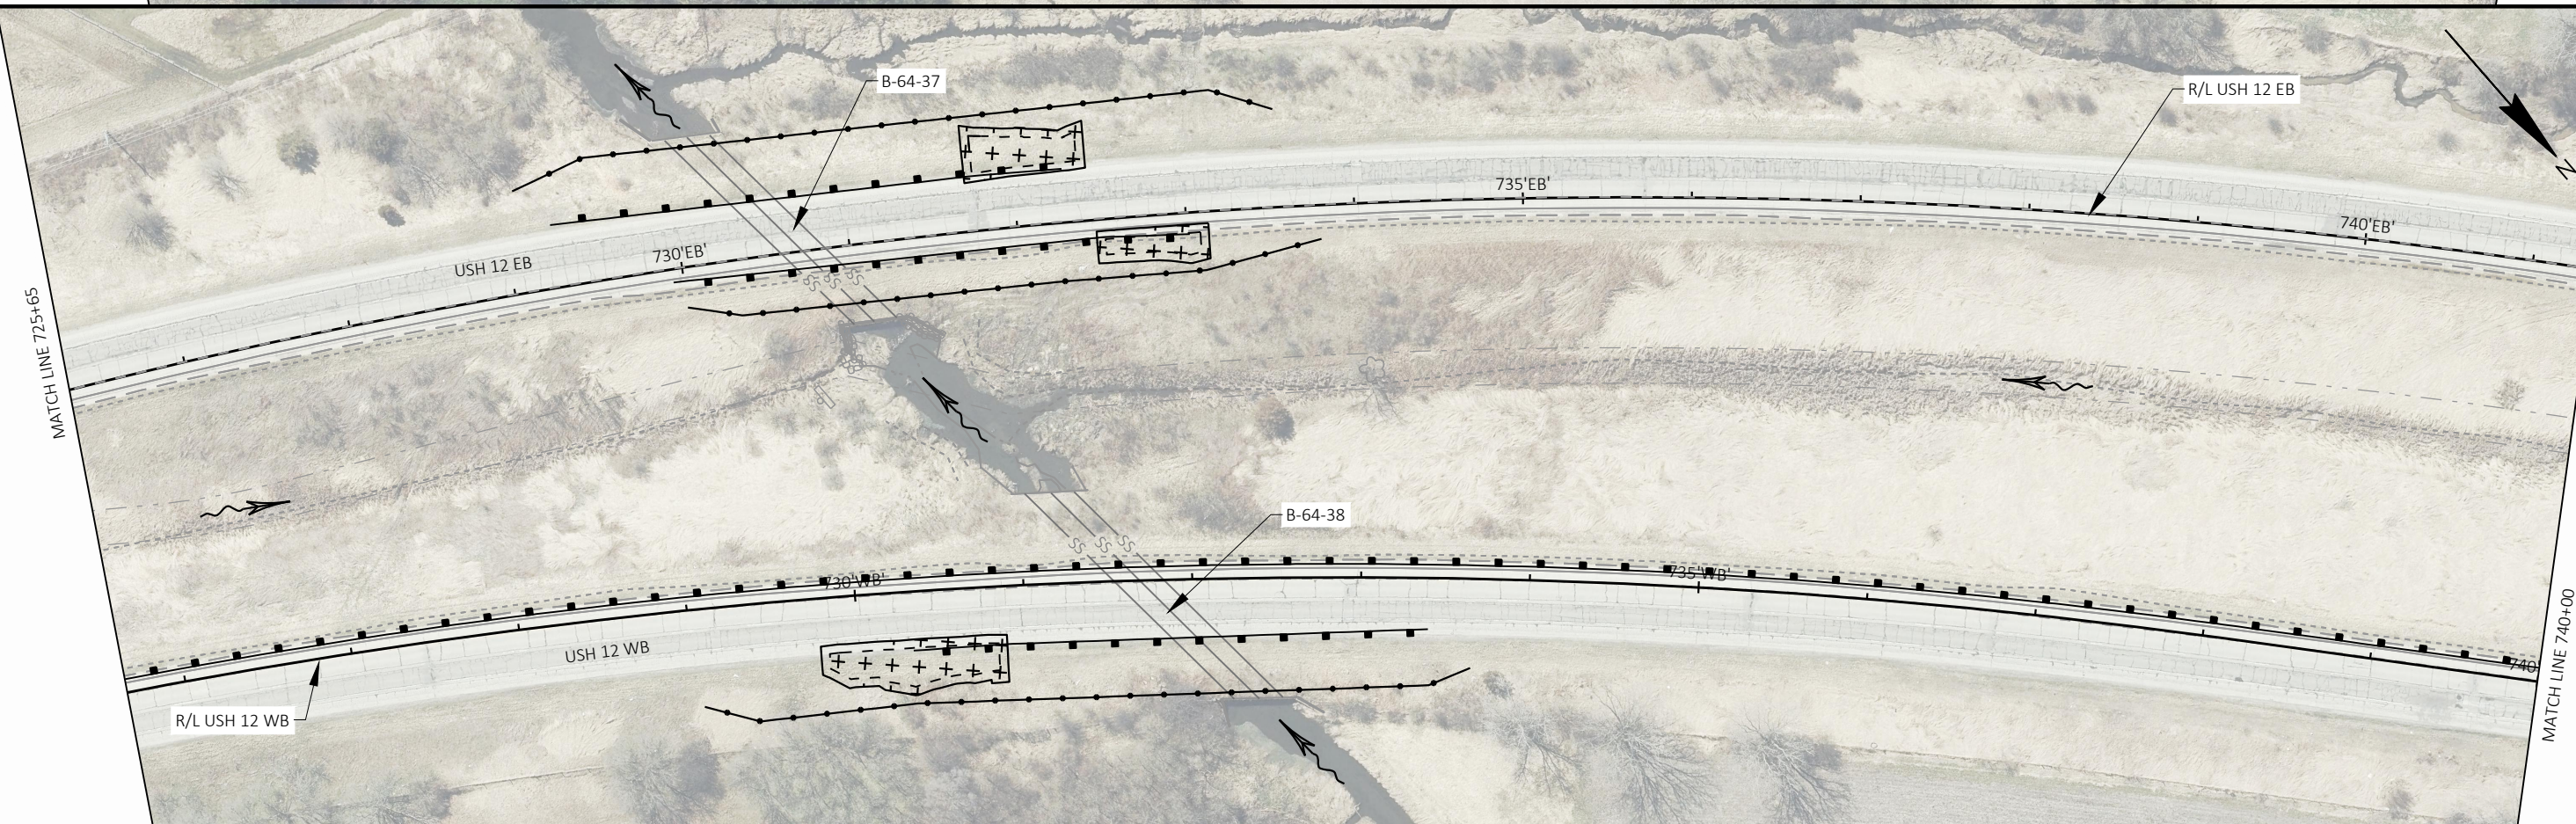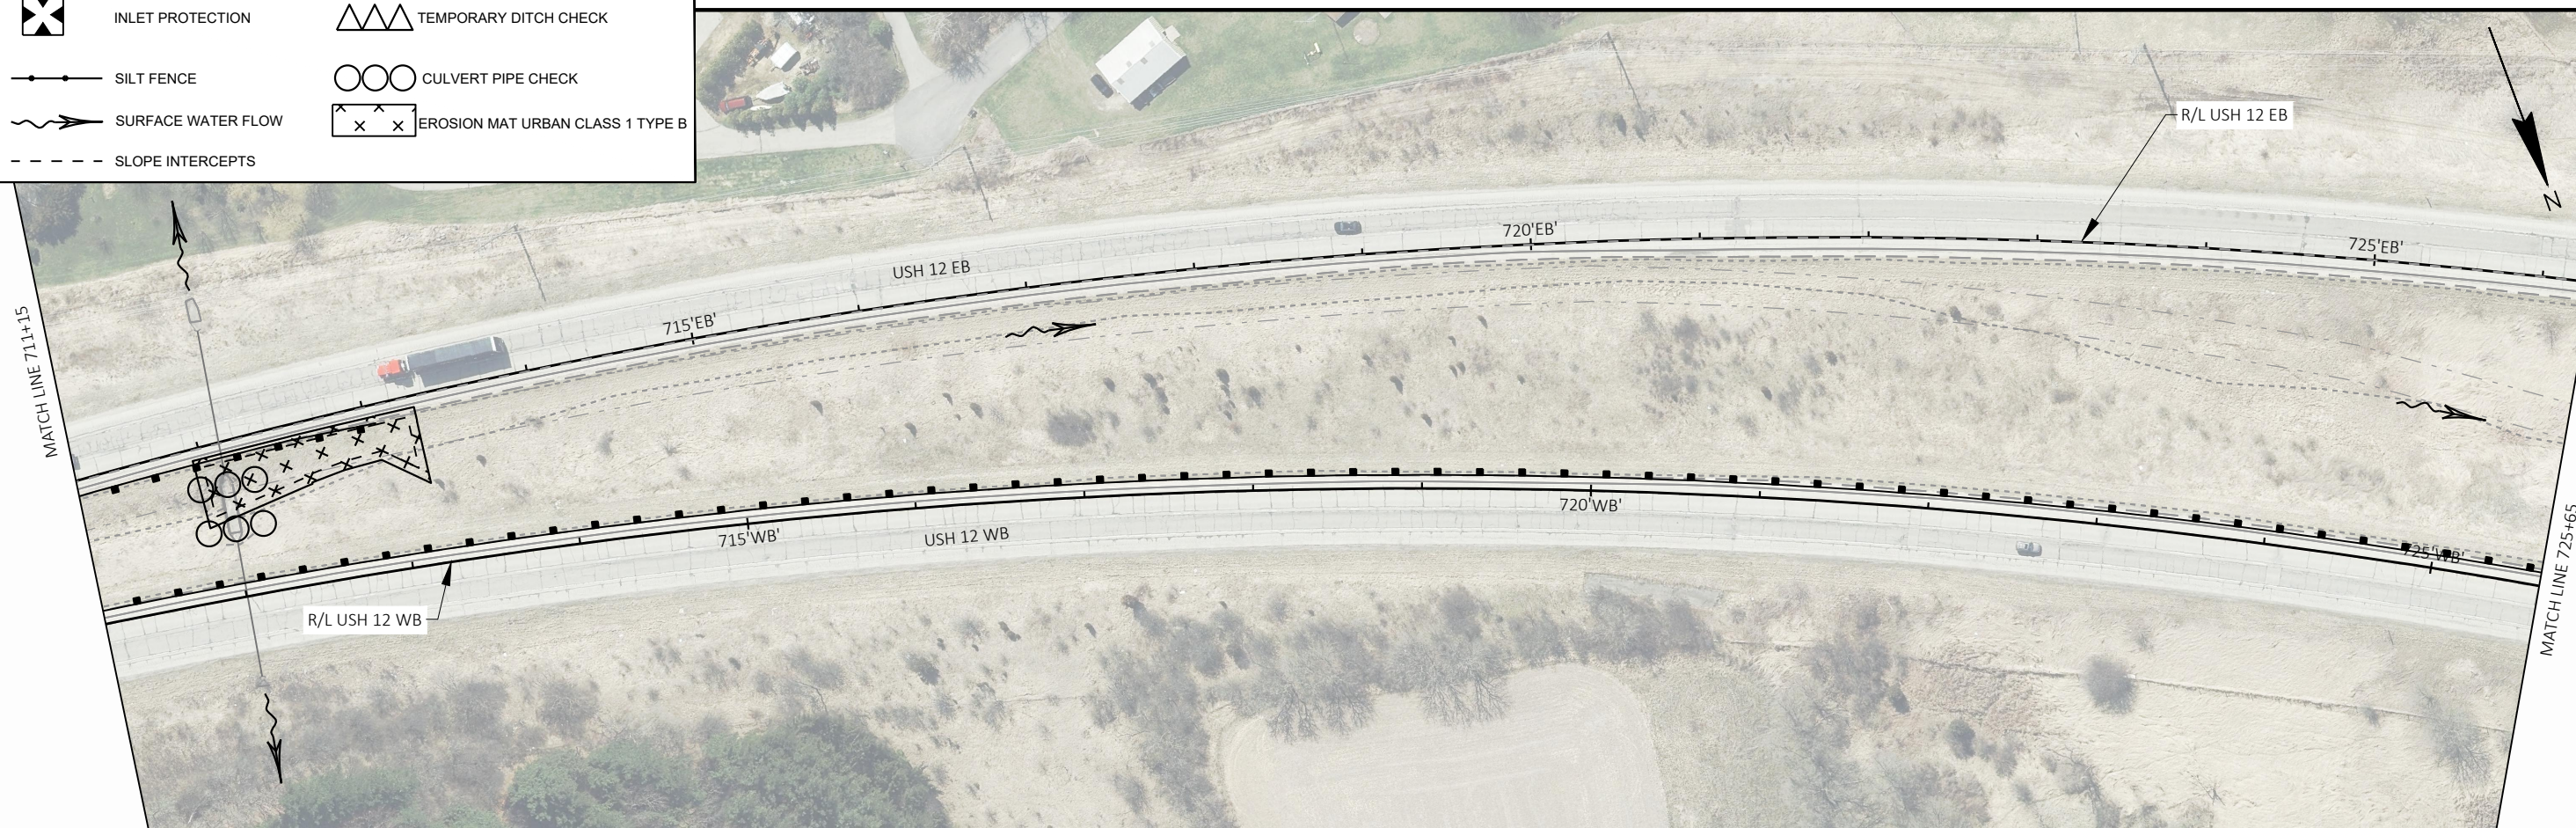

PROJECT NO:	1080-05-70
-------------	------------

HWY: USH 12

COUNTY: WALWORTH

EROSION CONTROL

SHEET

27

1

FILE NAME : C:\OD\ONEDRIVE - CORRE, INC\1000-00-76_2022 VARIOUS SE REGION PROJECTS\500_CADD\501_C3D_2022\10800500\SHEETS\022001-EC.DWG
LAYOUT NAME - 05


PLOT DATE : 11/19/2025 4:56 PM

PLOT BY : JESSICA LEWIS, PE


PLOT NAME :

PLOT SCALE : 1 IN:100 FT

WISDOT/CADDS SHEET 44

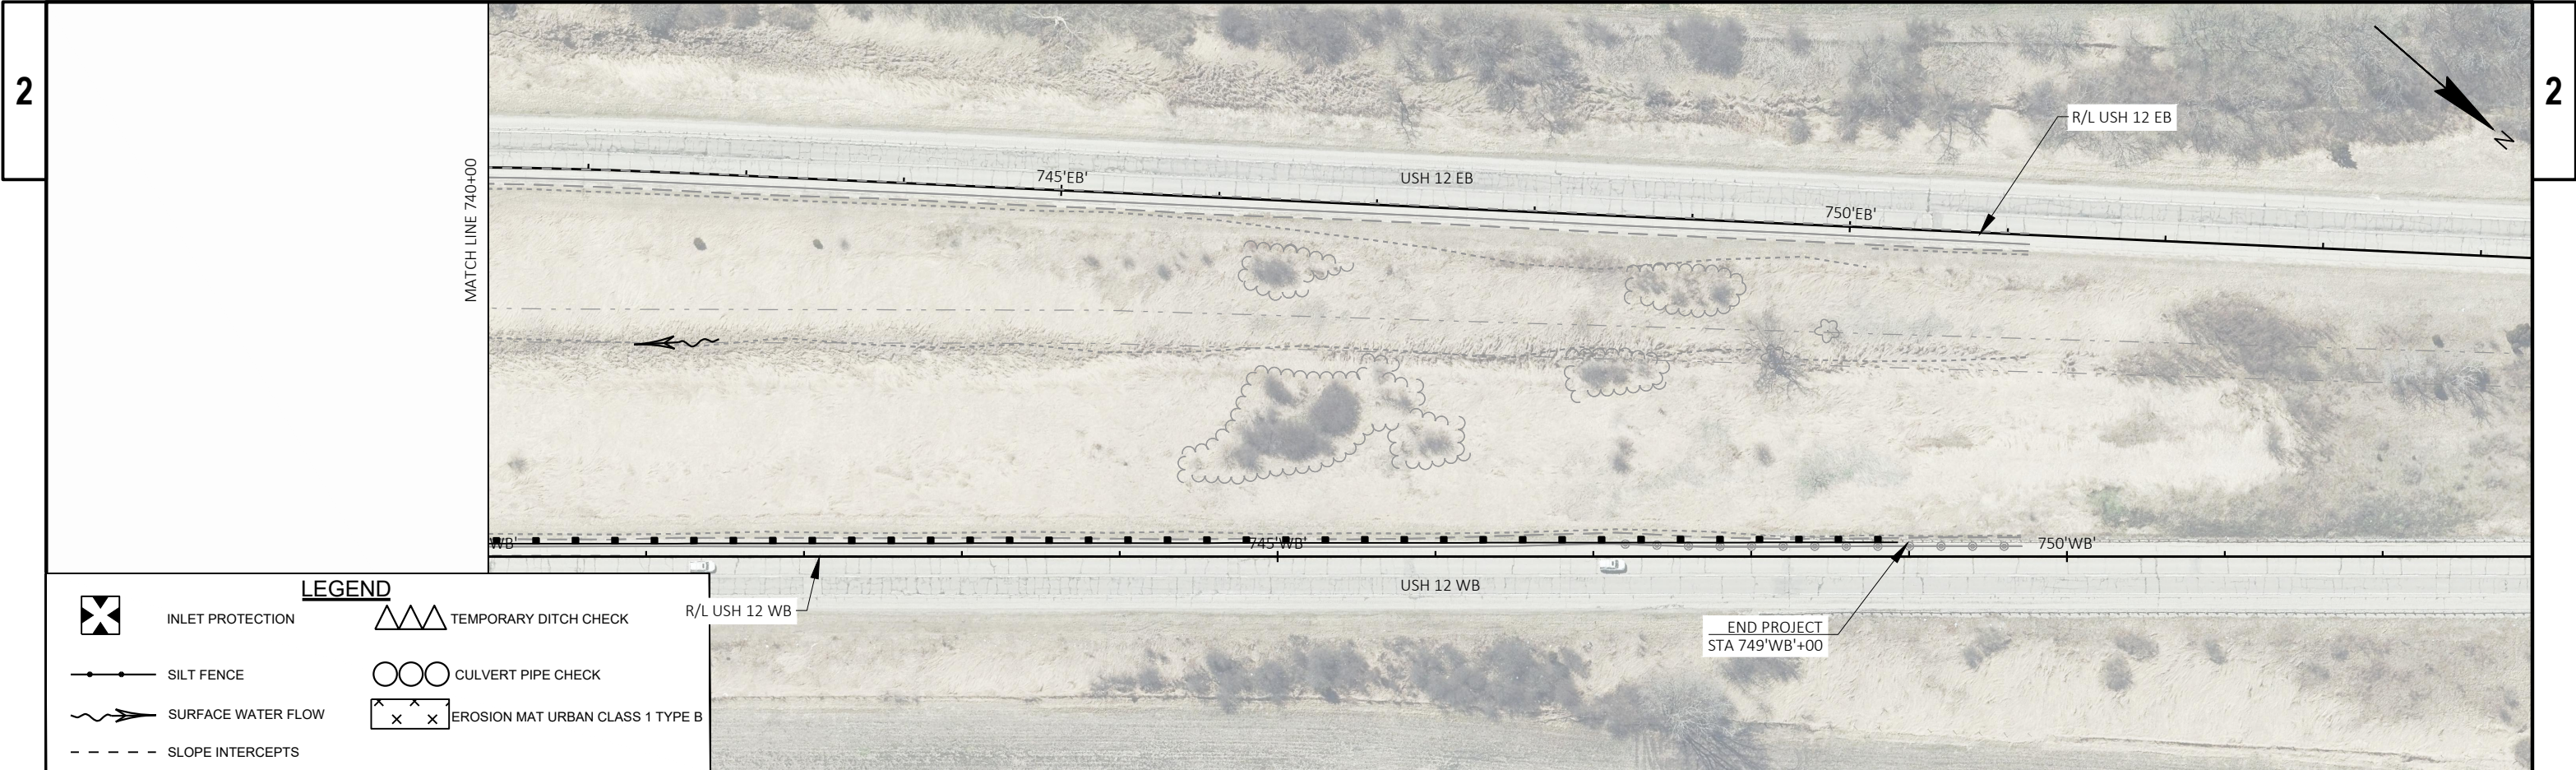

INTENTIONALLY LEFT BLANK

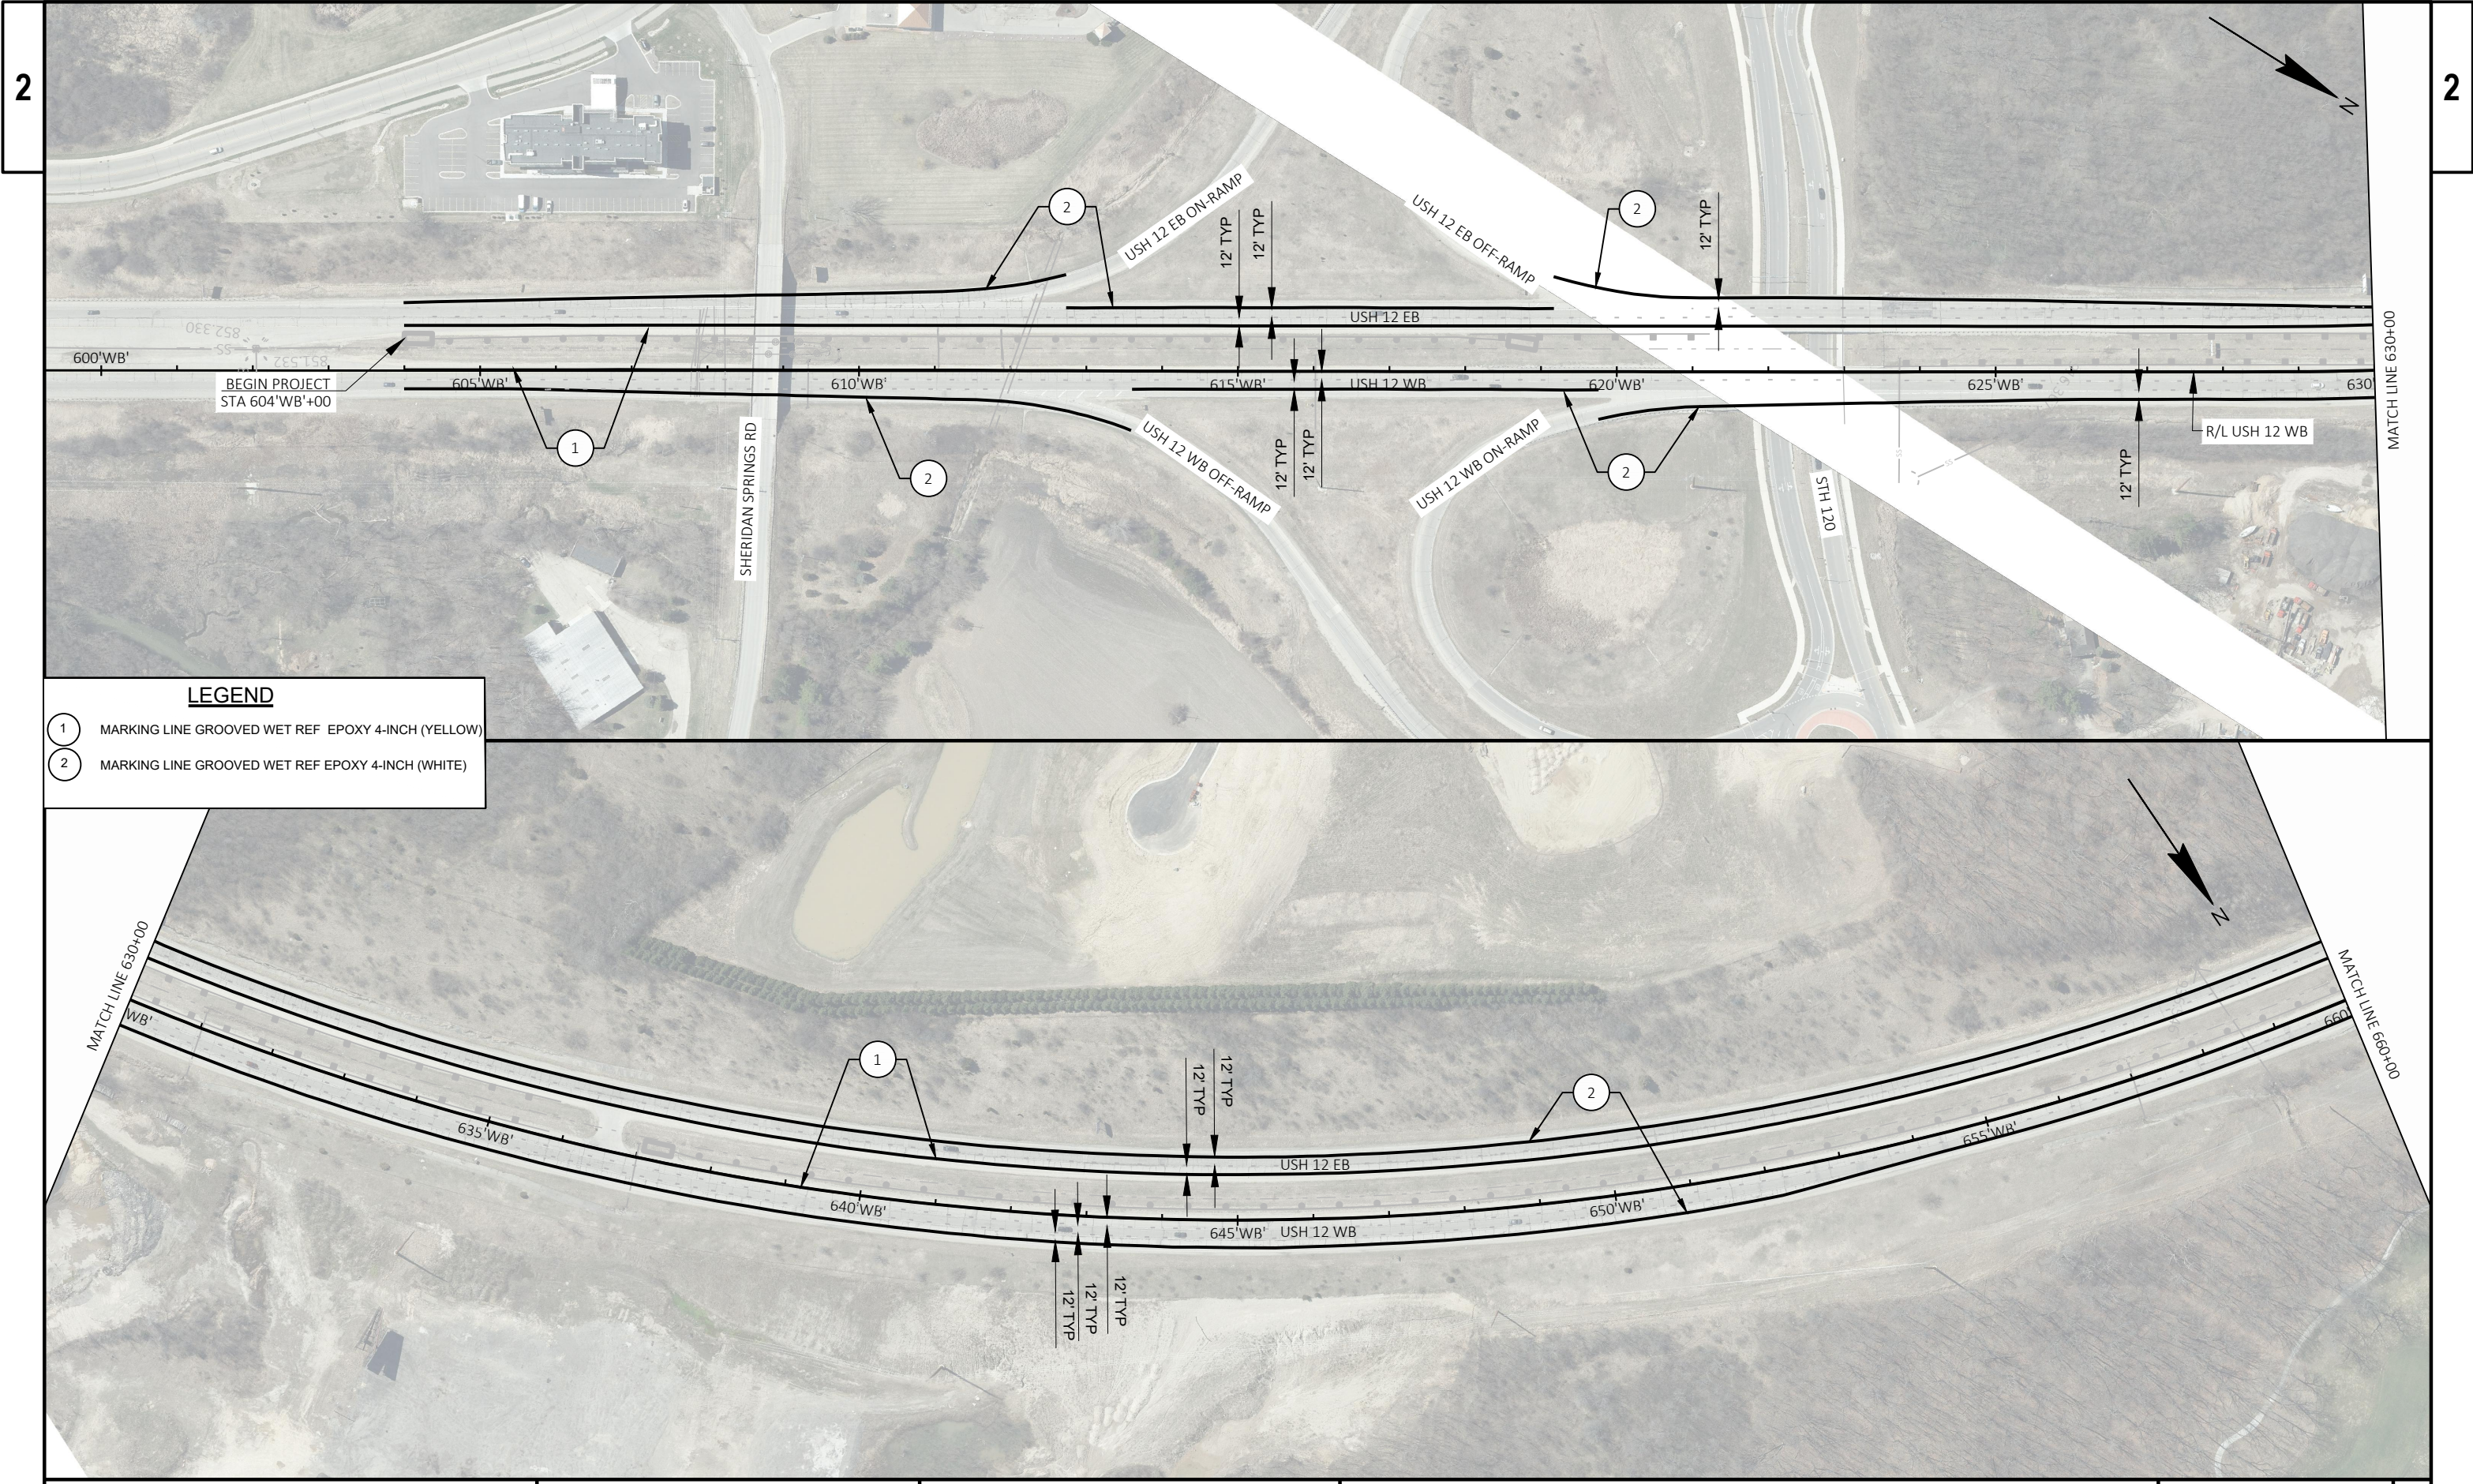





LEGEND


1 MARKING LINE GROOVED WET REF EPOXY 4-INCH (YELLOW)

2 MARKING LINE GROOVED WET REF EPOXY 4-INCH (WHITE)

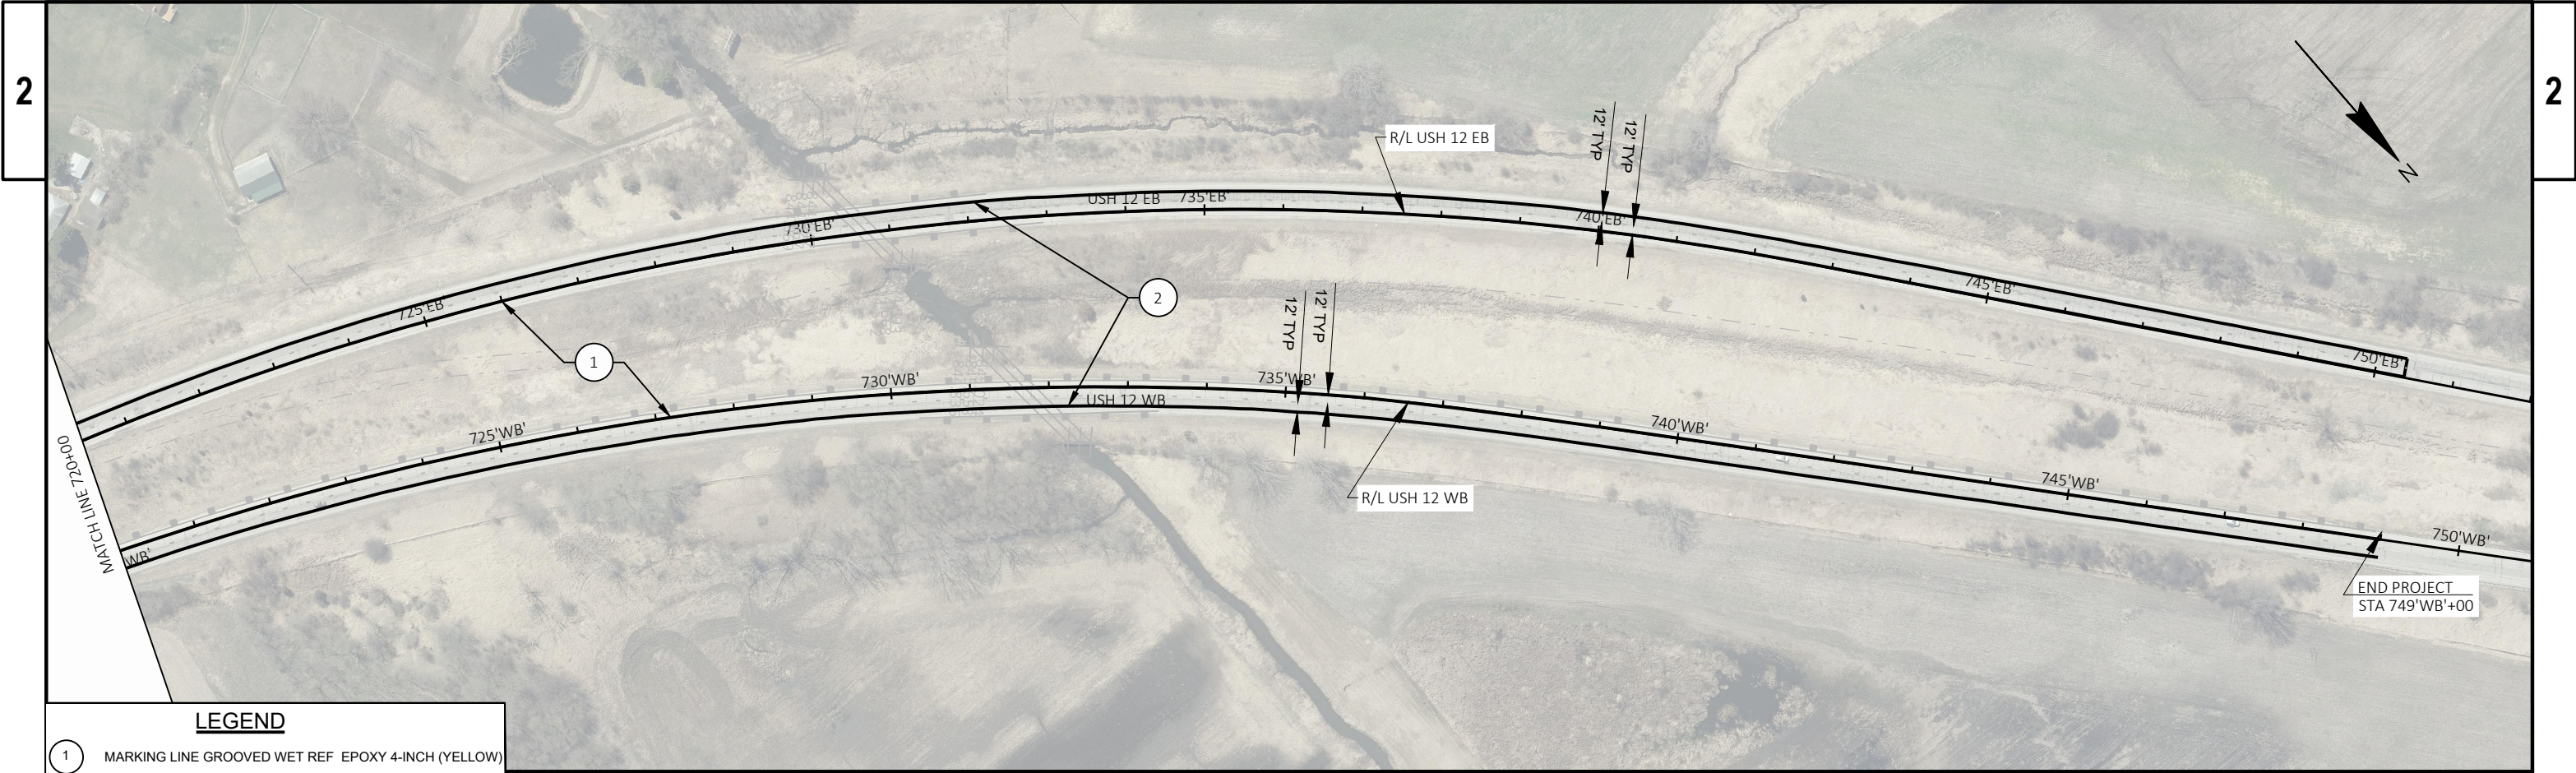


INTENTIONALLY LEFT BLANK

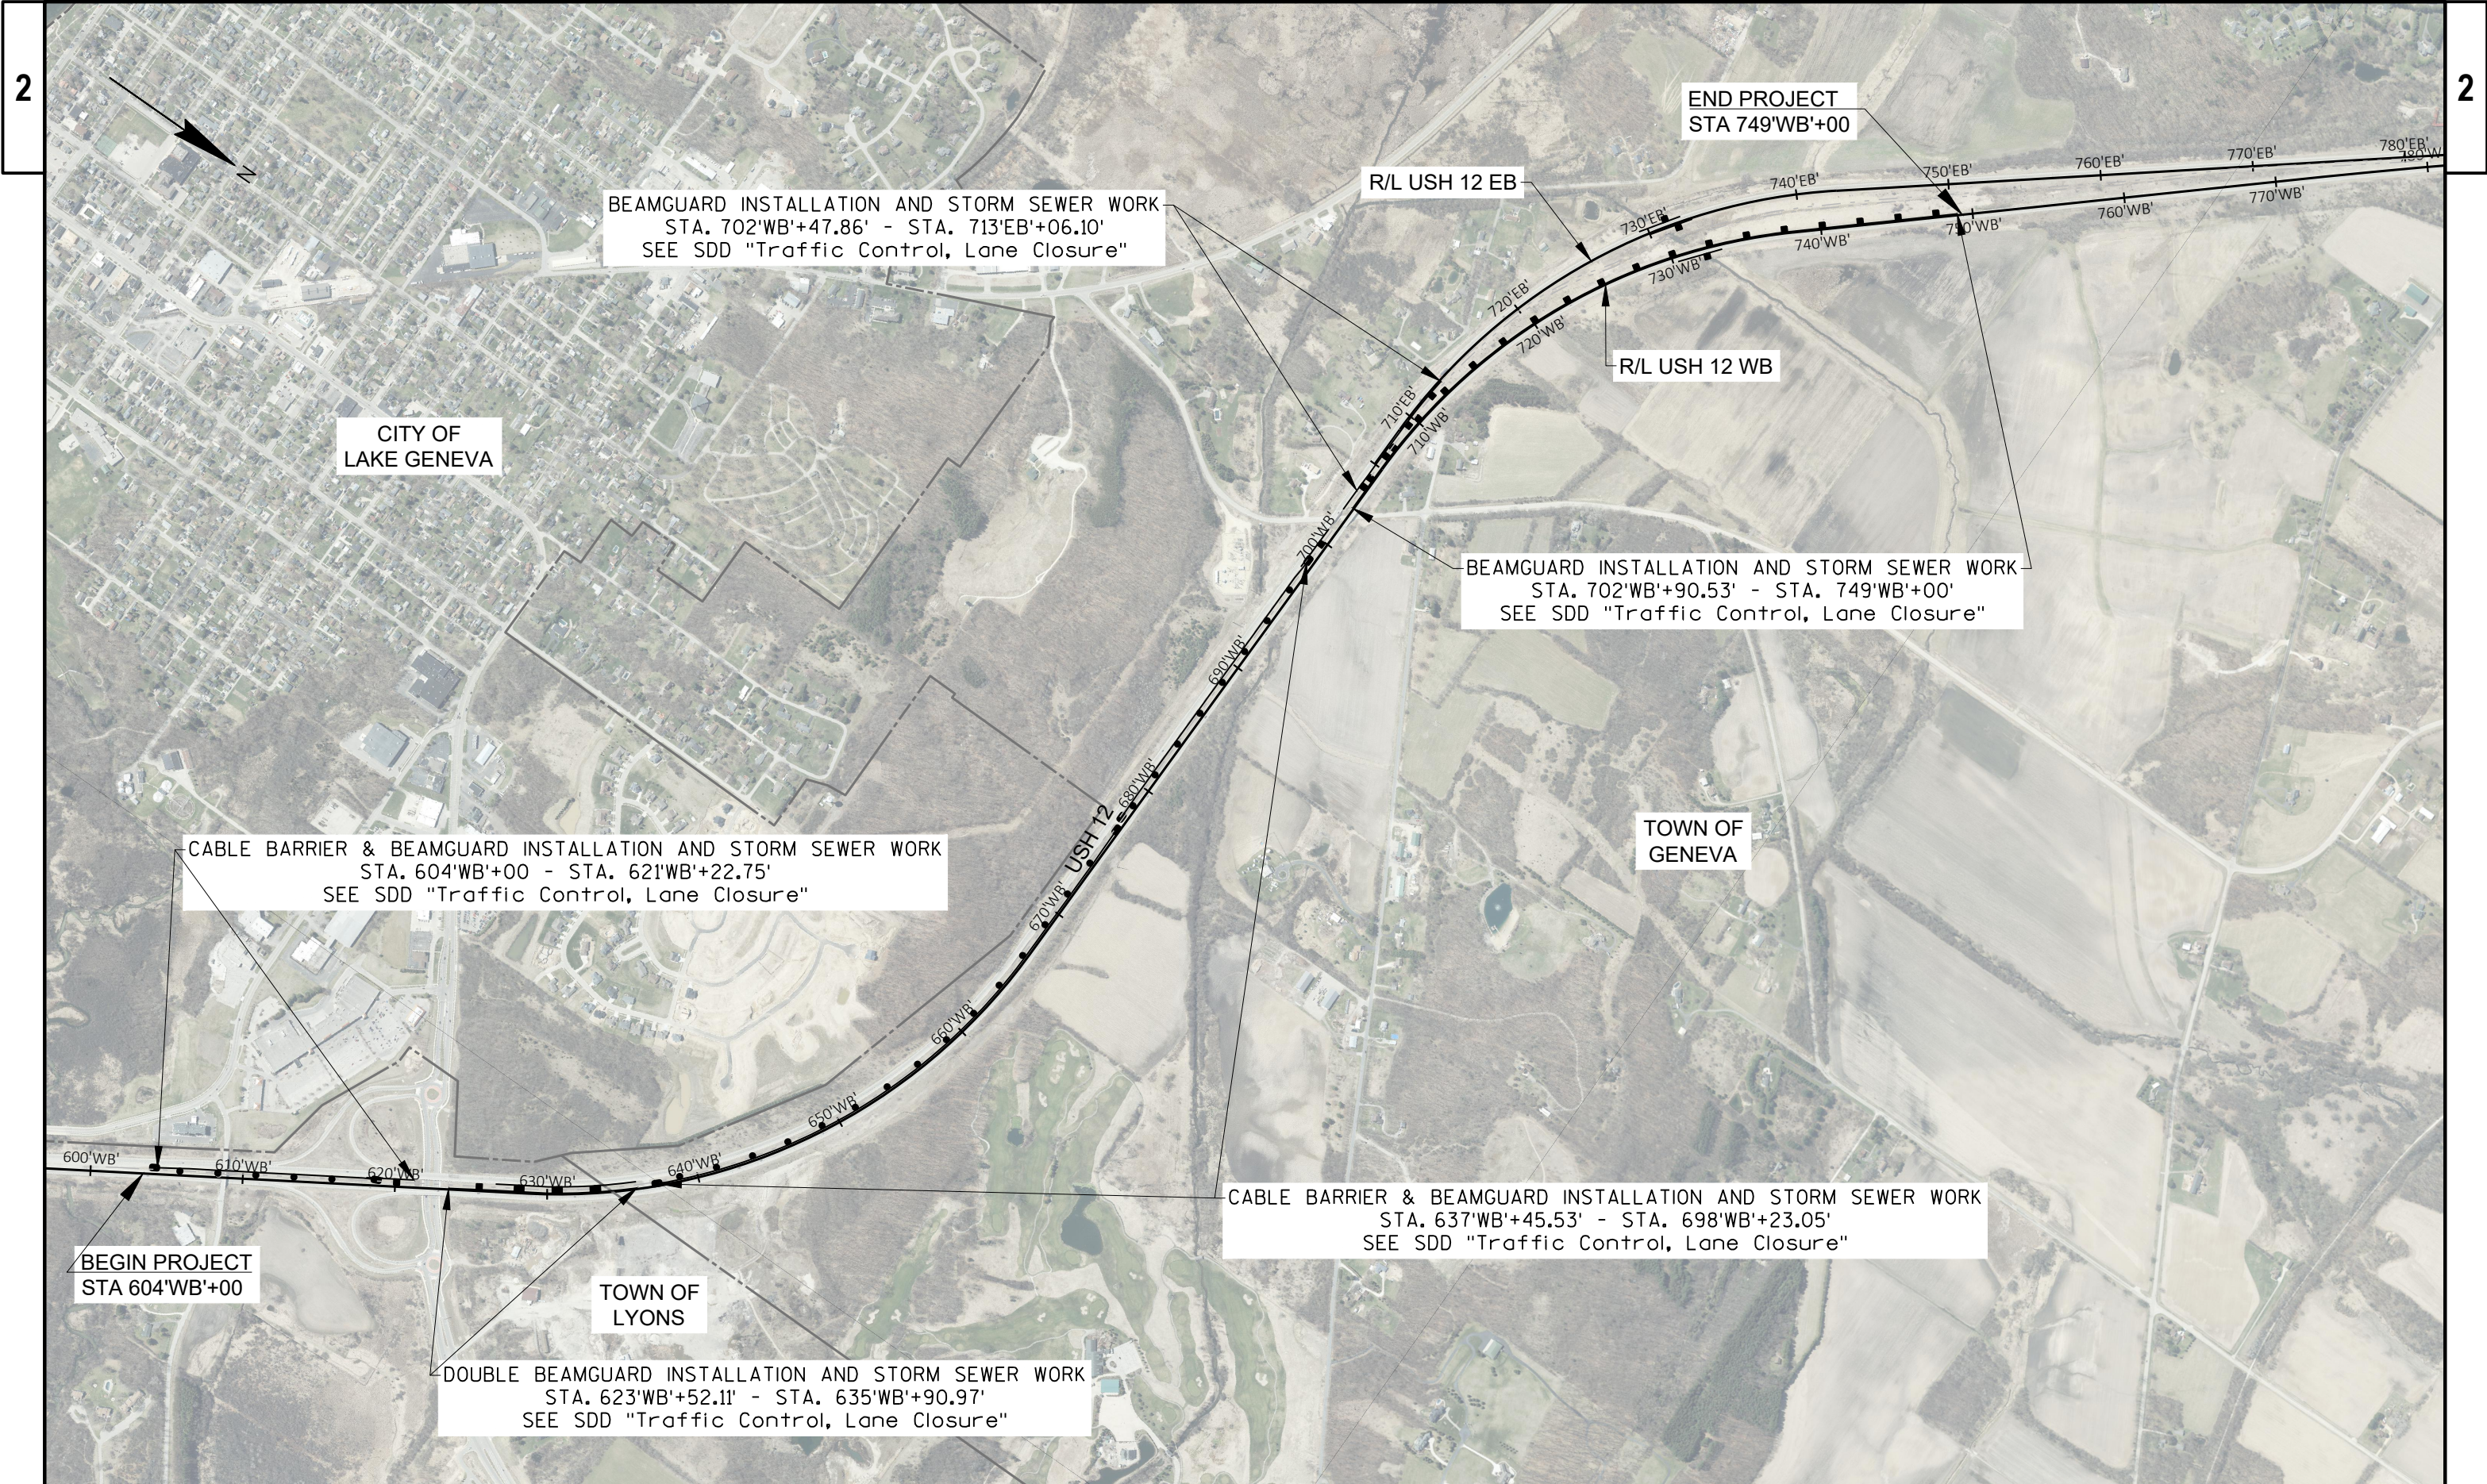


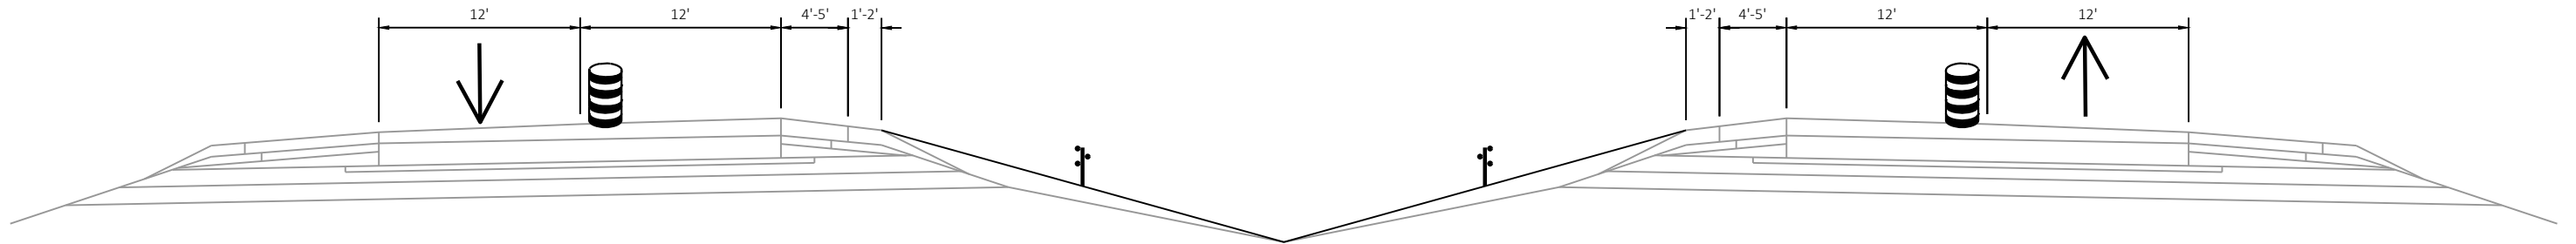


STAGE 1 TRAFFIC CONTROL, INSIDE LANE CLOSURE

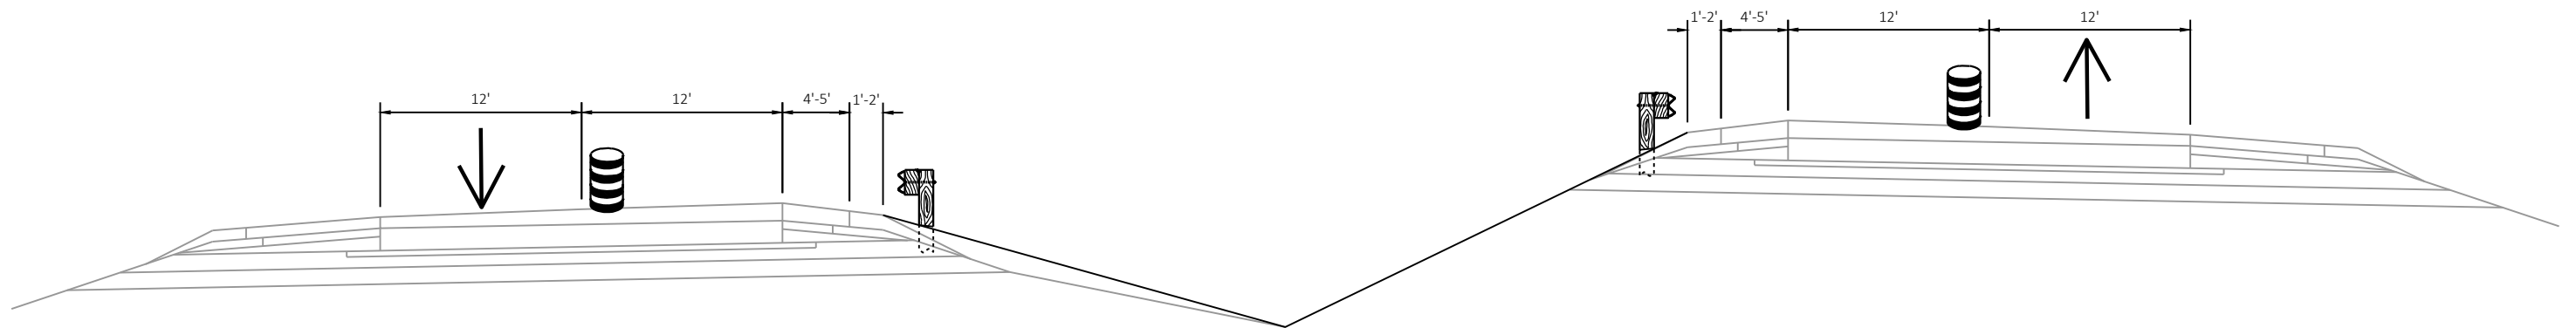


STAGE 1 TRAFFIC CONTROL, INSIDE LANE CLOSURE

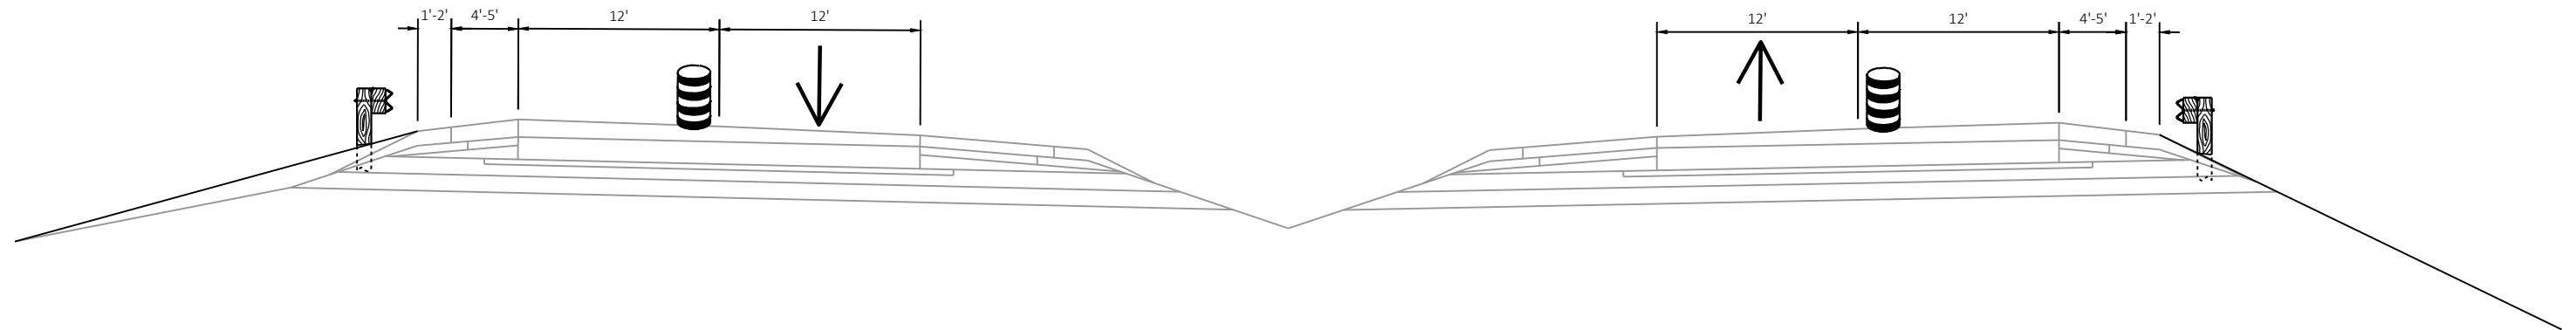

STAGE 2 TRAFFIC CONTROL, OUTSIDE LANE CLOSURE

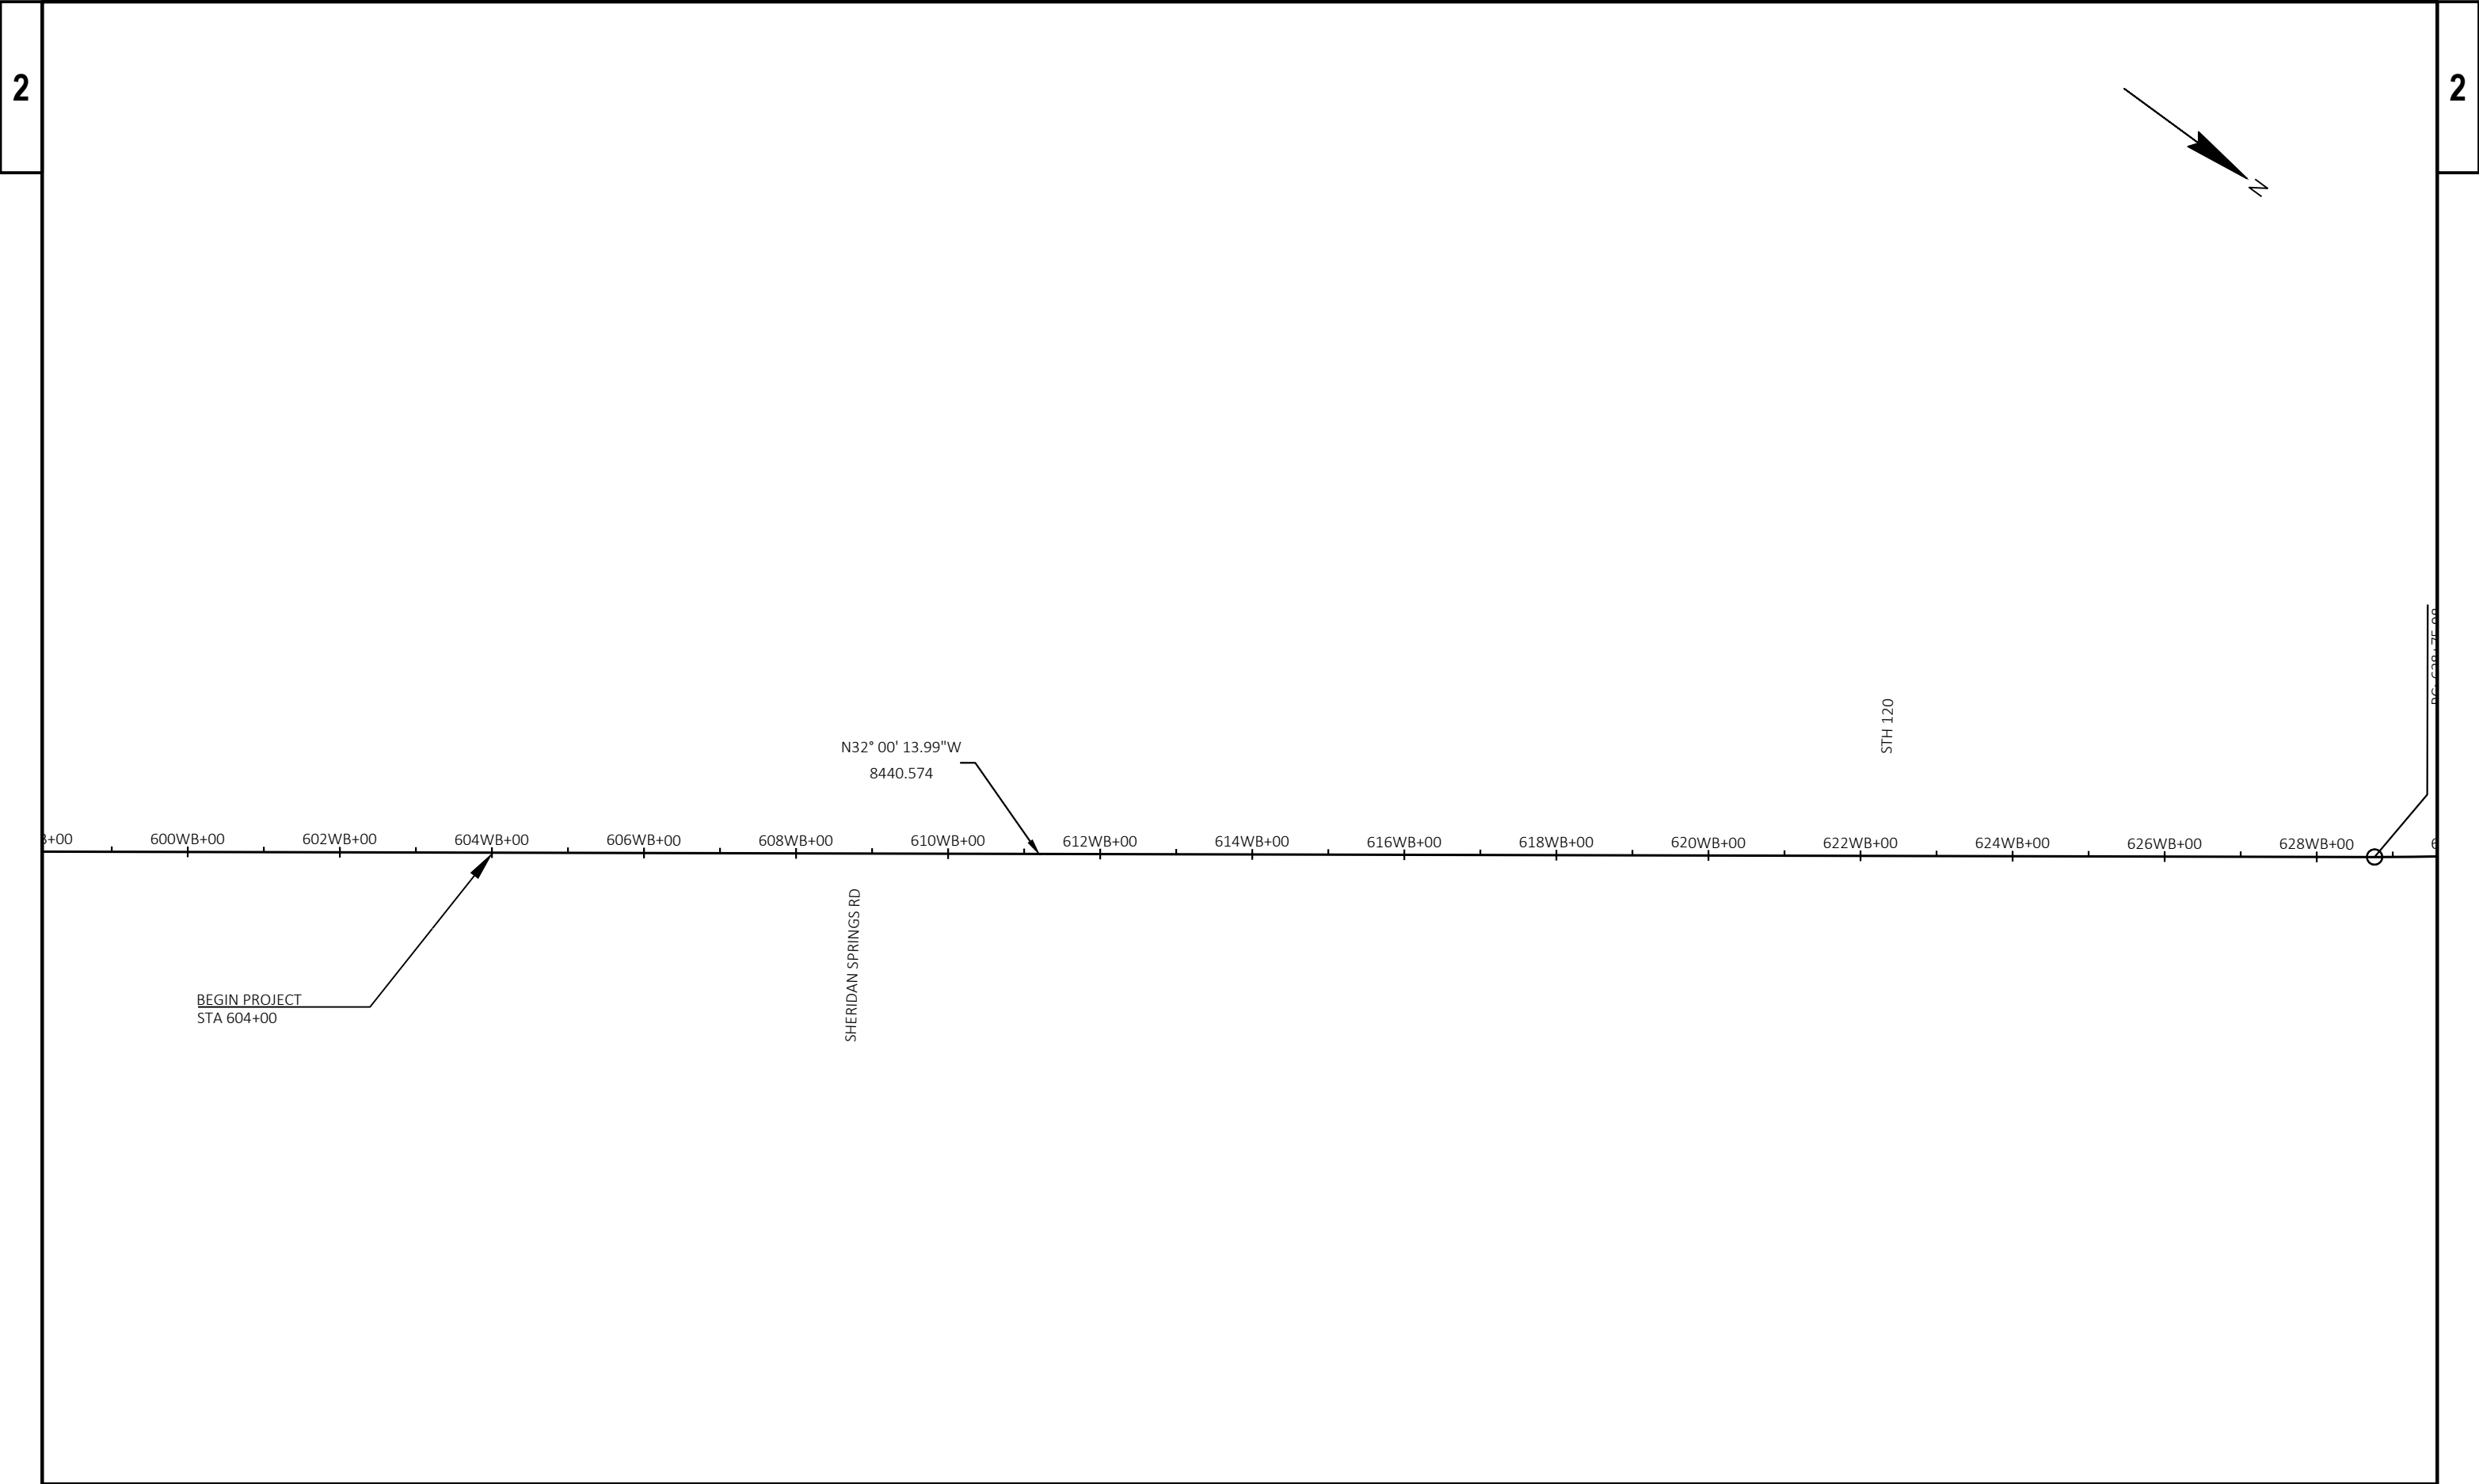


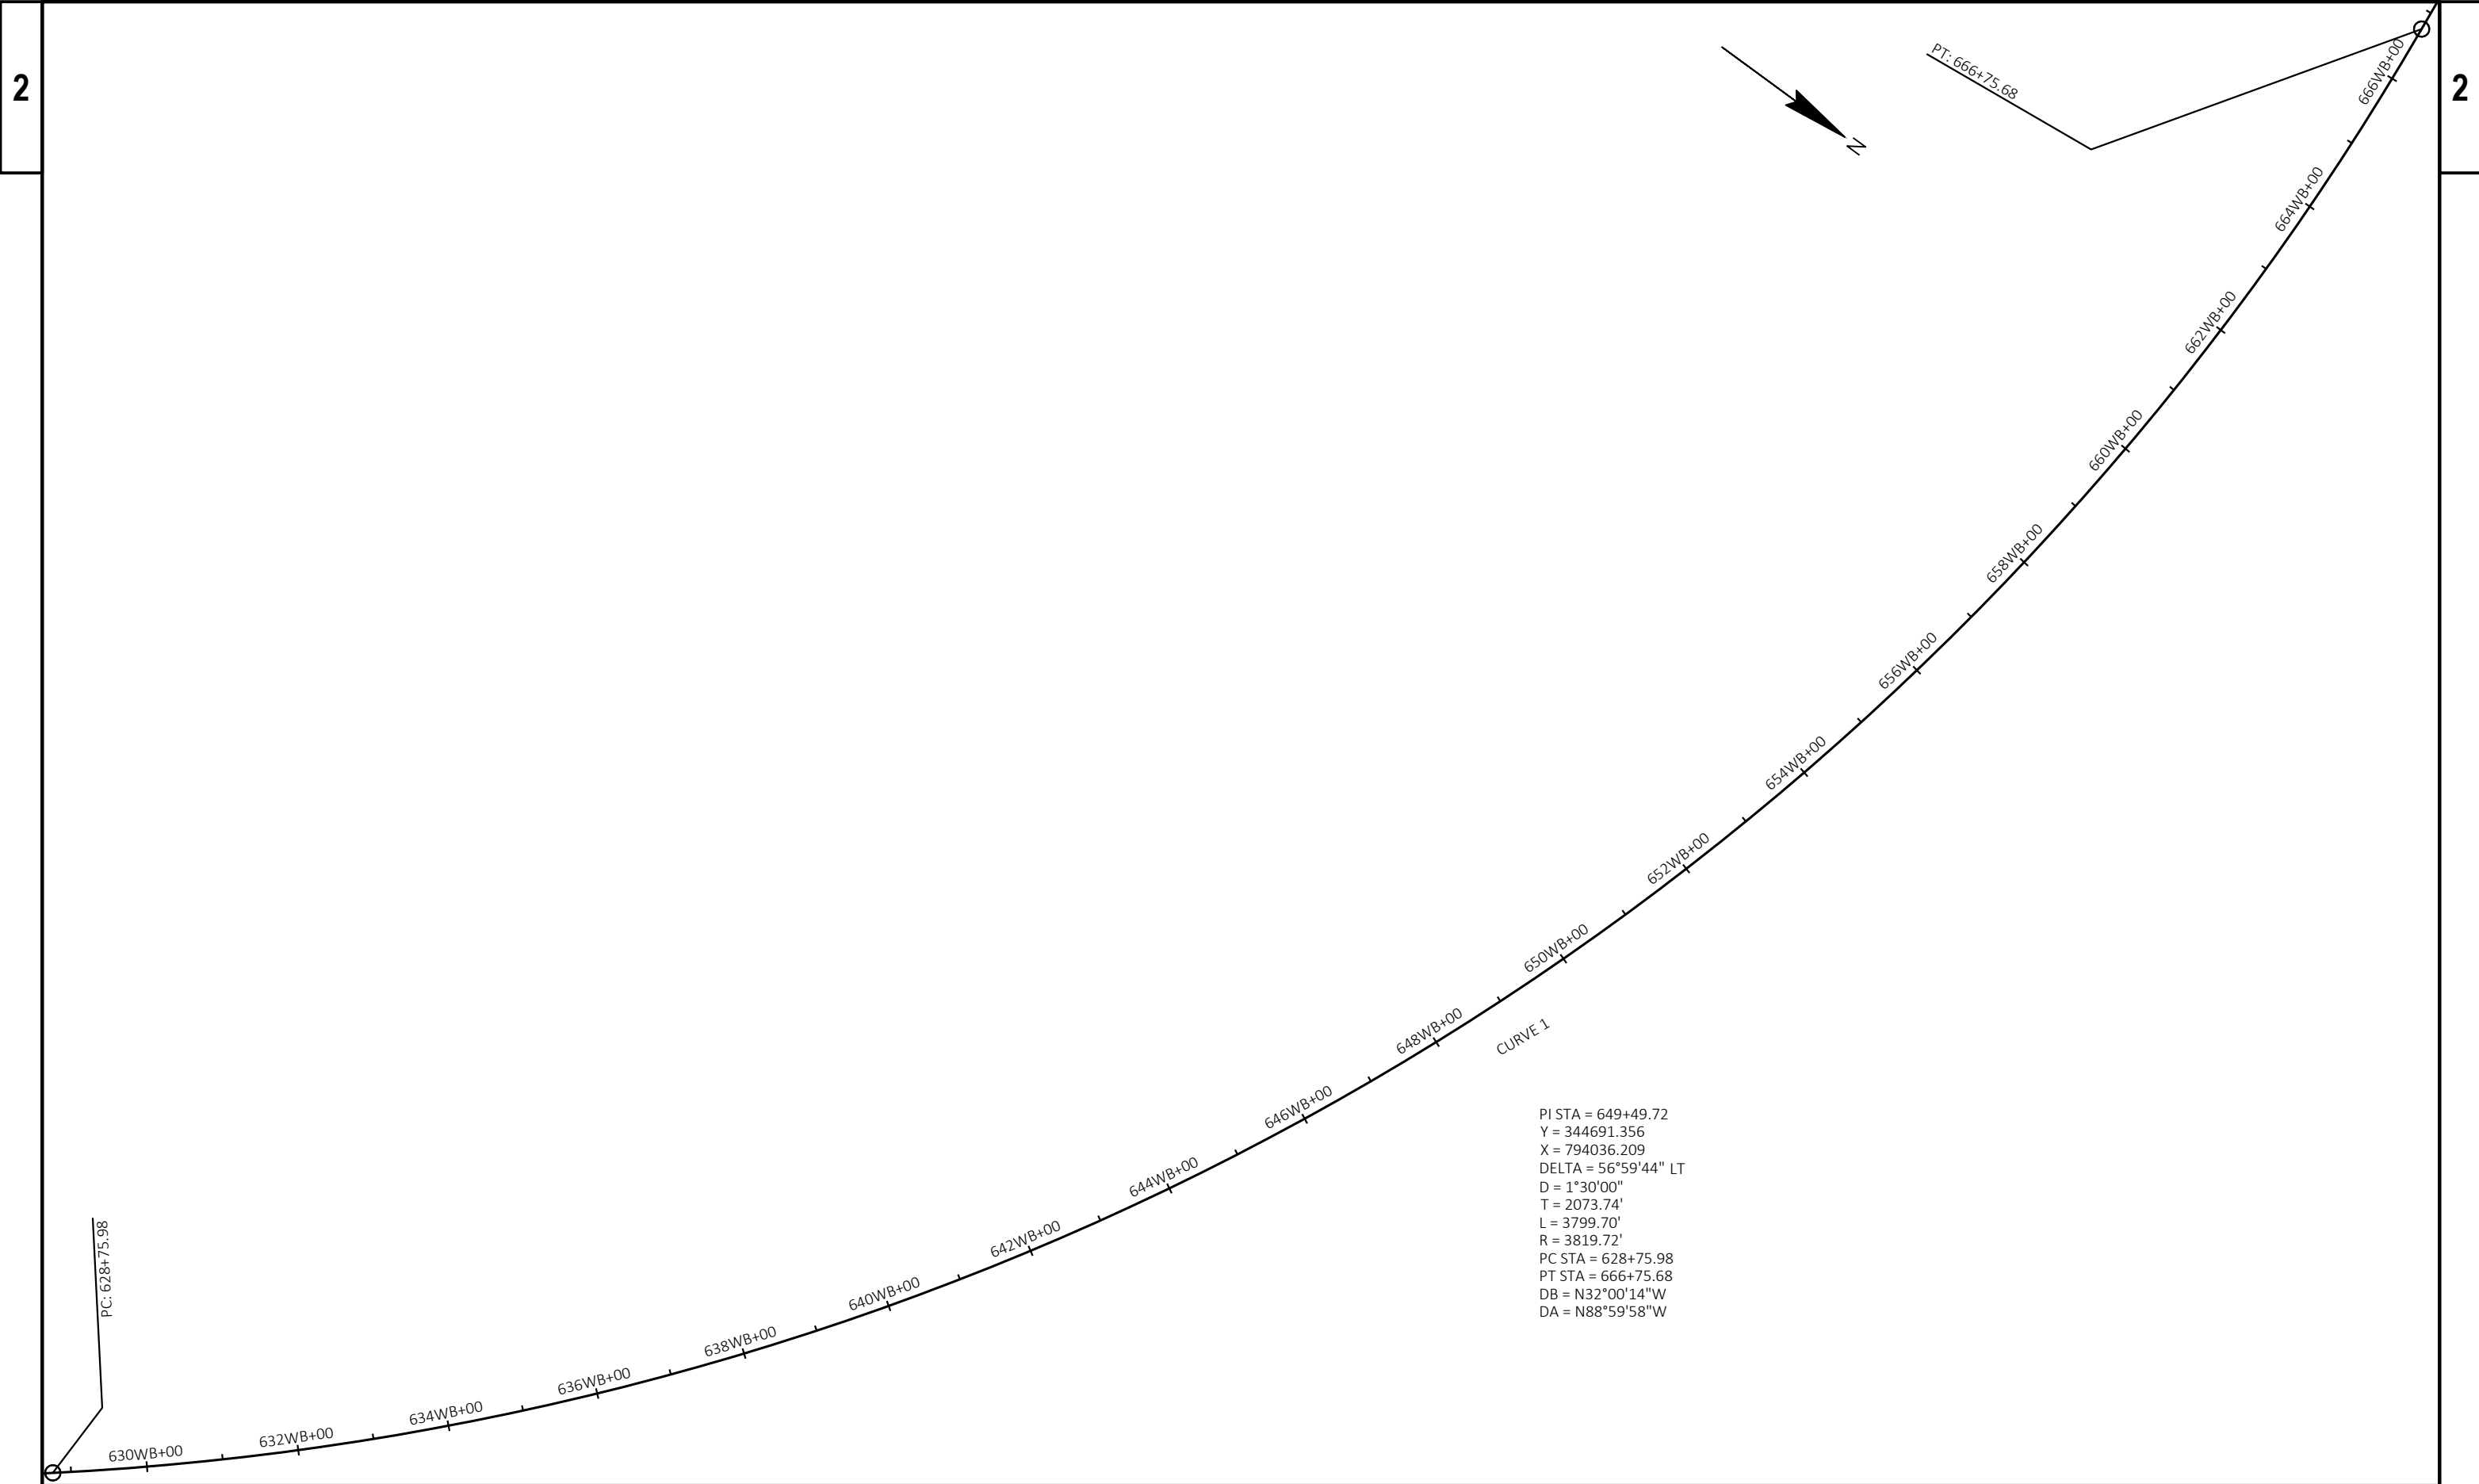






668WB+00 670WB+00 672WB+00 674WB+00 676WB+00 678WB+00 680WB+00 682WB+00 684WB+00 686WB+00 688WB+00 690WB+00 692WB+00 694WB+00 696WB+00 698WB+00

N88° 59' 57.62"W
3935.366

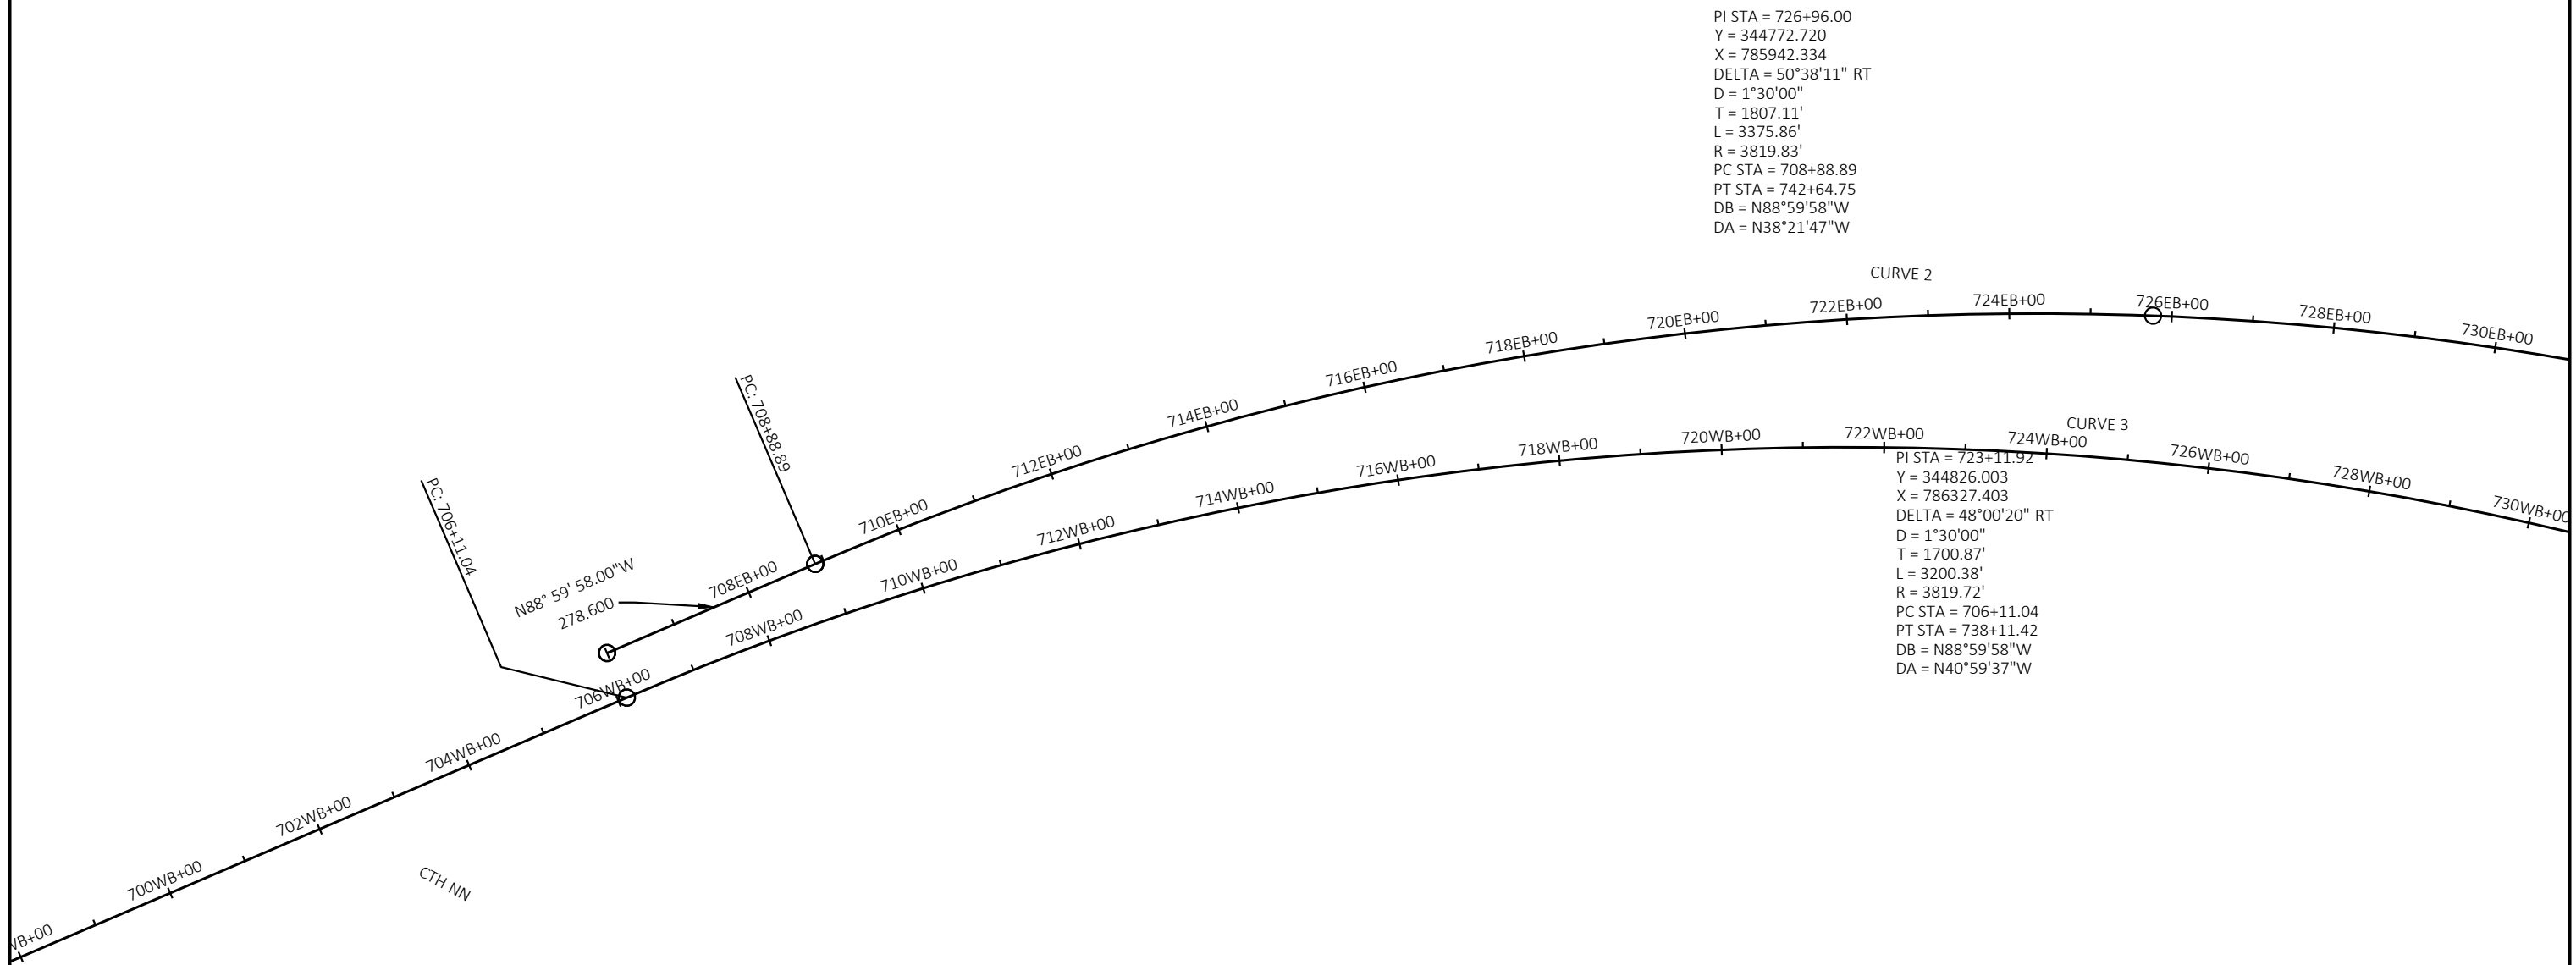

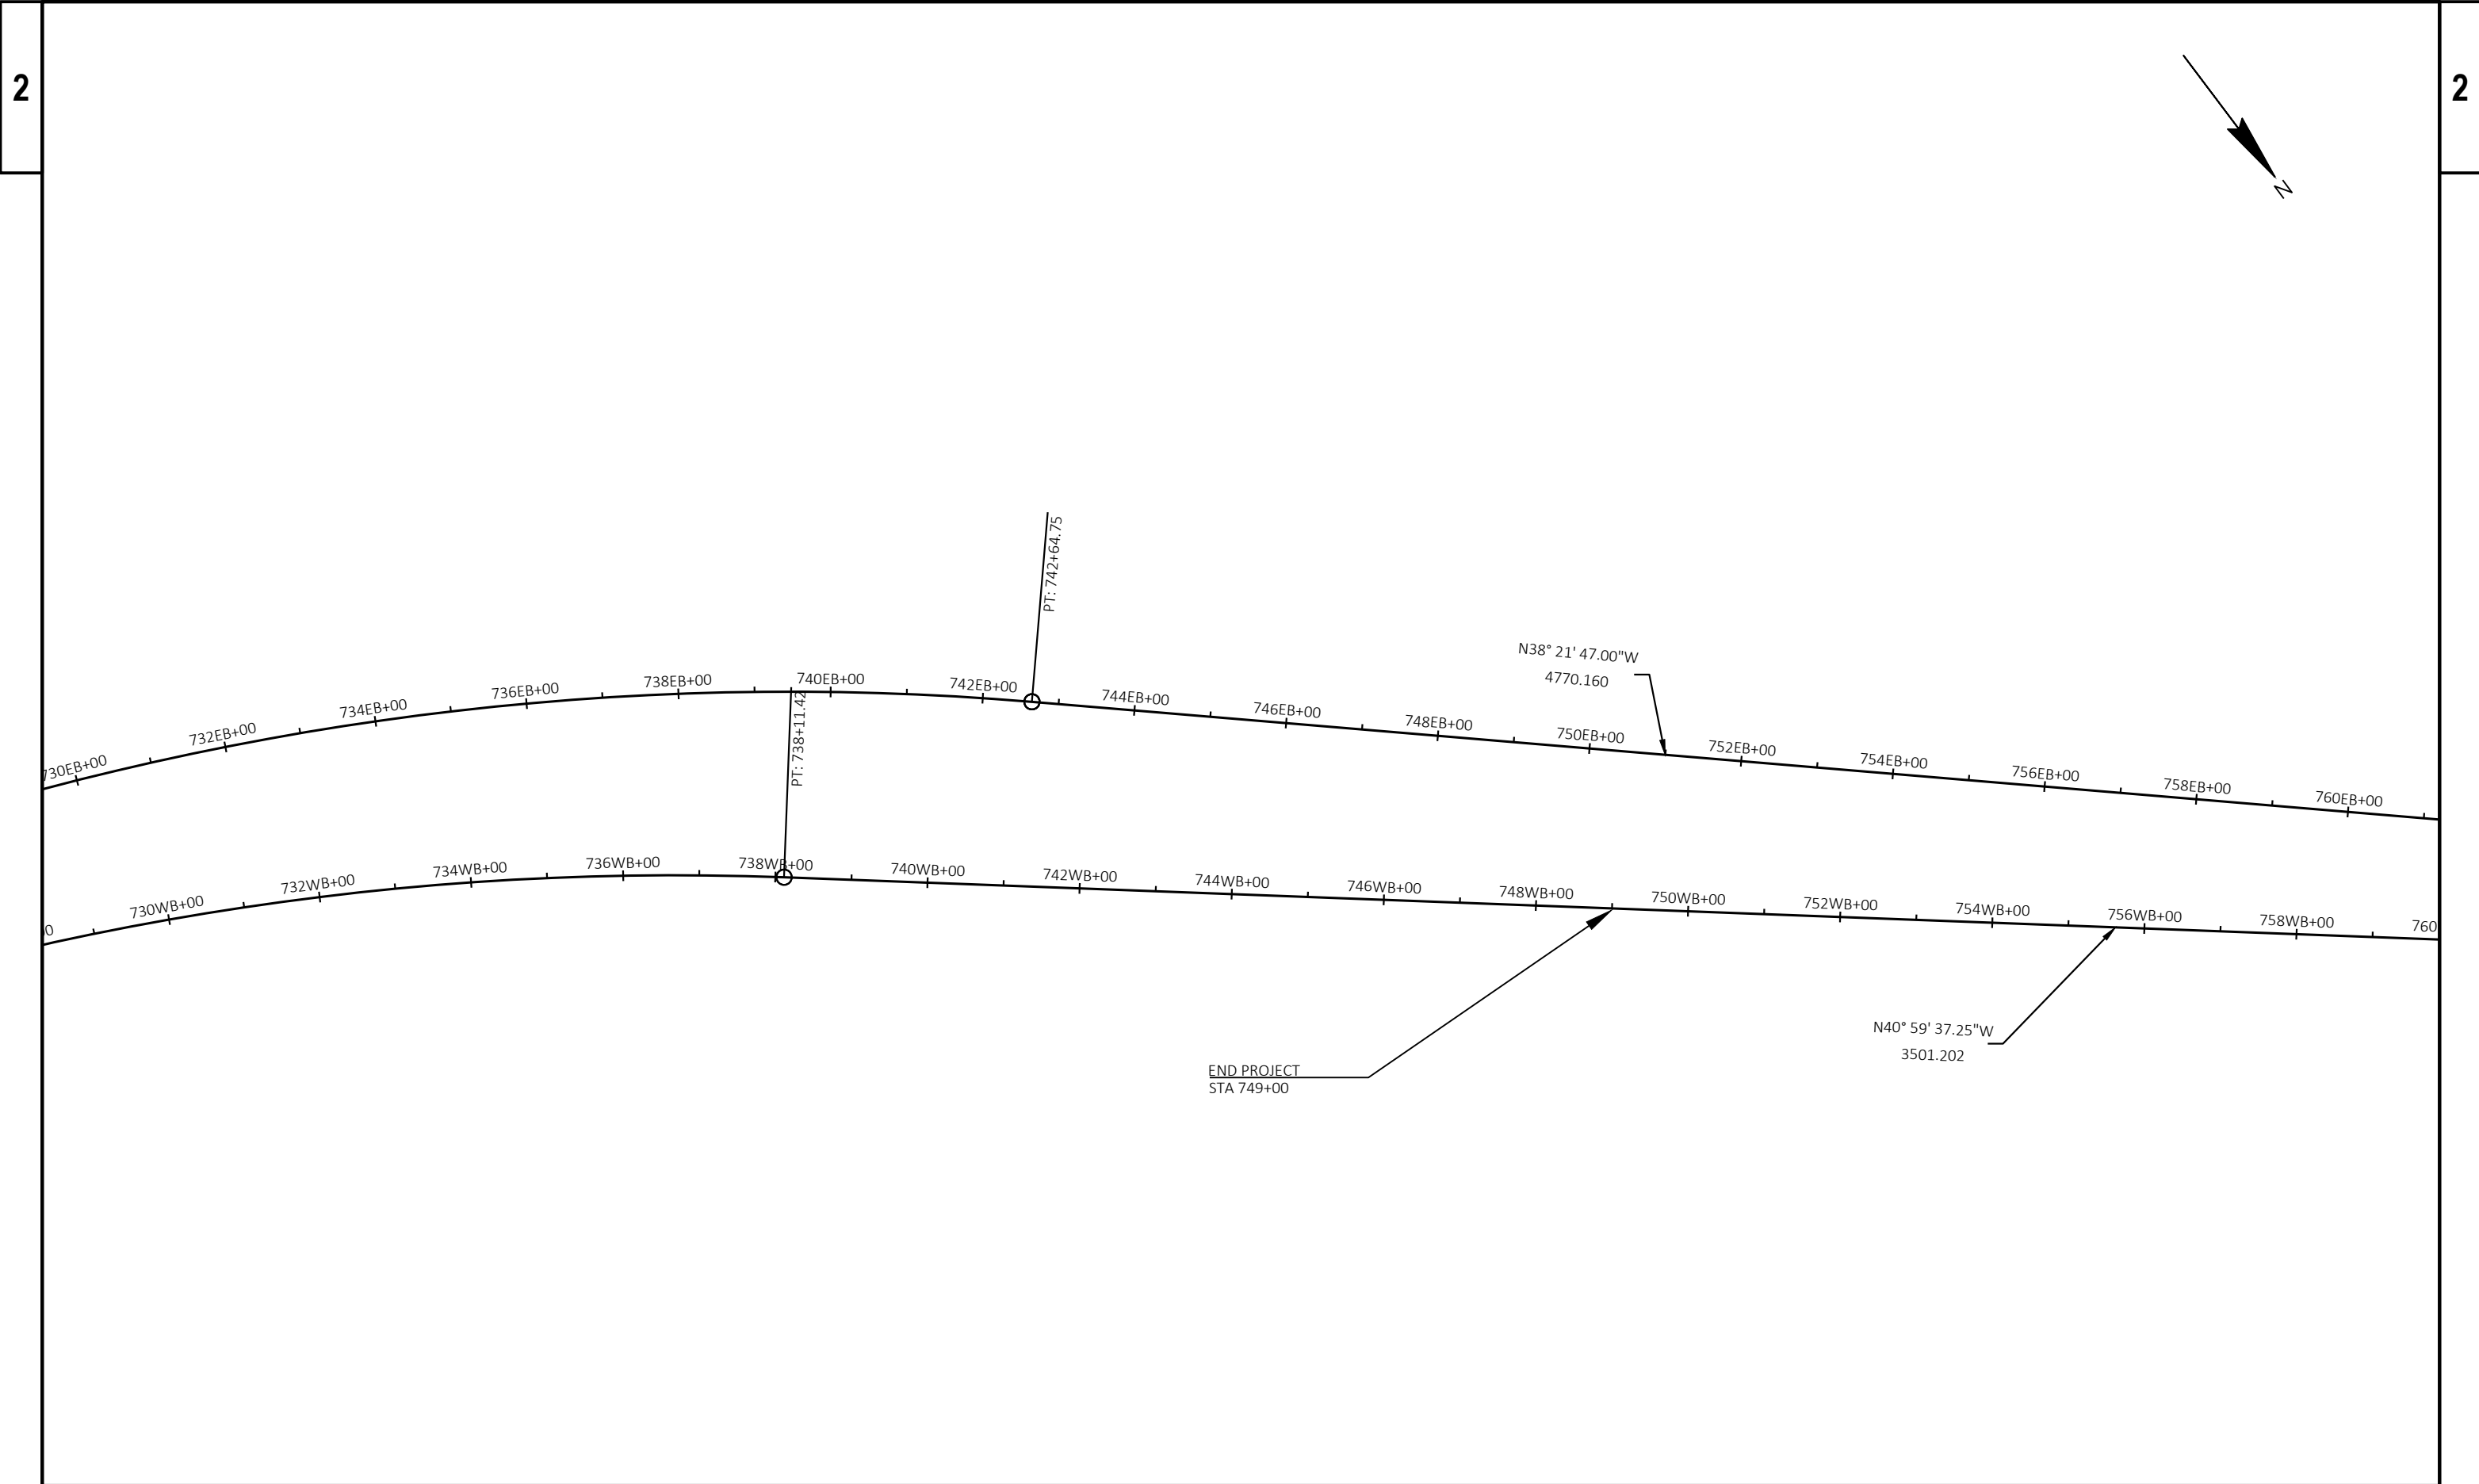

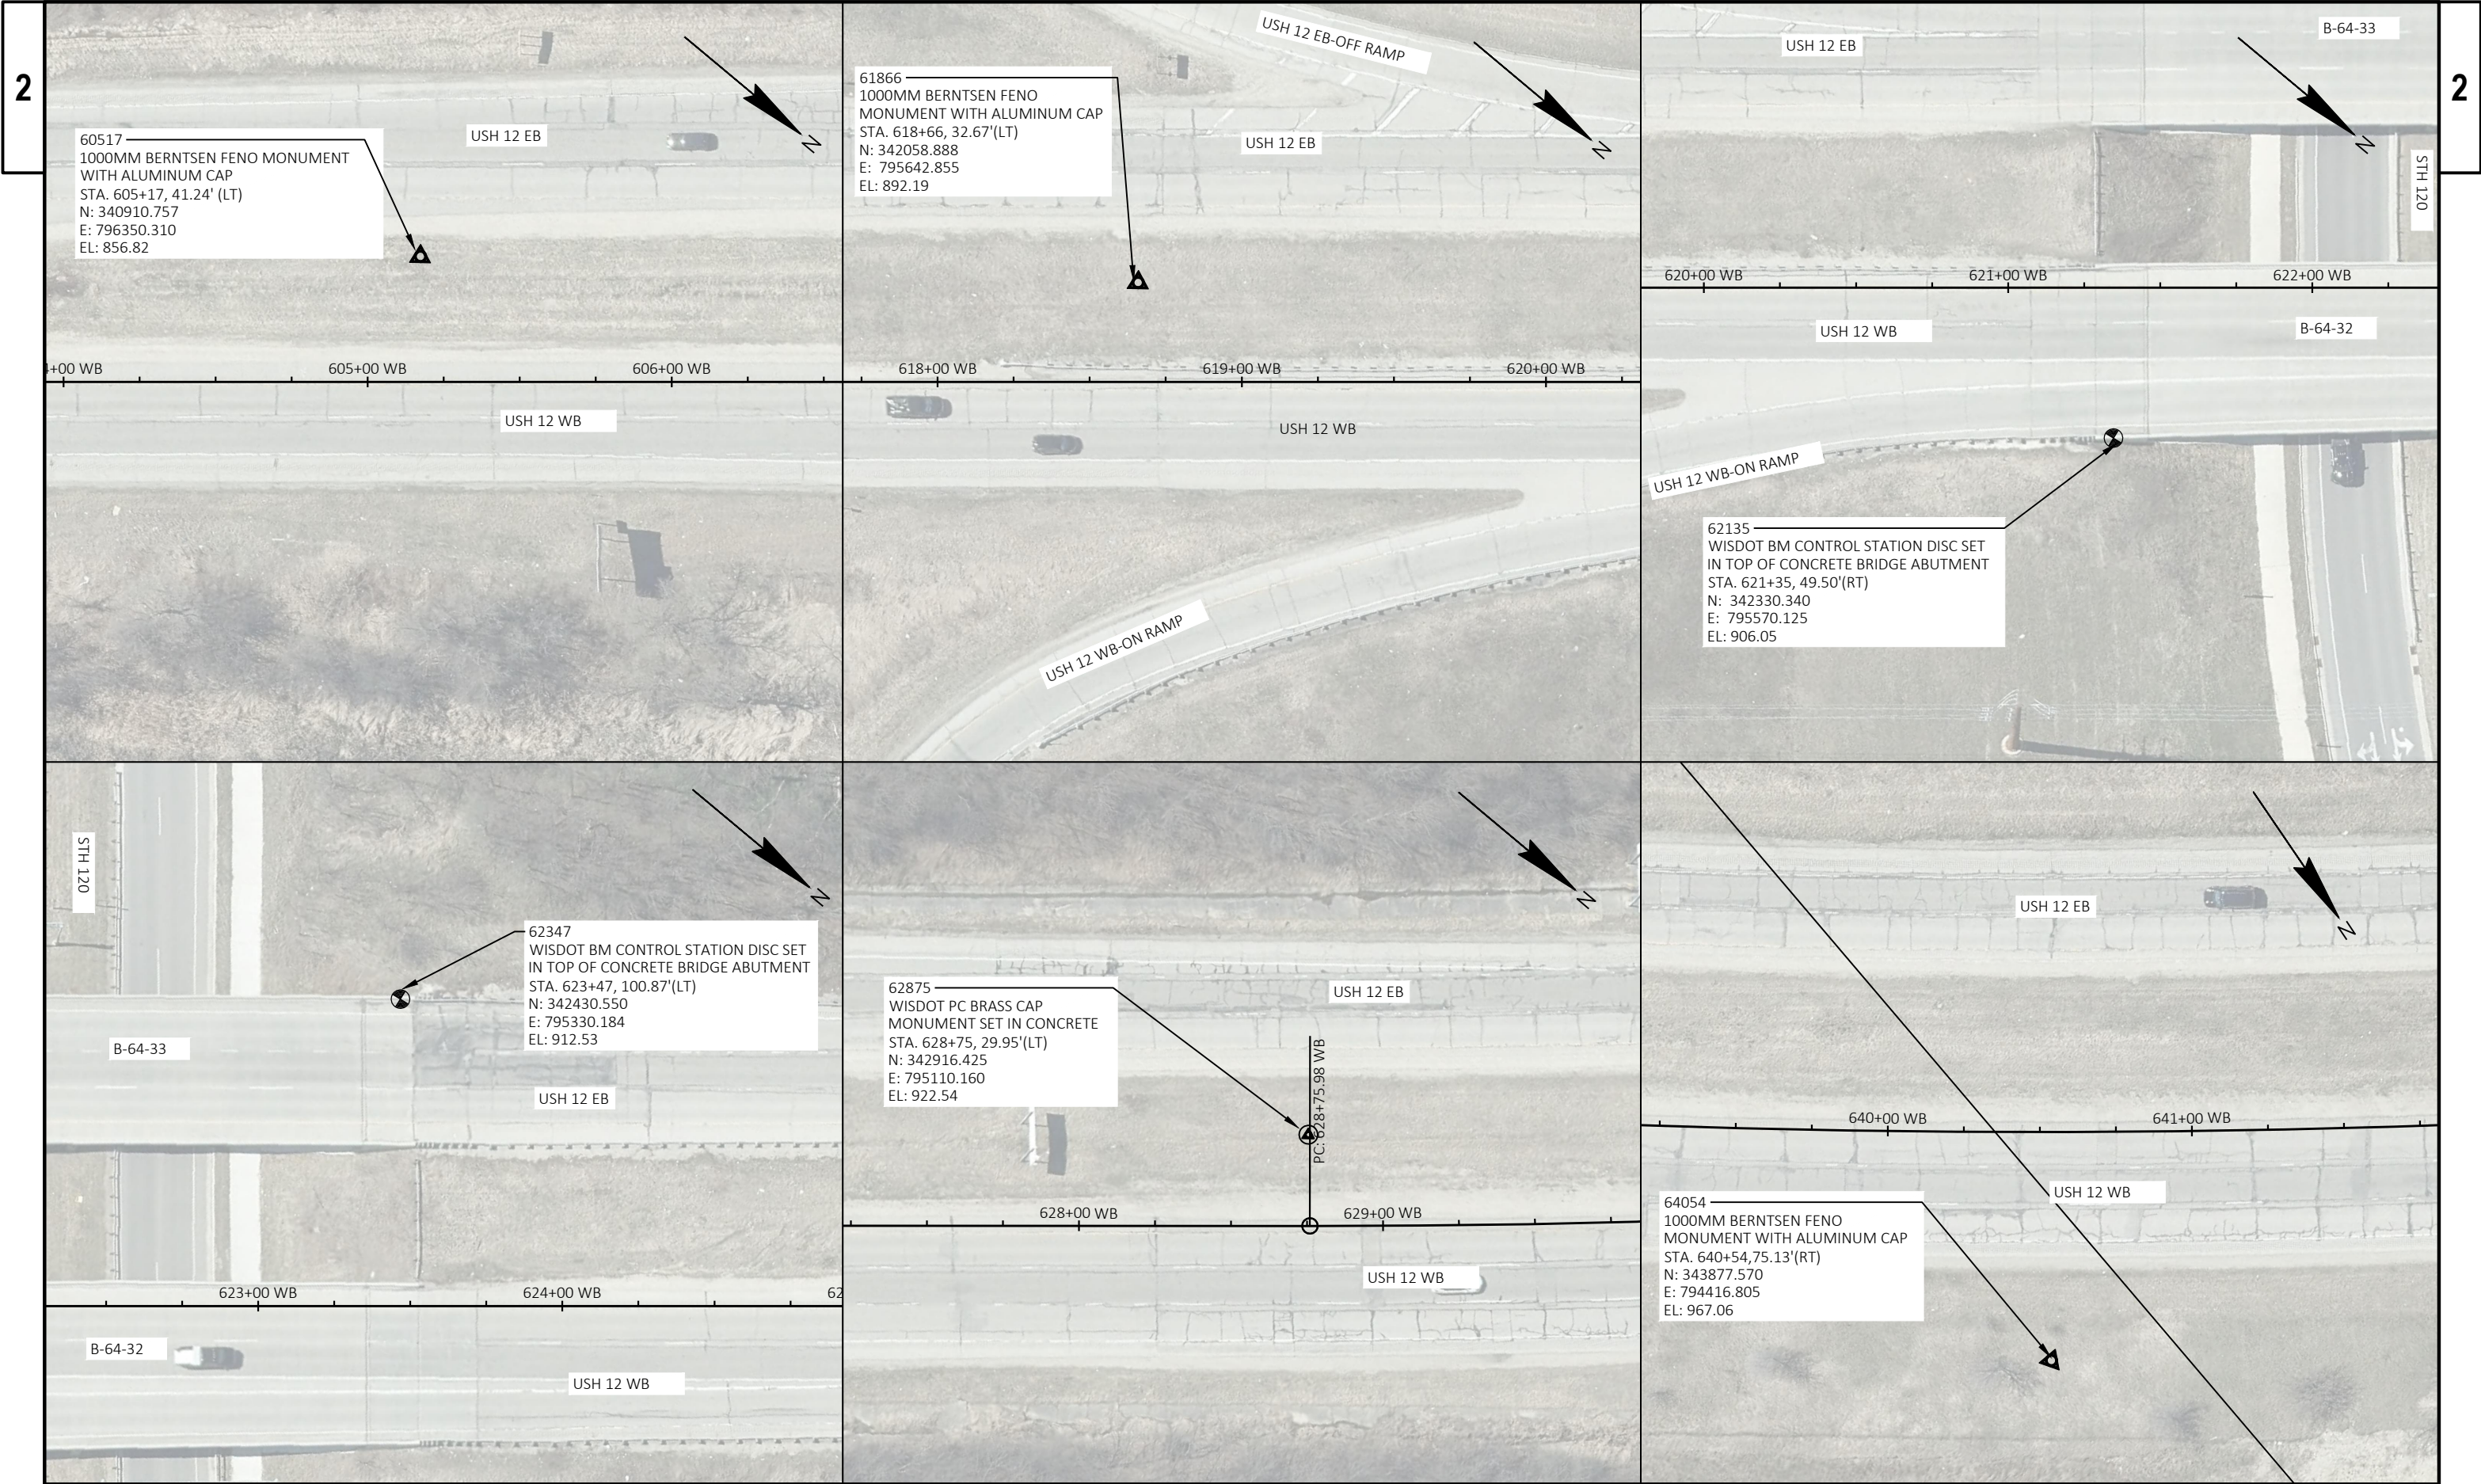

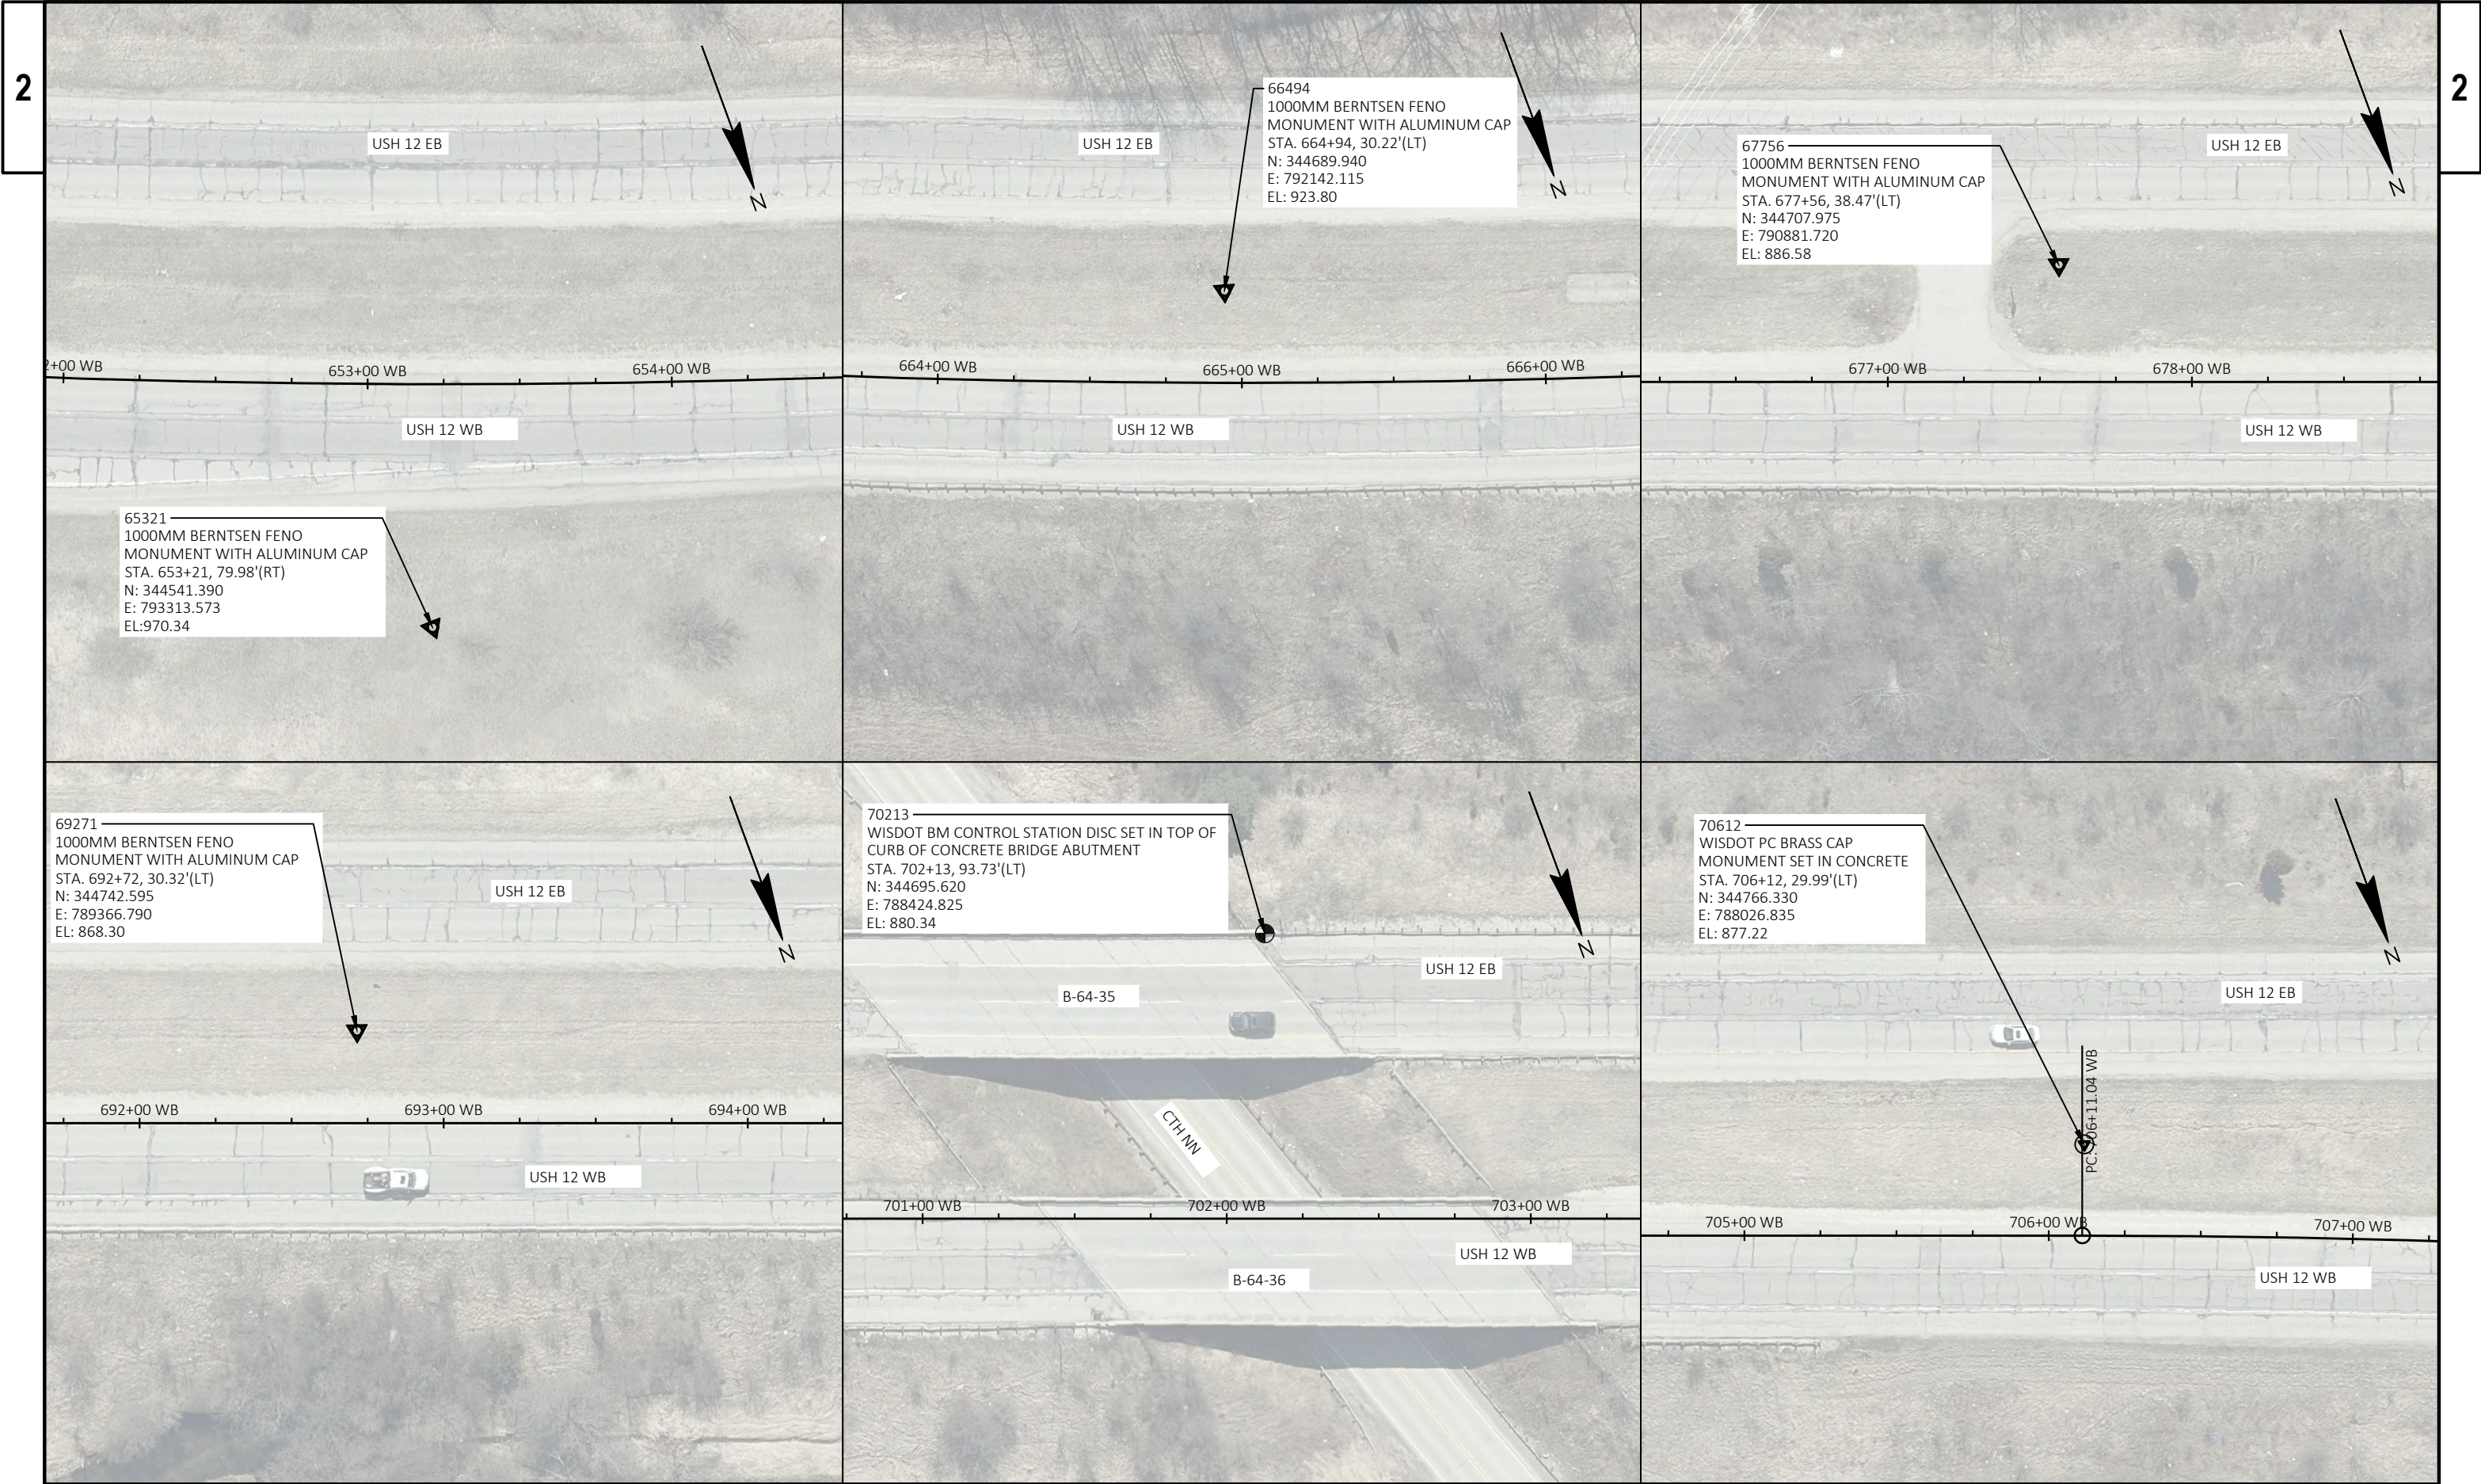



Estimate Of Quantities

1080-05-70

Line	Item	Item Description	Unit	Total	Qty
0002	204.9060.S	Removing (item description) .01 Apron Endwalls	EACH	7.000	7.000
0004	205.0100	Excavation Common	CY	115.000	115.000
0006	208.0100	Borrow	CY	12,291.000	12,291.000
0008	520.8000	Concrete Collars for Pipe	EACH	7.000	7.000
0010	522.0418	Culvert Pipe Reinforced Concrete Class IV 18-Inch	LF	32.000	32.000
0012	611.0642	Inlet Covers Type MS	EACH	12.000	12.000
0014	611.3901	Inlets Median 1 Grate	EACH	2.000	2.000
0016	611.3902	Inlets Median 2 Grate	EACH	5.000	5.000
0018	613.1100.S	Cable Barrier Type 1	LF	7,378.000	7,378.000
0020	613.1200.S	Cable Barrier End Terminal Type 1	EACH	6.000	6.000
0022	614.0397	Guardrail Mow Strip Emulsified Asphalt	SY	6,464.000	6,464.000
0024	614.2300	MGS Guardrail 3	LF	8,525.000	8,525.000
0026	614.2500	MGS Thrie Beam Transition	LF	157.600	157.600
0028	614.2610	MGS Guardrail Terminal EAT	EACH	5.000	5.000
0030	614.2620	MGS Guardrail Terminal Type 2	EACH	6.000	6.000
0032	619.1000	Mobilization	EACH	1.000	1.000
0034	625.0100	Topsoil	SY	47,501.000	47,501.000
0036	627.0200	Mulching	SY	47,501.000	47,501.000
0038	628.1504	Silt Fence	LF	1,619.000	1,619.000
0040	628.1520	Silt Fence Maintenance	LF	1,619.000	1,619.000
0042	628.1905	Mobilizations Erosion Control	EACH	8.000	8.000
0044	628.1910	Mobilizations Emergency Erosion Control	EACH	2.000	2.000
0046	628.2008	Erosion Mat Urban Class I Type B	SY	47,501.000	47,501.000
0048	628.6510	Soil Stabilizer Type B	ACRE	8.000	8.000
0050	628.7005	Inlet Protection Type A	EACH	9.000	9.000
0052	628.7504	Temporary Ditch Checks	LF	3,935.000	3,935.000
0054	628.7555	Culvert Pipe Checks	EACH	50.000	50.000
0056	629.0210	Fertilizer Type B	CWT	30.000	30.000
0058	630.0130	Seeding Mixture No. 30	LB	855.000	855.000
0060	630.0200	Seeding Temporary	LB	1,283.000	1,283.000
0062	630.0500	Seed Water	MGAL	1,067.000	1,067.000
0064	634.0618	Posts Wood 4x6-Inch X 18-FT	EACH	8.000	8.000
0066	637.2210	Signs Type II Reflective H	SF	40.000	40.000
0068	637.2230	Signs Type II Reflective F	SF	40.000	40.000
0070	638.2102	Moving Signs Type II	EACH	8.000	8.000
0072	638.2602	Removing Signs Type II	EACH	2.000	2.000
0074	638.3000	Removing Small Sign Supports	EACH	4.000	4.000
0076	642.5401	Field Office Type D	EACH	1.000	1.000
0078	643.0300	Traffic Control Drums	DAY	41,613.000	41,613.000
0080	643.0420	Traffic Control Barricades Type III	DAY	198.000	198.000
0082	643.0705	Traffic Control Warning Lights Type A	DAY	396.000	396.000
0084	643.0715	Traffic Control Warning Lights Type C	DAY	3,361.000	3,361.000
0086	643.0810	Traffic Control Connected Arrow Boards	DAY	198.000	198.000
0088	643.0900	Traffic Control Signs	DAY	1,782.000	1,782.000
0090	643.1220	Traffic Control Connected Work Zone Start and End Location Markers	DAY	158.000	158.000
0092	643.3170	Temporary Marking Line Epoxy 6-Inch	LF	4,200.000	4,200.000
0094	643.4100	Traffic Control Interim Lane Closure	EACH	4.000	4.000
0096	643.5000	Traffic Control	EACH	1.000	1.000
0098	646.1040	Marking Line Grooved Wet Ref Epoxy 4-Inch	LF	58,180.000	58,180.000

Estimate Of Quantities

1080-05-70					
Line	Item	Item Description	Unit	Total	Qty
0100	ASP.1T0A	On-the-Job Training Apprentice at \$5.00/HR	HRS	750.000	750.000
0102	ASP.1T0G	On-the-Job Training Graduate at \$5.00/HR	HRS	1,800.000	1,800.000
0104	SPV.0060	Special .01 Section Corner Monuments	EACH	1.000	1.000

3

MOBILIZATION		
CATEGORY	LOCATION	619.1000 MOBILIZATION EACH
0010	PROJECT ID 1080-05-70 PROJECT	1
CONTRACT TOTAL:		1

CULVERT PIPE CHECKS					628.7555 CULVERT PIPE CHECKS EACH
CATEGORY	ROADWAY	STATION	TO	STATION	
0010	PROJECT ID 1080-05-70 USH 12	604WB+00		635WB+50	4
		635WB+50		675WB+50	6
		675WB+50		700WB+50	8
		700WB+50		749WB+50	22
	UNDISTRIBUTED				10
SUBTOTAL					50
CONTRACT TOTAL:					50

3

EROSION CONTROL ITEMS										
				628.1504	628.1520	628.1905	628.1910	628.2008	628.7504	
				SILT FENCE	SILT FENCE	MOBILIZATIONS	MOBILIZATIONS	EROSION MAT	TEMPORARY	
					MAINTENANCE	EROSION	EMERGENCY	URBAN	DITCH	
CATEGORY	ROADWAY	STATION	TO	STATION	LF	CONTROL	CONTROL	CLASS I	CHECKS	
						EACH	EACH	TYPE B		LF
								SY		
0010	<u>PROJECT ID 1080-05-70</u>									
	USH 12	604WB+00		636WB+00	--	--	--	597	--	
		636WB+00		675WB+50	--	--	--	21,681	2,219	
		675WB+50		700WB+50	--	--	--	13,978	929	
		700WB+50		749WB+50	1,295	1,295	--	1,745	--	
	UNDISTRIBUTED				324	324	8	2	9,500	787
<u>CONTRACT TOTAL:</u>					1,619	1,619	8	2	47,501	3,935

RESTORATION ITEMS											
					625.0100	627.0200	628.6510	629.0210	630.0130	630.0200	630.0500
					TOPSOIL	MULCHING	SOIL	FERTILIZER	SEEDING	SEEDING	
CATEGORY	ROADWAY	STATION	TO	STATION	SY	SY	STABILIZER	TYPE B	MIXTURE	TEMPORARY	SEED
							TYPE B	TYPE B	NO. 30	LB	WATER
							ACRE	CWT	LB	LB	MGAL
0010	PROJECT ID 1080-05-70										
	USH 12	604WB+00		636WB+00	597	597	--	0	11	16	13
		636WB+00		675WB+50	22,253	22,253	--	14	401	601	500
		675WB+50		700WB+50	13,406	13,406	--	9	241	362	301
		700WB+50		749WB+50	1,745	1,745	--	1	31	47	39
	UNDISTRIBUTED				9,500	9,500	8	6	171	257	214
CONTRACT TOTAL:					47,501	47,501	8	30	855	1,283	1,067

SECTION CORNER MONUMENTS			SPV.0060.01 SECTION CORNER MONUMENTS EACH
CATEGORY	LOCATION		
0010	PROJECT ID 1100-27-70 UNDISTRIBUTED		1
CONTRACT TOTAL:			1

3

TYPE II PERMANENT SIGNING

1080-05-70 USH 12

SIGN NO.	SIGN CODE & SIZE	SIGN MESSAGE	SIGN SIZE W x H [IN.] x [IN.]	637.2210 SIGNS TYPE II REFLECTIVE H [SF]	637.2230 SIGNS TYPE II RELFECTIVE F [SF]	638.2102 MOVING SIGNS TYPE II II [EA]	638.2602 REMOVING SIGNS TYPE II (EA)	638.3000 REM SMALL SIGN SUP [EA]	634.0618 POSTS WOOD 4" X 6" X 18' [EA]	MOUNT ON SAME POST AS SIGN #	REMARKS / NEW SIGN LOCATION
NA	R3-4	NO U TURN				1		1	1		BACK TO BACK SIGNS - MOVE STATION 636+50
NA	R3-4	NO U TURN				1		1	1		BACK TO BACK SIGNS - MOVE STATION 636+50
UNDISTRIBUTED				40.000	40.000	6	2	2	6		
TOTALS				40.000	40.000	8	2	4	8	--	--

3

3

3

FIELD OFFICE

642.5401 FIELD OFFICE TYPE D EACH		
CATEGORY	LOCATION	
0010	PROJECT ID 1080-05-70 PROJECT	1
CONTRACT TOTAL:		1

TRAFFIC CONTROL CLOSURES

643.4100 TRAFFIC CONTROL INTERIM LANE CLOSURE EACH		
CATEGORY	STAGE	LOCATION
0010	1	PROJECT ID 1080-05-70 USH 12
STAGE 1 TOTAL:		2
0010	2	PROJECT ID 1080-05-70 USH 12
STAGE 2 TOTAL:		2
CONTRACT TOTAL:		4

TRAFFIC CONTROL

643.5000 TRAFFIC CONTROL EACH		
CATEGORY	LOCATION	
0010	PROJECT ID 1080-05-70 PROJECT	1
CONTRACT TOTAL:		1

PAVEMENT MARKING ITEMS

646.1040 MARKING LINE GROOVED WET REF EPOXY 4-INCH						
		WHITE		YELLOW		
CATEGORY	LOCATION	STATION	TO	STATION	LF	LF
MAINLINE						
0010	USH 12	604WB+00		635WB+50	6,306	6,289
		635WB+50		675WB+50	7,958	7,952
		675WB+50		700WB+50	5,000	5,000
		700WB+50		749WB+50	9,838	9,837
SUBTOTAL					29,102	29,078
CONTRACT TOTAL:					58,180	

PROJECT NO: 1080-05-70

HWY: USH 12

COUNTY: WALWORTH

MISCELLANEOUS QUANTITIES

SHEET

48

E

TRAFFIC CONTROL ITEMS														
CATEGORY	STAGE	LOCATION	STATION	TO	STATION	STAGE DURATION DAYS	643.0300		643.0420		643.0705		643.0715	
							EACH	DAY	EACH	DAY	EACH	DAY	EACH	DAY
							TRAFFIC CONTROL DRUMS		TRAFFIC CONTROL BARRICADES TYPE III		TRAFFIC CONTROL WARNING LIGHTS TYPE A		TRAFFIC CONTROL WARNING LIGHTS TYPE C	
0010	1	PROJECT ID 1080-05-70												
		USH 12	604+00	-	749+00	75	440	33,000	2	150	4	300	34	2,550
		STAGE 1 TOTAL:					440	33,000	2	150	4	300	34	2,550
0010	2	PROJECT ID 1080-05-70												
		USH 12	728+00	-	734+00	4	72	288	2	8	4	16	34	136
		STAGE 2 TOTAL:					72	288	2	8	4	16	34	136
		PROJECT ID 1080-05-70					512	33,288	4	158	8	316	68	2,686
		UNDISTRIBUTED						8,325		40		80		675
		CONTRACT TOTAL:						41,613		198		396		3,361


TRAFFIC CONTROL ITEMS												
CATEGORY	STAGE	LOCATION	STATION	TC STATION	643.0810 TRAFFIC CONTROL CONNECTED ARROW BOARD		643.0900 TRAFFIC CONTROL SIGNS		643.3170 TEMPORARY MARKING LINE EPOXY 6-INCH		643.122 TRAFFIC CONTROL CONNECTED WORK ZONE START AND END LOCATION MARKERS	
					STAGE DURATION				WHITE	YELLOW		
					DAYS	EACH	DAY	EACH	DAY	LF	LF	DAY
0010	1	<u>PROJECT ID 1080-05-70</u>										
		USH 12	604+00 - 749+00	75	2	150	18	1,350	0	1,680	150	
		STAGE 1 TOTAL:			2	150	18	1,350	0	1,680	150	
0010	2	<u>PROJECT ID 1080-05-70</u>										
		USH 12	728+00 - 734+00	4	2	8	18	72	1680	0	8	
		STAGE 2 TOTAL:			2	8	18	72	1,680	0	8	
	PROJECT ID 1080-05-70				4	158	36	1,422	1,680	1,680	158	
	UNDISTRIBUTED					40	360	420	420			
	CONTRACT TOTAL:						198	1,782	4,200	158		

DIVISION	FROM/TO STATION	LOCATION	205.0100 EXCAVATION COMMON (1)	AVAILABLE MATERIAL (5)	UNEXPANDED FILL	EXPANDED FILL (13)	MASS ORDINATE +/- (14)	208.0100 BORROW
			CUT (2)			FACTOR 1.25		
DIVISION 1								
USH 12	534+10.00/732+10.00		115	115	9,925	12,406	-12,291	
DIVISION 1 SUBTOTAL			115	115	9,925	12,406	-12,291	12,291
GRAND TOTAL			115	115	9,925	12,406	-12,291	12,291
TOTAL COMMON EXC			115					

NOTES:
(1) COMMON EXCAVATION IS THE SUM OF THE CUT AND EBS EXCAVATION COLUMNS. ITEM NUMBER 205.0100
5) AVAILABLE MATERIAL = CUT - SALVAGED/UNUSUABLE PAVEMENT MATERIAL
(13) EXPANDED FILL FACTOR = 1.25
(14) THE MASS ORDINATE + OR - QTY CALCULATED FOR THE DIVISION. PLUS QUANTITY INDICATES AN EXCESS OF MATERIAL WITHIN THE DIVISION. MINUS INDICATES A SHORTAGE OF MATERIAL WITHIN TI

Standard Detail Drawing List



08A05-22B	INLET COVERS TYPE B, B-A, C, MS, MS-A, DW & WM
08C08-03	INLETS MEDIAN 1 AND 2 GRATE
08E08-03	TYPICAL INSTALLATIONS OF EROSION BALES / TEMPORARY DITCH CHECKS
08E09-06	SILT FENCE
08E10-02	INLET PROTECTION TYPE A, B, C AND D
08E15-01	CULVERT PIPE CHECK
08F04-08	JOINT TIES FOR CONCRETE PIPE AND CONCRETE COLLAR DETAIL
14B28-04A	GUARDRAIL MOW STRIP
14B28-04B	GUARDRAIL MOW STRIP
14B42-07A	MIDWEST GUARDRAIL SYSTEM (MGS) GUARDRAIL
14B42-07B	MIDWEST GUARDRAIL SYSTEM (MGS) GUARDRAIL
14B42-07C	MIDWEST GUARDRAIL SYSTEM (MGS) GUARDRAIL
14B42-07D	MIDWEST GUARDRAIL SYSTEM (MGS) GUARDRAIL
14B44-04A	MIDWEST GUARDRAIL SYSTEM ENERGY ABSORBING TERMINAL (MGS)
14B44-04B	MIDWEST GUARDRAIL SYSTEM ENERGY ABSORBING TERMINAL (MGS)
14B44-04C	MIDWEST GUARDRAIL SYSTEM ENERGY ABSORBING TERMINAL (MGS)
14B45-05A	MIDWEST GUARDRAIL SYSTEM THRIE BEAM TRANSITION (MGS)
14B45-05B	MIDWEST GUARDRAIL SYSTEM THRIE BEAM TRANSITION (MGS)
14B45-05C	MIDWEST GUARDRAIL SYSTEM THRIE BEAM TRANSITION (MGS)
14B45-05D	MIDWEST GUARDRAIL SYSTEM THRIE BEAM TRANSITION (MGS)
14B45-05E	MIDWEST GUARDRAIL SYSTEM THRIE BEAM TRANSITION (MGS)
14B45-05F	MIDWEST GUARDRAIL SYSTEM THRIE BEAM TRANSITION (MGS)
14B45-05G	MIDWEST GUARDRAIL SYSTEM THRIE BEAM TRANSITION (MGS)
14B45-05H	MIDWEST GUARDRAIL SYSTEM THRIE BEAM TRANSITION (MGS)
14B45-05I	MIDWEST GUARDRAIL SYSTEM THRIE BEAM TRANSITION (MGS)
14B45-05J	MIDWEST GUARDRAIL SYSTEM THRIE BEAM TRANSITION (MGS)
14B45-05K	MIDWEST GUARDRAIL SYSTEM THRIE BEAM TRANSITION (MGS)
14B45-05L	MIDWEST GUARDRAIL SYSTEM THRIE BEAM TRANSITION (MGS)
14B47-06A	MIDWEST GUARDRAIL SYSTEM (MGS) TYPE 2 TERMINAL
14B47-06B	MIDWEST GUARDRAIL SYSTEM (MGS) TYPE 2 TERMINAL
14B47-06C	MIDWEST GUARDRAIL SYSTEM (MGS) TYPE 2 TERMINAL
14B47-06D	MIDWEST GUARDRAIL SYSTEM (MGS) TYPE 2 TERMINAL
14B47-06E	MIDWEST GUARDRAIL SYSTEM (MGS) TYPE 2 TERMINAL
14B47-06F	MIDWEST GUARDRAIL SYSTEM (MGS) TYPE 2 TERMINAL
14B47-06G	MIDWEST GUARDRAIL SYSTEM (MGS) TYPE 2 TERMINAL
14B52-03A	CABLE BARRIER TYPE 1 LAYOUT
14B52-03B	CABLE BARRIER TYPE 1 LAYOUT
14B52-03C	CABLE BARRIER TYPE 1 LAYOUT
15C08-24A	PERMANENT LONGITUDINAL PAVEMENT MARKINGS
15C08-24B	TEMPORARY LONGITUDINAL PAVEMENT MARKING
15C11-10B	CHANNELIZING DEVICES DRUMS, CONES, BARRICADES AND VERTICAL PANELS
15C19-10C	MOVING PAVEMENT MARKING OPERATION MULTI-LANE DIVIDED ROADWAY
15D12-15A	TRAFFIC CONTROL, VEHICLE ENTRANCE/EXIT OR HAUL ROAD

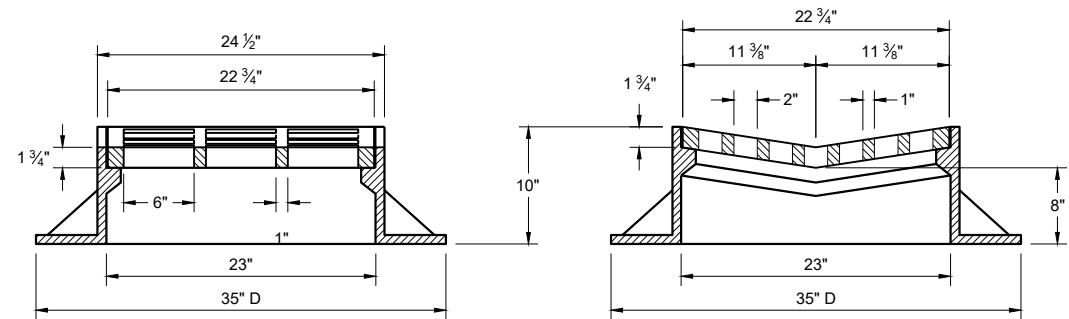

TYPE "B"


**ALTERNATIVE GRATE FOR
TYPE "B" COVER**

USE WHERE PEDESTRIAN OF BICYCLE TRAFFIC IS POSSIBLE
NOTED AS TYPE B - A ON THE DRAINAGE TABLE

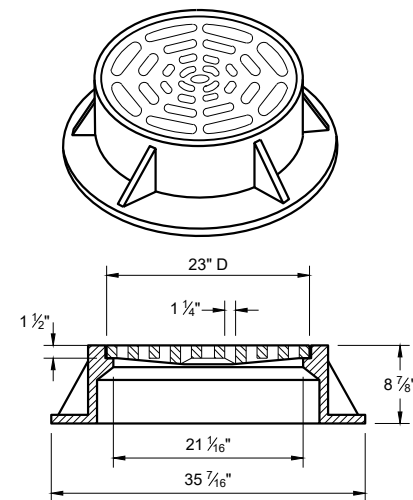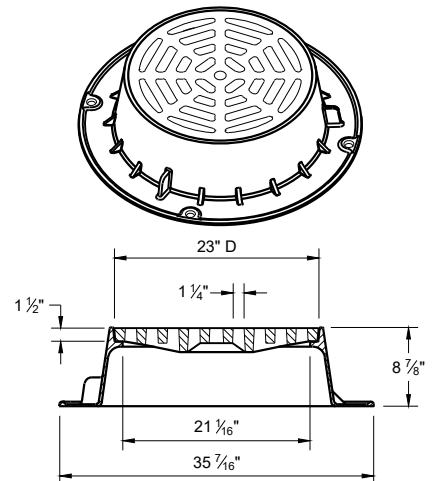


TYPE "C"

NOTE: EITHER CASTING IS ACCEPTABLE

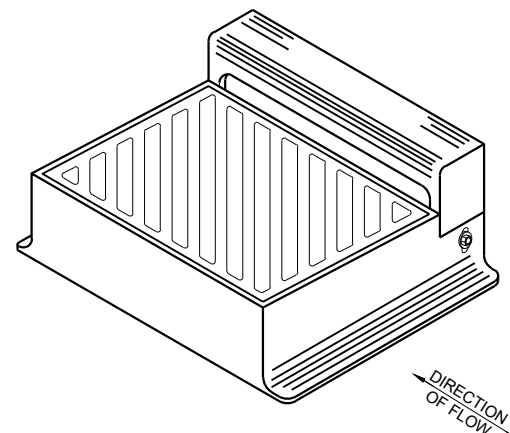

DIAGONAL SLOTS SHALL BE ORIENTED TO THE
DIRECTION OF FLOW AS ILLUSTRATED.
GRATES ARE MANUFACTURED TO BE REVERSIBLE.

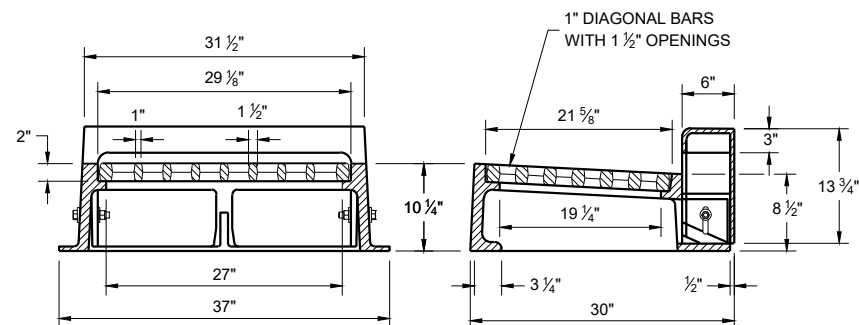

TYPE "WM"


NOTE: CURB BOX HEIGHT ADJUSTABLE 6" - 9"

GENERAL NOTES


DETAILS OF CONSTRUCTION, MATERIALS AND WORKMANSHIP NOT SHOWN ON THIS DRAWING SHALL CONFORM TO THE PERTINENT REQUIREMENTS OF THE STANDARD SPECIFICATIONS AND THE APPLICABLE SPECIAL PROVISIONS.

DETAIL DRAWINGS FOR PROPOSED ALTERNATE DESIGNS FOR CATCH BASIN, MANHOLE AND INLET COVERS SHALL BE SUBMITTED TO THE ENGINEER FOR APPROVAL PROVIDING THAT SUCH ALTERNATE DESIGNS MAKE PROVISION FOR EQUIVALENT CAPACITY AND STRENGTH.



ROUND FRAMES AND COVERS SHALL HAVE CONTINUOUSLY MACHINED BEARING SURFACES TO PREVENT ROCKING AND RATTLING.

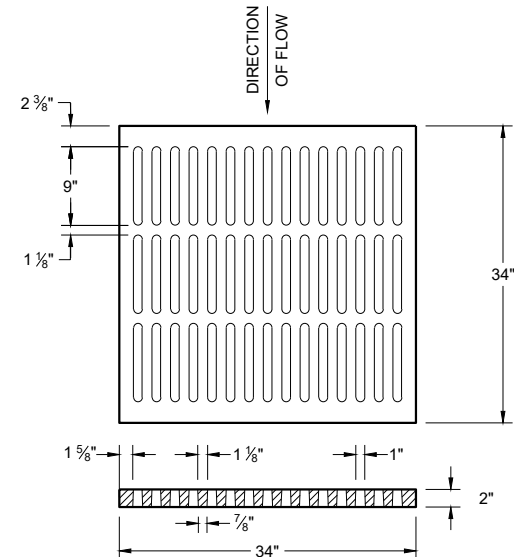

ALTERNATIVE TYPE "MS"
USE WHERE PEDESTRIAN OF BICYCLE
TRAFFIC IS PERMITTED
**NOTED AS TYPE MS-A ON THE
DRAINAGE TABLE**


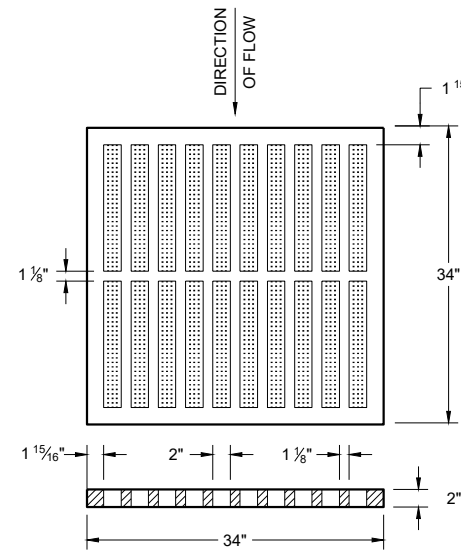


TYPE "MS"
USE ON FREEWAYS AND EXPRESSWAYS
**NOTED AS TYPE MS ON THE
DRAINAGE TABLE**

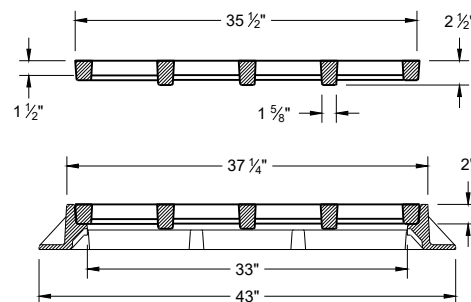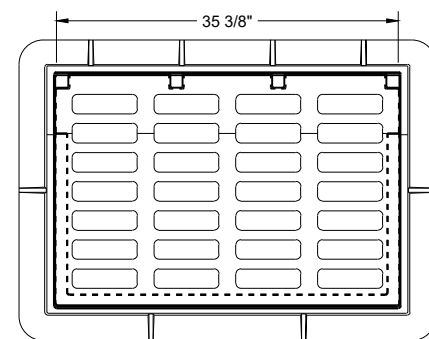

TYPE "DW"


NOTES: FOR USE IN A SUMP CONDITION. THIS OPTION IS
ONLY TO BE USED IF NO OTHER INLETS ARE APPLICABLE.

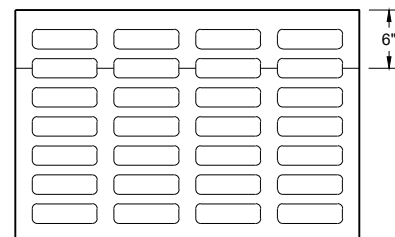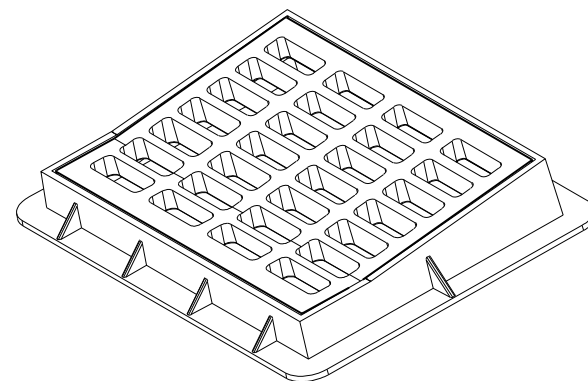


**INLET COVERS
TYPES B, B-A, C,
MS, MS-A ,DW AND WM**

STATE OF WISCONSIN
DEPARTMENT OF TRANSPORTATION




APPROVED
February 2025
DATE /S/ Rodney Taylor
ROADWAY STANDARDS DEVELOPMENT
UNIT SUPERVISOR
FHWA

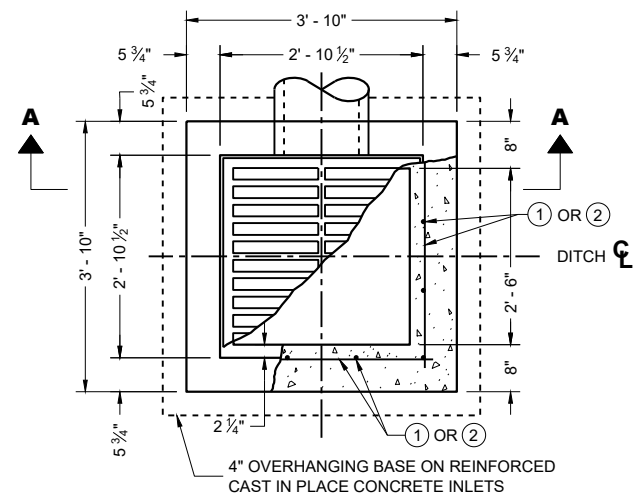


PLAN VIEW

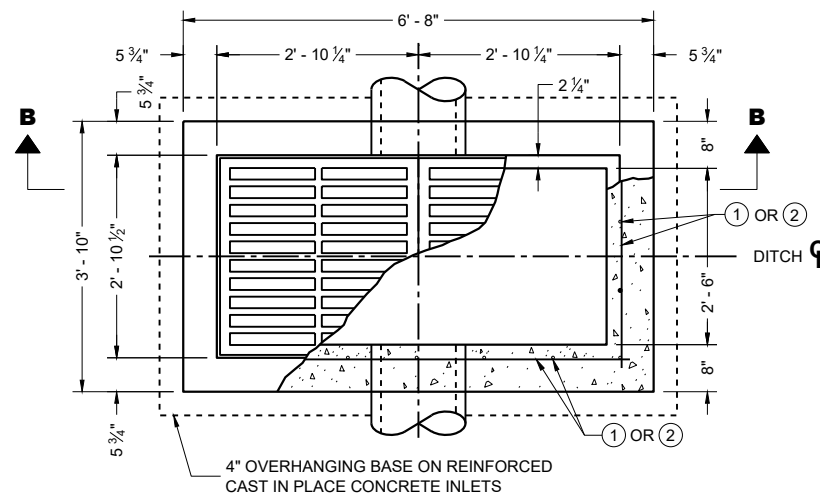


PLAN VIEW

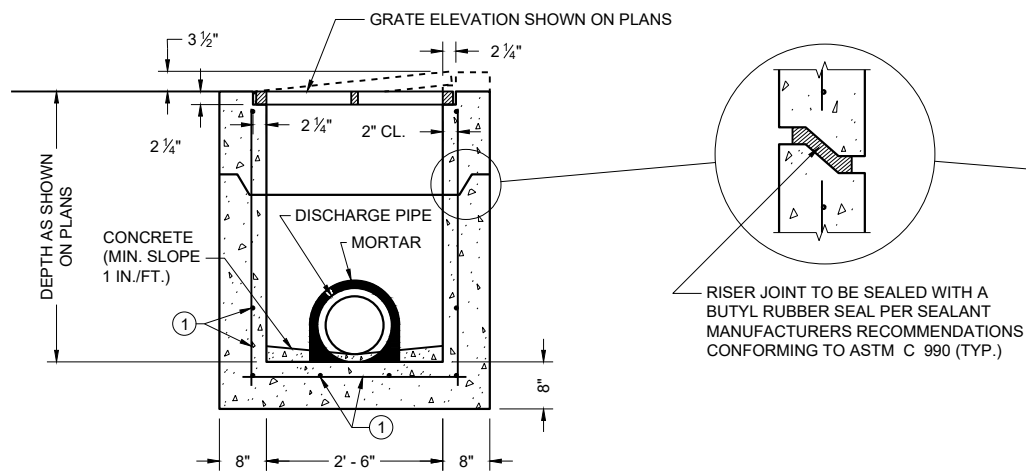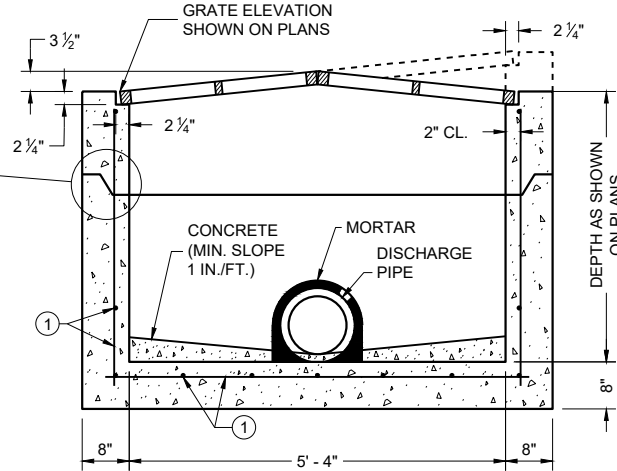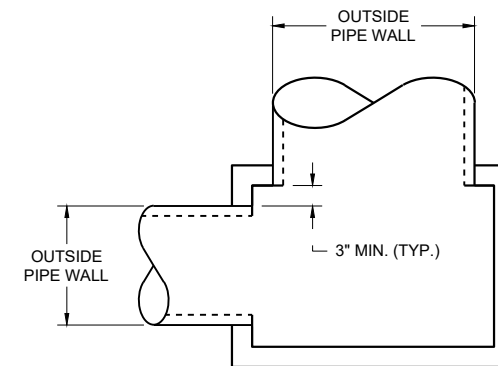PRECAST REINFORCED CONCRETE
SECTION A - APRECAST REINFORCED CONCRETE
SECTION B - B

DETAIL "A"

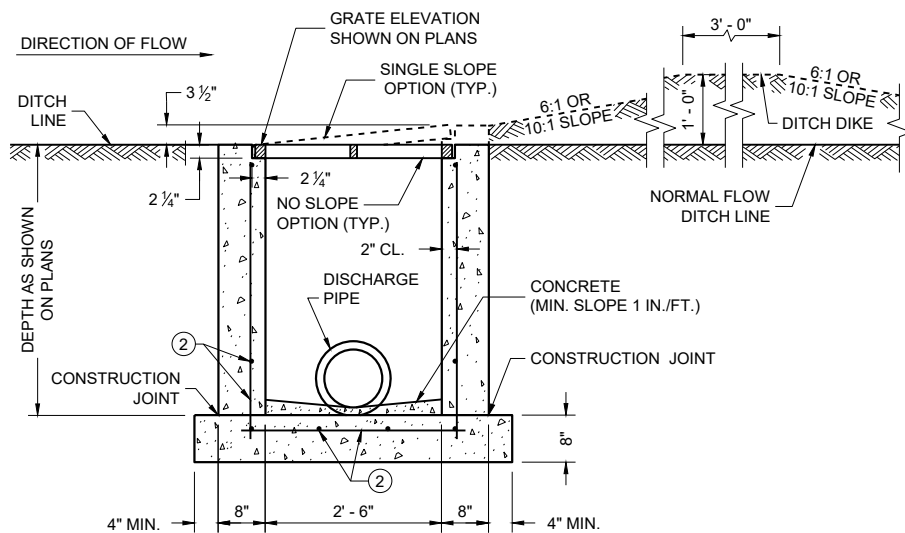REINFORCED CAST IN PLACE CONCRETE
SECTION A - A

INLETS MEDIAN 1 GRATE

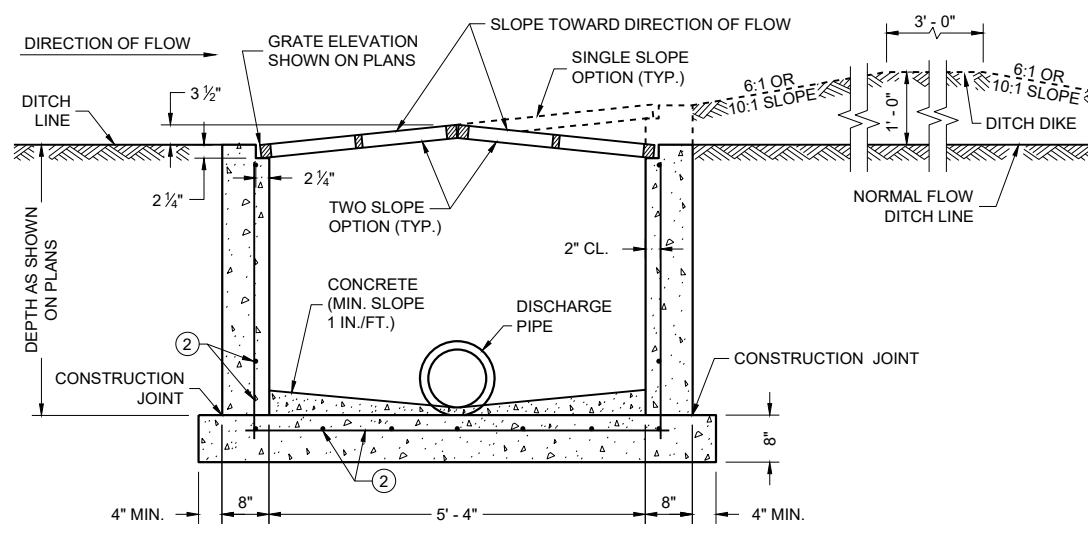REINFORCED CAST IN PLACE CONCRETE
SECTION B - B

INLETS MEDIAN 2 GRATE

GENERAL NOTES

DETAILS OF CONSTRUCTION, MATERIALS AND WORKMANSHIP NOT SHOWN ON THIS DRAWING SHALL CONFORM TO THE PERTINENT REQUIREMENTS OF THE STANDARD SPECIFICATIONS AND THE APPLICABLE SPECIAL PROVISIONS.

UNLESS OTHERWISE AUTHORIZED IN WRITING BY THE ENGINEER, THE CONTRACTOR SHALL NOT ORDER AND DELIVER PRECAST INLET UNITS REQUIRED FOR THE PROJECT UNTIL A LIST OF SIZES IS FURNISHED BY THE ENGINEER.

DETAILED DRAWINGS FOR PROPOSED ALTERNATE DESIGNS FOR INLETS WHICH MAY INCLUDE PRECAST REINFORCED CONCRETE INLETS, SHALL BE SUBMITTED TO THE ENGINEER FOR APPROVAL PROVIDING THAT SUCH ALTERNATE DESIGNS MAKE PROVISION FOR EQUIVALENT CAPACITY AND STRENGTH.

ALL MEDIAN INLETS ARE DESIGNATED ON THE PLANS AS "INLETS, 1G-MS", ETC. THE FIRST NUMBER AND LETTER DESIGNATE THE TYPE OF STRUCTURE, AND THE FOLLOWING LETTERS DESIGNATE THE TYPE OF COVER TO BE USED TO COMPRISE THE COMPLETE UNIT.

BASES SHALL BE PLACED ON A BED OF MATERIAL AT LEAST 6 INCHES IN DEPTH, WHICH MEETS THE REQUIREMENTS OF FOUNDATION BACKFILL. THIS BEDDING SHALL BE COMPACTED AND PROVIDE UNIFORM SUPPORT FOR THE ENTIRE AREA OF THE BASE.

ALL PRECAST INLET UNITS SHALL CONFORM TO THE PERTINENT REQUIREMENTS OF ASTM C 913.

ALL BAR STEEL REINFORCEMENT SHALL BE EMBEDDED 2 INCHES CLEAR UNLESS OTHERWISE SHOWN OR NOTED.

PRECAST REINFORCED RISERS SHALL HAVE A TONGUE AND GROOVE JOINT WITH TONGUE UP OR DOWN.

MAXIMUM INSIDE PIPE DIAMETER DETERMINED BY 3" CLEARANCE ON EACH SIDE OF THE OUTSIDE WALL OF THE PIPE. SEE DETAIL "A". ASSUMES PIPE ENTERS PERPENDICULAR TO THE STRUCTURE.

- ① FOR PRECAST INLETS AND REINFORCED CONCRETE BASES PROVIDE REINFORCING STEEL IN ACCORDANCE TO ASTM C 913.
- ② CONTRACTOR TO PROVIDE DRAWING(S) STAMPED BY A PROFESSIONAL ENGINEER FOR STEEL REINFORCING DESIGN FOR CAST-IN-PLACE STRUCTURES.

PIPE MATRIX


INLET SIZE	MAXIMUM INSIDE PIPE DIAMETER	
	WIDTH (IN)	LENGTH (IN)
1 GRATE	18	18
2 GRATE	18	42

INLETS
MEDIAN 1 AND 2 GRATE

STATE OF WISCONSIN
DEPARTMENT OF TRANSPORTATION


APPROVED
December 2023 /S/ Rodney Taylor
DATE ROADWAY STANDARDS DEVELOPMENT
FHWA UNIT SUPERVISOR

WOOD STAKES (2 PER BALE)
NOMINAL 2" X 2" X 30" MIN.
LENGTH OR EQUIVALENT

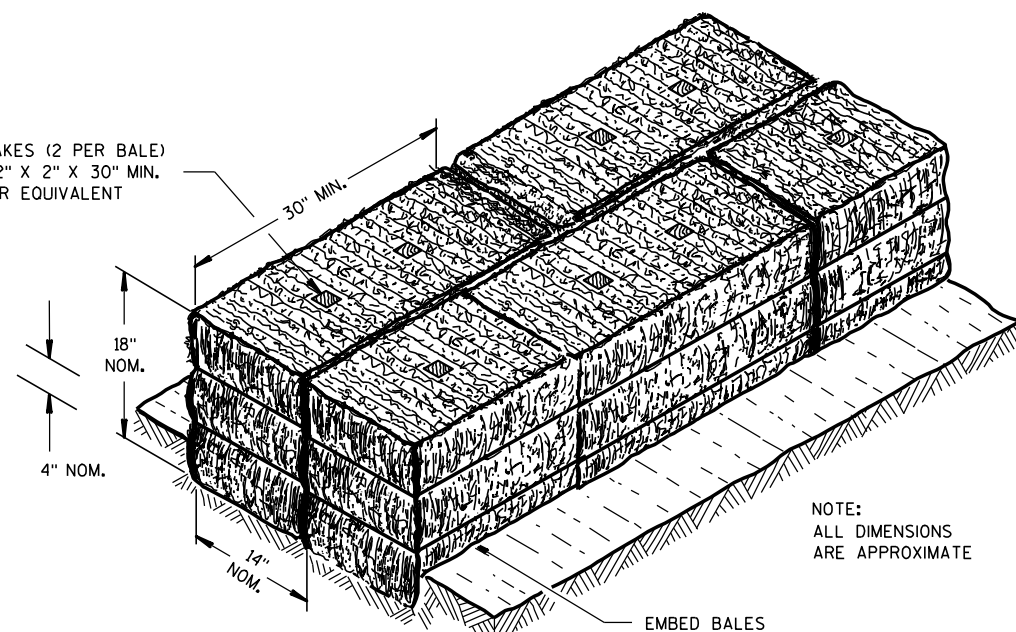


SECTION A-A

NOTE:
ALL DIMENSIONS
ARE APPROXIMATE

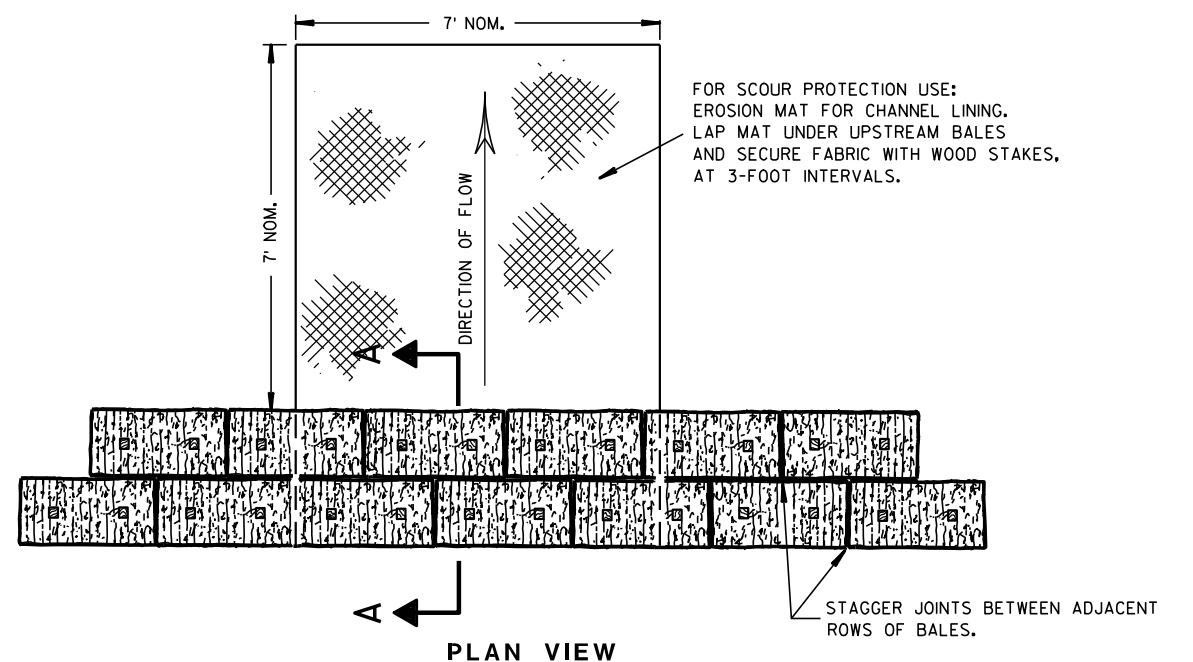

PLAN VIEW

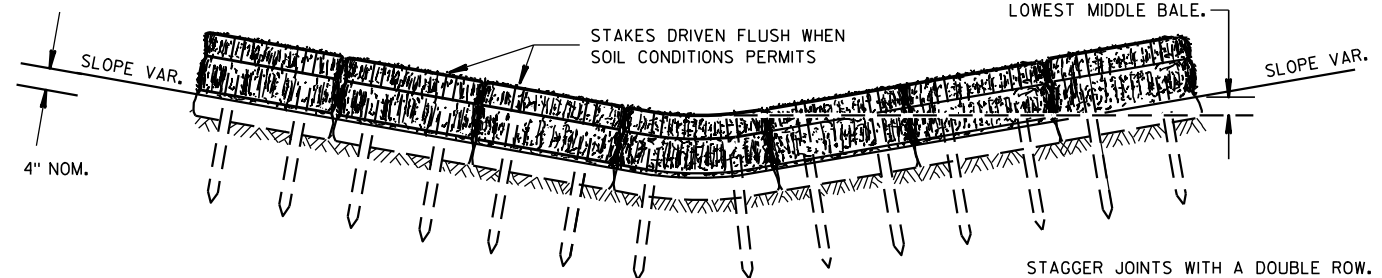


FRONT ELEVATION

TEMPORARY DITCH CHECK USING EROSION BALES ①

GENERAL NOTES


DETAILS OF CONSTRUCTION, MATERIALS AND WORKMANSHIP NOT SHOWN ON THIS DRAWING SHALL CONFORM TO THE PERTINENT REQUIREMENTS OF THE STANDARD SPECIFICATIONS AND THE APPLICABLE SPECIAL PROVISIONS.

- ① TEMPORARY DITCH CHECKS EITHER EROSION BALES OR MANUFACTURED SHALL BE PAID FOR UNDER THE BID ITEM OF TEMPORARY DITCH CHECK. THE DEPARTMENT WILL NOT PAY FOR TEMPORARY DITCH CHECKS CONSTRUCTED OF A SINGLE ROW OF EROSION BALES.

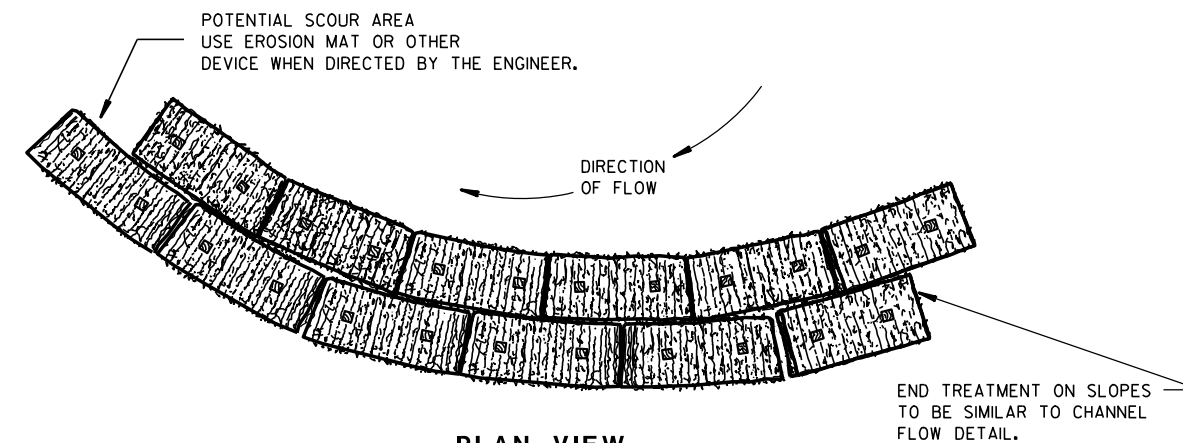


PLAN VIEW

WHEN ALTERING THE DIRECTION OF FLOW

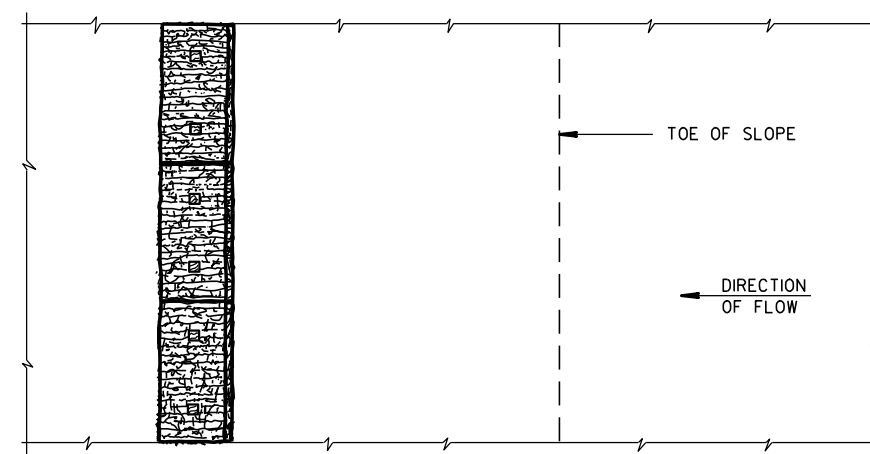

PLAN VIEW

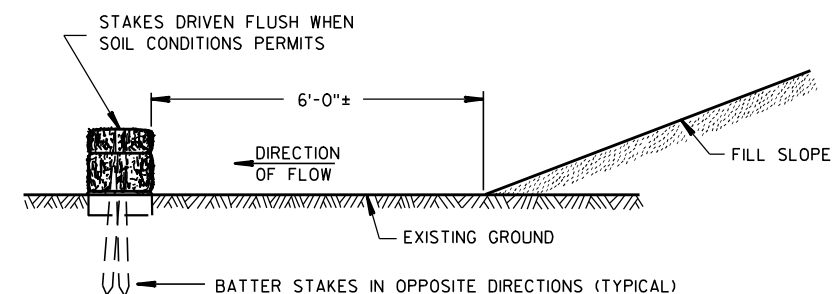

FRONT ELEVATION

WHEN EXISTING GROUND SLOPES AWAY FROM FILL SLOPE

EROSION BALES FOR SHEET FLOW

TYPICAL INSTALLATIONS OF
EROSION BALES / TEMPORARY
DITCH CHECKS

STATE OF WISCONSIN
DEPARTMENT OF TRANSPORTATION

APPROVED


6/04/02
DATE

/S/ Beth Connors
CHIEF ROADWAY DEVELOPER

FHWA



- ① HORIZONTAL BRACE REQUIRED WITH 2" X 4" WOODEN FRAME OR EQUIVALENT AT TOP OF POSTS.
- ② FOR MANUAL INSTALLATIONS THE TRENCH SHALL BE A MINIMUM OF 4" WIDE & 6" DEEP TO BURY AND ANCHOR THE GEOTEXTILE FABRIC. FOLD MATERIAL TO FIT TRENCH AND BACKFILL & COMPACT TRENCH WITH EXCAVATED SOIL.
- ③ WOOD POSTS SHALL BE A MINIMUM SIZE OF 1½" X 1½" OF OAK OR HICKORY.
- ④ SILT FENCE TO EXTEND ACROSS THE TOP OF THE PIPE.
- ⑤ CONSTRUCT SILT FENCE FROM A CONTINUOUS ROLL IF POSSIBLE BY CUTTING LENGTHS TO AVOID JOINTS. IF A JOINT IS NECESSARY USE ONE OF THE FOLLOWING TWO METHODS; A) OVERLAP THE END POSTS AND TWIST, OR ROTATE, AT LEAST 180 DEGREES, B) HOOK THE END OF EACH SILT FENCE LENGTH.


 


SILT FENCE

STATE OF WISCONSIN
DEPARTMENT OF TRANSPORTATION

APPROVED
4-29-05 /S/ Beth Connolly
DATE CHIEF ROADWAY DEVELOPMENT ENGINEER

FHWA

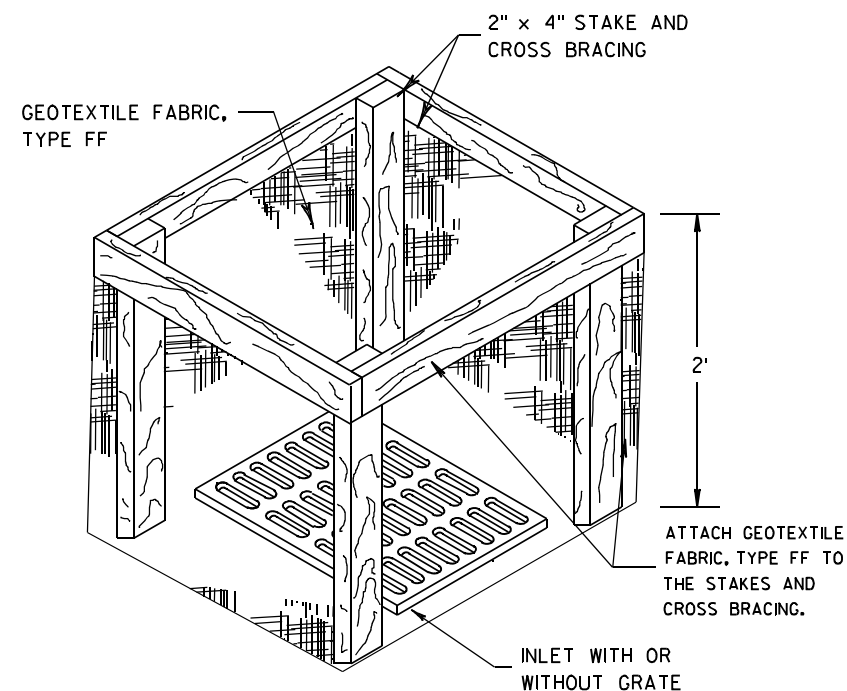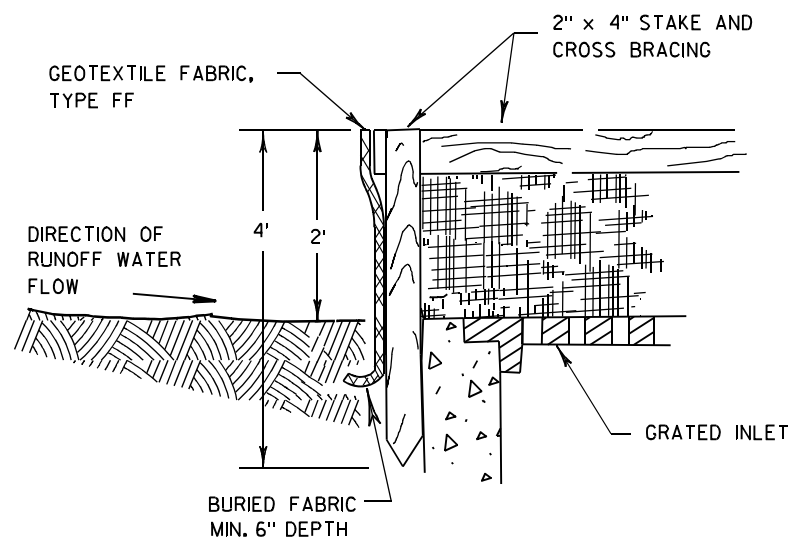

INLET PROTECTION, TYPE A


GENERAL NOTES

INLET PROTECTION DEVICES SHALL BE MAINTAINED OR REPLACED AT THE DIRECTION OF THE ENGINEER.

MANUFACTURED ALTERNATIVES APPROVED AND LISTED ON THE DEPARTMENT'S EROSION CONTROL PRODUCT ACCEPTABILITY LIST MAY BE SUBSTITUTED.


WHEN REMOVING OR MAINTAINING INLET PROTECTION, CARE SHALL BE TAKEN SO THAT THE SEDIMENT TRAPPED ON THE GEOTEXTILE FABRIC DOES NOT FALL INTO THE INLET. ANY MATERIAL FALLING INTO THE INLET SHALL BE REMOVED IMMEDIATELY.

- ① FINISHED SIZE, INCLUDING FLAP POCKETS WHERE REQUIRED, SHALL EXTEND A MINIMUM OF 10" AROUND THE PERIMETER TO FACILITATE MAINTENANCE OR REMOVAL.
- ② FOR INLET PROTECTION, TYPE C (WITH CURB BOX), AN ADDITIONAL 18" OF FABRIC IS WRAPPED AROUND THE WOOD AND SECURED WITH STAPLES. THE WOOD SHALL NOT BLOCK THE ENTIRE HEIGHT OF THE CURB BOX OPENING.
- ③ FLAP POCKETS SHALL BE LARGE ENOUGH TO ACCEPT WOOD 2X4.

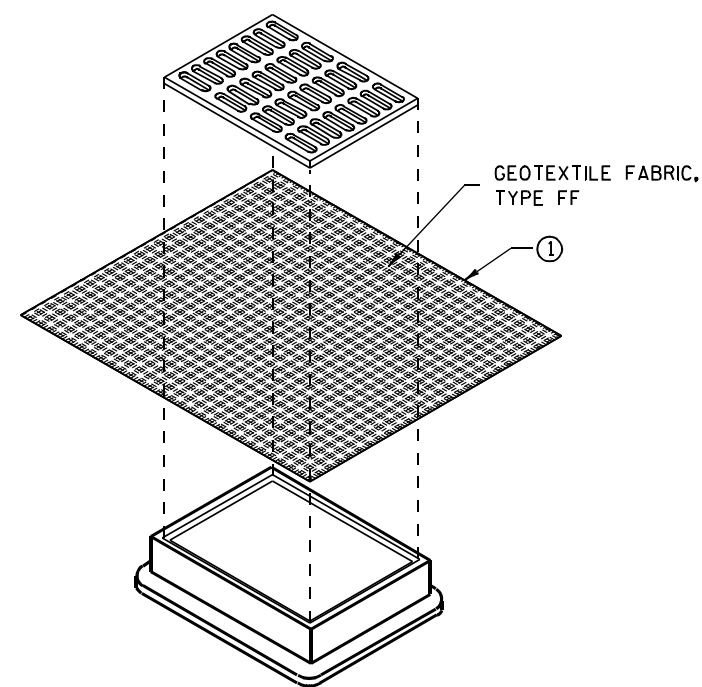

**INLET PROTECTION, TYPE B
(WITHOUT CURB BOX)**

(CAN BE INSTALLED IN ANY INLET WITHOUT A CURB BOX)

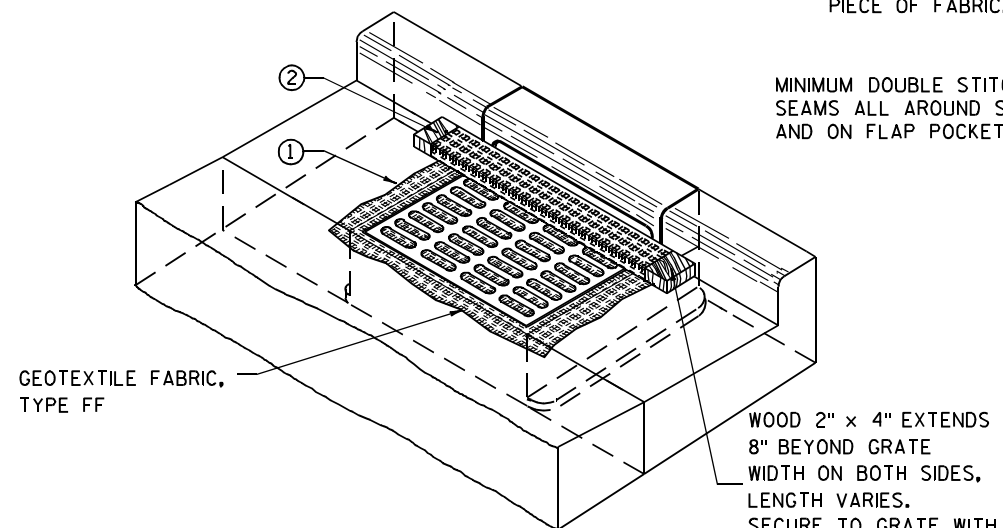

INLET PROTECTION, TYPE C (WITH CURB BOX)

INSTALLATION NOTES

TYPE B & C

TRIM EXCESS FABRIC IN THE FLOW LINE TO WITHIN 3" OF THE GRATE.


THE CONTRACTOR SHALL DEMONSTRATE A METHOD OF MAINTENANCE, USING A SEWN FLAP, HAND HOLDS OR OTHER METHOD TO PREVENT ACCUMULATED SEDIMENT FROM ENTERING THE INLET.

TYPE D

DO NOT INSTALL INLET PROTECTION TYPE D IN INLETS SHALLower THAN 30", MEASURED FROM THE BOTTOM OF THE INLET TO THE TOP OF THE GRATE.

TRIM EXCESS FABRIC IN THE FLOW LINE TO WITHIN 3" OF THE GRATE.

THE INSTALLED BAG SHALL HAVE A MINIMUM SIDE CLEARANCE, BETWEEN THE INLET WALLS AND THE BAG, MEASURED AT THE BOTTOM OF THE OVERFLOW HOLES, OF 3". WHERE NECESSARY THE CONTRACTOR SHALL CINCH THE BAG, USING PLASTIC ZIP TIES, TO ACHIEVE THE 3" CLEARANCE. THE TIES SHALL BE PLACED AT A MAXIMUM OF 4" FROM THE BOTTOM OF THE BAG.

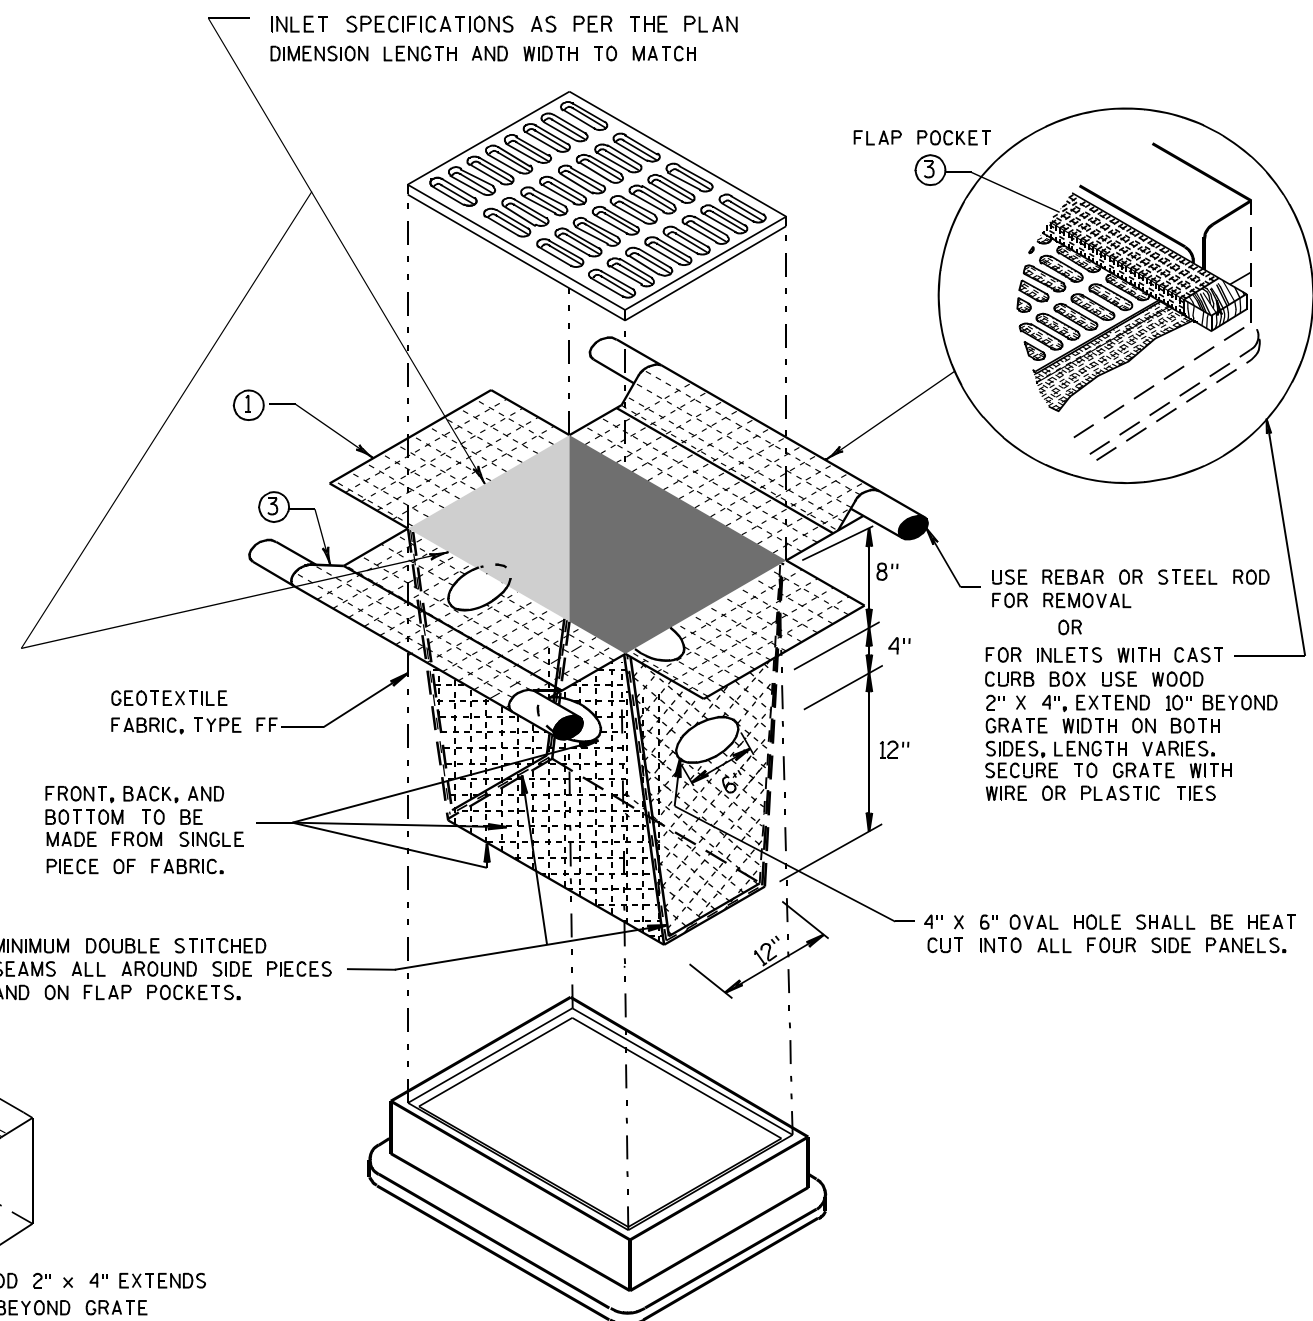


INLET PROTECTION, TYPE D

(CAN BE INSTALLED IN ANY INLET TYPE WITH OR WITHOUT A CURB BOX AS PER NOTE ②)


**INLET PROTECTION
TYPE A, B, C, AND D**

STATE OF WISCONSIN
DEPARTMENT OF TRANSPORTATION

APPROVED
10/16/02 /S/ Beth Connolly
DATE 56
FHWA CHIEF ROADWAY DEVELOPMENT ENGINEER

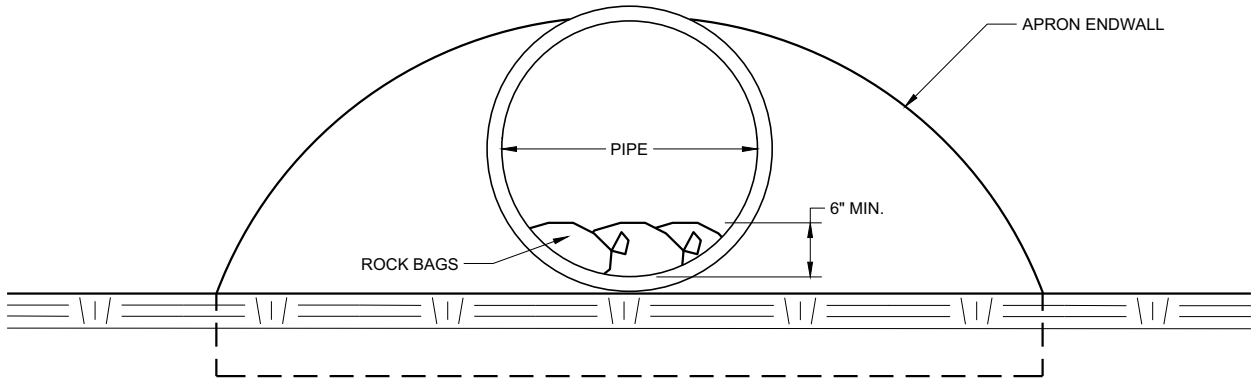


END VIEW

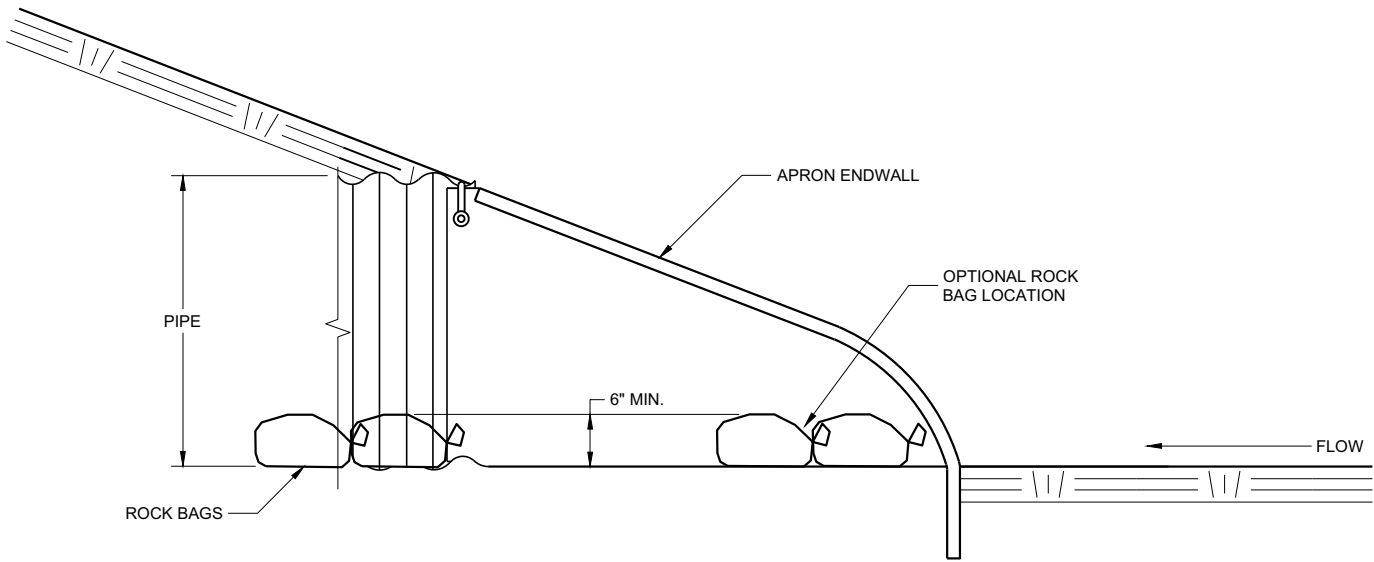

SIDE VIEW


CULVERT PIPE CHECK
(INSTALL ON INLET END ONLY)

CULVERT PIPE CHECK		
STATE OF WISCONSIN DEPARTMENT OF TRANSPORTATION		
APPROVED May 2019 DATE	/S/ Daniel Schave EROSION CONTROL ENGI 57	-
FHWA		

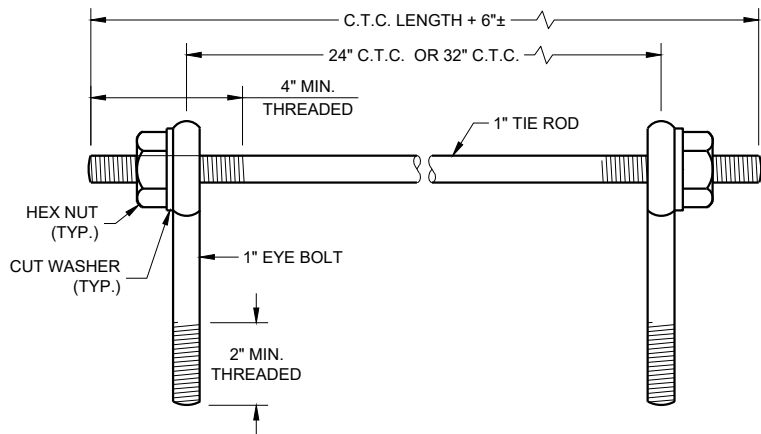

EYE BOLTS AND TIE ROD

EYE BOLT AND TIE ROD ASSEMBLY (ALTERNATE NO. 1)

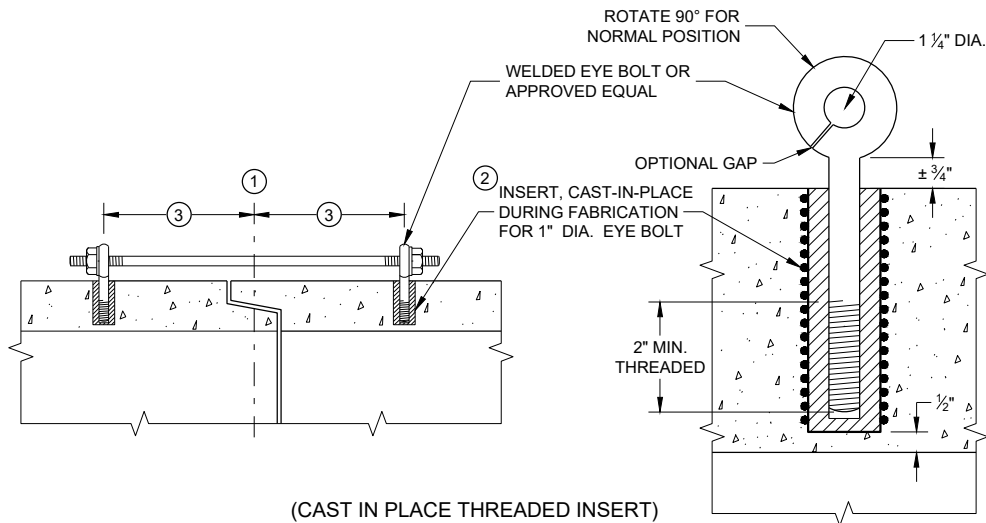

(CAST IN PLACE THREADED INSERT)

LONGITUDINAL SECTIONS

GENERAL NOTES


DETAILS OF CONSTRUCTION, MATERIALS, AND WORKMANSHIP NOT SHOWN ON THIS DRAWING SHALL CONFORM TO THE PERTINENT REQUIREMENTS OF THE STANDARD SPECIFICATIONS AND APPLICABLE SPECIAL PROVISIONS.

CONCRETE CULVERT AND STORM SEWER PIPE SHALL BE TIED TOGETHER IN THE MANNER ILLUSTRATED BY THIS DETAIL AT LOCATIONS DESIGNATED IN THE STANDARD SPECIFICATIONS AND THE PLAN. THE CONTRACTOR MAY USE EITHER ALTERNATE 1, 2 OR 3 FOR DRAINAGE STRUCTURES. ONLY ALTERNATE 1 AND 3 MAY BE USED FOR CATTLE PASSES, UNLESS OTHERWISE STATED IN THE CONTRACT. THE MATERIALS, FABRICATION AND WORK NECESSARY TO TIE THE PIPE BY THIS DETAIL WILL BE CONSIDERED INCIDENTAL TO THE PIPE AND APRON ENDWALLS IF REQUIRED.

DETAILED DRAWINGS FOR PROPOSED ALTERNATE DESIGNS FOR JOINT TIES SHALL BE SUBMITTED TO THE ENGINEER FOR APPROVAL.


JOINT TIES TO BE HOT-DIP GALVANIZED PER ASTM A 153.

- 1 CENTER LINE OF TONGUE AND GROOVE OR BELL AND SPIGOT JOINTS.
- 2 THE INSIDE OF THE THREADED INSERTS SHALL BE CLEAN TO ALLOW THE INSERTION OF THREADED EYE BOLTS.
- 3 HOLES SHALL BE CAST-IN-PLACE OR DRILLED PER THE APPLICABLE DETAIL, AND EQUAL DISTANCE FROM THE CENTERLINE OF THE JOINT.
- 4 BOLT PROJECTION INSIDE OF PIPE SHALL NOT EXCEED 2 INCHES.
- 5 OPENING TO BE ROD DIAMETER PLUS 1 INCH.
- 6 LENGTH ADEQUATE TO EXTEND TO WITHIN 1/2 INCH OF THE INNER SURFACE OF THE PIPE.
- 7 EYE BOLT LENGTH DETERMINED BY WALL THICKNESS, BELL THICKNESS AND BOLT PROJECTION INSIDE PIPE.

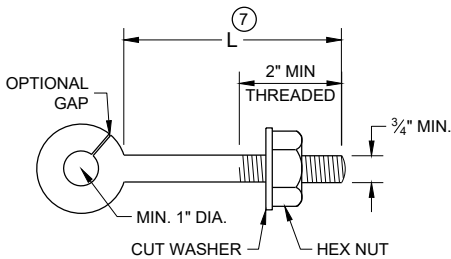


EYE BOLT 7

NOTE: TWO EYE BOLTS MAY BE USED WITH A 30" OR 38" LONG THREADED ROD IN LIEU OF THE 90° BENT TIE ROD.

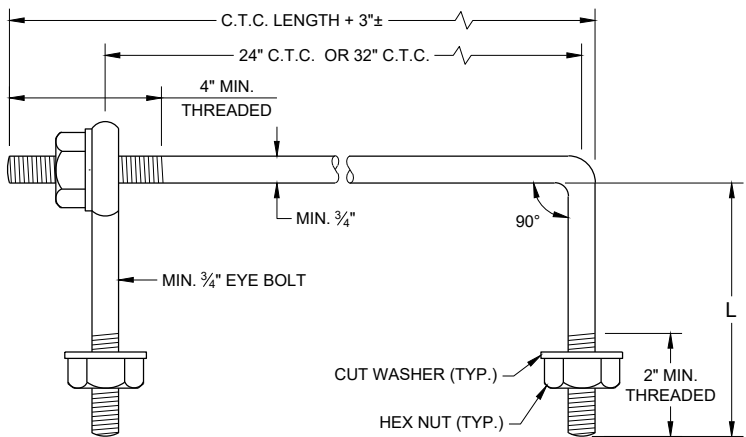

EYE BOLT AND TIE ROD

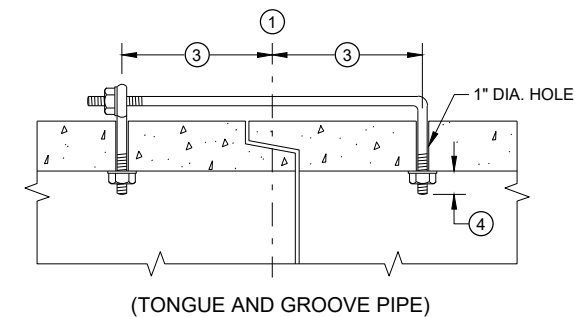


(TONGUE AND GROOVE PIPE)

LONGITUDINAL SECTION

(JOINT TIES FOR 18" TO 66" DIA. CONCRETE PIPE)

EYE BOLT AND TIE ROD ASSEMBLY (ALTERNATE NO. 2)

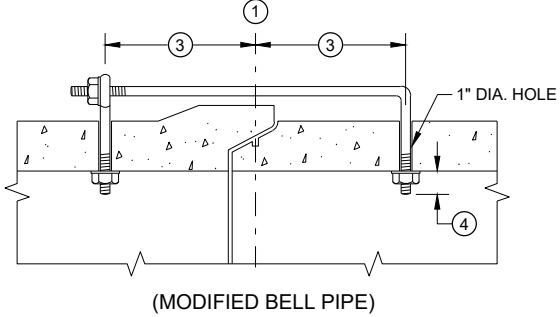


(MODIFIED BELL PIPE)


ADJUSTABLE TIE ROD TABLE

PIPE DIAMETER	TIE ROD DIAMETER	D	L ₁	N
12 - 60	5/8	5/8	5	1/2
66 - 84	3/4	3/4	5	1/2
90 - 144	1	1	7	1 1/16

DIMENSIONS SHOWN ARE IN INCHES

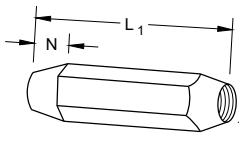


TAPERED

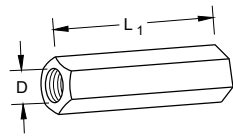


PLAIN

RIGHT AND LEFT THREADS
SLEEVE NUTS

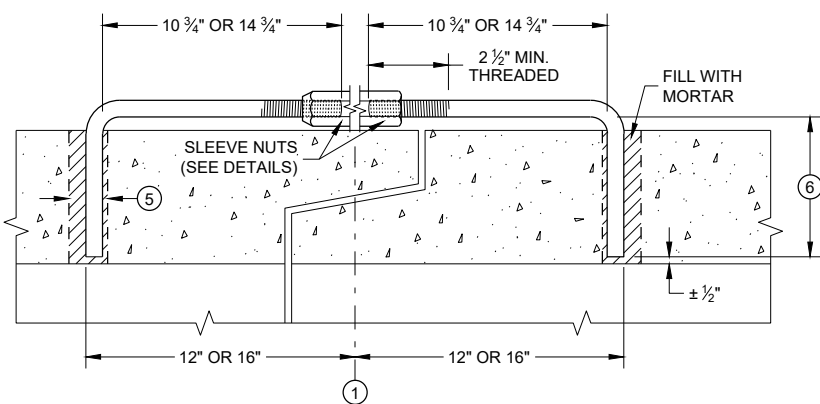


LONGITUDINAL SECTION

ADJUSTABLE TIE ROD (ALTERNATE NO. 3)

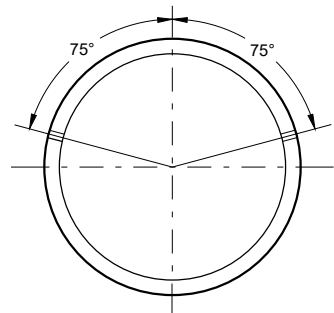

PLACEMENT OF (2) CAST-IN-PLACE INSERTS OR HOLES DURING FABRICATION FOR PIPE SECTIONS REQUIRING TIE RODS

TRANSVERSE SECTION

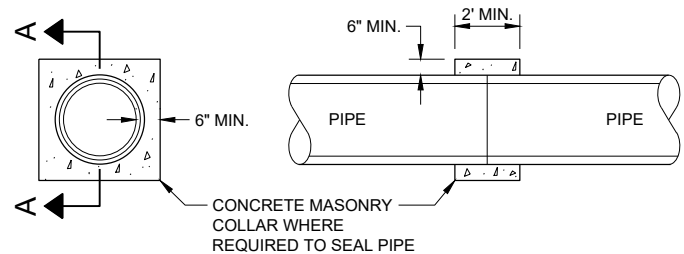


SECTION A - A

CONCRETE COLLAR DETAIL


JOINT TIES FOR CONCRETE PIPE AND CONCRETE COLLAR DETAIL

STATE OF WISCONSIN
DEPARTMENT OF TRANSPORTATION


APPROVED
November 2021 /S/ Rodney Taylor
DATE ROADWAY STANDARDS DEVELOPMENT ENGINEER 58
FHWA

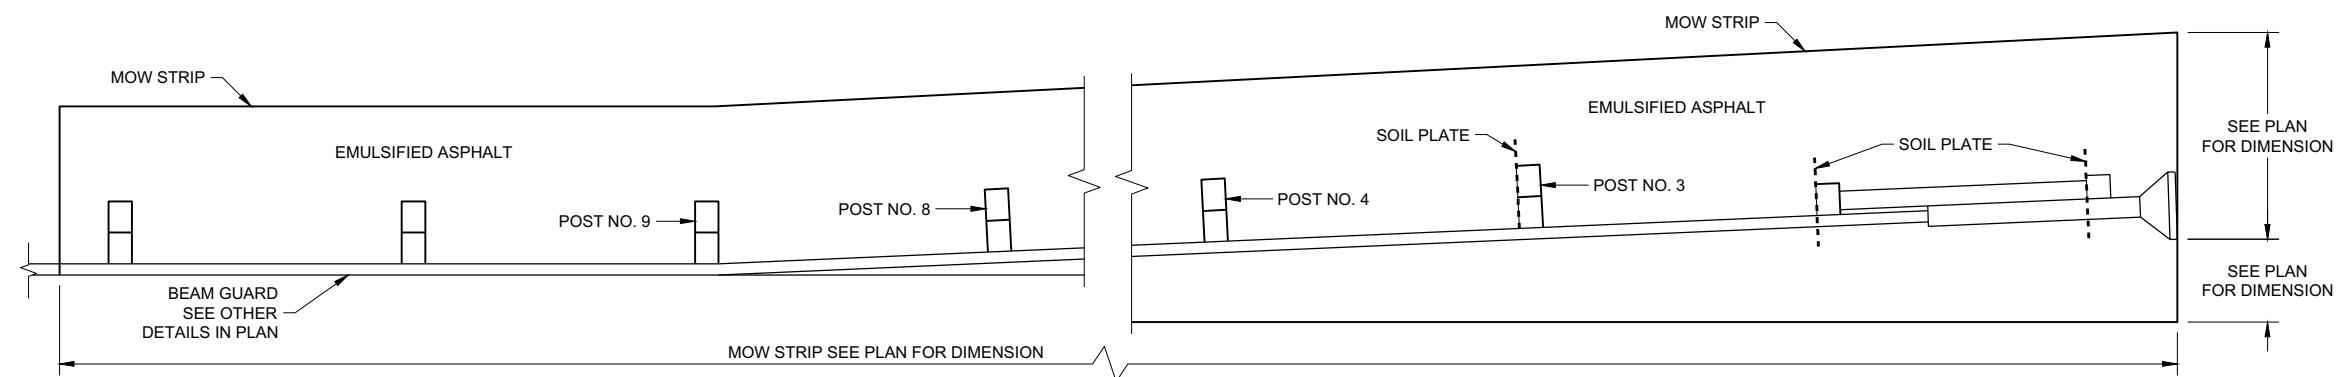


PLAN VIEW
MOW STRIP LAYOUT FOR ENERGY ABSORBING TERMINAL

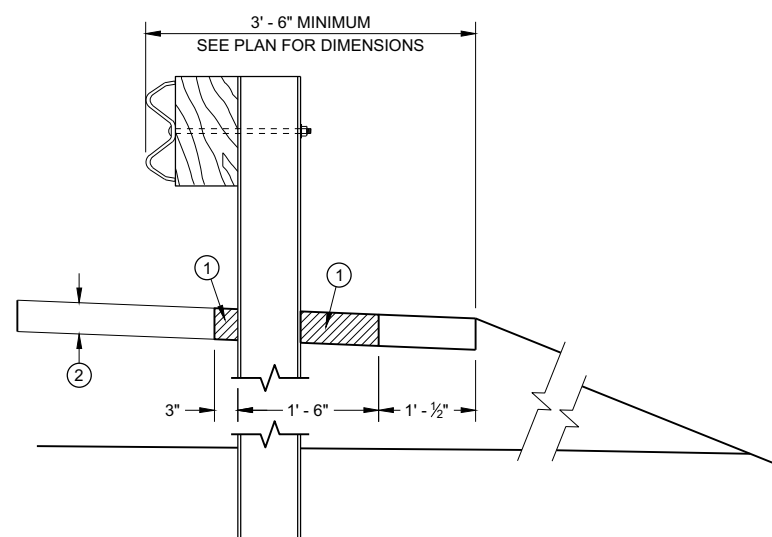

SECTION A - A

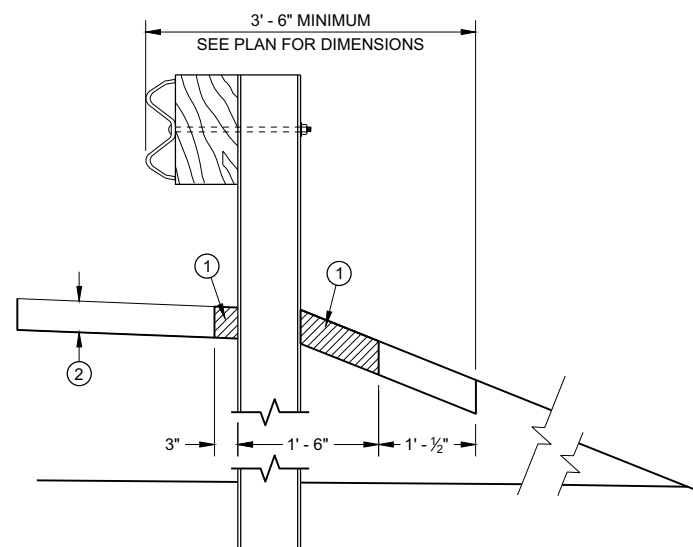


SECTION B - B

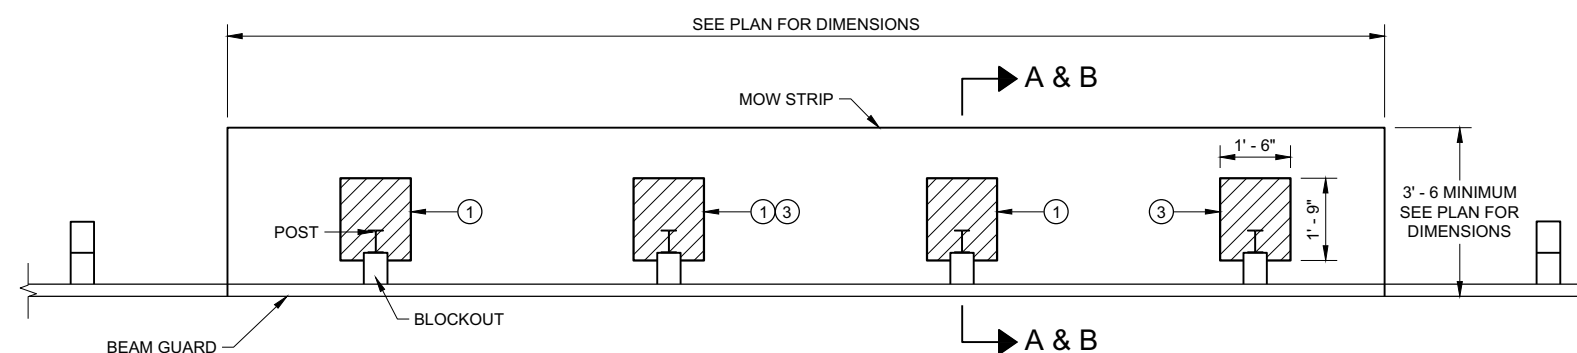


PLAN VIEW A & B

MOW STRIP FOR TYPICAL BLOCKOUT LAYOUT

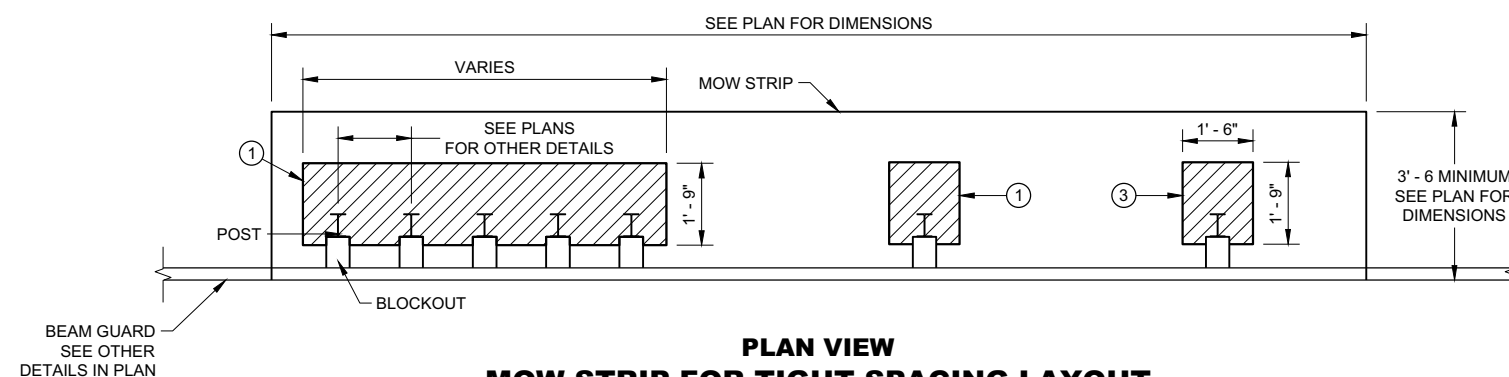

PLAN VIEW

MOW STRIP FOR TIGHT SPACING LAYOUT

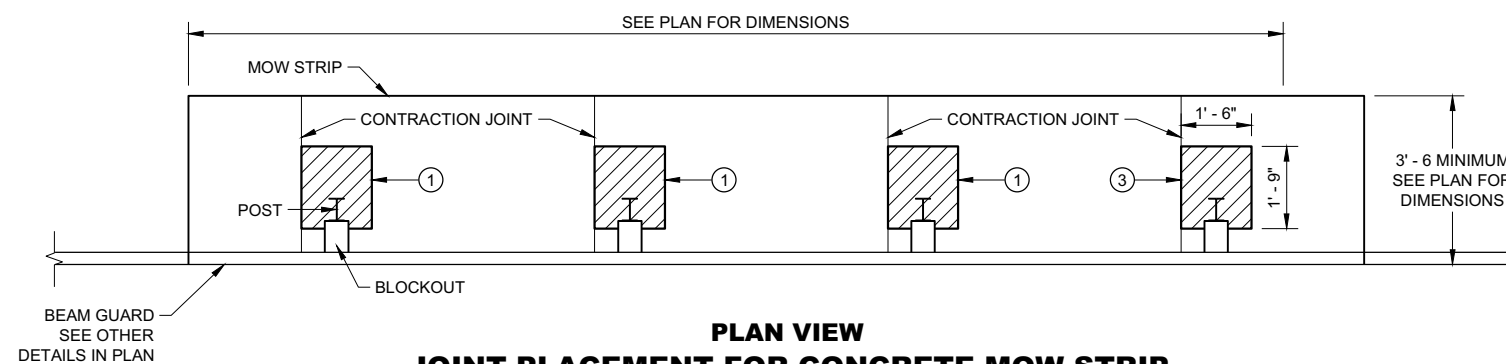


PLAN VIEW

JOINT PLACEMENT FOR CONCRETE MOW STRIP

GENERAL NOTES

ONLY USE STEEL POSTS IN CONCRETE AND ASPHALT
MOW STRIPS.

- ① CONTROLLED LOW-STRENGTH BACKFILL OR EMULSIFIED ASPHALT.
- ② DEPTH OF MOW STRIP:
ASPHALT - 4"
CONCRETE - 4"
EMULSIFIED ASPHALT - 1" OR LESS
- ③ FOR EMULSIFIED ASPHALT, MOW STRIP STRIP LEAVE OUTS NOT REQUIRED. (TYPICAL FOR ALL POSTS)

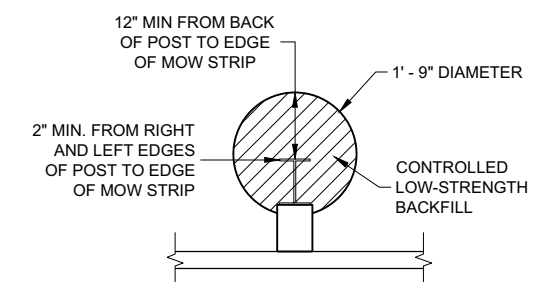

ALTERNATIVE HMA MOW STRIP DESIGN

GUARDRAIL MOW STRIP


STATE OF WISCONSIN
DEPARTMENT OF TRANSPORTATION 59

LEGEND


- CONCRETE, ASPHALT, OR EMULSIFIED ASPHALT MOW STRIP (SEE OTHER DETAILS)
- EMULSIFIED ASPHALT MOW STRIP (SEE OTHER DETAILS)

GENERAL NOTES


EXISTING THRIE BEAM BULLNOSES MAY HAVE WOOD POSTS. NEW THRIE BEAM BULLNOSE WILL HAVE STEEL POSTS.

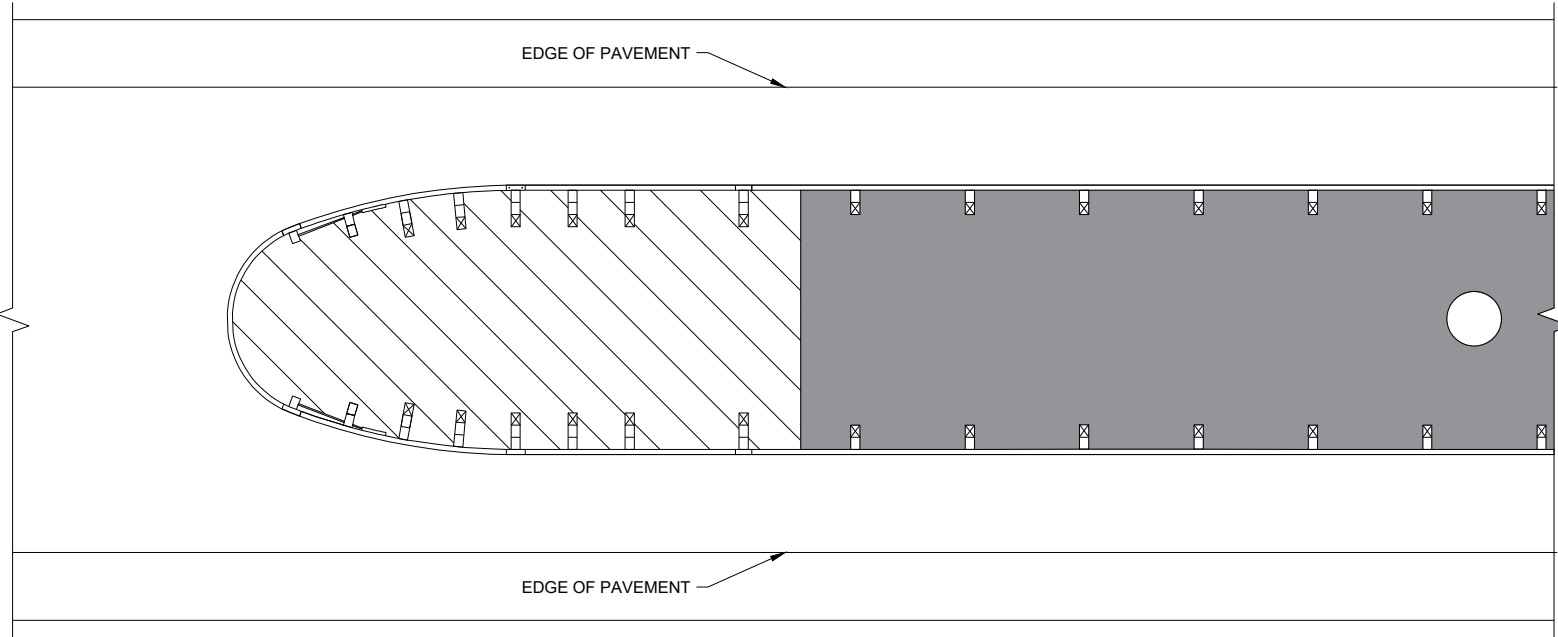


THRIE BEAM BULLNOSE

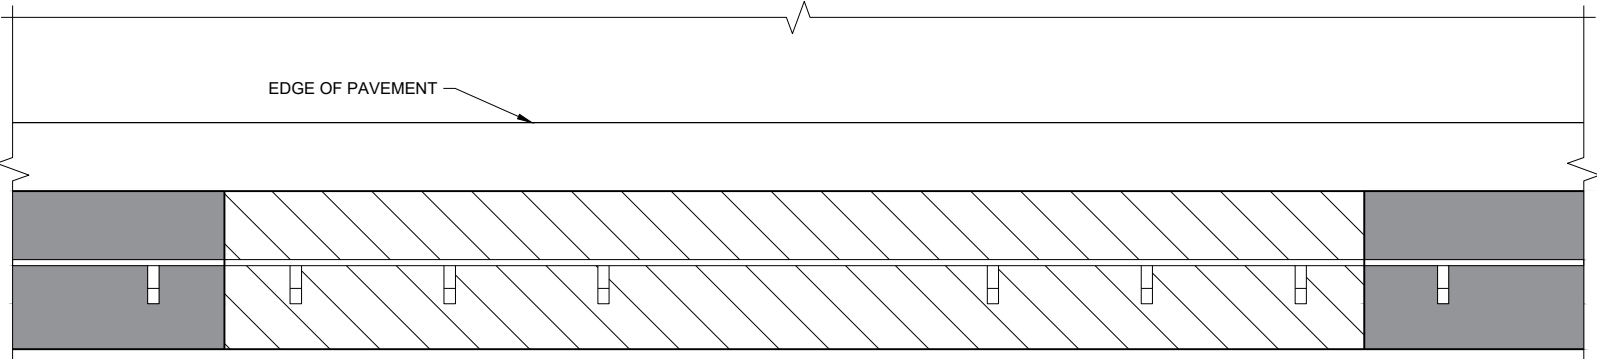

LONG - SPAN

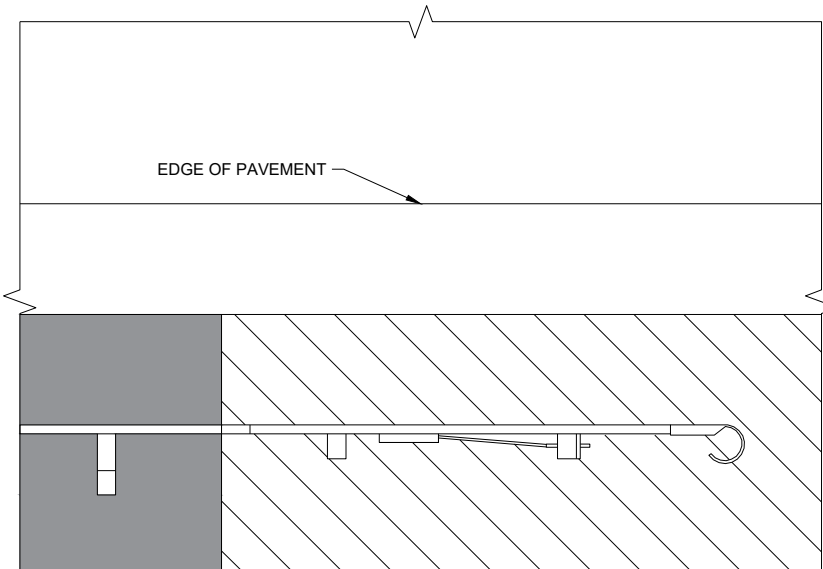









TYPE 2 TERMINAL

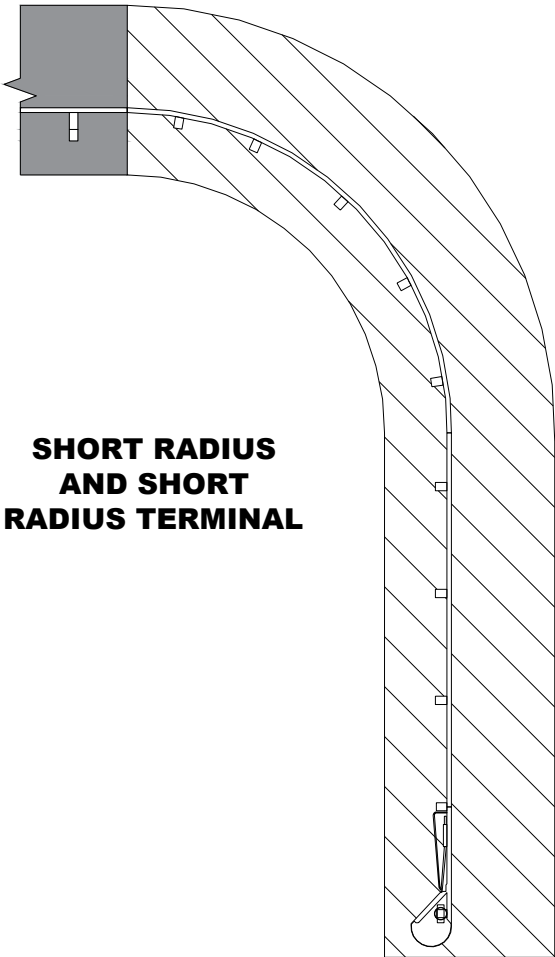


SHORT RADIUS
AND SHORT
RADIUS TERMINAL

GUARDRAIL MOW STRIP	
STATE OF WISCONSIN DEPARTMENT OF TRANSPORTATION	
APPROVED August 2020 DATE	/S/ Rodney Taylor ROADWAY STANDARDS DEVELOPMENT ENGINEER 60
FHWA	

- ① WOOD OR STEEL POSTS (w6X9 OR w6X8.5) MAY BE USED. DO NOT INTERMIX WOOD AND STEEL POSTS. INSTALL STEEL POSTS WITH HOLES ON APPROACHING TRAFFIC SIDE.
- ② USE WOOD OR APPROVED PLASTIC BLOCKOUTS. WOOD BLOCKOUTS MAY BE CONSTRUCTED OUT OF TWO OR MORE WOOD BLOCKOUTS. SEE ALTERNATE WOOD BLOCKOUT DETAIL. DIMENSIONS OF APPROVED PLASTIC BLOCKOUTS MAY VARY.
- ③ IF ROCK IS ENCOUNTERED DURING EXCAVATION, PROVIDE A HOLE 12 INCHES IN DIAMETER EXTENDING 20 INCHES DEEP INTO THE ROCK. PLACE APPROXIMATELY 2 1/2" INCHES OF GRANULAR MATERIAL IN THE BOTTOM OF THE HOLE. CUT THE POSTS TO LENGTH AND INSTALL. BACKFILL WITH EXCAVATED MATERIAL AND COMPACT. BACKFILL IS TO BE FREE OF LARGE ROCKS.
- ④ WHEN THE DISTANCE FROM BACK OF POST TO SHOULDER HINGE POINT IS LESS THAN 2 FEET INSTALL LONGER POST AT HALF POST SPACING (K).
- ⑤ FOR NEW MGS INSTALLATION TOP OF W-BEAM RAIL TOLERANCE IS $\pm 1"$. FOR EXISTING MGS INSTALLATION TOP OF W-BEAM IS BETWEEN 27 3/4" TO 32".
- ⑥ WHEN USING STEEL POST AND WOOD BLOCKOUTS INSTALL FOUR 16D GALVANIZED NAILS. INSTALL NAILS AT THE BACK CORNERS OF THE BLOCK AND BEND THE NAILS OVER THE FLANGE OF THE STEEL POST.
- ⑦ TOTAL POST LENGTH FOR TYPE K IS 7' - 0".
TOTAL POST LENGTH FOR OTHER MGS TYPES IS 6' - 0".

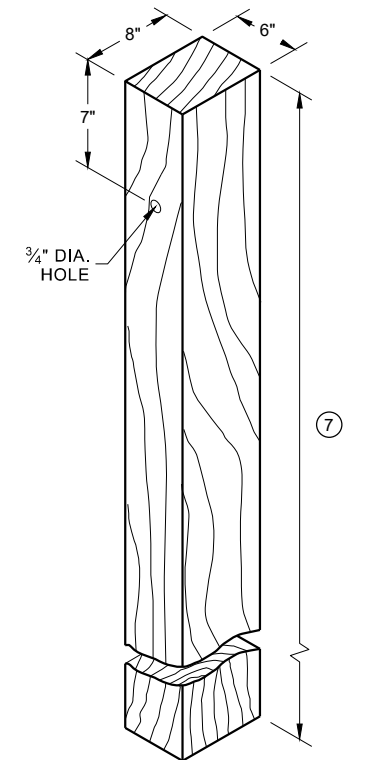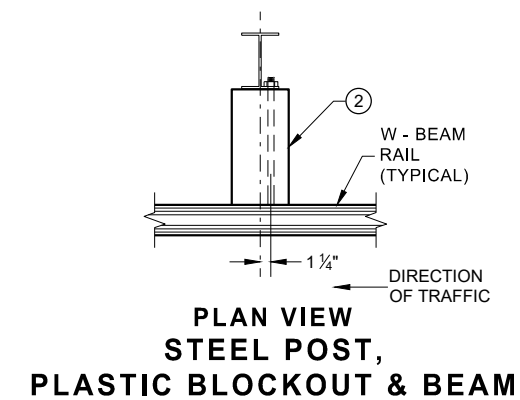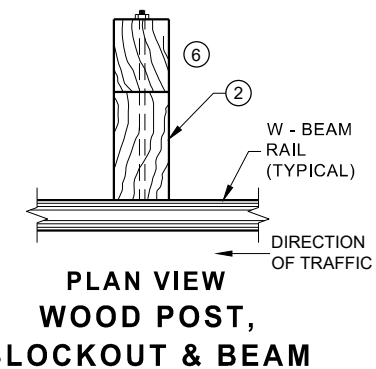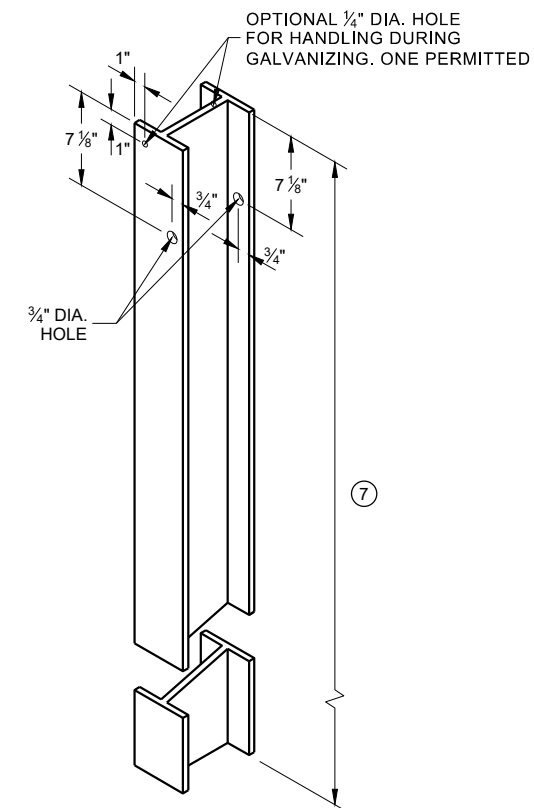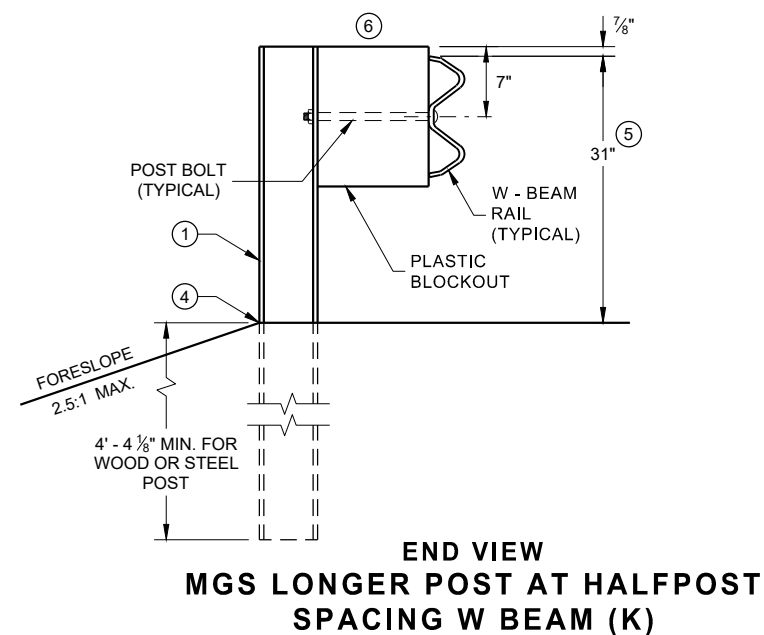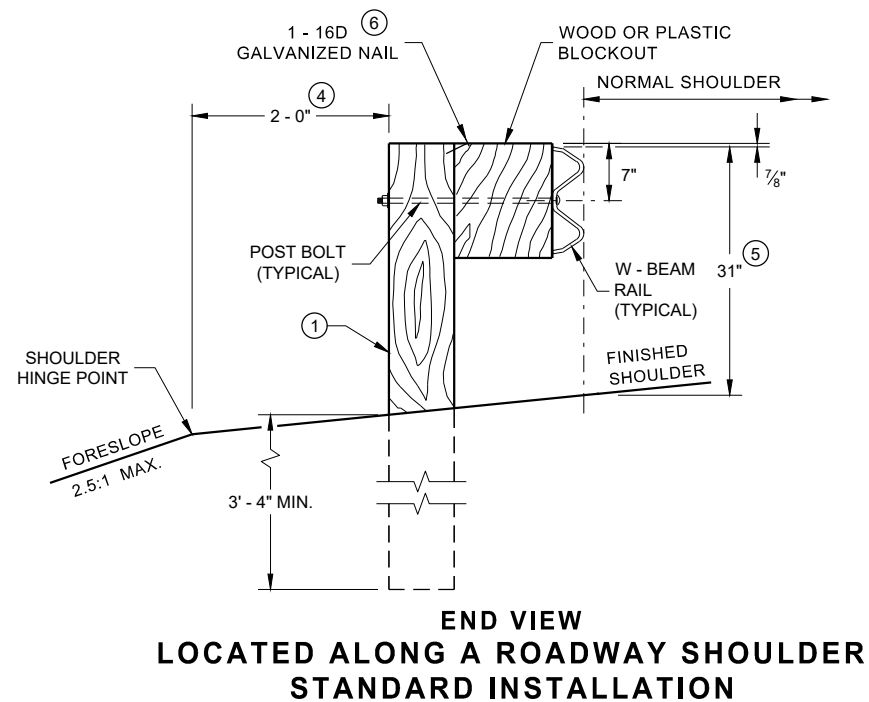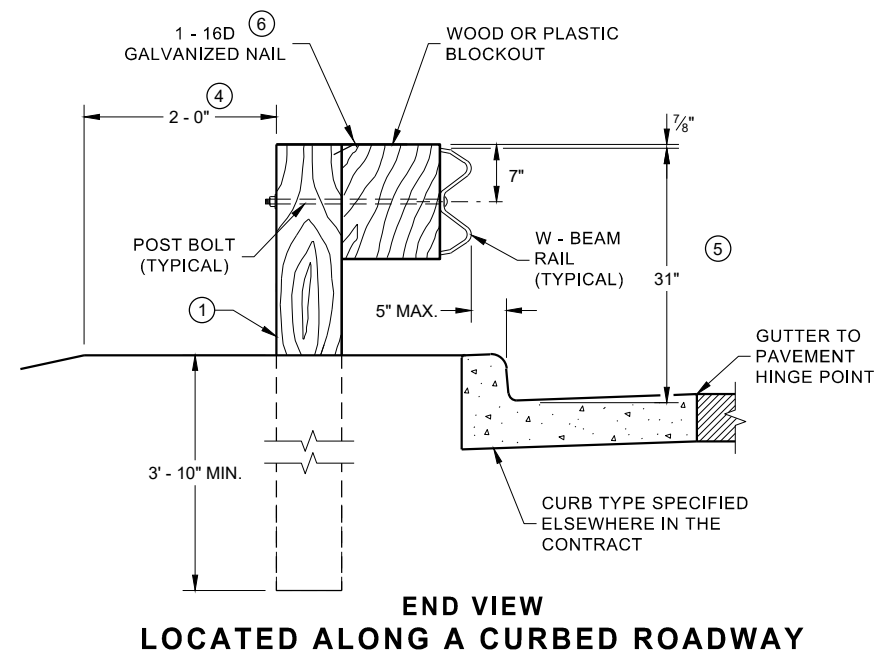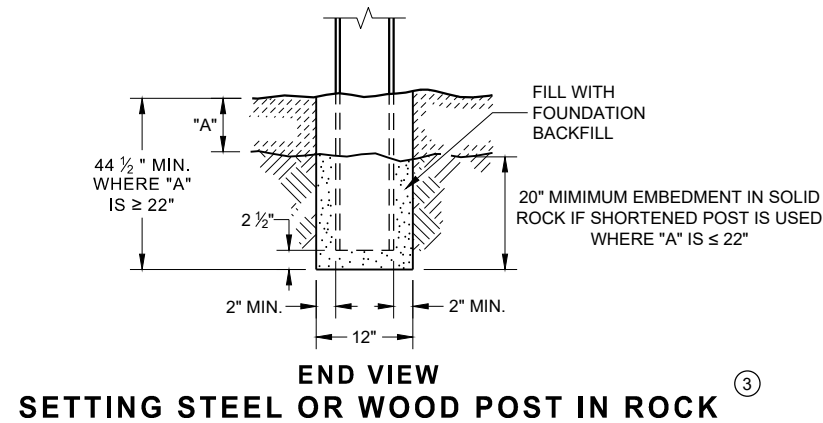


WOOD POST (6" X 8") NOMINAL ⁽¹⁾

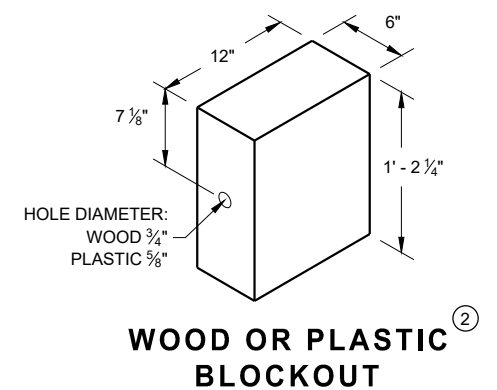


**WOOD OR PLASTIC
BLOCKOUT**

MIDWEST GUARDRAIL SYSTEM (MGS) GUARDRAIL


STATE OF WISCONSIN
DEPARTMENT OF TRANSPORTATION 61

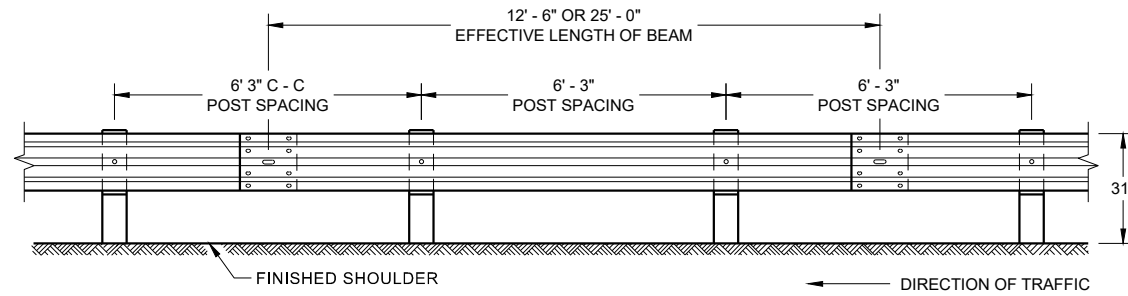


**FRONT VIEW
POST SPACING STANDARD INSTALLATION**

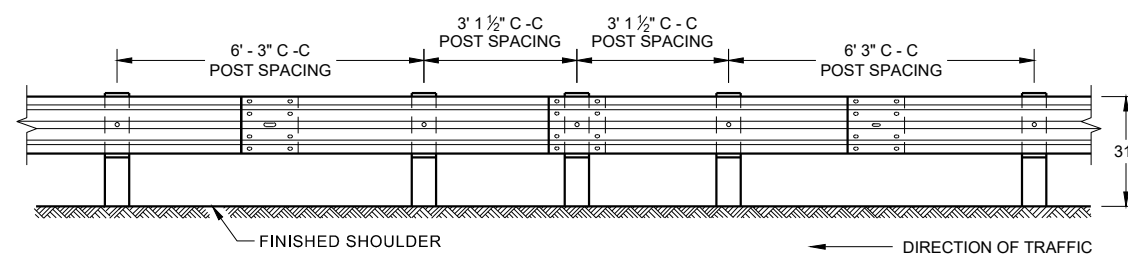


**FRONT VIEW
HALF POST SPACING (HS) AND
HALF POST SPACING WITH LONGER POSTS (K)**

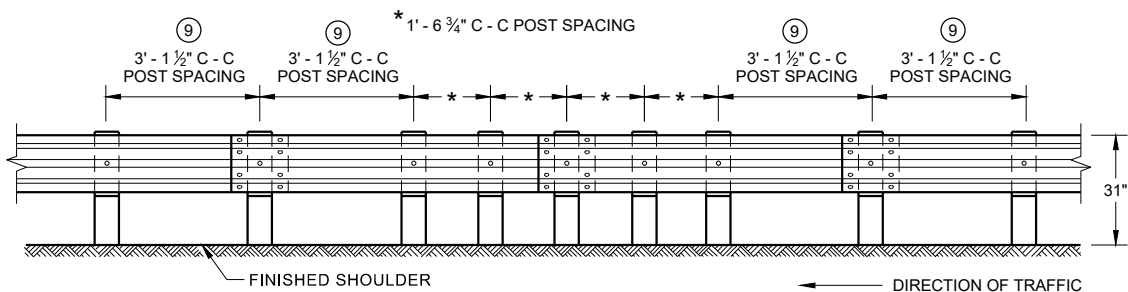


**FRONT VIEW
QUARTER POST SPACING (QS)**

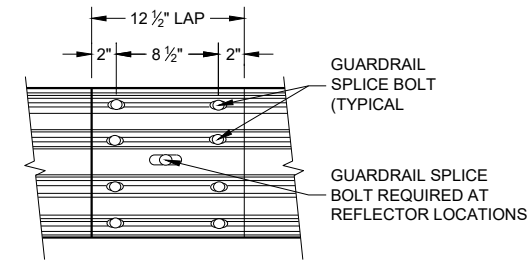


**FRONT VIEW
MID-SPAN BEAM SPLICE**

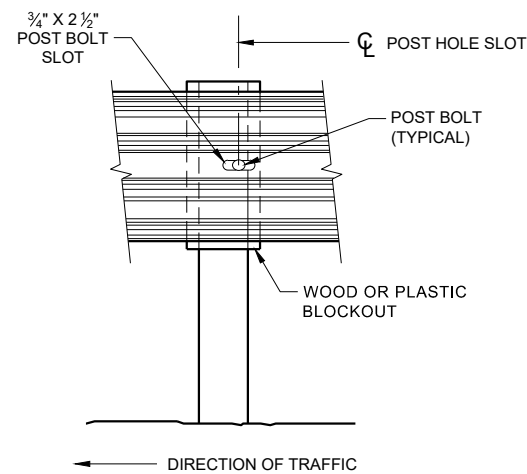

FRONT VIEW AT STEEL POST

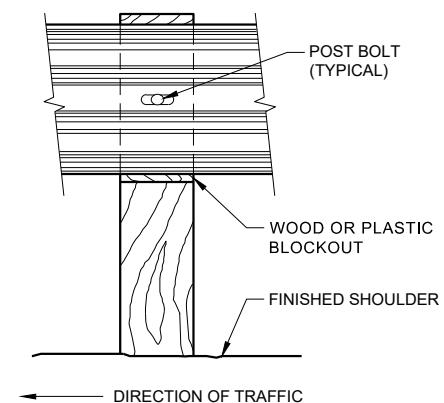

FRONT VIEW AT WOOD POST

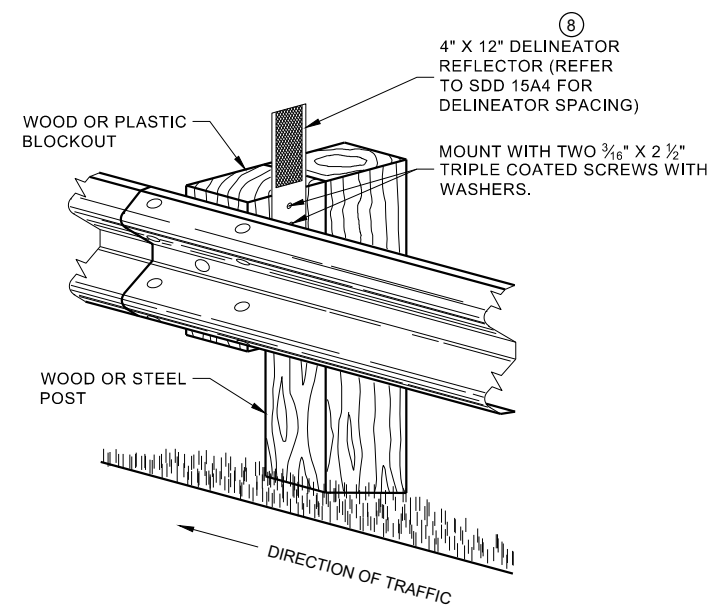


**ONE SIDED REFLECTOR DETAIL
AND TYPICAL INSTALLATION**

GENERAL NOTES

- 8 DO NOT INSTALL REFLECTORS ON THE FIRST 50 FEET OF THE APPROACH END OF THE ENERGY ABSORBING TERMINAL.
- 9 25 FEET OF HALF POST SPACING IS REQUIRED ON APPROACH AND DEPARTURE ENDS OF QUARTER POST SPACING.

POST BOLTS ARE A $\frac{3}{4}$ " DIAMETER ASTM A307 GUARDRAIL BOLT. A POST BOLT REQUIRES $\frac{3}{4}$ " DIAMETER A563A DOUBLE RECESSED (DR) HEAVY HEX NUT AND $\frac{3}{4}$ " DIAMETER F844 FLAT WASHER. POST BOLTS MAY BE LONGER IF MULTIPLE BLOCKOUTS ARE BEING USED.


GUARD RAIL SPLICE BOLTS ARE A $\frac{3}{4}$ " DIAMETER ASTM A307 GUARDRAIL HEAD BOLT. A GUARDRAIL SPLICE BOLT REQUIRES $\frac{3}{4}$ " DIAMETER A563A DOUBLE RECESSED (DR) HEAVY HEX NUT.

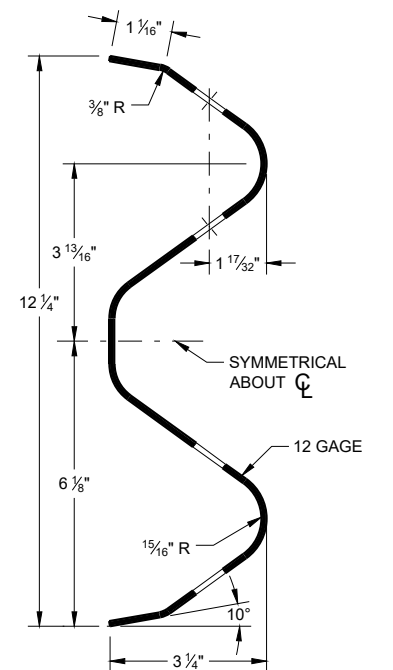

SECTION THRU W-BEAM RAIL

**MIDWEST GUARDRAIL SYSTEM
(MGS) GUARDRAIL**


STATE OF WISCONSIN
DEPARTMENT OF TRANSPORTATION

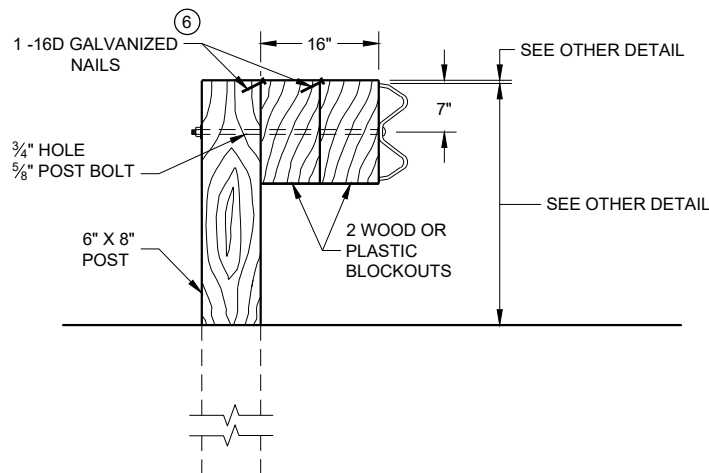

DETAIL FOR 16" BLOCKOUT DEPTH

IT IS ACCEPTABLE TO USE BLOCKOUTS UP TO 16" DEEP TO INCREASE THE POST OFFSET TO AVOID UNDERGROUND OBSTACLES. THERE IS NO LIMIT TO THE NUMBER OF POSTS THAT CAN HAVE ADDITIONAL BLOCKOUTS UP TO 16" DEEP.



- NOTE:
- 1. ALL FILLETS SHALL HAVE A MINIMUM RADIUS OF 3/16".
 - 2. IF THE BOLT EXTENDS MORE THAN 1/4" FROM THE NUT THE BOLT SHOULD BE TRIMMED BACK.

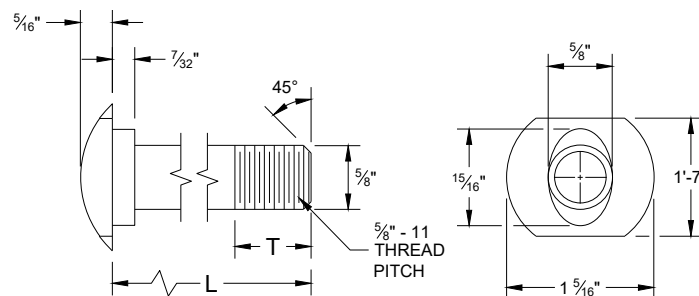

POST BOLT TABLE


L	T (MIN.)
1 1/4"	1 1/8"
2"	1 3/4"
10"	4"
14"	4 1/16"
18"	4"
21"	4 1/16"
25"	4"

ALTERNATE BOLT HEAD

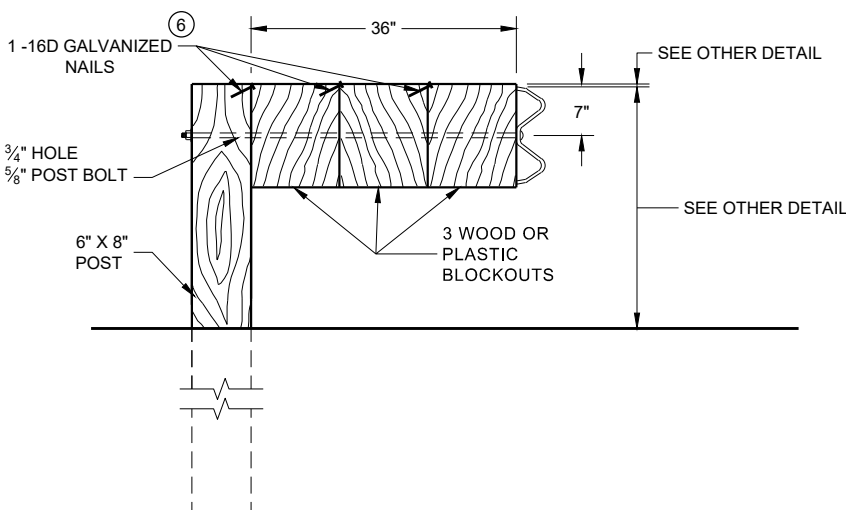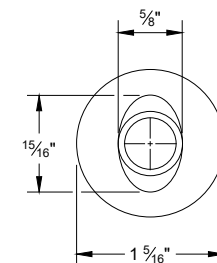


DETAIL FOR 36" BLOCKOUT DEPTH

NOTES: UNDER SPECIAL CIRCUMSTANCES, SUCH AS AVOIDING OBSTACLES THAT ARE NOT RELOCATED, IT IS ACCEPTABLE TO INSTALL ADDITIONAL BLOCKOUTS TO OBTAIN UP TO 36" DEPTH FOR ONE OR TWO POSTS IN A SECTION OF GUARDRAIL.
DO NOT USE 16" OR 36" BLOCKOUTS IF IT CAUSES THE POST TO BE DRIVEN BEYOND SHOULDER HINGE POINT OR CAUSES A FIXED OBJECT TO BE WITHIN THE DEFLECTION DISTANCE OF THE BARRIER.

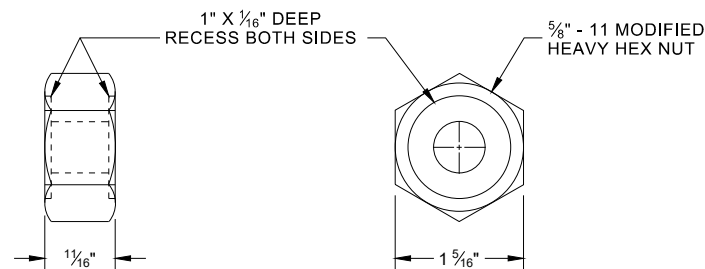


POST BOLT, SPLICE BOLT
AND RECESS NUT


- ⑥ WHEN USING STEEL POST AD WOOD BLOCKOUTS, INSTALL FOUR 16D GALVANIZED NAILS. INSTALL NAILS AT THE BACK CORNERS OF THE BLOCK AND BEND THE NAILS OVER THE FLANGE OF THE STEEL POST.

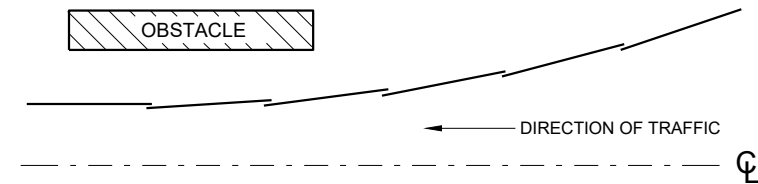


PLAN VIEW
BEAM LAPPING DETAIL

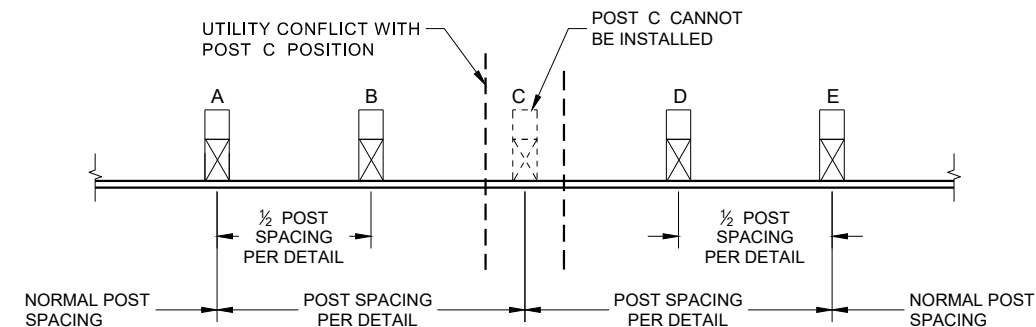

POST DRIVING FOR CONTINUOUS
UNDERGROUND OBSTRUCTION

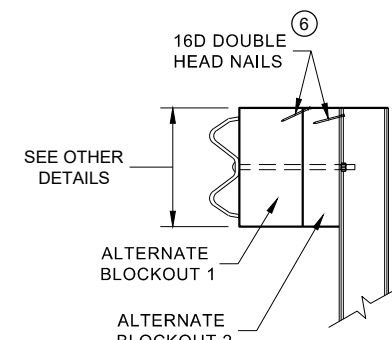

SIDE VIEW

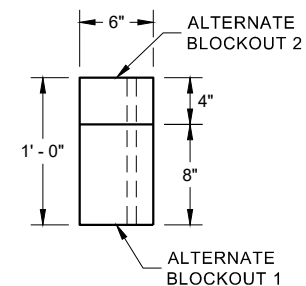


PLAN VIEW


ALTERNATE WOOD
BLOCKOUT DETAIL

MIDWEST GUARDRAIL SYSTEM
(MGS) GUARDRAIL


STATE OF WISCONSIN
DEPARTMENT OF TRANSPORTATION

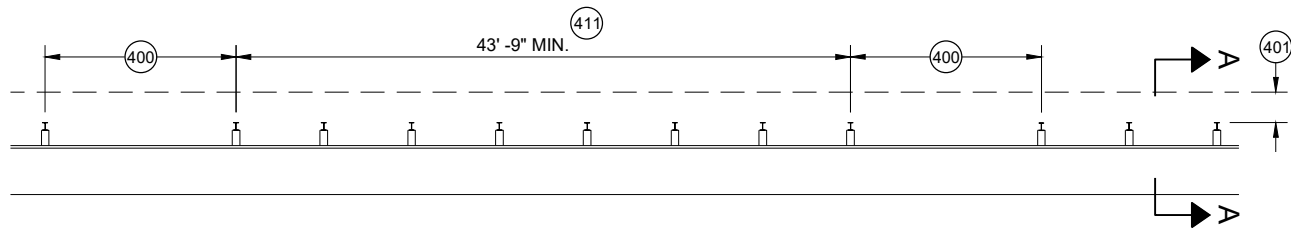


MISSING POST IN MGS GUARDRAIL

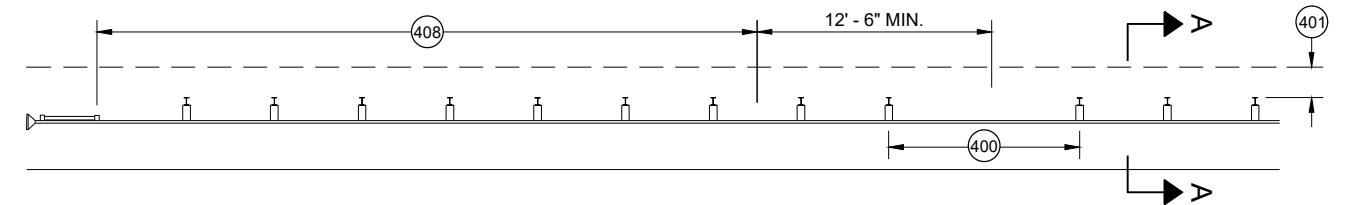


MISSING POST IN MGS GUARDRAIL NEAR EAT

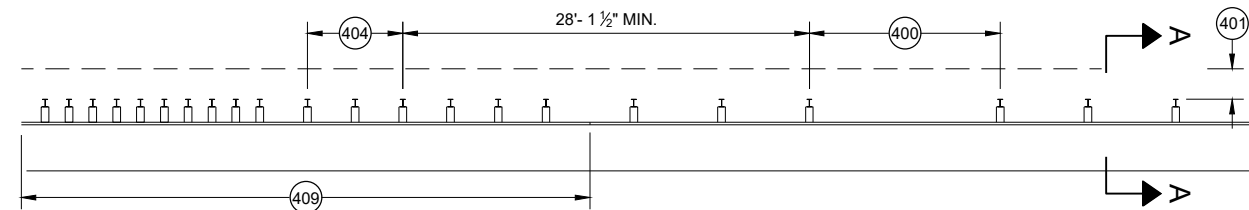


MISSING POST IN MGS GUARDRAIL NEAR AN APPROACH TRANSITION

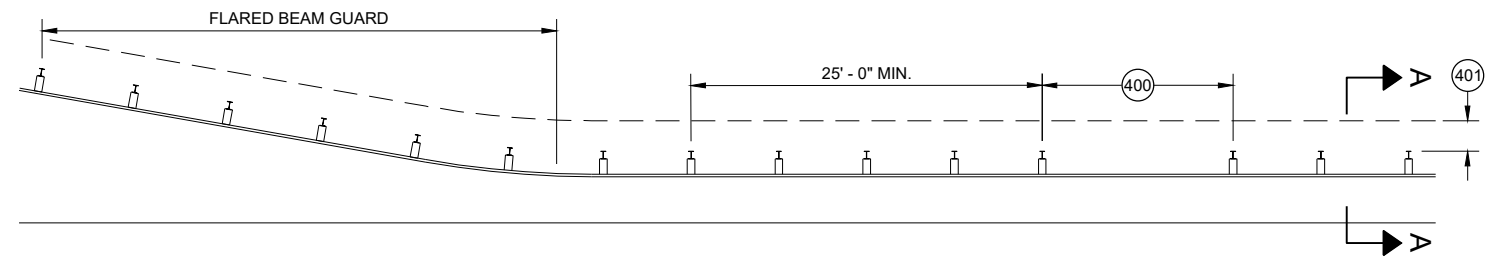

MISSING POST IN MGS GUARDRAIL NEAR FLARED BEAM GUARD

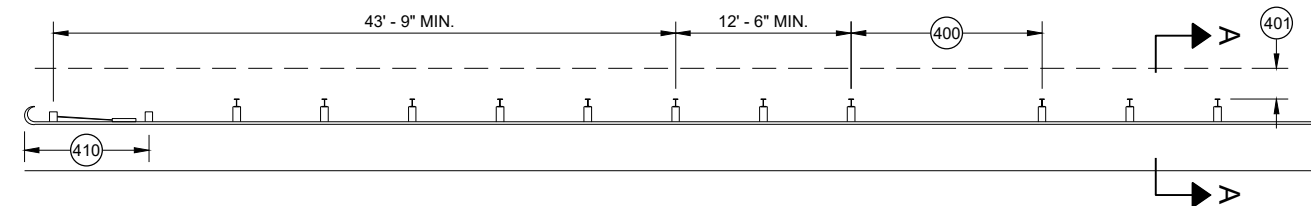


MISSING POST IN MGS GUARDRAIL NEAR A TYPE 2 END TERMINAL

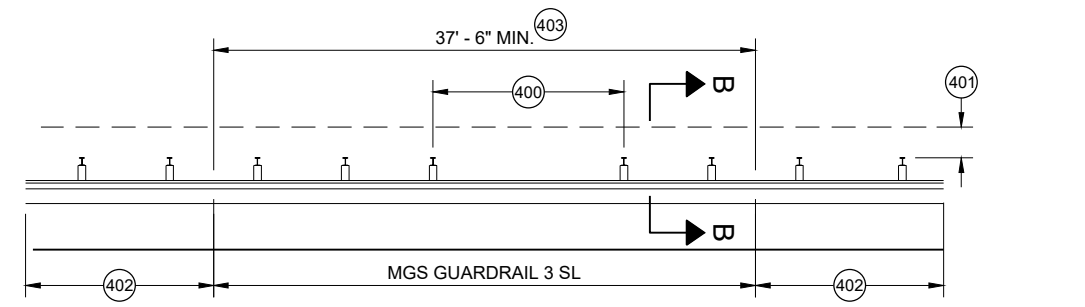


MISSING POST IN SHORT SPAN MGS GUARDRAIL NEAR CURB (SL)

- (400) MAX SPAN 12' - 6"
- (401) 2' MIN.
- (402) MGS GUARDRAIL 3
- (403) NESTING BEAM GUARD
- (404) ASYMMETRIC TRANSITION
- (405) SOIL WELL DRAINED AND COMPACTED
- (406) SEE OTHER DRAWINGS IN THIS SDD
- (407) SEE OTHER DRAWINGS FOR MIN. SPACING BETWEEN SPANS
- (408) SEE SDD 14B44
- (409) SEE SDD 14B45
- (410) SEE SDD 14B47
- (411) MINIMUM DISTANCE BETWEEN MISSING POST SPANS.

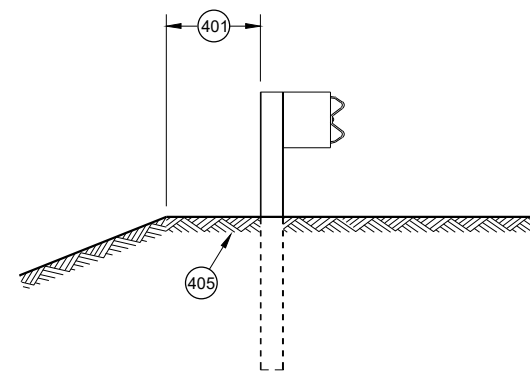

SECTION A - A

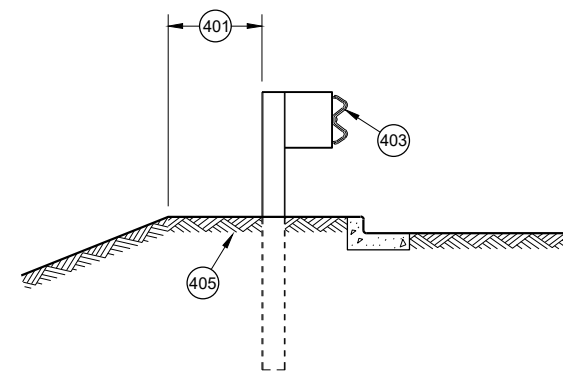

SECTION B - B

**MIDWEST GUARDRAIL SYSTEM
(MGS) GUARDRAIL**

STATE OF WISCONSIN
DEPARTMENT OF TRANSPORTATION

APPROVED
May 2021
DATE
/S/ Rodney Taylor
ROADWAY STANDARDS DEVELOPMENT
UNIT SUPERVISOR

FHWA


- A) THE SLOPE IN THE AREA BOUNDED BY THE GRADELINE, THE HINGE POINT LINE (HPL) AND THE CLEAR ZONE LIMITS (CZL) SHALL BE 4:1 OR FLATTER.
- B) AFTER FINAL ASSEMBLY, RECHECK CABLE TO BE SURE IT IS TAUT AND HAS NOT RELAXED
- C) DIFFERENT MANUFACTURERS REQUIRE DIFFERENT PERFORATED W - BEAM RAIL END PANELS. SEE MANUFACTURER'S INFORMATION.
- D) ATTACH ALUMINUM SHEET TO E.A.T. HEAD USING 4 STAINLESS STEEL SELF - TAPPING SCREWS. ONE SCREW PER CORNER.
- E) HARDWARE MAY VARY BETWEEN MANUFACTURER. SEE MANUFACTURER'S DRAWING FOR INFORMATION.

DIMENSIONS MAY VARY, MANUFACTURER'S INFORMATION.

THE CENTER OF THE UPPER 3 1/2" DIAMETER HOLE ON POST NUMBER 3 THROUGH POST 9 IS TO BE FLUSH WITH THE GROUND LINE UP TO A MAXIMUM OF 2" ABOVE GROUND LINE. WOOD BLOCKS ON POSTS NUMBERED 3 THROUGH 9 MAY BE ADJUSTED UP TO 3" ABOVE THE TOP OF POST.




STATE OF WISCONSIN
DEPARTMENT OF TRANSPORTATION 65


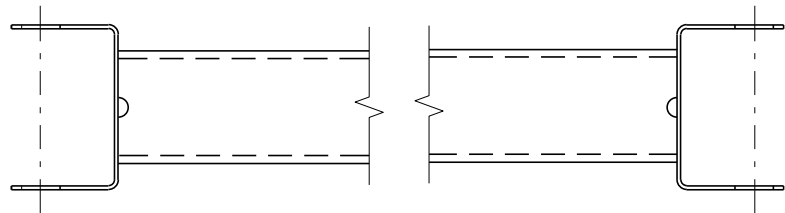


GENERIC GROUND STRUT⁹ ^E

BILL OF MATERIALS	
PART NO.	DESCRIPTION MATERIALS PROVIDED BY MGS EAT MANUFACTURER. SEE MANUFACTURER'S DETAILS FOR MORE INFORMATION.
①	UPPER POST NO. 1 6" X 6" TUBE
②	LOWER POST NO. 1
③	WOOD CRT
④	WOOD BLOCKOUT
⑤	PIPE SLEEVE
⑥	BEARING PLATE
⑦	BCT CABLE ASSEMBLY
⑧	ANCHOR CABLE BOX
⑨	GROUND STRUT
⑩	PERFORATED W-BEAM RAIL END PANEL, 12'-6" LONG.
⑪	STANDARD W-BEAM RAIL. MULTIPLE SECTIONS REQUIRED. SECTIONS VARY IN LENGTH.
⑫	IMPACT HEAD
⑬	EAT MARKER POST - YELLOW (SEE APPROVED PRODUCTS LIST)
⑭	SOIL PLATE
⑮	UPPER POST NO. 2
⑯	LOWER POST NO. 2

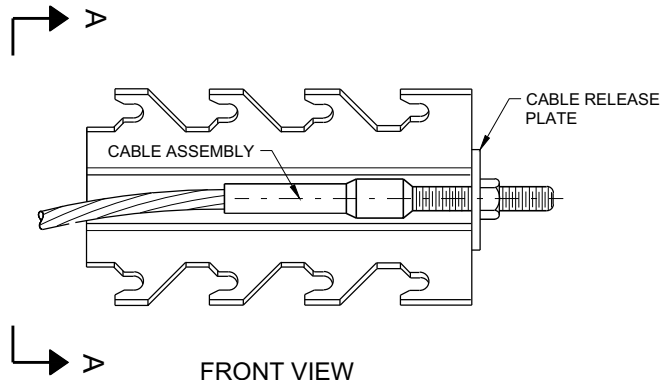


GENERIC ANCHOR CABLE BOX⁹ ^E

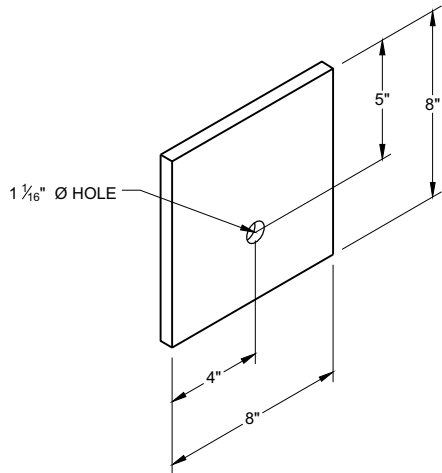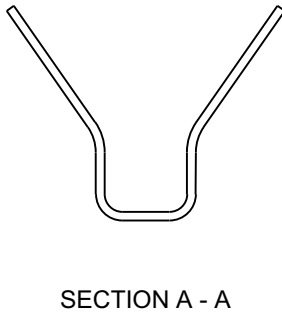


BEARING PLATE⁶ ^E

MIDWEST GUARDRAIL SYSTEM
ENERGY ABSORBING TERMINAL
(MGS)


STATE OF WISCONSIN
DEPARTMENT OF TRANSPORTATION

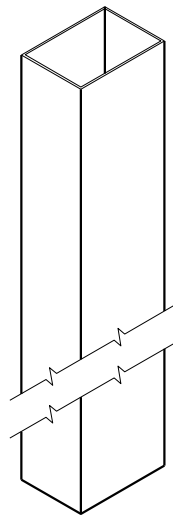


UPPER POST NO. 1 ⁽¹⁾ (E)

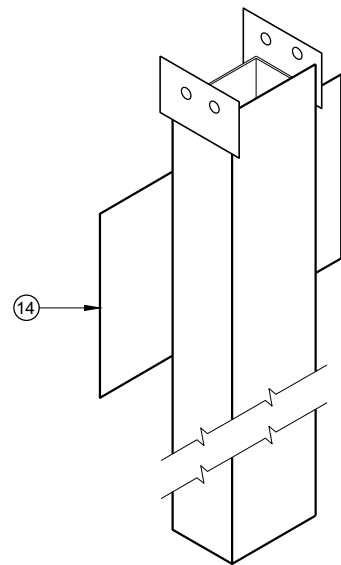


LOWER POST NO. 1 ⁽²⁾ (E)

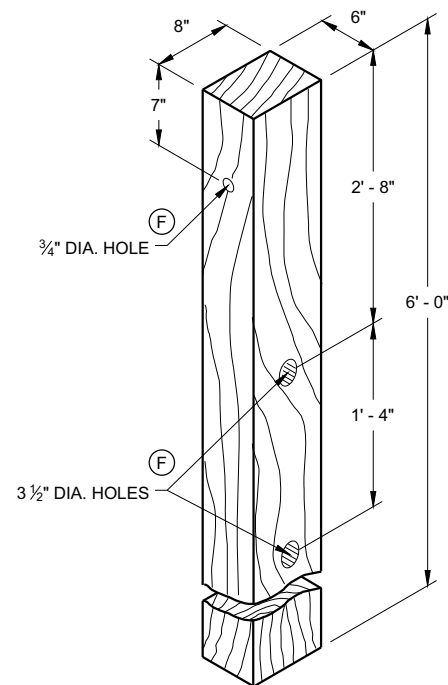


WOOD CRT POST ⁽³⁾ (E)
POSTS NUMBER 3-9

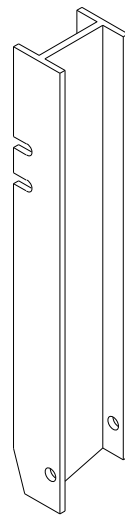


UPPER POST NO. 2 ⁽¹⁵⁾ (E)

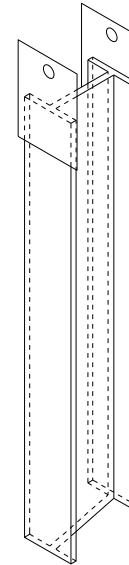


LOWER POST NO. 2 ⁽¹⁶⁾ (E)

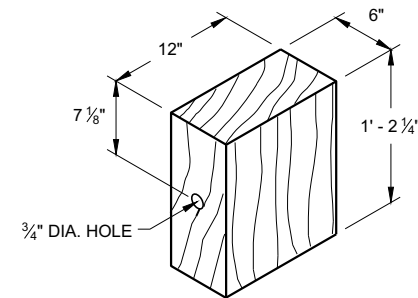


WOOD BLOCKOUT ⁽⁴⁾
REQ'D. AT ALL POSTS EXCEPT POST NO'S 1 & 2

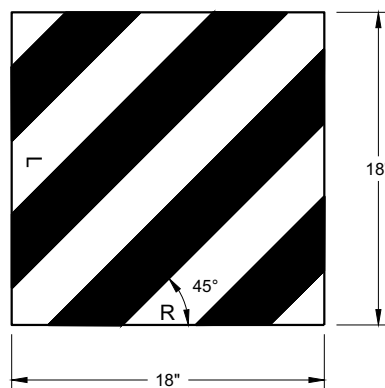


REFLECTIVE SHEETING DETAIL ^(E)

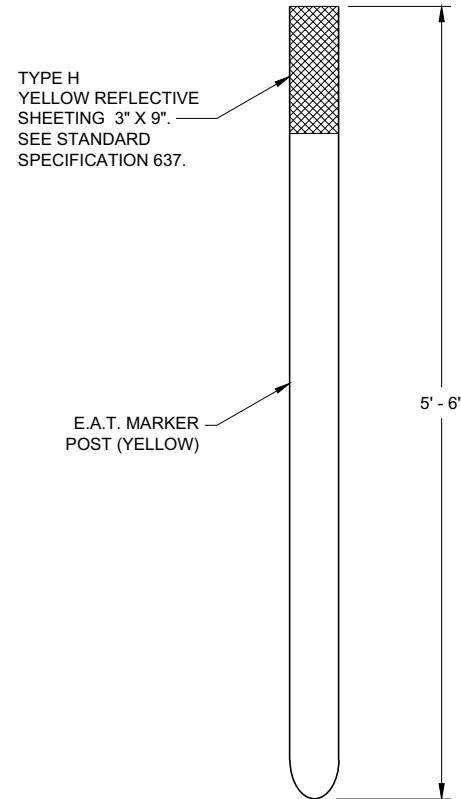

E.A.T. MARKER POST ⁽¹³⁾

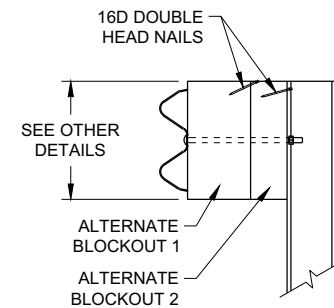

SIDE VIEW

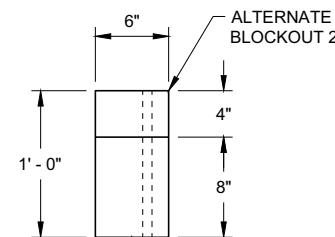


TOP VIEW

ALTERNATE WOOD
BLOCKOUT DETAIL

**MIDWEST GUARDRAIL SYSTEM
ENERGY ABSORBING TERMINAL
(MGS)**

STATE OF WISCONSIN
DEPARTMENT OF TRANSPORTATION

APPROVED
7/2018 DATE /S/ Rodney Taylor
ROADWAY STANDARDS DEVELOPMENT UNIT SUPERVISOR
FHWA 67

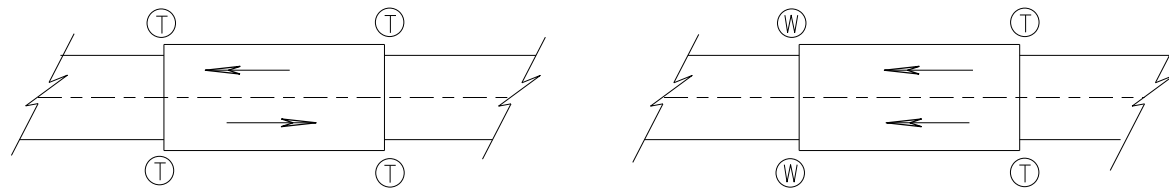

TWO WAY TRAFFIC

ONE WAY TRAFFIC

(T) THRIE BEAM CONNECTION

(W) W-BEAM CONNECTION WHEN REQUIRED

TYPICAL LOCATIONS OF THRIE BEAM AND W-BEAM CONNECTIONS TO BRIDGE

GENERAL NOTES


IF ROCK IS ENCOUNTERED, REMOVE ROCK TO FULL DEPTH OF POST PLUS 2 1/2", AND 12" DIAMETER AROUND POST. SEE 14B42 FOR MORE DETAILS.

TRANSITION USES STEEL POSTS ONLY.


SEE STANDARD DETAIL DRAWING 14 B 42 FOR MORE INFORMATION.

POST 2 THROUGH 17 USES STEEL POST ONLY

- ① BRIDGE RAILING TYPE "W" DOES NOT REQUIRE A TERMINAL CONNECTOR.
- ② OPTIONAL CURB AND GUTTER OR DRAINAGE FEATURE SEE PLAN FOR INFORMATION.
- ⑬ STEEL OR WOOD POST IS ACCEPTABLE AT POST 1. SEE SDD14B42

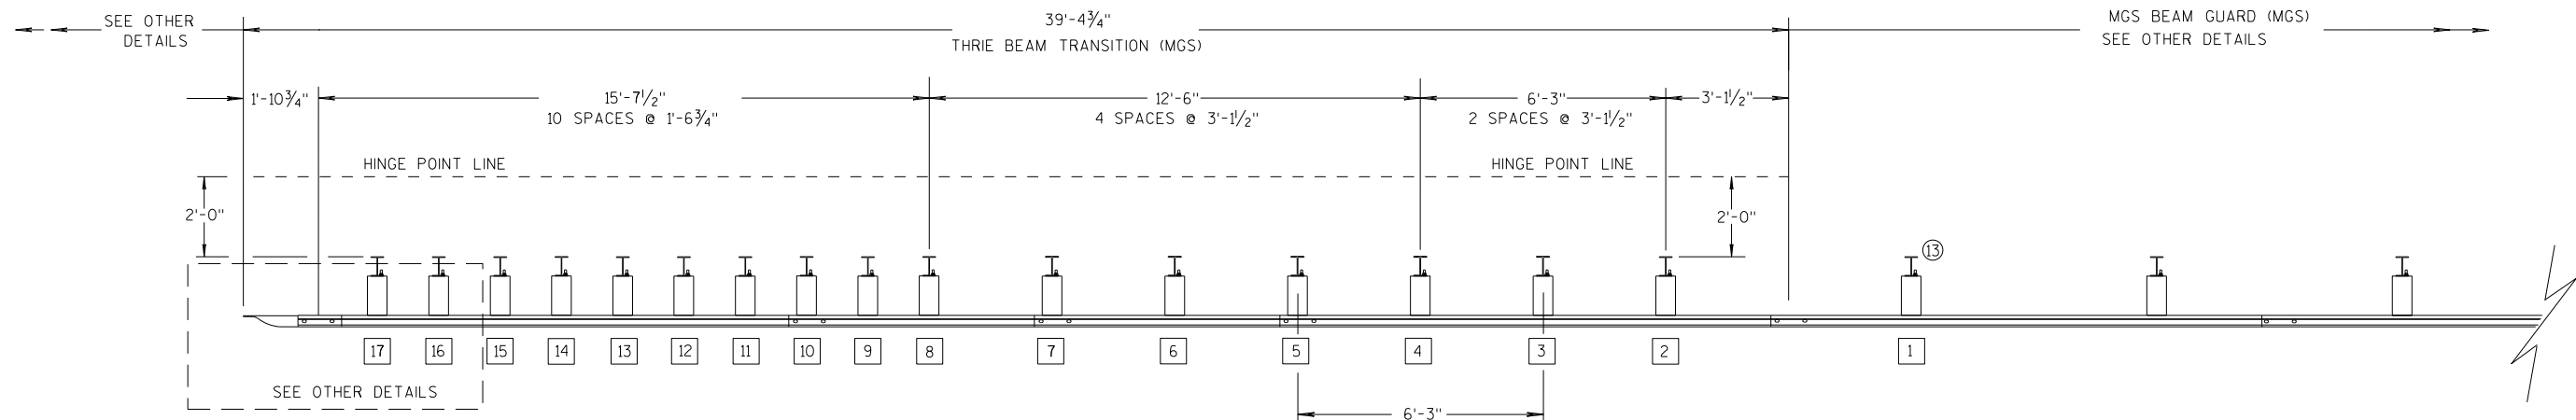

PLAN VIEW

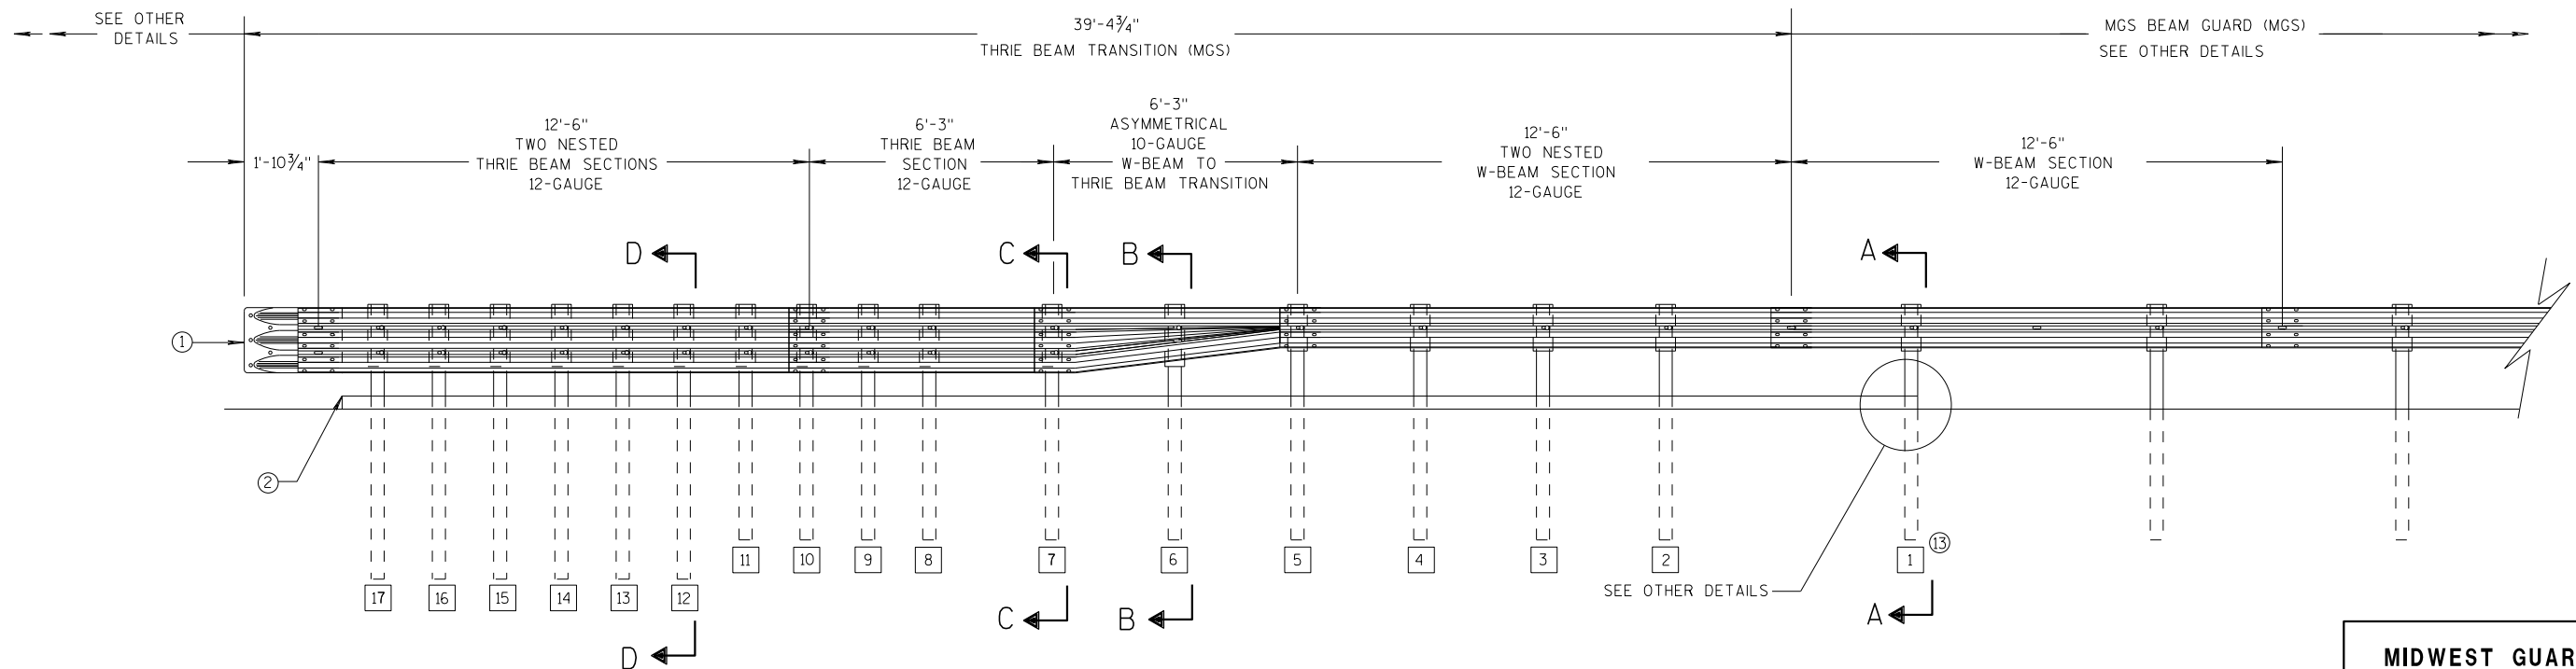

ELEVATION VIEW


MIDWEST GUARDRAIL SYSTEM THRIE BEAM TRANSITION

MIDWEST GUARDRAIL SYSTEM
THRIE BEAM TRANSITION (MGS)


STATE OF WISCONSIN
DEPARTMENT OF TRANSPORTATION

GENERAL NOTES


- 2 OPTIONAL CURB AND GUTTER OR DRAINAGE FEATURE SEE PLAN FOR INFORMATION.
- 3 WHEN USING STEEL POSTS AND WOOD BLOCKOUTS INSTALL FOUR 10D GALVANIZED NAILS. INSTALL NAILS AT THE BACK CORNERS OF THE BLOCK AND BEND THE NAILS OVER THE FLANGE OF THE STEEL POST.
- 4 TOLERANCE FOR TOP OF W-BEAM RAIL IS ± 1".
- 13 STEEL OR WOOD POST IS ACCEPTABLE AT POST 1. SEE SDD 14B42

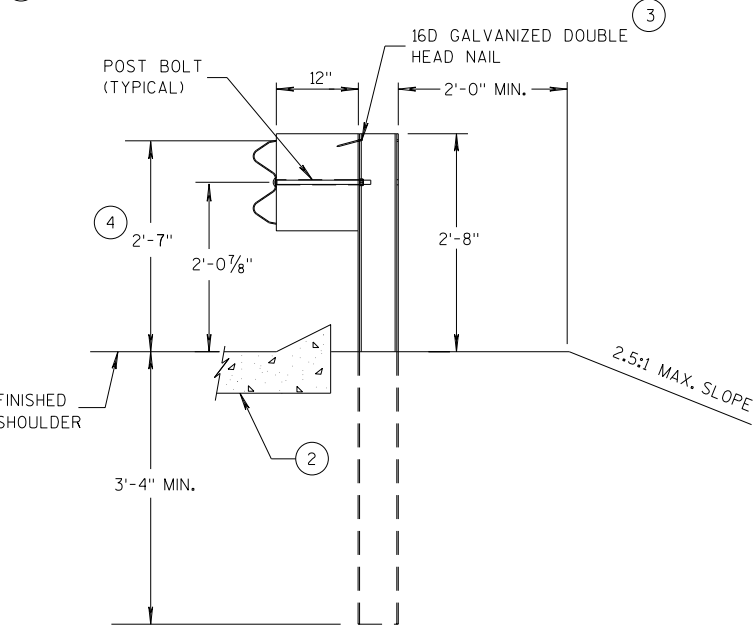


SECTION A-A
POSTS 1-5

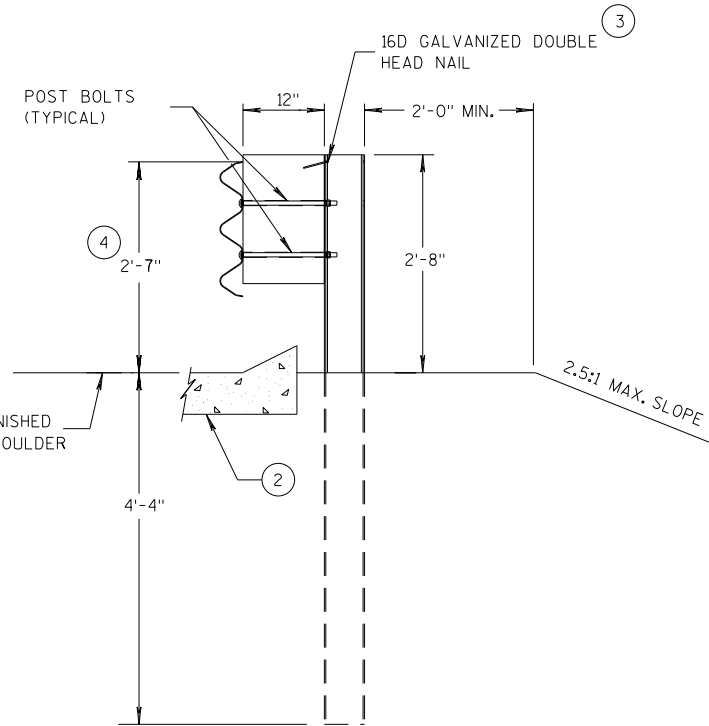

SECTION D-D
POSTS 12-17

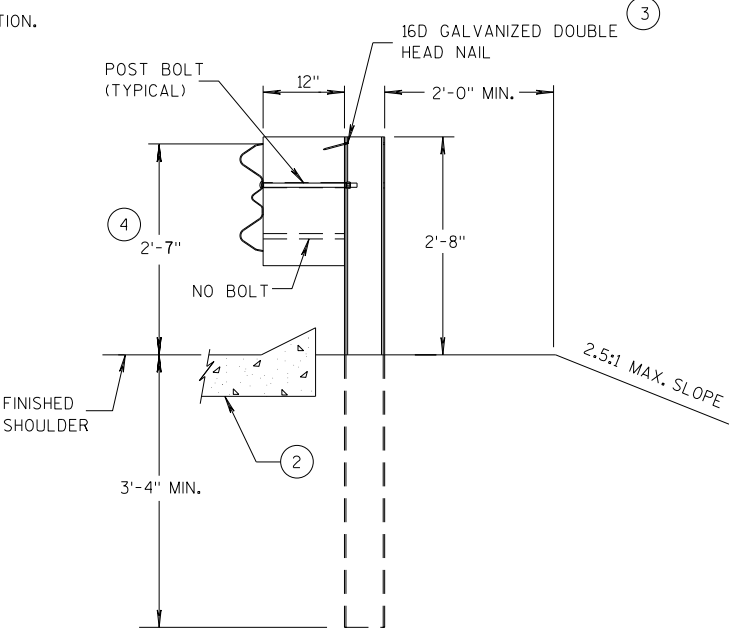

SECTION B-B
POST 6

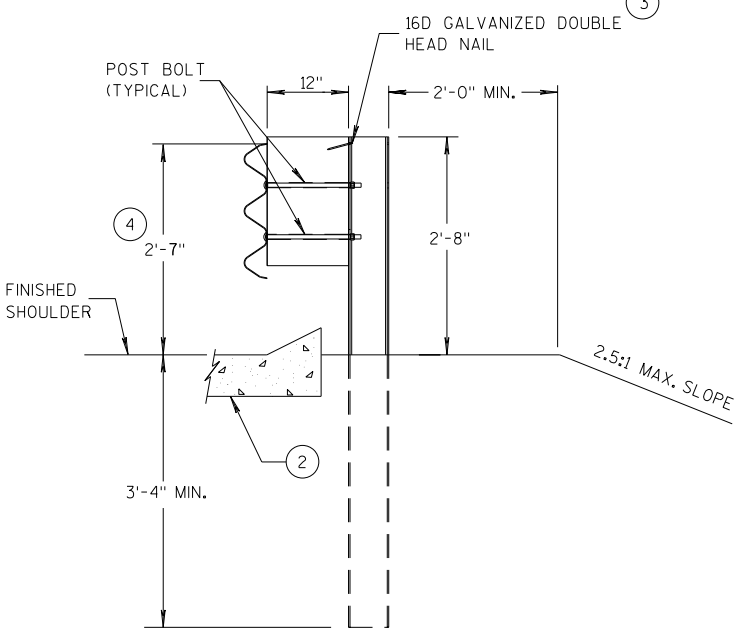

SECTION C-C
POSTS 7-11



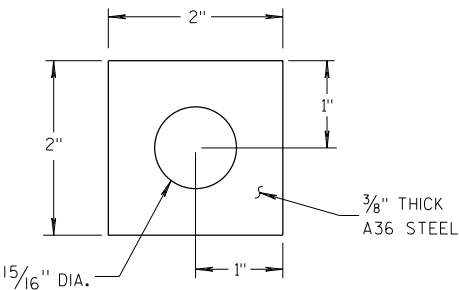



PLATE WASHER DETAIL

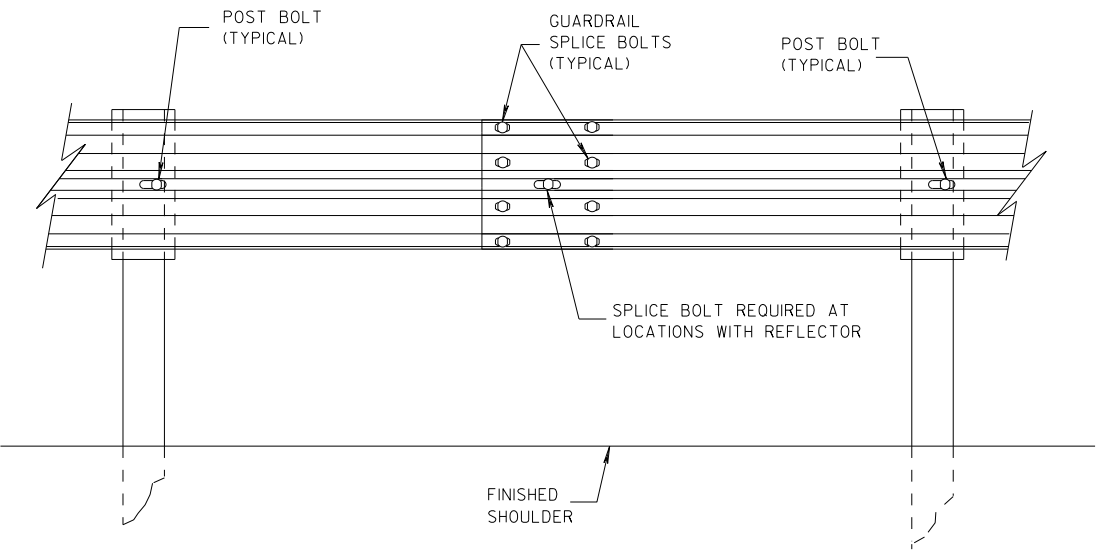

SPLICE DETAIL

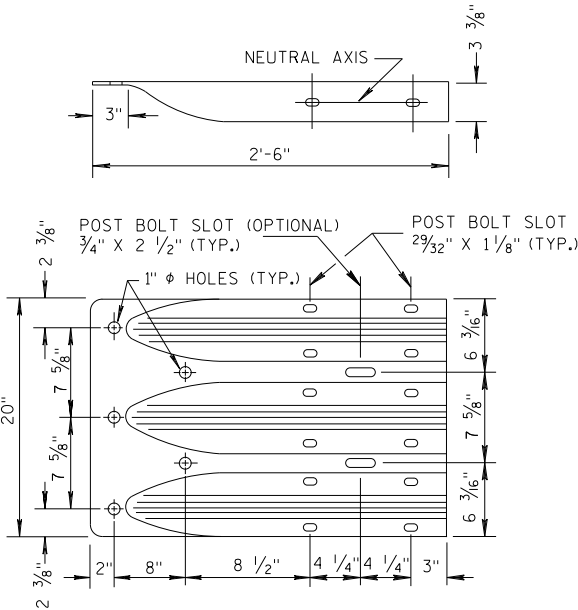


THRIE BEAM
TERMINAL CONNECTOR

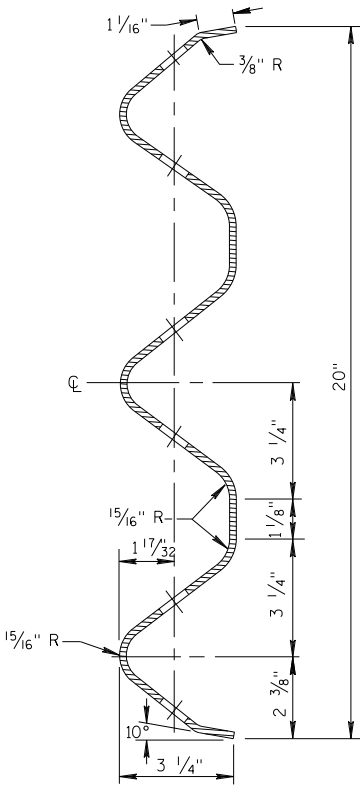


SECTION THRU THRIE
BEAM RAIL ELEMENT

MIDWEST GUARDRAIL SYSTEM
THRIE BEAM TRANSITION (MGS)


STATE OF WISCONSIN
DEPARTMENT OF TRANSPORTATION

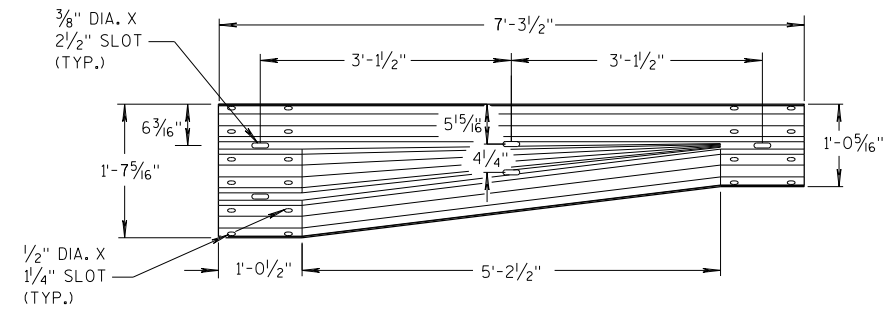


W-BEAM TO THRIE BEAM TRANSITION SECTION

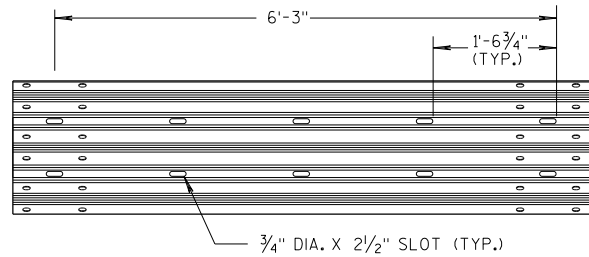


6'-3" THRIE BEAM SECTION

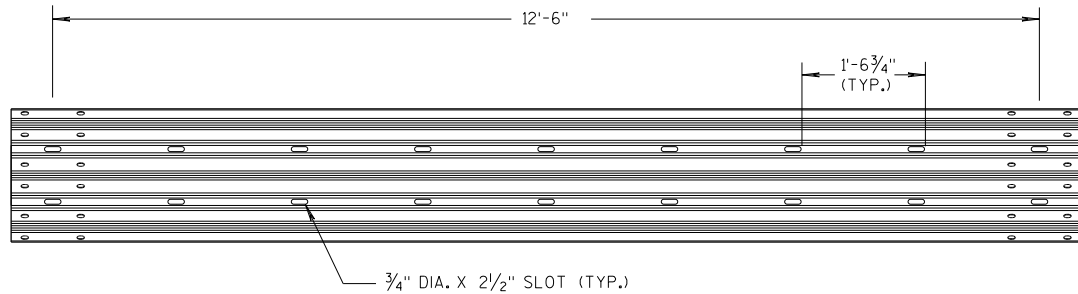

12'-6" THRIE BEAM SECTION

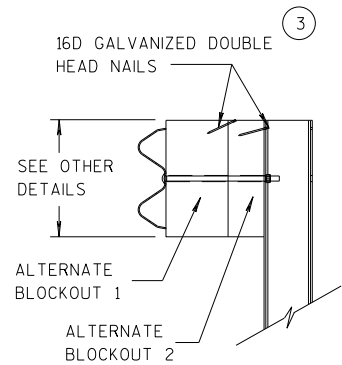


SIDE VIEW

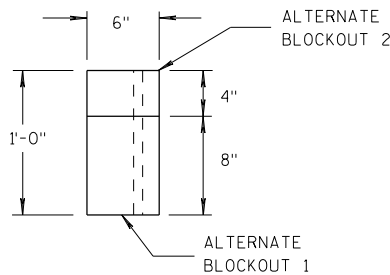

TOP VIEW


ALTERNATE WOOD BLOCKOUT DETAIL

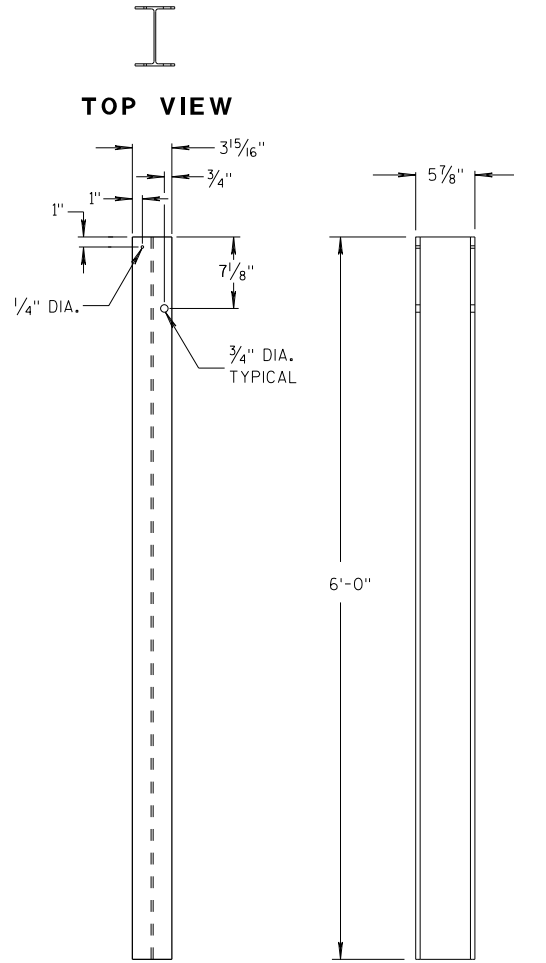


FRONT VIEW

SIDE VIEW

STEEL POSTS 1-5

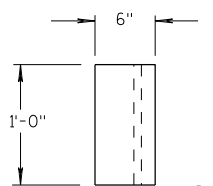


TOP VIEW

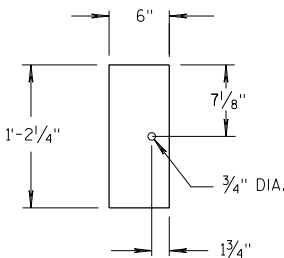

FRONT VIEW


BLOCKOUT POSTS 1-5

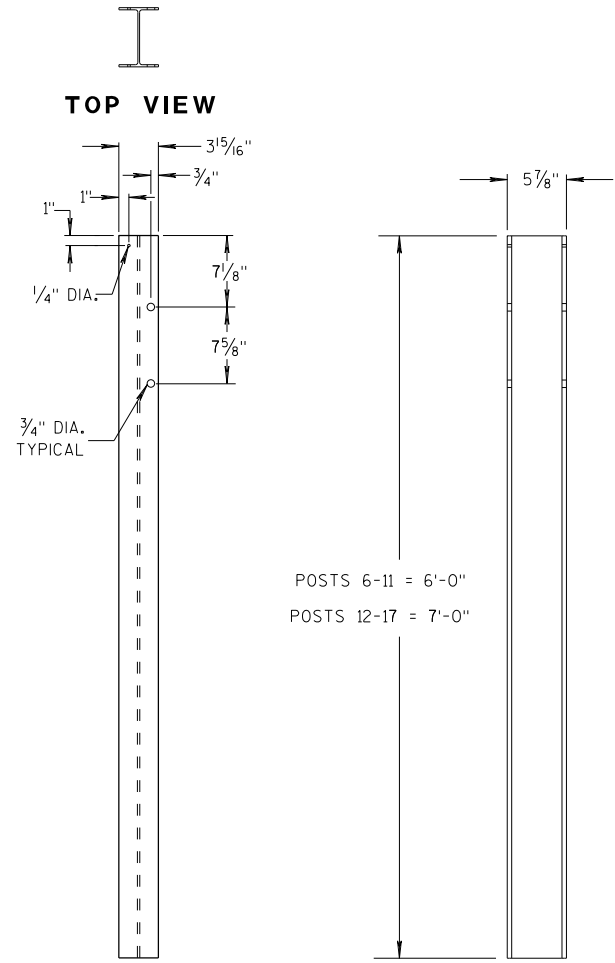


FRONT VIEW

SIDE VIEW

STEEL POSTS 6-17

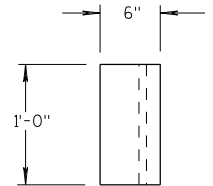

TOP VIEW

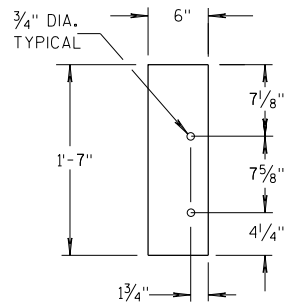

FRONT VIEW

BLOCKOUT POSTS 6-17

GENERAL NOTES

STEEL POSTS ARE W6X9 OR W6X8.5.

BOLT HOLES FOR POST ARE ON FRONT AND OF SIDE OF POST.


③ WHEN USING STEEL POSTS AND WOOD BLOCKOUTS INSTALL FOUR 16D GALVANIZED NAILS. INSTALL NAILS AT THE BACK CORNERS OF THE BLOCK AND BEND THE NAILS OVER THE FLANGE OF THE STEEL POST.

⑤ WOOD BLOCKS MAY BE CONSTRUCTED OUT OF 2 WOOD BLOCKS. SEE ALTERNATE WOOD BLOCK DETAIL.

⑬ STEEL OR WOOD POST IS ACCEPTABLE AT POST 1. SEE SDD 14B42.



MIDWEST GUARDRAIL SYSTEM
THRIE BEAM TRANSITION (MGS)

STATE OF WISCONSIN
DEPARTMENT OF TRANSPORTATION

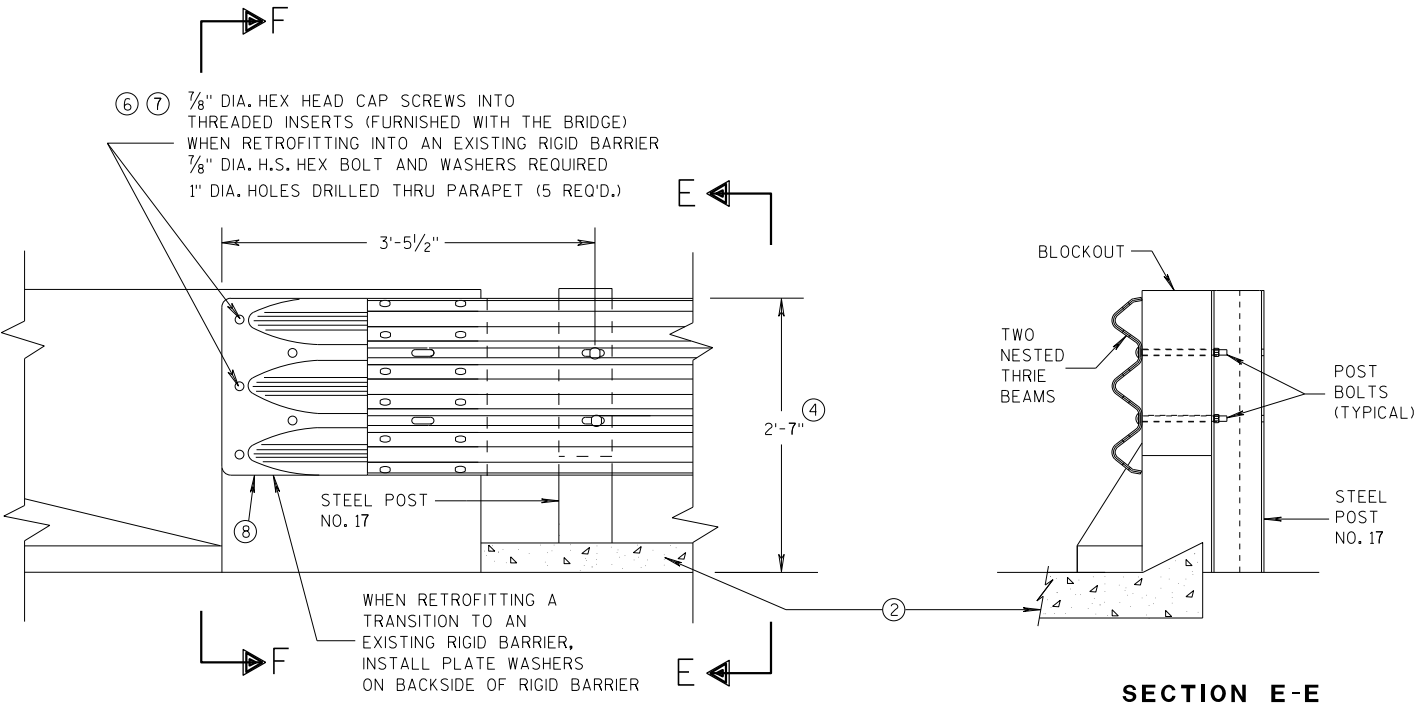


GENERAL NOTES

- THESE ARE TYPICAL CONNECTION DETAILS. ADJUST THE POSTION OF CONNECTIONS TO EXISTING BRIDGES TO FIT THE ACTUAL BRIDGE AND SITE DIMENSIONS.
- ② OPTIONAL CURB AND GUTTER OR DRAINAGE FEATURE SEE PLAN FOR INFORMATION.
- ④ TOLERANCE FOR TOP OF BEAM IS $\pm 1"$.
- ⑥ DRILLING BOLT HOLES THROUGH THE PARAPET, BOLTS, NUTS, WASHERS AND REPAIRING DAMAGED CONCRETE ARE INCIDENTAL TO THE CONTRACT.
- ⑦ BOLTS MAY BE A325 BOLTS OR A449 BOLTS. BOLT LENGTH AND THREADING LENGTH ARE TO ALLOW FOR A TIGHT CONNECTION BETWEEN RIGID BARRIER AND THRIE BEAM CONNECTION PLATE. CONTRACTOR IS TO FIELD VERIFY BOLT LENGTH AND THREAD LENGTH. ONE ROUND WASHER REQUIRED BETWEEN BOLT HEAD AND THRIE BEAM CONNECTOR PLATE. BOLTS THAT EXTEND THROUGH THE PARAPET AND OUT THE BACK FACE REQUIRE A HARDENED ROUND STEEL WASHER THAT IS 2" O.D. X 5/32" THICK AND ONE PLATE WASHER. REPAIR ANY DAMAGED CONCRETE FROM BOLT INSTALLATION.
- ⑧ THE RECESS FOR A W-BEAM CONNECTION, WHICH EXISTS ON SOME PARAPETS OF THIS TYPE, SHALL BE FILLED WITH A TREATED TIMBER BLOCKOUT. BLOCKOUT SIZE IS 1'-6" X 2'-0" X 3 1/2".

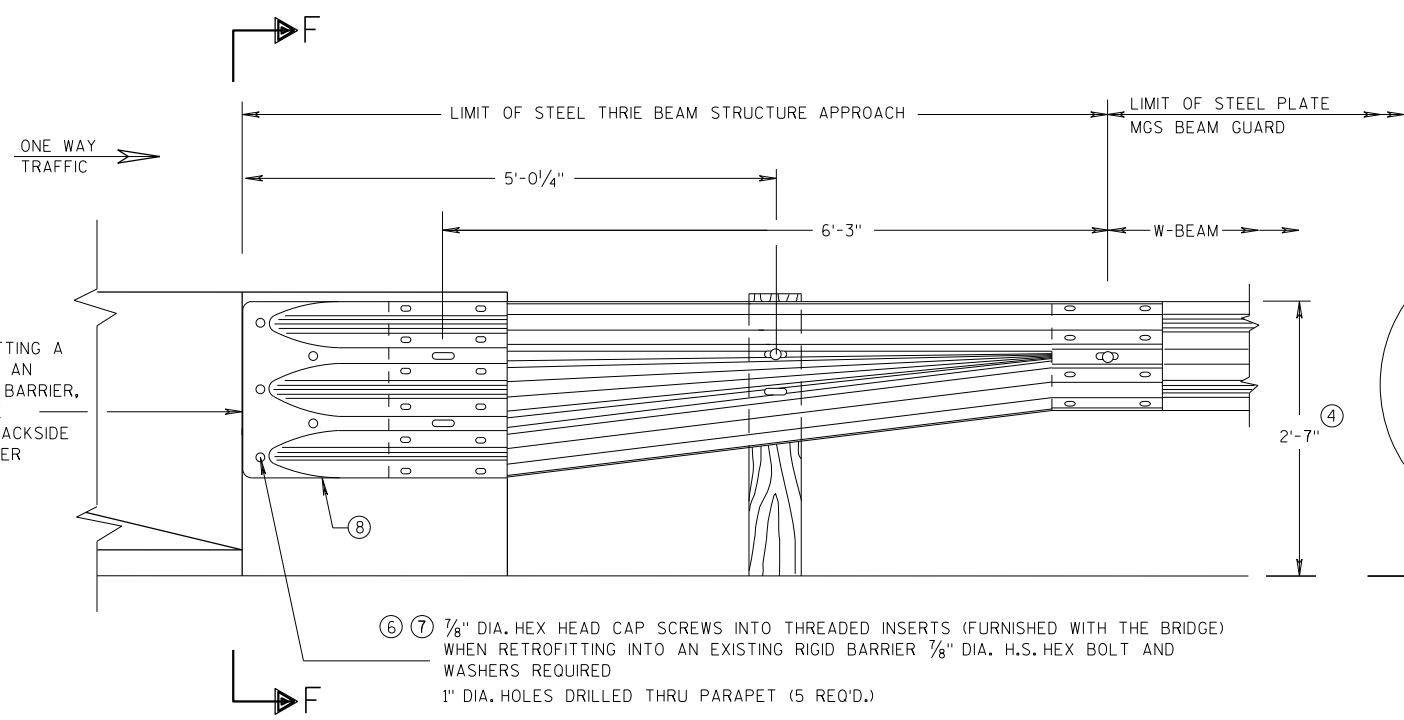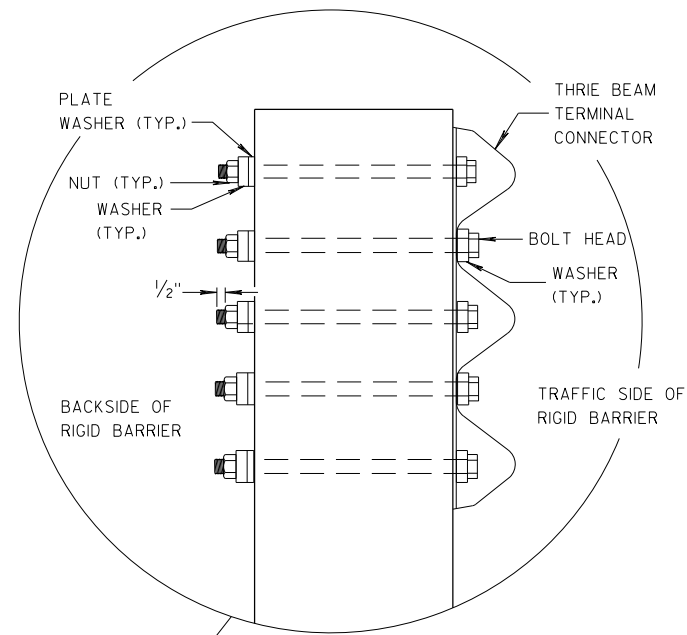

SECTION F-F

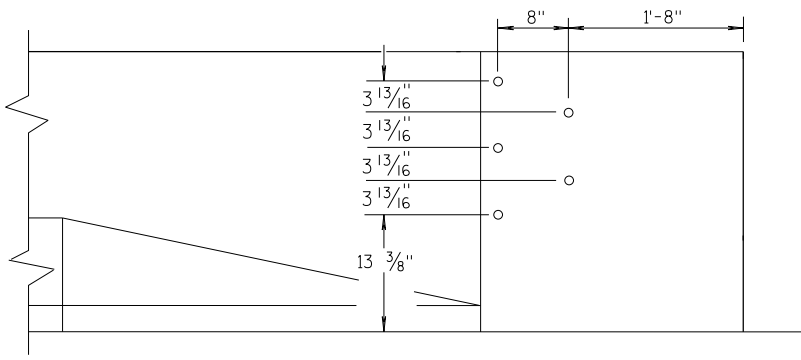


MIDWEST GUARDRAIL SYSTEM THRIE BEAM TRANSITION (MGS)			
STATE OF WISCONSIN DEPARTMENT OF TRANSPORTATION			
APPROVED 07/2018 DATE	/S/ Rodney Taylor ROADWAY STANDARDS UNIT SUPERVISOR		
FHWA	71	NT	


GENERAL NOTES

THESE ARE TYPICAL CONNECTION DETAILS. ADJUST THE POSTION OF CONNECTIONS TO EXISTING BRIDGES TO FIT THE ACTUAL BRIDGE AND SITE DIMENSIONS.


- ②
- OPTIONAL CURB AND GUTTER OR DRAINAGE FEATURE SEE PLAN FOR INFORMATION.
- ④
- TOLERANCE FOR TOP OF BEAM IS ± 1".
- ⑥
- DRILLING BOLT HOLES THROUGH THE PARAPET, BOLTS, NUTS, WASHERS AND REPAIRING DAMAGED CONCRETE ARE INCIDENTAL TO THE CONTRACT.
- ⑦
- BOLTS MAY BE A325 BOLTS OR A449 BOLTS. BOLT LENGTH AND THREADING LENGTH ARE TO ALLOW FOR A TIGHT CONNECTION BETWEEN RIGID BARRIER AND THRIE BEAM CONNECTION PLATE. CONTRACTOR IS TO FIELD VERIFY BOLT LENGTH AND THREAD LENGTH. ONE ROUND WASHER REQUIRED BETWEEN BOLT HEAD AND THRIE BEAM CONNECTOR PLATE. BOLTS THAT EXTEND THROUGH THE PARAPET AND OUT THE BACK FACE REQUIRE A HARDENED ROUND STEEL WASHER THAT IS 2" O.D. X 5/32" THICK AND ONE PLATE WASHER. REPAIR ANY DAMAGED CONCRETE FROM BOLT INSTALLATION.
- ⑧
- THE RECESS FOR A W-BEAM CONNECTION, WHICH EXISTS ON SOME PARAPETS OF THIS TYPE, SHALL BE FILLED WITH A TREATED TIMBER BLOCKOUT. BLOCKOUT SIZE IS 1'-6" X 2'-0" X 3 1/2".
- ⑨
- BOLT, NUT AND WASHERS NOT REQUIRED FOR THIS LOCATION WHEN RETROFITTING AN EXISTING PAPAPET AND THE HOLE IS EITHER ABOVE PARAPET OR WITHIN 4 INCHES OF THE EDGE OF PARAPET.

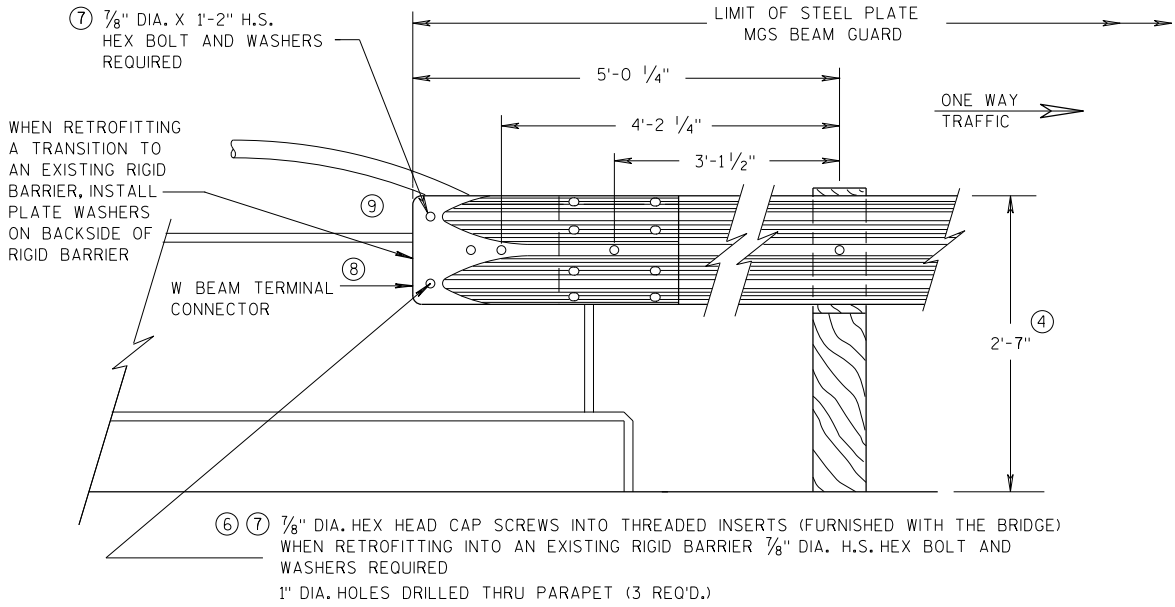

FRONT VIEW
W BEAM CONNECTION TO VERTICAL FACE PARAPET
(USE ONLY ON THE TRAFFIC EXIT END OF ONE WAY BRIDGES)

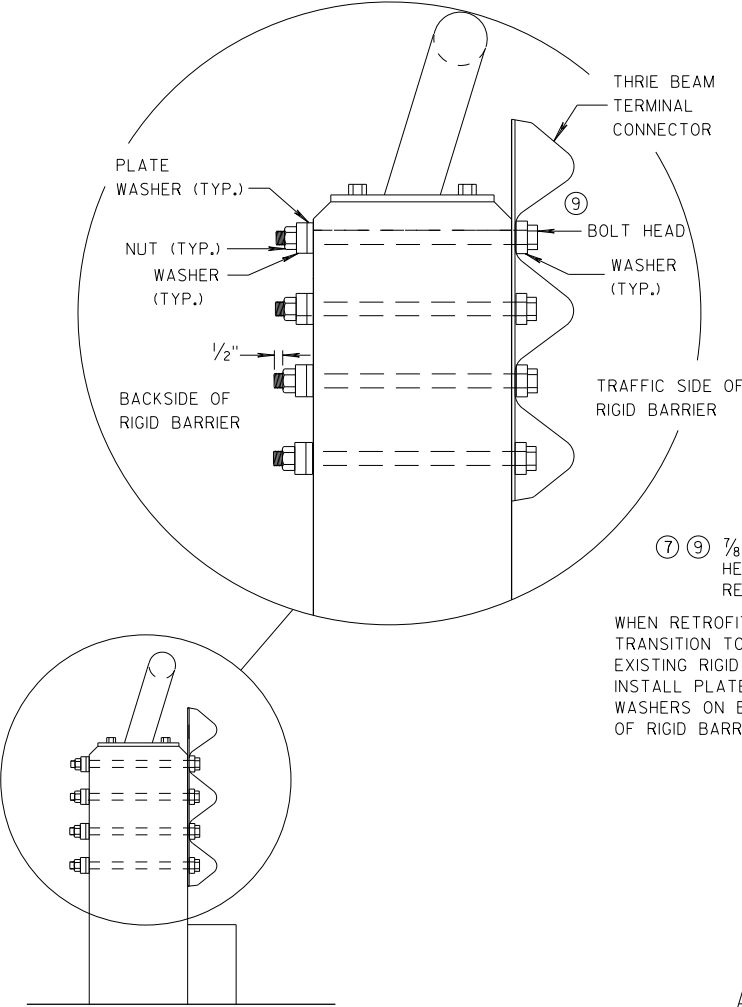

SECTION G-G

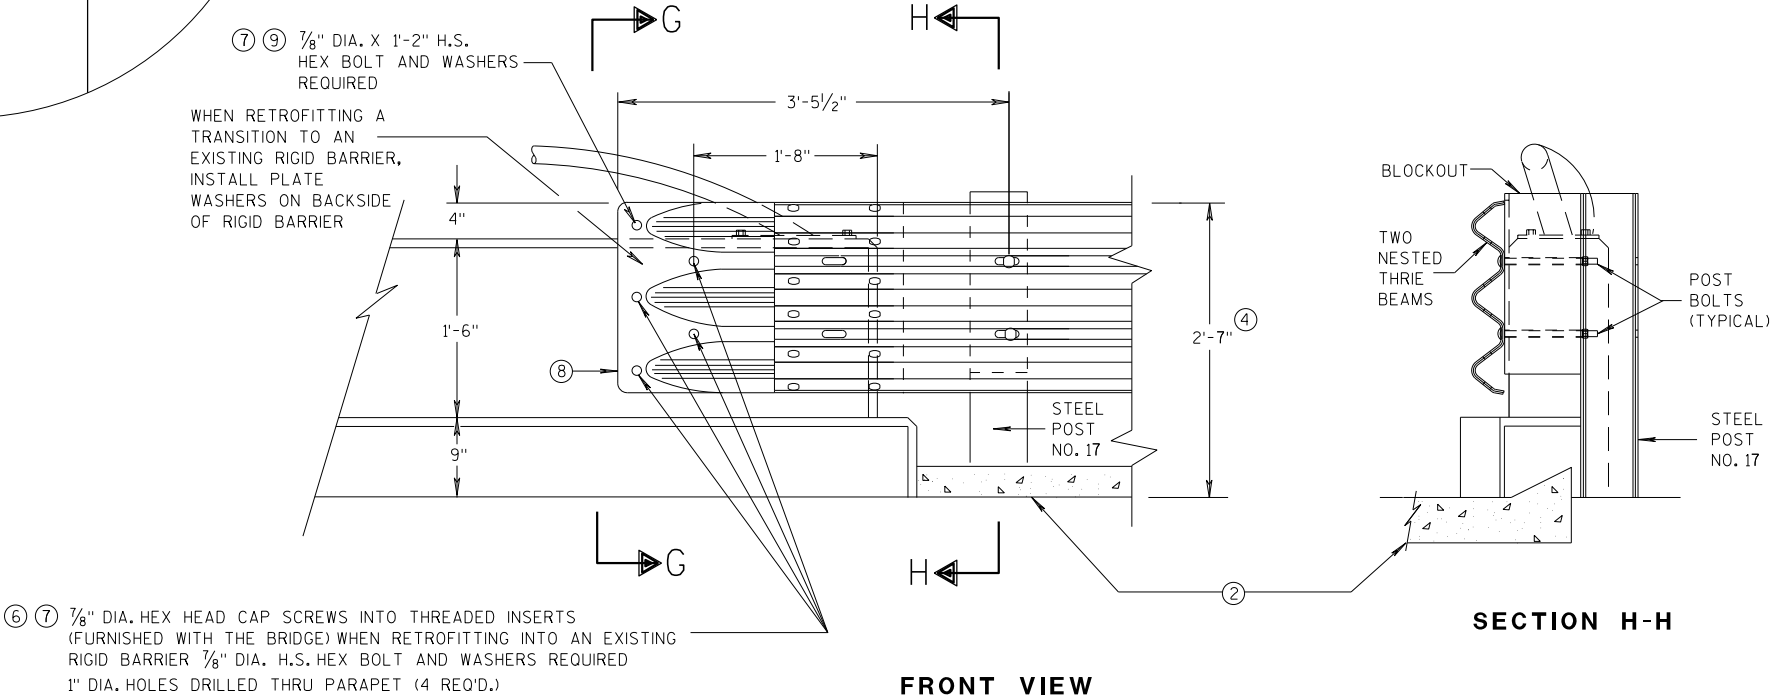

FRONT VIEW


THRIE BEAM CONNECTION TO VERTICAL FACED PARAPETS

SECTION H-H

MIDWEST GUARDRAIL SYSTEM
THRIE BEAM TRANSITION (MGS)

STATE OF WISCONSIN
DEPARTMENT OF TRANSPORTATION


APPROVED
07/2018
DATE
/S/ Rodney Taylor
ROADWAY STANDARDS UNIT SUPERVISOR
72
FHWA

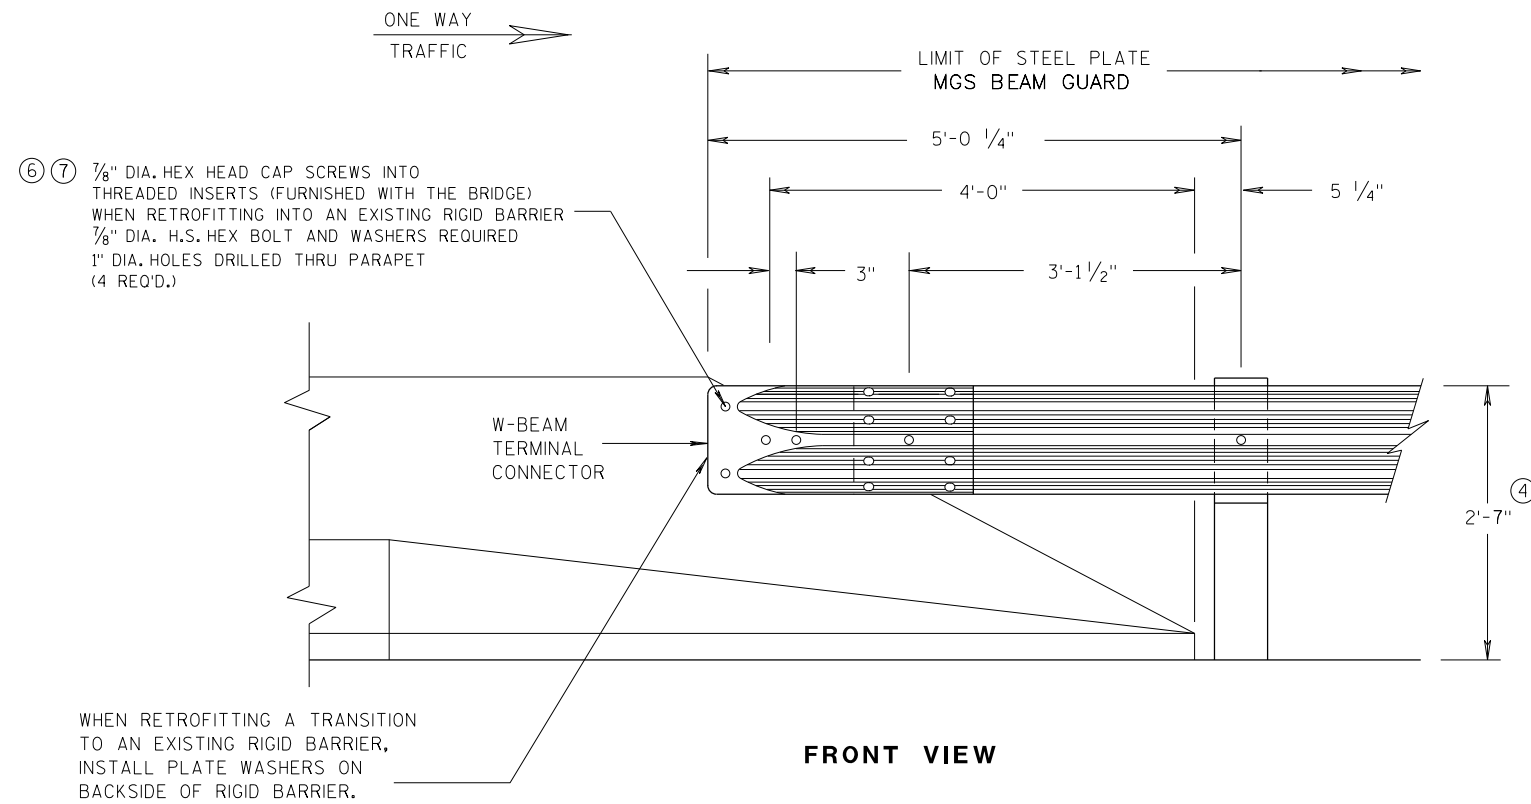


**W BEAM CONNECTION TO
PARAPETS WITH SLOPED ENDS
(USE ONLY AT TRAFFIC EXIT END OF ONE WAY BRIDGE)**

GENERAL NOTES


- ② OPTIONAL CURB AND GUTTER OR DRAINAGE FEATURE SEE PLAN FOR INFORMATION.
- ④ TOLERANCE FOR TOP OF BEAM IS $\pm 1"$.
- ⑥ DRILLING BOLT HOLES THROUGH THE PARAPET, BOLTS, NUTS, WASHERS AND REPAIRING DAMAGED CONCRETE ARE INCIDENTAL TO THE CONTRACT.
- ⑦ BOLTS MAY BE A325 BOLTS OR A449 BOLTS. BOLT LENGTH AND THREADING LENGTH ARE TO ALLOW FOR A TIGHT CONNECTION BETWEEN RIGID BARRIER AND THRIE BEAM CONNECTION PLATE. CONTRACTOR IS TO FIELD VERIFY BOLT LENGTH AND THREAD LENGTH. ONE ROUND WASHER REQUIRED BETWEEN BOLT HEAD AND THRIE BEAM CONNECTOR PLATE. BOLTS THAT EXTEND THROUGH THE PARAPET AND OUT THE BACK FACE REQUIRE A HARDENED ROUND STEEL WASHER THAT IS 2" O.D. X 5/32" THICK AND ONE PLATE WASHER. REPAIR ANY DAMAGED CONCRETE FROM BOLT INSTALLATION.

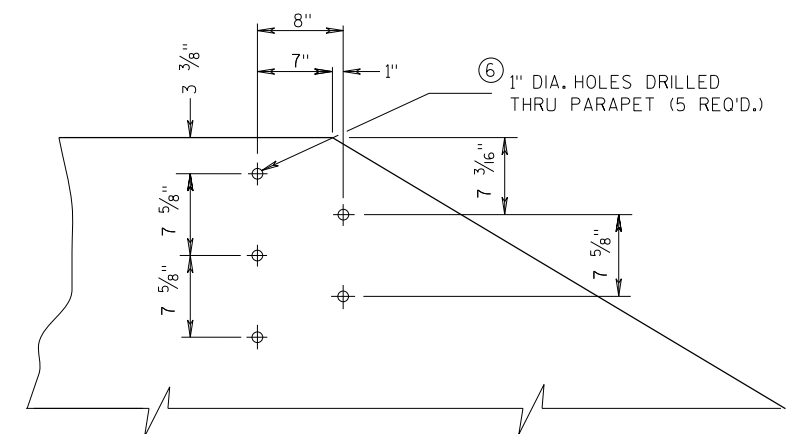

**DRILL HOLE LOCATION AND PATTERN
FOR THRIE BEAM CONNECTION**

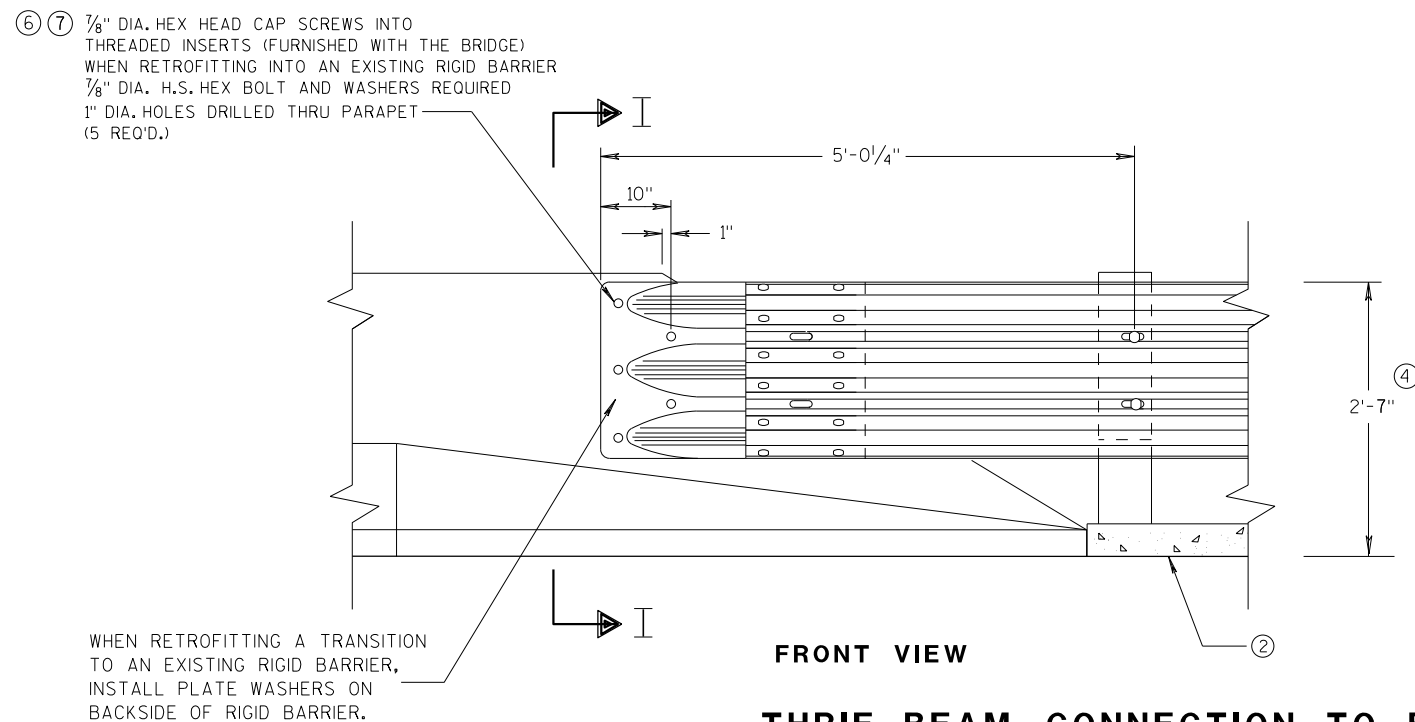


**THRIE BEAM CONNECTION TO BRIDGE
PARAPETS WITH SLOPED ENDS**

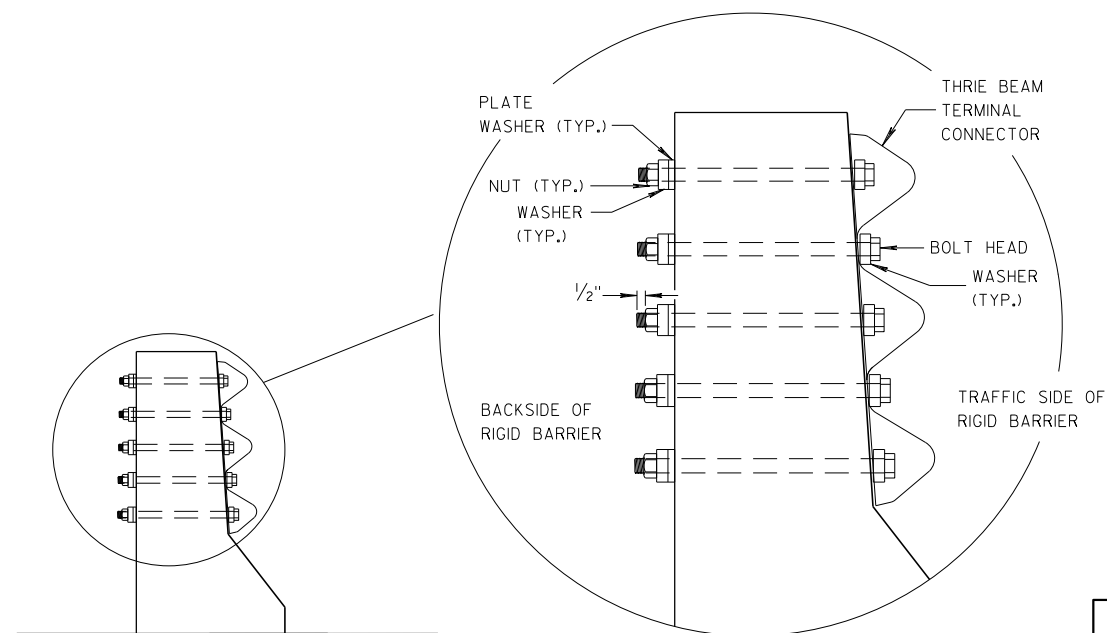


**MIDWEST GUARDRAIL SYSTEM
THRIE BEAM TRANSITION (MGS)**

STATE OF WISCONSIN
DEPARTMENT OF TRANSPORTATION


APPROVED
DATE 07/2018 /S/ Rodney Taylor
ROADWAY STANDARDS UNIT SUPERVISOR 73
FHWA

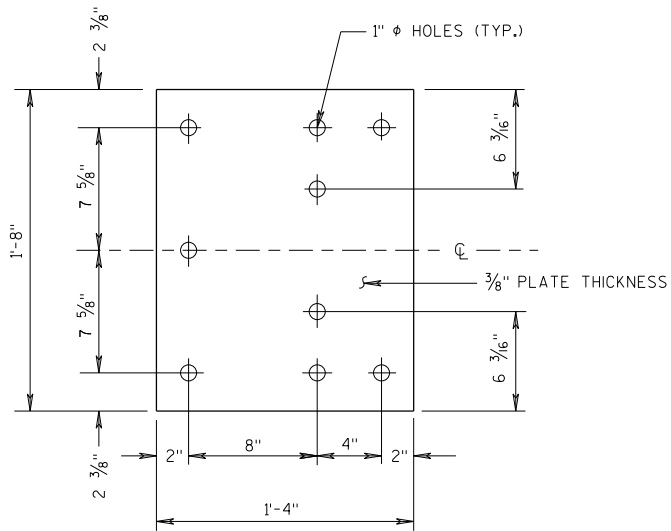


BACK-UP PLATE DETAIL

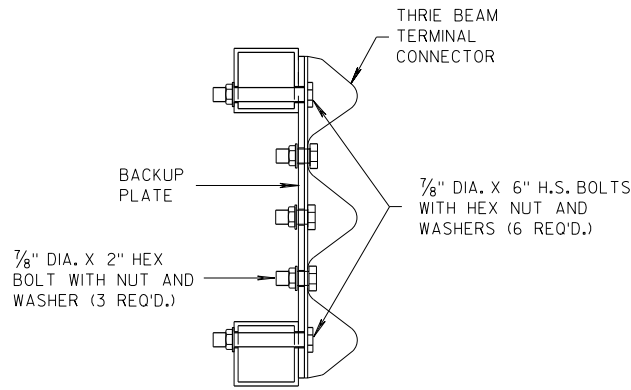

SECTION J-J

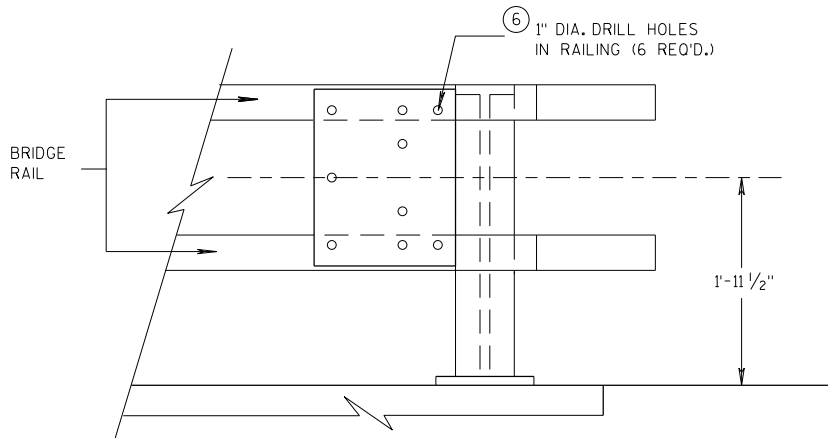


BACK-UP PLATE MOUNTING
ONTO BRIDGE RAILING

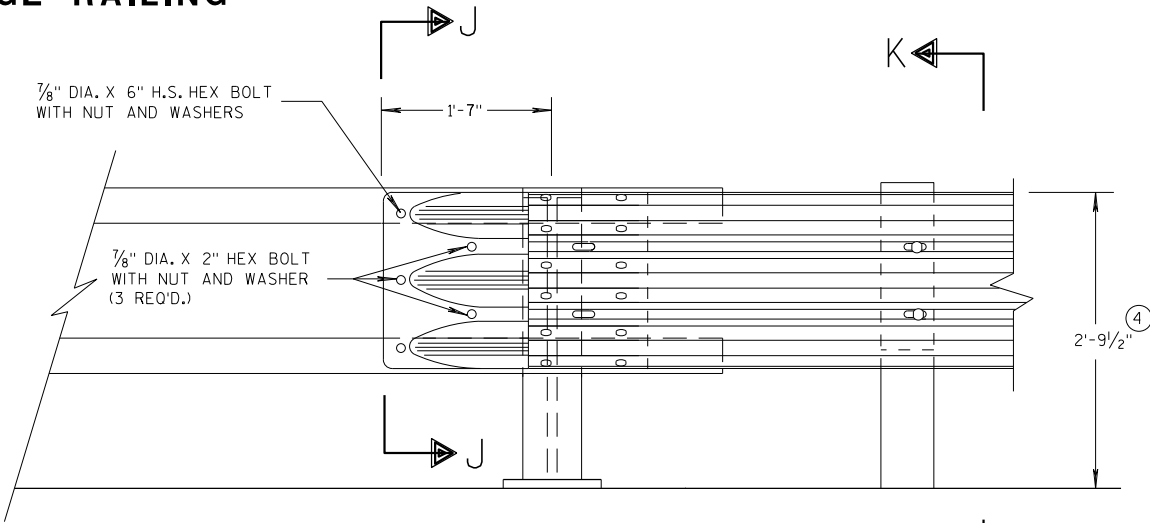

FRONT VIEW


THRIE BEAM CONNECTION TO
TUBULAR RAILING TYPE "F"

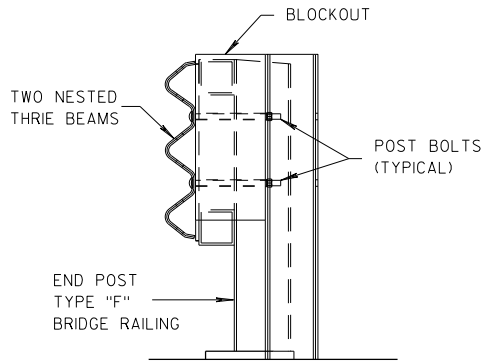

SECTION K-K

GENERAL NOTES

- ④ TOLERANCE FOR TOP OF BEAM IS $\pm 1"$.
- ⑥ DRILLING HOLES THROUGH THE PAPER, BOLTS, NUTS, WASHERS AND REPAIRING DAMAGED CONCRETE ARE INCIDENTAL TO THE CONTRACT.

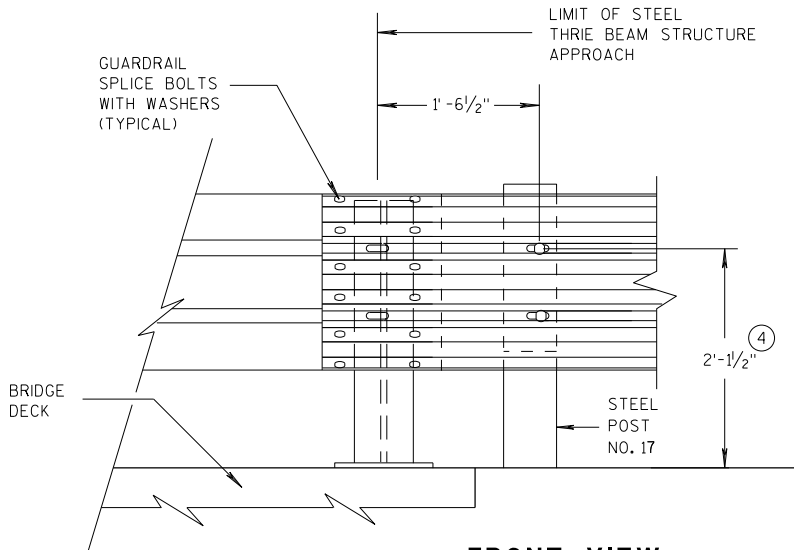

FRONT VIEW

THRIE BEAM CONNECTION TO
STEEL RAILING TYPE "W"

MIDWEST GUARDRAIL SYSTEM THRIE BEAM TRANSITION (MGS)	
STATE OF WISCONSIN DEPARTMENT OF TRANSPORTATION	
APPROVED 07/2018 DATE	/S/ Rodney Taylor 74 ROADWAY STANDARDS DEVELOPMENT UNIT SUPERVISOR
FHWA	

④ TOLERANCE FOR TOP OF W-BEAM RAIL IS $\pm 1"$.



6




SECTION M-M



FRONT VIEW



APPROVED			
07/2018	/S/ Rodney Taylor		
DATE	ROADWAY STANDARDS	75	ENT
FHWA	UNIT SUPERVISOR		

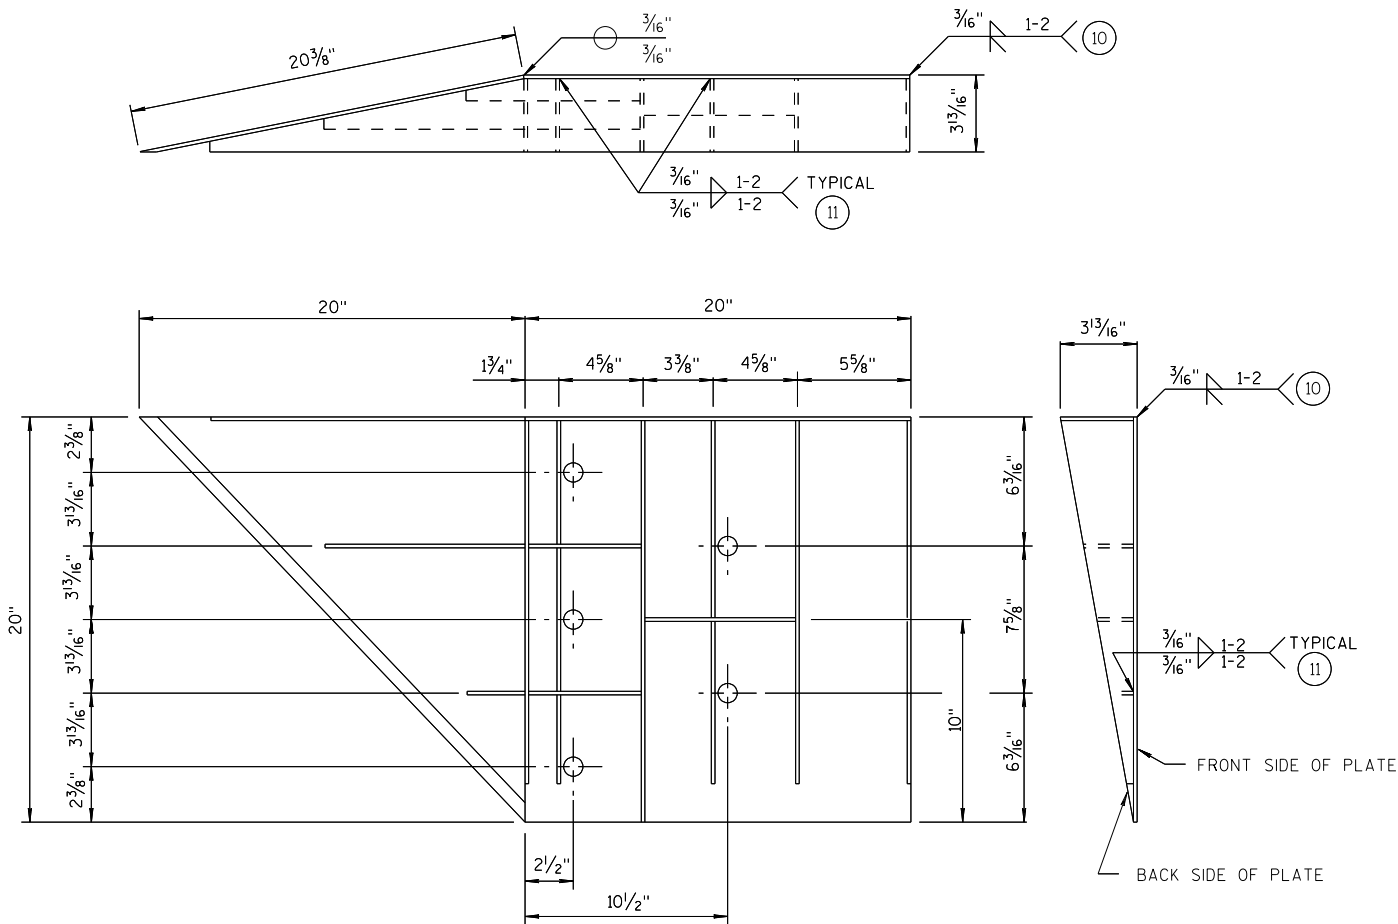


WELDING INSTRUCTION
(VIEWED FROM BACK SIDE OF PLATE)

SINGLE SLOPE CONNECTION PLATE

CONNECTOR PLATE DIMENSION (PER ASSEMBLY)				
PLATE	QUANTITY	SHAPE	SIZE (A x B x C x D)	THICKNESS
P1	1		20" x 20"	3/16"
P2	1		20" x 20" x 28 3/16"	3/16"
P3	1		39" x 3 5/8" x 20" x 19 5/16"	3/16"
S1	4		18 7/16" x 3 5/8" x 18 3/4"	1/4"
S2	1		10 1/4" x 2 1/16" x 10 3/8" x 1/2"	1/4"
S3	1		3" x 1 1/16" x 3 3/8" x 1/2"	1/4"
S4	1		6 1/8" x 2 7/16"	1/4"
S5	1		6 1/8" x 1 1/16"	1/4"
S6	1		7 3/4" x 1 3/4"	1/4"
S7	1		2 3/16" x 6" x 3 5/8" x 5 7/8"	1/4"
S8	1		1 5/32" x 7 1/2" x 2 1/2" x 7 3/8"	1/4"
S9	1		6 1/16" x 6 3/16" x 1 3/32"	1/4"
S10	1		1 7/8" x 9 7/8" x 3 5/8" x 9 11/16"	1/4"
S11	1		8 1/2" x 8 3/4" x 1 3/16"	1/4"

PLATE AND STIFFENER IDENTIFICATION
(VIEWED FROM BACK SIDE OF PLATE)

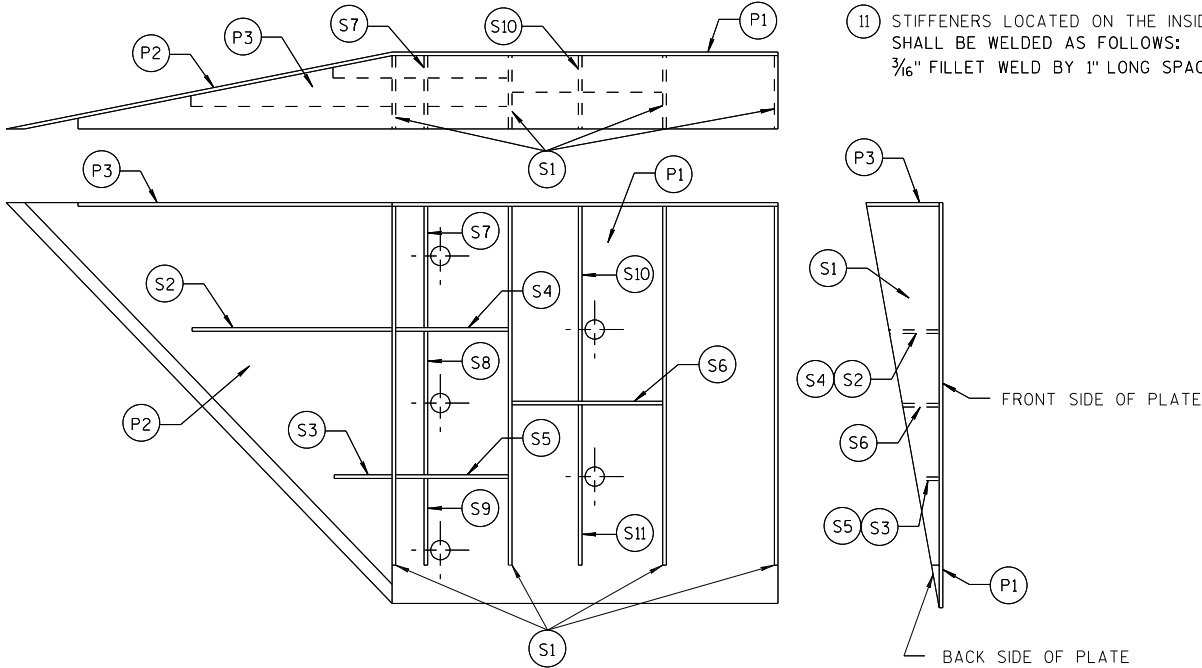

GENERAL NOTES


- COVER PLATE PANELS ARE 3/16" THICK.
- ALL STIFFENERS ARE 1/4" THICK.
- CONNECTOR PLATE SHALL BE FABRICATED FROM ASTM GRADE A36 STEEL AND GALVANIZED.
- FOR GALVANIZED REQUIREMENTS, SEE SECTION 614 OF THE STANDARD SPECIFICATIONS.
- ALL HOLE DIAMETERS SHALL BE 1".
- FOR OPPOSITE SIDE INSTALLATION MIRROR DRAWINGS.

- 10 STIFFENERS LOCATED AT THE OUTSIDE EDGES OF THE COVER PLATES SHALL BE WELDED AS FOLLOWS:
SINGLE BEVEL GROOVE WELD ON EXTERNAL SIDES AND 3/16" FILLET WELD BY 1" LONG SPACED AT 2" ON INTERNAL SIDES.
- 11 STIFFENERS LOCATED ON THE INSIDE OF THE COVER PLATE SHALL BE WELDED AS FOLLOWS:
3/16" FILLET WELD BY 1" LONG SPACED AT 2".


MIDWEST GUARDRAIL SYSTEM
THRIE BEAM TRANSITION (MGS)

STATE OF WISCONSIN
DEPARTMENT OF TRANSPORTATION

APPROVED
7/2018 /S/ Rodney Taylor
DATE ROADWAY STANDARDS UNIT SUPERVISOR
FHWA 76 ENT

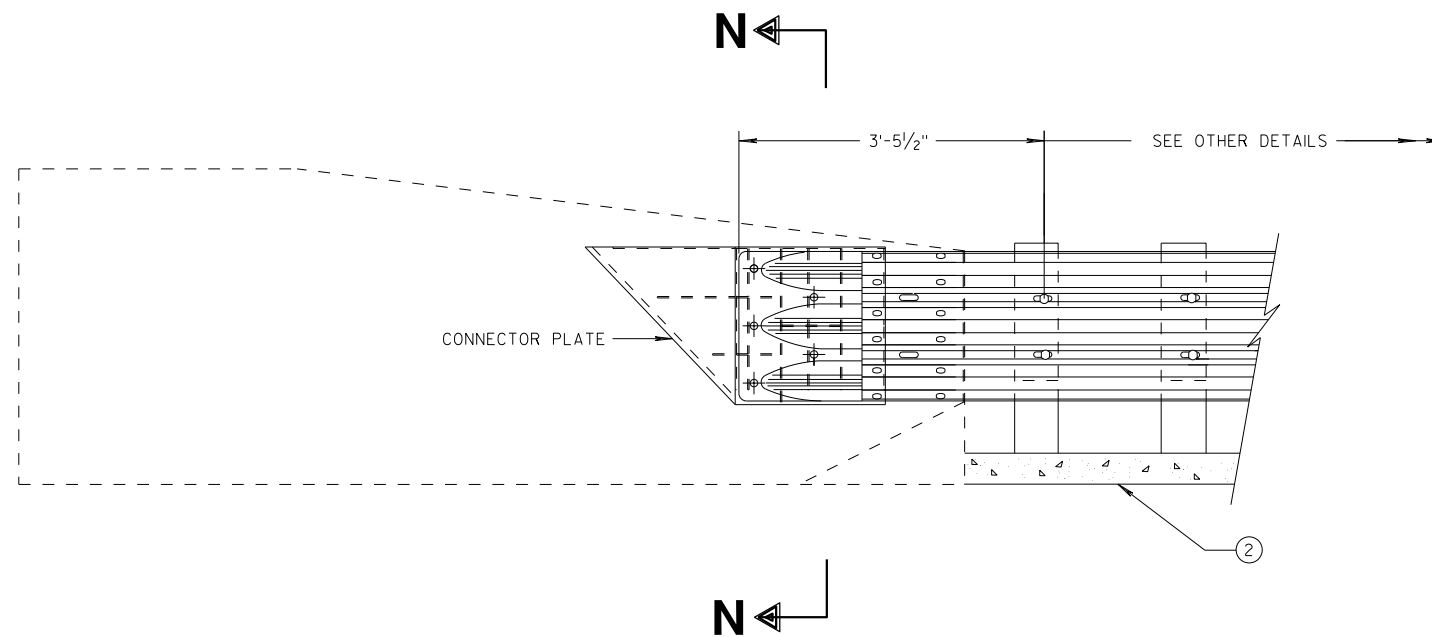

THRIE BEAM CONNECTION TO SINGLE SLOPE BARRIER

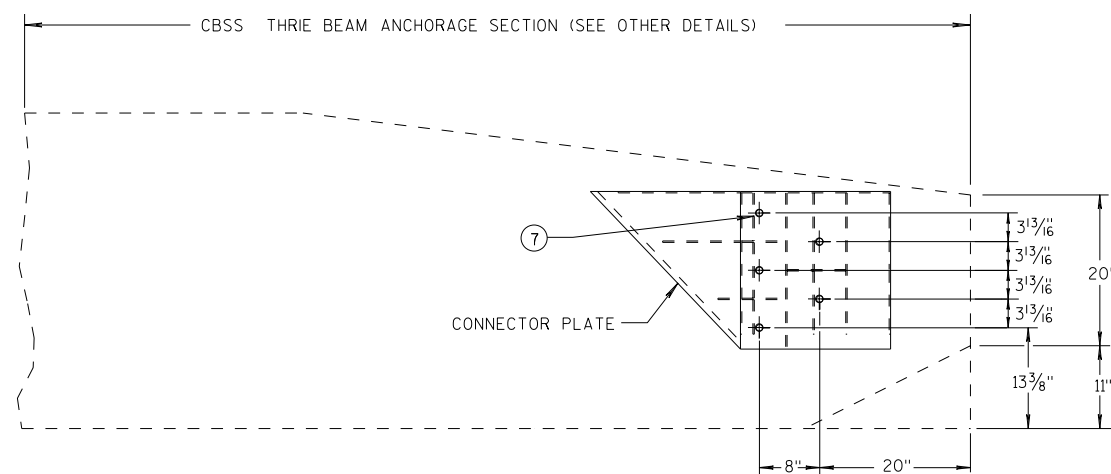


SINGLE SLOPE CONNECTION PLATE PLACEMENT

GENERAL NOTES


CONNECTOR PLATE, DRILLING BOLT HOLES THROUGH THE PARAPET, BOLTS, NUTS, WASHERS AND REPAIRING DAMAGED CONCRETE ARE INCIDENTAL TO THE CONTRACT.

(2) OPTIONAL CURB AND GUTTER OR DRAINAGE FEATURE SEE PLAN FOR INFORMATION.

(7) BOLTS MAY BE A325 BOLTS OR A449 BOLTS. BOLT LENGTH AND THREADING LENGTH ARE TO ALLOW FOR A TIGHT CONNECTION BETWEEN RIGID BARRIER AND THRIE BEAM CONNECTION PLATE. CONTRACTOR IS TO FIELD VERIFY BOLT LENGTH AND THREAD LENGTH. ONE ROUND WASHER REQUIRED BETWEEN BOLT HEAD AND THRIE BEAM CONNECTION PLATE. BOLTS THAT EXTEND THROUGH THE PARAPET AND OUT THE BACK FACE REQUIRE A HARDENED ROUND STEEL WASHER THAT IS 2" O.D. X 5/32" THICK AND ONE PLATE WASHER. REPAIR ANY DAMAGED CONCRETE FROM BOLT INSTALLATION.

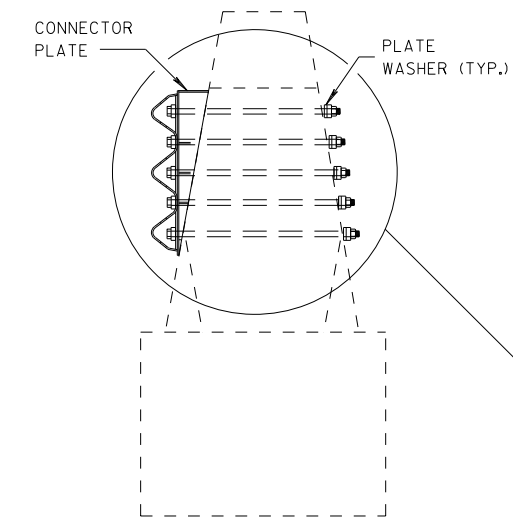

SECTION N-N

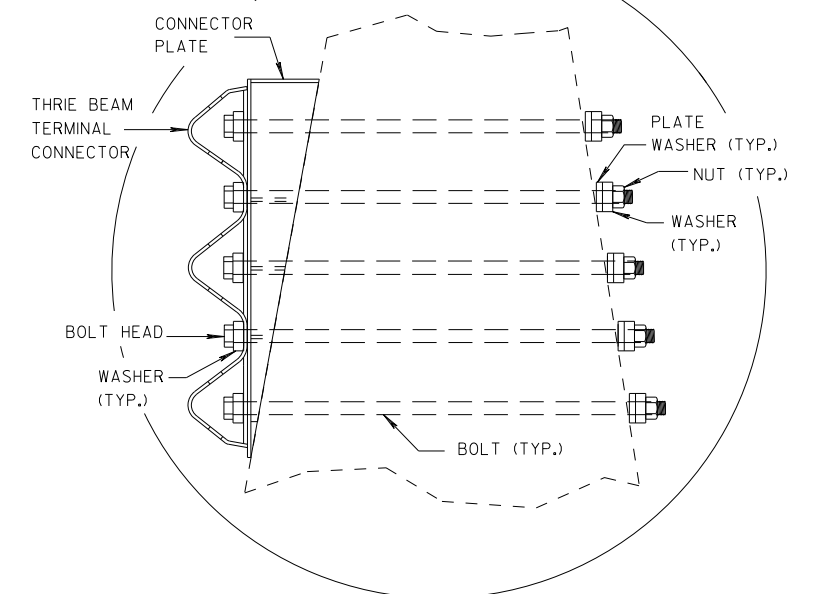

**MIDWEST GUARDRAIL SYSTEM
THRIE BEAM TRANSITION (MGS)**

STATE OF WISCONSIN
DEPARTMENT OF TRANSPORTATION

APPROVED

7/2018

DATE

FHWA


/S/ Rodney Taylor
ROADWAY STANDARDS DISTRICT
UNIT SUPERVISOR

77


JT

GENERAL NOTES

- ④ TOLERANCE FOR TOP OF BEAM IS $\pm 1"$.
- ⑫ BOLTS MAY BE A325 BOLTS OR A449 BOLTS. BOLT LENGTH AND THREADING LENGTH ARE TO ALLOW FOR A TIGHT CONNECTION BETWEEN RIGID BARRIER AND THRIE BEAM CONNECTION PLATE. CONTRACTOR IS TO FIELD VERIFY BOLT LENGTH AND THREAD LENGTH. ONE ROUND WASHER REQUIRED BETWEEN BOLT HEAD AND THRIE BEAM CONNECTOR PLATE. ON BACKSIDE OF PARAPET ONE ROUND WASHER, AND NUT REQUIRED. BOLT THREAD IS TO EXTEND $\frac{1}{2}$ -INCH BEYOND NUT.

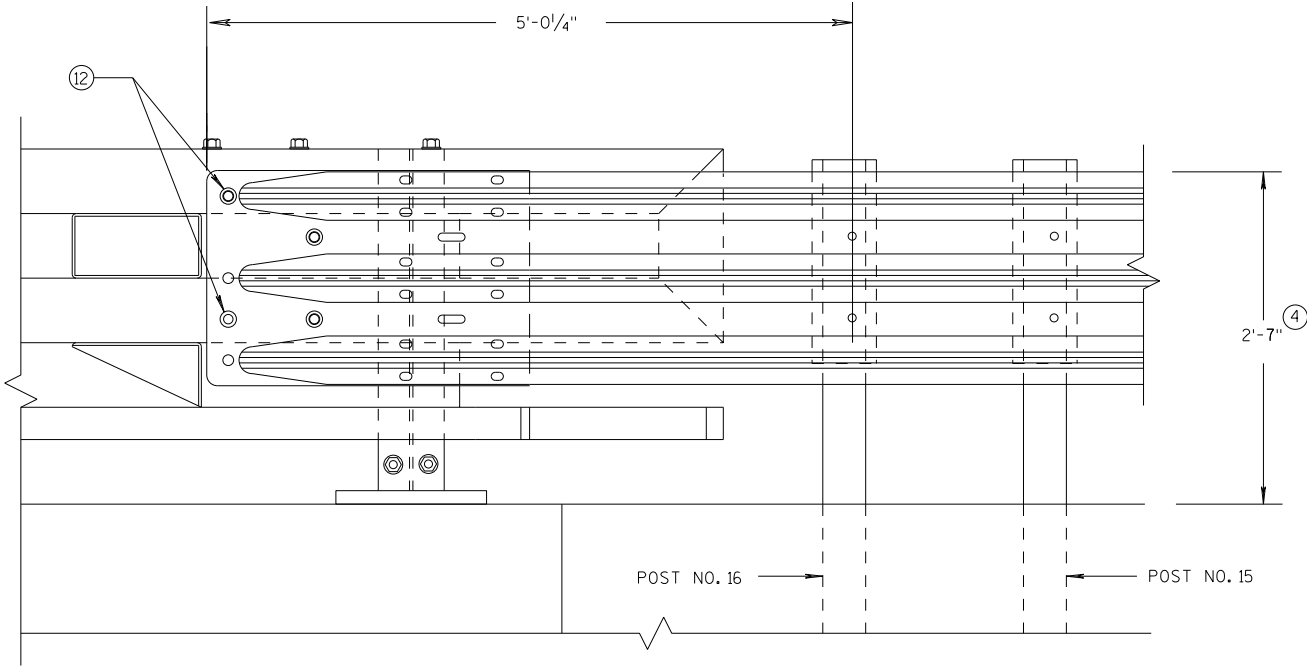

ELEVATION OF DETAIL AT NY3 END POST
THRIE BEAM RAIL ATTACHMENT

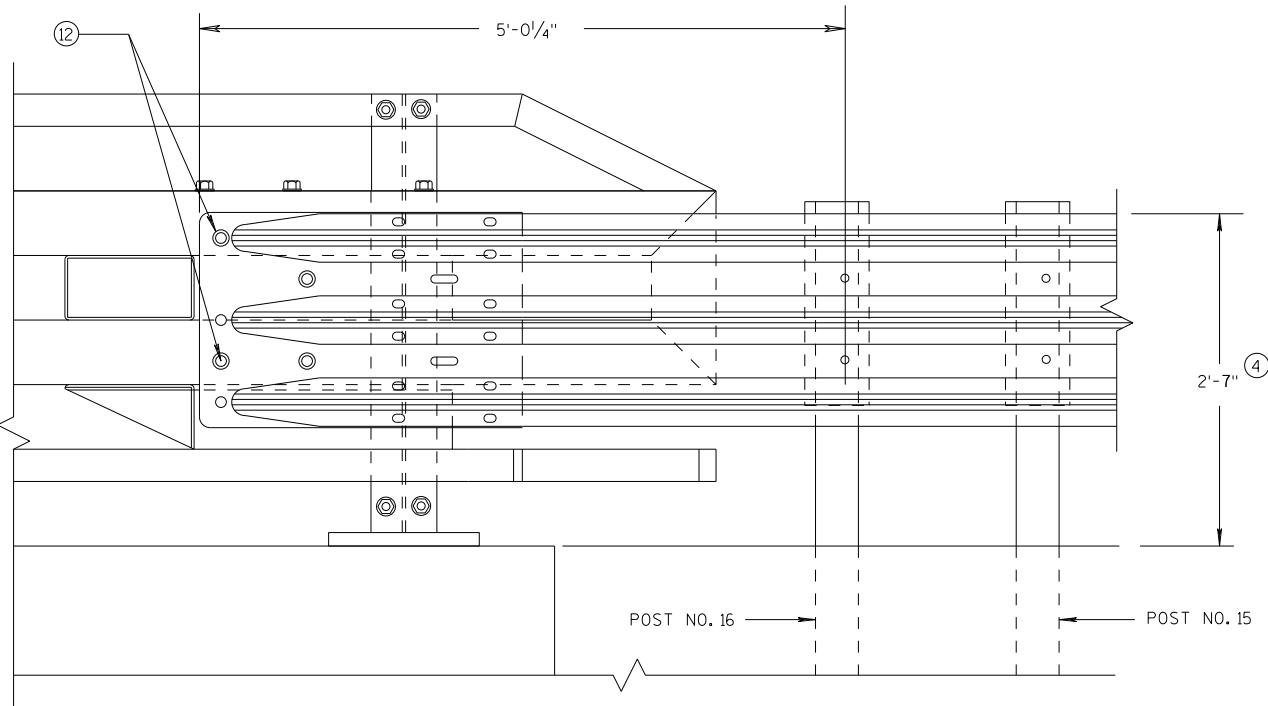


ELEVATION OF DETAIL AT NY4 END POST
THRIE BEAM RAIL ATTACHMENT

MIDWEST GUARDRAIL SYSTEM
THRIE BEAM TRANSITION (MGS)

STATE OF WISCONSIN
DEPARTMENT OF TRANSPORTATION

APPROVED	/S/ Rodney Taylor	
DATE	7/2018	78 NT
FHWA	ROADWAY STANDARDS	UNIT SUPERVISOR

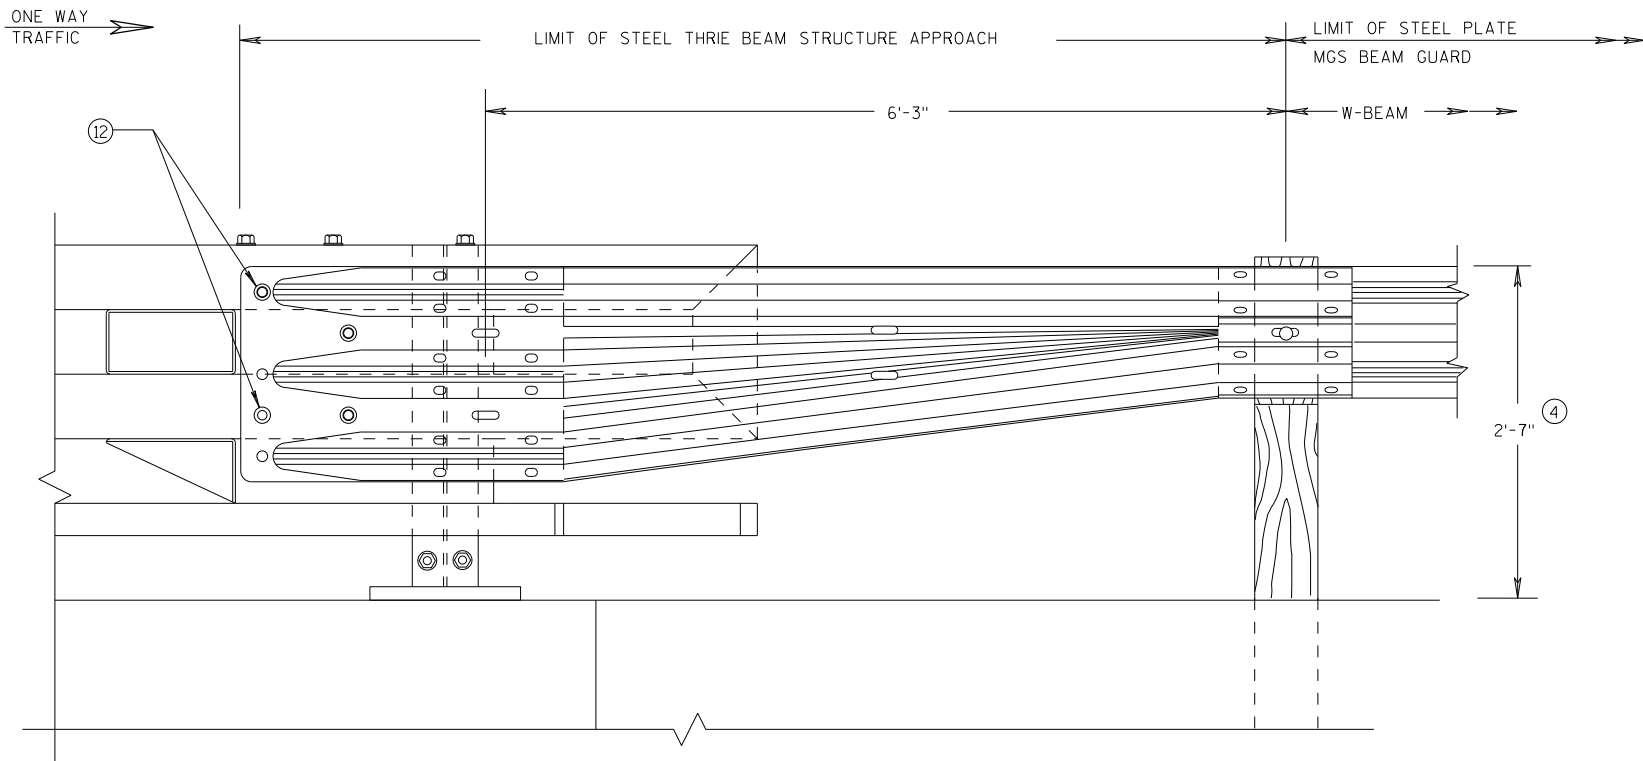


GENERAL NOTES

(4) TOLERANCE FOR TOP OF BEAM IS $\pm 1"$.

(12) BOLTS MAY BE A325 BOLTS OR A449 BOLTS. BOLT LENGTH AND THREADING LENGTH ARE TO ALLOW FOR A TIGHT CONNECTION BETWEEN RIGID BARRIER AND THRIE BEAM CONNECTION PLATE. CONTRACTOR IS TO FIELD VERIFY BOLT LENGTH AND THREAD LENGTH. ONE ROUND WASHER REQUIRED BETWEEN BOLT HEAD AND THRIE BEAM CONNECTOR PLATE. ON BACKSIDE OF PARAPET ONE ROUND WASHER, AND NUT REQUIRED. BOLT THREAD IS TO EXTEND $\frac{1}{2}$ -INCH BEYOND NUT.

FRONT VIEW

W BEAM TRANSITION AND CONNECTION TO BRIDGE RAILING TYPE "NY3" (USE ONLY ON THE TRAFFIC EXIT END OF ONE WAY BRIDGES)

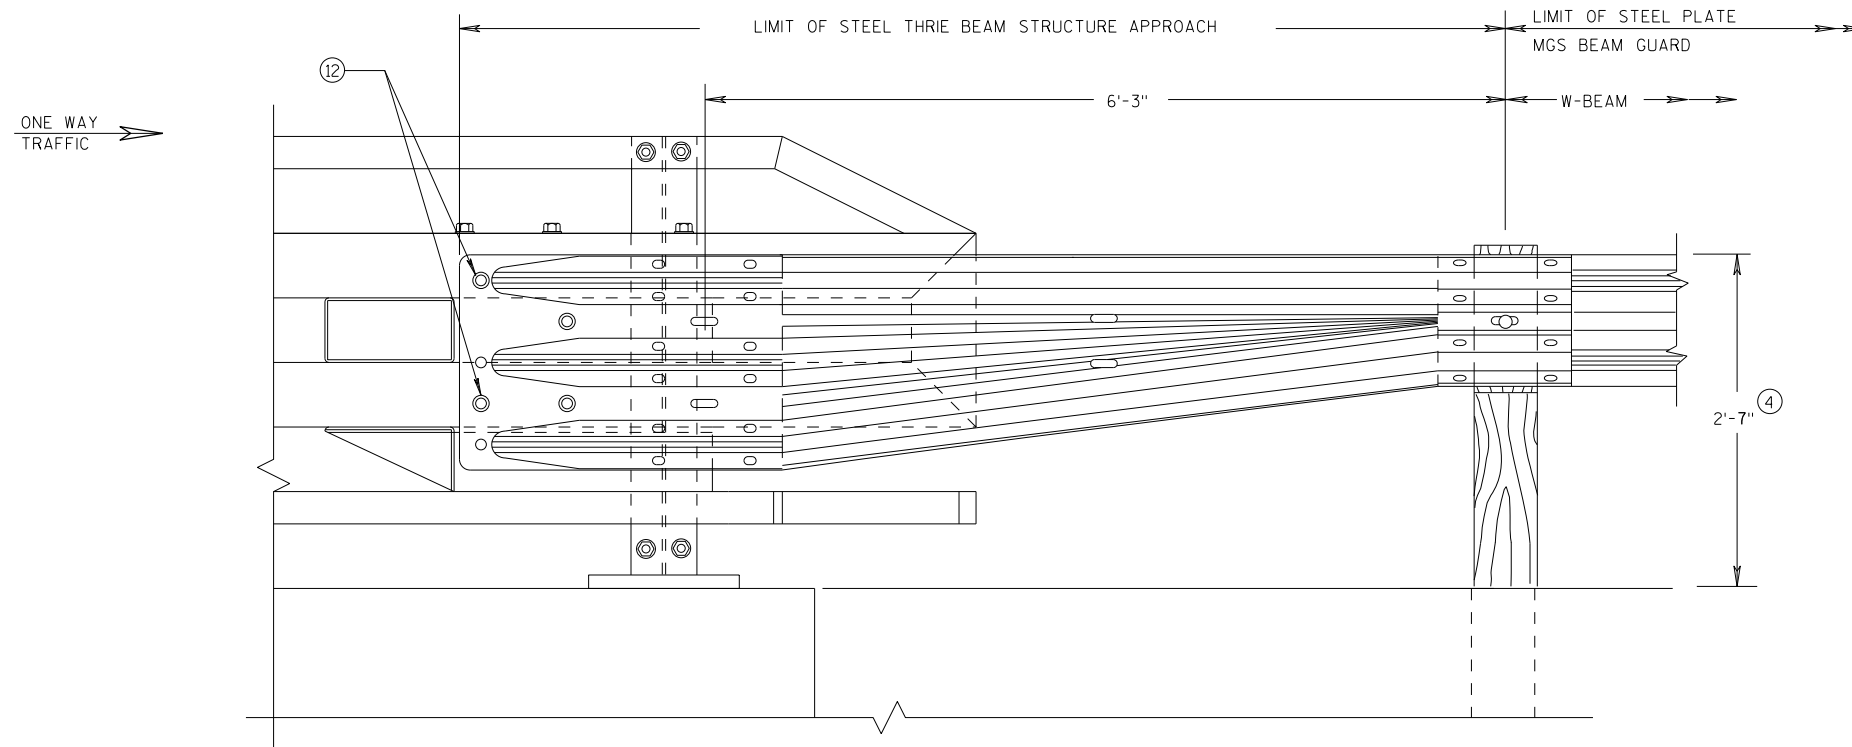

FRONT VIEW

W BEAM TRANSITION AND CONNECTION TO BRIDGE RAILING TYPE "NY4" (USE ONLY ON THE TRAFFIC EXIT END OF ONE WAY BRIDGES)

MIDWEST GUARDRAIL SYSTEM
THRIE BEAM TRANSITION (MGS)

STATE OF WISCONSIN
DEPARTMENT OF TRANSPORTATION

APPROVED

7/2018

DATE


FHWA

/S/ Rodney Taylor


ROADWAY STANDARDS C 79

UNIT SUPERVISOR


S.D.D. 14 B 45-5L

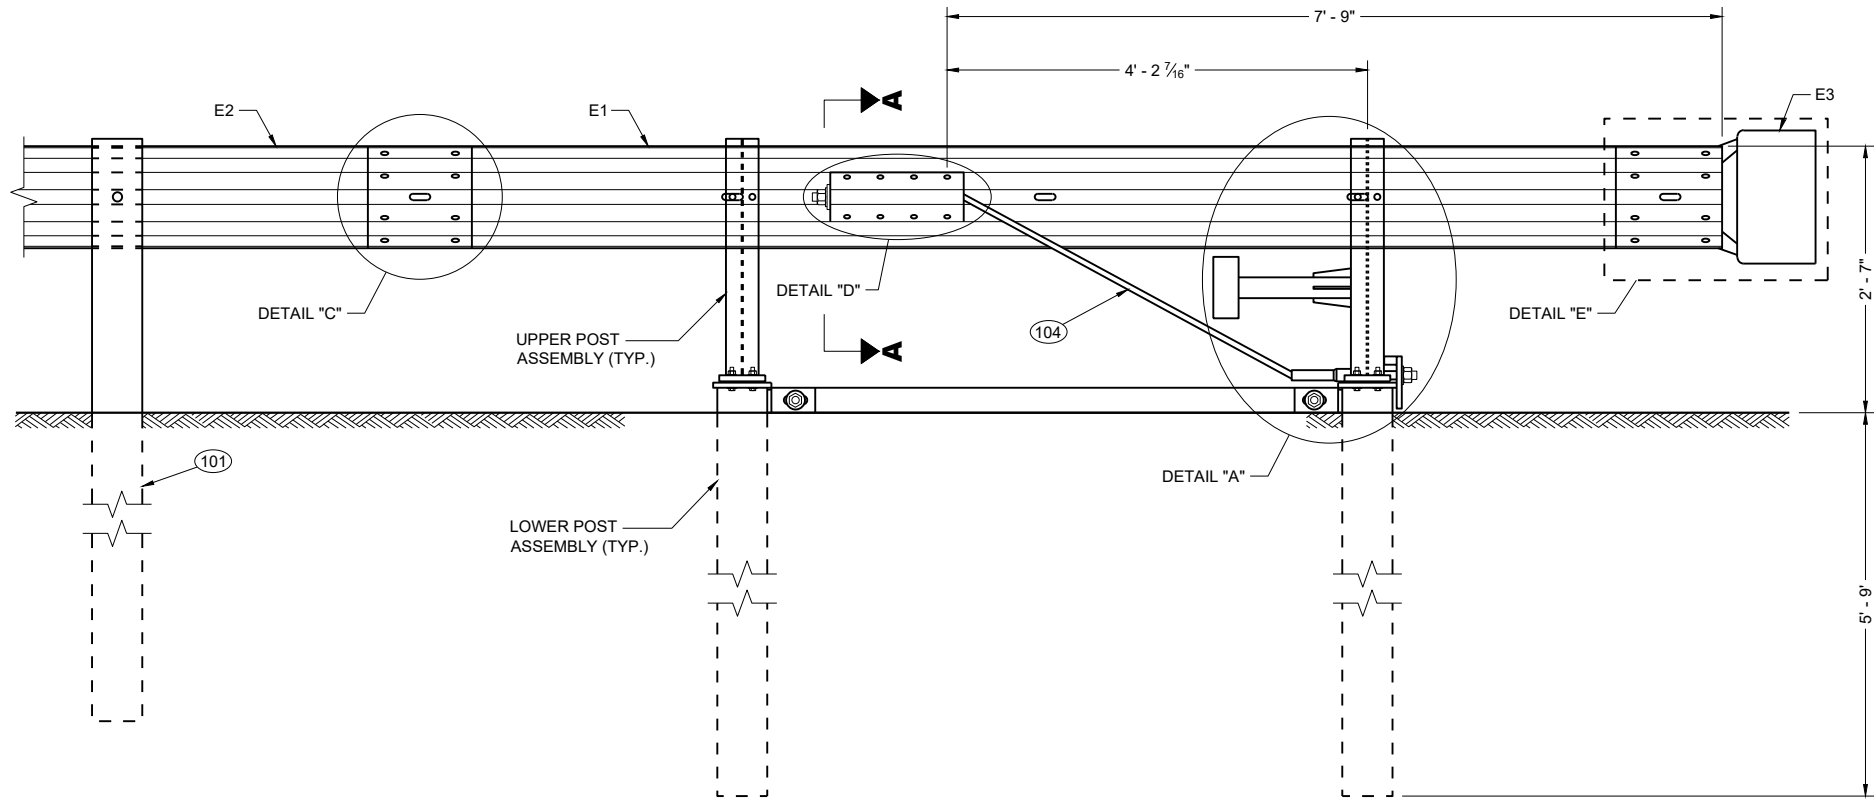

BACK VIEW
TYPE 2 TERMINAL

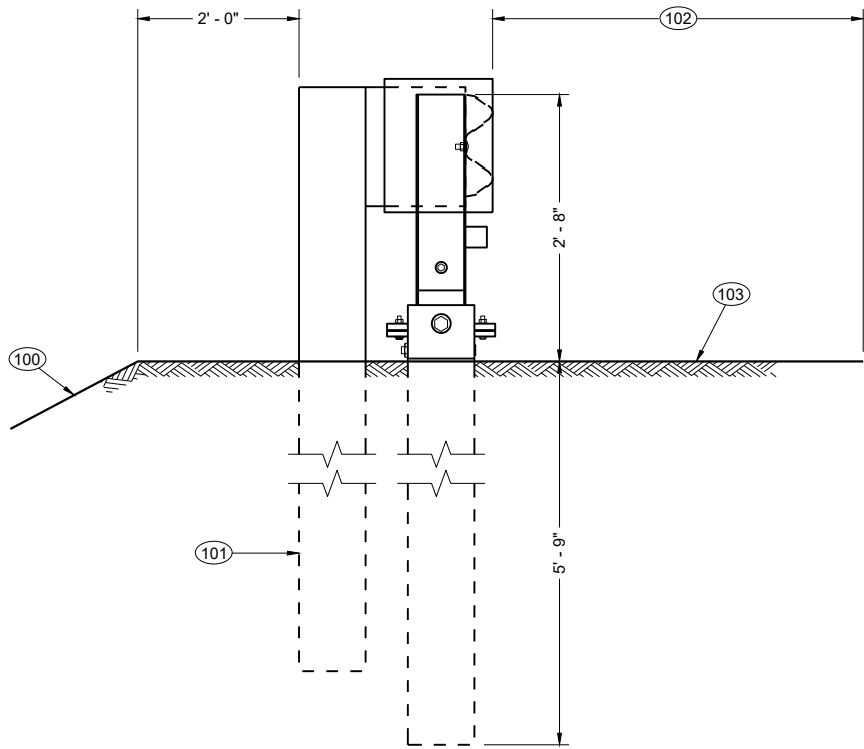


SIDE VIEW
TYPE 2 TERMINAL

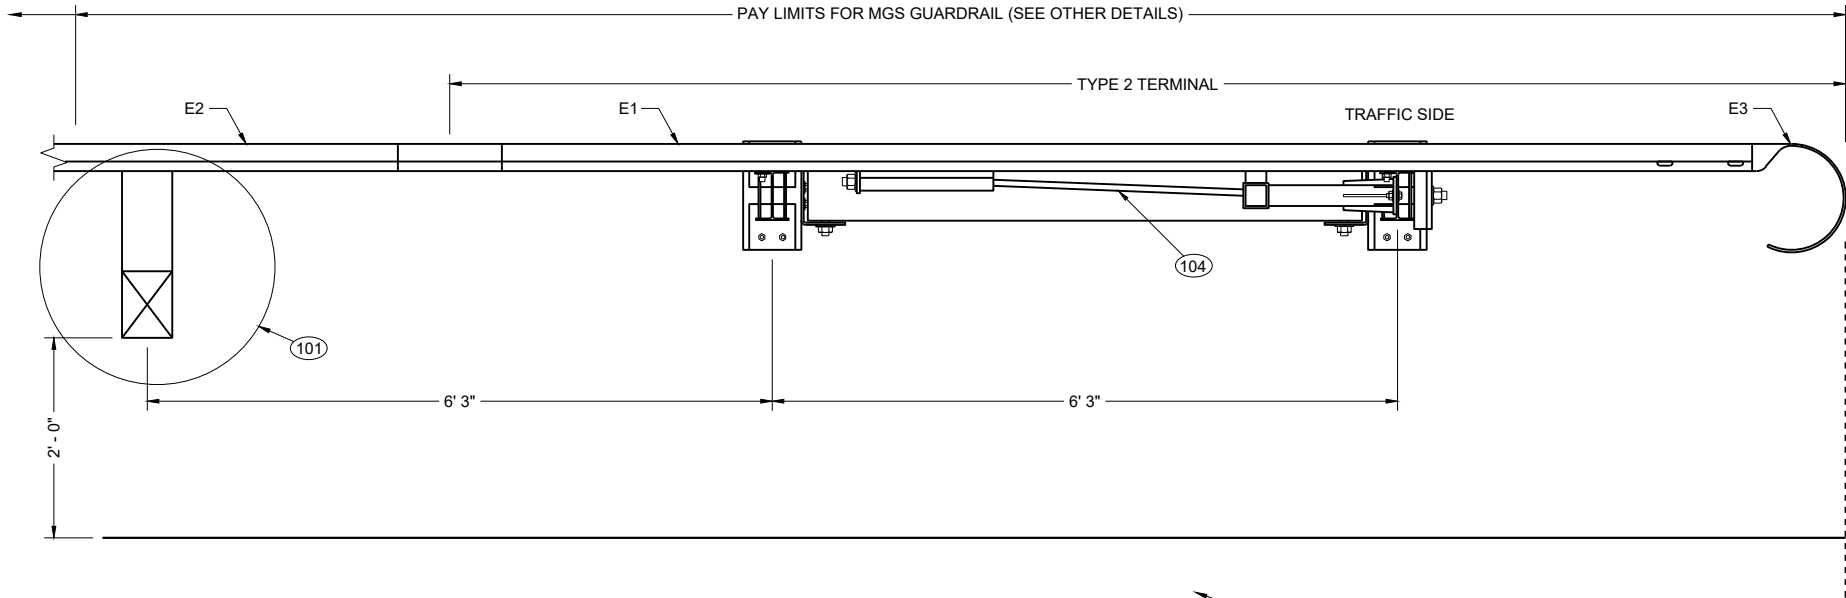


TOP VIEW
TYPE 2 TERMINAL


- GENERAL NOTES**
- SEE SDD 14B42 FOR MORE INFORMATION
- 100 MAXIMUM SLOPE IS 2.5:1.
 - 101 SEE SDD 14B42 FOR MORE INFORMATION.
 - 102 SHOULDER
 - 103 MAXIMUM SLOPE IS 10:1.
 - 104 AFTER ASSEMBLY, CABLE IS TO BE TIGHTENED WITHOUT TWISTING THE CABLE.

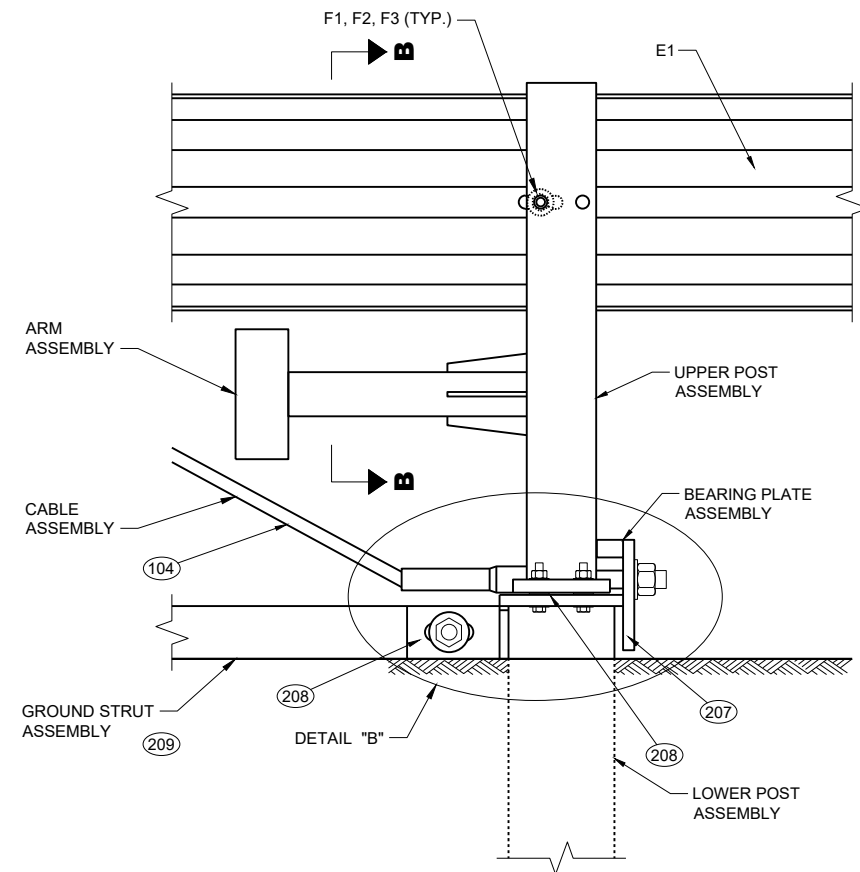



DETAIL "A"

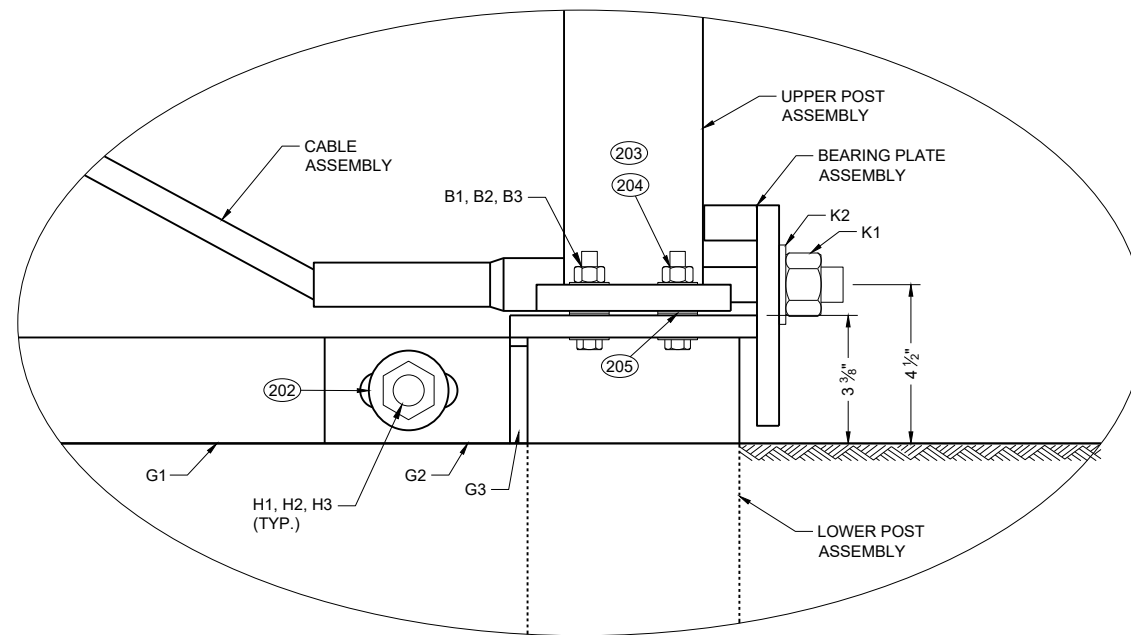


DETAIL "B"

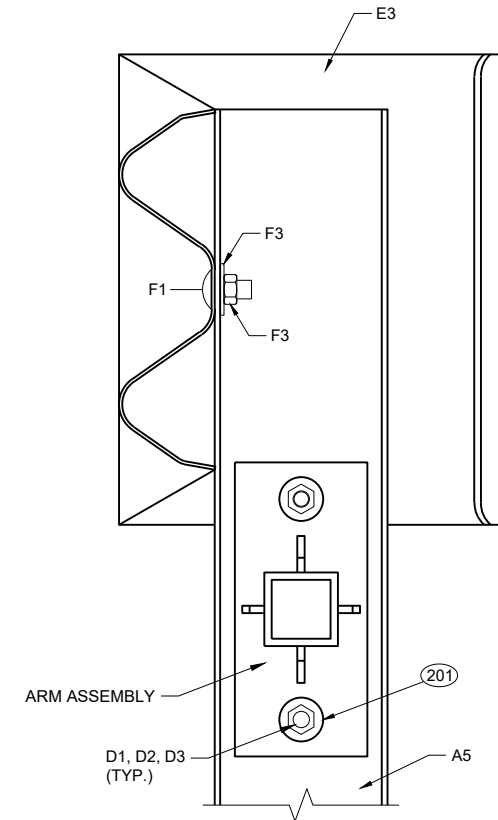


SECTION B - B

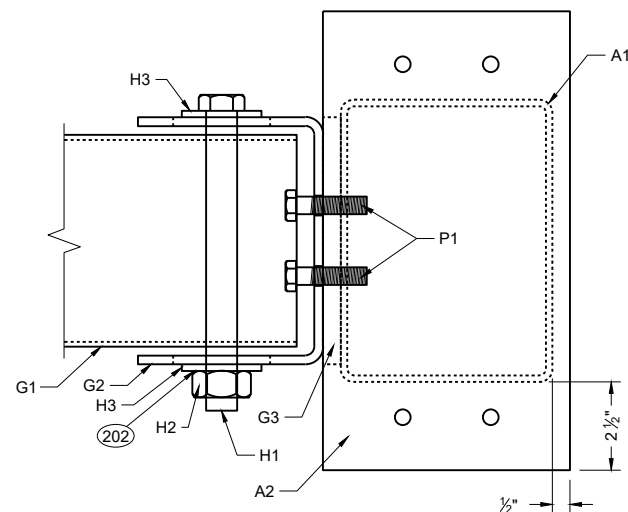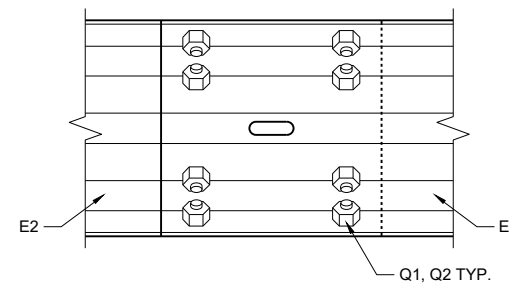TOP VIEW
GROUND STRUT
CONNECTION DETAIL

DETAIL "C"

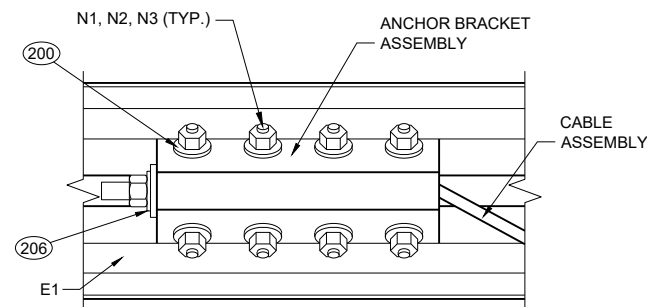

DETAIL "D"

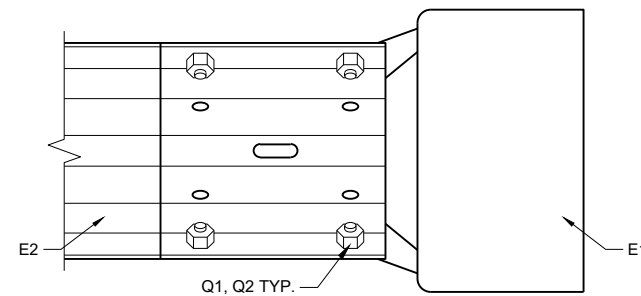


DETAIL "E"


GENERAL NOTES

- (200) INSTALL ONE WASHER UNDER BOLT HEAD AND RAIL AND ON WASHER BETWEEN NUT AND ANCHOR BRACKET ASSEMBLY.
- (201) INSTALL ONE WASHER UNDER BOLT HEAD AND UPPER POST ASSEMBLY AND ONE WASHER BETWEEN NUT AND ARM PLATE.
- (202) INSTALL ONE WASHER UNDER BOLT HEAD AND GROUND STRUT CONNECTOR AND ONE WASHER BETWEEN NUT AND GROUND STRUT CONNECTOR.
- (203) INSTALL ONE WASHER UNDER BOLT HEAD AND LOWER POST ASSEMBLY AND ONE WASHER BETWEEN NUT AND UPPER POST ASSEMBLY.
- (204) TORQUE VALUE IS BETWEEN 60 - 75 FT-LB.
- (205) TWO WASHERS BETWEEN UPPER AND LOWER POST ASSEMBLY.
- (206) INSTALL ONE WASHER BETWEEN NUT AND ANCHOR BRACKET ASSEMBLY.
- (207) NO MATERIAL IS TO BE PLACED AGAINST THE VERTICAL FACES OF BEARING PLATE.
- (208) PREVENT OR REMOVE MATERIALS THAT BLOCK ACCESS TO BOLTS FOR POST ASSEMBLIES AND GROUND STRUT.
- (209) PREVENT OR REMOVE MATERIALS THAT IMPEDE REMOVAL OF GROUND STRUT.


MIDWEST GUARDRAIL
SYSTEM (MGS)
TYPE 2 TERMINALSTATE OF WISCONSIN
DEPARTMENT OF TRANSPORTATION

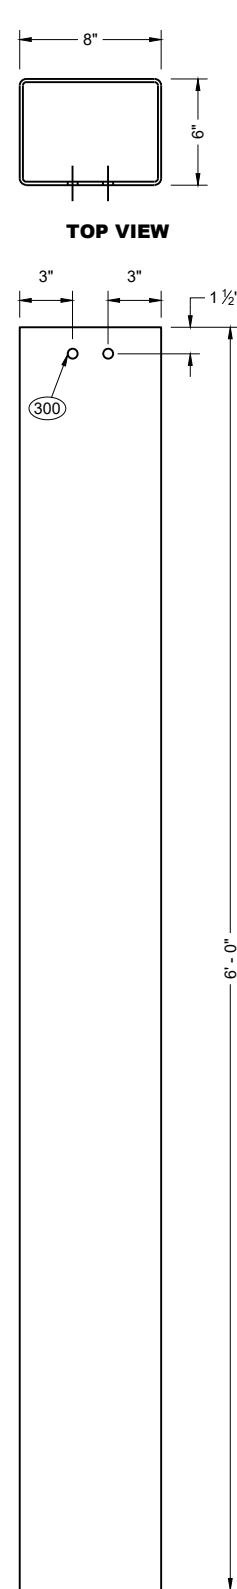


**FOUNDATION
TUBE (A1)**

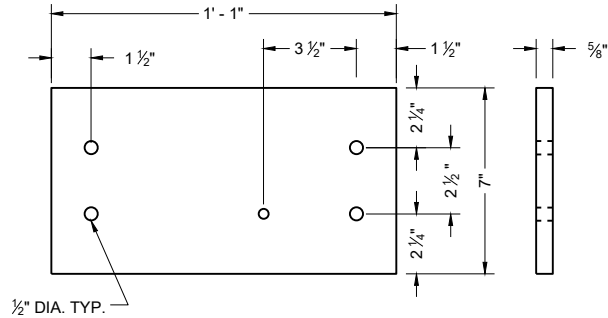


LOWER PLATE (A2)

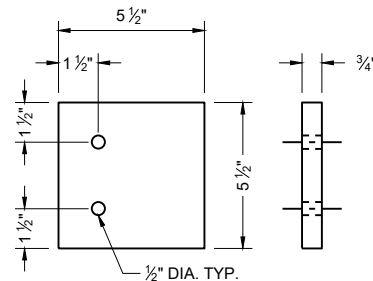


UPPER PLATE (A4)

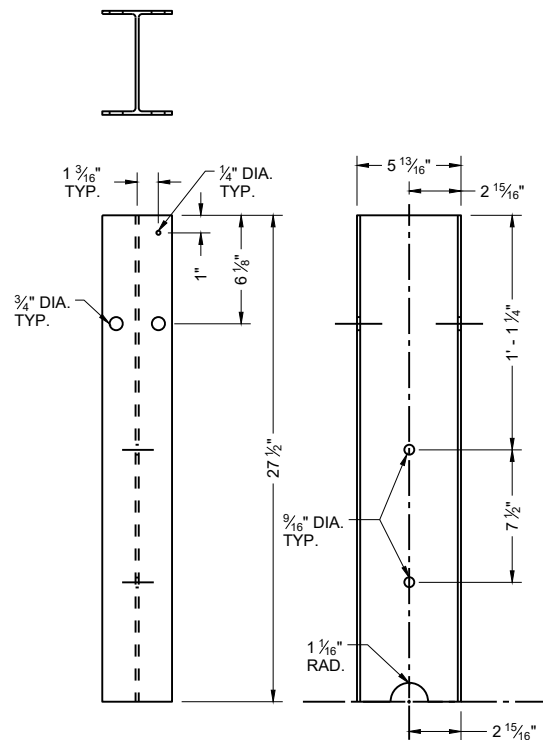


TYPE 2 POST (A5)

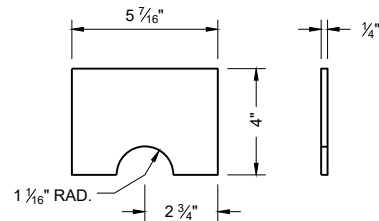


POST GUSSET (A3)

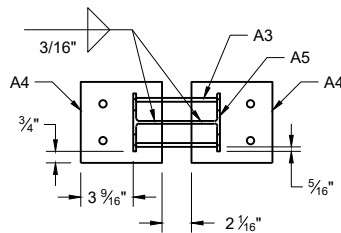


PLAN VIEW

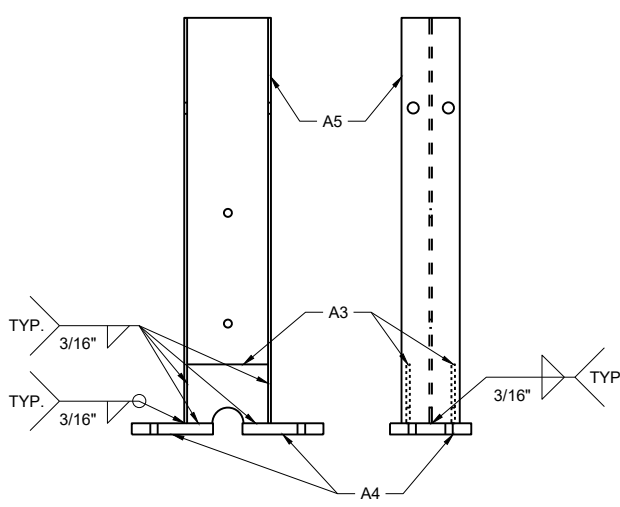



UPPER POST ASSEMBLY

 

PLAN VIEW

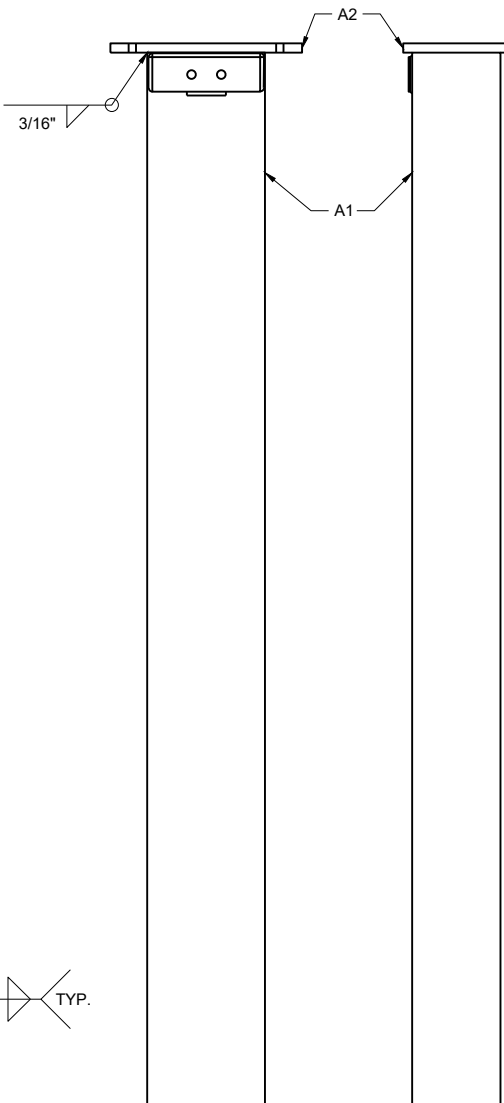


LOWER POST ASSEMBLY

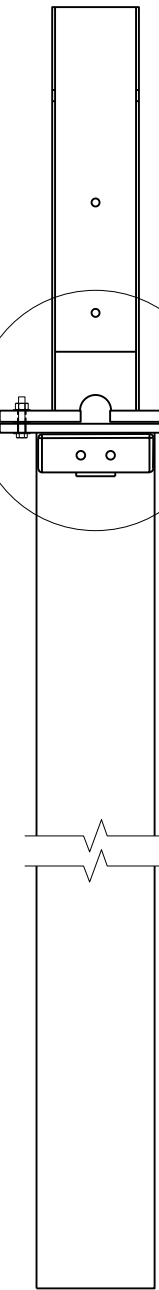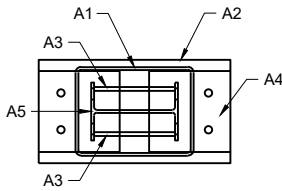


ASSEMBLED POST

GENERAL NOTES


(300) TAP FOR 1/2" AFTER GALVANIZATION

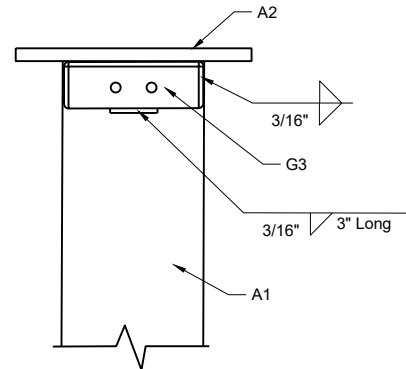

**WELDING DETAIL
G3 AND A1**

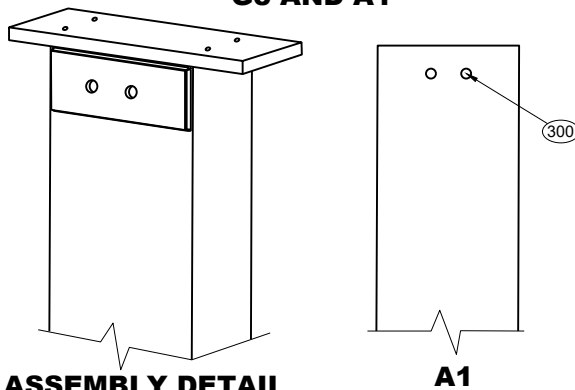


**ASSEMBLY DETAIL
ISOMETRIC**

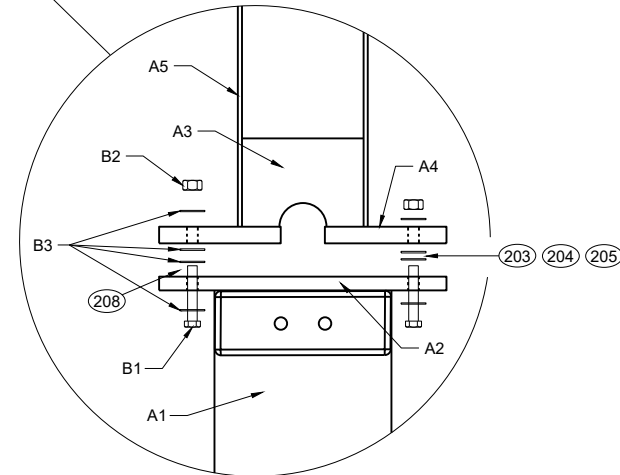


POST CONNECTION DETAIL

**MIDWEST GUARDRAIL
SYSTEM (MGS)
TYPE 2 TERMINAL**

STATE OF WISCONSIN
DEPARTMENT OF TRANSPORTATION

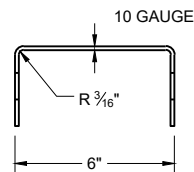


SIDE VIEW

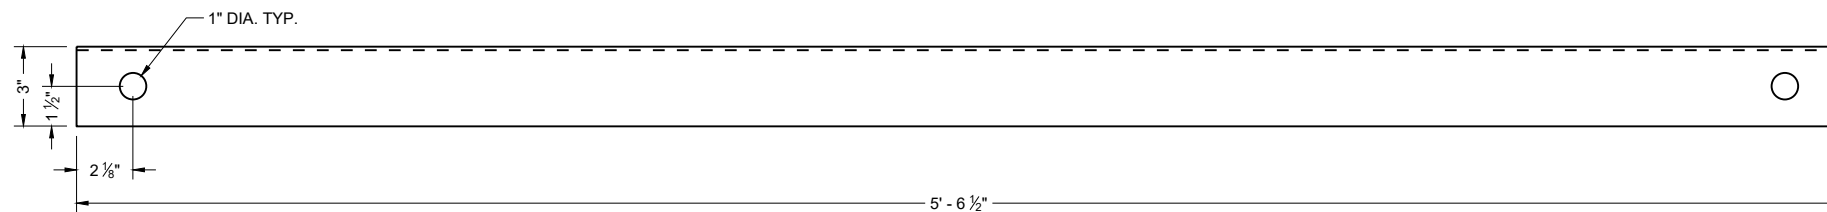


FRONT VIEW

GROUND STRUT CHANNEL (G1)

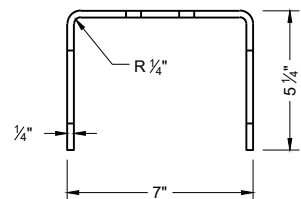


TOP VIEW

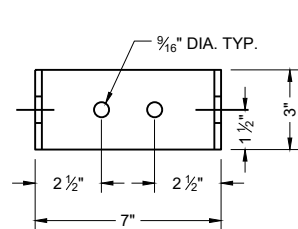


FRONT VIEW


GROUND STRUT CONNECTOR (G2)

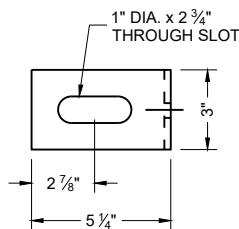


SIDE VIEW

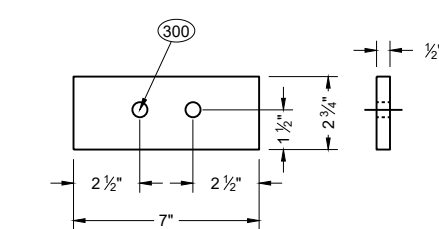


GROUND STRUT PLATE (G3)

 

BEARING PLATE FLANGE (L2)

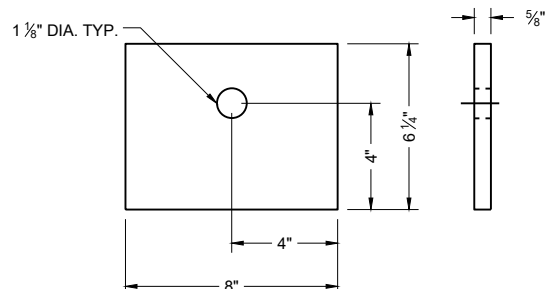


BEARING PLATE (L1)

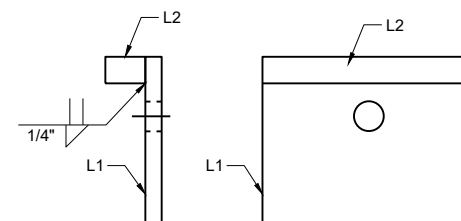


SIDE VIEW

FRONT VIEW

BEARING PLATE ASSEMBLY

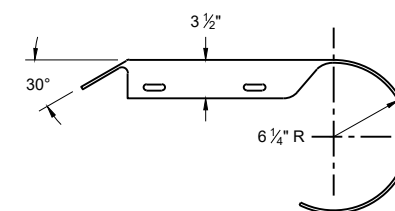


PLAN VIEW

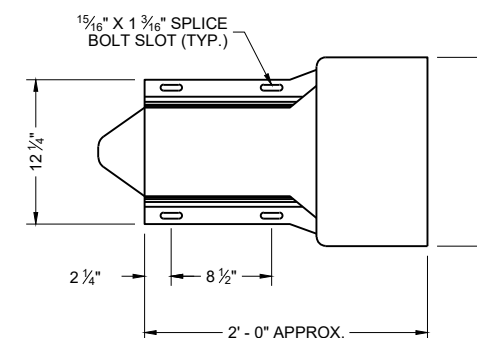


ELEVATION VIEW

ROUNDED BUFFER END (E3)

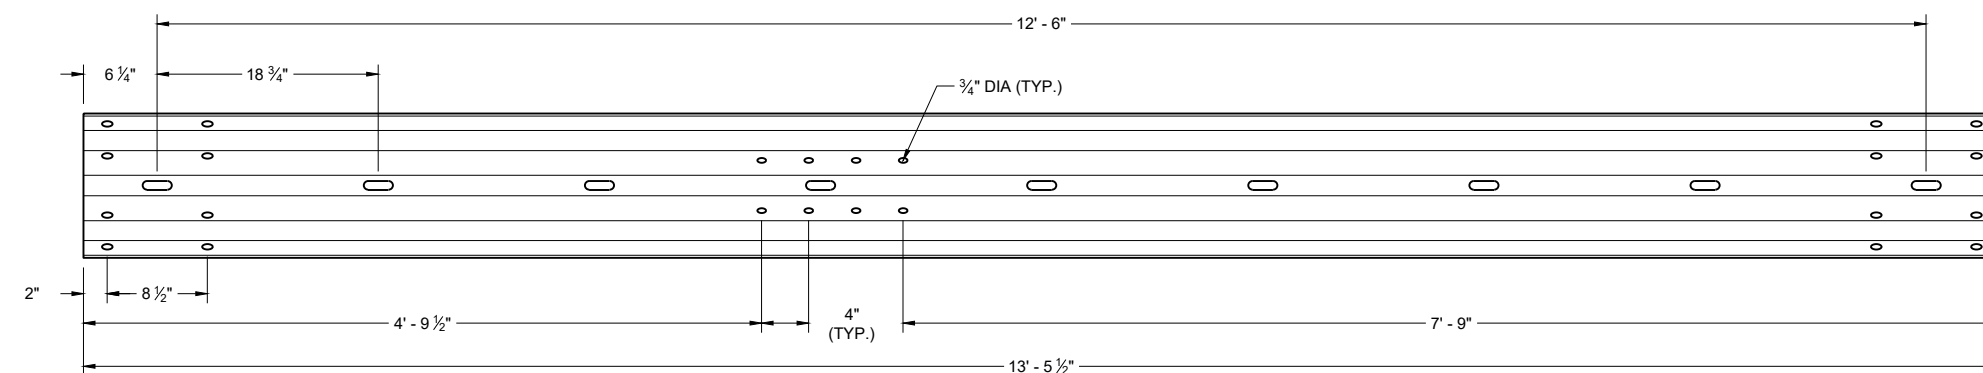

TYPE 2 GUARDRAIL (E1)

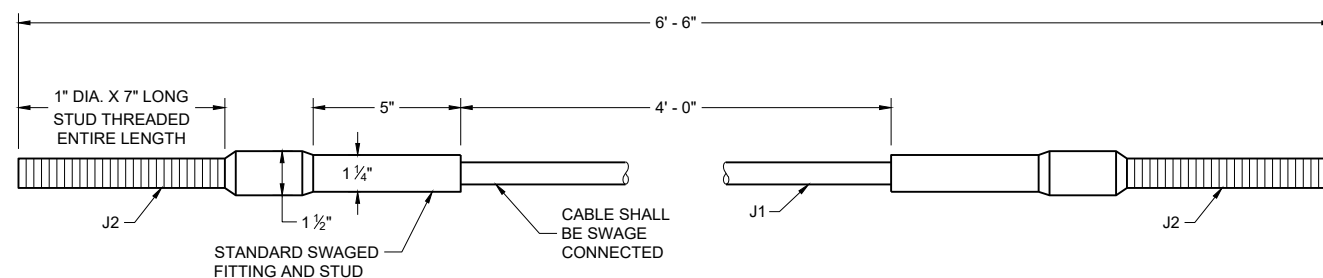

CABLE ASSEMBLY

MIDWEST GUARDRAIL
SYSTEM (MGS)
TYPE 2 TERMINAL

STATE OF WISCONSIN
DEPARTMENT OF TRANSPORTATION



TOP VIEW

The side view shows the profile of the assembly. The left end features a vertical plate with a 3/16" dimension. The central shaft is labeled C2. The top and bottom conical components are labeled C5. The horizontal support structure is labeled C6. The right end features a vertical plate with a 3/16" dimension. The top and bottom rectangular components are labeled C4 and C3, respectively. The text "SIDE VIEW" is centered below the drawing.

This diagram shows an exploded view of a mechanical assembly. On the left, a vertical plate (C1) has two circular holes. A horizontal bar (C2) is positioned below it. A wedge-shaped component (C5) is shown above the bar, and a thin rectangular piece (C6) is below it. On the right, there are two rectangular blocks: a larger one (C3) and a smaller one (C4) attached to its side. Arrows point from labels C1 through C6 to their respective components.

Technical drawing of a rectangular box. The side view shows a length of 1' - 3" and a height of 2 1/2". The top view shows a width of 2 1/2" and a height of 2 1/2". The corner radius is R 1/2" (TYP.) and the corner thickness is 1/4".

Technical drawing of a rectangular plate. The main view shows a rectangle with a length of 8". A detail view of one corner shows a square with a side length of 3", a fillet radius of $R \frac{1}{2}"$ (TYP.), and a thickness of $\frac{1}{4}"$.

Technical drawing of a rectangular plate with a rounded corner. The drawing shows a side view (left) and a top view (right). The side view is a rectangle with a width of 4 inches and a height of 2 1/2 inches. The top view is a rectangle with a width of 4 inches and a height of 2 1/2 inches. The corner is rounded with a radius of R 1/2 inch (typical). The corner thickness is 1/4 inch.

Technical drawing of a rectangular box. The overall length is 1' - 4". The overall width is 5 1/2". The drawing shows three horizontal sections, with the top and bottom sections having dashed lines indicating internal structure. The top section is labeled "THREE SIDES" with a dimension of 1/4". The bottom section has four circular features, each labeled "3/4\" DIA. (TYP.)". The distance between the first and second circular features is 2", and the distance between the second and third is 4". The distance between the third and fourth is 4", and the distance between the fourth and the right edge is 2". The overall height of the box is 13/16".

3/4" DIA. —
(TYP.)

[illegible]

Technical drawing of a mechanical assembly. The drawing shows a shaft (J2) passing through a mounting plate (M1) and a base plate (M2). A key (K1) is fitted on the shaft, and a nut (K2) is used to secure the assembly. The drawing includes dimension lines and labels for the components: J2 (shaft), K1 (key), K2 (nut), M1 (mounting plate), and M2 (base plate).

STATE OF WISCONSIN
DEPARTMENT OF TRANSPORTATION

6

SDD 14B47-07f

BILL OF MATERIALS - TYPE 2 TERMINAL (MGS)

PART	DESCRIPTION	MATERIALS SPECIFICATIONS	NOTES
A1	TYPE 2 FOUNDATION TUBE	AASHTO M111 / ASTM A123 ASTM A500 GRADE B OR ASTM A-501	TS 8" x 6" x $\frac{3}{16}$ "
A2	LOWER PLATE	AASHTO M111 / ASTM A123 ASTM A36 MIN. STRENGTH 36 KSI, OR ASTM A529 MAX. STRENGTH 50 KSI, OR ASTM A572 MAX STRENGTH 50 KSI, OR ASTM A709 MAX STRENGTH 50 KSI, OR ASTM A992 MAX STRENGTH 50 KSI	$\frac{5}{8}$ " THICKNESS
A3	POST GUSSET	AASHTO M111 / ASTM A123 ASTM A36 MIN. STRENGTH 36 KSI, OR ASTM A529 MAX. STRENGTH 50 KSI, OR ASTM A572 MAX STRENGTH 50 KSI, OR ASTM A709 MAX STRENGTH 50 KSI, OR ASTM A992 MAX STRENGTH 50 KSI	$\frac{1}{4}$ " THICKNESS
A4	UPPER PLATE	AASHTO M111 / ASTM A123 ASTM A36 MIN. STRENGTH 36 KSI, OR ASTM A529 MAX. STRENGTH 50 KSI, OR ASTM A572 MAX STRENGTH 50 KSI, OR ASTM A709 MAX STRENGTH 50 KSI, OR ASTM A992 MAX STRENGTH 50 KSI	$\frac{3}{4}$ " THICKNESS
A5	TYPE 2 POST	AASHTO M111 / ASTM A123 ASTM A36 MIN. STRENGTH 36 KSI, OR ASTM A529 MAX. STRENGTH 50 KSI, OR ASTM A572 MAX STRENGTH 50 KSI, OR ASTM A709 MAX STRENGTH 50 KSI, OR ASTM A992 MAX STRENGTH 50 KSI, w6x9 or w6x8.5	
B1	BREAKAWAY BOLT	HOT DIP AASHTO M232 CLASS / ASTM A153 CLASS C / ASTM F2329 C OR MECHANICAL GAL. TO AASHTO M298 CLASS 50 TYPE 1 / ASTM B695 CLASS 50 TYPE 1 UNC HEAVY HEX HEAD ASTM F3125 GRADE A325 TYPE 1 HEAVY HEX HEAD OR SAE J429 GRADE 5 HEAVY HEX HEAD / ASTM A449 TYPE 1 HEAVY HEX HEAD. BOLTS MAY BE FULLY THREADED . PROVIDE ENOUGH THREADING FOR PROPER TIGHTENING OF BOLT.	$\frac{7}{16}$ " DIA.
B2	BREAKAWAY BOLT WASHER	HOT DIP AASHTO M232 CLASS / ASTM A153 CLASS C / ASTM F2329 C OR MECHANICAL GAL. TO AASHTO M298 CLASS 50 TYPE 1 / ASTM B695 CLASS 50 TYPE 1 F436 TYPE 1 (HARDEN WASHER ONLY)	$\frac{7}{16}$ " DIA.
B3	BREAKAWAY BOLT NUT	HOT DIP AASHTO M232 CLASS / ASTM A153 CLASS C / ASTM F2329 C OR MECHANICAL GAL. TO AASHTO M298 CLASS 50 TYPE 1 / ASTM B695 CLASS 50 TYPE 1 UNC OVER TAP NUTS AS SPECIFIED IN AASHTO 291/ASTM A 563 HEAVY HEX HEAD ASTM A563DH OR SAE J995 GRADE 5	
C1	ARM ASSEMBLY PLATE	AASHTO M111 / ASTM A123 ASTM A36 MIN. STRENGTH 36 KSI, OR ASTM A529 MAX. STRENGTH 50 KSI, OR ASTM A572 MAX STRENGTH 50 KSI, OR ASTM A709 MAX STRENGTH 50 KSI, OR ASTM A992 MAX STRENGTH 50 KSI	$\frac{3}{8}$ " THICKNESS
C2	ARM ASSEMBLY TUBE 1	AASHTO M111 / ASTM A123 ASTM A500 GRADE B OR ASTM A-501	TS 8" x 6" x $\frac{3}{16}$ "
C3	ARM ASSEMBLY TUBE 2	AASHTO M111 / ASTM A123 ASTM A500 GRADE B OR ASTM A-501	TS 3" x 3" x $\frac{1}{4}$ "
C4	ARM ASSEMBLY TUBE 3	AASHTO M111 / ASTM A123 ASTM A500 GRADE B OR ASTM A-501	TS 2 $\frac{1}{2}$ " x 2 $\frac{1}{2}$ " X $\frac{1}{4}$ "
C5	ARM ASSEMBLY GUSSET PLATE 1	AASHTO M111 / ASTM A123 ASTM A36 MIN. STRENGTH 36 KSI, OR ASTM A529 MAX. STRENGTH 50 KSI, OR ASTM A572 MAX STRENGTH 50 KSI, OR ASTM A709 MAX STRENGTH 50 KSI, OR ASTM A992 MAX STRENGTH 50 KSI	$\frac{1}{4}$ " THICKNESS
C6	ARM ASSEMBLY GUSSET PLATE 2	AASHTO M111 / ASTM A123 ASTM A36 MIN. STRENGTH 36 KSI, OR ASTM A529 MAX. STRENGTH 50 KSI, OR ASTM A572 MAX STRENGTH 50 KSI, OR ASTM A709 MAX STRENGTH 50 KSI, OR ASTM A992 MAX STRENGTH 50 KSI	$\frac{1}{4}$ " THICKNESS
D1	ARM ASSEMBLY BOLT	HOT DIP AASHTO M232 CLASS / ASTM A153 CLASS C / ASTM F2329 C OR MECHANICAL GAL. TO AASHTO M298 CLASS 50 TYPE 1 / ASTM B695 CLASS 50 TYPE 1 UNC HEAVY HEX HEAD ASTM A307 GRADE B OR SAE J429 GRADE 2 OR ASTM F1554 GRADE 36	$\frac{1}{2}$ " DIA.
D2	ARM ASSEMBLY WASHER	HOT DIP AASHTO M232 CLASS / ASTM A153 CLASS C / ASTM F2329 C OR MECHANICAL GAL. TO AASHTO M298 CLASS 50 TYPE 1 / ASTM B695 CLASS 50 TYPE 1 F436 TYPE 1 (HARDEN WASHER ONLY)	$\frac{1}{2}$ " DIA.
D3	ARM ASSEMBLY NUT	HOT DIP AASHTO M232 CLASS / ASTM A153 CLASS C / ASTM F2329 C OR MECHANICAL GAL. TO AASHTO M298 CLASS 50 TYPE 1 / ASTM B695 CLASS 50 TYPE 1 UNC OVER TAP NUTS AS SPECIFIED IN AASHTO 291 / ASTM A 563 HEAVY HEX HEAD ASTM A563DH OR SAE J995 GRADE 5	$\frac{1}{2}$ " DIA.
E1	TYPE 2 GUARD RAIL	AASHTO M180 CLASS A TYPE 2 12 GAUGE APPROVED PRODUCER	
E2	BEAM GUARD RAIL	AASHTO M180 CLASS A TYPE 2 12 GAUGE APPROVED PRODUCER	
E3	BEAM GUARD ROUNDED BUFFER END	AASHTO M180 CLASS A TYPE 2 12 GAUGE APPROVED PRODUCER	
F1	POST BOLT	HOT DIP AASHTO M232 CLASS / ASTM A153 CLASS C / ASTM F2329 C OR MECHANICAL GAL. TO AASHTO M298 CLASS 50 TYPE 1 / ASTM B695 CLASS 50 TYPE 1 UNC HEAVY HEX HEAD ASTM A307 GRADE B OR SAE J429 GRADE 2 OR ASTM F1554 GRADE 36	$\frac{5}{8}$ " DIA.
F2	POST BOLT WASHER	HOT DIP AASHTO M232 CLASS / ASTM A153 CLASS C / ASTM F2329 C OR MECHANICAL GAL. TO AASHTO M298 CLASS 50 TYPE 1 / ASTM B695 CLASS 50 TYPE 1 F436 TYPE 1 (HARDEN WASHER ONLY)	$\frac{5}{8}$ " DIA.
F3	POST BOLT NUT	HOT DIP AASHTO M232 CLASS / ASTM A153 CLASS C / ASTM F2329 C OR MECHANICAL GAL. TO AASHTO M298 CLASS 50 TYPE 1 / ASTM B695 CLASS 50 TYPE 1 UNC OVER TAP NUTS AS SPECIFIED IN AASHTO 291/ASTM A 563 AASHTO M180 RECESSED HEAVY HEX HEAD ASTM A563DH OR SAE J995 GRADE 5	
G1	GROUND STRUT CHANNEL	AASHTO M111 / ASTM A123 ASTM A36 MIN. STRENGTH 36 KSI, OR ASTM A529 MAX. STRENGTH 50 KSI, OR ASTM A572 MAX STRENGTH 50 KSI, OR ASTM A709 MAX STRENGTH 50 KSI, OR ASTM A992 MAX STRENGTH 50 KSI	$\frac{1}{2}$ " x 11 $\frac{3}{4}$ " x 10 GAUGE
G2	GROUND STRUT CONNECTOR	AASHTO M111 / ASTM A123 ASTM A36 MIN. STRENGTH 36 KSI, OR ASTM A529 MAX. STRENGTH 50 KSI, OR ASTM A572 MAX STRENGTH 50 KSI, OR ASTM A709 MAX STRENGTH 50 KSI, OR ASTM A992 MAX STRENGTH 50 KSI	$\frac{1}{4}$ " THICKNESS
G3	GROUND STRUT PLATE	AASHTO M111 / ASTM A123 ASTM A36 MIN. STRENGTH 36 KSI, OR ASTM A529 MAX. STRENGTH 50 KSI, OR ASTM A572 MAX STRENGTH 50 KSI, OR ASTM A709 MAX STRENGTH 50 KSI, OR ASTM A992 MAX STRENGTH 50 KSI	$\frac{1}{2}$ " THICKNESS

6

SDD 14B47-07f

MIDWEST GUARDRAIL
SYSTEM (MGS)
TYPE 2 TERMINAL

STATE OF WISCONSIN
DEPARTMENT OF TRANSPORTATION

BILL OF MATERIALS - TYPE 2 TERMINAL (MGS)


PART	DESCRIPTION	MATERIALS SPECIFICATIONS	NOTES
H1	GROUND STRUT BOLT	HOT DIP AASHTO M232 CLASS / ASTM A153 CLASS C / ASTM F2329 C OR MECHANICAL GAL. TO AASHTO M298 CLASS 50 TYPE 1 / ASTM B695 CLASS 50 TYPE 1 UNC HEAVY HEX HEAD ASTM A307 GRADE B OR SAE J429 GRADE 2 OR ASTM F1554 GRADE 36	7/8" DIA.
H2	GROUND STRUT BOLT WASHER	HOT DIP AASHTO M232 CLASS / ASTM A153 CLASS C / ASTM F2329 C OR MECHANICAL GAL. TO AASHTO M298 CLASS 50 TYPE 1/ ASTM B695 CLASS 50 TYPE 1 F436 TYPE 1 (HARDEN WASHER ONLY)	7/8" DIA.
H3	GROUND STRUT BOLT NUT	HOT DIP AASHTO M232 CLASS / ASTM A153 CLASS C / ASTM F2329 C OR MECHANICAL GAL. TO AASHTO M298 CLASS 50 TYPE 1 / ASTM B695 CLASS 50 TYPE 1 UNC HEAVY HEX HEAD 5/8" ASTM A307 GRADE B OR SAE J429 GRADE 2 OR ASTM F1554 GRADE 36	
J1	BCT CABLE	AASHTO M30 / ASTM A741 6 x 19 INDEPENDENT WIRE CORE (IWRC) IMPROVED PLOW STEEL (IPS), 6 x 19 INDEPENDENT WIRE CORE (IWRC) IMPROVED PLOW STEEL (IPS) TYPE II OR IIC, CLASS C ZINC COATED MIN. BREAKING STRENGTH OF 42.7 KIPS	3/4" DIA.
J2	BCT CABLE	UNC 1" ASTM A576 GRADE 1035 SWAGE FITTINGS ARE TO BE FACTORY SWEDGED. MIN BREAKING STRENGTH OF 42.7 KIPS ASME B30.26 "FORGED, CAST, OR DIE STAMPED WITH THE FOLLOWING IN TO CONNECTION: NAME OF MANUFACTURE OR TRADEMARK OF CONNECTION'S MANUFACTURER, SIZE OR RATED LOAD, GRADE FOR ALLOY EYEBOLTS."	
K1	CABLE ASSEMBLY NUT	HOT DIP AASHTO M232 CLASS / ASTM A153 CLASS C / ASTM F2329 C OR MECHANICAL GAL. TO AASHTO M298 CLASS 50 TYPE 1 / ASTM B695 CLASS 50 TYPE 1 UNC OVER TAP NUTS AS SPECIFIED IN AASHTO 291 / ASTM A 563 HEAVY HEX HEAD ASTM A563DH OR SAE J995 GRADE 5	1" DIA.
K2	CABLE ASSEMBLY WASHER	HOT DIP AASHTO M232 CLASS / ASTM A153 CLASS C / ASTM F2329 C OR MECHANICAL GAL. TO AASHTO M298 CLASS 50 TYPE 1	1" DIA.
L1	BEARING PLATE	AASHTO M111 / ASTM A123 ASTM A36 MIN. STRENGTH 36 KSI, OR ASTM A529 MAX. STRENGTH 50 KSI, OR ASTM A572 MAX STRENGTH 50 KSI, OR ASTM A709 MAX STRENGTH 50 KSI, OR ASTM A992 MAX STRENGTH 50 KSI	5/8" THICKNESS
L2	BEARING PLATE FLANGE	AASHTO M111 / ASTM A123 ASTM A36 MIN. STRENGTH 36 KSI, OR ASTM A529 MAX. STRENGTH 50 KSI, OR ASTM A572 MAX STRENGTH 50 KSI, OR ASTM A709 MAX STRENGTH 50 KSI, OR ASTM A992 MAX STRENGTH 50 KSI	1" THICKNESS
M1	BEAM GUARD ANCHOR BRACKET	AASHTO M111 / ASTM A123 ASTM A36 MIN. STRENGTH 36 KSI, OR ASTM A529 MAX. STRENGTH 50 KSI, OR ASTM A572 MAX STRENGTH 50 KSI, OR ASTM A709 MAX STRENGTH 50 KSI, OR ASTM A992 MAX STRENGTH 50 KSI	
M2	BEAM GUARD ANCHOR END PLATE	AASHTO M111 / ASTM A123 ASTM A36 MIN. STRENGTH 36 KSI, OR ASTM A529 MAX. STRENGTH 50 KSI, OR ASTM A572 MAX STRENGTH 50 KSI, OR ASTM A709 MAX STRENGTH 50 KSI, OR ASTM A992 MAX STRENGTH 50 KSI	3/8" THICKNESS
N1	ANCHOR BRACKET BOLT	HOT DIP AASHTO M232 CLASS / ASTM A153 CLASS C / ASTM F2329 C OR MECHANICAL GAL. TO AASHTO M298 CLASS 50 TYPE 1 / ASTM B695 CLASS 50 TYPE 1 UNC AASHTO M180 HEAD ASTM A307 GRADE B OR SAE J429 GRADE 2 OR ASTM F1554 GRADE 36	5/8" DIA.
N2	ANCHOR BRACKET BOLT WASHER	HOT DIP AASHTO M232 CLASS / ASTM A153 CLASS C / ASTM F2329 C OR MECHANICAL GAL. TO AASHTO M298 CLASS 50 TYPE 1/ ASTM B695 CLASS 50 TYPE 1 F436 TYPE 1 (HARDEN WASHER ONLY)	5/8" DIA.
N3	ANCHOR BRACKET BOLT NUT	HOT DIP AASHTO M232 CLASS / ASTM A153 CLASS C / ASTM F2329 C OR MECHANICAL GAL. TO AASHTO M298 CLASS 50 TYPE 1 / ASTM B695 CLASS 50 TYPE 1 UNC OVER TAP NUTS AS SPECIFIED IN AASHTO 291 / ASTM A 563 HEAVY HEX HEAD ASTM A563DH OR SAE J995 GRADE 5	
P1	FOUNDATION TUBE BOLT	HOT DIP AASHTO M232 CLASS / ASTM A153 CLASS C / ASTM F2329 C OR MECHANICAL GAL. TO AASHTO M298 CLASS 50 TYPE 1/ ASTM B695 CLASS 50 TYPE 1 UNC OVER TAP NUTS AS SPECIFIED IN AASHTO 291 / ASTM A 563 HEAVY HEX HEAD ASTM A563DH OR SAE J995 GRADE 5	1/2" DIA.
Q1	SPLICE BOLT	HOT DIP AASHTO M232 CLASS / ASTM A153 CLASS C / ASTM F2329 C OR MECHANICAL GAL. TO AASHTO M298 CLASS 50 TYPE 1 / ASTM B695 CLASS 50 TYPE 1 UNC AASHTO M180 HEAD ASTM A307 GRADE B OR SAE J429 GRADE 2 OR ASTM F1554 GRADE 36	
Q2	SPLICE NUT	HOT DIP AASHTO M232 CLASS / ASTM A153 CLASS C / ASTM F2329 C OR MECHANICAL GAL. TO AASHTO M298 CLASS 50 TYPE 1 / ASTM B695 CLASS 50 TYPE 1 UNC OVER TAP NUTS AS SPECIFIED IN AASHTO 291 / ASTM A 563 AASHTO M180 RECESSED HEAVY HEX HEAD ASTM A563DH OR SAE J995 GRADE 5	5/8" DIA.

MIDWEST GUARDRAIL
SYSTEM (MGS)
TYPE 2 TERMINAL


STATE OF WISCONSIN
DEPARTMENT OF TRANSPORTATION

APPROVED
June 2025 /S/ Rodney Taylor
DATE <position>

FHWA

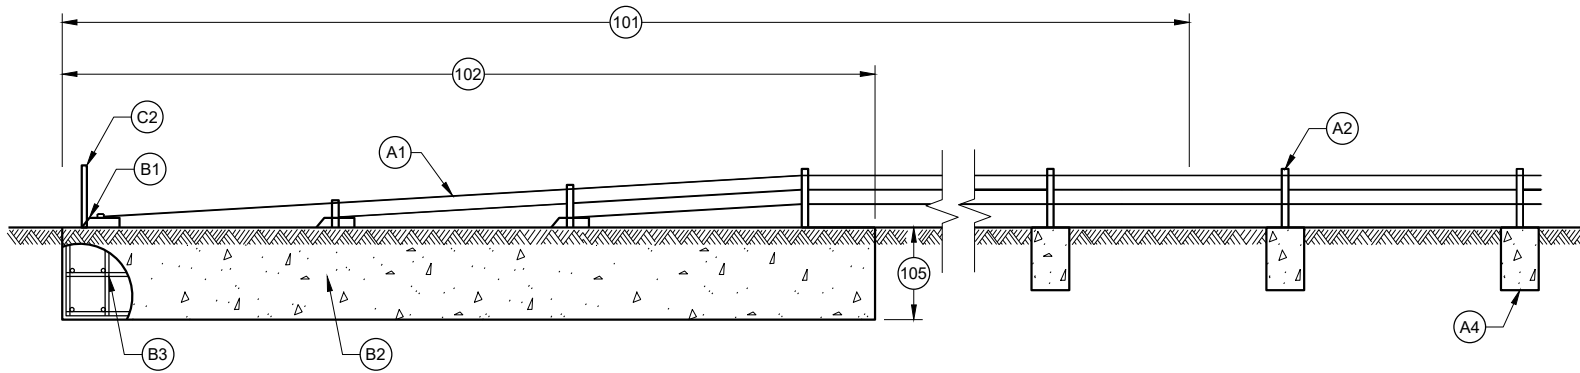


PROFILE VIEW

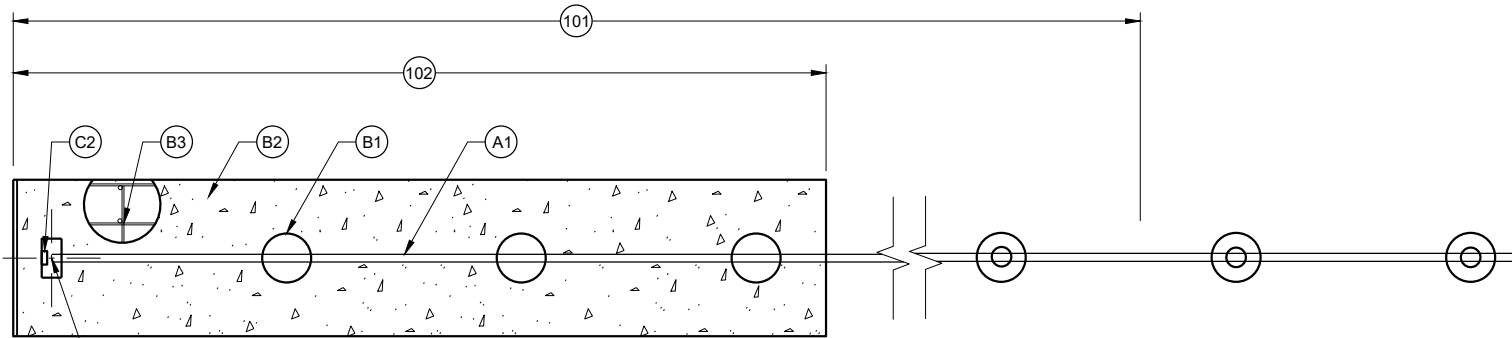


LOCATION OF STATION OFFSET FOR
CABLE BARRIER END TERMINAL

PLAN VIEW



TRANSITION FROM CABLE BARRIER TERMINAL TO CABLE BARRIER LINE POSTS

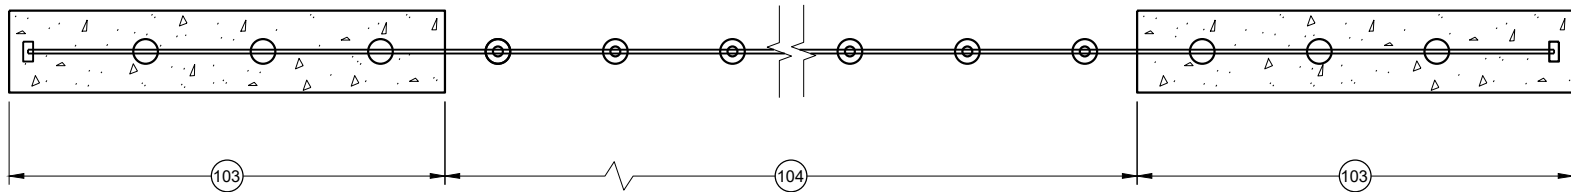

TYPICAL PLAN VIEW

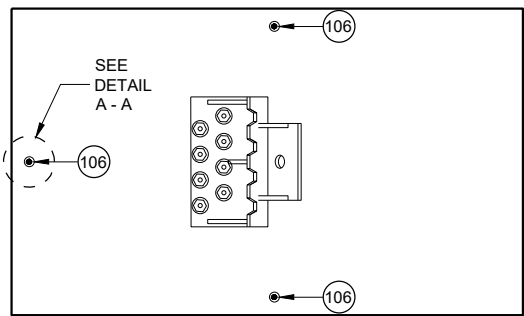

ANCHOR MONITOR POINTS FOR CABLE BARRIER END TERMINAL ANCHORS

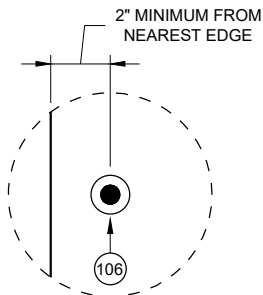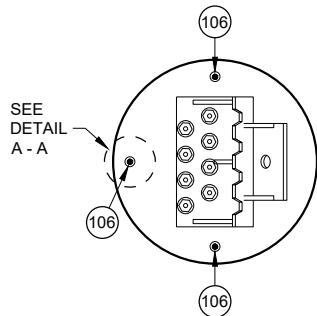

DETAIL A - A

GENERAL NOTES

DRAWINGS ARE GENERAL IN NATURE. SEE MANUFACTURER'S INFORMATION FOR MORE DETAIL.

PROVIDE 2 INCH CLEAR COVER FROM OUTER EDGE OF CONCRETE FOOTINGS TO REINFORCEMENT.

INSTALL LINE POSTS PLUMB. LINE POSTS ARE TO BE EASILY REMOVED BY HAND AND HOLD CABLES AT THE PROPER ELEVATION.

PROVIDE CABLE BARRIER SYSTEM FROM APPROVED PRODUCT LIST.

PROVIDE A SYSTEM TO HAVE THE WORKING WIDTH INDICATED IN PLAN.

PROVIDE DOCUMENTATION HOW POST SPACING, RADIUS OF CURVE AND ANCHOR SPACING INFLUENCES WORKING WIDTH TO CONSTRUCTION STAFF.

CONSTRUCT SHAFTS VERTICALLY. VERTICAL TOLERANCE OF SHAFT IS $\frac{1}{8}$ " PER FOOT OF DEPTH. SHAFTS ARE TO MINIMIZE DISTURBANCE TO ADJACENT SOILS.

SECURE STEEL REINFORCEMENT AND STEEL SLEEVE PRIOR TO PLACEMENT OF CONCRETE. MAINTAIN CLEAR DISTANCE BETWEEN SOIL AND REINFORCEMENT CAGE.

PLACE CONCRETE IN ONE CONTINUOUS POUR FOR EACH FOOTING. USE VIBRATION TO CONSOLIDATE CONCRETE.

PROVIDE CASING AS NECESSARY TO PREVENT INTRUSION OF UNCONSOLIDATED MATERIALS OR WATER. USE CASINGS WHEN THERE IS 3 OR MORE INCHES OF WATER IN EXCAVATION.

PROVIDE WISCONSIN PROFESSIONAL ENGINEER SIGNED AND APPROVED FOOTING DESIGN USING A CASING AND CONSTRUCTION SEQUENCE. PROJECT ENGINEER WILL REVIEW AND APPROVED CASING DESIGN AND CONSTRUCTION SEQUENCE. CASING IS TO HAVE INTIMATE CONTACT WITH SHAFT SIDEWALL. CASING IT TO WITHSTAND INSERTION STRESS, REMOVAL STRESS, CONCRETE PRESSURE AND SOIL PRESSURE. REMOVE CASING DURING CONCRETE PLACEMENT OR IMMEDIATELY AFTER CONCRETE PLACEMENT. NO TEMPORARY CASING MAY REMAIN IN-PLACE.

PROVIDE WISCONSIN PROFESSIONAL ENGINEER SIGNED AND APPROVED FOOTING DESIGN AND CONSTRUCTION SEQUENCE WHEN OVER EXCAVATION IS REQUIRED NEAR A FOOTING. PROJECT ENGINEER WILL REVIEW AND APPROVED DESIGN AND CONSTRUCTION SEQUENCE.

FINISH TOP OF FOOTINGS TO THE DIMENSIONS INDICATED IN PLAN. REMOVE EXCESS CONCRETE.


DESIGN POST FOOTINGS SO THAT LINE POST FOOTING MOVE LESS THAN 1 INCH WHEN LINE POST IS IMPACTED BY A NCHRP 350 TL-3 SMALL CAR.

USE MARINE GRADE ANTI-SEIZE LUBRICANT FOR THREADING FITTINGS THAT IS ACCEPTABLE FOR USE ON GALVANIZED STEEL.


- 100 DIRECTION THAT THE CABLE PULLS THE END ANCHOR FOOTING
- 101 LOCATION OF LENGTH OF NEED POINT FOR CABLE BARRIER END TERMINAL VARIES. (SEE MANUFACTURER'S INFORMATION)
- 102 PAY LIMIT FOR CABLE BARRIER END TERMINAL. LENGTH OF CABLE BARRIER END TERMINAL VARIES. (SEE MANUFACTURER'S INFORMATION)
- 103 CABLE BARRIER END TERMINAL
- 104 CABLE BARRIER AND LINE POSTS
- 105 IN SOIL MINIMUM DEPTH OF CABLE BARRIER END TERMINAL FOOTING IS 60 INCHES. DEEPER FOOTINGS PER MANUFACTURER'S RECOMMENDATION ARE ACCEPTABLE.
- 106 ANCHOR MONITOR POINTS ARE GALVANIZED SURVEY NAIL, OR MASONRY NAIL, PLACED INTO CONCRETE FOOTING BEFORE HARDENING. IF THERE ARE MULTIPLE ANCHOR POINTS WITHIN A PAY LIMIT FOR A CABLE BARRIER END TERMINAL, EACH ANCHOR POINT NEEDS THREE ANCHOR MONITOR POINTS.

CABLE BARRIER TYPE 1 LAYOUT


STATE OF WISCONSIN
DEPARTMENT OF TRANSPORTATION

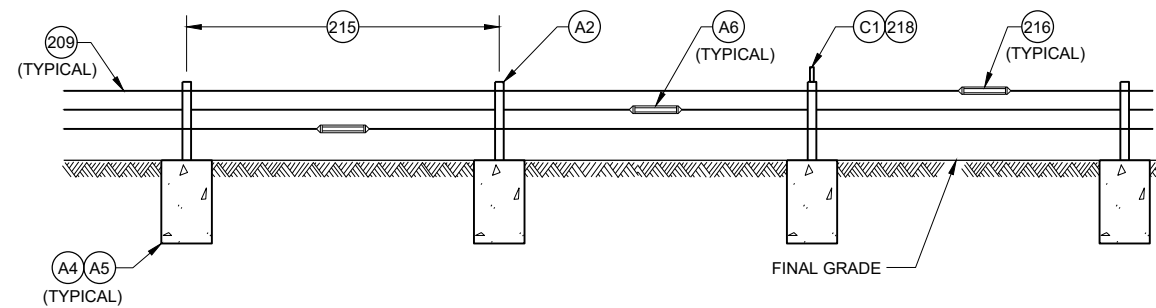


**PROFILE VIEW
LINE POST INSTALLATION**

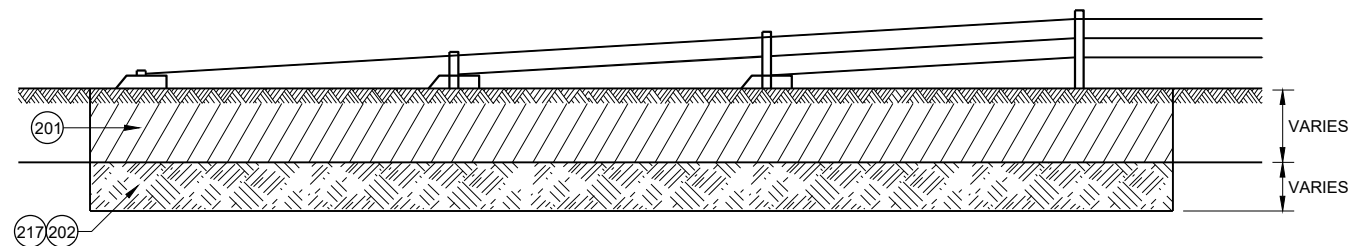

**CABLE BARRIER END TERMINAL
ROCK EXCAVATION DETAIL**

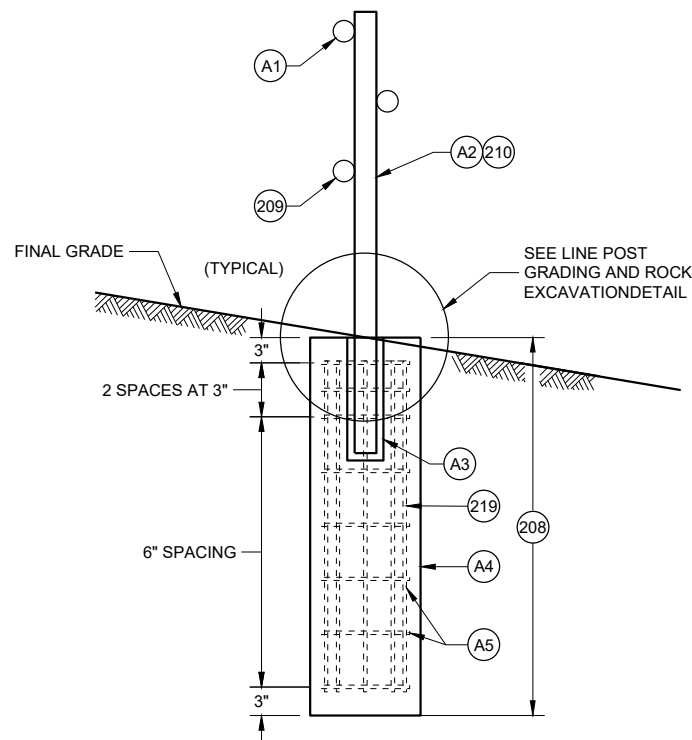


CROSS SECTION

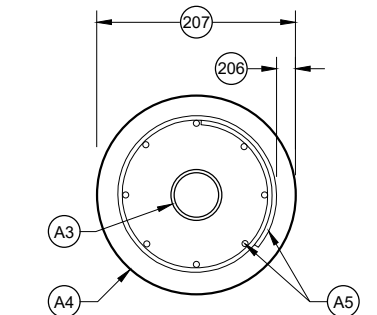

**PROFILE VIEW
(LINE POSTS AND CABLES NOT SHOWN)**


LINE POST DETAILS

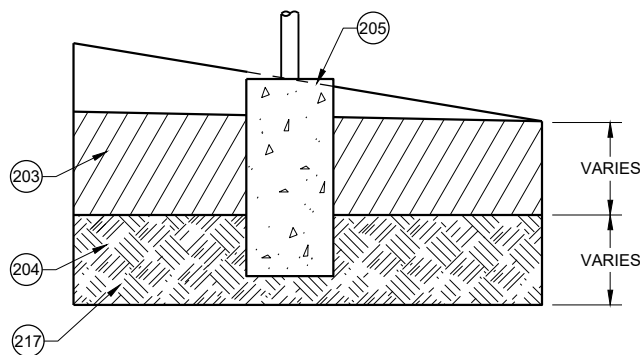

**LINE POST GRADING
AND ROCK EXCAVATION DETAIL**

GENERAL NOTES

- (201) SOIL TO BE EXCAVATED FOR CABLE BARRIER END TERMINAL (VARIES)
- (202) ROCK TO BE EXCAVATED FOR CABLE BARRIER END TERMINAL (VARIES)
- (203) SOIL TO BE EXCAVATED FOR LINE POST (VARIES)
- (204) ROCK TO BE EXCAVATED FOR LINE POST (VARIES)
- (205) EXCAVATE AND GRADE LINE FOR LINE POST FOOTINGS. INSTALL LINE POST FOOTING TO MINIMIZE 4 INCH TALL OBJECT ON 5 FOOT CHORD.
- (206) 2 INCHES OF CLEAR COVER FROM EDGE OF CONCRETE TO REINFORCEMENT.
- (207) DIAMETER OF LINE POST FOOTING VARIES. SEE MANUFACTURERS' INFORMATION.
- (208) MINIMUM DEPTH OF LINE POST FOOTING IS 4' - 0" IN SOIL. DEEPER FOOTINGS PER MANUFACTURER'S RECOMMENDATION ARE ACCEPTABLE.
- (209) NUMBER AND LOCATION OF CABLES VARY. SEE MANUFACTURERS' INFORMATION.
- (210) LINE POST DIMENSIONS AND CONNECTION HARDWARE VARY. SEE MANUFACTURERS' INFORMATION.
- (211) LANE OF ROADWAY (VARIES). SEE PLAN FOR MORE INFORMATION.
- (212) PAVED SHOULDER (VARIES). SEE PLAN FOR MORE INFORMATION.
- (213) GRAVEL SHOULDER (VARIES). SEE PLAN FOR MORE INFORMATION.
- (214) CABLE BARRIER OFFSET FROM CENTERLINE OF MEDIAN DITCH (8 FOOT MINIMUM). SEE PLAN FOR MORE INFORMATION.
- (215) MAXIMUM POST SPACING IS 15 FEET.
- (216) STAGGER TURNBUCKLES (TYPICAL).
- (217) SEE MANUFACTURER'S DESIGN WHEN ROCK IS ENCOUNTERED.
- (218) LINE POST DELINEATOR SPACING IS 100 FEET.
- (219) MINIMUM LINE POST FOOTING REINFORCEMENT SHOWN. MANUFACTURER IS TO INDICATE REINFORCEMENT IS ADEQUATE FOR THEIR SYSTEM. IF REINFORCEMENT IS NOT ADEQUATE, PROVIDE FOOTING DESIGN WITH A ADEQUATE REINFORCEMENT.

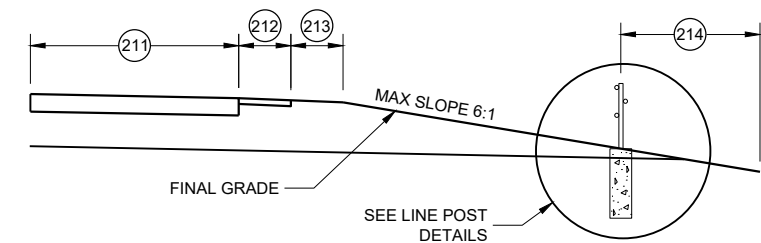

CABLE BARRIER OFFSET FROM DITCH LINE

**CABLE BARRIER
TYPE 1 LAYOUT**

STATE OF WISCONSIN
DEPARTMENT OF TRANSPORTATION

BILL OF MATERIALS

PART NUMBER	QTY.	DESCRIPTION	MATERIALS SPECIFICATIONS
(A1)	3 OR 4	¾" 3x7 PRESTRECHED GALVANIZED STEEL WIRE ROPE	AASHTO M30 TYPE 1 CLASS A OR ASTM A741 TYPE 1 CLASS A WITH MINIMUM BREAKING STRENGTH = 39 KIPS (173.5 KN)
(A2)	1 PER LINE POST	GALVANIZED REMOVABLE STEEL LINE POST	SEE MANUFACTURER'S INFORMATION ON DIMENSIONS AND MATERIAL REQUIREMENTS. ASTM A123 (GALVANIZATION).
(A3)	1 PER LINE POST	GALVANIZED STEEL SLEEVE	SEE MANUFACTURER'S INFORMATION ON DIMENSIONS AND MATERIAL REQUIREMENTS. ASTM A123 (GALVANIZATION).
(A4)	VARIES	CONCRETE FOR LINE POST FOOTING	A, A-FA.A-T, OR A-IP OF STANDARD SPECIFICATION 501.2 OR AS MANUFACTURER SPECIFIES. STANDARD SPECIFICATION 716 QMP FOR CLASS II ANCILLARY CONCRETE SEE MANUFACTURER'S INFORMATION ON DIMENSIONS.
(A5)	MINIMUM REINFORCEMENT: 8 HORIZONTAL LOOP BARS 8 VERTICAL BARS	EPOXY COATED STEEL REINFORCEMENT	STANDARD SPECIFICATION 505. ALL BARS ARE NO. 4 BARS
(A6)	VARIES	TURNBUCKLES AND OTHER CABLE CONNECTING HARDWARE	SEE MANUFACTURER'S INFORMATION ON DIMENSIONS. MINIMUM BREAKING STRENGTH OF TURNBUCKLES AND CONNECTION HARDWARE IS EQUAL TO CABLE. TURNBUCKLES AND OTHER CABLE CONNECTION HARDWARE IS FIELD SWAGED PER MANUFACTURER'S RECOMMENDATION AND DETAILS. PROVIDE DOCUMENTATION THAT THE FITTINGS ARE STRONGER THAN THE CABLE BARRIER. DOCUMENTATION IS TO INCLUDE: MANUFACTURER NAME, TESTING RESULTS, AND DATE OF TESTING.
(B1)	VARIES	CABLE CONNECTION TO CABLE BARRIER END TERMINAL	SEE MANUFACTURER'S INFORMATION ON DIMENSIONS AND MATERIAL REQUIREMENTS.
(B2)	VARIES	CONCRETE FOR CABLE BARRIER END TERMINAL	A, A-FA.A-T, OR A-IP OF STANDARD SPECIFICATION 501.2. STANDARD SPECIFICATION 716 QMP FOR CLASS II ANCILLARY CONCRETE
(B3)	VARIES	EPOXY COATED STEEL REINFORCEMENT	STANDARD SPECIFICATION 505.
(C1)	VARIES	LINE POST DELINEATOR	REFLECTIVE SHEETING TYPE SH. SEE APPROVED PRODUCT LIST YELLOW.
(C2)	VARIES	CABLE BARRIER END TERMINAL DELINEATOR	REFLECTIVE SHEETING TYPE SH. SEE APPROVED PRODUCT LIST OBJECT MARKER TYPE 3 PATTERN

CABLE BARRIER
TYPE 1 LAYOUT


STATE OF WISCONSIN
DEPARTMENT OF TRANSPORTATION

APPROVED
May 2022
DATE


/S/ Rodney Taylor
ROADWAY STANDARDS DEVELOPMENT
ENGINEER

89

FHWA

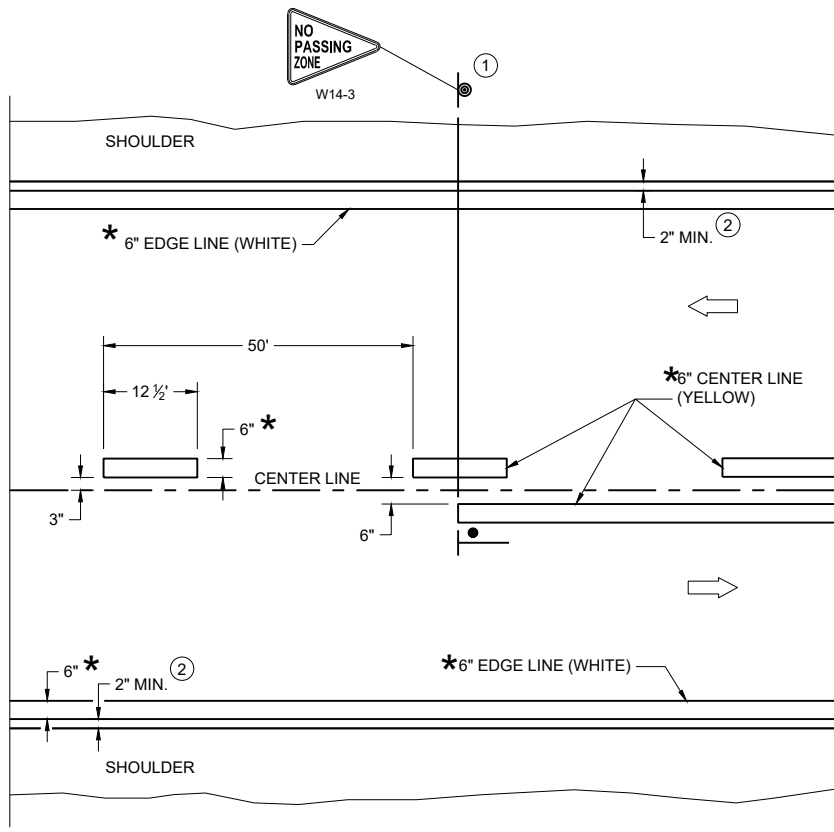

TWO WAY TRAFFIC

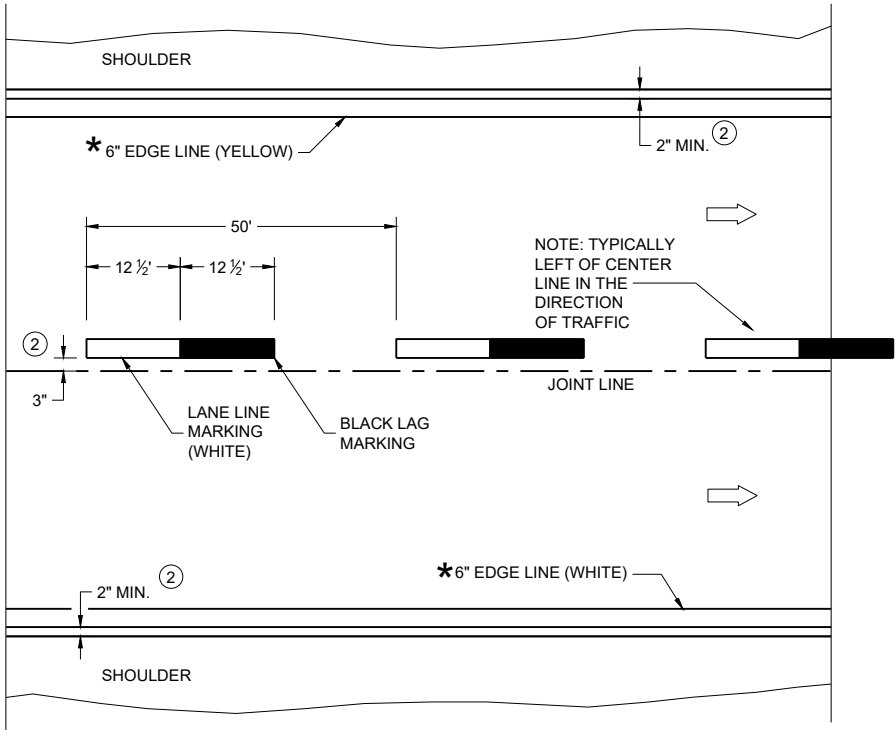

ONE WAY TRAFFIC

PERMANENT PAVEMENT MARKING

*CONFIRM MARKING LINE WIDTH WITH THE MISCELLANEOUS QUANTITIES

GENERAL NOTES

DETAILS OF CONSTRUCTION NOT SHOWN ON THIS DRAWING SHALL CONFORM TO STANDARD SPECIFICATIONS AND SPECIAL PROVISIONS.

- ① LOCATE THE NO PASSING ZONE W14-3 SIGN WITHIN 50 FEET OF THE "T" MARKING
- ② MEASURE FROM EDGE OF MARKING TO JOINT LINE. THIS DOES NOT INCLUDE SPACE NEEDED FOR GROOVING OPERATIONS.


LEGEND

- "T" MARKING
- SIGN ON PERMANENT SUPPORT
- DIRECTION OF TRAFFIC

PERMANENT LONGITUDINAL PAVEMENT MARKINGS

STATE OF WISCONSIN
DEPARTMENT OF TRANSPORTATION

APPROVED
December 2024 /S/ Jeannie Silver
DATE Statewide Pavement Marking Engineer

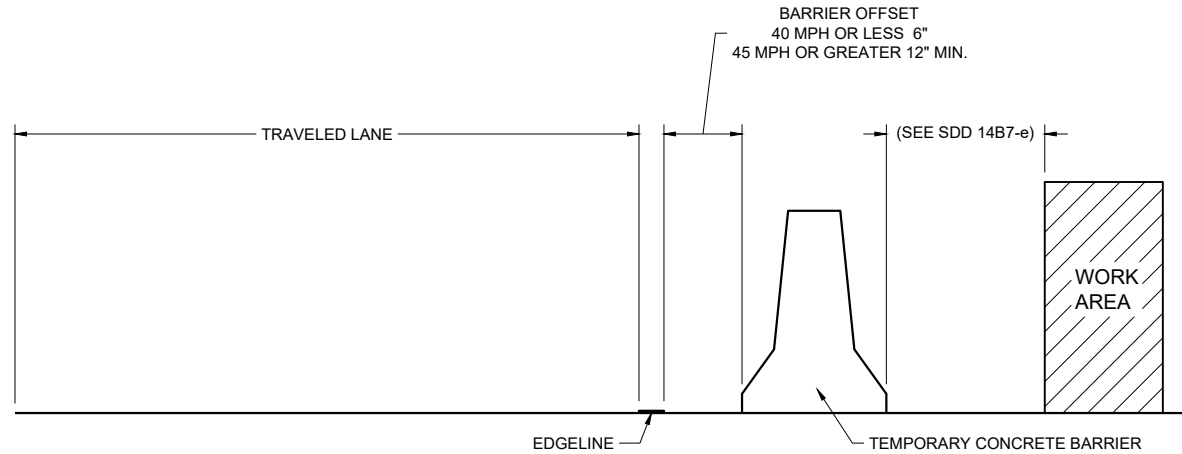

TEMPORARY BARRIER OFFSET FROM EDGE LINE


GENERAL NOTES

DETAILS OF CONSTRUCTION NOT SHOWN ON THIS DRAWING SHALL CONFORM TO STANDARD SPECIFICATIONS AND SPECIAL PROVISIONS.


LEGEND

➡ DIRECTION OF TRAFFIC


* CONFIRM MARKING LINE WIDTH WITH THE MISCELLANEOUS QUANTITIES

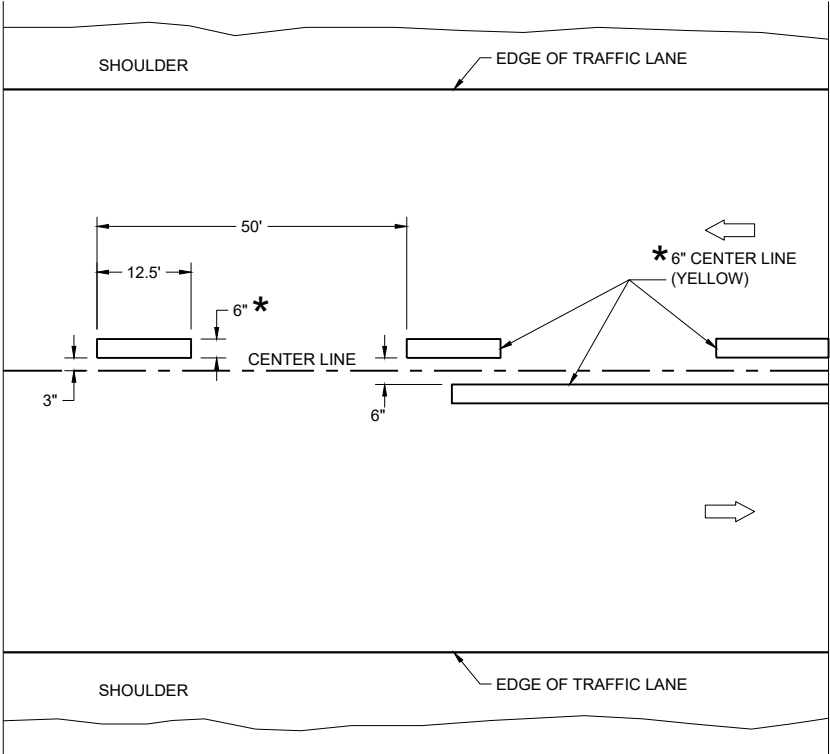

TWO WAY TRAFFIC

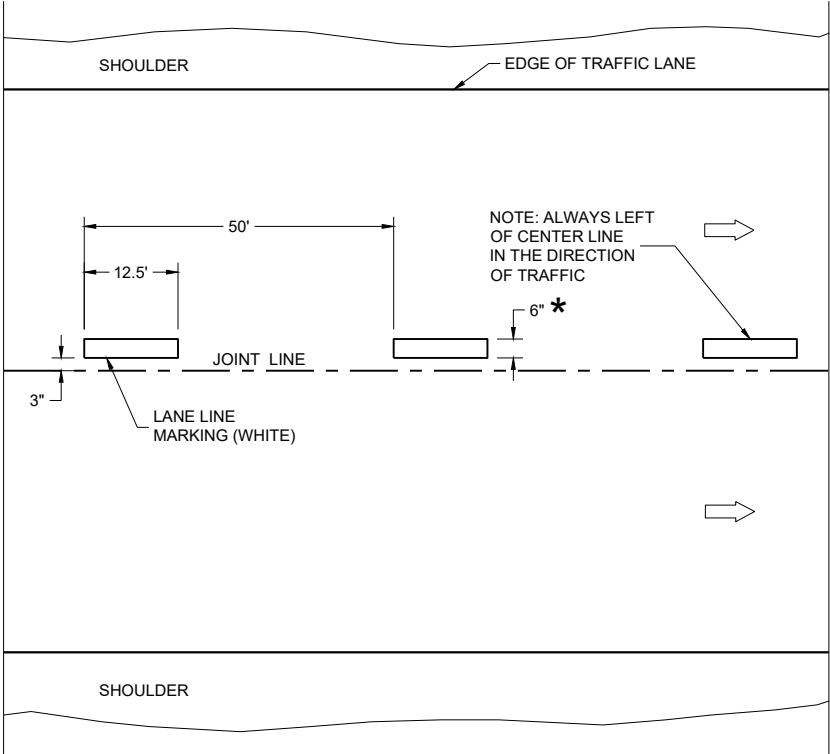


ONE WAY TRAFFIC

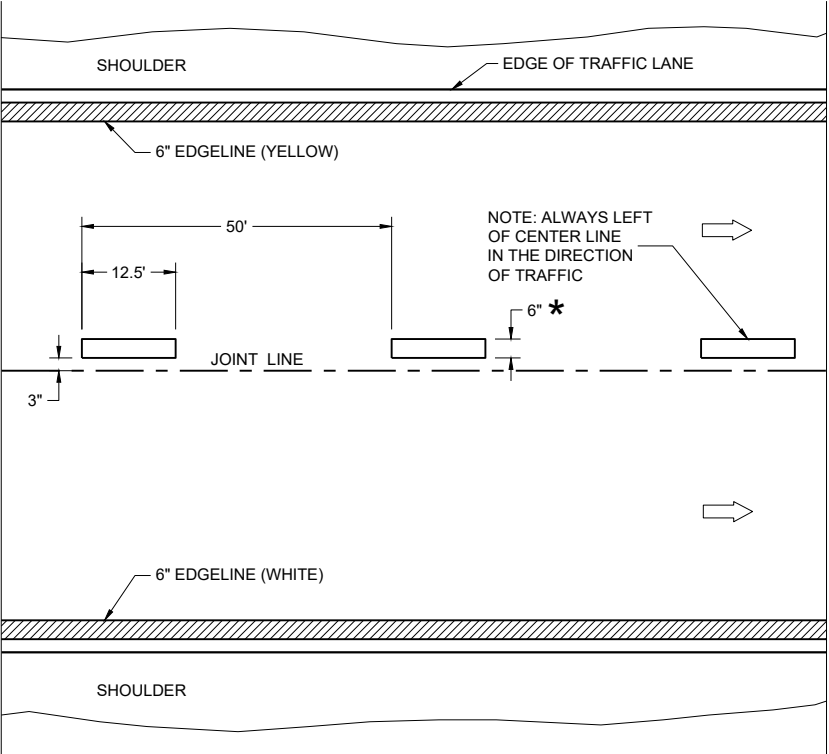

FREEWAYS AND EXPRESSWAYS


TEMPORARY PAVEMENT MARKING

TEMPORARY LONGITUDINAL PAVEMENT MARKING	
STATE OF WISCONSIN DEPARTMENT OF TRANSPORTATION	
APPROVED December 2024 DATE	/S/ Jeannie Silver Statewide Pavement Marking Engineer
FHWA 91	

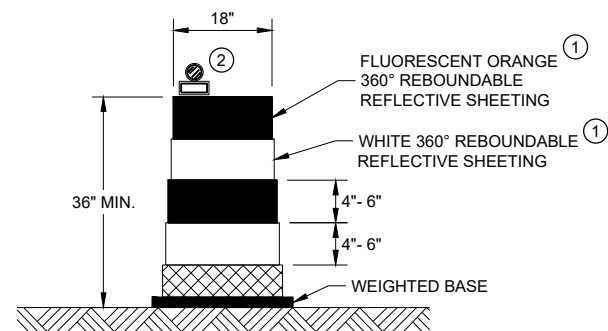


DRUM

BALLAST WIDTHS
RANGE FROM 24"-36"

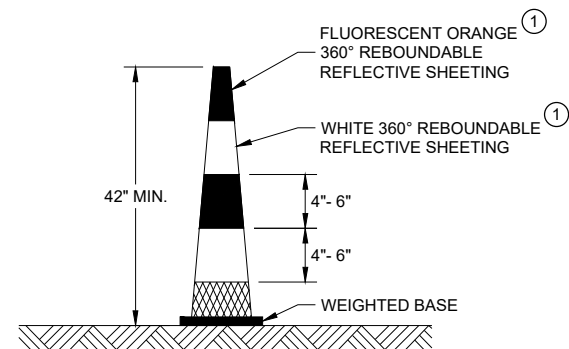


42" CONE

DO NOT USE IN TAPERS
½ SPACING OF DRUMS
BALLAST WIDTHS
RANGE FROM 14"-20"

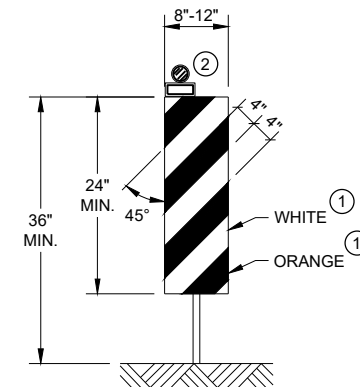


VERTICAL PANEL

THE STRIPES SHALL SLOPE DOWNWARD TO
THE TRAFFIC SIDE FOR CHANNELIZATION.

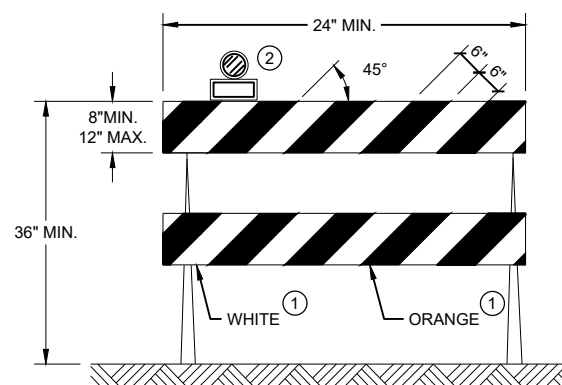

TYPE II BARRICADE

FOR RAILS LESS THAN 36" LONG, 4" WIDE STRIPES
MAY BE USED. ALL STRIPES SHALL SLOPE DOWNWARD
TO THE TRAFFIC SIDE FOR CHANNELIZATION.

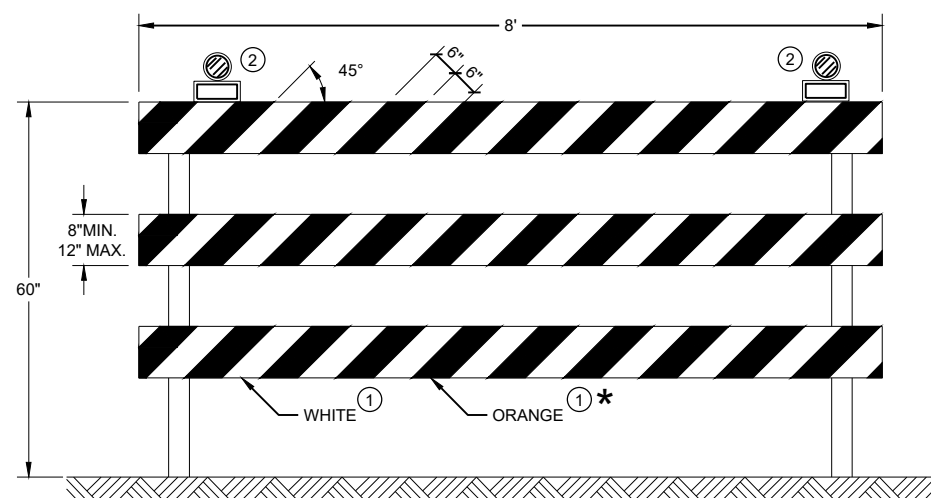

TYPE III BARRICADE

IF SIGN MOUNTED, DO NOT COVER MORE THAN 50% OF THE TOP
TWO RAILS OR 33% OF THE TOTAL AREA OF THE THREE RAILS.

* IF USED FOR A PERMANENT APPLICATION USE RED SHEETING.

GENERAL NOTES

- ① REFLECTIVE SHEETING SHALL FOLLOW THE REQUIREMENTS IN THE APPROVED PRODUCTS LISTING FOR SIGN SHEETING.
- ② LOCATION OF WARNING LIGHTS WHEN SHOWN ON THE PLAN.


CHANNELIZING DEVICES DRUMS, CONES, BARRICADES AND VERTICAL PANELS

STATE OF WISCONSIN
DEPARTMENT OF TRANSPORTATION

APPROVED
November 2022 /S/ Andrew Heidtke
DATE WORK ZONE ENGINEER 92
FHWA

LEGEND

- V1 MARKING VEHICLE
- V2 SHADOW VEHICLE
- V3 TRAIL VEHICLE
- TRUCK MOUNTED ATTENUATOR (TMA)
- SIGN ON TEMPORARY SUPPORT
- DIRECTION OF TRAFFIC
- ARROW PANEL (CAUTION)

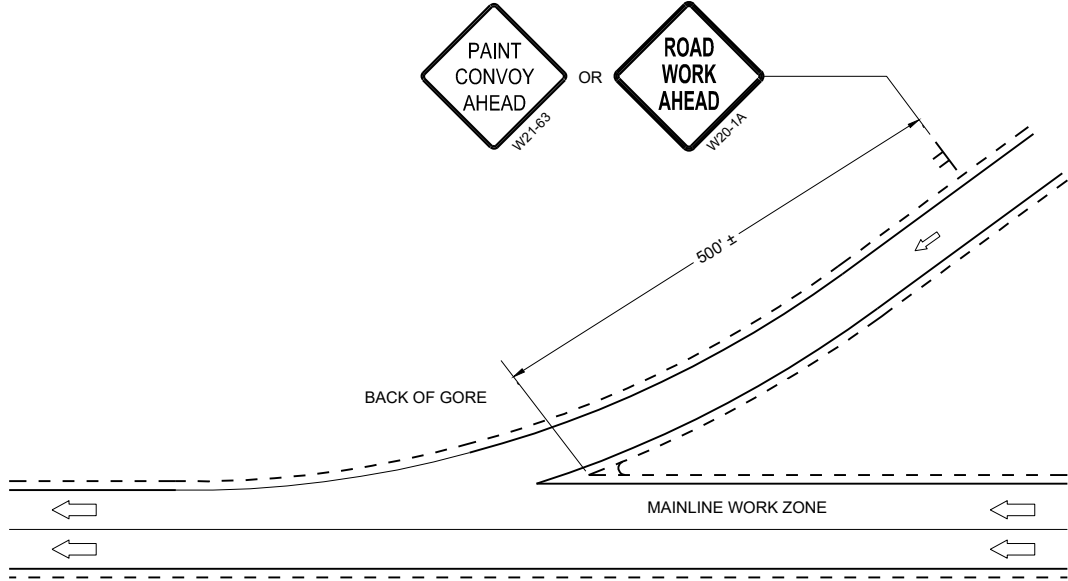

GENERAL NOTES

ALL VEHICLES SHALL BE EQUIPPED WITH TWO 360 DEGREE HIGH INTENSITY YELLOW FLASHING LIGHTS OR STROBE LIGHTS AND OPERATED WITH HEADLIGHTS TURNED ON.

ALL VEHICLES SHALL BE EQUIPPED WITH REAR FACING TYPE B OR C FLASHING ARROW PANEL. SIGNS PLACED ON VEHICLES MUST NOT OBSCURE THE ARROW PANEL.

ALL SIGNS ARE 48" X 48" UNLESS OTHERWISE SPECIFIED.

DISTANCE BETWEEN VEHICLES MAY VARY ACCORDING TO TERRAIN, SIGHT DISTANCE, PAINT DRYING TIME, AND OTHER FACTORS. WHENEVER ADEQUATE STOPPING SIGHT DISTANCE EXISTS TO THE REAR, SHADOW VEHICLES SHOULD MAINTAIN THE MINIMUM DISTANCE FROM THE WORK VEHICLE AND PROCEED AT THE SAME SPEED AS THE WORK VEHICLE. SHADOW VEHICLES SHOULD SLOW DOWN IN ADVANCE OF VERTICAL AND HORIZONTAL CURVES THAT RESTRICT SIGHT DISTANCE.

WHEN WORK ACTIVITY BLOCKS THE LEFT LANE, REVERSE TRAFFIC CONTROL.

WHEN A RAMP INTERSECTS THE FACILITY ON WHICH THE WORK IS BEING PERFORMED, PROVIDE ADDITIONAL TRAFFIC CONTROLS AS SPECIFIED IN THE CONTRACT OR AS APPROVED BY THE ENGINEER.

USE AN ATTENUATOR ON THE REARMOST VEHICLE THAT BLOCKS ALL OR PART OF THE TRAFFIC LANE.

IF THE SHOULDER IS TOO NARROW TO ACCOMMODATE THE LAST TRAILING VEHICLE, THE VEHICLE SHOULD STRADDLE THE EDGE LINE.


WHEN NO WORK ACTIVITY IS TAKING PLACE, REMOVE OR LAY STATIONARY SIGNS AND SUPPORTS FLAT ON THE GRADE WITH UPRIGHTS ORIENTED PARALLEL TO AND DOWNSTREAM FROM TRAFFIC

CONES SHOULD BE USED BETWEEN THE MARKING AND SHADOW VEHICLE AT 100 FOOT SPACING. CONES MAY BE OMITTED ON PAINTED LINE IF APPROVED BY THE ENGINEER. CONSIDER PAVEMENT MARKING DRY OR CURE TIMES AND TRAFFIC VOLUME.

CONES SHALL BE A MINIMUM HEIGHT OF 28" FOR WET PAVEMENT MARKINGS

WORKERS SHALL NOT PERFORM WORK FROM ANY SHADOW OR PROTECTION VEHICLES.

- ① SIGNS SHALL BE REPEATED APPROXIMATELY EVERY THREE MILES AND AFTER EVERY ON RAMP.
- ② IF CONSTRUCTION WORK ZONE SIGNS ARE IN PLACE, W20-1A OR W21-63 ARE NOT REQUIRED.

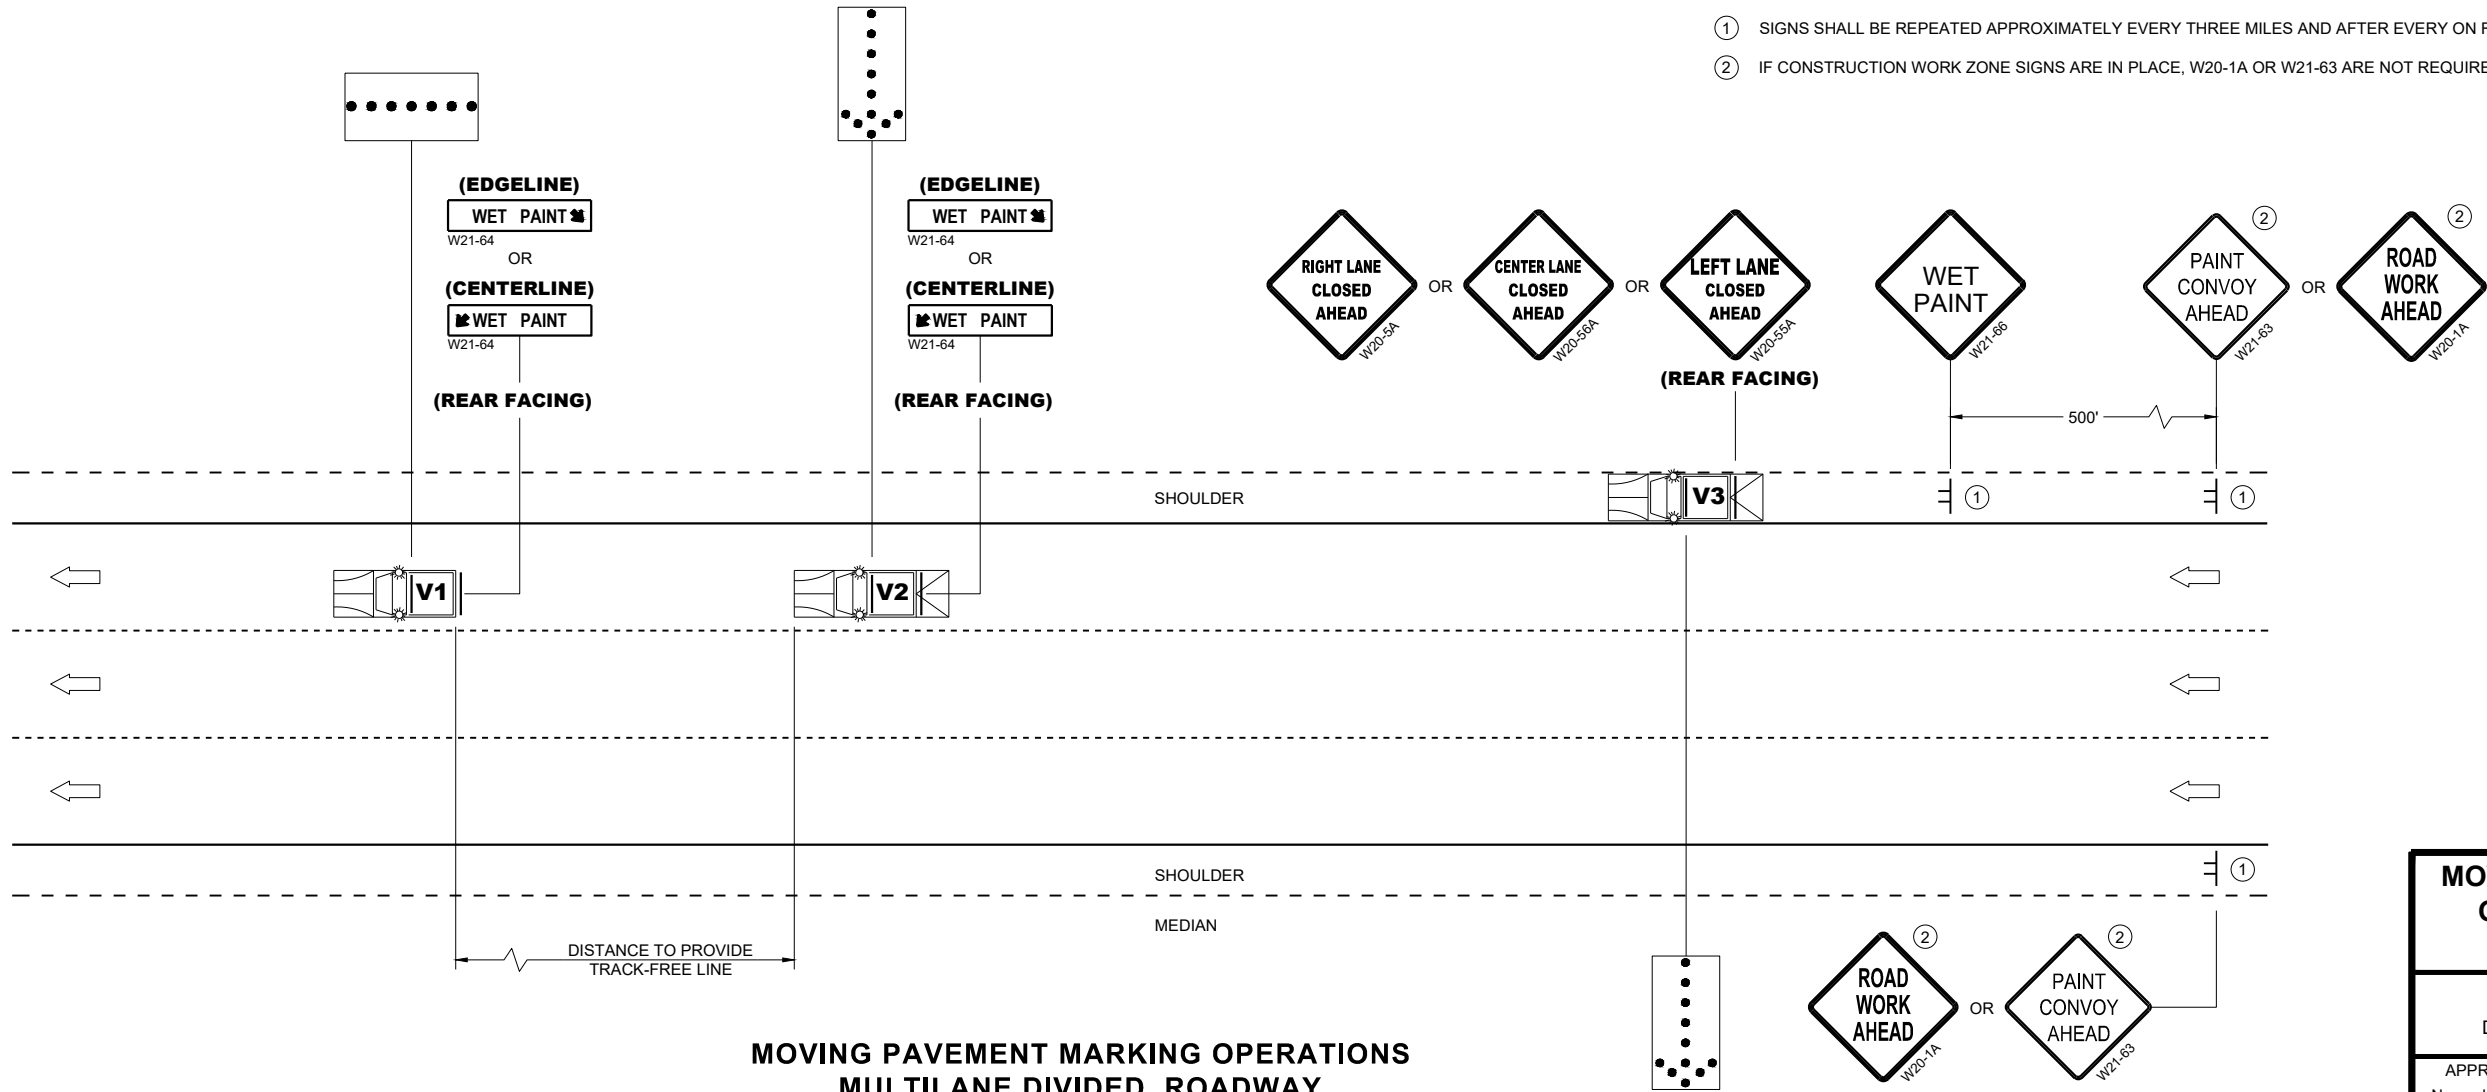

**MOVING PAVEMENT MARKING
OPERATION MULTI-LANE
DIVIDED ROADWAY**

STATE OF WISCONSIN
DEPARTMENT OF TRANSPORTATION

APPROVED
November 2025 /S/ Andrew Heidtke
DATE STATE ELECTRICAL ENGINEER

FHWA 93

GENERAL NOTES

THE EXACT NUMBER, LOCATION, AND SPACING OF ALL SIGNS AND DEVICES SHALL BE ADJUSTED TO FIT FIELD CONDITIONS AS APPROVED BY THE ENGINEER.

THE SPACING BETWEEN SIGNS SHOULD BE ADJUSTED TO NOT CONFLICT WITH AND TO PROVIDE A MINIMUM OF 200 FEET (500 FEET DESIRABLE) CLEARANCE TO EXISTING SIGNS.

THIS LANE CLOSURE IS TYPICAL FOR CLOSING RIGHT LANE - REVERSE FOR CLOSING LEFT LANE.

ALL SIGNS ARE 48" x 48" UNLESS OTHERWISE NOTED.

"WO" IS THE SAME AS "W" EXCEPT THE BACKGROUND IS ORANGE.

ANY SIGNS TEMPORARY OR EXISTING, WHICH CONFLICT WITH TRAFFIC CONTROL "IN USE" SHALL BE REMOVED OR COVERED AS NEEDED OR AS APPROVED BY THE ENGINEER.

FOR A LANE CLOSURE THAT IS IN PLACE LESS THAN 7 CONTINUOUS DAYS AND NIGHTS, THE ADVANCED WARNING SIGNS MAY BE MOUNTED ON PORTABLE SUPPORTS.

REMOVE PAVEMENT MARKINGS AND PLACE TEMPORARY PAVEMENT MARKING LINE IF LANE CLOSURE IS TO BE IN PLACE 4 OR MORE CONTINUOUS DAYS AND NIGHTS.

IF THE HORIZONTAL ALIGNMENT IS SUCH THAT A CURVE MAY REQUIRE ADDITIONAL DELINEATION, THE DEVICE SPACING MAY BE DECREASED TO 50 FEET.

WARNING LIGHTS ARE NOT REQUIRED IF THE LANE CLOSURE IS A DAYTIME ONLY OPERATION.


ADJUSTMENTS IN BUFFER SPACE NEED TO BE INCORPORATED WHEN THE LANE CLOSURE OCCURS NEAR AN INTERCHANGE EXIT OR ENTRANCE RAMP OR INTERSECTION. THE LANE CLOSURE MUST TAKE PLACE FAR ENOUGH IN ADVANCE OF AN EXIT OR ENTRANCE RAMP TO STILL ALLOW FOR ADEQUATE BUFFER SPACE. THE MINIMUM LENGTH OF THE BUFFER SPACE BEFORE AN EXIT RAMP SHOULD BE ONE HALF THE LENGTH OF THE TRANSITION AREA. THE ENTRANCE RAMP SHOULD BE FOLLOWED BY THE ORIGINAL BUFFER SPACE LENGTH OF 800 FEET DESIRABLE PRIOR TO ANOTHER TRAFFIC CONTROL CHANGE SUCH AS A CROSSOVER MANEUVER.

CONSIDER ROADWAY GEOMETRICS WHEN LOCATING SIGNS AND ARROW BOARD SO THE DRIVER HAS A CLEAR VIEW OF THE ARROW BOARD AND LANE CLOSURE DRUMS.

① DRUMS IN A CLOSED LANE THAT MUST BE MOVED FOR A WORK OPERATION SHALL BE IMMEDIATELY REESTABLISHED UPON COMPLETION OF THE OPERATION, OR FOR CONTINUING OPERATIONS, AT THE END OF EACH WORKING DAY.

LEGEND

- SIGN ON PERMANENT SUPPORT
- TRAFFIC CONTROL DRUM
- TRAFFIC CONTROL DRUM WITH TYPE "C" STEADY BURN LIGHT
- TYPE III BARRICADE WITH ATTACHED SIGN
- TYPE "A" WARNING LIGHT (FLASHING)
- REMOVING PAVEMENT MARKINGS
- DIRECTION OF TRAFFIC
- WORK AREA
- CONNECTED ARROW BOARD
- WZ START LOCATION MARKER
- WZ END LOCATION MARKER

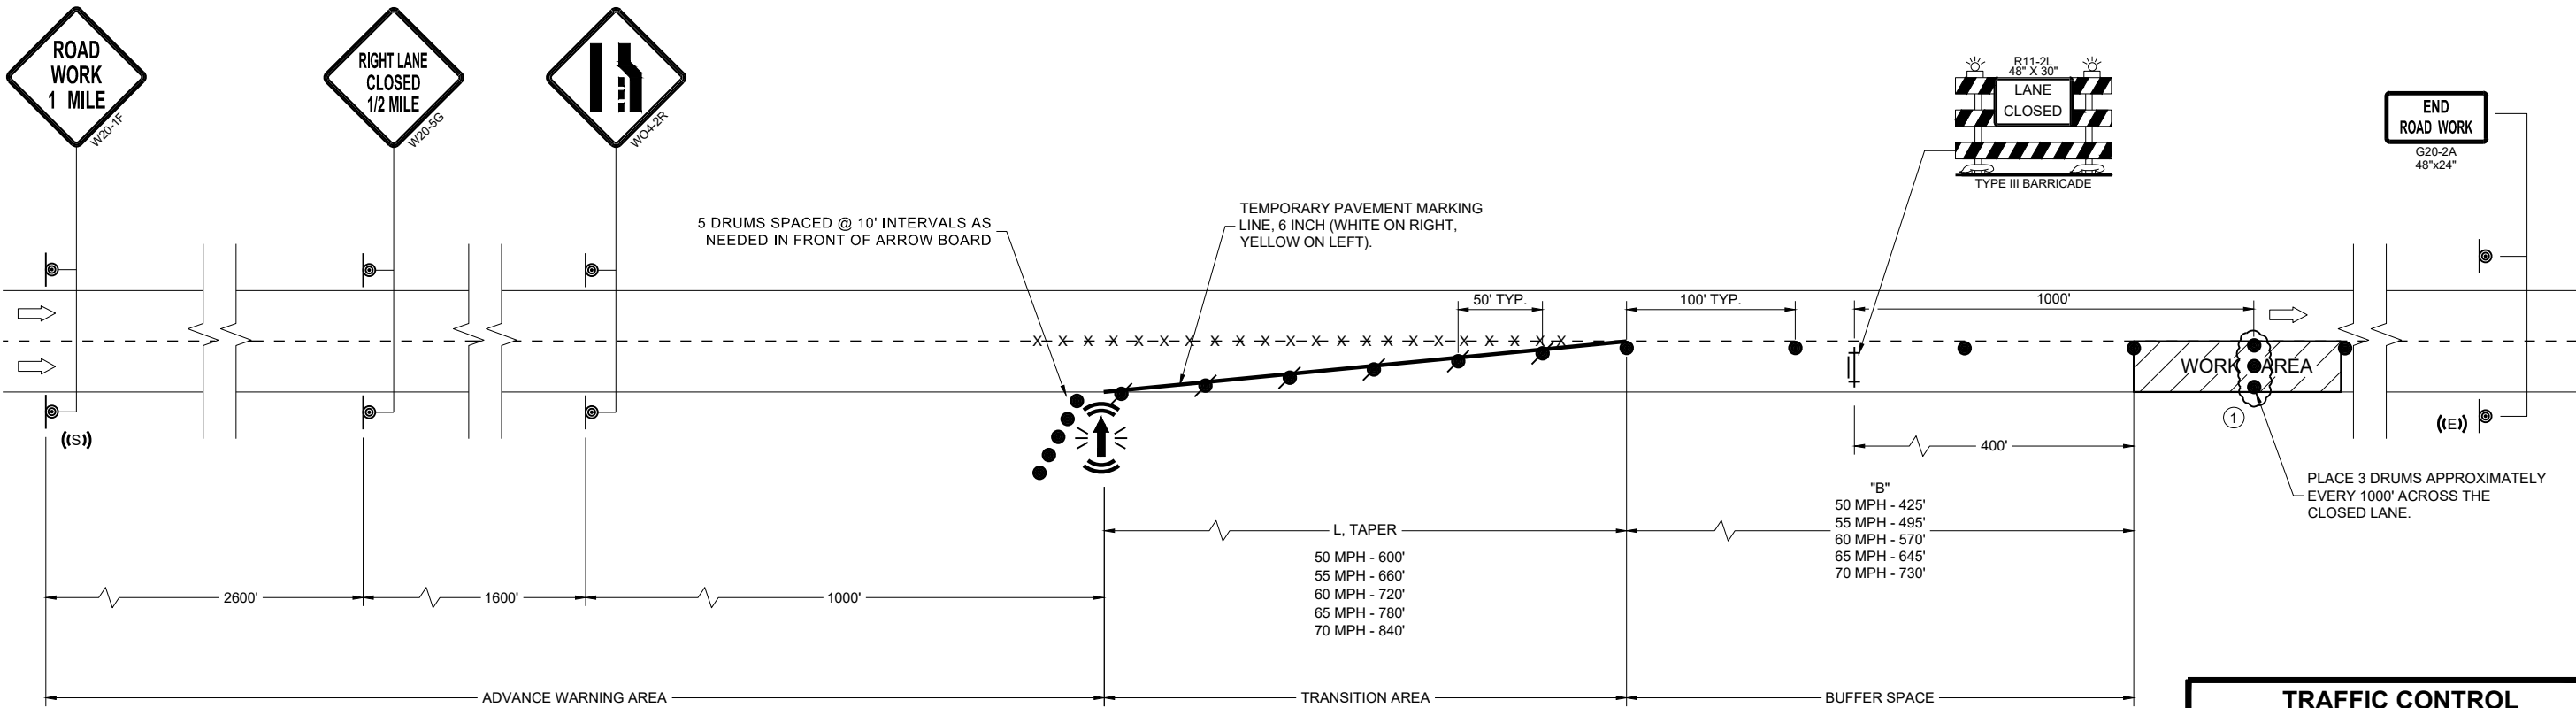



TRAFFIC CONTROL
LANE CLOSURE

STATE OF WISCONSIN
DEPARTMENT OF TRANSPORTATION



APPROVED
November 2025 /S/ Andrew Heidtke
DATE ROADWAY STANDARDS DEVELOPMENT UNIT SUPERVISOR

FHWA

URBAN AREA

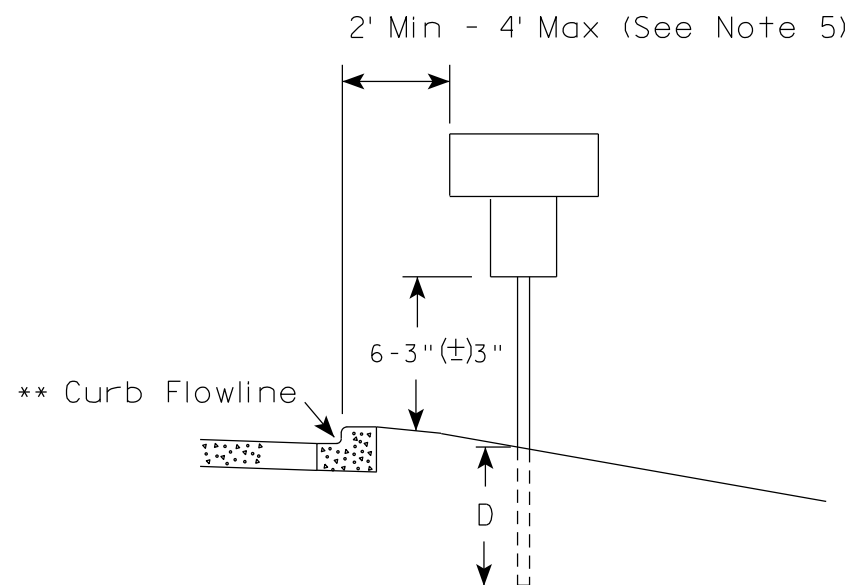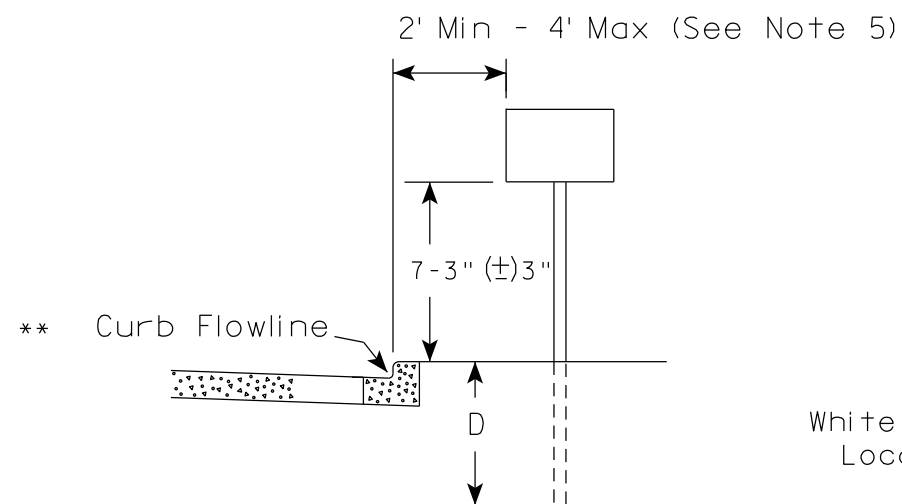

RURAL AREA (See Note 2)

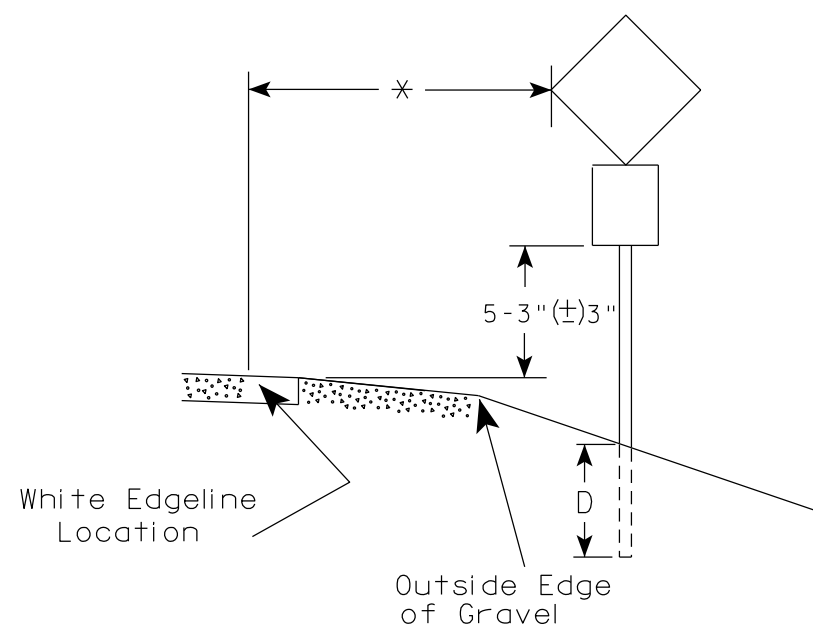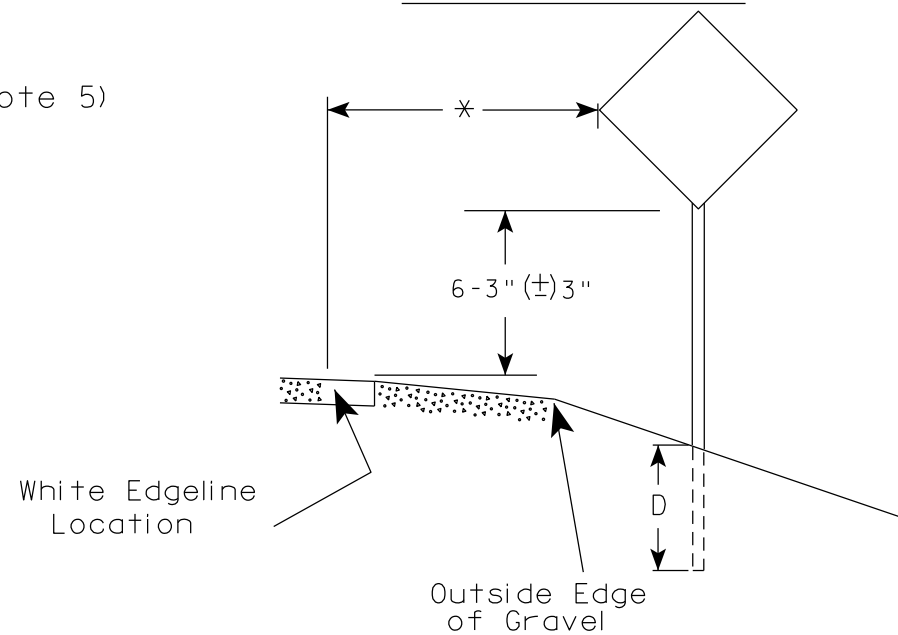

POST EMBEDMENT DEPTH

Area of Sign Installation (Sq. Ft.)	D (Min)
20 or Less	4'
Greater than 20	5'

1. Signs wider than 4 feet or 20 sq.ft or larger, shall be mounted on multiple posts. Refer to plate A4-4.
2. If signs are mounted on or behind barrier wall, see A4-10 sign plate.
The Double Arrow sign (W12-1D) shall be mounted at a height of 2'-3" (±) 3". The Chevron sign (W1-8), Roundabout Chevron panel (R6-4B), Enhanced Reference Markers, Clearance Markers (W5-52), Mile Markers (D10 series), In Road Object Markers (W5-54) & End of Road Markers (W5-56) shall be mounted at a height of 4'-3" (±) 3".
3. For expressways and freeways, mounting height is 7'- 3" (±) 3" or 6'-3" (±) 3" depending upon existence of a sub-sign.
4. Minimum mounting height for signs mounted on traffic signal poles is 5'- 3" (±) 3".
5. Offset distance shall be consistent with existing signs or consistent throughout length of project.
6. Folding signs shall be mounted at a height of 5'-3" (±) 3" or as directed by the Engineer.

* * The existence of curb and gutter does not in itself mandate the vertical clearance illustrated. That height is typically measured where there is sidewalk adjacent to the roadway or parking is permitted. In the absence of sidewalk vertical clearance is measured from the top of the curb. Offset of signs is measured from the flow line.


* 6 feet from edge of a paved shoulder or 12 feet from the edge of pavement (edge line location) or 2 feet from outside edge of gravel, whichever is greater unless directed by project engineer.

TYPICAL INSTALLATION
OF PERMANENT TYPE II
SIGNS ON SINGLE POSTS

WISCONSIN DEPT OF TRANSPORTATION

APPROVED *Matthew R. Rauch*
for State Traffic Engineer


DATE 12/6/23 PLATE NO. A4-3.23

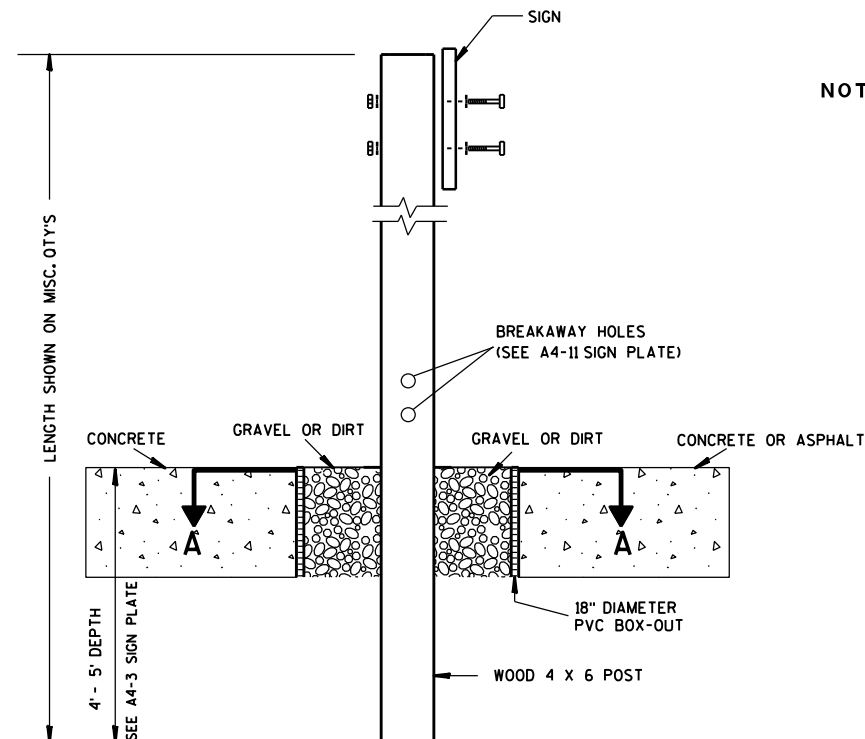

ELEVATION VIEW


DETAIL OF WOOD 4 X 6 SIGN POST IN BOX-OUT

- NOTES: 1. ALL MATERIAL TO BE APPROVED BY ENGINEER PRIOR TO INSTALLATION
2. SEE SIGN PLATE A4-8 FOR SIGN HARDWARE REQUIREMENTS
3. 18 INCH X 18 INCH SQUARE BOX-OUTS MAY BE USED FOR INSTALLATIONS IN EXISTING CONCRETE OR ASPHALT LOCATIONS.

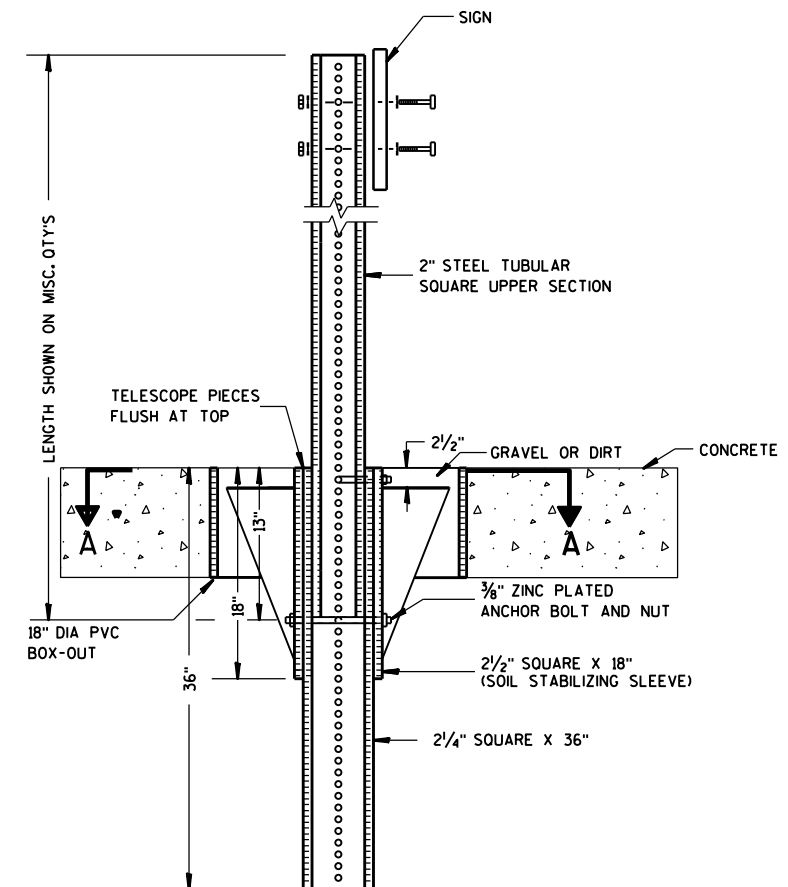

ELEVATION VIEW

DETAIL OF STEEL 2 X 2 SIGN POST IN BOX-OUT

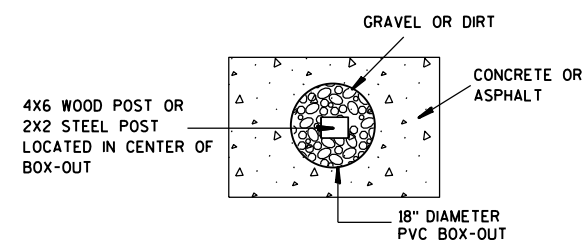

PLAN VIEW

FOR NEW CONCRETE/ASPHALT INSTALLATIONS

SIGN POST
BOX-OUTS
A4-3B

WISCONSIN DEPT OF TRANSPORTATION

APPROVED *Matthew R. Rauch*
for State Traffic Engineer

DATE 1/27/14 PLAT 96 A4-3B.1

PROJECT NO:


HWY:

COUNTY:



SHEET NO:

E


URBAN AREA

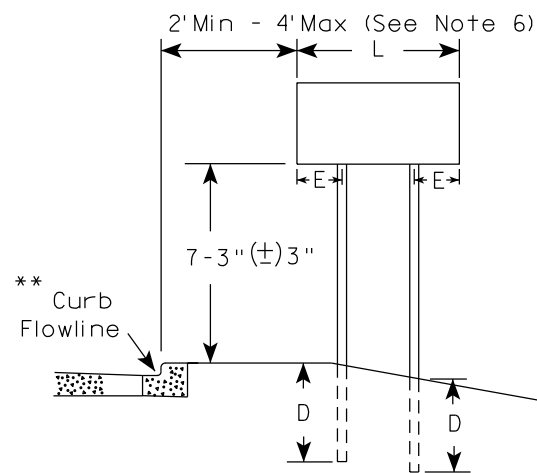


RURAL AREA (See Note 3)

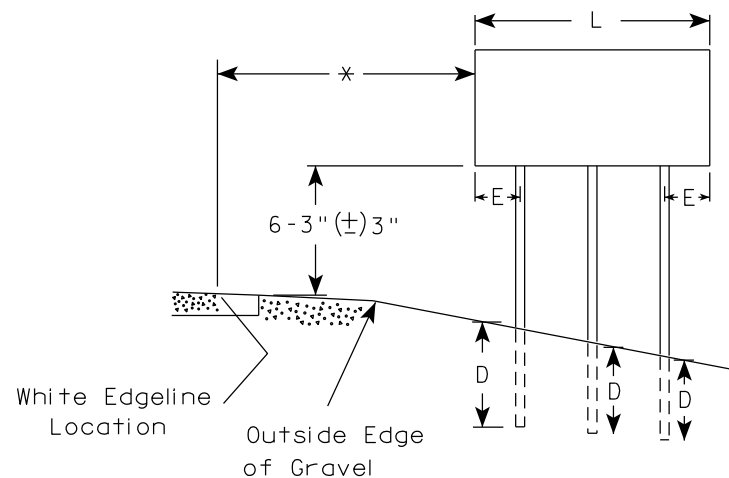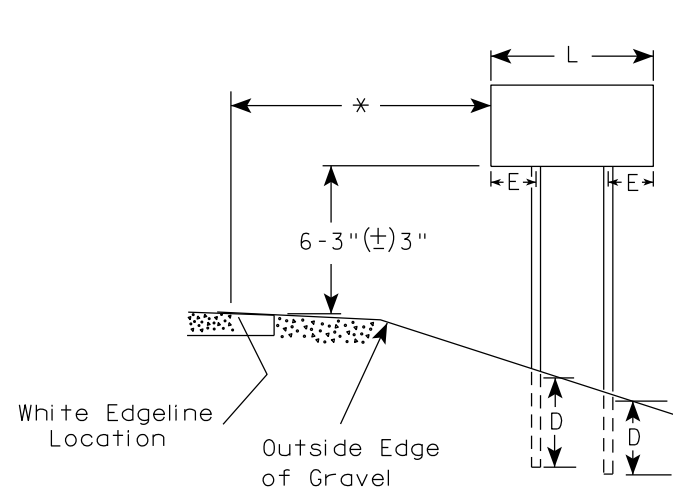

2' Min - 4' Max (See Note 6)

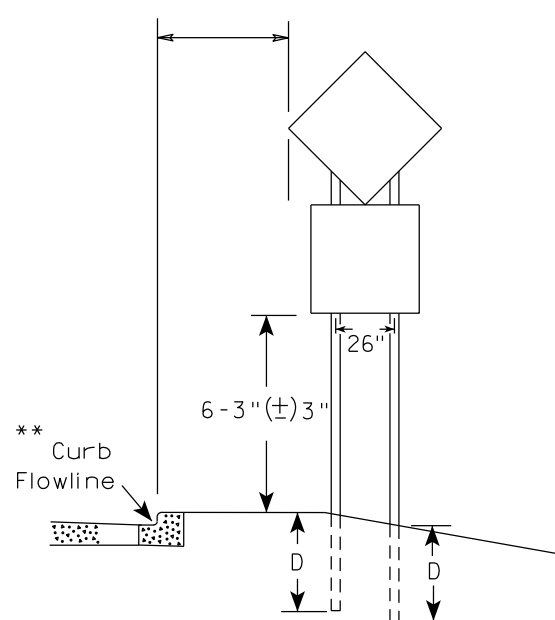

48" DIAMOND WARNING SIGN

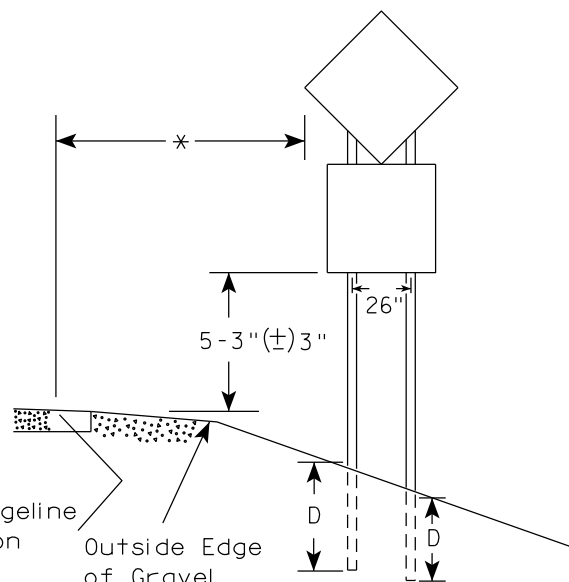

48" DIAMOND WARNING SIGN

SIGN SHAPE OTHER THAN DIAMOND (TWO POSTS REQUIRED)	
L	E
Greater than 48" Less than 60"	12"
60" to 108"	L/5

SIGN SHAPE OTHER THAN DIAMOND (THREE POSTS REQUIRED)	
L	E
Greater than 108" to 144"	12"

POST EMBEDMENT DEPTH

Area of Sign Installation (Sq.Ft.)	D (Min)
20 or Less	4'
Greater than 20	5'

GENERAL NOTES

- For 3 or 4 post installations, individual post spacing shall be greater than 3'-6".
- See tables below for required number of posts.
- For expressways and freeways, mounting height is 7'-3" (±) 3" or 6'-3" (±) 3" depending upon existence of sub-sign.
- The (±) tolerance for mounting height is 3 inches.
- J-Assemblies are considered to be one sign for mounting height.
- Offset distance shall be consistent with existing signs or consistent throughout length of project.
- Folding signs shall be mounted at a height of 5'-3" (±) 3" or as directed by the engineer.
- The Double Arrow sign (W12-1) shall be mounted at a height of 2'-3" (±) 3". The Chevron sign (W1-8), Roundabout Chevron panel (R6-4B), Clearance Markers (W5-52), Mile Markers (D10 series), In Road Object Markers (W5-54) & End of Road Markers (W5-56) shall be mounted at a height of 4'-3" (±) 3".

* 6 feet from edge of a paved shoulder or 12 feet from the edge of pavement (edge line location) or 2 feet from outside edge of gravel, whichever is greater unless directed by project engineer.

** The existence of curb and gutter does not in itself mandate the vertical clearance illustrated. That height is typically measured where there is sidewalk adjacent to the roadway or parking is permitted. In the absence of sidewalk vertical clearance is measured from the top of the curb. Offset of signs is measured from the flow line.



*** See A4-3 sign plate for signs 4' or less in width and less than 20 S.F. in area.

TYPICAL INSTALLATION
OF TYPE II SIGNS
ON MULTIPLE POSTS

WISCONSIN DEPT OF TRANSPORTATION

APPROVED *Matthew R. Rauch*
for State Traffic Engineer

DATE 12/6/23 PLATE NO. A4-4.16

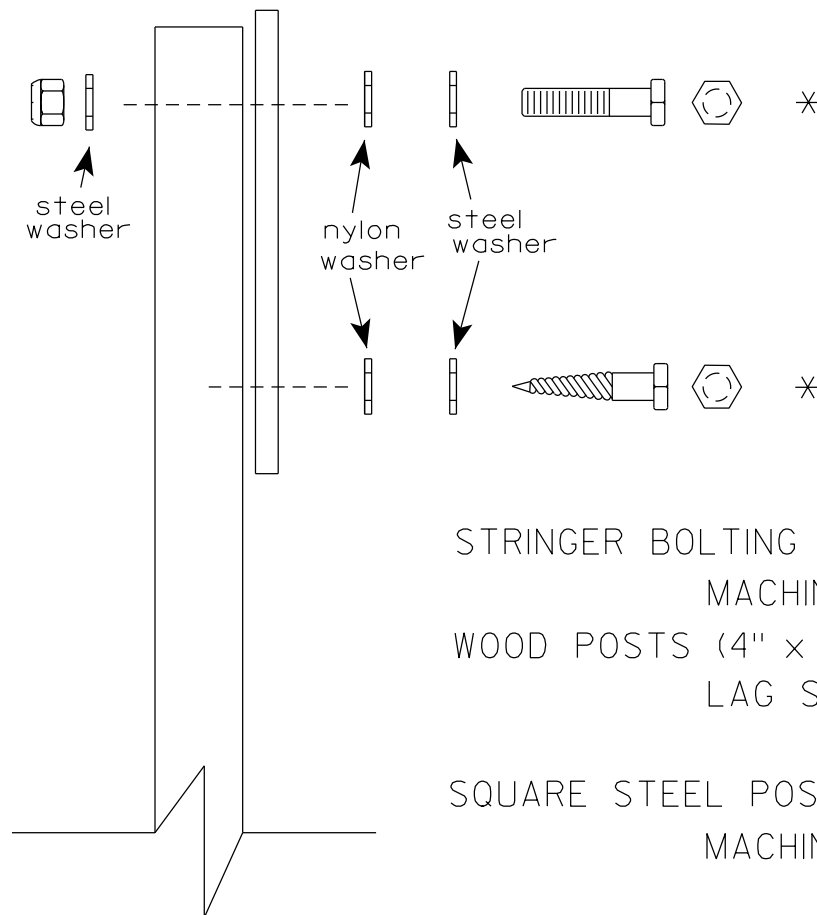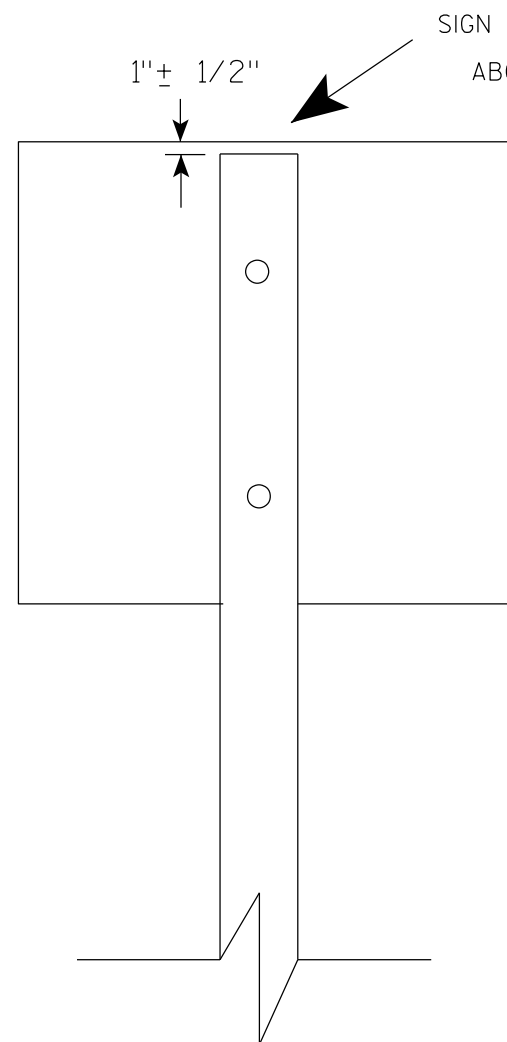

Nuts, bolts and lags used for mounting signs shall have hexagonal heads and shall be either :

- a. Hot dip galvanized in accordance with ASTM Designation: A 153, Class D, or SC 3
- b. Electro-galvanized in accordance with ASTM Designation : B 633, TYPE III, SC 3.


Threads on bolts and nuts shall be manufactured with sufficient allowance for the cadmium plate or galvanized coating to permit the nuts to run freely on the bolts.

- STRINGER BOLTING TO ALUMINUM SIGNS (SEE SIGN PLATE A4-18)
- MACHINE BOLTS - $\frac{5}{16}$ " X 1-3/4" Length w/ lock nuts
- WOOD POSTS (4" x 6")
- LAG SCREWS - $\frac{3}{8}$ " X 3" (NO STRINGERS ON BACK OF SIGN)
 $\frac{3}{8}$ " X 4" (STRINGERS ON BACK OF SIGN)
- SQUARE STEEL POSTS (2" x 2")
- MACHINE BOLTS - $\frac{3}{8}$ " X 3-1/4" Length w/ nuts (NO STRINGER ON BACK OF SIGN)
 $\frac{3}{8}$ " X 5" Length w/ nuts (STRINGERS ON BACK OF SIGN)
- RIVETS - $\frac{9}{32}$ " (6605-9-6) BULB-TITE, TRI-FOLD, ALUMINUM BODY/MANDREL
O.D. FLANGE .720-.765 INCH, GRIP RANGE .042-.375 INCH
- WASHERS (ALL POSTS) -
- 1-1/4" O.D. X $\frac{3}{8}$ " I.D. X $\frac{1}{16}$ " STEEL
 - 1-1/4" O.D. X $\frac{3}{8}$ " I.D. X .080 NYLON


* Two different fastening systems are shown for illustration purposes. On any individual sign, either one or the other system shall be used. Actual number of fasteners per sign varies with the sign area, but normally there are two. For a single post installation, all signs greater than 9 sq. ft. require the use of 3 fasteners.

ATTACHMENT OF SIGNS TO POSTS	
WISCONSIN DEPT OF TRANSPORTATION	
APPROVED	<i>Matthew R. Rauch</i> For State Traffic Engineer
DATE 4/1/2020	PLATE NO. A4-8.9


TELESCOPIC TUBING ANCHORS
TWO PIECE SYSTEM

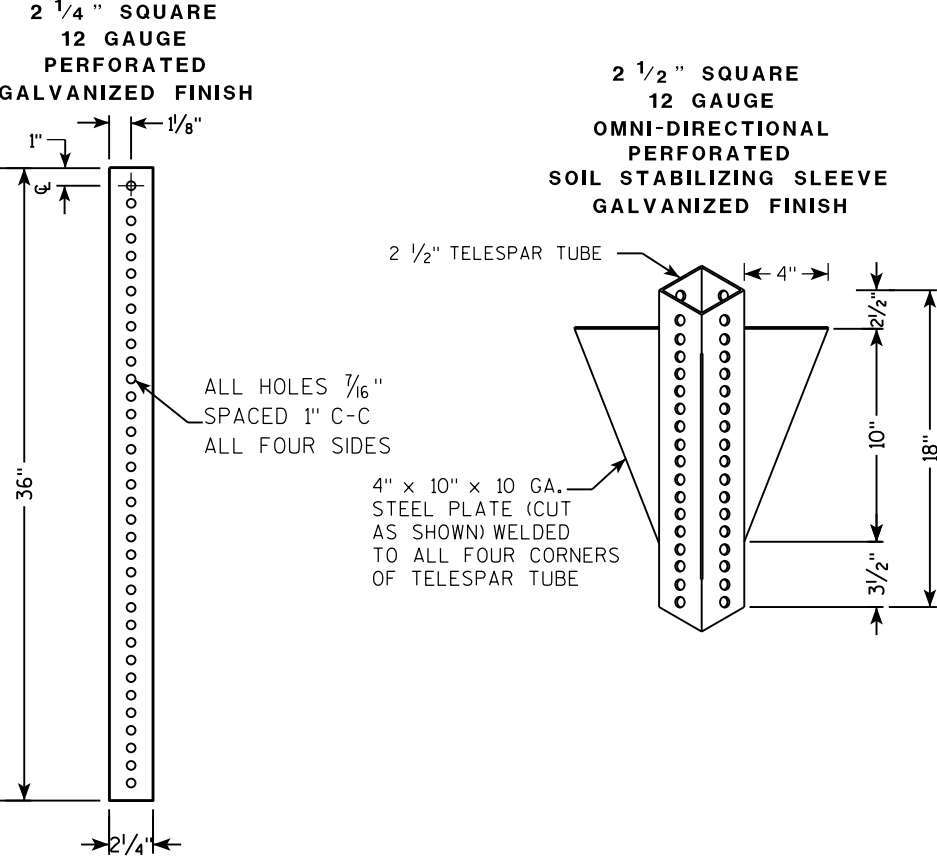

DETAIL OF TUBULAR STEEL SIGN POST
(IN POURED CONCRETE OR ASPHALT)

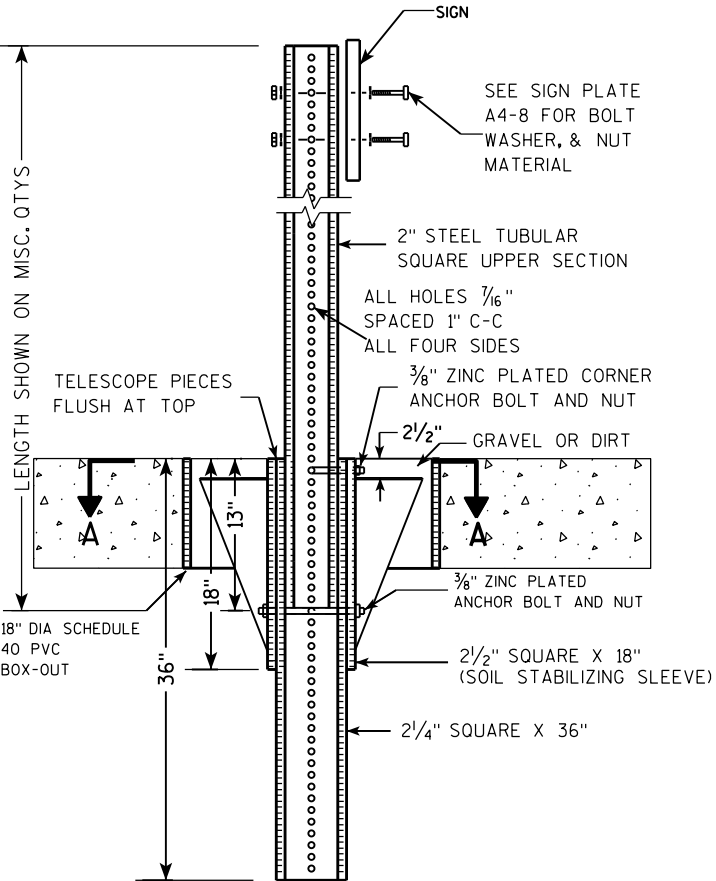

DETAIL OF TUBULAR STEEL SIGN POST
(IN LOCATIONS OTHER THAN POURED CONCRETE OR ASPHALT)

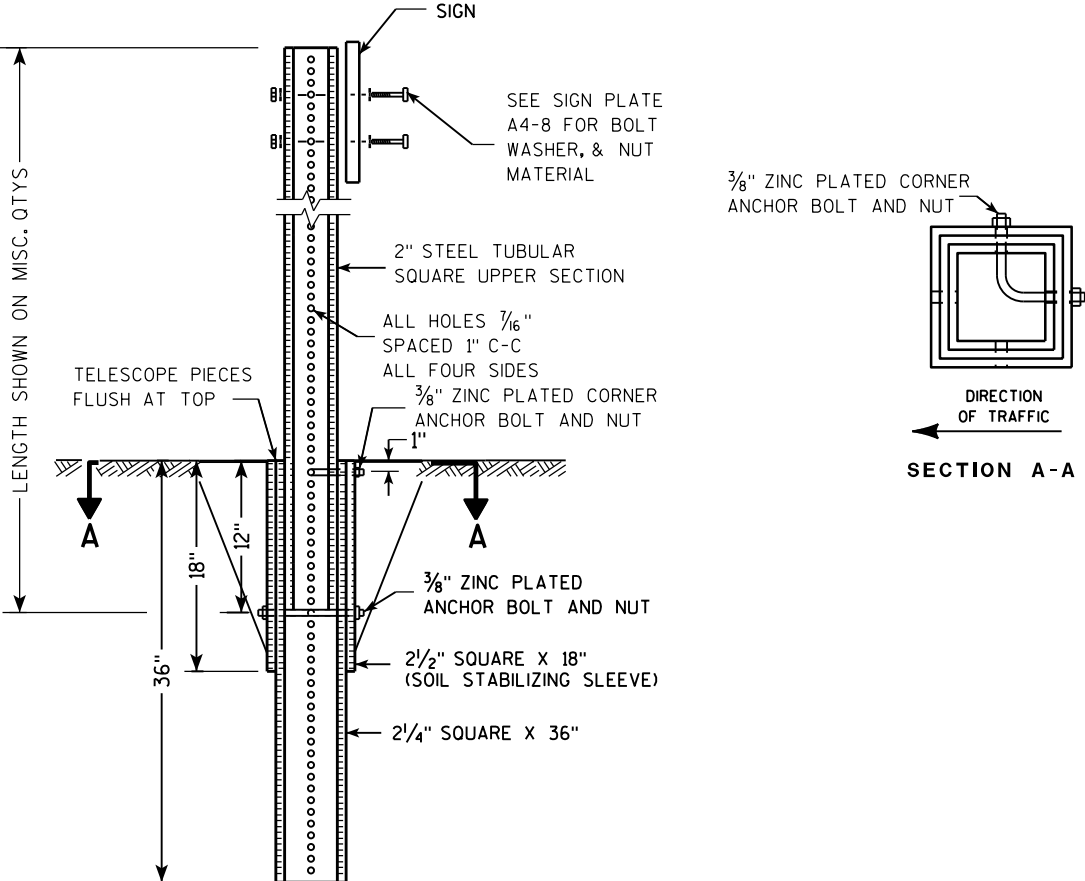

Area of Sign Installation (Sq. Ft.)	Number of Required Posts
9 or less	1
Greater than 9 less than or equal to 18	2
Greater than 18 less than or equal to 27	3



Signs wider than 3 feet or larger than 9 sq. ft shall be mounted on multiple posts (see above table).

TUBULAR STEEL
SIGN POST
A4-9

WISCONSIN DEPT OF TRANSPORTATION

APPROVED *Matthew R. Rauch*
for State Traffic Engineer

DATE 2/05/15 PLAT 99 14-9.9

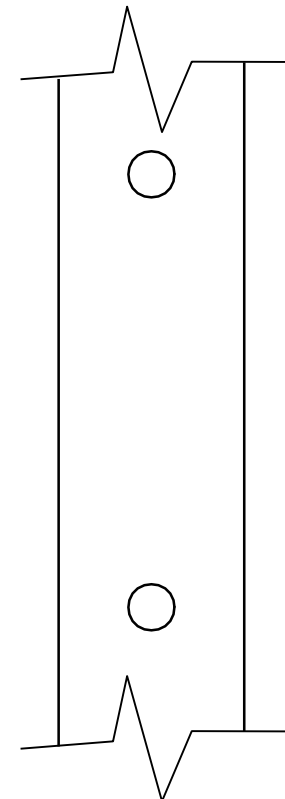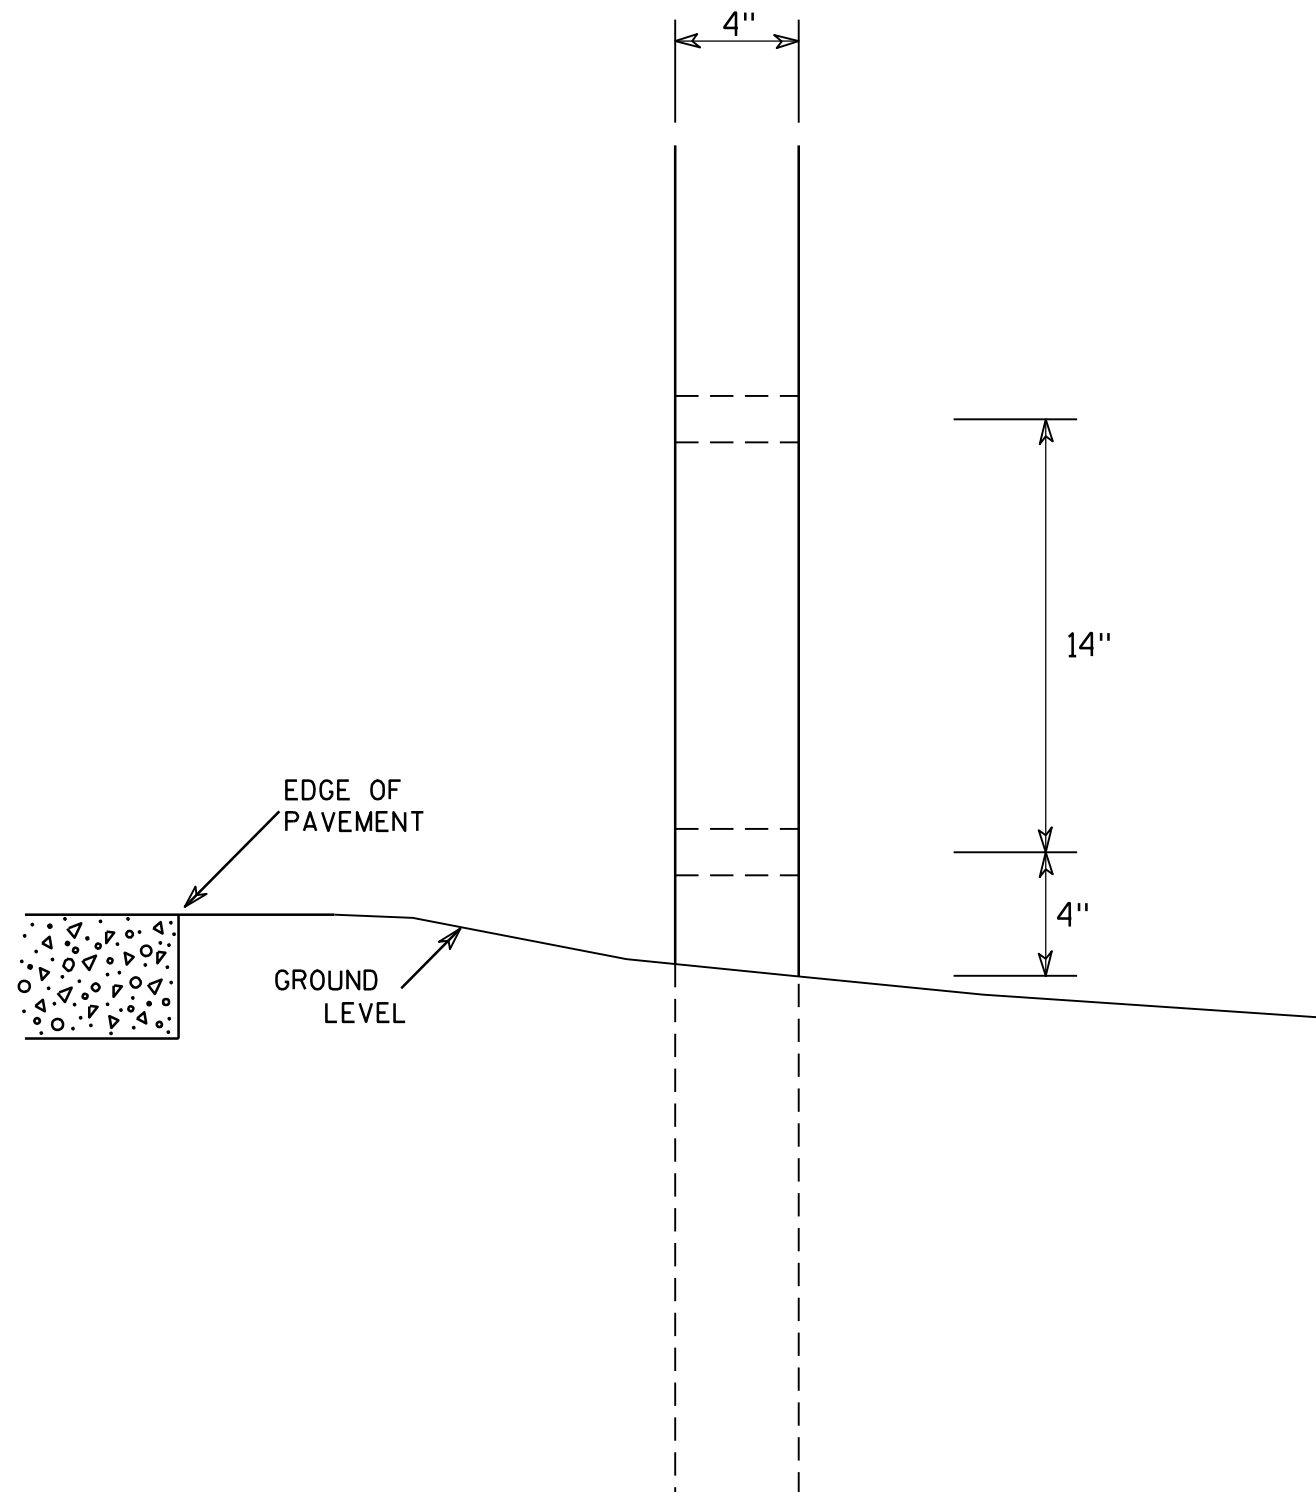

SIDE VIEW

GENERAL NOTES

1. All 4 x 6 Wood Posts shall be modified by having two 1 1/2" diameter holes drilled perpendicular to the roadway centerline.

4 X 6 WOOD POST MODIFICATIONS

WISCONSIN DEPT OF TRANSPORTATION

APPROVED

Chester J. Spang
for State Traffic Engineer

DATE 3/27/97

PLATE NO. A4-11.2

PROJECT NO:

HWY:




COUNTY:

SHEET NO: 100


E

BANDING

SINGLE SIGN

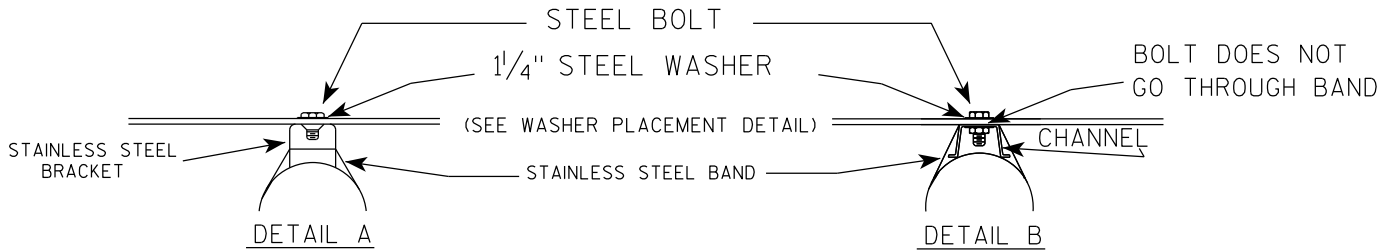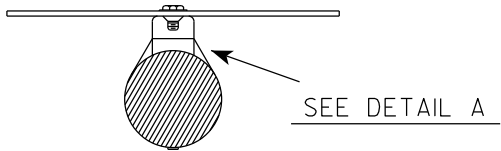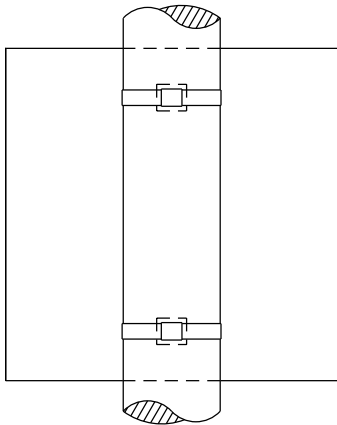

WASHER PLACEMENT

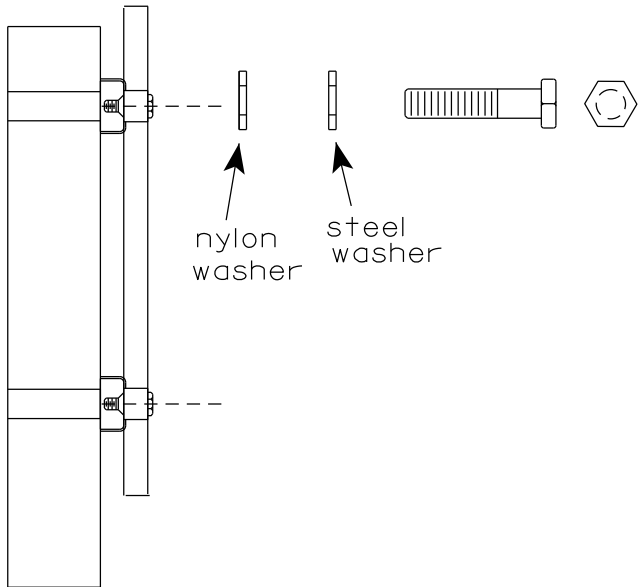


WASHERS (ALL POSTS) -
1-1/4" O.D. X 3/8" I.D. X 1/16" STEEL
1-1/4" O.D. X 3/8" I.D. X .080 NYLON
FOR ALL TYPE H SIGNS


GENERAL NOTES

1. Any sign over 3 feet in width shall use the V-Block banding method. See A5-10 standard plate.
2. Signs 3 feet or greater in height shall have three bracket bands installed. Signs less than 3 feet in height shall have two bracket bands installed.
3. Banding and assembly bracket shall be stainless steel. All bands shall be 3/4" in width and 0.025" thickness.
4. ALL SIGN MOUNTING BOLTS AND WASHERS SHALL BE EITHER:
 - a. Hot dip or mechanically galvanized in accordance with ASTM Designation: A 153, Class D
 - b. Electro-galvanized in accordance with ASTM designation: B 633, Type III, SC 3

"J" ASSEMBLY

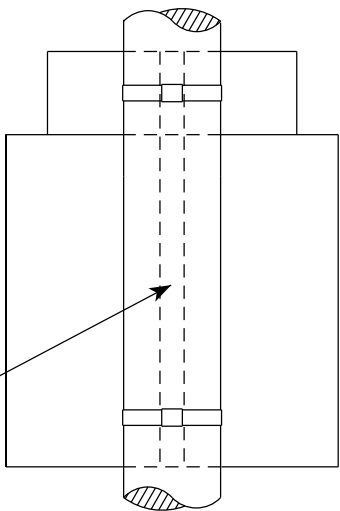


CHANNEL
SEE TYPICAL PANEL
INSTALLATION SHEET

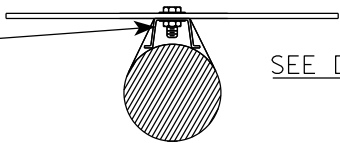

STANDARD SIGN
SIGN BANDING DETAILS


WISCONSIN DEPT OF TRANSPORTATION

APPROVED *Matthew R. Rauch*
for State Traffic Engineer
DATE 6/10/19 PLATE NO. A5-9.4

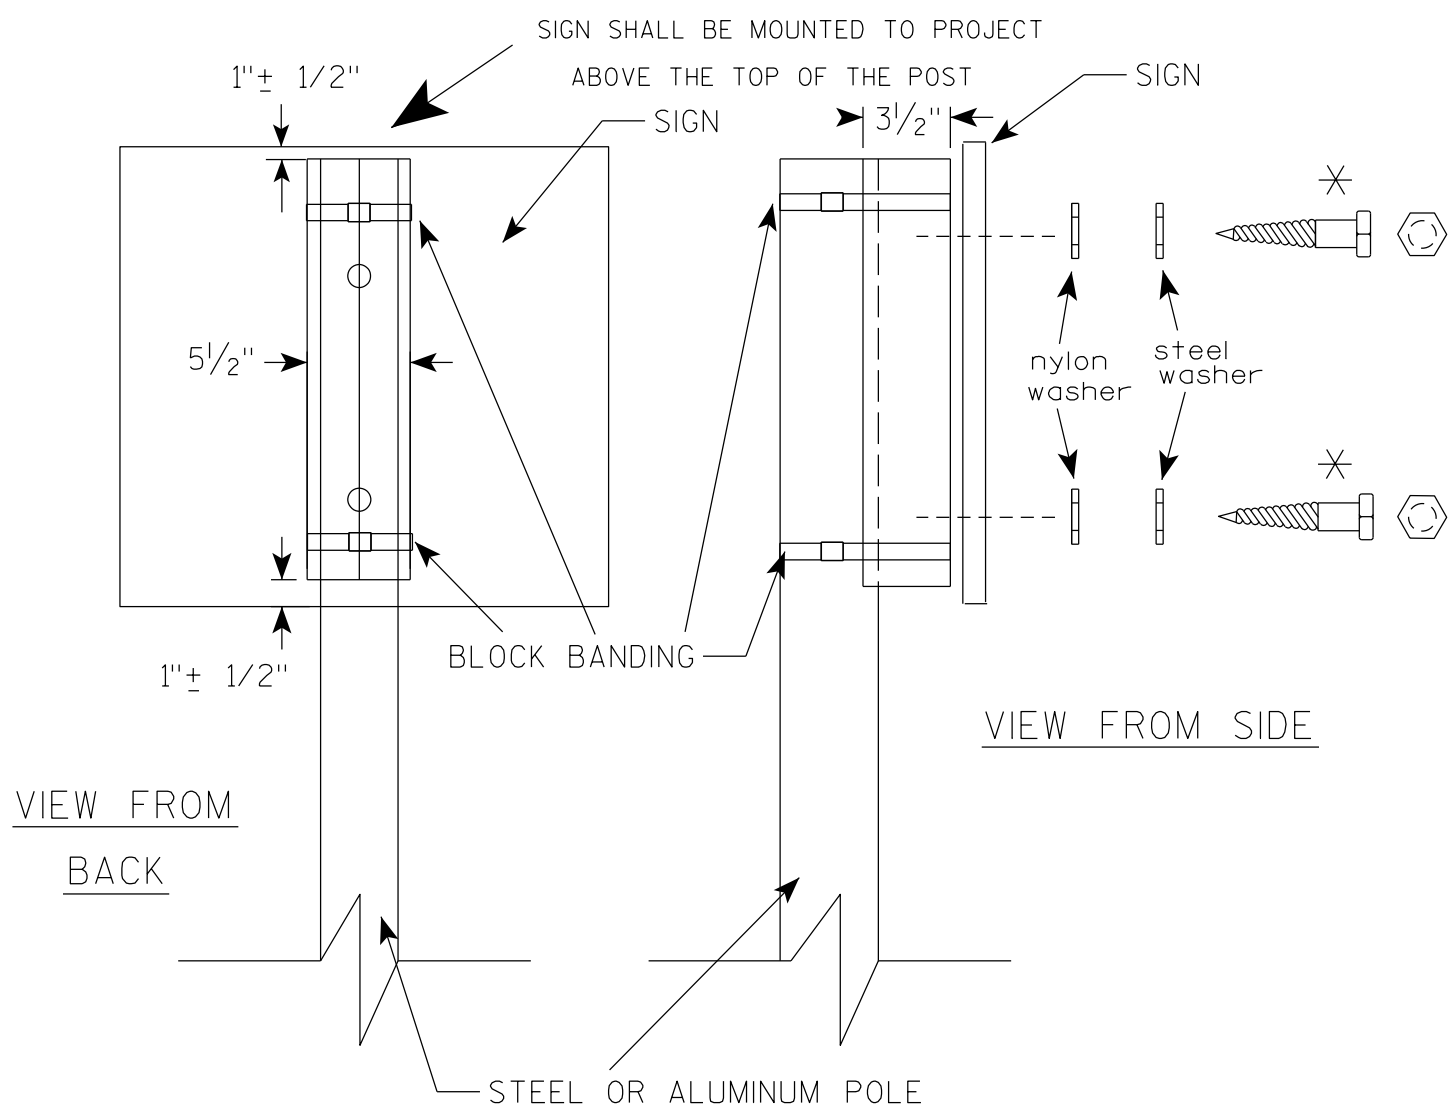

VIEW FROM
BACK

VIEW FROM SIDE

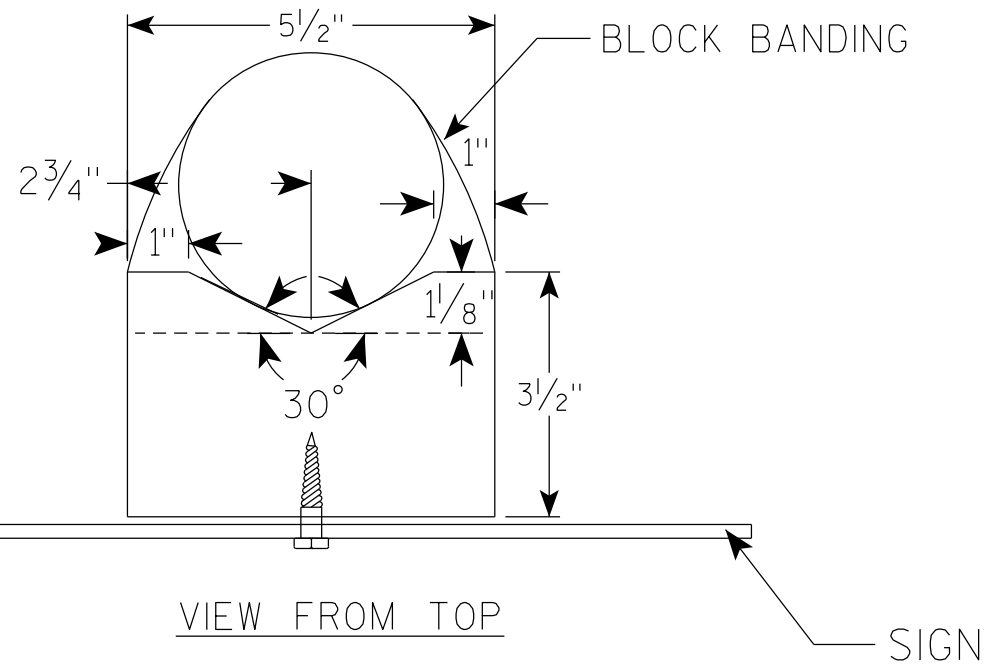

VIEW FROM TOP

GENERAL NOTES

1. WOOD 4"X6" POST MATERIAL SHALL CONFORM TO 507.2.2 OF THE WISDOT STANDARD SPECIFICATIONS
2. BLOCK BANDING AND CLIPS SHALL BE STAINLESS STEEL, $\frac{3}{4}$ " WIDTH AND 0.025" THICKNESS
3. SIGNS 3' OR GREATER IN HEIGHT SHALL UTILIZE 3 BLOCK BANDS. SIGNS UNDER 3' IN HEIGHT SHALL UTILIZE 2 BLOCK BANDS
4. ACTUAL NUMBER OF FASTENERS PER SIGN VARIES WITH THE SIGN AREA, BUT NORMALLY THERE ARE TWO. FOR SIGNS GREATER THAN 9 S.F. 3 FASTENERS SHALL BE USED.
5. ALL SIGN MOUNTING BOLTS AND WASHERS SHALL BE EITHER:
 - a. Hot dip or mechanically galvanized in accordance with ASTM Designation: A 153, Class D
 - b. Electro-galvanized in accordance with ASTM Designation : B 633, TYPE III, SC 3
6. ALL BOLTS SHALL HAVE HEXAGONAL HEADS.
7. STEEL WASHERS SHALL BE $\frac{1}{4}$ " O.D. X $\frac{3}{8}$ " I.D. X $\frac{1}{16}$ "
8. NYLON WASHERS SHALL BE $\frac{1}{4}$ " O.D. X $\frac{3}{8}$ " I.D. X .080 FOR TYPE H OR TYPE F FACE SIGN

✱ LAG BOLTS SHALL BE $\frac{3}{8}$ " X $2\frac{1}{2}$ "

BLOCK BANDING DETAIL
(V-BLOCK OPTION)

WISCONSIN DEPT OF TRANSPORTATION

APPROVED *Matthew R. Rauch*
for State Traffic Engineer

DATE 4/19/2022 PLATE NO. A5-10.3

PROJECT NO:

SHEET NO: 102

E

DIVISION 1 - ALIGNMENT 12 RL

STATION	REAL STATION	DISTANCE	AREA (SF)		INCREMENTAL VOL (CY) (UNADJUSTED)		CUMULATIVE VOL (CY)		
			CUT	FILL	CUT	FILL	CUT	EXPANDED FILL	MASS ORDNATE
					NOTE 1	NOTE 3	NOTE 1	1.25	NOTE 8
634+10.00	63410.00	0.00	0.00	9.40	0	0	0	0	0
634+20.00	63420.00	10	0.00	10.56	0	4	0	5	-5
634+30.00	63430.00	10	0.00	10.22	0	4	0	10	-10
634+40.00	63440.00	10	0.03	9.41	0	4	0	15	-15
634+50.00	63450.00	10	0.00	11.34	0	4	0	20	-20
634+60.00	63460.00	10	0.00	10.48	0	4	0	25	-25
634+70.00	63470.00	10	0.00	10.12	0	4	0	30	-30
634+80.00	63480.00	10	0.00	9.37	0	4	0	35	-35
634+90.00	63490.00	10	0.00	9.63	0	4	0	40	-40
635+00.00	63500.00	10	0.00	9.29	0	4	0	45	-45
635+10.00	63510.00	10	0.00	11.93	0	4	0	50	-50
635+20.00	63520.00	10	0.00	11.03	0	4	0	55	-55
635+30.00	63530.00	10	0.00	12.79	0	4	0	60	-60
635+40.00	63540.00	10	0.00	12.34	0	5	0	66	-66
635+50.00	63550.00	10	0.00	6.84	0	4	0	71	-71
635+60.00	63560.00	10	0.00	5.27	0	2	0	74	-74
635+70.00	63570.00	10	0.00	5.20	0	2	0	76	-76
635+80.00	63580.00	10	0.00	6.83	0	2	0	79	-79
635+90.00	63590.00	10	0.00	6.20	0	2	0	81	-81
636+00.00	63600.00	10	0.00	8.14	0	3	0	85	-85
637+00.00	63700.00	100	0.00	17.47	0	47	0	144	-144
637+50.00	63750.00	50	0.00	24.04	0	38	0	191	-191
638+00.00	63800.00	50	0.00	25.86	0	46	0	249	-249
638+50.00	63850.00	50	0.00	25.39	0	47	0	308	-308
639+00.00	63900.00	50	0.00	29.70	0	51	0	371	-371
639+50.00	63950.00	50	0.00	34.44	0	59	0	445	-445
640+00.00	64000.00	50	0.00	43.09	0	72	0	535	-535
640+50.00	64050.00	50	0.00	42.67	0	79	0	634	-634
641+00.00	64100.00	50	0.00	40.91	0	77	0	730	-730
641+50.00	64150.00	50	0.00	41.40	0	76	0	825	-825
642+00.00	64200.00	50	0.00	44.81	0	80	0	925	-925
642+50.00	64250.00	50	0.00	38.27	0	77	0	1021	-1021
643+00.00	64300.00	50	0.00	37.55	0	70	0	1109	-1109
643+50.00	64350.00	50	0.00	40.10	0	72	0	1199	-1199
644+00.00	64400.00	50	0.00	40.77	0	75	0	1293	-1293
644+50.00	64450.00	50	0.00	42.25	0	77	0	1389	-1389
645+00.00	64500.00	50	0.00	43.92	0	80	0	1489	-1489
645+50.00	64550.00	50	0.00	36.62	0	75	0	1583	-1583
646+00.00	64600.00	50	0.00	41.93	0	73	0	1674	-1674
646+50.00	64650.00	50	0.00	45.02	0	81	0	1775	-1775
647+00.00	64700.00	50	0.00	39.64	0	78	0	1873	-1873
647+50.00	64750.00	50	0.02	36.52	0	71	0	1961	-1961
648+00.00	64800.00	50	0.00	41.73	0	72	0	2051	-2051
648+50.00	64850.00	50	0.00	47.87	0	83	0	2155	-2155
649+00.00	64900.00	50	0.00	46.80	0	88	0	2265	-2265
649+50.00	64950.00	50	0.00	45.51	0	85	0	2371	-2371
650+00.00	65000.00	50	0.00	43.20	0	82	0	2474	-2474
650+50.00	65050.00	50	0.00	42.88	0	80	0	2574	-2574
651+00.00	65100.00	50	0.00	46.24	0	83	0	2678	-2678
651+50.00	65150.00	50	0.00	41.72	0	81	0	2779	-2779

NOTES:	
1 - CUT	CUT INCLUDES SALVAGED/UNUSABLE PAVEMENT MATERIAL
3 - FILL	DOES NOT INCLUDE UNUSABLE PAVEMENT EXC VOLUME

652+00.00	65200.00	50	0.00	42.38	0	78	0	2876	-2876
652+50.00	65250.00	50	0.00	40.53	0	77	0	2973	-2973
653+00.00	65300.00	50	0.00	36.67	0	71	0	3061	-3061
653+50.00	65350.00	50	0.00	37.24	0	68	0	3146	-3146
654+00.00	65400.00	50	0.00	34.41	0	66	0	3229	-3229
654+50.00	65450.00	50	0.00	42.11	0	71	0	3318	-3318
655+00.00	65500.00	50	0.00	40.04	0	76	0	3413	-3413
655+50.00	65550.00	50	0.00	44.08	0	78	0	3510	-3510
656+00.00	65600.00	50	0.00	38.62	0	77	0	3606	-3606
656+50.00	65650.00	50	0.00	44.85	0	77	0	3703	-3703
657+00.00	65700.00	50	0.00	40.10	0	79	0	3801	-3801
657+50.00	65750.00	50	0.00	27.83	0	63	0	3880	-3880
658+00.00	65800.00	50	0.00	30.75	0	54	0	3948	-3948
658+50.00	65850.00	50	0.00	34.86	0	61	0	4024	-4024
659+00.00	65900.00	50	0.00	37.39	0	67	0	4108	-4108
659+50.00	65950.00	50	0.00	36.85	0	69	0	4194	-4194
660+00.00	66000.00	50	0.00	36.51	0	68	0	4279	-4279
660+50.00	66050.00	50	0.00	36.60	0	68	0	4364	-4364
661+00.00	66100.00	50	0.00	38.09	0	69	0	4450	-4450
661+50.00	66150.00	50	0.00	38.51	0	71	0	4539	-4539
662+00.00	66200.00	50	0.00	44.42	0	77	0	4635	-4635
662+50.00	66250.00	50	0.00	43.01	0	81	0	4736	-4736
663+00.00	66300.00	50	0.00	34.54	0	72	0	4826	-4826
663+50.00	66350.00	50	0.00	41.02	0	70	0	4914	-4914
664+00.00	66400.00	50	0.00	42.41	0	77	0	5010	-5010
664+50.00	66450.00	50	0.00	39.10	0	75	0	5104	-5104
665+00.00	66500.00	50	0.00	38.74	0	72	0	5194	-5194
665+50.00	66550.00	50	0.00	32.45	0	66	0	5276	-5276
666+00.00	66600.00	50	0.00	34.00	0	62	0	5354	-5354
666+50.00	66650.00	50	0.00	36.55	0	65	0	5435	-5435
667+00.00	66700.00	50	0.00	31.83	0	63	0	5514	-5514
667+50.00	66750.00	50	0.14	25.05	0	53	0	5580	-5580
668+00.00	66800.00	50	0.00	41.53	0	62	0	5658	-5658
668+50.00	66850.00	50	0.00	45.71	0	81	0	5759	-5759
669+00.00	66900.00	50	0.00	40.55	0	80	0	5859	-5859
669+50.00	66950.00	50	0.00	38.81	0	73	0	5950	-5950
670+00.00	67000.00	50	0.00	38.48	0	72	0	6040	-6040
670+50.00	67050.00	50	0.00	40.10	0	73	0	6131	-6131
671+00.00	67100.00	50	0.00	42.22	0	76	0	6226	-6226
671+50.00	67150.00	50	0.00	43.24	0	79	0	6325	-6325
672+00.00	67200.00	50	0.00	43.98	0	81	0	6426	-6426
672+50.00	67250.00	50	0.00	38.99	0	77	0	6523	-6523
673+00.00	67300.00	50	0.00	34.58	0	68	0	6608	-6608
673+50.00	67350.00	50	0.00	36.31	0	66	0	6690	-6690
674+00.00	67400.00	50	0.00	32.56	0	64	0	6770	-6770
674+50.00	67450.00	50	0.00	33.81	0	61	0	6846	-6846
675+00.00	67500.00	50	0.00	37.31	0	66	0	6929	-6929
675+50.00	67550.00	50	0.00	37.26	0	69	0	7015	-7015
676+00.00	67600.00	50	0.00	38.43	0	70	0	7103	-7103
676+50.00	67650.00	50	0.00	41.56	0	74	0	7195	-7195


NOTES:	
1 - CUT	CUT INCLUDES SALVAGED/UNUSABLE PAVEMENT MATERIAL
3 - FILL	DOES NOT INCLUDE UNUSABLE PAVEMENT EXC VOLUME


677+00.00	67700.00	50	0.02	25.36	0	62	0	7273	-7273
677+50.00	67750.00	50	0.00	27.99	0	49	0	7334	-7334
678+00.00	67800.00	50	0.00	53.15	0	75	0	7428	-7428
678+50.00	67850.00	50	0.00	54.42	0	100	0	7553	-7553
679+00.00	67900.00	50	0.00	45.35	0	92	0	7668	-7668
679+50.00	67950.00	50	0.00	42.48	0	81	0	7769	-7769
680+00.00	68000.00	50	0.00	38.78	0	75	0	7863	-7863
680+50.00	68050.00	50	0.00	41.93	0	75	0	7956	-7956
681+00.00	68100.00	50	0.00	39.04	0	75	0	8050	-8050
681+50.00	68150.00	50	0.00	37.93	0	71	0	8139	-8139
682+00.00	68200.00	50	0.00	38.88	0	71	0	8228	-8228
682+50.00	68250.00	50	0.00	47.28	0	80	0	8328	-8328
683+00.00	68300.00	50	0.00	54.23	0	94	0	8445	-8445
683+50.00	68350.00	50	0.00	47.21	0	94	0	8563	-8563
684+00.00	68400.00	50	0.00	29.02	0	71	0	8651	-8651
684+50.00	68450.00	50	0.00	30.13	0	55	0	8720	-8720
685+00.00	68500.00	50	0.00	36.99	0	62	0	8798	-8798
685+50.00	68550.00	50	0.00	42.05	0	73	0	8889	-8889
686+00.00	68600.00	50	0.00	38.93	0	75	0	8983	-8983
686+50.00	68650.00	50	0.00	40.40	0	73	0	9074	-9074
687+00.00	68700.00	50	0.00	39.87	0	74	0	9166	-9166
687+50.00	68750.00	50	0.00	39.86	0	74	0	9259	-9259
688+00.00	68800.00	50	0.00	43.54	0	77	0	9355	-9355
688+50.00	68850.00	50	0.00	34.53	0	72	0	9445	-9445
689+00.00	68900.00	50	0.00	36.46	0	66	0	9528	-9528
689+50.00	68950.00	50	0.00	30.94	0	62	0	9605	-9605
690+00.00	69000.00	50	0.00	35.14	0	61	0	9681	-9681
690+50.00	69050.00	50	0.00	33.62	0	64	0	9761	-9761
691+00.00	69100.00	50	0.00	33.70	0	62	0	9839	-9839
691+50.00	69150.00	50	0.00	34.97	0	64	0	9919	-9919
692+00.00	69200.00	50	0.00	34.38	0	64	0	9999	-9999
692+50.00	69250.00	50	0.00	33.30	0	63	0	10078	-10078
693+00.00	69300.00	50	0.00	41.04	0	69	0	10164	-10164
693+50.00	69350.00	50	0.00	44.57	0	79	0	10263	-10263
694+00.00	69400.00	50	0.00	41.32	0	80	0	10363	-10363
694+50.00	69450.00	50	0.00	25.42	0	62	0	10440	-10440
695+00.00	69500.00	50	0.00	31.75	0	53	0	10506	-10506
695+50.00	69550.00	50	0.00	34.04	0	61	0	10583	-10583
696+00.00	69600.00	50	0.00	35.88	0	65	0	10664	-10664
696+50.00	69650.00	50	0.00	40.12	0	70	0	10751	-10751
697+00.00	69700.00	50	0.00	33.77	0	68	0	10836	-10836
697+50.00	69750.00	50	0.00	38.30	0	67	0	10920	-10920
698+00.00	69800.00	50	0.00	39.50	0	72	0	11010	-11010
698+50.00	69850.00	50	0.00	28.89	0	63	0	11089	-11089
699+00.00	69900.00	50	0.00	27.54	0	52	0	11154	-11154
699+50.00	69950.00	50	0.29	24.92	0	49	0	11215	-11215
700+00.00	70000.00	50	0.00	32.29	0	53	0	11281	-11281
700+50.00	70050.00	50	0.05	30.78	0	58	0	11354	-11354
701+00.00	70100.00	50	6.64	16.30	6	44	6	11409	-11403
701+50.00	70150.00	50	0.00	0.00	6	15	12	11428	-11416

NOTES:	
1 - CUT	CUT INCLUDES SALVAGED/UNUSABLE PAVEMENT MATERIAL
3 - FILL	DOES NOT INCLUDE UNUSABLE PAVEMENT EXC VOLUME

711+90.00	71190.00	1040	0.00	24.09	0	464	12	12008	-11996
712+00.00	71200.00	10	0.00	69.37	0	17	12	12029	-12017
712+10.00	71210.00	10	0.00	40.87	0	20	12	12054	-12042
712+20.00	71220.00	10	0.00	24.55	0	12	12	12069	-12057
712+30.00	71230.00	10	0.00	20.13	0	8	12	12079	-12067
712+40.00	71240.00	10	0.00	15.42	0	7	12	12088	-12076
712+50.00	71250.00	10	0.00	12.79	0	5	12	12094	-12082
712+60.00	71260.00	10	0.00	9.23	0	4	12	12099	-12087
712+70.00	71270.00	10	0.03	7.99	0	3	12	12103	-12091
712+80.00	71280.00	10	0.14	5.94	0	3	12	12106	-12094
712+90.00	71290.00	10	0.36	5.44	0	2	12	12109	-12097
713+00.00	71300.00	10	0.62	4.41	0	2	12	12111	-12099
713+10.00	71310.00	10	2.79	3.73	1	2	13	12114	-12101
729+82.40	72982.40	1672.4	0.00	2.00	86	177	99	12335	-12236
729+90.00	72990.00	7.6	0.00	4.28	0	1	99	12336	-12237
730+00.00	73000.00	10	0.01	9.19	0	2	99	12339	-12240
730+10.00	73010.00	10	0.00	8.87	0	3	99	12343	-12244
730+20.00	73020.00	10	0.01	15.94	0	5	99	12349	-12250
730+30.00	73030.00	10	0.00	19.18	0	7	99	12358	-12259
730+40.00	73040.00	10	0.00	14.99	0	6	99	12365	-12266
730+50.00	73050.00	10	0.00	12.35	0	5	99	12371	-12272
730+60.00	73060.00	10	0.00	12.09	0	5	99	12378	-12279
730+70.00	73070.00	10	0.00	11.84	0	4	99	12383	-12284
730+80.00	73080.00	10	0.00	11.90	0	4	99	12388	-12289
730+90.00	73090.00	10	6.34	4.15	1	3	100	12391	-12291
731+00.00	73100.00	10	6.54	2.43	2	1	102	12393	-12291
731+10.00	73110.00	10	7.60	1.40	3	1	105	12394	-12289
731+20.00	73120.00	10	7.65	1.13	3	0	108	12394	-12286
731+30.00	73130.00	10	8.10	0.31	3	0	111	12394	-12283
731+40.00	73140.00	10	6.30	1.36	3	0	114	12394	-12280
731+50.00	73150.00	10	0.00	0.00	1	0	115	12394	-12279
731+60.00	73160.00	10	0.00	3.93	0	1	115	12395	-12280
731+70.00	73170.00	10	0.00	3.72	0	1	115	12396	-12281
731+80.00	73180.00	10	0.00	4.36	0	1	115	12398	-12283
731+90.00	73190.00	10	0.00	6.72	0	2	115	12400	-12285
732+00.00	73200.00	10	0.00	8.52	0	3	115	12404	-12289
732+10.00	73210.00	10	0.00	0.00	0	2	115	12406	-12291

NOTES:	
1 - CUT	CUT INCLUDES SALVAGED/UNUSABLE PAVEMENT MATERIAL
3 - FILL	DOES NOT INCLUDE UNUSABLE PAVEMENT EXC VOLUME

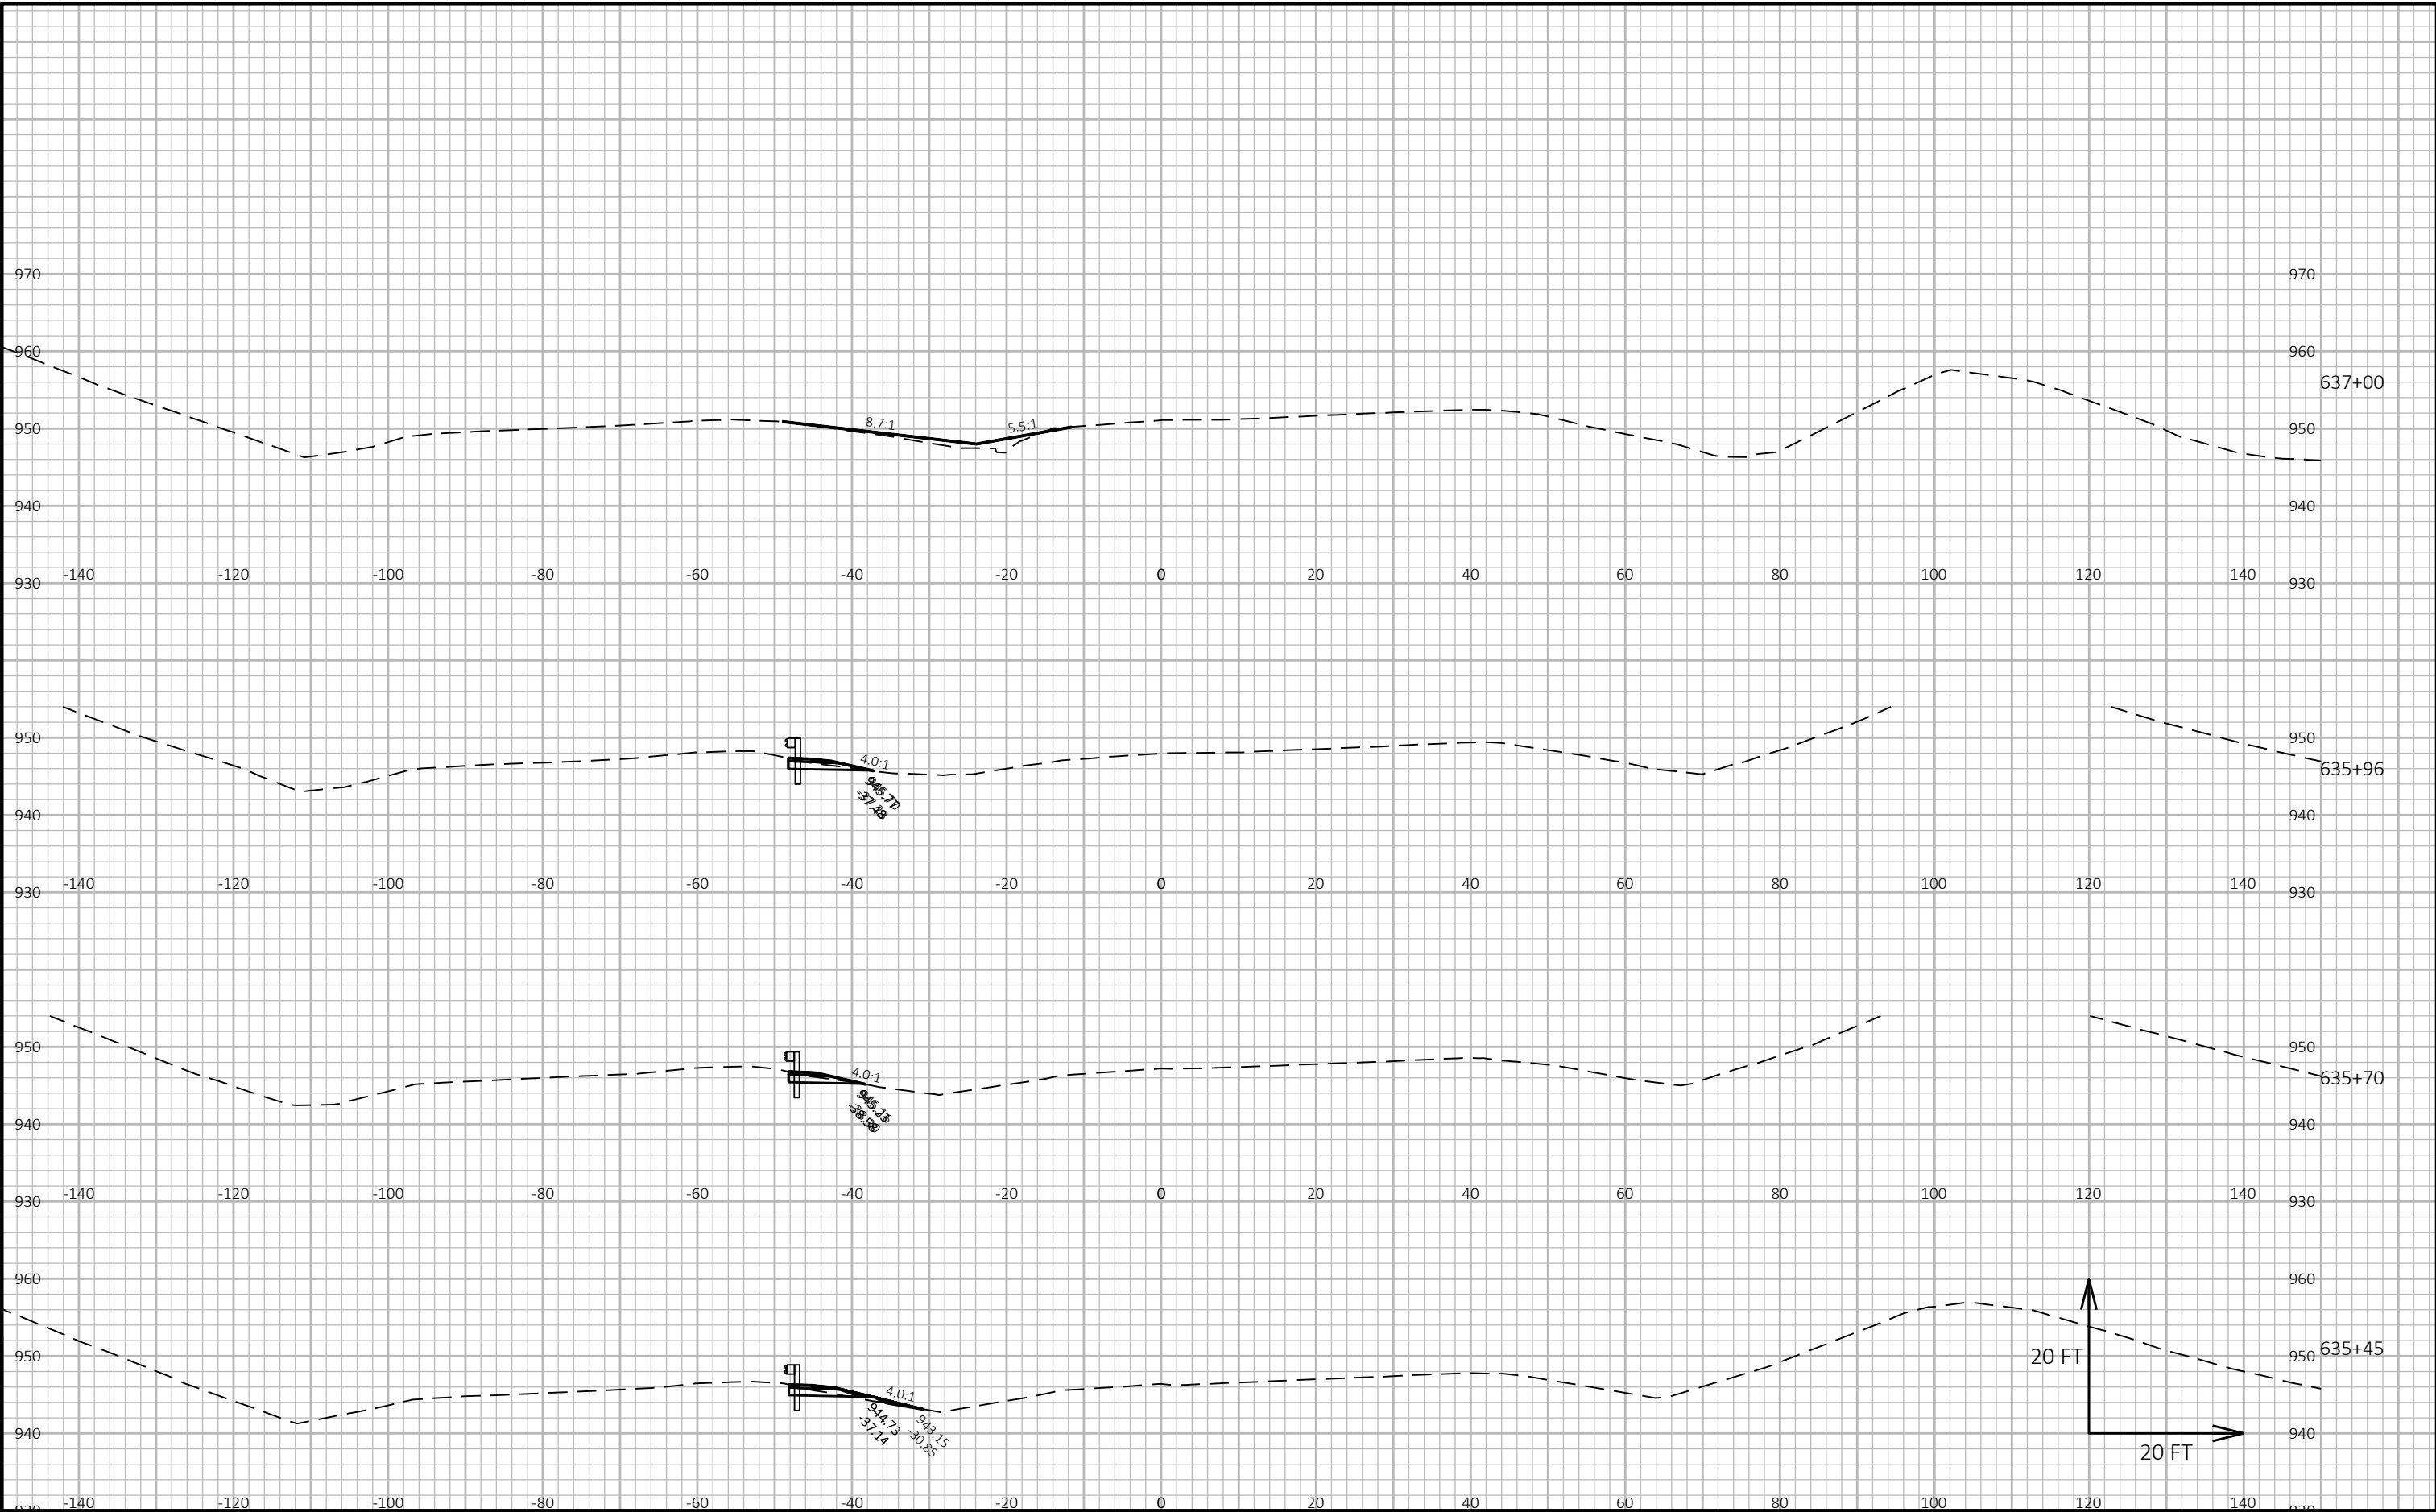


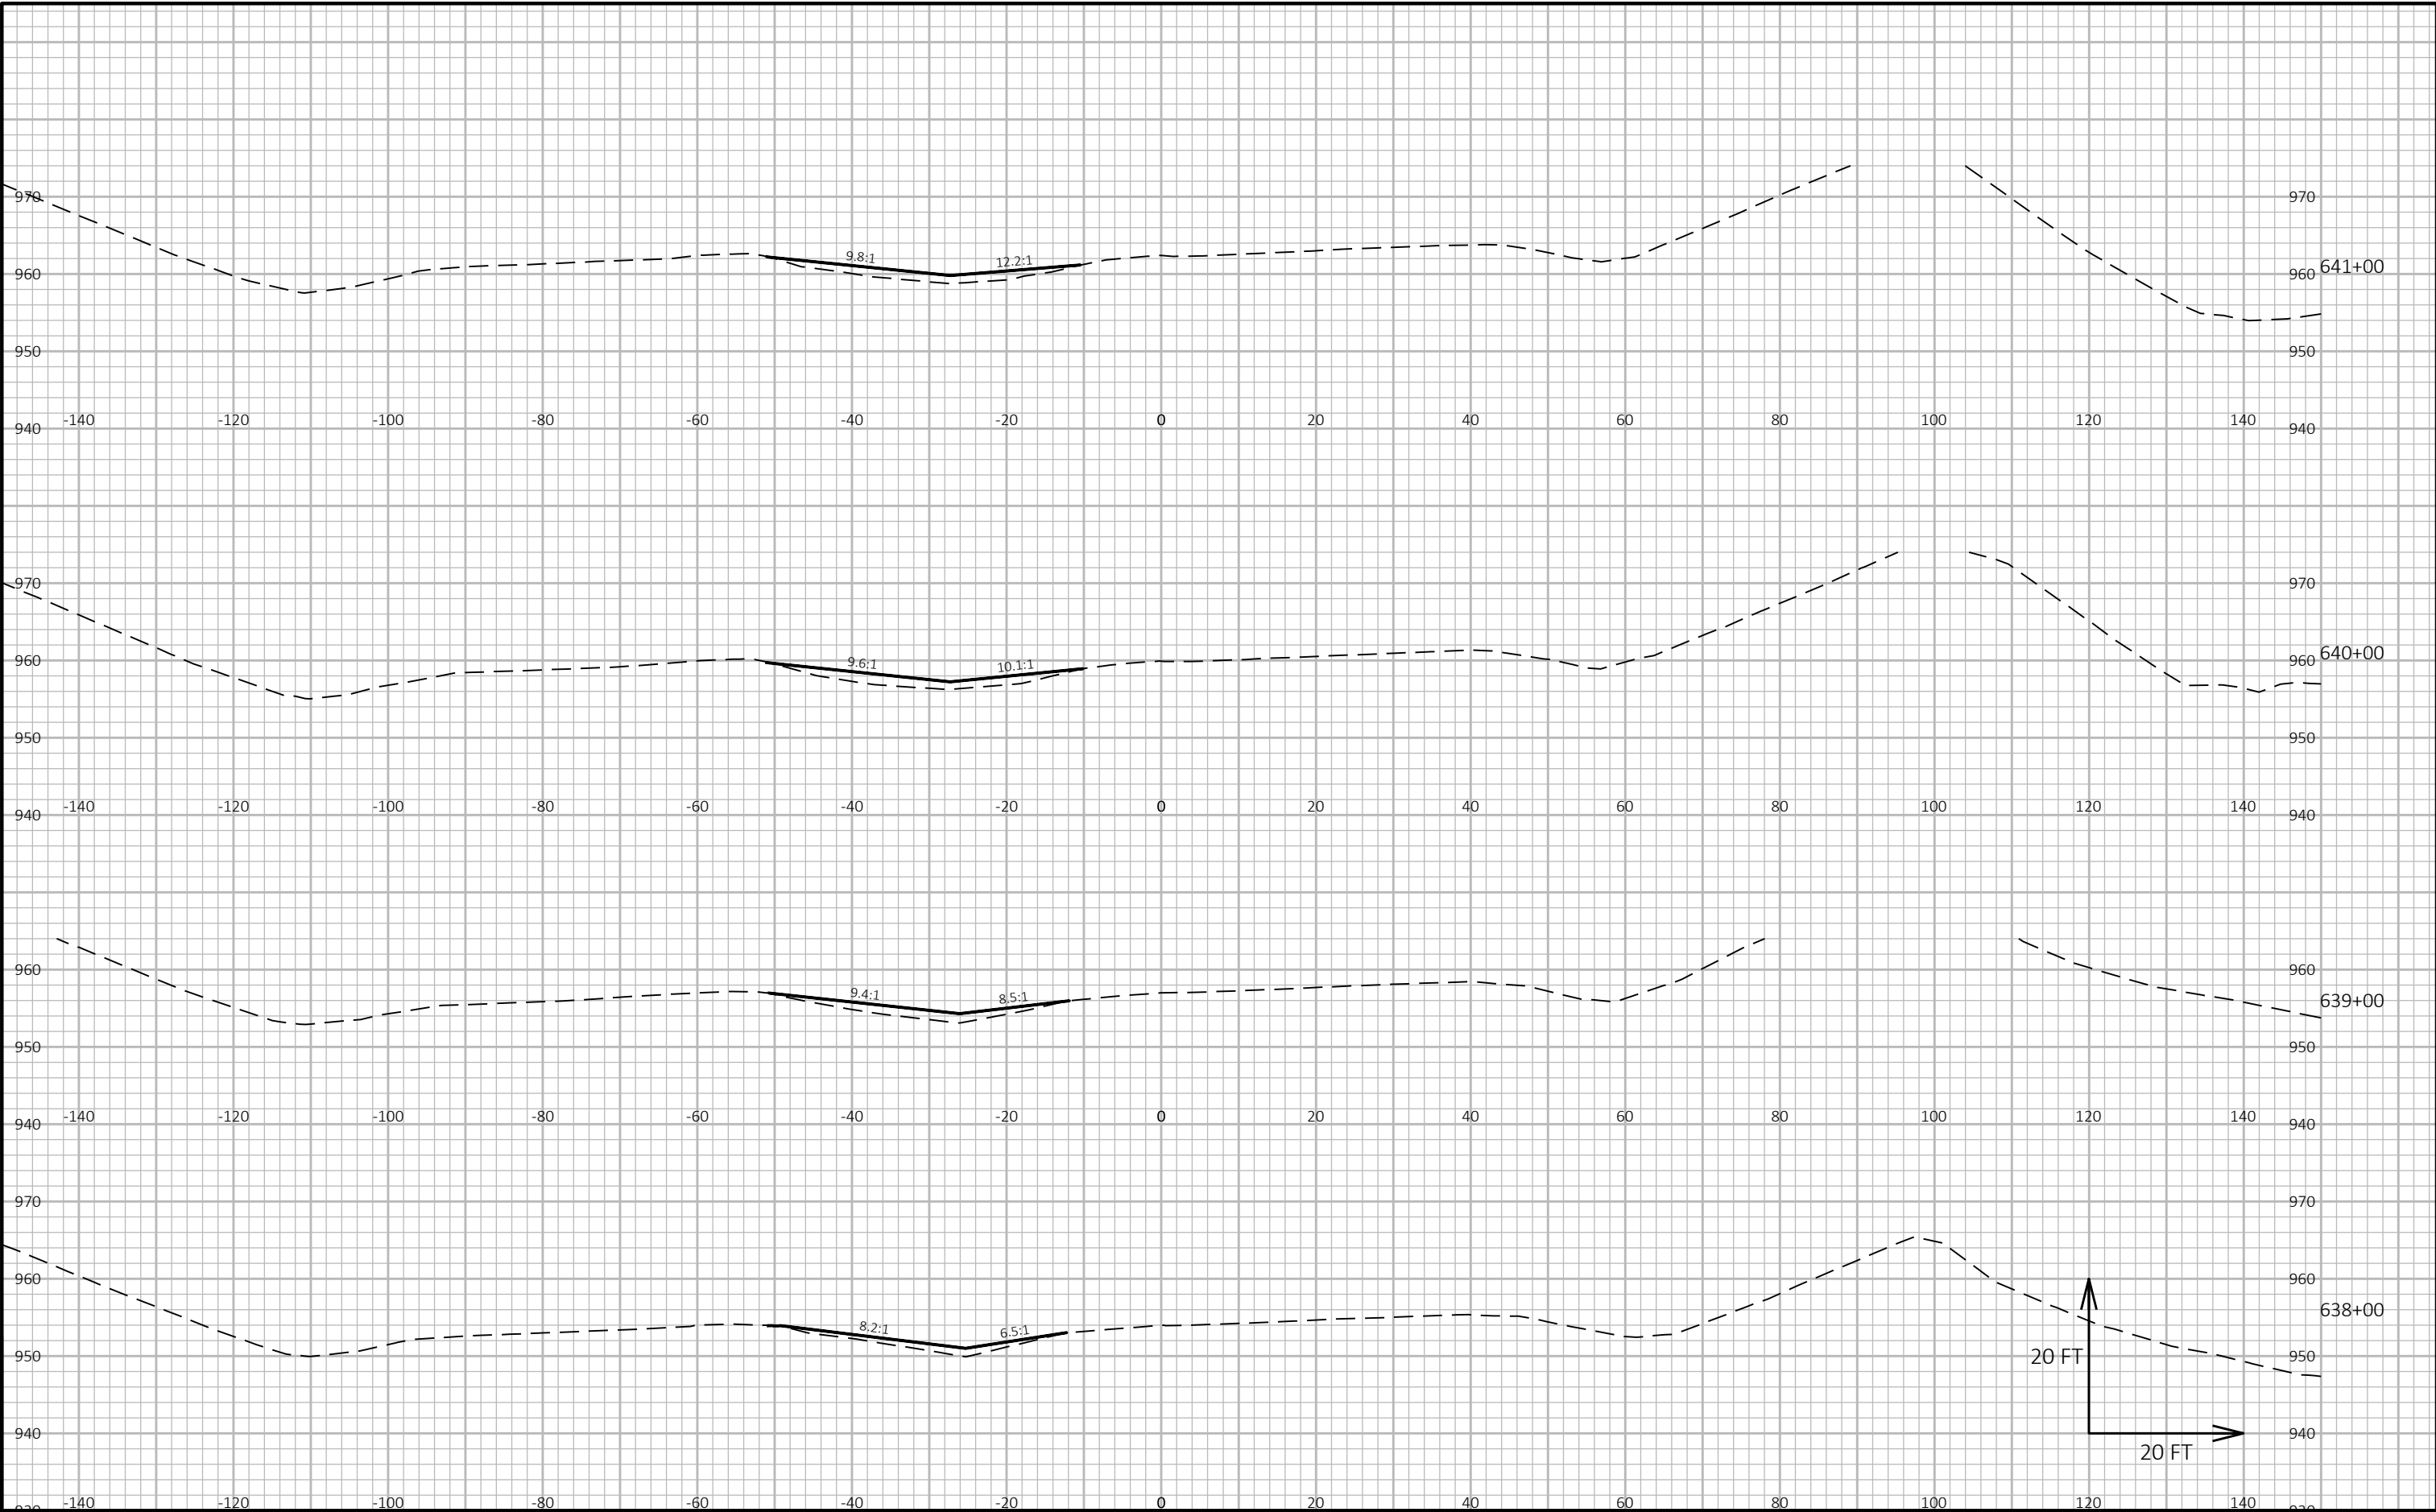

9


9

PROJECT NO: 1080-05-70	HWY: USH 12	COUNTY: WALWORTH	CROSS SECTIONS: USH 12	SHEET 108	E
------------------------	-------------	------------------	------------------------	-----------	---

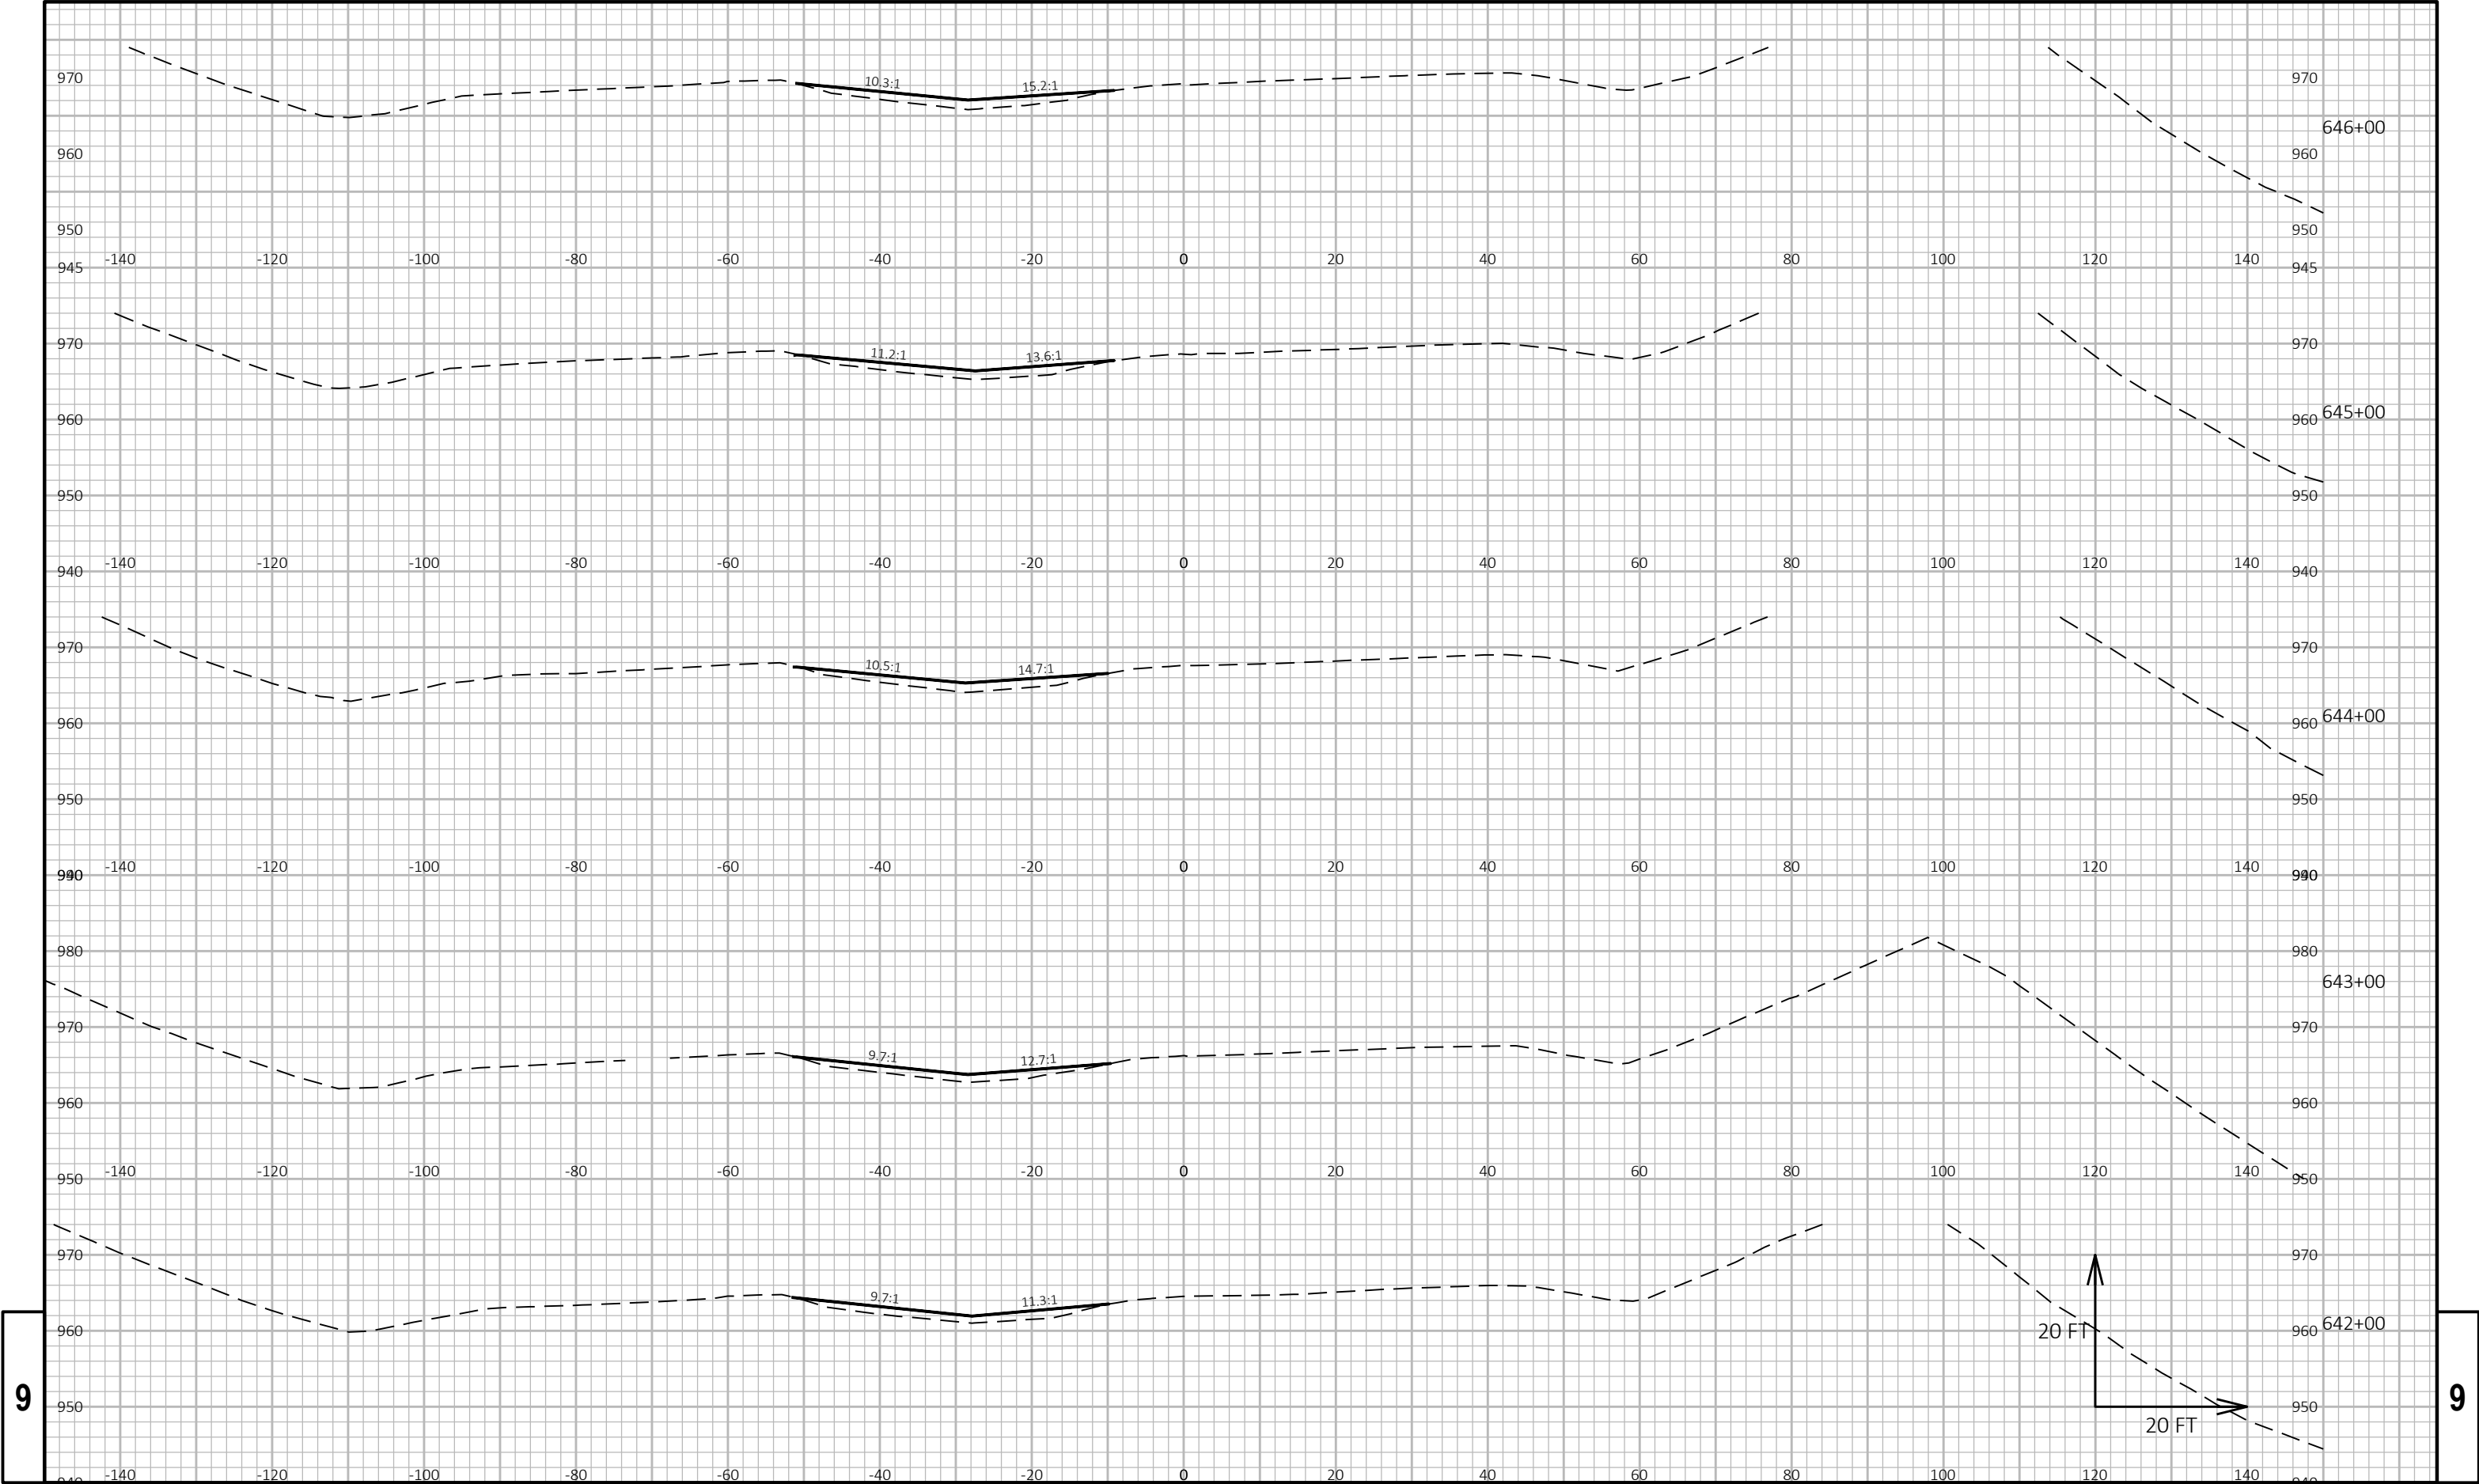

9


9

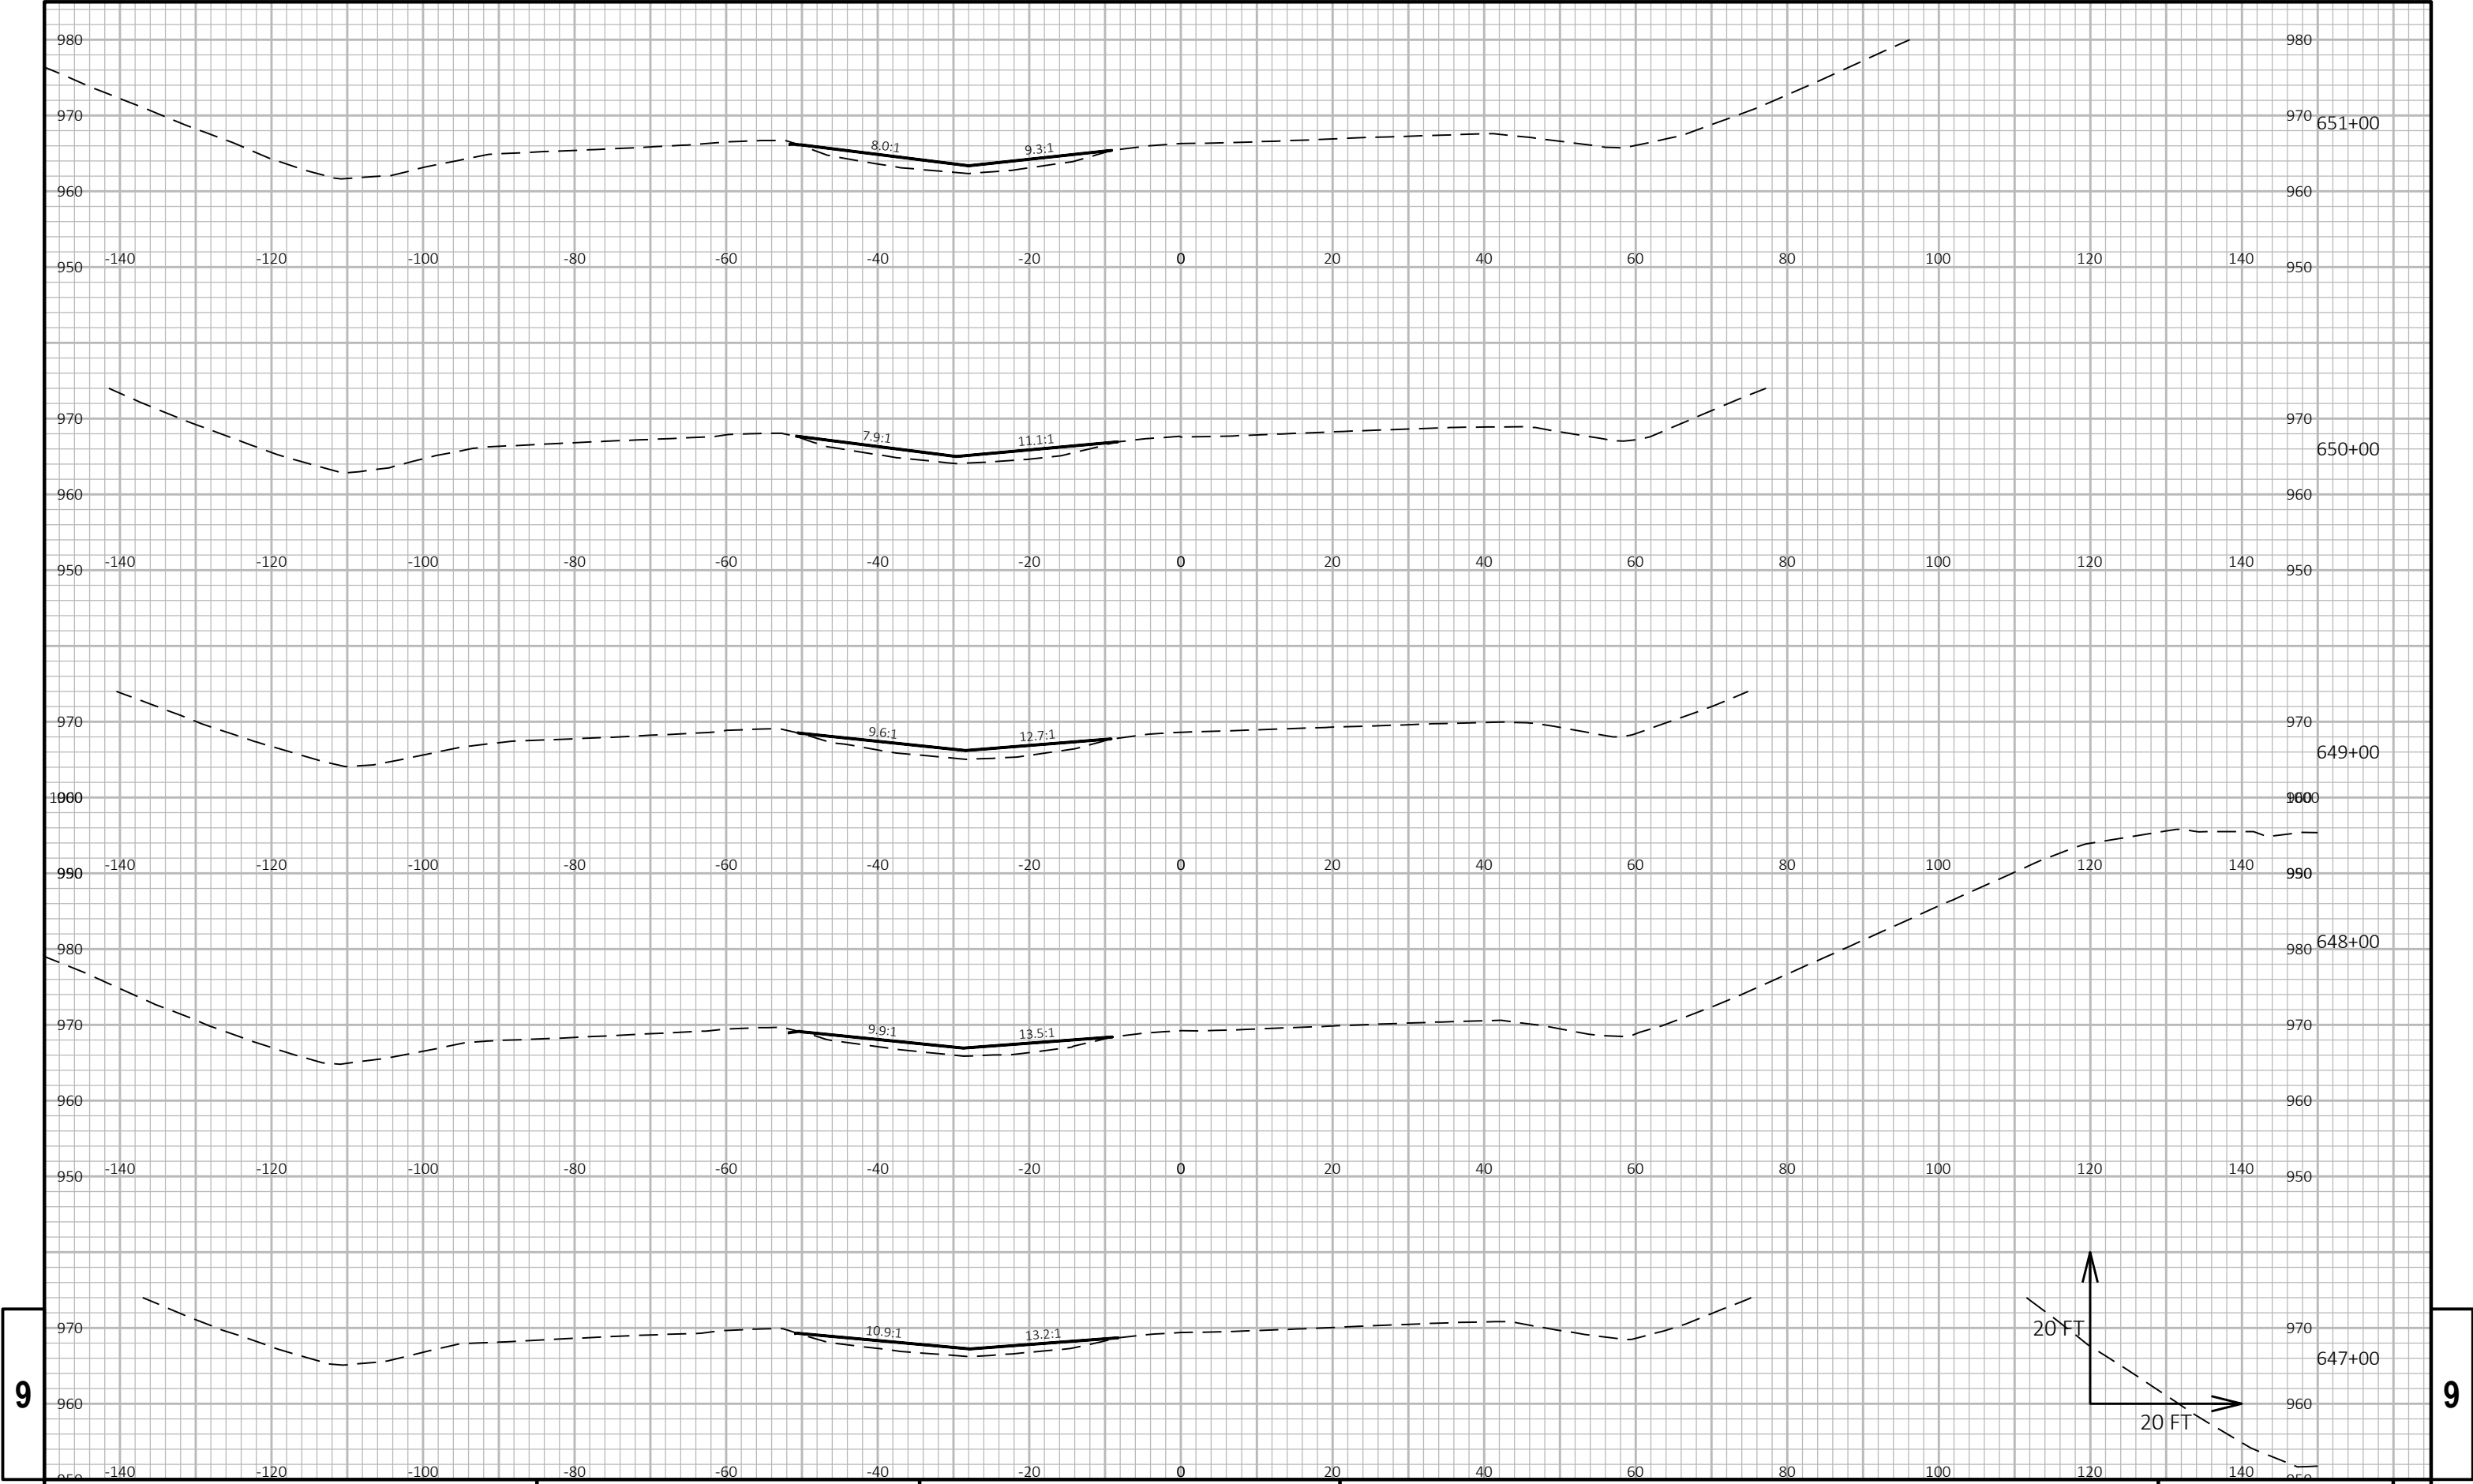


9

9

PROJECT NO: 1080-05-70	HWY: USH 12	COUNTY: WALWORTH	CROSS SECTIONS: USH 12	SHEET 110	E
------------------------	-------------	------------------	------------------------	-----------	---

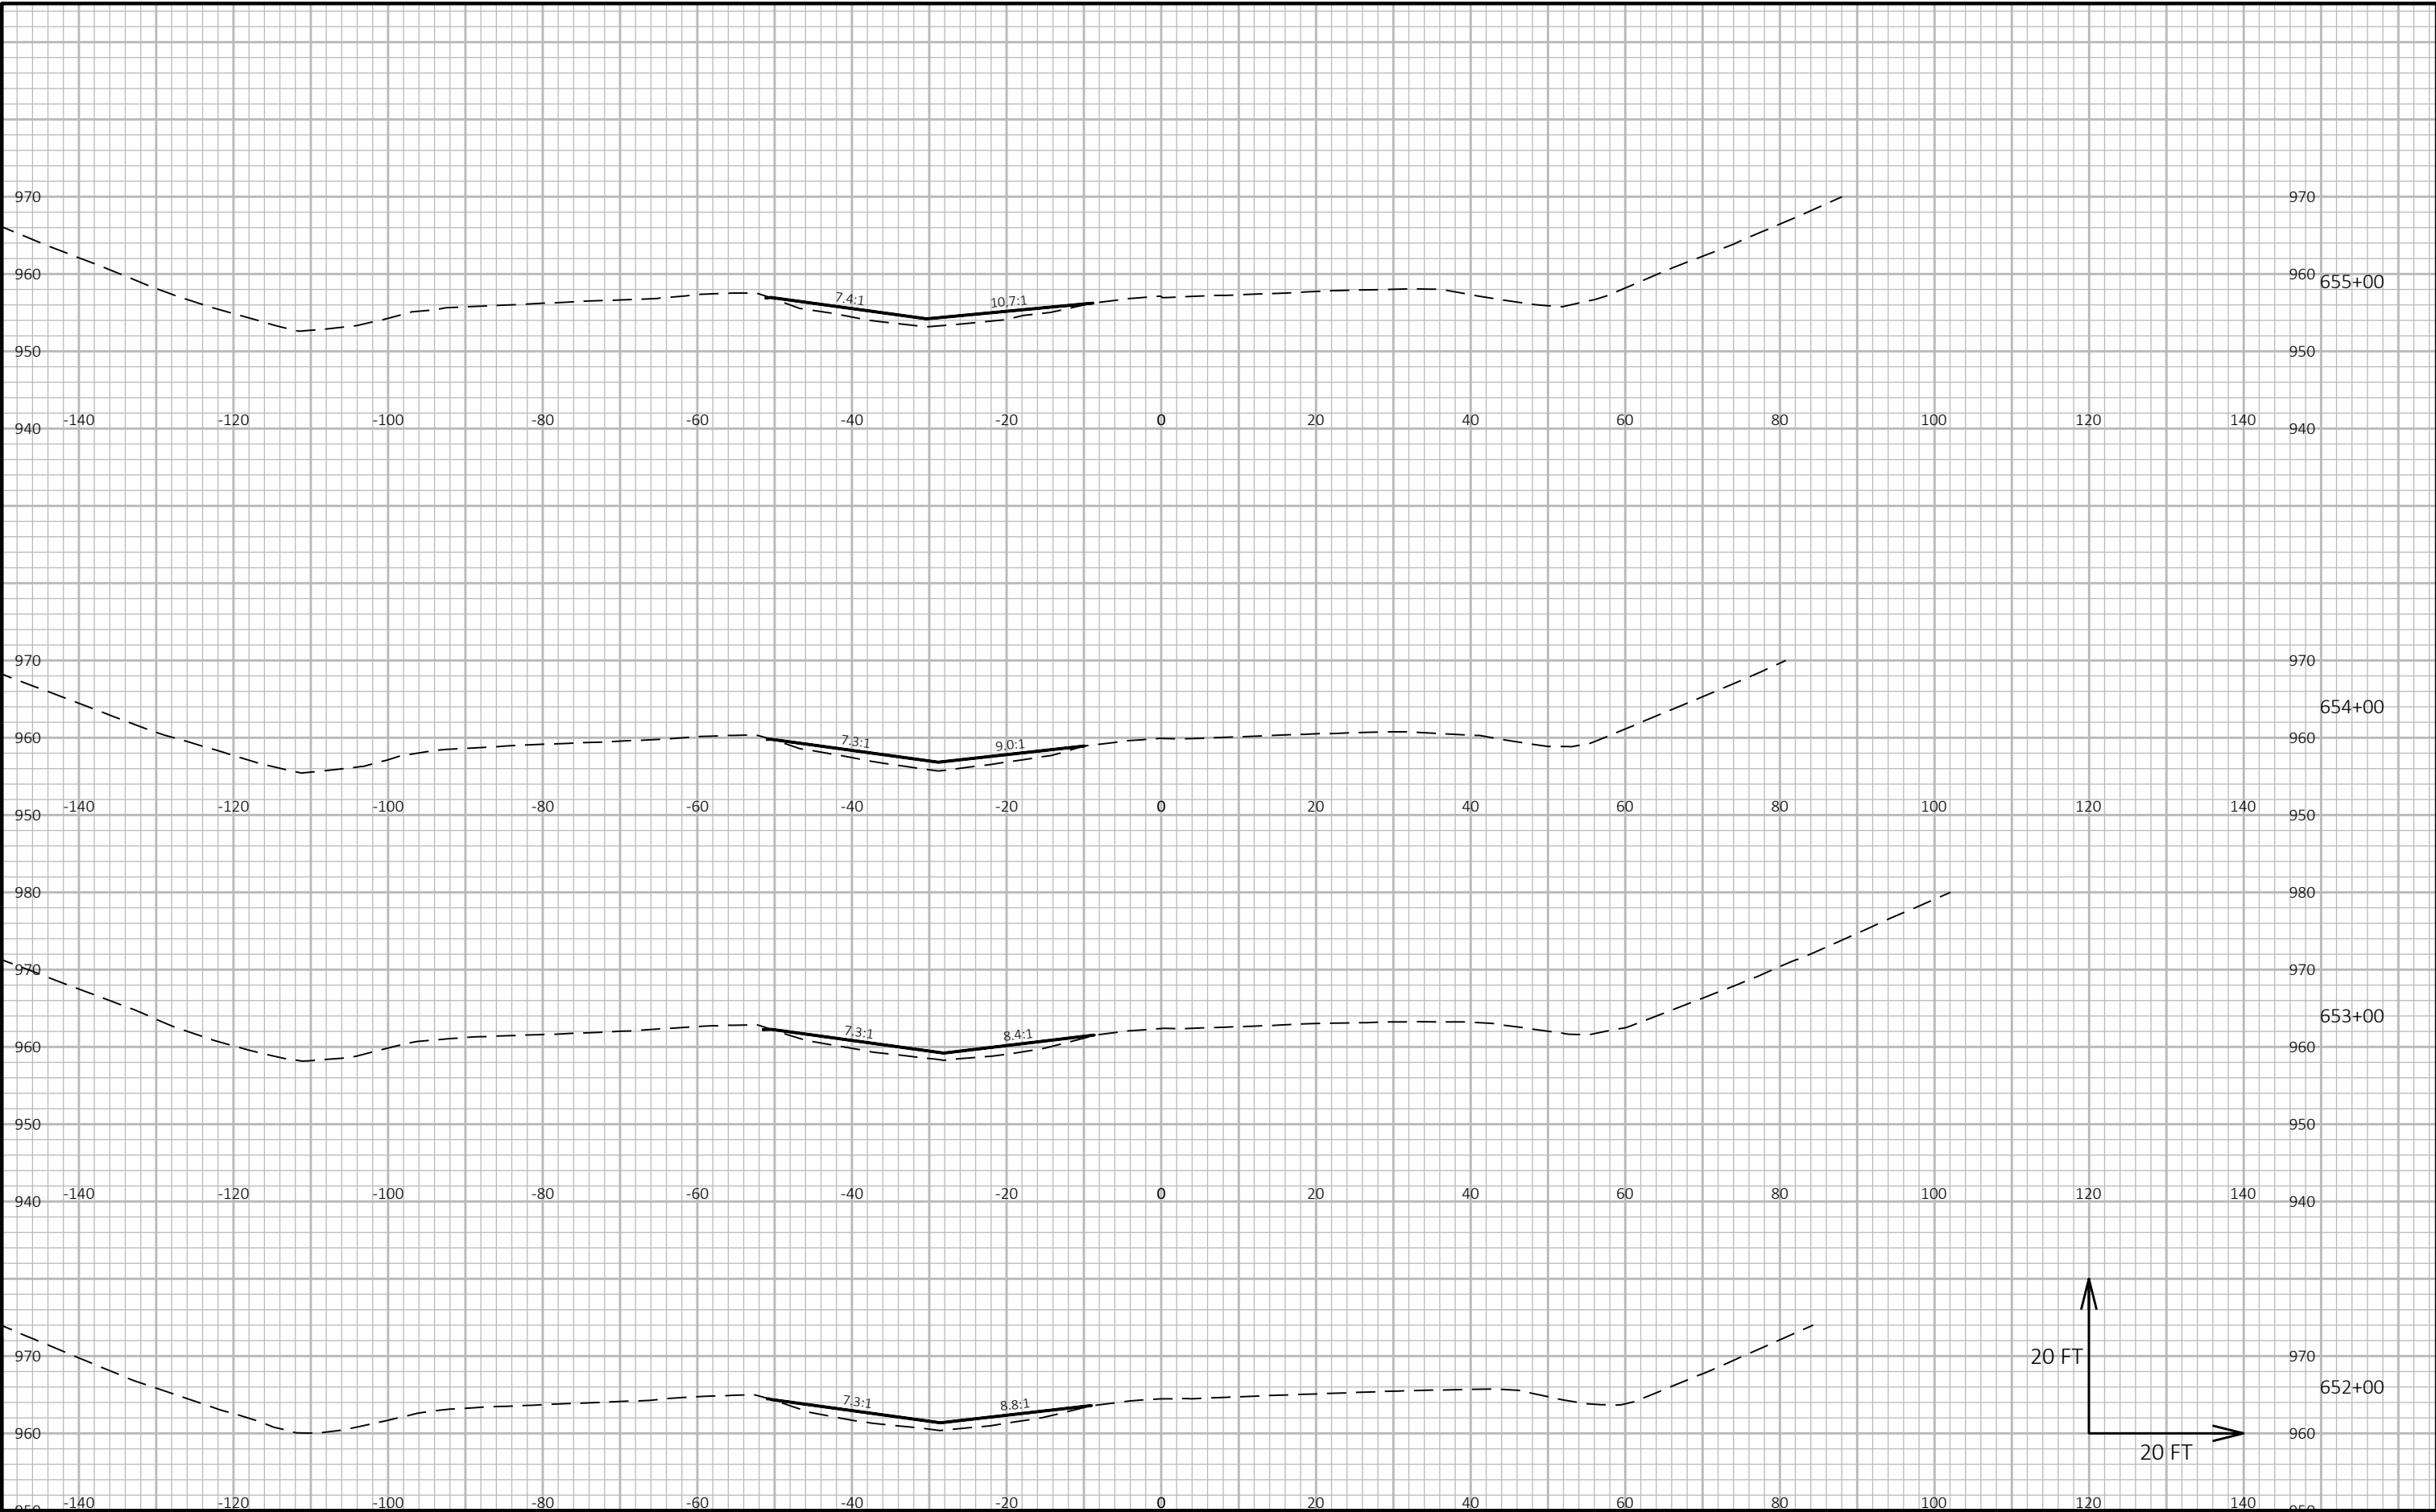


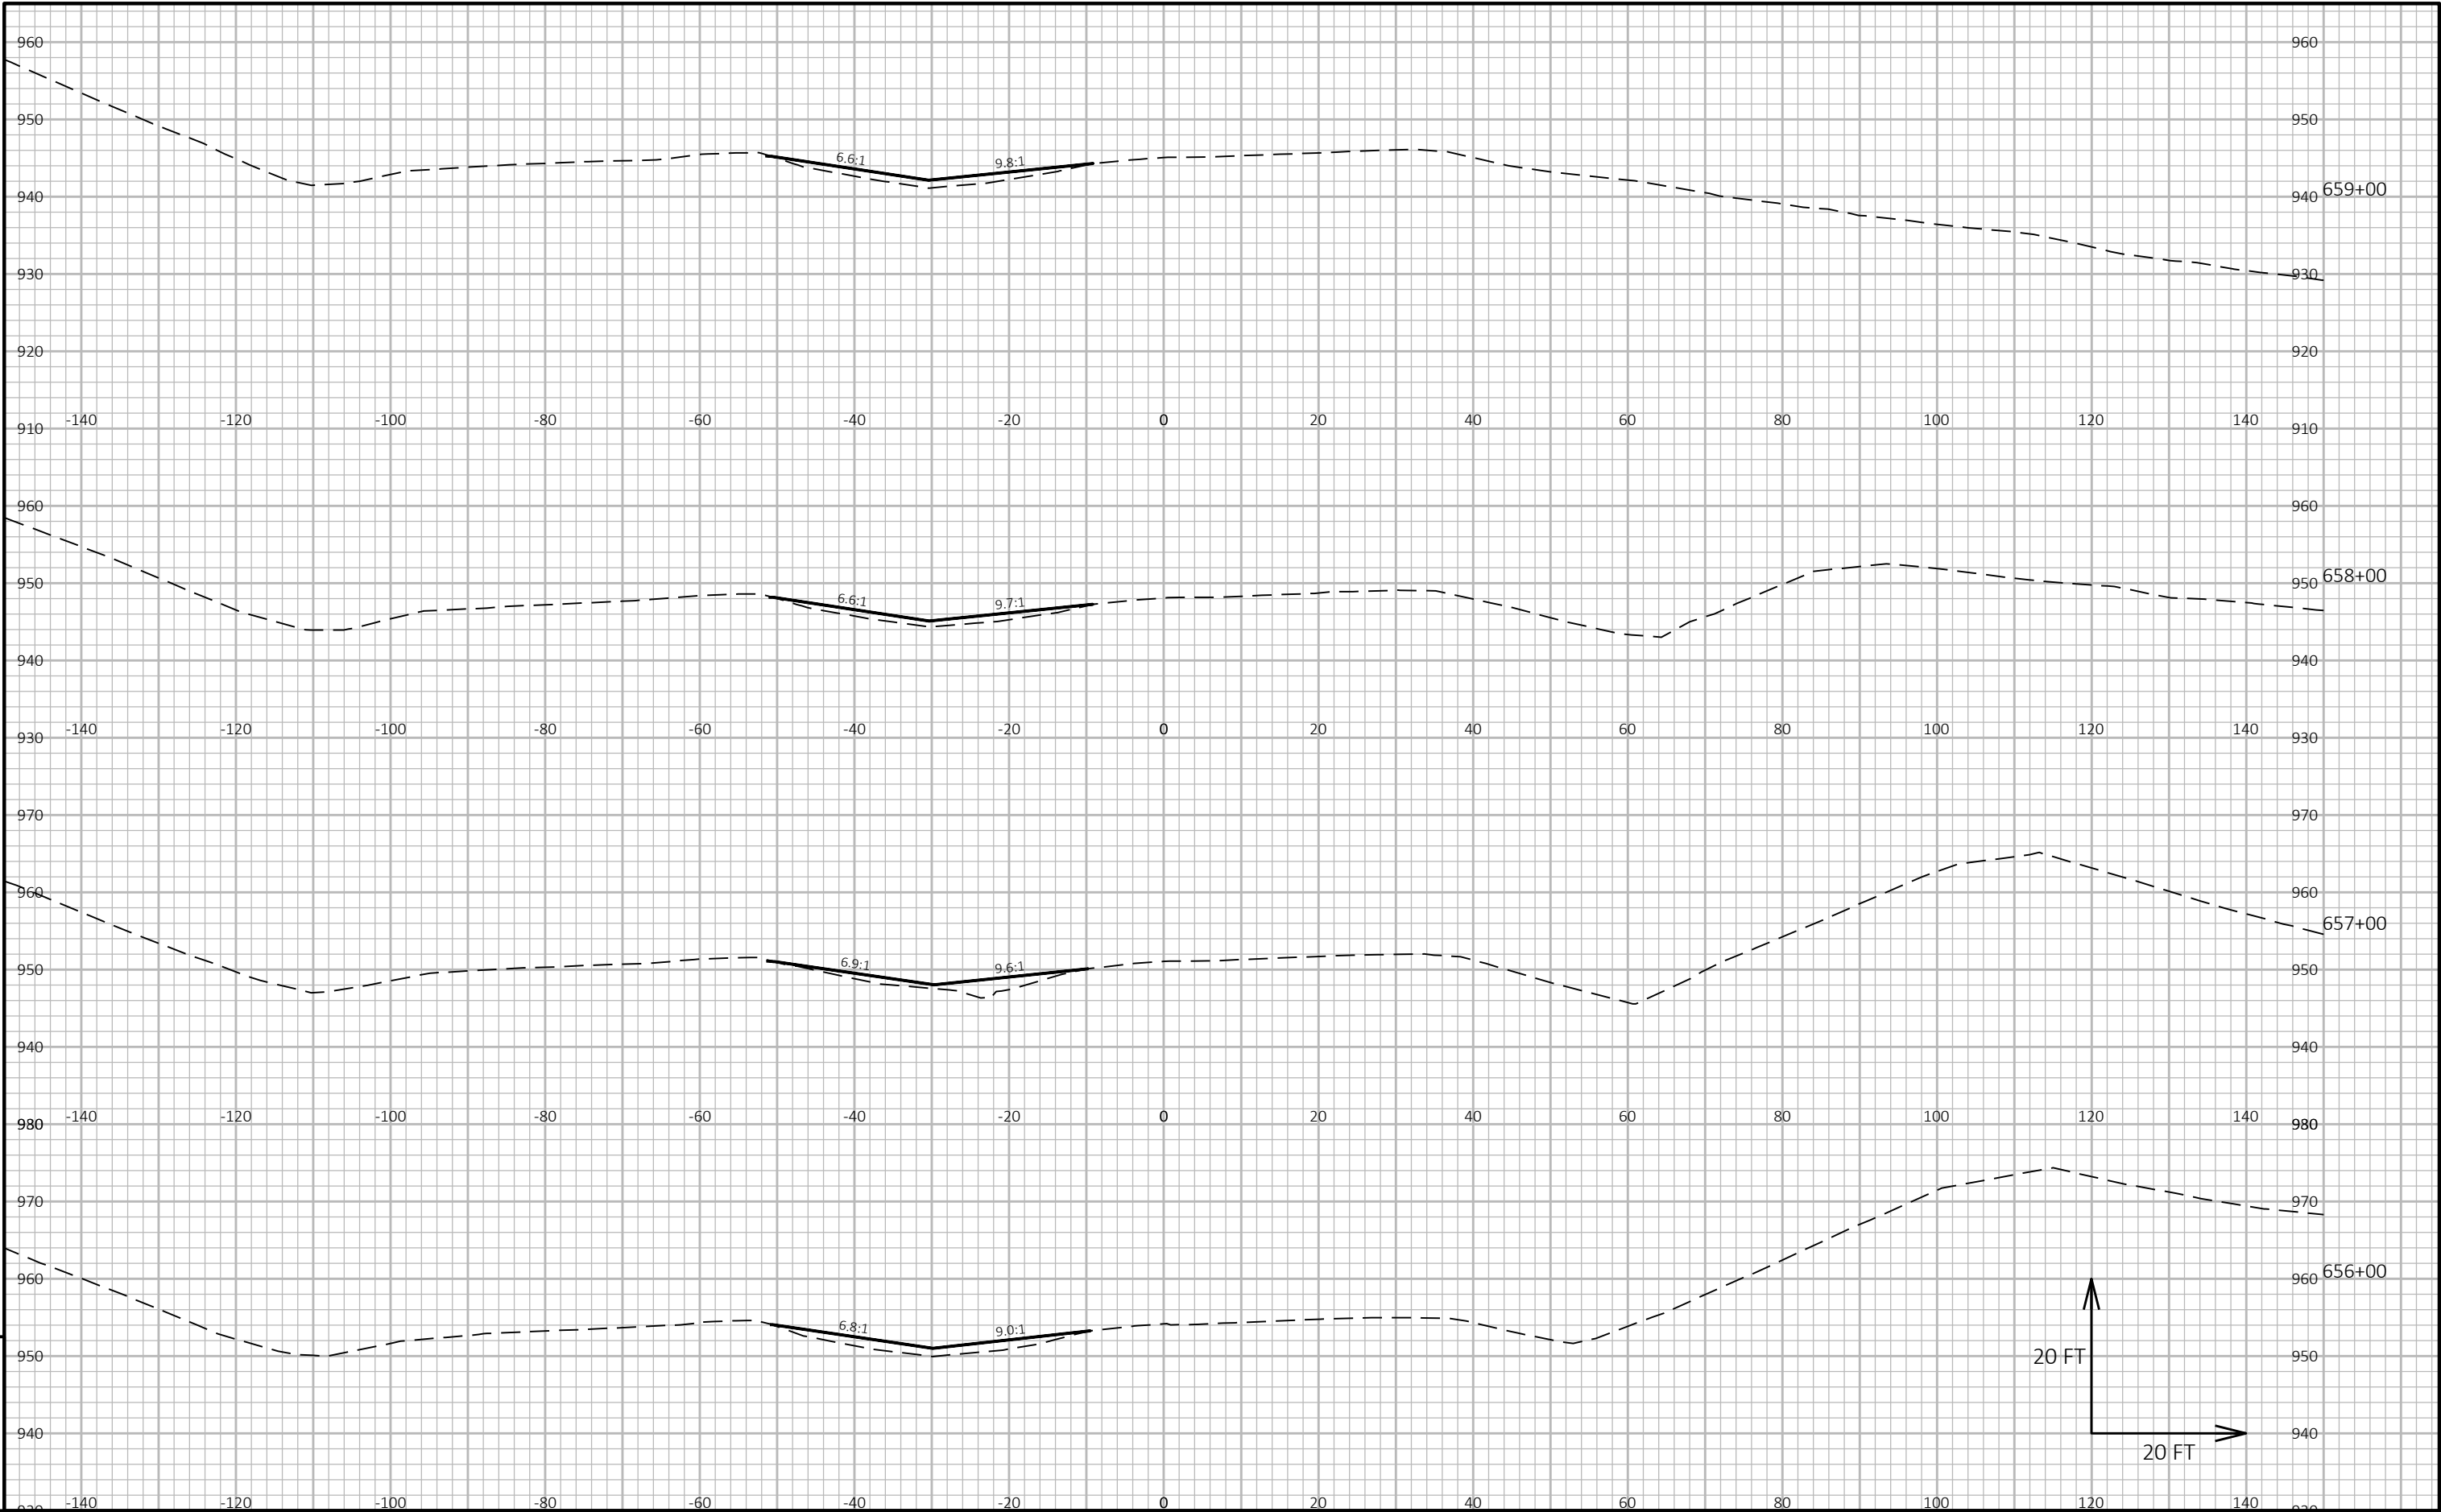



9

9

PROJECT NO: 1080-05-70	HWY: USH 12	COUNTY: WALWORTH	CROSS SECTIONS: USH 12	SHEET 112	E
------------------------	-------------	------------------	------------------------	-----------	---

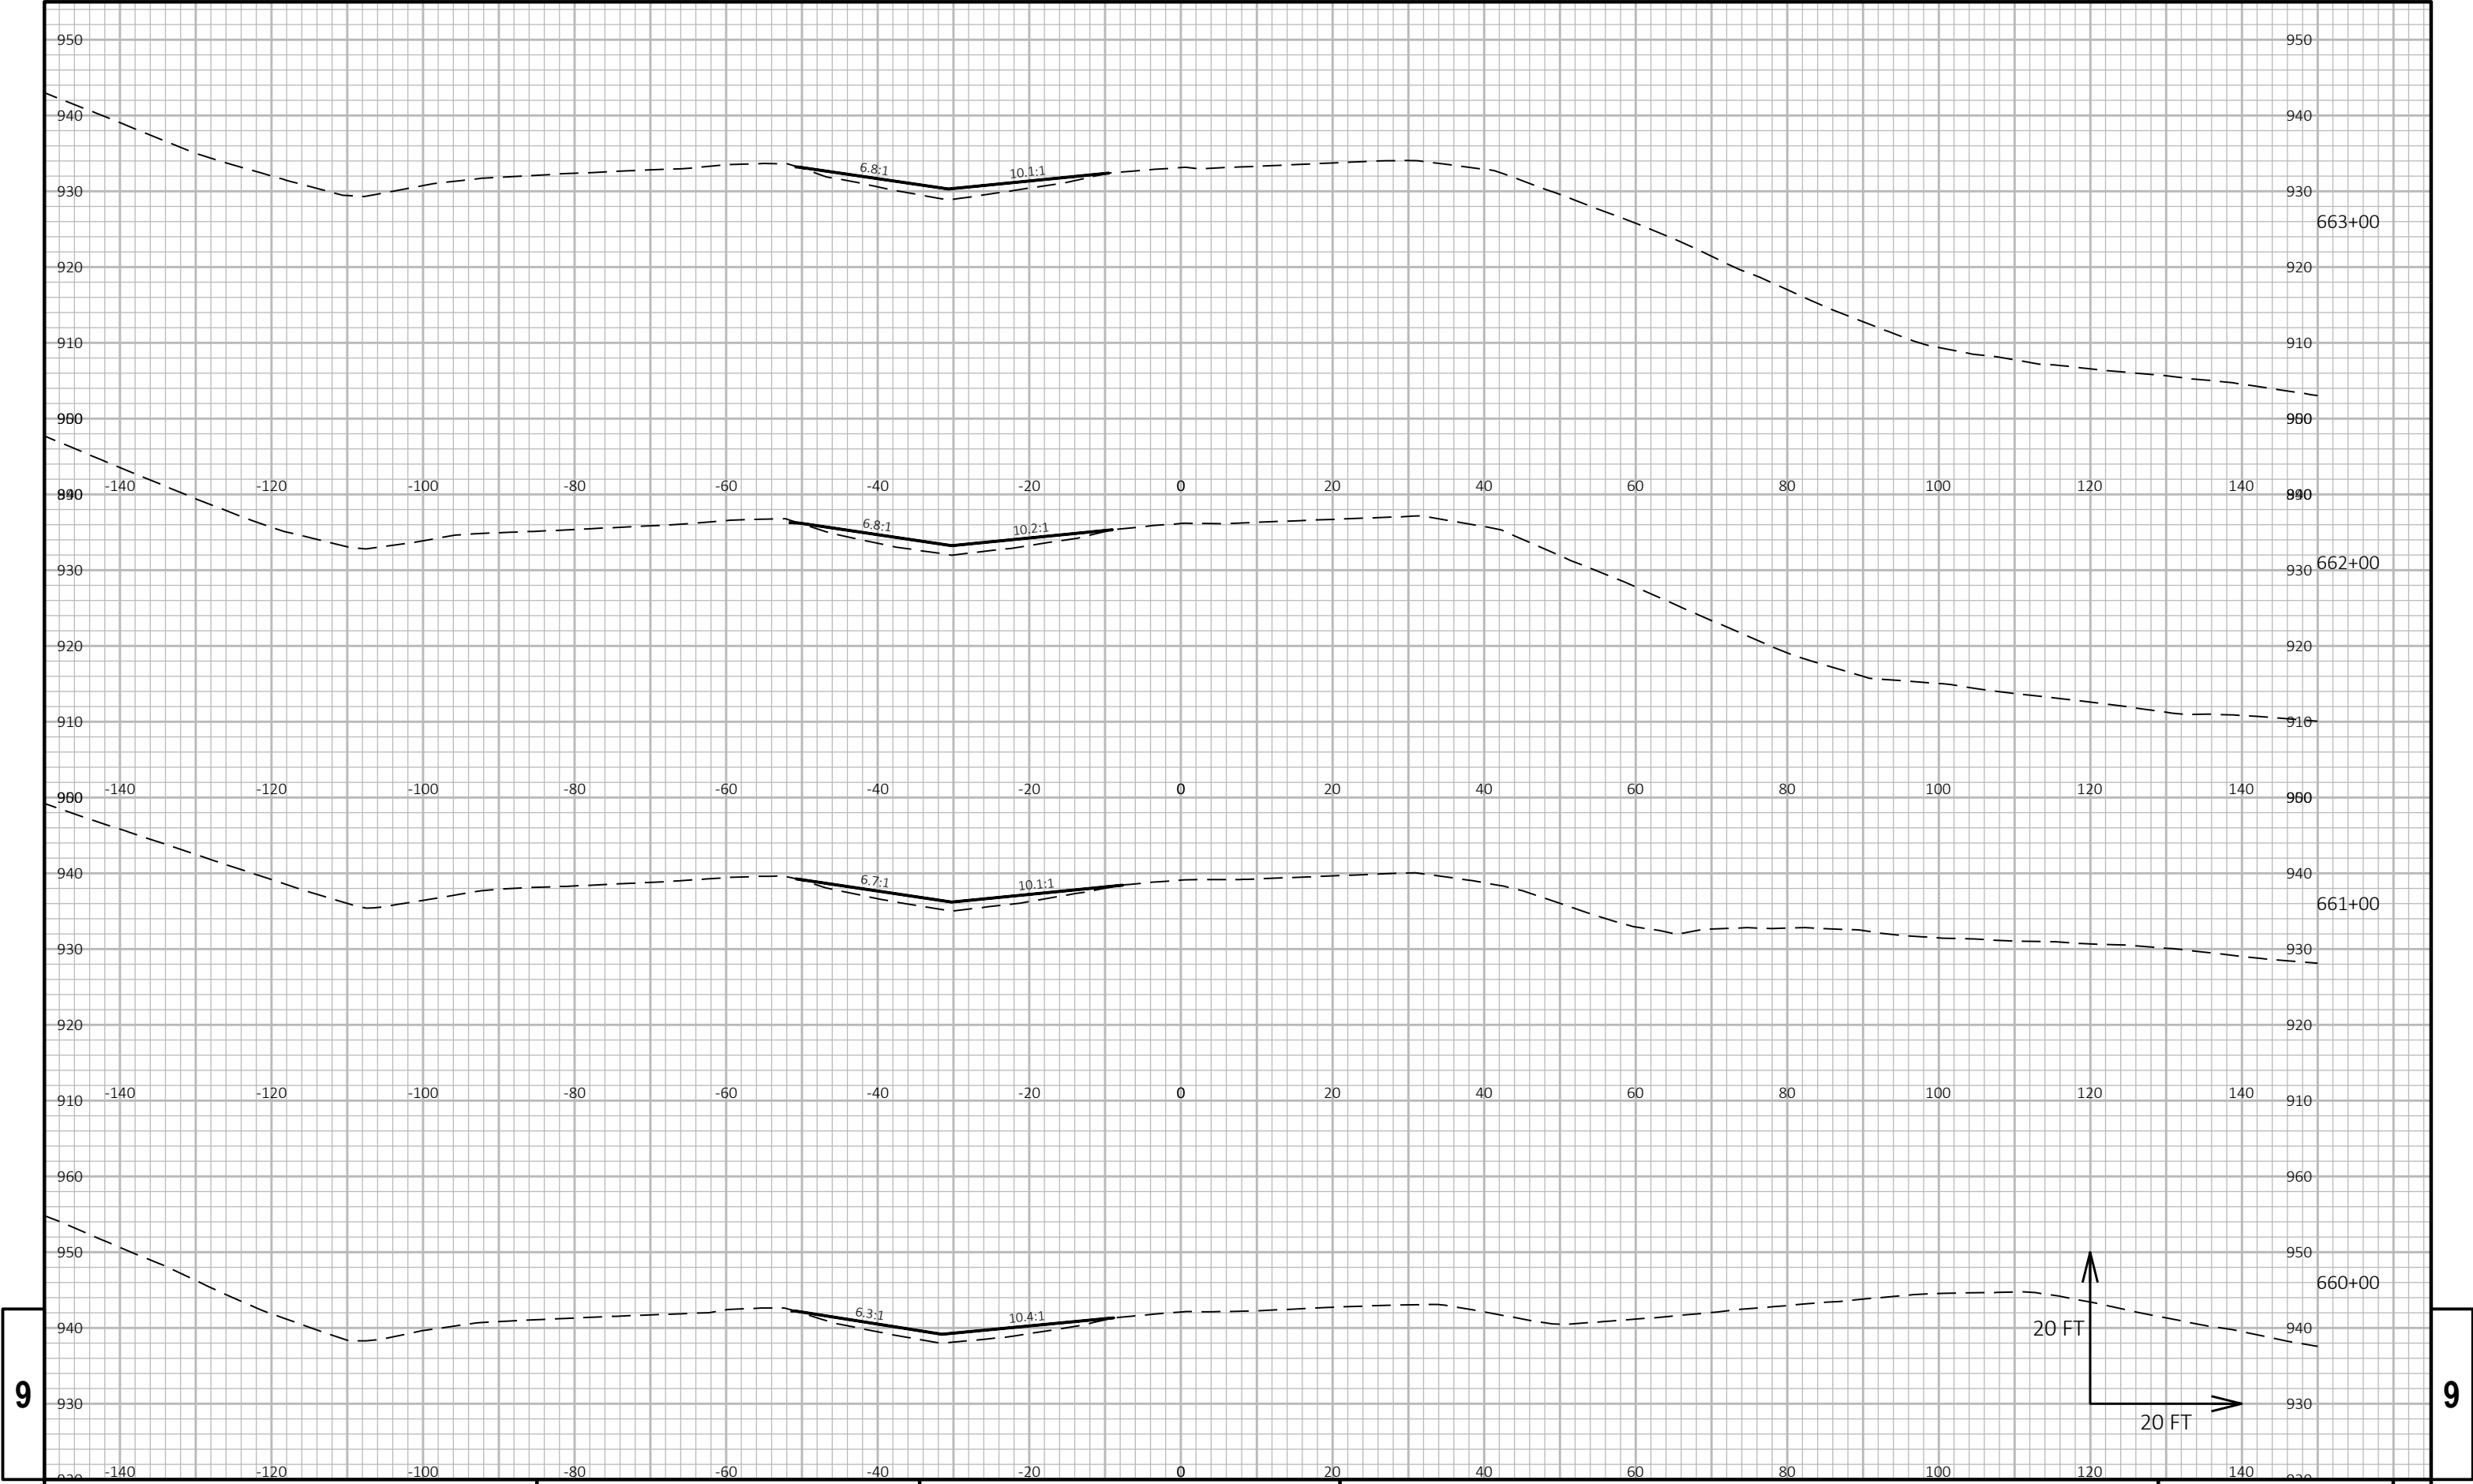

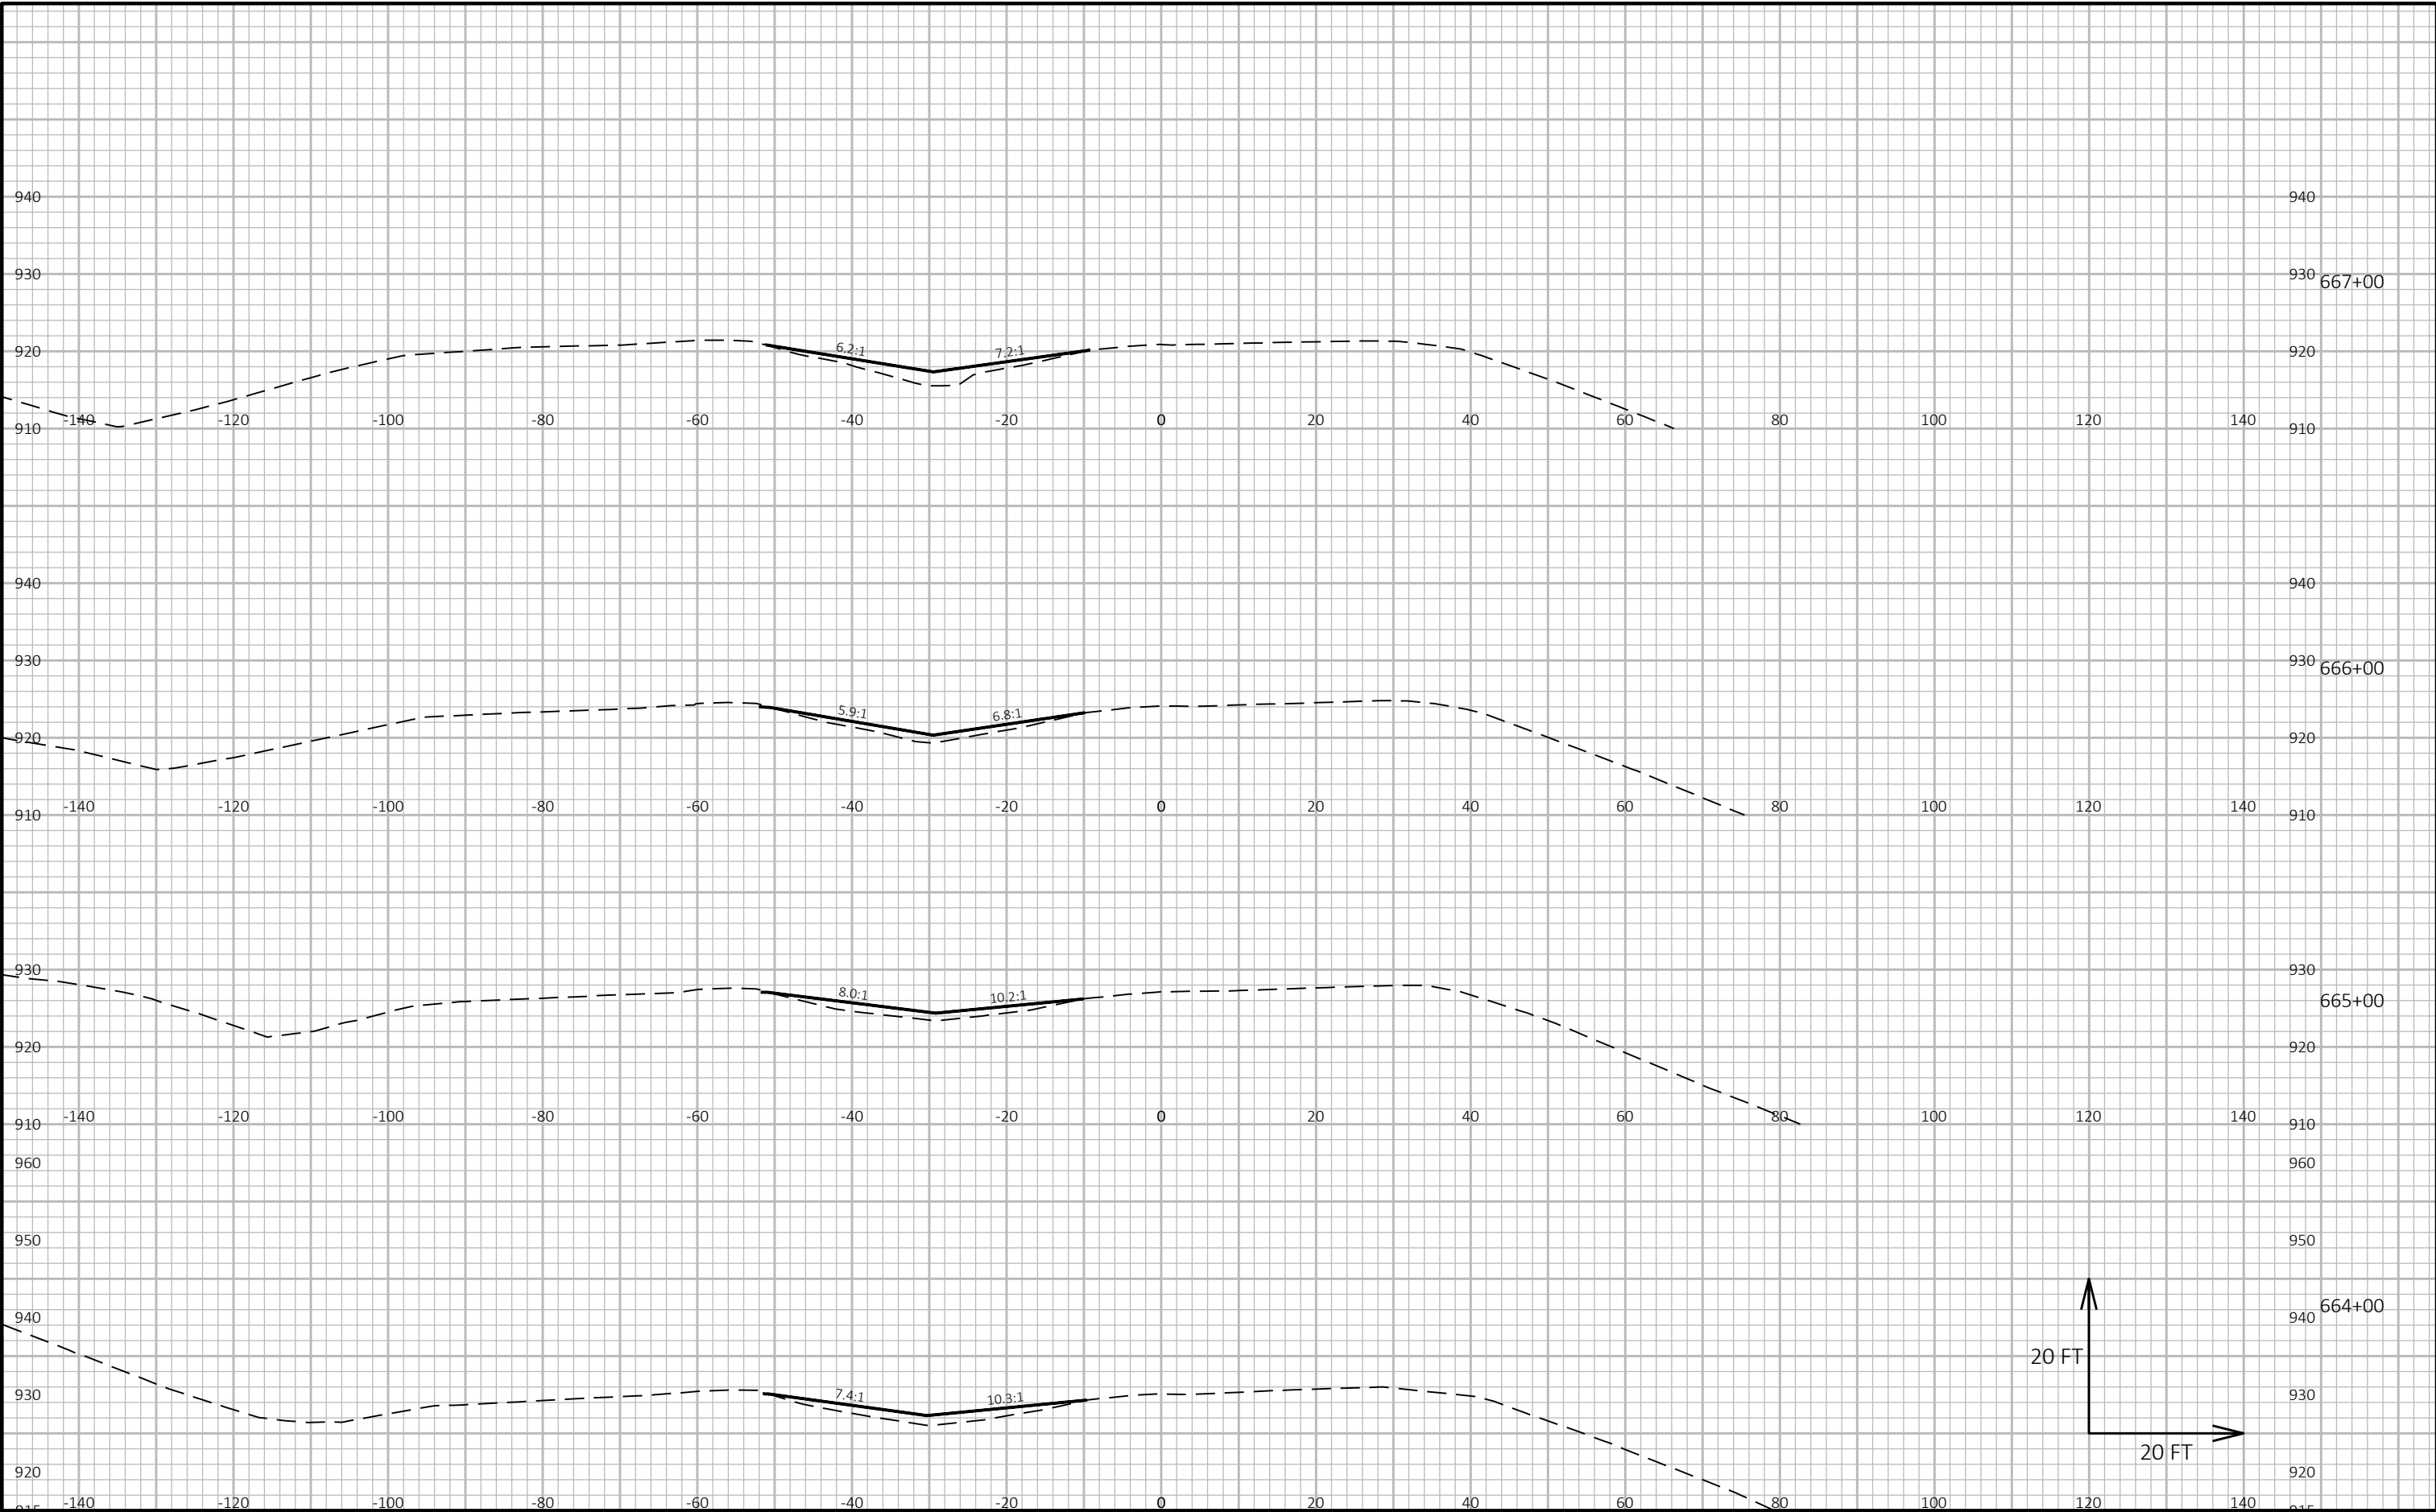


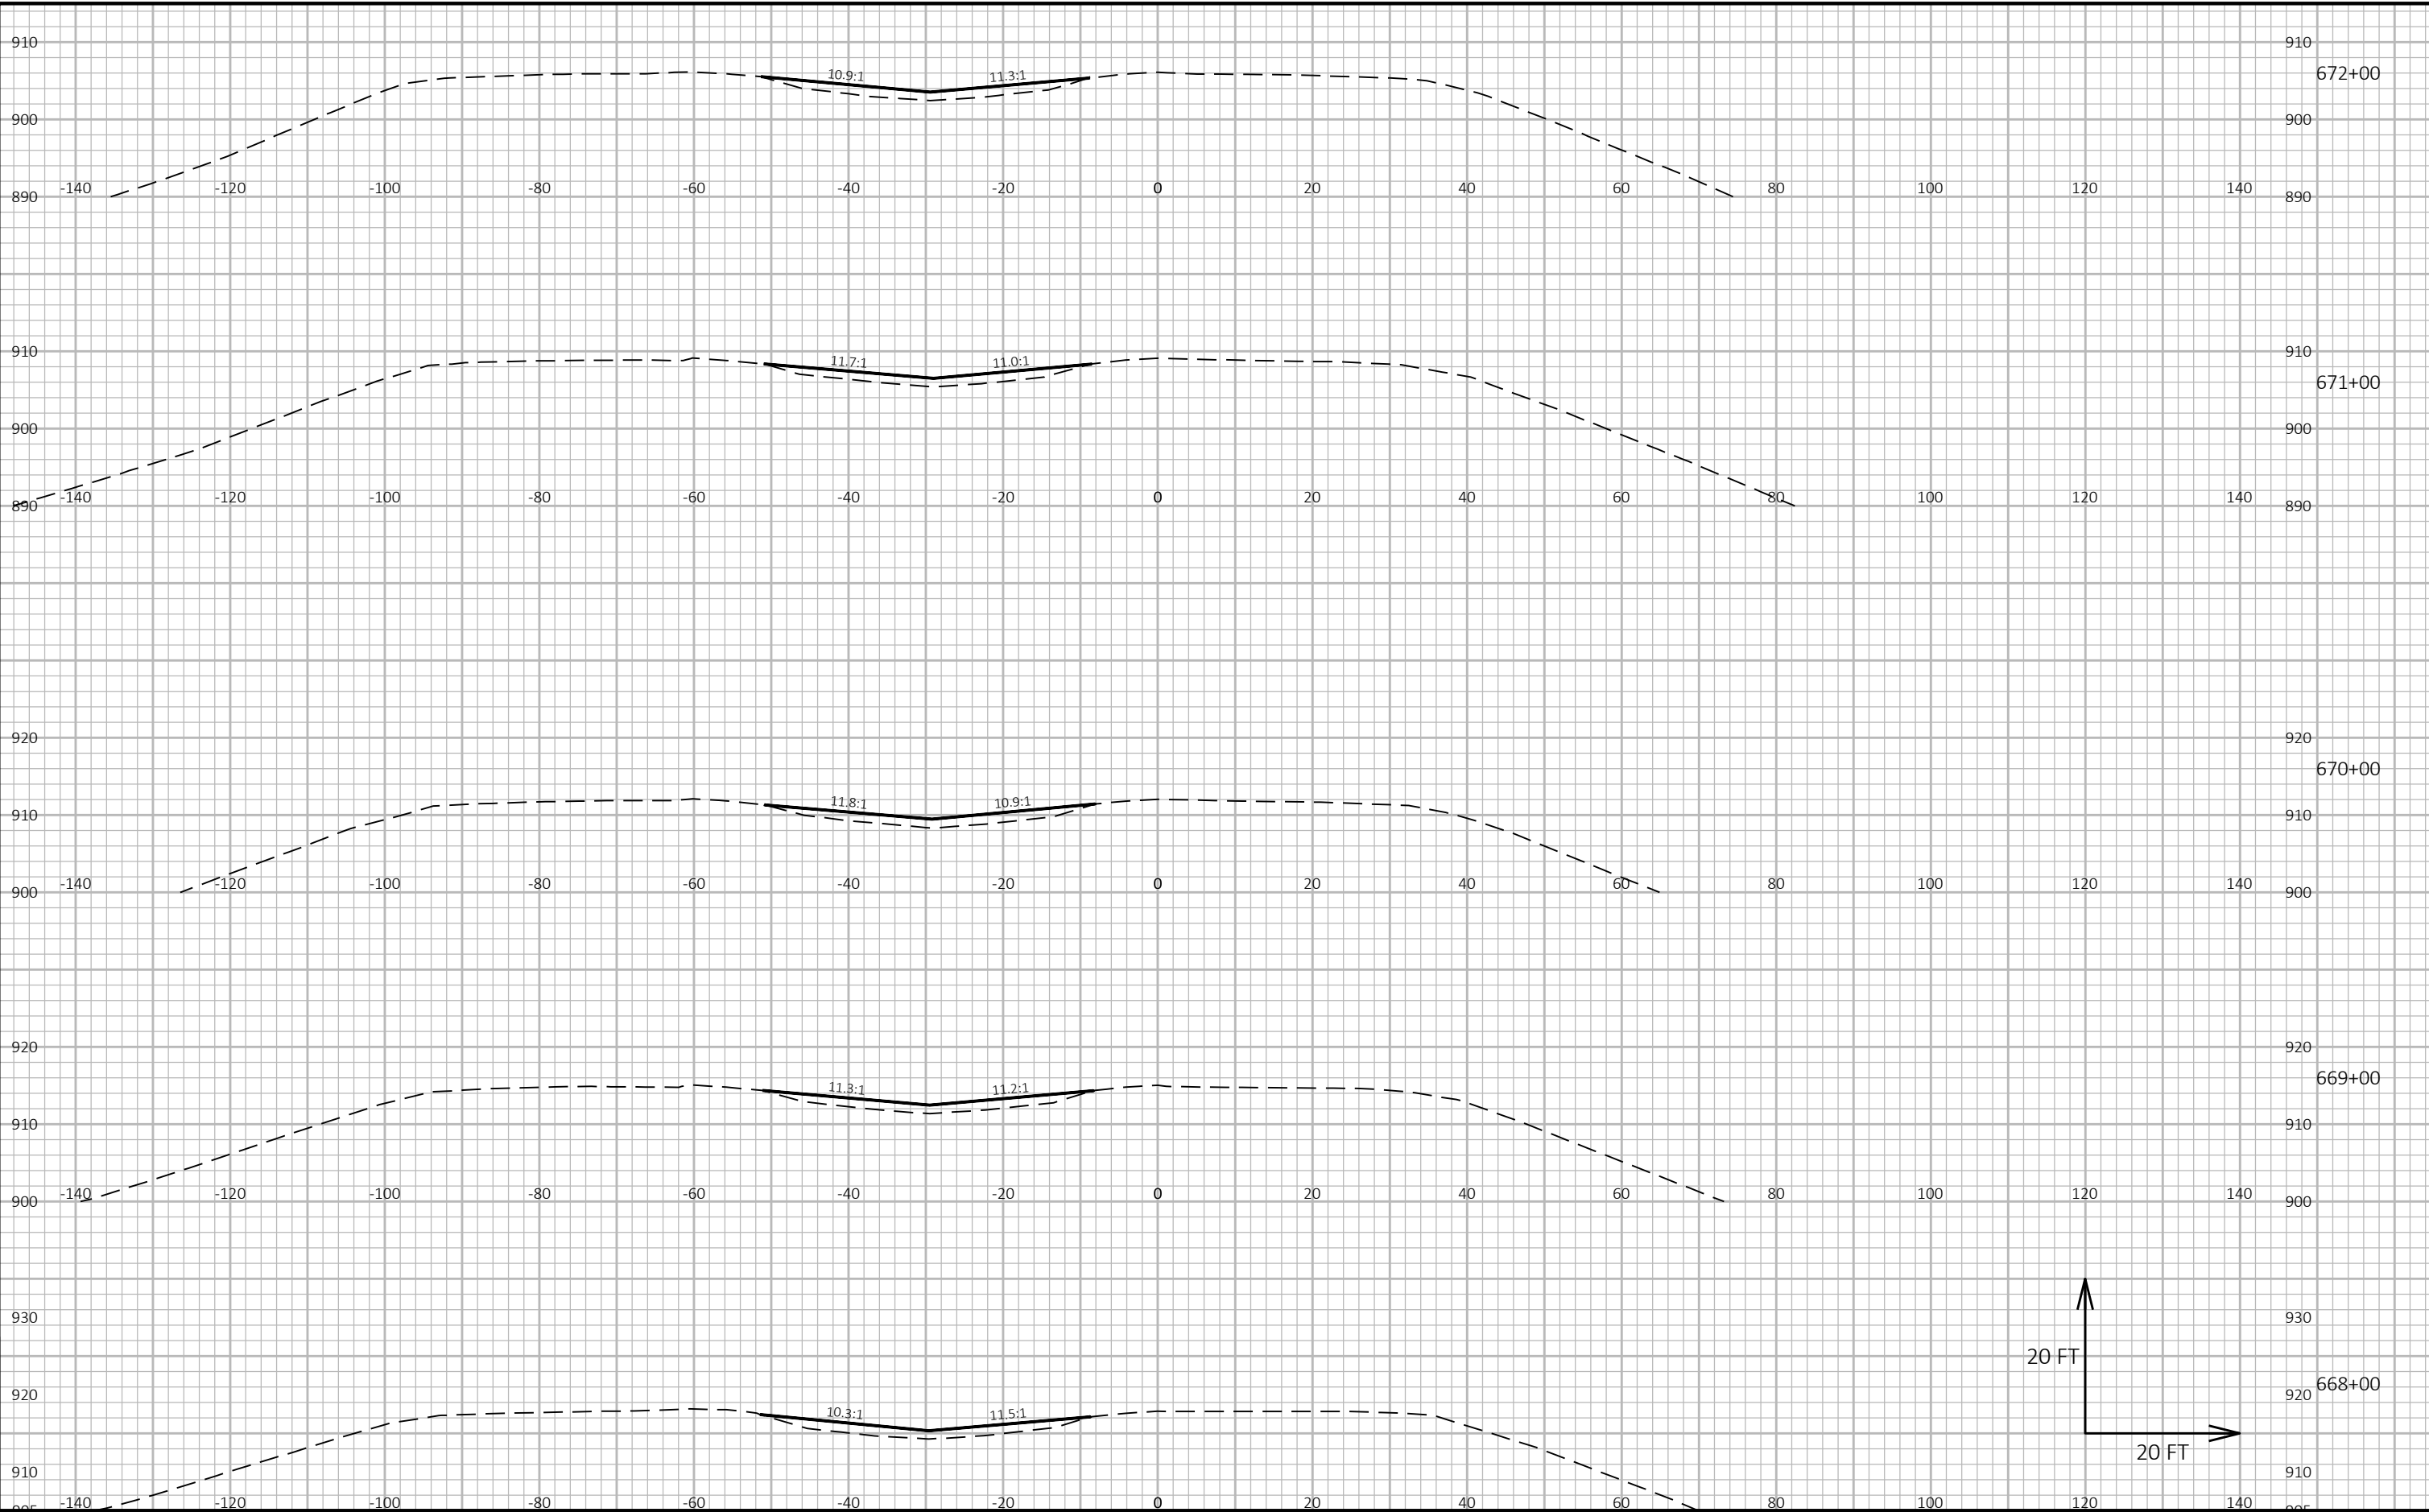

9

9


PROJECT NO: 1080-05-70	HWY: USH 12	COUNTY: WALWORTH	CROSS SECTIONS: USH 12	SHEET 115
------------------------	-------------	------------------	------------------------	-----------

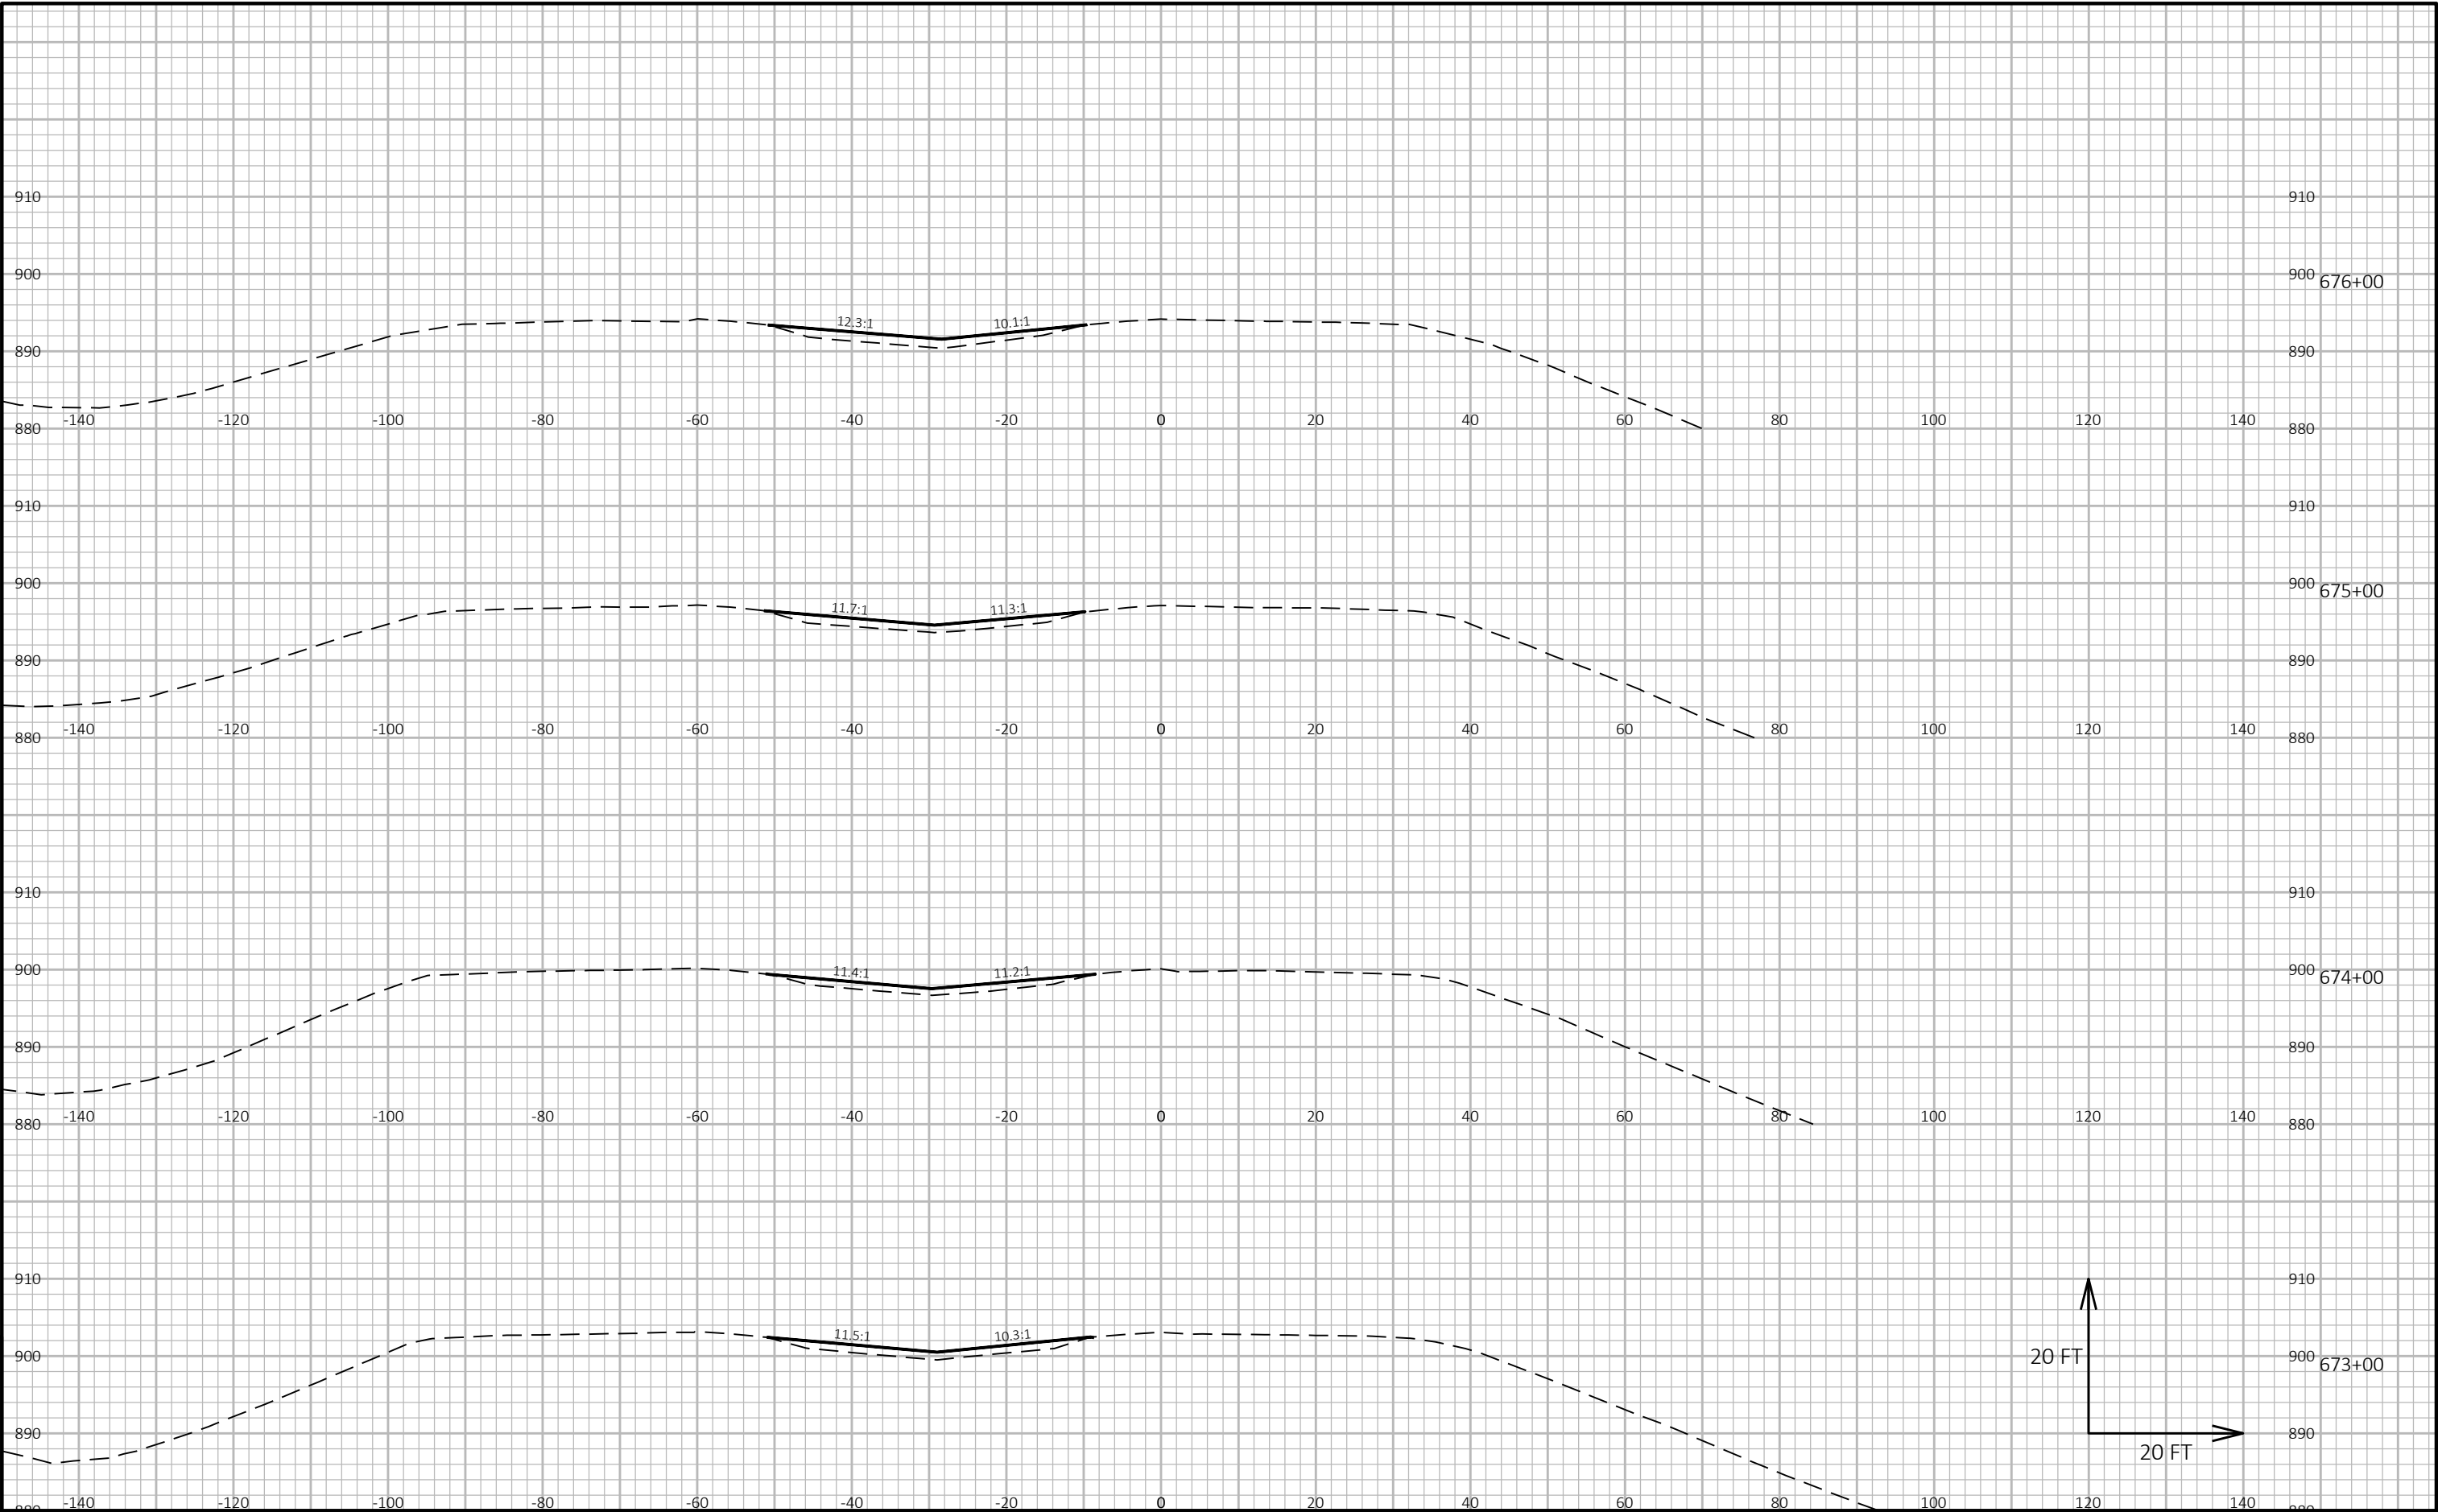

9

9


PROJECT NO: 1080-05-70	HWY: USH 12	COUNTY: WALWORTH	CROSS SECTIONS: USH 12	SHEET 116	E
------------------------	-------------	------------------	------------------------	-----------	---

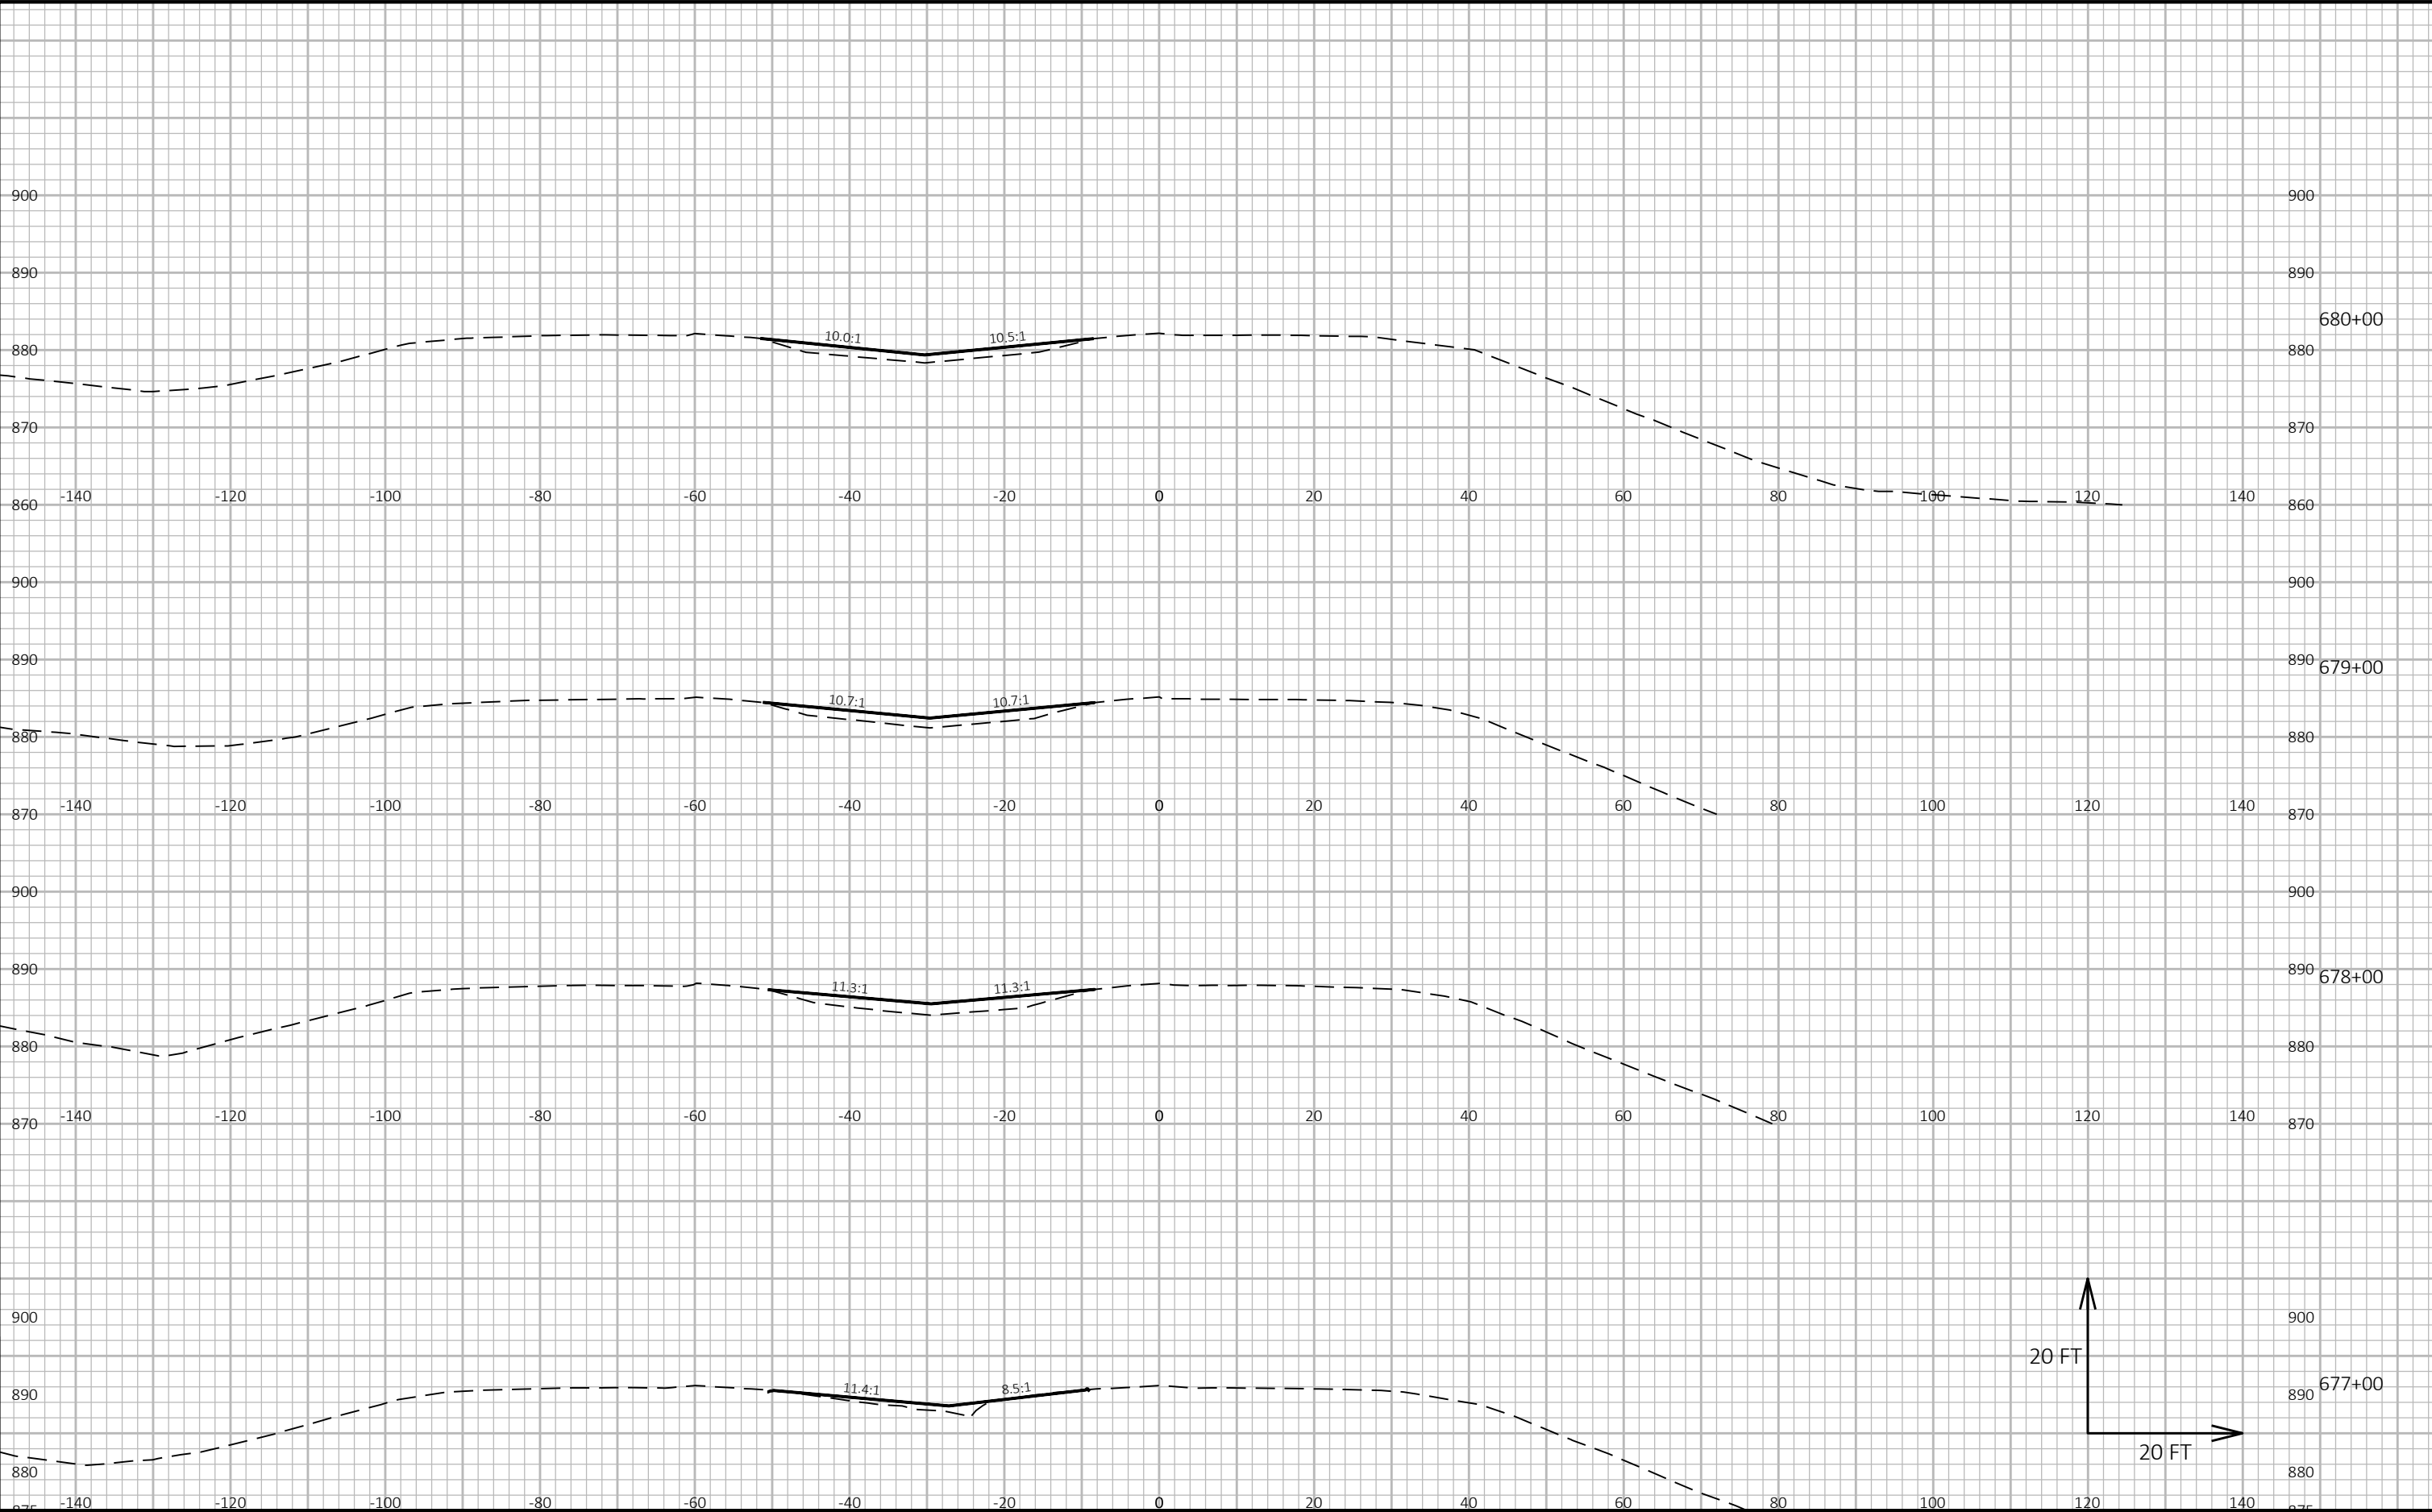

9

9


PROJECT NO: 1080-05-70	HWY: USH 12	COUNTY: WALWORTH	CROSS SECTIONS: USH 12	SHEET 117	E
------------------------	-------------	------------------	------------------------	-----------	---

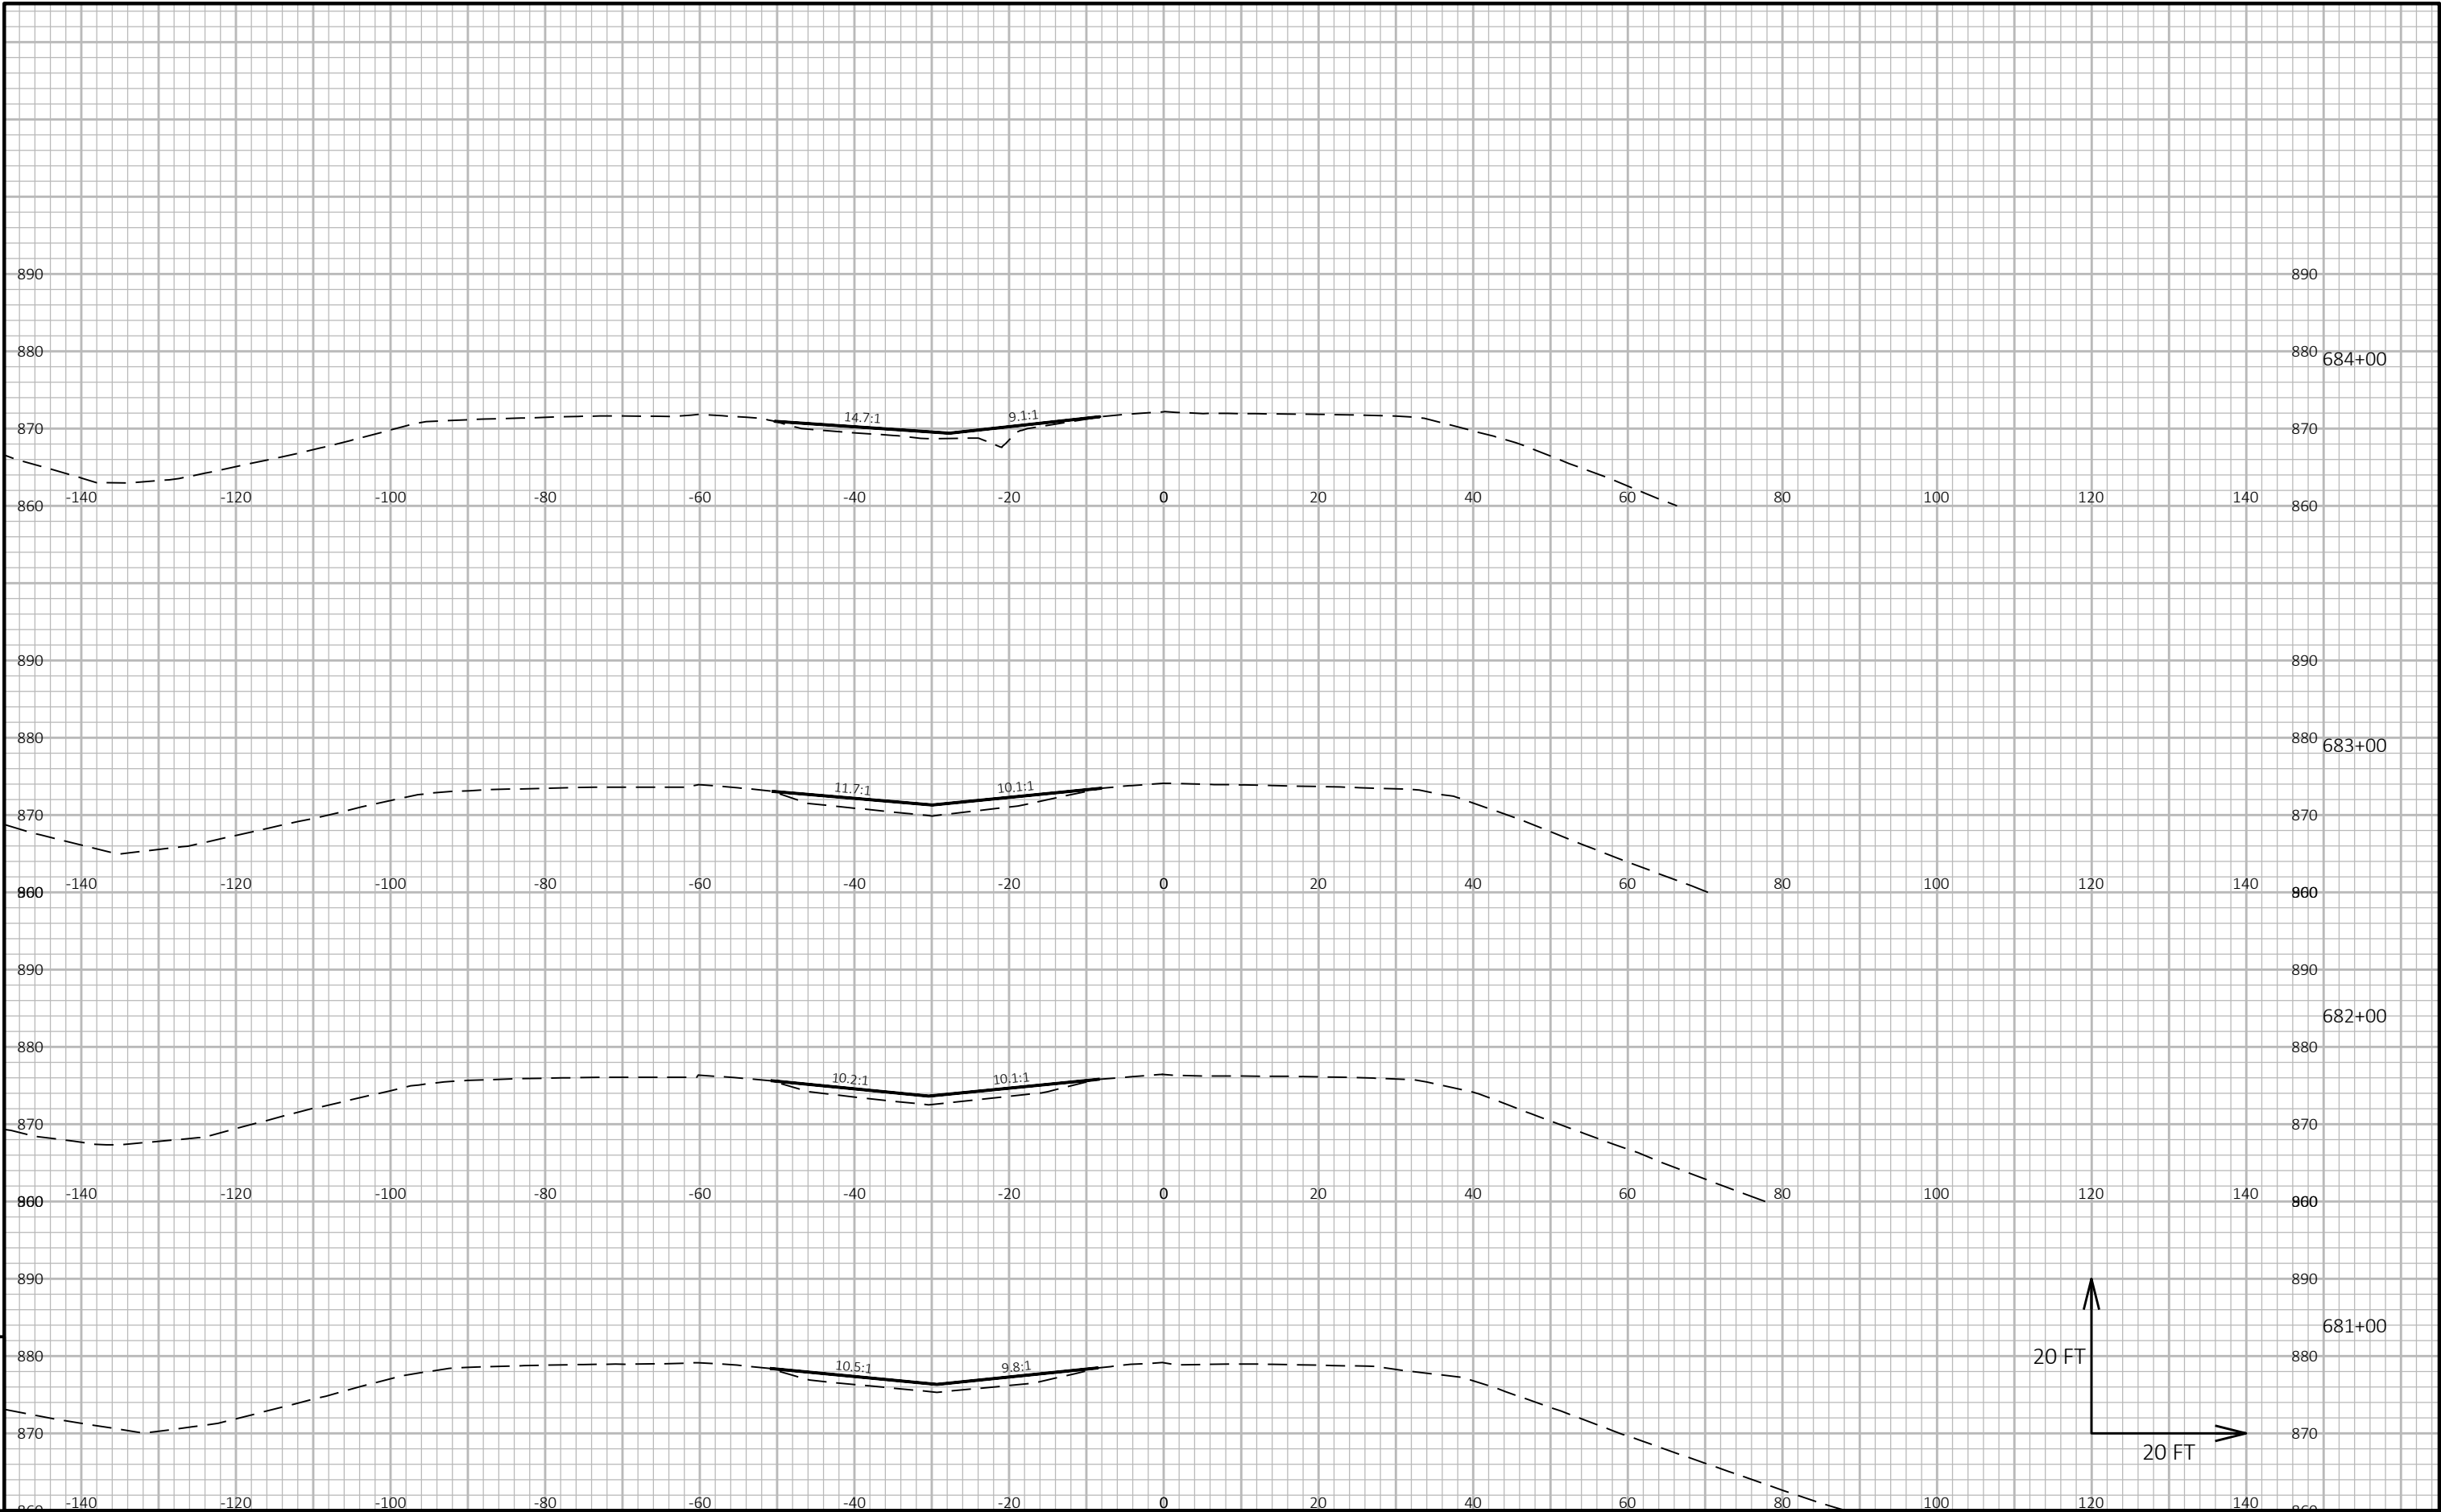

9


9

PROJECT NO: 1080-05-70	HWY: USH 12	COUNTY: WALWORTH	CROSS SECTIONS: USH 12	SHEET 118	E
------------------------	-------------	------------------	------------------------	-----------	---

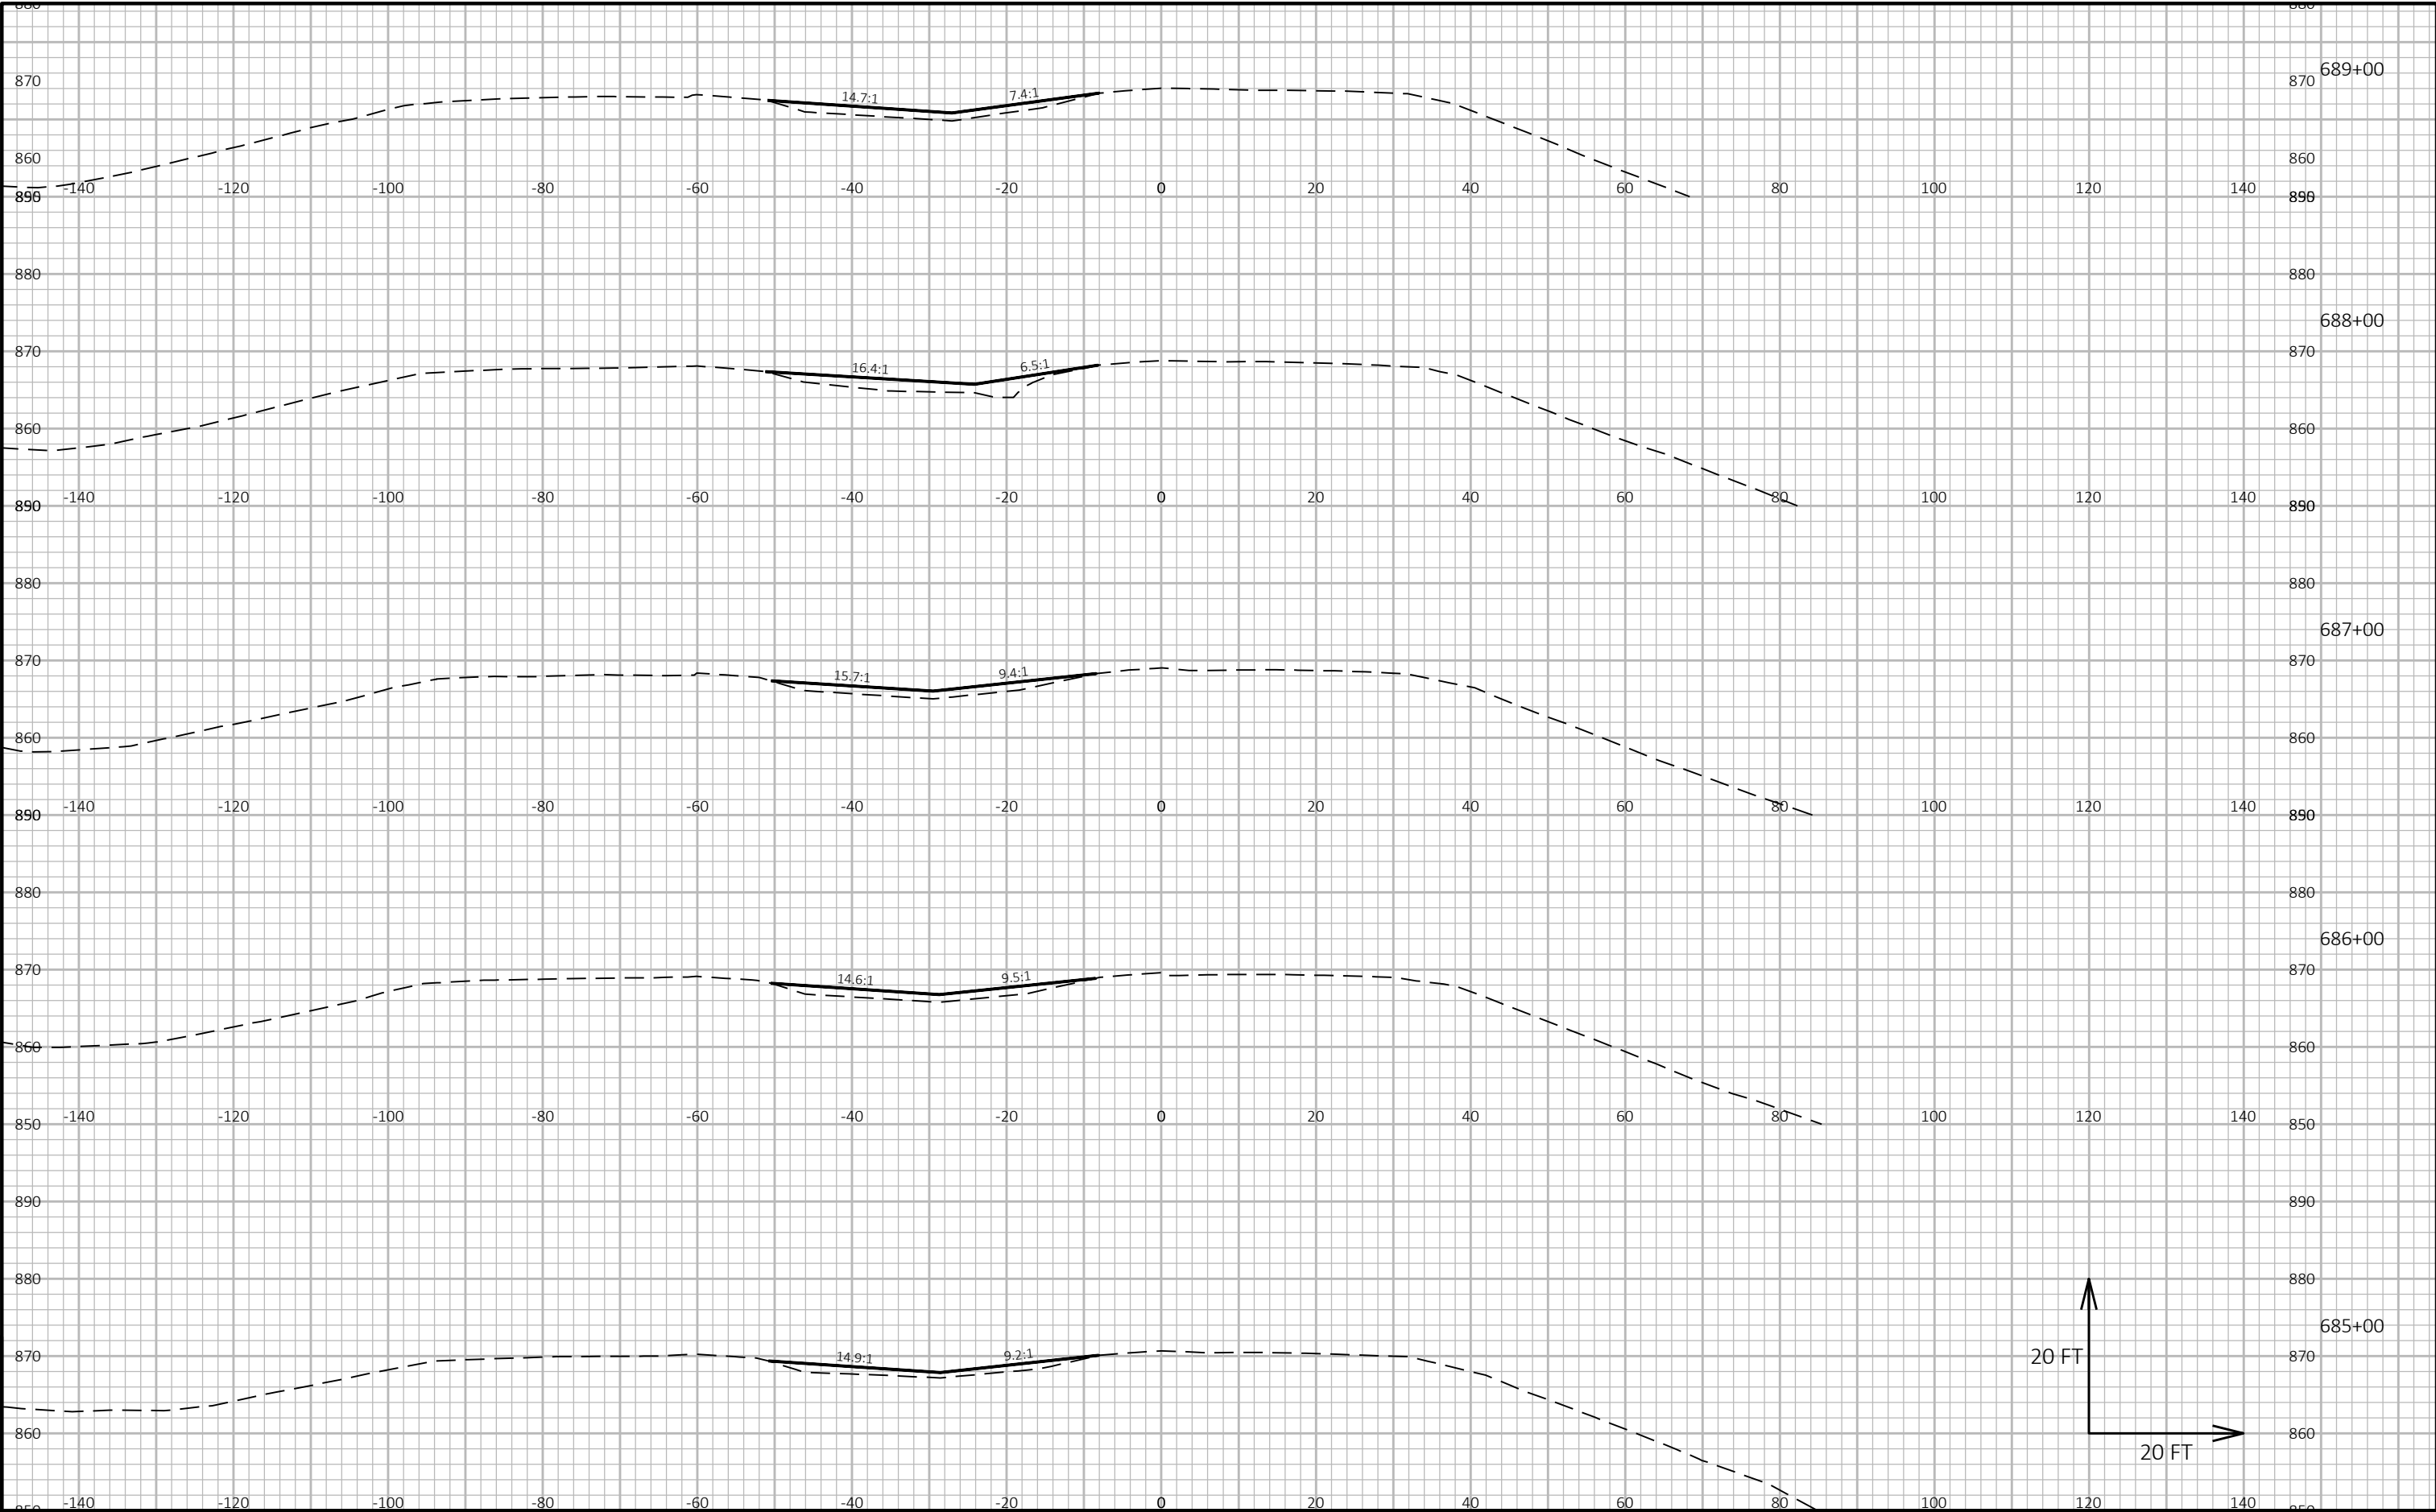


9

9

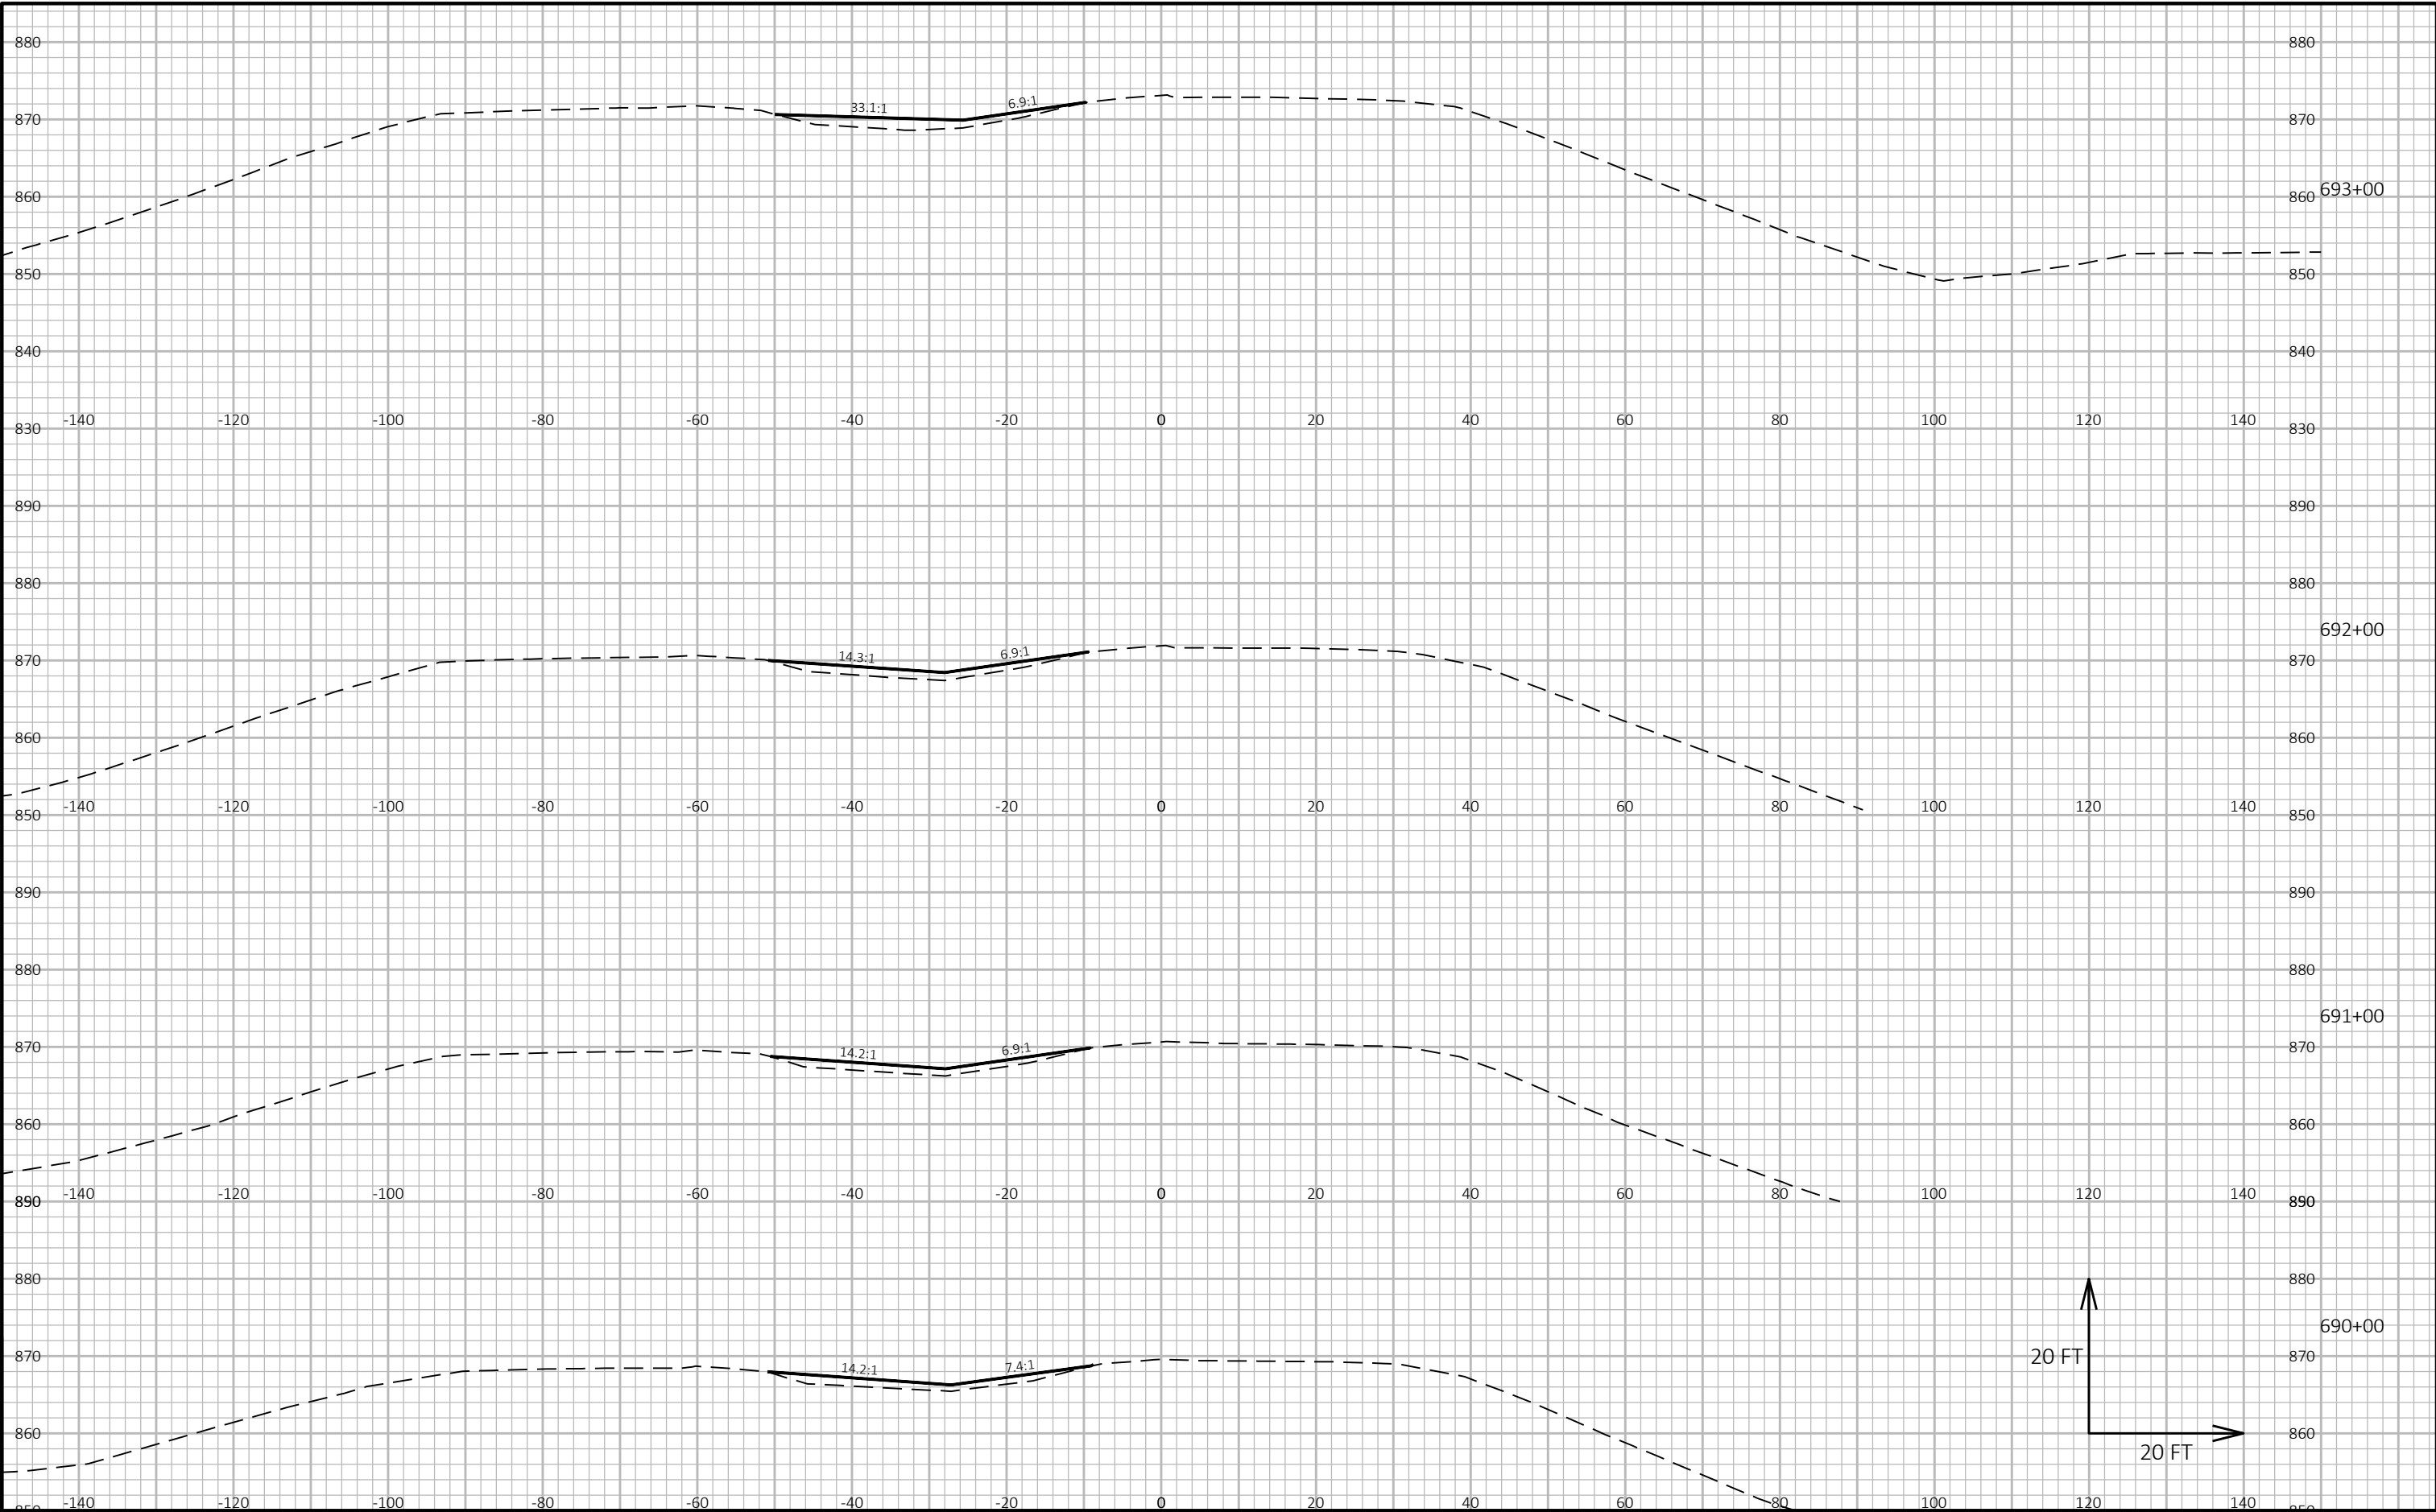

9


9

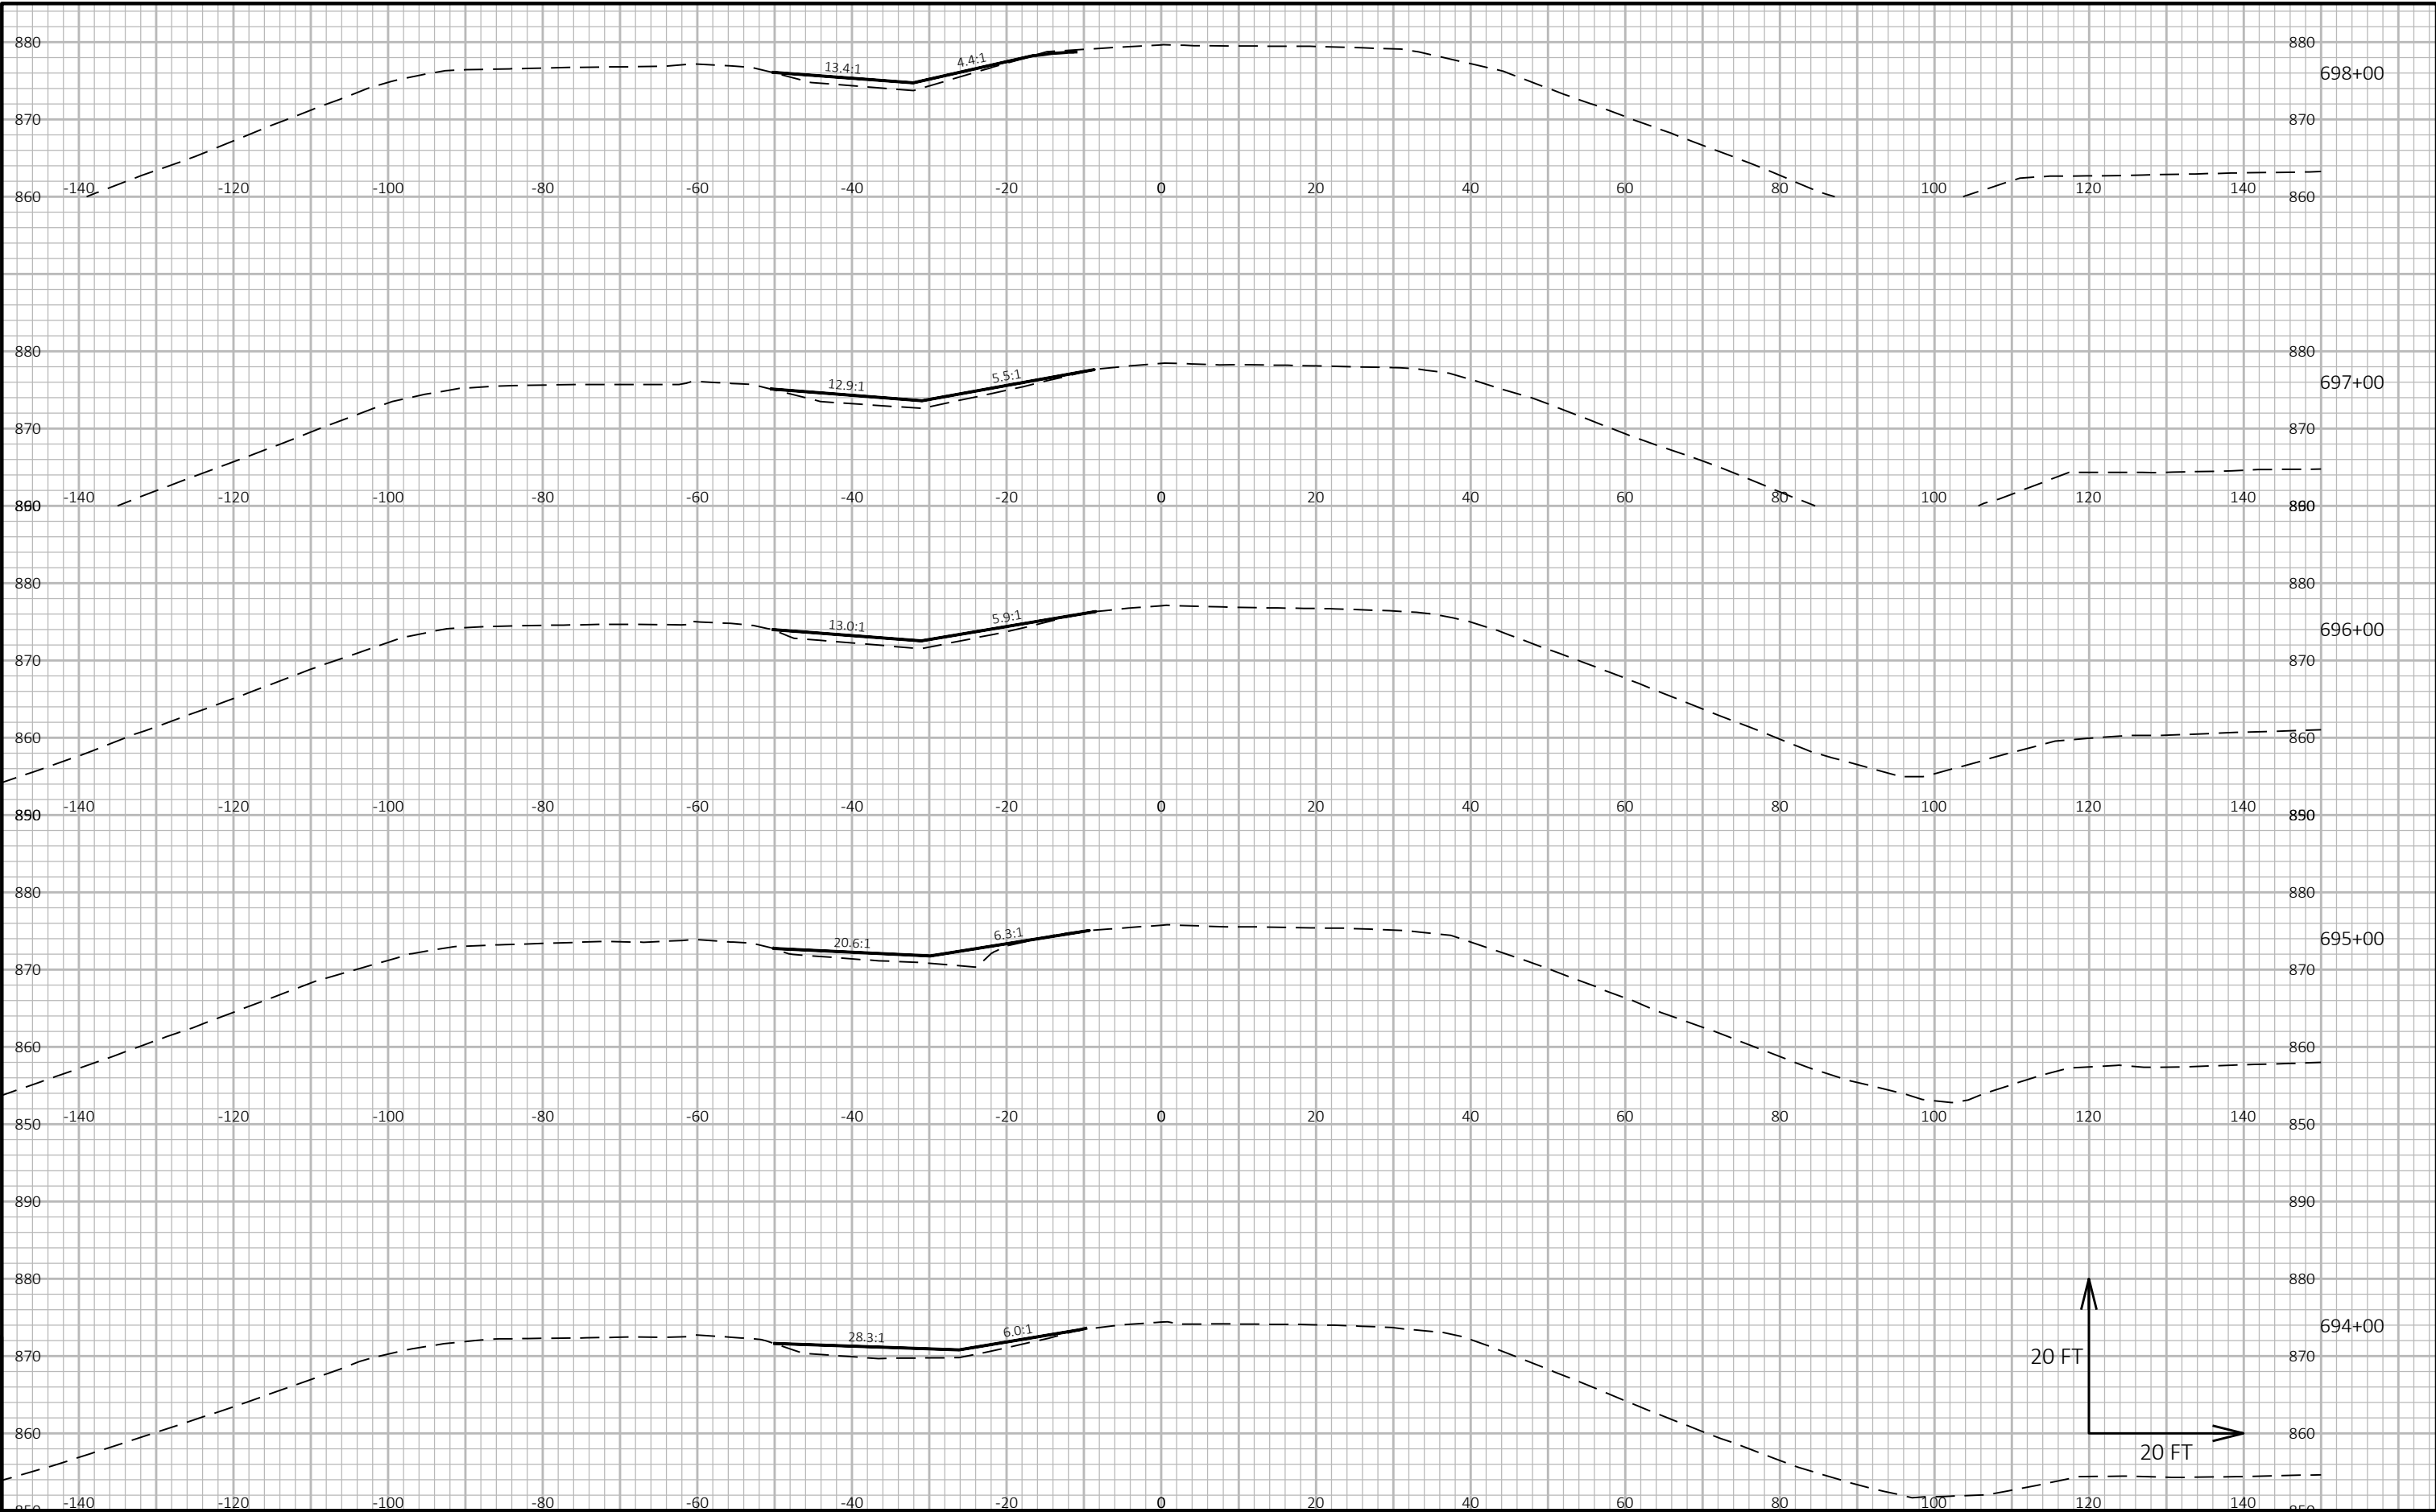

9

9


PROJECT NO: 1080-05-70	HWY: USH 12	COUNTY: WALWORTH	CROSS SECTIONS: USH 12	SHEET 121	E
------------------------	-------------	------------------	------------------------	-----------	---

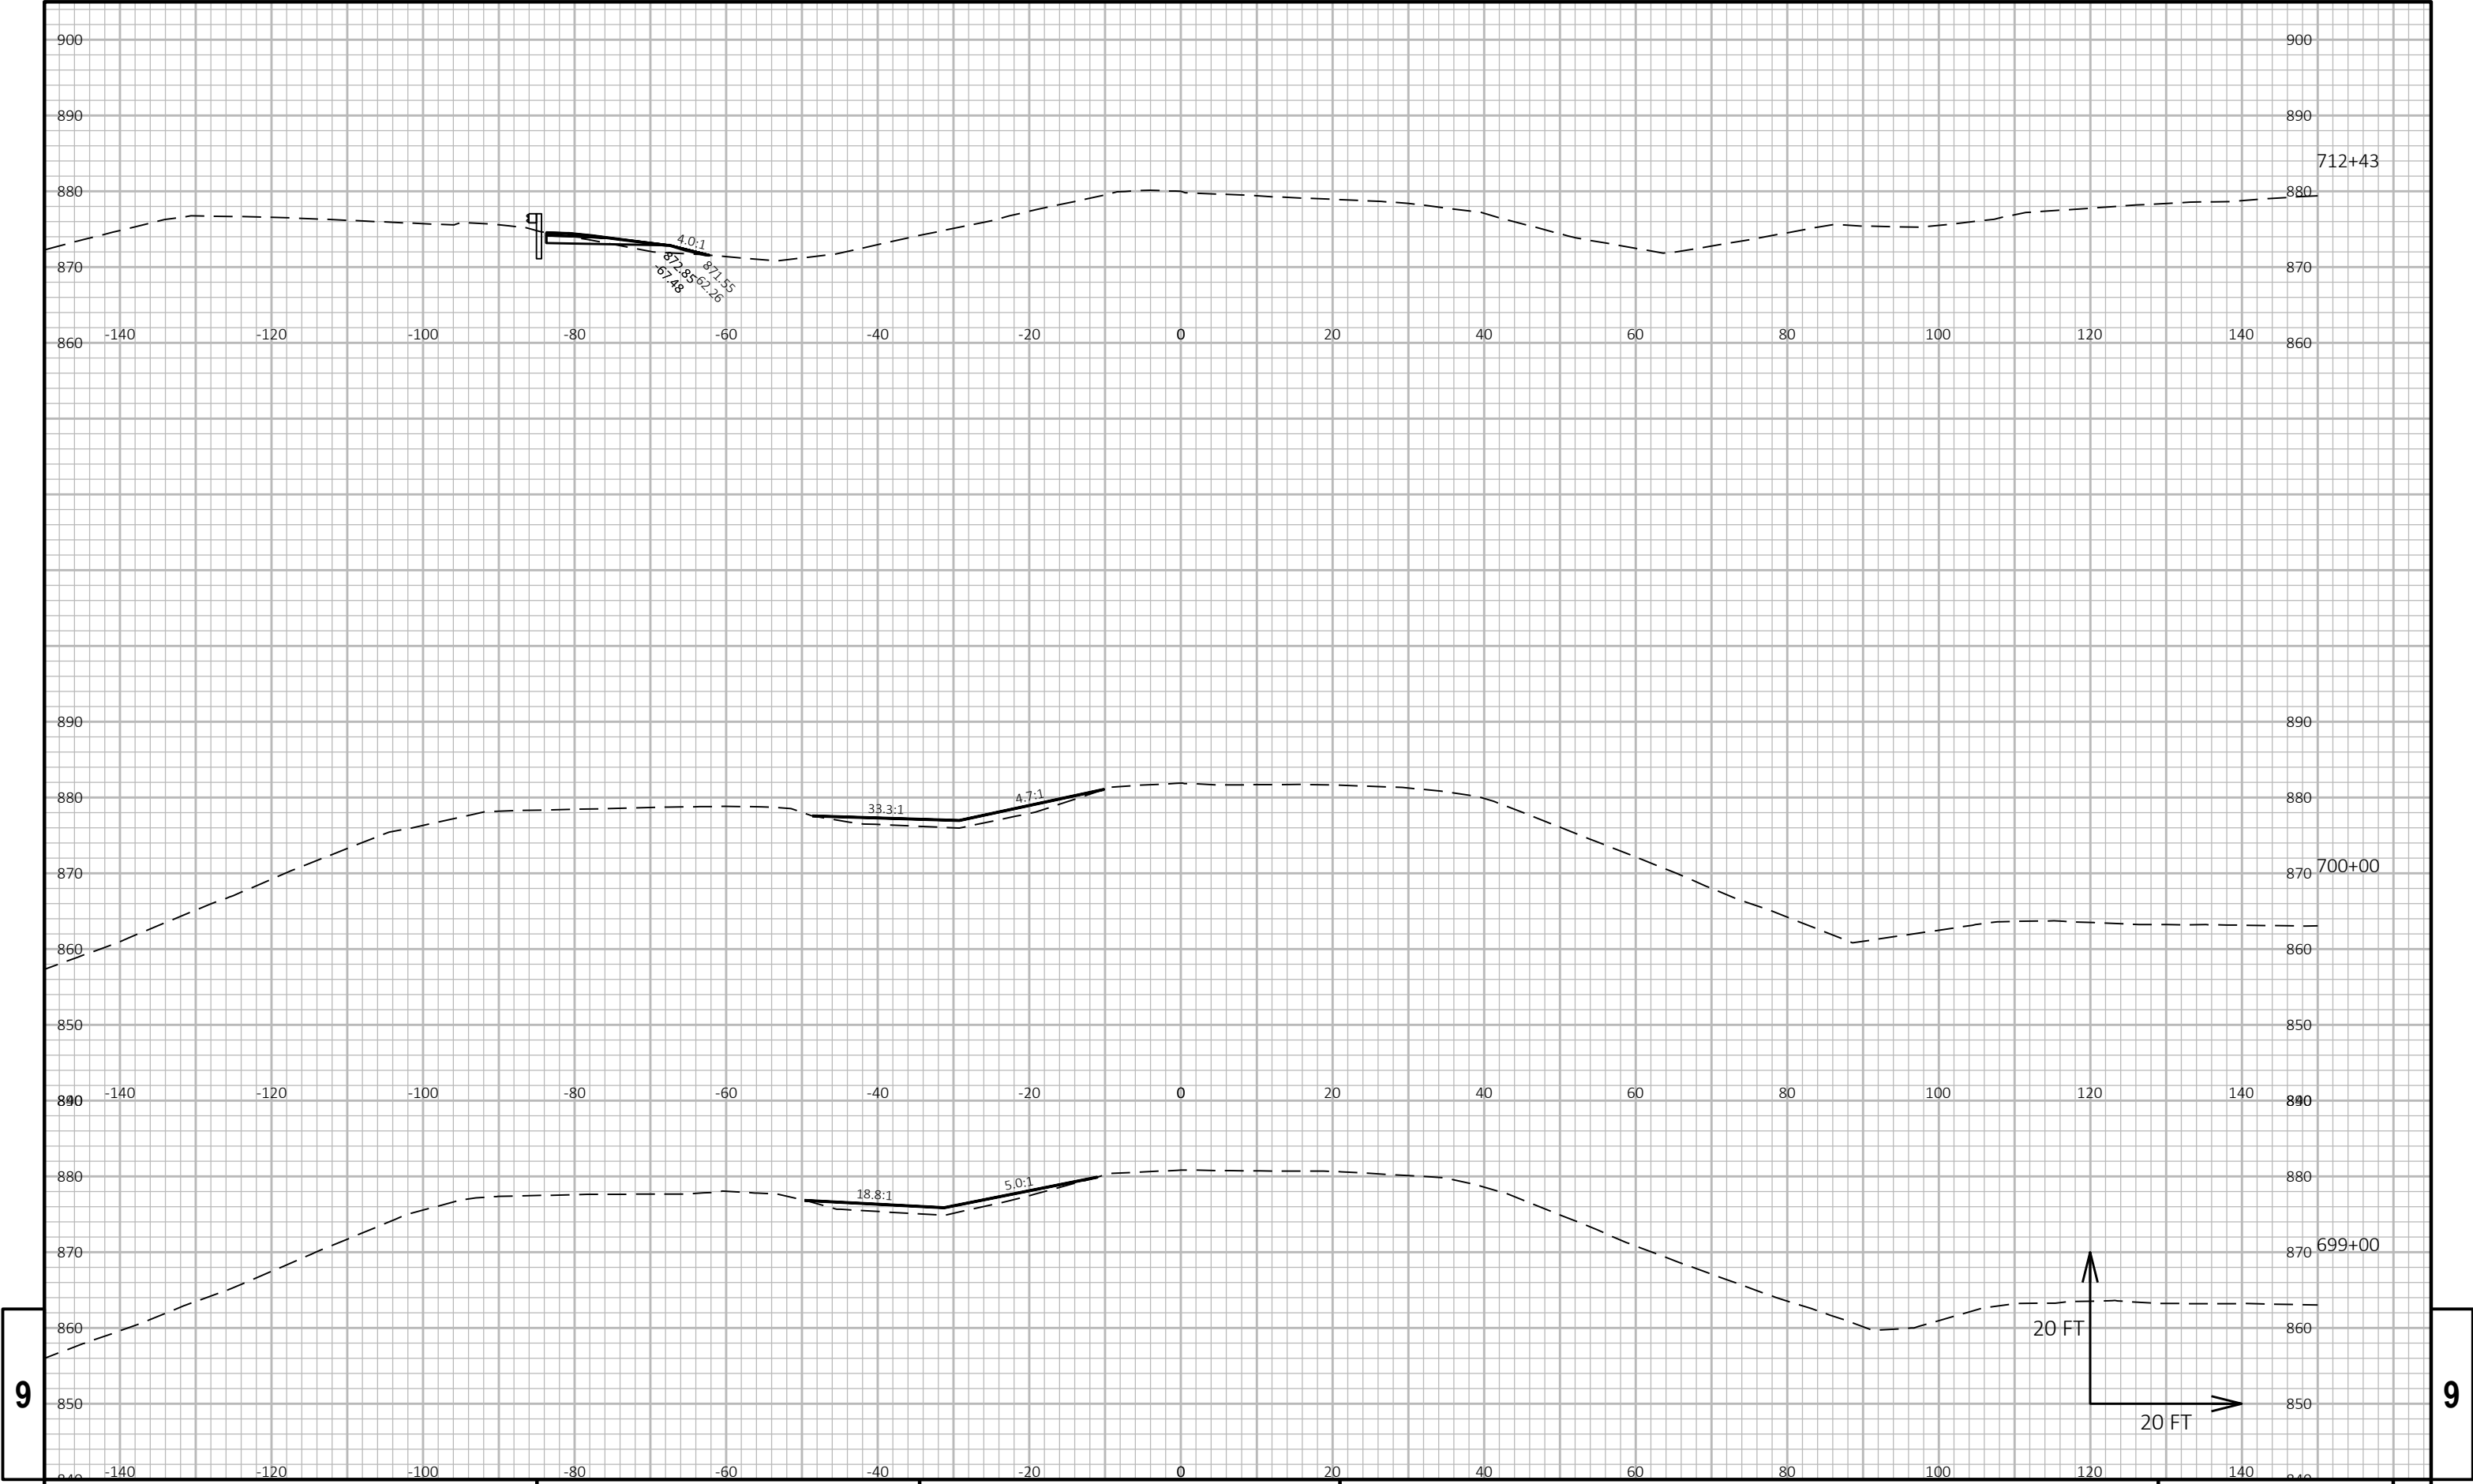

9


9

PROJECT NO:	1080-05-70	HWY:	USH 12	COUNTY:	WALWORTH	CROSS SECTIONS:	USH 12	SHEET	122	E
-------------	------------	------	--------	---------	----------	-----------------	--------	-------	-----	---

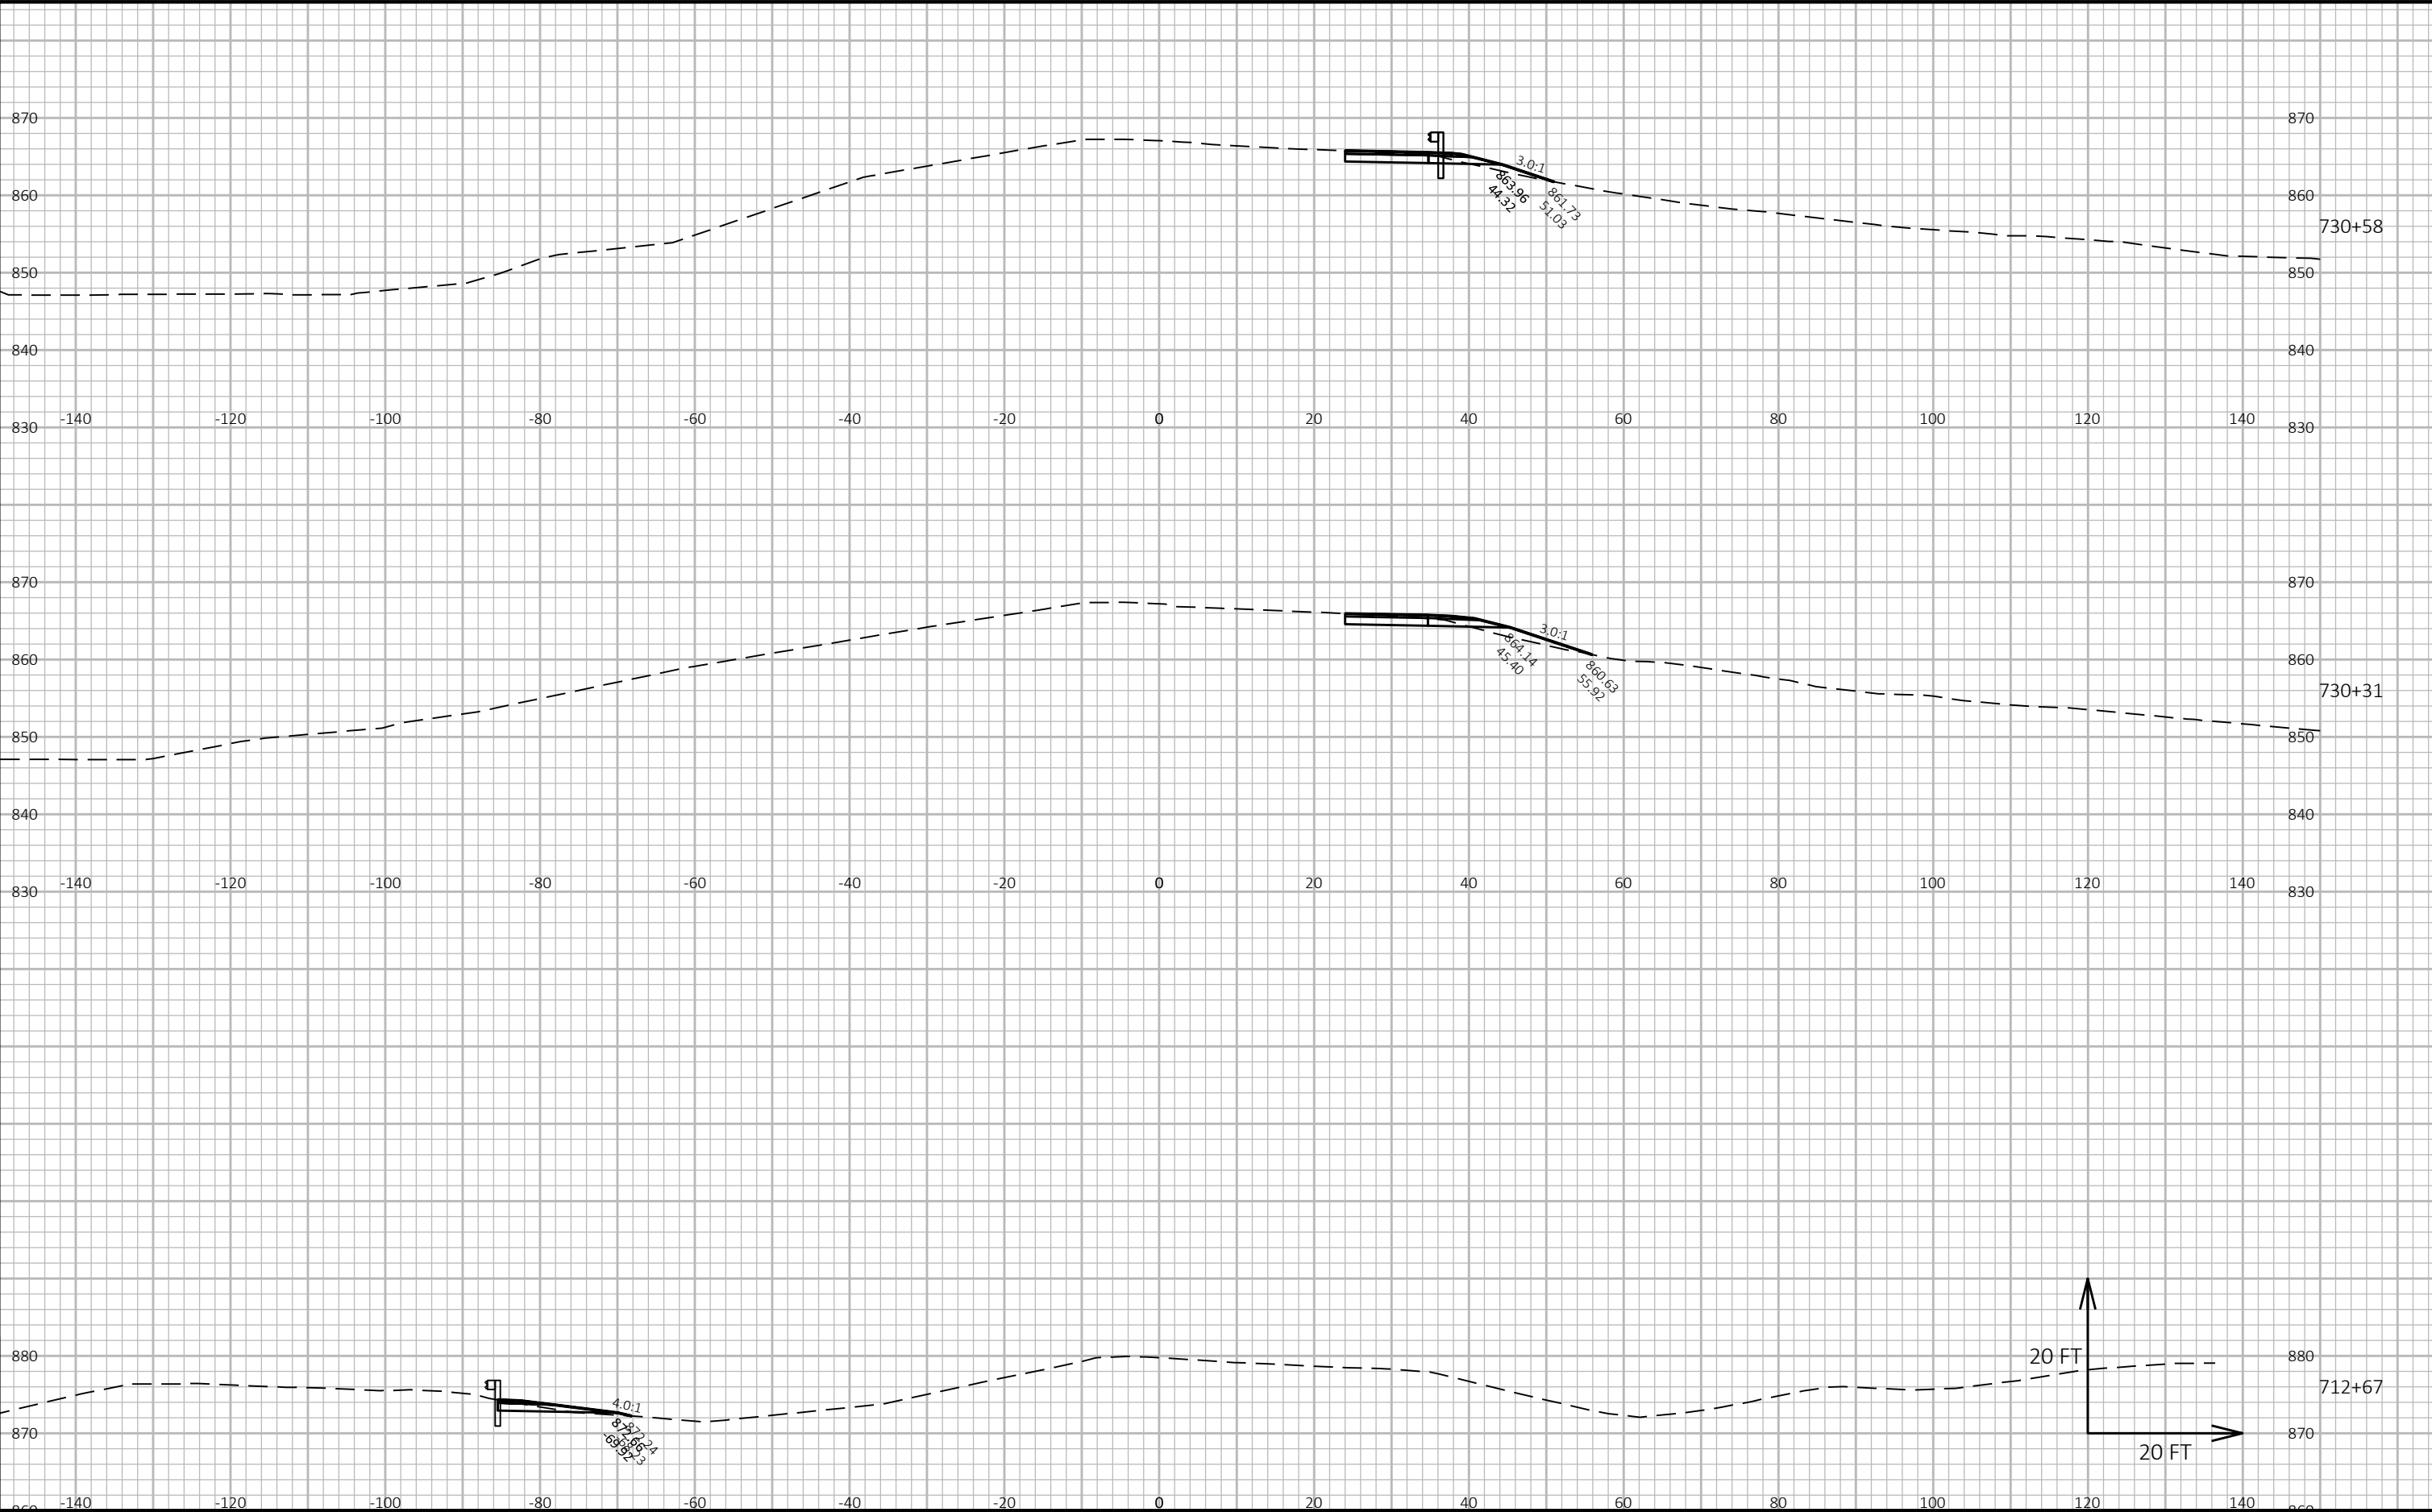

9


9

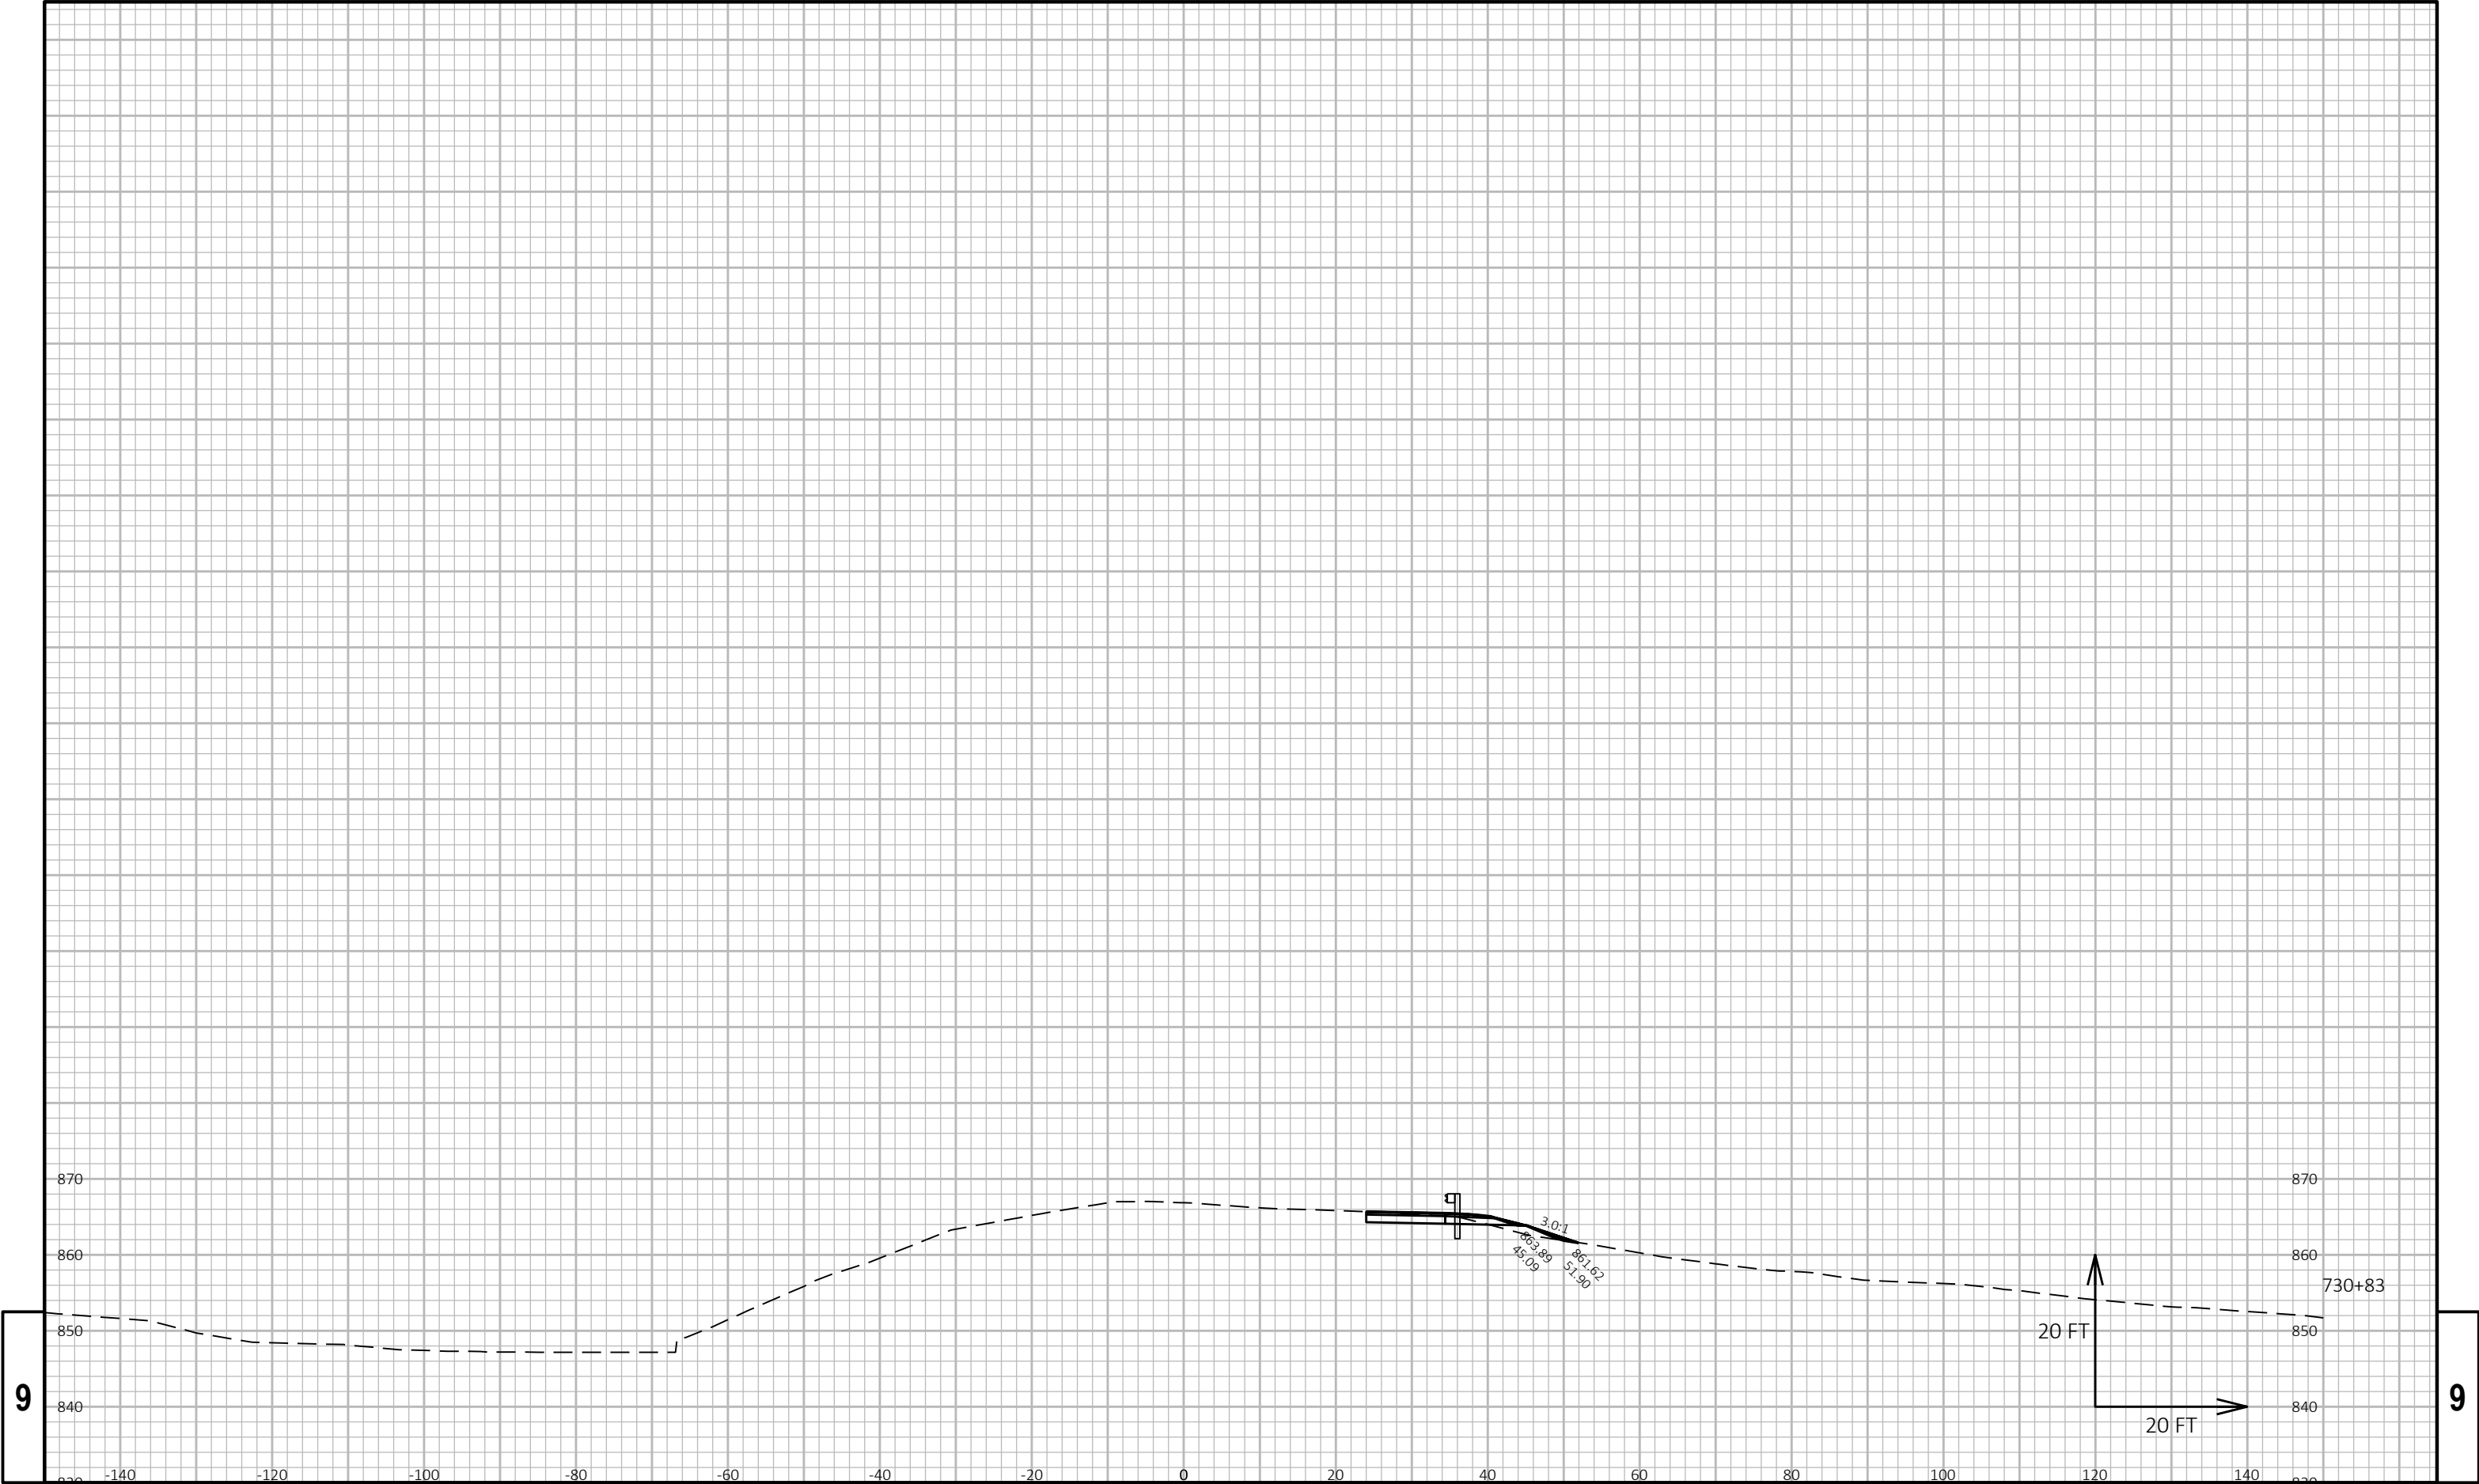

9


9

PROJECT NO: 1080-05-70	HWY: USH 12	COUNTY: WALWORTH	CROSS SECTIONS: USH 12	SHEET 124	E
------------------------	-------------	------------------	------------------------	-----------	---

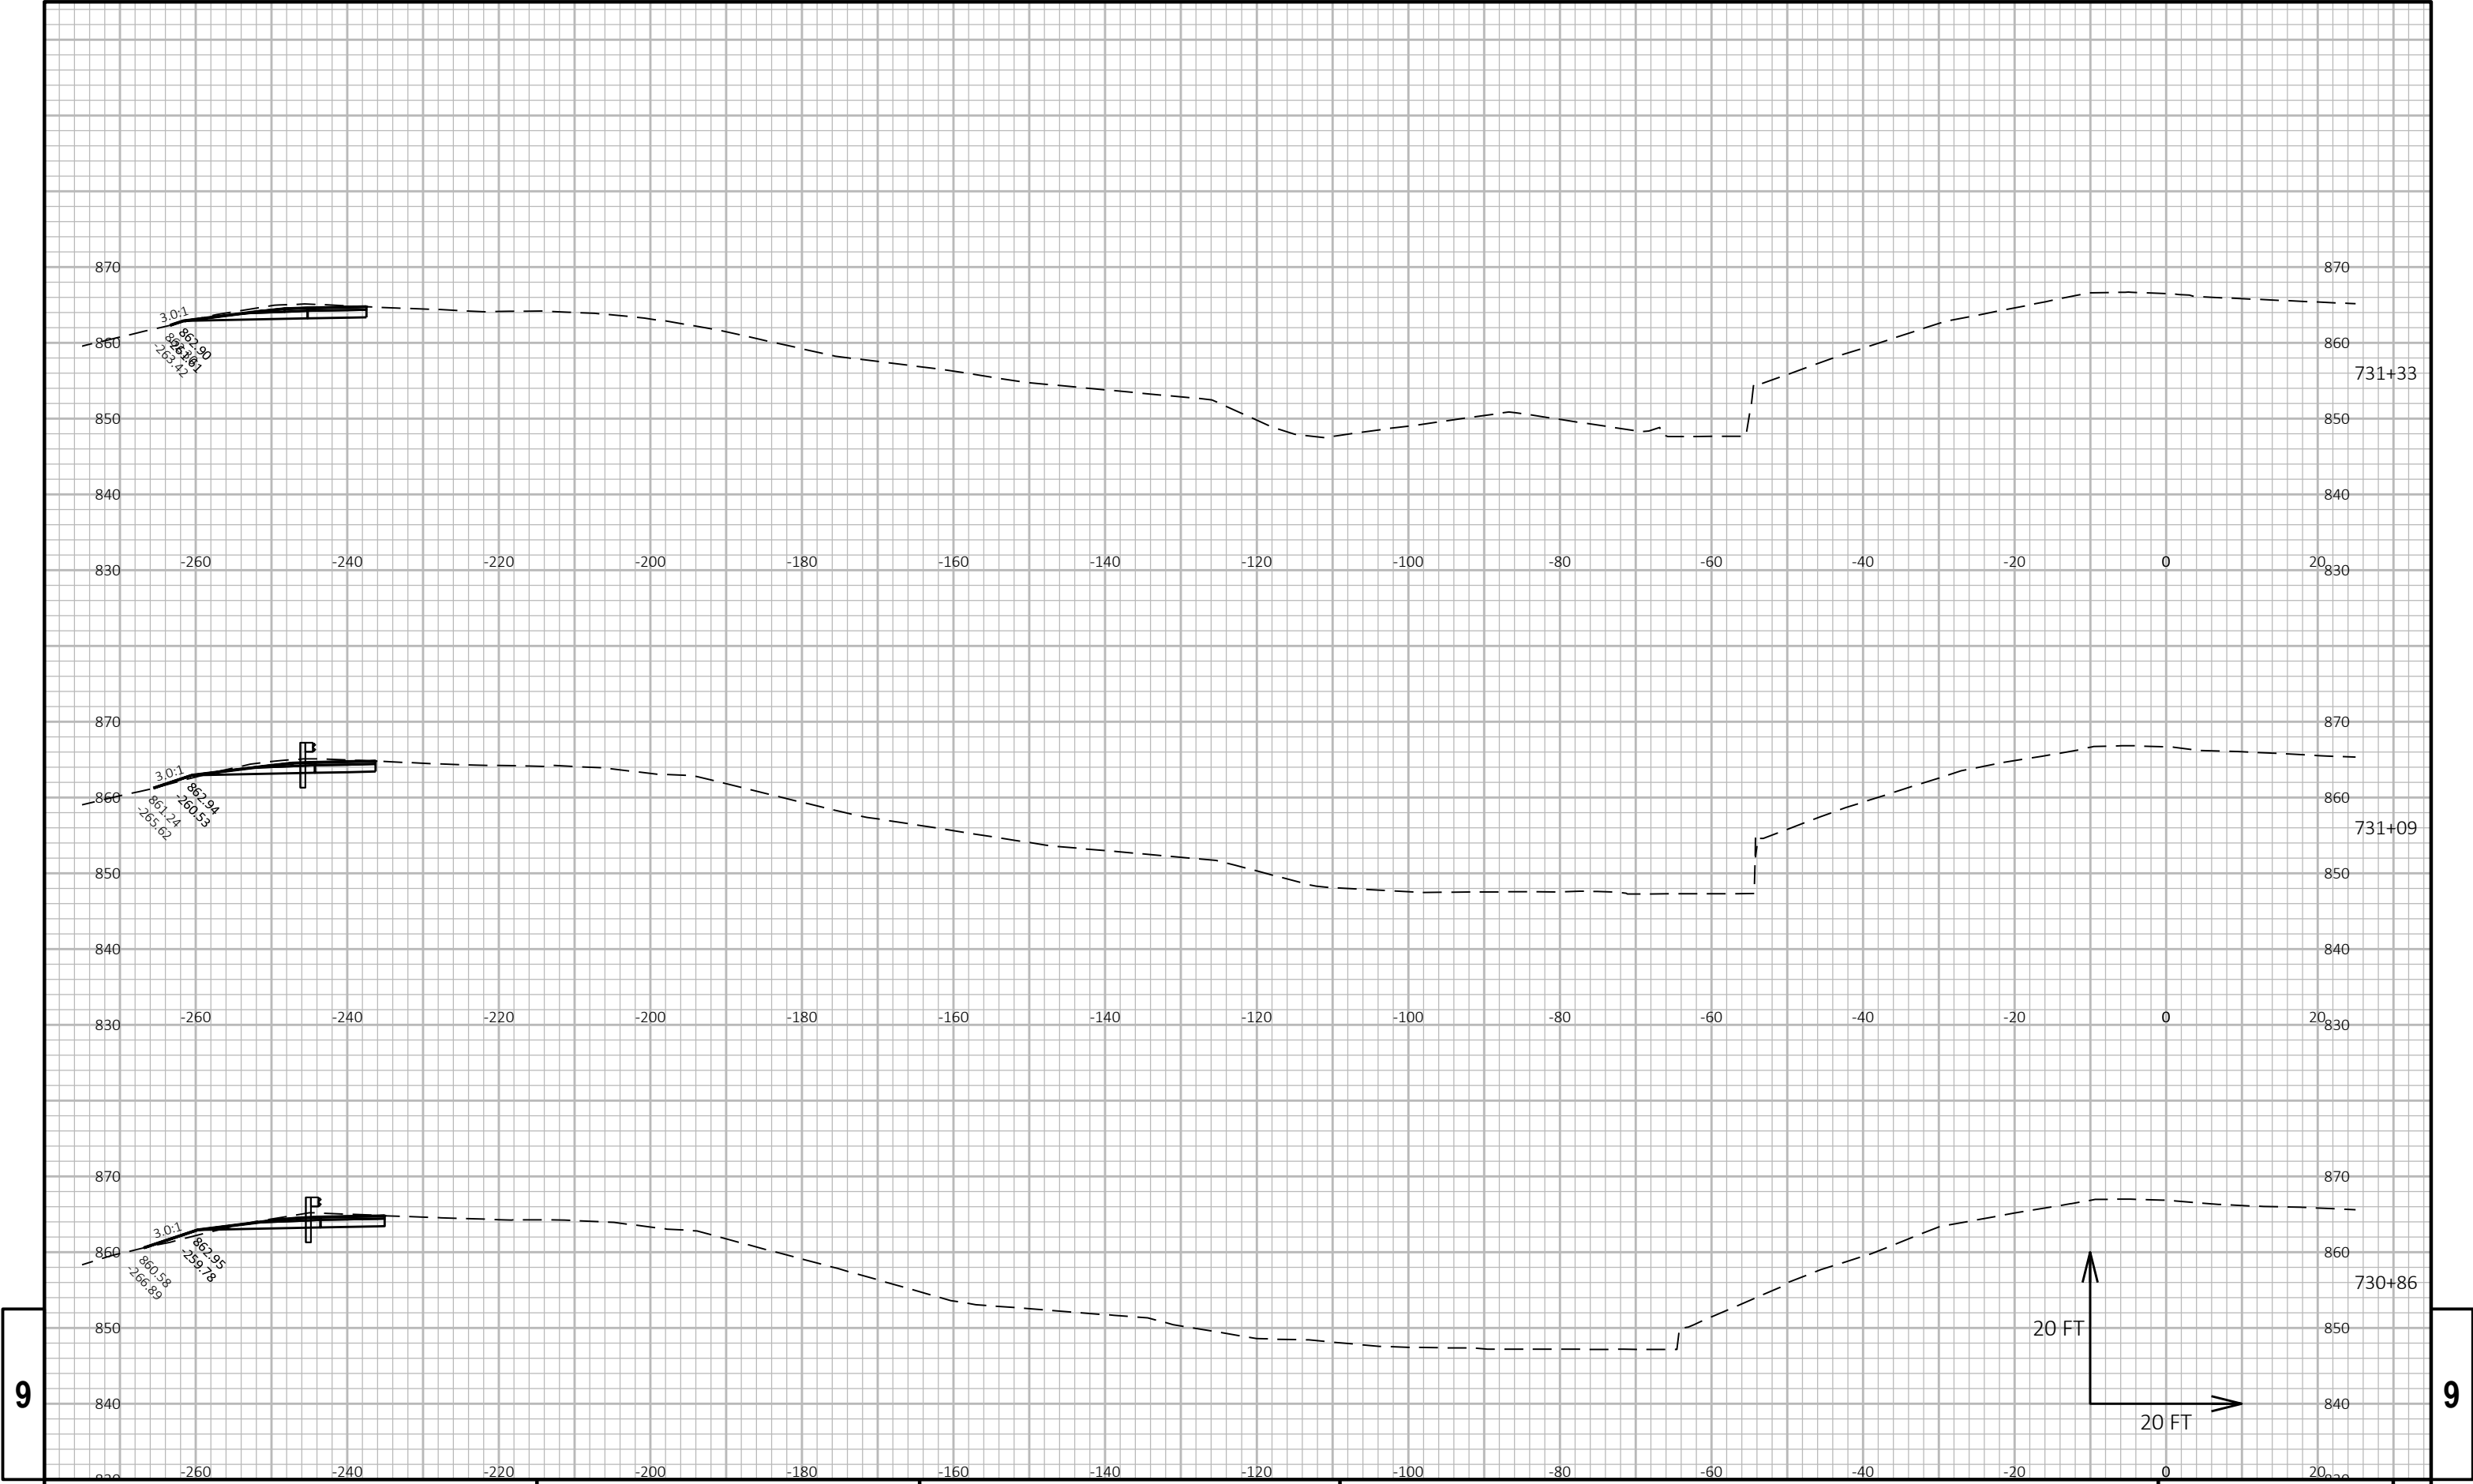

9

9

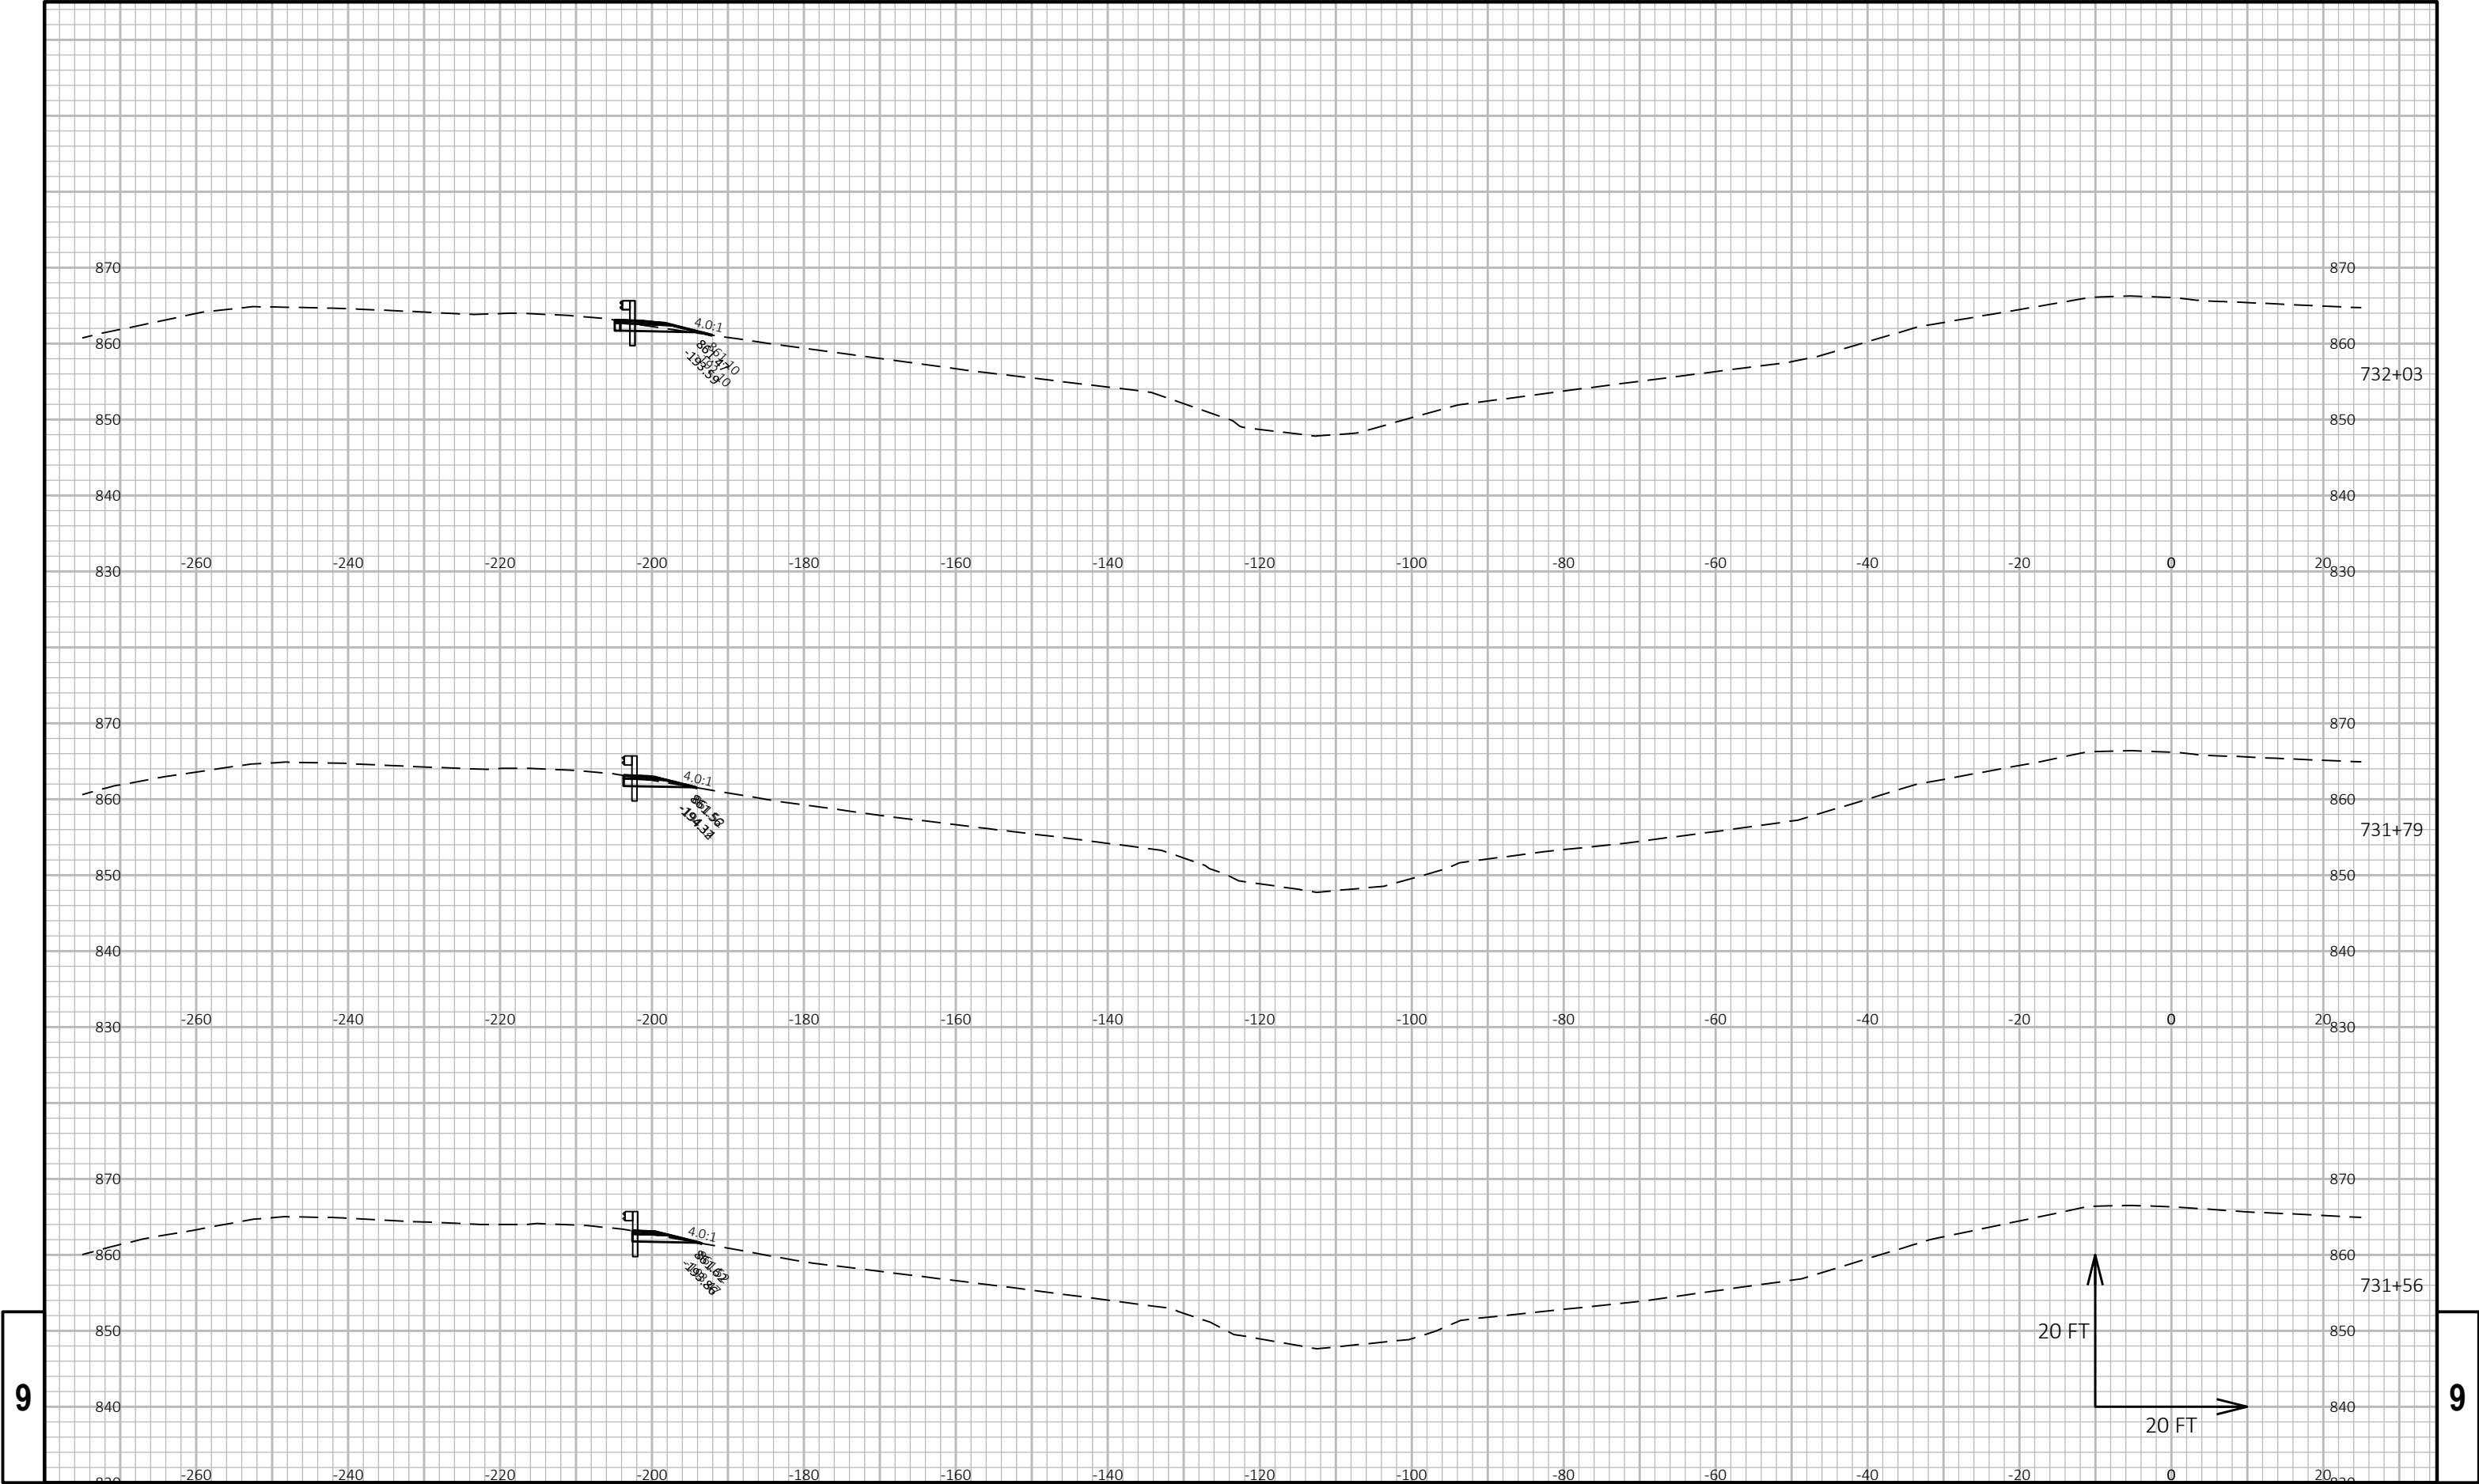


9

9

PROJECT NO: 1080-05-70	HWY: USH 12	COUNTY: WALWORTH	CROSS SECTIONS: USH 12	SHEET 126
------------------------	-------------	------------------	------------------------	-----------

Notes

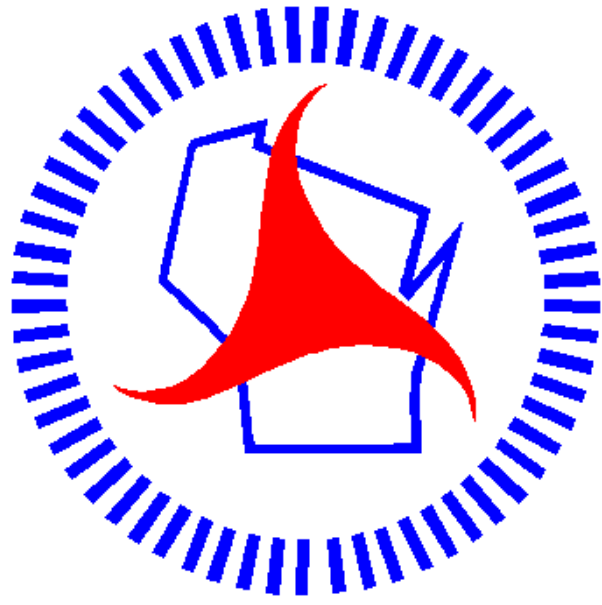

Wisconsin Department of Transportation

Dedicated people creating transportation solutions through innovation and exceptional service.

<http://www.dot.wisconsin.gov>