

WKE

PROJECT ID: 2717-03-71


WITH: N/A

COUNTY: WAUKESHA

JANUARY 2026
ORDER OF SHEETS

Section No.	1	Title
Section No.	2	Typical Sections and Details
Section No.	3	Estimate of Quantities
Section No.	3	Miscellaneous Quantities
Section No.	4	Right of Way Plat
Section No.	5	Plan and Profile
Section No.	6	Standard Detail Drawings
Section No.	7	Sign Plates
Section No.	8	Structure Plans
Section No.	9	Computer Earthwork Data
Section No.	9	Cross Sections

TOTAL SHEETS = 194

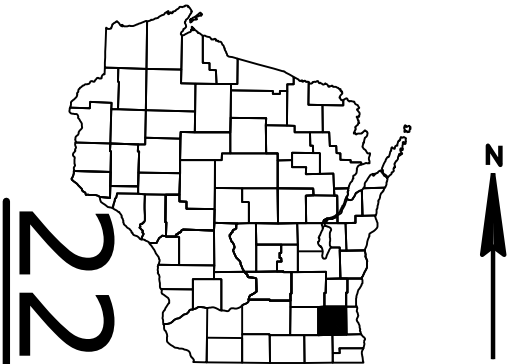

DESIGN DESIGNATION	SILVERNAIL FRONTAGE ROAD
A.A.D.T. (2028)	= 3100
A.A.D.T. (2048)	= 3300
D.H.V. (2048)	= 152
D.D.	= 59%-41%
T.	= 5.4%
DESIGN SPEED	= 55
ESALS	= 300,000

CONVENTIONAL SYMBOLS

PLAN	PROFILE
CORPORATE LIMITS	GRADE LINE
PROPERTY LINE	ORIGINAL GROUND
LOT LINE	MARSH OR ROCK PROFILE (To be noted as such)
LIMITED HIGHWAY EASEMENT	SPECIAL DITCH
EXISTING RIGHT OF WAY	GRADE ELEVATION
PROPOSED OR NEW R/W LINE	CULVERT (Profile View)
SLOPE INTERCEPT	UTILITIES
REFERENCE LINE	ELECTRIC
EXISTING CULVERT	FIBER OPTIC
PROPOSED CULVERT (Box or Pipe)	GAS
COMBUSTIBLE FLUIDS	SANITARY SEWER
MARSH AREA	STORM SEWER
WOODED OR SHRUB AREA	TELEPHONE
	WATER
	UTILITY PEDESTAL
	POWER POLE
	TELEPHONE POLE

STATE OF WISCONSIN
DEPARTMENT OF TRANSPORTATION

PLAN OF PROPOSED IMPROVEMENT



SILVERNAIL FRONTAGE ROAD

MAPLE AVENUE TO ELMHURST ROAD

OFF SYS

WAUKESHA COUNTY

STATE PROJECT NUMBER
2717-03-71

 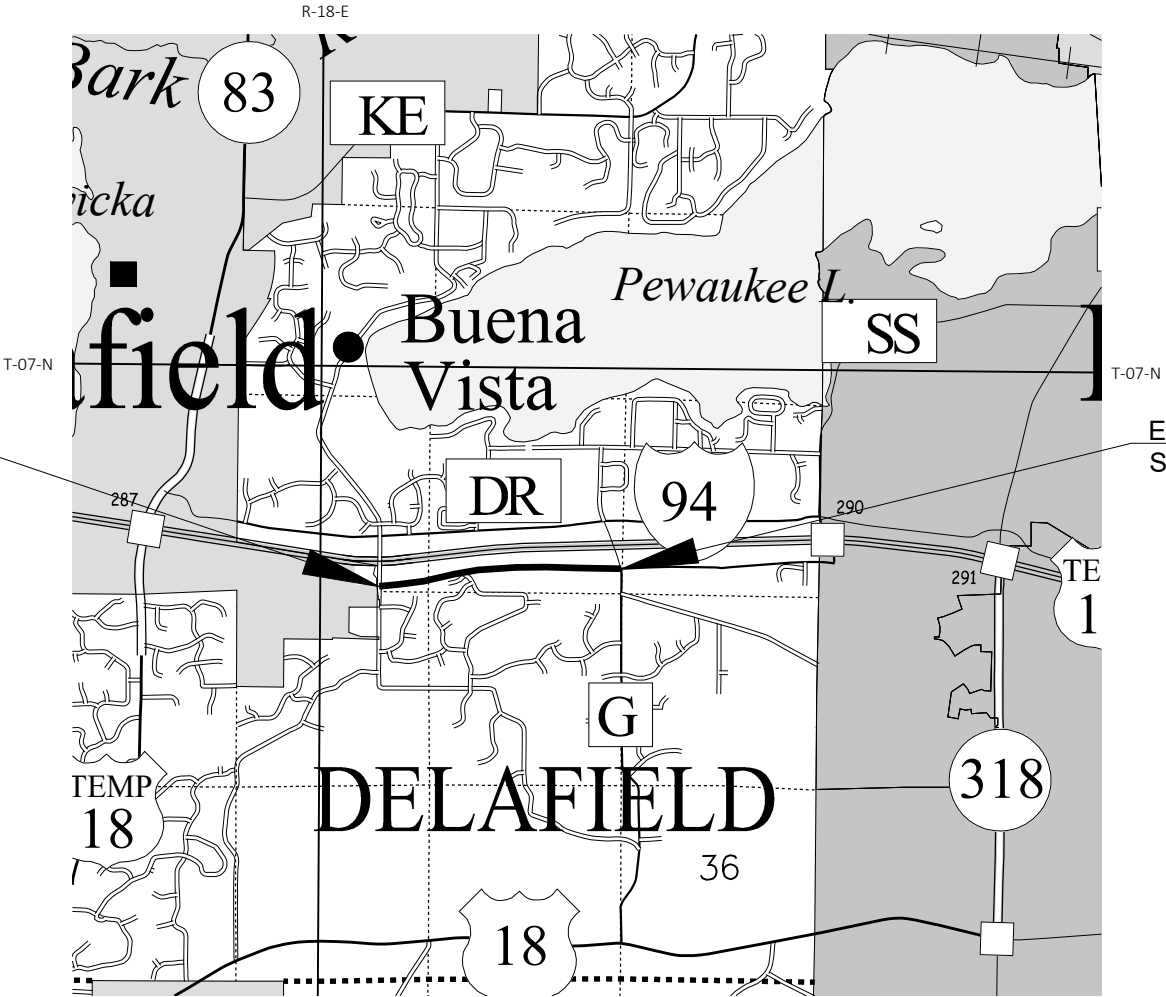

TOTAL NET LENGTH OF CENTERLINE = 1.232 MI

HORIZONTAL POSITIONS SHOWN ON THIS PLAN ARE WISCONSIN COORDINATE REFERENCE SYSTEM (WISCRS), WAUKESHA COUNTY, NAD83 (2011), IN U.S. SURVEY FEET. POSITIONS SHOWN ARE GRID COORDINATES, GRID BEARINGS, AND GRID DISTANCES. GRID DISTANCES ARE THE SAME AS GROUND DISTANCES.

ELEVATIONS ARE REFERENCED TO NAVD 88 (2012). GPS DERIVED ELEVATIONS ARE BASED ON GEOID 12A

STATE PROJECT	FEDERAL PROJECT	
	PROJECT	CONTRACT
2717-03-71	WISC 2026145	1

STATE OF WISCONSIN DEPARTMENT OF TRANSPORTATION	
PREPARED BY	
Surveyor	WAYNE MANYEN
Designer	CHRISTOPHER ZACHARIAS, P.E.
Project Manager	WIS DOT
Regional Examiner	WILLIAM S. MOHR, P.E.
Regional Supervisor	
APPROVED FOR THE DEPARTMENT	
DATE: 08/01/2025	(Signature)

STANDARD ABBREVIATIONS

ABUT	ABUTMENT	LHF	LEFT HAND FORWARD
AC	ACRE	L	LENGTH OF CURVE
AGG	AGGREGATE	LF	LINEAR FOOT
AH	AHEAD	LC	LONG CHORD OF CURVE
Z	ANGLE	LS	LUMP SUM
AADT	ANNUAL AVERAGE DAILY TRAFFIC	MGAL	ONE THOUSAND GALLONS
AEW	APRON ENDWALL	MH	MANHOLE
ASPH	ASPHALTIC	ML OR M/L	MATCH LINE
BK	BACK	NOM	NOMINAL
BC	BACK OF CURB	NC	NORMAL CROWN
BAD	BASE AGGREGATE DENSE	NB	NORTHBOUND
BL OR B/L	BASE LINE	NO	NUMBER
BM	BENCH MARK	OD	OUTSIDE DIAMETER
CB	CATCH BASIN	PAVT	PAVEMENT
CL OR C/L	CENTER LINE	PLE	PERMANENT LIMITED EASEMENT
Δ	CENTRAL ANGLE OR DELTA	PC	POINT OF CURVATURE
CE	COMMERCIAL ENTRANCE	PI	POINT OF INTERSECTION
CONC	CONCRETE	PT	POINT OF TANGENCY
CSW	CONCRETE SIDEWALK	PCC	PORTLAND CEMENT CONCRETE
CONST	CONSTRUCTION	LB	POUND
CP	CONTROL POINT	PSI	POUNDS PER SQUARE INCH
CO	COUNTY	PE	PRIVATE ENTRANCE
CTH	COUNTY TRUCK HIGHWAY	PROJ	PROJECT
CY	CUBIC YARD	PL	PROPERTY LINE
CP	CULVERT PIPE	PRW	PROPOSED RIGHT OF WAY
CPCA	CULVERT PIPE CORRUGATED ALUMINUM	R	RADIUS
CPCPE	CULVERT PIPE CORRUGATED POLYETHYLENE	RL OR R/L	REFERENCE LINE
CPCPP	CULVERT PIPE CORRUGATED POLYPROPYLENE	REQD	REQUIRED
CPCS	CULVERT PIPE CORRUGATED STEEL	RT	RIGHT
CPCSAC	CULVERT PIPE CORRUGATED STEEL ALUMINUM COATED	RHF	RIGHT HAND FORWARD
CPCSPC	CULVERT PIPE CORRUGATED STEEL POLYMER COATED	R/W	RIGHT OF WAY
CPRC	CULVERT PIPE REINFORCED CONCRETE	RD	ROAD
CPRCHE	CULVERT PIPE REINFORCED CONCRETE HORIZONTAL ELLIPTICAL	RDWY	ROADWAY
CPS	CULVERT PIPE SALVAGED	SHLDR	SHOULDER
CPT	CULVERT PIPE TEMPORARY	SI	SLOPE INTERCEPT
C & G	CURB AND GUTTER	SW	SIDEWALK
D	DEGREE OF CURVE	SB	SOUTHBOUND
DHV	DESIGN HOUR VOLUME	SPECS	SPECIFICATIONS
DIA	DIAMETER	SF	SQUARE FEET
DD	DIRECTIONAL DISTRIBUTION	SY	SQUARE YARD
DE	DRAINAGE EASEMENT	SDD	STANDARD DETAIL DRAWINGS
DWY	DRIVEWAY	STH	STATE TRUNK HIGHWAY
EA	EACH	STA	STATION
EB	EASTBOUND	SSPC	STORM SEWER PIPE COMPOSITE
EL OR ELEV	ELEVATION	SSCPE	STORM SEWER PIPE CORRUGATED POLYETHYLENE
EMB	EMBANKMENT	SSCPP	STORM SEWER PIPE CORRUGATED POLYPROPYLENE
EW	ENDWALL	SSPNRC	STORM SEWER PIPE NON-REINFORCED CONCRETE
EAT	ENERGY ABSORBING TERMINAL	SSPRC	STORM SEWER PIPE REINFORCED CONCRETE
ESALS	EQUIVALENT SINGLE AXLE LOADS	SSPRC	STORM SEWER PIPE REINFORCED CONCRETE
EXC	EXCAVATION	SSPRCHE	STORM SEWER PIPE REINFORCED CONCRETE HORIZONTAL ELLIPTICAL
EBS	EXCAVATION BELOW SUBGRADE	SE	SUPERELEVATION
EXIST	EXISTING	SL OR S/L	SURVEY LINE
FERT	FERTILIZER	TEMP	TEMPORARY
FE	FIELD ENTRANCE	TI	TEMPORARY INTEREST
FL OR F/L	FLOW LINE	TLE	TEMPORARY LIMITED EASEMENT
FT	FOOT	TC	TOP OF CURB
FTMS	FREE TRAFFIC MANAGEMENT SYSTEM	TL OR T/L	TRANSIT LINE
HES	HIGH EARLY STRENGTH	T	TRUCKS (PERCENT OF)
HE	HIGHWAY EASEMENT	TYP	TYPICAL
CWT	HUNDRED WEIGHT	USH	UNITED STATES HIGHWAY
IN DIA	INCH DIAMETER	VAR	VARIABLE
INL	INLET	VC	VERTICAL CURVE
ID	INSIDE DIAMETER	VPC	VERTICAL POINT OF CURVATURE
INTERS	INTERSECTION	VPI	VERTICAL POINT OF INTERSECTION
IH	INTERSTATE HIGHWAY	VPT	VERTICAL POINT OF TANGENCY
INV	INVERT	W	WEST
JT	JOINT	WB	WESTBOUND
LT	LEFT		

ORDER OF SECTION 2 DETAIL SHEETS

GENERAL NOTES
CONTACTS
PROJECT OVERVIEW
TYPICAL SECTIONS
CONSTRUCTION DETAILS
EROSION CONTROL
PERMANENT SIGNING
PAVEMENT MARKING
TRAFFIC CONTROL
DETOURS
ALIGNMENT LAYOUT
SURVEY CONTROL

GENERAL NOTES

THE LOCATIONS OF EXISTING AND PROPOSED UTILITY INSTALLATIONS AS SHOWN ON THE PLANS ARE APPROXIMATE. THERE MAY BE OTHER UTILITY INSTALLATIONS WITHIN THE PROJECT AREA THAT ARE NOT SHOWN.

CONTRACTOR WILL BE RESPONSIBLE FOR RESHAPING AND SEEDING ANY PREVIOUSLY GRASSED AREAS WHICH ARE DISTURBED BY OPERATIONS, OUTSIDE OF THE NORMAL CONSTRUCTION LIMITS.

NO TREES OR SHRUBS ARE TO BE REMOVED WITHOUT THE APPROVAL OF THE ENGINEER.

RIGHT OF WAY INFORMATION SHOWN ON THE PLANS IS FROM THE WAUKESHA COUNTY GIS SYSTEM AND IS APPROXIMATE.

THE CONTRACTOR IS TO WORK WITH UTMOST CARE AND PROTECT ALL SURVEY MARKERS. REMOVAL OF ANY SURVEY MARKER IS TO BE WITH THE APPROVAL OF THE ENGINEER.

WHEN THE QUANTITY OF THE ITEMS OF BASE AGGREGATE, SUBBASE OR HMA PAVEMENT IS MEASURED FOR PAYMENT BY THE TON OR CUBIC YARD, THE DEPTH OR THICKNESS OF THE LAYERS SHOWN ON THE PLAN IS APPROXIMATE AND THE ACTUAL THICKNESS WILL DEPEND ON THE DISTRIBUTION OF THE MATERIAL AS DIRECTED BY THE ENGINEER.

EROSION CONTROL FEATURES AS SHOWN IN THE PLANS ARE AT APPROXIMATE LOCATIONS. EXACT LOCATIONS WILL BE DETERMINED BY THE CONTRACTOR'S EROSION CONTROL IMPLEMENTATION PLAN (ECIP) AND APPROVED BY THE ENGINEER. MAINTAIN EROSION CONTROL MEASURES UNTIL SUCH A TIME AS THE ENGINEER DETERMINES THE MEASURE IS NO LONGER NECESSARY.

CURVE DATA IS BASED ON THE RADIUS DEFINITION.

PAVEMENT REMOVAL WILL BE TO THE NEAREST JOINT OR A SAWED EDGE WILL BE REQUIRED AS DIRECTED BY THE ENGINEER.

THE EXACT LOCATION AND WIDTH OF DRIVEWAYS SHALL BE DETERMINED BY THE ENGINEER IN THE FIELD. DRIVEWAYS SHALL BE REPLACED IN KIND. COMMERCIAL DRIVEWAYS SHALL BE A MINIMUM OF 30 FEET WIDE UNLESS SHOWN OTHERWISE IN THE PLANS. ALL RESIDENTIAL DRIVEWAYS SHALL BE A MAXIMUM OF 20 FEET WIDE.

PIPE ELEVATIONS, LENGTHS, AND LOCATIONS AS SHOWN ON THE PLANS, MAY BE ADJUSTED TO FIT EXISTING FIELD CONDITIONS AS DIRECTED BY THE ENGINEER.

THE PROPOSED SHOULDER WIDTH SHOWN IN THE TYPICAL SECTIONS ARE MINIMUM WIDTH. PERPETUATE EXISTING SHOULDERS THAT ARE WIDER THAN WHAT IS SHOWN IN THE TYPICAL SECTIONS.

THE CONTRACTOR'S PAVING OPERATION SHALL BE CONSISTENT WITH THE TYPICAL SECTIONS AND CONSTRUCTED TO PREVENT LONGITUDINAL JOINTS FROM BEING LOCATED WITHIN A DRIVING, TURNING, PASSING, OR PARKING LANE.

SAWCUTS, AS SHOWN ON THE PLANS, ARE SUGGESTED LOCATIONS AND MAY BE ADJUSTED AT THE DISCRETION OF THE ENGINEER TO BETTER SUIT FIELD CONDITIONS.

CONTRACTOR SHALL MAINTAIN ACCESS TO ALL DRIVEWAYS AT ALL TIMES EXCEPT WHEN PAVING OR PIPE LAYING OPERATIONS REQUIRE THE DRIVEWAY TO BE CLOSED. ACCESS TO DRIVEWAYS SHALL BE RE-ESTABLISHED IMMEDIATELY AFTER OPERATIONS ARE COMPLETED. ACCESS SHALL BE PROVIDED DURING ALL NON-WORKING HOURS.


TRAFFIC CONTROL DEVICES SHALL BE ADJUSTED TO FIT FIELD CONDITIONS AS DIRECTED BY THE ENGINEER.

PRIOR TO ORDERING DRAINAGE PIPES, THE CONTRACTOR SHALL FIELD VERIFY RELATED DRAINAGE INFORMATION IN THE PLAN WITH THE ENGINEER.



DO NOT DRIVE OR STORE EQUIPMENT, OR STORE CONSTRUCTION MATERIALS IN ENVIRONMENTALLY SENSITIVE AREAS, WETLANDS OR WATERWAYS.

SILVERNAIL 5-INCHES		
LAYER	THICKNESS	TYPE
UPPER	2-INCHES	4 LT 58-28 H
LOWER	3-INCHES	3 LT 58-28 S

2	UTILITIES CONTACTS ATC MANAGEMENT, INC. ELECTRICITY-TRANSMISSION CHRIS DAILEY P.O. BOX 47 WAUKESHA, WI 53187 PHONE: 262-506-6884 EMAIL: CDAILEY@ATCLLC.COM EVERSTREAM COMMUNICATION LINE ABBY STEIN 324 E WISCONSIN AVE, SUITE 730 MILWAUKEE, WI 53202 PHONE: 262-442-9427 EMAIL: ASTEIN@EVERSTREAM.NET MIDWEST FIBER NETWORKS LLC COMMUNICATION LINE CORY SCHMUKI 6070 NORTH FLINT ROAD GLENDALE, WI 53209 PHONE: 414-459-3561 EMAIL: CSCHMUKI@MIDWESTFIBERNETWORKS.COM VERIZON BUSINESS COMMUNICATION LINE RJ CICATELLO JR. 15725 WEST RYERSON ROAD NEW BERLIN, WI 53151 PHONE: 262-232-1323 EMAIL: RANDY.CICATELLO@VERIZON.COM BRIGHTSPEED OF WESTERN WISCONSIN, LLC COMMUNICATION LINE SCOTT HEINZELMAN 144 N PEART ST BERLIN, WI 54923 PHONE: 608-716-5964 EMAIL: SCOTT.HEINZELMAN@BRIGHTSPEED.COM SPECTRUM COMMUNICATION LINE NEAL LONG 1320 N. DR. MARTIN LUTHER KING JR DRIVE MILWAUKEE, WI 53212 PHONE: 414-430-7189 EMAIL: NEAL.LONG@CHARTER.COM WE ENERGIES GAS/PETROLEUM JACOB HULBERT 500 S 116TH STREET WEST ALLIS, WI 53214 PHONE: 262-968-5718, DISPATCH: 800-261-5325 EMAIL: JACOB.HULBERT@WE-ENERGIES.COM WE ENERGIES ELECTRICITY STEVE KING S13W33800 HWY 18 DELAFIELD, WI 53018 PHONE: 262-968-5768 EMAIL: STEVE.KING@WE-ENERGIES.COM				WISCONSIN DNR LIAISON CRAIG WEBSTER SOUTHERN REGION 141 NW BARSTOW ST WAUKESHA, WI 53188 PHONE: 262-574-2141 EMAIL: CRAIG.WEBSTER@WISCONSIN.GOV REGION SURVEY COORDINATOR THOMAS LIPSKY, PLS SOUTHEAST REGION 141 NW BARSTOW ST WAUKESHA, WI 53188 PHONE: 262-548-6737 EMAIL: THOMAS.LIPSKY@DOT.WI.GOV CITY OF DELAFIELD TOM HAFNER PUBLIC WORKS DIRECTOR 500 GENESEE ST. DELAFIELD, WI 53018 PHONE: 262-303-4626 EMAIL: THAFNER@CI.DELAFIELD.WI.US TOWN OF DELAFIELD DAVE REITER TOWN ENGINEER 16745 WEST BLUEMOUND ROAD BROOKFIELD, WI 53005 PHONE: 262-646-2398 EMAIL: PLANNER@TOWNOFDELAFIELD.ORG WISDOT ERIC PEREA STREET LIGHTING 141 NW BARSTOW STREET WAUKESHEA, WI 53188 PHONE: 262-574-5422 EMAIL: ERIC.PEREA@DOT.WI.GOV		DESIGN PROJECT MANAGER CHRISTOPHER ZACHARIAS SOUTHEAST REGION 141 NW BARSTOW ST WAUKESHA, WI 53188 PHONE: 262-548-6716 EMAIL: CHRISTOPHER.ZACHARIAS@DOT.WI.GOV WISDOT ATR PULL BOXES CHAD BIGLER TRAVEL SURVEY SHOP, 3633 PIERSTORFF ST P.O. BOX 2583 MADISON, WI 53704-2583 PHONE: 262-548-7740 EMAIL: CHAD.BIGLER@DOT.WI.GOV WAUKESHA COUNTY DPW BRETT WALLACE ENGINEERING SERVICES 515 W MORELAND BLVD WAUKESHA, WI 53188 PHONE: 608-535-7413 EMAIL: BWALLACE@WAUKESHACOUNTY.GOV WISDOT JOYCE MURPHY WISCONSIN SIGNAL 141 NW BARSTOW STREET WAUKESHA, WI 53188 PHONE: 262-548-5933 EMAIL: JOYCE.MURPHY@DOT.WI.GOV				
	DIGGERSHOTLINE Dial 811 or (800)242-8511 www.DiggersHotline.com										
PROJECT NO: 2717-03-71		HWY: SILVERNAIL FRONTAGE ROAD		COUNTY: WAUKESHA		GENERAL NOTES		SHEET 3		E	

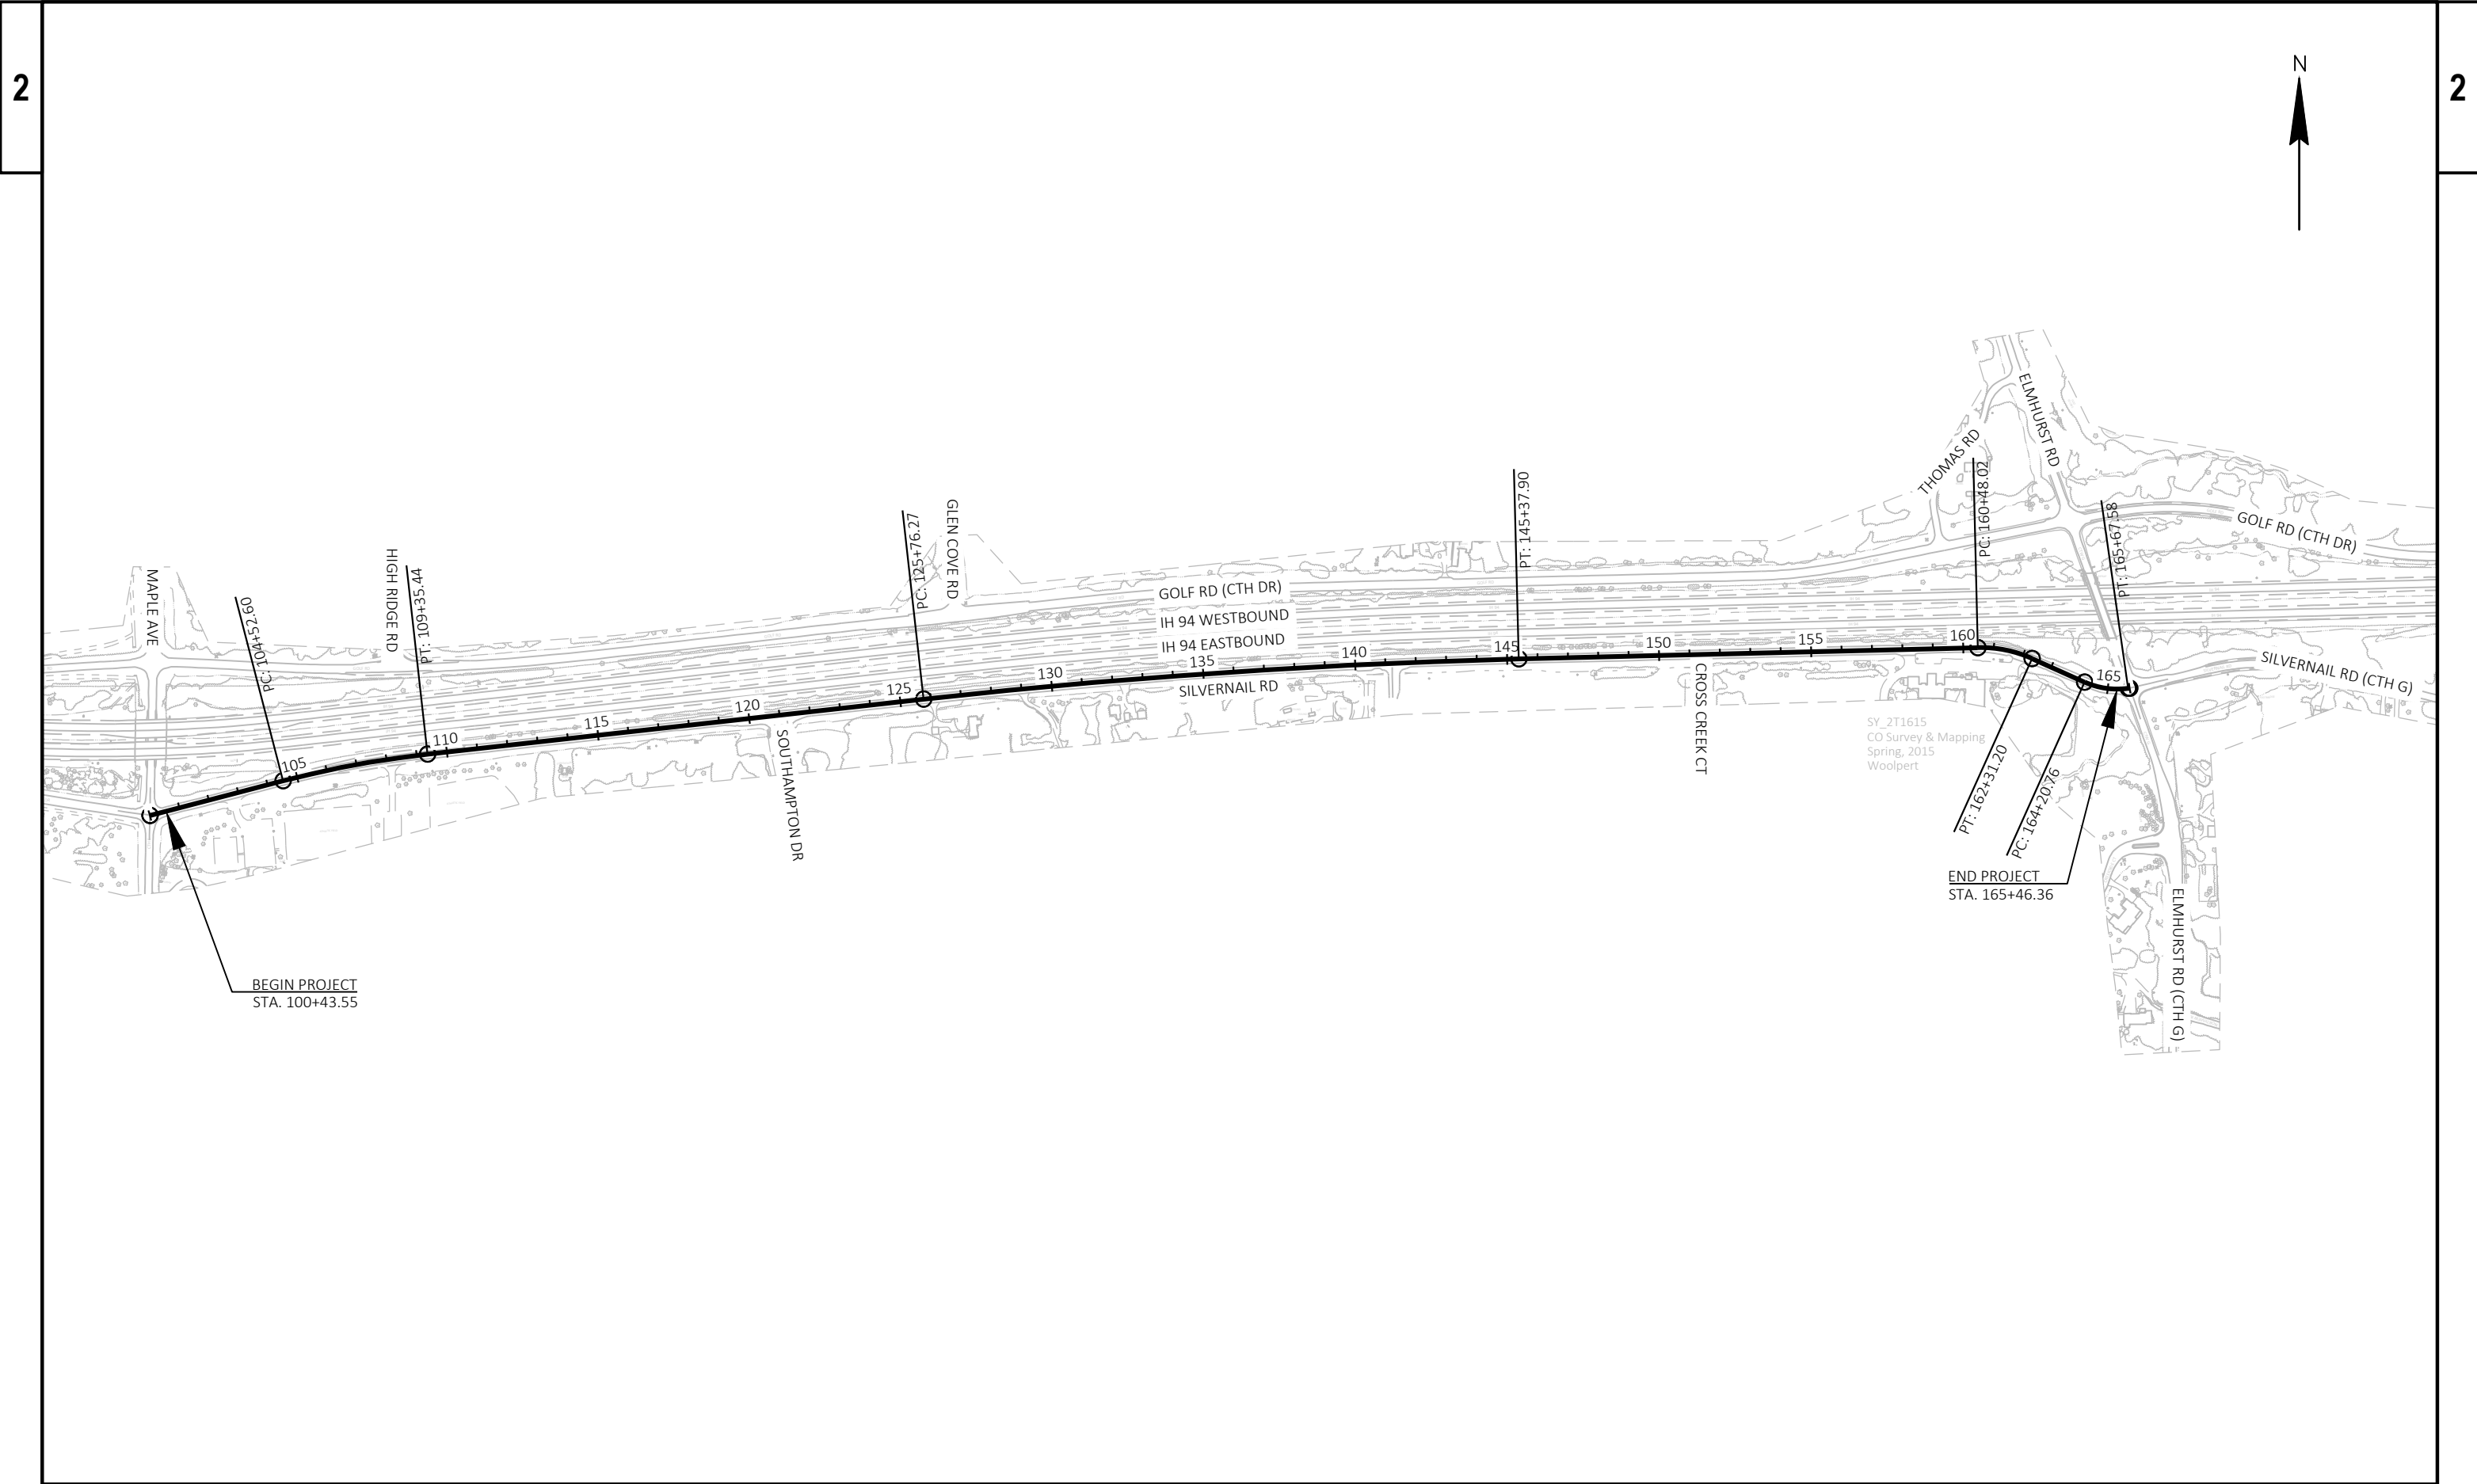


PROJECT NO: 2717-03-71	HWY: SILVERNAIL FRONTAGE ROAD	COUNTY: WAUKESHA	PROJECT OVERVIEW	SHEET 4	E
------------------------	-------------------------------	------------------	------------------	---------	---

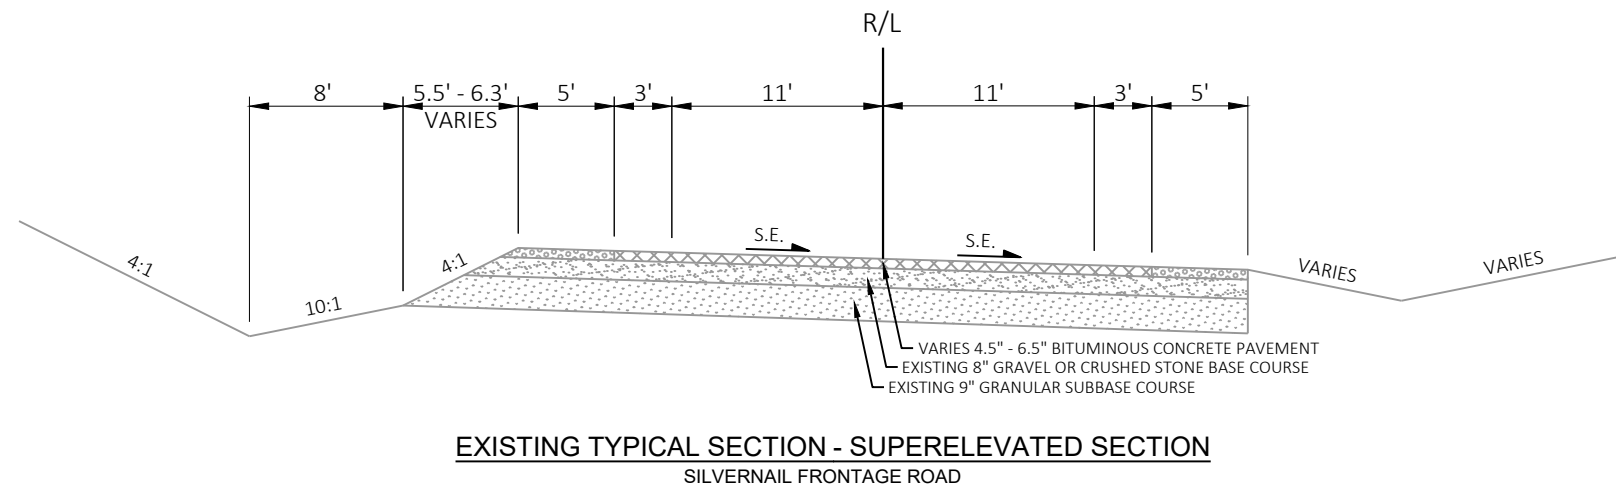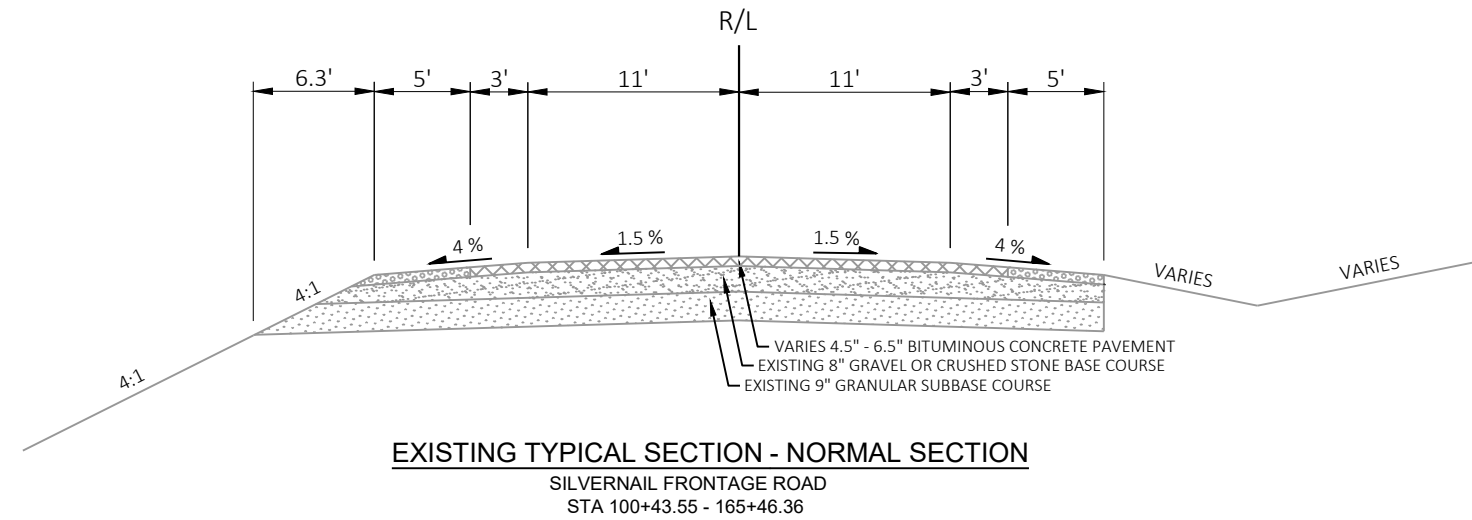




** LENGTH VARIES, 5' TYPICAL, BLEND AGGREGATE
 SHOULDER FORESLOPE TO MATCH EXITING.


*** APPLIES TO ADJACENT RECONSTRUCTION
 LIMITS AT ADJACENT SIDE ROADS:
 SOUTHAMPTON DR AND CROSS CREEK CT

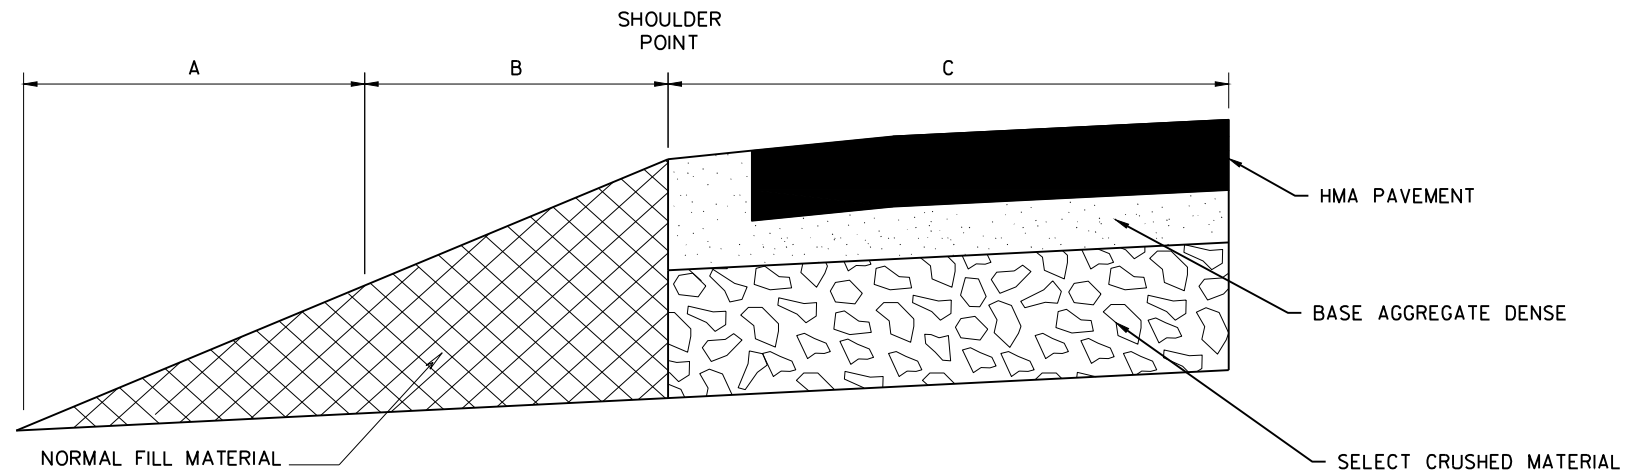

TYPICAL HALF SECTION WITHOUT RELIEF TRENCH

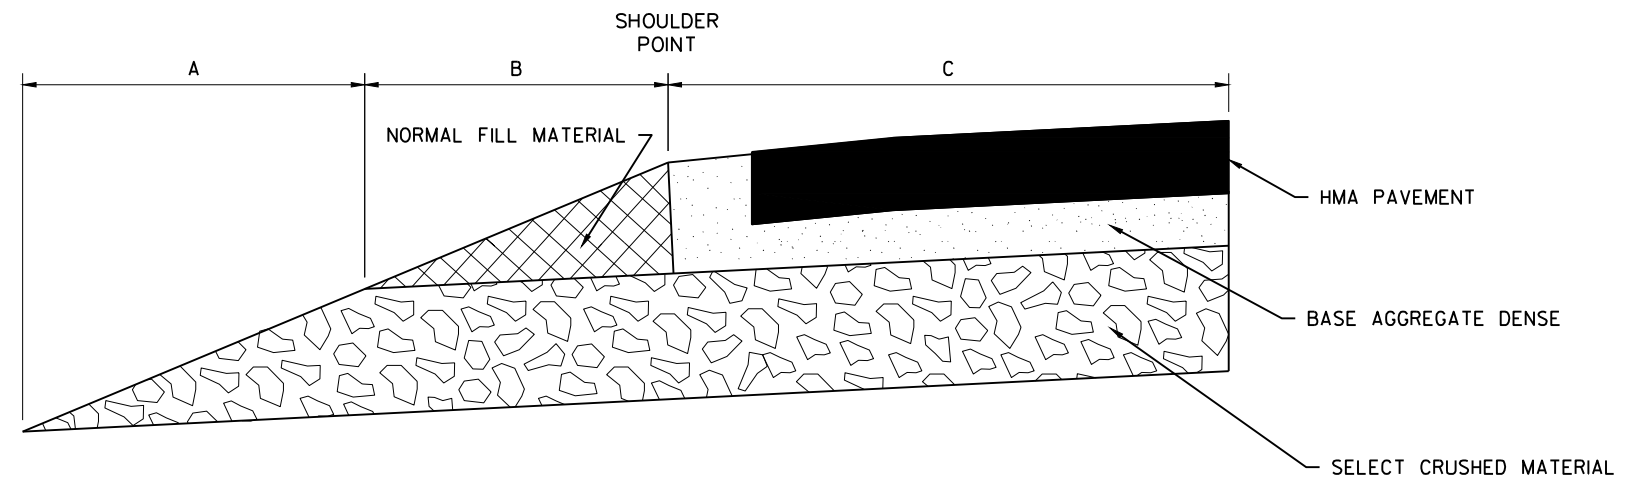


TYPICAL HALF SECTION WITH RELIEF TRENCH

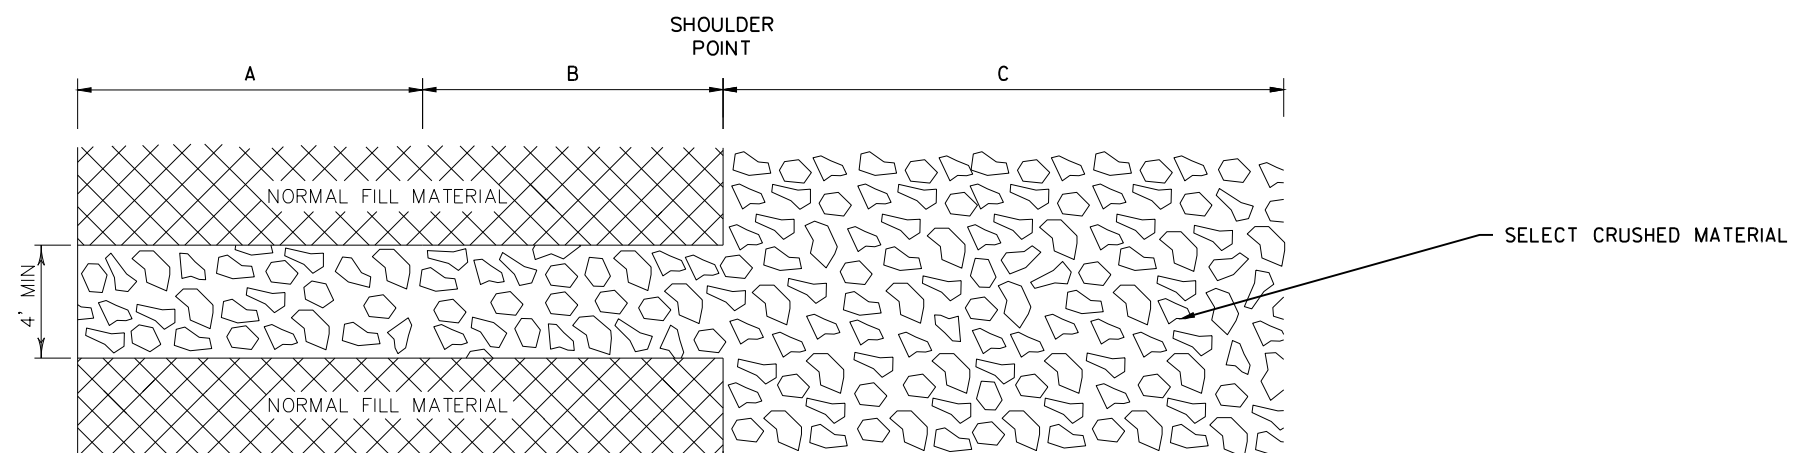

RELIEF TRENCH PLAN VIEW


RELIEF TRENCHRELIEF TRENCH LOCATIONS

101+00 LT
102+50 LT
105+00 RT
107+50 RT
110+00 RT
112+50 RT
115+00 RT
117+50 LT
120+00 LT
122+50 LT
125+00 LT/RT
127+50 LT
130+00 LT
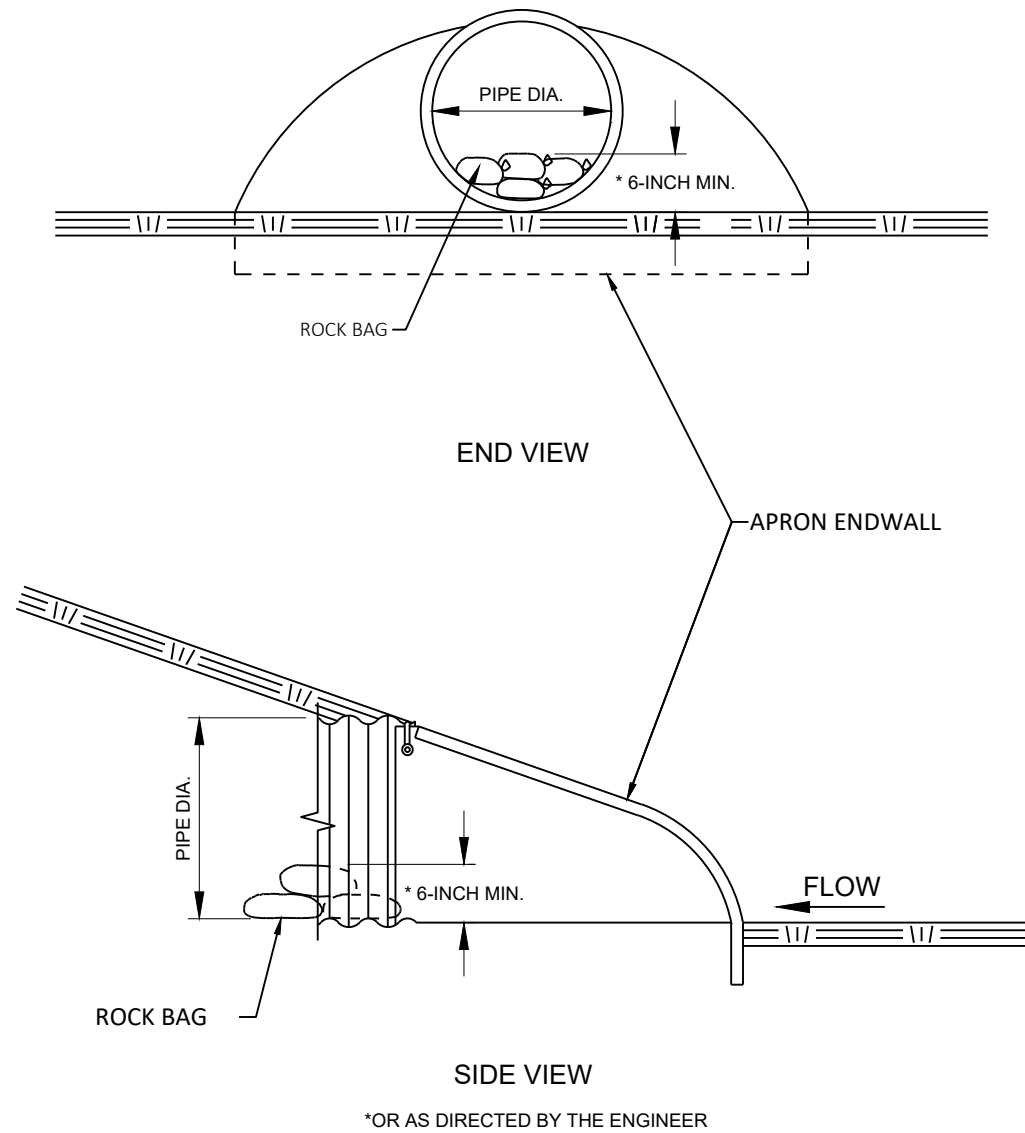


CULVERT PIPE CHECKS

ESTIMATED BAG SIZE 18" X 12" X 6"	
PIPE SIZE	ESTIMATED NUMBER OF BAGS
12"	1
15"	2
18"	2
24"	3
30"	5
36"	7
42"	7
48"	10
54"	10
60"	13
66"	14
72"	16
17"X13"	2
30"X19"	5
38"X24"	7
45"X29"	10
53"X34"	10
60"X38"	13
76"X48"	18
27' WIDE BOX CULVERT	36

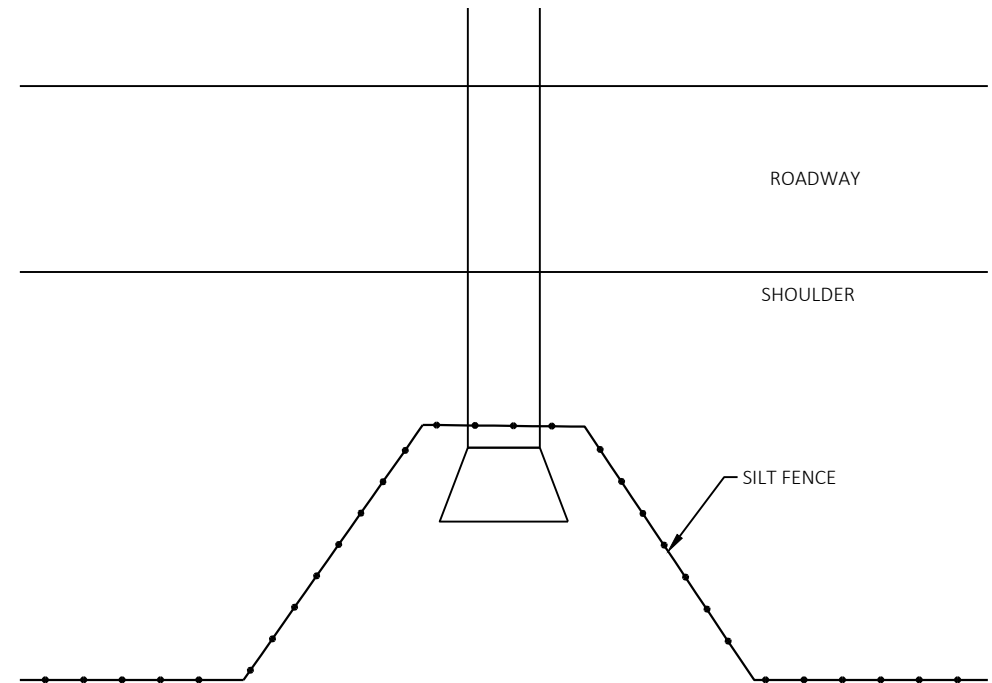


NOTE
SEE SILT FENCE SDD FOR ADDITIONAL INFORMATION

TYPICAL SILT FENCE DETAIL AT PIPE INLET

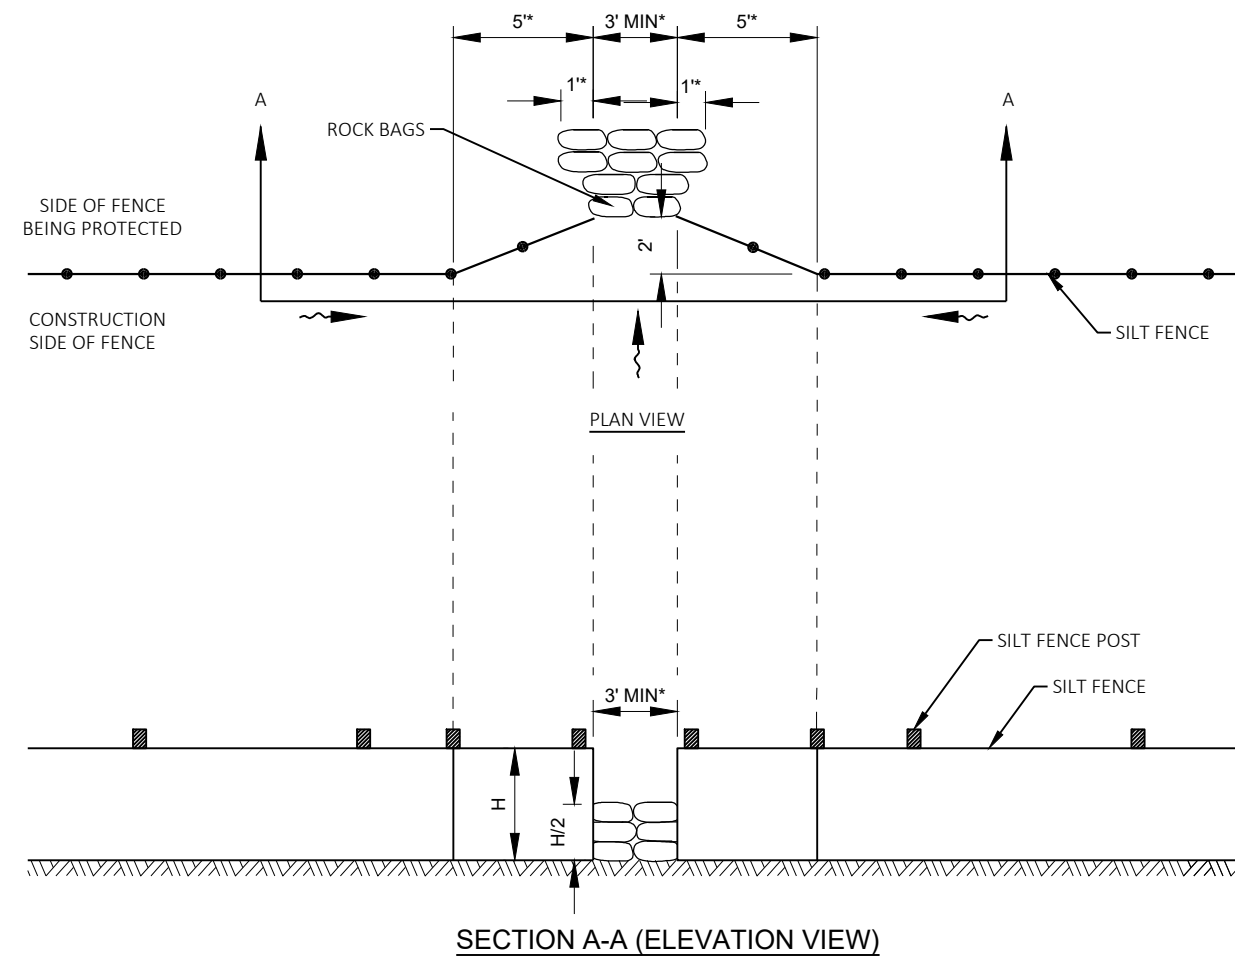

* DIMENSIONS MAY BE ADJUSTED TO FIT FIELD CONDITIONS
AS DIRECTED BY THE ENGINEER.

SILT FENCE DRAINAGE RELIEF DETAIL

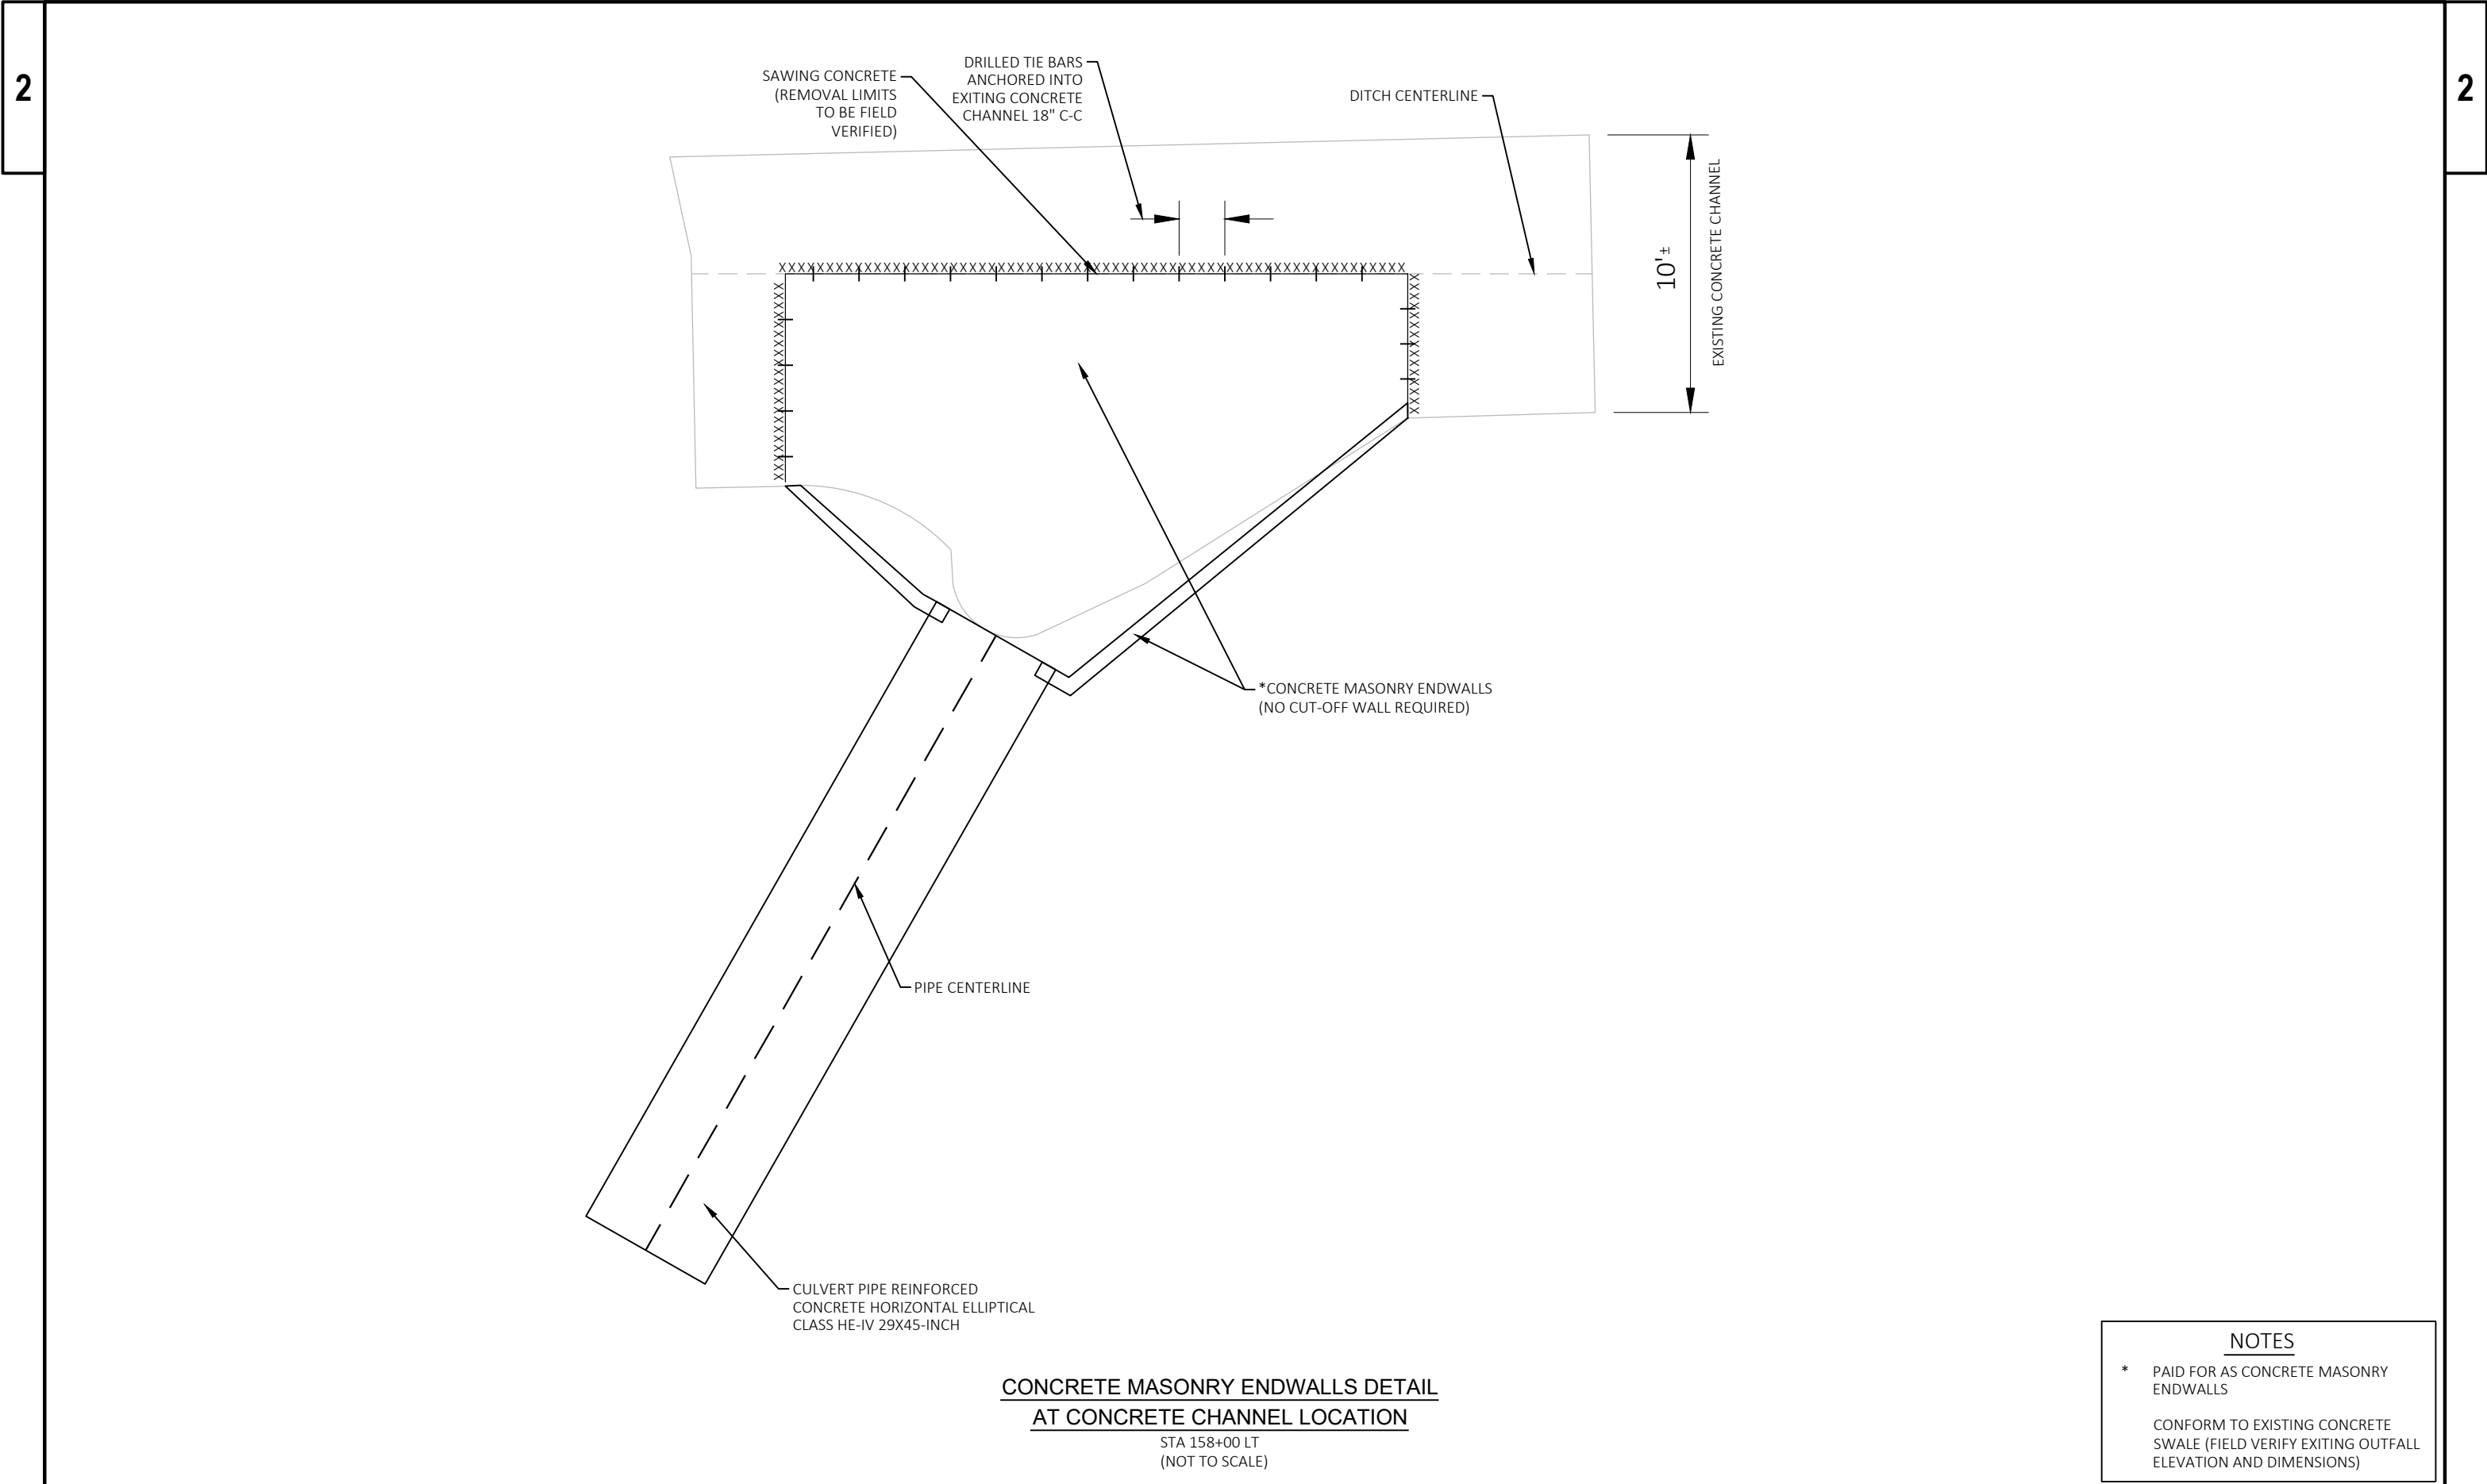


**CONCRETE MASONRY ENDWALLS DETAIL
AT CONCRETE CHANNEL LOCATION**

STA 158+00 LT
(NOT TO SCALE)

NOTES

* PAID FOR AS CONCRETE MASONRY
ENDWALLS

CONFORM TO EXISTING CONCRETE
SWALE (FIELD VERIFY EXITING OUTFALL
ELEVATION AND DIMENSIONS)

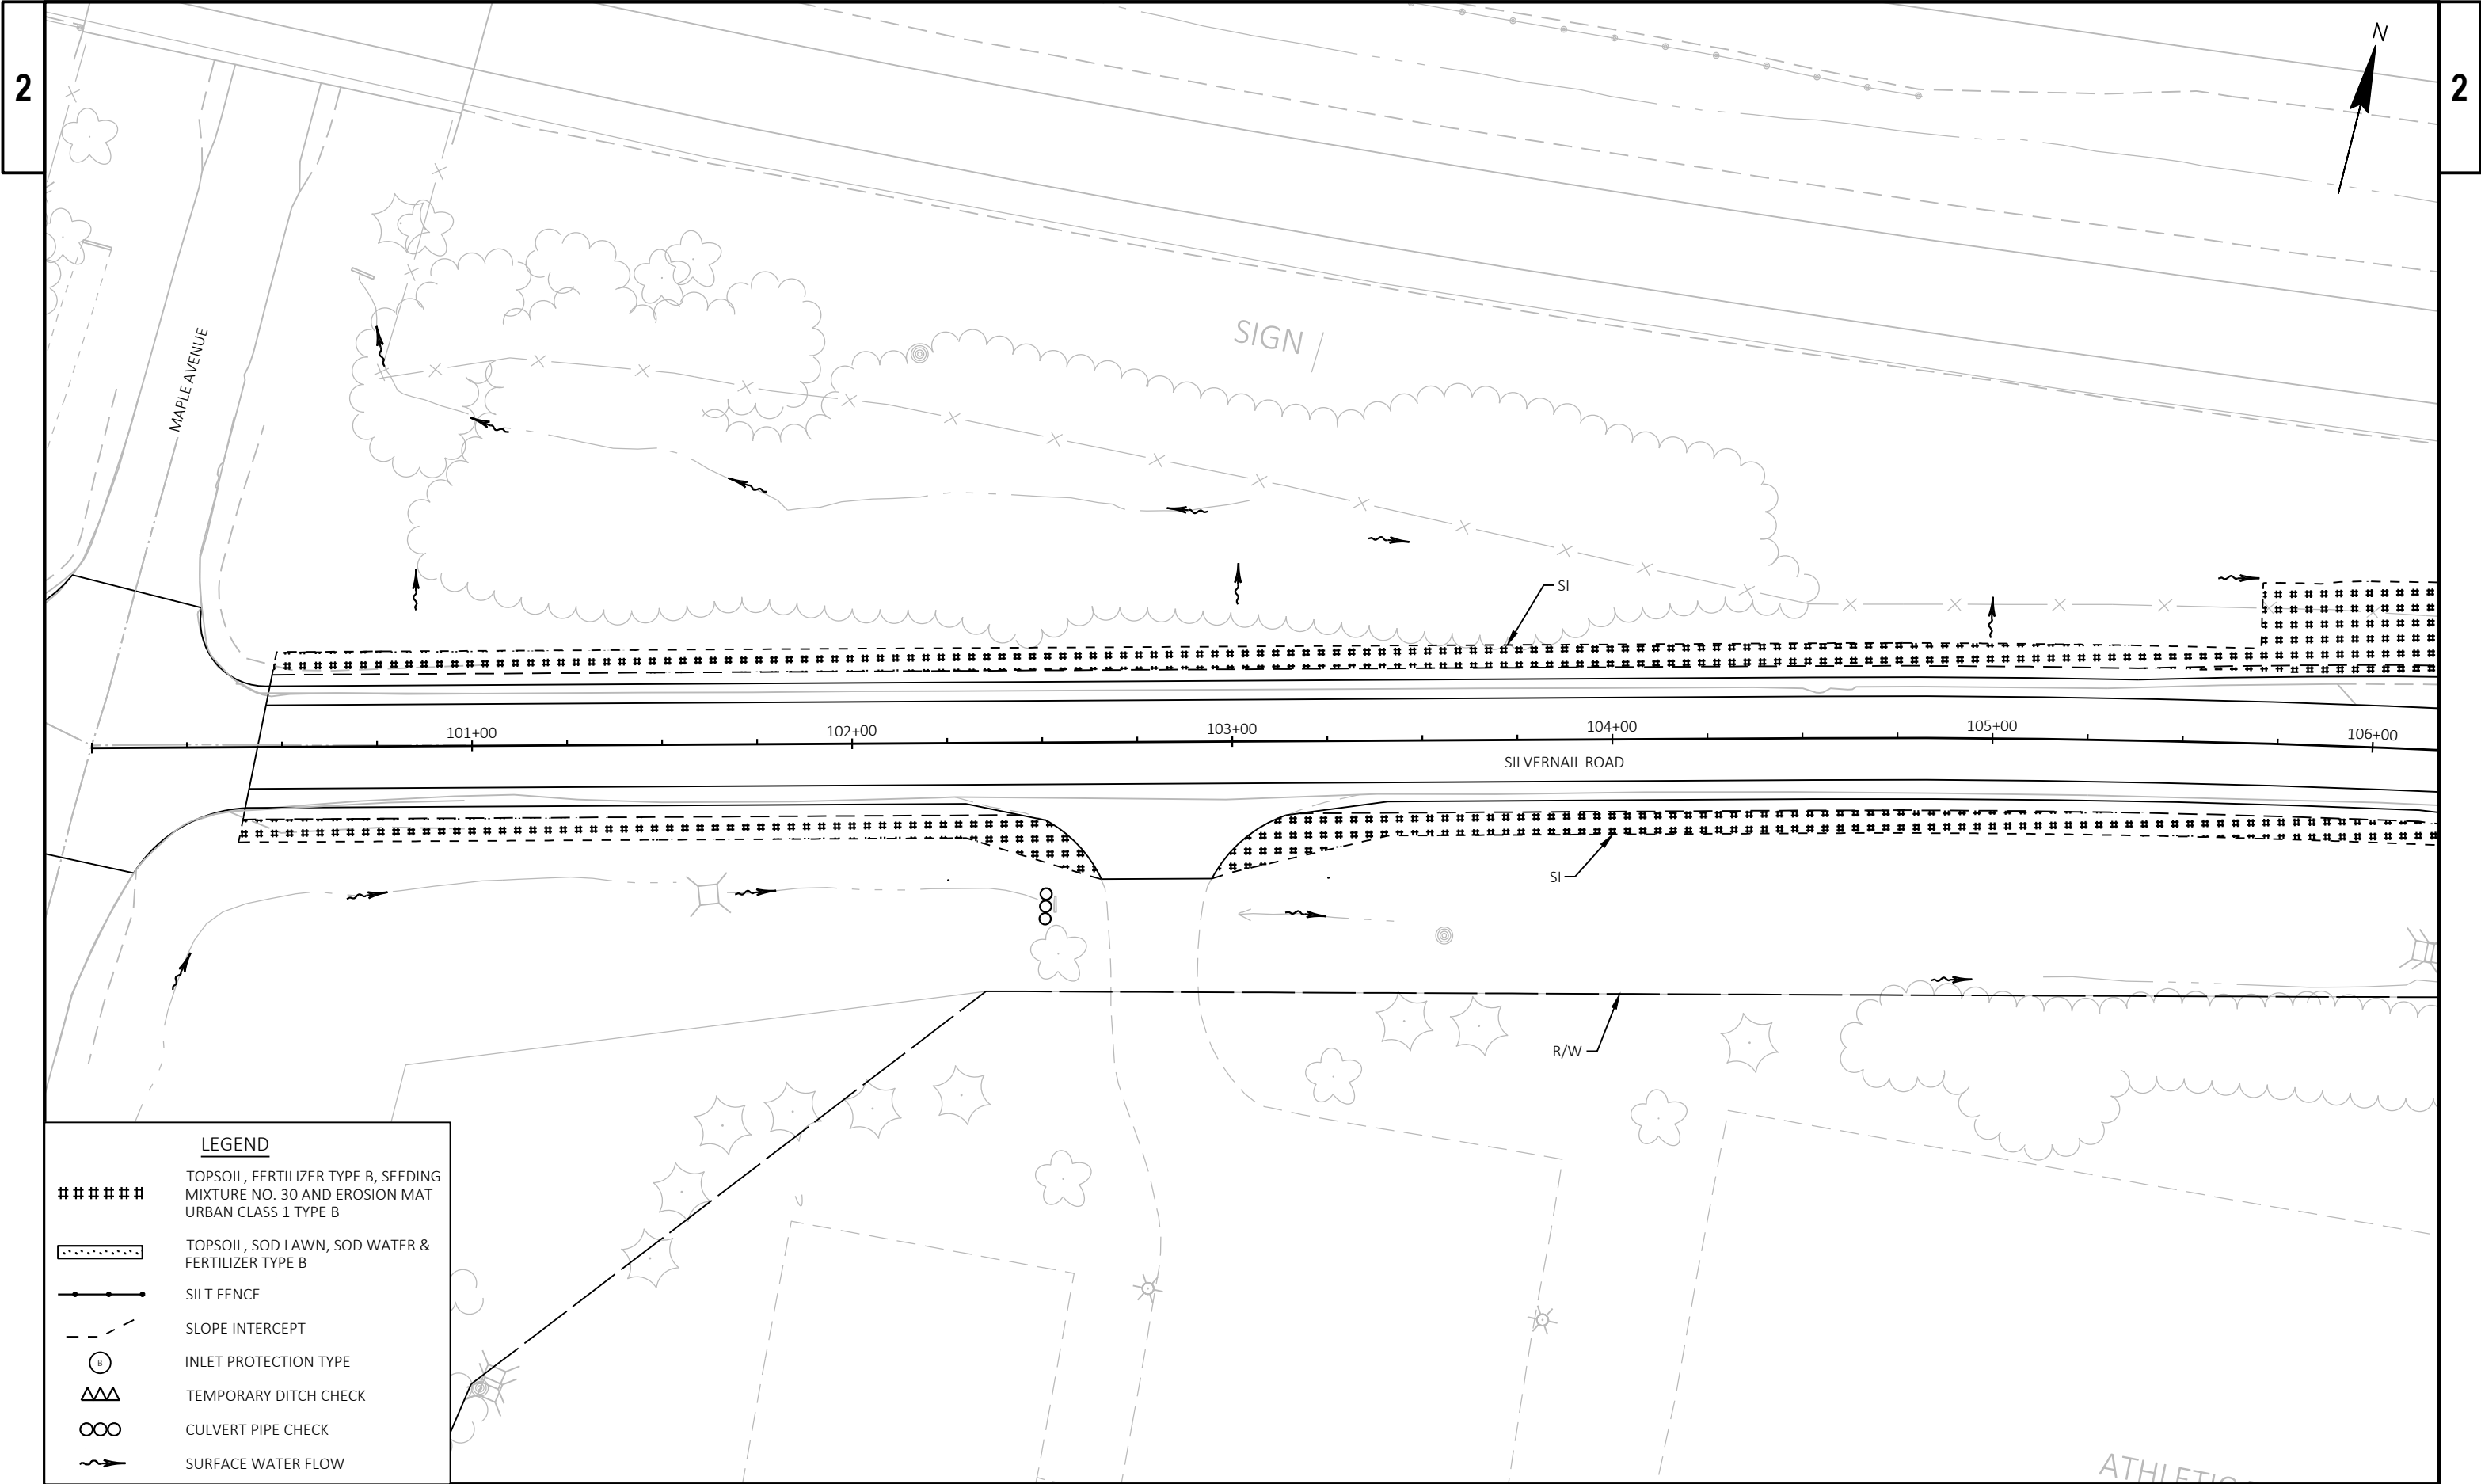

#####

TOPSOIL, FERTILIZER TYPE B, SEEDING MIXTURE NO. 30 AND EROSION MAT URBAN CLASS 1 TYPE B

TOPSOIL, SOD LAWN, SOD WATER & FERTILIZER TYPE B

—●—●—●—

SILT FENCE

- - - - -

SLOPE INTERCEPT

⊙

INLET PROTECTION TYPE

ΔΔΔ


TEMPORARY DITCH CHECK

○○○


CULVERT PIPE CHECK


~~~~~>

SURFACE WATER FLOW

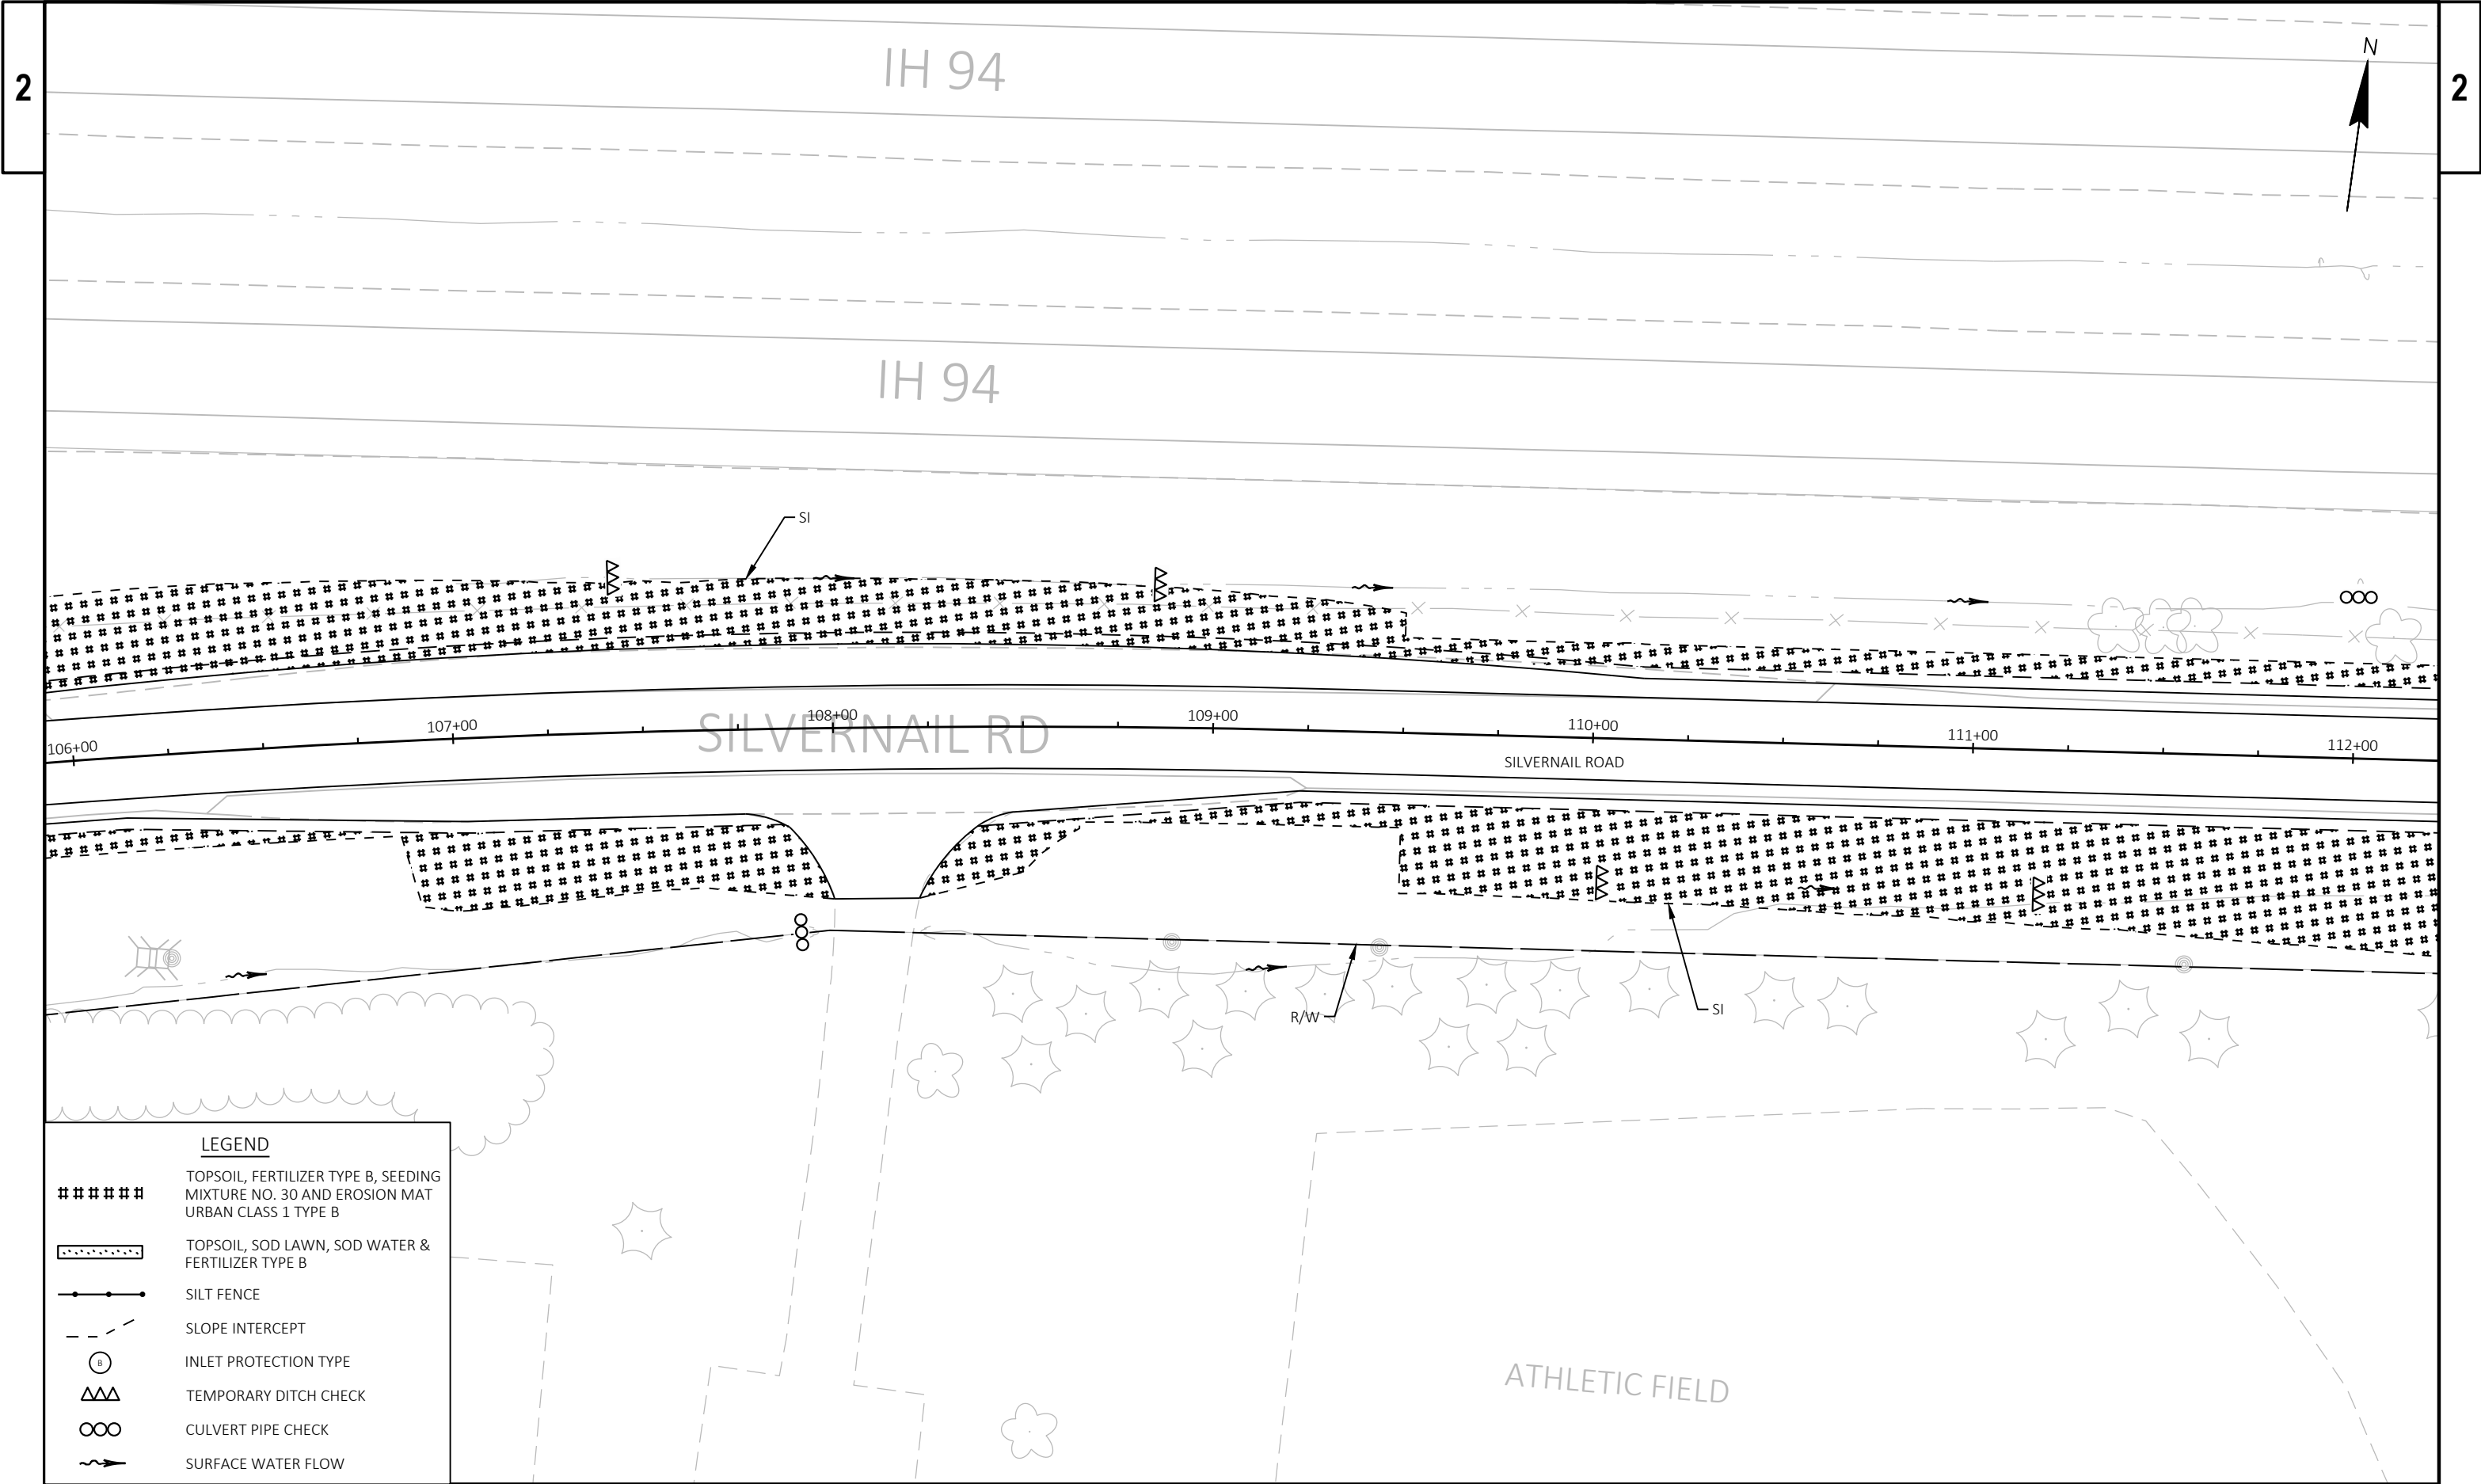



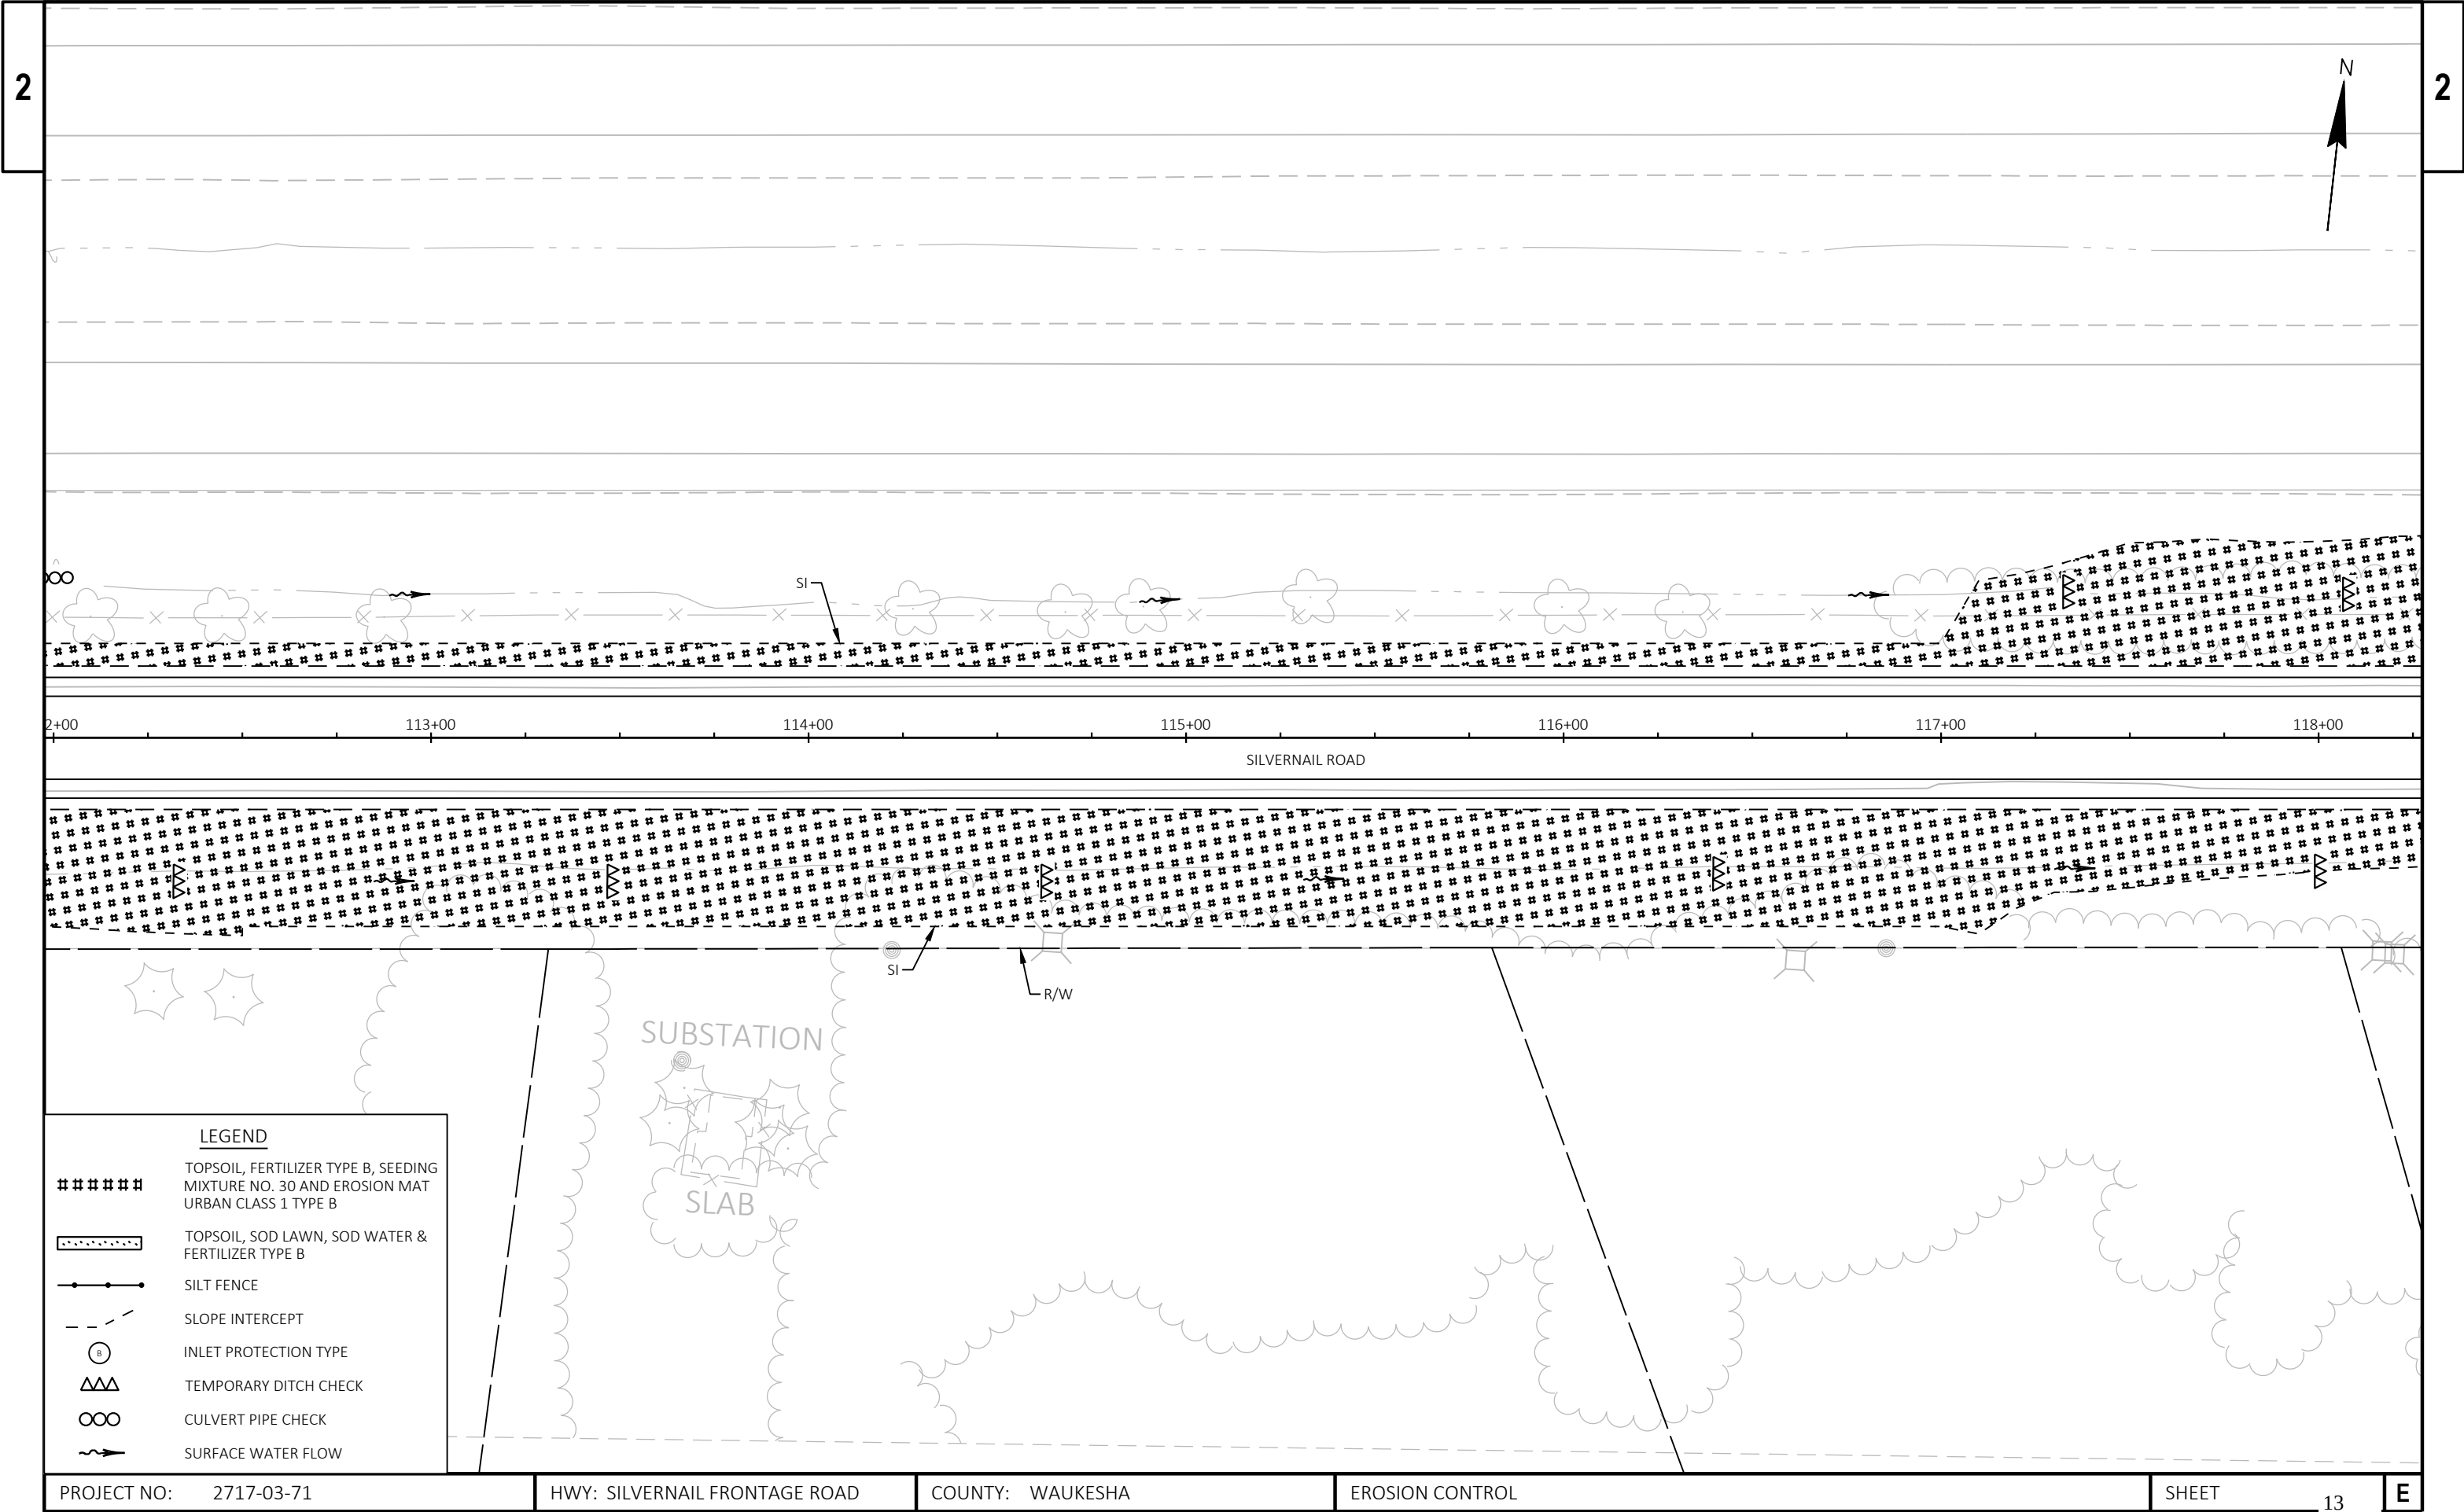

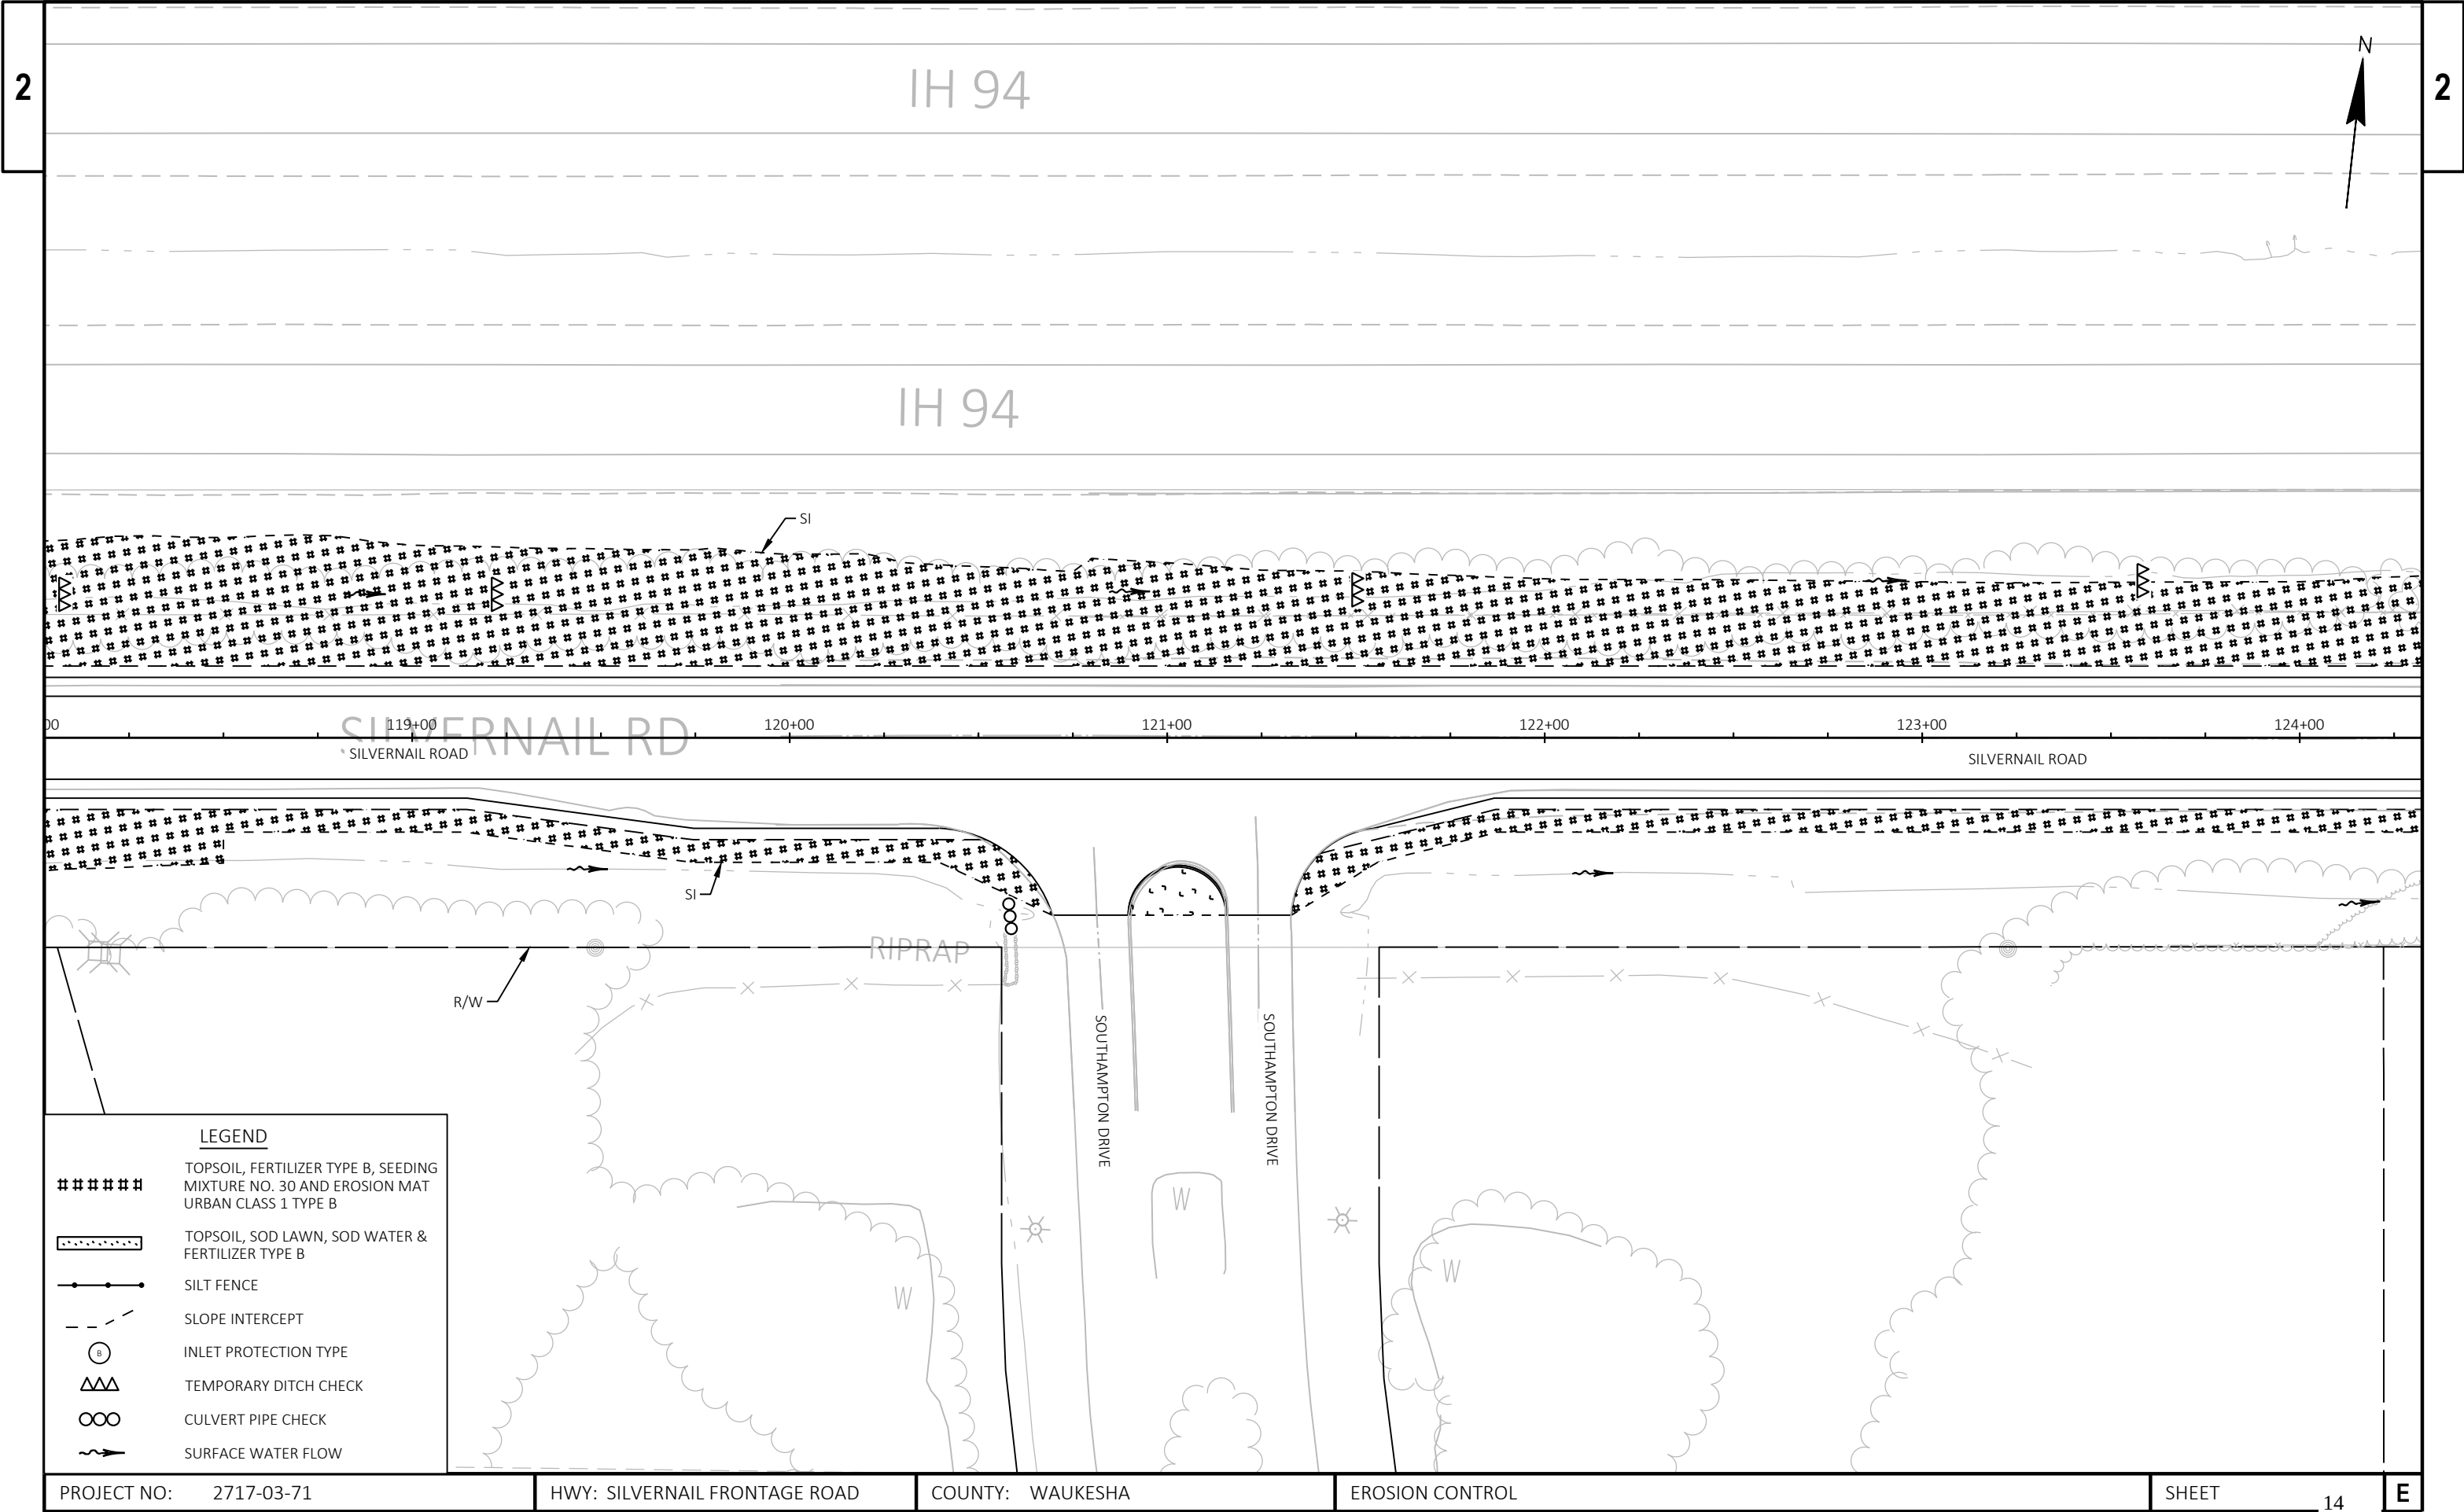


**LEGEND**

- ##### TOPSOIL, FERTILIZER TYPE B, SEEDING MIXTURE NO. 30 AND EROSION MAT URBAN CLASS 1 TYPE B
- ..... TOPSOIL, SOD LAWN, SOD WATER & FERTILIZER TYPE B
- SILT FENCE
- - - SLOPE INTERCEPT
- ⊙ B INLET PROTECTION TYPE
- △△△ TEMPORARY DITCH CHECK
- CULVERT PIPE CHECK
- ~> SURFACE WATER FLOW

2

2

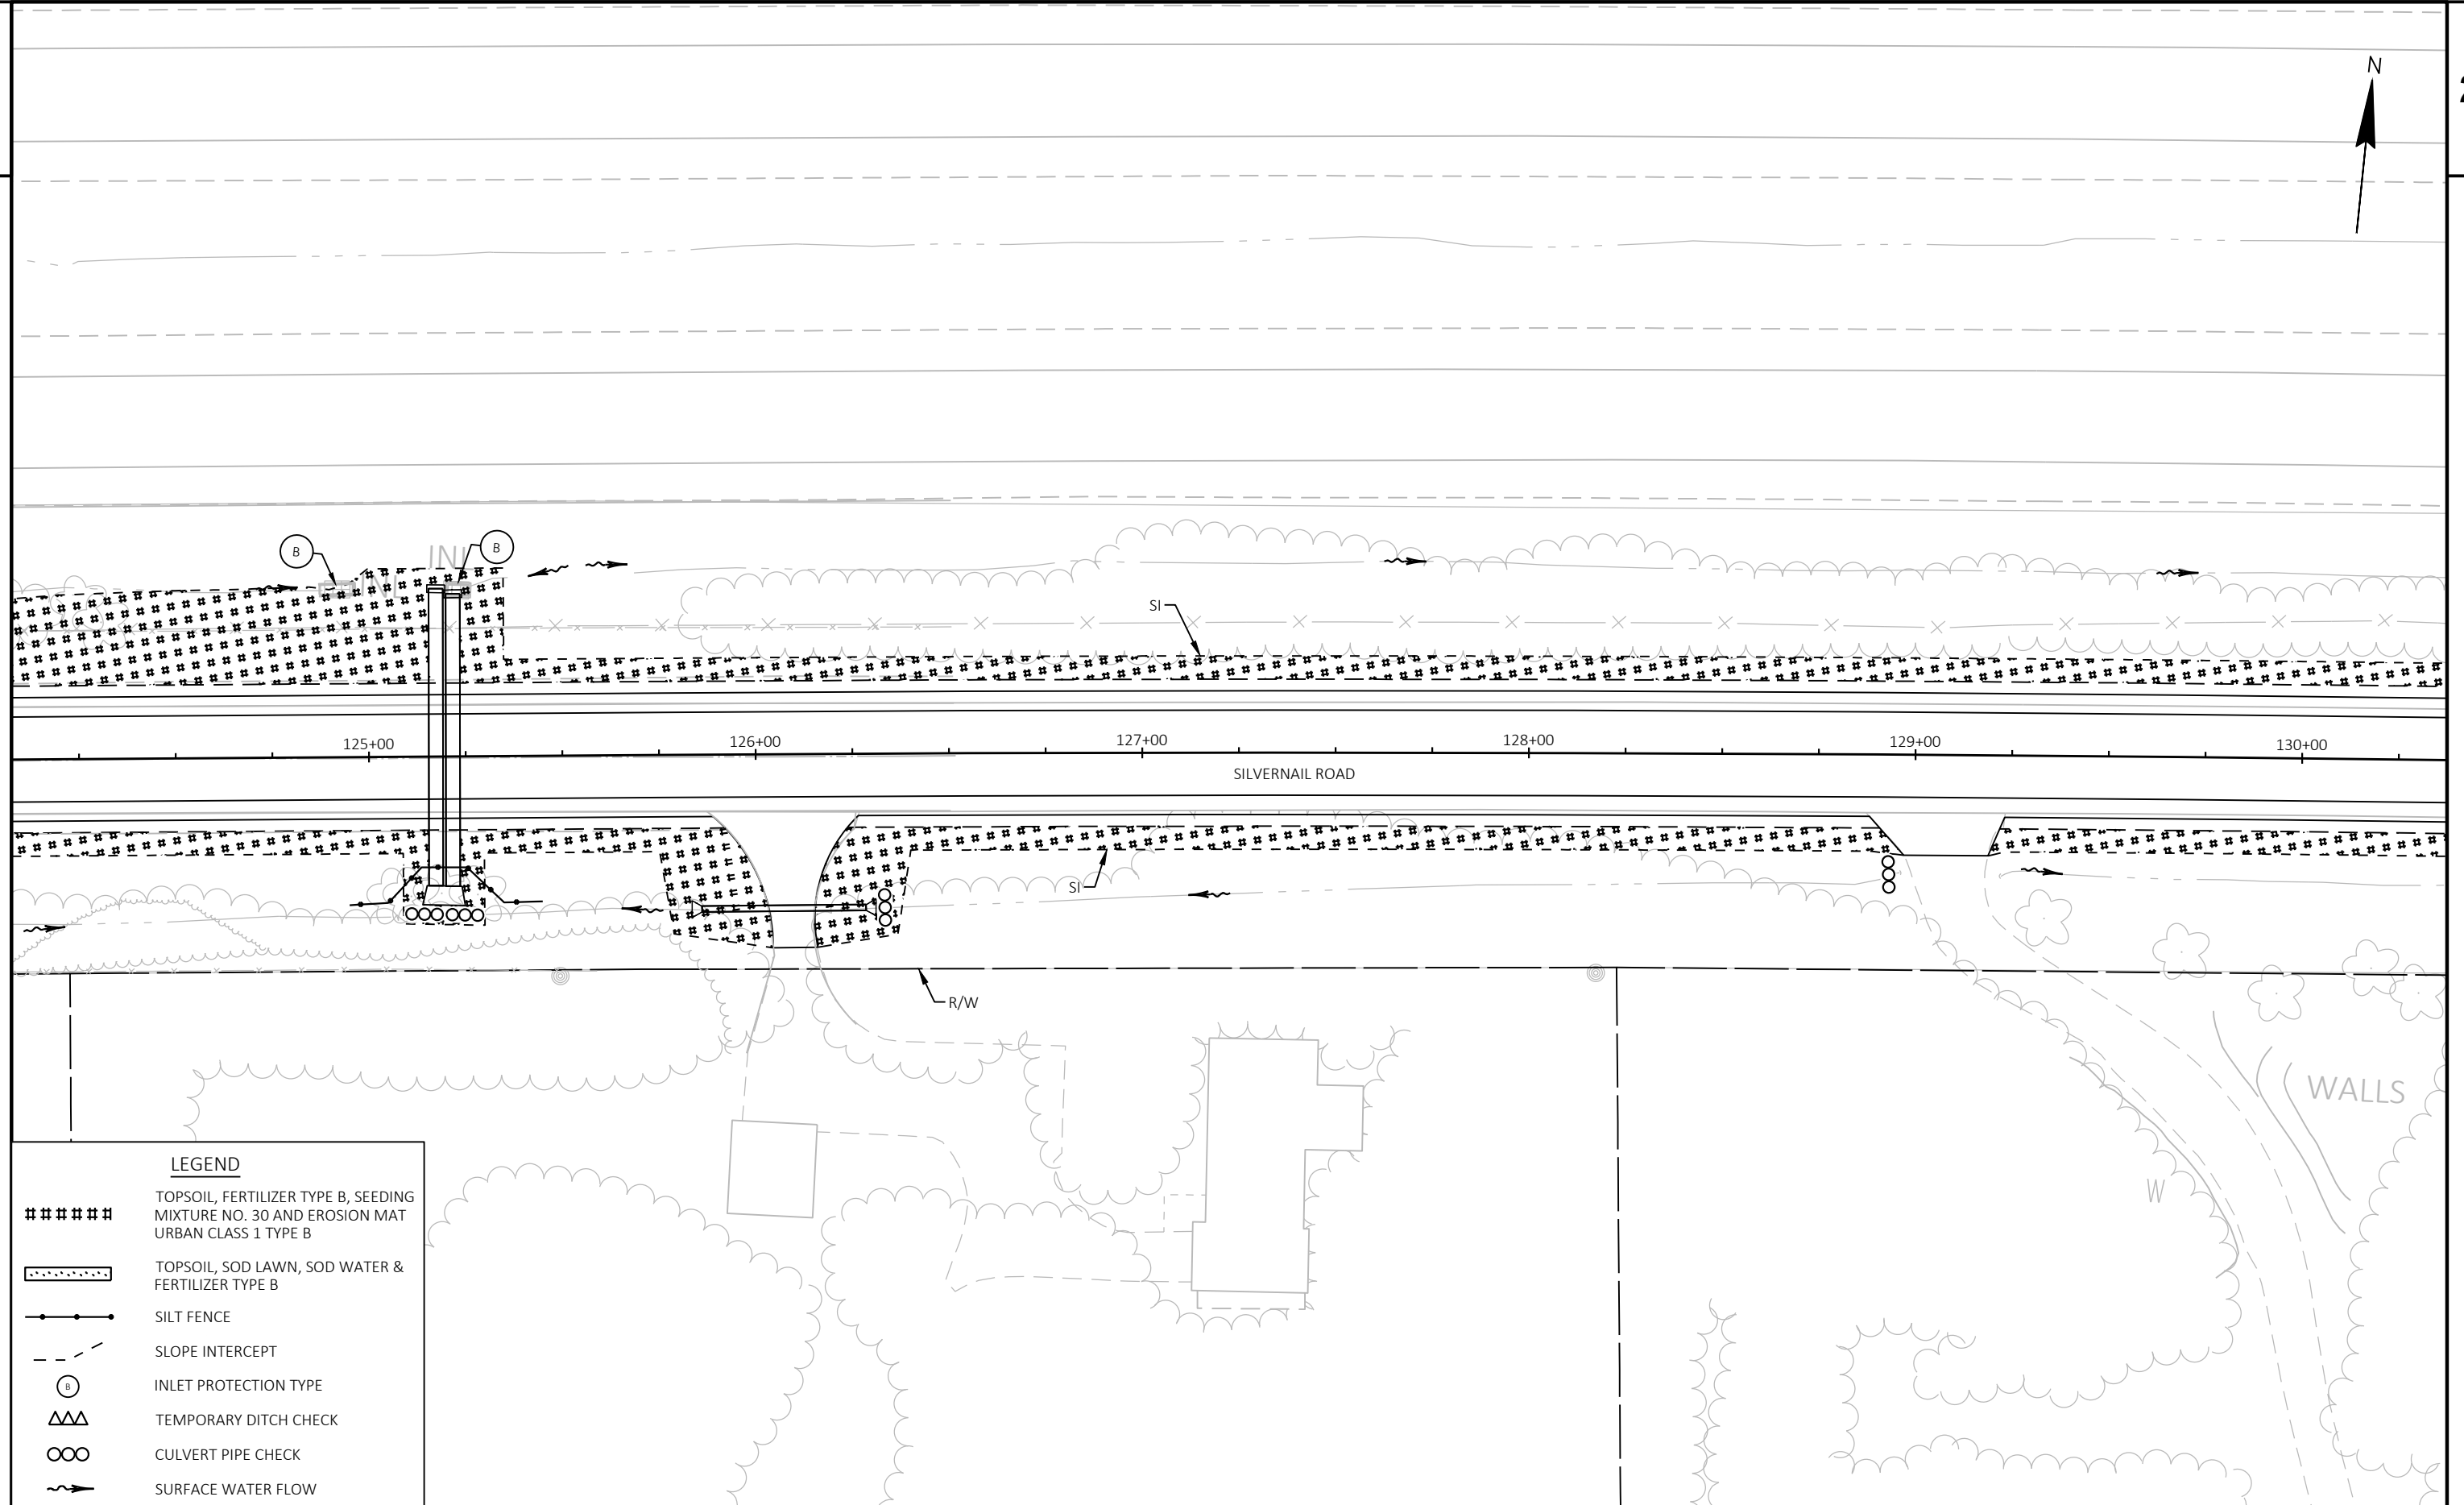

|             |            |
|-------------|------------|
| PROJECT NO: | 2717-03-71 |
|-------------|------------|

HWY: SILVERNAIL FRONTAGE ROAD

COUNTY: WAUKESHA

EROSION CONTROL

|       |    |   |
|-------|----|---|
| SHEET | 15 | E |
|-------|----|---|

FILE NAME : N:\PDS\C3D\27170301\SHEETS\022001\_EC.DWG  
LAYOUT NAME - 022005\_EC


PLOT DATE : 8/1/2025 9:12 AM


PLOT BY : FILTZ, DEAN J

PLOT NAME : PLOT SCALE : 1 IN:40 FT

PLOT SCALE : 1 IN:40 FT


WISDOT/CADDS SHEET 42

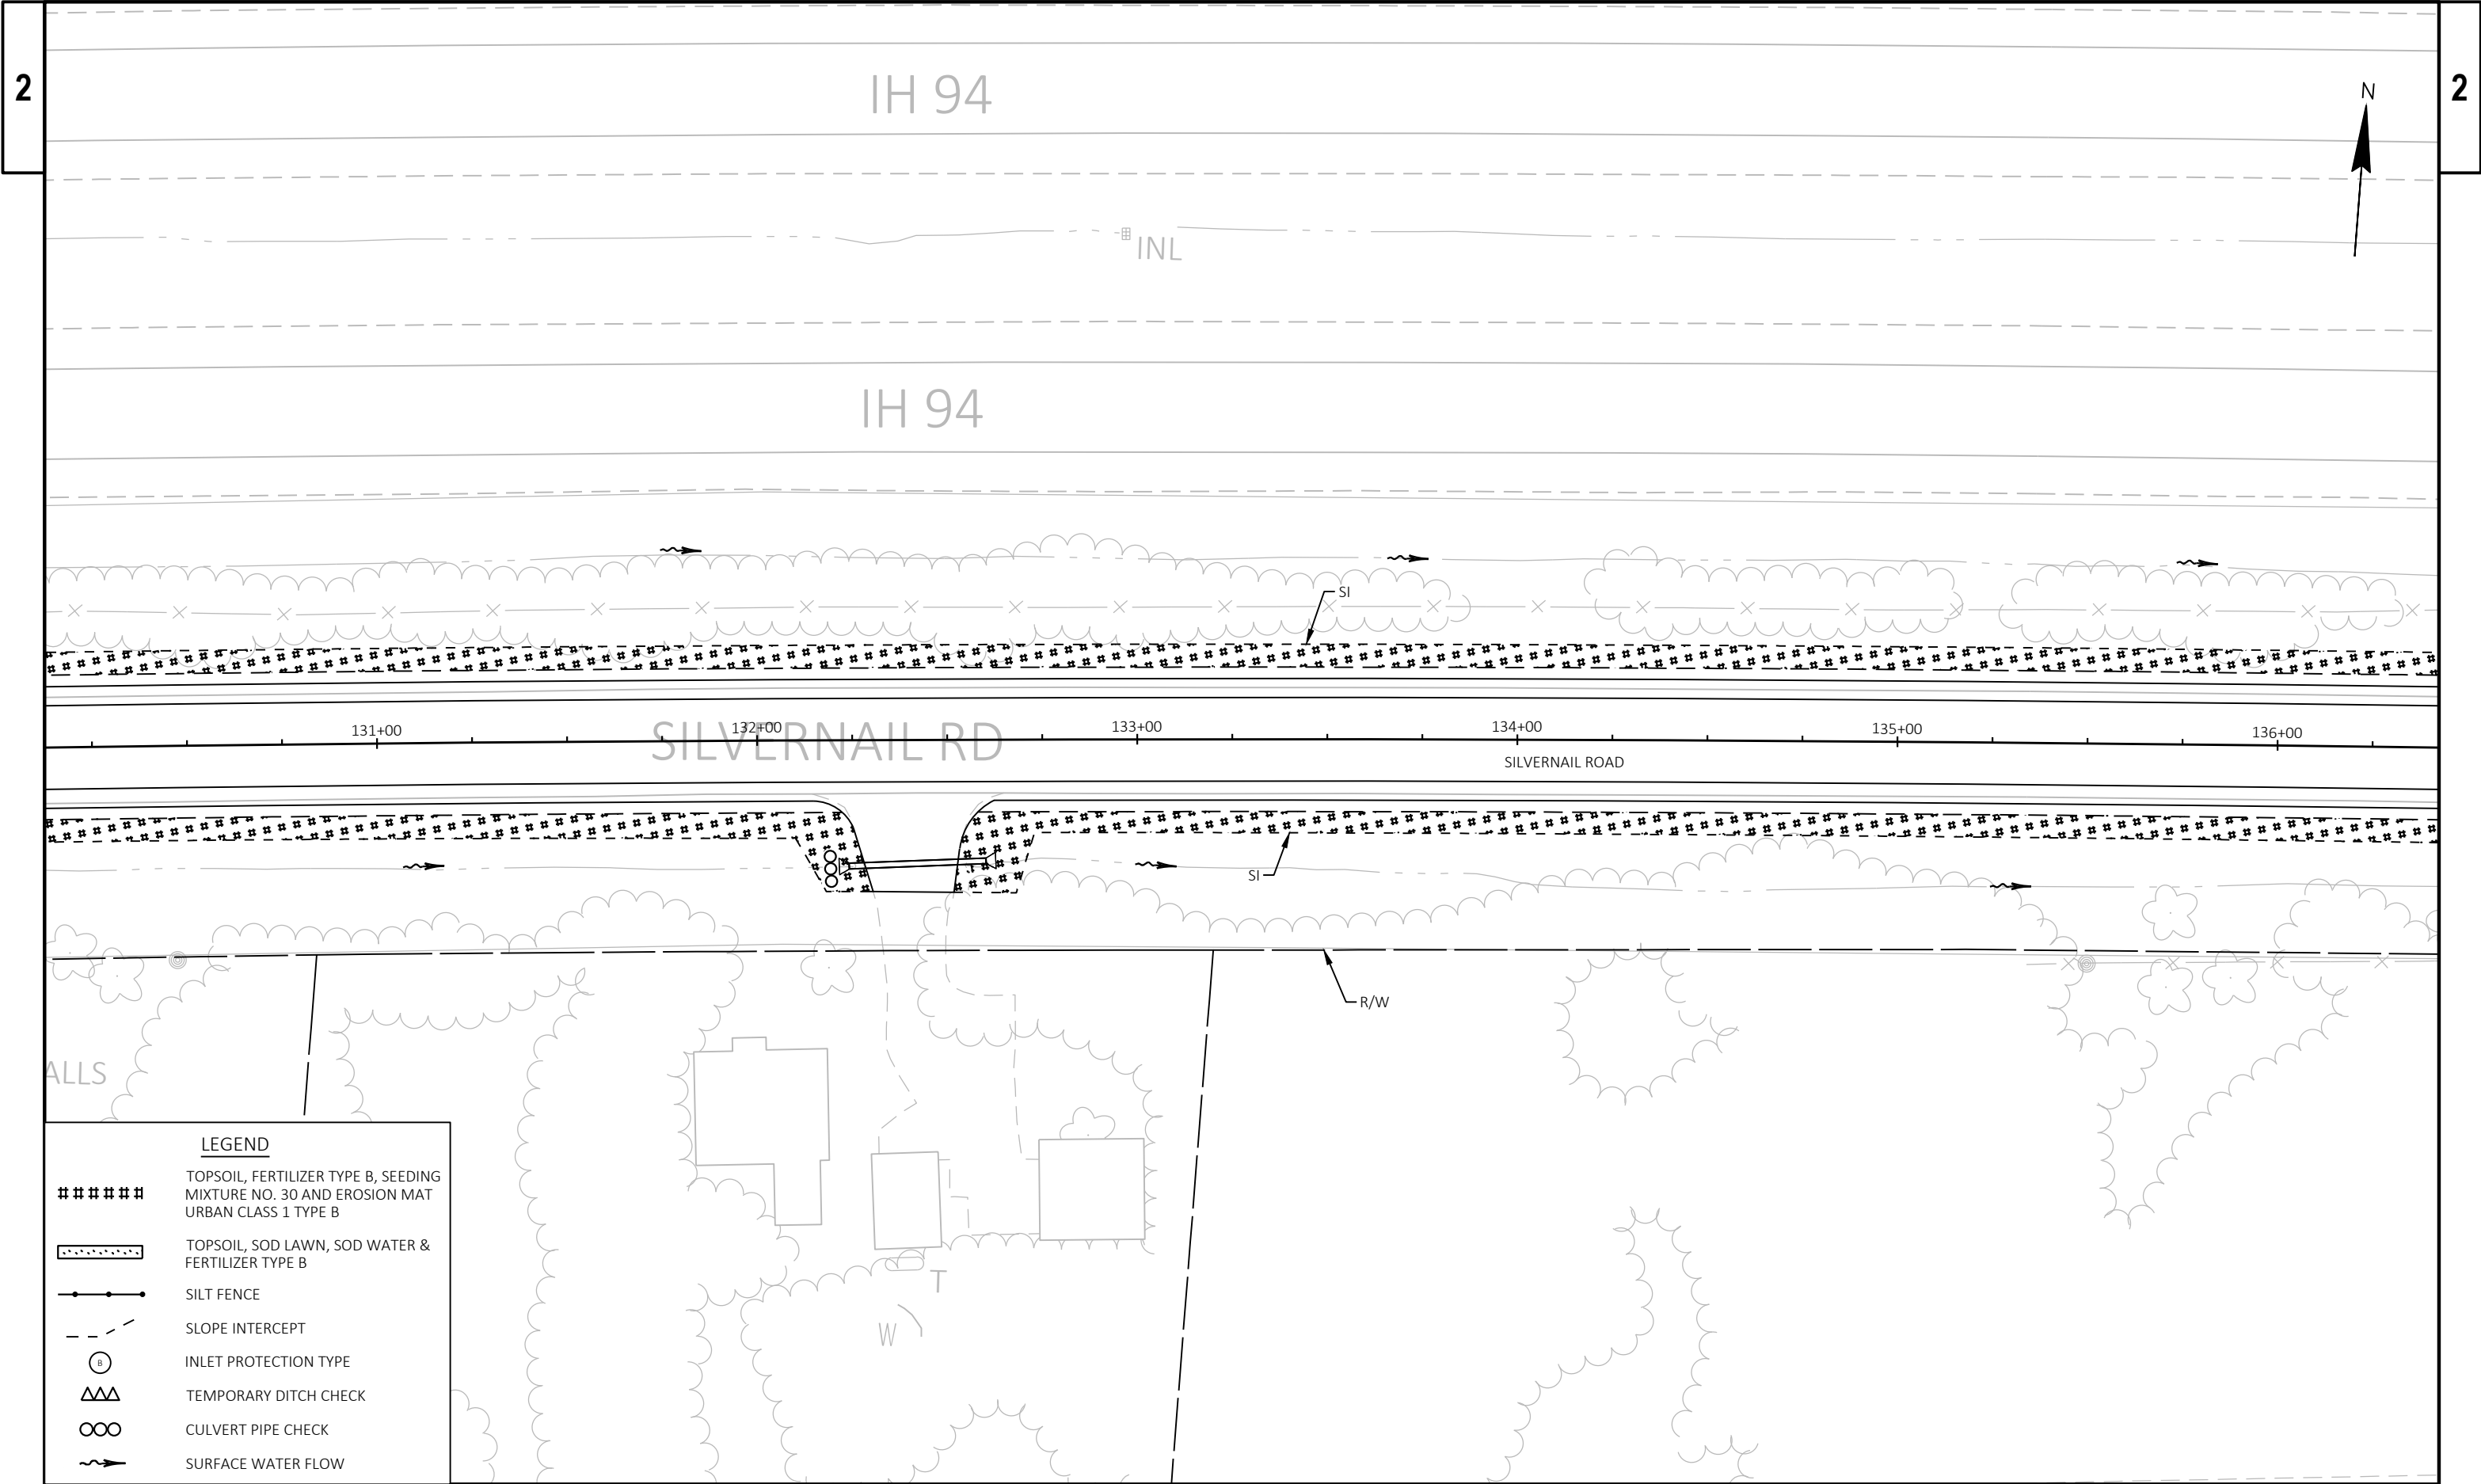

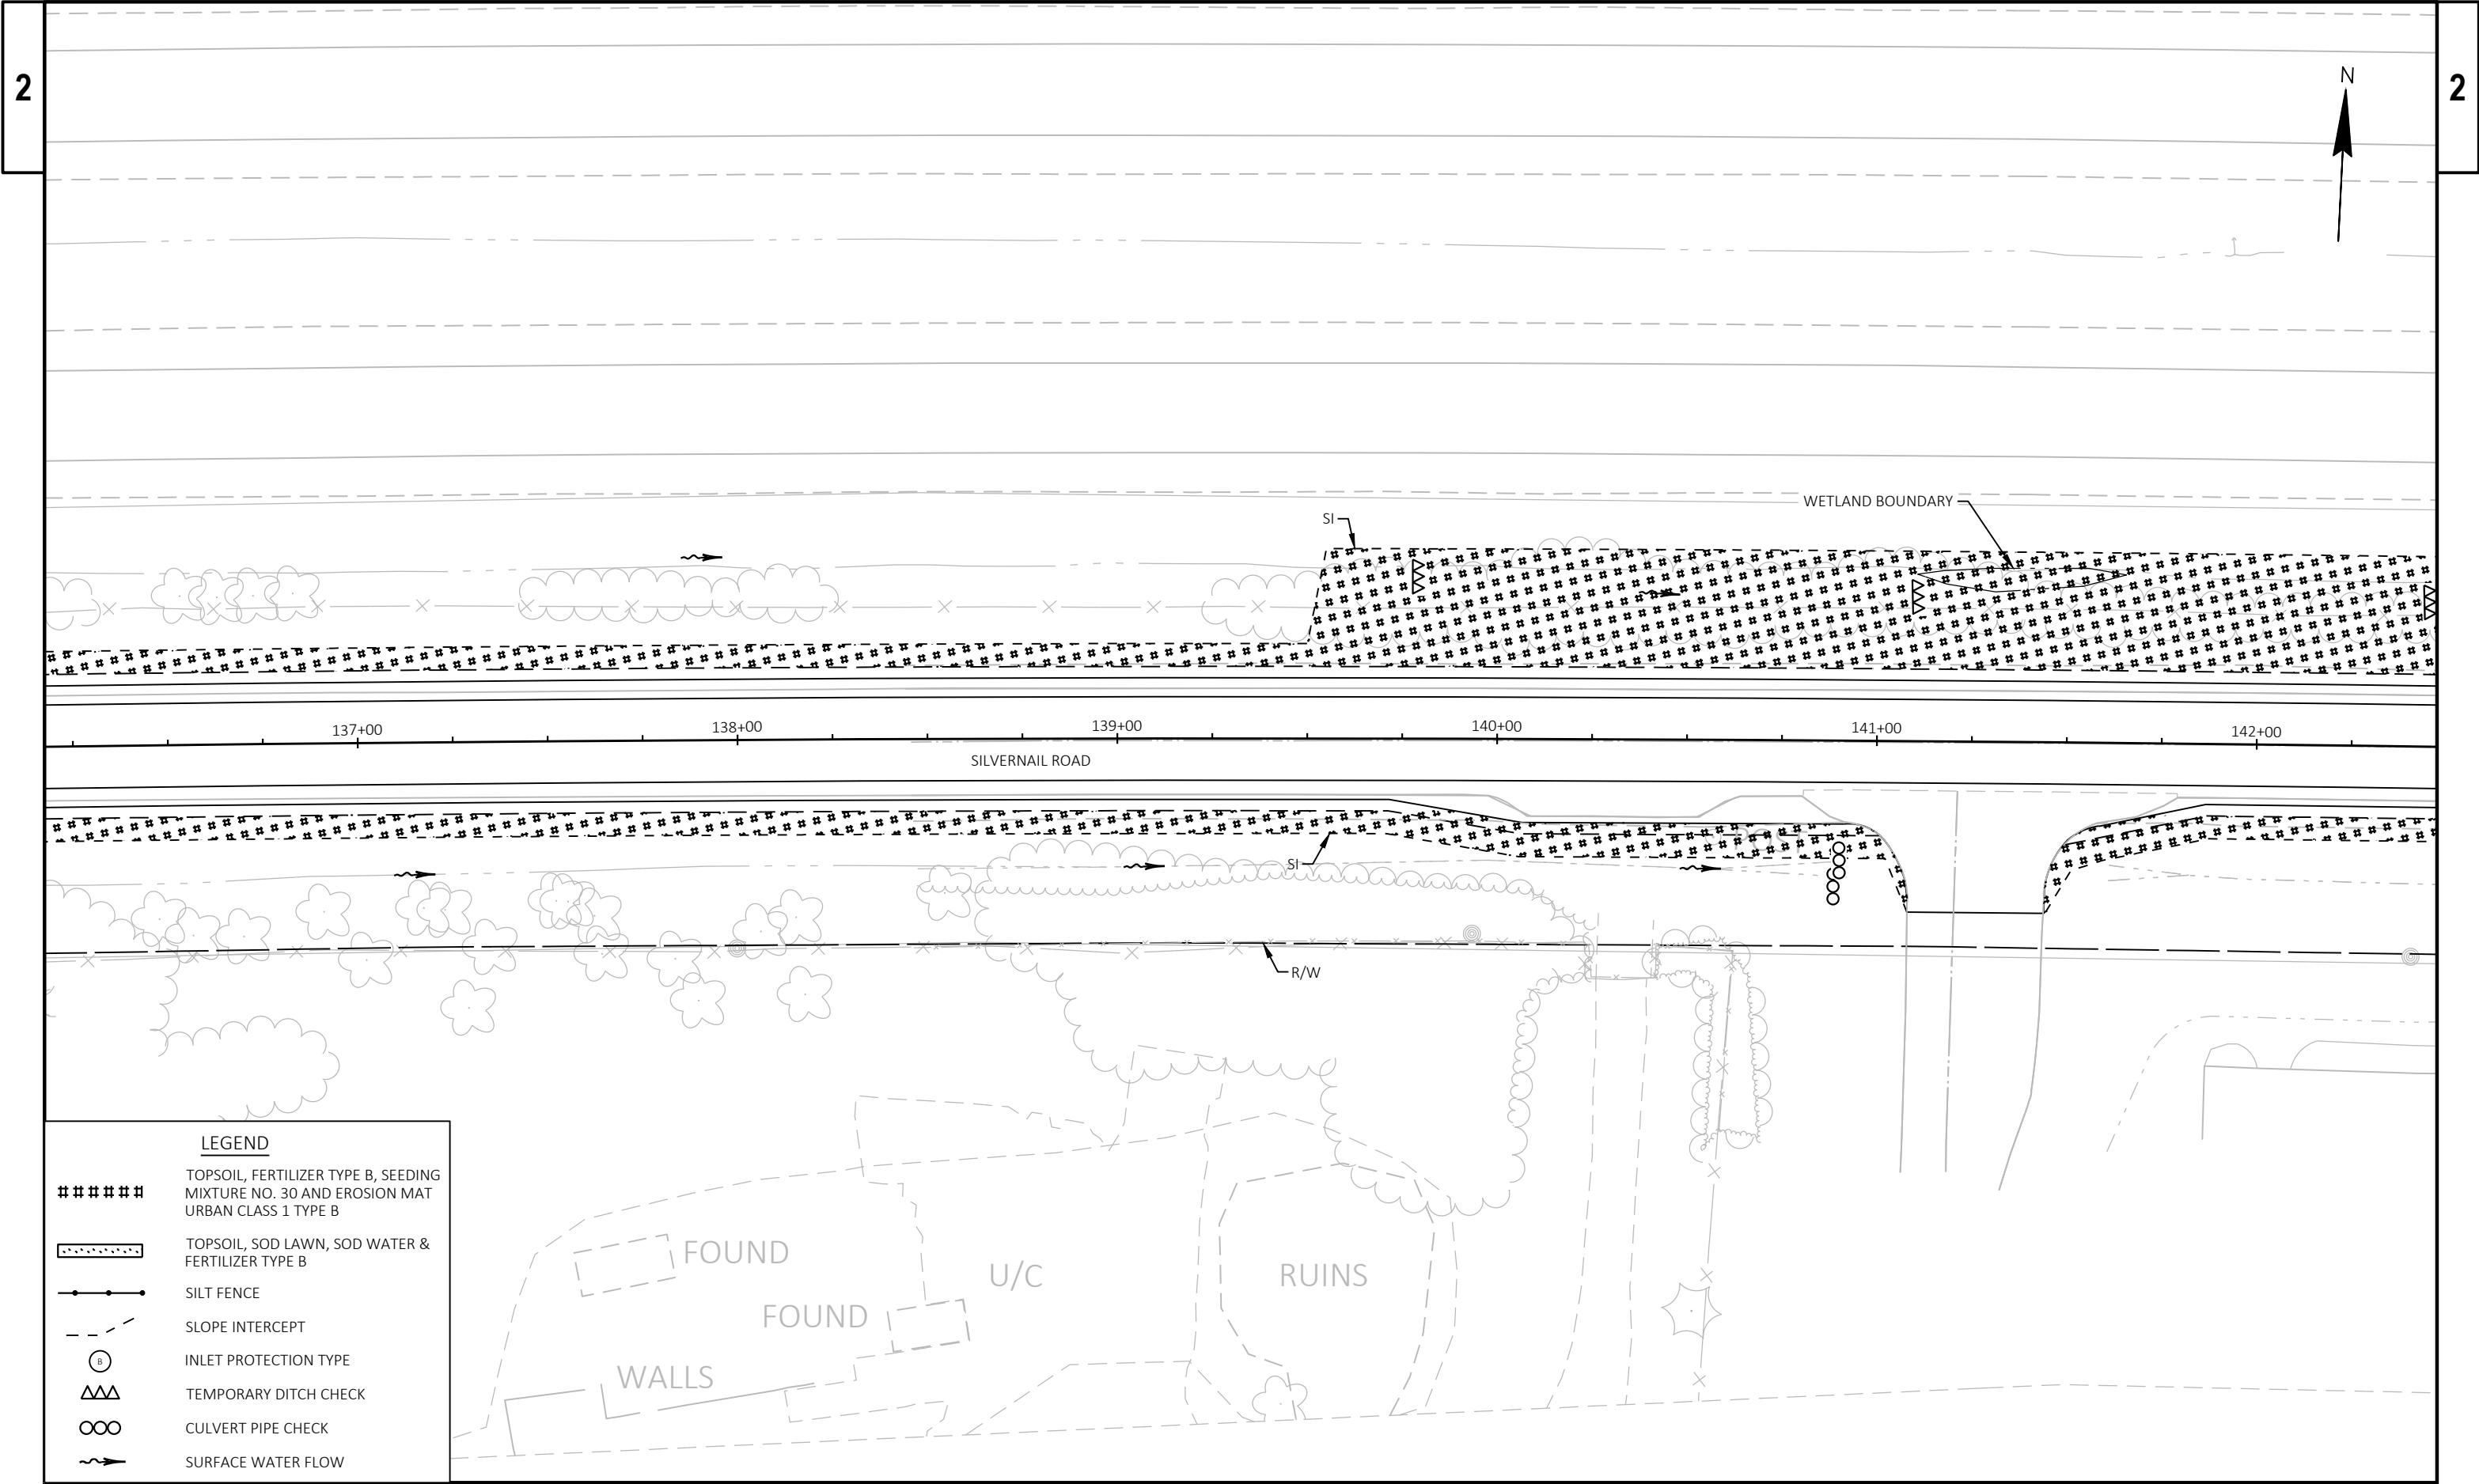

**LEGEND**

- ##### TOPSOIL, FERTILIZER TYPE B, SEEDING MIXTURE NO. 30 AND EROSION MAT URBAN CLASS 1 TYPE B
- ..... TOPSOIL, SOD LAWN, SOD WATER & FERTILIZER TYPE B
- SILT FENCE
- - - SLOPE INTERCEPT
- ⊙ INLET PROTECTION TYPE
- △△△ TEMPORARY DITCH CHECK
- CULVERT PIPE CHECK
- ~> SURFACE WATER FLOW

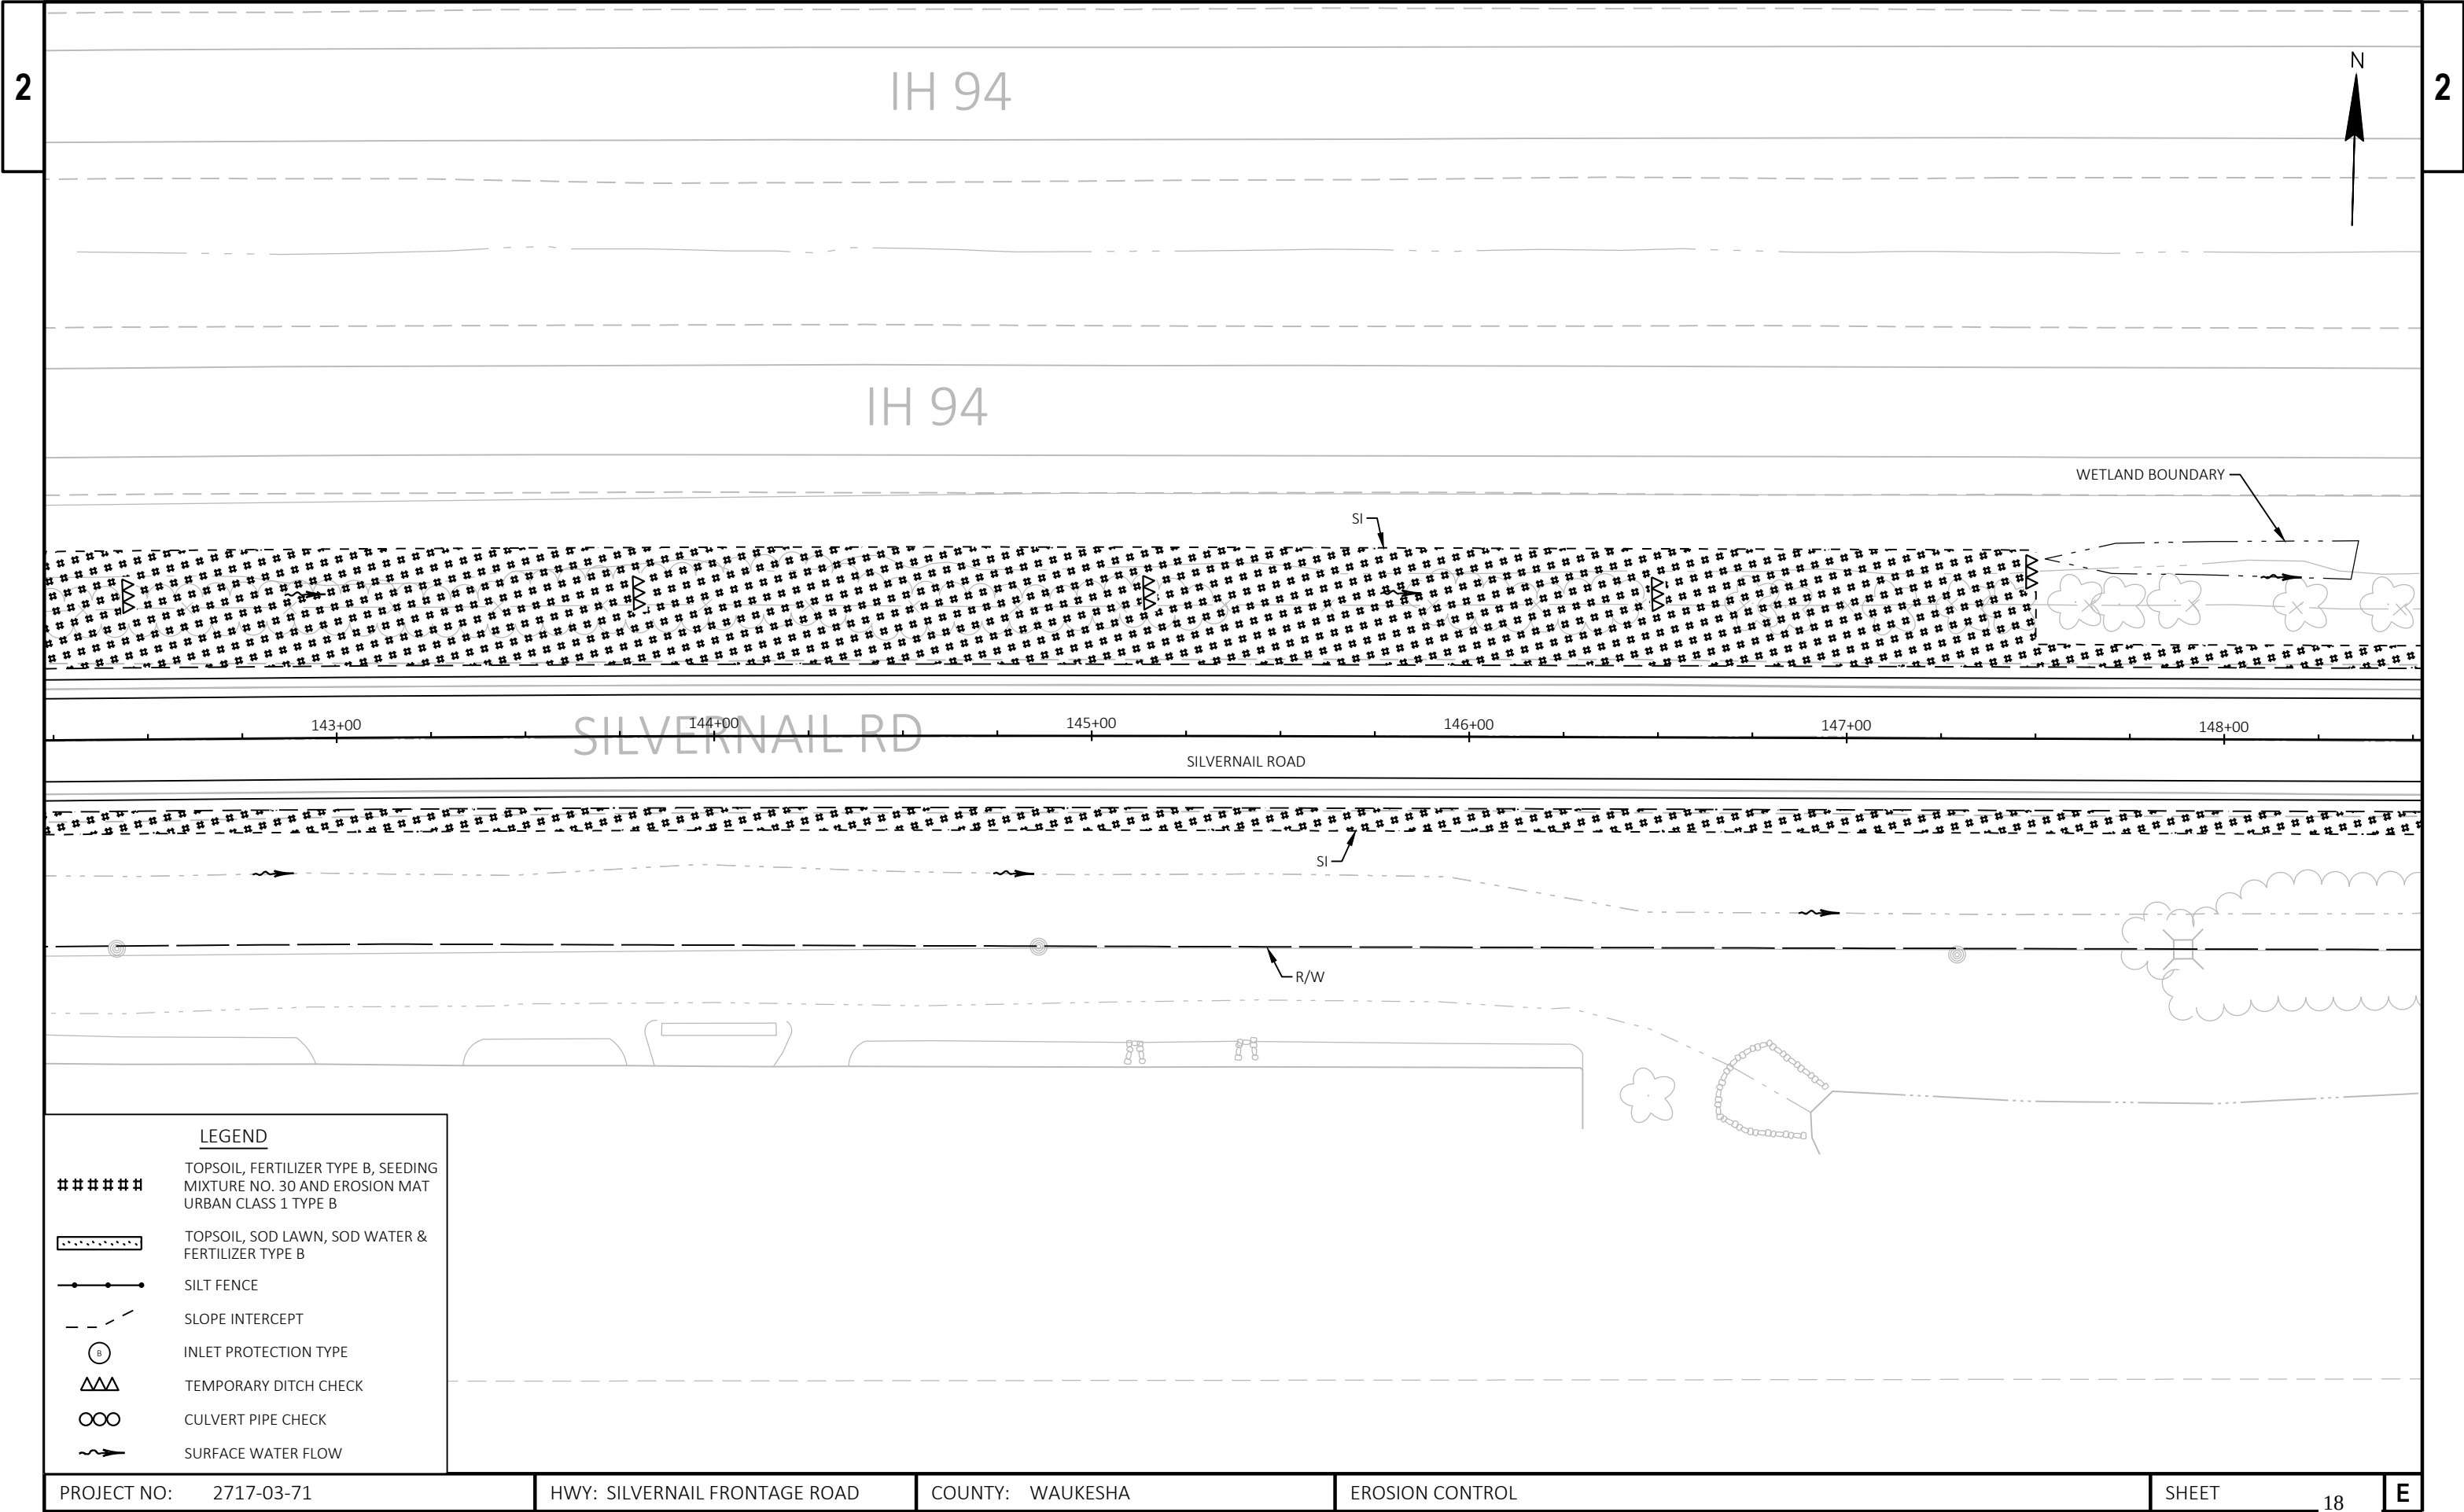

LEGEND

#####

TOPSOIL, FERTILIZER TYPE B, SEEDING MIXTURE NO. 30 AND EROSION MAT URBAN CLASS 1 TYPE B

.....

TOPSOIL, SOD LAWN, SOD WATER & FERTILIZER TYPE B

—●—●—●—

SILT FENCE

- - -

SLOPE INTERCEPT

⊙

INLET PROTECTION TYPE

ΔΔΔ

TEMPORARY DITCH CHECK

∞∞∞


CULVERT PIPE CHECK

~>

SURFACE WATER FLOW





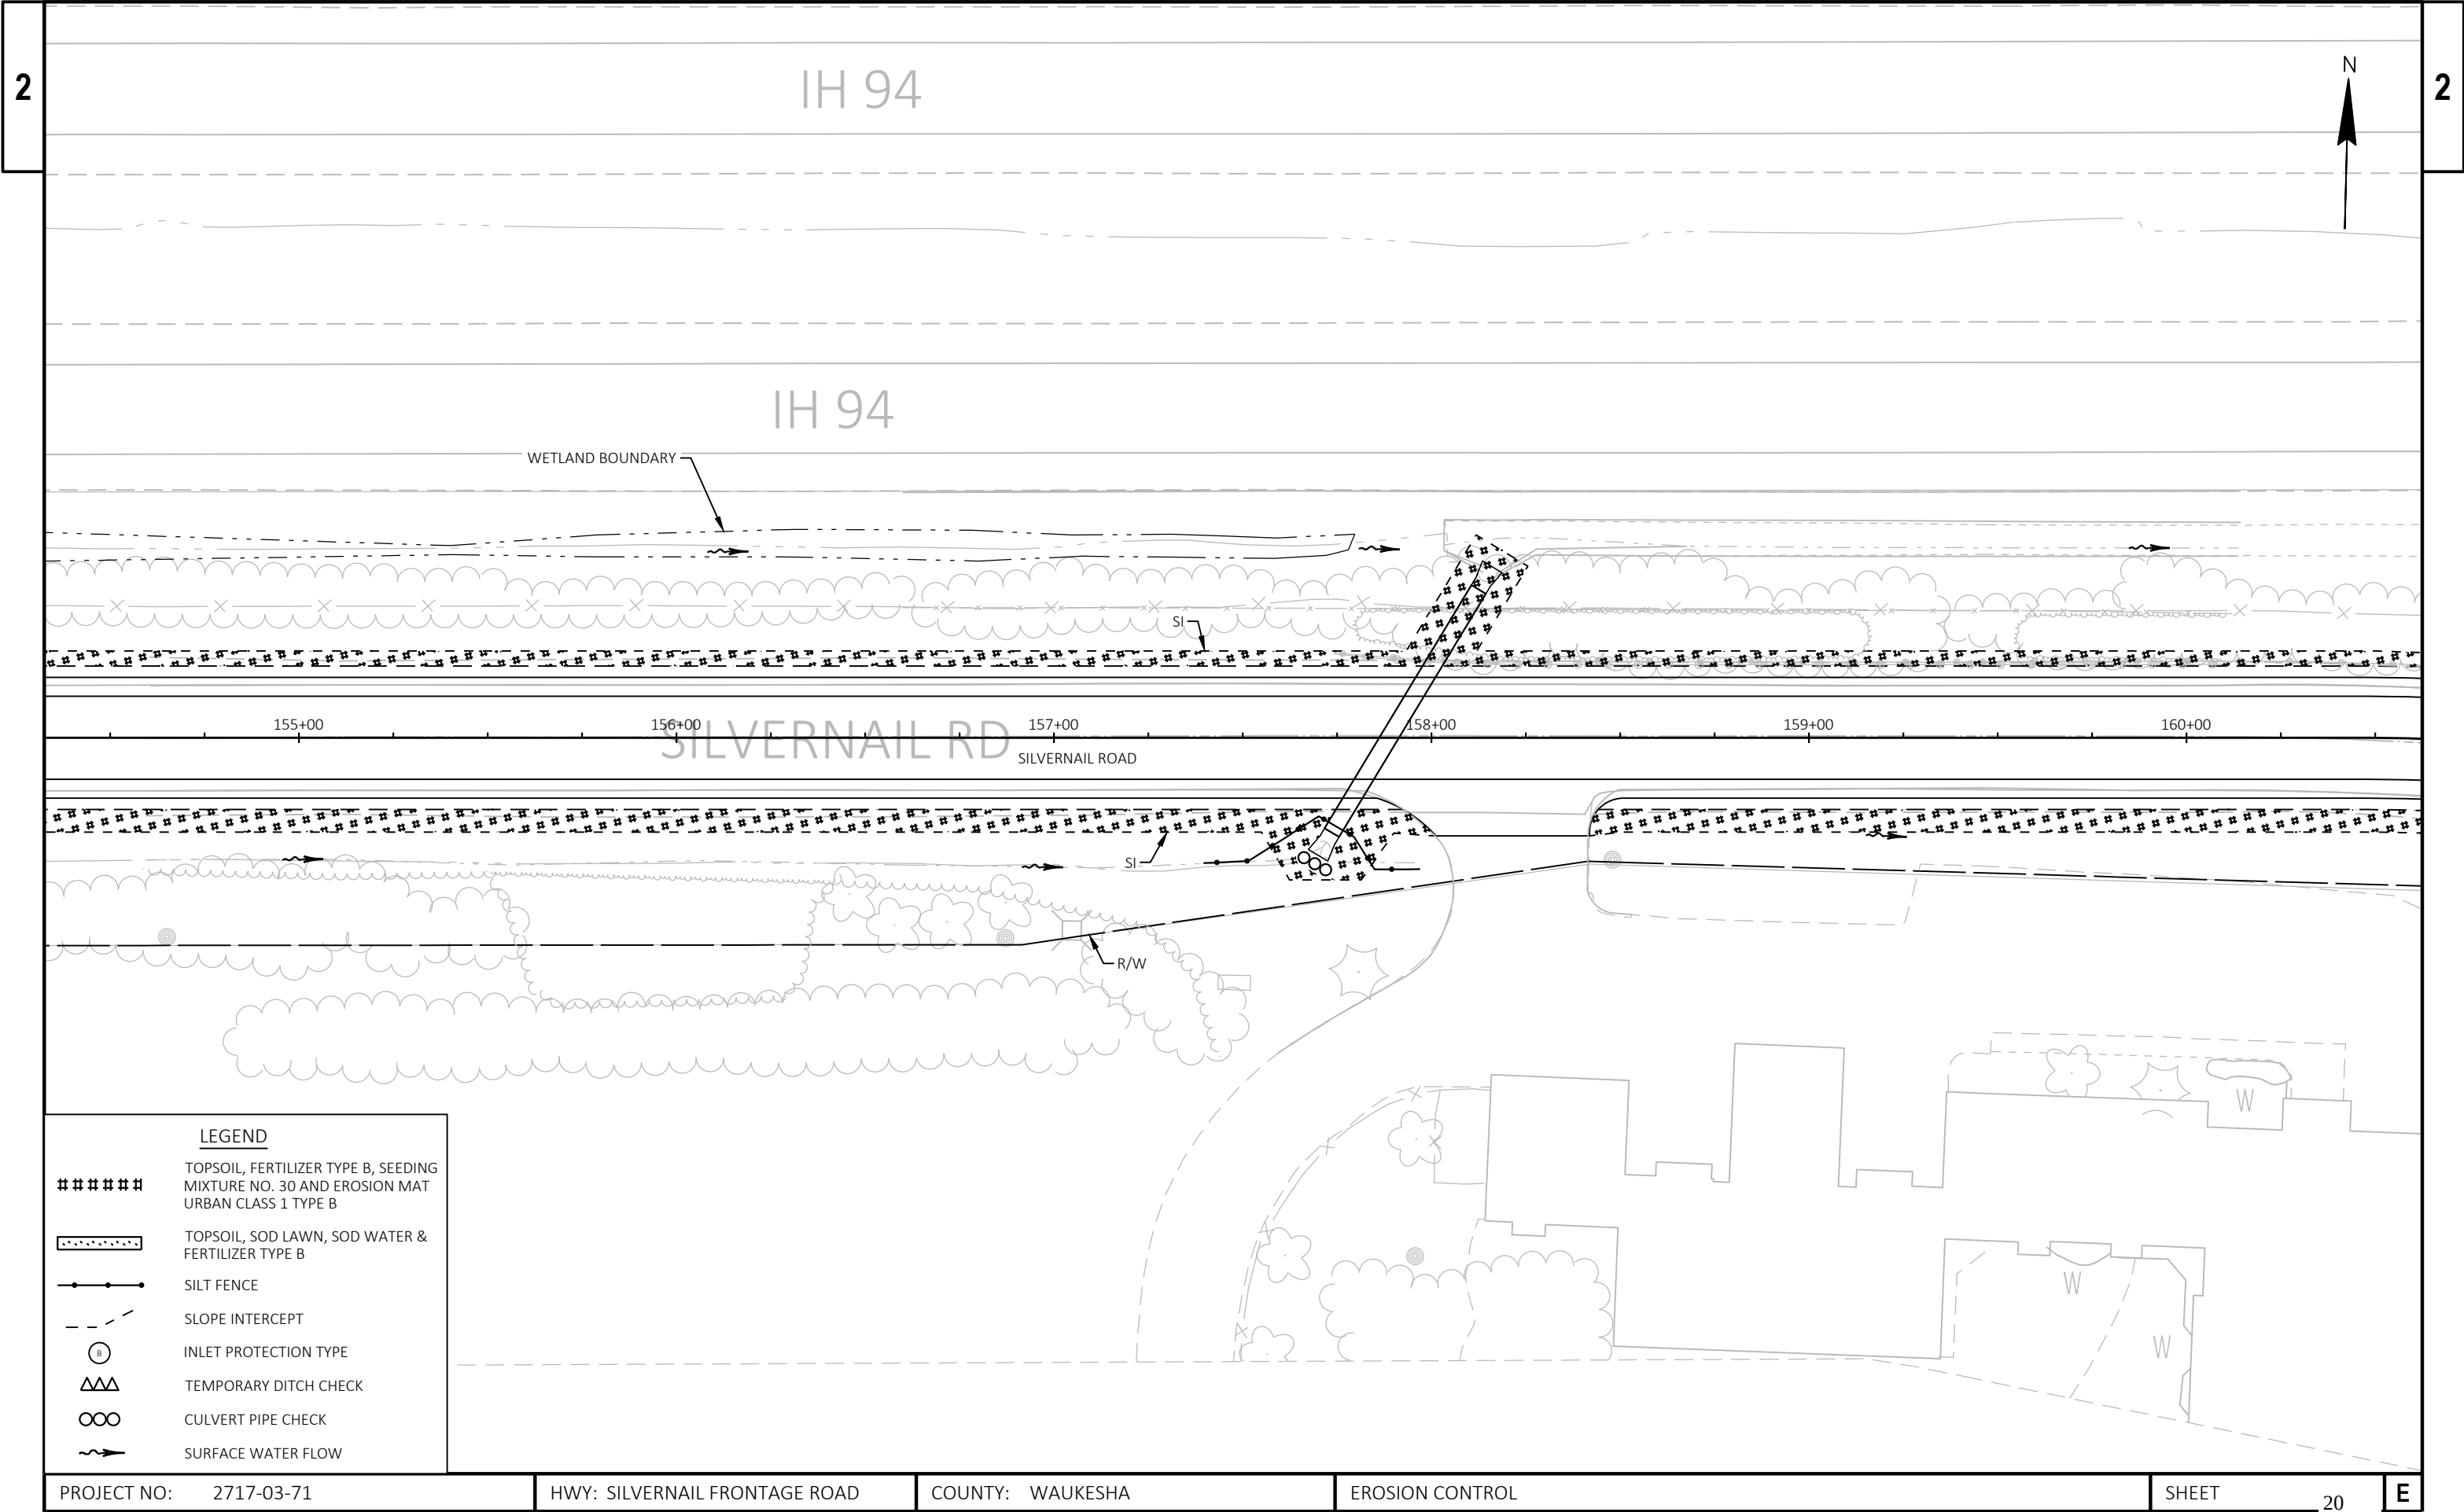

**LEGEND**

##### TOPSOIL, FERTILIZER TYPE B, SEEDING MIXTURE NO. 30 AND EROSION MAT URBAN CLASS 1 TYPE B

..... TOPSOIL, SOD LAWN, SOD WATER & FERTILIZER TYPE B

—●— SILT FENCE

- - - SLOPE INTERCEPT


⊙ INLET PROTECTION TYPE

ΔΔΔ TEMPORARY DITCH CHECK

∞∞ CULVERT PIPE CHECK


~> SURFACE WATER FLOW



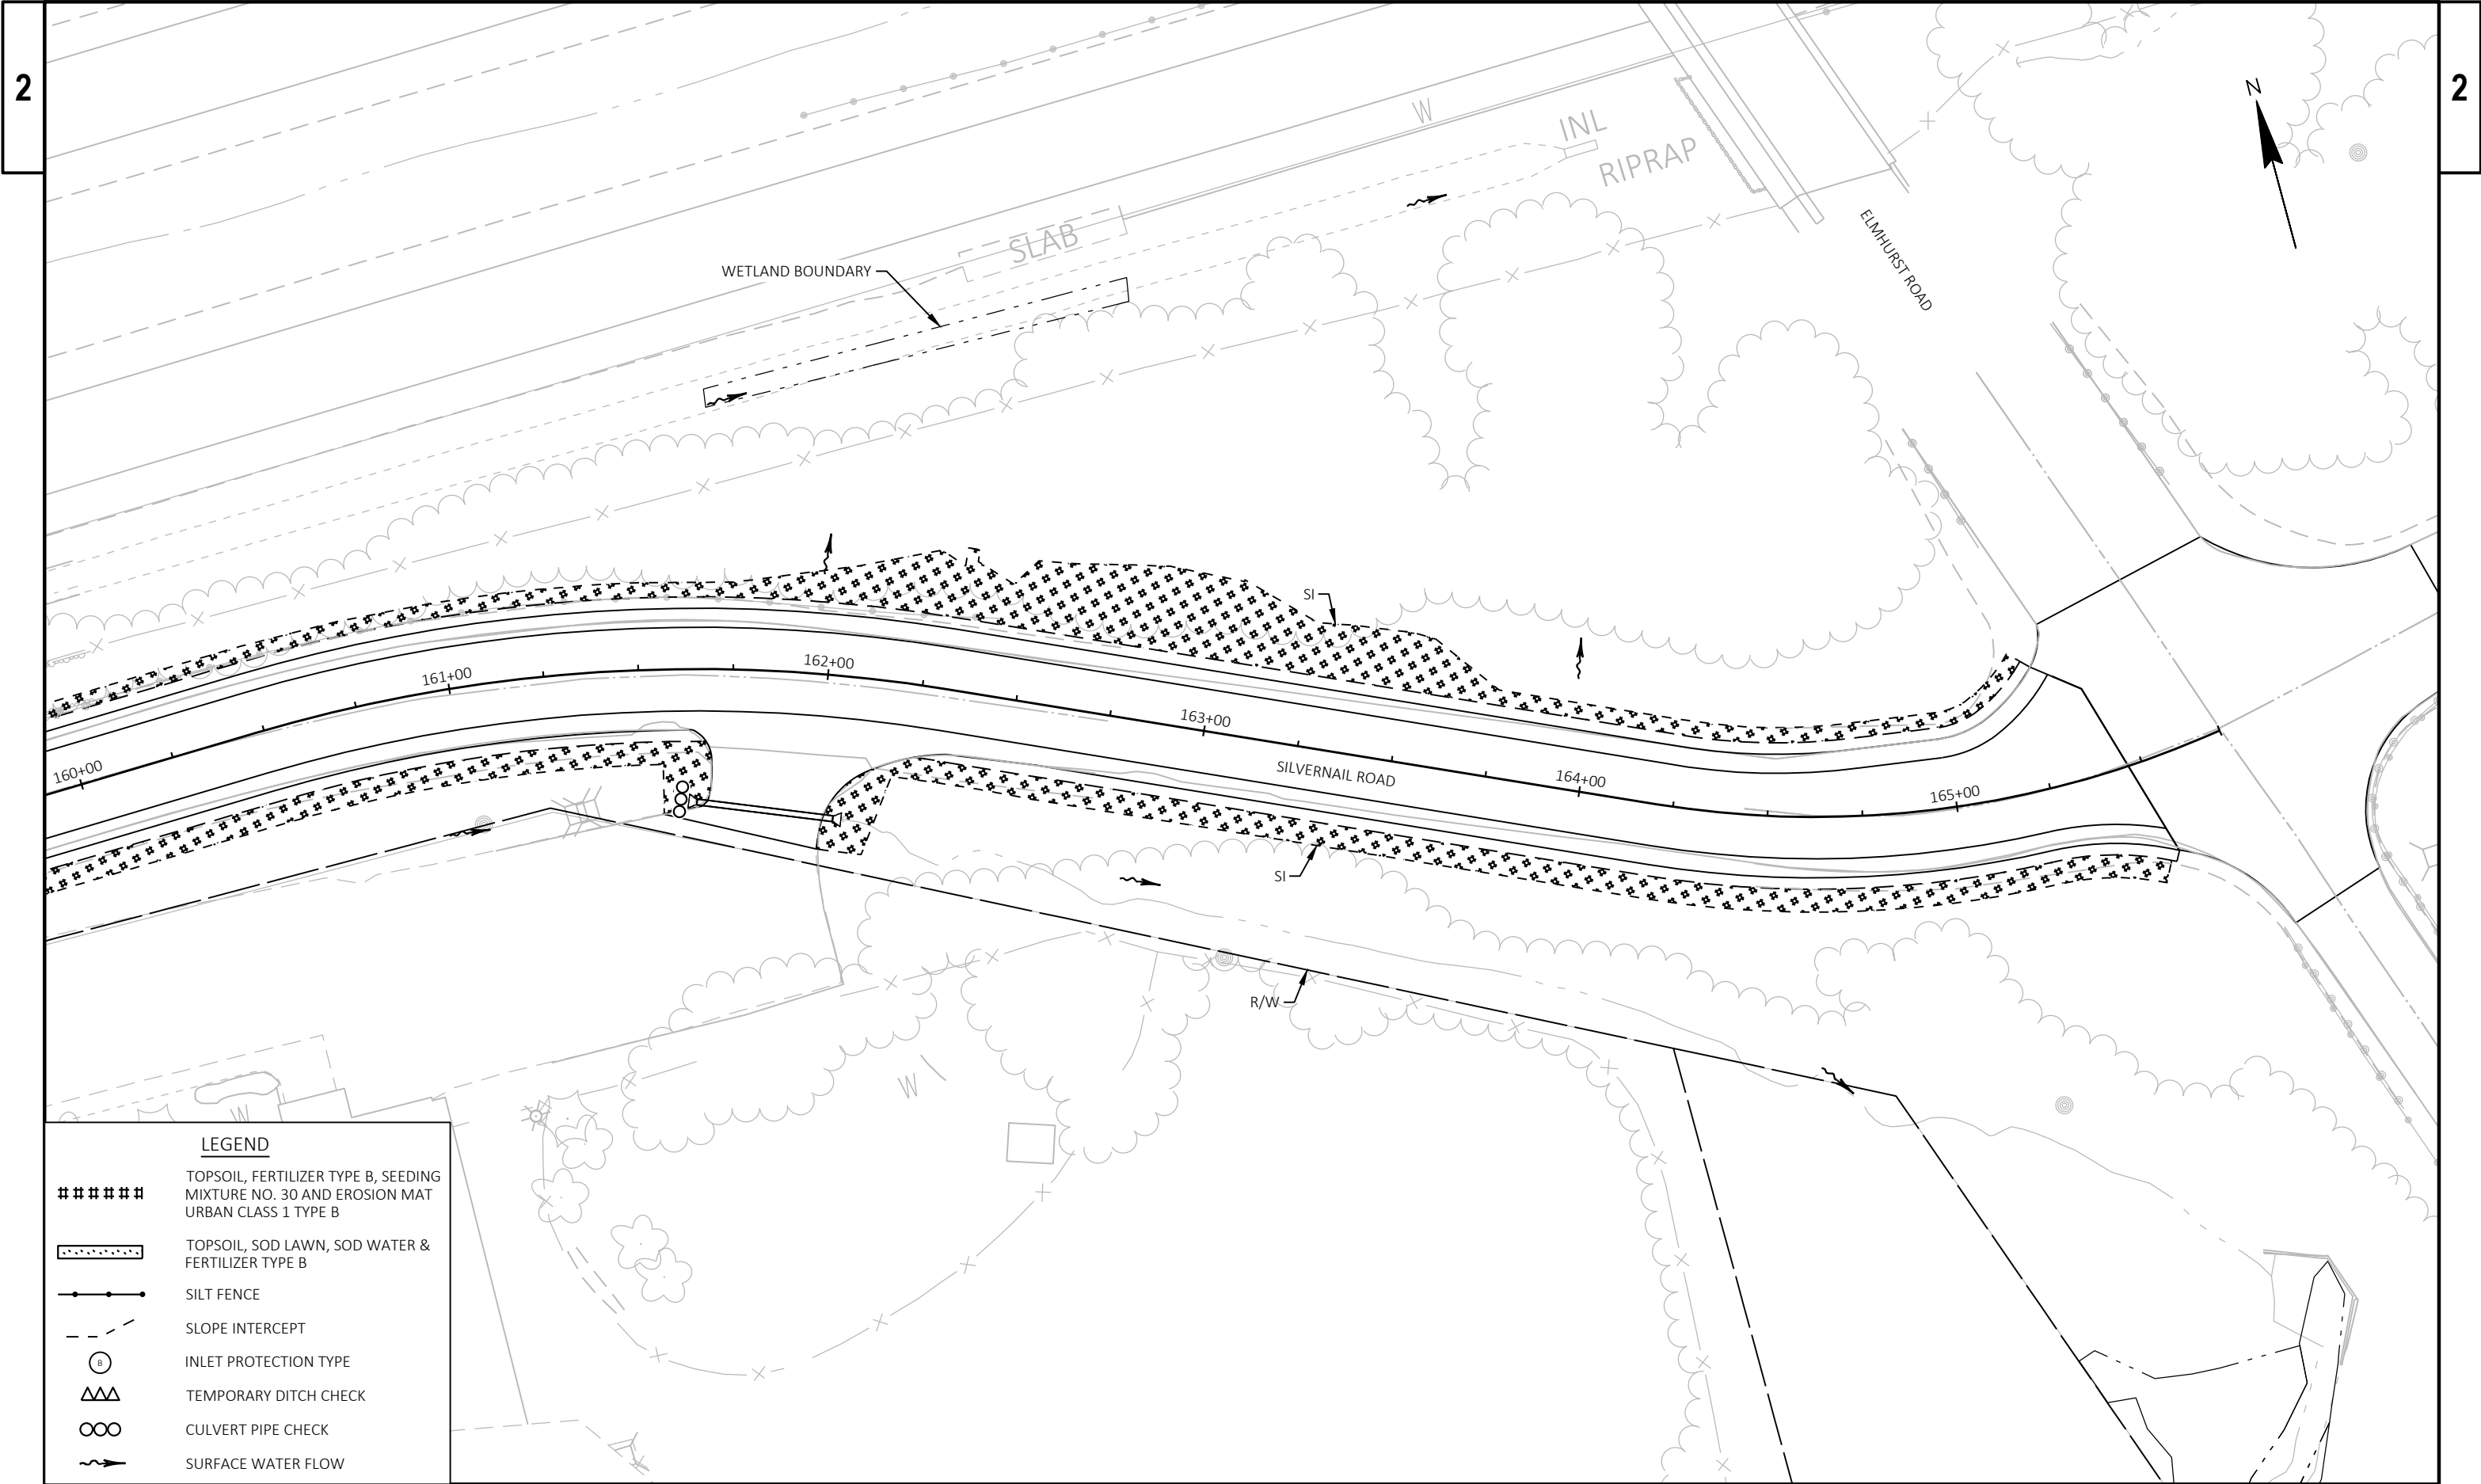


**LEGEND**


- ##### TOPSOIL, FERTILIZER TYPE B, SEEDING MIXTURE NO. 30 AND EROSION MAT URBAN CLASS 1 TYPE B
- ..... TOPSOIL, SOD LAWN, SOD WATER & FERTILIZER TYPE B
- SILT FENCE
- - - SLOPE INTERCEPT
- ⊙ B INLET PROTECTION TYPE
- △△△ TEMPORARY DITCH CHECK
- CULVERT PIPE CHECK
- SURFACE WATER FLOW

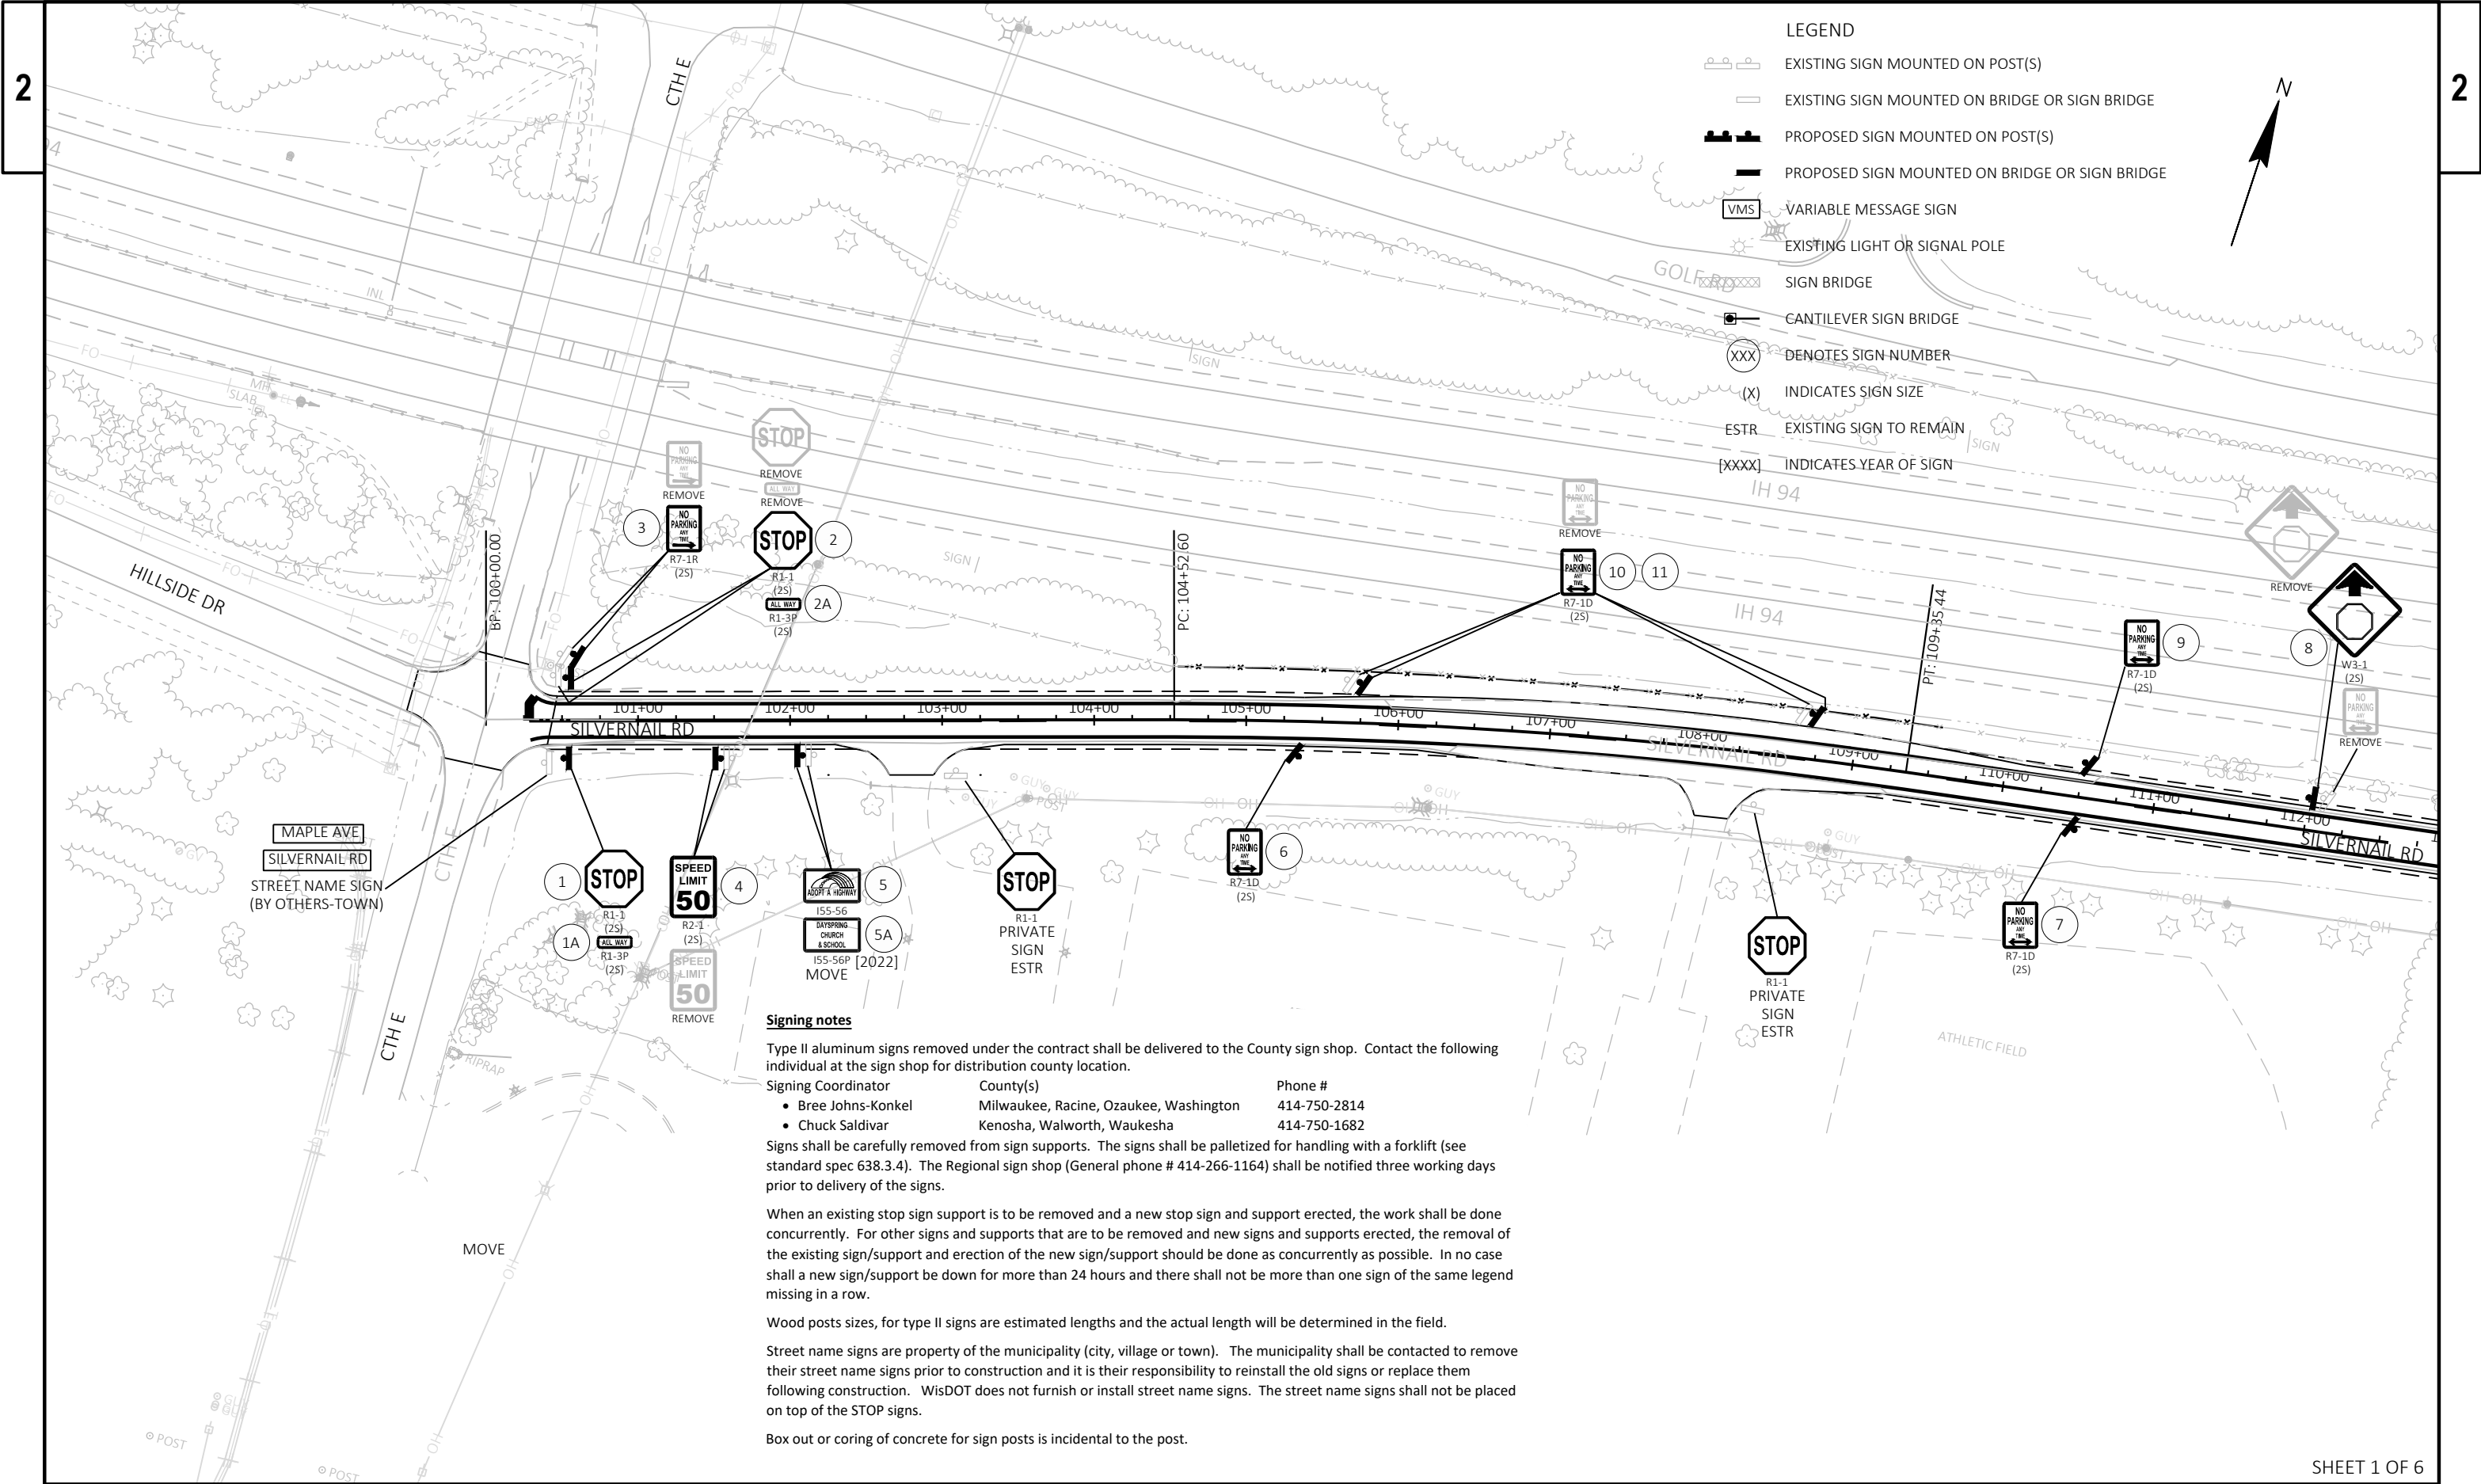

LEGEND


- EXISTING SIGN MOUNTED ON POST(S)
- EXISTING SIGN MOUNTED ON BRIDGE OR SIGN BRIDGE
- PROPOSED SIGN MOUNTED ON POST(S)
- PROPOSED SIGN MOUNTED ON BRIDGE OR SIGN BRIDGE
- VARIABLE MESSAGE SIGN
- EXISTING LIGHT OR SIGNAL POLE
- SIGN BRIDGE
- CANTILEVER SIGN BRIDGE
- DENOTES SIGN NUMBER
- INDICATES SIGN SIZE
- EXISTING SIGN TO REMAIN
- INDICATES YEAR OF SIGN

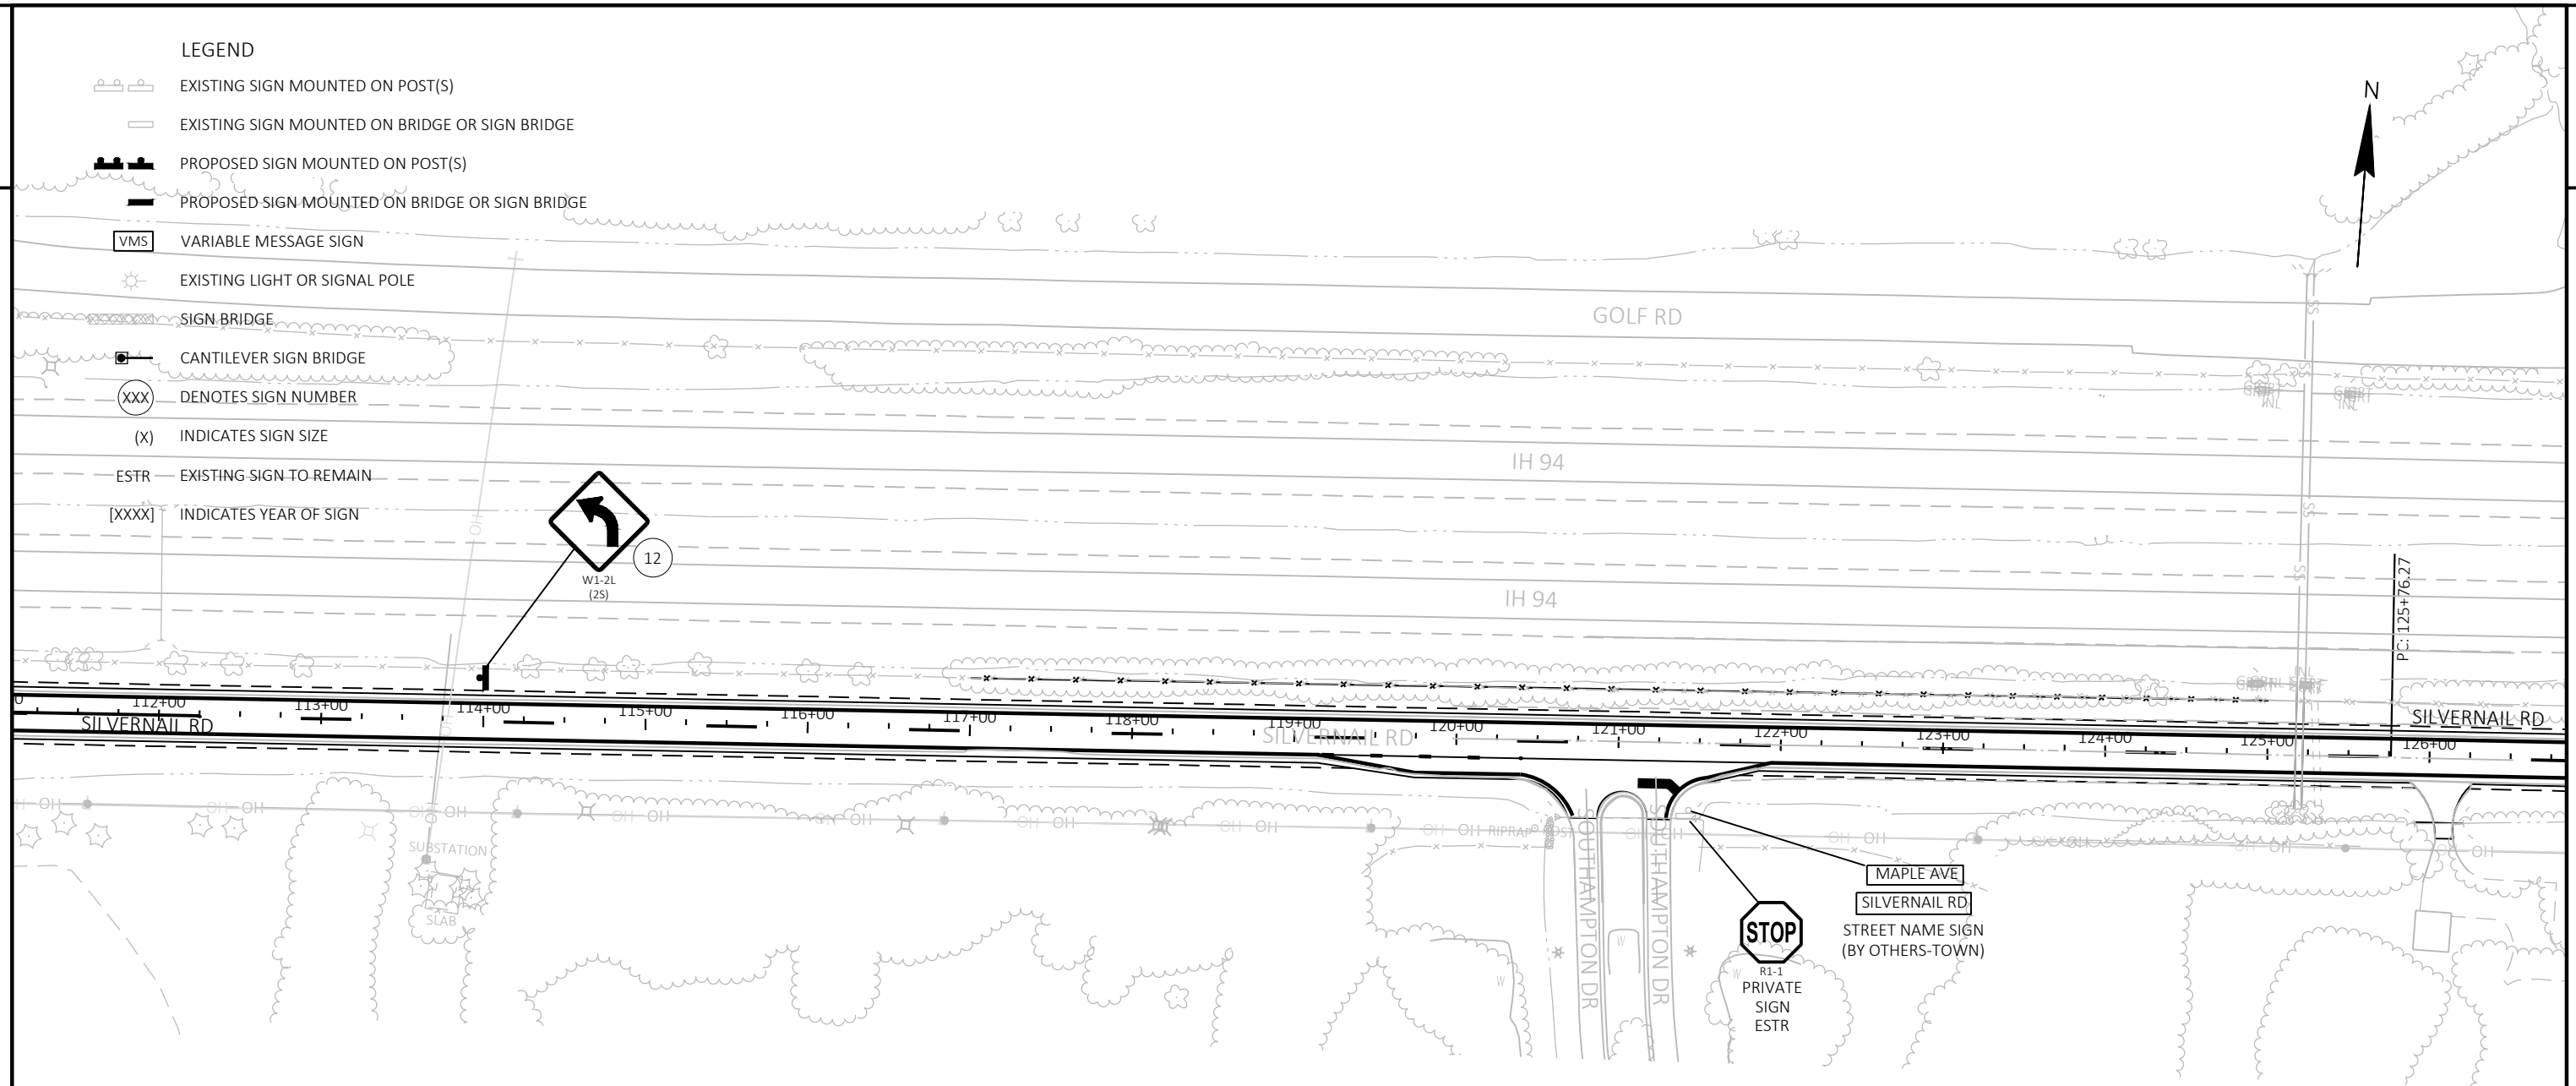

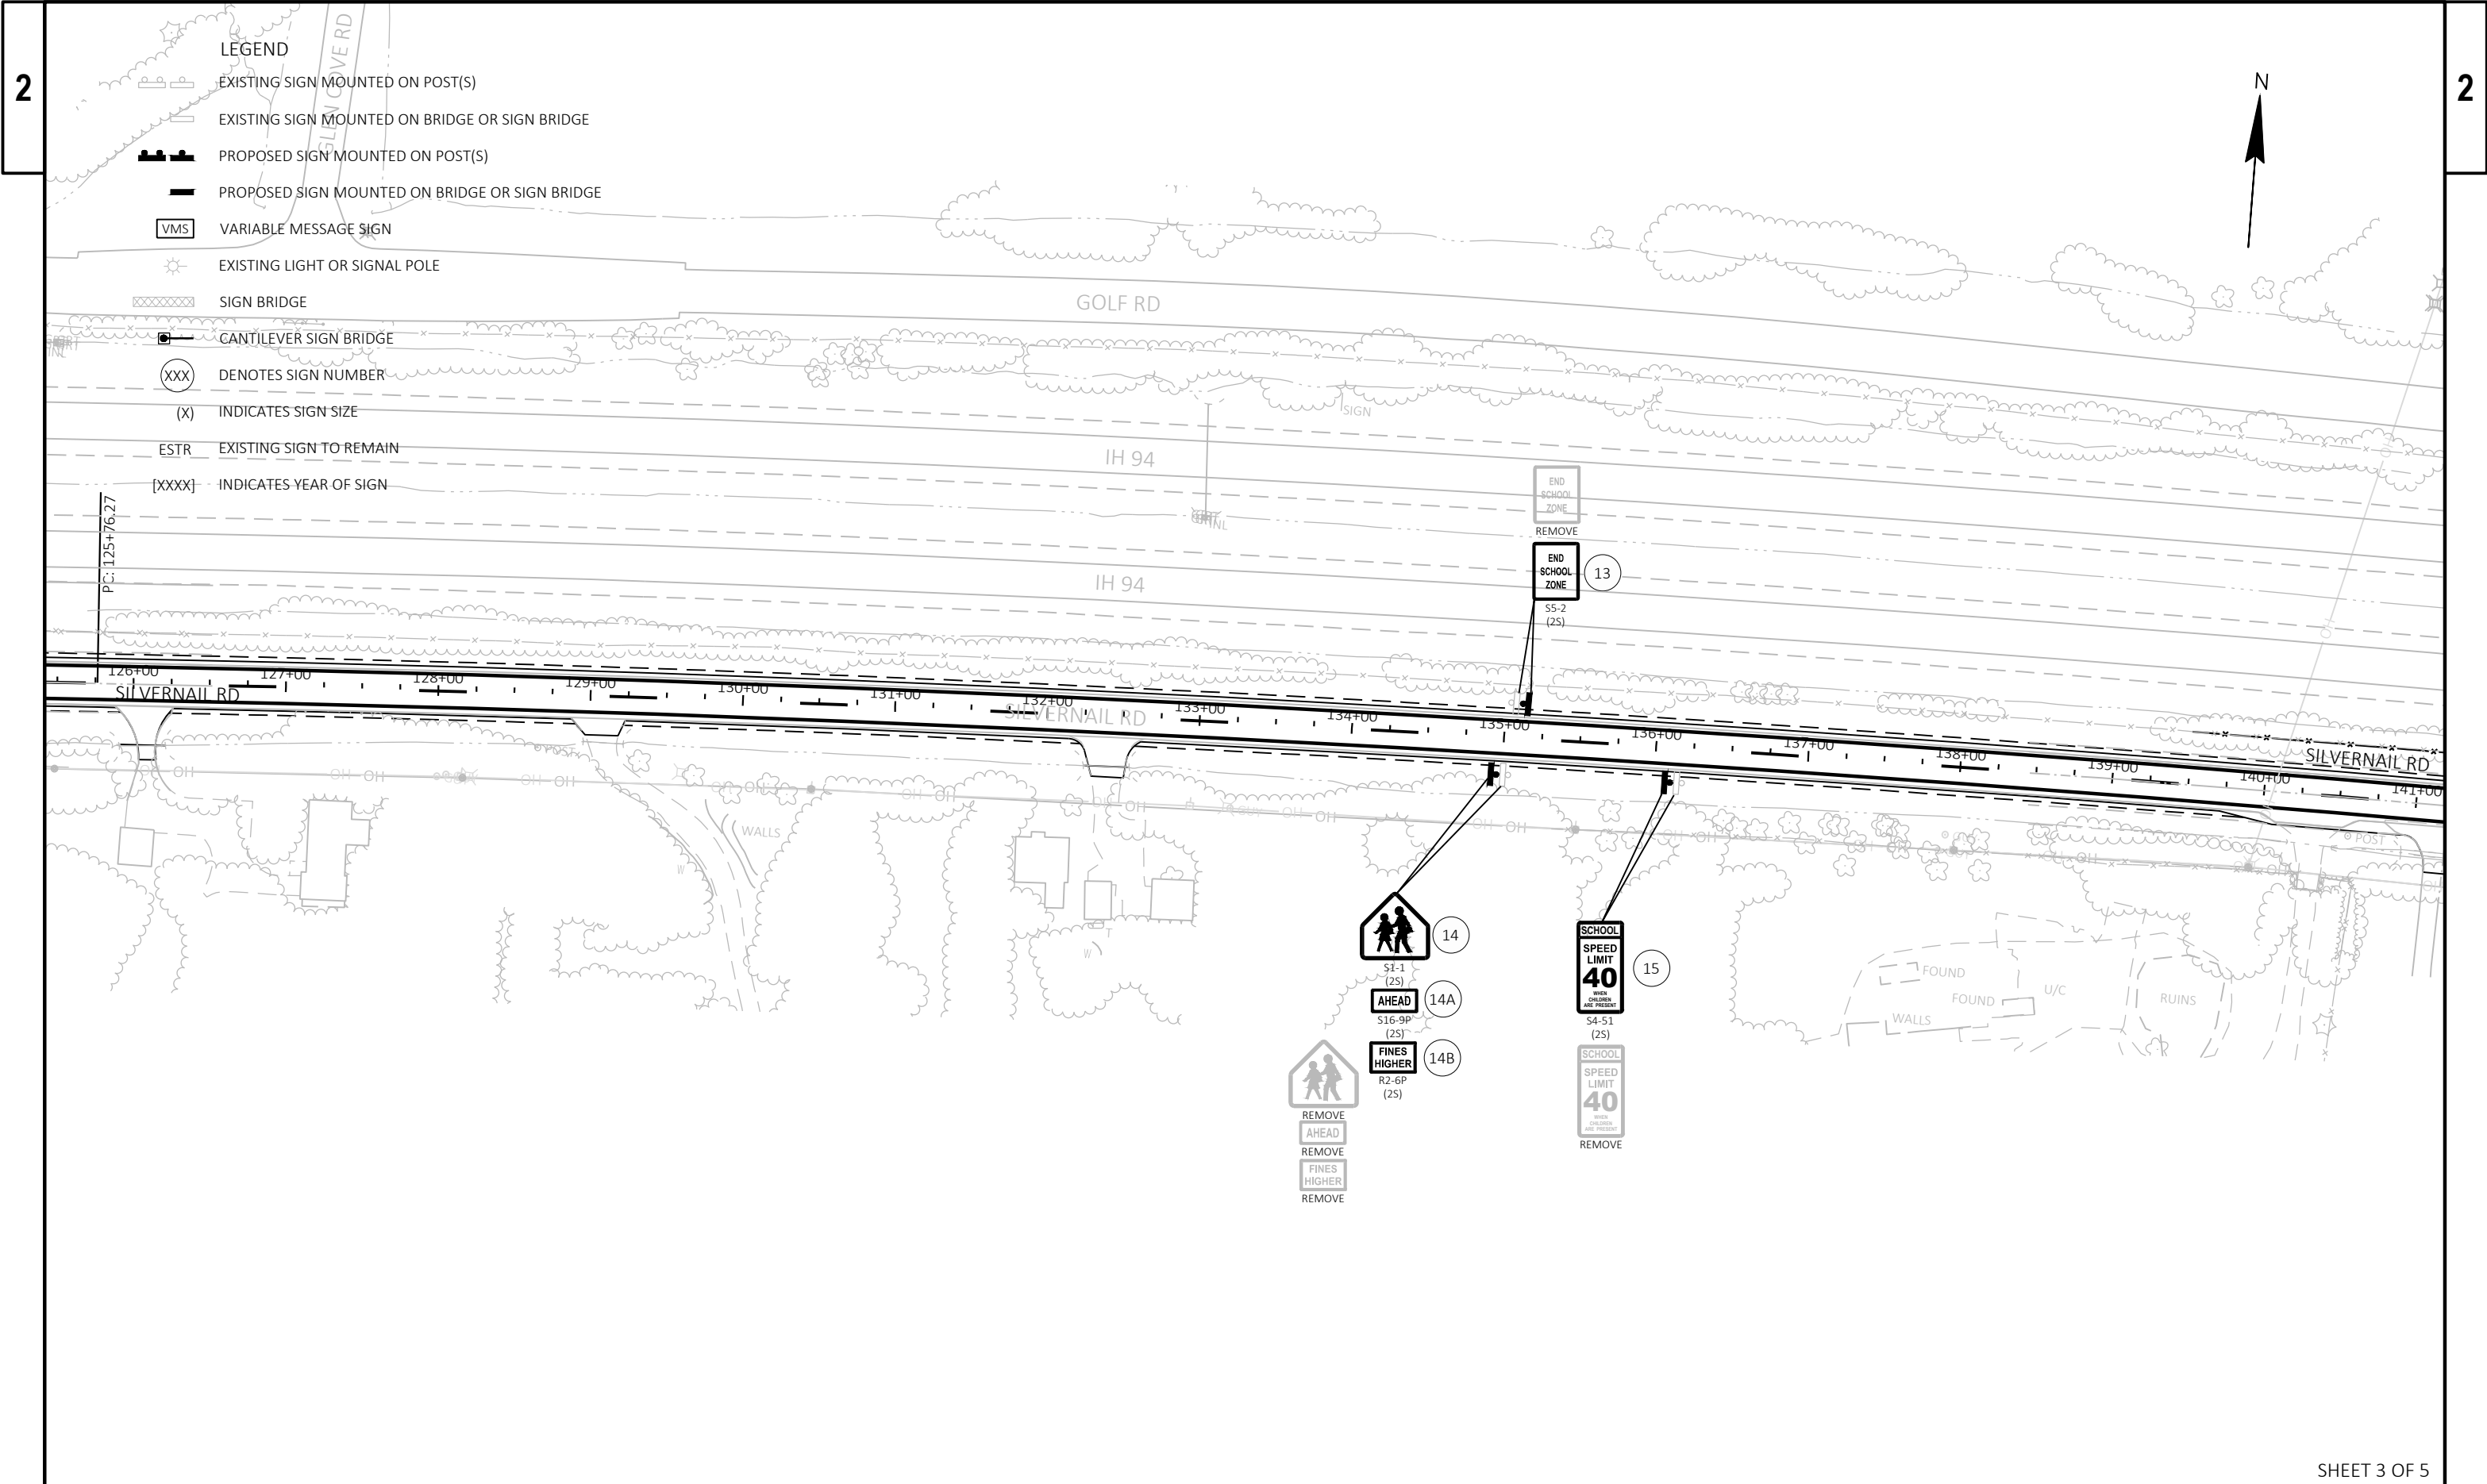


LEGEND


- EXISTING SIGN MOUNTED ON POST(S)
- EXISTING SIGN MOUNTED ON BRIDGE OR SIGN BRIDGE
- PROPOSED SIGN MOUNTED ON POST(S)
- PROPOSED SIGN MOUNTED ON BRIDGE OR SIGN BRIDGE
- VARIABLE MESSAGE SIGN
- EXISTING LIGHT OR SIGNAL POLE
- SIGN BRIDGE
- CANTILEVER SIGN BRIDGE
- DENOTES SIGN NUMBER
- INDICATES SIGN SIZE
- EXISTING SIGN TO REMAIN
- INDICATES YEAR OF SIGN

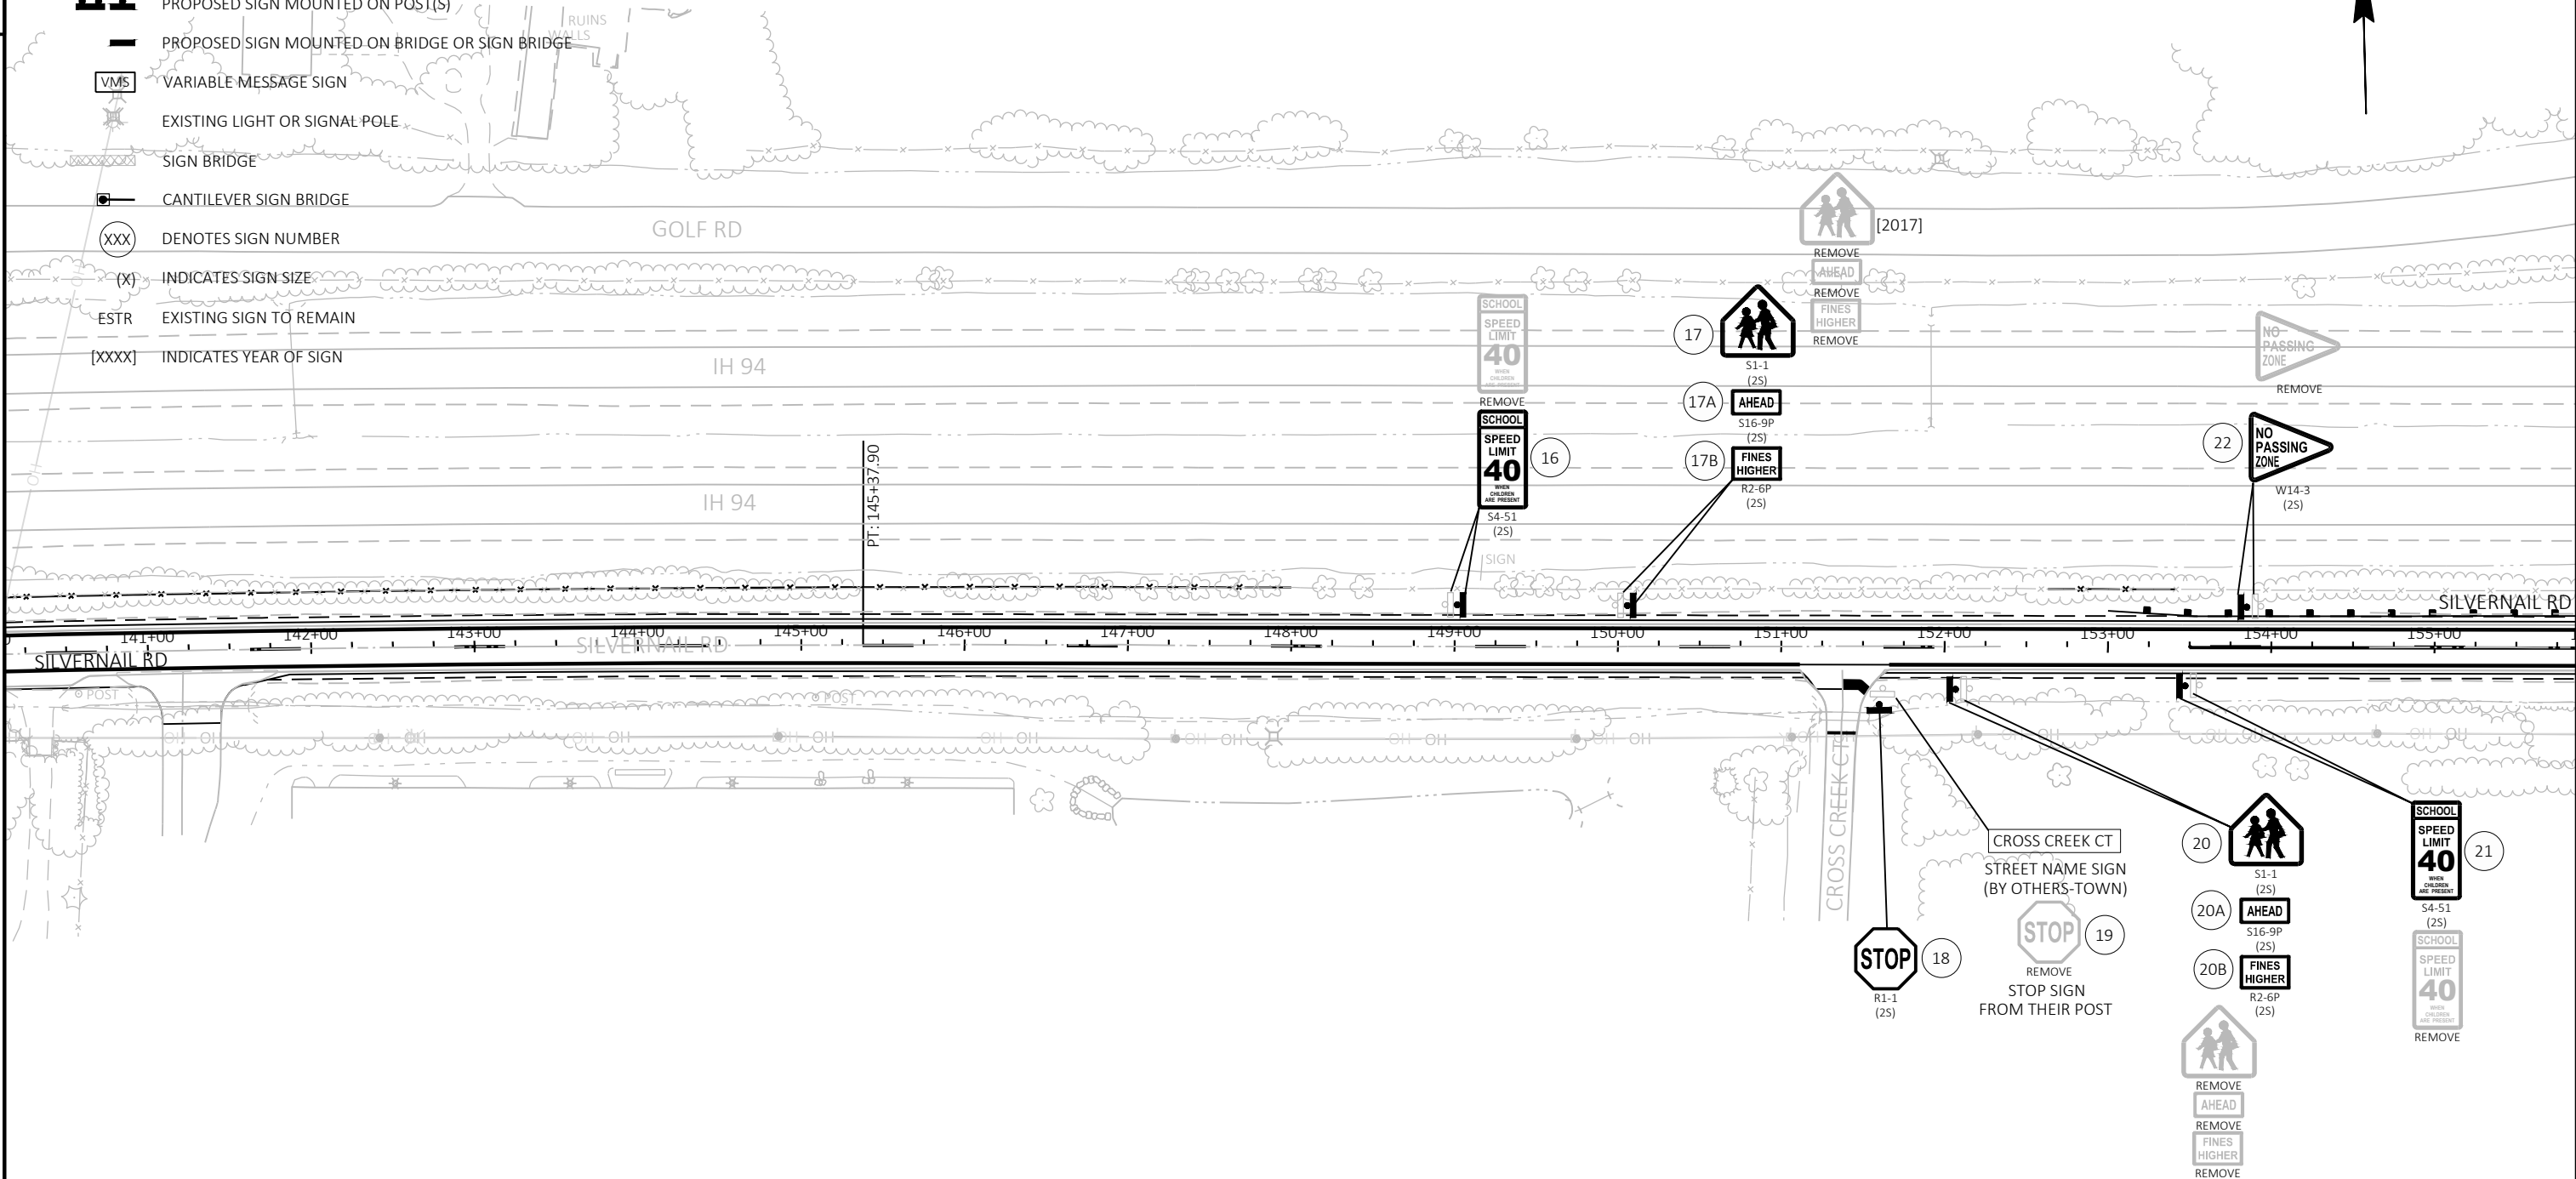







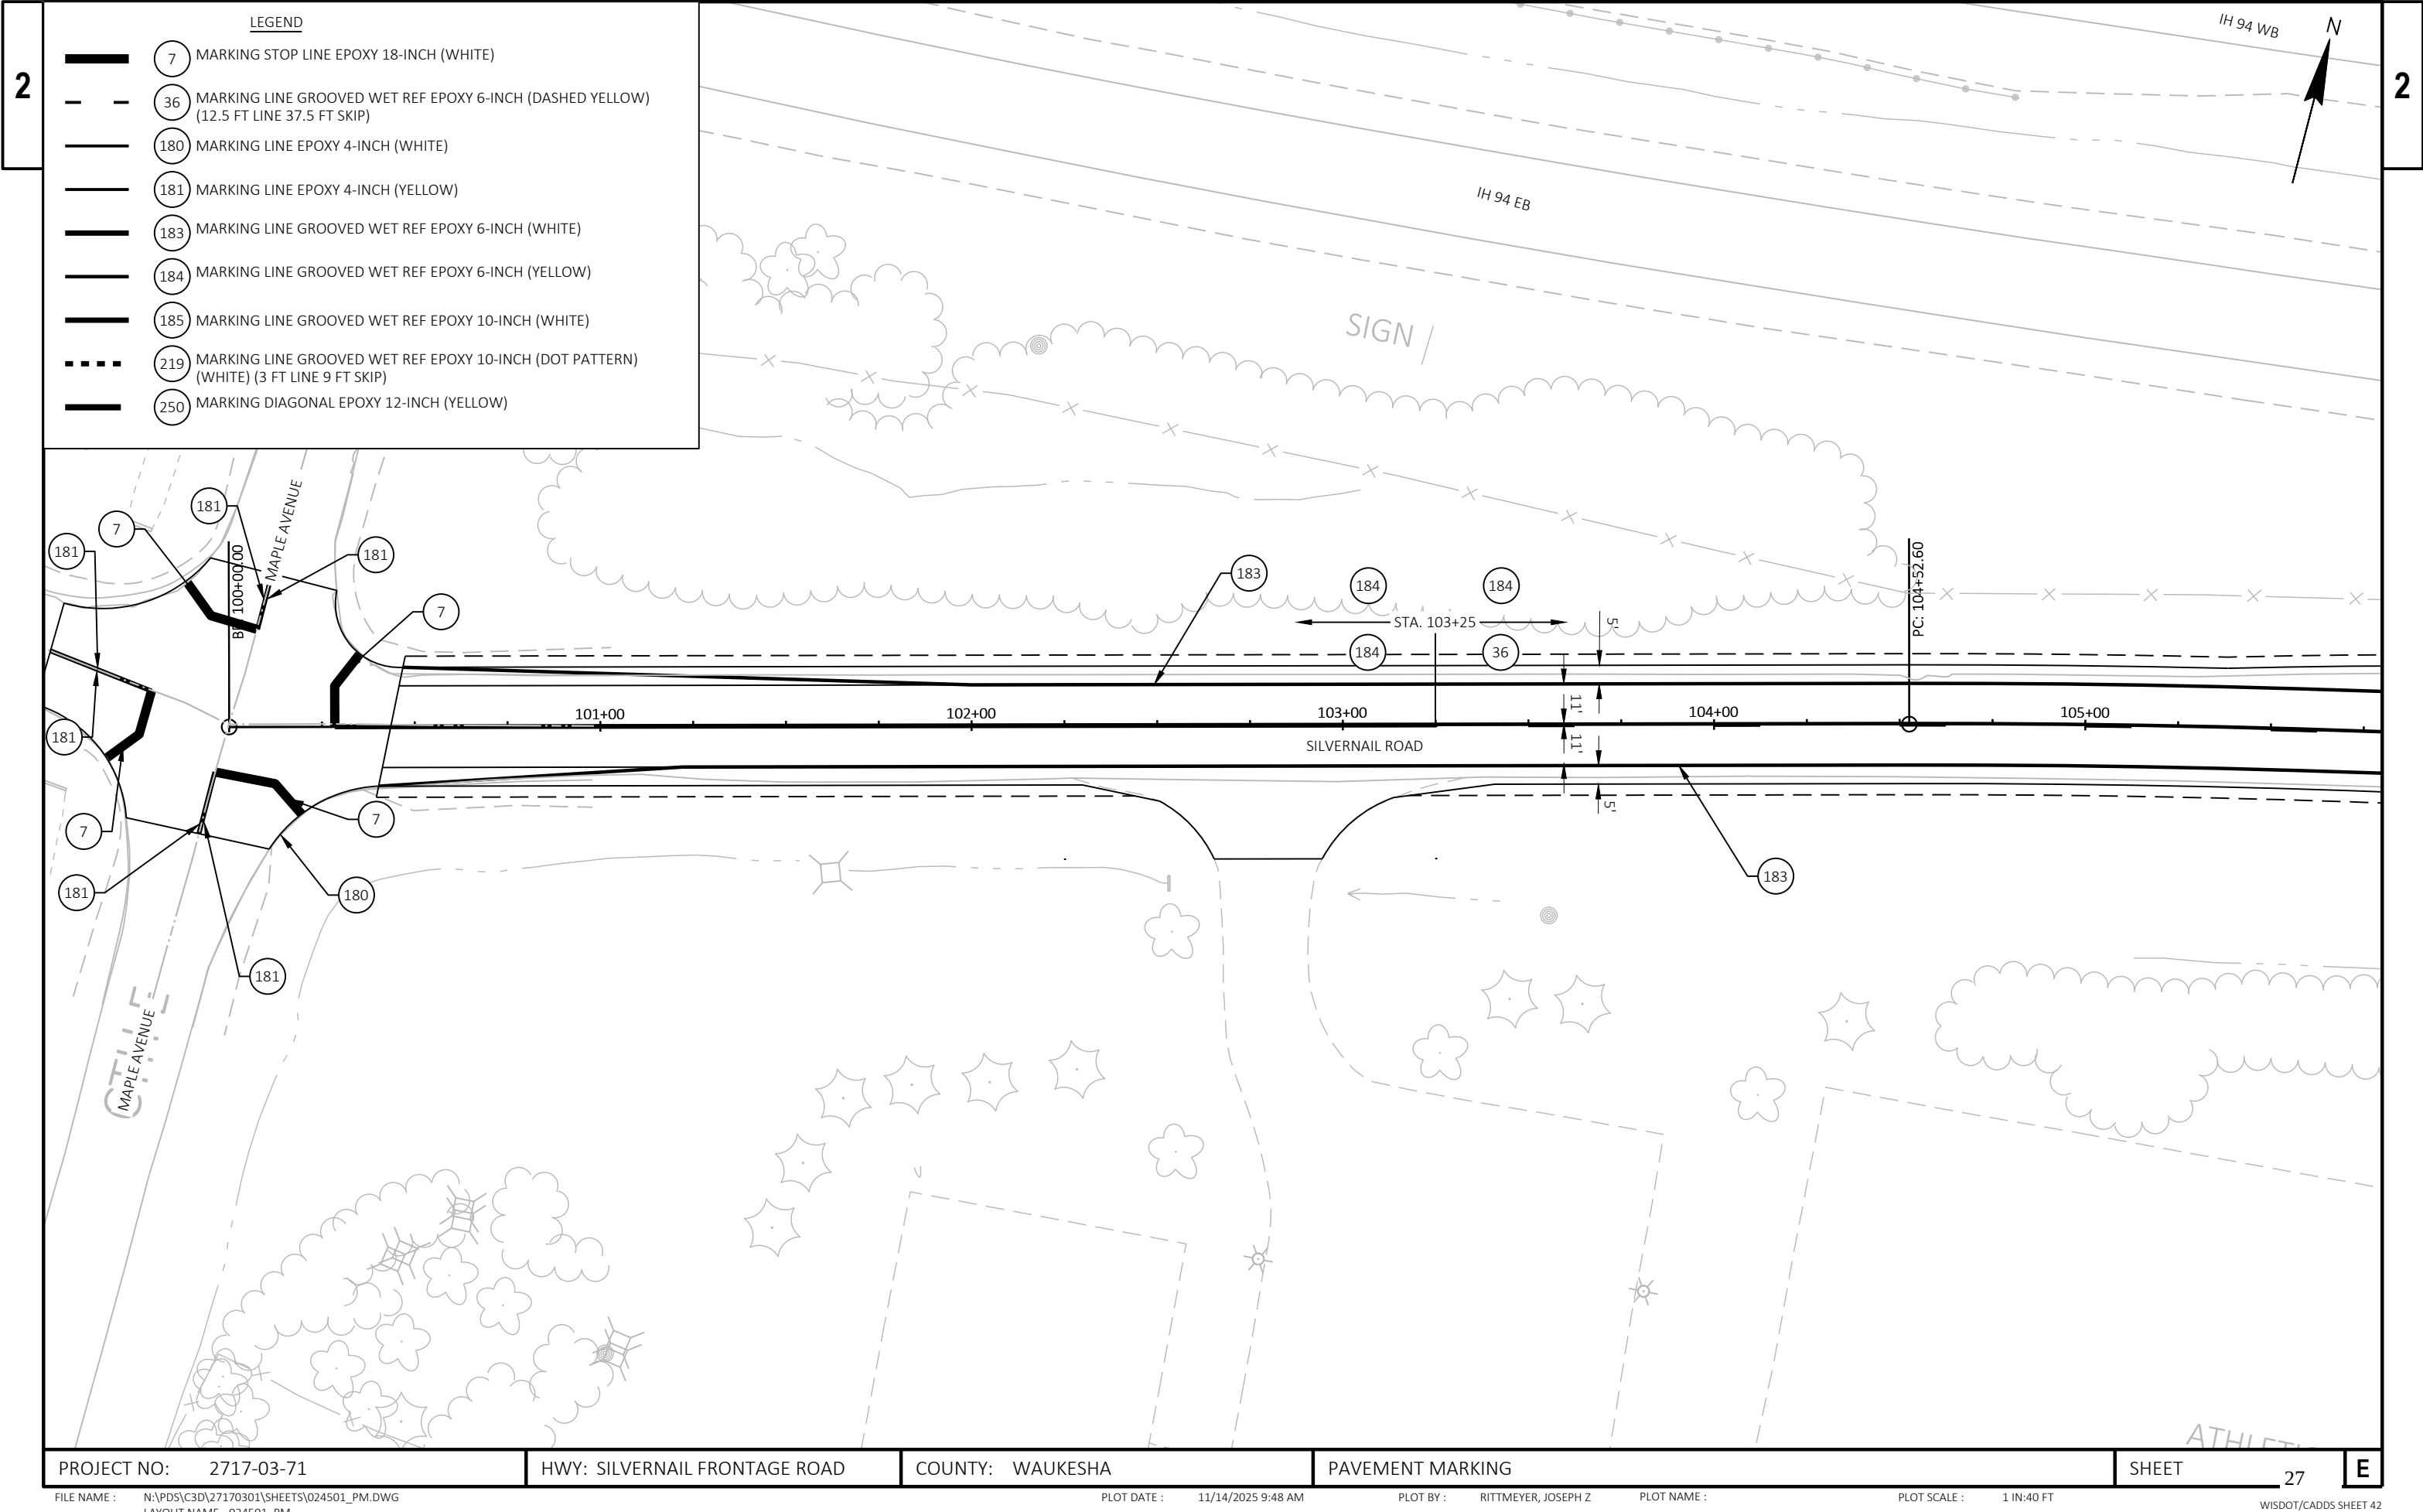

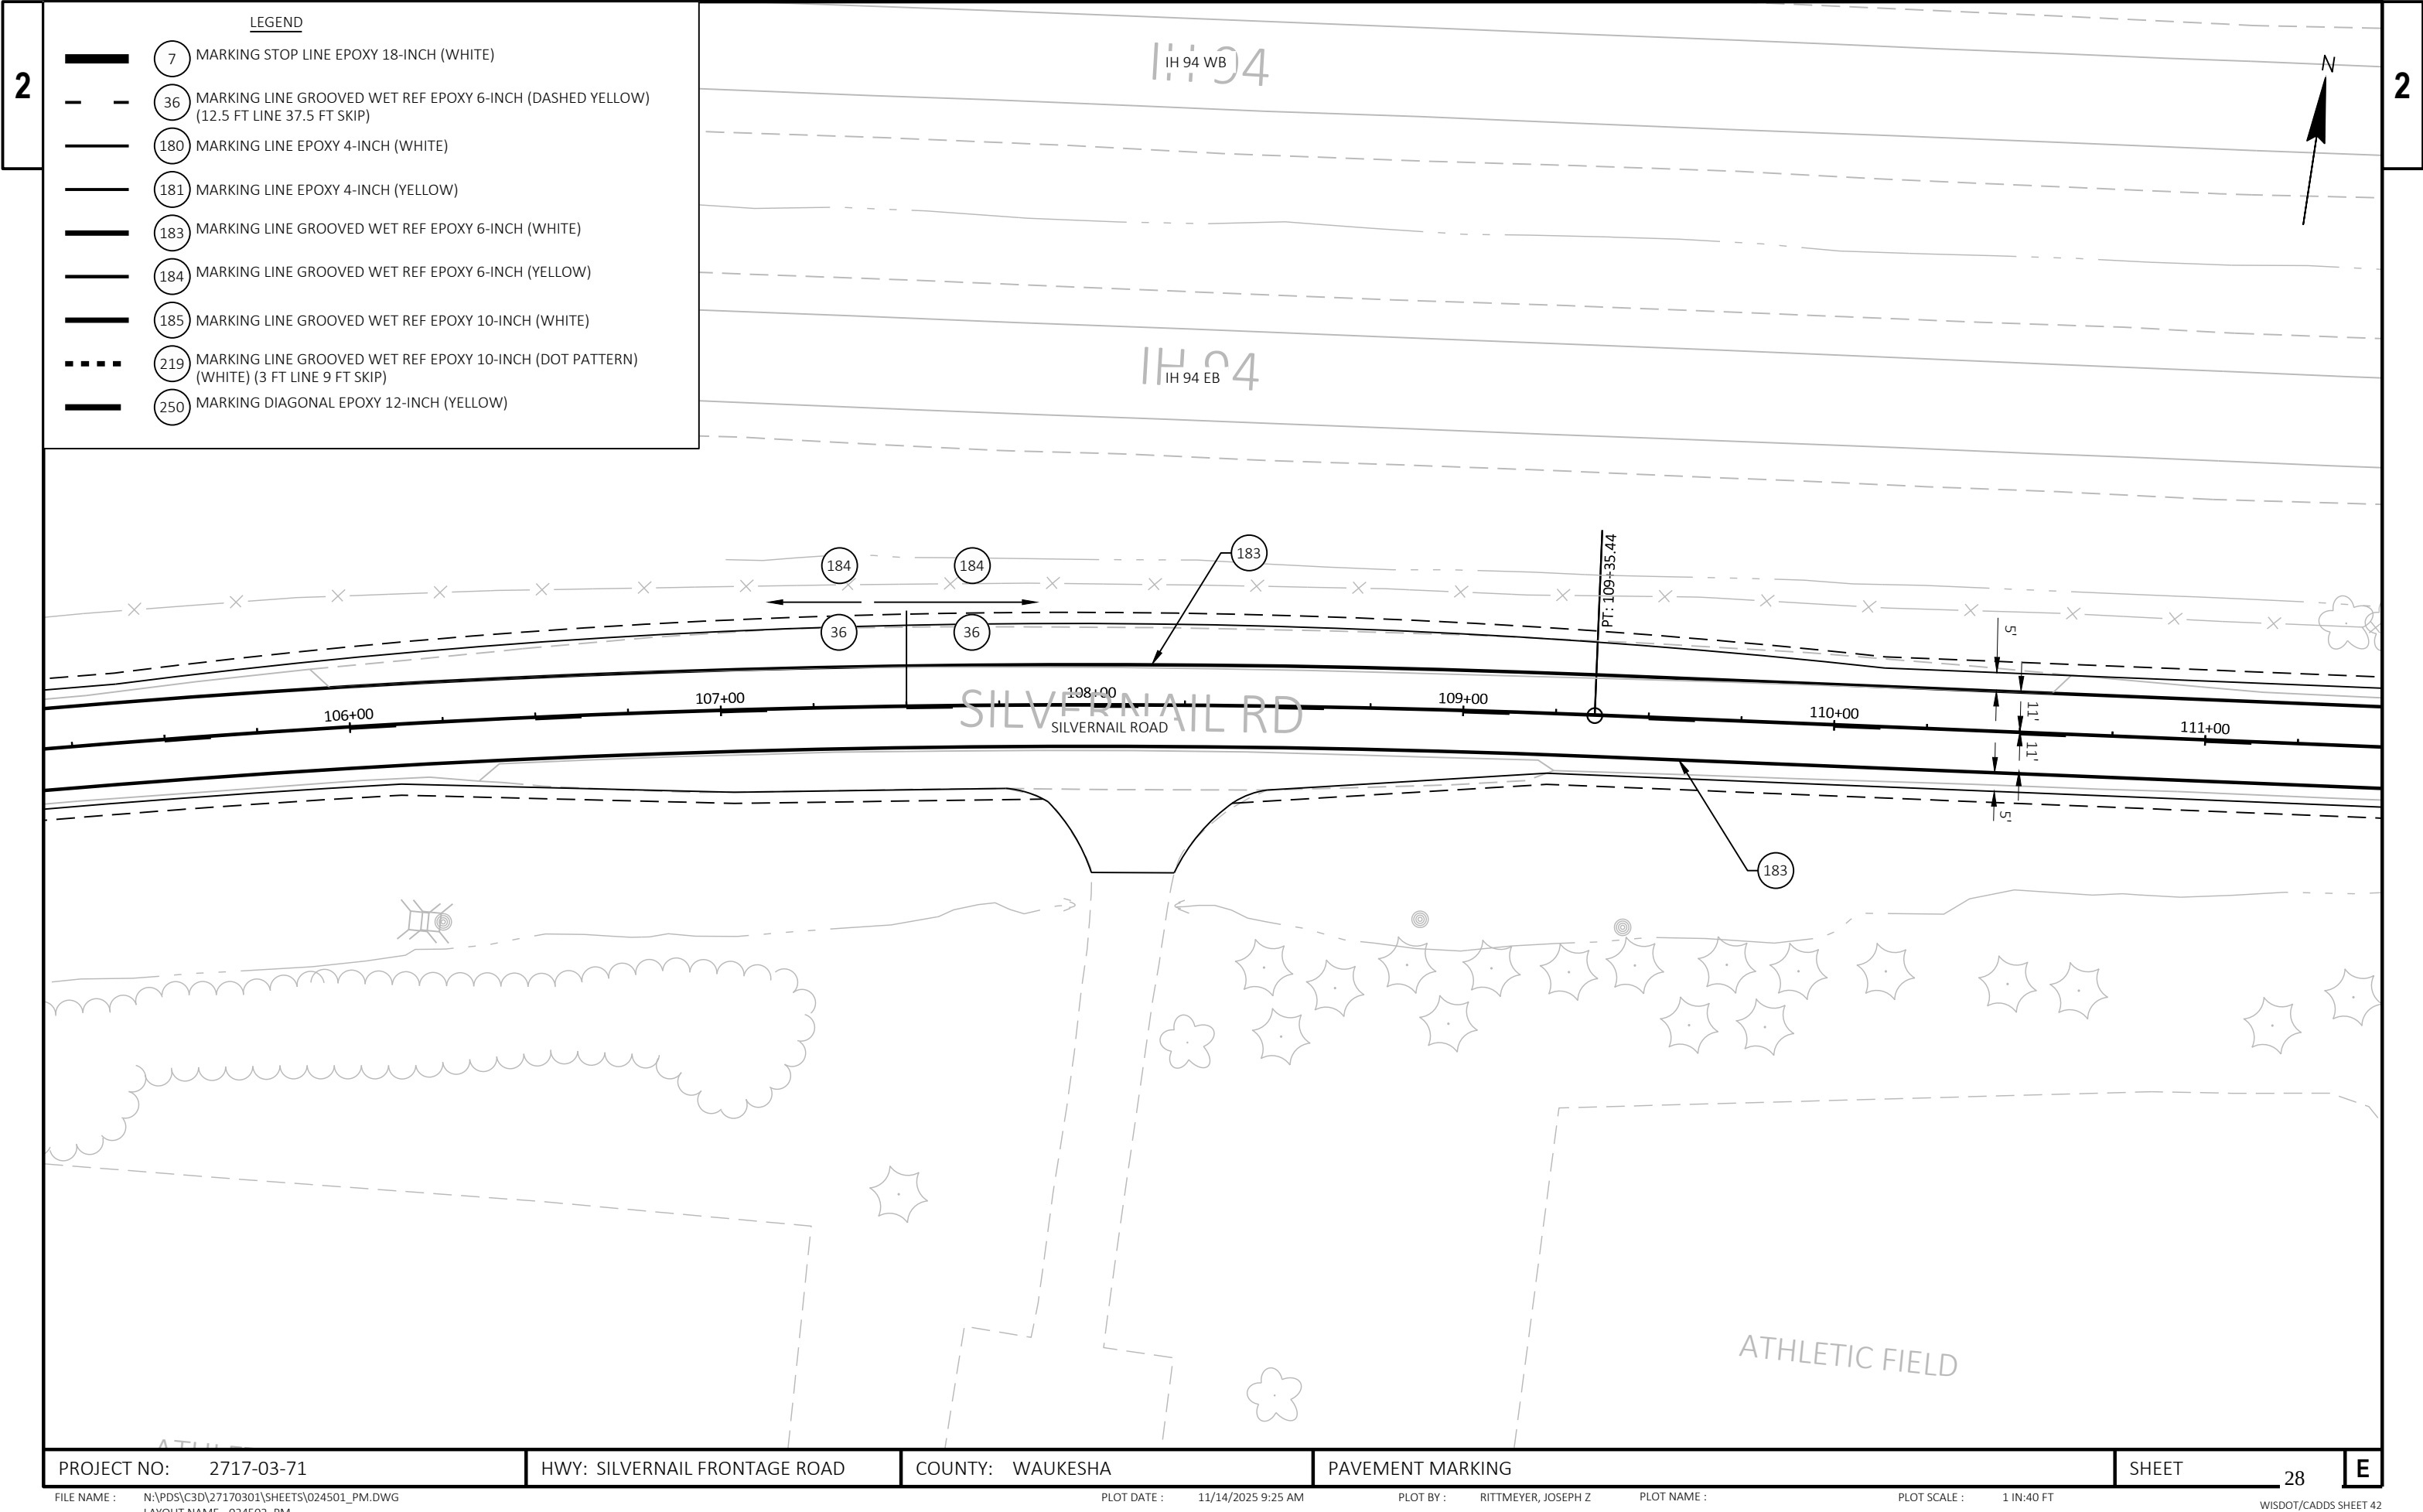



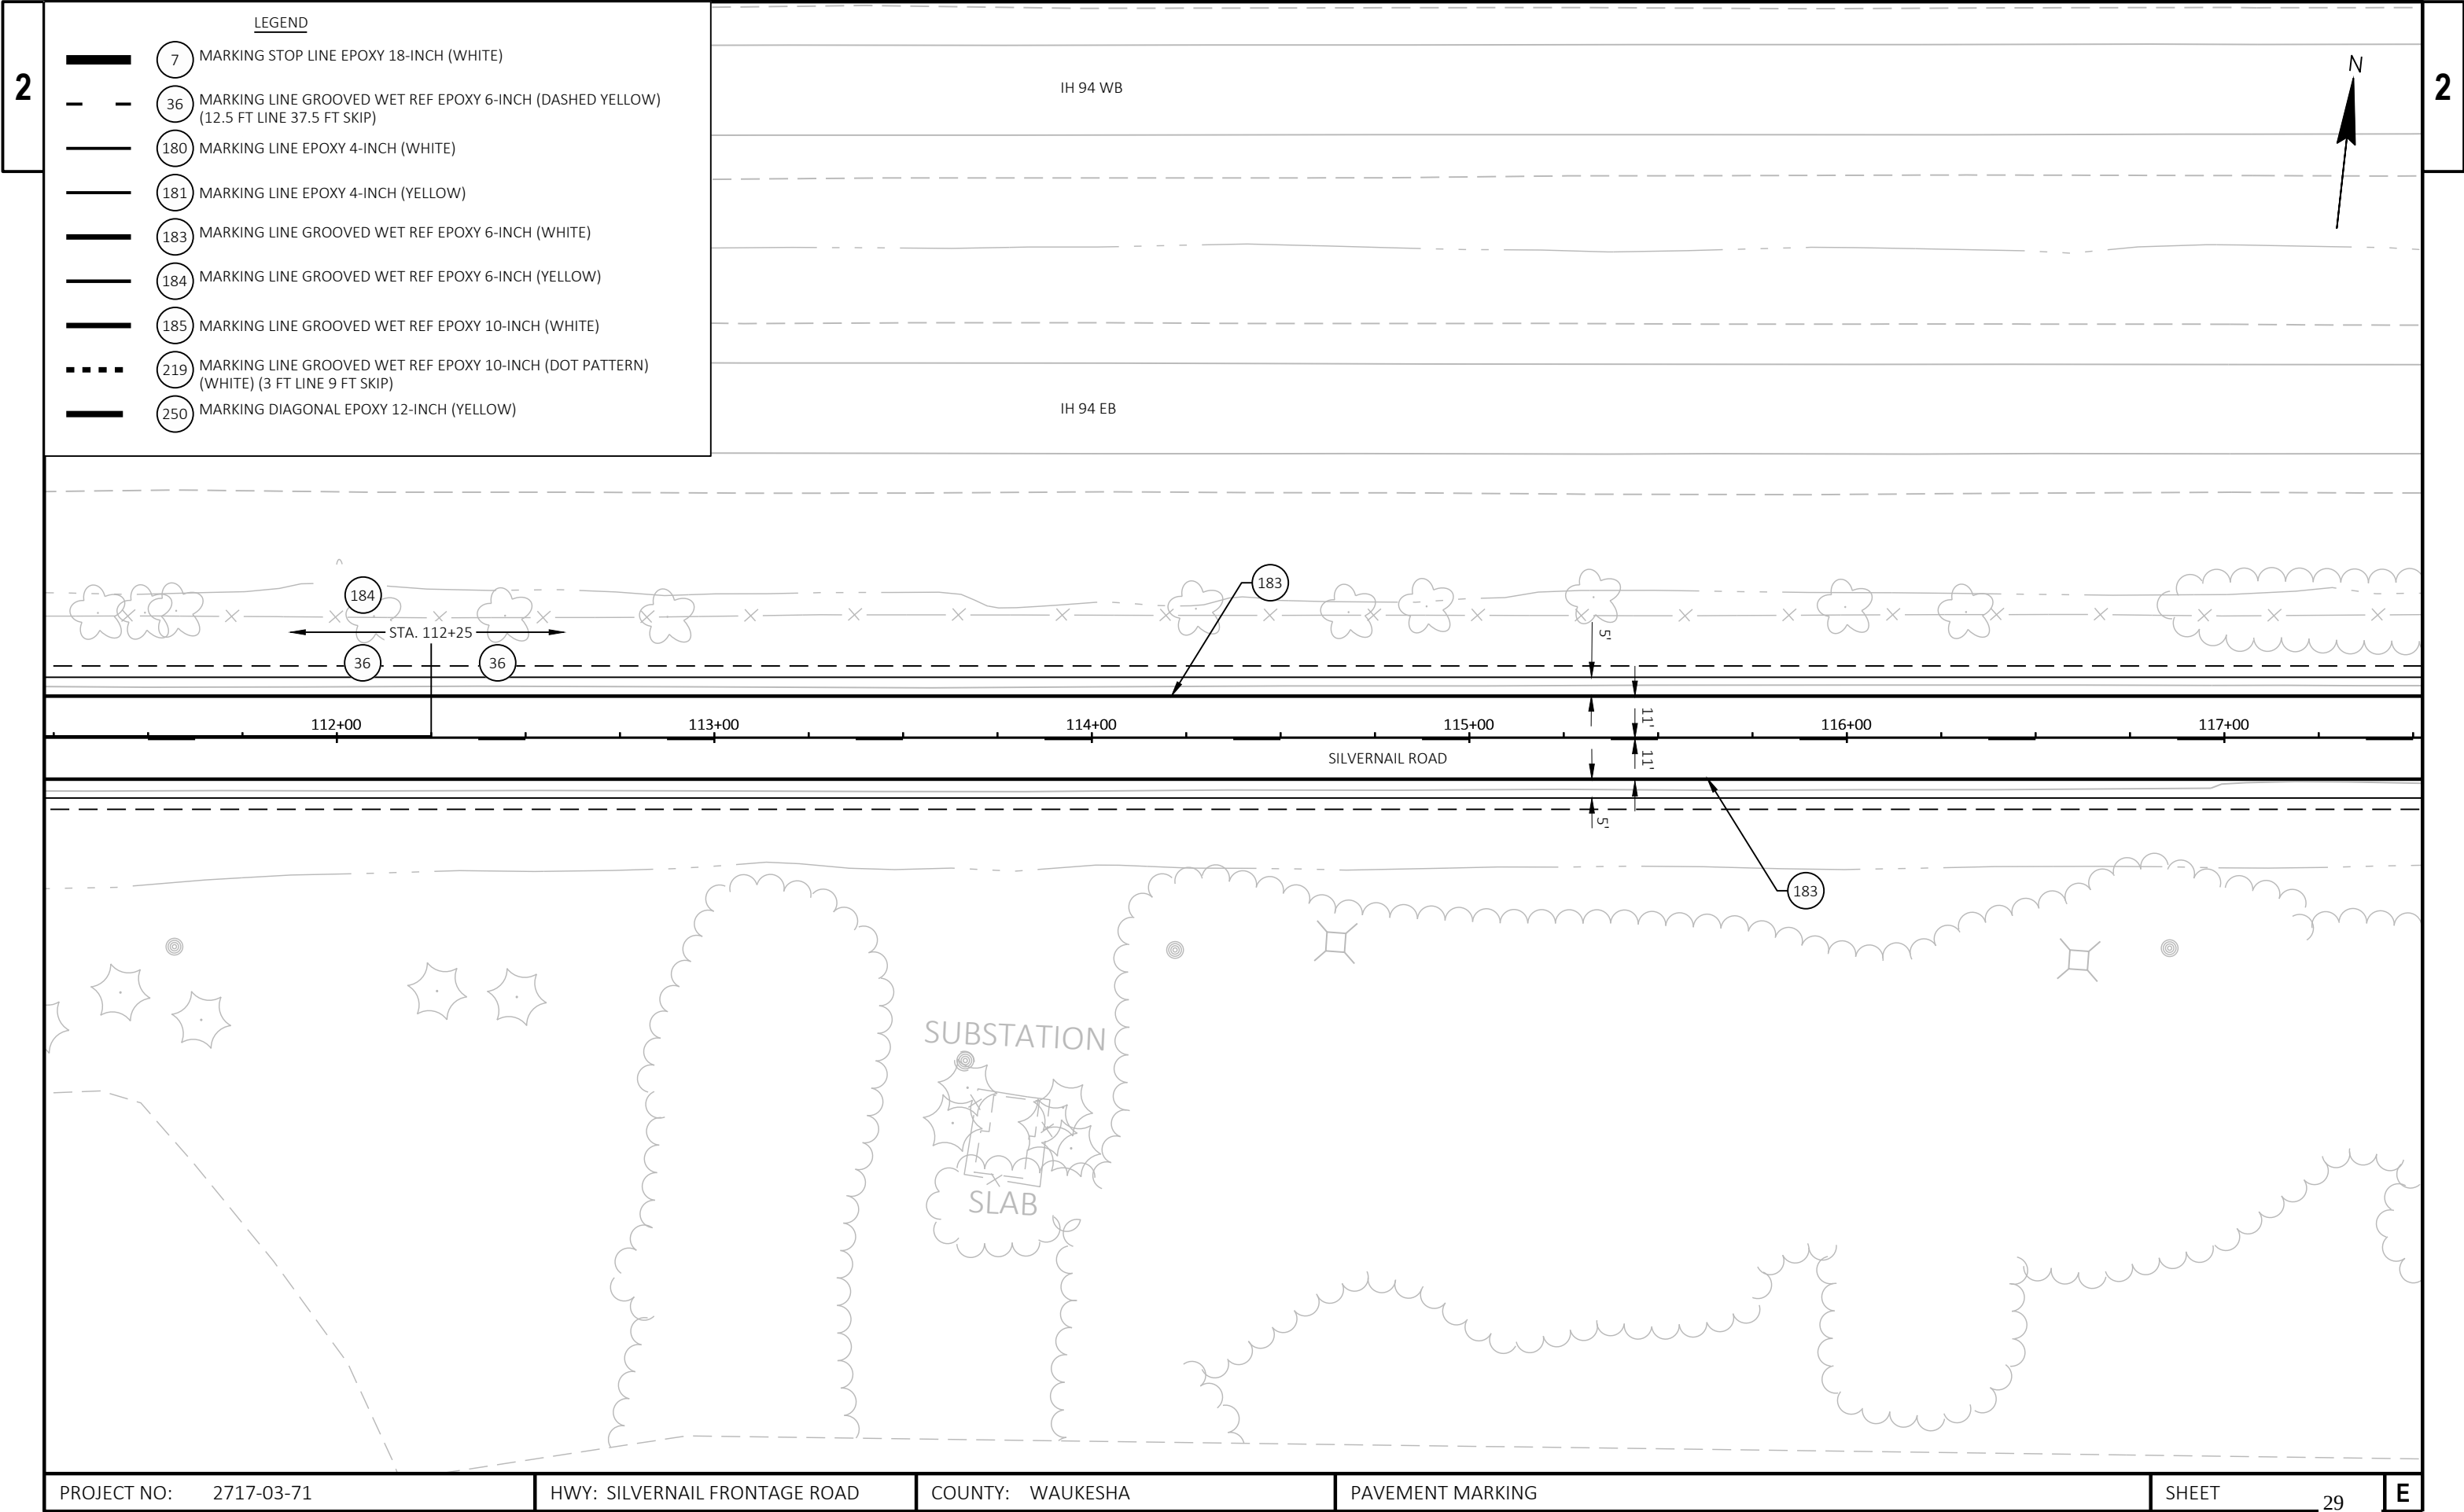


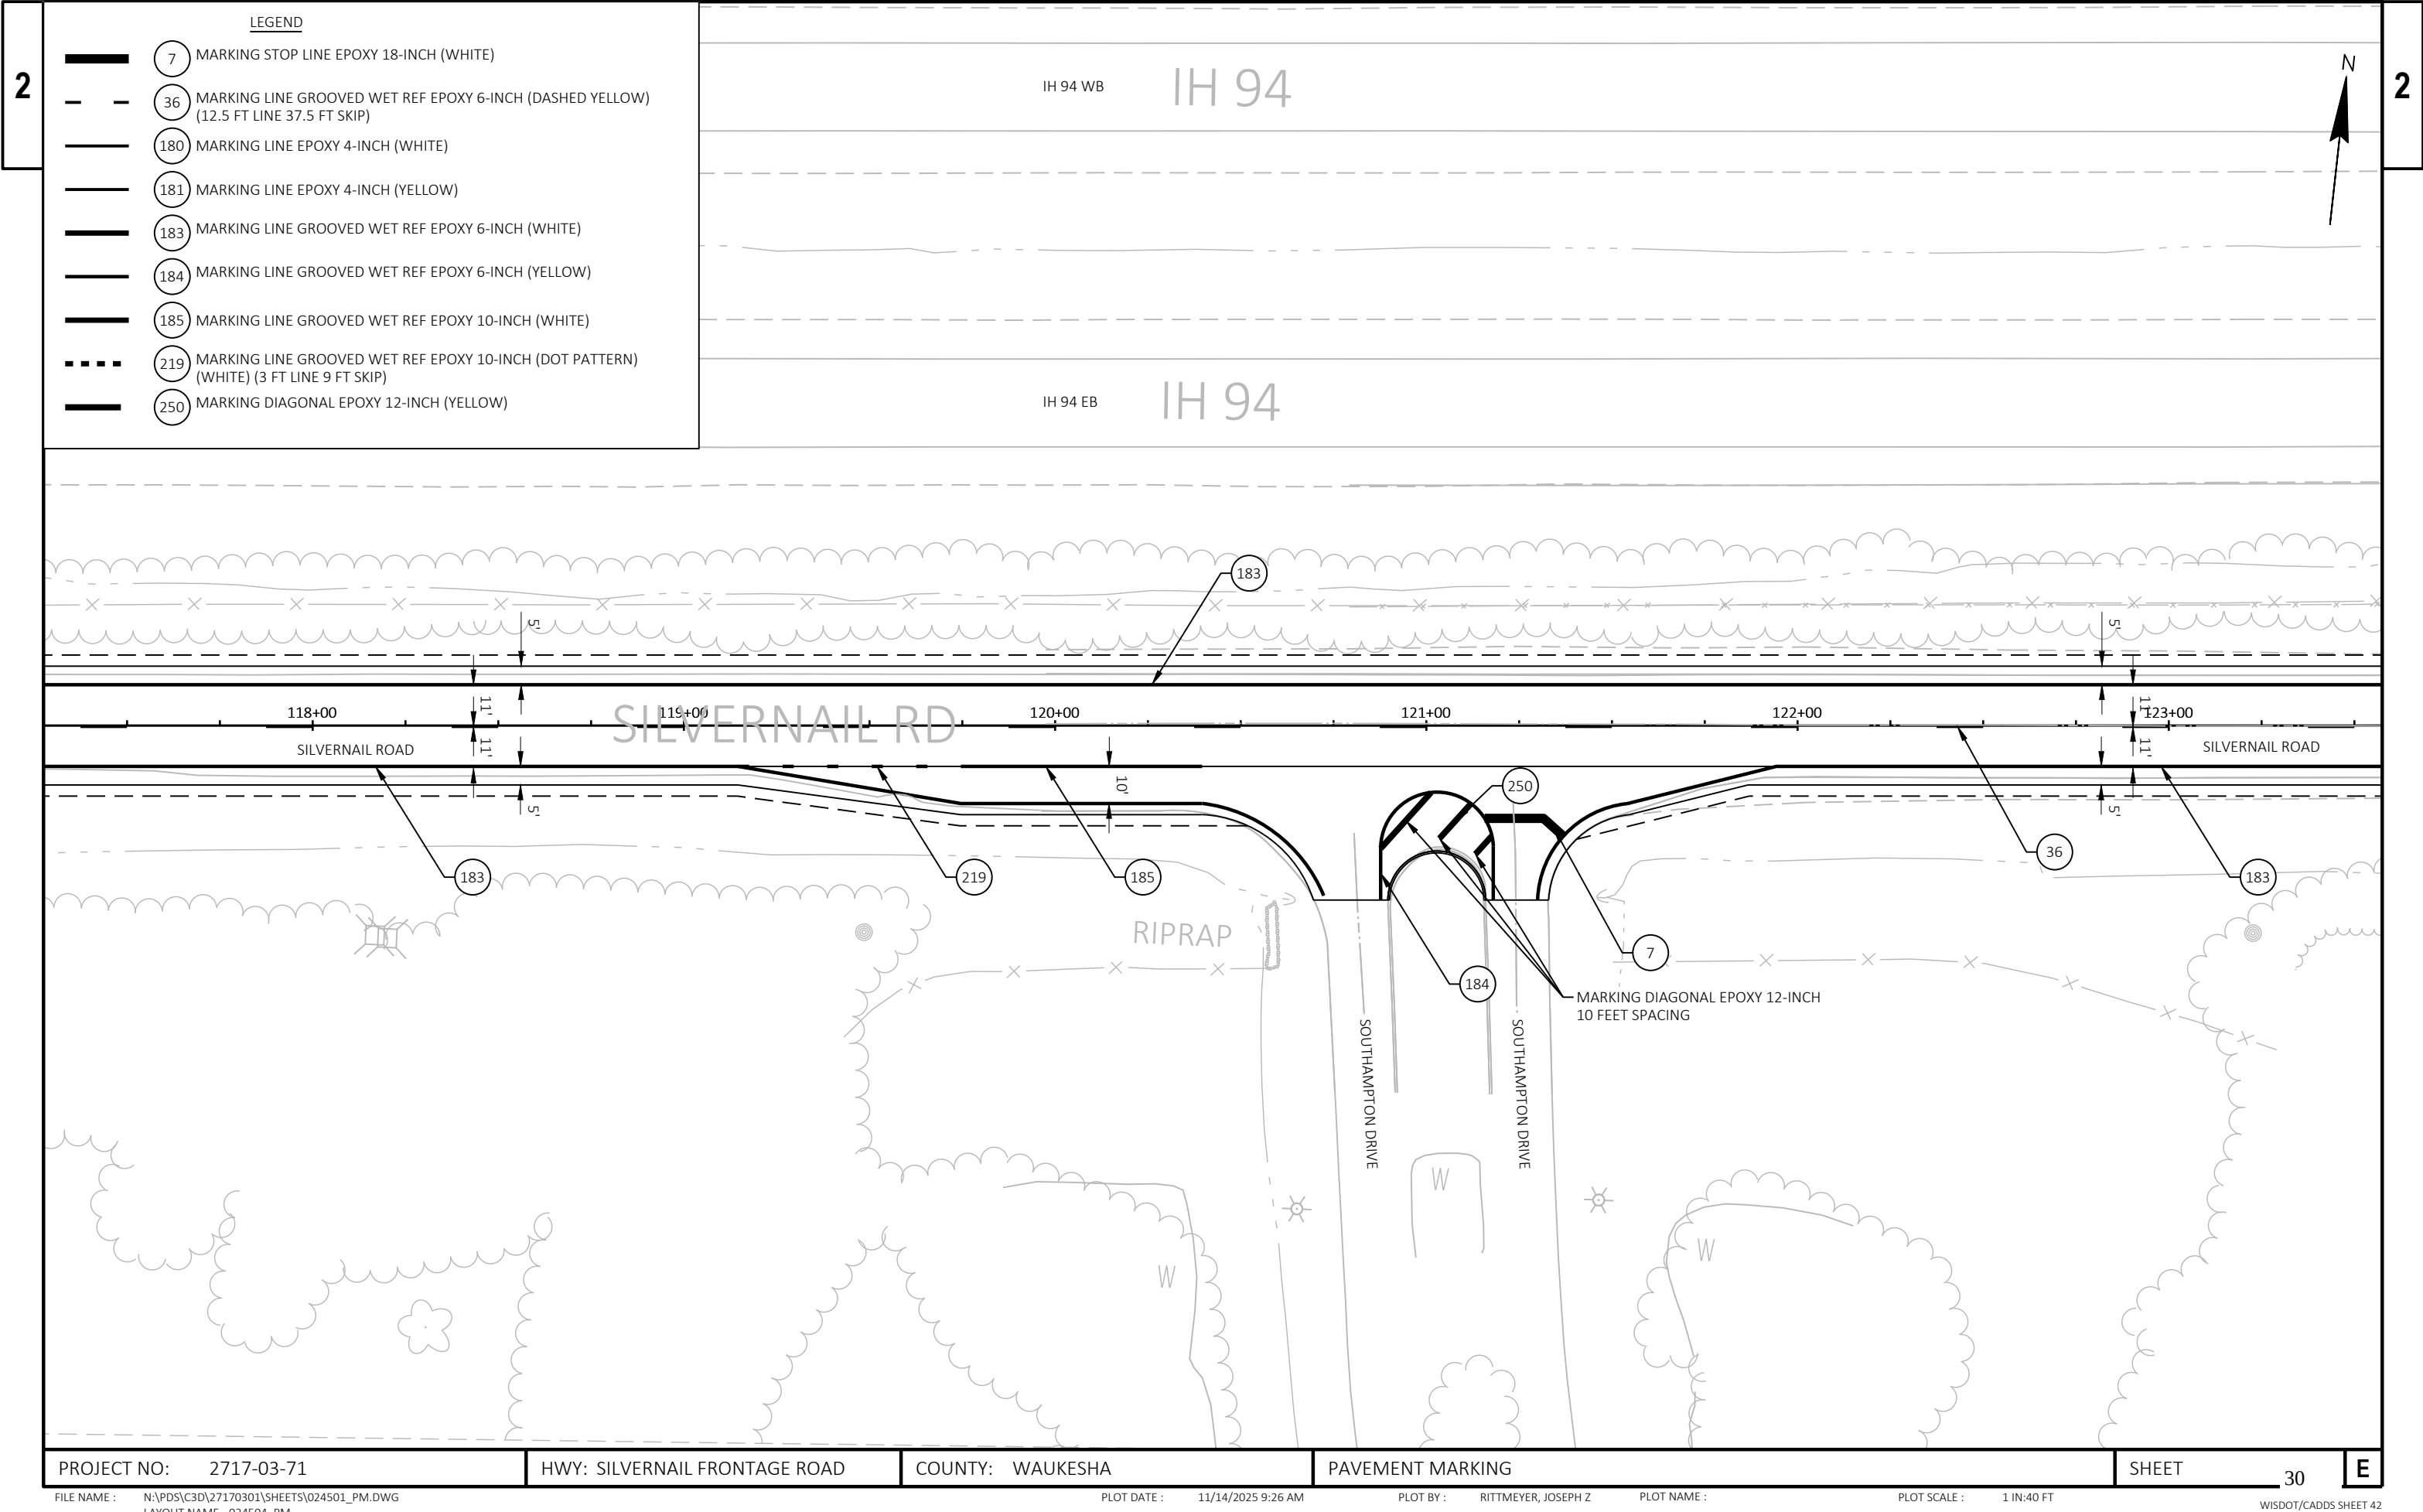

2

2

|                                                                                   |     |                                                                                           |
|-----------------------------------------------------------------------------------|-----|-------------------------------------------------------------------------------------------|
|  | 7   | MARKING STOP LINE EPOXY 18-INCH (WHITE)                                                   |
|  | 36  | MARKING LINE GROOVED WET REF EPOXY 6-INCH (DASHED YELLOW)<br>(12.5 FT LINE 37.5 FT SKIP)  |
|  | 180 | MARKING LINE EPOXY 4-INCH (WHITE)                                                         |
|  | 181 | MARKING LINE EPOXY 4-INCH (YELLOW)                                                        |
|  | 183 | MARKING LINE GROOVED WET REF EPOXY 6-INCH (WHITE)                                         |
|  | 184 | MARKING LINE GROOVED WET REF EPOXY 6-INCH (YELLOW)                                        |
|  | 185 | MARKING LINE GROOVED WET REF EPOXY 10-INCH (WHITE)                                        |
|  | 219 | MARKING LINE GROOVED WET REF EPOXY 10-INCH (DOT PATTERN)<br>(WHITE) (3 FT LINE 9 FT SKIP) |
|  | 250 | MARKING DIAGONAL EPOXY 12-INCH (YELLOW)                                                   |

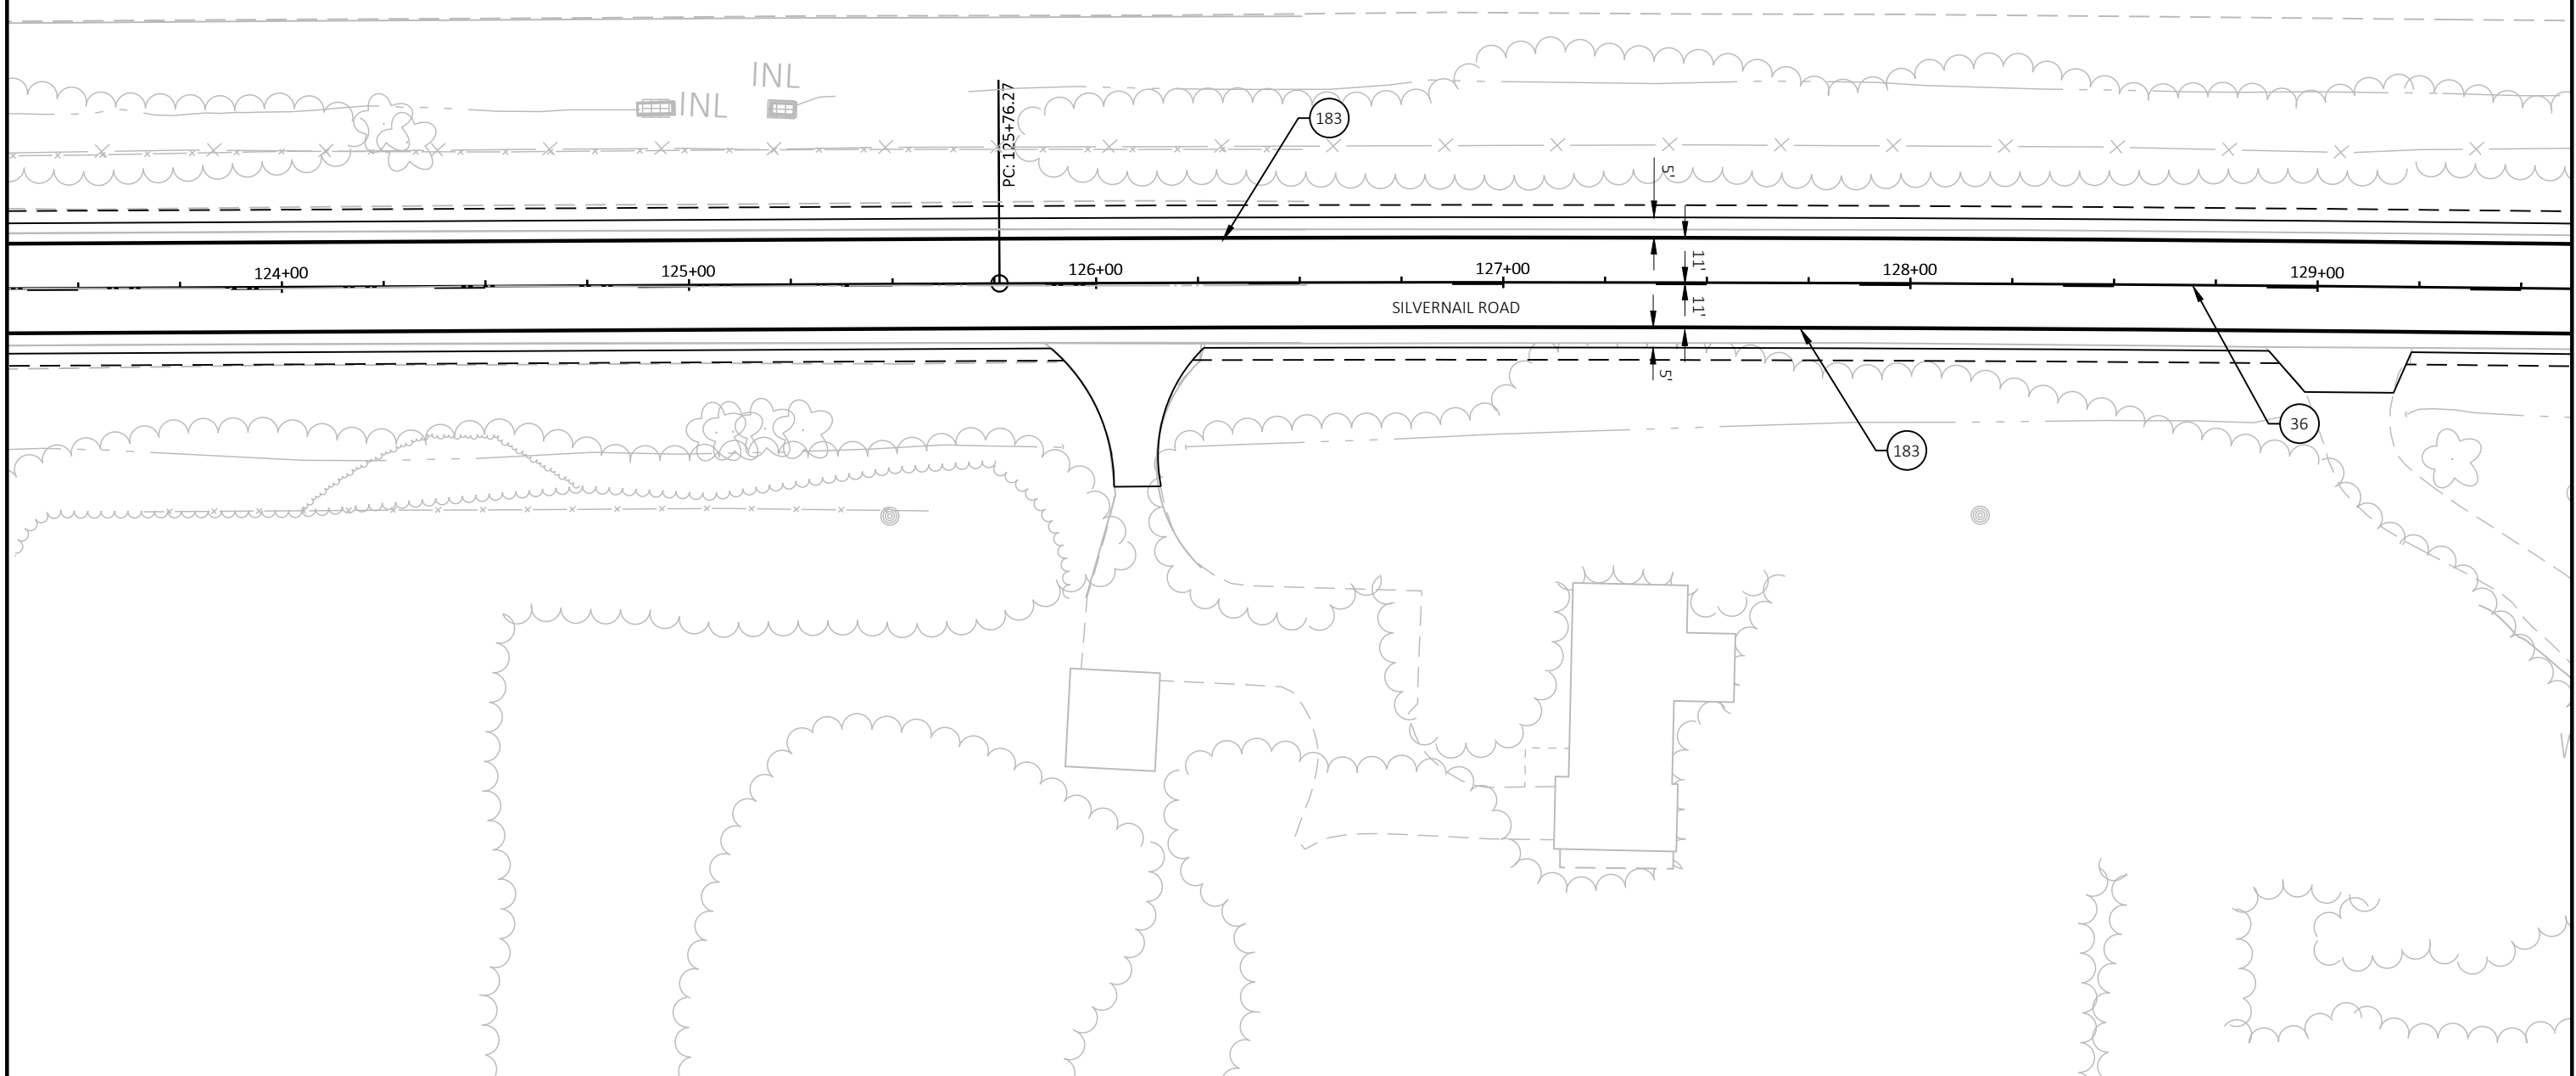

|             |            |
|-------------|------------|
| PROJECT NO: | 2717-03-71 |
|-------------|------------|


HWY: SILVERNAIL FRONTAGE ROAD


COUNTY: WAUKESHA

|                  |
|------------------|
| PAVEMENT MARKING |
|------------------|

E |

WISDOT/CADDS SHEET 42

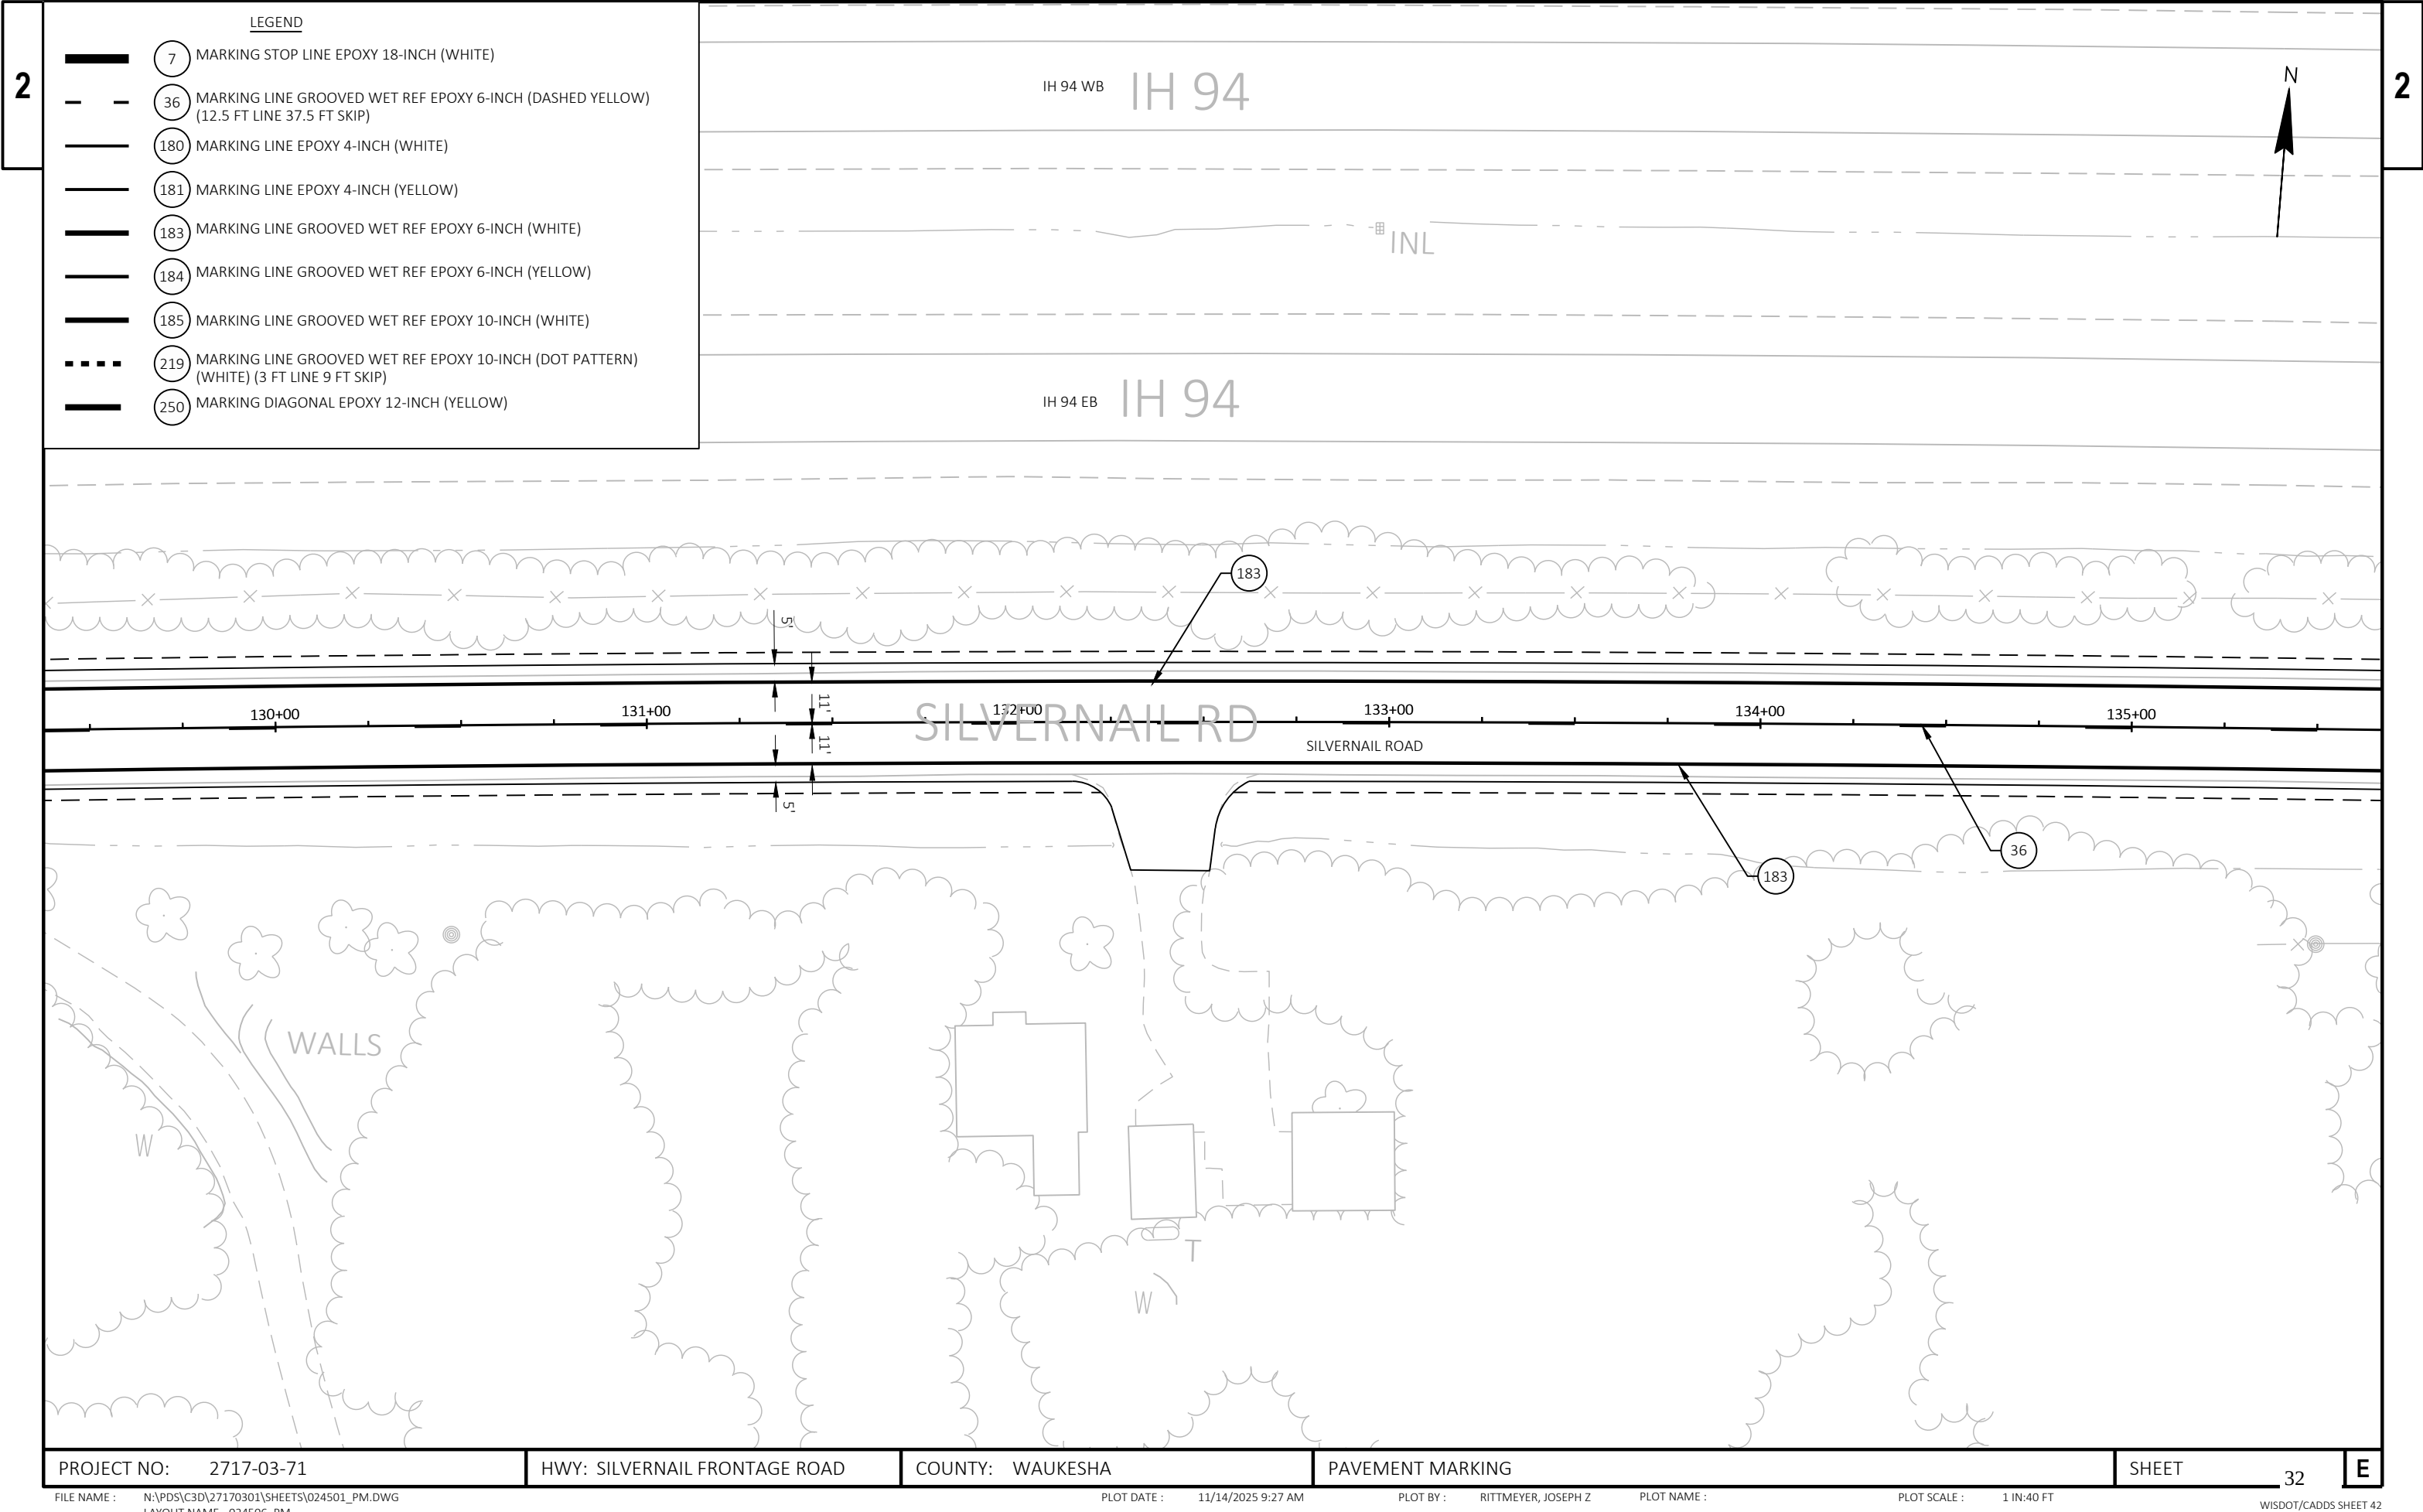

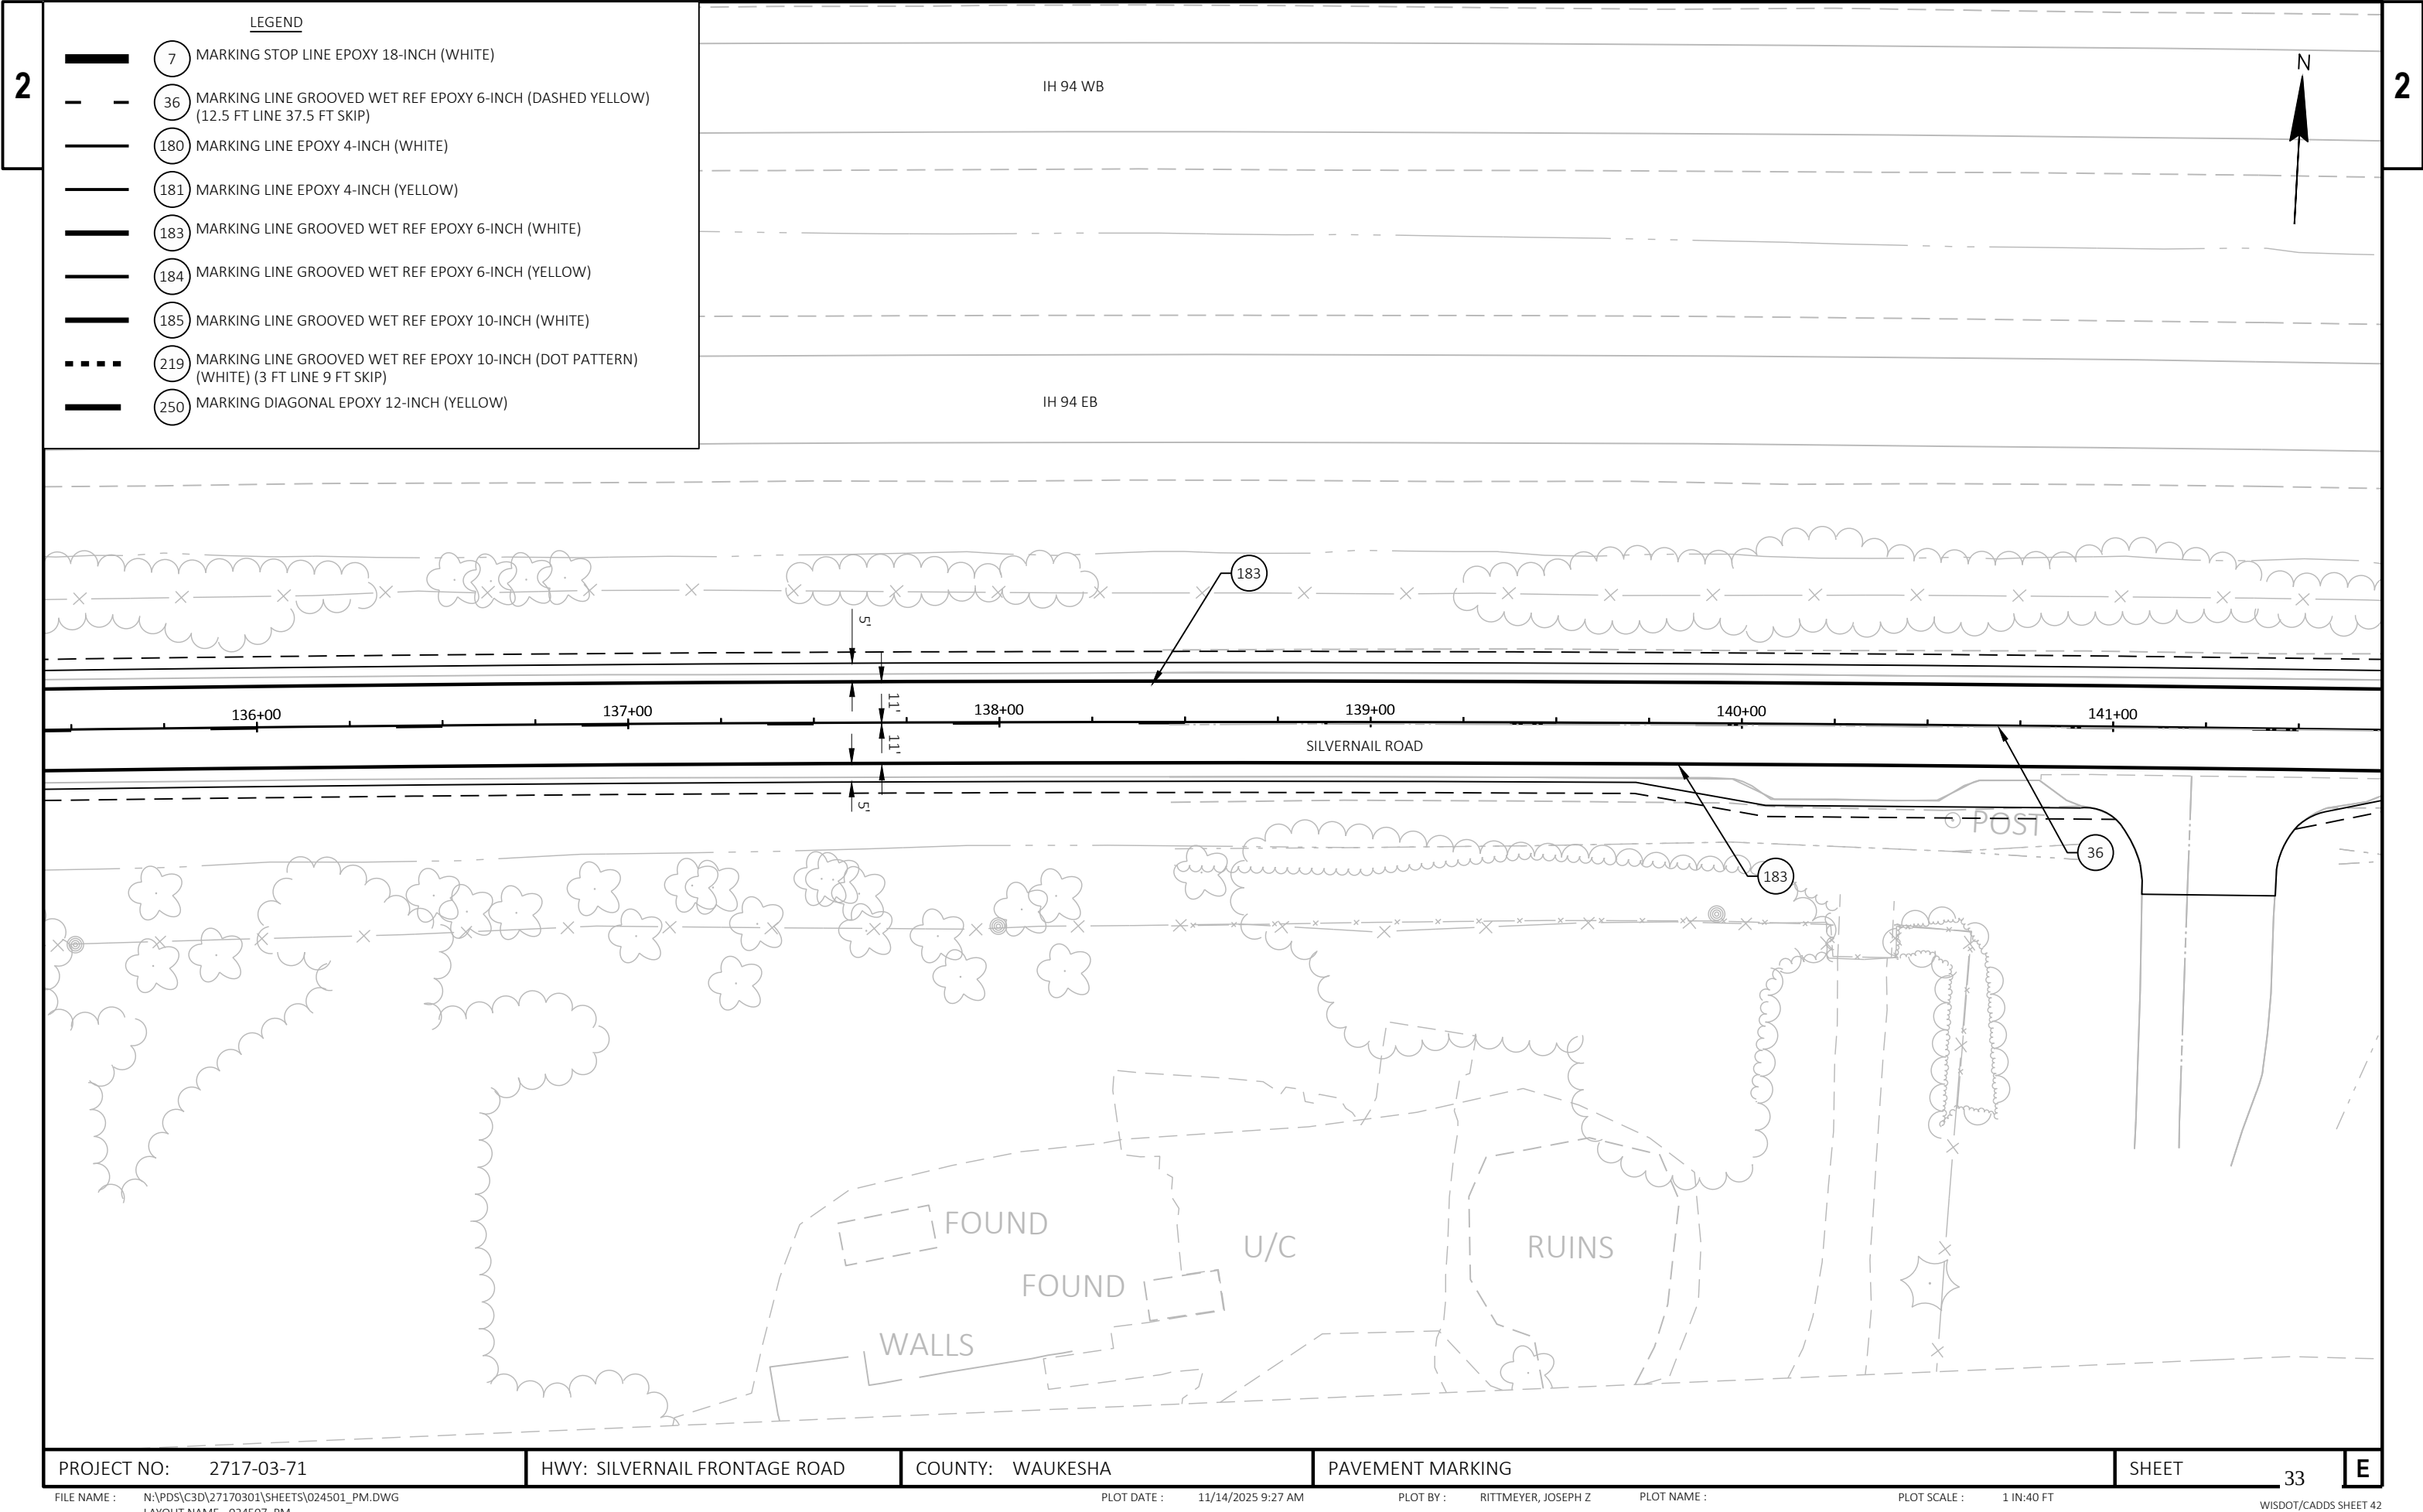

2

2

LEGEND

- 7 MARKING STOP LINE EPOXY 18-INCH (WHITE)
- 36 MARKING LINE GROOVED WET REF EPOXY 6-INCH (DASHED YELLOW) (12.5 FT LINE 37.5 FT SKIP)
- 180 MARKING LINE EPOXY 4-INCH (WHITE)
- 181 MARKING LINE EPOXY 4-INCH (YELLOW)
- 183 MARKING LINE GROOVED WET REF EPOXY 6-INCH (WHITE)
- 184 MARKING LINE GROOVED WET REF EPOXY 6-INCH (YELLOW)
- 185 MARKING LINE GROOVED WET REF EPOXY 10-INCH (WHITE)
- 219 MARKING LINE GROOVED WET REF EPOXY 10-INCH (DOT PATTERN) (WHITE) (3 FT LINE 9 FT SKIP)
- 250 MARKING DIAGONAL EPOXY 12-INCH (YELLOW)



IH 94 WB

IH 94 EB

136+00

137+00

138+00

139+00

140+00

141+00

SILVERNAIL ROAD

POST

FOUND

U/C

RUINS

FOUND

WALLS

PROJECT NO: 2717-03-71

HWY: SILVERNAIL FRONTAGE ROAD

COUNTY: WAUKESHA

PAVEMENT MARKING

SHEET

33

E

2

2


\_\_\_\_\_

- [illegible]

IH 94

N

IH 94

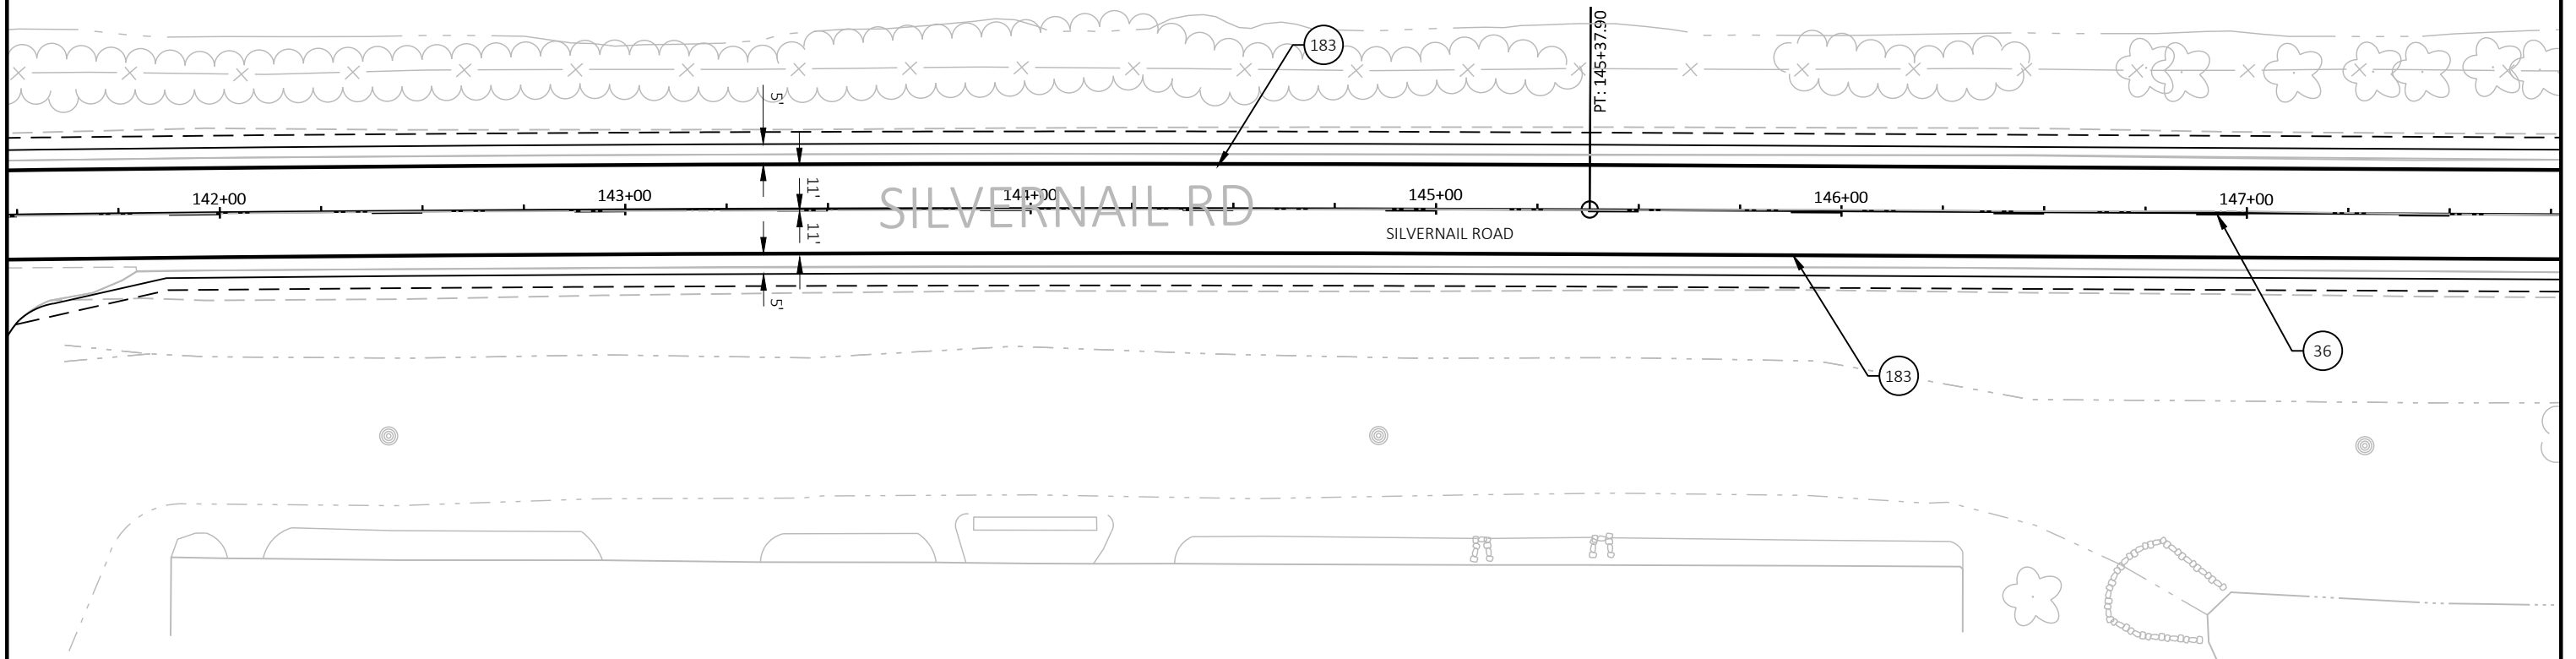



34

■


WISDOT/CADDS SHEET 42



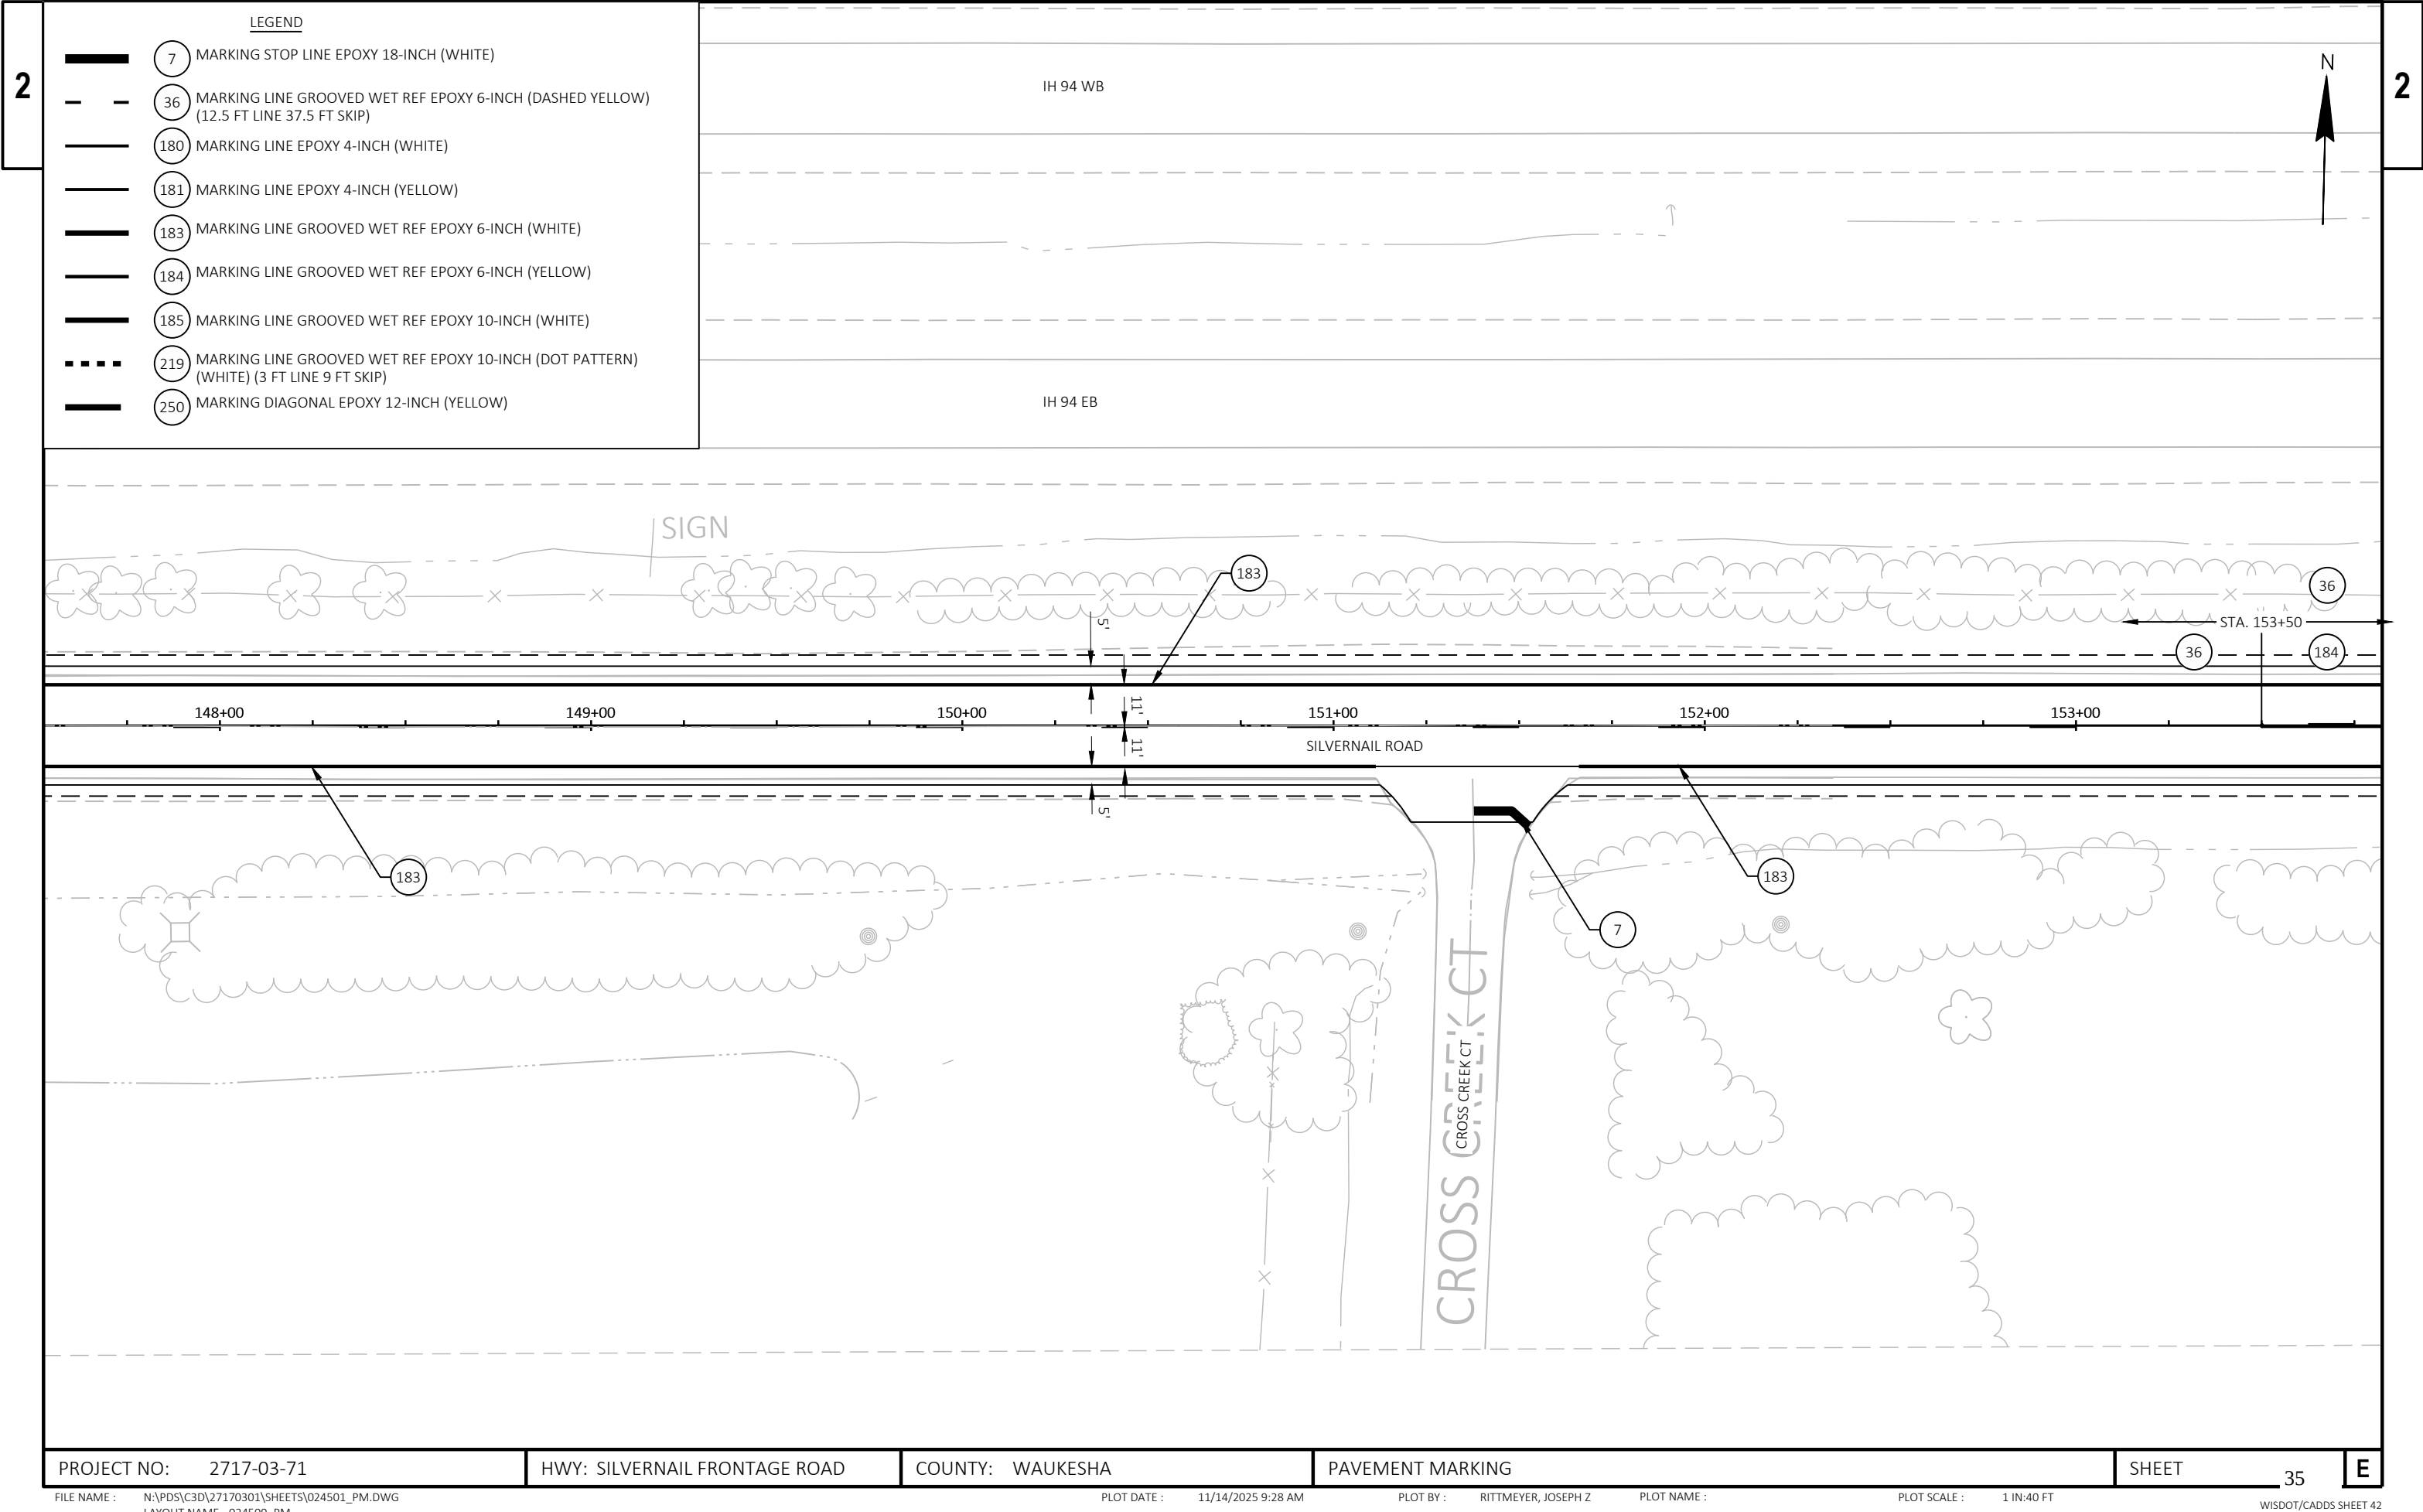

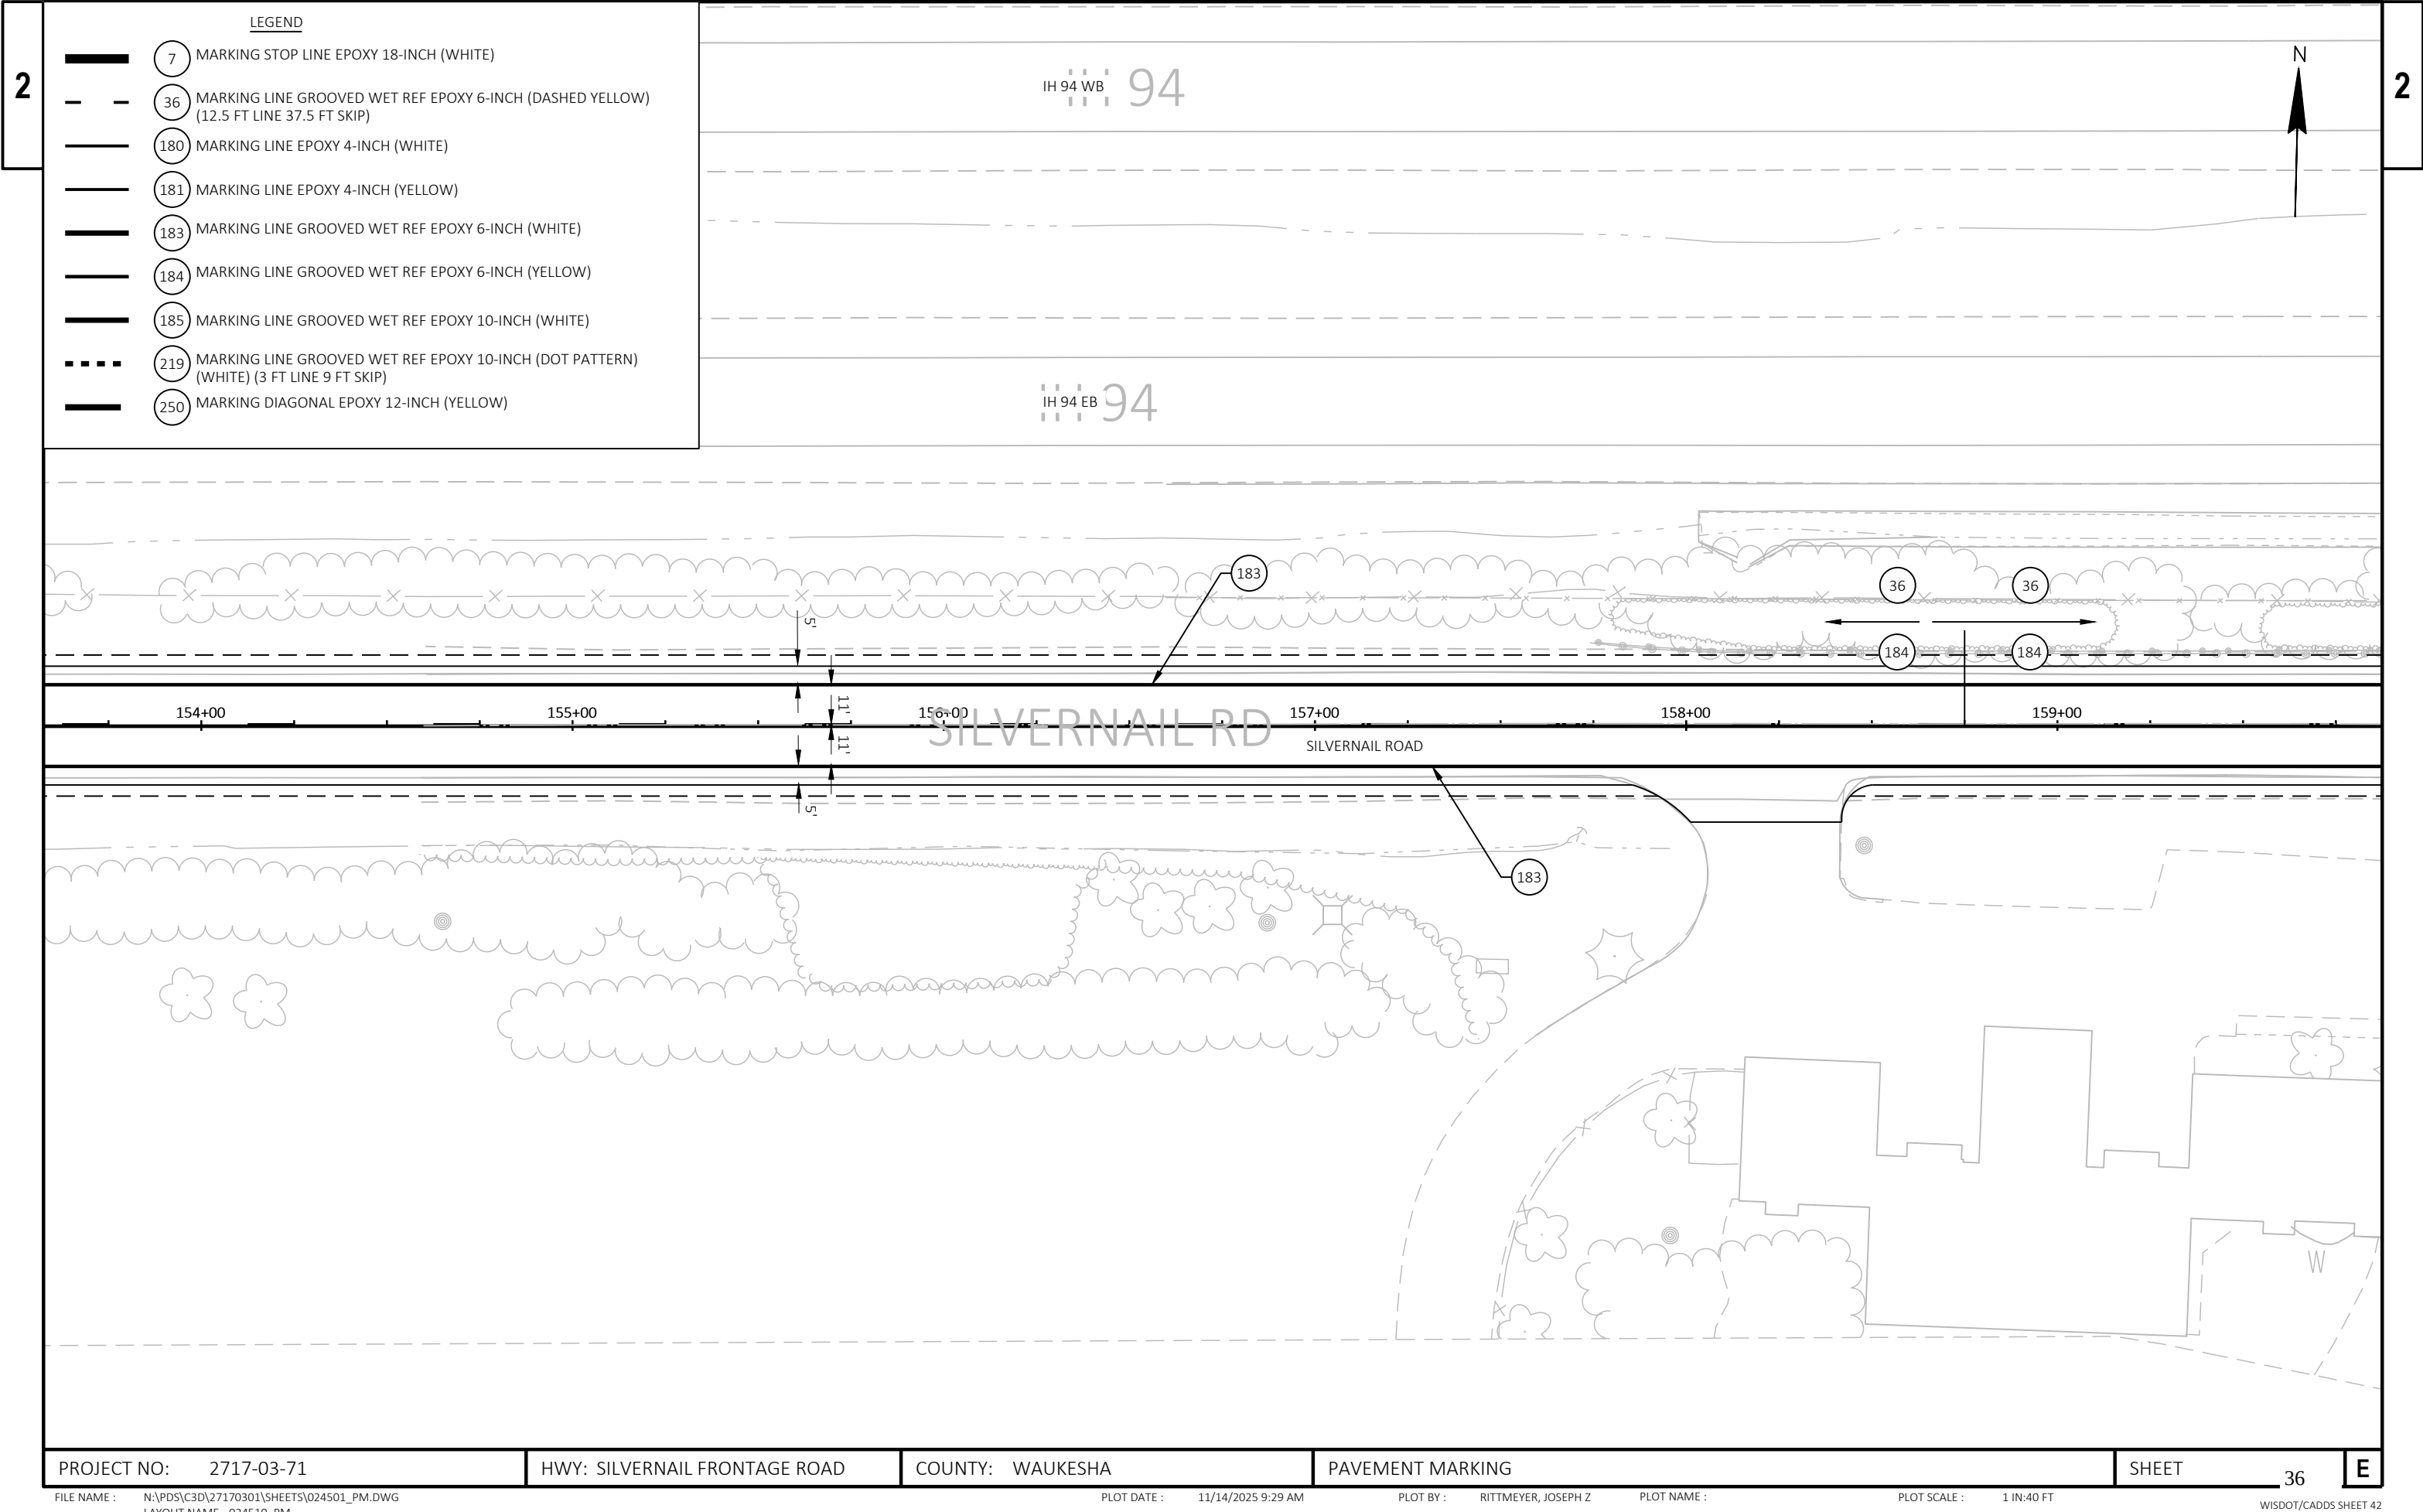



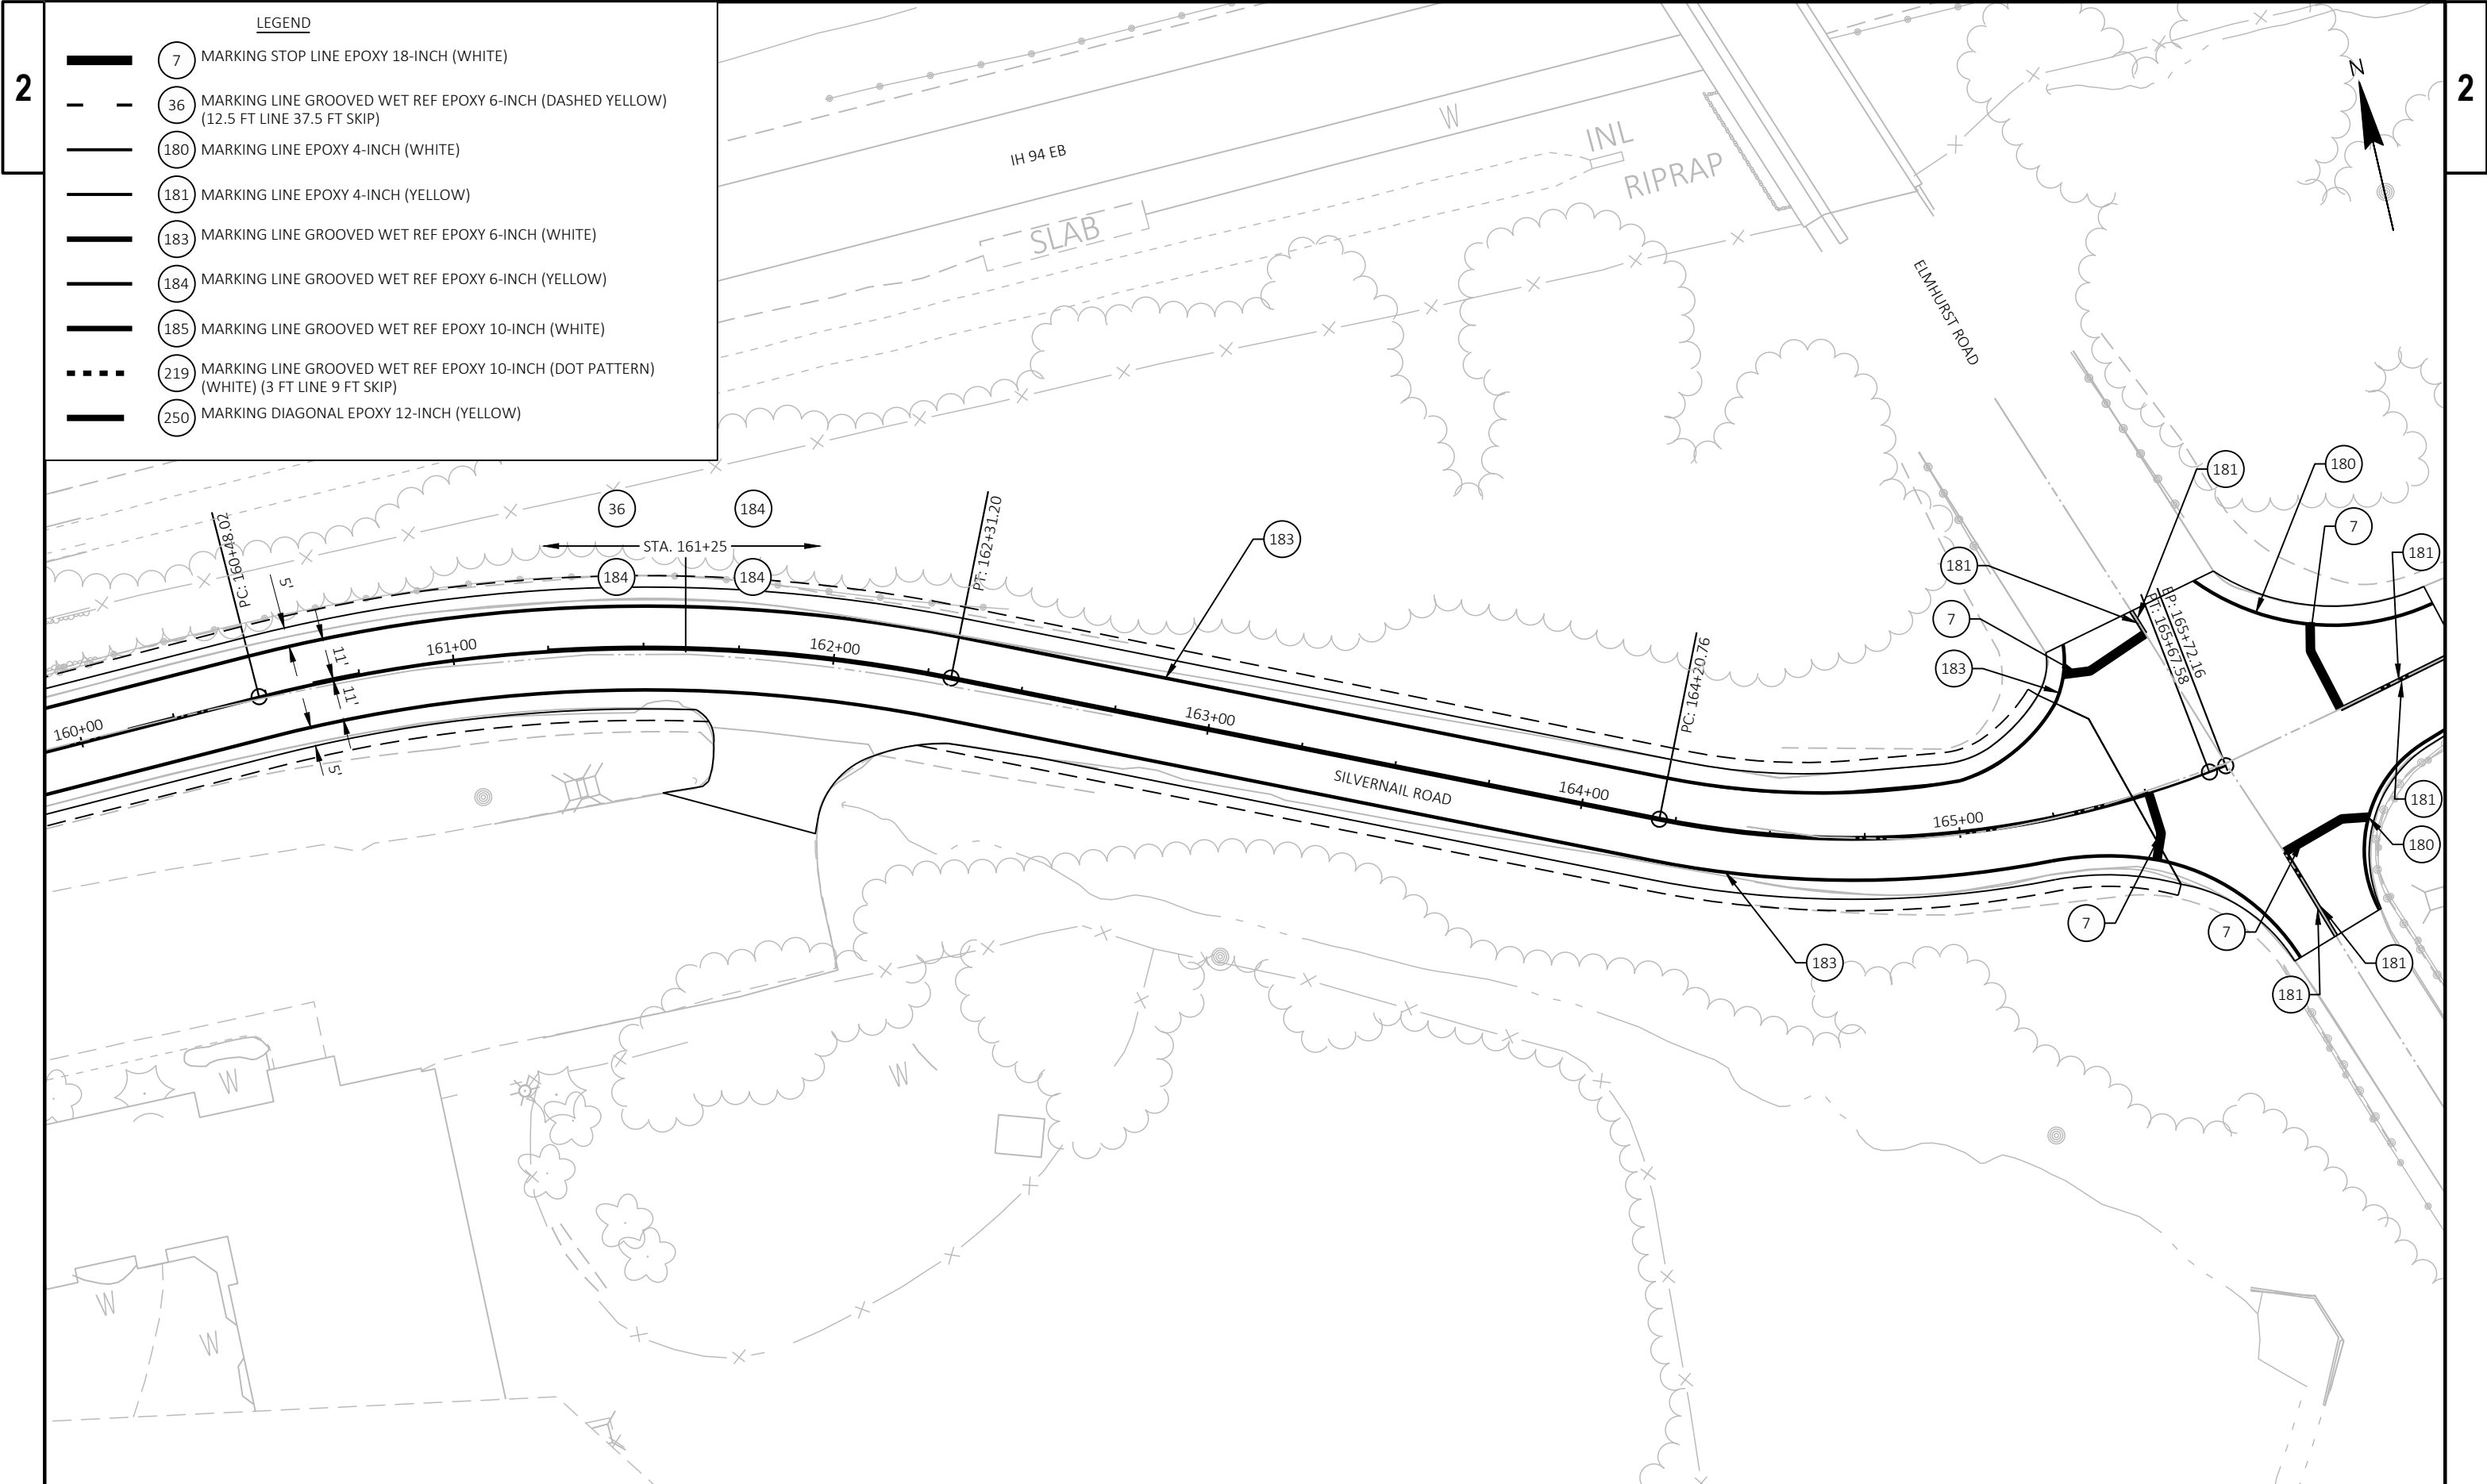

GENERAL NOTES FOR TRAFFIC CONTROL

- 1) THE EXACT NUMBER, LOCATION, AND SPACING OF ALL SIGNS AND DEVICES SHALL BE ADJUSTED TO FIT FIELD CONDITIONS AS DIRECTED BY THE ENGINEER.
- 2) A FLAGGER MAY BE REQUIRED WHERE CONSTRUCTION VEHICLES ENTER OR LEAVE WORK AREAS IF WARRANTED BY CONDITIONS OR AS DIRECTED BY THE ENGINEER. FLAGGING IS NOT PERMITTED ON FREEWAY LANES.
- 3) ALL SIGNS ARE 48" X 48" UNLESS OTHERWISE NOTED.
- 4) "WO" SIGNS ARE THE SAME AS "W" SIGNS EXCEPT THE BACKGROUND IS ORANGE.
- 5) FOR NIGHTTIME OPERATION ALL DRUMS IN TAPERS SHALL HAVE A TYPE C STEADY BURN WARNING LIGHT.
- 6) ALL TYPE III BARRICADES SHALL BE 8' WIDE, UNLESS OTHERWISE NOTED, AND EQUIPPED WITH TWO TYPE "A" (LOW INTENSITY FLASHING) LIGHTS.
- 7) TRAFFIC CONTROL DRUM SPACING SHALL BE 100' UNLESS OTHERWISE NOTED.
- 8) 16" X 16" ORANGE FLAGS SHALL BE INCIDENTAL TO TRAFFIC CONTROL SIGN BID ITEM.
- 9) ANY SIGNS TEMPORARY OR EXISTING, WHICH CONFLICT WITH TRAFFIC CONTROL "IN USE" SHALL BE REMOVED OR COVERED AS NEEDED AND AS APPROVED BY THE ENGINEER.
- 10) DO NOT PLACE ANY ITEMS WITHIN 50 FEET OF RAILROAD RIGHT-OF-WAY.

TRAFFIC CONTROL LEGEND


|  |                                                                      |
|--|----------------------------------------------------------------------|
|  | TYPE III BARRICADE WITH TWO TYPE "A" WARNING LIGHTS                  |
|  | TYPE III BARRICADE WTH TWO TYPE "A" WARNING LIGHTS AND ATTACHED SIGN |
|  | TRAFFIC CONTROL DRUM                                                 |
|  | TRAFFIC CONTROL DRUM WITH TYPE C STEADY BURN LIGHT                   |
|  | CONNECTED ARROW BOARD                                                |
|  | SIGN ON PERMANENT SUPPORT                                            |
|  | SIGN ON TEMPORARY SUPPORT                                            |
|  | CONCRETE BARRIER TEMPORARY PRECAST                                   |
|  | WORK AREA                                                            |
|  | DIRECTION OF TRAFFIC                                                 |
|  | PORTABLE CHANGEABLE MESSAGE BOARD                                    |
|  | CRASH CUSHION                                                        |
|  | WZ START LOCATION MARKER                                             |
|  | WZ END LOCATION MARKER                                               |

GENERAL NOTES FOR TRAFFIC CONTROL

- 1) THE EXACT NUMBER, LOCATION, AND SPACING OF ALL SIGNS AND DEVICES SHALL BE ADJUSTED TO FIT FIELD CONDITIONS AS DIRECTED BY THE ENGINEER.
- 2) A FLAGGER MAY BE REQUIRED WHERE CONSTRUCTION VEHICLES ENTER OR LEAVE WORK AREAS IF WARRANTED BY CONDITIONS OR AS DIRECTED BY THE ENGINEER. FLAGGING IS NOT PERMITTED ON FREEWAY LANES.
- 3) ALL SIGNS ARE 48" X 48" UNLESS OTHERWISE NOTED.
- 4) "WO" SIGNS ARE THE SAME AS "W" SIGNS EXCEPT THE BACKGROUND IS ORANGE.
- 5) FOR NIGHTTIME OPERATION ALL DRUMS IN TAPERS SHALL HAVE A TYPE C STEADY BURN WARNING LIGHT.
- 6) ALL TYPE III BARRICADES SHALL BE 8' WIDE, UNLESS OTHERWISE NOTED, AND EQUIPPED WITH TWO TYPE "A" (LOW INTENSITY FLASHING) LIGHTS.
- 7) TRAFFIC CONTROL DRUM SPACING SHALL BE 100' UNLESS OTHERWISE NOTED.
- 8) 16" X 16" ORANGE FLAGS SHALL BE INCIDENTAL TO TRAFFIC CONTROL SIGN BID ITEM.
- 9) ANY SIGNS TEMPORARY OR EXISTING, WHICH CONFLICT WITH TRAFFIC CONTROL "IN USE" SHALL BE REMOVED OR COVERED AS NEEDED AND AS APPROVED BY THE ENGINEER.

TRAFFIC CONTROL LEGEND

|  |                                                                      |
|--|----------------------------------------------------------------------|
|  | TYPE III BARRICADE WITH TWO TYPE "A" WARNING LIGHTS                  |
|  | TYPE III BARRICADE WTH TWO TYPE "A" WARNING LIGHTS AND ATTACHED SIGN |
|  | TRAFFIC CONTROL DRUM                                                 |
|  | TRAFFIC CONTROL DRUM WITH TYPE C STEADY BURN LIGHT                   |
|  | CONNECTED ARROW BOARD                                                |
|  | SIGN ON PERMANENT SUPPORT                                            |
|  | SIGN ON TEMPORARY SUPPORT                                            |
|  | CONCRETE BARRIER TEMPORARY PRECAST                                   |
|  | WORK AREA                                                            |
|  | DIRECTION OF TRAFFIC                                                 |
|  | PORTABLE CHANGEABLE MESSAGE BOARD                                    |
|  | CRASH CUSHION                                                        |
|  | WZ START LOCATION MARKER                                             |
|  | WZ END LOCATION MARKER                                               |

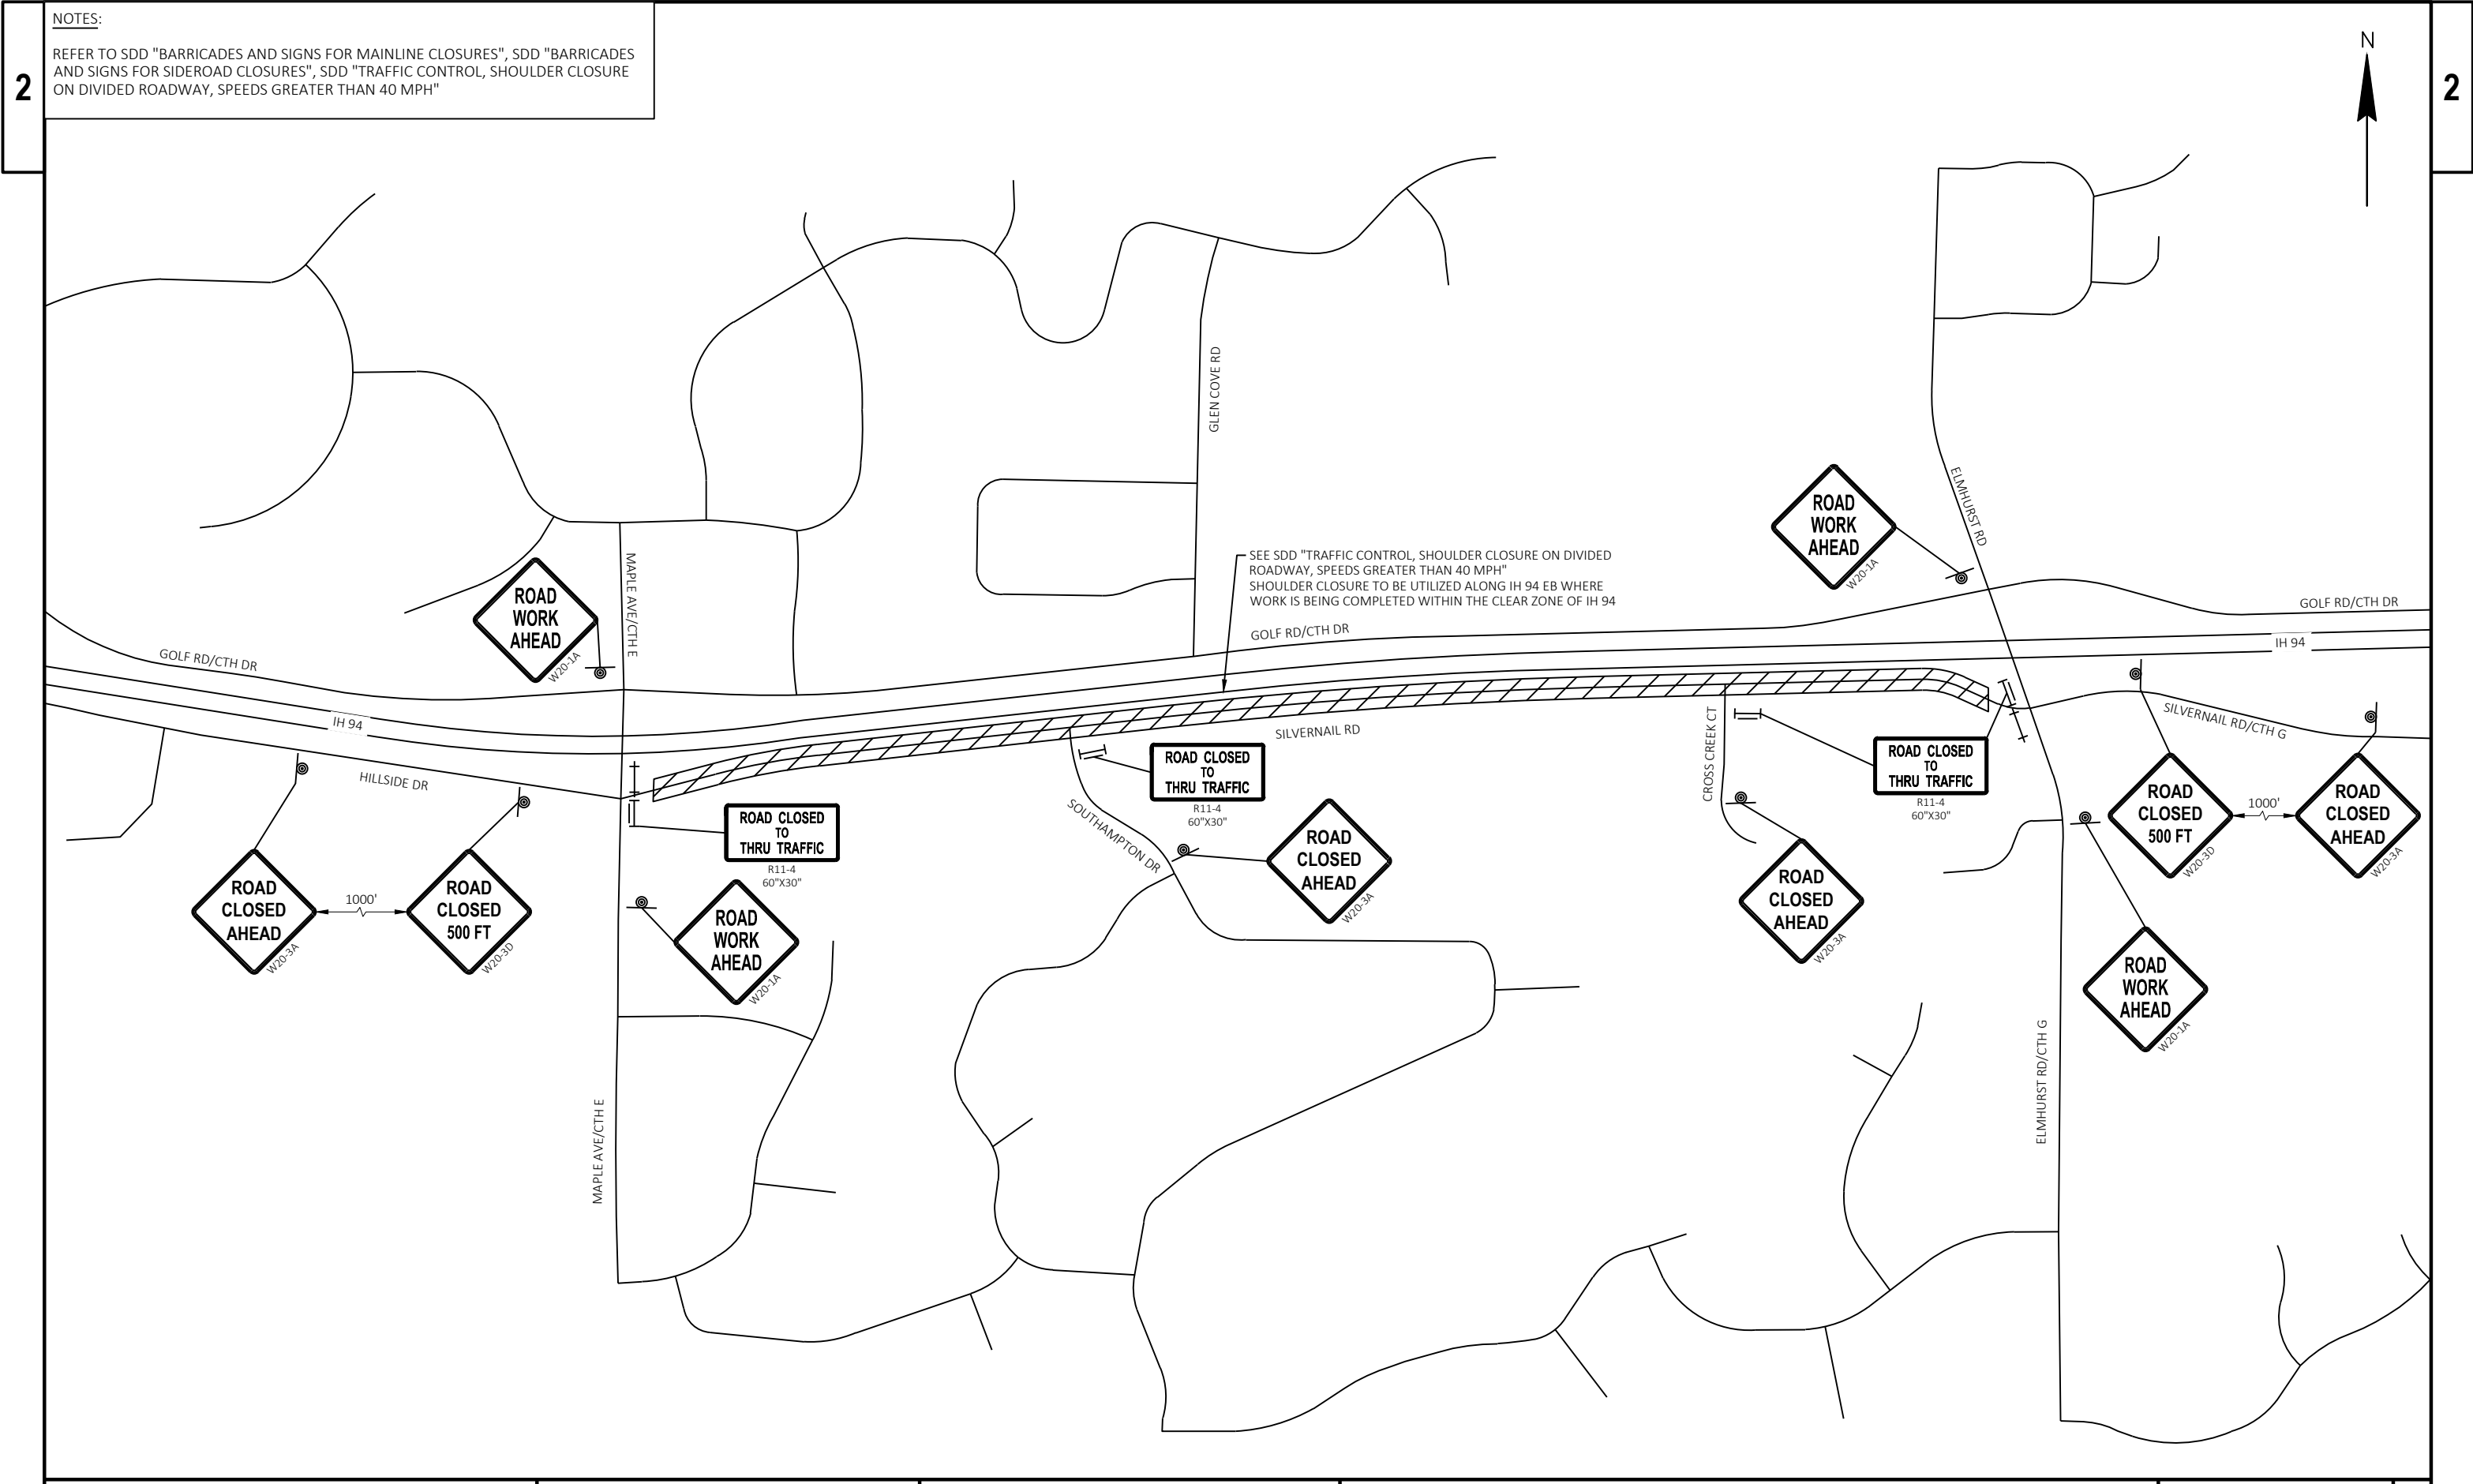

2

GENERAL NOTES:

SIGN LOCATIONS ARE APPROXIMATE, THE ACTUAL LOCATION AND SPACING MAY BE ADJUSTED AS DIRECTED BY THE ENGINEER TO MEET FIELD CONDITION.

ALL SIGNS, TEMPORARY OR EXISTING, IN CONFLICT WITH THE TRAFFIC CONTROL "IN USE" SHALL BE COVERED AS DIRECTED BY THE ENGINEER.

THE SPACING BETWEEN TRAFFIC CONTROL SIGNS SHOULD BE ADJUSTED TO NOT CONFLICT WITH AND SHOULD PROVIDE A DESIRABLE MINIMUM OF 200 FEET CLEARANCE TO EXISTING SIGNS THAT WILL REMAIN IN PLACE.

"WO" AND "MO" SIGNS ARE THE SAME AS "W" AND "M" SIGNS EXCEPT THE BACKGROUND IS ORANGE.


ANY "STOP" SIGNS THAT ARE REMOVED FOR A CONSTRUCTION OPERATION SHALL BE IMMEDIATELY RE-ESTABLISHED.


ALL SIGNS SHALL BE PLACED IN ACCORDANCE WITH THE MANUAL ON UNIFORM TRAFFIC CONTROL DEVICES.

SIGN LAYOUTS SHALL BE PLACED IN ACCORDANCE WITH THE FEDERAL HIGHWAY ADMINISTRATION MANUAL OF STANDARD HIGHWAY SIGNS UNLESS OTHERWISE PROVIDED IN THE PLAN.

DETOUR SIGNS SHALL BE COVERED OR REMOVED WHEN DETOUR IS NOT IN USE OR AS DIRECTED BY THE ENGINEER.


2

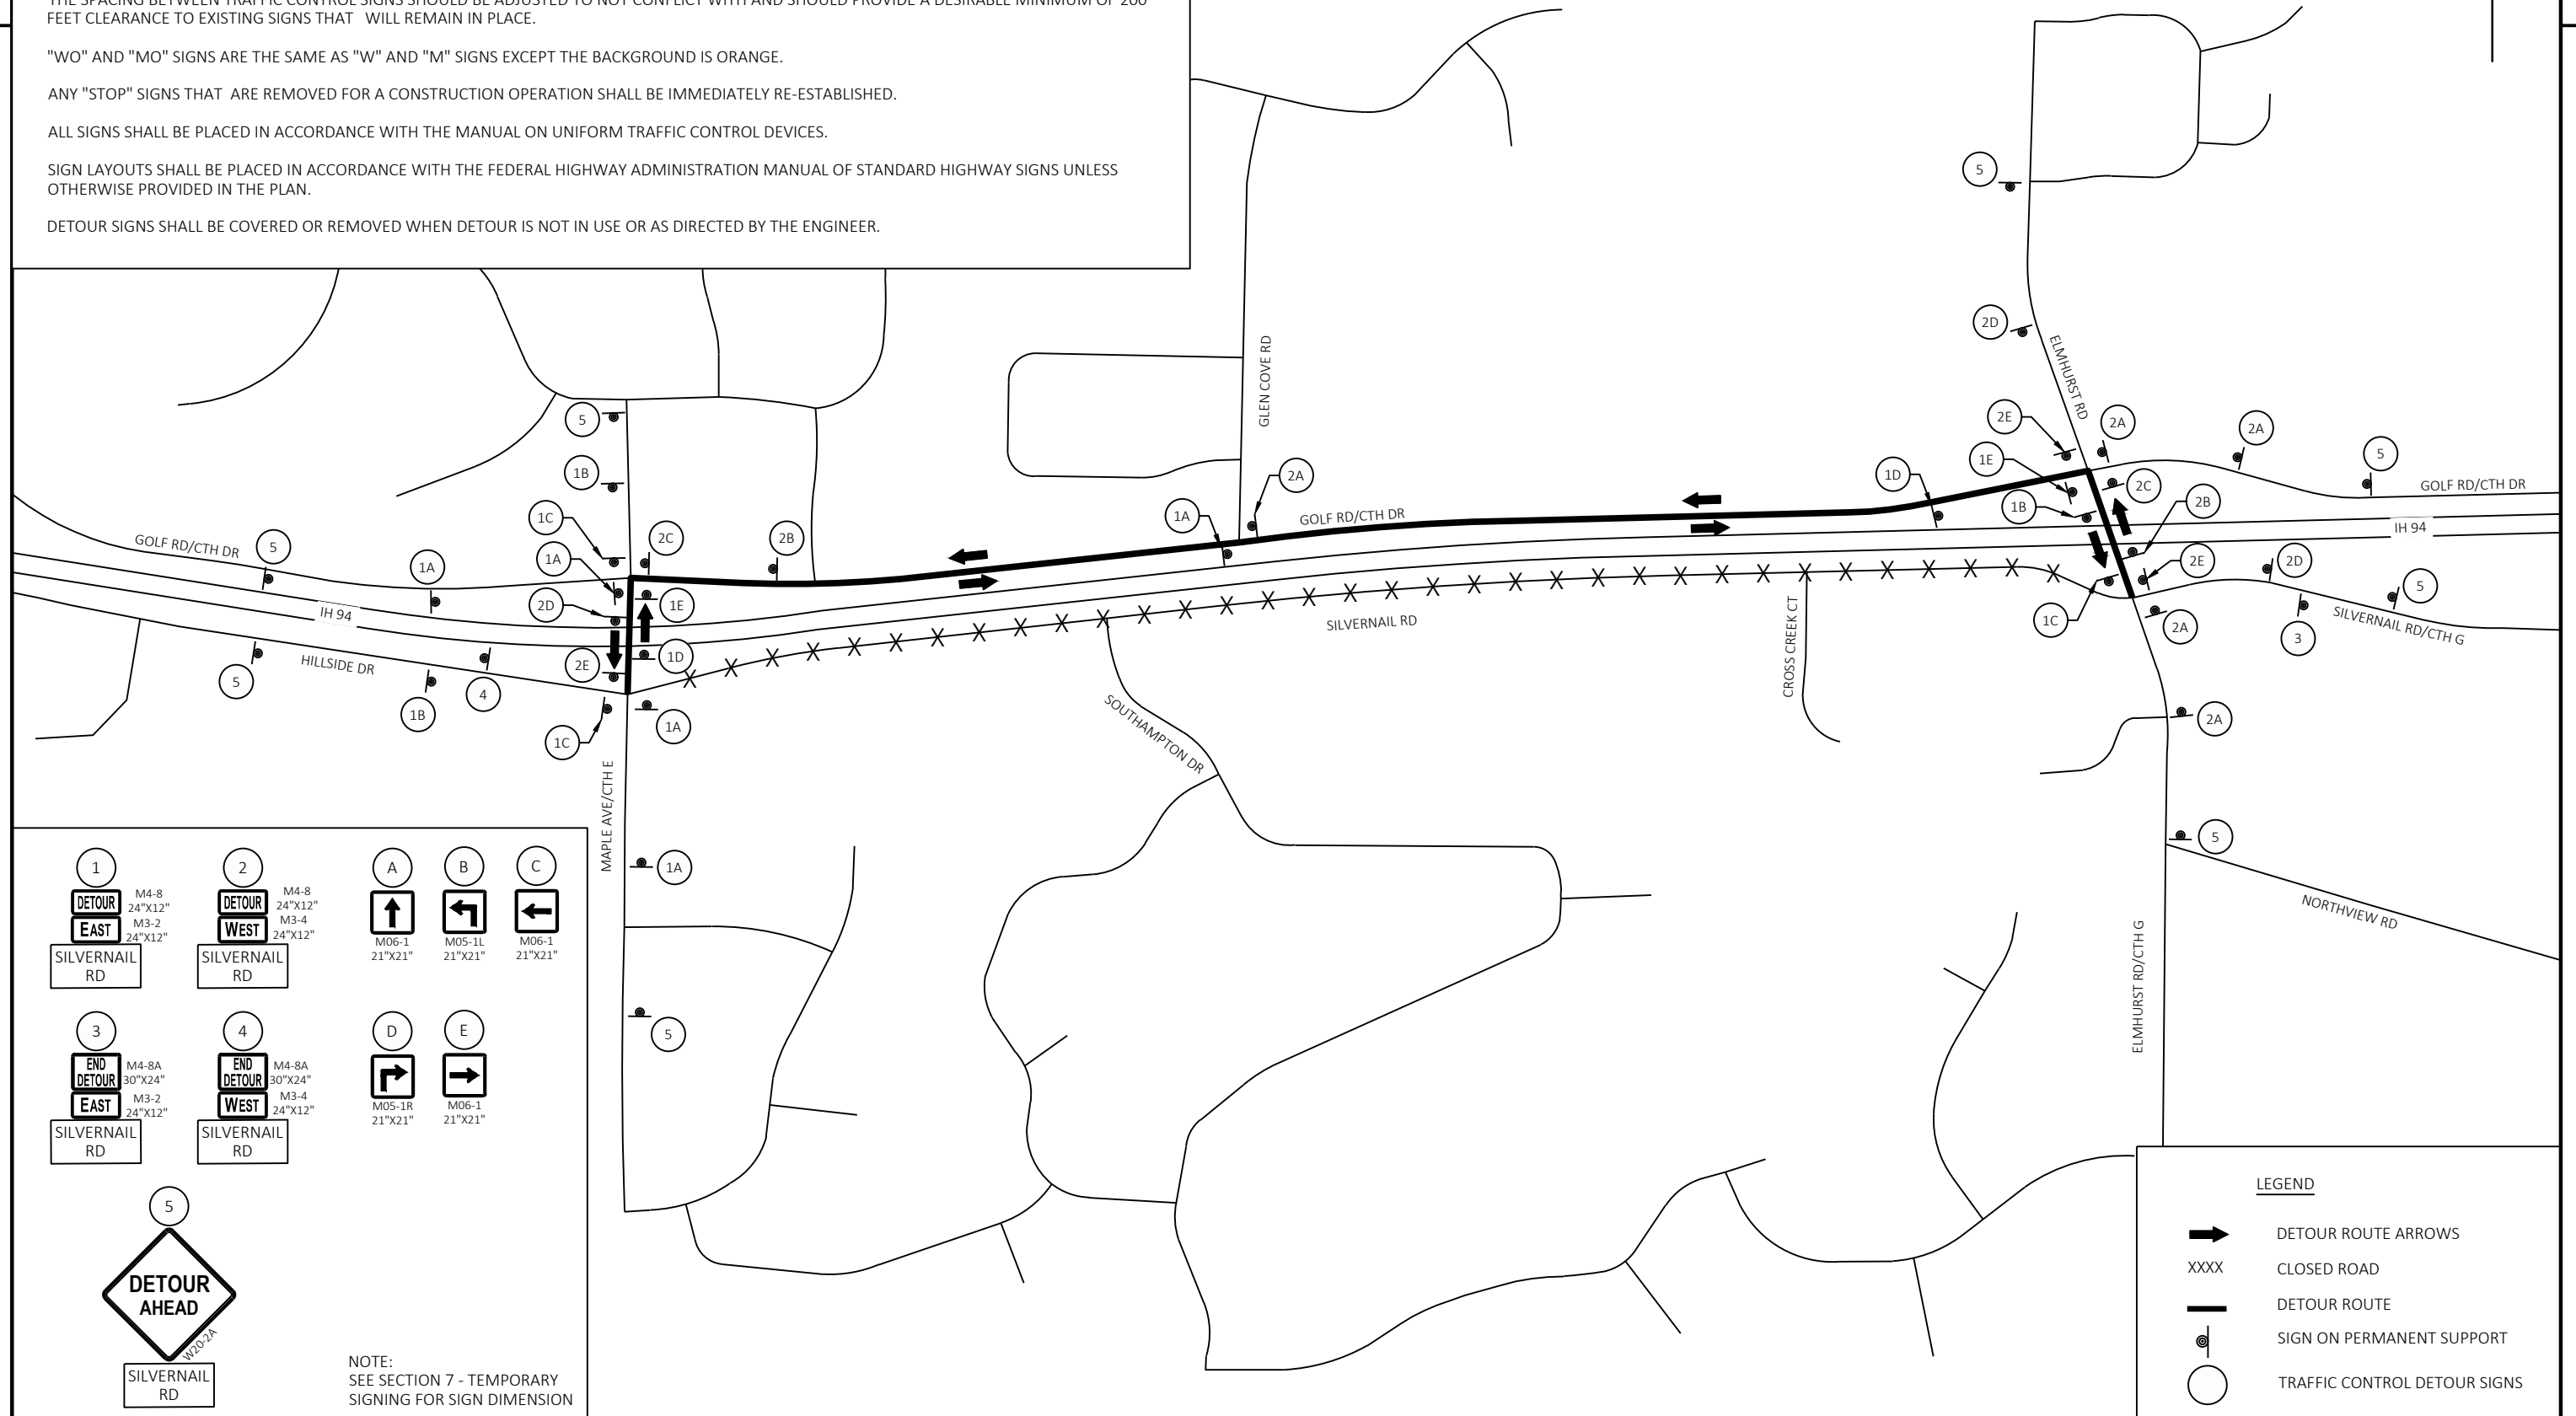

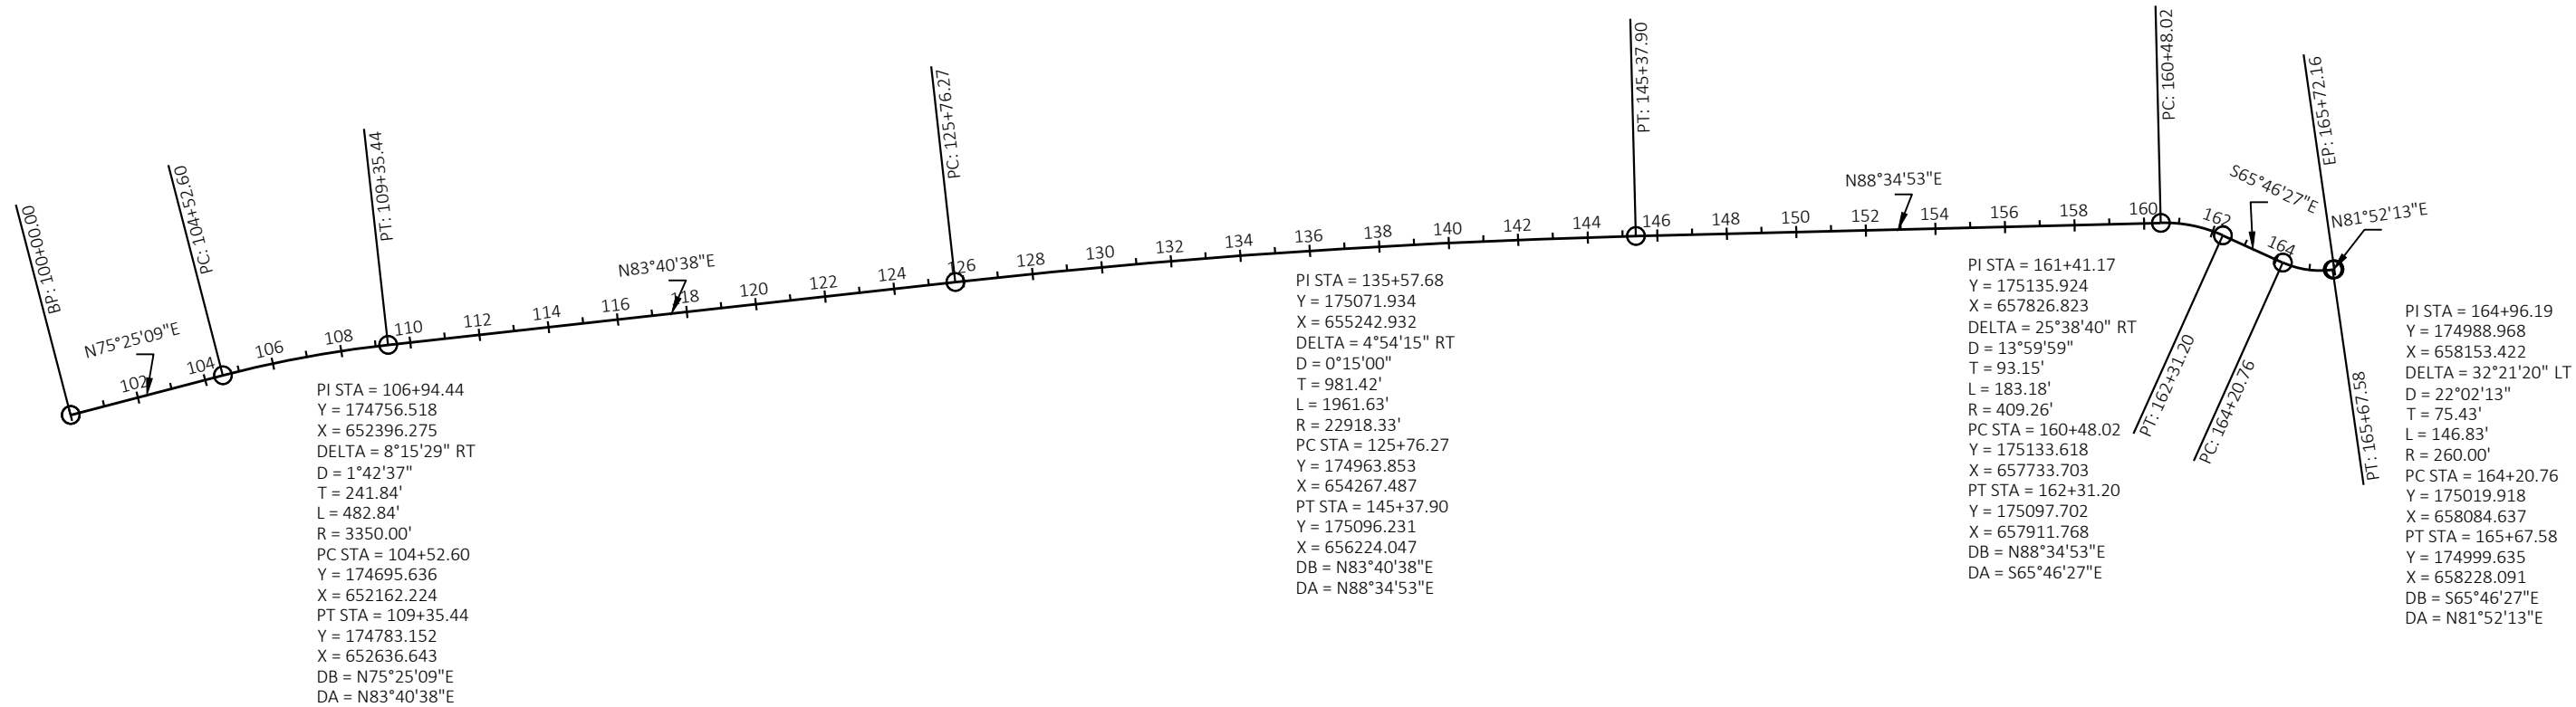





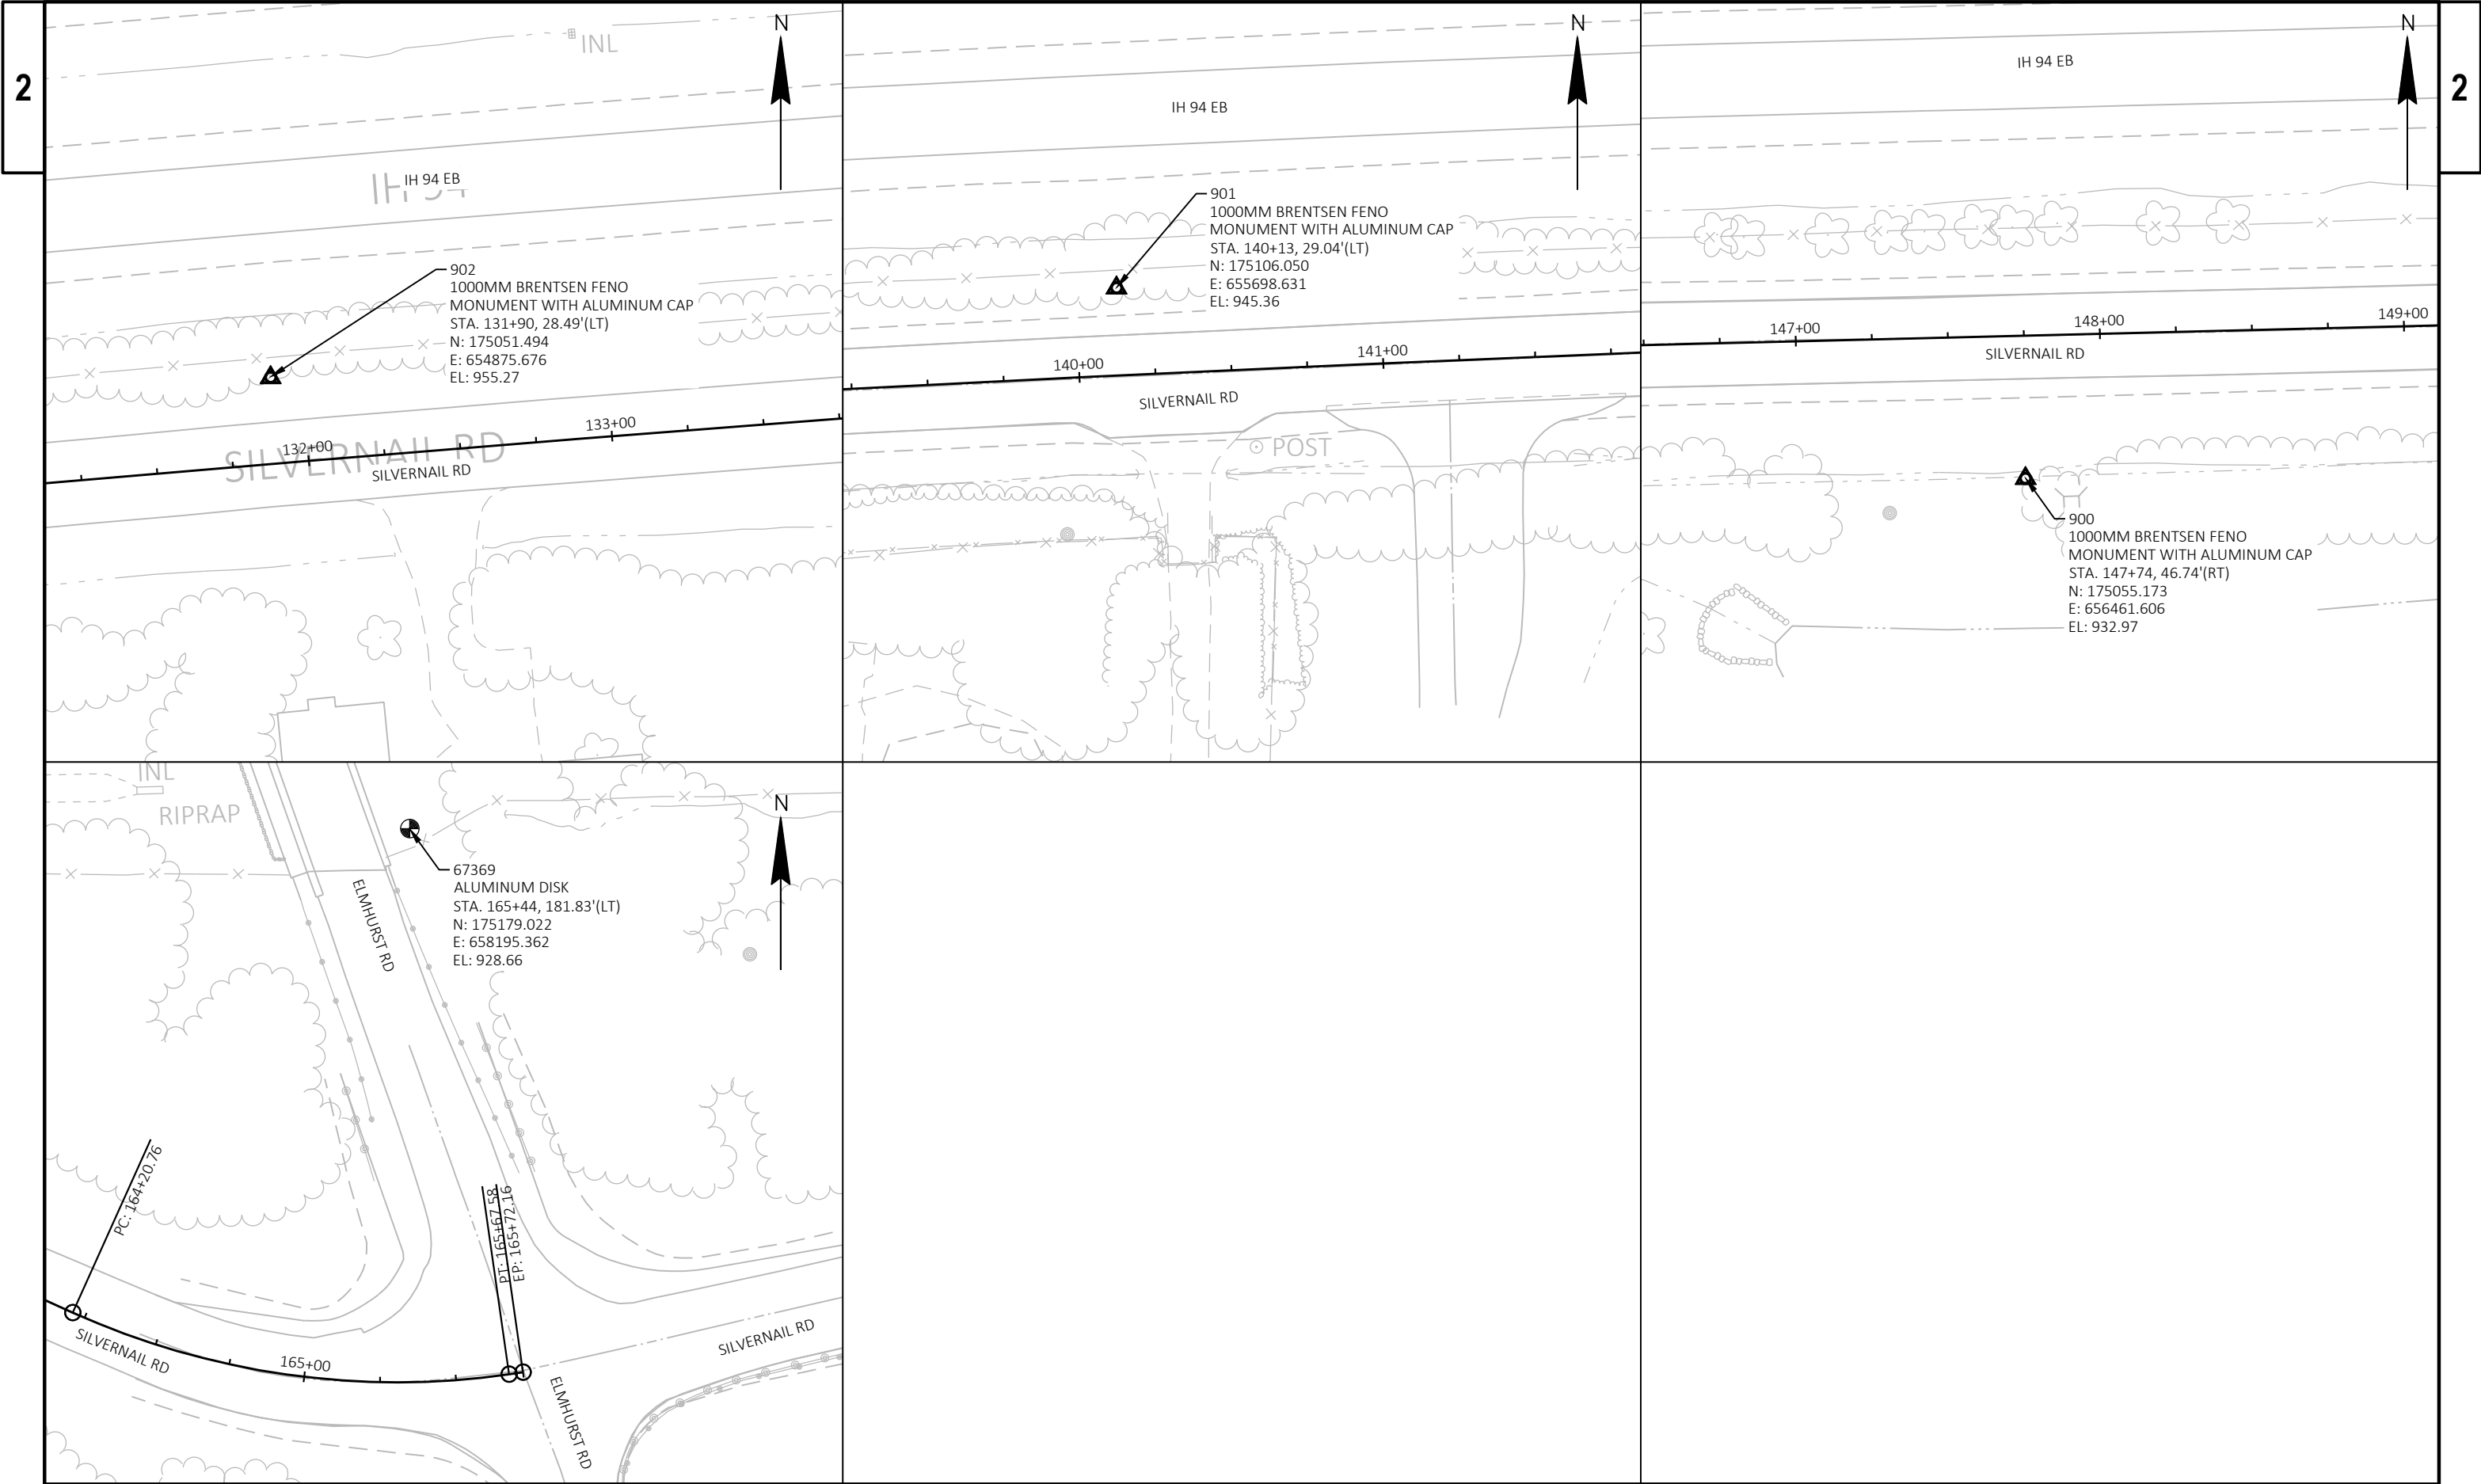



Estimate Of Quantities

2717-03-71

| Line | Item       | Item Description                                                                     | Unit | Total      | Qty        |
|------|------------|--------------------------------------------------------------------------------------|------|------------|------------|
| 0002 | 201.0105   | Clearing                                                                             | STA  | 11.000     | 11.000     |
| 0004 | 201.0120   | Clearing                                                                             | ID   | 67.000     | 67.000     |
| 0006 | 201.0205   | Grubbing                                                                             | STA  | 11.000     | 11.000     |
| 0008 | 201.0220   | Grubbing                                                                             | ID   | 67.000     | 67.000     |
| 0010 | 203.0100   | Removing Small Pipe Culverts                                                         | EACH | 6.000      | 6.000      |
| 0012 | 204.0120   | Removing Asphaltic Surface Milling                                                   | SY   | 1,400.000  | 1,400.000  |
| 0014 | 204.0130   | Removing Curb                                                                        | LF   | 42.000     | 42.000     |
| 0016 | 204.0165   | Removing Guardrail                                                                   | LF   | 476.000    | 476.000    |
| 0018 | 204.0170   | Removing Fence                                                                       | LF   | 2,962.000  | 2,962.000  |
| 0020 | 205.0100   | Excavation Common                                                                    | CY   | 26,389.000 | 26,389.000 |
| 0022 | 213.0100   | Finishing Roadway (project) .01 2717-03-71                                           | EACH | 1.000      | 1.000      |
| 0024 | 305.0110   | Base Aggregate Dense 3/4-Inch                                                        | TON  | 1,280.000  | 1,280.000  |
| 0026 | 305.0120   | Base Aggregate Dense 1 1/4-Inch                                                      | TON  | 14,650.000 | 14,650.000 |
| 0028 | 312.0110   | Select Crushed Material                                                              | TON  | 27,425.000 | 27,425.000 |
| 0030 | 371.2000.S | QMP Base Aggregate Dense 1 1/4-Inch Compaction                                       | EACH | 16.000     | 16.000     |
| 0032 | 416.0610   | Drilled Tie Bars                                                                     | EACH | 25.000     | 25.000     |
| 0034 | 455.0605   | Tack Coat                                                                            | GAL  | 1,400.000  | 1,400.000  |
| 0036 | 460.2000   | Incentive Density HMA Pavement                                                       | DOL  | 4,610.000  | 4,610.000  |
| 0038 | 460.5223   | HMA Pavement 3 LT 58-28 S                                                            | TON  | 4,200.000  | 4,200.000  |
| 0040 | 460.5424   | HMA Pavement 4 LT 58-28 H                                                            | TON  | 3,000.000  | 3,000.000  |
| 0042 | 465.0120   | Asphaltic Surface Driveways and Field Entrances                                      | TON  | 110.000    | 110.000    |
| 0044 | 504.0900   | Concrete Masonry Endwalls                                                            | CY   | 11.000     | 11.000     |
| 0046 | 520.8000   | Concrete Collars for Pipe                                                            | EACH | 2.000      | 2.000      |
| 0048 | 521.1018   | Apron Endwalls for Culvert Pipe Steel 18-Inch                                        | EACH | 6.000      | 6.000      |
| 0050 | 521.3118   | Culvert Pipe Corrugated Steel 18-Inch                                                | LF   | 114.000    | 114.000    |
| 0052 | 522.0436   | Culvert Pipe Reinforced Concrete Class IV 36-Inch                                    | LF   | 153.000    | 153.000    |
| 0054 | 522.2429   | Culvert Pipe Reinforced Concrete Horizontal Elliptical Class HE-IV 29x45-Inch        | LF   | 75.000     | 75.000     |
| 0056 | 522.2629   | Apron Endwalls for Culvert Pipe Reinforced Concrete Horizontal Elliptical 29x45-Inch | EACH | 1.000      | 1.000      |
| 0058 | 601.0110   | Concrete Curb Type D                                                                 | LF   | 42.000     | 42.000     |
| 0060 | 614.0397   | Guardrail Mow Strip Emulsified Asphalt                                               | SY   | 390.000    | 390.000    |
| 0062 | 614.2300   | MGS Guardrail 3                                                                      | LF   | 887.500    | 887.500    |
| 0064 | 614.2610   | MGS Guardrail Terminal EAT                                                           | EACH | 2.000      | 2.000      |
| 0066 | 616.0100   | Fence Woven Wire (height) .01 4 feet                                                 | LF   | 2,962.000  | 2,962.000  |
| 0068 | 618.0100   | Maintenance and Repair of Haul Roads (project) .01 2717-03-71                        | EACH | 1.000      | 1.000      |
| 0070 | 619.1000   | Mobilization                                                                         | EACH | 1.000      | 1.000      |
| 0072 | 624.0100   | Water                                                                                | MGAL | 320.000    | 320.000    |
| 0074 | 625.0100   | Topsoil                                                                              | SY   | 20,425.000 | 20,425.000 |
| 0076 | 627.0200   | Mulching                                                                             | SY   | 20,425.000 | 20,425.000 |
| 0078 | 628.1104   | Erosion Bales                                                                        | EACH | 25.000     | 25.000     |
| 0080 | 628.1504   | Silt Fence                                                                           | LF   | 250.000    | 250.000    |
| 0082 | 628.1520   | Silt Fence Maintenance                                                               | LF   | 250.000    | 250.000    |
| 0084 | 628.1905   | Mobilizations Erosion Control                                                        | EACH | 12.000     | 12.000     |
| 0086 | 628.1910   | Mobilizations Emergency Erosion Control                                              | EACH | 6.000      | 6.000      |
| 0088 | 628.2008   | Erosion Mat Urban Class I Type B                                                     | SY   | 20,425.000 | 20,425.000 |
| 0090 | 628.7010   | Inlet Protection Type B                                                              | EACH | 3.000      | 3.000      |
| 0092 | 628.7504   | Temporary Ditch Checks                                                               | LF   | 525.000    | 525.000    |
| 0094 | 628.7555   | Culvert Pipe Checks                                                                  | EACH | 75.000     | 75.000     |
| 0096 | 628.7560   | Tracking Pads                                                                        | EACH | 2.000      | 2.000      |
| 0098 | 629.0210   | Fertilizer Type B                                                                    | CWT  | 13.000     | 13.000     |

Estimate Of Quantities

2717-03-71

| Line | Item     | Item Description                                                   | Unit | Total      | Qty        |
|------|----------|--------------------------------------------------------------------|------|------------|------------|
| 0100 | 630.0130 | Seeding Mixture No. 30                                             | LB   | 925.000    | 925.000    |
| 0102 | 630.0200 | Seeding Temporary                                                  | LB   | 563.000    | 563.000    |
| 0104 | 630.0500 | Seed Water                                                         | MGAL | 463.000    | 463.000    |
| 0106 | 631.0300 | Sod Water                                                          | MGAL | 1.000      | 1.000      |
| 0108 | 631.1000 | Sod Lawn                                                           | SY   | 39.000     | 39.000     |
| 0110 | 633.5200 | Markers Culvert End                                                | EACH | 4.000      | 4.000      |
| 0112 | 634.0618 | Posts Wood 4x6-Inch X 18-FT                                        | EACH | 37.000     | 37.000     |
| 0114 | 637.2210 | Signs Type II Reflective H                                         | SF   | 132.400    | 132.400    |
| 0116 | 637.2230 | Signs Type II Reflective F                                         | SF   | 91.810     | 91.810     |
| 0118 | 638.2102 | Moving Signs Type II                                               | EACH | 11.000     | 11.000     |
| 0120 | 638.2602 | Removing Signs Type II                                             | EACH | 21.000     | 21.000     |
| 0122 | 638.3000 | Removing Small Sign Supports                                       | EACH | 28.000     | 28.000     |
| 0124 | 642.5401 | Field Office Type D                                                | EACH | 1.000      | 1.000      |
| 0126 | 643.0300 | Traffic Control Drums                                              | DAY  | 10,500.000 | 10,500.000 |
| 0128 | 643.0420 | Traffic Control Barricades Type III                                | DAY  | 1,260.000  | 1,260.000  |
| 0130 | 643.0705 | Traffic Control Warning Lights Type A                              | DAY  | 2,520.000  | 2,520.000  |
| 0132 | 643.0810 | Traffic Control Connected Arrow Boards                             | DAY  | 210.000    | 210.000    |
| 0134 | 643.0900 | Traffic Control Signs                                              | DAY  | 25,830.000 | 25,830.000 |
| 0136 | 643.1000 | Traffic Control Signs Fixed Message                                | SF   | 150.000    | 150.000    |
| 0138 | 643.5000 | Traffic Control                                                    | EACH | 1.000      | 1.000      |
| 0140 | 646.1020 | Marking Line Epoxy 4-Inch                                          | LF   | 394.000    | 394.000    |
| 0142 | 646.2040 | Marking Line Grooved Wet Ref Epoxy 6-Inch                          | LF   | 17,674.000 | 17,674.000 |
| 0144 | 646.4040 | Marking Line Grooved Wet Ref Epoxy 10-Inch                         | LF   | 80.000     | 80.000     |
| 0146 | 646.6120 | Marking Stop Line Epoxy 18-Inch                                    | LF   | 231.000    | 231.000    |
| 0148 | 646.7120 | Marking Diagonal Epoxy 12-Inch                                     | LF   | 41.000     | 41.000     |
| 0150 | 648.0100 | Locating No-Passing Zones                                          | MI   | 1.250      | 1.250      |
| 0152 | 650.4500 | Construction Staking Subgrade                                      | LF   | 6,572.000  | 6,572.000  |
| 0154 | 650.5000 | Construction Staking Base                                          | LF   | 6,572.000  | 6,572.000  |
| 0156 | 650.5500 | Construction Staking Curb Gutter and Curb & Gutter                 | LF   | 42.000     | 42.000     |
| 0158 | 650.6000 | Construction Staking Pipe Culverts                                 | EACH | 3.000      | 3.000      |
| 0160 | 650.9911 | Construction Staking Supplemental Control (project) .01 2717-03-71 | EACH | 1.000      | 1.000      |
| 0162 | 650.9920 | Construction Staking Slope Stakes                                  | LF   | 6,572.000  | 6,572.000  |
| 0164 | 690.0150 | Sawing Asphalt                                                     | LF   | 590.000    | 590.000    |
| 0166 | 690.0250 | Sawing Concrete                                                    | LF   | 33.000     | 33.000     |
| 0168 | 740.0440 | Incentive IRI Ride                                                 | DOL  | 4,926.000  | 4,926.000  |
| 0170 | ASP.1T0A | On-the-Job Training Apprentice at \$5.00/HR                        | HRS  | 1,800.000  | 1,800.000  |
| 0172 | ASP.1T0G | On-the-Job Training Graduate at \$5.00/HR                          | HRS  | 2,100.000  | 2,100.000  |

3

CLEARING AND GRUBBING

|                 |                                   |         |    |         |        | 201.0105 | 201.0120 | 201.0205 | 201.0220 | COMMENT                                  |
|-----------------|-----------------------------------|---------|----|---------|--------|----------|----------|----------|----------|------------------------------------------|
| CATEGORY        | ROADWAY                           | STATION | TO | STATION | OFFSET | CLEARING | CLEARING | GRUBBING | GRUBBING |                                          |
| 0010            | PROJECT ID 2717-03-71<br>MAINLINE | 113+00  | -- | 117+00  | RT     | 4        | --       | 4        | --       | CLEARING AND GRUBBING TO SLOPE INTERCEPT |
|                 |                                   | 125+00  | -- | 126+00  | RT     | 1        | --       | 1        | --       | CLEARING AND GRUBBING TO SLOPE INTERCEPT |
|                 |                                   | 127+19  | -- | 127+19  | 41' RT | --       | 44       | --       | 44       |                                          |
|                 |                                   | 127+19  | -- | 127+19  | 45' RT | --       | 23       | --       | 23       |                                          |
|                 |                                   | 158+00  | -- | 161+00  | LT     | 3        | --       | 3        | --       | CLEARING AND GRUBBING TO R/W FENCE       |
|                 |                                   | 161+00  | -- | 164+00  | LT     | 3        | --       | 3        | --       | CLEARING AND GRUBBING TO SLOPE INTERCEPT |
| CONTRACT TOTAL: |                                   |         |    |         |        | 11       | 67       | 11       | 67       |                                          |

REMOVING ASPHALTIC SURFACE

|                 |                                       |         |            | 204.0120                              |
|-----------------|---------------------------------------|---------|------------|---------------------------------------|
| CATEGORY        | ROADWAY                               | STATION | TO STATION | REMOVING ASPHALTIC SURFACE MILLING SY |
| 0010            | PROJECT ID 2717-03-71<br>INTERSECTION |         |            |                                       |
|                 | MAPLE AVENUE                          | 100+00  | 100+50     | 600                                   |
|                 | ELMHURST ROAD                         | 165+00  | 165+72     | 800                                   |
| CONTRACT TOTAL: |                                       |         |            | 1,400                                 |

3

REMOVING CURB

|                 |                                   |         |            | 204.0130         |
|-----------------|-----------------------------------|---------|------------|------------------|
| CATEGORY        | ROADWAY                           | STATION | TO STATION | REMOVING CURB LF |
| 0010            | PROJECT ID 2717-03-71<br>MAINLINE | 120+75  | 121+25     | 42               |
| CONTRACT TOTAL: |                                   |         |            | 42               |

REMOVING GUARDRAIL

|                 |                                   |         |            | 204.0165              |
|-----------------|-----------------------------------|---------|------------|-----------------------|
| CATEGORY        | ROADWAY                           | STATION | TO STATION | REMOVING GUARDRAIL LF |
| 0010            | PROJECT ID 2717-03-71<br>MAINLINE | 153+00  | 163+00     | 476                   |
| CONTRACT TOTAL: |                                   |         |            | 476                   |

REMOVING FENCE

|                 |                                   |         |            | 204.0170          |
|-----------------|-----------------------------------|---------|------------|-------------------|
| CATEGORY        | ROADWAY                           | STATION | TO STATION | REMOVING FENCE LF |
| 0010            | PROJECT ID 2717-03-71<br>MAINLINE | 100+00  | 110+00     | 420               |
|                 |                                   | 110+00  | 126+00     | 878               |
|                 |                                   | 126+00  | 156+00     | 1,604             |
|                 |                                   | 156+00  | 165+67     | 60                |
| CONTRACT TOTAL: |                                   |         |            | 2,962             |

BASE AGGREGATE ITEMS

|                 |                                     |         |            | 305.0110                          | 305.0120                            | 312.0110                    | 371.2000.S                                          |
|-----------------|-------------------------------------|---------|------------|-----------------------------------|-------------------------------------|-----------------------------|-----------------------------------------------------|
| CATEGORY        | ROADWAY                             | STATION | TO STATION | BASE AGGREGATE DENSE 3/4-INCH TON | BASE AGGREGATE DENSE 1 1/4 INCH TON | SELECT CRUSHED MATERIAL TON | QMP BASE AGGREGATE DENSE 1 1/4-INCH COMPACTION EACH |
| 0010            | PROJECT ID 2717-03-71<br>SILVERNAIL | 100+00  | 165+72     | 1,280                             | 14,650                              | 25,525                      | 16                                                  |
|                 | UNDISTRIBUTED (EBS BACKFILL)        |         |            | --                                | --                                  | 1,900                       | --                                                  |
| CONTRACT TOTAL: |                                     |         |            | 1,280                             | 14,650                              | 27,425                      | 16                                                  |

PROJECT NO: 2717-03-71

HWY: SILVERNAIL FRONTAGE ROAD

COUNTY: WAUKESHA

MISCELLANEOUS QUANTITIES

SHEET

47

E

EARTHWORK SUMMARY

| CATEGORY | STATION   |           | LOCATION      | 205.0100<br>EXCAVATION COMMON<br>(1) |                         | SALVAGED/UNUSABLE<br>PAVEMENT MATERIAL<br>(4) | AVAILABLE<br>MATERIAL<br>(5) | UNEXPANDED<br>FILL<br>(6) | EXPANDED FILL<br>(13) | MASS ORDINATE +/-<br>(14) |
|----------|-----------|-----------|---------------|--------------------------------------|-------------------------|-----------------------------------------------|------------------------------|---------------------------|-----------------------|---------------------------|
|          |           |           |               |                                      |                         |                                               |                              |                           | FACTOR                |                           |
|          | FROM      | TO        |               | CUT<br>(2)                           | EBS EXCAVATION**<br>(3) |                                               |                              |                           | 1.25                  |                           |
|          |           |           |               | CY                                   | CY                      | CY                                            | CY                           | CY                        | CY                    | CY                        |
| 0010     | 101+00.00 | 165+00.00 | SILVERNAIL    | 25,161                               | 1,000                   | 1,000                                         | 24,161                       | 580                       | 725                   | 23,581                    |
|          | 101+00.00 | 165+00.00 | RELEIF TRENCH | 228                                  | 0                       | 0                                             | 228                          | 21                        | 26                    | 207                       |
| TOTALS   |           |           |               |                                      | 26,389                  | 1,000                                         | 24,389                       | 601                       | 751                   | 23,788                    |

NOTES:  
(1) COMMON EXCAVATION IS THE SUM OF THE CUT AND EBS EXCAVATION COLUMNS. ITEM NUMBER 205.0100  
(2) SALVAGED/UNSUABLE PAVEMENT MATERIAL IS INCLUDED IN CUT.  
(3) EBS EXCAVATION TO BE BACKFILLED WITH SELECT CRUSHED MATERIAL. SOILS REMOVED AS EBS MUST BE WASTED OFF SITE AND NOT RESUSED AS FILL.  
(4) SALVAGED/UNUSABLE PAVEMENT MATERIAL  
(5) AVAILABLE MATERIAL = CUT - SALVAGED/UNUSUABLE PAVEMENT MATERIAL  
(13) EXPANDED FILL FACTOR = 1.25; EXPANDED FILL = UNEXPANDED FILL \* FILL FACTOR  
(14) THE MASS ORDINATE + OR - QTY CALCULATED FOR THE DIVISION. PLUS QUANTITY INDICATES AN EXCESS OF MATERIAL WITHIN THE DIVISION. MINUS INDICATES A SHORTAGE OF MATERIAL WITHIN THE DIVISION.  
\*\*UNDISTRIBUTED EBS EXCAVATION

3

|                          |                              |             |
|--------------------------|------------------------------|-------------|
| <u>FINISHING ROADWAY</u> |                              |             |
|                          | 213.0100.01                  |             |
|                          | FINISHING ROADWAY            |             |
|                          | 2717-03-71                   |             |
| <u>CATEGORY</u>          | <u>LOCATION</u>              | <u>EACH</u> |
| 0010                     | <u>PROJECT ID 2717-03-71</u> |             |
|                          | PROJECT                      | 1           |
| <u>CONTRACT TOTAL:</u>   |                              | 1           |

| REMOVING CULVERT PIPE SUMMARY |                            |         |          |                                                        |                                                  |
|-------------------------------|----------------------------|---------|----------|--------------------------------------------------------|--------------------------------------------------|
| CATEGORY                      | ROADWAY                    | STATION | LOCATION | 203.0100<br>REMOVING<br>SMALL PIPE<br>CULVERTS<br>EACH | REMARKS                                          |
| 0010                          | <u>PROJECT ID 2717-03-</u> |         |          |                                                        |                                                  |
|                               | SILVERNAIL                 | 125+17  | LT/RT    | 1                                                      | SILVERNAIL MAINLINE 36 INCH CMCP (PLASTIC LINED) |
|                               | SILVERNAIL                 | 125+22  | LT/RT    | 1                                                      | SILVERNAIL MAINLINE 36 INCH CMCP                 |
|                               | SILVERNAIL                 | 126+06  | RT       | 1                                                      | DRIVEWAY 18 INCH CMCP                            |
|                               | SILVERNAIL                 | 132+40  | RT       | 1                                                      | DRIVEWAY 18 INCH CMCP                            |
|                               | SILVERNAIL                 | 157+89  | LT/RT    | 1                                                      | SILVERNAIL MAINLINE 28X42 INCH ELLIPTICAL CMCP   |
|                               | SILVERNAIL                 | 161+85  | RT       | 1                                                      | DRIVEWAY 18 INCH CMCP                            |
| CONTRACT TOTAL:               |                            |         |          | 6                                                      |                                                  |

| CONCRETE ENDWALLS |                                          |                  |                  |                                            |                                                   |
|-------------------|------------------------------------------|------------------|------------------|--------------------------------------------|---------------------------------------------------|
| CATEGORY          | ROADWAY                                  | STATION          | LOCATION         | 416.0610<br>DRILLED<br>TIE<br>BARS<br>EACH | 504.0900<br>CONCRETE<br>MASONRY<br>ENDWALLS<br>CY |
| 0010              | <u>PROJECT ID 2717-03-</u><br>SILVERNAIL | 125+20<br>158+00 | 36' RT<br>42' LT | --<br>25                                   | 2<br>9                                            |
| CONTRACT TOTAL:   |                                          |                  |                  | 25                                         | 11                                                |

|                 |                              | ASPHALTIC PAVEMENT ITEMS |              |              |              |                   |           |       |       |
|-----------------|------------------------------|--------------------------|--------------|--------------|--------------|-------------------|-----------|-------|-------|
|                 |                              | 455.0605                 | 460.5223     | 460.5424     | 460.2000     | 465.0120          | 740.0440  |       |       |
|                 |                              | TACK                     | HMA          | HMA          | INCENTIVE    | ASPHALTIC SURFACE |           |       |       |
|                 |                              | COAT                     | PAVEMENT     | PAVEMENT     | DENSITY      | DRIVEWAYS AND     | INCENTIVE |       |       |
| CATEGORY        | ROADWAY                      | STATION TO STATION       | 3 LT 58-28 S | 4 LT 58-28 H | HMA PAVEMENT | FIELD ENTRANCES   | IRI RIDE  |       |       |
|                 |                              |                          | GAL          | TON          | TON          | DOL               | DOL       |       |       |
| 0010            | <u>PROJECT ID 2717-03-71</u> |                          |              |              |              |                   |           |       |       |
|                 | MAINLINE                     |                          |              |              |              |                   |           |       |       |
|                 |                              | 100+00                   | 165+72       | 1,400        | 4,200        | 3,000             | 4,610     | 110   | 4,926 |
| CONTRACT TOTAL: |                              |                          | 1,400        | 4,200        | 3,000        | 4,610             | 110       | 4,926 |       |

| DRIVEWAY CULVERT PIPE SUMMARY |                            |         |          |                                                     |                                             |                                |
|-------------------------------|----------------------------|---------|----------|-----------------------------------------------------|---------------------------------------------|--------------------------------|
|                               |                            |         |          | 521.1018                                            | 521.3118                                    |                                |
|                               |                            |         |          | APRON ENDWALLS<br>FOR CULVERT PIPE<br>STEEL 18-INCH | CULVERT PIPE<br>CORRUGATED<br>STEEL 18-INCH | STEEL<br>THICKNESS<br>(INCHES) |
| CATEGORY                      | ROADWAY                    | STATION | LOCATION | EACH                                                | LF                                          |                                |
| 0010                          | <u>PROJECT ID 2717-03-</u> |         |          |                                                     |                                             |                                |
|                               | SILVERNAIL                 | 126+06  | RT       | 2                                                   | 42                                          | 0.064                          |
|                               | SILVERNAIL                 | 132+40  | RT       | 2                                                   | 36                                          | 0.064                          |
|                               | SILVERNAIL                 | 161+85  | RT       | 2                                                   | 36                                          | 0.064                          |
| CONTRACT TOTAL:               |                            |         |          | 6                                                   | 114                                         |                                |

3

| CROSS CULVERT PIPE SUMMARY |                                                              |         |          |                                |                                                      |                                                                                  |                                                                                           |                          |                     |                  |        |       |                    |    |
|----------------------------|--------------------------------------------------------------|---------|----------|--------------------------------|------------------------------------------------------|----------------------------------------------------------------------------------|-------------------------------------------------------------------------------------------|--------------------------|---------------------|------------------|--------|-------|--------------------|----|
| CATEGORY                   | ROADWAY                                                      | STATION | LOCATION | 520.8000                       | 522.0436                                             | 522.2429                                                                         | 522.2629                                                                                  | 633.5200                 | CULVERT PIPE        |                  |        |       |                    |    |
|                            |                                                              |         |          | CONCRETE COLLARS FOR PIPE EACH | CULVERT PIPE REINFORCED CONCRETE CLASS IV 36-INCH LF | CULVERT PIPE REINFORCED CONCRETE HORIZONTAL ELLIPTICAL CLASS HE-IV 29X45-INCH LF | APRON ENDWALLS FOR CULVERT PIPE REINFORCED CONCRETE HORIZONTAL ELLIPTICAL 29X45-INCH EACH | MARKERS CULVERT END EACH | *** JOINT TIES EACH | INVERT ELEVATION |        |       | REMARKS            |    |
|                            |                                                              |         |          |                                |                                                      |                                                                                  |                                                                                           |                          |                     | *                | *      | *     |                    |    |
|                            |                                                              |         |          |                                |                                                      |                                                                                  |                                                                                           |                          |                     | INLET            | DISCH  | SLOPE |                    |    |
| 0010                       | <u>PROJECT ID 2717-03-71</u>                                 |         |          |                                |                                                      |                                                                                  |                                                                                           |                          |                     |                  |        |       |                    |    |
|                            | SILVERNAIL                                                   | 125+17  | 43.4' LT | 1                              | 77                                                   | --                                                                               | --                                                                                        | --                       | --                  | --               | 952.80 | --    | --                 | -- |
|                            |                                                              | 125+17  | 33.3' RT | --                             | --                                                   | --                                                                               | --                                                                                        | 1                        | --                  | 953.97           | --     | 1.52% | CROSS ROAD CULVERT |    |
|                            | SILVERNAIL                                                   | 125+22  | 42.1' LT | 1                              | 76                                                   | --                                                                               | --                                                                                        | --                       | --                  | --               | 951.41 | --    | --                 | -- |
|                            |                                                              | 125+22  | 33.5' RT | --                             | --                                                   | --                                                                               | --                                                                                        | 1                        | --                  | 953.70           | --     | 3.01% | CROSS ROAD CULVERT |    |
|                            | SILVERNAIL                                                   | 158+13  | 39.3' LT | --                             | --                                                   | 75                                                                               | --                                                                                        | 1                        | 3                   | --               | 912.24 | --    | --                 | -- |
|                            |                                                              | 157+74  | 25.1' RT | --                             | --                                                   | --                                                                               | 1                                                                                         | 1                        | 3                   | 918.14           | --     | 7.87% | CROSS ROAD CULVERT |    |
|                            | CONTRACT TOTAL:                                              |         |          |                                | 2                                                    | 153                                                                              | 75                                                                                        | 1                        | 4                   |                  |        |       |                    |    |
|                            | NOTES:                                                       |         |          |                                |                                                      |                                                                                  |                                                                                           |                          |                     |                  |        |       |                    |    |
|                            | * TO BE VERIFIED BY ENGINEER                                 |         |          |                                |                                                      |                                                                                  |                                                                                           |                          |                     |                  |        |       |                    |    |
|                            | ** CONNECTION TO EXISTING CMP IS INCIDENTAL TO ITEM 522.0436 |         |          |                                |                                                      |                                                                                  |                                                                                           |                          |                     |                  |        |       |                    |    |
|                            | *** NON-BID ITEM INFORMATION ONLY                            |         |          |                                |                                                      |                                                                                  |                                                                                           |                          |                     |                  |        |       |                    |    |

| CURB & GUTTER ITEMS |                              |            |         |                                        |
|---------------------|------------------------------|------------|---------|----------------------------------------|
|                     |                              |            |         | 601.0110<br>CONCRETE<br>CURB<br>TYPE D |
| CATEGORY            | ROADWAY                      | STATION TO | STATION | LF                                     |
| 0010                | <u>PROJECT ID 2717-03-71</u> |            |         |                                        |
|                     |                              | 120+75     | 121+25  | 42                                     |
| CONTRACT TOTAL:     |                              |            |         | 42                                     |

| GUARDRAIL ITEMS |                              |            |         |          |                                                    |                       |                                          |
|-----------------|------------------------------|------------|---------|----------|----------------------------------------------------|-----------------------|------------------------------------------|
| CATEGORY        | ROADWAY                      | STATION TO | STATION | LOCATION | 614.0397                                           | 614.2300              | 614.2610                                 |
|                 |                              |            |         |          | GUARDRAIL<br>MOW STRIP<br>EMULSIFIED ASPHALT<br>SY | MGS GUARDRAIL 3<br>LF | MGS GUARDRAIL<br>TERMINAL<br>EAT<br>EACH |
| 0010            | <u>PROJECT ID 2717-03-71</u> |            |         |          |                                                    |                       |                                          |
|                 | SILVERNAIL ROAD              | 153+00     | 163+00  | WB       | 390                                                | 887.5                 | 2                                        |
| CONTRACT TOTAL: |                              |            |         |          | 390                                                | 887.5                 | 2                                        |



3

| FENCE                 |                                          |            |         |          |       |
|-----------------------|------------------------------------------|------------|---------|----------|-------|
| 616.0100              |                                          |            |         |          |       |
| FENCE WOVEN WIRE 4 FT |                                          |            |         |          |       |
| CATEGORY              | ROADWAY                                  | STATION TO | STATION | LOCATION | LF    |
| 0010                  | PROJECT ID <u>2717-03-71</u><br>MAINLINE |            |         |          |       |
|                       |                                          | 100+00     | 110+00  | WB       | 420   |
|                       |                                          | 110+00     | 126+00  | WB       | 878   |
|                       |                                          | 126+00     | 156+00  | WB       | 1,604 |
|                       |                                          | 156+00     | 165+67  | WB       | 60    |
| CONTRACT TOTAL:       |                                          |            |         |          | 2,962 |

| MAINTENANCE AND REPAIR |                                  |                                                             |
|------------------------|----------------------------------|-------------------------------------------------------------|
|                        |                                  | 618.0100<br>MAINTENANCE AND REPAIR<br>OF HAUL ROADS<br>EACH |
| CATEGORY               | LOCATION                         |                                                             |
| 0010                   | PROJECT ID 2717-03-71<br>PROJECT | 1                                                           |
|                        |                                  |                                                             |
|                        | CONTRACT TOTAL:                  | 1                                                           |

| WATER    |                                     |                           |
|----------|-------------------------------------|---------------------------|
|          |                                     | 624.0100<br>WATER<br>MGAL |
| CATEGORY | LOCATION                            |                           |
| 0010     | PROJECT ID 2717-03-71<br>SILVERNAIL | 320                       |
|          |                                     |                           |
|          | CONTRACT TOTAL:                     | 320                       |

3

| RESTORATION ITEMS |                              |            |         |          |          |               |            |          |           |          |          |          |
|-------------------|------------------------------|------------|---------|----------|----------|---------------|------------|----------|-----------|----------|----------|----------|
|                   |                              |            |         | 625.0100 | 627.0200 | 628.2008      | 629.0210   | 630.0130 | 630.0200  | 630.0500 | 631.0300 | 631.1000 |
|                   |                              |            |         |          |          | EROSION MAT   |            | SEEDING  | SEEDING   |          |          |          |
|                   |                              |            |         |          |          | URBAN CLASS I | FERTILIZER | MIXTURE  | TEMPORARY | SEED     | SOD      | SOD      |
| CATEGORY          | ROADWAY                      | STATION TO | STATION | TOPSOIL  | MULCHING | TYPE B        | TYPE B     | NO. 30   |           | WATER    | WATER    | LAWN     |
|                   |                              |            |         | SY       | SY       | SY            | CWT        | LB       | LB        | MGAL     | MGAL     | SY       |
| 0010              | <u>PROJECT ID 2717-03-71</u> |            |         |          |          |               |            |          |           |          |          |          |
|                   | SILVERNAIL                   | 100+44     | 165+46  | 16,340   | 16,340   | 16,340        | 10         | 740      | 450       | 370      | 1        | 31       |
|                   | UNDISTRIBUTED                |            |         | 4,085    | 4,085    | 4,085         | 3          | 185      | 113       | 93       | --       | 8        |
| CONTRACT TOTAL:   |                              |            |         | 20,425   | 20,425   | 20,425        | 13         | 925      | 563       | 463      | 1        | 39       |

| FIELD OFFICE |                                  |                                            |
|--------------|----------------------------------|--------------------------------------------|
|              |                                  | 642.5401<br>FIELD OFFICE<br>TYPE D<br>EACH |
| CATEGORY     | LOCATION                         |                                            |
| 0010         | PROJECT ID 2717-03-71<br>PROJECT | 1                                          |
|              |                                  |                                            |
|              | CONTRACT TOTAL:                  | 1                                          |

| EROSION CONTROL ITEMS |                                     |            |         |          |            |             |               |               |            |           |          |          |    |
|-----------------------|-------------------------------------|------------|---------|----------|------------|-------------|---------------|---------------|------------|-----------|----------|----------|----|
|                       |                                     |            |         | 628.1104 | 628.1504   | 628.1520    | 628.1905      | 628.1910      | 628.7010   | 628.7504  | 628.7555 | 628.7560 |    |
|                       |                                     |            |         | EROSION  | SILT FENCE | SILT FENCE  | MOBILIZATIONS | MOBILIZATIONS | INLET      | TEMPORARY | PIPE     | TRACKING |    |
|                       |                                     |            |         | BALES    |            | MAINTENANCE | EROSION       | EROSION       | PROTECTION | DITCH     | CHECKS   | PADS     |    |
|                       |                                     |            |         | EACH     | LF         | LF          | CONTROL       | CONTROL       | TYPE B     | CHECKS    | CHECKS   |          |    |
| CATEGORY              | ROADWAY                             | STATION TO | STATION | LOCATION |            |             | EACH          | EACH          | EACH       | LF        | EACH     | EACH     |    |
| 0010                  | PROJECT ID 2717-03-71<br>SILVERNAIL | 100+44     | 165+46  | LT/RT    | --         | 200         | 200           | --            | --         | 2         | 420      | 60       | -- |
|                       | UNDISTRIBUTED                       |            |         |          | 25         | 50          | 50            | 12            | 6          | 1         | 105      | 15       | 2  |
|                       | CONTRACT TOTAL:                     |            |         |          | 25         | 250         | 250           | 12            | 6          | 3         | 525      | 75       | 2  |

3

| SIGN NO. | SIGN CODE & SIZE | SIGN MESSAGE                | TYPE II SIGN SIZE<br>W X H<br>[IN.] x [IN.] | 637.2210<br>SIGN TYPE II REFLC H [SF] | 637.2230<br>SIGN TYPE II REFLECTIVE F [SF] | 638.2602<br>REMOVING SIGN TYPE II [EA] | 638.3000<br>REMOVING SMALL SIGN SUPPORTS [EA] | 638.2102<br>MOVING SIGN TYPE II (EA) | 634.0618<br>POSTS WOOD 4"X 6"X18' [EA] | MOUNT ON SAME POST AS SIGN # | REMARKS / NEW SIGN LOCATION                            |
|----------|------------------|-----------------------------|---------------------------------------------|---------------------------------------|--------------------------------------------|----------------------------------------|-----------------------------------------------|--------------------------------------|----------------------------------------|------------------------------|--------------------------------------------------------|
|          |                  |                             |                                             |                                       |                                            |                                        |                                               |                                      |                                        |                              |                                                        |
| 1        | R1-1(2S)         |                             | 30 X 30                                     | 5.180                                 |                                            |                                        |                                               |                                      | 1                                      |                              |                                                        |
| 1A       | R1-3P(2S)        |                             | 18 X 6                                      | 0.750                                 |                                            |                                        |                                               |                                      |                                        | 1                            |                                                        |
| 2        | R1-1(2S)         |                             | 30 X 30                                     | 5.180                                 |                                            | 1                                      | 1                                             |                                      | 1                                      |                              | INCLUDES REMOVAL OF PLAQUE                             |
| 2A       | R1-3P(2S)        |                             | 18 X 6                                      | 0.750                                 |                                            |                                        |                                               |                                      |                                        | 2                            | REMOVAL PART OF SIGN # 2                               |
| 3        | R7-1R(2S)        |                             | 18 X 24                                     | 3.000                                 |                                            | 1                                      | 1                                             |                                      | 1                                      |                              |                                                        |
| 4        | R2-1(2S)         | SPEED LIMIT 50              | 24 X 30                                     | 5.000                                 |                                            | 1                                      | 1                                             |                                      | 1                                      |                              |                                                        |
| 5        | I55-56           | ADOPT A HIGHWAY             |                                             |                                       |                                            |                                        | 1                                             | 1                                    | 1                                      |                              | YEAR 2022 SIGN                                         |
| 5A       | I55-56P          | DAYSPRING CHURCH AND SCHOOL |                                             |                                       |                                            |                                        |                                               | 1                                    |                                        | 5                            | YEAR 2022 SIGN                                         |
| 6        | R7-1D(2S)        |                             | 18 X 24                                     | 3.000                                 |                                            |                                        |                                               |                                      | 1                                      |                              |                                                        |
| 7        | R7-1D(2S)        |                             | 18 X 24                                     | 3.000                                 |                                            |                                        |                                               |                                      | 1                                      |                              |                                                        |
| 8        | W3-1(2S)         |                             | 36 X 36                                     |                                       | 9.000                                      | 1                                      | 1                                             |                                      |                                        |                              | REMOVE R7-1D PART OF # 8 REMOVAL                       |
| 9        | R7-1D(2S)        |                             | 18 X 24                                     | 3.000                                 |                                            |                                        |                                               |                                      | 1                                      |                              |                                                        |
| 10       | R7-1D(2S)        |                             | 18 X 24                                     | 3.000                                 |                                            | 1                                      | 1                                             |                                      | 1                                      |                              |                                                        |
| 11       | R7-1D(2S)        |                             | 18 X 24                                     | 3.000                                 |                                            | 1                                      | 1                                             |                                      | 1                                      |                              |                                                        |
| 12       | W1-2L(2S)        |                             | 30 X 30                                     |                                       | 6.250                                      |                                        |                                               |                                      | 1                                      |                              |                                                        |
| 13       | S5-2(2S)         |                             | 24 X 30                                     | 5.000                                 |                                            | 1                                      | 1                                             |                                      | 1                                      |                              |                                                        |
| 14       | S1-1(2S)         |                             | 36 X 36                                     |                                       | 6.750                                      | 1                                      | 1                                             |                                      | 1                                      |                              | REMOVAL INCLUDES S16-9P AND R2-6P                      |
| 14A      | S16-9P(2S)       |                             | 30 X 18                                     |                                       | 3.750                                      |                                        |                                               |                                      |                                        | 14                           |                                                        |
| 14B      | R2-6P(2S)        |                             | 24 X 18                                     | 3.000                                 |                                            |                                        |                                               |                                      |                                        | 14                           |                                                        |
| 15       | S4-51(2S)        | SPEED LIMIT 40              | 24 X 48                                     | 8.000                                 |                                            | 1                                      | 1                                             |                                      | 1                                      |                              |                                                        |
| 16       | S4-51(2S)        | SPEED LIMIT 40              | 24 X 48                                     | 8.000                                 |                                            | 1                                      | 1                                             |                                      | 1                                      |                              |                                                        |
| 17       | S1-1(2S)         |                             | 36 X 36                                     |                                       | 6.750                                      | 1                                      | 1                                             |                                      | 1                                      |                              | REMOVAL INCLUDES S16-9P AND R2-6P                      |
| 17A      | S16-9P(2S)       |                             | 30 X 18                                     |                                       | 3.750                                      |                                        |                                               |                                      |                                        | 17                           |                                                        |
| 17B      | R2-6P(2S)        |                             | 24 X 18                                     | 3.000                                 |                                            |                                        |                                               |                                      |                                        | 17                           |                                                        |
| 18       | R1-1(2S)         |                             | 30 X 30                                     | 5.180                                 |                                            |                                        |                                               |                                      | 1                                      |                              | DECORATIVE POST REMAINS - STREET NAME SIGN - TOWN SIGN |
| 19       | R1-1             |                             |                                             |                                       |                                            | 1                                      |                                               |                                      |                                        |                              | REMOVAL INCLUDES REMOVING S16-9P AND R2-6P             |
| 20       | S1-1(2S)         |                             | 36 X 36                                     |                                       | 6.750                                      | 1                                      | 1                                             |                                      | 1                                      |                              |                                                        |
| 20A      | S16-9P(2S)       |                             | 30 X 18                                     |                                       | 3.750                                      |                                        |                                               |                                      |                                        | 20                           |                                                        |
| 20B      | R2-6P(2S)        |                             | 24 X 18                                     | 3.000                                 |                                            |                                        |                                               |                                      |                                        | 20                           |                                                        |
| 21       | S4-51(2S)        | SPEED LIMIT 40              | 24 X 48                                     | 8.000                                 |                                            | 1                                      | 1                                             |                                      | 1                                      |                              |                                                        |
| 22       | W14-3(2S)        |                             | 48 X 36                                     |                                       | 5.560                                      | 1                                      | 1                                             |                                      | 1                                      |                              |                                                        |
| 23       | W1-4R            |                             |                                             |                                       |                                            |                                        | 1                                             | 1                                    | 1                                      |                              | YEAR 2023 SIGN                                         |
| 23A      | W13-1            |                             |                                             |                                       |                                            |                                        |                                               | 1                                    |                                        | 23                           | YEAR 2024 SIGN                                         |
| 24       | W3-1(2S)         |                             |                                             |                                       |                                            |                                        | 1                                             | 1                                    | 1                                      |                              | YEAR 2024 SIGN                                         |
| 25       | J1-1(2S)         |                             | 24 X 39                                     | 6.500                                 |                                            |                                        | 1                                             | 1                                    | 1                                      |                              |                                                        |
|          | M2-1             |                             | 21 X 15                                     |                                       |                                            |                                        |                                               |                                      |                                        |                              |                                                        |
|          | M1-5A            | CTH G                       | 24 X 24                                     |                                       |                                            |                                        |                                               |                                      |                                        |                              |                                                        |
| 26       | W1-8(2S)         |                             | 18 X 24                                     |                                       | 3.000                                      |                                        |                                               |                                      | 1                                      |                              | 4 FOOT MOUNTING HEIGHT                                 |
| 27       | W1-8(2S)         |                             | 18 X 24                                     |                                       | 3.000                                      |                                        |                                               |                                      | 1                                      |                              | 4 FOOT MOUNTING HEIGHT                                 |
| 28       | W1-8(2S)         |                             | 18 X 24                                     |                                       | 3.000                                      |                                        |                                               |                                      | 1                                      |                              | 4 FOOT MOUNTING HEIGHT                                 |
| 29       | W1-6             |                             |                                             |                                       |                                            |                                        | 1                                             | 1                                    | 1                                      |                              |                                                        |
| 30       | I55-56           | ADOPT A HIGHWAY             |                                             |                                       |                                            |                                        | 1                                             | 1                                    | 1                                      |                              | 2022 SIGN                                              |
| 30A      | I55-56P          | DAYSPRING CHURCH AND SCHOOL |                                             |                                       |                                            |                                        |                                               | 1                                    |                                        | 30                           | 2022 SIGN                                              |

3



3

| TYPE II PERMANENT SIGNING |                  |                |                   |   |       |                       |                            |                        |                              |                      |                       |                              | 2717-03-71 Silvernail Road                        |
|---------------------------|------------------|----------------|-------------------|---|-------|-----------------------|----------------------------|------------------------|------------------------------|----------------------|-----------------------|------------------------------|---------------------------------------------------|
| SIGN NO.                  | SIGN CODE & SIZE | SIGN MESSAGE   | TYPE II SIGN SIZE |   |       | 637.2210              | 637.2230                   | 638.2602               | 638.3000                     | 638.2102             | 634.0618              | MOUNT ON SAME POST AS SIGN # | REMARKS / NEW SIGN LOCATION                       |
|                           |                  |                | W                 | X | H     | SIGNS TYPE II REFLC H | SIGNS TYPE II REFLECTIVE F | REMOVING SIGNS TYPE II | REMOVING SMALL SIGN SUPPORTS | MOVING SIGNS TYPE II | POSTS WOOD 4"X 6"X18' |                              |                                                   |
|                           |                  |                | [IN.]             | x | [IN.] | [SF]                  | [SF]                       | [EA]                   | [EA]                         | (EA)                 | [EA]                  |                              |                                                   |
| 31                        | S4-51(2S)        | SPEED LIMIT 40 | 24                | X | 48    | 8.000                 |                            | 1                      | 1                            |                      | 1                     |                              | 2024 SIGN<br>INCLUDES REMOVAL OF PLAQUE           |
| 32                        | R2-1(2S)         | SPEED LIMIT 50 | 24                | X | 30    | 5.000                 |                            | 1                      | 1                            |                      | 1                     |                              |                                                   |
| 33                        | S5-2             |                |                   |   |       |                       |                            |                        | 1                            |                      | 1                     |                              |                                                   |
| 34                        | R1-1(2S)         |                | 30                | X | 30    | 5.180                 |                            | 1                      | 1                            |                      | 1                     |                              |                                                   |
| 34A                       | R1-3P(2S)        |                | 18                | X | 6     | 0.750                 |                            |                        |                              |                      |                       | 34                           |                                                   |
| 35                        | J13-1            |                |                   |   |       |                       |                            |                        | 1                            | 1                    | 1                     |                              | 2022 SIGN<br>INCLUDES REMOVAL OF S16-9P AND R2-6P |
| 36                        | S1-1(2S)         |                | 36                | X | 36    |                       | 6.750                      | 1                      | 1                            |                      | 1                     |                              |                                                   |
| 36A                       | S16-9P(2S)       |                | 30                | X | 18    |                       | 3.750                      |                        |                              |                      |                       | 36                           |                                                   |
| 36B                       | R2-6P(2S)        |                | 24                | X | 18    | 3.000                 |                            |                        |                              |                      |                       | 36                           |                                                   |
| 37                        | R1-1(2S)         |                | 30                | X | 30    | 5.180                 |                            |                        |                              |                      | 1                     |                              |                                                   |
| 37A                       | R1-3P(2S)        |                | 18                | X | 6     | 0.750                 |                            |                        |                              |                      |                       | 37                           |                                                   |
|                           |                  |                |                   |   |       |                       |                            |                        |                              |                      |                       |                              |                                                   |
|                           |                  | UNDISTRIBUTED  |                   |   |       | 20.000                | 20.000                     | 2                      | 2                            |                      | 2                     | --                           | --                                                |
| TOTALS                    |                  |                |                   |   |       | 132.400               | 91.810                     | 21                     | 28                           | 11                   | 37                    |                              |                                                   |

3

3

| TRAFFIC CONTROL ITEMS |       |                              |                    |                        |                          |        |          |                                           |          |       |                                                |      |          |                                                 |          |     |                          |                                           |
|-----------------------|-------|------------------------------|--------------------|------------------------|--------------------------|--------|----------|-------------------------------------------|----------|-------|------------------------------------------------|------|----------|-------------------------------------------------|----------|-----|--------------------------|-------------------------------------------|
| CATEGORY              | STAGE | LOCATION                     | STATION TO STATION | TRAFFIC CONTROL ITEMS  |                          |        |          |                                           |          |       |                                                |      |          |                                                 |          |     |                          |                                           |
|                       |       |                              |                    | STAGE DURATION<br>DAYS | 643.0300                 |        | 643.0420 |                                           | 643.0705 |       | 643.0810                                       |      | 643.0900 |                                                 | 643.1000 |     |                          |                                           |
|                       |       |                              |                    |                        | TRAFFIC CONTROL<br>DRUMS | EACH   | DAY      | TRAFFIC CONTROL<br>BARRICADES<br>TYPE III | EACH     | DAY   | TRAFFIC CONTROL<br>WARNING<br>LIGHTS<br>TYPE A | EACH | DAY      | TRAFFIC CONTROL<br>CONNECTED<br>ARROW<br>BOARDS | EACH     | DAY | TRAFFIC CONTROL<br>SIGNS | TRAFFIC CONTROL<br>SIGNS FIXED<br>MESSAGE |
|                       |       |                              |                    |                        |                          |        |          |                                           |          |       |                                                |      |          |                                                 |          |     |                          |                                           |
| 0010                  | 1     | <u>PROJECT ID 2717-03-71</u> |                    |                        |                          |        |          |                                           |          |       |                                                |      |          |                                                 |          |     |                          |                                           |
|                       |       | SILVERNAIL                   | 100+44 - 165+46    | 168                    | --                       | --     | 6        | 1,008                                     | 12       | 2,016 | --                                             | --   | 13       | 2,184                                           | --       |     |                          |                                           |
|                       |       | IH 94 EB                     |                    | 168                    | 50                       | 8,400  | --       | --                                        | --       | --    | 1                                              | 168  | 8        | 1,344                                           | --       |     |                          |                                           |
|                       |       | DETOUR                       |                    | 168                    | --                       | --     | --       | --                                        | --       | --    | --                                             | --   | 102      | 17,136                                          | 150      |     |                          |                                           |
|                       |       | UNDISTRIBUTED                |                    |                        |                          | 2,100  |          | 252                                       |          | 504   |                                                | 42   |          | 5,166                                           |          |     |                          |                                           |
| CONTRACT TOTAL:       |       |                              |                    |                        |                          | 10,500 |          | 1,260                                     |          | 2,520 |                                                | 210  |          | 25,830                                          | 150      |     |                          |                                           |

| TRAFFIC CONTROL |                                         |                               |  |
|-----------------|-----------------------------------------|-------------------------------|--|
| CATEGORY        | LOCATION                                | 643.5000 TRAFFIC CONTROL EACH |  |
| 0010            | <u>PROJECT ID 2717-03-71</u><br>PROJECT | 1                             |  |
| CONTRACT TOTAL: |                                         | 1                             |  |

3



| PAVEMENT MARKING ITEMS |                     |                    |                           |           |                                                                     |           |           |                                                                |          |                                 |           |                                |
|------------------------|---------------------|--------------------|---------------------------|-----------|---------------------------------------------------------------------|-----------|-----------|----------------------------------------------------------------|----------|---------------------------------|-----------|--------------------------------|
|                        |                     |                    | 646.1020                  |           | 646.2040                                                            |           |           | 646.4040                                                       |          | 646.6120                        |           | 646.7120                       |
|                        |                     |                    | MARKING LINE EPOXY 4-INCH |           | MARKING LINE GROOVED WET REF EPOXY 6-INCH 12.5 FT LINE 37.5 FT SKIP |           |           | MARKING LINE GROOVED WET REF EPOXY 10-INCH 3 FT LINE 9 FT SKIP |          | MARKING STOP LINE EPOXY 18-INCH |           | MARKING DIAGONAL EPOXY 12-INCH |
| CATEGORY               | LOCATION            | STATION TO STATION | WHITE LF                  | YELLOW LF | WHITE LF                                                            | YELLOW LF | YELLOW LF | WHITE LF                                                       | WHITE LF | WHITE LF                        | YELLOW LF |                                |
| 0010                   | MAINLINE SILVERNAIL | 100+00 165+72      | 136                       | 258       | 12,976                                                              | 3,248     | 1,450     | 65                                                             | 15       | 231                             | 41        |                                |
| SUBTOTAL               |                     |                    | 136                       | 258       | 12,976                                                              | 3,248     | 1,450     | 65                                                             | 15       | 231                             | 41        |                                |
| CONTRACT TOTAL:        |                     |                    | 394                       |           | 17,674                                                              |           |           | 80                                                             |          | 231                             |           | 41                             |

| LOCATING NO-PASSING ZONES |                                            |                    |                                       |  |
|---------------------------|--------------------------------------------|--------------------|---------------------------------------|--|
| CATEGORY                  | ROADWAY                                    | STATION TO STATION | 648.0100 LOCATING NO-PASSING ZONES MI |  |
| 0010                      | <u>PROJECT ID 2717-03-71</u><br>SILVERNAIL | 100+00 165+72      | 1.25                                  |  |
| CONTRACT TOTAL:           |                                            |                    | 1.25                                  |  |


| CONSTRUCTION STAKING |            |              |              |                 |               |              |              |
|----------------------|------------|--------------|--------------|-----------------|---------------|--------------|--------------|
|                      |            | 650.4500     | 650.5000     | 650.5500        | 650.6000      | 650.9911.01  | 650.9920     |
|                      |            | CONSTRUCTION | CONSTRUCTION | CONSTRUCTION    | CONSTRUCTION  | CONSTRUCTION | CONSTRUCTION |
|                      |            | STAKING      | STAKING      | STAKING         | STAKING       | STAKING      | STAKING      |
|                      |            | SUBGRADE     | BASE         | CURB GUTTER AND | PIPE CULVERTS | SUPPLEMENTAL | SLOPE STAKES |
|                      |            | LF           | LF           | LF              | EACH          | EACH         | LF           |
| CATEGORY             | LOCATION   |              |              |                 |               |              |              |
| 0010                 | SILVERNAIL | 6,572        | 6,572        | 42              | 3             | 1            | 6,572        |
| CONTRACT TOTAL:      |            | 6,572        | 6,572        | 42              | 3             | 1            | 6,572        |

| SAWCUTTING ITEMS |                              |         |            |                                     |                                      |
|------------------|------------------------------|---------|------------|-------------------------------------|--------------------------------------|
| CATEGORY         | ROADWAY                      | STATION | TO STATION | 690.0150<br>SAWING<br>ASPHALT<br>LF | 690.0250<br>SAWING<br>CONCRETE<br>LF |
| 0010             | <u>PROJECT ID 2300-08-70</u> |         |            |                                     |                                      |
|                  | MAINLINE                     |         |            |                                     |                                      |
|                  | SILVERNAIL                   | 100+00  | 165+72     | 590                                 | --                                   |
|                  |                              | 157+75  | 158+25     | --                                  | 33                                   |
| CONTRACT TOTAL:  |                              |         |            | 590                                 | 33                                   |




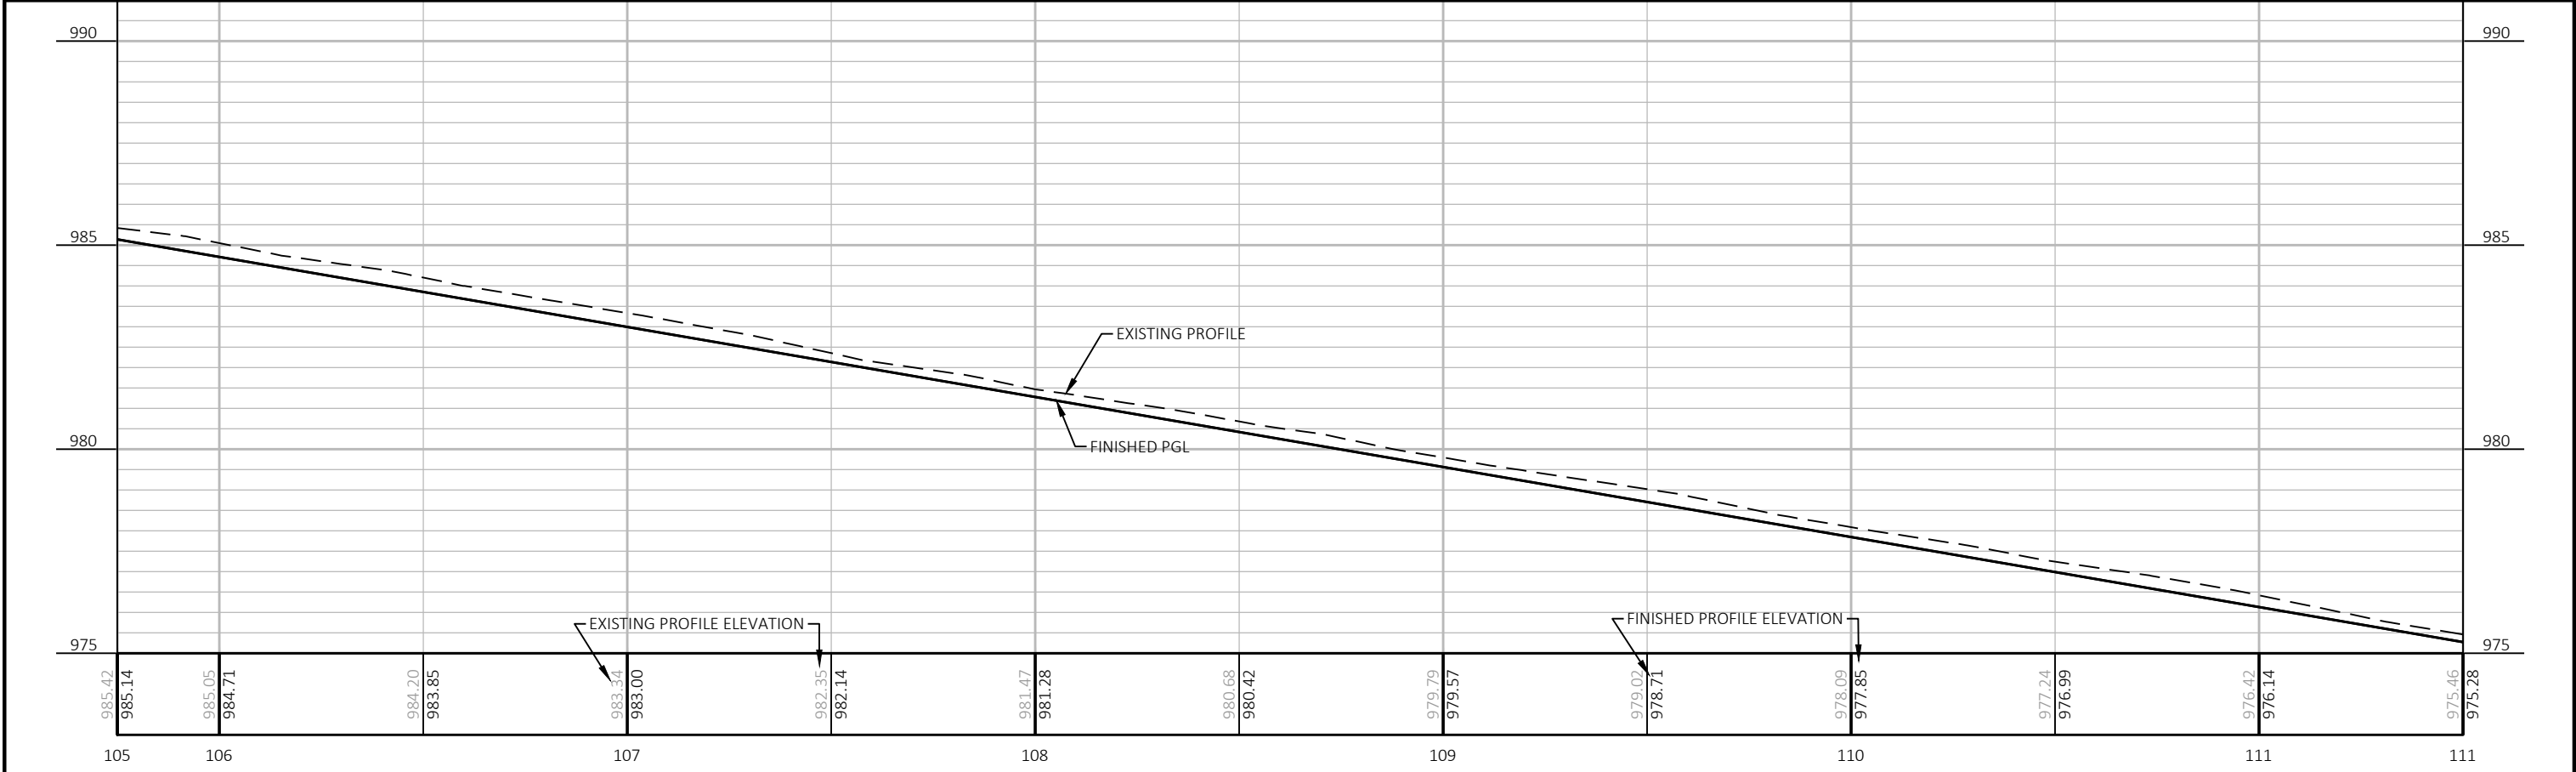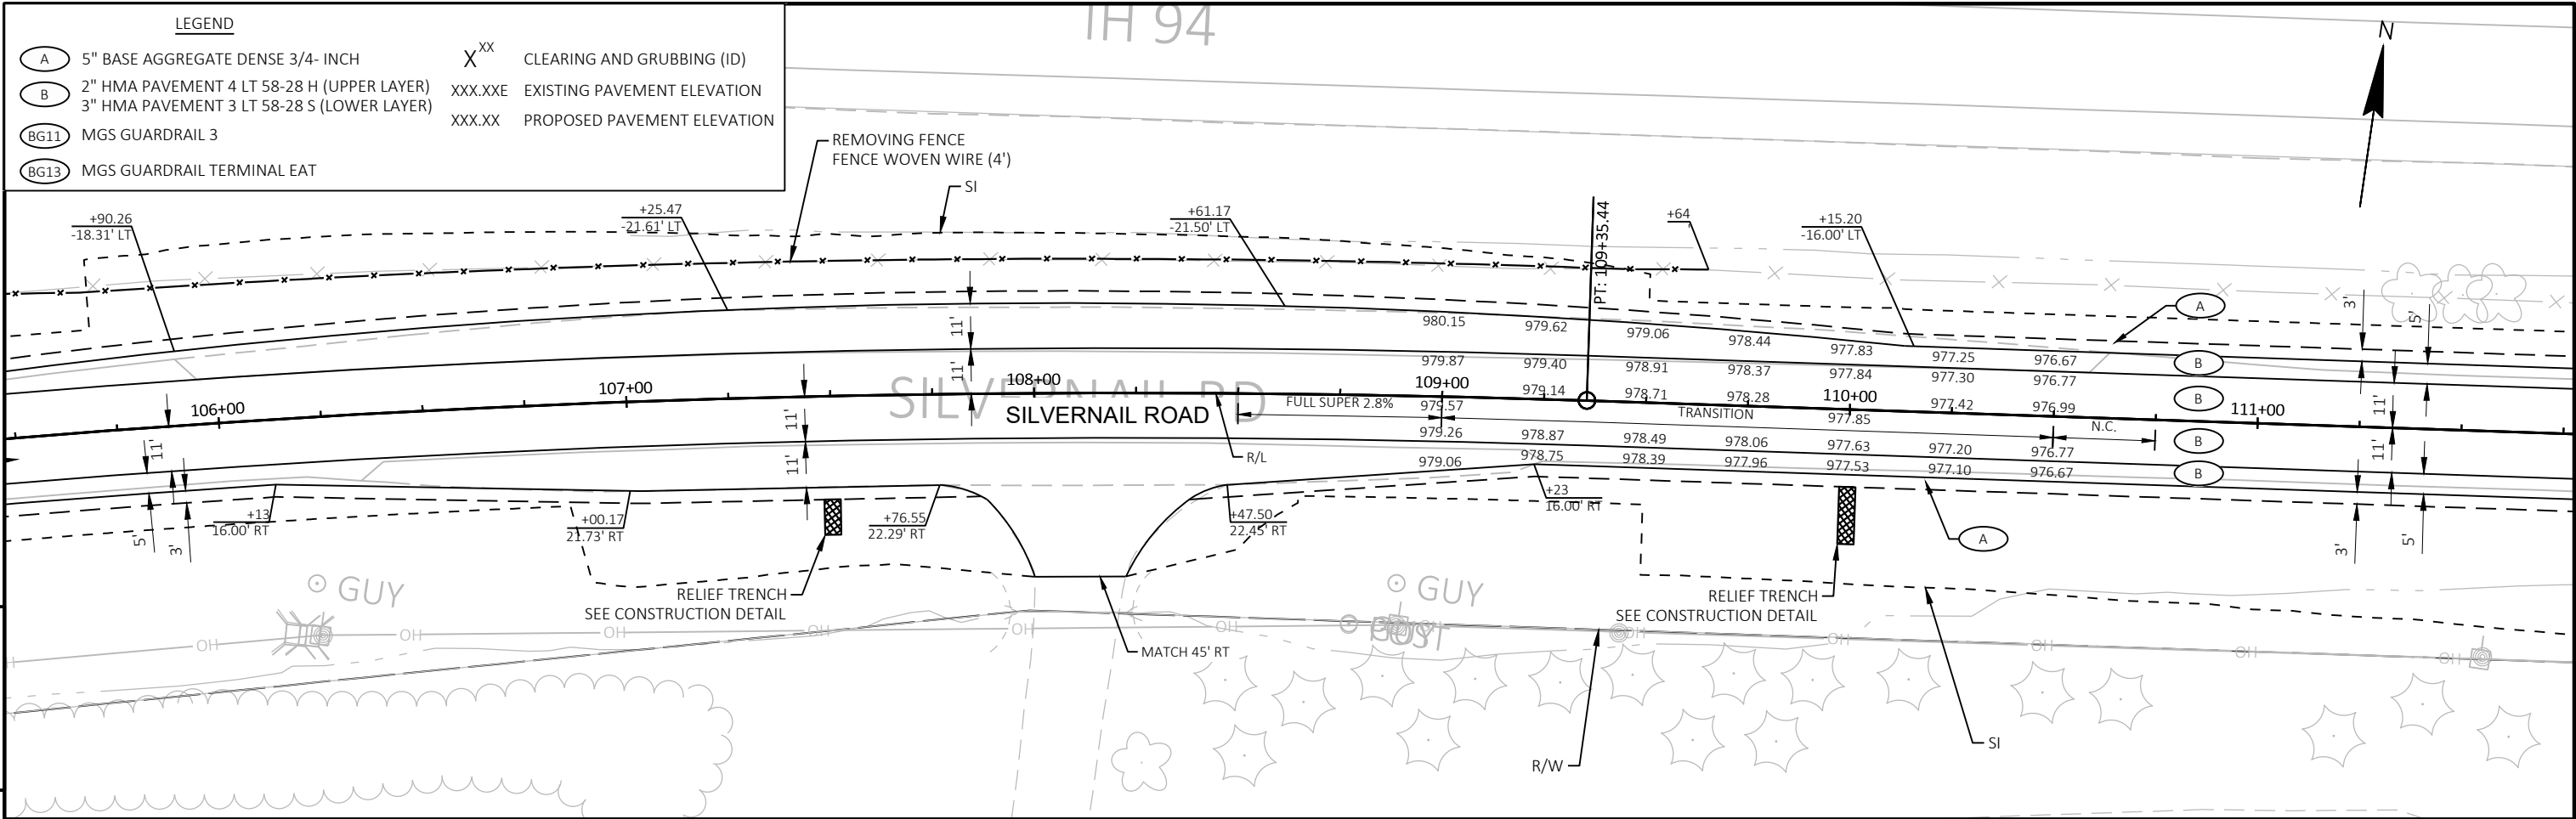




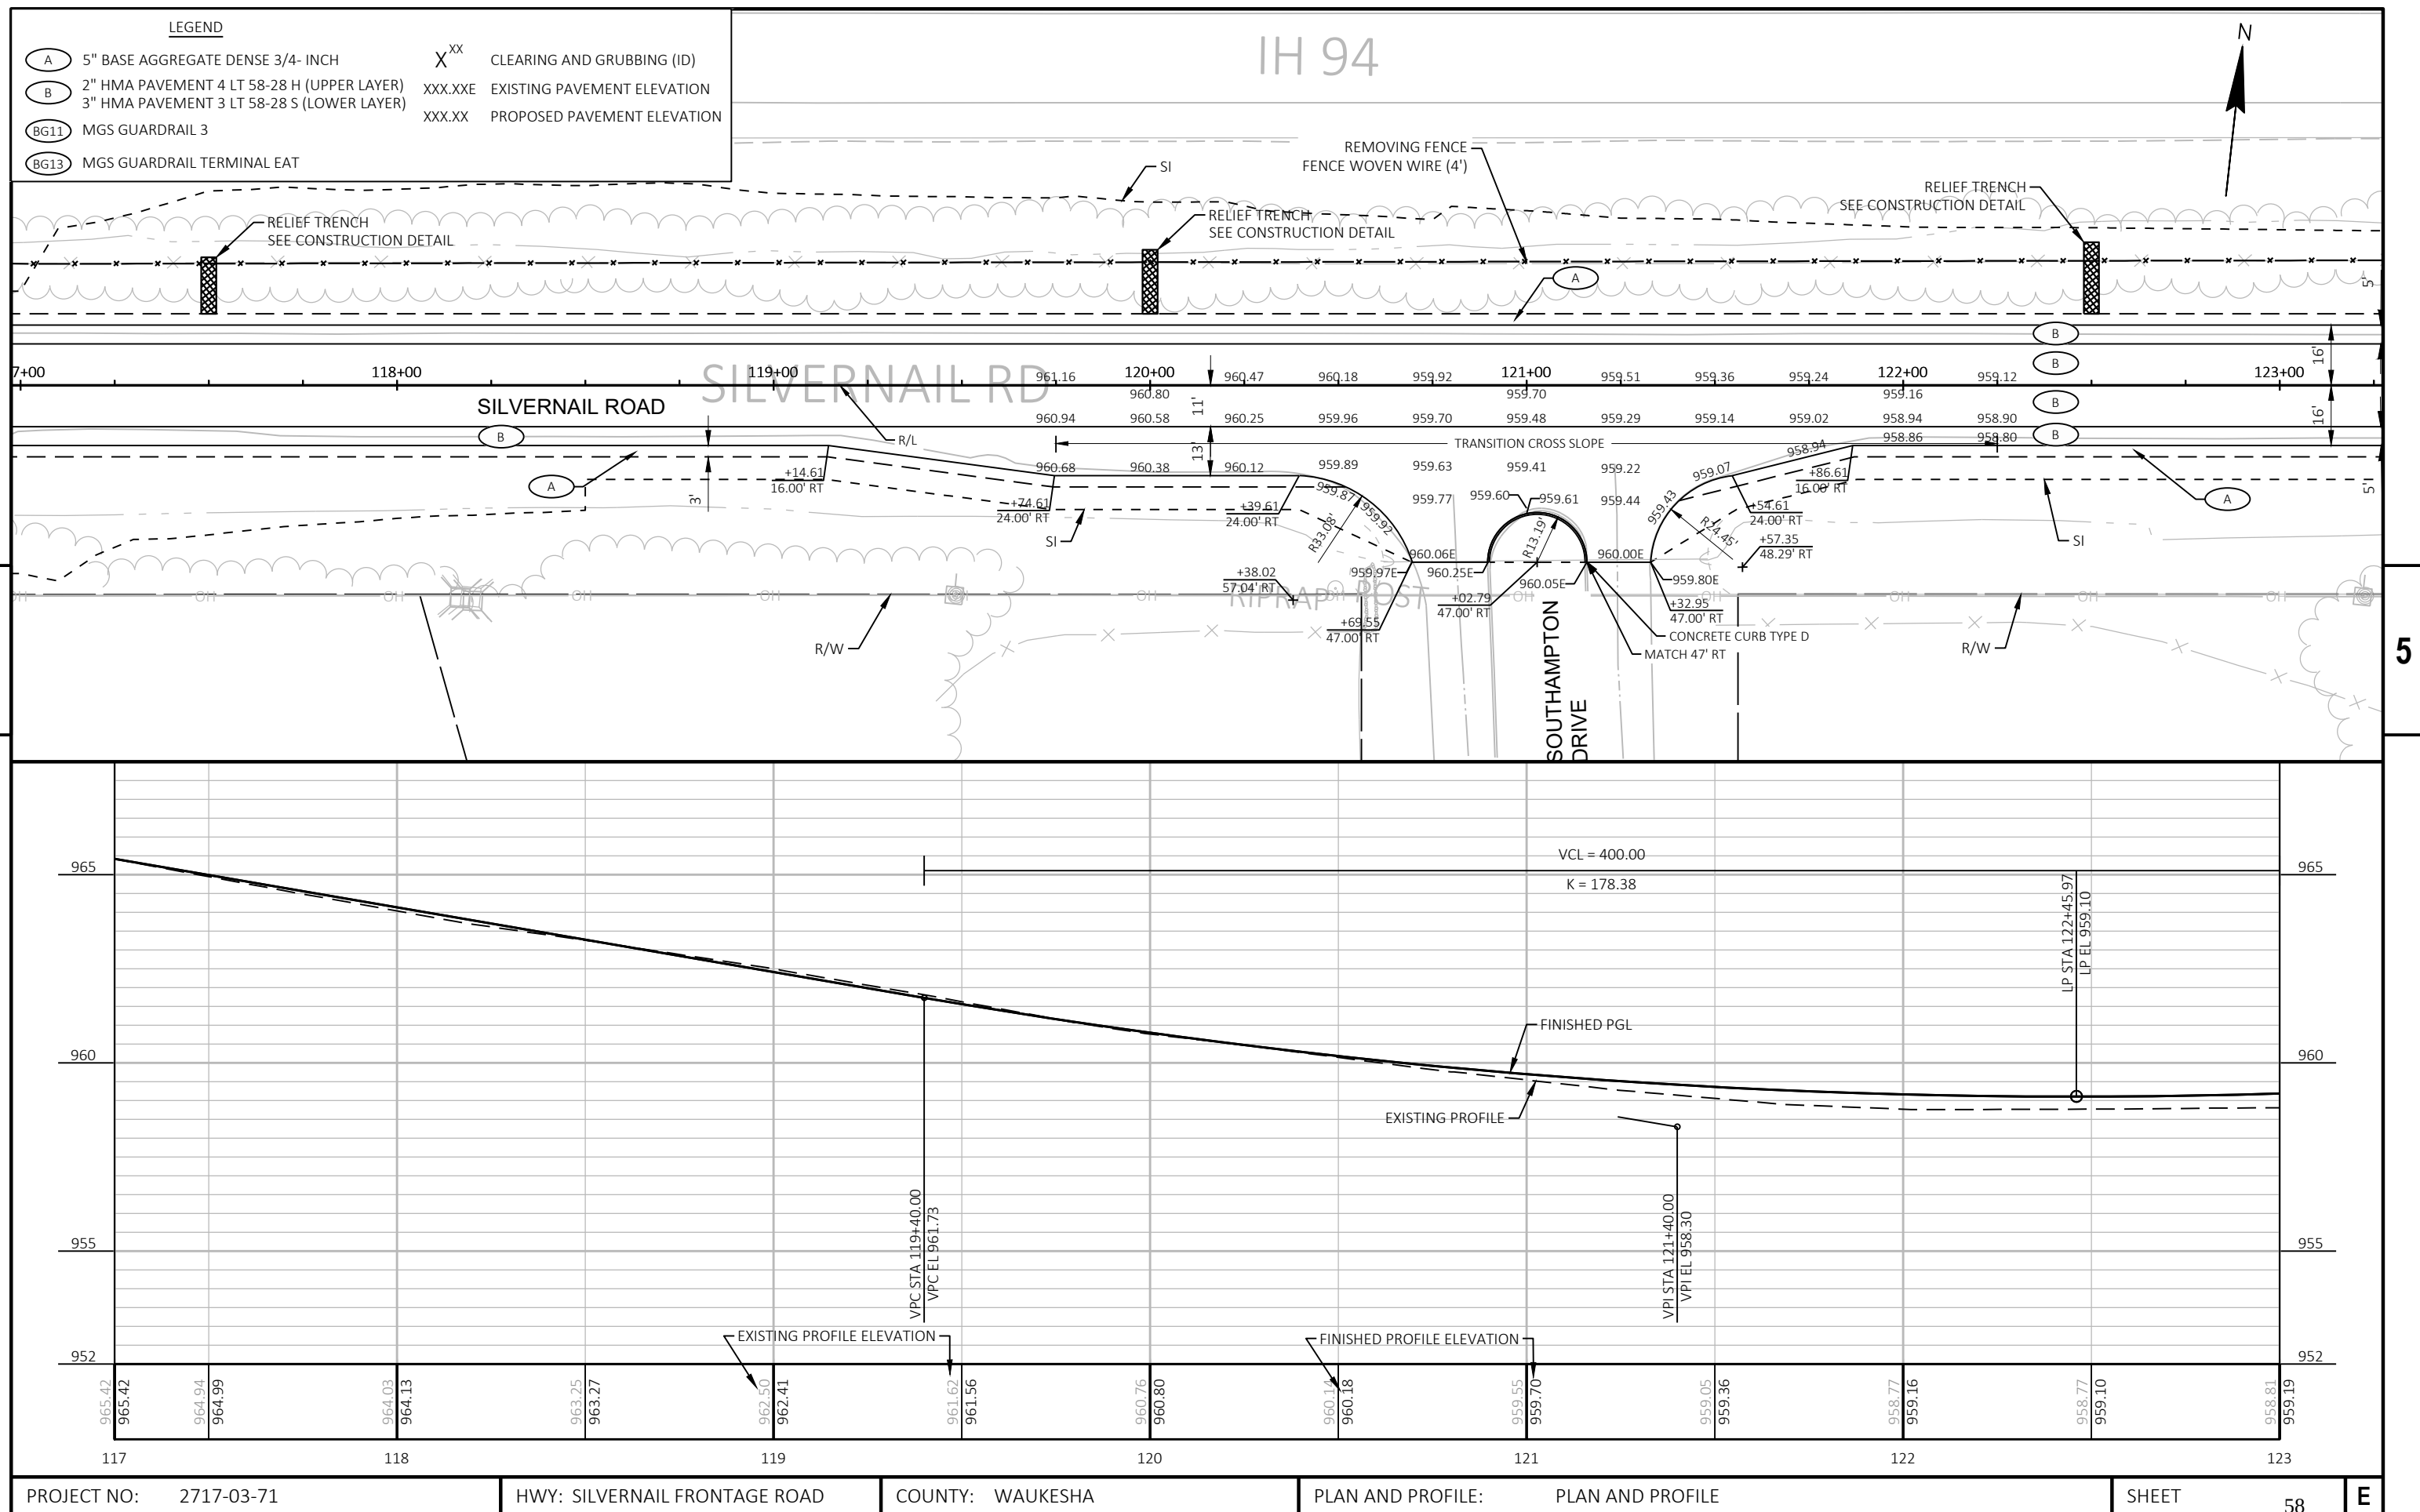



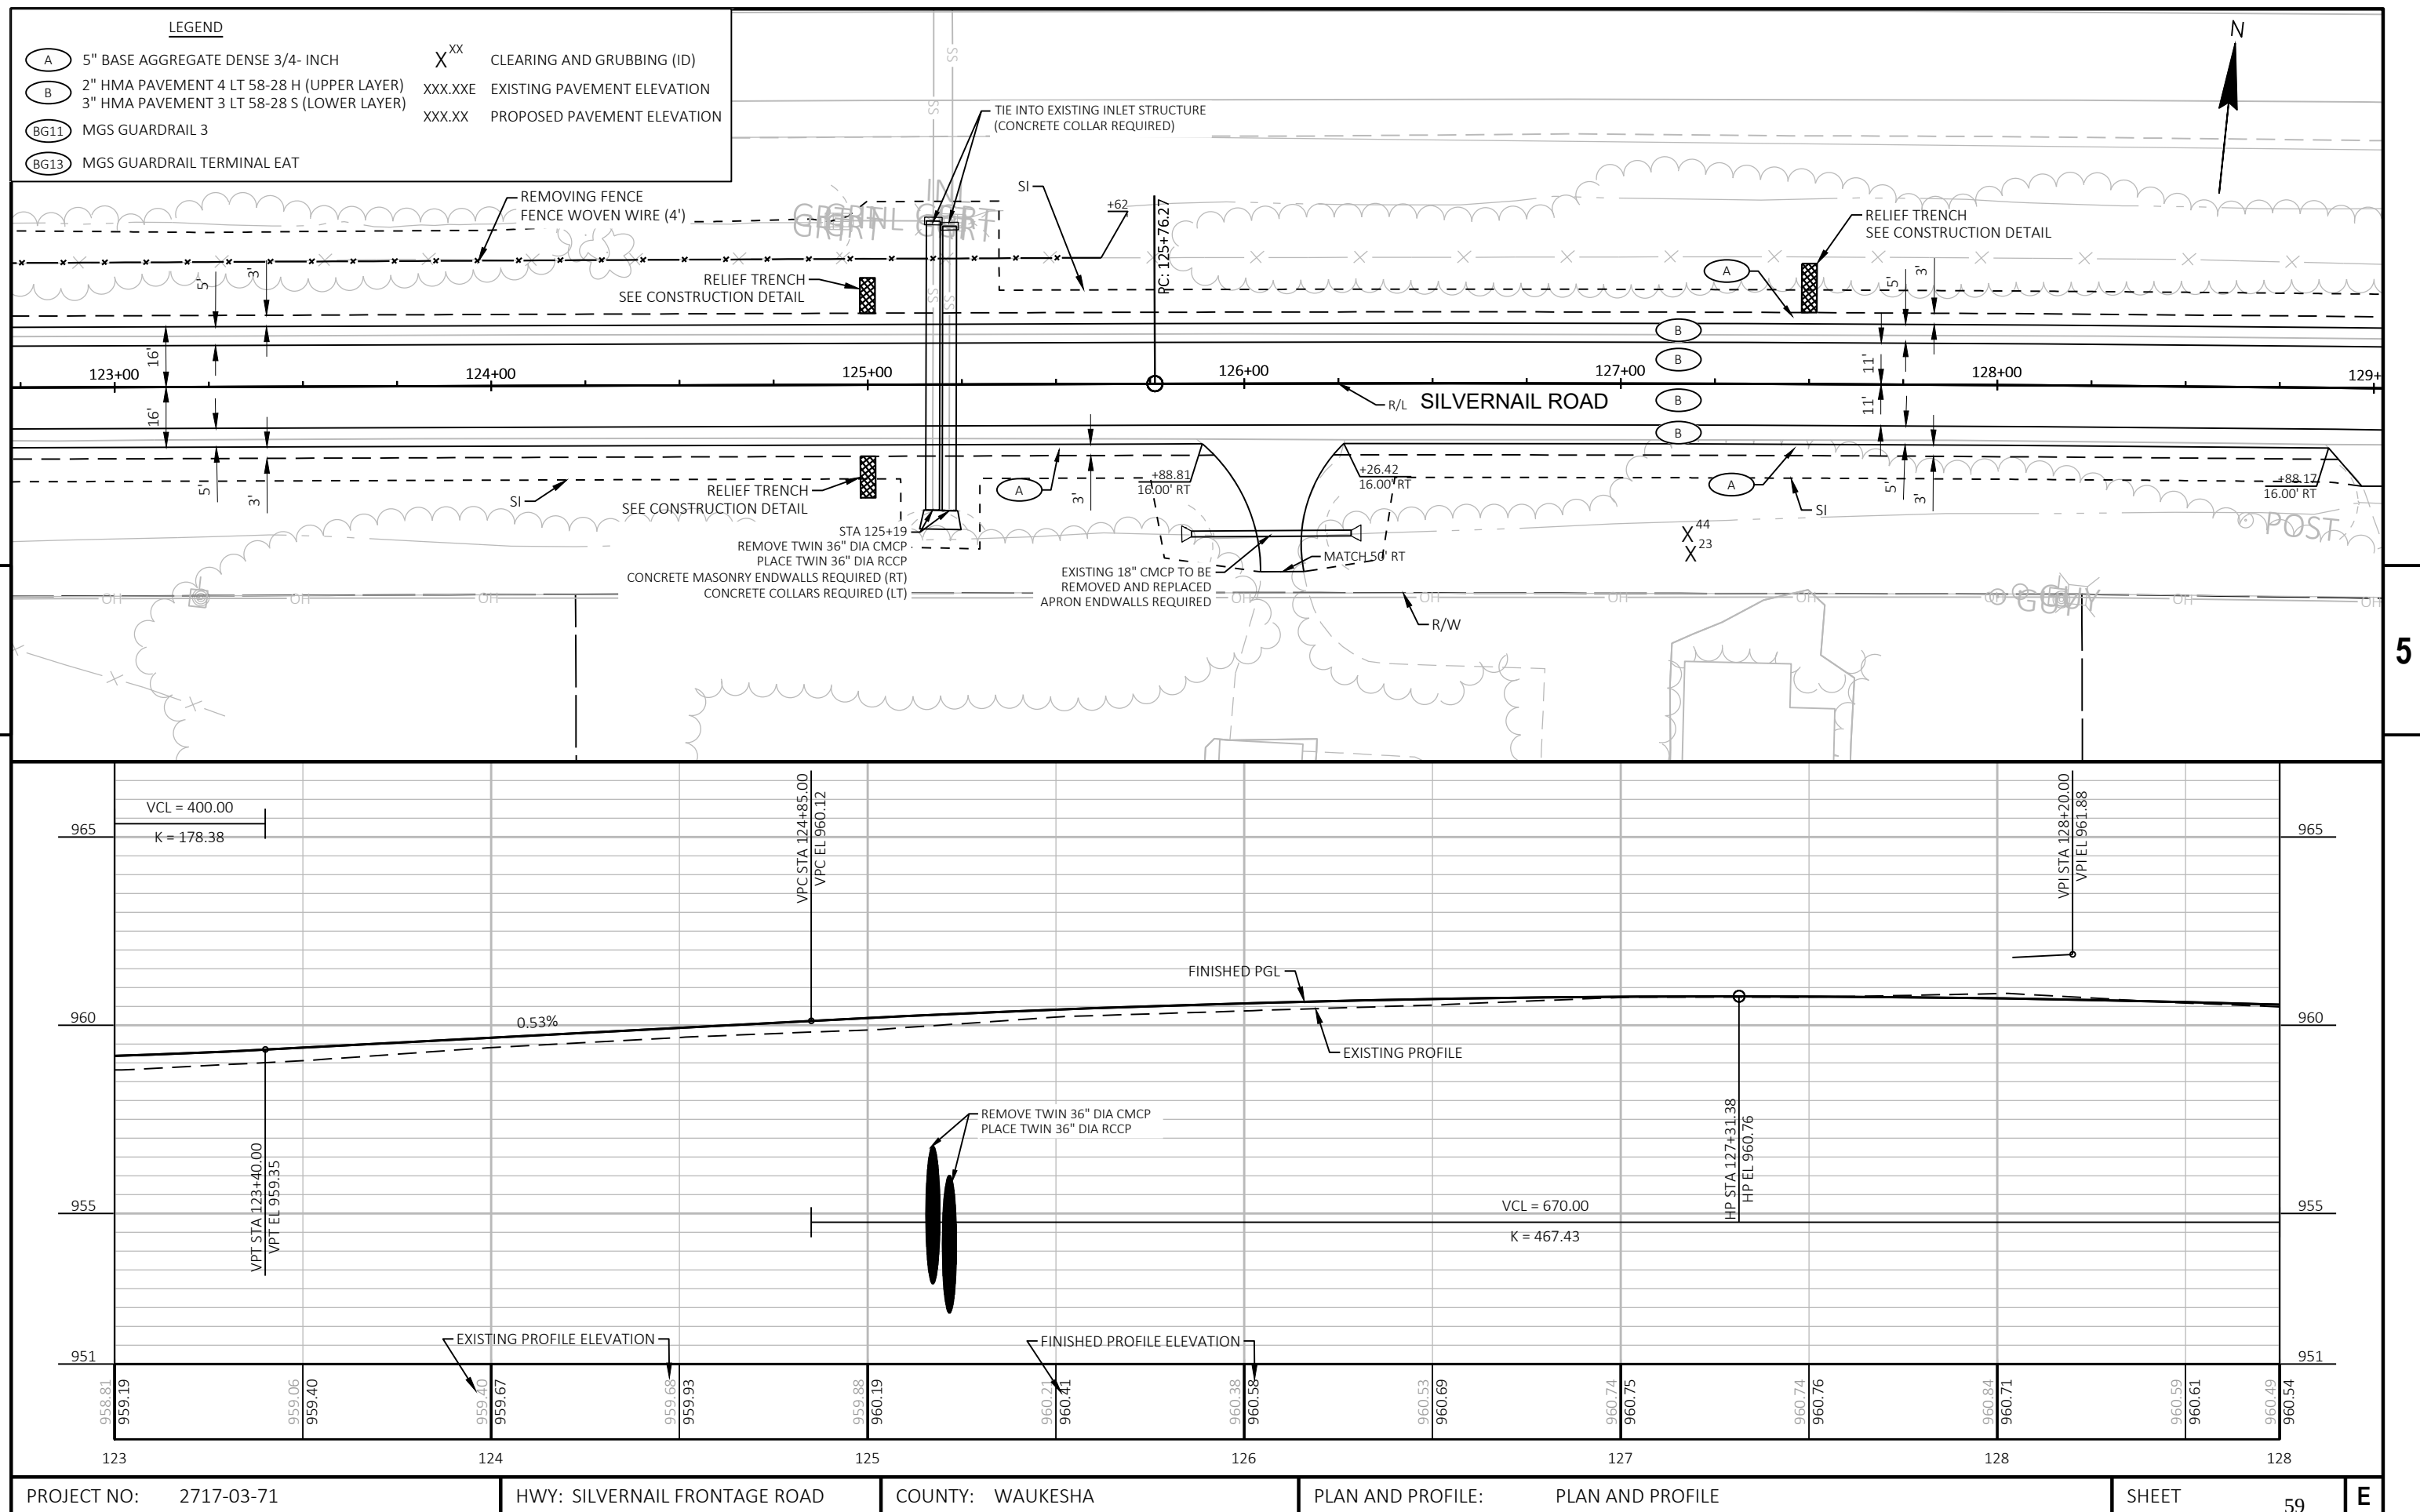

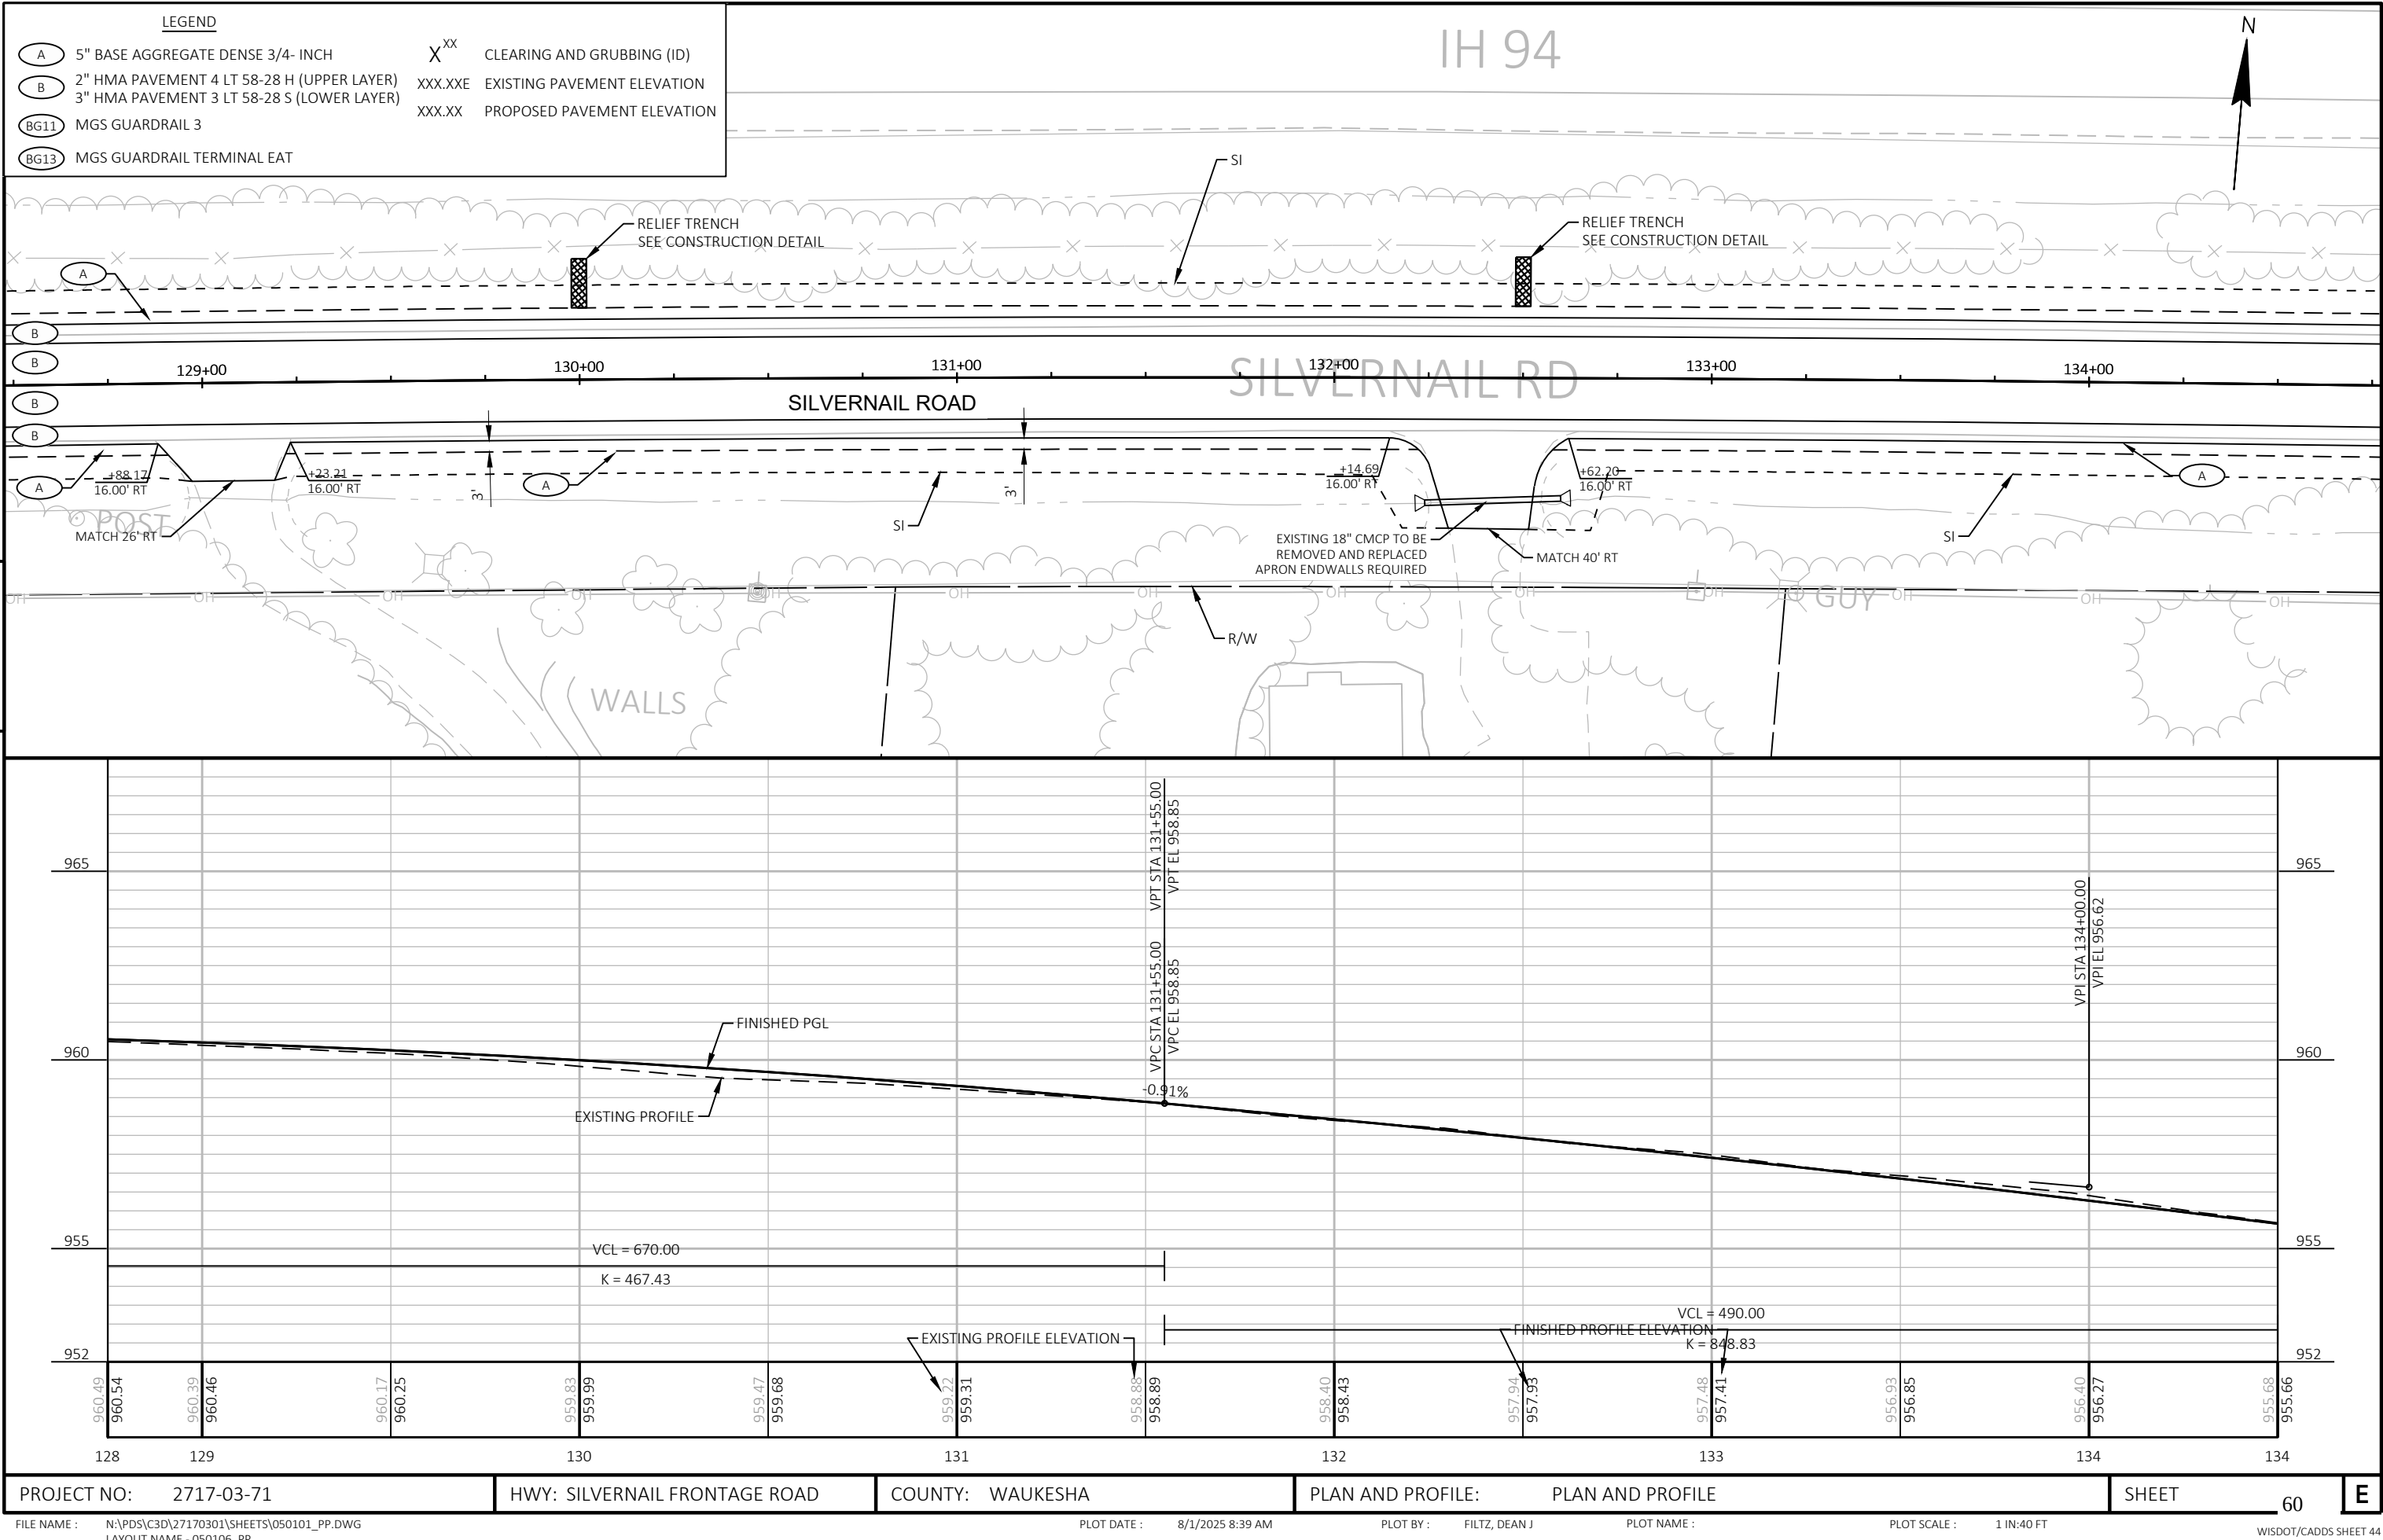







|   |  |                                    |  |
|---|--|------------------------------------|--|
| <div>LEGEND</div> <div><div><div>A</div><div>5" BASE AGGREGATE DENSE 3/4- INCH</div></div><div><div>B</div><div>2" HMA PAVEMENT 4 LT 58-28 H (UPPER LAYER)</div></div><div><div>BG11</div><div>MGS GUARDRAIL 3</div></div><div><div>BG13</div><div>MGS GUARDRAIL TERMINAL EAT</div></div><div><div>X<sup>XX</sup></div><div>CLEARING AND GRUBBING (ID)</div></div><div><div>XXX.XXE</div><div>EXISTING PAVEMENT ELEVATION</div></div><div><div>XXX.XX</div><div>PROPOSED PAVEMENT ELEVATION</div></div></div> |  |                                    |  |
|   |  | <div>5</div>                       |  |
| PROJECT NO: 2717-03-71   |  | HWY: SILVERNAIL FRONTAGE ROAD      |  |
| COUNTY: WAUKESHA   |  | PLAN AND PROFILE: PLAN AND PROFILE |  |
| SHEET 61   |  | E                                  |  |

|   |  
|---|--|--|--|-------------------------------|--|-------|------------------|--|--|------------------------------------|--|--|----------|--|------------------------------|--|-------------------------|--|-------------|--|-------------------------|--|----------------------|--|
| <div>LEGEND</div> <div><div>A</div>5" BASE AGGREGATE DENSE 3/4- INCH<div>B</div>2" HMA PAVEMENT 4 LT 58-28 H (UPPER LAYER)<div>BG11</div>3" HMA PAVEMENT 3 LT 58-28 S (LOWER LAYER)<div>BG13</div>MGS GUARDRAIL 3MGS GUARDRAIL TERMINAL EAT</div> <div><div>X<sup>XX</sup></div>CLEARING AND GRUBBING (ID)<div>XXX.XXE</div>EXISTING PAVEMENT ELEVATION<div>XXX.XX</div>PROPOSED PAVEMENT ELEVATION</div>   |  |  |  |                               |  | IH 94 |                  |  |  |                                    |  |  |          |  |                              |  |                         |  |             |  |                         |  |                      |  |
| <div><div>WETLAND BOUNDARY</div><div>REMOVING FENCE<br/>FENCE WOVEN WIRE (4')</div><div>RELIEF TRENCH<br/>SEE CONSTRUCTION DETAIL</div><div>RELIEF TRENCH<br/>SEE CONSTRUCTION DETAIL</div><div>PT: 144+37.90</div><div>SILVERNAIL RD</div><div>POST</div><div>R/W</div><div>SI</div><div>N</div></div>   |  |  
| 5   |  |  
| <div><div>950</div><div>945</div><div>940</div><div>935</div><div>947.30</div><div>946.85</div><div>946.98</div><div>946.12</div><div>946.24</div><div>945.31</div><div>945.50</div><div>944.54</div><div>944.76</div><div>943.89</div><div>944.01</div><div>943.19</div><div>943.27</div><div>942.48</div><div>942.53</div><div>941.75</div><div>941.79</div><div>941.04</div><div>941.05</div><div>940.43</div><div>940.31</div><div>939.70</div><div>939.56</div><div>939.06</div><div>938.82</div><div>140</div><div>141</div><div>142</div><div>143</div><div>144</div><div>145</div><div>146</div></div> <div><div>FINISHED PGL</div><div>EXISTING PROFILE</div><div>-1.48%</div><div>EXISTING PROFILE ELEVATION</div><div>FINISHED PROFILE ELEVATION</div></div> |  |  
| PROJECT NO: 2717-03-71   |  |  |  | HWY: SILVERNAIL FRONTAGE ROAD |  |       | COUNTY: WAUKESHA |  |  | PLAN AND PROFILE: PLAN AND PROFILE |  |  | SHEET 62 |  | E                            |  |                         |  |             |  |                         |  |                      |  |
| FILE NAME : N:\PDS\C3D\27170301\SHEETS\050101_PP.DWG<br>LAYOUT NAME - 050108 PP   |  |  |  |                               |  |       |                  |  |  |                                    |  |  |          |  | PLOT DATE : 8/1/2025 8:39 AM |  | PLOT BY : FILTZ, DEAN J |  | PLOT NAME : |  | PLOT SCALE : 1 IN=40 FT |  | WISDOT/CADD SHEET 44 |  |





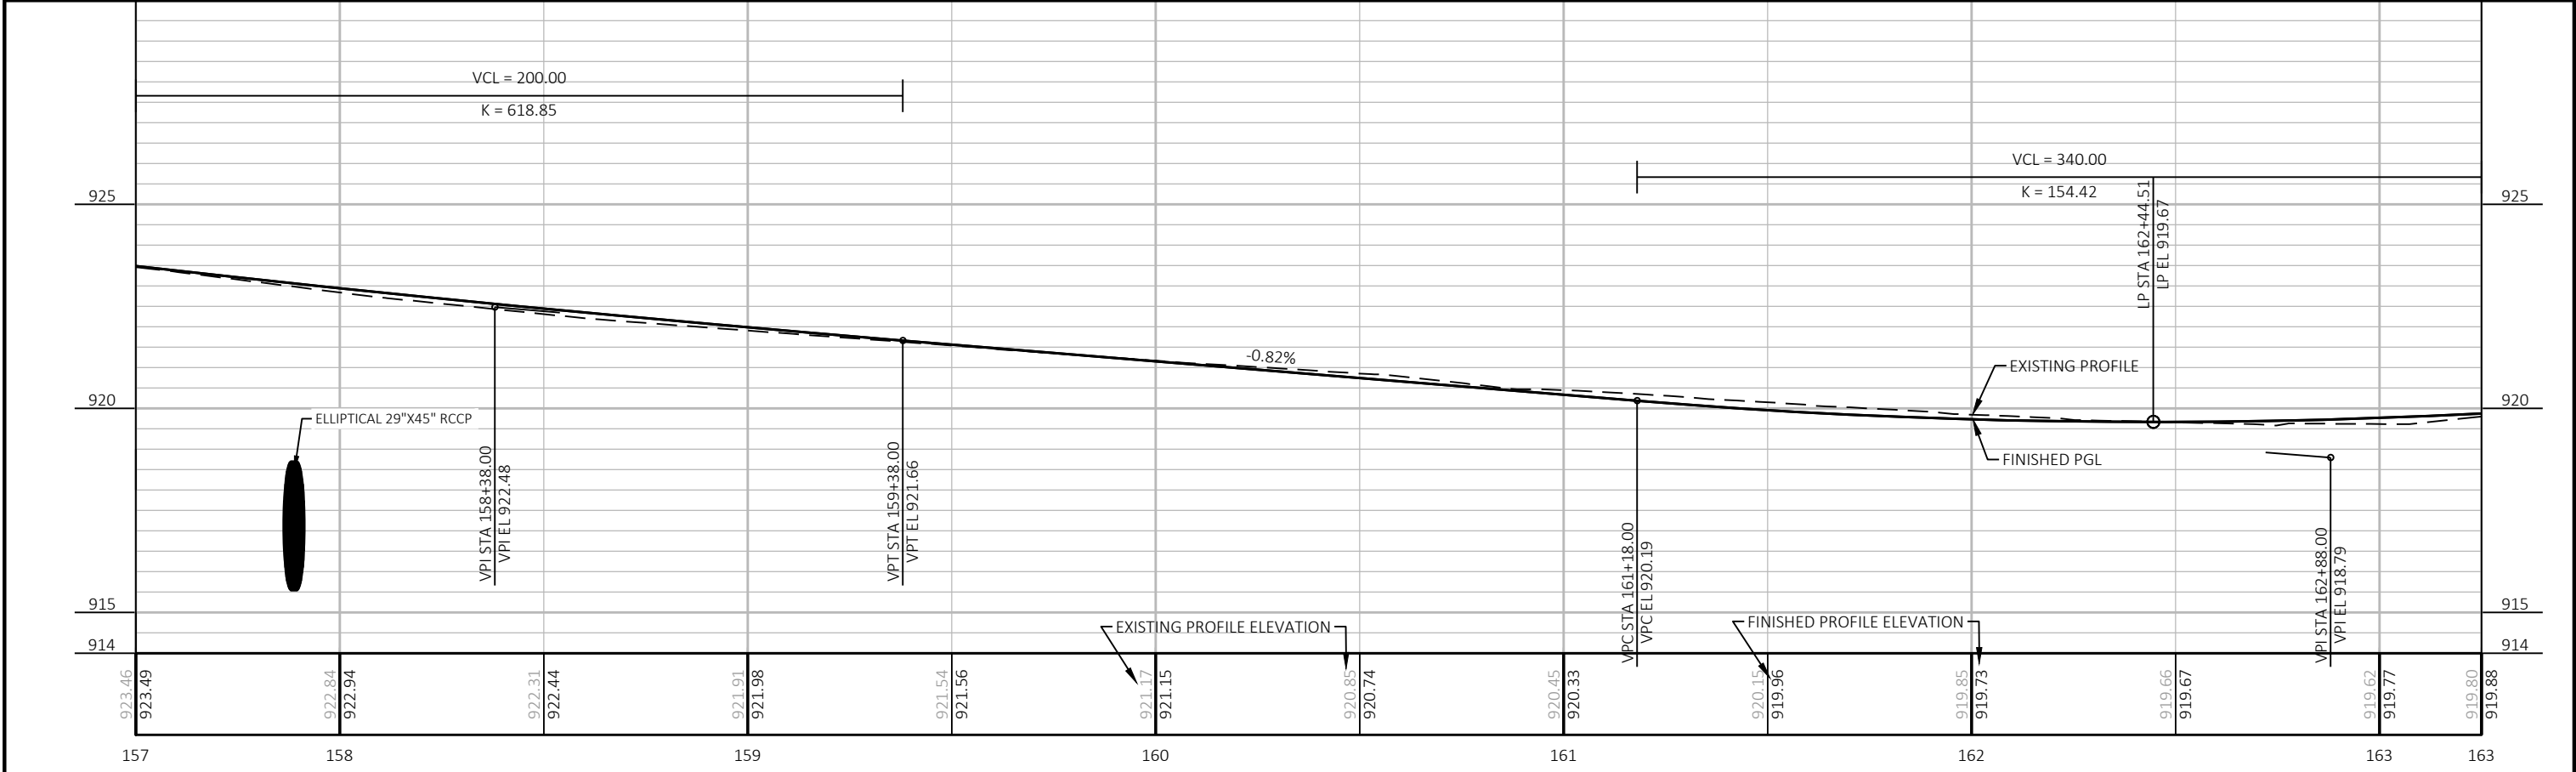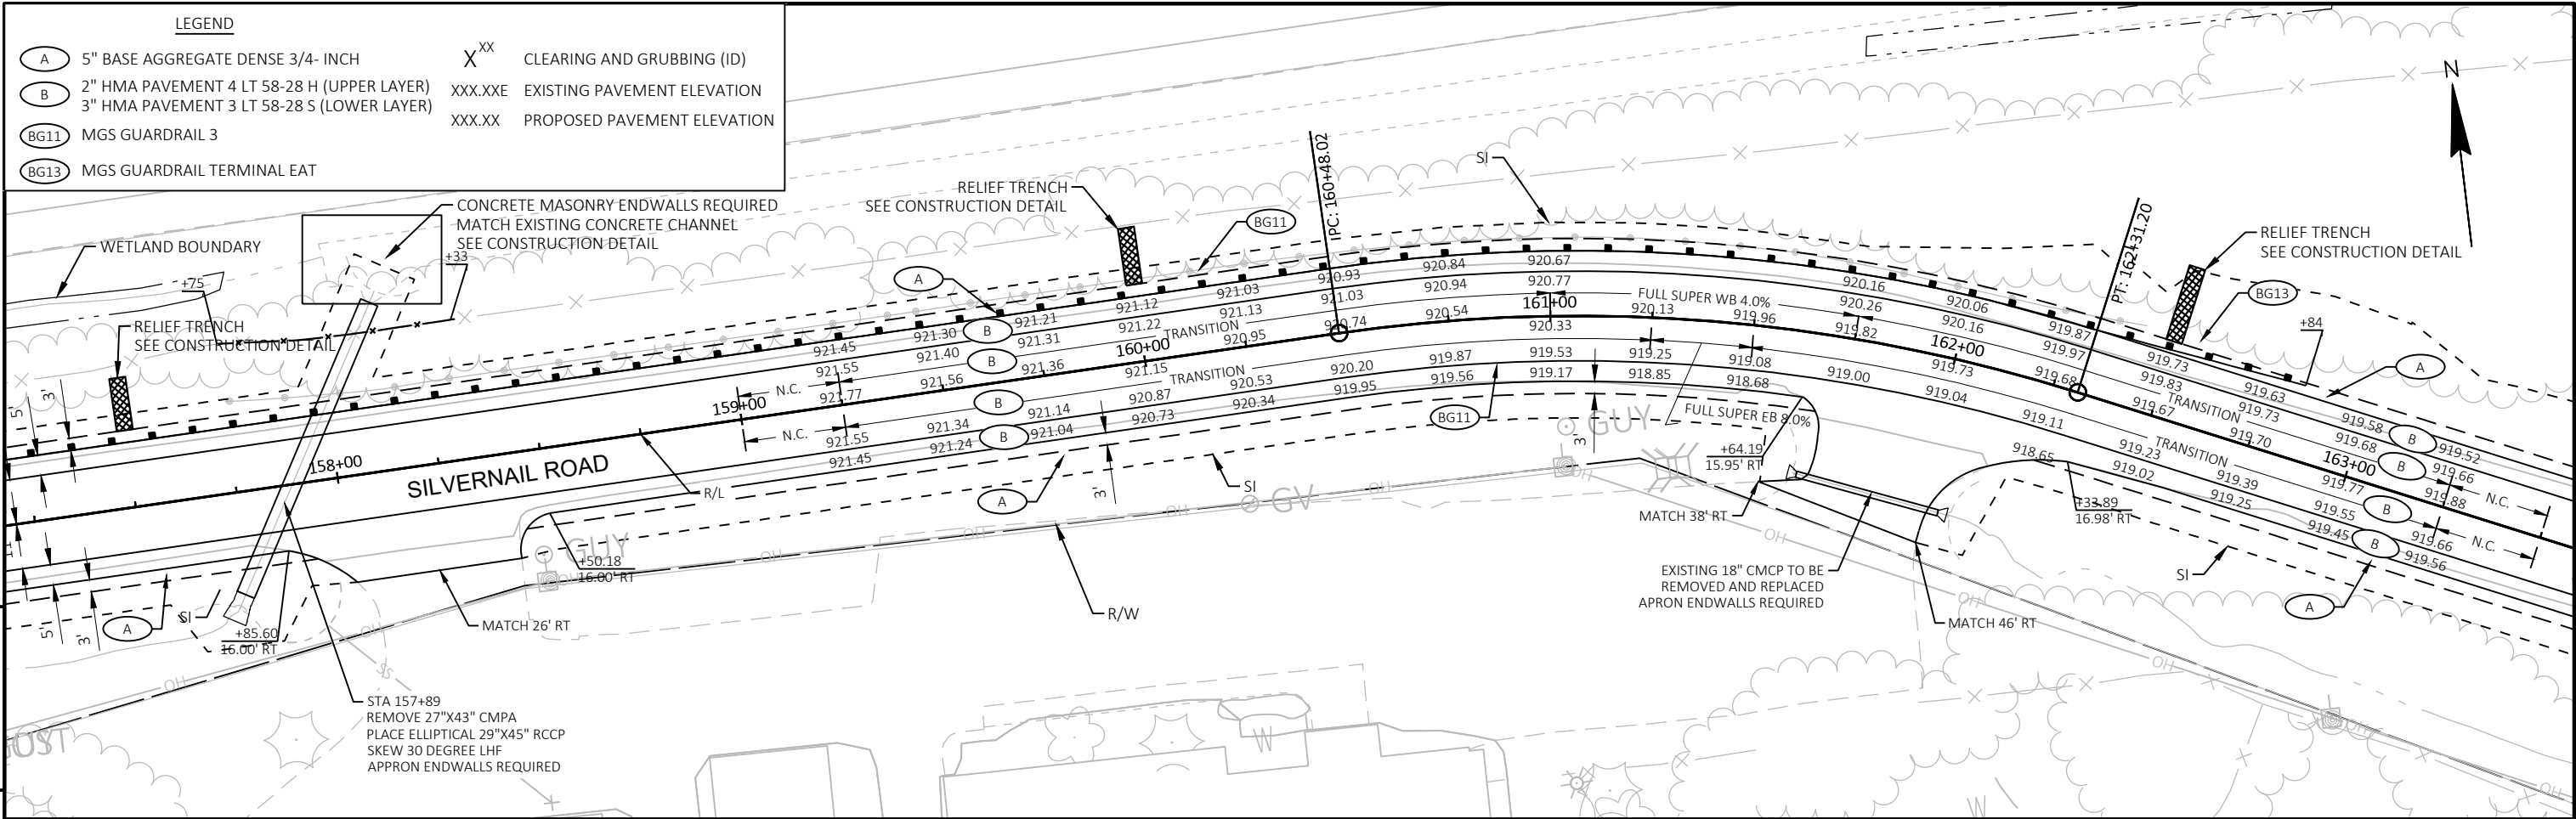


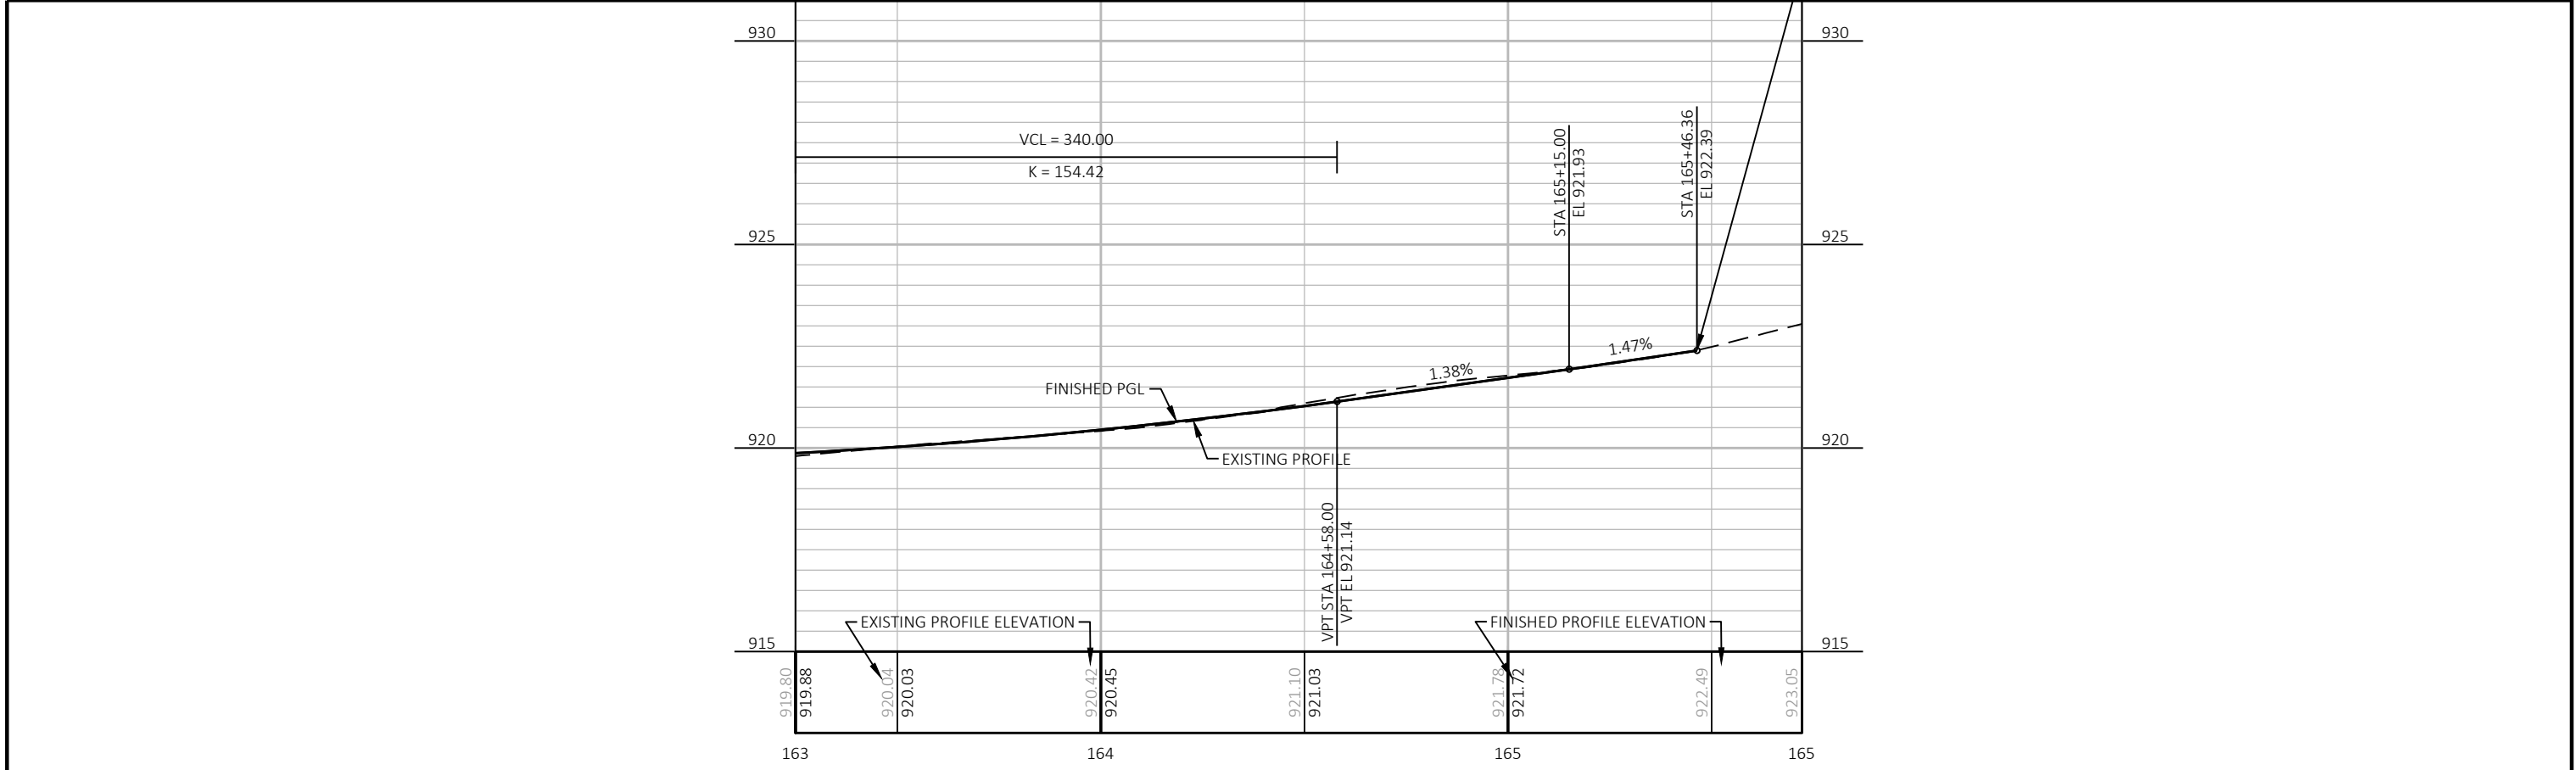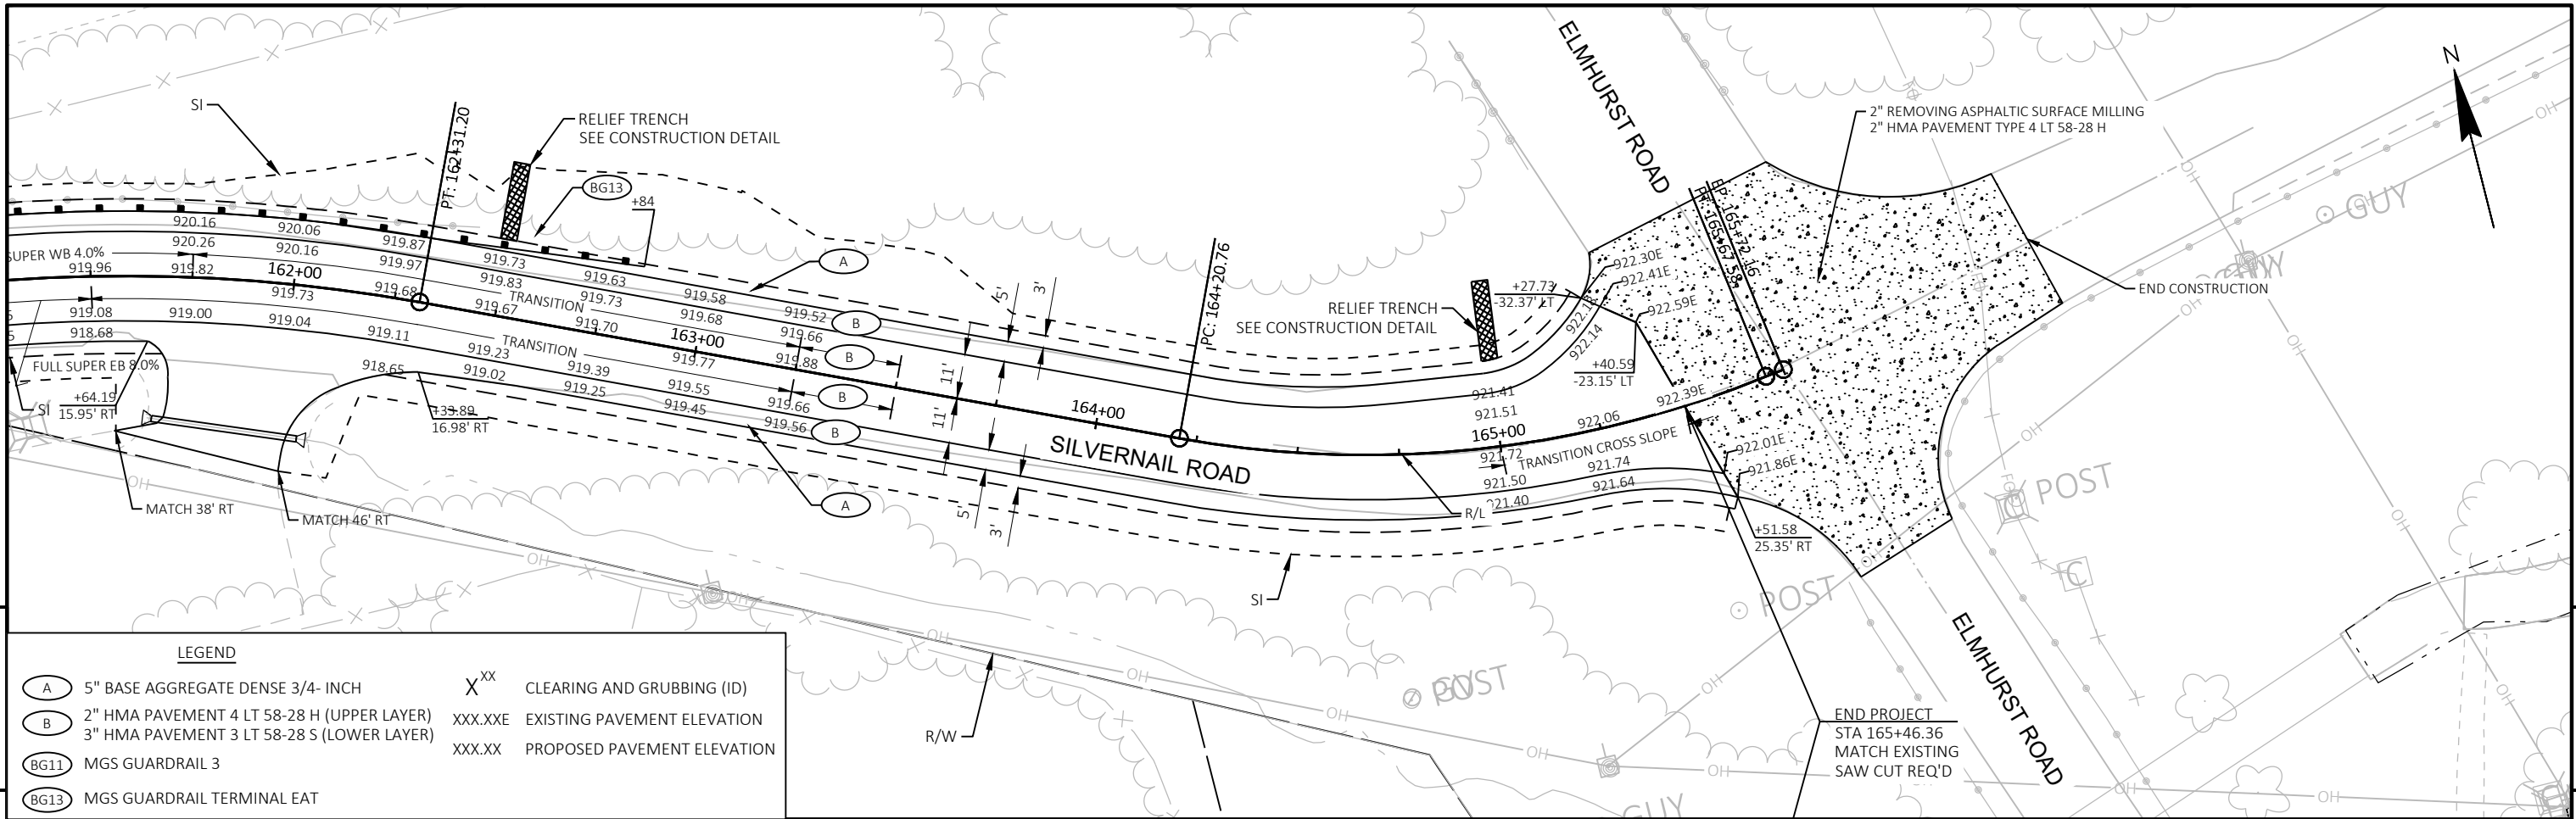




Standard Detail Drawing List


|           |                                                                                  |
|-----------|----------------------------------------------------------------------------------|
| 08D01-24A | CONCRETE CURB & GUTTER                                                           |
| 08D01-24B | CONCRETE CURB, TIES AND CURB AND GUTTER APPLICATIONS                             |
| 08D21-01  | DRIVEWAYS WITHOUT CURB & GUTTER                                                  |
| 08E08-03  | TYPICAL INSTALLATIONS OF EROSION BALES / TEMPORARY DITCH CHECKS                  |
| 08E09-06  | SILT FENCE                                                                       |
| 08E10-02  | INLET PROTECTION TYPE A, B, C AND D                                              |
| 08E14-01  | TRACKING PAD                                                                     |
| 08E15-01  | CULVERT PIPE CHECK                                                               |
| 08F01-11  | APRON ENDWALLS FOR CULVERT PIPE                                                  |
| 08F02-01  | APRON ENDWALLS FOR PIPE ARCH AND ELLIPTICAL PIPE                                 |
| 08F04-08  | JOINT TIES FOR CONCRETE PIPE AND CONCRETE COLLAR DETAIL                          |
| 08F10-02  | CONCRETE MASONRY ENDWALLS FOR CULVERT PIPE AND PIPE ARCH                         |
| 14B28-04A | GUARDRAIL MOW STRIP                                                              |
| 14B28-04B | GUARDRAIL MOW STRIP                                                              |
| 14B42-07A | MIDWEST GUARDRAIL SYSTEM (MGS) GUARDRAIL                                         |
| 14B42-07B | MIDWEST GUARDRAIL SYSTEM (MGS) GUARDRAIL                                         |
| 14B42-07C | MIDWEST GUARDRAIL SYSTEM (MGS) GUARDRAIL                                         |
| 14B42-07D | MIDWEST GUARDRAIL SYSTEM (MGS) GUARDRAIL                                         |
| 14B44-04A | MIDWEST GUARDRAIL SYSTEM ENERGY ABSORBING TERMINAL (MGS)                         |
| 14B44-04B | MIDWEST GUARDRAIL SYSTEM ENERGY ABSORBING TERMINAL (MGS)                         |
| 14B44-04C | MIDWEST GUARDRAIL SYSTEM ENERGY ABSORBING TERMINAL (MGS)                         |
| 15A03-02A | FLEXIBLE MARKER POST FOR CULVERT END                                             |
| 15A03-02B | FLEXIBLE MARKER POST FOR CULVERT END                                             |
| 15B01-08A | FENCE WOVEN WIRE                                                                 |
| 15B01-08B | FENCE WOVEN WIRE                                                                 |
| 15C02-09A | BARRICADES AND SIGNS FOR MAINLINE CLOSURES                                       |
| 15C02-09B | BARRICADES AND SIGNS FOR VARIOUS CLOSURES                                        |
| 15C02-09C | DETOUR SIGNING FOR MAINLINE CLOSURES                                             |
| 15C03-05  | BARRICADES AND SIGNS FOR SIDEROAD CLOSURES                                       |
| 15C08-24A | PERMANENT LONGITUDINAL PAVEMENT MARKINGS                                         |
| 15C08-24C | PAVEMENT MARKING (TURN LANES)                                                    |
| 15C08-24D | PAVEMENT MARKING (TURN LANES)                                                    |
| 15C11-10B | CHANNELIZING DEVICES DRUMS, CONES, BARRICADES AND VERTICAL PANELS                |
| 15C18-09A | MEDIAN ISLAND PAVEMENT MARKINGS                                                  |
| 15C18-09B | PAVEMENT MARKINGS, MEDIAN ISLAND NOSE                                            |
| 15C33-05  | STOP LINE AND CROSSWALK PAVEMENT MARKING                                         |
| 15C35-06A | PAVEMENT MARKING (INTERSECTIONS)                                                 |
| 15C35-06B | PAVEMENT MARKING AND SIGNING (CLIMBING LANE & PASSING LANE)                      |
| 15C35-06C | PAVEMENT MARKING AND SIGNING (CLIMBING LANE & PASSING LANE)                      |
| 15D27-04  | TRAFFIC CONTROL, SHOULDER CLOSURE ON DIVIDED ROADWAY, SPEEDS GREATER THAN 40 MPH |
| 15D45-03  | TRAFFIC CONTROL, SIGNING ON ROADWAYS WITH LOOSE GRAVEL                           |

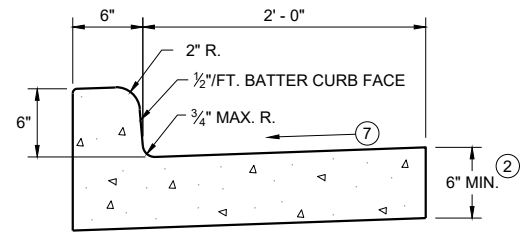


TYPES A<sup>①</sup> & D

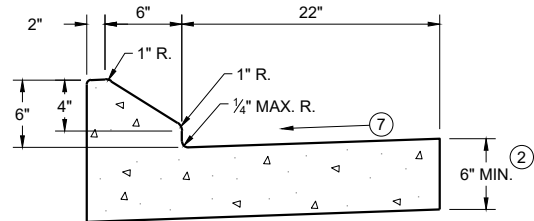


6" SLOPED CURB TYPES G<sup>①</sup> & J

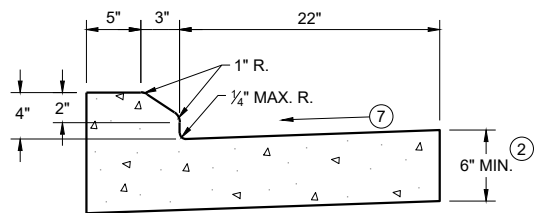

4" SLOPED CURB TYPES G<sup>①</sup> & J

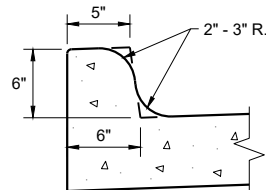


TYPES K<sup>①</sup> & L  
(OPTIONAL CURB SHAPE)

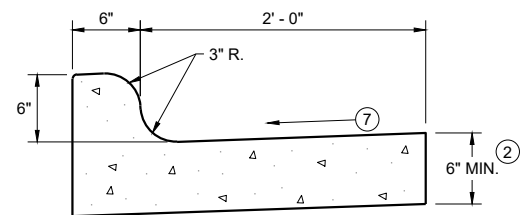


TYPES K<sup>①</sup> & L

CONCRETE CURB AND GUTTER 30"

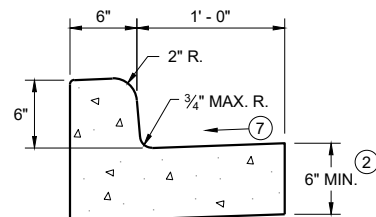


TYPES A<sup>①</sup> & D

CONCRETE CURB AND GUTTER 18"

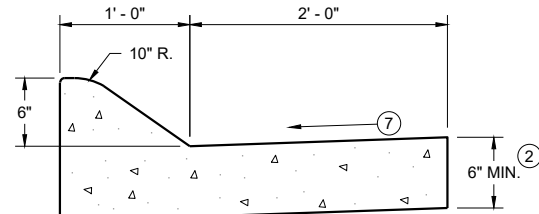


6" SLOPED CURB TYPES A<sup>①</sup> & D

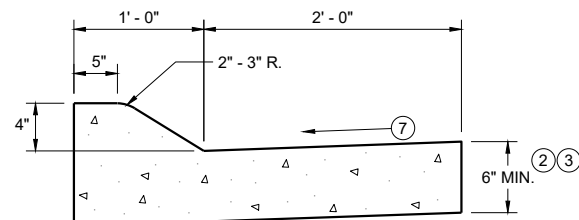


4" SLOPED CURB TYPES A<sup>①</sup> & D

CONCRETE CURB AND GUTTER 36"

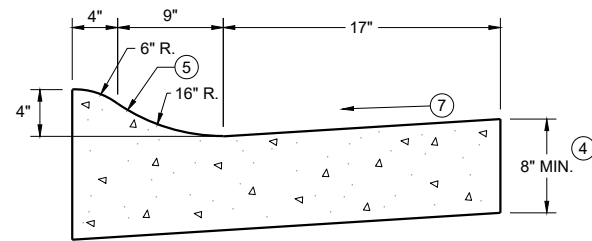

4" SLOPED CURB TYPES R<sup>①</sup> & T  
CONCRETE CURB AND GUTTER 30"

| TBT & TBTT | X   |
|------------|-----|
| 30"        | 22" |
| 36"        | 28" |

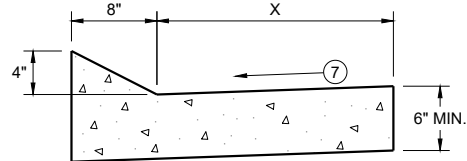


TYPES TBT & TBTT<sup>①</sup>

CONCRETE CURB AND GUTTER


PAVEMENT THICKNESS  
AND MAXIMUM CONCRETE  
PANEL WIDTH TABLE

| PAVEMENT THICKNESS | MAXIMUM PANEL WIDTH |
|--------------------|---------------------|
| LESS THAN 10"      | 12'                 |
| 10" & ABOVE        | 15'                 |

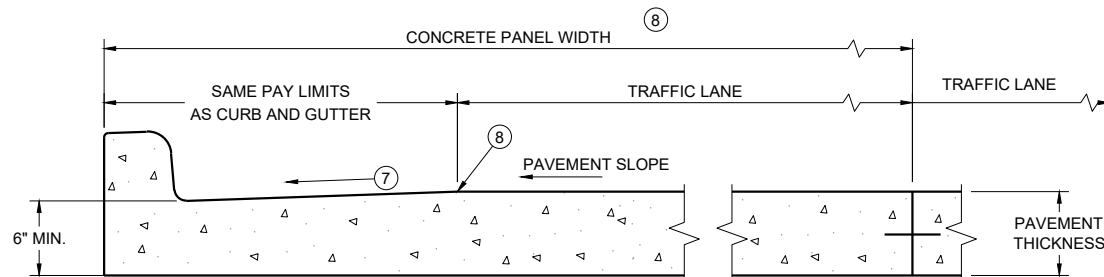


PARTIAL SECTION OF PAVEMENT  
WITH INTEGRAL CURB AND GUTTER

\* BIKE LANE IS NOT SHOWN

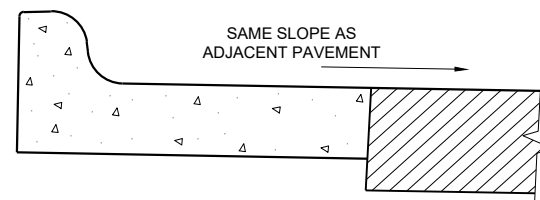

REVERSE SLOPE GUTTER<sup>⑥</sup>  
(TYPICAL FOR ALL CURB & GUTTER TYPES)

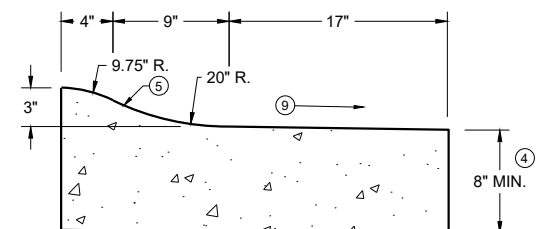

3" SLOPED CURB TYPES R<sup>①</sup> & T

CONCRETE CURB AND GUTTER

STATE OF WISCONSIN  
DEPARTMENT OF TRANSPORTATION

GENERAL NOTES

DETAILS OF CONSTRUCTION AND WORKMANSHIP NOT SHOWN ON THIS DRAWING SHALL CONFORM TO THE PERTINENT REQUIREMENTS OF THE CONTRACT.


PAVEMENT TIES AND TIE BARS SHALL BE EPOXY COATED IN CONFORMANCE WITH SUBSECTION 505.2.6.2 OF THE STANDARD SPECIFICATIONS.

INTEGRAL CURB AND GUTTER SHALL CONFORM TO THE DETAILS SHOWN FOR CONCRETE CURB AND GUTTER INCLUDING THE TRANSVERSE GUTTER SLOPE.


UNLESS OTHERWISE SHOWN ON THE TYPICAL CROSS SECTIONS, THE BASE AGGREGATE AND COMMON EXCAVATION LIMITS ARE 2' - 0" BEHIND THE BACK OF CURBS.

- ① TIE BARS ARE REQUIRED FOR CURB AND GUTTERS TYPES A, G, K, R, AND TBTT.
- ② THE BOTTOM OF CURB AND GUTTER MAY BE CONSTRUCTED EITHER LEVEL OR PARALLEL TO THE SLOPE OF THE SUBGRADE OR BASE AGGREGATE PROVIDED A 6" MINIMUM GUTTER THICKNESS IS MAINTAINED.
- ③ USE 8" MINIMUM GUTTER THICKNESS WHEN USED WITH AN ADJACENT CONCRETE TRUCK APRON PLACED BEHIND BACK OF CURB.
- ④ THE BOTTOM OF CURB AND GUTTER MAY BE CONSTRUCTED EITHER LEVEL OR PARALLEL TO THE SLOPE OF THE SUBGRADE OR BASE AGGREGATE PROVIDED A 8" MINIMUM GUTTER THICKNESS IS MAINTAINED.
- ⑤ UNLESS OTHERWISE NOTED, FOR STAKING PURPOSES THE FACE OF CURB IS 6" FROM THE BACK OF CURB.
- ⑥ WHEN REVERSE SLOPE GUTTER IS REQUIRED, THE LOCATION(S) WILL BE SHOWN ELSEWHERE IN THE PLAN.
- ⑦ USE 4% GUTTER CROSS SLOPE UNLESS OTHERWISE NOTED IN THE PLANS.
- ⑧ INCLUDE LONGITUDINAL JOINT AND TIE BARS ALONG LANE EDGE WHEN CONCRETE PANEL WIDTH EXCEEDS THE MAXIMUM WIDTH PER TABLE BELOW. LONGITUDINAL JOINT(S) ARE NOT ALLOWED WITHIN TRAFFIC LANES AND BIKE LANES. LONGITUDINAL JOINT MAY BE SAWED.
- ⑨ SLOPE TO BE REVERSE SLOPE MATCHING THE SLOPE OF THE PAVEMENT AND THE CIRCULATORY ROADWAY



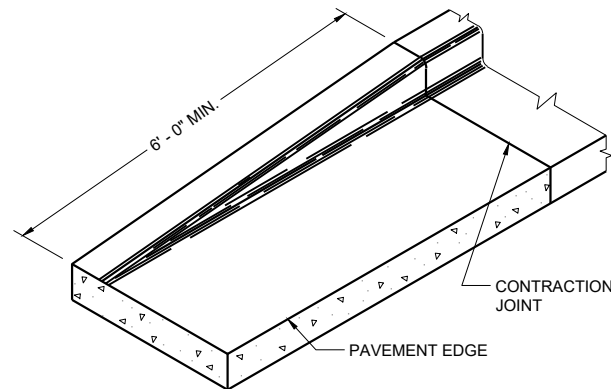


**END SECTION CURB AND GUTTER**

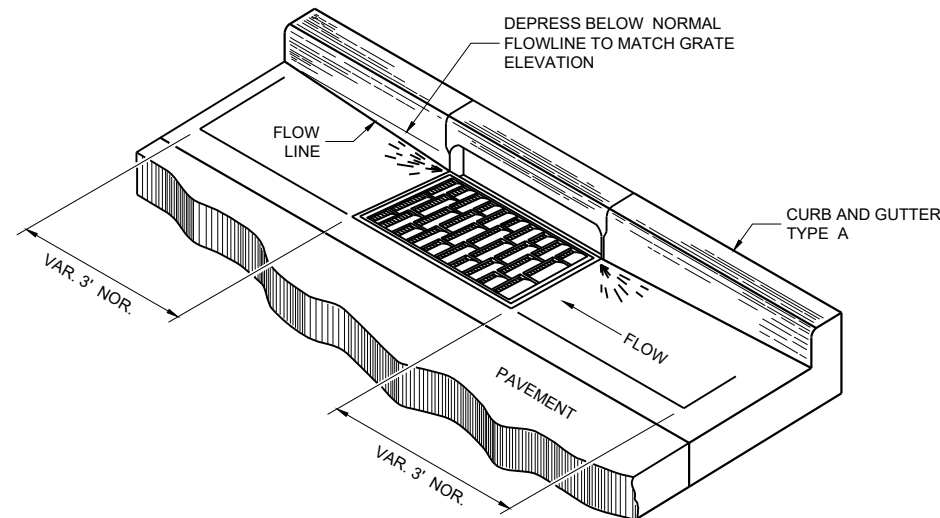


**DETAIL OF CURB AND GUTTER AT INLETS**


(TYPICAL H INLET COVER SHOWN)

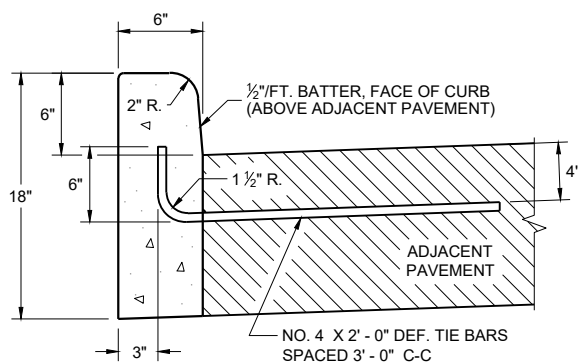


**TYPES A<sup>①</sup> & D**

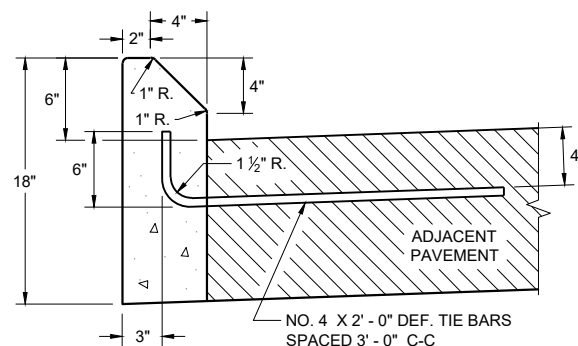

**TYPES G<sup>①</sup> & J  
CONCRETE CURB**

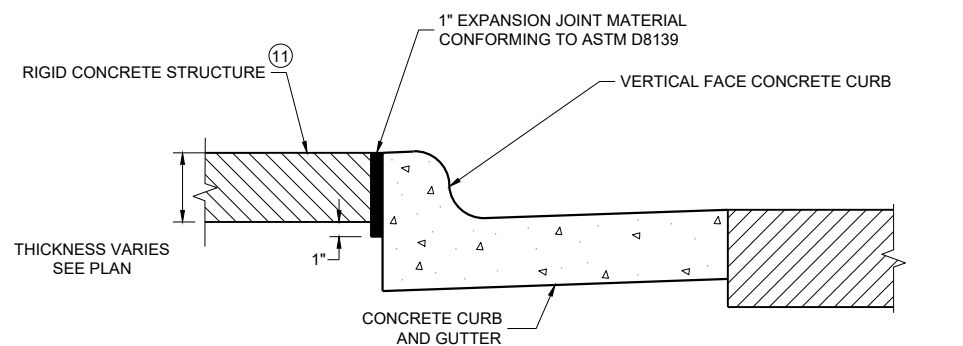

**EXPANSION JOINT DETAIL FOR VERTICAL CURB ABUTTING A RIGID STRUCTURE<sup>⑪</sup>**

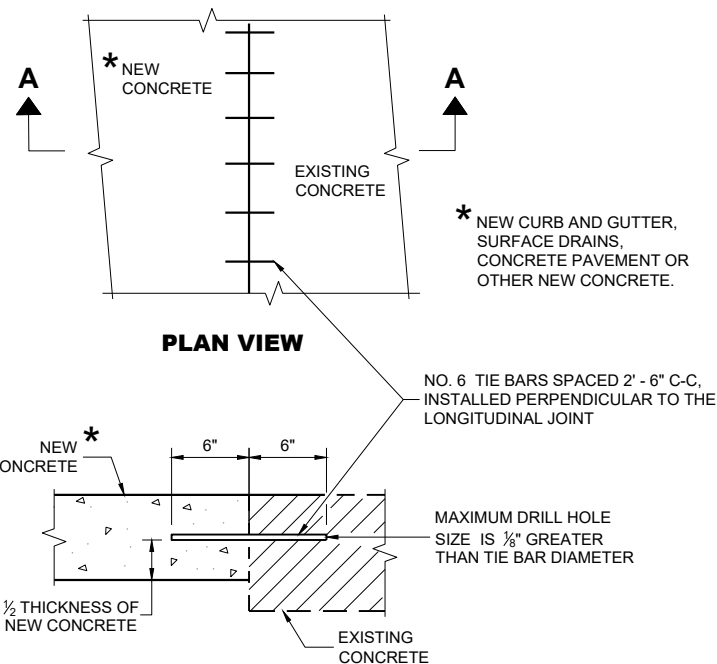

**SECTION A - A  
TIE BARS DRILLED INTO EXISTING PAVEMENT**


**GENERAL NOTES**

DETAILS OF CONSTRUCTION AND WORKMANSHIP NOT SHOWN ON THIS DRAWING SHALL CONFORM TO THE PERTINENT REQUIREMENTS OF THE CONTRACT.


PAVEMENT TIES AND TIE BARS SHALL BE EPOXY COATED IN CONFORMANCE WITH SUBSECTION 505.2.6.2 OF THE STANDARD SPECIFICATIONS.

UNLESS OTHERWISE SHOWN ON THE TYPICAL CROSS SECTIONS, THE BASE AGGREGATE AND COMMON EXCAVATION LIMITS ARE 2' - 0" BEHIND THE BACK OF CURBS.

- ① TIE BARS ARE REQUIRED FOR CURB AND GUTTERS TYPES A, G, K, R, AND TBTT.
- ② THE BOTTOM OF CURB AND GUTTER MAY BE CONSTRUCTED EITHER LEVEL OR PARALLEL TO THE SLOPE OF THE SUBGRADE OR BASE AGGREGATE PROVIDED A 6" MINIMUM GUTTER THICKNESS IS MAINTAINED.
- ⑩ REFER TO SDD 08D18 AND 08D19 FOR ADDITIONAL DRIVEWAY ENTRANCE CURB DETAILS.
- ⑪ PLACE 1" THICK EXPANSION JOINT MATERIAL BETWEEN VERTICAL FACE CURB TYPES EXTENDING FROM THE TOP OF CURB TO 1 INCH BELOW THE ADJOINING CONCRETE SURFACE. RIGID CONCRETE STRUCTURES INCLUDE RAISED CONCRETE MEDIANS, CONCRETE SAFETY ISLANDS, SPLITTER ISLANDS, OR LOCATIONS IDENTIFIED ON THE PLANS.

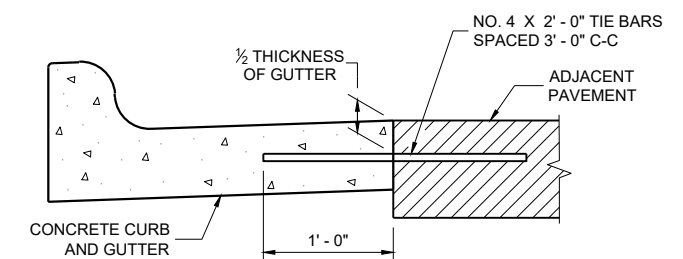

**TYPICAL TIE BAR LOCATION<sup>①</sup>**

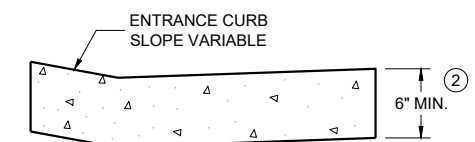


**DRIVEWAY ENTRANCE CURB<sup>⑩</sup>  
(WHEN DIRECTED BY THE ENGINEER)**

**CONCRETE CURB, TIES  
AND CURB AND GUTTER  
APPLICATIONS**

STATE OF WISCONSIN  
DEPARTMENT OF TRANSPORTATION

APPROVED  
February 2025 DATE /S/ Rodney Taylor  
ROADWAY STANDARDS DEVELOPMENT  
UNIT SUPERVISOR


FHWA

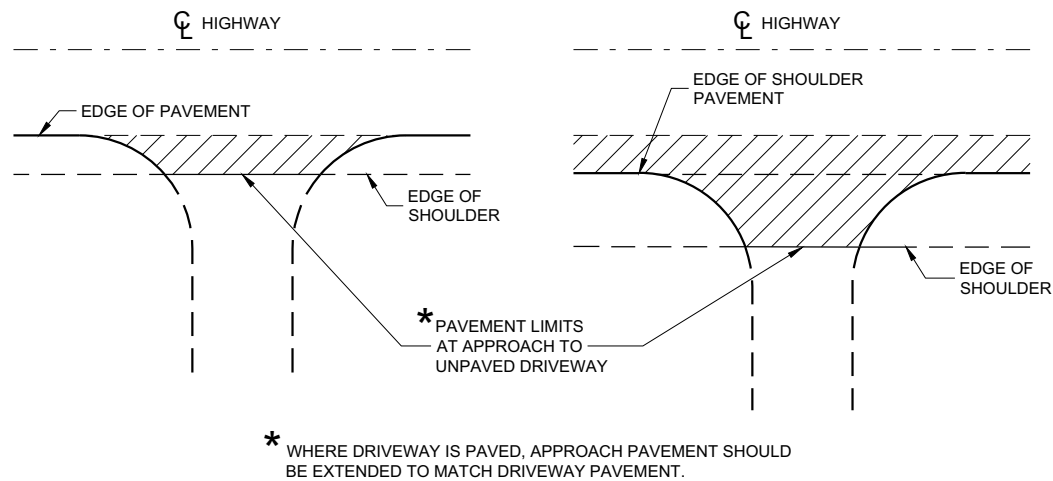

**PLAN VIEW**  
(UNPAVED SHOULDER ON HIGHWAY)

**PLAN VIEW**  
(PAVED SHOULDER ON HIGHWAY)


**RURAL DRIVEWAY INTERSECTION DETAIL  
(NO CURB AND GUTTER OR SIDEWALK)**

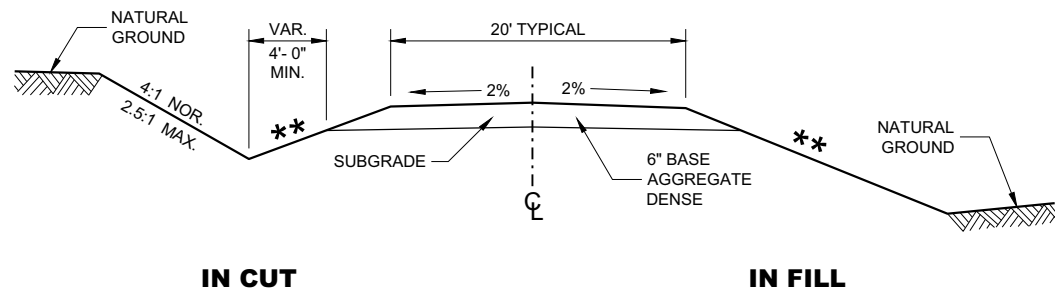


**TYPICAL CROSS SECTION FOR  
PRIVATE DRIVE OR FIELD ENTRANCE  
AGGREGATE SURFACE**

**\*\*** SLOPE CAN VARY WITH  
SPEED. SEE 11-45-30.6.2

| POSTED<br>SPEED<br>MPH | MAX.<br>SLOPE |
|------------------------|---------------|
| <35                    | 4:1           |
| ≥ 35 TO < 60           | 6:1           |
| ≥60                    | 10:1          |

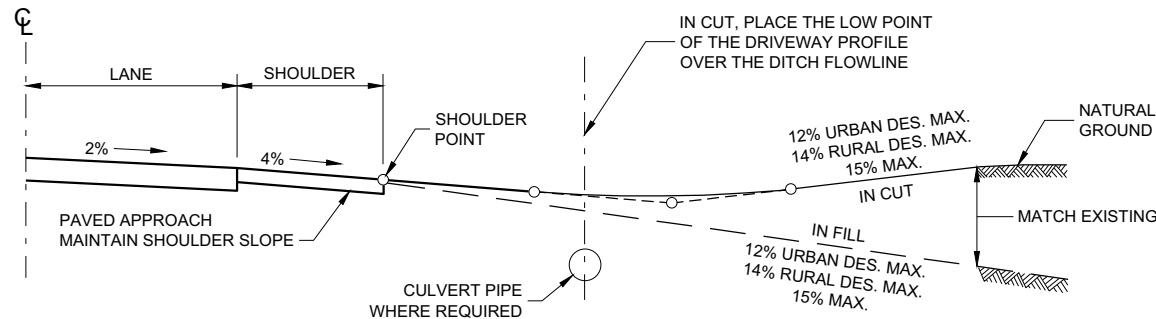

**TYPICAL DRIVEWAY PROFILES**

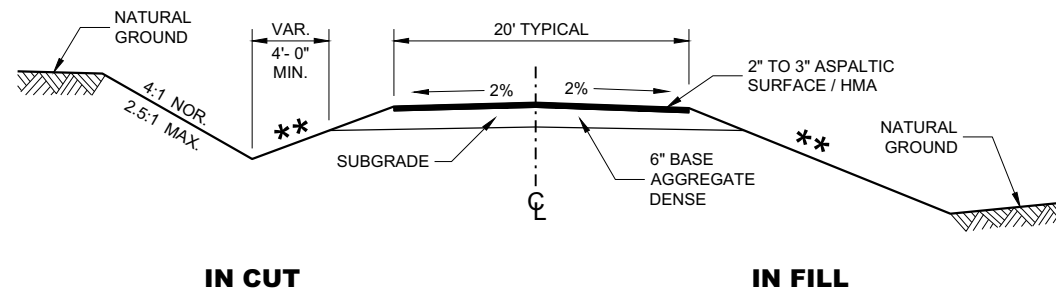


**TYPICAL CROSS SECTION FOR  
PRIVATE DRIVE OR FIELD ENTRANCE  
ASPHALTIC SURFACE**

**DRIVEWAYS WITHOUT  
CURB AND GUTTER**

STATE OF WISCONSIN  
DEPARTMENT OF TRANSPORTATION



APPROVED  
December 2017 /S/ Rodney Taylor  
DATE ROADWAY STANDARDS DEVELOPMENT UNIT SUPERVISOR  
FHWA 70

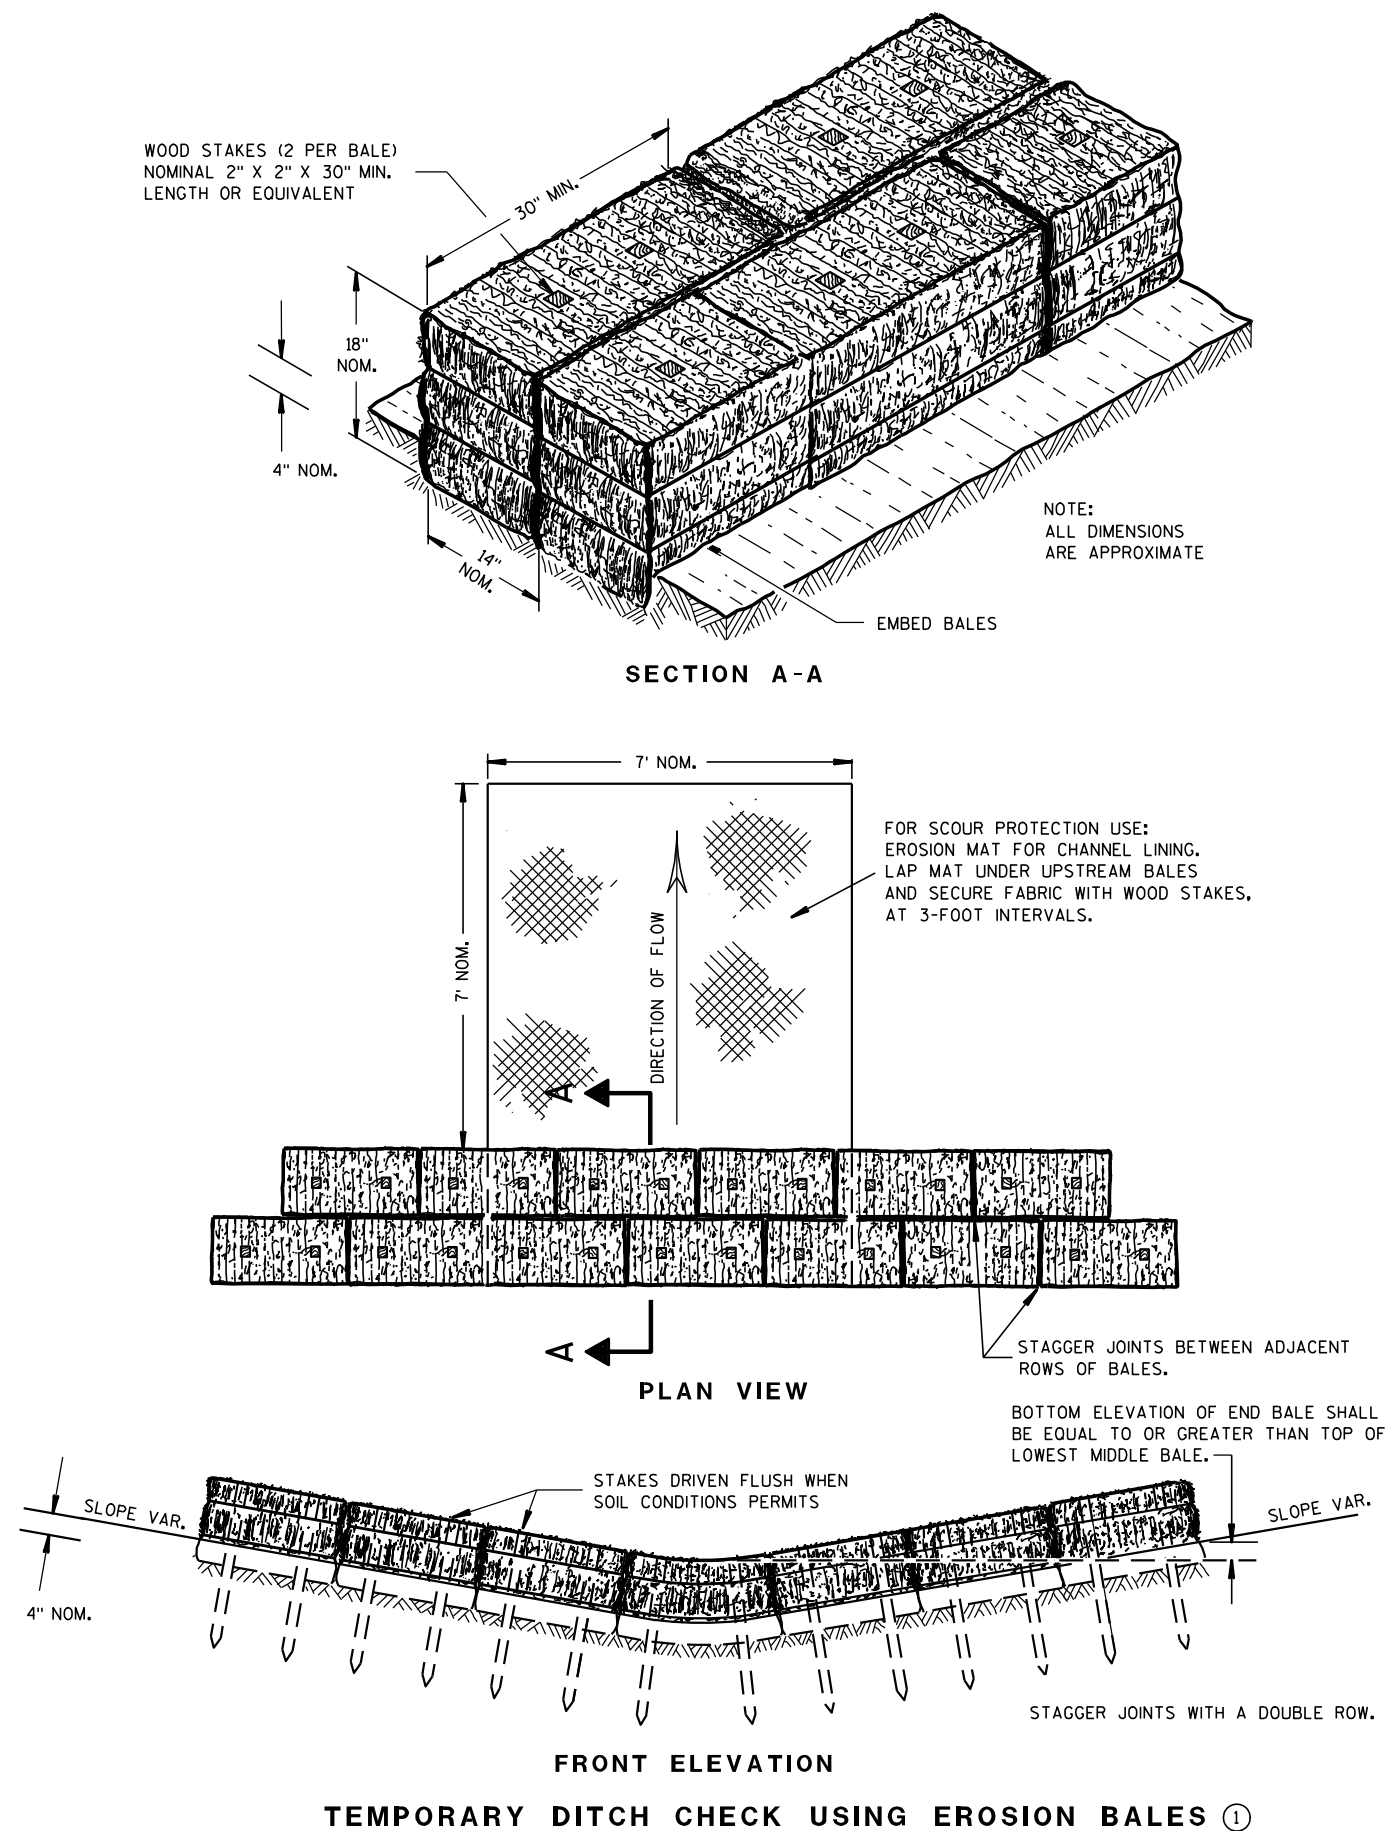

## GENERAL NOTES

DETAILS OF CONSTRUCTION, MATERIALS AND WORKMANSHIP NOT SHOWN ON THIS DRAWING SHALL CONFORM TO THE PERTINENT REQUIREMENTS OF THE STANDARD SPECIFICATIONS AND THE APPLICABLE SPECIAL PROVISIONS.

- ① TEMPORARY DITCH CHECKS EITHER EROSION BALES OR MANUFACTURED SHALL BE PAID FOR UNDER THE BID ITEM OF TEMPORARY DITCH CHECK. THE DEPARTMENT WILL NOT PAY FOR TEMPORARY DITCH CHECKS CONSTRUCTED OF A SINGLE ROW OF EROSION BALES.

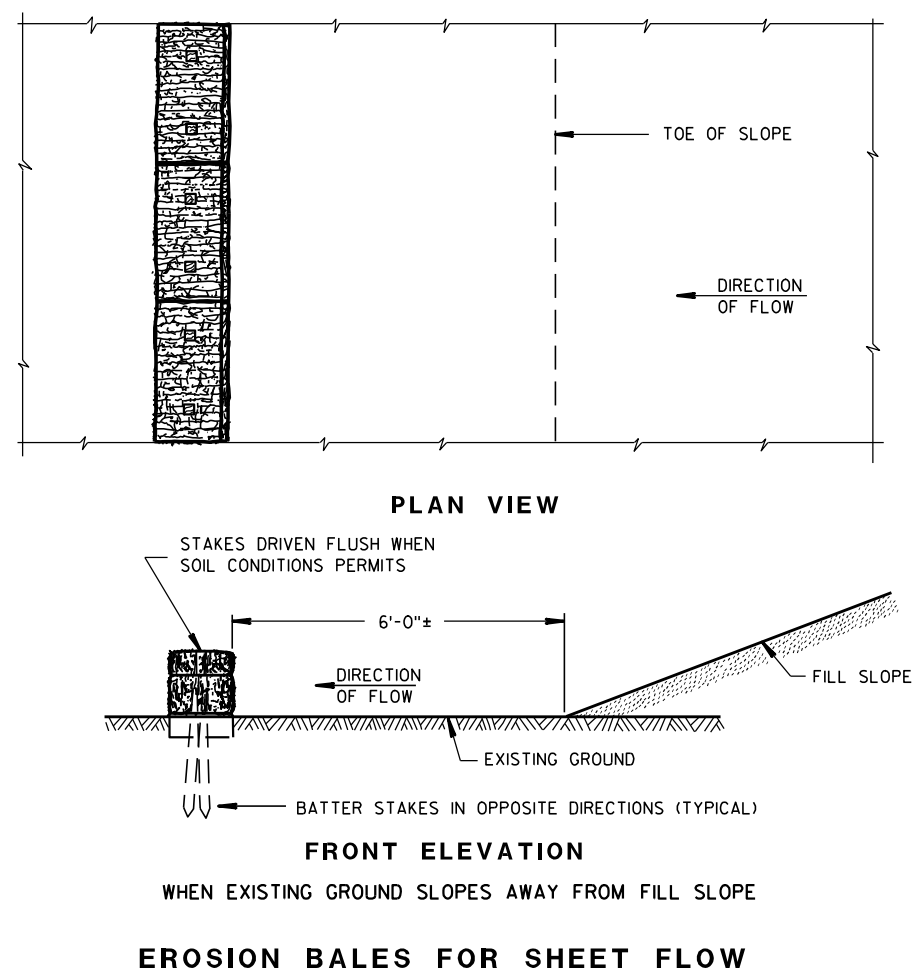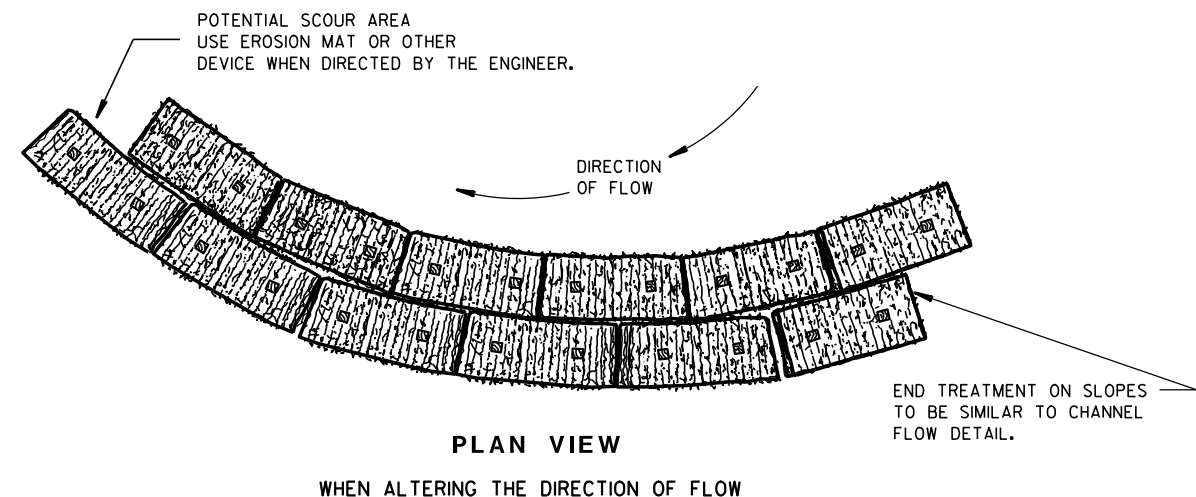TYPICAL INSTALLATIONS OF  
EROSION BALES / TEMPORARY  
DITCH CHECKS

STATE OF WISCONSIN  
DEPARTMENT OF TRANSPORTATION

APPROVED

6/04/02  
DATE


/S/ Beth Conn  
CHIEF ROADWAY DEVELOPER

ENGINEER

FHWA



- ① HORIZONTAL BRACE REQUIRED WITH 2" X 4" WOODEN FRAME OR EQUIVALENT AT TOP OF POSTS.
- ② FOR MANUAL INSTALLATIONS THE TRENCH SHALL BE A MINIMUM OF 4" WIDE & 6" DEEP TO BURY AND ANCHOR THE GEOTEXTILE FABRIC. FOLD MATERIAL TO FIT TRENCH AND BACKFILL & COMPACT TRENCH WITH EXCAVATED SOIL.
- ③ WOOD POSTS SHALL BE A MINIMUM SIZE OF 1½" X 1½" OF OAK OR HICKORY.
- ④ SILT FENCE TO EXTEND ACROSS THE TOP OF THE PIPE.
- ⑤ CONSTRUCT SILT FENCE FROM A CONTINUOUS ROLL IF POSSIBLE BY CUTTING LENGTHS TO AVOID JOINTS. IF A JOINT IS NECESSARY USE ONE OF THE FOLLOWING TWO METHODS; A) OVERLAP THE END POSTS AND TWIST, OR ROTATE, AT LEAST 180 DEGREES, B) HOOK THE END OF EACH SILT FENCE LENGTH.


 


SILT FENCE

STATE OF WISCONSIN  
DEPARTMENT OF TRANSPORTATION

APPROVED  
4-29-05 /S/ Beth Connolly  
DATE CHIEF ROADWAY DEVELOPMENT ENGINEER

FHWA

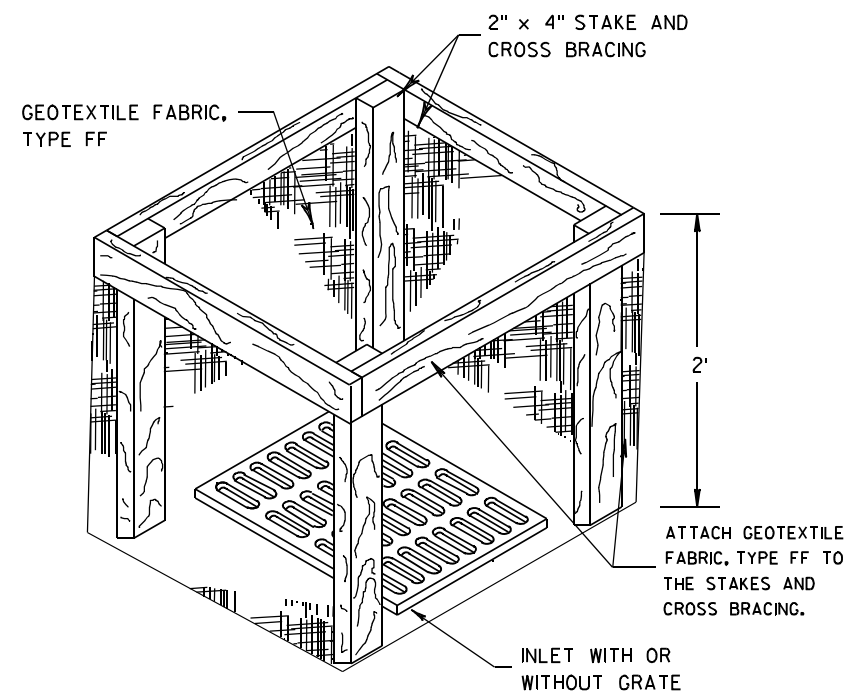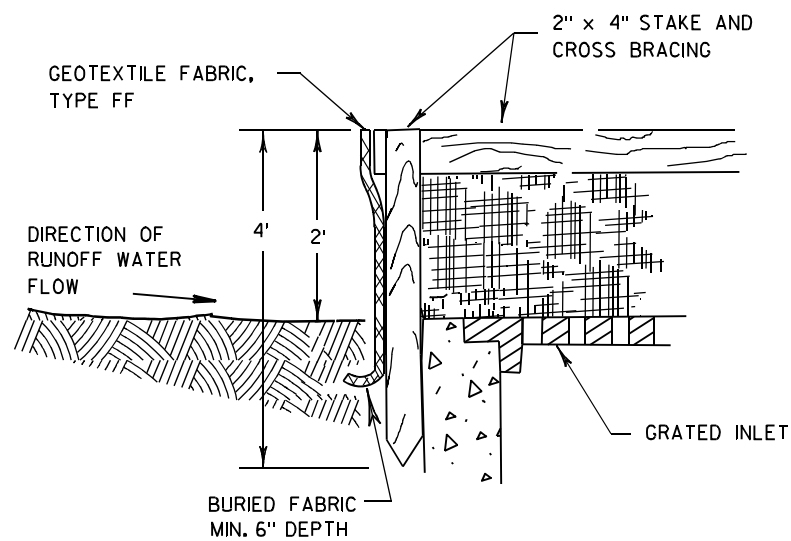

**INLET PROTECTION, TYPE A**


**GENERAL NOTES**

INLET PROTECTION DEVICES SHALL BE MAINTAINED OR REPLACED AT THE DIRECTION OF THE ENGINEER.

MANUFACTURED ALTERNATIVES APPROVED AND LISTED ON THE DEPARTMENT'S EROSION CONTROL PRODUCT ACCEPTABILITY LIST MAY BE SUBSTITUTED.


WHEN REMOVING OR MAINTAINING INLET PROTECTION, CARE SHALL BE TAKEN SO THAT THE SEDIMENT TRAPPED ON THE GEOTEXTILE FABRIC DOES NOT FALL INTO THE INLET. ANY MATERIAL FALLING INTO THE INLET SHALL BE REMOVED IMMEDIATELY.

- ① FINISHED SIZE, INCLUDING FLAP POCKETS WHERE REQUIRED, SHALL EXTEND A MINIMUM OF 10" AROUND THE PERIMETER TO FACILITATE MAINTENANCE OR REMOVAL.
- ② FOR INLET PROTECTION, TYPE C (WITH CURB BOX), AN ADDITIONAL 18" OF FABRIC IS WRAPPED AROUND THE WOOD AND SECURED WITH STAPLES. THE WOOD SHALL NOT BLOCK THE ENTIRE HEIGHT OF THE CURB BOX OPENING.
- ③ FLAP POCKETS SHALL BE LARGE ENOUGH TO ACCEPT WOOD 2X4.

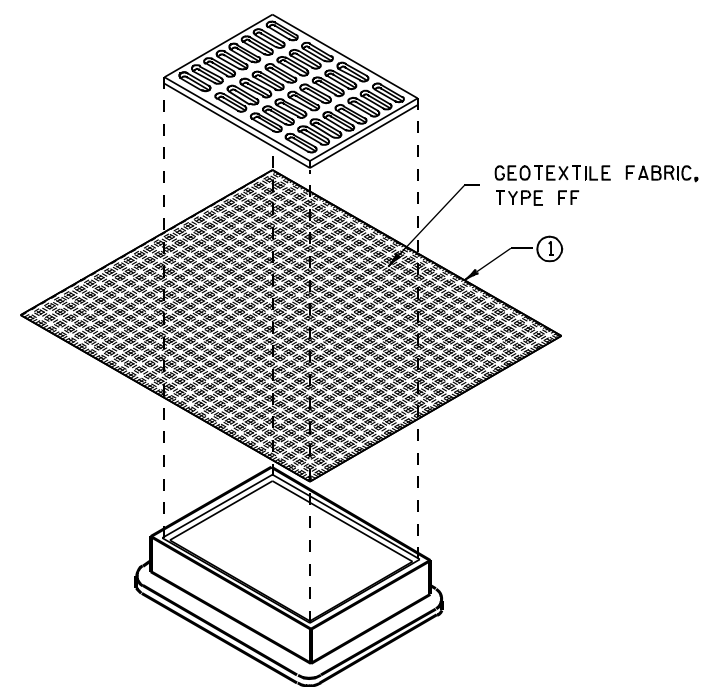

**INLET PROTECTION, TYPE B  
(WITHOUT CURB BOX)**

(CAN BE INSTALLED IN ANY INLET WITHOUT A CURB BOX)

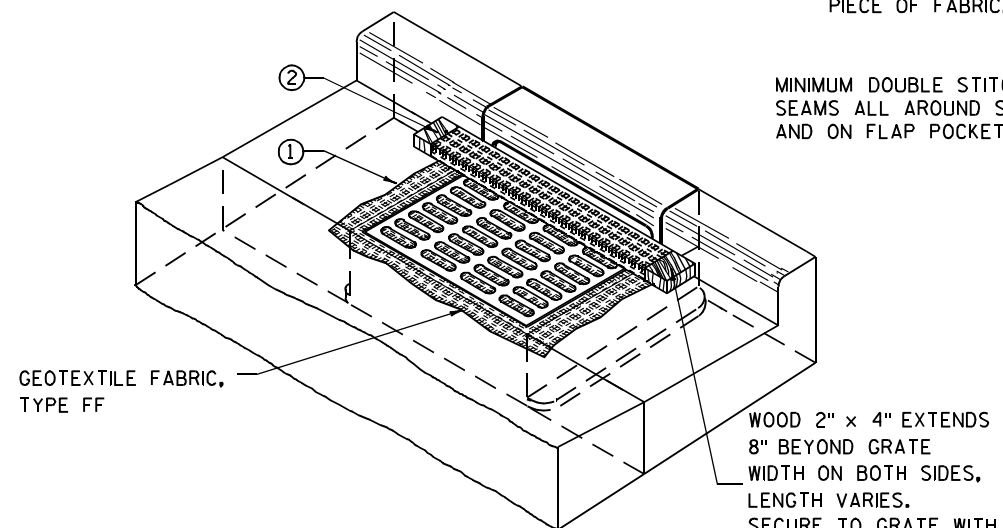

**INLET PROTECTION, TYPE C (WITH CURB BOX)**

**INSTALLATION NOTES**

**TYPE B & C**

TRIM EXCESS FABRIC IN THE FLOW LINE TO WITHIN 3" OF THE GRATE.


THE CONTRACTOR SHALL DEMONSTRATE A METHOD OF MAINTENANCE, USING A SEWN FLAP, HAND HOLDS OR OTHER METHOD TO PREVENT ACCUMULATED SEDIMENT FROM ENTERING THE INLET.

**TYPE D**

DO NOT INSTALL INLET PROTECTION TYPE D IN INLETS SHALLOWER THAN 30", MEASURED FROM THE BOTTOM OF THE INLET TO THE TOP OF THE GRATE.

TRIM EXCESS FABRIC IN THE FLOW LINE TO WITHIN 3" OF THE GRATE.

THE INSTALLED BAG SHALL HAVE A MINIMUM SIDE CLEARANCE, BETWEEN THE INLET WALLS AND THE BAG, MEASURED AT THE BOTTOM OF THE OVERFLOW HOLES, OF 3". WHERE NECESSARY THE CONTRACTOR SHALL CINCH THE BAG, USING PLASTIC ZIP TIES, TO ACHIEVE THE 3" CLEARANCE. THE TIES SHALL BE PLACED AT A MAXIMUM OF 4" FROM THE BOTTOM OF THE BAG.

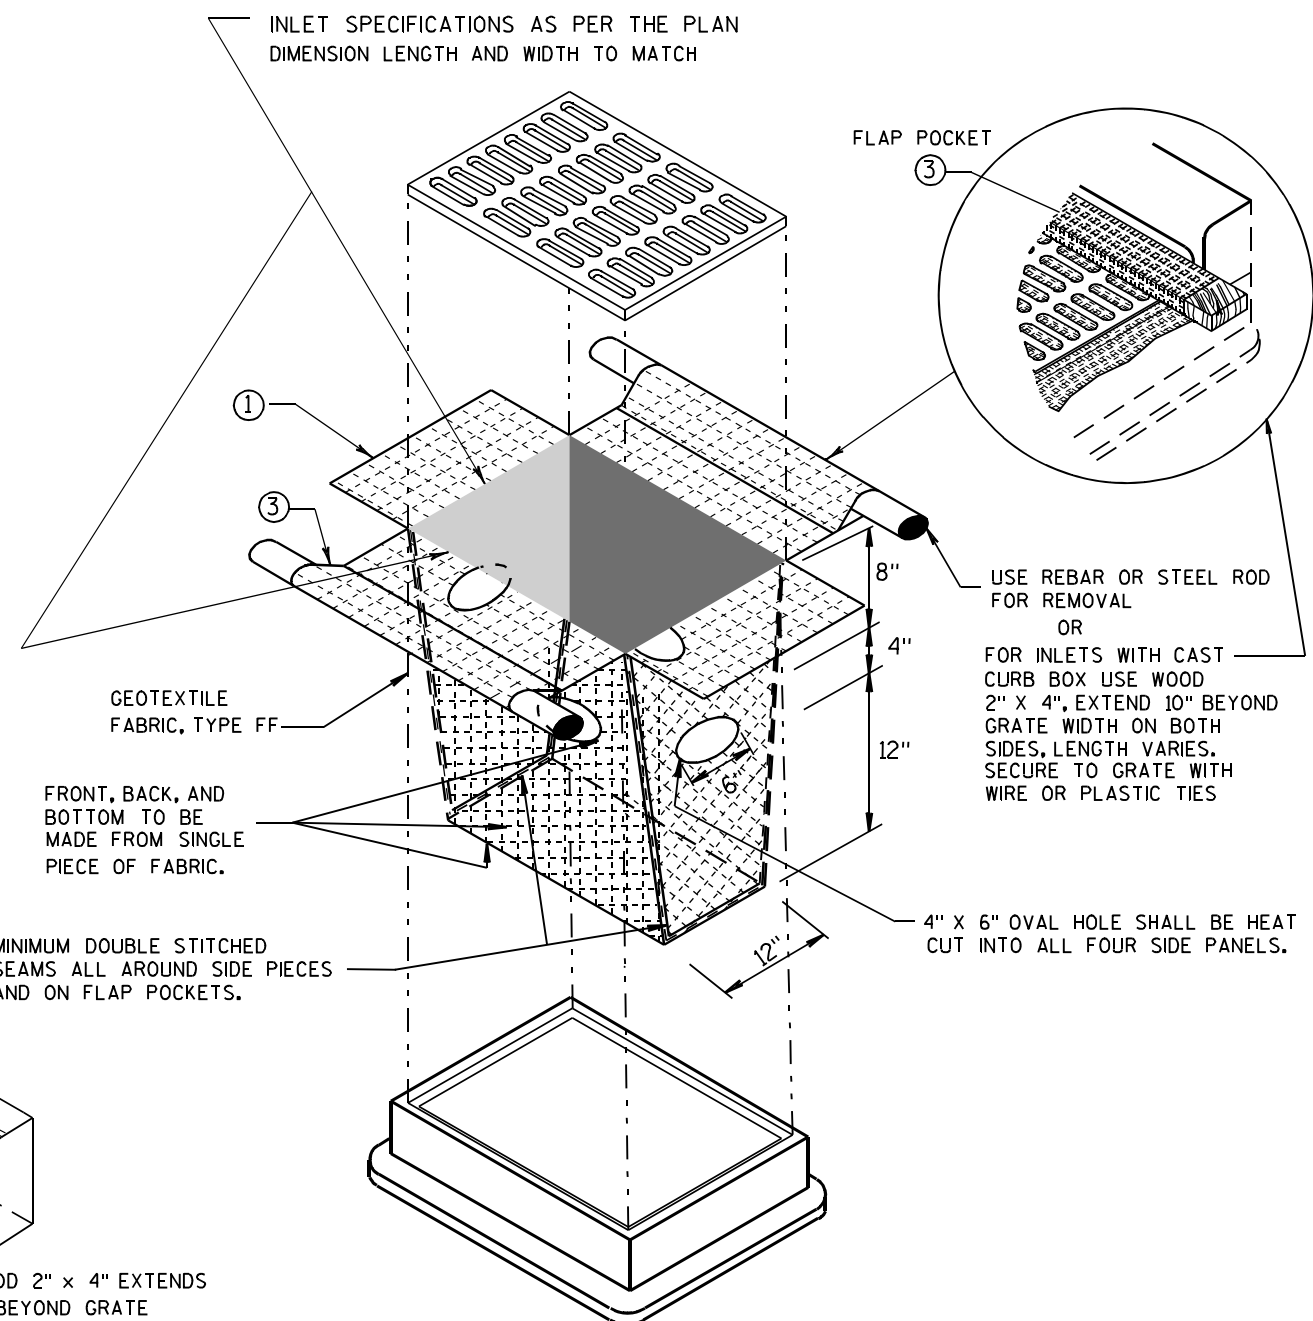


**INLET PROTECTION, TYPE D**

(CAN BE INSTALLED IN ANY INLET TYPE WITH OR WITHOUT A CURB BOX AS PER NOTE ②)

**INLET PROTECTION  
TYPE A, B, C, AND D**

STATE OF WISCONSIN  
DEPARTMENT OF TRANSPORTATION

APPROVED  
10/16/02 /S/ Beth Connolly  
DATE 73  
FHWA CHIEF ROADWAY DEVELOPMENT ENGINEER

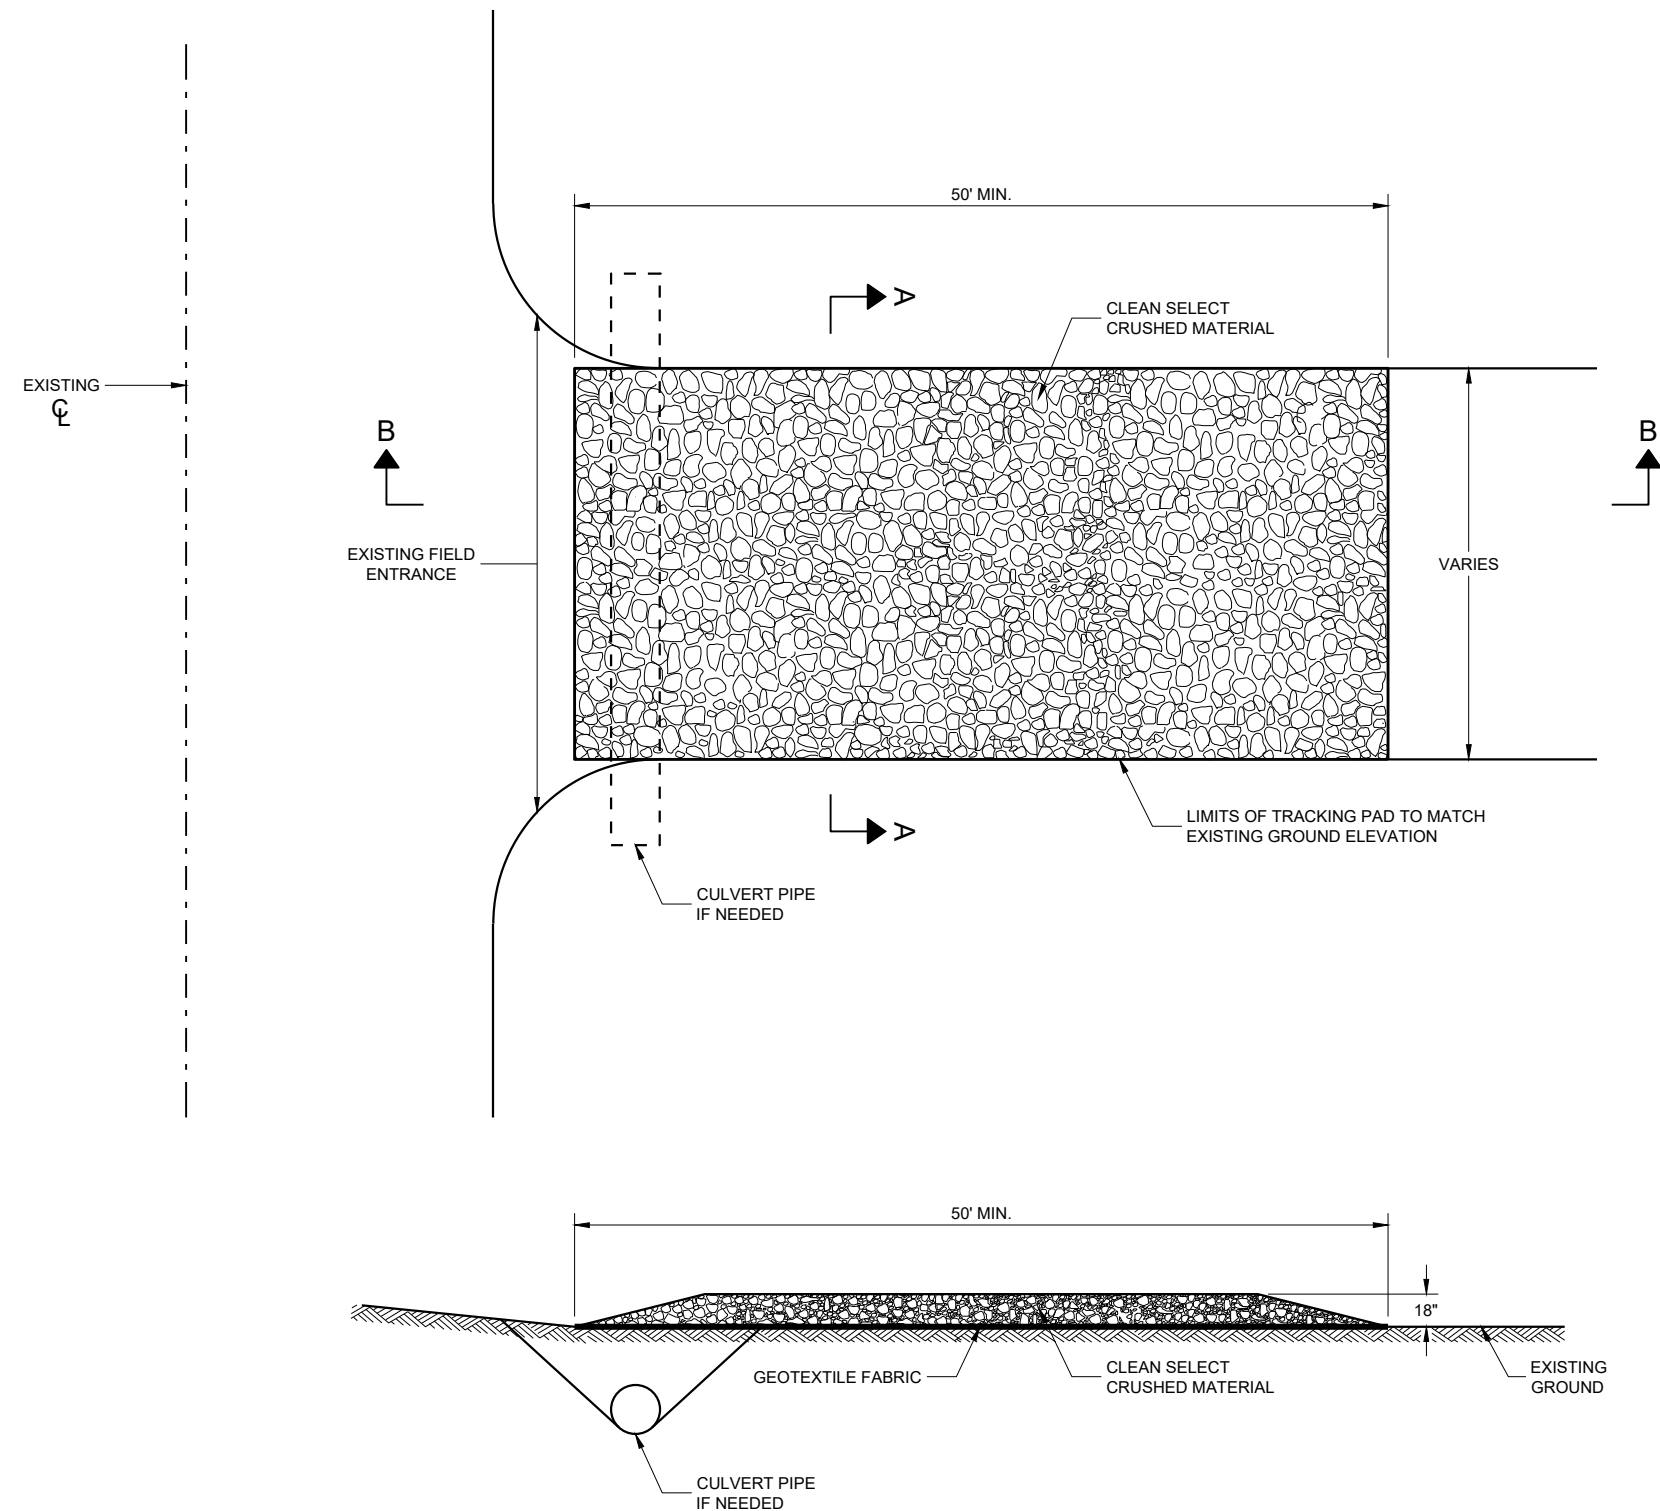

**GENERAL NOTES**

DETAILS OF CONSTRUCTION, MATERIALS AND WORKMANSHIP NOT SHOWN ON THIS DRAWING SHALL CONFORM TO THE PERTINENT REQUIREMENTS OF THE STANDARD SPECIFICATIONS AND THE APPLICABLE SPECIAL PROVISIONS.

TRACKING PAD SHALL BE INSPECTED DAILY. DEFICIENT AREAS SHALL BE REPAIRED OR REPLACED IMMEDIATELY.


TRACKING PAD TO BE REMOVED AFTER CONSTRUCTION IS COMPLETED.

TRACKING PAD SHALL BE THE FULL WIDTH OF THE EGRESS POINT.

SURFACE WATER MUST BE PREVENTED FROM PASSING THROUGH THE TRACKING PAD. FLOWS SHALL BE DIVERTED AWAY, AROUND OR CONVEYED UNDER THE TRACKING PAD.

CULVERT PIPE OR OTHER BMP USED TO DIVERT WATER AWAY, AROUND OR UNDER THE TRACKING PAD SHALL BE DESIGNED TO CONVEY THE 2 YEAR - 24 HOUR EVENT.

THE COST OF ADDITIONAL BMP TO DIVERT WATER ARE INCIDENTAL TO THE TRACKING PAD BID ITEM.

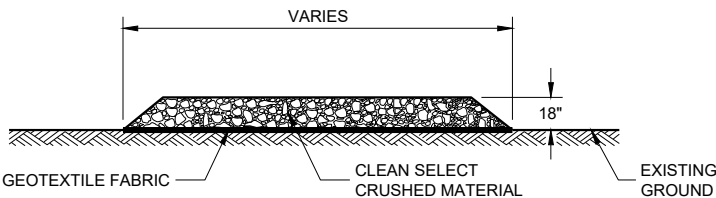

**SECTION A - A**

**TRACKING PAD**

STATE OF WISCONSIN  
DEPARTMENT OF TRANSPORTATION

APPROVED

3/24/2011


DATE

FHWA


/S/ Jerry H. Zogg  
ROADWAY STANDARDS DEVELOPMENT  
ENGINEER

74



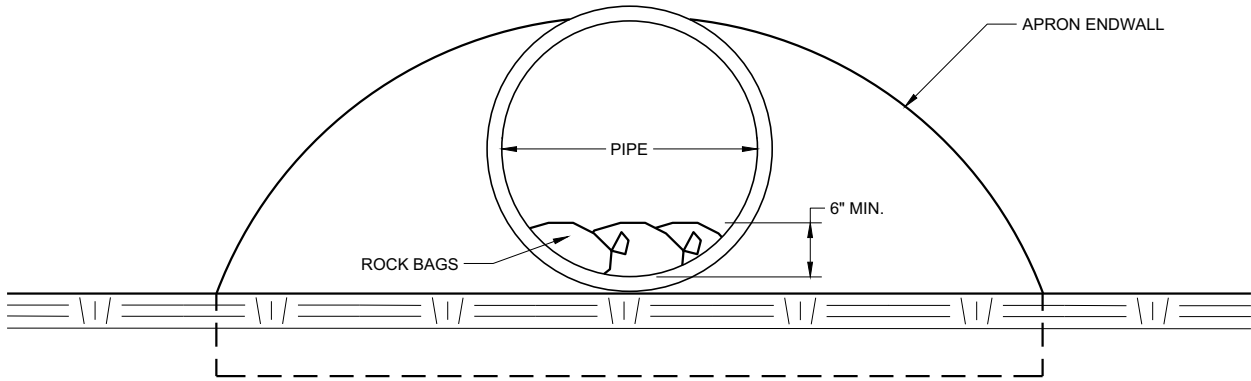

END VIEW

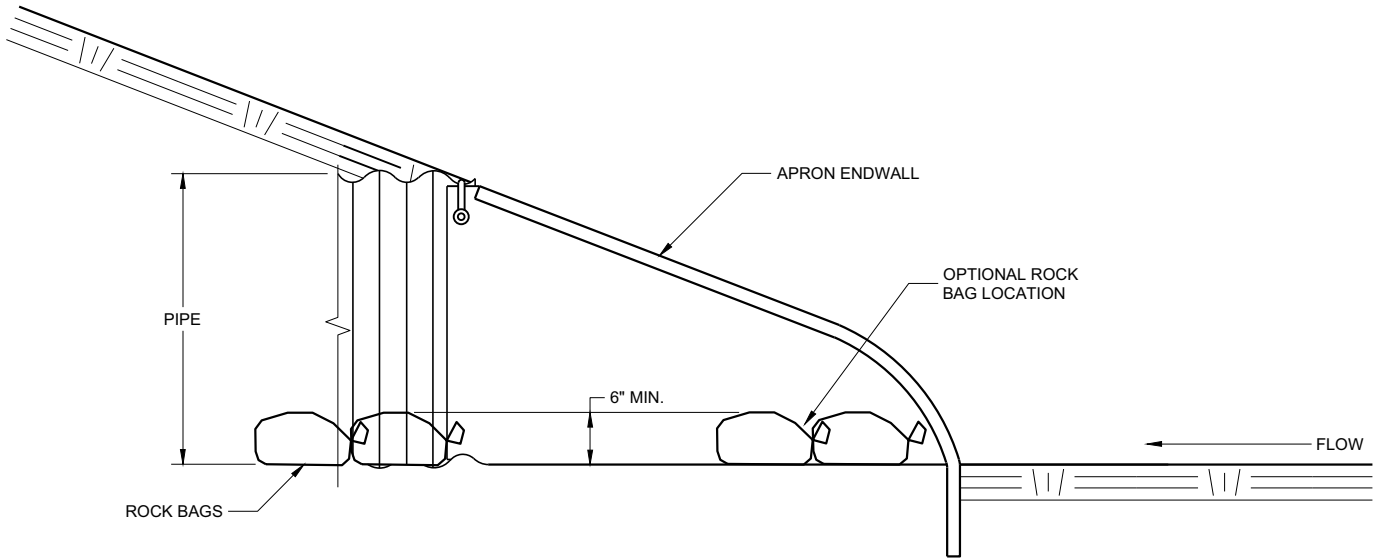




SIDE VIEW

**CULVERT PIPE CHECK**  
(INSTALL ON INLET END ONLY)

|                                                    |                                           |    |
|----------------------------------------------------|-------------------------------------------|----|
| <b>CULVERT PIPE CHECK</b>                          |                                           |    |
| STATE OF WISCONSIN<br>DEPARTMENT OF TRANSPORTATION |                                           |    |
| APPROVED<br>May 2019<br>DATE                       | /S/ Daniel Schave<br>EROSION CONTROL ENGI | 75 |
| FHWA                                               |                                           |    |

| METAL APRON ENDWALLS |                         |       |                     |             |            |                |         |         |            |                  |  |       |
|----------------------|-------------------------|-------|---------------------|-------------|------------|----------------|---------|---------|------------|------------------|--|-------|
| PIPE DIA.<br>(IN.)   | MIN. THICK.<br>(Inches) |       | DIMENSIONS (Inches) |             |            |                |         |         |            | APPROX.<br>SLOPE |  | BODY  |
|                      | STEEL                   | ALUM. | A<br>(±1")          | B<br>(MAX.) | H<br>(±1") | L<br>(±1 1/2") | L1<br>① | L2<br>① | W<br>(±2") |                  |  |       |
| 12                   | .064                    | .060  | 6                   | 6           | 6          | 21             | 12      | 17 1/2  | 24         | 2 1/2 to 1       |  | 1 Pc. |
| 15                   | .064                    | .060  | 7                   | 8           | 6          | 26             | 14      | 21 3/4  | 30         | 2 1/2 to 1       |  | 1 Pc. |
| 18                   | .064                    | .060  | 8                   | 10          | 6          | 31             | 15      | 28 1/4  | 36         | 2 1/2 to 1       |  | 1 Pc. |
| 21                   | .064                    | .060  | 9                   | 12          | 6          | 36             | 18      | 29 5/8  | 42         | 2 1/2 to 1       |  | 1 Pc. |
| 24                   | .064                    | .075  | 10                  | 13          | 6          | 41             | 18      | 37 1/4  | 48         | 2 1/2 to 1       |  | 1 Pc. |
| 30                   | .079                    | .075  | 12                  | 16          | 8          | 51             | 18      | 52 1/4  | 60         | 2 1/2 to 1       |  | 1 Pc. |
| 36                   | .079                    | .105  | 14                  | 19          | 9          | 60             | 24      | 59 3/4  | 72         | 2 1/2 to 1       |  | 2 Pc. |
| 42                   | .109                    | .105  | 16                  | 22          | 11         | 69             | 24      | 75 5/8  | 84         | 2 1/2 to 1       |  | 2 Pc. |
| 48                   | .109                    | .105  | 18                  | 27          | 12         | 78             | 24      | 81      | 90         | 2 1/4 to 1       |  | 3 Pc. |
| 54                   | .109                    | .105  | 18                  | 30          | 12         | 84             | 30      | 85 1/2  | 102        | 2 1/4 to 1       |  | 3 Pc. |
| 60                   | .109x                   | .105x | 18                  | 33          | 12         | 87             | —       | —       | 114        | 2 to 1           |  | 3 Pc. |
| 66                   | .109x                   | .105x | 18                  | 36          | 12         | 87             | —       | —       | 120        | 2 to 1           |  | 3 Pc. |
| 72                   | .109x                   | .105x | 18                  | 39          | 12         | 87             | —       | —       | 126        | 2 to 1           |  | 3 Pc. |
| 78                   | .109x                   | .105x | 18                  | 42          | 12         | 87             | —       | —       | 132        | 1 1/2 to 1       |  | 3 Pc. |
| 84                   | .109x                   | .105x | 18                  | 45          | 12         | 87             | —       | —       | 138        | 1 1/2 to 1       |  | 3 Pc. |
| 90                   | .109x                   | .105x | 18                  | 37          | 12         | 87             | —       | —       | 144        | 1 1/2 to 1       |  | 3 Pc. |
| 96                   | .109x                   | .105x | 18                  | 35          | 12         | 87             | —       | —       | 150        | 1 1/2 to 1       |  | 3 Pc. |




\* EXCEPT CENTER PANEL  
SEE GENERAL NOTES

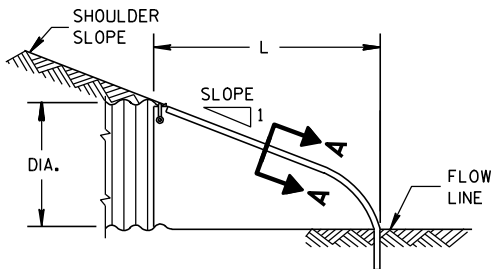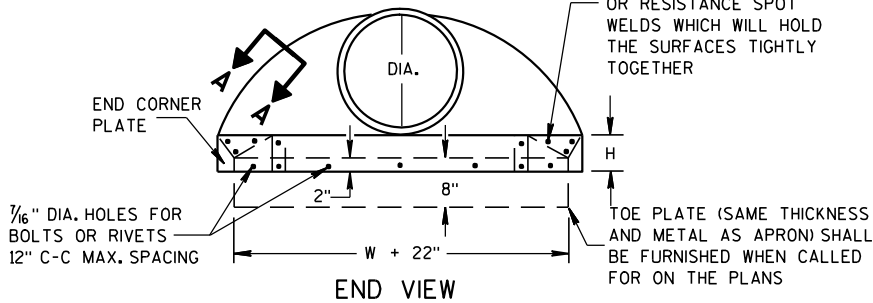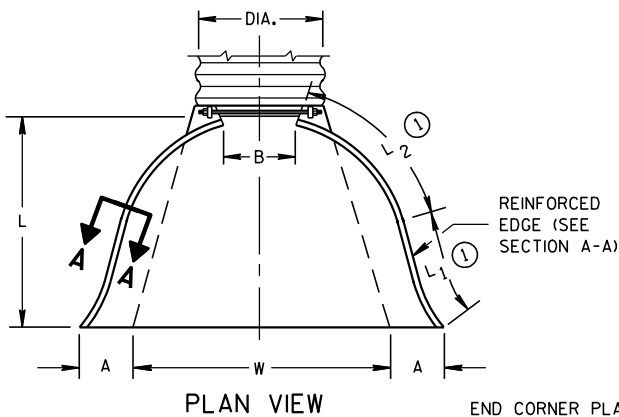

METAL ENDWALLS


| REINFORCED CONCRETE APRON ENDWALLS |                     |        |        |           |            |     |       |                  |  |  |  |  |
|------------------------------------|---------------------|--------|--------|-----------|------------|-----|-------|------------------|--|--|--|--|
| PIPE DIA.<br>(IN.)                 | DIMENSIONS (Inches) |        |        |           |            |     |       | APPROX.<br>SLOPE |  |  |  |  |
|                                    | T                   | A      | B      | C         | D          | E   | G     |                  |  |  |  |  |
| 12                                 | 2                   | 4      | 24     | 48 7/8    | 72 7/8     | 24  | 2     | 3 to 1           |  |  |  |  |
| 15                                 | 2 1/4               | 6      | 27     | 46        | 73         | 30  | 2 1/4 | 3 to 1           |  |  |  |  |
| 18                                 | 2 1/2               | 9      | 27     | 46        | 73         | 36  | 2 1/2 | 3 to 1           |  |  |  |  |
| 21                                 | 2 3/4               | 9      | 36     | 37 1/2    | 73 1/2     | 42  | 2 3/4 | 3 to 1           |  |  |  |  |
| 24                                 | 3                   | 9 1/2  | 43 1/2 | 30        | 73 1/2     | 48  | 3     | 3 to 1           |  |  |  |  |
| 27                                 | 3 1/4               | 10 1/2 | 49 1/2 | 24        | 73 1/2     | 54  | 3 1/4 | 3 to 1           |  |  |  |  |
| 30                                 | 3 1/2               | 12     | 54     | 19 3/4    | 73 1/2     | 60  | 3 1/2 | 3 to 1           |  |  |  |  |
| 36                                 | 4                   | 15     | 63     | 34 3/4    | 97 3/4     | 72  | 4     | 3 to 1           |  |  |  |  |
| 42                                 | 4 1/2               | 21     | 63     | 35        | 98         | 78  | 4 1/2 | 3 to 1           |  |  |  |  |
| 48                                 | 5                   | 24     | 72     | 26        | 98         | 84  | 5     | 3 to 1           |  |  |  |  |
| 54                                 | 5 1/2               | 27     | 65     | 33 1/4-35 | 98 1/4-100 | 90  | 5 1/2 | 2 2/5 to 1       |  |  |  |  |
| 60                                 | 6                   | 30-35  | 60     | 39        | 99         | 96  | 5     | 2 to 1           |  |  |  |  |
| 66                                 | 6 1/2               | 24-30  | 72-78  | 21-27     | 99         | 102 | 5 1/2 | 2 to 1           |  |  |  |  |
| 72                                 | 7                   | 24-36  | 78     | 21        | 99         | 108 | 6     | 2 to 1           |  |  |  |  |
| 78                                 | 7 1/2               | 24-36  | 78     | 21        | 99         | 114 | 6 1/2 | 2 to 1           |  |  |  |  |
| 84                                 | 8                   | 36     | 90 1/2 | 21        | 111 1/2    | 120 | 6 1/2 | 1 1/2 to 1       |  |  |  |  |
| 90                                 | 8 1/2               | 41     | 87 1/2 | 24        | 111 1/2    | 132 | 6 1/2 | 1 1/2 to 1       |  |  |  |  |

\* MINIMUM  
\*\* MAXIMUM


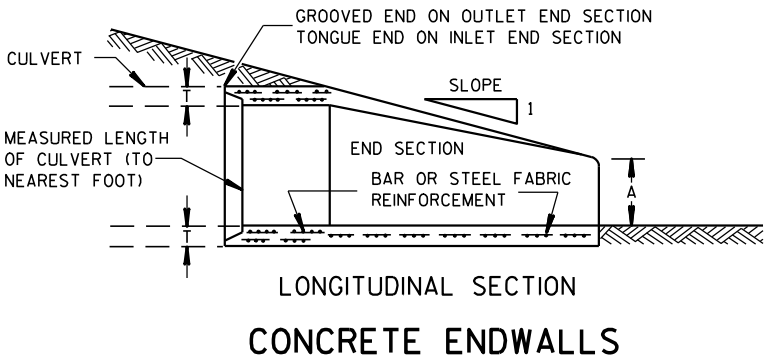
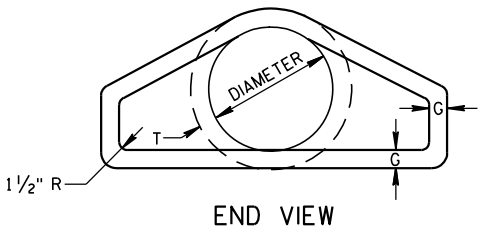
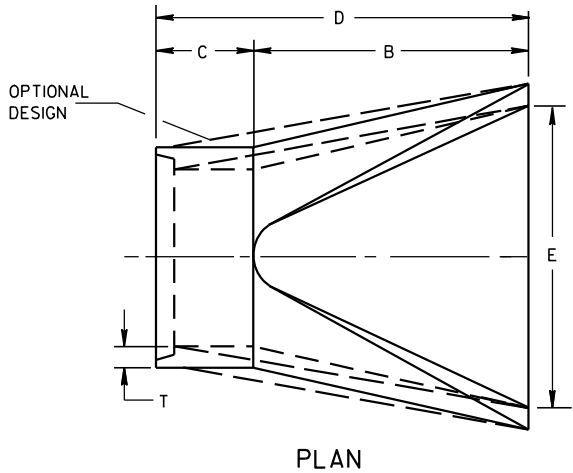


CONCRETE ENDWALLS

1" WIDE, 12 GA. (0.109" THICK) GALVANIZED STRAP WITH STANDARD 6" X 1/2" BAND BOLT AND NUT

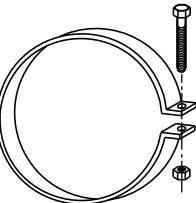

ALTERNATE FOR TYPE 1 CONNECTION  
END SECTION CONNECTOR STRAP

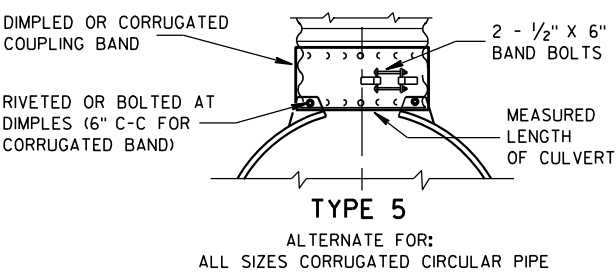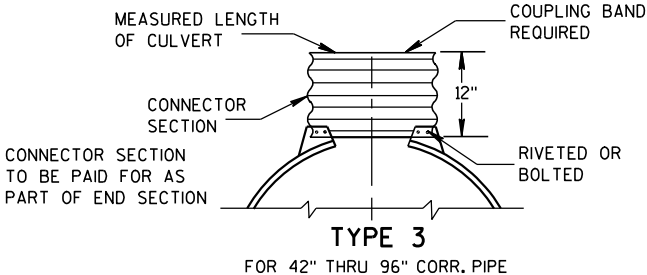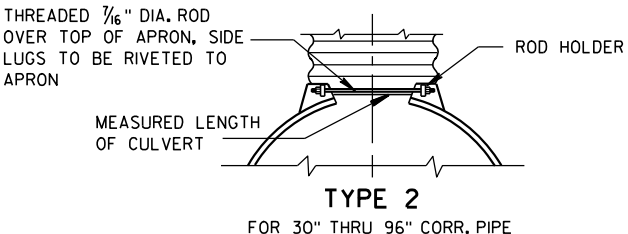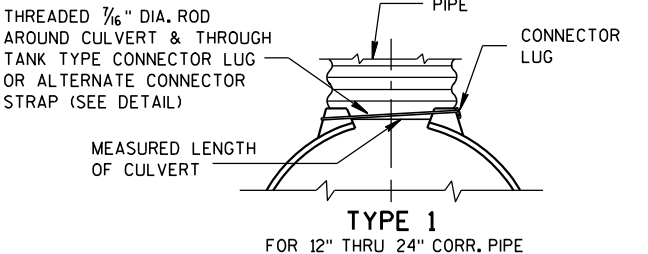


NOTE: DIMPLED BAND FITS OVER OUTSIDE OF ENDWALL, AND CORRUGATED BAND FITS INSIDE ENDWALL. DIMPLED BAND MAY BE USED WITH HELICALLY CORRUGATED PIPE.

FOR CIRCUMFERENTIALLY CORRUGATED PIPE USE ENDWALL CONNECTION DETAILS 1, 2, 3 OR 5 AS APPLICABLE.

FOR HELICALLY CORRUGATED PIPE USE ENDWALL CONNECTION DETAILS 1, 2 OR 5.

FOR HELICALLY CORRUGATED PIPES WITH TWO CIRCUMFERENTIAL CORRUGATIONS AT EACH END USE ENDWALL CONNECTION DETAILS 1, 2 OR 3.

CONNECTION DETAILS

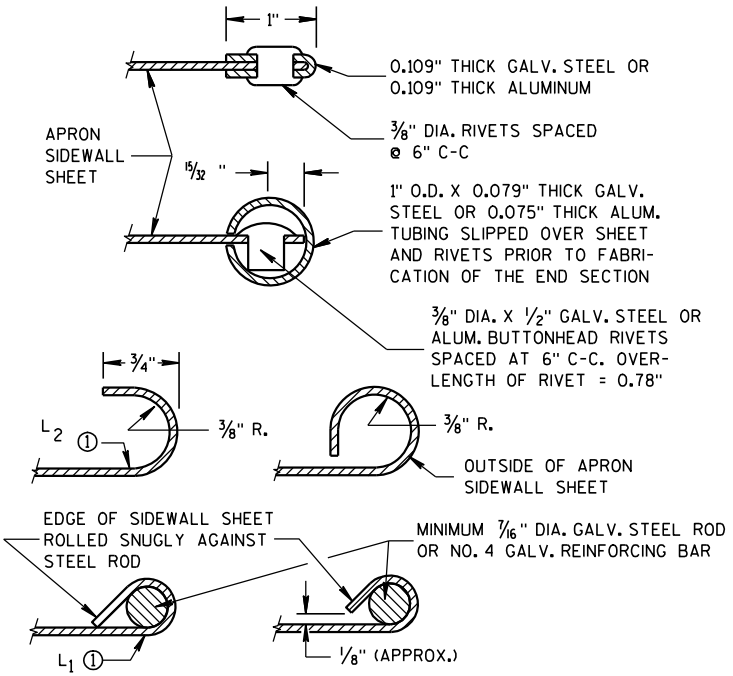

GENERAL NOTES

DETAILS OF CONSTRUCTION, MATERIALS AND WORKMANSHIP NOT SHOWN ON THIS DRAWING SHALL CONFORM TO THE PERTINENT REQUIREMENTS OF THE STANDARD SPECIFICATIONS AND THE APPLICABLE SPECIAL PROVISIONS.

CONCRETE CULVERT ENDWALLS MAY NOT BE USED WITH GALVANIZED STEEL OR ALUMINUM CULVERT PIPE OR VISE VERSA. GALVANIZED STEEL OR ALUMINUM ENDWALLS SHALL NORMALLY BE INSTALLED ON CULVERT PIPE OF THE SAME METAL.

ALL THREE PIECE STEEL APRON ENDWALLS FOR 60" DIAMETER PIPE AND LARGER SHALL HAVE 0.109" SIDES AND 0.138" CENTER PANELS. ALL THREE PIECE ALUMINUM APRON ENDWALLS FOR 60" DIAMETER PIPE AND LARGER SHALL HAVE 0.105" SIDES AND 0.134" CENTER PANELS. THE WIDTH OF CENTER PANELS SHALL BE GREATER THAN 20 PERCENT OF THE PIPE PERIMETER.


LAP SEAMS SHALL BE TIGHTLY JOINED BY GALVANIZED RIVETS OR BOLTS FOR STEEL UNITS AND ALUMINUM RIVETS AND BOLTS FOR ALUMINUM UNITS. FOR THE 60" THROUGH 96" DIAMETER APRON ENDWALL SIZES, THE REINFORCED EDGES AND CENTER PANEL SEAMS SHALL BE FURTHER REINFORCED WITH GALVANIZED STEEL OR ALUMINUM STIFFENER ANGLES. THE ANGLES SHALL BE ATTACHED BY GALVANIZED NUTS AND BOLTS FOR STEEL UNITS AND ALUMINUM NUTS AND BOLTS FOR ALUMINUM UNITS.

WHERE TWO OR MORE PIPES WITH APRON ENDWALLS ARE LAID ADJACENT TO EACH OTHER, THEY SHALL BE SEPARATED BY A DISTANCE SUFFICIENT TO PROVIDE A MINIMUM CLEARANCE OF 6 INCHES BETWEEN APRON ENDWALLS.


① FOR PIPE SIZES UP TO 60" DIAMETER, A 180° ROLLED EDGE MAY BE USED INSTEAD OF STEEL ROD REINFORCEMENT. SEE SECTION A-A.

|                                                    |                                                |    |      |
|----------------------------------------------------|------------------------------------------------|----|------|
| APRON ENDWALLS FOR<br>CULVERT PIPE                 |                                                |    |      |
| STATE OF WISCONSIN<br>DEPARTMENT OF TRANSPORTATION |                                                |    |      |
| APPROVED<br>11/30/94<br>DATE                       | /S/ Rory L. Rhinehart<br>CHIEF ROADWAY DEVELOP | 76 | NEER |
| FHWA                                               |                                                |    |      |



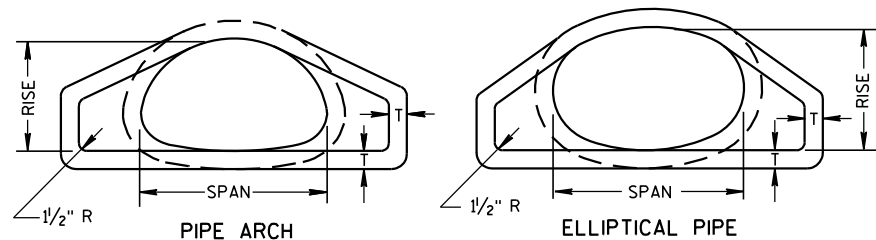


END VIEW

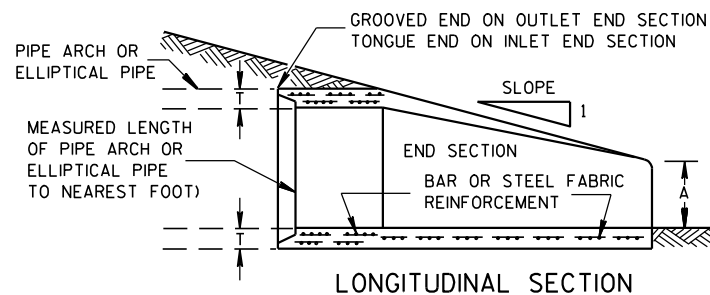


LONGITUDINAL SECTION

## CONCRETE ENDWALLS


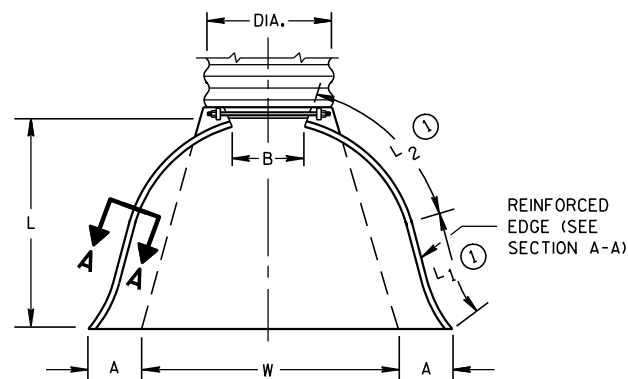


PLAN VIEW


END CORNER PLATES MAY BE FASTENED TO APRON PROPER BY BOLTS, RIVETS, OR RESISTANCE SPOT WELDS WHICH WILL HOLD THE SURFACES TIGHTLY TOGETHER

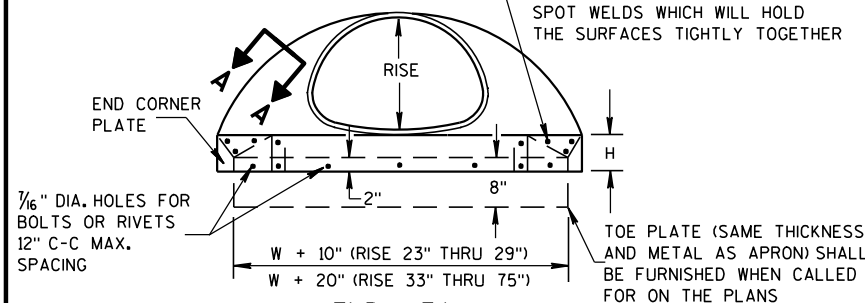

END VIEW

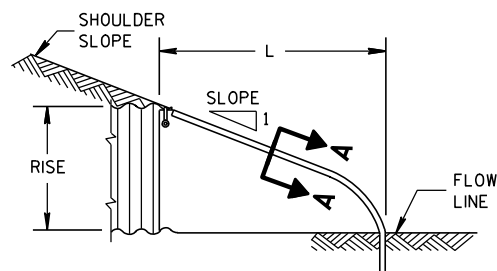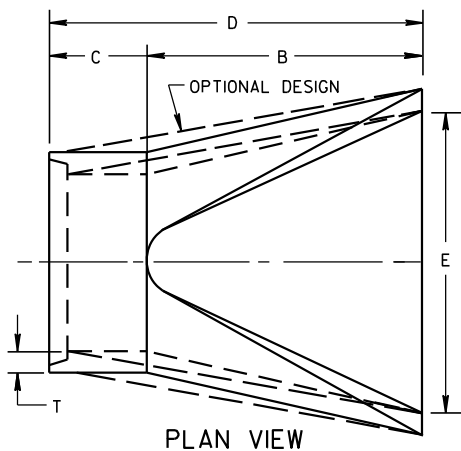SIDE ELEVATION  
METAL ENDWALLS

PLAN VIEW

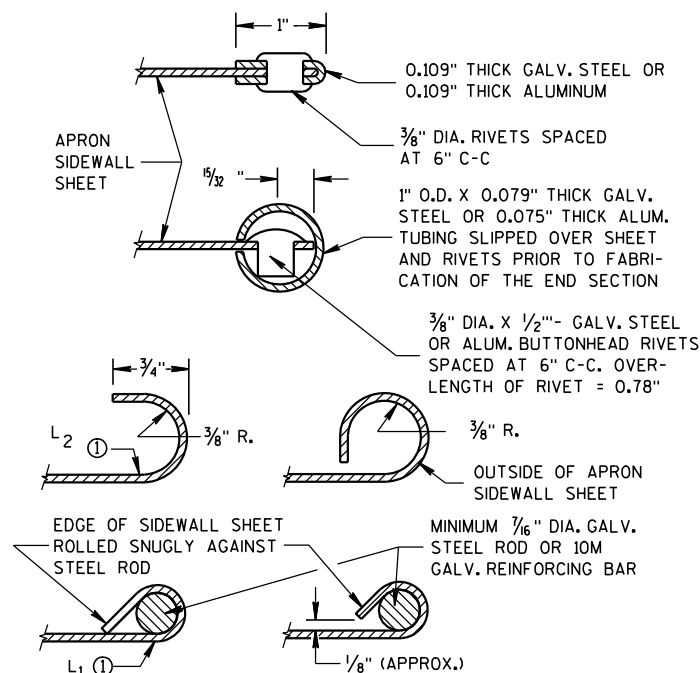


SECTION A-A




TYPE 2

FOR 17" X 13" THRU 112" X 75" PIPE ARCH

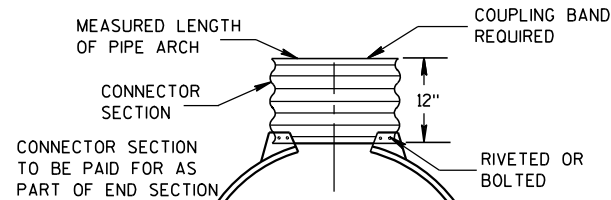

TYPE 3

FOR 64" X 43" THRU 112" X 75" PIPE ARCH

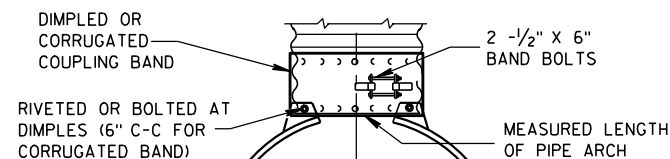

TYPE 5

ALTERNATE FOR:  
ALL SIZES CORRUGATED PIPE ARCHESNOTE: DIMPLED BAND FITS OVER OUTSIDE OF ENDWALL,  
AND CORRUGATED BAND FITS INSIDE ENDWALL.

## CONNECTION DETAILS

## 2- 2/3" X 1/2" CORRUGATIONS

| EQUIV. DIA.<br>(Inches) | (Inches) |      | MIN. THICK.<br>(Inches) |       | DIMENSIONS (Inches) |             |            |                |         |         |            | APPROX. SLOPE | BODY  |
|-------------------------|----------|------|-------------------------|-------|---------------------|-------------|------------|----------------|---------|---------|------------|---------------|-------|
|                         | SPAN     | RISE | STEEL                   | ALUM. | A<br>(±1")          | B<br>(MAX.) | H<br>(±1") | L<br>(±1 1/2") | L1<br>① | L2<br>① | W<br>(±2") |               |       |
| 15                      | 17       | 13   | .064                    | .060  | 7                   | 9           | 6          | 19             | 14      | 16      | 30         | 2 1/2 to 1    | 1 Pc. |
| 18                      | 21       | 15   | .064                    | .060  | 7                   | 10          | 6          | 23             | 14      | 19 3/8  | 36         | 2 1/2 to 1    | 1 Pc. |
| 21                      | 24       | 18   | .064                    | .060  | 8                   | 12          | 6          | 28             | 18      | 21 3/4  | 42         | 2 1/2 to 1    | 1 Pc. |
| 24                      | 28       | 20   | .064                    | .060  | 9                   | 14          | 6          | 32             | 18      | 27 1/2  | 48         | 2 1/2 to 1    | 1 Pc. |
| 30                      | 35       | 24   | .079                    | .075  | 10                  | 16          | 6          | 39             | 18      | 37 5/8  | 60         | 2 1/2 to 1    | 1 Pc. |
| 36                      | 42       | 29   | .079                    | .075  | 12                  | 18          | 8          | 46             | 24      | 45 3/8  | 75         | 2 1/2 to 1    | 1 Pc. |
| 42                      | 49       | 33   | .109                    | .105  | 13                  | 21          | 9          | 53             | 24      | 54 3/4  | 85         | 2 1/2 to 1    | 2 Pc. |
| 48                      | 57       | 38   | .109                    | .105  | 18                  | 26          | 12         | 63             | 24      | 68      | 90         | 2 1/2 to 1    | 3 Pc. |
| 54                      | 64       | 43   | .109                    | .105  | 18                  | 30          | 12         | 70             | 24      | 72 3/4  | 102        | 2 1/4 to 1    | 3 Pc. |
| 60                      | 71       | 47   | .109*                   | .105* | 18                  | 33          | 12         | 77             | 30      | 82 1/4  | 114        | 2 1/4 to 1    | 3 Pc. |
| 66                      | 77       | 52   | .109*                   | .105* | 18                  | 36          | 12         | 77             | —       | —       | 126        | 2 to 1        | 3 Pc. |
| 72                      | 83       | 57   | .109*                   | .105* | 18                  | 39          | 12         | 77             | —       | —       | 138        | 2 to 1        | 3 Pc. |

## 3" X 1" CORRUGATIONS

| EQUIV. DIA.<br>(Inches) | (Inches) |      | MIN. THICK.<br>(Inches) |       | DIMENSIONS (Inches) |             |            |                |         |         |            | APPROX. SLOPE | BODY  |
|-------------------------|----------|------|-------------------------|-------|---------------------|-------------|------------|----------------|---------|---------|------------|---------------|-------|
|                         | SPAN     | RISE | STEEL                   | ALUM. | A<br>(±1")          | B<br>(MAX.) | H<br>(±1") | L<br>(±1 1/2") | L1<br>① | L2<br>① | W<br>(±2") |               |       |
| 48                      | 53       | 41   | .109                    | .105  | 18                  | 26          | 12         | 63             | 24      | 72 3/4  | 90         | 2 1/2 to 1    | 2 Pc. |
| 54                      | 60       | 46   | .109                    | .105  | 18                  | 30          | 12         | 70             | 30      | 82 1/4  | 102        | 2 to 1        | 2 Pc. |
| 60                      | 66       | 51   | .109*                   | .105* | 18                  | 33          | 12         | 77             | —       | —       | 114        | 1 1/2 to 1    | 3 Pc. |
| 66                      | 73       | 55   | .109*                   | .105* | 18                  | 36          | 12         | 77             | —       | —       | 126        | 1 1/2 to 1    | 3 Pc. |
| 72                      | 81       | 59   | .109*                   | .105* | 18                  | 39          | 12         | 77             | —       | —       | 138        | 2 to 1        | 3 Pc. |
| 78                      | 87       | 63   | .109*                   | .105* | 22                  | 38          | 12         | 77             | —       | —       | 148        | 1 1/2 to 1    | 3 Pc. |
| 84                      | 95       | 67   | .109*                   | .105* | 22                  | 34          | 12         | 77             | —       | —       | 162        | 1 1/2 to 1    | 3 Pc. |
| 90                      | 103      | 71   | .109*                   | .105* | 22                  | 38          | 12         | 77             | —       | —       | 174        | 1 1/2 to 1    | 3 Pc. |
| 96                      | 112      | 75   | .109*                   | .105* | 24                  | 40          | 12         | 77             | —       | —       | 174        | 1 1/2 to 1    | 3 Pc. |

NOTE: ALL SPLICES TO BE LAP RIVETED OR BOLTED.

\* EXCEPT CENTER PANEL  
SEE GENERAL NOTES

## REINFORCED CONCRETE PIPE ARCH

| EQUIV. DIA.<br>(Inches) | DIMENSIONS (Inches) |         |       |         |    |    |     |     | APPROX. SLOPE |
|-------------------------|---------------------|---------|-------|---------|----|----|-----|-----|---------------|
|                         | ** SPAN             | ** RISE | T     | A       | B  | C  | D   | E   |               |
| 24                      | 29                  | 18      | 3     | 8 1/2   | 39 | 33 | 72  | 48  | 3 to 1        |
| 30                      | 36                  | 22      | 3 1/2 | 9 1/2   | 50 | 46 | 96  | 60  | 3 to 1        |
| 36                      | 44                  | 27      | 4     | 11 1/8  | 60 | 36 | 96  | 72  | 3 to 1        |
| 42                      | 51                  | 31      | 4 1/2 | 15 1/16 | 60 | 36 | 96  | 78  | 3 to 1        |
| 48                      | 58                  | 36      | 5     | 21      | 60 | 36 | 96  | 84  | 3 to 1        |
| 54                      | 65                  | 40      | 5 1/2 | 25 1/2  | 60 | 36 | 96  | 90  | 3 to 1        |
| 60                      | 73                  | 45      | 6     | 31      | 60 | 36 | 96  | 96  | 3 to 1        |
| 72                      | 88                  | 54      | 7     | 31      | 60 | 39 | 99  | 120 | 2 to 1        |
| 84                      | 102                 | 62      | 8     | 28 1/2  | 83 | 19 | 102 | 144 | 2 to 1        |

## REINFORCED CONCRETE ELLIPTICAL PIPE

| EQUIV. DIA.<br>(Inches) | DIMENSIONS (Inches) |         |       |        |    |    |    |    | APPROX. SLOPE |
|-------------------------|---------------------|---------|-------|--------|----|----|----|----|---------------|
|                         | ** SPAN             | ** RISE | T     | A      | B  | C  | D  | E  |               |
| 24                      | 30                  | 19      | 3 1/4 | 8 1/2  | 39 | 33 | 72 | 48 | 3 to 1        |
| 30                      | 38                  | 24      | 3 3/4 | 9 1/2  | 54 | 18 | 72 | 60 | 3 to 1        |
| 36                      | 45                  | 29      | 4 1/2 | 11 1/8 | 60 | 24 | 84 | 72 | 2 1/2 to 1    |
| 42                      | 53                  | 34      | 5     | 15 1/4 | 60 | 36 | 96 | 78 | 2 1/2 to 1    |
| 48                      | 60                  | 38      | 5 1/2 | 21     | 60 | 36 | 96 | 84 | 2 1/2 to 1    |
| 54                      | 68                  | 43      | 6     | 25 1/2 | 60 | 36 | 96 | 90 | 2 1/2 to 1    |
| 60                      | 76                  | 48      | 6 1/2 | 30     | 60 | 36 | 96 | 96 | 2 1/2 to 1    |

\*\*NOMINAL SIZE

## GENERAL NOTES

DETAILS OF CONSTRUCTION, MATERIALS AND WORKMANSHIP NOT SHOWN ON THIS DRAWING SHALL CONFORM TO THE PERTINENT REQUIREMENTS OF THE STANDARD SPECIFICATIONS AND THE APPLICABLE SPECIAL PROVISIONS.

CONCRETE APRON ENDWALLS MAY NOT BE USED WITH GALVANIZED STEEL OR ALUMINUM CULVERT PIPE OR VISE VERSA. GALVANIZED STEEL OR ALUMINUM APRON ENDWALLS SHALL NORMALLY BE INSTALLED ON CULVERT PIPE OF THE SAME METAL.

ALL THREE PIECE STEEL APRON ENDWALLS FOR 66" X 51" PIPE ARCH AND LARGER SHALL HAVE 0.109" SIDES AND 0.138" CENTER PANELS. ALL THREE PIECE ALUMINUM APRON ENDWALLS FOR 66" X 51" PIPE ARCH AND LARGER SHALL HAVE 0.105" SIDES AND 0.134" CENTER PANELS. THE WIDTH OF CENTER PANELS SHALL BE GREATER THAN 20 PERCENT OF THE PIPE ARCH PERIMETER.

LAP SEAMS SHALL BE TIGHTLY JOINED BY GALVANIZED RIVETS OR BOLTS FOR STEEL UNITS AND ALUMINUM RIVETS AND BOLTS FOR ALUMINUM UNITS. FOR THE 77" X 52" THROUGH 112" X 75" APRON ENDWALL SIZES, THE REINFORCED EDGES AND CENTER PANEL SEAMS SHALL BE FURTHER REINFORCED WITH GALVANIZED STEEL OR ALUMINUM STIFFENER ANGLES. THE ANGLES SHALL BE ATTACHED BY GALVANIZED NUTS AND BOLTS FOR STEEL UNITS AND ALUMINUM NUTS AND BOLTS FOR ALUMINUM UNITS.

WHERE TWO OR MORE PIPES WITH APRON ENDWALLS ARE LAID ADJACENT TO EACH OTHER, THEY SHALL BE SEPARATED BY A DISTANCE SUFFICIENT TO PROVIDE A MINIMUM CLEARANCE OF 6 INCHES BETWEEN APRON ENDWALLS.

① FOR PIPE ARCH SIZES UP TO 73" X 55" A 180° ROLLED EDGE MAY BE USED INSTEAD OF STEEL ROD REINFORCEMENT. SEE SECTION A-A.

APRON ENDWALLS FOR  
PIPE ARCH AND  
ELLIPTICAL PIPESTATE OF WISCONSIN  
DEPARTMENT OF TRANSPORTATION

APPROVED

11/30/94


DATE

/S/ Rory L. Rhinehart

CHIEF ROADWAY DEVELOPER


FHWA

ENGINEER

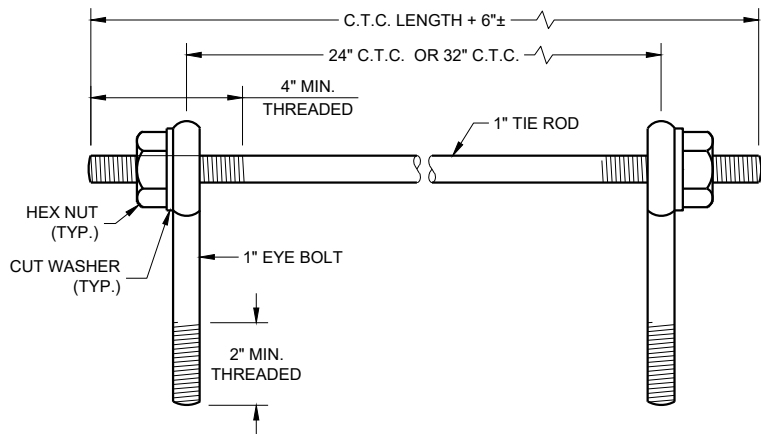

EYE BOLTS AND TIE ROD

EYE BOLT AND TIE ROD ASSEMBLY (ALTERNATE NO. 1)

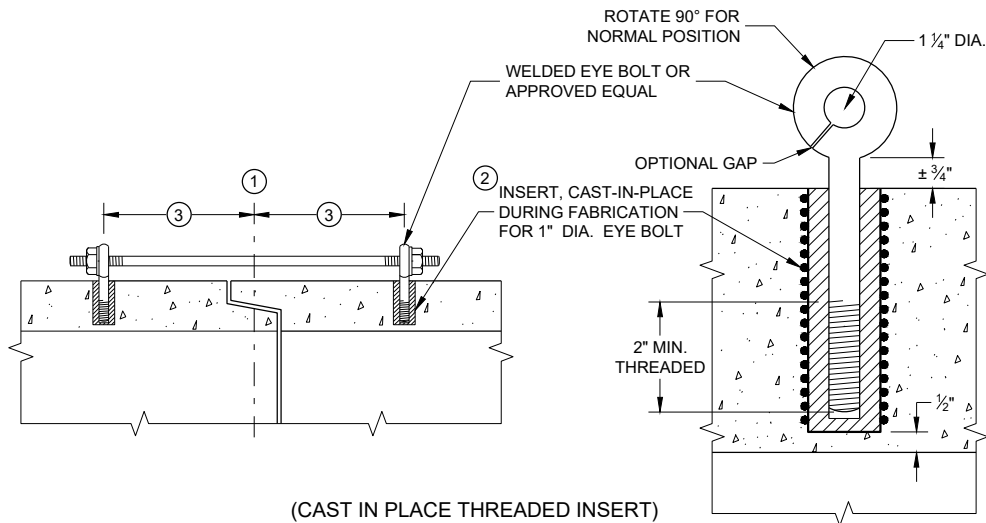

(CAST IN PLACE THREADED INSERT)

LONGITUDINAL SECTIONS

## GENERAL NOTES


DETAILS OF CONSTRUCTION, MATERIALS, AND WORKMANSHIP NOT SHOWN ON THIS DRAWING SHALL CONFORM TO THE PERTINENT REQUIREMENTS OF THE STANDARD SPECIFICATIONS AND APPLICABLE SPECIAL PROVISIONS.

CONCRETE CULVERT AND STORM SEWER PIPE SHALL BE TIED TOGETHER IN THE MANNER ILLUSTRATED BY THIS DETAIL AT LOCATIONS DESIGNATED IN THE STANDARD SPECIFICATIONS AND THE PLAN. THE CONTRACTOR MAY USE EITHER ALTERNATE 1, 2 OR 3 FOR DRAINAGE STRUCTURES. ONLY ALTERNATE 1 AND 3 MAY BE USED FOR CATTLE PASSES, UNLESS OTHERWISE STATED IN THE CONTRACT. THE MATERIALS, FABRICATION AND WORK NECESSARY TO TIE THE PIPE BY THIS DETAIL WILL BE CONSIDERED INCIDENTAL TO THE PIPE AND APRON ENDWALLS IF REQUIRED.

DETAILED DRAWINGS FOR PROPOSED ALTERNATE DESIGNS FOR JOINT TIES SHALL BE SUBMITTED TO THE ENGINEER FOR APPROVAL.


JOINT TIES TO BE HOT-DIP GALVANIZED PER ASTM A 153.

- 1 CENTER LINE OF TONGUE AND GROOVE OR BELL AND SPIGOT JOINTS.
- 2 THE INSIDE OF THE THREADED INSERTS SHALL BE CLEAN TO ALLOW THE INSERTION OF THREADED EYE BOLTS.
- 3 HOLES SHALL BE CAST-IN-PLACE OR DRILLED PER THE APPLICABLE DETAIL, AND EQUAL DISTANCE FROM THE CENTERLINE OF THE JOINT.
- 4 BOLT PROJECTION INSIDE OF PIPE SHALL NOT EXCEED 2 INCHES.
- 5 OPENING TO BE ROD DIAMETER PLUS 1 INCH.
- 6 LENGTH ADEQUATE TO EXTEND TO WITHIN 1/2 INCH OF THE INNER SURFACE OF THE PIPE.
- 7 EYE BOLT LENGTH DETERMINED BY WALL THICKNESS, BELL THICKNESS AND BOLT PROJECTION INSIDE PIPE.

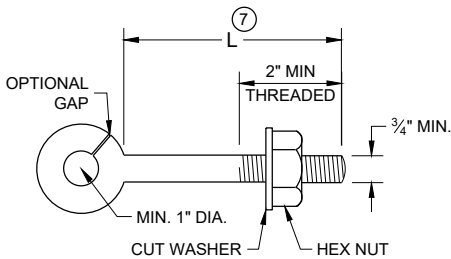


EYE BOLT 7

NOTE: TWO EYE BOLTS MAY BE USED WITH A 30" OR 38" LONG THREADED ROD IN LIEU OF THE 90° BENT TIE ROD.

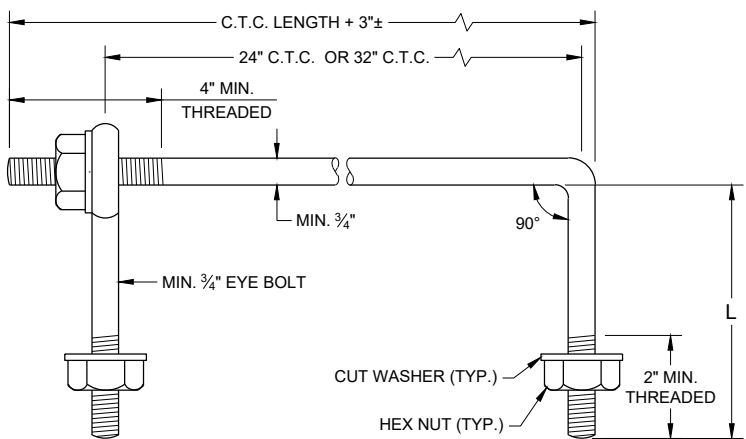

EYE BOLT AND TIE ROD

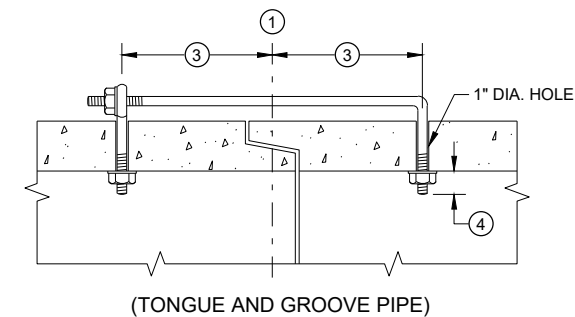


(TONGUE AND GROOVE PIPE)

LONGITUDINAL SECTION

(JOINT TIES FOR 18" TO 66" DIA. CONCRETE PIPE)

EYE BOLT AND TIE ROD ASSEMBLY (ALTERNATE NO. 2)

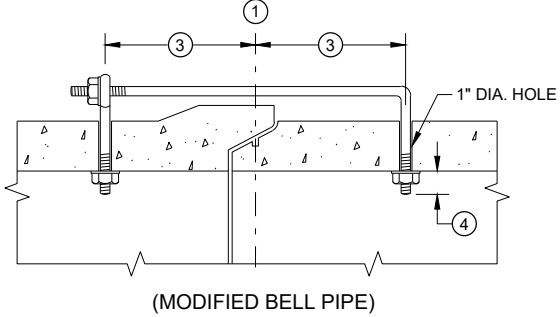


(MODIFIED BELL PIPE)


ADJUSTABLE TIE ROD TABLE

| PIPE DIAMETER | TIE ROD DIAMETER | D   | L <sub>1</sub> | N      |
|---------------|------------------|-----|----------------|--------|
| 12 - 60       | 5/8              | 5/8 | 5              | 1/2    |
| 66 - 84       | 3/4              | 3/4 | 5              | 1/2    |
| 90 - 144      | 1                | 1   | 7              | 1 1/16 |

DIMENSIONS SHOWN ARE IN INCHES

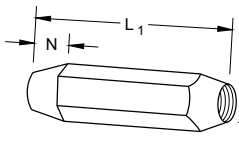


TAPERED

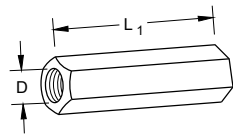


PLAIN

RIGHT AND LEFT THREADS  
SLEEVE NUTS

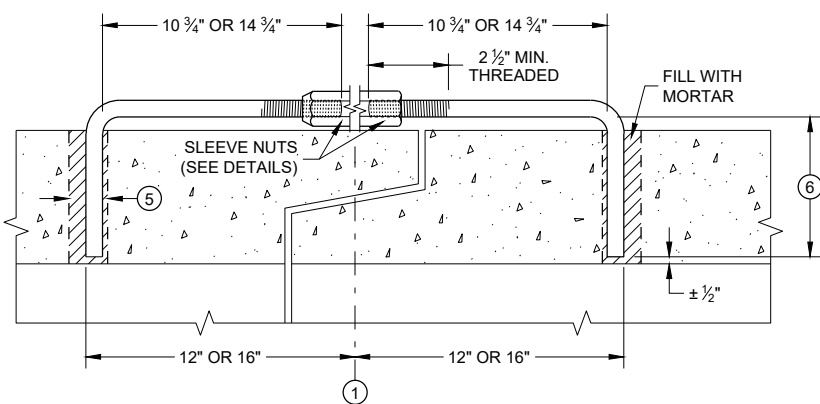


LONGITUDINAL SECTION

ADJUSTABLE TIE ROD (ALTERNATE NO. 3)

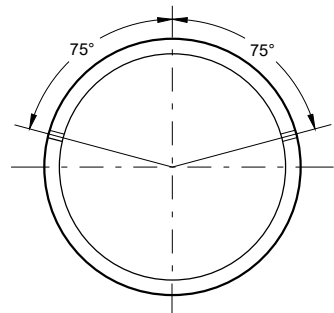

PLACEMENT OF (2) CAST-IN-PLACE INSERTS OR HOLES DURING FABRICATION FOR PIPE SECTIONS REQUIRING TIE RODS

TRANSVERSE SECTION

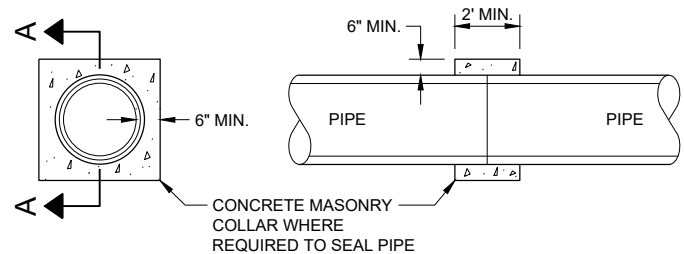

SECTION A - A

CONCRETE COLLAR DETAIL

## JOINT TIES FOR CONCRETE PIPE AND CONCRETE COLLAR DETAIL

STATE OF WISCONSIN  
DEPARTMENT OF TRANSPORTATION

APPROVED  
November 2021 DATE /S/ Rodney Taylor  
ROADWAY STANDARDS DEVELOPMENT ENGINEER  
FHWA

GENERAL NOTES

DETAILS OF CONSTRUCTION, MATERIALS AND WORKMANSHIP NOT SHOWN ON THIS DRAWING SHALL CONFORM TO THE PERTINENT REQUIREMENTS OF THE STANDARD SPECIFICATIONS AND THE APPLICABLE SPECIAL PROVISIONS.

FILL SLOPES FLATTER THAN 2 ½:1 SHALL BE WARPED TO MEET THE TOP OF THE WINGWALLS.

ALL STEEL REINFORCEMENT AND WELDED STEEL WIRE FABRIC SHALL BE EMBEDDED 2 INCHES CLEAR UNLESS OTHERWISE NOTED.

1 MINIMUM REINFORCEMENT SHALL BE 6" X 6" - W4.0 X W4.0 OR NO. 3 BARS SPACED 12" C-C IN BOTH DIRECTIONS.


2 THE SPACE BETWEEN PIPES SHALL BE AS FOLLOWS:

| DIAMETER OR SPAN        | SPACE          |
|-------------------------|----------------|
| UP TO AND INCLUDING 48" | 2' - 0"        |
| OVER 48" TO 72"         | ½ DIA. OR SPAN |
| OVER 72"                | 3' - 0"        |

- 3 LIMITS OF TRENCH BACKFILL
- 4 LIMITS OF FOUNDATION BACKFILL
- 5 FOUNDATION AND TRENCH BACKFILL ARE MATERIALS INCLUDED IN PAYMENT FOR CULVERT PIPE, PIPE ARCH, CULVERT PIPE REINFORCED CONCRETE HORIZONTAL ELLIPSE OR CONCRETE MASONRY ENDWALLS.
- 6 DO NOT PLACE FOUNDATION BACK FILL OR ANY OTHER GRANULAR BACKFILL AROUND OR BELOW CUT OFF WALL. POUR CUT OFF WALL AGAINST NATIVE SOIL
- 7 MINIMUM HEIGHT SHALL BE THE GREATER OF 1'- 0" OR ¼ HEIGHT OF CULVERT PIPE.

TRENCH BACKFILL


FOUNDATION BACKFILL

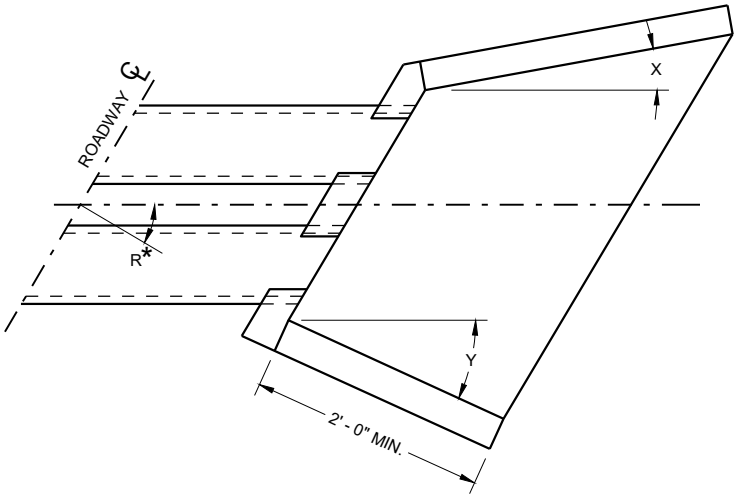


| INLET    |     |     | OUTLET   |     |     |
|----------|-----|-----|----------|-----|-----|
| R*       | X   | Y   | R*       | X   | Y   |
| 0 - 7°   | 30° | 30° | 0 - 15°  | 15° | 15° |
| 8 - 22°  | 25° | 30° | 16 - 45° | 10° | 15° |
| 23 - 37° | 20° | 30° | 46 - 75° | 5°  | 15° |
| 38 - 52° | 15° | 30° | OVER 75° | 0°  | 15° |
| 53 - 67° | 10° | 30° |          |     |     |
| 68 - 82° | 5°  | 30° |          |     |     |
| OVER 82° | 0°  | 30° |          |     |     |

R\* = NUMBER OF DEGREES RIGHT OR LEFT HAND FORWARD


WINGWALL ANGLE DETAILS

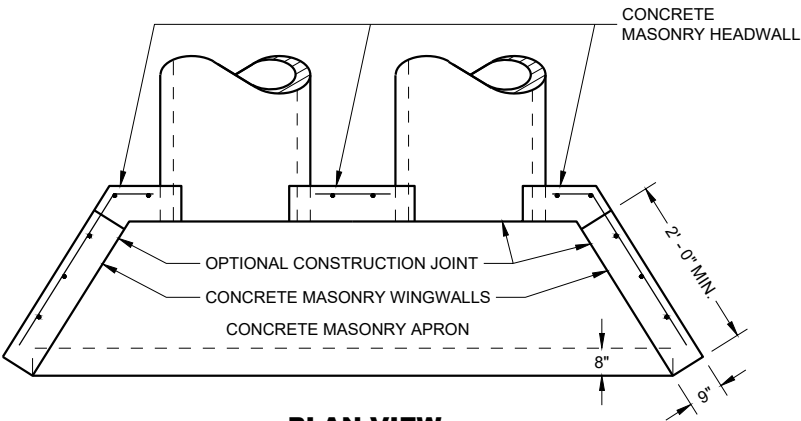


PLAN VIEW

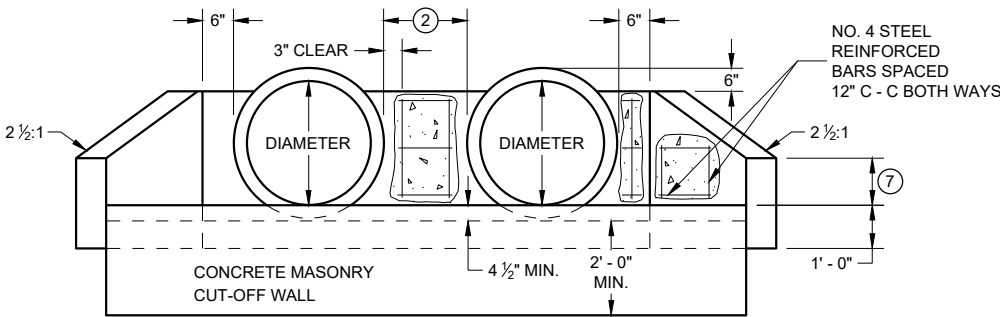


END VIEW  
CIRCULAR PIPE

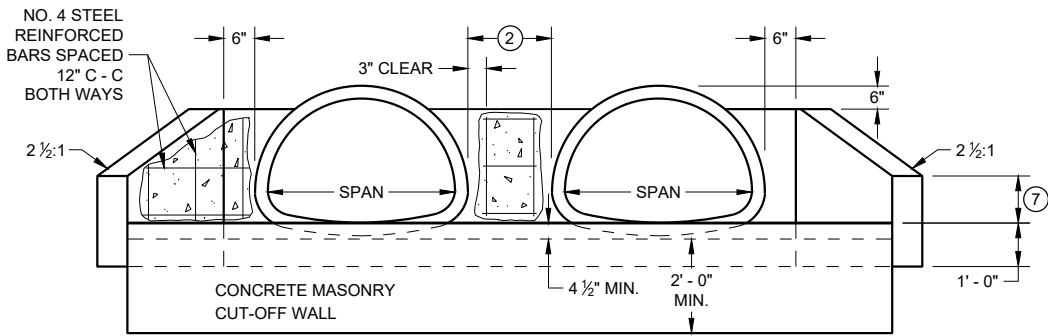

END VIEW  
PIPE ARCH

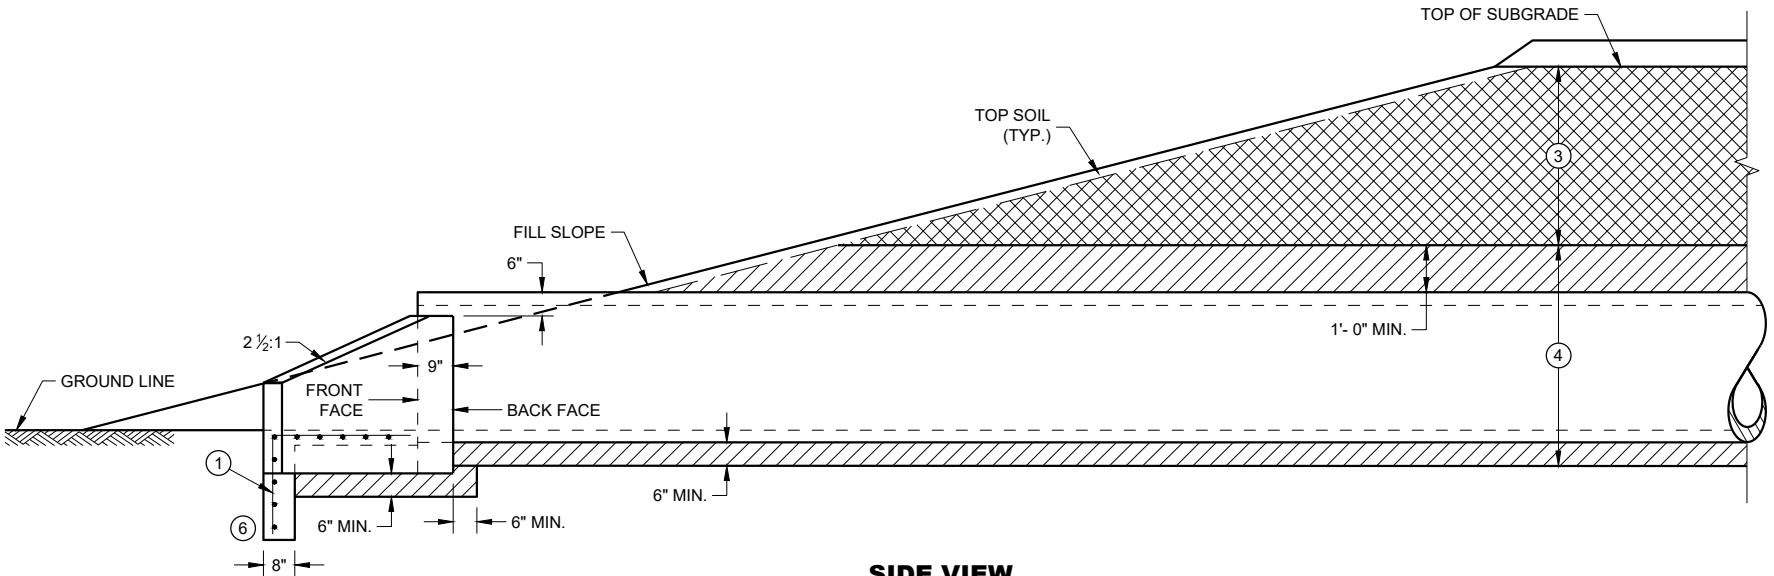

SIDE VIEW  
CIRCULAR PIPE, PIPE ARCH OR HORIZONTAL ELLIPSE

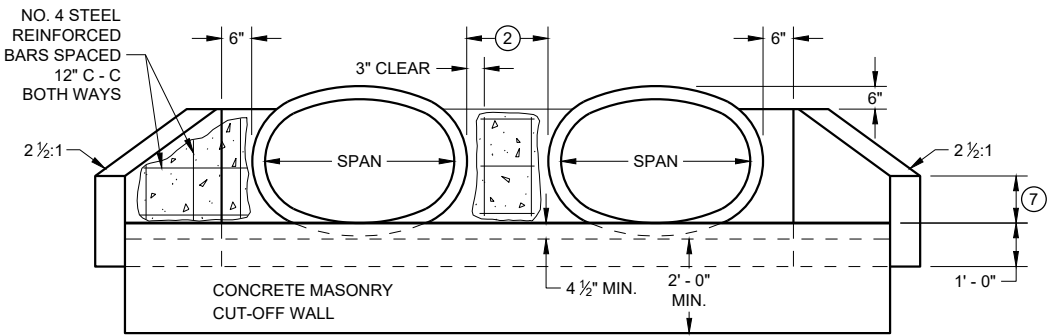

END VIEW  
HORIZONTAL ELLIPSE

CONCRETE MASONRY  
ENDWALLS FOR CULVERT  
PIPE AND PIPE ARCH

STATE OF WISCONSIN  
DEPARTMENT OF TRANSPORTATION

APPROVED


May 2022

DATE

FHWA

/S/ Rodney Taylor  
ROADWAY STANDARDS DEVELOPMENT ENGINEER

79

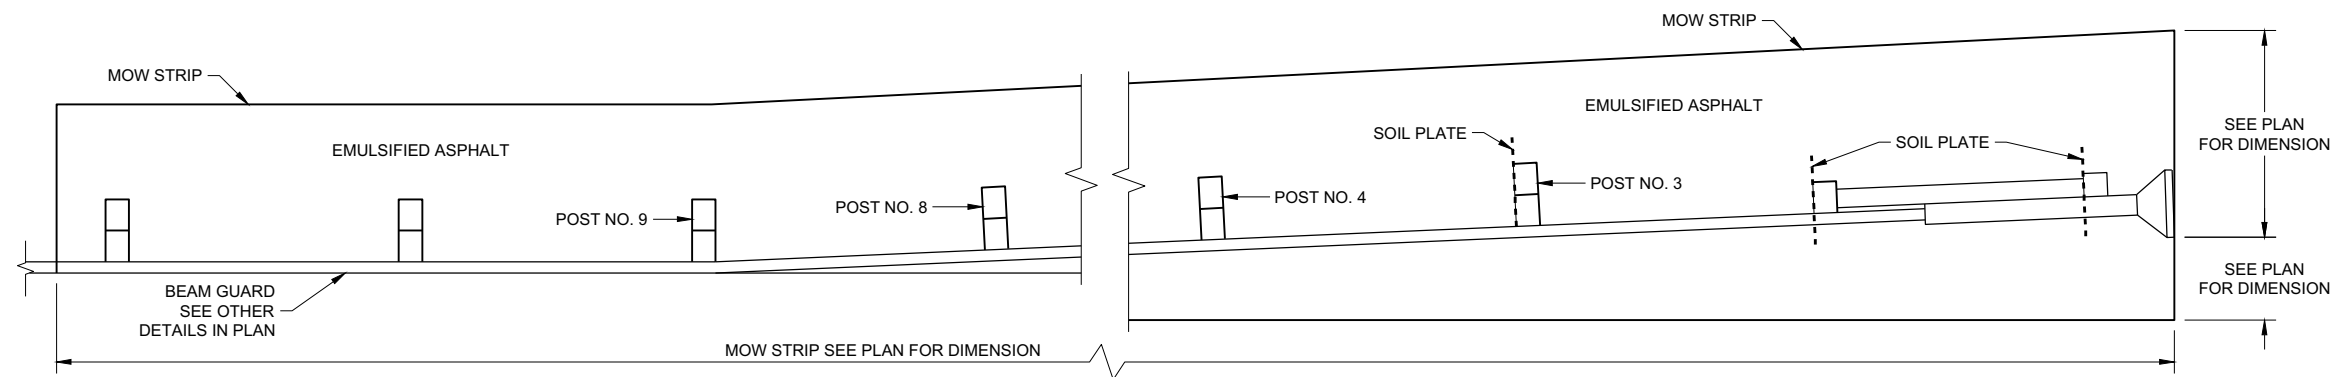


**PLAN VIEW**  
**MOW STRIP LAYOUT FOR ENERGY ABSORBING TERMINAL**


**GENERAL NOTES**

ONLY USE STEEL POSTS IN CONCRETE AND ASPHALT MOW STRIPS.


- ① CONTROLLED LOW-STRENGTH BACKFILL OR EMULSIFIED ASPHALT.
- ② DEPTH OF MOW STRIP:  
ASPHALT - 4"  
CONCRETE - 4"  
EMULSIFIED ASPHALT - 1" OR LESS
- ③ FOR EMULSIFIED ASPHALT, MOW STRIP STRIP LEAVE OUTS NOT REQUIRED. (TYPICAL FOR ALL POSTS)

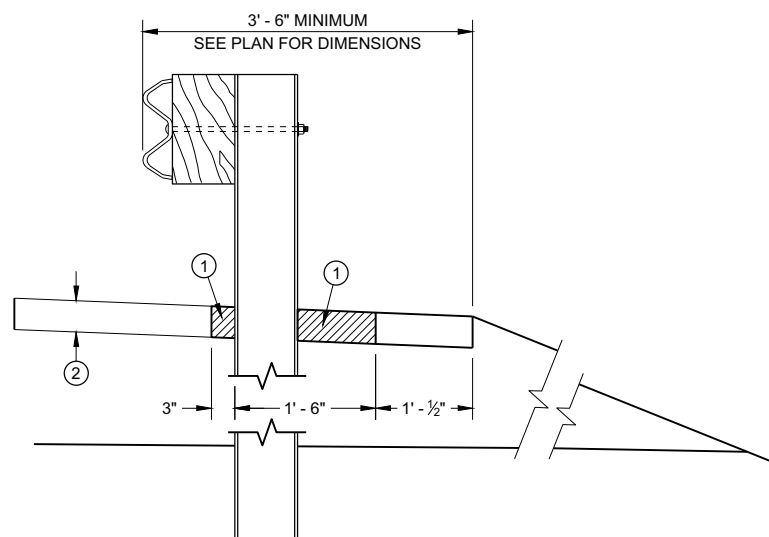


**SECTION A - A**

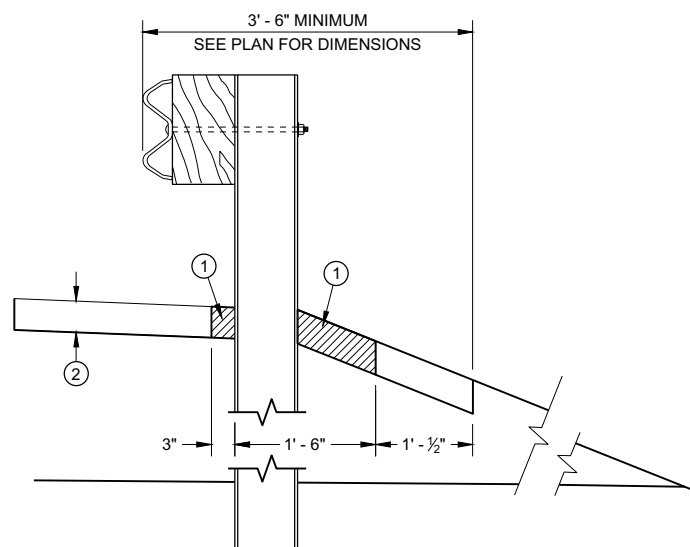


**SECTION B - B**

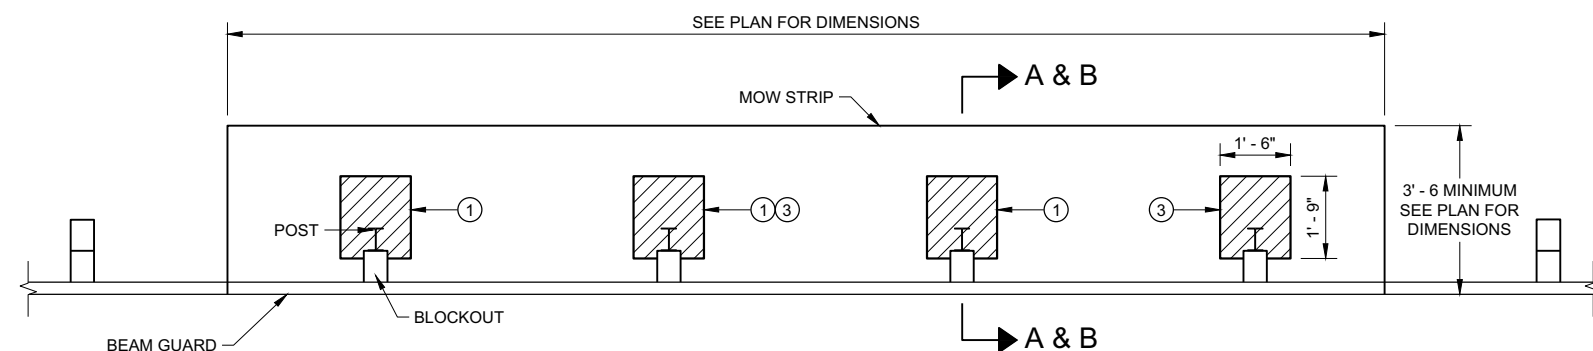


**PLAN VIEW**  
**MOW STRIP FOR TYPICAL BLOCKOUT LAYOUT**

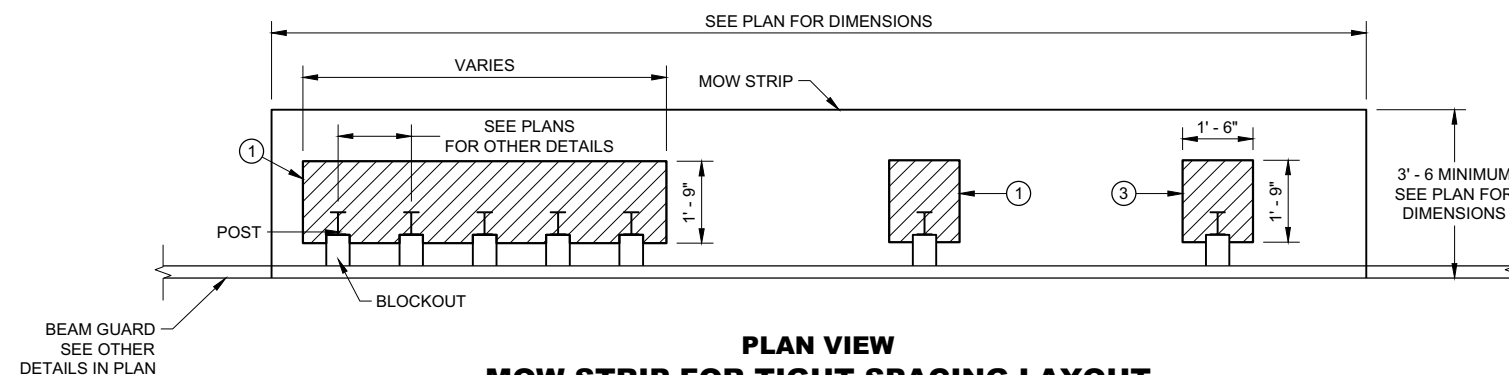

**PLAN VIEW**  
**MOW STRIP FOR TIGHT SPACING LAYOUT**

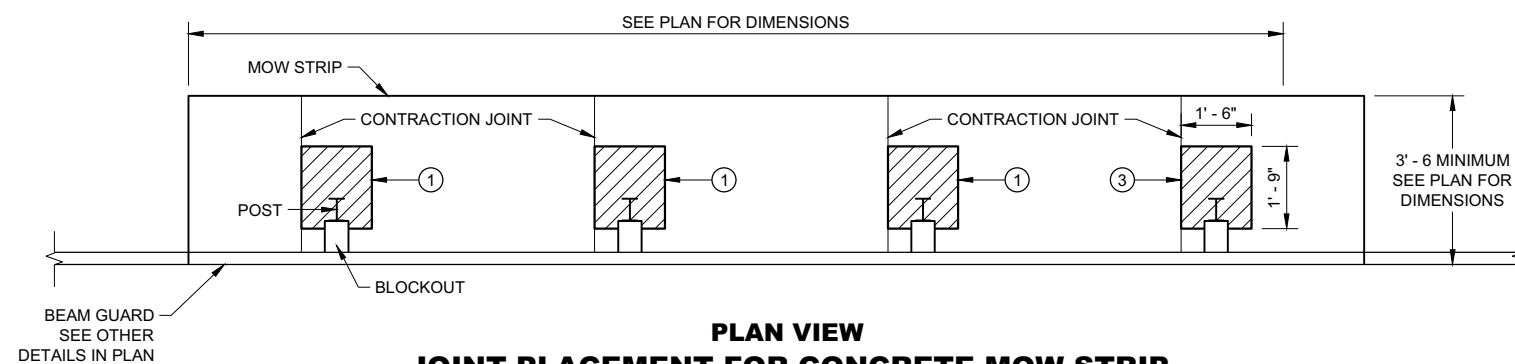

**PLAN VIEW**  
**JOINT PLACEMENT FOR CONCRETE MOW STRIP**

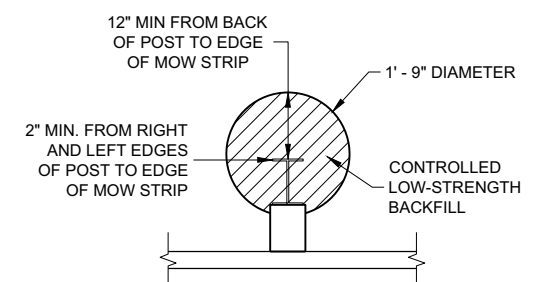

**ALTERNATIVE HMA**  
**MOW STRIP DESIGN**

**GUARDRAIL MOW STRIP**


STATE OF WISCONSIN  
DEPARTMENT OF TRANSPORTATION

LEGEND


- CONCRETE, ASPHALT, OR EMULSIFIED ASPHALT MOW STRIP (SEE OTHER DETAILS)
- EMULSIFIED ASPHALT MOW STRIP (SEE OTHER DETAILS)

GENERAL NOTES


EXISTING THRIE BEAM BULLNOSES MAY HAVE WOOD POSTS. NEW THRIE BEAM BULLNOSE WILL HAVE STEEL POSTS.

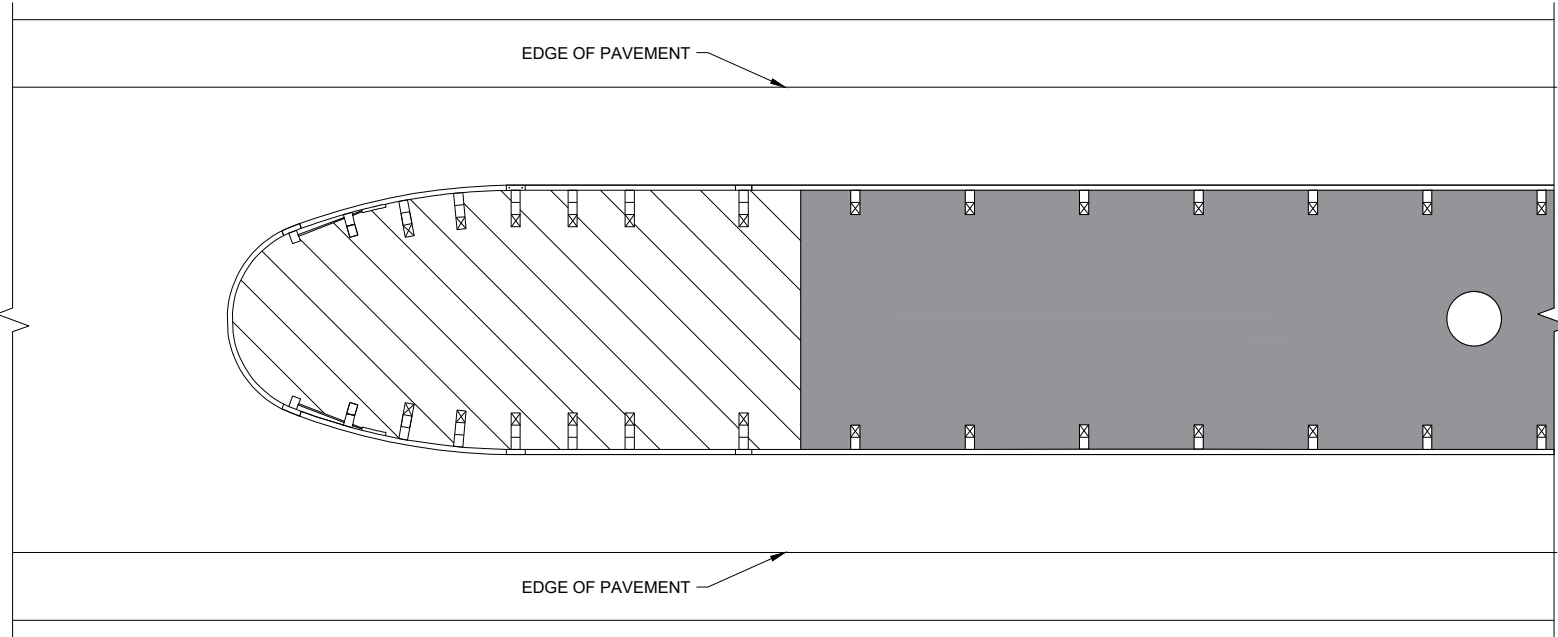


THRIE BEAM BULLNOSE

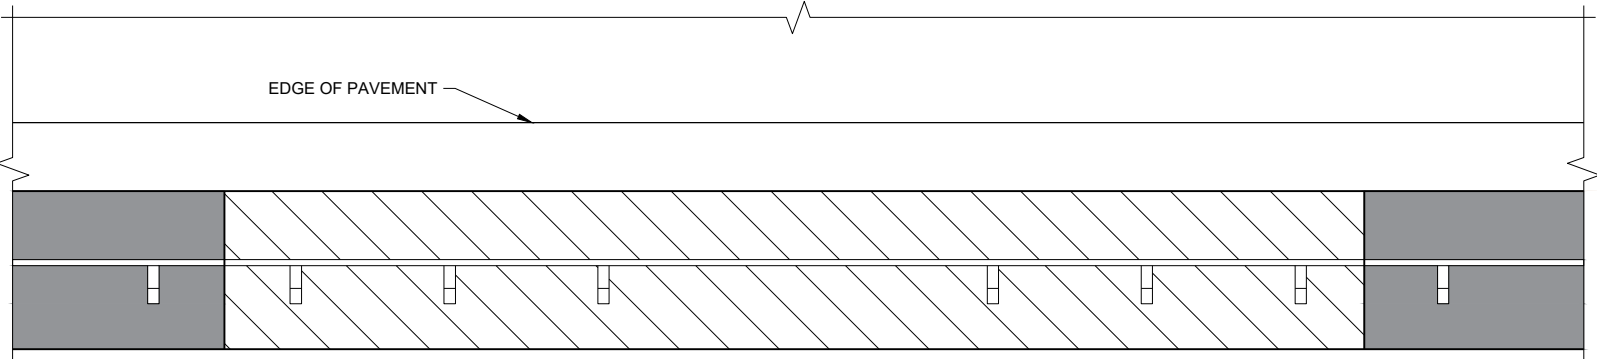

LONG - SPAN

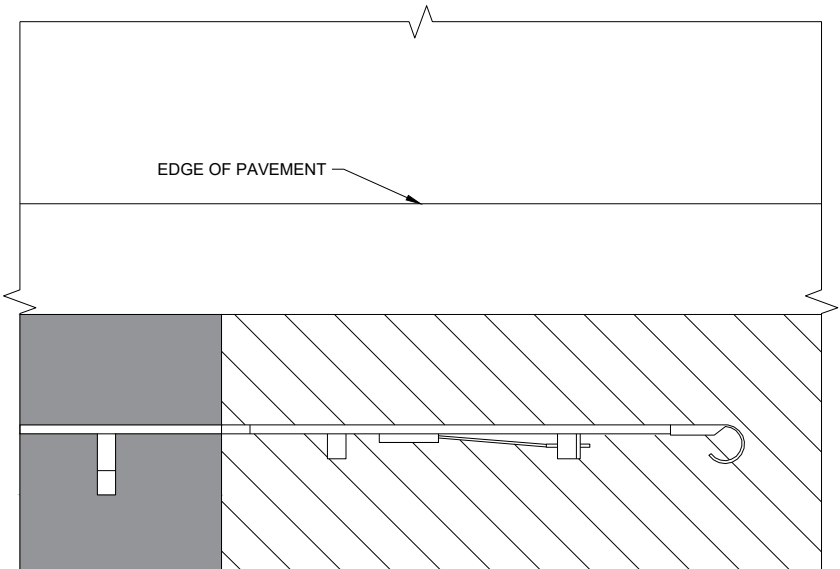

TYPE 2 TERMINAL

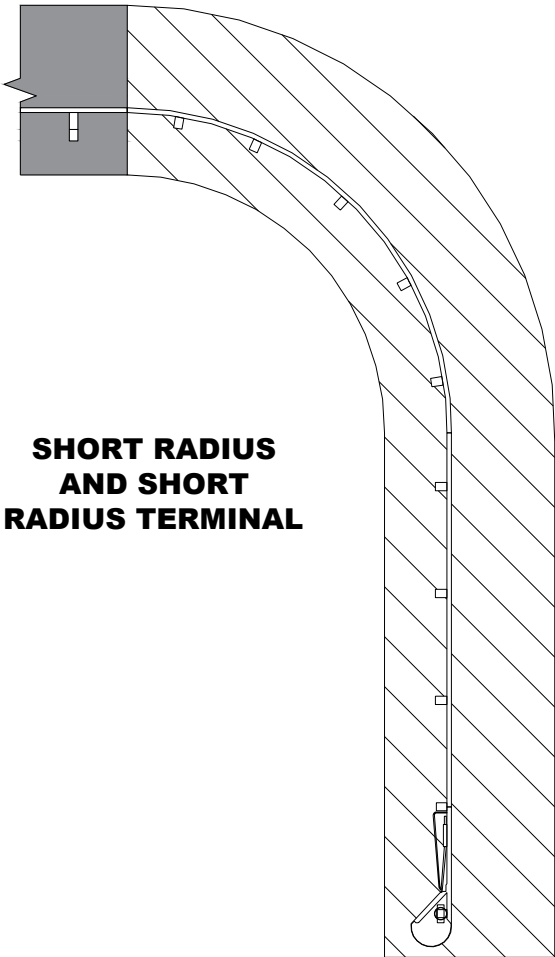






SHORT RADIUS  
AND SHORT  
RADIUS TERMINAL

GUARDRAIL MOW STRIP




STATE OF WISCONSIN  
DEPARTMENT OF TRANSPORTATION

APPROVED  
August 2020  
DATE /S/ Rodney Taylor  
ROADWAY STANDARDS DEVELOPMENT ENGINEER


- ① WOOD OR STEEL POSTS (w6X9 OR w6X8.5) MAY BE USED. DO NOT INTERMIX WOOD AND STEEL POSTS. INSTALL STEEL POSTS WITH HOLES ON APPROACHING TRAFFIC SIDE.
- ② USE WOOD OR APPROVED PLASTIC BLOCKOUTS. WOOD BLOCKOUTS MAY BE CONSTRUCTED OUT OF TWO OR MORE WOOD BLOCKOUTS. SEE ALTERNATE WOOD BLOCKOUT DETAIL. DIMENSIONS OF APPROVED PLASTIC BLOCKOUTS MAY VARY.
- ③ IF ROCK IS ENCOUNTERED DURING EXCAVATION, PROVIDE A HOLE 12 INCHES IN DIAMETER EXTENDING 20 INCHES DEEP INTO THE ROCK. PLACE APPROXIMATELY 2 1/2" INCHES OF GRANULAR MATERIAL IN THE BOTTOM OF THE HOLE. CUT THE POSTS TO LENGTH AND INSTALL. BACKFILL WITH EXCAVATED MATERIAL AND COMPACT. BACKFILL IS TO BE FREE OF LARGE ROCKS.
- ④ WHEN THE DISTANCE FROM BACK OF POST TO SHOULDER HINGE POINT IS LESS THAN 2 FEET INSTALL LONGER POST AT HALF POST SPACING (K).
- ⑤ FOR NEW MGS INSTALLATION TOP OF W-BEAM RAIL TOLERANCE IS  $\pm 1"$ . FOR EXISTING MGS INSTALLATION TOP OF W-BEAM IS BETWEEN 27 3/4" TO 32".
- ⑥ WHEN USING STEEL POST AND WOOD BLOCKOUTS INSTALL FOUR 16D GALVANIZED NAILS. INSTALL NAILS AT THE BACK CORNERS OF THE BLOCK AND BEND THE NAILS OVER THE FLANGE OF THE STEEL POST.
- ⑦ TOTAL POST LENGTH FOR TYPE K IS 7' - 0".  
TOTAL POST LENGTH FOR OTHER MGS TYPES IS 6' - 0".

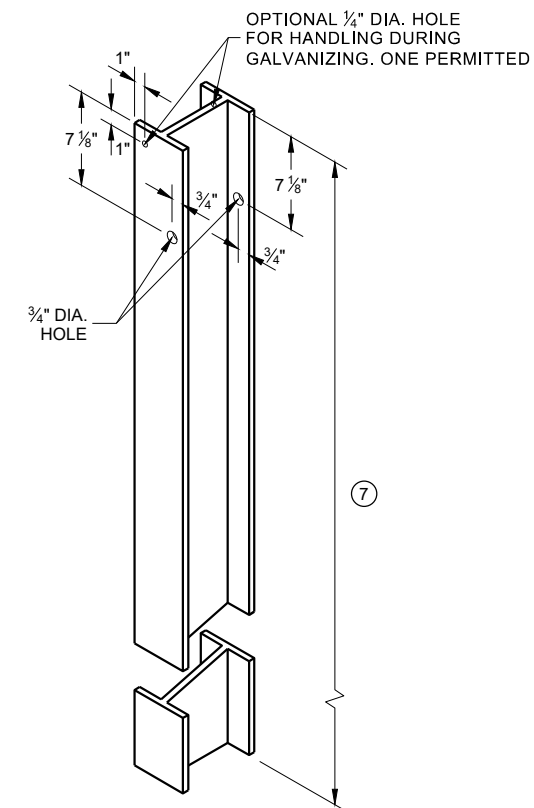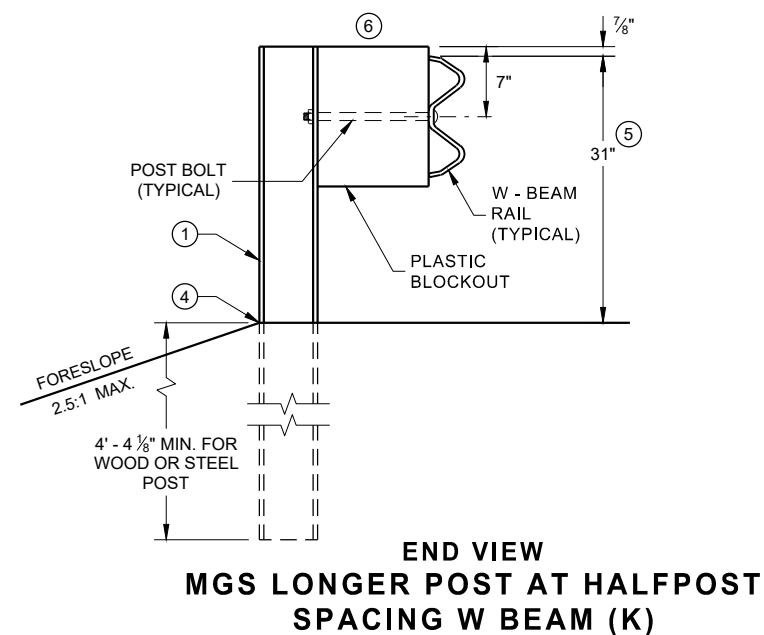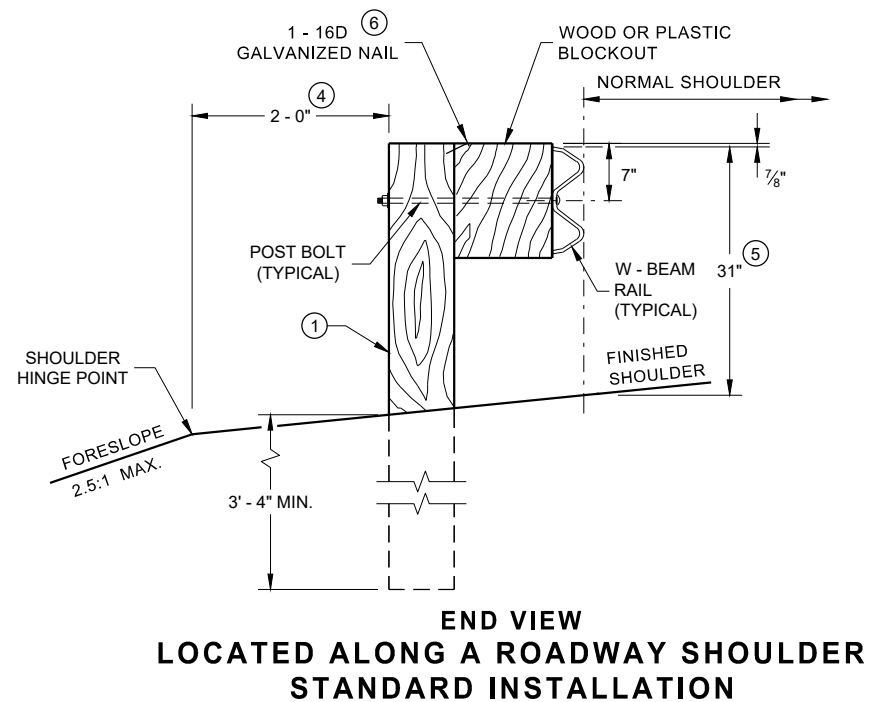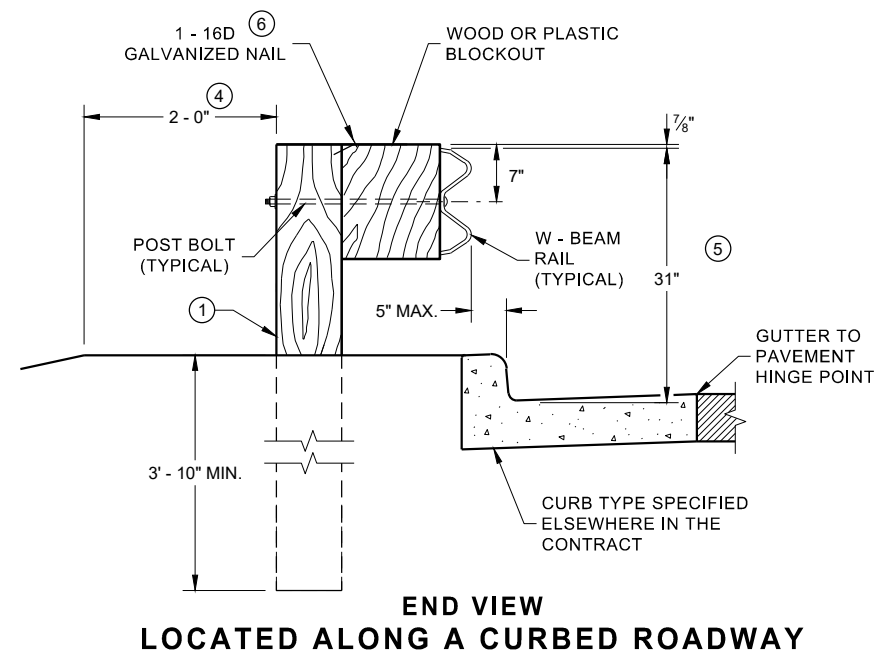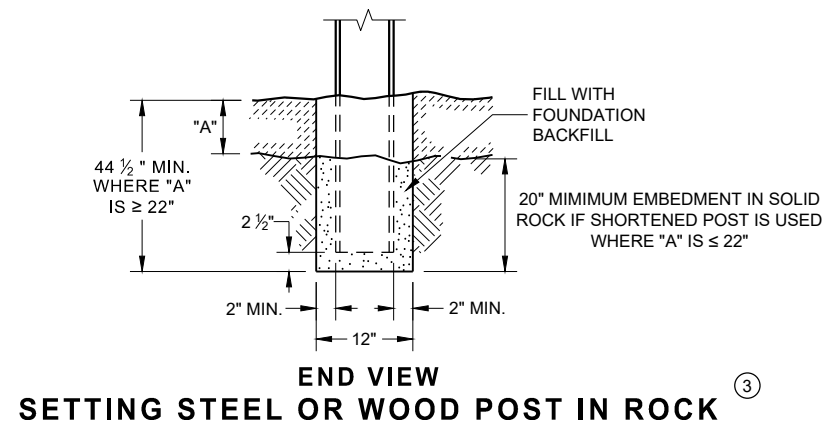


**STEEL POST & HOLE  
PUNCHING DETAIL  
(W 6 X 9) ①**

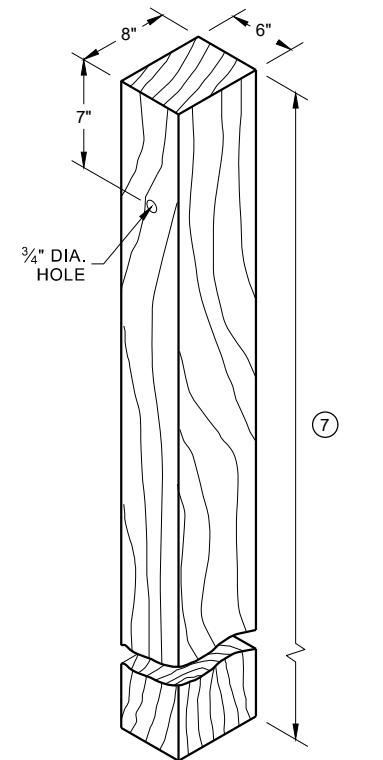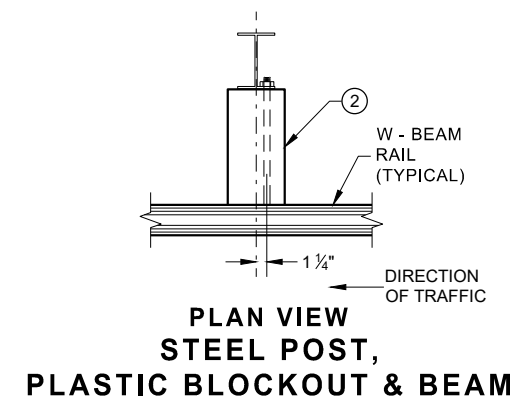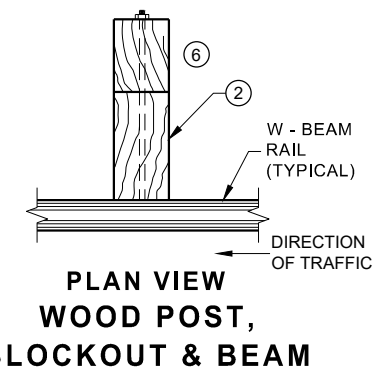


**WOOD POST (6" X 8") NOMINAL** <sup>①</sup>

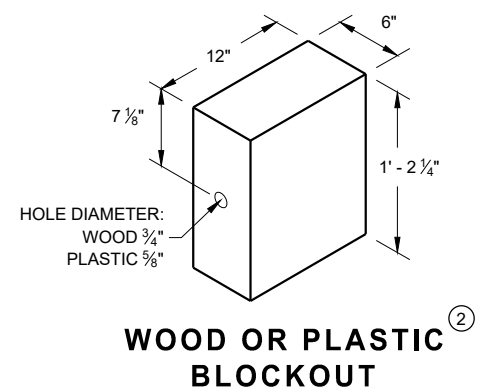




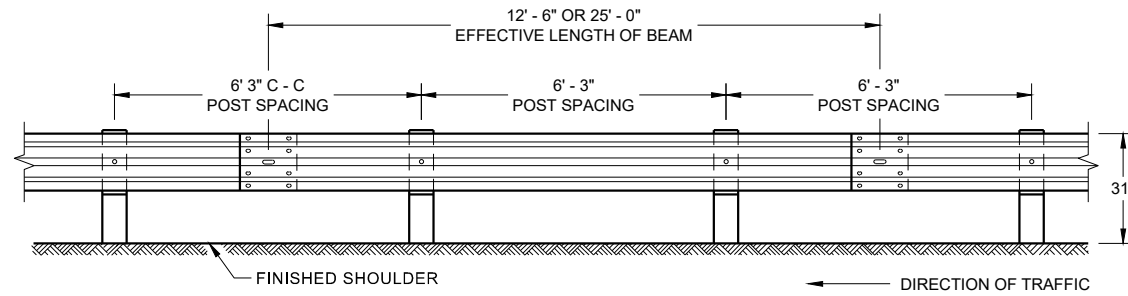


**FRONT VIEW  
POST SPACING STANDARD INSTALLATION**

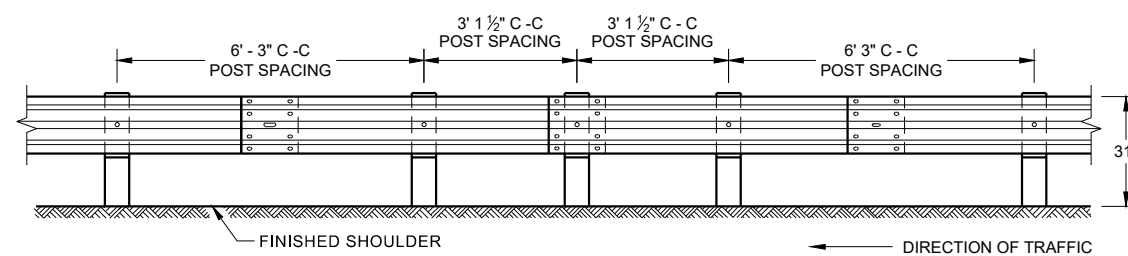


**FRONT VIEW  
HALF POST SPACING (HS) AND  
HALF POST SPACING WITH LONGER POSTS (K)**

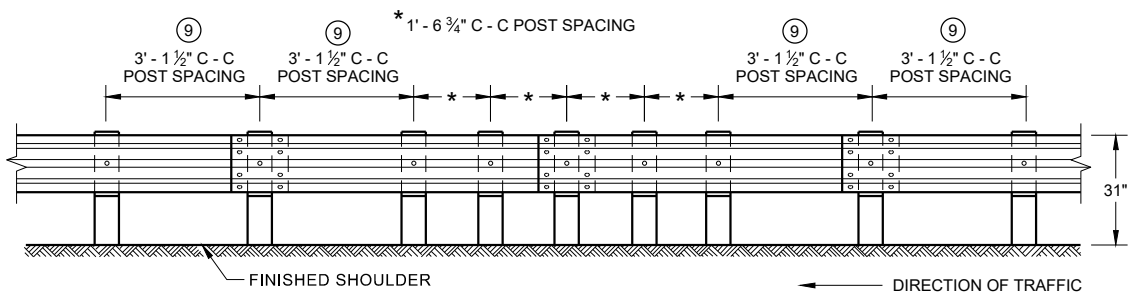


**FRONT VIEW  
QUARTER POST SPACING (QS)**

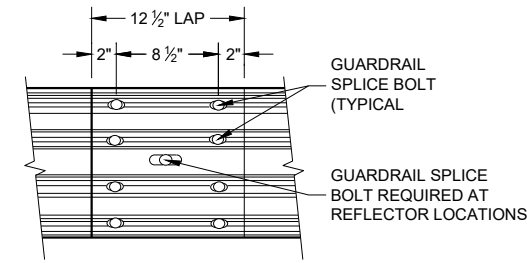


**FRONT VIEW  
MID-SPAN BEAM SPLICE**

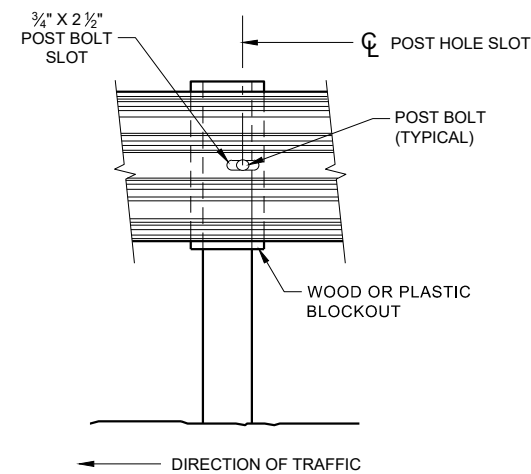

**FRONT VIEW AT STEEL POST**

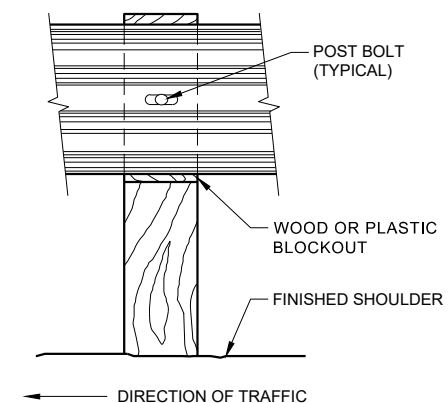

**FRONT VIEW AT WOOD POST**

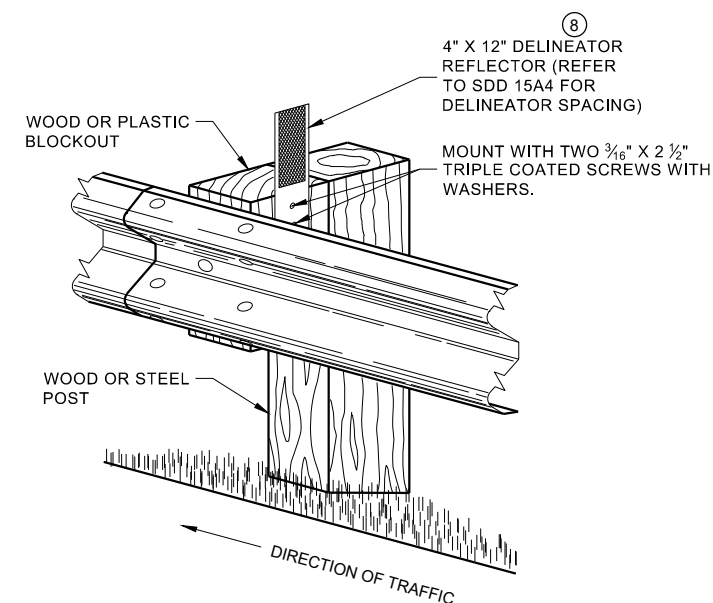


**ONE SIDED REFLECTOR DETAIL  
AND TYPICAL INSTALLATION**

## GENERAL NOTES

- 8 DO NOT INSTALL REFLECTORS ON THE FIRST 50 FEET OF THE APPROACH END OF THE ENERGY ABSORBING TERMINAL.
- 9 25 FEET OF HALF POST SPACING IS REQUIRED ON APPROACH AND DEPARTURE ENDS OF QUARTER POST SPACING.

POST BOLTS ARE A 3/8" DIAMETER ASTM A307 GUARDRAIL BOLT. A POST BOLT REQUIRES 3/4" DIAMETER A563A DOUBLE RECESSED (DR) HEAVY HEX NUT AND 3/8" DIAMETER F844 FLAT WASHER. POST BOLTS MAY BE LONGER IF MULTIPLE BLOCKOUTS ARE BEING USED.


GUARD RAIL SPLICE BOLTS ARE A 3/8" DIAMETER ASTM A307 GUARDRAIL HEAD BOLT. A GUARDRAIL SPLICE BOLT REQUIRES 3/4" DIAMETER A563A DOUBLE RECESSED (DR) HEAVY HEX NUT.

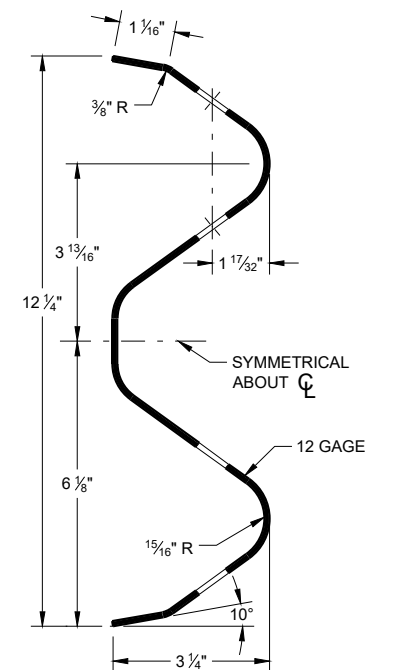

**SECTION THRU W-BEAM RAIL**


**MIDWEST GUARDRAIL SYSTEM  
(MGS) GUARDRAIL**

STATE OF WISCONSIN  
DEPARTMENT OF TRANSPORTATION

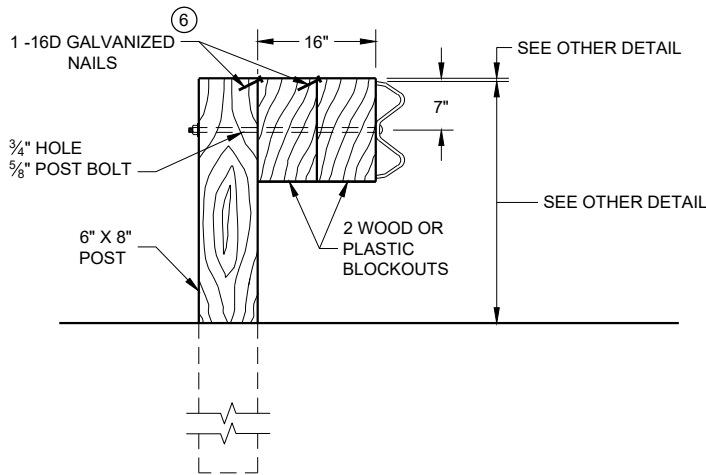

DETAIL FOR 16" BLOCKOUT DEPTH


IT IS ACCEPTABLE TO USE BLOCKOUTS UP TO 16" DEEP TO INCREASE THE POST OFFSET TO AVOID UNDERGROUND OBSTACLES. THERE IS NO LIMIT TO THE NUMBER OF POSTS THAT CAN HAVE ADDITIONAL BLOCKOUTS UP TO 16" DEEP.

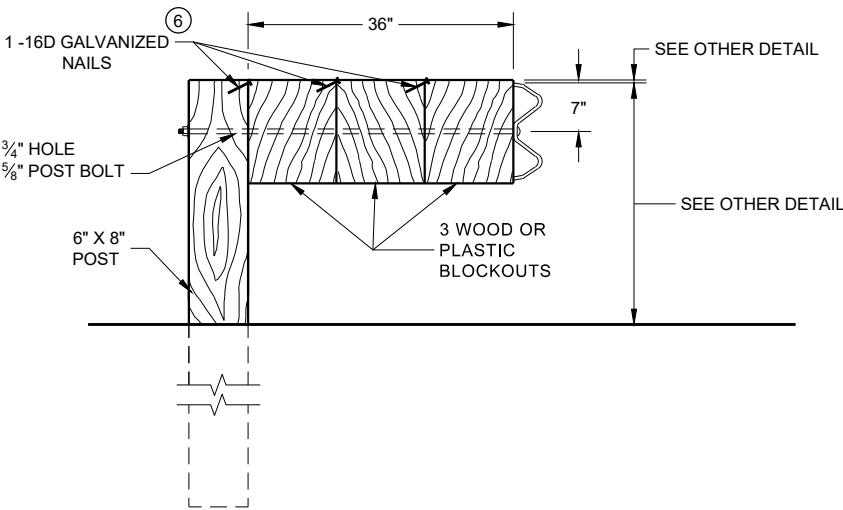

DETAIL FOR 36" BLOCKOUT DEPTH


NOTES: UNDER SPECIAL CIRCUMSTANCES, SUCH AS AVOIDING OBSTACLES THAT ARE NOT RELOCATED, IT IS ACCEPTABLE TO INSTALL ADDITIONAL BLOCKOUTS TO OBTAIN UP TO 36" DEPTH FOR ONE OR TWO POSTS IN A SECTION OF GUARDRAIL.  
DO NOT USE 16" OR 36" BLOCKOUTS IF IT CAUSES THE POST TO BE DRIVEN BEYOND SHOULDER HINGE POINT OR CAUSES A FIXED OBJECT TO BE WITHIN THE DEFLECTION DISTANCE OF THE BARRIER.

- NOTE:
- 1. ALL FILLETS SHALL HAVE A MINIMUM RADIUS OF 3/16".
  - 2. IF THE BOLT EXTENDS MORE THAN 1/4" FROM THE NUT THE BOLT SHOULD BE TRIMMED BACK.

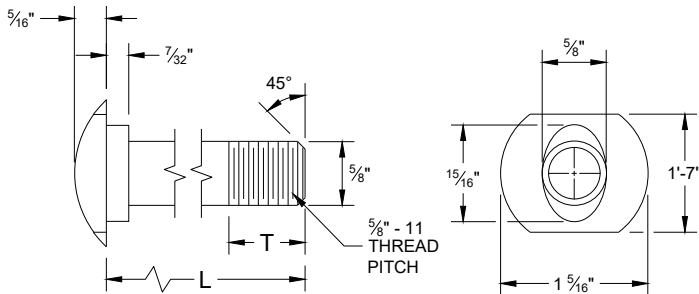


POST BOLT TABLE

| L      | T (MIN.) |
|--------|----------|
| 1 1/4" | 1 1/8"   |
| 2"     | 1 3/4"   |
| 10"    | 4"       |
| 14"    | 4 1/16"  |
| 18"    | 4"       |
| 21"    | 4 1/16"  |
| 25"    | 4"       |

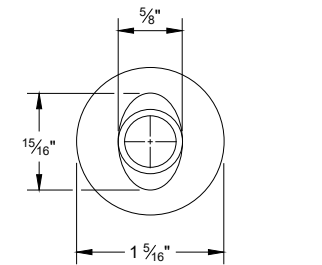


ALTERNATE BOLT HEAD

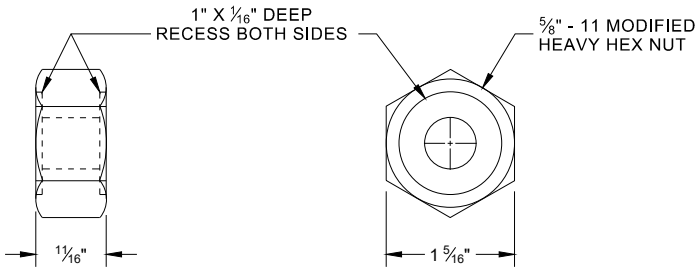


POST BOLT, SPLICE BOLT AND RECESS NUT


- 6 WHEN USING STEEL POST AD WOOD BLOCKOUTS, INSTALL FOUR 16D GALVANIZED NAILS. INSTALL NAILS AT THE BACK CORNERS OF THE BLOCK AND BEND THE NAILS OVER THE FLANGE OF THE STEEL POST.

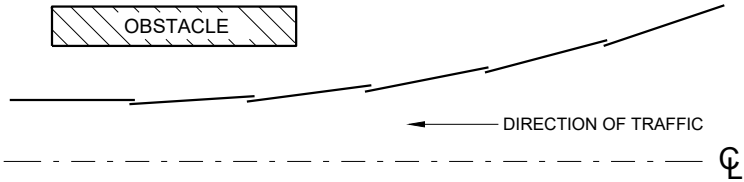


PLAN VIEW  
BEAM LAPPING DETAIL

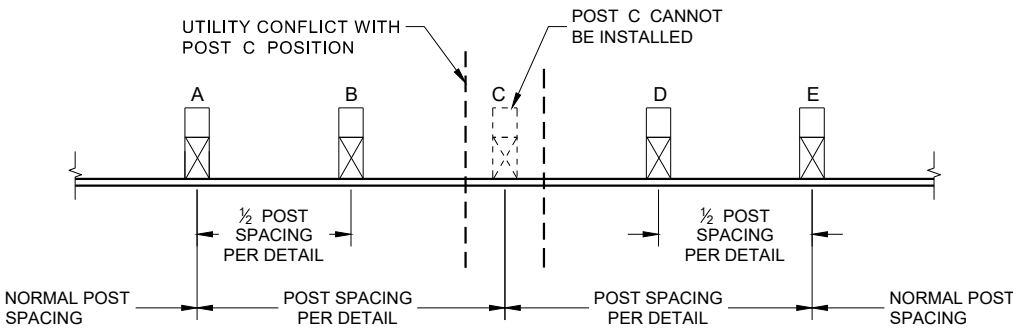

POST DRIVING FOR CONTINUOUS  
UNDERGROUND OBSTRUCTION

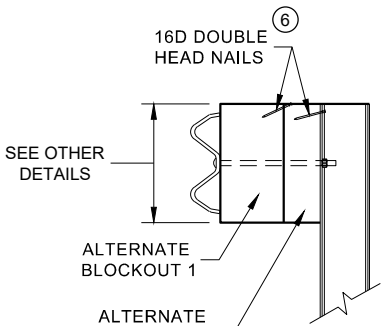

SIDE VIEW

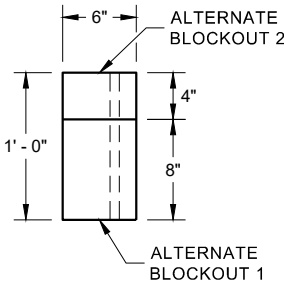


PLAN VIEW

ALTERNATE WOOD  
BLOCKOUT DETAIL


MIDWEST GUARDRAIL SYSTEM  
(MGS) GUARDRAIL

STATE OF WISCONSIN  
DEPARTMENT OF TRANSPORTATION 84




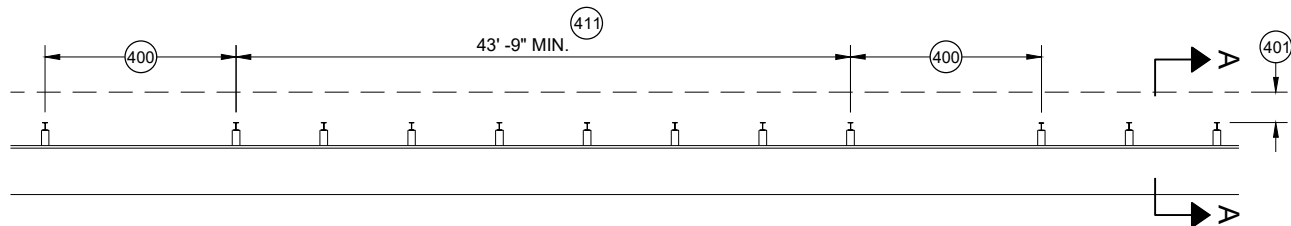


**MISSING POST IN MGS GUARDRAIL**

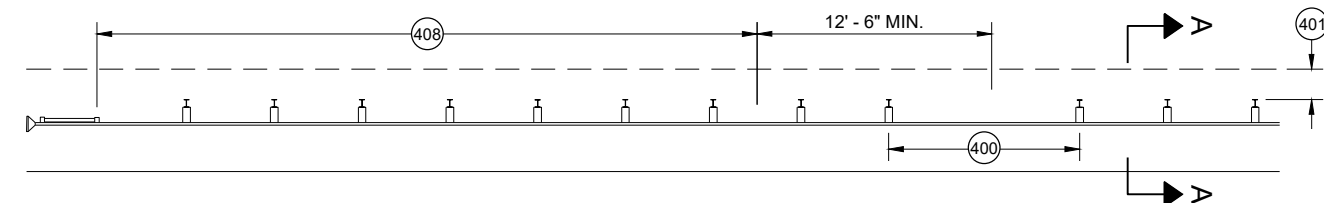


**MISSING POST IN MGS GUARDRAIL NEAR EAT**

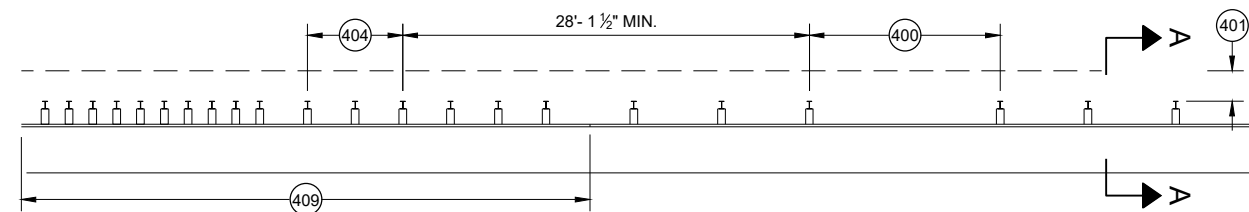


**MISSING POST IN MGS GUARDRAIL NEAR AN APPROACH TRANSITION**

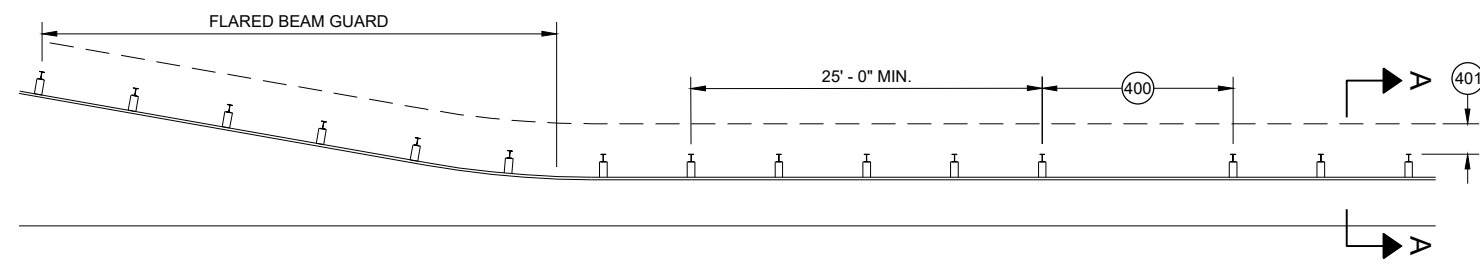

**MISSING POST IN MGS GUARDRAIL NEAR FLARED BEAM GUARD**

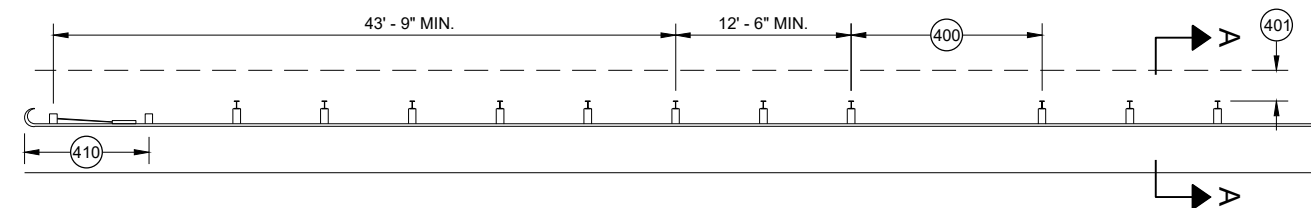


**MISSING POST IN MGS GUARDRAIL NEAR A TYPE 2 END TERMINAL**

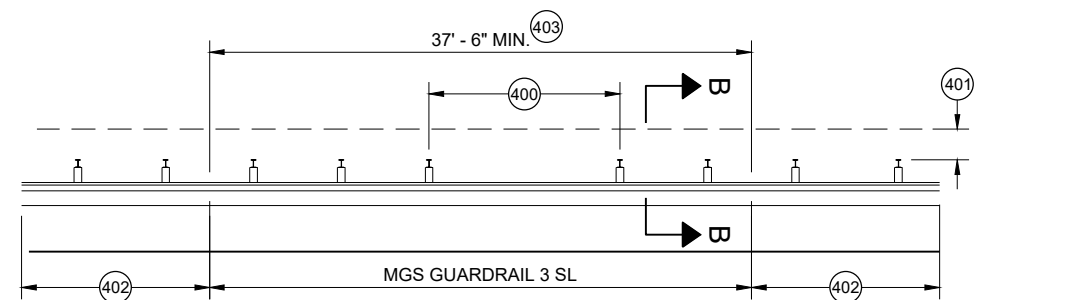


**MISSING POST IN SHORT SPAN MGS GUARDRAIL NEAR CURB (SL)**

- (400) MAX SPAN 12' - 6"
- (401) 2' MIN.
- (402) MGS GUARDRAIL 3
- (403) NESTING BEAM GUARD
- (404) ASYMMETRIC TRANSITION
- (405) SOIL WELL DRAINED AND COMPACTED
- (406) SEE OTHER DRAWINGS IN THIS SDD
- (407) SEE OTHER DRAWINGS FOR MIN. SPACING BETWEEN SPANS
- (408) SEE SDD 14B44
- (409) SEE SDD 14B45
- (410) SEE SDD 14B47
- (411) MINIMUM DISTANCE BETWEEN MISSING POST SPANS.

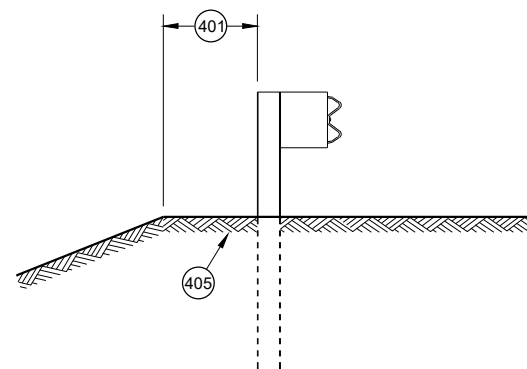

**SECTION A - A**

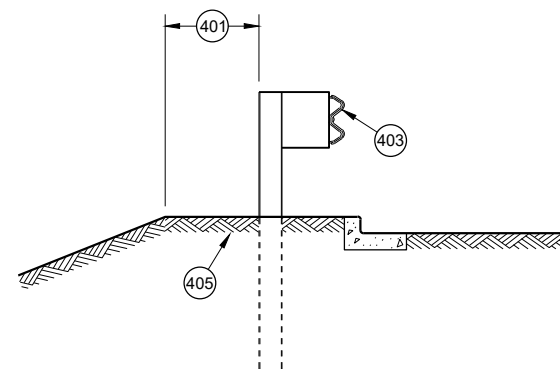

**SECTION B - B**

|                                                     |                                                                          |
|-----------------------------------------------------|--------------------------------------------------------------------------|
| <b>MIDWEST GUARDRAIL SYSTEM<br/>(MGS) GUARDRAIL</b> |                                                                          |
| STATE OF WISCONSIN<br>DEPARTMENT OF TRANSPORTATION  |                                                                          |
| APPROVED<br>May 2021<br>DATE                        | /S/ Rodney Taylor<br>ROADWAY STANDARDS DEVELOPMENT<br>UNIT SUPERVISOR 85 |
| FHWA                                                |                                                                          |

GENERAL NOTES

- (A) THE SLOPE IN THE AREA BOUNDED BY THE GRADELINE, THE HINGE POINT LINE (HPL) AND THE CLEAR ZONE LIMITS (CZL) SHALL BE 4:1 OR FLATTER.
  - (B) AFTER FINAL ASSEMBLY, RECHECK CABLE TO BE SURE IT IS TAUT AND HAS NOT RELAXED
  - (C) DIFFERENT MANUFACTURERS REQUIRE DIFFERENT PERFORATED W - BEAM RAIL END PANELS. SEE MANUFACTURER'S INFORMATION.
  - (D) ATTACH ALUMINUM SHEET TO E.A.T. HEAD USING 4 STAINLESS STEEL SELF - TAPPING SCREWS. ONE SCREW PER CORNER.
  - (E) HARDWARE MAY VARY BETWEEN MANUFACTURER. SEE MANUFACTURER'S DRAWING FOR INFORMATION.
- DIMENSIONS MAY VARY, MANUFACTURER'S INFORMATION.


SEE SDD 14B42 FOR MORE INFORMATION.

\* DO NOT ATTACH BLOCKOUTS TO POST 1 AND 2.


DO NOT INSTALL REFLECTORS ON THE FIRST 50 FEET OF THE APPROACH END OF THE ENERGY ABSORBING TERMINAL.

SEE MANUFACTURER'S DRAWING FOR SPLICE LOCATION, HARDWARE DIMENSIONS AND INSTALLATION INSTRUCTIONS.


THE CENTER OF THE UPPER 3 1/2" DIAMETER HOLE ON POST NUMBER 3 THROUGH POST 9 IS TO BE FLUSH WITH THE GROUND LINE UP TO A MAXIMUM OF 2" ABOVE GROUND LINE. WOOD BLOCKS ON POSTS NUMBERED 3 THROUGH 9 MAY BE ADJUSTED UP TO 3" ABOVE THE TOP OF POST.

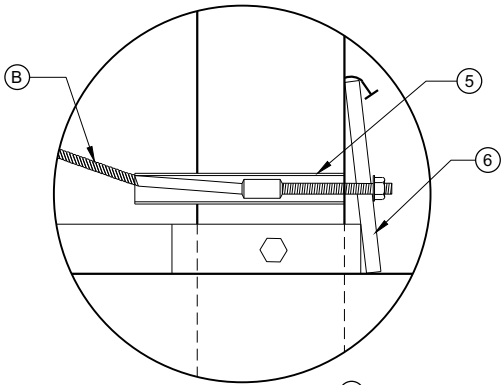


DETAIL "A"

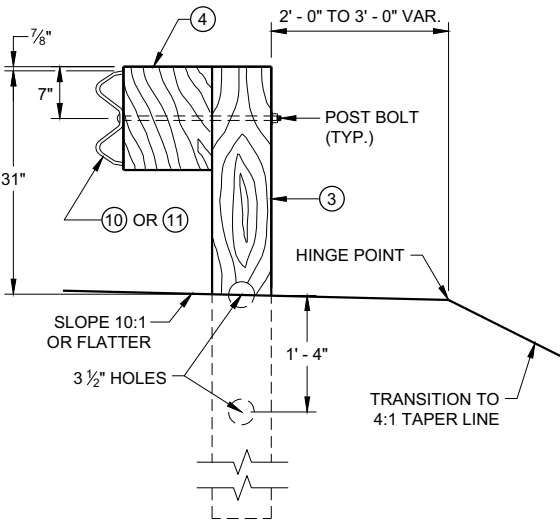


SECTION C - C  
TYPICAL AT POST NOS. 3 - 9

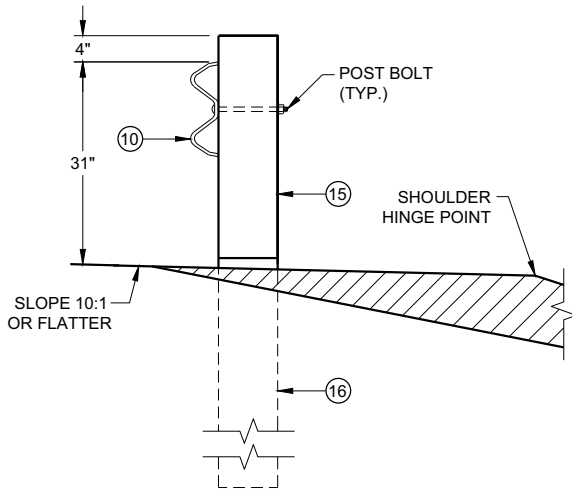

SECTION B - B  
TYPICAL AT POST NO. 2\*

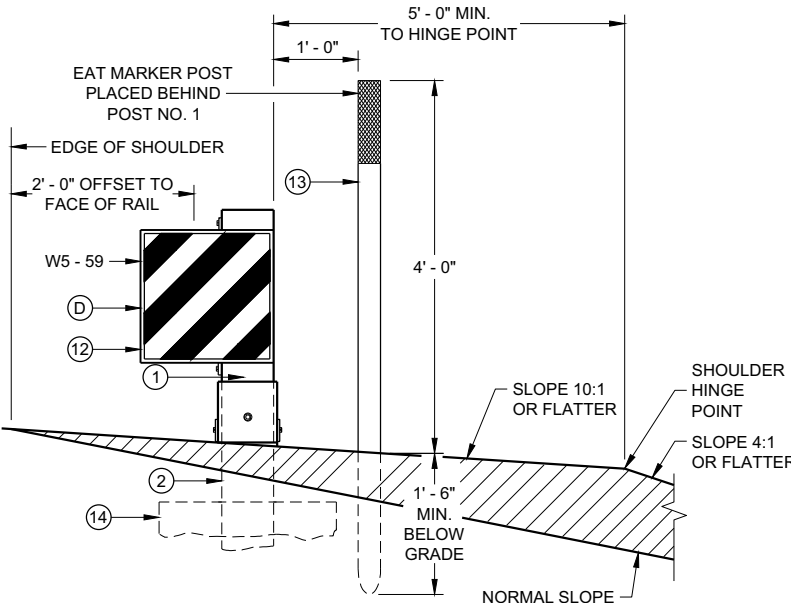


SECTION A - A  
TYPICAL AT POST NO. 1\*

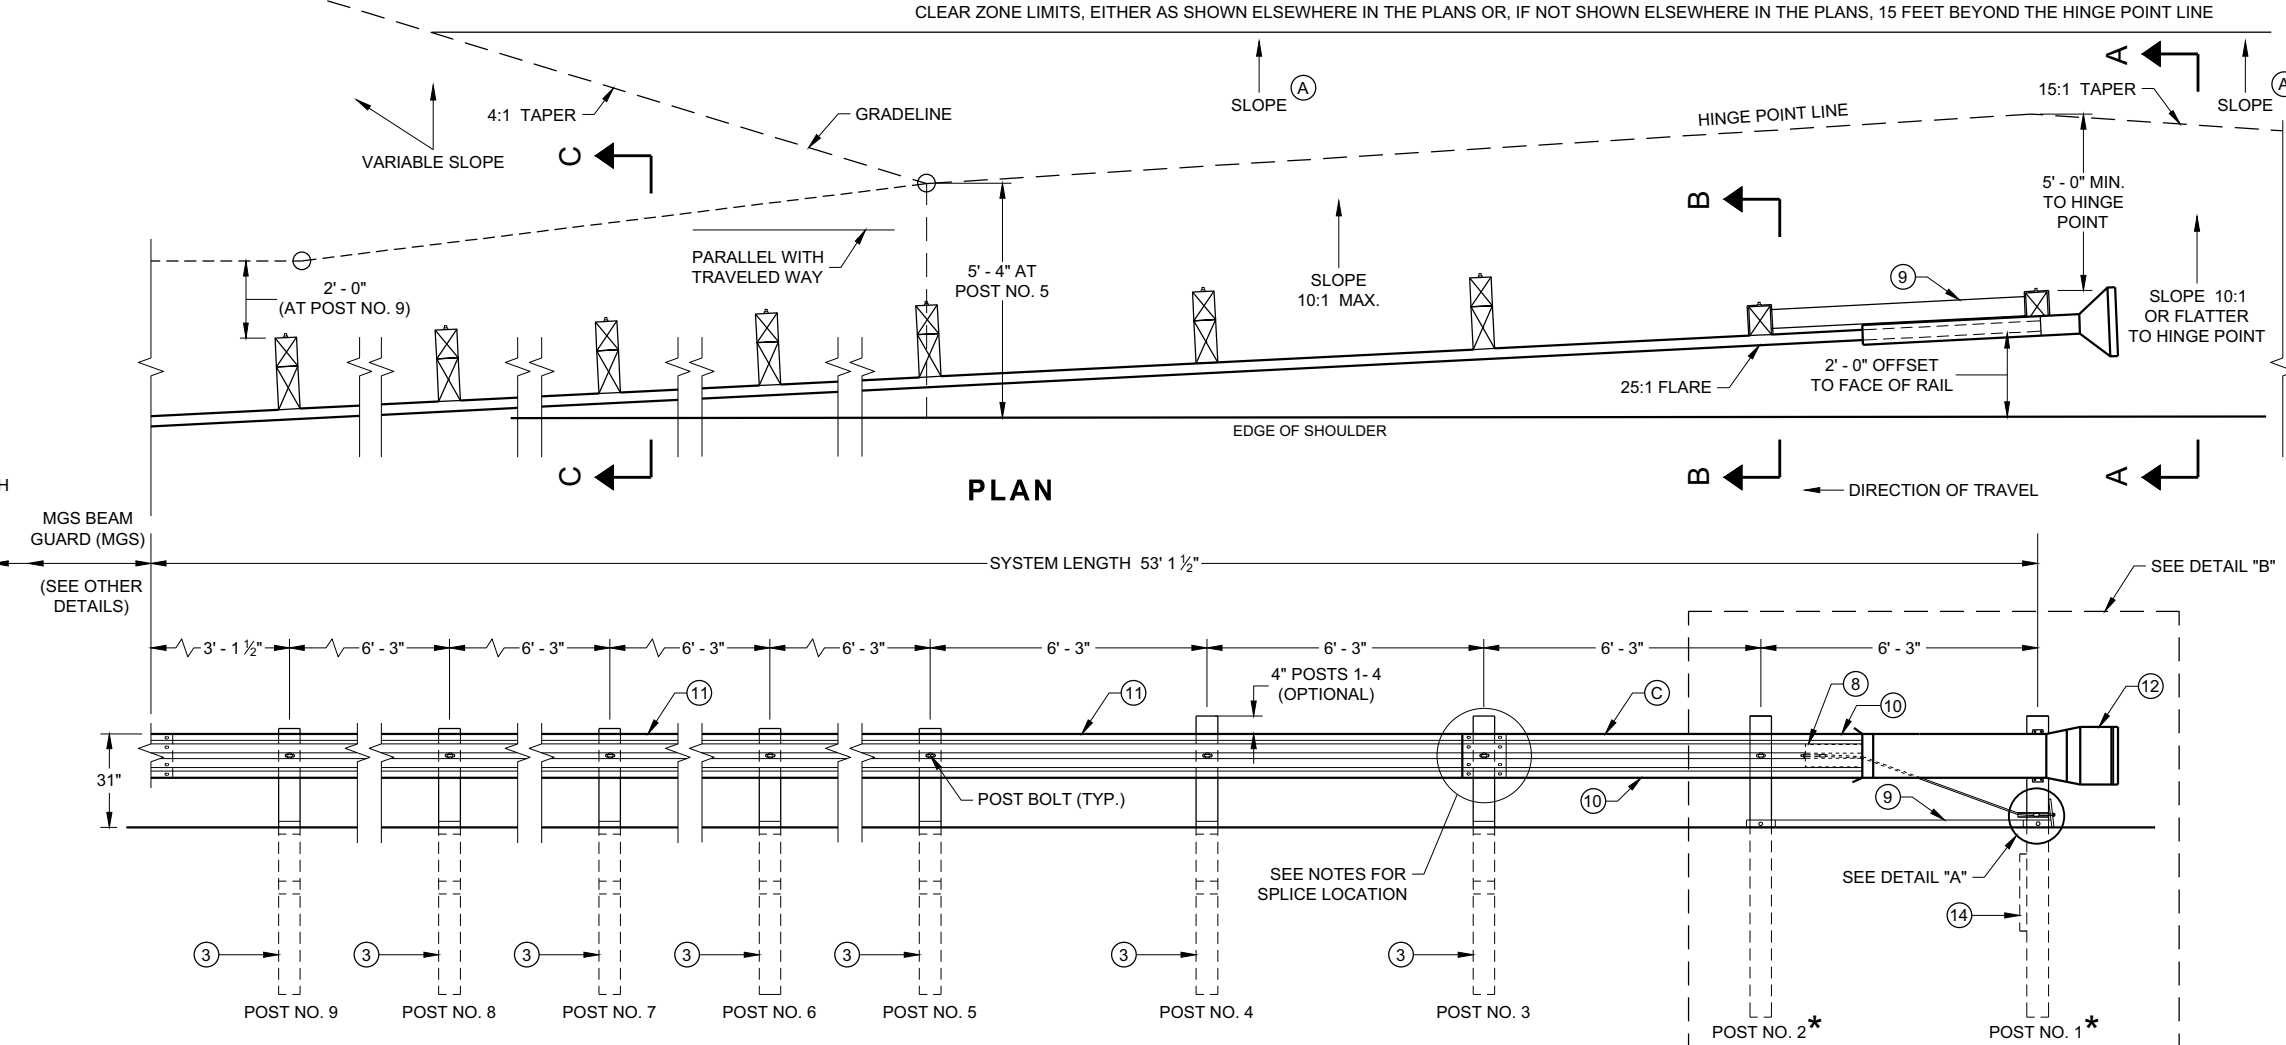

PLAN


ELEVATION

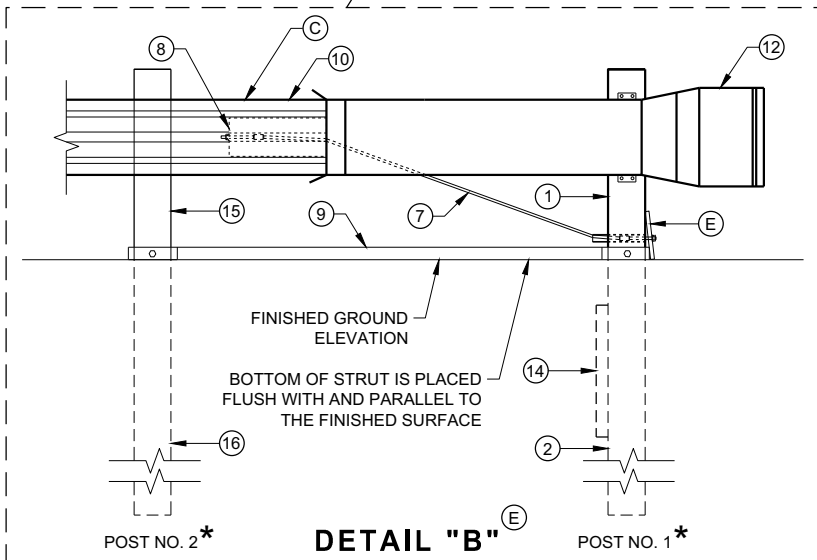

DETAIL "B"


**MIDWEST GUARDRAIL SYSTEM  
ENERGY ABSORBING TERMINAL  
(MGS)**

STATE OF WISCONSIN  
DEPARTMENT OF TRANSPORTATION

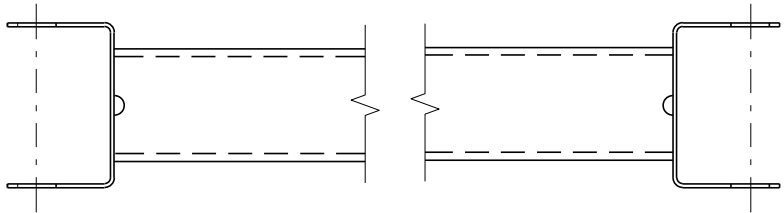


GENERIC GROUND STRUT<sup>9</sup> <sup>E</sup>

| BILL OF MATERIALS |   |
|-------------------|---|
| PART NO.          | DESCRIPTION<br>MATERIALS PROVIDED BY MGS EAT MANUFACTURER.<br>SEE MANUFACTURER'S DETAILS FOR MORE INFORMATION. |
| ①                 | UPPER POST NO. 1 6" X 6" TUBE                                                                                  |
| ②                 | LOWER POST NO. 1                                                                                               |
| ③                 | WOOD CRT   |
| ④                 | WOOD BLOCKOUT                                                                                                  |
| ⑤                 | PIPE SLEEVE   |
| ⑥                 | BEARING PLATE                                                                                                  |
| ⑦                 | BCT CABLE ASSEMBLY                                                                                             |
| ⑧                 | ANCHOR CABLE BOX                                                                                               |
| ⑨                 | GROUND STRUT                                                                                                   |
| ⑩                 | PERFORATED W-BEAM RAIL END PANEL, 12'-6" LONG.                                                                 |
| ⑪                 | STANDARD W-BEAM RAIL. MULTIPLE SECTIONS REQUIRED.<br>SECTIONS VARY IN LENGTH.                                  |
| ⑫                 | IMPACT HEAD   |
| ⑬                 | EAT MARKER POST - YELLOW<br>(SEE APPROVED PRODUCTS LIST)                                                       |
| ⑭                 | SOIL PLATE   |
| ⑮                 | UPPER POST NO. 2                                                                                               |
| ⑯                 | LOWER POST NO. 2                                                                                               |

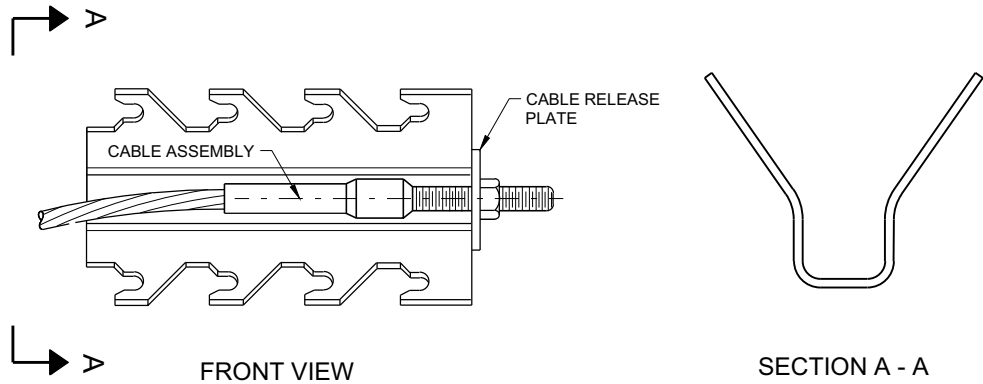


GENERIC ANCHOR CABLE BOX<sup>9</sup> <sup>E</sup>

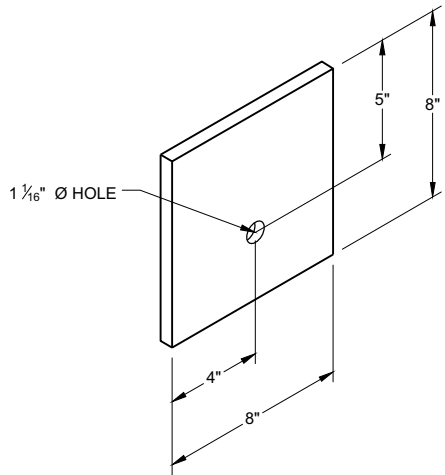


BEARING PLATE<sup>6</sup> <sup>E</sup>

MIDWEST GUARDRAIL SYSTEM  
ENERGY ABSORBING TERMINAL  
(MGS)


STATE OF WISCONSIN  
DEPARTMENT OF TRANSPORTATION

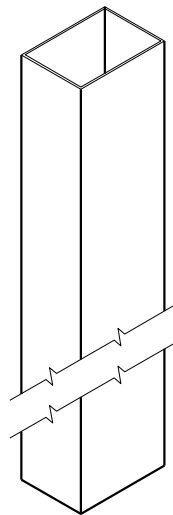


UPPER POST NO. 1 <sup>(1)</sup> (E)

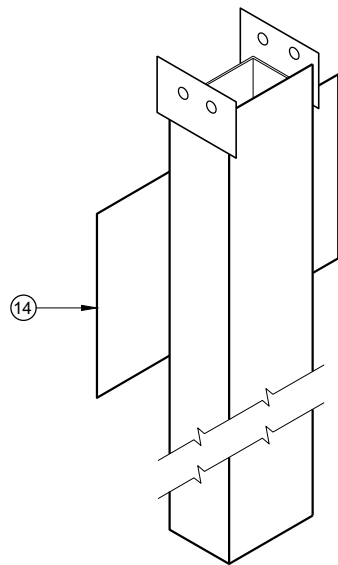


LOWER POST NO. 1 <sup>(2)</sup> (E)

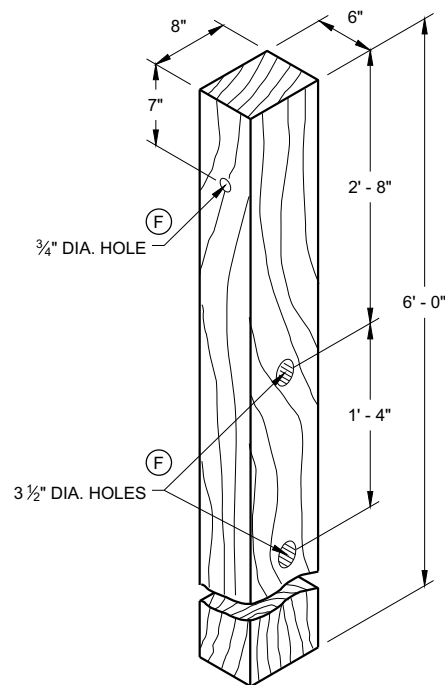


WOOD CRT POST <sup>(3)</sup> (E)  
POSTS NUMBER 3-9

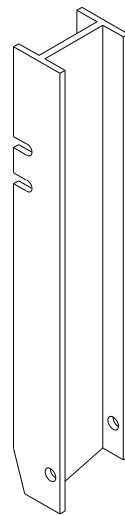


UPPER POST NO. 2 <sup>(15)</sup> (E)

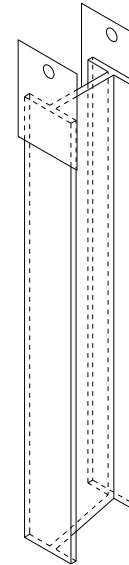


LOWER POST NO. 2 <sup>(16)</sup> (E)

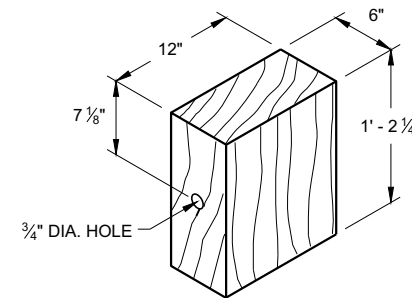

WOOD BLOCKOUT <sup>(4)</sup>  
REQ'D. AT ALL POSTS EXCEPT POST NO'S 1 & 2

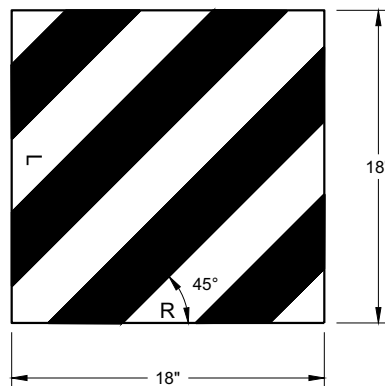


REFLECTIVE SHEETING DETAIL <sup>(E)</sup>

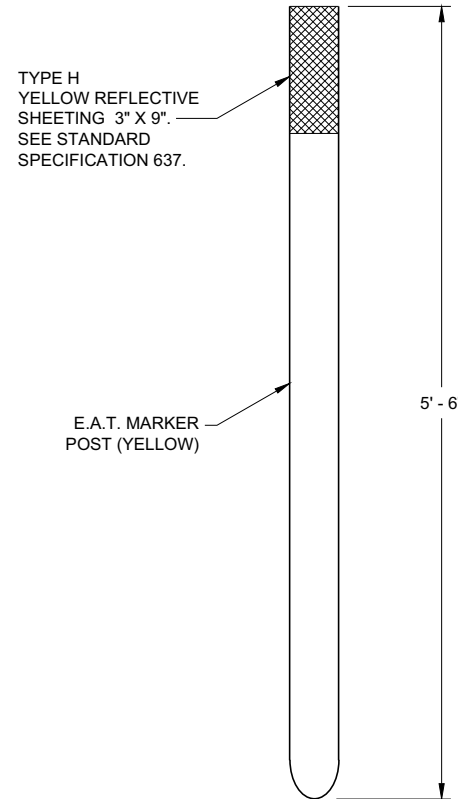


FRONT VIEW

SIDE VIEW

E.A.T. MARKER POST <sup>(13)</sup>

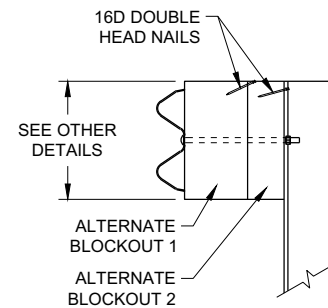

SIDE VIEW

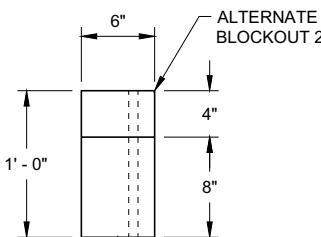


TOP VIEW

ALTERNATE WOOD  
BLOCKOUT DETAIL



**MIDWEST GUARDRAIL SYSTEM  
ENERGY ABSORBING TERMINAL  
(MGS)**

STATE OF WISCONSIN  
DEPARTMENT OF TRANSPORTATION

APPROVED  
7/2018 DATE /S/ Rodney Taylor  
ROADWAY STANDARDS DEVELOPMENT UNIT SUPERVISOR  
FHWA

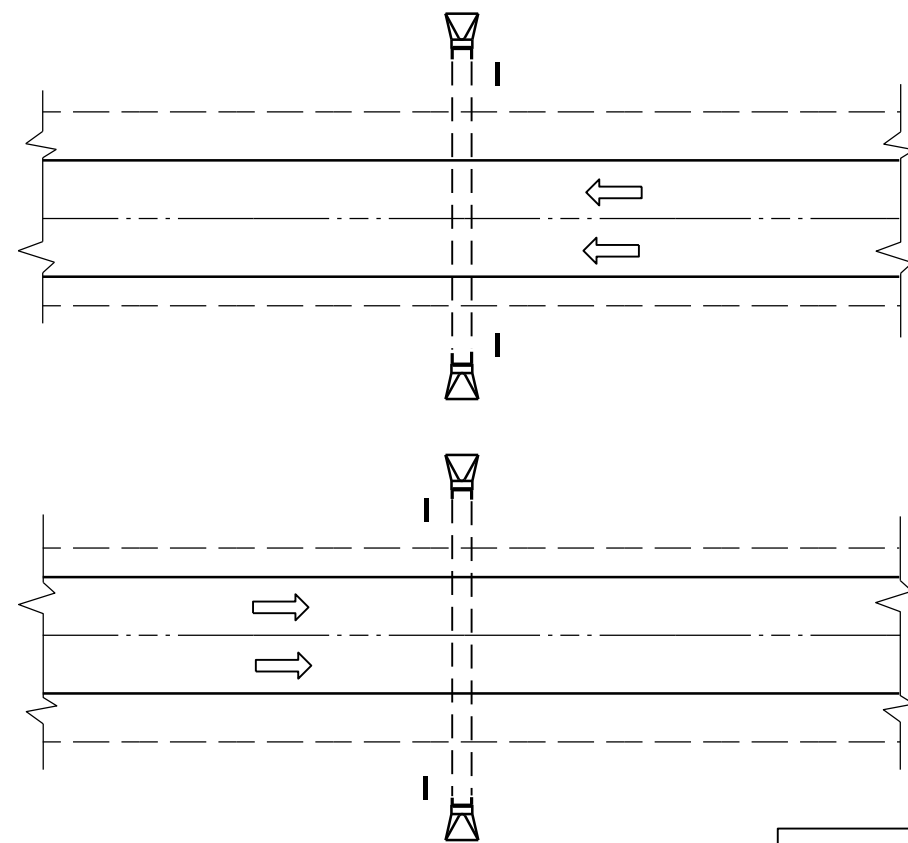

PLAN VIEW  
DIVIDED HIGHWAY

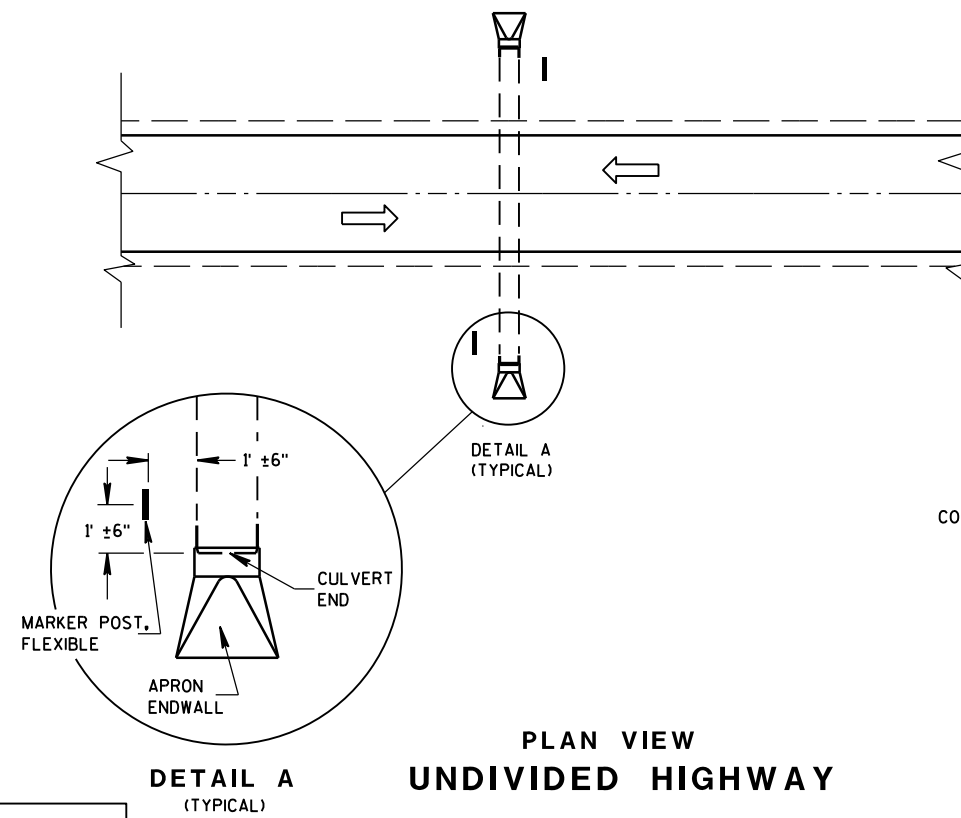 


PLAN VIEW  
UNDIVIDED HIGHWAY


### FLEXIBLE MARKER POST LOCATION

### GENERAL NOTES

DETAILS OF CONSTRUCTION, MATERIALS AND WORKMANSHIP NOT SHOWN ON THIS DRAWING SHALL CONFORM TO THE PERTINENT REQUIREMENTS OF THE STANDARD SPECIFICATIONS AND THE APPLICABLE SPECIAL PROVISIONS.

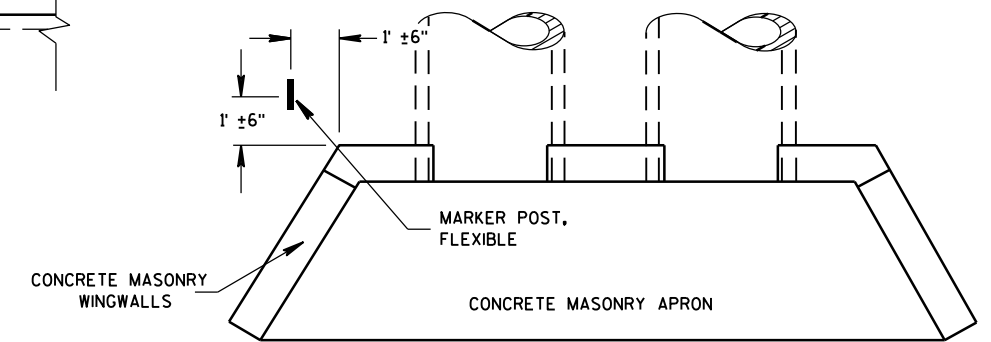






PLAN VIEW  
CONCRETE MASONRY ENDWALLS FOR  
CULVERT PIPE AND PIPE ARCH

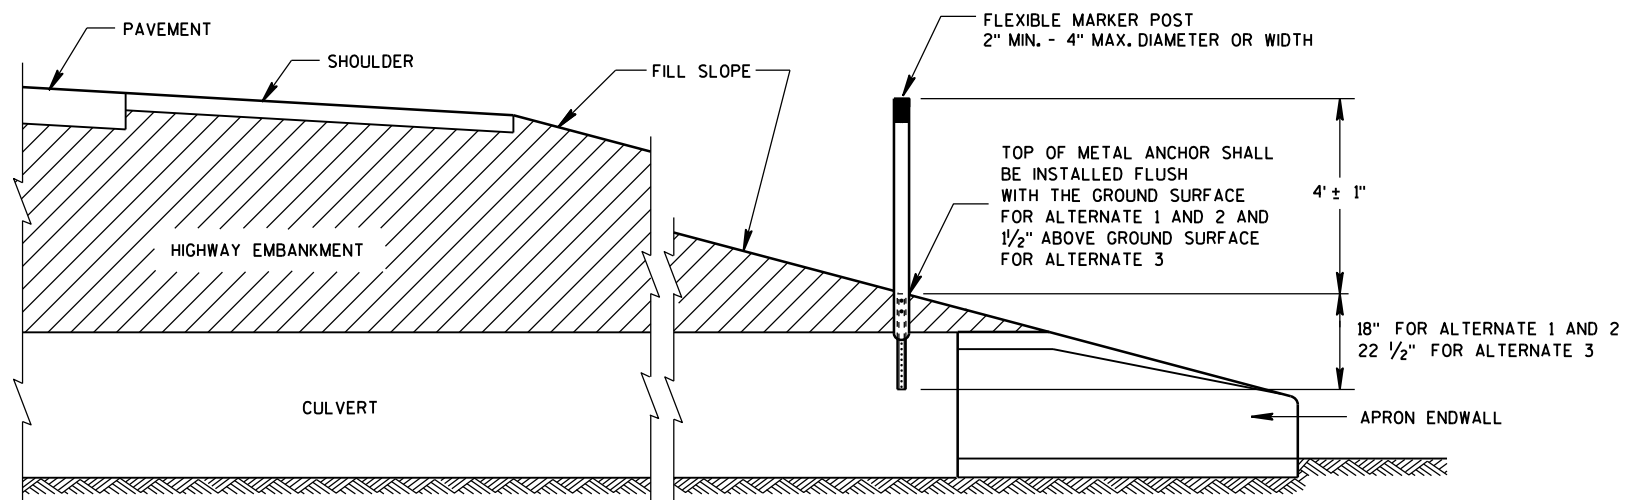

CROSS SECTION  
FLEXIBLE MARKER POST



FLEXIBLE MARKER POST  
FOR CULVERT END

STATE OF WISCONSIN  
DEPARTMENT OF TRANSPORTATION

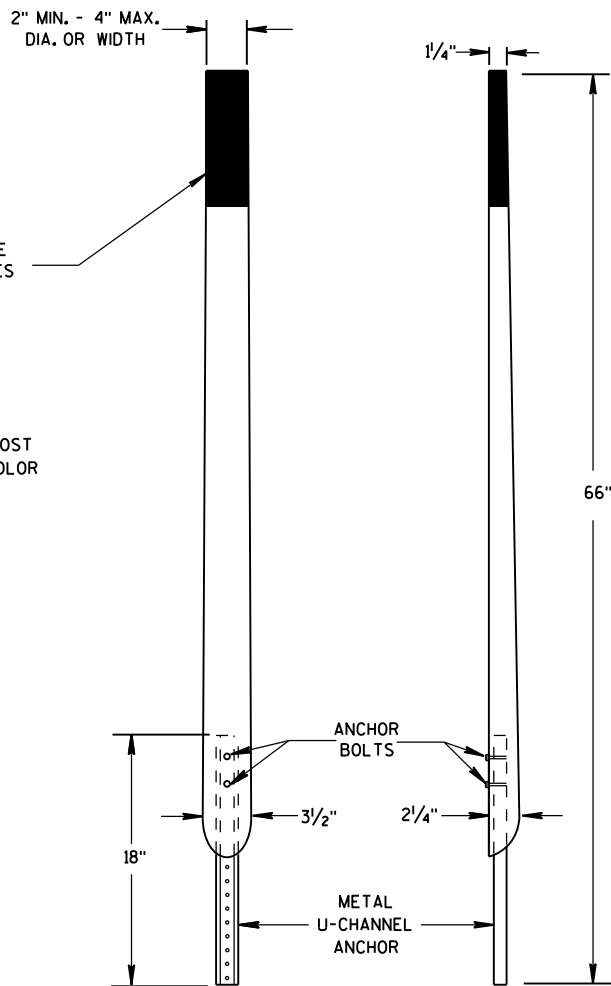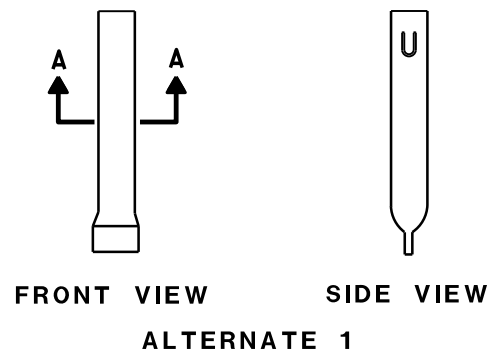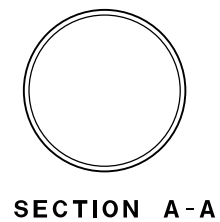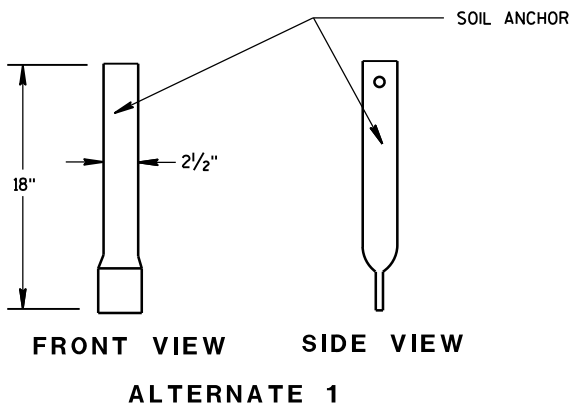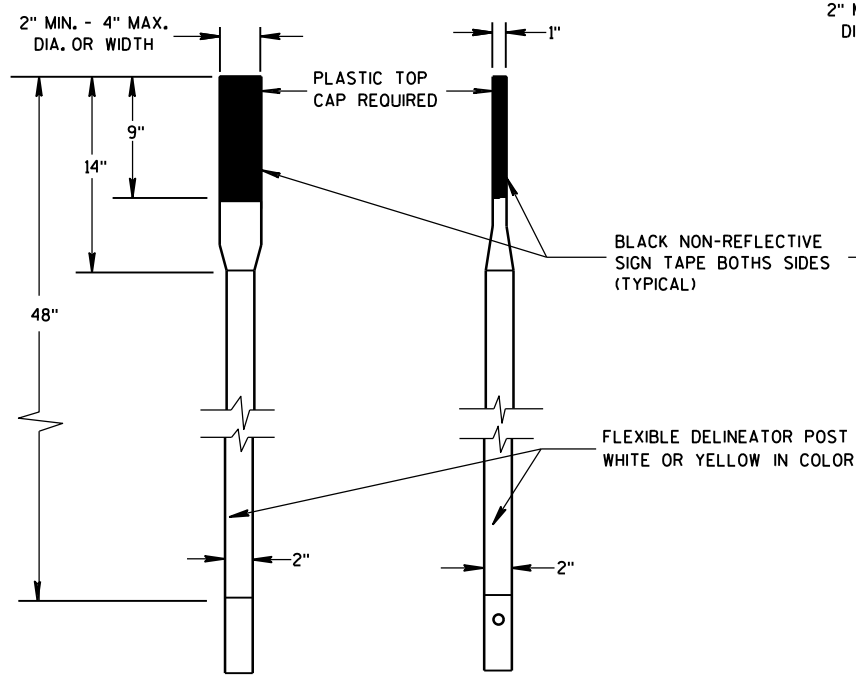


FRONT VIEW SIDE VIEW  
ALTERNATE 2





FLEXIBLE MARKER POSTS

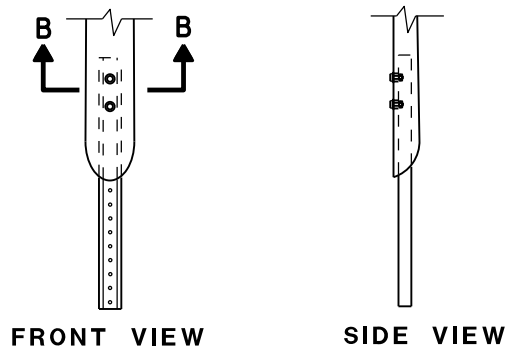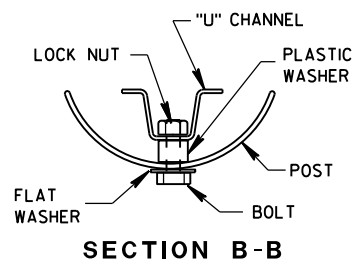

FRONT VIEW SIDE VIEW  
ALTERNATE 2  
FLEXIBLE MARKER POST ANCHORS

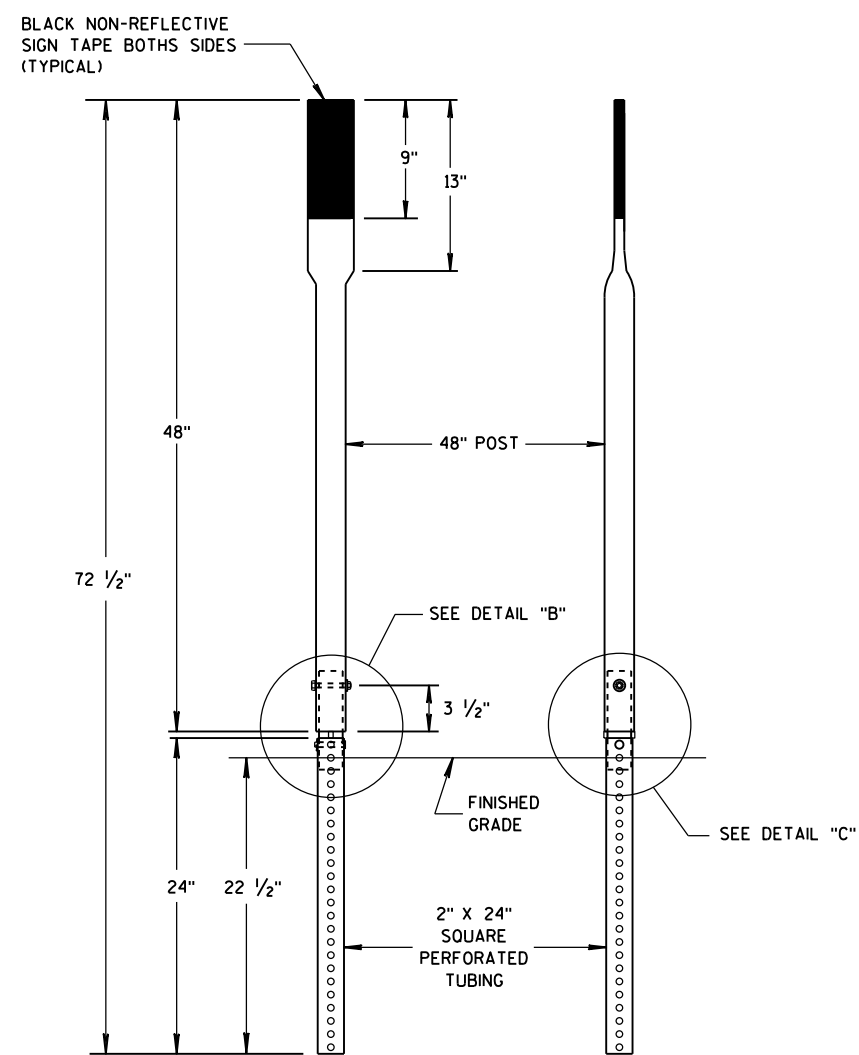

FRONT VIEW SIDE VIEW  
ALTERNATE 3

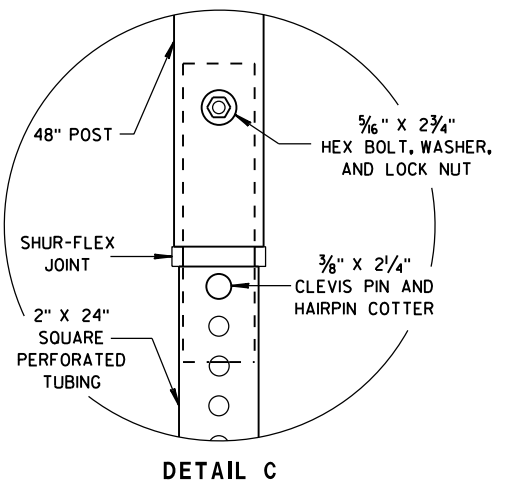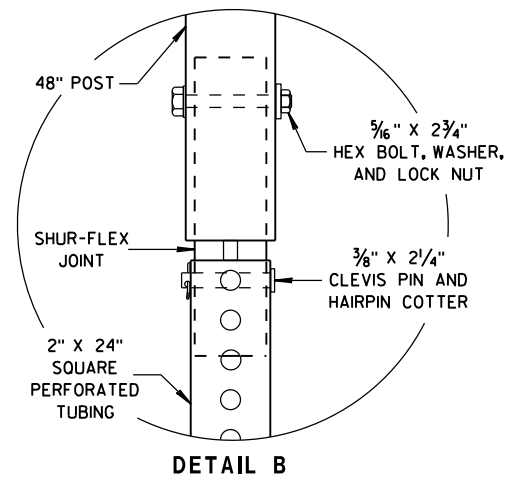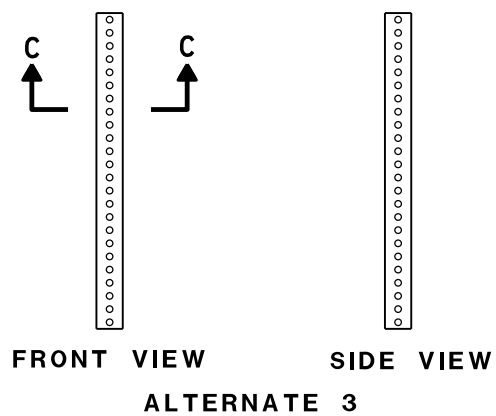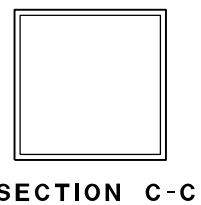


|                                                    |                                                       |
|----------------------------------------------------|-------------------------------------------------------|
| FLEXIBLE MARKER POST<br>FOR CULVERT END            |                                                       |
| STATE OF WISCONSIN<br>DEPARTMENT OF TRANSPORTATION |                                                       |
| APPROVED<br>10/1/2012<br>DATE                      | /S/ Travis Feltes<br>STATE TRAFFIC ENGINEER 90<br>IGN |
| FHWA                                               |                                                       |




NOTE: PULL OR STRETCHER POST ASSEMBLIES SHALL BE PLACED MIDWAY BETWEEN END POSTS AND CORNER POSTS WHERE A RUN OF FENCE EXCEEDS 660' BUT IS LESS THAN 1,320'. FOR RUNS OF FENCE IN EXCESS OF 1,320' MAXIMUM SPACING OF PULL OR STRETCHER POST ASSEMBLIES SHALL BE 660'± C-C.

ILLUSTRATION SHOWS POSITION OF STANDARD STEEL BRACE, DOUBLE STRAND GALVANIZED WIRE, AND THE POST TO BE EMBEDDED IN CONCRETE WHEN WIRE FENCE IS INSTALLED FROM LEFT TO RIGHT. THE BRACES SHALL BE POSITIONED ON THE OPPOSITE DIAGONALS AND THE OPPOSITE POST SHALL BE EMBEDDED IN CONCRETE WHEN WIRE FENCE IS INSTALLED FROM RIGHT TO LEFT.

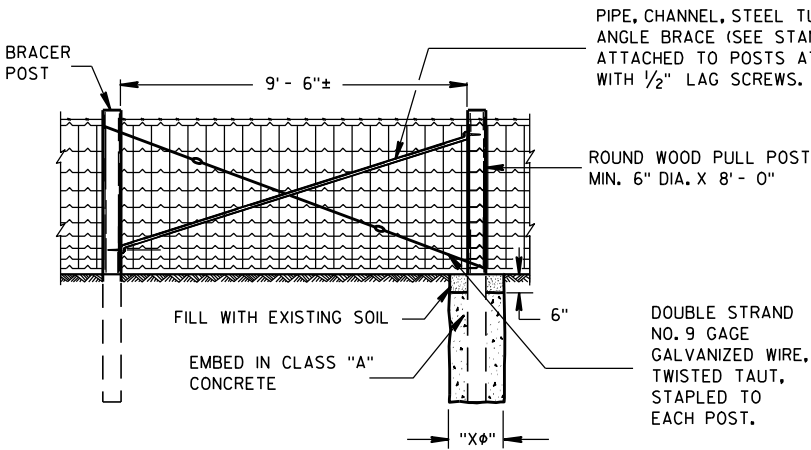

PULL OR STRETCHER POSTS ASSEMBLY

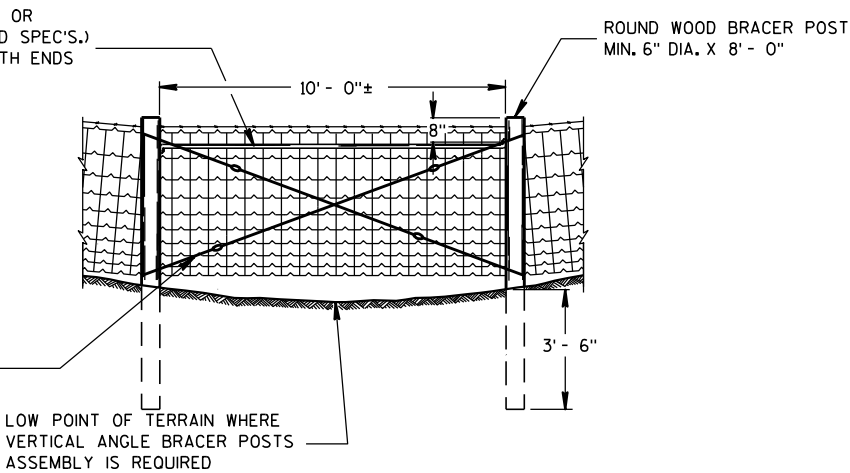

VERTICAL ANGLE BRACER POSTS ASSEMBLY


GENERAL NOTES

"Xφ" = DIAMETER OF THE POST PLUS 12".

FENCE STAPLES SHOULD NEVER BE DRIVEN VERTICALLY INTO WOOD POSTS (WITH BOTH LEGS PARALLEL WITH THE WOOD GRAIN). DOING SO CAN SEPARATE THE GRAIN AND SIGNIFICANTLY REDUCE THE HOLDING POWER. ROTATING THE STAPLES SLIGHTLY OFF VERTICAL STRADDLES THE GRAIN AND PROVIDES MORE RESISTANCE TO PULL-OUT.


DO NOT STAPLE WIRE TIGHT TO THE LINE POSTS. ALLOW MOVEMENT OF WIRE FOR EXPANSION AND CONTRACTION. STAPLE ARRANGEMENT SHALL BE THE SAME FOR ALL OTHER POSTS EXCEPT THAT THEY SHALL BE DRIVEN TIGHT TO POSTS. ALL STAPLES SHALL BE 2" X 9 GAGE AND SHALL BE MANUFACTURED FROM GALVANIZED WIRE OR HOT DIP GALVANIZED AFTER FORMING. STAPLES SHALL HAVE SLASH-CUT POINTS.

FENCE SHALL BE LOCATED 3'-0" INSIDE THE RIGHT OF WAY LINE UNLESS OTHERWISE INDICATED ON THE PLANS.

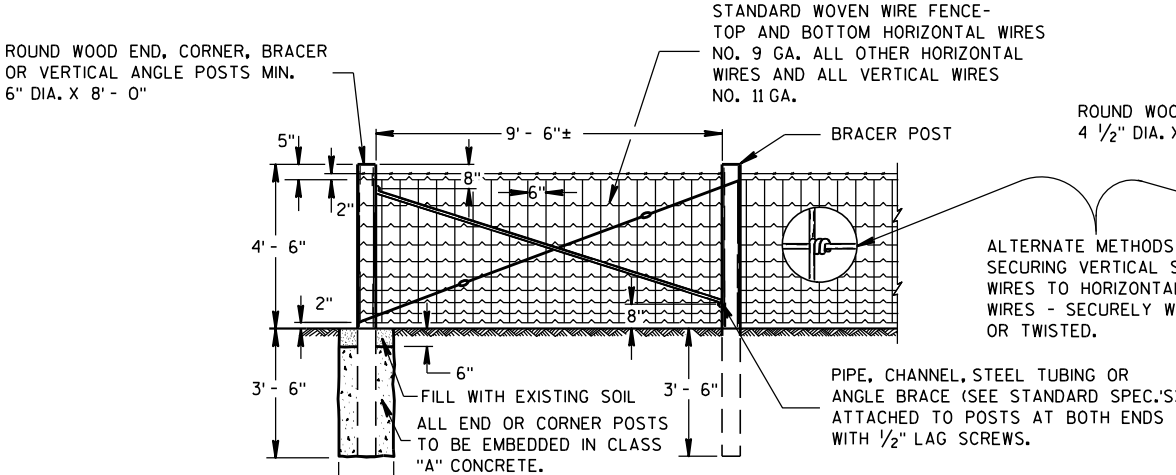


NOTE: FENCE CORNERS - ABOVE ILLUSTRATION SHOWS ONE LEG OF FENCE CONSTRUCTION AT FENCE CORNER. THE CONTIGUOUS LEG TO BE IDENTICAL CONSTRUCTION.

END OR CORNER POSTS ASSEMBLY

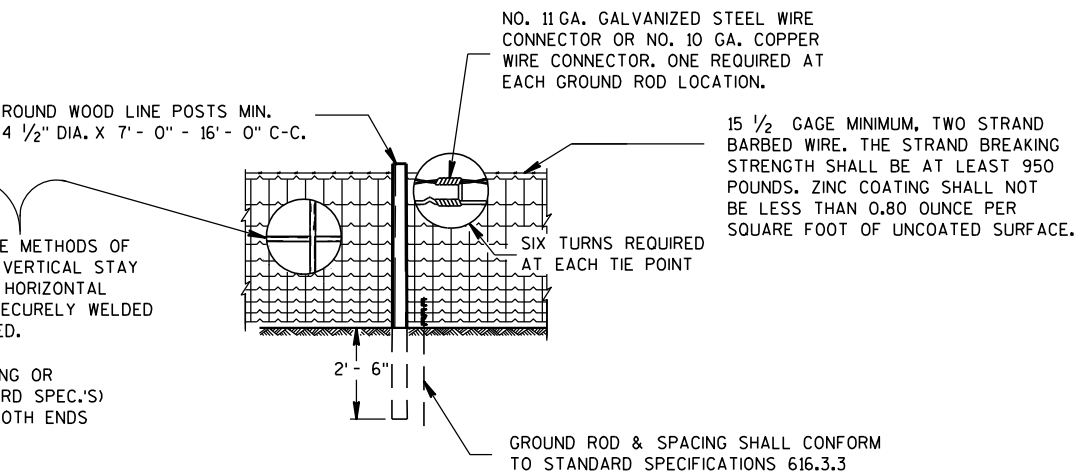


LINE FENCE CONSTRUCTION

GENERAL ROADSIDE VIEW OF WOVEN WIRE FENCE

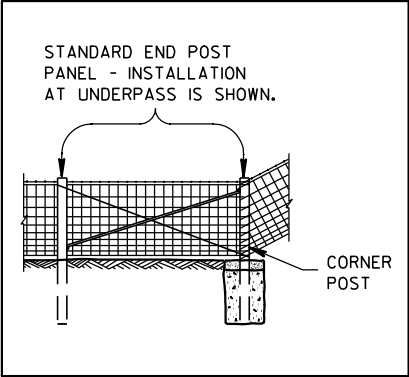

ALTERNATE FENCE DESIGN AT STRUCTURE

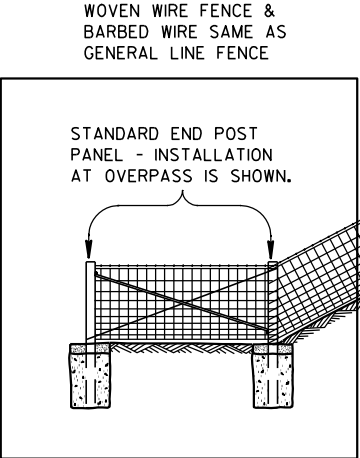


FENCE DESIGN AT STRUCTURE APPROACH

FENCE WOVEN WIRE


STATE OF WISCONSIN  
DEPARTMENT OF TRANSPORTATION

NOTE: TREE IN NORMAL FENCE LINE SPECIFICALLY ORDERED BY ENGINEER TO REMAIN IN PLACE.


2" X 6" DOUGLAS FIR OR SO. YELLOW PINE PLACED BETWEEN TREE AND WOVEN WIRE FENCE. WOVEN WIRE FENCE AND BARBED WIRE TO BE STAPLED TO 2" X 6" LIKE AS TO LINE POST. 2" X 6" NOT FASTENED TO TREE.

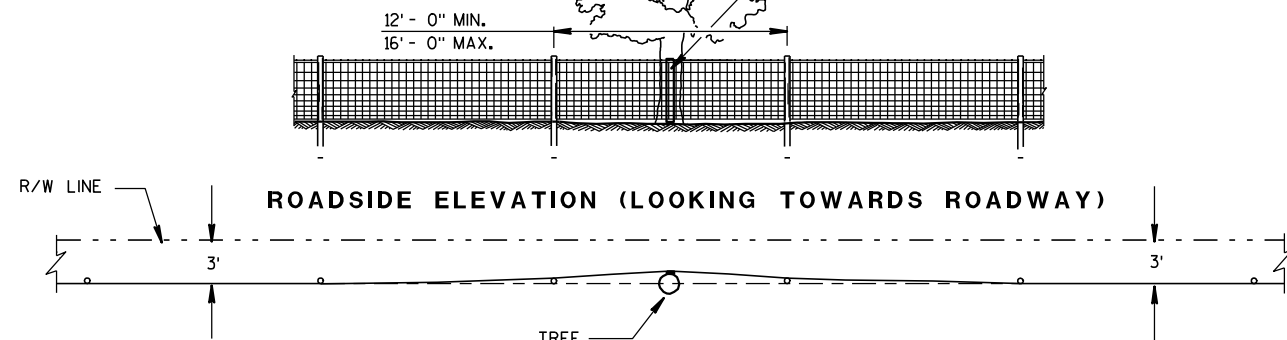

PLAN VIEW  
FENCE DESIGN AT TREES REMAINING  
IN NORMAL FENCE LINE

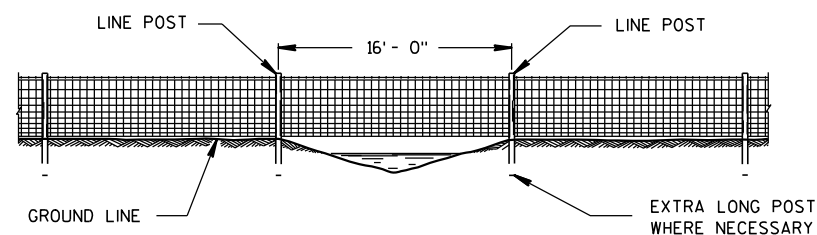


FENCE CONSTRUCTION OVER STREAM  
COURSES OF 15 FT. OR LESS IN WIDTH

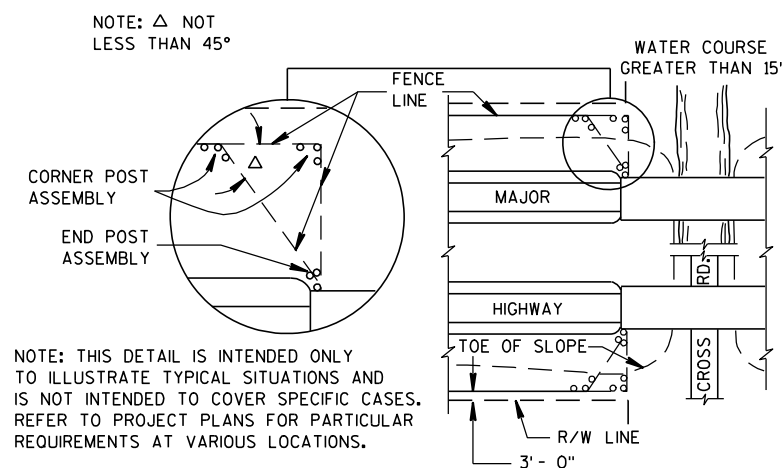


PLAN VIEW  
MAJOR HIGHWAY OVERPASS OR STREAM COURSE  
CROSSING OF GREATER THAN 15 FT. IN WIDTH

FENCE LOCATION AT STRUCTURES


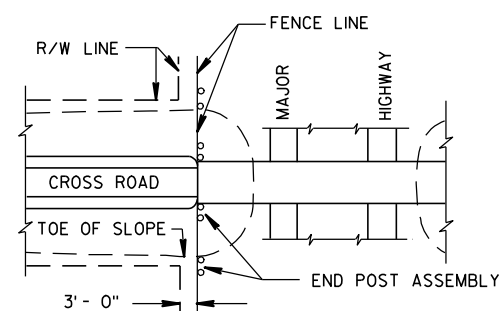


PLAN VIEW  
MAJOR HIGHWAY UNDERPASS

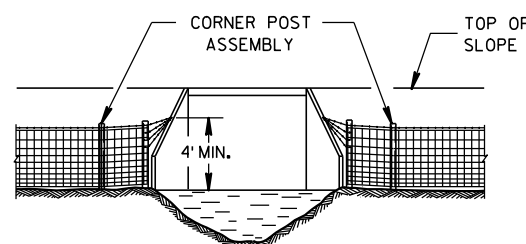


FENCE INSTALLATION TO WINGWALLS

NOTE: PLACE A MINIMUM OF 4 STRANDS OF BARBED WIRE, 6" MAXIMUM CENTERS IN FAN SHAPE CONNECTED TO AN EYE BOLT ON WINGWALL OR SET A LONE POST WHEN NECESSARY TO CONNECT BARBED WIRE.

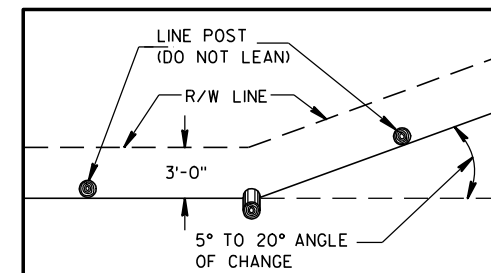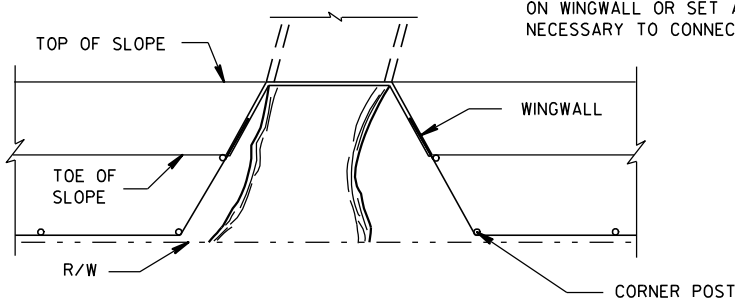

PLAN VIEW  
SINGLE POST CORNER

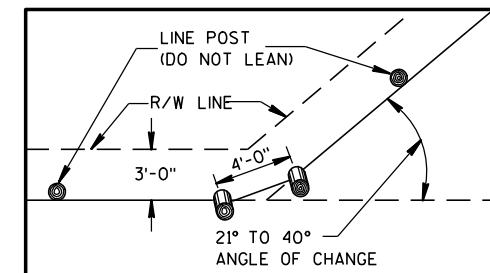


PLAN VIEW  
DOUBLE POST CORNER

## RIGHT OF WAY LINE CHANGE 40° AND LESS

NOTE: SINGLE AND DOUBLE POSTS SHALL BE A MIN. 6" DIA. X 8'-0" WITH A LEAN OF 4" TOWARD THE OUTSIDE OF THE CURVE.

WHEN THE RIGHT OF WAY LINE CHANGE IS MORE THAN 40° USE THE CORNER OR STRETCHER POSTS ASSEMBLY.

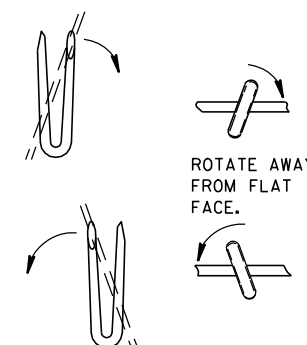


LINE POST

NOTE: WHEN POSTS ARE DRIVEN THE SMALL END SHALL BE DOWN.

STAPLES SLOPED DOWNWARD FOR SUSTAINED GRADES AND OVER KNOLLS.

STAPLES LEVEL FOR LEVEL GROUND.

SLOPE UPWARDS WHEN FENCE TENDS TO LIFT.

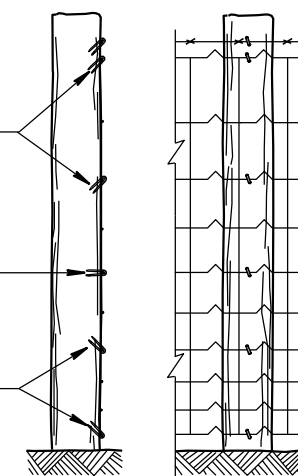

END ELEVATION  
FARM SIDE ELEVATION  
FENCE MOUNTING DETAIL

## FENCE WOVEN WIRE

STATE OF WISCONSIN  
DEPARTMENT OF TRANSPORTATION

APPROVED

4/4/2008

DATE

FHWA


/S/ Jerry H. 7999

ROADWAY STANDARDS 192


ENGINEER

ENT



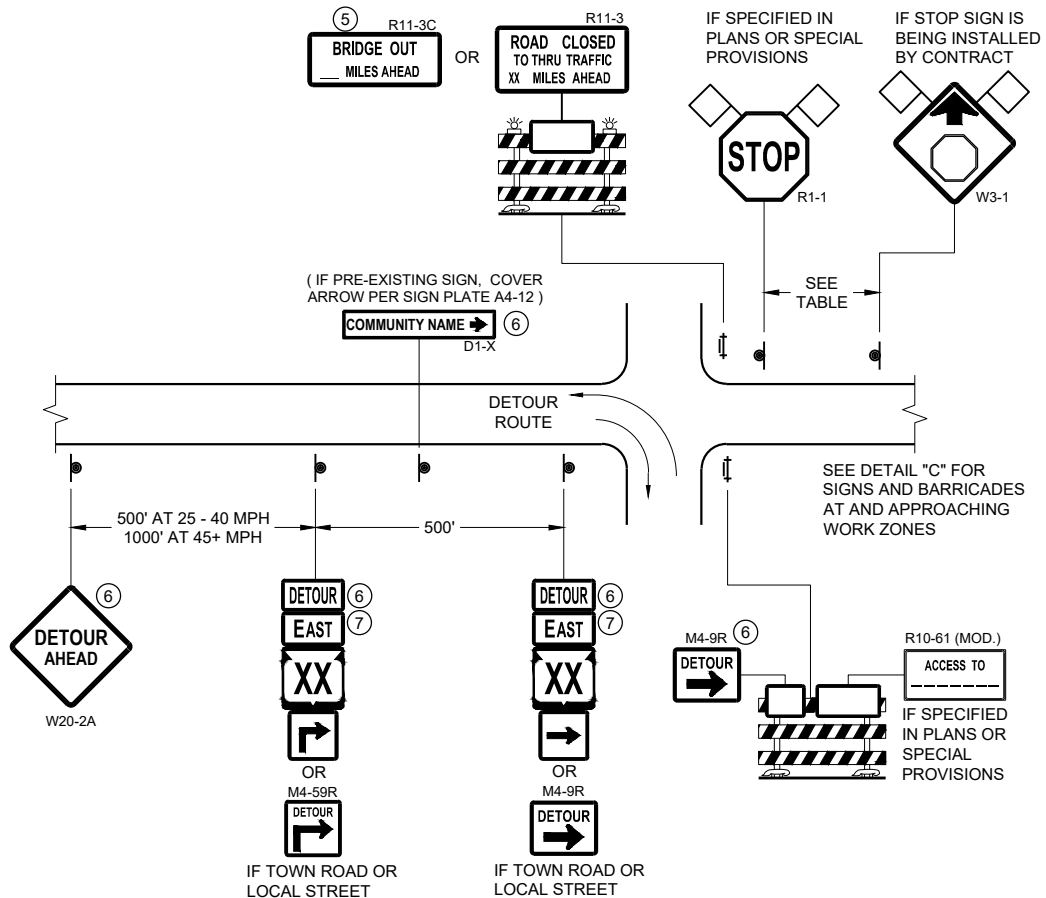

**DETAIL A**  
**MAINLINE CLOSURE WITH POSTED DETOUR**  
WORK ZONE GREATER THAN OR EQUAL TO ½ MILE FROM  
DETOUR ROUTE ( 1000 FEET IF URBAN )

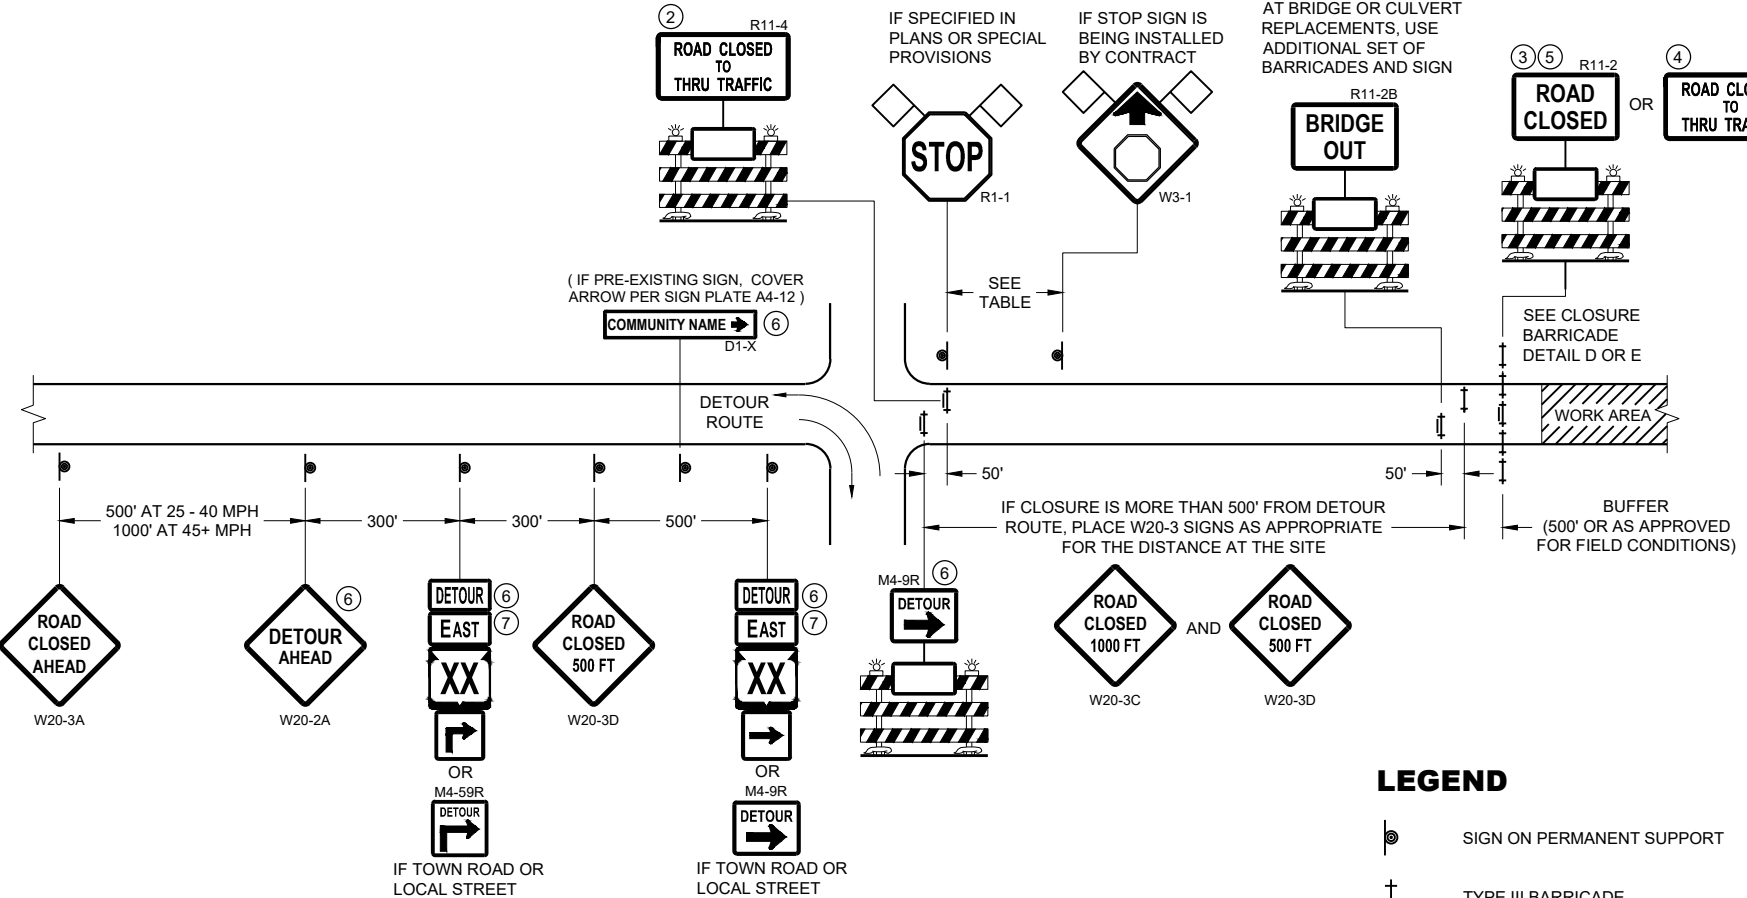


**DETAIL B**  
**MAINLINE CLOSURE WITH POSTED DETOUR**  
WORK ZONE LESS THAN ½ MILE FROM  
DETOUR ROUTE ( 1000 FEET IF URBAN )

- LEGEND**
- SIGN ON PERMANENT SUPPORT
  - TYPE III BARRICADE
  - TYPE III BARRICADE WITH ATTACHED SIGN
  - TYPE "A" WARNING LIGHT (FLASHING)
  - WORK AREA
  - FLAGS, 16" X 16" MIN. (ORANGE)

- DETOUR M4 - 8
- EAST M3 - X
- XX M1 - 4 OR XX M1 - 6 OR COUNTY X M1 - 5A
- OR M05 - 1 OR M06 - 1

| SPEED LIMIT (MPH) | "STOP AHEAD" ADVANCE WARNING DISTANCE (FT) |
|-------------------|--------------------------------------------|
| 25                | 200                                        |
| 30                | 200                                        |
| 35                | 350                                        |
| 40                | 350                                        |
| 45                | 500                                        |
| 50                | 550                                        |
| 55                | 750                                        |

SEE SDD 15C2-SHEET "b"  
FOR GENERAL NOTES  
AND FOOTNOTES ① THROUGH ⑦

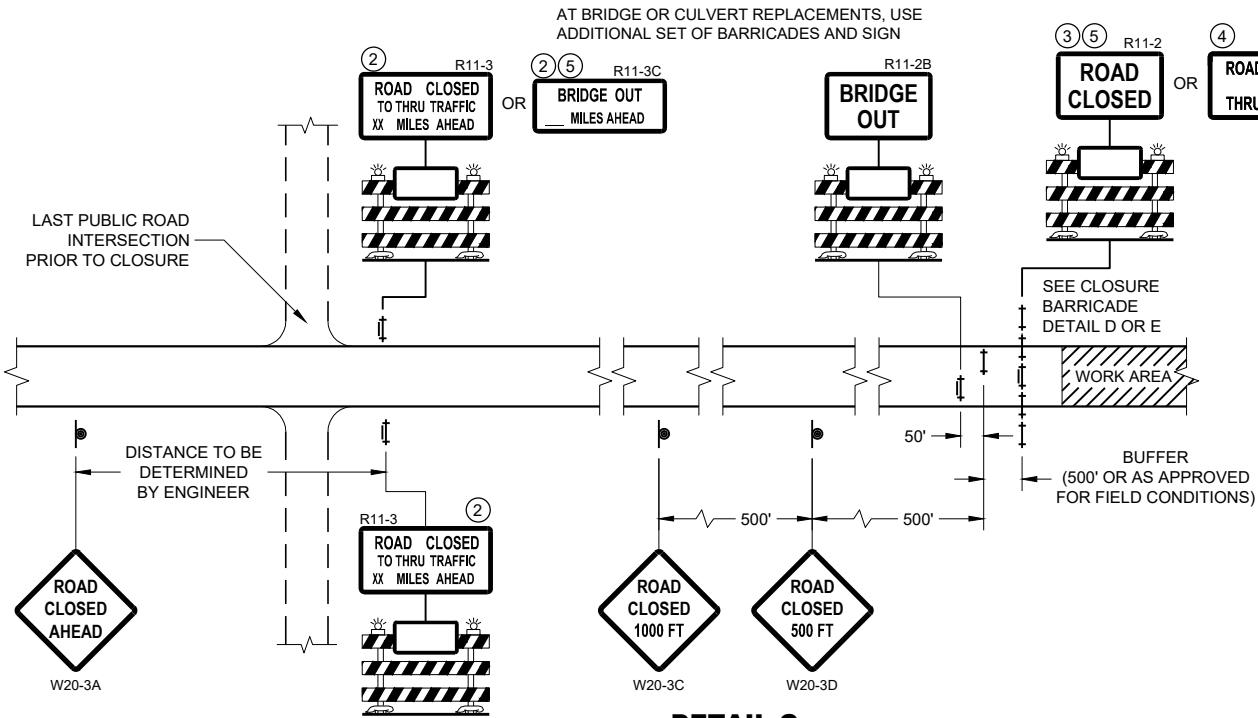


**DETAIL C**  
**MAINLINE CLOSURE, NO POSTED DETOUR**

**BARRICADES AND SIGNS  
FOR MAINLINE CLOSURES**


STATE OF WISCONSIN  
DEPARTMENT OF TRANSPORTATION

APPROVED  
May 2023 /S/ Andrew Heidtke  
DATE WORK ZONE ENGINEER 93

FHWA

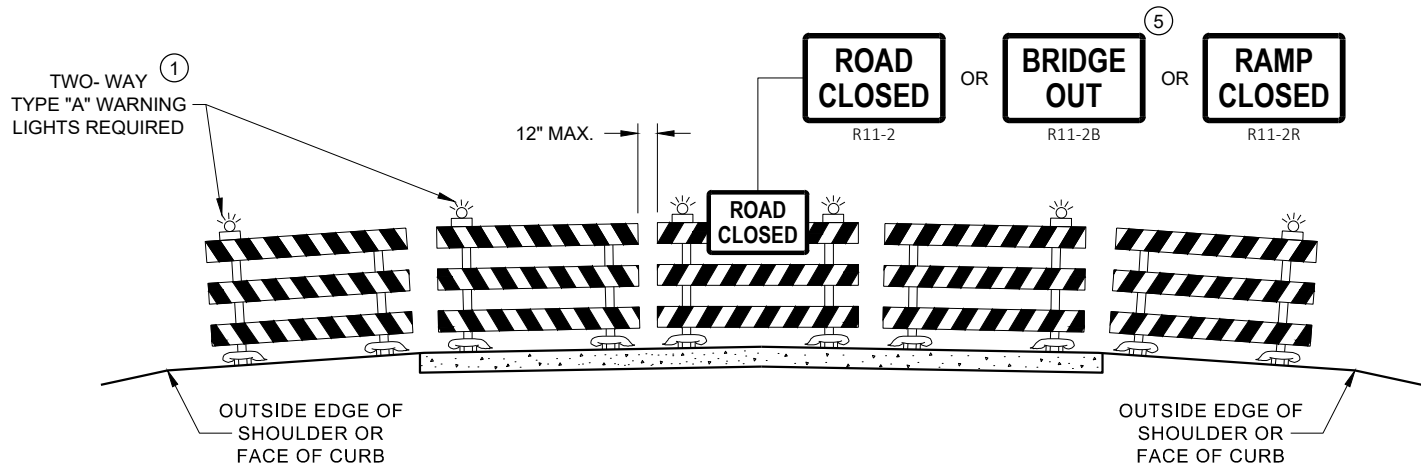

**DETAIL D**  
**ROAD CLOSURE BARRICADE DETAIL**  
**APPROACH VIEW**

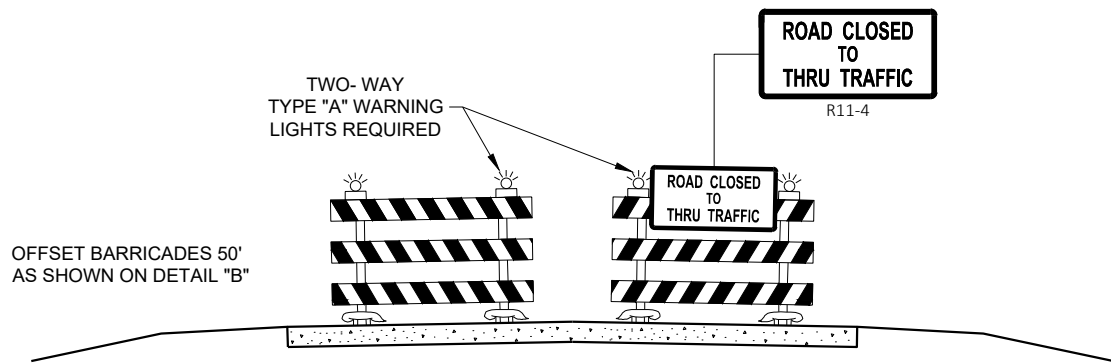

**DETAIL E**  
**LANE CLOSURE BARRICADE DETAIL**  
**APPROACH VIEW**

SEE SDD 15C2 - SHEET "a" FOR LEGEND

**GENERAL NOTES**

THE EXACT NUMBER, LOCATION, AND SPACING OF ALL SIGNS AND BARRICADES SHALL BE ADJUSTED TO FIT FIELD CONDITIONS AS APPROVED BY THE ENGINEER.

ANY SIGNS TEMPORARY OR EXISTING, WHICH CONFLICT WITH TRAFFIC CONTROL "IN USE", SHALL BE REMOVED OR COVERED AS NEEDED AND AS APPROVED BY THE ENGINEER.

THE SPACING BETWEEN TRAFFIC CONTROL SIGNS SHOULD BE ADJUSTED TO NOT CONFLICT WITH AND SHOULD PROVIDE A DESIRABLE MINIMUM OF 200 FEET CLEARANCE TO EXISTING SIGNS THAT WILL REMAIN IN PLACE.

BARRICADES THAT MUST BE MOVED FOR A WORK OPERATION SHALL BE IMMEDIATELY RE-ESTABLISHED UPON COMPLETION OF THE OPERATION, OR FOR CONTINUING OPERATIONS, AT THE END OF EACH WORKING DAY.

SIGNS THAT WILL BE IN PLACE LESS THAN 7 CONTINUOUS DAYS AND NIGHTS MAY BE MOUNTED ON PORTABLE SUPPORTS.

ALL TYPE III BARRICADES SHALL HAVE RAILS REFLECTORIZED ON BOTH FACES. STRIPES SHALL BE PROPERLY SLOPED DOWN TOWARD THE TRAFFIC SIDE OR AS SHOWN IN THE ROAD CLOSURE BARRICADE DETAIL "D" FOR FULL ROAD CLOSURES.

TYPE "A" LOW - INTENSITY FLASHING WARNING LIGHTS SHALL BE VISIBLE ON BOTH SIDES OF THE BARRICADE.

THE R11 - 2, R11 - 3, M4 - 9, R11 - 4, AND R10 - 61 SIGNS PLACED ON THE BARRICADES SHALL COVER NO MORE THAN THE TOP RAIL. THE SIGNS SHALL NOT COVER ANY PORTION OF THE MIDDLE RAIL OR BOTTOM RAILS.

"WO" AND "MO" SIGNS ARE THE SAME AS "W" AND "M" SIGNS EXCEPT THE BACKGROUND IS ORANGE.

ALL SIGNS SHALL BE 48" X 48" UNLESS OTHERWISE NOTED BELOW:

- R11 - 2 SHALL BE 48" X 30"
- R11 - 3 SHALL, R11 - 4 AND R10 - 61 SHALL BE 60 " X 30"
- M4 - 9 SHALL BE 30" X 24"
- M3 - X SHALL BE 24" X 12" (36" X 18" IF NEEDED TO MATCH EXISTING SIGNS)
- M4 - 8 SHALL BE 24" X 12" (36" X 18" IF NEEDED TO MATCH EXISTING SIGNS)
- M1 - 4, M1 - 5A AND M1 - 6 SHALL BE 24" X 24" (36" X 36" IF NEEDED TO MATCH EXISTING SIGNS)
- MO5 - 1 AND MO6 - 1 SHALL BE 21" X 21" (30" X 30" IF NEEDED TO MATCH EXISTING SIGNS)
- D1 - X SHALL BE AS SHOWN ON SPECIFIC PROJECT SIGNING DETAIL SHEETS.
- R1 - 1 SHALL BE 36" X 36"

- 1 TWO WARNING LIGHTS SHALL BE PROVIDED ON THE CENTER BARRICADE AND A MINIMUM OF ONE WARNING LIGHT SHALL BE PROVIDED ON EACH OF THE OTHER BARRICADES WITHIN THE ROADWAY LIMITS. SPACING OF THE WARNING LIGHTS SHALL BE UNIFORM TO THE EDGE OF ROADWAY AS SHOWN (APPROX. 8 FOOT LIGHT SPACING).
- 2 THESE SIGNS AND BARRICADES ARE NOT REQUIRED IF ROAD CLOSURE BEGINS AT AN INTERSECTION.
- 3 FOR ROAD CLOSURE WITHOUT LOCAL ACCESS TO PROJECT, SEE ROAD CLOSURE BARRICADE DETAIL "D".
- 4 FOR ROAD CLOSURE WITH LOCAL ACCESS TO PROJECT, SEE ROAD CLOSURE BARRICADE DETAIL "E".
- 5 FOR BRIDGE OR CULVERT REPLACEMENTS, SUBSTITUTE "BRIDGE OUT" INSTEAD OF "ROAD CLOSED" ON R11 - 2 AND R11 - 3 SIGNS.
- 6 INSTALL DETOUR AND COMMUNITY GUIDE SIGNS AND ARROWS ONLY IF SPECIFIED IN THE CONTRACT. IF THERE ARE EXISTING ROUTE MARKER ASSEMBLIES THAT WILL REMAIN IN PLACE, ADJUST THE LOCATION OF THE DETOUR ROUTE SIGNS TO CORRESPOND WITH THE EXISTING ASSEMBLIES. MODIFY EXISTING SIGNS WHERE POSSIBLE. SEE SPECIFIC PROJECT DETOUR SIGNING DETAIL SHEETS. IF DETOUR SIGNS ARE BEING INSTALLED BY OTHERS, PLACE THE CONTRACTED TRAFFIC CONTROL SIGNS TO ALLOW FOR PLACEMENT OF ALL WARNING, DETOUR AND GUIDE SIGNS AS SHOWN.
- 7 "EAST" CARDINAL DIRECTION MARKERS AND RIGHT TURN ARROWS ARE SHOWN. USE OTHER CARDINAL DIRECTIONS AND ARROWS AS APPROPRIATE.


**BARRICADES AND SIGNS**  
**FOR**  
**VARIOUS CLOSURES**

STATE OF WISCONSIN  
DEPARTMENT OF TRANSPORTATION


APPROVED  
May 2023 /S/ Andrew Heidtke  
DATE WORK ZONE ENGINEER 94

FHWA




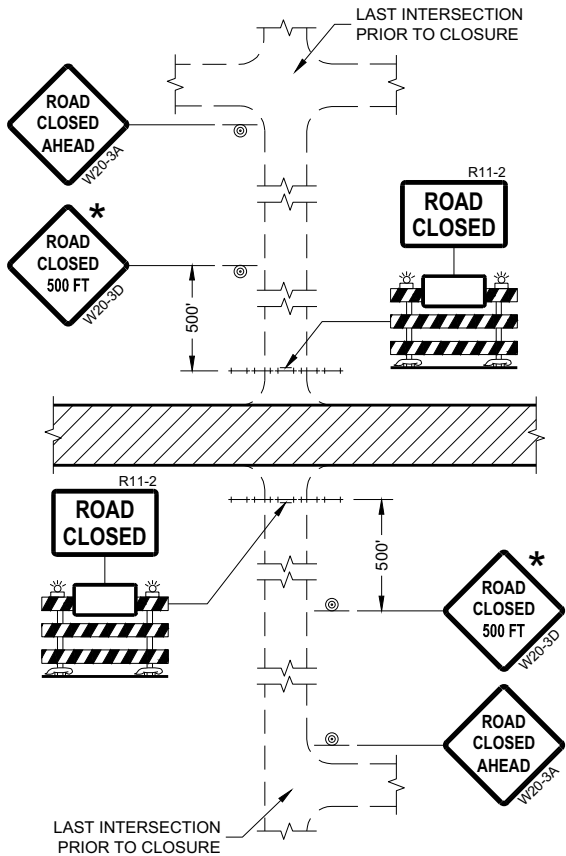


**DETAIL 1**  
(NO ACCESS TO PROJECT)

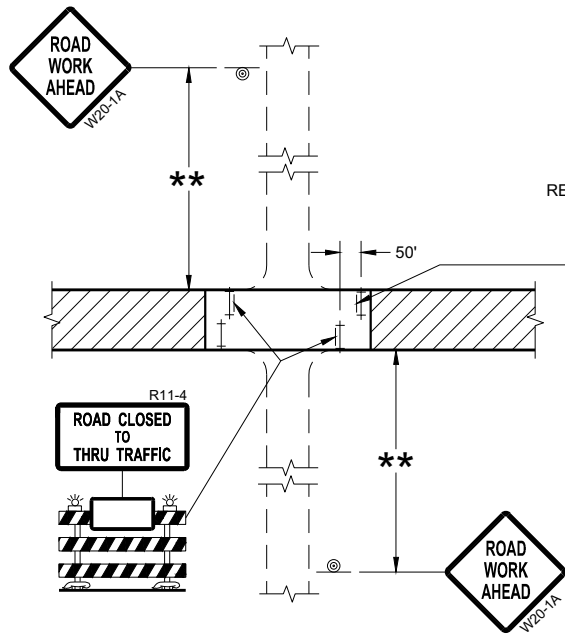

**DETAIL 3**  
(PUBLIC CROSS-TRAFFIC MAINTAINED.  
CONTRACTOR, LOCAL BUSINESS AND  
RESIDENT ACCESS TO PROJECT)

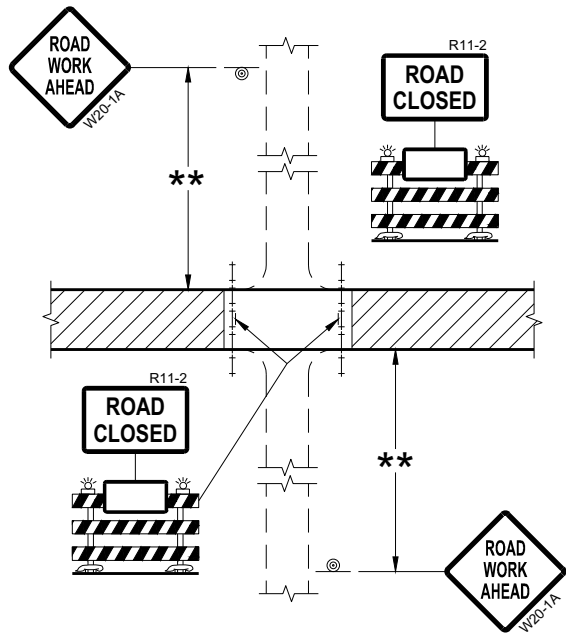

**DETAIL 2**  
(PUBLIC CROSS-TRAFFIC MAINTAINED.  
NO ACCESS TO PROJECT)

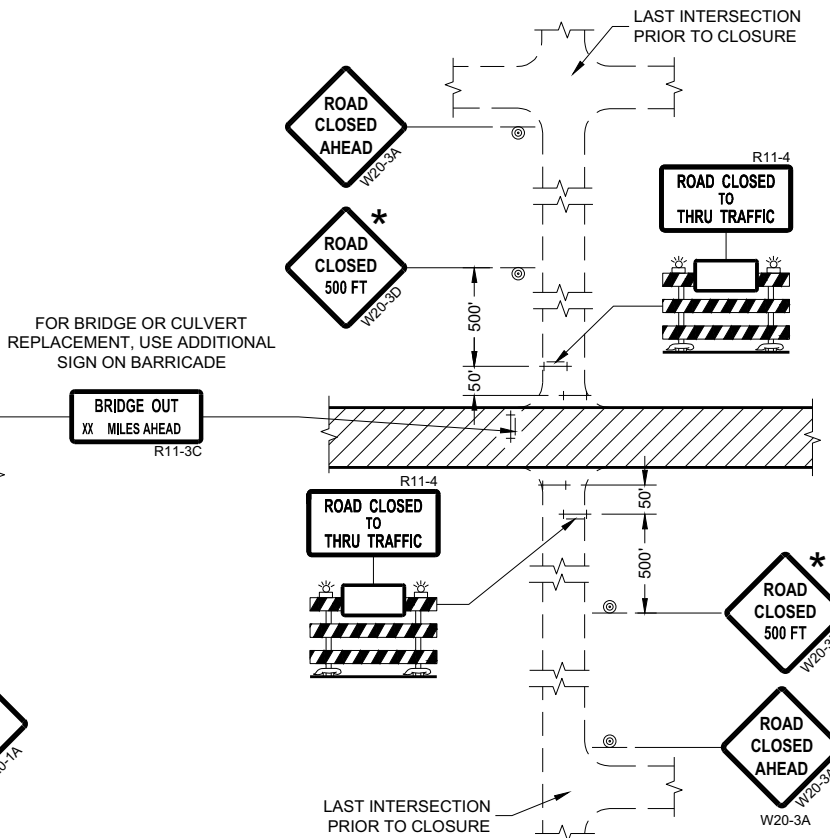

**DETAIL 4**  
(CONTRACTOR, LOCAL BUSINESS AND  
RESIDENT ACCESS TO PROJECT)

**GENERAL NOTES**

THE EXACT NUMBER, LOCATION, AND SPACING OF ALL SIGNS AND BARRICADES SHALL BE ADJUSTED TO FIT FIELD CONDITIONS AS APPROVED BY THE ENGINEER.

ANY SIGNS TEMPORARY OR EXISTING, WHICH CONFLICT WITH TRAFFIC CONTROL "IN USE" SHALL BE REMOVED OR COVERED AS NEEDED AND AS APPROVED BY THE ENGINEER.

THE SPACING BETWEEN TRAFFIC CONTROL SIGNS SHOULD BE ADJUSTED TO NOT CONFLICT WITH AND SHOULD PROVIDE A DESIRABLE MINIMUM OF 200 FEET CLEARANCE (500 FEET DESIRABLE) TO EXISTING SIGNS THAT WILL REMAIN IN PLACE.

IF A "STOP" SIGN MUST BE REMOVED FOR A WORK OPERATION, A TEMPORARY "STOP" SIGN SHALL BE PLACED PRIOR TO THE SIGN REMOVAL, OR A FLAGGER SHALL BE PROVIDED UNTIL THE SIGN IS REESTABLISHED.

BARRICADES THAT MUST BE MOVED FOR A WORK OPERATION SHALL BE IMMEDIATELY REESTABLISHED UPON COMPLETION OF THE OPERATION OR FOR CONTINUING OPERATIONS, AT THE END OF EACH WORKING DAY.

SIGNS THAT WILL BE IN PLACE LESS THAN SEVEN CONTINUOUS DAYS AND NIGHTS MAY BE MOUNTED ON PORTABLE SUPPORTS.

ALL TYPE III BARRICADES SHALL HAVE RAILS REFLECTORIZED ON BOTH FACES. STRIPES SHALL BE PROPERLY SLOPED DOWN TOWARD THE TRAFFIC SIDE OR AS SHOWN IN THE ROAD CLOSURE BARRICADE DETAIL "D" FOR FULL ROAD CLOSURES.

TYPE "A" LOW-INTENSITY FLASHING WARNING LIGHTS SHALL BE VISIBLE ON BOTH SIDES OF THE BARRICADE.

THE R11-2, R11-3, AND R11-4 SIGNS PLACED ON BARRICADES SHALL COVER NO MORE THAN THE TOP RAIL. THE SIGNS SHALL NOT COVER ANY PORTION OF THE MIDDLE OR BOTTOM RAILS.

ALL SIGNS SHALL BE 48" X 48" UNLESS OTHERWISE NOTED BELOW:  
R11-2 SHALL BE 48" X 30".  
R11-4 AND R11-3 SHALL BE 60" X 30".

- \* OMIT THE "ROAD CLOSED 500 FT." SIGN IF THE LAST INTERSECTION IS 500 FEET OR LESS FROM THE WORK ZONE.
- \*\* 500' MAX. OR AT LAST INTERSECTION, WHICHEVER IS CLOSEST.

**LEGEND**

- SIGN ON PERMANENT SUPPORT
- TYPE III BARRICADE
- TYPE III BARRICADE WITH ATTACHED SIGN
- TYPE "A" WARNING LIGHT (FLASHING)
- WORK AREA

**BARRICADES AND SIGNS  
FOR  
SIDEROAD CLOSURES**

STATE OF WISCONSIN  
DEPARTMENT OF TRANSPORTATION

APPROVED  
July 2018 /S/ Andrew Heidtke  
DATE WORK ZONE ENGINEER 96


FHWA

**SDD 15C08-24a**



# SDD 15C08-24a

97

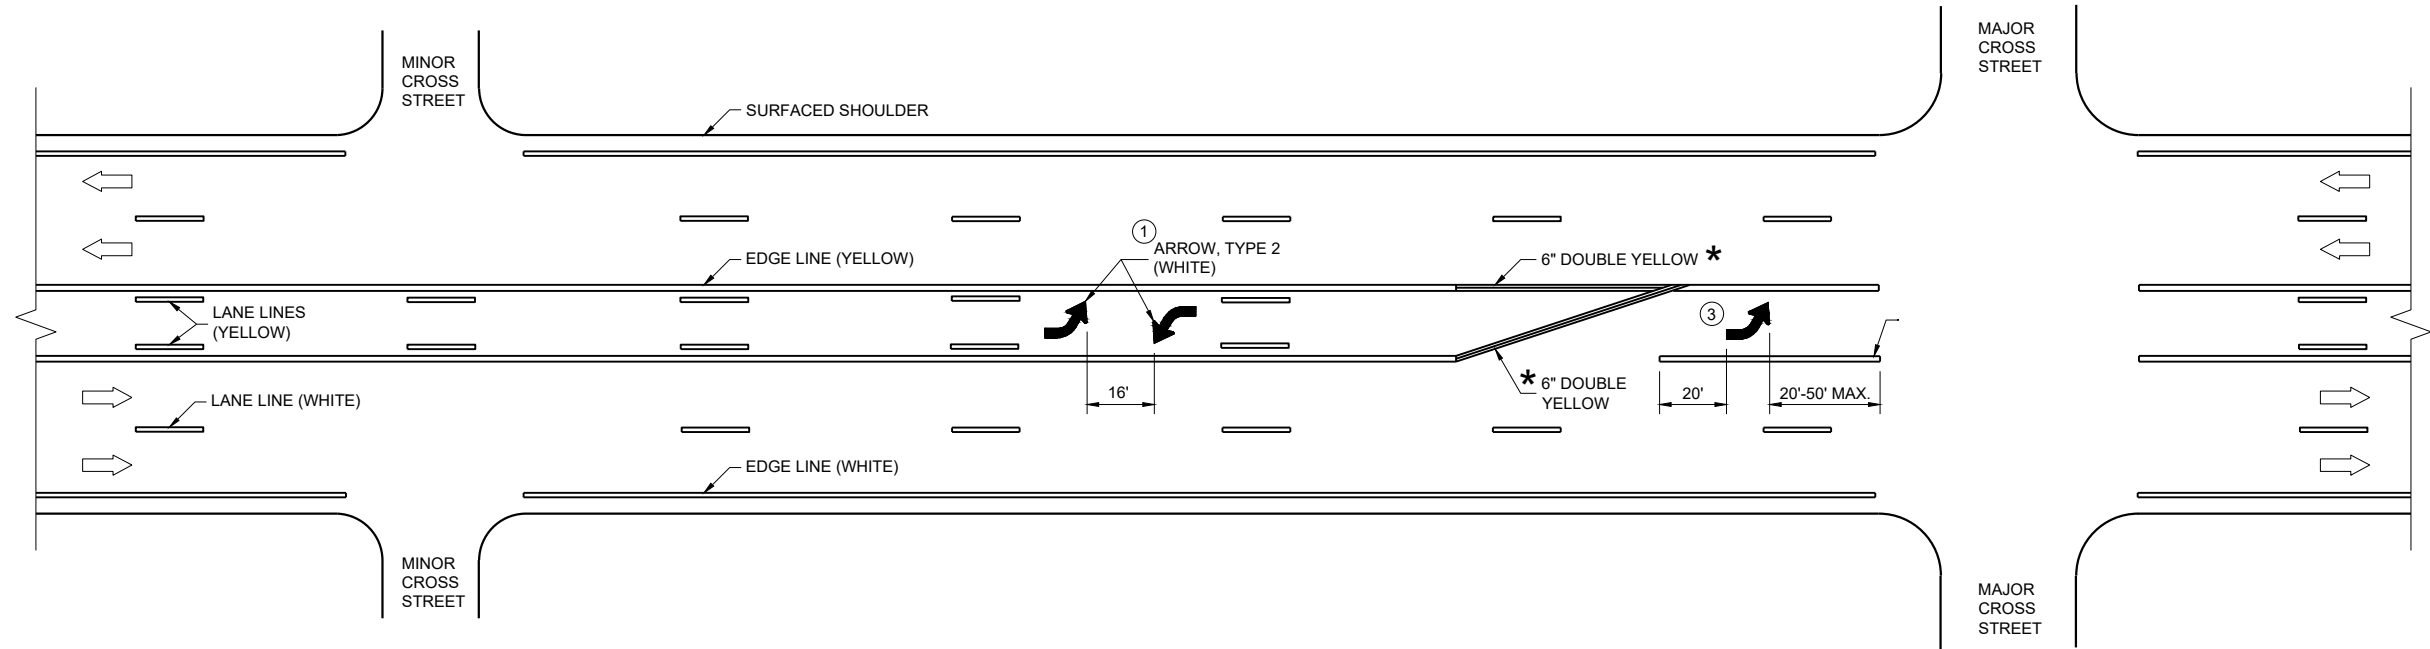

GENERAL NOTES


- ① A SET OF ARROWS IS REQUIRED EVERY 400 FEET OR NEAR INTERSECTIONS OR DRIVEWAYS WITH TURNING TRAFFIC.
- ② 10" WHITE
- ③ TURN BAY LENGTH OF LESS THAN 48' DOES NOT REQUIRE PAVEMENT ARROWS OR TEXT.

➡ DIRECTION OF TRAFFIC

\*CONFIRM MARKING LINE WIDTH WITH THE MISCELLANEOUS QUANTITIES




TWO WAY LEFT TURN LANE



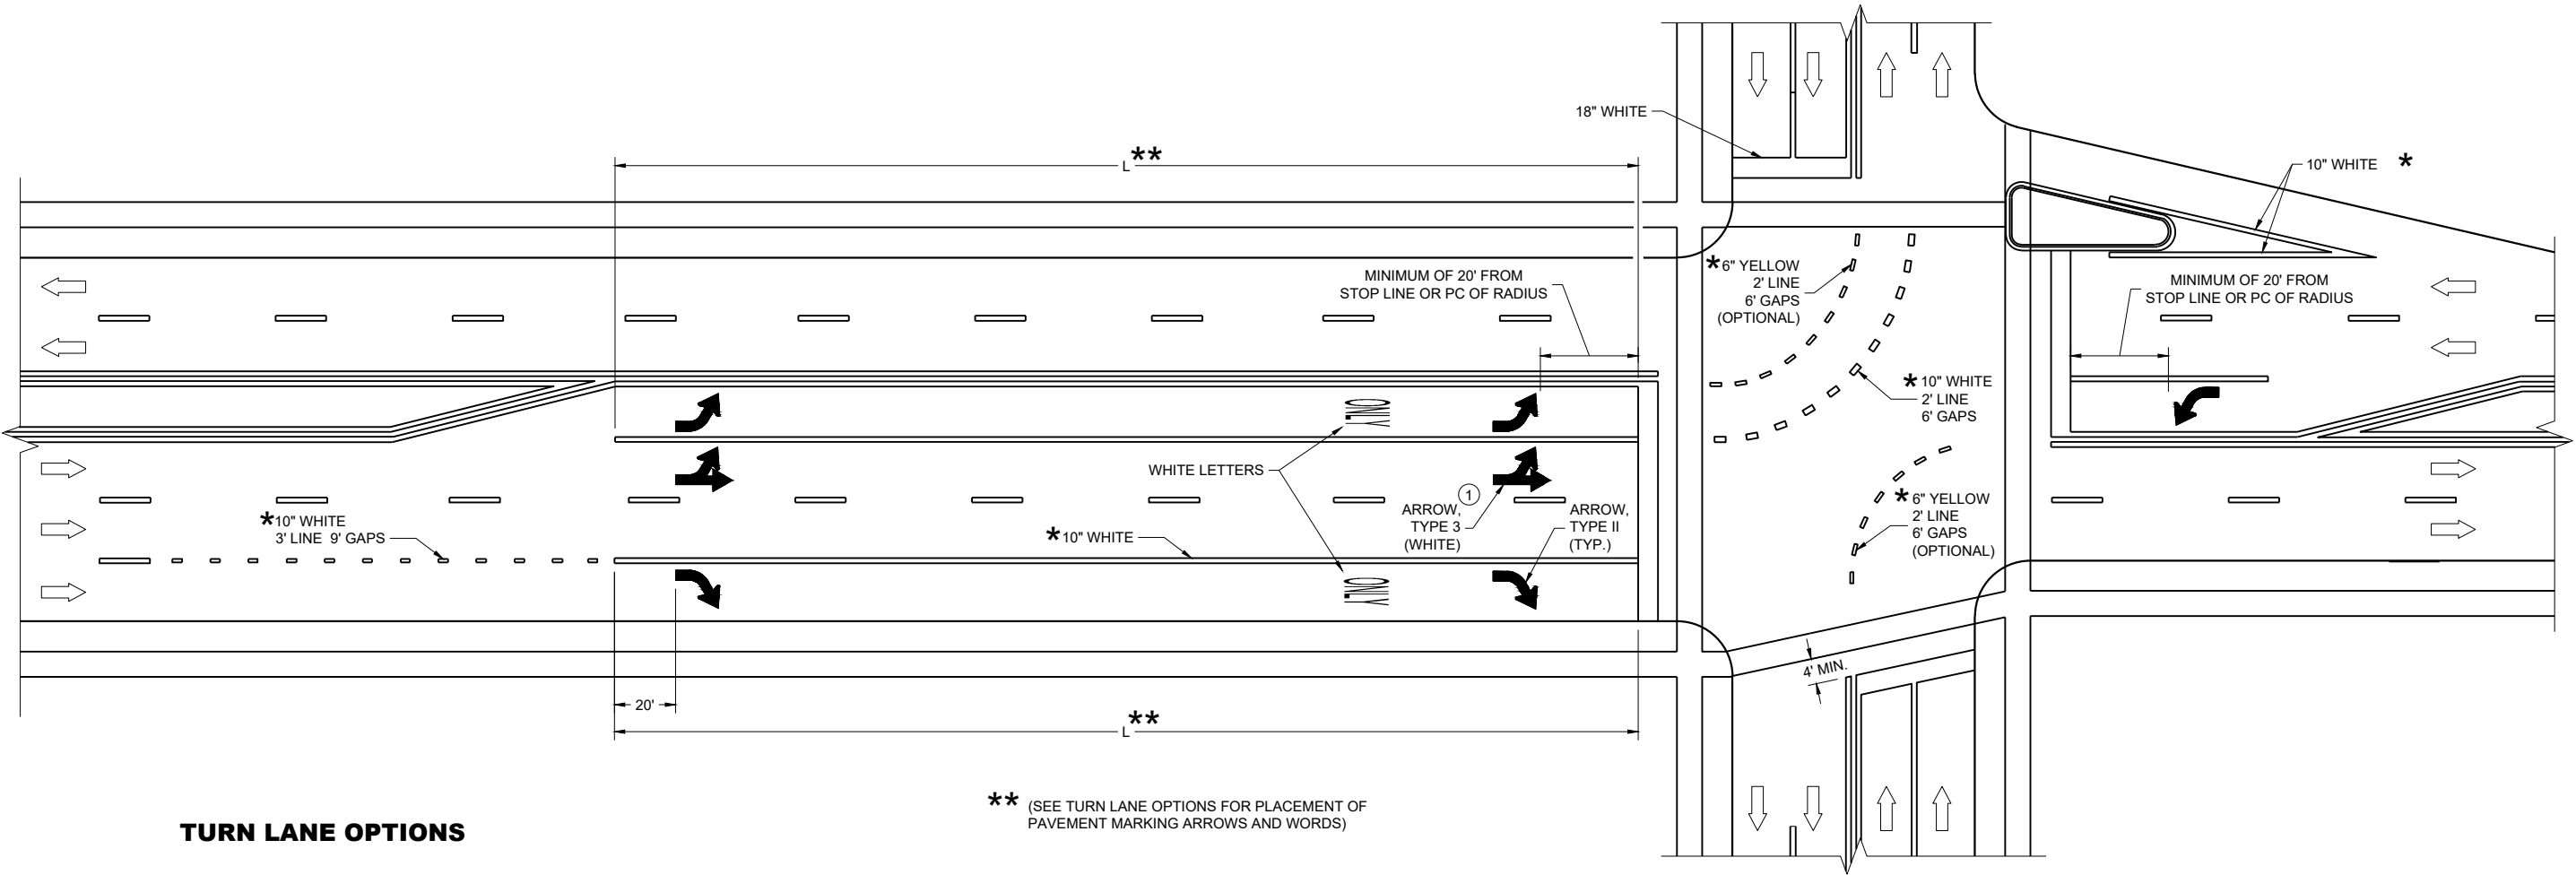

TURN LANE OPTIONS

LENGTH OF TURN BAY ( **L** ) OF 0 - 47' DOES NOT REQUIRE PAVEMENT MARKING ARROWS OR WORDS

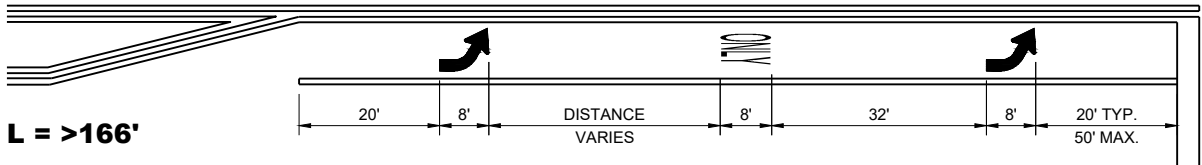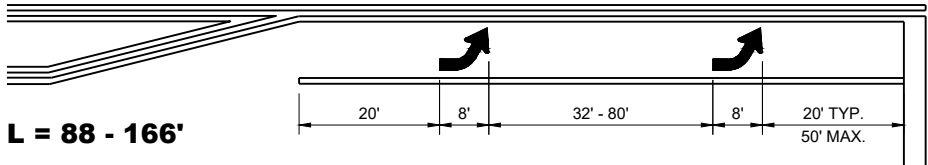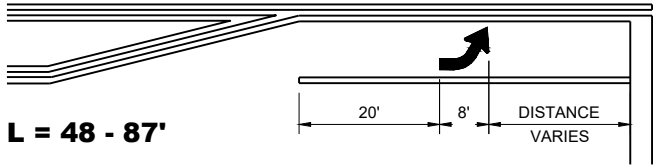

\*\* (SEE TURN LANE OPTIONS FOR PLACEMENT OF PAVEMENT MARKING ARROWS AND WORDS)

GENERAL NOTES

① QUANTITY AND LOCATION OF TYPE 3 ARROWS ARE THE SAME AS THE TYPE II ARROWS IN THE ADJACENT TURN LANE. FOR TURN LANES WITH A PHYSICAL SEPARATION IN THE SAME DIRECTION OF TRAVEL, THE ARROWS AND "ONLY" MARKING MAY BE ELIMINATED.


➡ DIRECTION OF TRAFFIC

**L** = LENGTH OF TURN BAY

\*CONFIRM MARKING LINE WIDTH WITH THE MISCELLANEOUS QUANTITIES


PAVEMENT MARKING  
(TURN LANES)

STATE OF WISCONSIN  
DEPARTMENT OF TRANSPORTATION

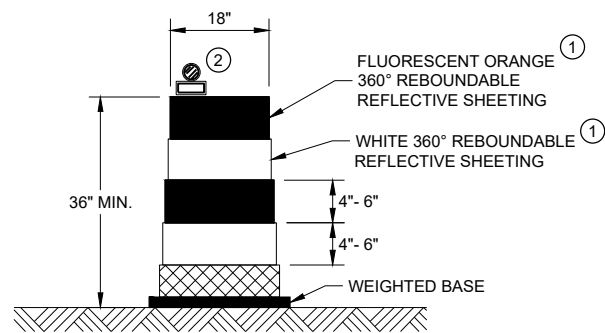


**DRUM**

BALLAST WIDTHS  
RANGE FROM 24"-36"

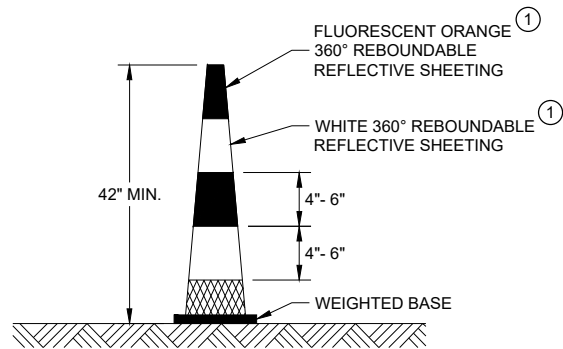


**42" CONE**

DO NOT USE IN TAPERS  
½ SPACING OF DRUMS  
BALLAST WIDTHS  
RANGE FROM 14"-20"

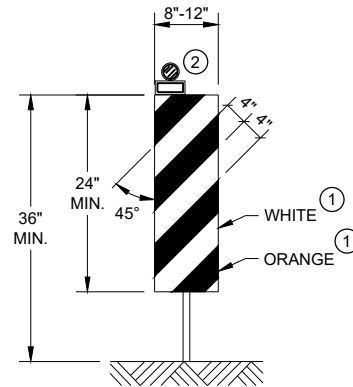


**VERTICAL PANEL**

THE STRIPES SHALL SLOPE DOWNWARD TO  
THE TRAFFIC SIDE FOR CHANNELIZATION.

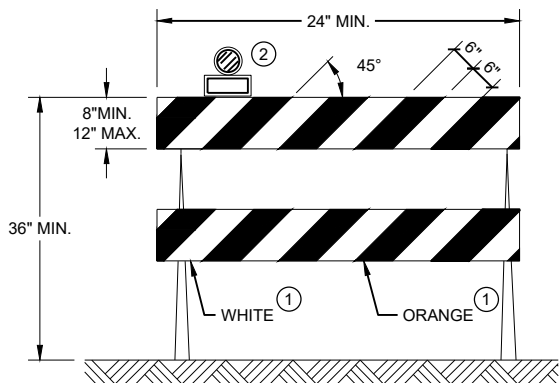

**TYPE II BARRICADE**

FOR RAILS LESS THAN 36" LONG, 4" WIDE STRIPES  
MAY BE USED. ALL STRIPES SHALL SLOPE DOWNWARD  
TO THE TRAFFIC SIDE FOR CHANNELIZATION.

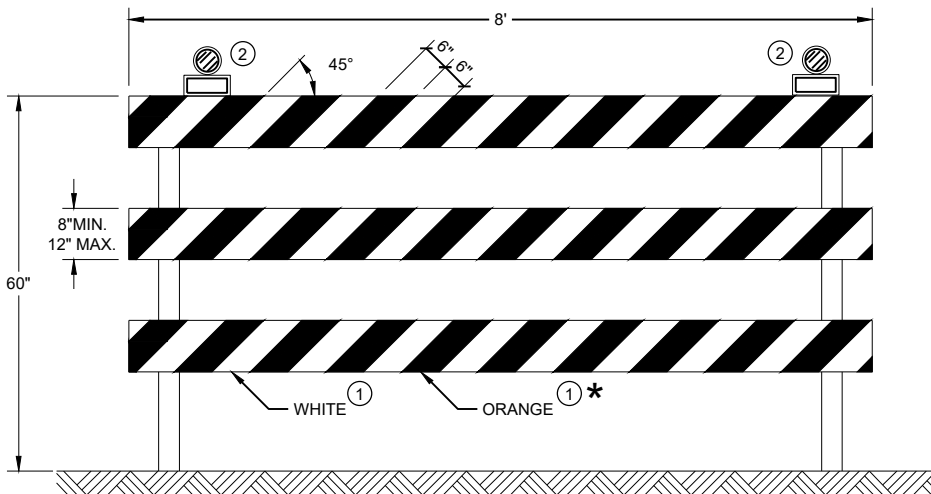

**TYPE III BARRICADE**

IF SIGN MOUNTED, DO NOT COVER MORE THAN 50% OF THE TOP  
TWO RAILS OR 33% OF THE TOTAL AREA OF THE THREE RAILS.

\* IF USED FOR A PERMANENT APPLICATION USE RED SHEETING.

**GENERAL NOTES**

- ① REFLECTIVE SHEETING SHALL FOLLOW THE REQUIREMENTS IN THE APPROVED PRODUCTS LISTING FOR SIGN SHEETING.
- ② LOCATION OF WARNING LIGHTS WHEN SHOWN ON THE PLAN.


**CHANNELIZING DEVICES  
DRUMS, CONES, BARRICADES  
AND VERTICAL PANELS**

STATE OF WISCONSIN  
DEPARTMENT OF TRANSPORTATION


APPROVED  
November 2022 /S/ Andrew Heidtke  
DATE WORK ZONE ENGINEER 100

FHWA




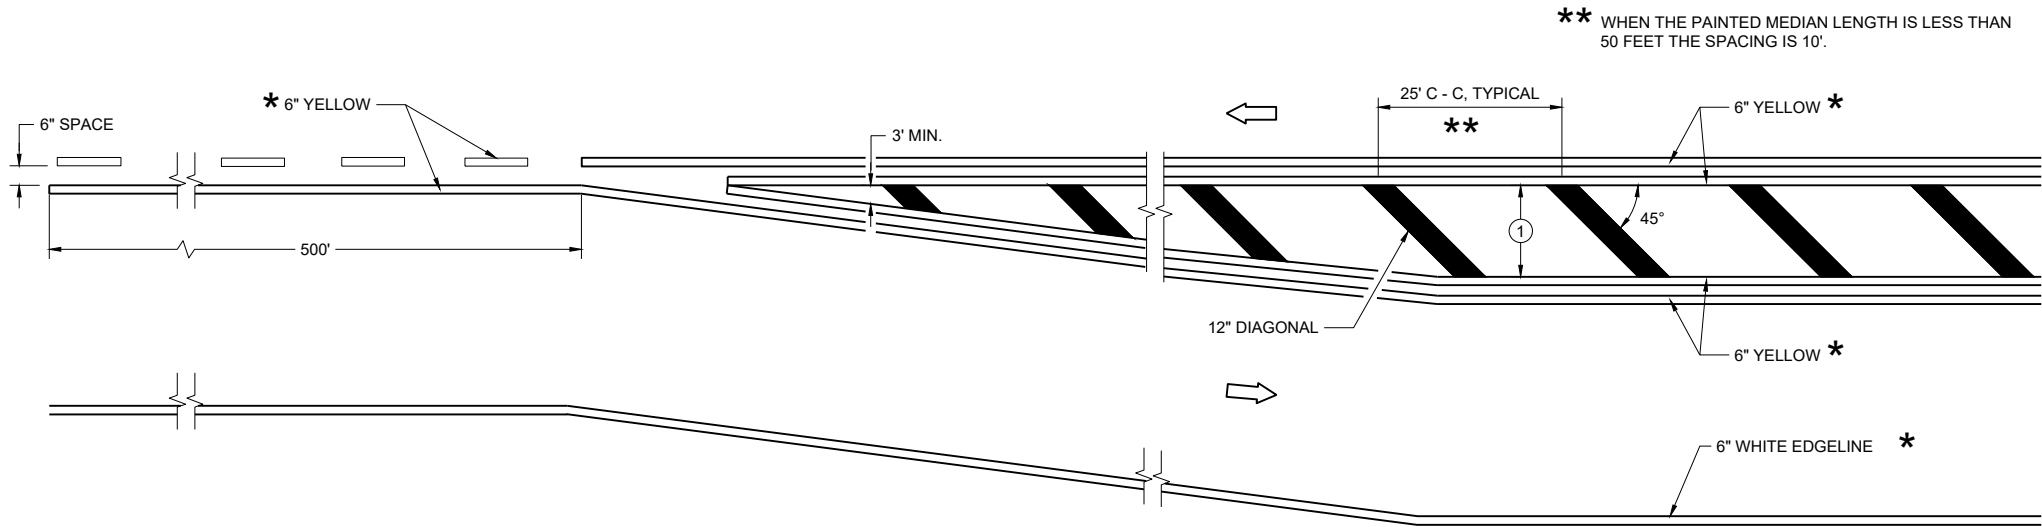

MEDIAN ISLAND DETAIL

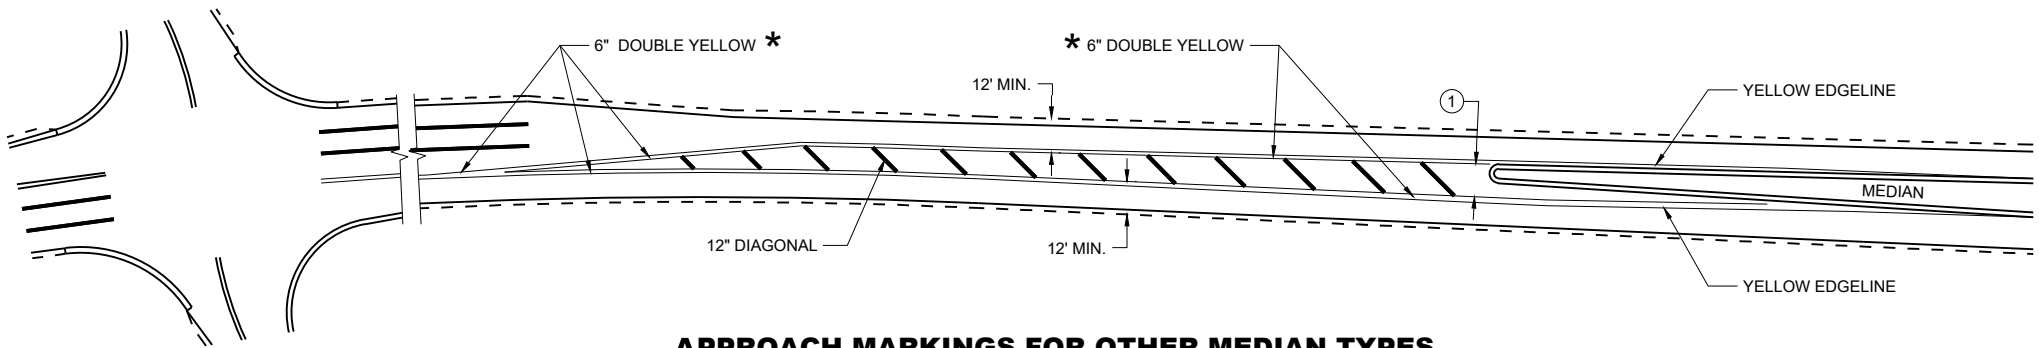

APPROACH MARKINGS FOR OTHER MEDIAN TYPES

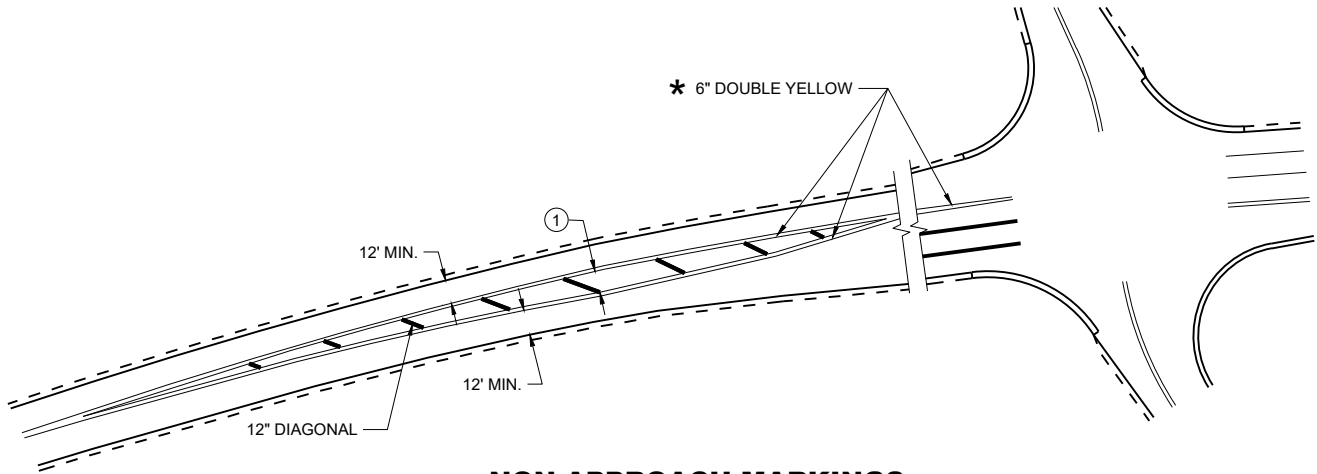

NON-APPROACH MARKINGS

GENERAL NOTES

- ① DIAGONALS ARE OPTIONAL WHEN PAINTED ISLAND IS LESS THAN 6 FEET AT THE WIDEST POINT. OMIT DIAGONALS IF WIDTH IS LESS THAN 4 FEET.

➡ DIRECTION OF TRAVEL


\* CONFIRM MARKING LINE WIDTH WITH THE MISCELLANEOUS QUANTITIES

MEDIAN ISLAND  
PAVEMENT MARKINGS


STATE OF WISCONSIN  
DEPARTMENT OF TRANSPORTATION

APPROVED  
August 2024 /S/ Jeannie Silver  
DATE Statewide Pavement Marking Engineer


FHWA 101

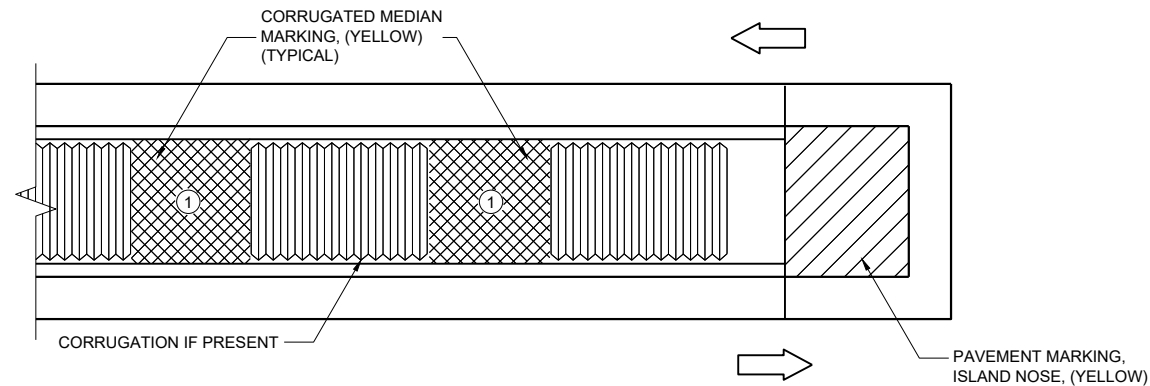

MEDIAN ISLAND WITH SQUARE BLUNT NOSE

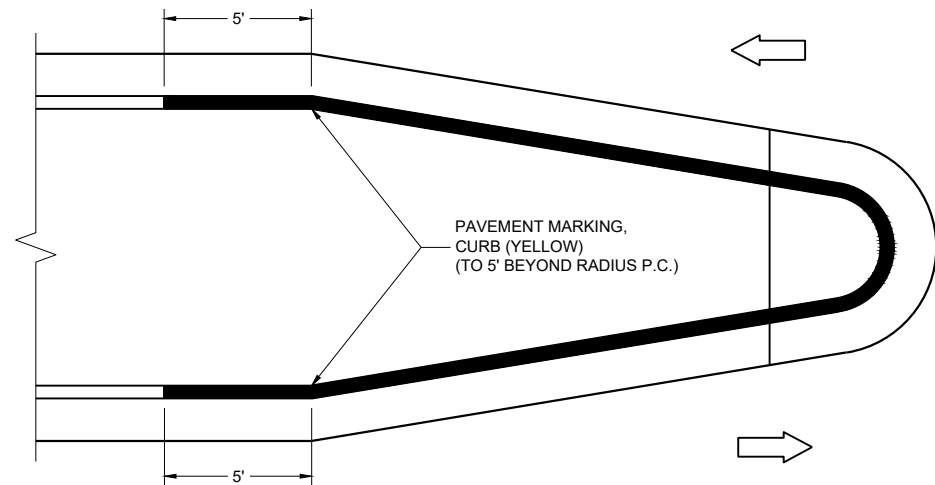

MEDIAN ISLAND WITH ROUND BLUNT NOSE

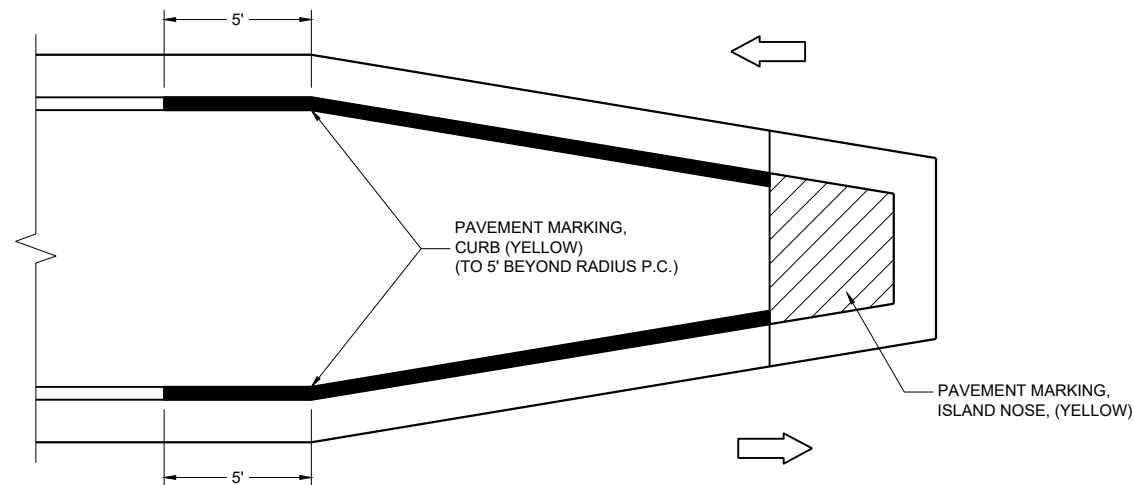

MEDIAN ISLAND WITH SLOPED NOSE


TYPICAL PLACEMENT OF PAVEMENT MARKING ON MEDIAN ISLANDS

GENERAL NOTES

WHEN CONCRETE CORRUGATED MEDIAN IS CONSTRUCTED TO SEPARATE TRAFFIC OPERATING IN THE OPPOSING DIRECTION, YELLOW PAVEMENT MARKING SHALL BE APPLIED TO THE FLAT PORTION OF THE CONCRETE CORRUGATED MEDIAN. THE ITEM OF PAVEMENT MARKING, CONCRETE CORRUGATED MEDIAN, WILL BE MEASURED IN PLACE AND ACCEPTED IN ACCORDANCE WITH THE CONTRACT AND PAID FOR AT THE CONTRACT UNIT PRICE PER SQUARE FOOT.

① APPLY PAVEMENT MARKING TO THE FLAT PORTION OF CORRUGATED MEDIAN.

- ISLAND NOSE MARKING
- CURB MARKING
- CORRUGATED MEDIAN MARKING
- DIRECTION OF TRAVEL

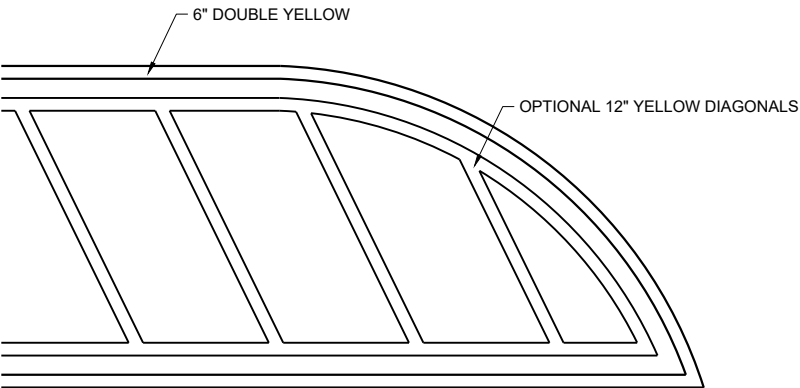


FLUSH MEDIAN ISLAND NOSE


PAVEMENT MARKINGS,  
MEDIAN ISLAND NOSE

STATE OF WISCONSIN  
DEPARTMENT OF TRANSPORTATION


APPROVED  
August 2024 /S/ Jeannie Silver  
DATE Statewide Pavement Marking Engineer  
FHWA

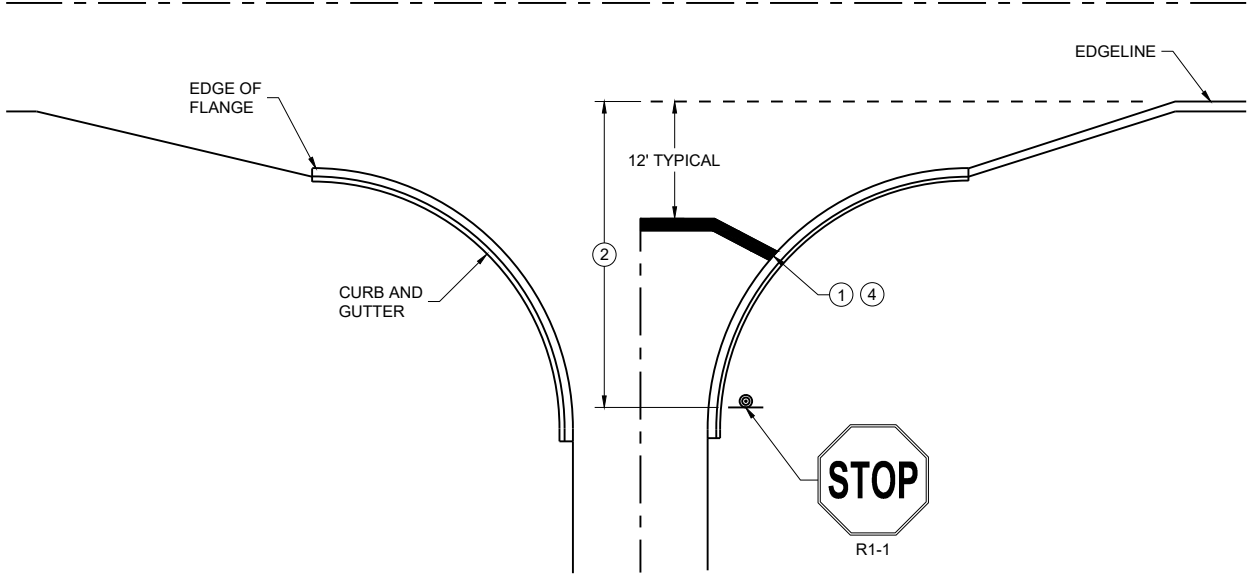


TYPICAL STOP LINE PAVEMENT MARKING WITH CURB AND GUTTER

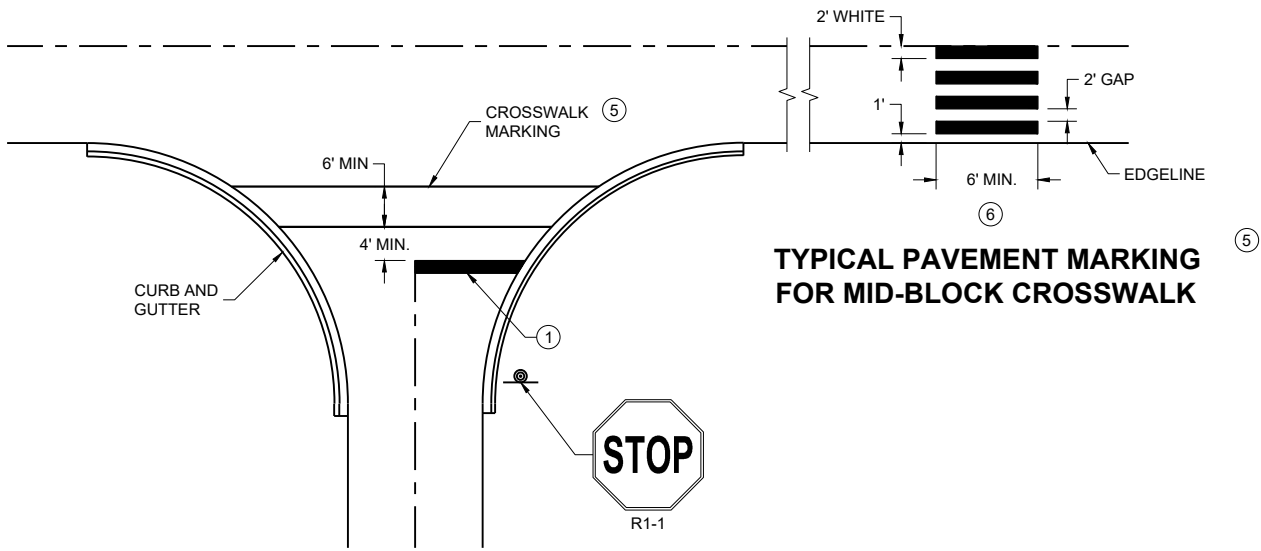

TYPICAL STOP LINE PAVEMENT MARKING FOR SIDE ROADS WITH CROSSWALK MARKING

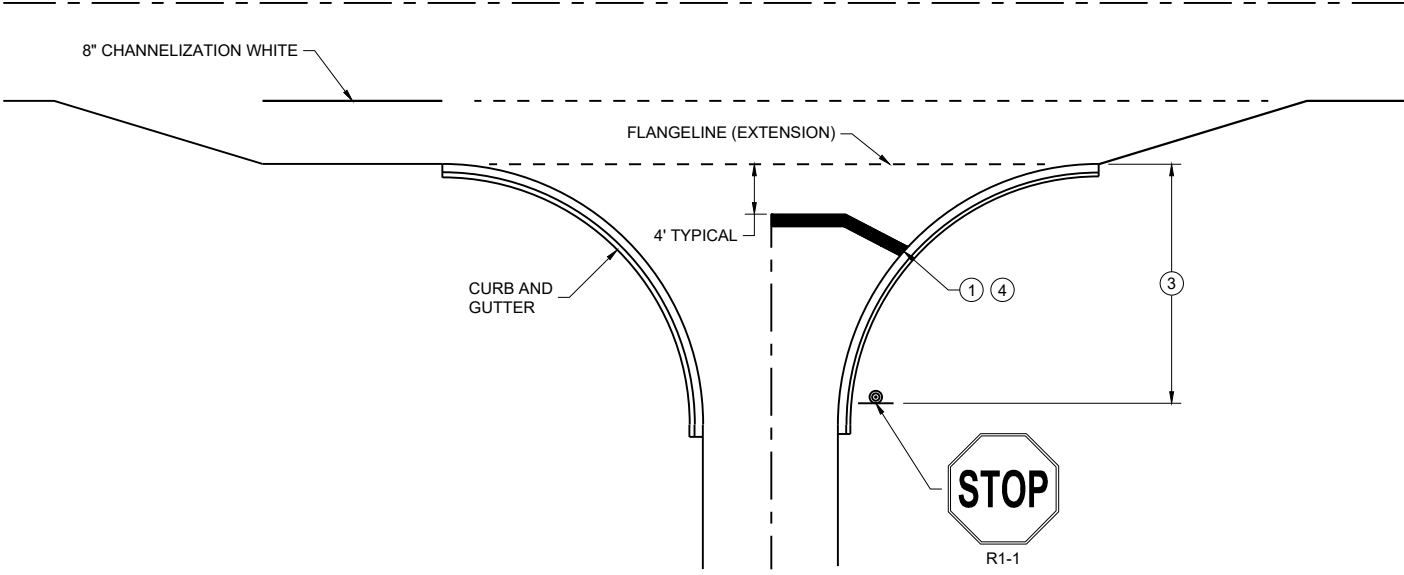

TYPICAL STOP LINE PAVEMENT MARKING FOR SIDE ROADS WITH RIGHT TURN LANE

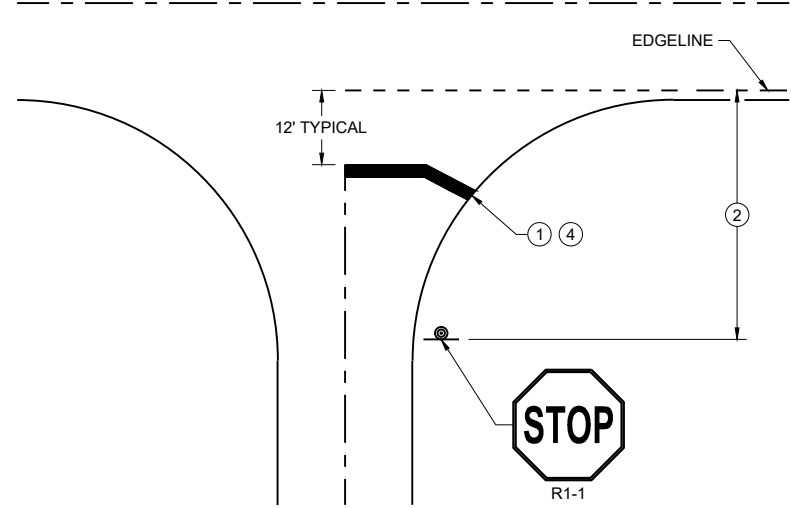

TYPICAL STOP LINE PAVEMENT MARKING WITHOUT CURB AND GUTTER

GENERAL NOTES

STOP SIGN SHALL BE PLACED A MINIMUM OF 6 FEET TO A MAXIMUM OF 50 FEET FROM THE EDGELINE LOCATION.

- ① 18-INCH STOP LINES MAY BE DELETED OR ADDED BY THE REGION MARKING ENGINEER BASED ON VISIBILITY AND SIGHT LINES.
- ② NO STOP LINE IS REQUIRED IF STOP SIGN IS LESS THAN OR EQUAL TO 40 FEET FROM THE EDGELINE.
- ③ NO STOP LINE IS REQUIRED IF STOP SIGN IS LESS THAN OR EQUAL TO 30 FEET FROM THE FLANGE LINE EXTENSION.
- ④ MOVE CLOSER TO THE EDGE OF TRAVEL LINE AS NEEDED FOR VISIBILITY AND SIGHT LINES (NO CLOSER THAN 4 FEET).
- ⑤ LADDER BAR CROSSWALKS SHOULD ONLY BE USED FOR MID BLOCK CROSSINGS. USE 2 - 6" TRANSVERSE LINES.
- ⑥ POSTED SPEED LIMITS OF 40 MPH OR GREATER USE A MINIMUM WIDTH OF 8' FOR MIDBLOCK CROSSWALKS


STOP LINE AND CROSSWALK PAVEMENT MARKING

STATE OF WISCONSIN  
DEPARTMENT OF TRANSPORTATION


APPROVED  
March 2024  
DATE

/S/ Matthew Rauch  
STATE SIGNING AND MARKING  
ENGINEER

FHWA

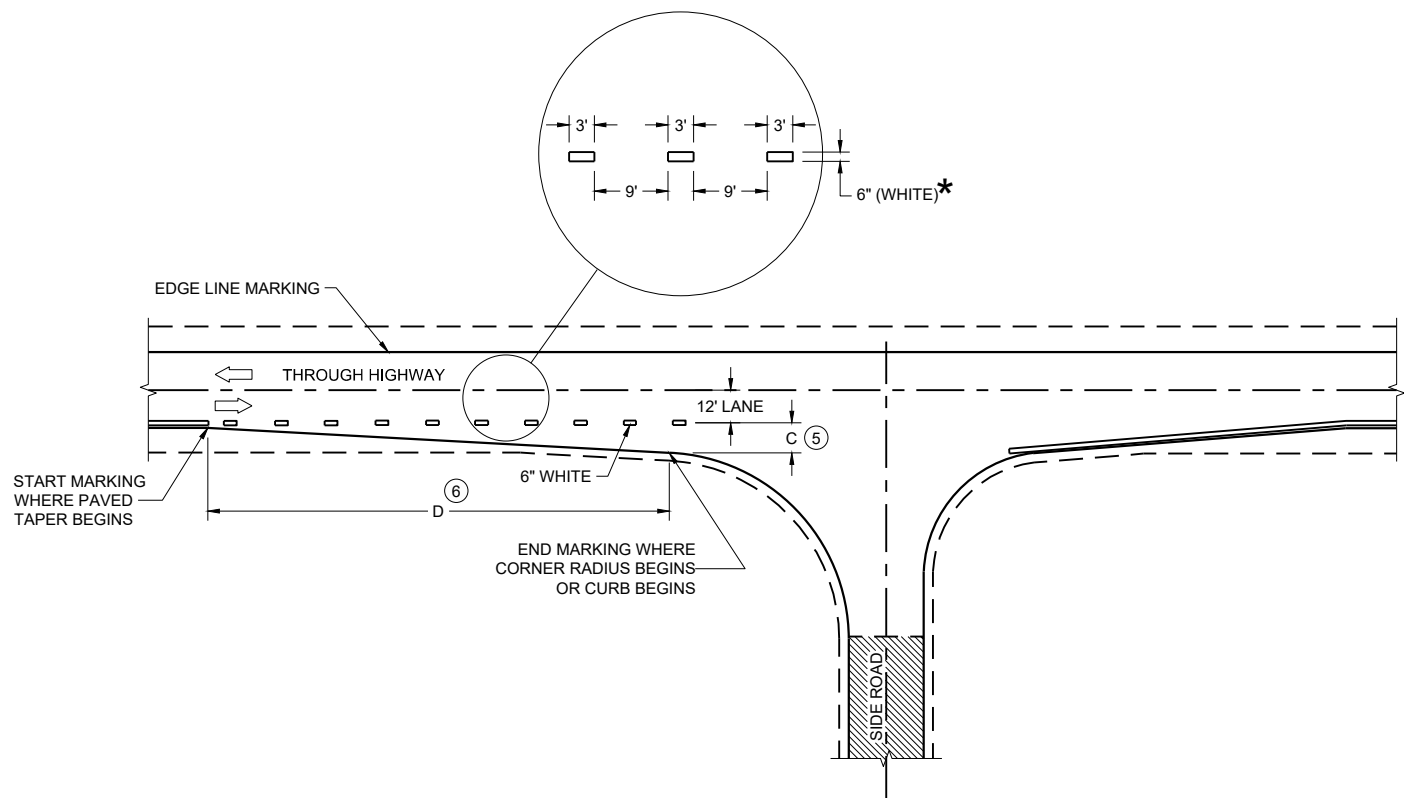

MINOR INTERSECTION

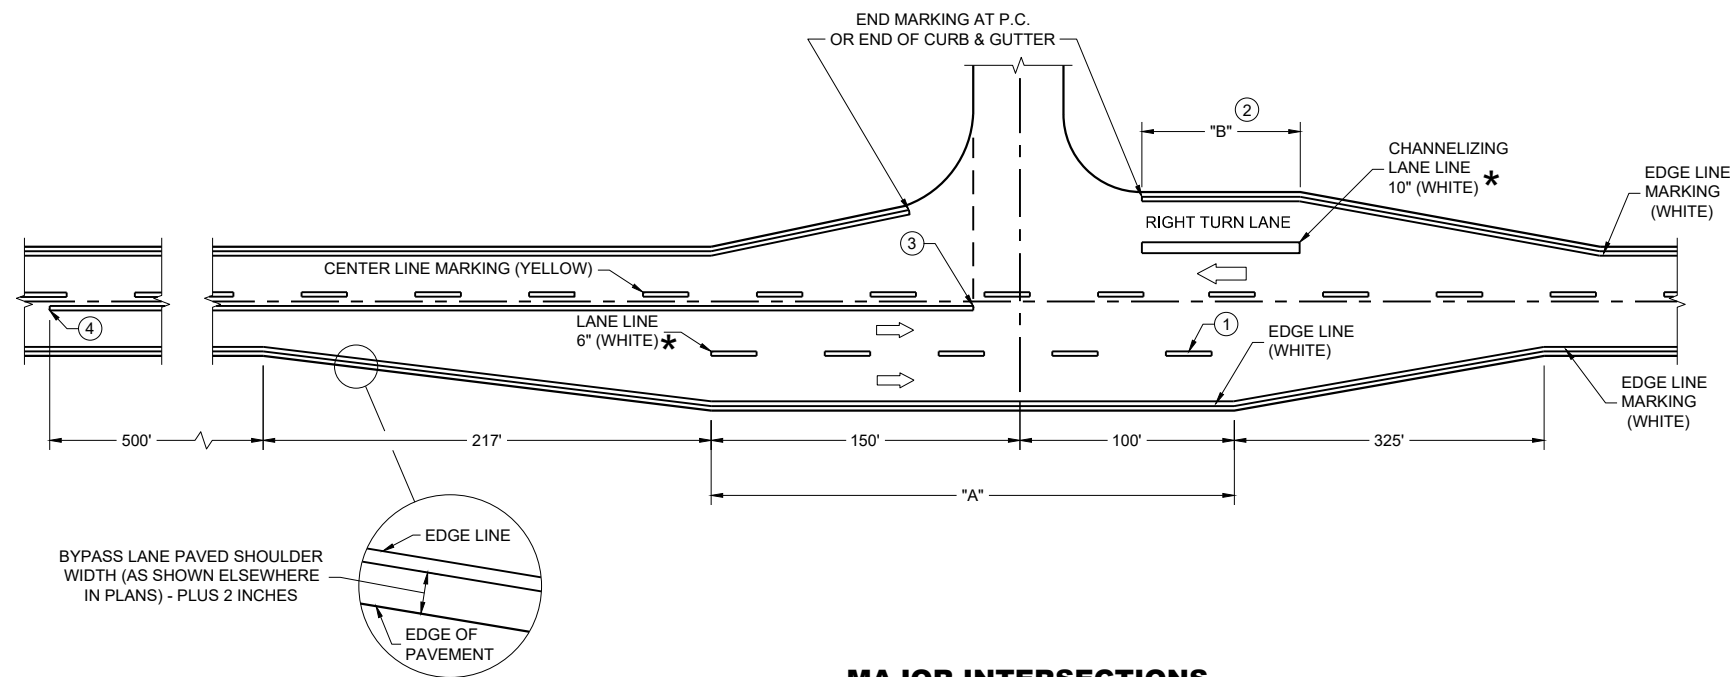

MAJOR INTERSECTIONS  
(INTERSECTION WITH FULL RIGHT TURN LANE OR BYPASS LANE)

\*CONFIRM MARKING LINE WIDTH WITH THE MISCELLANEOUS QUANTITIES


GENERAL NOTES

OMIT EDGE LINES THROUGH INTERSECTIONS. CONTINUE EDGE LINES THROUGH DRIVEWAYS.

- ① WHEN DISTANCE "A" IS LESS THAN 250 FEET, OMIT LANE LINE.
- ② WHEN DISTANCE "B" IS LESS THAN 100 FEET, OMIT CHANNELIZING LANE LINE.
- ③ BARRIER LINE ENDS AT SIDE ROAD PAVEMENT / SURFACE EDGE EXTENSION.
- ④ BARRIER LINE STARTS 500 FEET PRIOR TO THE BYPASS TAPER.
- ⑤ WHEN DISTANCE "C" IS LESS THAN 4 FEET, OMIT DOTTED EXTENSION.
- ⑥ WHEN DISTANCE "D" IS LESS THAN 50 FEET, OMIT DOTTED EXTENSION.

LEGEND


➡ DIRECTION OF TRAVEL

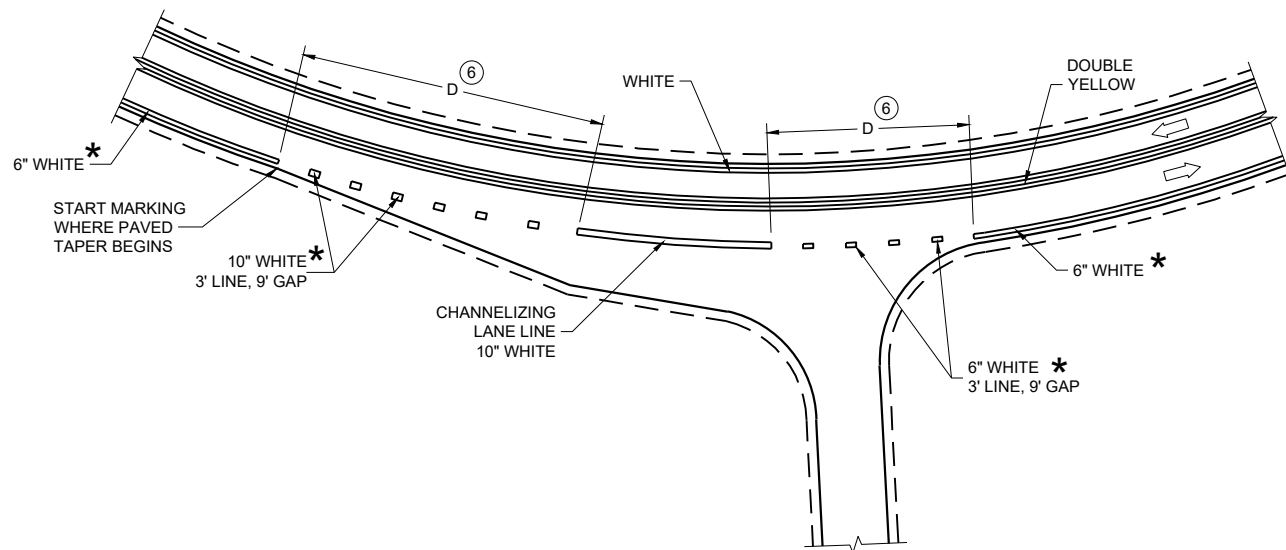

INTERSECTION ON OUTSIDE OF CURVE

PAVEMENT MARKING  
(INTERSECTIONS)

STATE OF WISCONSIN  
DEPARTMENT OF TRANSPORTATION

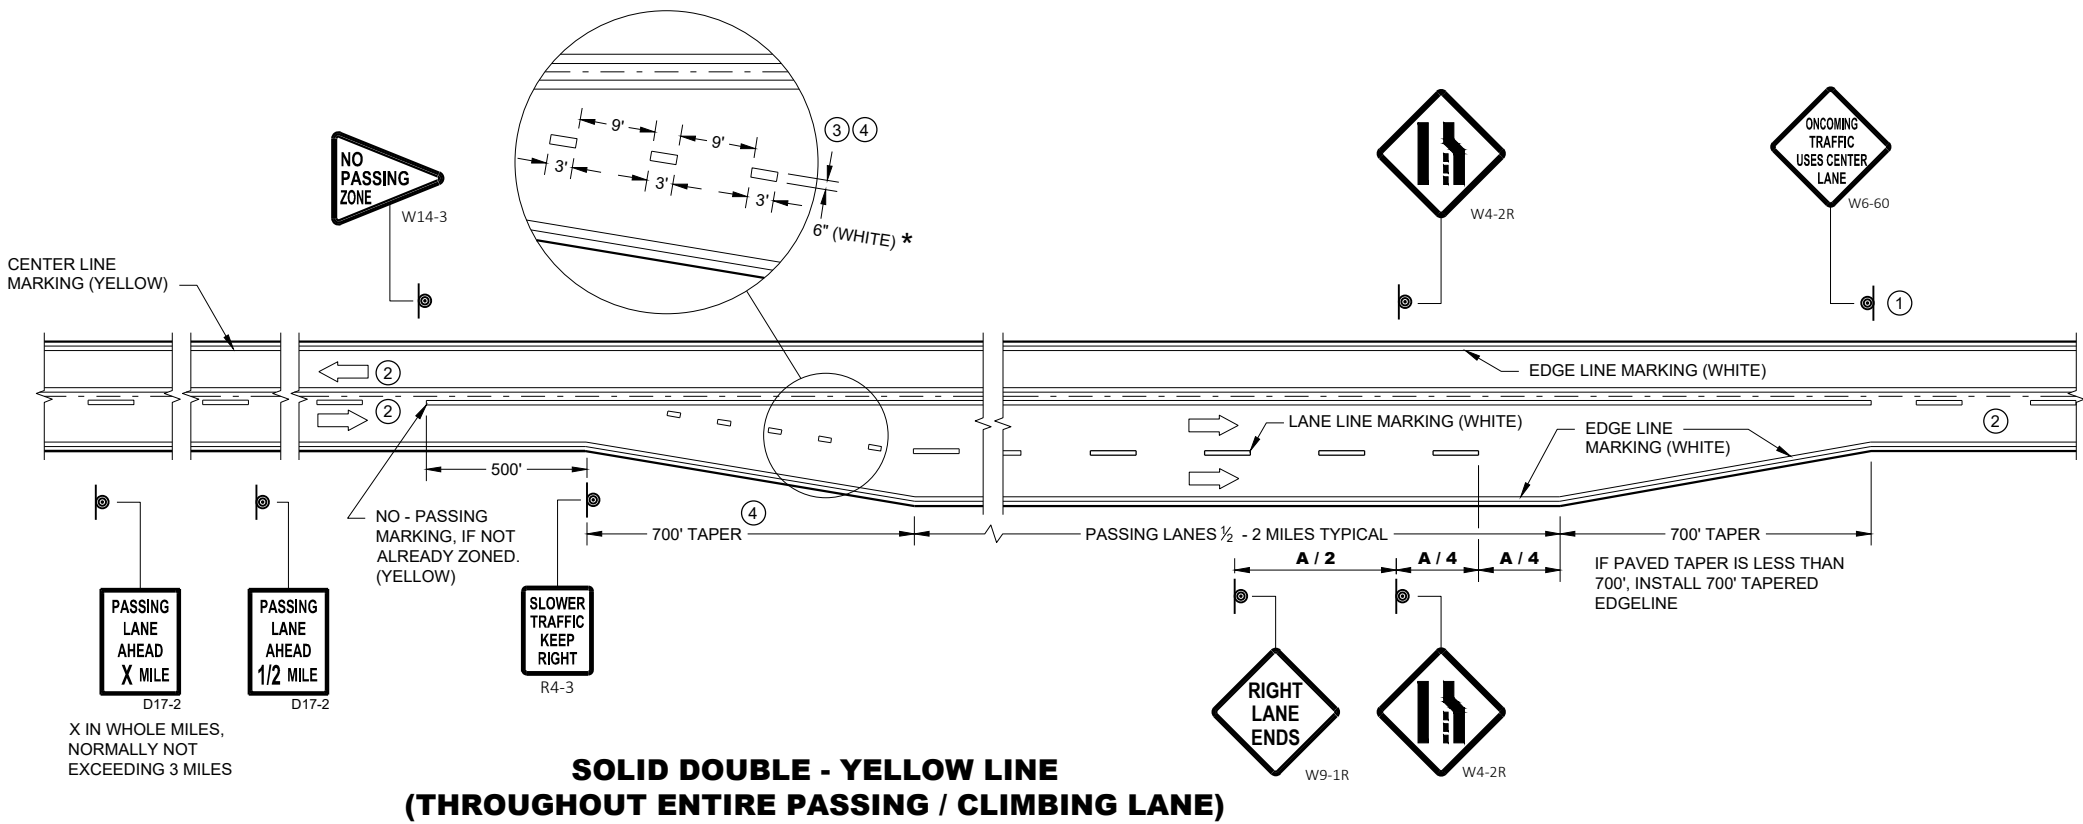

GENERAL NOTES


- 1 SIGN SHALL BE REPEATED AT 1 MILE INCREMENTS OR AT THE DISCRETION OF THE REGIONAL TRAFFIC ENGINEER.
- 2 THERE MAY BE SOLID YELLOW ON THE CENTERLINE DUE TO SIGHT CONDITIONS.
- 3 THE TAPER LENGTH OF THE DOTTED LINE PAVEMENT MARKING SHALL BE 700 FEET, 3' LINE, 9' GAP, EXCEPT RETRACE THE EXISTING LINE - GAP PATTERN WHERE EXISTING MARKINGS ARE IN PLACE.
- 4 WHEN THE ENTRANCE TAPER IS LESS THAN 700 FEET OR THE SHOULDER WIDTH IN THE PASSING / CLIMBING LANE IS LESS THAN THE ADJACENT HIGHWAY, DO NOT INSTALL DOTTED LINE PAVEMENT MARKING.
- 5 REPEAT EVERY 1 MILE UP UNTIL R4-53.

ARROW SYMBOL ( → ) SHOWS DIRECTION OF TRAVEL

DISTANCE TABLE


| POSTED OR 85th PERCENTILE SPEED | DISTANCE "A" |
|---------------------------------|--------------|
| 45                              | 775          |
| 50                              | 885          |
| 55                              | 990          |

\* CONFIRM MARKING LINE WIDTH WITH THE MISCELLANEOUS QUANTITIES

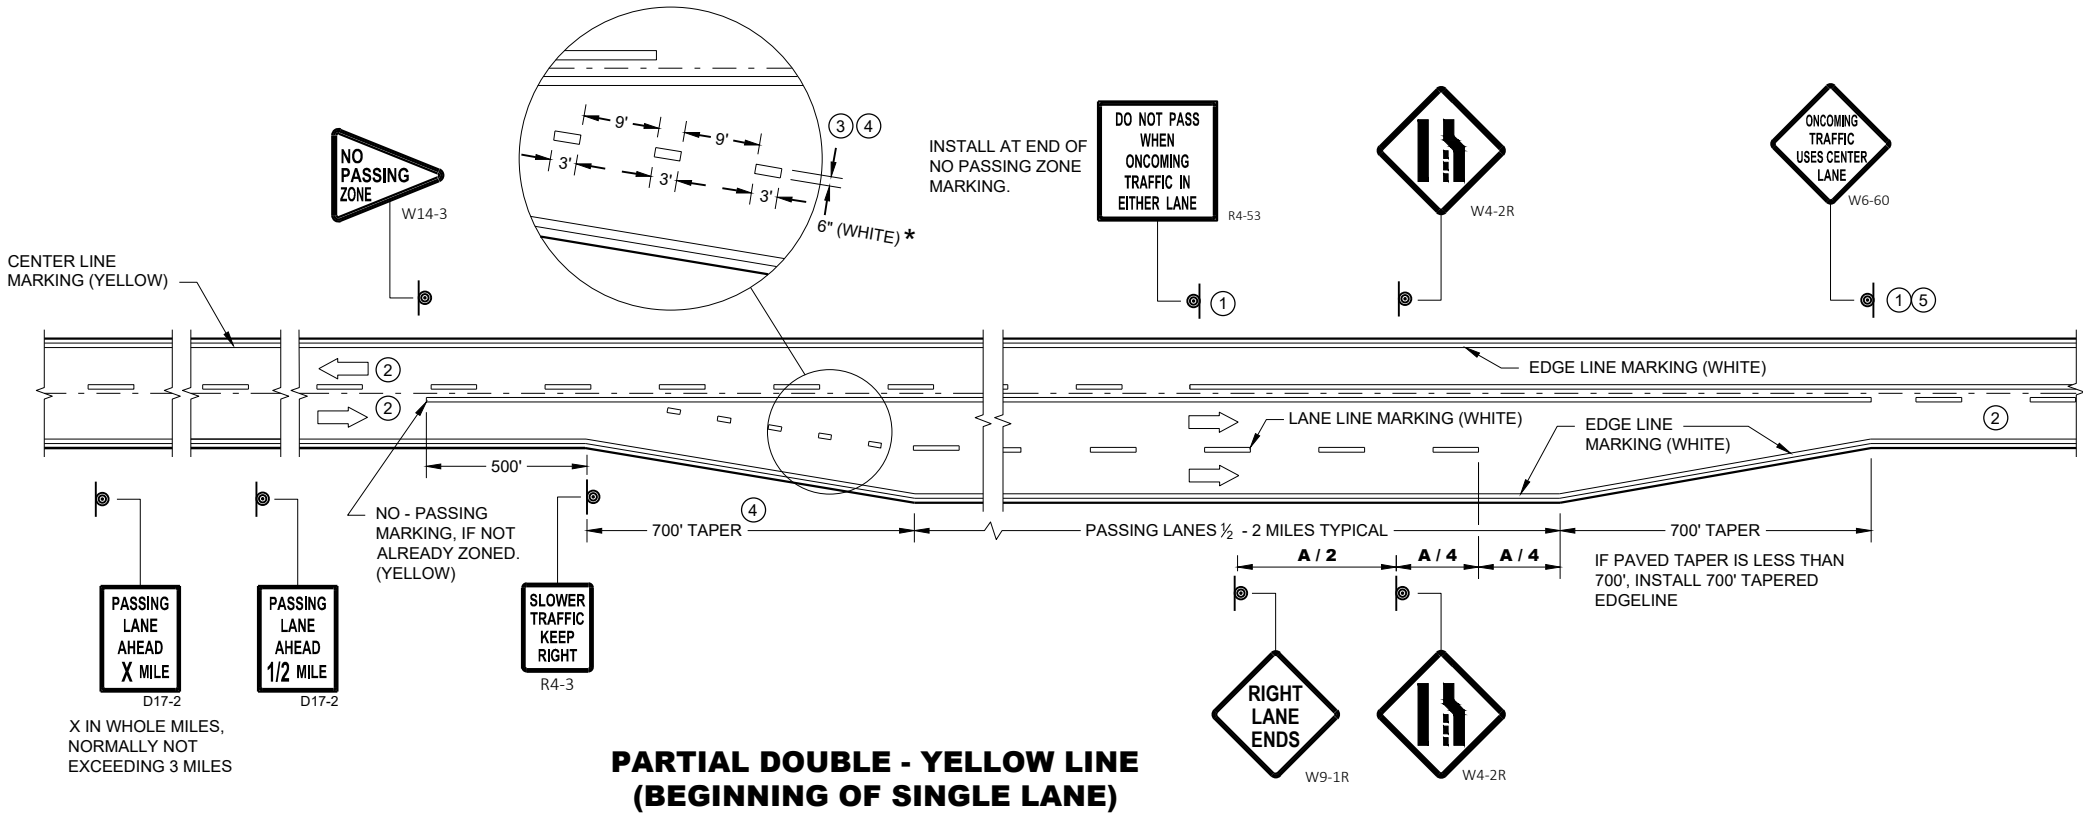

PAVEMENT MARKING & SIGNING  
(CLIMBING LANE & PASSING LANE)

STATE OF WISCONSIN  
DEPARTMENT OF TRANSPORTATION

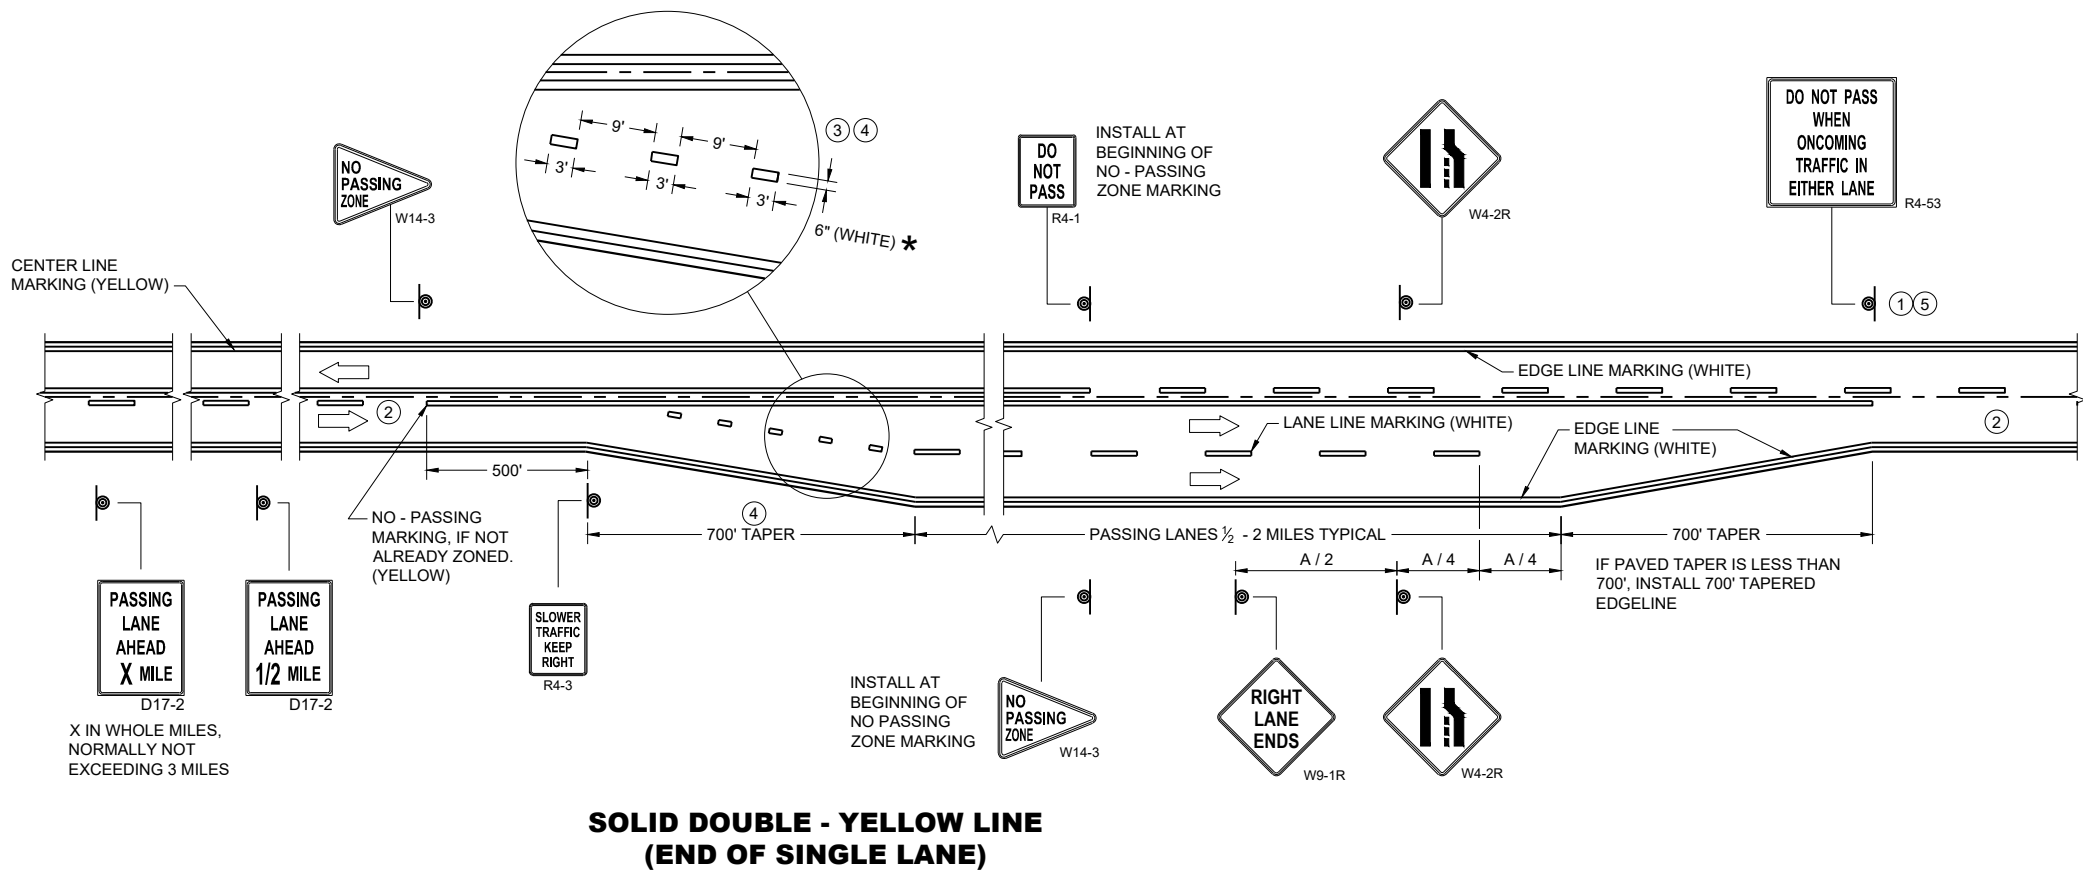

**GENERAL NOTES**


- 1 SIGN SHALL BE REPEATED AT 1 MILE INCREMENTS OR AT THE DISCRETION OF THE REGIONAL TRAFFIC ENGINEER.
- 2 THERE MAY BE SOLID YELLOW ON THE CENTERLINE DUE TO SIGHT CONDITIONS.
- 3 THE TAPER LENGTH OF THE DOTTED LINE PAVEMENT MARKING SHALL BE 700 FEET, 3' LINE, 9' GAP, EXCEPT RETRACE THE EXISTING LINE - GAP PATTERN WHERE EXISTING MARKINGS ARE IN PLACE.
- 4 WHEN THE ENTRANCE TAPER IS LESS THAN 700 FEET OR THE SHOULDER WIDTH IN THE PASSING / CLIMBING LANE IS LESS THAN THE ADJACENT HIGHWAY, DO NOT INSTALL DOTTED LINE PAVEMENT MARKING.
- 5 REPEAT EVERY ONE MILE UP UNTIL NO PASSING ZONE.

ARROW SYMBOL ( → ) SHOWS DIRECTION OF TRAVEL

**DISTANCE TABLE**

| POSTED OR 85th PERCENTILE SPEED | DISTANCE "A" |
|---------------------------------|--------------|
| 45                              | 775          |
| 50                              | 885          |
| 55                              | 990          |

\*CONFIRM MARKING LINE WIDTH WITH THE MISCELLANEOUS QUANTITIES

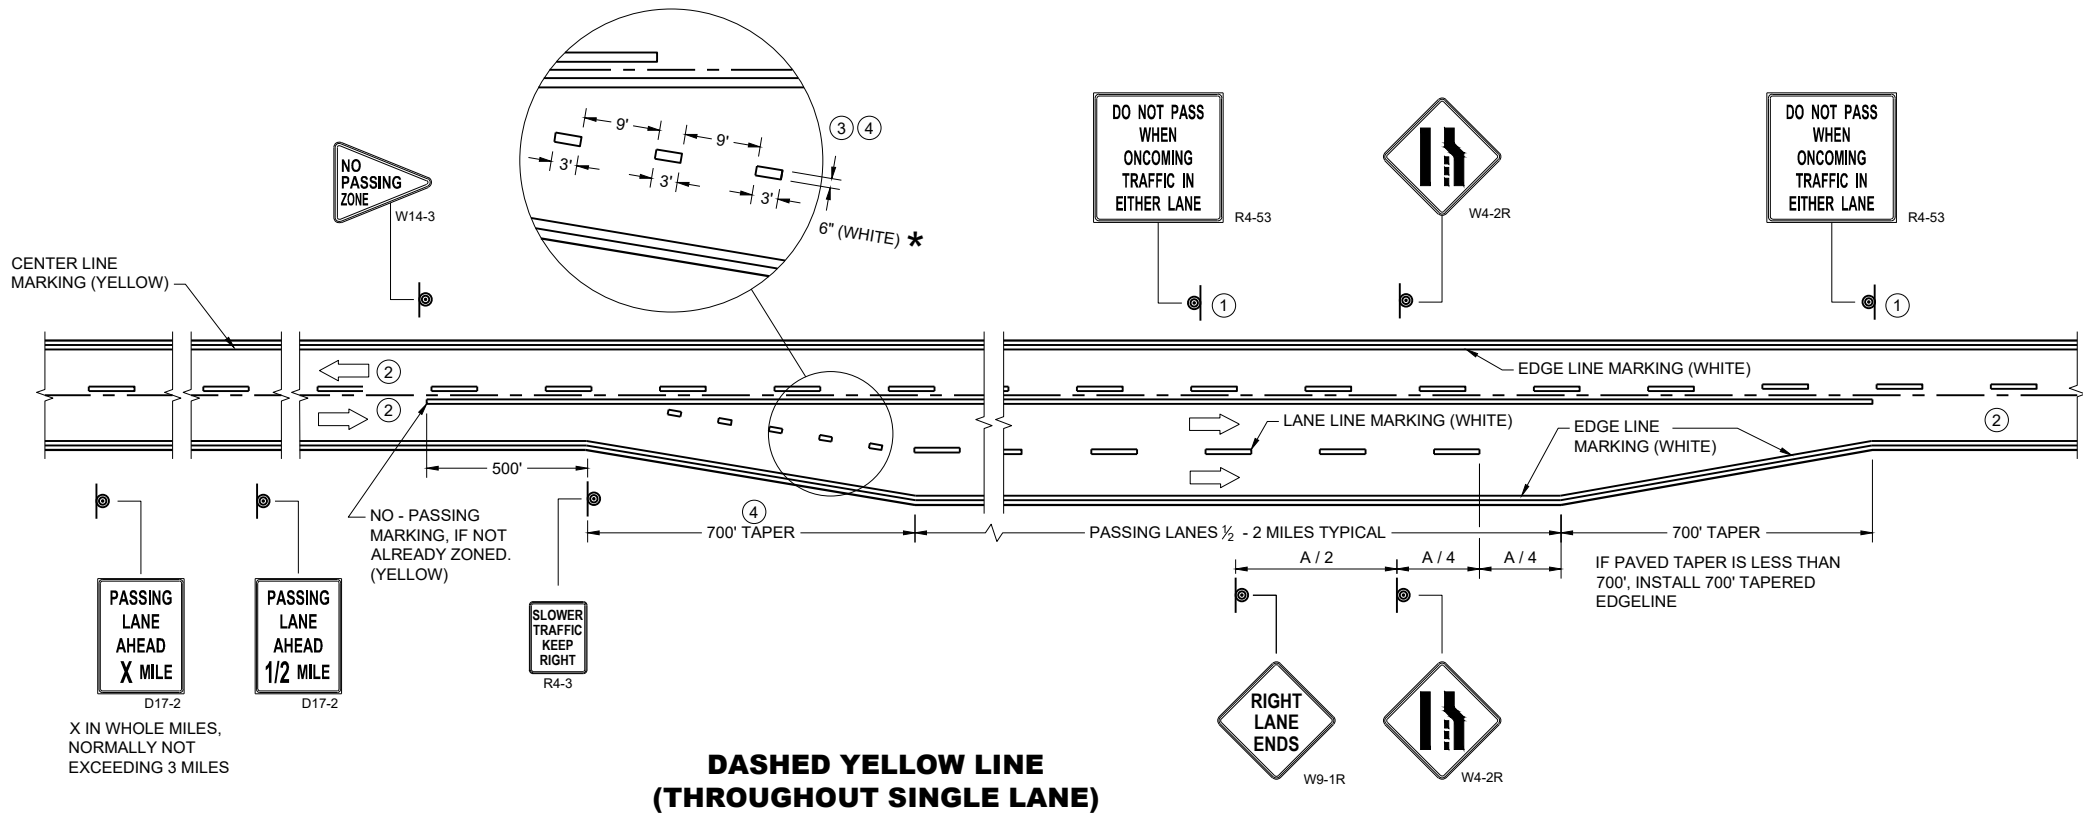

**PAVEMENT MARKING & SIGNING  
(CLIMBING LANE & PASSING LANE)**

STATE OF WISCONSIN  
DEPARTMENT OF TRANSPORTATION

APPROVED  
May 2023 /S/ Jeannie Silver  
DATE Statewide Pavement Marking Engineer  
FHWA



LEGEND

-  SIGN ON PERMANENT SUPPORT
-  TRAFFIC CONTROL DRUM
-  DIRECTION OF TRAFFIC
-  CONNECTED ARROW BOARD
-  WORK AREA
-  WZ START LOCATION MARKER
-  WZ END LOCATION MARKER

GENERAL NOTES

THIS DETAIL IS TYPICAL FOR CLOSING THE RIGHT SHOULDER. FOR CLOSING THE LEFT SHOULDER, REVERSE THE TRAFFIC CONTROL.

THIS DETAIL MAY BE USED FOR DIVIDED ROADWAYS WITH ANY NUMBER OF TRAVEL LANES.

ALL SIGNS ARE 48"X48" UNLESS OTHERWISE NOTED.

ANY SIGNS TEMPORARY OR EXISTING, WHICH CONFLICT WITH THE TRAFFIC CONTROL "IN USE" SHALL BE REMOVED OR COVERED AS NEEDED AND AS APPROVED BY THE ENGINEER.

THE EXACT NUMBER, LOCATION, AND SPACING OF ALL SIGNS AND DEVICES SHALL BE ADJUSTED TO FIT FIELD CONDITIONS AS APPROVED BY THE ENGINEER.

WHEN A RAMP OR SIDE ROAD INTERSECTS THE FACILITY ON WHICH THE WORK IS BEING PERFORMED, ADDITIONAL TRAFFIC CONTROLS SHALL BE PROVIDED AS SPECIFIED IN THE PLANS AND/OR SPECIAL PROVISIONS OR AS APPROVED BY THE ENGINEER.


CHANNELIZING DEVICES PLACED ADJACENT TO WORK AREA SHALL BE PULLED BACK FROM THE TRAVEL LANE WHEN WORK IS NOT IN PROGRESS.

SIGNS THAT WILL BE IN PLACE LESS THAN 7 CONTINUOUS DAYS AND NIGHTS MAY BE MOUNTED ON PORTABLE SUPPORTS.

SIGN LAYOUTS SHALL BE IN ACCORDANCE WITH THE FHWA'S MANUAL OF STANDARD HIGHWAY SIGNS OR THE WISCONSIN STANDARD SIGN PLATES.

① FOR SHORT DURATION SHOULDER WORK OF LESS THAN ONE HOUR THE W21-5A SIGN MAY BE OMITTED.

② IF ALREADY PRESENT WITHIN PROJECT , DO NOT INCLUDE ADDITIONAL DEVICE.

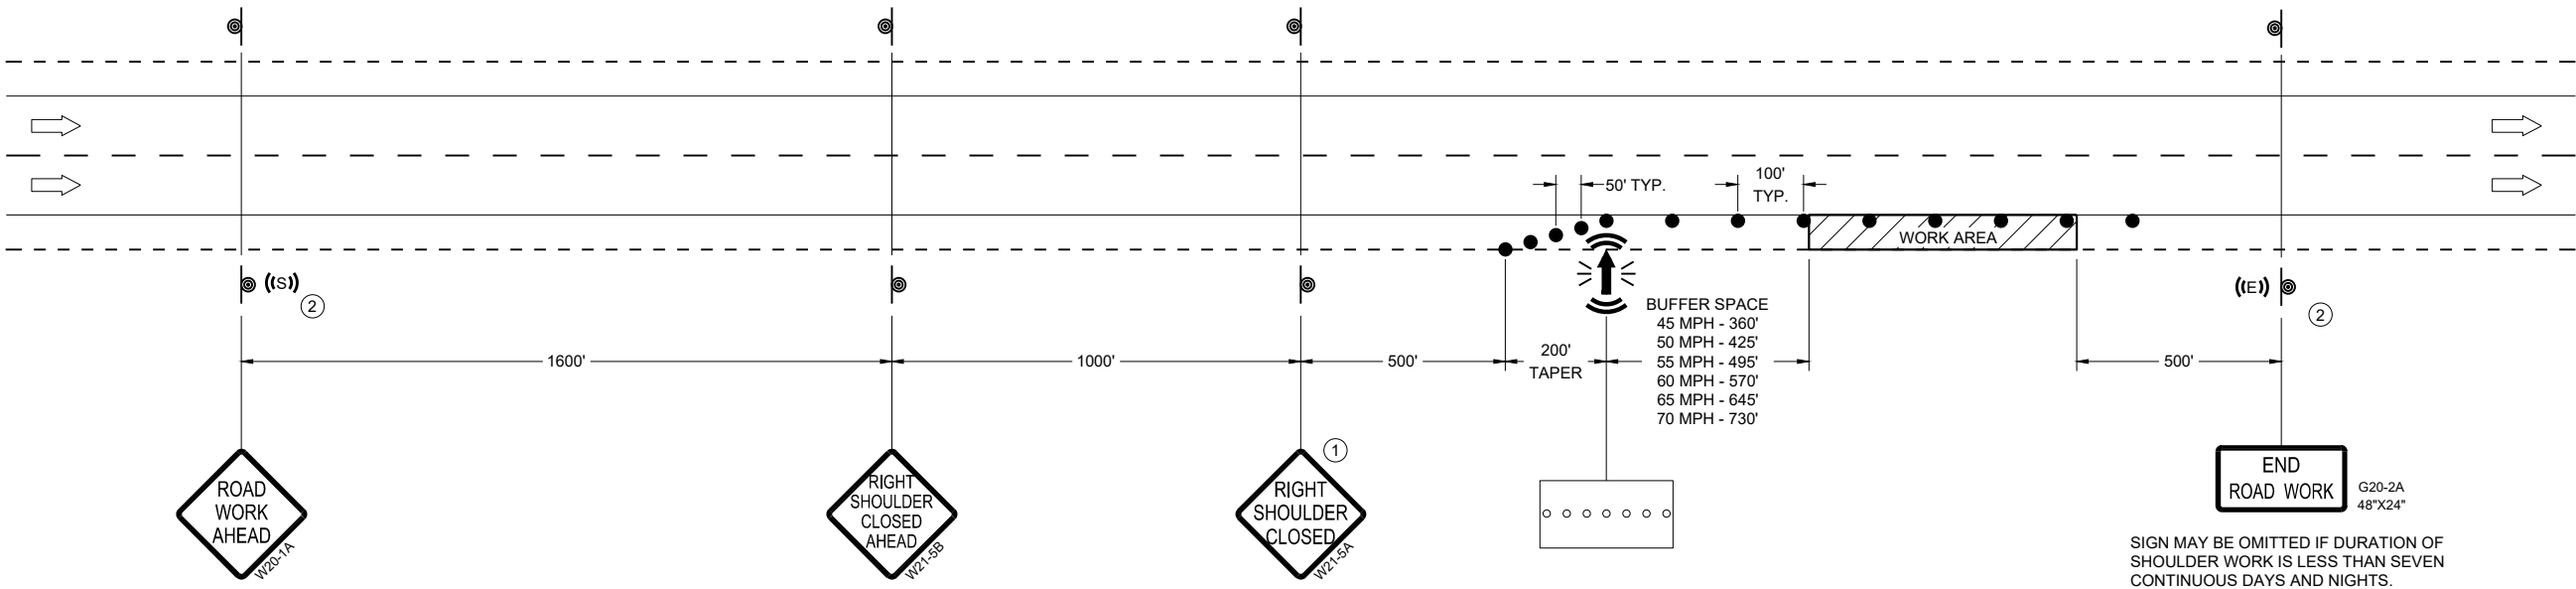

TRAFFIC CONTROL,  
SHOULDER CLOSURE ON  
DIVIDED ROADWAY, SPEEDS  
GREATER THAN 40 MPH

STATE OF WISCONSIN  
DEPARTMENT OF TRANSPORTATION

APPROVED

November 2025  
DATE

FHWA

/S/ Andrew Heidtke  
STATEWIDE WORK ZONE TRAFFIC  
SAFETY ENGINEER

107

GENERAL NOTES

DRAWING NOT TO SCALE. ALL SIGNS AND POSTS ON THIS SHEET SHALL BE PAID FOR WITH 'TRAFFIC CONTROL SIGNS' BID ITEM. ALL SIDE ROADS WHICH ARE UNDER CONSTRUCTION OF CURB AND GUTTER AND/OR GRADING SHALL BE ADEQUATELY SIGNED.

ALL SIGNS AND DEVICES SHALL BE IN CONFORMANCE WITH THE WISCONSIN MANUAL OF UNIFORM TRAFFIC CONTROL DEVICES (WMUTCD). SIGN LAYOUTS SHALL BE IN ACCORDANCE WITH THE WISDOT STANDARD SIGN PLATES.

"WO" SIGNS ARE THE SAME AS "W" SIGNS EXCEPT THAT THE BACKGROUND IS ORANGE.

ALL SIGNS ARE 48" X 48" UNLESS OTHERWISE NOTED.

THE EXACT NUMBER, LOCATION AND SPACING OF ALL SIGNS AND DEVICES SHALL BE ADJUSTED TO FIT FIELD CONDITIONS AS DIRECTED BY THE ENGINEER.


ALL SIGNS INAPPROPRIATE TO THE STATUS OF THE CONTROL ZONE, INCLUDING PRE-EXISTING SIGNS IN THE VICINITY, SHALL BE COVERED OR REMOVED AS DIRECTED BY THE ENGINEER.

SEE 15C34 FOR ADDITIONAL TRAFFIC CONTROL SIGNING WHEN CENTERLINE PAVEMENT MAKINGS ARE MISSING. 'DO NOT PASS' SIGNS MUST BE INSTALLED ON THE SAME DAY AS MILLING OPERATIONS.


- 1 PLACE SIGNS 350' IN ADVANCE OF CHIP SEALED OR LOOSE GRAVEL SURFACES AND AT 1 MILE INTERVALS, OR AS DIRECTED BY THE ENGINEER.
- 2 PLACE SIGN 200' MIN. FROM INTERSECTION AND 200' MIN. AFTER ADVANCE WARNING SIGN SHOWN IN SDD 15C04.
- 3 ADD WO8-1 OR WO8-2 SIGN WHEN THE CONDITION IS PRESENT.

LEGEND

-  SIGN ON TEMPORARY SUPPORT
-  DIRECTION OF TRAFFIC

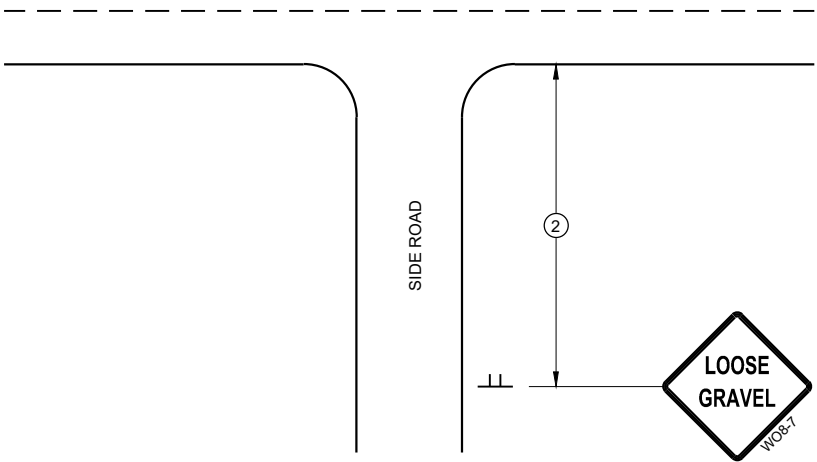

TYPICAL SIDE ROAD APPROACH  
SIGN DETAIL

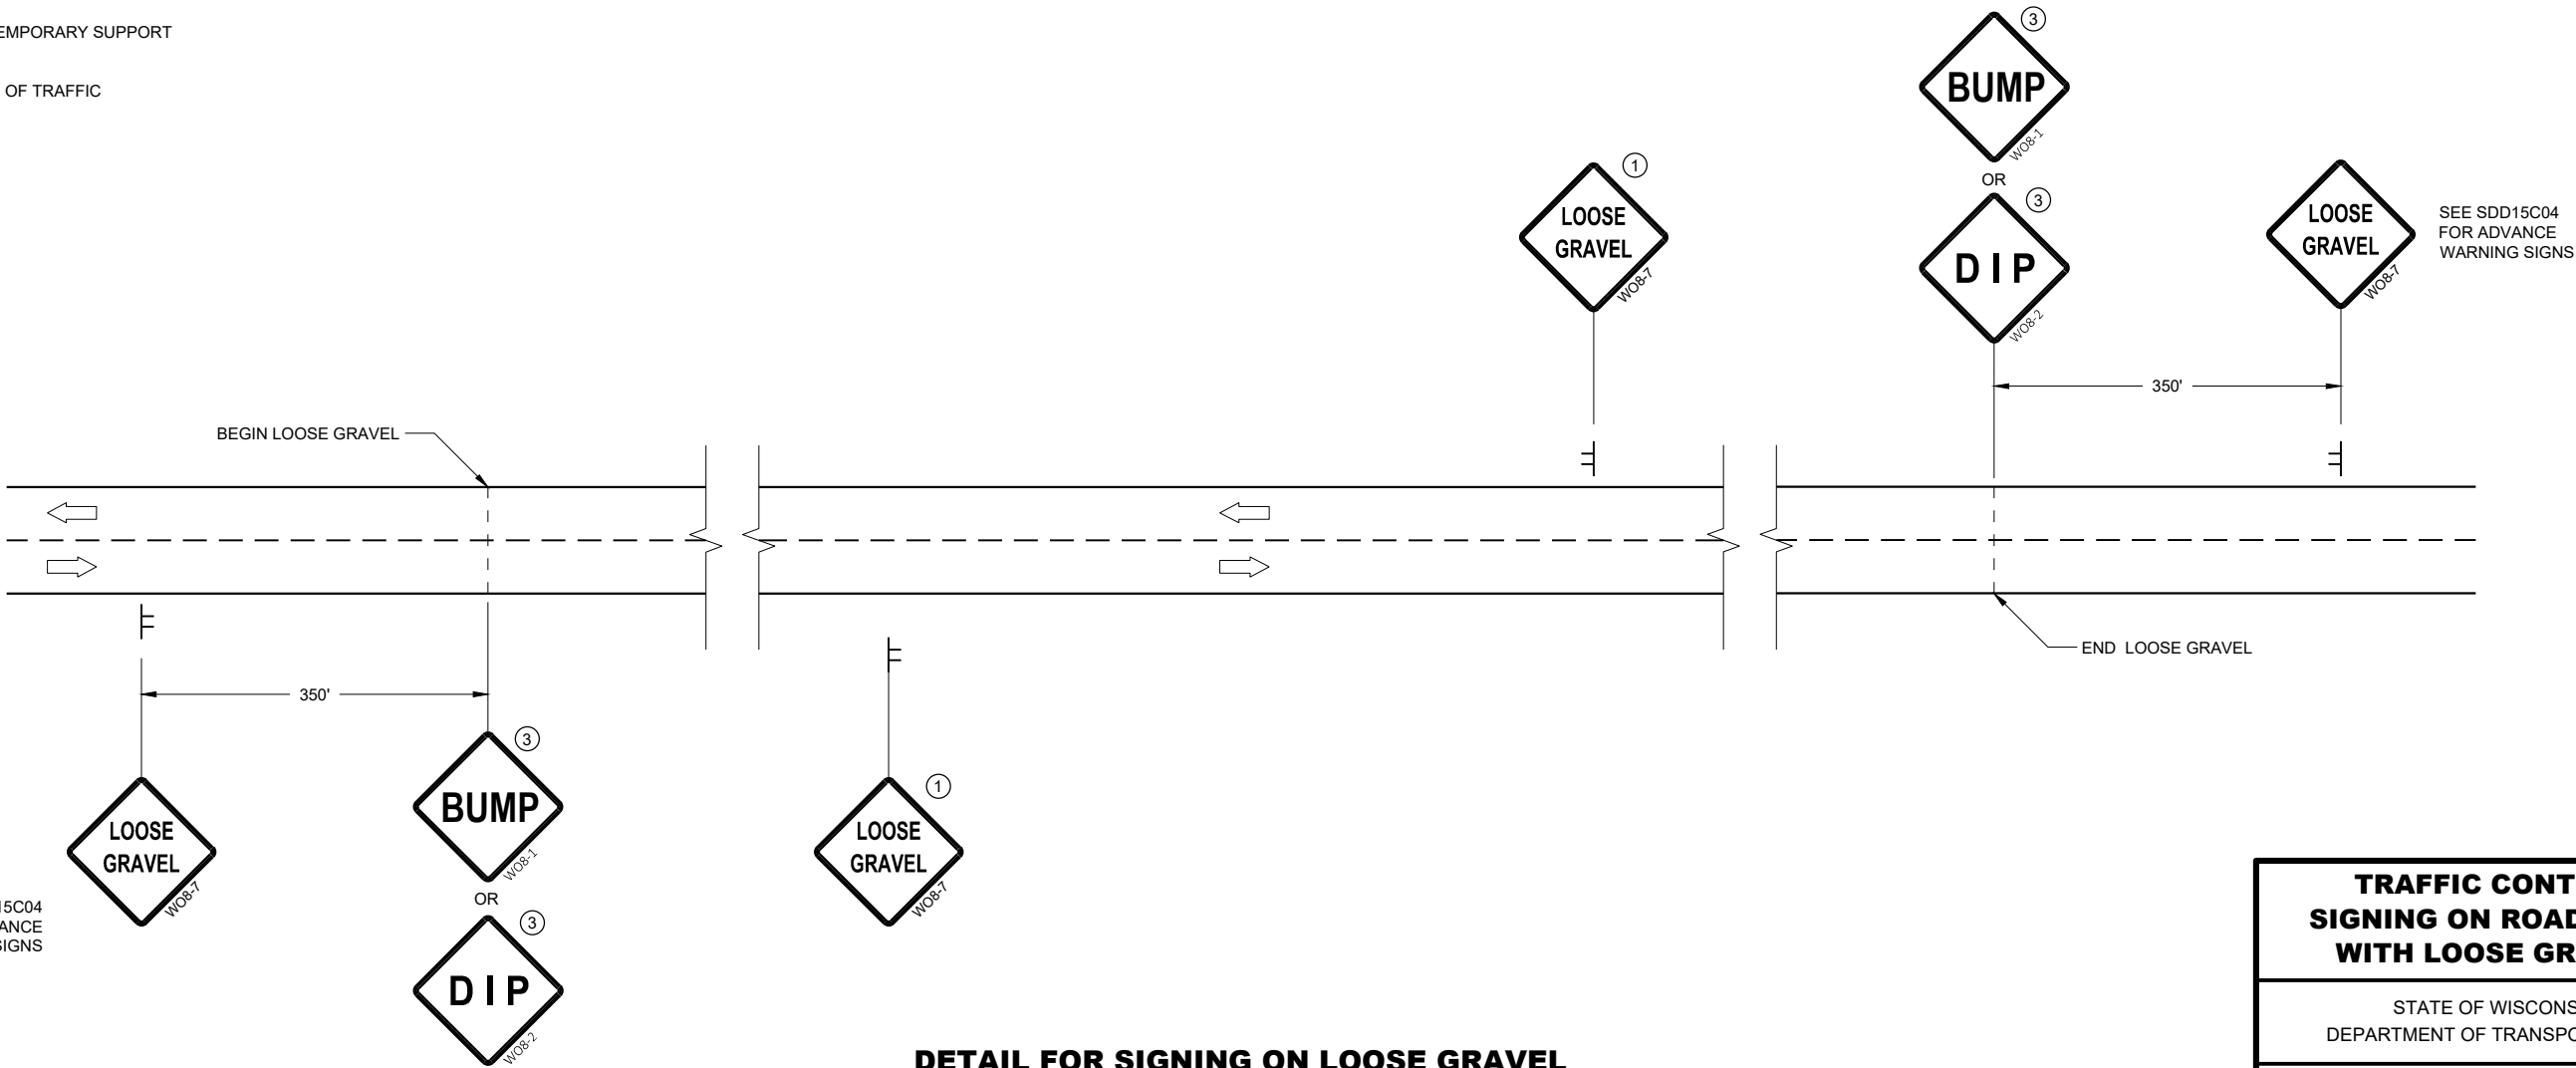

DETAIL FOR SIGNING ON LOOSE GRAVEL  
OR CHIP SEALED SURFACES

TRAFFIC CONTROL  
SIGNING ON ROADWAYS  
WITH LOOSE GRAVEL

STATE OF WISCONSIN  
DEPARTMENT OF TRANSPORTATION

APPROVED  
February 2021 /S/ Andrew Heidtke  
DATE WORK ZONE ENGINEER 108

FHWA



JCT

INTERSTATE

00

J1-1

JCT

END

INTERSTATE

00

00

J1-2

JCT

JCT

END

INTERSTATE

00

00

COUNTY

0

J1-3

END

RUSTIC ROAD

JR1-1

NORTH

INTERSTATE

00

↷

J2-1

WEST

NORTH

INTERSTATE

00

00

↶

↱

J2-2

WEST

NORTH

EAST

INTERSTATE

00

00

00

↶

↱

↗

J2-3

NORTH

00

↶

J3-1

EAST

EAST

INTERSTATE

00

00

↶

↗

J3-2

EAST

SOUTH

WEST

INTERSTATE

00

00

00

↶

↱

↗

J3-3

NORTH

00

J4-1

ALT

00

COUNTY

0

J4-2

WEST

00

COUNTY

0

J4-2

TO

EAST

INTERSTATE

00

↗

J32-1

TO

WEST

INTERSTATE

00

→

J33-1

TO

INTERSTATE

00

↶

J22-1

TO

INTERSTATE

00

↶

J23-1

RUSTIC ROAD

↶

JR13-1

TO

RUSTIC ROAD

↶

JR23-1

RUSTIC ROAD

R 120

NEXT 2 MILES

JR99-1

JV

( Typical Vertical J-Assembly  
See Note 10 and 11 )

JH-1

Blue Background

Black

blue background with interstate

blue

white

black

white

blue

WEST

NORTH

EAST

INTERSTATE

00

00

00

↶

↱

→

black

white

black background

ROUTE MARKERS & COMPONENTS  
IN TYPICAL ASSEMBLIES

WISCONSIN DEPT OF TRANSPORTATION

APPROVED *Matthew R. Rauch*  
for State Traffic Engineer

DATE 6/7/23

PLATE NO. A2-1S.10

TYPICAL ASSEMBLIES

NOTES

1. Signs are Type II - Type H Reflective

2. Color:  
Background - Black Non-reflective  
Message - see Note 4

3. Message Series - See Note 4

4. The colors and message spacing on each marker shall be according to the applicable route marker panel specifications.

5. Certain marker heads require the component pieces to be the same color. As an example, all the components used with an M1-1 Interstate marker shall be blue.

6. Single panel j-assemblies shall only be used with route marker shields that are same size. If the route marker shields are different size use multiple piece component.

7. Route assemblies that have 24 inch route shields and have dimensions greater than 48 inches (both vertical and horizontal) shall have one horizontal splice between the arrows and route shields. Vertical splices shall not be used on route assemblies with a horizontal dimension of 144 inches or less. The contractor shall not use more than one vertical joint per sign and the joint shall be between route shields.



8. Route assemblies that have 36 inch shields and have dimensions greater than 48 inches (both vertical and horizontal) shall have two horizontal splices. One horizontal splice shall be between the cardinal direction and route shields and the other horizontal splice shall be between the arrows and route shields. Vertical splices shall not be used on route assemblies with a horizontal dimension of 144 or less. The contractor shall not use more than one vertical joint per sign and the joint shall be between route shields.

9. All Vertical J Assemblies are given a Sign Code of JV



10. For JV Assemblies that have a mixture of Interstate and Non-Interstate shields, arrows and cardinals shall be white on blue.

11. For JV Assemblies that have a mixture of Non-Interstate and Auto-Tour shields, arrows and cardinals shall be black on white.

URBAN AREA

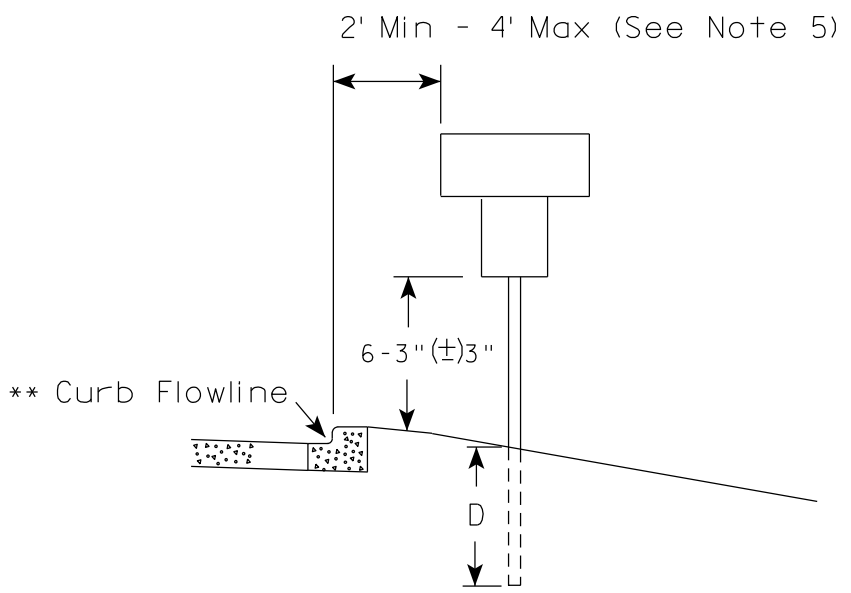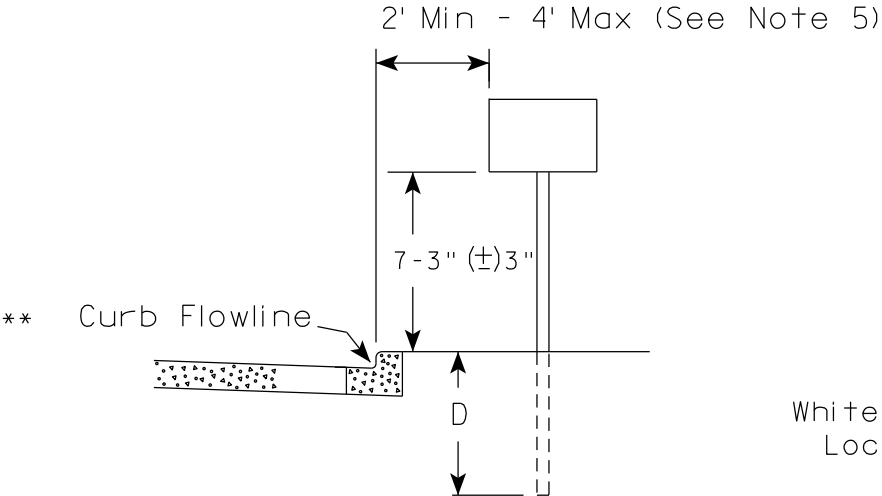

RURAL AREA (See Note 2)

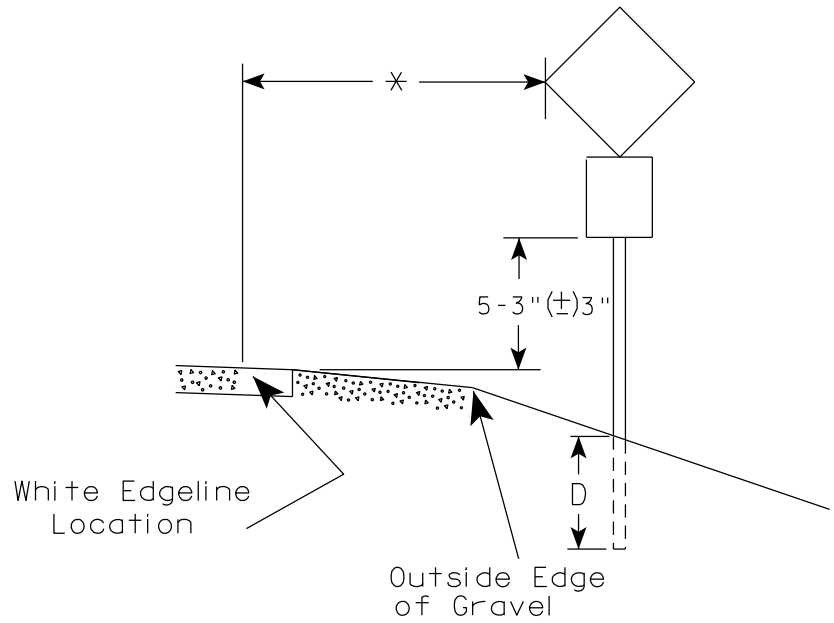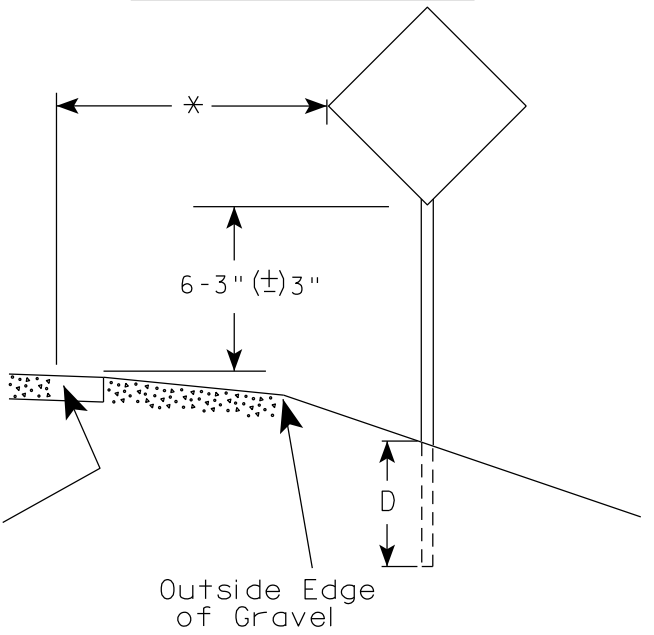

GENERAL NOTES

1. Signs wider than 4 feet or 20 sq.ft or larger, shall be mounted on multiple posts. Refer to plate A4-4.
2. If signs are mounted on or behind barrier wall, see A4-10 sign plate.  
The Double Arrow sign (W12-1D) shall be mounted at a height of 2'-3" (±) 3". The Chevron sign (W1-8), Roundabout Chevron panel (R6-4B), Enhanced Reference Markers, Clearance Markers (W5-52), Mile Markers (D10 series), In Road Object Markers (W5-54) & End of Road Markers (W5-56) shall be mounted at a height of 4'-3" (±) 3".
3. For expressways and freeways, mounting height is 7'- 3" (±) 3" or 6'-3" (±) 3" depending upon existence of a sub-sign.
4. Minimum mounting height for signs mounted on traffic signal poles is 5'- 3" (±) 3".
5. Offset distance shall be consistent with existing signs or consistent throughout length of project.
6. Folding signs shall be mounted at a height of 5'-3" (±) 3" or as directed by the Engineer.

POST EMBEDMENT DEPTH

| Area of Sign Installation ( Sq. Ft. ) | D ( Min ) |
|---------------------------------------|-----------|
| 20 or Less                            | 4'        |
| Greater than 20                       | 5'        |

\* \* The existence of curb and gutter does not in itself mandate the vertical clearance illustrated. That height is typically measured where there is sidewalk adjacent to the roadway or parking is permitted. In the absence of sidewalk vertical clearance is measured from the top of the curb. Offset of signs is measured from the flow line.


\* 6 feet from edge of a paved shoulder or 12 feet from the edge of pavement (edge line location) or 2 feet from outside edge of gravel, whichever is greater unless directed by project engineer.

TYPICAL INSTALLATION  
OF PERMANENT TYPE II  
SIGNS ON SINGLE POSTS

WISCONSIN DEPT OF TRANSPORTATION

APPROVED *Matthew R. Rauch*  
for State Traffic Engineer


DATE 12/6/23 PLATE NO. A4-3.23

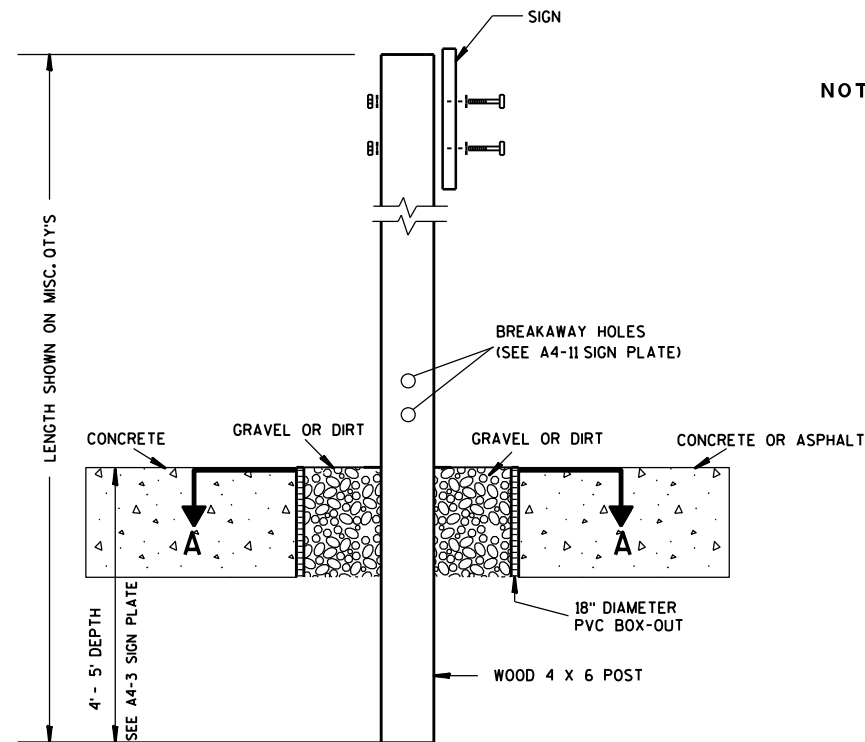

### ELEVATION VIEW


DETAIL OF WOOD 4 X 6 SIGN POST IN BOX-OUT

- NOTES: 1. ALL MATERIAL TO BE APPROVED BY ENGINEER PRIOR TO INSTALLATION
2. SEE SIGN PLATE A4-8 FOR SIGN HARDWARE REQUIREMENTS
3. 18 INCH X 18 INCH SQUARE BOX-OUTS MAY BE USED FOR INSTALLATIONS IN EXISTING CONCRETE OR ASPHALT LOCATIONS.

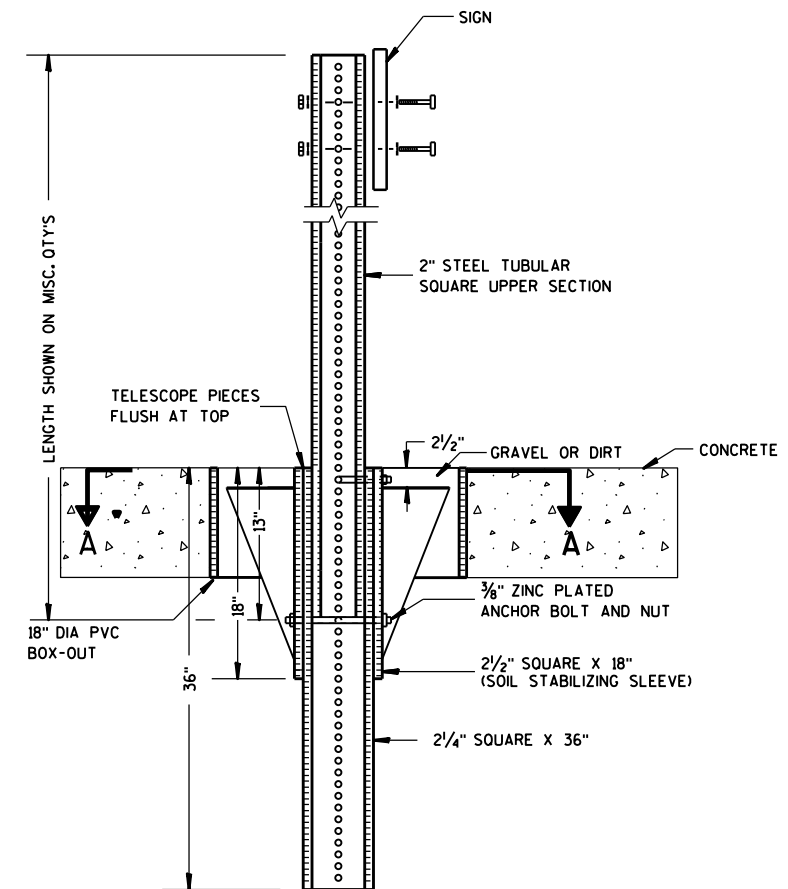

### ELEVATION VIEW

DETAIL OF STEEL 2 X 2 SIGN POST IN BOX-OUT

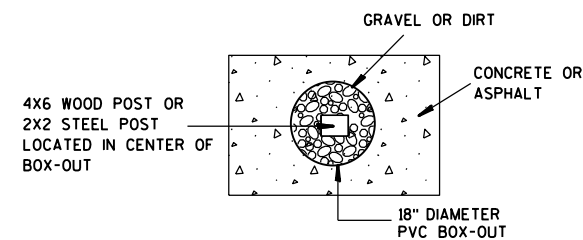

### PLAN VIEW

FOR NEW CONCRETE/ASPHALT INSTALLATIONS

SIGN POST  
BOX-OUTS  
A4-3B

WISCONSIN DEPT OF TRANSPORTATION

APPROVED *Matthew R. Rauch*  
for State Traffic Engineer

DATE 1/27/14 PLAT 111 A4-3B.1

PROJECT NO:


HWY:

COUNTY:



SHEET NO:

E


URBAN AREA

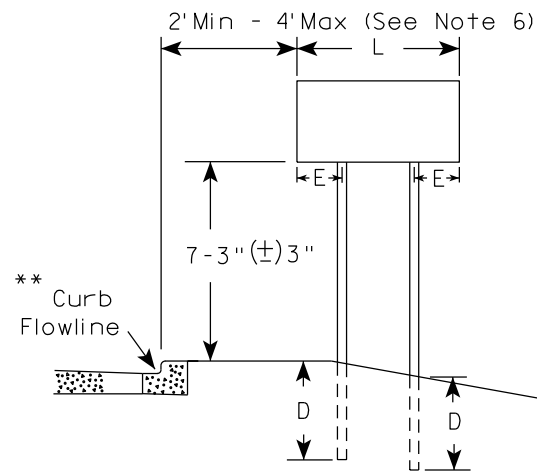


RURAL AREA (See Note 3)

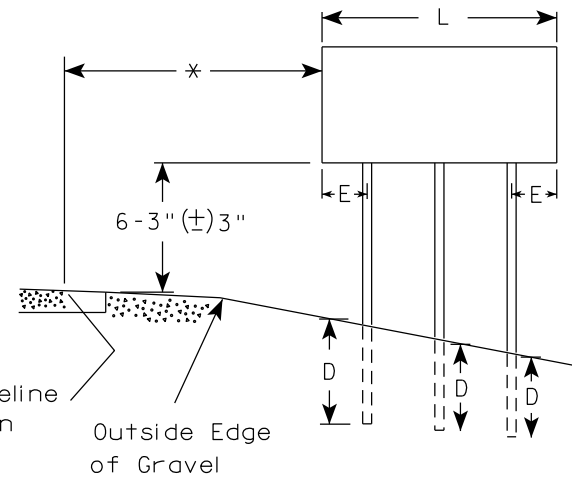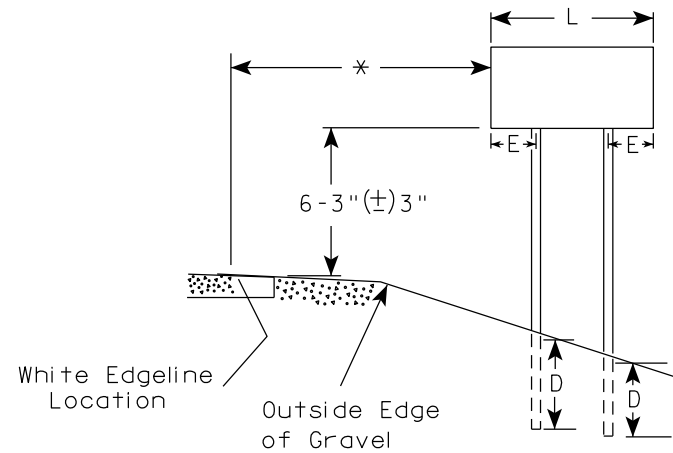

2' Min - 4' Max (See Note 6)

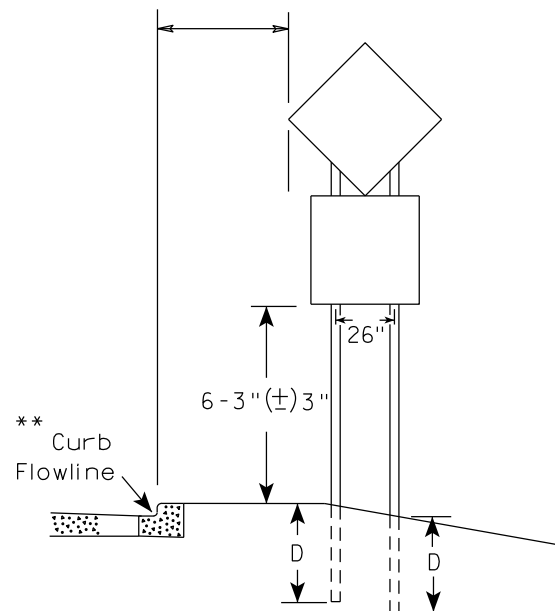

48" DIAMOND WARNING SIGN

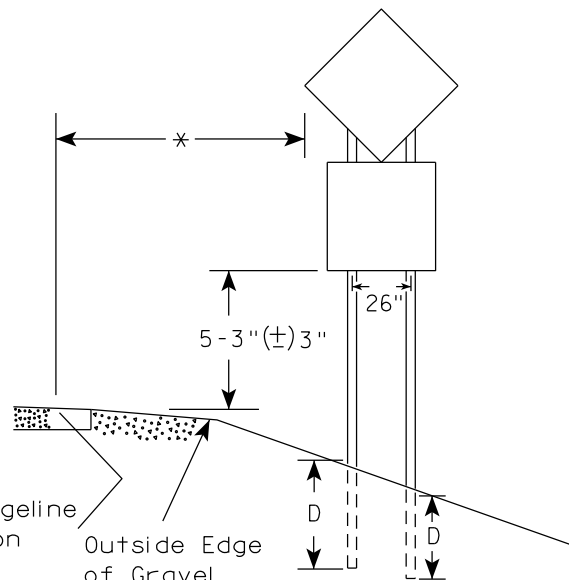

48" DIAMOND WARNING SIGN

\*\*\*

| SIGN SHAPE OTHER THAN DIAMOND<br>(TWO POSTS REQUIRED) |     |
|-------------------------------------------------------|-----|
| L                                                     | E   |
| Greater than 48"<br>Less than 60"                     | 12" |
| 60" to 108"                                           | L/5 |

| SIGN SHAPE OTHER THAN DIAMOND<br>(THREE POSTS REQUIRED) |     |
|---------------------------------------------------------|-----|
| L                                                       | E   |
| Greater than 108"<br>to 144"                            | 12" |

POST EMBEDMENT DEPTH

| Area of Sign<br>Installation<br>( Sq.Ft. ) | D<br>( Min ) |
|--------------------------------------------|--------------|
| 20 or Less                                 | 4'           |
| Greater than 20                            | 5'           |

TYPICAL INSTALLATION  
OF TYPE II SIGNS  
ON MULTIPLE POSTS

WISCONSIN DEPT OF TRANSPORTATION

APPROVED *Matthew R. Rauch*  
for State Traffic Engineer

DATE 12/6/23 PLATE NO. A4-4.16



PROJECT NO:

HWY:

COUNTY:

SHEET NO: 112

E

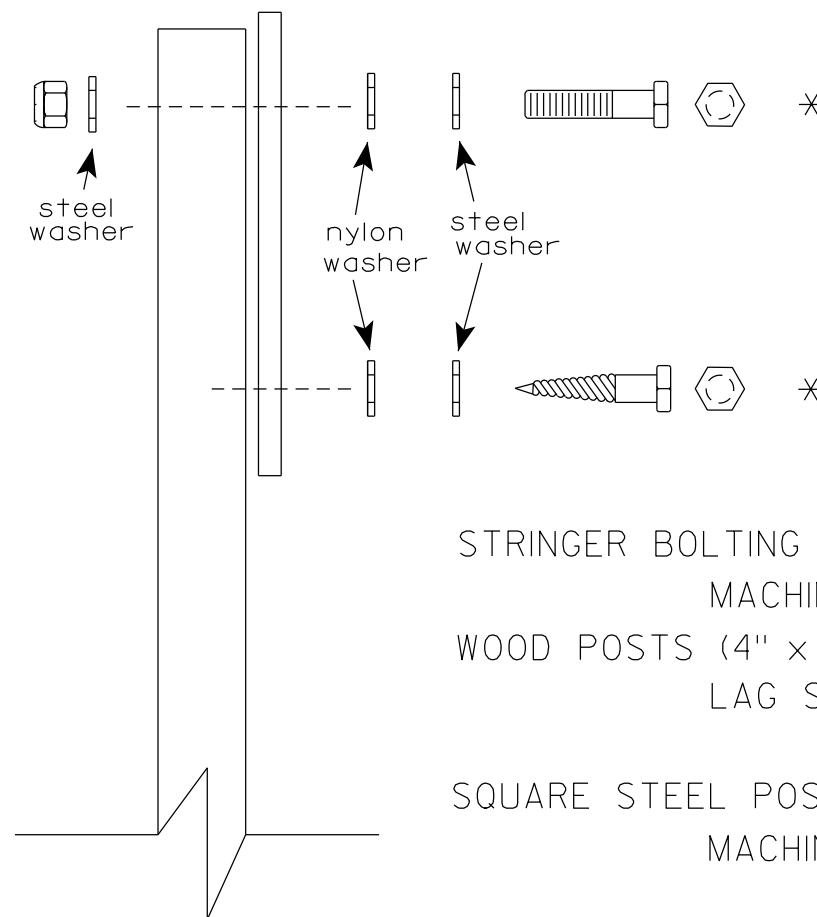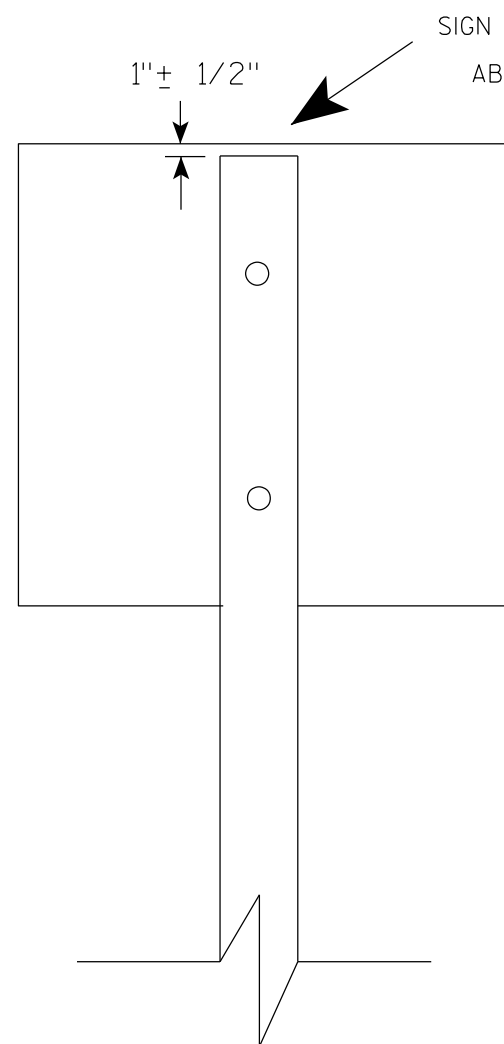

Nuts, bolts and lags used for mounting signs shall have hexagonal heads and shall be either :

- a. Hot dip galvanized in accordance with ASTM Designation: A 153, Class D, or SC 3
- b. Electro-galvanized in accordance with ASTM Designation : B 633, TYPE III, SC 3.


Threads on bolts and nuts shall be manufactured with sufficient allowance for the cadmium plate or galvanized coating to permit the nuts to run freely on the bolts.

- STRINGER BOLTING TO ALUMINUM SIGNS (SEE SIGN PLATE A4-18)
- MACHINE BOLTS -  $\frac{5}{16}$ " X 1-3/4" Length w/ lock nuts
- WOOD POSTS (4" x 6")
- LAG SCREWS -  $\frac{3}{8}$ " X 3" (NO STRINGERS ON BACK OF SIGN)  
 $\frac{3}{8}$ " X 4" (STRINGERS ON BACK OF SIGN)
- SQUARE STEEL POSTS (2" x 2")
- MACHINE BOLTS -  $\frac{3}{8}$ " X 3-1/4" Length w/ nuts (NO STRINGER ON BACK OF SIGN)  
 $\frac{3}{8}$ " X 5" Length w/ nuts (STRINGERS ON BACK OF SIGN)
- RIVETS -  $\frac{9}{32}$ " (6605-9-6) BULB-TITE, TRI-FOLD, ALUMINUM BODY/MANDREL  
O.D. FLANGE .720-.765 INCH, GRIP RANGE .042-.375 INCH
- WASHERS (ALL POSTS) -
- 1-1/4" O.D. X  $\frac{3}{8}$ " I.D. X  $\frac{1}{16}$ " STEEL
  - 1-1/4" O.D. X  $\frac{3}{8}$ " I.D. X .080 NYLON


\* Two different fastening systems are shown for illustration purposes. On any individual sign, either one or the other system shall be used. Actual number of fasteners per sign varies with the sign area, but normally there are two. For a single post installation, all signs greater than 9 sq. ft. require the use of 3 fasteners.

|                                  |                                                       |
|----------------------------------|-------------------------------------------------------|
| ATTACHMENT OF SIGNS<br>TO POSTS  |                                                       |
| WISCONSIN DEPT OF TRANSPORTATION |                                                       |
| APPROVED                         | <i>Matthew R. Rauch</i><br>For State Traffic Engineer |
| DATE 4/1/2020                    | PLATE NO. A4-8.9                                      |



TELESCOPIC TUBING ANCHORS  
TWO PIECE SYSTEM

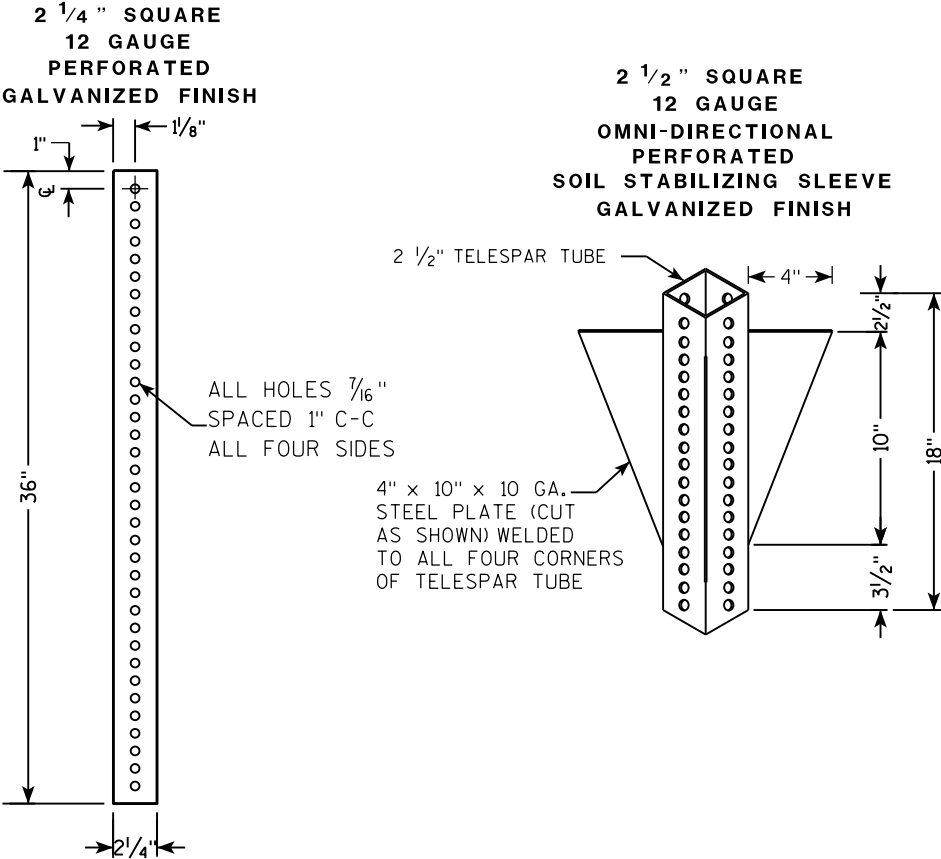

DETAIL OF TUBULAR STEEL SIGN POST  
(IN POURED CONCRETE OR ASPHALT)

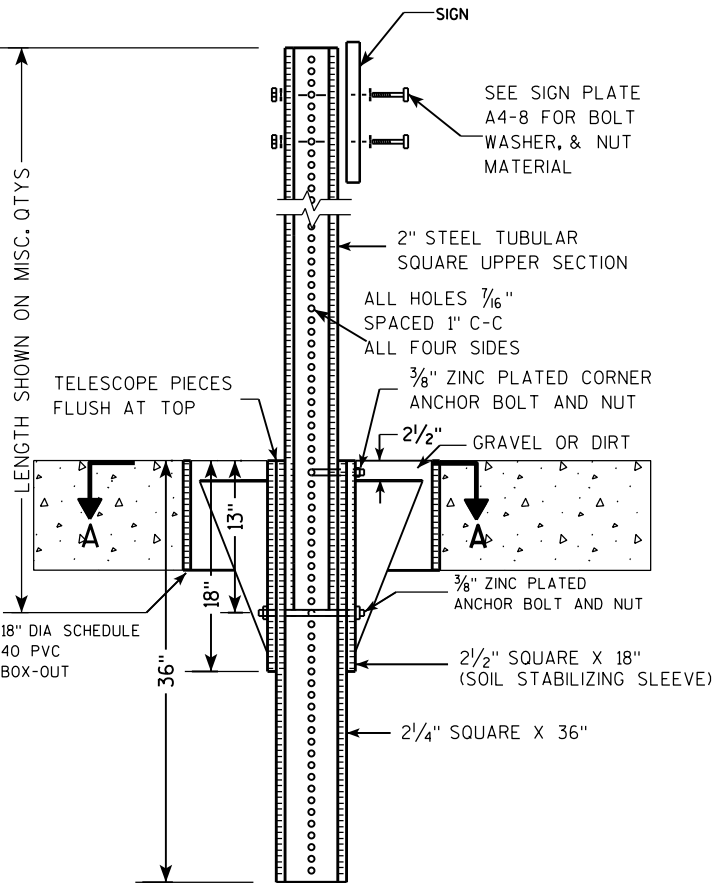

DETAIL OF TUBULAR STEEL SIGN POST  
(IN LOCATIONS OTHER THAN POURED CONCRETE OR ASPHALT)

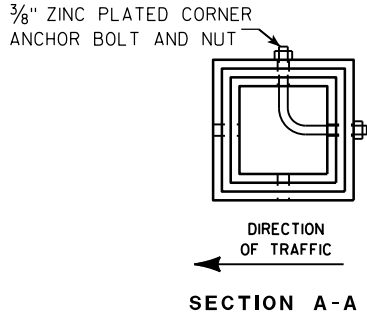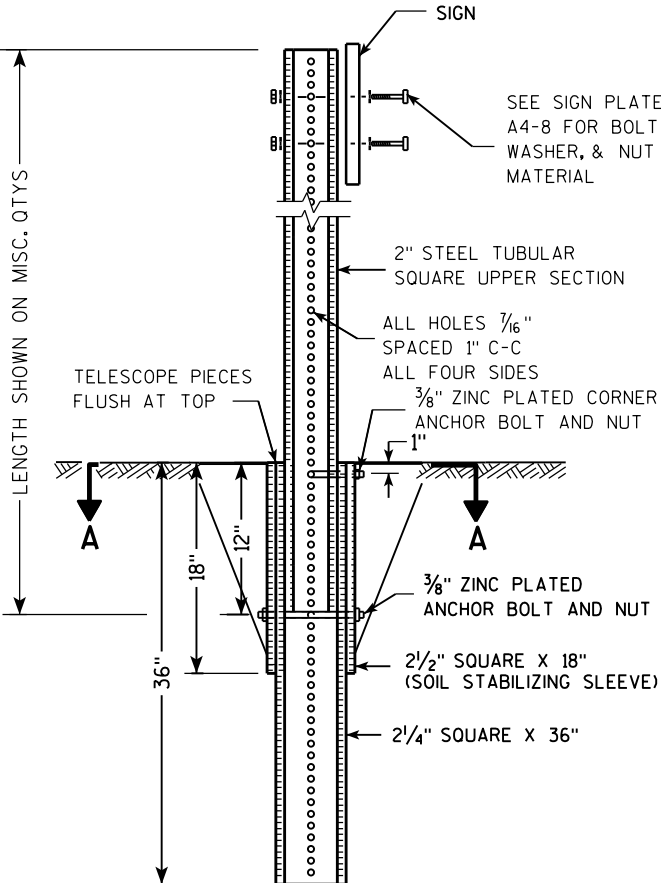

| Area of Sign Installation (Sq. Ft.)      | Number of Required Posts |
|------------------------------------------|--------------------------|
| 9 or less                                | 1                        |
| Greater than 9 less than or equal to 18  | 2                        |
| Greater than 18 less than or equal to 27 | 3                        |

Signs wider than 3 feet or larger than 9 sq. ft shall be mounted on multiple posts (see above table).

TUBULAR STEEL  
SIGN POST  
A4-9


WISCONSIN DEPT OF TRANSPORTATION

APPROVED *Matthew R. Rauch*  
for State Traffic Engineer

DATE 2/05/15 PLAT 114 14-9.9



7

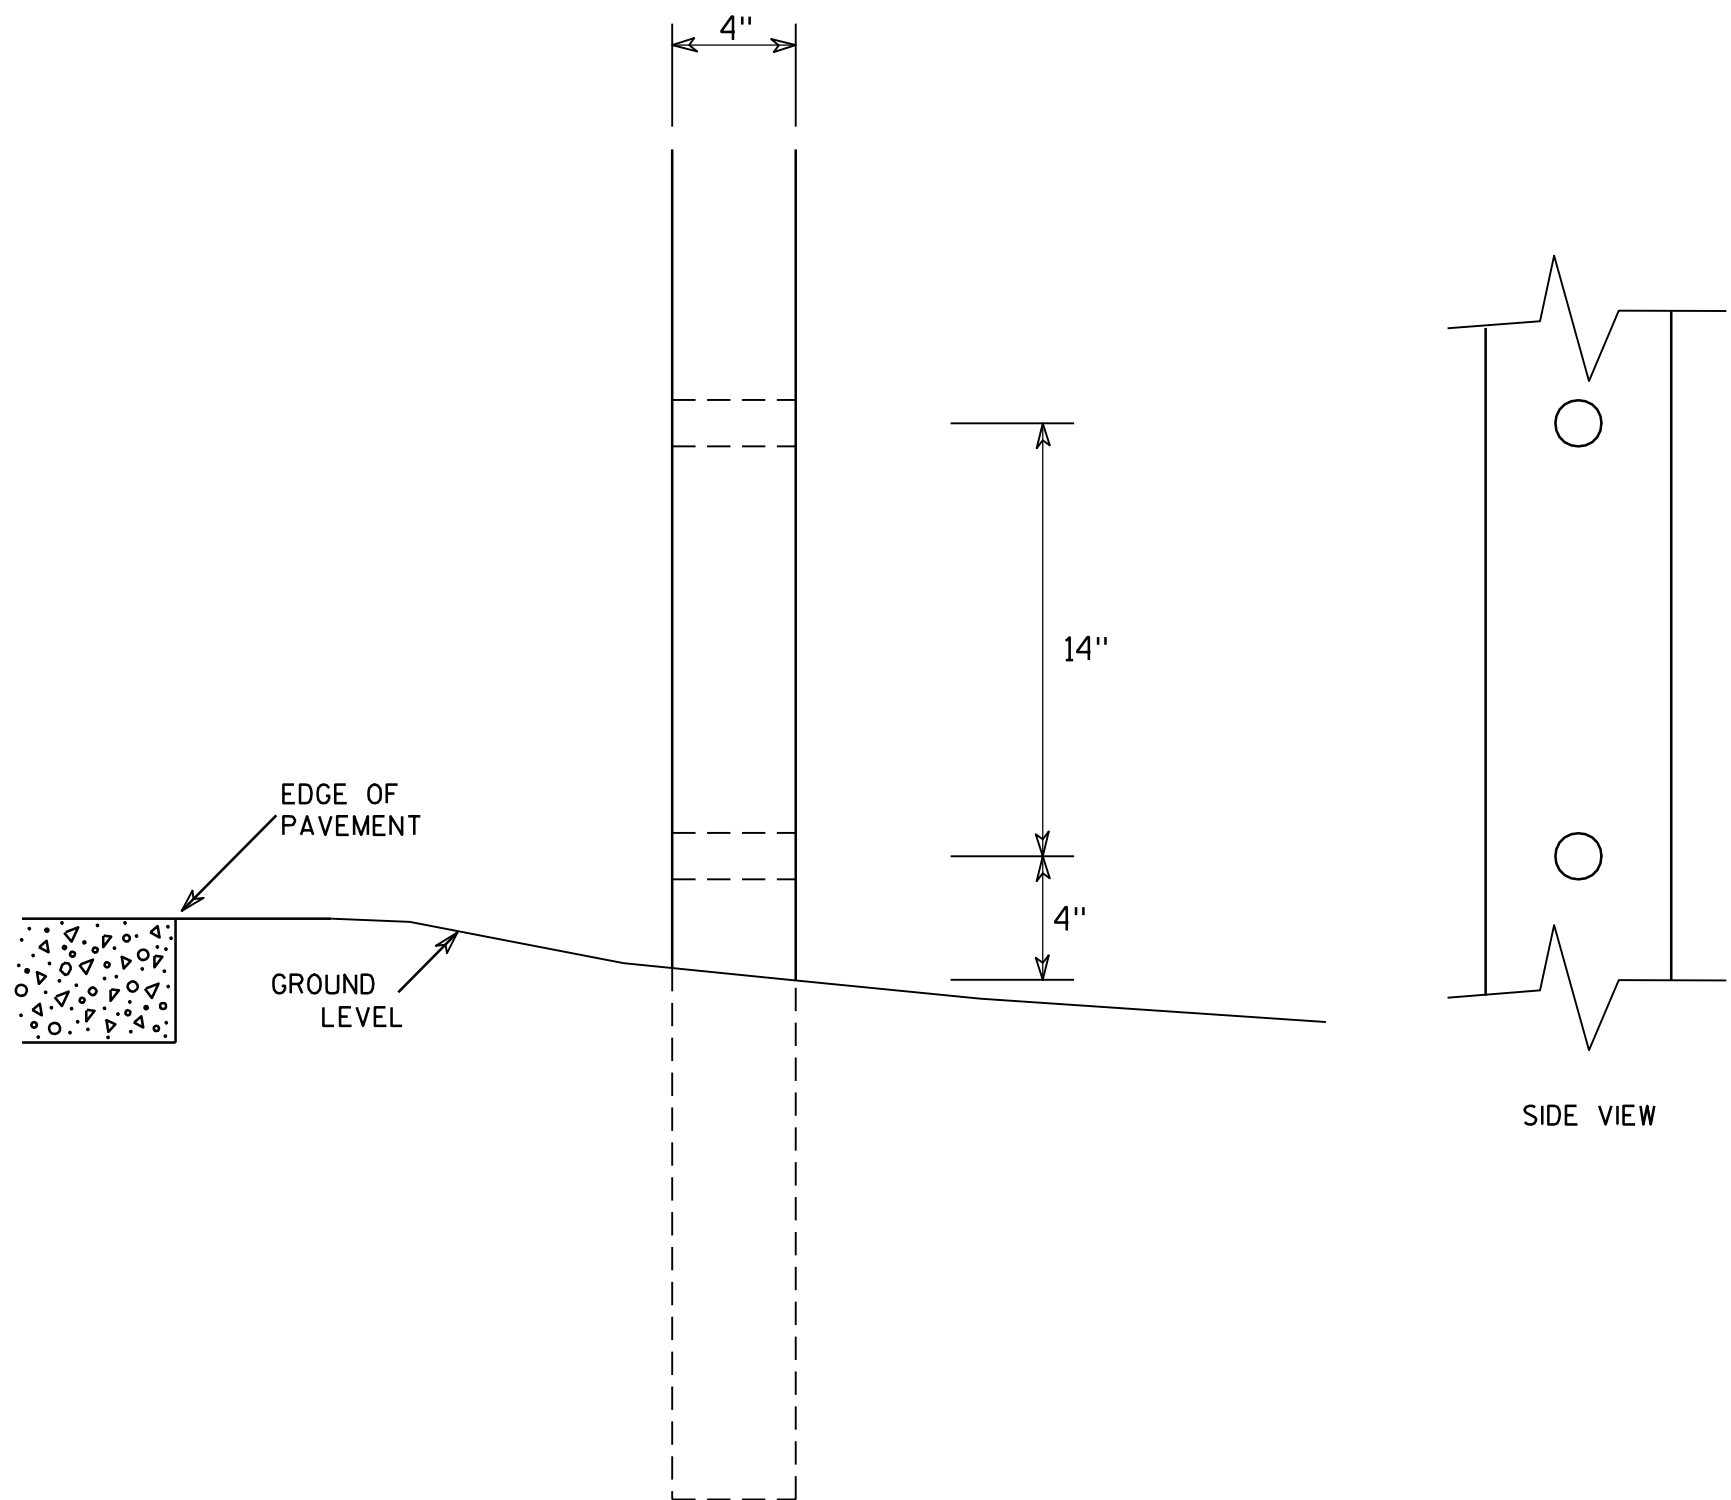

GENERAL NOTES

1. All 4 x 6 Wood Posts shall be modified by having two 1½" diameter holes drilled perpendicular to the roadway centerline.

7

4 X 6 WOOD POST  
MODIFICATIONS

WISCONSIN DEPT OF TRANSPORTATION




APPROVED *Chester J. Spang*  
for State Traffic Engineer

DATE 3/27/97 PLATE NO. A4-11.2


|             |      |         |               |   |
|-------------|------|---------|---------------|---|
| PROJECT NO: | HWY: | COUNTY: | SHEET NO: 115 | E |
|-------------|------|---------|---------------|---|

BANDING

SINGLE SIGN

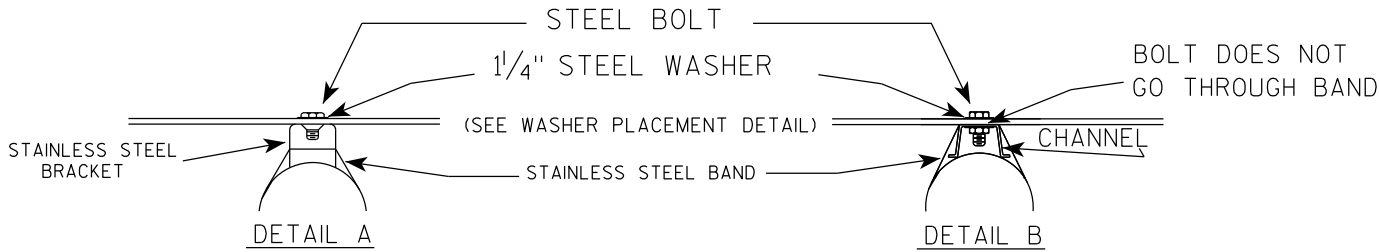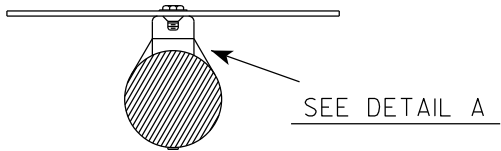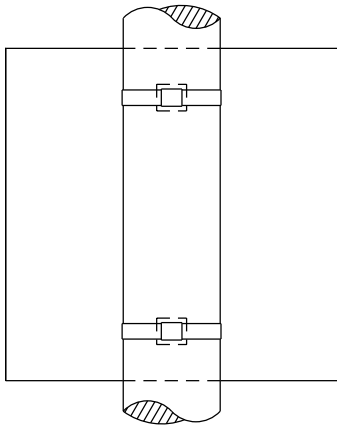

WASHER PLACEMENT

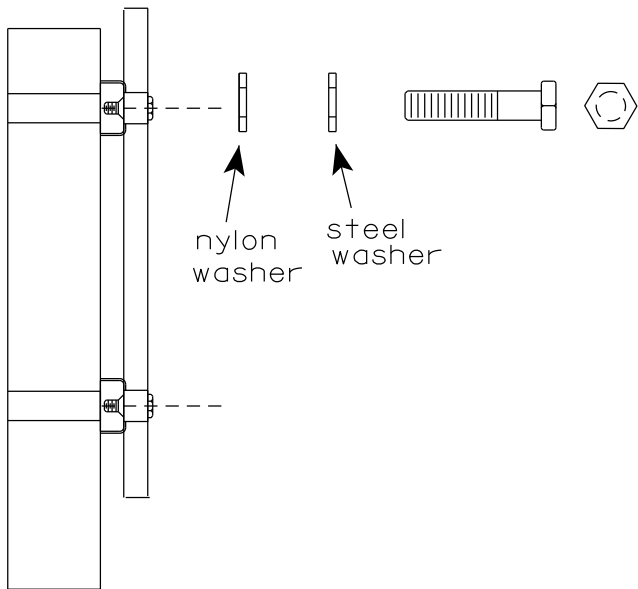


WASHERS (ALL POSTS) -  
1-1/4" O.D. X 3/8" I.D. X 1/16" STEEL  
1-1/4" O.D. X 3/8" I.D. X .080 NYLON  
FOR ALL TYPE H SIGNS


GENERAL NOTES

1. Any sign over 3 feet in width shall use the V-Block banding method. See A5-10 standard plate.
2. Signs 3 feet or greater in height shall have three bracket bands installed. Signs less than 3 feet in height shall have two bracket bands installed.
3. Banding and assembly bracket shall be stainless steel. All bands shall be 3/4" in width and 0.025" thickness.
4. ALL SIGN MOUNTING BOLTS AND WASHERS SHALL BE EITHER:
  - a. Hot dip or mechanically galvanized in accordance with ASTM Designation: A 153, Class D
  - b. Electro-galvanized in accordance with ASTM designation: B 633, Type III, SC 3

"J" ASSEMBLY

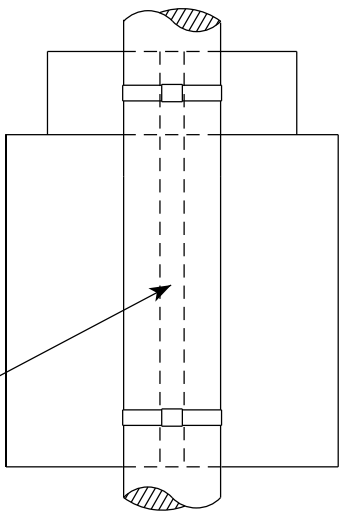

CHANNEL  
SEE TYPICAL PANEL  
INSTALLATION SHEET

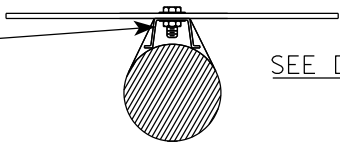


STANDARD SIGN  
SIGN BANDING DETAILS

WISCONSIN DEPT OF TRANSPORTATION

APPROVED *Matthew R. Rauch*  
for State Traffic Engineer


DATE 6/10/19 PLATE NO. A5-9.4



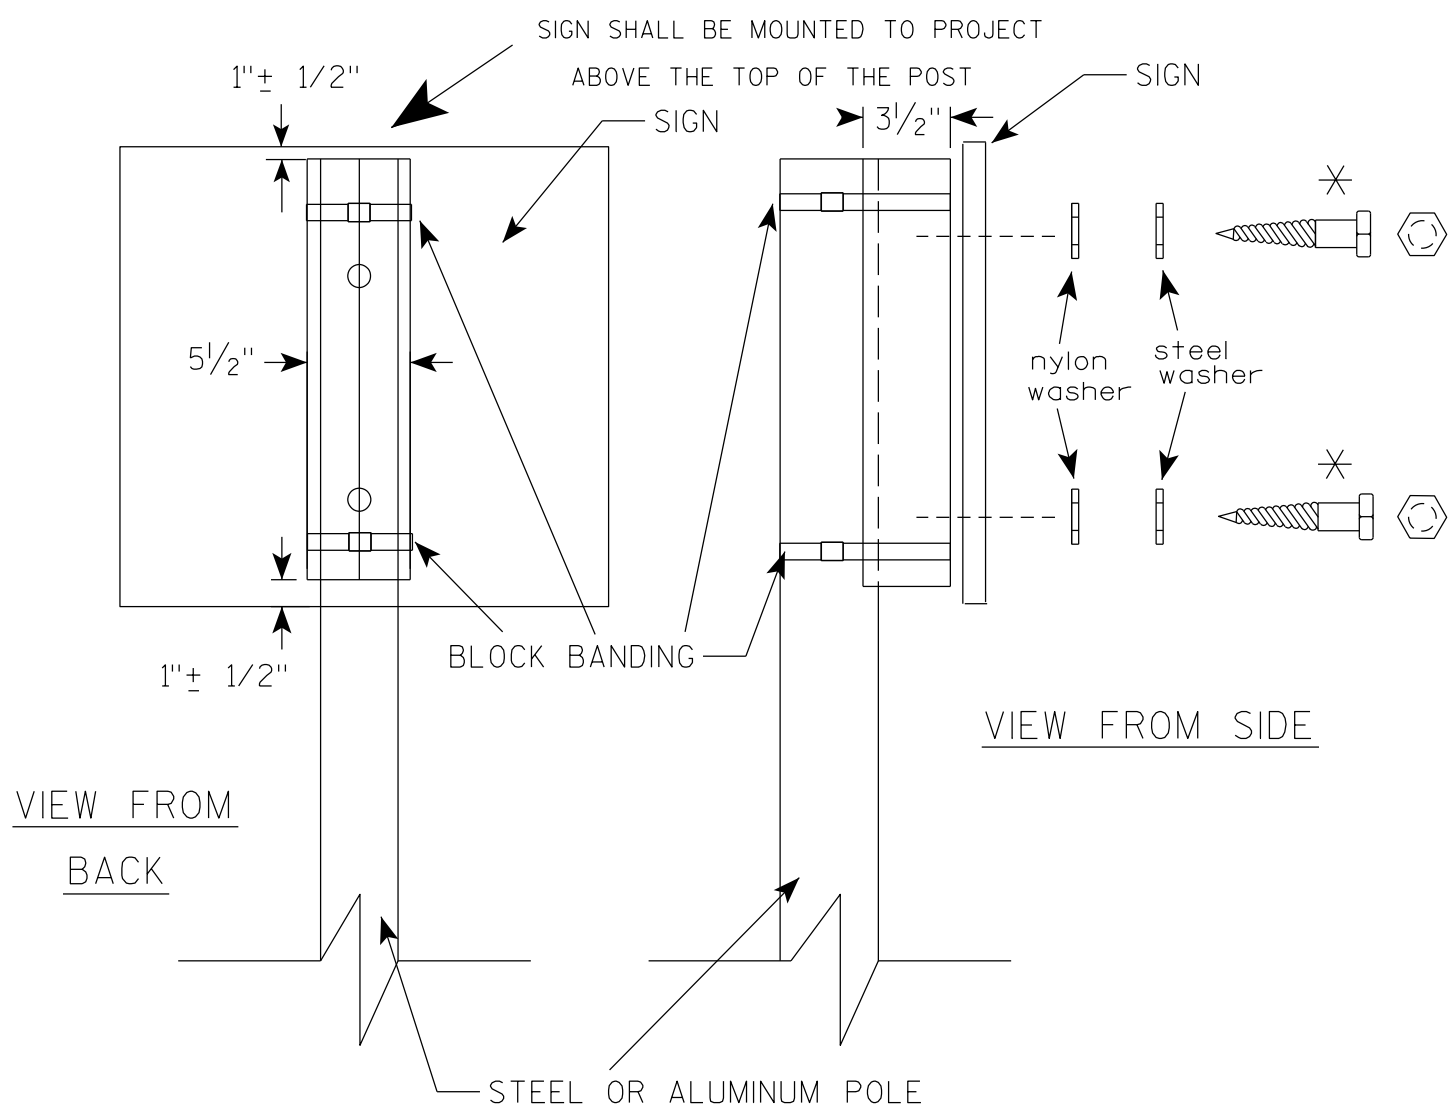

VIEW FROM  
BACK

VIEW FROM SIDE

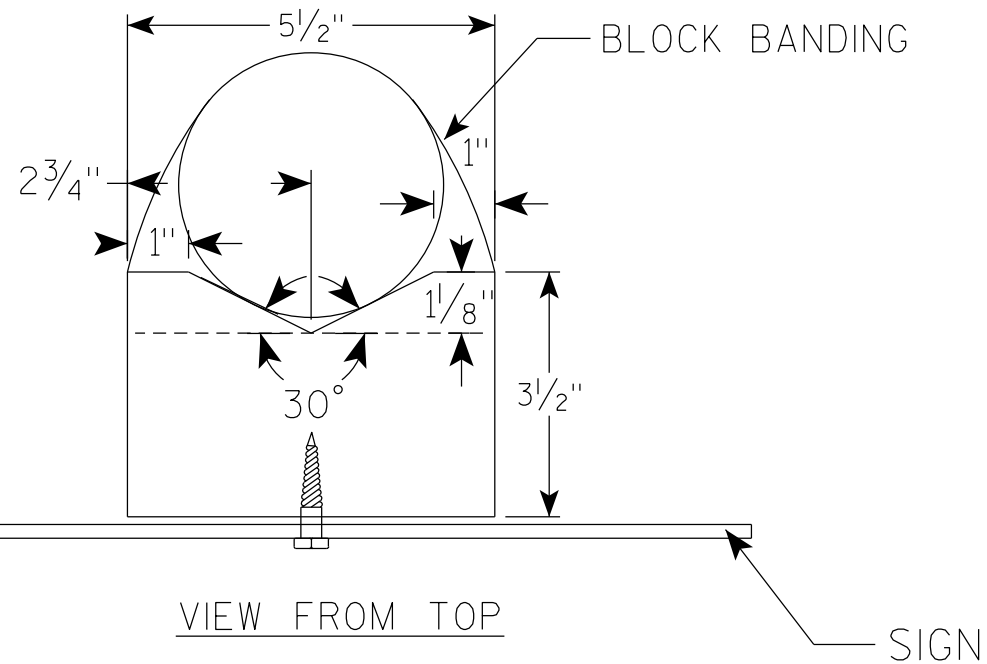

VIEW FROM TOP

## GENERAL NOTES

1. WOOD 4"X6" POST MATERIAL SHALL CONFORM TO 507.2.2 OF THE WISDOT STANDARD SPECIFICATIONS
2. BLOCK BANDING AND CLIPS SHALL BE STAINLESS STEEL,  $\frac{3}{4}$ " WIDTH AND 0.025" THICKNESS
3. SIGNS 3' OR GREATER IN HEIGHT SHALL UTILIZE 3 BLOCK BANDS. SIGNS UNDER 3' IN HEIGHT SHALL UTILIZE 2 BLOCK BANDS
4. ACTUAL NUMBER OF FASTENERS PER SIGN VARIES WITH THE SIGN AREA, BUT NORMALLY THERE ARE TWO. FOR SIGNS GREATER THAN 9 S.F. 3 FASTENERS SHALL BE USED.
5. ALL SIGN MOUNTING BOLTS AND WASHERS SHALL BE EITHER:
  - a. Hot dip or mechanically galvanized in accordance with ASTM Designation: A 153, Class D
  - b. Electro-galvanized in accordance with ASTM Designation : B 633, TYPE III, SC 3
6. ALL BOLTS SHALL HAVE HEXAGONAL HEADS.
7. STEEL WASHERS SHALL BE  $\frac{1}{4}$ " O.D. X  $\frac{3}{8}$ " I.D. X  $\frac{1}{16}$ "
8. NYLON WASHERS SHALL BE  $\frac{1}{4}$ " O.D. X  $\frac{3}{8}$ " I.D. X .080 FOR TYPE H OR TYPE F FACE SIGN

✱ LAG BOLTS SHALL BE  $\frac{3}{8}$ " X  $2\frac{1}{2}$ "

BLOCK BANDING DETAIL  
( V-BLOCK OPTION )

WISCONSIN DEPT OF TRANSPORTATION


APPROVED *Matthew R. Rauch*  
for State Traffic Engineer

DATE 4/19/2022 PLATE NO. A5-10.3

PROJECT NO:




SHEET NO: 117

E

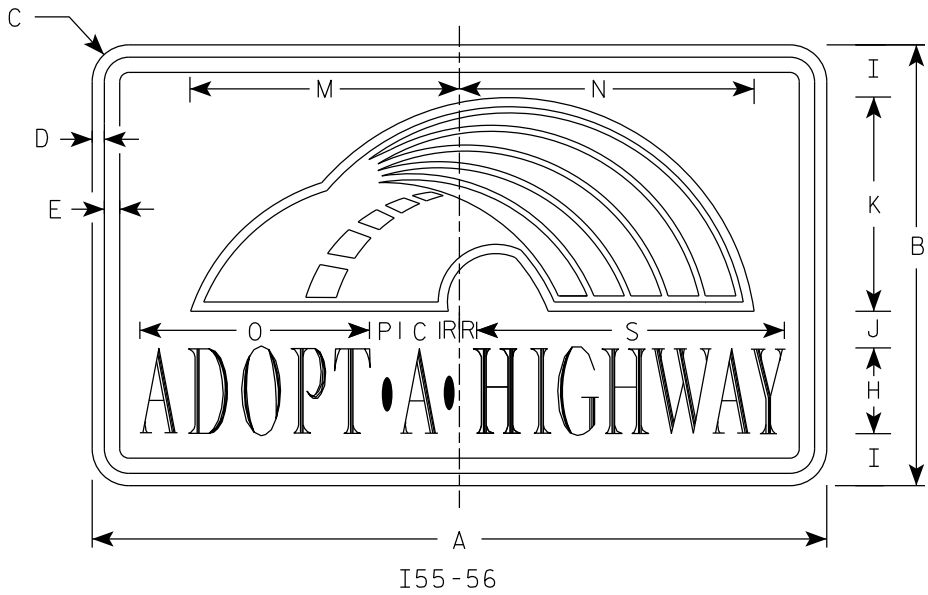

NOTES

1. Sign is Type II - Type H Reflective
2. Color:  
Background - Blue  
Message - White  
Rainbow detail - See Below
3. Message Series - Adopt a Highway - Dutch 8011L  
All other Text - Series C
4. Contractor shall provide and install a new post bracket in accordance with the I55-56B sign detail.

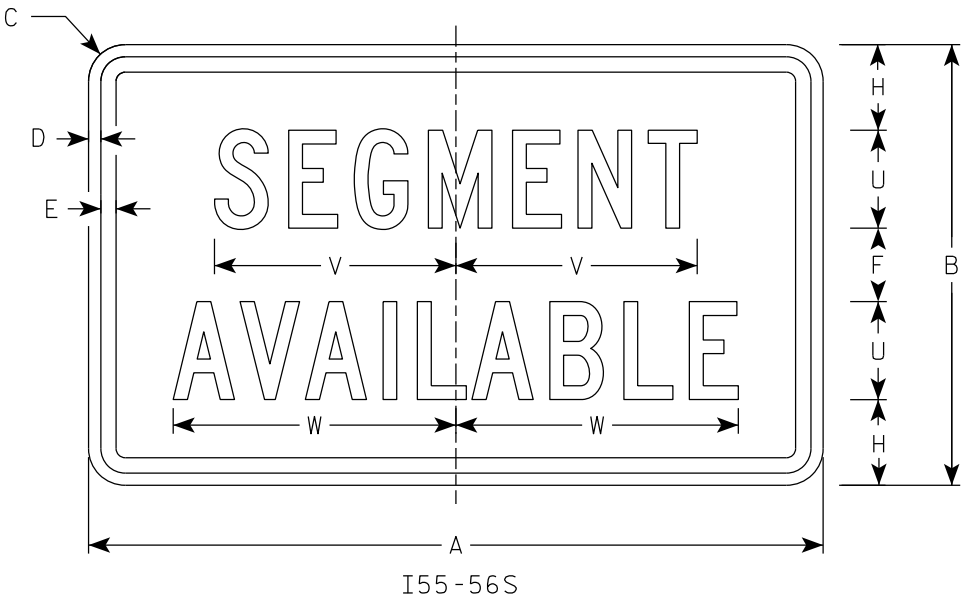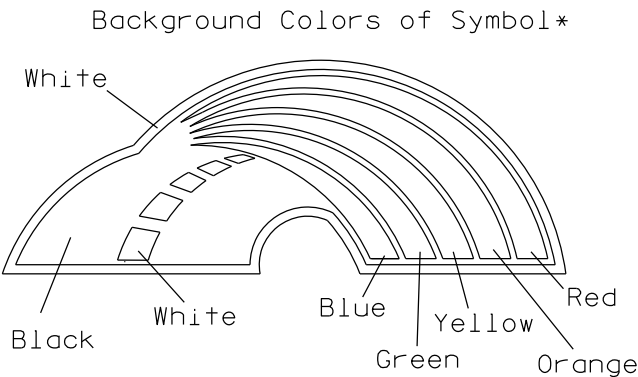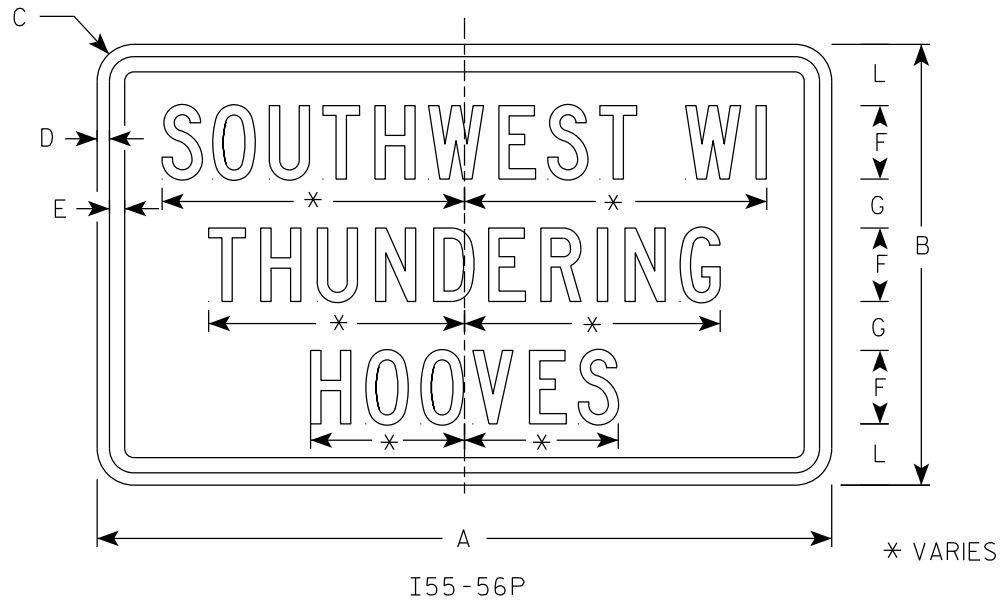

\*1/4" Black Border between each color of rainbow and border of rainbow

\*3/8" White Border surrounds the whole image of the rainbow

| SIZE | A  | B  | C     | D   | E   | F | G | H     | I     | J     | K     | L     | M  | N  | O     | P     | Q | R   | S      | T     | U | V     | W      | X | Y | Z | Area<br>sq. ft. |
|------|----|----|-------|-----|-----|---|---|-------|-------|-------|-------|-------|----|----|-------|-------|---|-----|--------|-------|---|-------|--------|---|---|---|-----------------|
| 1    |    |    
| 2    | 30 | 18 | 1 1/2 | 1/2 | 5/8 | 3 | 2 | 3 1/2 | 2 1/4 | 1 1/2 | 8 1/2 | 2 1/2 | 11 | 12 | 9 3/8 | 1 1/4 |   | 3/4 | 12 5/8 | 7 1/2 | 4 | 9 7/8 | 11 1/2 |   |   |   | 3.75            |
| 3    |    |    
| 4    |    |    
| 5    |    |    


STANDARD SIGN  
I55-56

WISCONSIN DEPT OF TRANSPORTATION


APPROVED  
*Matthew R. Rauch*  
for State Traffic Engineer

DATE 3/13/2025 PLATE NO. I55-56.5


ISOMETRIC VIEW

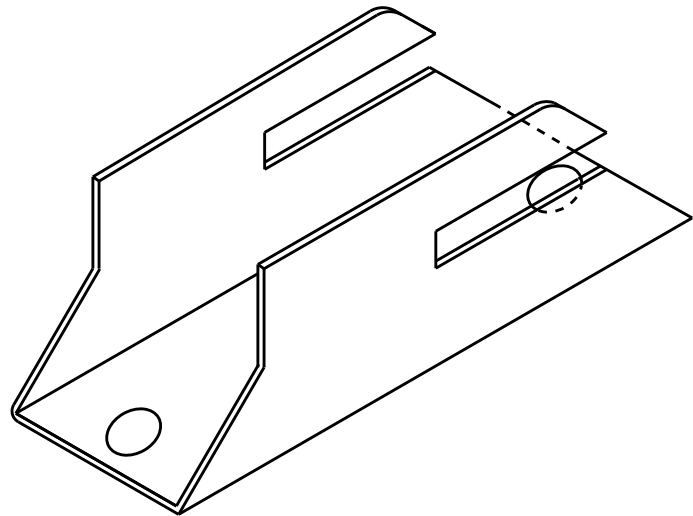


TOP VIEW

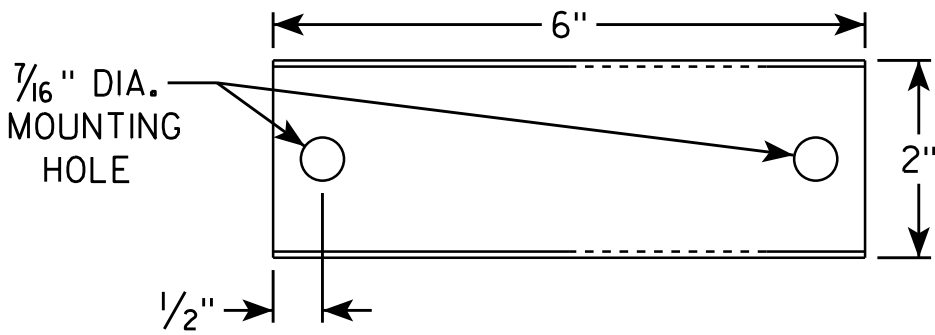

SIDE VIEW

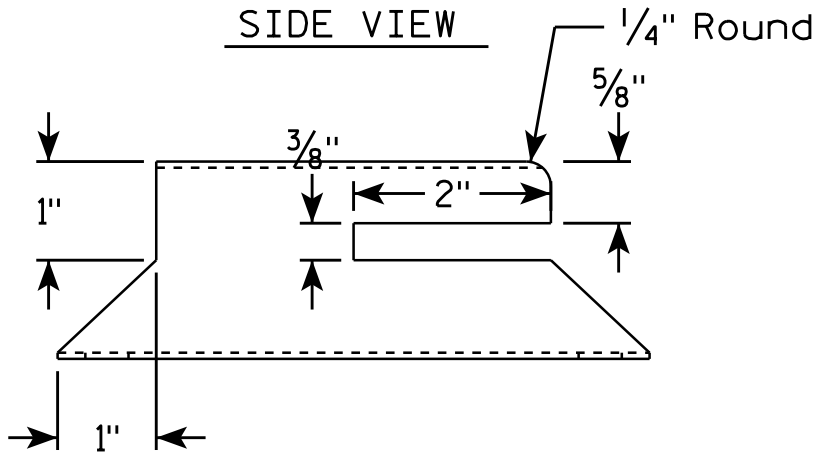


END VIEW

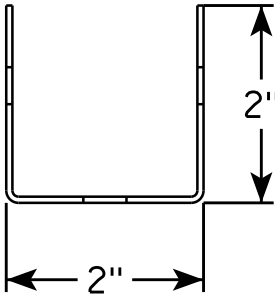

NOTES



1. Must be capable of permanent attachment to a wood or steel channel sign post utilizing the fastening hardware specified on the A4-8 sign plate.
2. Shall be entirely primed and painted with two coats of a black powder coated enamel paint.
3. Shall be made with 12 gauge steel, and incorporate no welds, no hinged components, no threaded lock-type components, and no parts which are loose or can be separated from the main body.
4. Shall have rounded edges with at least 1/8" radii.
5. Shall not have unrounded and uncoated metal edges which can contact the back surface of the roll-up sign.
6. Top of bracket shall be mounted 2' below the bottom of the I55-56 sign.
7. Cost of bracket and fastening hardware shall be incidental to the I55-56 sign.

SIDE VIEW


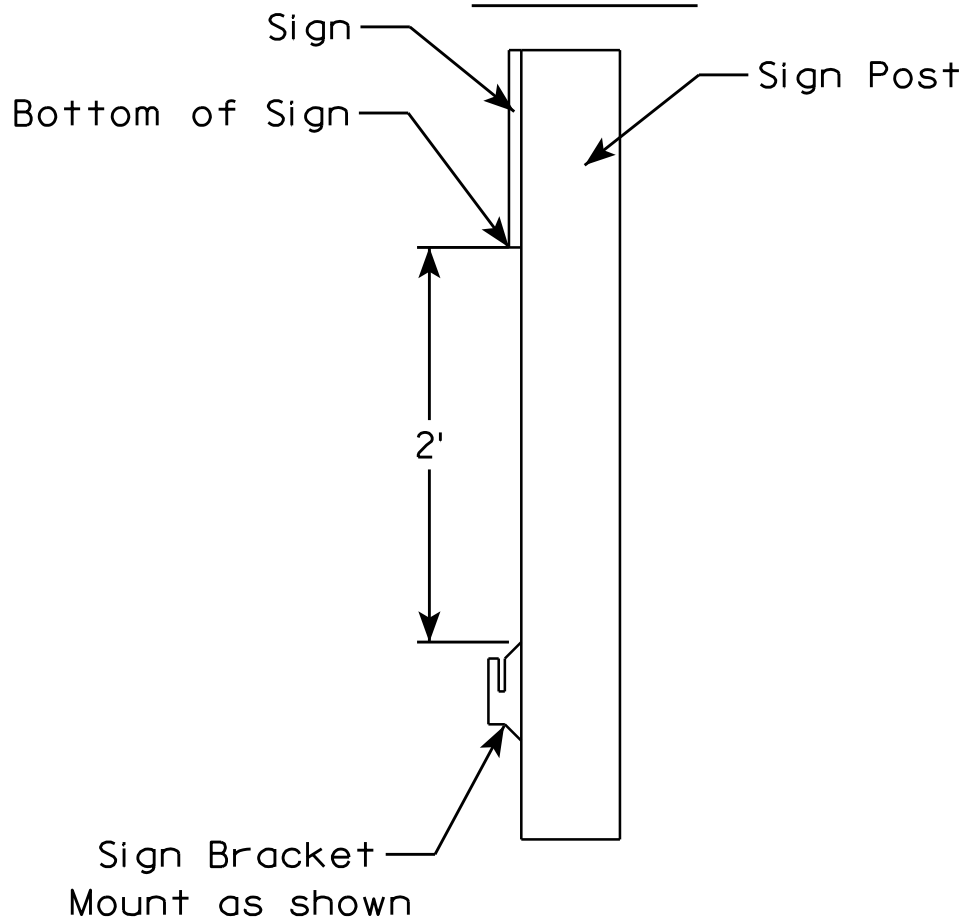


|                                  |                                                       |
|----------------------------------|-------------------------------------------------------|
| ROLLUP SIGN BRACKET<br>I55-56B   |                                                       |
| WISCONSIN DEPT OF TRANSPORTATION |                                                       |
| APPROVED                         | <i>Matthew R. Rauch</i><br>for State Traffic Engineer |
| DATE 4/26/16                     | PLA 119 I55-56B.2                                     |

7

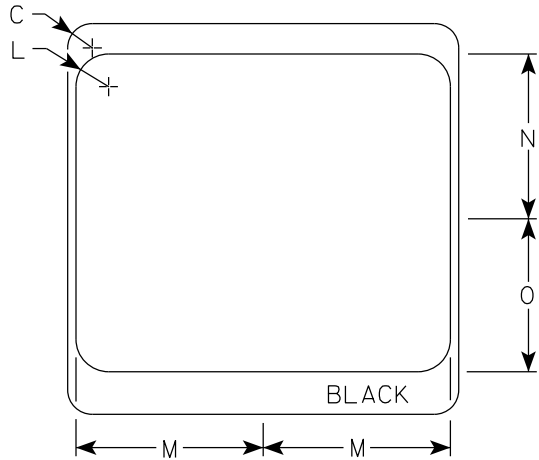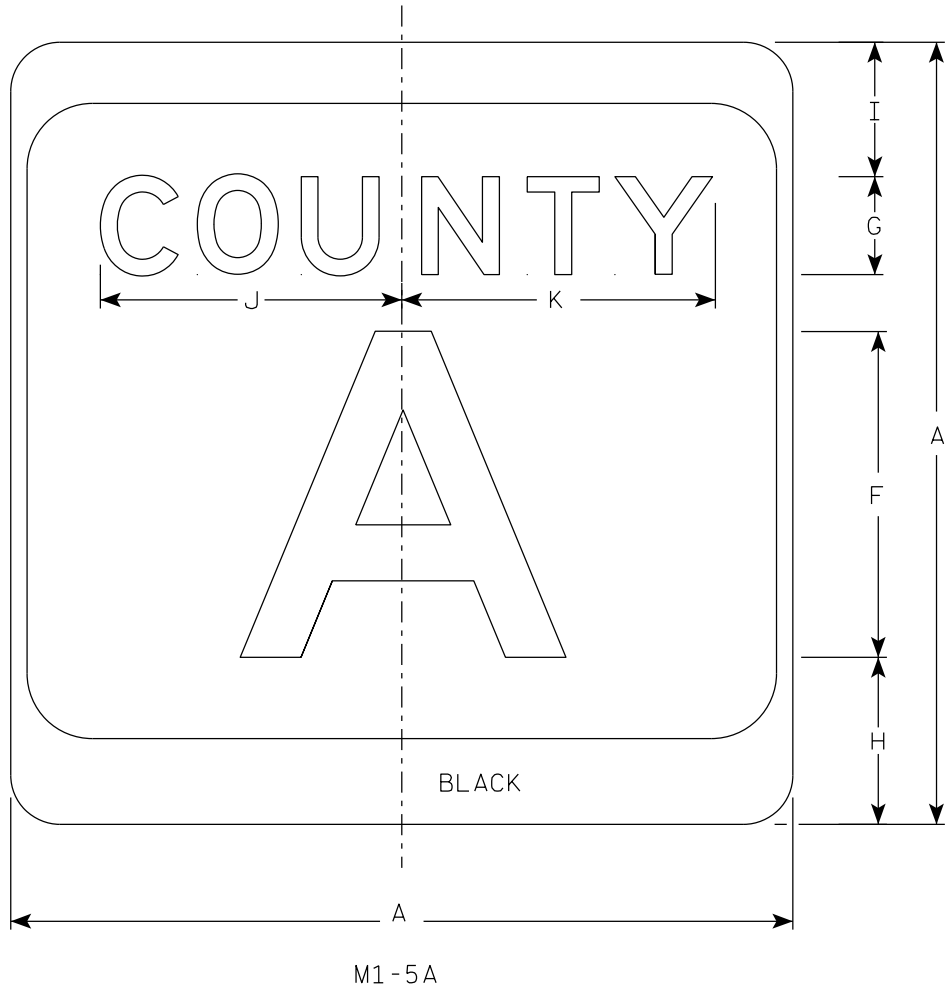

- NOTES
1. Sign is Type II - Type H Reflective
  2. Color:  
Background - White & Black  
Message - Black
  3. Message Series - see Note 4
  4. Message Series E for 1 letter.  
Message Series D for 2 letters unless  
message is too big then Series C.  
Message Series C for 3 letters unless  
message is too big then Series B.
  5. Substitute appropriate letters & optically  
center to achieve proper balance.

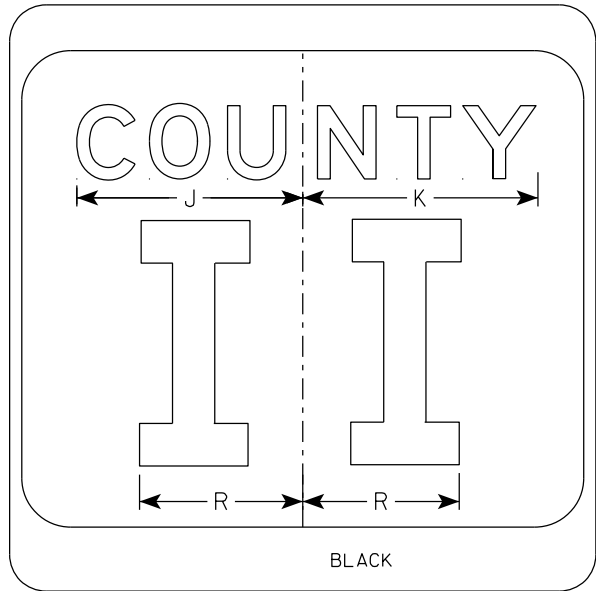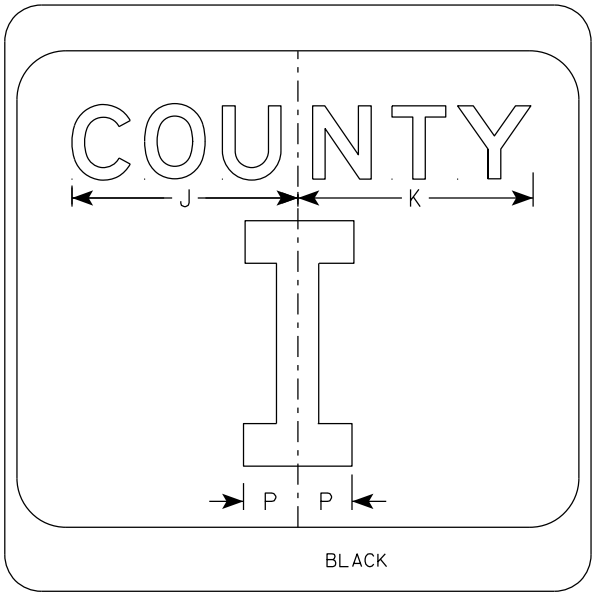

| SIZE | A  | B | C     | D | E | F  | G | H     | I     | J      | K      | L | M      | N      | O     | P     | Q | R     | S | T | U | V | W | X | Y | Z | Area<br>sq. ft. |
|------|----|---|-------|---|---|----|---|-------|-------|--------|--------|---|--------|--------|-------|-------|---|-------|---|---|---|---|---|---|---|---|-----------------|
| 1    |    |   
| 2    | 24 |   | 1 1/2 |   |   | 10 | 3 | 5 1/8 | 4 1/8 | 9 1/4  | 9 5/8  | 2 | 11 1/2 | 10 1/8 | 9 3/8 | 2 1/4 |   | 6 5/8 |   |   |   |   |   |   |   |   | 4.0             |
| 2M   | 24 |   | 1 1/2 |   |   | 10 | 3 | 5 1/8 | 4 1/8 | 9 1/4  | 9 5/8  | 2 | 11 1/2 | 10 1/8 | 9 3/8 | 2 1/4 |   | 6 5/8 |   |   |   |   |   |   |   |   | 4.0             |
| 3    | 36 |   | 2 1/4 |   |   | 16 | 4 | 7 5/8 | 5 5/8 | 12 1/4 | 12 7/8 | 3 | 17 1/8 | 15 1/4 | 14    | 3 3/8 |   | 10    |   |   |   |   |   |   |   |   | 9.0             |
| 4    | 36 |   | 2 1/4 |   |   | 16 | 4 | 7 5/8 | 5 5/8 | 12 1/4 | 12 7/8 | 3 | 17 1/8 | 15 1/4 | 14    | 3 3/8 |   | 10    |   |   |   |   |   |   |   |   | 9.0             |
| 5    | 36 |   | 2 1/4 |   |   | 16 | 4 | 7 5/8 | 5 5/8 | 12 1/4 | 12 7/8 | 3 | 17 1/8 | 15 1/4 | 14    | 3 3/8 |   | 10    |   |   |   |   |   |   |   |   | 9.0             |

CTH MARKER


M1-5A FOR ASSEMBLIES

WISCONSIN DEPT OF TRANSPORTATION


APPROVED *Matthew R. Rauch*  
for State Traffic Engineer

DATE 11/8/2022 PLATE NO. M1-5A.9

7

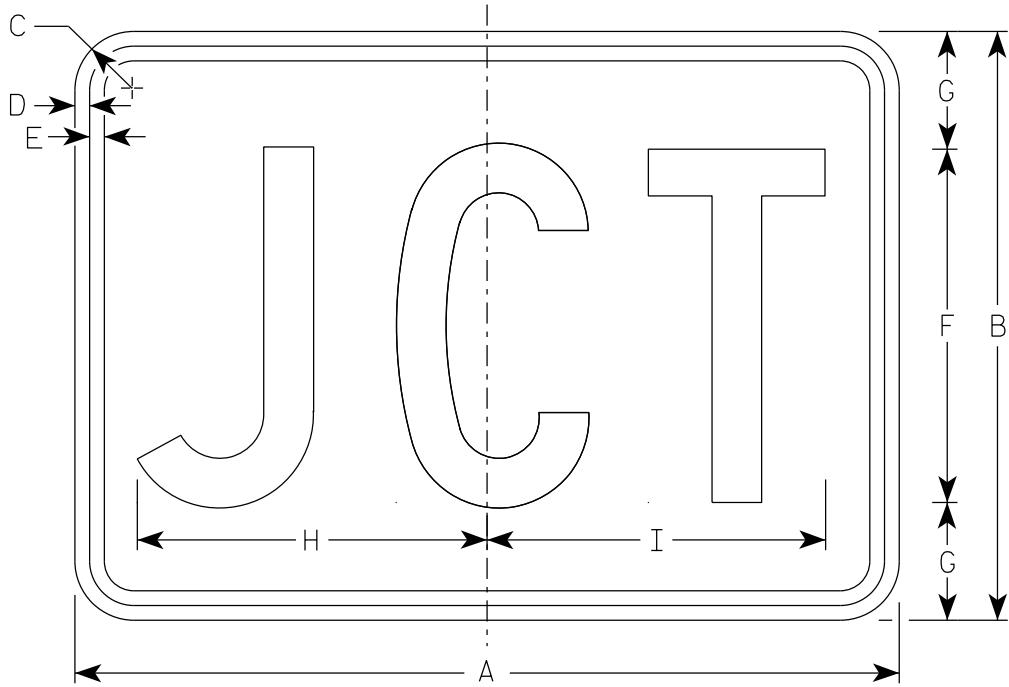

M2-1  
MM2-1  
MP2-1

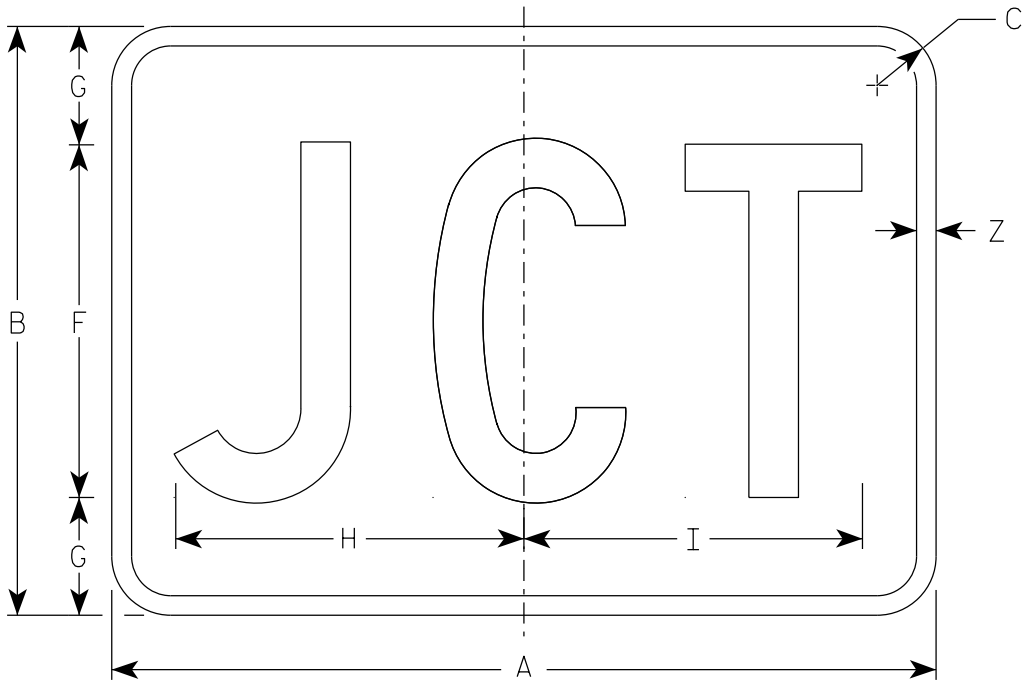

MB2-1  
MK2-1  
MN2-1  
MR2-1

NOTES

1. Sign is Type II - Type H Reflective
2. Color:  
Background - See note 5  
Message - See note 5
3. Message Series - C
4. M2-1 Background - White  
Message - Black  
MB2-1 Background - Blue  
Message - White  
MK2-1 Background - Green  
Message - White  
MM2-1 Background - White  
Message - Green  
MN2-1 Background - Brown  
Message - White  
MP2-1 Background - White  
Message - Blue  
MR2-1 Background - Brown  
Message - Yellow

| SIZE | A  | B  | C     | D   | E   | F  | G | H      | I      | J | K | L | M | N | O | P | Q | R | S | T | U | V | W | X | Y | Z   | Area<br>sq. ft. |
|------|----|----|-------|-----|-----|----|---|--------|--------|---|---|---|---|---|---|---|---|---|---|---|---|---|---|---|---|-----|-----------------|
| 1    |    |    
| 2S   | 21 | 15 | 1 1/2 | 3/8 | 3/8 | 9  | 3 | 8 7/8  | 8 5/8  |   |   |   |   |   |   |   |   |   |   |   |   |   |   |   |   | 1/2 | 2.20            |
| 2M   | 21 | 15 | 1 1/2 | 3/8 | 3/8 | 9  | 3 | 8 7/8  | 8 5/8  |   |   |   |   |   |   |   |   |   |   |   |   |   |   |   |   | 1/2 | 2.20            |
| 3    | 30 | 21 | 1 1/2 | 3/8 | 3/8 | 13 | 4 | 12 7/8 | 12 3/8 |   |   |   |   |   |   |   |   |   |   |   |   |   |   |   |   | 1/2 | 4.40            |
| 4    | 30 | 21 | 1 1/2 | 3/8 | 3/8 | 13 | 4 | 12 7/8 | 12 3/8 |   |   |   |   |   |   |   |   |   |   |   |   |   |   |   |   | 1/2 | 4.40            |
| 5    | 30 | 21 | 1 1/2 | 3/8 | 3/8 | 13 | 4 | 12 7/8 | 12 3/8 |   |   |   |   |   |   |   |   |   |   |   |   |   |   |   |   | 1/2 | 4.40            |

PROJECT NO:


HWY:

COUNTY:


SHEET NO: 121

E


7

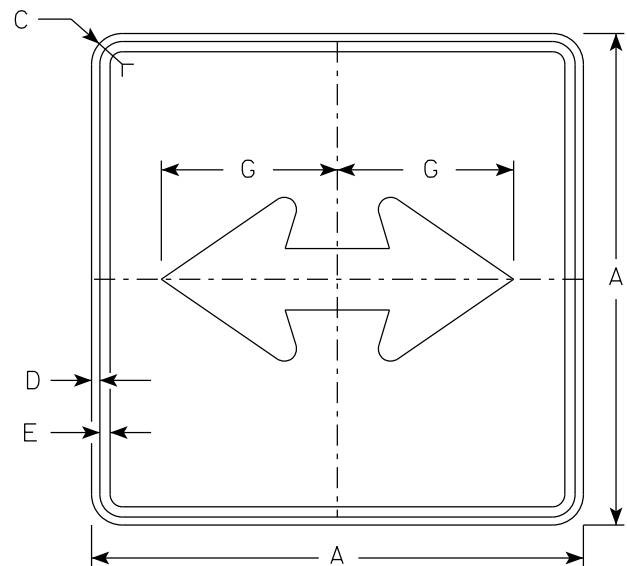


M6 - 4  
MM6 - 4  
M06 - 4  
MP6 - 4

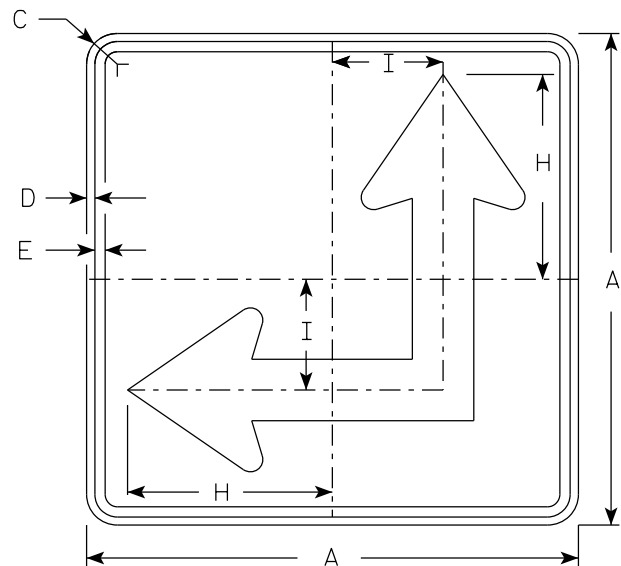

M6 - 6  
MM6 - 6  
M06 - 6  
MP6 - 6

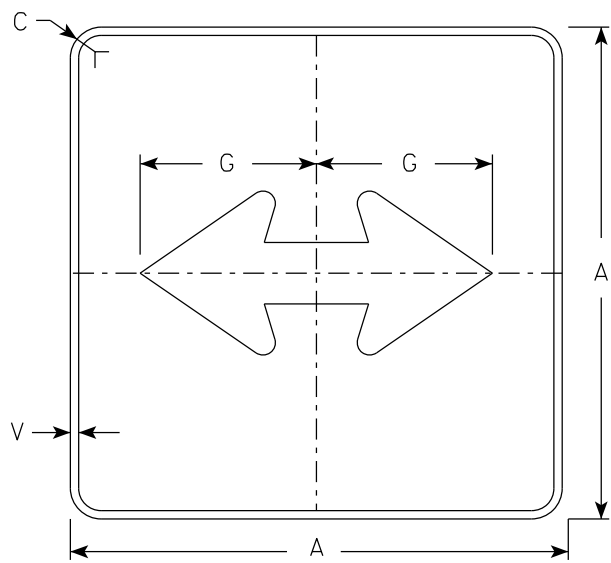

MB6 - 4  
MK6 - 4  
MN6 - 4  
MR6 - 4

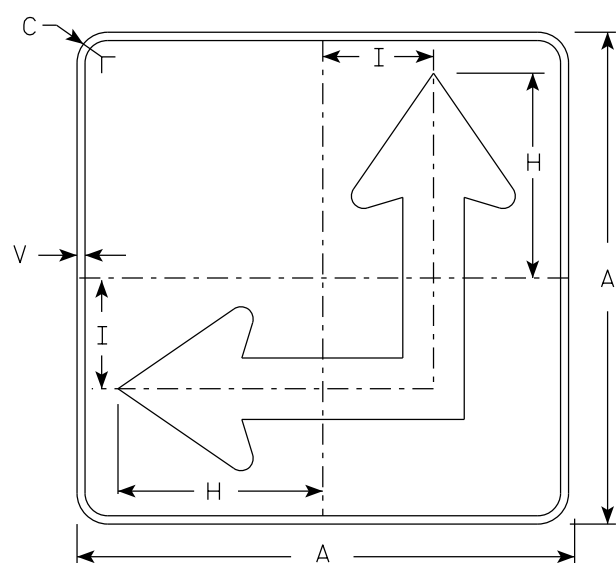


MB6 - 6  
MK6 - 6  
MN6 - 6  
MR6 - 6

NOTES

- Signs are Type II - Type H Reflective except as Shown
- Color:  
Background - See Note 4  
Message - See Note 4
- Corners may be square or rounded when base material is plywood but borders shall be rounded as shown. When base material is metal, the corners and borders shall be rounded.
- M6-4 and M6-6 Background - White  
Message - Black  
MB6-4 and MB6-6 Background - Blue  
Message - White  
MK6-4 and MK6-6 Background - Green  
Message - White  
MM6-4 and MM6-6 Background - White  
Message - Green  
MN6-4 and MN6-6 Background - Brown  
Message - White  
M06-4 and M06-6 Background - Orange - Type F Reflective  
Message - Black  
MP6-4 and MP6-6 Background - White  
Message - Blue  
MR6-4 and MR6-6 Background - Brown  
Message - Yellow
- M6-6R same as M6-6L except arrow points ahead and right.

ARROW DETAIL

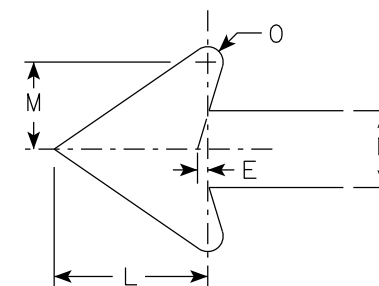

| SIZE | A  | B | C     | D   | E   | F | G      | H      | I     | J | K | L     | M     | N     | O   | P | Q | R | S | T | U | V   | W | X | Y | Z | Area<br>sq. ft. |
|------|----|---|-------|-----|-----|---|--------|--------|-------|---|---|-------|-------|-------|-----|---|---|---|---|---|---|-----|---|---|---|---|-----------------|
| 1    |    |   
| 2S   | 21 |   | 1 1/2 | 3/8 | 3/8 |   | 7 1/2  | 8 3/4  | 4 1/4 |   |   | 5 1/4 | 3     | 2 5/8 | 1/2 |   |   |   |   |   |   | 1/2 |   |   |   |   | 3.06            |
| 2M   | 21 |   | 1 1/2 | 3/8 | 3/8 |   | 7 1/2  | 8 3/4  | 4 1/4 |   |   | 5 1/4 | 3     | 2 5/8 | 1/2 |   |   |   |   |   |   | 1/2 |   |   |   |   | 3.06            |
| 3    | 30 |   | 1 7/8 | 1/2 | 5/8 |   | 10 3/4 | 12 1/2 | 6 3/4 |   |   | 7 1/2 | 4 1/4 | 3 3/4 | 3/4 |   |   |   |   |   |   | 1/2 |   |   |   |   | 6.25            |
| 4    | 30 |   | 1 7/8 | 1/2 | 5/8 |   | 10 3/4 | 12 1/2 | 6 3/4 |   |   | 7 1/2 | 4 1/4 | 3 3/4 | 3/4 |   |   |   |   |   |   | 1/2 |   |   |   |   | 6.25            |
| 5    | 30 |   | 1 7/8 | 1/2 | 5/8 |   | 10 3/4 | 12 1/2 | 6 3/4 |   |   | 7 1/2 | 4 1/4 | 3 3/4 | 3/4 |   |   |   |   |   |   | 1/2 |   |   |   |   | 6.25            |

STANDARD SIGN  
M6 - 4 & M6 - 6  
SERIES


WISCONSIN DEPT OF TRANSPORTATION

APPROVED *Matthew R. Rauch*  
for State Traffic Engineer

DATE 2/13/2023 PLATE NO. M6-4.11



7

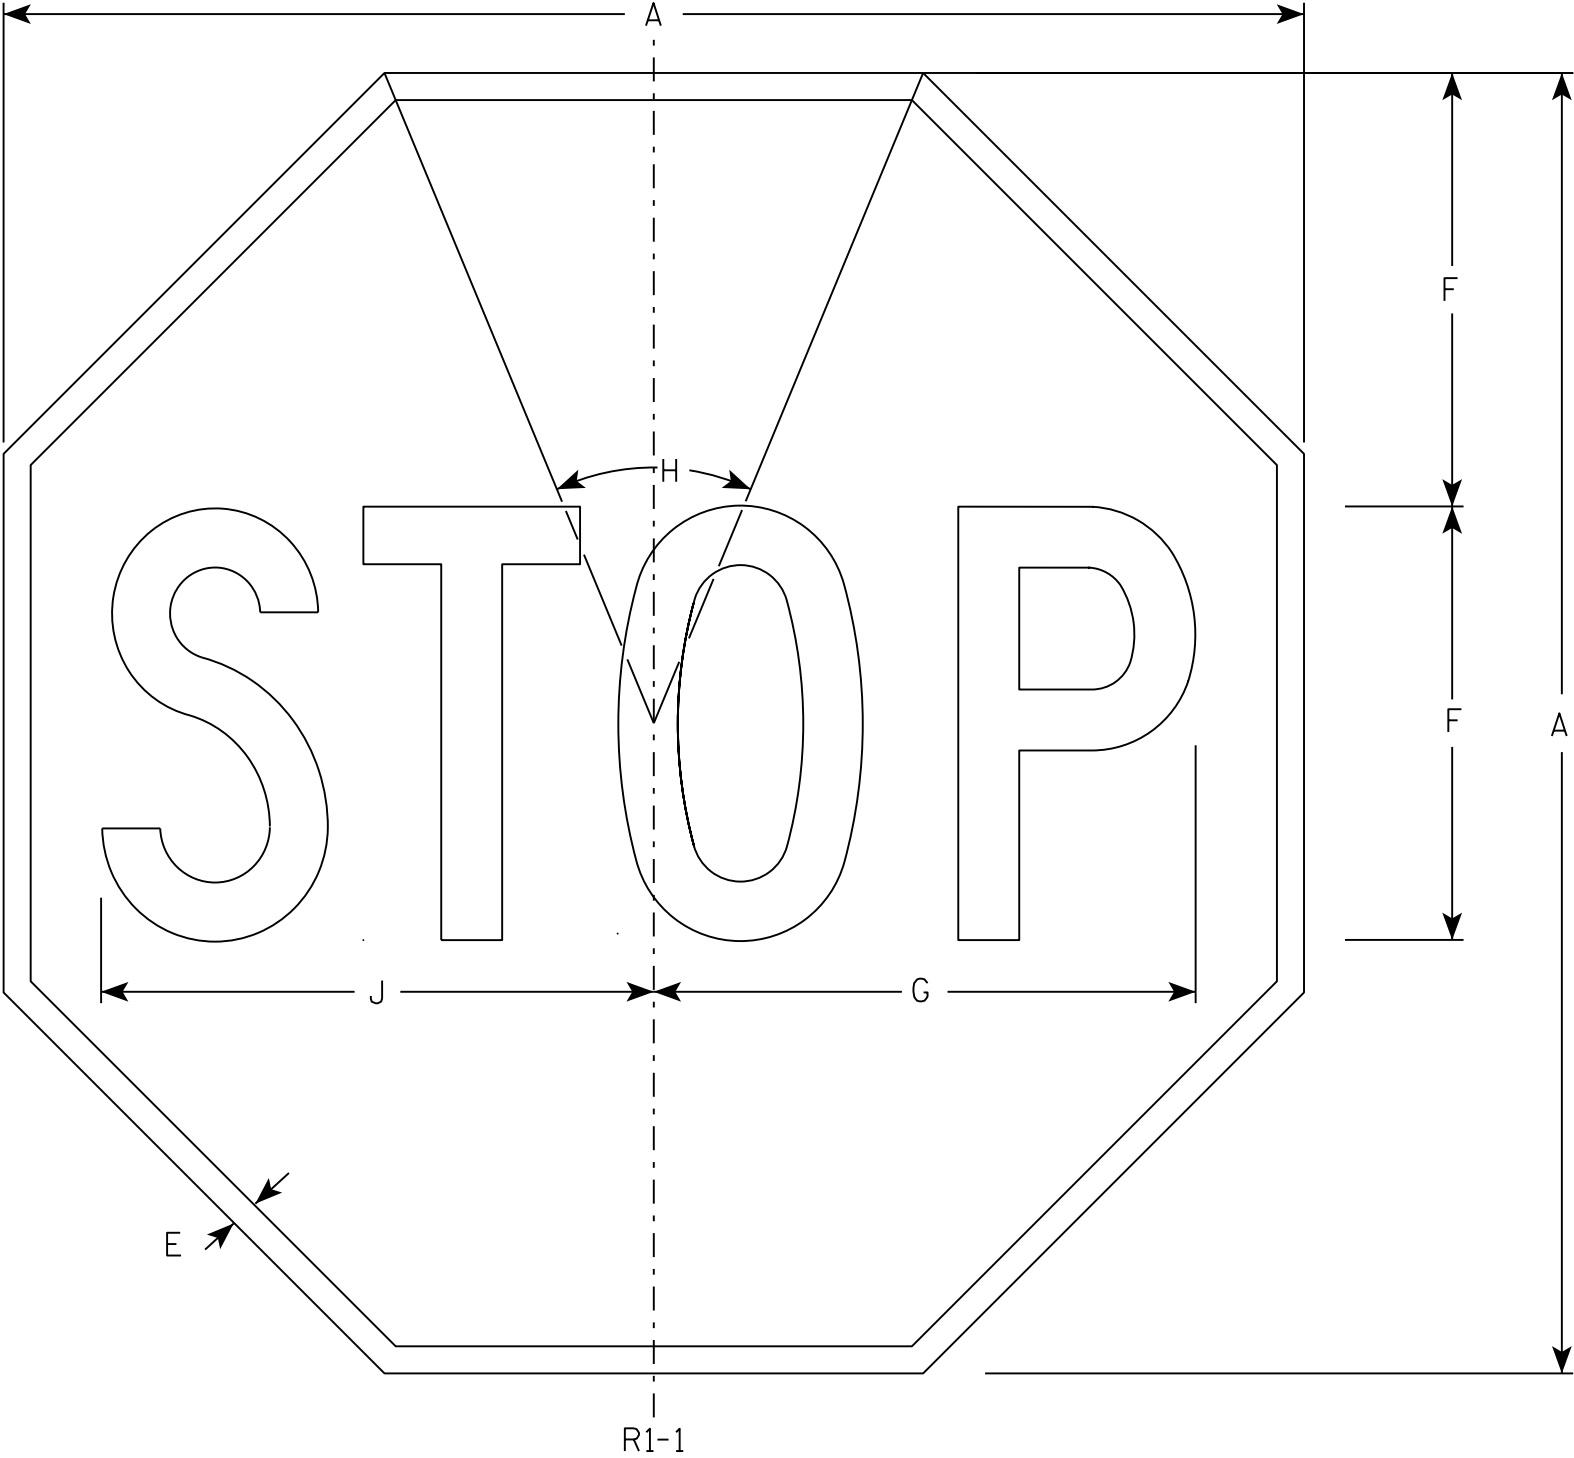

NOTES

- 1. Sign is Type II - Type H Reflective - reference WIS DOT Standard Specification for HIGHWAY and STRUCTURE CONSTRUCTION latest edition.
- 2. Color:  
Background - Red  
Message - White
- 3. Message Series - C

7

| SIZE | A  | B | C | D | E   | F  | G      | H   | I | J      | K | L | M | N | O | P | Q | R | S | T | U | V | W | X | Y | Z | Area<br>sq. ft. |
|------|----|---|---|---|-----|----|--------|-----|---|--------|---|---|---|---|---|---|---|---|---|---|---|---|---|---|---|---|-----------------|
| 1    | 30 |   |   |   | 5/8 | 10 | 12 1/2 | 45° |   | 12 3/4 |   |   |   |   |   |   |   |   |   |   |   |   |   |   |   |   | 5.18            |
| 2S   | 30 |   |   |   | 5/8 | 10 | 12 1/2 | 45° |   | 12 3/4 |   |   |   |   |   |   |   |   |   |   |   |   |   |   |   |   | 5.18            |
| 2M   | 36 |   |   |   | 3/4 | 12 | 15     | 45° |   | 15 3/8 |   |   |   |   |   |   |   |   |   |   |   |   |   |   |   |   | 7.46            |
| 3    | 36 |   |   |   | 3/4 | 12 | 15     | 45° |   | 15 3/8 |   |   |   |   |   |   |   |   |   |   |   |   |   |   |   |   | 7.46            |
| 4    | 48 |   |   |   | 1   | 16 | 20     | 45° |   | 20 1/2 |   |   |   |   |   |   |   |   |   |   |   |   |   |   |   |   | 13.25           |
| 5    | 48 |   |   |   | 1   | 16 | 20     | 45° |   | 20 1/2 |   |   |   |   |   |   |   |   |   |   |   |   |   |   |   |   | 13.25           |
| 6    | 18 |   |   |   | 3/8 | 6  | 7 3/4  | 45° |   | 7 3/4  |   |   |   |   |   |   |   |   |   |   |   |   |   |   |   |   | 1.86            |
| 7    | 12 |   |   |   | 1/4 | 4  | 5      | 45° |   | 5 1/8  |   |   |   |   |   |   |   |   |   |   |   |   |   |   |   |   | 0.78            |

STANDARD SIGN

R1 - 1

WISCONSIN DEPT OF TRANSPORTATION

APPROVED *Matthew R. Rauch*  
for State Traffic Engineer


DATE 11/12/15 PLATE NO. R1-1.13

7

7

NOTES

- 1. Sign is Type II - Type H Reflective
- 2. Color:  
Background - Red  
Message - White
- 3. Message Series - C
- 4. For 30"x30" R1-1 use 18"x6" R1-3P sign  
For 36"x36" R1-1 use 24"x9" R1-3P sign  
For 48"x48" R1-1 use 30"x12" R1-3P sign

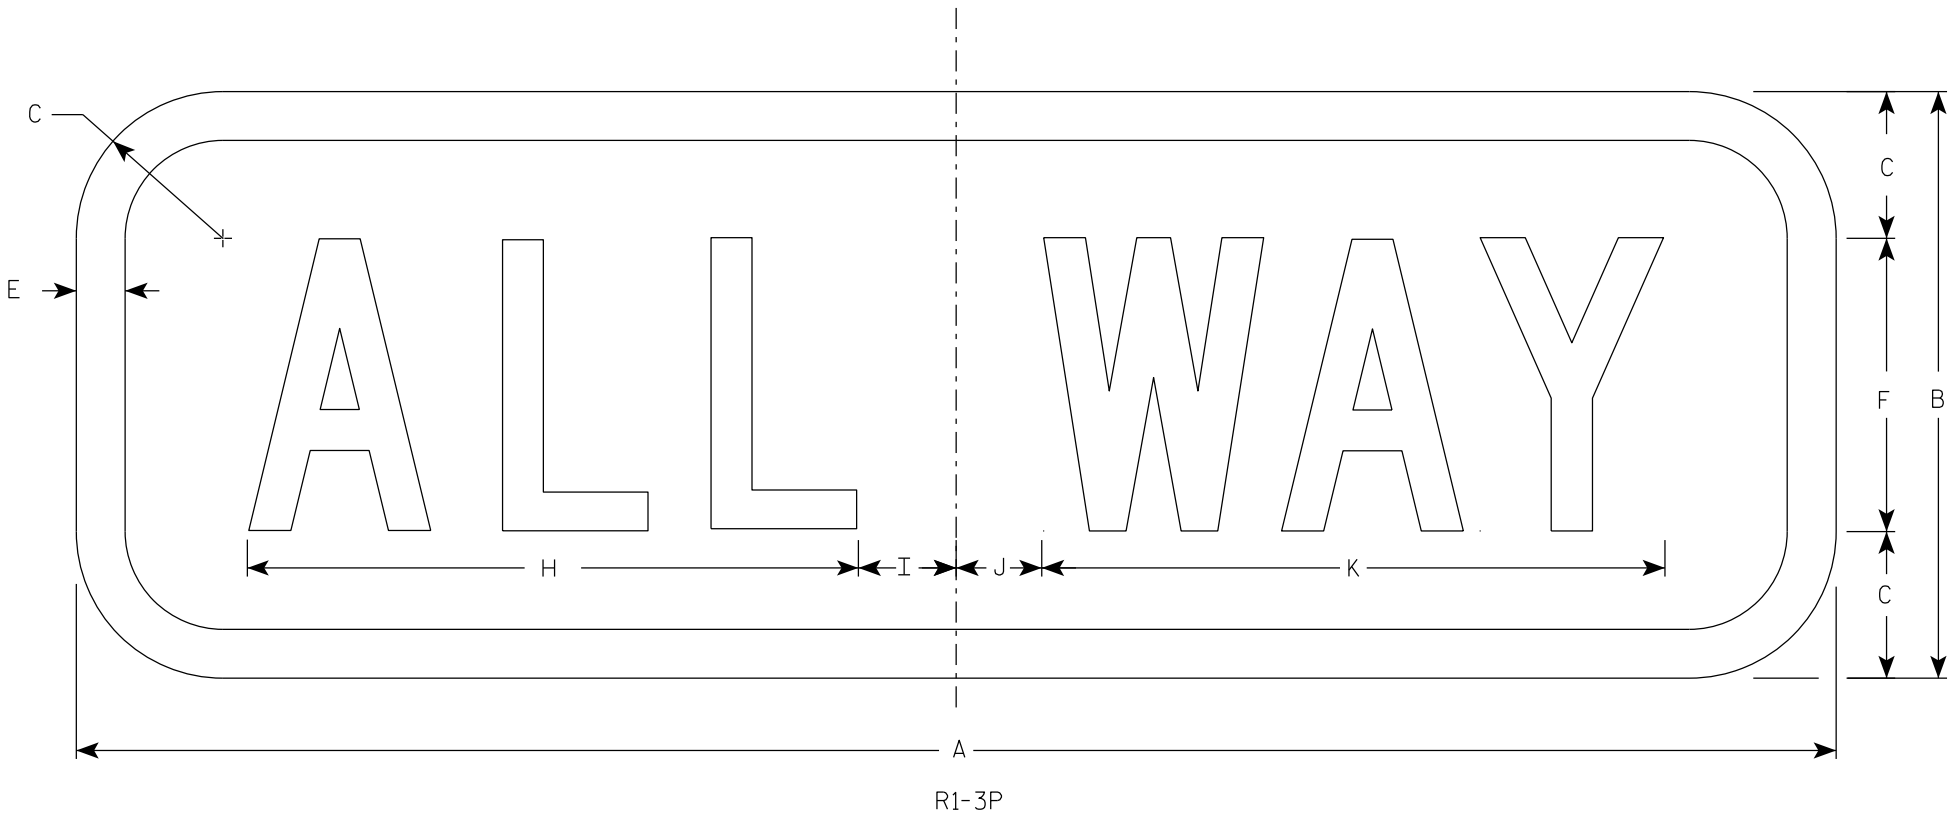

| SIZE | A  | B  | C     | D | E   | F | G | H     | I     | J     | K      | L | M | N | O | P | Q | R | S | T | U | V | W | X | Y | Z | Area<br>sq. ft. |
|------|----|----|-------|---|-----|---|---|-------|-------|-------|--------|---|---|---|---|---|---|---|---|---|---|---|---|---|---|---|-----------------|
| 1    | 18 | 6  | 1 1/2 |   | 1/2 | 3 |   | 6 1/4 | 1 1/4 | 7/8   | 6 3/8  |   |   |   |   |   |   |   |   |   |   |   |   |   |   |   | 0.75            |
| 2S   | 18 | 6  | 1 1/2 |   | 1/2 | 3 |   | 6 1/4 | 1 1/4 | 7/8   | 6 3/8  |   |   |   |   |   |   |   |   |   |   |   |   |   |   |   | 0.75            |
| 2M   | 24 | 9  | 1 1/2 |   | 1/2 | 5 |   | 9 1/4 | 1 1/4 | 3/4   | 9 3/4  |   |   |   |   |   |   |   |   |   |   |   |   |   |   |   | 1.5             |
| 3    | 24 | 9  | 1 1/2 |   | 1/2 | 5 |   | 9 1/4 | 1 1/4 | 3/4   | 9 3/4  |   |   |   |   |   |   |   |   |   |   |   |   |   |   |   | 1.5             |
| 4    | 30 | 12 | 1 1/2 |   | 5/8 | 6 |   | 11    | 2 1/4 | 1 1/2 | 11 3/4 |   |   |   |   |   |   |   |   |   |   |   |   |   |   |   | 2.5             |
| 5    | 30 | 12 | 1 1/2 |   | 5/8 | 6 |   | 11    | 2 1/4 | 1 1/2 | 11 3/4 |   |   |   |   |   |   |   |   |   |   |   |   |   |   |   | 2.5             |

PROJECT NO:

HWY:


COUNTY:

SHEET NO: 124

E



7

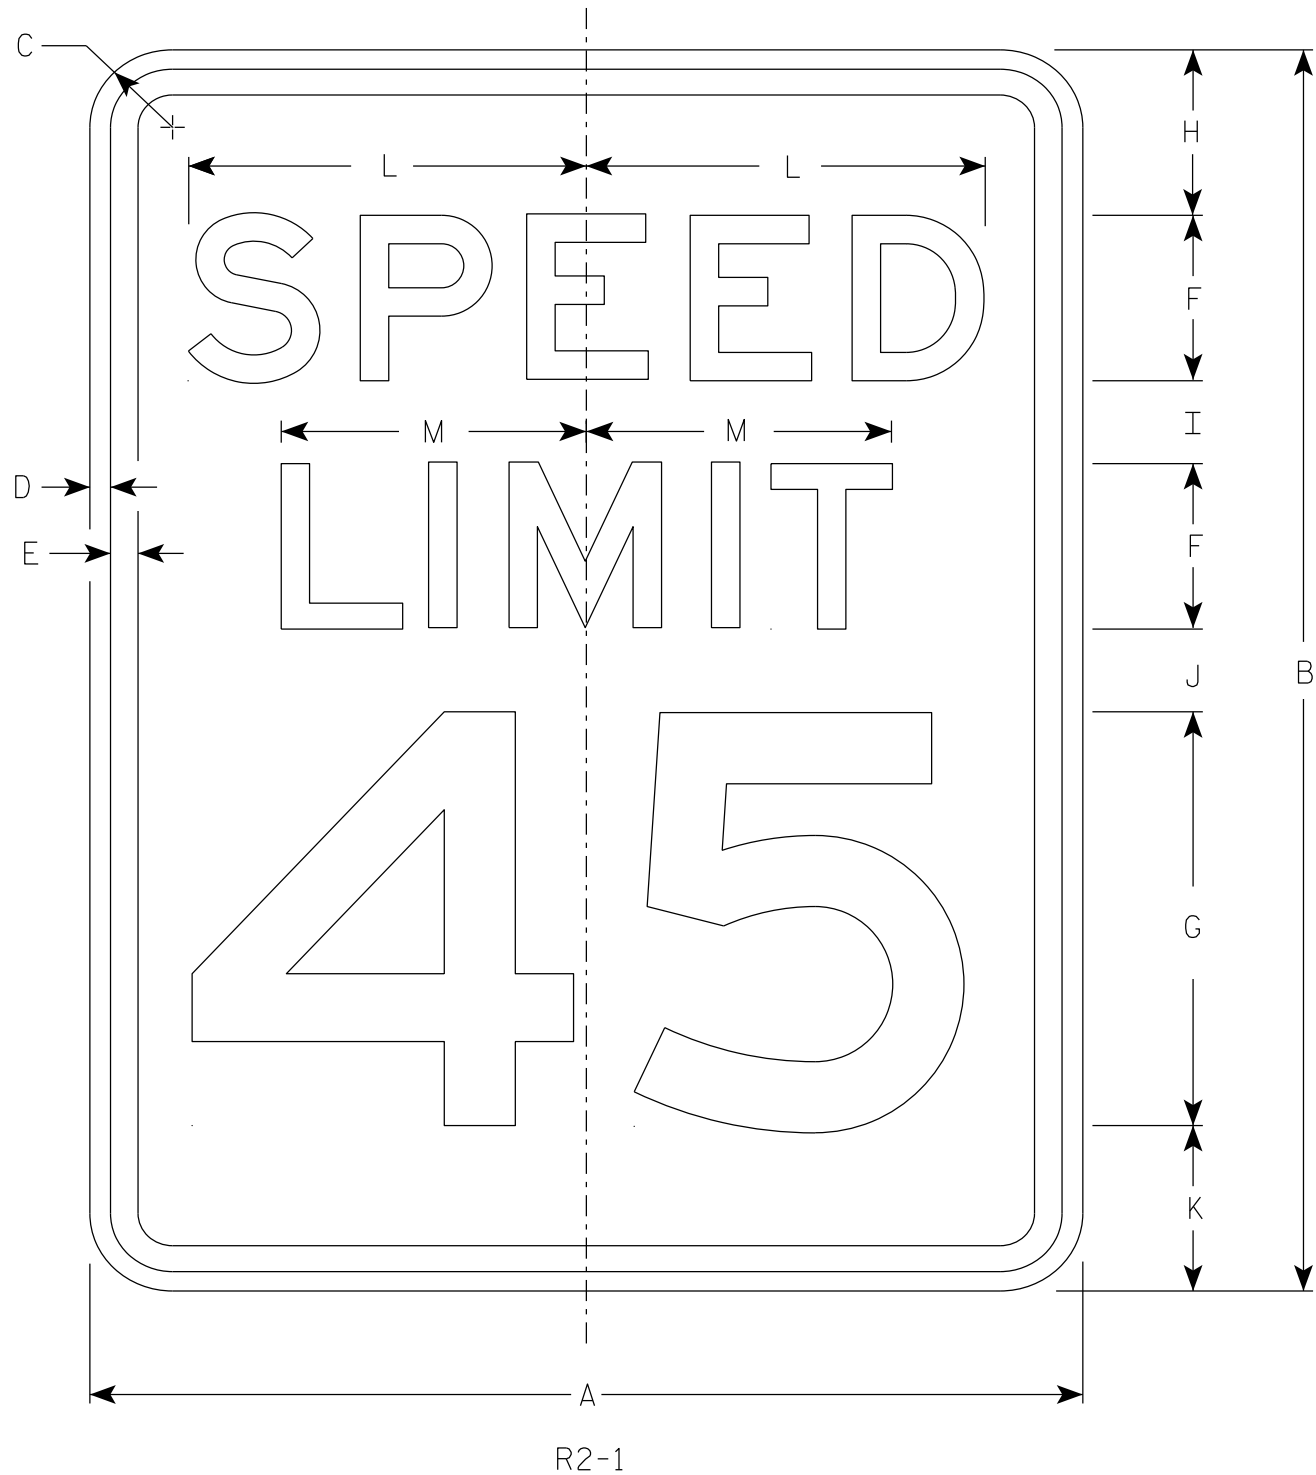

NOTES

1. Sign is Type II - Type H Reflective
2. Color:  
Background - White  
Message - Black
3. Message Series - E
4. Substitute appropriate numerals and optically adjust spacing to achieve proper balance.

7

| SIZE | A  | B  | C     | D   | E   | F | G  | H | I     | J     | K     | L      | M      | N | O | P | Q | R | S | T | U | V | W | X | Y | Z | Area<br>sq. ft. |
|------|----|----|-------|-----|-----|---|----|---|-------|-------|-------|--------|--------|---|---|---|---|---|---|---|---|---|---|---|---|---|-----------------|
| 1    | 18 | 24 | 1 1/2 | 3/8 | 1/2 | 3 | 8  | 3 | 2     | 2     | 3     | 7 1/4  | 5 1/2  |   |   |   |   |   |   |   |   |   |   |   |   |   | 3.0             |
| 2S   | 24 | 30 | 1 1/2 | 3/8 | 1/2 | 4 | 10 | 3 | 2 1/4 | 3 3/8 | 3 3/8 | 9 5/8  | 7 3/8  |   |   |   |   |   |   |   |   |   |   |   |   |   | 5.0             |
| 2M   | 30 | 36 | 1 7/8 | 1/2 | 5/8 | 5 | 12 | 5 | 2 1/2 | 2 1/2 | 4     | 12     | 9 1/4  |   |   |   |   |   |   |   |   |   |   |   |   |   | 7.5             |
| 3    | 36 | 48 | 1 7/8 | 1/2 | 5/8 | 6 | 14 | 6 | 5     | 5     | 6     | 14 3/8 | 11     |   |   |   |   |   |   |   |   |   |   |   |   |   | 12.0            |
| 4    | 36 | 48 | 1 7/8 | 1/2 | 5/8 | 6 | 14 | 6 | 5     | 5     | 6     | 14 3/8 | 11     |   |   |   |   |   |   |   |   |   |   |   |   |   | 12.0            |
| 5    | 48 | 60 | 3     | 3/4 | 1   | 8 | 20 | 6 | 4 1/2 | 6 3/4 | 6 3/4 | 19 1/4 | 14 5/8 |   |   |   |   |   |   |   |   |   |   |   |   |   | 20.0            |

STANDARD SIGN  
R2 - 1

WISCONSIN DEPT OF TRANSPORTATION

APPROVED *Matthew R. Rauch*  
for State Traffic Engineer

DATE 2/1/23 PLATE NO. R2-1.14

7


7

NOTES

1. Sign is Type II - Type H Reflective
2. Color:

Background - White

Message - Black
3. Message Series - D

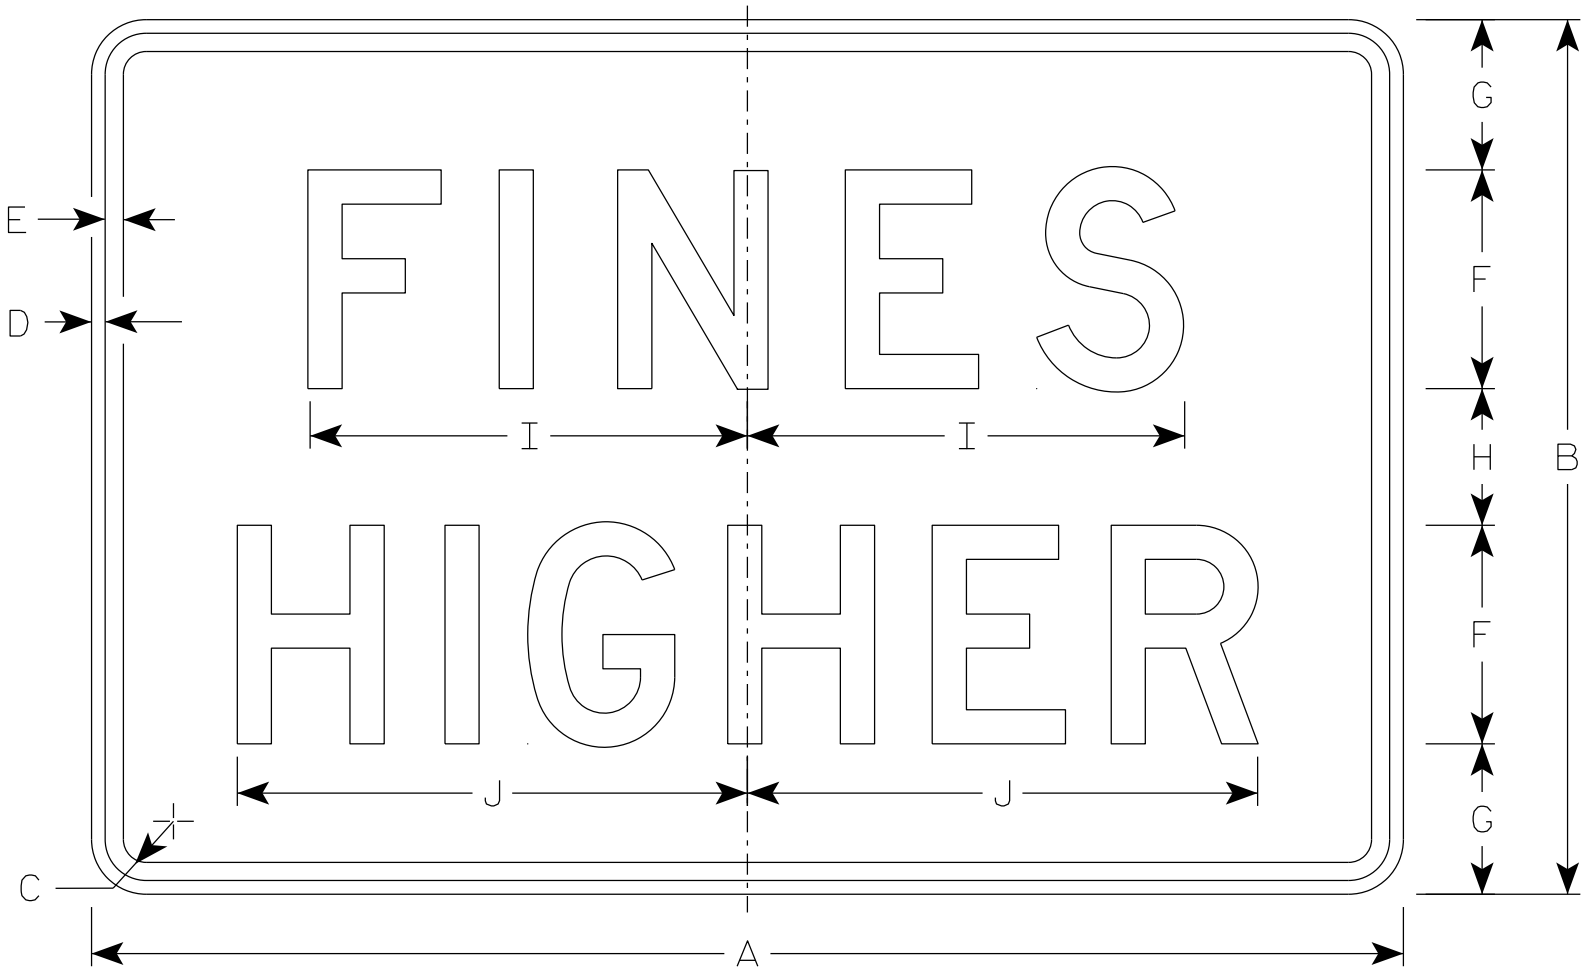

R2-6P

| SIZE | A  | B  | C     | D   | E   | F | G     | H     | I      | J     | K | L | M | N | O | P | Q | R | S | T | U | V | W | X | Y | Z | Area<br>sq. ft. |
|------|----|----|-------|-----|-----|---|-------|-------|--------|-------|---|---|---|---|---|---|---|---|---|---|---|---|---|---|---|---|-----------------|
| 1    |    |    
| 2S   | 24 | 18 | 1 1/2 | 3/8 | 3/8 | 4 | 3 1/2 | 3     | 7 5/8  | 9 1/4 |   |   |   |   |   |   |   |   |   |   |   |   |   |   |   |   | 3.0             |
| 2M   | 24 | 18 | 1 1/2 | 3/8 | 3/8 | 4 | 3 1/2 | 3     | 7 5/8  | 9 1/4 |   |   |   |   |   |   |   |   |   |   |   |   |   |   |   |   | 3.0             |
| 3    | 36 | 24 | 1 1/2 | 3/8 | 1/2 | 6 | 4 1/8 | 3 3/4 | 12     | 14    |   |   |   |   |   |   |   |   |   |   |   |   |   |   |   |   | 6.0             |
| 4    | 36 | 24 | 1 1/2 | 3/8 | 1/2 | 6 | 4 1/8 | 3 3/4 | 12     | 14    |   |   |   |   |   |   |   |   |   |   |   |   |   |   |   |   | 6.0             |
| 5    | 48 | 36 | 1 7/8 | 1/2 | 5/8 | 8 | 7     | 6     | 15 1/8 | 19    |   |   |   |   |   |   |   |   |   |   |   |   |   |   |   |   | 12.0            |

PROJECT NO:

HWY:

COUNTY:

SHEET NO: 126

E

STANDARD SIGN

R2-6P

WISCONSIN DEPT OF TRANSPORTATION


APPROVED

Matthew R. Rauch

for State Traffic Engineer

DATE 2/1/23

PLATE NO. R2-6P.3

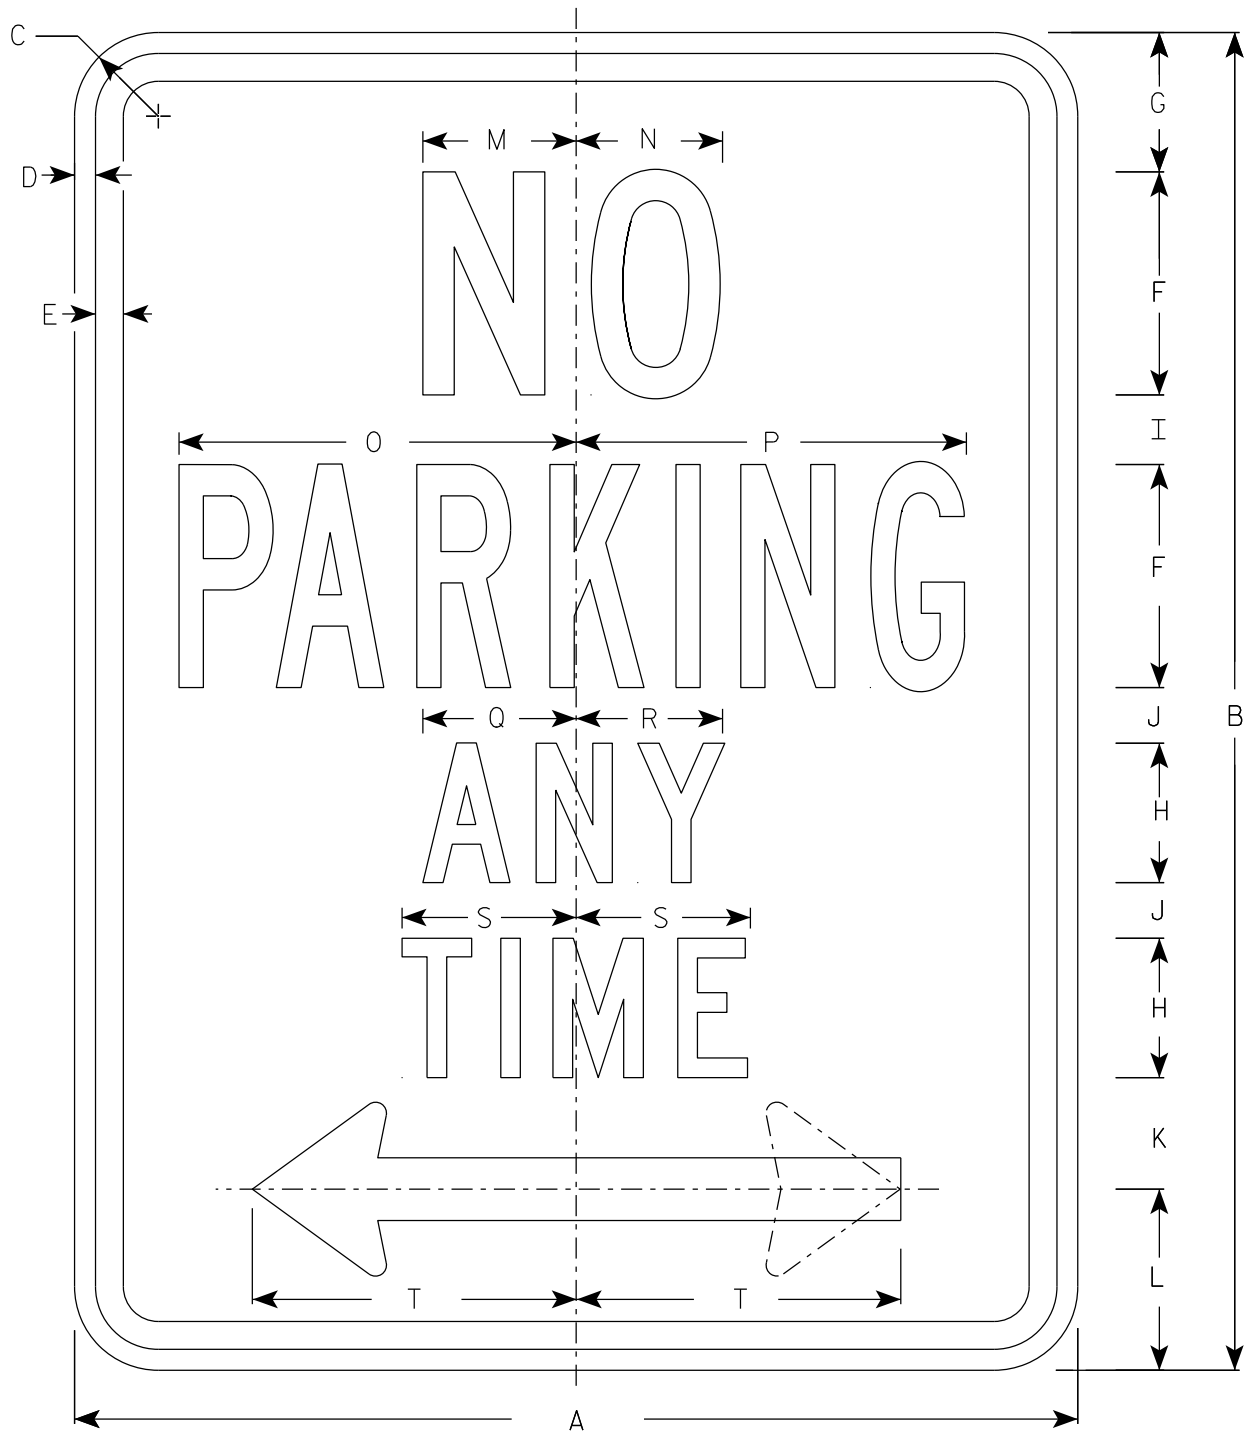


R7-1

NOTES

1. Sign is Type II - Type H Reflective
2. Color:  
Background - White  
Message - Red
3. Message Series - See Note 4
4. Lines 1, 3 and 4 are series C, line 2 is series B.
5. R7-1D (double arrow)  
R7-1L (left arrow)  
R7-1R (right arrow)

ARROW DETAIL

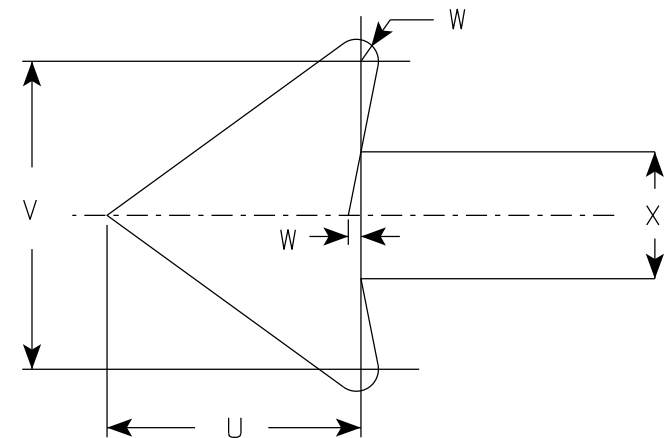

| SIZE | A  | B  | C     | D   | E   | F | G     | H     | I     | J     | K     | L     | M     | N     | O     | P     | Q     | R     | S     | T     | U     | V     | W   | X     | Y | Z | Area<br>sq. ft. |
|------|----|----|-------|-----|-----|---|-------|-------|-------|-------|-------|-------|-------|-------|-------|-------|-------|-------|-------|-------|-------|-------|-----|-------|---|---|-----------------|
| 1    | 12 | 18 | 1 1/2 | 3/8 | 3/8 | 3 | 1 7/8 | 2     | 7/8   | 5/8   | 1 1/2 | 2 1/2 | 2     | 2     | 4 7/8 | 4 7/8 | 2 1/4 | 2 1/8 | 2 1/2 | 3 7/8 | 1 1/2 | 1 3/4 | 1/8 | 3/4   |   |   | 1.5             |
| 2S   | 18 | 24 | 1 1/2 | 3/8 | 1/2 | 4 | 2 1/2 | 2 1/2 | 1 1/4 | 1     | 2     | 3 1/4 | 2 3/4 | 2 5/8 | 7 1/8 | 7     | 2 3/4 | 2 5/8 | 3 1/8 | 5 7/8 | 2 1/4 | 2 5/8 | 1/4 | 1 1/8 |   |   | 3.0             |
| 2M   | 24 | 30 | 1 1/2 | 3/8 | 1/2 | 5 | 3     | 3     | 2     | 1 1/4 | 2 1/2 | 4     | 3 1/4 | 3 3/8 | 9 1/4 | 9 1/4 | 3 1/4 | 3 1/4 | 3 3/4 | 7 3/4 | 3     | 3 1/2 | 1/4 | 1 1/2 |   |   | 5.0             |
| 3    | 24 | 30 | 1 1/2 | 3/8 | 1/2 | 5 | 3     | 3     | 2     | 1 1/4 | 2 1/2 | 4     | 3 1/4 | 3 3/8 | 9 1/4 | 9 1/4 | 3 1/4 | 3 1/4 | 3 3/4 | 7 3/4 | 3     | 3 1/2 | 1/4 | 1 1/2 |   |   | 5.0             |
| 4    |    |    
| 5    |    |    

STANDARD SIGN  
R7-1


WISCONSIN DEPT OF TRANSPORTATION

APPROVED *Matthew R. Rauch*  
For State Traffic Engineer

DATE 10/26/23 PLATE NO. R7-1.11

|             |      |         |               |   |
|-------------|------|---------|---------------|---|
| PROJECT NO: | HWY: | COUNTY: | SHEET NO: 127 | E |
|-------------|------|---------|---------------|---|

7

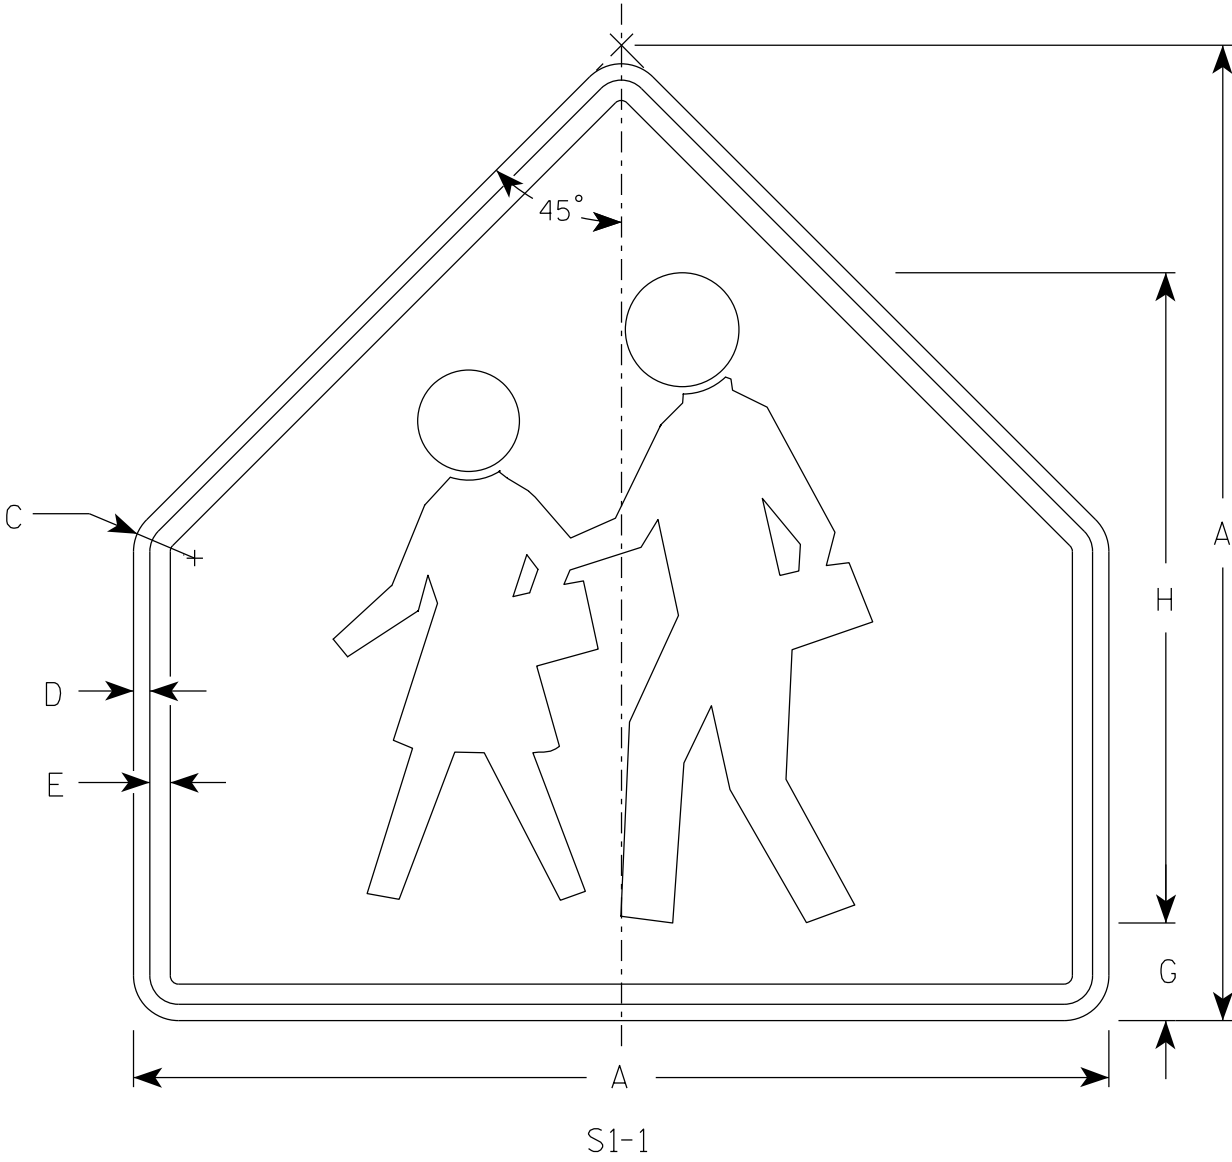

NOTES

- 1. Sign is Type II - Type F Reflective
- 2. Color:
  - Background - Yellow-Green
  - Message - Black

7

| SIZE | A  | B | C     | D   | E   | F | G     | H  | I | J | K | L | M | N | O | P | Q | R | S | T | U | V | W | X | Y | Z | Area<br>sq. ft. |
|------|----|---|-------|-----|-----|---|-------|----|---|---|---|---|---|---|---|---|---|---|---|---|---|---|---|---|---|---|-----------------|
| 1    | 30 |   | 1 3⁄8 | 1⁄2 | 5⁄8 |   | 3     | 20 |   |   |   |   |   |   |   |   |   |   |   |   |   |   |   |   |   |   | 4.69            |
| 2S   | 36 |   | 1 5⁄8 | 5⁄8 | 3⁄4 |   | 3 1⁄2 | 24 |   |   |   |   |   |   |   |   |   |   |   |   |   |   |   |   |   |   | 6.75            |
| 2M   | 36 |   | 1 5⁄8 | 5⁄8 | 3⁄4 |   | 3 1⁄2 | 24 |   |   |   |   |   |   |   |   |   |   |   |   |   |   |   |   |   |   | 6.75            |
| 3    | 36 |   | 1 5⁄8 | 5⁄8 | 3⁄4 |   | 3 1⁄2 | 24 |   |   |   |   |   |   |   |   |   |   |   |   |   |   |   |   |   |   | 6.75            |
| 4    | 48 |   | 1 7⁄8 | 3⁄4 | 1   |   | 4 3⁄4 | 32 |   |   |   |   |   |   |   |   |   |   |   |   |   |   |   |   |   |   | 12              |
| 5    |    |   

STANDARD SIGN


S1-1

WISCONSIN DEPT OF TRANSPORTATION

APPROVED *Matthew R. Rauch*  
for State Traffic Engineer

DATE 2/16/2023 PLATE NO. S1-1.9

7

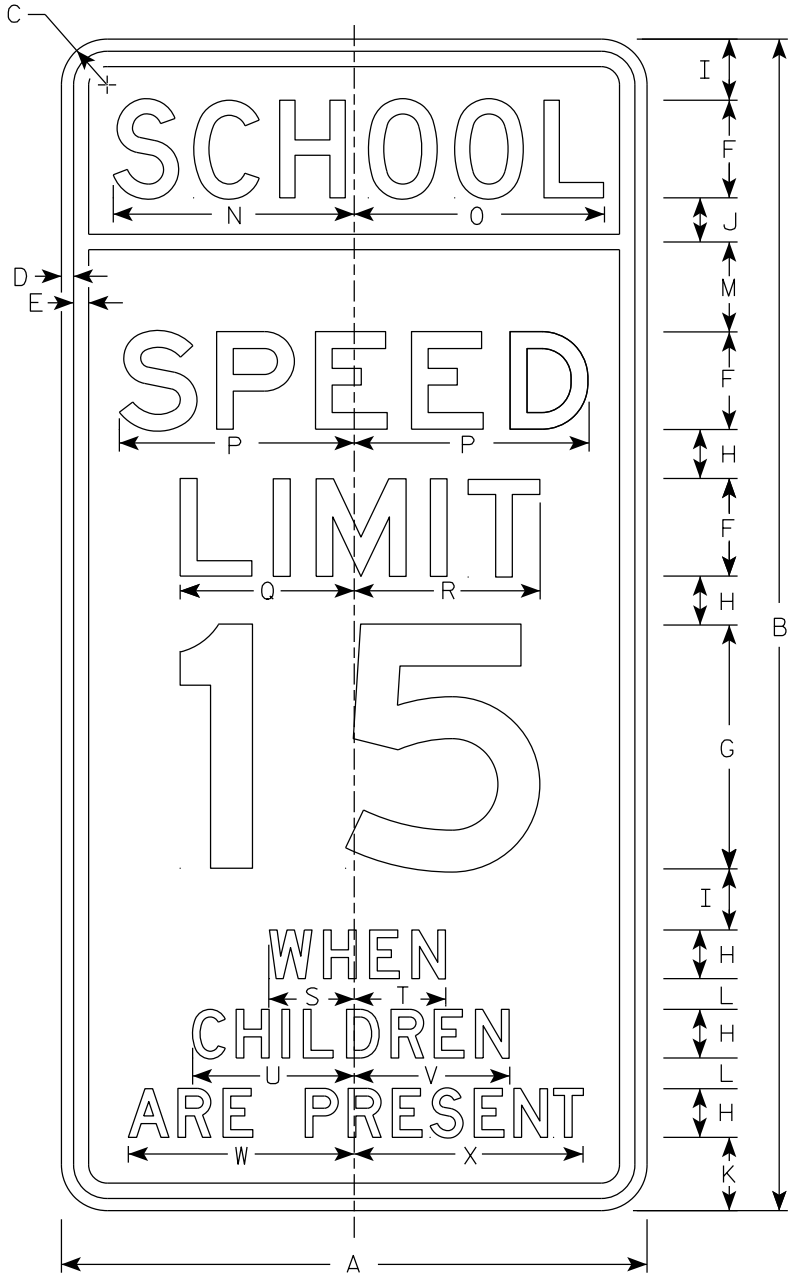

S4-51

NOTES

1. Sign is Type II - See Note 2 for Sheeting Type
2. Color:  
Background - See Note 4  
Message - Black
3. Message Series - See Note 5
4. Top panel (SCHOOL) background - Yellow Green - Type F Reflective  
Lower panel background - White - Type SH Reflective
5. From top to bottom:  
Lines 1, 5, 6 & 7 are series D  
Lines 2, 3 & 4 are series E
6. Line 4 substitute appropriate numerals and adjust spacing to achieve proper balance.

7

| SIZE | A  | B  | C     | D   | E   | F | G  | H | I     | J     | K     | L     | M     | N     | O      | P      | Q      | R      | S     | T     | U     | V     | W     | X      | Y | Z | Area<br>sq. ft. |
|------|----|----|-------|-----|-----|---|----|---|-------|-------|-------|-------|-------|-------|--------|--------|--------|--------|-------|-------|-------|-------|-------|--------|---|---|-----------------|
| 1    |    |    
| 2S   | 24 | 48 | 1 7/8 | 1/2 | 5/8 | 4 | 10 | 2 | 2 1/2 | 1 3/4 | 3     | 1 1/4 | 3 3/4 | 9 7/8 | 10 1/4 | 9 5/8  | 7 1/8  | 7 5/8  | 3 1/2 | 3 3/8 | 6 5/8 | 6 3/8 | 9 1/4 | 9 3/8  |   |   | 8.00            |
| 2M   | 24 | 48 | 1 7/8 | 1/2 | 5/8 | 4 | 10 | 2 | 2 1/2 | 1 3/4 | 3     | 1 1/4 | 3 3/4 | 9 7/8 | 10 1/4 | 9 5/8  | 7 1/8  | 7 5/8  | 3 1/2 | 3 3/8 | 6 5/8 | 6 3/8 | 9 1/4 | 9 3/8  |   |   | 8.00            |
| 3    | 36 | 72 | 3     | 3/4 | 1   | 6 | 15 | 3 | 3 3/4 | 2 3/4 | 4 1/2 | 1 7/8 | 5 1/2 | 15    | 15 1/4 | 14 1/2 | 11 1/4 | 11 1/2 | 5 1/2 | 5 3/4 | 10    | 9 3/4 | 14    | 14 1/8 |   |   | 18.00           |
| 4    |    |    
| 5    |    |    


STANDARD SIGN  
S4-51

WISCONSIN DEPT OF TRANSPORTATION

APPROVED *Matthew R. Rauch*  
for State Traffic Engineer

DATE 2/22/2023 PLATE NO. S4-51.11

7

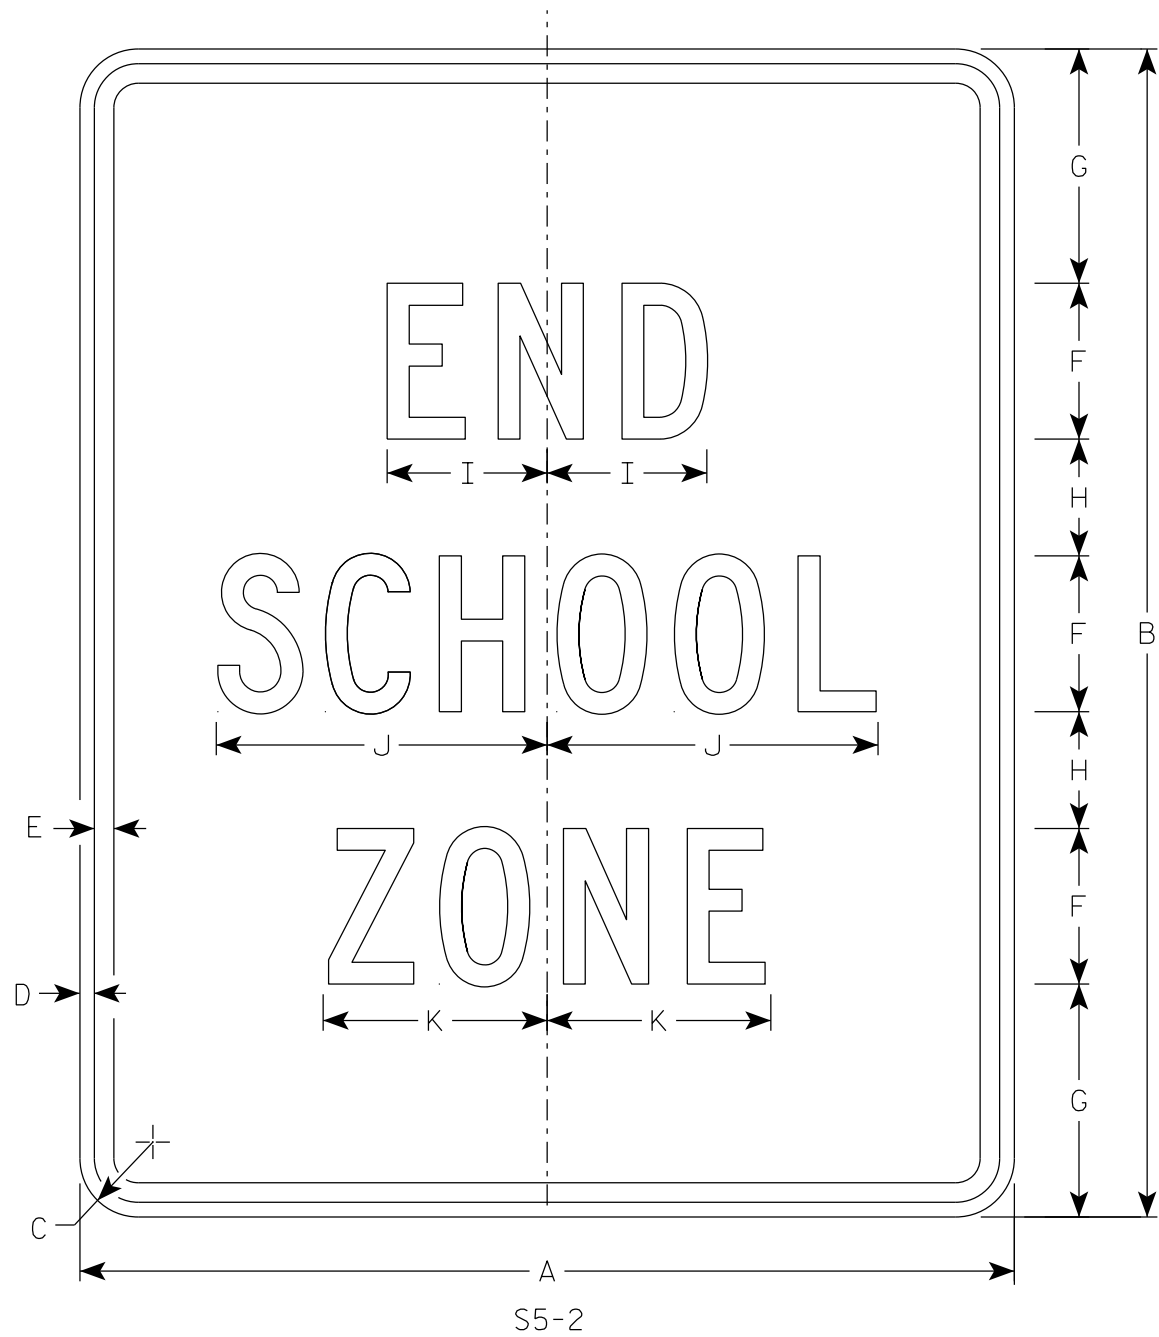

NOTES

- 1. Sign is Type II - Type H Reflective
- 2. Color:  
Background - White  
Message - Black
- 3. Message Series - C

7

| SIZE | A  | B  | C     | D   | E   | F | G | H | I     | J      | K     | L | M | N | O | P | Q | R | S | T | U | V | W | X | Y | Z | Area<br>sq. ft. |
|------|----|----|-------|-----|-----|---|---|---|-------|--------|-------|---|---|---|---|---|---|---|---|---|---|---|---|---|---|---|-----------------|
| 1    |    |    
| 2S   | 24 | 30 | 1 1/2 | 3/8 | 1/2 | 4 | 6 | 3 | 4 1/8 | 8 1/2  | 5 3/4 |   |   |   |   |   |   |   |   |   |   |   |   |   |   |   | 5.0             |
| 2M   | 24 | 30 | 1 1/2 | 3/8 | 1/2 | 4 | 6 | 3 | 4 1/8 | 8 1/2  | 5 3/4 |   |   |   |   |   |   |   |   |   |   |   |   |   |   |   | 5.0             |
| 3    | 36 | 42 | 1 7/8 | 5/8 | 3/4 | 6 | 7 | 5 | 6 1/8 | 12 5/8 | 8 5/8 |   |   |   |   |   |   |   |   |   |   |   |   |   |   |   | 10.5            |
| 4    |    |    
| 5    |    |    

STANDARD SIGN  
S5-2

WISCONSIN DEPT OF TRANSPORTATION

APPROVED *Matthew R. Rauch*  
for State Traffic Engineer

DATE 2/23/2023 PLATE NO. S5-2.3




7

7

NOTES

- 1. Sign is Type II - Type F Reflective
- 2. Color:  
Background - Yellow-Green  
Message - Black
- 3. Message Series - C

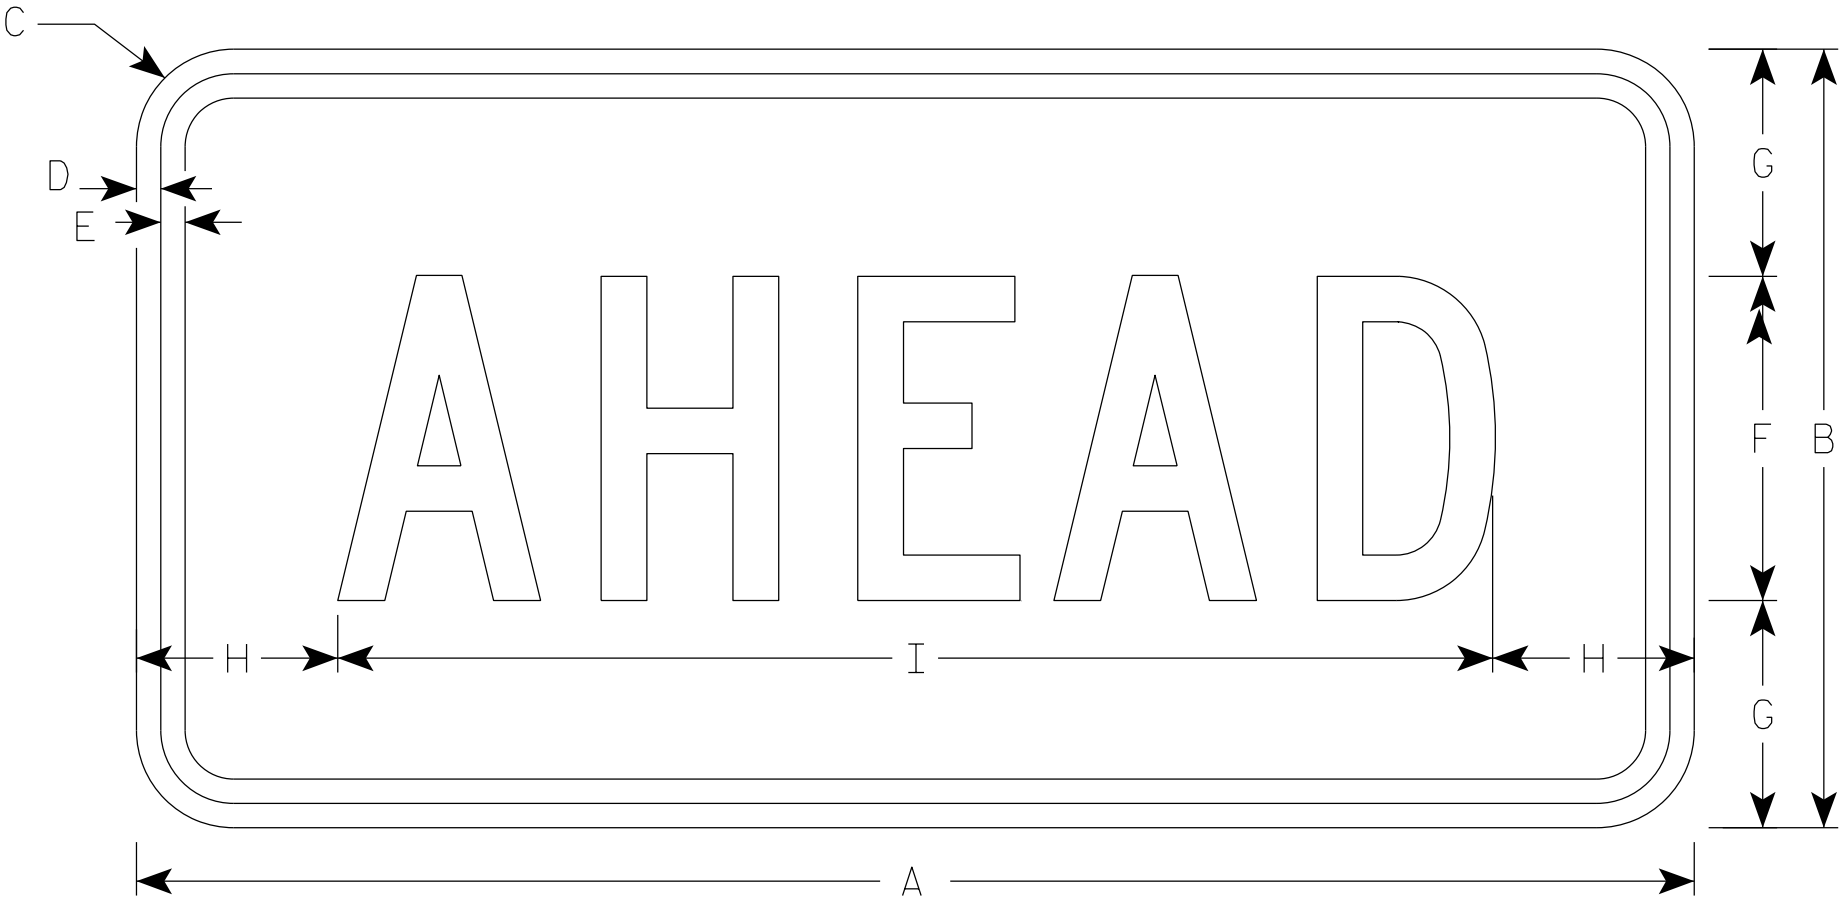

S16-9P

| SIZE | A  | B  | C     | D   | E   | F  | G     | H     | I      | J | K | L | M | N | O | P | Q | R | S | T | U | V | W | X | Y | Z | Area<br>sq. ft. |
|------|----|----|-------|-----|-----|----|-------|-------|--------|---|---|---|---|---|---|---|---|---|---|---|---|---|---|---|---|---|-----------------|
| 1    | 24 | 12 | 1 1/2 | 3/8 | 3/8 | 5  | 3 1/2 | 3 1/8 | 17 3/4 |   |   |   |   |   |   |   |   |   |   |   |   |   |   |   |   |   | 2.0             |
| 2S   | 30 | 18 | 1 1/2 | 3/8 | 1/2 | 7  | 5 1/2 | 2 3/4 | 24 1/2 |   |   |   |   |   |   |   |   |   |   |   |   |   |   |   |   |   | 3.75            |
| 2M   | 30 | 18 | 1 1/2 | 3/8 | 1/2 | 7  | 5 1/2 | 2 3/4 | 24 1/2 |   |   |   |   |   |   |   |   |   |   |   |   |   |   |   |   |   | 3.75            |
| 3    | 30 | 18 | 1 1/2 | 3/8 | 1/2 | 7  | 3 1/2 | 2 3/4 | 24 1/2 |   |   |   |   |   |   |   |   |   |   |   |   |   |   |   |   |   | 3.75            |
| 4    | 48 | 24 | 1 7/8 | 1/2 | 5/8 | 10 | 7     | 6 1/8 | 35 3/4 |   |   |   |   |   |   |   |   |   |   |   |   |   |   |   |   |   | 8.0             |
| 5    |    |    


PROJECT NO:

HWY:

COUNTY:

SHEET NO: 131


E

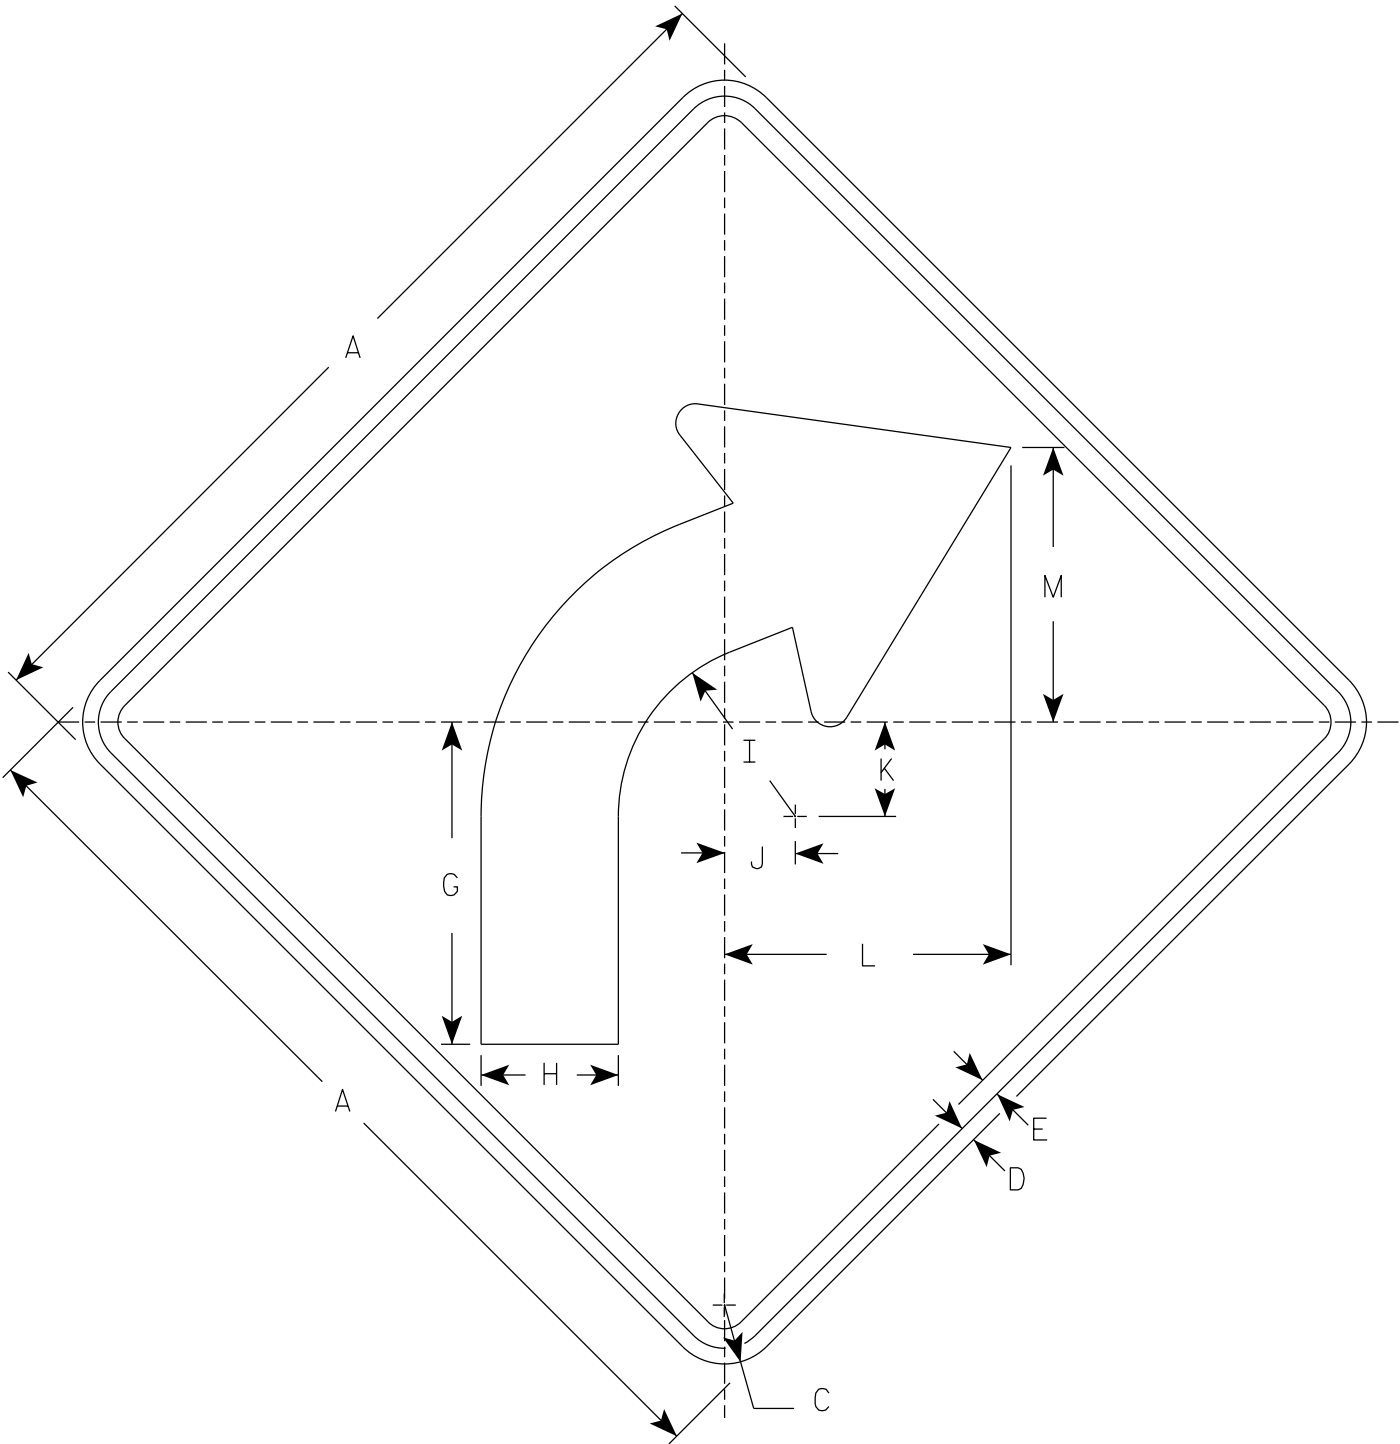

W1-2R

NOTES

- 1. Sign is Type II - Type F Reflective
- 2. Color:  
Background - Yellow  
Message - Black
- 3. W1-2L is the same as W1-2R except the arrow is reversed along the vertical centerline.

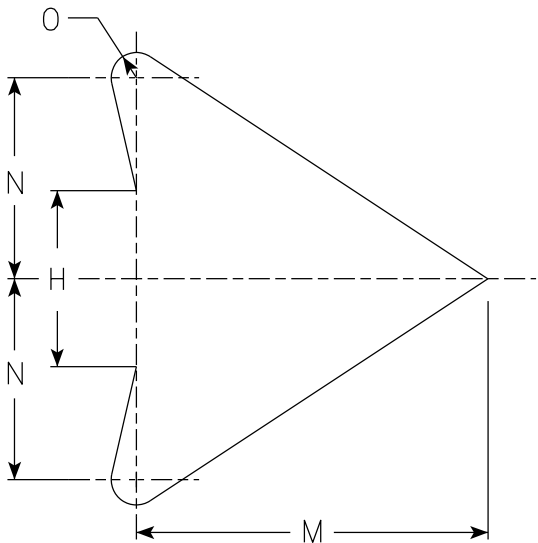

ARROW DETAIL

| SIZE | A  | B | C     | D   | E   | F | G      | H     | I     | J     | K     | L      | M      | N | O   | P | Q | R | S | T | U | V | W | X | Y | Z | Area<br>sq. ft. |
|------|----|---|-------|-----|-----|---|--------|-------|-------|-------|-------|--------|--------|---|-----|---|---|---|---|---|---|---|---|---|---|---|-----------------|
| 1    | 24 |   | 1 1/2 | 3/8 | 1/2 |   | 8 1/4  | 3 1/2 | 4 1/2 | 1 3/4 | 2 3/8 | 7 1/4  | 7      | 4 | 1/2 |   |   |   |   |   |   |   |   |   |   |   | 4.0             |
| 2S   | 30 |   | 1 7/8 | 1/2 | 5/8 |   | 10 1/4 | 4 3/8 | 5 5/8 | 2 1/4 | 3     | 9 1/8  | 8 3/4  | 5 | 5/8 |   |   |   |   |   |   |   |   |   |   |   | 6.25            |
| 2M   | 36 |   | 2 1/4 | 5/8 | 3/4 |   | 12 3/8 | 5 1/4 | 6 3/4 | 2 5/8 | 3 1/2 | 10 7/8 | 10 1/2 | 6 | 3/4 |   |   |   |   |   |   |   |   |   |   |   | 9.0             |
| 3    | 36 |   | 2 1/4 | 5/8 | 3/4 |   | 12 3/8 | 5 1/4 | 6 3/4 | 2 5/8 | 3 1/2 | 10 7/8 | 10 1/2 | 6 | 3/4 |   |   |   |   |   |   |   |   |   |   |   | 9.0             |
| 4    | 36 |   | 2 1/4 | 5/8 | 3/4 |   | 12 3/8 | 5 1/4 | 6 3/4 | 2 5/8 | 3 1/2 | 10 7/8 | 10 1/2 | 6 | 3/4 |   |   |   |   |   |   |   |   |   |   |   | 9.0             |
| 5    | 48 |   | 3     | 3/4 | 1   |   | 16 1/2 | 7     | 9     | 3 1/2 | 4 5/8 | 14 1/2 | 14     | 8 | 1   |   |   |   |   |   |   |   |   |   |   |   | 16.0            |

STANDARD SIGN  
W1-2


WISCONSIN DEPT OF TRANSPORTATION

APPROVED *Matthew R. Rauch*  
for State Traffic Engineer

DATE 3/23/2023 PLATE NO. W1-2.11



7

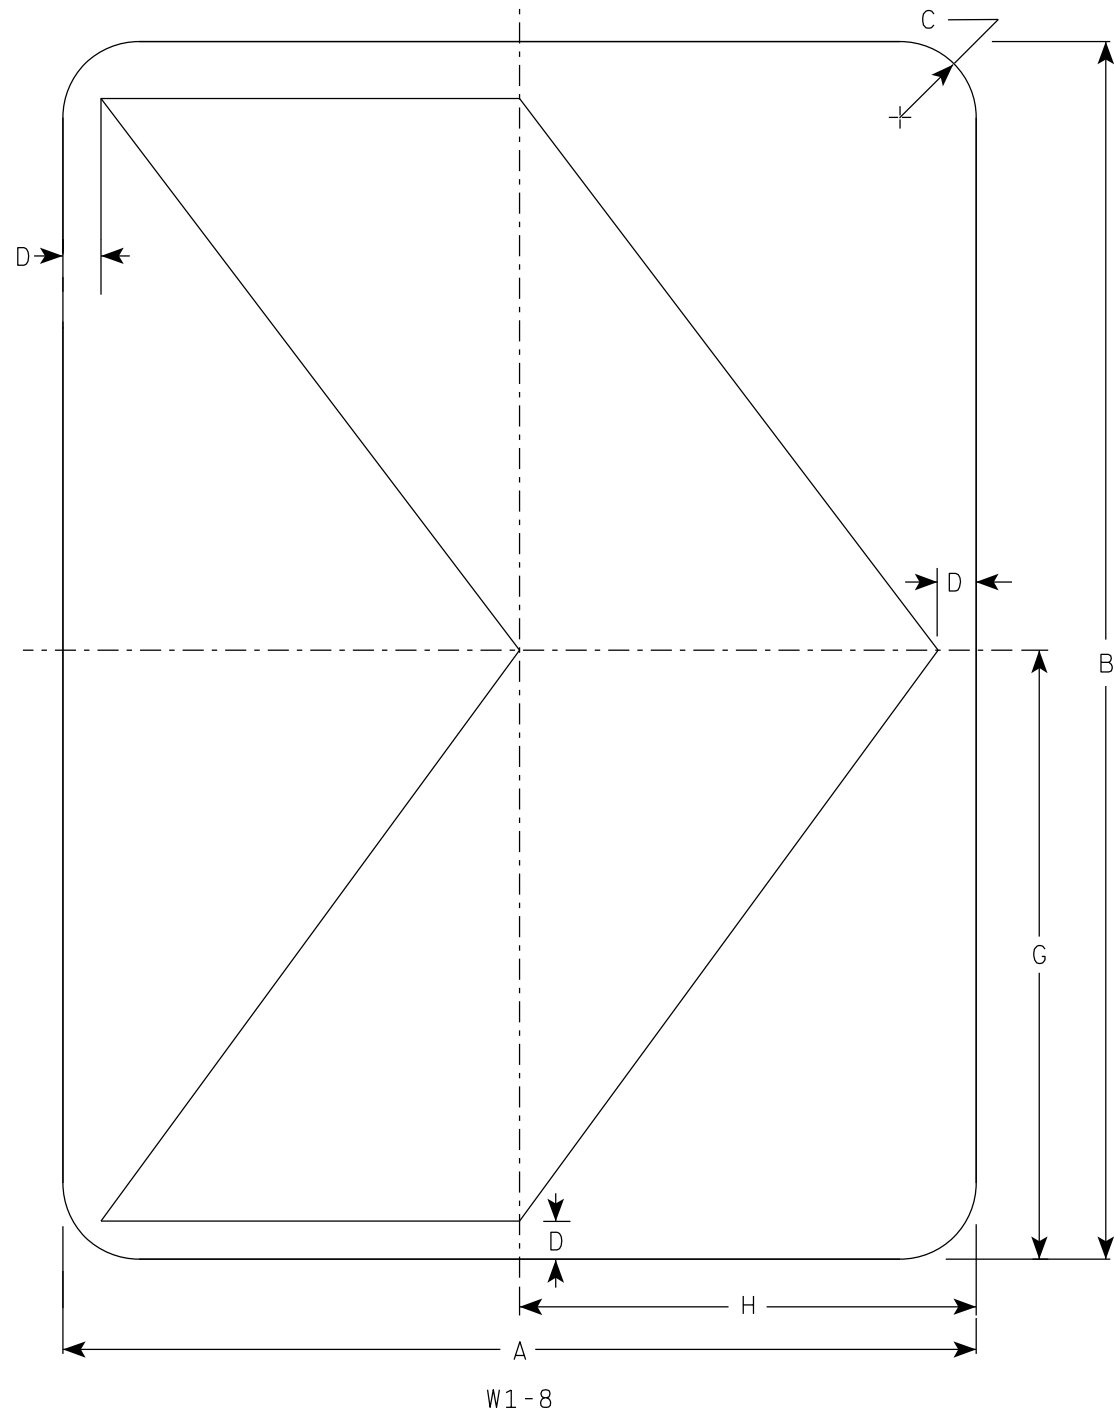

NOTES

- 1. Sign is Type II - Type F Reflective
- 2. Color:
  - Background - Yellow
  - Message - Black

7

| SIZE | A  | B  | C     | D     | E | F | G  | H  | I | J | K | L | M | N | O | P | Q | R | S | T | U | V | W | X | Y | Z | Area<br>sq. ft. |
|------|----|----|-------|-------|---|---|----|----|---|---|---|---|---|---|---|---|---|---|---|---|---|---|---|---|---|---|-----------------|
| 1    | 12 | 18 | 1 1/2 | 1/2   |   |   | 9  | 6  |   |   |   |   |   |   |   |   |   |   |   |   |   |   |   |   |   |   | 1.5             |
| 2S   | 18 | 24 | 1 1/2 | 3/4   |   |   | 12 | 9  |   |   |   |   |   |   |   |   |   |   |   |   |   |   |   |   |   |   | 3.0             |
| 2M   | 18 | 24 | 1 1/2 | 3/4   |   |   | 12 | 9  |   |   |   |   |   |   |   |   |   |   |   |   |   |   |   |   |   |   | 3.0             |
| 3    | 24 | 30 | 1 1/2 | 1     |   |   | 15 | 12 |   |   |   |   |   |   |   |   |   |   |   |   |   |   |   |   |   |   | 5.0             |
| 4    | 30 | 36 | 1 7/8 | 1 1/4 |   |   | 18 | 15 |   |   |   |   |   |   |   |   |   |   |   |   |   |   |   |   |   |   | 7.5             |
| 5    | 36 | 48 | 1 7/8 | 1 1/2 |   |   | 24 | 18 |   |   |   |   |   |   |   |   |   |   |   |   |   |   |   |   |   |   | 12.0            |

STANDARD SIGN  
W1-8

WISCONSIN DEPT OF TRANSPORTATION


APPROVED *Matthew R. Rauch*  
for State Traffic Engineer

DATE 5/11/2023 PLATE NO. W1-8.7

SHEET NO: 133

E


7

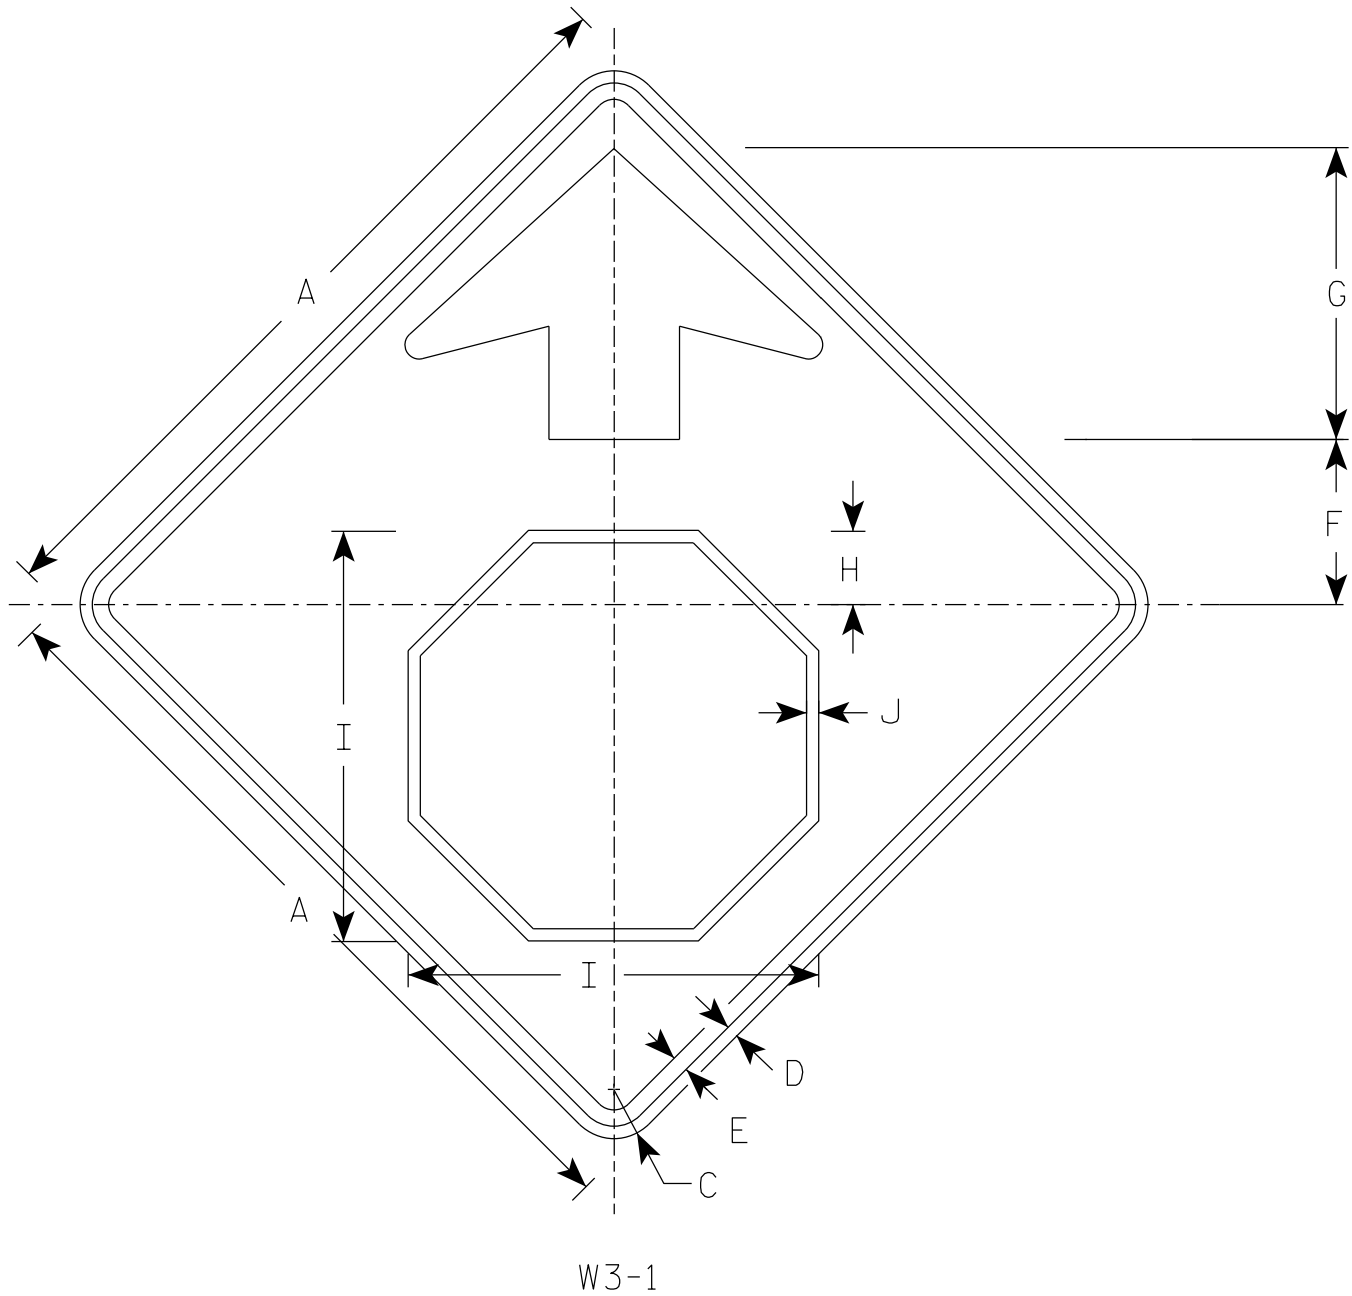

W3-1

NOTES

- 1. Sign is Type II - Type F Reflective
- 2. Color:
  - Background - Yellow
  - Arrow & Border - Black
  - Stop Symbol - White Border on Red Background

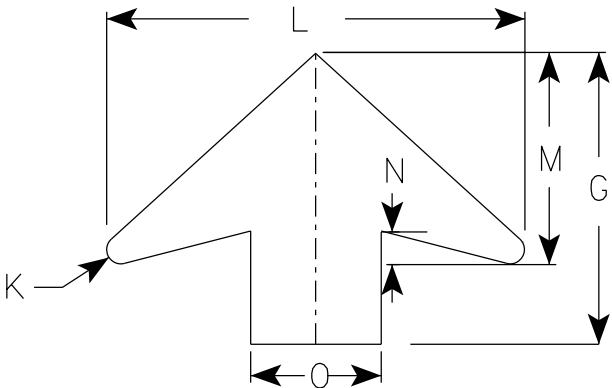

ARROW DETAIL

7

| SIZE | A  | B | C     | D   | E   | F     | G      | H     | I      | J   | K   | L      | M     | N     | O | P | Q | R | S | T | U | V | W | X | Y | Z | Area<br>sq. ft. |
|------|----|---|-------|-----|-----|-------|--------|-------|--------|-----|-----|--------|-------|-------|---|---|---|---|---|---|---|---|---|---|---|---|-----------------|
| 1    | 30 |   | 1 7/8 | 1/2 | 5/8 | 6 1/4 | 11 1/4 | 2 3/8 | 15 3/4 | 1/2 | 1/2 | 16     | 8     | 1 1/4 | 5 |   |   |   |   |   |   |   |   |   |   |   | 6.25            |
| 2S   | 36 |   | 2 1/4 | 5/8 | 3/4 | 7 1/2 | 13 1/2 | 3 1/2 | 19     | 5/8 | 5/8 | 19 1/4 | 9 3/4 | 1 5/8 | 6 |   |   |   |   |   |   |   |   |   |   |   | 9.0             |
| 2M   | 36 |   | 2 1/4 | 5/8 | 3/4 | 7 1/2 | 13 1/2 | 3 1/2 | 19     | 5/8 | 5/8 | 19 1/4 | 9 3/4 | 1 5/8 | 6 |   |   |   |   |   |   |   |   |   |   |   | 9.0             |
| 3    | 36 |   | 2 1/4 | 5/8 | 3/4 | 7 1/2 | 13 1/2 | 3 1/2 | 19     | 5/8 | 5/8 | 19 1/4 | 9 3/4 | 1 5/8 | 6 |   |   |   |   |   |   |   |   |   |   |   | 9.0             |
| 4    | 48 |   | 3     | 3/4 | 1   | 10    | 17 7/8 | 4 1/2 | 25 1/8 | 3/4 | 7/8 | 25 5/8 | 13    | 2     | 8 |   |   |   |   |   |   |   |   |   |   |   | 16.0            |
| 5    | 48 |   | 3     | 3/4 | 1   | 10    | 17 7/8 | 4 1/2 | 25 1/8 | 3/4 | 7/8 | 25 5/8 | 13    | 2     | 8 |   |   |   |   |   |   |   |   |   |   |   | 16.0            |

STANDARD SIGN

W3-1

WISCONSIN DEPT OF TRANSPORTATION


APPROVED *Matthew R. Rauch*  
for State Traffic Engineer

DATE 8/17/2023

PLATE NO. W3-1.13

NOTES

- 1. Sign is Type II - Type F Reflective
- 2. Color:  
Background - Yellow  
Message - Black
- 3. Message Series - Lines 1 and 2 are Series D.  
Line 3 is series C.
- 4. Corners and borders shall be rounded on all base materials for this sign.

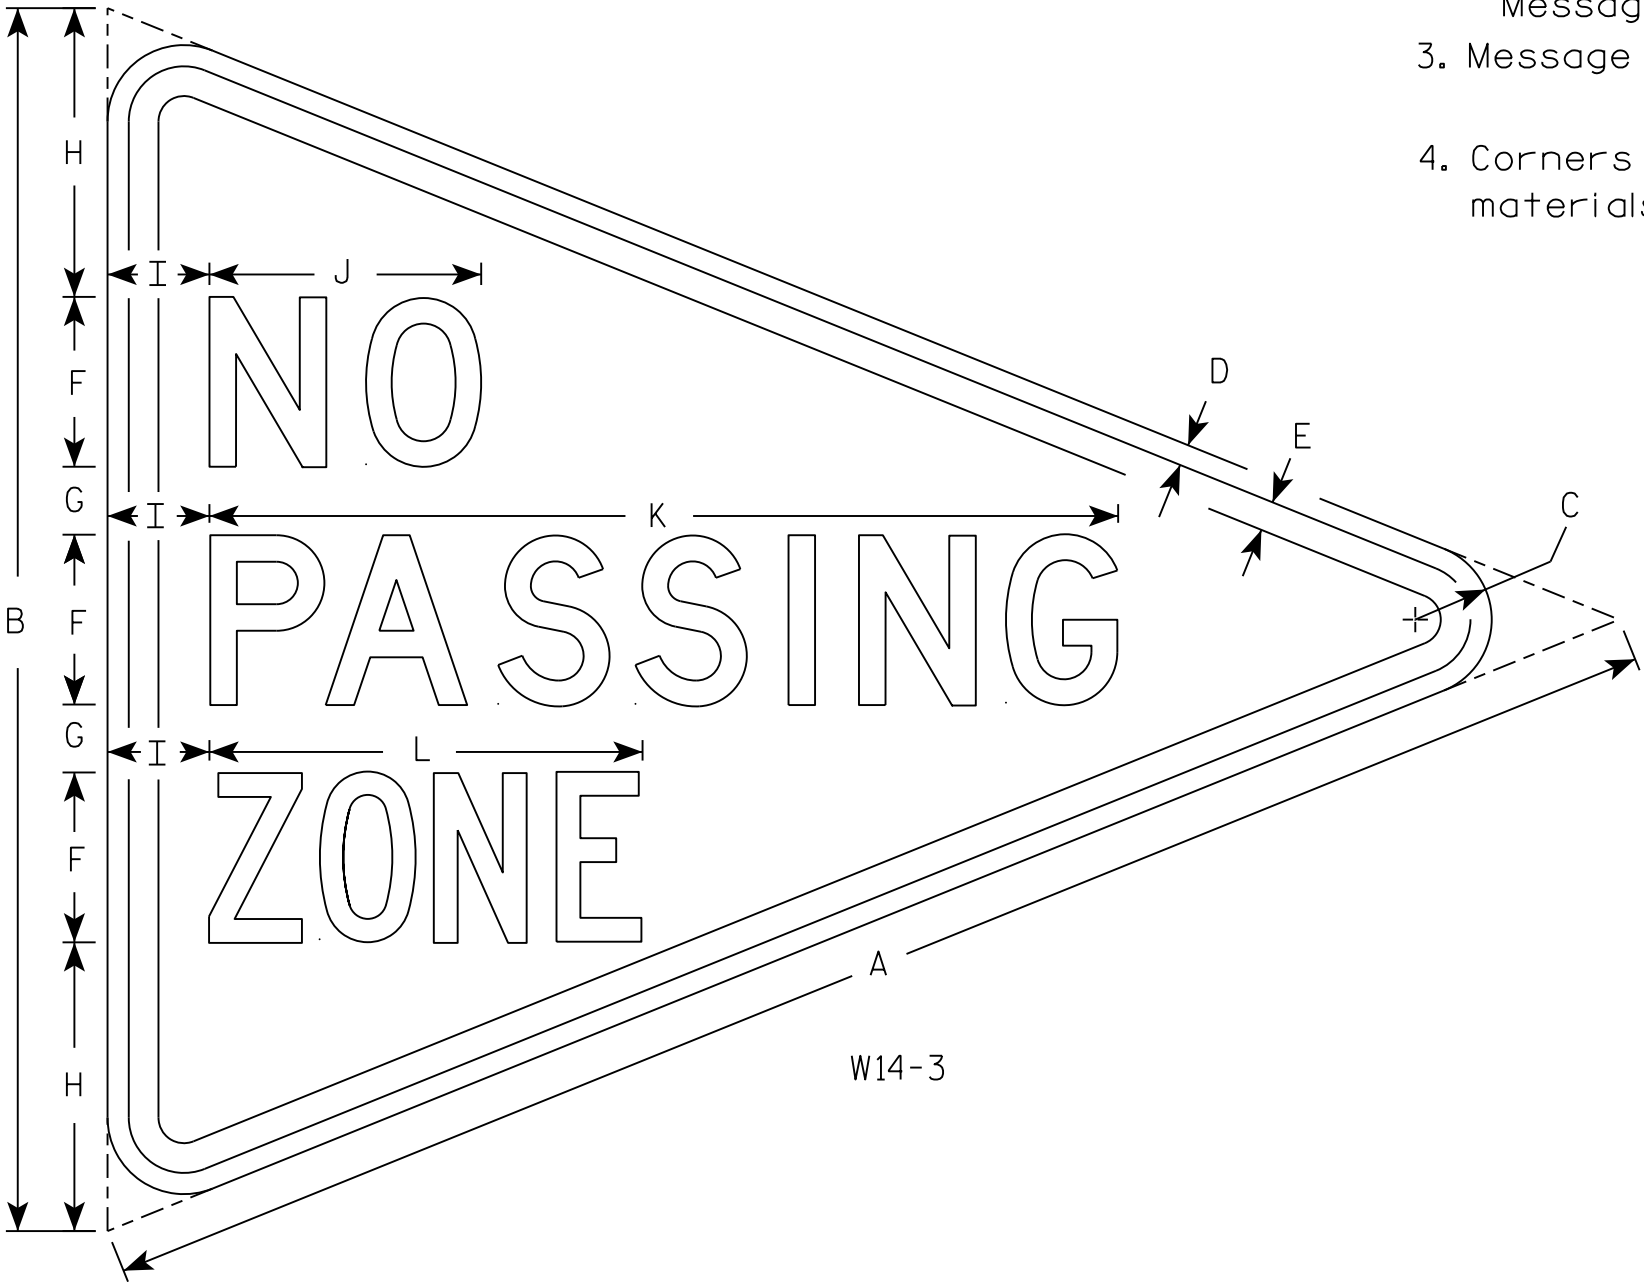

| SIZE | A  | B  | C     | D   | E   | F | G | H     | I | J | K      | L      | M | N | O | P | Q | R | S | T | U | V | W | X | Y | Z | Area<br>sq. ft. |
|------|----|----|-------|-----|-----|---|---|-------|---|---|--------|--------|---|---|---|---|---|---|---|---|---|---|---|---|---|---|-----------------|
| 1    |    |    
| 2S   | 48 | 36 | 2 1/4 | 5/8 | 7/8 | 5 | 2 | 8 1/2 | 3 | 8 | 26 3/4 | 12 3/4 |   |   |   |   |   |   |   |   |   |   |   |   |   |   | 5.56            |
| 2M   |    |    
| 3    |    |    
| 4    |    |    
| 5    |    |    

STANDARD SIGN  
W14-3


WISCONSIN DEPT OF TRANSPORTATION

APPROVED *Matthew R. Rauch*  
for State Traffic Engineer

DATE 3/21/17 PLATE NO. W14-3.10

NOTES

- 1. Fixed Message Sign Type II - Type F Reflective
- 2. Color:  
Background - Orange  
Message - Black
- 3. Message Series - C

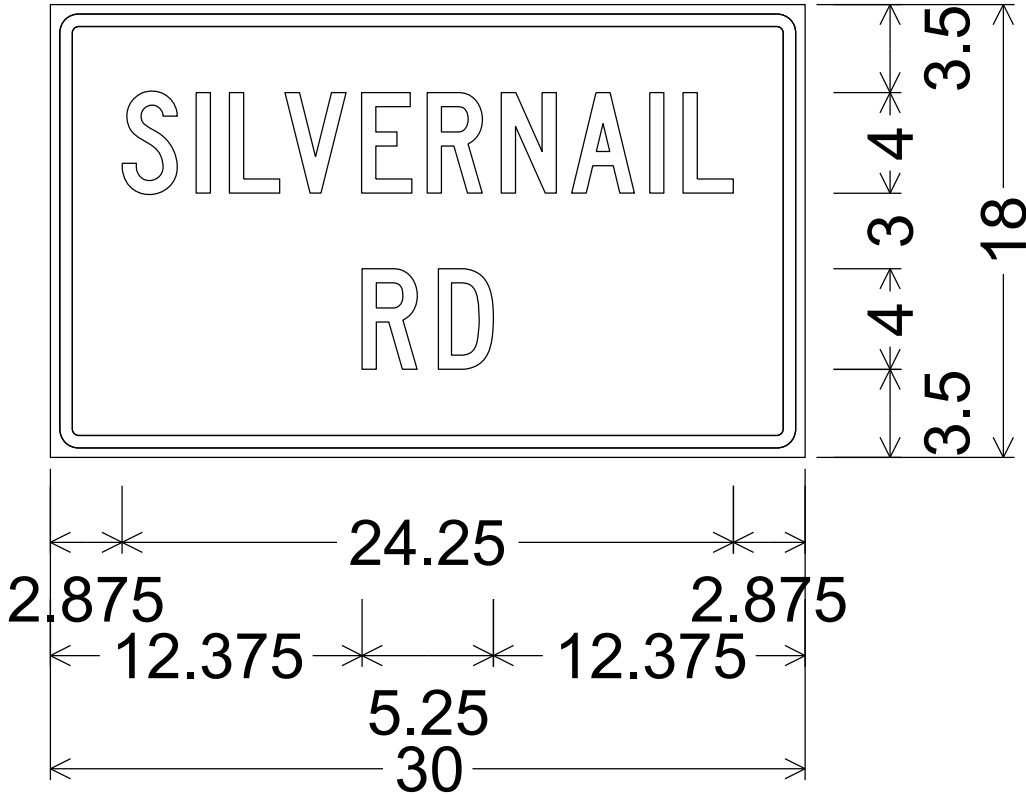

1.125" Radius, 0.500" Border, 0.375" Indent

7

7

DIVISION 1 - SILVERNAIL 2717-03-71

| STATION   | REAL STATION | DISTANCE | AREA (SF) |       | INCREMENTAL VOL (CY) (UNADJUSTED) |      | CUMULATIVE VOL (CY)   |                       |                         |
|-----------|--------------|----------|-----------|-------|-----------------------------------|------|-----------------------|-----------------------|-------------------------|
|           |              |          | CUT       | FILL  | CUT                               | FILL | CUT<br>1.00<br>NOTE 1 | EXPANDED FILL<br>1.25 | MASS ORDINATE<br>NOTE 8 |
|           |              |          |           |       |                                   |      |                       |                       |                         |
| 100+43.55 | 10043.55     | 0.00     | 98.17     | 0.00  | 0                                 | 0    | 0                     | 0                     | 0                       |
| 101+00.00 | 10100.00     | 56.45    | 100.21    | 0.39  | 207                               | 0    | 0                     | 0                     | 207                     |
| 101+50.00 | 10150.00     | 50.00    | 102.39    | 0.75  | 188                               | 1    | 188                   | 1                     | 394                     |
| 102+00.00 | 10200.00     | 50.00    | 106.93    | 0.16  | 194                               | 1    | 382                   | 3                     | 587                     |
| 102+50.00 | 10250.00     | 50.00    | 115.03    | 0.00  | 206                               | 0    | 588                   | 3                     | 793                     |
| 102+79.85 | 10279.85     | 29.85    | 112.27    | 0.00  | 126                               | 0    | 714                   | 3                     | 919                     |
| 103+00.00 | 10300.00     | 20.15    | 114.60    | 0.00  | 85                                | 0    | 799                   | 3                     | 1004                    |
| 103+50.00 | 10350.00     | 50.00    | 107.80    | 0.12  | 206                               | 0    | 1005                  | 3                     | 1210                    |
| 104+00.00 | 10400.00     | 50.00    | 103.10    | 0.49  | 195                               | 1    | 1200                  | 4                     | 1403                    |
| 104+50.00 | 10450.00     | 50.00    | 99.25     | 0.89  | 187                               | 1    | 1387                  | 5                     | 1589                    |
| 105+00.00 | 10500.00     | 50.00    | 100.26    | 1.05  | 185                               | 2    | 1572                  | 8                     | 1772                    |
| 105+50.00 | 10550.00     | 50.00    | 102.41    | 1.39  | 188                               | 2    | 1760                  | 10                    | 1957                    |
| 106+00.00 | 10600.00     | 50.00    | 108.19    | 8.29  | 195                               | 9    | 1955                  | 21                    | 2141                    |
| 106+50.00 | 10650.00     | 50.00    | 121.43    | 13.89 | 213                               | 21   | 2168                  | 48                    | 2328                    |
| 107+00.00 | 10700.00     | 50.00    | 134.19    | 19.74 | 237                               | 31   | 2405                  | 86                    | 2526                    |
| 107+50.00 | 10750.00     | 50.00    | 132.41    | 16.44 | 247                               | 34   | 2652                  | 129                   | 2730                    |
| 108+00.00 | 10800.00     | 50.00    | 135.28    | 10.85 | 248                               | 25   | 2900                  | 160                   | 2947                    |
| 108+12.16 | 10812.16     | 12.16    | 135.93    | 11.50 | 61                                | 5    | 2961                  | 166                   | 3002                    |
| 108+50.00 | 10850.00     | 37.84    | 129.83    | 10.96 | 186                               | 16   | 3147                  | 186                   | 3168                    |
| 109+00.00 | 10900.00     | 50.00    | 115.04    | 7.29  | 227                               | 17   | 3374                  | 208                   | 3374                    |
| 109+50.00 | 10950.00     | 50.00    | 109.29    | 1.64  | 208                               | 8    | 3582                  | 218                   | 3572                    |
| 110+00.00 | 11000.00     | 50.00    | 121.62    | 0.16  | 214                               | 2    | 3796                  | 220                   | 3783                    |
| 110+50.00 | 11050.00     | 50.00    | 126.26    | 0.12  | 230                               | 0    | 4026                  | 220                   | 4013                    |
| 111+00.00 | 11100.00     | 50.00    | 124.31    | 0.52  | 232                               | 1    | 4258                  | 221                   | 4244                    |
| 111+50.00 | 11150.00     | 50.00    | 126.36    | 0.59  | 232                               | 1    | 4490                  | 223                   | 4475                    |
| 112+00.00 | 11200.00     | 50.00    | 134.40    | 0.25  | 241                               | 1    | 4731                  | 224                   | 4714                    |
| 112+50.00 | 11250.00     | 50.00    | 134.92    | 0.41  | 249                               | 1    | 4980                  | 225                   | 4962                    |
| 113+00.00 | 11300.00     | 50.00    | 133.71    | 0.22  | 249                               | 1    | 5229                  | 226                   | 5210                    |
| 113+50.00 | 11350.00     | 50.00    | 130.17    | 0.53  | 244                               | 1    | 5473                  | 228                   | 5453                    |
| 114+00.00 | 11400.00     | 50.00    | 140.61    | 0.12  | 251                               | 1    | 5724                  | 229                   | 5702                    |
| 114+50.00 | 11450.00     | 50.00    | 149.44    | 0.09  | 269                               | 0    | 5993                  | 229                   | 5971                    |
| 115+00.00 | 11500.00     | 50.00    | 145.05    | 0.08  | 273                               | 0    | 6266                  | 229                   | 6244                    |
| 115+50.00 | 11550.00     | 50.00    | 131.72    | 0.38  | 256                               | 0    | 6522                  | 229                   | 6500                    |
| 116+00.00 | 11600.00     | 50.00    | 124.61    | 0.70  | 237                               | 1    | 6759                  | 230                   | 6736                    |
| 116+50.00 | 11650.00     | 50.00    | 116.31    | 0.95  | 223                               | 2    | 6982                  | 233                   | 6957                    |
| 117+00.00 | 11700.00     | 50.00    | 108.95    | 0.73  | 209                               | 2    | 7191                  | 235                   | 7163                    |
| 117+50.00 | 11750.00     | 50.00    | 122.23    | 0.85  | 214                               | 1    | 7405                  | 236                   | 7376                    |
| 118+00.00 | 11800.00     | 50.00    | 114.87    | 1.20  | 220                               | 2    | 7625                  | 239                   | 7593                    |
| 118+50.00 | 11850.00     | 50.00    | 115.30    | 1.74  | 213                               | 3    | 7838                  | 243                   | 7803                    |
| 119+00.00 | 11900.00     | 50.00    | 120.74    | 0.55  | 219                               | 2    | 8057                  | 245                   | 8019                    |
| 119+50.00 | 11950.00     | 50.00    | 133.51    | 1.80  | 235                               | 2    | 8292                  | 248                   | 8252                    |
| 120+00.00 | 12000.00     | 50.00    | 136.15    | 3.27  | 250                               | 5    | 8542                  | 254                   | 8495                    |
| 120+50.00 | 12050.00     | 50.00    | 124.61    | 0.71  | 241                               | 4    | 8783                  | 259                   | 8731                    |
| 120+78.62 | 12078.62     | 28.62    | 183.35    | 0.95  | 163                               | 1    | 8946                  | 260                   | 8893                    |
| 121+00.00 | 12100.00     | 21.38    | 146.43    | 1.04  | 131                               | 1    | 9077                  | 261                   | 9023                    |
| 121+25.49 | 12125.49     | 25.49    | 176.00    | 1.31  | 152                               | 1    | 9229                  | 263                   | 9174                    |

|                                         |                                                               |
|-----------------------------------------|---------------------------------------------------------------|
| NOTES:                                  |                                                               |
| 1 - CUT                                 | CUT INCLUDES SALVAGED/UNUSABLE PAVEMENT MATERIAL              |
| 2 - SALVAGED/UNUSABLE PAVEMENT MATERIAL | THIS DOES NOT SHOW UP IN CROSS SECTIONS                       |
| 8 - MASS ORDINATE                       | DOES NOT INCLUDE UNUSABLE PAVEMENT EXC VOLUME                 |
| 8 - MASS ORDINATE                       | WILL BE BACKFILLED WITH GRANULAR BACKFILL (OR CUT, OR BORROW) |
| 8 - MASS ORDINATE                       | WILL BE BACKFILLED WITH GRANULAR BACKFILL (OR CUT, OR BORROW) |
| 8 - MASS ORDINATE                       | REDUCED MARSH EXCAVATION THAT CAN BE USED IN FILL             |


|           |          |       |        |       |     |    |       |     |       |
|-----------|----------|-------|--------|-------|-----|----|-------|-----|-------|
| 121+50.00 | 12150.00 | 24.51 | 108.90 | 1.74  | 129 | 1  | 9358  | 264 | 9301  |
| 122+00.00 | 12200.00 | 50.00 | 85.00  | 5.94  | 180 | 7  | 9538  | 273 | 9473  |
| 122+50.00 | 12250.00 | 50.00 | 83.73  | 6.90  | 156 | 12 | 9694  | 288 | 9614  |
| 123+00.00 | 12300.00 | 50.00 | 81.59  | 8.81  | 153 | 15 | 9847  | 306 | 9748  |
| 123+50.00 | 12350.00 | 50.00 | 83.10  | 5.10  | 152 | 13 | 9999  | 323 | 9884  |
| 124+00.00 | 12400.00 | 50.00 | 85.57  | 8.21  | 156 | 12 | 10155 | 338 | 10025 |
| 124+50.00 | 12450.00 | 50.00 | 86.16  | 13.42 | 159 | 20 | 10314 | 363 | 10159 |
| 125+00.00 | 12500.00 | 50.00 | 100.13 | 2.88  | 172 | 15 | 10486 | 381 | 10312 |
| 125+50.00 | 12550.00 | 50.00 | 88.64  | 1.73  | 175 | 4  | 10661 | 386 | 10482 |
| 126+00.00 | 12600.00 | 50.00 | 88.60  | 1.50  | 164 | 3  | 10825 | 390 | 10642 |
| 126+09.97 | 12609.97 | 9.97  | 89.38  | 2.08  | 33  | 1  | 10858 | 391 | 10674 |
| 126+50.00 | 12650.00 | 40.03 | 88.53  | 1.48  | 132 | 3  | 10990 | 395 | 10802 |
| 127+00.00 | 12700.00 | 50.00 | 93.98  | 1.48  | 169 | 3  | 11159 | 399 | 10967 |
| 127+50.00 | 12750.00 | 50.00 | 94.32  | 1.09  | 174 | 2  | 11333 | 401 | 11139 |
| 128+00.00 | 12800.00 | 50.00 | 95.49  | 1.31  | 176 | 2  | 11509 | 404 | 11312 |
| 128+50.00 | 12850.00 | 50.00 | 93.26  | 1.18  | 175 | 2  | 11684 | 406 | 11485 |
| 129+00.00 | 12900.00 | 50.00 | 92.11  | 1.24  | 172 | 2  | 11856 | 409 | 11654 |
| 129+07.99 | 12907.99 | 7.99  | 91.54  | 1.40  | 27  | 0  | 11883 | 409 | 11681 |
| 129+50.00 | 12950.00 | 42.01 | 88.70  | 2.46  | 140 | 3  | 12023 | 413 | 11818 |
| 130+00.00 | 13000.00 | 50.00 | 86.65  | 2.81  | 162 | 5  | 12185 | 419 | 11973 |
| 130+50.00 | 13050.00 | 50.00 | 88.01  | 2.35  | 162 | 5  | 12347 | 425 | 12129 |
| 131+00.00 | 13100.00 | 50.00 | 91.37  | 1.96  | 166 | 4  | 12513 | 430 | 12290 |
| 131+50.00 | 13150.00 | 50.00 | 94.61  | 1.10  | 172 | 3  | 12685 | 434 | 12458 |
| 132+00.00 | 13200.00 | 50.00 | 96.26  | 1.07  | 177 | 2  | 12862 | 436 | 12633 |
| 132+40.99 | 13240.99 | 40.99 | 100.76 | 2.06  | 150 | 2  | 13012 | 439 | 12780 |
| 132+50.00 | 13250.00 | 9.01  | 99.25  | 2.82  | 33  | 1  | 13045 | 440 | 12812 |
| 133+00.00 | 13300.00 | 50.00 | 95.80  | 1.84  | 181 | 4  | 13226 | 445 | 12988 |
| 133+50.00 | 13350.00 | 50.00 | 95.95  | 1.52  | 178 | 3  | 13404 | 449 | 13162 |
| 134+00.00 | 13400.00 | 50.00 | 96.97  | 1.32  | 179 | 3  | 13583 | 453 | 13338 |
| 134+50.00 | 13450.00 | 50.00 | 96.05  | 1.43  | 179 | 3  | 13762 | 456 | 13513 |
| 135+00.00 | 13500.00 | 50.00 | 95.18  | 1.74  | 177 | 3  | 13939 | 460 | 13686 |
| 135+50.00 | 13550.00 | 50.00 | 93.86  | 1.53  | 175 | 3  | 14114 | 464 | 13857 |
| 136+00.00 | 13600.00 | 50.00 | 97.39  | 1.28  | 177 | 3  | 14291 | 468 | 14031 |
| 136+50.00 | 13650.00 | 50.00 | 97.70  | 1.40  | 181 | 2  | 14472 | 470 | 14209 |
| 137+00.00 | 13700.00 | 50.00 | 98.50  | 1.46  | 182 | 3  | 14654 | 474 | 14387 |
| 137+50.00 | 13750.00 | 50.00 | 100.60 | 0.94  | 184 | 2  | 14838 | 476 | 14569 |
| 138+00.00 | 13800.00 | 50.00 | 103.31 | 0.55  | 189 | 1  | 15027 | 478 | 14757 |
| 138+50.00 | 13850.00 | 50.00 | 96.28  | 1.14  | 185 | 2  | 15212 | 480 | 14939 |
| 139+00.00 | 13900.00 | 50.00 | 97.14  | 0.81  | 179 | 2  | 15391 | 483 | 15116 |
| 139+50.00 | 13950.00 | 50.00 | 97.23  | 0.63  | 180 | 1  | 15571 | 484 | 15294 |
| 140+00.00 | 14000.00 | 50.00 | 123.40 | 1.27  | 204 | 2  | 15775 | 486 | 15496 |
| 140+50.00 | 14050.00 | 50.00 | 121.55 | 1.53  | 227 | 3  | 16002 | 490 | 15719 |
| 141+00.00 | 14100.00 | 50.00 | 118.78 | 2.42  | 223 | 4  | 16225 | 495 | 15937 |
| 141+25.51 | 14125.51 | 25.51 | 117.23 | 2.04  | 111 | 2  | 16336 | 498 | 16046 |
| 141+50.00 | 14150.00 | 24.49 | 116.48 | 1.66  | 106 | 2  | 16442 | 500 | 16149 |
| 142+00.00 | 14200.00 | 50.00 | 96.80  | 1.99  | 197 | 3  | 16639 | 504 | 16342 |
| 142+50.00 | 14250.00 | 50.00 | 100.95 | 1.82  | 183 | 4  | 16822 | 509 | 16520 |
| 143+00.00 | 14300.00 | 50.00 | 103.62 | 1.82  | 189 | 3  | 17011 | 513 | 16706 |
| 143+50.00 | 14350.00 | 50.00 | 105.75 | 2.09  | 194 | 4  | 17205 | 518 | 16895 |
| 144+00.00 | 14400.00 | 50.00 | 105.32 | 1.66  | 195 | 3  | 17400 | 521 | 17086 |
| 144+50.00 | 14450.00 | 50.00 | 108.76 | 1.36  | 198 | 3  | 17598 | 525 | 17280 |
| 145+00.00 | 14500.00 | 50.00 | 113.36 | 0.78  | 206 | 2  | 17804 | 528 | 17484 |
| 145+50.00 | 14550.00 | 50.00 | 113.65 | 1.10  | 210 | 2  | 18014 | 530 | 17691 |
| 146+00.00 | 14600.00 | 50.00 | 113.89 | 1.42  | 211 | 2  | 18225 | 533 | 17900 |
| 146+50.00 | 14650.00 | 50.00 | 117.03 | 1.61  | 214 | 3  | 18439 | 536 | 18110 |

|                                         |                                                               |
|-----------------------------------------|---------------------------------------------------------------|
| NOTES:                                  |                                                               |
| 1 - CUT                                 | CUT INCLUDES SALVAGED/UNUSABLE PAVEMENT MATERIAL              |
| 2 - SALVAGED/UNUSABLE PAVEMENT MATERIAL | THIS DOES NOT SHOW UP IN CROSS SECTIONS                       |
| 8 - MASS ORDINATE                       | DOES NOT INCLUDE UNUSABLE PAVEMENT EXC VOLUME                 |
| 8 - MASS ORDINATE                       | WILL BE BACKFILLED WITH GRANULAR BACKFILL (OR CUT, OR BORROW) |
| 8 - MASS ORDINATE                       | WILL BE BACKFILLED WITH GRANULAR BACKFILL (OR CUT, OR BORROW) |
| 8 - MASS ORDINATE                       | REDUCED MARSH EXCAVATION THAT CAN BE USED IN FILL             |





|           |          |       |               |       |        |     |       |     |       |
|-----------|----------|-------|---------------|-------|--------|-----|-------|-----|-------|
| 147+00.00 | 14700.00 | 50.00 | 115.11        | 0.49  | 215    | 2   | 18654 | 539 | 18322 |
| 147+50.00 | 14750.00 | 50.00 | 101.59        | 0.66  | 201    | 1   | 18855 | 540 | 18522 |
| 148+00.00 | 14800.00 | 50.00 | 95.83         | 1.27  | 183    | 2   | 19038 | 543 | 18703 |
| 148+50.00 | 14850.00 | 50.00 | 94.76         | 1.54  | 176    | 3   | 19214 | 546 | 18875 |
| 149+00.00 | 14900.00 | 50.00 | 96.99         | 0.90  | 178    | 2   | 19392 | 549 | 19050 |
| 149+50.00 | 14950.00 | 50.00 | 96.93         | 0.79  | 180    | 2   | 19572 | 551 | 19228 |
| 150+00.00 | 15000.00 | 50.00 | 100.35        | 0.65  | 183    | 1   | 19755 | 553 | 19410 |
| 150+50.00 | 15050.00 | 50.00 | 99.29         | 0.83  | 185    | 1   | 19940 | 554 | 19593 |
| 151+00.00 | 15100.00 | 50.00 | 97.23         | 0.74  | 182    | 1   | 20122 | 555 | 19774 |
| 151+37.67 | 15137.67 | 37.67 | 96.85         | 0.85  | 135    | 1   | 20257 | 556 | 19908 |
| 151+50.00 | 15150.00 | 12.33 | 94.37         | 0.86  | 44     | 0   | 20301 | 556 | 19952 |
| 152+00.00 | 15200.00 | 50.00 | 84.57         | 3.46  | 166    | 4   | 20467 | 561 | 20113 |
| 152+50.00 | 15250.00 | 50.00 | 79.87         | 5.11  | 152    | 8   | 20619 | 571 | 20255 |
| 152+98.51 | 15298.51 | 48.51 | 90.70         | 10.75 | 153    | 14  | 20772 | 589 | 20390 |
| 153+23.52 | 15323.52 | 25.01 | 88.59         | 13.18 | 83     | 11  | 20855 | 603 | 20460 |
| 153+48.50 | 15348.50 | 24.98 | 86.22         | 7.03  | 81     | 9   | 20936 | 614 | 20529 |
| 154+00.00 | 15400.00 | 51.50 | 86.96         | 1.76  | 165    | 8   | 21101 | 624 | 20684 |
| 154+50.00 | 15450.00 | 50.00 | 86.19         | 2.00  | 160    | 3   | 21261 | 628 | 20841 |
| 155+00.00 | 15500.00 | 50.00 | 89.41         | 1.26  | 163    | 3   | 21424 | 631 | 21000 |
| 155+50.00 | 15550.00 | 50.00 | 87.76         | 1.91  | 164    | 3   | 21588 | 635 | 21160 |
| 156+00.00 | 15600.00 | 50.00 | 82.84         | 3.27  | 158    | 5   | 21746 | 641 | 21312 |
| 156+50.00 | 15650.00 | 50.00 | 79.96         | 3.95  | 151    | 7   | 21897 | 650 | 21454 |
| 157+00.00 | 15700.00 | 50.00 | 84.87         | 2.79  | 153    | 6   | 22050 | 658 | 21600 |
| 157+50.00 | 15750.00 | 50.00 | 86.44         | 1.46  | 159    | 4   | 22209 | 663 | 21754 |
| 158+00.00 | 15800.00 | 50.00 | 85.87         | 1.24  | 160    | 2   | 22369 | 665 | 21911 |
| 158+21.52 | 15821.52 | 21.52 | 86.44         | 0.51  | 69     | 1   | 22438 | 666 | 21979 |
| 158+50.00 | 15850.00 | 28.48 | 86.00         | 1.20  | 91     | 1   | 22529 | 668 | 22069 |
| 159+00.00 | 15900.00 | 50.00 | 90.34         | 0.88  | 163    | 2   | 22692 | 670 | 22229 |
| 159+50.00 | 15950.00 | 50.00 | 94.21         | 0.35  | 171    | 1   | 22863 | 671 | 22399 |
| 160+00.00 | 16000.00 | 50.00 | 92.43         | 0.62  | 173    | 1   | 23036 | 673 | 22571 |
| 160+50.00 | 16050.00 | 50.00 | 97.34         | 0.14  | 176    | 1   | 23212 | 674 | 22745 |
| 161+00.00 | 16100.00 | 50.00 | 99.88         | 0.00  | 183    | 0   | 23395 | 674 | 22928 |
| 161+50.00 | 16150.00 | 50.00 | 104.78        | 0.00  | 189    | 0   | 23584 | 674 | 23117 |
| 161+87.68 | 16187.68 | 37.68 | 105.12        | 0.00  | 146    | 0   | 23730 | 674 | 23263 |
| 162+00.00 | 16200.00 | 12.32 | 101.77        | 0.00  | 47     | 0   | 23777 | 674 | 23310 |
| 162+34.26 | 16234.26 | 34.26 | 89.37         | 6.66  | 121    | 4   | 23898 | 679 | 23426 |
| 162+50.00 | 16250.00 | 15.74 | 88.82         | 3.69  | 52     | 3   | 23950 | 683 | 23475 |
| 162+59.24 | 16259.24 | 9.24  | 88.82         | 5.51  | 30     | 2   | 23980 | 685 | 23502 |
| 162+84.26 | 16284.26 | 25.02 | 89.66         | 15.94 | 83     | 10  | 24063 | 698 | 23573 |
| 163+00.00 | 16300.00 | 15.74 | 84.89         | 12.29 | 51     | 8   | 24114 | 708 | 23614 |
| 163+50.00 | 16350.00 | 50.00 | 91.62         | 0.77  | 163    | 12  | 24277 | 723 | 23762 |
| 164+00.00 | 16400.00 | 50.00 | 89.34         | 0.49  | 168    | 1   | 24445 | 724 | 23928 |
| 164+50.00 | 16450.00 | 50.00 | 93.74         | 0.30  | 170    | 1   | 24615 | 725 | 24097 |
| 165+00.00 | 16500.00 | 50.00 | 93.76         | 0.14  | 174    | 0   | 24789 | 725 | 24271 |
| 165+46.36 | 16546.36 | 46.36 | 98.17         | 0.00  | 165    | 0   | 24954 | 725 | 24436 |
|           |          |       | COLUMN TOTALS |       | 25,161 | 580 |       |     |       |


|                                         |                                                               |
|-----------------------------------------|---------------------------------------------------------------|
| NOTES:                                  |                                                               |
| 1 - CUT                                 | CUT INCLUDES SALVAGED/UNUSABLE PAVEMENT MATERIAL              |
| 2 - SALVAGED/UNUSABLE PAVEMENT MATERIAL | THIS DOES NOT SHOW UP IN CROSS SECTIONS                       |
| 8 - MASS ORDINATE                       | DOES NOT INCLUDE UNUSABLE PAVEMENT EXC VOLUME                 |
| 8 - MASS ORDINATE                       | WILL BE BACKFILLED WITH GRANULAR BACKFILL (OR CUT, OR BORROW) |
| 8 - MASS ORDINATE                       | WILL BE BACKFILLED WITH GRANULAR BACKFILL (OR CUT, OR BORROW) |
| 8 - MASS ORDINATE                       | REDUCED MARSH EXCAVATION THAT CAN BE USED IN FILL             |

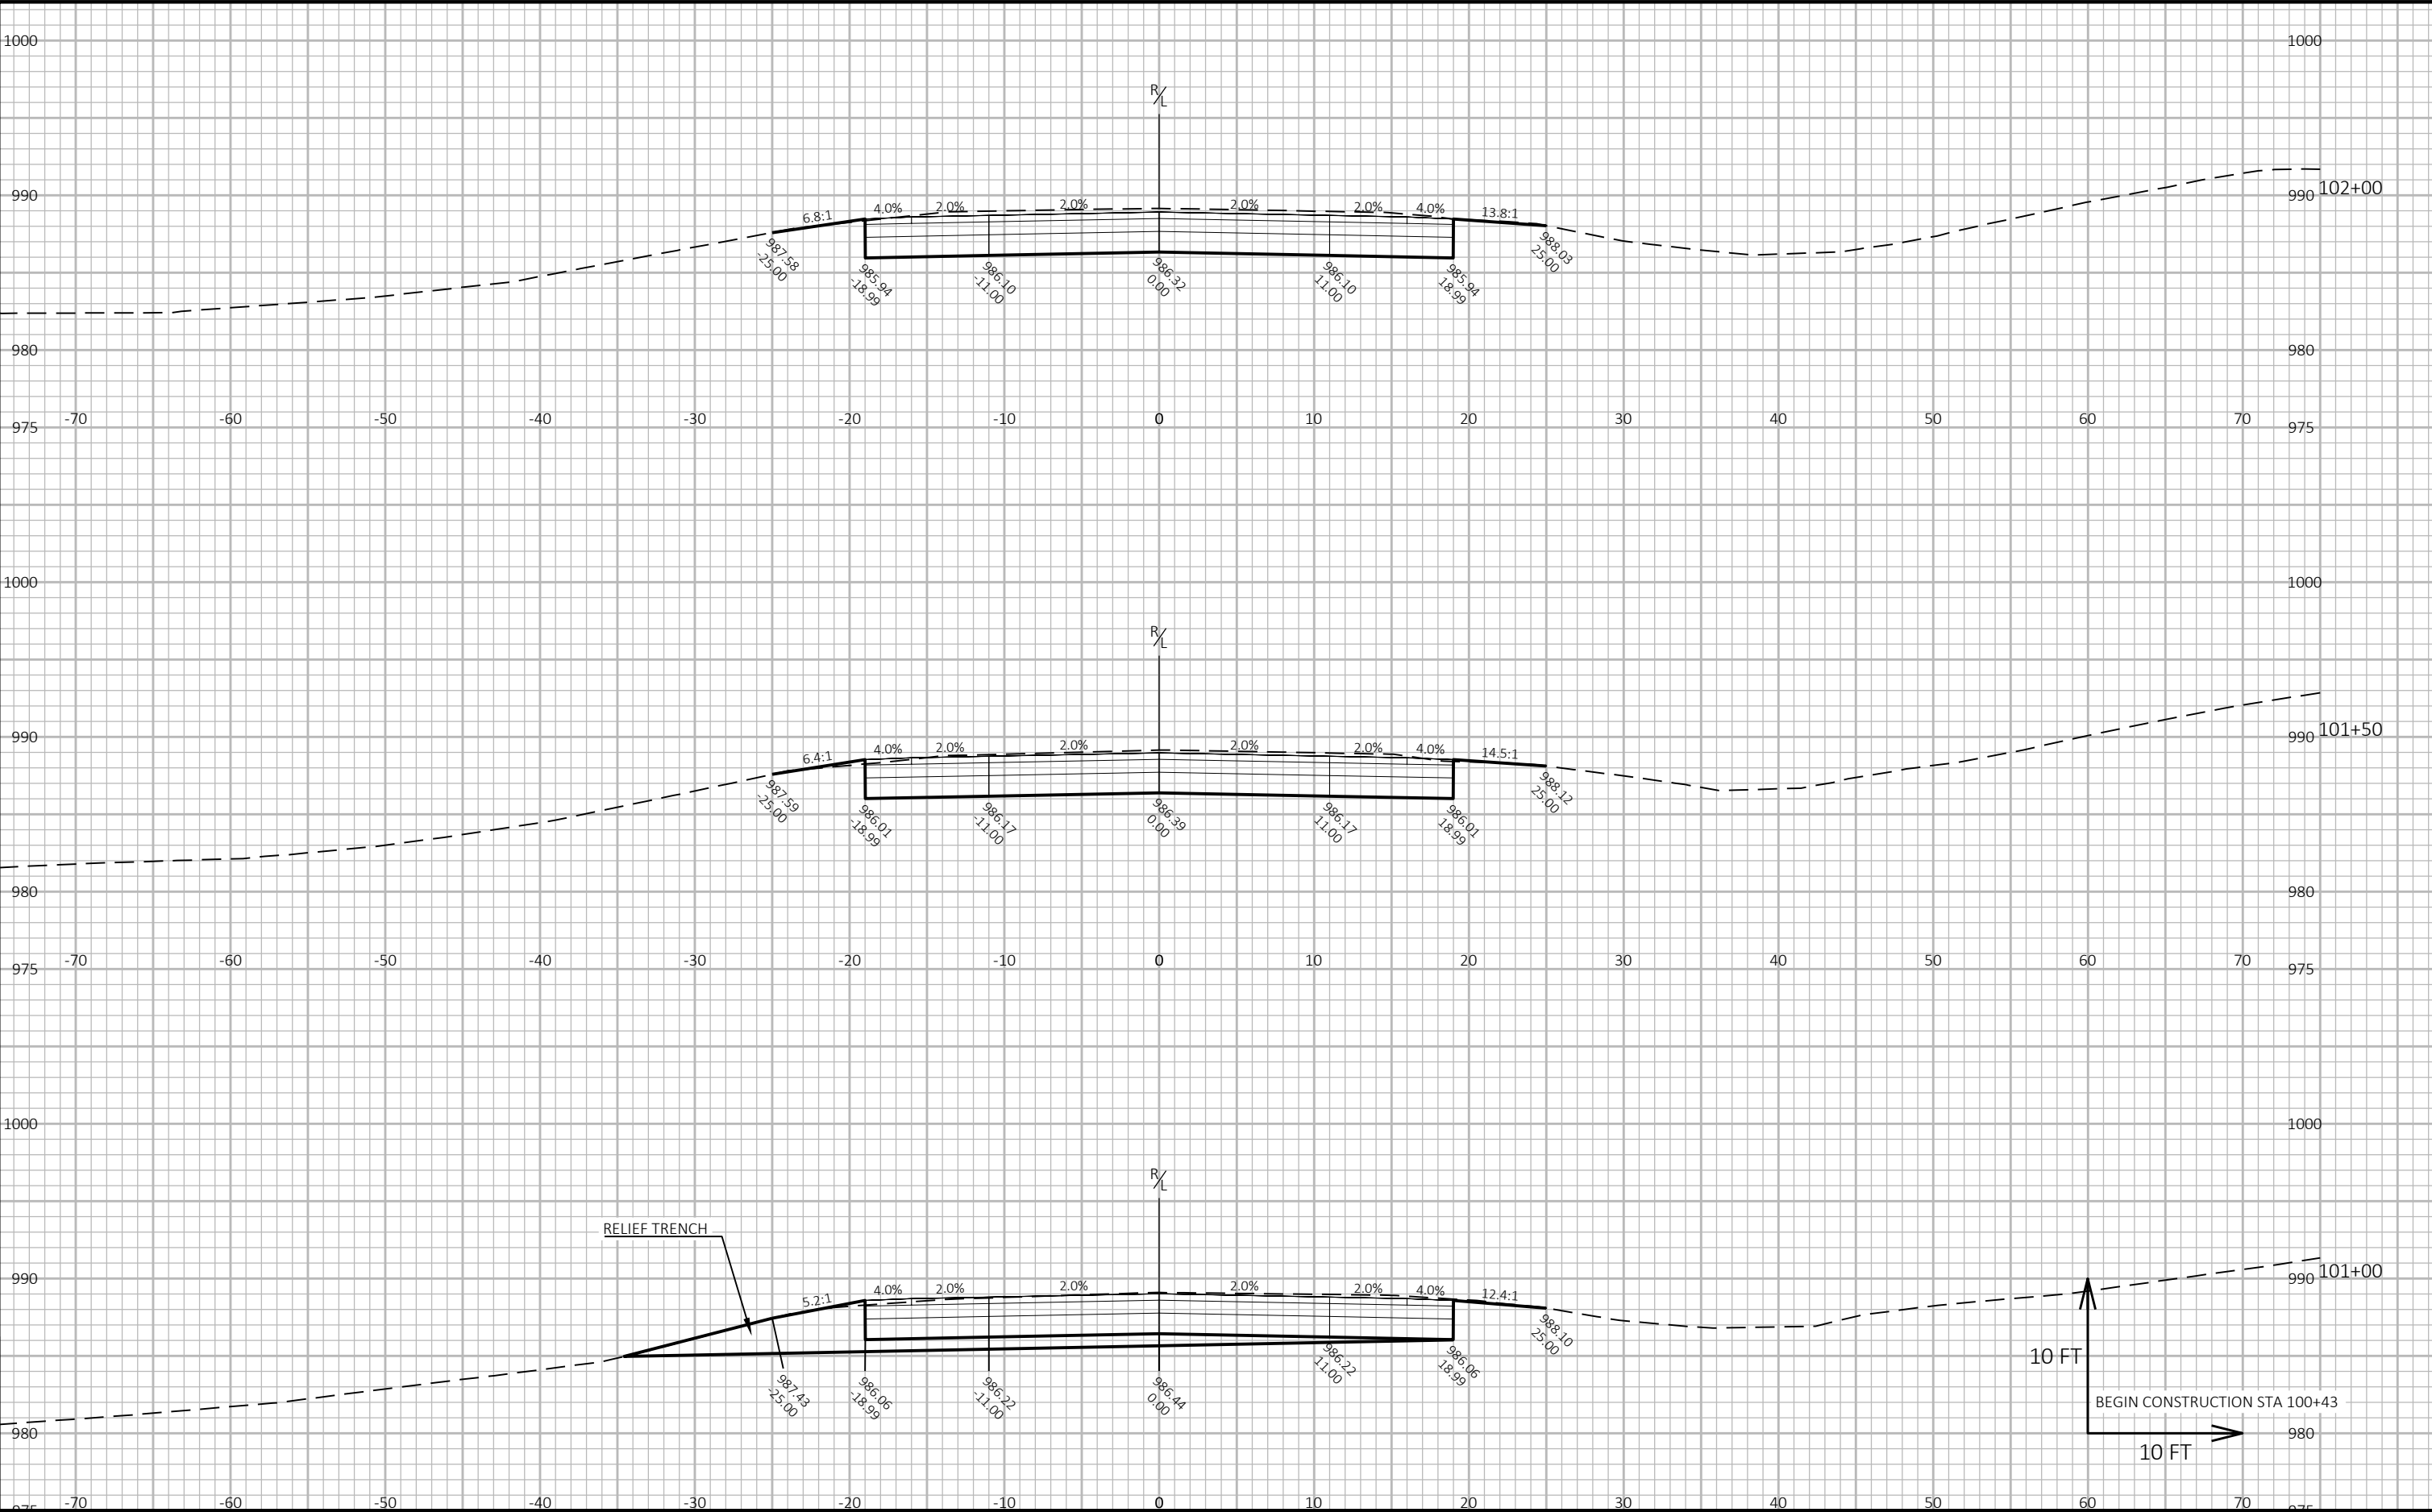



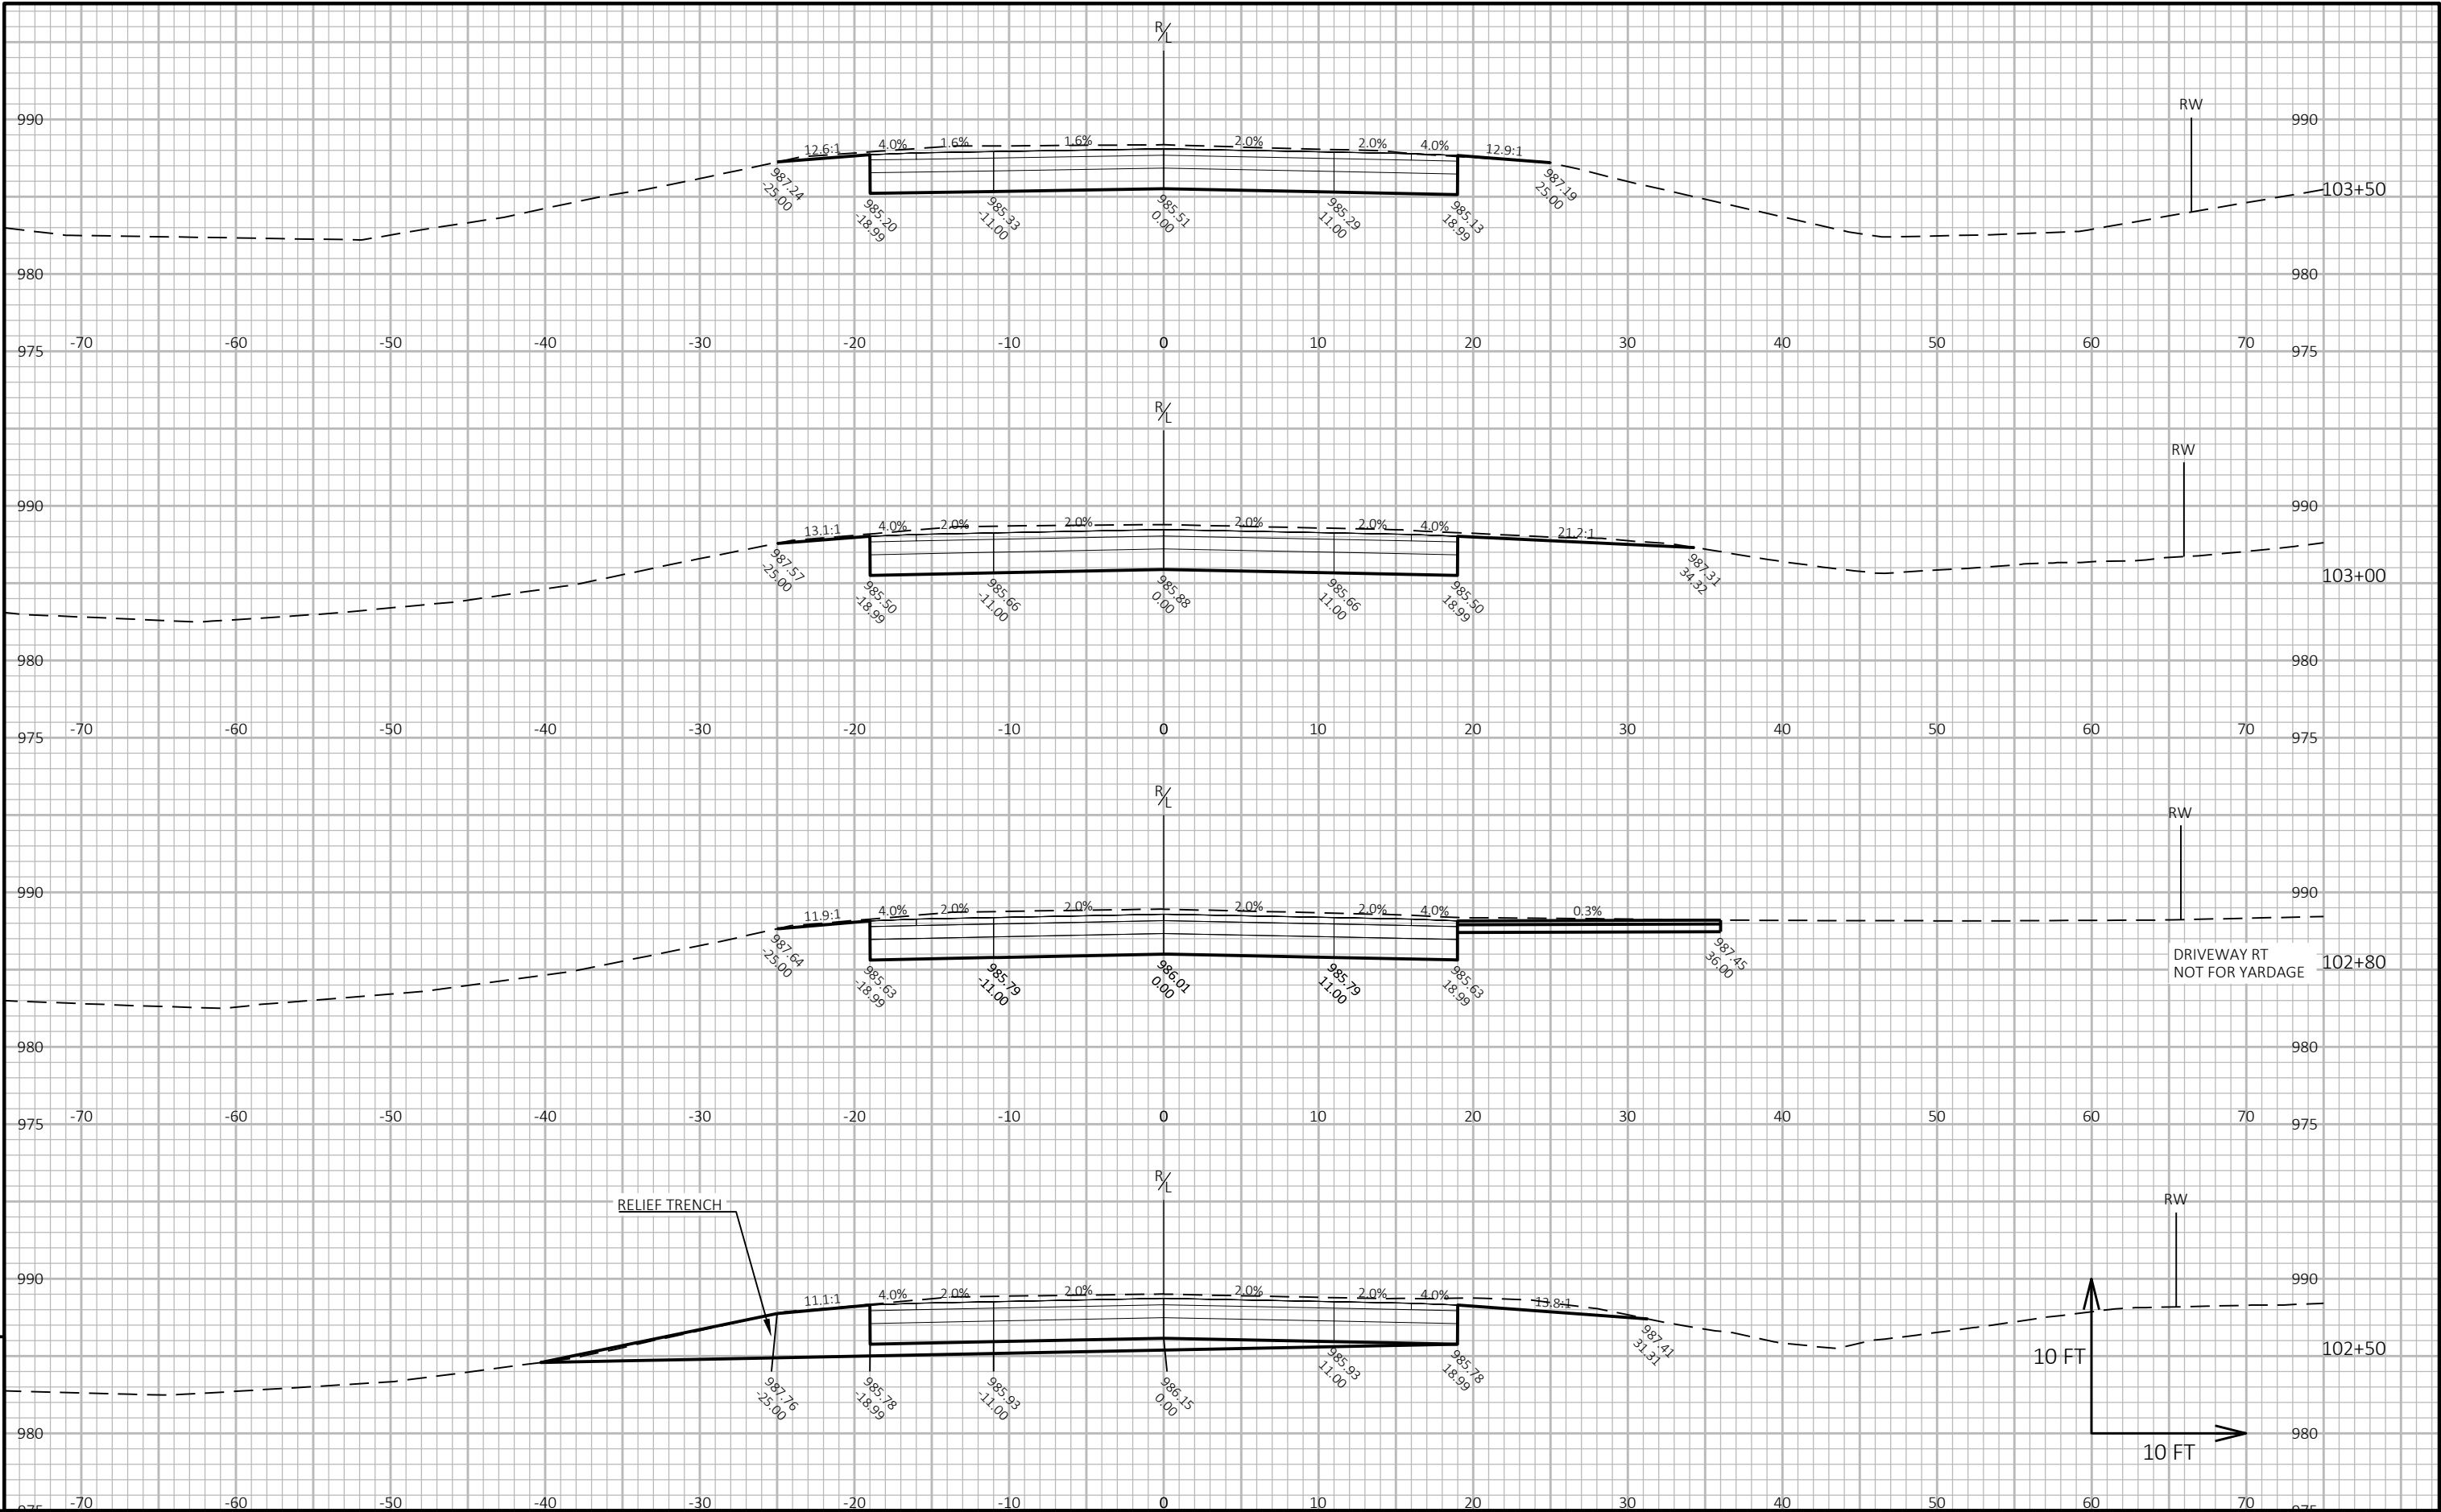


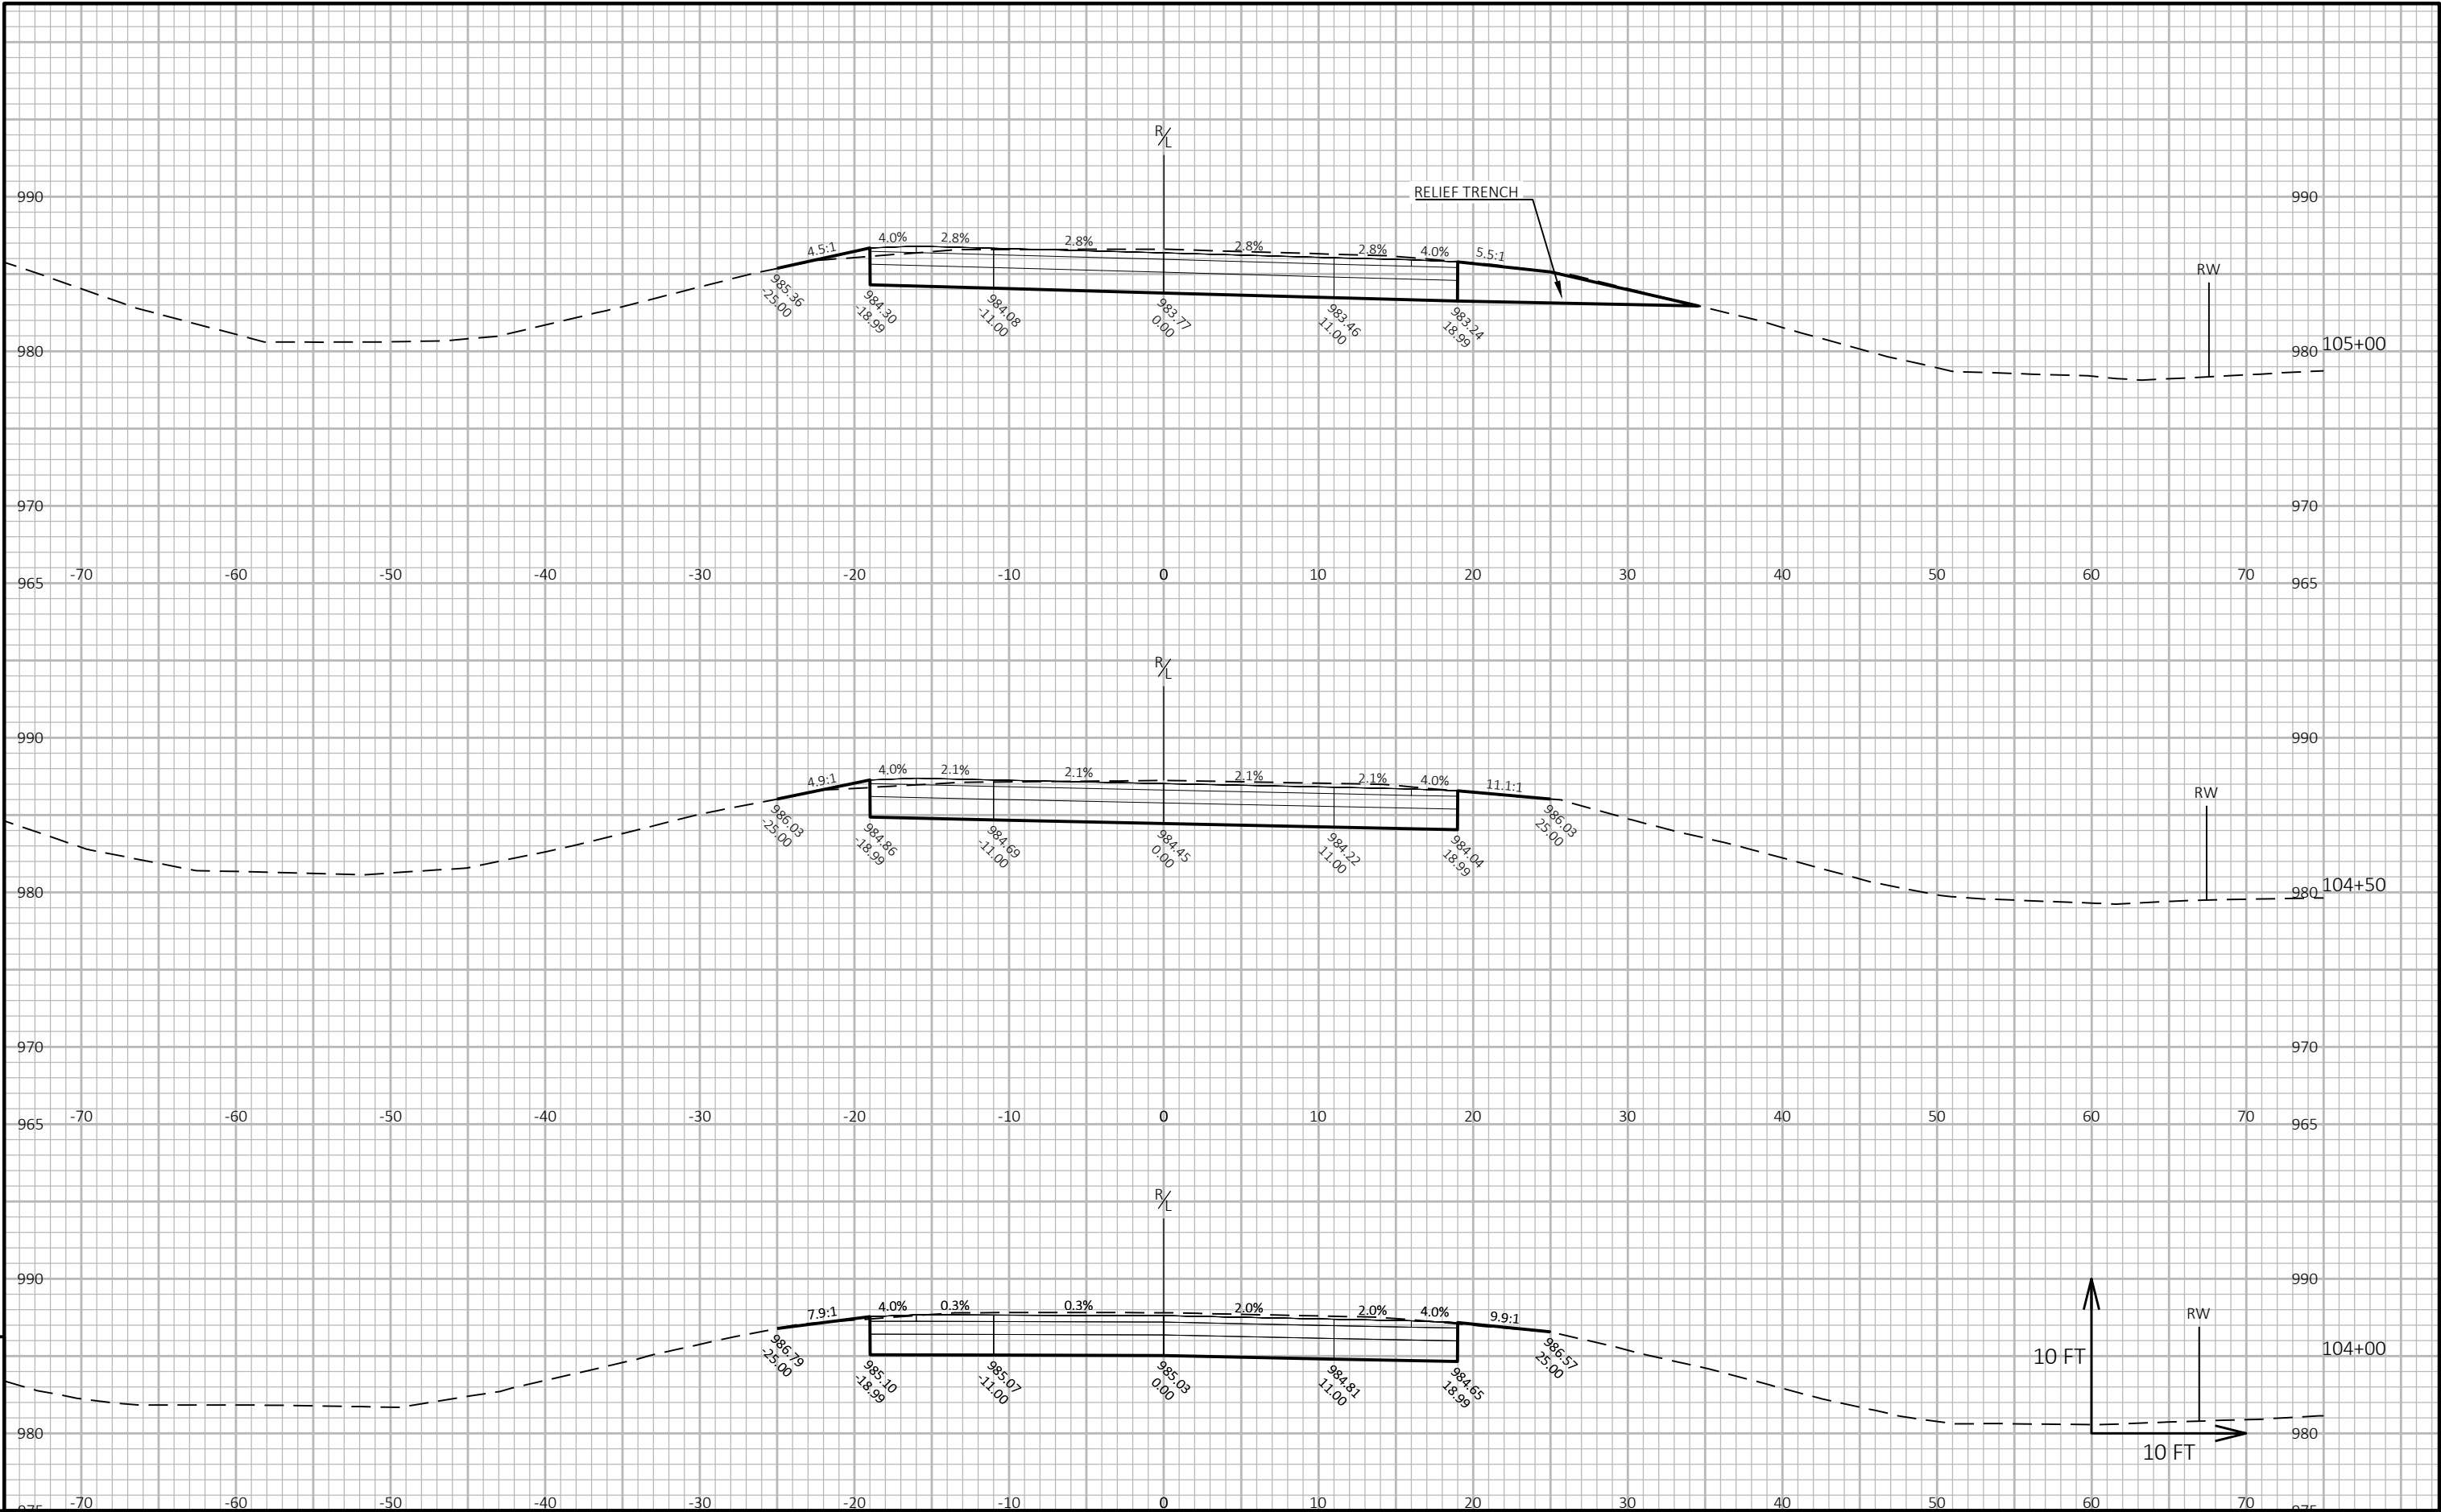


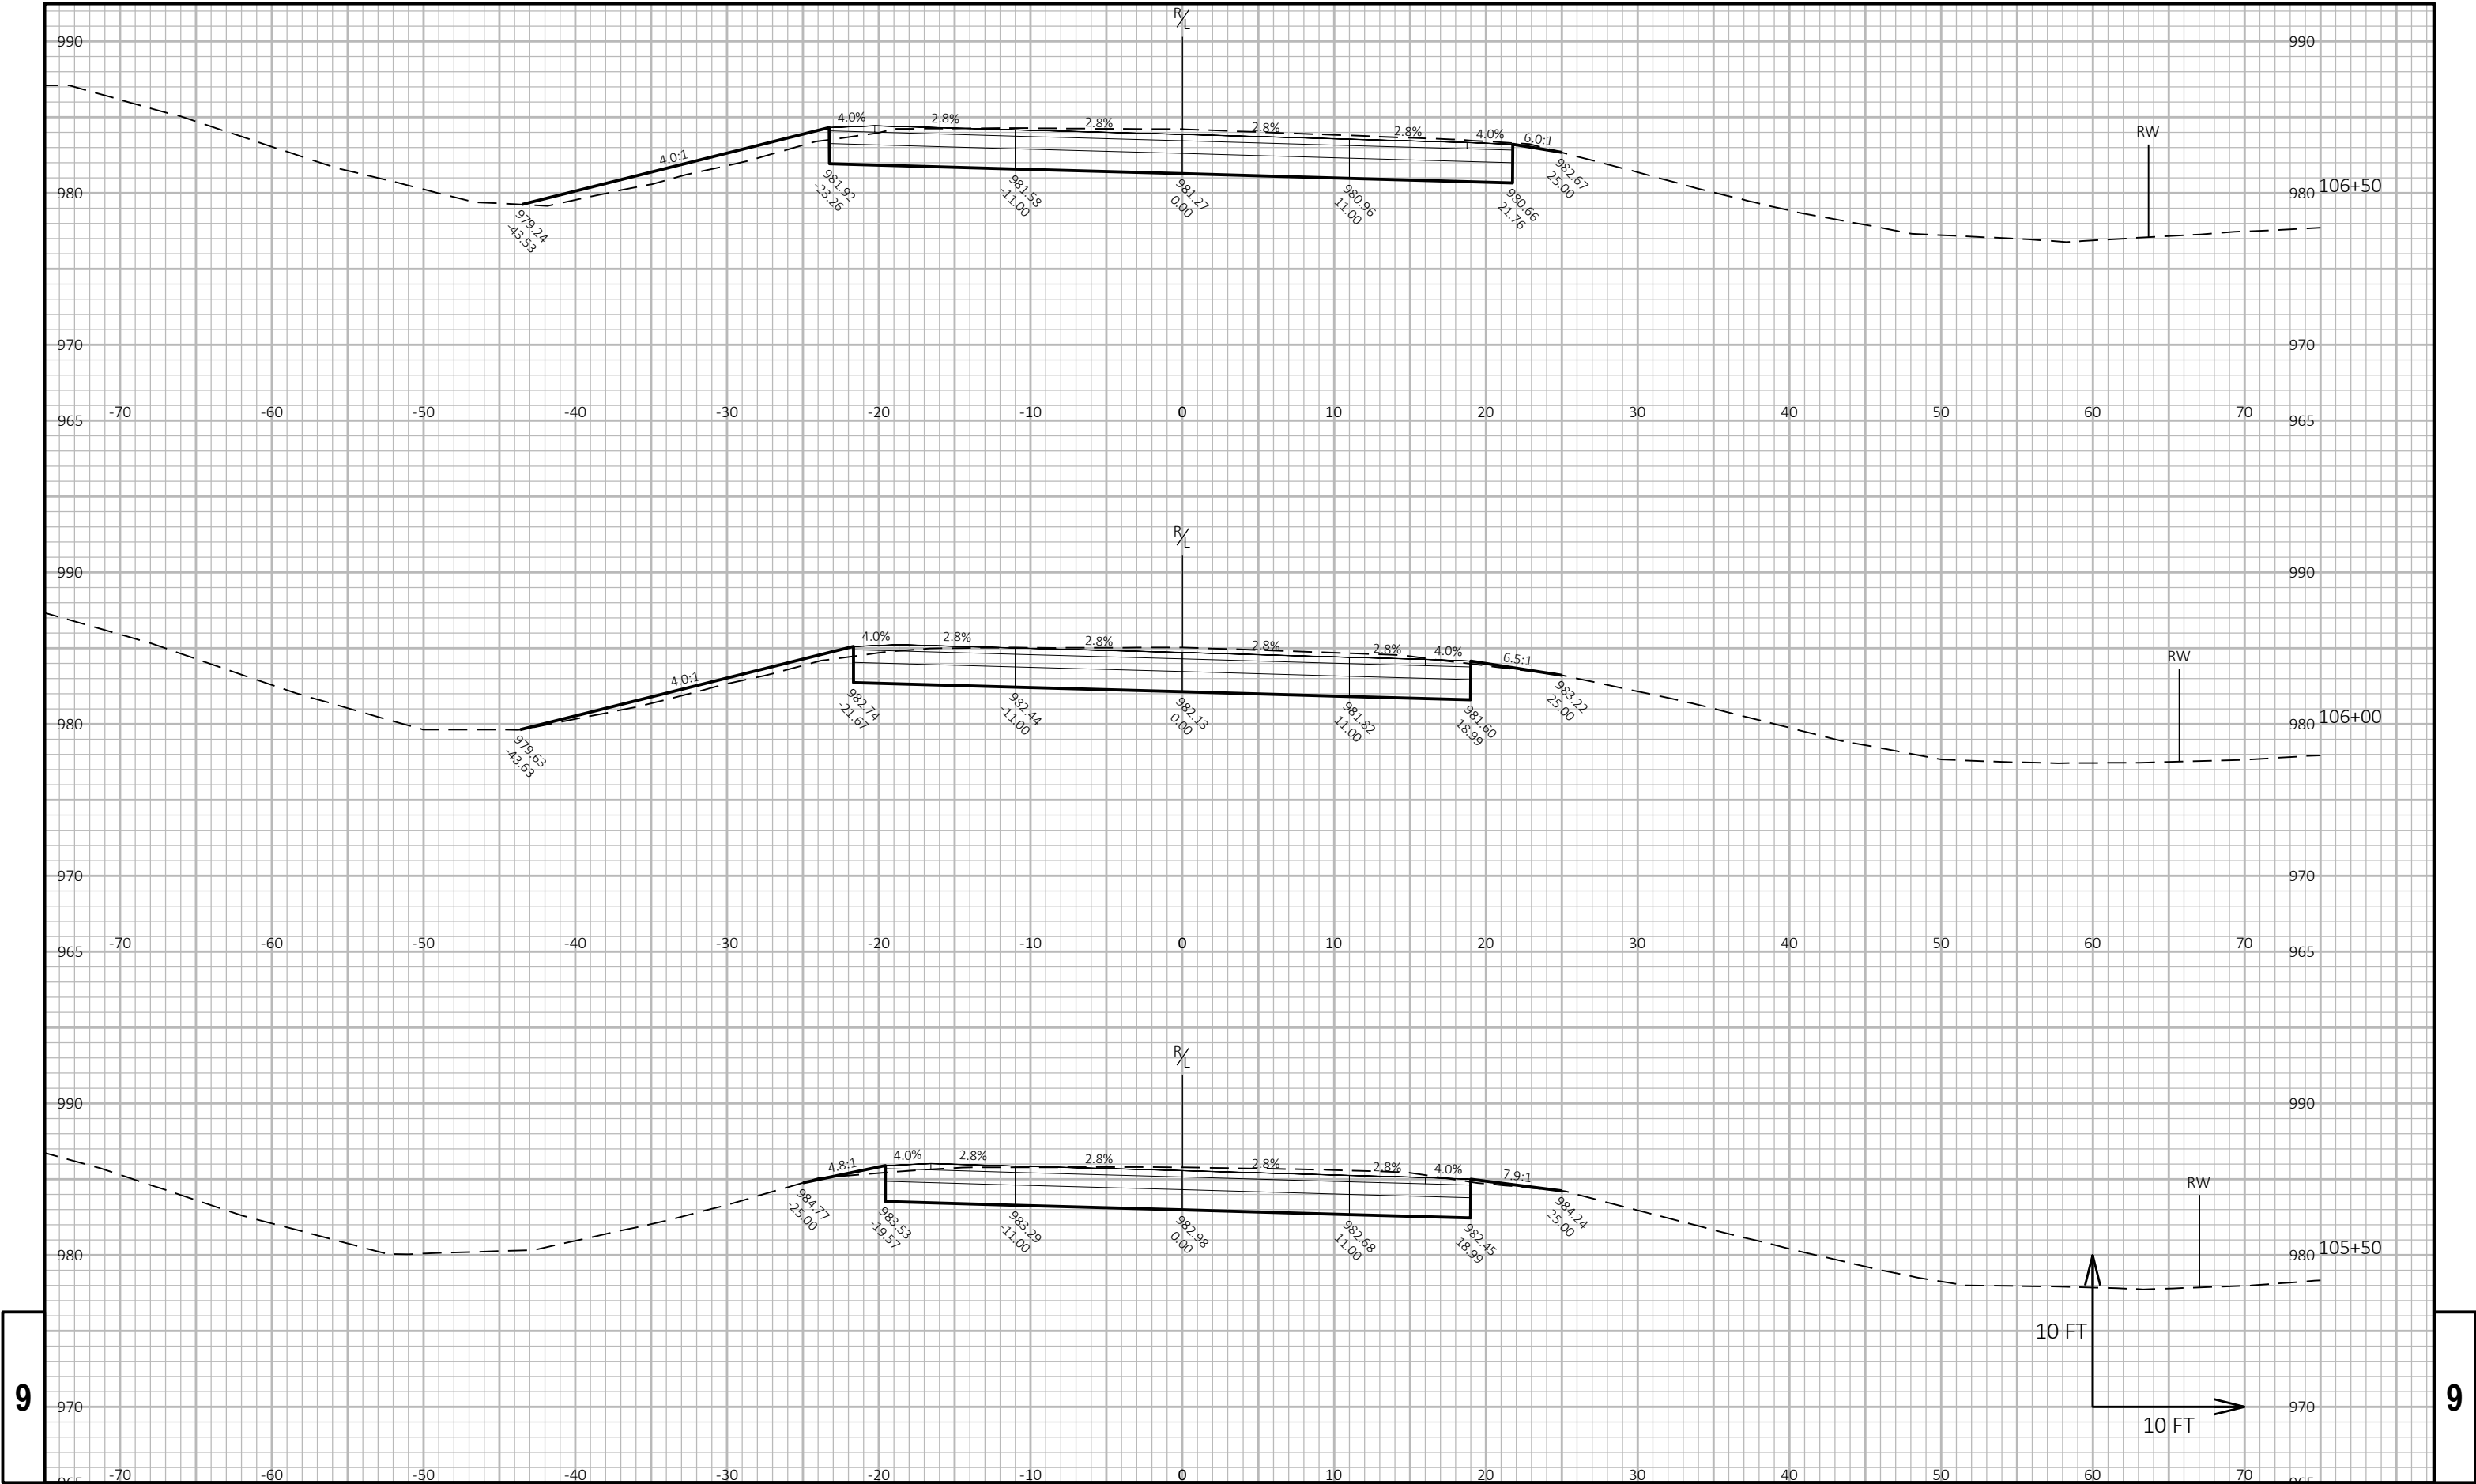

9


9

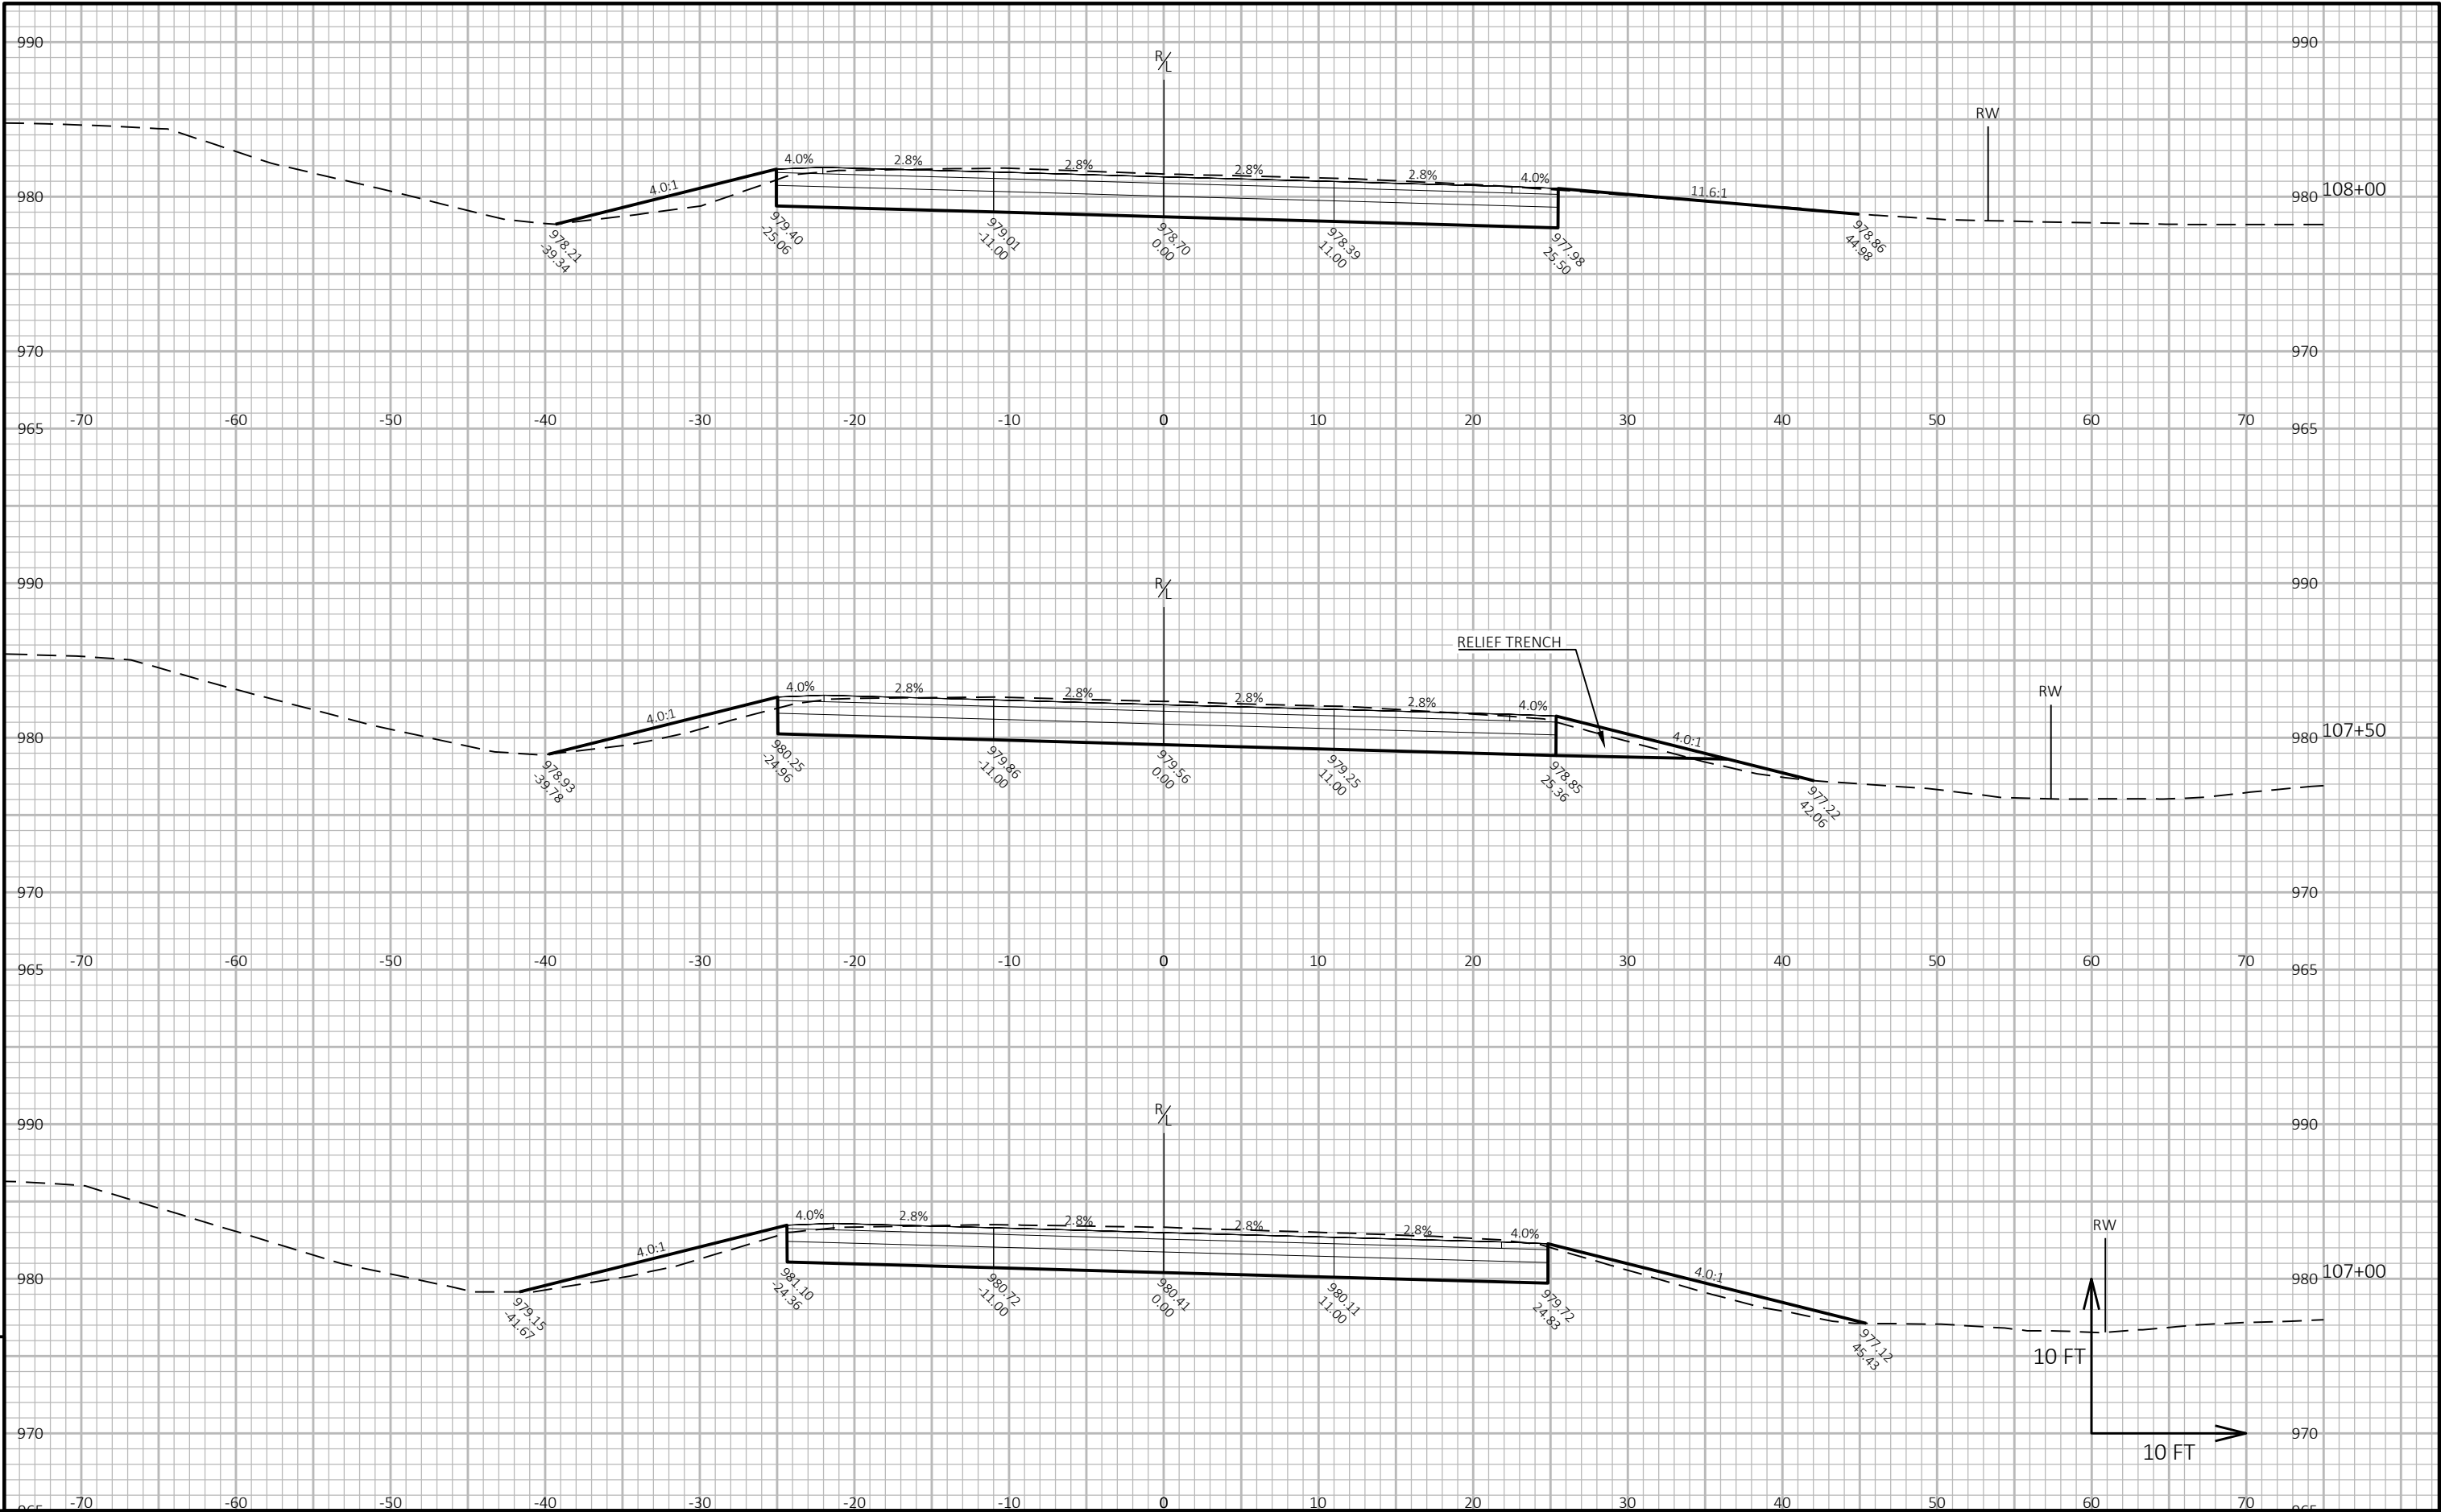

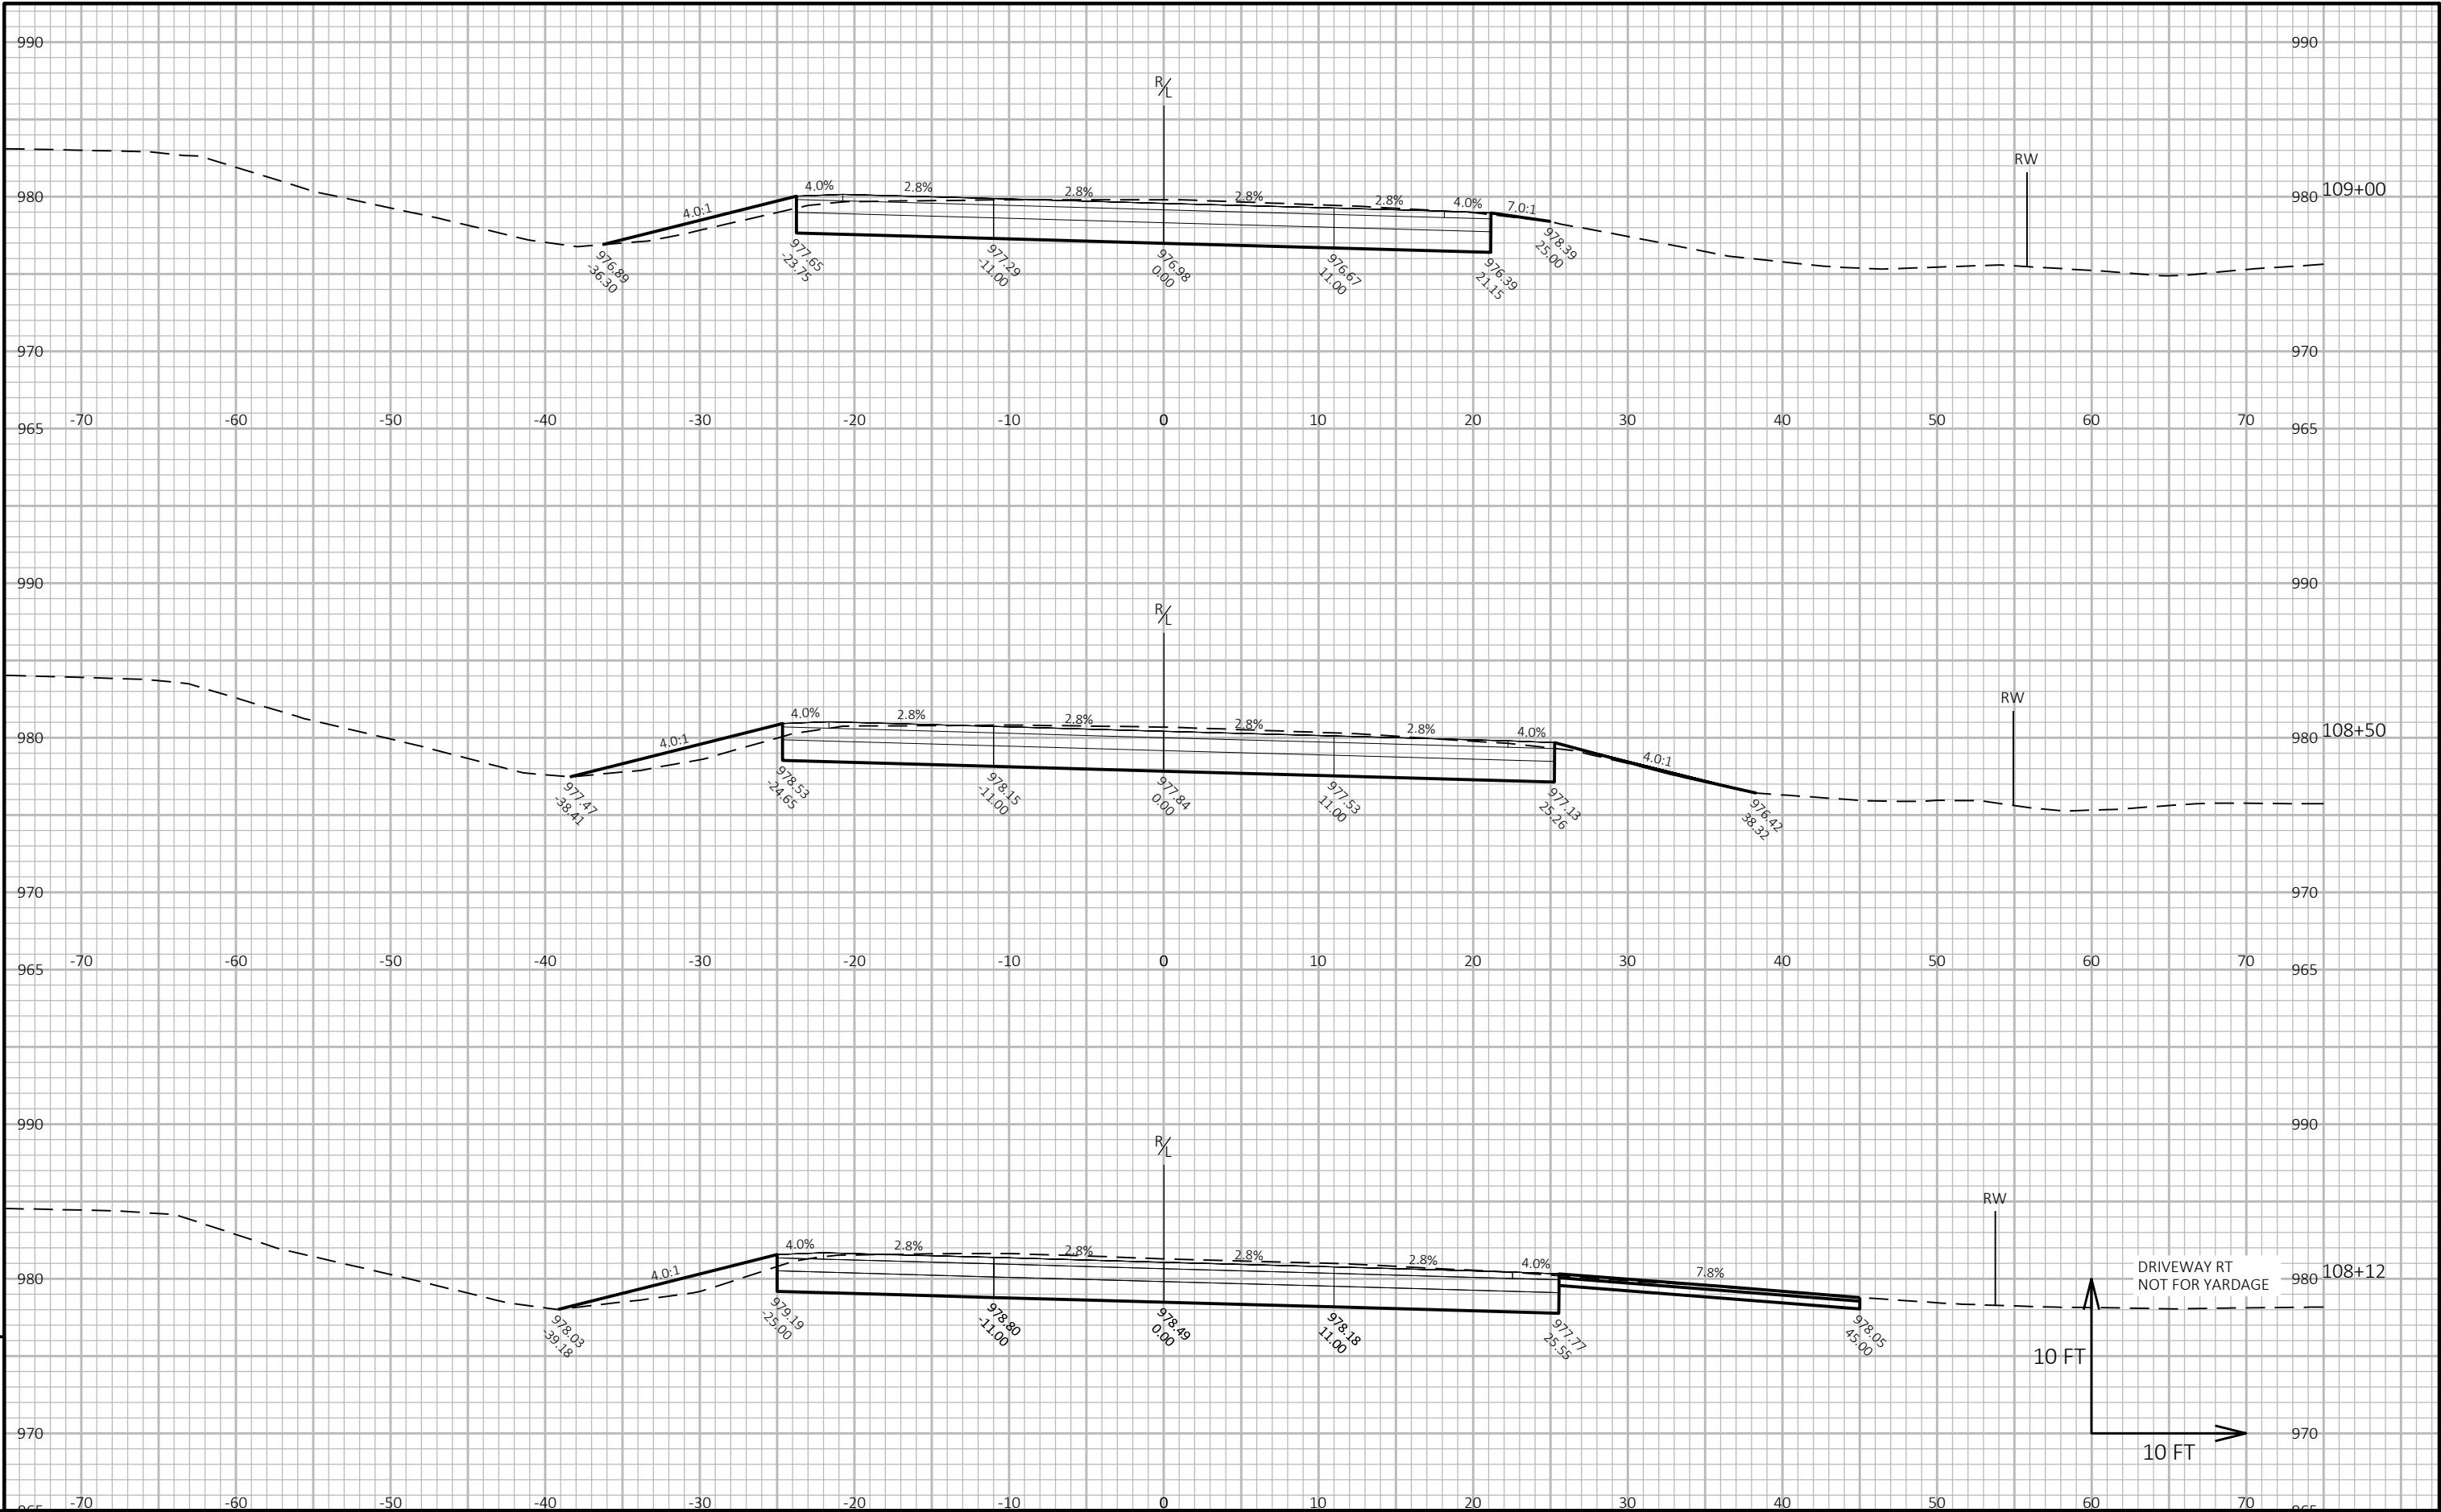



9

9

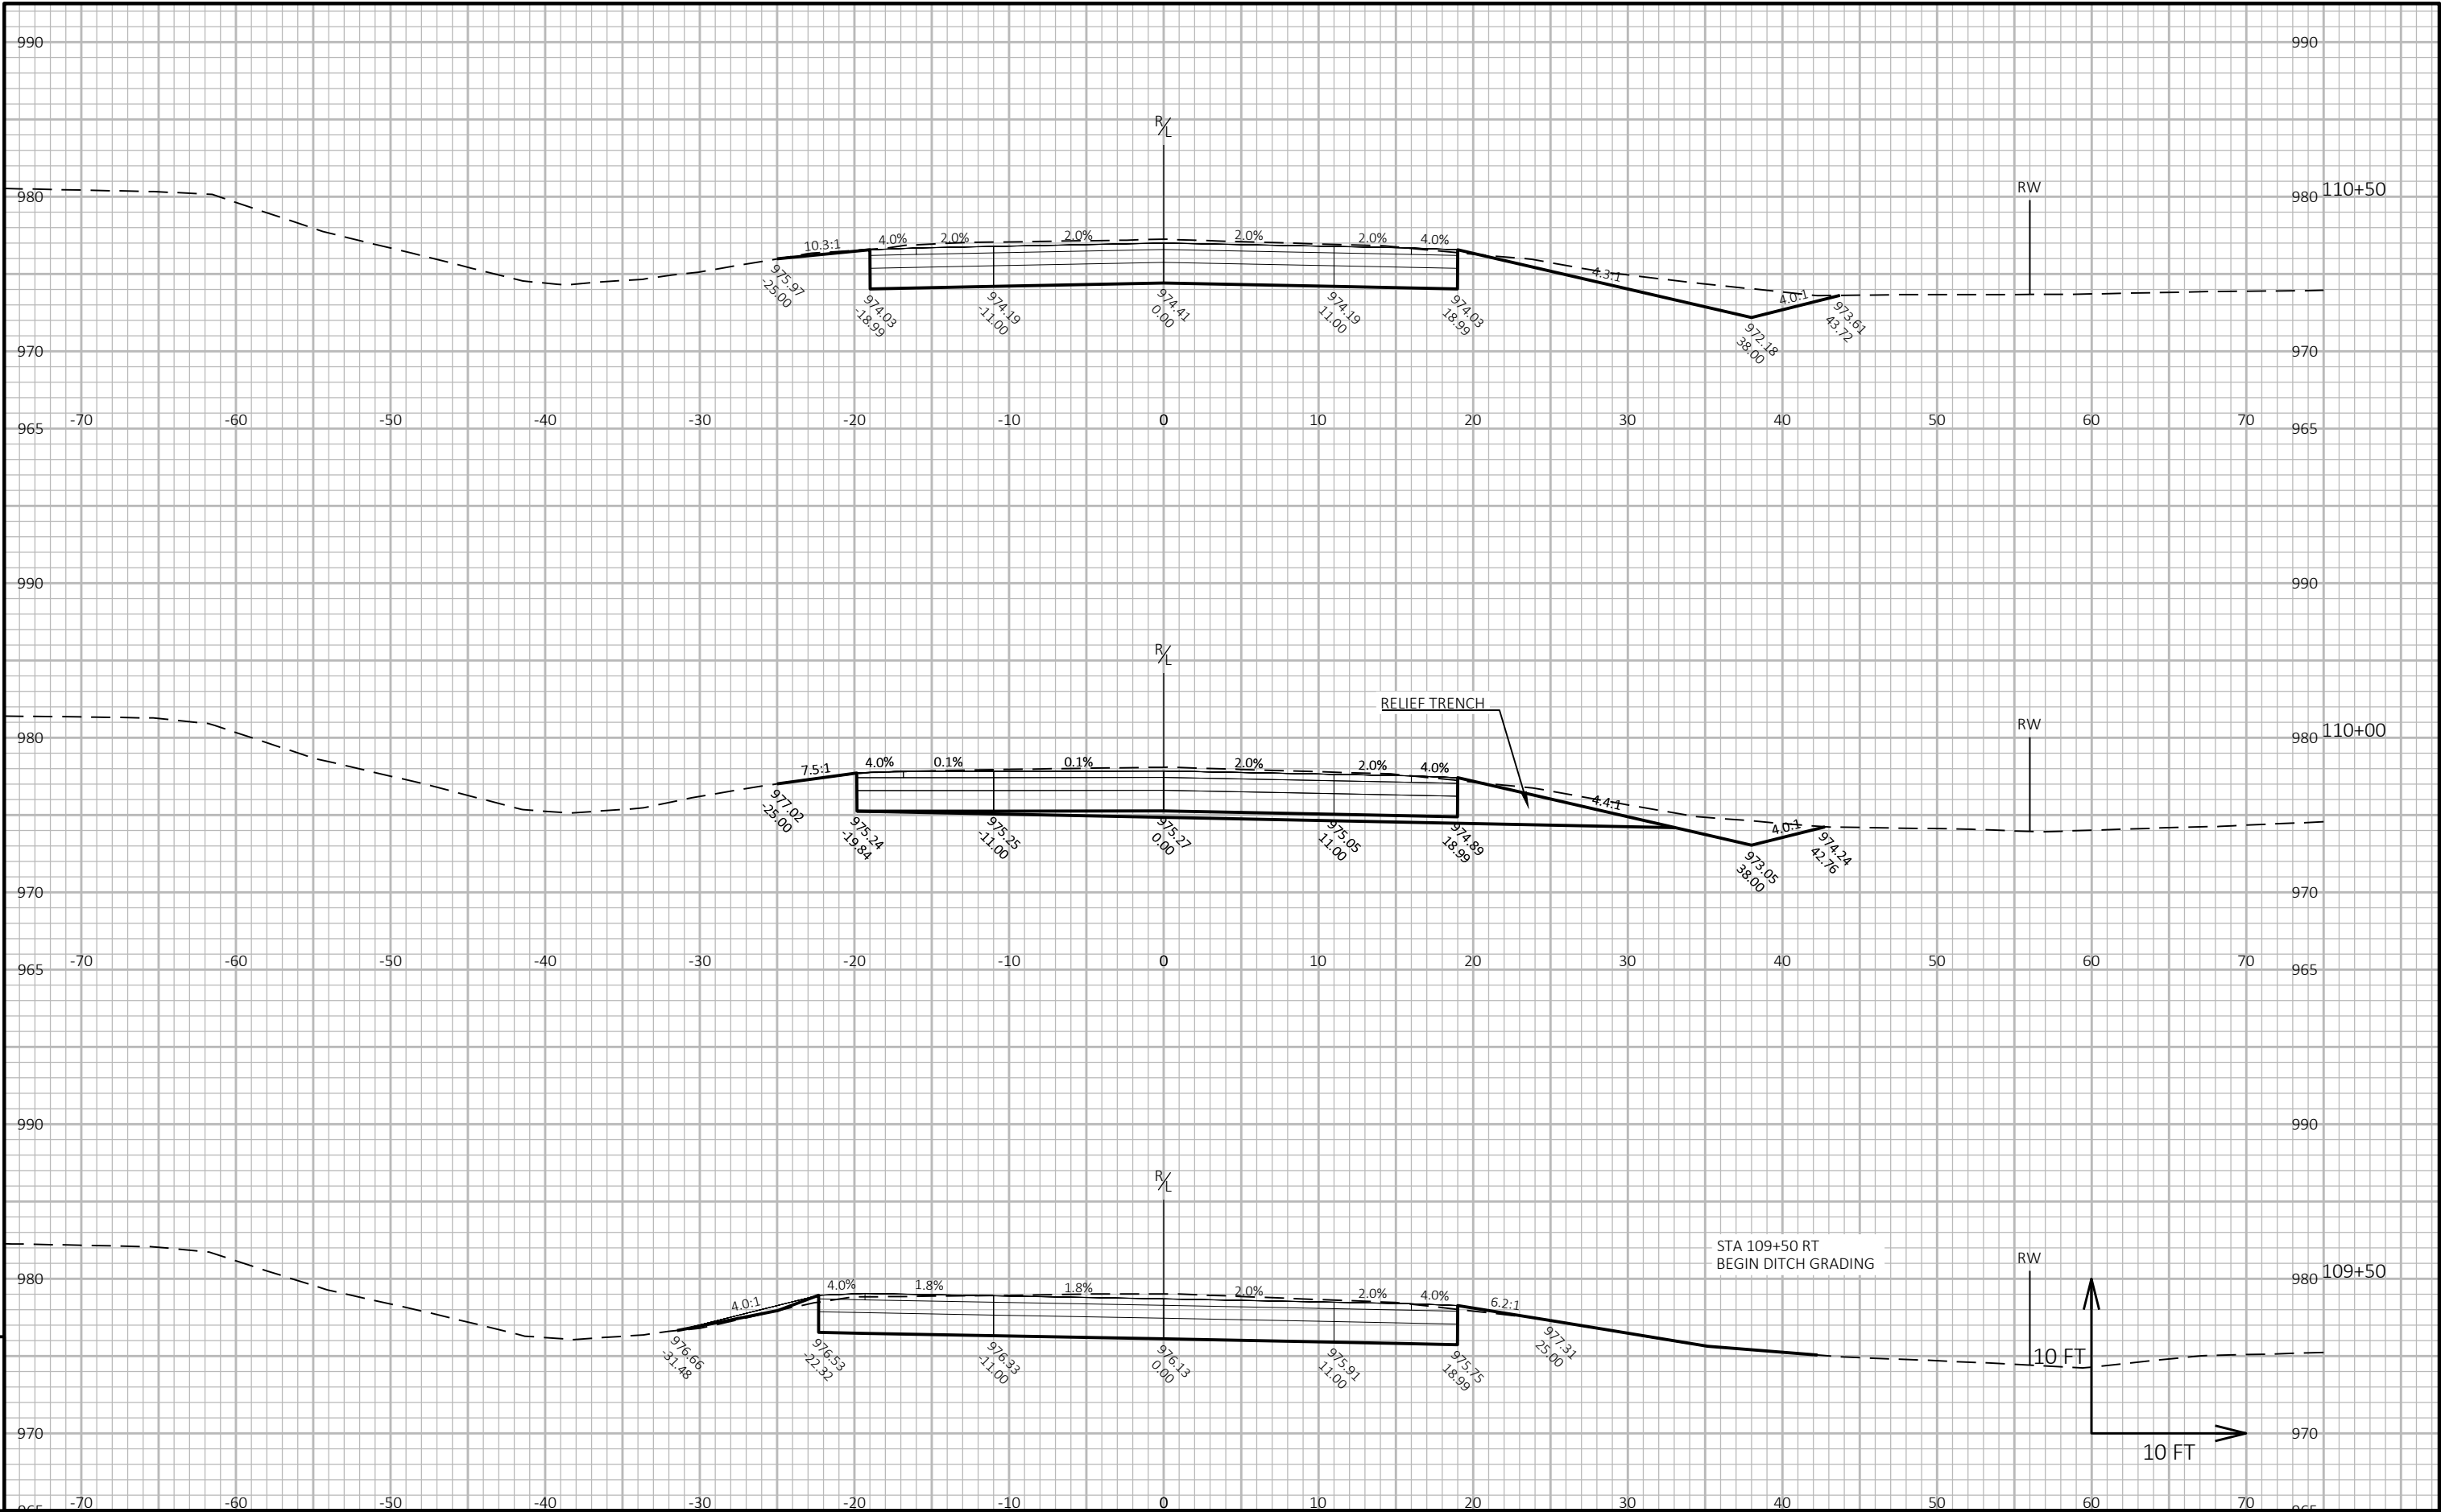





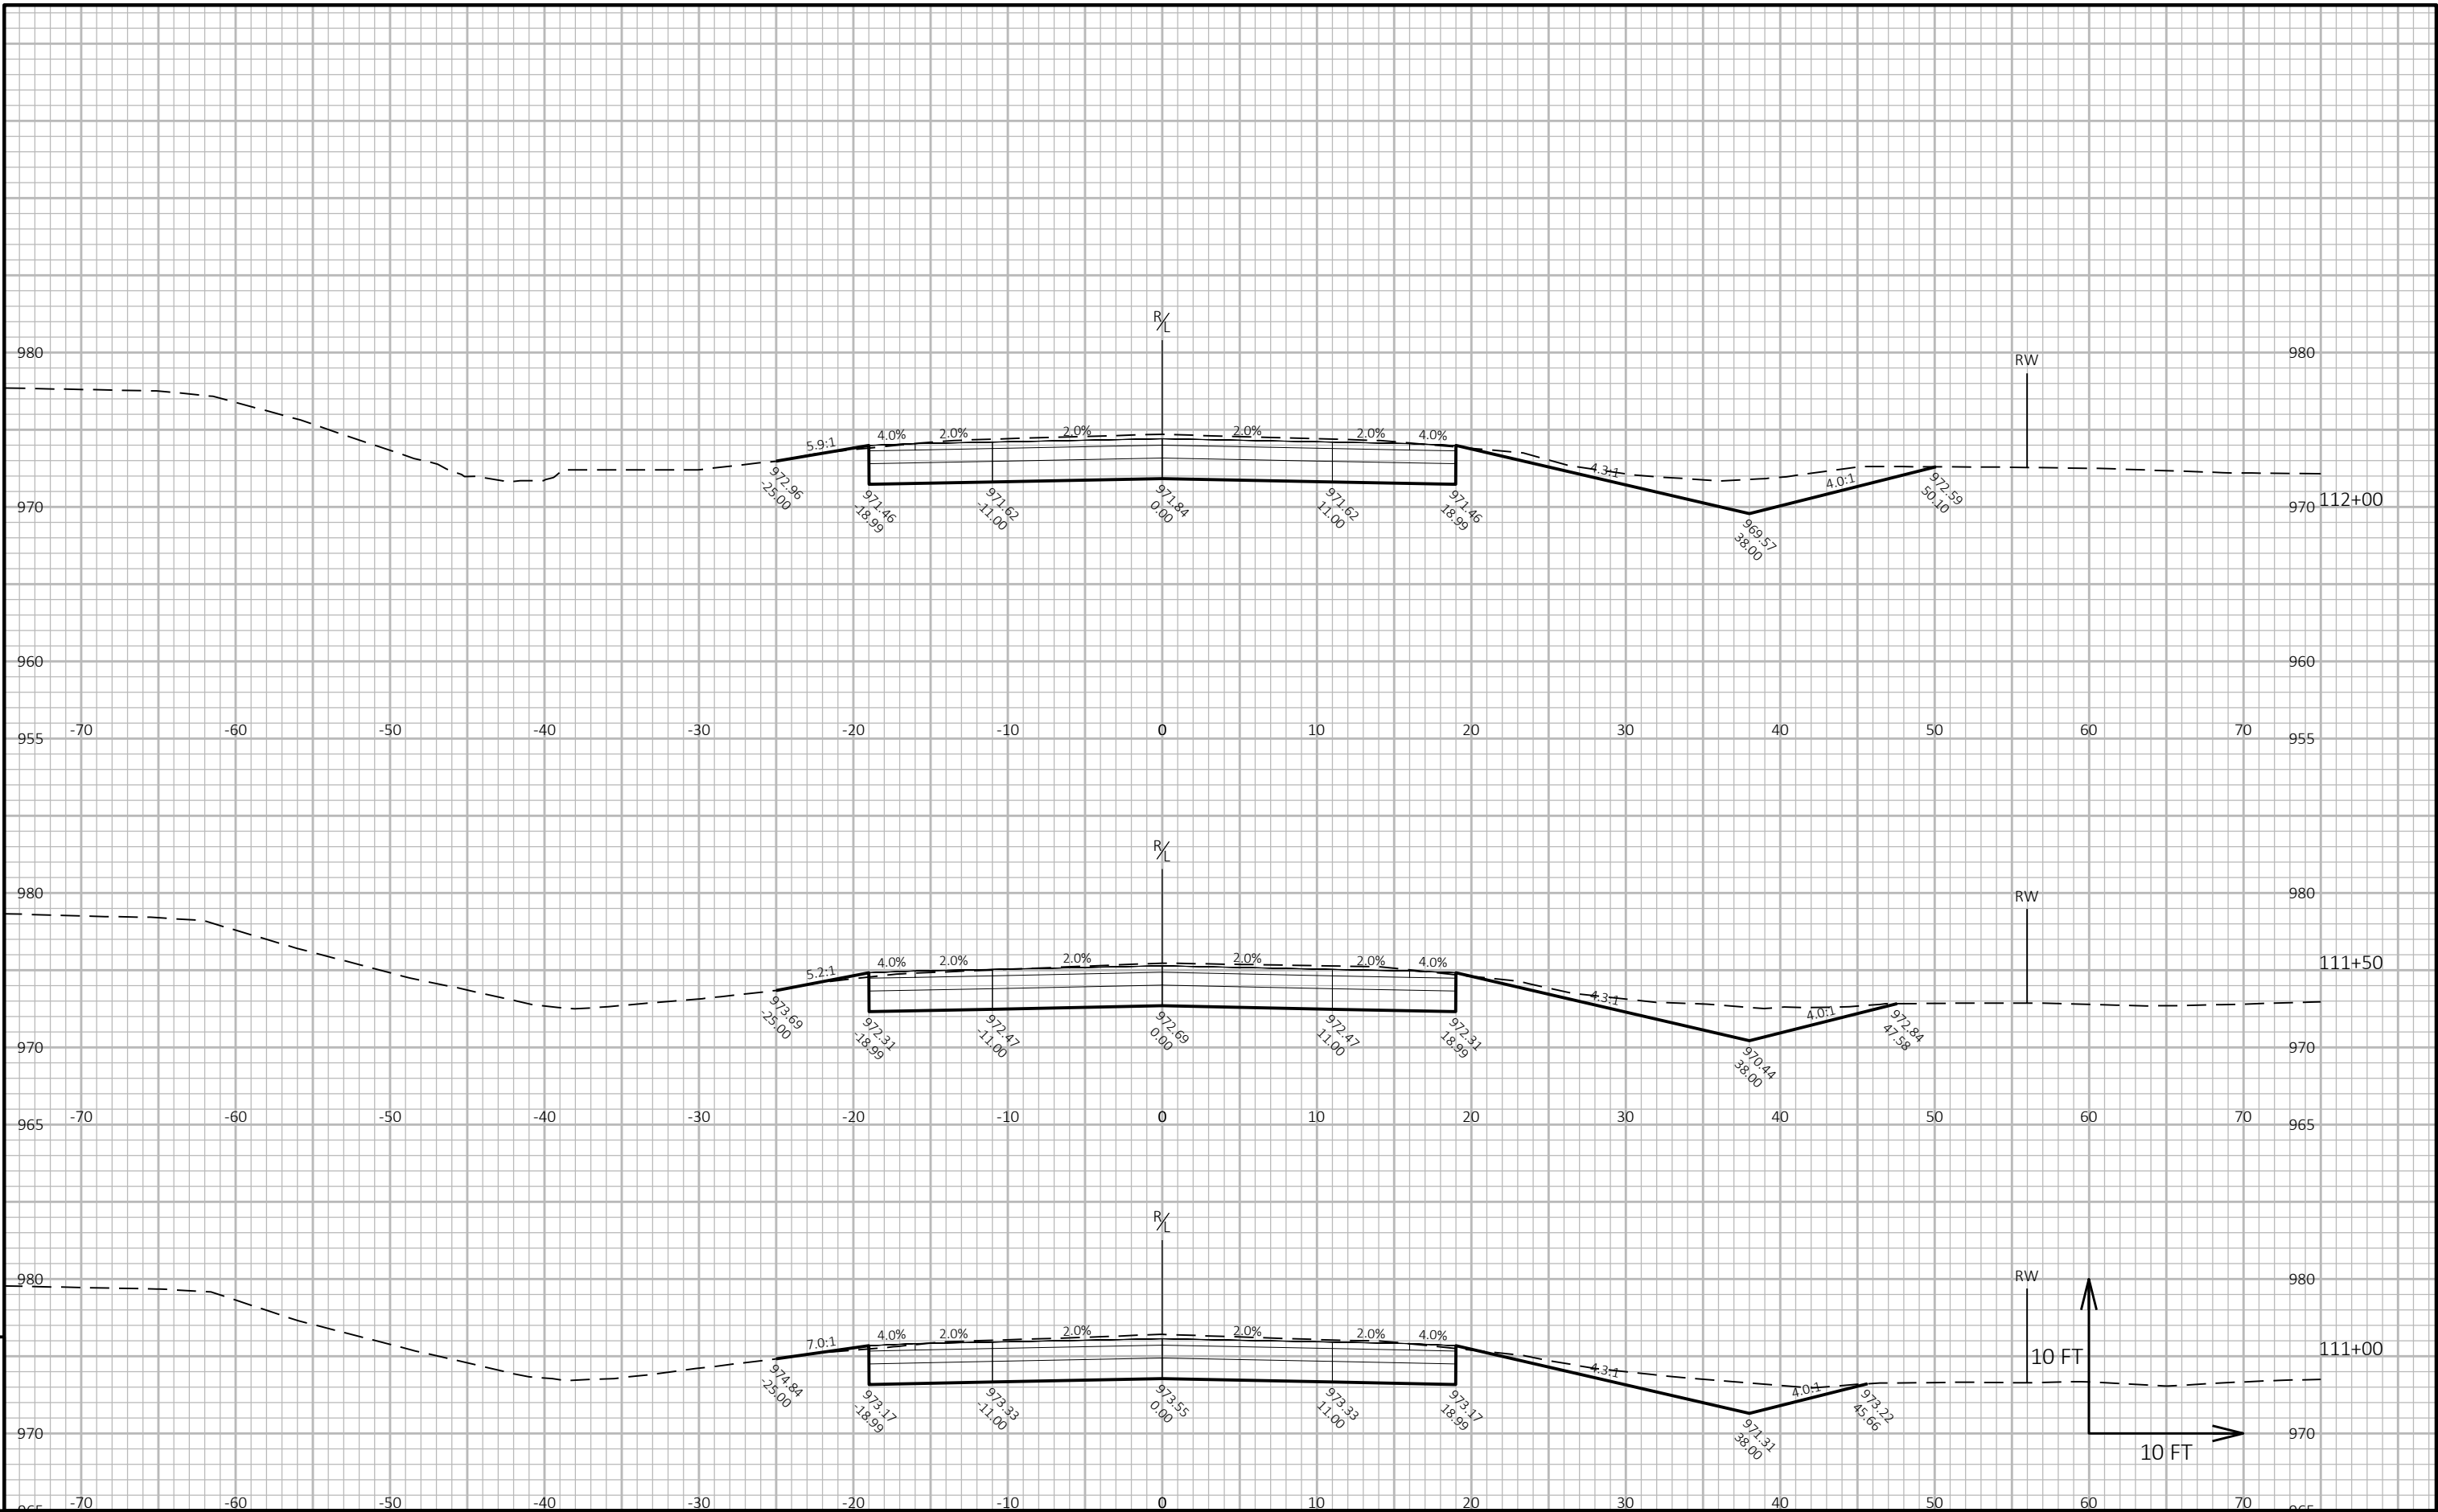


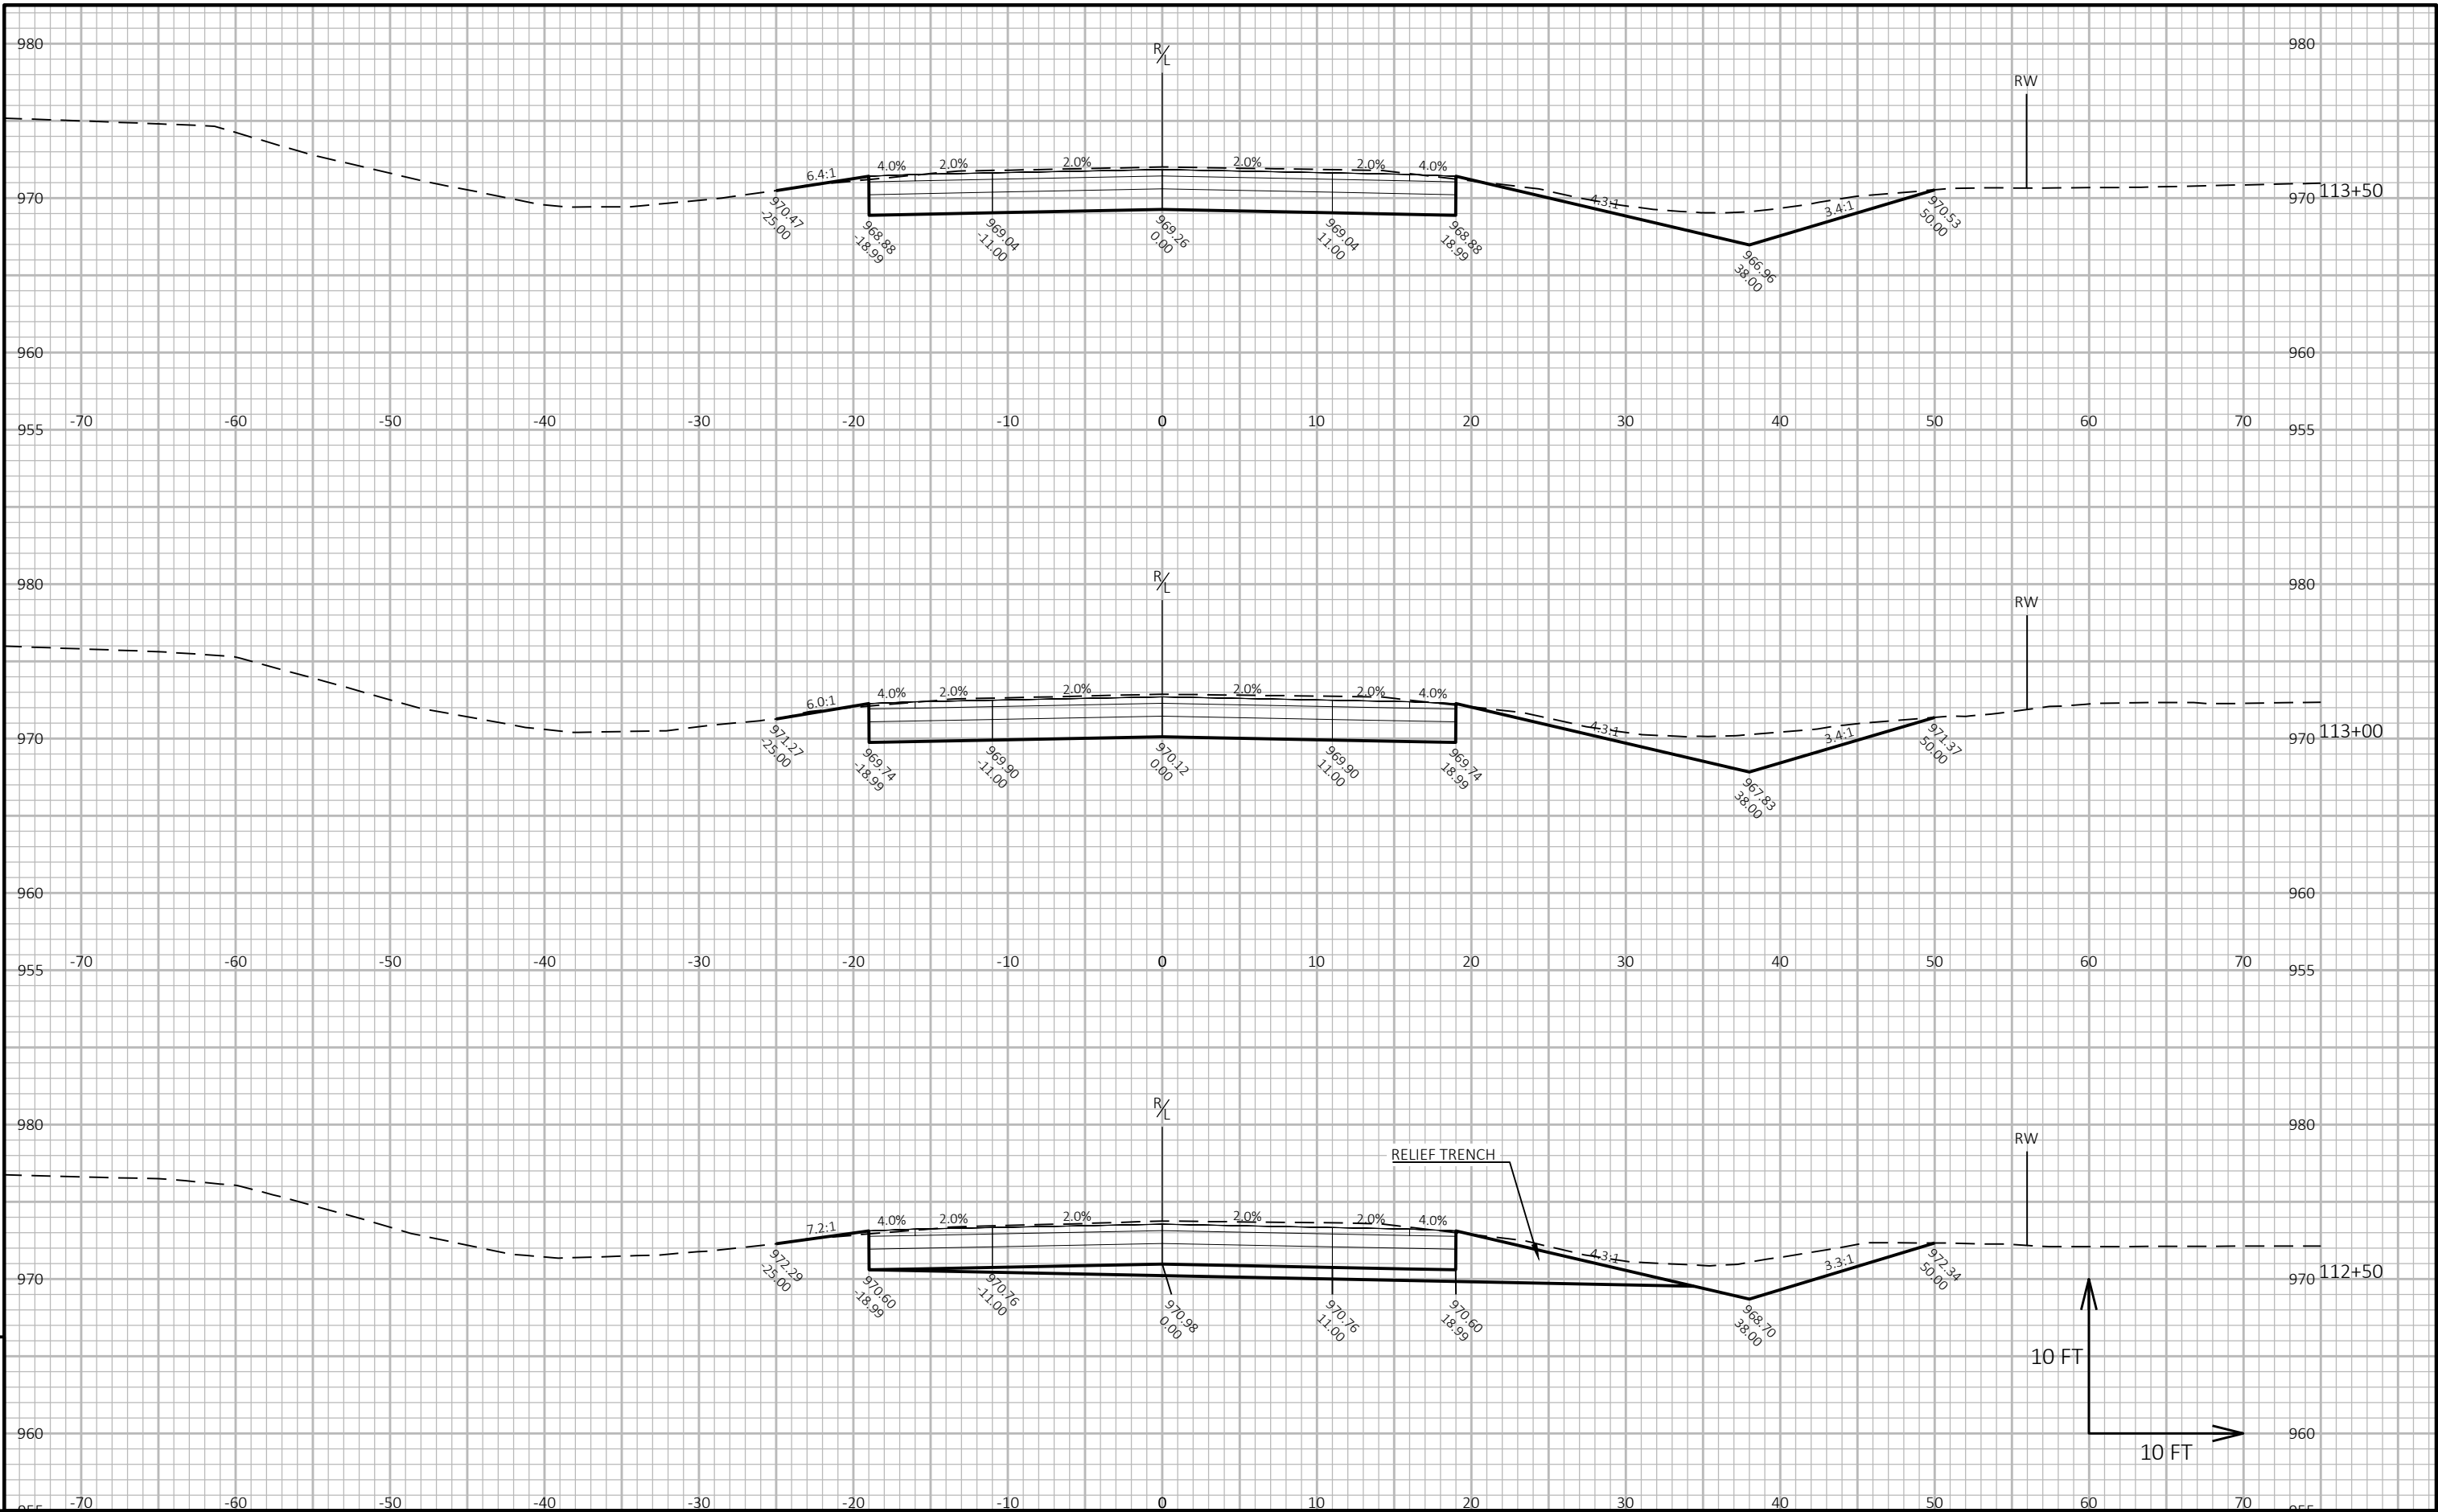




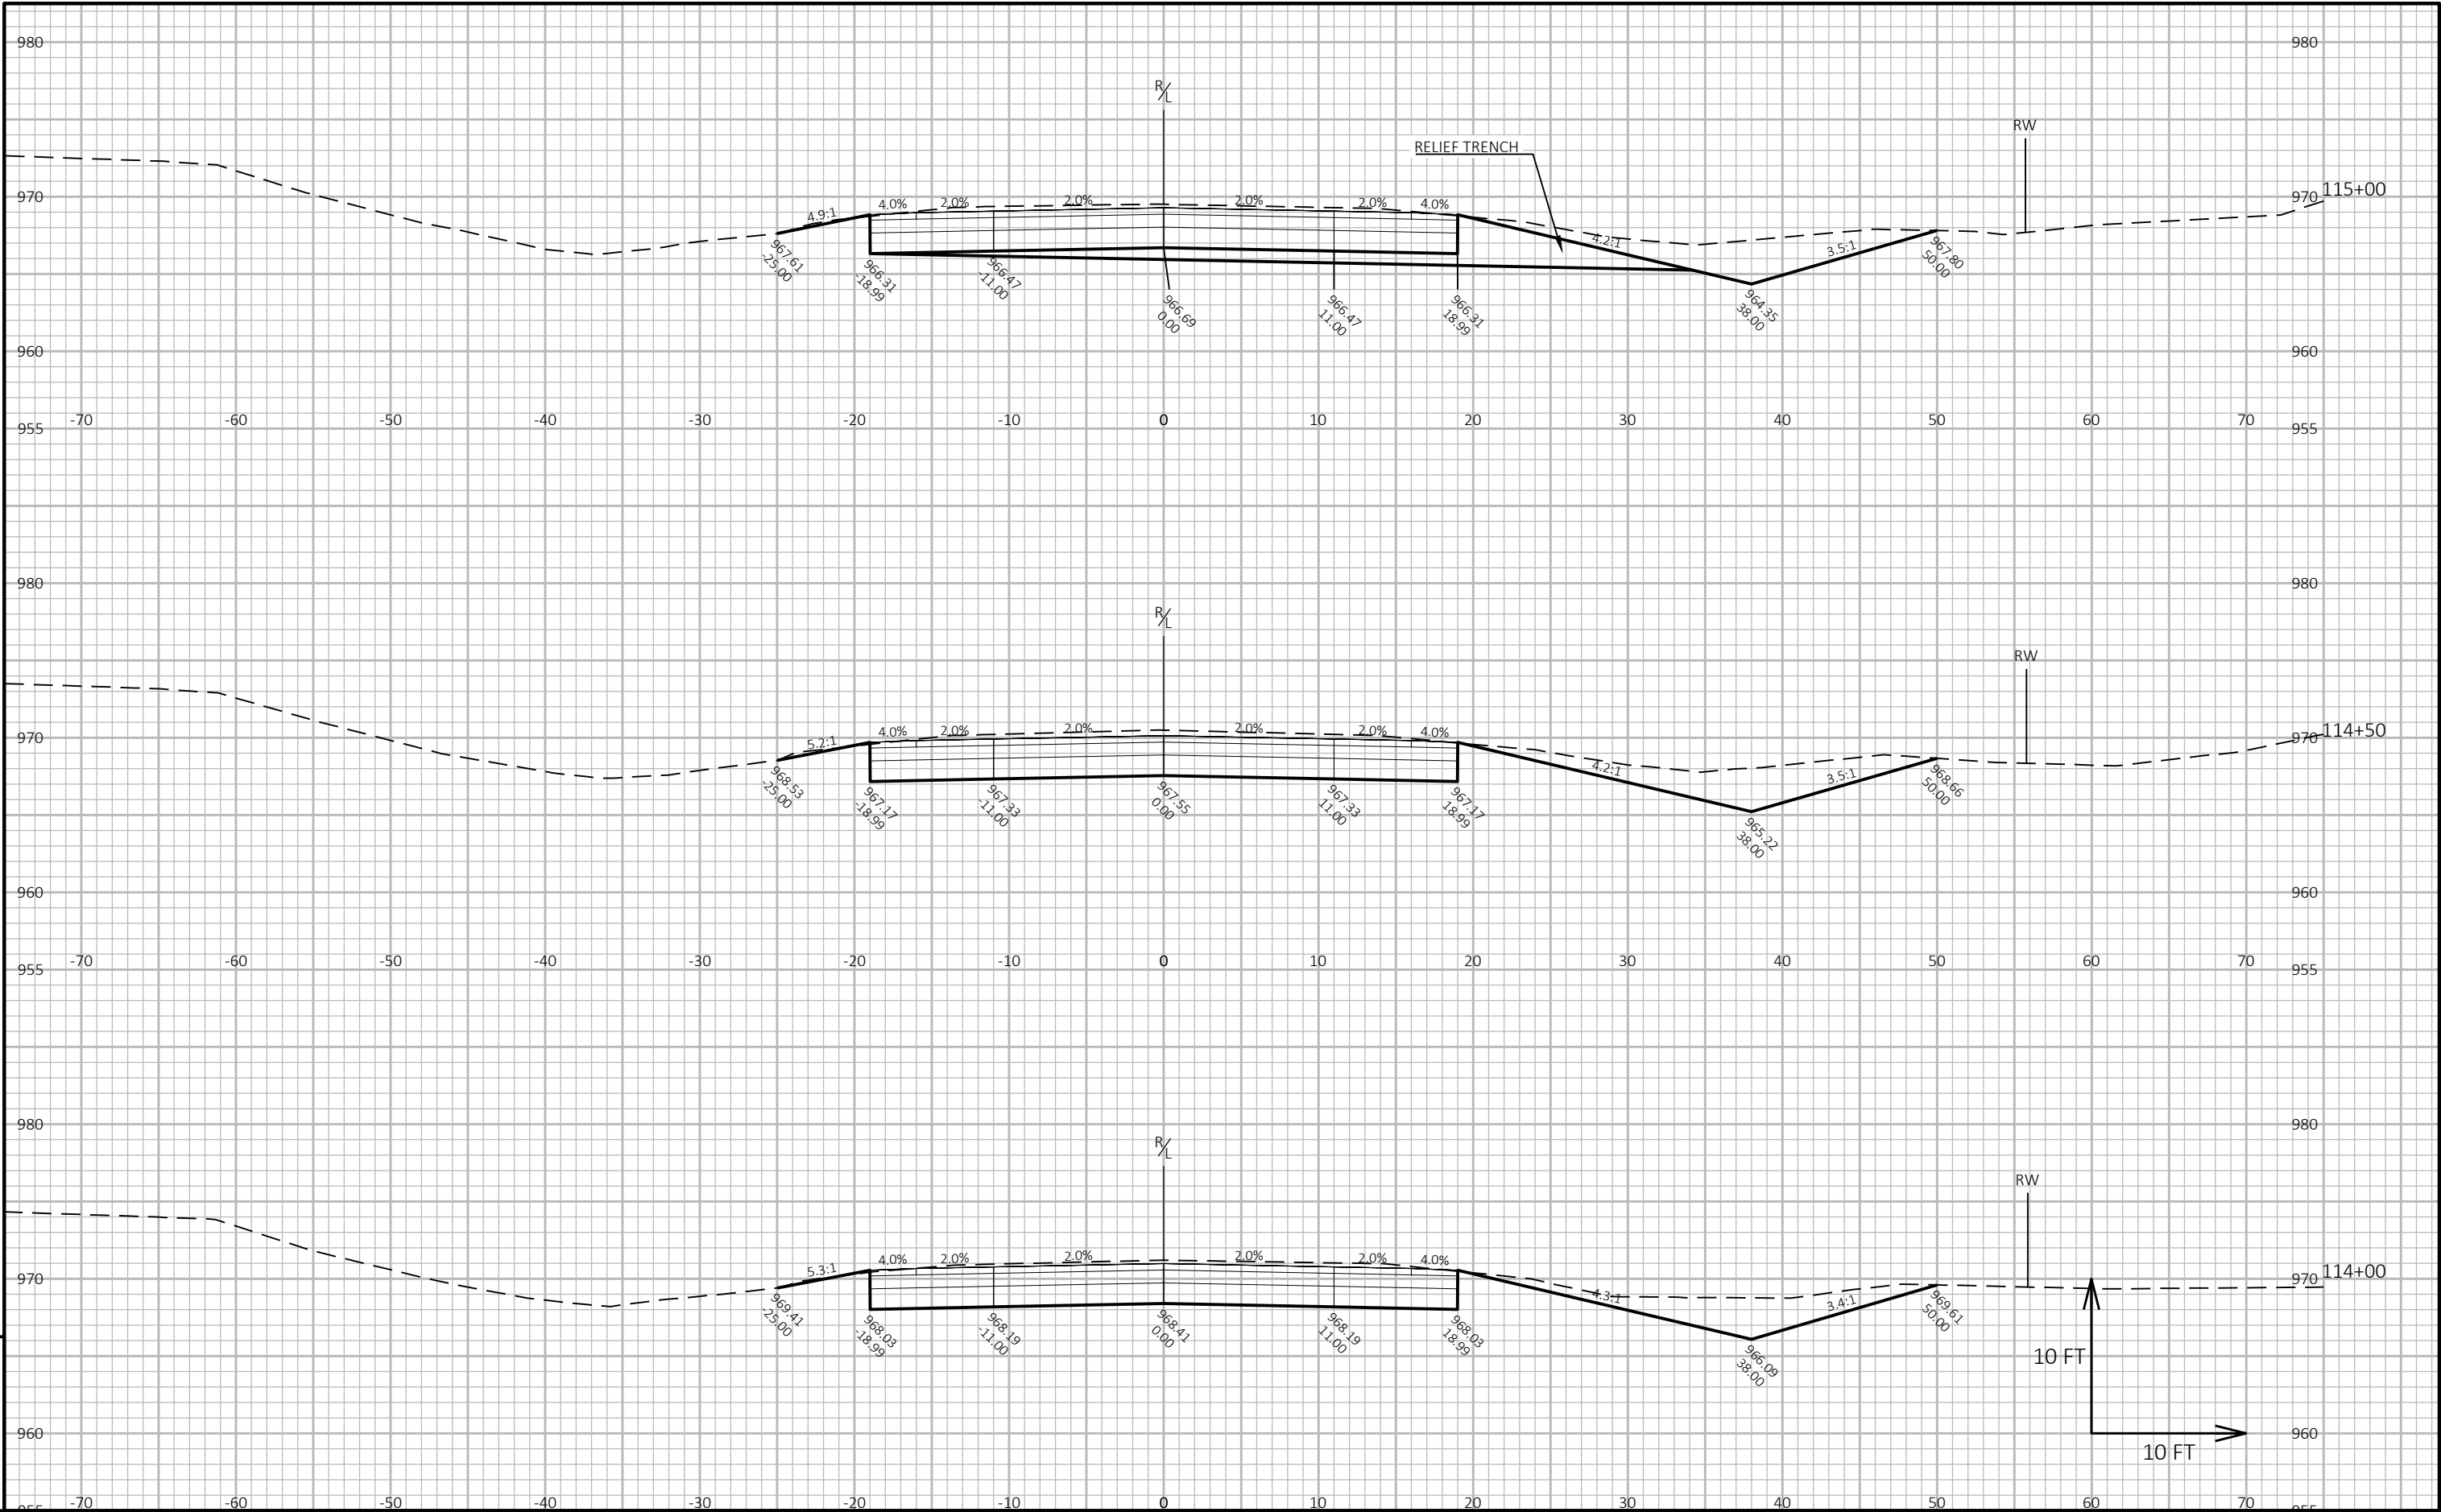

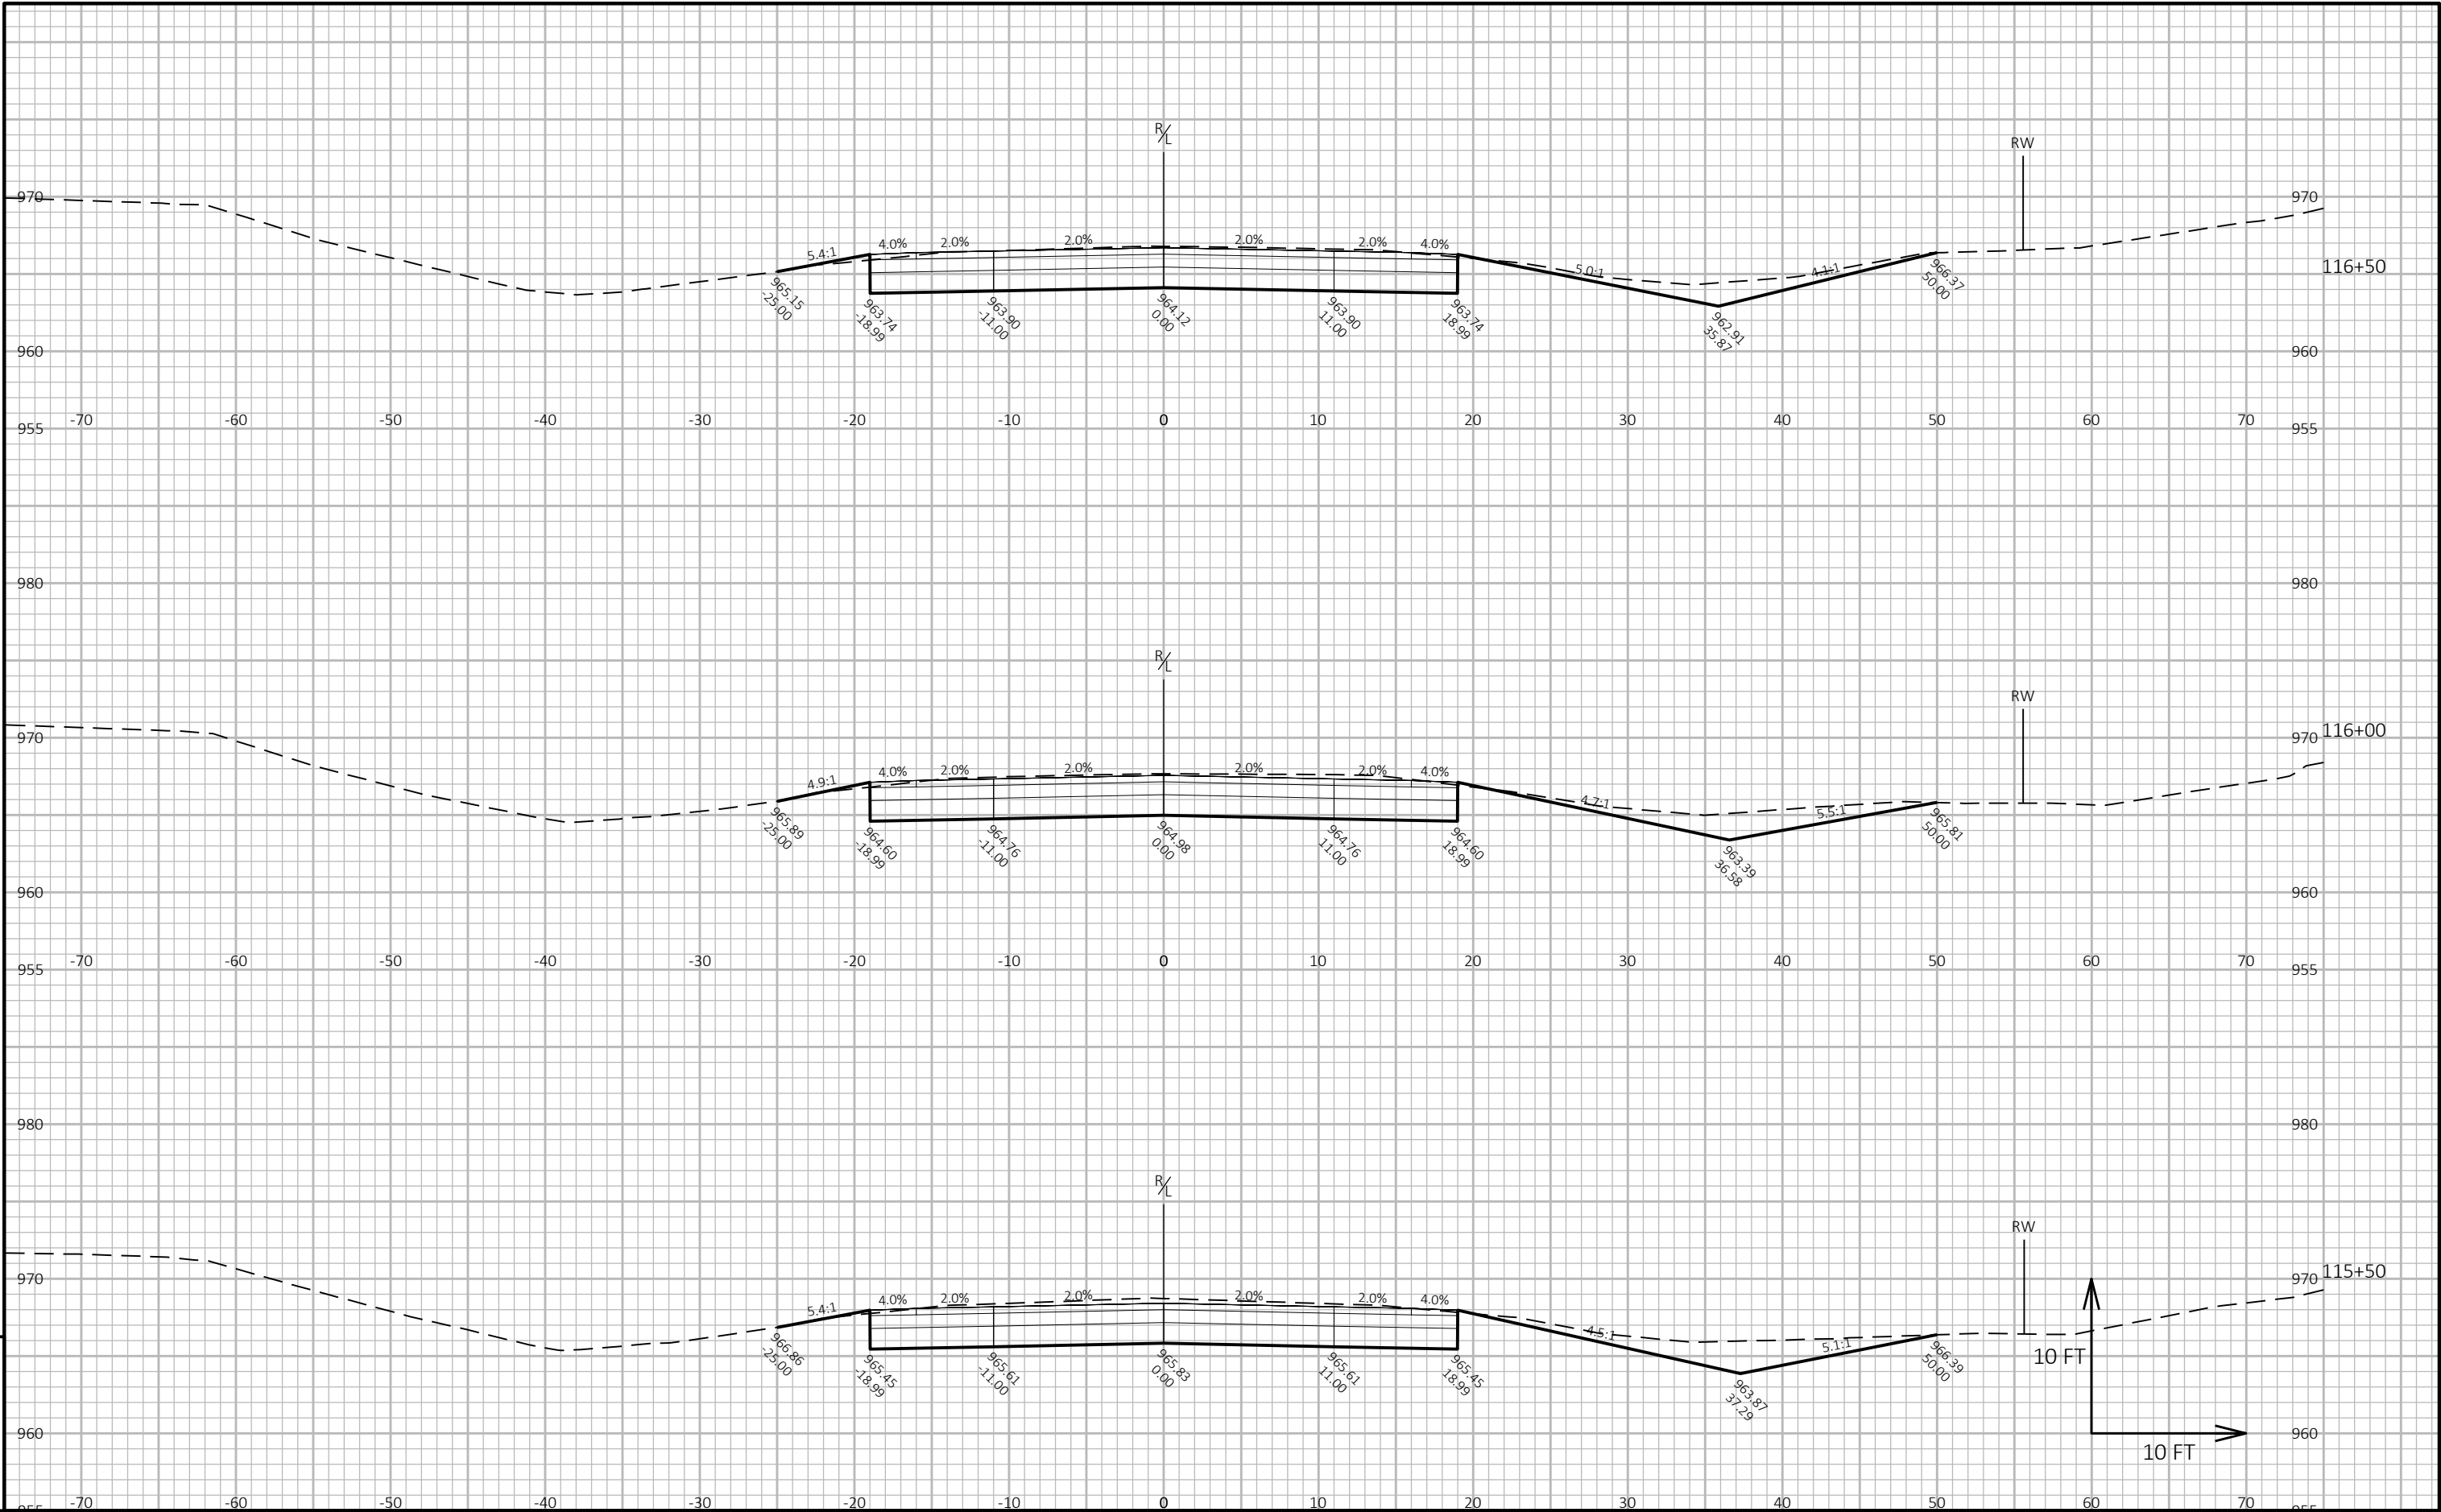

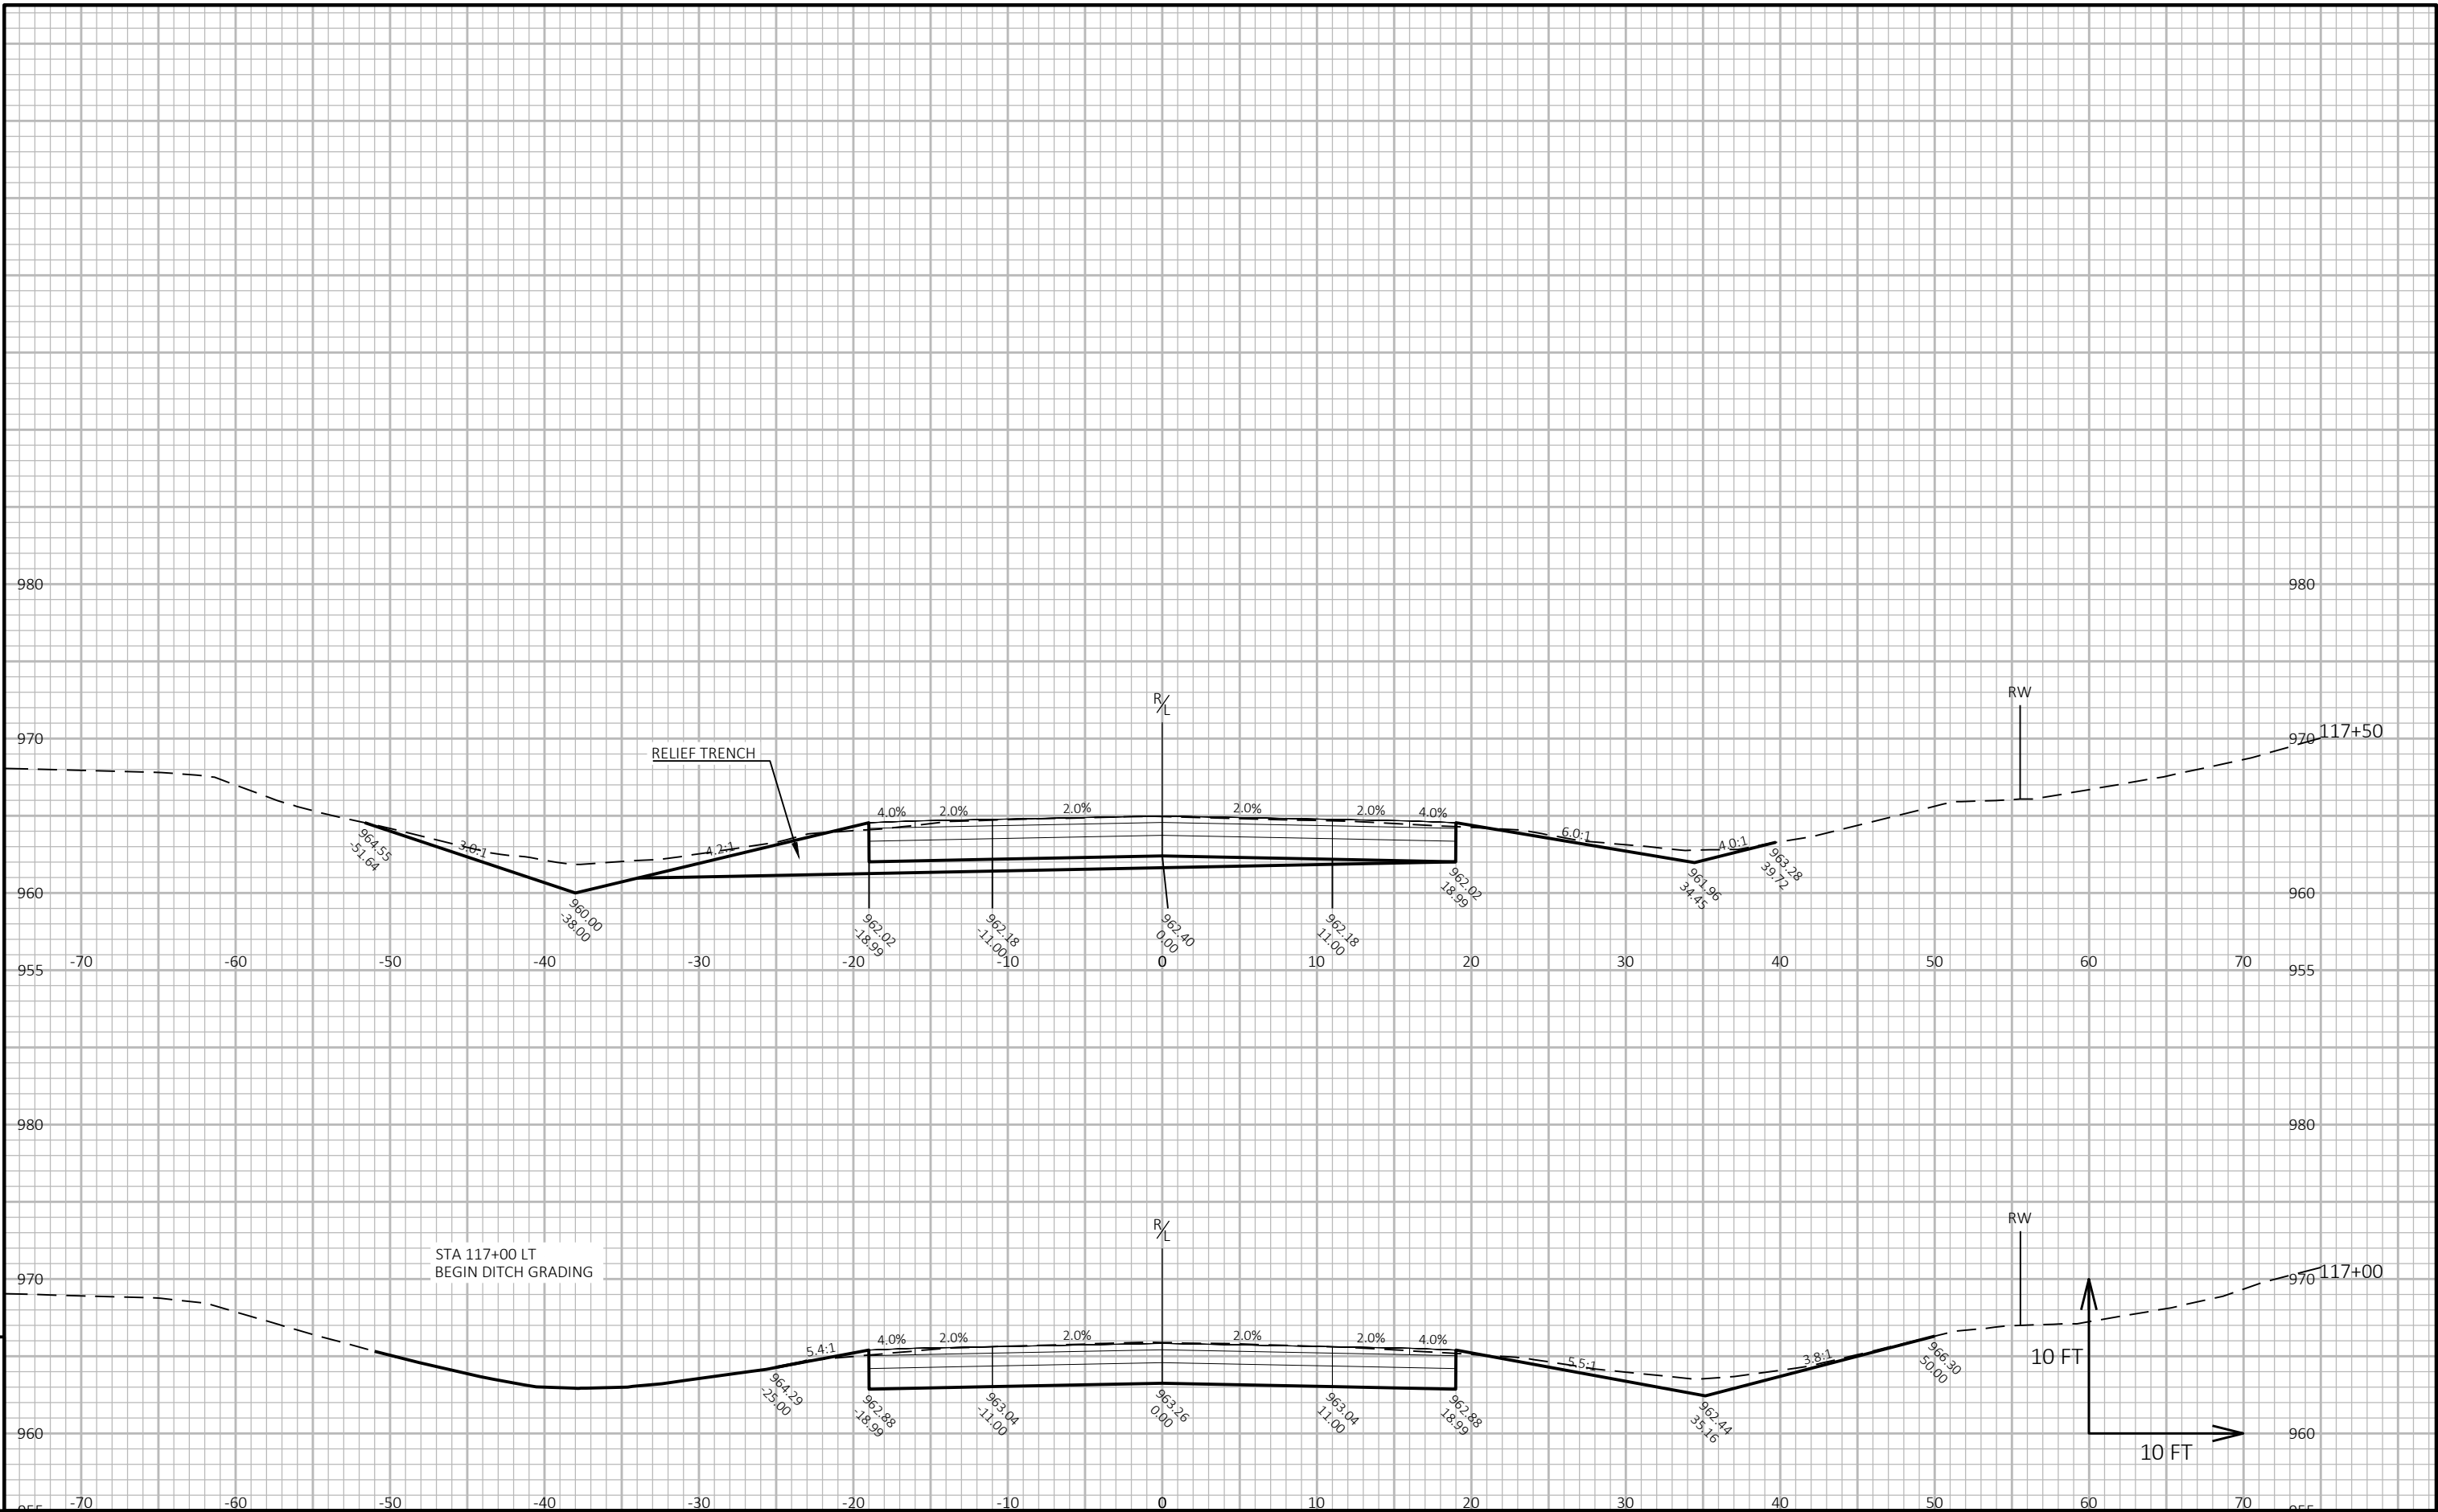

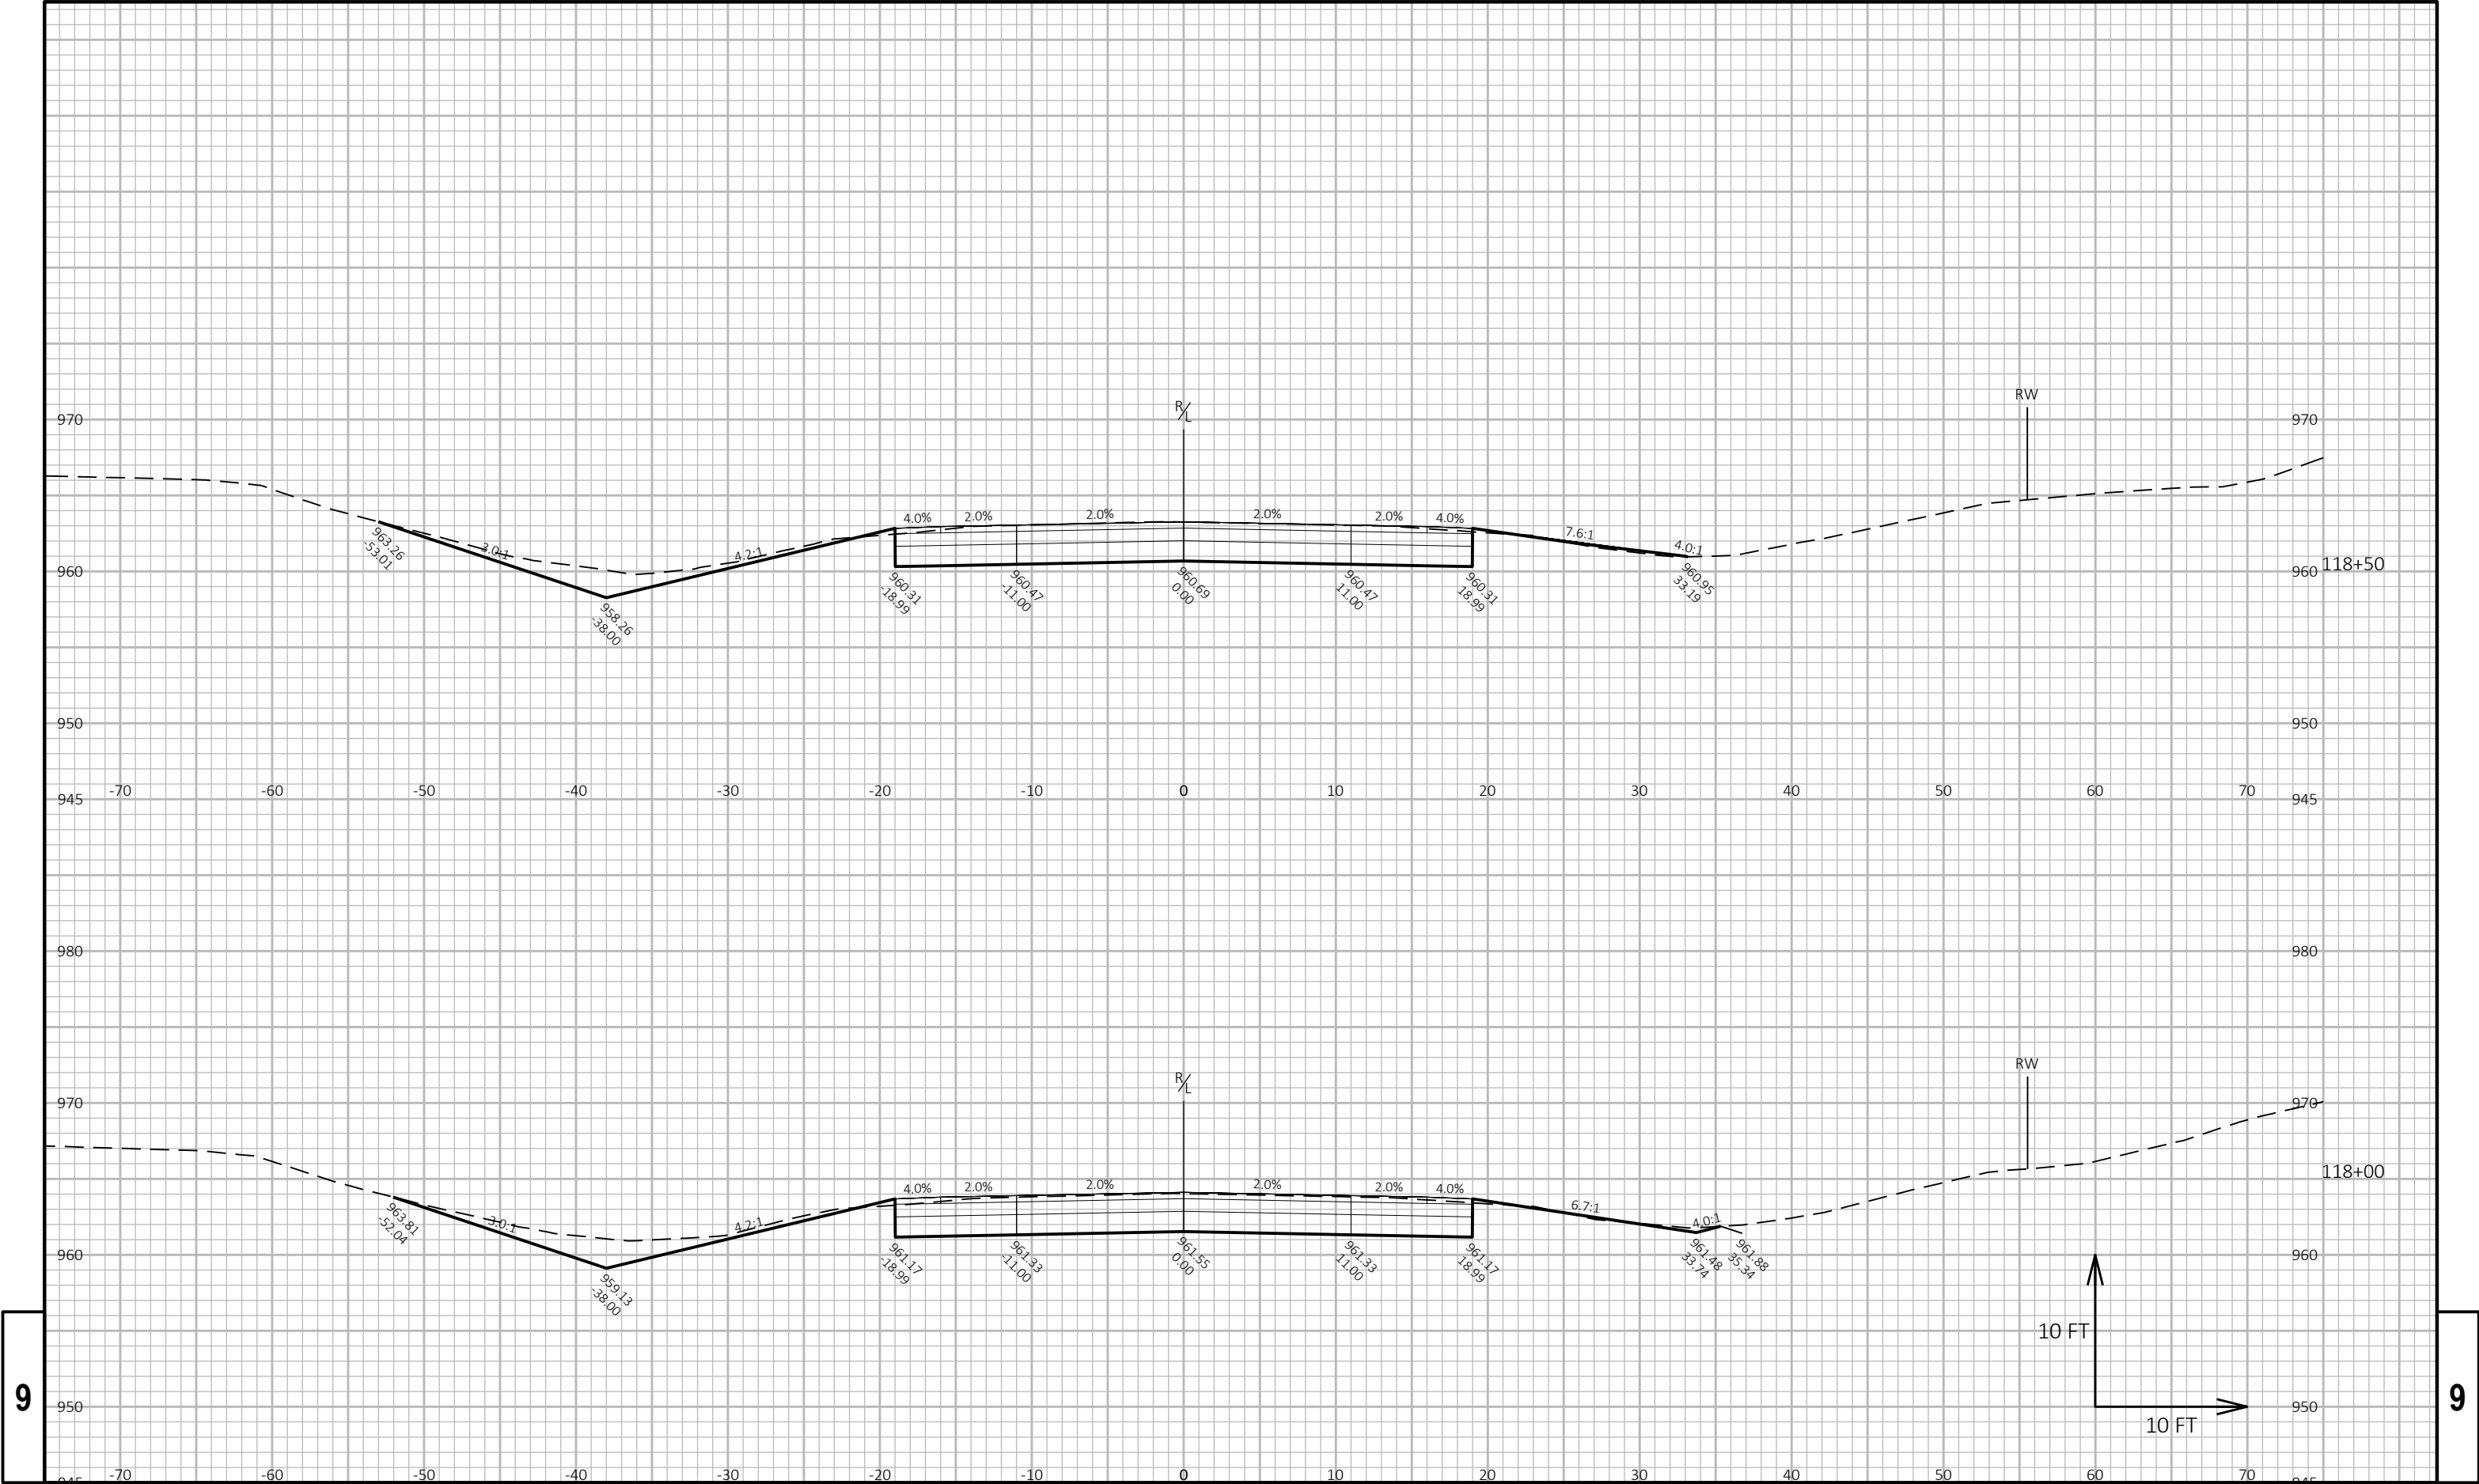

9

9

PROJECT NO: 2717-03-71

HWY: SILVERNAIL FRONTAGE ROAD

COUNTY: WAUKESHA

CROSS SECTIONS: CROSS SECTIONS-SILVERNAIL

SHEET 152

E

FILE NAME : N:\PDS\C3D\27170301\DSGN\CRDR\XS\090201\_XS.DWG  
LAYOUT NAME - 090213\_XS


PLOT DATE : 7/28/2025 3:50 PM

PLOT BY : MANYEN, WAYNE

PLOT NAME :


PLOT SCALE : 1 IN:10 FT HORZ. / 1 IN:10 FT VERT.

WISDOT/CADDs SHEET 49

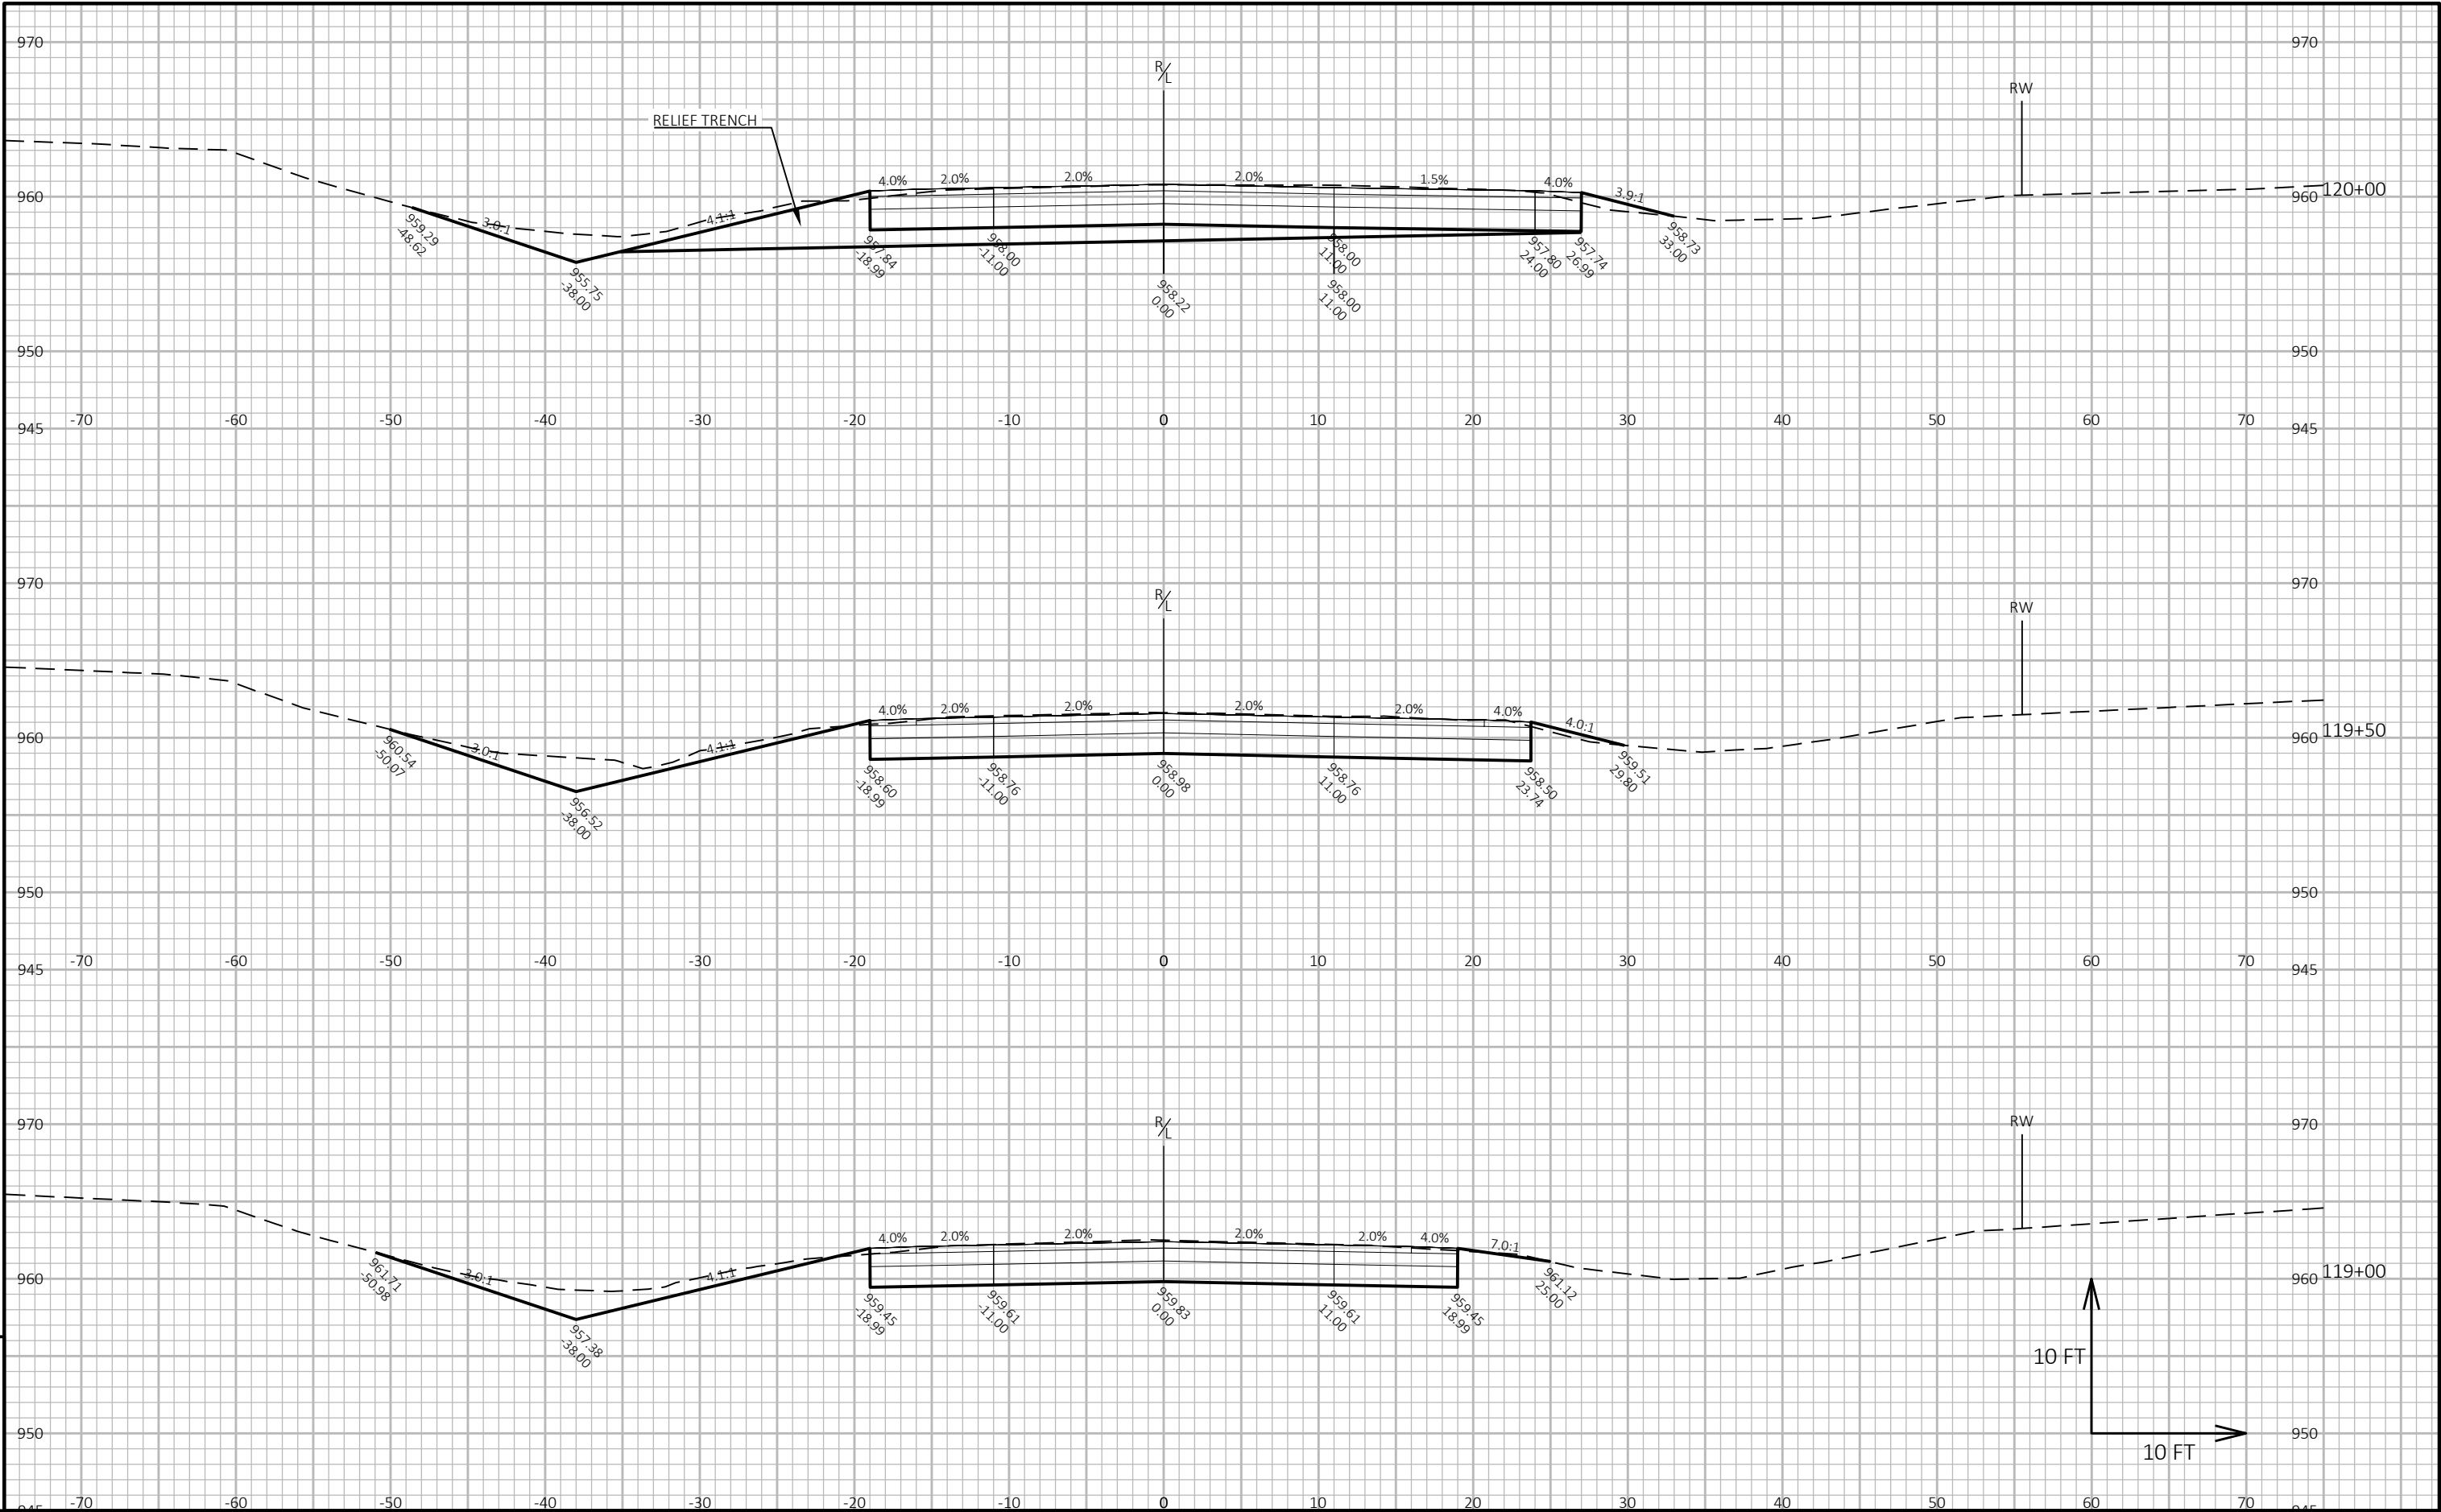



9

9

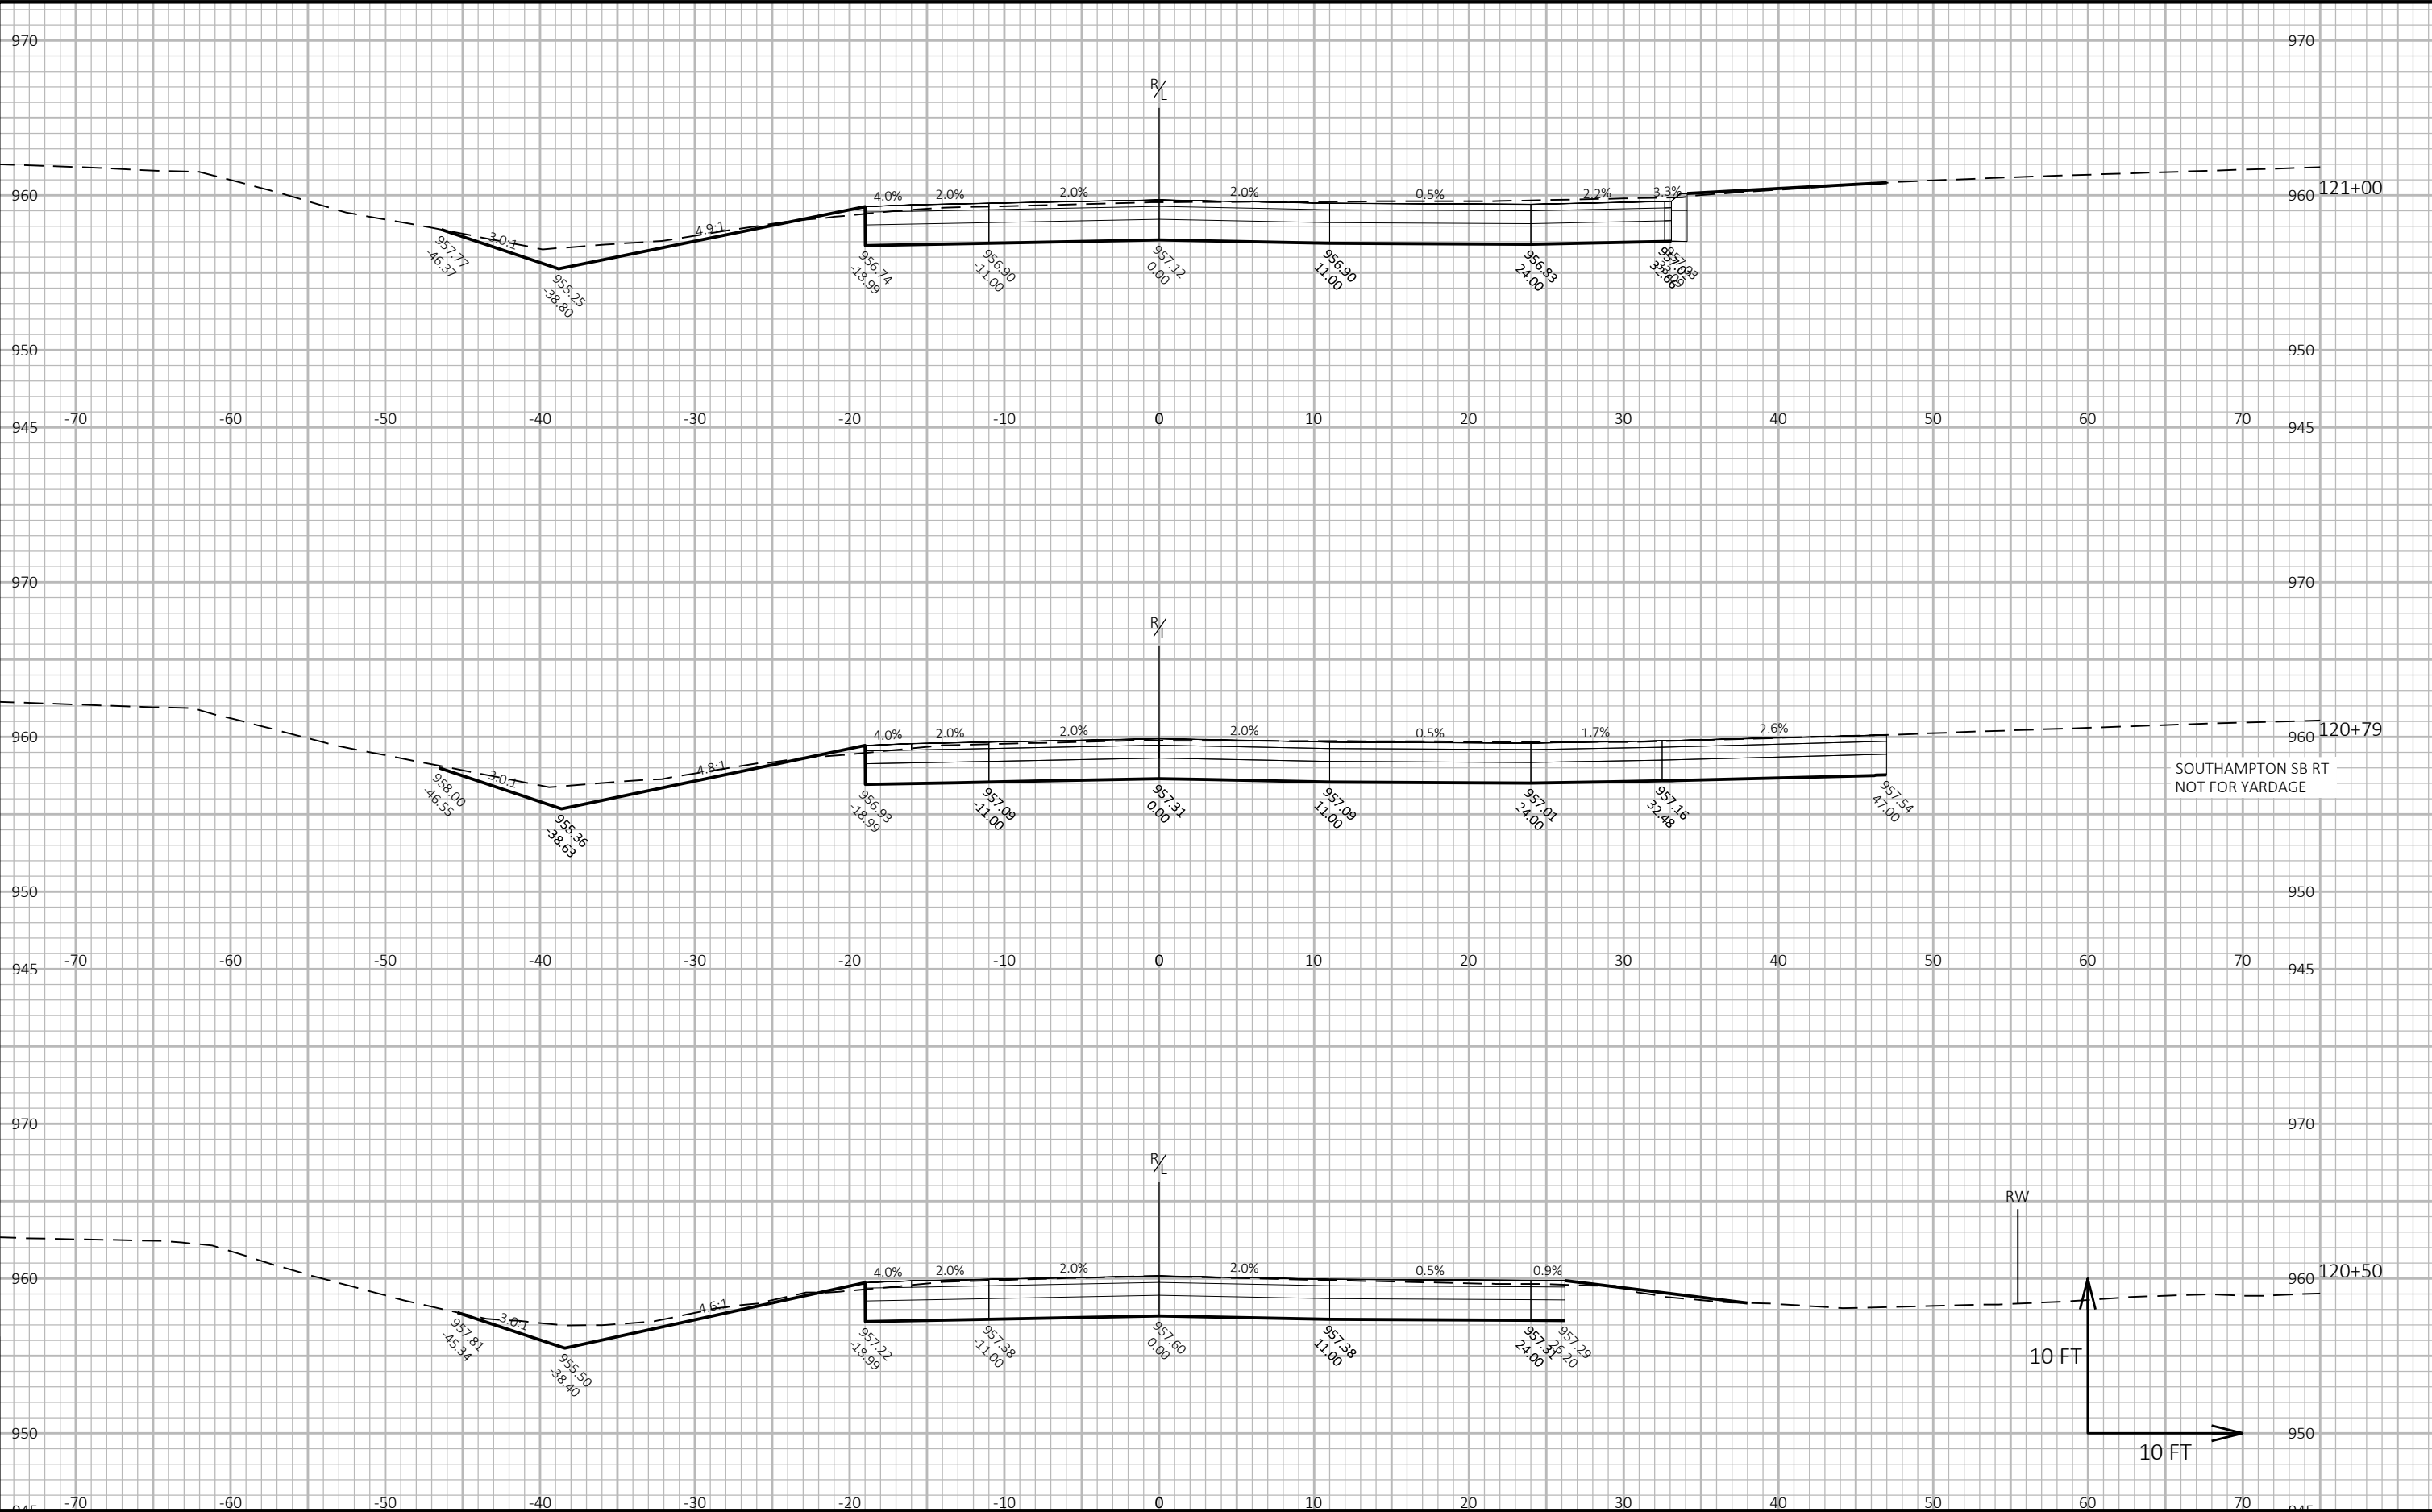





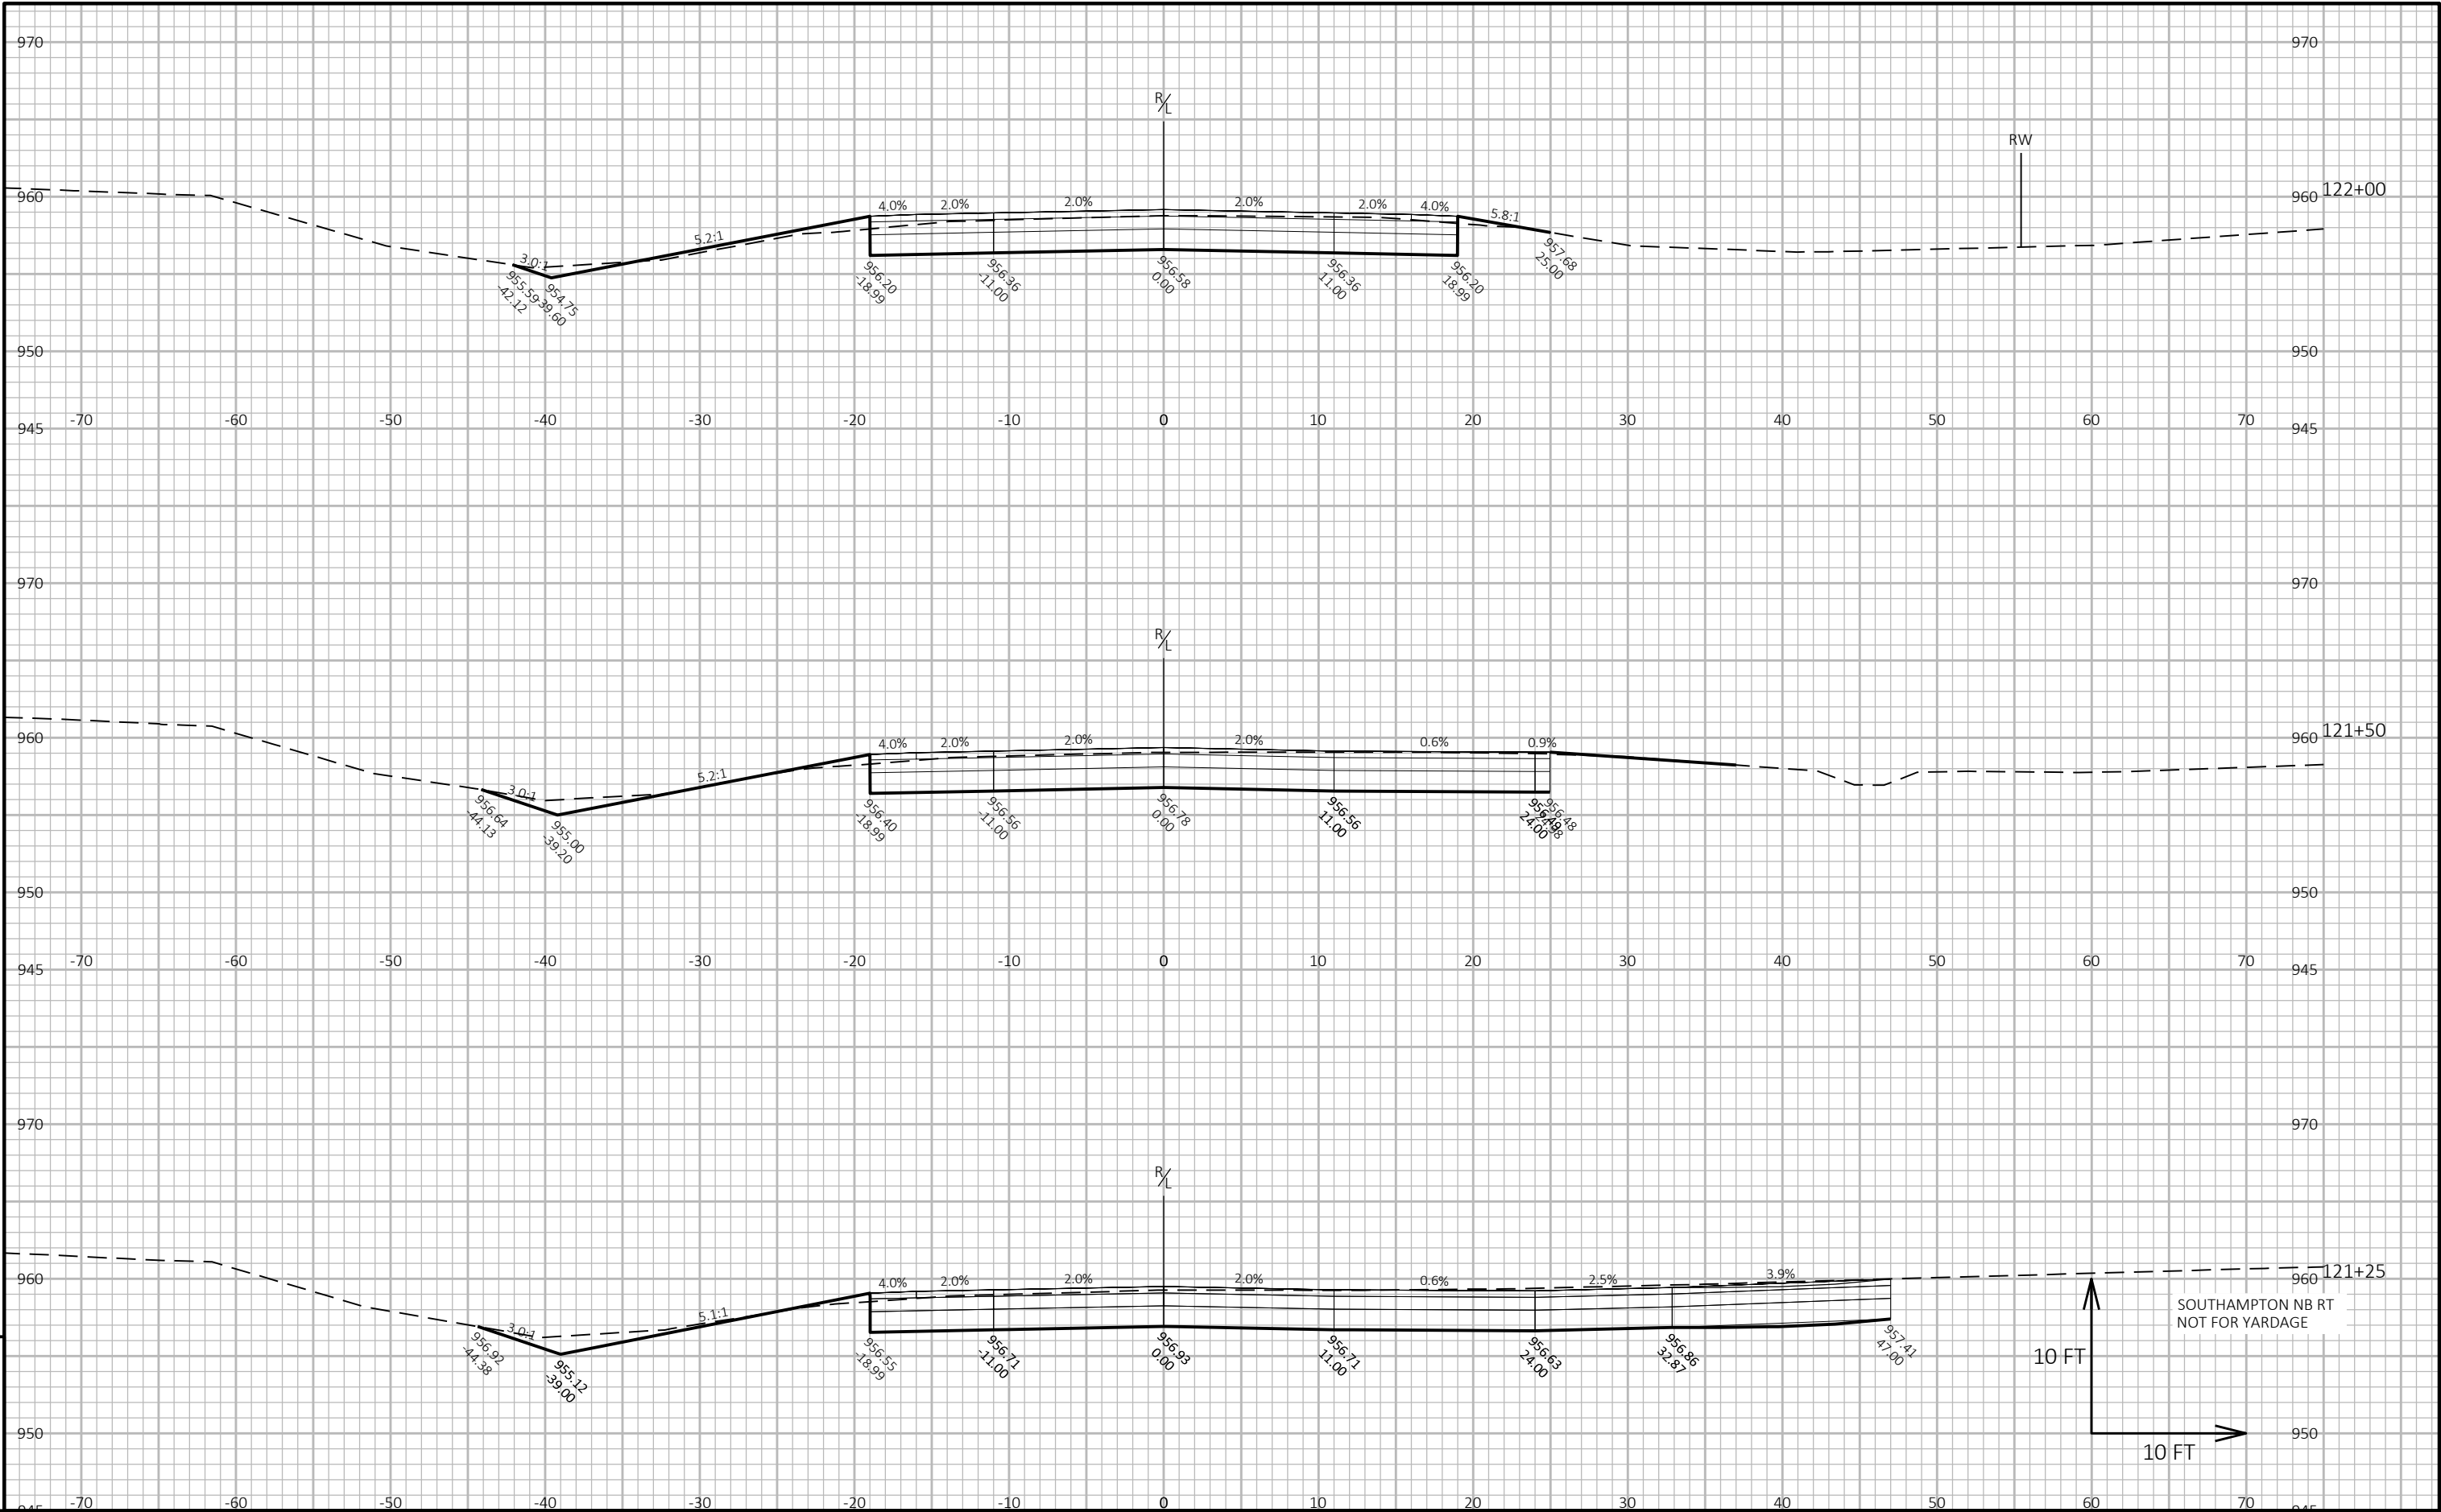


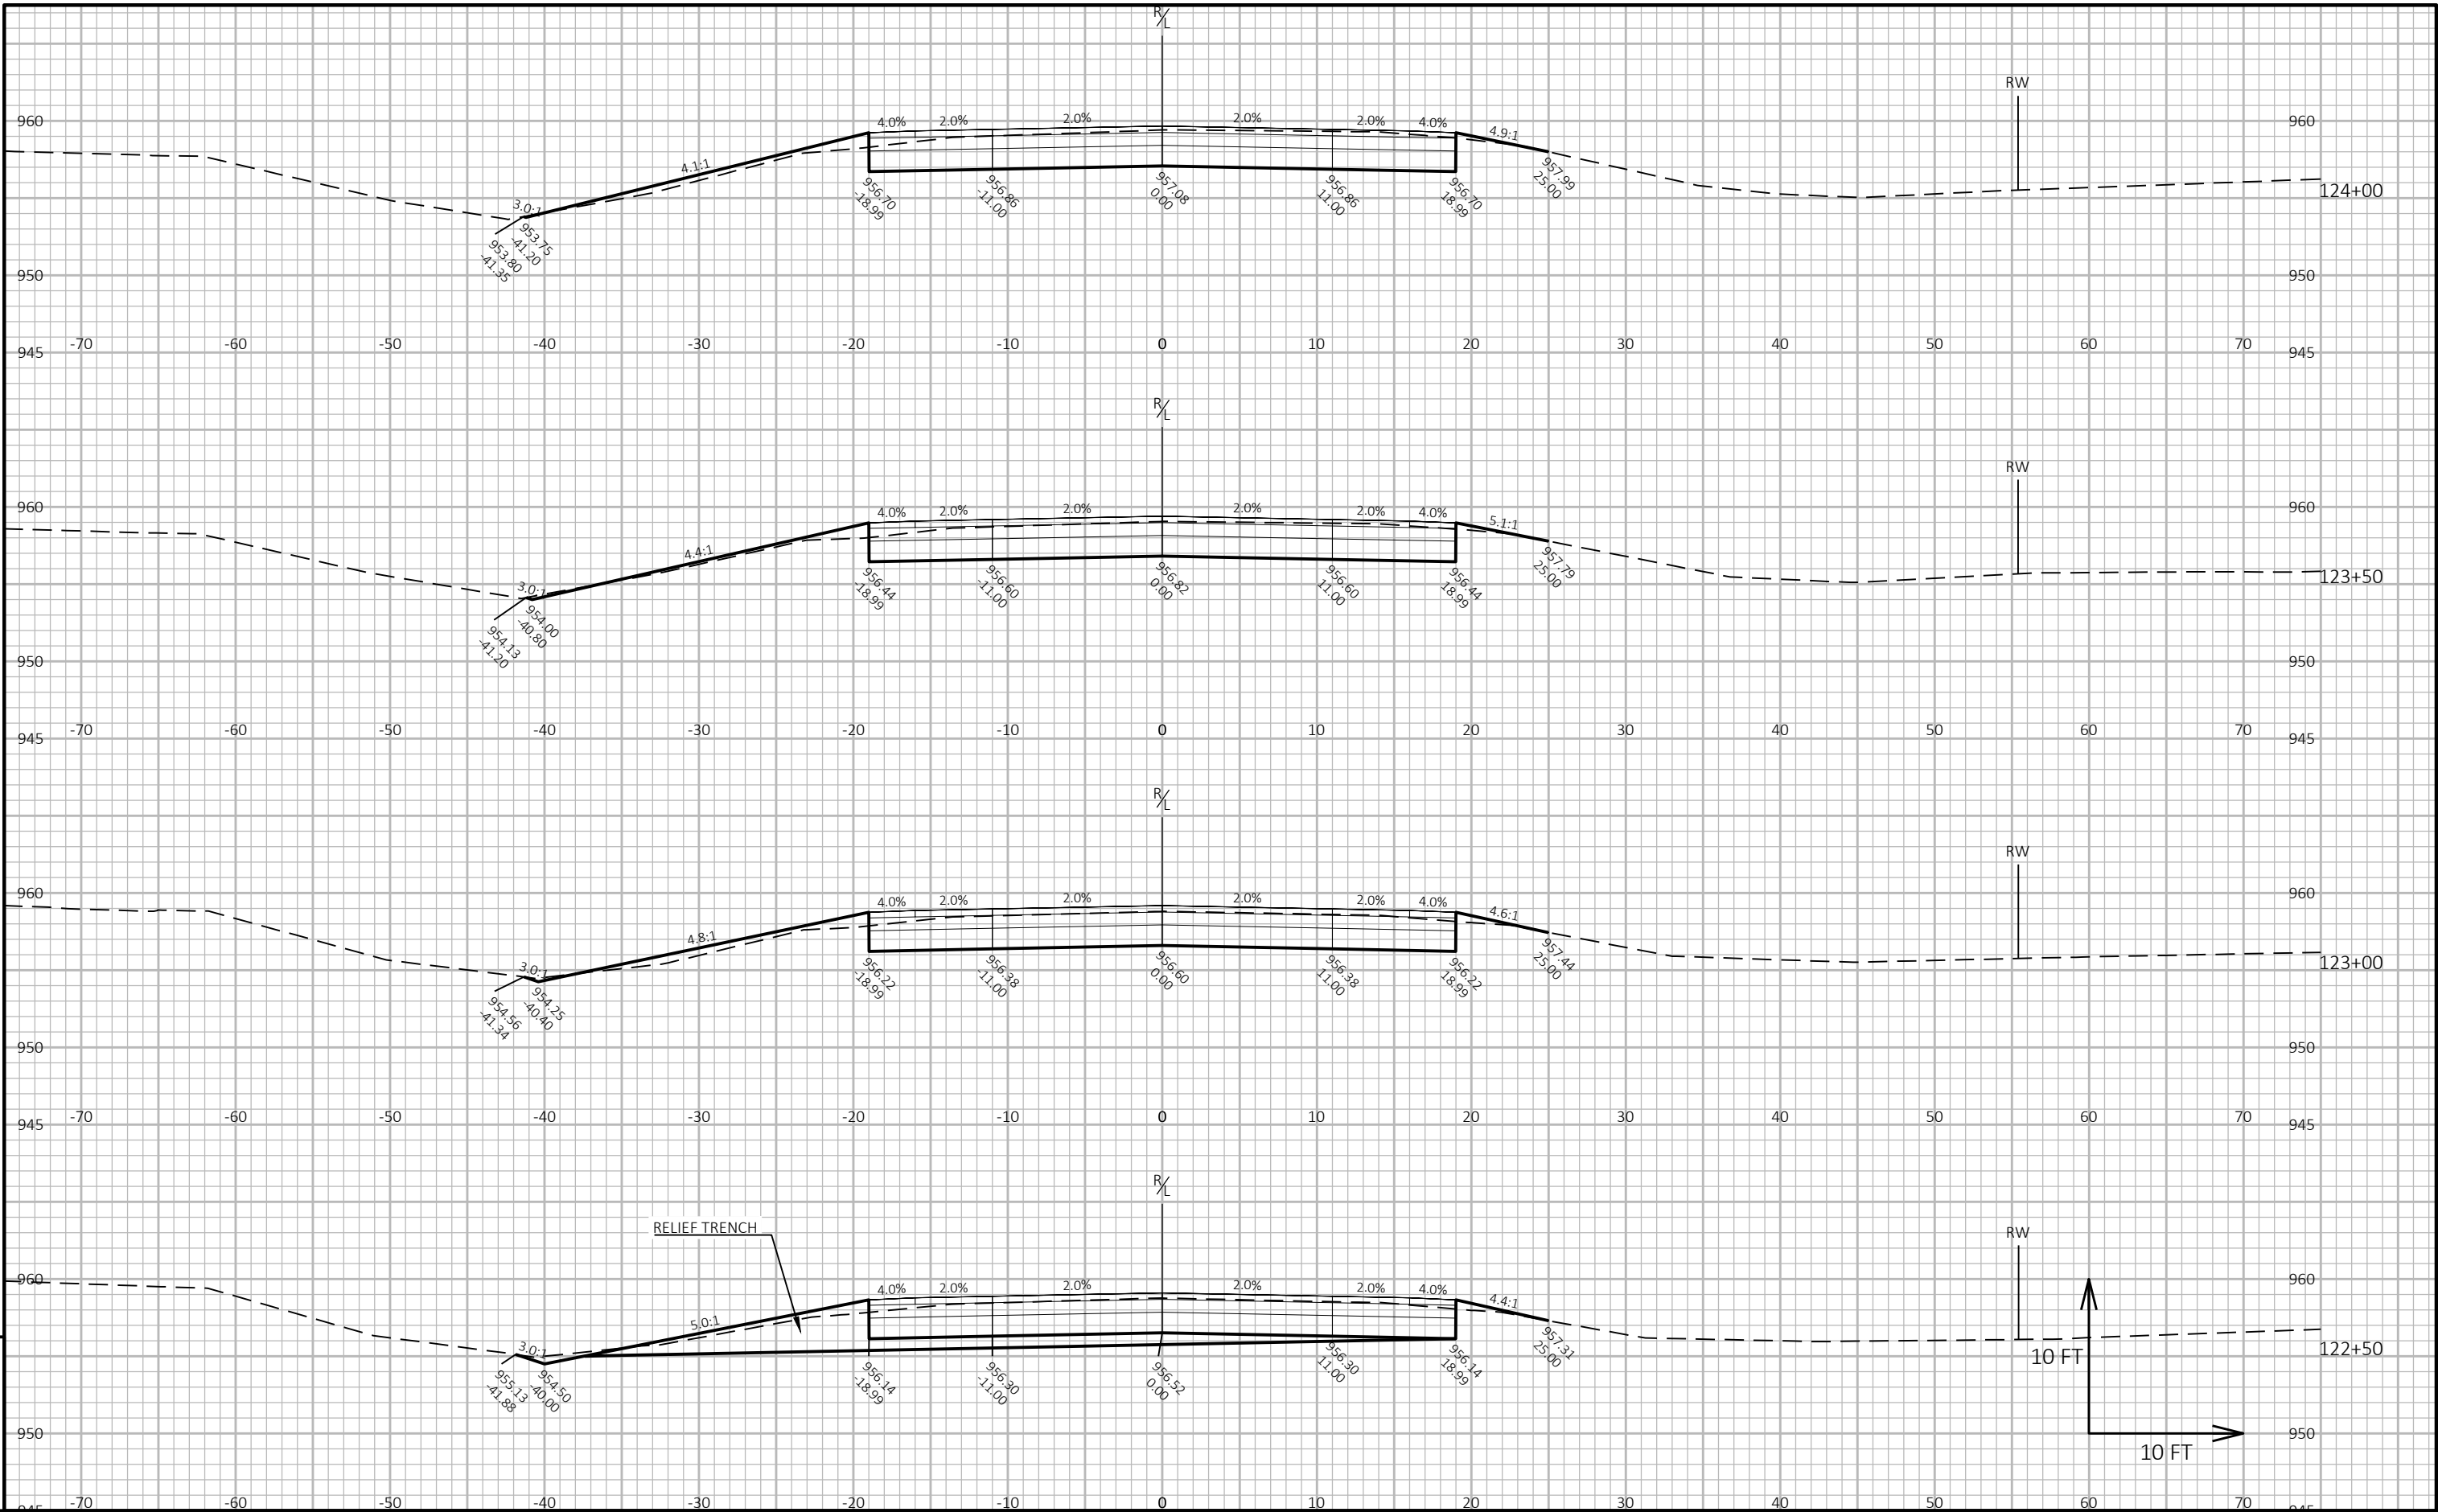





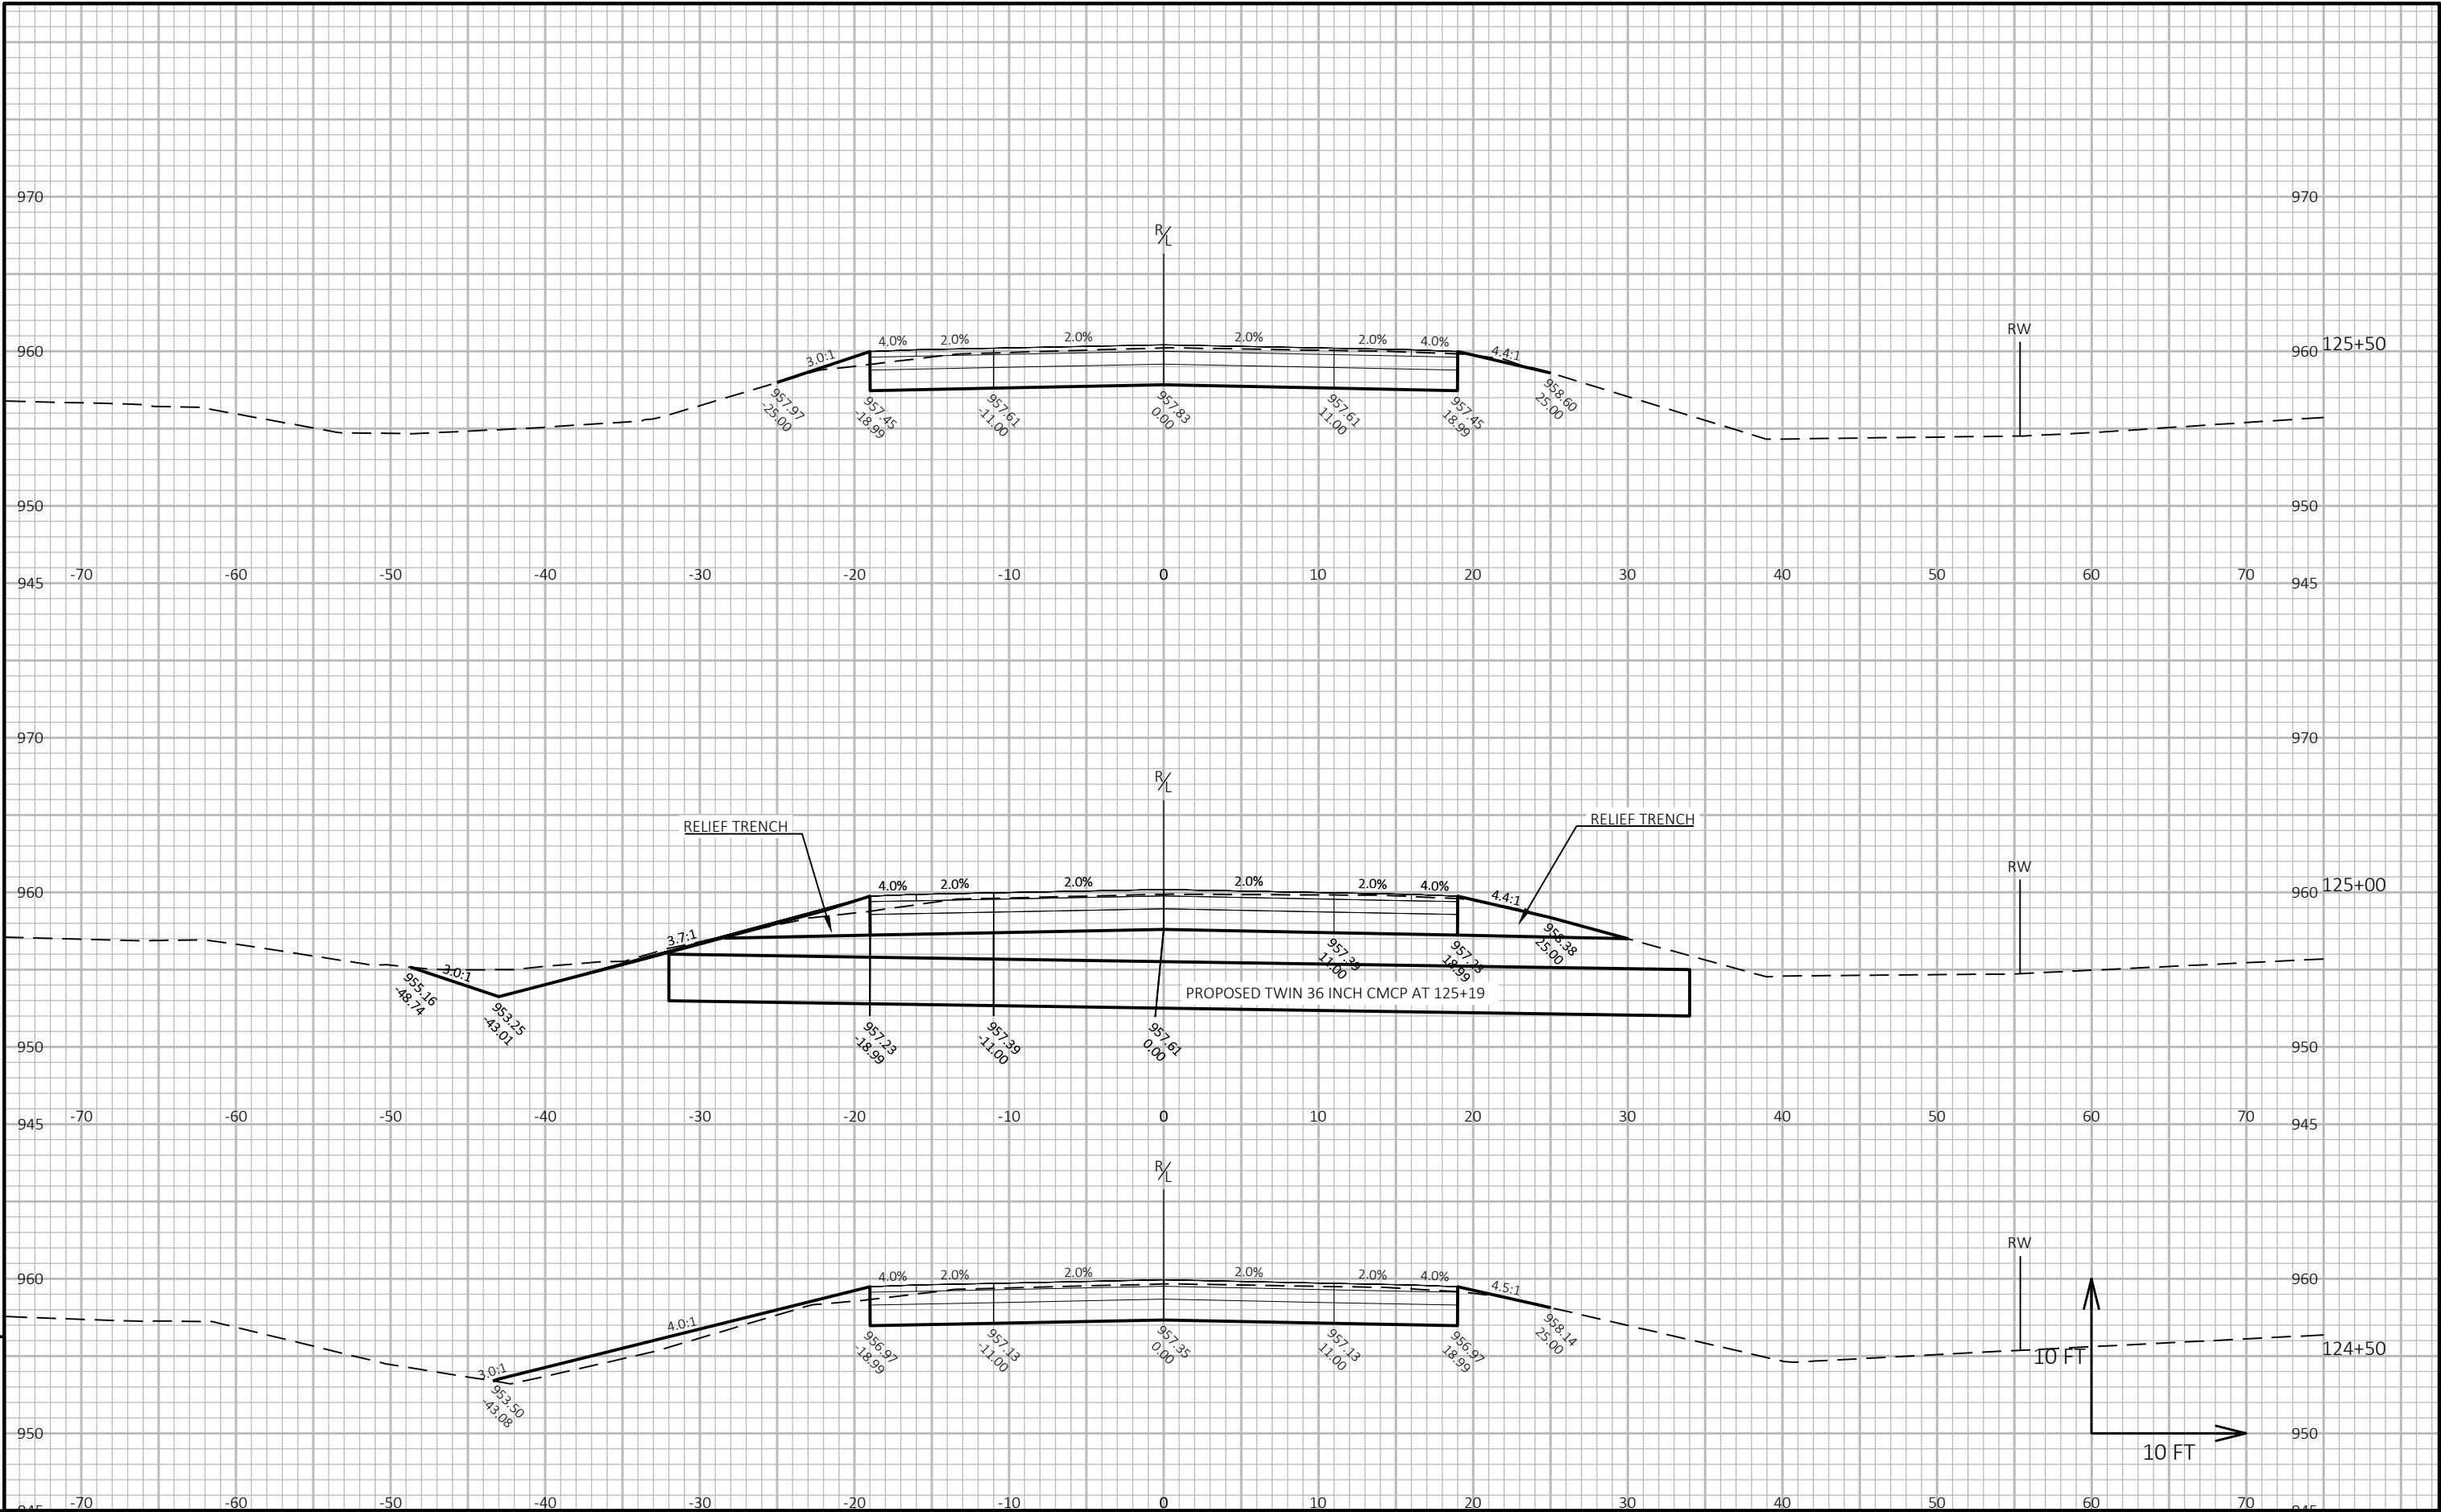


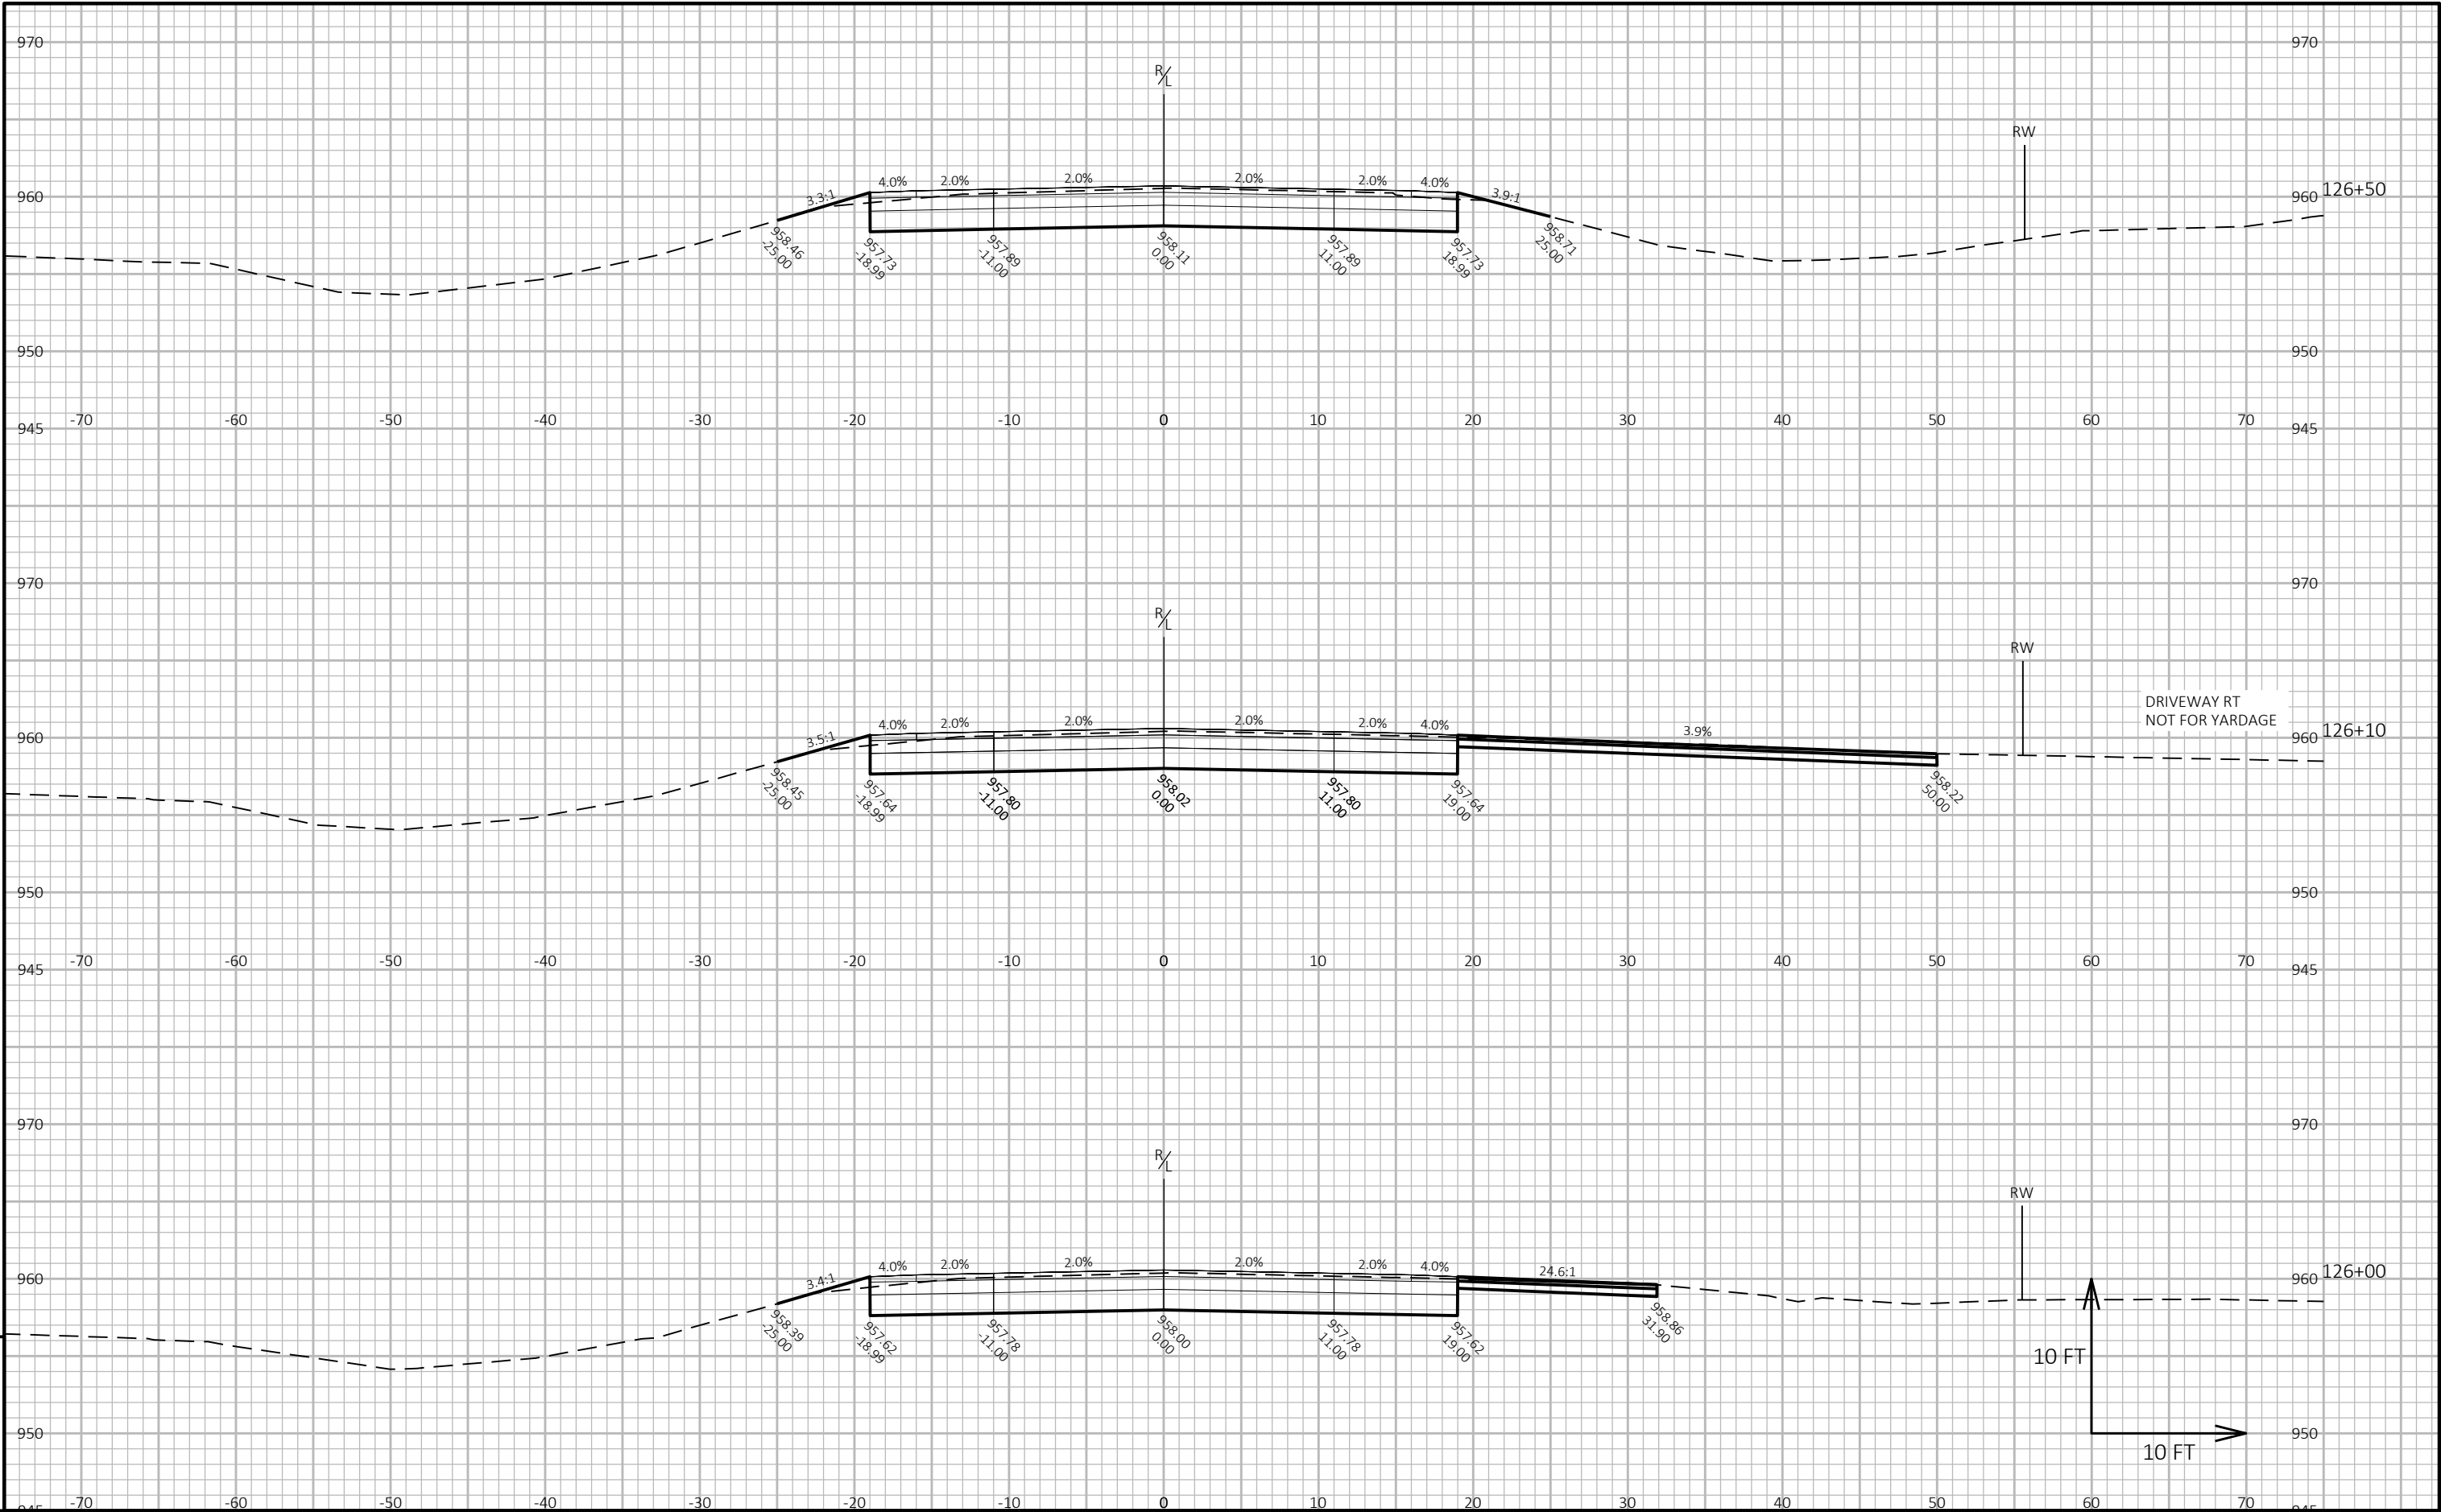

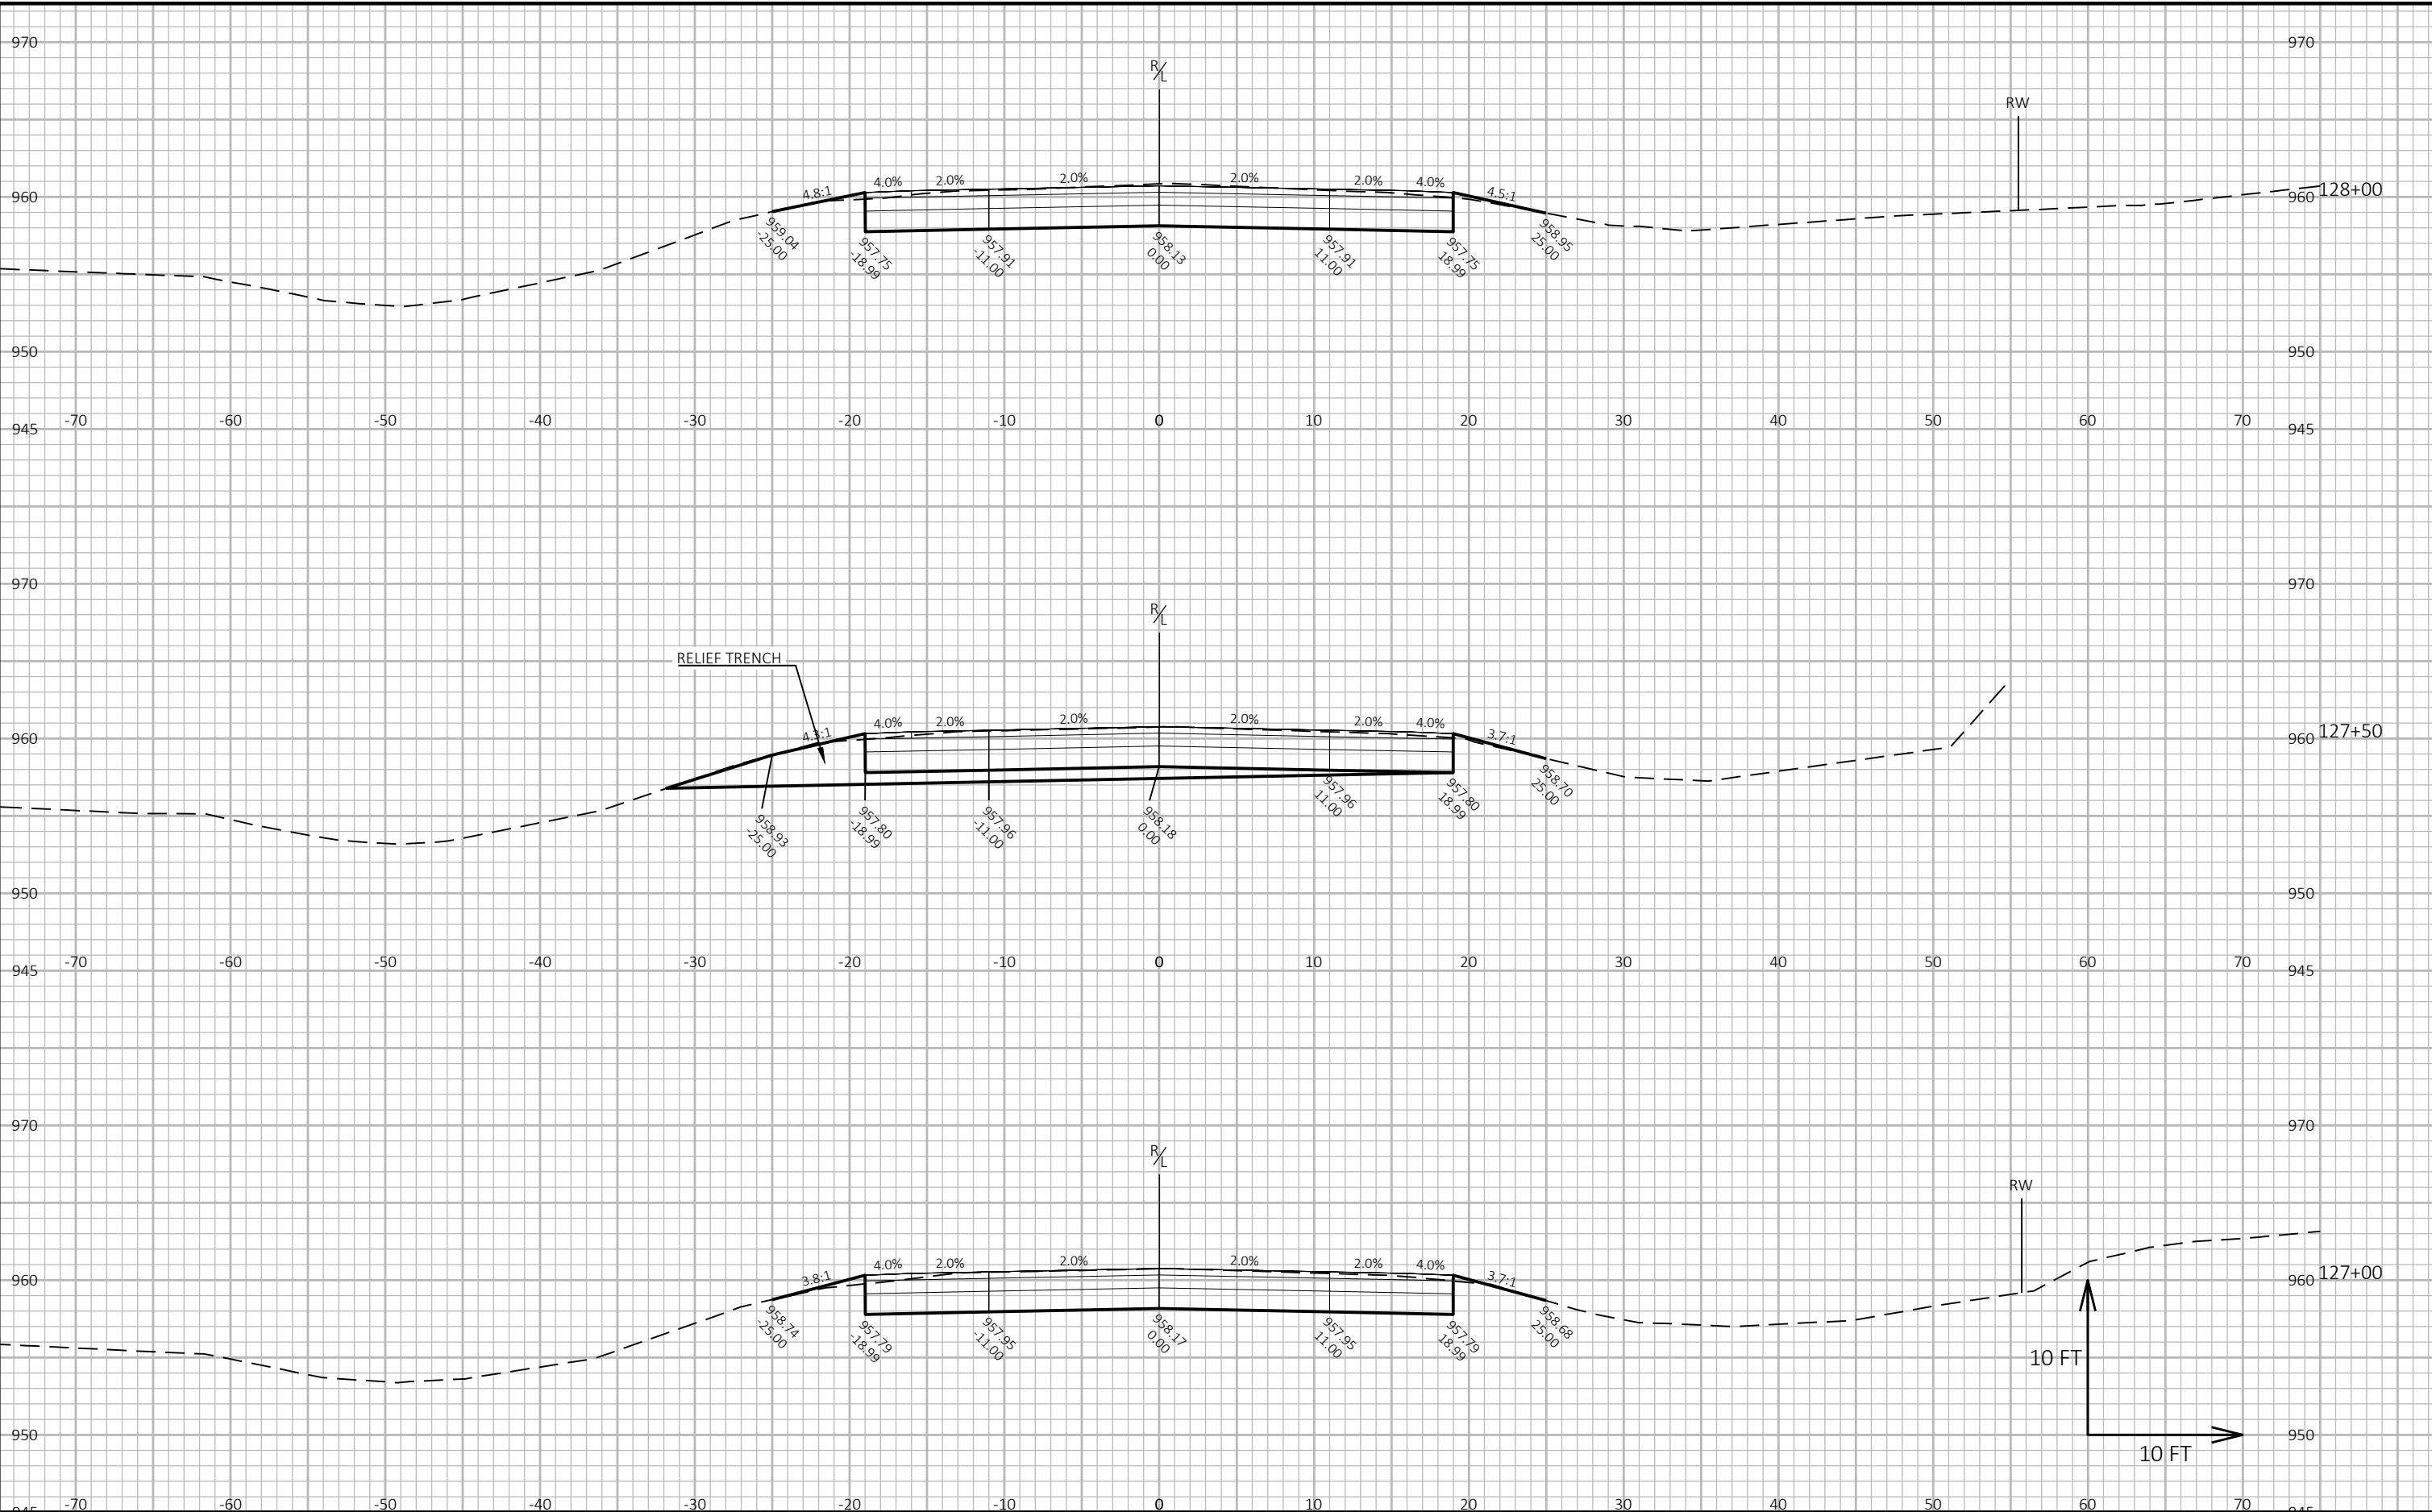

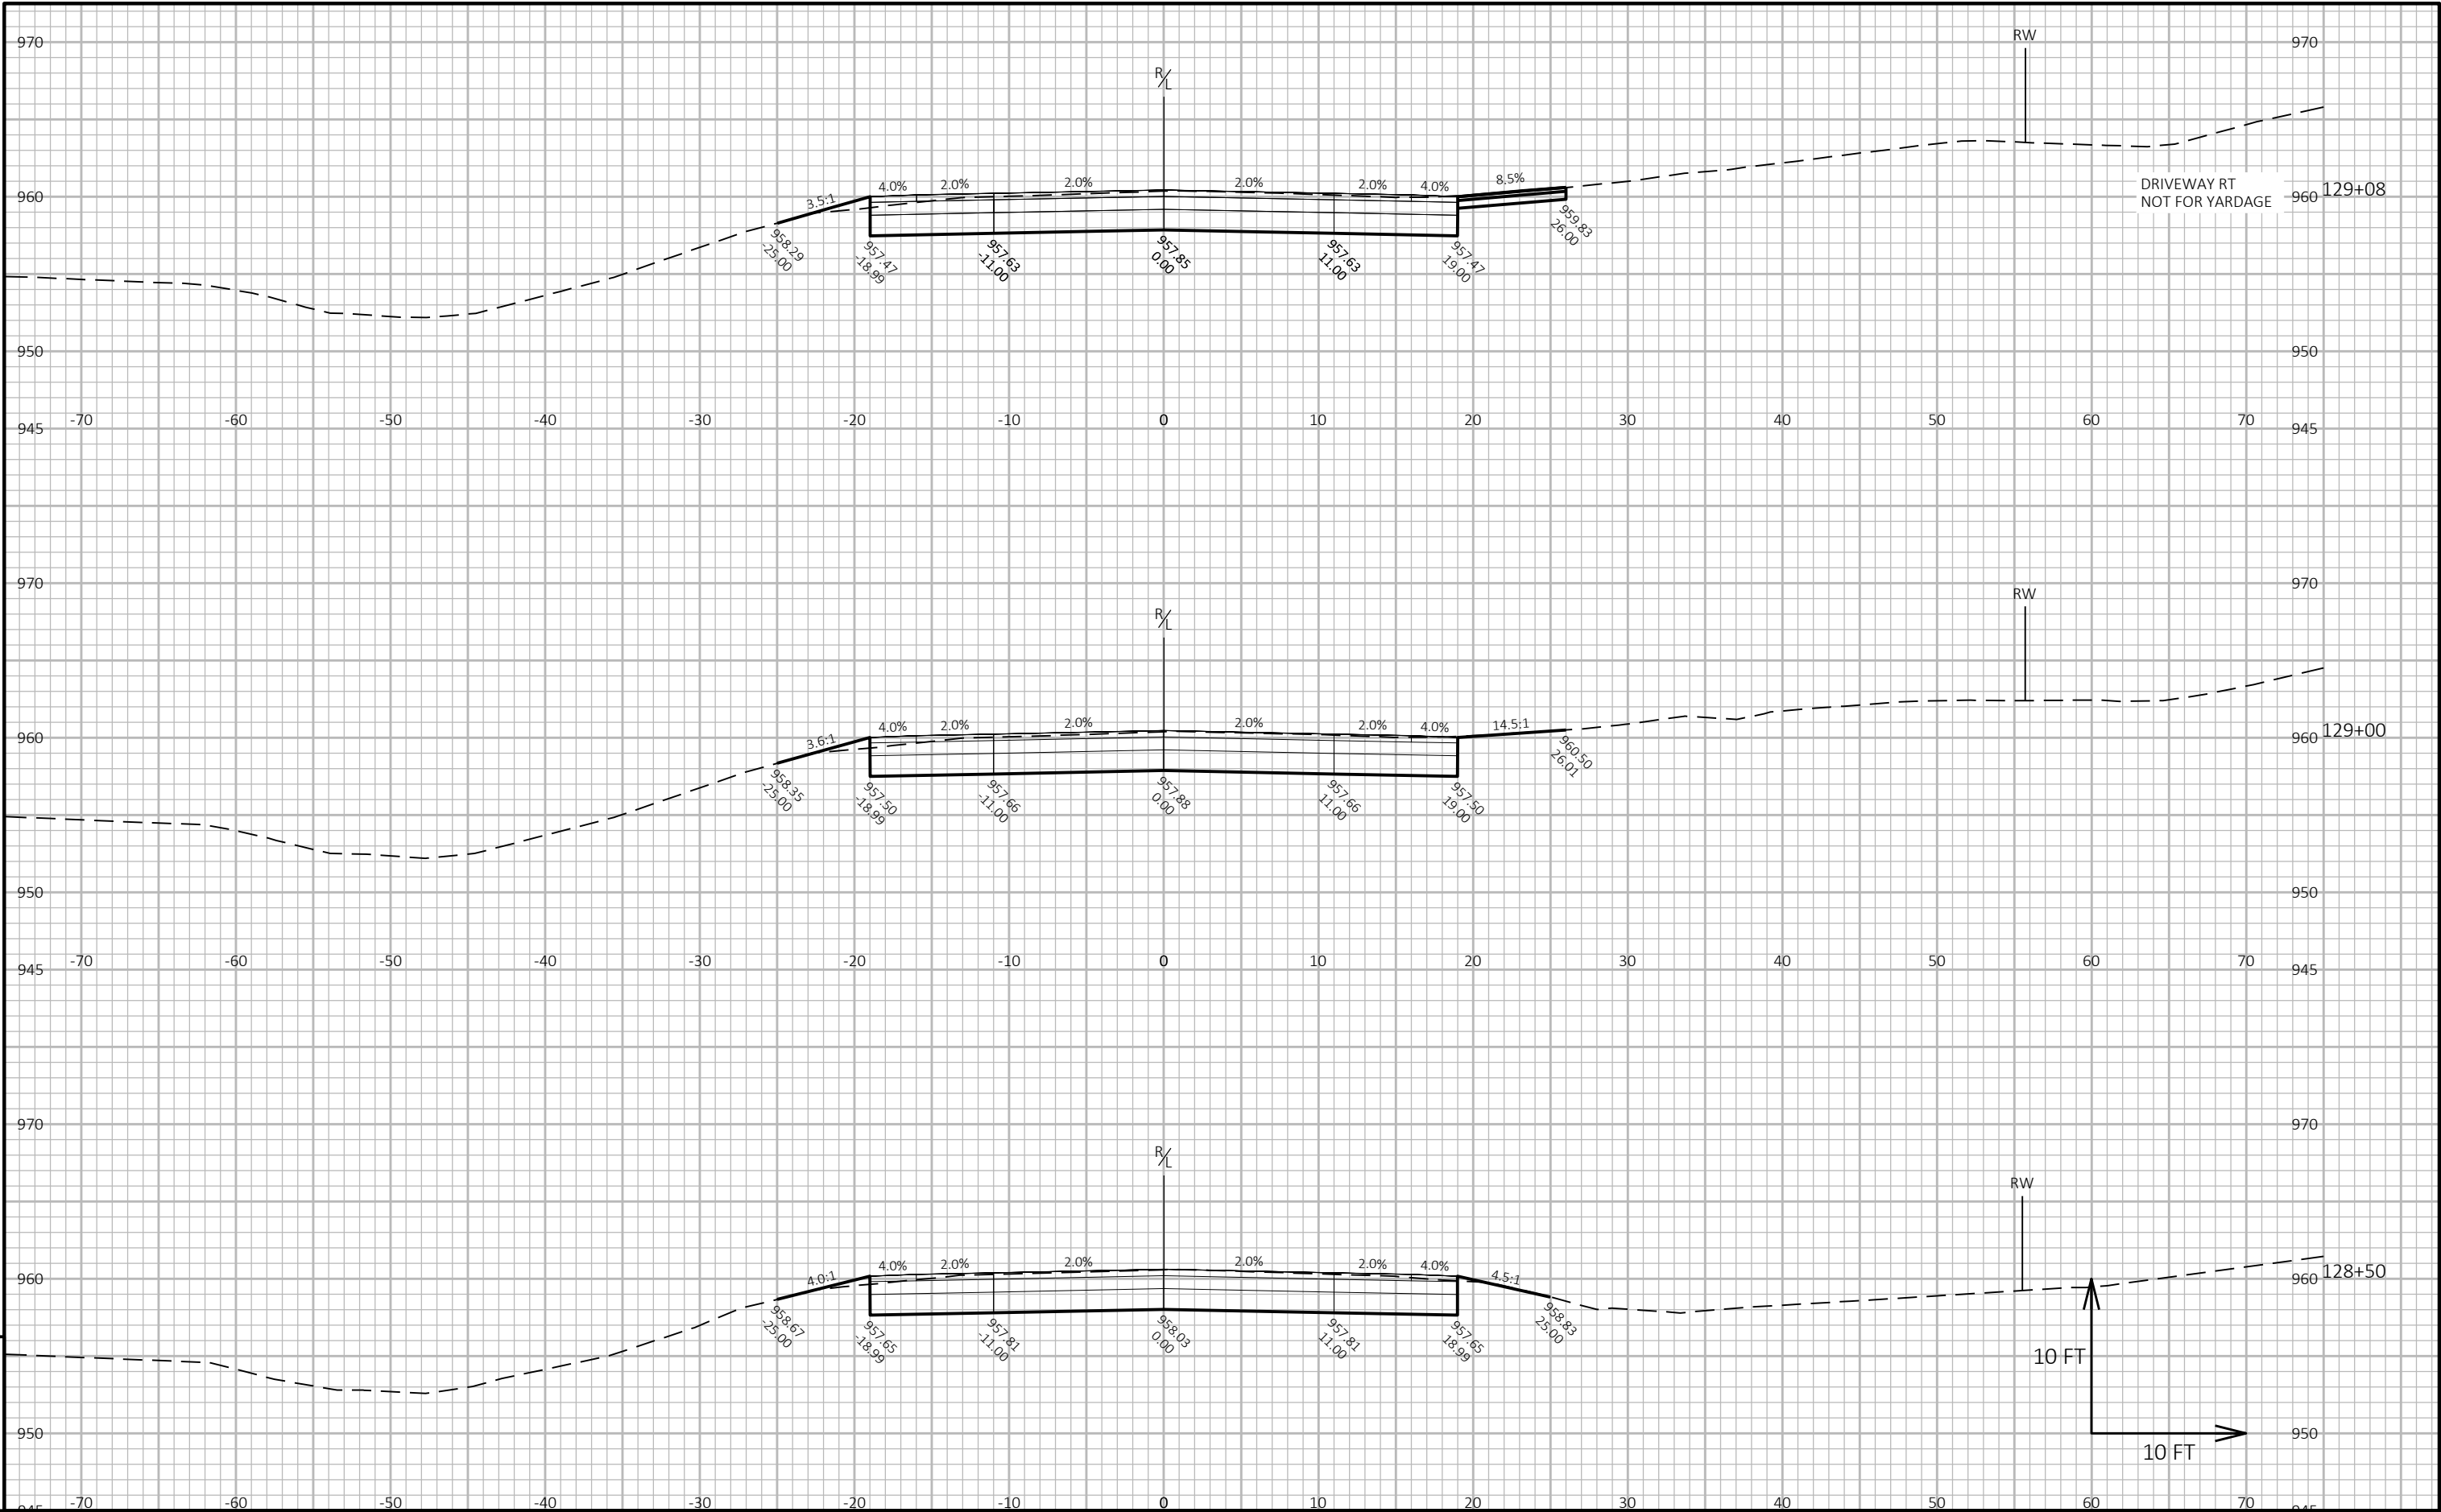

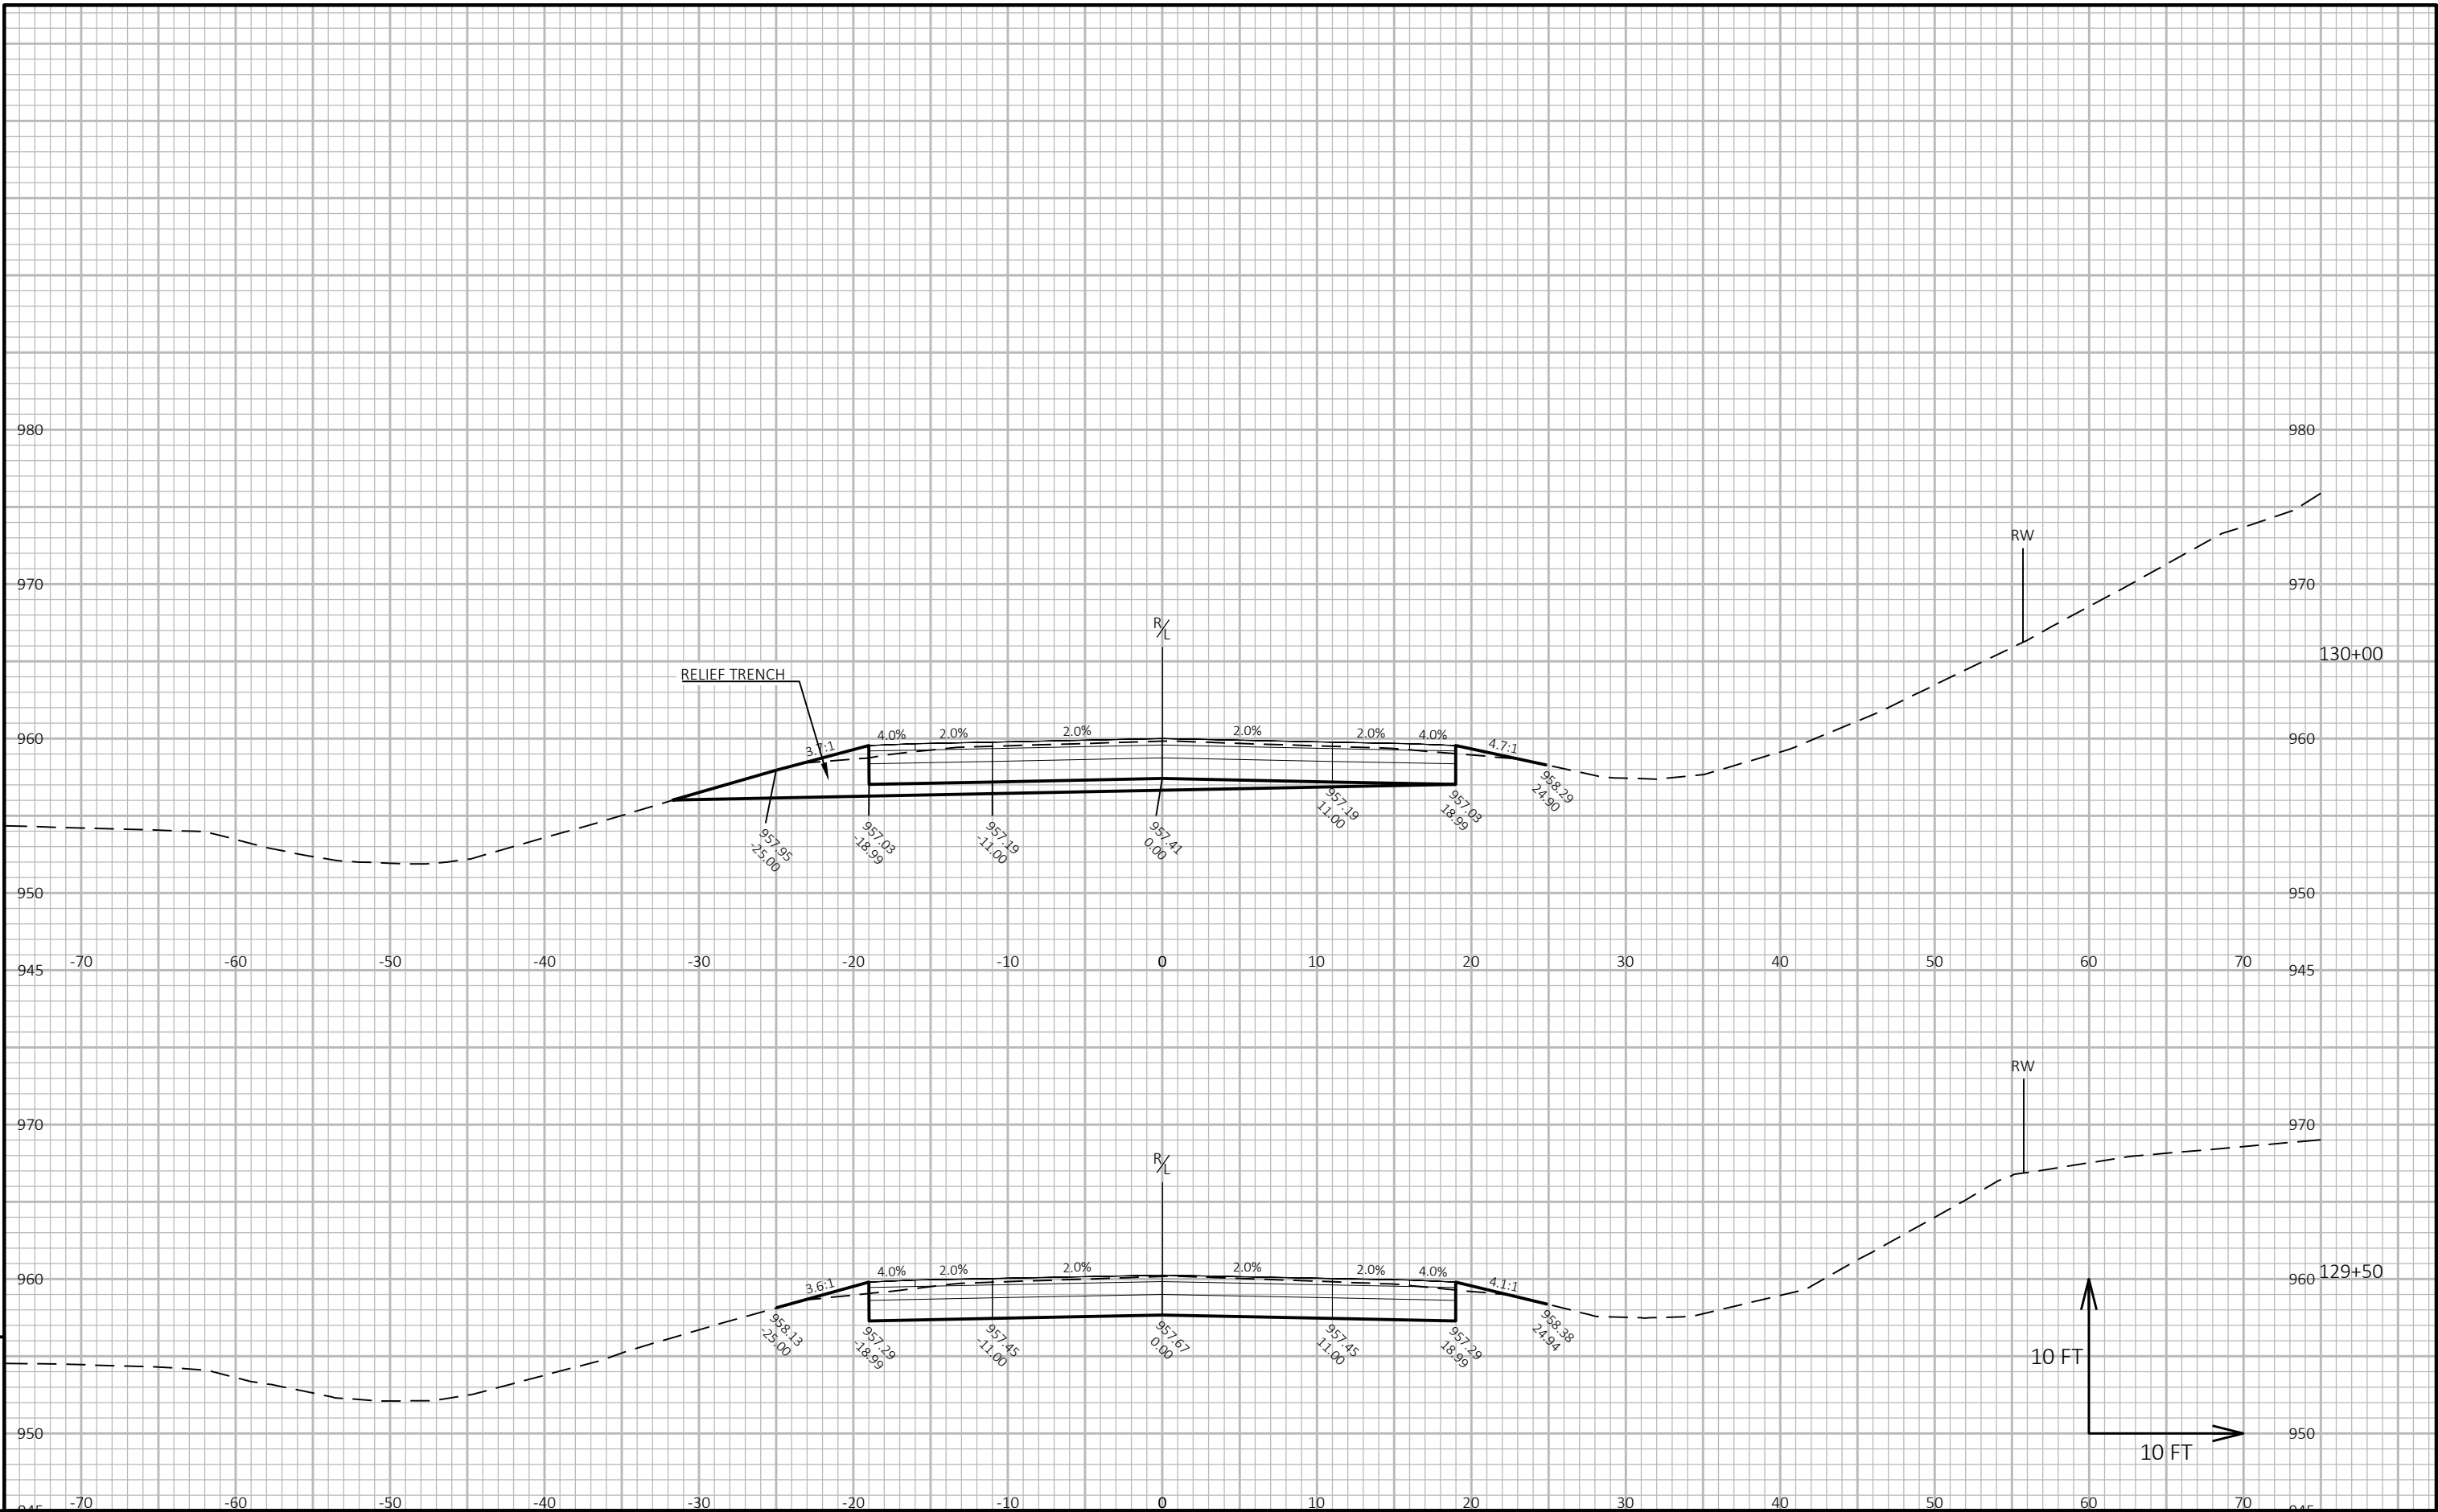


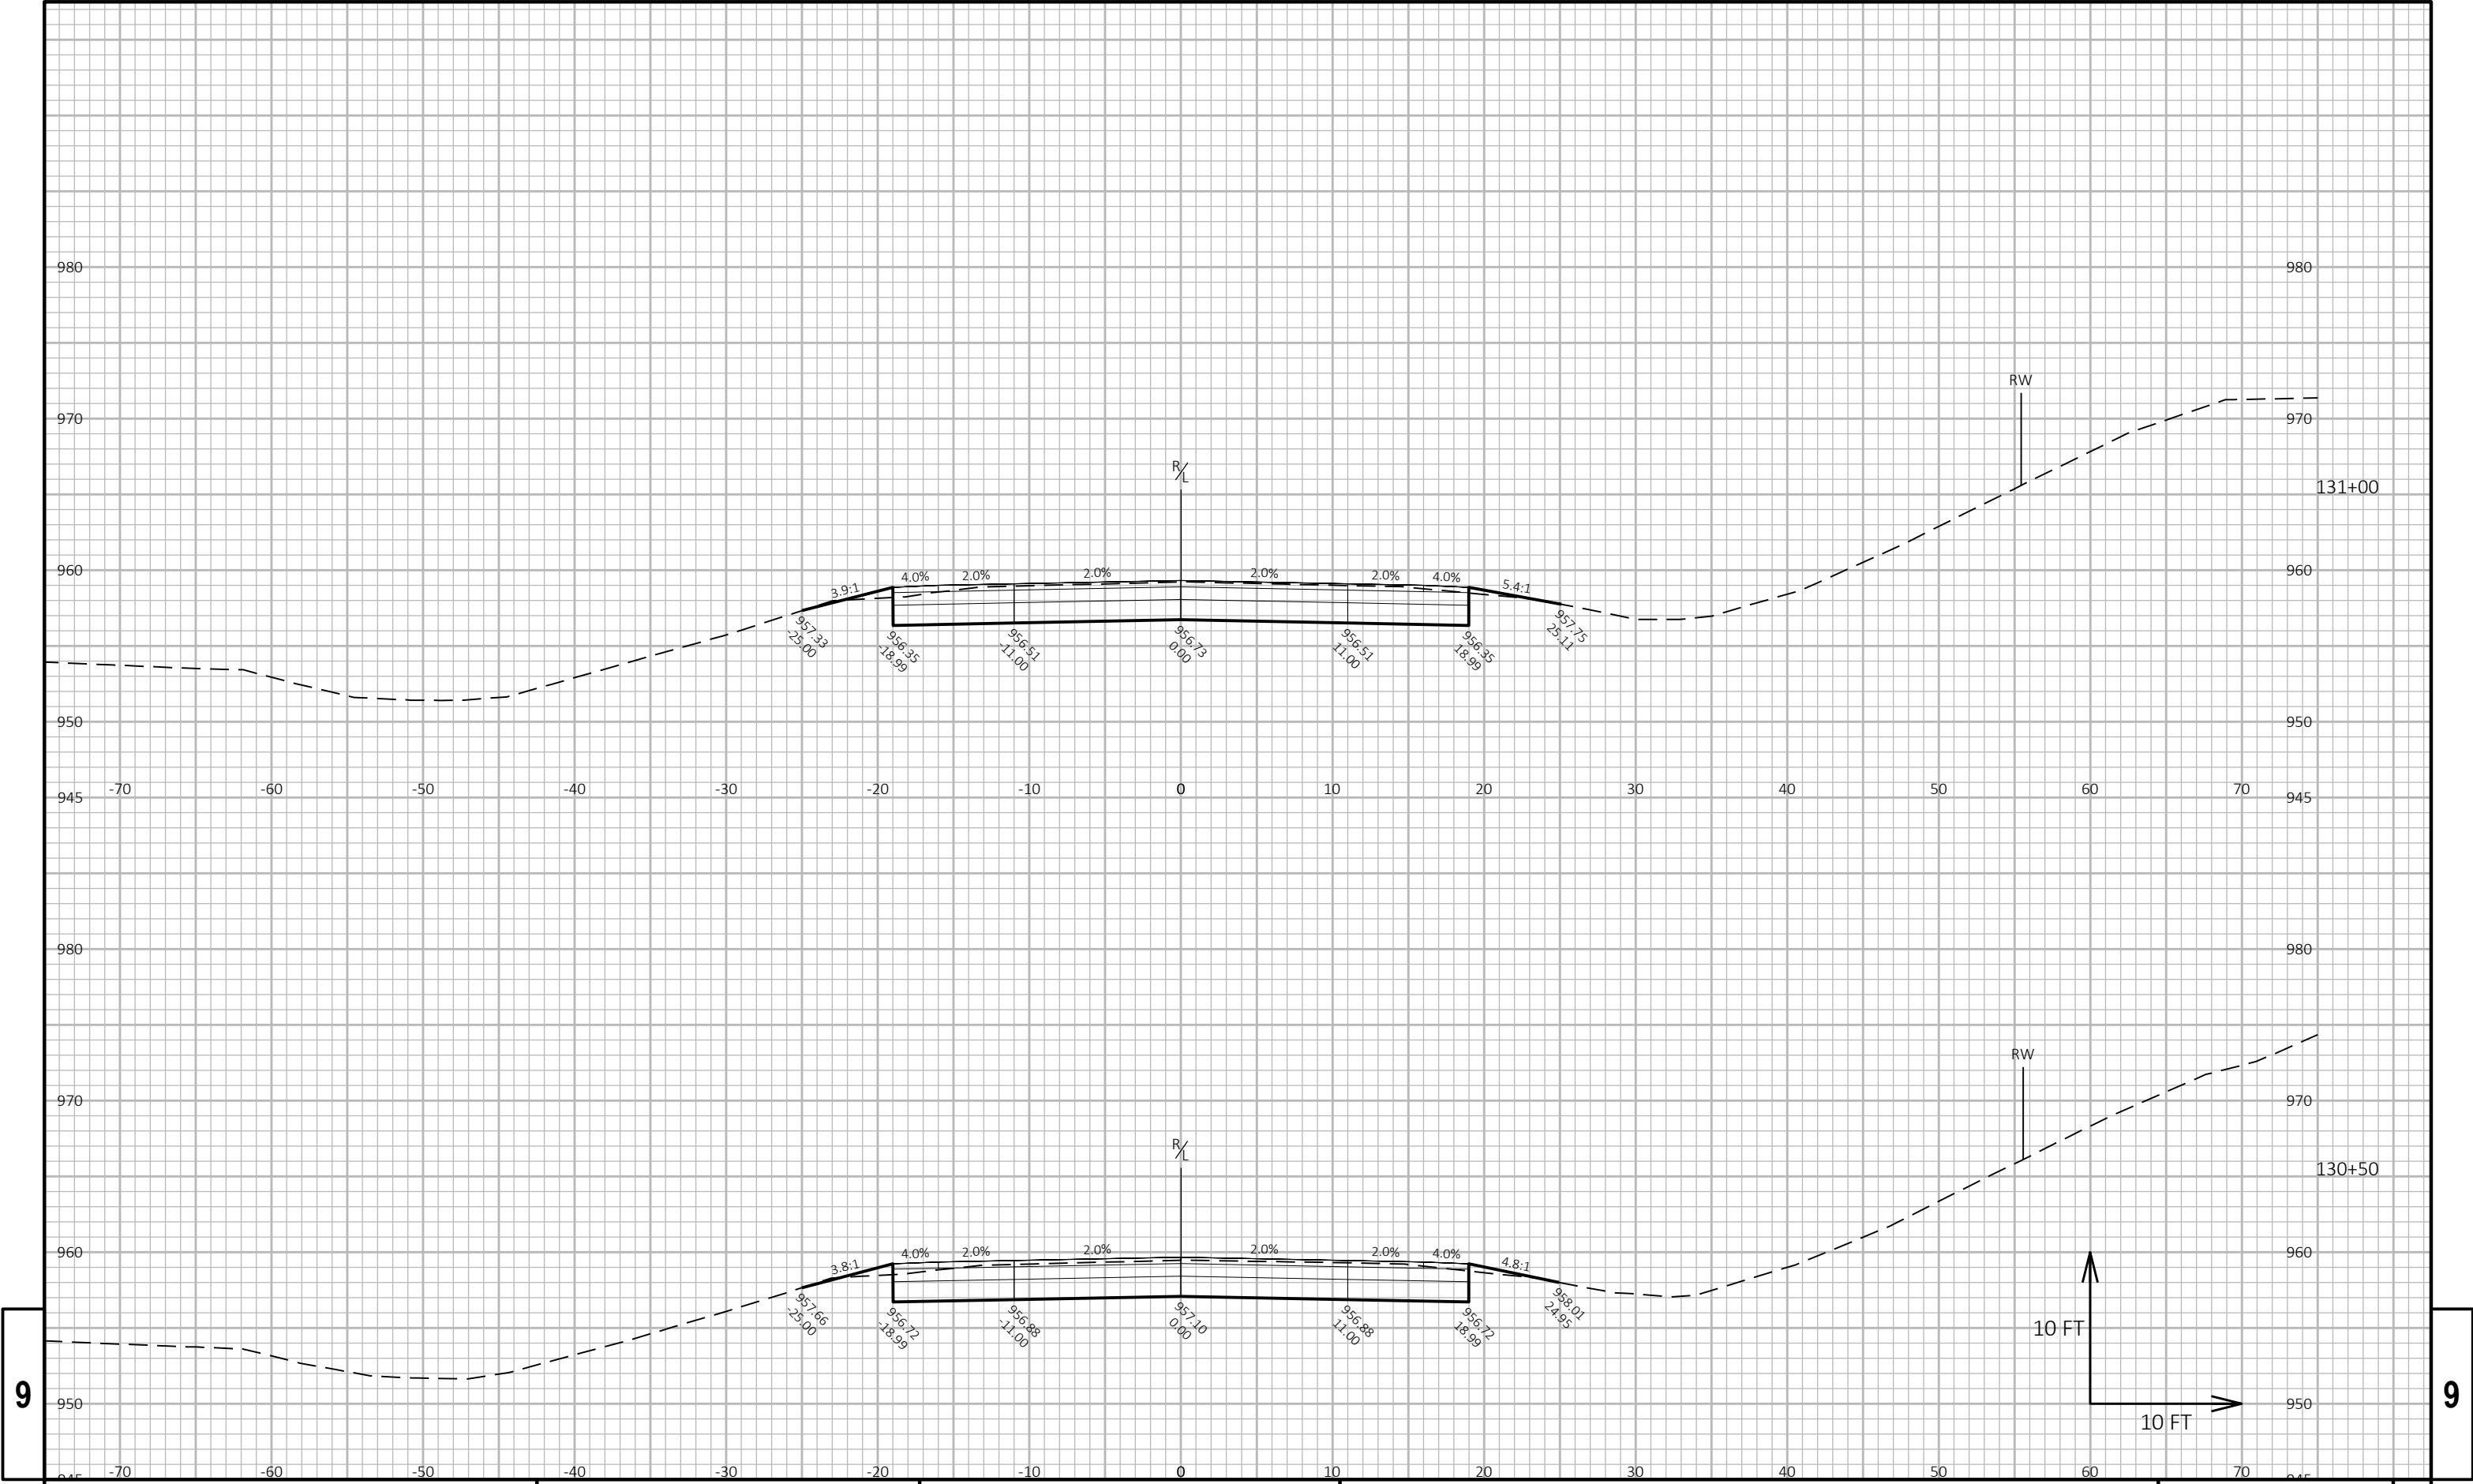


9


9




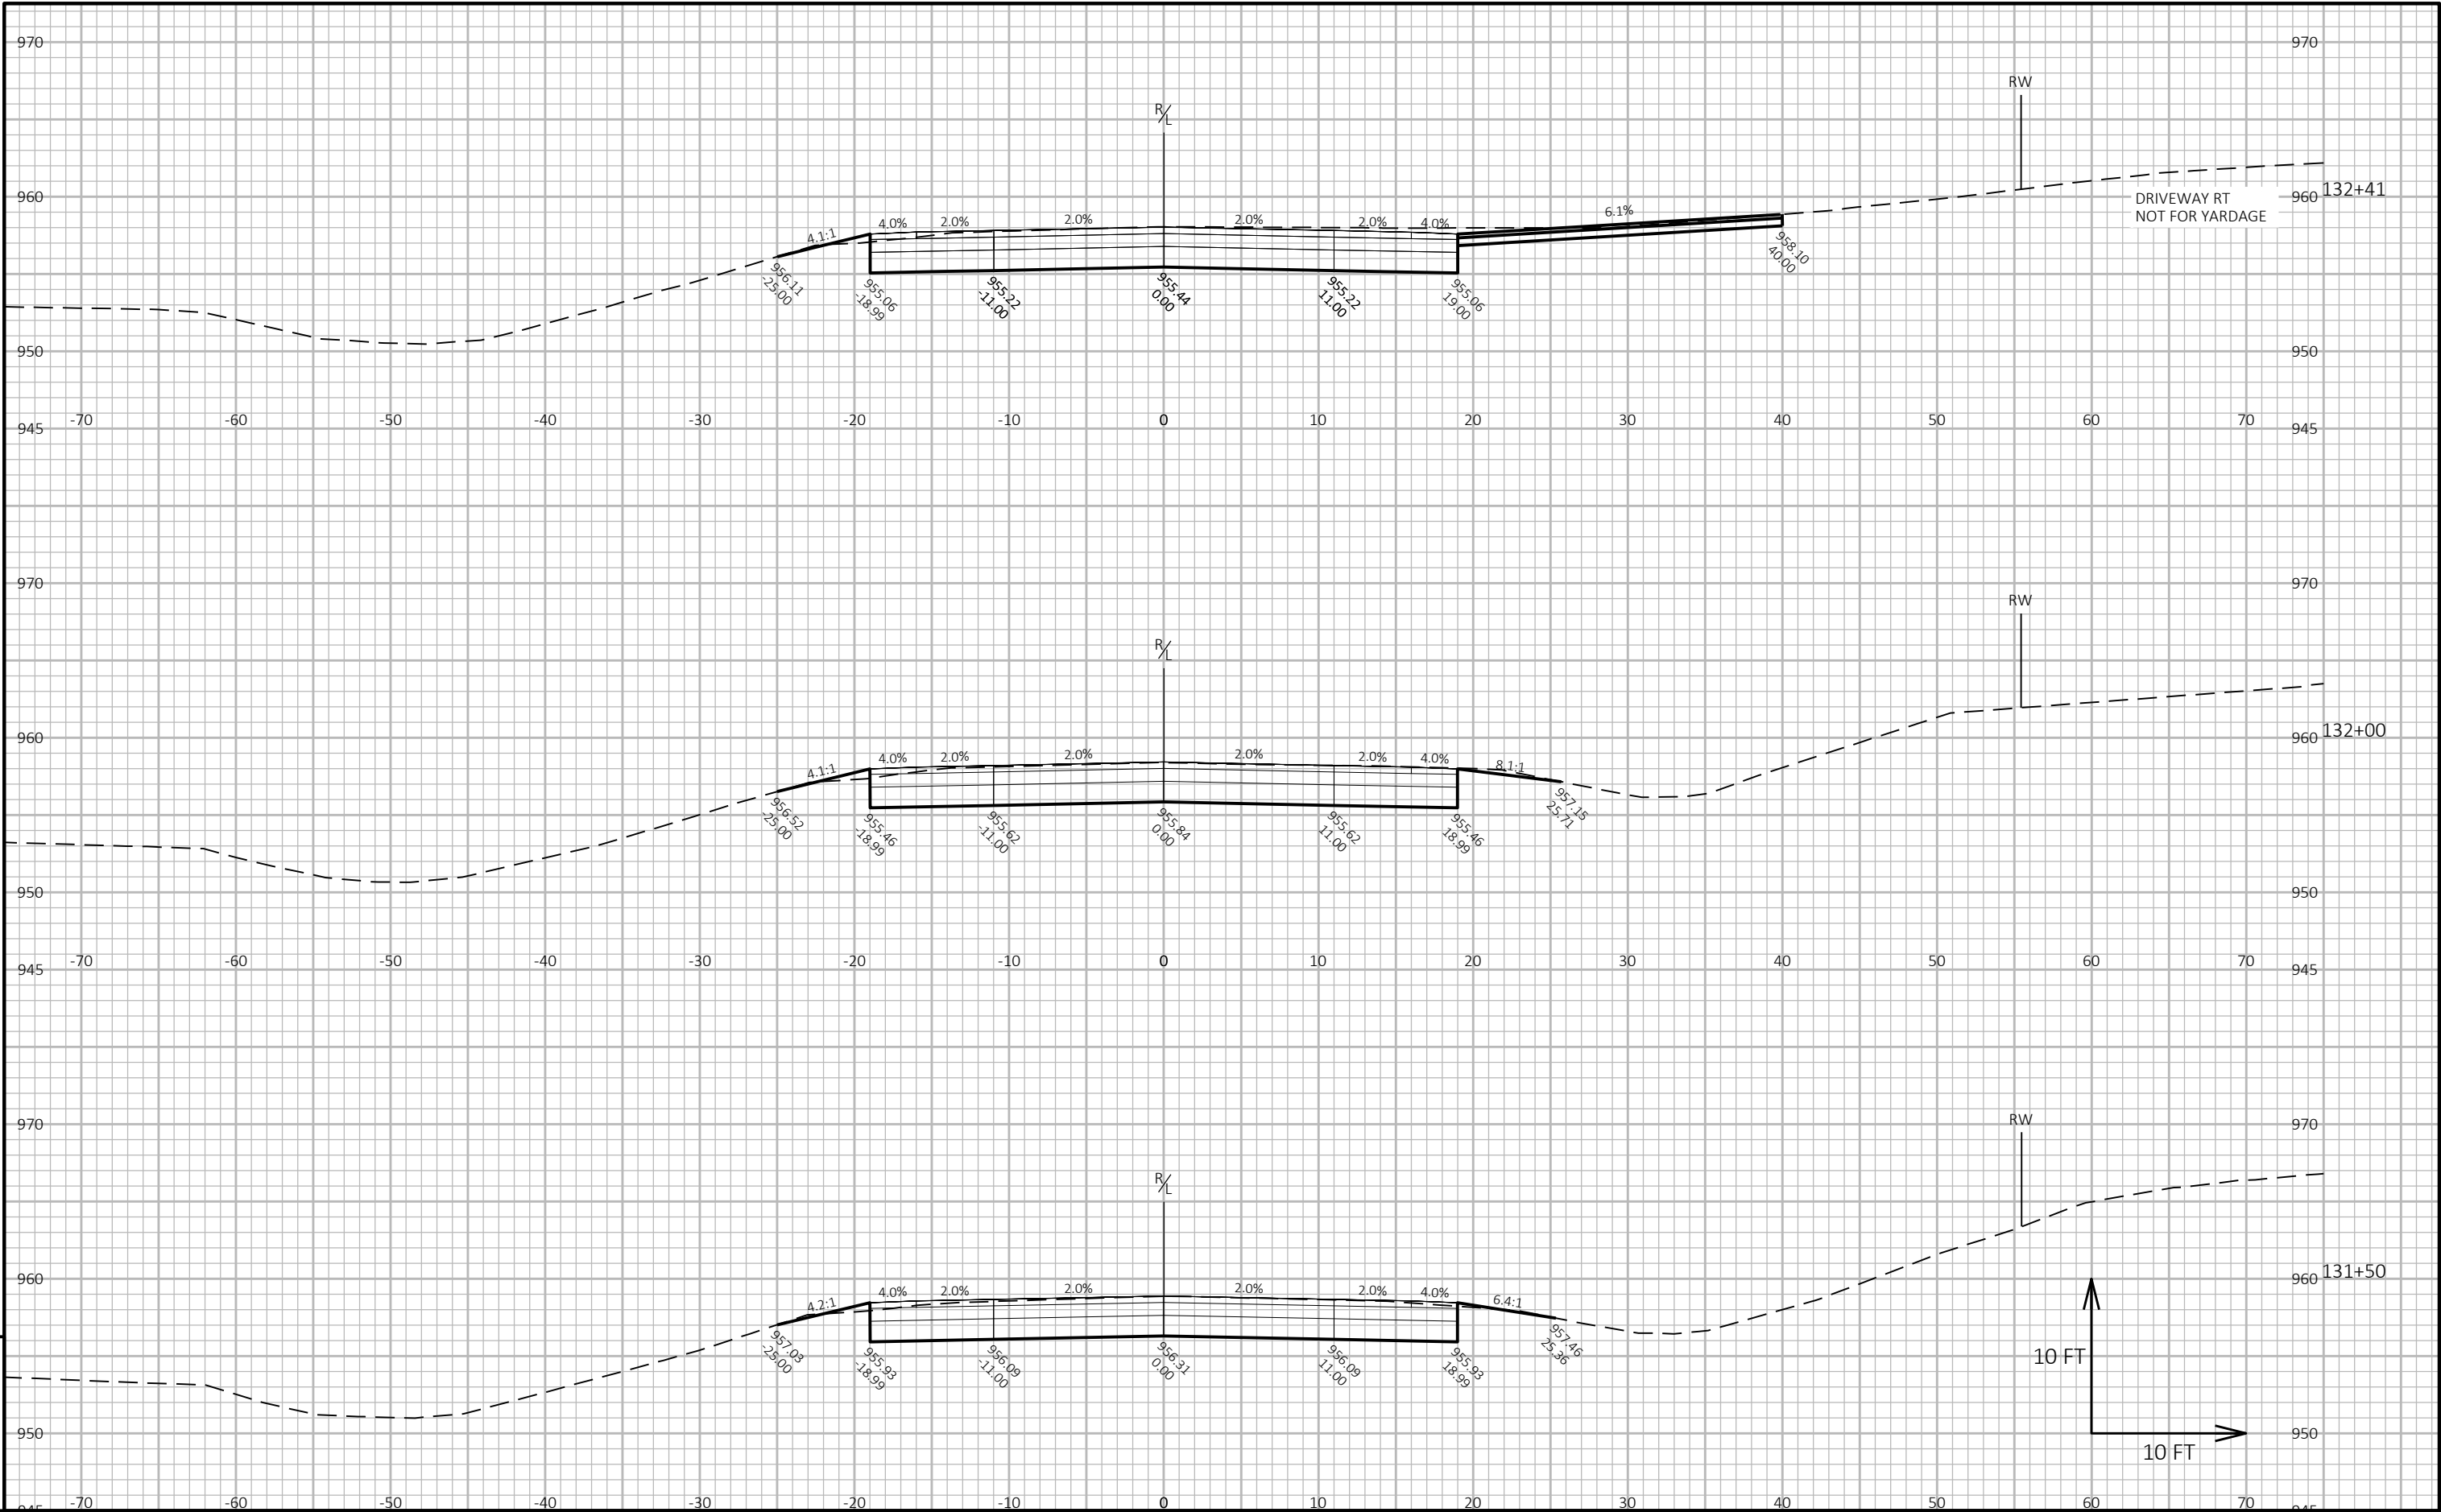

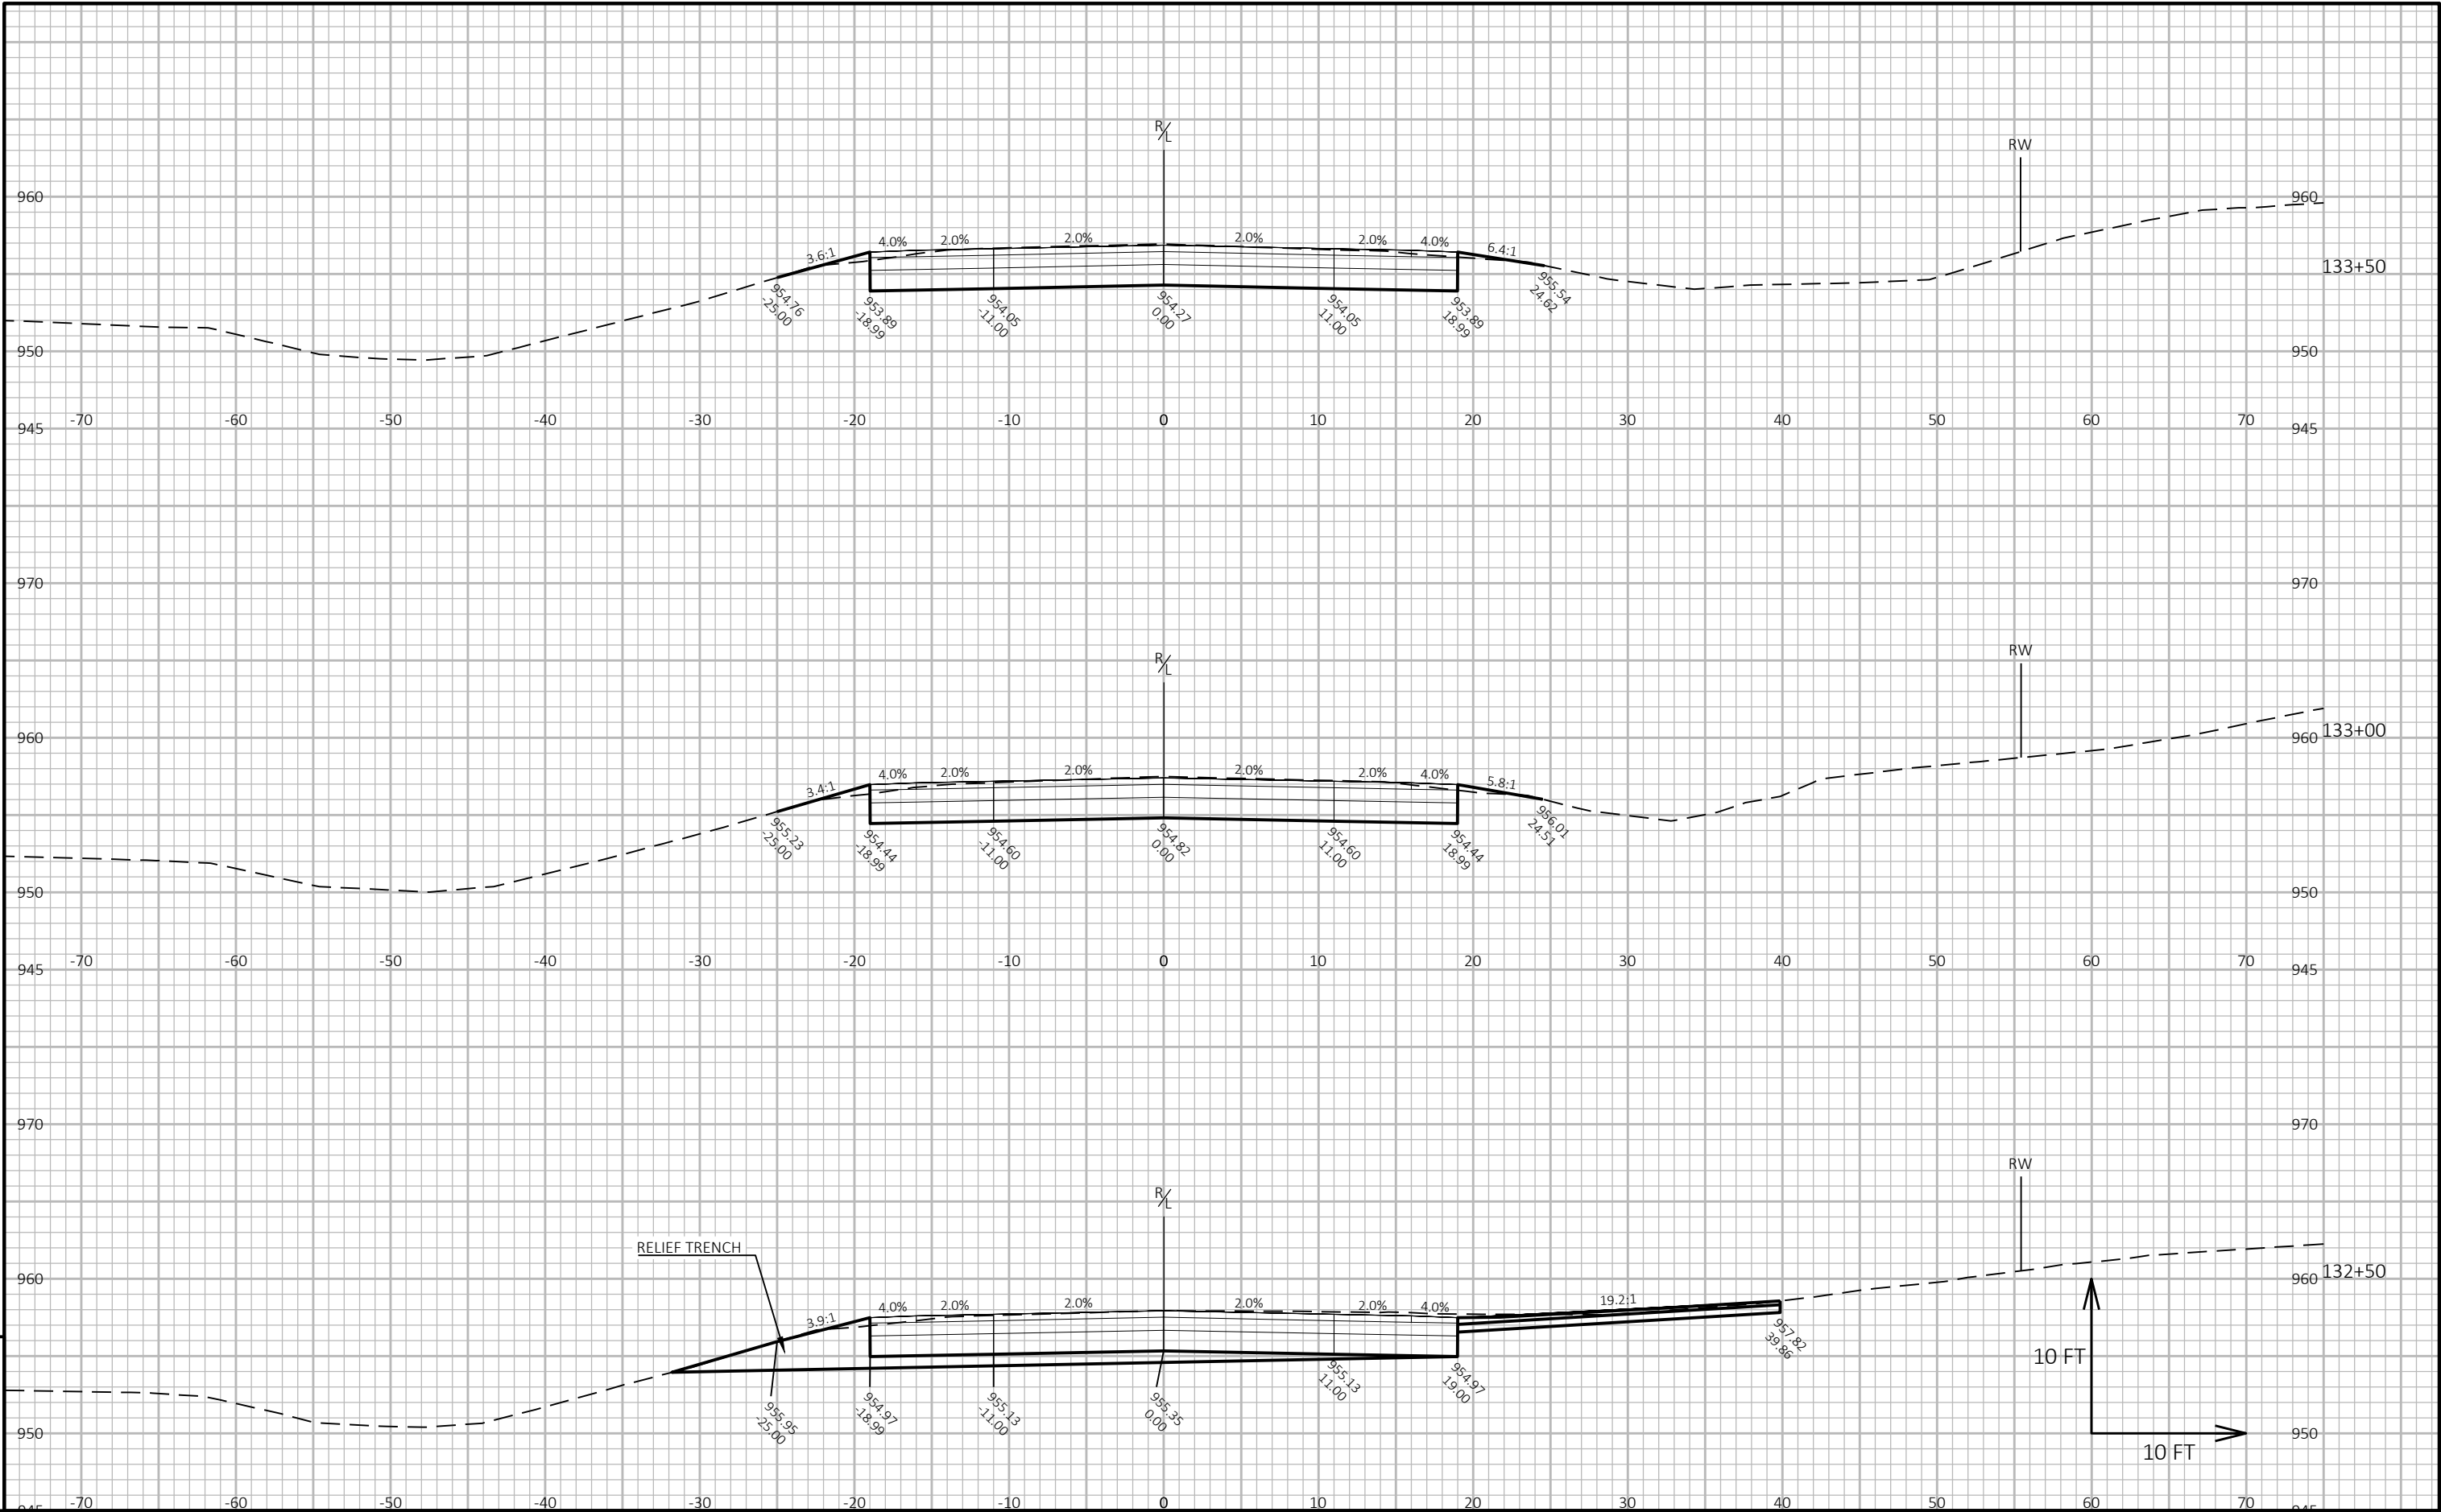




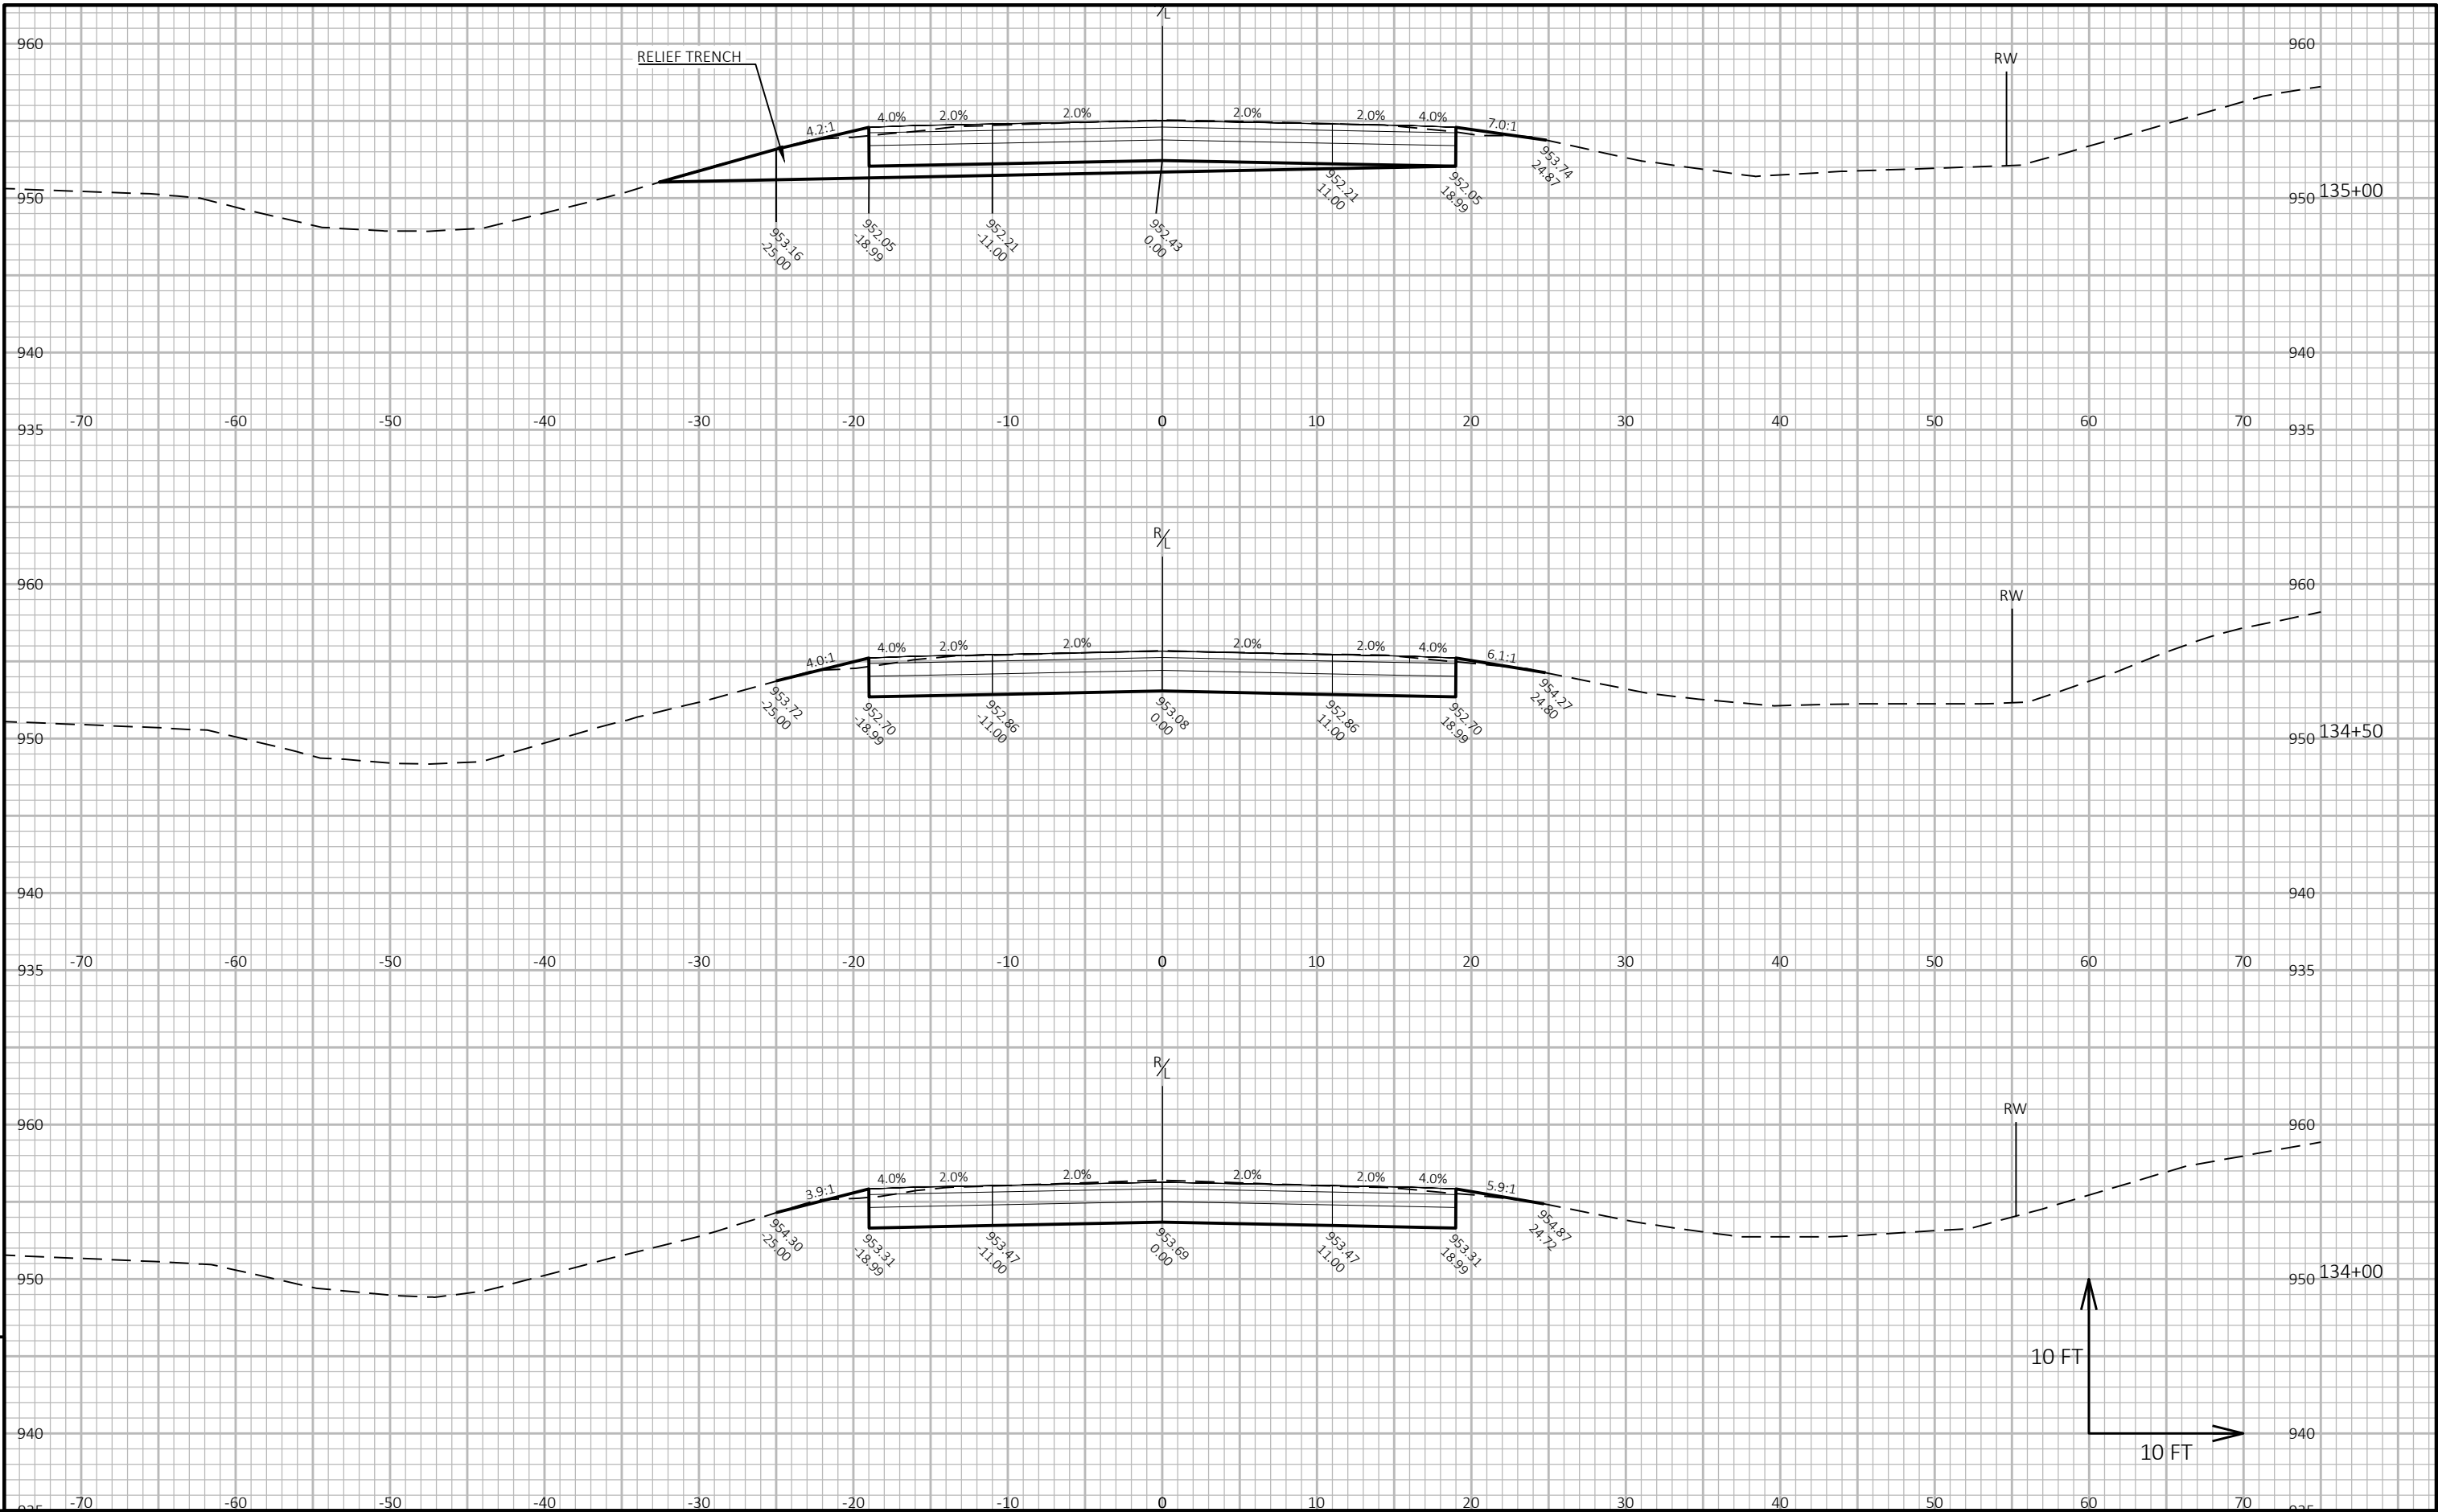


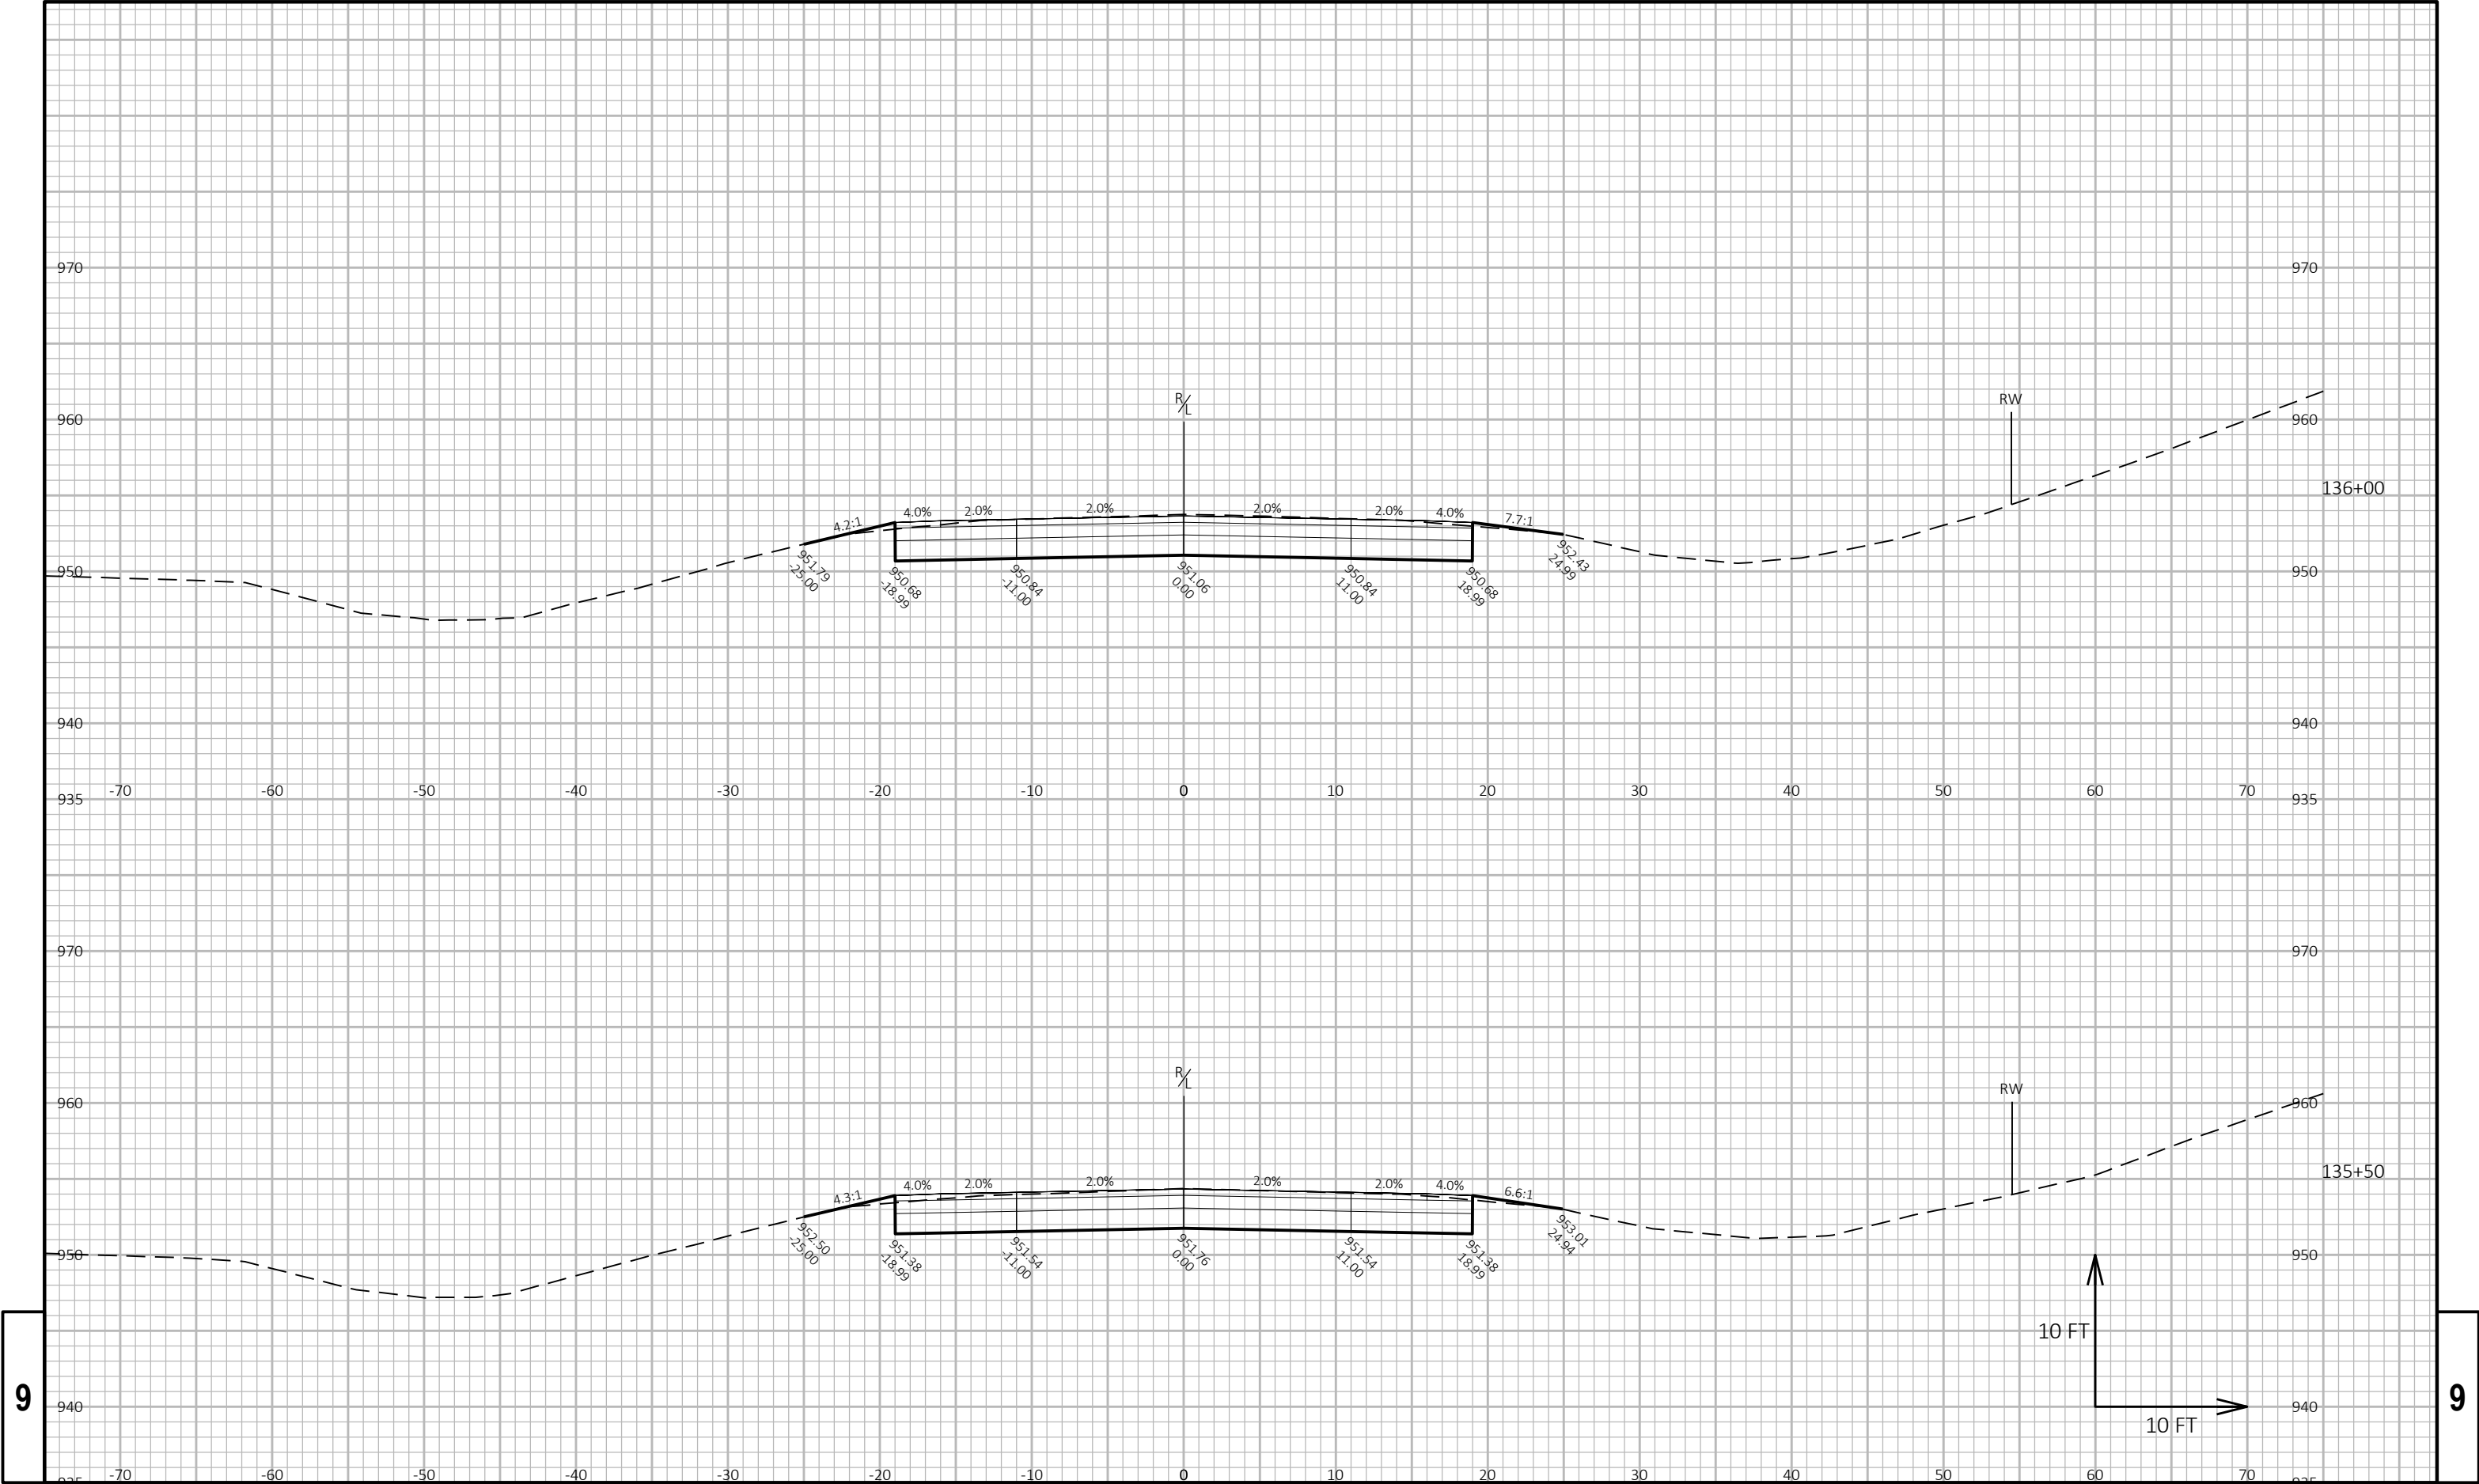


9

9

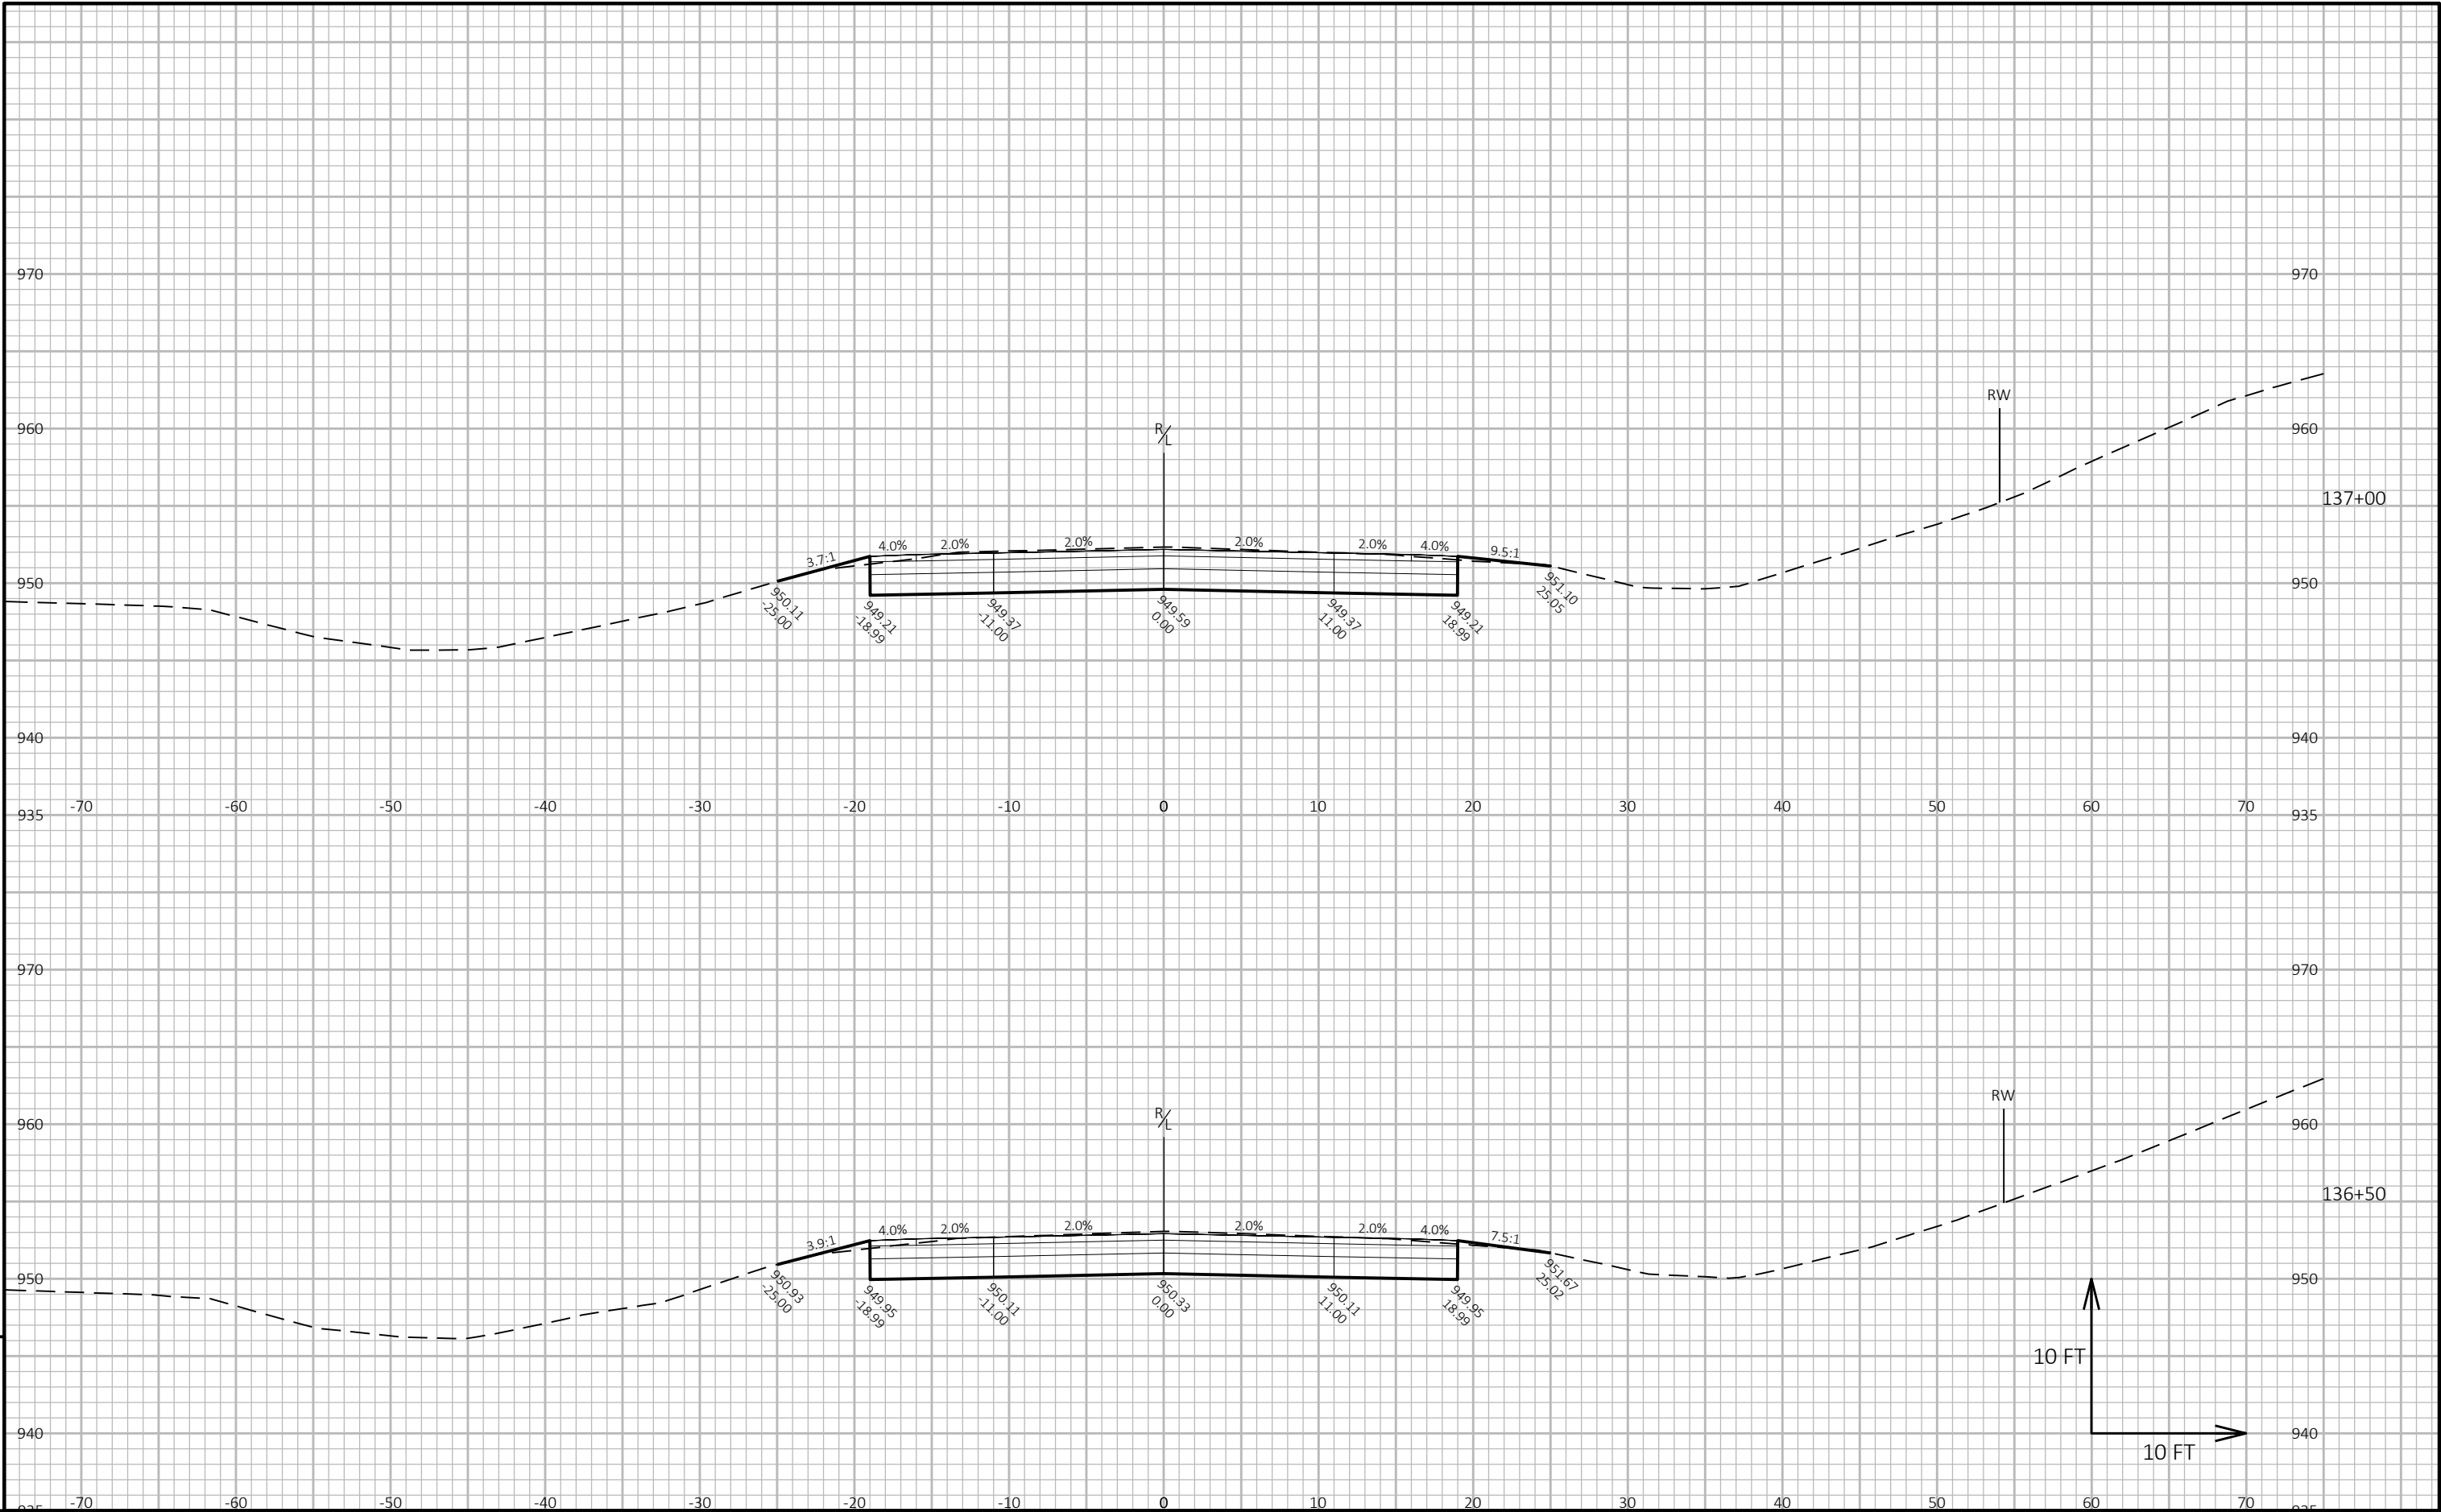


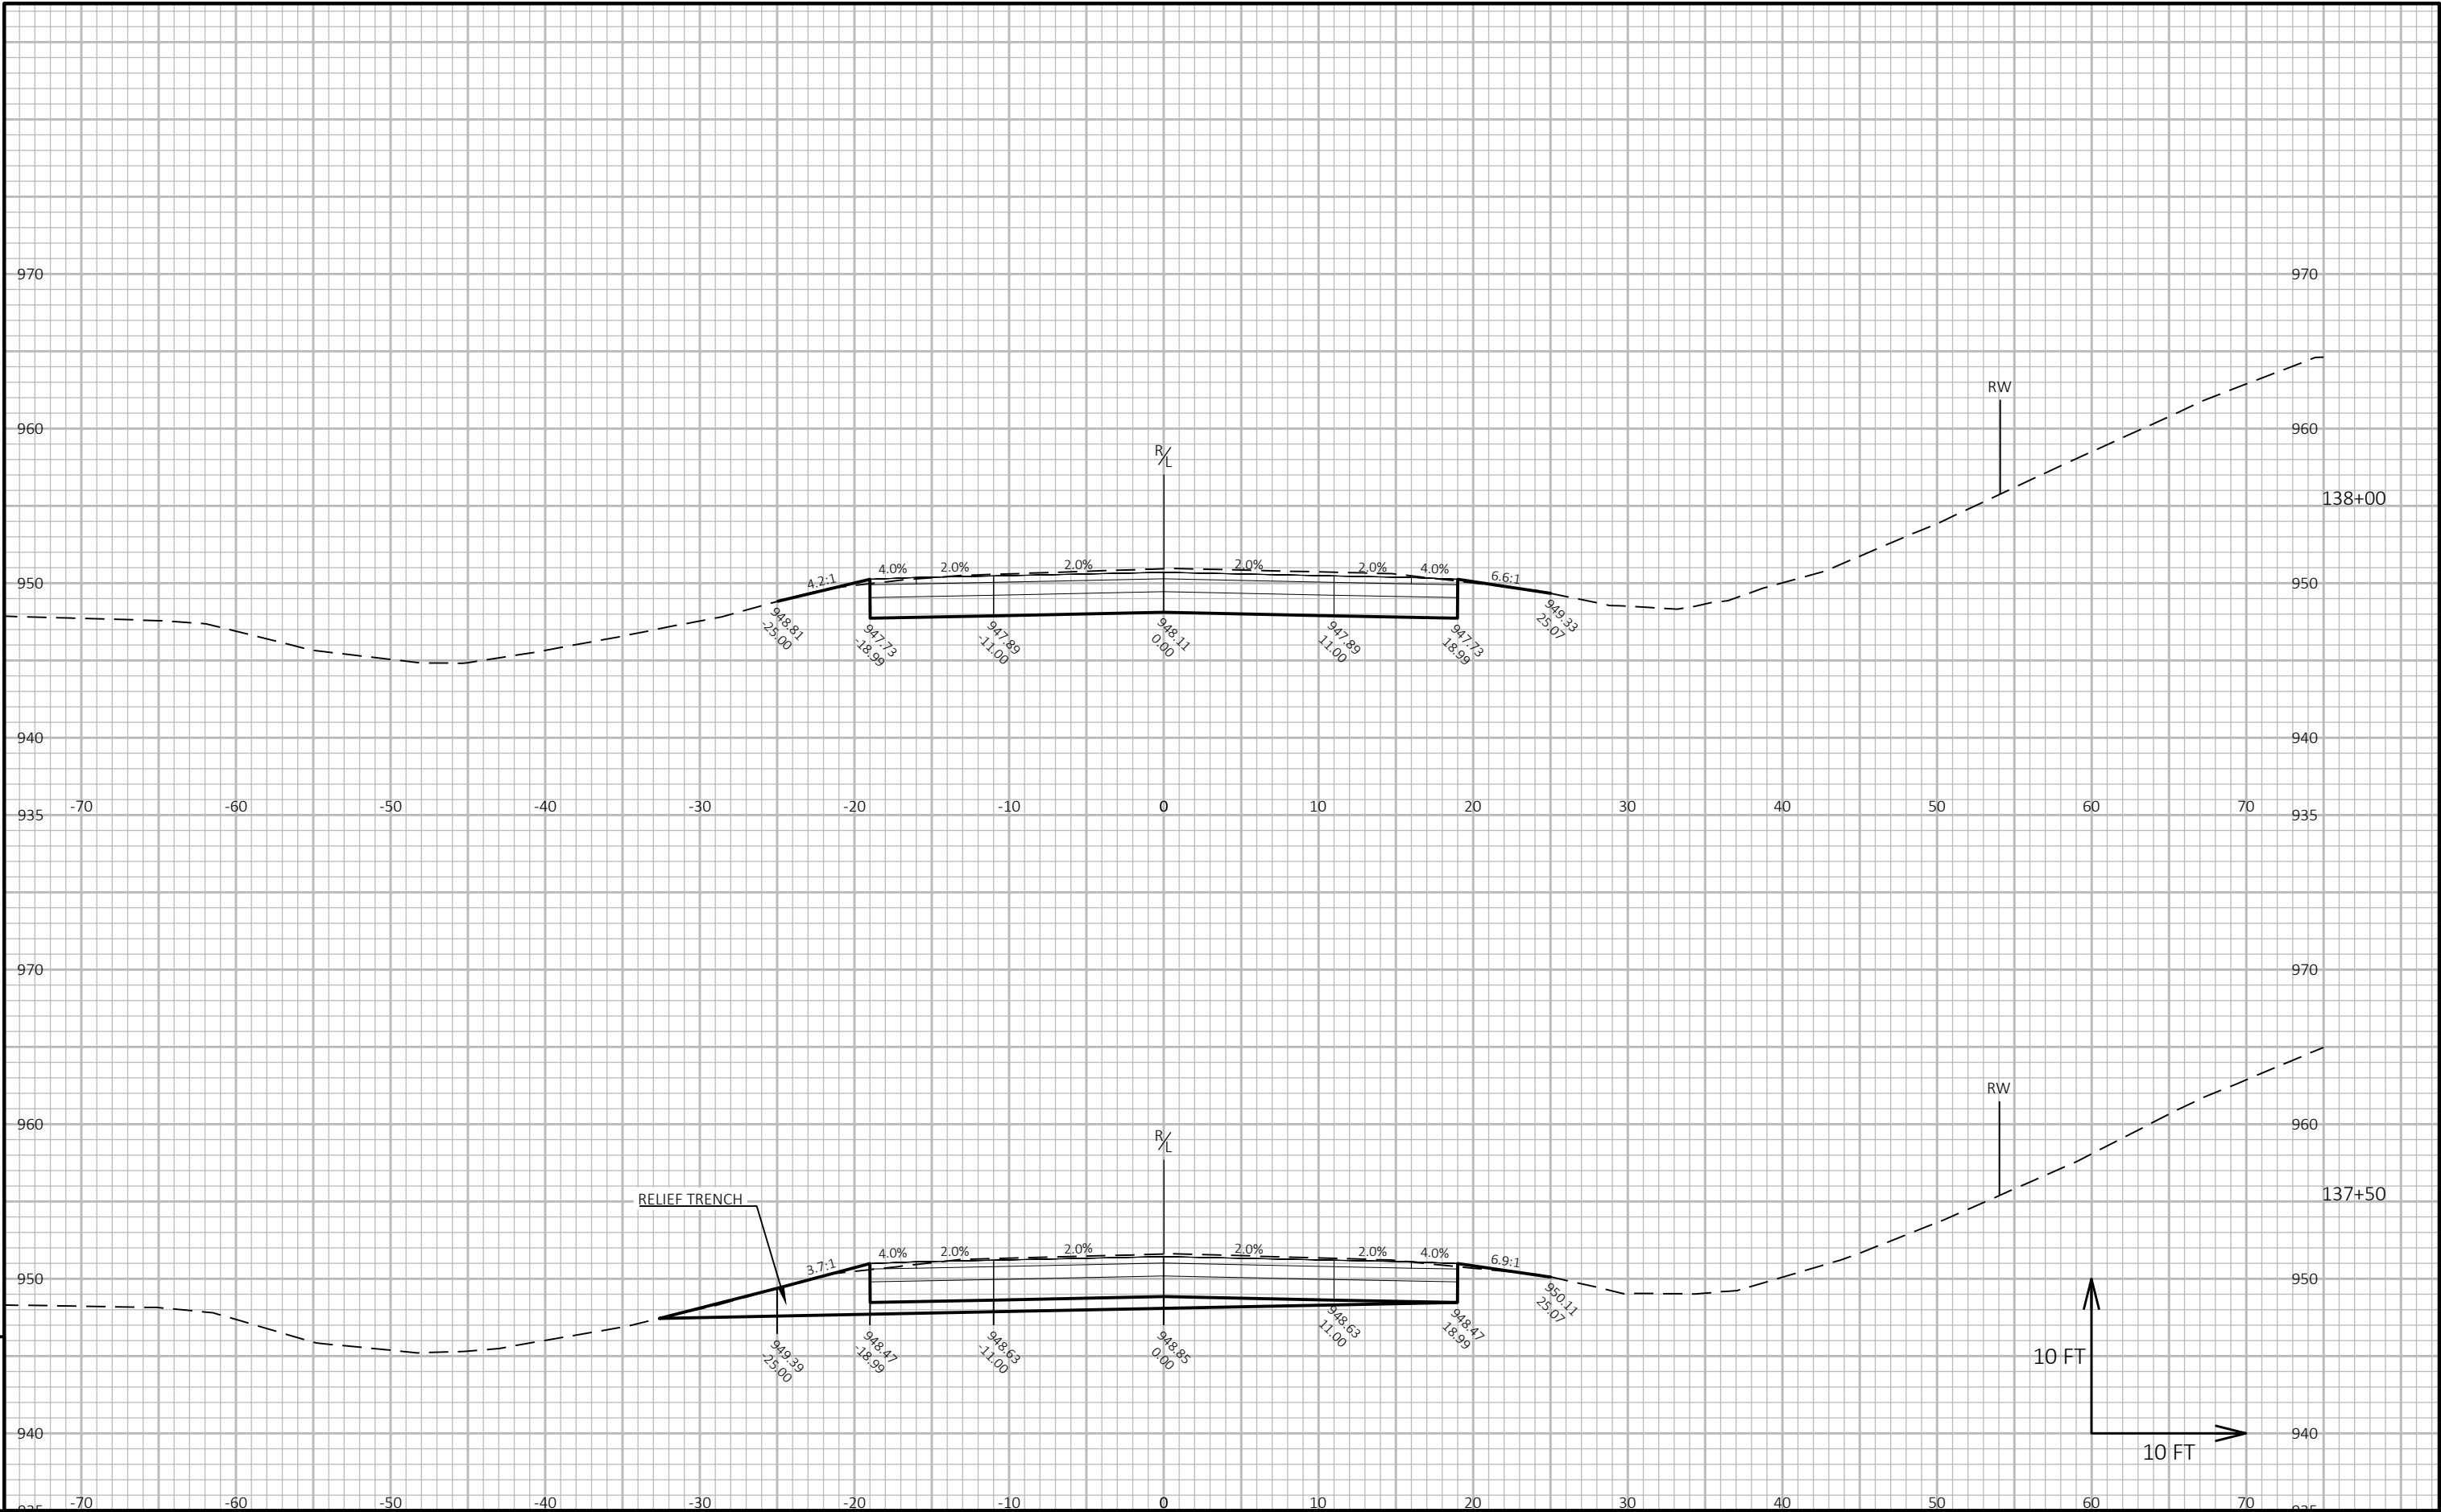

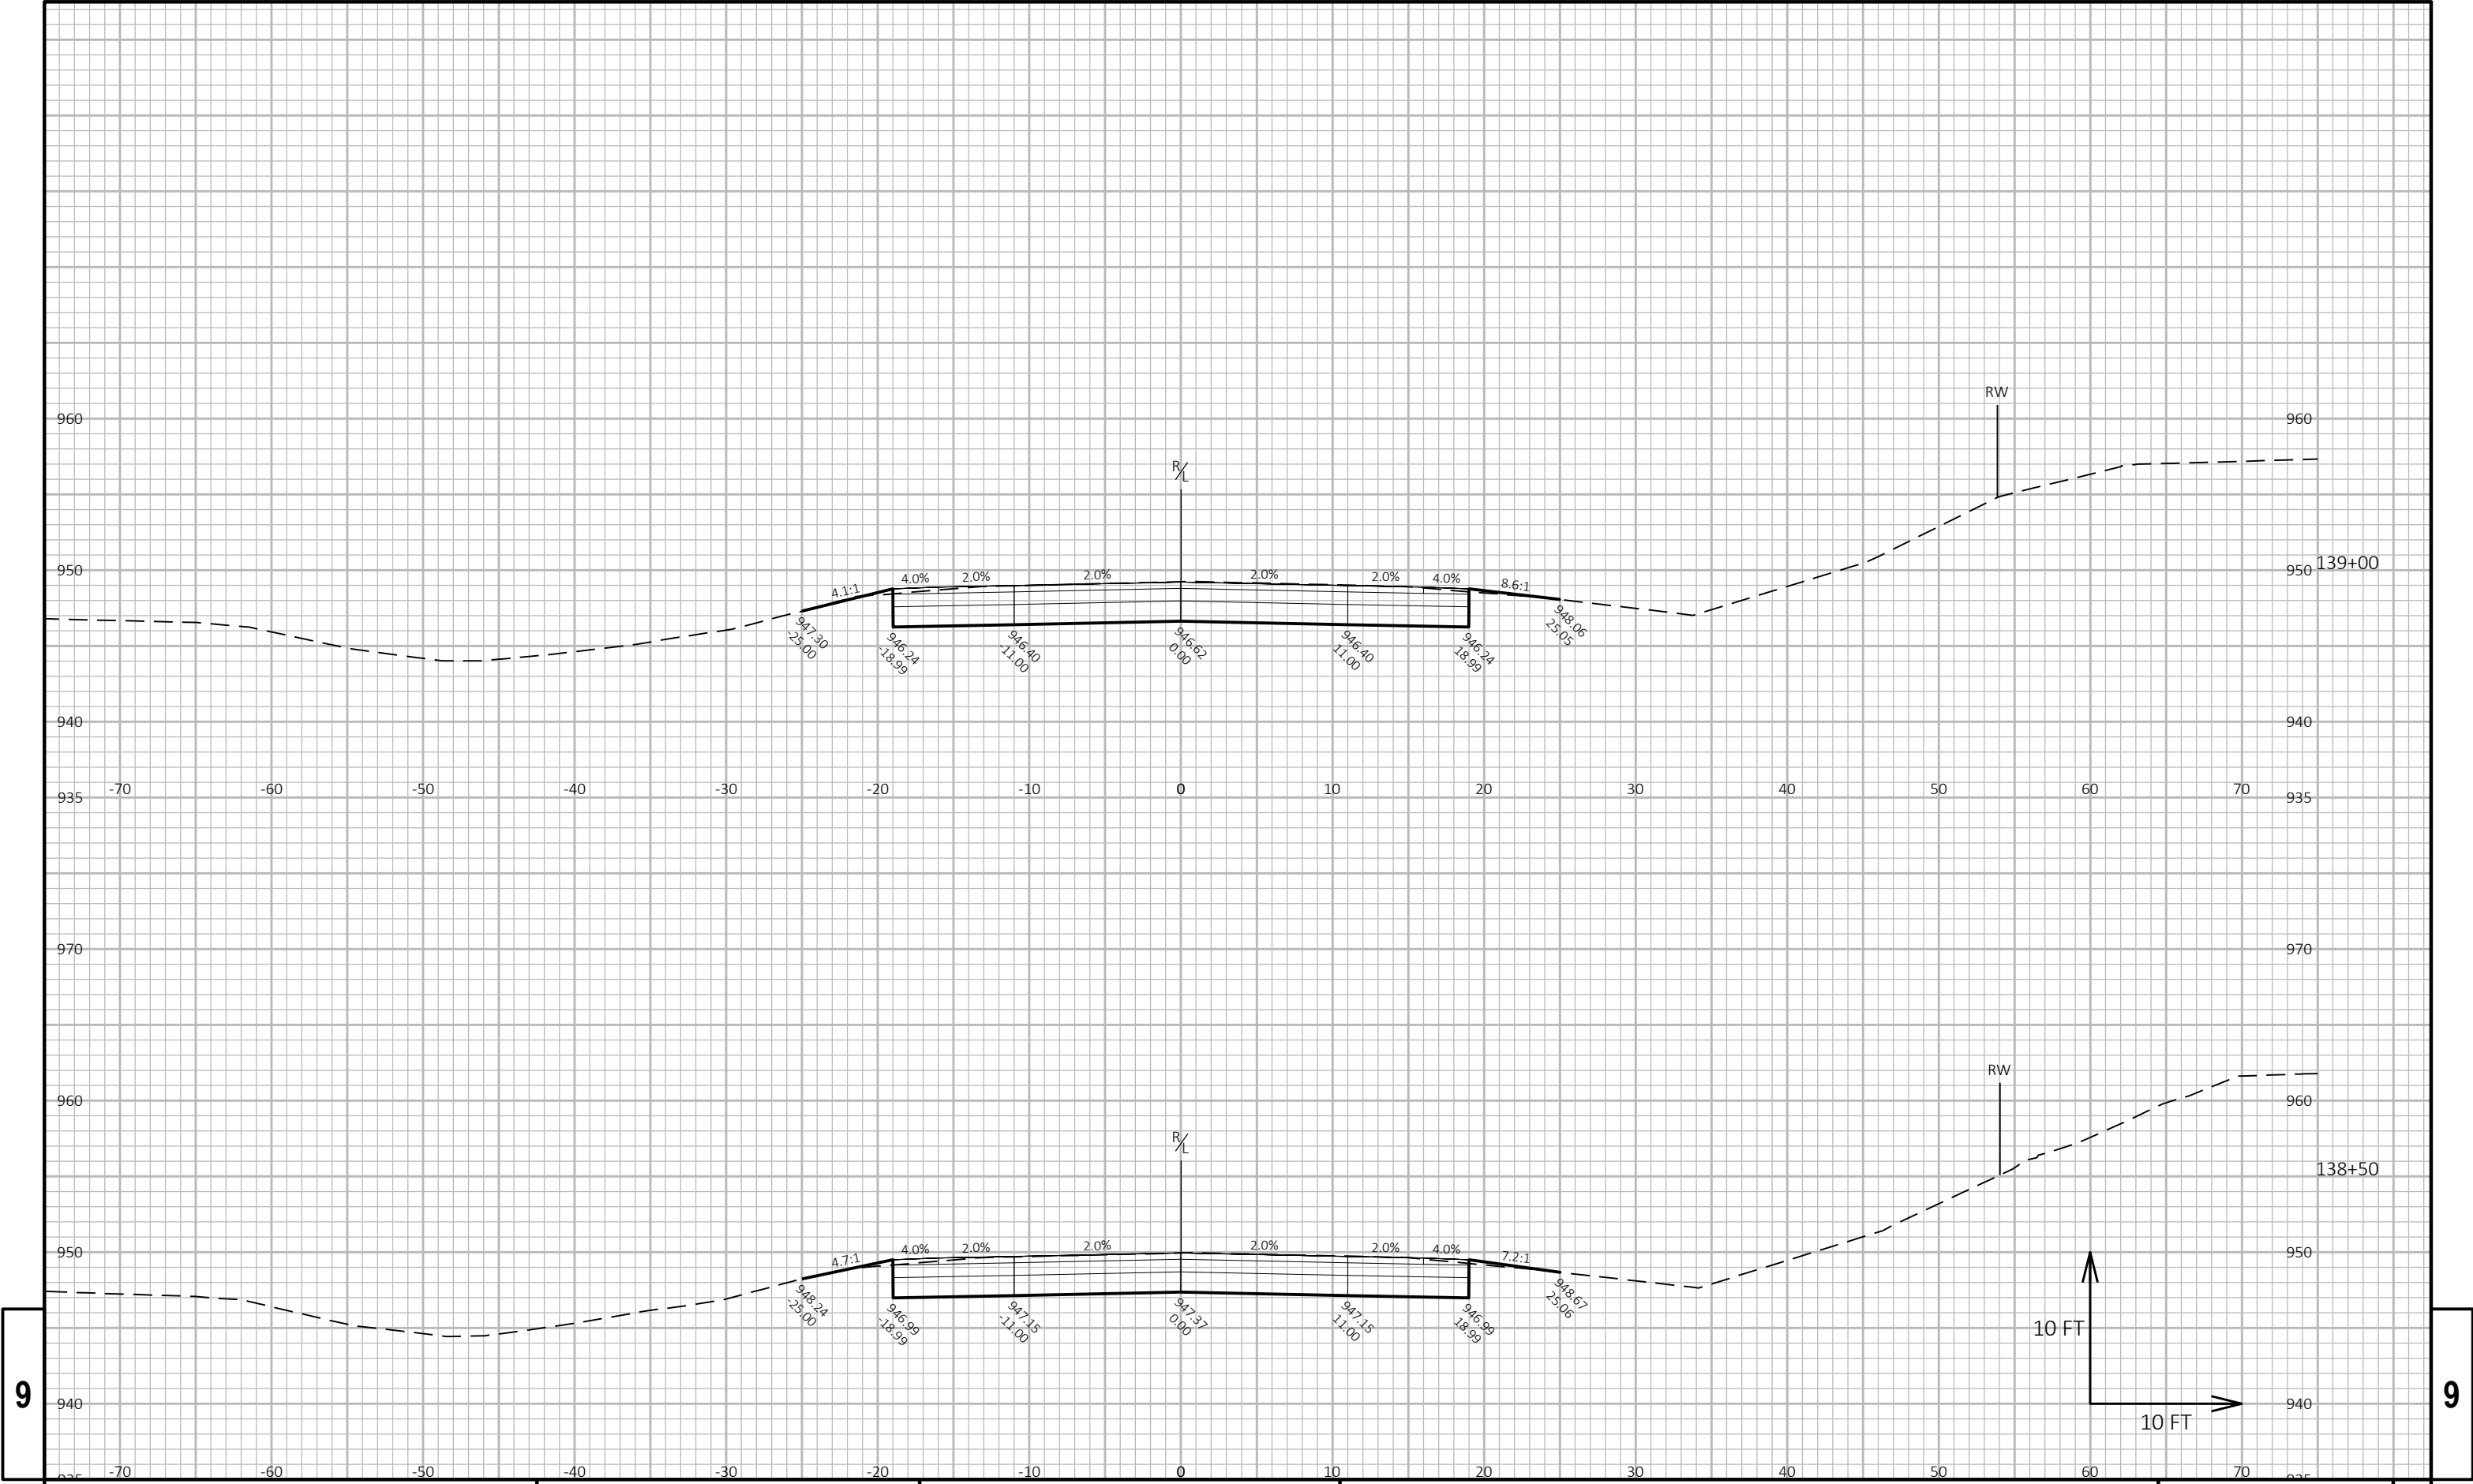



9

9

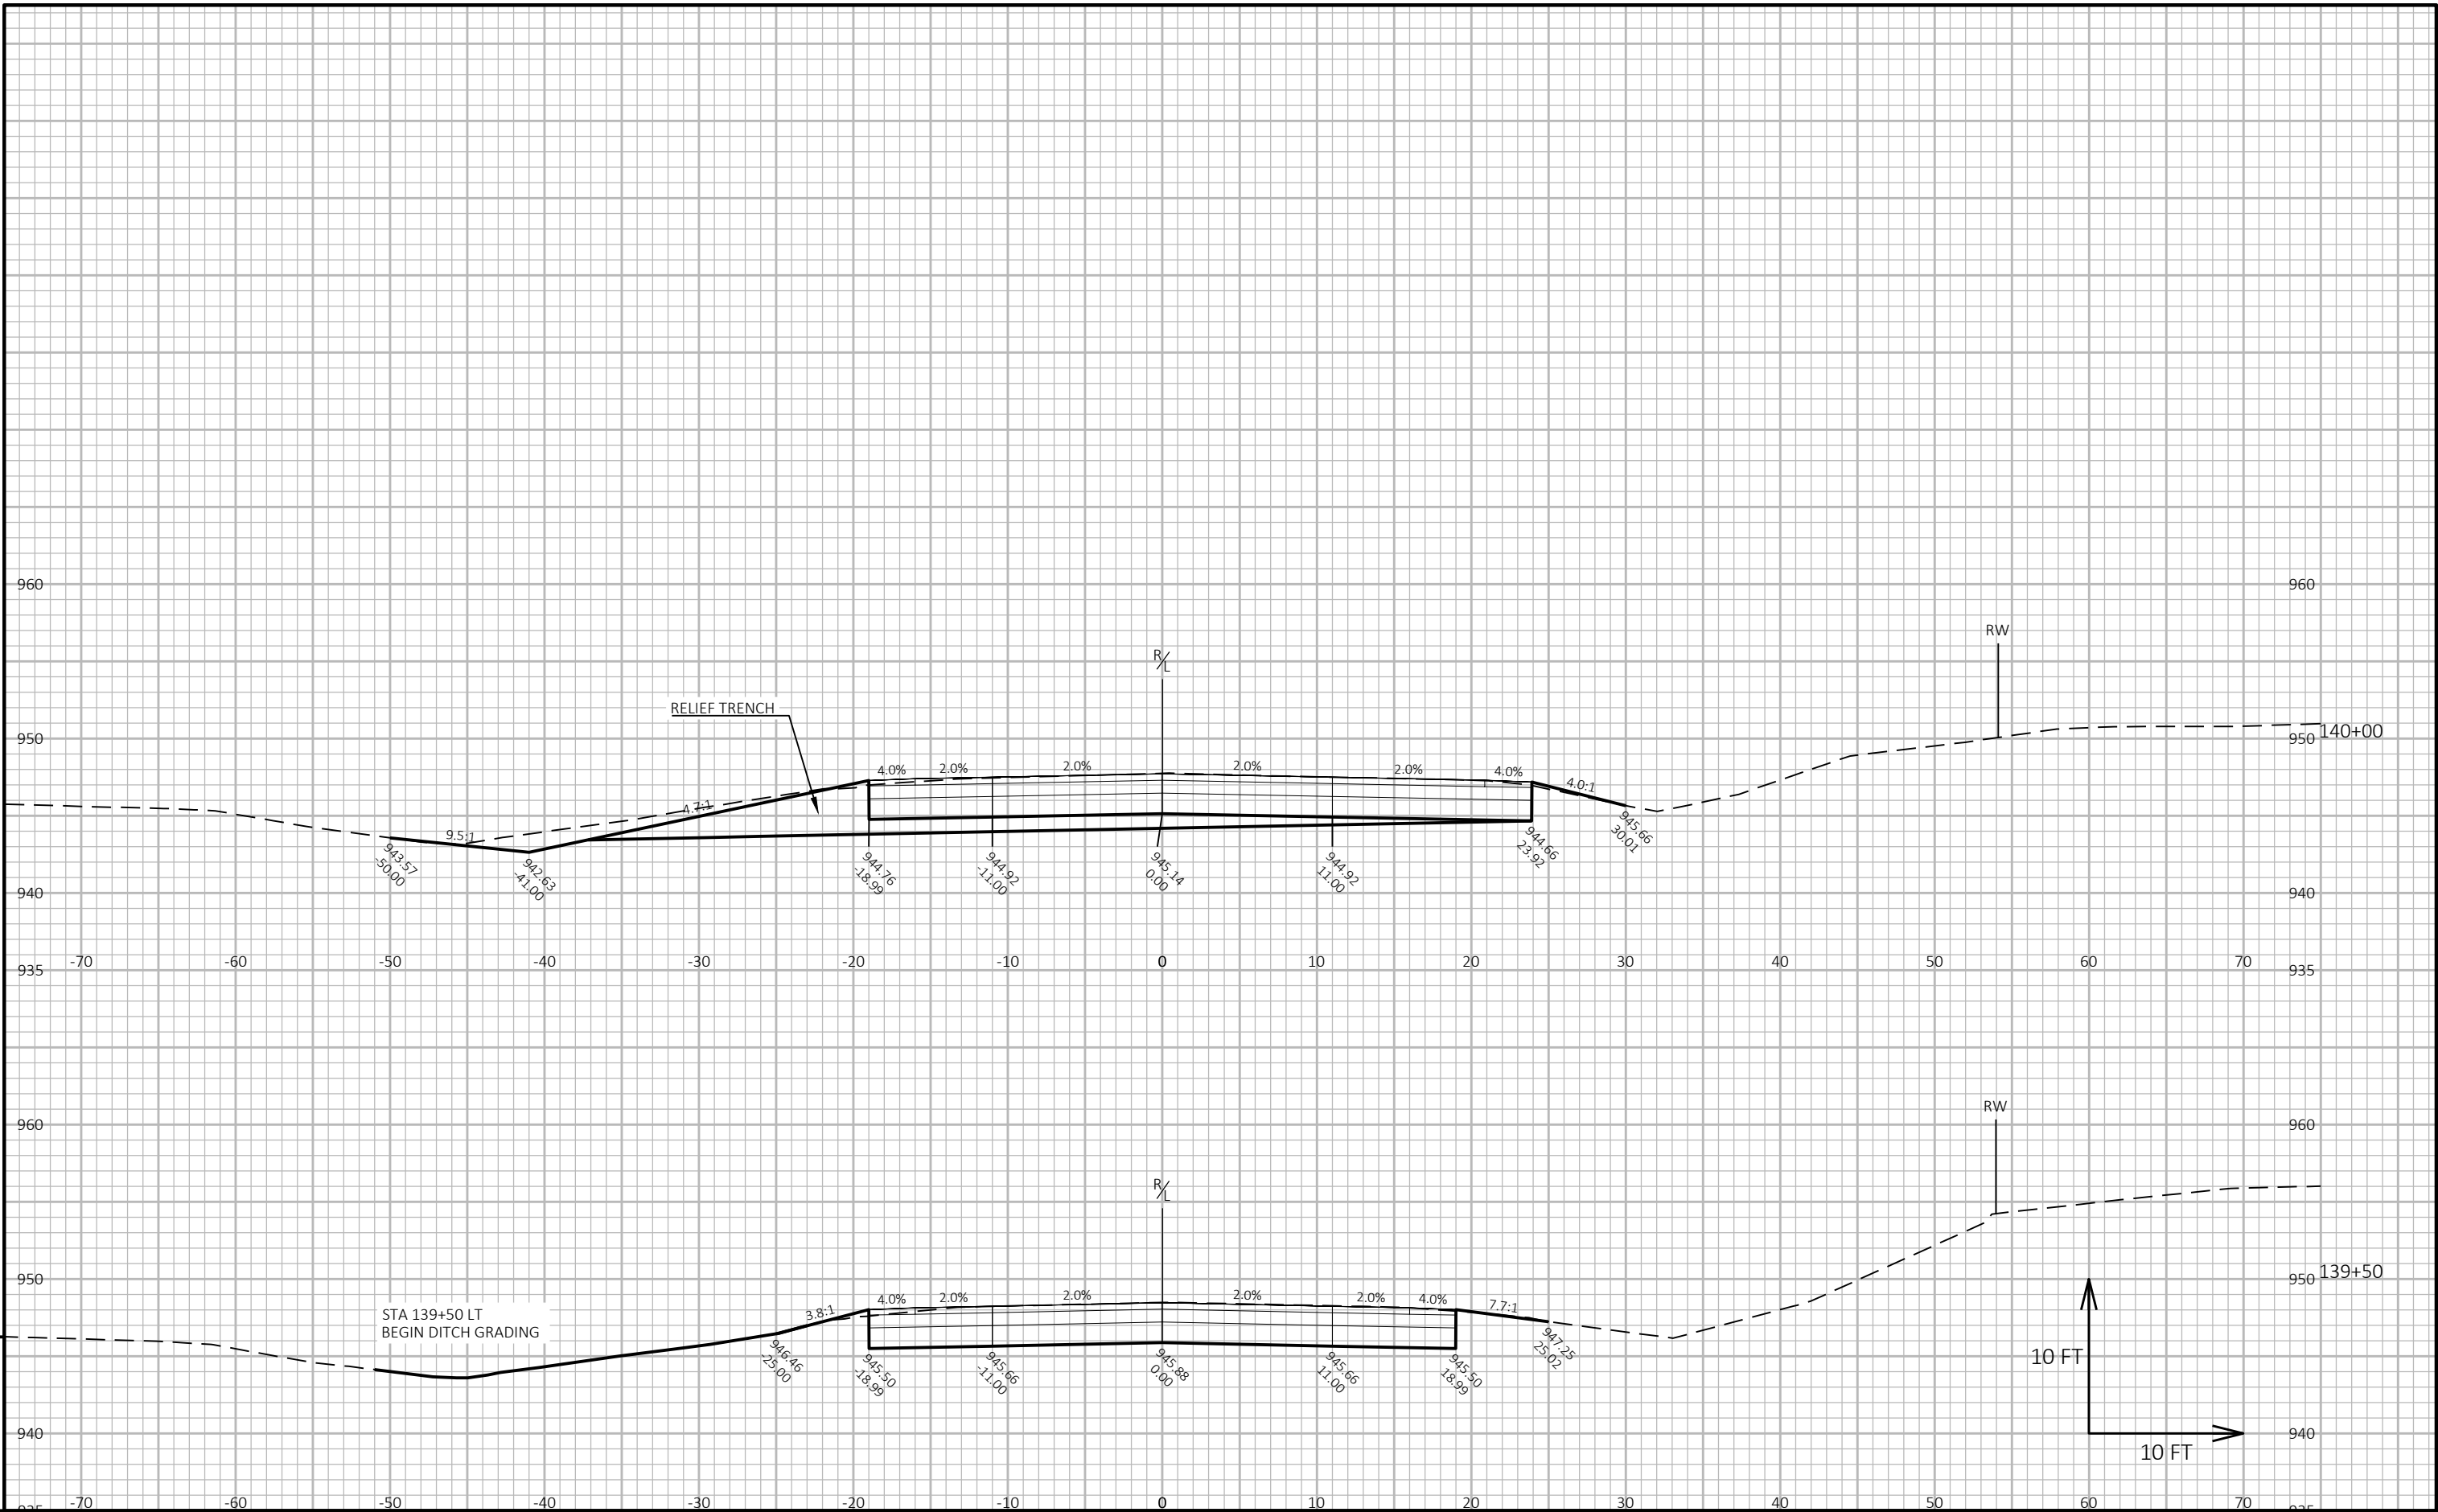





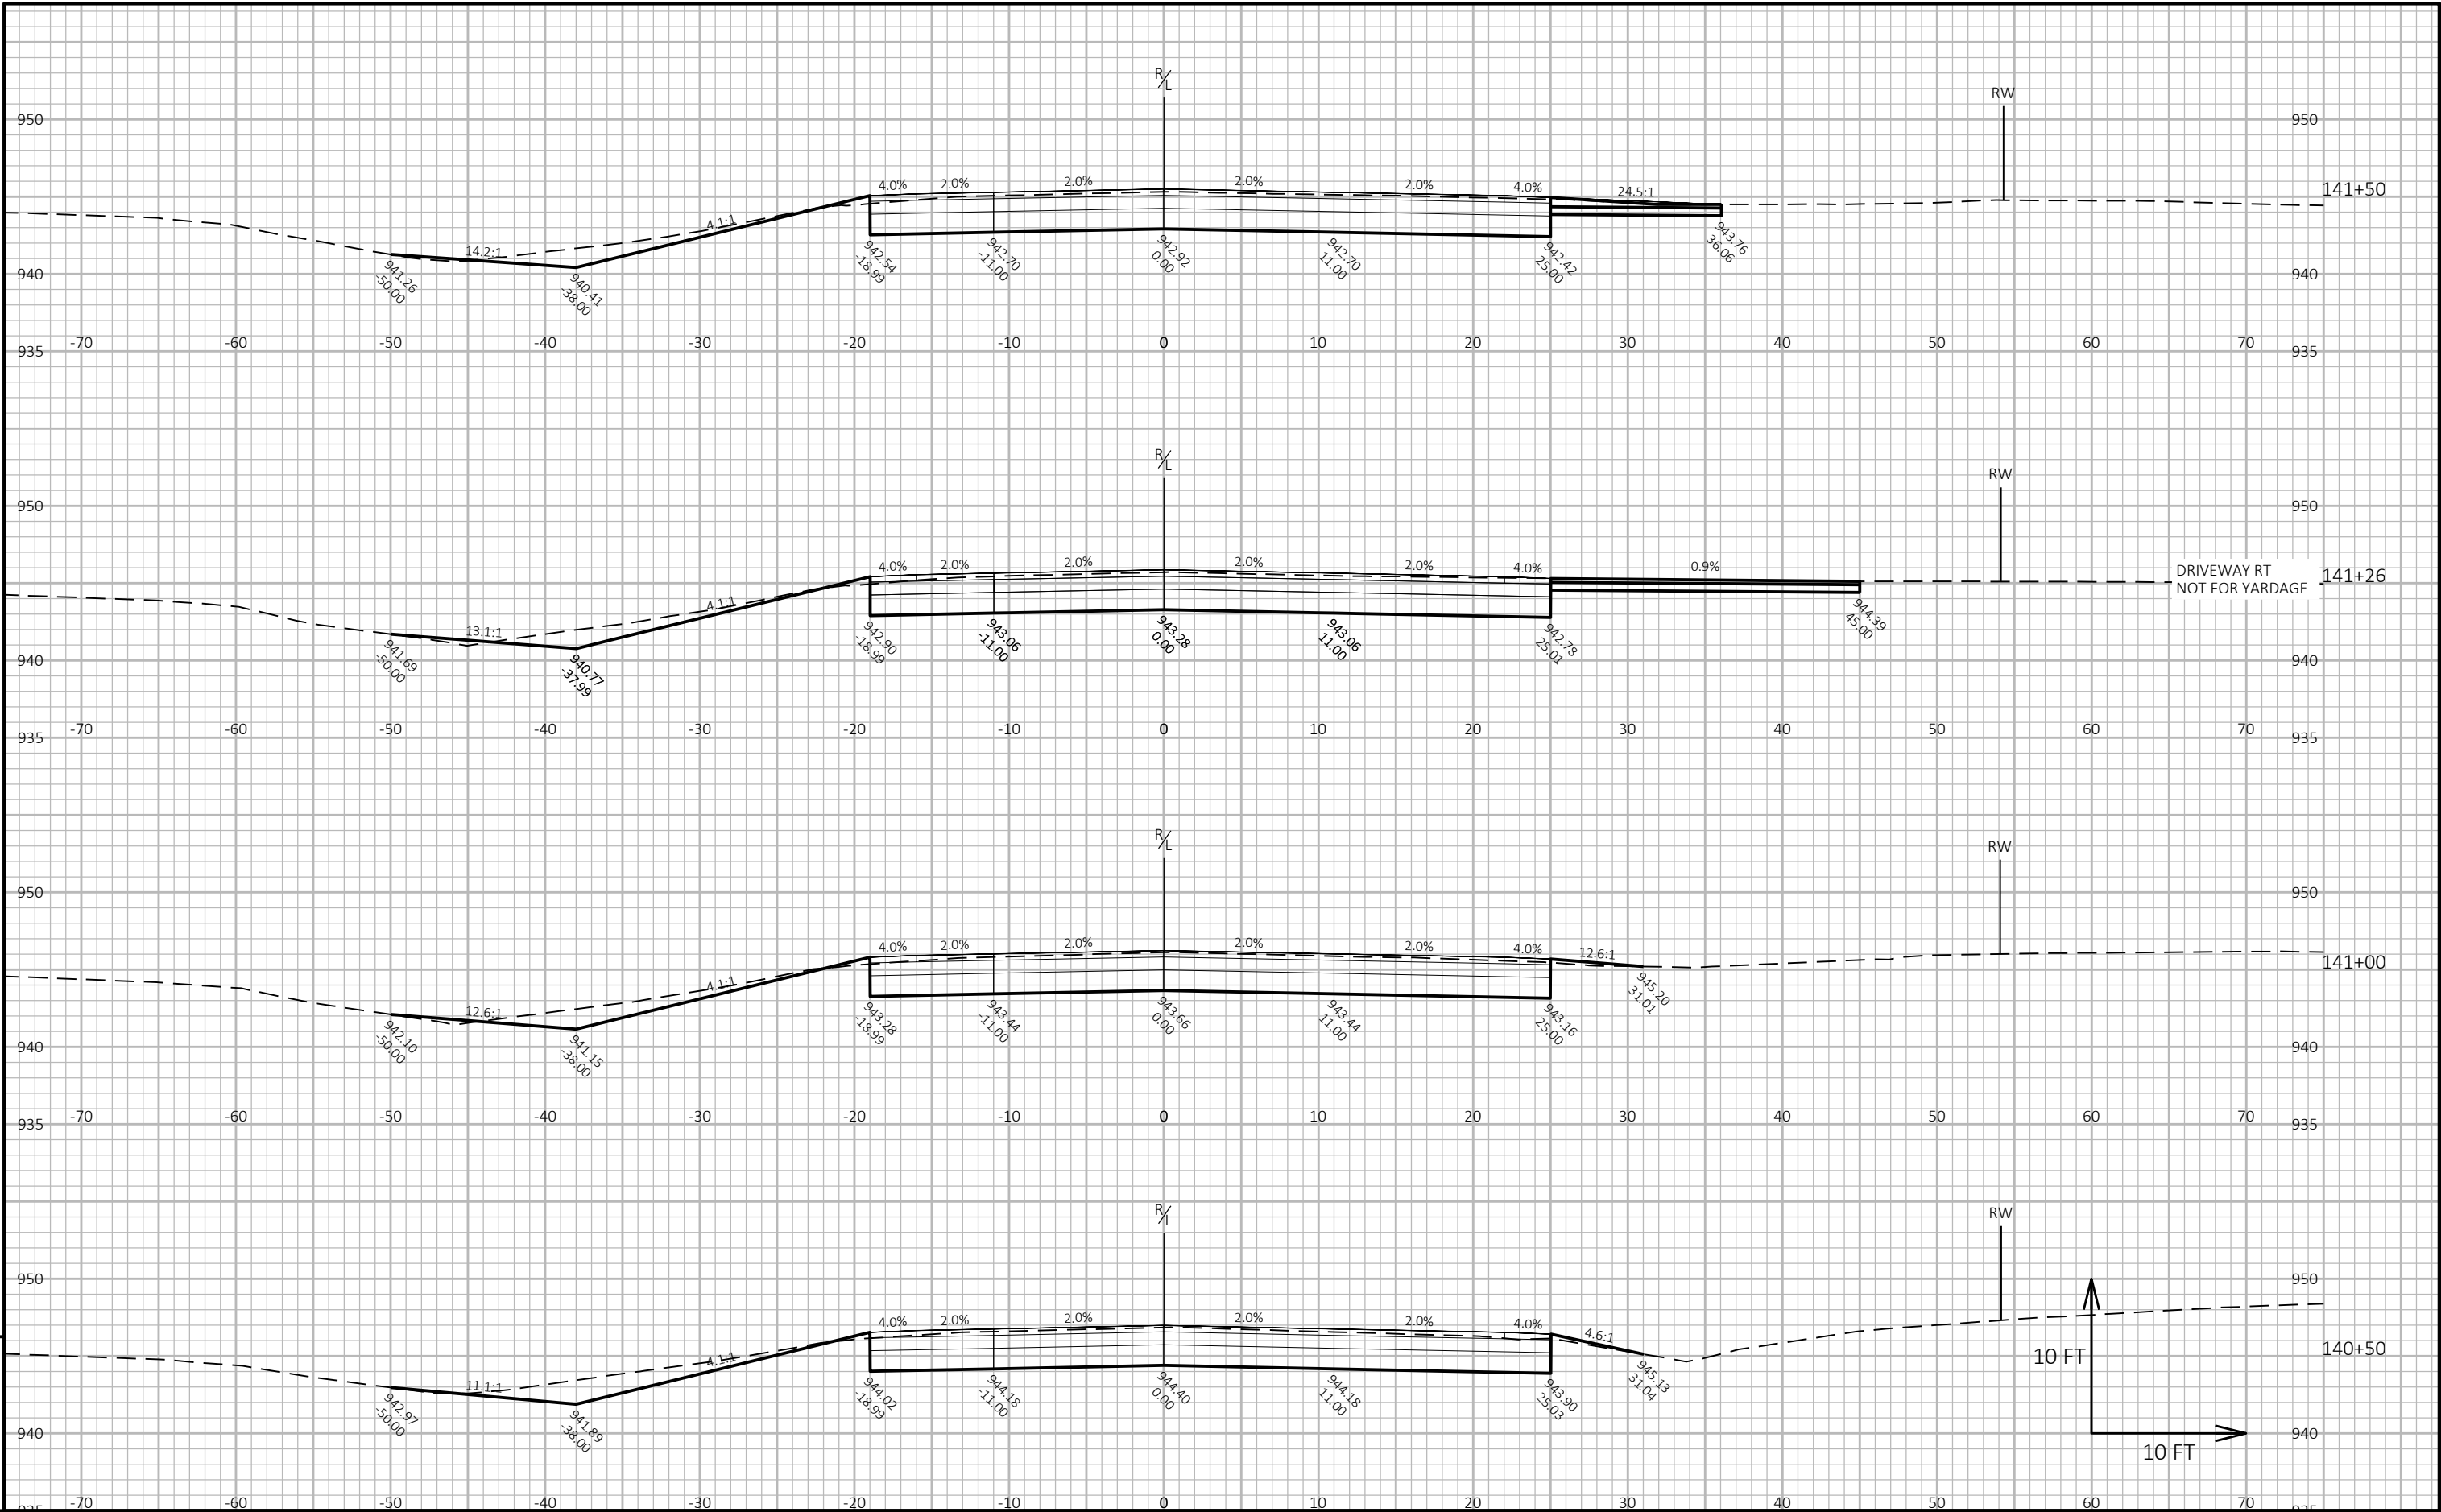

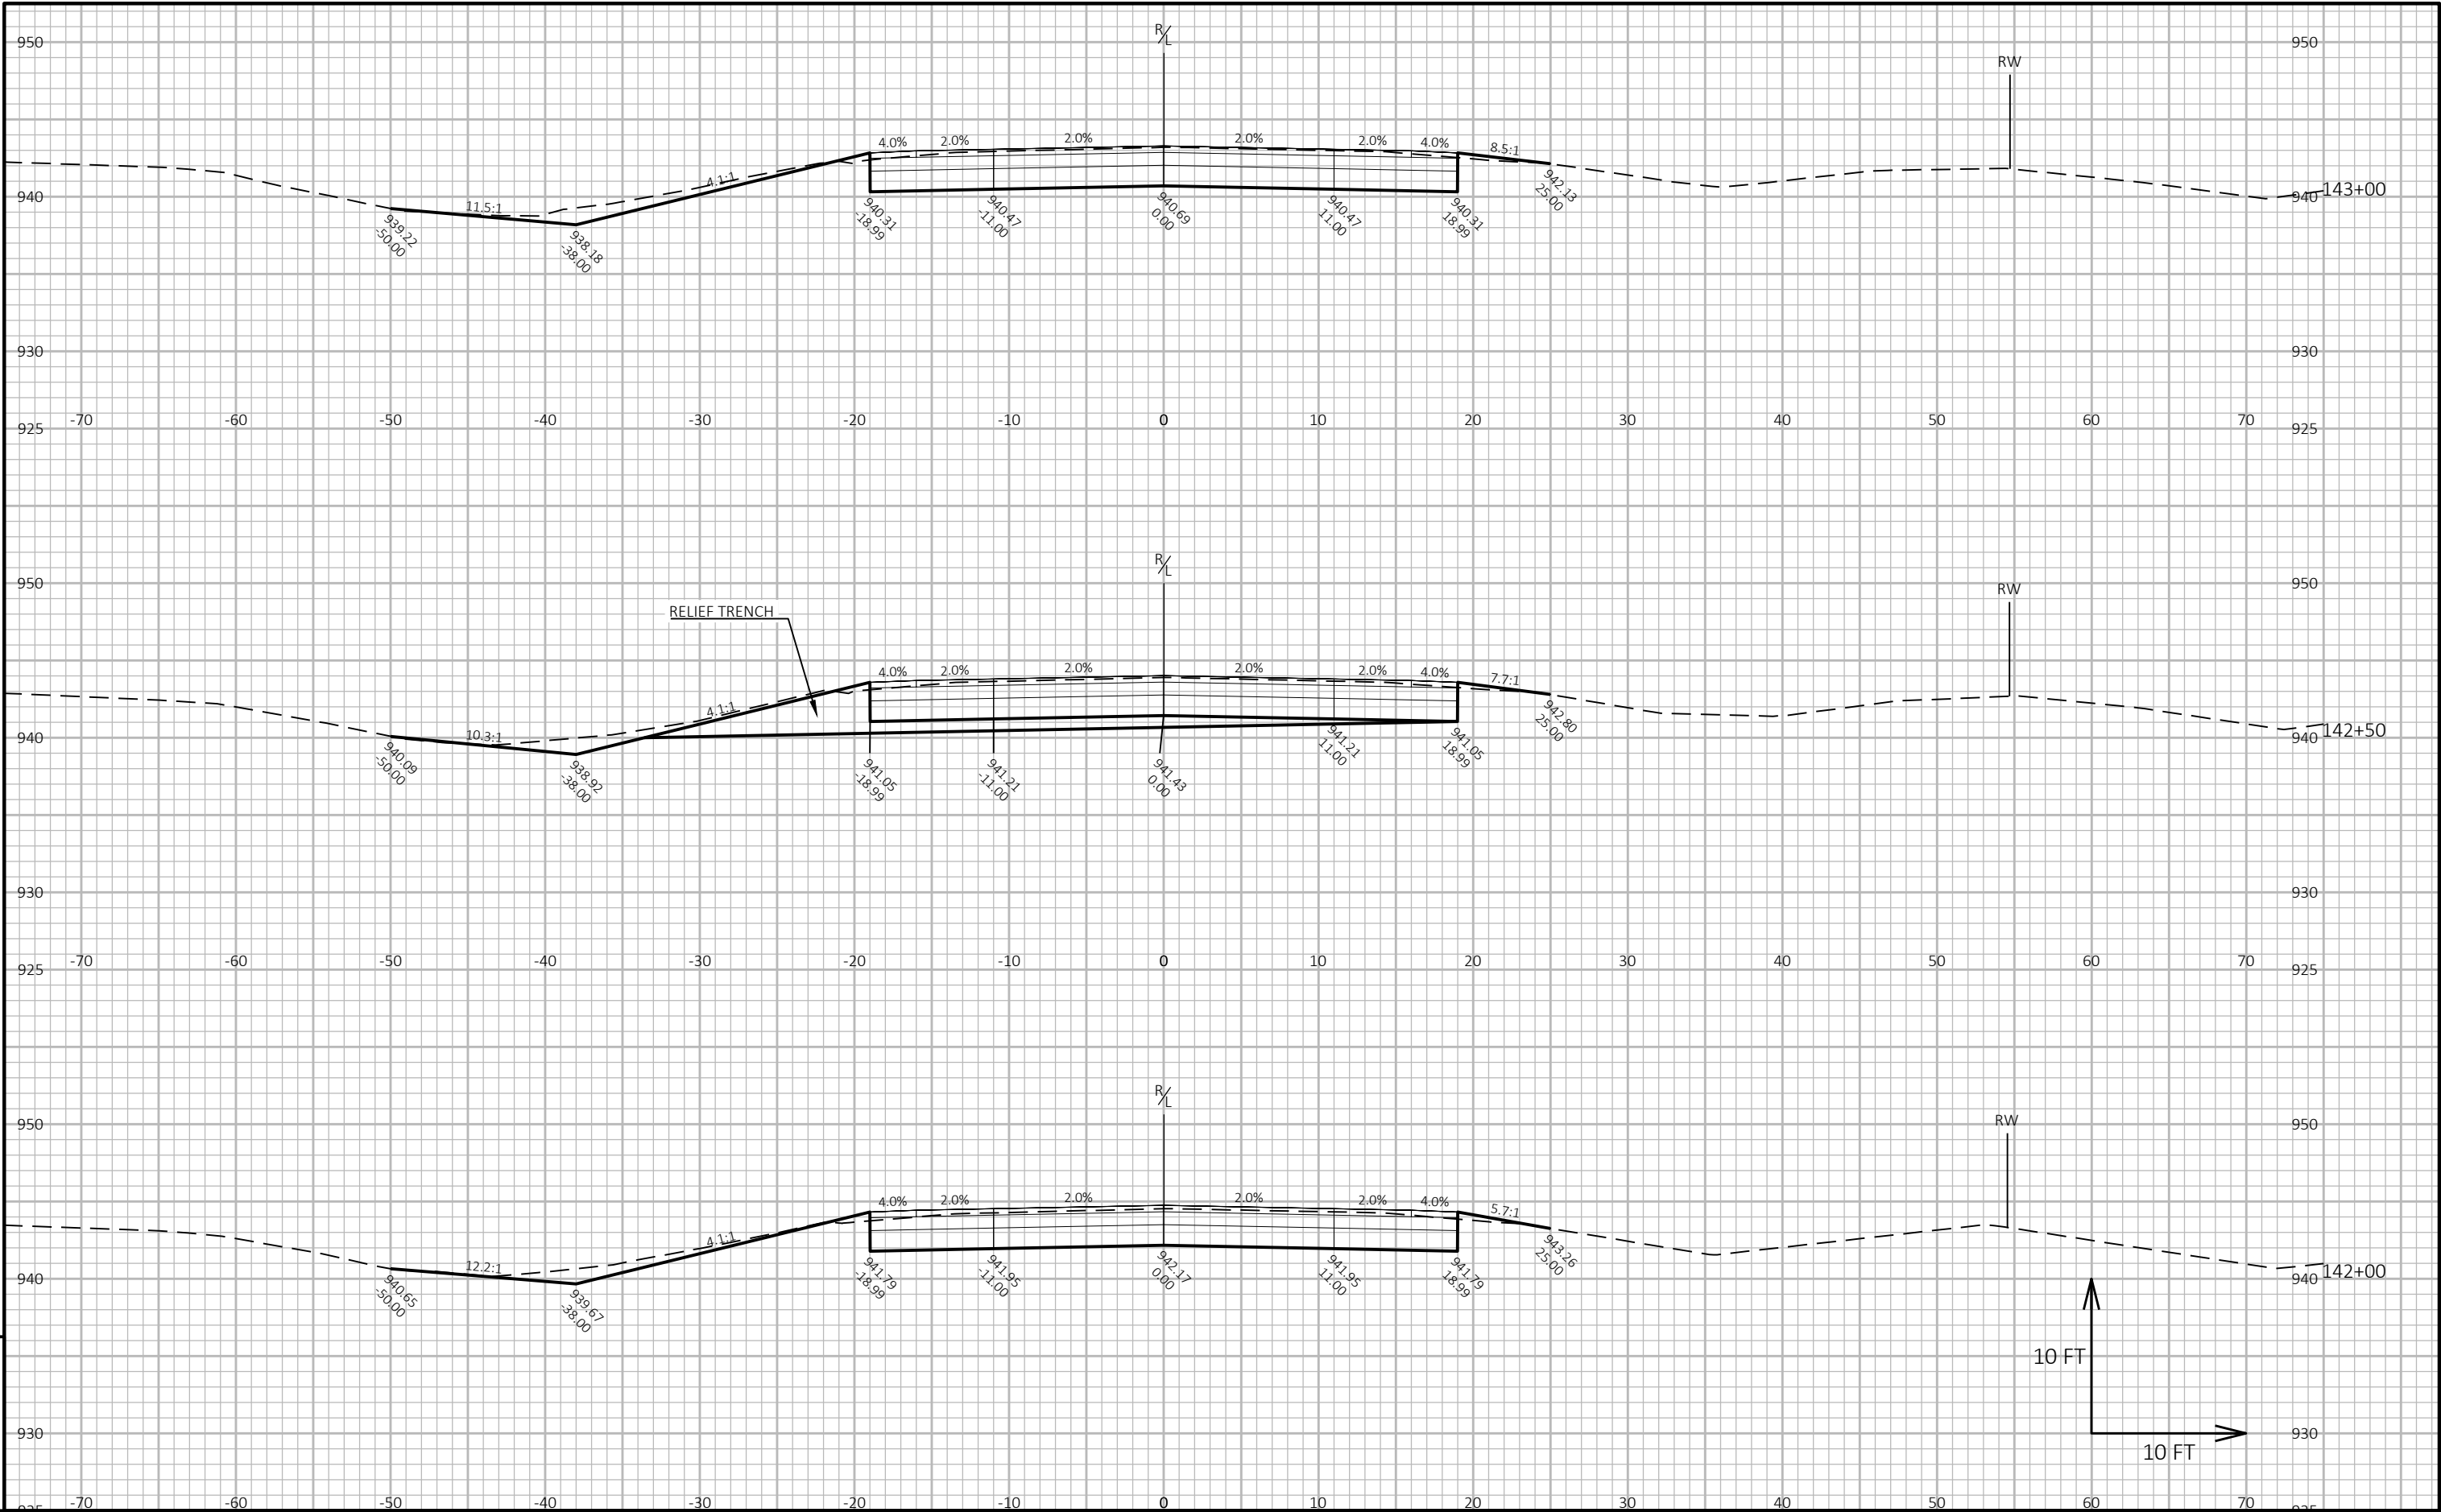




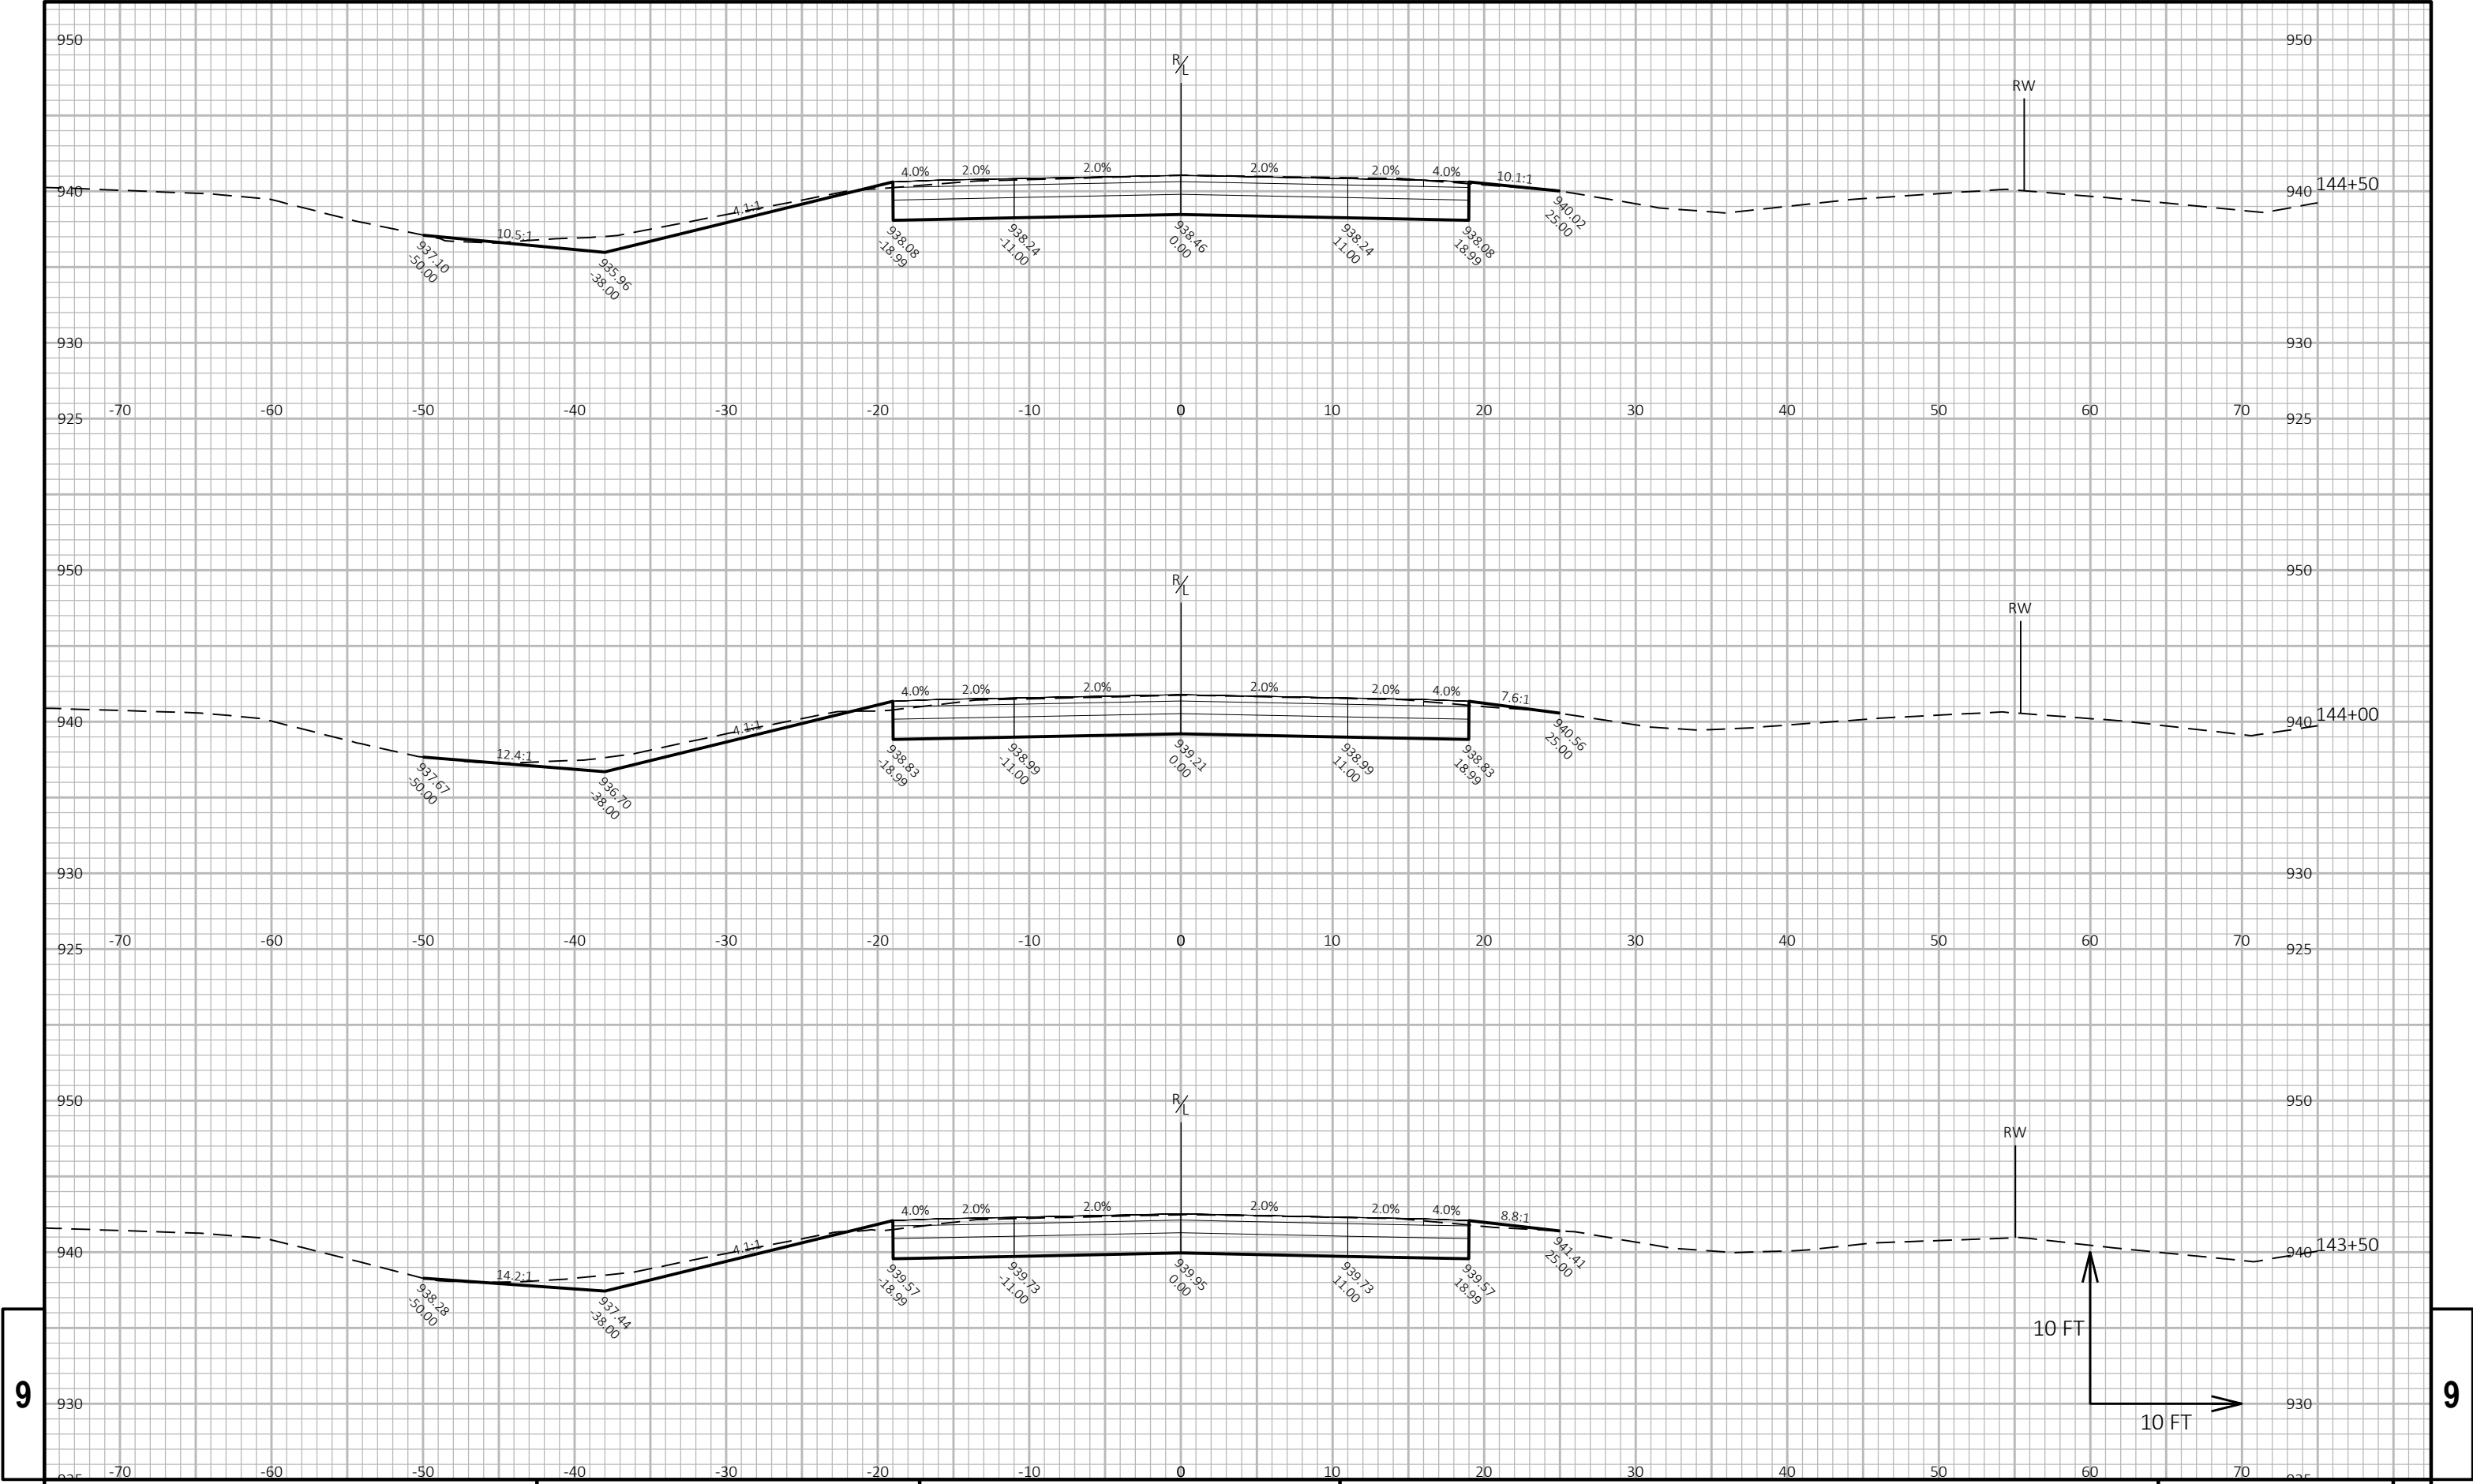


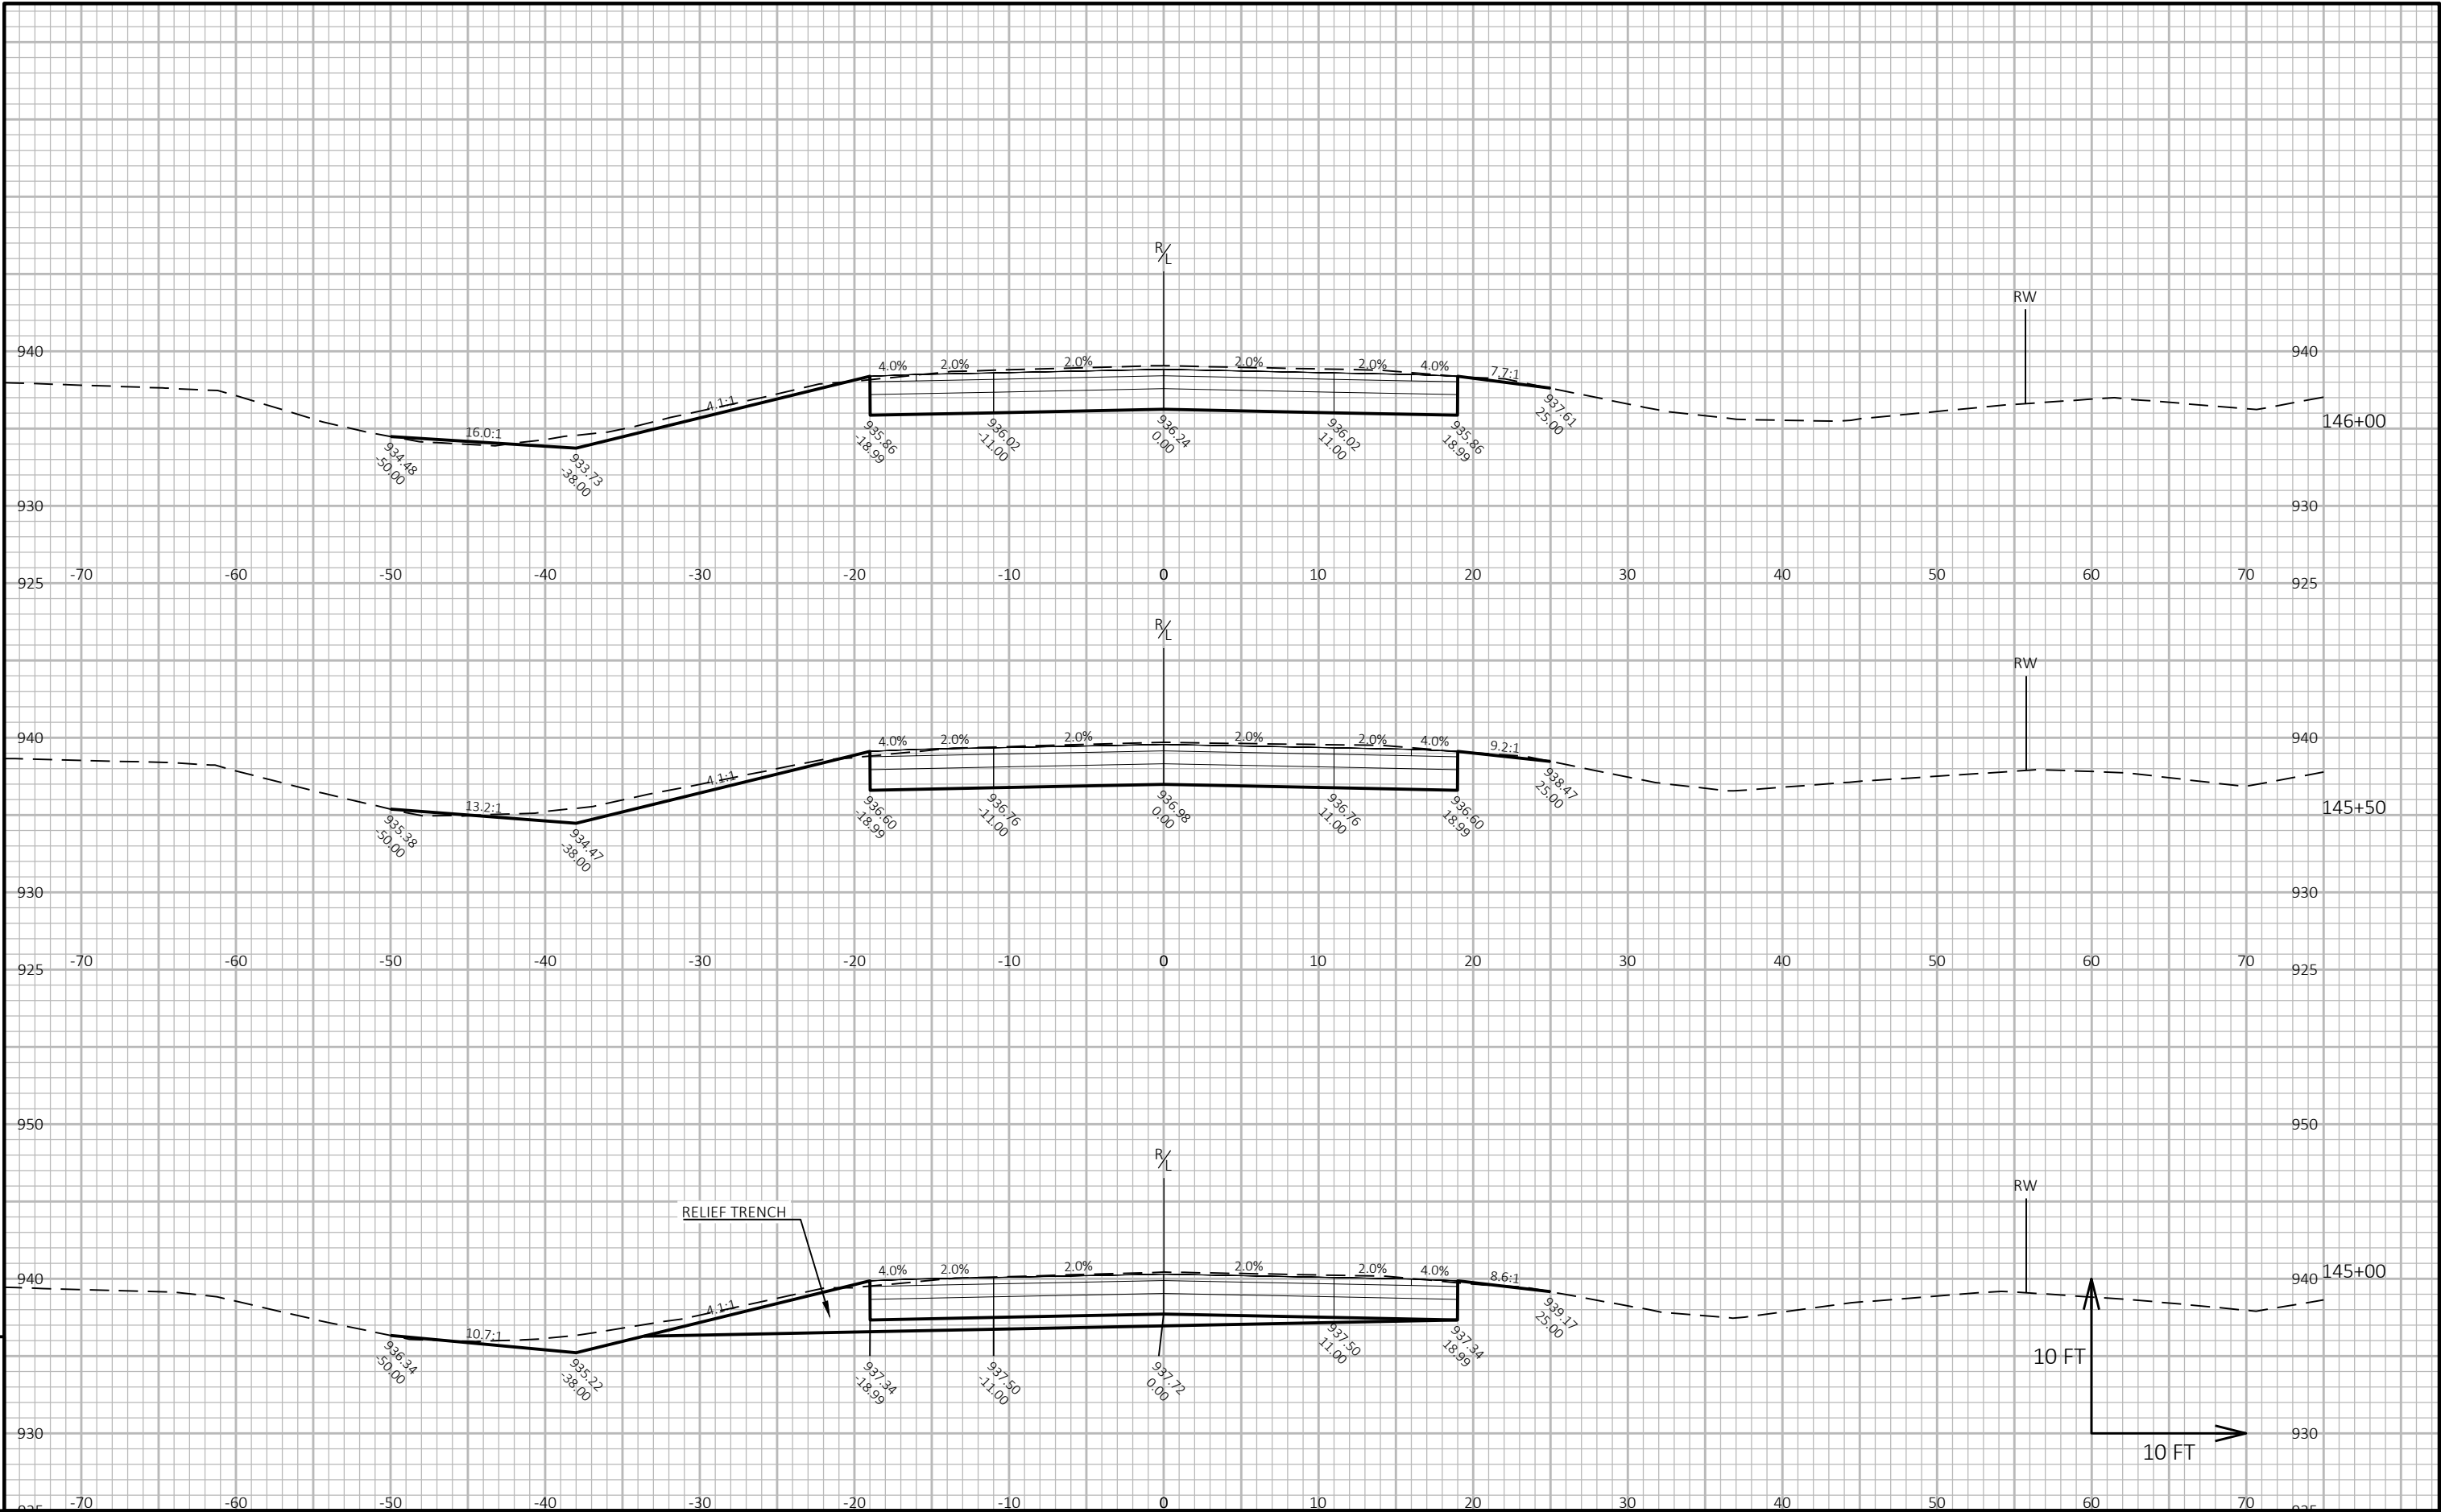



9

9

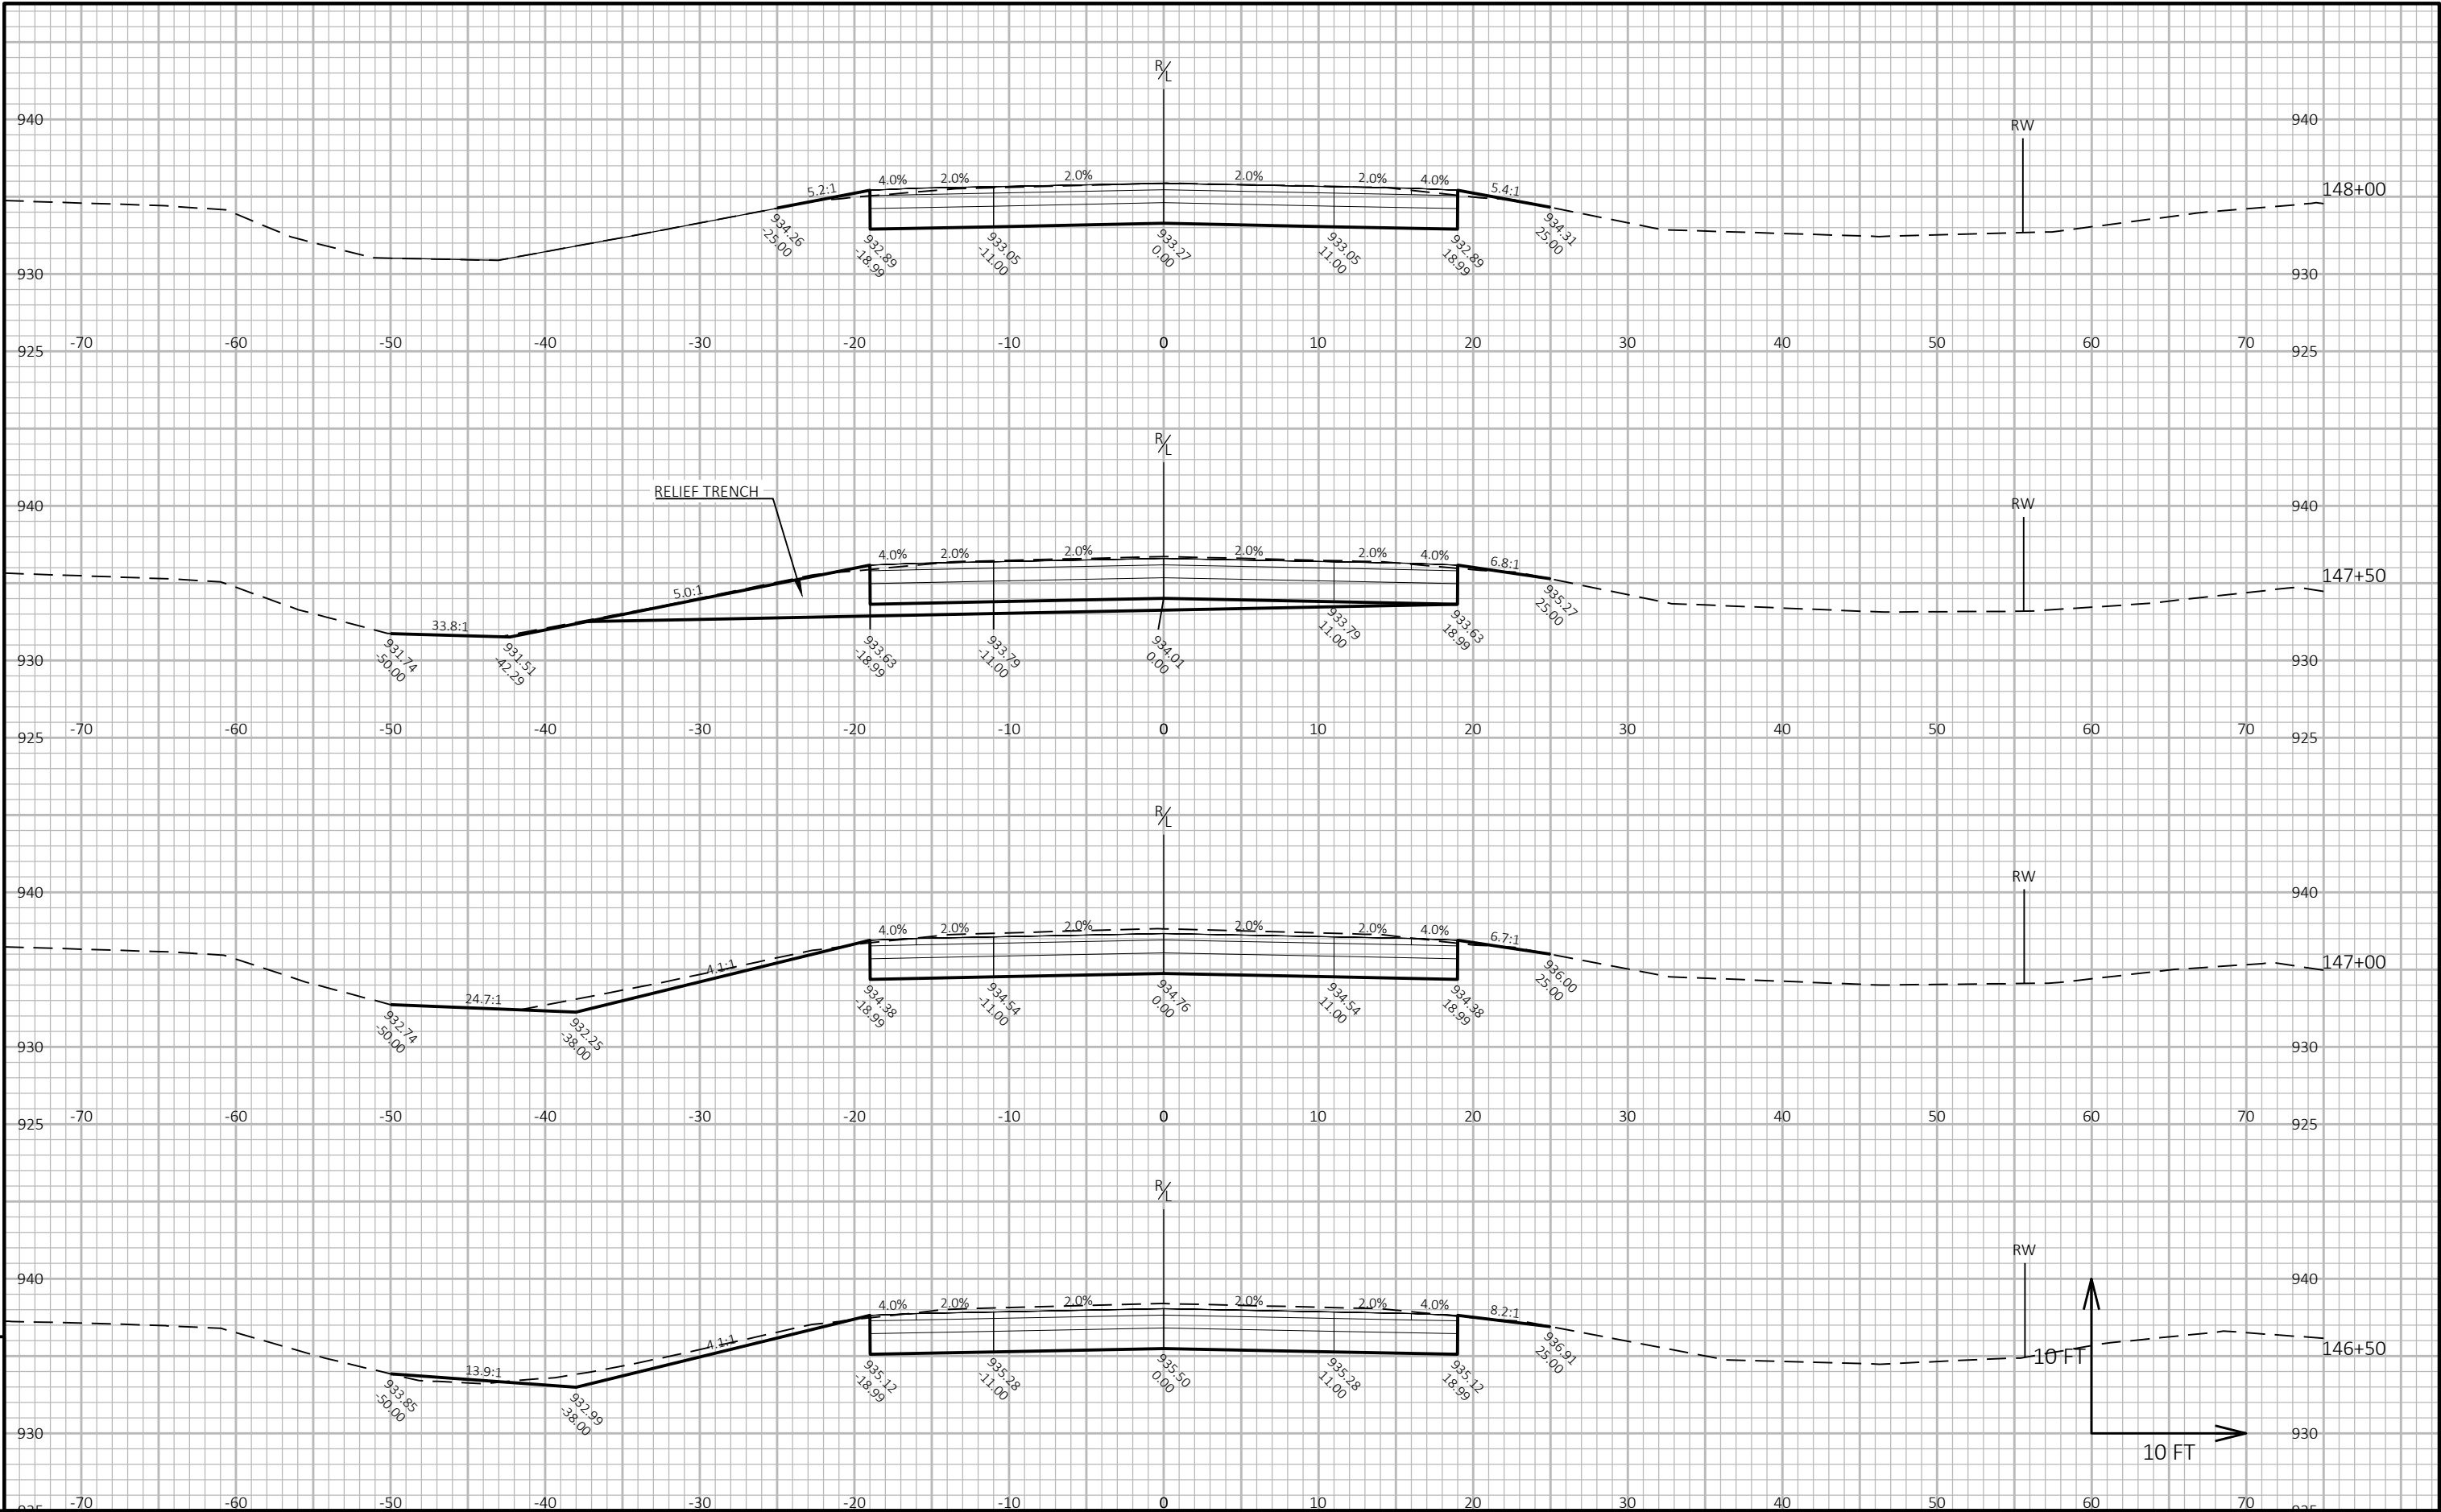


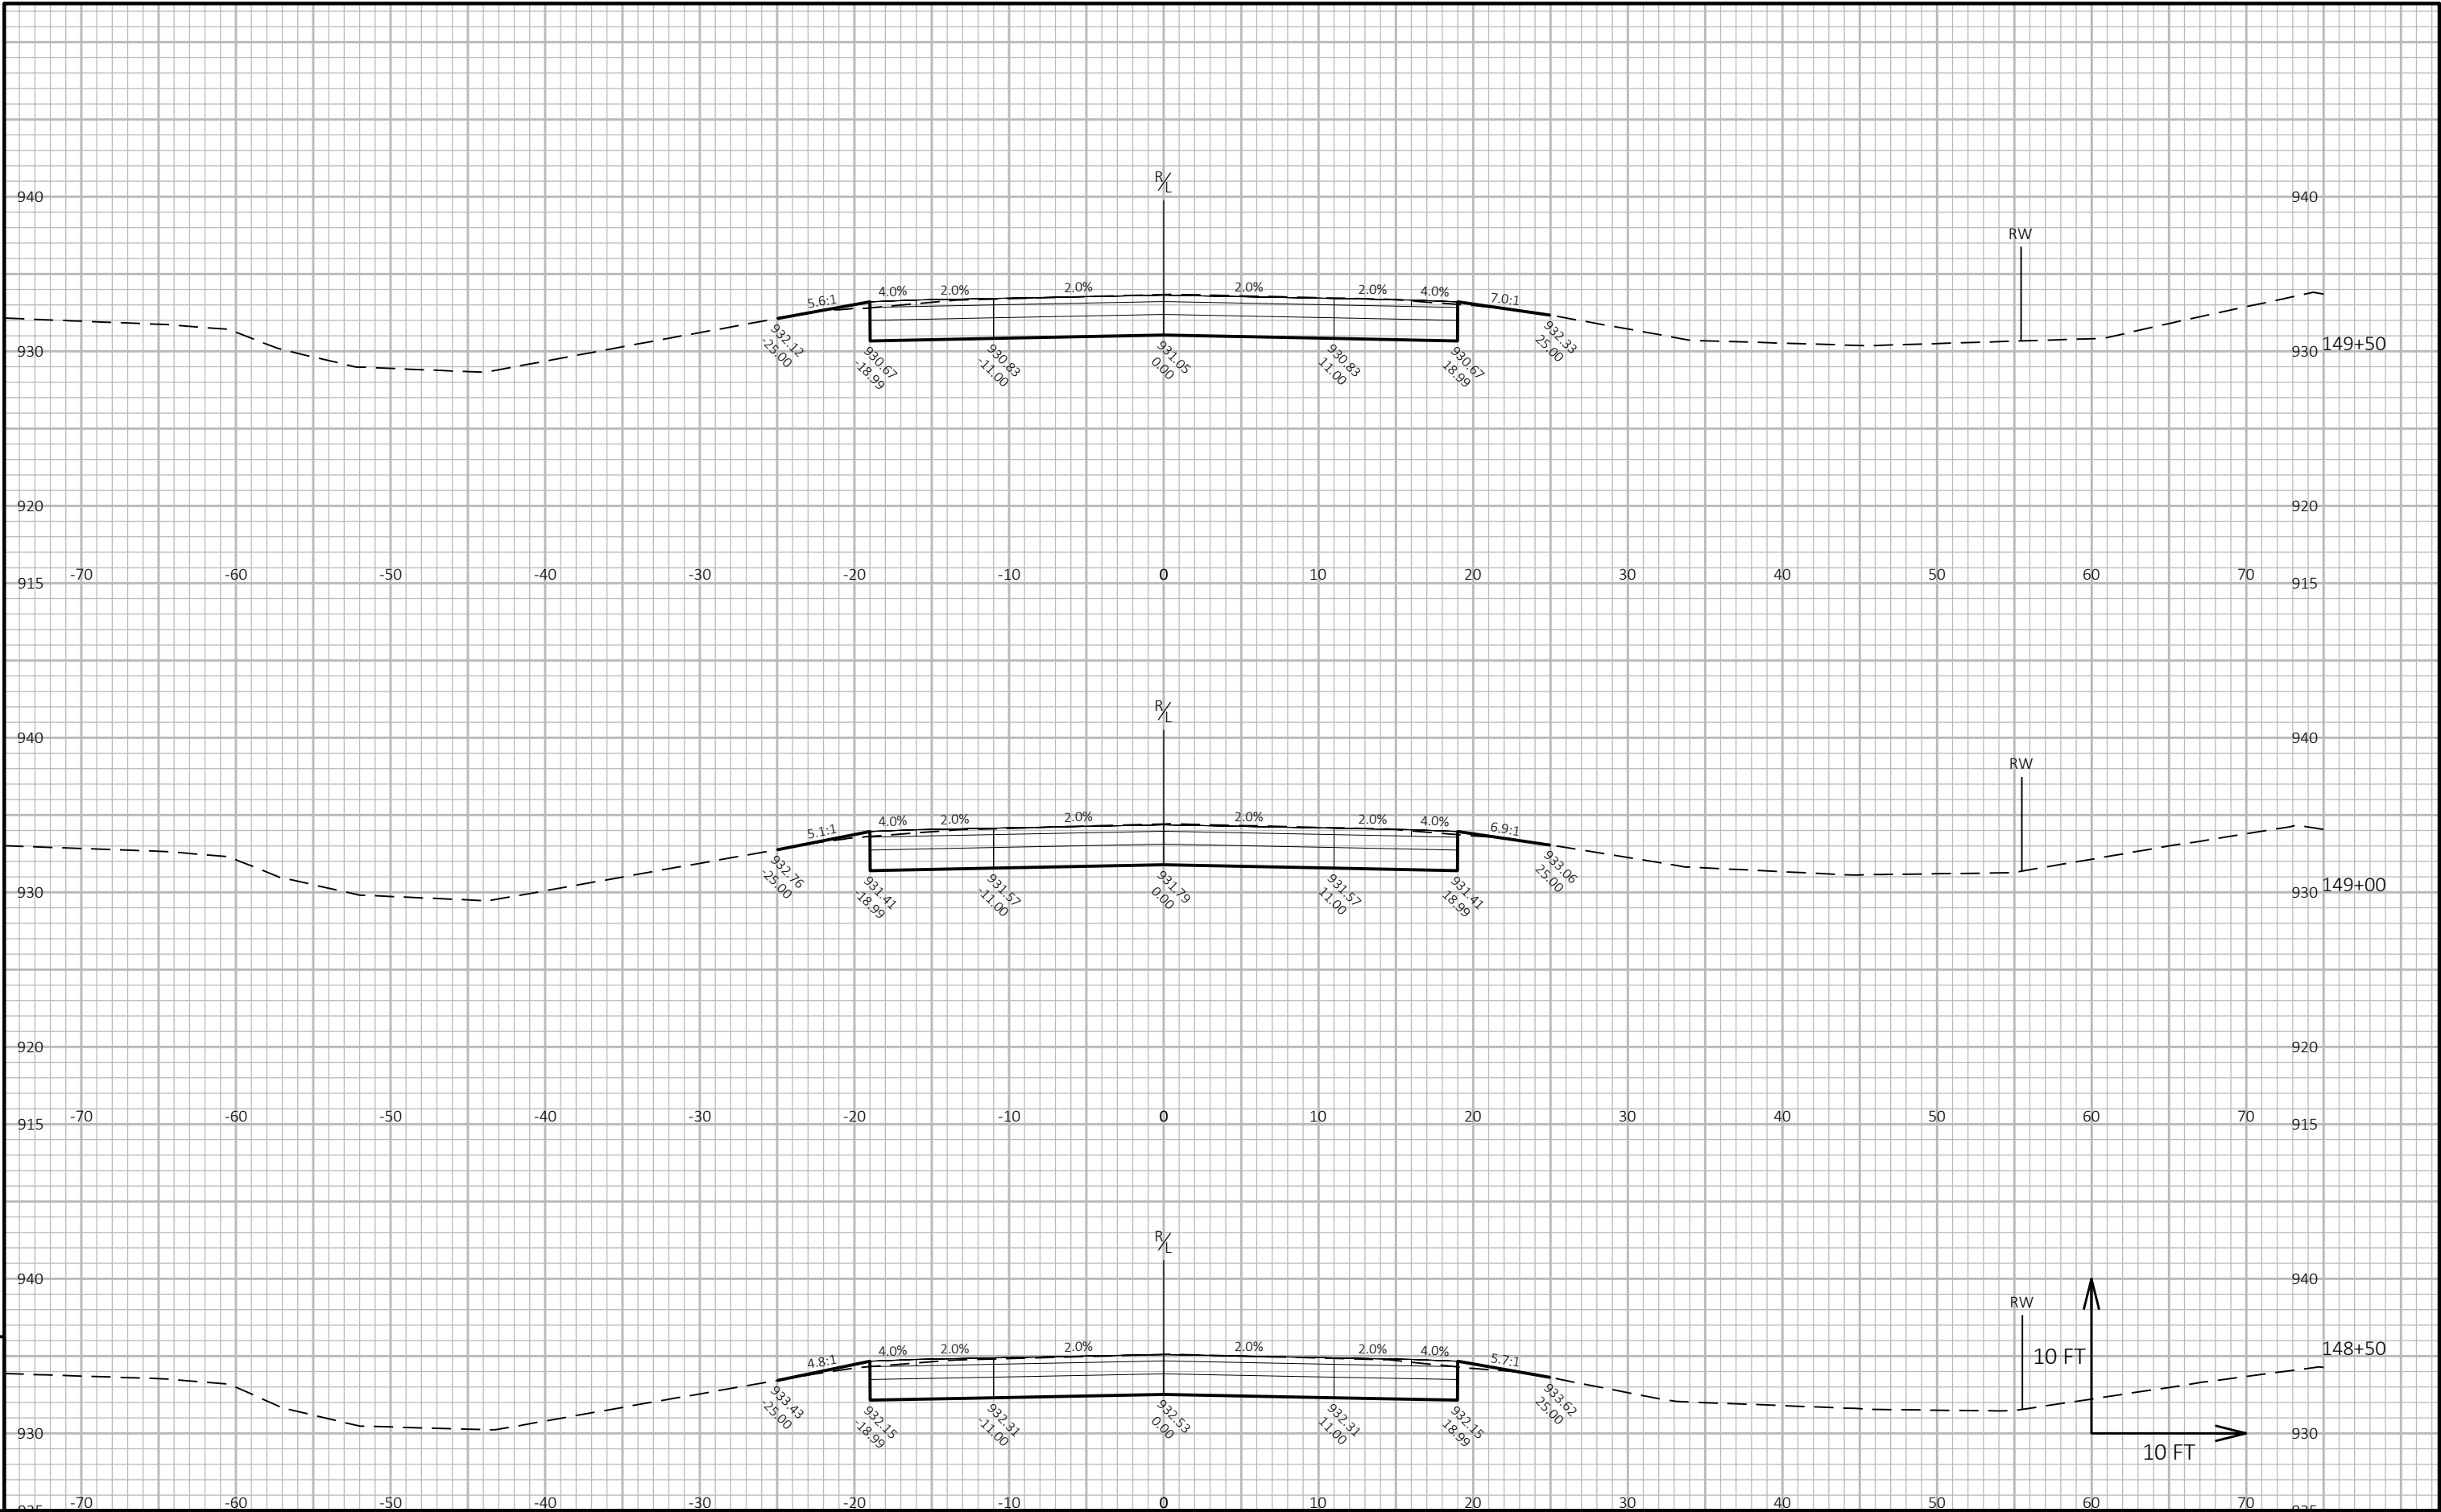


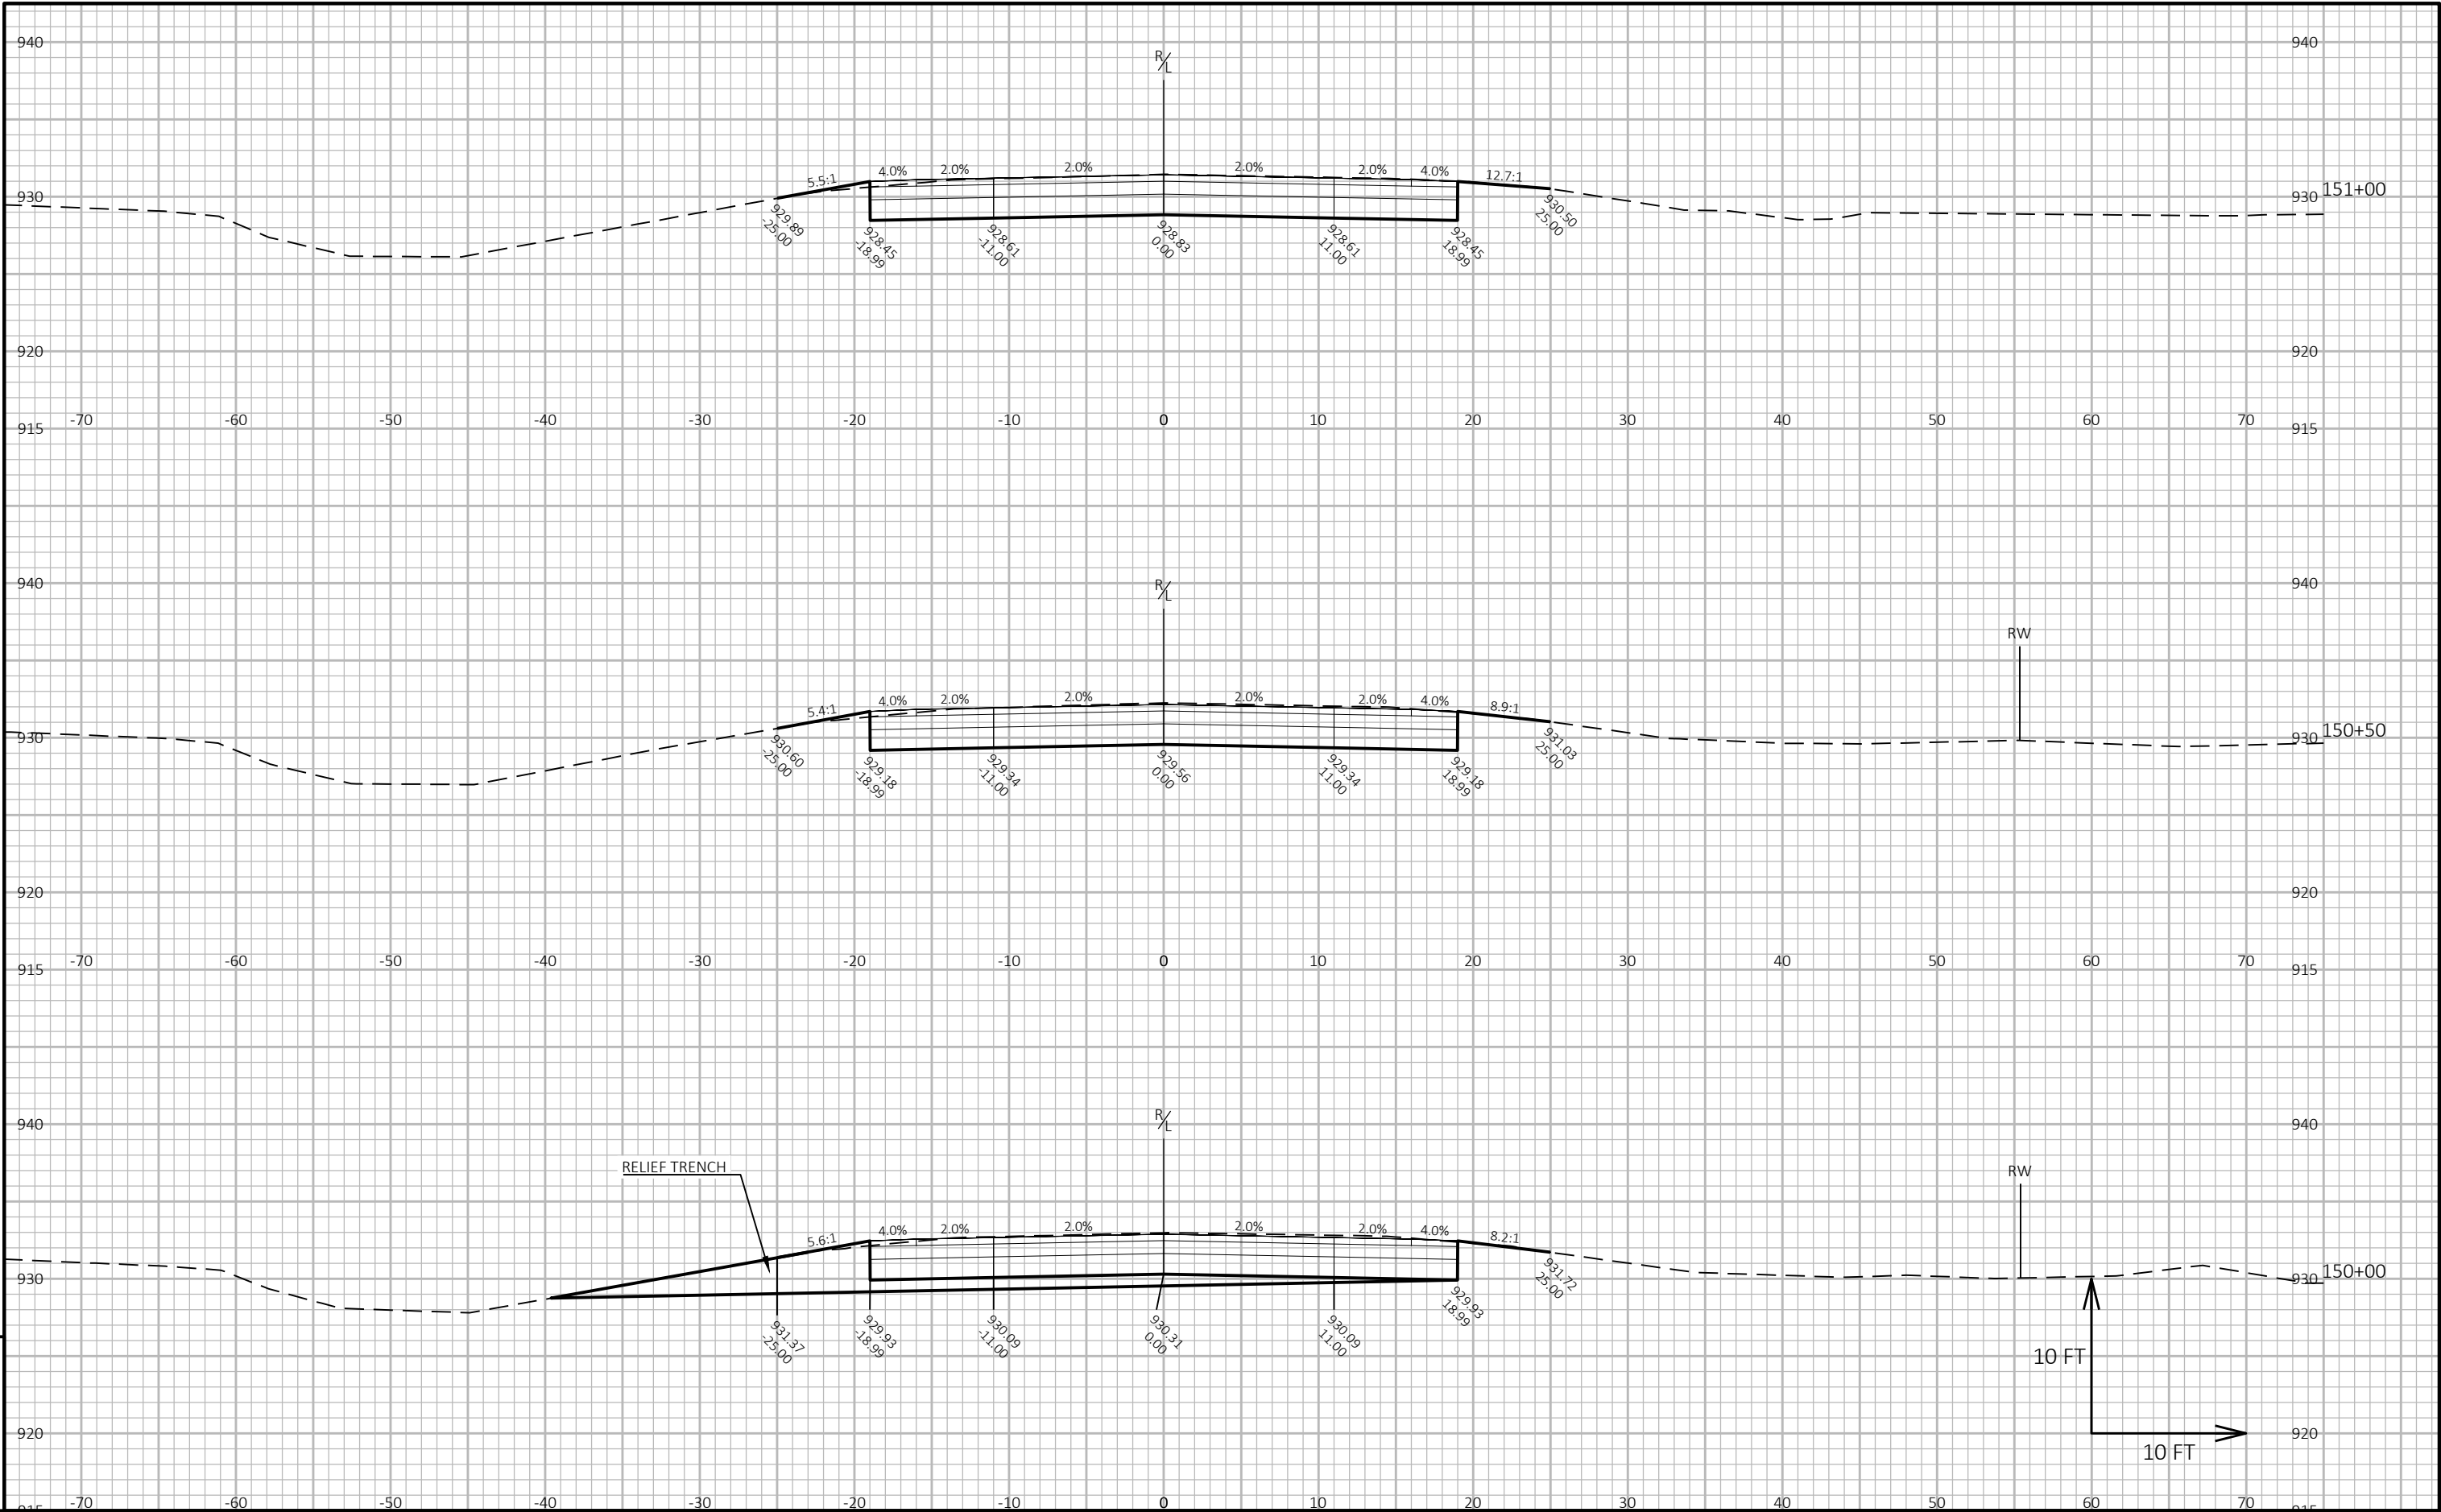

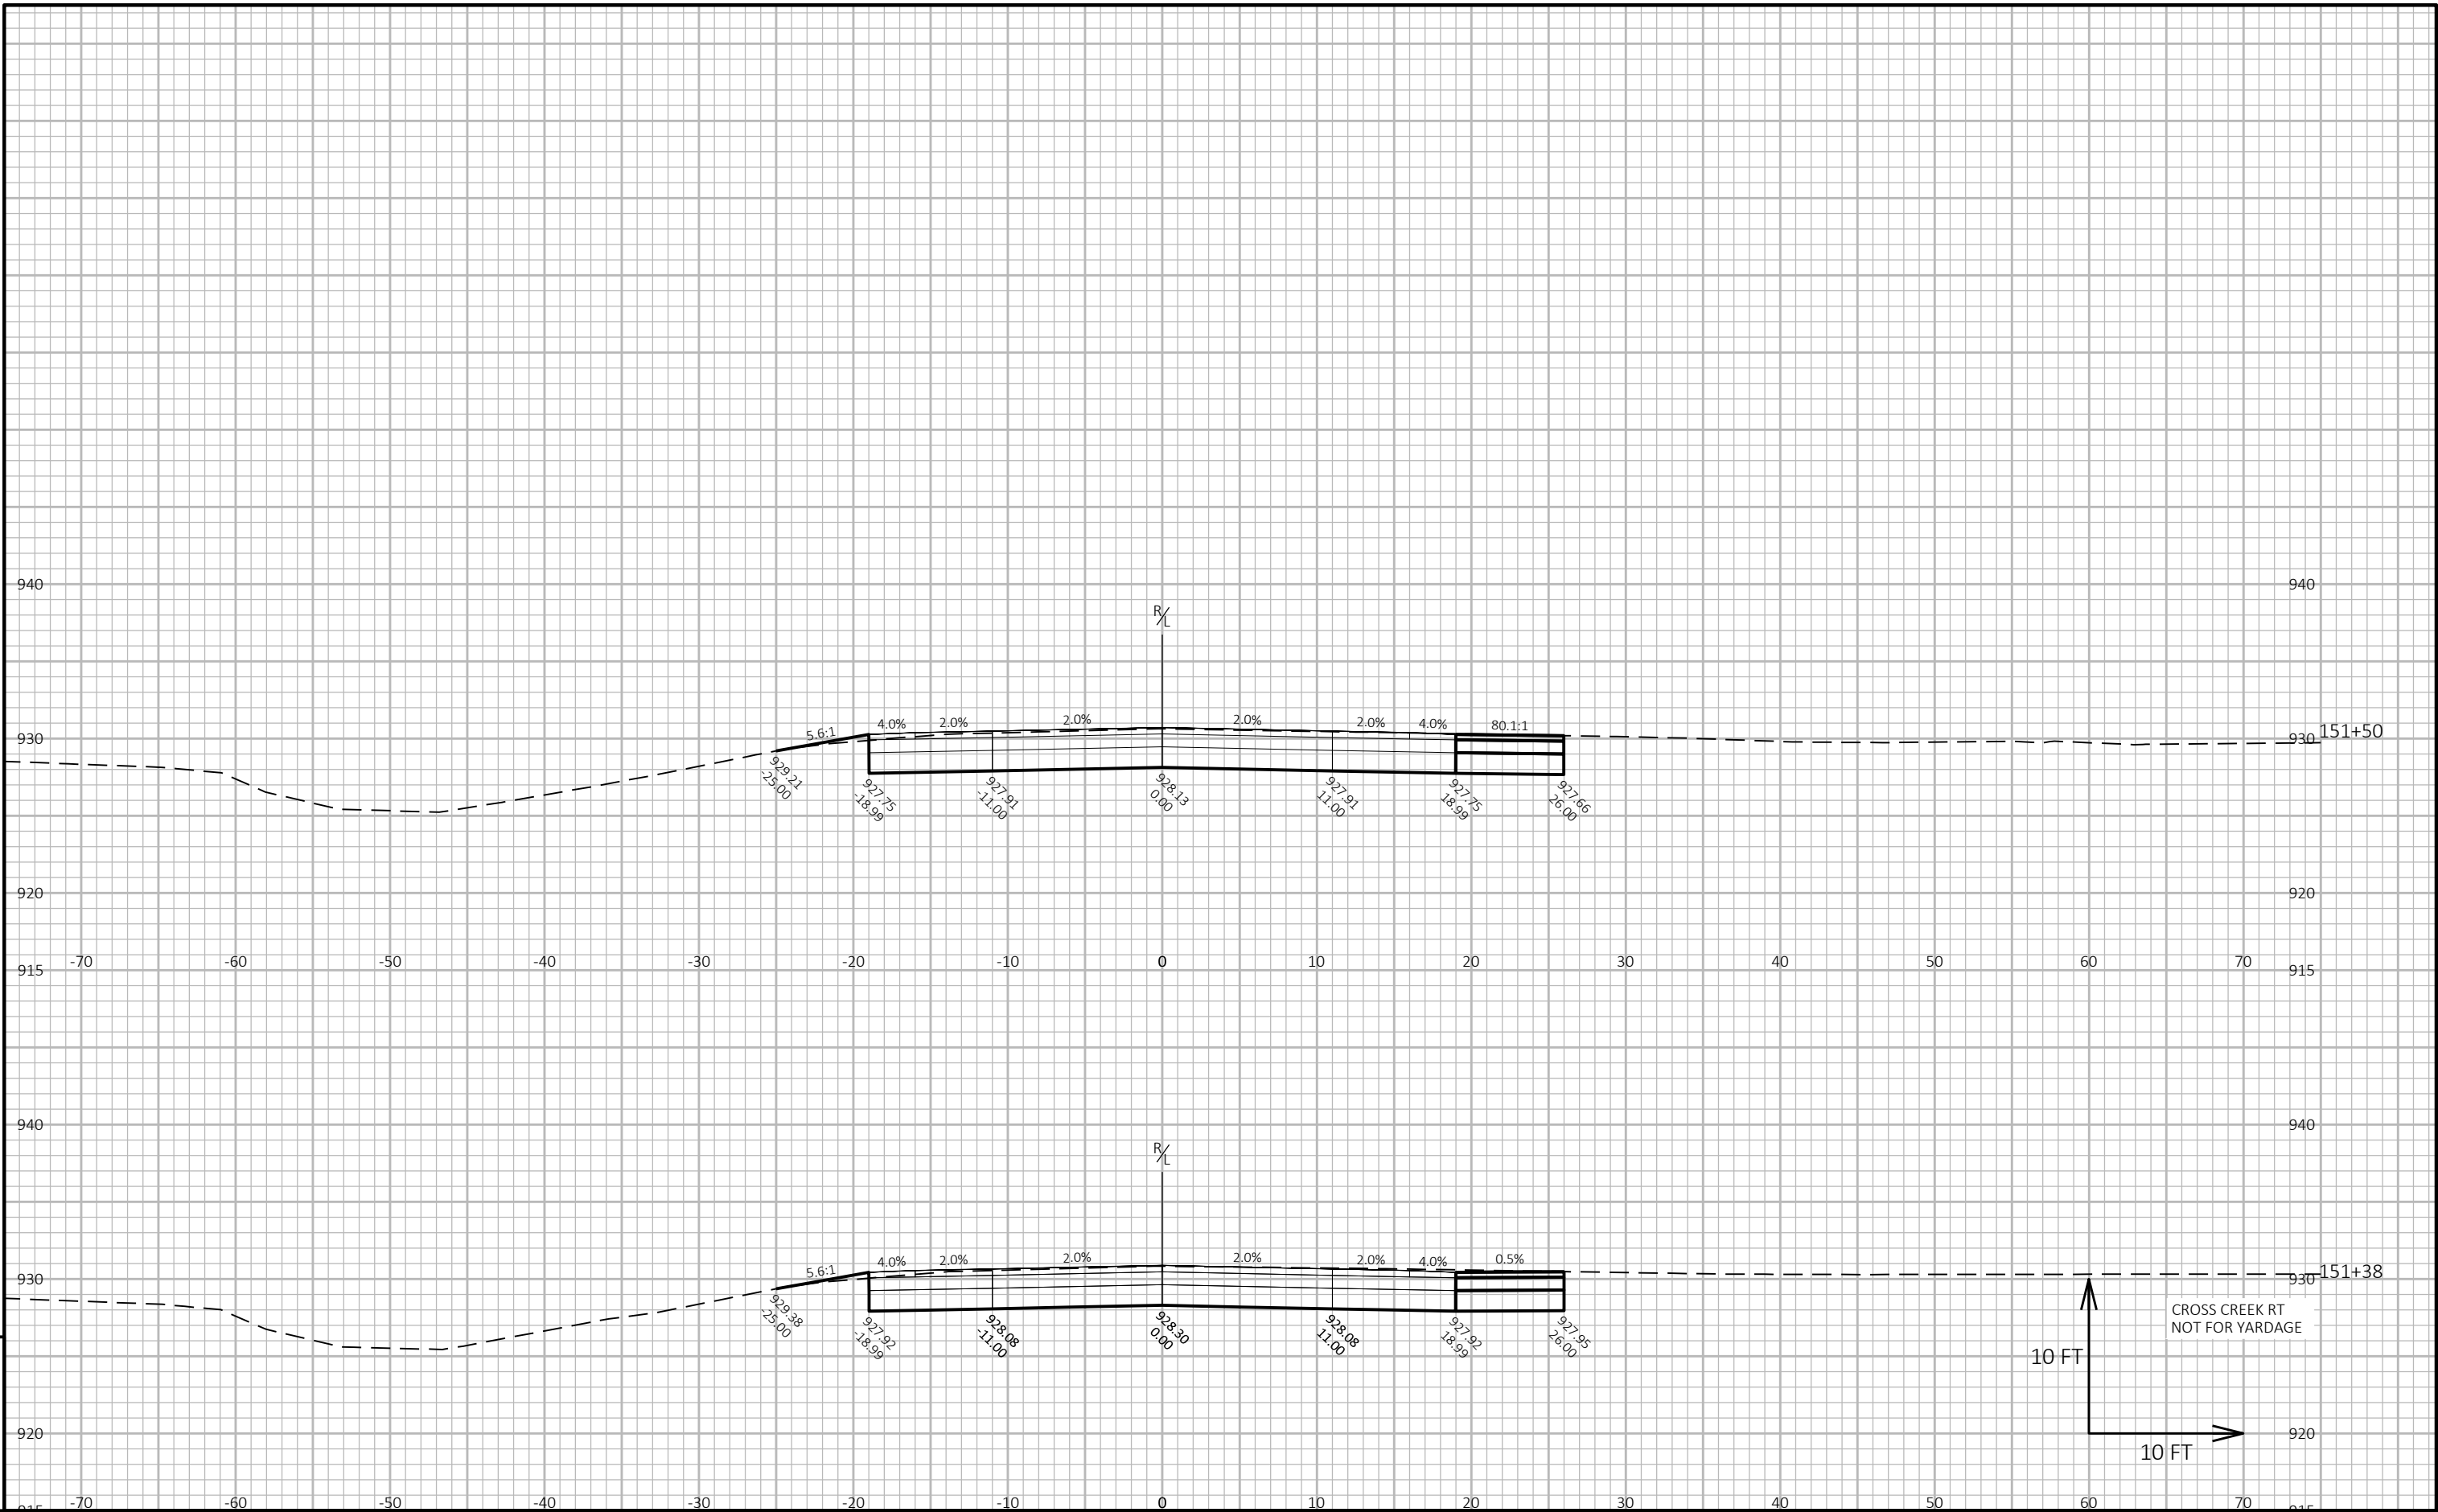





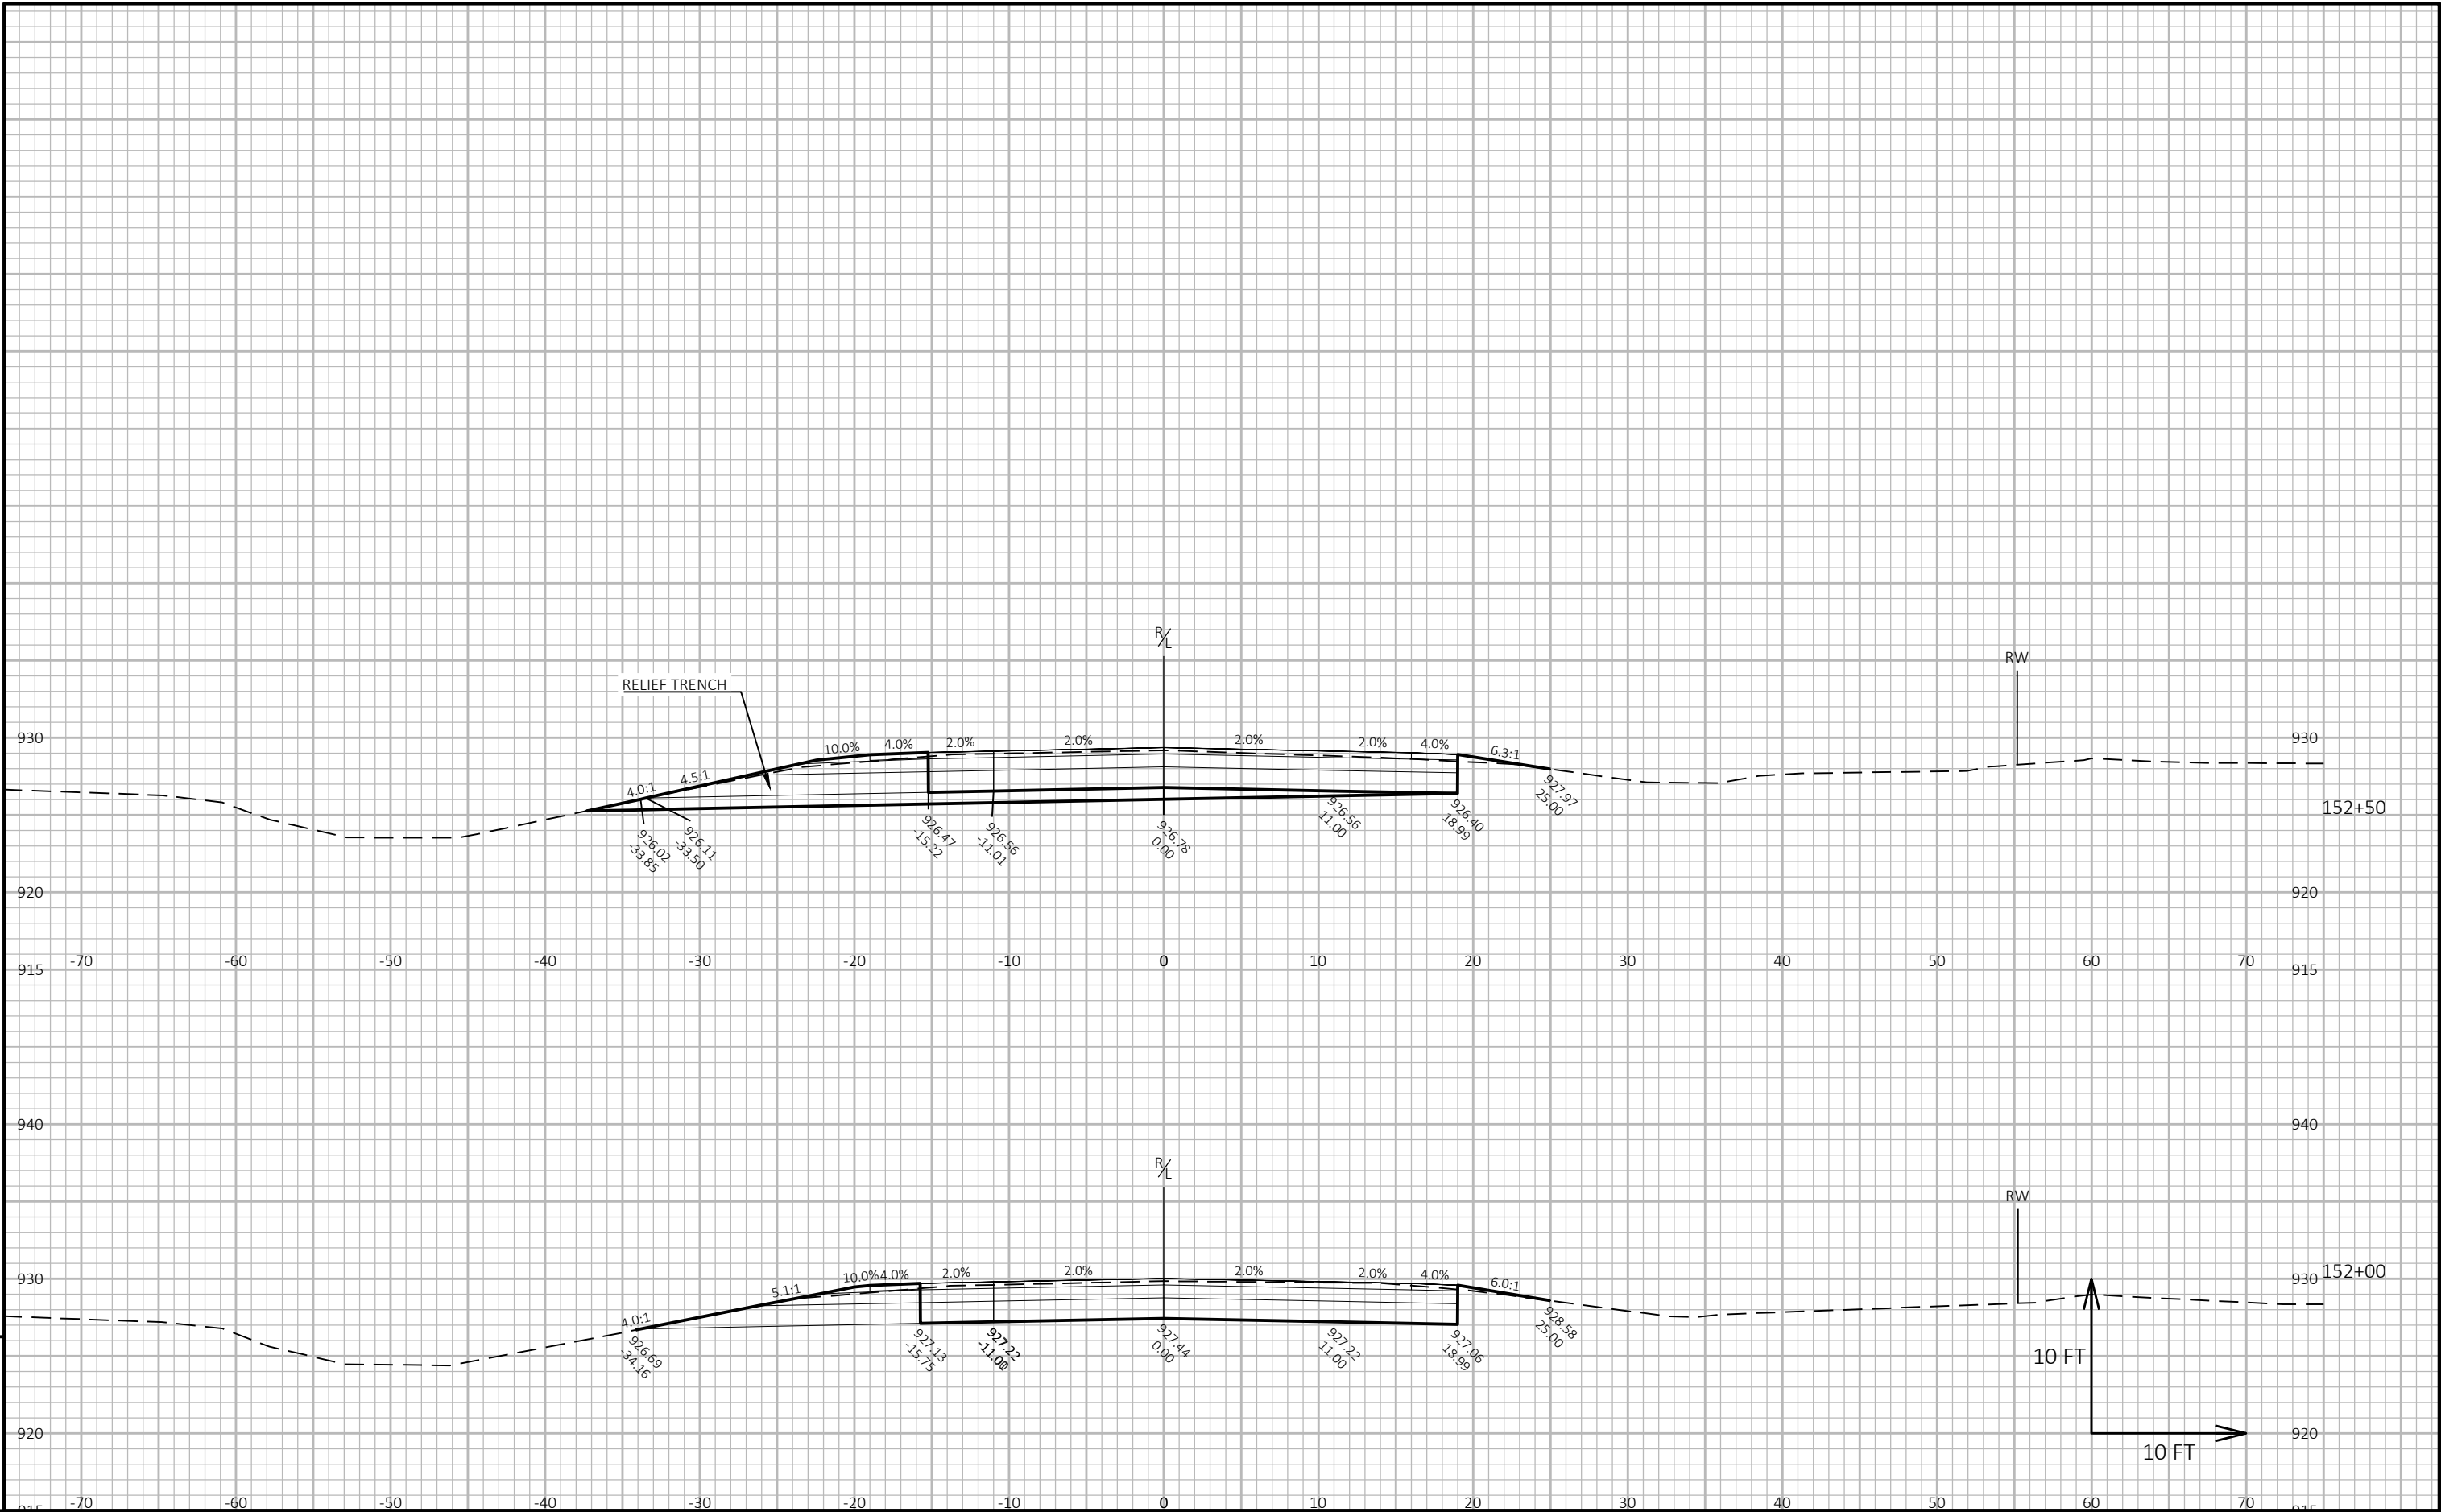


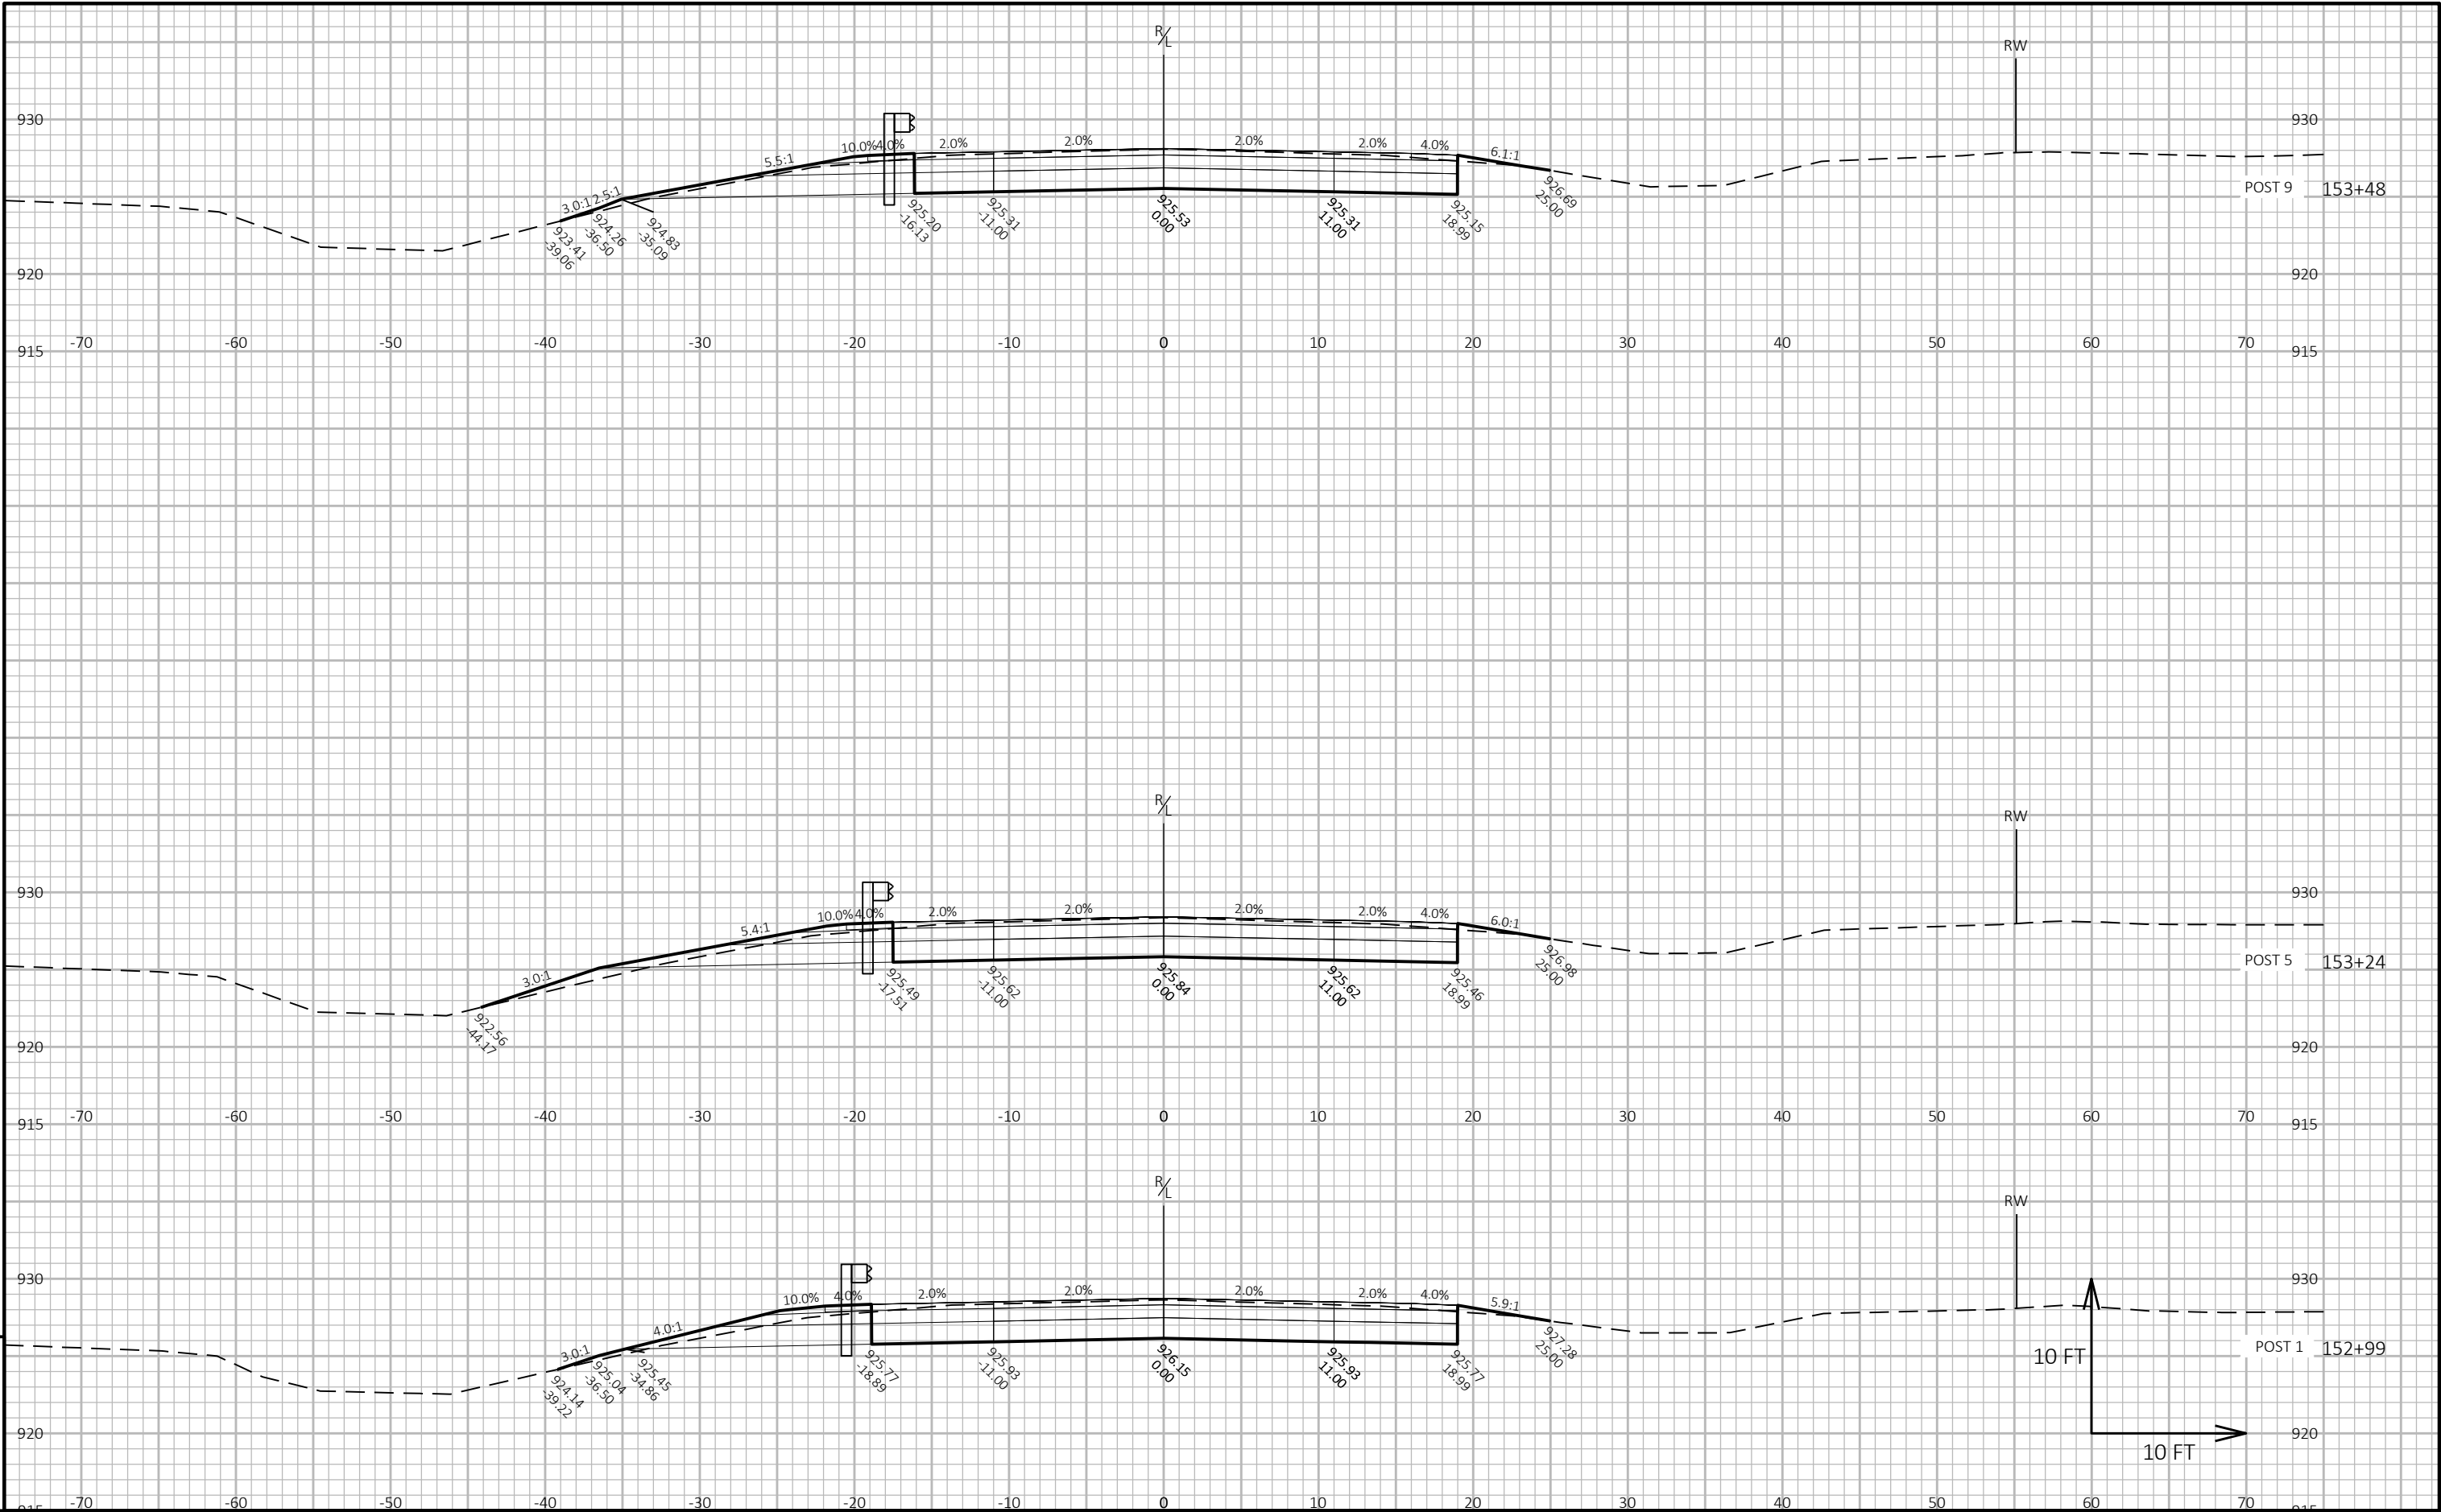



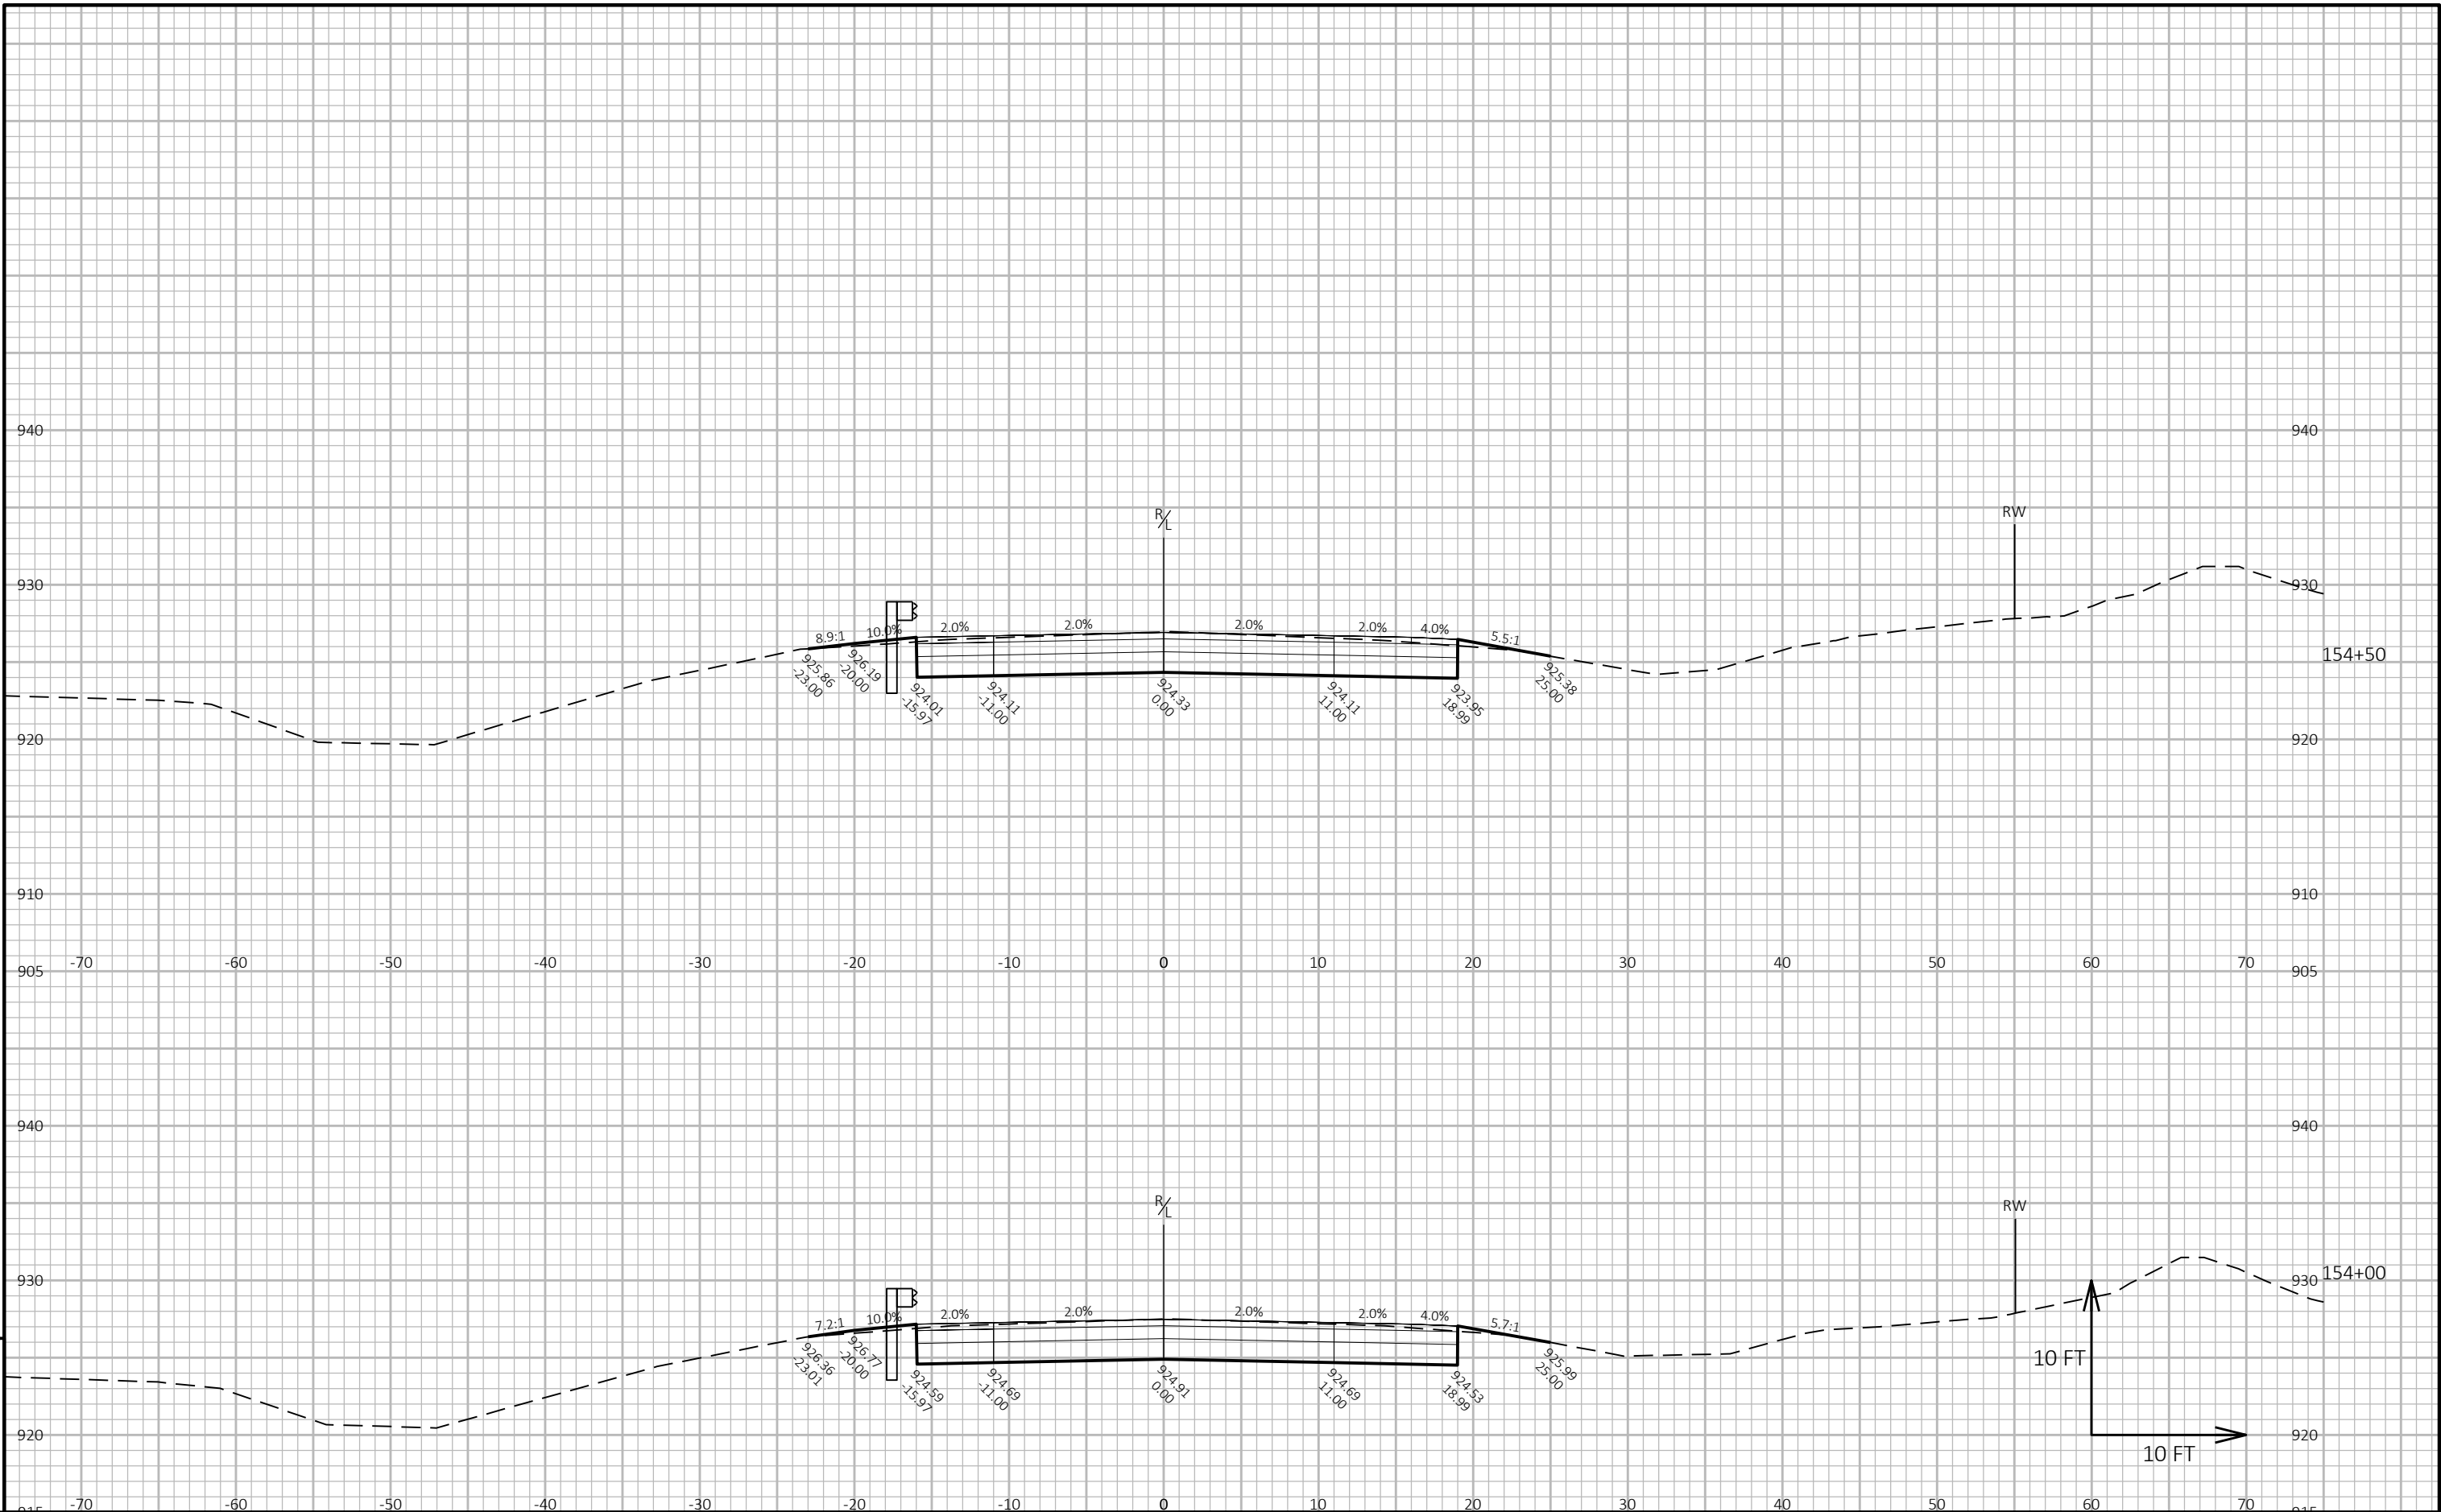


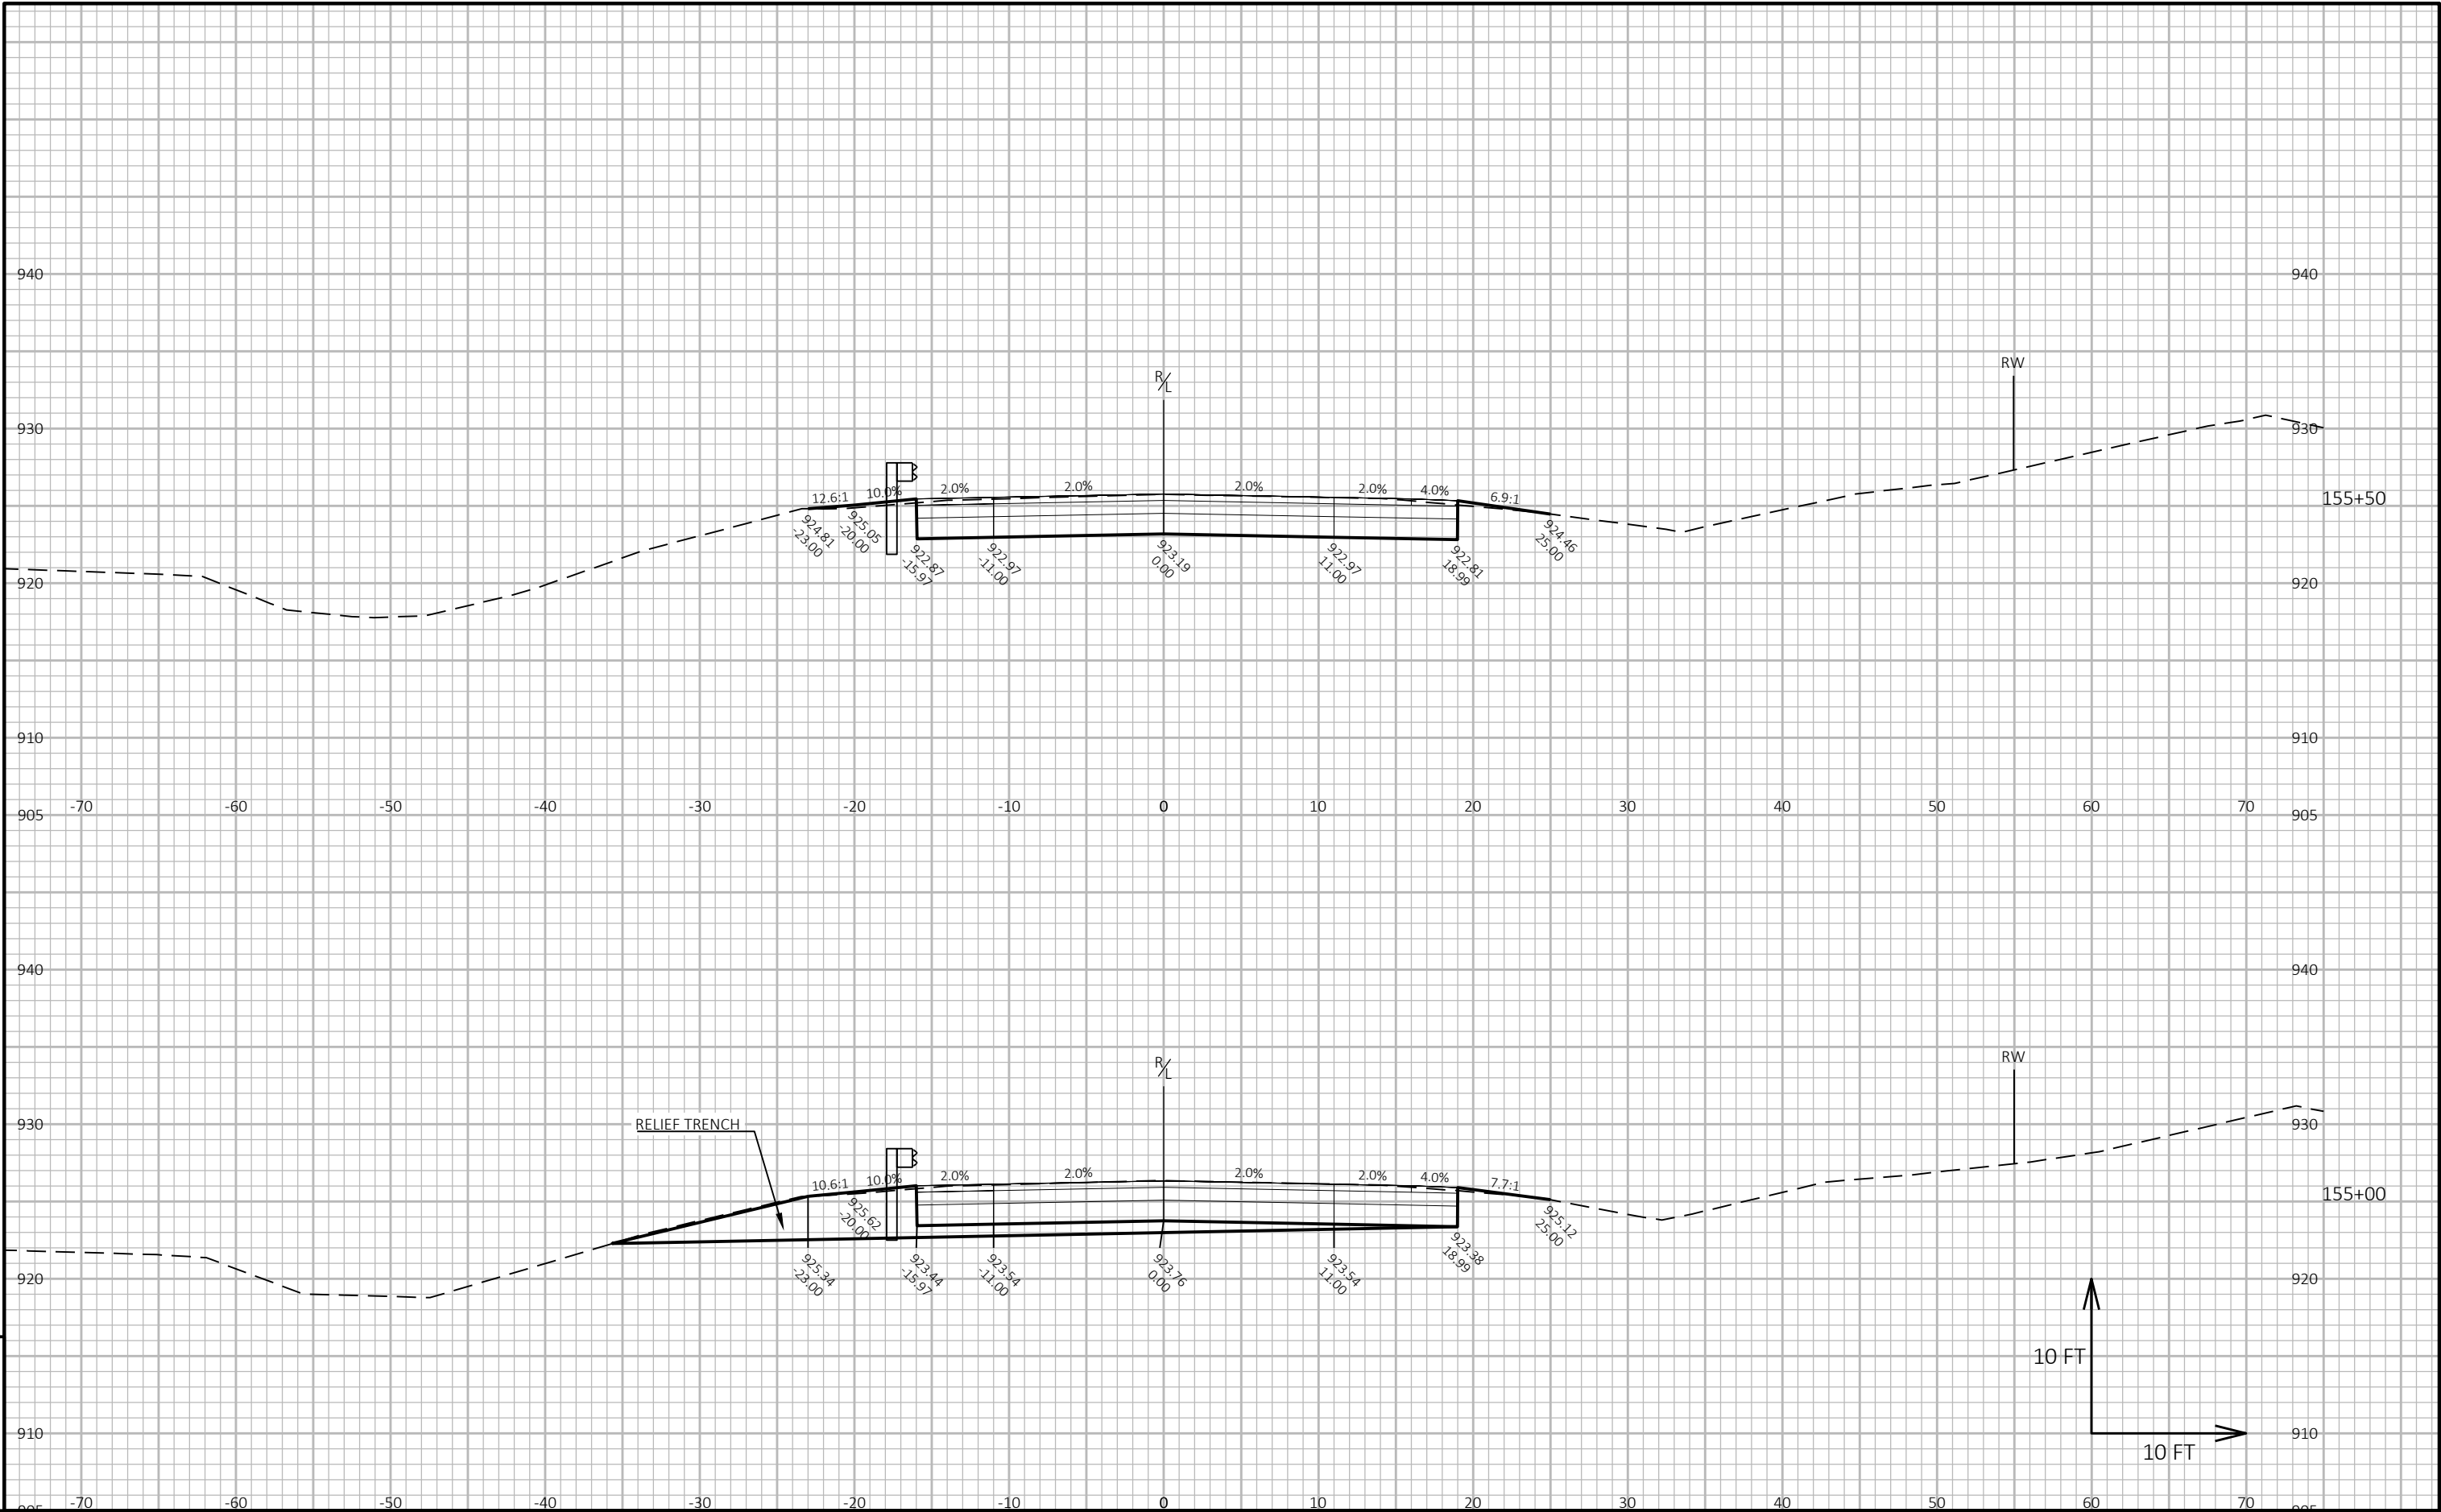


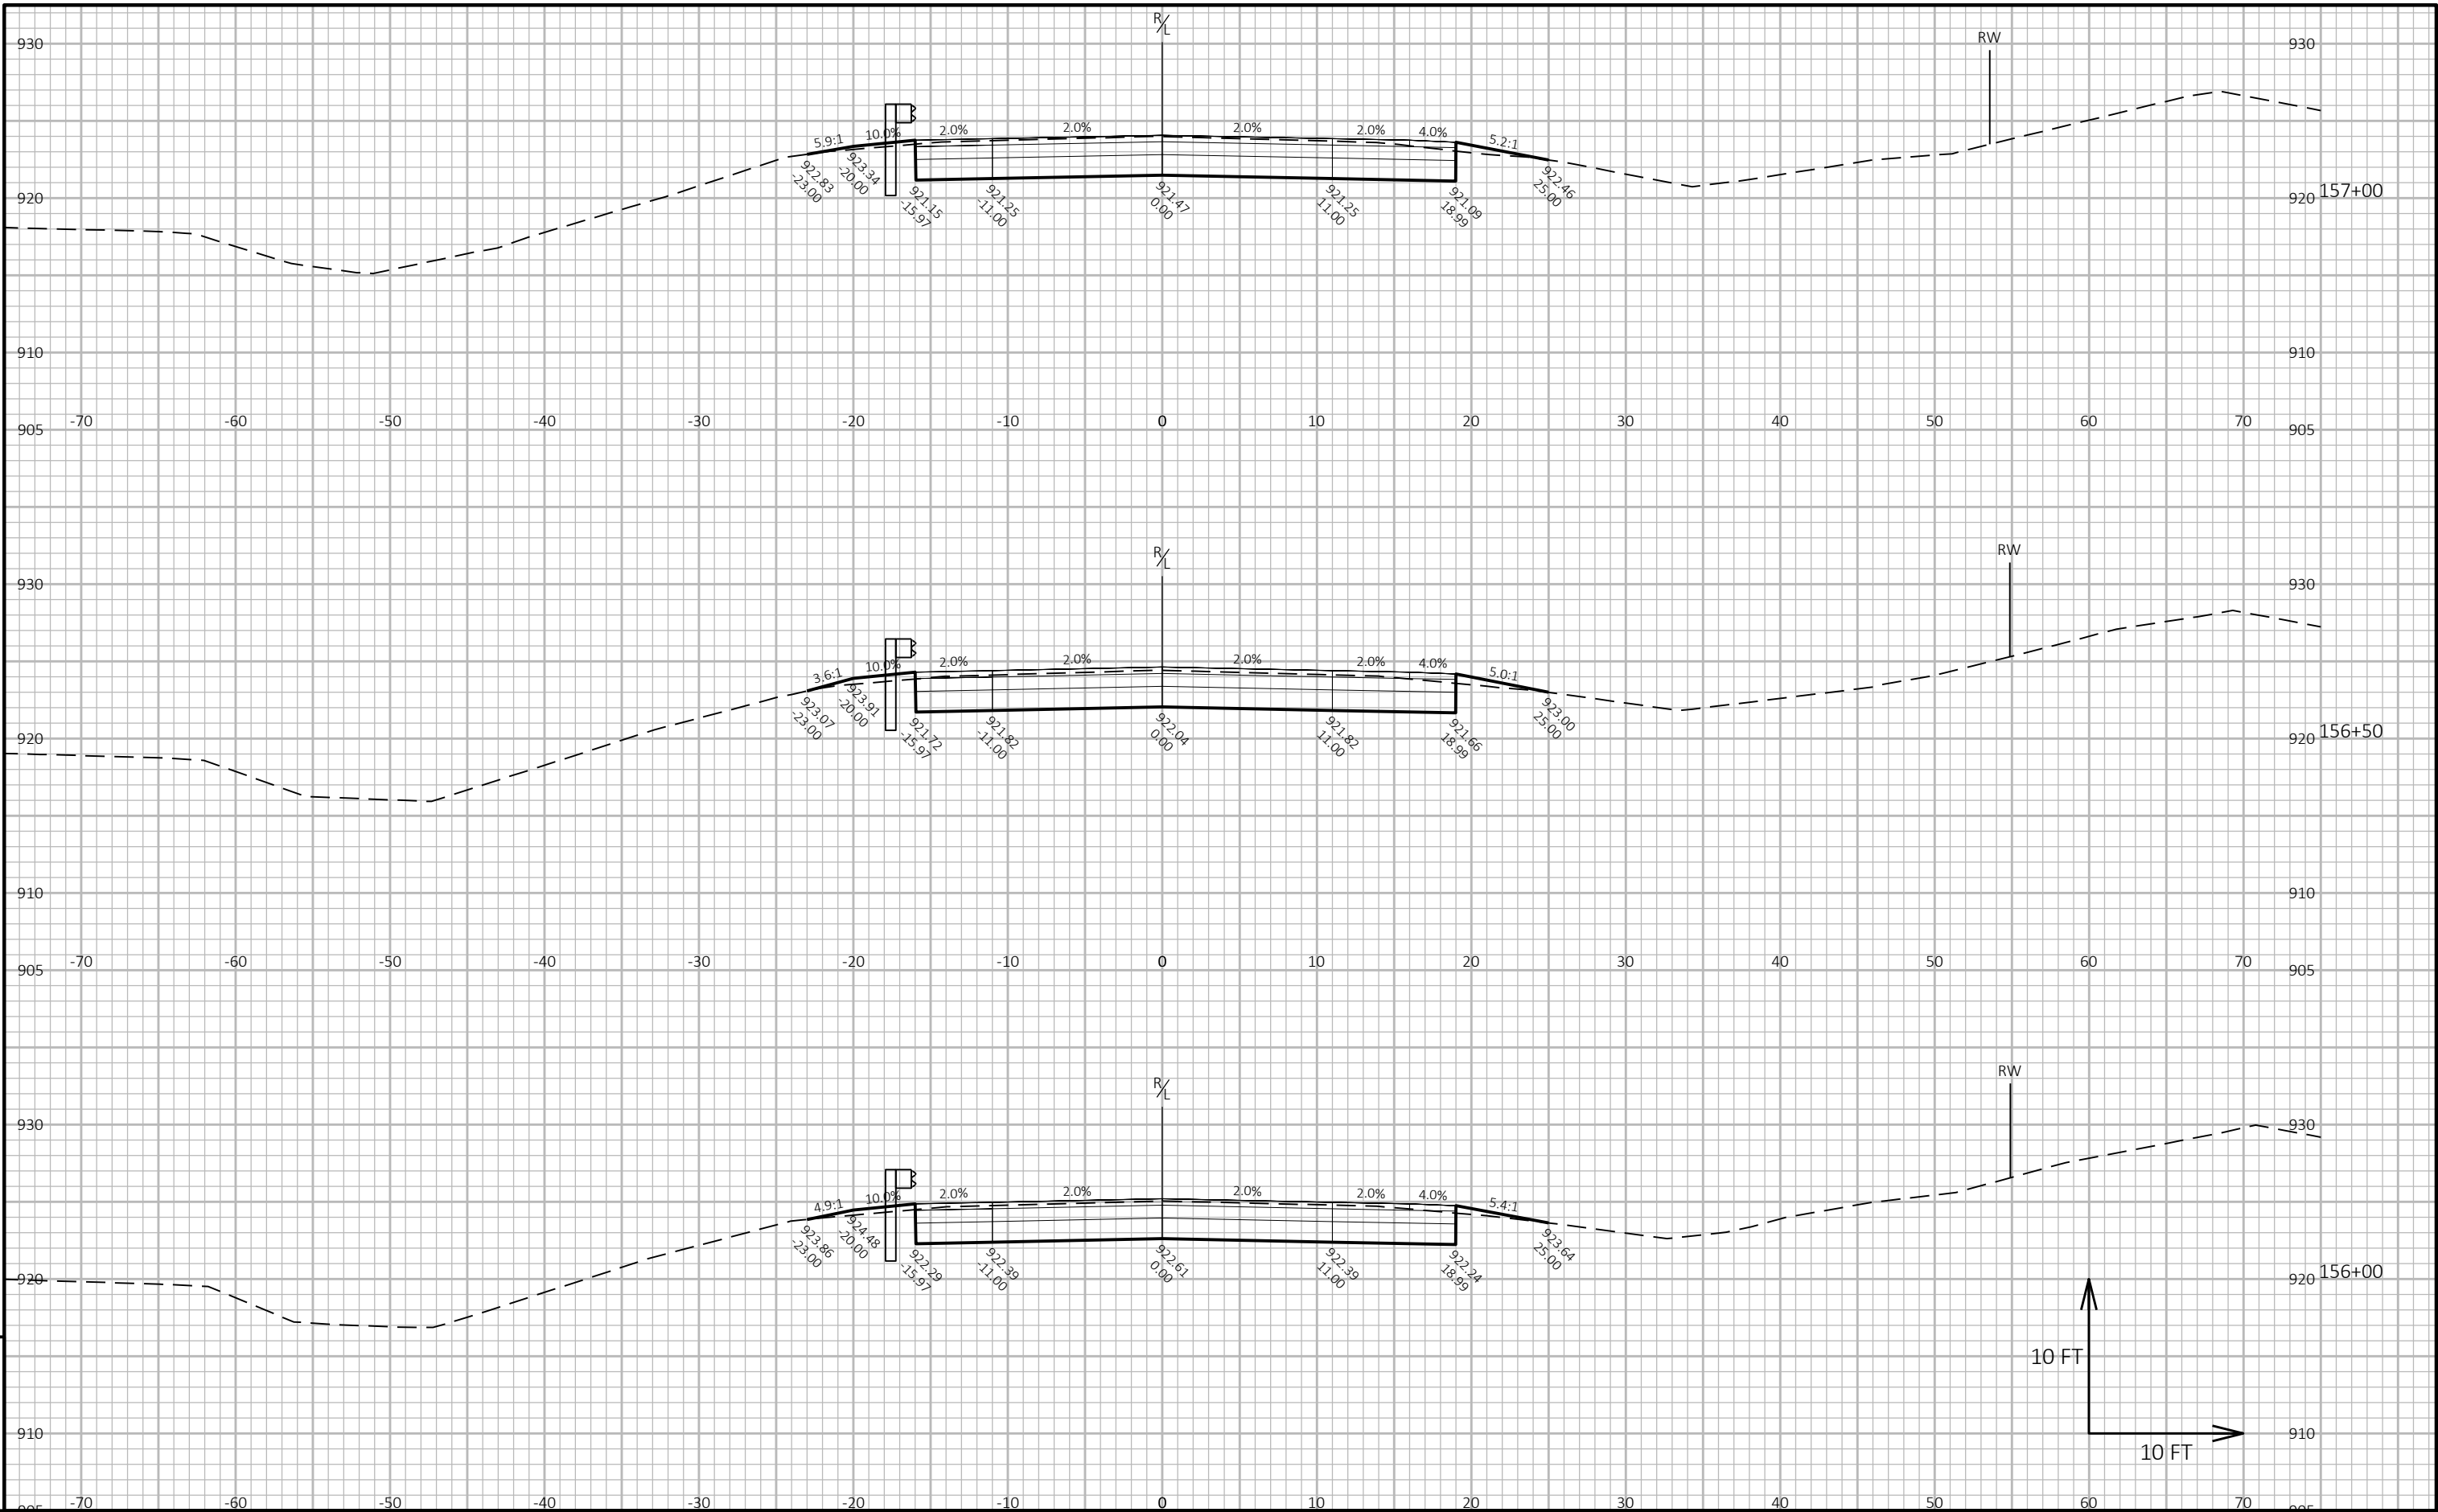


9


9

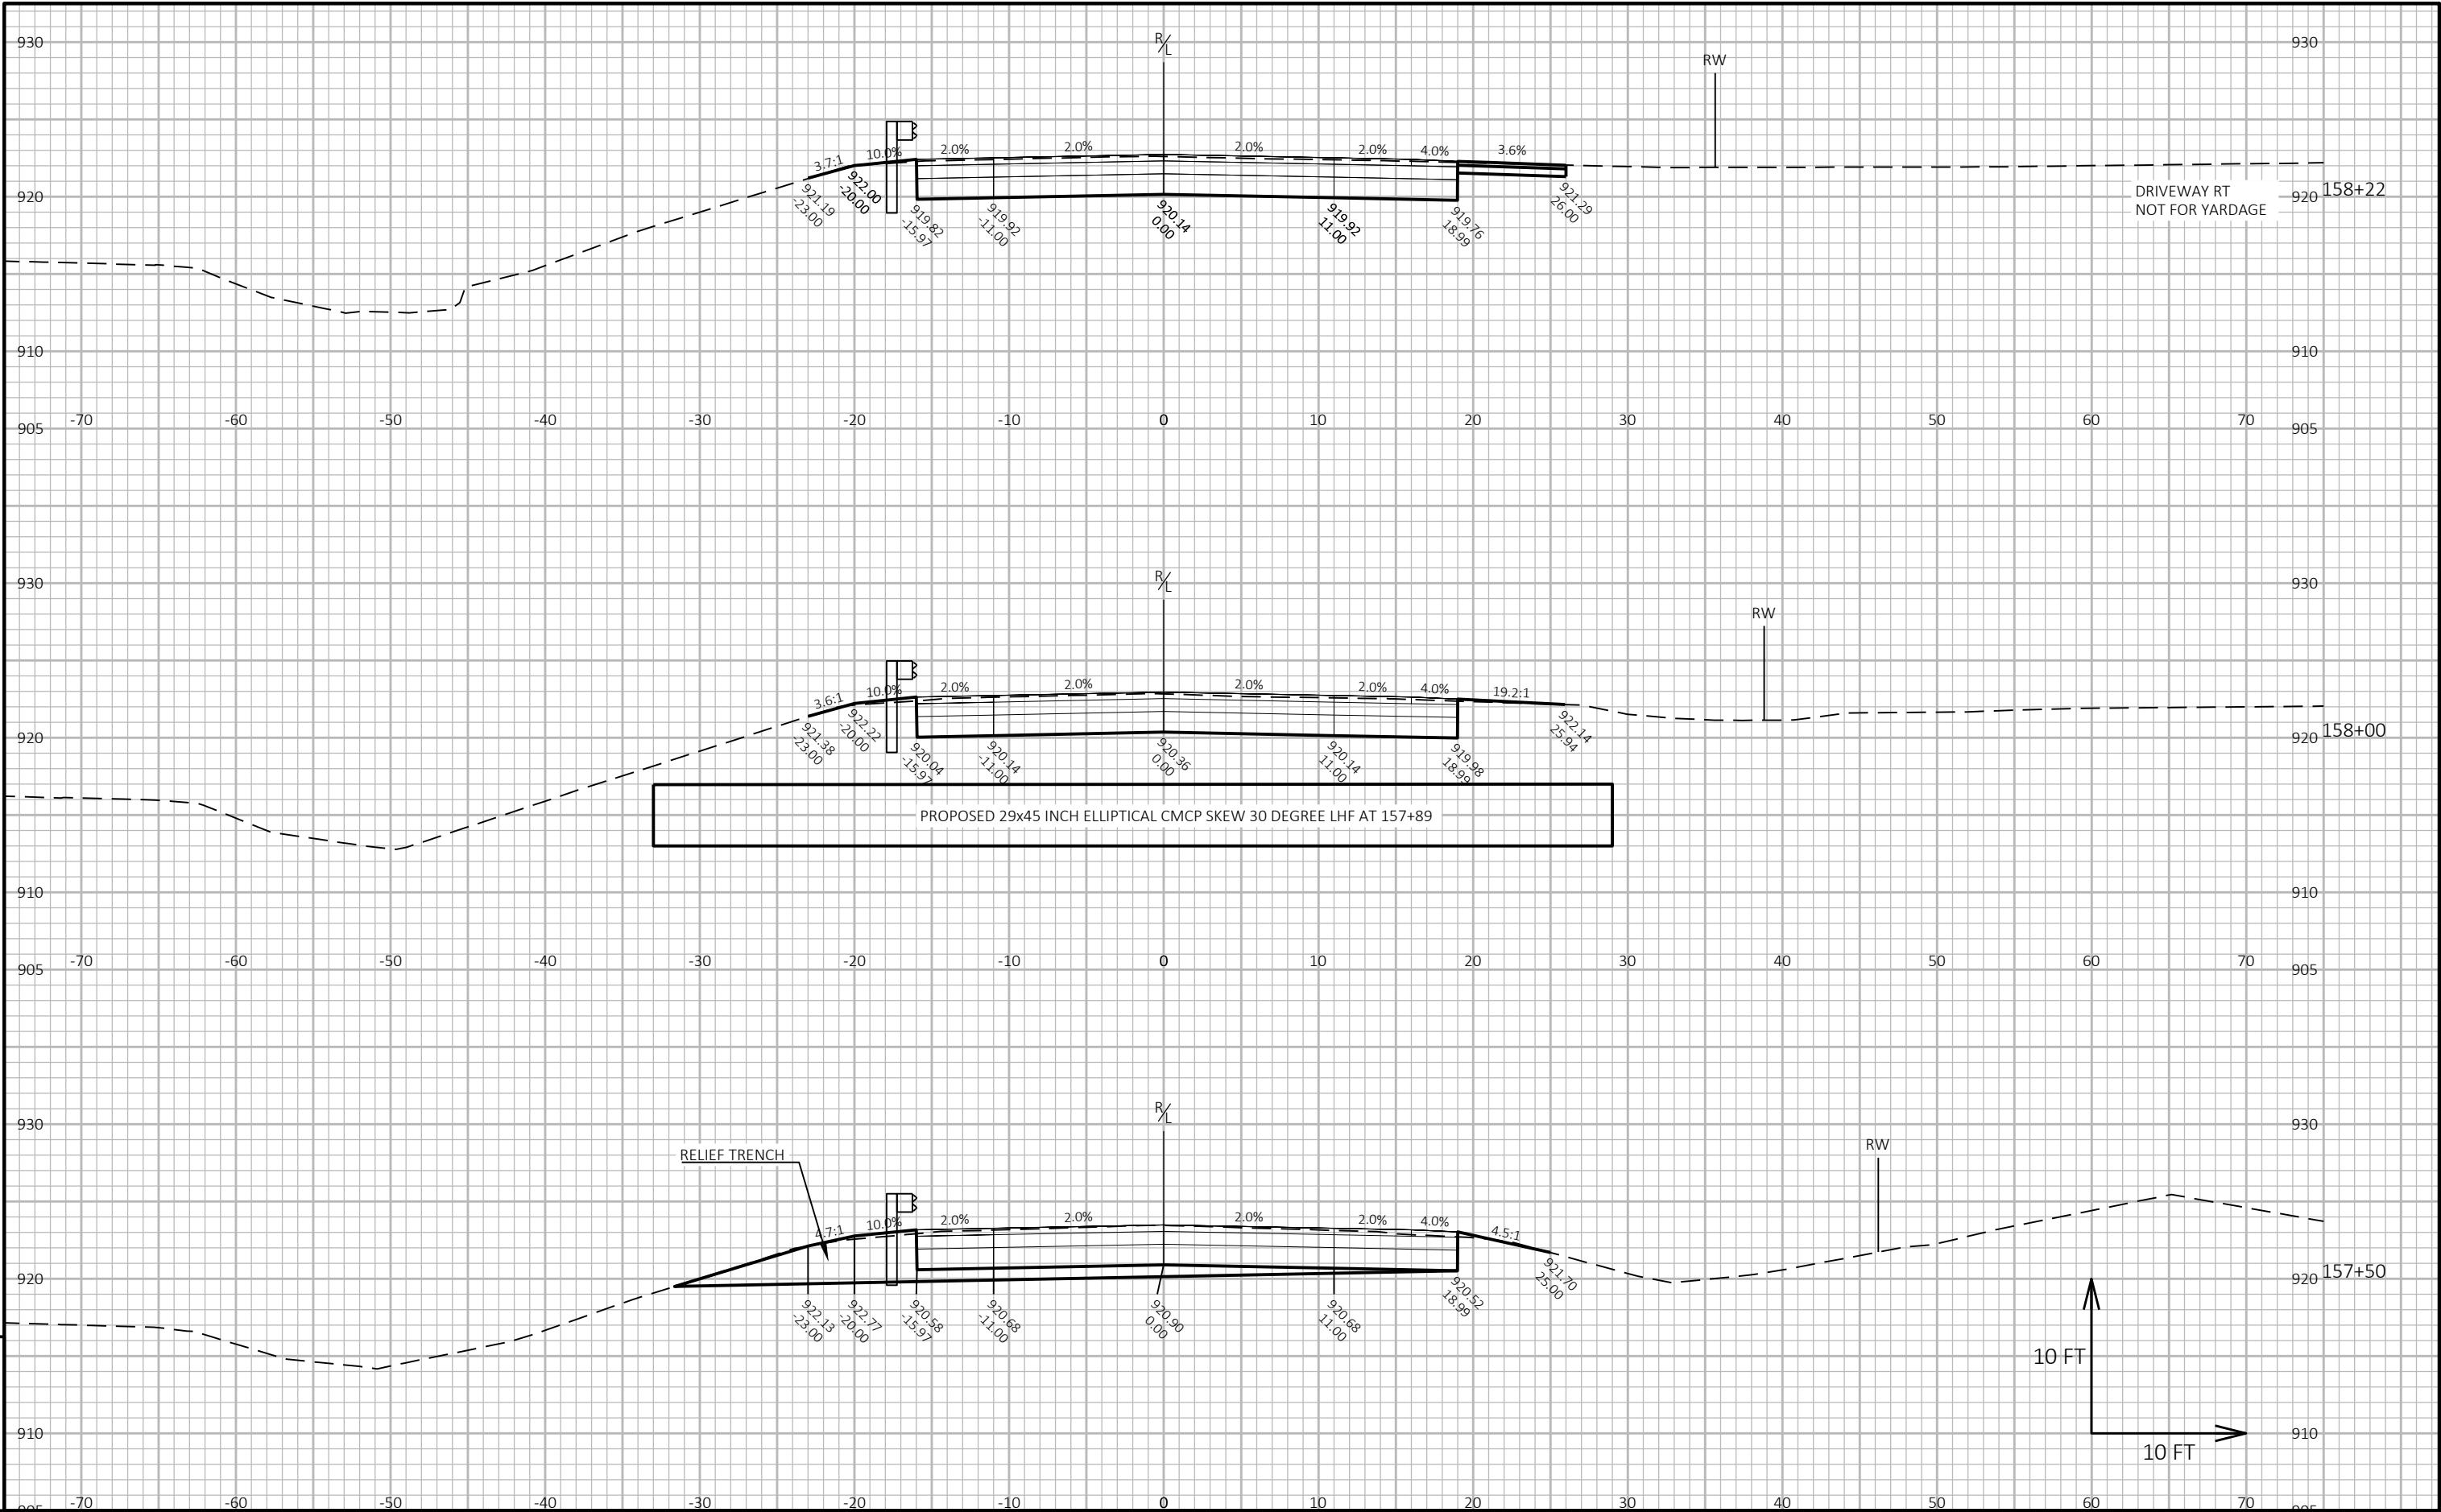


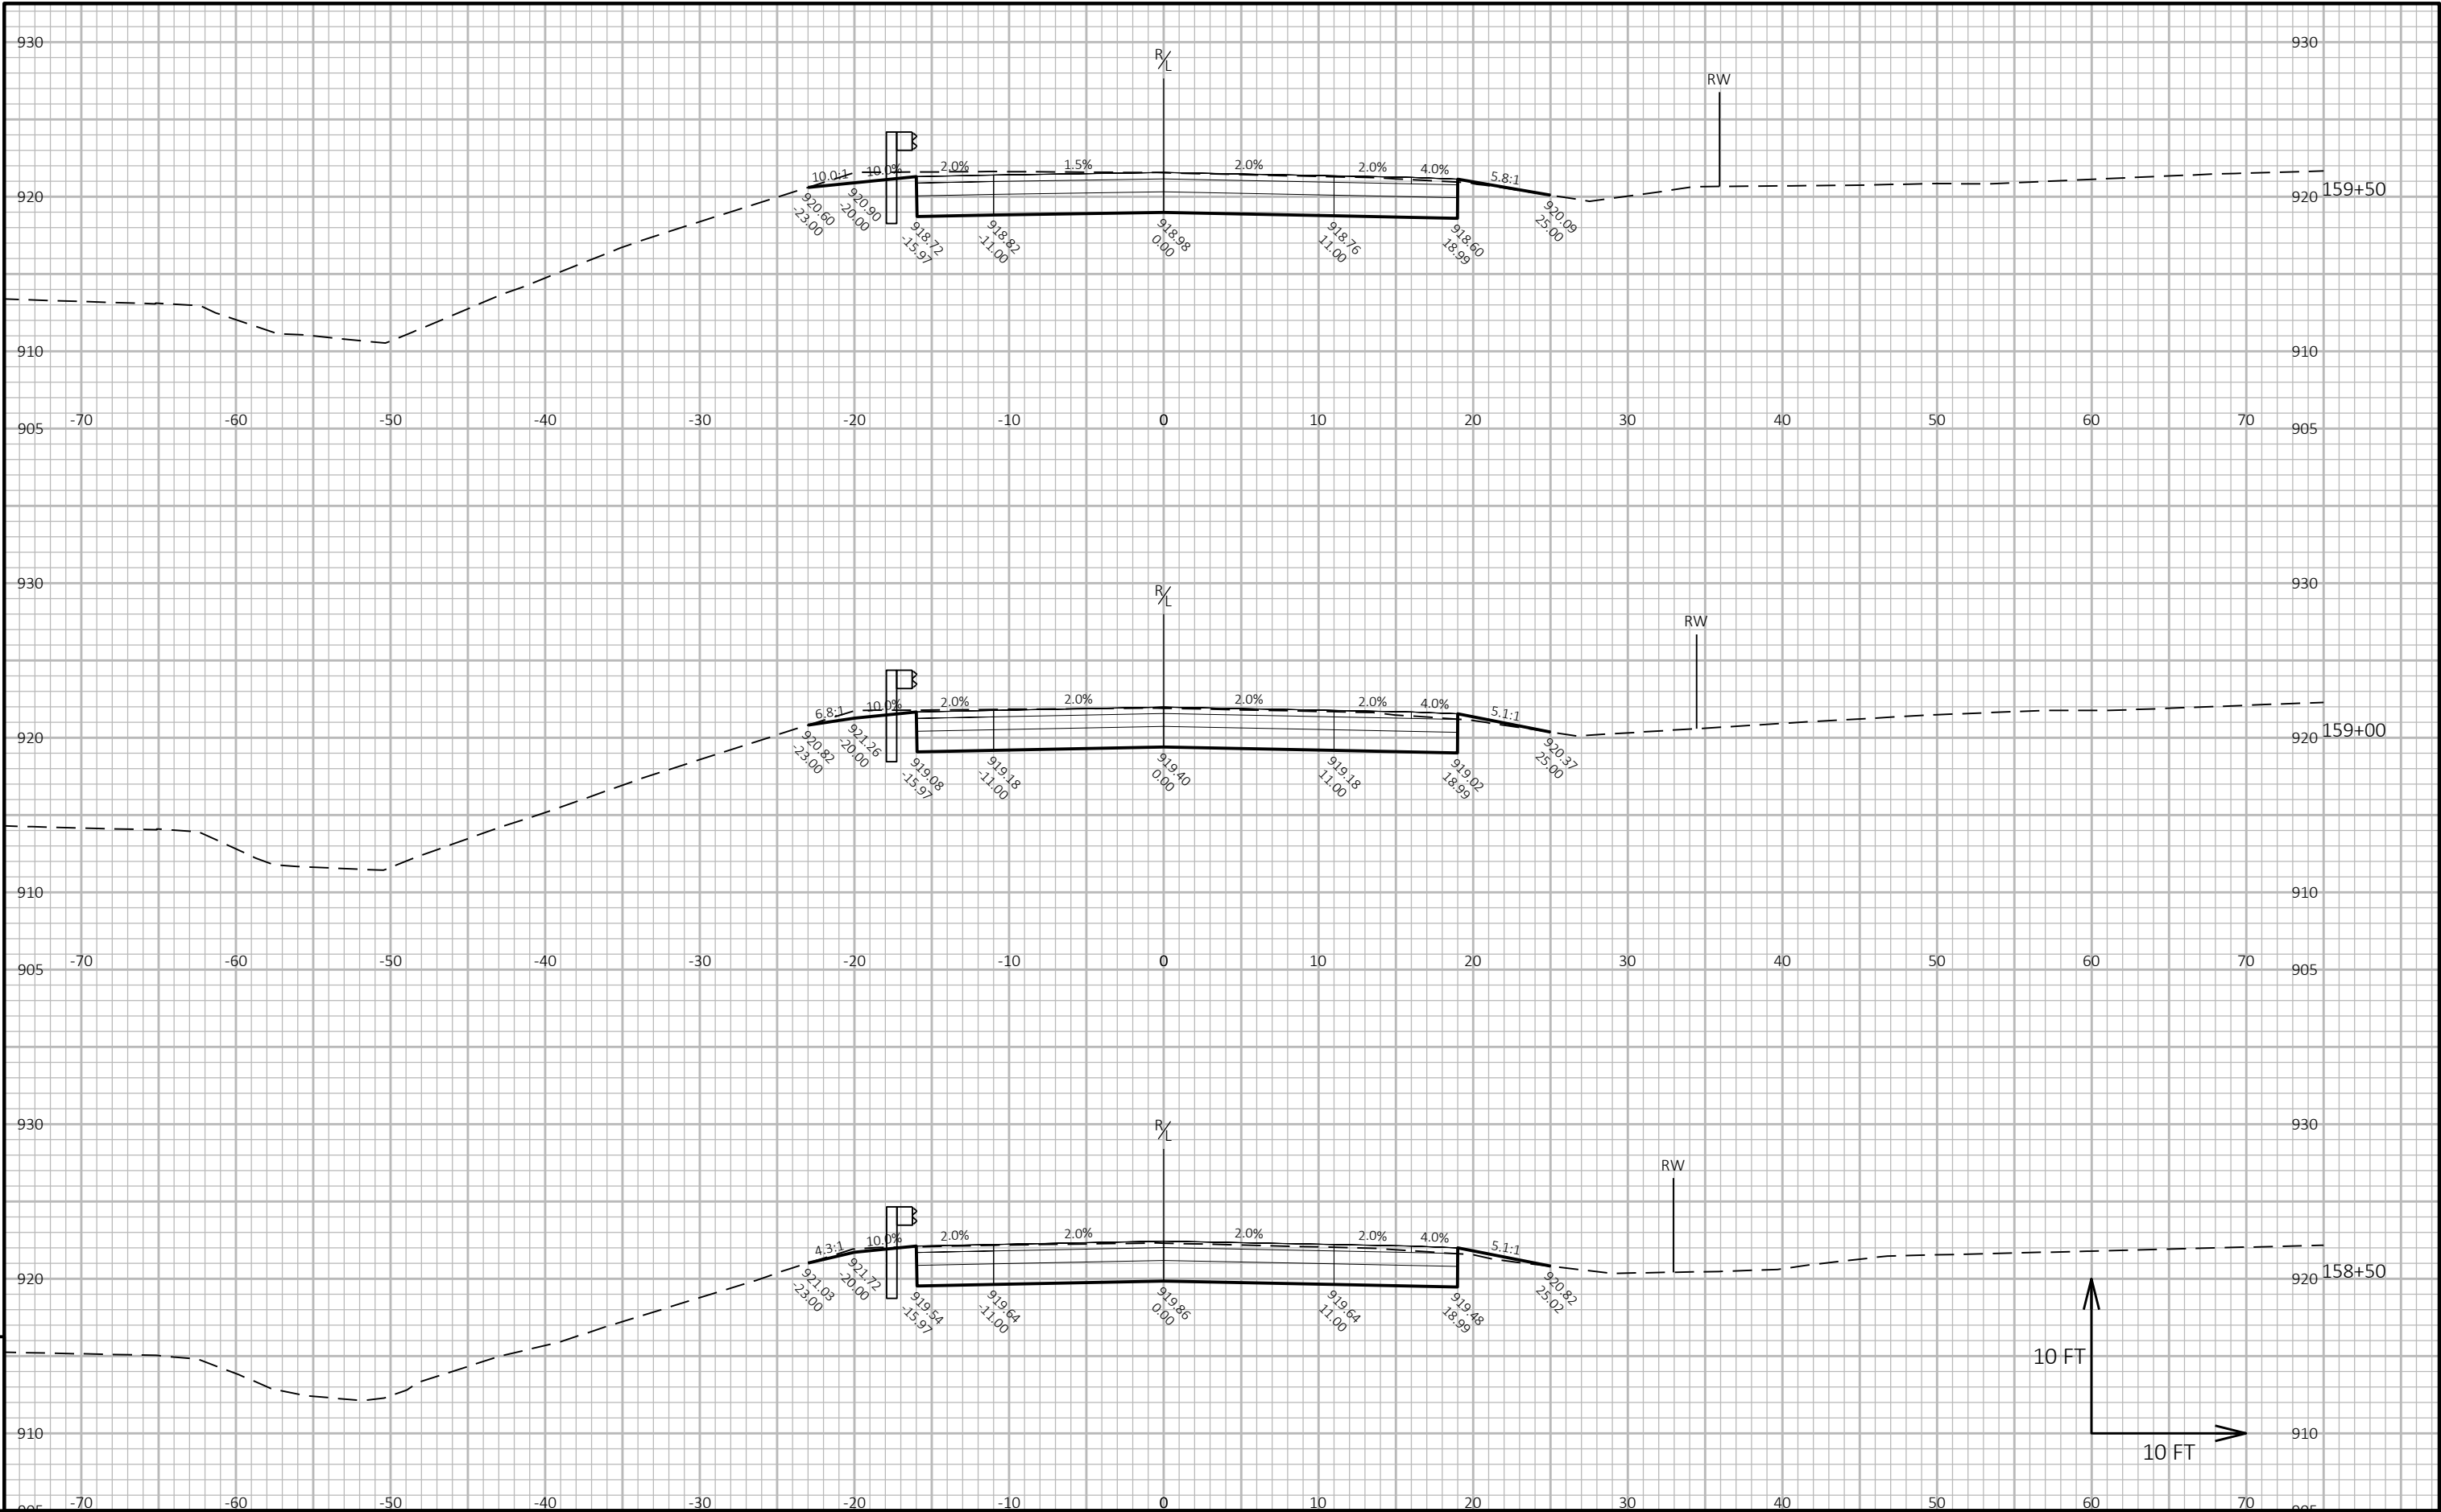

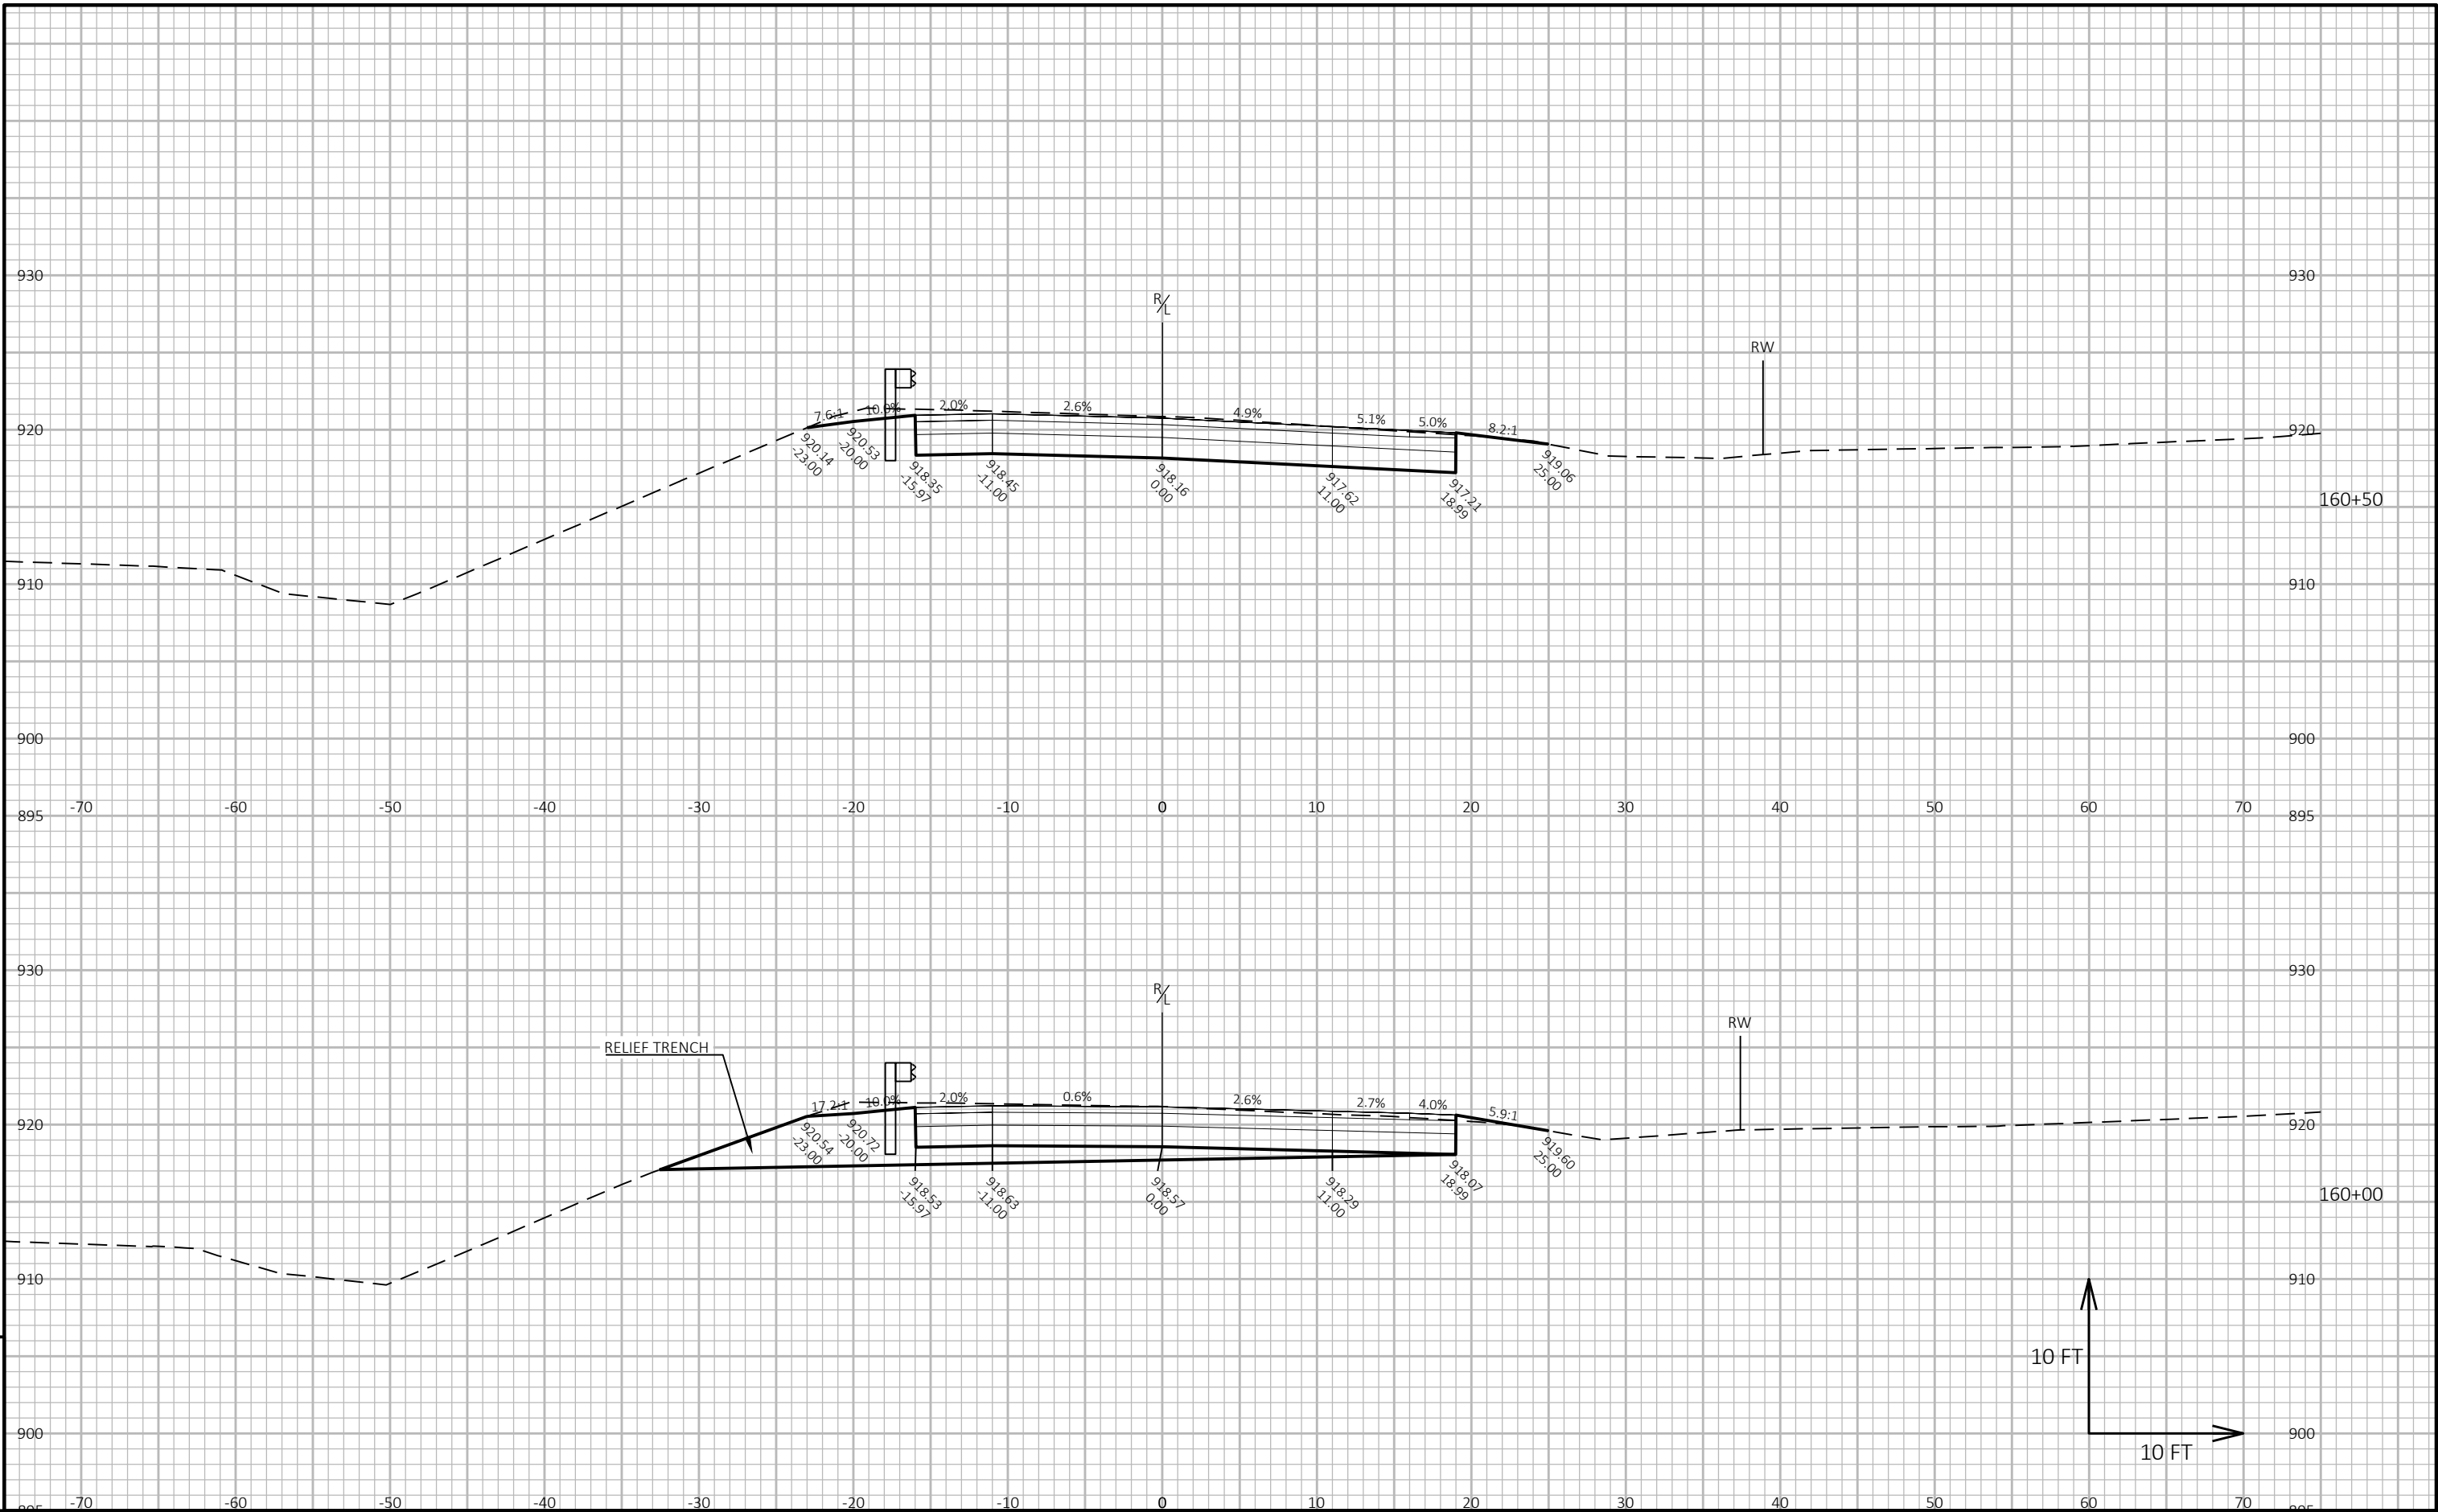





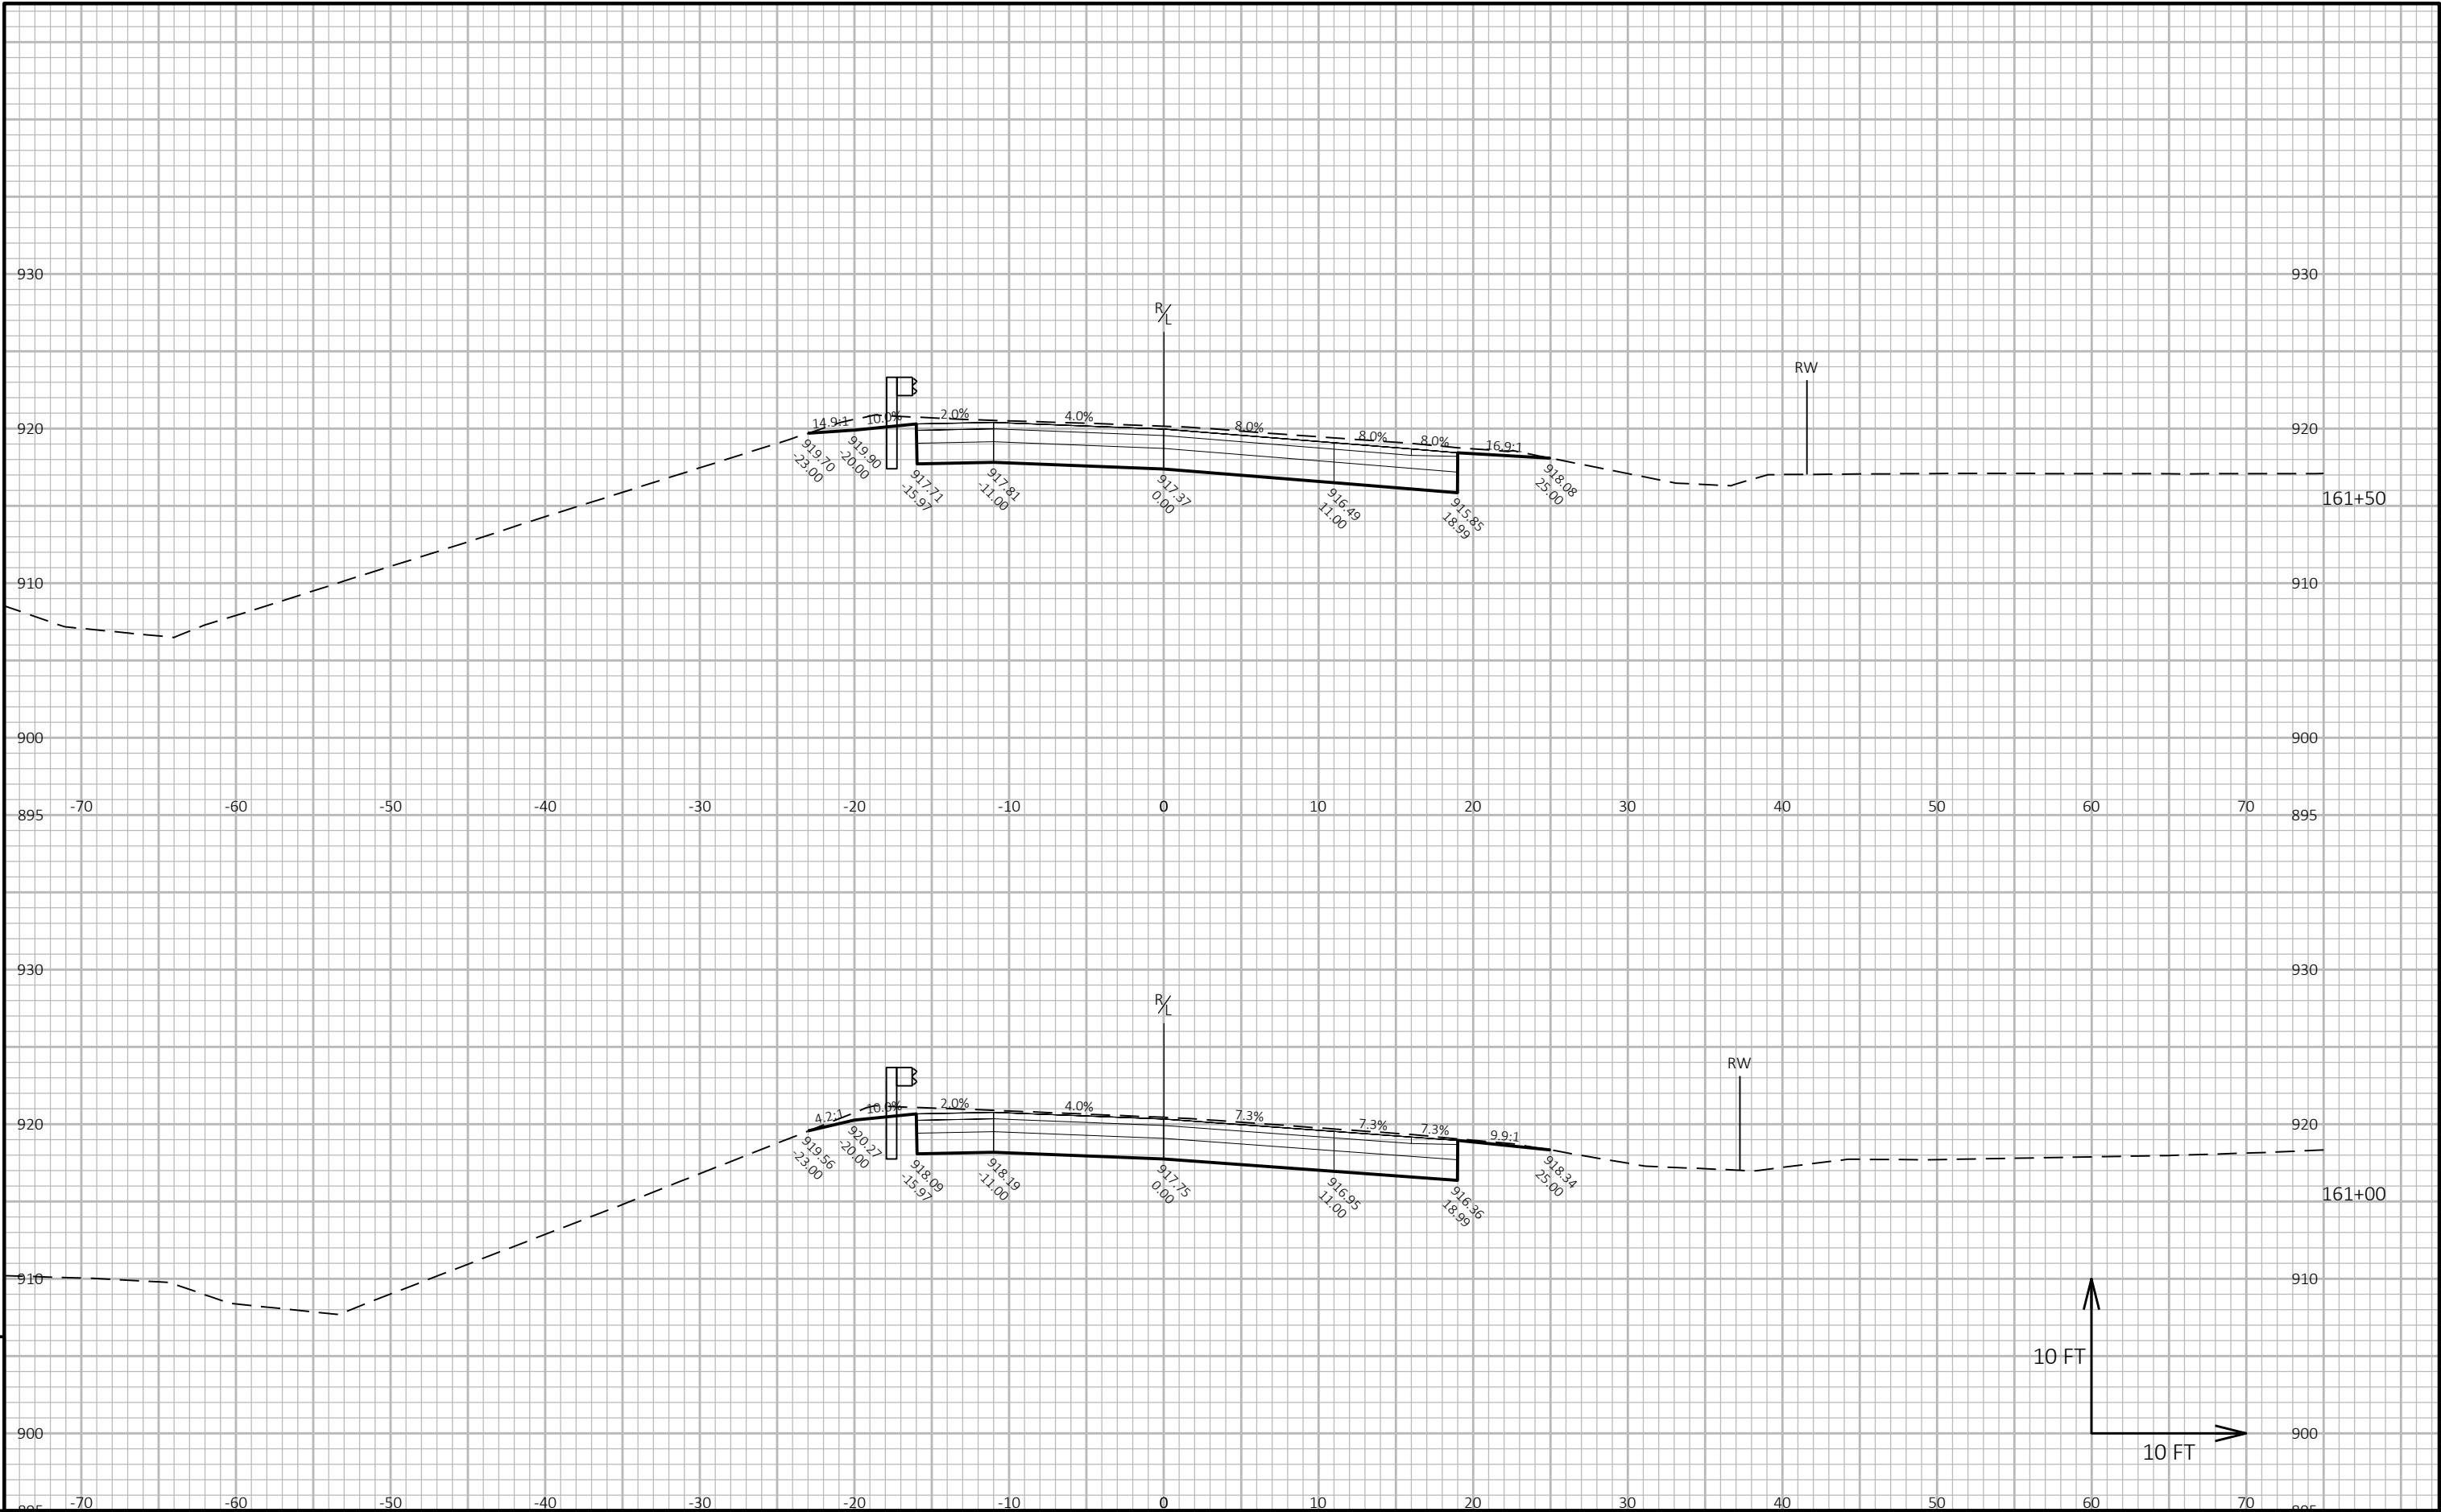

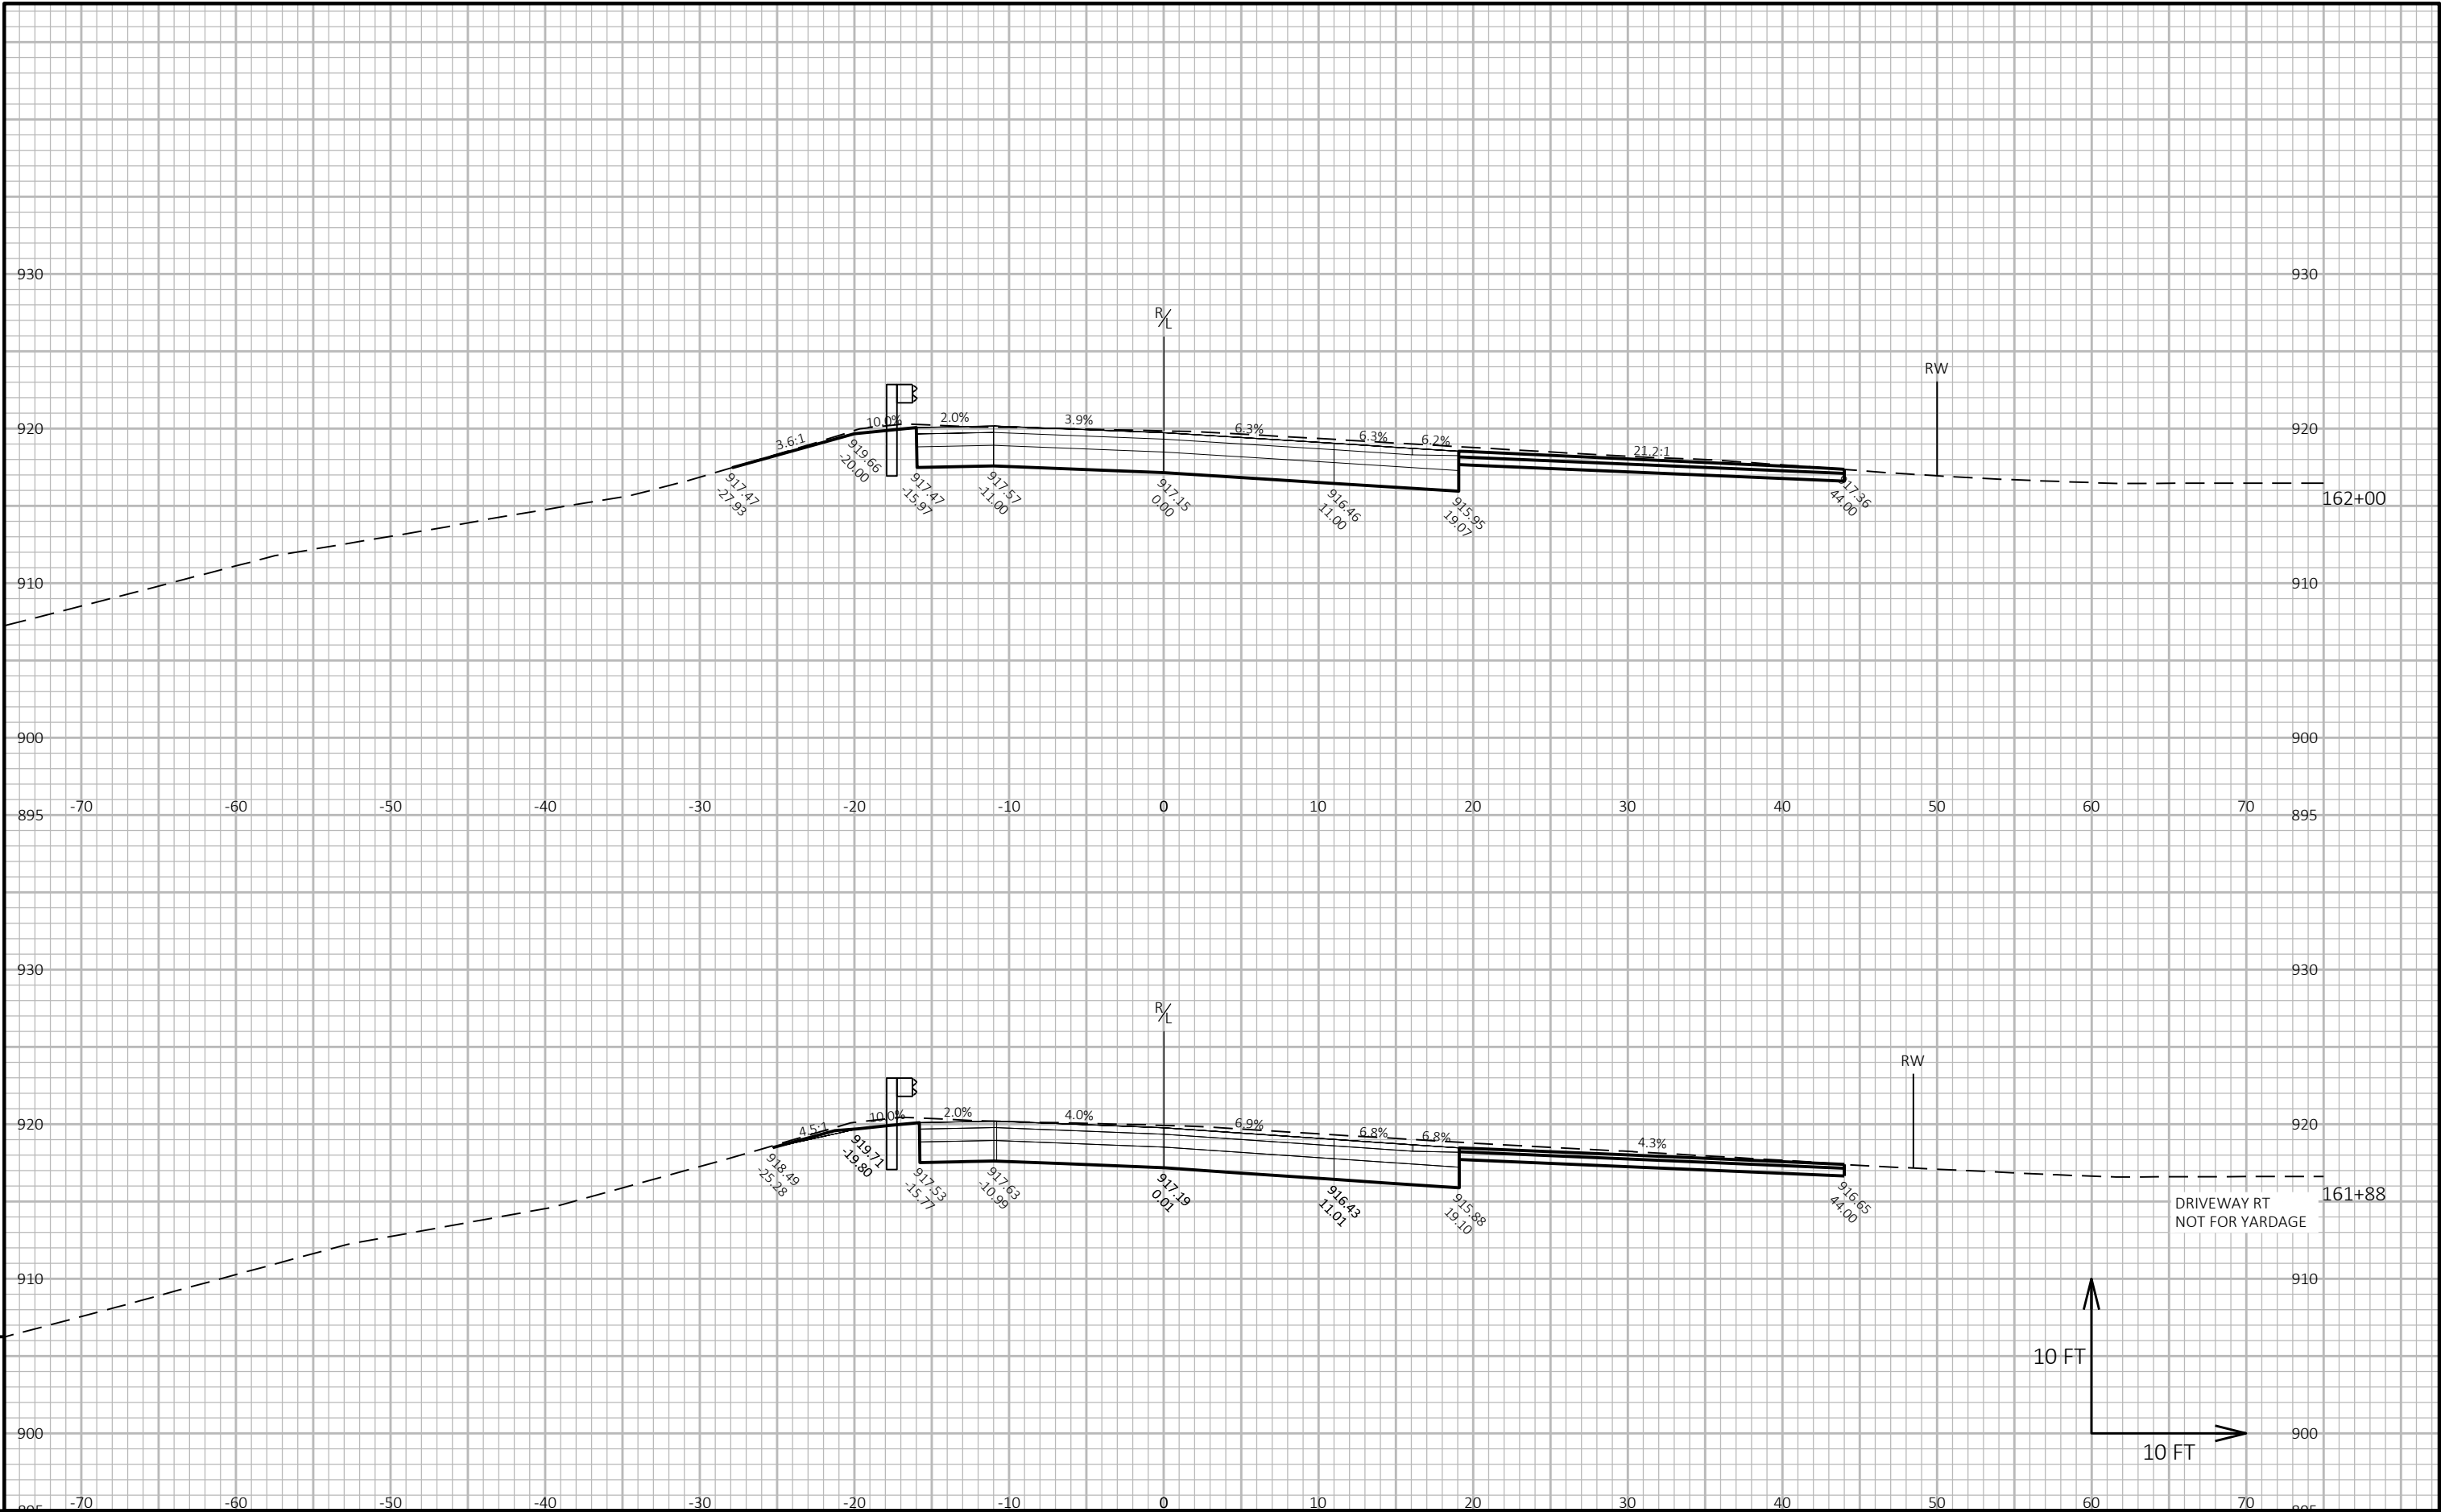




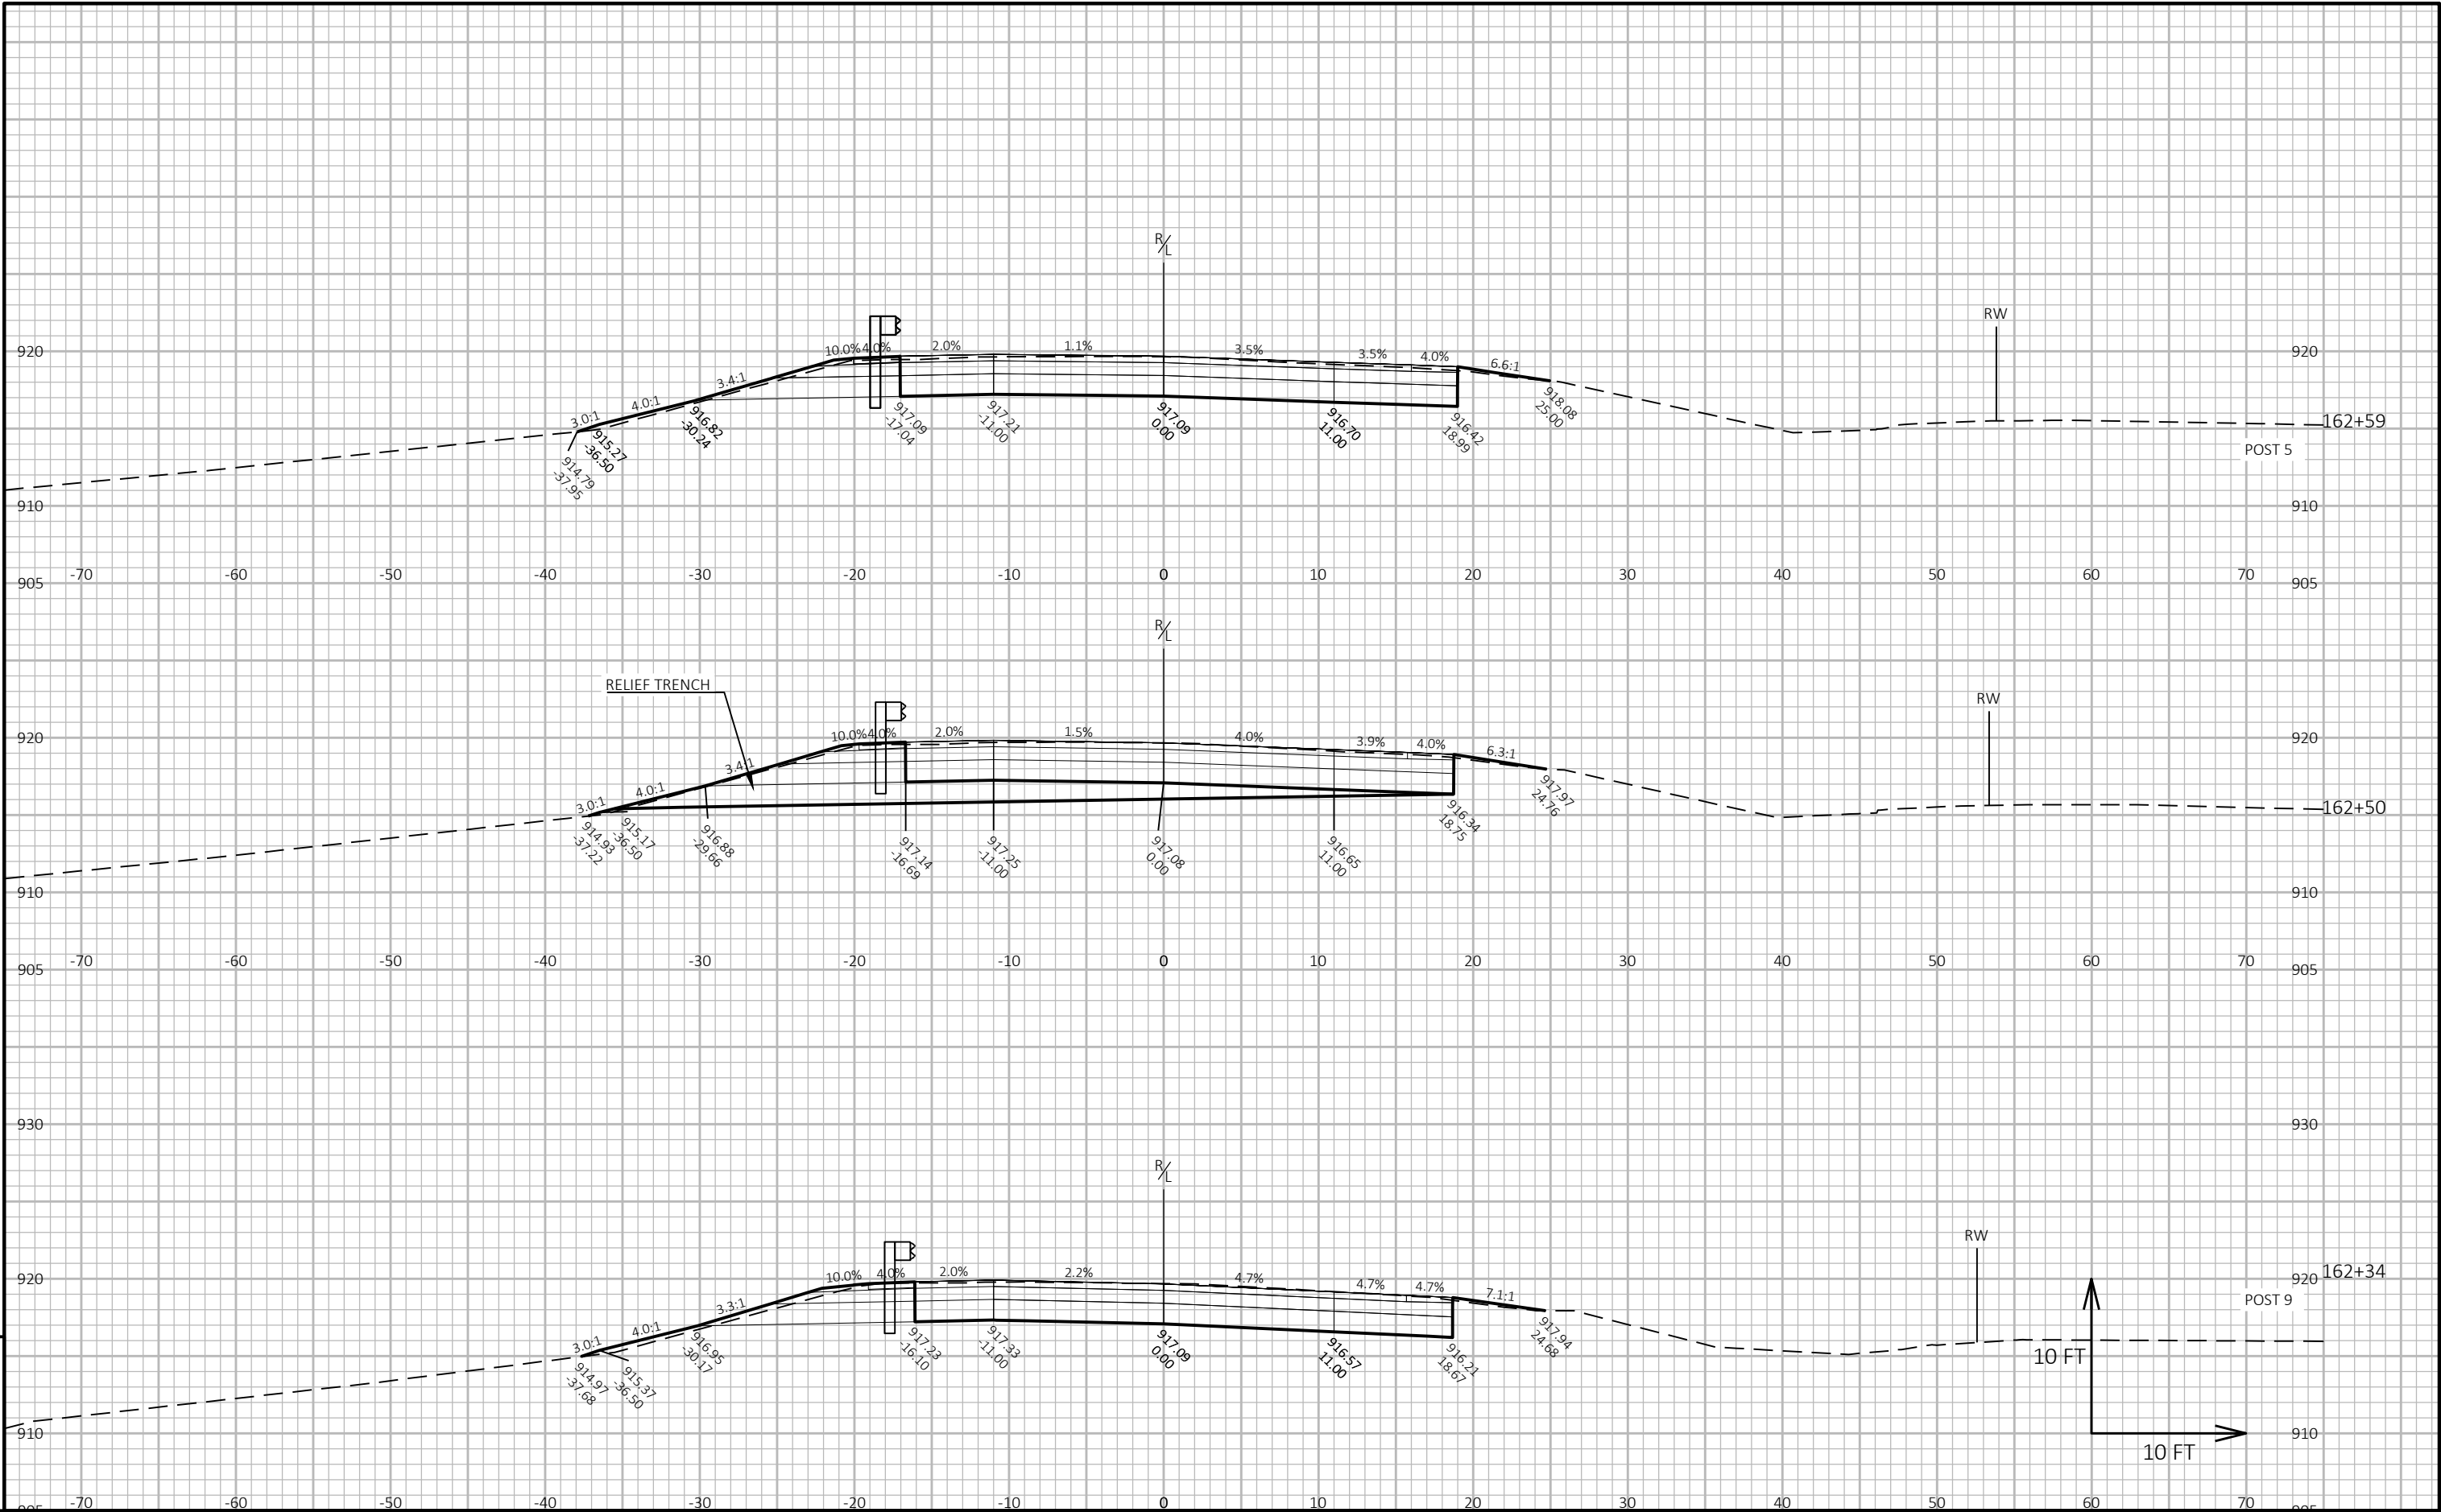


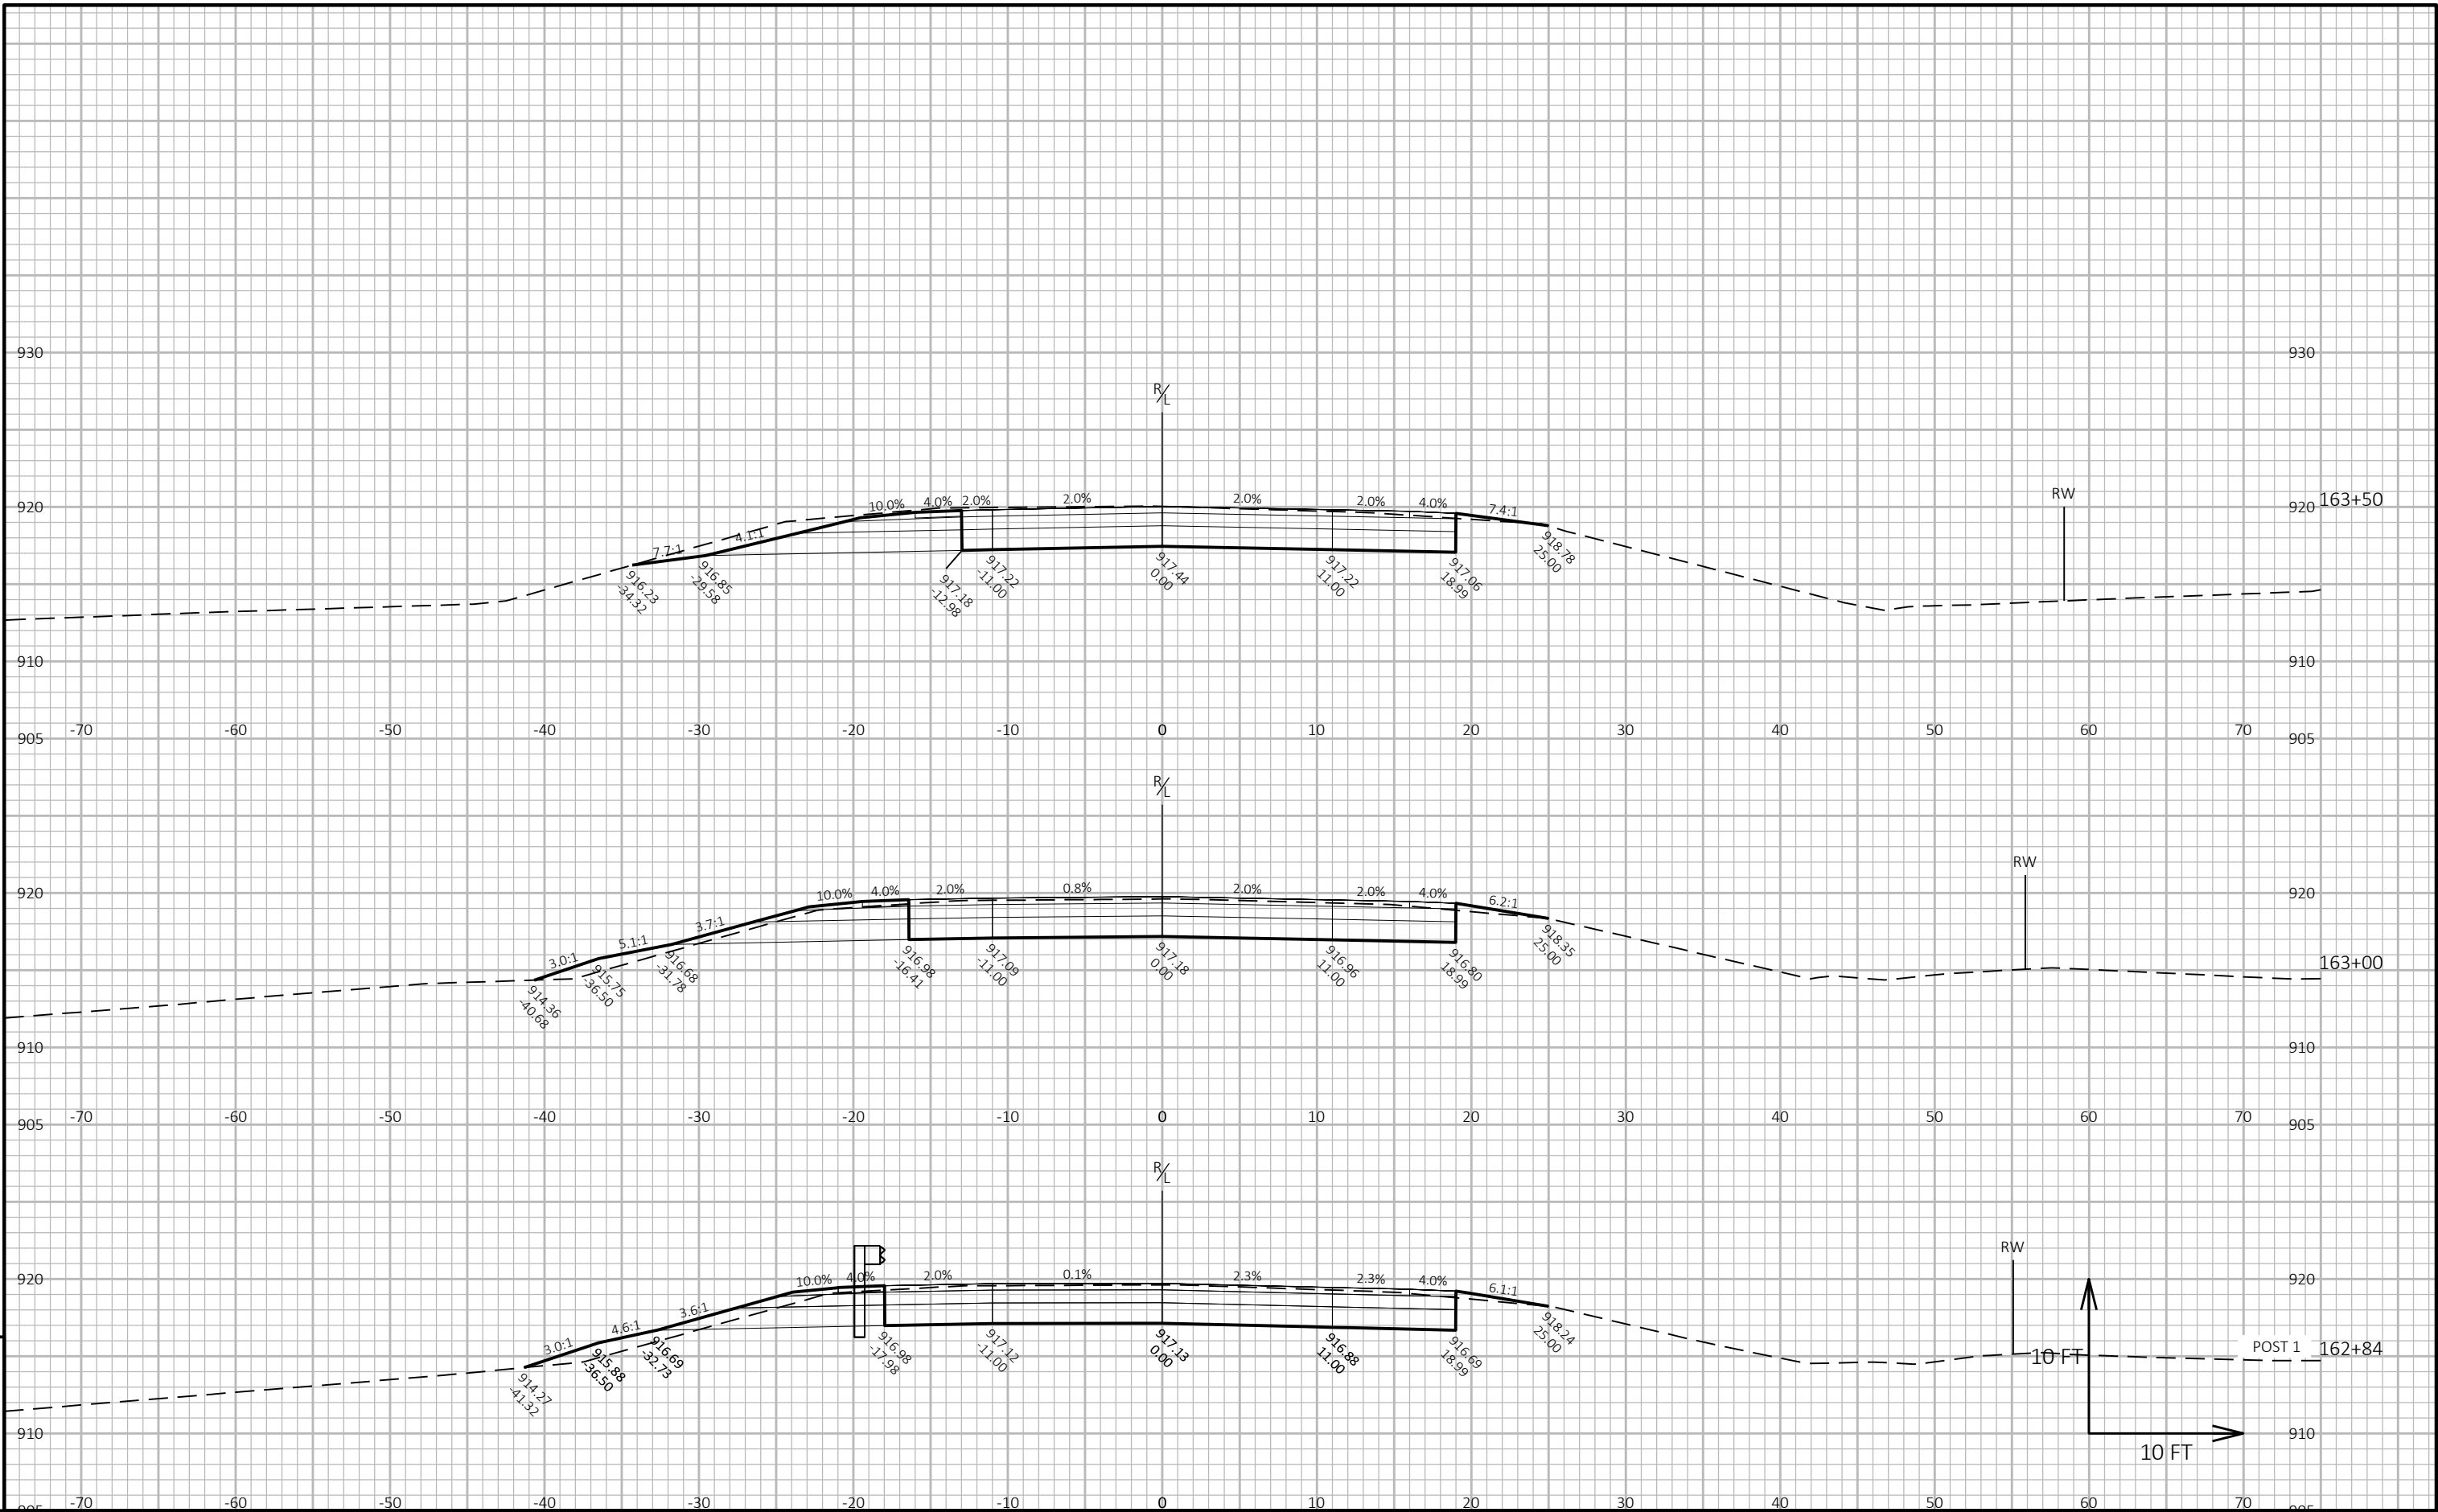


9

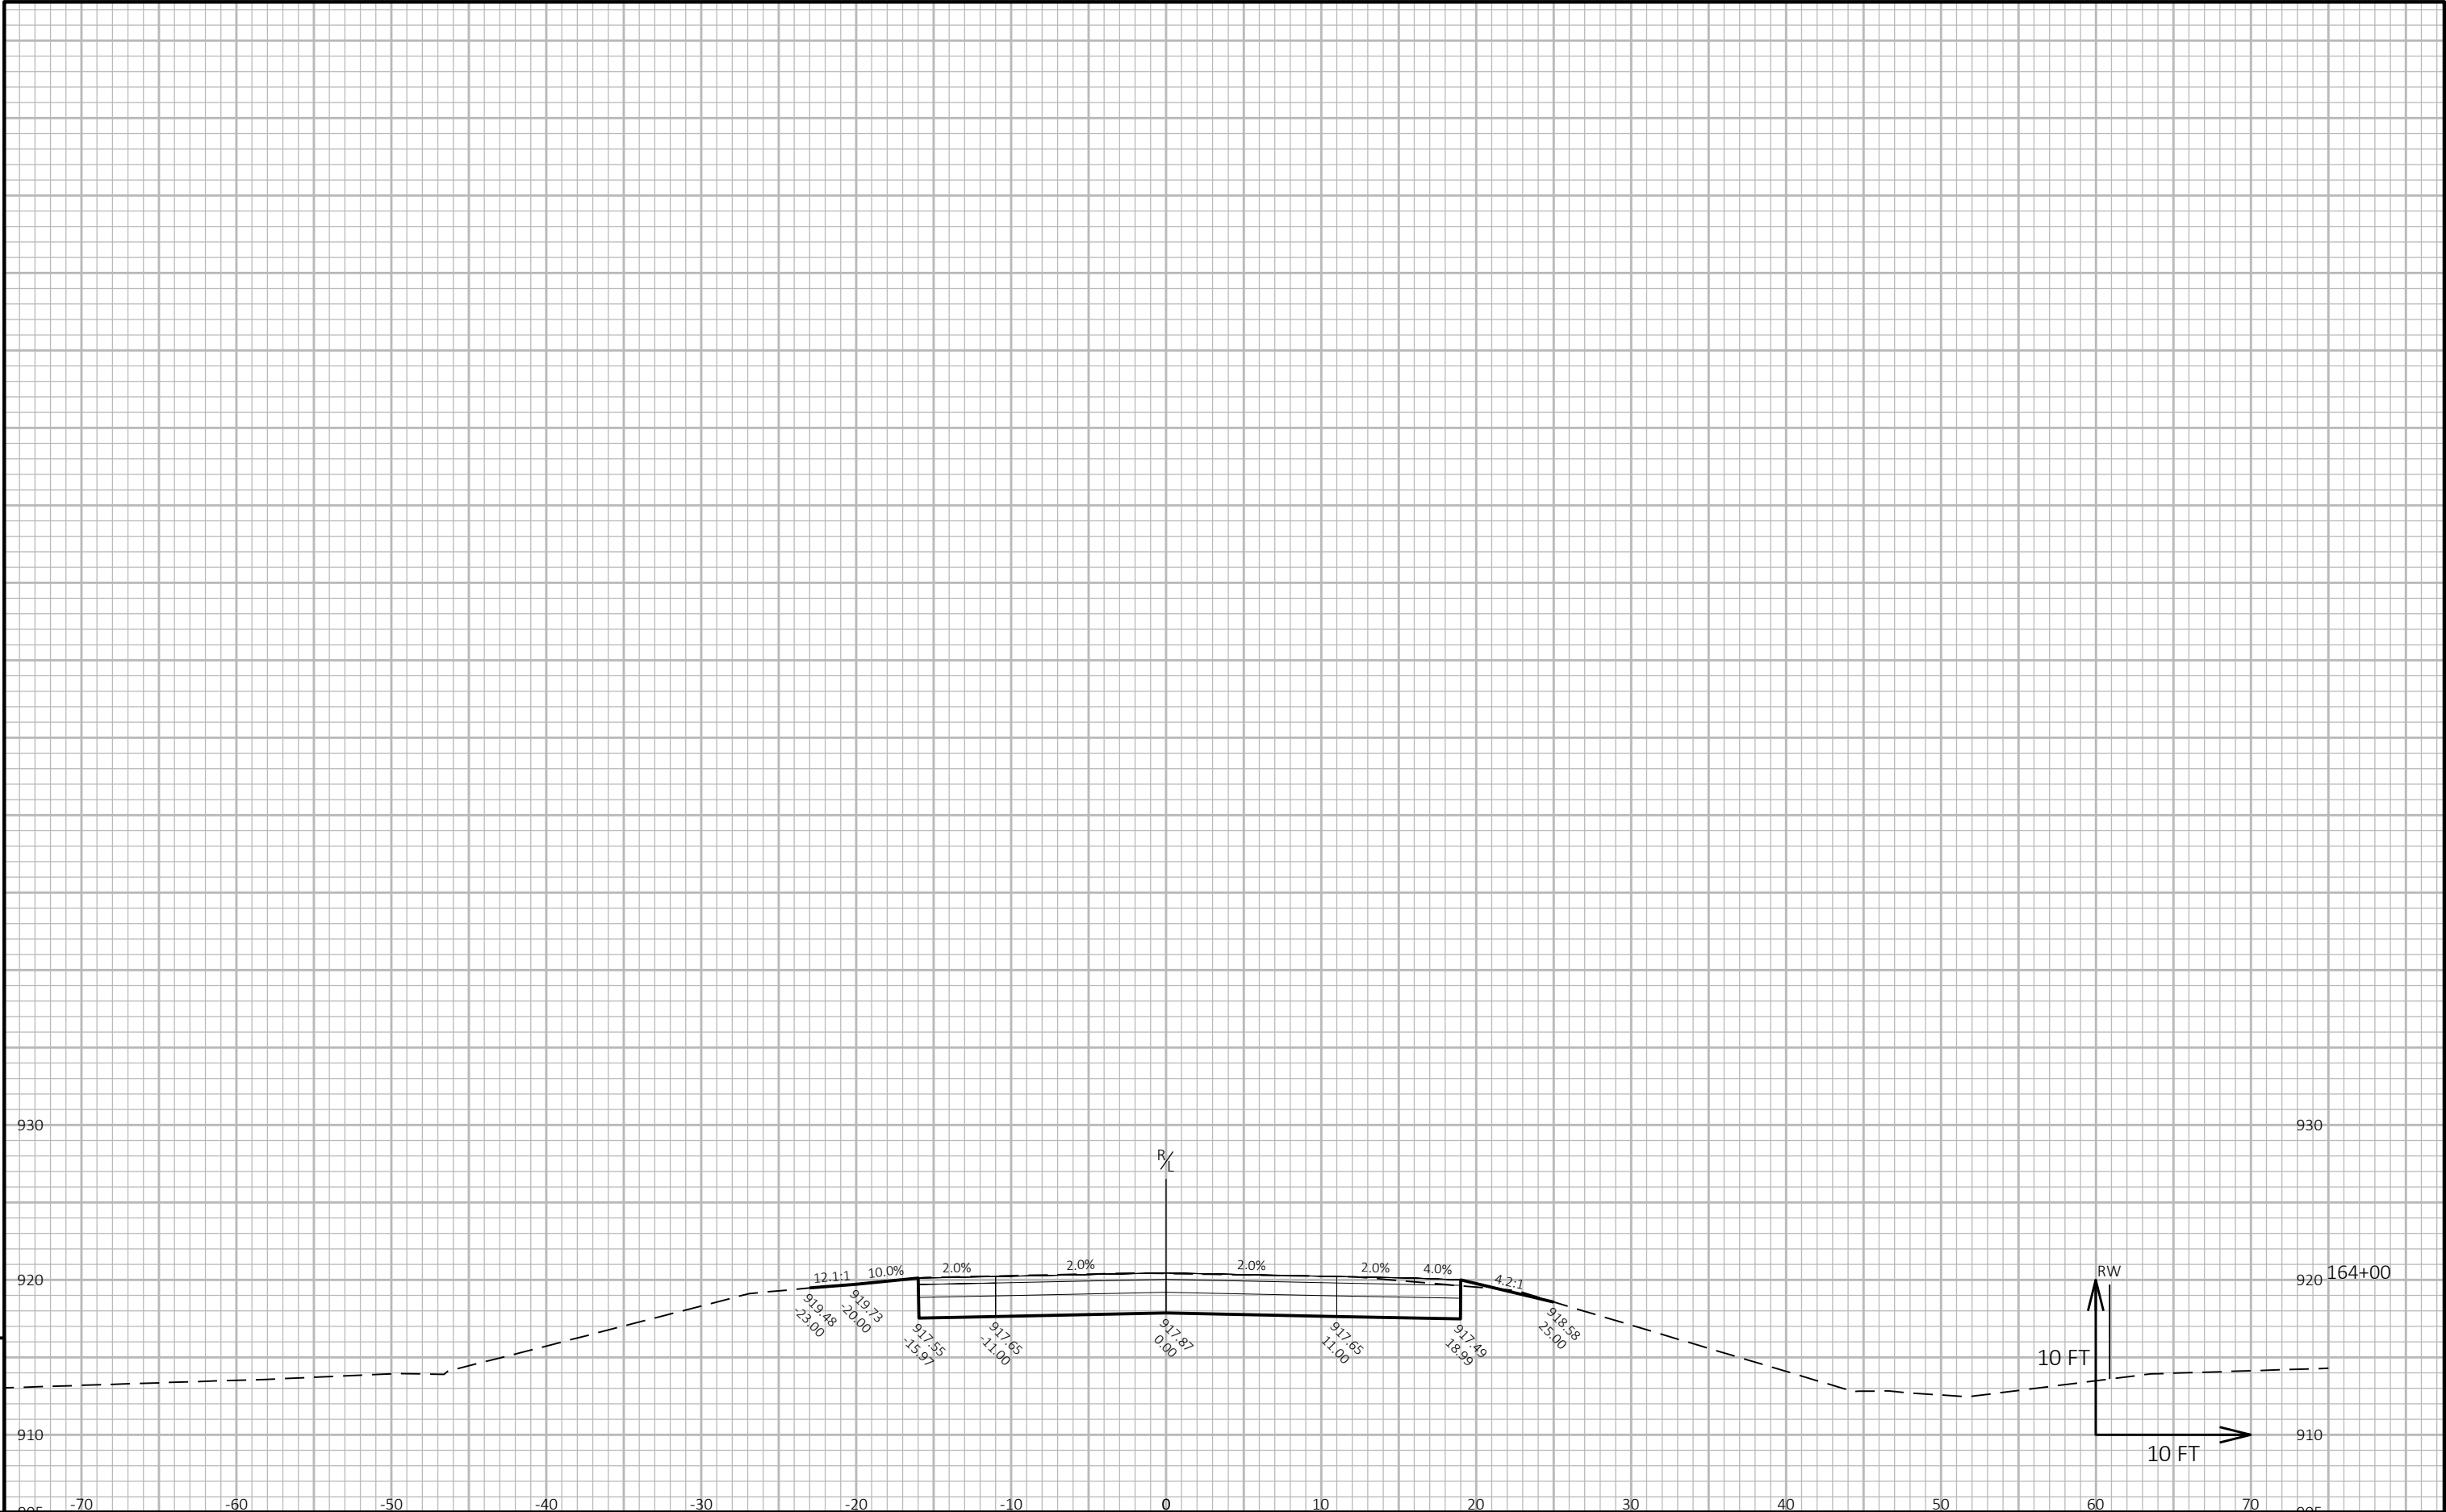

9

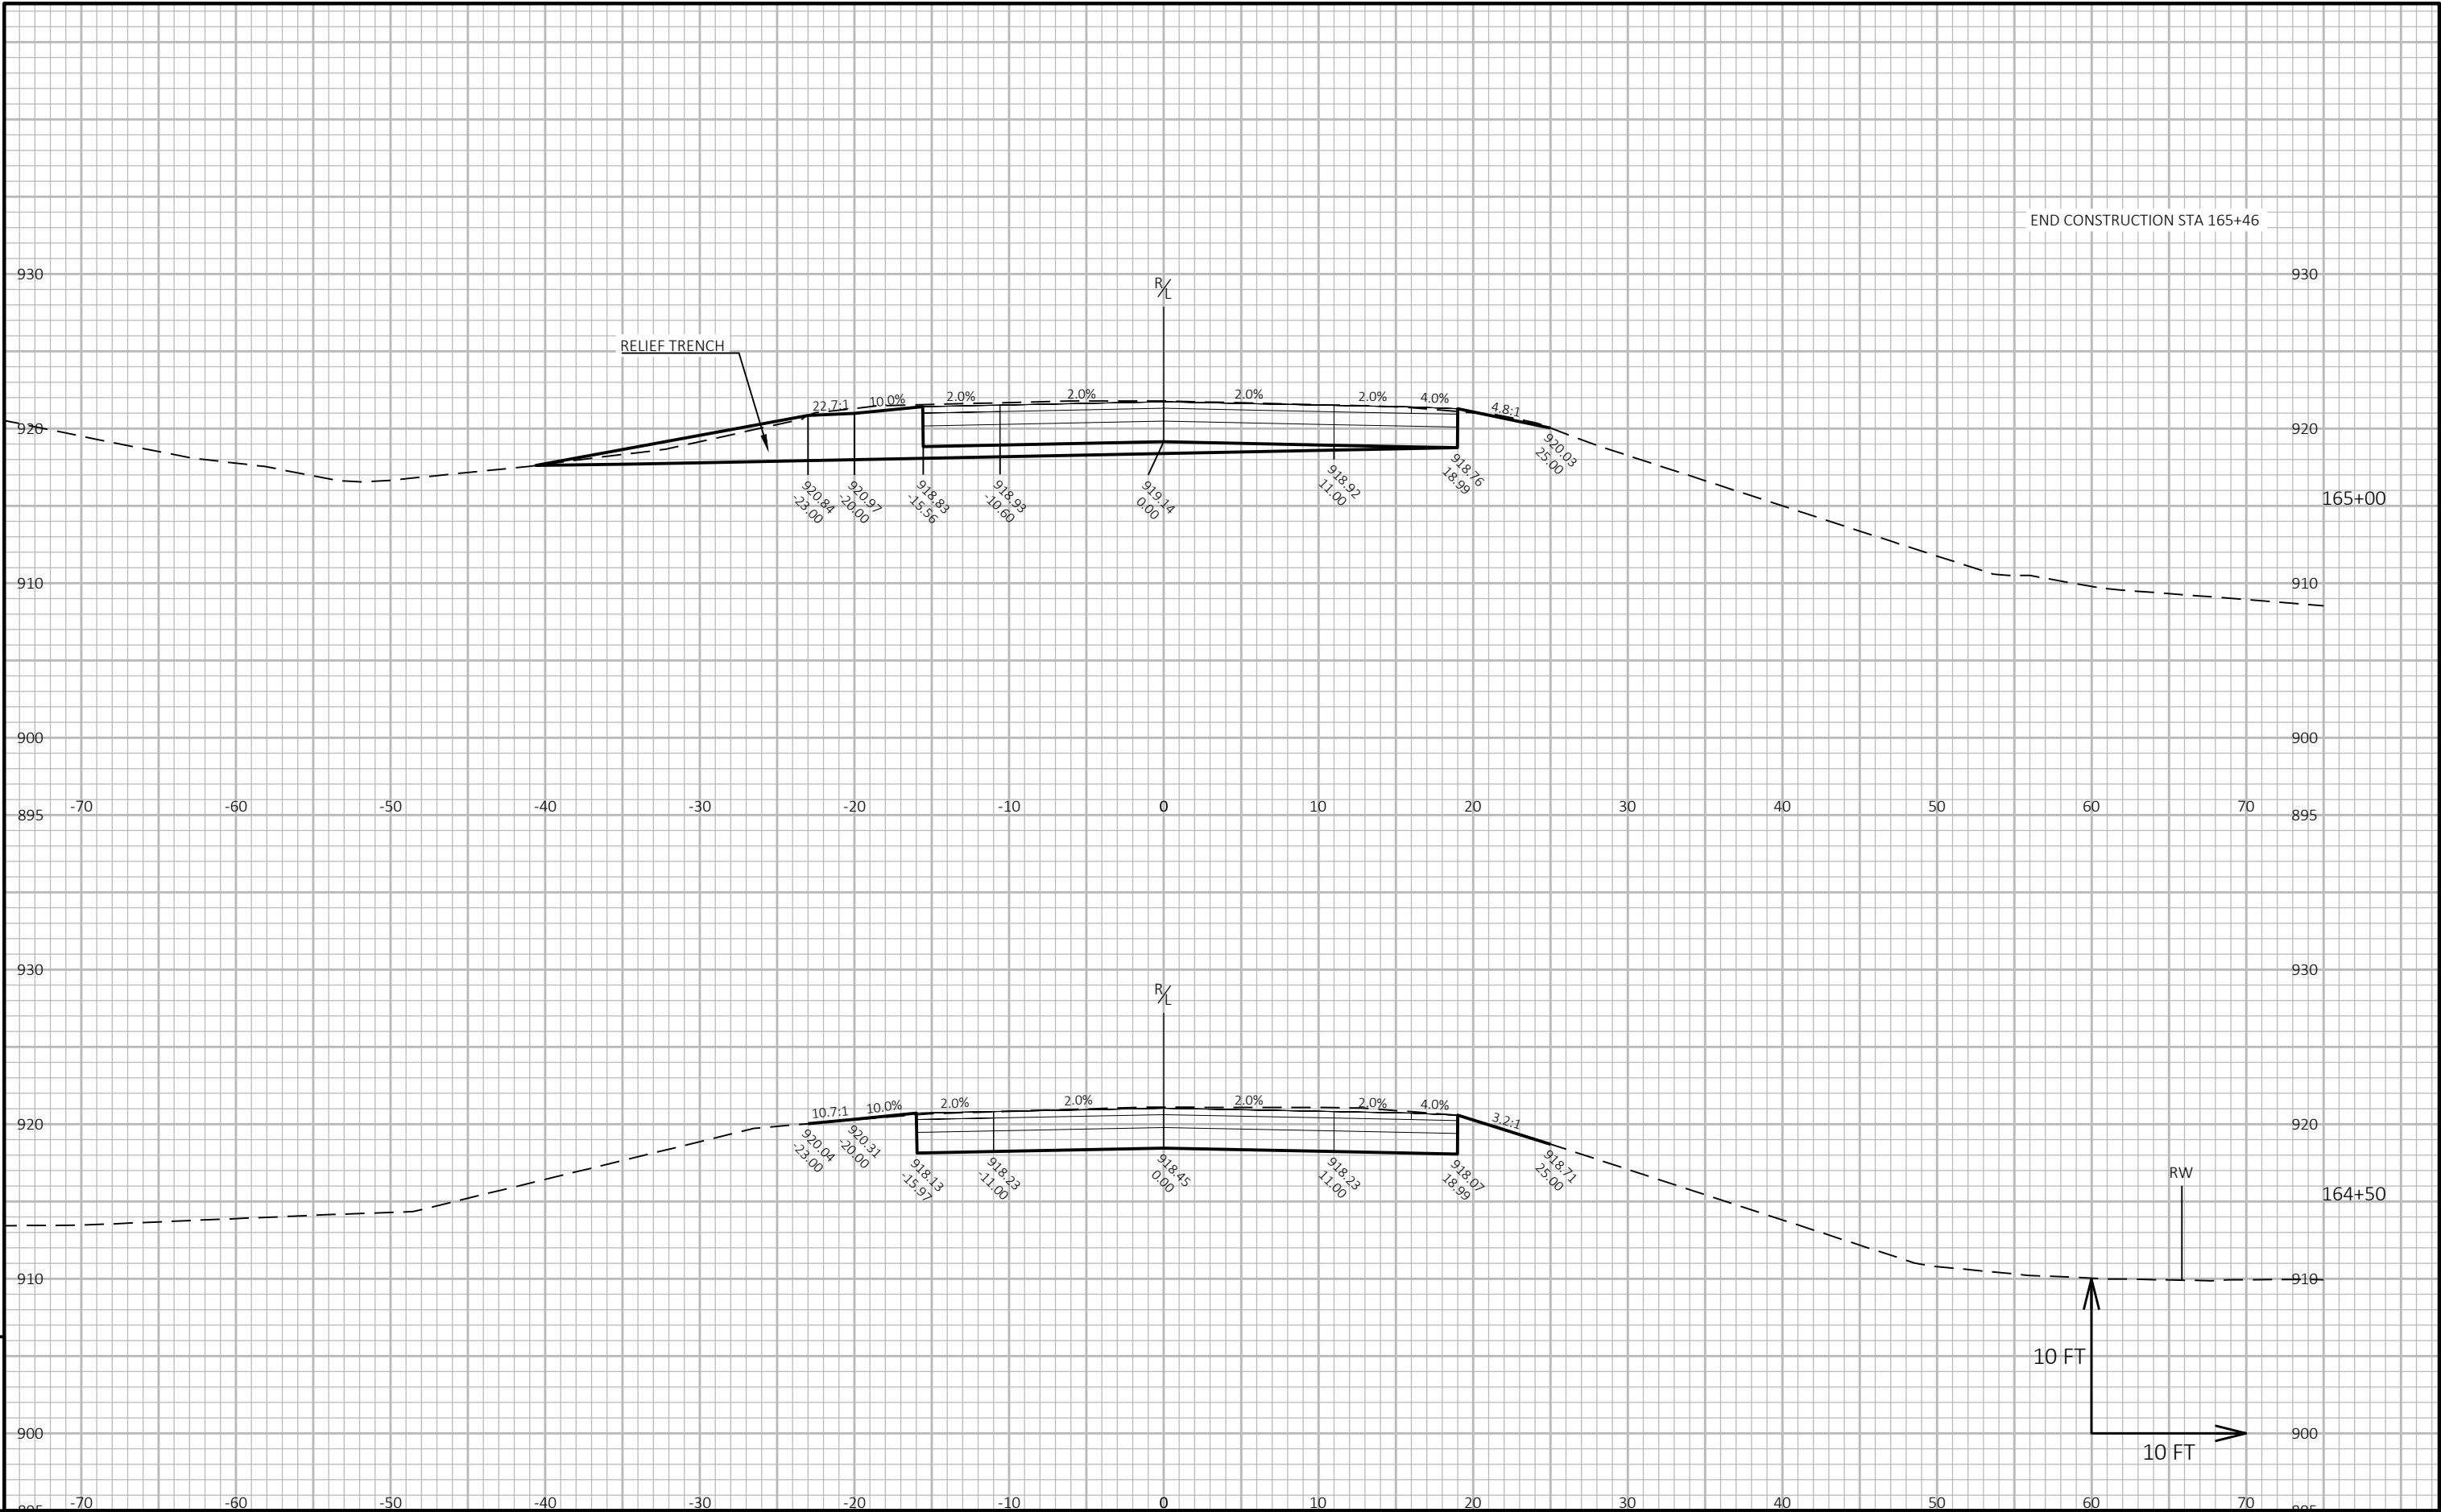

## Notes

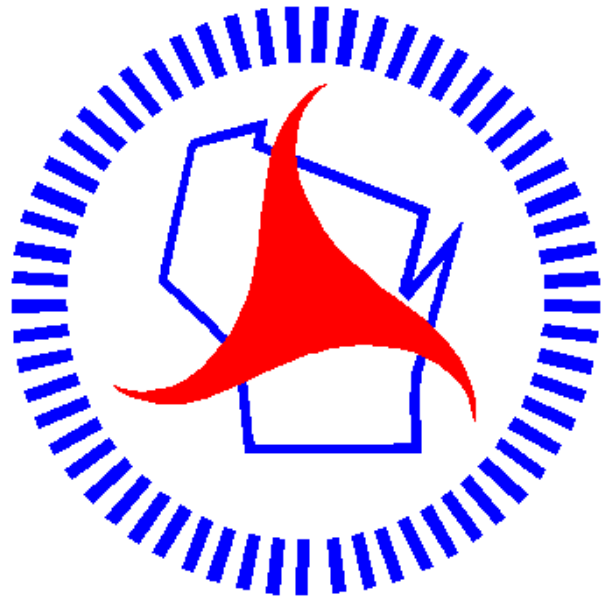

## ***Wisconsin Department of Transportation***

Dedicated people creating transportation solutions through innovation and exceptional service.

<http://www.dot.wisconsin.gov>