


RHI
PROJECT ID: 9250-14-71
WITH: NA
COUNTY: IRON

FEBRUARY 2026		
ORDER OF SHEETS		
Section No.	1	Title
Section No.	2	Typical Sections and Details (Includes Erosion Control Plan)
Section No.	3	Estimate of Quantities
Section No.	3	Miscellaneous Quantities
Section No.	4	Right of Way Plat
Section No.	5	Plan and Profile
Section No.	6	Standard Detail Drawings
Section No.	7	Sign Plates
Section No.	8	Structure Plans
Section No.	9	Computer Earthwork Data
Section No.	9	Cross Sections

TOTAL SHEETS = 218

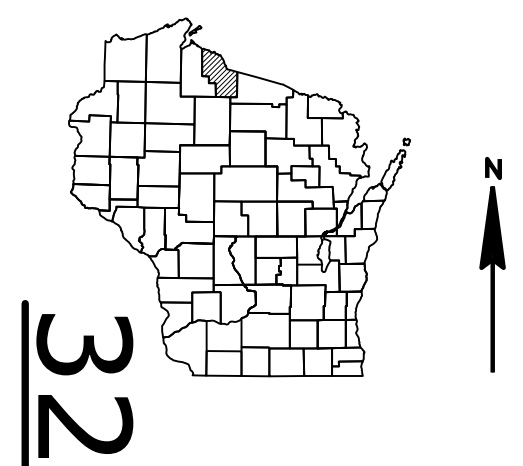

DESIGN DESIGNATION		
A.A.D.T.	(2026)	= 1506
A.A.D.T.	(2046)	= 1543
D.H.V.	(2046)	= N/A
D.D.		= 60/40
T.		= 15.20%
DESIGN SPEED		= 55 MPH (STA. 390+81.15 - STA. 412+56, STA. 432+44 - STA. 644+14, STA. 688+47 - STA. 794+41, STA. 827+81 - STA. 859+08)
ESALS		= 350,000 (STA. 412+56 - STA. 432+44, STA. 644+14 - STA. 688+47, STA. 794+41 - STA. 827+81, STA. 859+08 - STA. 996+85.74)

CONVENTIONAL SYMBOLS	
<u>PLAN</u>	<u>PROFILE</u>
CORPORATE LIMITS	GRADE LINE
PROPERTY LINE	ORIGINAL GROUND
LOT LINE	MARSH OR ROCK PROFILE (To be noted as such)
LIMITED HIGHWAY EASEMENT	SPECIAL DITCH
EXISTING RIGHT OF WAY	GRADE ELEVATION
PROPOSED OR NEW R/W LINE	CULVERT (Profile View)
SLOPE INTERCEPT	<u>UTILITIES</u>
REFERENCE LINE	ELECTRIC
EXISTING CULVERT	FIBER OPTIC
PROPOSED CULVERT (Box or Pipe)	GAS
COMBUSTIBLE FLUIDS	SANITARY SEWER
	STORM SEWER
	TELEPHONE
	WATER
	UTILITY PEDESTAL
MARSH AREA	POWER POLE
	TELEPHONE POLE
WOODED OR SHRUB AREA	

STATE OF WISCONSIN DEPARTMENT OF TRANSPORTATION

PLAN OF PROPOSED IMPROVEMENT

MELLEN - HURLEY

UPSON LAKE ROAD TO ODANAH ROAD


STH 77

IRON COUNTY

STATE PROJECT NUMBER
9250-14-71

BEGIN PROJECT
STA. 390+81.15
Y = 340,708.41
X = 683,596.68

NET EXCEPTION
TO C/L LENGTH
STA. 945+90.94 -
STA. 947+14.98
END PROJECT
STA. 996+85.74

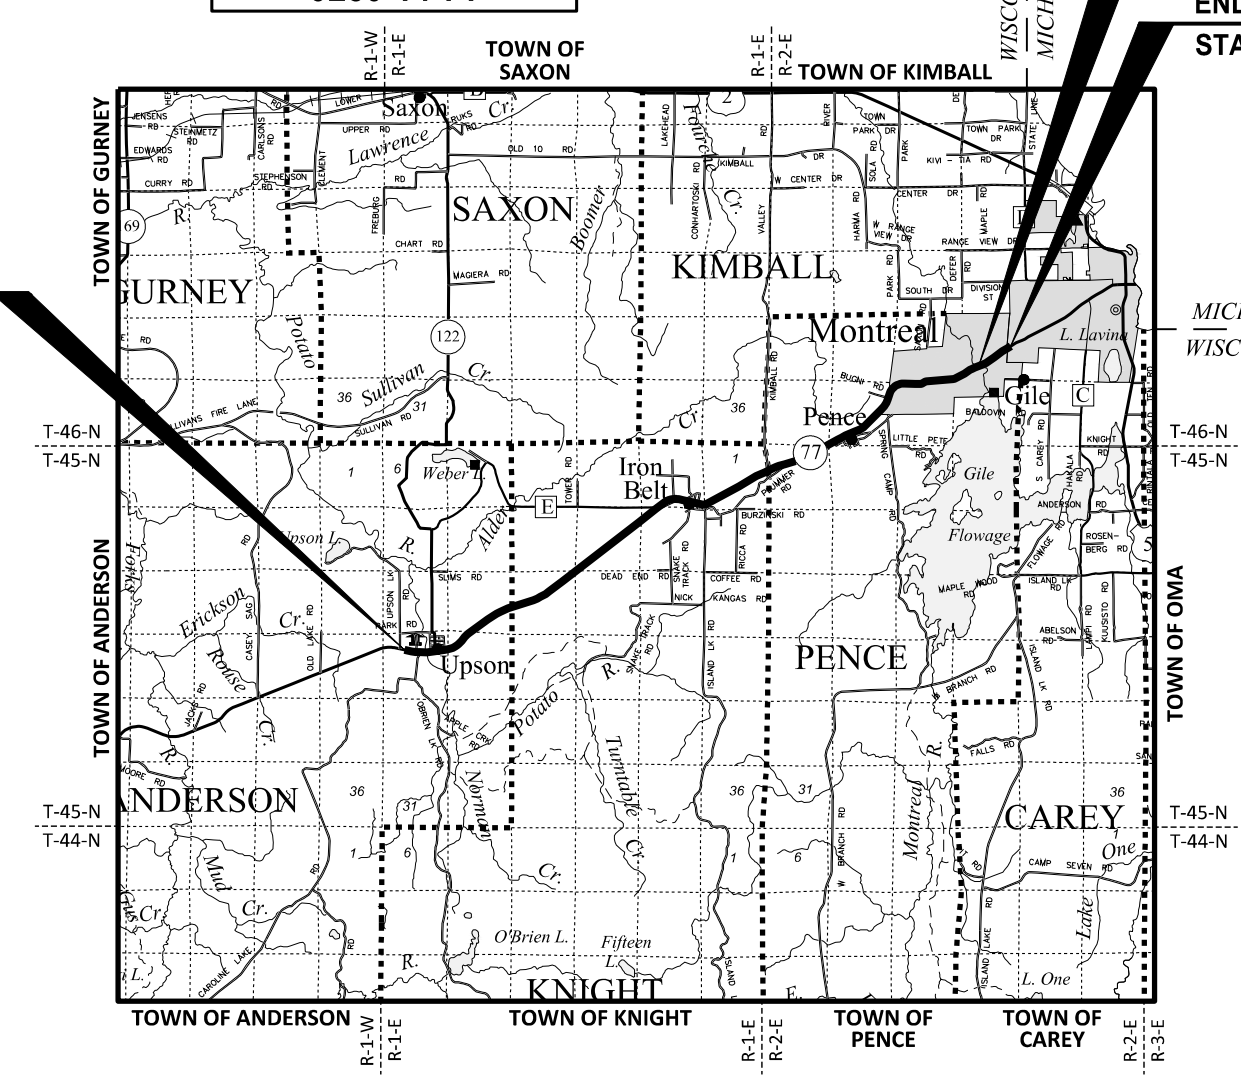

TOTAL NET LENGTH OF CENTERLINE = 11.455 MILES

HORIZONTAL POSITIONS SHOWN ON THIS PLAN ARE WISCONSIN COORDINATE REFERENCE SYSTEM COORDINATES (WISCORS) IRON COUNTY, NAD83 (2011), IN U.S. SURVEY FEET. VALUES ARE GRID COORDINATES, GRID BEARINGS, AND GRID DISTANCES. GRID DISTANCE MAY BE USED AS GROUND DISTANCES.

ELEVATIONS SHOWN ON THIS PLAN ARE REFERENCE TO THE NORTH AMERICAN VERTICAL DATUM OF 1988, NAVD88 (2012). GPS DERIVED ELEVATIONS ARE BASED ON GEOID 18.

MICHIGAN
WISCONSIN

ORIGINAL PLANS PREPARED BY

JEWELL
associates engineers, inc
Engineers - Architects - Surveyors

STATE OF WISCONSIN
DEPARTMENT OF TRANSPORTATION

PREPARED BY

Surveyor JEWELL ASSOCIATES ENGINEERS, INC.

Designer JEWELL ASSOCIATES ENGINEERS, INC.

Project Manager ANDREW CASPER, P.E.

Regional Examiner FRED SCHUNKE, P.E.

Regional Supervisor KAI KILEN, P.E.

APPROVED FOR THE DEPARTMENT

DATE: 10/24/2025 Andrew Casper (Signature)

E

2

GENERAL NOTES

HMA PAVEMENT QUANTITIES WERE CALCULATED USING 112 LB/SY/IN.

PAVING LIMITS AT INTERSECTIONS ARE TO BE DETERMINED IN THE FIELD BY THE ENGINEER.

CALCULATED TACK COAT AT A RATE OF 0.07 GAL/SY TO THE MILLED SURFACE.

CURVE DATA IS BASED ON THE ARC DEFINITION.

THE LOCATIONS OF EXISTING AND PROPOSED UTILITY INSTALLATIONS AS SHOWN ON THE PLANS ARE APPROXIMATE. THERE MAY BE OTHER UTILITY INSTALLATIONS WITHIN THE PROJECT AREA THAT ARE NOT SHOWN.

ALL RADII DIMENSIONS ON THE PLAN FOR CURB AND GUTTER ARE TO THE EDGE OF ASPHALT.

CONTACTS

WDNR LIAISON:

STATE OF WISCONSIN
DNR NORTH CENTRAL REGION HQ
107 SUTLIFF AVE
RHINELANDER, WI 54501
ATTN: JON SIMONSEN
PH: (715) 367-1936
EMAIL: Jonathan.Simonsen@wisconsin.gov

UTILITIES

ELECTRICITY

BAYFIELD ELECTRIC COOPERATIVE INC
ATTN: ROBERT LAHTI
68460 DISTRICT ST
P.O. BOX 68
IRON RIVER, WI 54847
PH: (715) 372-4287
EMAIL: bob.lahti@bayfieldelectric.com

XCEL ENERGY
ATTN: SARAH McDOWELL
2400 FARM ROAD
ASHLAND, WI 54806
PH: (715) 682-6911
EMAIL: sarah.l.mcdowell@xcelenergy.com

ELECTRICITY - TRANSMISSION

XCEL ENERGY
ATTN: MITCHELL DIEGER
414 NICOLLET MALL
MINNEAPOLIS, WI 55401
PH: (612) 321-3109
EMAIL: mitchell.a.dienger@xcelenergy.com

WATER

CITY OF HURLEY
ATTN: SCOTT SANTINI
405 5TH AVENUE N
HURLEY, WI 54534
PH: (715) 561-2160
EMAIL: hrlydpw@hurleywi.org

TOWN OF KNIGHT
ATTN: GARY LAGUNA
405 5TH AVE N
HURLEY, WI 54534
PH: (715) 862-0585
EMAIL: hrlydpw@hurleywi.org

CITY OF MONTREAL
ATTN: MARK HAEGER
54 WISCONSIN AVE
MONTREAL, WI 54550
PH: (715) 561-4957
EMAIL: montrealwatersewer@gmail.com

COMMUNICATION LINE

BRIGHTSPEED
ATTN: TAYLOR AYLESWORTH
135 N 21ST ST
SUPERIOR, WI 54880
PH: (980) 376-1577
EMAIL: taylor.aylesworth@brightspeed.com

SPECTRUM
ATTN: JEFFERY GREGG
115 E McLEOD ST
IRONWOOD, MI 49938
PH: (906) 553-7867
EMAIL: jeffery.gregg@charter.com

GAS/PETROLEUM

XCEL ENERGY
ATTN: CHERI MARCHELLO
1751 LIBERTY ST
IRONWOOD, MI 49938
PH: (906) 767-5125
EMAIL: cheri.j.marchello@xcelenergy.com

SEWER

CITY OF HURLEY
ATTN: SCOTT SANTINI
405 5TH AVENUE N
HURLEY, WI 54534
PH: (715) 561-2160
EMAIL: hrlydpw@hurleywi.org

TOWN OF KNIGHT
ATTN: GARY LAGUNA
405 5TH AVE N
HURLEY, WI 54534
PH: (715) 862-0585
EMAIL: hrlydpw@hurleywi.org

CITY OF MONTREAL
ATTN: MARK HAEGER
54 WISCONSIN AVE
MONTREAL, WI 54550
PH: (715) 561-4957
EMAIL: montrealwatersewer@gmail.com

LIST OF STANDARD ABBREVIATIONS

ABUT	Abutment	INV	Invert	RDWY	Roadway
AC	Acre	IP	Iron Pipe or Pin	SALV	Salvaged
AGG	Aggregate	IRS	Iron Rod Set	SAN S	Sanitary Sewer
AH	Ahead	JT	Joint	SEC	Section
<	Angle	JCT	Junction	SHLDR	Shoulder
ASPH	Asphaltic	LHF	Left-Hand Forward	SHR	Shrinkage
AVG	Average	L	Length of Curve	SW	Sidewalk
ADT	Average Daily Traffic	LIN FT	Linear Foot	S	South
BAD	Base Aggregate Dense	or LF		SQ	Square
BK	Back	LC	Long Chord of Curve	SF or SQ FT	Square Feet
BF	Back Face	MH	Manhole	SY or SQ YD	Square Yard
BM	Bench Mark	MB	Mailbox	STD	Standard
BR	Bridge	ML or M/L	Match Line	SDD	Standard Detail Drawings
C or C/L	Center Line	N	North	STH	State Trunk Highways
CC	Center to Center	Y	North Grid Coordinate	STA	Station
C.E.	Commercial Entrance	OD	Outside Diameter	SS	Storm Sewer
CTH	County Trunk Highway	PLE	Permanent Limited Easement	SG	Subgrade
CR	Creek	PT	Point	SE	Superelevation
CR	Crushed	PC	Point of Curvature	SL or S/L	Survey Line
CY or CU YD	Cubic Yard	PI	Point of Intersection	SV	Septic Vent
CP	Culvert Pipe	PRC	Point of Reverse Curvature	T	Tangent
C & G	Curb and Gutter			TEL	Telephone
D	Degree of Curve	PT	Point of Tangency	TEMP	Temporary
DHV	Design Hour Volume	POC	Point On Curve	TI	Temporary Interest
DIA	Diameter	POT	Point on Tangent	TLE	Temporary Limited Easement
E	East	PVC	Polyvinyl Chloride		
X	East Grid Coordinate	PCC	Portland Cement Concrete	t	Ton
ELEC	Electric (al)	LB	Pound	T or TN	Town
EL or ELEV	Elevation	PSI	Pounds Per Square Inch	TRANS	Transition
ESALS	Equivalent Single Axle Loads	P.E.	Private Entrance	TL or T/L	Transit Line
EBS	Excavation Below Subgrade	R	Radius	T	Trucks (percent of)
		RR	Railroad	TYP	Typical
FF	Face to Face	R	Range	UNCL	Unclassified
F.E.	Field Entrance	RL or R/L	Reference Line	UG	Underground Cable
F	Fill	RP	Reference Point	USH	United States Highway
FG	Finished Grade	RCCP	Reinforced Concrete Culvert Pipe	VAR	Variable
FL or F/L	Flow Line			V	Velocity or Design Speed
FT	Foot	REQD	Required	VERT	Vertical
FTG	Footing	RES	Residence or Residential	VC	Vertical Curve
GN	Grid North	RW	Retaining Wall	VOL	Volume
HT	Height	RT	Right	WM	Water Main
CWT	Hundredweight	RHF	Right-Hand Forward	WV	Water Valve
HYD	Hydrant	R/W	Right-of-Way	W	West
INL	Inlet	RD	Road	WB	Westbound
ID	Inside Diameter	R	River	YD	Yard

ORDER OF SECTION 2 SHEETS:

- GENERAL NOTES

- PROJECT OVERVIEW

- TYPICAL SECTIONS

- CONSTRUCTION DETAILS

- STORM SEWER

- CURB RAMP DETAILS

- TRAFFIC CONTROL

LAND USE	HYDROLOGIC SOIL GROUP											
	A			B			C			D		
	SLOPE RANGE (PERCENT)			SLOPE RANGE (PERCENT)			SLOPE RANGE (PERCENT)			SLOPE RANGE (PERCENT)		
	0-2	2-6	6 & OVER	0-2	2-6	6 & OVER	0-2	2-6	6 & OVER	0-2	2-6	6 & OVER
ROW CROPS	.08 .22	.16 .30	.22 .38	.12 .26	.20 .34	.27 .44	.15 .30	.24 .37	.33 .50	.19 .34	.28 .41	.38 .56
MEDIAN STRIP TURF	.19 .24	.20 .26	.24 .30	.19 .25	.22 .28	.26 .33	.20 .26	.23 .30	.30 .37	.20 .27	.25 .32	.30 .40
SIDE SLOPE TURF			.25 .32			.27 .34			.28 .36			.30 .38
PAVEMENT												
ASPHALT	.70 - .95											
CONCRETE	.80 - .95											
BRICK	.70 - .80											
DRIVES, WALKS	.75 - .85											
ROOFS	.75 - .95											
GRAVEL ROADS, SHOULDERS	.40 - .60											
TOTAL PROJECT AREA= 110.67 ACRES												
TOTAL AREA EXPECTED TO BE DISTURBED BY CONSTRUCTION ACTIVITIES = 1.27 ACRES												

PROJECT NO: 9250-14-71

HWY: STH 77

COUNTY: IRON

GENERAL NOTES, UTILITIES, CONTACTS, & ABBREVIATIONS

SHEET

2

E

FILE NAME : S:\PROJECTS\W11663 WISDOT - STH 77 RESURFACING, IRON CO\SHEETSPLAN\DETAILS\W11663_GEN NOTES.DWG


PLOT DATE : 12/17/2025 7:21:53 AM

PLOT BY : CODY KINTZ

PLOT SCALE : 1" = 1'

LAYOUT : GENERAL NOTES



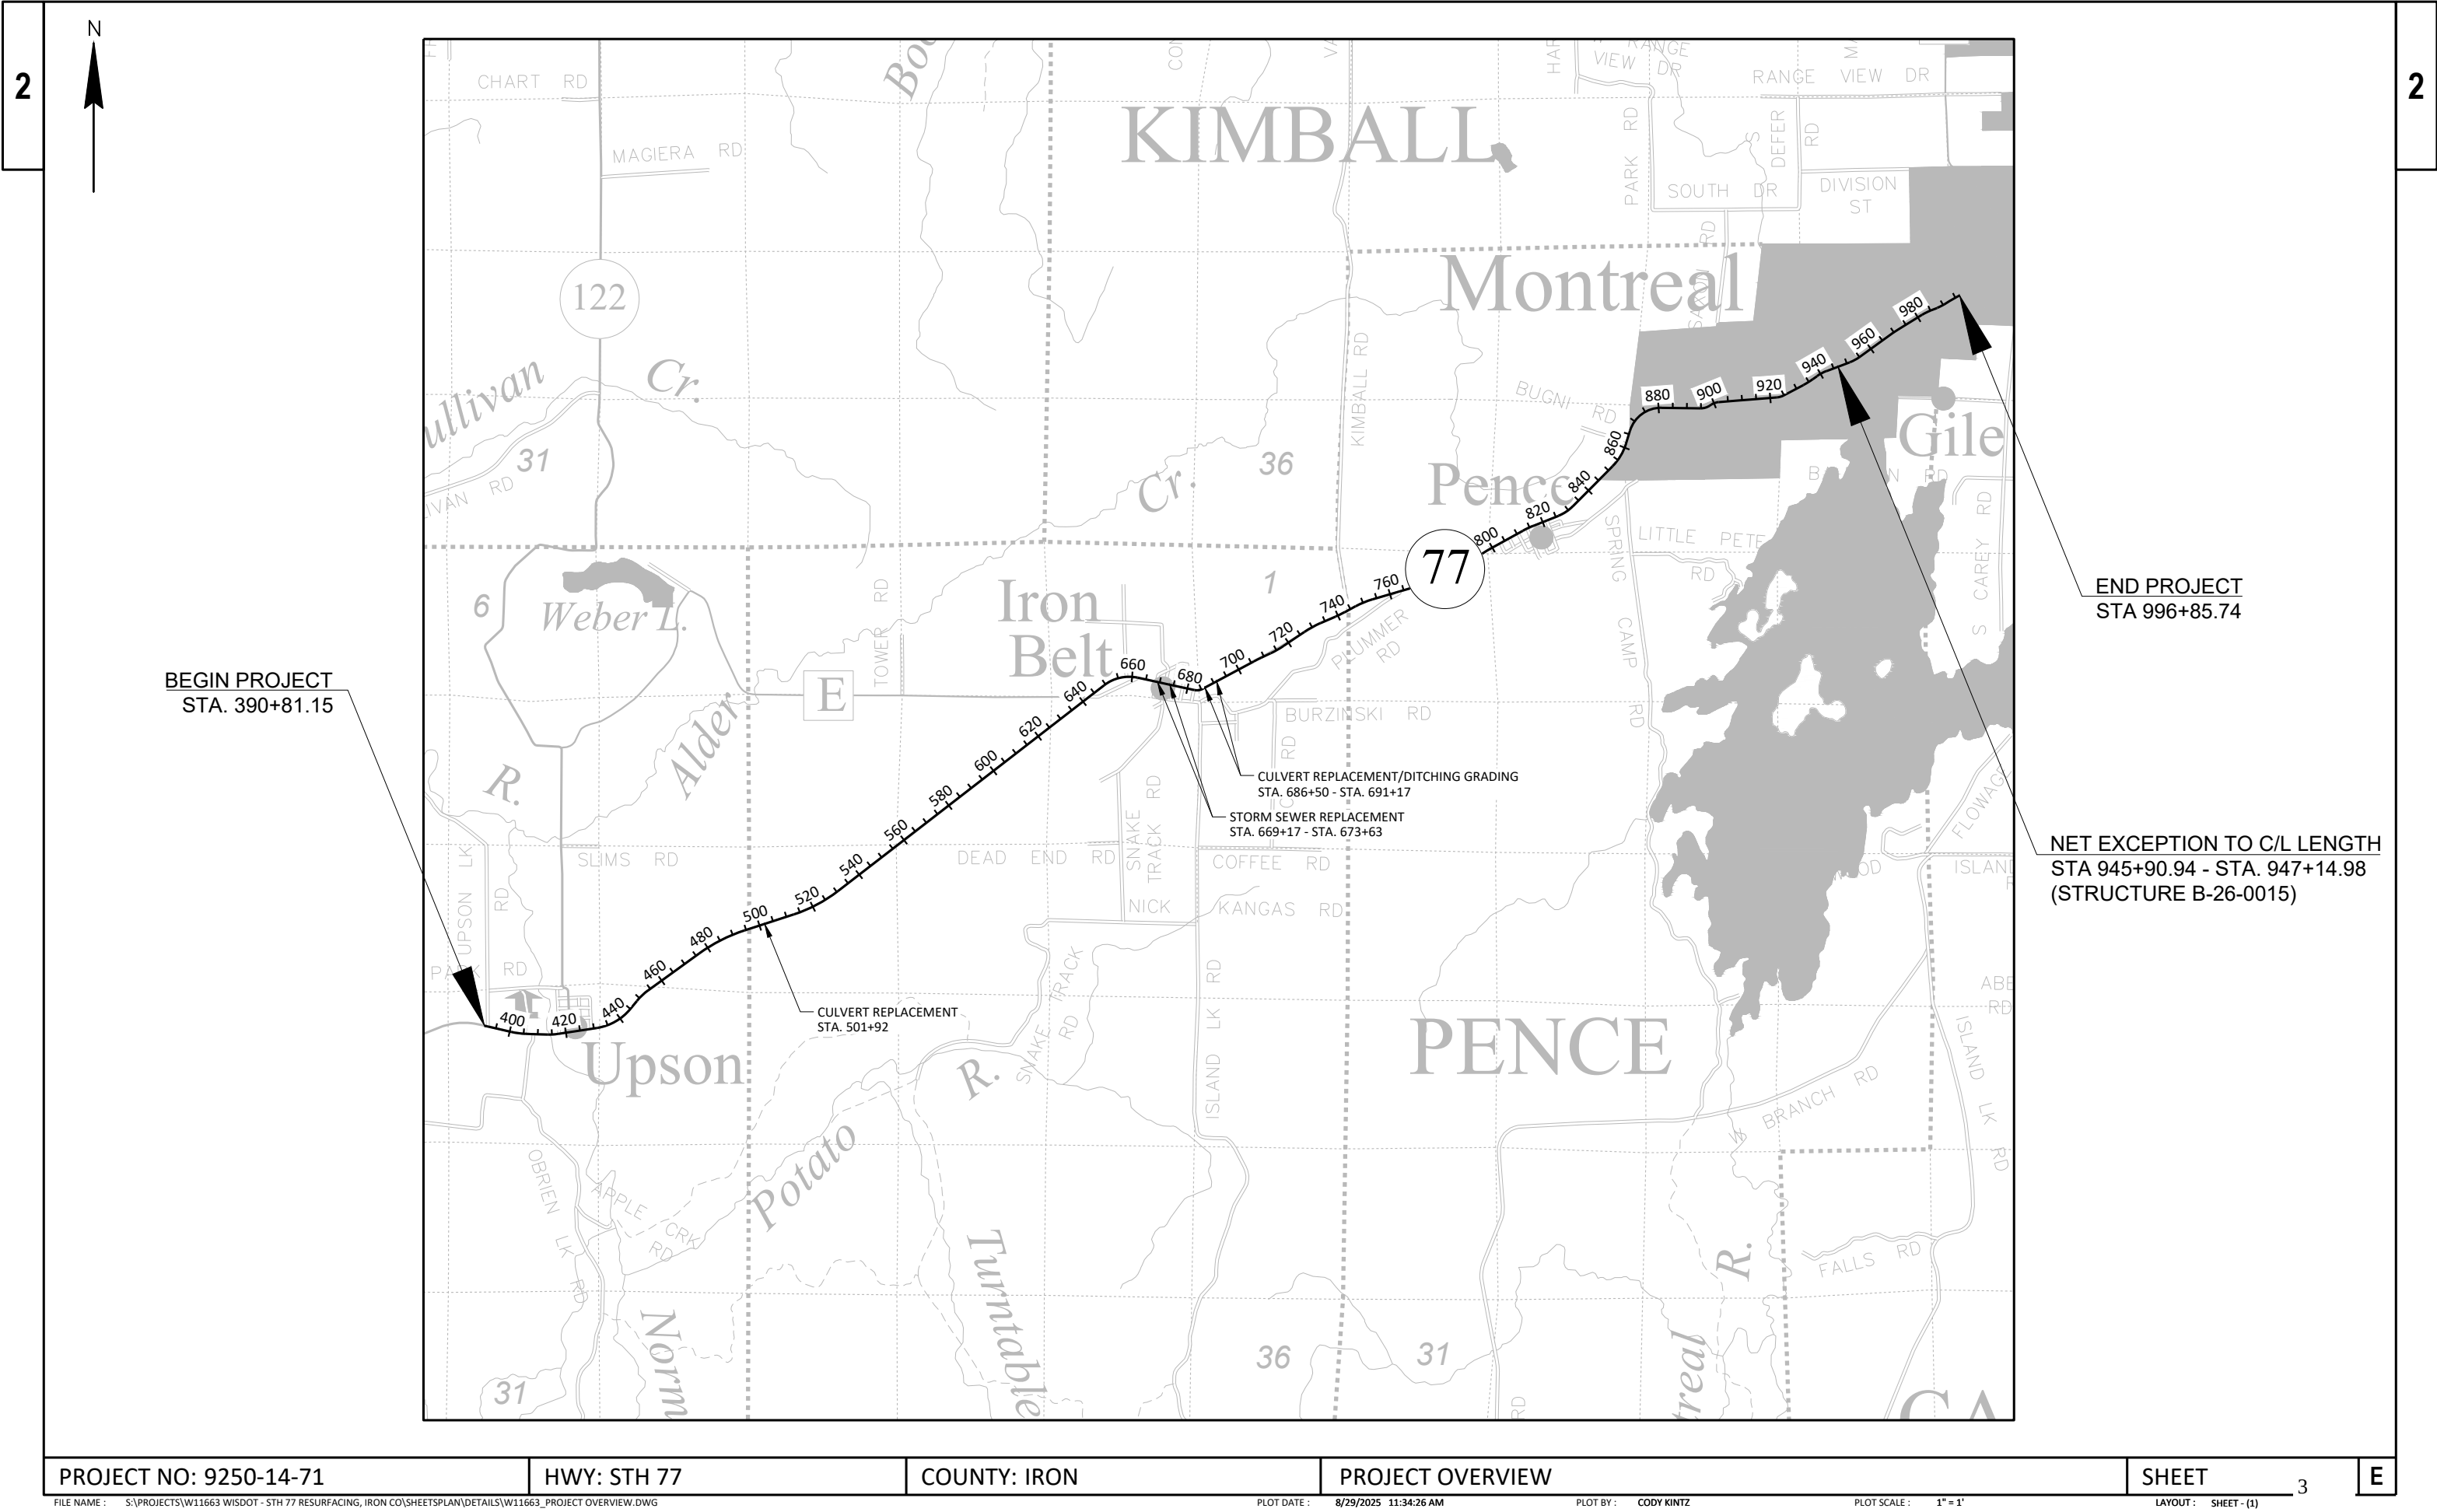


BEGIN PROJECT
STA. 390+81.15

END PROJECT
STA 996+85.74

NET EXCEPTION TO C/L LENGTH
STA 945+90.94 - STA. 947+14.98
(STRUCTURE B-26-0015)


CULVERT REPLACEMENT
STA. 501+92

CULVERT REPLACEMENT/DITCHING GRADING
STA. 686+50 - STA. 691+17
STORM SEWER REPLACEMENT
STA. 669+17 - STA. 673+63

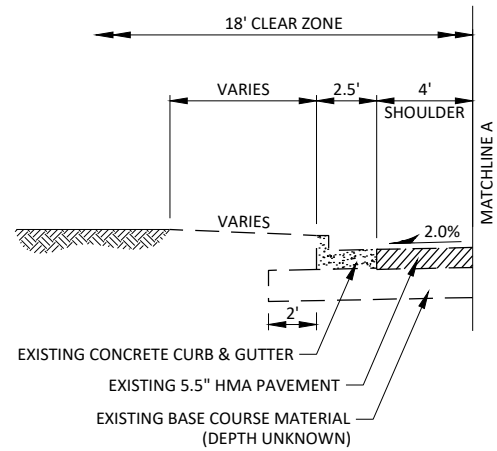


PARTIAL TYPICAL EXISTING SECTION - URBAN

STA. 866+70 - STA. 867+64, LT.
STA. 882+37 - STA. 884+94, LT.
STA. 925+53 - STA. 939+02, LT.
STA. 943+18 - STA. 986+97, LT.

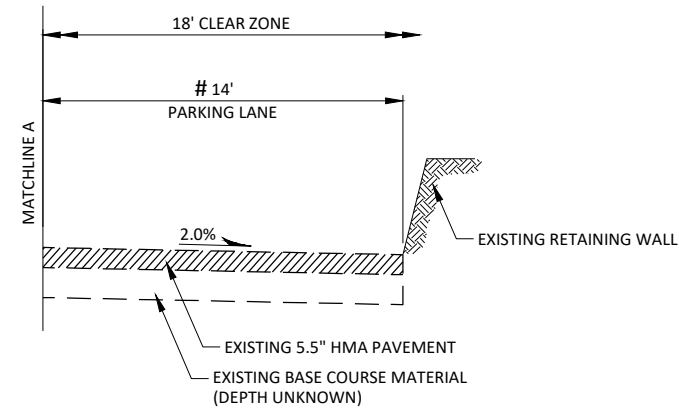


PARTIAL TYPICAL EXISTING SECTION - URBAN

STA. 823+70 - STA. 827+47, RT.
VARIES 3'-15' FROM STA. 826+68 - STA. 827+47, RT.

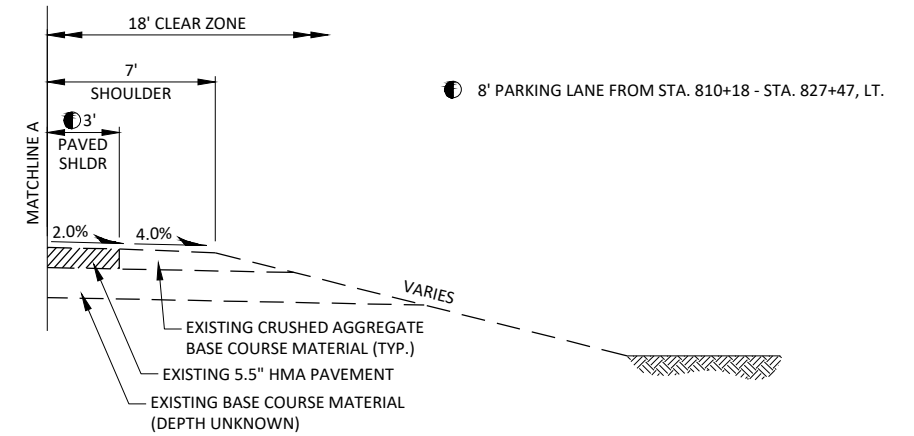


PARTIAL TYPICAL EXISTING SECTION - URBAN

STA. 682+98 - STA. 685+93, RT.
STA. 810+18 - STA. 827+47, LT.
STA. 877+01 - STA. 882+37, LT.

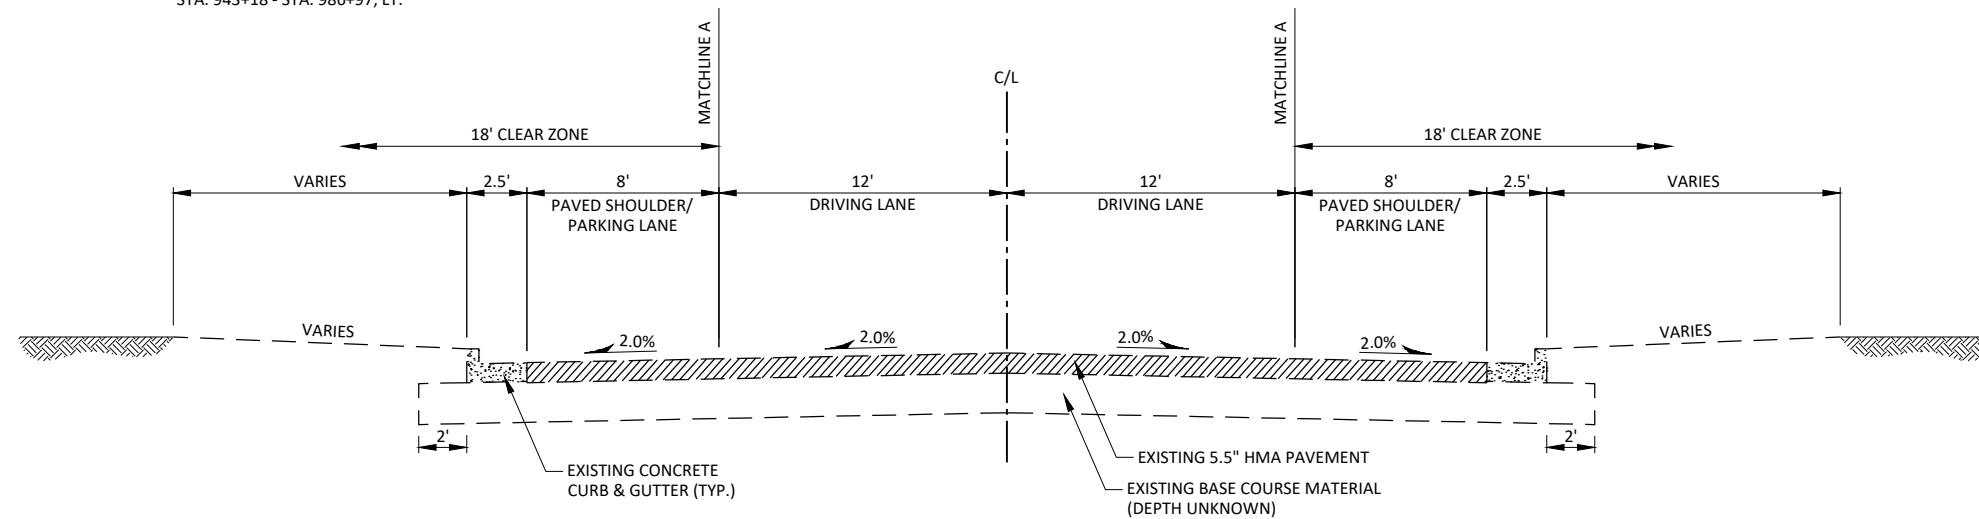


TYPICAL EXISTING URBAN SECTION

STA. 665+93 - STA. 685+93
STA. 796+70 - STA. 827+47
STA. 877+01 - STA. 986+97

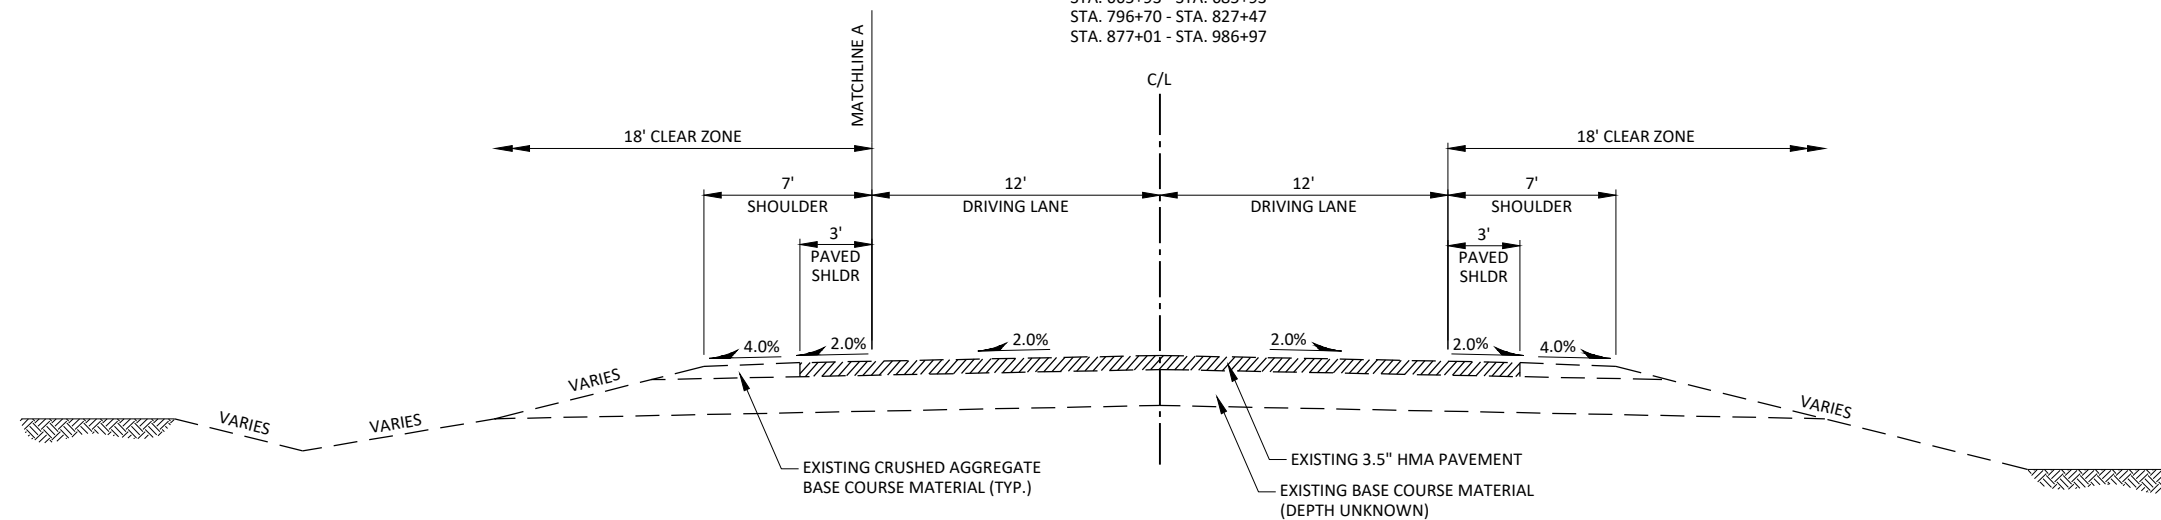


TYPICAL EXISTING RURAL SECTION

STA. 390+81.15 - STA. 665+93
STA. 685+93 - STA. 796+70
STA. 827+47 - STA. 877+01

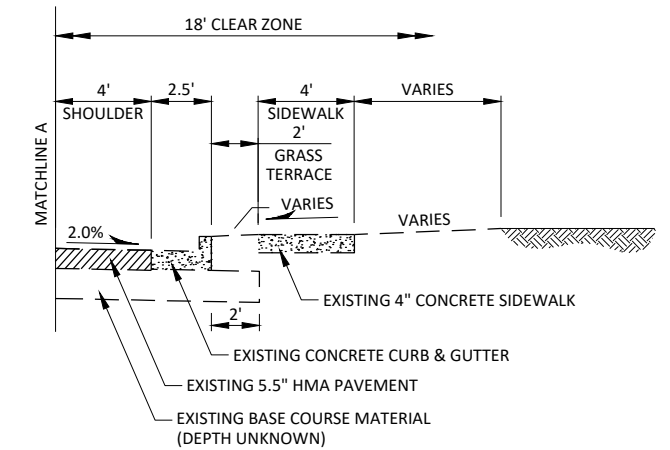


PARTIAL TYPICAL EXISTING SECTION - URBAN

STA. 897+04 - STA. 925+53, LT.
STA. 897+07 - STA. 925+27, RT.

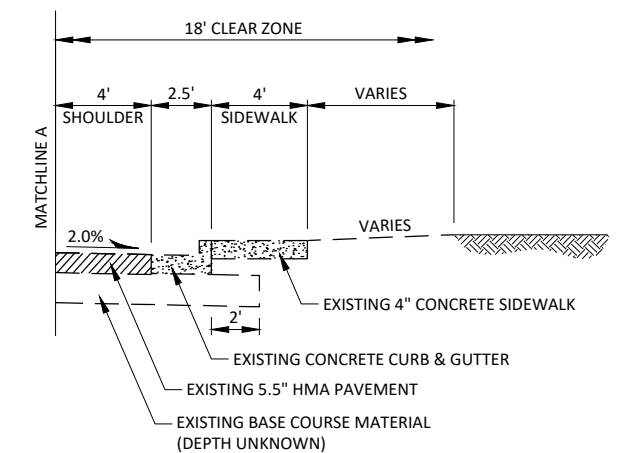


PARTIAL TYPICAL EXISTING SECTION - URBAN

STA. 877+01 - STA. 897+07, RT.
STA. 884+94 - STA. 897+04, LT.
STA. 925+27 - STA. 986+97, RT.
STA. 939+02 - STA. 943+18, LT.

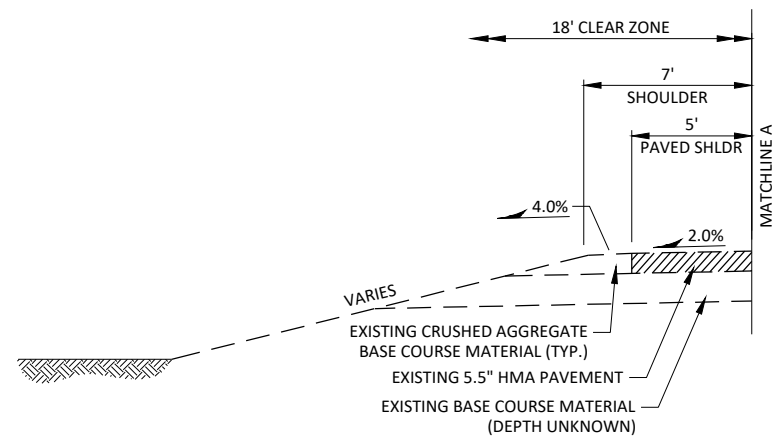

PARTIAL TYPICAL EXISTING SECTION - URBAN

STA. 991+78 - STA. 996+85.74, LT.

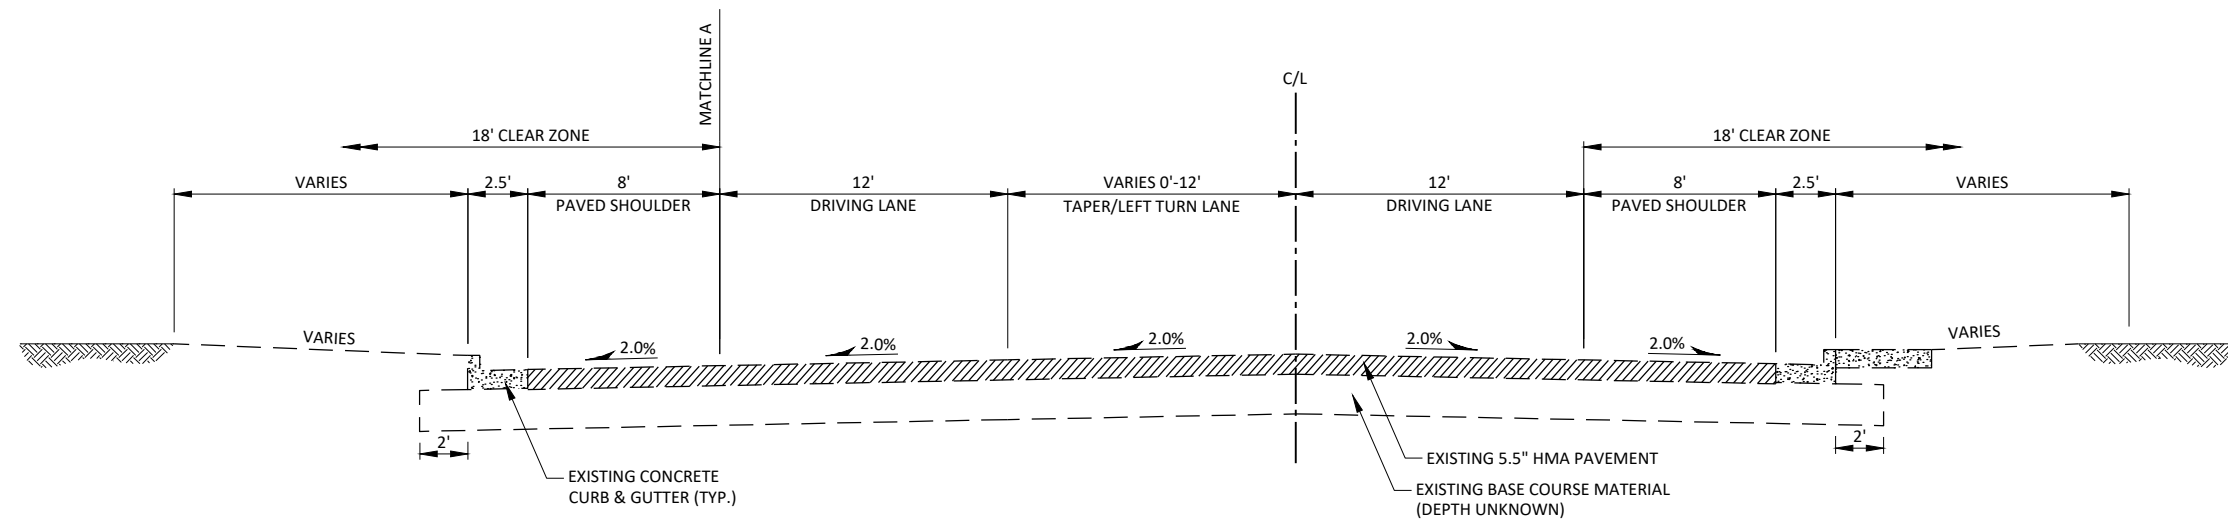

TYPICAL EXISTING URBAN SECTION

STA. 986+97 - STA. 996+85.74

* IN AREAS OF SUPERELEVATION, MATCH EXISTING SLOPE


▲ ASPHALTIC RUMBLE STRIPS, CENTERLINE REQ'D. SEE MISCELLANEOUS QUANTITIES AND STANDARD DETAIL DRAWINGS FOR DETAILS.

① VARIES 3'-15' FROM STA. 826+68 - STA. 827+47, RT.

② 8' PARKING LANE FROM STA. 810+18 - STA. 827+47, LT.


③ STA. 866+70 - STA. 867+64, LT.
REMOVING ASPHALTIC SURFACE BUTT JOINTS REQ'D.
SEE CONSTRUCTION DETAILS FOR FURTHER INFORMATION.

SHOULDER SLOPE WILL BE ADJUSTED TO MATCH CURB AND GUTTER FLAG. SEE CONSTRUCTION DETAILS FOR FURTHER INFORMATION.

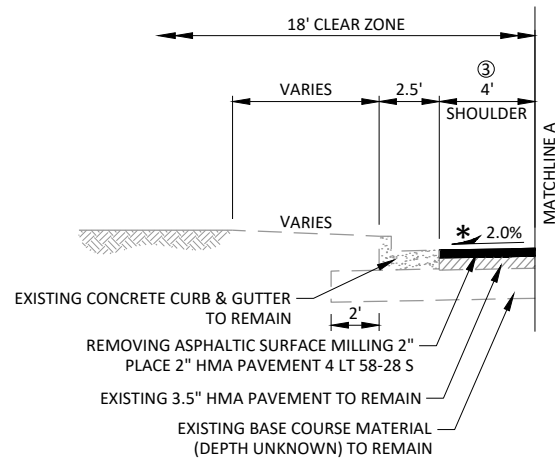


PARTIAL TYPICAL FINISHED SECTION - URBAN

STA. 866+70 - STA. 867+64, LT.
STA. 882+37 - STA. 884+94, LT.
STA. 925+53 - STA. 939+02, LT.
STA. 943+18 - STA. 986+97, LT.

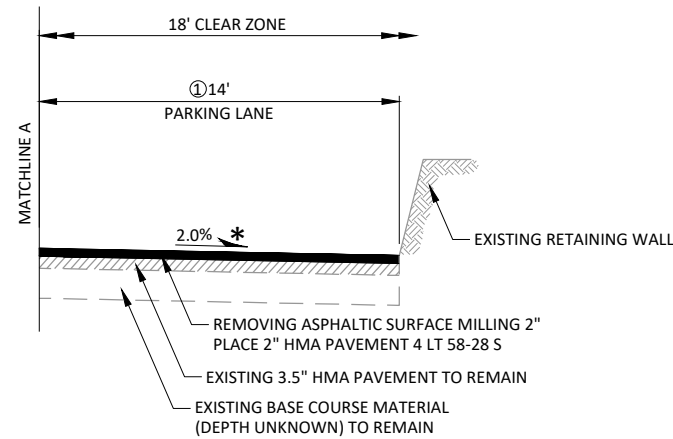


PARTIAL TYPICAL FINISHED SECTION - URBAN

STA. 823+70 - STA. 827+47, RT.

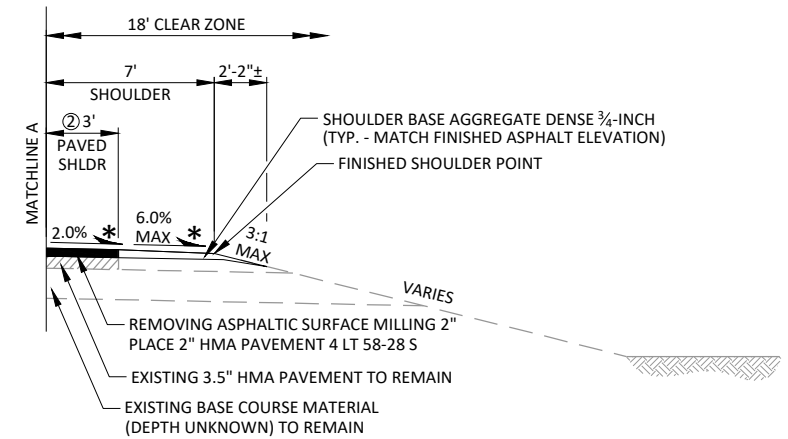


PARTIAL TYPICAL FINISHED SECTION - URBAN

STA. 682+98 - STA. 685+93, RT.
STA. 810+18 - STA. 827+47, LT.
STA. 877+01 - STA. 882+37, LT.

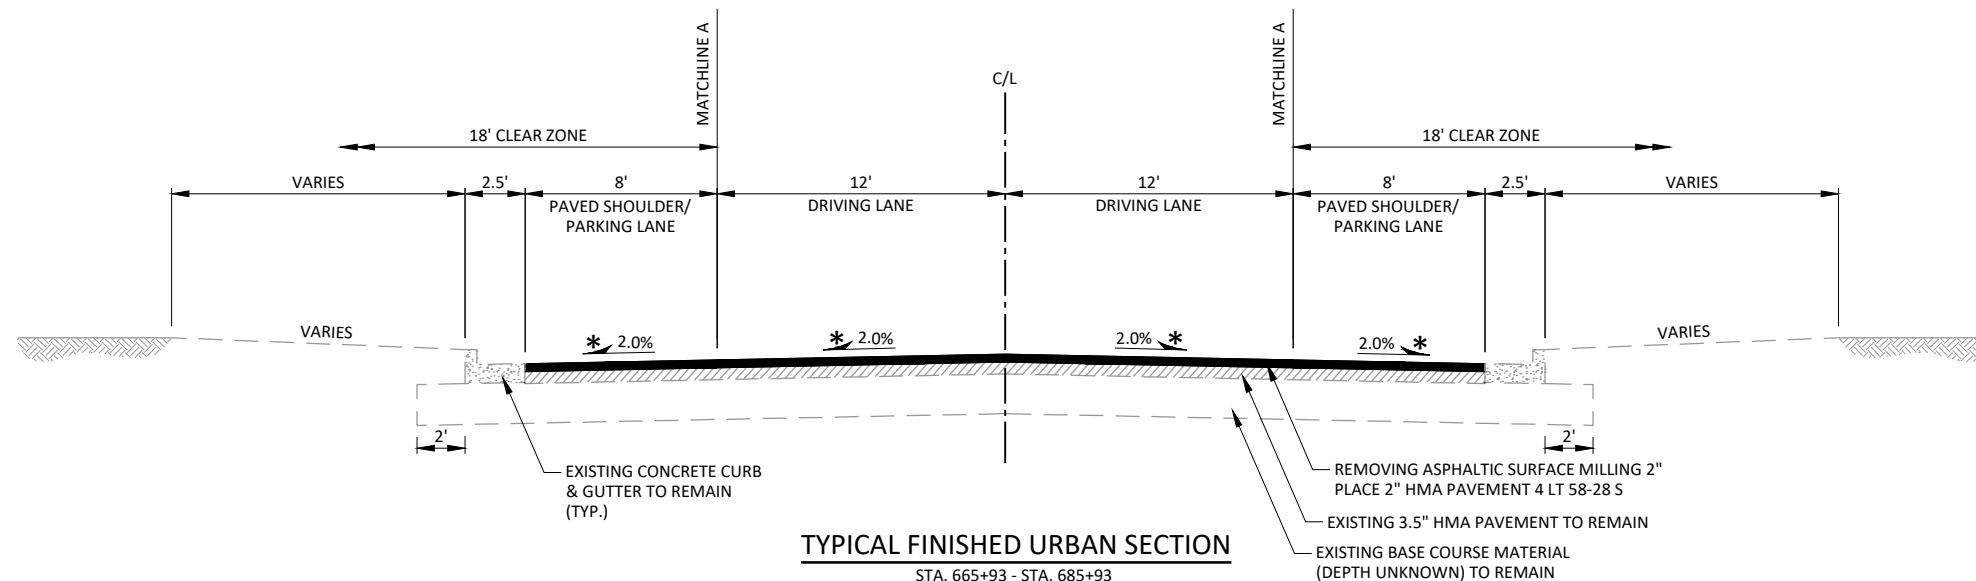


TYPICAL FINISHED URBAN SECTION

STA. 665+93 - STA. 685+93
STA. 796+70 - STA. 827+47
STA. 877+01 - STA. 986+97

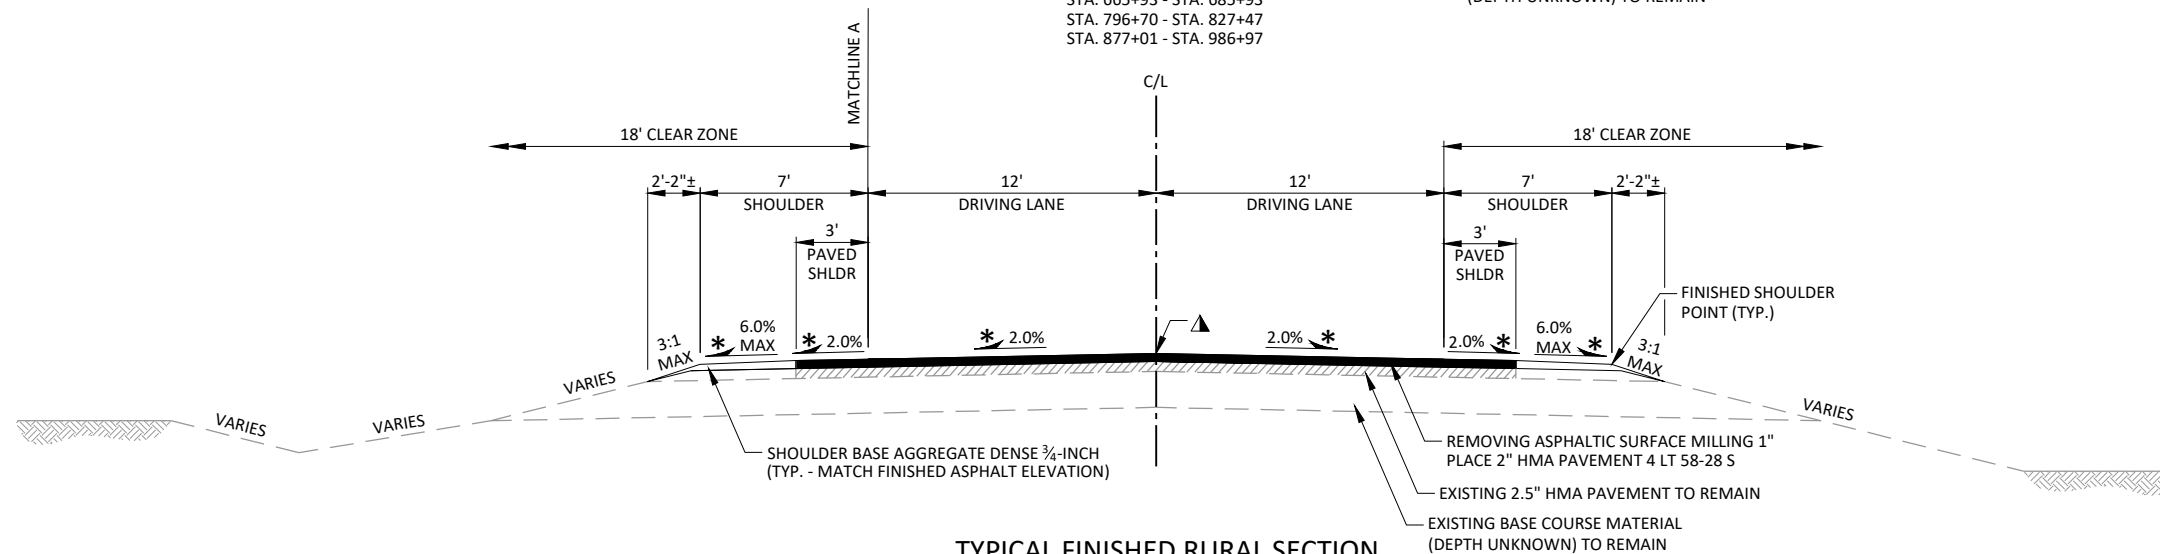


TYPICAL FINISHED RURAL SECTION

STA. 390+81.15 - STA. 665+93
STA. 685+93 - STA. 796+70
STA. 827+47 - STA. 877+01

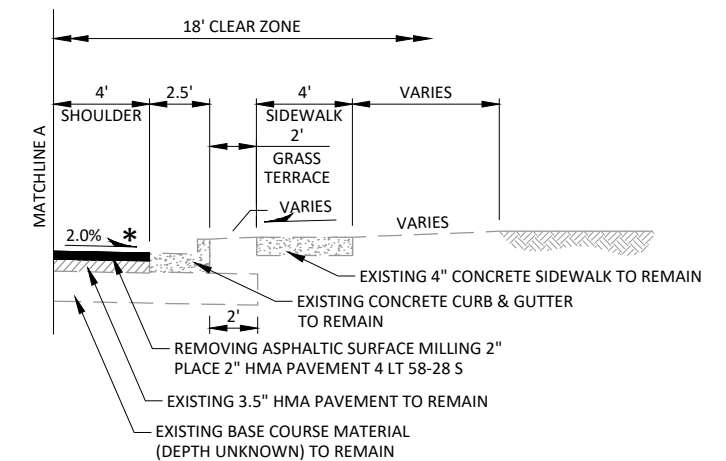


PARTIAL TYPICAL FINISHED SECTION - URBAN

STA. 897+04 - STA. 925+53, LT.
STA. 897+07 - STA. 925+27, RT.

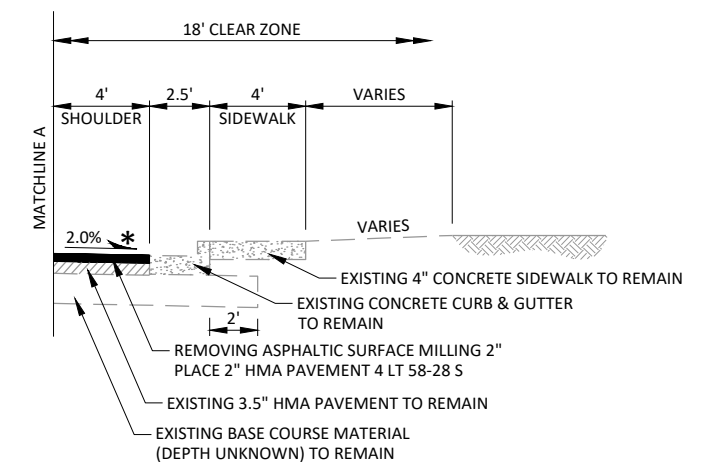


PARTIAL TYPICAL FINISHED SECTION - URBAN

STA. 877+01 - STA. 897+07, RT.
STA. 884+94 - STA. 897+04, LT.
STA. 925+27 - STA. 986+97, RT.
STA. 939+02 - STA. 943+18, LT.

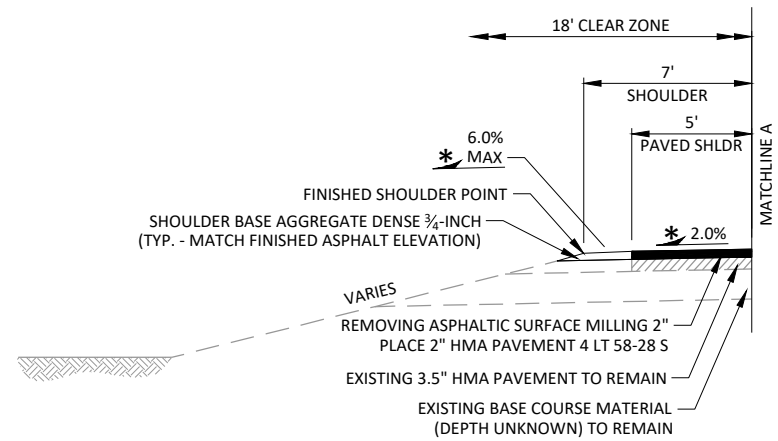


PARTIAL TYPICAL FINISHED SECTION - URBAN

STA. 991+78 - STA. 996+85.74, LT.

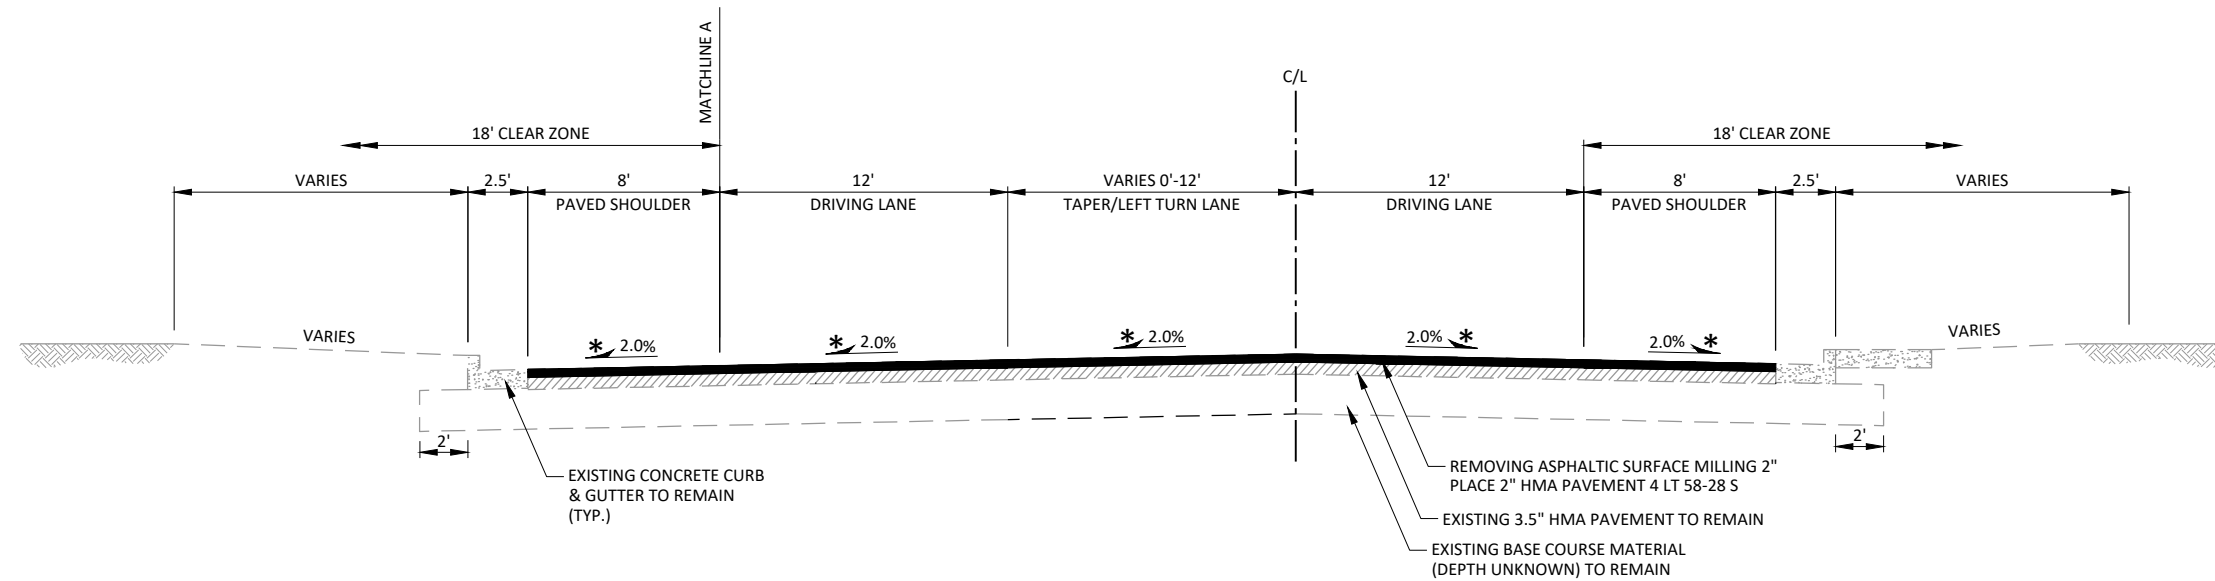

TYPICAL FINISHED URBAN SECTION


STA. 986+97 - STA. 996+85.74

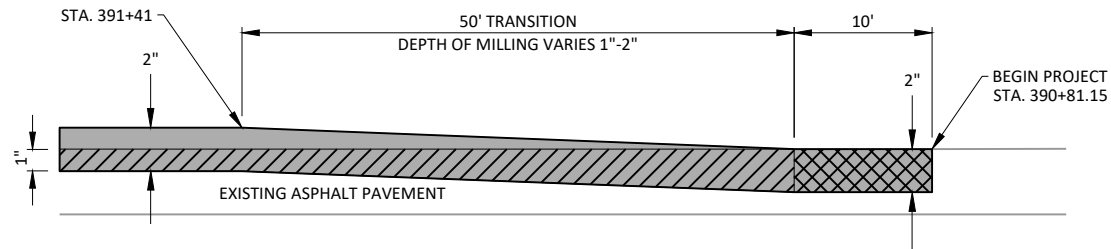**LEGEND**

- REMOVING ASPHALTIC SURFACE MILLING
- REMOVING ASPHALTIC SURFACE BUTT JOINTS
- HMA PAVEMENT

PROFILE TRANSITION

STA. 390+81.15 - STA. 391+41

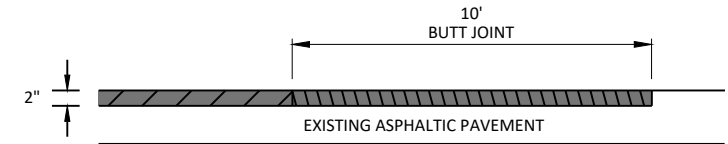


- HMA PAVEMENT
- REMOVING ASPHALTIC SURFACE MILLING
- REMOVING ASPHALTIC SURFACE BUTT JOINTS

BUTT JOINT


STA. 390+81.15 - STA. 390+91
UPSON LAKE ROAD
HOYT AVE.
STH 122
MOORE AVE.
SESSIONS AVE.
CTH E
CORRIGAN STREET
JACKSON STREET
MACKINNON STREET (NORTH)
MACKINNON STREET (SOUTH)
ATLANTIC STREET (NORTH)
ATLANTIC STREET (SOUTH)
JOHNSON STREET (NORTH)
JOHNSON STREET (SOUTH)
VALLEY ROAD
OAK STREET (NORTH)
OAK STREET (SOUTH)

HEMLOCK STREET
SPRUCE STREET
LINDEN STREET
MAPLE STREET
CEDAR STREET
BIRCH STREET
S ELM STREET (STA. 877+30)
INDIANA AVE
ELM STREET
BESSEMER STREET (NORTH)
BESSEMER STREET (SOUTH)
TEXAS AVENUE
SAXON ROAD
LAURENCE STREET (NORTH)
LAURENCE STREET (SOUTH)
HAMILTON STREET (NORTH)
HAMILTON STREET (SOUTH)
STRATFORD STREET


NUMBER 4 ROAD
MONTREAL STREET (NORTH)
MONTREAL STREET (SOUTH)
MICHIGAN AVENUE
CITY HALL ROAD
PLANT STREET
STA. 945+80.94 - STA. 945+90.94
STA. 947+14.98 - STA. 947+24.98
KOKOGAN STREET
BECKSTROM CIRCLE
NIMIKON AVENUE
OTTAWA STREET
TORONTO STREET
NIPIGON STREET
DIVISION STREET
ODANAH ROAD
CTH D
STA. 996+75.74 - STA. 996+85.74

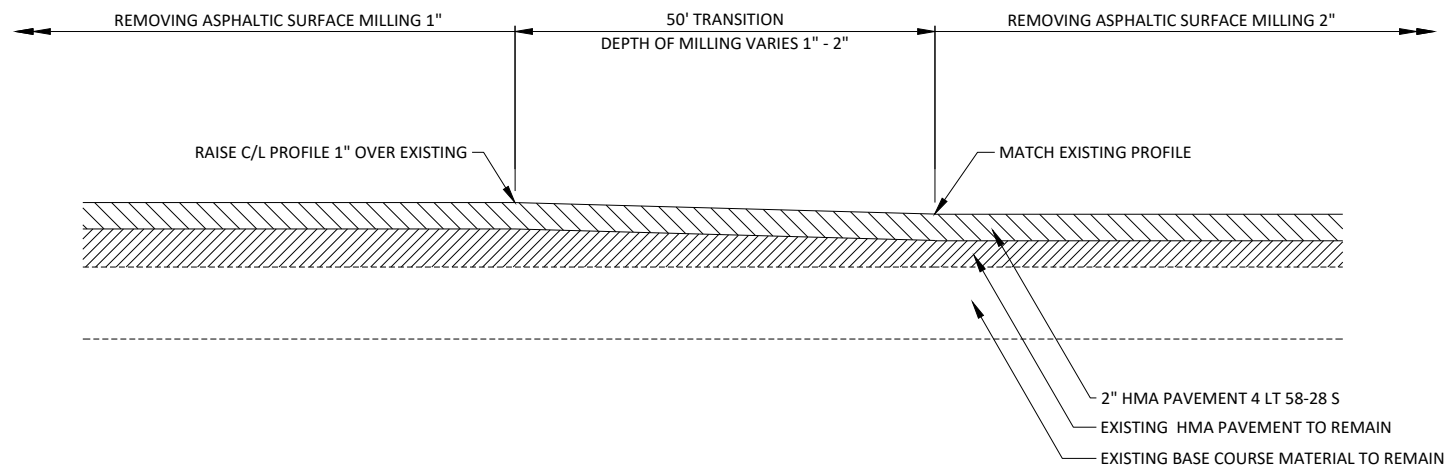
**PAVEMENT TRANSITION DETAIL (RURAL TO URBAN)**

STA. 665+43 - STA. 665+93
STA. 796+20 - STA. 796+70
STA. 876+51 - STA. 877+01

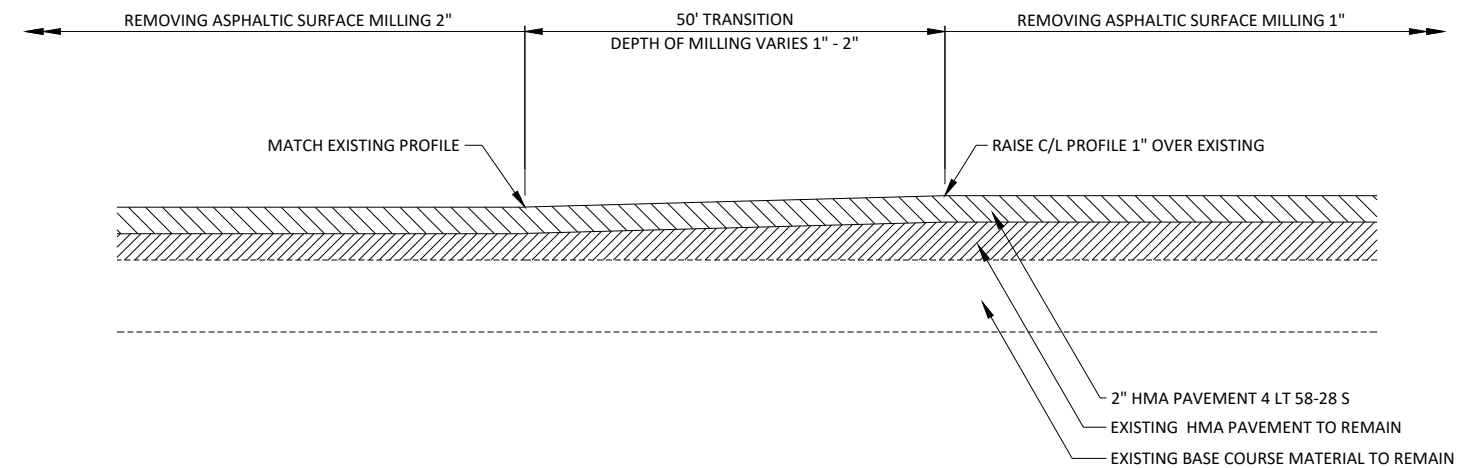**PAVEMENT TRANSITION DETAIL (URBAN TO RURAL)**


STA. 685+93 - STA. 686+43
STA. 827+47 - STA. 827+97

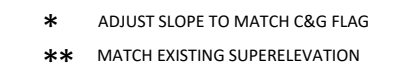

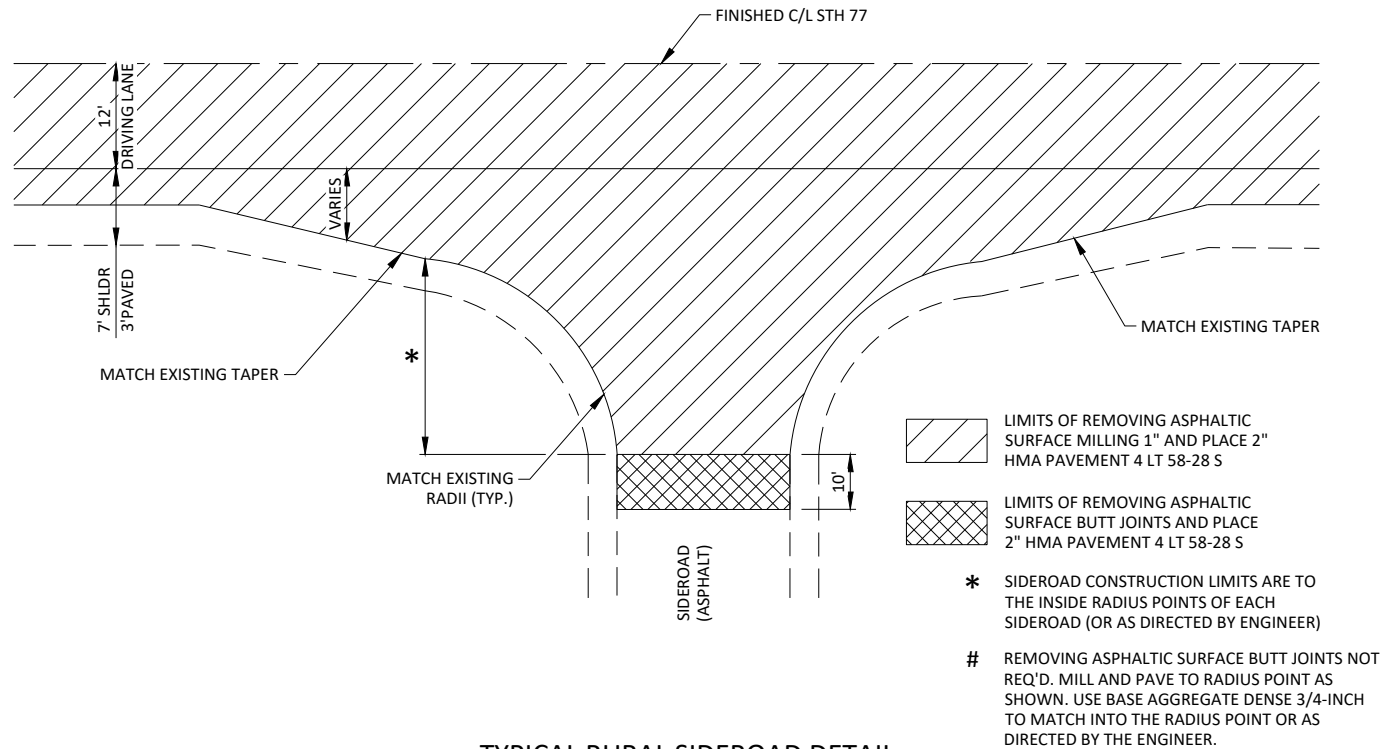


TYPICAL RURAL SIDEROAD DETAIL

- | | |
|---|--|
| UPSON LAKE ROAD | # LAGOON ROAD (NORTH) |
| # LOVERS LANE | # LAGOON ROAD (SOUTH) |
| # O'BRIEN LAKE ROAD | # OLD WISCONSIN 77 (SOUTH) (STA. 662+00) |
| HOYT AVENUE | # OLD WISCONSIN 77 (NORTH) (STA. 662+60) |
| HOYT ROAD/STH 122 | VALLEY ROAD |
| MOORE AVENUE | S ELM STREET (STA. 861+00) |
| SESSIONS AVENUE (NORTH) | INDIANA AVENUE |
| CTH E | |
| # OLD WISCONSIN 77 (EAST) (STA. 643+00) | |




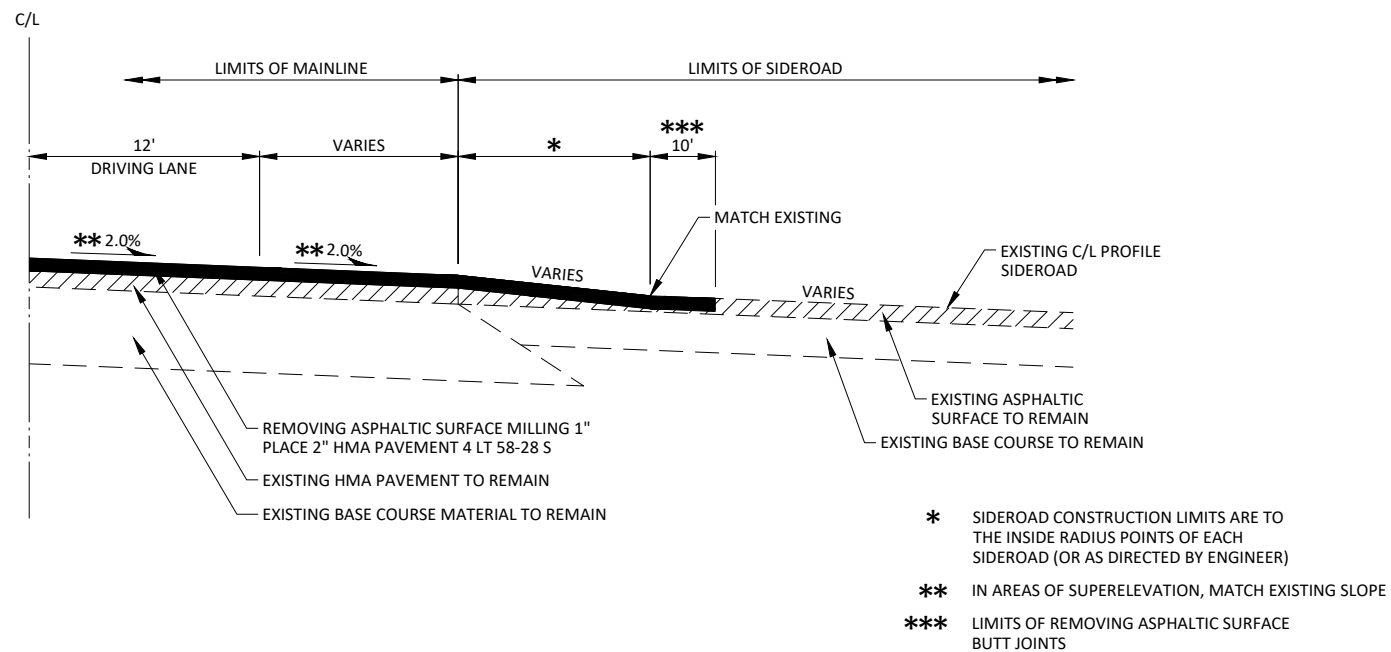



TYPICAL RURAL SIDEROAD PROFILE

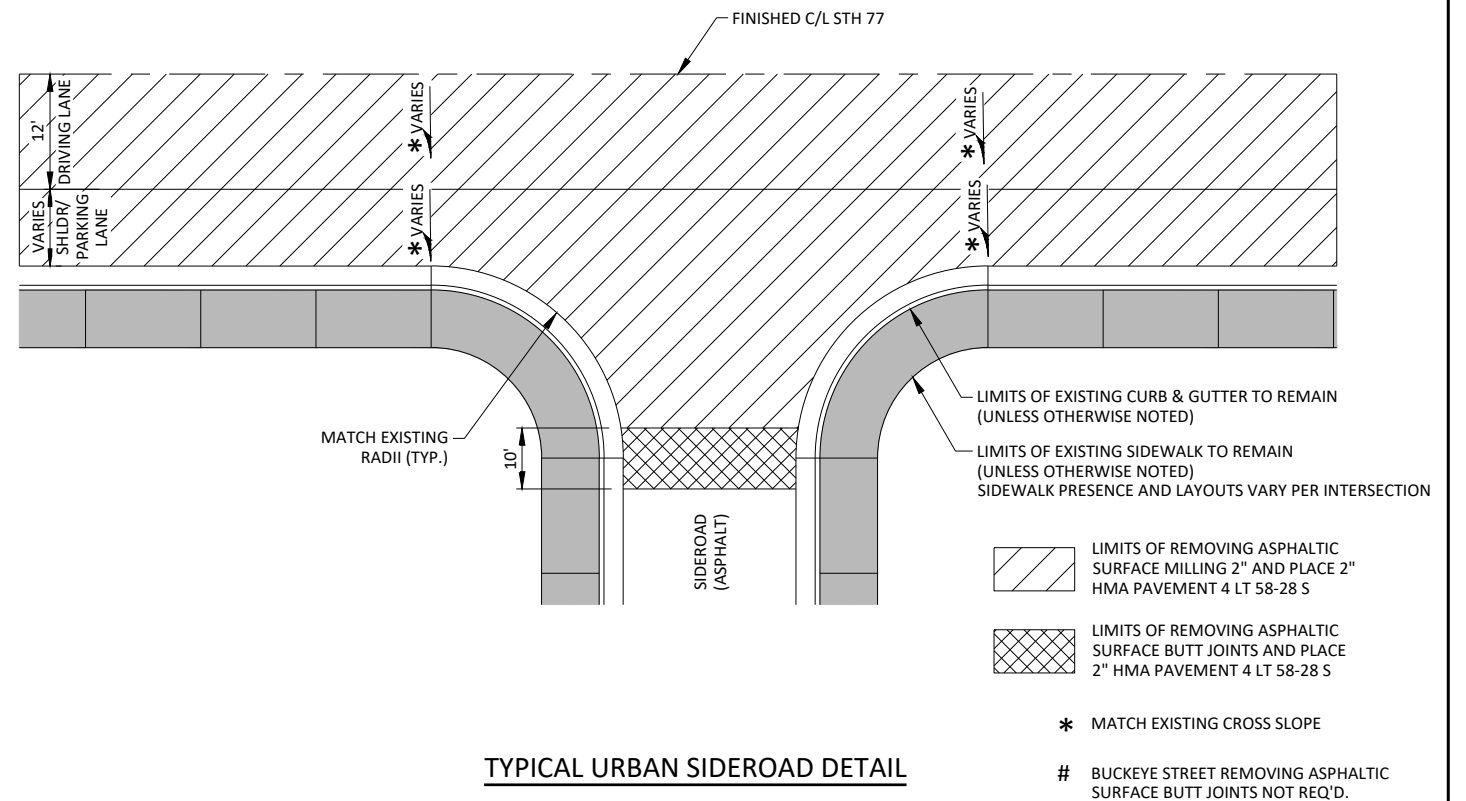


TYPICAL URBAN SIDEROAD DETAIL

- | | |
|----------------------------|-------------------------|
| CORRIGAN STREET | SAXON ROAD |
| JACKSON STREET | LAURENCE STREET (NORTH) |
| MACKINNON STREET (NORTH) | LAURENCE STREET (SOUTH) |
| MACKINNON STREET (SOUTH) | HAMILTON STREET (NORTH) |
| ATLANTIC STREET (NORTH) | HAMILTON STREET (SOUTH) |
| ATLANTIC STREET (SOUTH) | STRATFORD STREET |
| JOHNSON STREET (NORTH) | NUMBER 4 ROAD |
| JOHNSON STREET (SOUTH) | MONTREAL STREET (NORTH) |
| # BUCKEYE STREET | MONTREAL STREET (SOUTH) |
| OAK STREET (NORTH) | MICHIGAN AVENUE |
| OAK STREET (SOUTH) | CITY HALL ROAD |
| HEMLOCK STREET | PLANT STREET |
| SPRUCE STREET | KOKOGAN STREET |
| LINDEN STREET | BECKSTROM CIRCLE |
| MAPLE STREET | NIMIKON AVENUE |
| CEDAR STREET | OTTAWA STREET |
| BIRCH STREET | TORONTO STREET |
| S ELM STREET (STA. 877+30) | NIPIGON STREET |
| BESSEMER STREET (NORTH) | DIVISION STREET |
| BESSEMER STREET (SOUTH) | ODANAH ROAD |
| TEXAS AVENUE | CTH D |

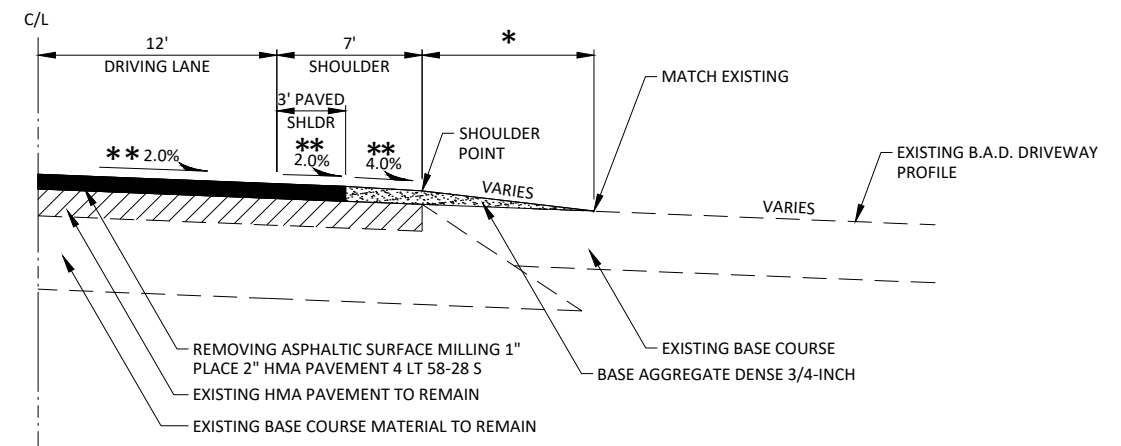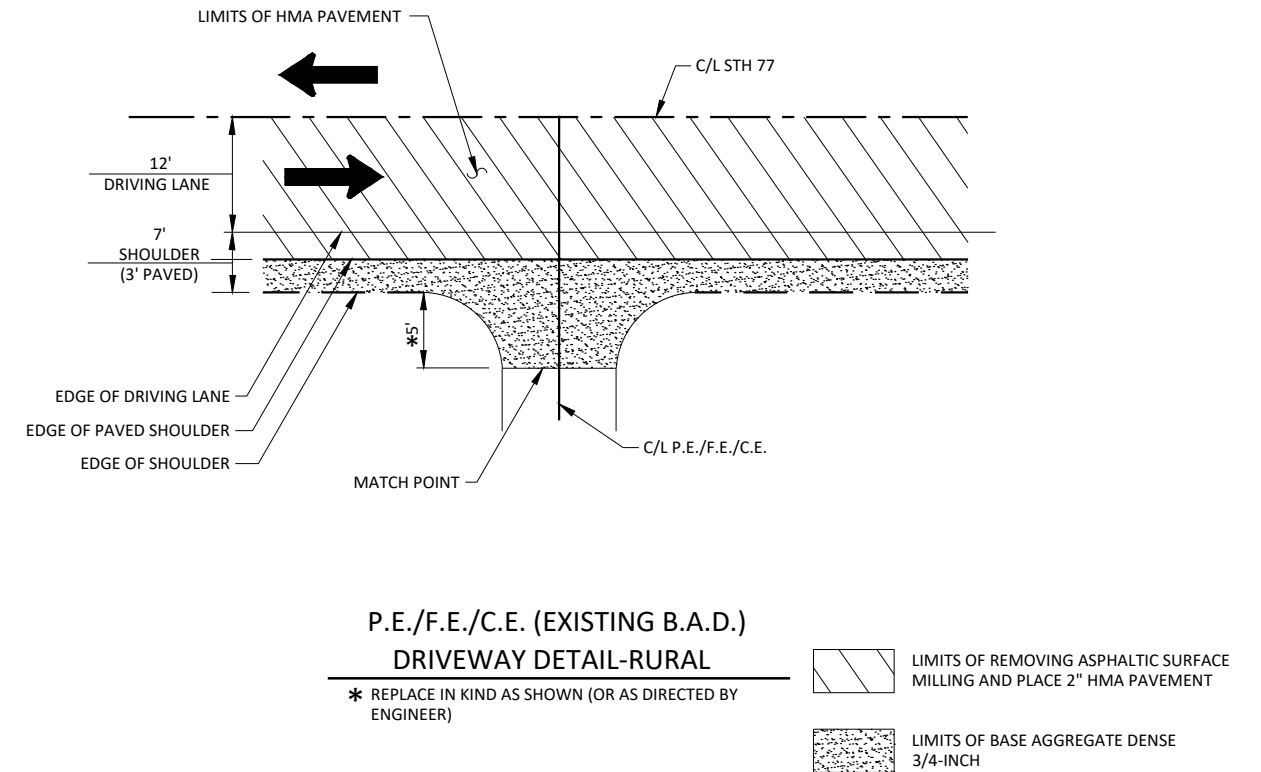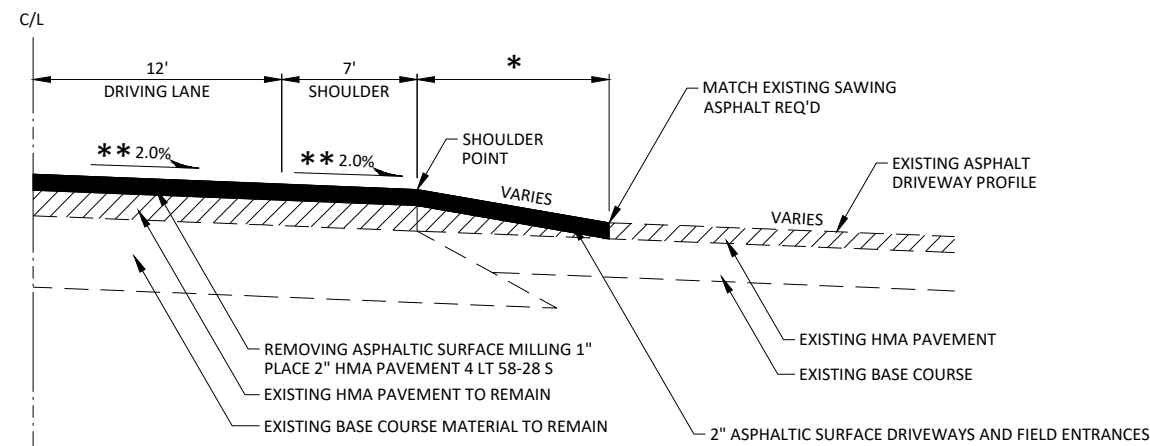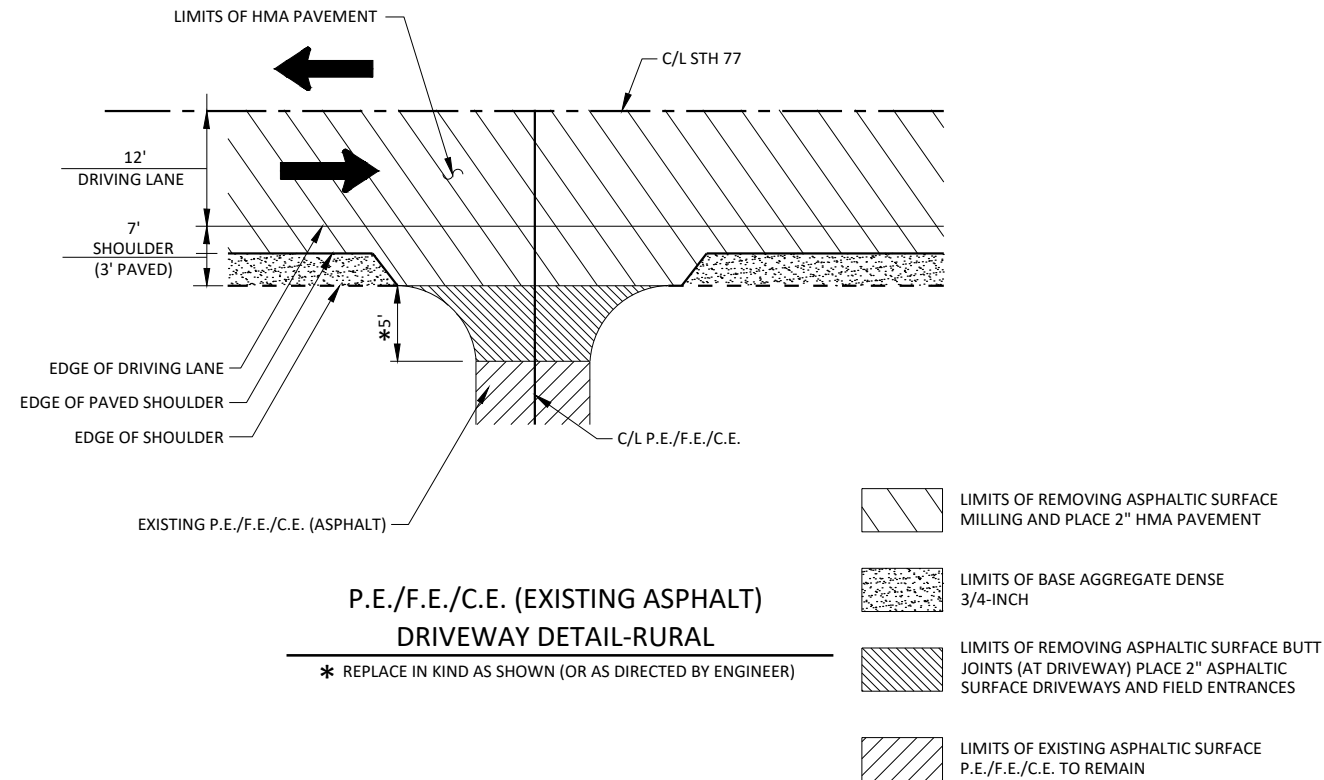


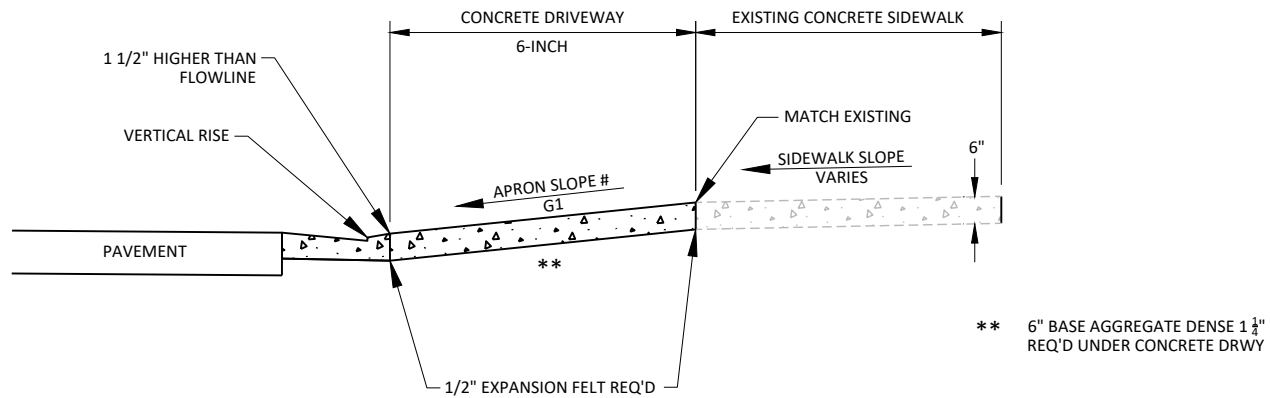

TYPICAL SIDEWALK SECTION

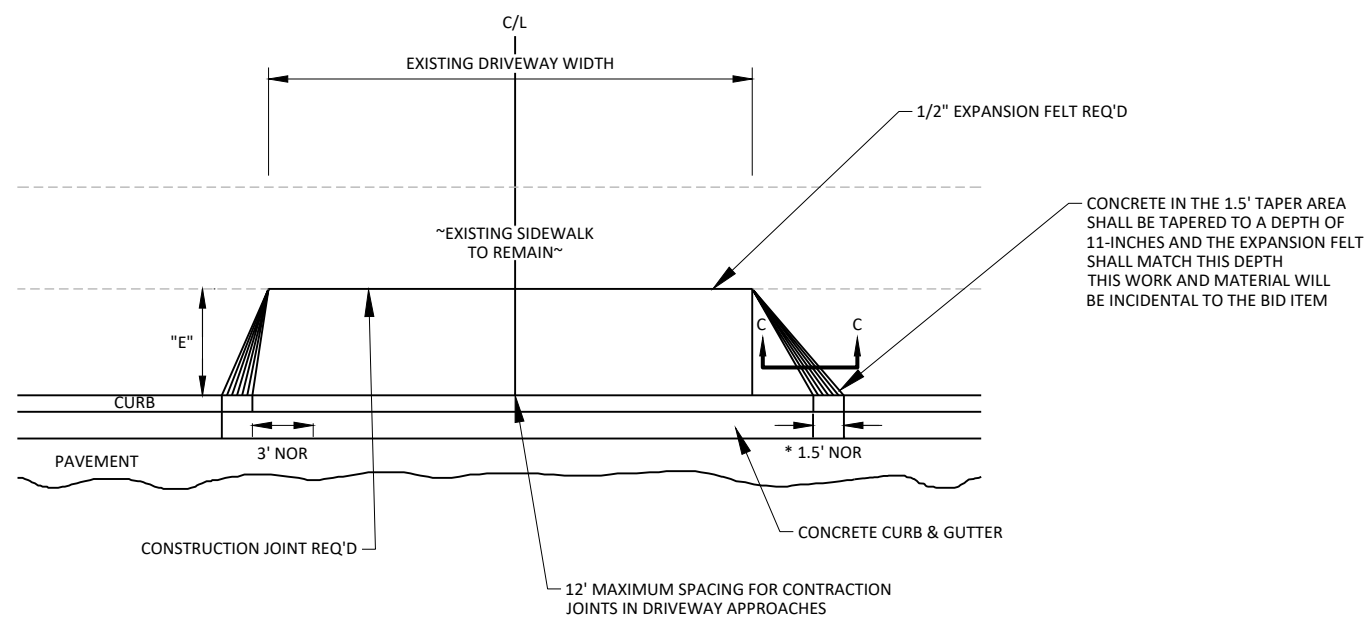


PLAN VIEW

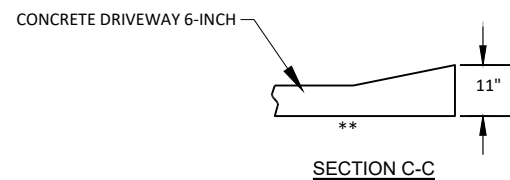

* WHEN "E" = 0
MAKE CURB TAPER 5'

DRIVEWAY ENTRANCE WITH SIDEWALK, CURB & GUTTER

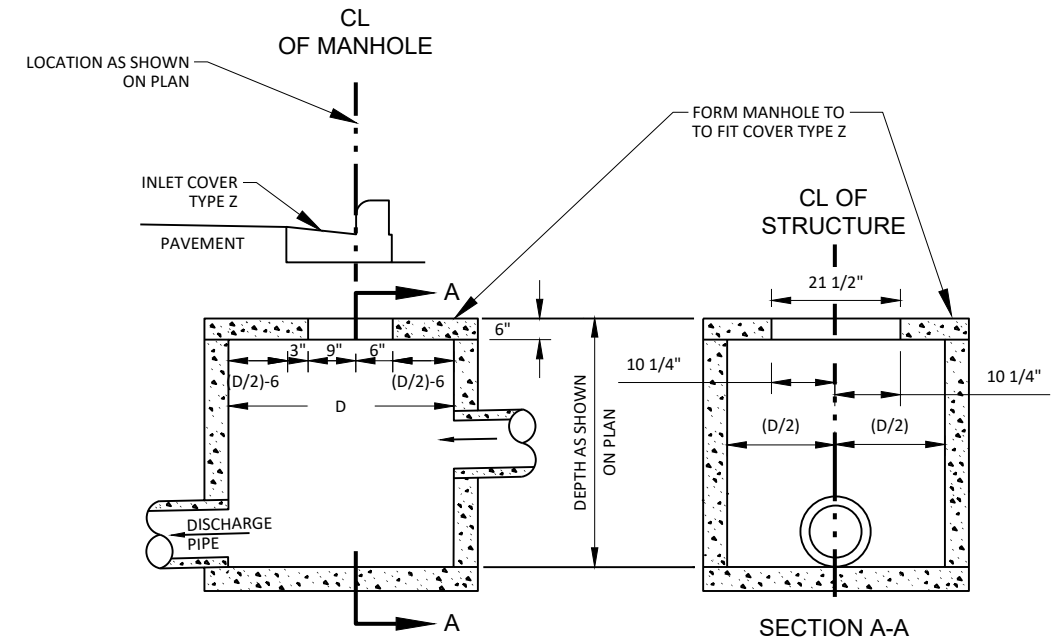


MANHOLE 4-FT DIAMETER MODIFIED
(TO ACCOMMODATE TYPE Z COVER)

NOTE:
DETAILS NOT SHOWN SHALL CONFORM TO
STANDARD DETAIL DRAWING FOR MANHOLE 4-FT DIAMETER


NOTES:

PERFORM REMOVING ASPHALTIC SURFACE MILLING PRIOR TO REMOVING DISTRESSED ASPHALTIC SURFACE MILLING

- ① MILLED VERTICAL EDGES ARE ACCEPTABLE, SAW CUTS ARE NOT REQUIRED.
- ② THE SMALLEST DIMENSION OF REMOVING DISTRESSED ASPHALTIC SURFACE MILLING IS 4 FEET IN ANY DIRECTION.
- ③ WHEN THE DISTANCE FROM THE EDGE OF PAVEMENT TO EDGE OF REMOVING DISTRESSED ASPHALTIC SURFACE MILLING IS LESS THAN 1-FOOT, EXTEND THE REMOVING DISTRESSED ASPHALTIC SURFACE MILLING TO THE EDGE OF PAVEMENT.

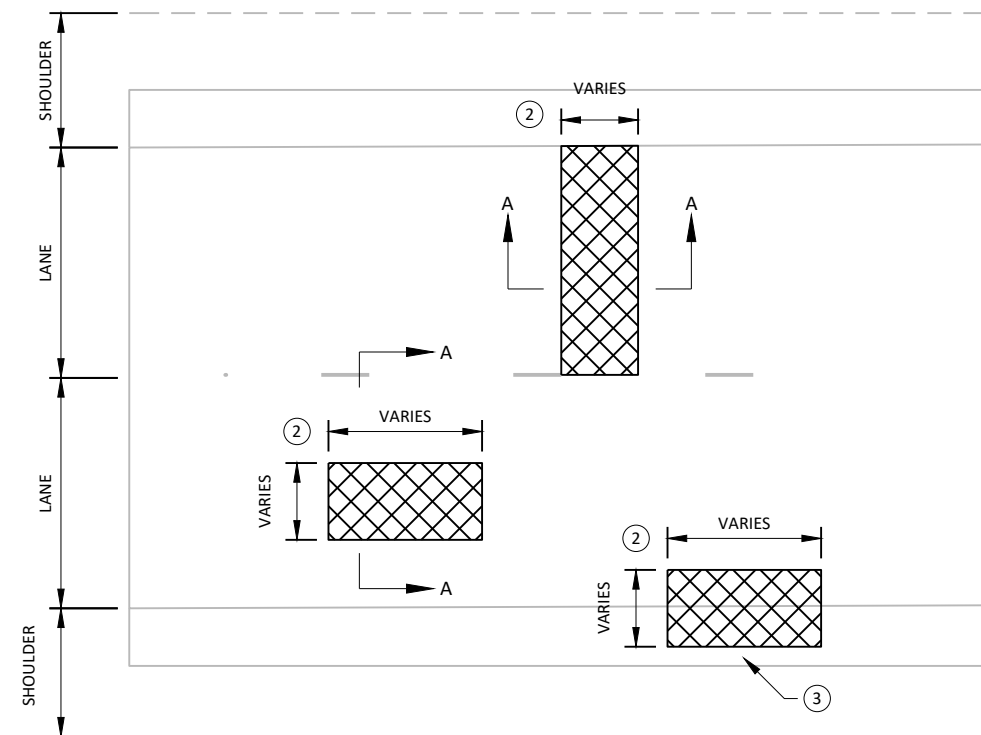

PLAN VIEW

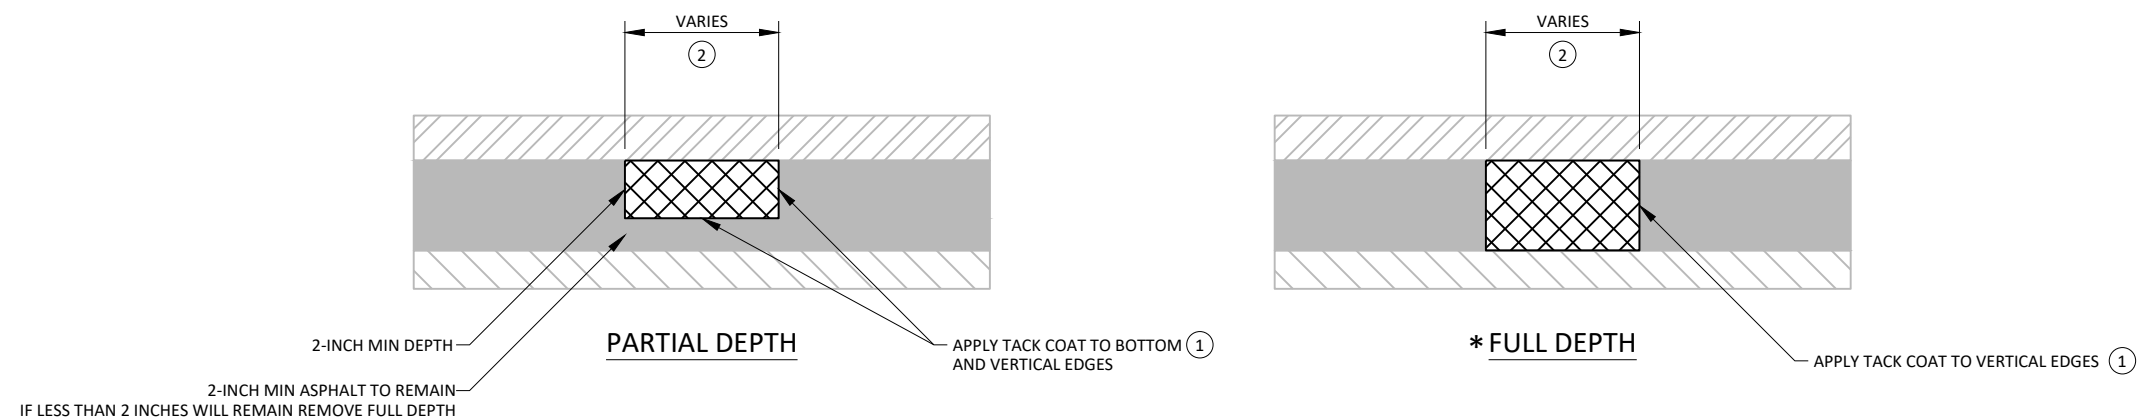






SECTION A-A

- | | |
|--|---|
| | REMOVING ASPHALTIC SURFACE MILLING |
| | REMOVING DISTRESSED ASPHALTIC SURFACE MILLING |
| | EXISTING ASPHALT |
| | EXISTING BASE COURSE |

REMOVING DISTRESSED ASPHALTIC SURFACE MILLING

LOCATIONS AND LIMITS DETERMINED BY THE ENGINEER IN THE FIELD


- * NOTES:
INCLUDES AREA WHERE CONCRETE BASE PATCHING IS EXPOSED AT APPROXIMATELY
STA. 812+75 - STA. 813+00 FOR THE FULL ROADWAY WIDTH.
(PAID FOR AS REMOVING DISTRESSED ASPHALTIC SURFACE MILLING)

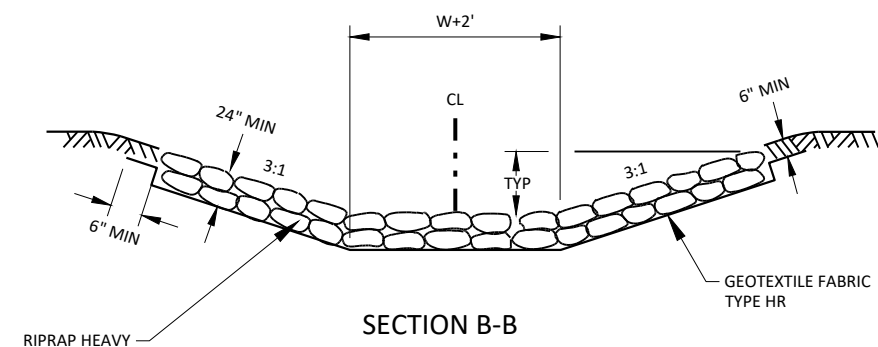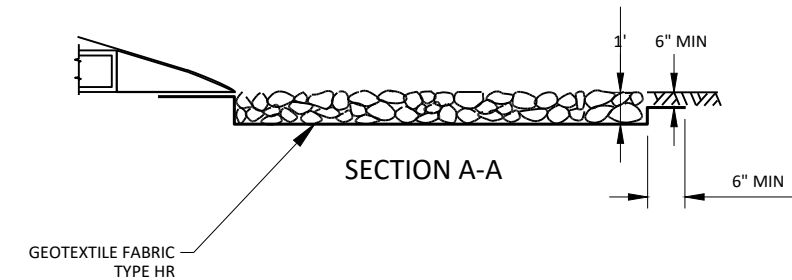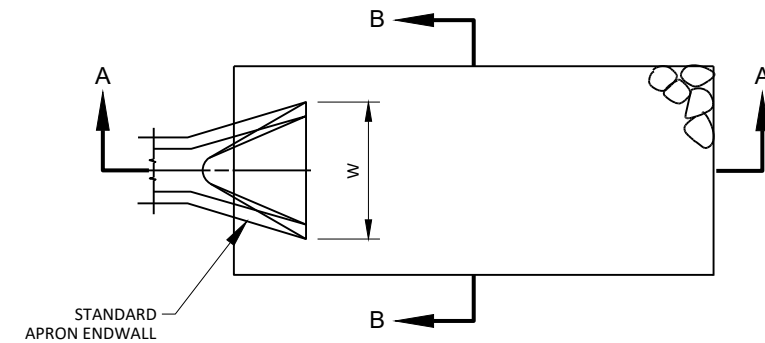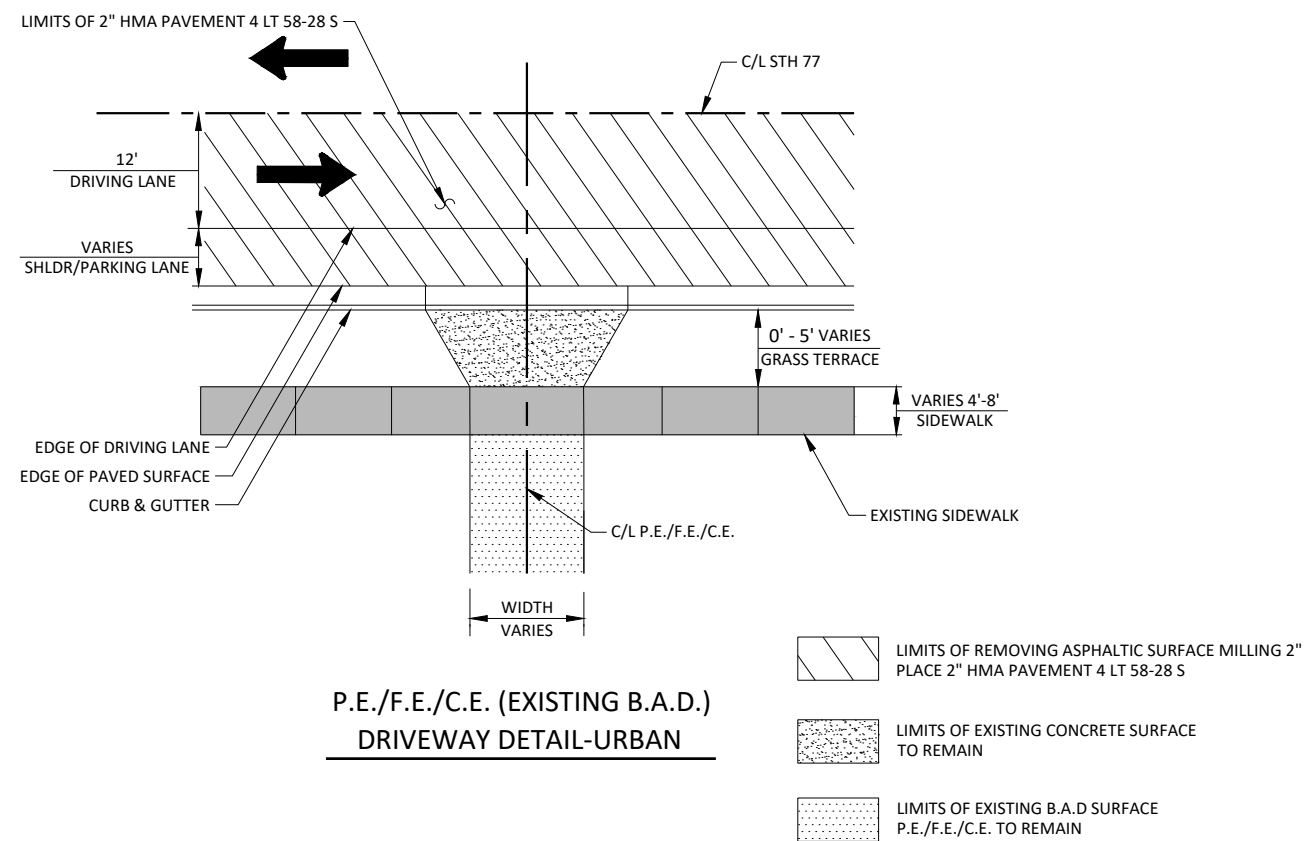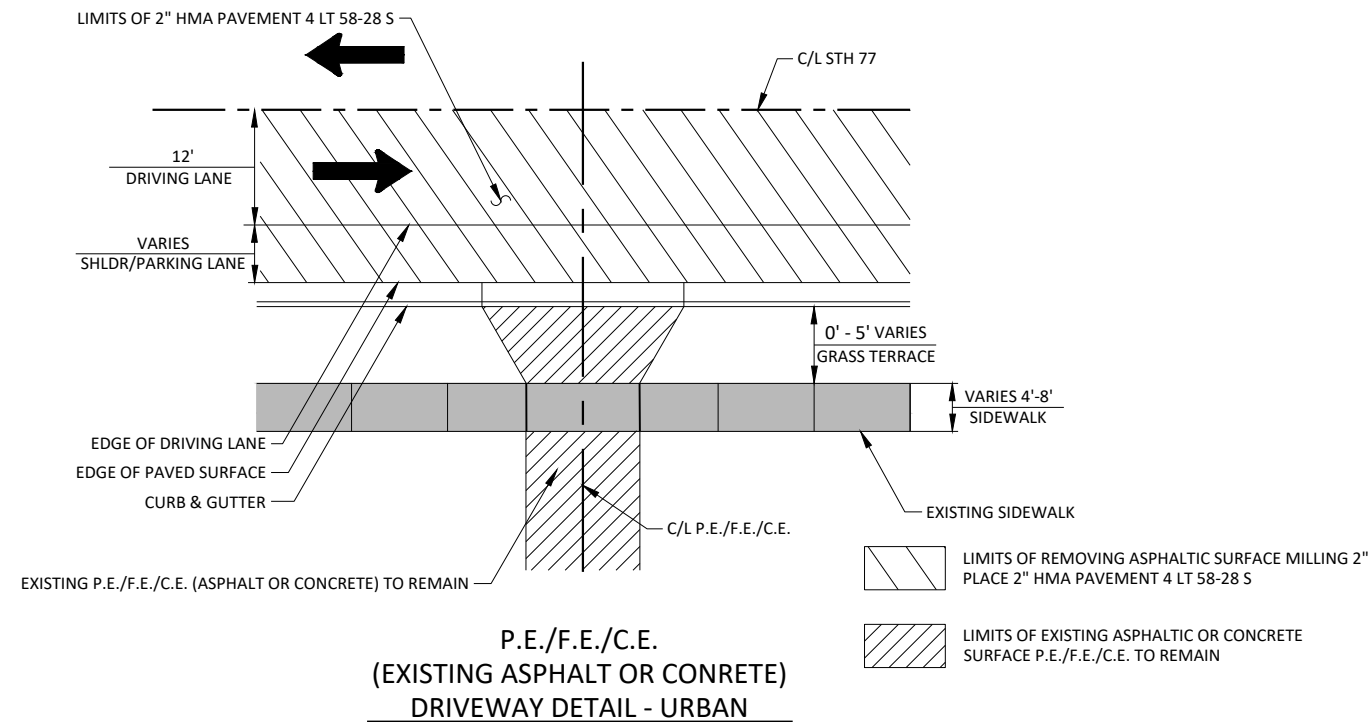

RIP RAP AND GEOTEXTILE


△ CONTROL POINTS

NO.	STA.	DESCRIPTION	Y	X	Z
1	411+05	¾" I.R.S., 26.1' RT.	340,376.62	685,589.42	1486.13
2	414+72	¾" I.R.S., 53.2' LT.	340,448.48	685,955.76	1480.11
3	501+48	¾" I.R.S., 39.1' LT.	344,332.50	693,451.71	1507.37
4	503+26	¾" I.R.S., 27.2' RT.	344,324.52	693,641.66	1509.56
5	668+56	M.N.S., 25.1' LT.	352,897.94	707,339.25	1545.59
6	671+55	¾" I.R.S., 32.7' LT.	352,841.88	707,632.79	1554.99
7	674+76	¾" I.R.S., 42.3' RT.	352,700.28	707,930.37	1562.73
8	675+43	¾" I.R.S., 40.6' LT.	352,767.08	708,013.17	1564.53
9	682+63	C.P. IPF, 29.5' RT.	352,544.68	708,701.98	1590.25
10	684+02	C.P. IPF, 59.0' RT.	352,511.56	708,854.74	N/A
11	685+18	¾" I.R.S., 36.0' LT.	352,636.38	708,941.98	1587.15
12	690+29	¾" I.R.S., 21.5' RT.	352,825.09	709,418.21	1588.62
13	877+74	¾" I.R.S., 33.0' RT.	362,480.34	724,894.01	1621.68
14	890+63	M.N.S., 54.9' LT.	362,597.60	726,170.53	1628.88
15	890+63	S.N.S., 49.2' RT.	362,493.55	726,169.33	1630.35
16	895+77	BRASS CAP, 33.1' LT.	362,577.12	726,678.64	1624.68
17	896+77	S.N.S., 45.3' RT.	362,524.77	726,794.92	1622.76
18	898+12	S.N.S., 35.2' LT.	362,655.24	726,884.46	1616.31
19	899+01	S.N.S., 54.2' LT.	362,719.16	726,948.59	1614.11
20	903+43	S.N.S., 36.4' RT.	362,735.17	727,405.45	1600.62
21	904+12	S.N.S., 33.7' LT.	362,810.57	727,469.08	1597.34
22	942+46	S.N.S., 48.1' RT.	363,814.04	731,072.17	1463.36
23	942+75	S.N.S., 61.6' LT.	363,926.85	731,060.38	1461.66
24	949+05	S.N.S., 25.6' RT.	364,067.37	731,680.75	1461.53
25	953+58	S.N.S., 43.4' RT.	364,232.32	732,109.27	1476.37
26	974+12	S.N.S., 26.7' RT.	365,422.88	733,785.18	1552.52
27	975+31	S.N.S., 32.8' RT.	365,479.93	733,889.37	1555.75

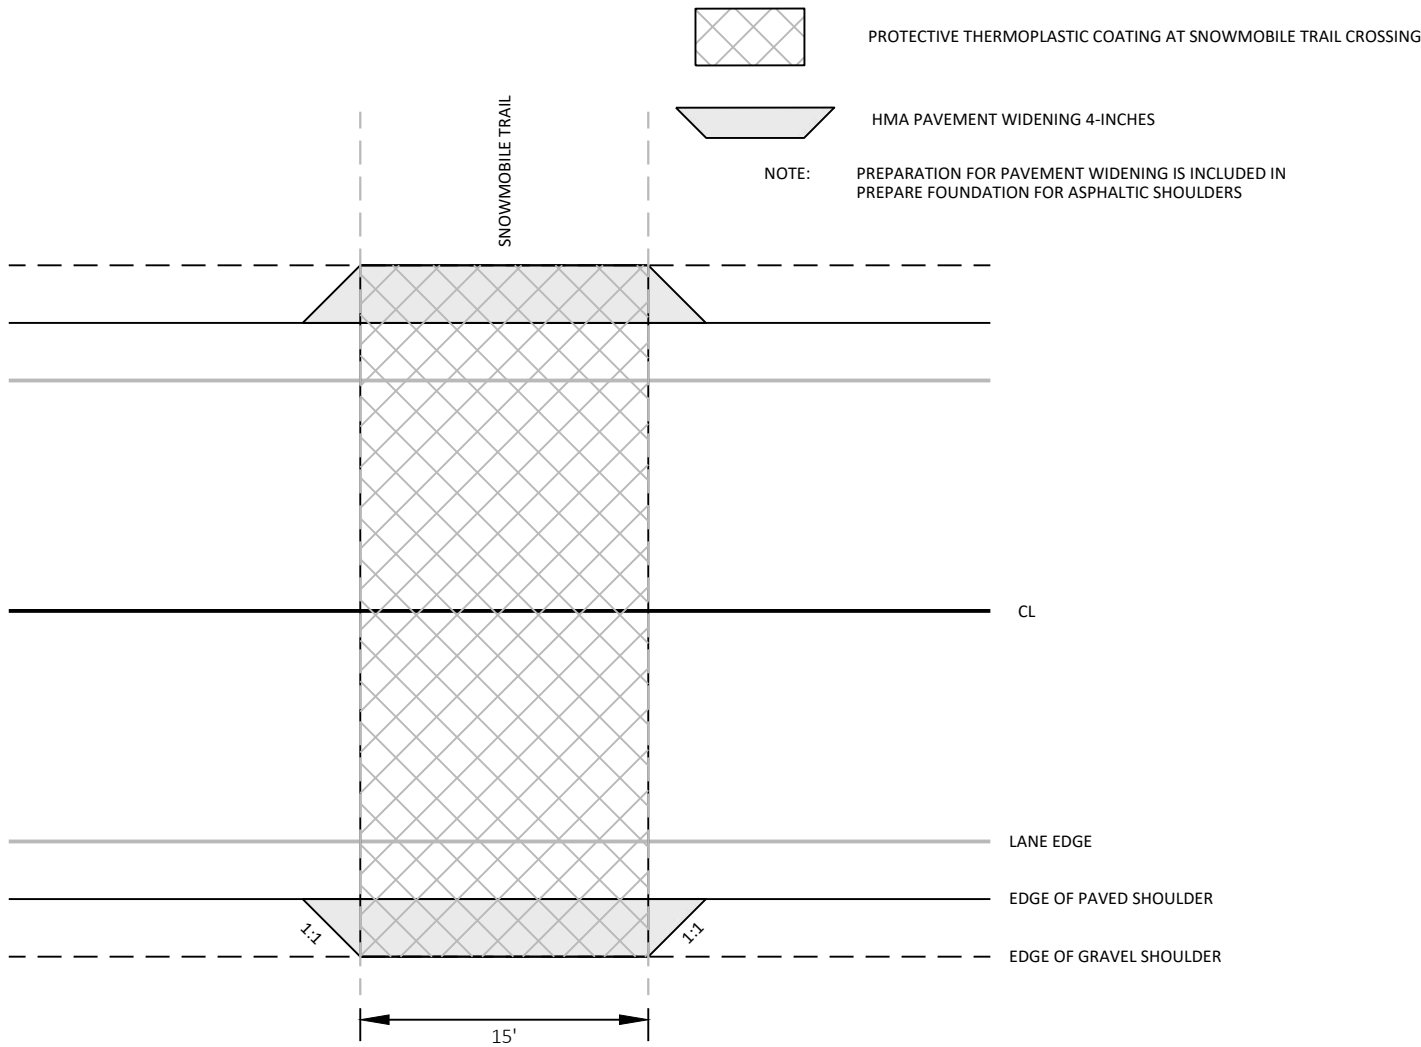


SNOWMOBILE TRAIL CROSSING DETAIL

STA. 405+20
STA. 744+40
STA. 763+40
STA. 861+35
STA. 963+05
STA. 987+85

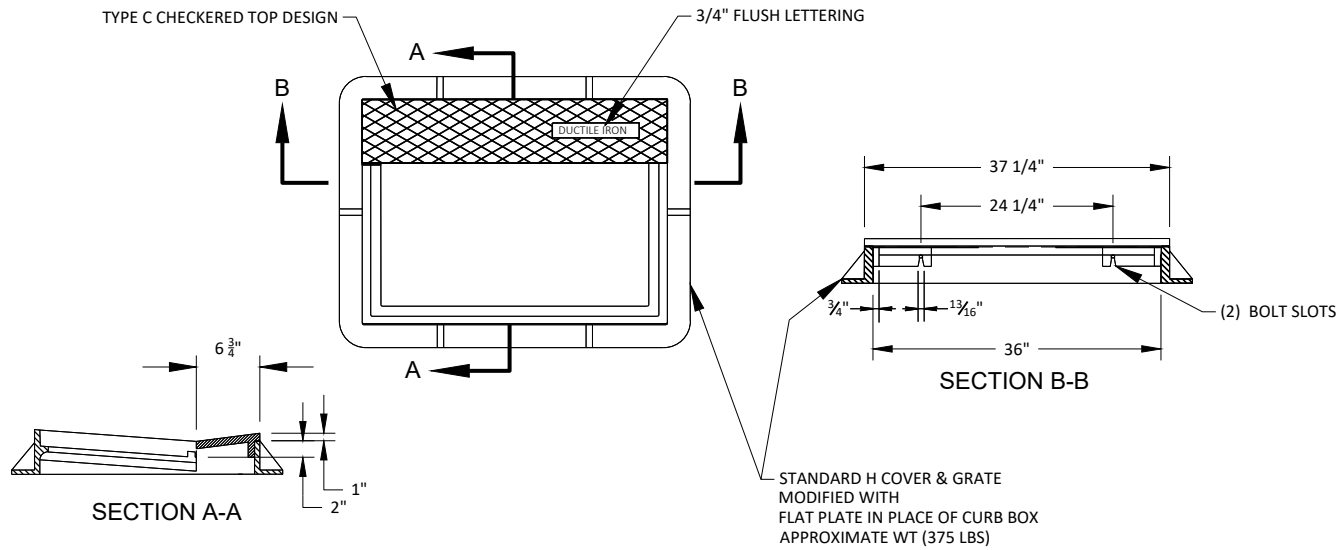

INLET COVER TYPE H-D


(WITH MOUNTABLE CURB PLATE)
STA. 948+30, LT.

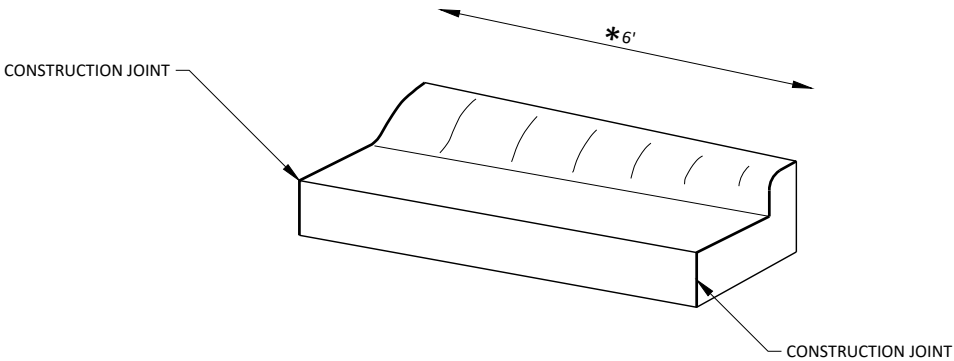

CURB AND GUTTER TRANSITION DETAIL

CONCRETE CURB & GUTTER 6-INCH SLOPED 36-INCH TYPE D TO CONCRETE CURB & GUTTER 30-INCH TYPE D
(PAID FOR AS CONCRETE CURB & GUTTER 6-INCH SLOPED 36-INCH TYPE D)

* UNLESS NOTED OTHERWISE

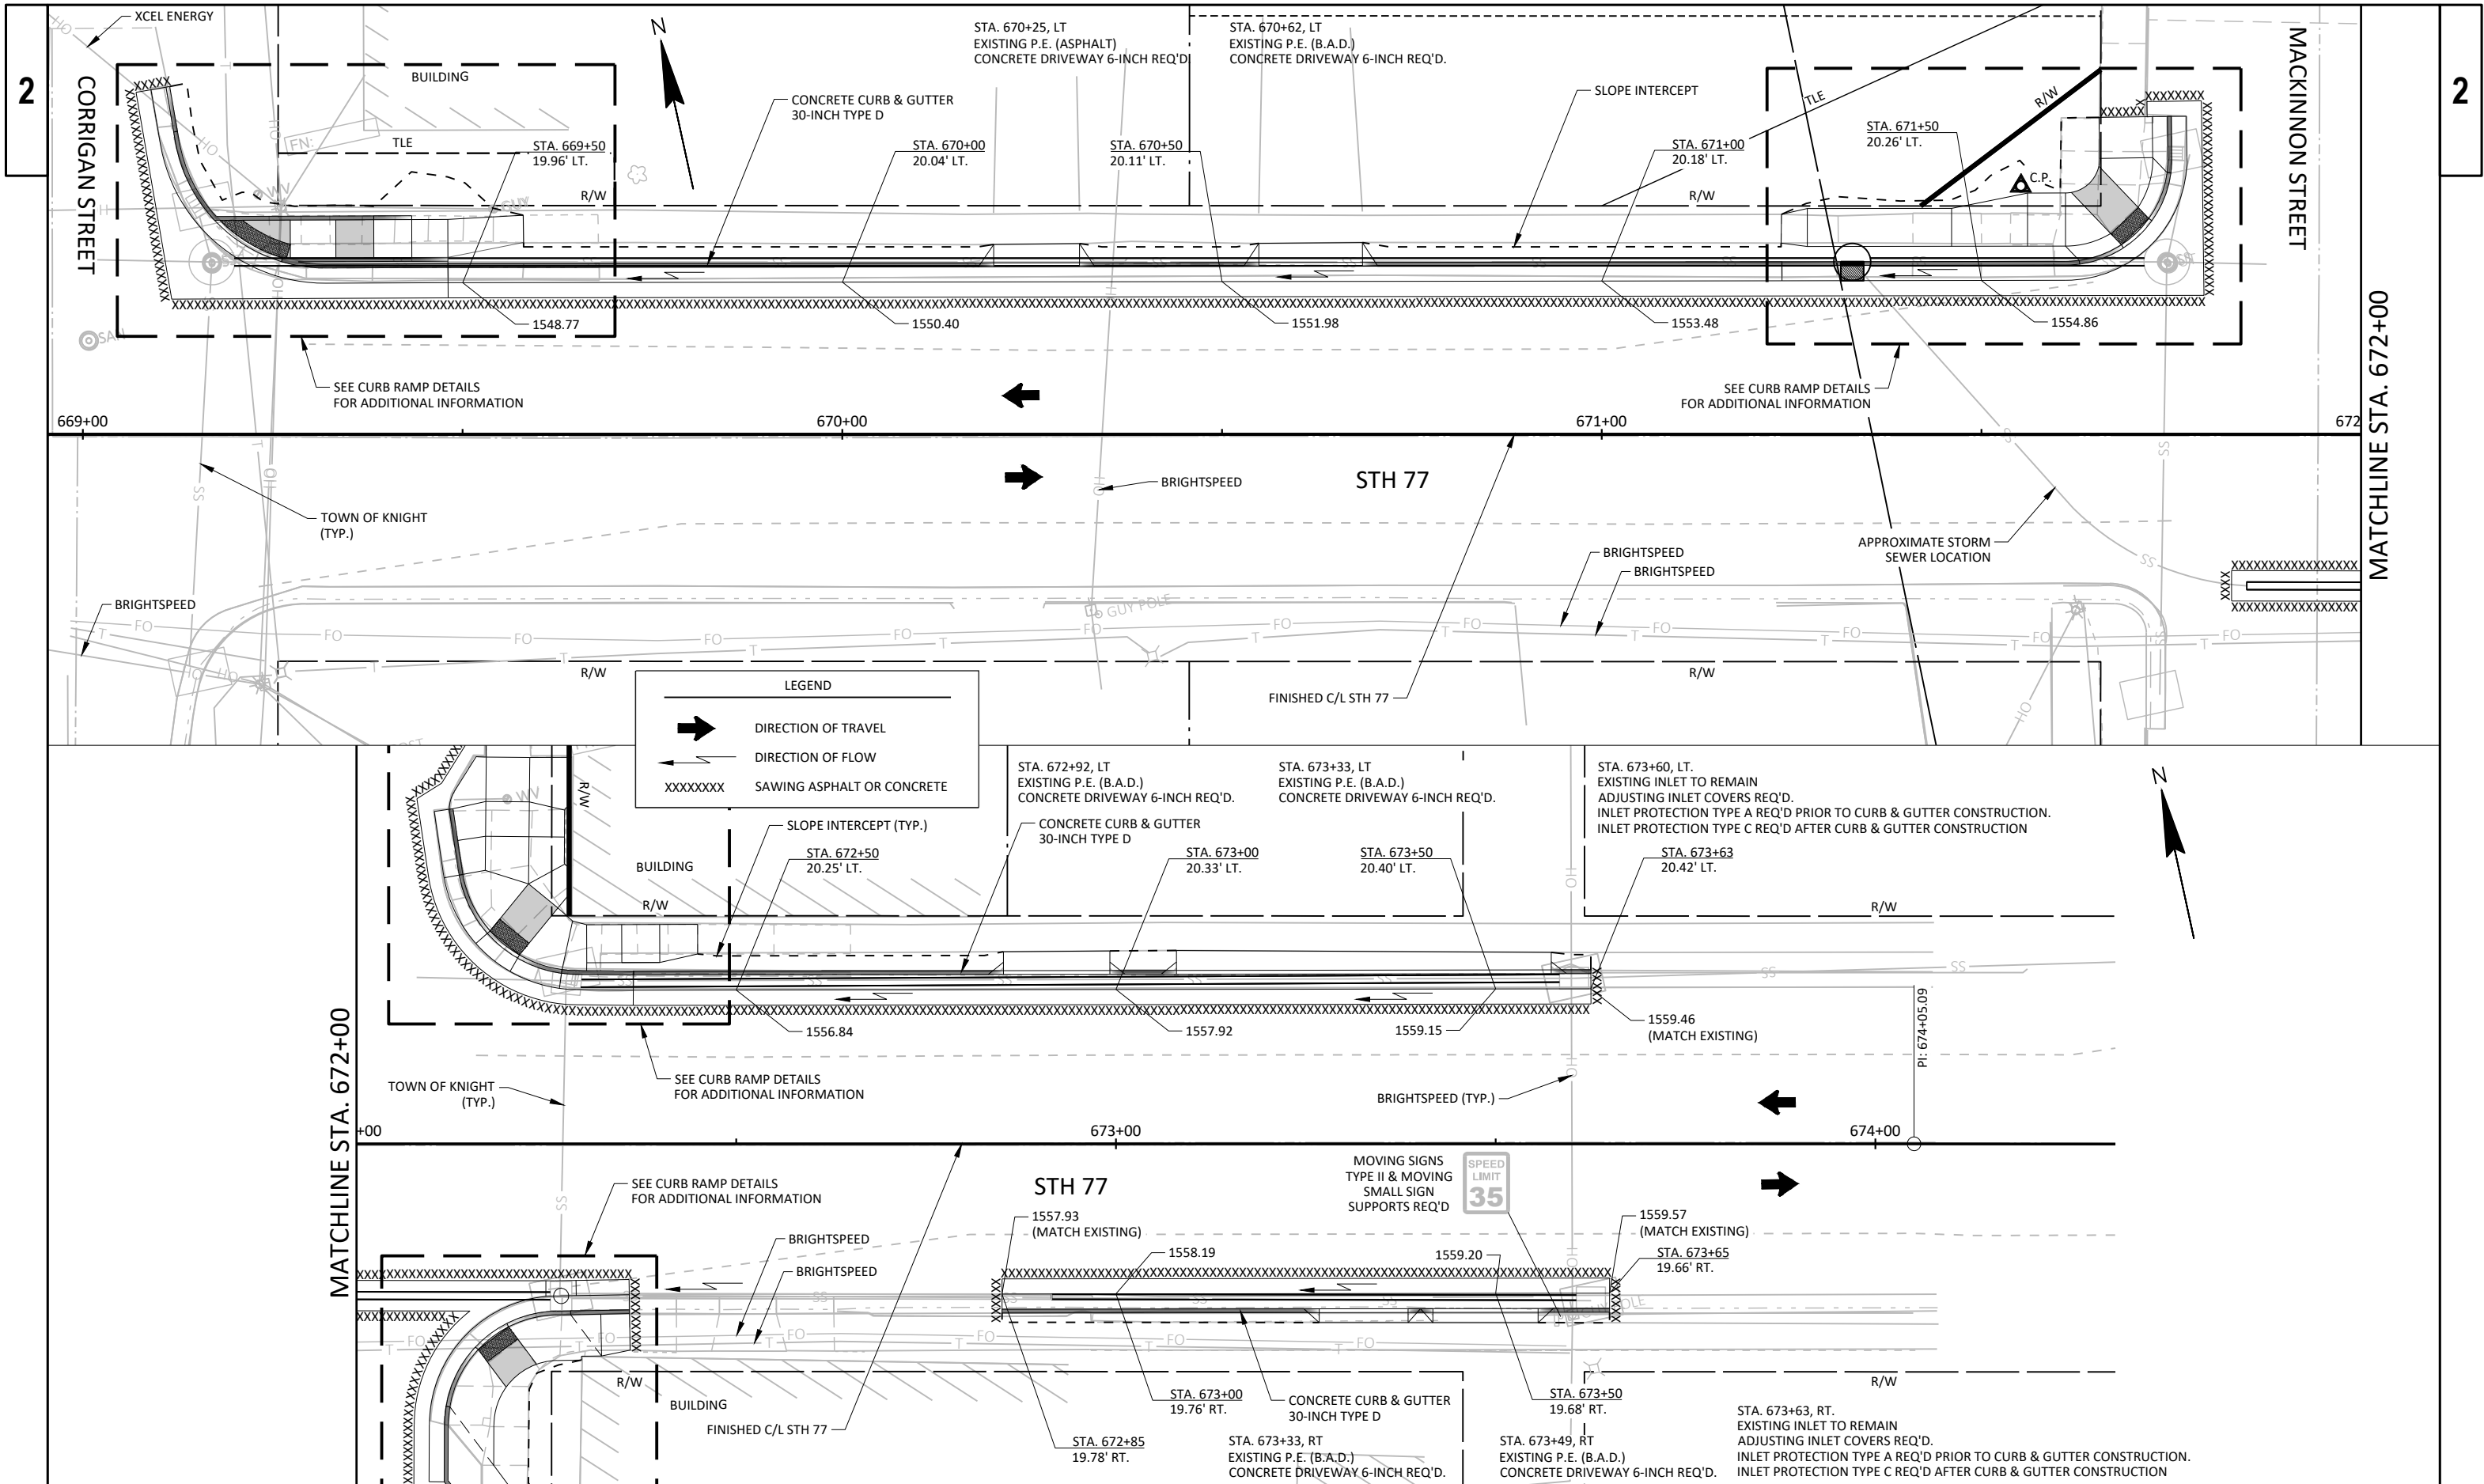

PROJECT NO: 9250-14-71

HWY: STH 77




COUNTY: IRON

CONSTRUCTION DETAILS: PAVEMENT DETAILS


SHEET



16

E

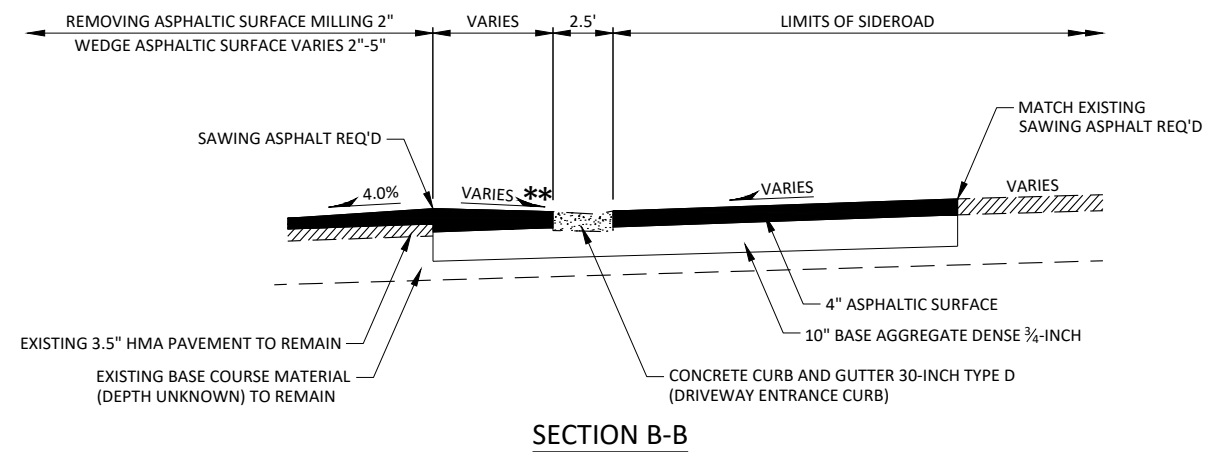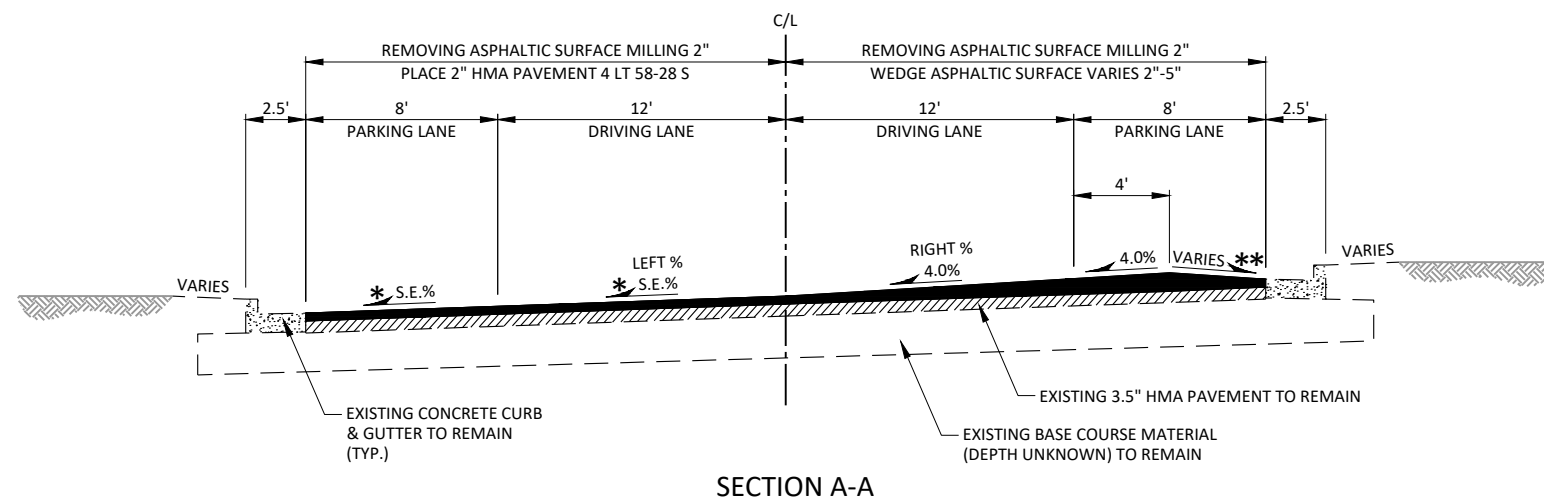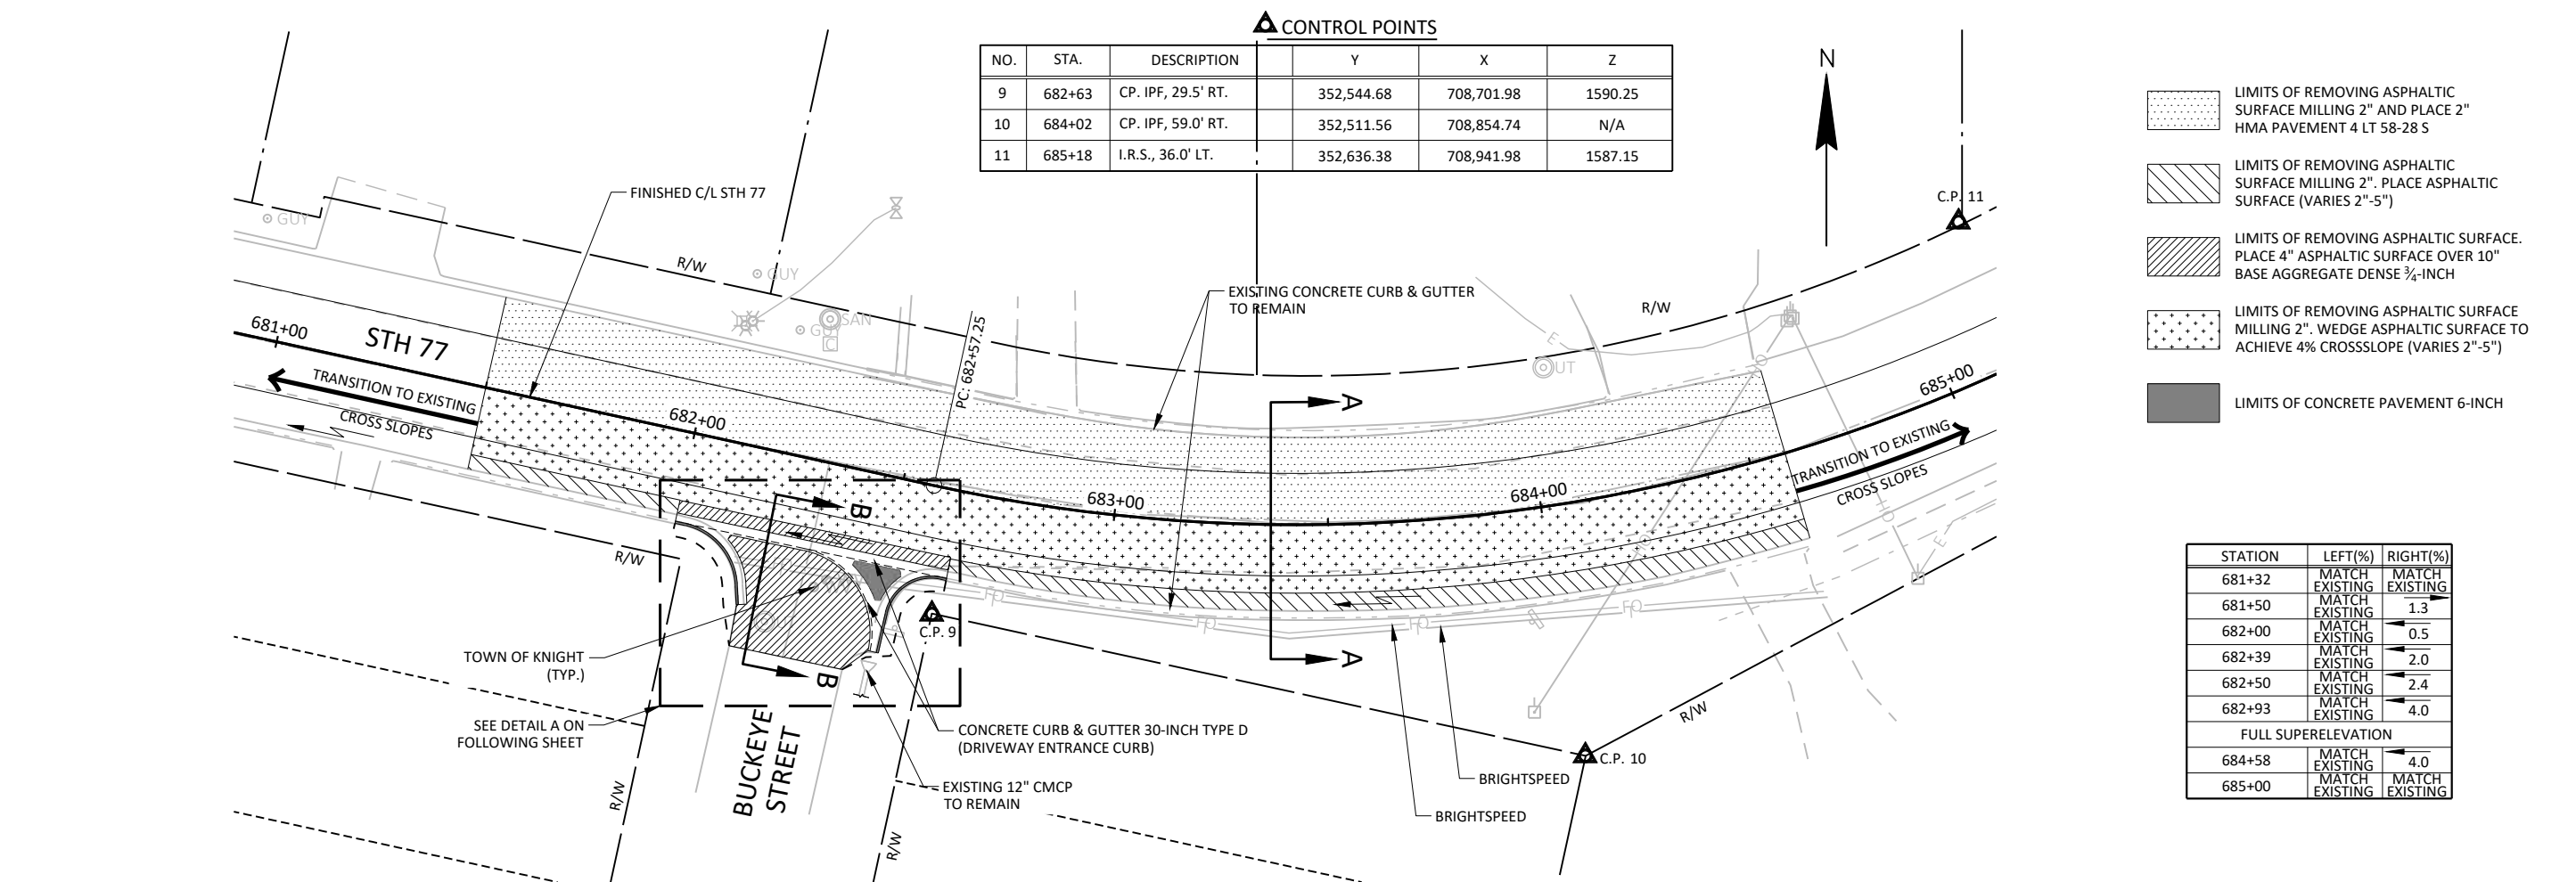

- * MATCH EXISTING SUPERELEVATION
- ** ADJUST PAVING CROSS SLOPES TO FACILITATE TIE-IN TO EXISTING CURB AND GUTTER

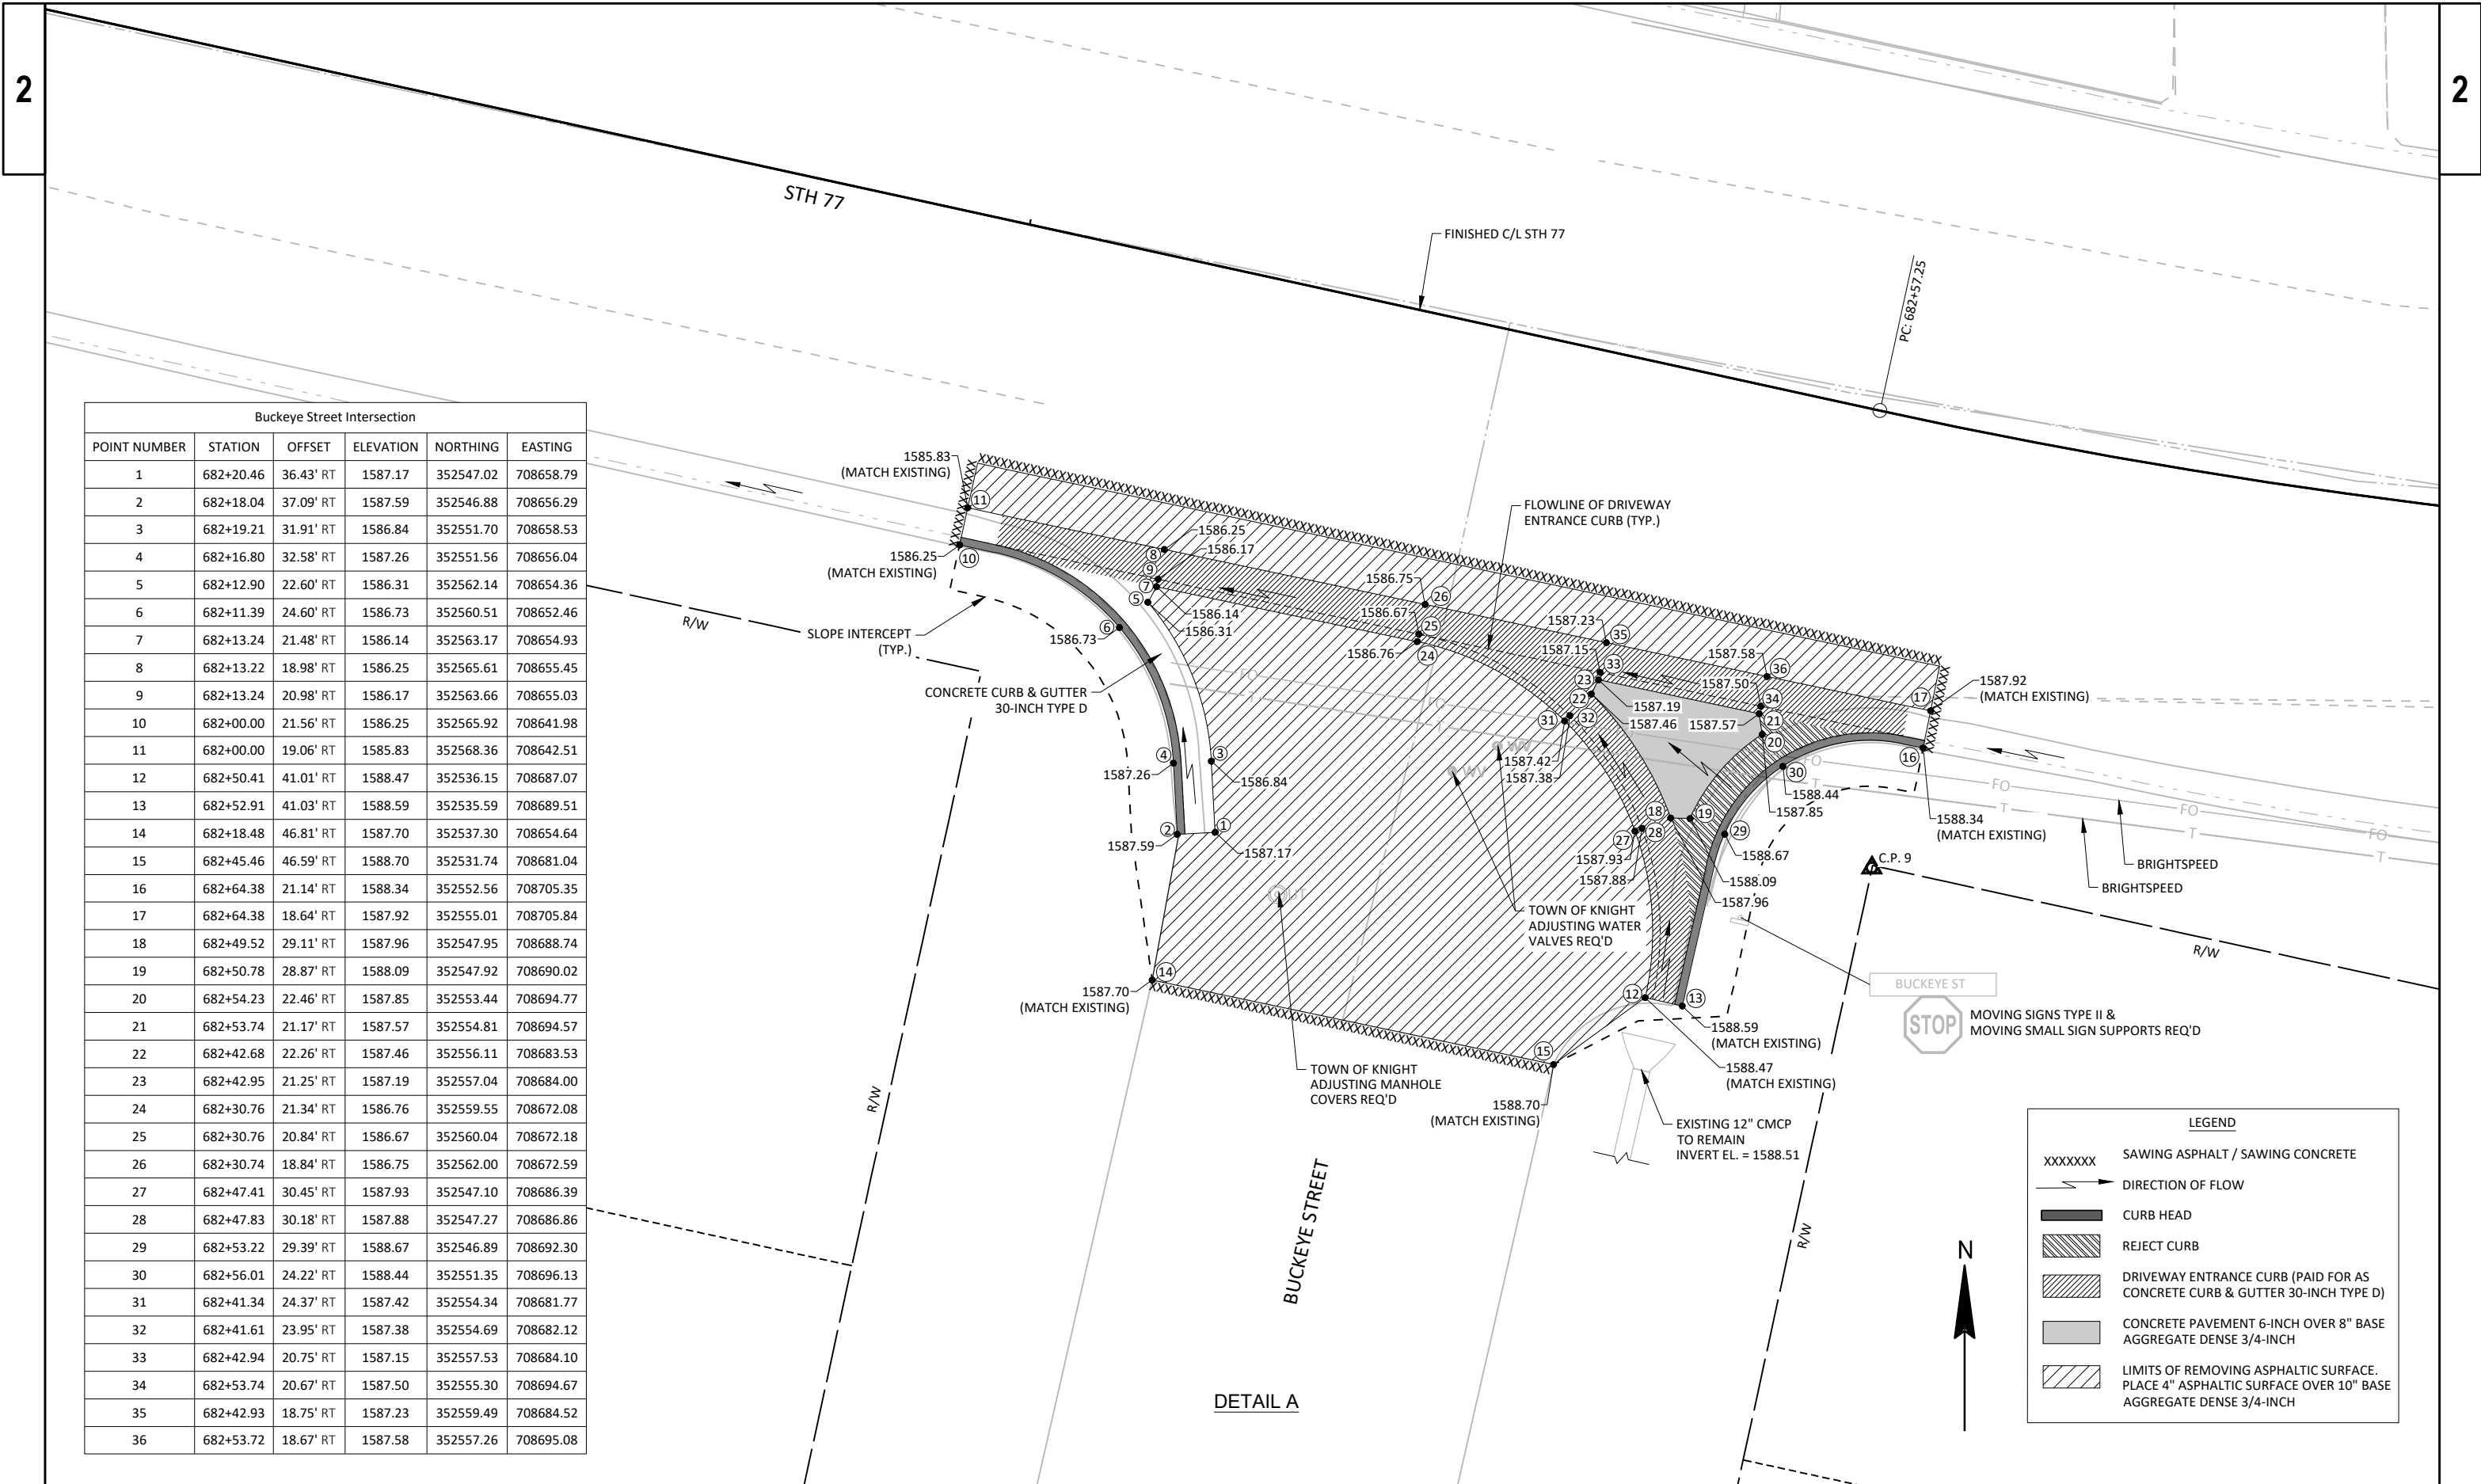

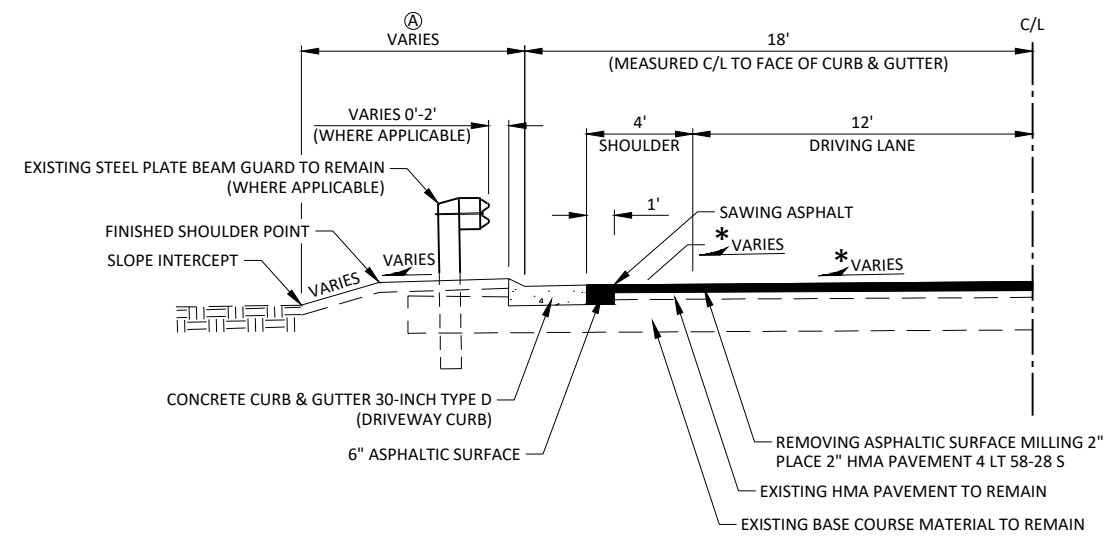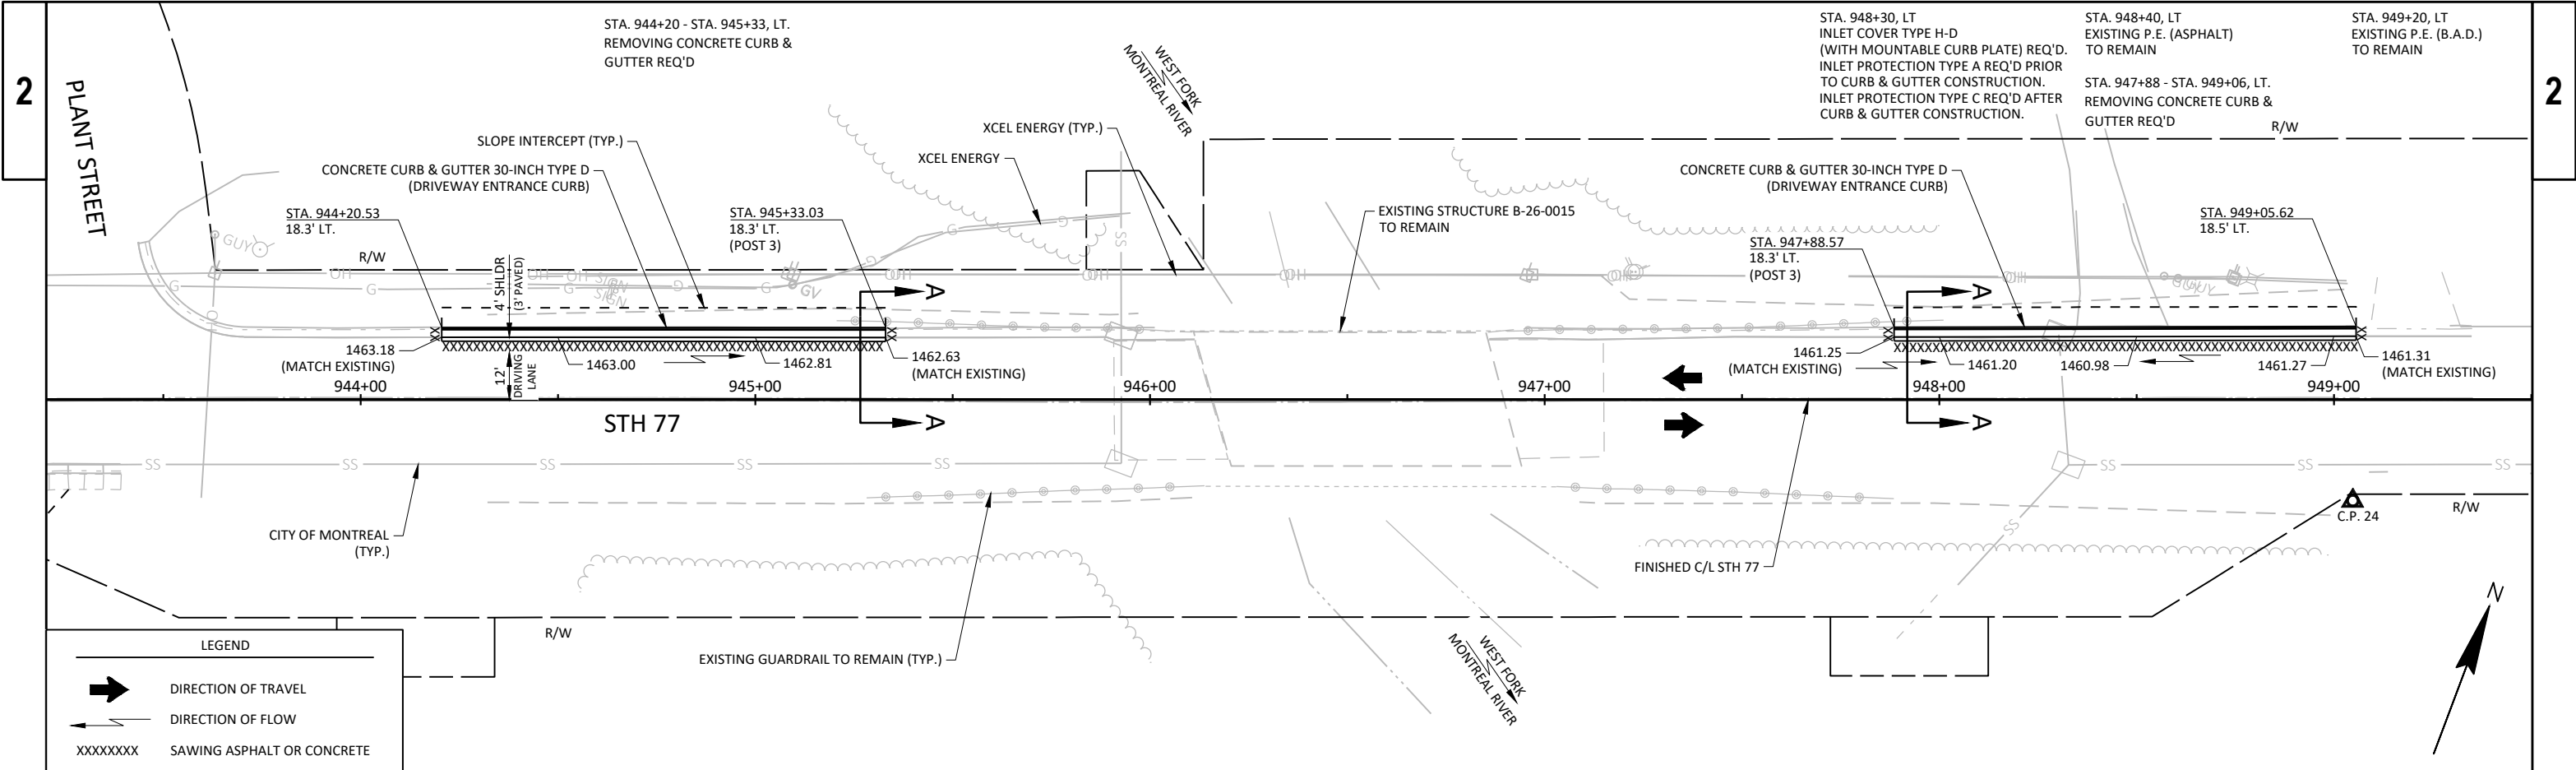



* MATCH EXISTING CROSS SLOPE


Ⓐ LIMITS OF TOPSOIL, SEEDING MIXTURE NO. 30, FERTILIZER TYPE B, AND EROSION MAT URBAN CLASS I TYPE B (AS DIRECTED BY ENGINEER).


STATION - STATION	LOCATION	EXISTING BEAM GUARD HEIGHT PRIOR TO ADJUSTMENT IF REQ'D. (IN.)	ADJUSTMENT REQ'D. HEIGHT (IN.)	* EXISTING BEAM GUARD HEIGHT AFTER ADJUSTMENT IF REQ'D. (IN.)	REMARKS
945+21 - 945+78	MAINLINE, LT.	24.77" - 25.56"	Y - RAISE 3"	27.77" - 28.56"	ADJUSTING STEEL PLATE BEAM GUARD & REPLACING POSTS AND BLOCKS REQ'D. ADJUSTING STEEL PLATE BEAM GUARD REQ'D.
947+11 - 947+48	MAINLINE, LT.	27.36"	Y - RAISE 0.4"	27.76"	

* ALLOWABLE GUARDRAIL HEIGHT RANGE IS 27.75" - 32". ENGINEER IN FIELD TO VERIFY EXISTING GUARDRAIL HEIGHT PRIOR TO ADJUSTING STEEL PLATE BEAM GUARD. FINAL ADJUSTMENT HEIGHT TO BE DETERMINED BY ENGINEER IN FIELD.

EXISTING BEAM GUARD ADJUSTMENT TABLE

 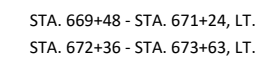

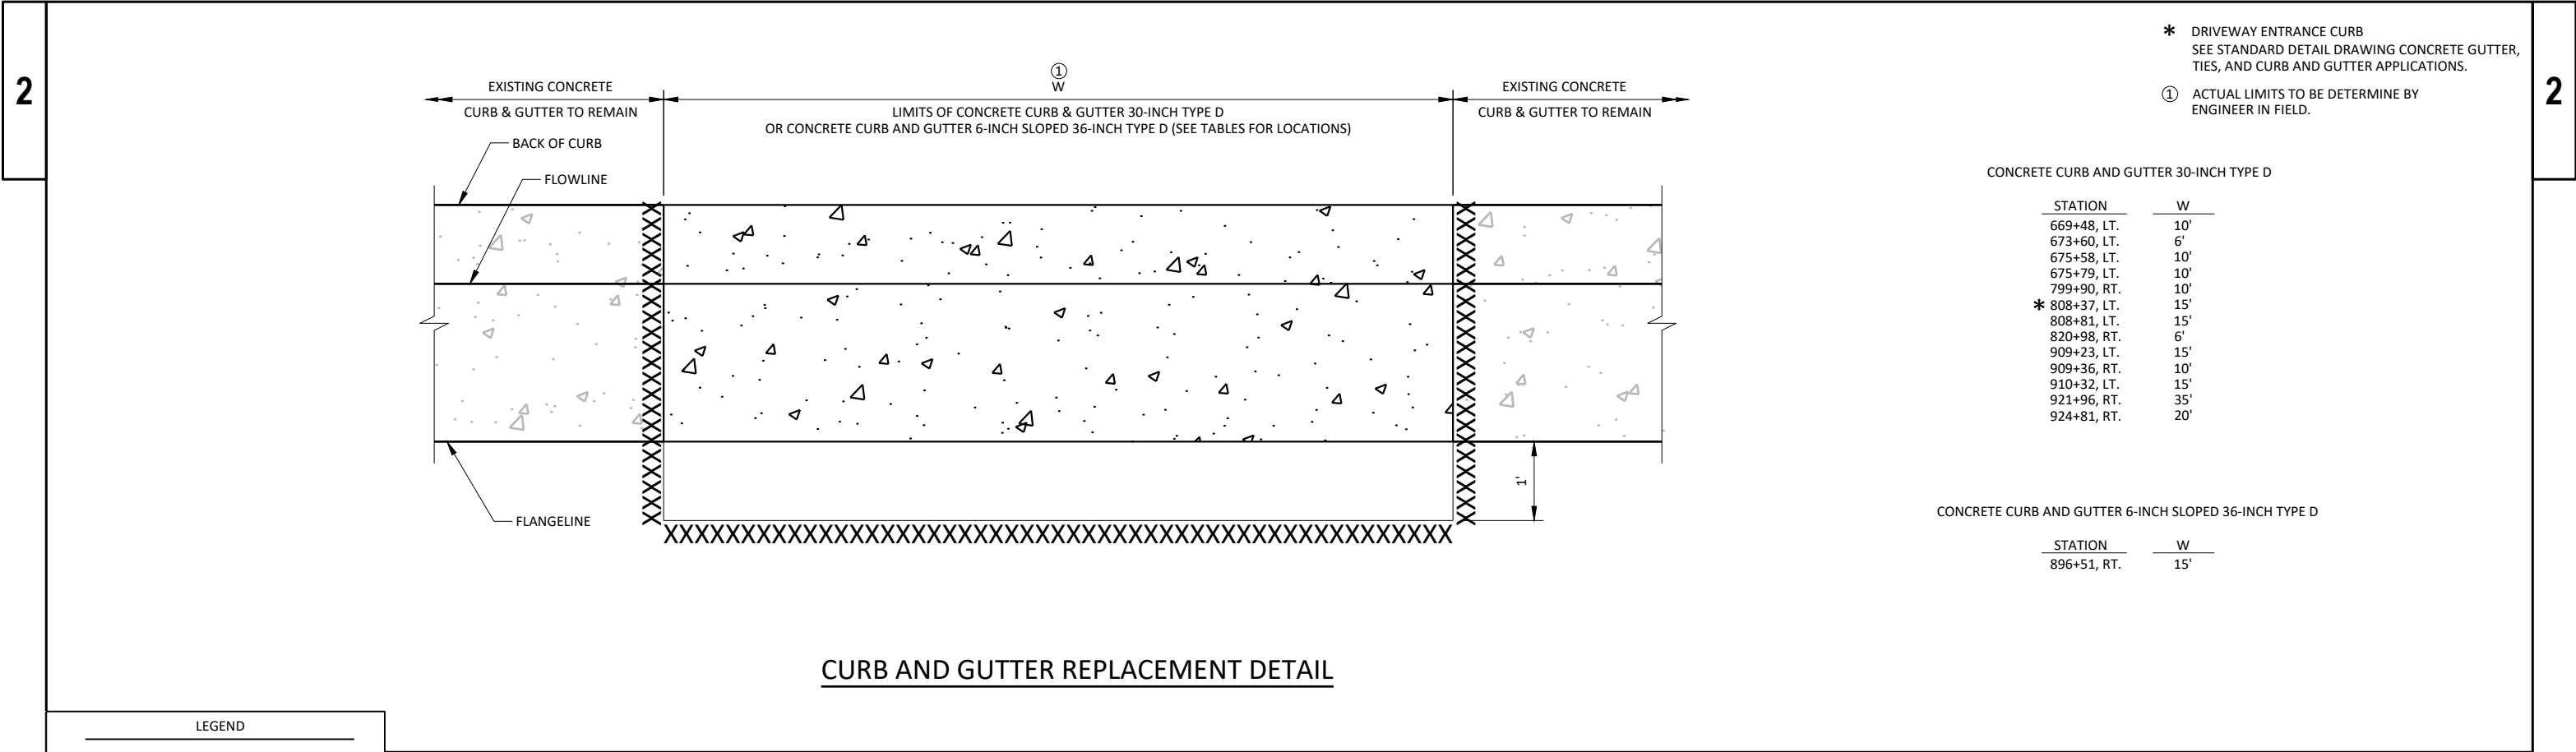

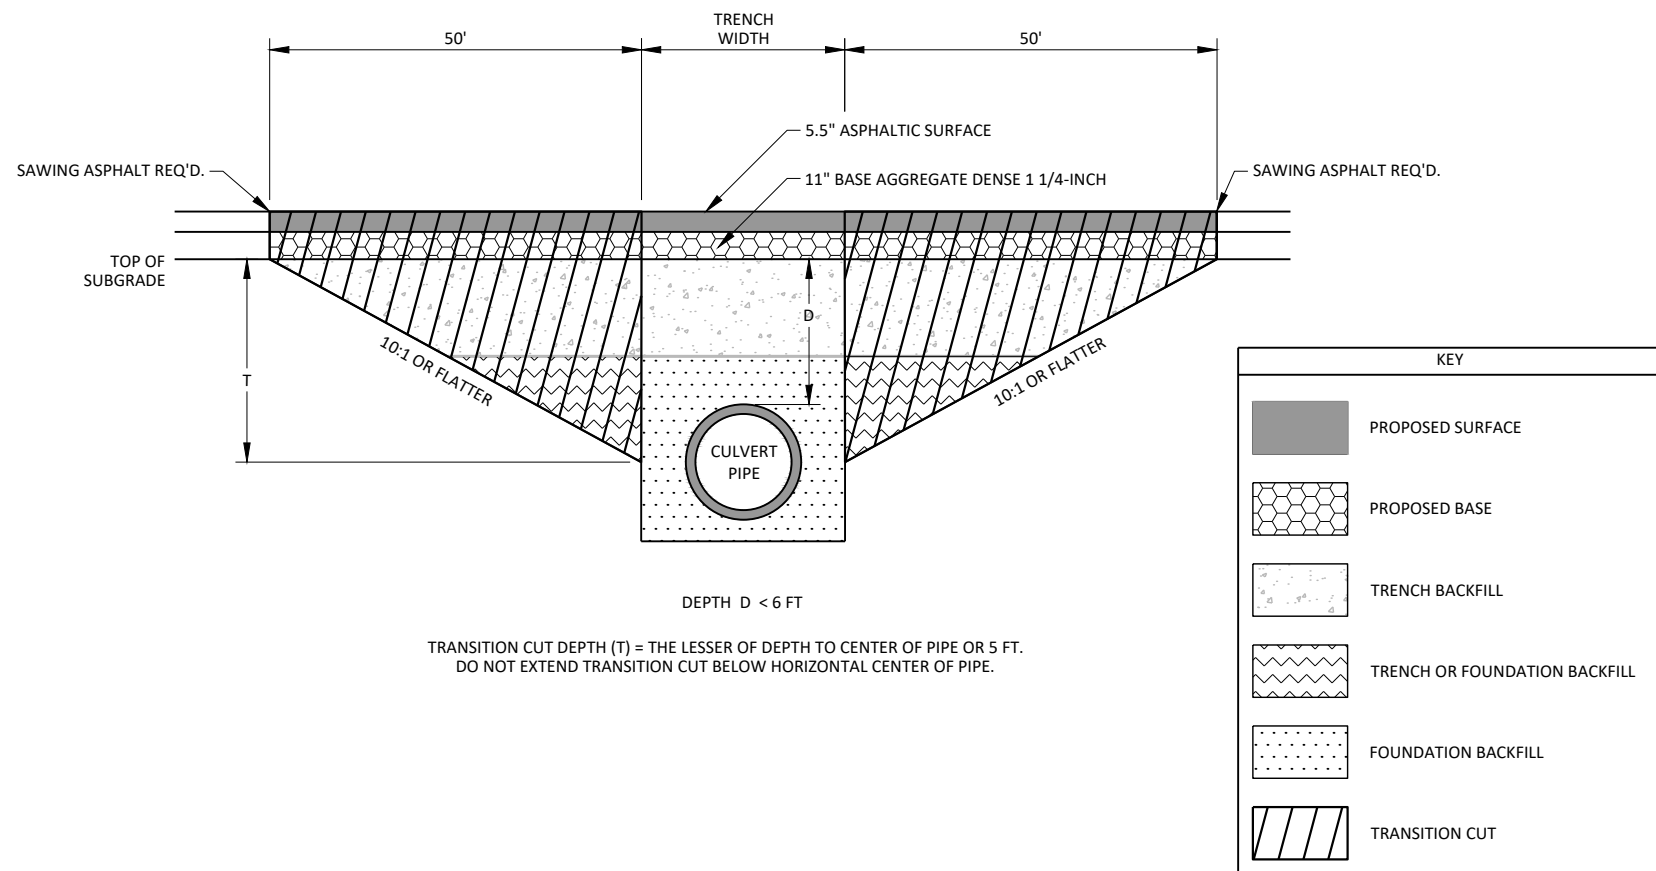**NOTES**

TRANSITION CUT IS PAID AS EXCAVATION COMMON.


TRANSITION CUT WIDTH IS FROM SUBGRADE SHOULDER POINT TO SUBGRADE SHOULDER POINT.

BACKFILL THE TRANSITION CUT AREAS WITH FOUNDATION AND TRENCH BACKFILL AS SPECIFIED IN STANDARD SPEC 520.


PERFORM CULVERT PIPE INSTALLATION BEFORE MILLING AND PAVING.


CULVERT PIPE TRANSITION

ROUTE	STA (CL)	DEPTH D (FT)	PIPE DIA (IN)	REMARKS
STH 77	501+92	1.7	30	N/A
STH 77	690+67	1.1	42	N/A

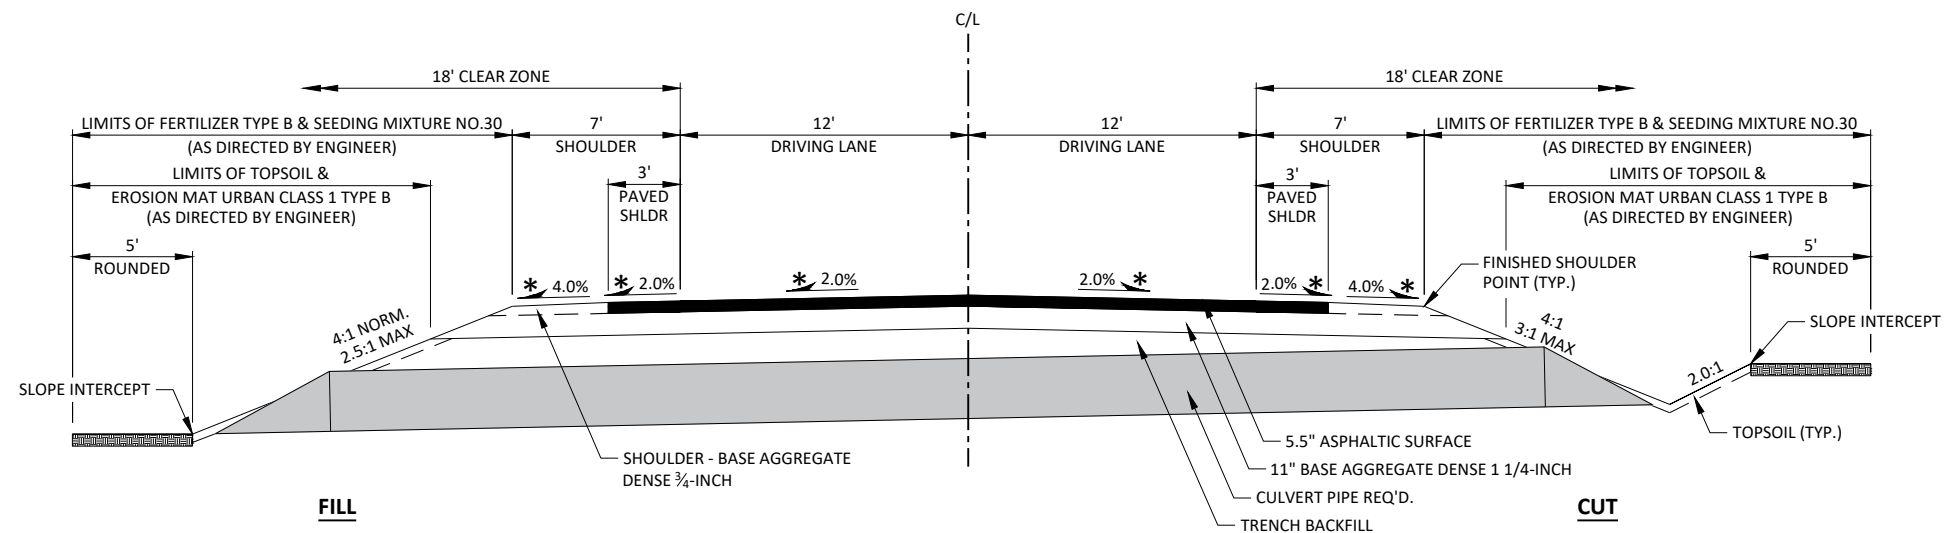**CULVERT PIPE REPLACEMENT DETAIL**STA. 501+92
STA. 690+67

* IN AREAS OF SUPERELEVATION, MATCH EXISTING SLOPE

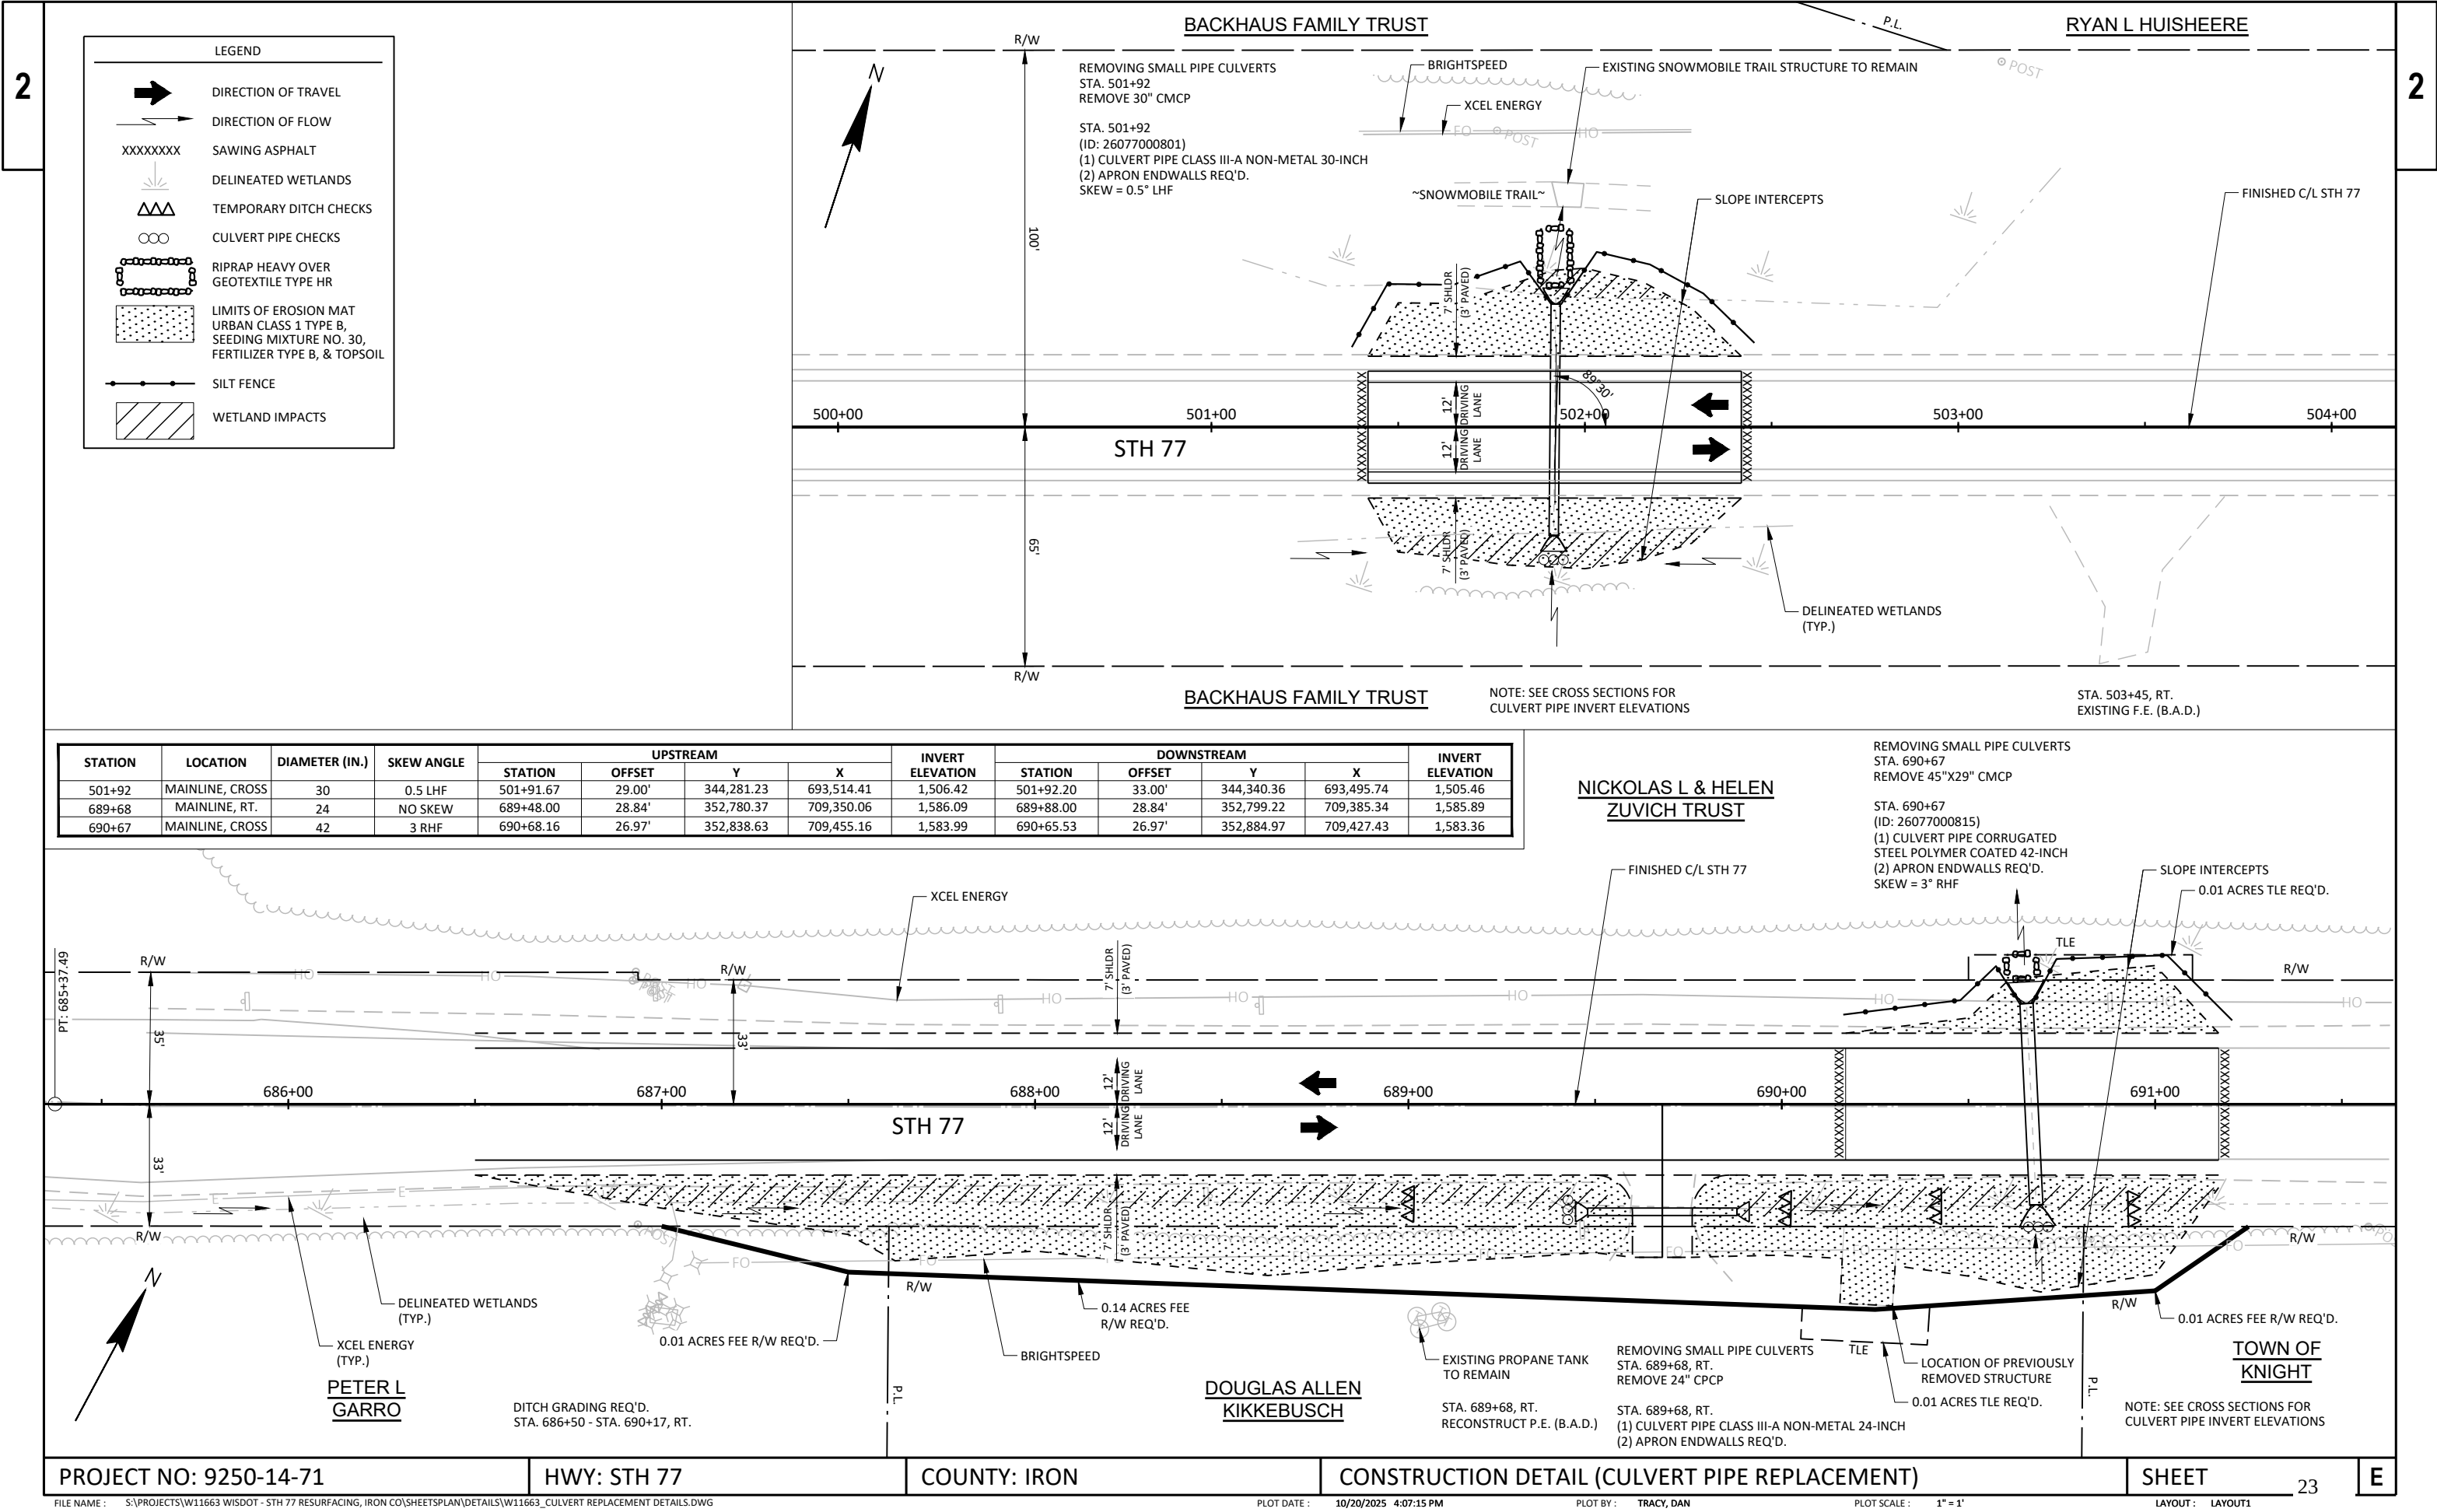

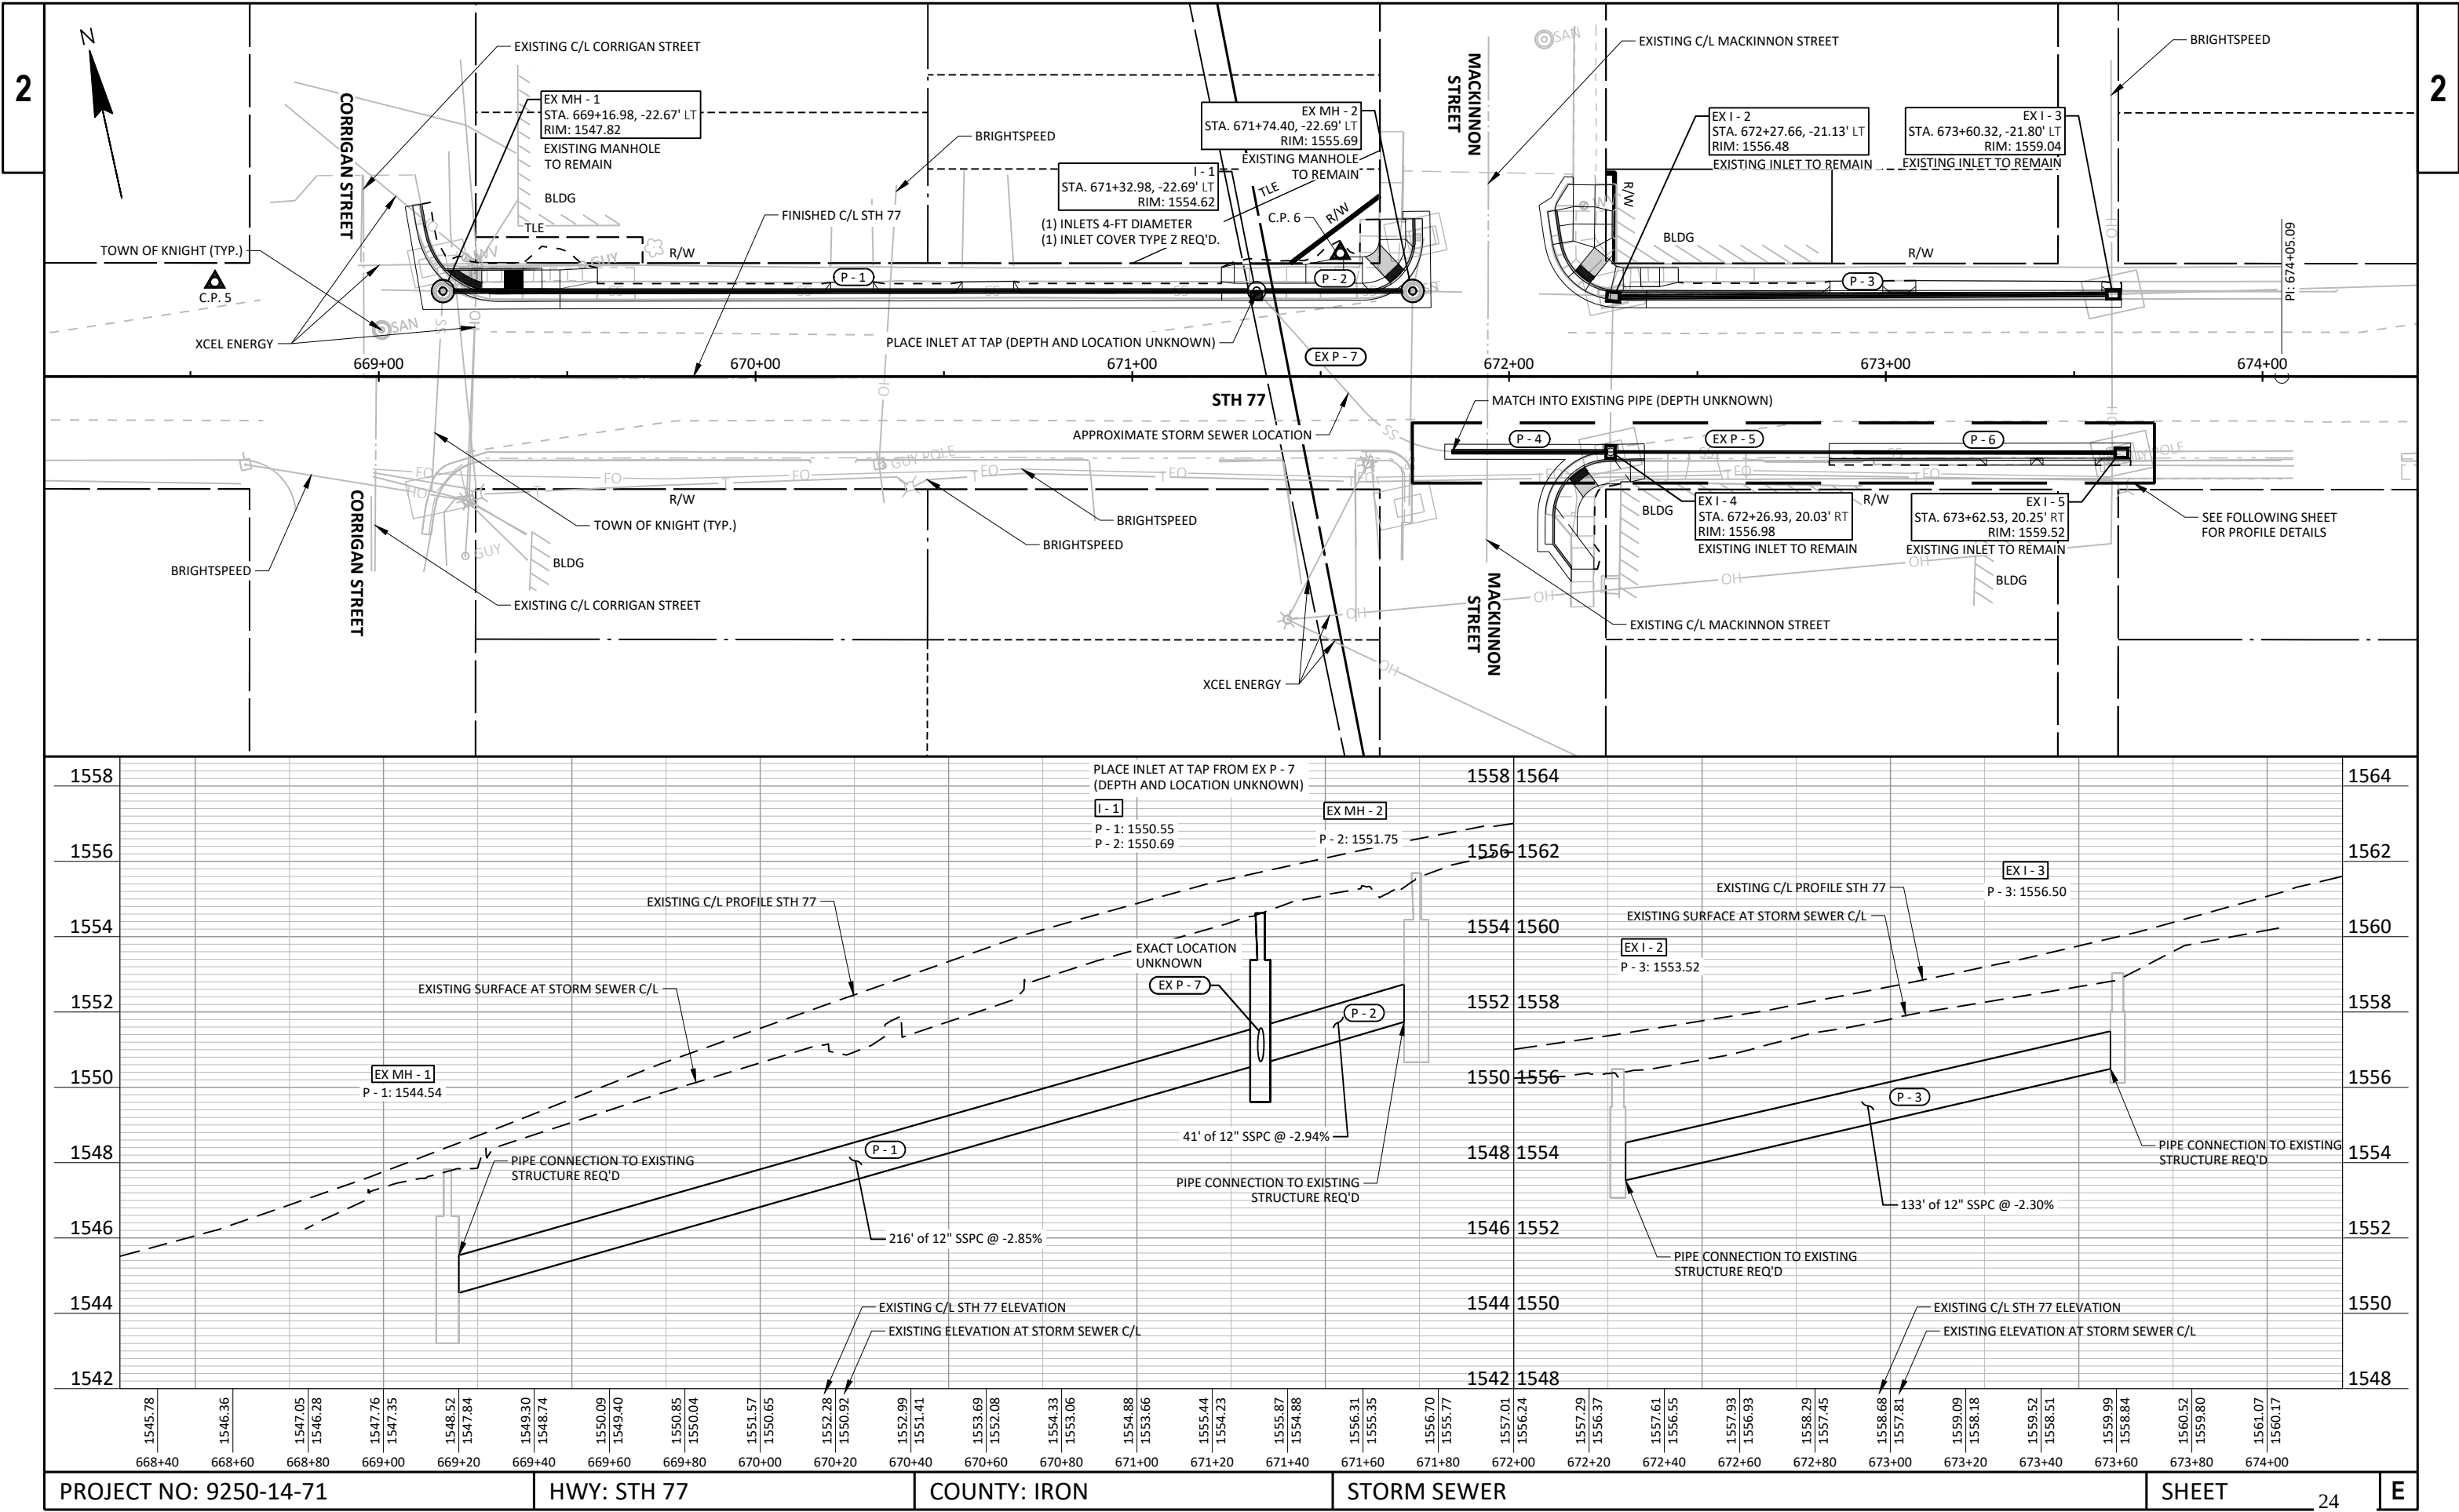

PROJECT NO: 9250-14-71

HWY: STH 77

COUNTY: IRON

STORM SEWER

SHEET

24

E


FILE NAME: S:\PROJECTS\W11663 WISDOT - STH 77 RESURFACING, IRON CO\SHEETSPLAN\DETAILS\W11663_STORM SEWER.DWG

PLOT DATE: 9/2/2025 10:16:37 AM

PLOT BY: KATHERINE ALDER

PLOT SCALE: 1" = 1'

LAYOUT: LAYOUT1

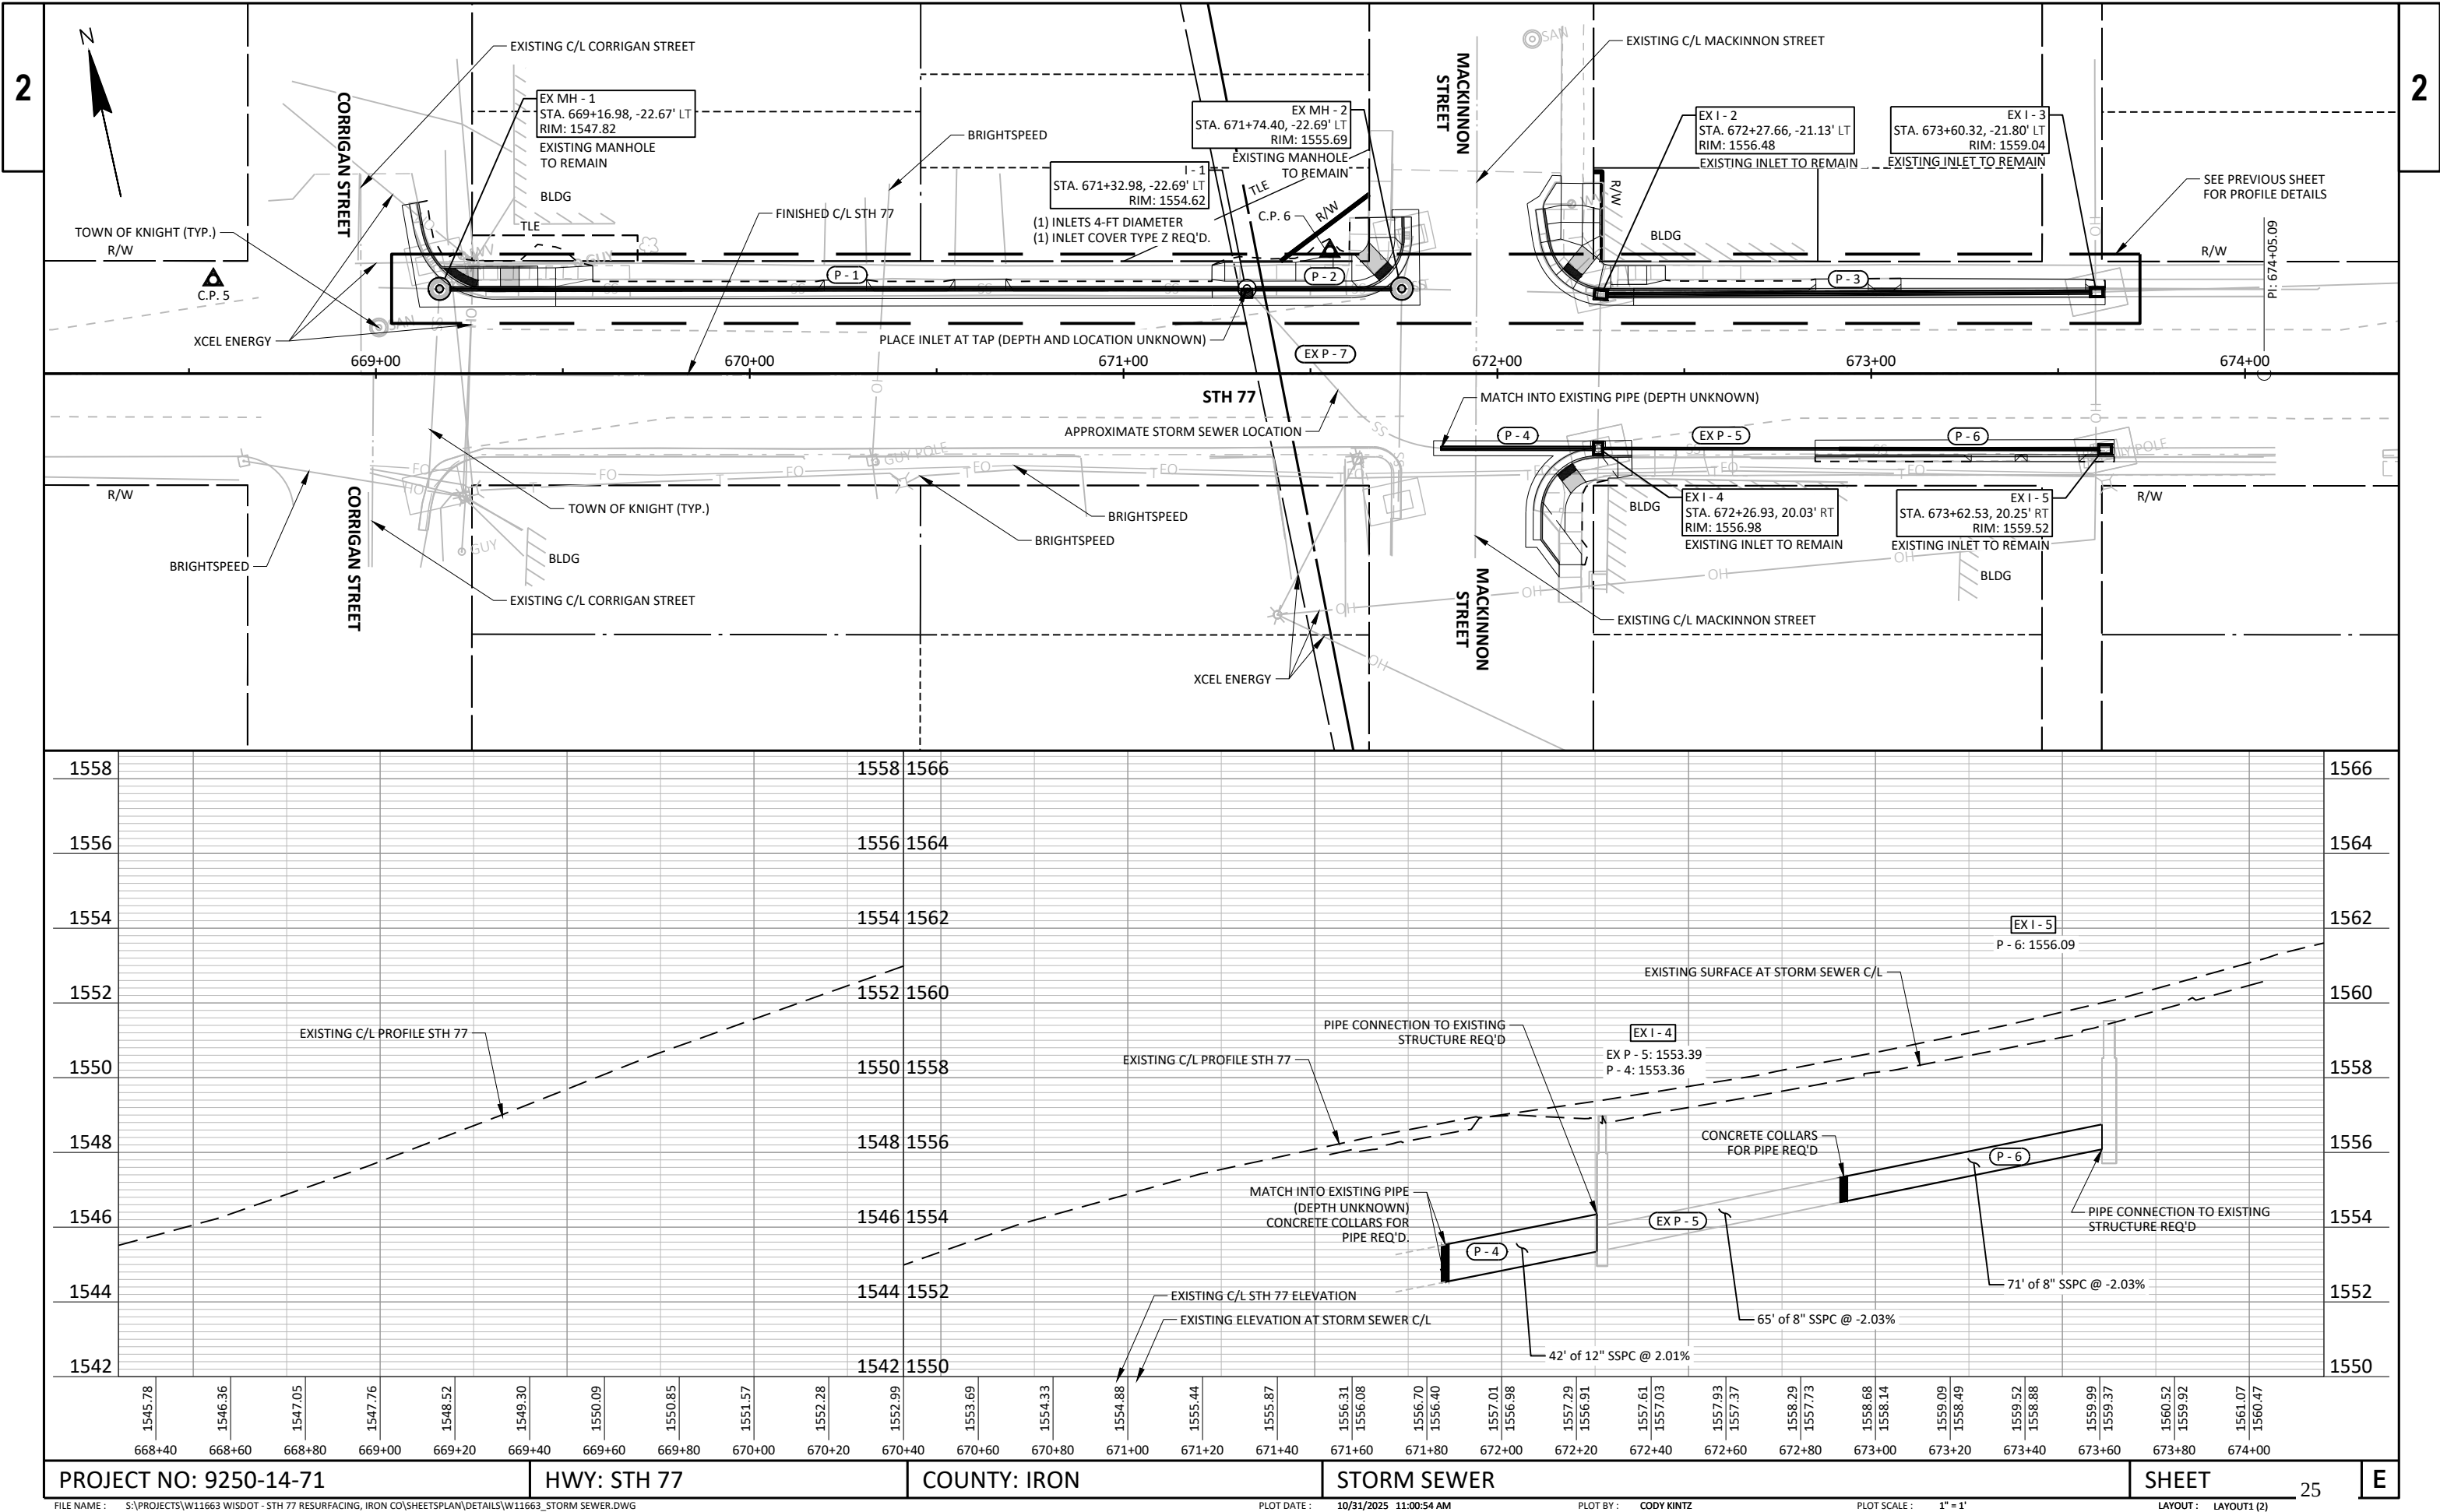

PROJECT NO: 9250-14-71

HWY: STH 77

COUNTY: IRON

STORM SEWER

SHEET

25

E


FILE NAME : S:\PROJECTS\W11663 WISDOT - STH 77 RESURFACING, IRON CO\SHEETSPLAN\DETAILS\W11663_STORM SEWER.DWG

PLOT DATE : 10/31/2025 11:00:54 AM

PLOT BY : CODY KINTZ

PLOT SCALE : 1" = 1'

LAYOUT : LAYOUT1 (2)

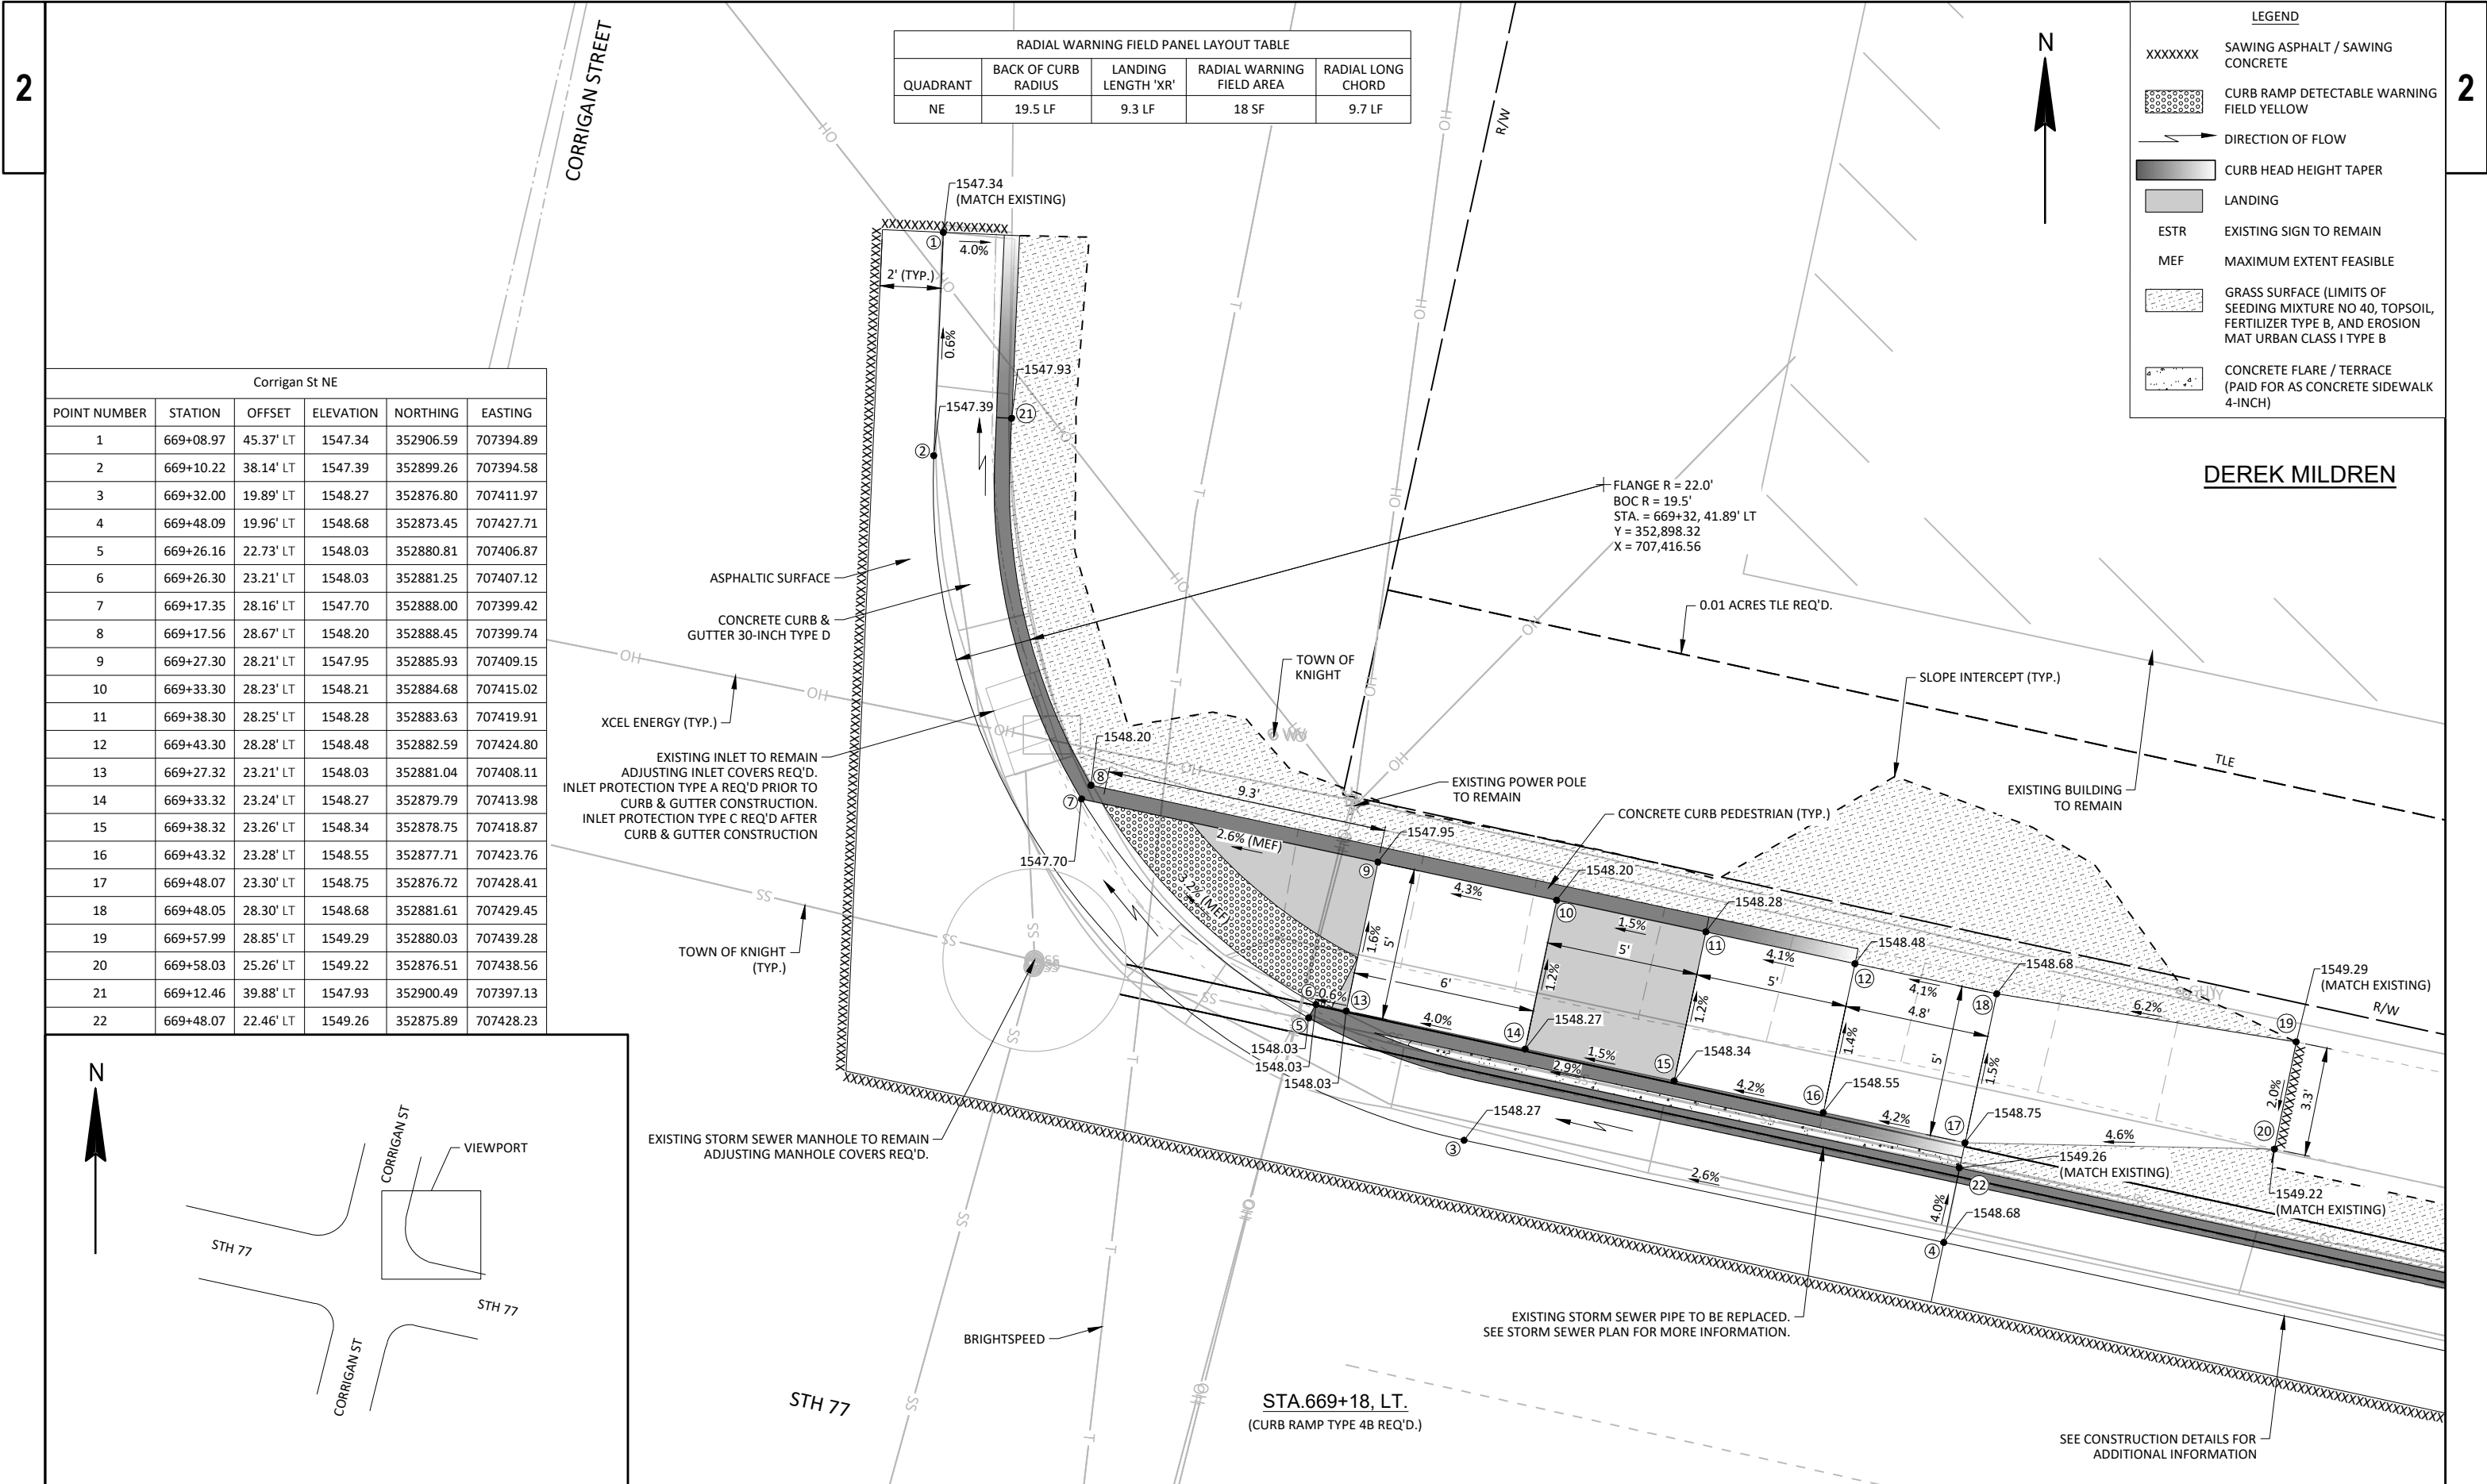



Corrigan St NE					
POINT NUMBER	STATION	OFFSET	ELEVATION	NORTHING	EASTING
1	669+08.97	45.37' LT	1547.34	352906.59	707394.89
2	669+10.22	38.14' LT	1547.39	352899.26	707394.58
3	669+32.00	19.89' LT	1548.27	352876.80	707411.97
4	669+48.09	19.96' LT	1548.68	352873.45	707427.71
5	669+26.16	22.73' LT	1548.03	352880.81	707406.87
6	669+26.30	23.21' LT	1548.03	352881.25	707407.12
7	669+17.35	28.16' LT	1547.70	352888.00	707399.42
8	669+17.56	28.67' LT	1548.20	352888.45	707399.74
9	669+27.30	28.21' LT	1547.95	352885.93	707409.15
10	669+33.30	28.23' LT	1548.21	352884.68	707415.02
11	669+38.30	28.25' LT	1548.28	352883.63	707419.91
12	669+43.30	28.28' LT	1548.48	352882.59	707424.80
13	669+27.32	23.21' LT	1548.03	352881.04	707408.11
14	669+33.32	23.24' LT	1548.27	352879.79	707413.98
15	669+38.32	23.26' LT	1548.34	352878.75	707418.87
16	669+43.32	23.28' LT	1548.55	352877.71	707423.76
17	669+48.07	23.30' LT	1548.75	352876.72	707428.41
18	669+48.05	28.30' LT	1548.68	352881.61	707429.45
19	669+57.99	28.85' LT	1549.29	352880.03	707439.28
20	669+58.03	25.26' LT	1549.22	352876.51	707438.56
21	669+12.46	39.88' LT	1547.93	352900.49	707397.13
22	669+48.07	22.46' LT	1549.26	352875.89	707428.23

RADIAL WARNING FIELD PANEL LAYOUT TABLE				
QUADRANT	BACK OF CURB RADIUS	LANDING LENGTH 'XR'	RADIAL WARNING FIELD AREA	RADIAL LONG CHORD
NE	19.5 LF	9.3 LF	18 SF	9.7 LF

LEGEND	
XXXXXX	SAWING ASPHALT / SAWING CONCRETE
	CURB RAMP DETECTABLE WARNING FIELD YELLOW
	DIRECTION OF FLOW
	CURB HEAD HEIGHT TAPER
	LANDING
ESTR	EXISTING SIGN TO REMAIN
MEF	MAXIMUM EXTENT FEASIBLE
	GRASS SURFACE (LIMITS OF SEEDING MIXTURE NO 40, TOPSOIL, FERTILIZER TYPE B, AND EROSION MAT URBAN CLASS I TYPE B)
	CONCRETE FLARE / TERRACE (PAID FOR AS CONCRETE SIDEWALK 4-INCH)

DEREK MILDREN

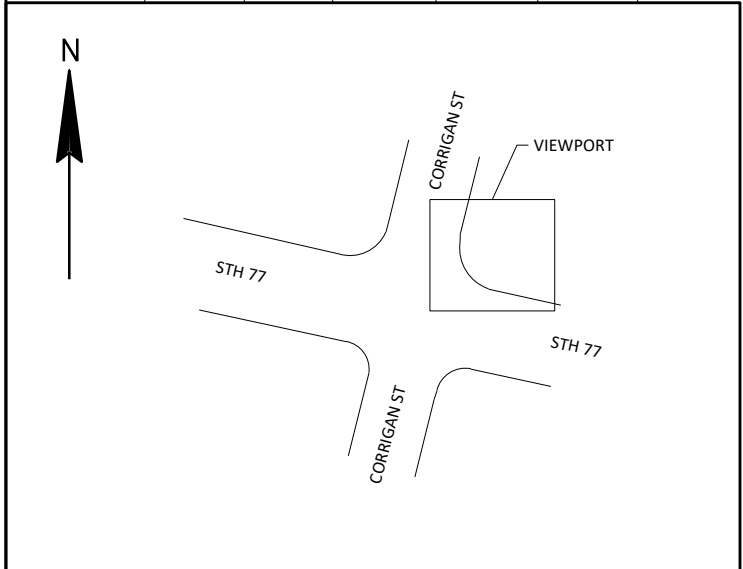

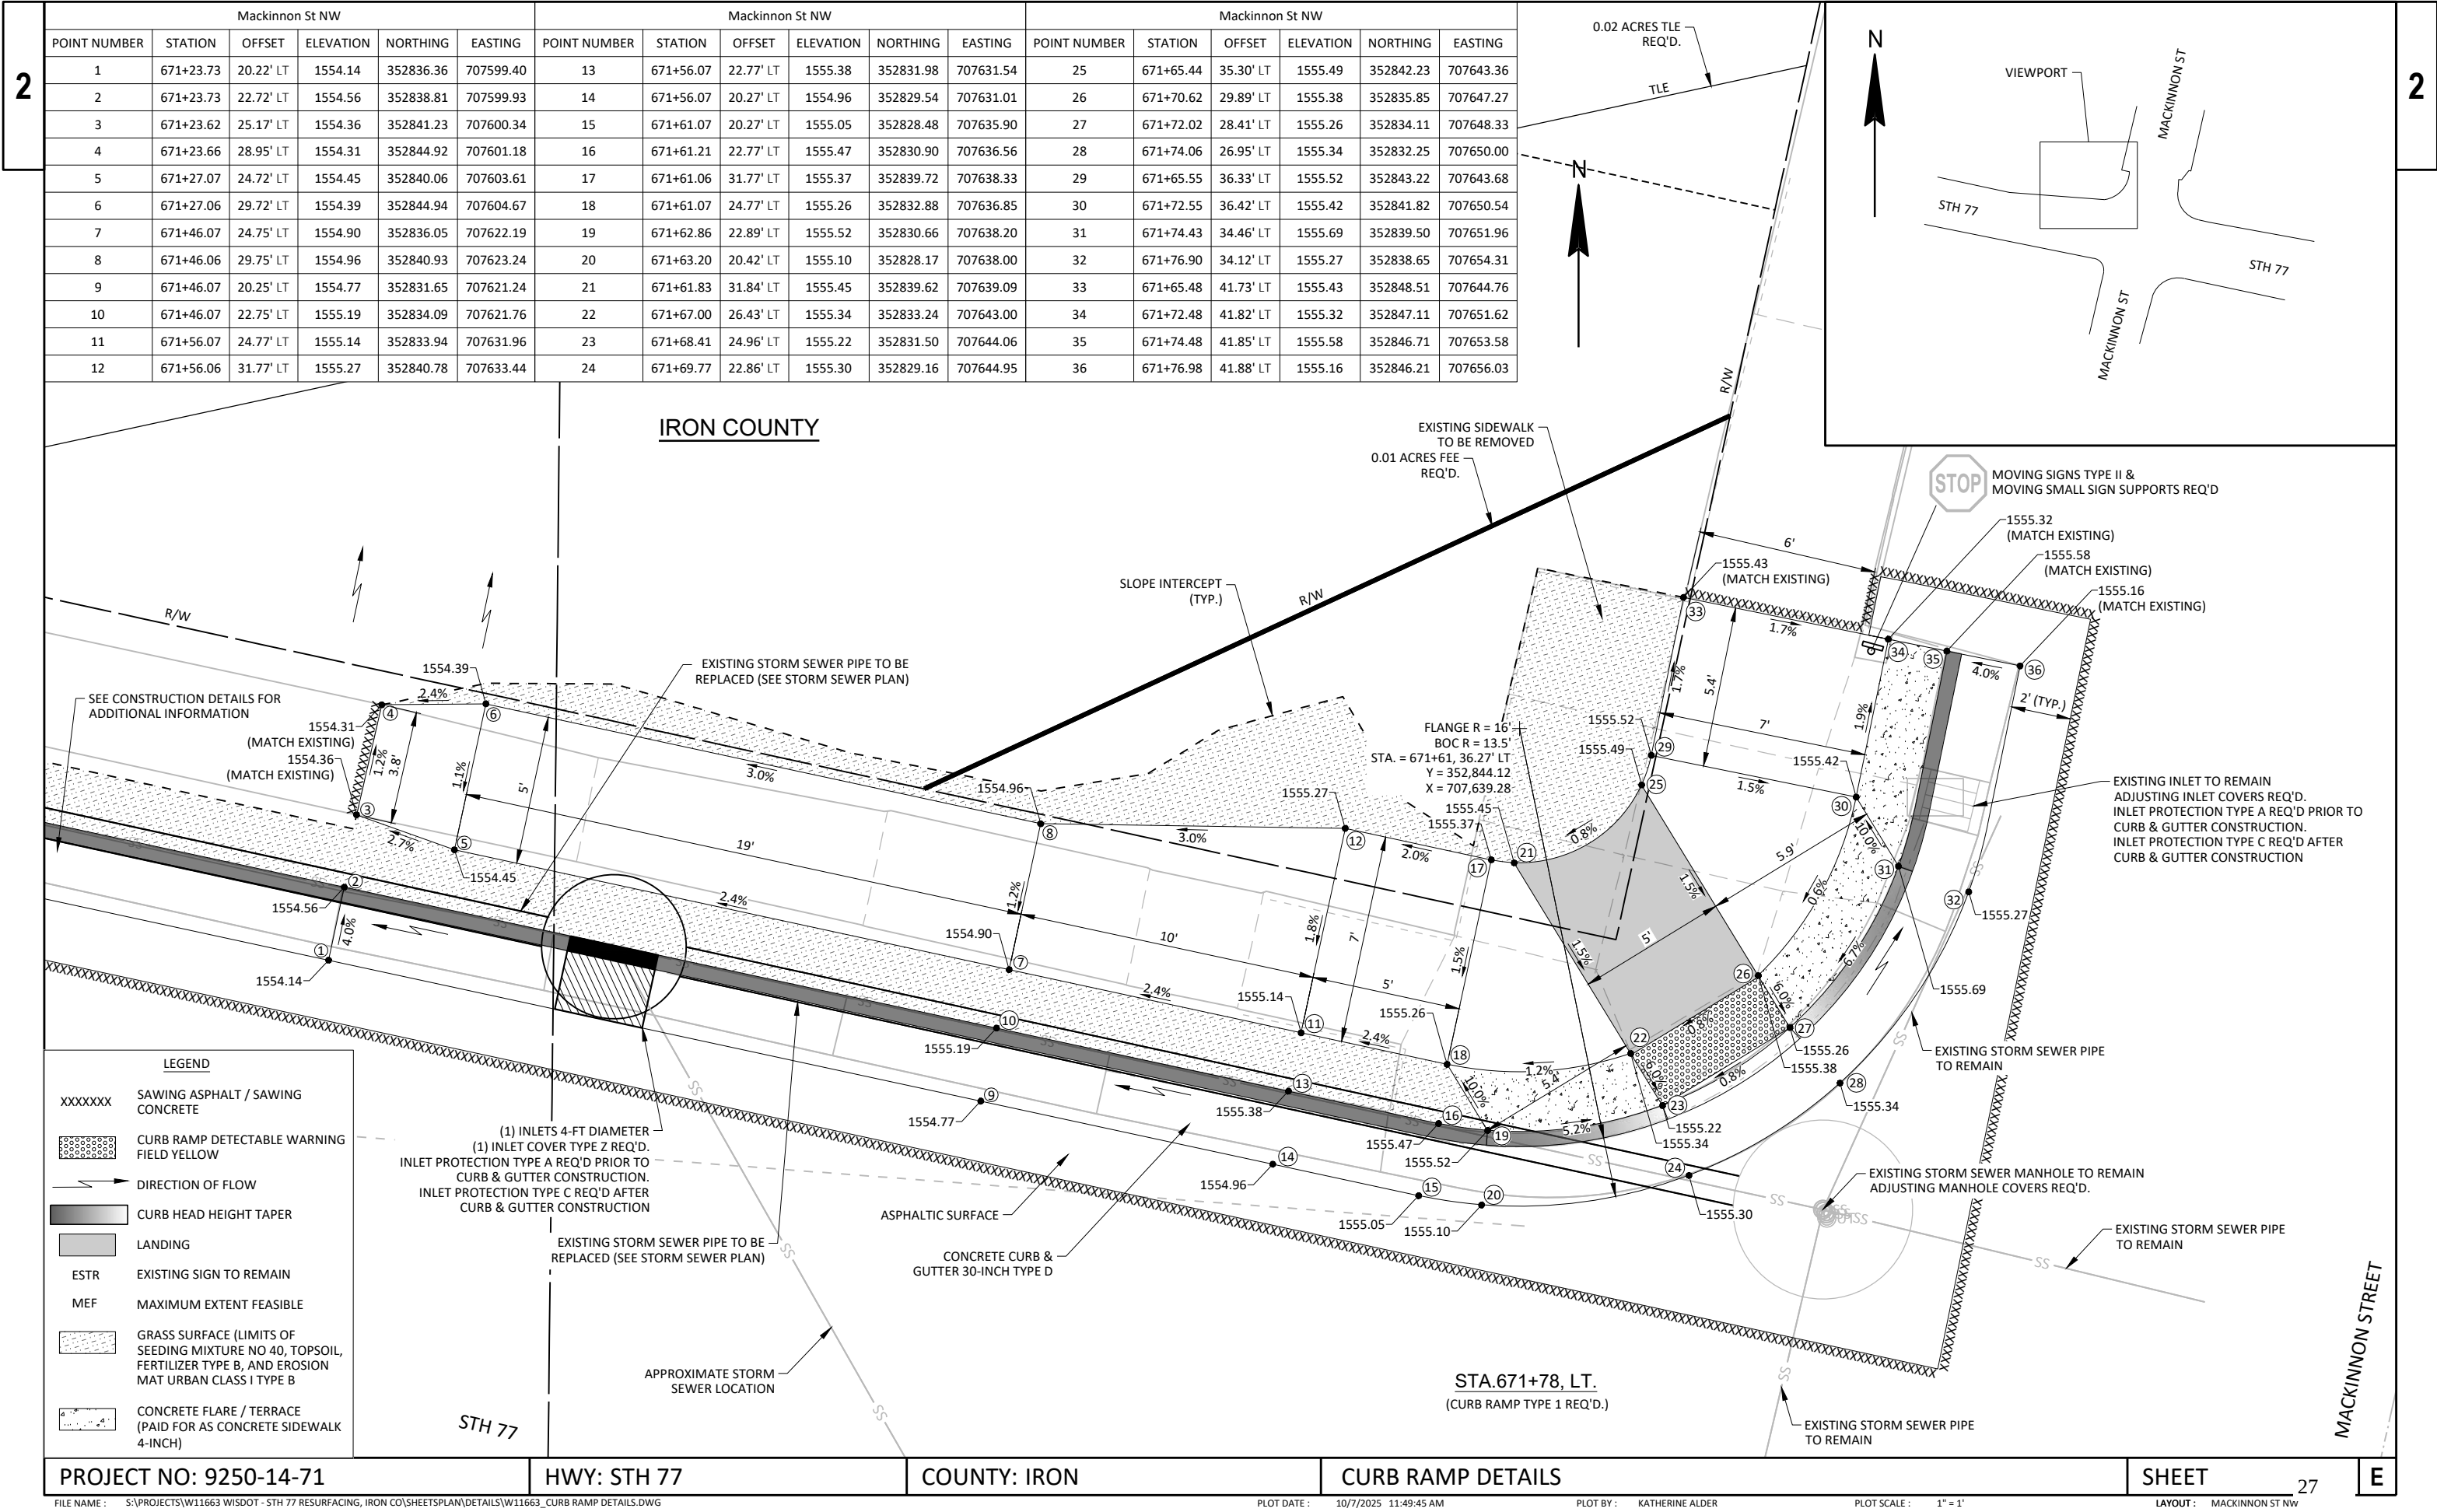

PROJECT NO: 9250-14-71

HWY: STH 77


COUNTY: IRON

CURB RAMP DETAILS

SHEET

27

E

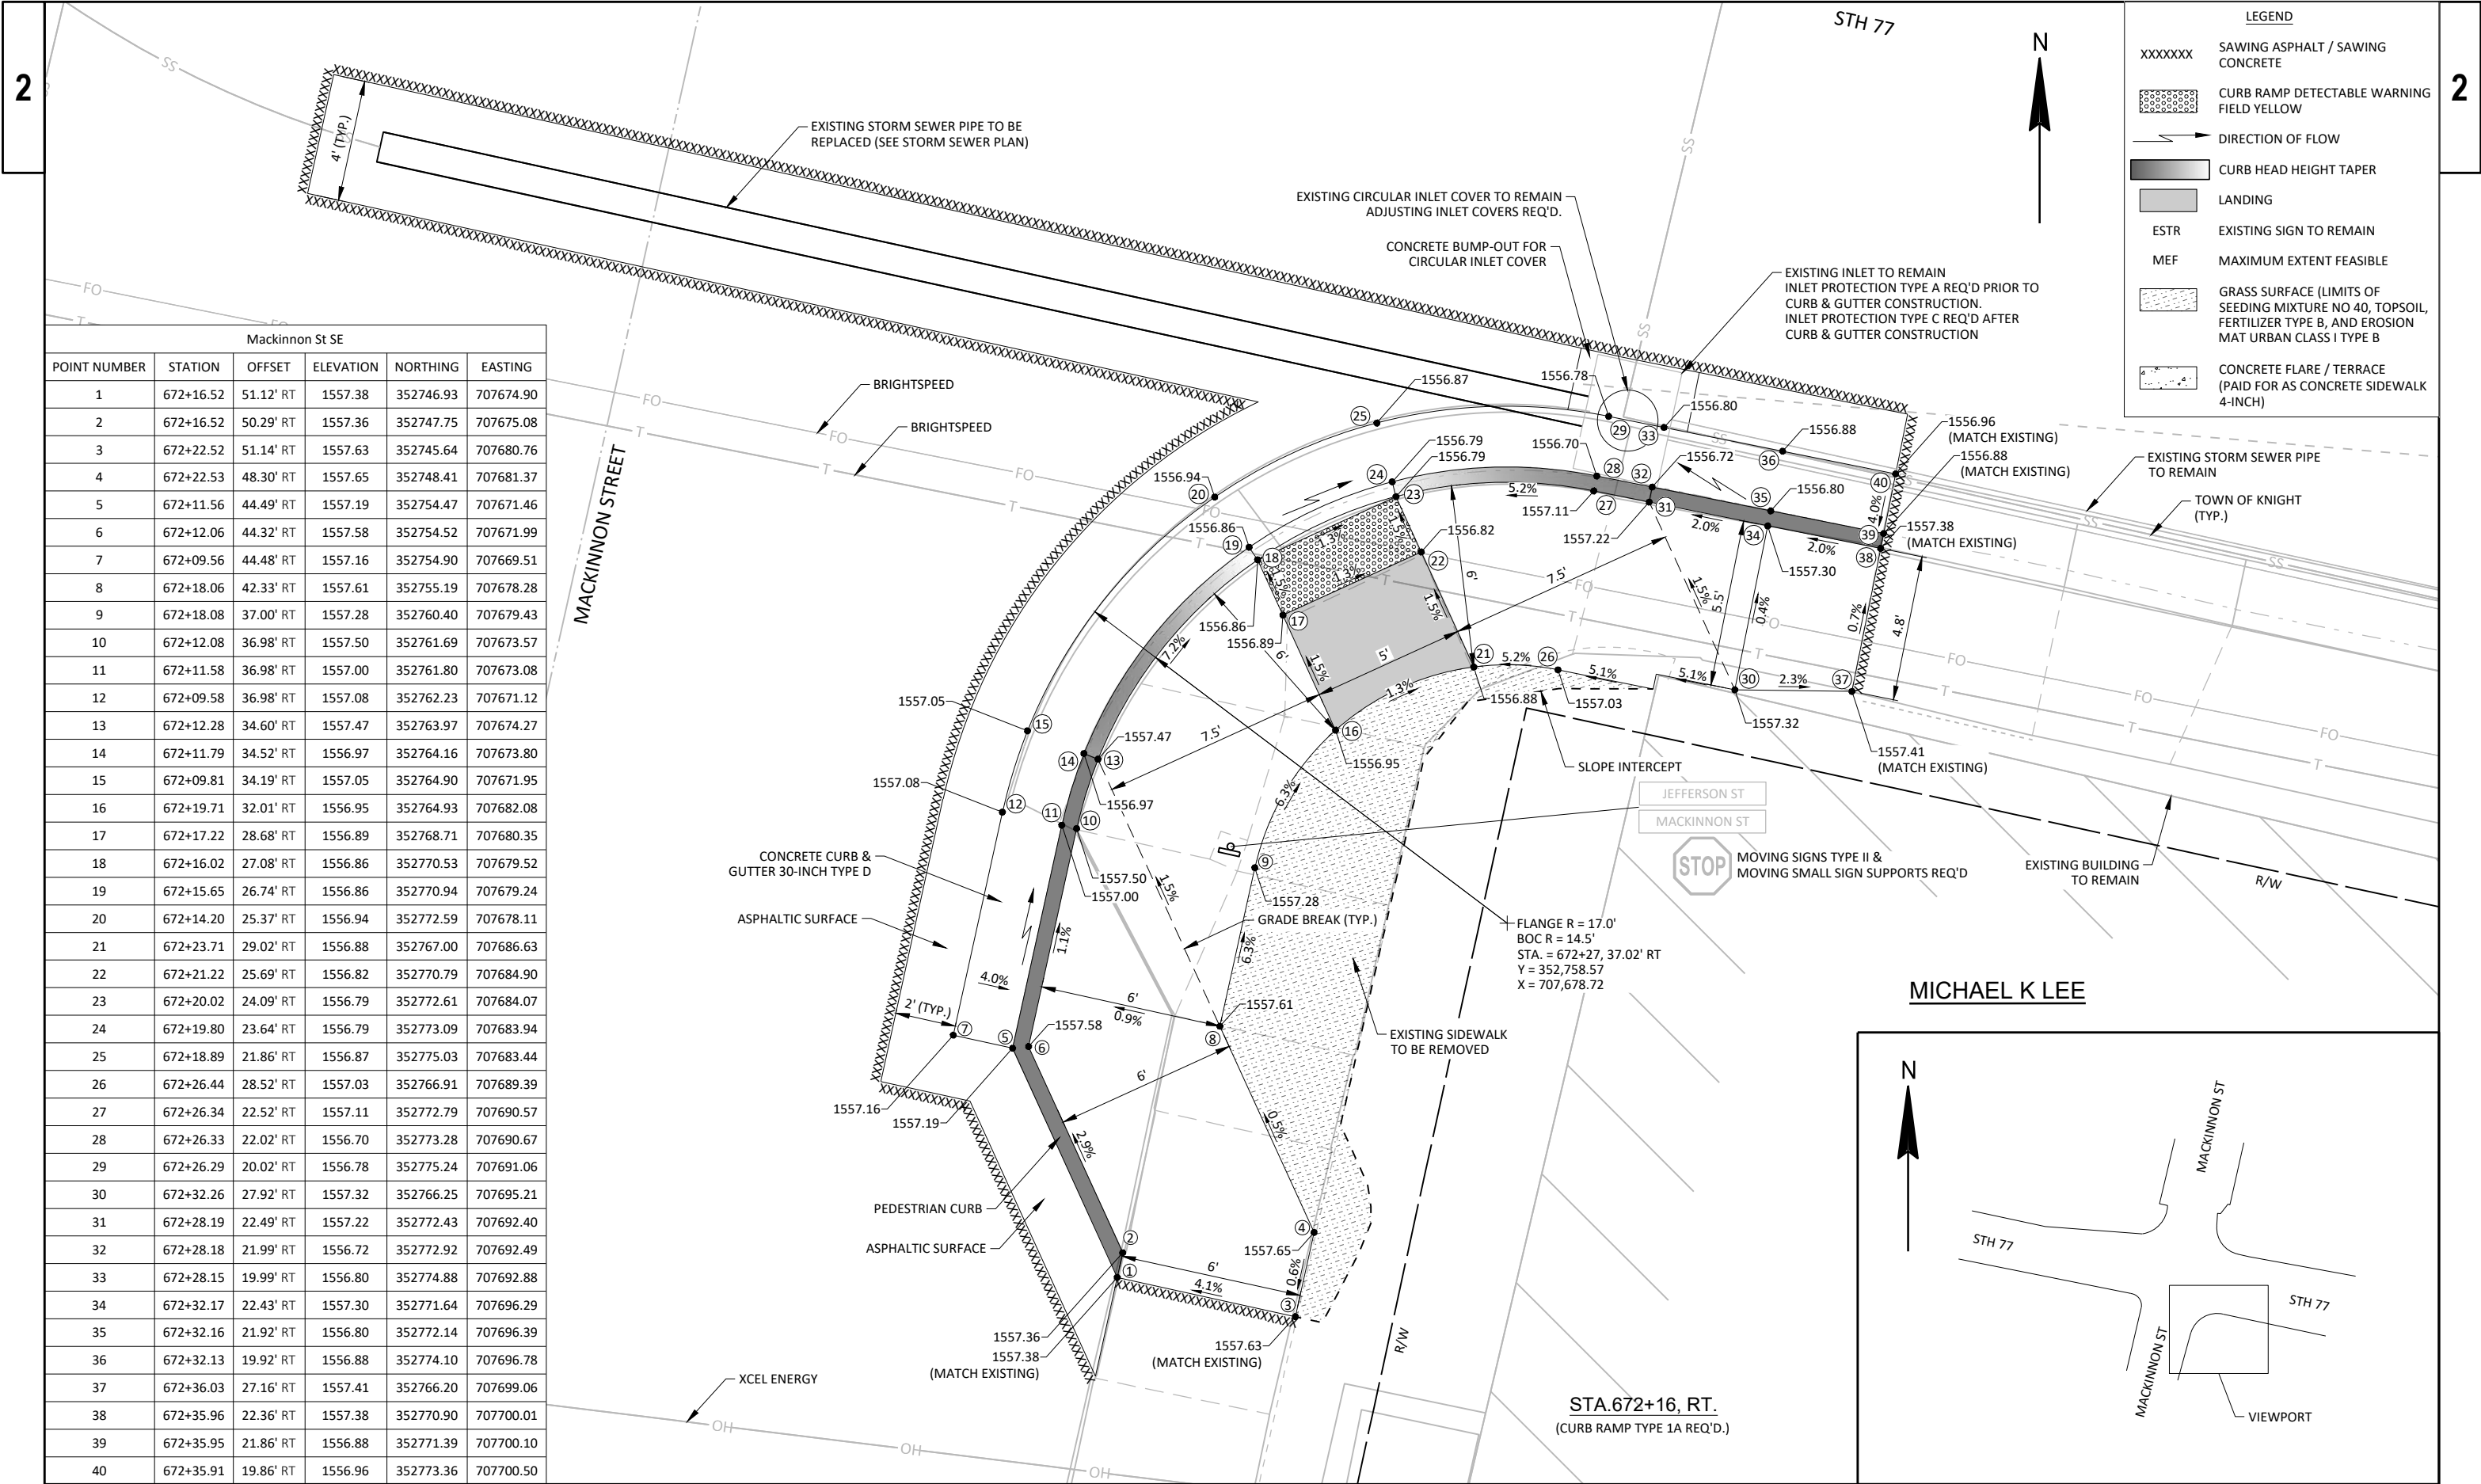

PROJECT NO: 9250-14-71

HWY: STH 77

COUNTY: IRON



CURB RAMP DETAILS

SHEET


28


E


Mackinnon St NE					
POINT NUMBER	STATION	OFFSET	ELEVATION	NORTHING	EASTING
1	672+17.09	50.93' LT	1555.91	352846.53	707697.15
2	672+22.81	50.87' LT	1556.13	352845.26	707702.73
3	672+16.99	40.50' LT	1556.14	352836.36	707694.83
4	672+22.71	40.44' LT	1556.18	352835.09	707700.42
5	672+10.23	43.75' LT	1555.53	352840.98	707688.92
6	672+12.70	44.12' LT	1555.95	352840.81	707691.42
7	672+13.32	39.95' LT	1556.08	352836.60	707691.13
8	672+17.59	28.03' LT	1556.08	352824.05	707692.77
9	672+18.86	29.58' LT	1556.11	352825.29	707694.34
10	672+22.66	34.22' LT	1556.20	352829.02	707699.04
11	672+21.46	24.86' LT	1556.17	352820.13	707695.88
12	672+22.73	26.41' LT	1556.20	352821.38	707697.45
13	672+26.53	31.06' LT	1556.29	352825.11	707702.15
14	672+27.06	22.95' LT	1556.83	352817.07	707700.95
15	672+28.46	29.34' LT	1556.51	352823.02	707703.67
16	672+30.31	22.80' LT	1556.86	352816.23	707704.08
17	672+30.32	23.84' LT	1556.76	352817.25	707704.32
18	672+30.30	28.84' LT	1556.67	352822.14	707705.36
19	672+34.94	23.86' LT	1556.74	352816.28	707708.84
20	672+34.93	28.86' LT	1556.80	352821.17	707709.89
21	672+39.94	23.88' LT	1556.76	352815.24	707713.73
22	672+39.93	28.88' LT	1556.85	352820.13	707714.78
23	672+44.92	25.00' LT	1556.95	352815.28	707718.83
24	672+44.93	28.89' LT	1556.97	352819.08	707719.67
25	672+36.45	20.23' LT	1556.49	352812.42	707709.55
26	672+36.48	22.73' LT	1556.91	352814.86	707710.10
27	672+11.44	35.58' LT	1555.77	352832.73	707688.37
28	672+28.96	20.31' LT	1556.43	352814.09	707702.25
29	672+11.54	35.04' LT	1555.78	352832.18	707688.35
30	672+15.71	26.38' LT	1556.11	352822.83	707690.59
31	672+20.21	22.70' LT	1556.25	352818.28	707694.20
32	672+26.72	20.47' LT	1556.41	352814.72	707700.09
33	672+17.03	45.08' LT	1556.04	352840.83	707695.85
34	672+22.76	45.03' LT	1556.16	352839.56	707701.43
35	672+27.42	36.83' LT	1556.69	352830.55	707704.25
36	672+27.42	43.94' LT	1556.66	352837.50	707705.75
37	672+27.82	32.64' LT	1556.70	352826.37	707703.75
38	672+27.86	50.90' LT	1556.61	352844.21	707707.67

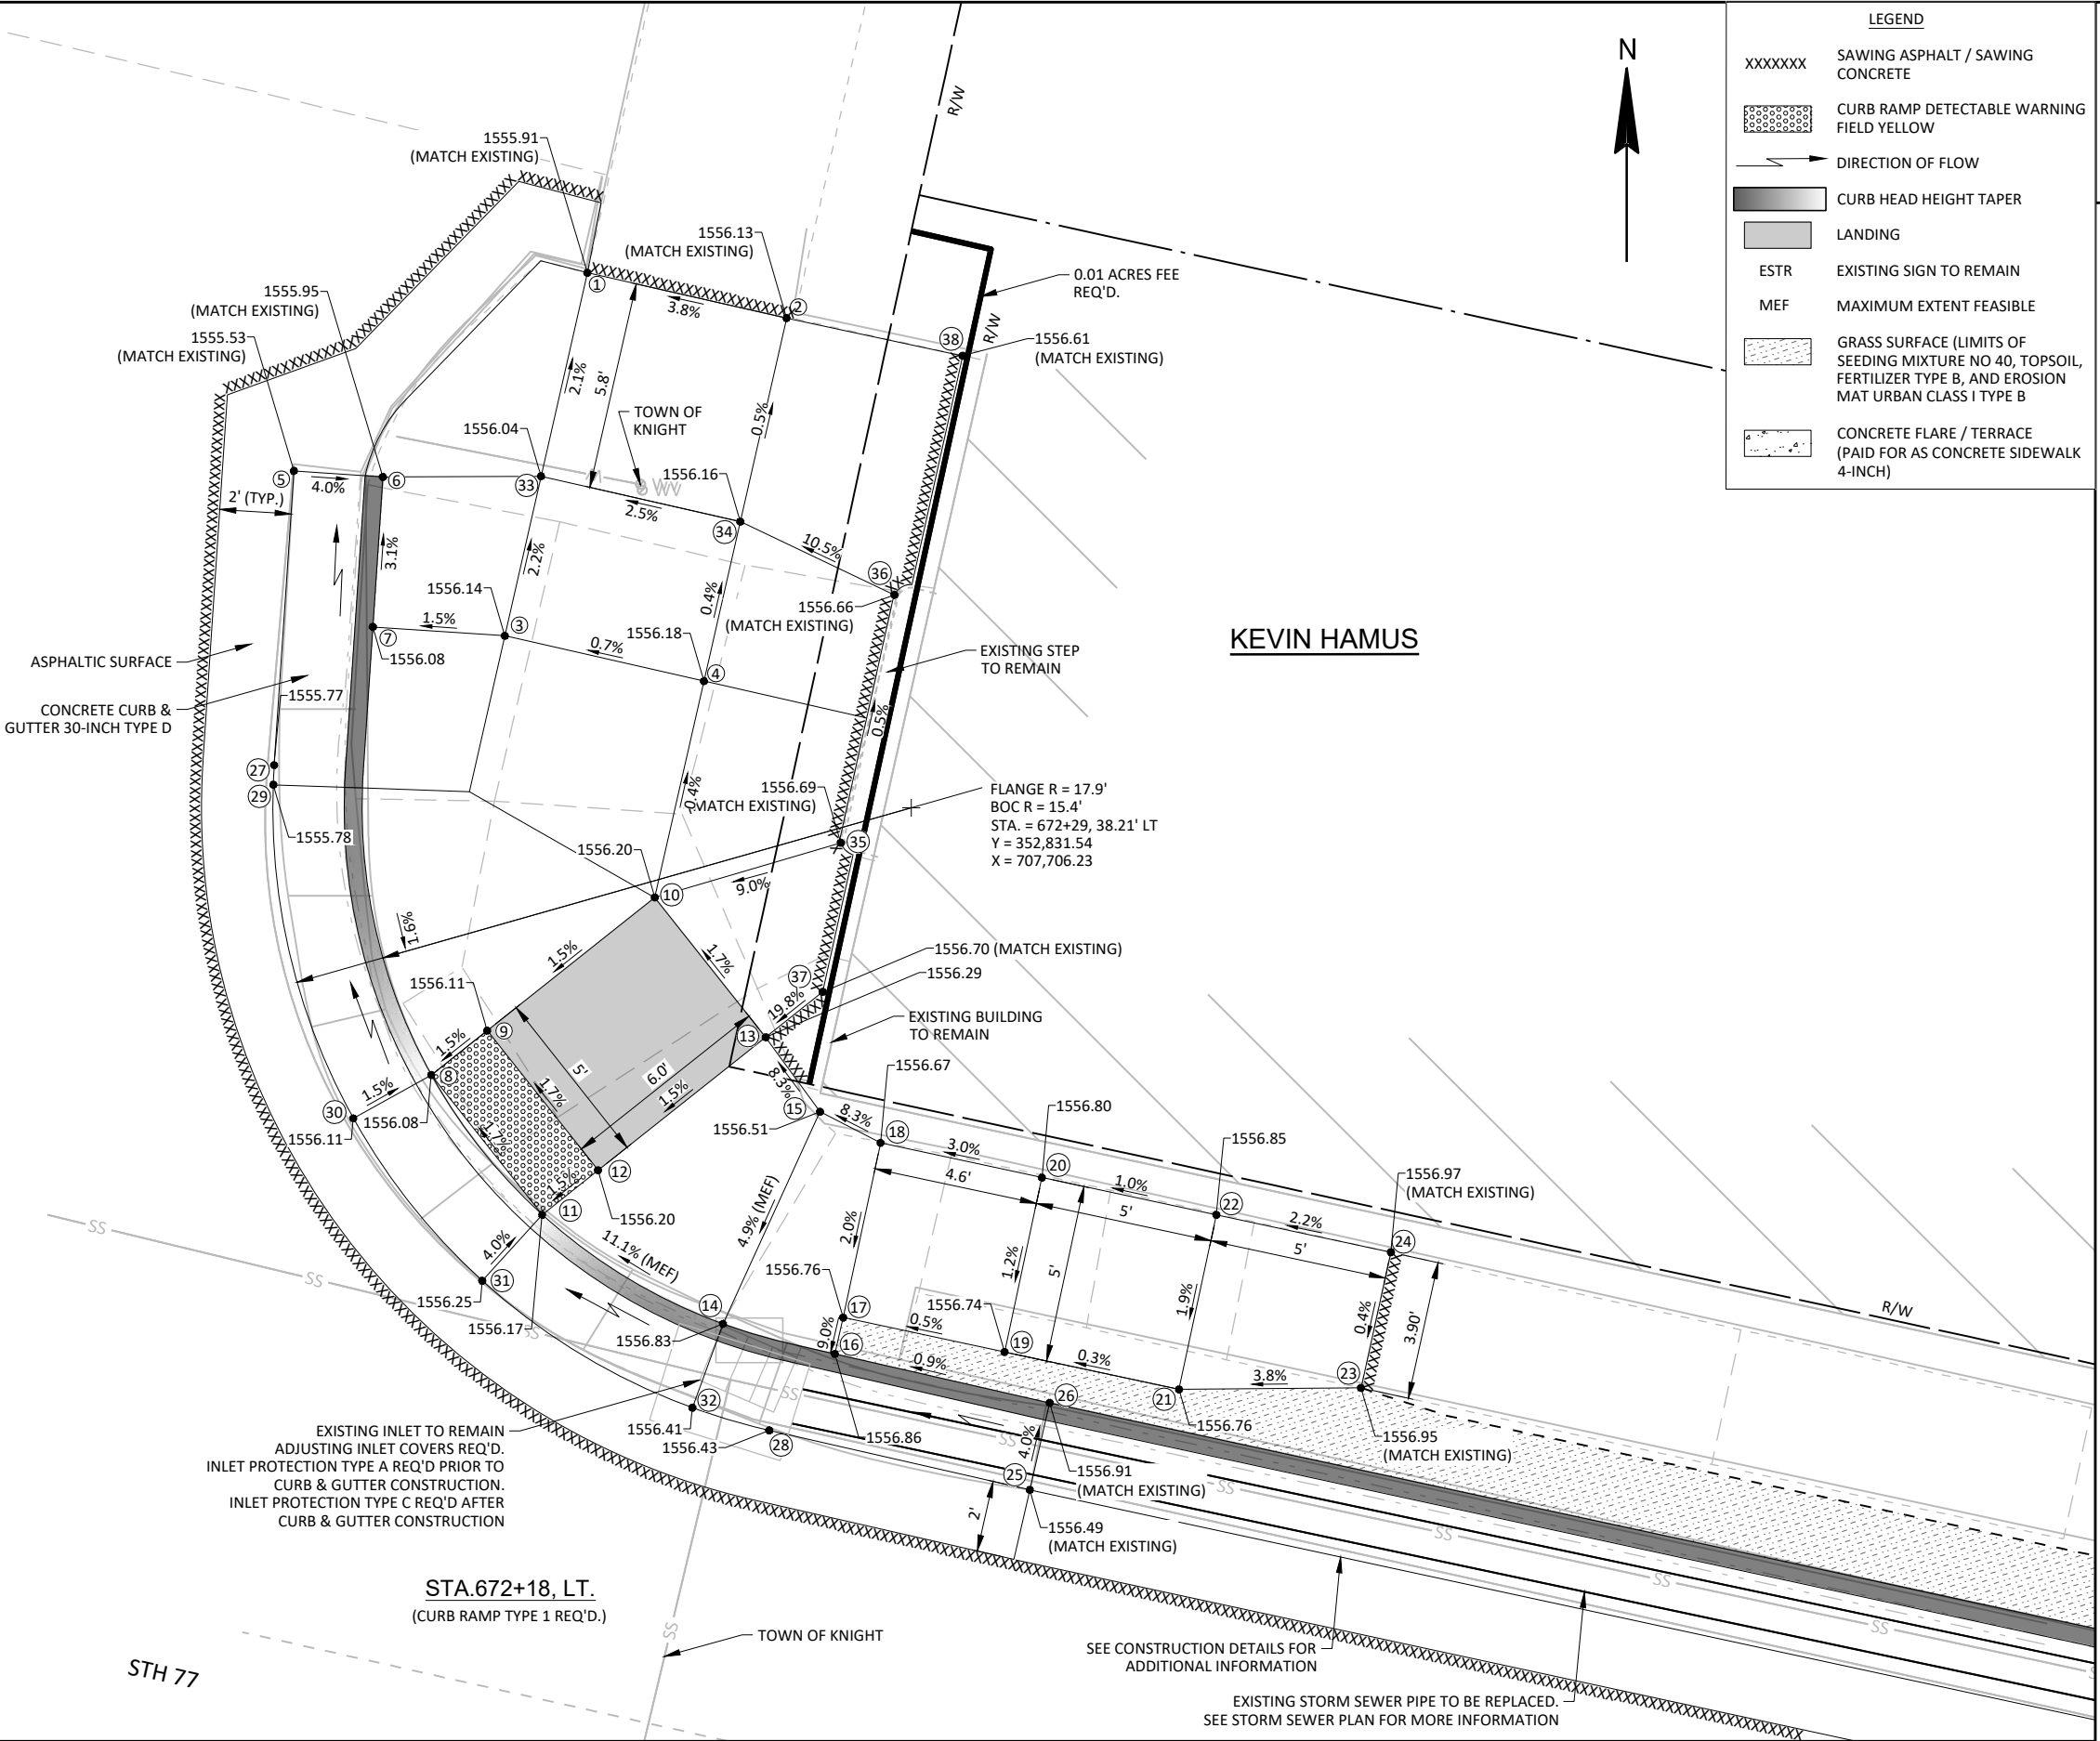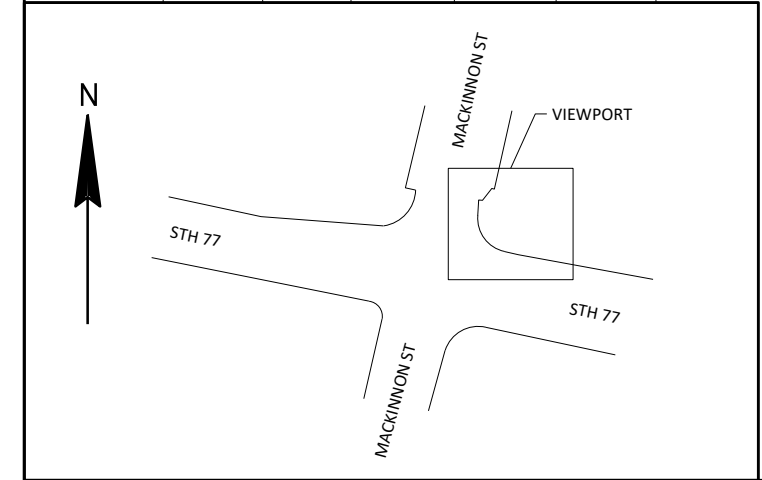

LEGEND	
XXXXXXX	SAWING ASPHALT / SAWING CONCRETE
	CURB RAMP DETECTABLE WARNING FIELD YELLOW
	DIRECTION OF FLOW
	CURB HEAD HEIGHT TAPER
	LANDING
ESTR	EXISTING SIGN TO REMAIN
MEF	MAXIMUM EXTENT FEASIBLE
	GRASS SURFACE (LIMITS OF SEEDING MIXTURE NO 40, TOPSOIL, FERTILIZER TYPE B, AND EROSION MAT URBAN CLASS I TYPE B)
	CONCRETE FLARE / TERRACE (PAID FOR AS CONCRETE SIDEWALK 4-INCH)

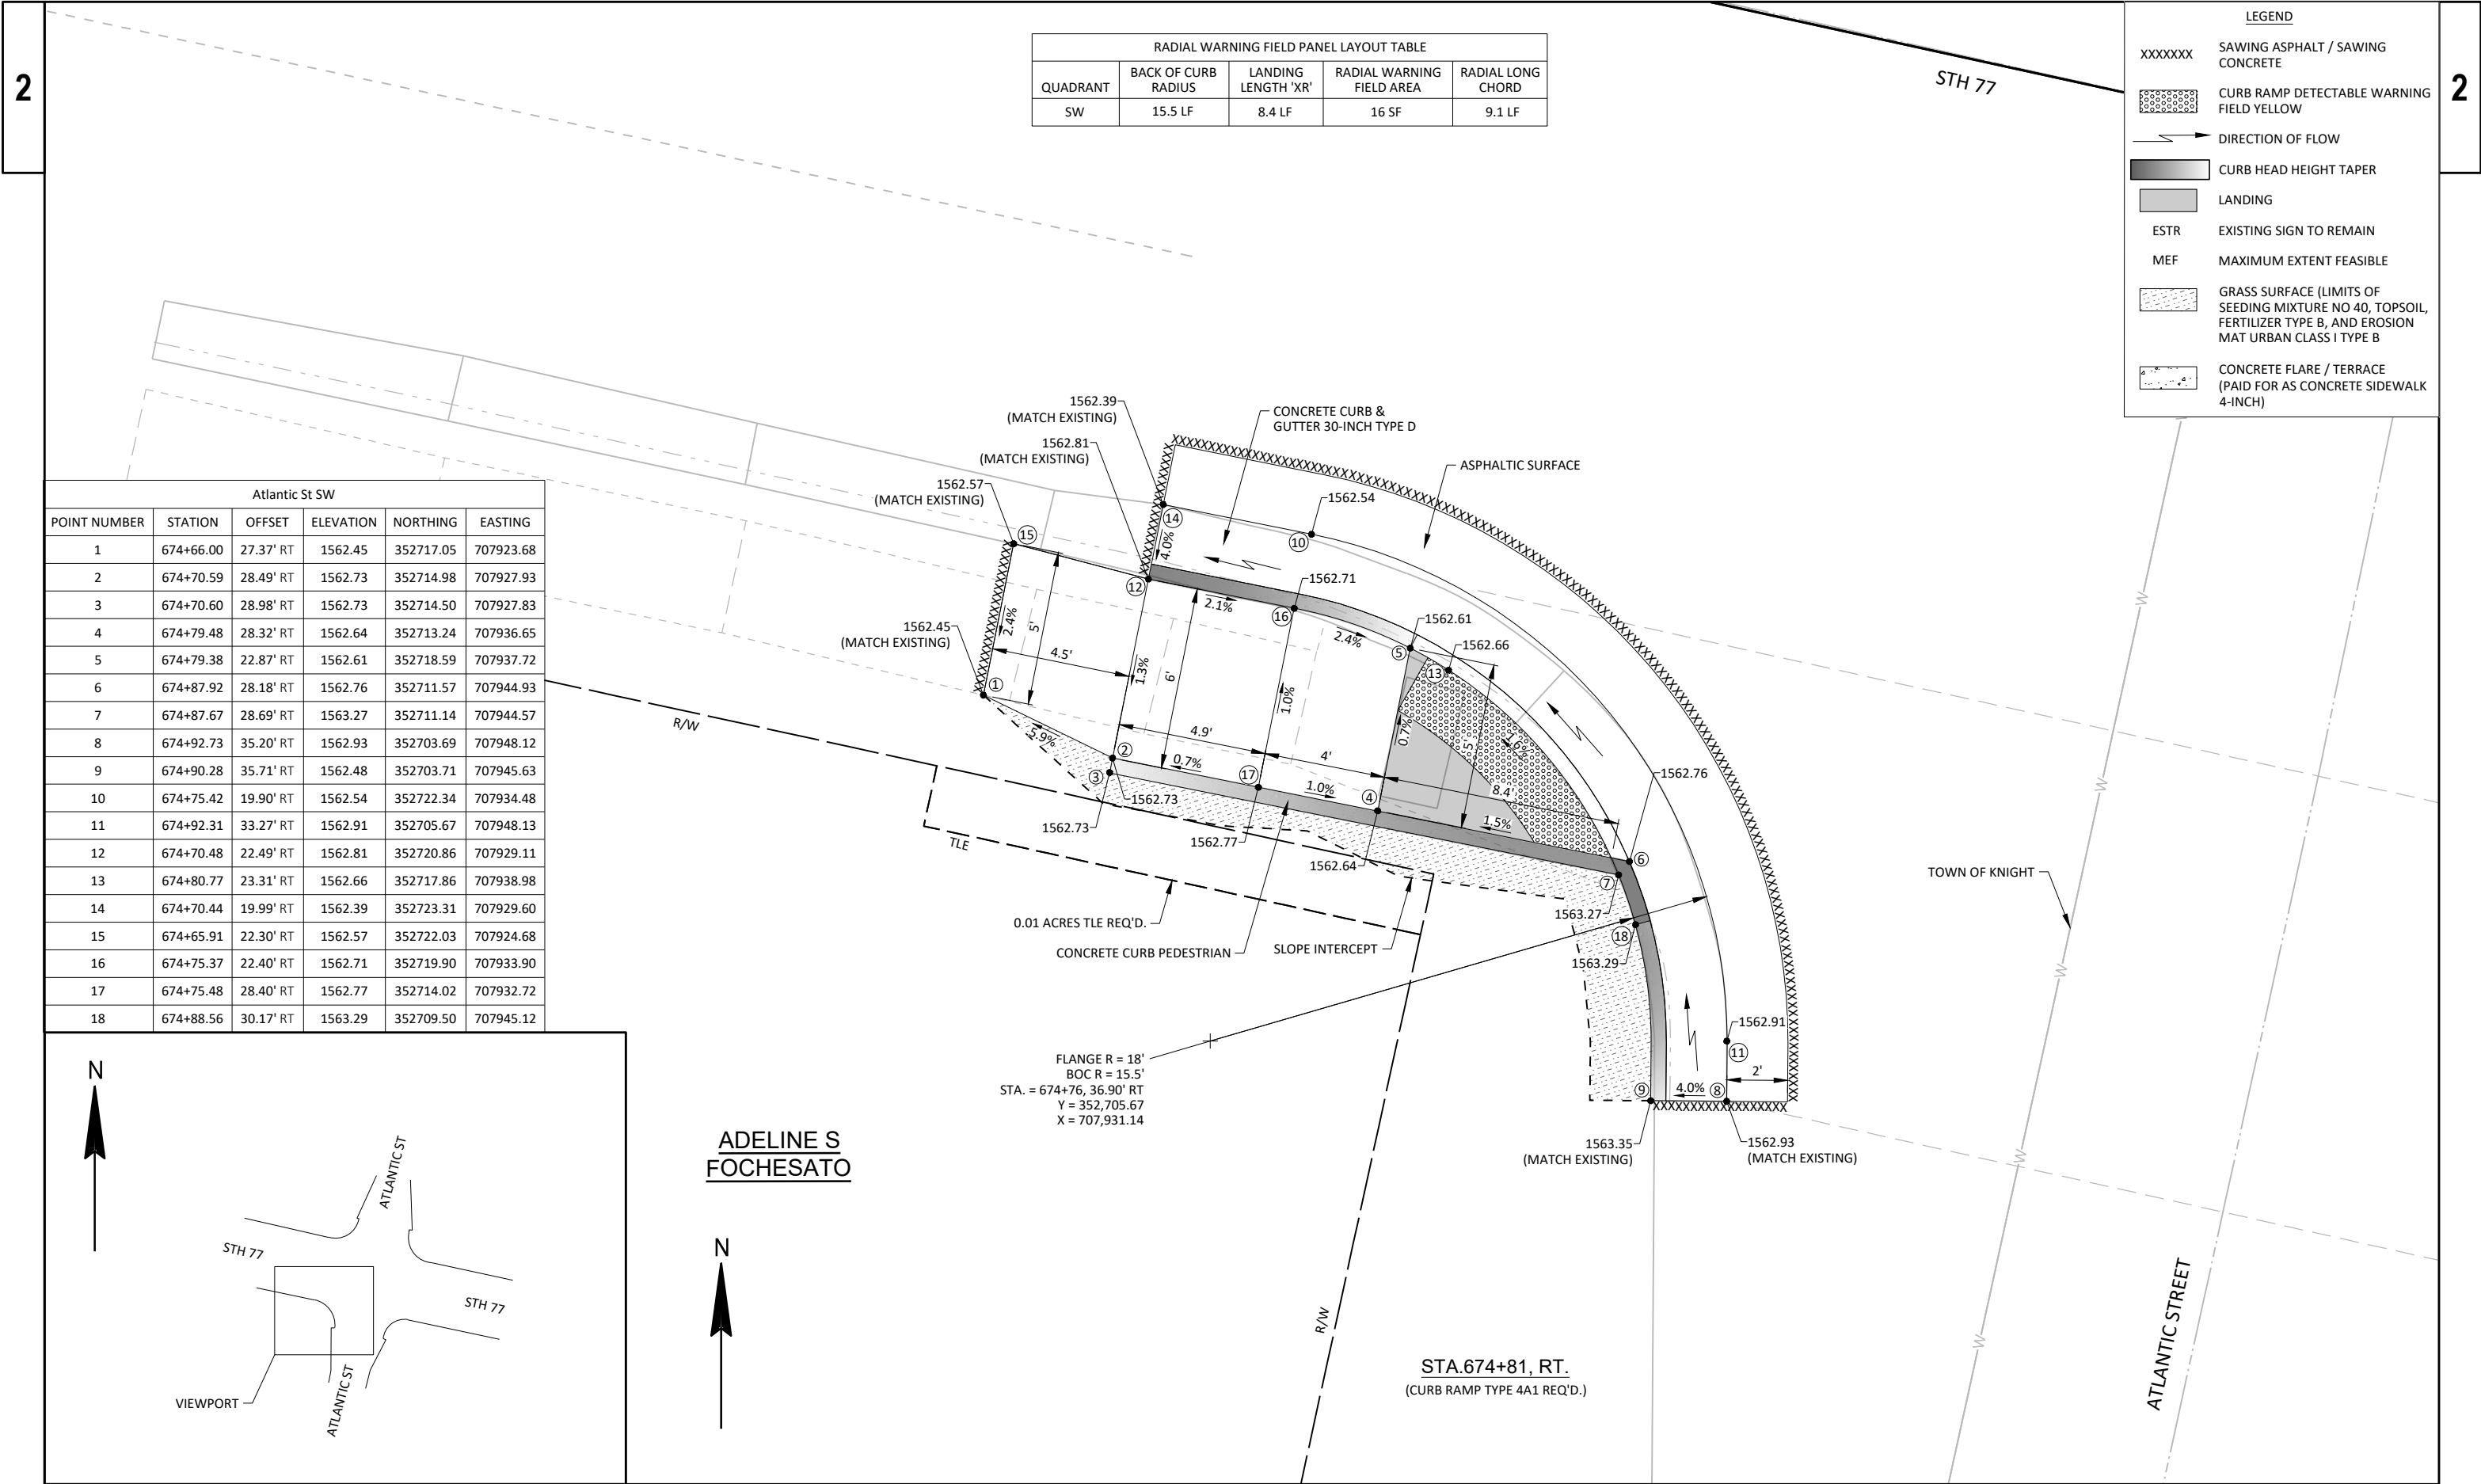

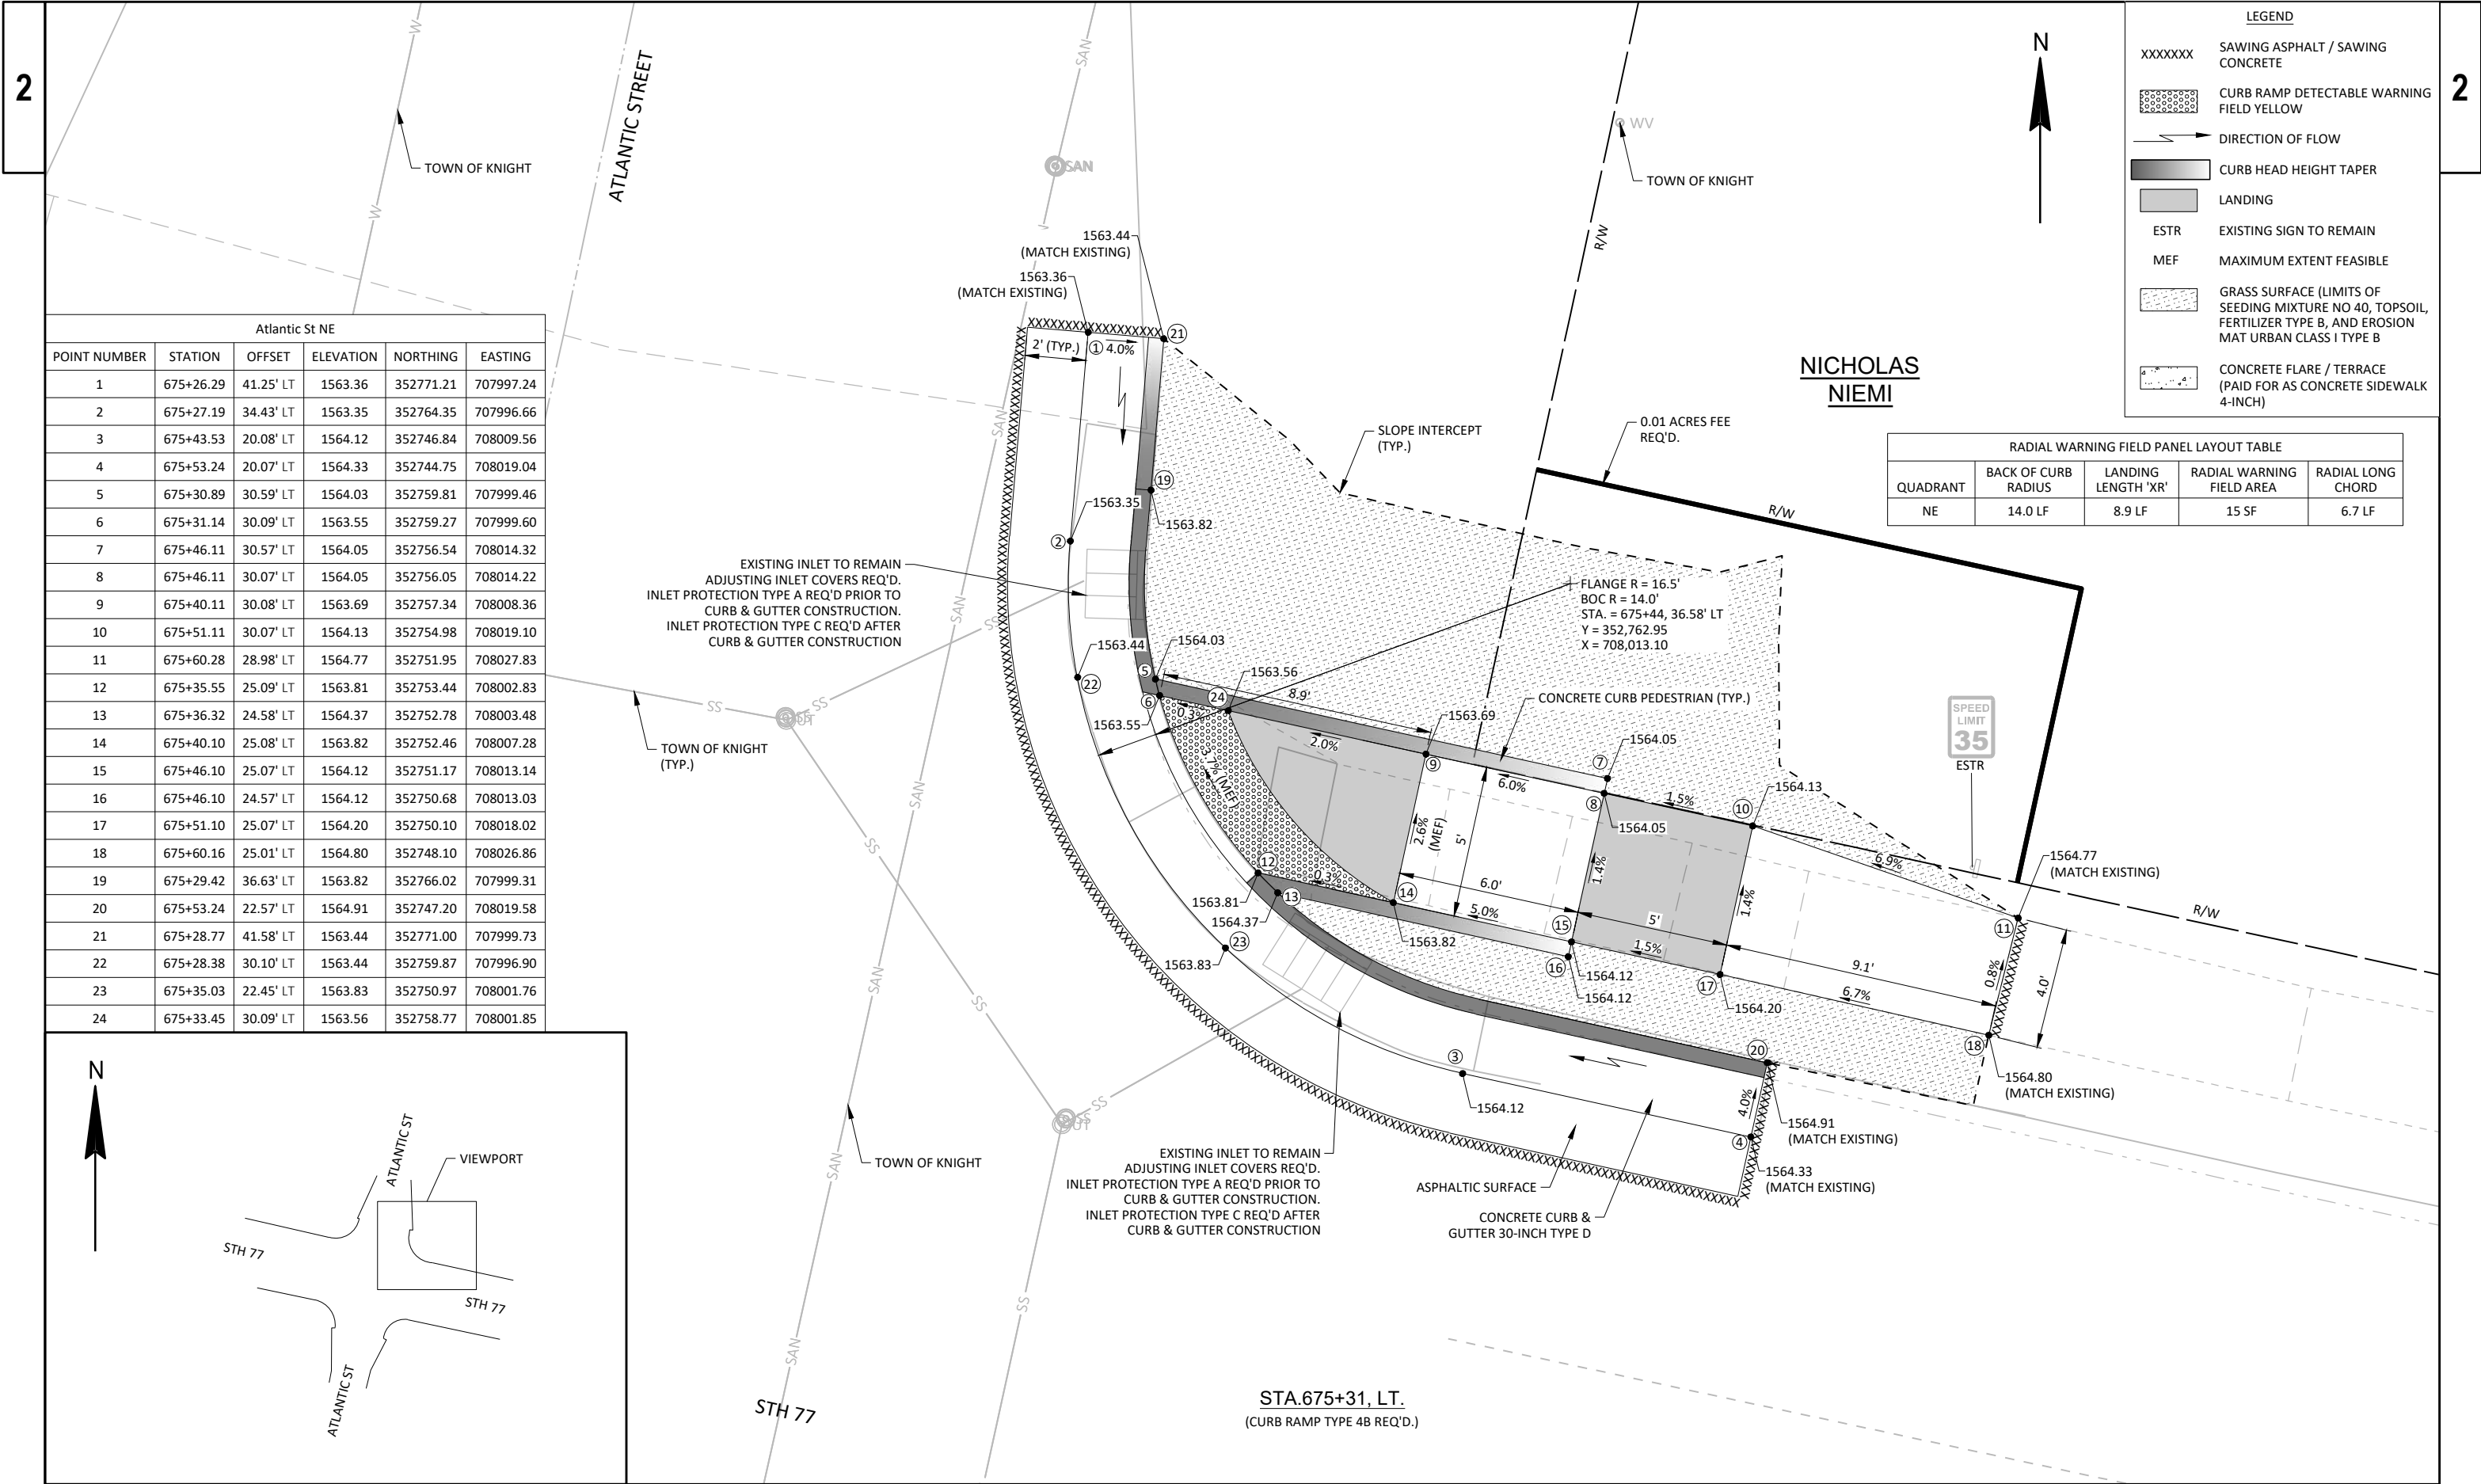

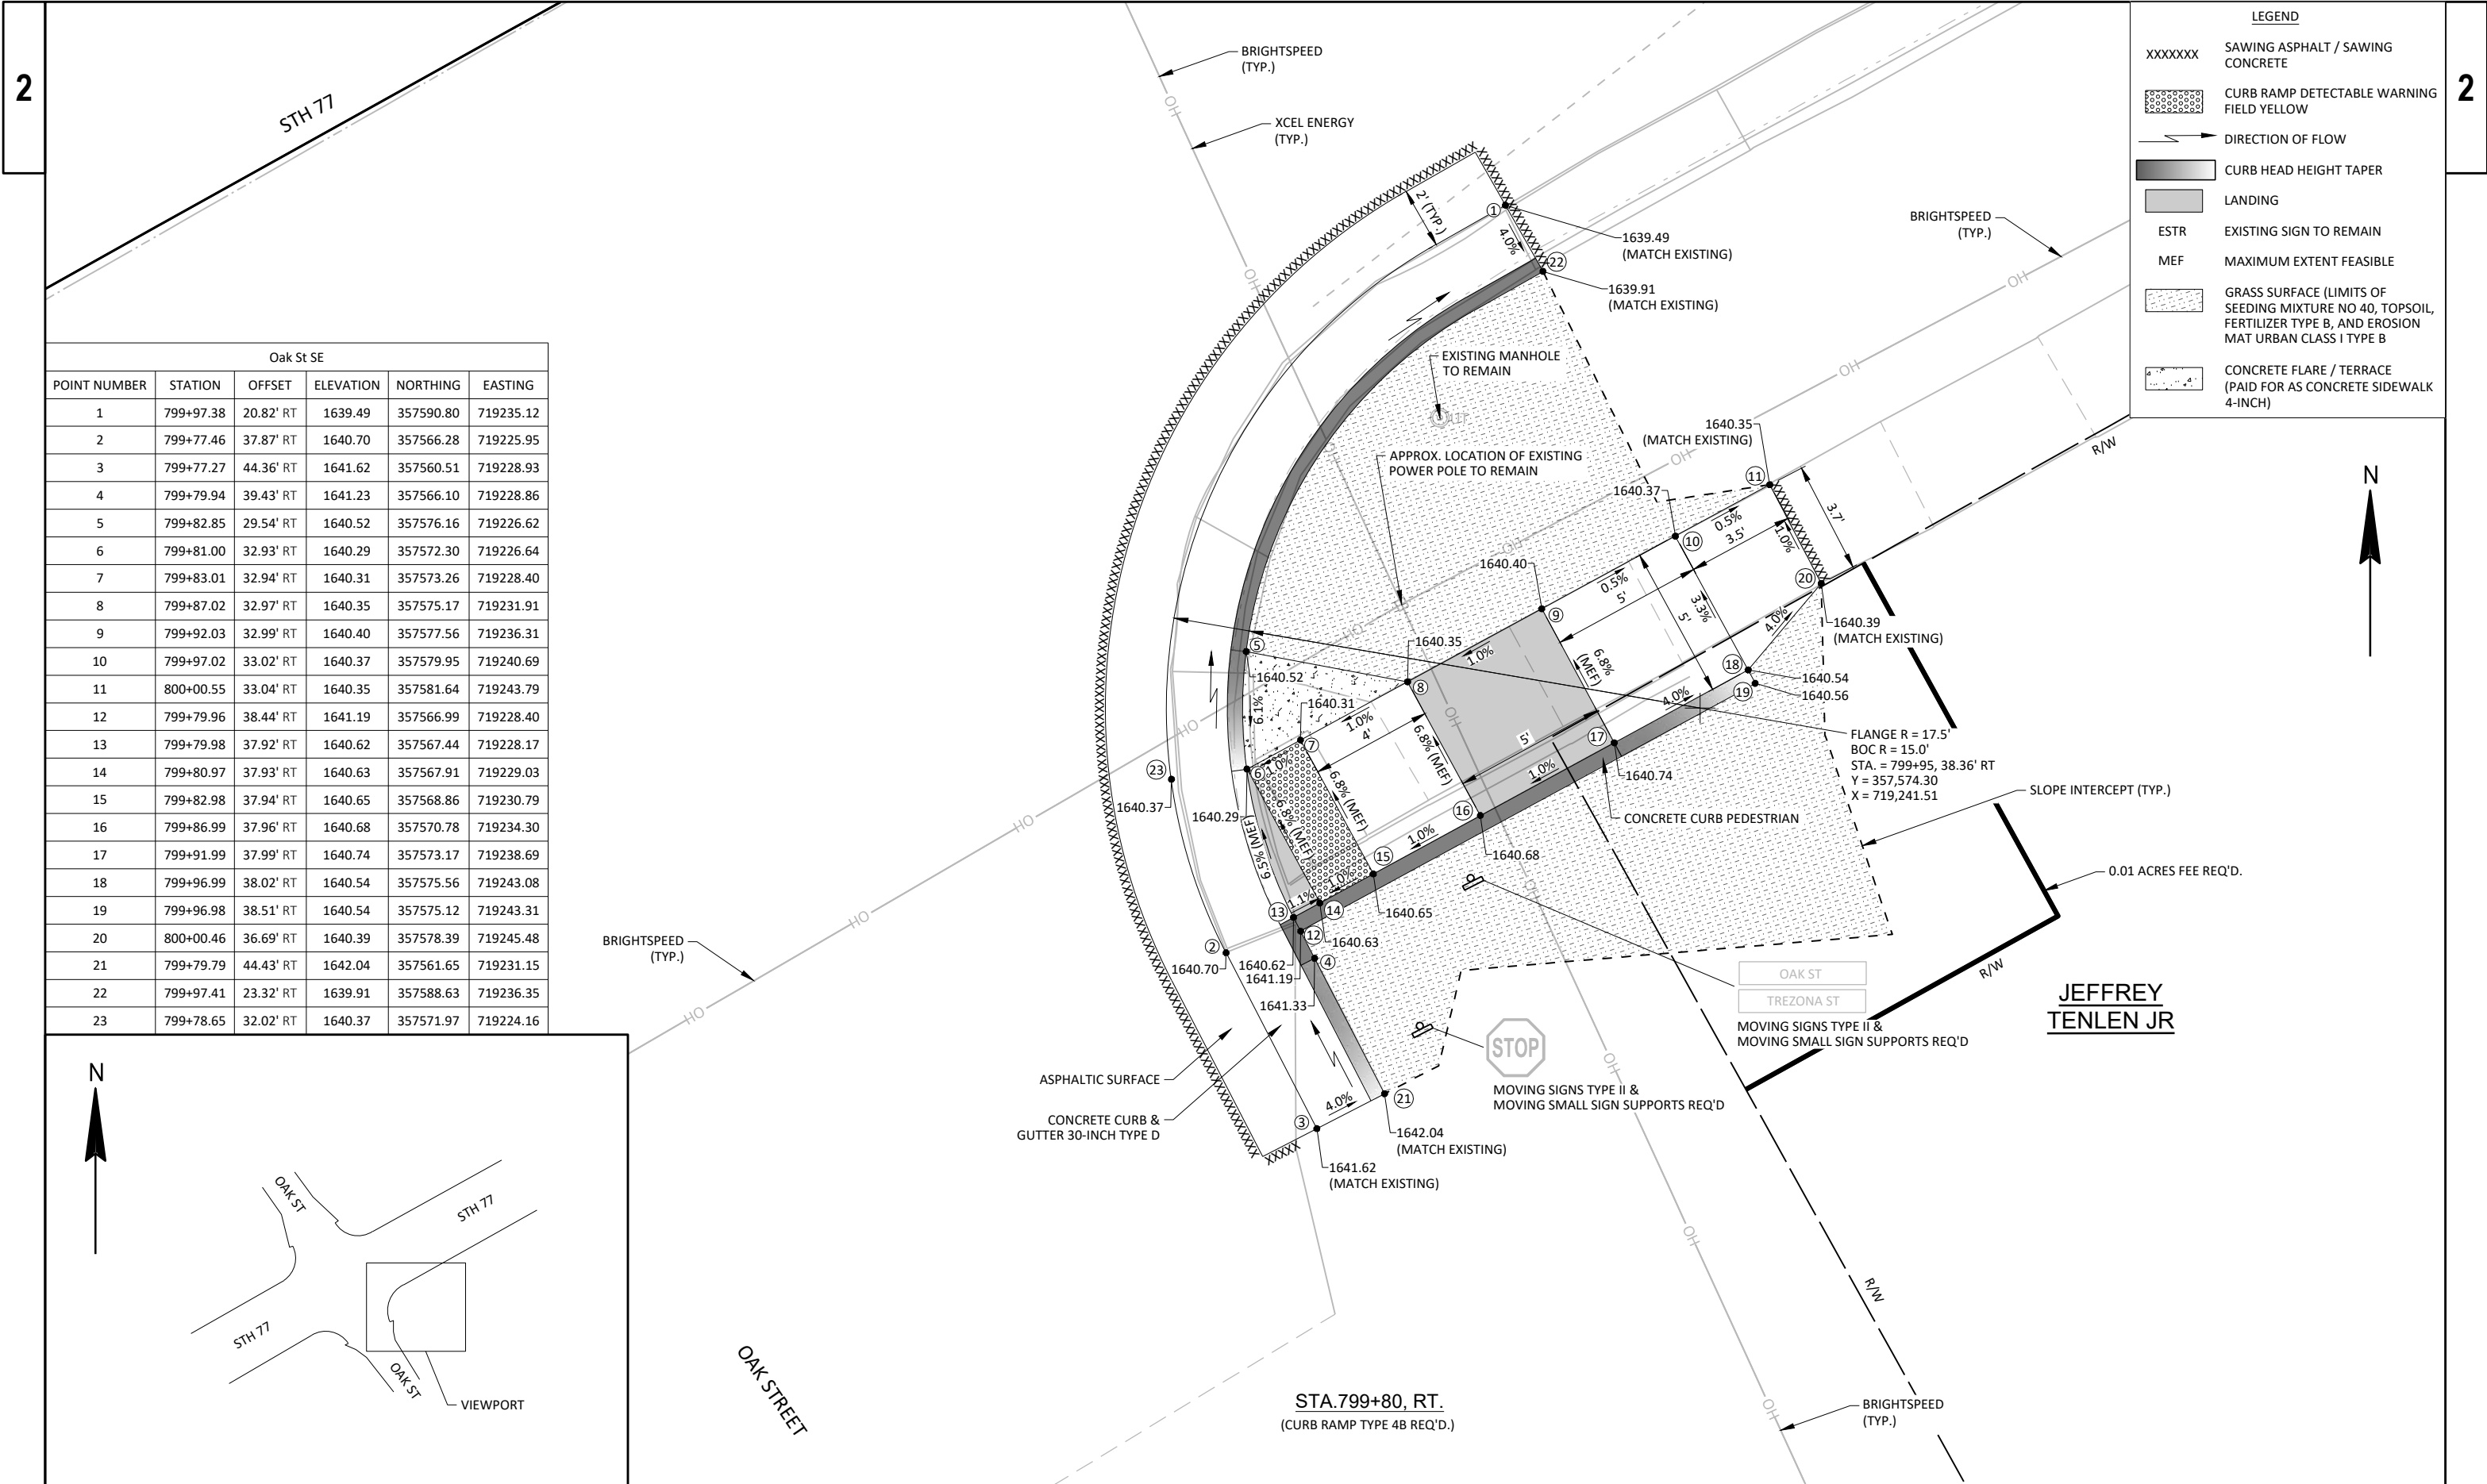

Oak St SE					
POINT NUMBER	STATION	OFFSET	ELEVATION	NORTHING	EASTING
1	799+97.38	20.82' RT	1639.49	357590.80	719235.12
2	799+77.46	37.87' RT	1640.70	357566.28	719225.95
3	799+77.27	44.36' RT	1641.62	357560.51	719228.93
4	799+79.94	39.43' RT	1641.23	357566.10	719228.86
5	799+82.85	29.54' RT	1640.52	357576.16	719226.62
6	799+81.00	32.93' RT	1640.29	357572.30	719226.64
7	799+83.01	32.94' RT	1640.31	357573.26	719228.40
8	799+87.02	32.97' RT	1640.35	357575.17	719231.91
9	799+92.03	32.99' RT	1640.40	357577.56	719236.31
10	799+97.02	33.02' RT	1640.37	357579.95	719240.69
11	800+00.55	33.04' RT	1640.35	357581.64	719243.79
12	799+79.96	38.44' RT	1641.19	357566.99	719228.40
13	799+79.98	37.92' RT	1640.62	357567.44	719228.17
14	799+80.97	37.93' RT	1640.63	357567.91	719229.03
15	799+82.98	37.94' RT	1640.65	357568.86	719230.79
16	799+86.99	37.96' RT	1640.68	357570.78	719234.30
17	799+91.99	37.99' RT	1640.74	357573.17	719238.69
18	799+96.99	38.02' RT	1640.54	357575.56	719243.08
19	799+96.98	38.51' RT	1640.54	357575.12	719243.31
20	800+00.46	36.69' RT	1640.39	357578.39	719245.48
21	799+79.79	44.43' RT	1642.04	357561.65	719231.15
22	799+97.41	23.32' RT	1639.91	357588.63	719236.35
23	799+78.65	32.02' RT	1640.37	357571.97	719224.16

LEGEND

XXXXXX

SAWING ASPHALT / SAWING CONCRETE

CURB RAMP DETECTABLE WARNING FIELD YELLOW

DIRECTION OF FLOW

CURB HEAD HEIGHT TAPER

LANDING

ESTR


EXISTING SIGN TO REMAIN


MEF


MAXIMUM EXTENT FEASIBLE


GRASS SURFACE (LIMITS OF SEEDING MIXTURE NO 40, TOPSOIL, FERTILIZER TYPE B, AND EROSION MAT URBAN CLASS I TYPE B)

CONCRETE FLARE / TERRACE (PAID FOR AS CONCRETE SIDEWALK 4-INCH)

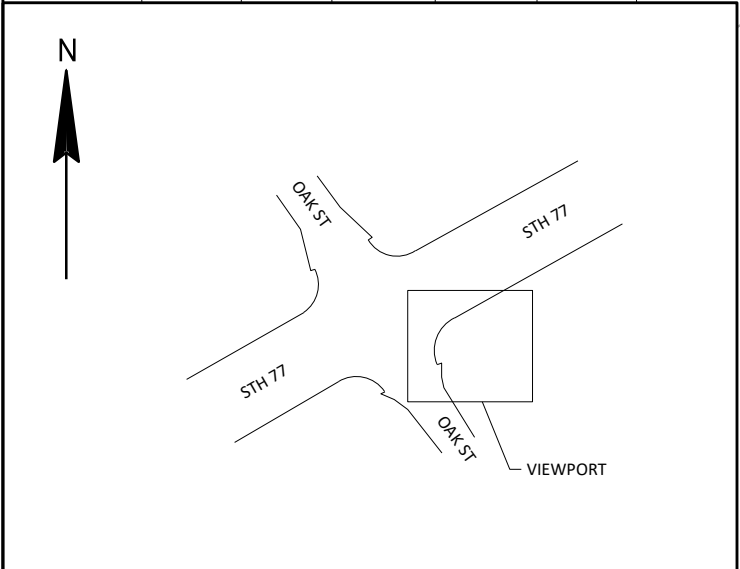


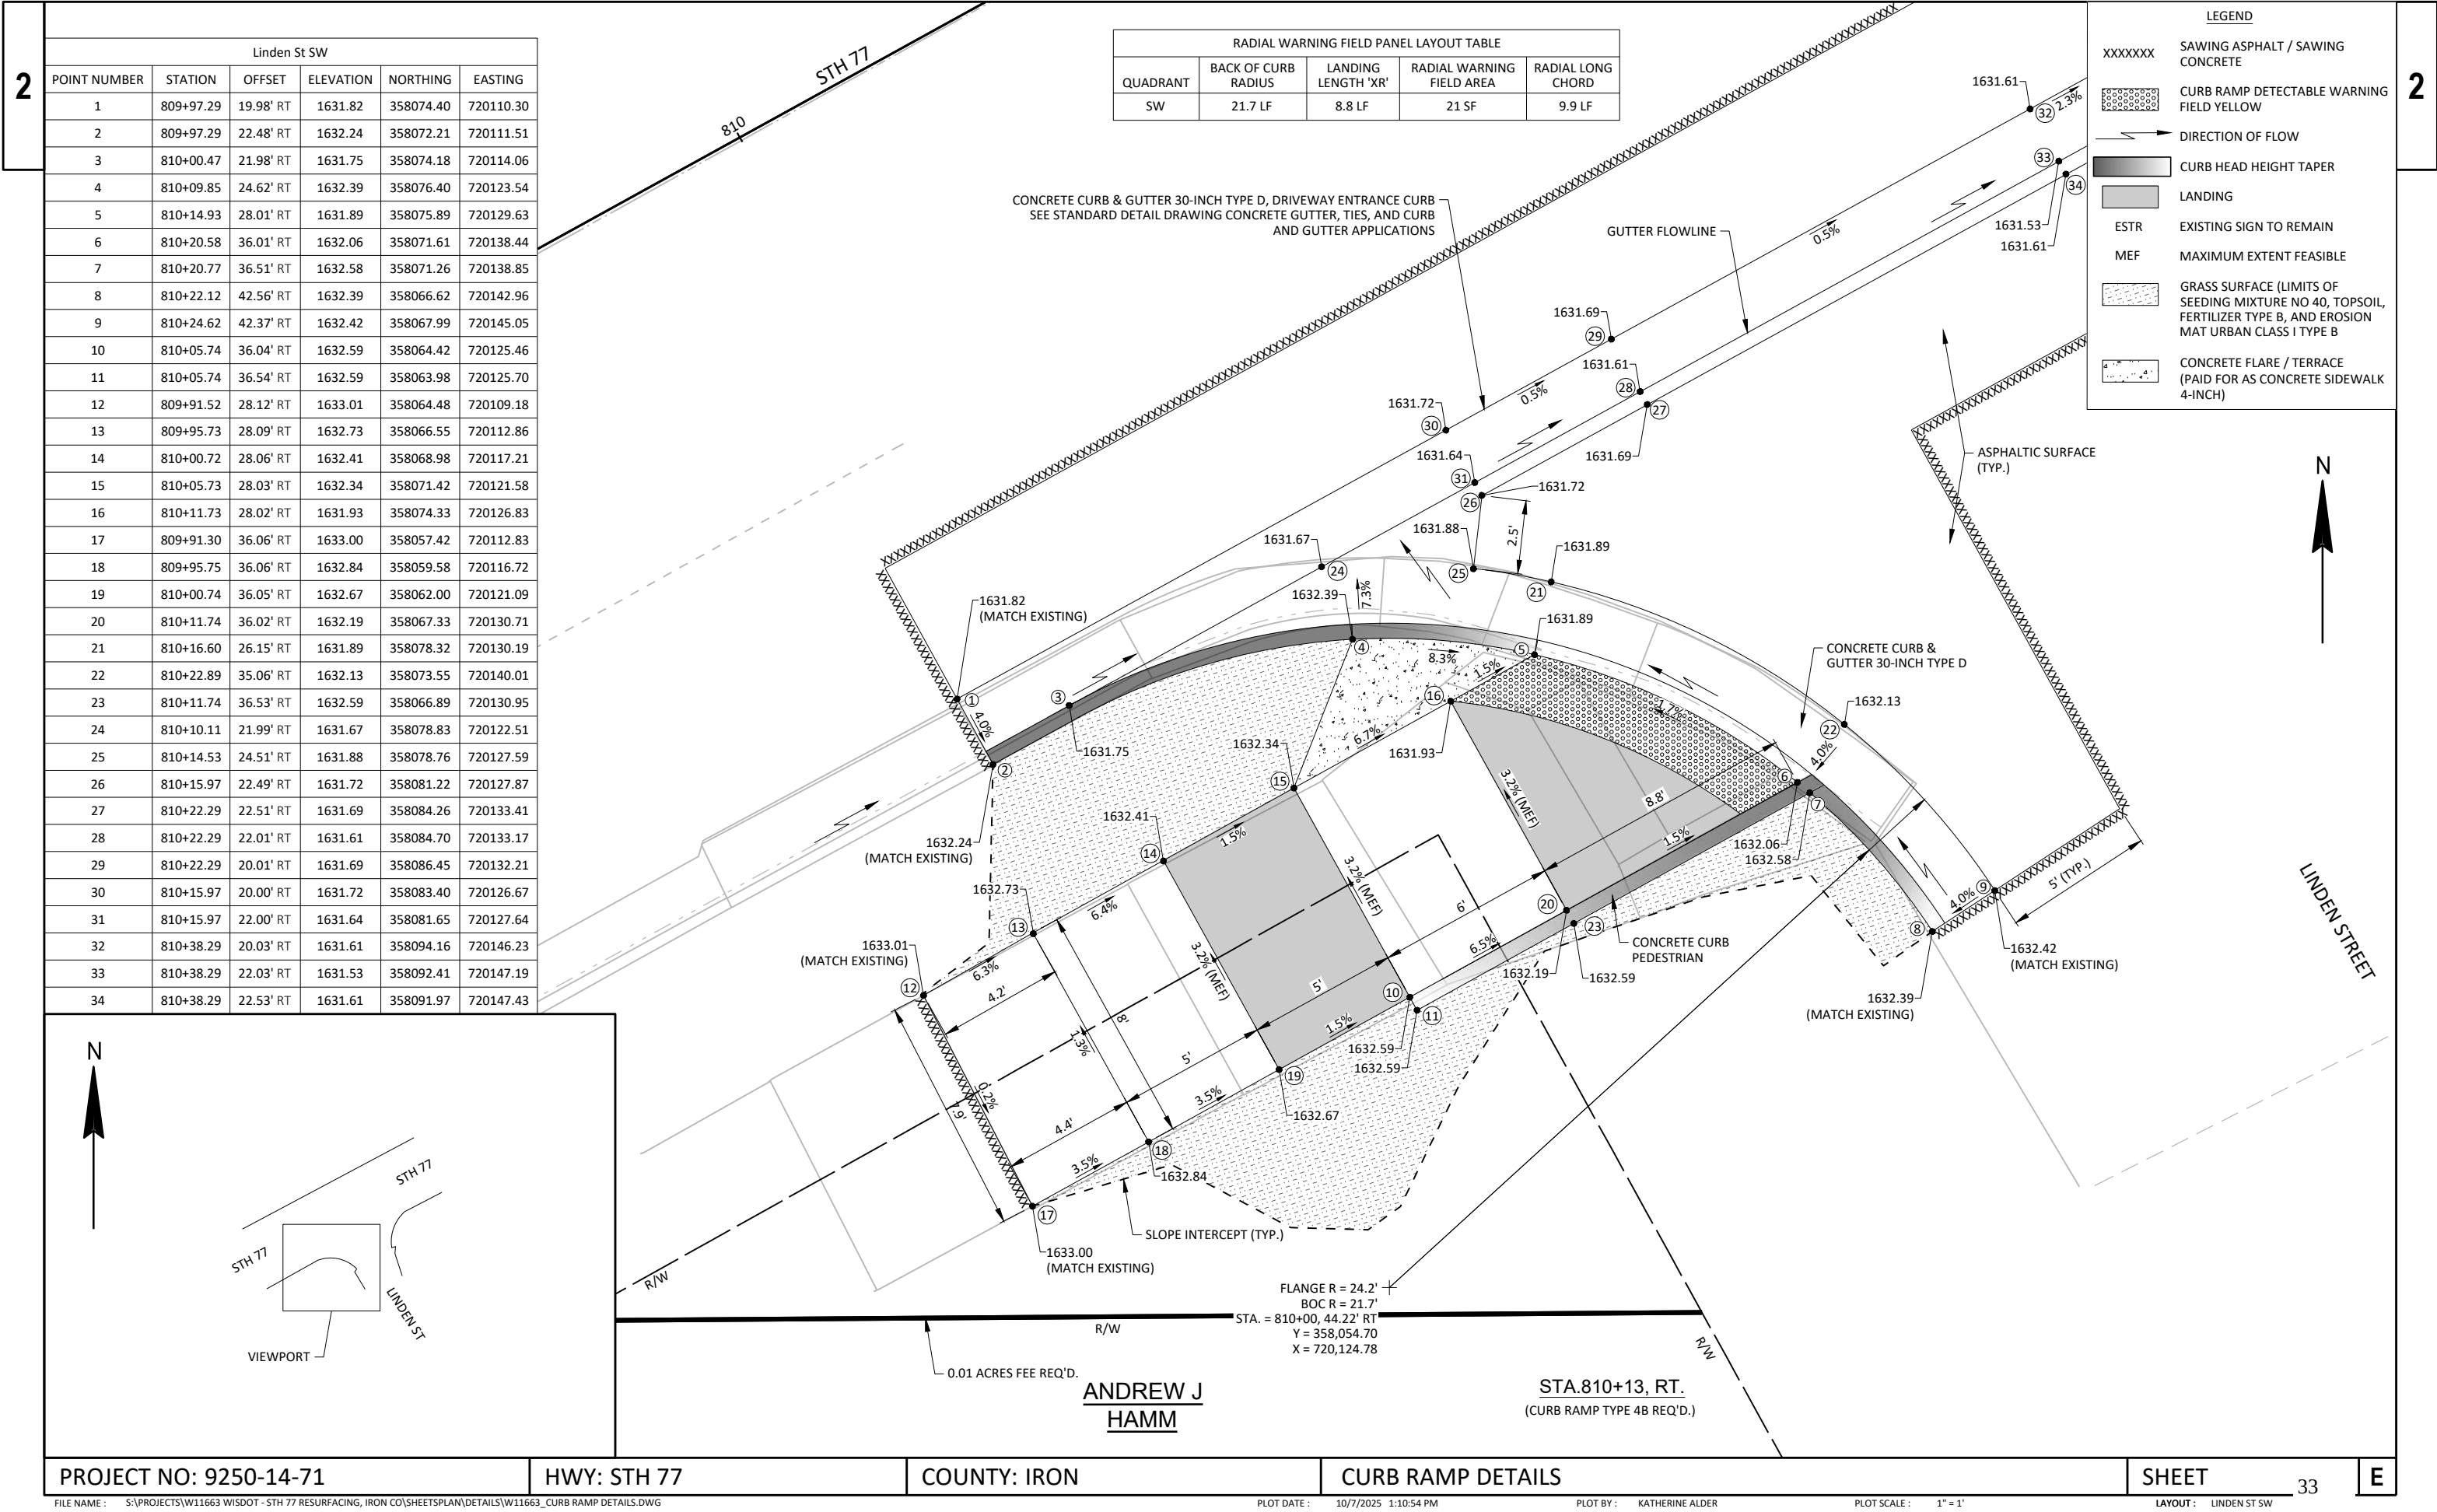

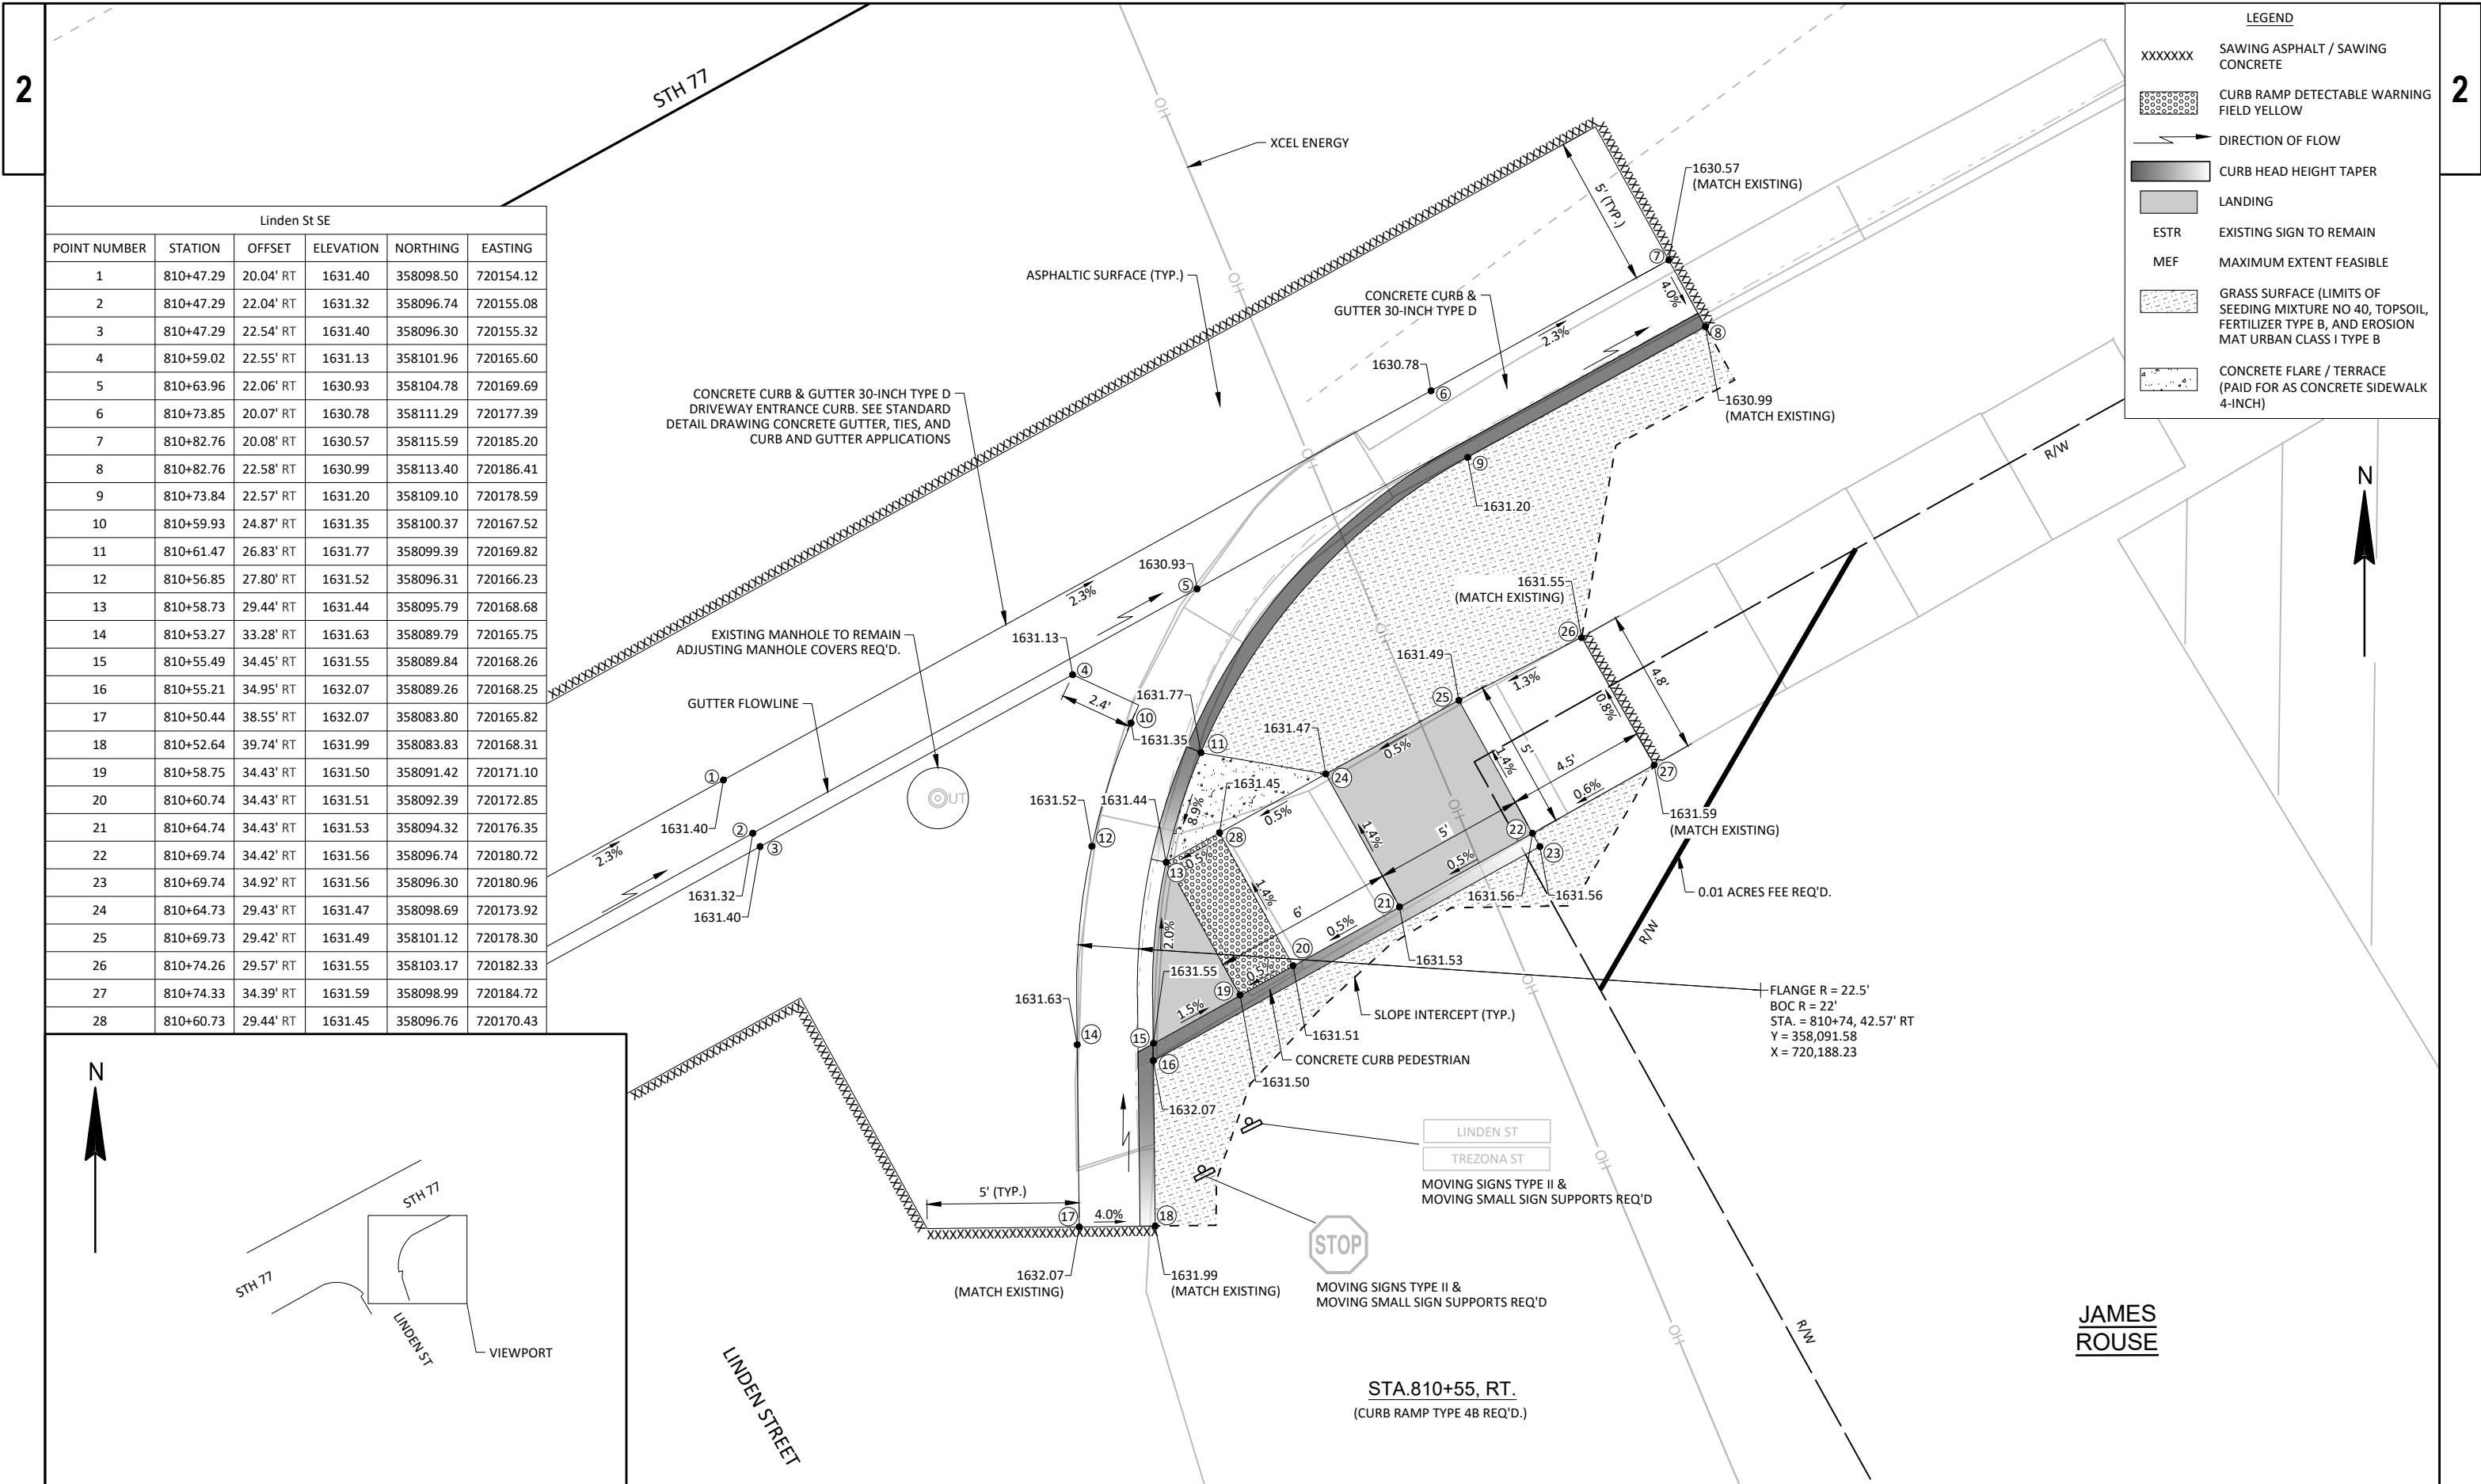

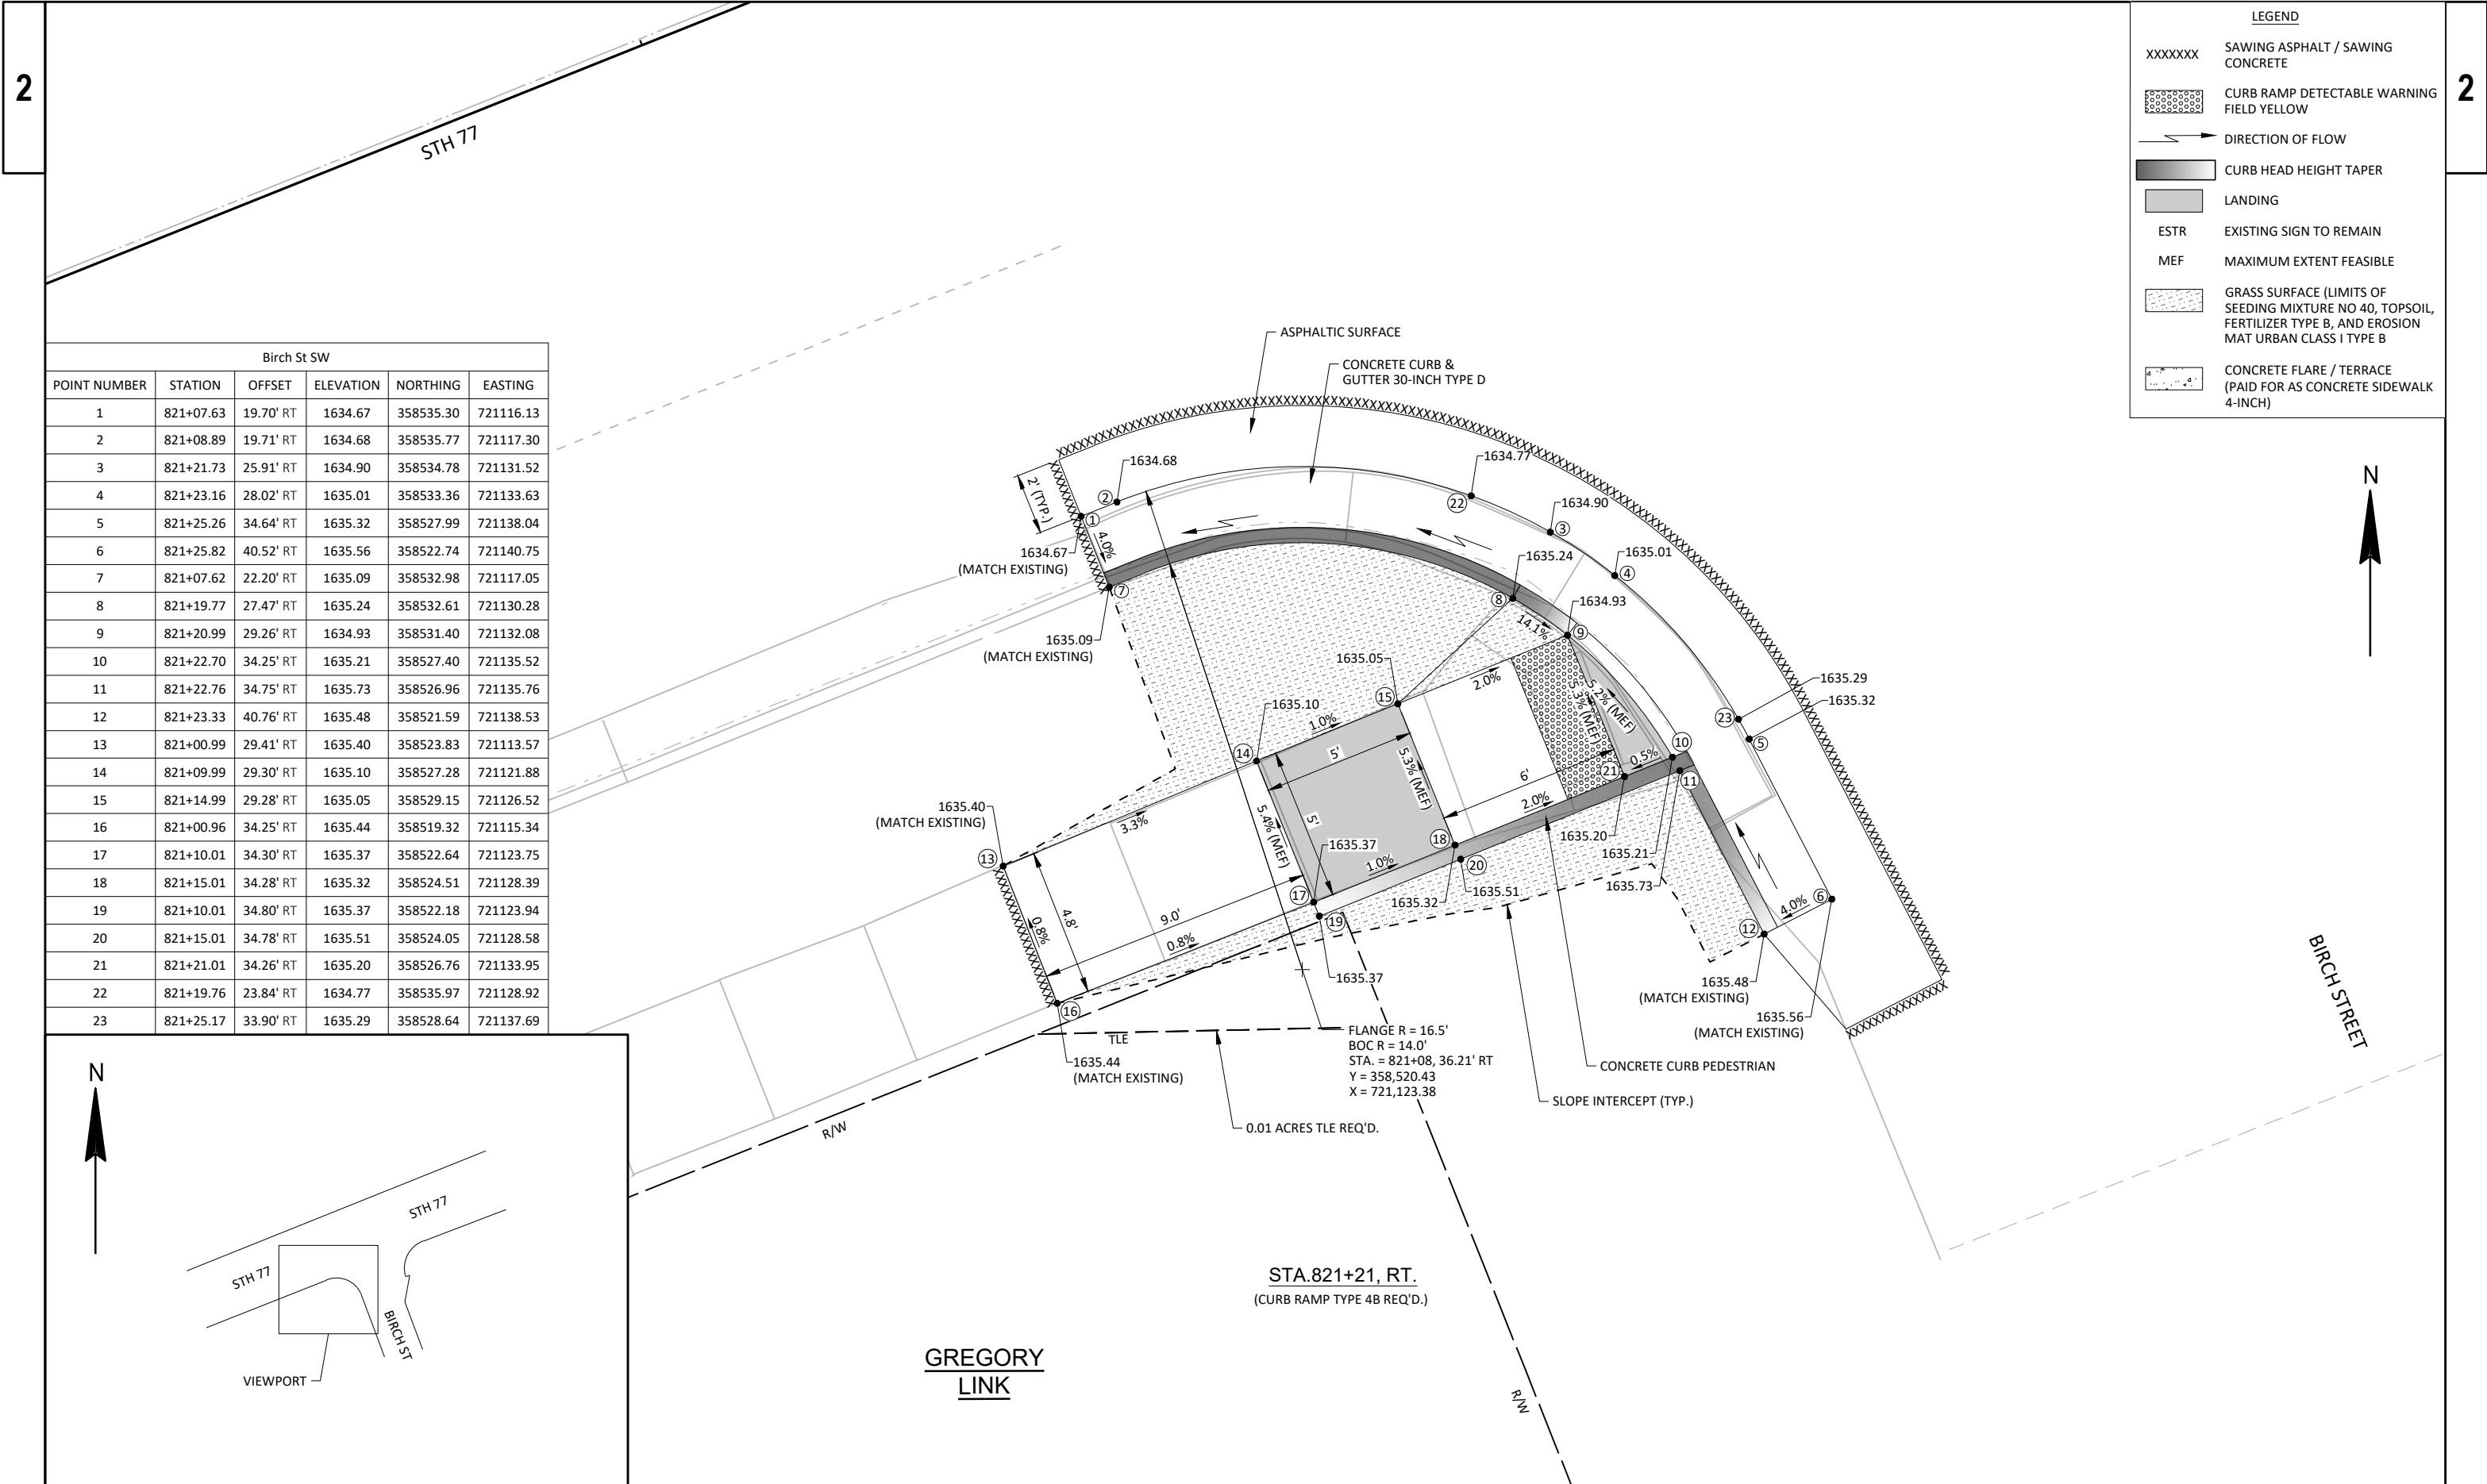



Birch St SW					
POINT NUMBER	STATION	OFFSET	ELEVATION	NORTHING	EASTING
1	821+07.63	19.70' RT	1634.67	358535.30	721116.13
2	821+08.89	19.71' RT	1634.68	358535.77	721117.30
3	821+21.73	25.91' RT	1634.90	358534.78	721131.52
4	821+23.16	28.02' RT	1635.01	358533.36	721133.63
5	821+25.26	34.64' RT	1635.32	358527.99	721138.04
6	821+25.82	40.52' RT	1635.56	358522.74	721140.75
7	821+07.62	22.20' RT	1635.09	358532.98	721117.05
8	821+19.77	27.47' RT	1635.24	358532.61	721130.28
9	821+20.99	29.26' RT	1634.93	358531.40	721132.08
10	821+22.70	34.25' RT	1635.21	358527.40	721135.52
11	821+22.76	34.75' RT	1635.73	358526.96	721135.76
12	821+23.33	40.76' RT	1635.48	358521.59	721138.53
13	821+00.99	29.41' RT	1635.40	358523.83	721113.57
14	821+09.99	29.30' RT	1635.10	358527.28	721121.88
15	821+14.99	29.28' RT	1635.05	358529.15	721126.52
16	821+00.96	34.25' RT	1635.44	358519.32	721115.34
17	821+10.01	34.30' RT	1635.37	358522.64	721123.75
18	821+15.01	34.28' RT	1635.32	358524.51	721128.39
19	821+10.01	34.80' RT	1635.37	358522.18	721123.94
20	821+15.01	34.78' RT	1635.51	358524.05	721128.58
21	821+21.01	34.26' RT	1635.20	358526.76	721133.95
22	821+19.76	23.84' RT	1634.77	358535.97	721128.92
23	821+25.17	33.90' RT	1635.29	358528.64	721137.69

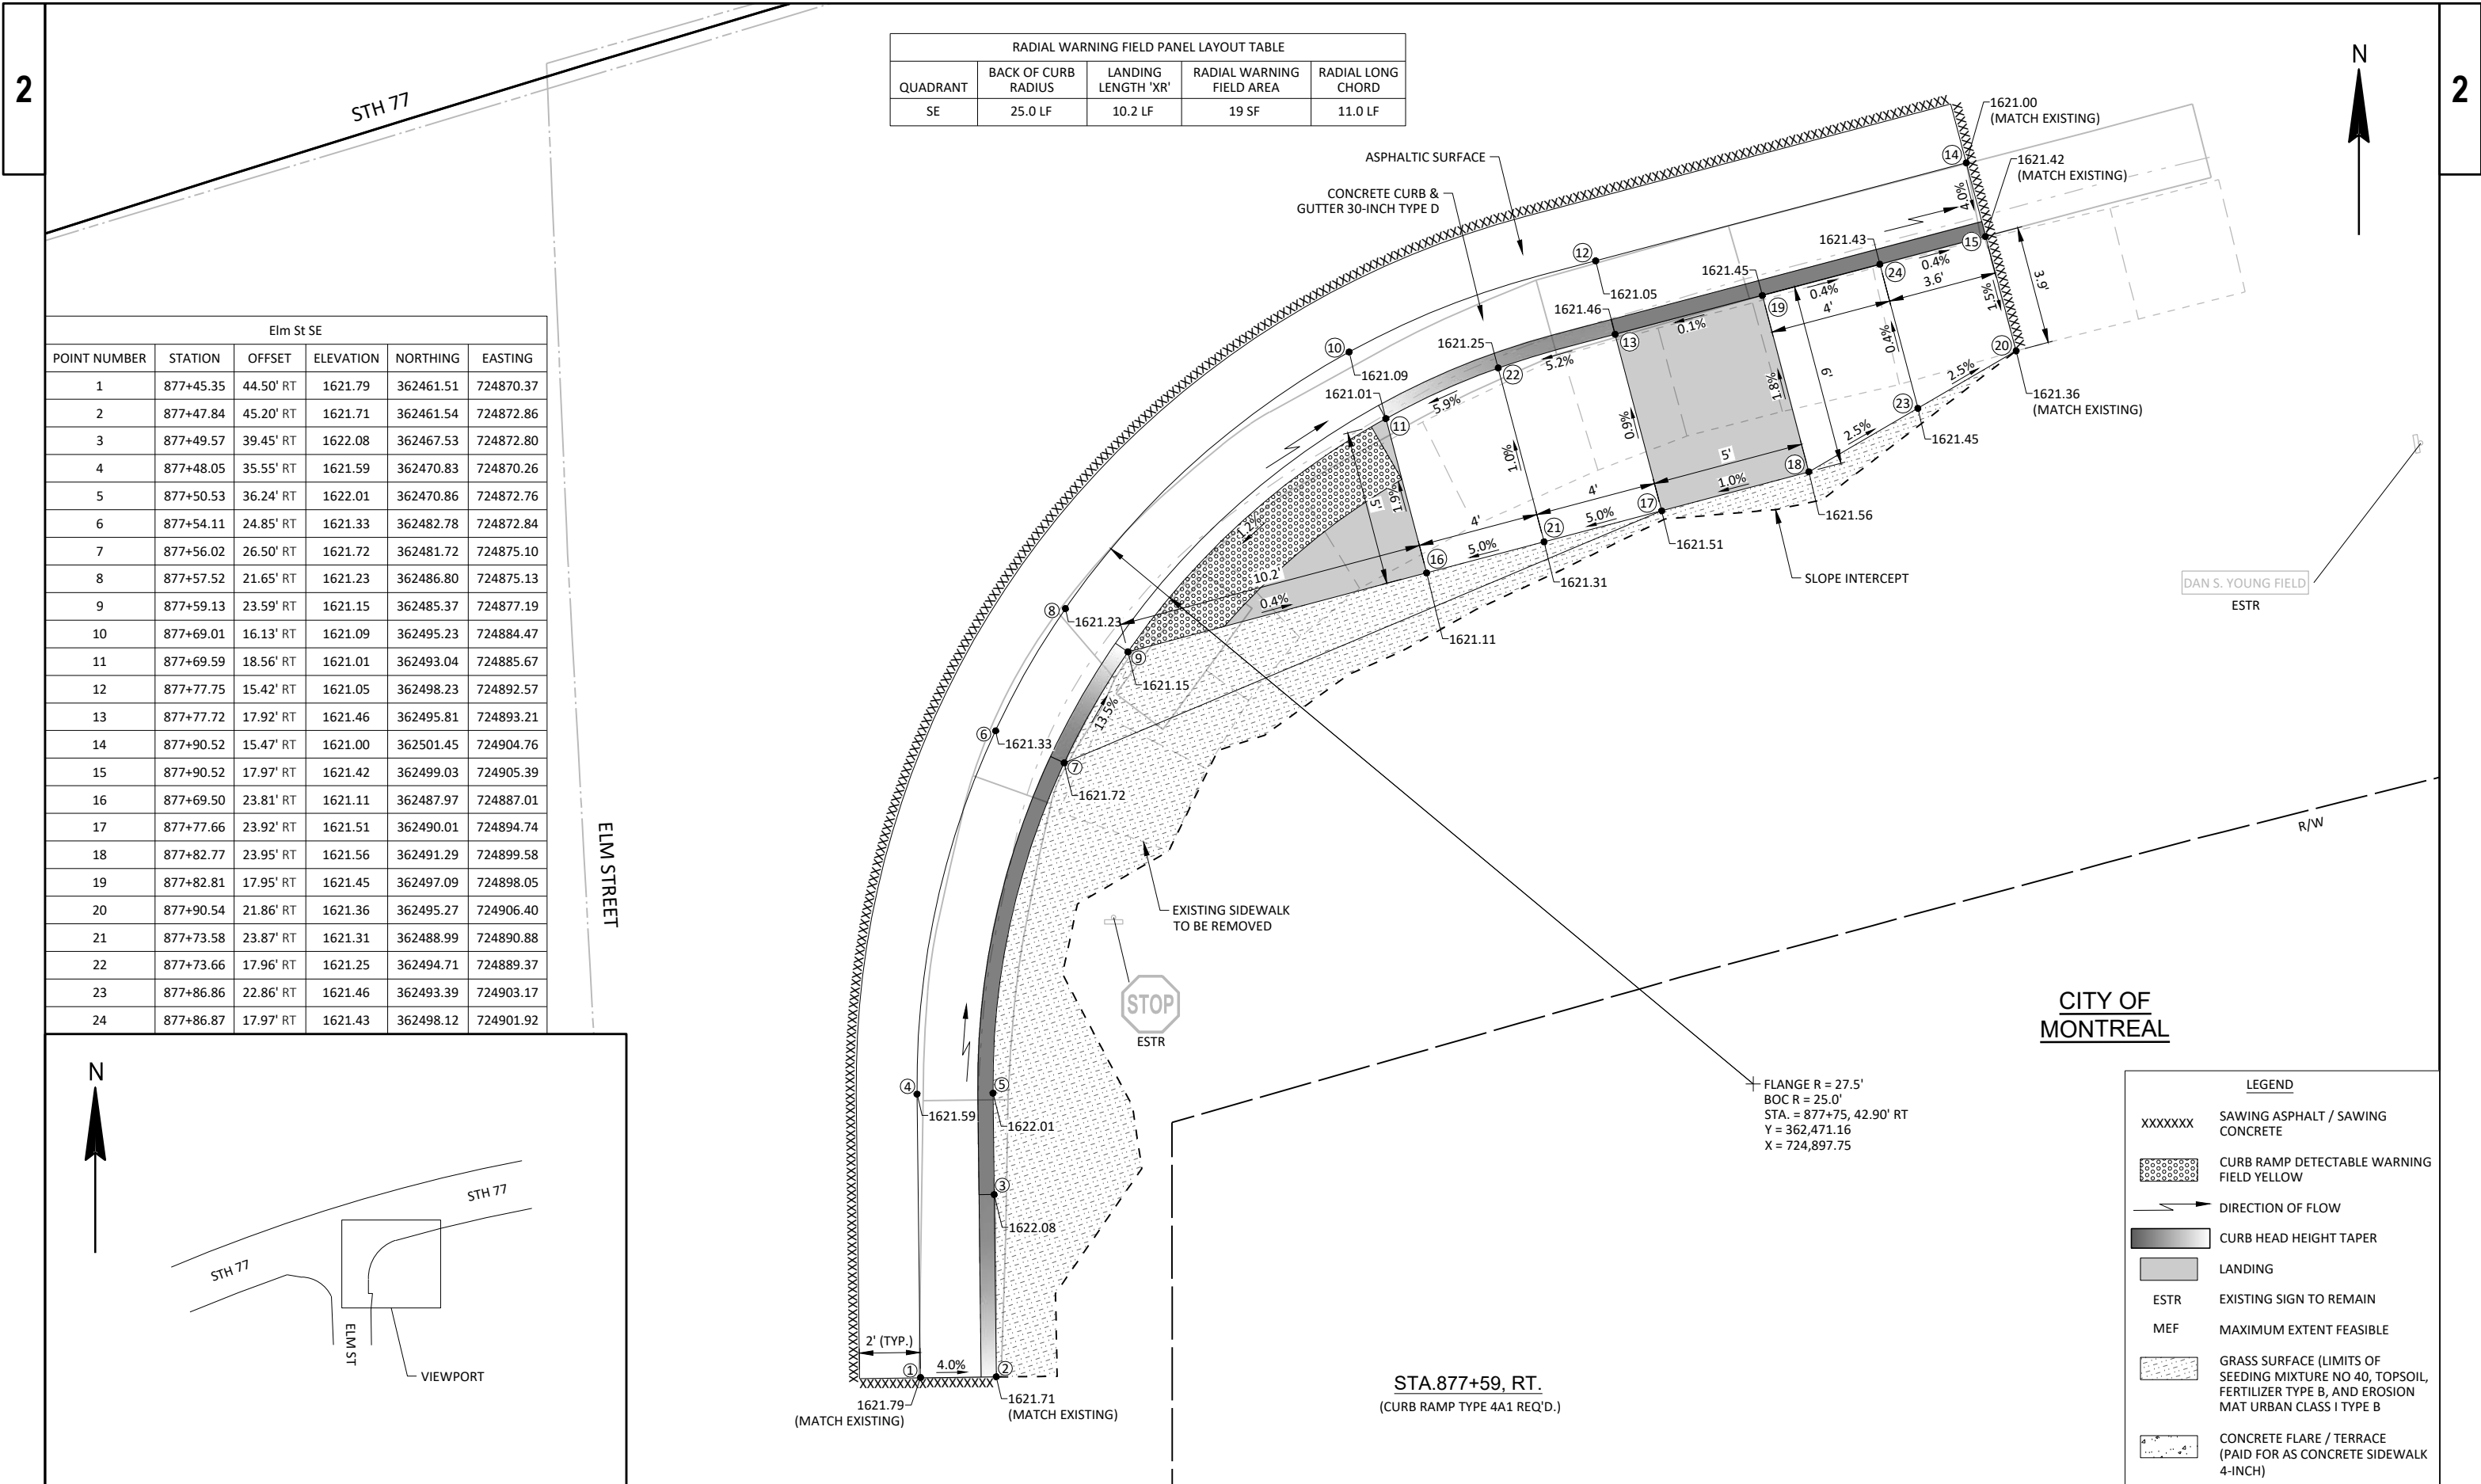


RADIAL WARNING FIELD PANEL LAYOUT TABLE				
QUADRANT	BACK OF CURB RADIUS	LANDING LENGTH 'XR'	RADIAL WARNING FIELD AREA	RADIAL LONG CHORD
SE	25.0 LF	10.2 LF	19 SF	11.0 LF

Elm St SE					
POINT NUMBER	STATION	OFFSET	ELEVATION	NORTHING	EASTING
1	877+45.35	44.50' RT	1621.79	362461.51	724870.37
2	877+47.84	45.20' RT	1621.71	362461.54	724872.86
3	877+49.57	39.45' RT	1622.08	362467.53	724872.80
4	877+48.05	35.55' RT	1621.59	362470.83	724870.26
5	877+50.53	36.24' RT	1622.01	362470.86	724872.76
6	877+54.11	24.85' RT	1621.33	362482.78	724872.84
7	877+56.02	26.50' RT	1621.72	362481.72	724875.10
8	877+57.52	21.65' RT	1621.23	362486.80	724875.13
9	877+59.13	23.59' RT	1621.15	362485.37	724877.19
10	877+69.01	16.13' RT	1621.09	362495.23	724884.47
11	877+69.59	18.56' RT	1621.01	362493.04	724885.67
12	877+77.75	15.42' RT	1621.05	362498.23	724892.57
13	877+77.72	17.92' RT	1621.46	362495.81	724893.21
14	877+90.52	15.47' RT	1621.00	362501.45	724904.76
15	877+90.52	17.97' RT	1621.42	362499.03	724905.39
16	877+69.50	23.81' RT	1621.11	362487.97	724887.01
17	877+77.66	23.92' RT	1621.51	362490.01	724894.74
18	877+82.77	23.95' RT	1621.56	362491.29	724899.58
19	877+82.81	17.95' RT	1621.45	362497.09	724898.05
20	877+90.54	21.86' RT	1621.36	362495.27	724906.40
21	877+73.58	23.87' RT	1621.31	362488.99	724890.88
22	877+73.66	17.96' RT	1621.25	362494.71	724889.37
23	877+86.86	22.86' RT	1621.46	362493.39	724903.17
24	877+86.87	17.97' RT	1621.43	362498.12	724901.92

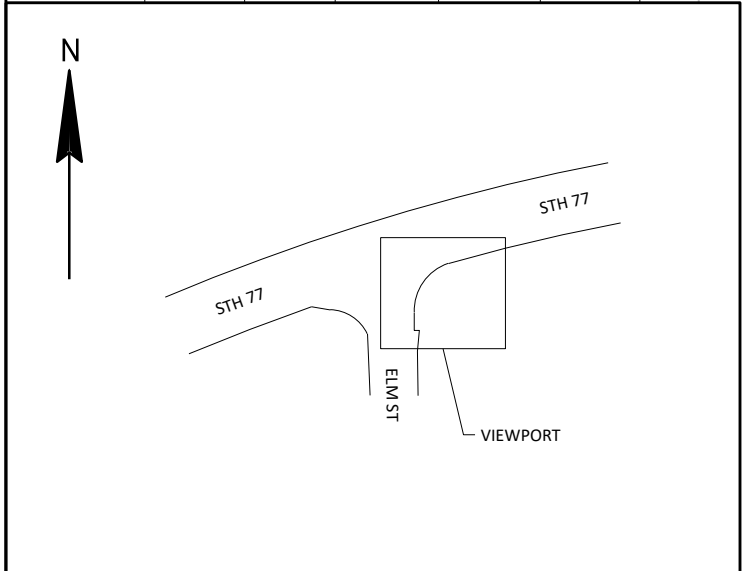

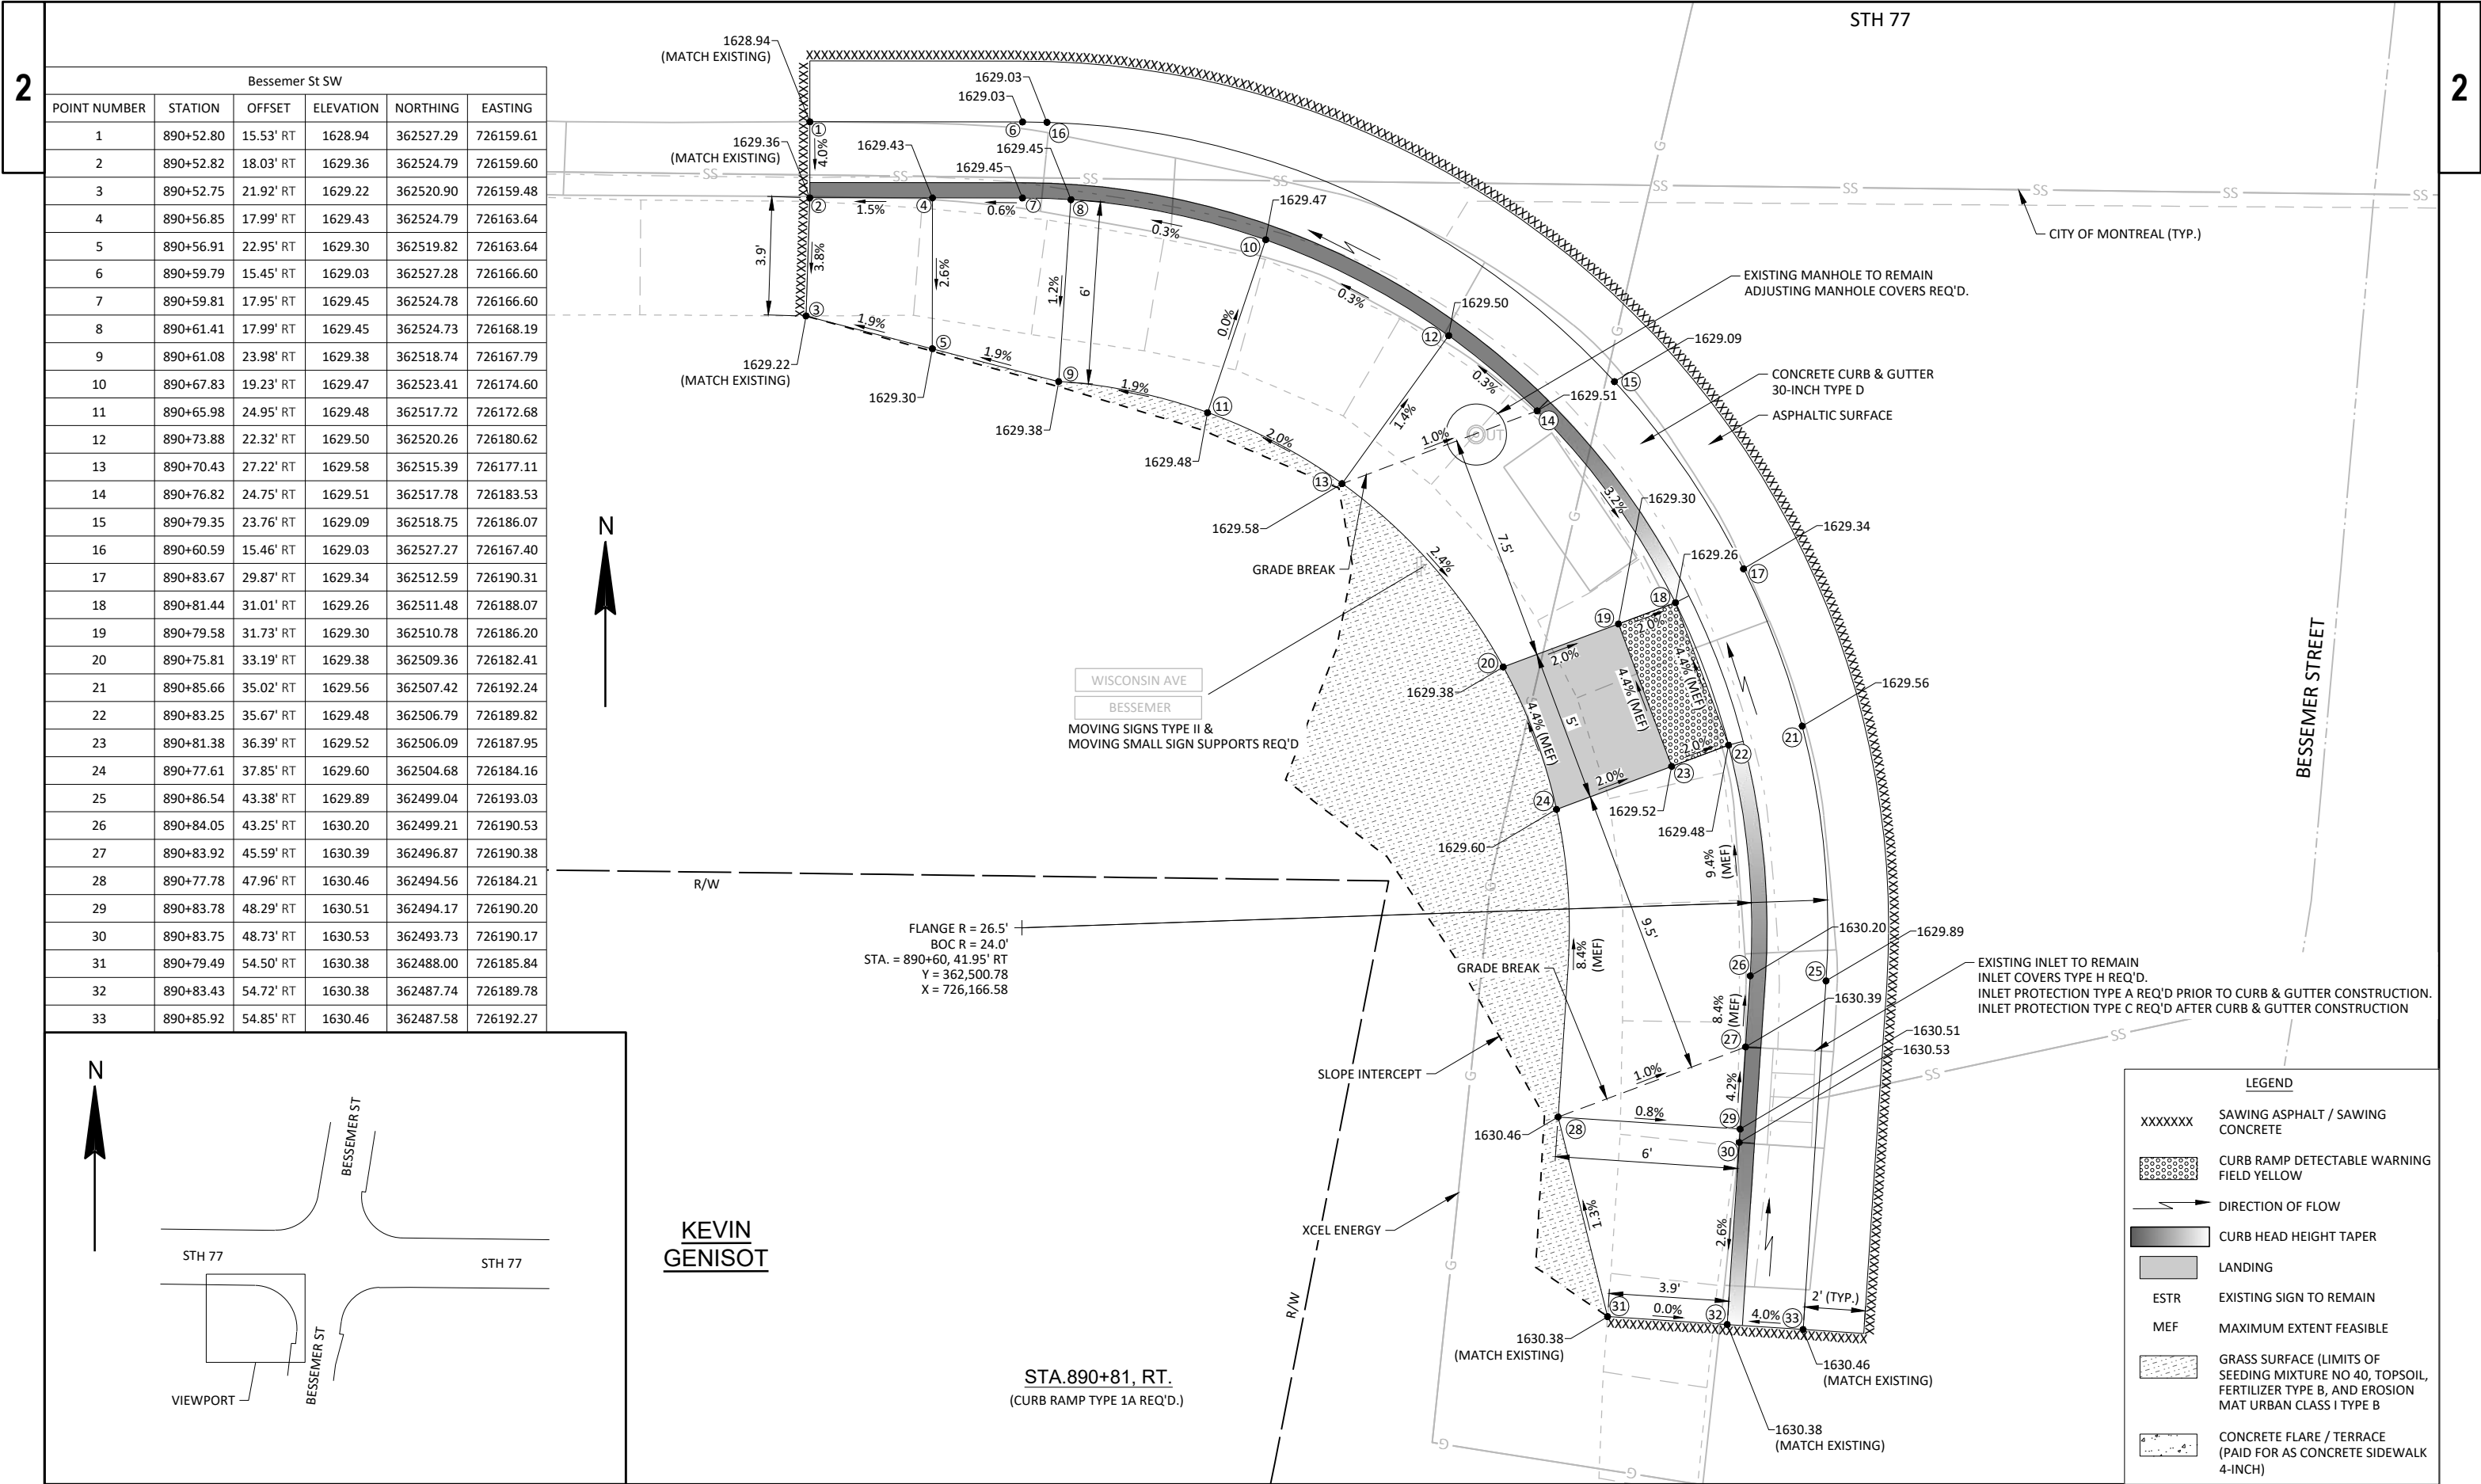



Bessemer St SW					
POINT NUMBER	STATION	OFFSET	ELEVATION	NORTHING	EASTING
1	890+52.80	15.53' RT	1628.94	362527.29	726159.61
2	890+52.82	18.03' RT	1629.36	362524.79	726159.60
3	890+52.75	21.92' RT	1629.22	362520.90	726159.48
4	890+56.85	17.99' RT	1629.43	362524.79	726163.64
5	890+56.91	22.95' RT	1629.30	362519.82	726163.64
6	890+59.79	15.45' RT	1629.03	362527.28	726166.60
7	890+59.81	17.95' RT	1629.45	362524.78	726166.60
8	890+61.41	17.99' RT	1629.45	362524.73	726168.19
9	890+61.08	23.98' RT	1629.38	362518.74	726167.79
10	890+67.83	19.23' RT	1629.47	362523.41	726174.60
11	890+65.98	24.95' RT	1629.48	362517.72	726172.68
12	890+73.88	22.32' RT	1629.50	362520.26	726180.62
13	890+70.43	27.22' RT	1629.58	362515.39	726177.11
14	890+76.82	24.75' RT	1629.51	362517.78	726183.53
15	890+79.35	23.76' RT	1629.09	362518.75	726186.07
16	890+60.59	15.46' RT	1629.03	362527.27	726167.40
17	890+83.67	29.87' RT	1629.34	362512.59	726190.31
18	890+81.44	31.01' RT	1629.26	362511.48	726188.07
19	890+79.58	31.73' RT	1629.30	362510.78	726186.20
20	890+75.81	33.19' RT	1629.38	362509.36	726182.41
21	890+85.66	35.02' RT	1629.56	362507.42	726192.24
22	890+83.25	35.67' RT	1629.48	362506.79	726189.82
23	890+81.38	36.39' RT	1629.52	362506.09	726187.95
24	890+77.61	37.85' RT	1629.60	362504.68	726184.16
25	890+86.54	43.38' RT	1629.89	362499.04	726193.03
26	890+84.05	43.25' RT	1630.20	362499.21	726190.53
27	890+83.92	45.59' RT	1630.39	362496.87	726190.38
28	890+77.78	47.96' RT	1630.46	362494.56	726184.21
29	890+83.78	48.29' RT	1630.51	362494.17	726190.20
30	890+83.75	48.73' RT	1630.53	362493.73	726190.17
31	890+79.49	54.50' RT	1630.38	362488.00	726185.84
32	890+83.43	54.72' RT	1630.38	362487.74	726189.78
33	890+85.92	54.85' RT	1630.46	362487.58	726192.27

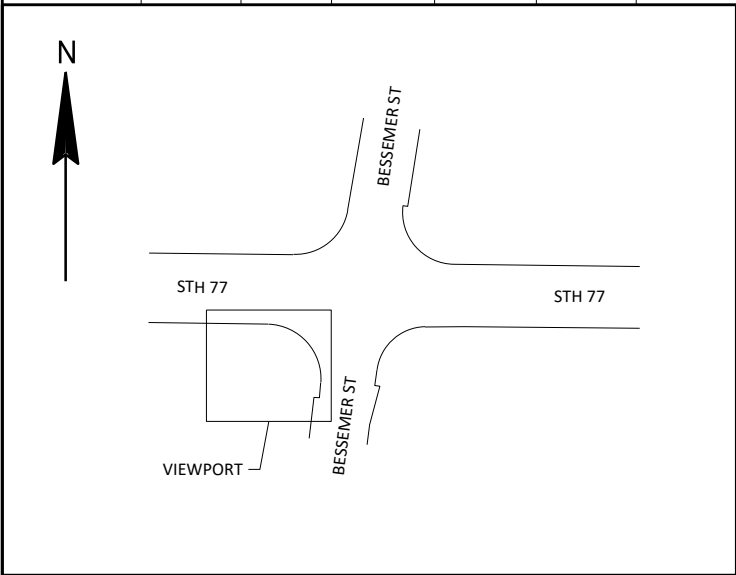


2


2

Bessemer St NW					
POINT NUMBER	STATION	OFFSET	ELEVATION	NORTHING	EASTING
1	890+65.90	20.82' LT	1628.85	362563.48	726173.14
2	890+65.88	23.32' LT	1629.27	362565.98	726173.15
3	890+65.78	27.24' LT	1629.28	362569.91	726173.10
4	890+70.05	23.35' LT	1629.31	362565.96	726177.32
5	890+70.02	28.33' LT	1629.32	362570.94	726177.34
6	890+73.19	20.87' LT	1628.90	362563.45	726180.43
8	890+74.55	23.43' LT	1629.31	362565.99	726181.82
9	890+74.25	29.41' LT	1629.35	362571.97	726181.59
10	890+90.65	42.33' LT	1628.73	362584.69	726198.14
11	890+78.72	24.05' LT	1629.25	362566.56	726186.00
12	890+80.32	21.89' LT	1628.81	362564.38	726187.58
13	890+88.09	25.48' LT	1628.69	362567.88	726195.38
14	890+86.97	27.14' LT	1628.61	362569.55	726194.29
15	890+85.41	29.09' LT	1628.64	362571.52	726192.75
16	890+82.82	32.19' LT	1628.70	362574.66	726190.20
17	890+86.66	35.40' LT	1628.48	362577.81	726194.07
18	890+89.25	32.29' LT	1628.42	362574.68	726196.63
19	890+90.89	30.41' LT	1628.39	362572.78	726198.24
20	890+92.32	29.01' LT	1628.47	362571.36	726199.65
21	890+95.01	37.10' LT	1628.62	362579.42	726202.44
22	890+97.25	36.01' LT	1628.20	362578.30	726204.67
23	890+96.37	40.53' LT	1628.59	362582.83	726203.84
24	890+97.22	44.18' LT	1628.51	362586.48	726204.73
25	890+99.69	43.81' LT	1628.10	362586.07	726207.20
26	890+98.13	50.15' LT	1627.85	362592.43	726205.71
27	891+00.60	49.77' LT	1627.93	362592.02	726208.18

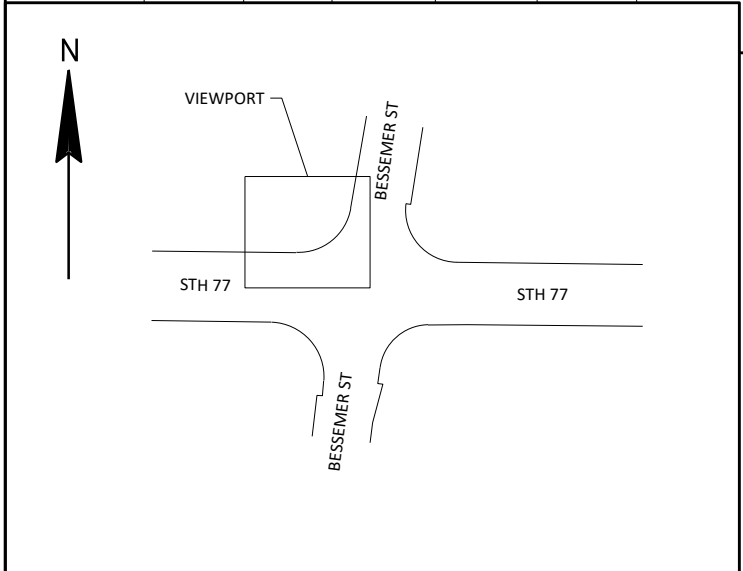
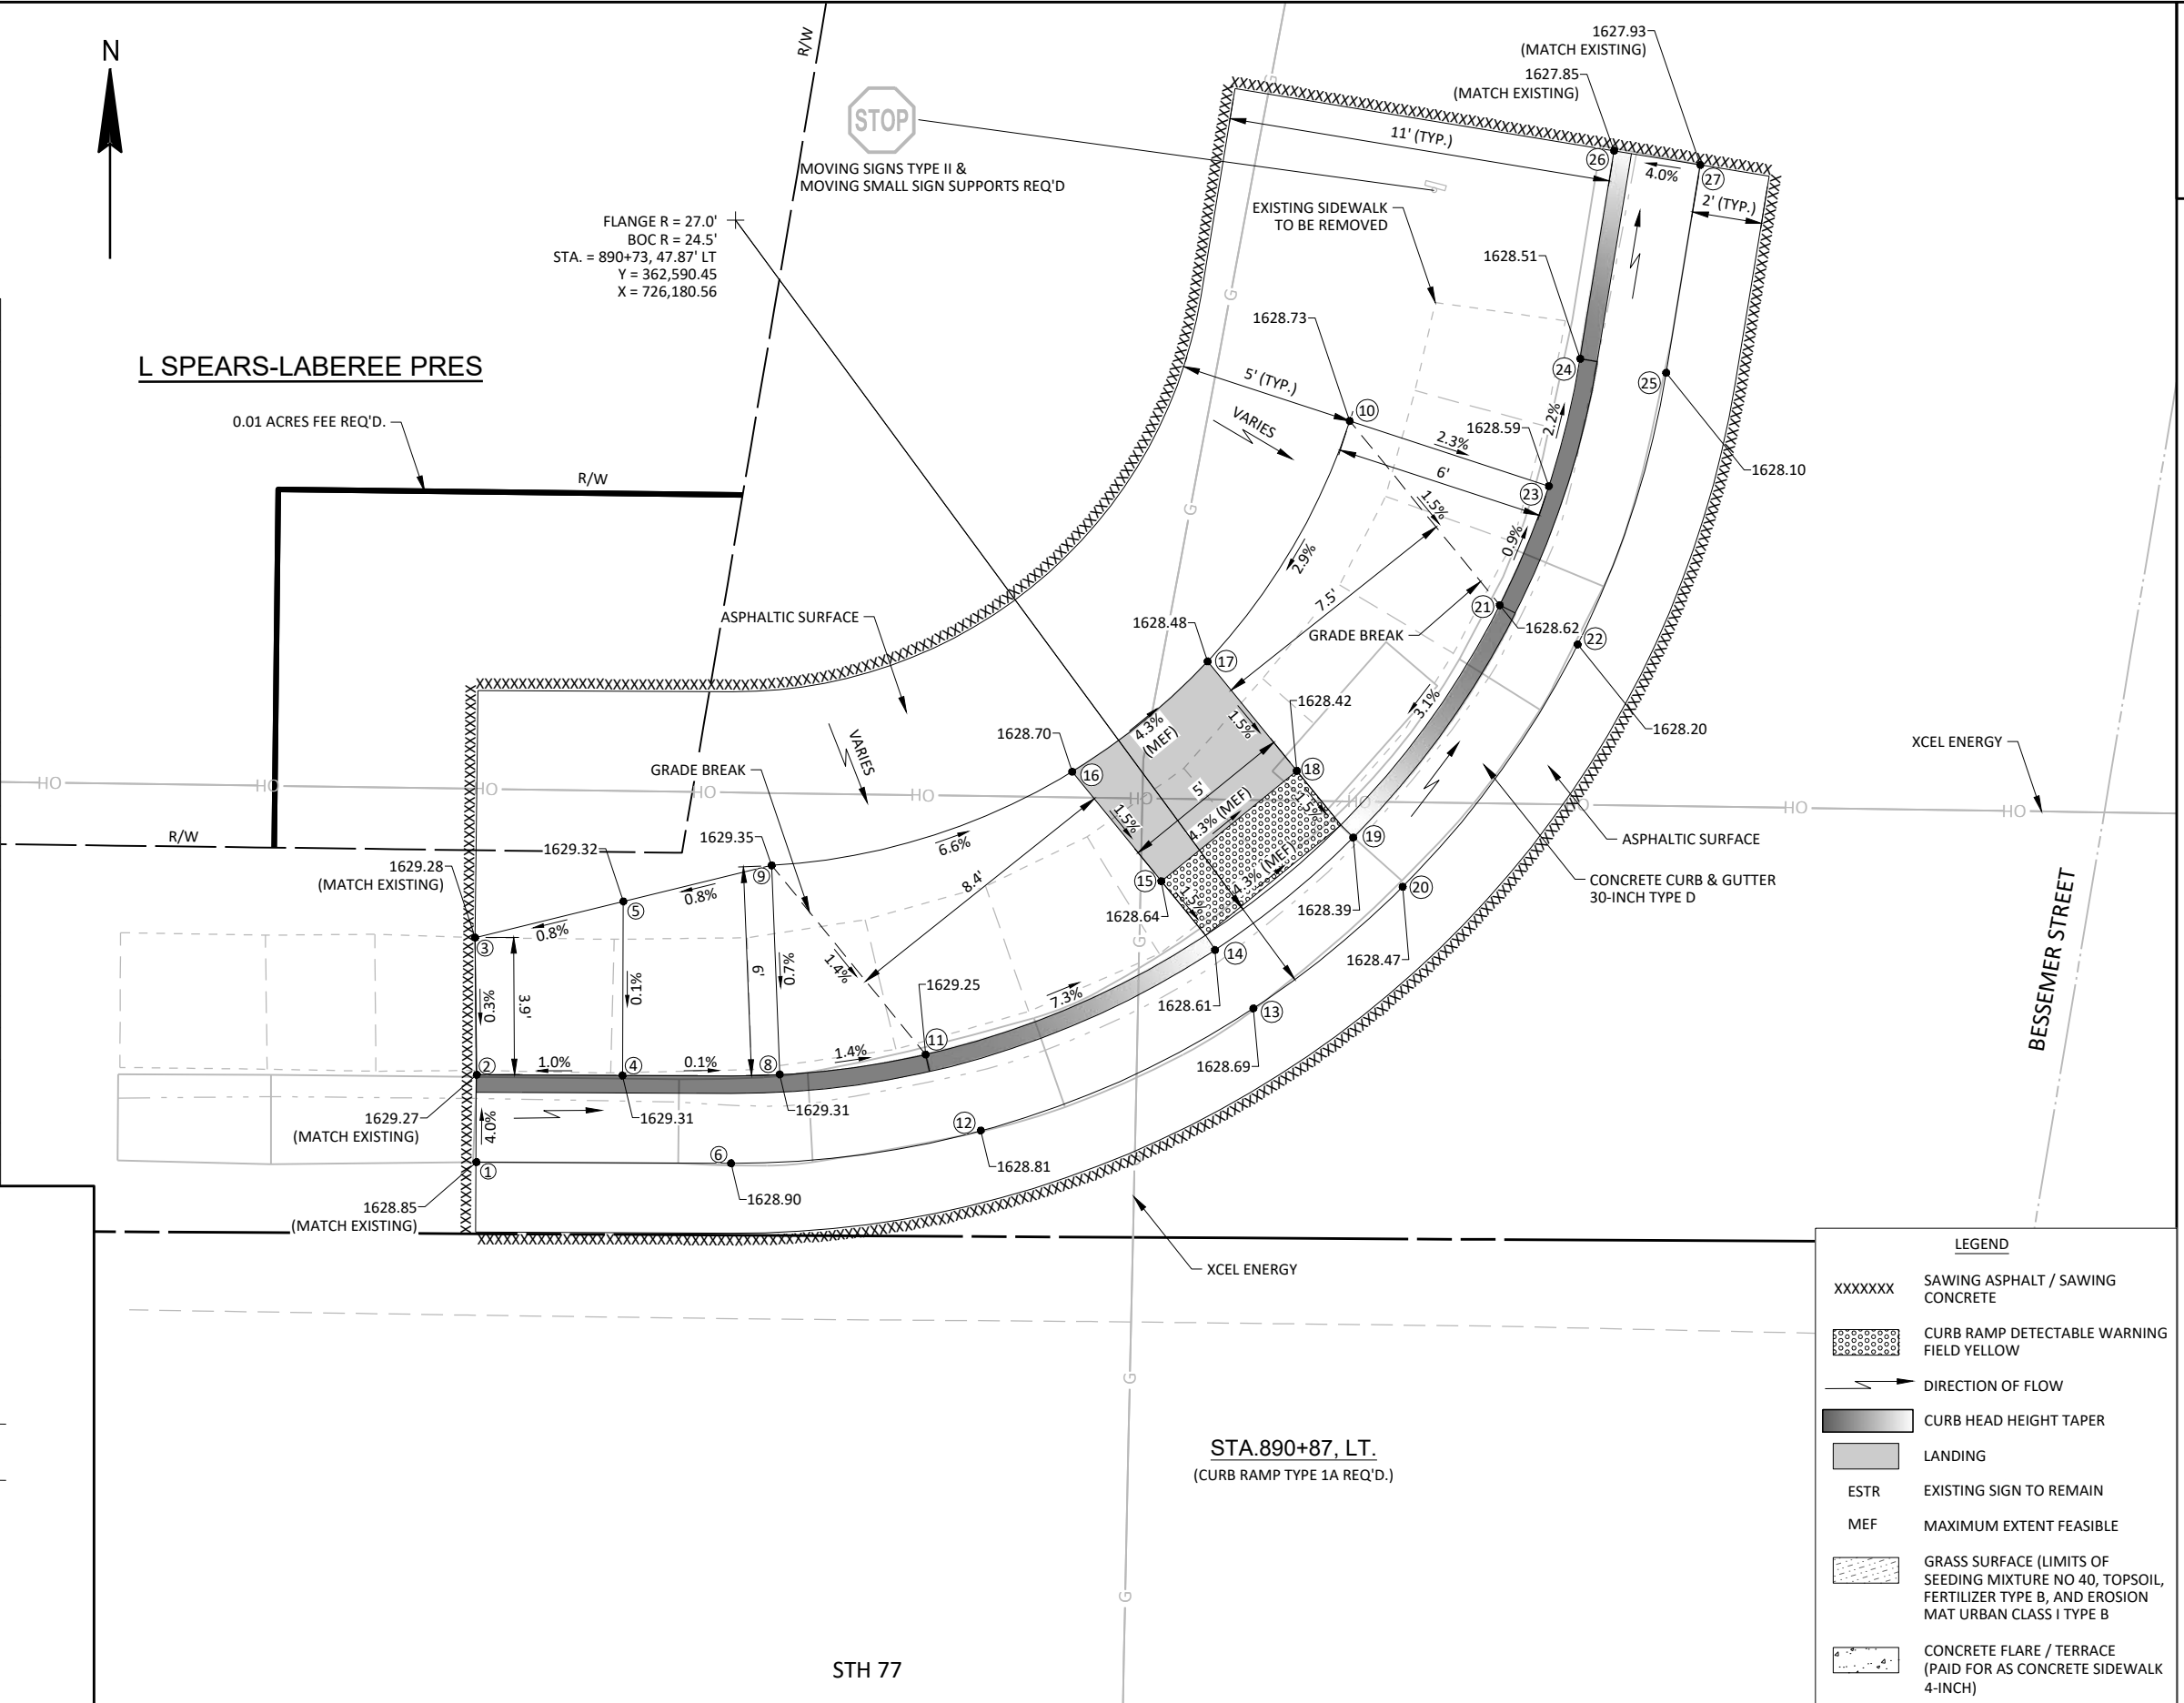


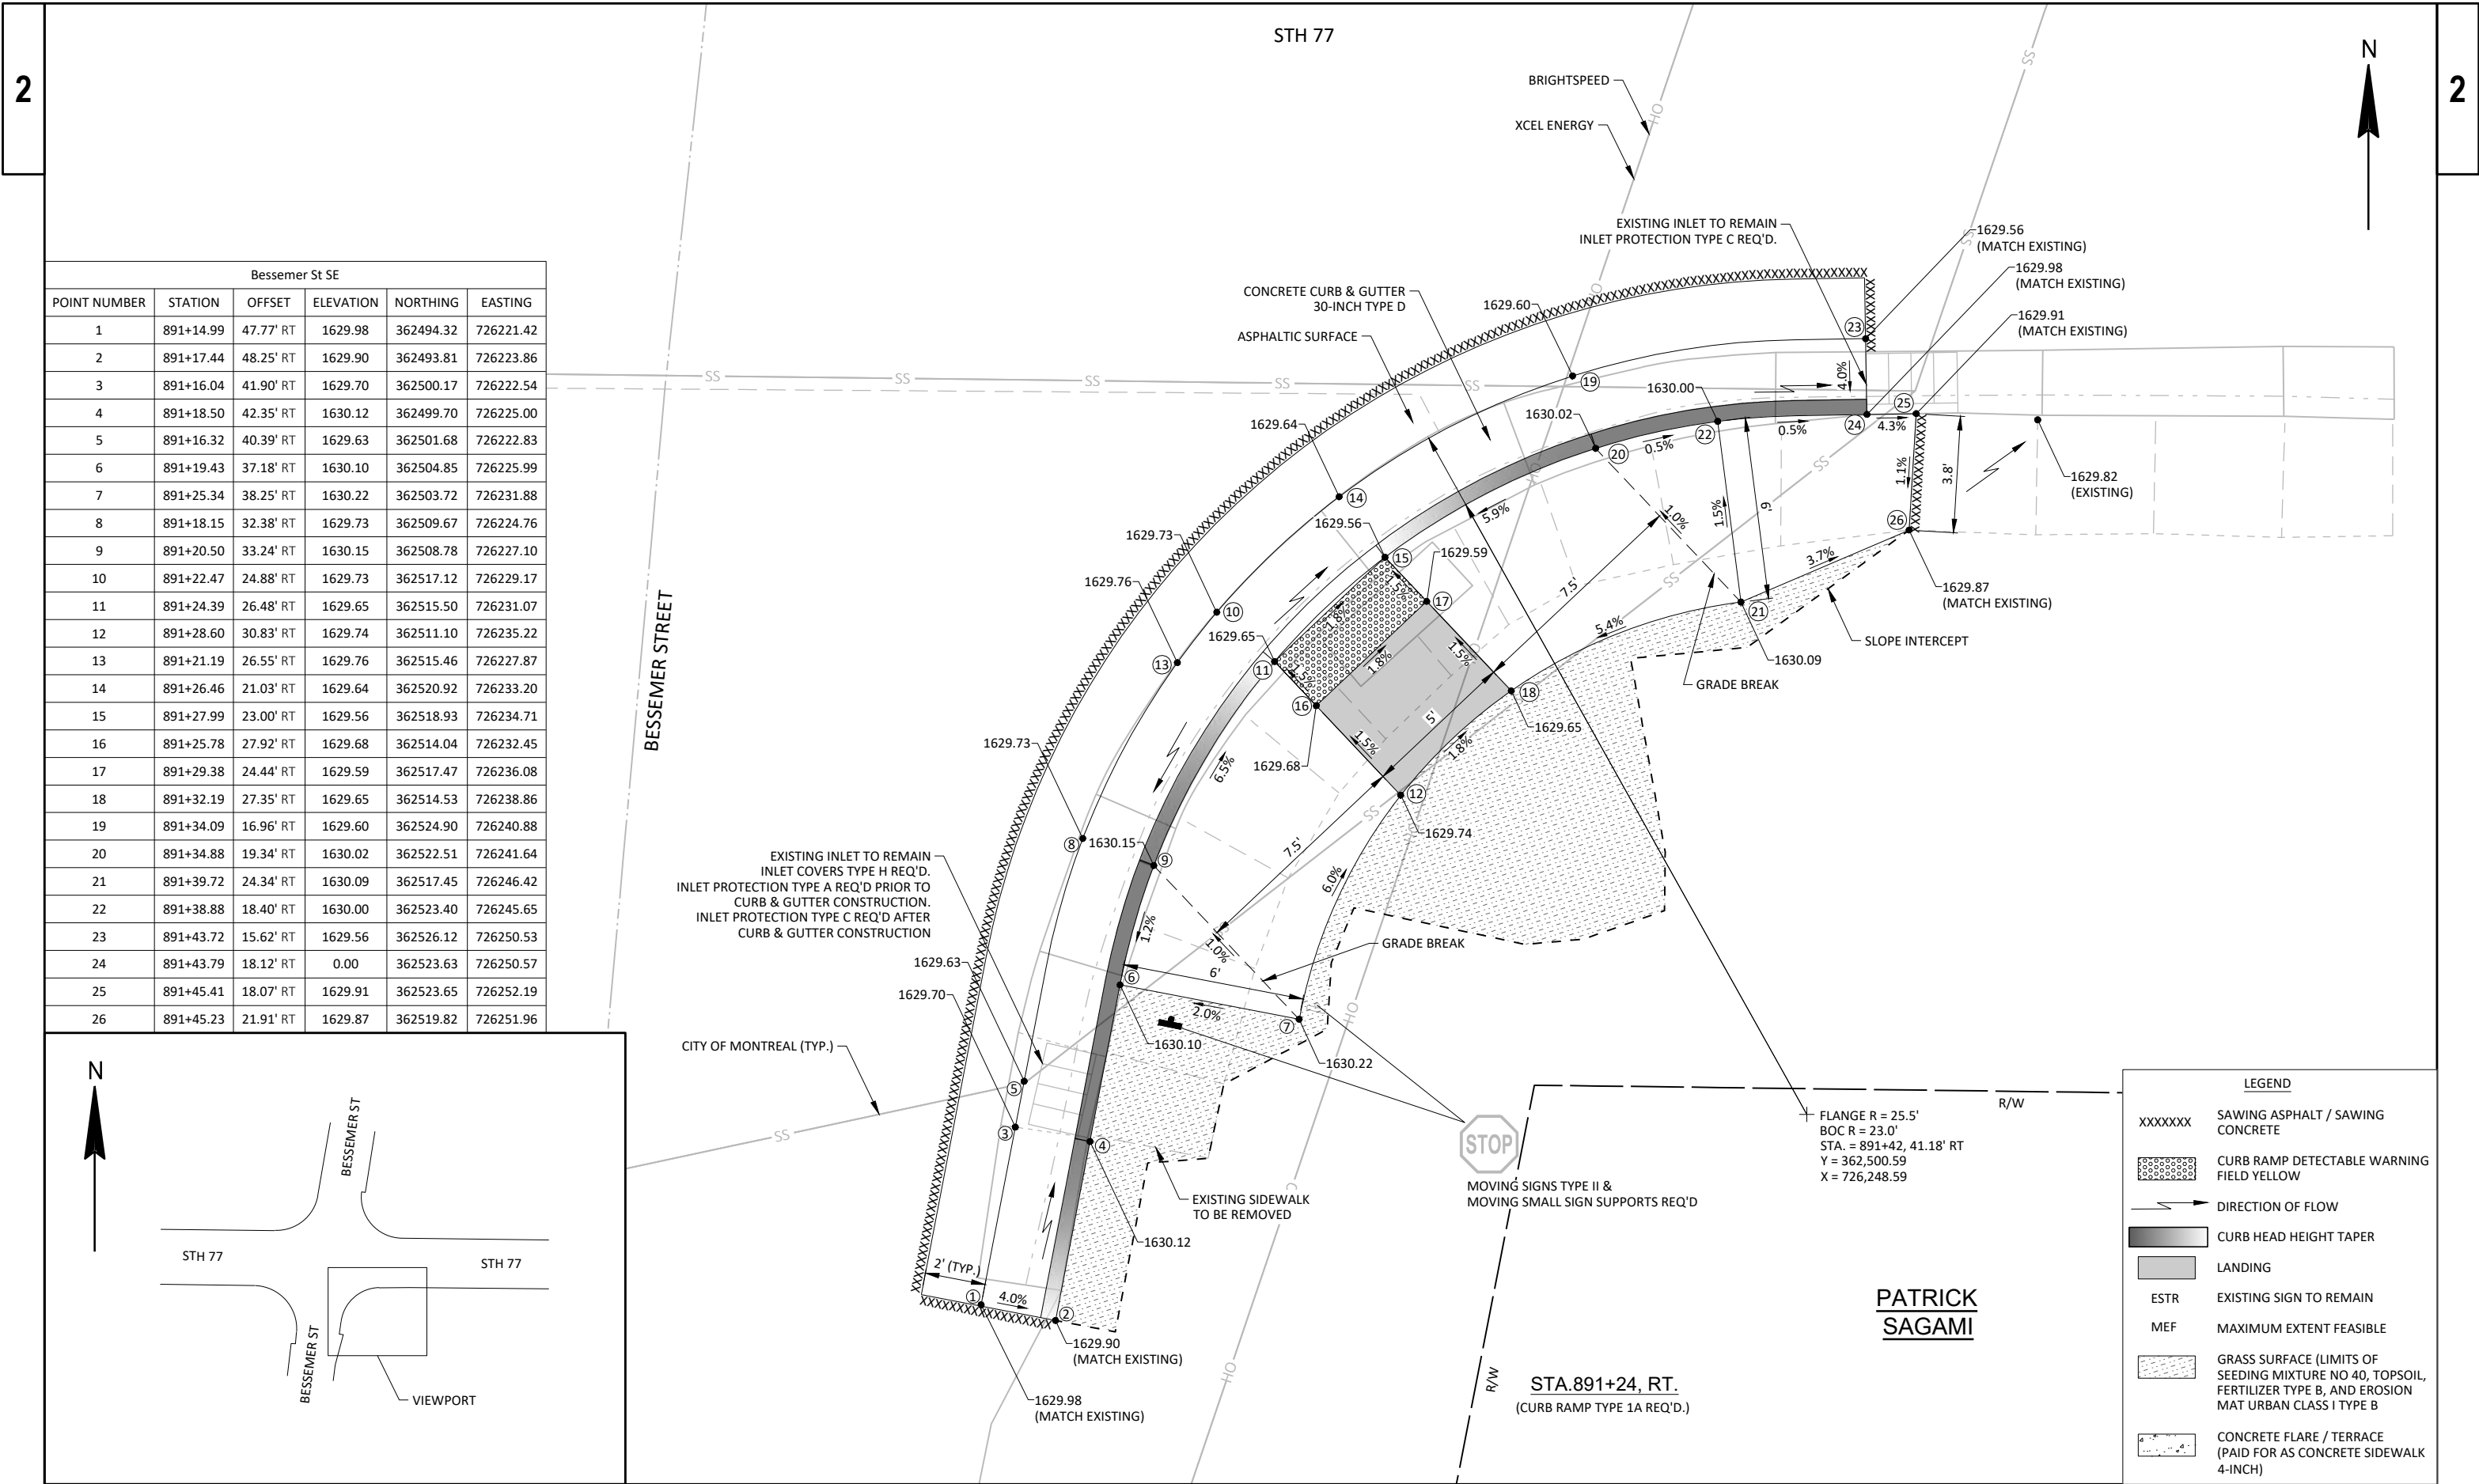

Bessemer St SE					
POINT NUMBER	STATION	OFFSET	ELEVATION	NORTHING	EASTING
1	891+14.99	47.77' RT	1629.98	362494.32	726221.42
2	891+17.44	48.25' RT	1629.90	362493.81	726223.86
3	891+16.04	41.90' RT	1629.70	362500.17	726222.54
4	891+18.50	42.35' RT	1630.12	362499.70	726225.00
5	891+16.32	40.39' RT	1629.63	362501.68	726222.83
6	891+19.43	37.18' RT	1630.10	362504.85	726225.99
7	891+25.34	38.25' RT	1630.22	362503.72	726231.88
8	891+18.15	32.38' RT	1629.73	362509.67	726224.76
9	891+20.50	33.24' RT	1630.15	362508.78	726227.10
10	891+22.47	24.88' RT	1629.73	362517.12	726229.17
11	891+24.39	26.48' RT	1629.65	362515.50	726231.07
12	891+28.60	30.83' RT	1629.74	362511.10	726235.22
13	891+21.19	26.55' RT	1629.76	362515.46	726227.87
14	891+26.46	21.03' RT	1629.64	362520.92	726233.20
15	891+27.99	23.00' RT	1629.56	362518.93	726234.71
16	891+25.78	27.92' RT	1629.68	362514.04	726232.45
17	891+29.38	24.44' RT	1629.59	362517.47	726236.08
18	891+32.19	27.35' RT	1629.65	362514.53	726238.86
19	891+34.09	16.96' RT	1629.60	362524.90	726240.88
20	891+34.88	19.34' RT	1630.02	362522.51	726241.64
21	891+39.72	24.34' RT	1630.09	362517.45	726246.42
22	891+38.88	18.40' RT	1630.00	362523.40	726245.65
23	891+43.72	15.62' RT	1629.56	362526.12	726250.53
24	891+43.79	18.12' RT	0.00	362523.63	726250.57
25	891+45.41	18.07' RT	1629.91	362523.65	726252.19
26	891+45.23	21.91' RT	1629.87	362519.82	726251.96

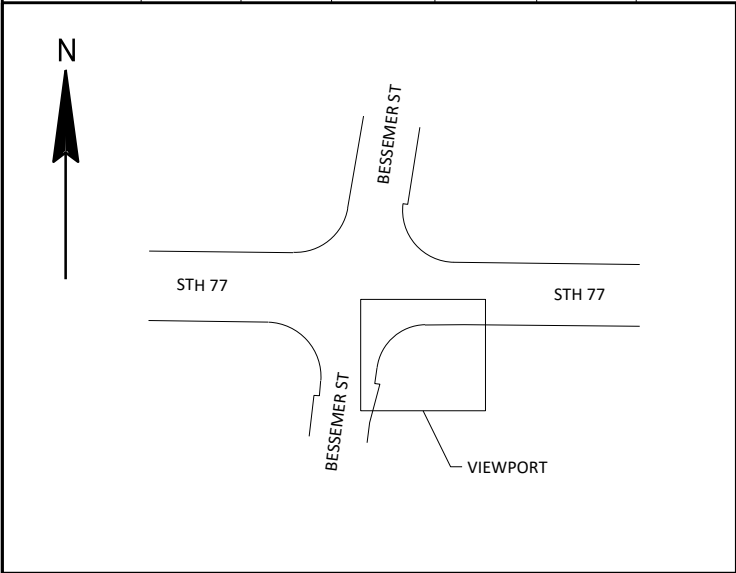

Bessemer St NE					
POINT NUMBER	STATION	OFFSET	ELEVATION	NORTHING	EASTING
1	891+28.85	52.90' LT	1628.11	362594.81	726236.47
2	891+31.01	46.93' LT	1628.34	362588.82	726238.56
3	891+31.35	52.75' LT	1628.53	362594.64	726238.96
4	891+35.31	46.68' LT	1628.45	362588.52	726242.85
5	891+28.52	47.07' LT	1628.22	362589.00	726236.06
6	891+28.69	38.65' LT	1628.49	362580.57	726236.14
7	891+35.58	52.16' LT	1628.08	362594.00	726243.19
8	891+31.16	39.06' LT	1628.91	362580.95	726238.61
9	891+37.08	40.06' LT	1629.02	362581.88	726244.54
10	891+29.72	34.56' LT	1628.62	362576.47	726237.12
11	891+32.09	35.36' LT	1629.04	362577.24	726239.50
12	891+33.75	26.98' LT	1628.90	362568.84	726241.06
13	891+35.73	28.50' LT	1628.82	362570.33	726243.06
14	891+37.53	22.96' LT	1629.10	362564.78	726244.79
15	891+39.16	24.86' LT	1629.02	362566.65	726246.44
16	891+37.19	29.86' LT	1628.85	362571.68	726244.54
17	891+40.62	26.22' LT	1629.05	362568.00	726247.92
18	891+40.14	32.64' LT	1628.91	362574.42	726247.51
19	891+43.56	29.00' LT	1629.11	362570.74	726250.90
20	891+49.43	17.09' LT	1629.47	362558.77	726256.62
21	891+49.94	19.54' LT	1629.89	362561.21	726257.16
22	891+55.77	25.02' LT	1630.01	362566.63	726263.05
23	891+54.49	16.54' LT	1629.53	362558.16	726261.67
24	891+55.69	19.02' LT	1629.97	362560.63	726262.91
25	891+61.46	16.46' LT	1629.62	362557.99	726268.65
26	891+66.31	18.93' LT	1629.90	362560.41	726273.52
27	891+66.42	22.65' LT	1630.02	362564.12	726273.68
28	891+61.50	18.95' LT	1630.04	362560.48	726268.71

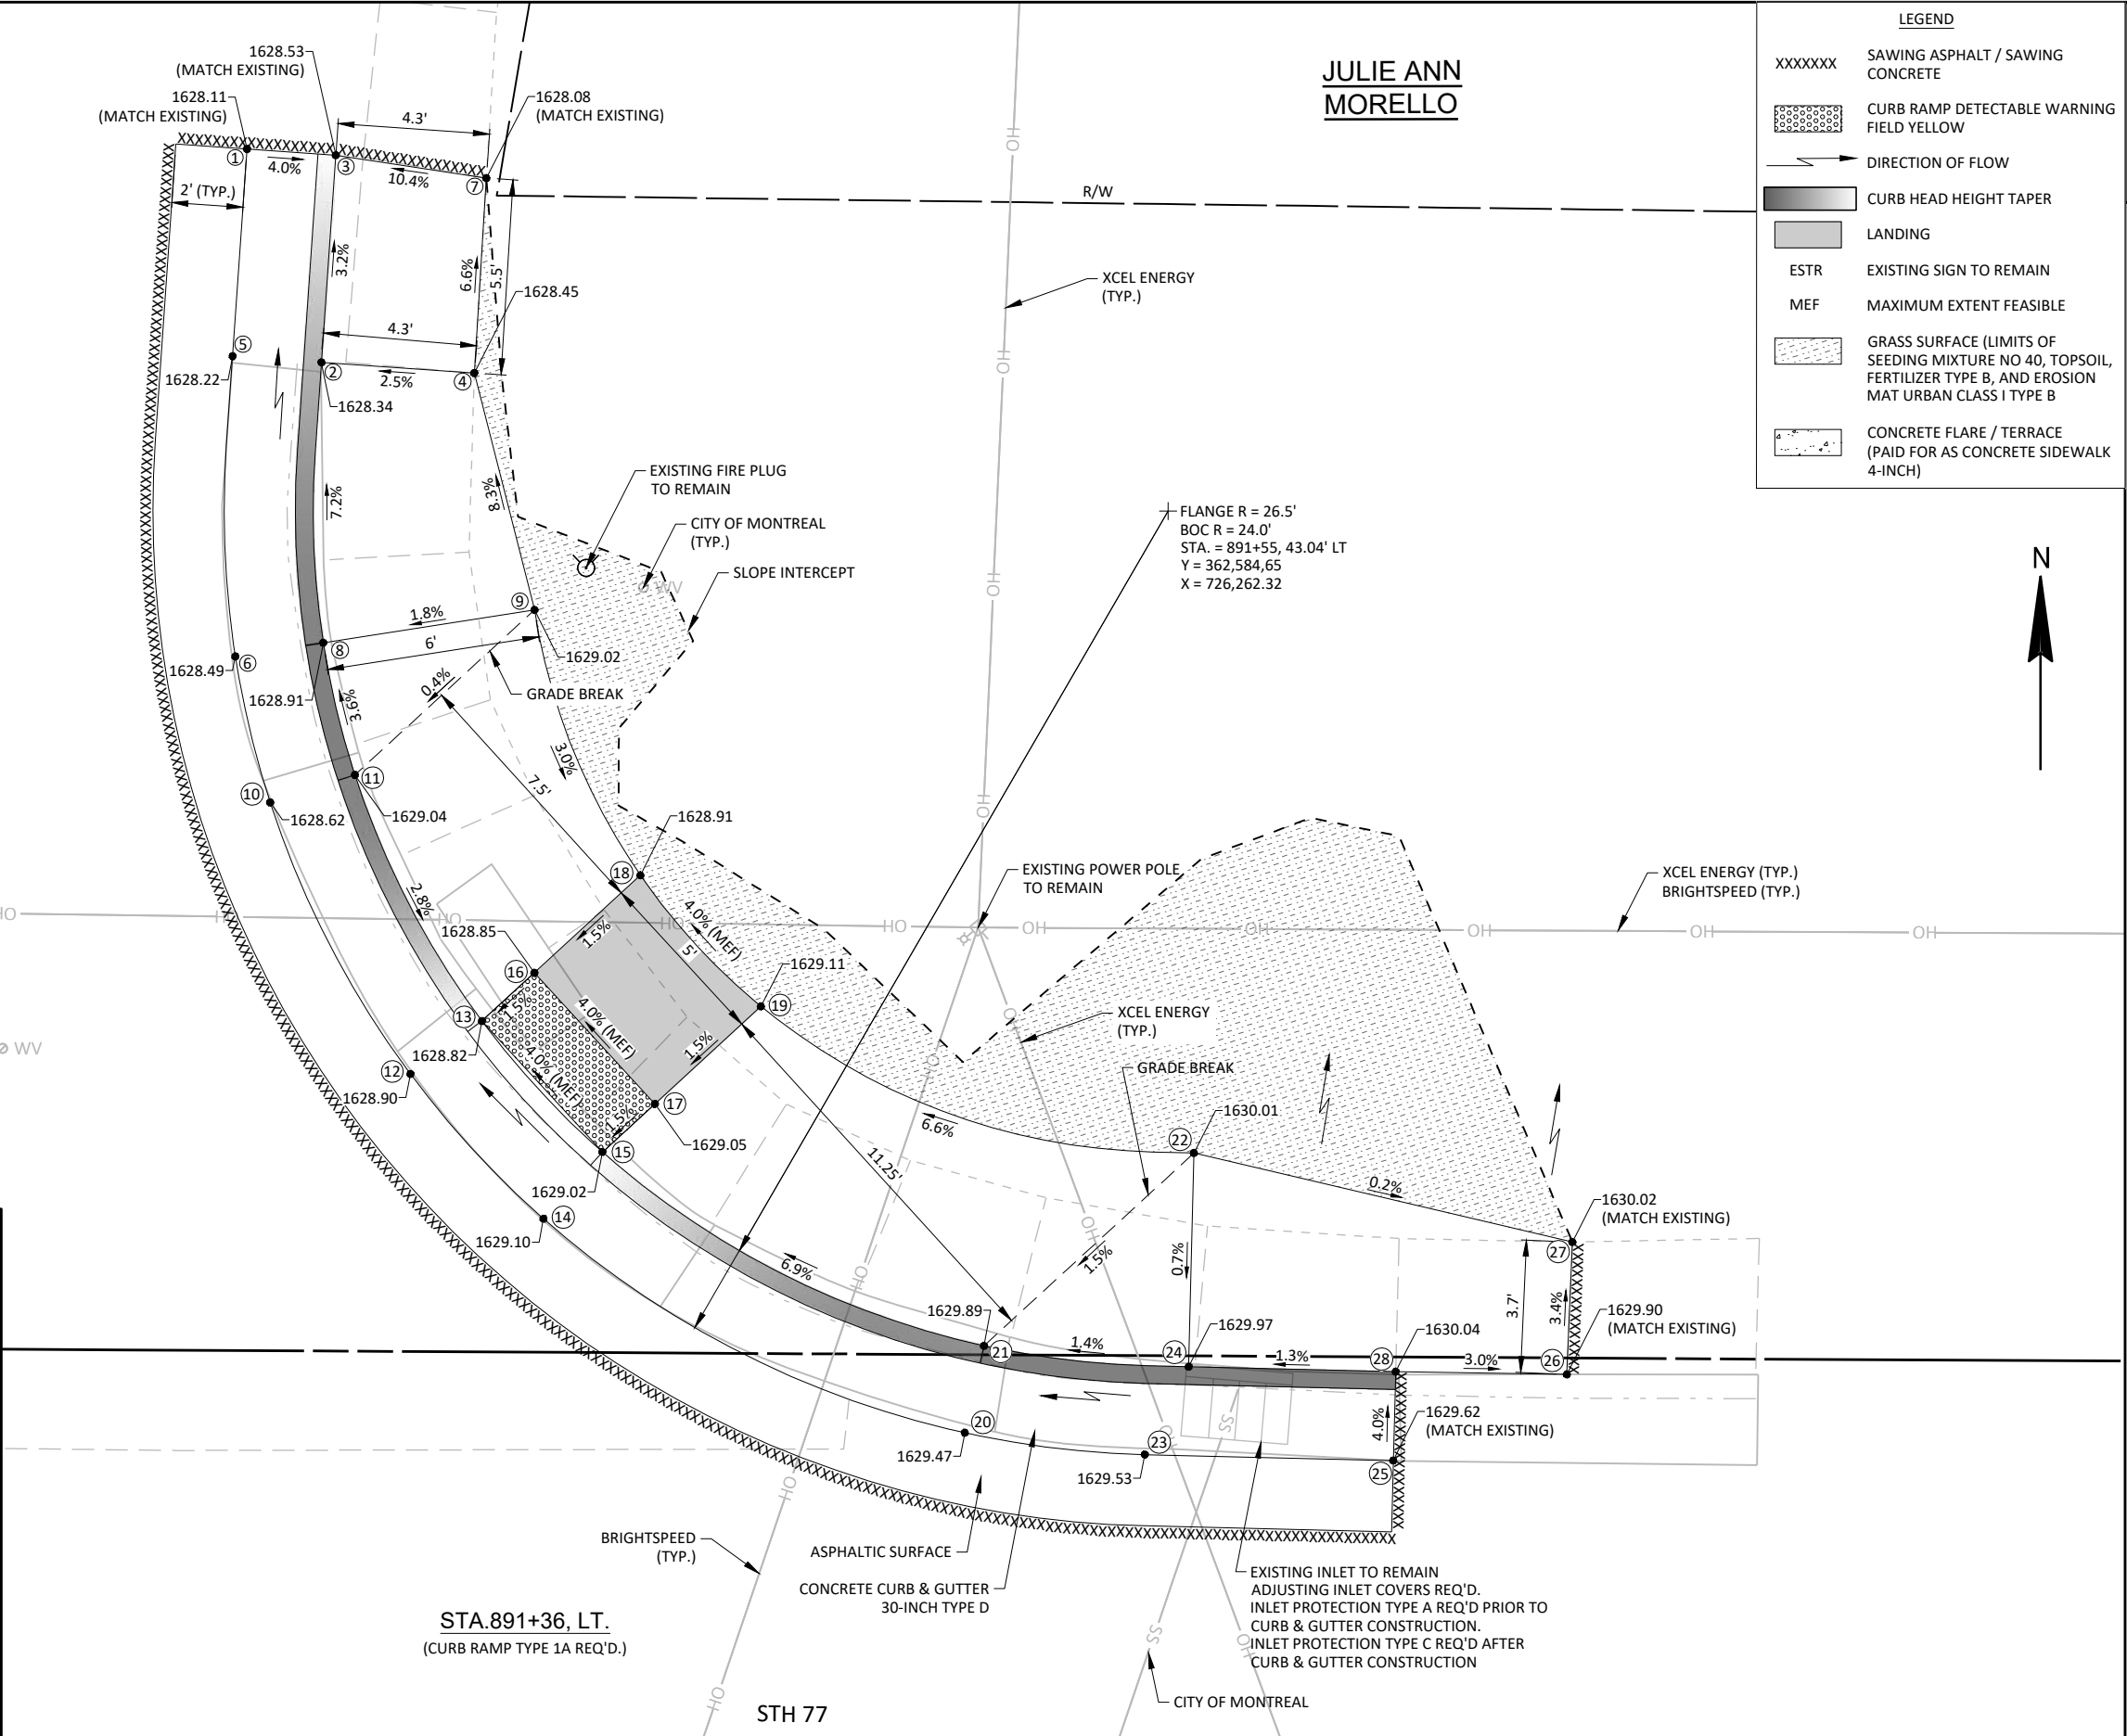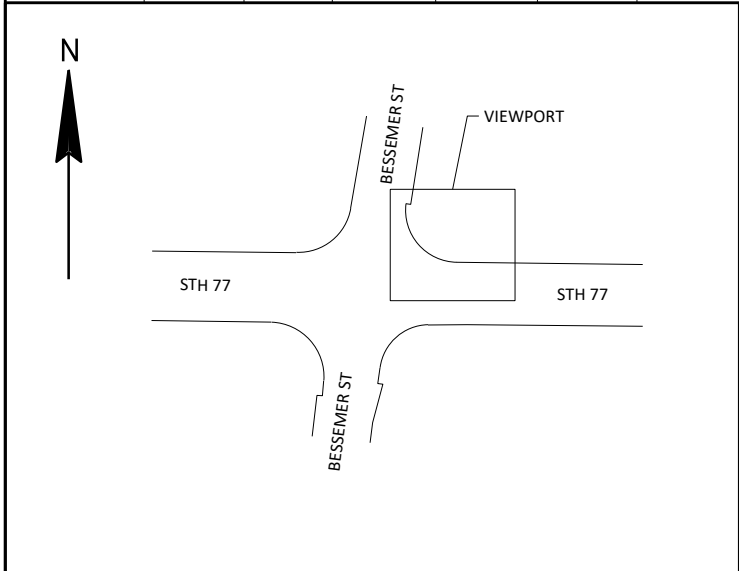

LEGEND

XXXXXXX

SAWING ASPHALT / SAWING CONCRETE

CURB RAMP DETECTABLE WARNING FIELD YELLOW

DIRECTION OF FLOW

CURB HEAD HEIGHT TAPER

LANDING

ESTR


EXISTING SIGN TO REMAIN

MEF


MAXIMUM EXTENT FEASIBLE


GRASS SURFACE (LIMITS OF SEEDING MIXTURE NO 40, TOPSOIL, FERTILIZER TYPE B, AND EROSION MAT URBAN CLASS I TYPE B)

CONCRETE FLARE / TERRACE (PAID FOR AS CONCRETE SIDEWALK 4-INCH)

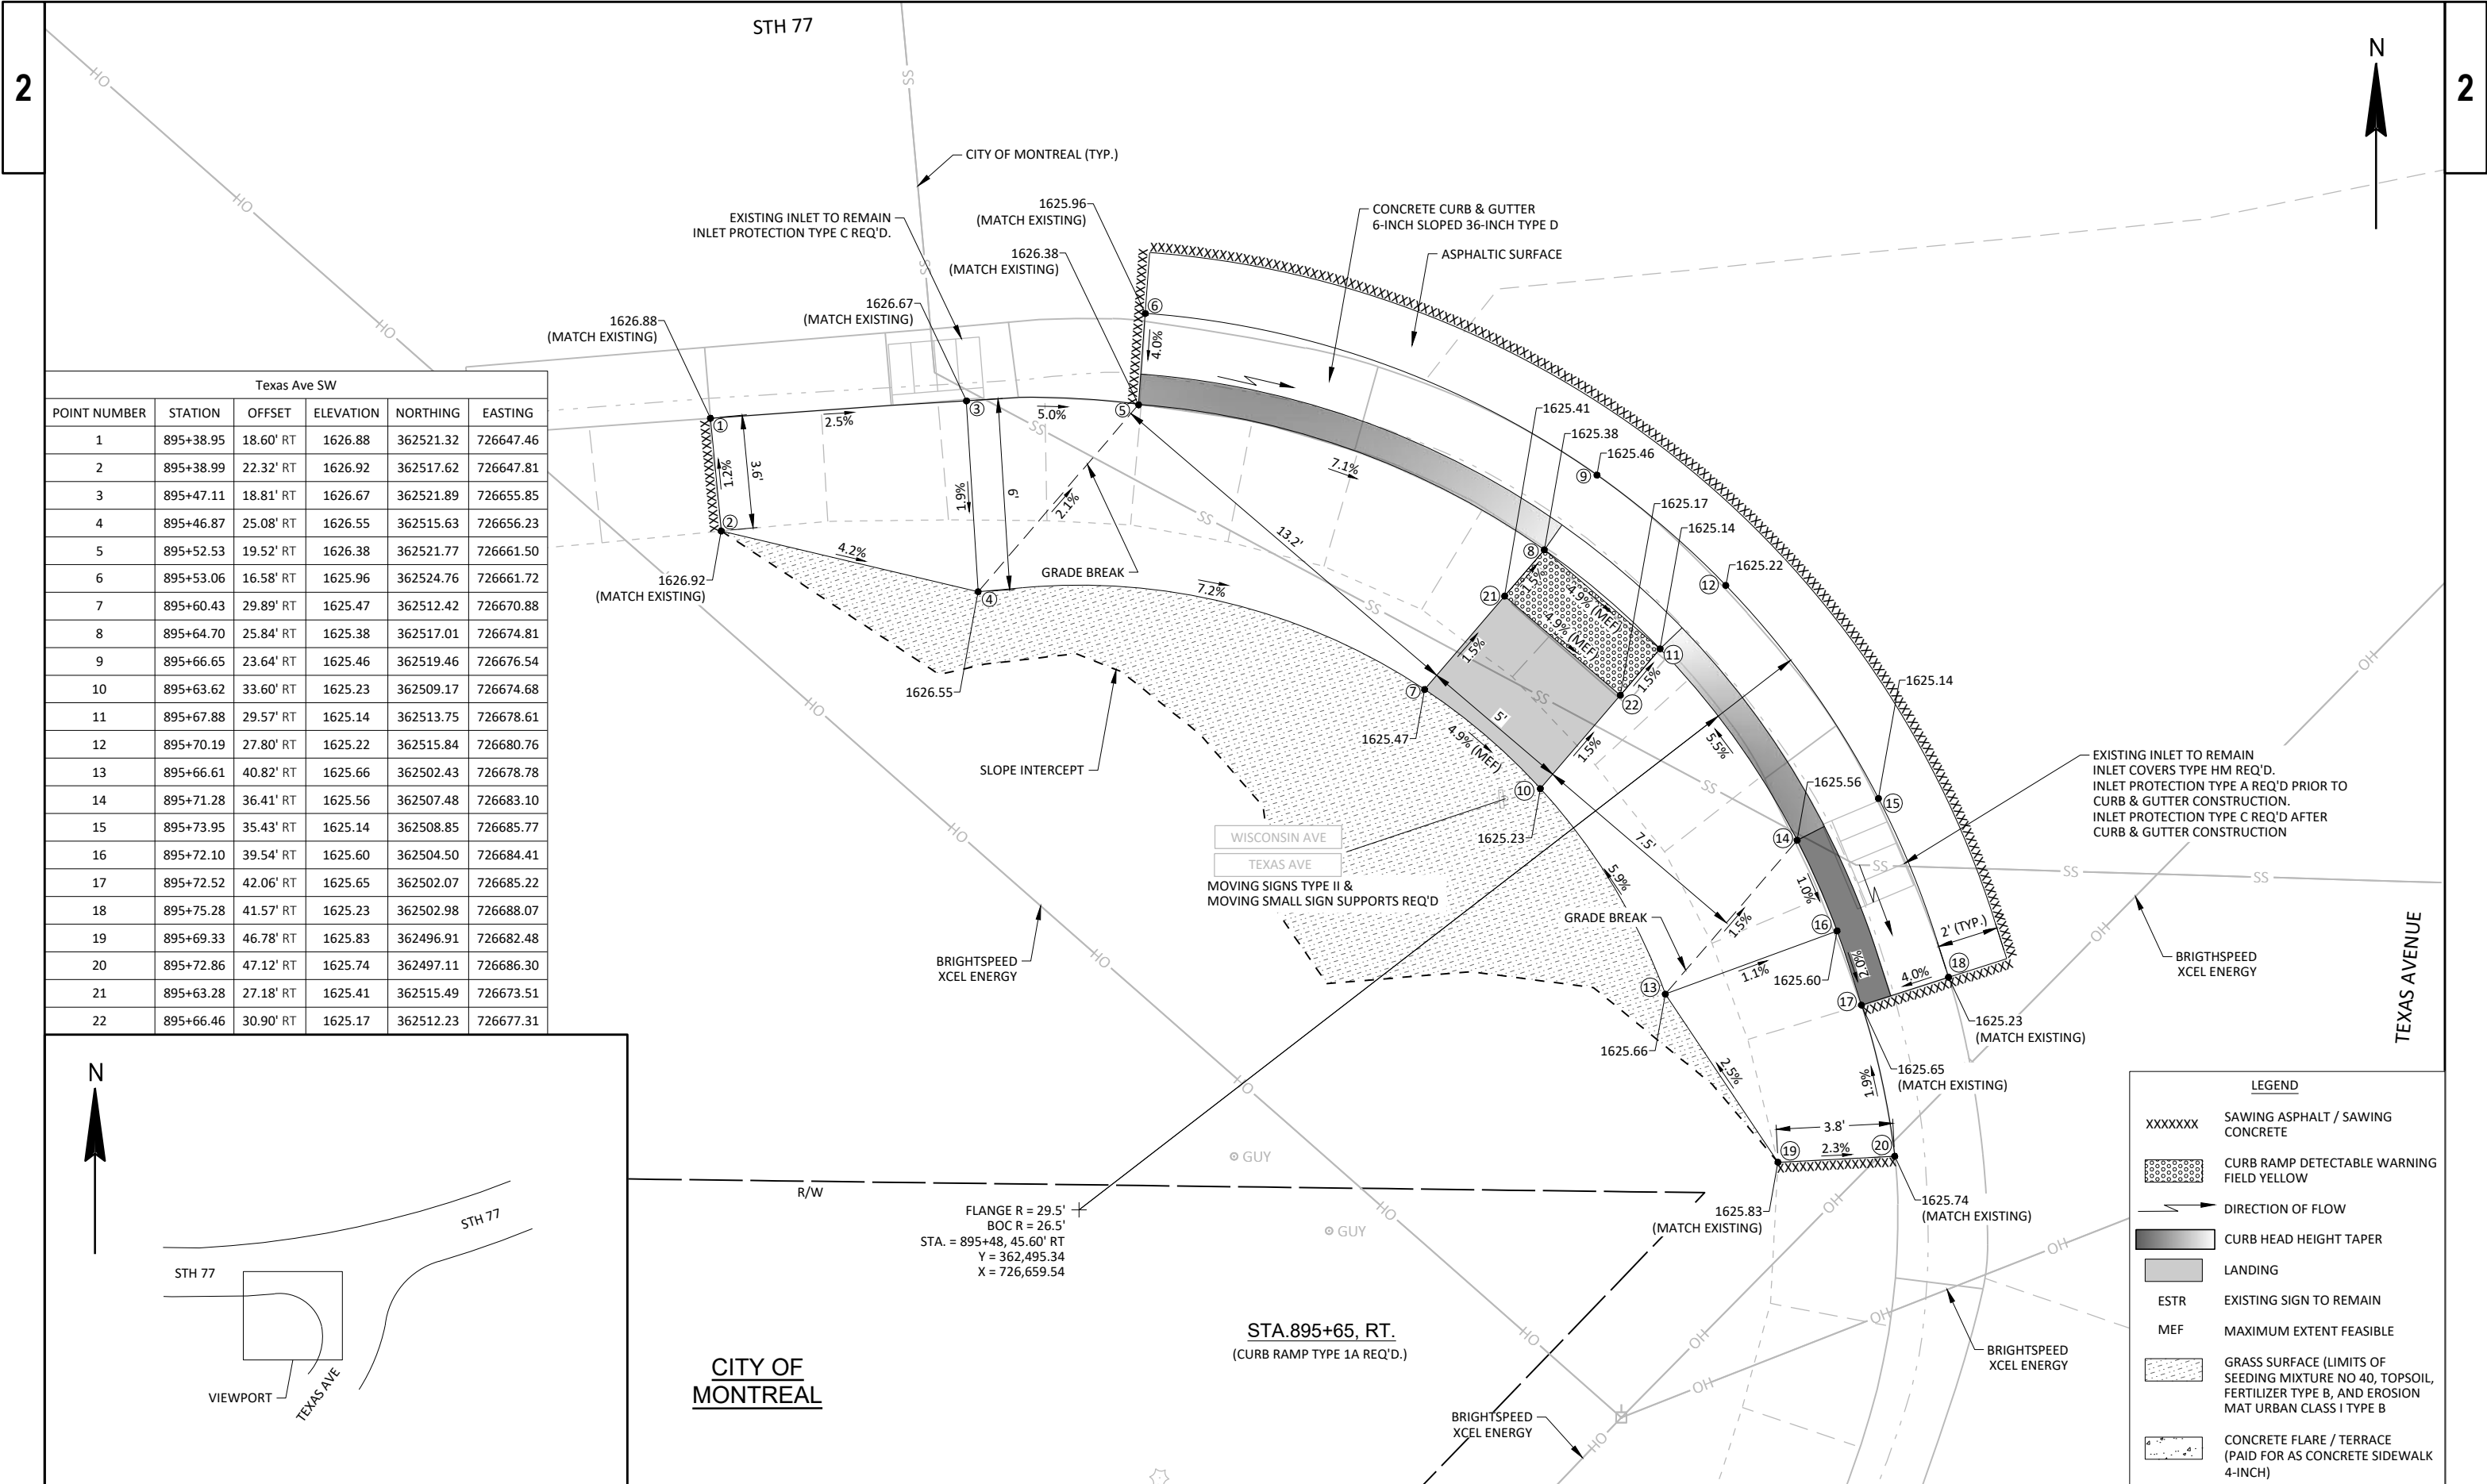

Texas Ave SW					
POINT NUMBER	STATION	OFFSET	ELEVATION	NORTHING	EASTING
1	895+38.95	18.60' RT	1626.88	362521.32	726647.46
2	895+38.99	22.32' RT	1626.92	362517.62	726647.81
3	895+47.11	18.81' RT	1626.67	362521.89	726655.85
4	895+46.87	25.08' RT	1626.55	362515.63	726656.23
5	895+52.53	19.52' RT	1626.38	362521.77	726661.50
6	895+53.06	16.58' RT	1625.96	362524.76	726661.72
7	895+60.43	29.89' RT	1625.47	362512.42	726670.88
8	895+64.70	25.84' RT	1625.38	362517.01	726674.81
9	895+66.65	23.64' RT	1625.46	362519.46	726676.54
10	895+63.62	33.60' RT	1625.23	362509.17	726674.68
11	895+67.88	29.57' RT	1625.14	362513.75	726678.61
12	895+70.19	27.80' RT	1625.22	362515.84	726680.76
13	895+66.61	40.82' RT	1625.66	362502.43	726678.78
14	895+71.28	36.41' RT	1625.56	362507.48	726683.10
15	895+73.95	35.43' RT	1625.14	362508.85	726685.77
16	895+72.10	39.54' RT	1625.60	362504.50	726684.41
17	895+72.52	42.06' RT	1625.65	362502.07	726685.22
18	895+75.28	41.57' RT	1625.23	362502.98	726688.07
19	895+69.33	46.78' RT	1625.83	362496.91	726682.48
20	895+72.86	47.12' RT	1625.74	362497.11	726686.30
21	895+63.28	27.18' RT	1625.41	362515.49	726673.51
22	895+66.46	30.90' RT	1625.17	362512.23	726677.31

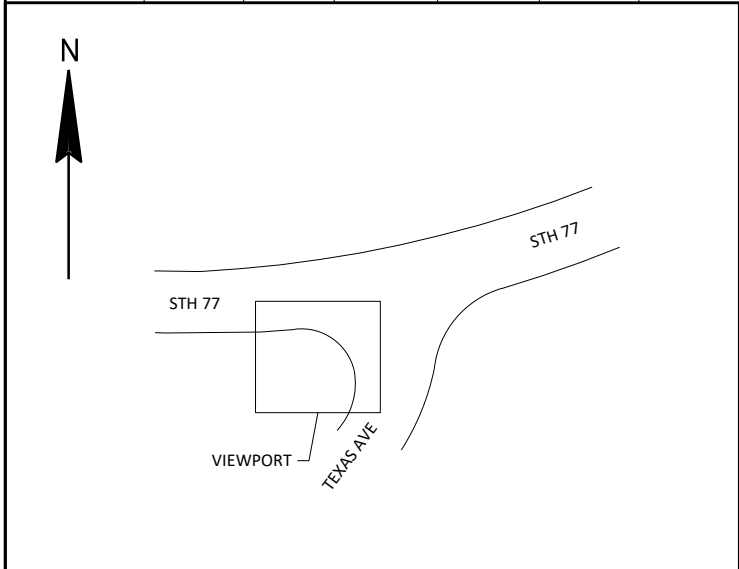

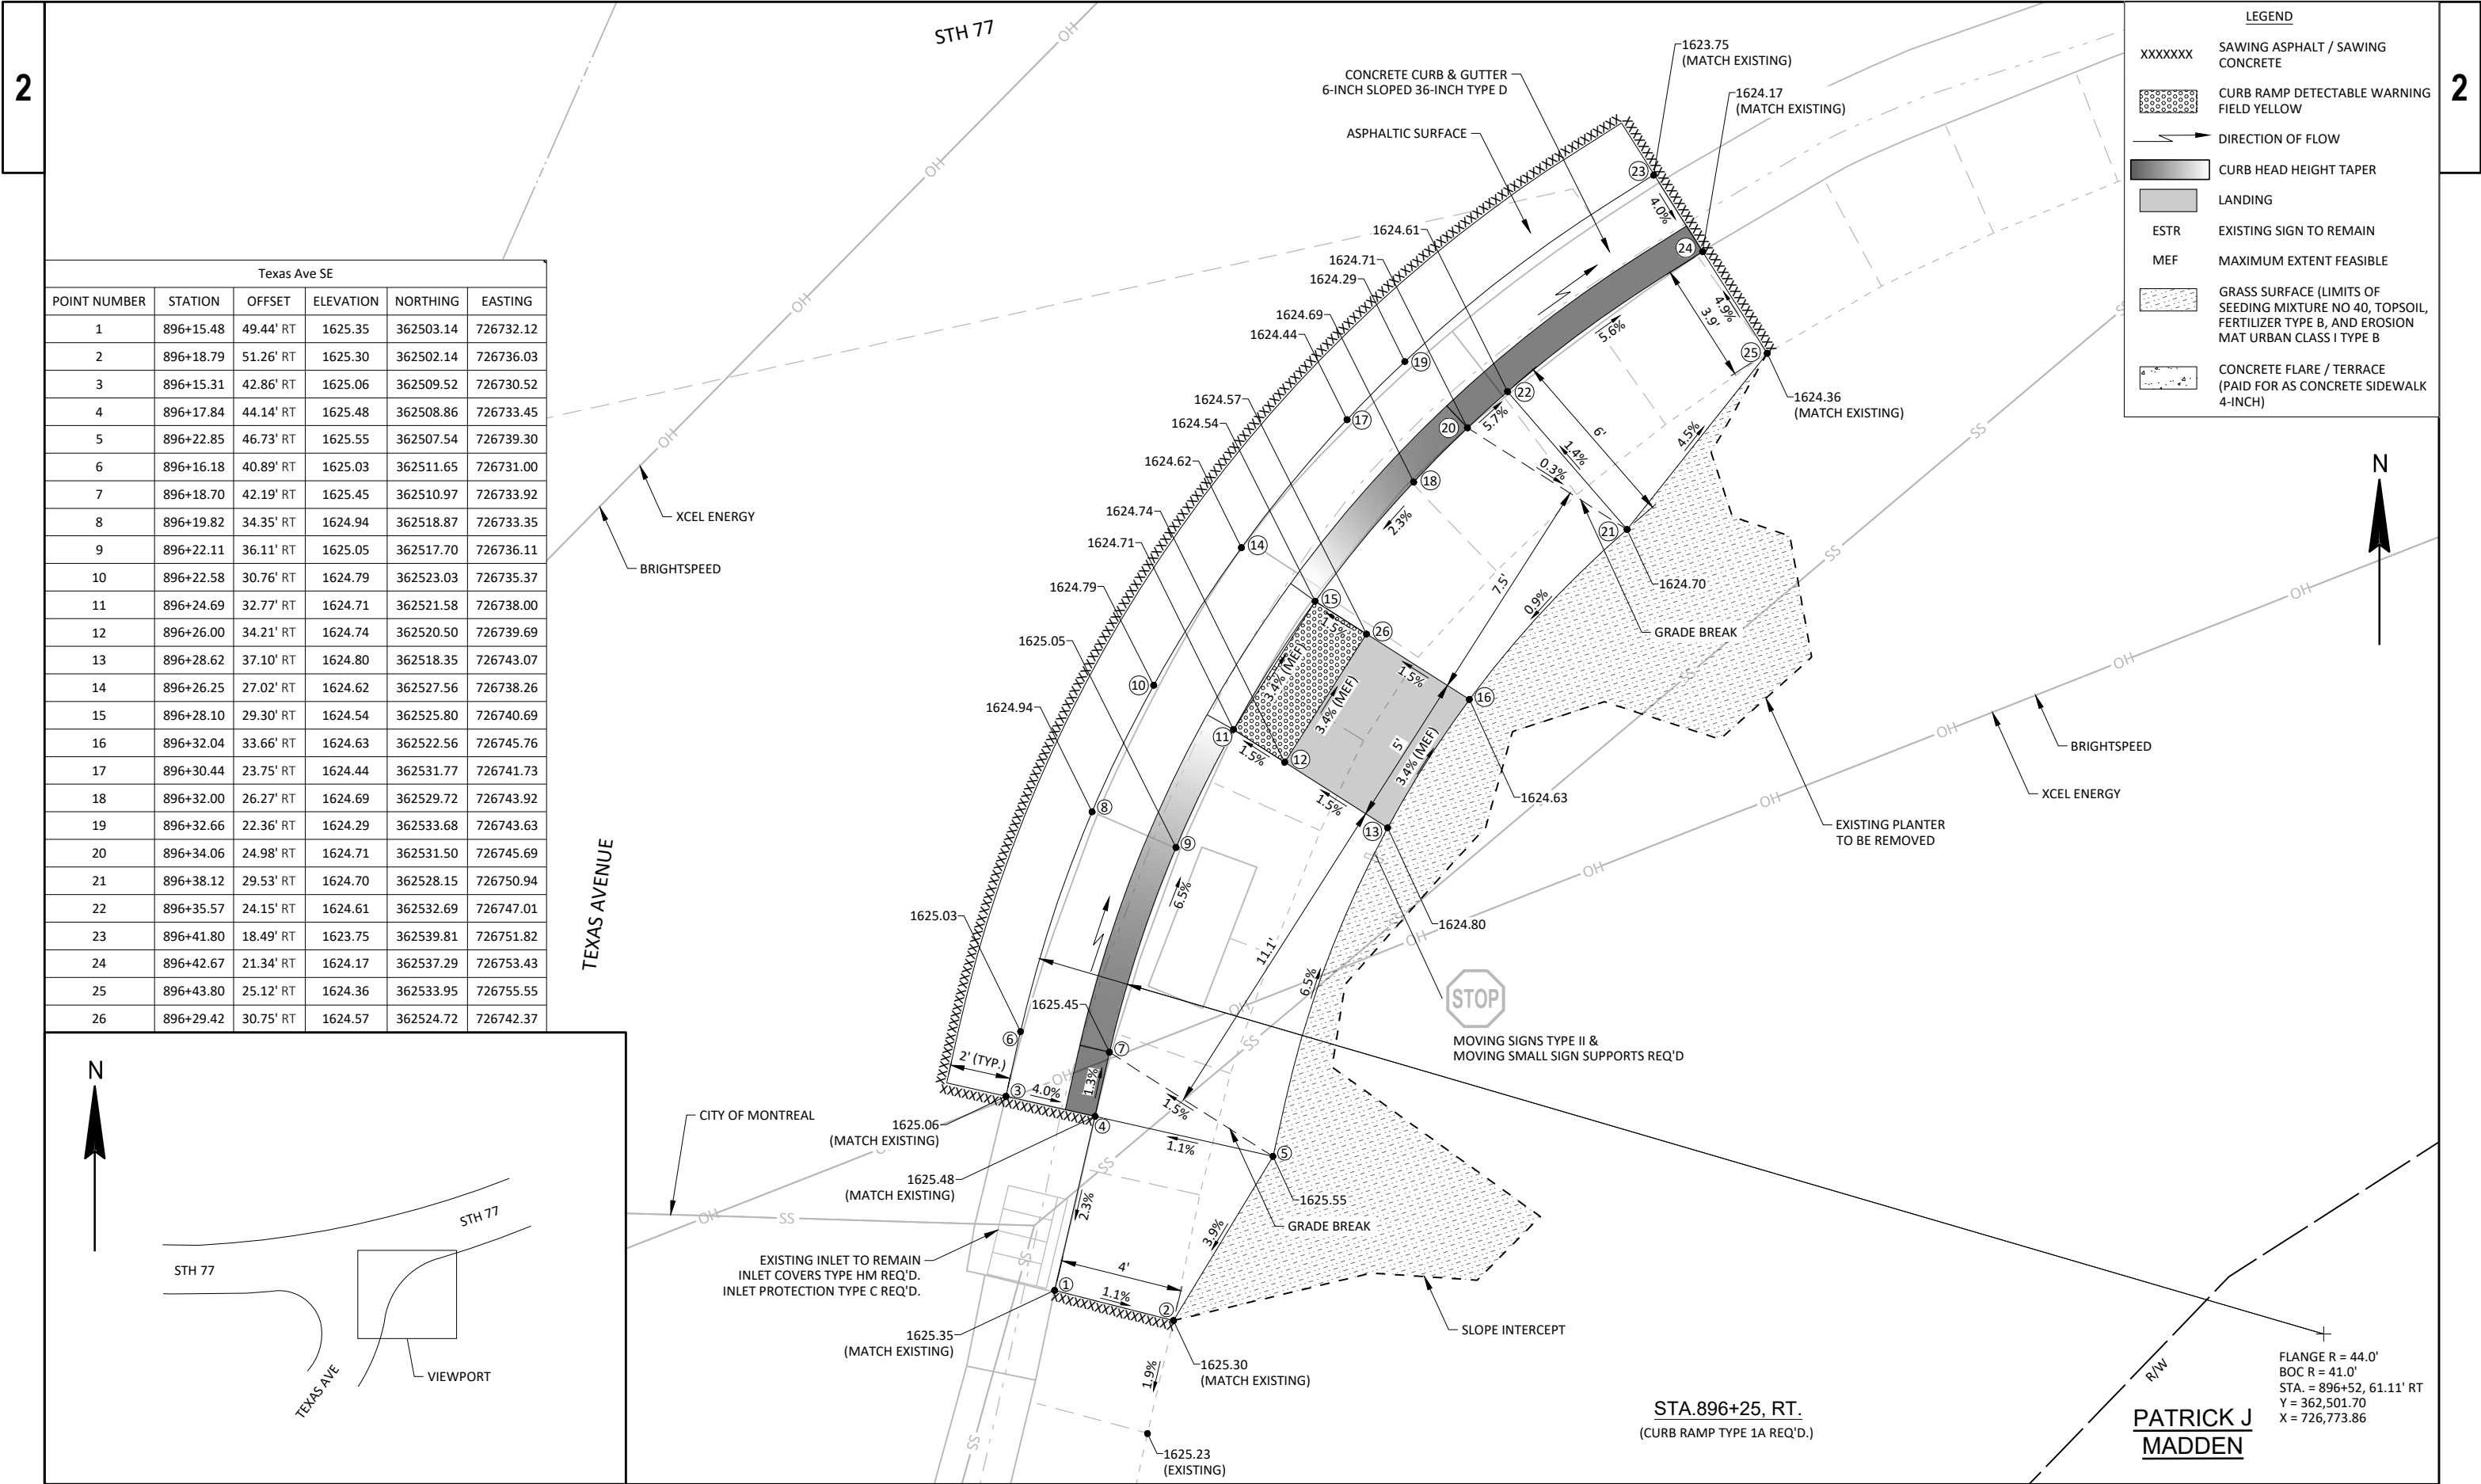


Texas Ave SE					
POINT NUMBER	STATION	OFFSET	ELEVATION	NORTHING	EASTING
1	896+15.48	49.44' RT	1625.35	362503.14	726732.12
2	896+18.79	51.26' RT	1625.30	362502.14	726736.03
3	896+15.31	42.86' RT	1625.06	362509.52	726730.52
4	896+17.84	44.14' RT	1625.48	362508.86	726733.45
5	896+22.85	46.73' RT	1625.55	362507.54	726739.30
6	896+16.18	40.89' RT	1625.03	362511.65	726731.00
7	896+18.70	42.19' RT	1625.45	362510.97	726733.92
8	896+19.82	34.35' RT	1624.94	362518.87	726733.35
9	896+22.11	36.11' RT	1625.05	362517.70	726736.11
10	896+22.58	30.76' RT	1624.79	362523.03	726735.37
11	896+24.69	32.77' RT	1624.71	362521.58	726738.00
12	896+26.00	34.21' RT	1624.74	362520.50	726739.69
13	896+28.62	37.10' RT	1624.80	362518.35	726743.07
14	896+26.25	27.02' RT	1624.62	362527.56	726738.26
15	896+28.10	29.30' RT	1624.54	362525.80	726740.69
16	896+32.04	33.66' RT	1624.63	362522.56	726745.76
17	896+30.44	23.75' RT	1624.44	362531.77	726741.73
18	896+32.00	26.27' RT	1624.69	362529.72	726743.92
19	896+32.66	22.36' RT	1624.29	362533.68	726743.63
20	896+34.06	24.98' RT	1624.71	362531.50	726745.69
21	896+38.12	29.53' RT	1624.70	362528.15	726750.94
22	896+35.57	24.15' RT	1624.61	362532.69	726747.01
23	896+41.80	18.49' RT	1623.75	362539.81	726751.82
24	896+42.67	21.34' RT	1624.17	362537.29	726753.43
25	896+43.80	25.12' RT	1624.36	362533.95	726755.55
26	896+29.42	30.75' RT	1624.57	362524.72	726742.37


- LEGEND
- XXXXXX

SAWING ASPHALT / SAWING CONCRETE
- CURB RAMP DETECTABLE WARNING FIELD YELLOW
- DIRECTION OF FLOW
- CURB HEAD HEIGHT TAPER
- LANDING
- ESTR

EXISTING SIGN TO REMAIN
- MEF

MAXIMUM EXTENT FEASIBLE
- GRASS SURFACE (LIMITS OF SEEDING MIXTURE NO 40, TOPSOIL, FERTILIZER TYPE B, AND EROSION MAT URBAN CLASS I TYPE B)
- CONCRETE FLARE / TERRACE (PAID FOR AS CONCRETE SIDEWALK 4-INCH)

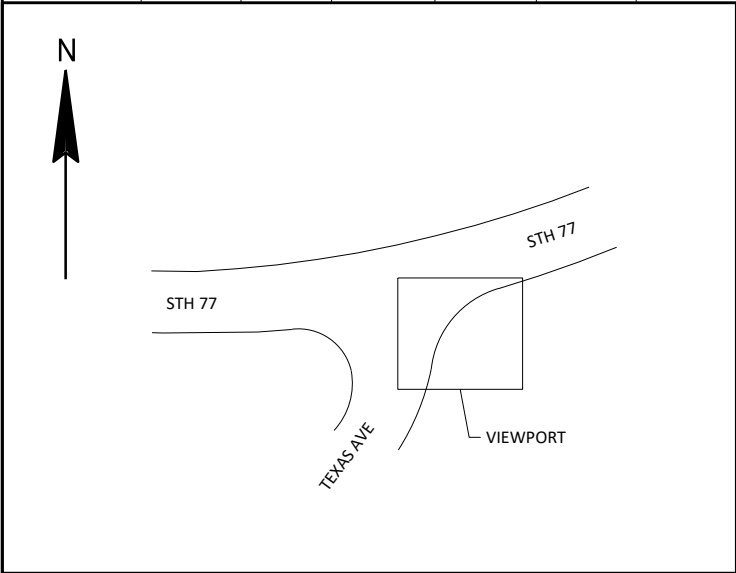


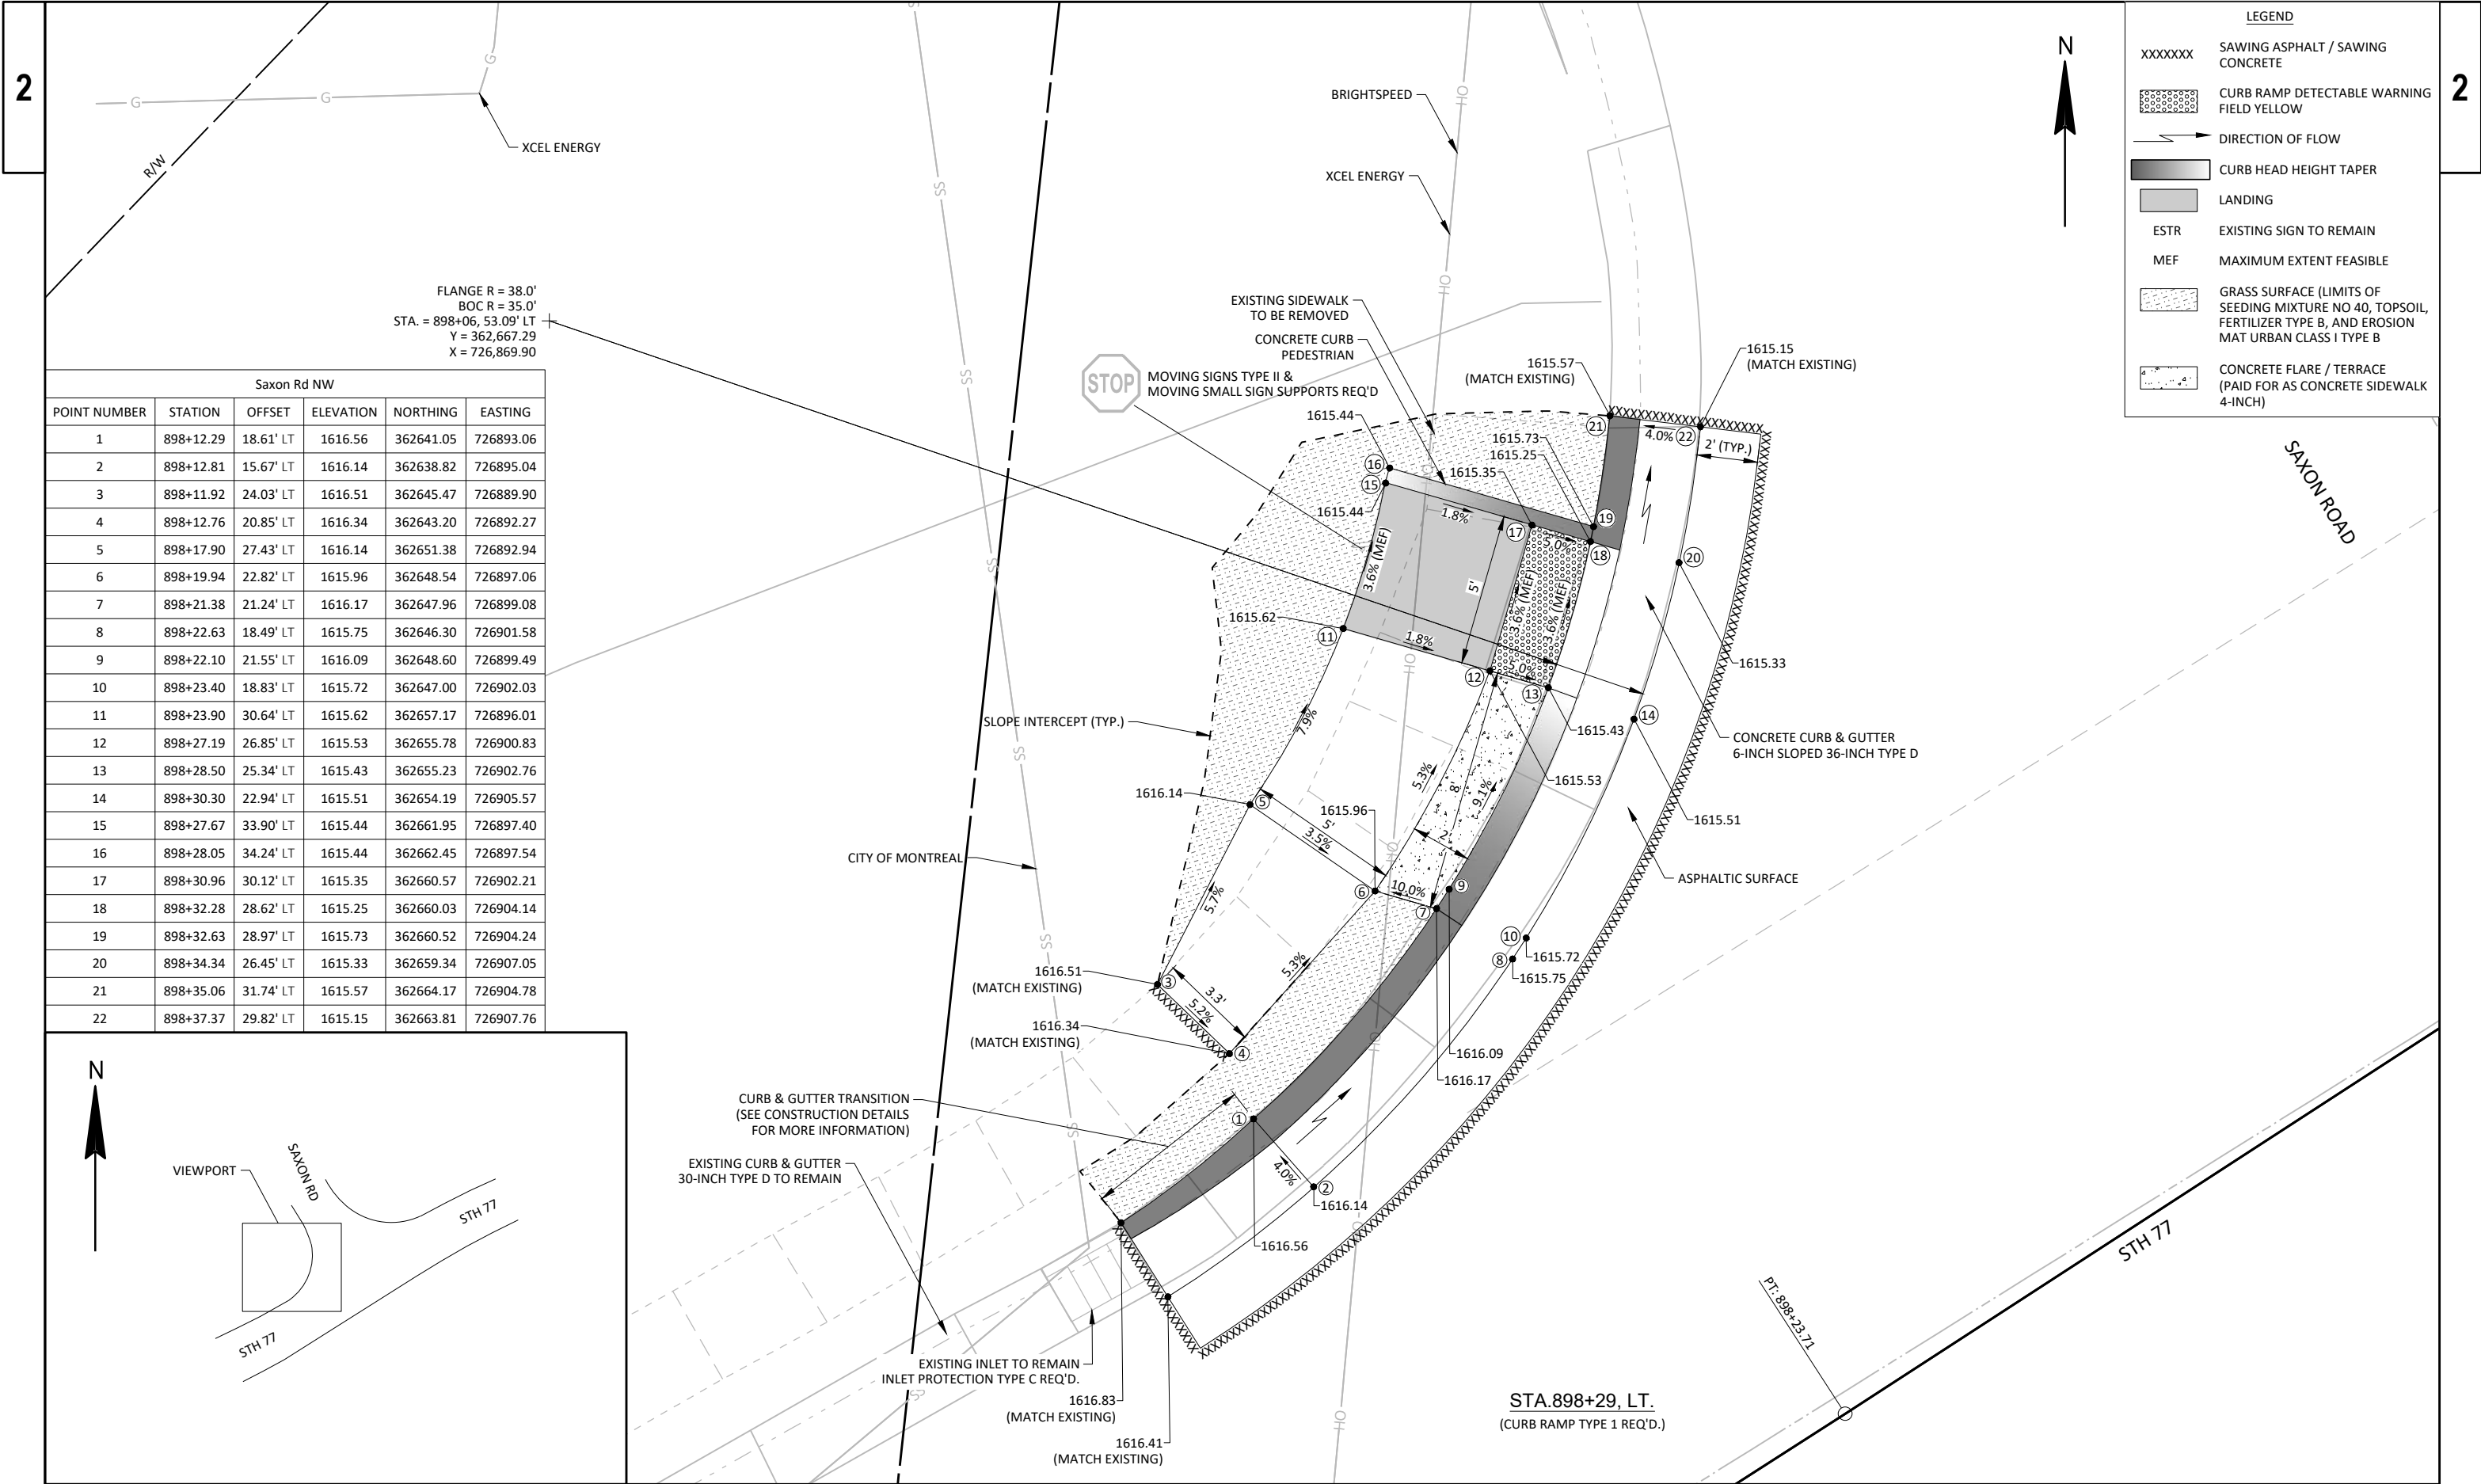


FLANGE R = 38.0'
BOC R = 35.0'
STA. = 898+06, 53.09' LT
Y = 362,667.29
X = 726,869.90

Saxon Rd NW					
POINT NUMBER	STATION	OFFSET	ELEVATION	NORTHING	EASTING
1	898+12.29	18.61' LT	1616.56	362641.05	726893.06
2	898+12.81	15.67' LT	1616.14	362638.82	726895.04
3	898+11.92	24.03' LT	1616.51	362645.47	726889.90
4	898+12.76	20.85' LT	1616.34	362643.20	726892.27
5	898+17.90	27.43' LT	1616.14	362651.38	726892.94
6	898+19.94	22.82' LT	1615.96	362648.54	726897.06
7	898+21.38	21.24' LT	1616.17	362647.96	726899.08
8	898+22.63	18.49' LT	1615.75	362646.30	726901.58
9	898+22.10	21.55' LT	1616.09	362648.60	726899.49
10	898+23.40	18.83' LT	1615.72	362647.00	726902.03
11	898+23.90	30.64' LT	1615.62	362657.17	726896.01
12	898+27.19	26.85' LT	1615.53	362655.78	726900.83
13	898+28.50	25.34' LT	1615.43	362655.23	726902.76
14	898+30.30	22.94' LT	1615.51	362654.19	726905.57
15	898+27.67	33.90' LT	1615.44	362661.95	726897.40
16	898+28.05	34.24' LT	1615.44	362662.45	726897.54
17	898+30.96	30.12' LT	1615.35	362660.57	726902.21
18	898+32.28	28.62' LT	1615.25	362660.03	726904.14
19	898+32.63	28.97' LT	1615.73	362660.52	726904.24
20	898+34.34	26.45' LT	1615.33	362659.34	726907.05
21	898+35.06	31.74' LT	1615.57	362664.17	726904.78
22	898+37.37	29.82' LT	1615.15	362663.81	726907.76

- LEGEND
- XXXXXXX SAWING ASPHALT / SAWING CONCRETE
 - CURB RAMP DETECTABLE WARNING FIELD YELLOW
 - DIRECTION OF FLOW
 - CURB HEAD HEIGHT TAPER
 - LANDING
 - ESTR EXISTING SIGN TO REMAIN
 - MEF MAXIMUM EXTENT FEASIBLE
 - GRASS SURFACE (LIMITS OF SEEDING MIXTURE NO 40, TOPSOIL, FERTILIZER TYPE B, AND EROSION MAT URBAN CLASS I TYPE B)
 - CONCRETE FLARE / TERRACE (PAID FOR AS CONCRETE SIDEWALK 4-INCH)

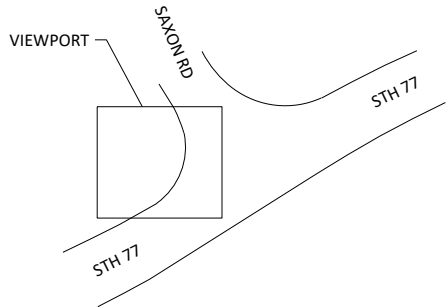

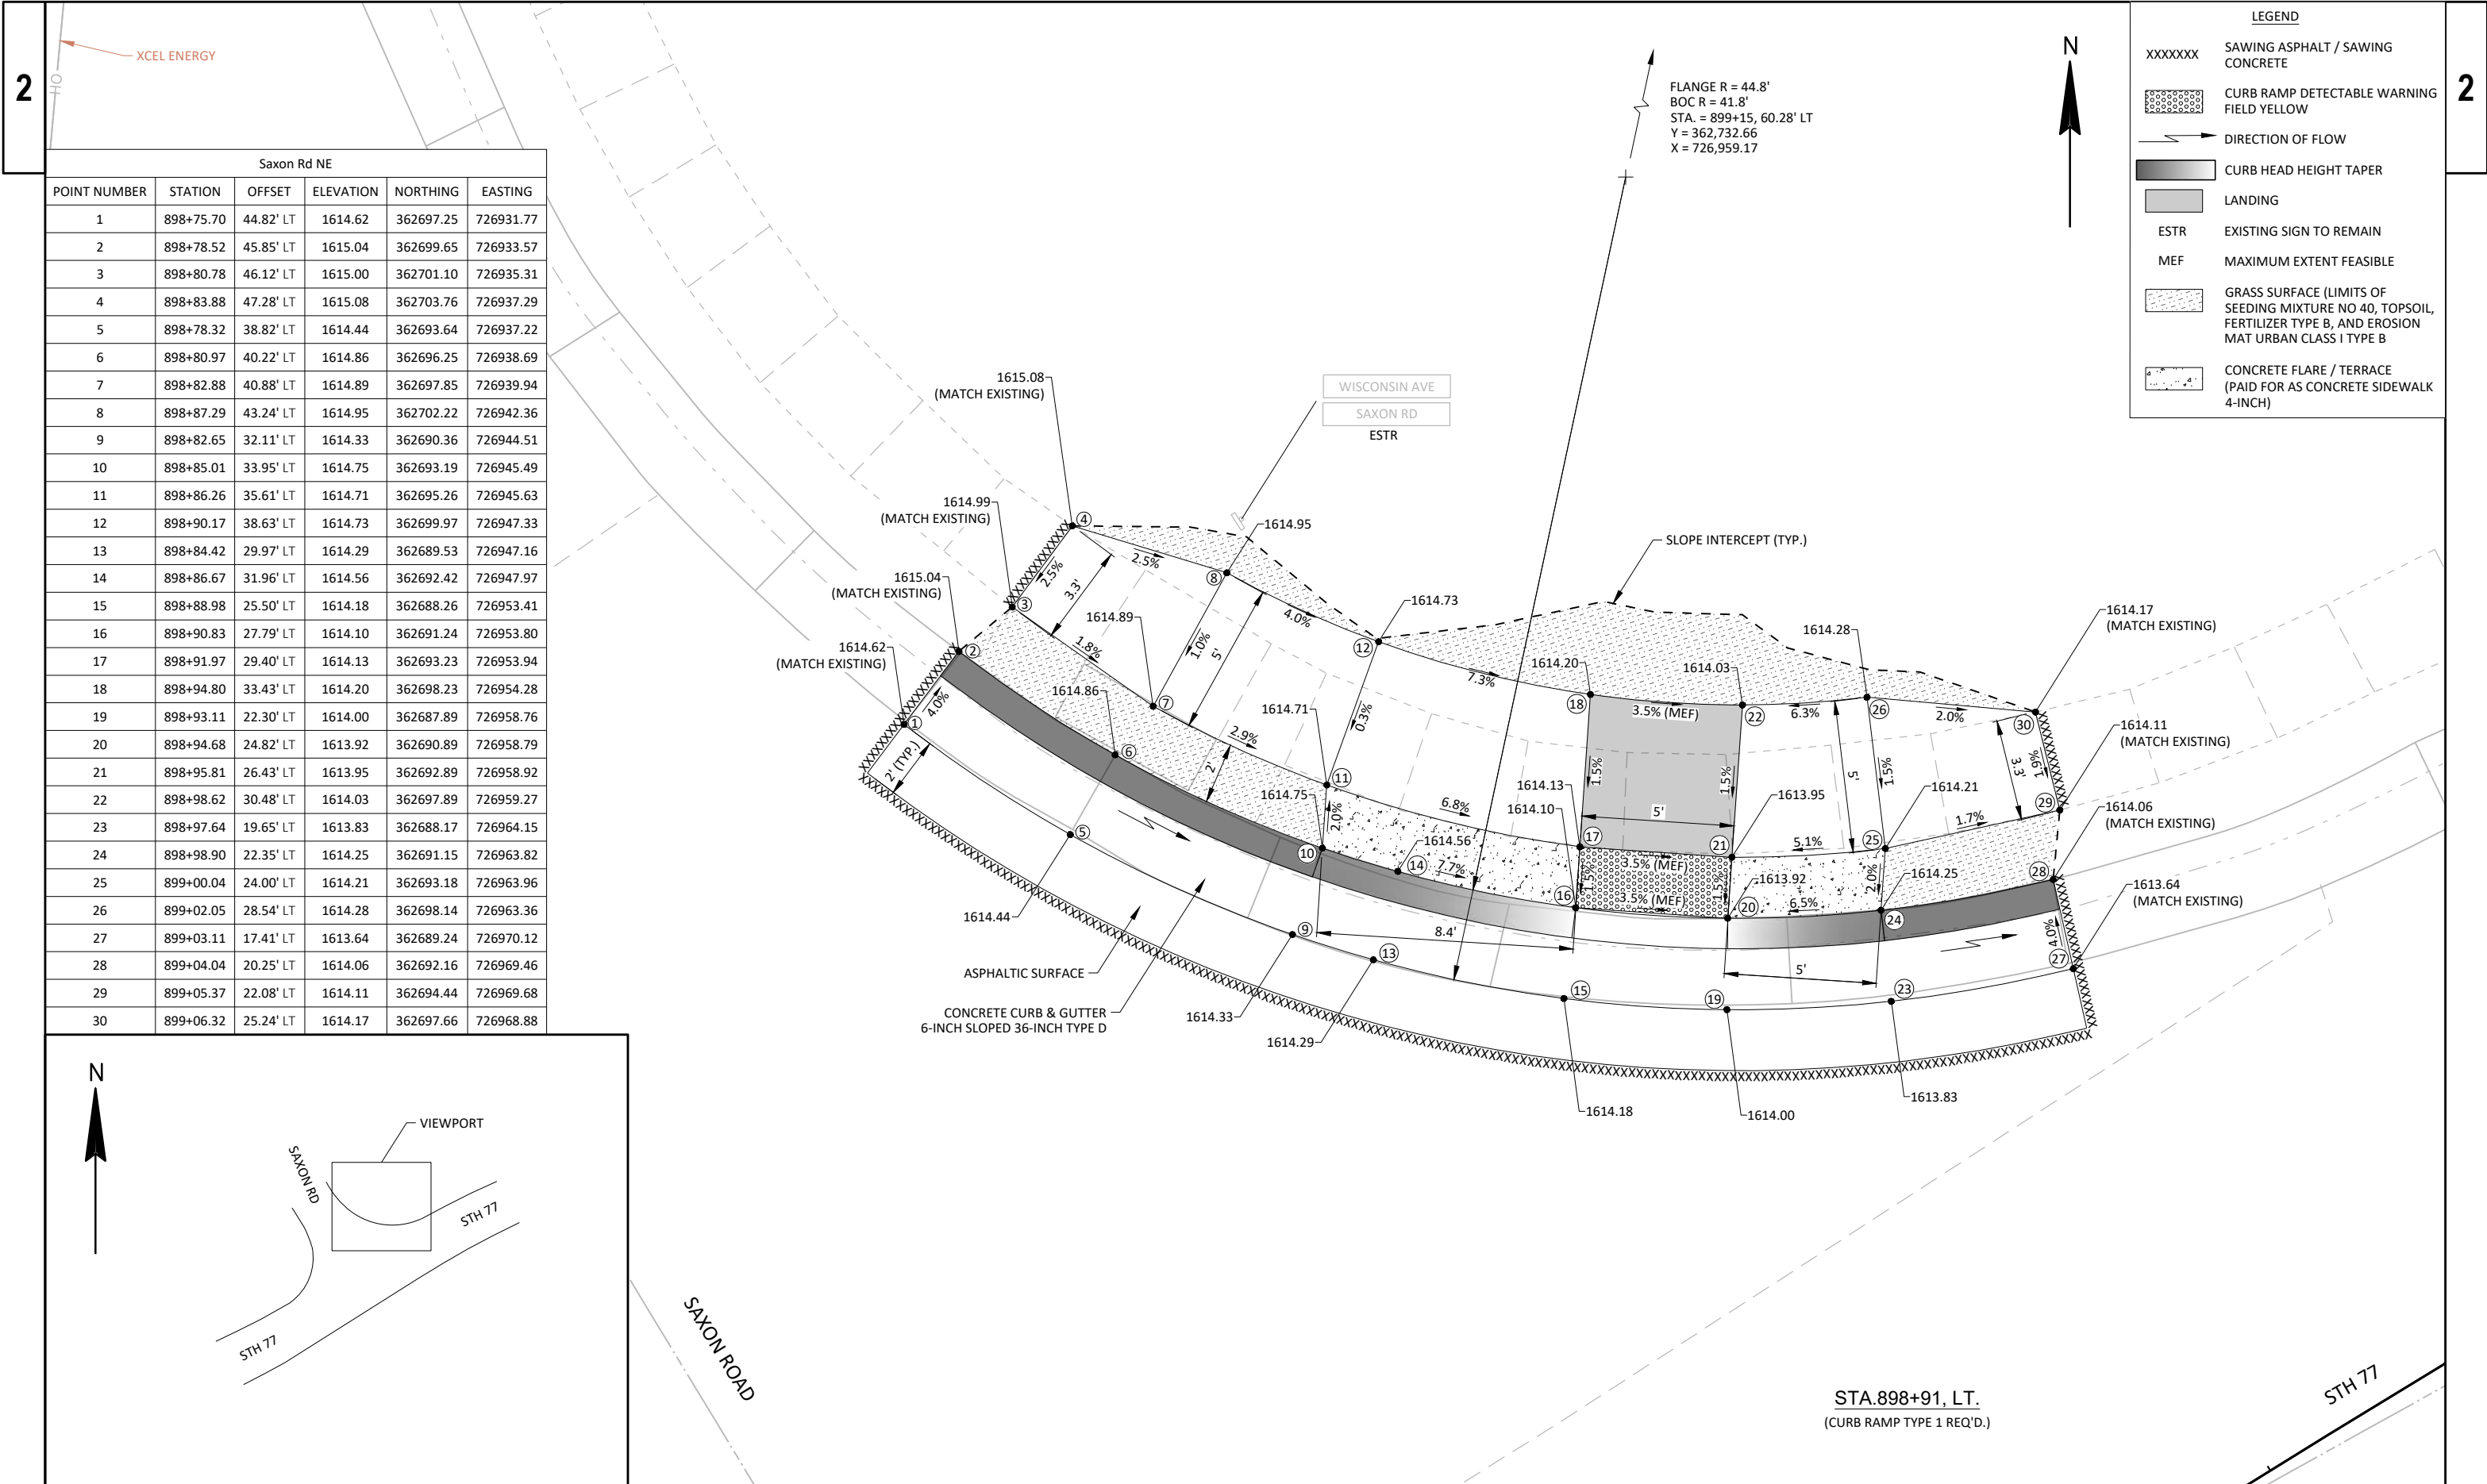

Saxon Rd NE					
POINT NUMBER	STATION	OFFSET	ELEVATION	NORTHING	EASTING
1	898+75.70	44.82' LT	1614.62	362697.25	726931.77
2	898+78.52	45.85' LT	1615.04	362699.65	726933.57
3	898+80.78	46.12' LT	1615.00	362701.10	726935.31
4	898+83.88	47.28' LT	1615.08	362703.76	726937.29
5	898+78.32	38.82' LT	1614.44	362693.64	726937.22
6	898+80.97	40.22' LT	1614.86	362696.25	726938.69
7	898+82.88	40.88' LT	1614.89	362697.85	726939.94
8	898+87.29	43.24' LT	1614.95	362702.22	726942.36
9	898+82.65	32.11' LT	1614.33	362690.36	726944.51
10	898+85.01	33.95' LT	1614.75	362693.19	726945.49
11	898+86.26	35.61' LT	1614.71	362695.26	726945.63
12	898+90.17	38.63' LT	1614.73	362699.97	726947.33
13	898+84.42	29.97' LT	1614.29	362689.53	726947.16
14	898+86.67	31.96' LT	1614.56	362692.42	726947.97
15	898+88.98	25.50' LT	1614.18	362688.26	726953.41
16	898+90.83	27.79' LT	1614.10	362691.24	726953.80
17	898+91.97	29.40' LT	1614.13	362693.23	726953.94
18	898+94.80	33.43' LT	1614.20	362698.23	726954.28
19	898+93.11	22.30' LT	1614.00	362687.89	726958.76
20	898+94.68	24.82' LT	1613.92	362690.89	726958.79
21	898+95.81	26.43' LT	1613.95	362692.89	726958.92
22	898+98.62	30.48' LT	1614.03	362697.89	726959.27
23	898+97.64	19.65' LT	1613.83	362688.17	726964.15
24	898+98.90	22.35' LT	1614.25	362691.15	726963.82
25	899+00.04	24.00' LT	1614.21	362693.18	726963.96
26	899+02.05	28.54' LT	1614.28	362698.14	726963.36
27	899+03.11	17.41' LT	1613.64	362689.24	726970.12
28	899+04.04	20.25' LT	1614.06	362692.16	726969.46
29	899+05.37	22.08' LT	1614.11	362694.44	726969.68
30	899+06.32	25.24' LT	1614.17	362697.66	726968.88

LEGEND

XXXXXXX

SAWING ASPHALT / SAWING CONCRETE

CURB RAMP DETECTABLE WARNING FIELD YELLOW

DIRECTION OF FLOW

CURB HEAD HEIGHT TAPER

LANDING

ESTR


EXISTING SIGN TO REMAIN


MEF

MAXIMUM EXTENT FEASIBLE

GRASS SURFACE (LIMITS OF SEEDING MIXTURE NO 40, TOPSOIL, FERTILIZER TYPE B, AND EROSION MAT URBAN CLASS I TYPE B)

CONCRETE FLARE / TERRACE (PAID FOR AS CONCRETE SIDEWALK 4-INCH)

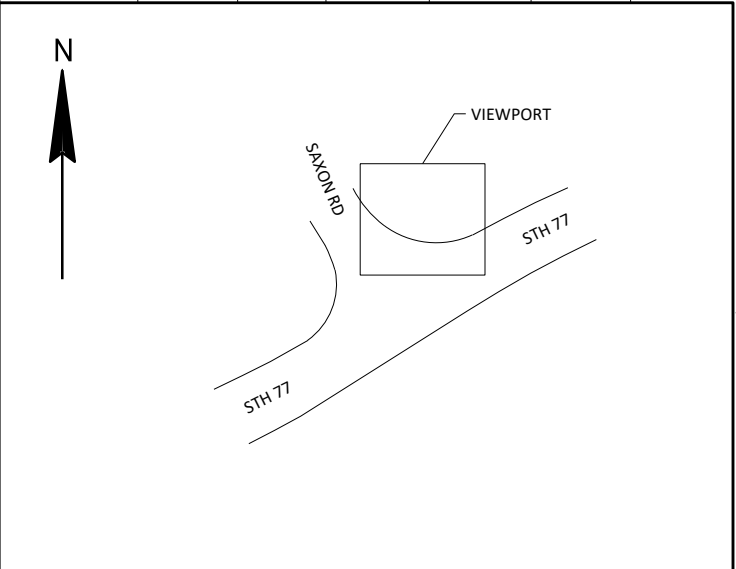


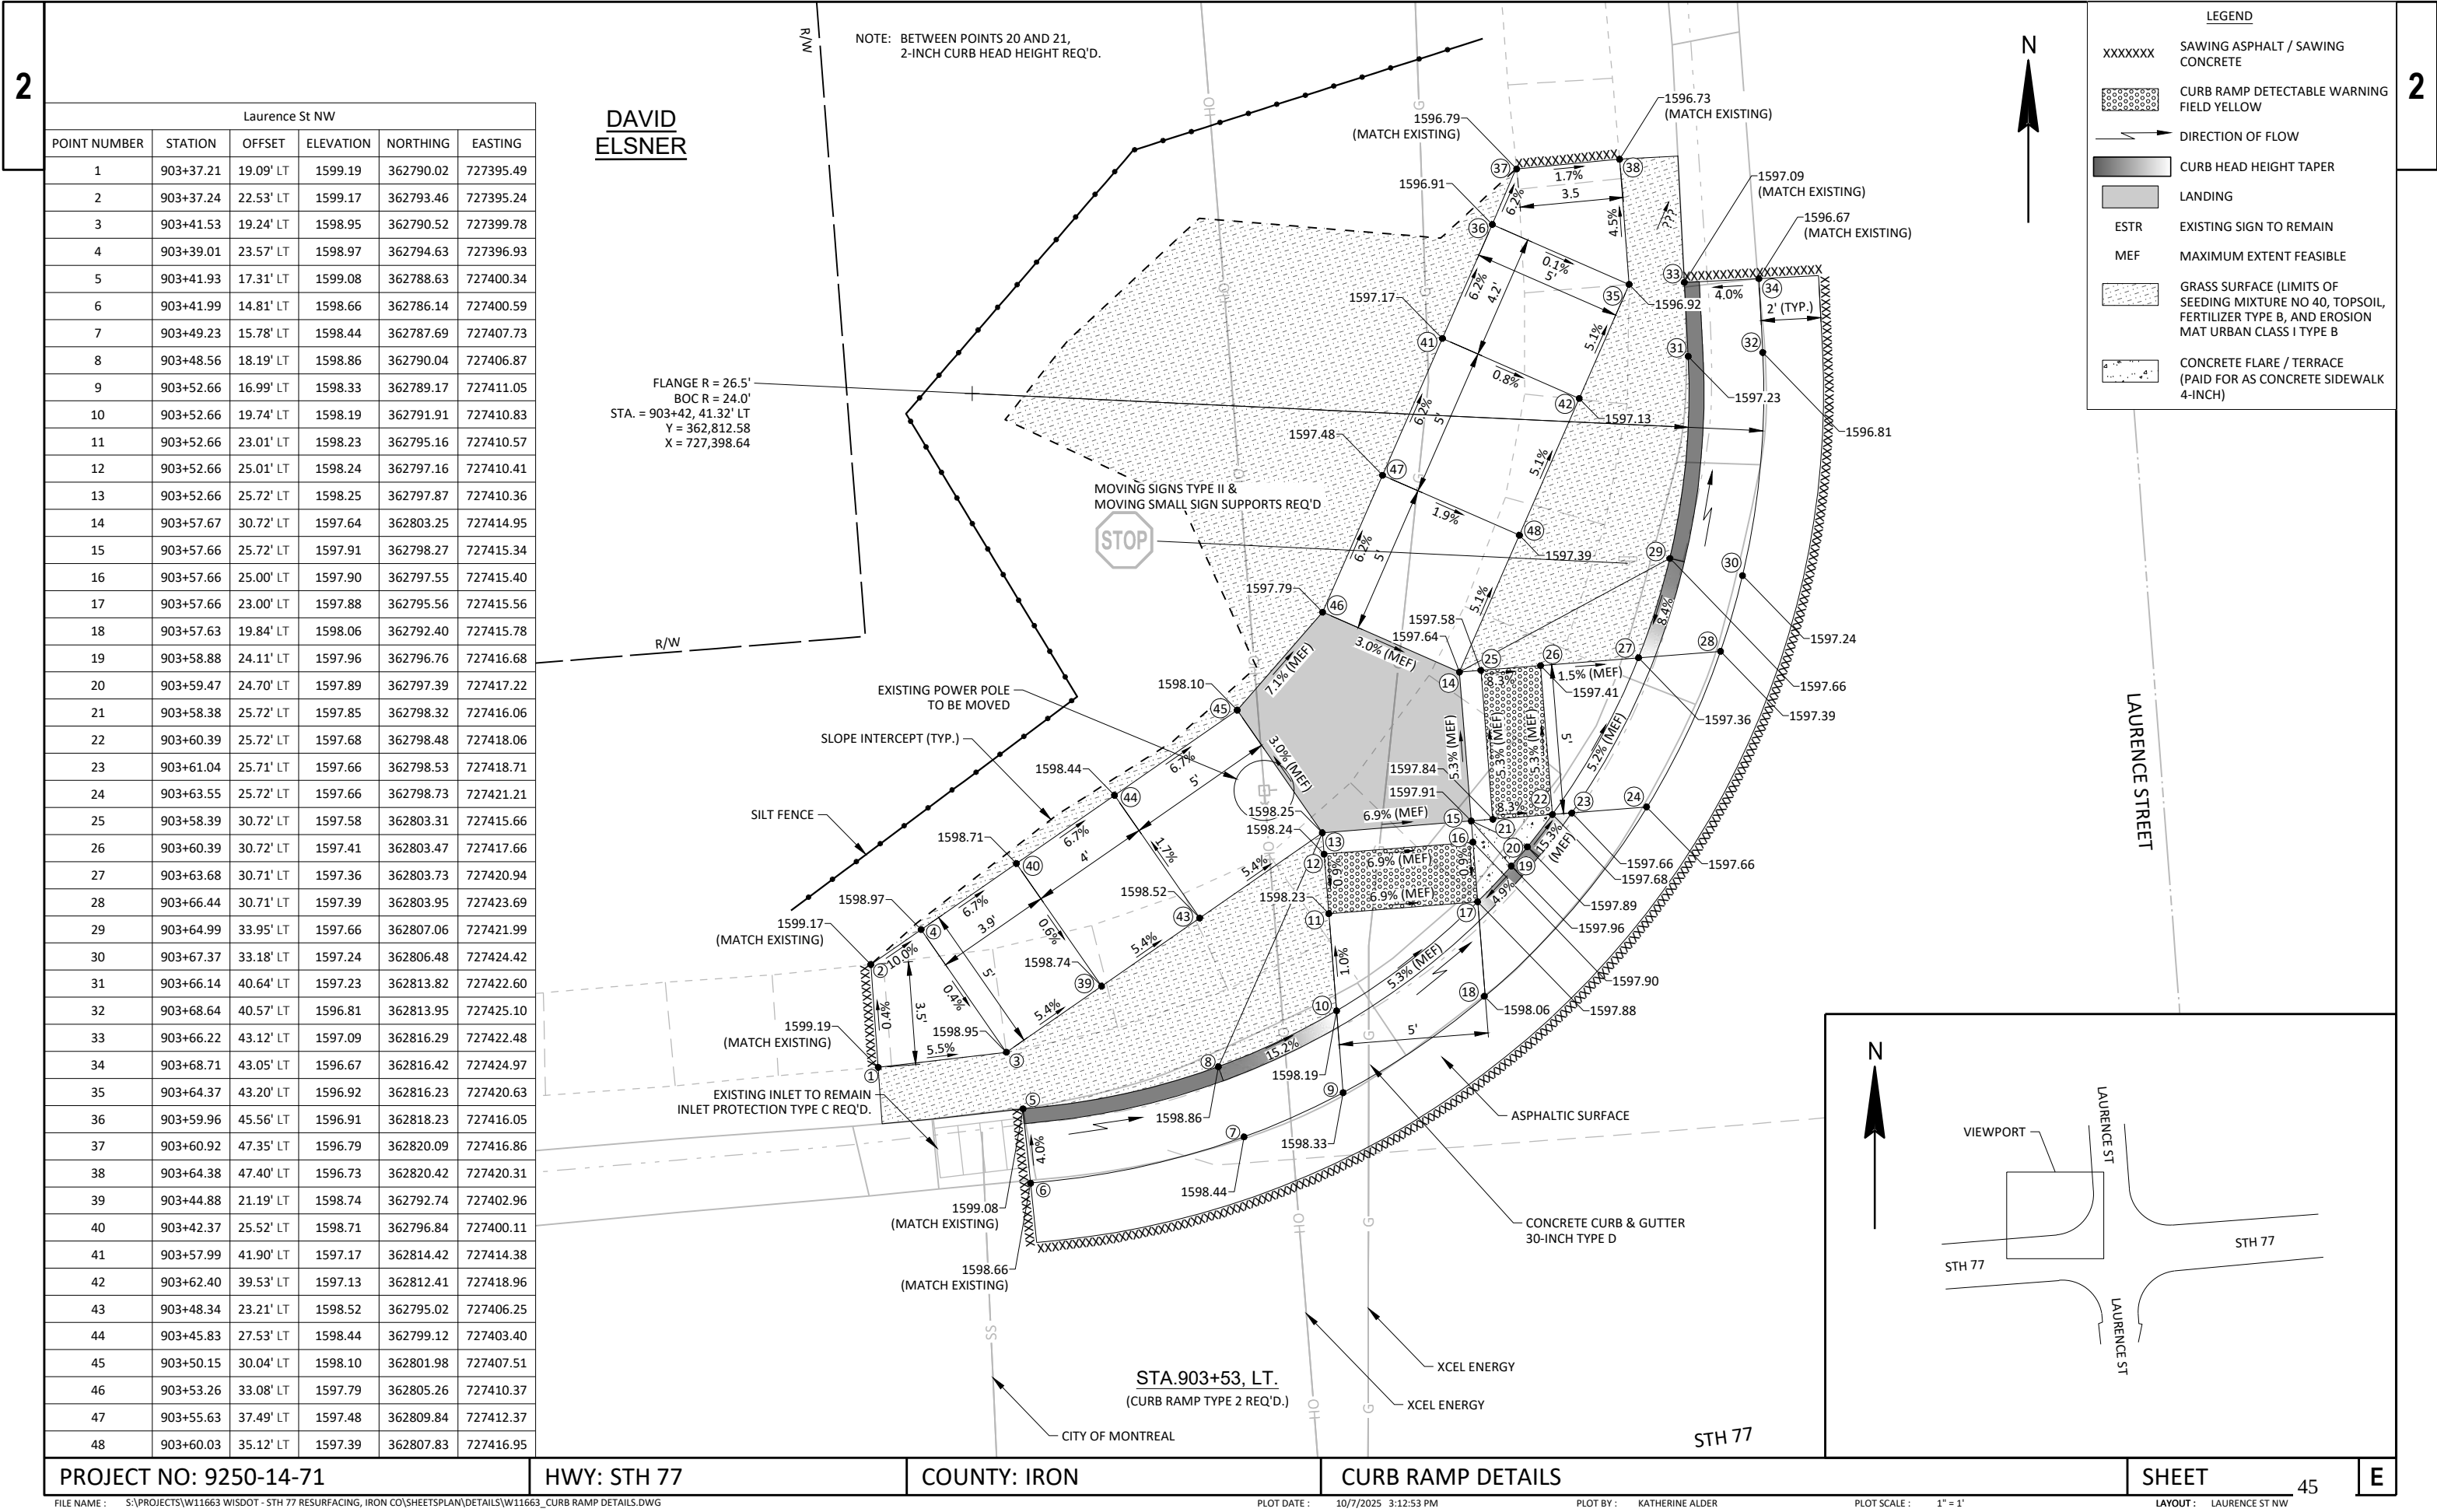


Laurence St SW					
POINT NUMBER	STATION	OFFSET	ELEVATION	NORTHING	EASTING
1	903+31.29	20.42' RT	1599.36	362750.17	727392.74
2	903+31.32	23.66' RT	1599.55	362746.94	727393.04
3	903+39.39	20.26' RT	1599.32	362750.97	727400.81
4	903+37.05	24.68' RT	1599.45	362746.38	727398.83
5	903+40.87	15.67' RT	1598.89	362755.67	727401.91
6	903+40.84	18.17' RT	1599.31	362753.18	727402.08
7	903+43.79	22.60' RT	1599.25	362748.99	727405.37
8	903+41.45	27.01' RT	1599.36	362744.41	727403.40
9	903+48.21	24.94' RT	1599.18	362747.02	727409.97
10	903+45.87	29.35' RT	1599.27	362742.43	727407.99
11	903+49.74	16.86' RT	1598.92	362755.19	727410.85
12	903+48.98	19.25' RT	1599.34	362752.75	727410.28
13	903+52.61	17.98' RT	1598.93	362754.30	727413.80
14	903+52.62	20.77' RT	1598.87	362751.52	727414.03
15	903+52.63	24.38' RT	1598.93	362747.93	727414.34
16	903+52.63	26.37' RT	1599.06	362745.94	727414.49
17	903+52.64	27.27' RT	1599.12	362745.04	727414.57
18	903+50.28	31.69' RT	1599.18	362740.45	727412.58
19	903+57.65	32.26' RT	1599.28	362740.47	727419.96
20	903+57.64	27.26' RT	1599.19	362745.46	727419.55
21	903+57.63	26.35' RT	1599.13	362746.36	727419.48
22	903+57.62	24.36' RT	1599.00	362748.34	727419.31
23	903+57.60	21.06' RT	1599.04	362751.64	727419.02
24	903+59.17	25.98' RT	1599.21	362746.86	727420.97
25	903+58.19	27.26' RT	1599.17	362745.50	727420.10
26	903+60.19	27.25' RT	1599.08	362745.67	727422.10
27	903+63.19	27.27' RT	1599.19	362745.89	727425.09
28	903+58.20	32.26' RT	1599.26	362740.52	727420.52
29	903+60.20	32.25' RT	1599.17	362740.68	727422.51
30	903+62.99	32.25' RT	1599.20	362740.91	727425.29
31	903+65.67	32.24' RT	1599.30	362741.13	727427.95
32	903+66.72	36.17' RT	1599.37	362737.30	727429.32
33	903+64.26	36.62' RT	1599.79	362736.66	727426.91
34	903+59.25	37.00' RT	1599.61	362735.87	727421.94
35	903+54.51	38.60' RT	1599.61	362733.90	727417.35
36	903+67.00	38.15' RT	1599.40	362735.35	727429.76
37	903+64.52	38.40' RT	1599.82	362734.90	727427.30
38	903+61.16	42.69' RT	1600.00	362730.36	727424.30
39	903+56.43	44.29' RT	1600.07	362728.39	727419.71
40	903+67.42	46.14' RT	1599.75	362727.42	727430.82
41	903+64.91	45.92' RT	1600.12	362727.44	727428.29
42	903+62.97	48.02' RT	1600.36	362725.18	727426.53
43	903+58.23	49.62' RT	1600.50	362723.21	727421.93
44	903+63.24	53.70' RT	1600.71	362719.55	727427.25
45	903+59.65	53.79' RT	1600.83	362719.17	727423.68
46	903+65.20	51.91' RT	1600.06	362721.49	727429.06
47	903+67.69	51.79' RT	1600.14	362721.81	727431.54
48	903+52.91	33.86' RT	1599.23	362738.50	727415.37

STH 77

NOTE: POINT 24, 2-INCH CURB HEAD HEIGHT REQ'D.

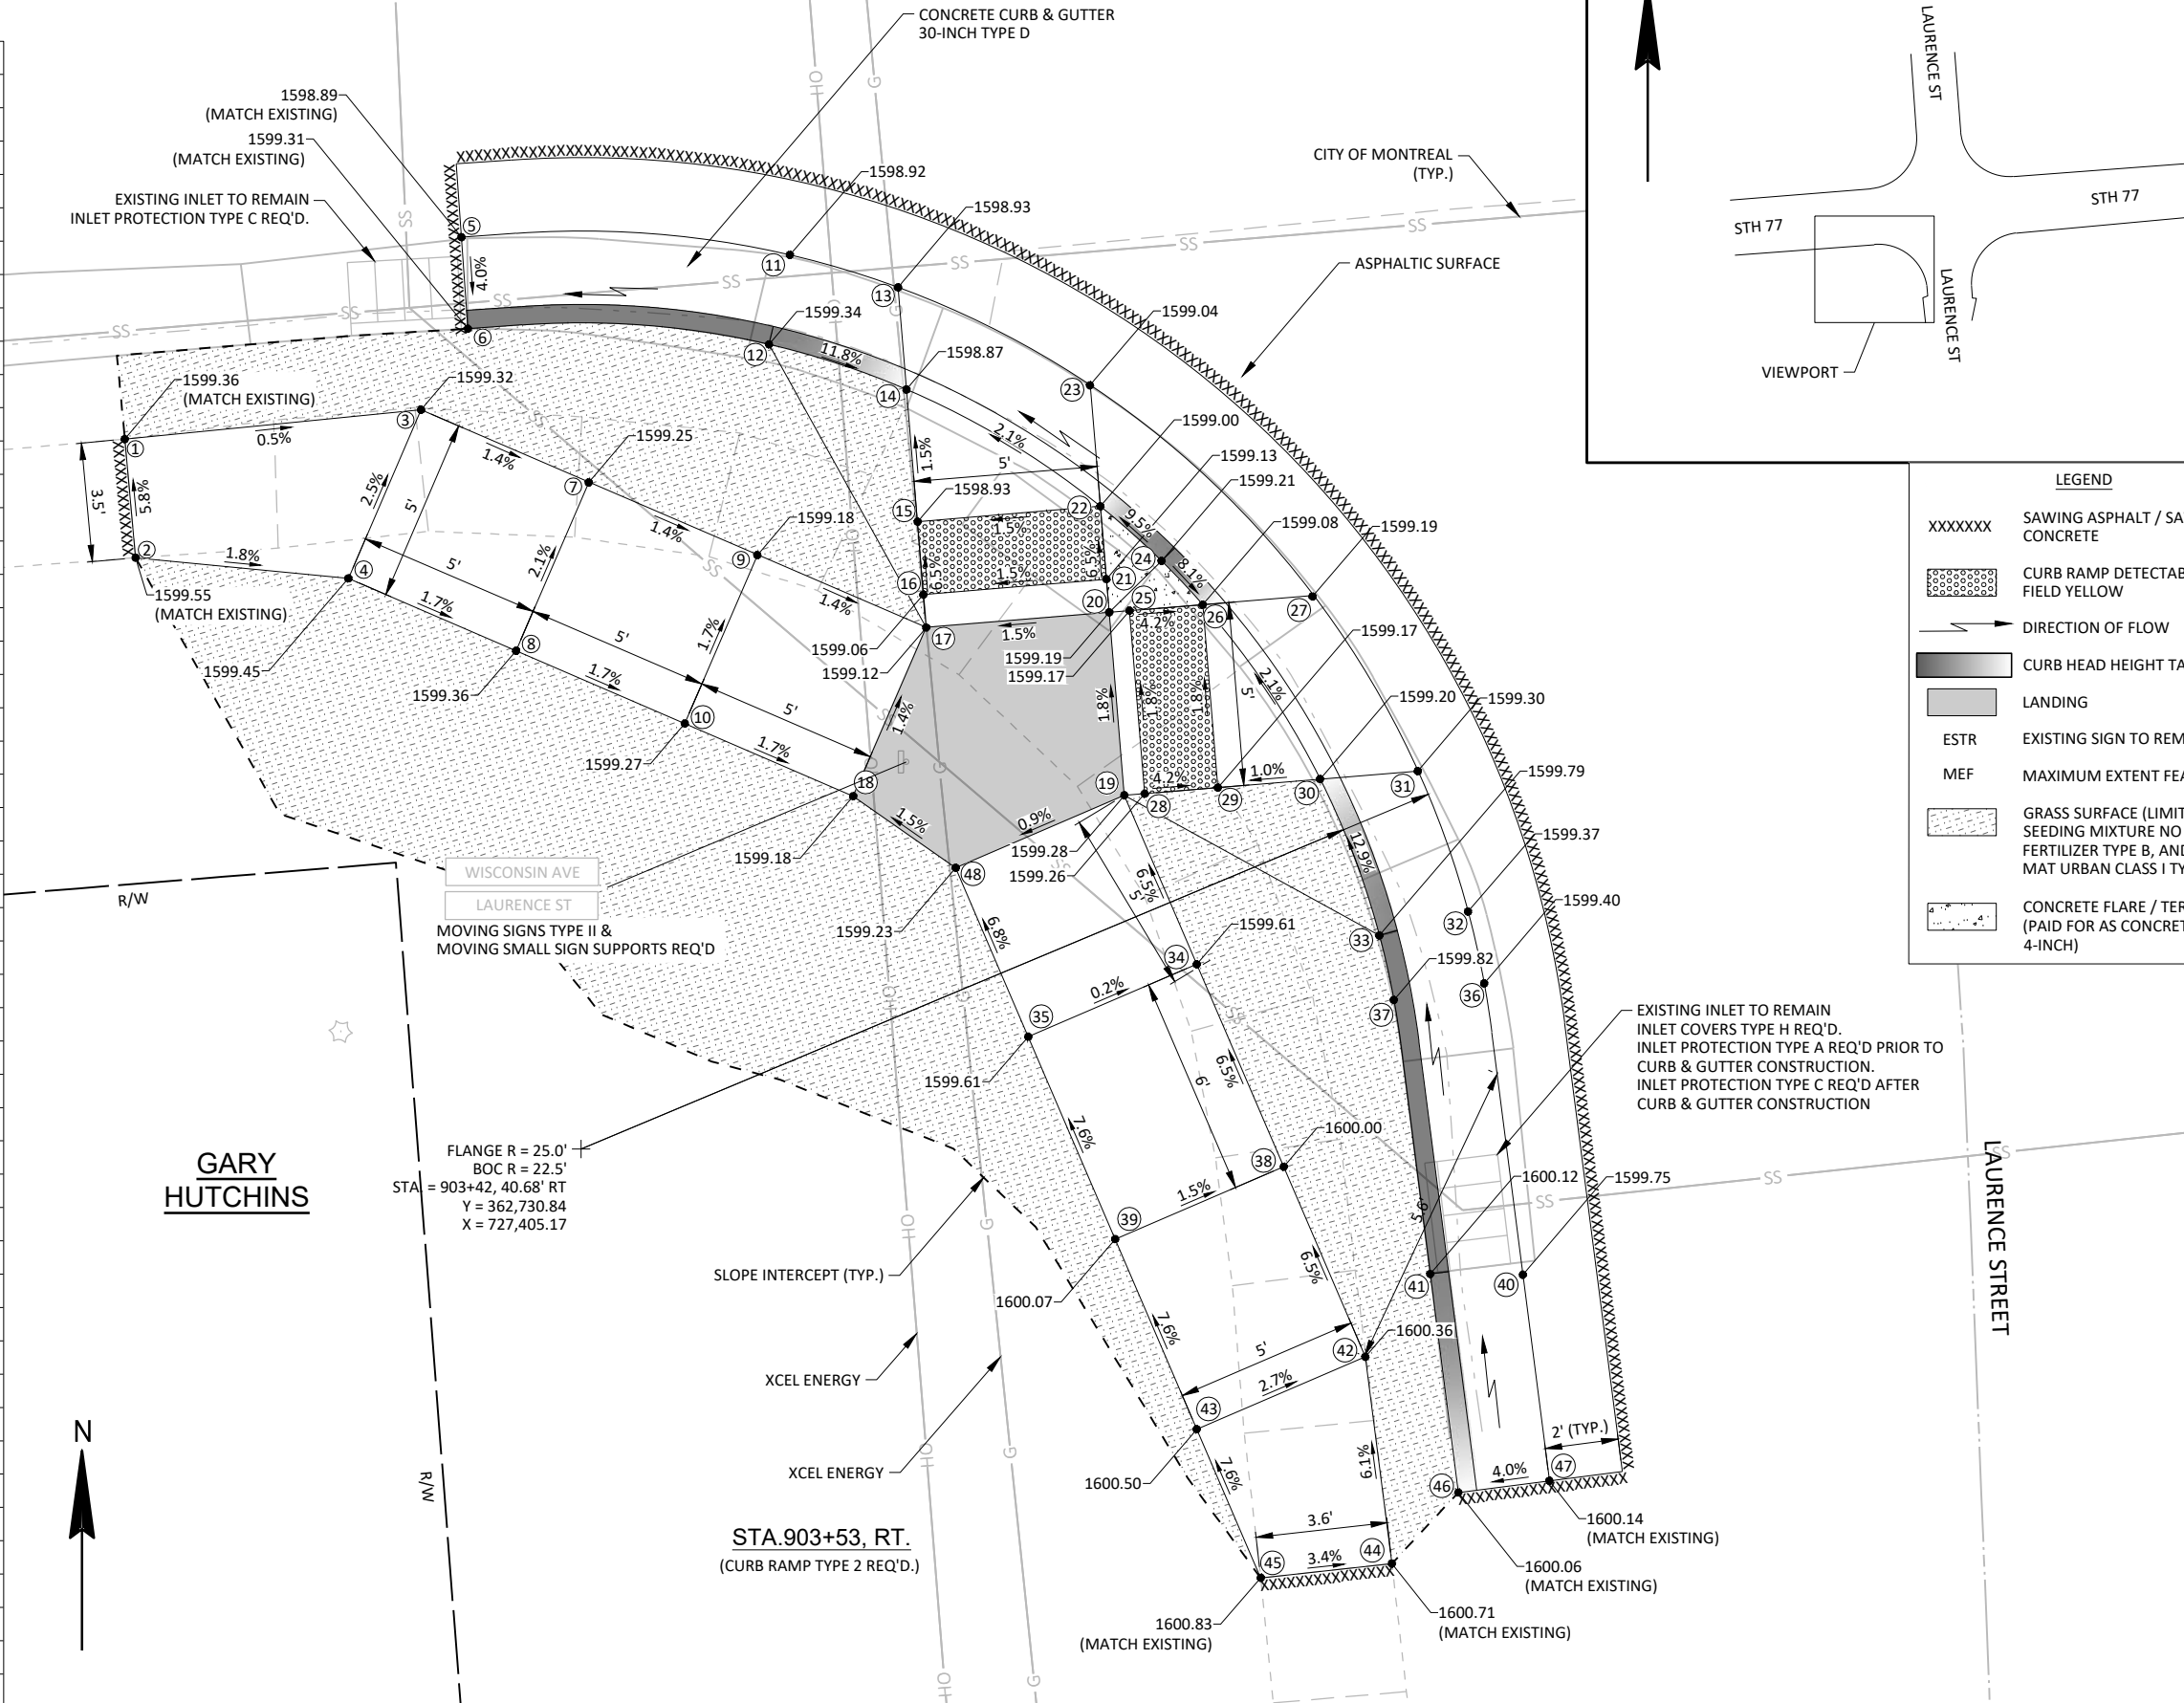

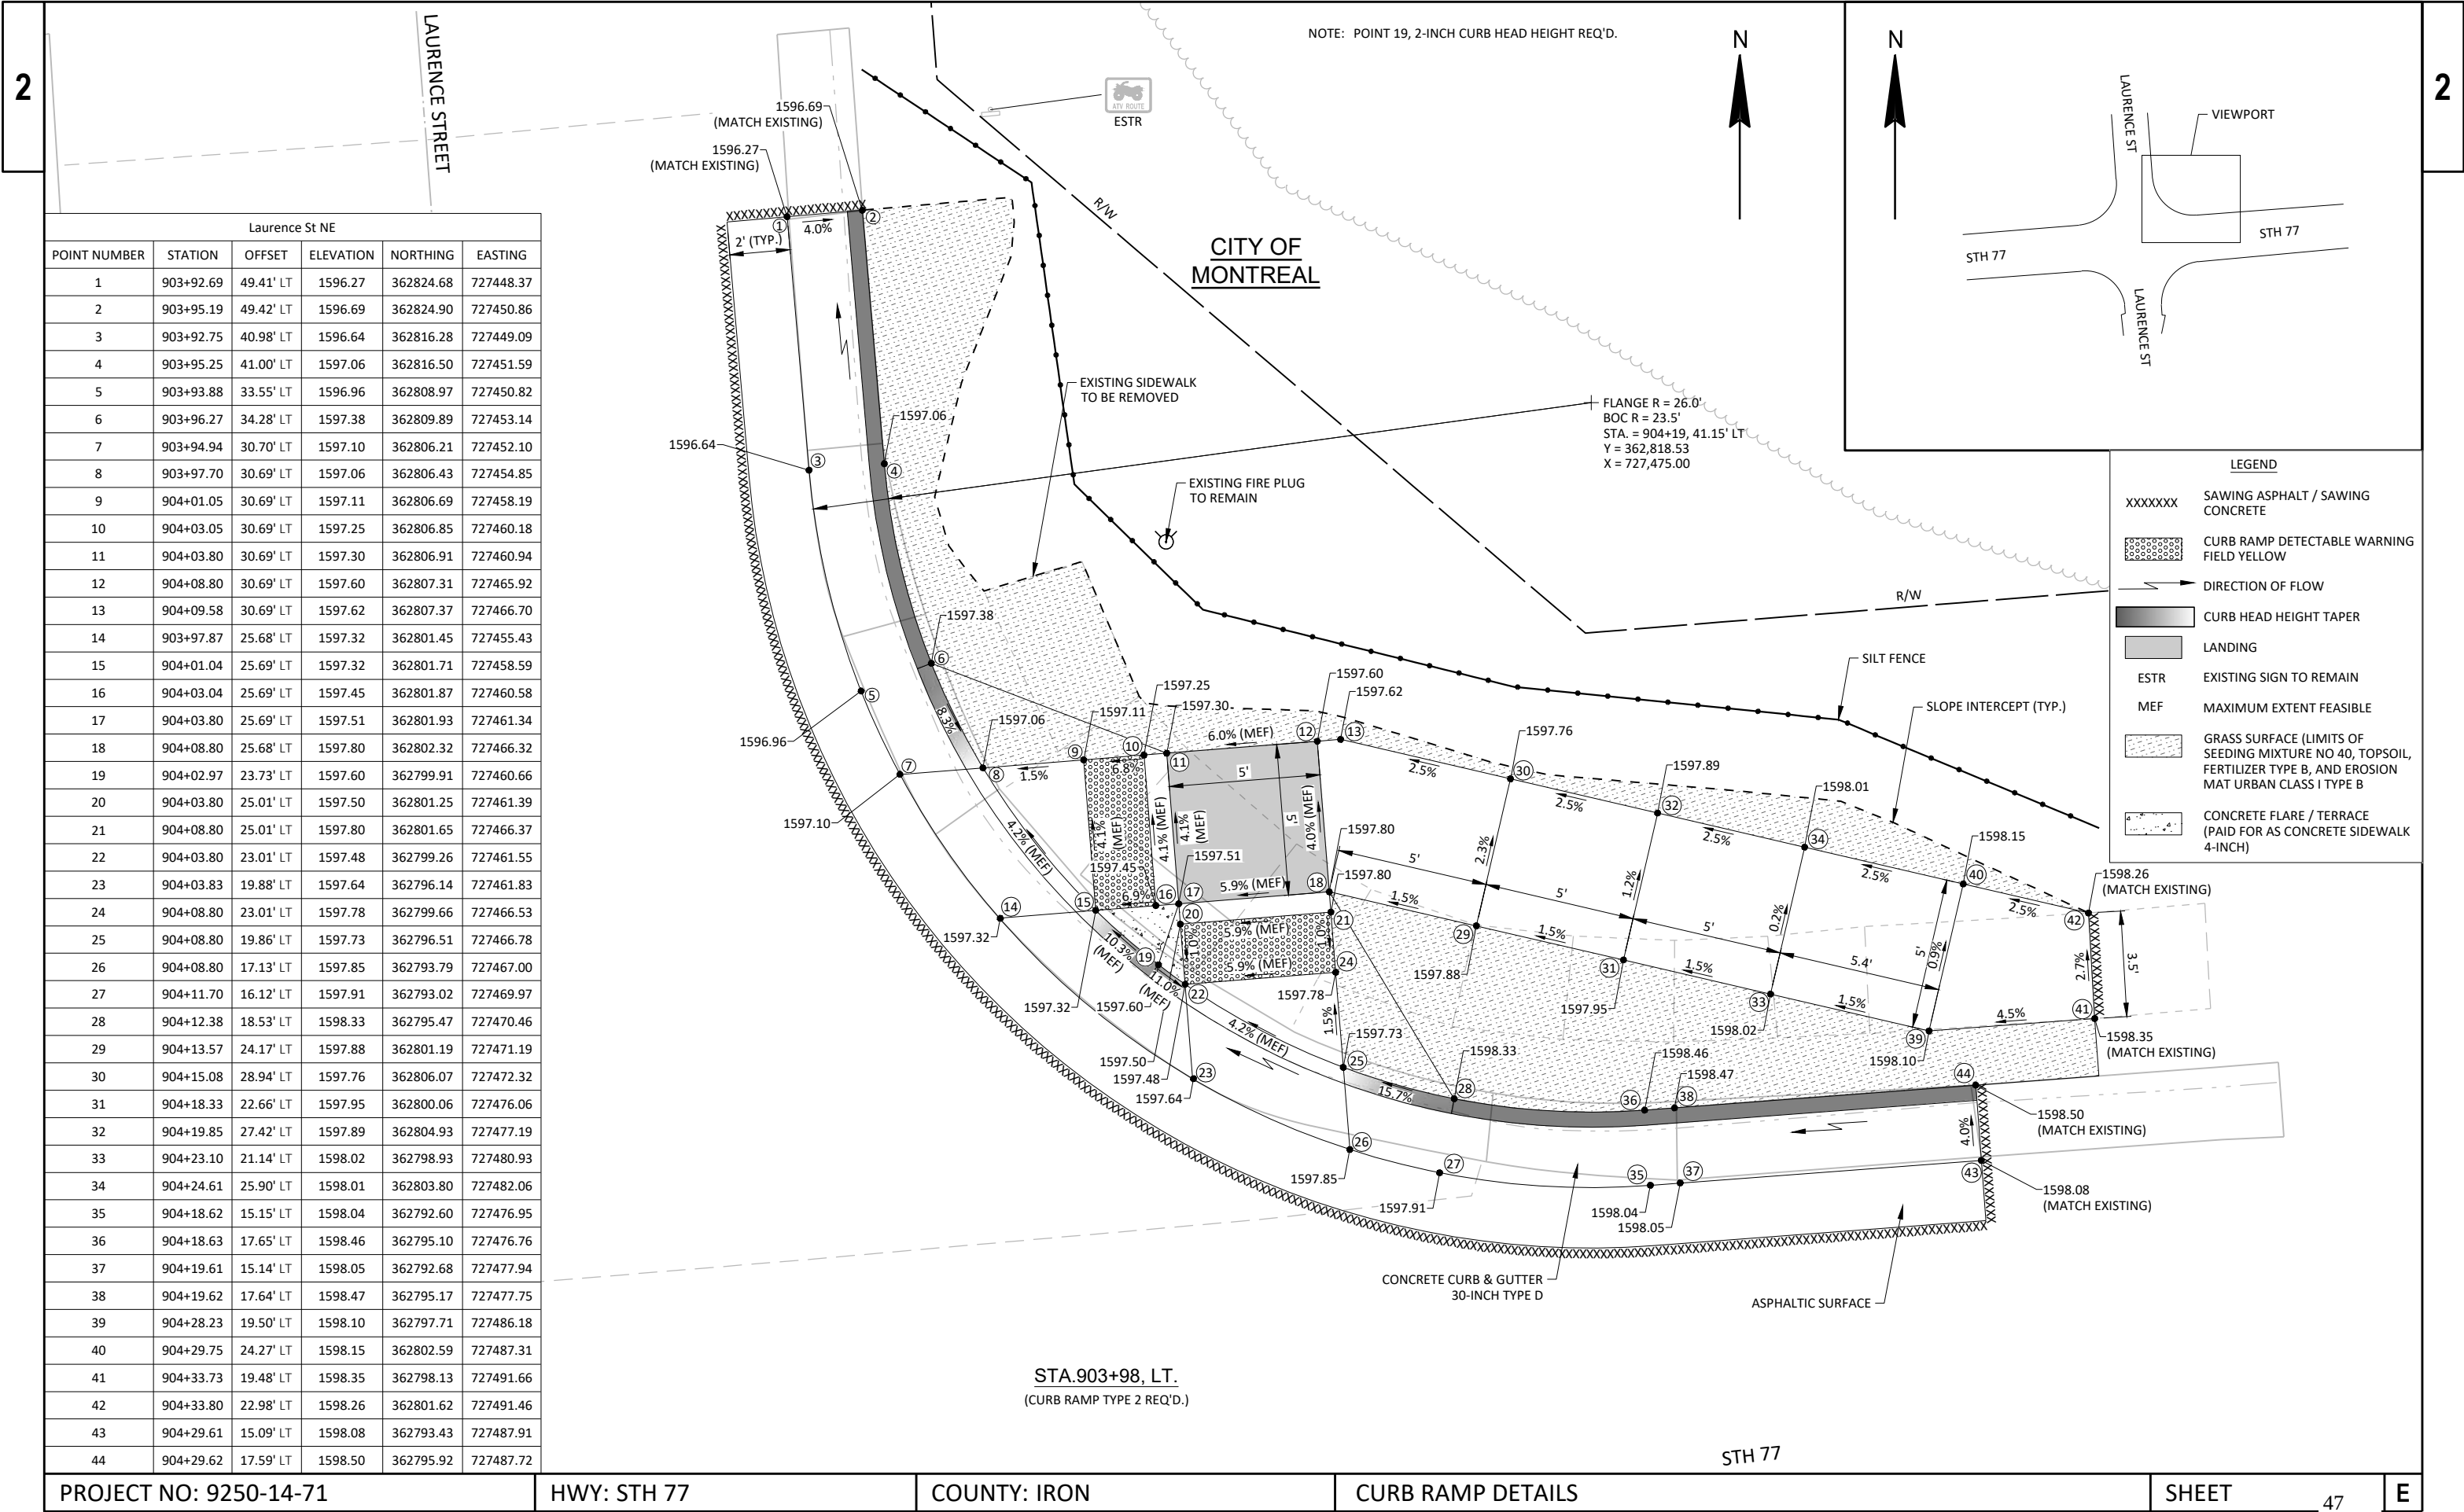

Laurence St NE					
POINT NUMBER	STATION	OFFSET	ELEVATION	NORTHING	EASTING
1	903+92.69	49.41' LT	1596.27	362824.68	727448.37
2	903+95.19	49.42' LT	1596.69	362824.90	727450.86
3	903+92.75	40.98' LT	1596.64	362816.28	727449.09
4	903+95.25	41.00' LT	1597.06	362816.50	727451.59
5	903+93.88	33.55' LT	1596.96	362808.97	727450.82
6	903+96.27	34.28' LT	1597.38	362809.89	727453.14
7	903+94.94	30.70' LT	1597.10	362806.21	727452.10
8	903+97.70	30.69' LT	1597.06	362806.43	727454.85
9	904+01.05	30.69' LT	1597.11	362806.69	727458.19
10	904+03.05	30.69' LT	1597.25	362806.85	727460.18
11	904+03.80	30.69' LT	1597.30	362806.91	727460.94
12	904+08.80	30.69' LT	1597.60	362807.31	727465.92
13	904+09.58	30.69' LT	1597.62	362807.37	727466.70
14	903+97.87	25.68' LT	1597.32	362801.45	727455.43
15	904+01.04	25.69' LT	1597.32	362801.71	727458.59
16	904+03.04	25.69' LT	1597.45	362801.87	727460.58
17	904+03.80	25.69' LT	1597.51	362801.93	727461.34
18	904+08.80	25.68' LT	1597.80	362802.32	727466.32
19	904+02.97	23.73' LT	1597.60	362799.91	727460.66
20	904+03.80	25.01' LT	1597.50	362801.25	727461.39
21	904+08.80	25.01' LT	1597.80	362801.65	727466.37
22	904+03.80	23.01' LT	1597.48	362799.26	727461.55
23	904+03.83	19.88' LT	1597.64	362796.14	727461.83
24	904+08.80	23.01' LT	1597.78	362799.66	727466.53
25	904+08.80	19.86' LT	1597.73	362796.51	727466.78
26	904+08.80	17.13' LT	1597.85	362793.79	727467.00
27	904+11.70	16.12' LT	1597.91	362793.02	727469.97
28	904+12.38	18.53' LT	1598.33	362795.47	727470.46
29	904+13.57	24.17' LT	1597.88	362801.19	727471.19
30	904+15.08	28.94' LT	1597.76	362806.07	727472.32
31	904+18.33	22.66' LT	1597.95	362800.06	727476.06
32	904+19.85	27.42' LT	1597.89	362804.93	727477.19
33	904+23.10	21.14' LT	1598.02	362798.93	727480.93
34	904+24.61	25.90' LT	1598.01	362803.80	727482.06
35	904+18.62	15.15' LT	1598.04	362792.60	727476.95
36	904+18.63	17.65' LT	1598.46	362795.10	727476.76
37	904+19.61	15.14' LT	1598.05	362792.68	727477.94
38	904+19.62	17.64' LT	1598.47	362795.17	727477.75
39	904+28.23	19.50' LT	1598.10	362797.71	727486.18
40	904+29.75	24.27' LT	1598.15	362802.59	727487.31
41	904+33.73	19.48' LT	1598.35	362798.13	727491.66
42	904+33.80	22.98' LT	1598.26	362801.62	727491.46
43	904+29.61	15.09' LT	1598.08	362793.43	727487.91
44	904+29.62	17.59' LT	1598.50	362795.92	727487.72

STA.903+98, LT.
(CURB RAMP TYPE 2 REQ'D.)

PROJECT NO: 9250-14-71

HWY: STH 77


COUNTY: IRON

CURB RAMP DETAILS

SHEET

47

E

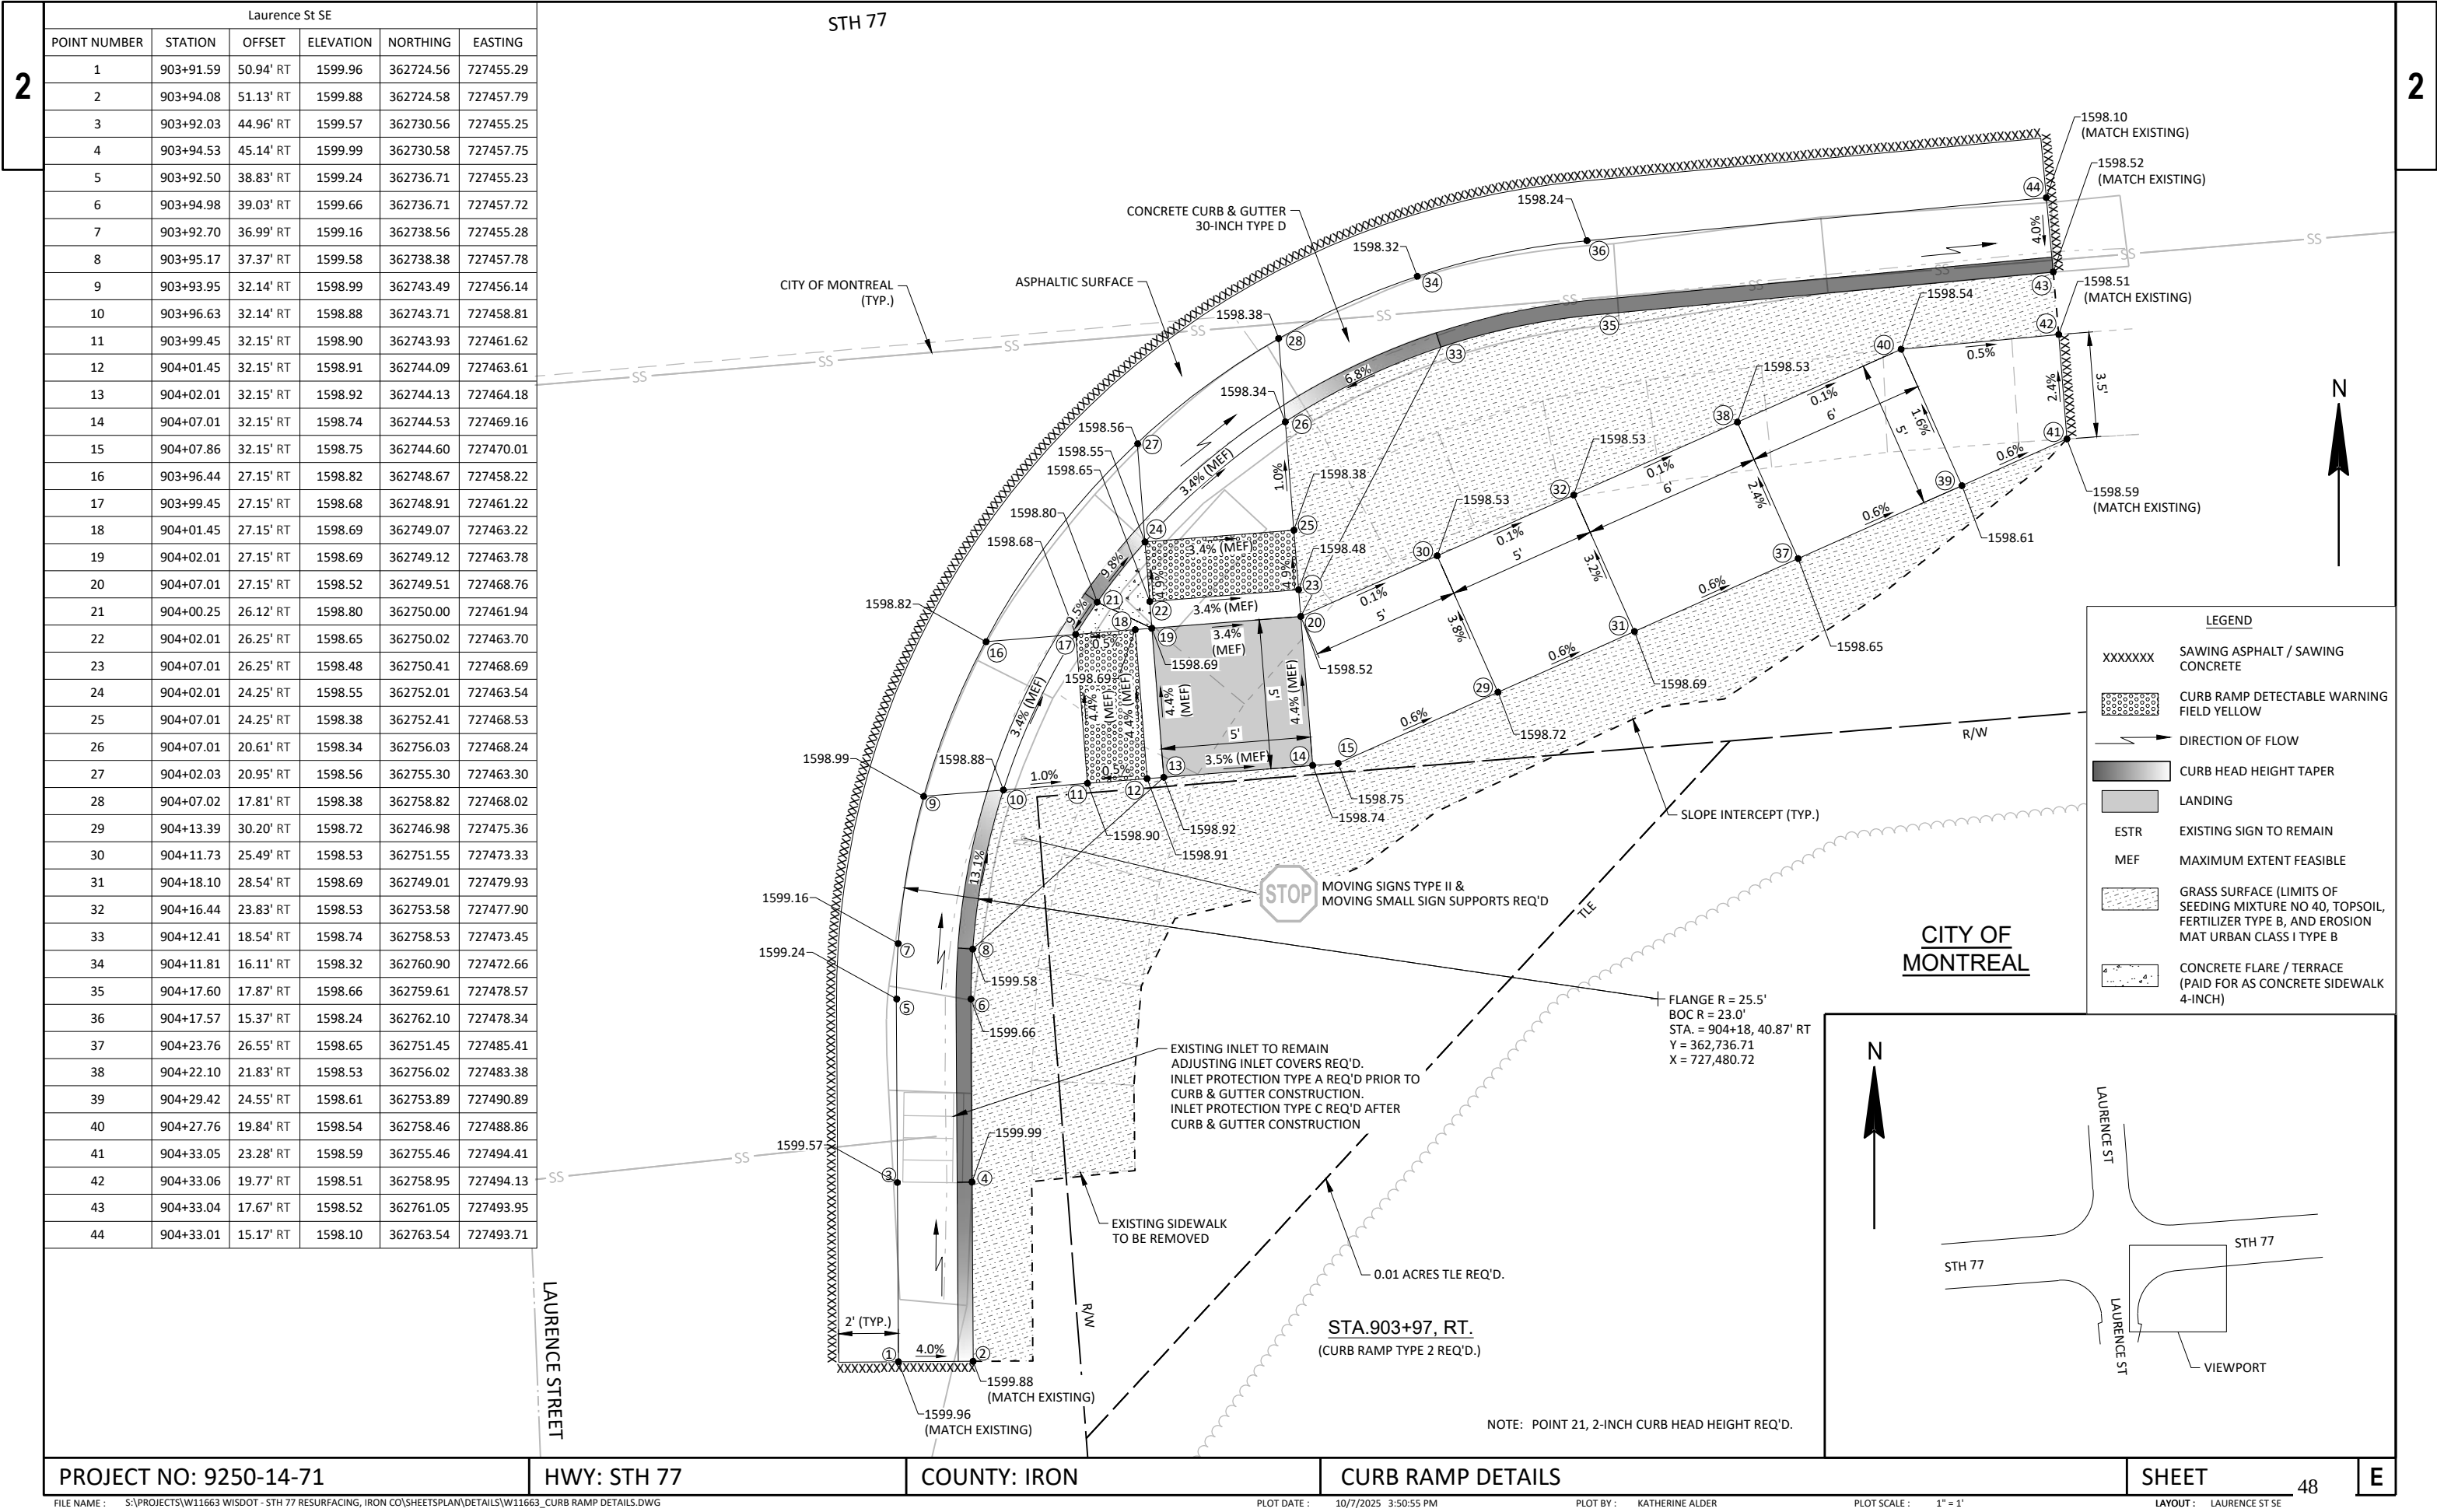





CHRISTINA
JOHNSON

Hamilton St NW					
POINT NUMBER	STATION	OFFSET	ELEVATION	NORTHING	EASTING
1	909+35.50	23.04' LT	1583.92	362842.26	727991.45
2	909+35.51	19.58' LT	1584.02	362838.81	727991.74
3	909+41.56	19.47' LT	1583.79	362839.21	727997.78
4	909+41.62	24.47' LT	1583.69	362844.19	727997.43
5	909+43.57	17.45' LT	1584.08	362837.35	727999.96
6	909+43.53	14.95' LT	1583.66	362834.86	728000.12
7	909+55.47	17.42' LT	1583.00	362838.30	728011.81
8	909+54.41	19.68' LT	1583.09	362840.47	728010.57
9	909+60.86	20.76' LT	1582.67	362842.08	728016.91
10	909+59.30	22.71' LT	1582.59	362843.90	728015.19
11	909+57.88	24.15' LT	1582.62	362845.21	728013.66
12	909+54.34	27.73' LT	1582.69	362848.49	728009.83
13	909+57.89	31.25' LT	1582.26	362852.28	728013.09
14	909+61.44	27.66' LT	1582.19	362849.00	728016.92
15	909+62.85	26.23' LT	1582.16	362847.69	728018.44
16	909+64.78	24.65' LT	1582.24	362846.28	728020.50
17	909+67.88	29.37' LT	1581.67	362851.24	728023.19
18	909+65.65	30.51' LT	1582.09	362852.19	728020.88
19	909+64.16	32.01' LT	1581.92	362853.57	728019.28
20	909+59.65	34.16' LT	1582.00	362855.33	728014.60
21	909+62.44	39.54' LT	1581.23	362860.93	728016.93
22	909+65.64	39.09' LT	1581.10	362860.74	728020.16
23	909+68.29	41.38' LT	1580.84	362863.24	728022.61
24	909+70.79	41.37' LT	1580.42	362863.44	728025.10
25	909+68.31	48.45' LT	1580.13	362870.28	728022.05
26	909+70.81	48.44' LT	1579.71	362870.48	728024.54

FLANGE R = 26.5'
BOC R = 24.0'
STA. = 909+44, 41.44' LT
Y = 362,861.32
X = 727,998.69

R/W

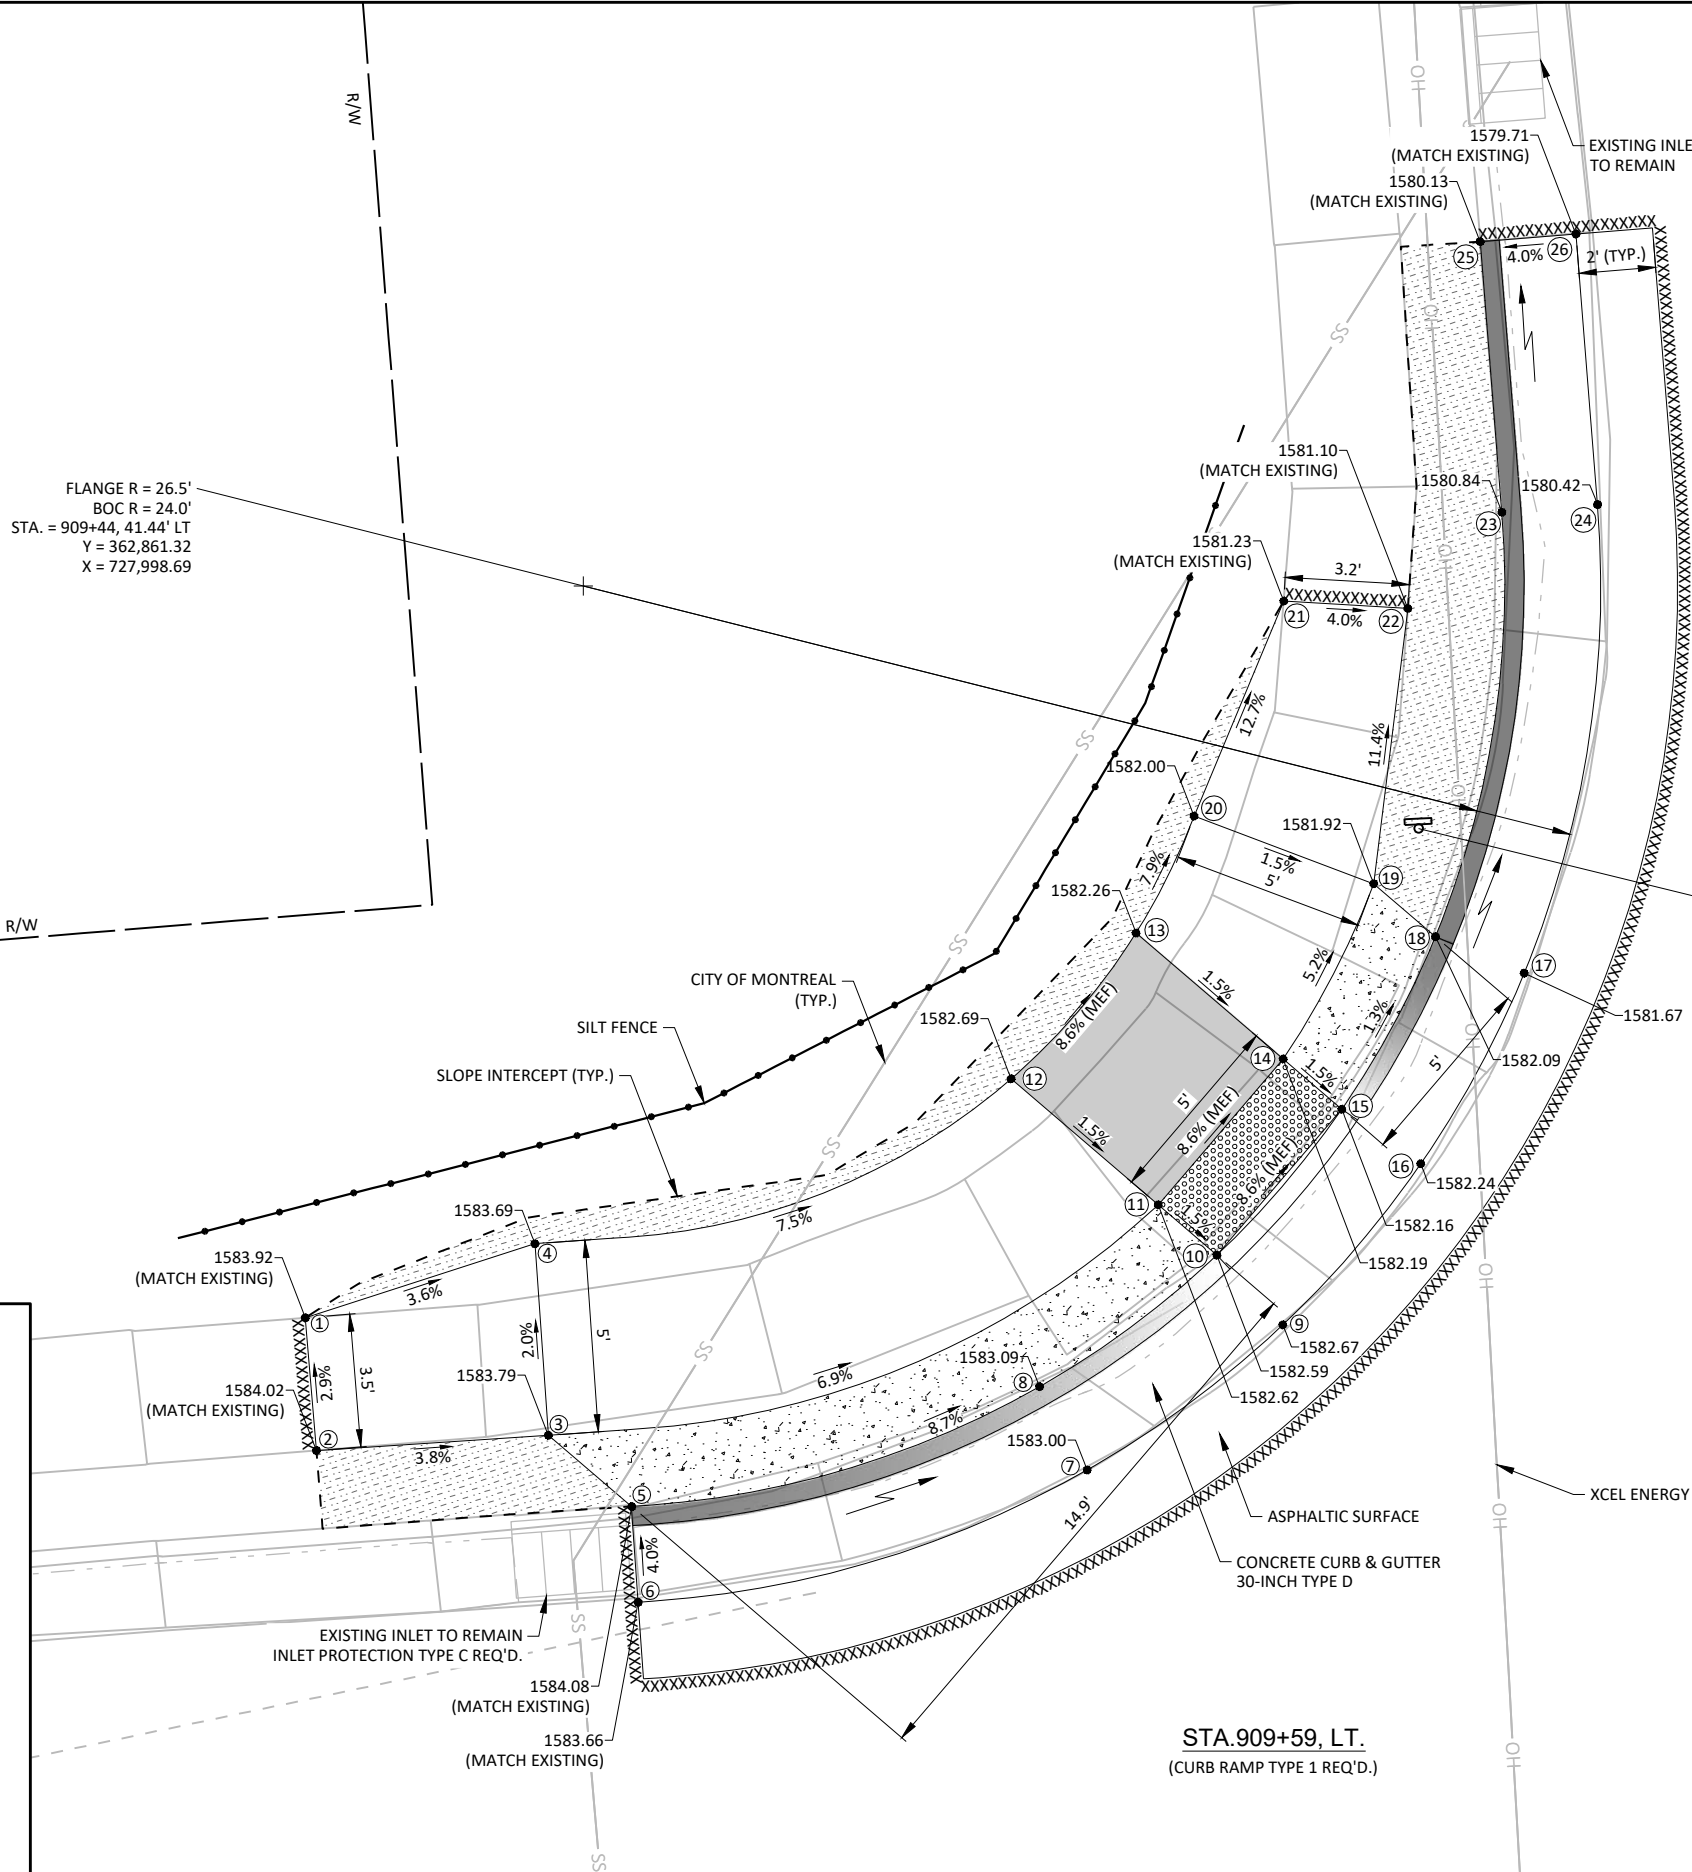

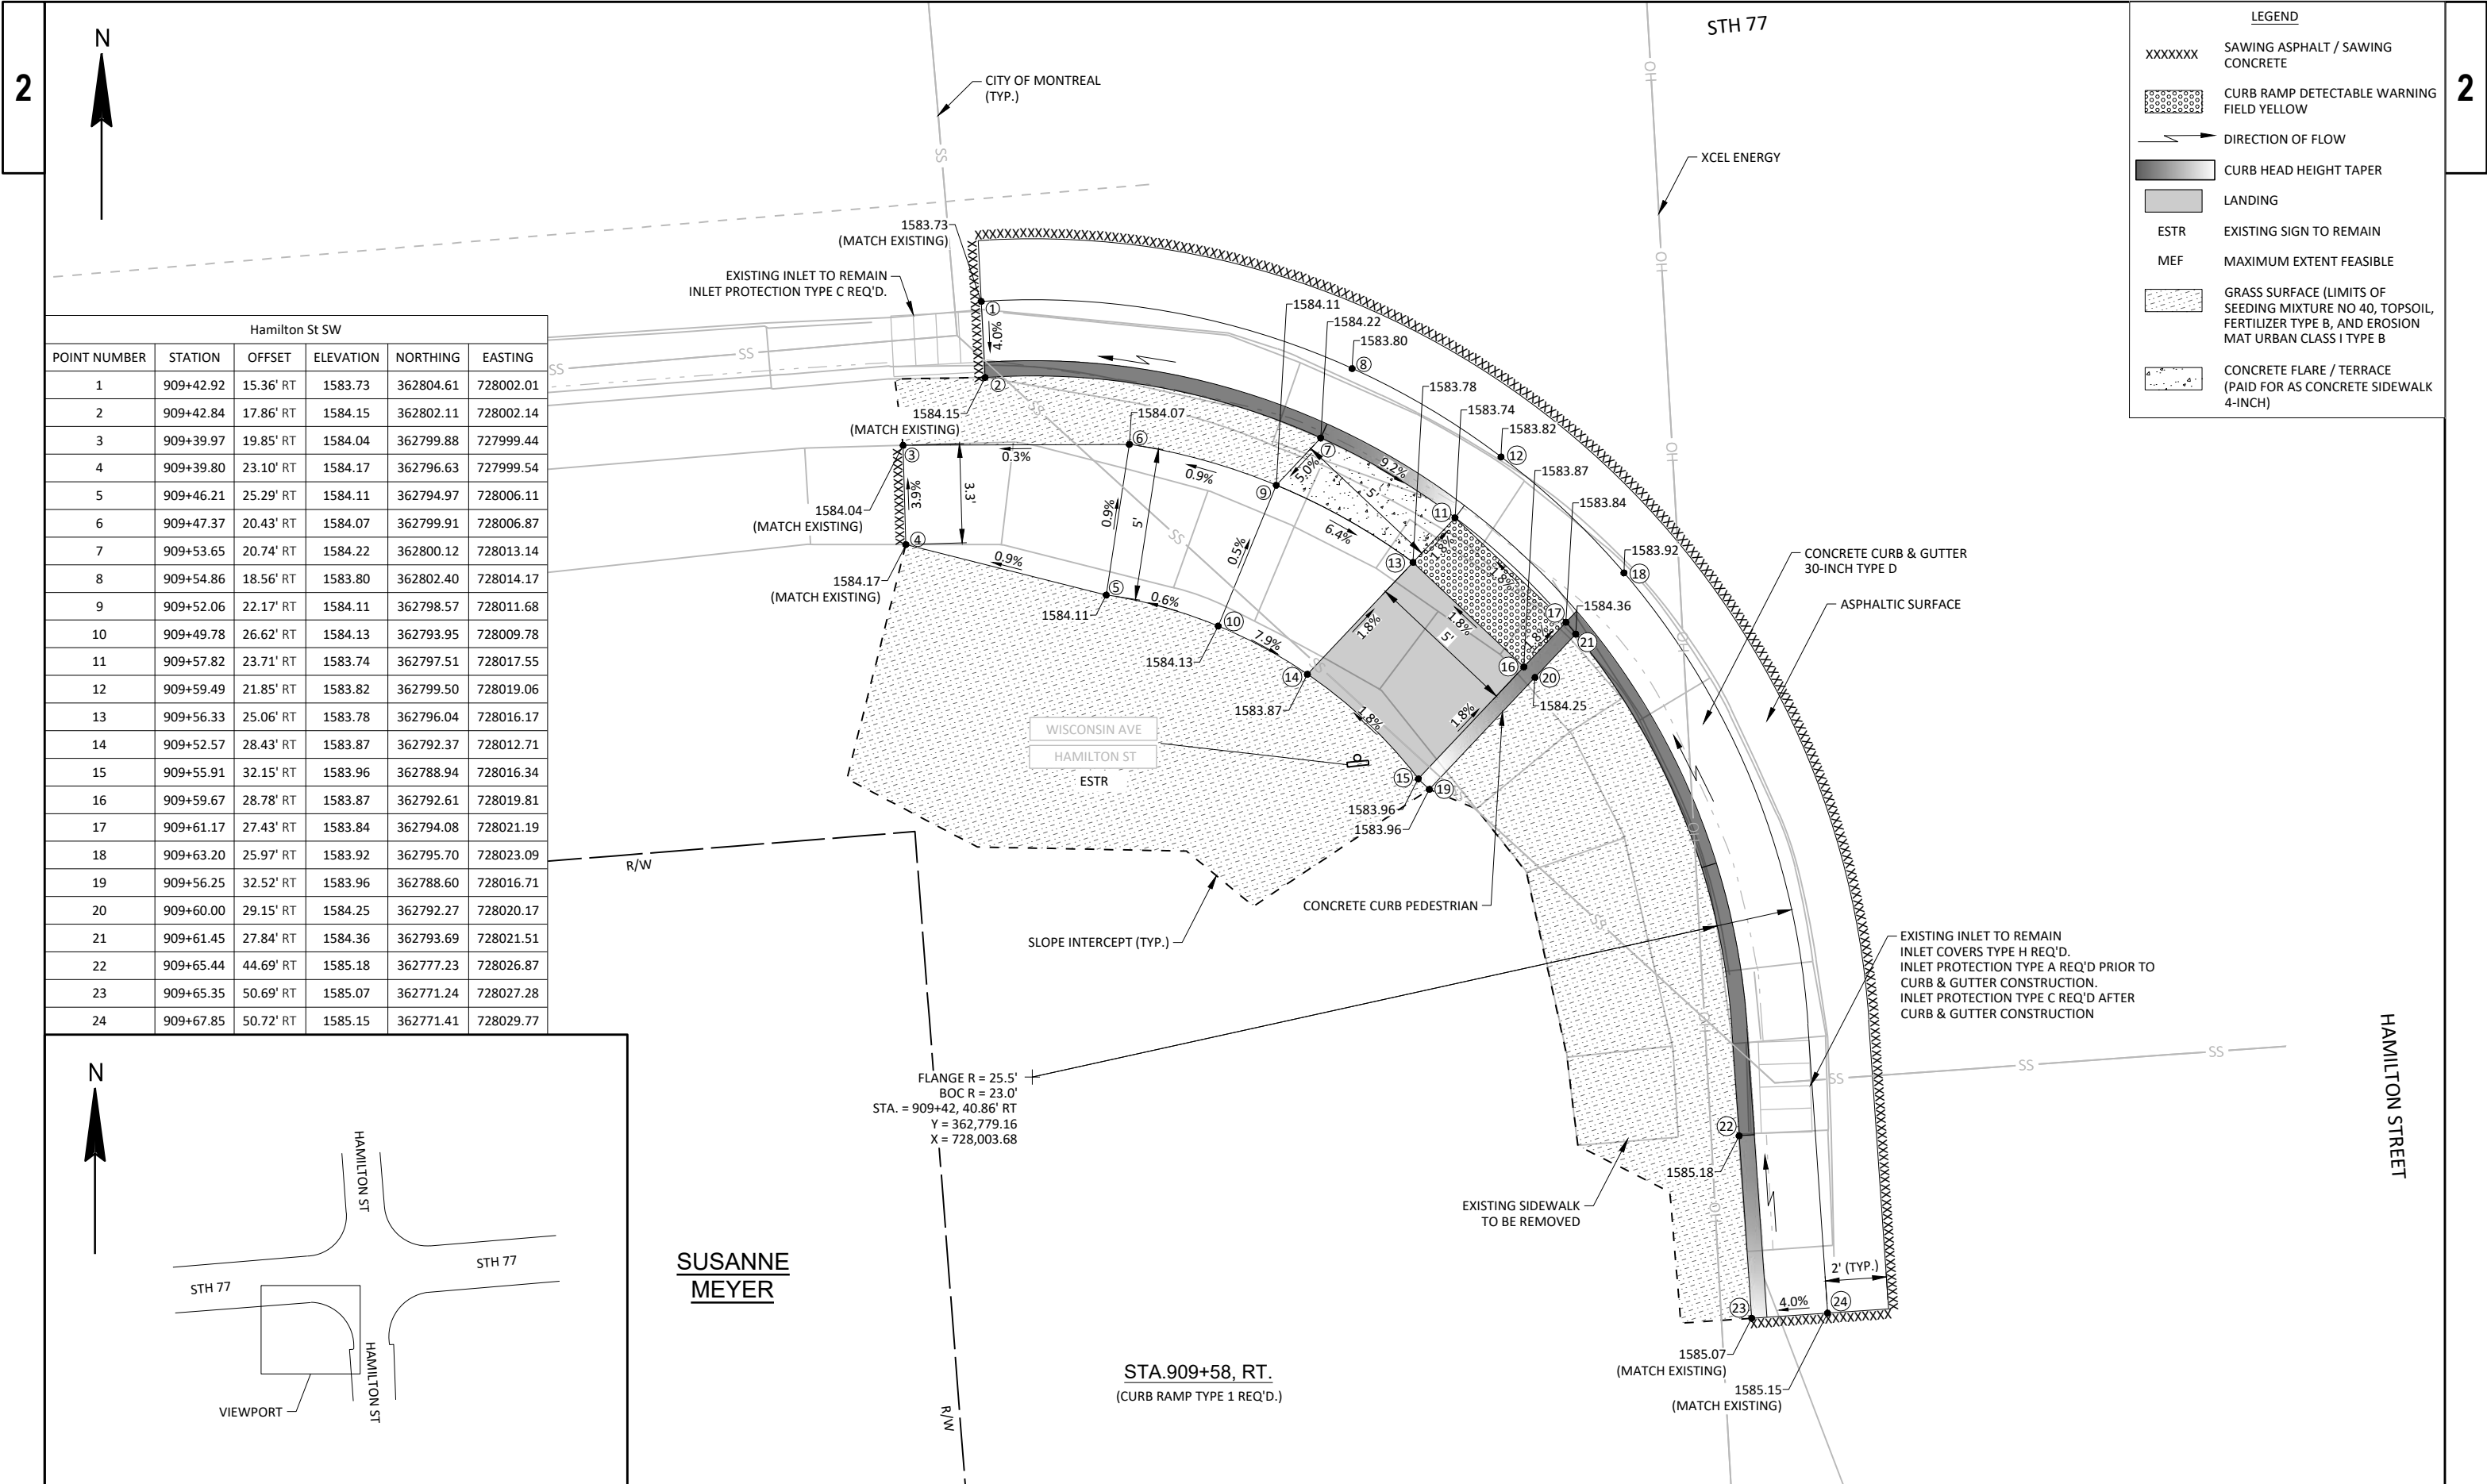

Hamilton St SW					
POINT NUMBER	STATION	OFFSET	ELEVATION	NORTHING	EASTING
1	909+42.92	15.36' RT	1583.73	362804.61	728002.01
2	909+42.84	17.86' RT	1584.15	362802.11	728002.14
3	909+39.97	19.85' RT	1584.04	362799.88	727999.44
4	909+39.80	23.10' RT	1584.17	362796.63	727999.54
5	909+46.21	25.29' RT	1584.11	362794.97	728006.11
6	909+47.37	20.43' RT	1584.07	362799.91	728006.87
7	909+53.65	20.74' RT	1584.22	362800.12	728013.14
8	909+54.86	18.56' RT	1583.80	362802.40	728014.17
9	909+52.06	22.17' RT	1584.11	362798.57	728011.68
10	909+49.78	26.62' RT	1584.13	362793.95	728009.78
11	909+57.82	23.71' RT	1583.74	362797.51	728017.55
12	909+59.49	21.85' RT	1583.82	362799.50	728019.06
13	909+56.33	25.06' RT	1583.78	362796.04	728016.17
14	909+52.57	28.43' RT	1583.87	362792.37	728012.71
15	909+55.91	32.15' RT	1583.96	362788.94	728016.34
16	909+59.67	28.78' RT	1583.87	362792.61	728019.81
17	909+61.17	27.43' RT	1583.84	362794.08	728021.19
18	909+63.20	25.97' RT	1583.92	362795.70	728023.09
19	909+56.25	32.52' RT	1583.96	362788.60	728016.71
20	909+60.00	29.15' RT	1584.25	362792.27	728020.17
21	909+61.45	27.84' RT	1584.36	362793.69	728021.51
22	909+65.44	44.69' RT	1585.18	362777.23	728026.87
23	909+65.35	50.69' RT	1585.07	362771.24	728027.28
24	909+67.85	50.72' RT	1585.15	362771.41	728029.77

LEGEND

XXXXXXX

SAWING ASPHALT / SAWING CONCRETE

CURB RAMP DETECTABLE WARNING FIELD YELLOW

DIRECTION OF FLOW

CURB HEAD HEIGHT TAPER

LANDING

ESTR

EXISTING SIGN TO REMAIN



MEF


MAXIMUM EXTENT FEASIBLE

GRASS SURFACE (LIMITS OF SEEDING MIXTURE NO 40, TOPSOIL, FERTILIZER TYPE B, AND EROSION MAT URBAN CLASS I TYPE B)

CONCRETE FLARE / TERRACE (PAID FOR AS CONCRETE SIDEWALK 4-INCH)

Hamilton St NE					
POINT NUMBER	STATION	OFFSET	ELEVATION	NORTHING	EASTING
1	909+96.16	52.28' LT	1579.59	362876.40	728049.49
2	909+98.66	52.26' LT	1580.01	362876.59	728051.98
3	909+96.08	42.04' LT	1580.20	362866.19	728050.25
4	909+98.58	42.02' LT	1580.62	362866.37	728052.74
5	909+98.19	31.44' LT	1580.85	362855.80	728053.24
6	910+00.49	32.42' LT	1581.27	362856.97	728055.45
7	910+05.96	21.18' LT	1581.31	362846.21	728061.82
8	910+07.99	22.76' LT	1581.73	362847.96	728063.71
9	910+06.96	20.41' LT	1581.32	362845.53	728062.88
10	910+08.39	22.46' LT	1581.24	362847.69	728064.14
11	910+09.40	24.20' LT	1581.25	362849.51	728065.00
12	910+11.94	28.56' LT	1581.27	362854.06	728067.18
13	910+11.68	17.66' LT	1581.37	362843.18	728067.81
14	910+12.71	19.94' LT	1581.29	362845.54	728068.65
15	910+13.72	21.68' LT	1581.30	362847.35	728069.52
16	910+16.26	26.04' LT	1581.33	362851.90	728071.69
17	910+11.95	17.54' LT	1581.38	362843.08	728068.10
18	910+19.65	15.48' LT	1581.33	362841.67	728075.94
19	910+17.05	15.91' LT	1581.37	362841.88	728073.31
20	910+17.57	18.35' LT	1581.79	362844.35	728073.62
21	910+21.49	15.34' LT	1581.29	362841.68	728077.78
22	910+21.59	17.84' LT	1581.71	362844.18	728077.68
23	910+18.63	20.18' LT	1581.58	362846.26	728074.53
24	910+19.53	25.10' LT	1581.48	362851.24	728075.02
25	910+27.13	19.62' LT	1581.40	362846.40	728083.05
26	910+31.96	14.92' LT	1581.07	362842.12	728088.25
27	910+32.06	17.41' LT	1581.49	362844.61	728088.14
28	910+27.26	23.09' LT	1581.21	362849.88	728082.89
29	910+11.51	28.81' LT	1581.27	362854.27	728066.73

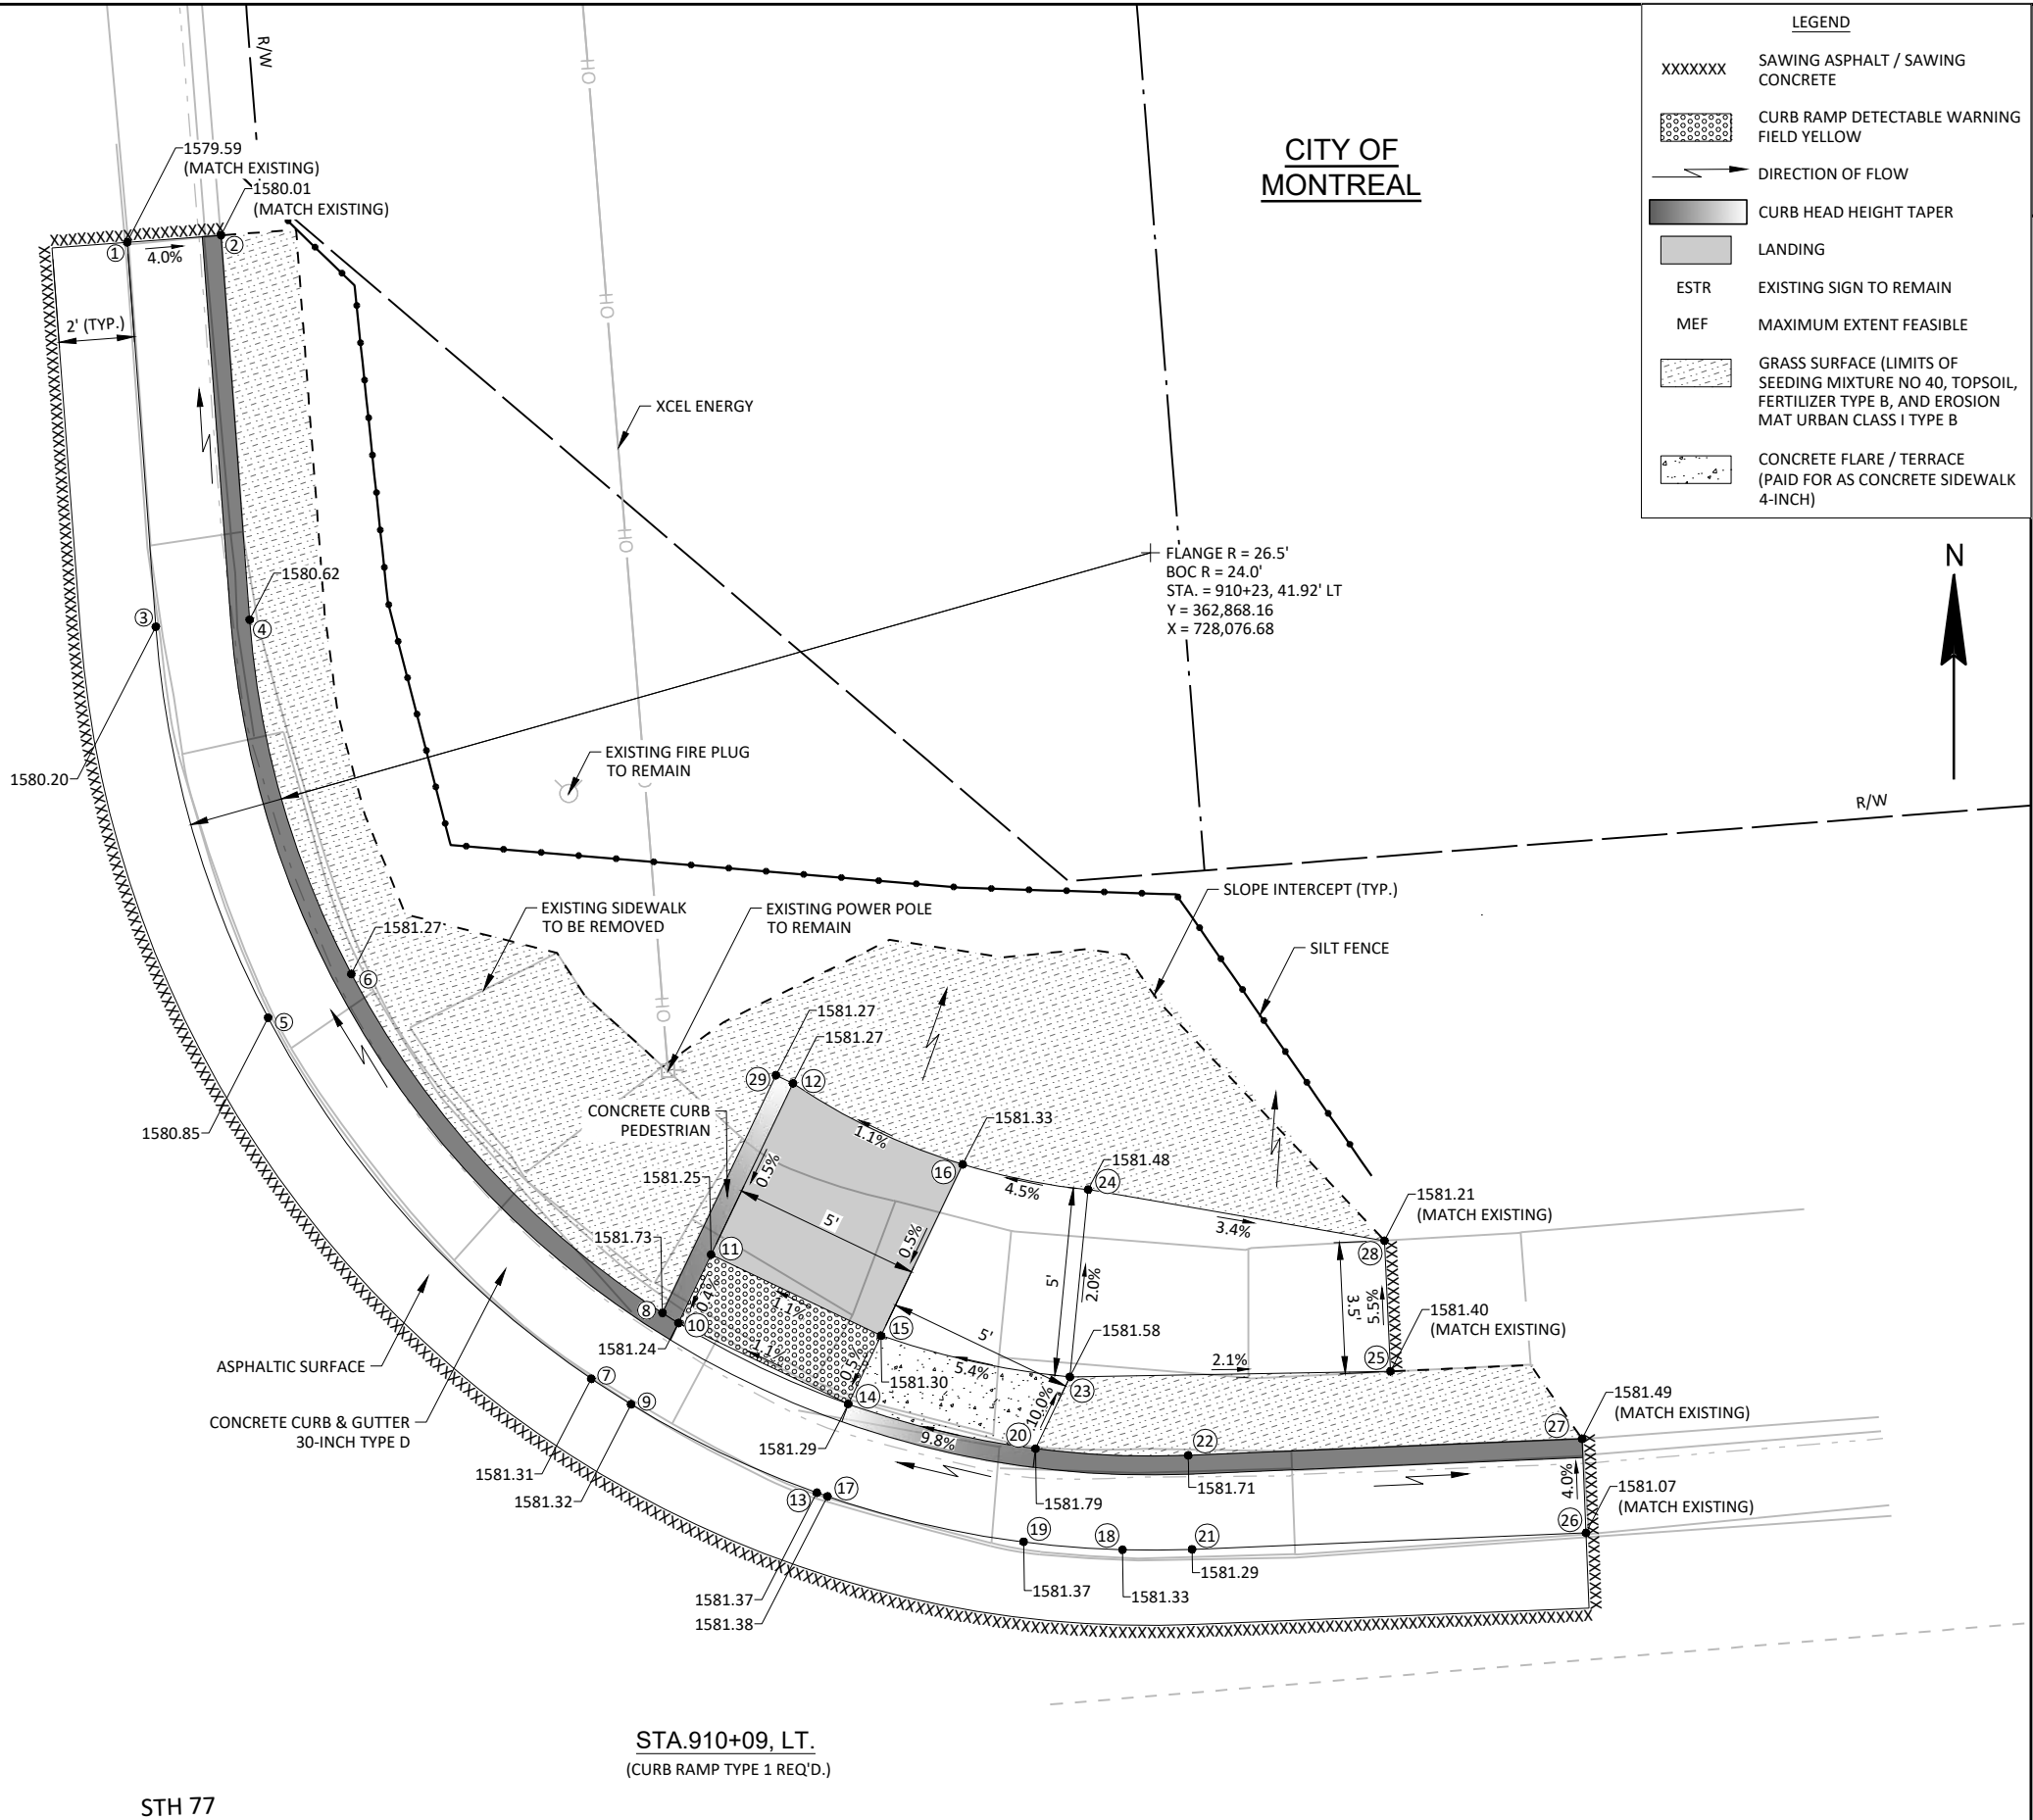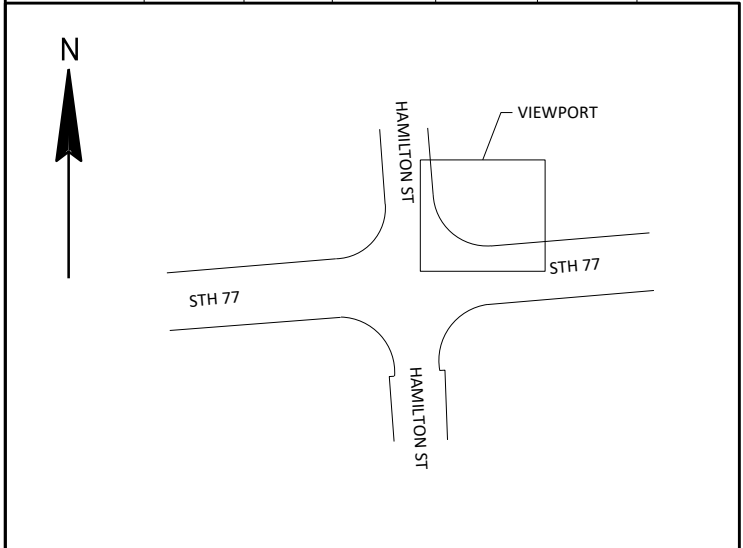

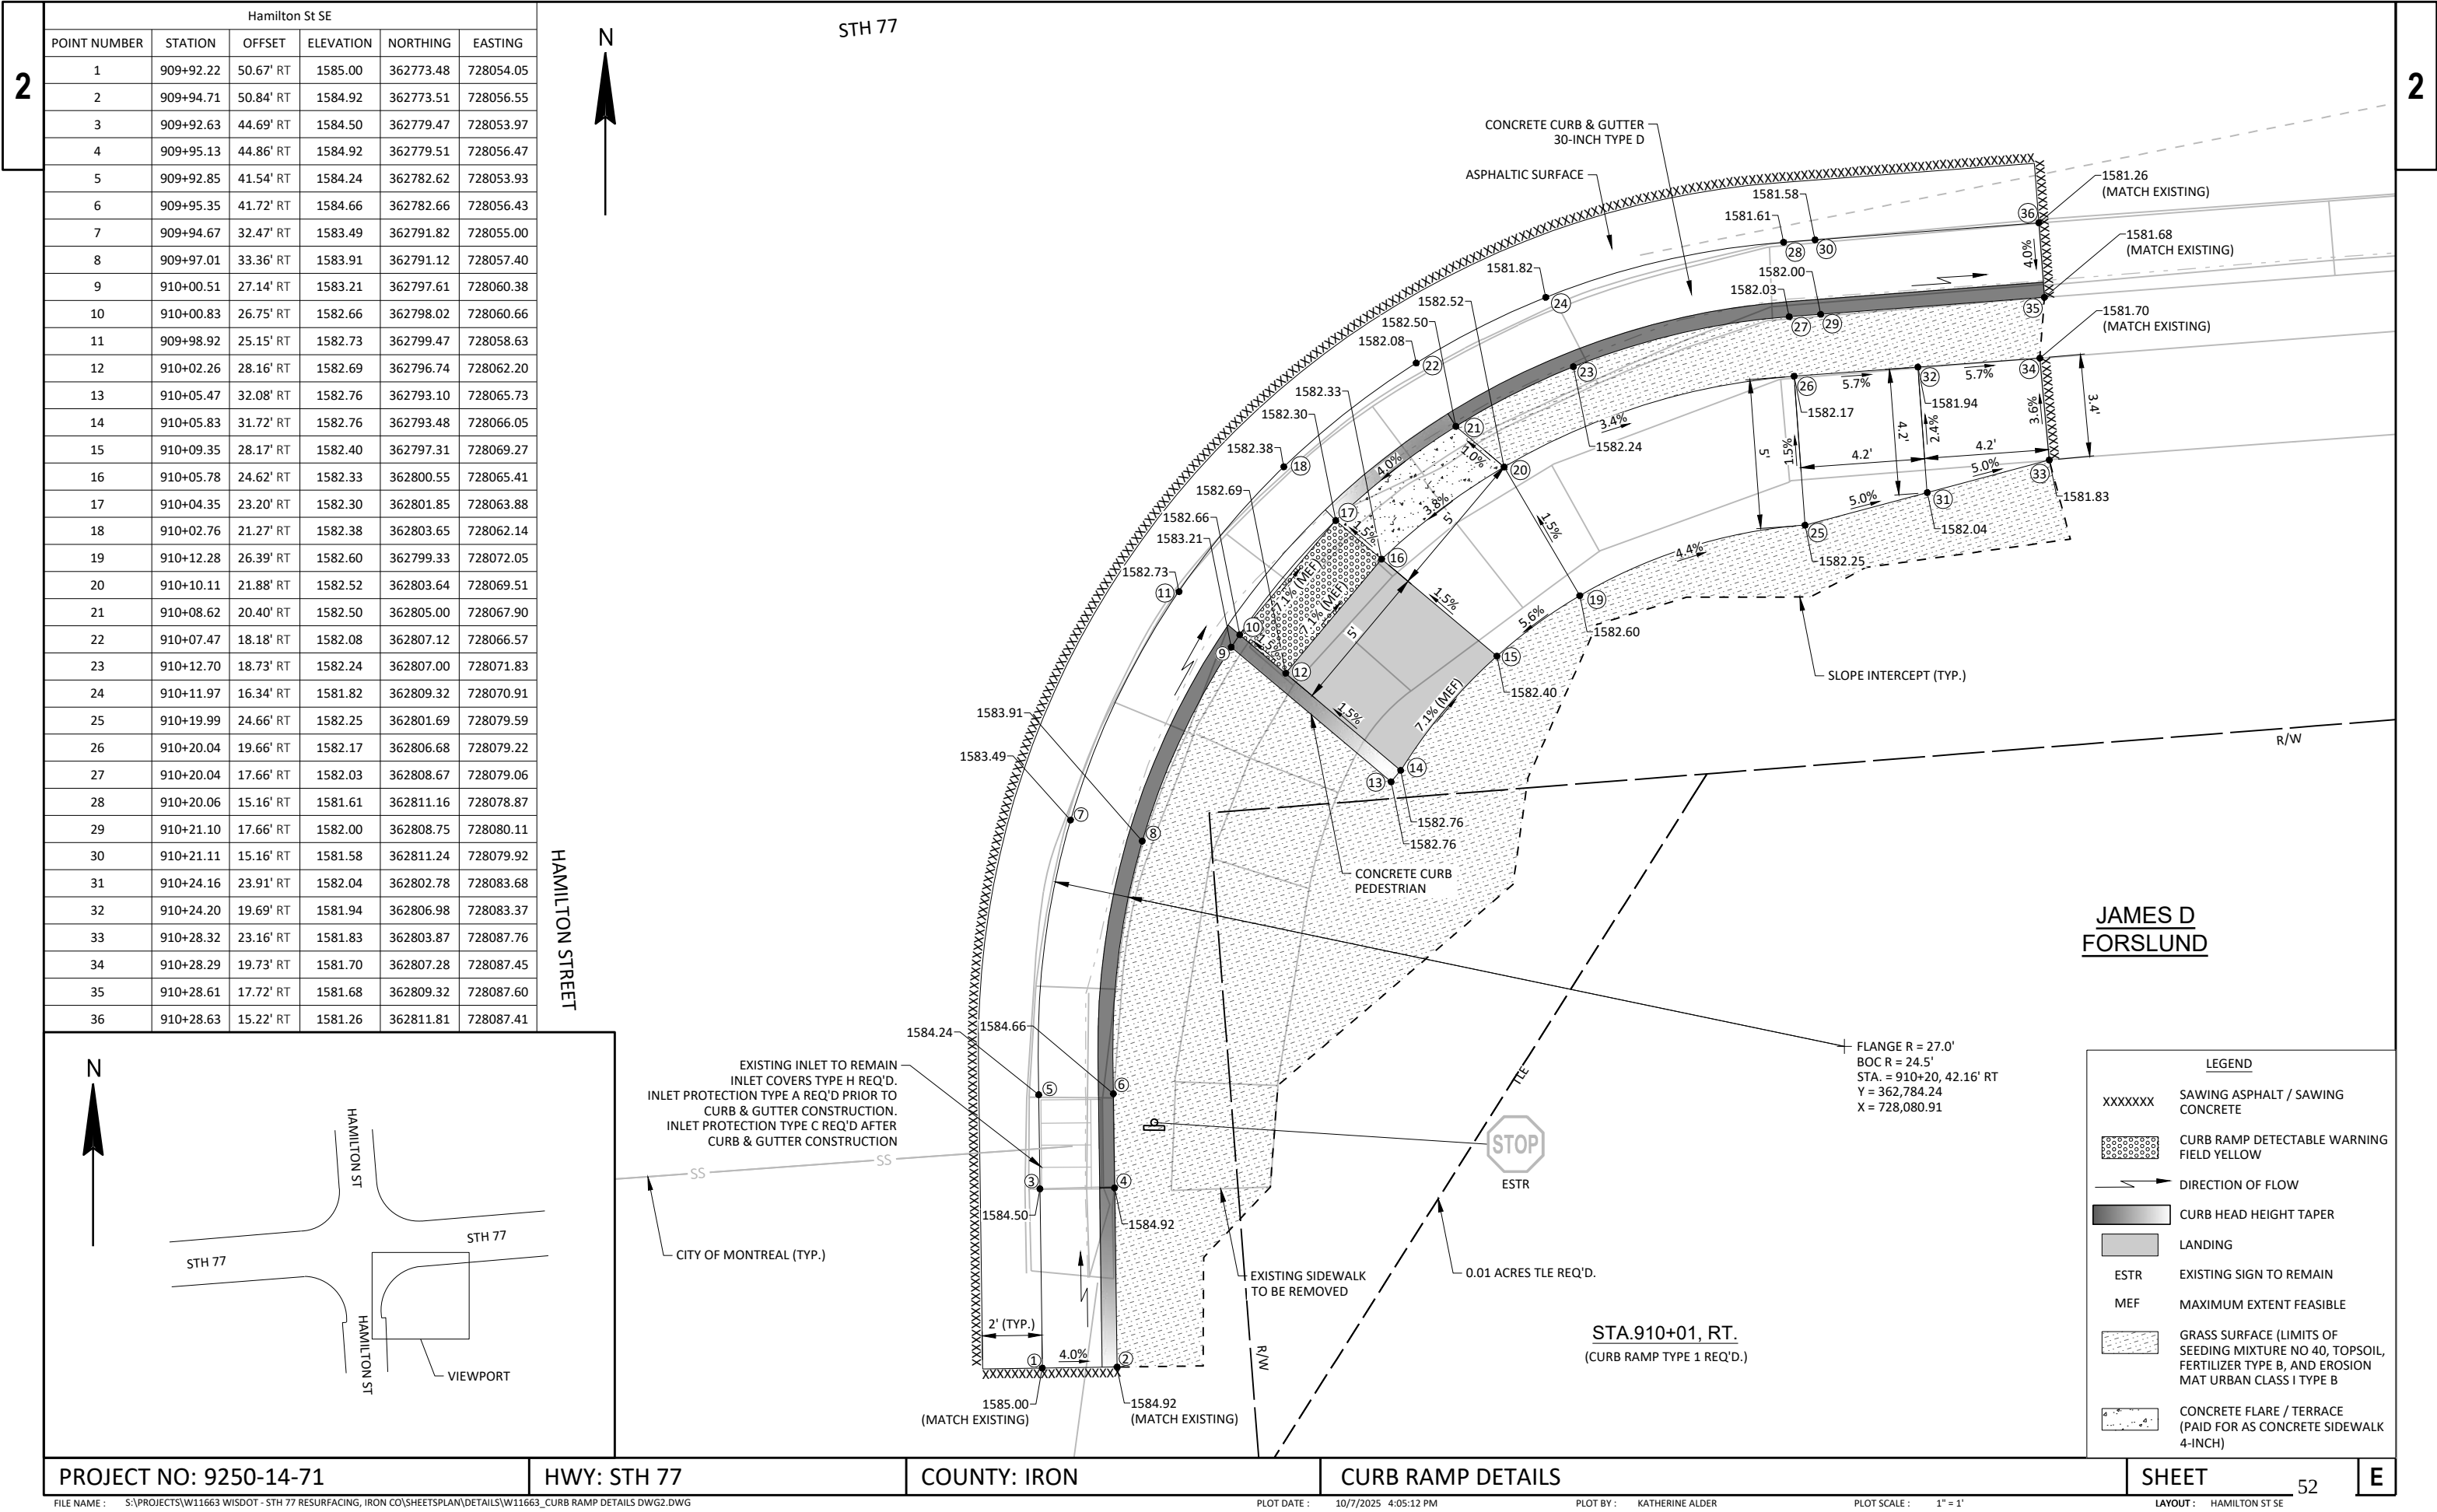

PROJECT NO: 9250-14-71

HWY: STH 77


COUNTY: IRON

CURB RAMP DETAILS

SHEET

52

E

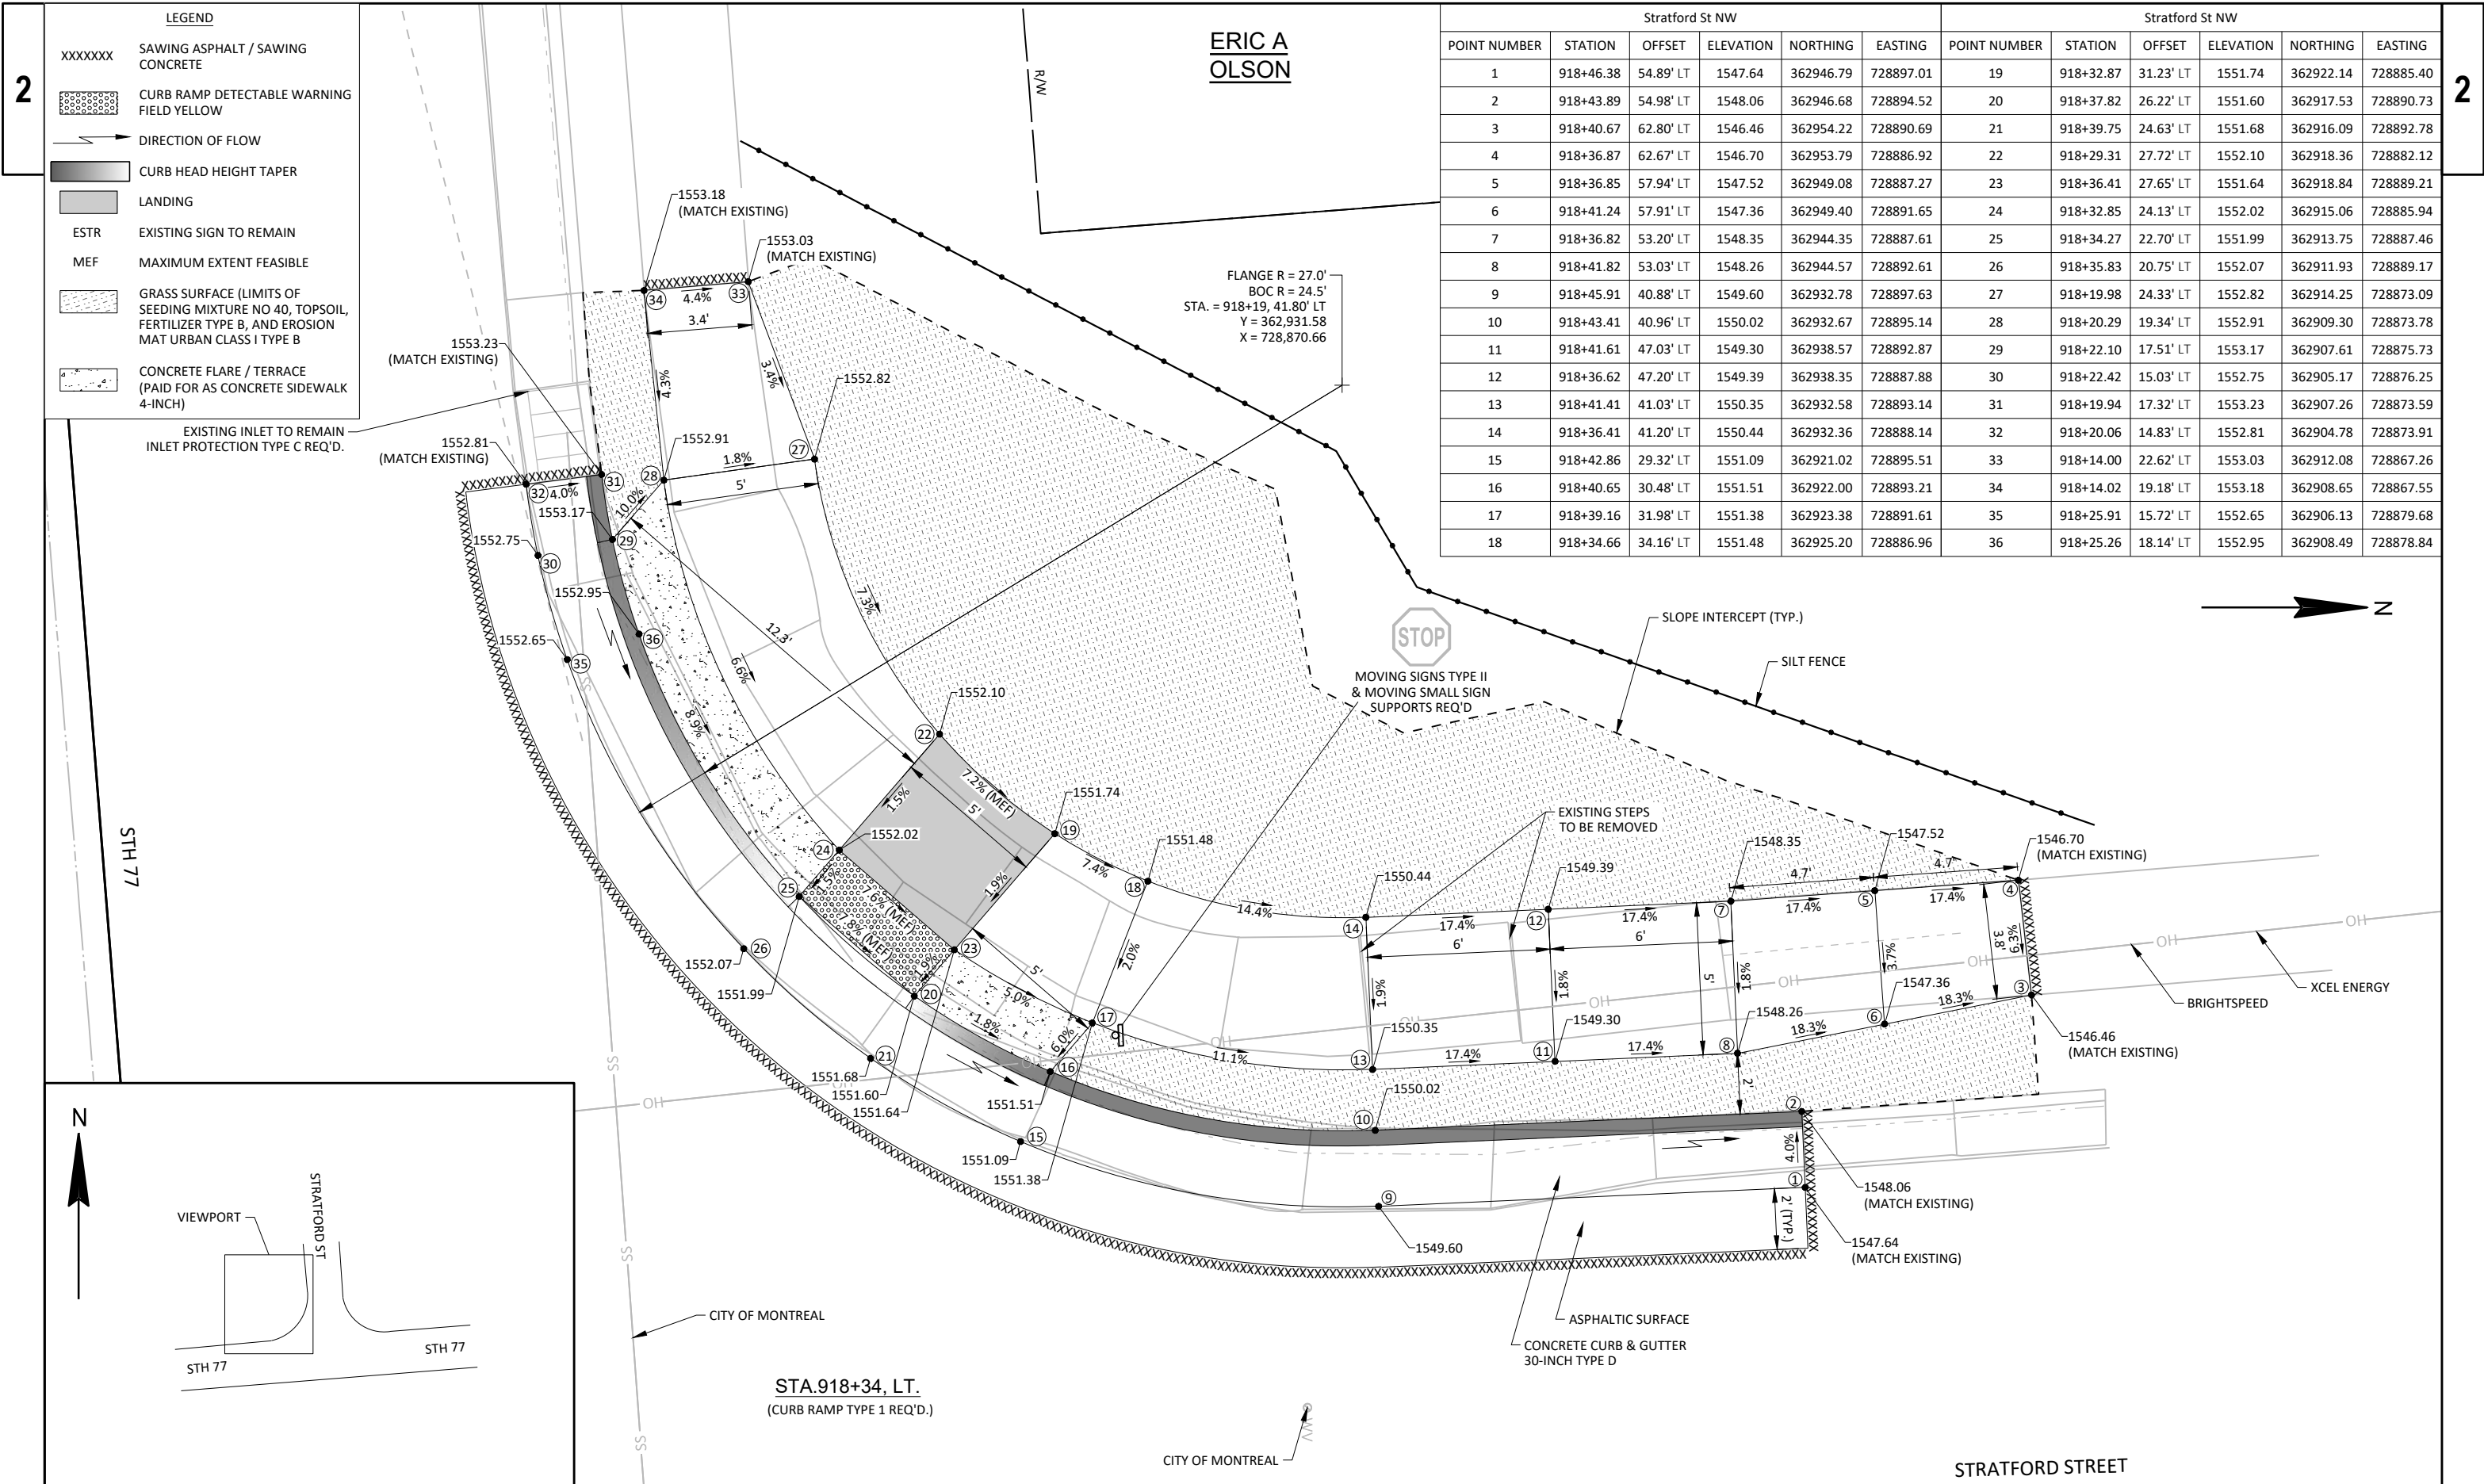

ERIC A
OLSON

Stratford St NW						Stratford St NW					
POINT NUMBER	STATION	OFFSET	ELEVATION	NORTHING	EASTING	POINT NUMBER	STATION	OFFSET	ELEVATION	NORTHING	EASTING
1	918+46.38	54.89' LT	1547.64	362946.79	728897.01	19	918+32.87	31.23' LT	1551.74	362922.14	728885.40
2	918+43.89	54.98' LT	1548.06	362946.68	728894.52	20	918+37.82	26.22' LT	1551.60	362917.53	728890.73
3	918+40.67	62.80' LT	1546.46	362954.22	728890.69	21	918+39.75	24.63' LT	1551.68	362916.09	728892.78
4	918+36.87	62.67' LT	1546.70	362953.79	728886.92	22	918+29.31	27.72' LT	1552.10	362918.36	728882.12
5	918+36.85	57.94' LT	1547.52	362949.08	728887.27	23	918+36.41	27.65' LT	1551.64	362918.84	728889.21
6	918+41.24	57.91' LT	1547.36	362949.40	728891.65	24	918+32.85	24.13' LT	1552.02	362915.06	728885.94
7	918+36.82	53.20' LT	1548.35	362944.35	728887.61	25	918+34.27	22.70' LT	1551.99	362913.75	728887.46
8	918+41.82	53.03' LT	1548.26	362944.57	728892.61	26	918+35.83	20.75' LT	1552.07	362911.93	728889.17
9	918+45.91	40.88' LT	1549.60	362932.78	728897.63	27	918+19.98	24.33' LT	1552.82	362914.25	728873.09
10	918+43.41	40.96' LT	1550.02	362932.67	728895.14	28	918+20.29	19.34' LT	1552.91	362909.30	728873.78
11	918+41.61	47.03' LT	1549.30	362938.57	728892.87	29	918+22.10	17.51' LT	1553.17	362907.61	728875.73
12	918+36.62	47.20' LT	1549.39	362938.35	728887.88	30	918+22.42	15.03' LT	1552.75	362905.17	728876.25
13	918+41.41	41.03' LT	1550.35	362932.58	728893.14	31	918+19.94	17.32' LT	1553.23	362907.26	728873.59
14	918+36.41	41.20' LT	1550.44	362932.36	728888.14	32	918+20.06	14.83' LT	1552.81	362904.78	728873.91
15	918+42.86	29.32' LT	1551.09	362921.02	728895.51	33	918+14.00	22.62' LT	1553.03	362912.08	728867.26
16	918+40.65	30.48' LT	1551.51	362922.00	728893.21	34	918+14.02	19.18' LT	1553.18	362908.65	728867.55
17	918+39.16	31.98' LT	1551.38	362923.38	728891.61	35	918+25.91	15.72' LT	1552.65	362906.13	728879.68
18	918+34.66	34.16' LT	1551.48	362925.20	728886.96	36	918+25.26	18.14' LT	1552.95	362908.49	728878.84

- LEGEND
- XXXXXX SAWING ASPHALT / SAWING CONCRETE
 - CURB RAMP DETECTABLE WARNING FIELD YELLOW
 - DIRECTION OF FLOW
 - CURB HEAD HEIGHT TAPER
 - LANDING
 - ESTR EXISTING SIGN TO REMAIN
 - MEF MAXIMUM EXTENT FEASIBLE
 - GRASS SURFACE (LIMITS OF SEEDING MIXTURE NO 40, TOPSOIL, FERTILIZER TYPE B, AND EROSION MAT URBAN CLASS I TYPE B)
 - CONCRETE FLARE / TERRACE (PAID FOR AS CONCRETE SIDEWALK 4-INCH)

EXISTING INLET TO REMAIN
INLET PROTECTION TYPE C REQ'D.

FLANGE R = 27.0'
BOC R = 24.5'
STA. = 918+19, 41.80' LT
Y = 362,931.58
X = 728,870.66



MOVING SIGNS TYPE II
& MOVING SMALL SIGN
SUPPORTS REQ'D

SLOPE INTERCEPT (TYP.)

SILT FENCE

EXISTING STEPS
TO BE REMOVED

1546.70
(MATCH EXISTING)

1546.46
(MATCH EXISTING)

1548.06
(MATCH EXISTING)

1547.64
(MATCH EXISTING)

PROJECT NO: 9250-14-71

HWY: STH 77

COUNTY: IRON

CURB RAMP DETAILS

SHEET

53

E


FILE NAME: S:\PROJECTS\W11663 WISDOT - STH 77 RESURFACING, IRON CO\SHEETSPLAN\DETAILS\W11663_CURB RAMP DETAILS DWG2.DWG


PLOT DATE: 10/7/2025 4:07:08 PM

PLOT BY: KATHERINE ALDER

PLOT SCALE: 1" = 1'


LAYOUT: STRATFORD ST NW

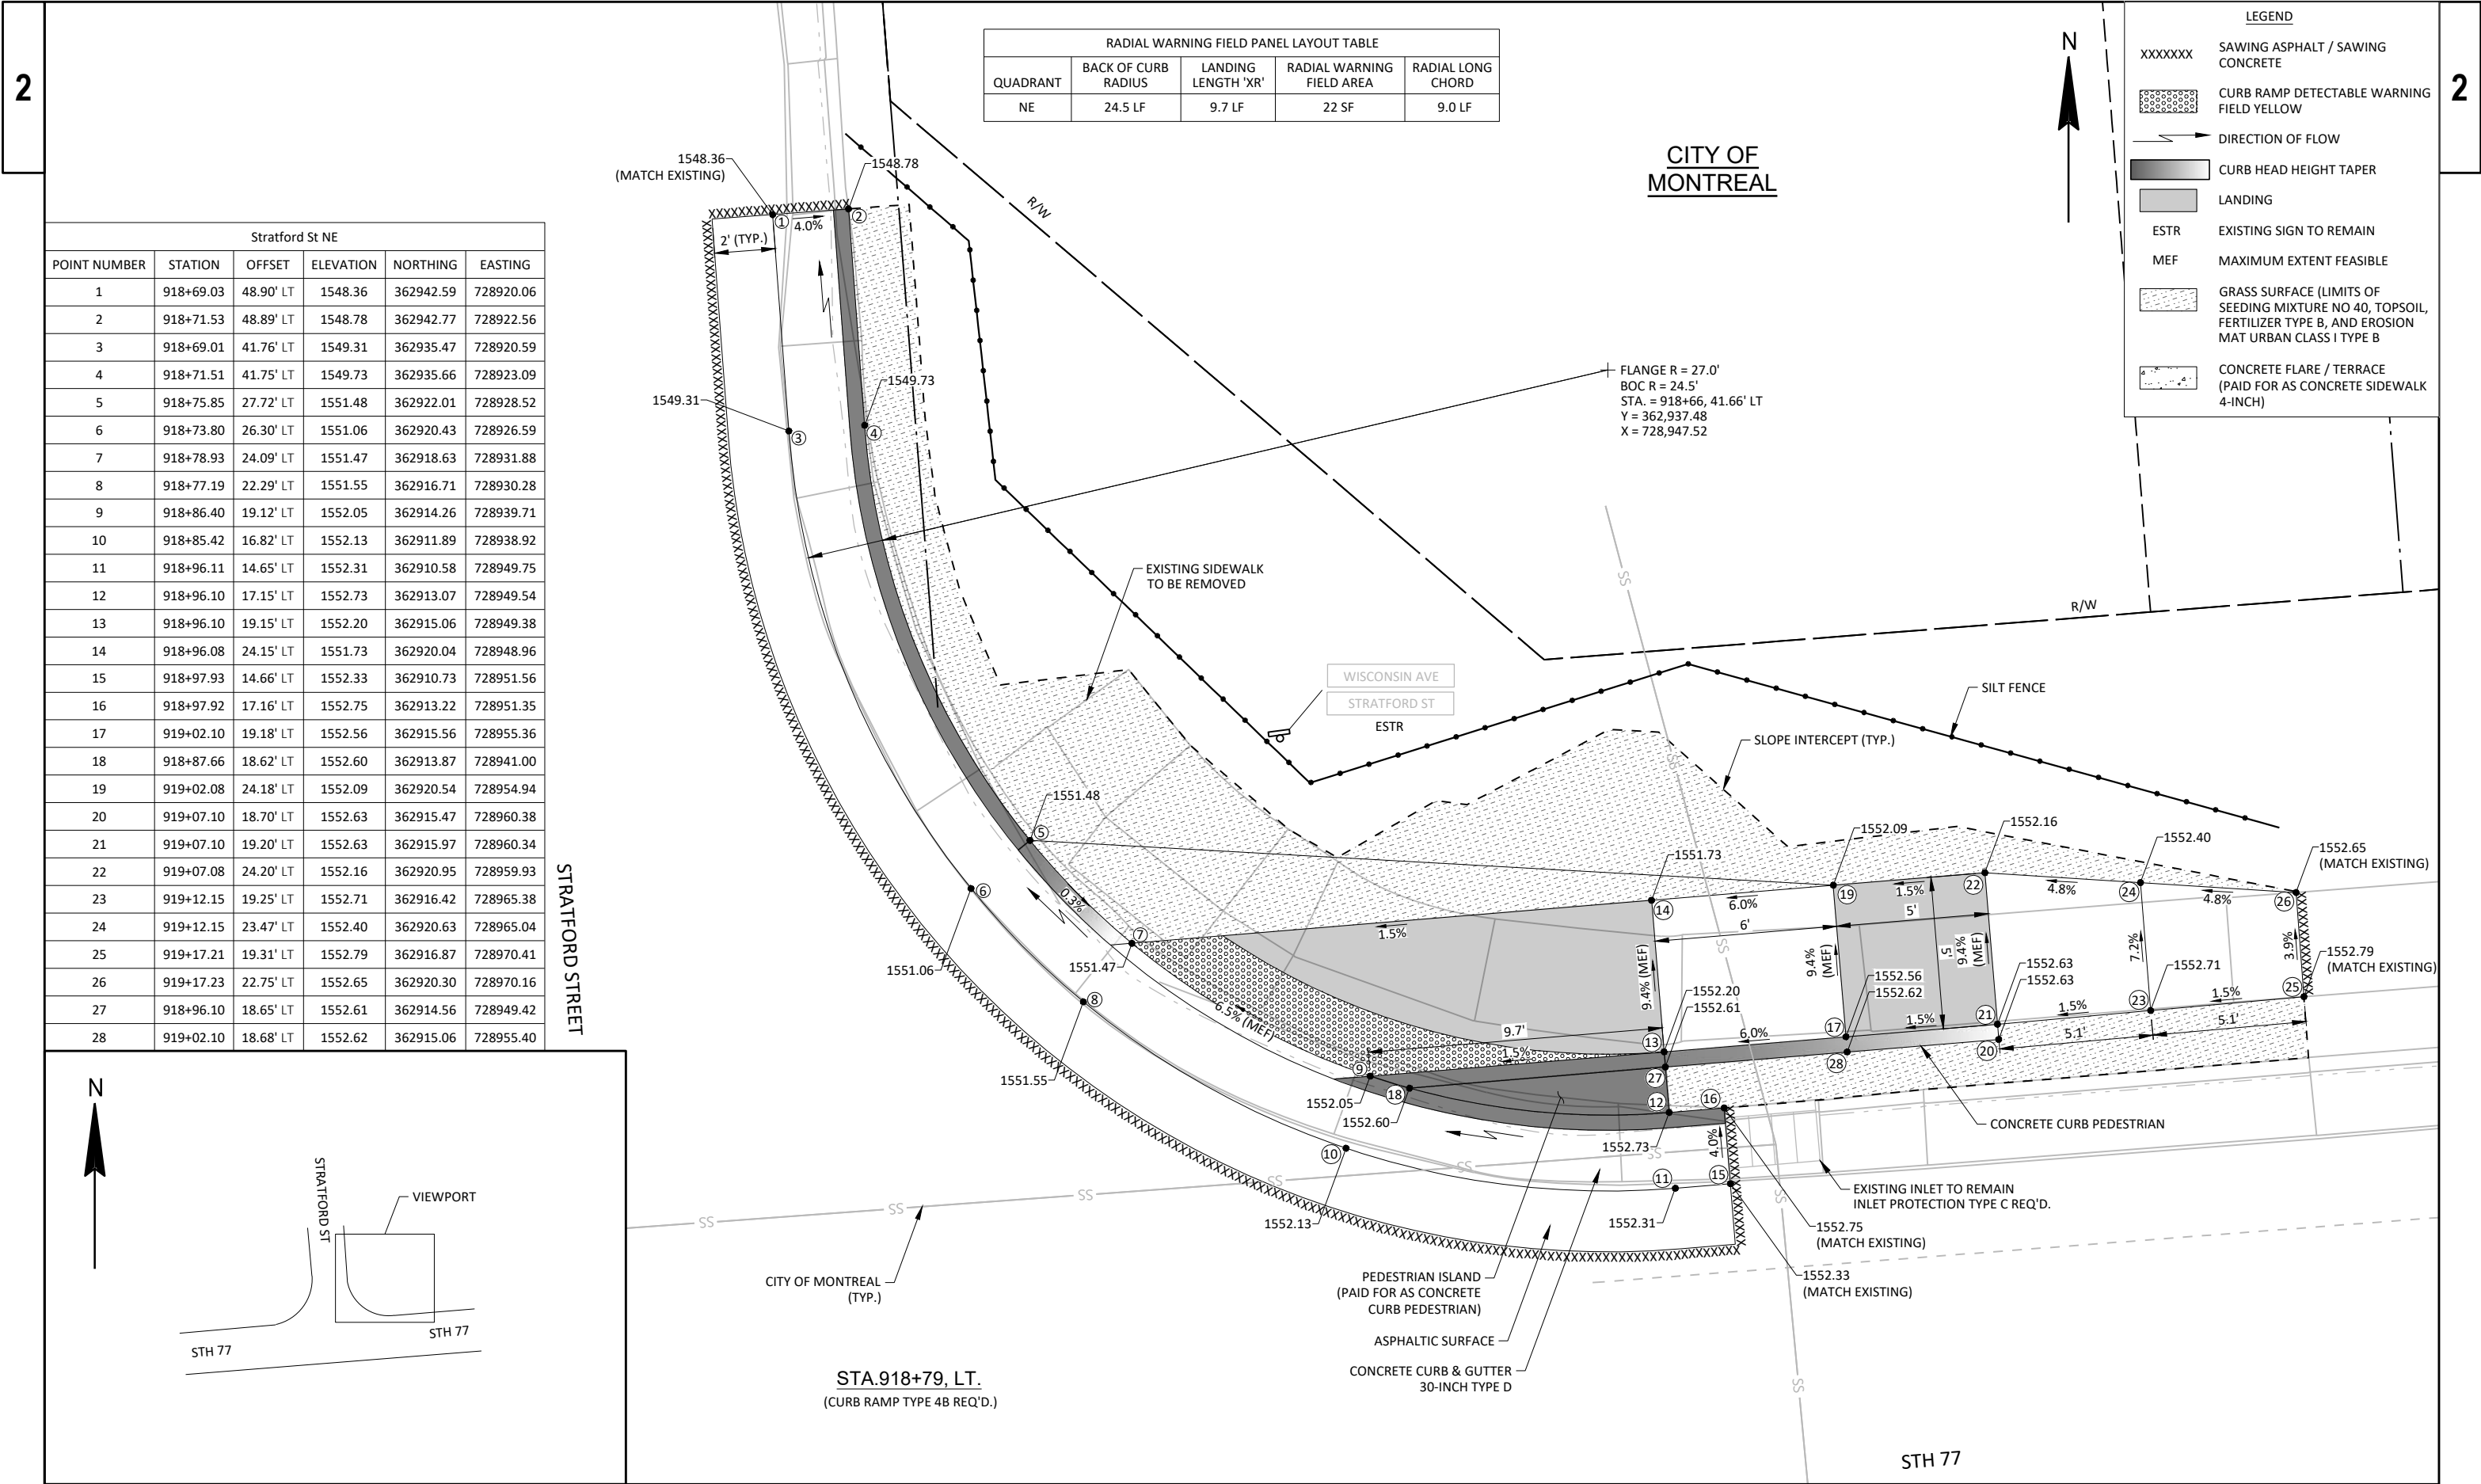

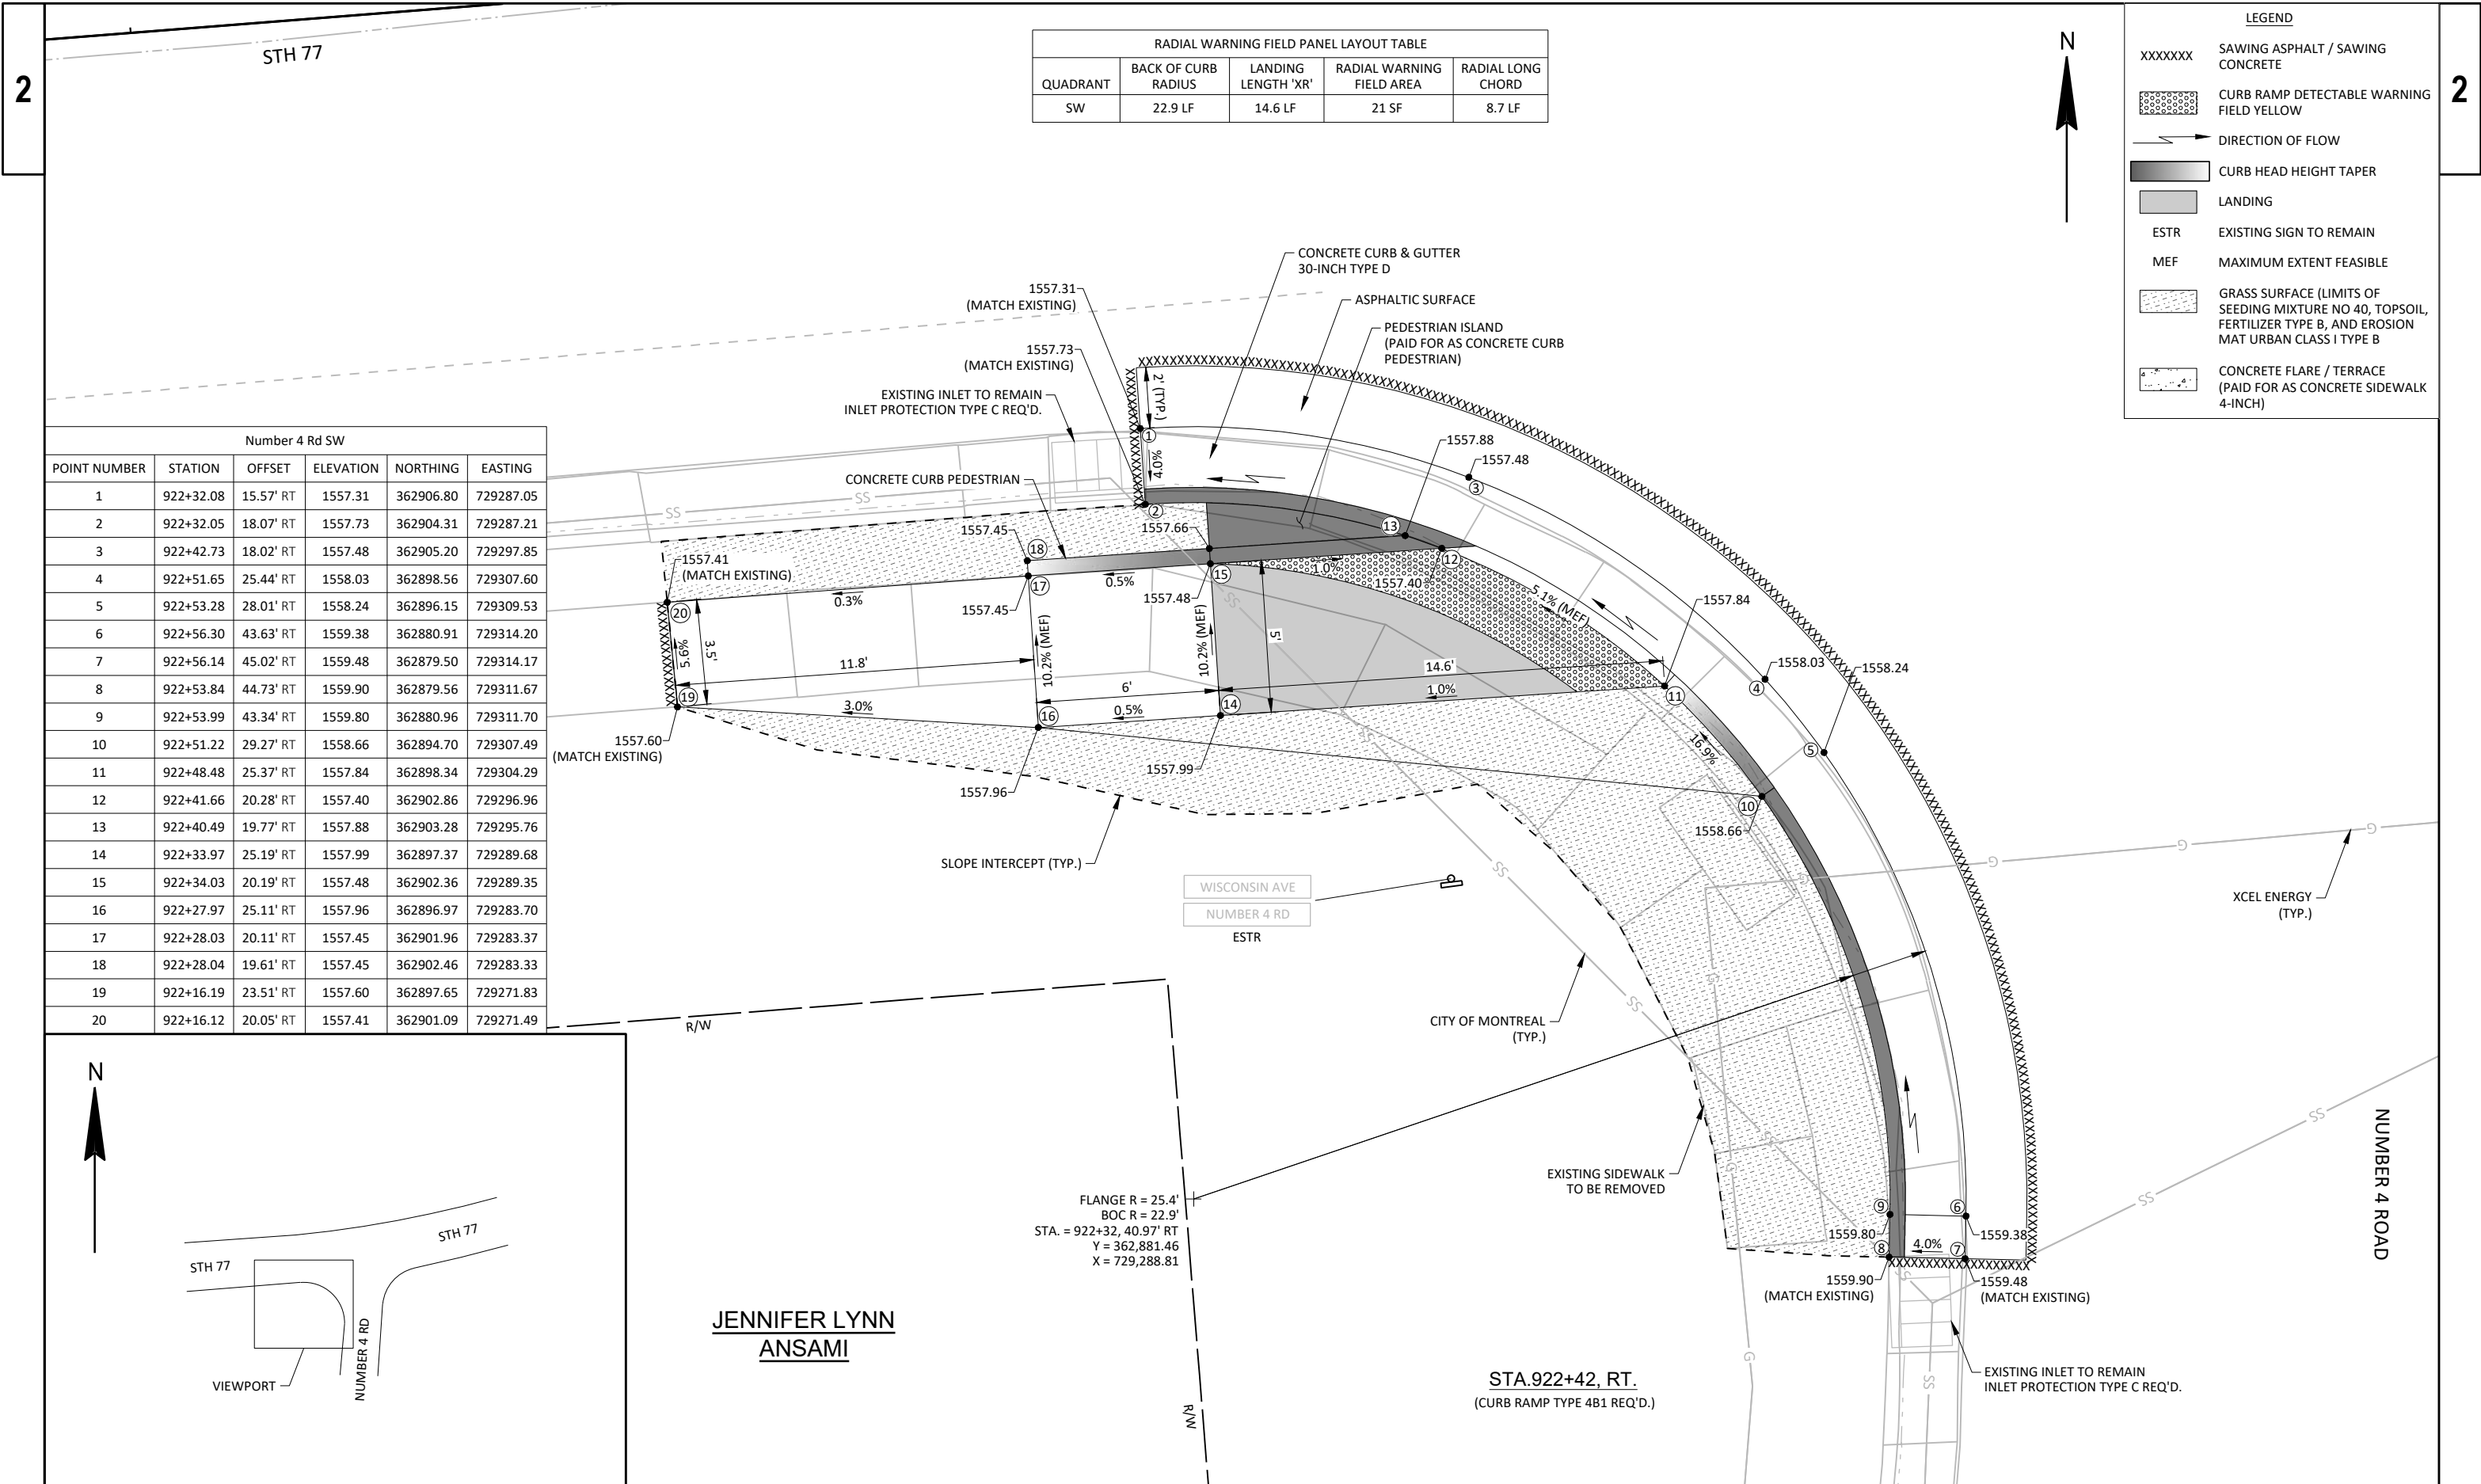



RADIAL WARNING FIELD PANEL LAYOUT TABLE				
QUADRANT	BACK OF CURB RADIUS	LANDING LENGTH 'XR'	RADIAL WARNING FIELD AREA	RADIAL LONG CHORD
SW	22.9 LF	14.6 LF	21 SF	8.7 LF

Number 4 Rd SW					
POINT NUMBER	STATION	OFFSET	ELEVATION	NORTHING	EASTING
1	922+32.08	15.57' RT	1557.31	362906.80	729287.05
2	922+32.05	18.07' RT	1557.73	362904.31	729287.21
3	922+42.73	18.02' RT	1557.48	362905.20	729297.85
4	922+51.65	25.44' RT	1558.03	362898.56	729307.60
5	922+53.28	28.01' RT	1558.24	362896.15	729309.53
6	922+56.30	43.63' RT	1559.38	362880.91	729314.20
7	922+56.14	45.02' RT	1559.48	362879.50	729314.17
8	922+53.84	44.73' RT	1559.90	362879.56	729311.67
9	922+53.99	43.34' RT	1559.80	362880.96	729311.70
10	922+51.22	29.27' RT	1558.66	362894.70	729307.49
11	922+48.48	25.37' RT	1557.84	362898.34	729304.29
12	922+41.66	20.28' RT	1557.40	362902.86	729296.96
13	922+40.49	19.77' RT	1557.88	362903.28	729295.76
14	922+33.97	25.19' RT	1557.99	362897.37	729289.68
15	922+34.03	20.19' RT	1557.48	362902.36	729289.35
16	922+27.97	25.11' RT	1557.96	362896.97	729283.70
17	922+28.03	20.11' RT	1557.45	362901.96	729283.37
18	922+28.04	19.61' RT	1557.45	362902.46	729283.33
19	922+16.19	23.51' RT	1557.60	362897.65	729271.83
20	922+16.12	20.05' RT	1557.41	362901.09	729271.49

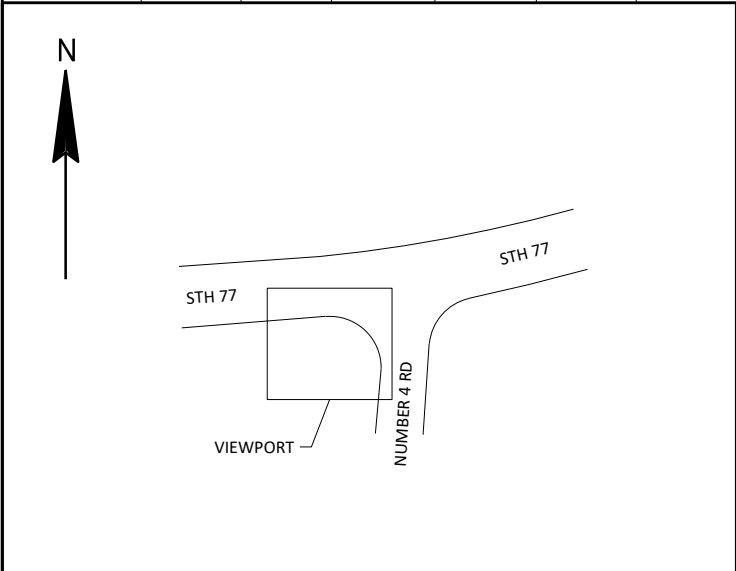


RADIAL WARNING FIELD PANEL LAYOUT TABLE				
QUADRANT	BACK OF CURB RADIUS	LANDING LENGTH 'XR'	RADIAL WARNING FIELD AREA	RADIAL LONG CHORD
SE	24.0LF	14.6 LF	21 SF	8.8 LF

Number 4 Rd SE					
POINT NUMBER	STATION	OFFSET	ELEVATION	NORTHING	EASTING
1	922+80.93	34.98' RT	1558.78	362892.63	729339.35
2	922+83.23	35.54' RT	1559.20	362892.42	729341.84
3	922+85.76	28.84' RT	1558.76	362899.45	729343.51
4	922+83.71	27.57' RT	1558.34	362900.39	729341.19
5	922+86.29	23.79' RT	1558.14	362904.53	729343.30
6	922+88.11	25.42' RT	1558.06	362903.20	729345.42
7	923+07.78	24.44' RT	1558.20	362907.68	729365.50
8	923+02.03	24.65' RT	1558.14	362906.37	729359.64
9	922+89.82	20.30' RT	1557.98	362908.53	729346.39
10	922+94.70	20.00' RT	1557.80	362909.64	729351.33
11	922+94.82	17.16' RT	1557.86	362912.46	729350.98
12	922+95.82	19.44' RT	1558.28	362910.39	729352.38
13	923+01.84	19.66' RT	1557.84	362911.25	729358.55
14	923+07.63	19.46' RT	1557.90	362912.55	729364.41
15	923+13.04	22.70' RT	1558.23	362910.45	729370.54
16	923+13.04	19.30' RT	1558.03	362913.78	729369.87
17	923+04.19	17.42' RT	1558.23	362913.89	729360.54
18	923+04.10	14.92' RT	1557.81	362916.33	729360.00
19	923+05.43	17.37' RT	1558.22	362914.17	729361.79
20	923+05.35	14.87' RT	1557.80	362916.61	729361.24
21	923+01.82	19.16' RT	1558.19	362911.74	729358.44
22	923+07.62	18.95' RT	1558.11	362913.05	729364.30
23	923+13.04	18.80' RT	1558.03	362914.27	729369.77

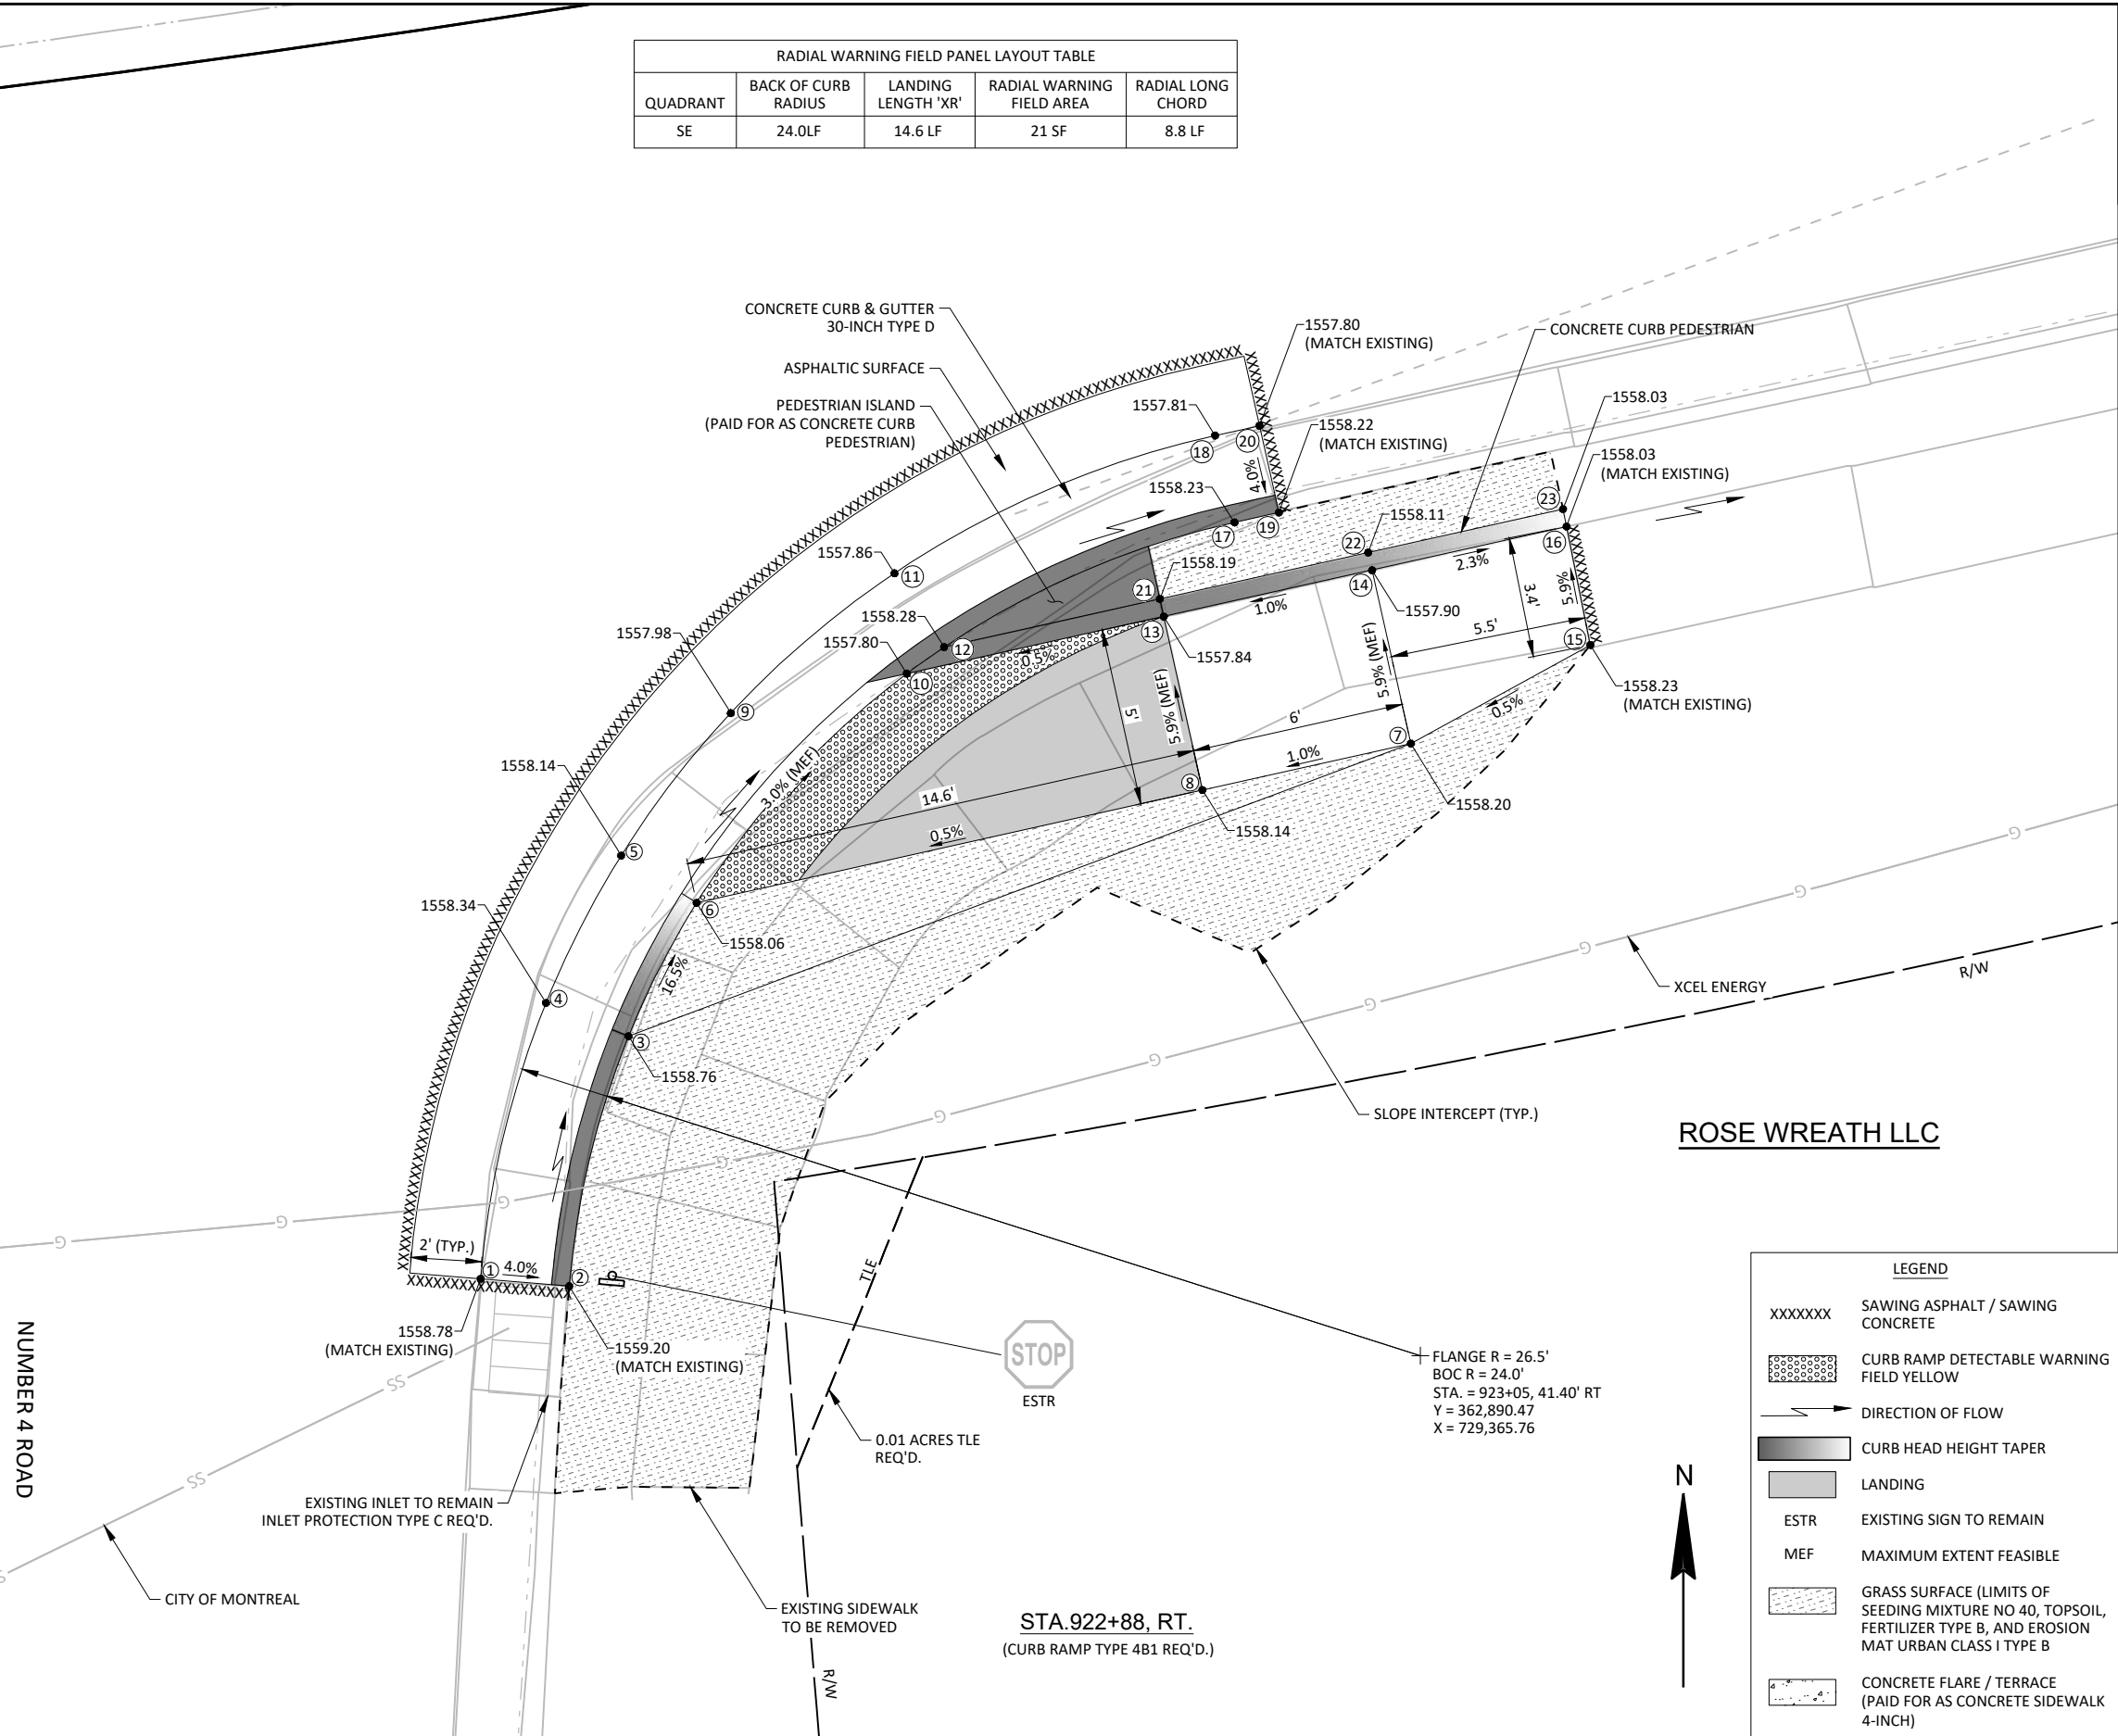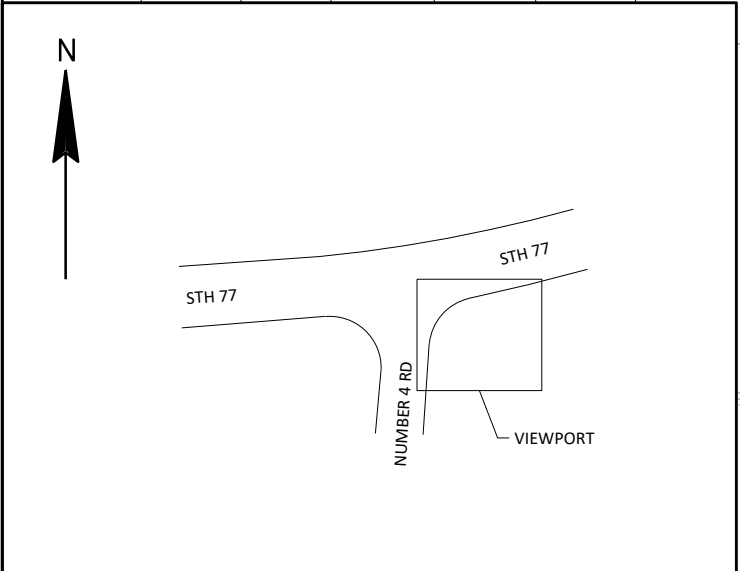

LEGEND	
XXXXXX	SAWING ASPHALT / SAWING CONCRETE
[Pattern]	CURB RAMP DETECTABLE WARNING FIELD YELLOW
[Arrow]	DIRECTION OF FLOW
[Taper]	CURB HEAD HEIGHT TAPER
[Shaded]	LANDING
ESTR	EXISTING SIGN TO REMAIN
MEF	MAXIMUM EXTENT FEASIBLE
[Pattern]	GRASS SURFACE (LIMITS OF SEEDING MIXTURE NO 40, TOPSOIL, FERTILIZER TYPE B, AND EROSION MAT URBAN CLASS I TYPE B
[Pattern]	CONCRETE FLARE / TERRACE (PAID FOR AS CONCRETE SIDEWALK 4-INCH)

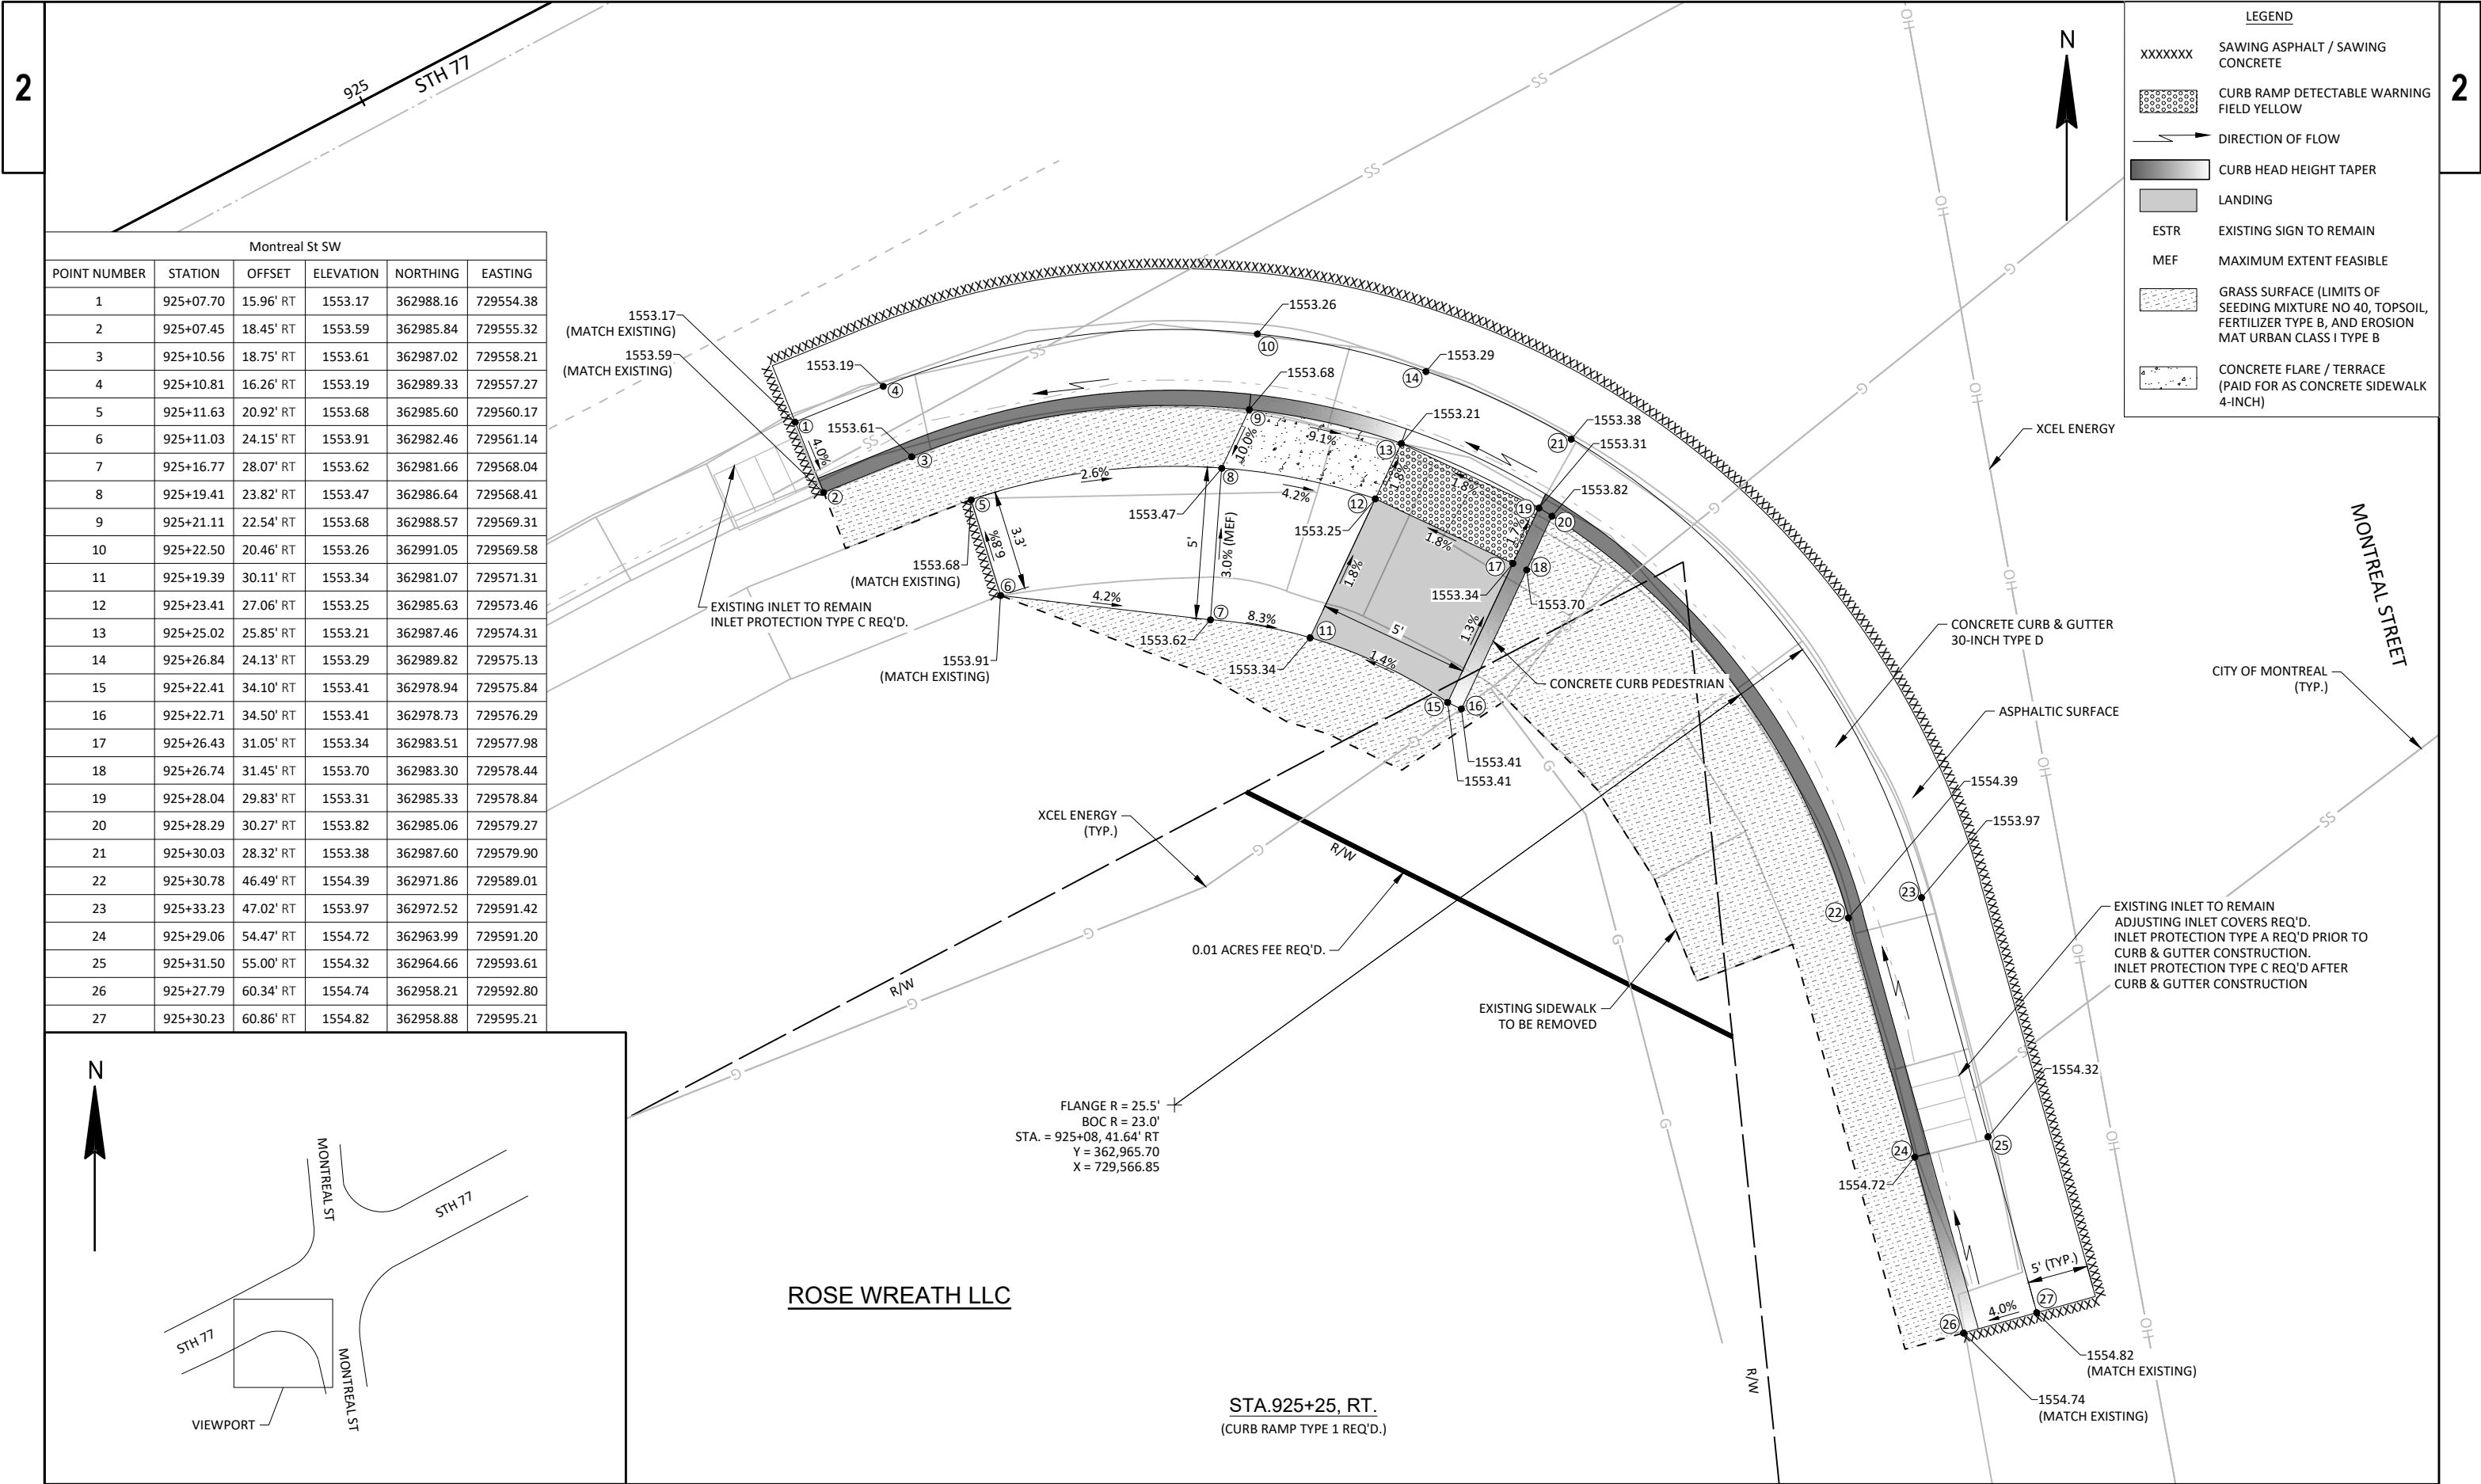

PROJECT NO: 9250-14-71

HWY: STH 77

COUNTY: IRON

CURB RAMP DETAILS

SHEET

57

E


FILE NAME: S:\PROJECTS\W11663 WISDOT - STH 77 RESURFACING, IRON CO\SHEETSP\DETAILS\W11663_CURB RAMP DETAILS DWG2.DWG


PLOT DATE: 10/7/2025 4:13:57 PM

PLOT BY: KATHERINE ALDER

PLOT SCALE: 1" = 1'


LAYOUT: MONTREAL ST SW

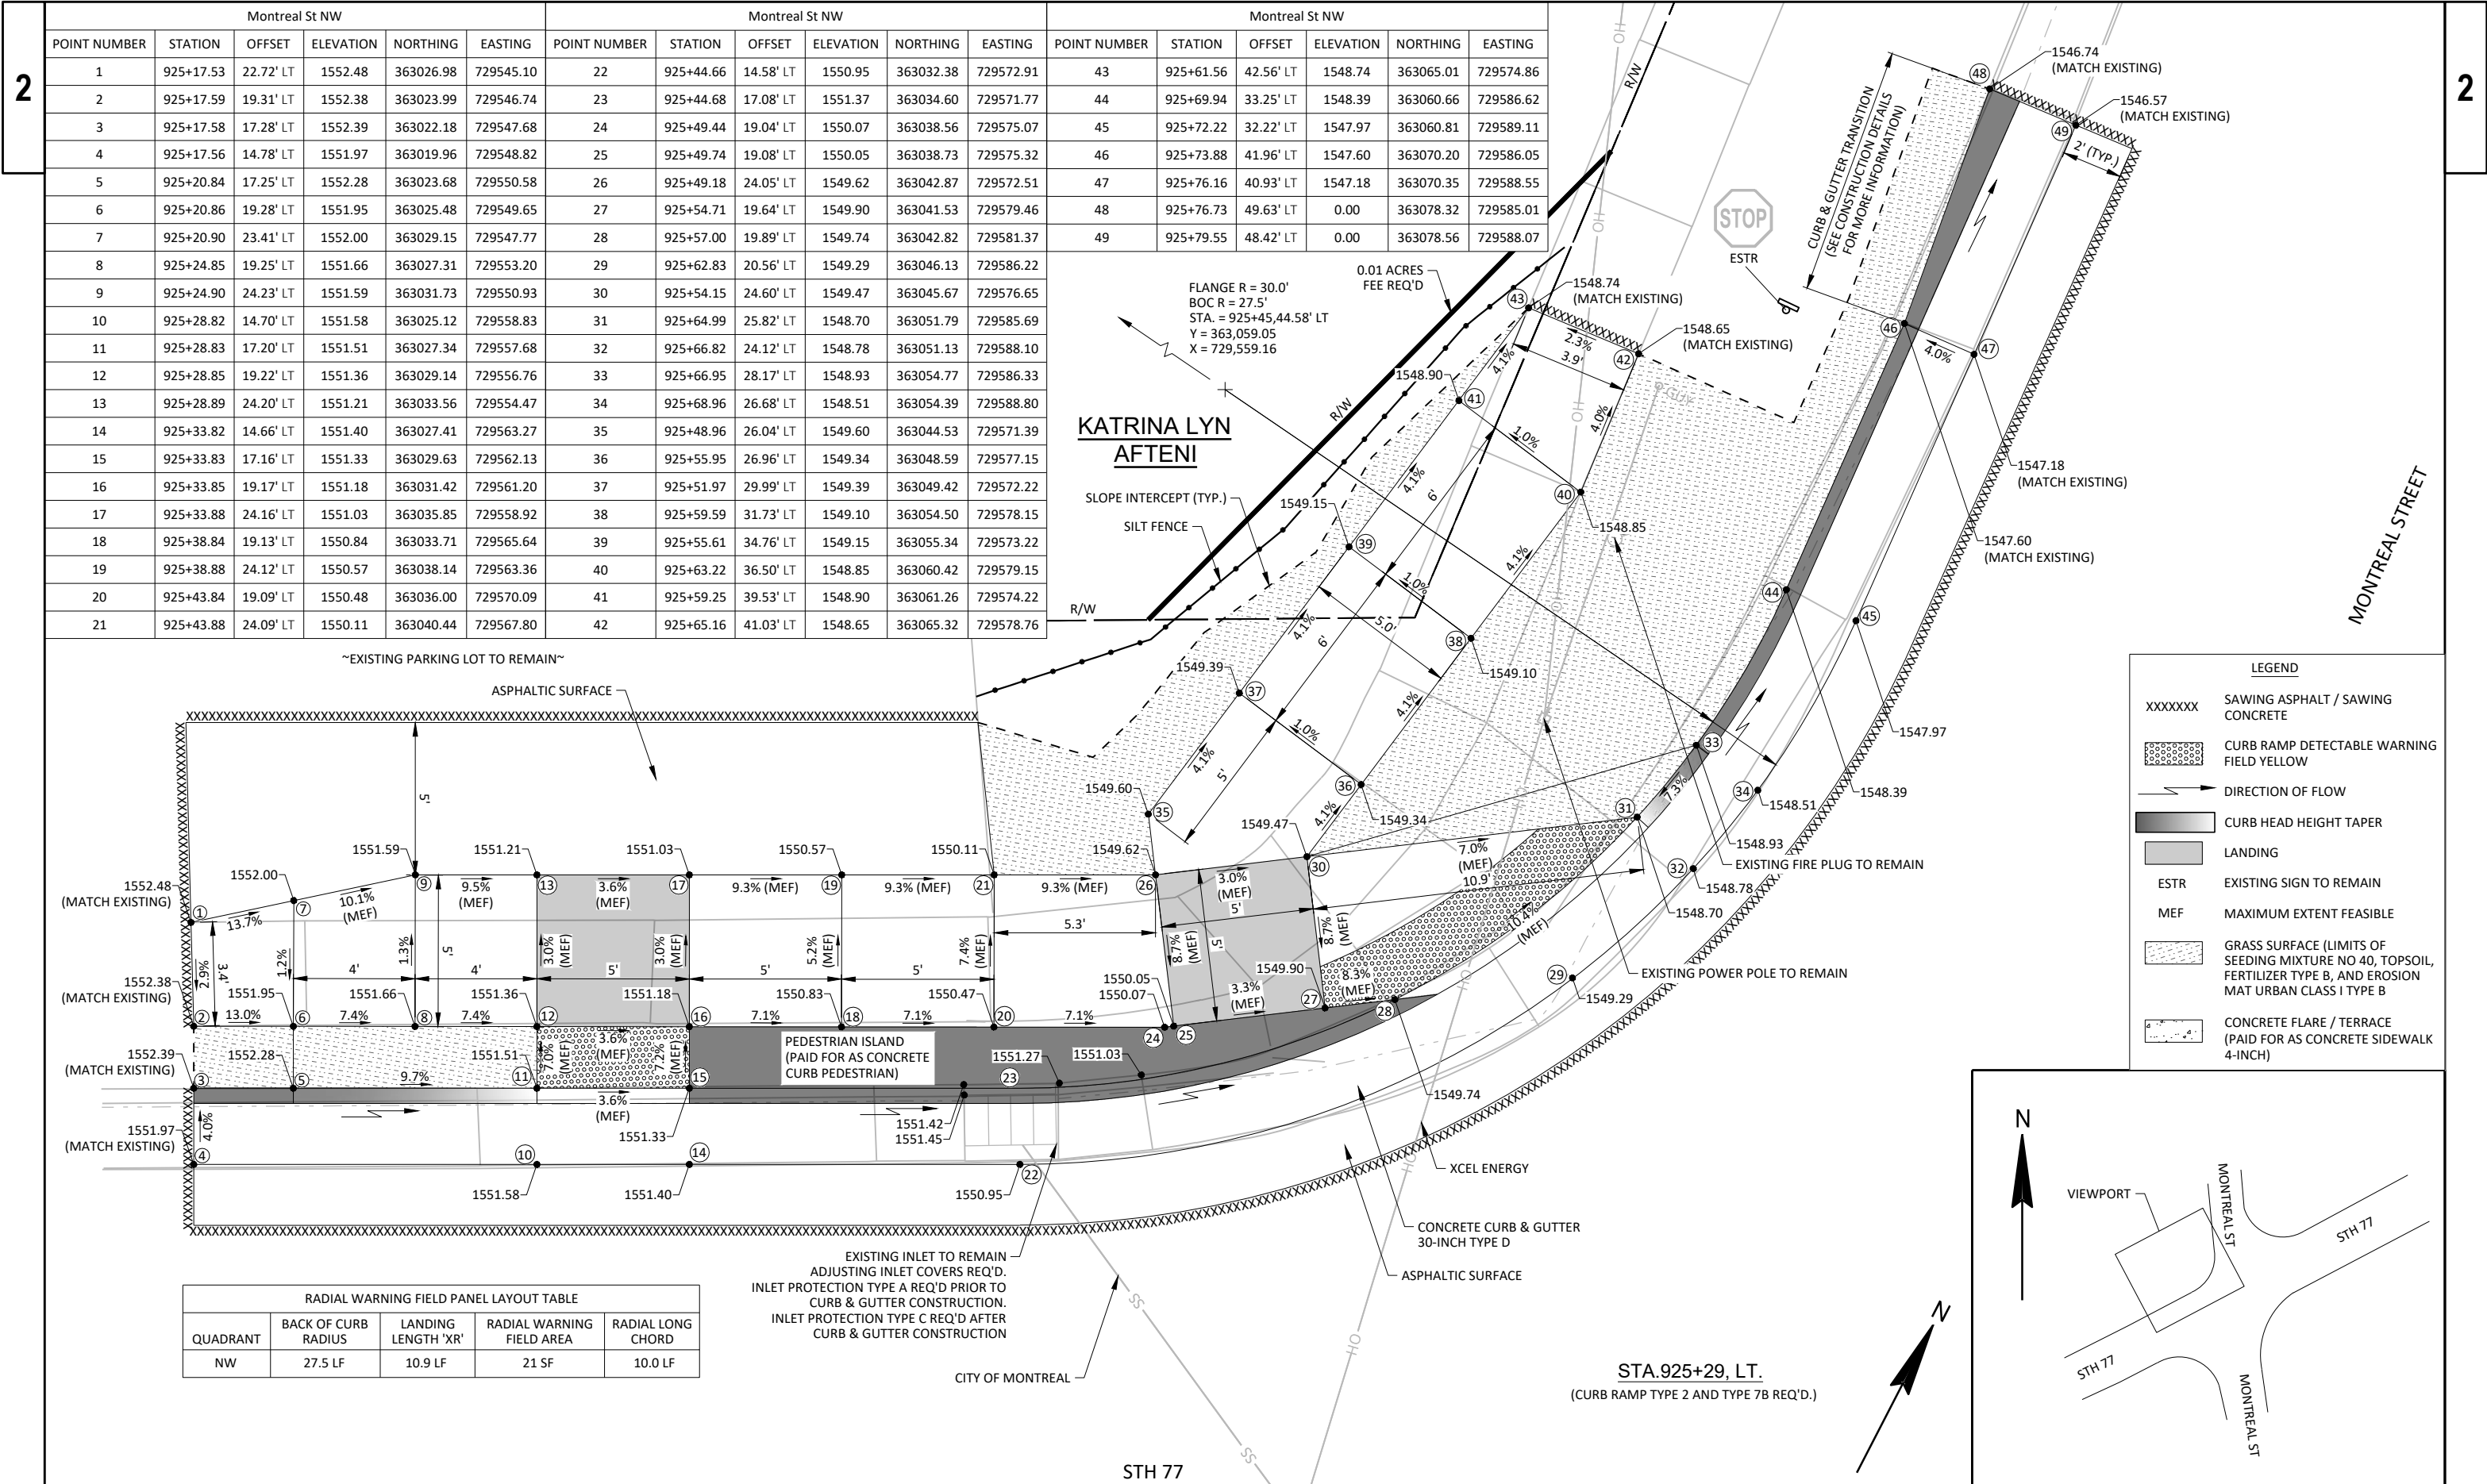


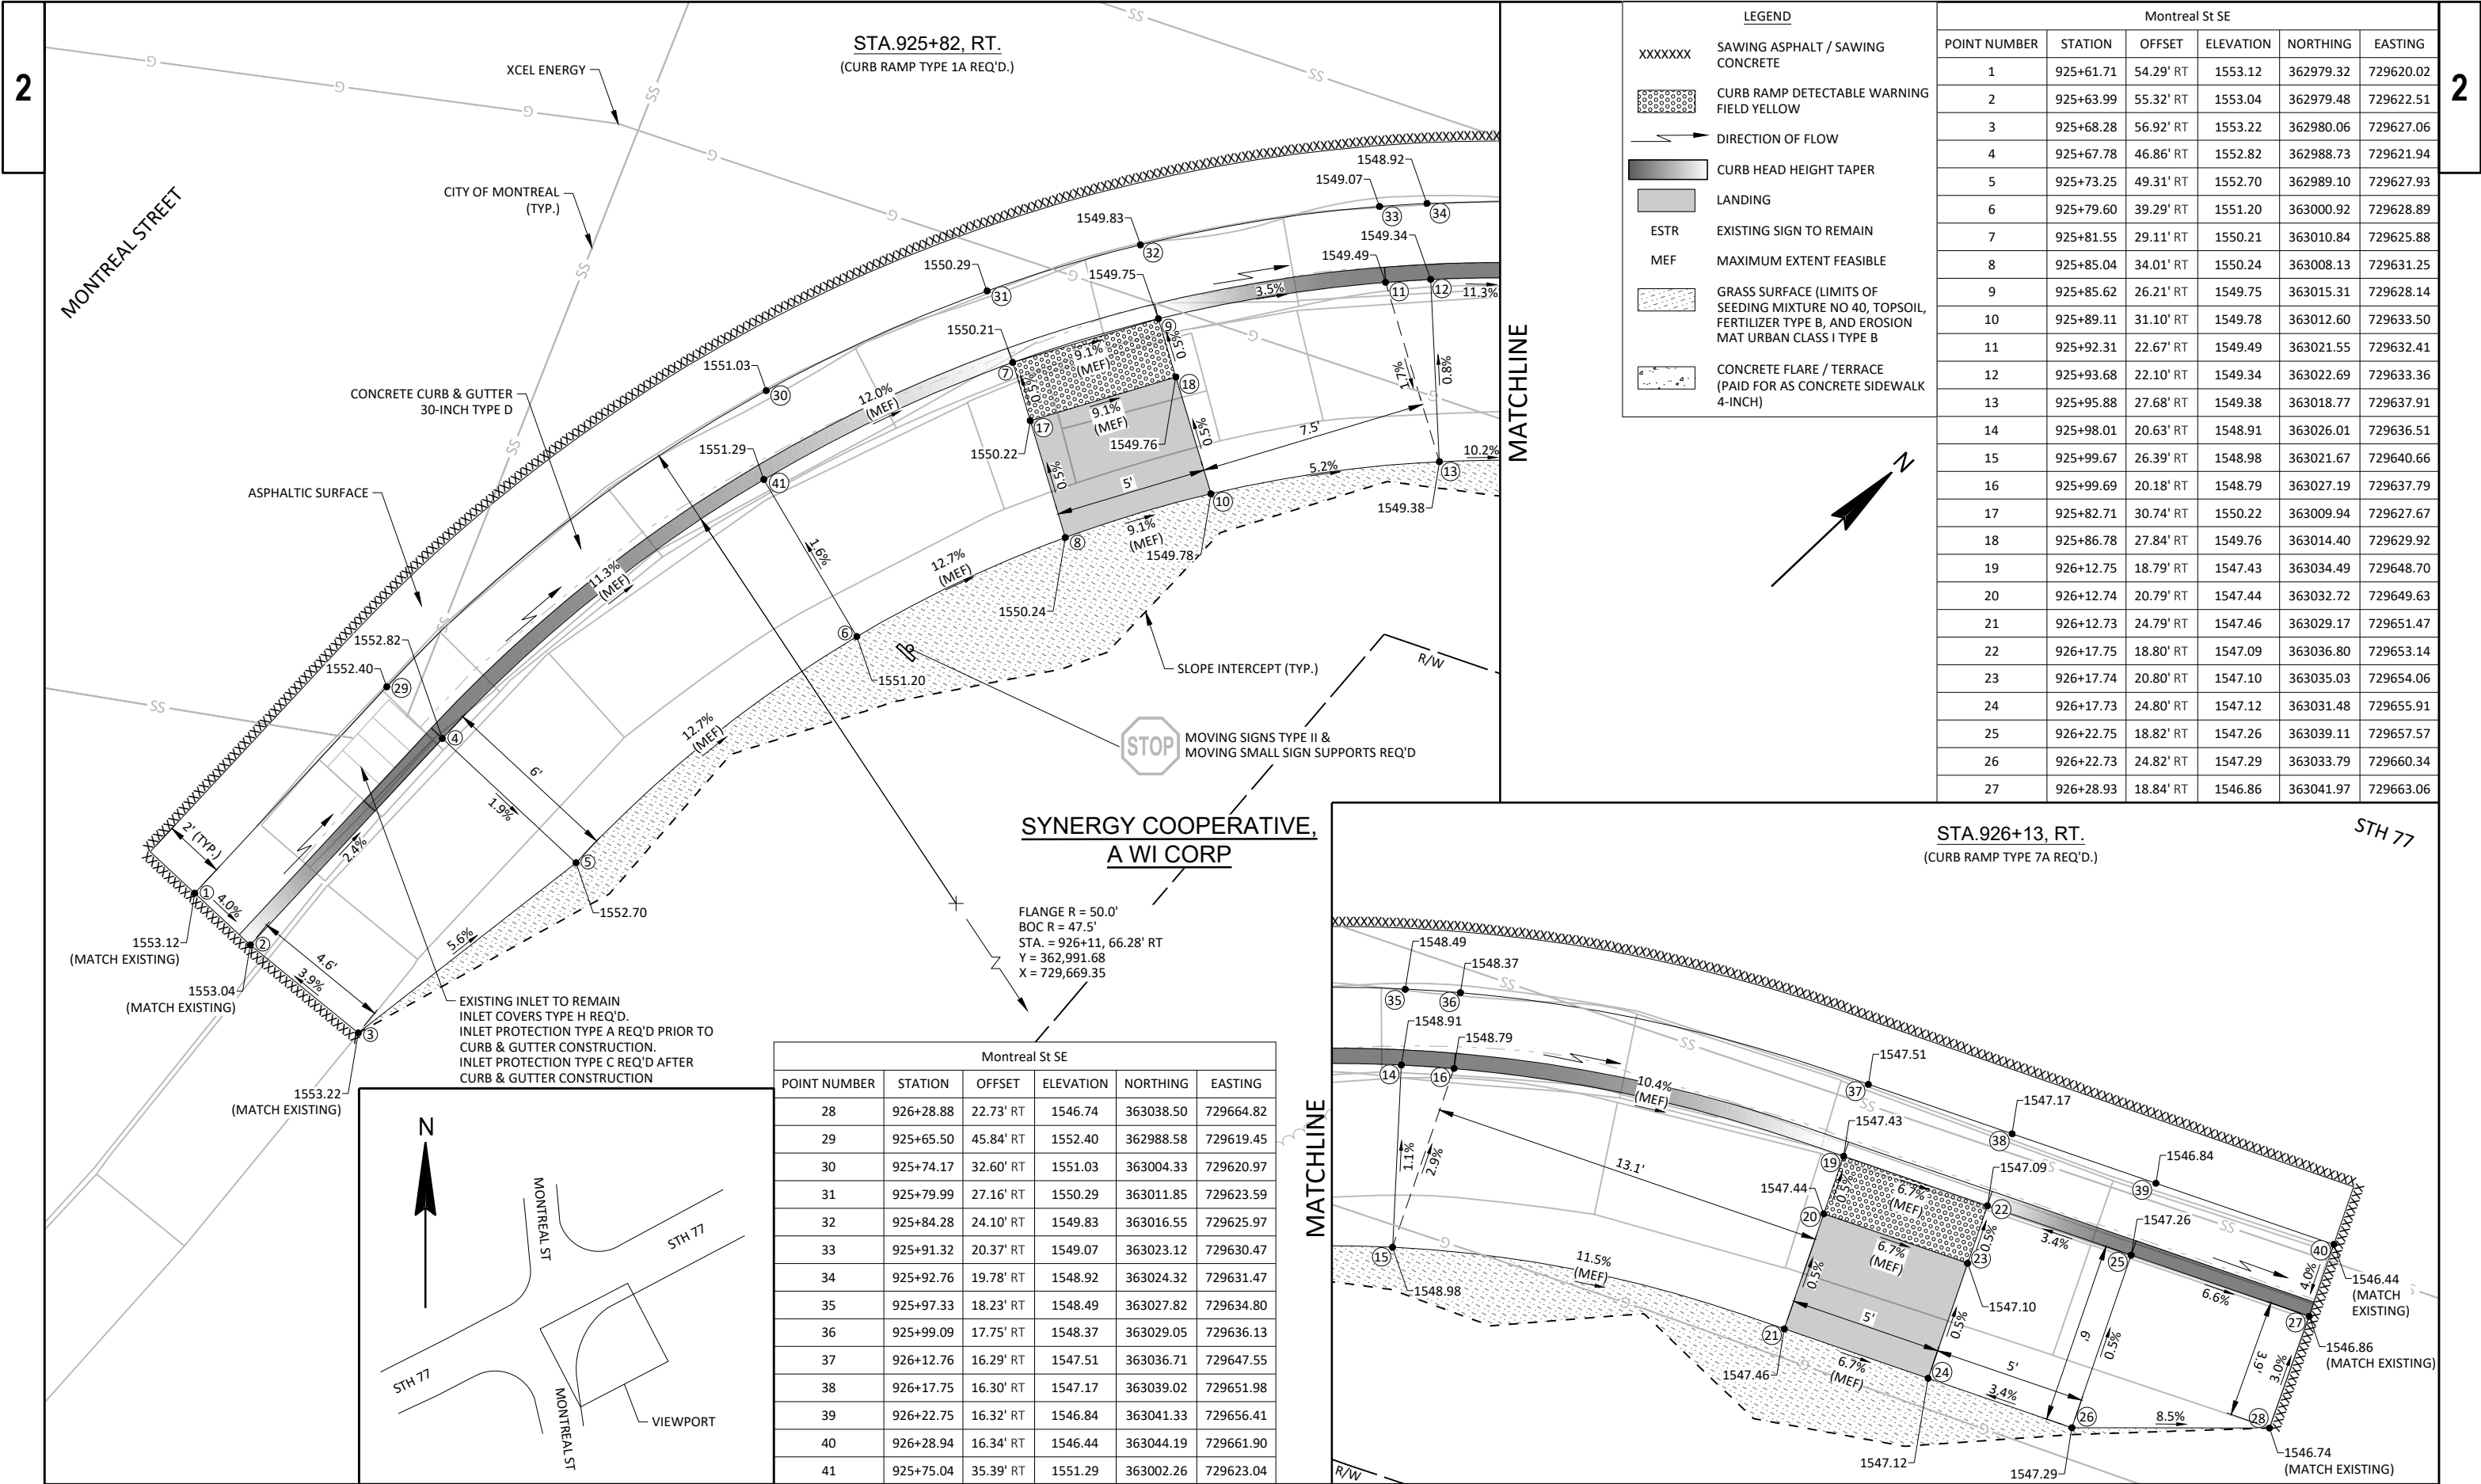



Montreal St SE					
POINT NUMBER	STATION	OFFSET	ELEVATION	NORTHING	EASTING
28	926+28.88	22.73' RT	1546.74	363038.50	729664.82
29	925+65.50	45.84' RT	1552.40	362988.58	729619.45
30	925+74.17	32.60' RT	1551.03	363004.33	729620.97
31	925+79.99	27.16' RT	1550.29	363011.85	729623.59
32	925+84.28	24.10' RT	1549.83	363016.55	729625.97
33	925+91.32	20.37' RT	1549.07	363023.12	729630.47
34	925+92.76	19.78' RT	1548.92	363024.32	729631.47
35	925+97.33	18.23' RT	1548.49	363027.82	729634.80
36	925+99.09	17.75' RT	1548.37	363029.05	729636.13
37	926+12.76	16.29' RT	1547.51	363036.71	729647.55
38	926+17.75	16.30' RT	1547.17	363039.02	729651.98
39	926+22.75	16.32' RT	1546.84	363041.33	729656.41
40	926+28.94	16.34' RT	1546.44	363044.19	729661.90
41	925+75.04	35.39' RT	1551.29	363002.26	729623.04

Montreal St SE					
POINT NUMBER	STATION	OFFSET	ELEVATION	NORTHING	EASTING
1	925+61.71	54.29' RT	1553.12	362979.32	729620.02
2	925+63.99	55.32' RT	1553.04	362979.48	729622.51
3	925+68.28	56.92' RT	1553.22	362980.06	729627.06
4	925+67.78	46.86' RT	1552.82	362988.73	729621.94
5	925+73.25	49.31' RT	1552.70	362989.10	729627.93
6	925+79.60	39.29' RT	1551.20	363000.92	729628.89
7	925+81.55	29.11' RT	1550.21	363010.84	729625.88
8	925+85.04	34.01' RT	1550.24	363008.13	729631.25
9	925+85.62	26.21' RT	1549.75	363015.31	729628.14
10	925+89.11	31.10' RT	1549.78	363012.60	729633.50
11	925+92.31	22.67' RT	1549.49	363021.55	729632.41
12	925+93.68	22.10' RT	1549.34	363022.69	729633.36
13	925+95.88	27.68' RT	1549.38	363018.77	729637.91
14	925+98.01	20.63' RT	1548.91	363026.01	729636.51
15	925+99.67	26.39' RT	1548.98	363021.67	729640.66
16	925+99.69	20.18' RT	1548.79	363027.19	729637.79
17	925+82.71	30.74' RT	1550.22	363009.94	729627.67
18	925+86.78	27.84' RT	1549.76	363014.40	729629.92
19	926+12.75	18.79' RT	1547.43	363034.49	729648.70
20	926+12.74	20.79' RT	1547.44	363032.72	729649.63
21	926+12.73	24.79' RT	1547.46	363029.17	729651.47
22	926+17.75	18.80' RT	1547.09	363036.80	729653.14
23	926+17.74	20.80' RT	1547.10	363035.03	729654.06
24	926+17.73	24.80' RT	1547.12	363031.48	729655.91
25	926+22.75	18.82' RT	1547.26	363039.11	729657.57
26	926+22.73	24.82' RT	1547.29	363033.79	729660.34
27	926+28.93	18.84' RT	1546.86	363041.97	729663.06

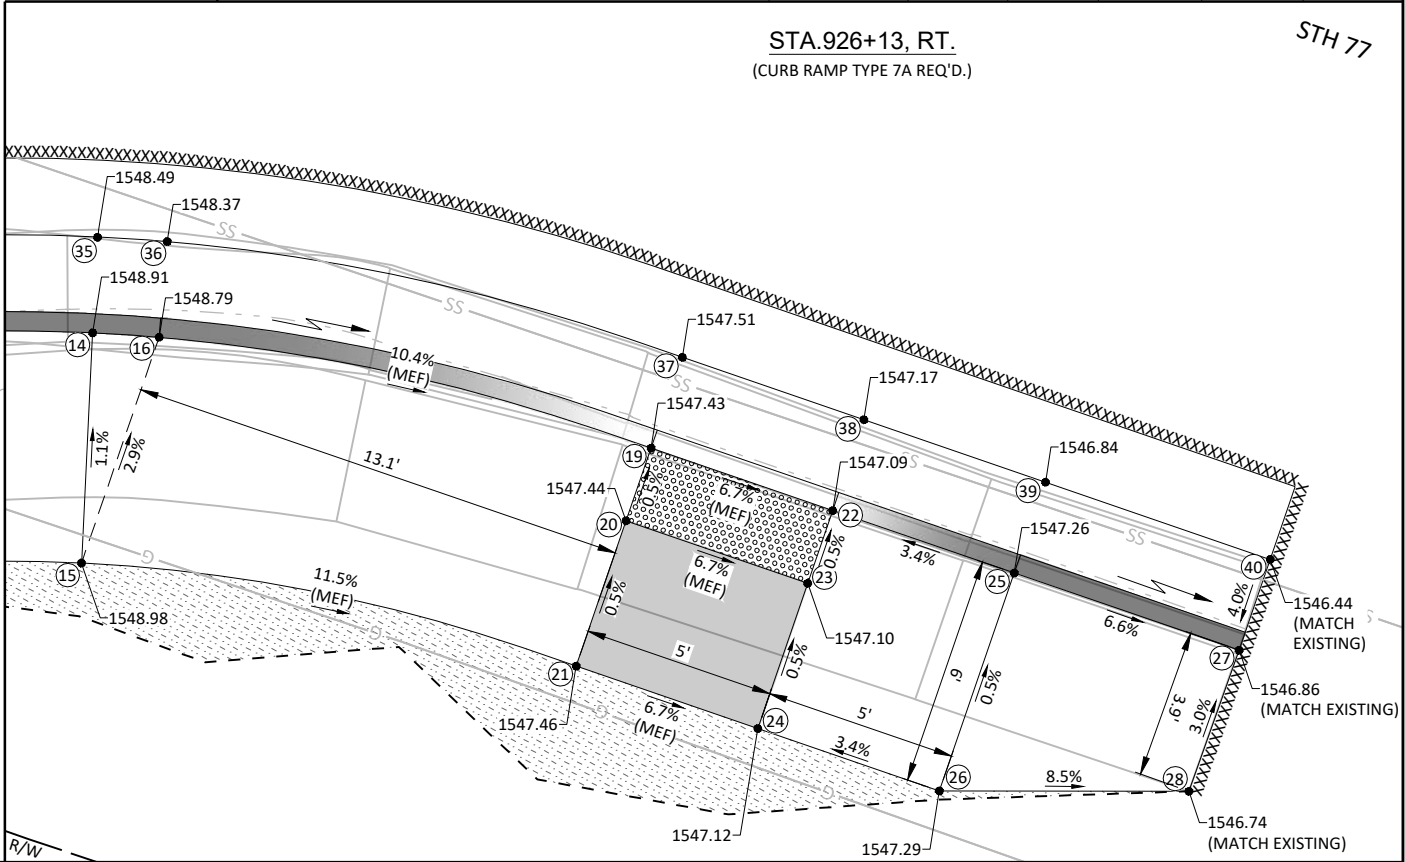


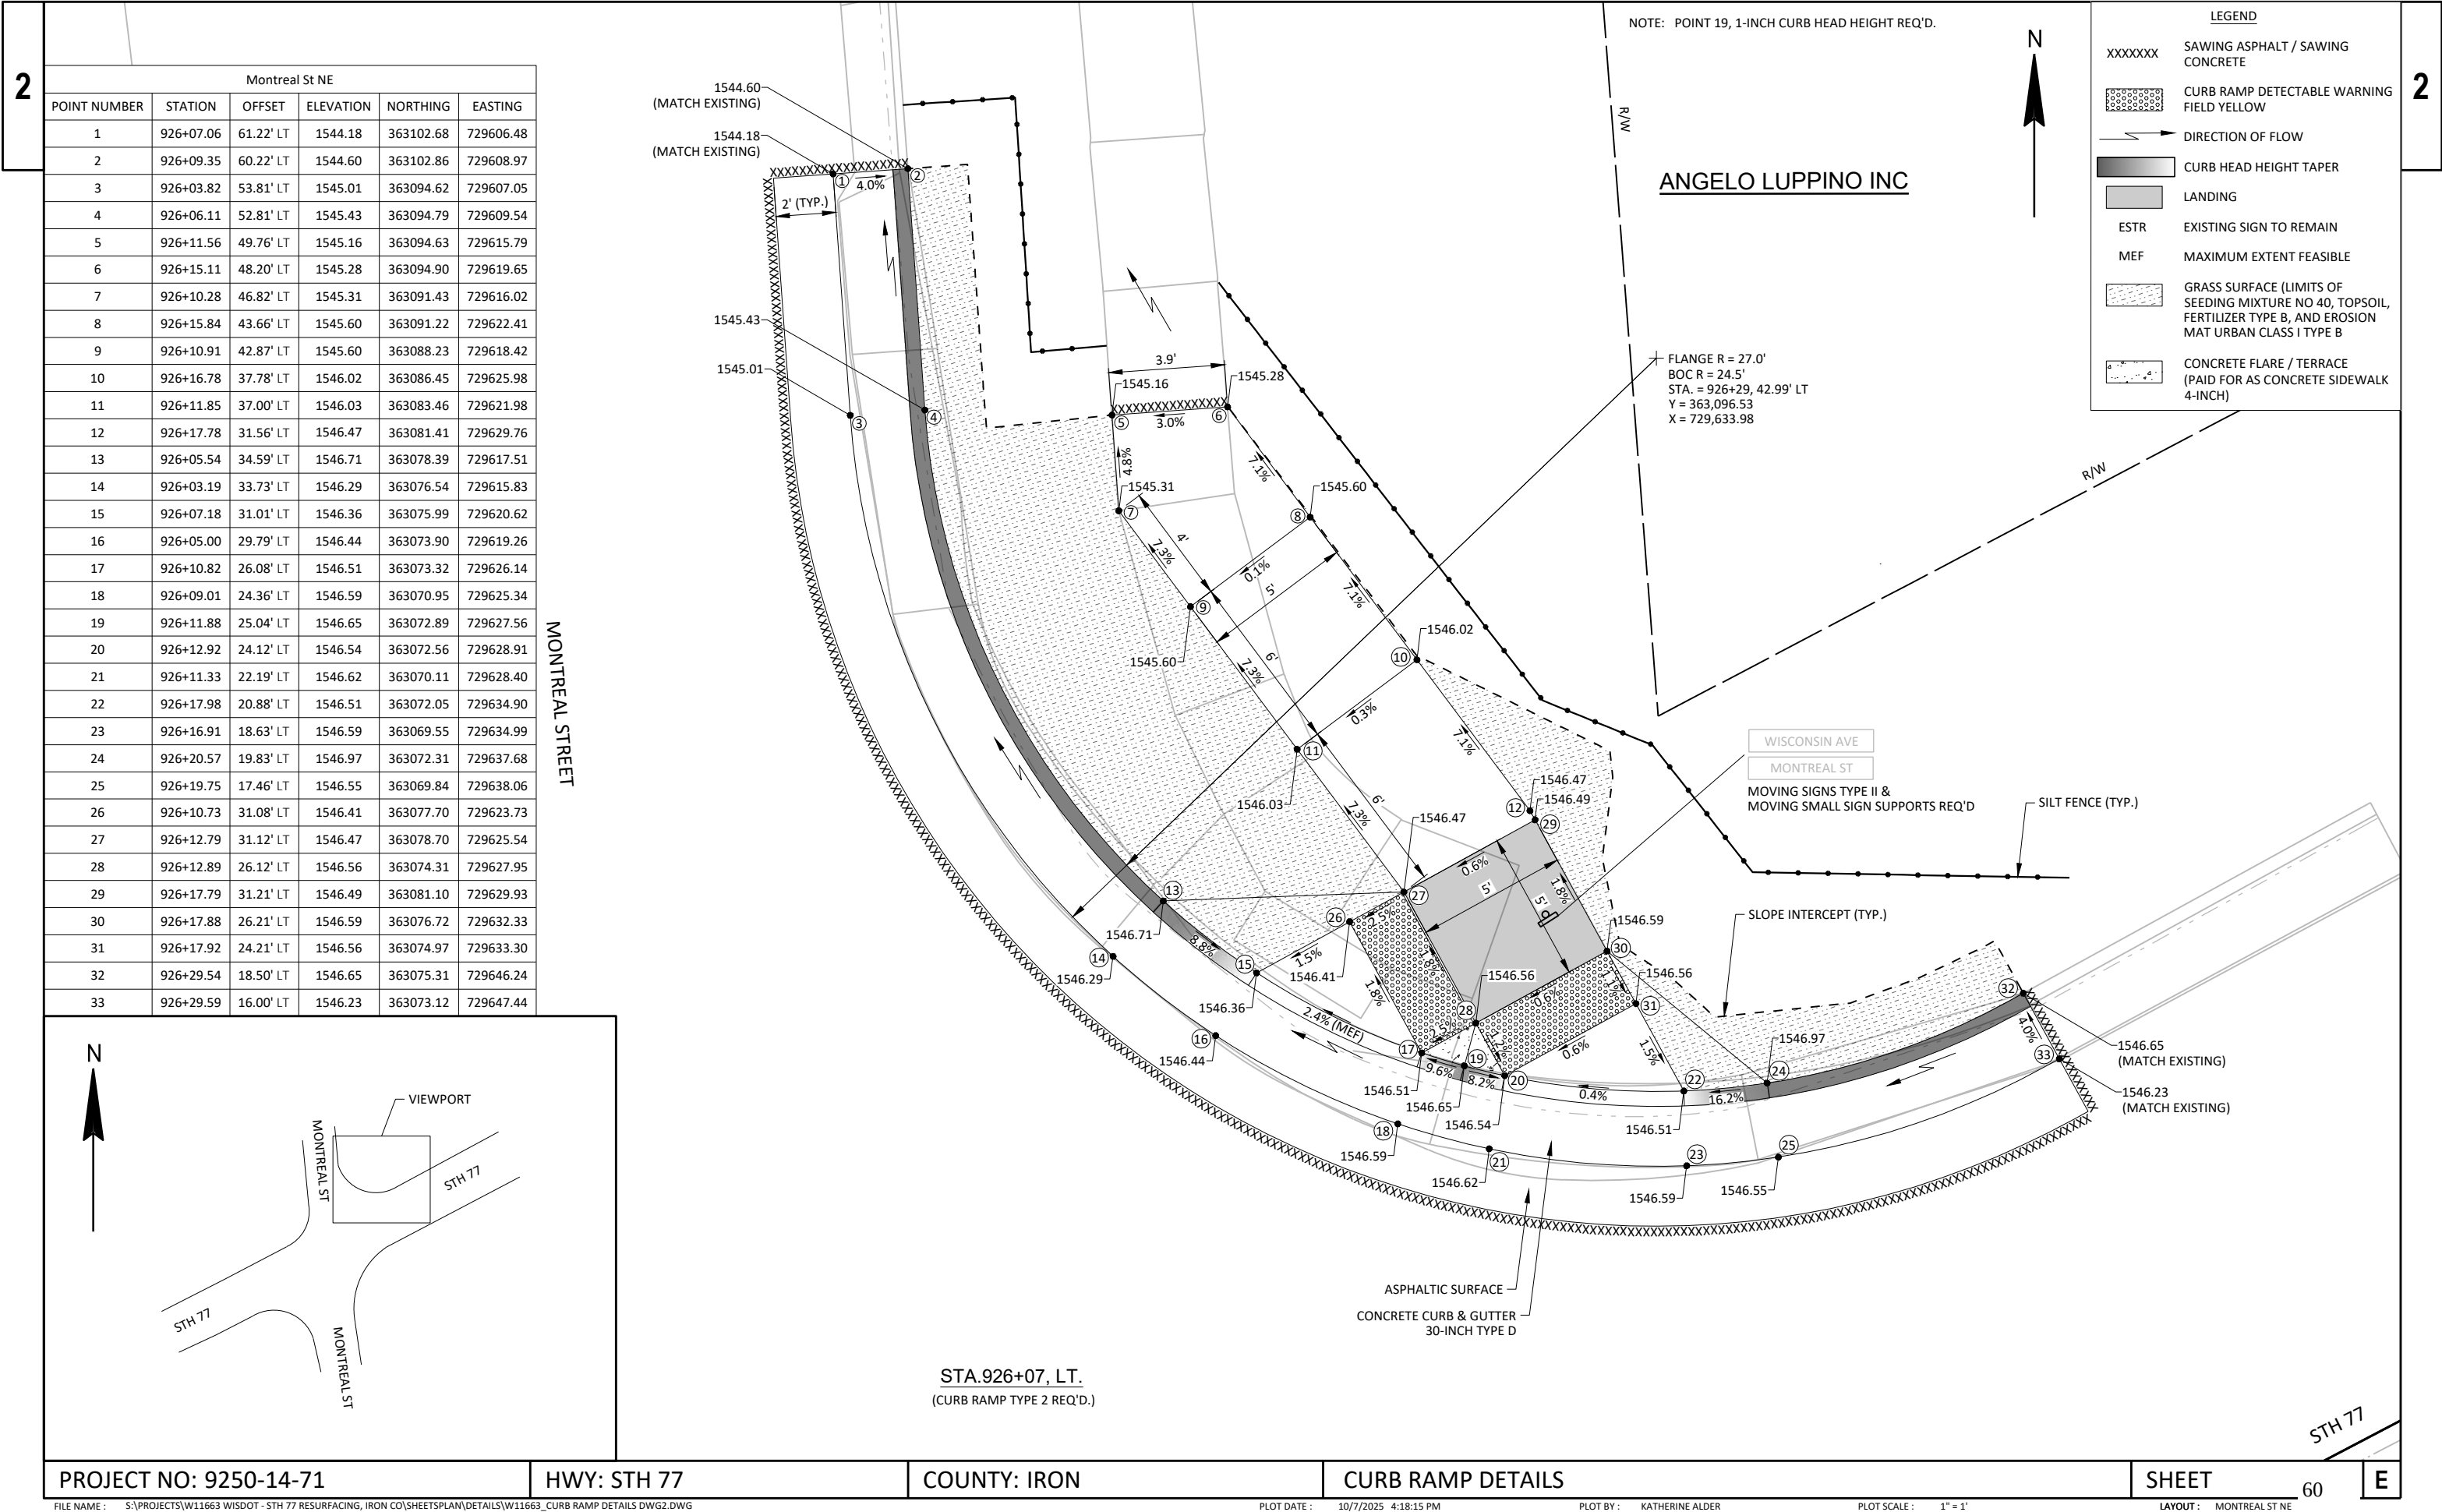


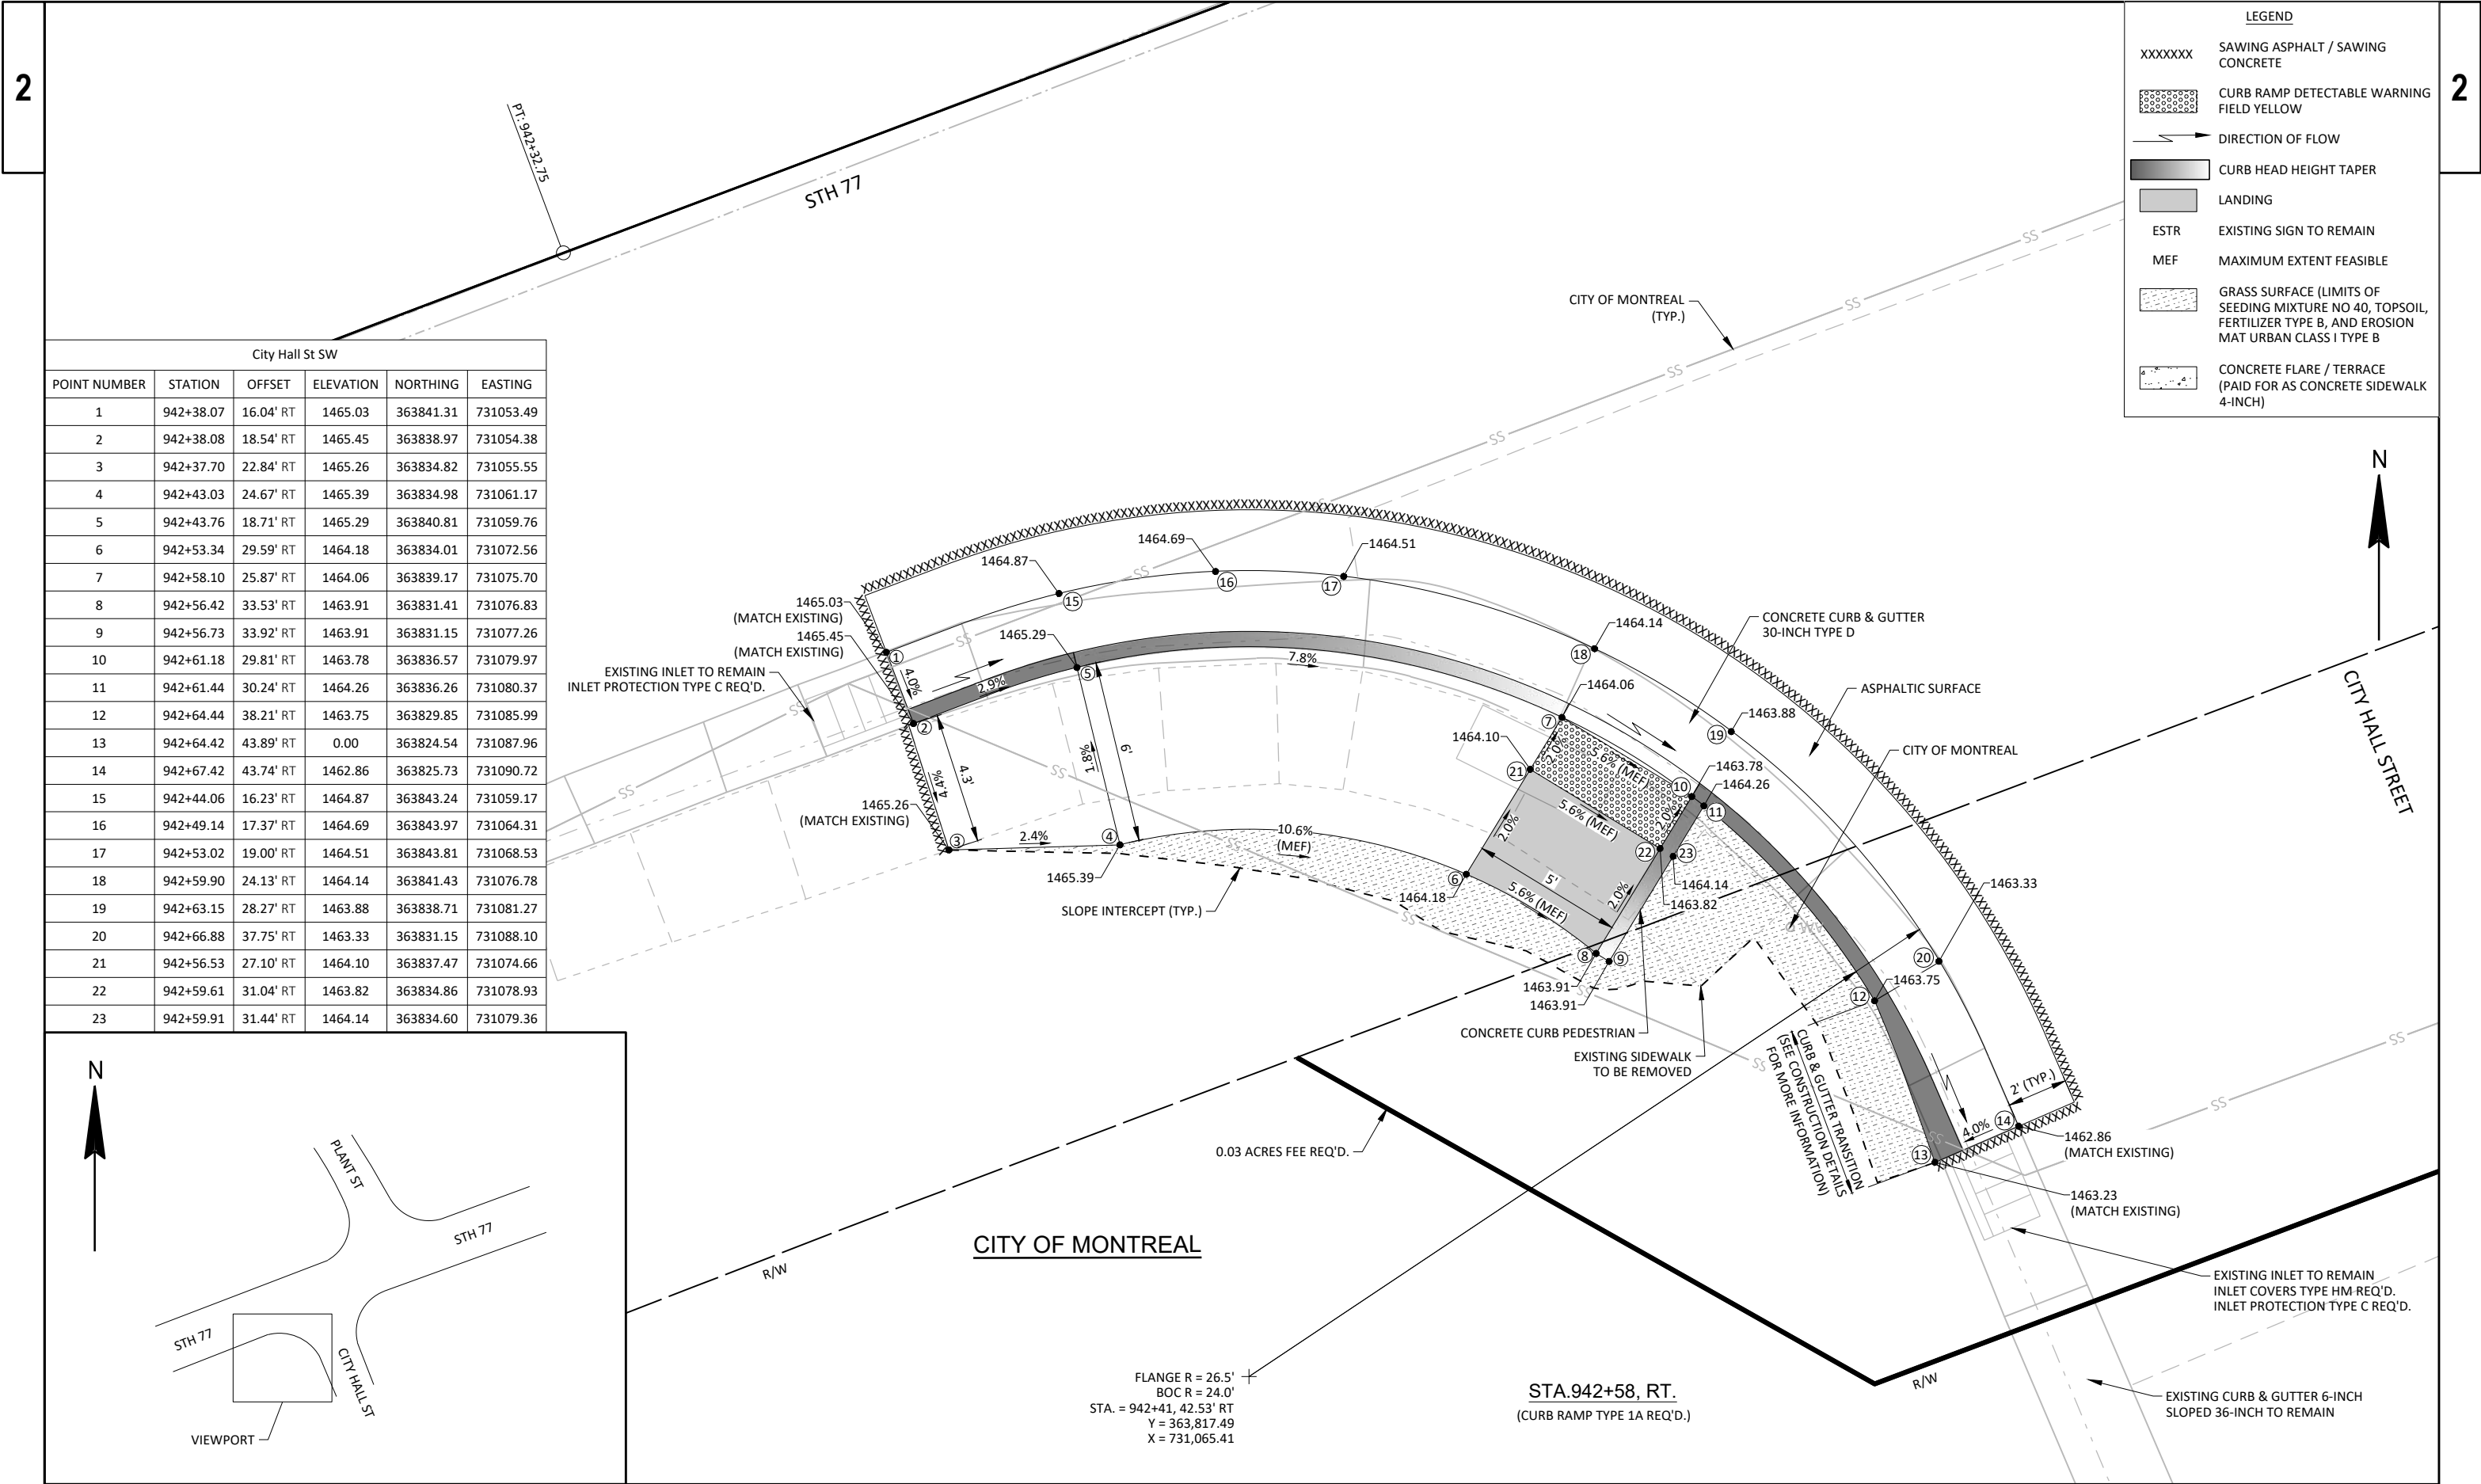


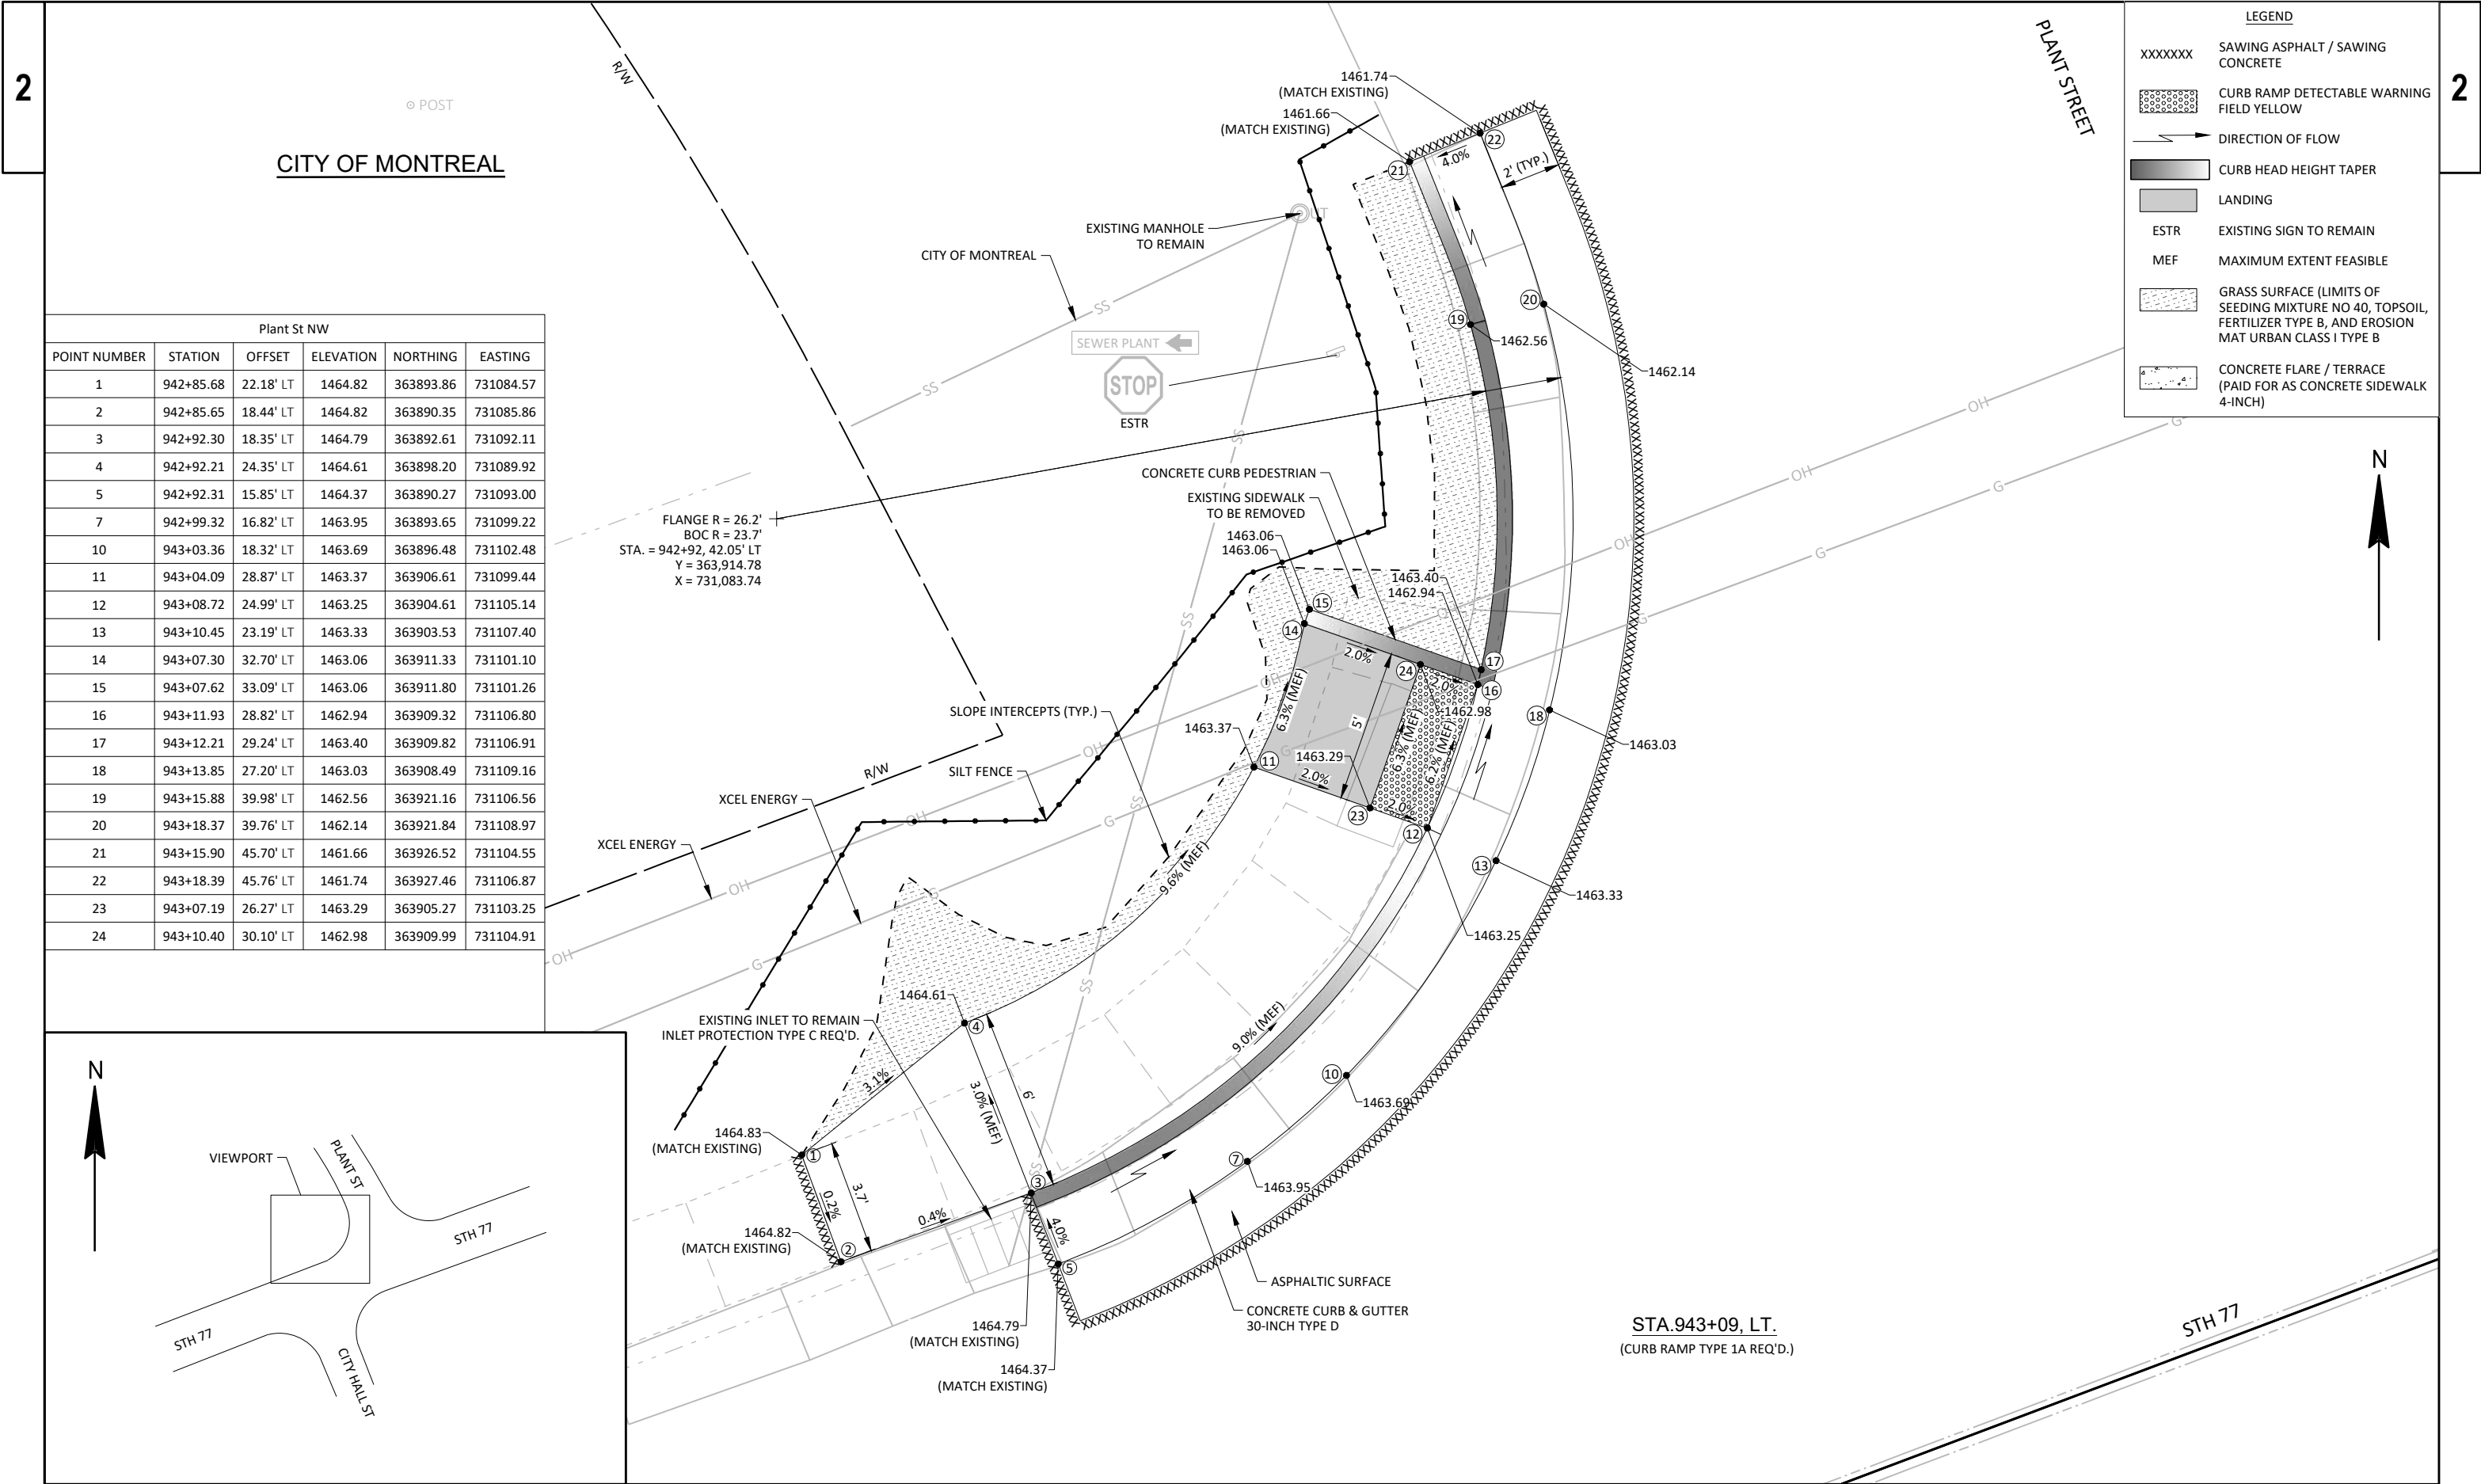

Plant St NW					
POINT NUMBER	STATION	OFFSET	ELEVATION	NORTHING	EASTING
1	942+85.68	22.18' LT	1464.82	363893.86	731084.57
2	942+85.65	18.44' LT	1464.82	363890.35	731085.86
3	942+92.30	18.35' LT	1464.79	363892.61	731092.11
4	942+92.21	24.35' LT	1464.61	363898.20	731089.92
5	942+92.31	15.85' LT	1464.37	363890.27	731093.00
7	942+99.32	16.82' LT	1463.95	363893.65	731099.22
10	943+03.36	18.32' LT	1463.69	363896.48	731102.48
11	943+04.09	28.87' LT	1463.37	363906.61	731099.44
12	943+08.72	24.99' LT	1463.25	363904.61	731105.14
13	943+10.45	23.19' LT	1463.33	363903.53	731107.40
14	943+07.30	32.70' LT	1463.06	363911.33	731101.10
15	943+07.62	33.09' LT	1463.06	363911.80	731101.26
16	943+11.93	28.82' LT	1462.94	363909.32	731106.80
17	943+12.21	29.24' LT	1463.40	363909.82	731106.91
18	943+13.85	27.20' LT	1463.03	363908.49	731109.16
19	943+15.88	39.98' LT	1462.56	363921.16	731106.56
20	943+18.37	39.76' LT	1462.14	363921.84	731108.97
21	943+15.90	45.70' LT	1461.66	363926.52	731104.55
22	943+18.39	45.76' LT	1461.74	363927.46	731106.87
23	943+07.19	26.27' LT	1463.29	363905.27	731103.25
24	943+10.40	30.10' LT	1462.98	363909.99	731104.91

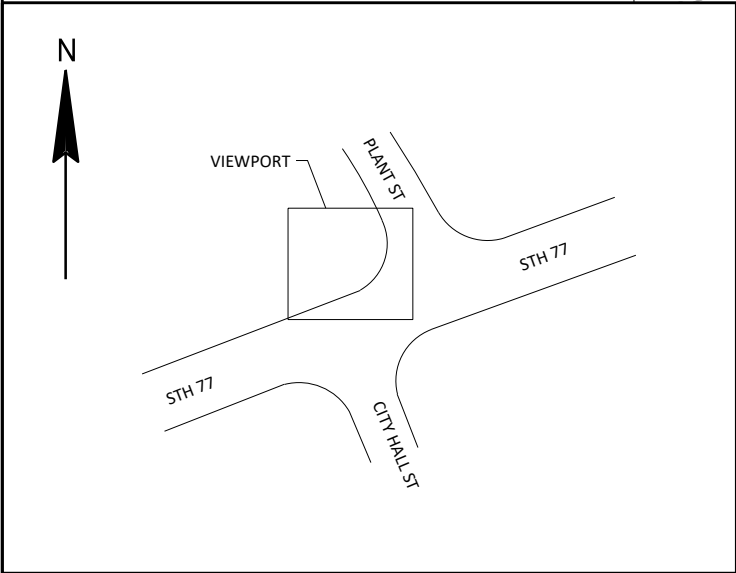

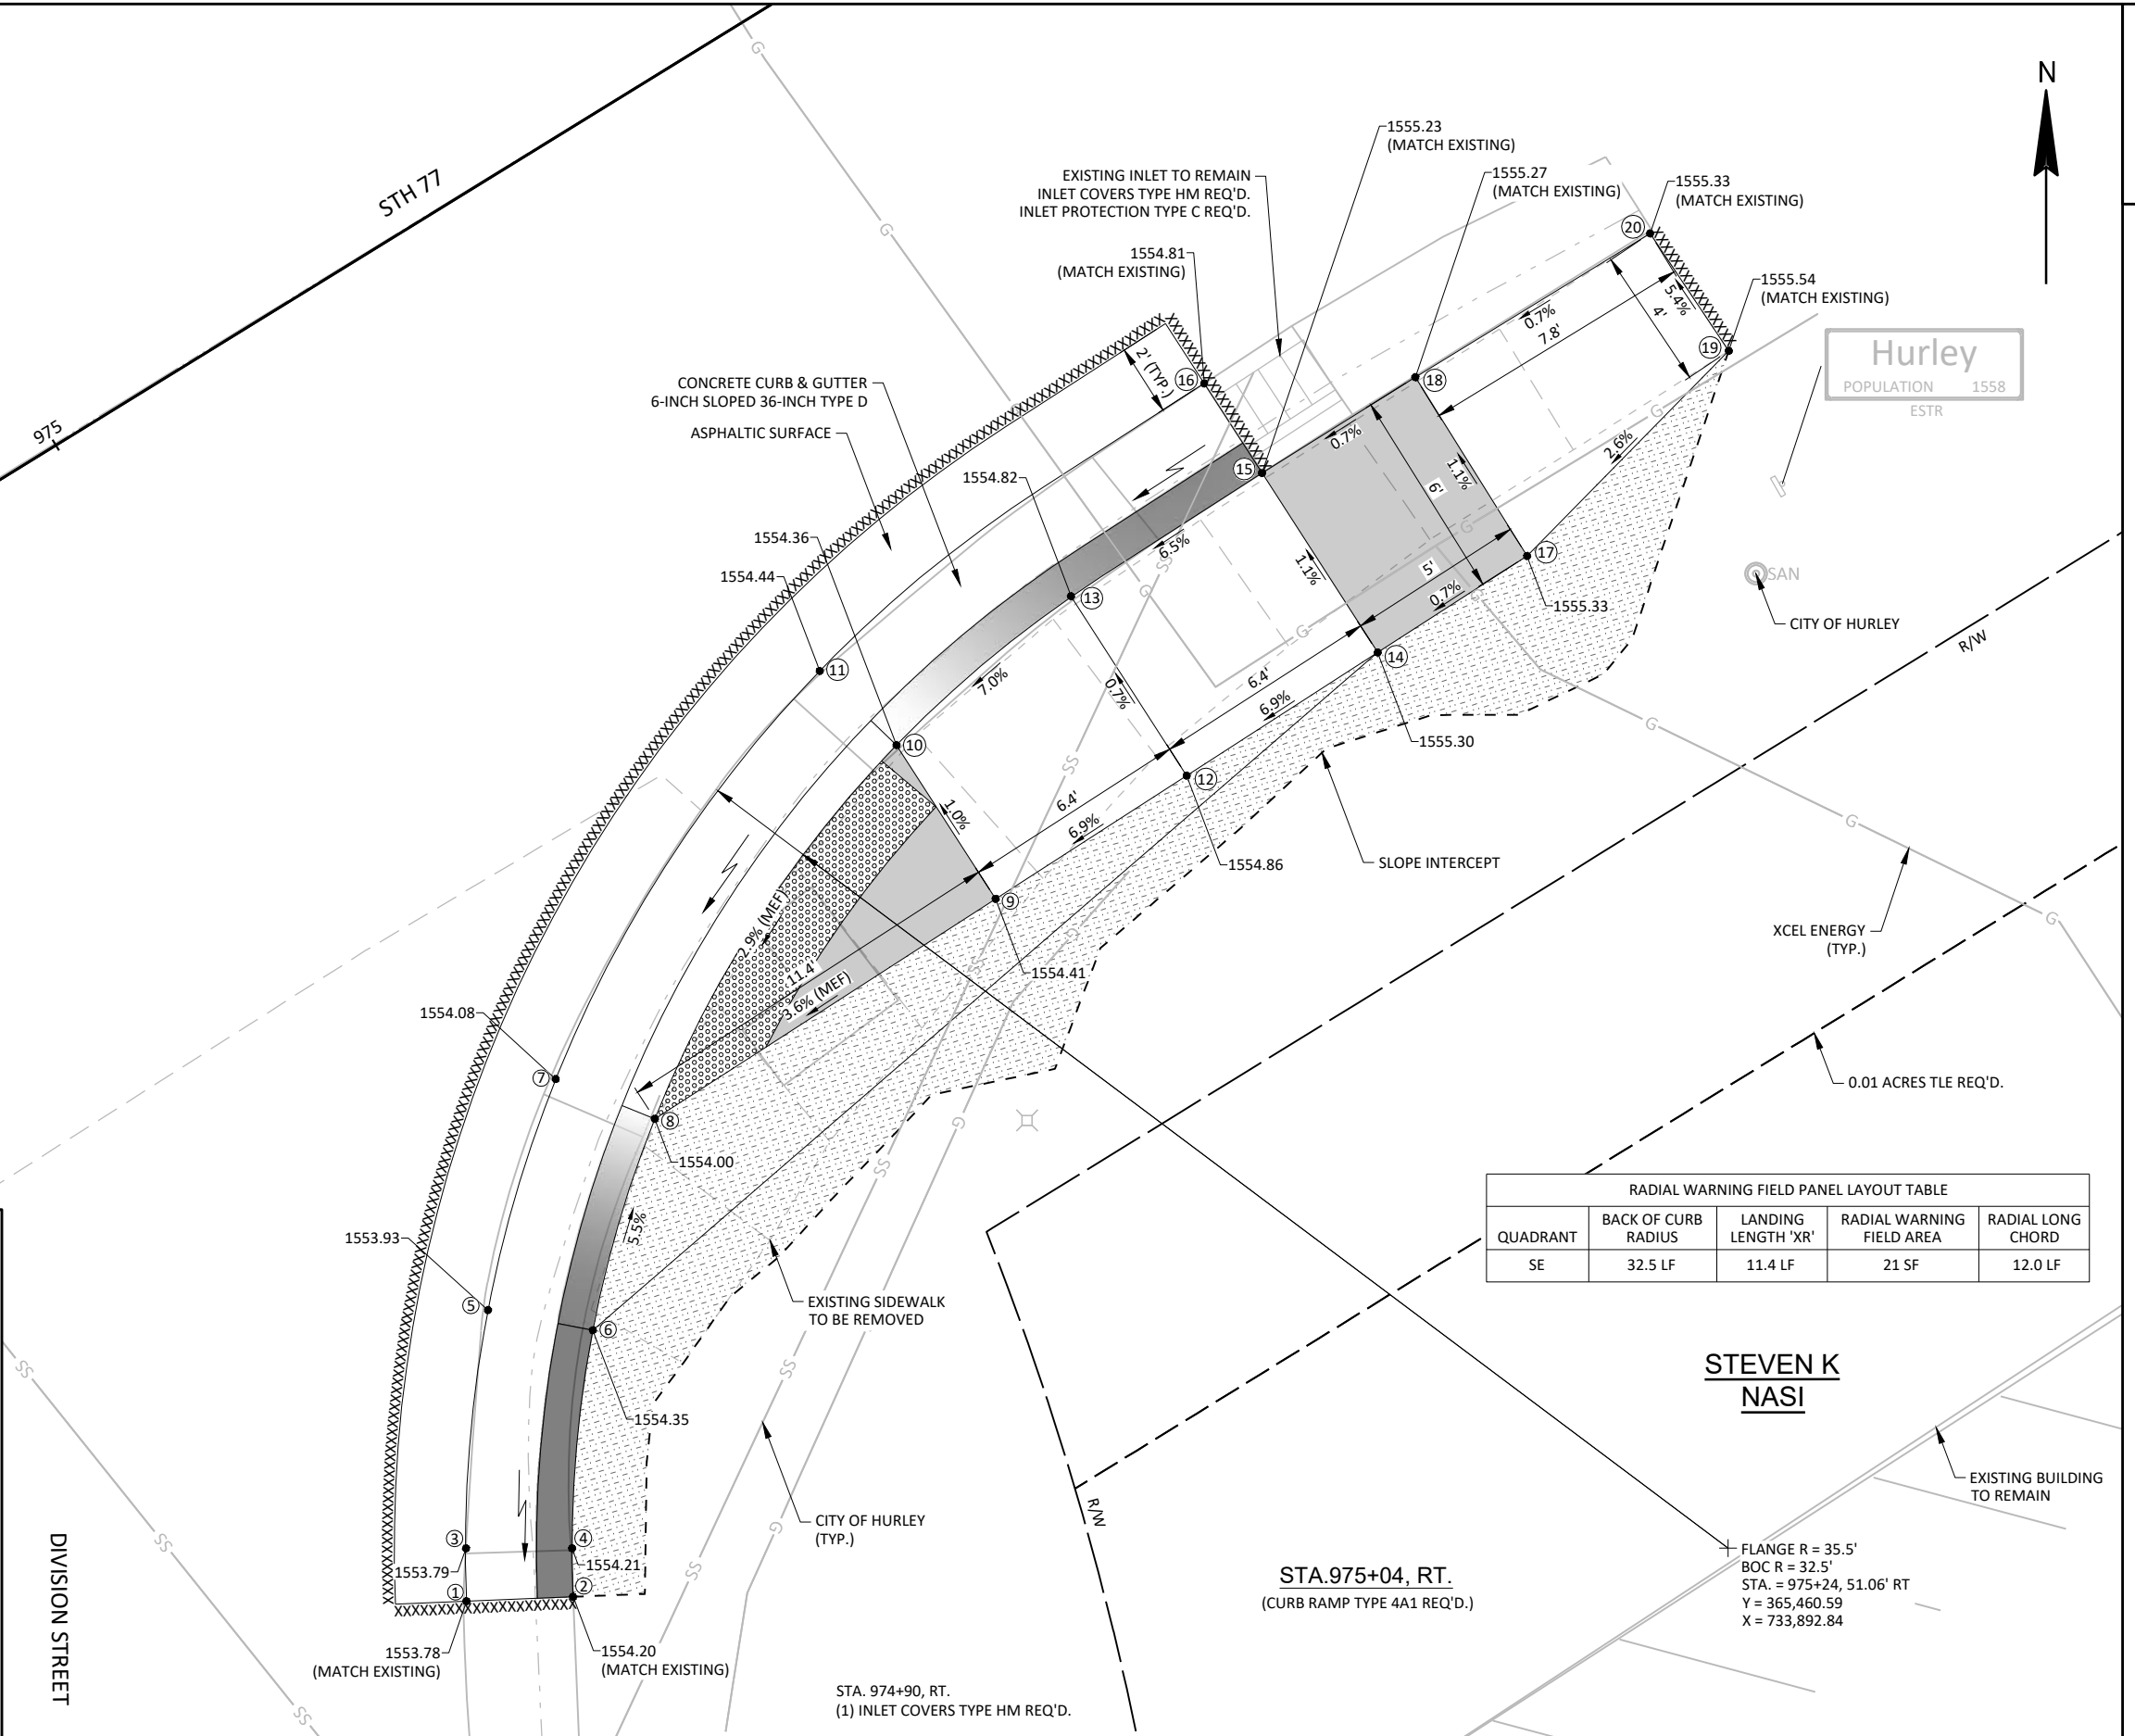


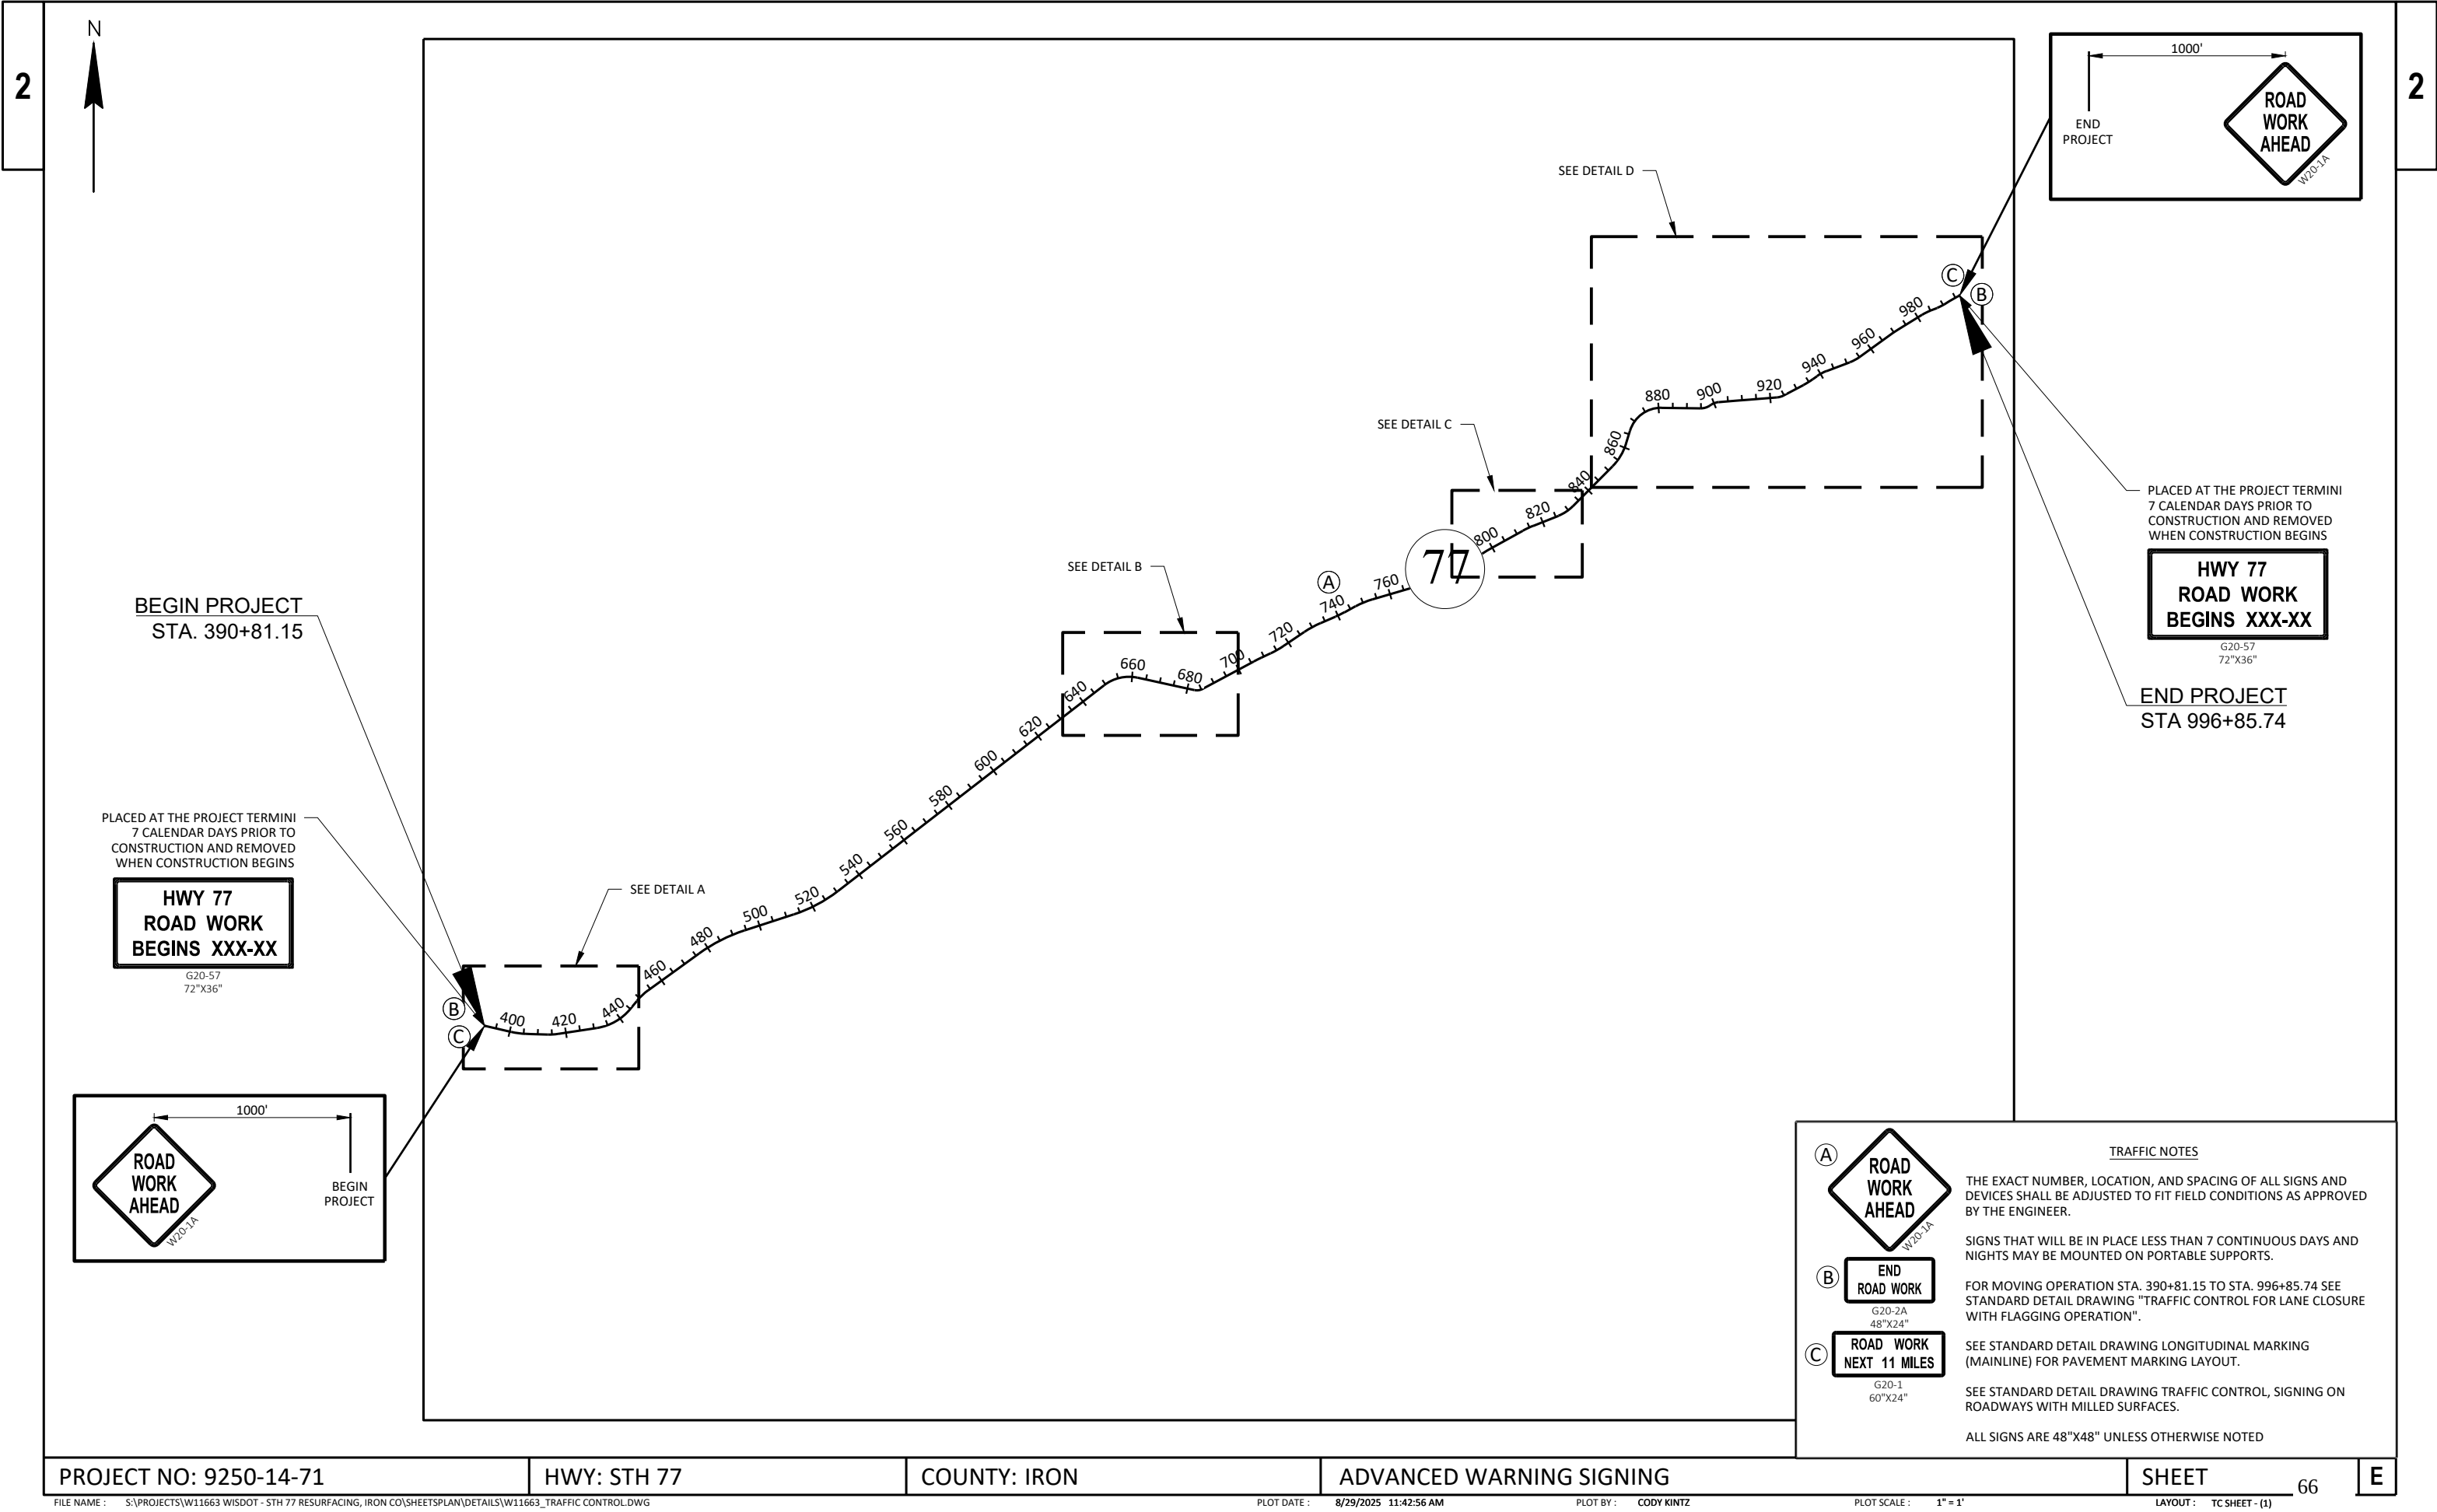


BEGIN PROJECT
STA. 390+81.15

PLACED AT THE PROJECT TERMINI
7 CALENDAR DAYS PRIOR TO
CONSTRUCTION AND REMOVED
WHEN CONSTRUCTION BEGINS

**HWY 77
ROAD WORK
BEGINS XXX-XX**

G20-57
72"x36"

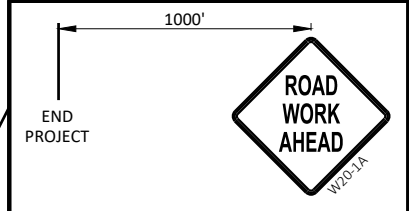
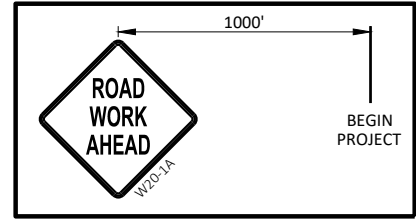


PLACED AT THE PROJECT TERMINI
7 CALENDAR DAYS PRIOR TO
CONSTRUCTION AND REMOVED
WHEN CONSTRUCTION BEGINS

**HWY 77
ROAD WORK
BEGINS XXX-XX**

G20-57
72"x36"

END PROJECT
STA 996+85.74

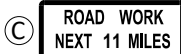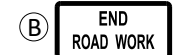

TRAFFIC NOTES

THE EXACT NUMBER, LOCATION, AND SPACING OF ALL SIGNS AND DEVICES SHALL BE ADJUSTED TO FIT FIELD CONDITIONS AS APPROVED BY THE ENGINEER.

SIGNS THAT WILL BE IN PLACE LESS THAN 7 CONTINUOUS DAYS AND NIGHTS MAY BE MOUNTED ON PORTABLE SUPPORTS.

FOR MOVING OPERATION STA. 390+81.15 TO STA. 996+85.74 SEE STANDARD DETAIL DRAWING "TRAFFIC CONTROL FOR LANE CLOSURE WITH FLAGGING OPERATION".

SEE STANDARD DETAIL DRAWING LONGITUDINAL MARKING (MAINLINE) FOR PAVEMENT MARKING LAYOUT.


SEE STANDARD DETAIL DRAWING TRAFFIC CONTROL, SIGNING ON ROADWAYS WITH MILLED SURFACES.

ALL SIGNS ARE 48"x48" UNLESS OTHERWISE NOTED



The diagram illustrates three traffic signs used for road work:

- (A) ROAD WORK AHEAD:** A diamond-shaped sign with the text "ROAD WORK AHEAD". Dimensions: 48"X72".
- (B) END ROAD WORK:** A rectangular sign with the text "END ROAD WORK". Dimensions: 48"X24".
- (C) ROAD WORK NEXT 11 MILES:** A rectangular sign with the text "ROAD WORK NEXT 11 MILES". Dimensions: 60"X24".

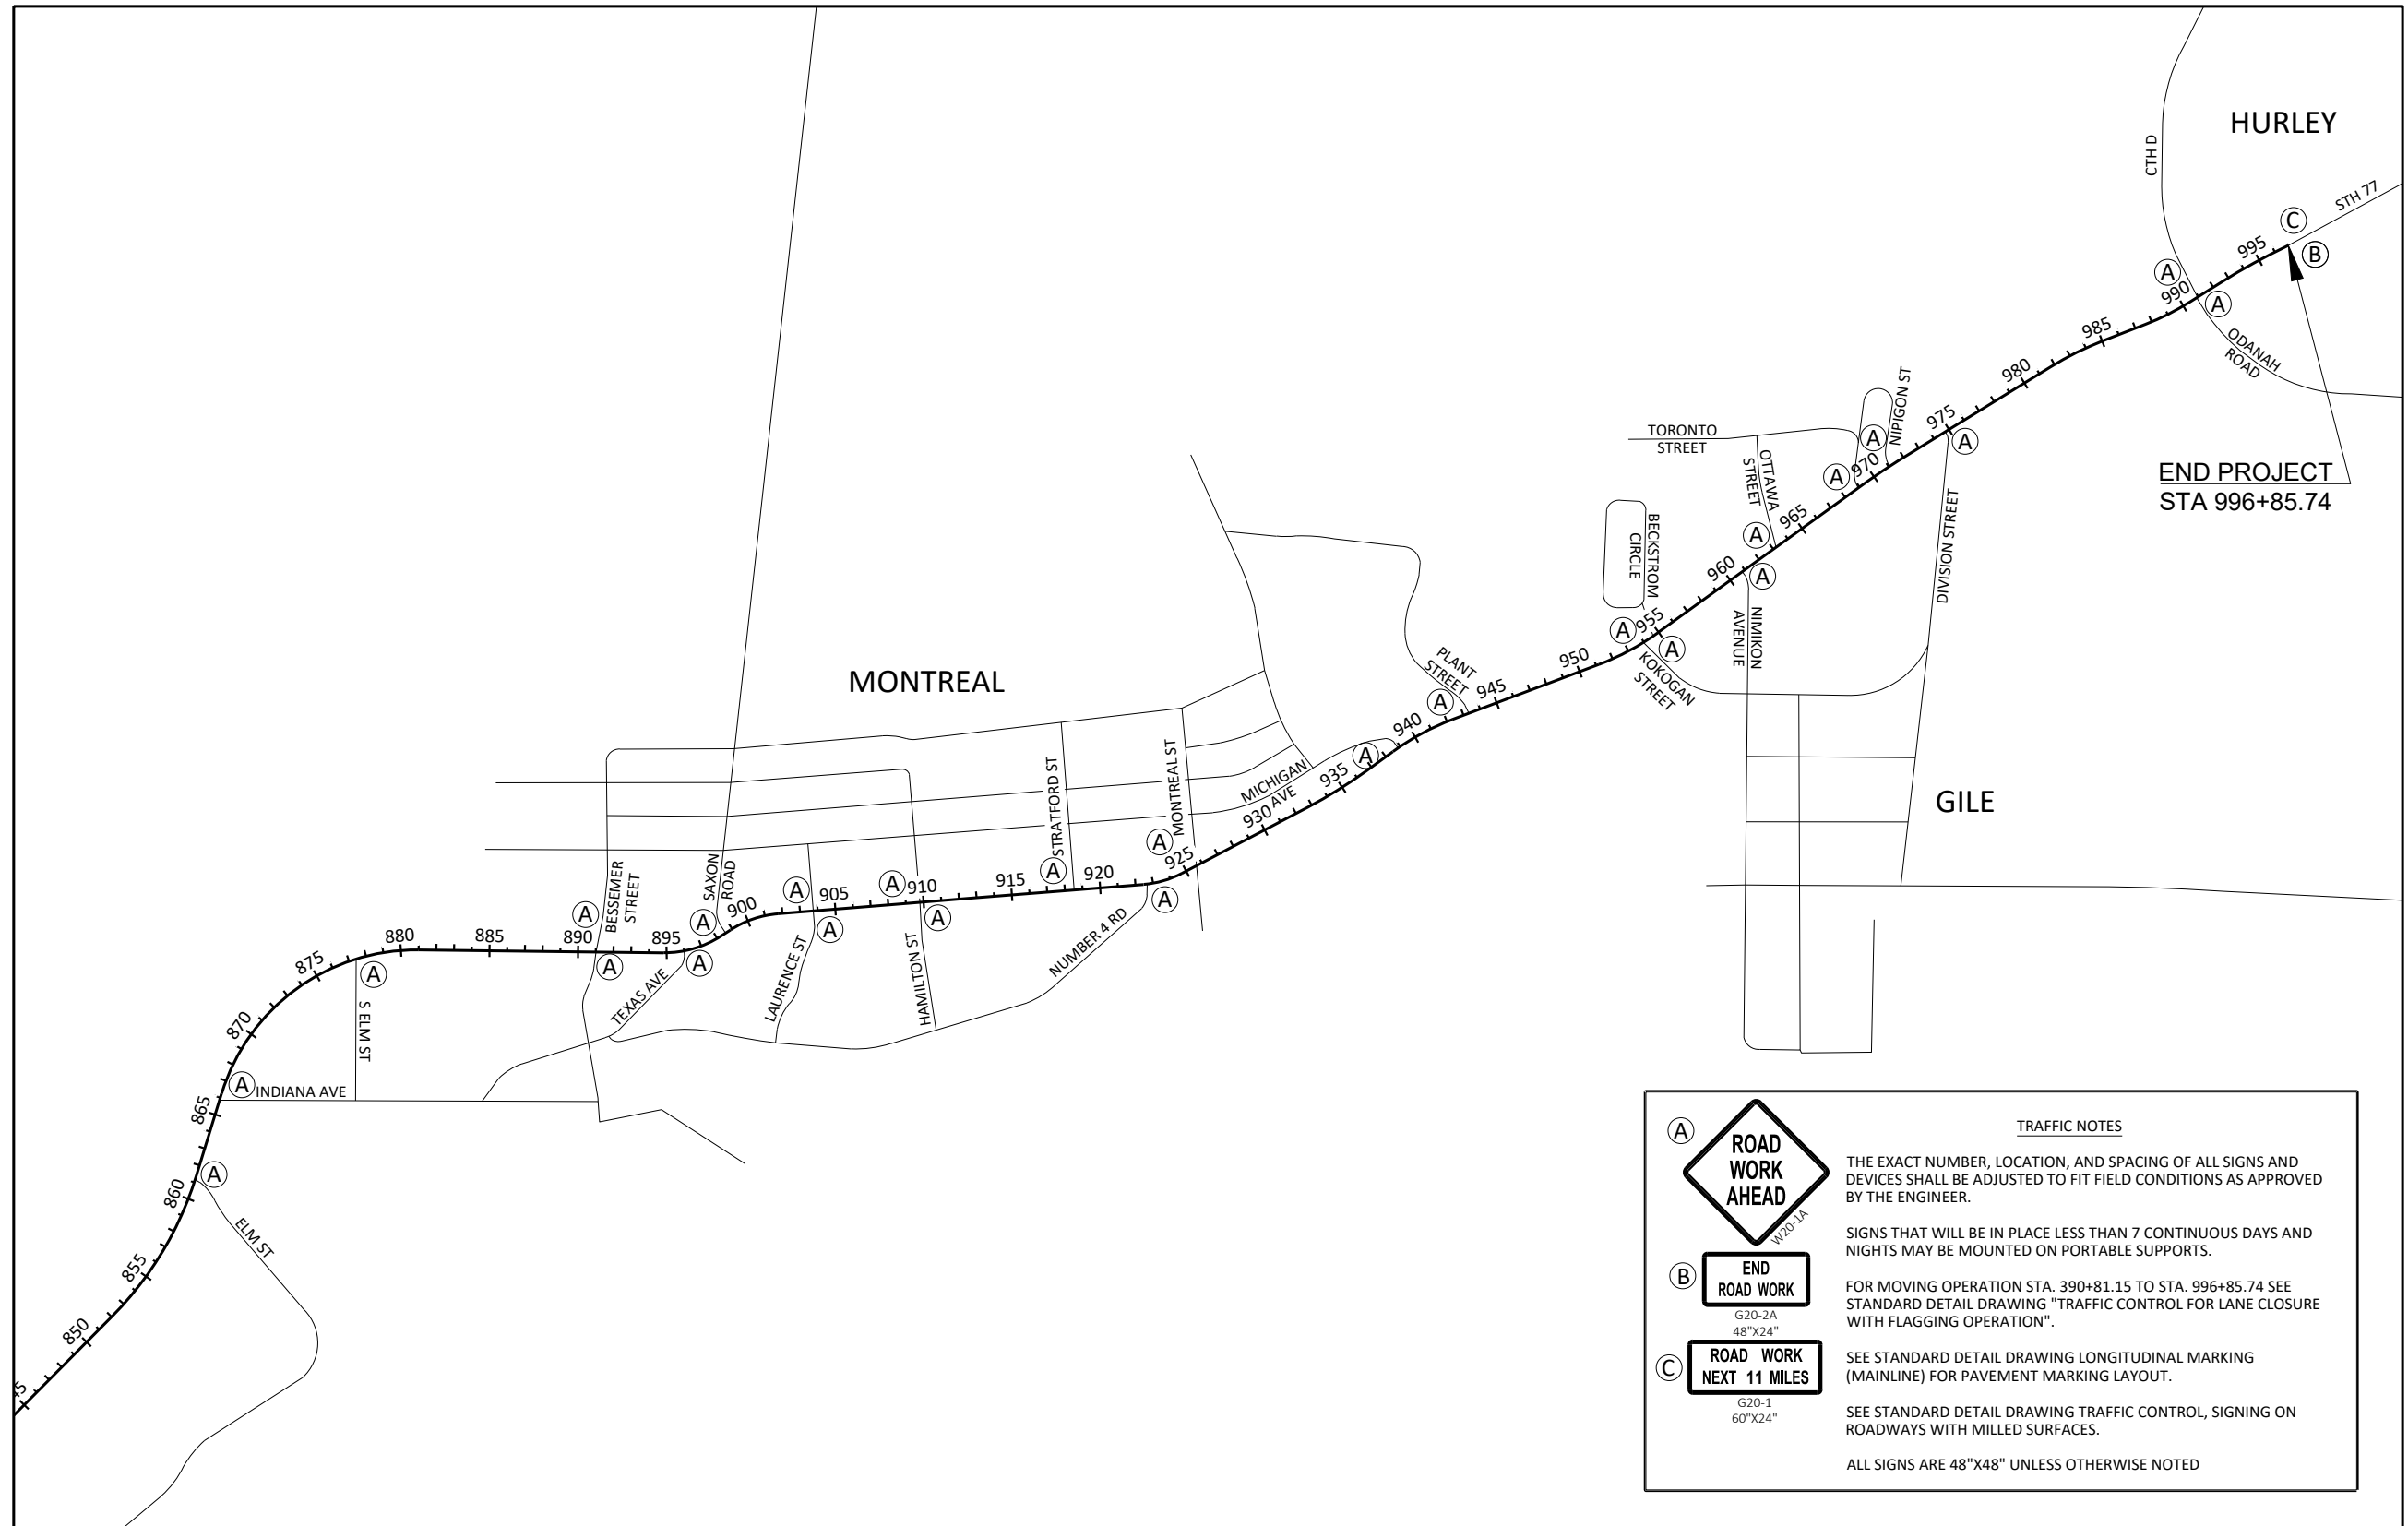

DETAIL D

NOTES

LIMIT SIDEWALK CLOSURES TO ONE INTERSECTION QUADRANT OR ONE SIDE OF THE STREET AT A TIME TO MINIMIZE PEDESTRIAN DISRUPTION.

PEDESTRIAN PATH AREA TO BE EXISTING CONCRETE SIDEWALK OR APPROVED TEMPORARY PEDESTRIAN SURFACE.

LOCATION OF TEMPORARY CROSSWALK TO BE DETERMINED BY THE ENGINEER. DO NOT LOCATE IN EXISTING DRIVEWAY.

LOCATION OF TRAFFIC CONTROL DEVICES TO BE DETERMINED BY THE ENGINEER.

TEMPORARY CROSSWALKS SHALL BE MOVED AS NEEDED TO PROVIDE CONTINUOUS PEDESTRIAN ACCESS THROUGHOUT THE PROJECT.

WHEN CLOSING OR RELOCATING CROSSWALKS OR SIDEWALKS, PROVIDE DETECTABLE TEMPORARY FACILITIES AND INCLUDE ACCESSIBILITY FEATURES CONSISTENT WITH EXISTING PEDESTRIAN FACILITIES.

PROHIBIT STREET PARKING FOR AT LEAST 50 FEET IN ADVANCE OF MID-BLOCK CROSSWALK

TEMPORARY TRAFFIC CONTROL DEVICES FOR PEDESTRIANS ARE SHOWN. OTHER DEVICES MAY BE NECESSARY TO CONTROL VEHICULAR TRAFFIC. STAGE WORK AS NECESSARY, TO PROVIDE A TEMPORARY PEDESTRIAN ACCESS ROUTE AT ALL TIMES. FOR ROADWAYS WITH NO AVAILABLE DETOURS, MAINTAIN ONE OPEN SIDEWALK AT ALL TIMES.

FOR NIGHTTIME CLOSURE, USE TYPE "A" FLASHING WARNING LIGHTS ON BARRICADES, SUPPORTING SIGNS, AND CLOSING SIDEWALK. USE TYPE "C" STEADY BURN LIGHTS ON CHANNELIZING DEVICES SEPARATING THE WORK AREA FROM VEHICULAR TRAFFIC.

PEDESTRIAN TRAFFIC SIGNAL DISPLAY CONTROLLING CLOSED CROSSWALK SHALL BE COVERED OR DEACTIVATED.

POST MOUNTED SIGNS LOCATED ADJACENT TO A SIDEWALK SHALL HAVE A 7 FOOT MINIMUM CLEARANCE FROM THE BOTTOM OF THE SIGN TO THE SIDEWALK SURFACE.

ALTERNATE SIDEWALK WORK BETWEEN LEFT AND RIGHT SIDE OF ROADWAY TO MAINTAIN PEDESTRIAN ACCESS.

FOR CURB RAMP INSTALLATION ON SIDEROADS, USE FLAGGING OPERATIONS AS NEEDED.


IF DETERMINED NECESSARY BY THE ENGINEER IN THE FIELD, PROVIDE TEMPORARY AUDIBLE MESSAGE DEVICES AS SHOWN IN THE REFERENCED STANDARD DETAIL DRAWING

SDD REFERENCED

SDD TRAFFIC CONTROL, PEDESTRIAN ACCOMMODATION

LEGEND

- ➔ DIRECTION OF TRAFFIC
- ▨ WORK AREA
- ▩ TEMPORARY PEDESTRIAN SURFACE MATTING
- TEMPORARY CURB RAMP
- ▤ TEMPORARY DETECTABLE WARNING FIELD
- TEMPORARY PEDESTRIAN BARRICADE
- /● TRAFFIC CONTROL DRUM WITH/WITHOUT WARNING LIGHT
TYPE C (STEADY BURN) AT MAXIMUM 10 FOOT SPACING
- TRAFFIC CONTROL CONES 42-INCH (DO NOT USE IN TAPERS
1/2 SPACING OF DRUMS)
- ├ SIGN ON TEMPORARY SUPPORT
- └ SIGN ON PERMANENT SUPPORT
- — — TEMPORARY MARKING CROSSWALK PAINT 6-INCH (WHITE)
- — — TEMPORARY MARKING LINE REMOVABLE TAPE 6-INCH
- XXXXXXX MARKING REMOVAL LINE 6-INCH
- * 10' LANE WITH 1' BUFFER TO TRAFFIC CONTROL DRUMS
- ▨ COVERING SIGNS TYPE II
- ┆/┆ TYPE III BARRICADE WITH/WITHOUT ATTACHED SIGN &
WARNING LIGHT TYPE A (FLASHING)

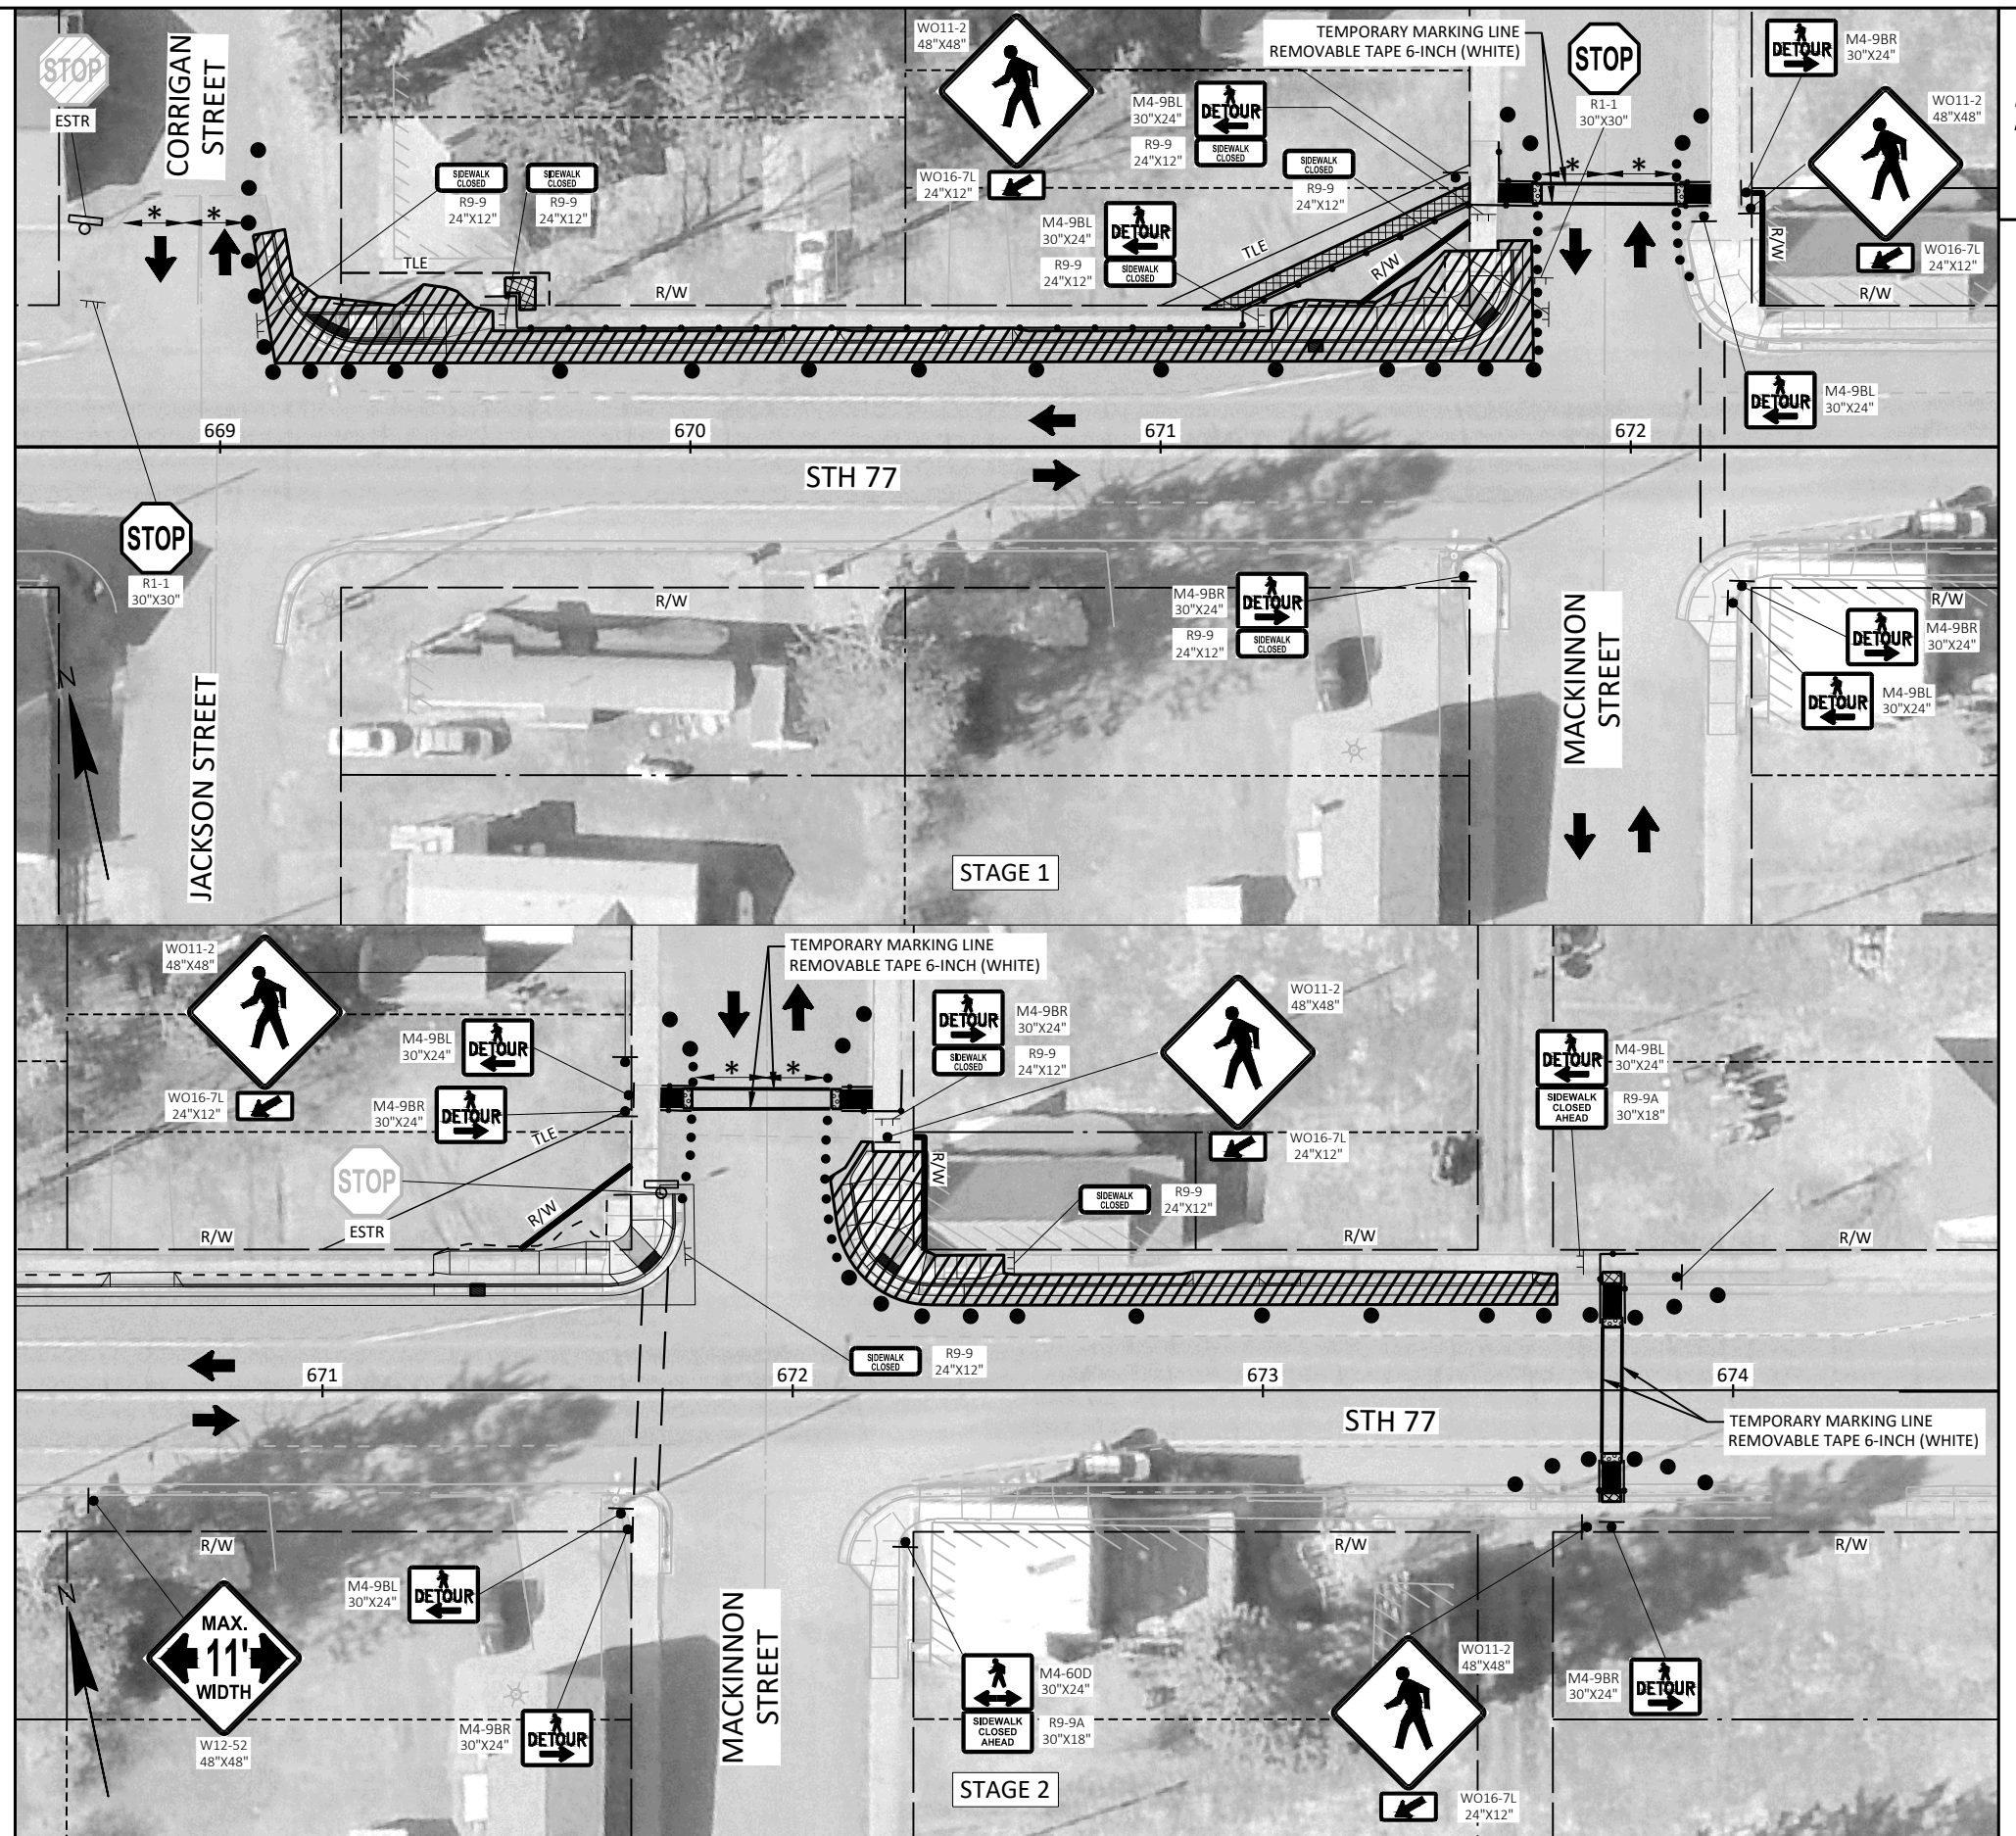

NOTES

LIMIT SIDEWALK CLOSURES TO ONE INTERSECTION QUADRANT OR ONE SIDE OF THE STREET AT A TIME TO MINIMIZE PEDESTRIAN DISRUPTION.

PEDESTRIAN PATH AREA TO BE EXISTING CONCRETE SIDEWALK OR APPROVED TEMPORARY PEDESTRIAN SURFACE.

LOCATION OF TEMPORARY CROSSWALK TO BE DETERMINED BY THE ENGINEER. DO NOT LOCATE IN EXISTING DRIVEWAY.

LOCATION OF TRAFFIC CONTROL DEVICES TO BE DETERMINED BY THE ENGINEER.

TEMPORARY CROSSWALKS SHALL BE MOVED AS NEEDED TO PROVIDE CONTINUOUS PEDESTRIAN ACCESS THROUGHOUT THE PROJECT.

WHEN CLOSING OR RELOCATING CROSSWALKS OR SIDEWALKS, PROVIDE DETECTABLE TEMPORARY FACILITIES AND INCLUDE ACCESSIBILITY FEATURES CONSISTENT WITH EXISTING PEDESTRIAN FACILITIES.

PROHIBIT STREET PARKING FOR AT LEAST 50 FEET IN ADVANCE OF MID-BLOCK CROSSWALK

TEMPORARY TRAFFIC CONTROL DEVICES FOR PEDESTRIANS ARE SHOWN. OTHER DEVICES MAY BE NECESSARY TO CONTROL VEHICULAR TRAFFIC. STAGE WORK AS NECESSARY, TO PROVIDE A TEMPORARY PEDESTRIAN ACCESS ROUTE AT ALL TIMES. FOR ROADWAYS WITH NO AVAILABLE DETOURS, MAINTAIN ONE OPEN SIDEWALK AT ALL TIMES.

FOR NIGHTTIME CLOSURE, USE TYPE "A" FLASHING WARNING LIGHTS ON BARRICADES, SUPPORTING SIGNS, AND CLOSING SIDEWALK. USE TYPE "C" STEADY BURN LIGHTS ON CHANNELIZING DEVICES SEPARATING THE WORK AREA FROM VEHICULAR TRAFFIC.

PEDESTRIAN TRAFFIC SIGNAL DISPLAY CONTROLLING CLOSED CROSSWALK SHALL BE COVERED OR DEACTIVATED.

POST MOUNTED SIGNS LOCATED ADJACENT TO A SIDEWALK SHALL HAVE A 7 FOOT MINIMUM CLEARANCE FROM THE BOTTOM OF THE SIGN TO THE SIDEWALK SURFACE.

ALTERNATE SIDEWALK WORK BETWEEN LEFT AND RIGHT SIDE OF ROADWAY TO MAINTAIN PEDESTRIAN ACCESS.

FOR CURB RAMP INSTALLATION ON SIDEROADS, USE FLAGGING OPERATIONS AS NEEDED.


IF DETERMINED NECESSARY BY THE ENGINEER IN THE FIELD, PROVIDE TEMPORARY AUDIBLE MESSAGE DEVICES AS SHOWN IN THE REFERENCED STANDARD DETAIL DRAWING

SDD REFERENCED

SDD TRAFFIC CONTROL, PEDESTRIAN ACCOMMODATION

LEGEND

- ➔ DIRECTION OF TRAFFIC
- ▨ WORK AREA
- ▤ TEMPORARY PEDESTRIAN SURFACE MATTING
- TEMPORARY CURB RAMP
- ▤ TEMPORARY DETECTABLE WARNING FIELD
- TEMPORARY PEDESTRIAN BARRICADE
- /● TRAFFIC CONTROL DRUM WITH/WITHOUT WARNING LIGHT
TYPE C (STEADY BURN) AT MAXIMUM 10 FOOT SPACING
- TRAFFIC CONTROL CONES 42-INCH (DO NOT USE IN TAPERS
1/2 SPACING OF DRUMS)
- ├ SIGN ON TEMPORARY SUPPORT
- └ SIGN ON PERMANENT SUPPORT
- — TEMPORARY MARKING CROSSWALK PAINT 6-INCH (WHITE)
- — TEMPORARY MARKING LINE REMOVABLE TAPE 6-INCH
- XXXXXXX MARKING REMOVAL LINE 6-INCH
- * 10' LANE WITH 1' BUFFER TO TRAFFIC CONTROL DRUMS
- ▨ COVERING SIGNS TYPE II
- ┆/┆ TYPE III BARRICADE WITH/WITHOUT ATTACHED SIGN &
WARNING LIGHT TYPE A (FLASHING)

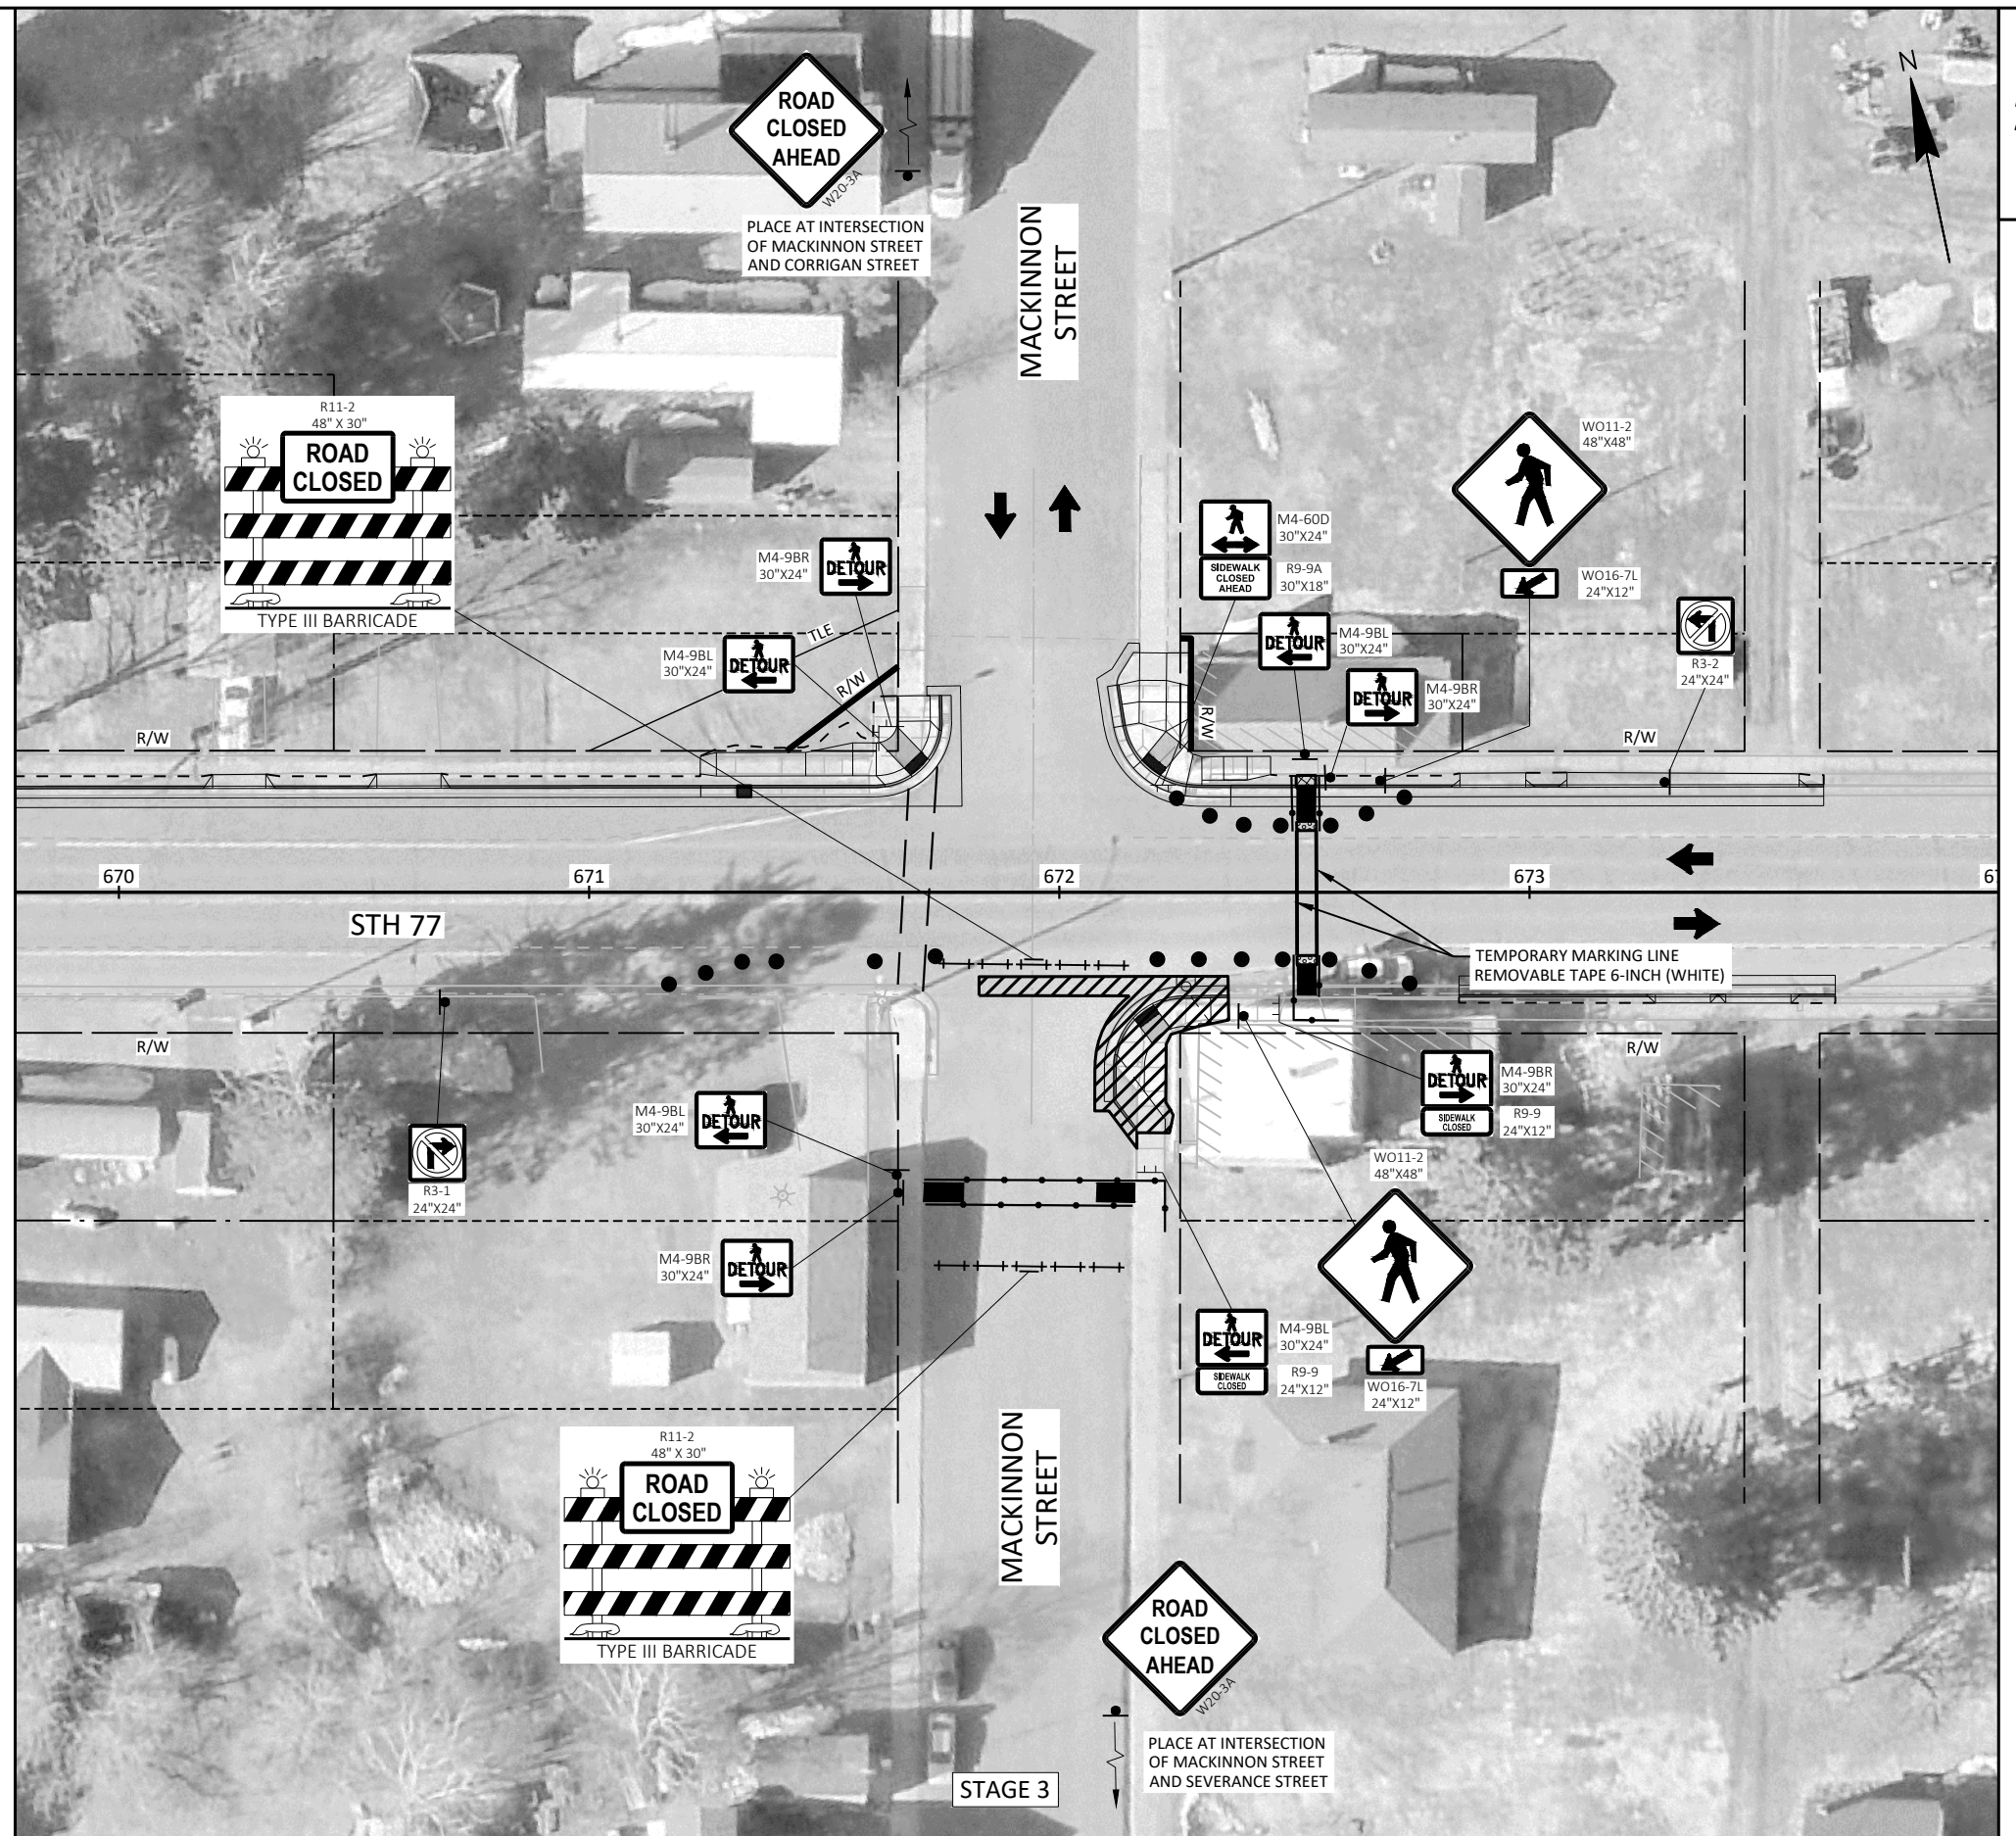

NOTES

LIMIT SIDEWALK CLOSURES TO ONE INTERSECTION QUADRANT OR ONE SIDE OF THE STREET AT A TIME TO MINIMIZE PEDESTRIAN DISRUPTION.

PEDESTRIAN PATH AREA TO BE EXISTING CONCRETE SIDEWALK OR APPROVED TEMPORARY PEDESTRIAN SURFACE.

LOCATION OF TEMPORARY CROSSWALK TO BE DETERMINED BY THE ENGINEER. DO NOT LOCATE IN EXISTING DRIVEWAY.

LOCATION OF TRAFFIC CONTROL DEVICES TO BE DETERMINED BY THE ENGINEER.

TEMPORARY CROSSWALKS SHALL BE MOVED AS NEEDED TO PROVIDE CONTINUOUS PEDESTRIAN ACCESS THROUGHOUT THE PROJECT.

WHEN CLOSING OR RELOCATING CROSSWALKS OR SIDEWALKS, PROVIDE DETECTABLE TEMPORARY FACILITIES AND INCLUDE ACCESSIBILITY FEATURES CONSISTENT WITH EXISTING PEDESTRIAN FACILITIES.

PROHIBIT STREET PARKING FOR AT LEAST 50 FEET IN ADVANCE OF MID-BLOCK CROSSWALK

TEMPORARY TRAFFIC CONTROL DEVICES FOR PEDESTRIANS ARE SHOWN. OTHER DEVICES MAY BE NECESSARY TO CONTROL VEHICULAR TRAFFIC. STAGE WORK AS NECESSARY, TO PROVIDE A TEMPORARY PEDESTRIAN ACCESS ROUTE AT ALL TIMES. FOR ROADWAYS WITH NO AVAILABLE DETOURS, MAINTAIN ONE OPEN SIDEWALK AT ALL TIMES.

FOR NIGHTTIME CLOSURE, USE TYPE "A" FLASHING WARNING LIGHTS ON BARRICADES, SUPPORTING SIGNS, AND CLOSING SIDEWALK. USE TYPE "C" STEADY BURN LIGHTS ON CHANNELIZING DEVICES SEPARATING THE WORK AREA FROM VEHICULAR TRAFFIC.

PEDESTRIAN TRAFFIC SIGNAL DISPLAY CONTROLLING CLOSED CROSSWALK SHALL BE COVERED OR DEACTIVATED.

POST MOUNTED SIGNS LOCATED ADJACENT TO A SIDEWALK SHALL HAVE A 7 FOOT MINIMUM CLEARANCE FROM THE BOTTOM OF THE SIGN TO THE SIDEWALK SURFACE.

ALTERNATE SIDEWALK WORK BETWEEN LEFT AND RIGHT SIDE OF ROADWAY TO MAINTAIN PEDESTRIAN ACCESS.

FOR CURB RAMP INSTALLATION ON SIDEROADS, USE FLAGGING OPERATIONS AS NEEDED.

IF DETERMINED NECESSARY BY THE ENGINEER IN THE FIELD, PROVIDE TEMPORARY AUDIBLE MESSAGE DEVICES AS SHOWN IN THE REFERENCED STANDARD DETAIL DRAWING

SDD REFERENCED

SDD TRAFFIC CONTROL, PEDESTRIAN ACCOMMODATION

LEGEND



DIRECTION OF TRAFFIC



WORK AREA



TEMPORARY PEDESTRIAN SURFACE MATTING



TEMPORARY CURB RAMP



TEMPORARY DETECTABLE WARNING FIELD



TEMPORARY PEDESTRIAN BARRICADE



TRAFFIC CONTROL DRUM WITH/WITHOUT WARNING LIGHT
TYPE C (STEADY BURN) AT MAXIMUM 10 FOOT SPACING



TRAFFIC CONTROL CONES 42-INCH (DO NOT USE IN TAPERS
1/2 SPACING OF DRUMS)



SIGN ON TEMPORARY SUPPORT



SIGN ON PERMANENT SUPPORT



TEMPORARY MARKING CROSSWALK PAINT 6-INCH (WHITE)



TEMPORARY MARKING LINE REMOVABLE TAPE 6-INCH



MARKING REMOVAL LINE 6-INCH



10' LANE WITH 1' BUFFER TO TRAFFIC CONTROL DRUMS



COVERING SIGNS TYPE II



TYPE III BARRICADE WITH/WITHOUT ATTACHED SIGN &
WARNING LIGHT TYPE A (FLASHING)

PROJECT NO: 9250-14-71

HWY: STH 77

COUNTY: IRON



TRAFFIC CONTROL - ATLANTIC STREET

SHEET

71

E

TEMPORARY PEDESTRIAN SURFACE PLATE REQ'D

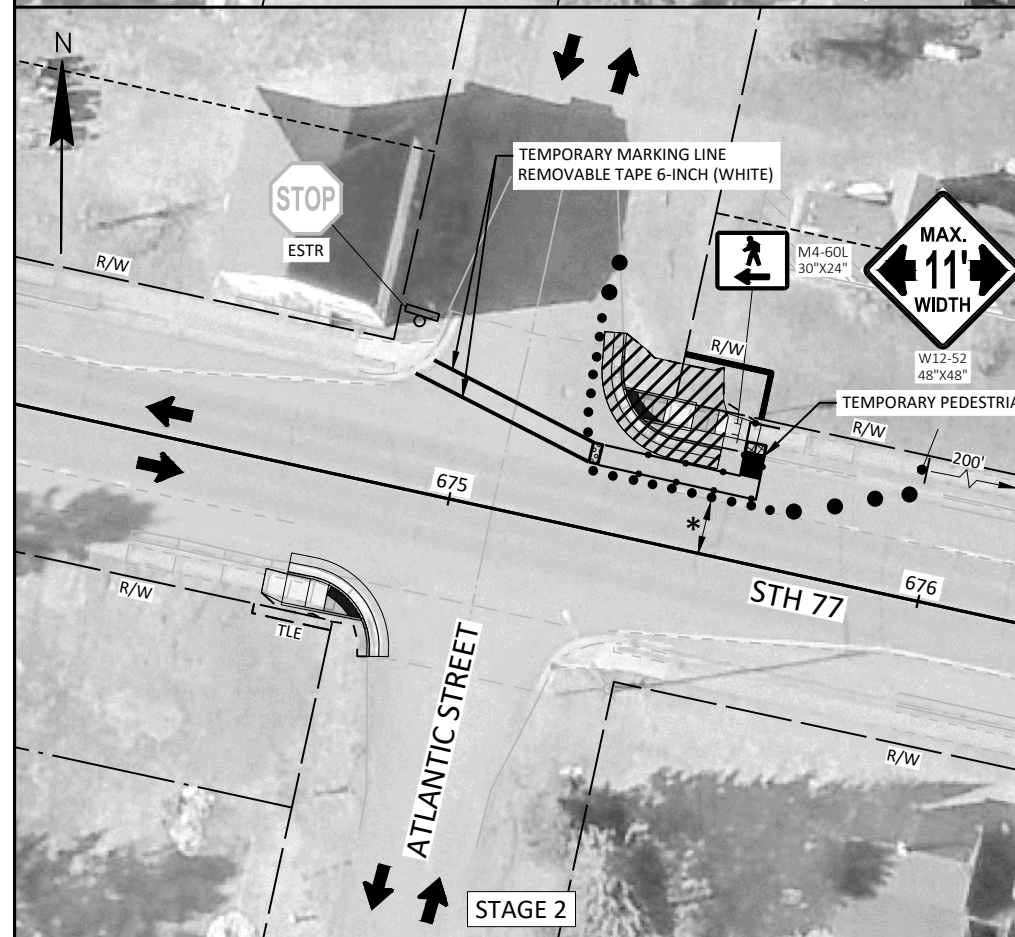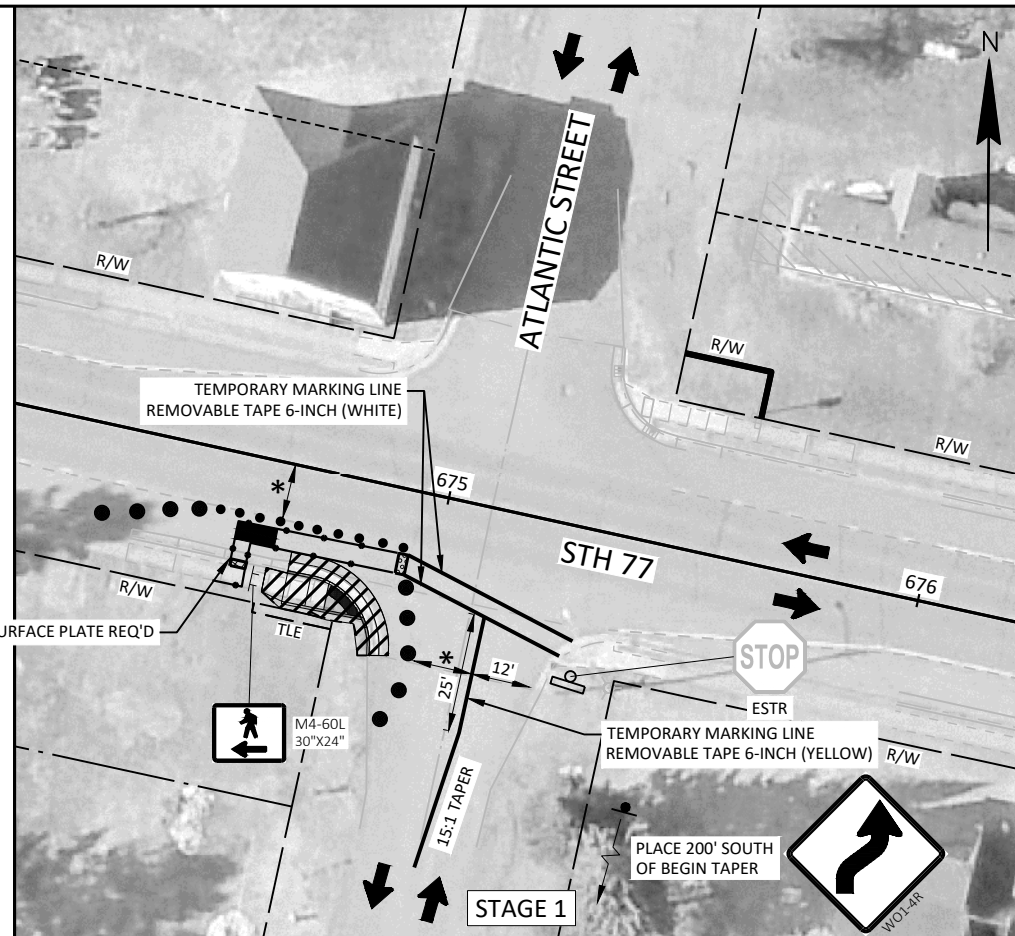

NOTES

LIMIT SIDEWALK CLOSURES TO ONE INTERSECTION QUADRANT OR ONE SIDE OF THE STREET AT A TIME TO MINIMIZE PEDESTRIAN DISRUPTION.

PEDESTRIAN PATH AREA TO BE EXISTING CONCRETE SIDEWALK OR APPROVED TEMPORARY PEDESTRIAN SURFACE.

LOCATION OF TEMPORARY CROSSWALK TO BE DETERMINED BY THE ENGINEER. DO NOT LOCATE IN EXISTING DRIVEWAY.

LOCATION OF TRAFFIC CONTROL DEVICES TO BE DETERMINED BY THE ENGINEER.

TEMPORARY CROSSWALKS SHALL BE MOVED AS NEEDED TO PROVIDE CONTINUOUS PEDESTRIAN ACCESS THROUGHOUT THE PROJECT.

WHEN CLOSING OR RELOCATING CROSSWALKS OR SIDEWALKS, PROVIDE DETECTABLE TEMPORARY FACILITIES AND INCLUDE ACCESSIBILITY FEATURES CONSISTENT WITH EXISTING PEDESTRIAN FACILITIES.

PROHIBIT STREET PARKING FOR AT LEAST 50 FEET IN ADVANCE OF MID-BLOCK CROSSWALK

TEMPORARY TRAFFIC CONTROL DEVICES FOR PEDESTRIANS ARE SHOWN. OTHER DEVICES MAY BE NECESSARY TO CONTROL VEHICULAR TRAFFIC. STAGE WORK AS NECESSARY, TO PROVIDE A TEMPORARY PEDESTRIAN ACCESS ROUTE AT ALL TIMES. FOR ROADWAYS WITH NO AVAILABLE DETOURS, MAINTAIN ONE OPEN SIDEWALK AT ALL TIMES.

FOR NIGHTTIME CLOSURE, USE TYPE "A" FLASHING WARNING LIGHTS ON BARRICADES, SUPPORTING SIGNS, AND CLOSING SIDEWALK. USE TYPE "C" STEADY BURN LIGHTS ON CHANNELIZING DEVICES SEPARATING THE WORK AREA FROM VEHICULAR TRAFFIC.

PEDESTRIAN TRAFFIC SIGNAL DISPLAY CONTROLLING CLOSED CROSSWALK SHALL BE COVERED OR DEACTIVATED.

POST MOUNTED SIGNS LOCATED ADJACENT TO A SIDEWALK SHALL HAVE A 7 FOOT MINIMUM CLEARANCE FROM THE BOTTOM OF THE SIGN TO THE SIDEWALK SURFACE.

ALTERNATE SIDEWALK WORK BETWEEN LEFT AND RIGHT SIDE OF ROADWAY TO MAINTAIN PEDESTRIAN ACCESS.

FOR CURB RAMP INSTALLATION ON SIDEROADS, USE FLAGGING OPERATIONS AS NEEDED.

IF DETERMINED NECESSARY BY THE ENGINEER IN THE FIELD, PROVIDE TEMPORARY AUDIBLE MESSAGE DEVICES AS SHOWN IN THE REFERENCED STANDARD DETAIL DRAWING

SDD REFERENCED

SDD TRAFFIC CONTROL, PEDESTRIAN ACCOMMODATION

LEGEND



DIRECTION OF TRAFFIC



WORK AREA



TEMPORARY PEDESTRIAN SURFACE MATTING



TEMPORARY CURB RAMP



TEMPORARY DETECTABLE WARNING FIELD



TEMPORARY PEDESTRIAN BARRICADE



TRAFFIC CONTROL DRUM WITH/WITHOUT WARNING LIGHT
TYPE C (STEADY BURN) AT MAXIMUM 10 FOOT SPACING



TRAFFIC CONTROL CONES 42-INCH (DO NOT USE IN TAPERS
1/2 SPACING OF DRUMS)



SIGN ON TEMPORARY SUPPORT



SIGN ON PERMANENT SUPPORT



TEMPORARY MARKING CROSSWALK PAINT 6-INCH (WHITE)



TEMPORARY MARKING LINE REMOVABLE TAPE 6-INCH



MARKING REMOVAL LINE 6-INCH



10' LANE WITH 1' BUFFER TO TRAFFIC CONTROL DRUMS



COVERING SIGNS TYPE II



TYPE III BARRICADE WITH/WITHOUT ATTACHED SIGN &
WARNING LIGHT TYPE A (FLASHING)



NOTES

LIMIT SIDEWALK CLOSURES TO ONE INTERSECTION QUADRANT OR ONE SIDE OF THE STREET AT A TIME TO MINIMIZE PEDESTRIAN DISRUPTION.

PEDESTRIAN PATH AREA TO BE EXISTING CONCRETE SIDEWALK OR APPROVED TEMPORARY PEDESTRIAN SURFACE.

LOCATION OF TEMPORARY CROSSWALK TO BE DETERMINED BY THE ENGINEER. DO NOT LOCATE IN EXISTING DRIVEWAY.

LOCATION OF TRAFFIC CONTROL DEVICES TO BE DETERMINED BY THE ENGINEER.

TEMPORARY CROSSWALKS SHALL BE MOVED AS NEEDED TO PROVIDE CONTINUOUS PEDESTRIAN ACCESS THROUGHOUT THE PROJECT.

WHEN CLOSING OR RELOCATING CROSSWALKS OR SIDEWALKS, PROVIDE DETECTABLE TEMPORARY FACILITIES AND INCLUDE ACCESSIBILITY FEATURES CONSISTENT WITH EXISTING PEDESTRIAN FACILITIES.

PROHIBIT STREET PARKING FOR AT LEAST 50 FEET IN ADVANCE OF MID-BLOCK CROSSWALK

TEMPORARY TRAFFIC CONTROL DEVICES FOR PEDESTRIANS ARE SHOWN. OTHER DEVICES MAY BE NECESSARY TO CONTROL VEHICULAR TRAFFIC. STAGE WORK AS NECESSARY, TO PROVIDE A TEMPORARY PEDESTRIAN ACCESS ROUTE AT ALL TIMES. FOR ROADWAYS WITH NO AVAILABLE DETOURS, MAINTAIN ONE OPEN SIDEWALK AT ALL TIMES.

FOR NIGHTTIME CLOSURE, USE TYPE "A" FLASHING WARNING LIGHTS ON BARRICADES, SUPPORTING SIGNS, AND CLOSING SIDEWALK. USE TYPE "C" STEADY BURN LIGHTS ON CHANNELIZING DEVICES SEPARATING THE WORK AREA FROM VEHICULAR TRAFFIC.

PEDESTRIAN TRAFFIC SIGNAL DISPLAY CONTROLLING CLOSED CROSSWALK SHALL BE COVERED OR DEACTIVATED.

POST MOUNTED SIGNS LOCATED ADJACENT TO A SIDEWALK SHALL HAVE A 7 FOOT MINIMUM CLEARANCE FROM THE BOTTOM OF THE SIGN TO THE SIDEWALK SURFACE.

ALTERNATE SIDEWALK WORK BETWEEN LEFT AND RIGHT SIDE OF ROADWAY TO MAINTAIN PEDESTRIAN ACCESS.

FOR CURB RAMP INSTALLATION ON SIDEROADS, USE FLAGGING OPERATIONS AS NEEDED.


IF DETERMINED NECESSARY BY THE ENGINEER IN THE FIELD, PROVIDE TEMPORARY AUDIBLE MESSAGE DEVICES AS SHOWN IN THE REFERENCED STANDARD DETAIL DRAWING

SDD REFERENCED

SDD TRAFFIC CONTROL, PEDESTRIAN ACCOMMODATION

LEGEND

- ➔ DIRECTION OF TRAFFIC
- ▨ WORK AREA
- ▤ TEMPORARY PEDESTRIAN SURFACE MATTING
- TEMPORARY CURB RAMP
- ▤ TEMPORARY DETECTABLE WARNING FIELD
- TEMPORARY PEDESTRIAN BARRICADE
- /— TRAFFIC CONTROL DRUM WITH/WITHOUT WARNING LIGHT
TYPE C (STEADY BURN) AT MAXIMUM 10 FOOT SPACING
- TRAFFIC CONTROL CONES 42-INCH (DO NOT USE IN TAPERS
1/2 SPACING OF DRUMS)
- SIGN ON TEMPORARY SUPPORT
- SIGN ON PERMANENT SUPPORT
- TEMPORARY MARKING CROSSWALK PAINT 6-INCH (WHITE)
- TEMPORARY MARKING LINE REMOVABLE TAPE 6-INCH
- XXXXXXX MARKING REMOVAL LINE 6-INCH
- * 10' LANE WITH 1' BUFFER TO TRAFFIC CONTROL DRUMS
- ▨ COVERING SIGNS TYPE II
- TYPE III BARRICADE WITH/WITHOUT ATTACHED SIGN &
WARNING LIGHT TYPE A (FLASHING)

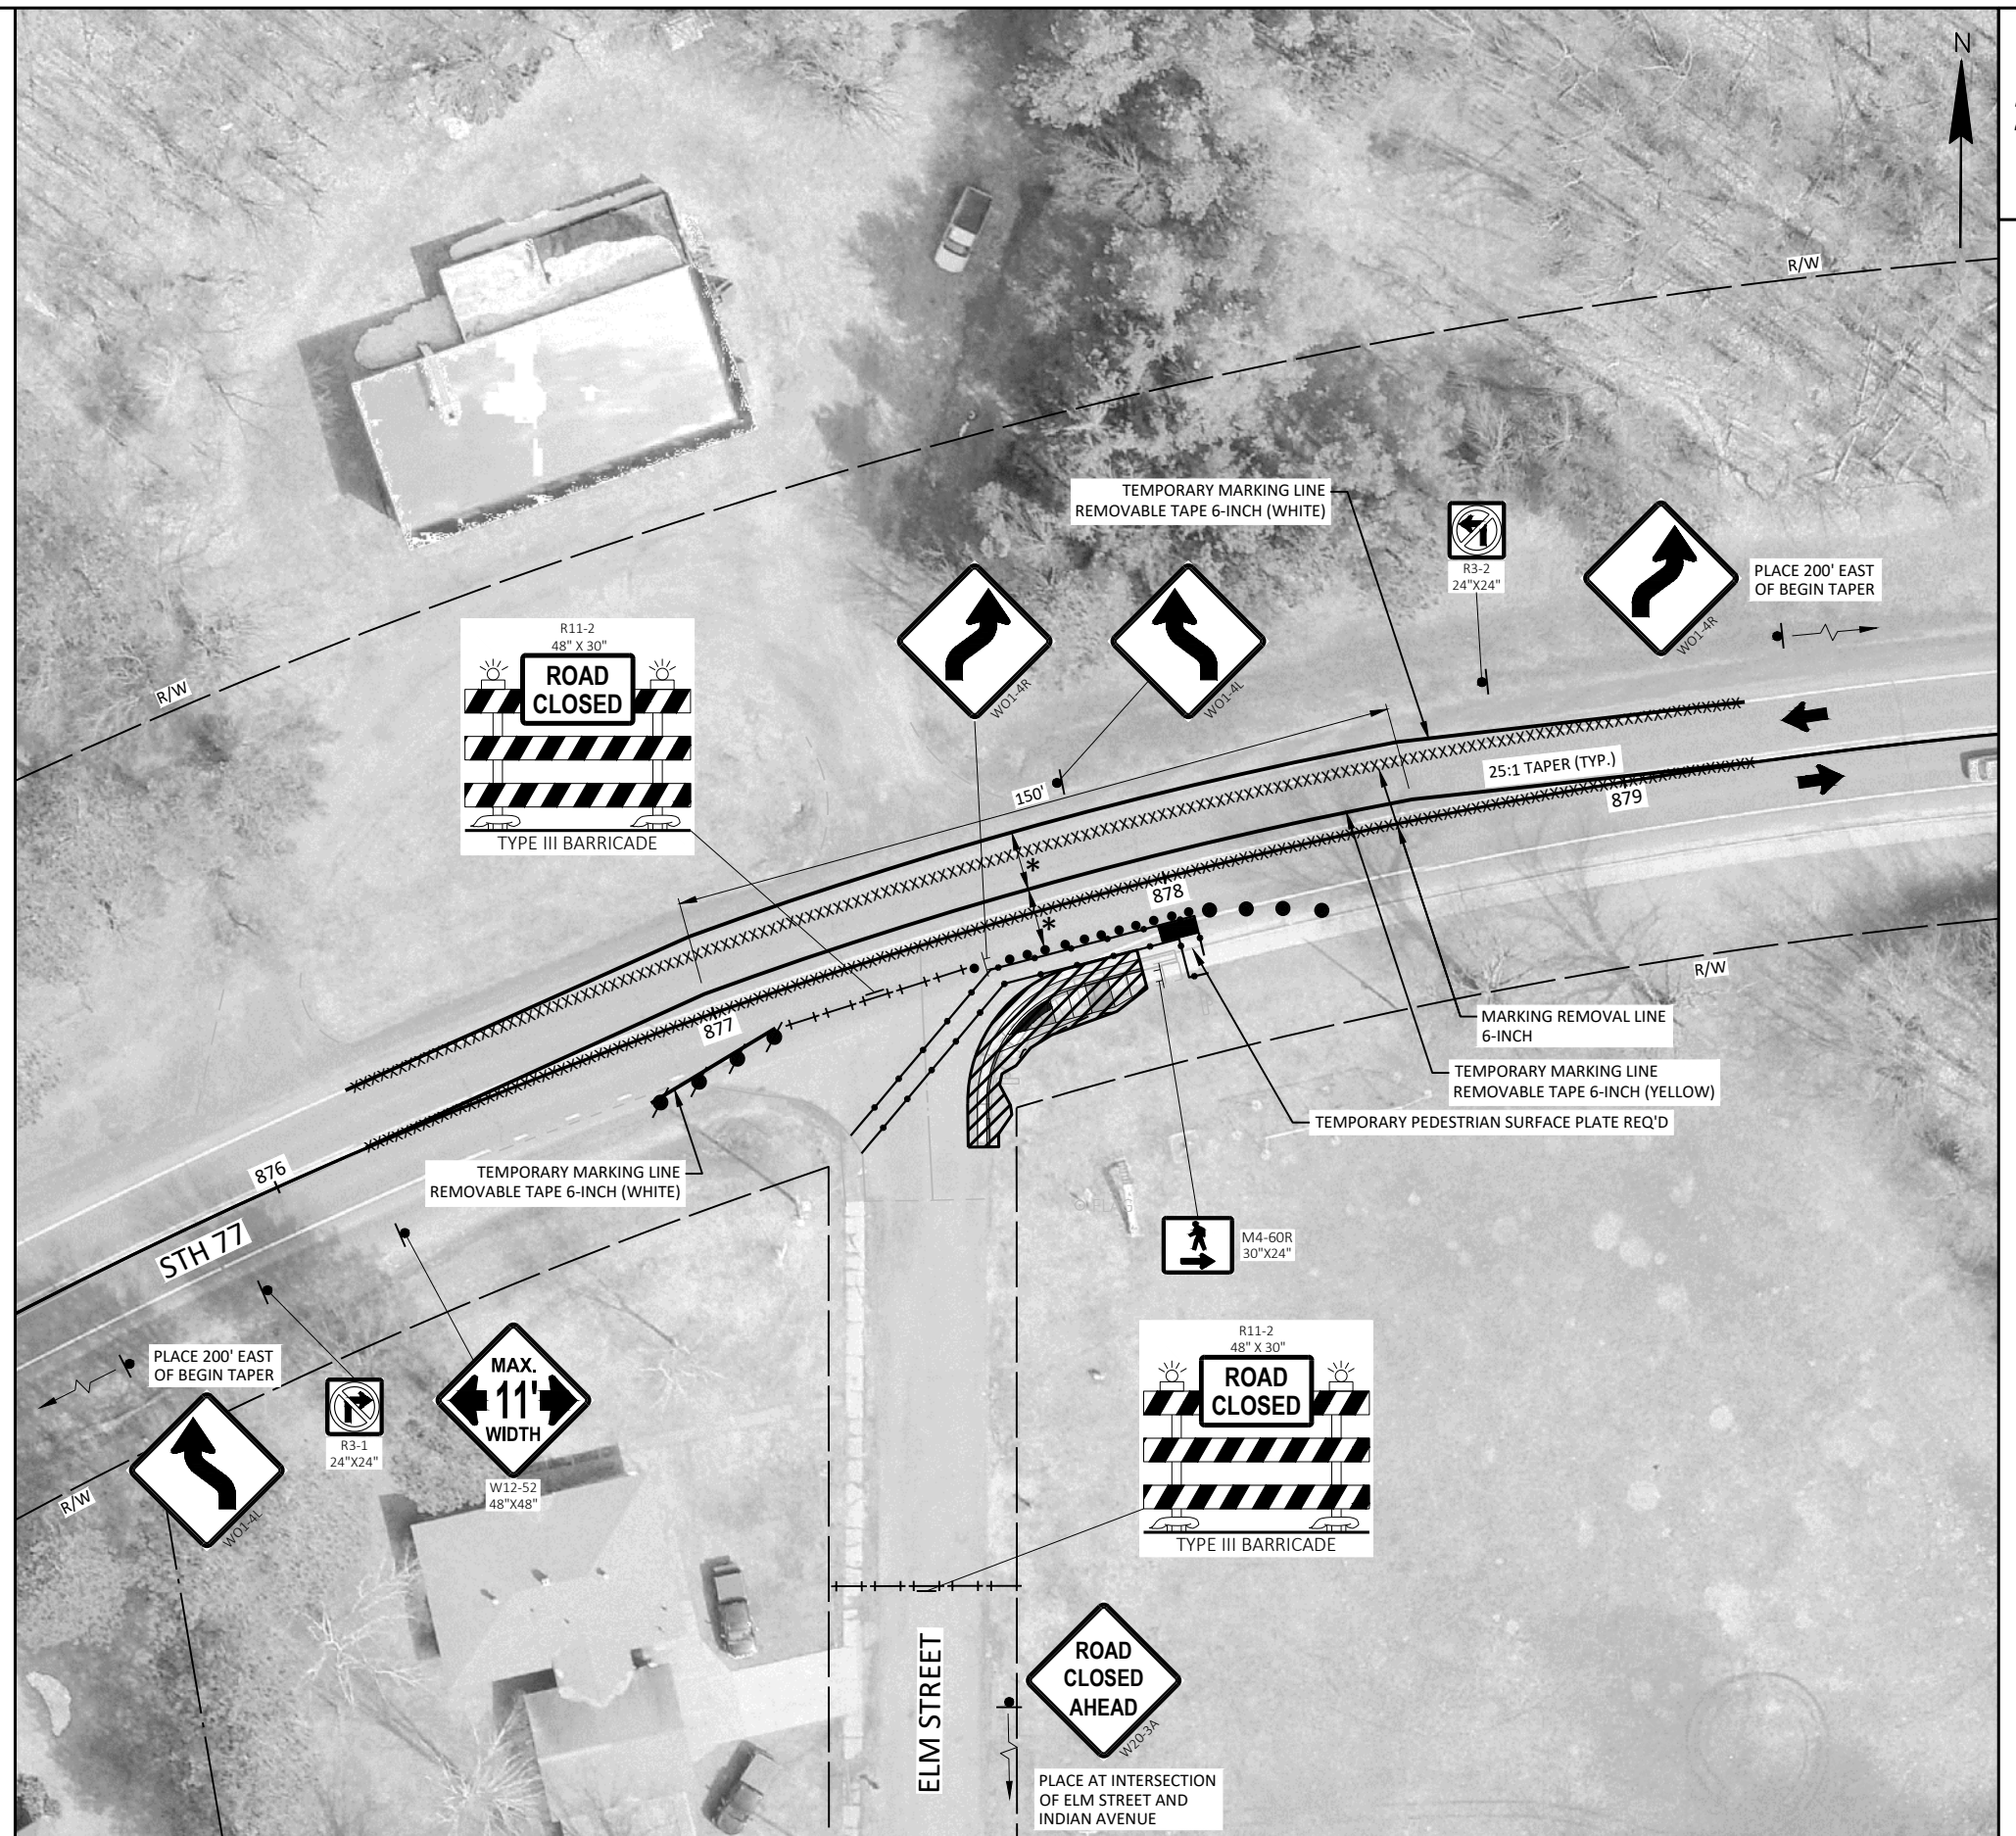

NOTES

LIMIT SIDEWALK CLOSURES TO ONE INTERSECTION QUADRANT OR ONE SIDE OF THE STREET AT A TIME TO MINIMIZE PEDESTRIAN DISRUPTION.

PEDESTRIAN PATH AREA TO BE EXISTING CONCRETE SIDEWALK OR APPROVED TEMPORARY PEDESTRIAN SURFACE.

LOCATION OF TEMPORARY CROSSWALK TO BE DETERMINED BY THE ENGINEER. DO NOT LOCATE IN EXISTING DRIVEWAY.

LOCATION OF TRAFFIC CONTROL DEVICES TO BE DETERMINED BY THE ENGINEER.

TEMPORARY CROSSWALKS SHALL BE MOVED AS NEEDED TO PROVIDE CONTINUOUS PEDESTRIAN ACCESS THROUGHOUT THE PROJECT.

WHEN CLOSING OR RELOCATING CROSSWALKS OR SIDEWALKS, PROVIDE DETECTABLE TEMPORARY FACILITIES AND INCLUDE ACCESSIBILITY FEATURES CONSISTENT WITH EXISTING PEDESTRIAN FACILITIES.

PROHIBIT STREET PARKING FOR AT LEAST 50 FEET IN ADVANCE OF MID-BLOCK CROSSWALK

TEMPORARY TRAFFIC CONTROL DEVICES FOR PEDESTRIANS ARE SHOWN. OTHER DEVICES MAY BE NECESSARY TO CONTROL VEHICULAR TRAFFIC. STAGE WORK AS NECESSARY, TO PROVIDE A TEMPORARY PEDESTRIAN ACCESS ROUTE AT ALL TIMES. FOR ROADWAYS WITH NO AVAILABLE DETOURS, MAINTAIN ONE OPEN SIDEWALK AT ALL TIMES.

FOR NIGHTTIME CLOSURE, USE TYPE "A" FLASHING WARNING LIGHTS ON BARRICADES, SUPPORTING SIGNS, AND CLOSING SIDEWALK. USE TYPE "C" STEADY BURN LIGHTS ON CHANNELIZING DEVICES SEPARATING THE WORK AREA FROM VEHICULAR TRAFFIC.

PEDESTRIAN TRAFFIC SIGNAL DISPLAY CONTROLLING CLOSED CROSSWALK SHALL BE COVERED OR DEACTIVATED.

POST MOUNTED SIGNS LOCATED ADJACENT TO A SIDEWALK SHALL HAVE A 7 FOOT MINIMUM CLEARANCE FROM THE BOTTOM OF THE SIGN TO THE SIDEWALK SURFACE.

ALTERNATE SIDEWALK WORK BETWEEN LEFT AND RIGHT SIDE OF ROADWAY TO MAINTAIN PEDESTRIAN ACCESS.

FOR CURB RAMP INSTALLATION ON SIDEROADS, USE FLAGGING OPERATIONS AS NEEDED.

IF DETERMINED NECESSARY BY THE ENGINEER IN THE FIELD, PROVIDE TEMPORARY AUDIBLE MESSAGE DEVICES AS SHOWN IN THE REFERENCED STANDARD DETAIL DRAWING

SDD REFERENCED

SDD TRAFFIC CONTROL, PEDESTRIAN ACCOMMODATION

LEGEND



DIRECTION OF TRAFFIC



WORK AREA



TEMPORARY PEDESTRIAN SURFACE MATTING



TEMPORARY CURB RAMP



TEMPORARY DETECTABLE WARNING FIELD



TEMPORARY PEDESTRIAN BARRICADE



TRAFFIC CONTROL DRUM WITH/WITHOUT WARNING LIGHT



TYPE C (STEADY BURN) AT MAXIMUM 10 FOOT SPACING



TRAFFIC CONTROL CONES 42-INCH (DO NOT USE IN TAPERS



1/2 SPACING OF DRUMS)



SIGN ON TEMPORARY SUPPORT



SIGN ON PERMANENT SUPPORT



TEMPORARY MARKING CROSSWALK PAINT 6-INCH (WHITE)



TEMPORARY MARKING LINE REMOVABLE TAPE 6-INCH



XXXXXXX MARKING REMOVAL LINE 6-INCH



* 10' LANE WITH 1' BUFFER TO TRAFFIC CONTROL DRUMS




COVERING SIGNS TYPE II



TYPE III BARRICADE WITH/WITHOUT ATTACHED SIGN &



WARNING LIGHT TYPE A (FLASHING)

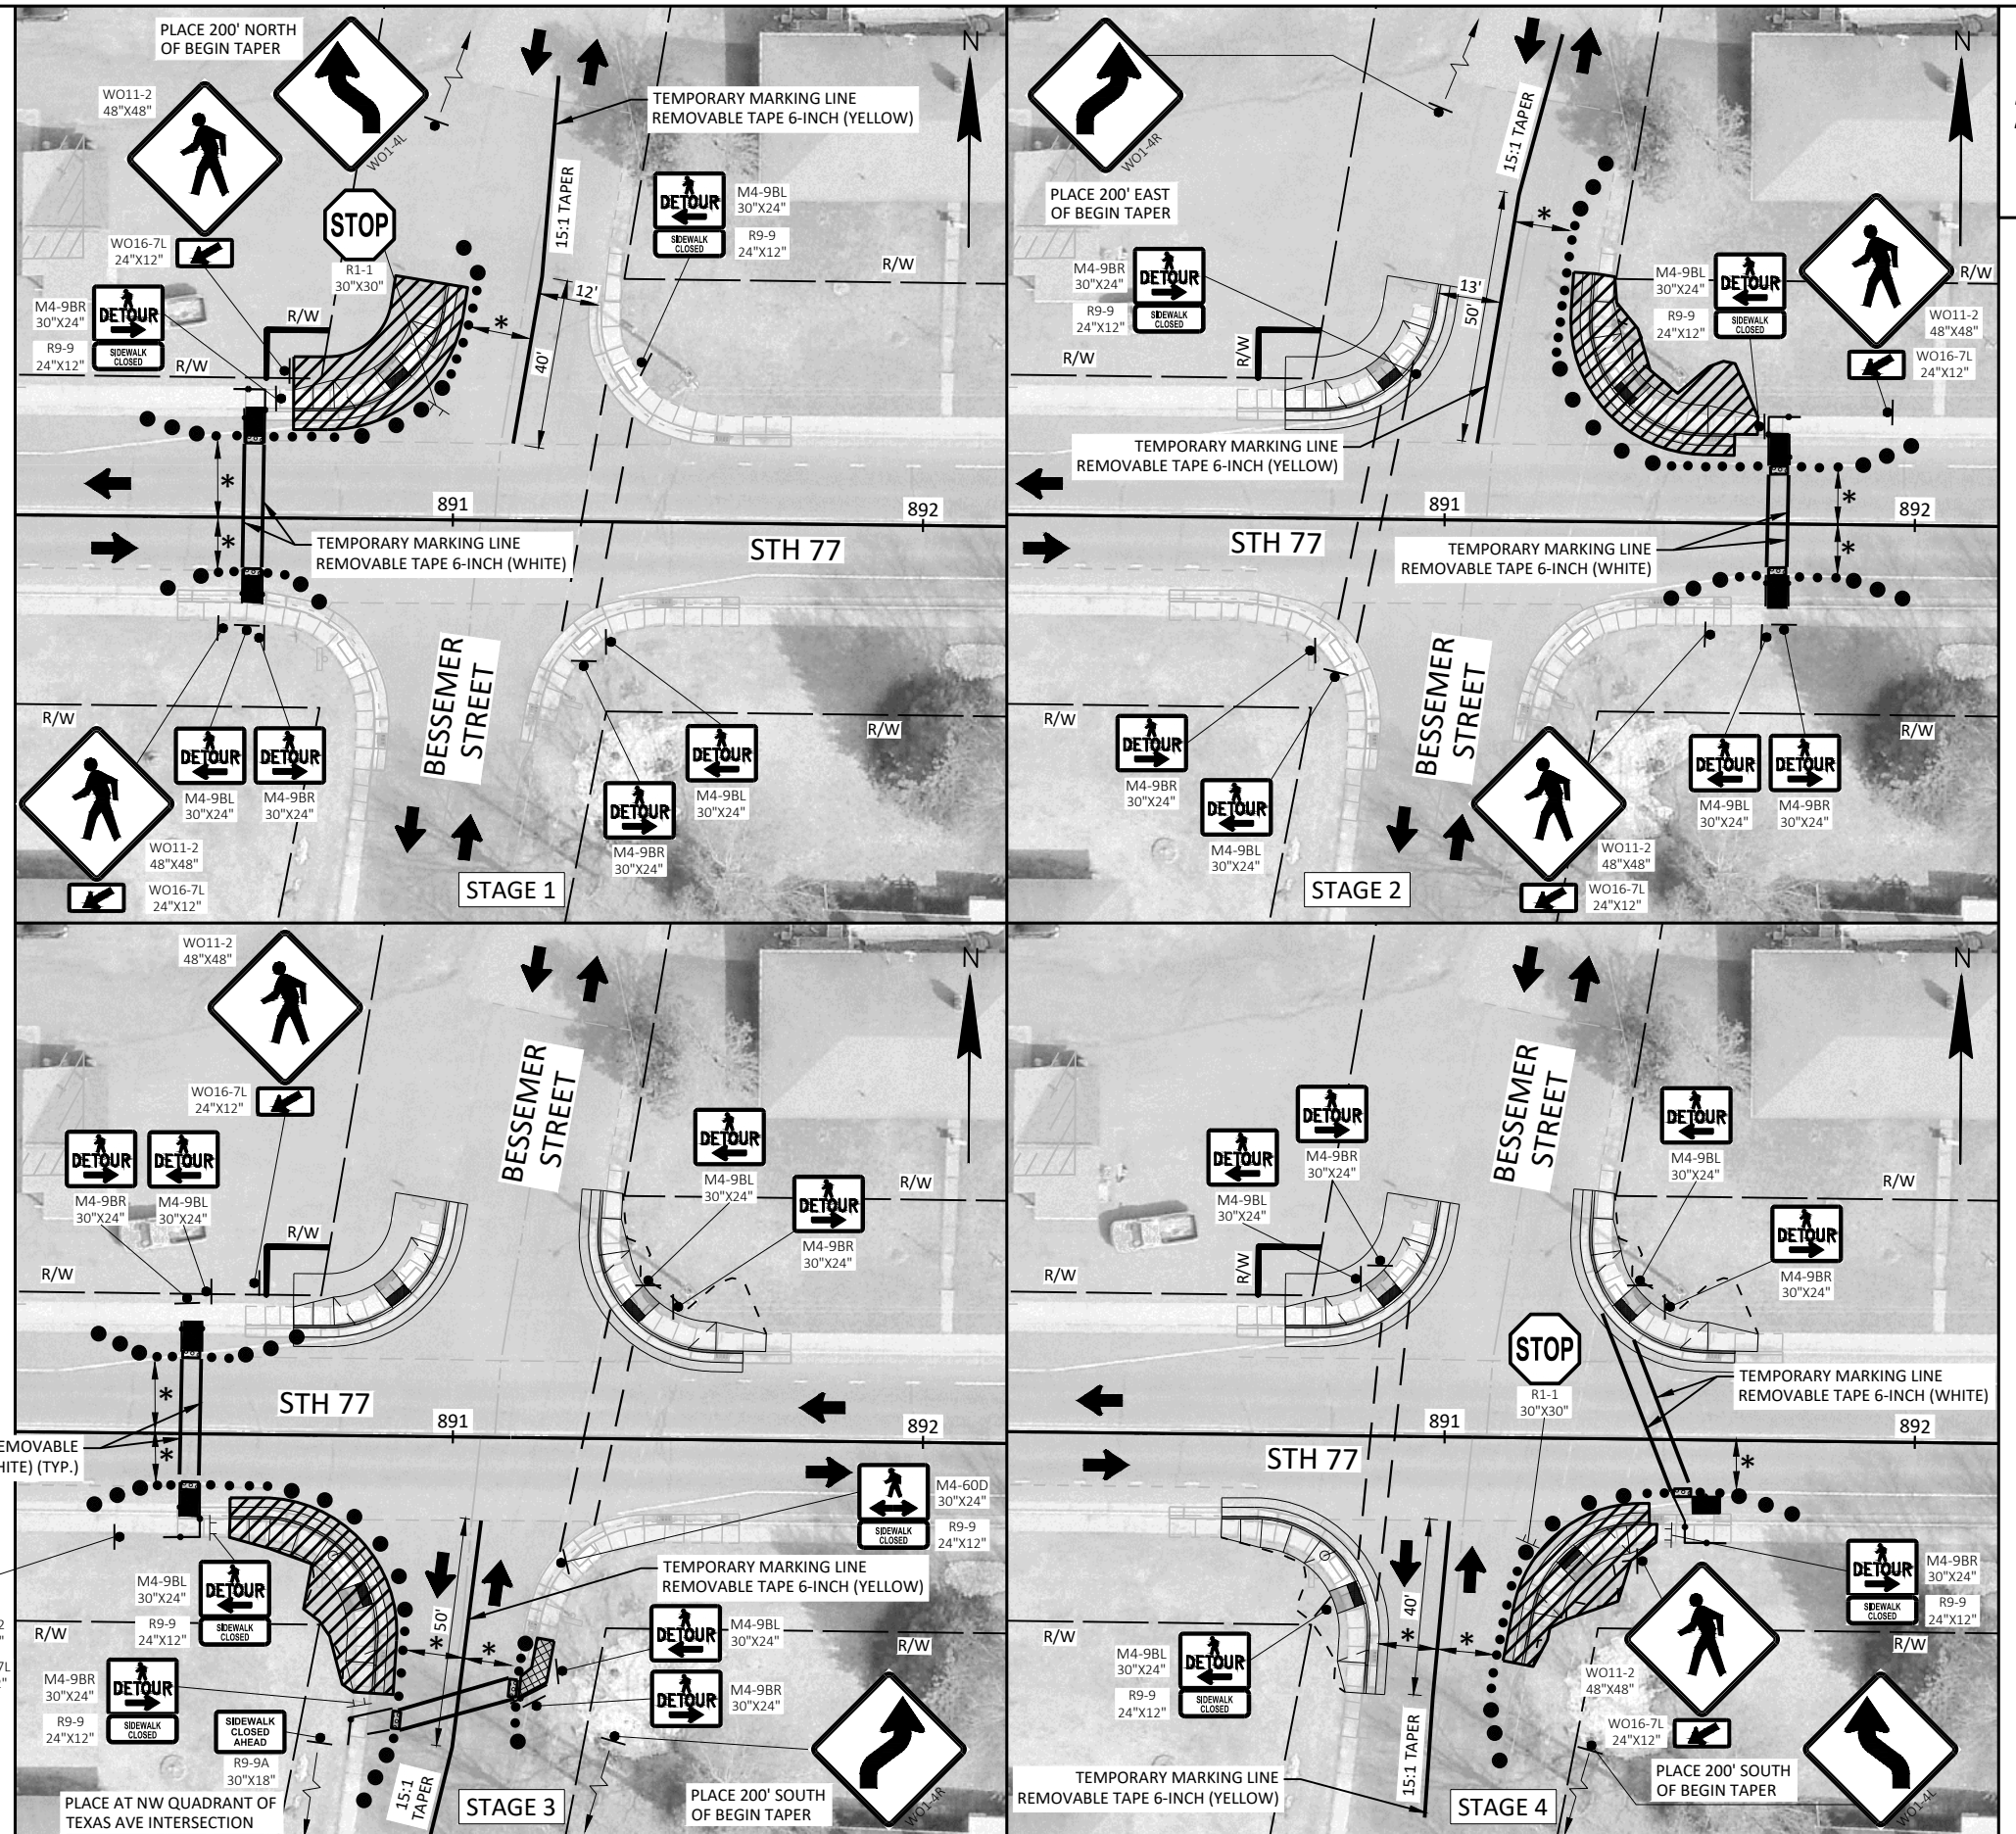

PROJECT NO: 9250-14-71

HWY: STH 77

COUNTY: IRON

TRAFFIC CONTROL - BESSEMER STREET

SHEET

76

E

NOTES

LIMIT SIDEWALK CLOSURES TO ONE INTERSECTION QUADRANT OR ONE SIDE OF THE STREET AT A TIME TO MINIMIZE PEDESTRIAN DISRUPTION.

PEDESTRIAN PATH AREA TO BE EXISTING CONCRETE SIDEWALK OR APPROVED TEMPORARY PEDESTRIAN SURFACE.

LOCATION OF TEMPORARY CROSSWALK TO BE DETERMINED BY THE ENGINEER. DO NOT LOCATE IN EXISTING DRIVEWAY.

LOCATION OF TRAFFIC CONTROL DEVICES TO BE DETERMINED BY THE ENGINEER.

TEMPORARY CROSSWALKS SHALL BE MOVED AS NEEDED TO PROVIDE CONTINUOUS PEDESTRIAN ACCESS THROUGHOUT THE PROJECT.

WHEN CLOSING OR RELOCATING CROSSWALKS OR SIDEWALKS, PROVIDE DETECTABLE TEMPORARY FACILITIES AND INCLUDE ACCESSIBILITY FEATURES CONSISTENT WITH EXISTING PEDESTRIAN FACILITIES.

PROHIBIT STREET PARKING FOR AT LEAST 50 FEET IN ADVANCE OF MID-BLOCK CROSSWALK

TEMPORARY TRAFFIC CONTROL DEVICES FOR PEDESTRIANS ARE SHOWN. OTHER DEVICES MAY BE NECESSARY TO CONTROL VEHICULAR TRAFFIC. STAGE WORK AS NECESSARY, TO PROVIDE A TEMPORARY PEDESTRIAN ACCESS ROUTE AT ALL TIMES. FOR ROADWAYS WITH NO AVAILABLE DETOURS, MAINTAIN ONE OPEN SIDEWALK AT ALL TIMES.

FOR NIGHTTIME CLOSURE, USE TYPE "A" FLASHING WARNING LIGHTS ON BARRICADES, SUPPORTING SIGNS, AND CLOSING SIDEWALK. USE TYPE "C" STEADY BURN LIGHTS ON CHANNELIZING DEVICES SEPARATING THE WORK AREA FROM VEHICULAR TRAFFIC.

PEDESTRIAN TRAFFIC SIGNAL DISPLAY CONTROLLING CLOSED CROSSWALK SHALL BE COVERED OR DEACTIVATED.

POST MOUNTED SIGNS LOCATED ADJACENT TO A SIDEWALK SHALL HAVE A 7 FOOT MINIMUM CLEARANCE FROM THE BOTTOM OF THE SIGN TO THE SIDEWALK SURFACE.

ALTERNATE SIDEWALK WORK BETWEEN LEFT AND RIGHT SIDE OF ROADWAY TO MAINTAIN PEDESTRIAN ACCESS.

FOR CURB RAMP INSTALLATION ON SIDEROADS, USE FLAGGING OPERATIONS AS NEEDED.

IF DETERMINED NECESSARY BY THE ENGINEER IN THE FIELD, PROVIDE TEMPORARY AUDIBLE MESSAGE DEVICES AS SHOWN IN THE REFERENCED STANDARD DETAIL DRAWING

SDD REFERENCED

SDD TRAFFIC CONTROL, PEDESTRIAN ACCOMMODATION

LEGEND



DIRECTION OF TRAFFIC



WORK AREA



TEMPORARY PEDESTRIAN SURFACE MATTING



TEMPORARY CURB RAMP



TEMPORARY DETECTABLE WARNING FIELD



TEMPORARY PEDESTRIAN BARRICADE



TRAFFIC CONTROL DRUM WITH/WITHOUT WARNING LIGHT
TYPE C (STEADY BURN) AT MAXIMUM 10 FOOT SPACING



TRAFFIC CONTROL CONES 42-INCH (DO NOT USE IN TAPERS
1/2 SPACING OF DRUMS)



SIGN ON TEMPORARY SUPPORT



SIGN ON PERMANENT SUPPORT



TEMPORARY MARKING CROSSWALK PAINT 6-INCH (WHITE)



TEMPORARY MARKING LINE REMOVABLE TAPE 6-INCH



MARKING REMOVAL LINE 6-INCH




10' LANE WITH 1' BUFFER TO TRAFFIC CONTROL DRUMS



COVERING SIGNS TYPE II



TYPE III BARRICADE WITH/WITHOUT ATTACHED SIGN &
WARNING LIGHT TYPE A (FLASHING)

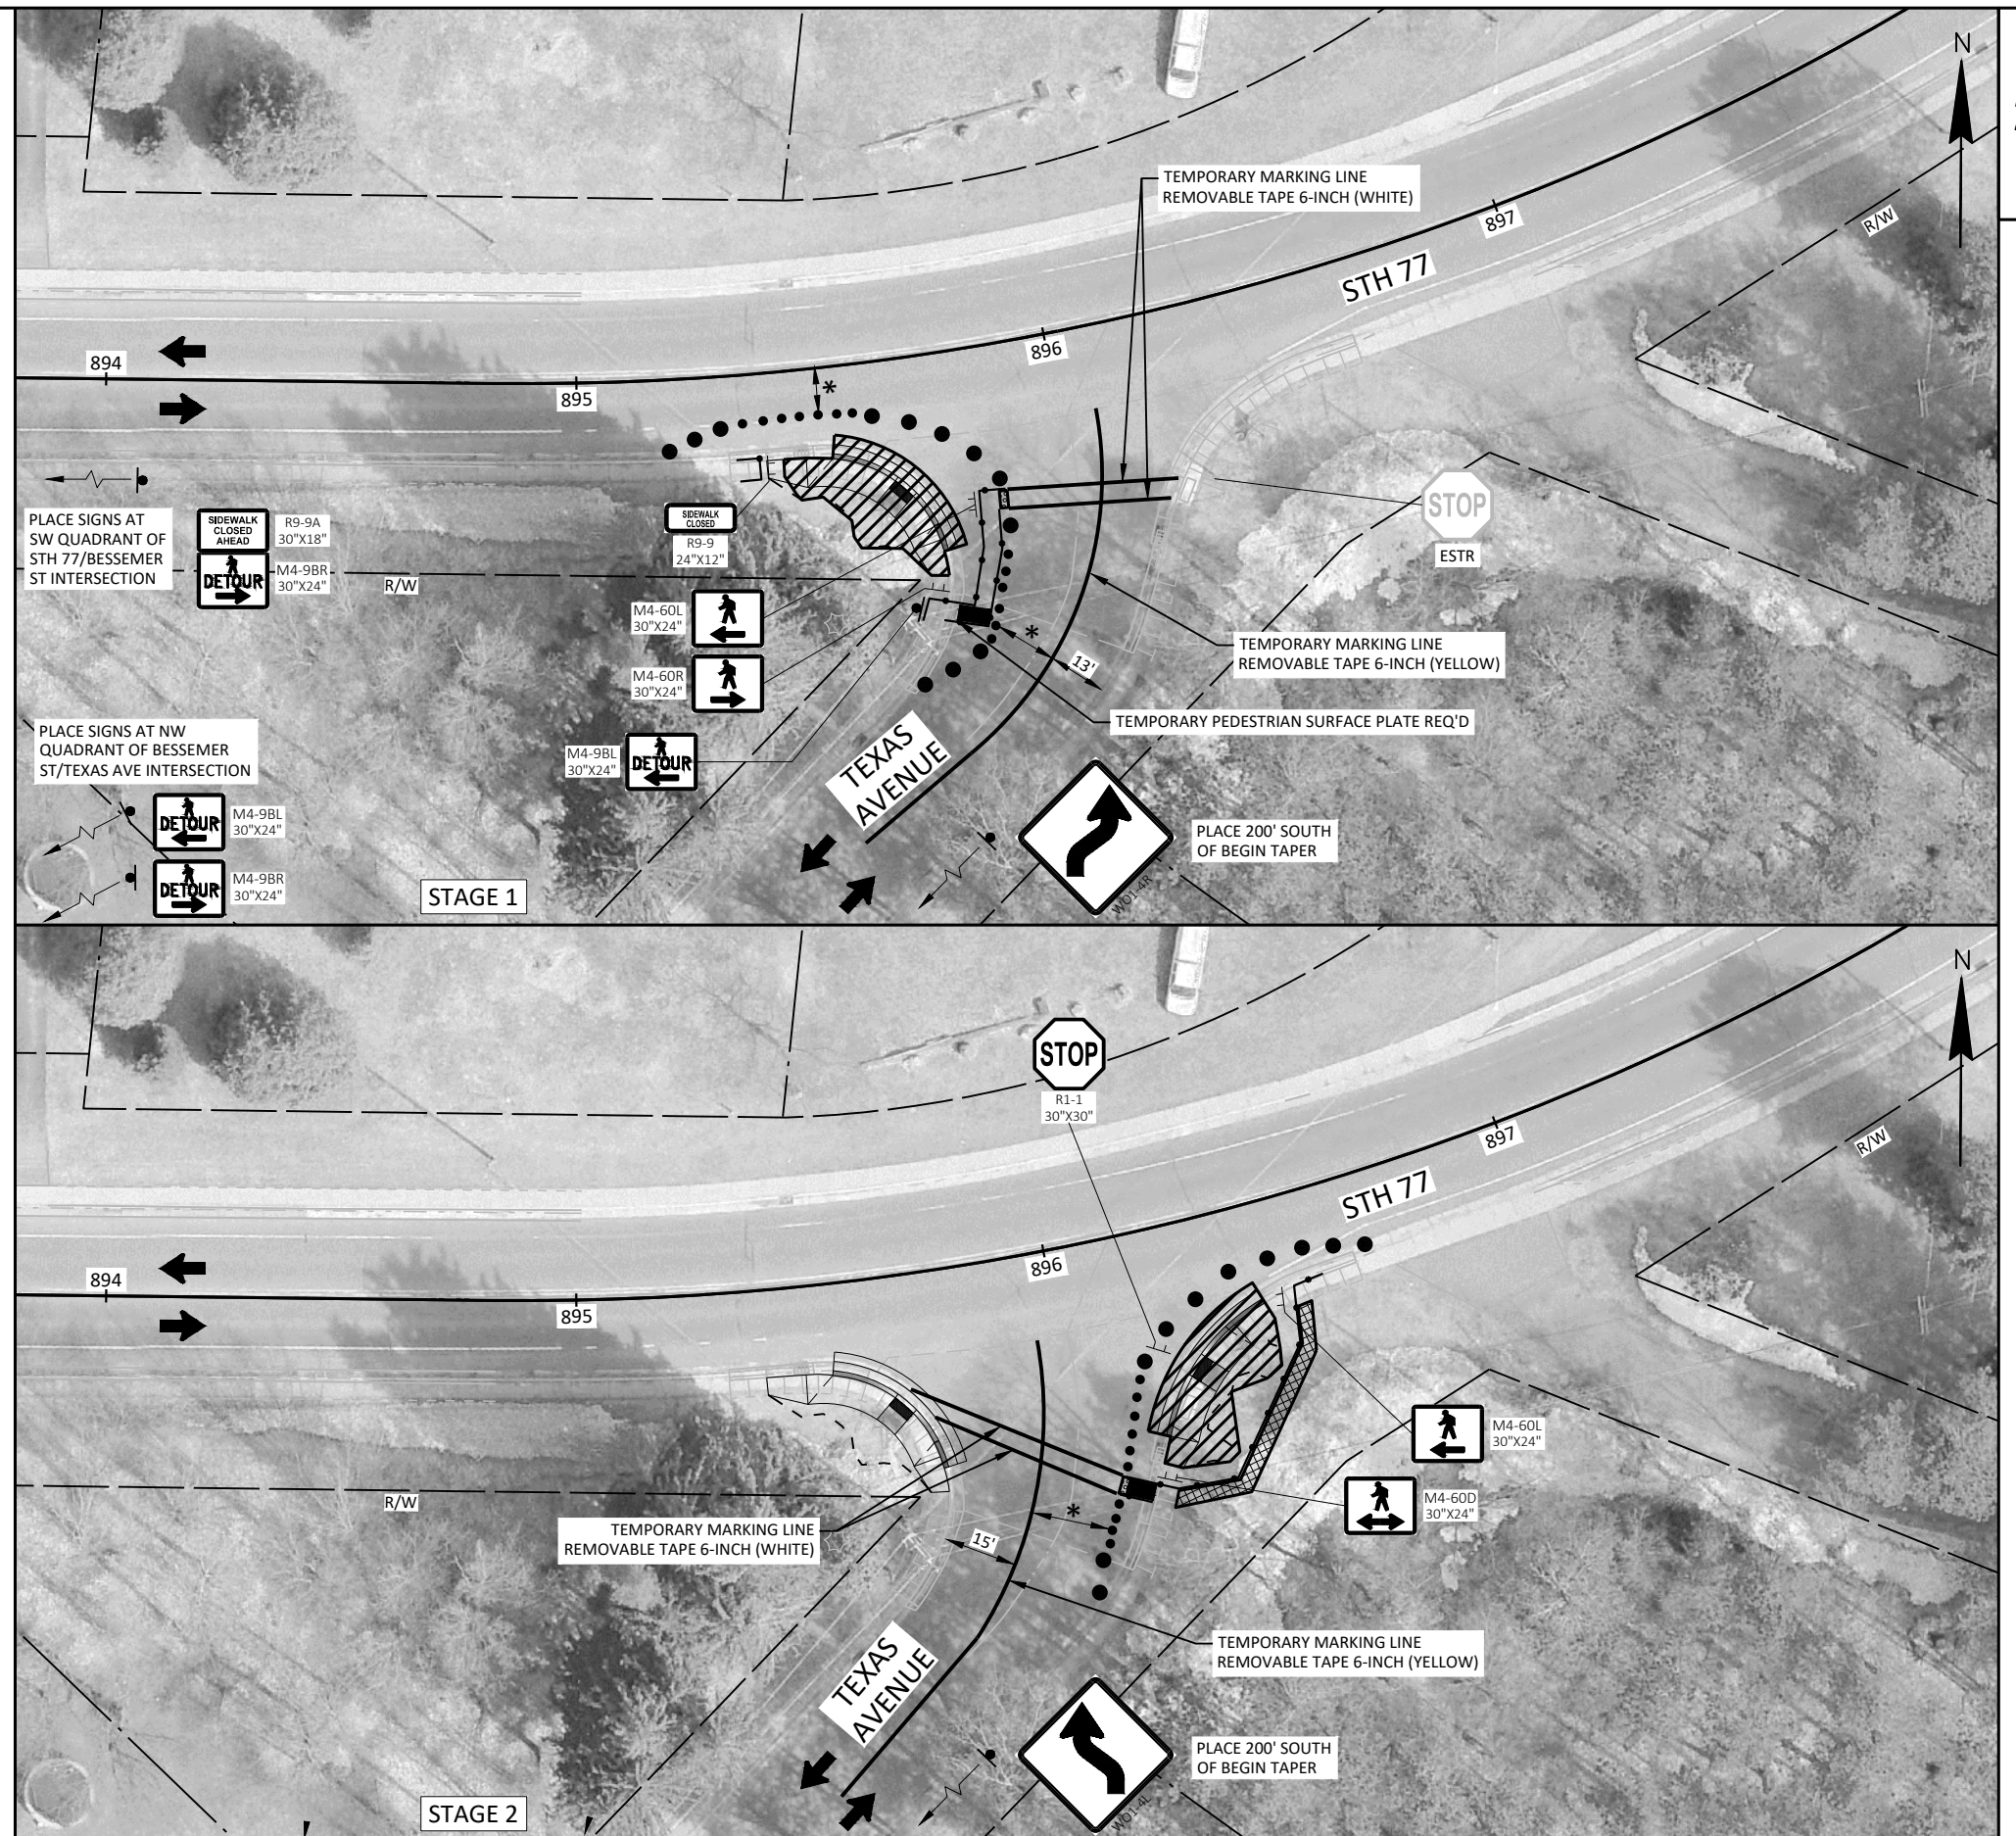

NOTES

LIMIT SIDEWALK CLOSURES TO ONE INTERSECTION QUADRANT OR ONE SIDE OF THE STREET AT A TIME TO MINIMIZE PEDESTRIAN DISRUPTION.

PEDESTRIAN PATH AREA TO BE EXISTING CONCRETE SIDEWALK OR APPROVED TEMPORARY PEDESTRIAN SURFACE.

LOCATION OF TEMPORARY CROSSWALK TO BE DETERMINED BY THE ENGINEER. DO NOT LOCATE IN EXISTING DRIVEWAY.

LOCATION OF TRAFFIC CONTROL DEVICES TO BE DETERMINED BY THE ENGINEER.

TEMPORARY CROSSWALKS SHALL BE MOVED AS NEEDED TO PROVIDE CONTINUOUS PEDESTRIAN ACCESS THROUGHOUT THE PROJECT.

WHEN CLOSING OR RELOCATING CROSSWALKS OR SIDEWALKS, PROVIDE DETECTABLE TEMPORARY FACILITIES AND INCLUDE ACCESSIBILITY FEATURES CONSISTENT WITH EXISTING PEDESTRIAN FACILITIES.

PROHIBIT STREET PARKING FOR AT LEAST 50 FEET IN ADVANCE OF MID-BLOCK CROSSWALK

TEMPORARY TRAFFIC CONTROL DEVICES FOR PEDESTRIANS ARE SHOWN. OTHER DEVICES MAY BE NECESSARY TO CONTROL VEHICULAR TRAFFIC. STAGE WORK AS NECESSARY, TO PROVIDE A TEMPORARY PEDESTRIAN ACCESS ROUTE AT ALL TIMES. FOR ROADWAYS WITH NO AVAILABLE DETOURS, MAINTAIN ONE OPEN SIDEWALK AT ALL TIMES.

FOR NIGHTTIME CLOSURE, USE TYPE "A" FLASHING WARNING LIGHTS ON BARRICADES, SUPPORTING SIGNS, AND CLOSING SIDEWALK. USE TYPE "C" STEADY BURN LIGHTS ON CHANNELIZING DEVICES SEPARATING THE WORK AREA FROM VEHICULAR TRAFFIC.

PEDESTRIAN TRAFFIC SIGNAL DISPLAY CONTROLLING CLOSED CROSSWALK SHALL BE COVERED OR DEACTIVATED.

POST MOUNTED SIGNS LOCATED ADJACENT TO A SIDEWALK SHALL HAVE A 7 FOOT MINIMUM CLEARANCE FROM THE BOTTOM OF THE SIGN TO THE SIDEWALK SURFACE.

ALTERNATE SIDEWALK WORK BETWEEN LEFT AND RIGHT SIDE OF ROADWAY TO MAINTAIN PEDESTRIAN ACCESS.

FOR CURB RAMP INSTALLATION ON SIDEROADS, USE FLAGGING OPERATIONS AS NEEDED.

IF DETERMINED NECESSARY BY THE ENGINEER IN THE FIELD, PROVIDE TEMPORARY AUDIBLE MESSAGE DEVICES AS SHOWN IN THE REFERENCED STANDARD DETAIL DRAWING

SDD REFERENCED

SDD TRAFFIC CONTROL, PEDESTRIAN ACCOMMODATION

LEGEND



DIRECTION OF TRAFFIC



WORK AREA



TEMPORARY PEDESTRIAN SURFACE MATTING




TEMPORARY CURB RAMP




TEMPORARY DETECTABLE WARNING FIELD



TEMPORARY PEDESTRIAN BARRICADE

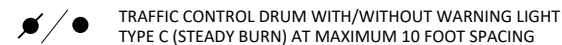

TRAFFIC CONTROL DRUM WITH/WITHOUT WARNING LIGHT
TYPE C (STEADY BURN) AT MAXIMUM 10 FOOT SPACING

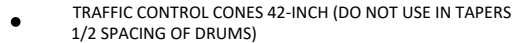


TRAFFIC CONTROL CONES 42-INCH (DO NOT USE IN TAPERS
1/2 SPACING OF DRUMS)



SIGN ON TEMPORARY SUPPORT



SIGN ON PERMANENT SUPPORT

 

TEMPORARY MARKING CROSSWALK PAINT 6-INCH (WHITE)



TEMPORARY MARKING LINE REMOVABLE TAPE 6-INCH




MARKING REMOVAL LINE 6-INCH





10' LANE WITH 1' BUFFER TO TRAFFIC CONTROL DRUMS



COVERING SIGNS TYPE II

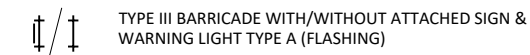

TYPE III BARRICADE WITH/WITHOUT ATTACHED SIGN &
WARNING LIGHT TYPE A (FLASHING)

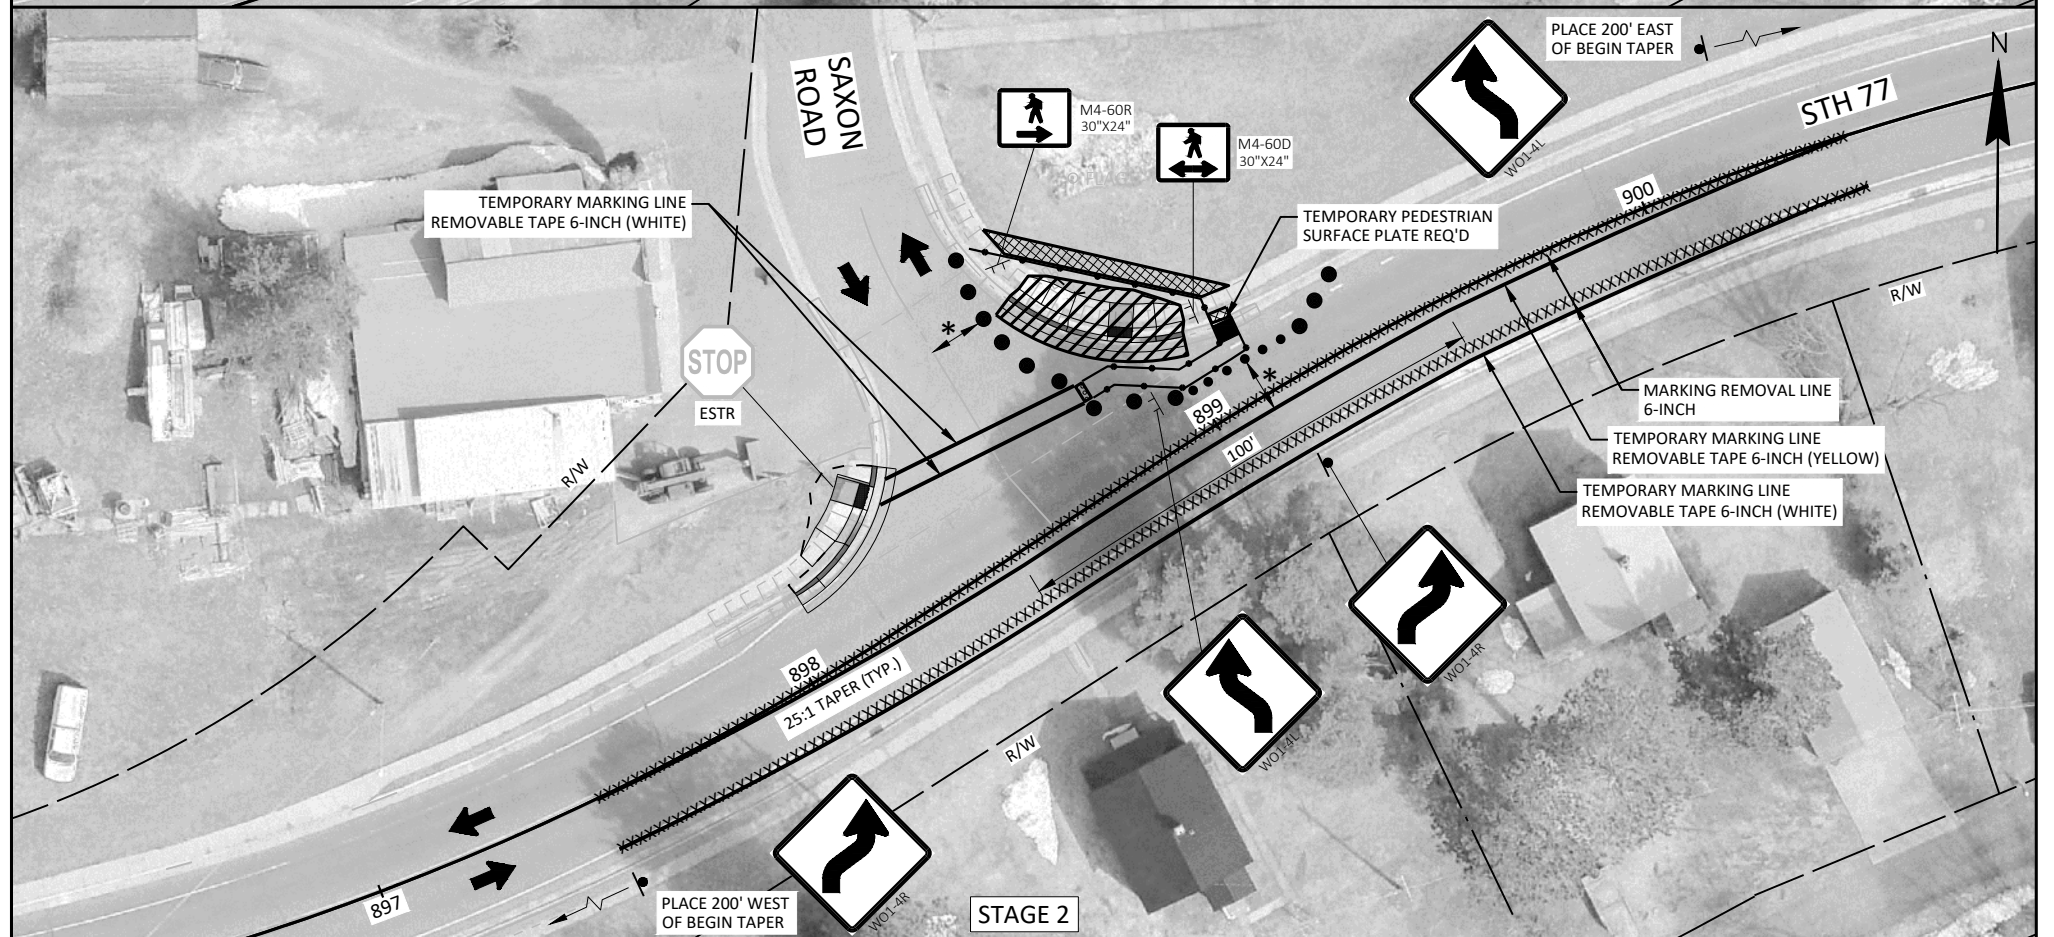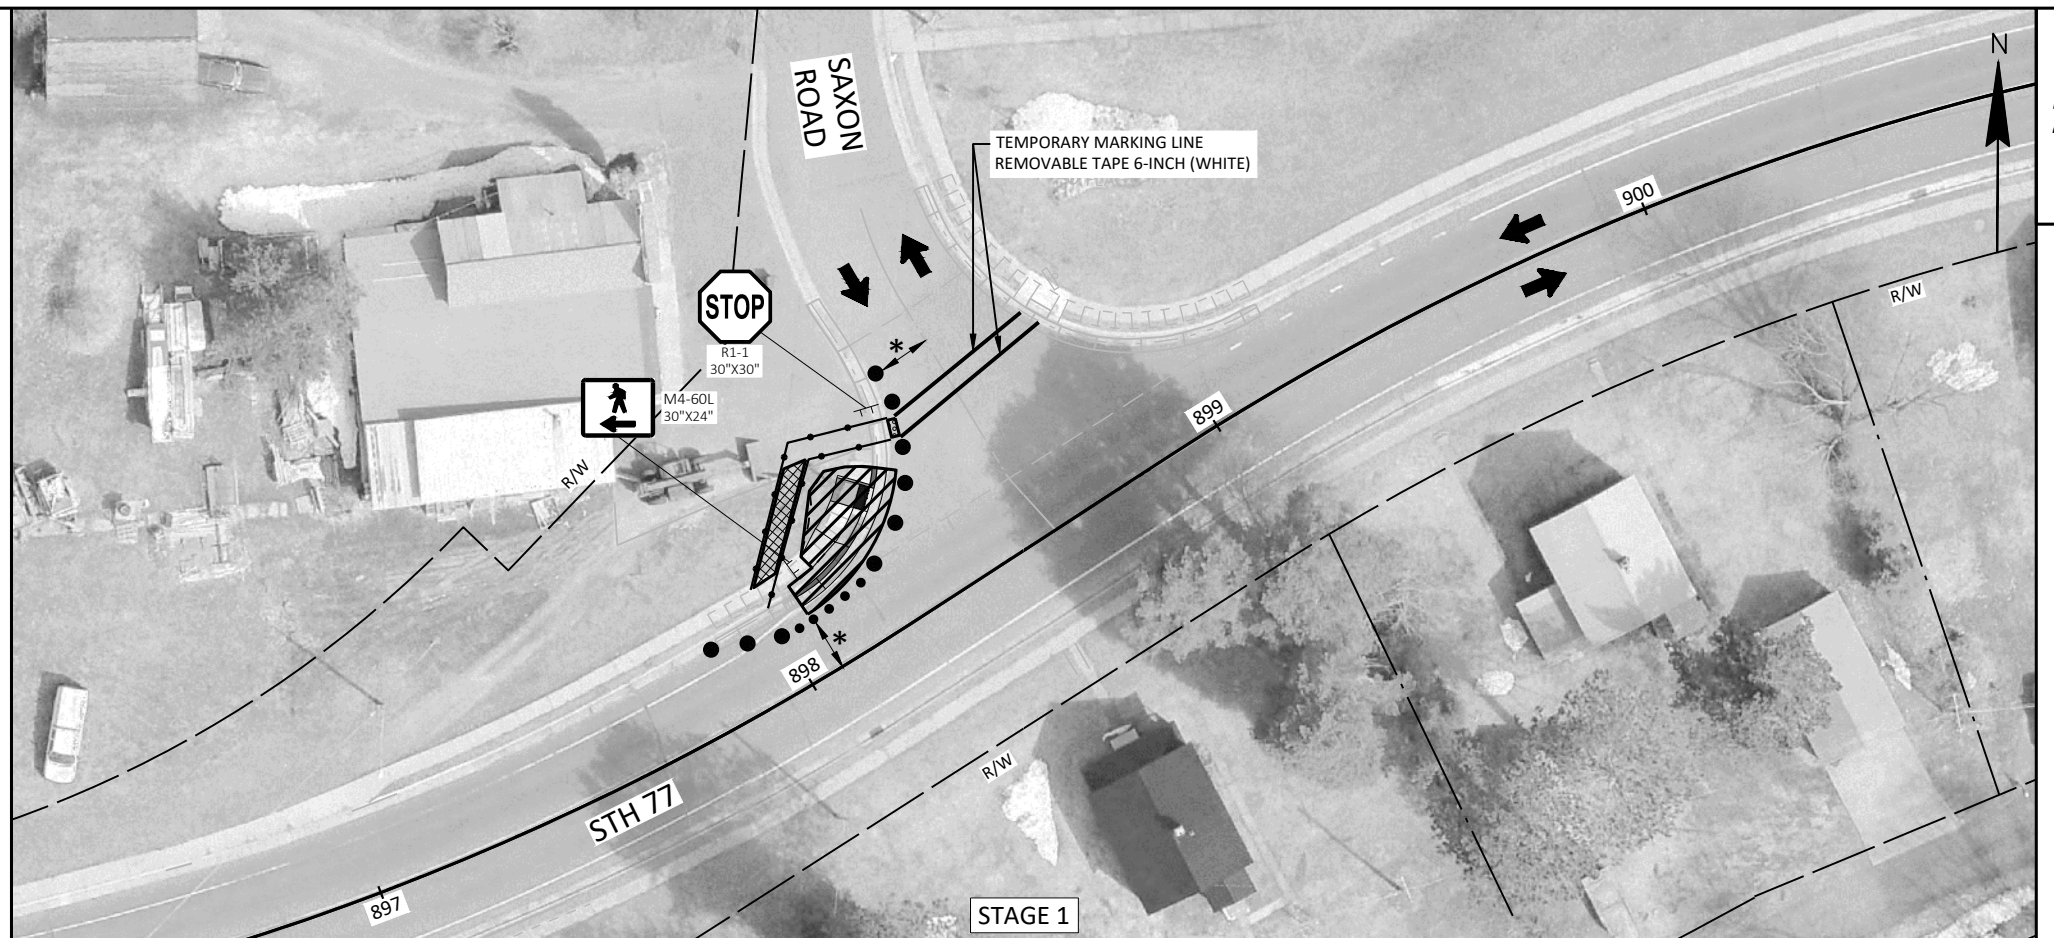

NOTES

LIMIT SIDEWALK CLOSURES TO ONE INTERSECTION QUADRANT OR ONE SIDE OF THE STREET AT A TIME TO MINIMIZE PEDESTRIAN DISRUPTION.

PEDESTRIAN PATH AREA TO BE EXISTING CONCRETE SIDEWALK OR APPROVED TEMPORARY PEDESTRIAN SURFACE.

LOCATION OF TEMPORARY CROSSWALK TO BE DETERMINED BY THE ENGINEER. DO NOT LOCATE IN EXISTING DRIVEWAY.

LOCATION OF TRAFFIC CONTROL DEVICES TO BE DETERMINED BY THE ENGINEER.

TEMPORARY CROSSWALKS SHALL BE MOVED AS NEEDED TO PROVIDE CONTINUOUS PEDESTRIAN ACCESS THROUGHOUT THE PROJECT.

WHEN CLOSING OR RELOCATING CROSSWALKS OR SIDEWALKS, PROVIDE DETECTABLE TEMPORARY FACILITIES AND INCLUDE ACCESSIBILITY FEATURES CONSISTENT WITH EXISTING PEDESTRIAN FACILITIES.

PROHIBIT STREET PARKING FOR AT LEAST 50 FEET IN ADVANCE OF MID-BLOCK CROSSWALK

TEMPORARY TRAFFIC CONTROL DEVICES FOR PEDESTRIANS ARE SHOWN. OTHER DEVICES MAY BE NECESSARY TO CONTROL VEHICULAR TRAFFIC. STAGE WORK AS NECESSARY, TO PROVIDE A TEMPORARY PEDESTRIAN ACCESS ROUTE AT ALL TIMES. FOR ROADWAYS WITH NO AVAILABLE DETOURS, MAINTAIN ONE OPEN SIDEWALK AT ALL TIMES.

FOR NIGHTTIME CLOSURE, USE TYPE "A" FLASHING WARNING LIGHTS ON BARRICADES, SUPPORTING SIGNS, AND CLOSING SIDEWALK. USE TYPE "C" STEADY BURN LIGHTS ON CHANNELIZING DEVICES SEPARATING THE WORK AREA FROM VEHICULAR TRAFFIC.

PEDESTRIAN TRAFFIC SIGNAL DISPLAY CONTROLLING CLOSED CROSSWALK SHALL BE COVERED OR DEACTIVATED.

POST MOUNTED SIGNS LOCATED ADJACENT TO A SIDEWALK SHALL HAVE A 7 FOOT MINIMUM CLEARANCE FROM THE BOTTOM OF THE SIGN TO THE SIDEWALK SURFACE.

ALTERNATE SIDEWALK WORK BETWEEN LEFT AND RIGHT SIDE OF ROADWAY TO MAINTAIN PEDESTRIAN ACCESS.

FOR CURB RAMP INSTALLATION ON SIDEROADS, USE FLAGGING OPERATIONS AS NEEDED.


IF DETERMINED NECESSARY BY THE ENGINEER IN THE FIELD, PROVIDE TEMPORARY AUDIBLE MESSAGE DEVICES AS SHOWN IN THE REFERENCED STANDARD DETAIL DRAWING

SDD REFERENCED

SDD TRAFFIC CONTROL, PEDESTRIAN ACCOMMODATION

LEGEND

- ➔ DIRECTION OF TRAFFIC
- ▨ WORK AREA
- ▤ TEMPORARY PEDESTRIAN SURFACE MATTING
- TEMPORARY CURB RAMP
- ▤ TEMPORARY DETECTABLE WARNING FIELD
- TEMPORARY PEDESTRIAN BARRICADE
- /— TRAFFIC CONTROL DRUM WITH/WITHOUT WARNING LIGHT
TYPE C (STEADY BURN) AT MAXIMUM 10 FOOT SPACING
- TRAFFIC CONTROL CONES 42-INCH (DO NOT USE IN TAPERS
1/2 SPACING OF DRUMS)
- SIGN ON TEMPORARY SUPPORT
- SIGN ON PERMANENT SUPPORT
- TEMPORARY MARKING CROSSWALK PAINT 6-INCH (WHITE)
- TEMPORARY MARKING LINE REMOVABLE TAPE 6-INCH
- XXXXXXX MARKING REMOVAL LINE 6-INCH
- * 10' LANE WITH 1' BUFFER TO TRAFFIC CONTROL DRUMS
- ▨ COVERING SIGNS TYPE II
- ↑/↓ TYPE III BARRICADE WITH/WITHOUT ATTACHED SIGN &
WARNING LIGHT TYPE A (FLASHING)

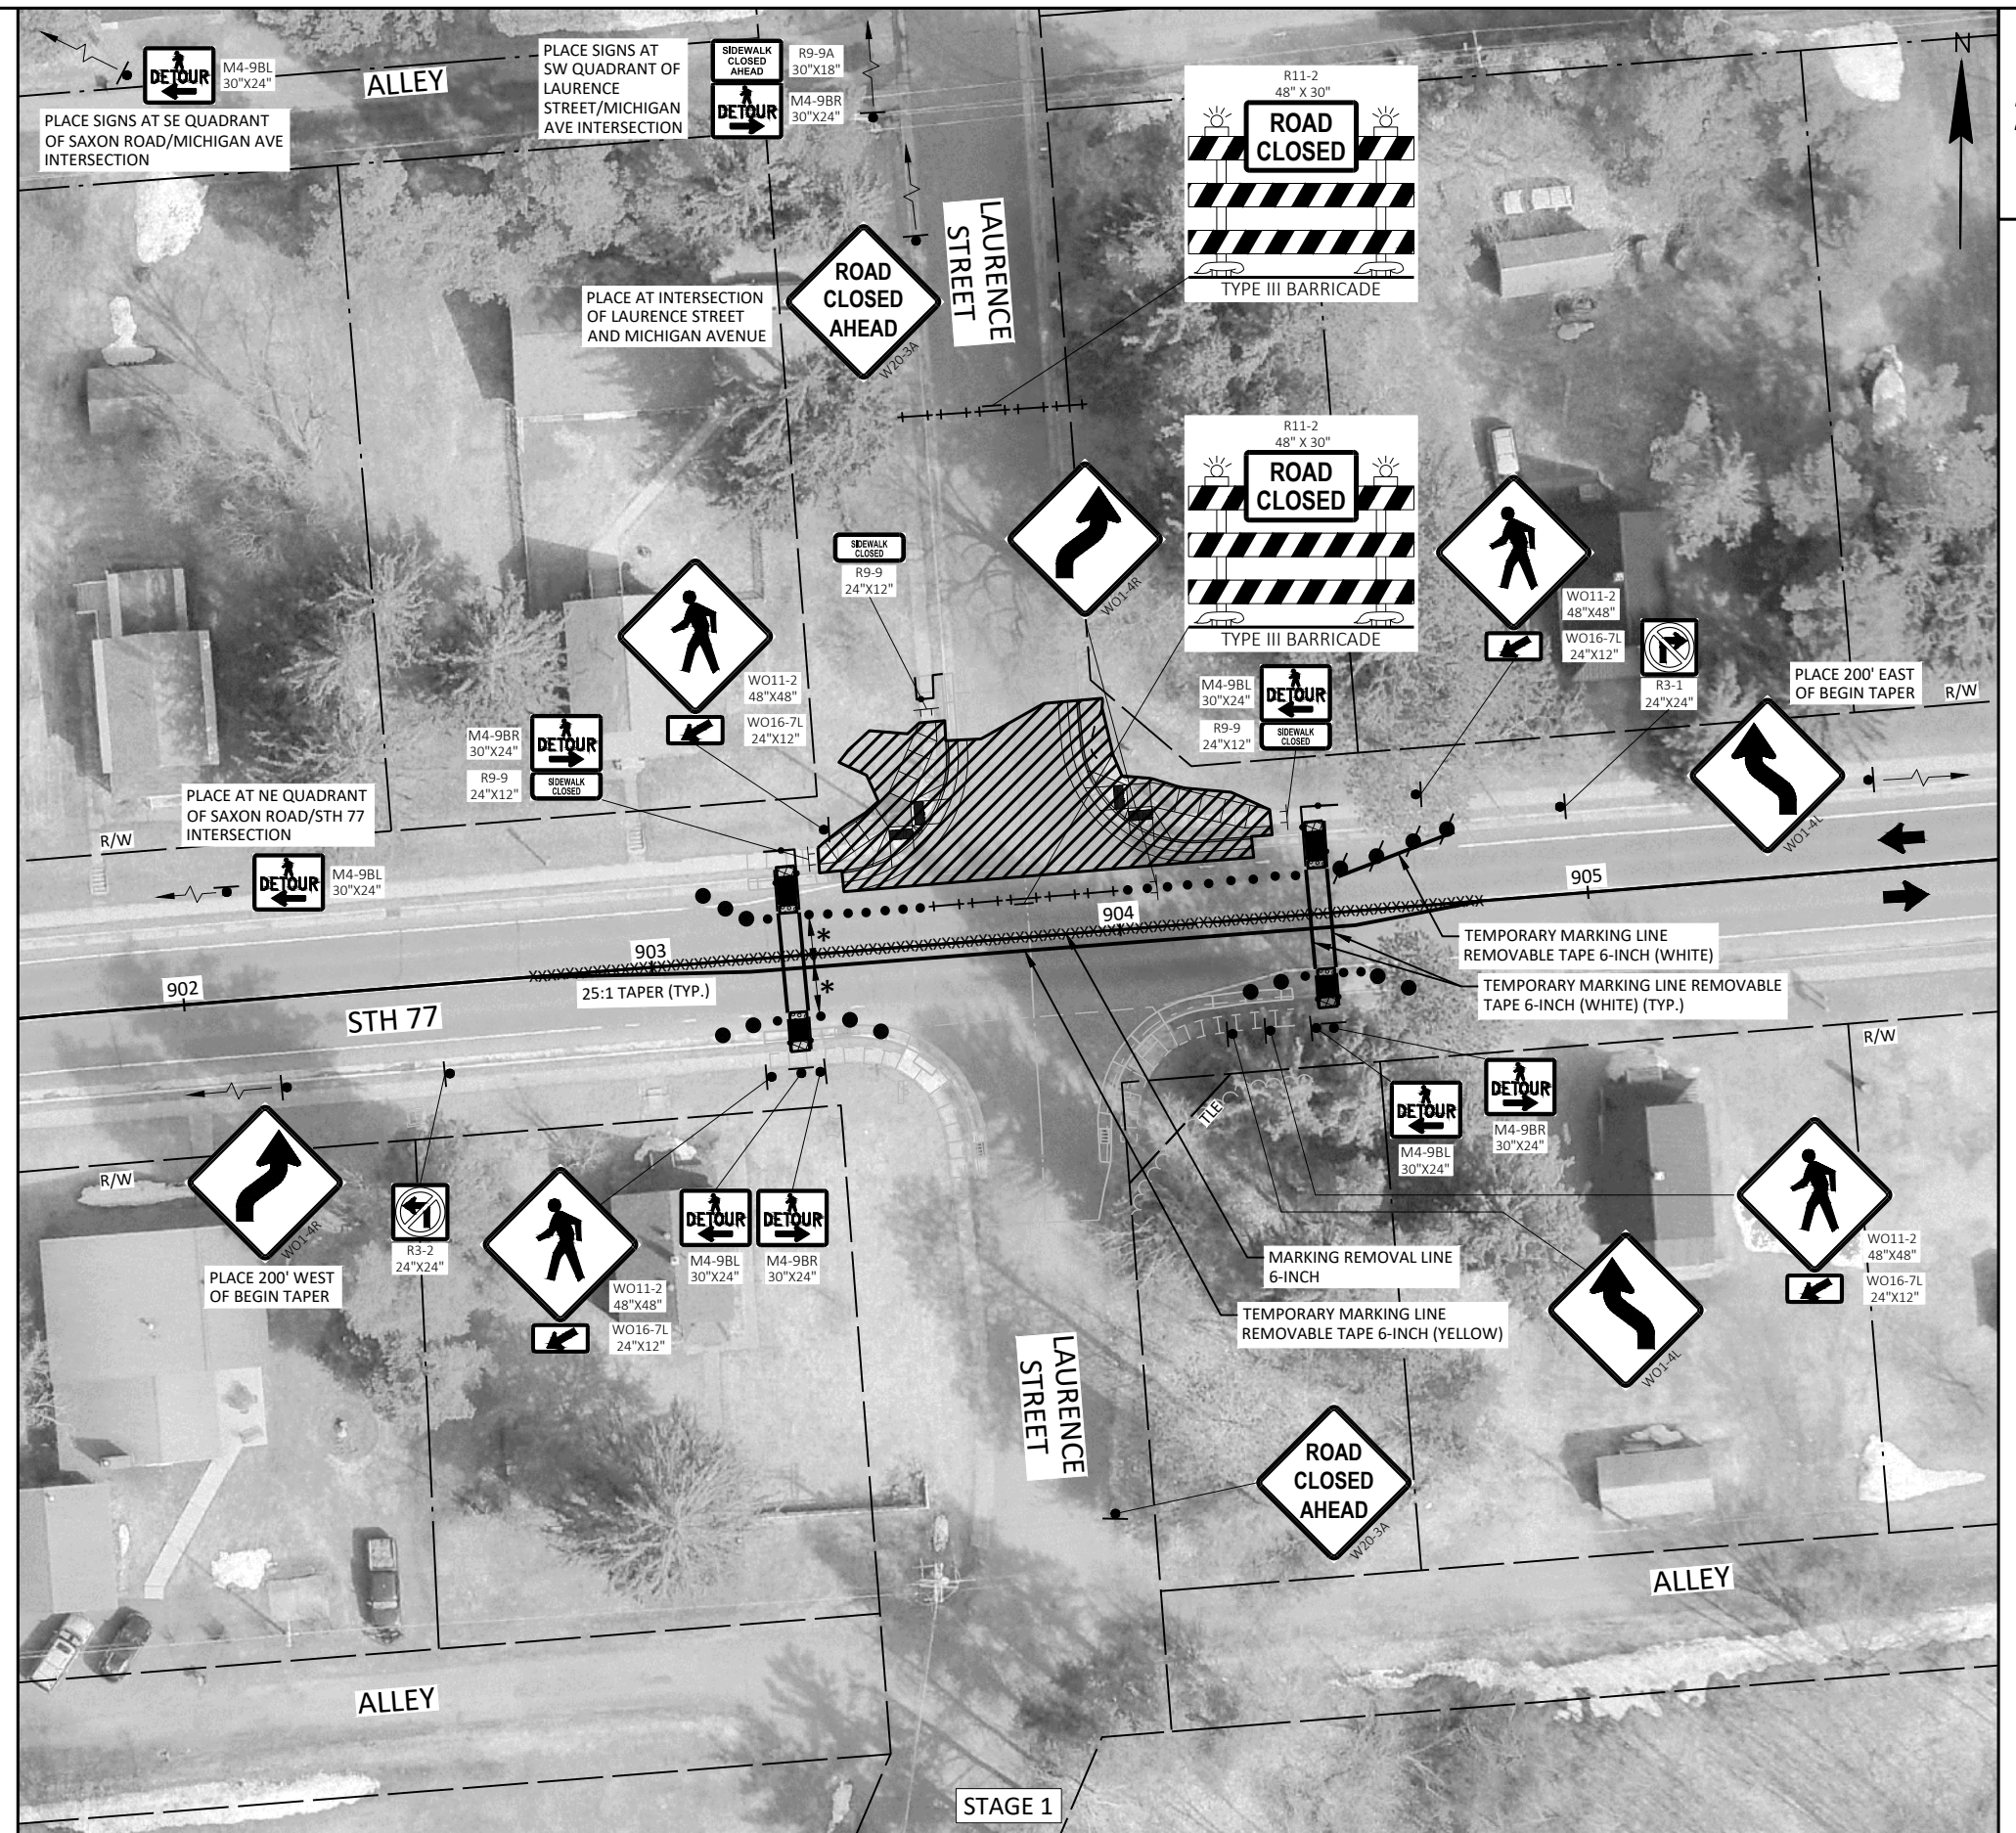

NOTES

LIMIT SIDEWALK CLOSURES TO ONE INTERSECTION QUADRANT OR ONE SIDE OF THE STREET AT A TIME TO MINIMIZE PEDESTRIAN DISRUPTION.

PEDESTRIAN PATH AREA TO BE EXISTING CONCRETE SIDEWALK OR APPROVED TEMPORARY PEDESTRIAN SURFACE.

LOCATION OF TEMPORARY CROSSWALK TO BE DETERMINED BY THE ENGINEER. DO NOT LOCATE IN EXISTING DRIVEWAY.

LOCATION OF TRAFFIC CONTROL DEVICES TO BE DETERMINED BY THE ENGINEER.

TEMPORARY CROSSWALKS SHALL BE MOVED AS NEEDED TO PROVIDE CONTINUOUS PEDESTRIAN ACCESS THROUGHOUT THE PROJECT.

WHEN CLOSING OR RELOCATING CROSSWALKS OR SIDEWALKS, PROVIDE DETECTABLE TEMPORARY FACILITIES AND INCLUDE ACCESSIBILITY FEATURES CONSISTENT WITH EXISTING PEDESTRIAN FACILITIES.

PROHIBIT STREET PARKING FOR AT LEAST 50 FEET IN ADVANCE OF MID-BLOCK CROSSWALK

TEMPORARY TRAFFIC CONTROL DEVICES FOR PEDESTRIANS ARE SHOWN. OTHER DEVICES MAY BE NECESSARY TO CONTROL VEHICULAR TRAFFIC. STAGE WORK AS NECESSARY, TO PROVIDE A TEMPORARY PEDESTRIAN ACCESS ROUTE AT ALL TIMES. FOR ROADWAYS WITH NO AVAILABLE DETOURS, MAINTAIN ONE OPEN SIDEWALK AT ALL TIMES.

FOR NIGHTTIME CLOSURE, USE TYPE "A" FLASHING WARNING LIGHTS ON BARRICADES, SUPPORTING SIGNS, AND CLOSING SIDEWALK. USE TYPE "C" STEADY BURN LIGHTS ON CHANNELIZING DEVICES SEPARATING THE WORK AREA FROM VEHICULAR TRAFFIC.

PEDESTRIAN TRAFFIC SIGNAL DISPLAY CONTROLLING CLOSED CROSSWALK SHALL BE COVERED OR DEACTIVATED.

POST MOUNTED SIGNS LOCATED ADJACENT TO A SIDEWALK SHALL HAVE A 7 FOOT MINIMUM CLEARANCE FROM THE BOTTOM OF THE SIGN TO THE SIDEWALK SURFACE.

ALTERNATE SIDEWALK WORK BETWEEN LEFT AND RIGHT SIDE OF ROADWAY TO MAINTAIN PEDESTRIAN ACCESS.

FOR CURB RAMP INSTALLATION ON SIDEROADS, USE FLAGGING OPERATIONS AS NEEDED.


IF DETERMINED NECESSARY BY THE ENGINEER IN THE FIELD, PROVIDE TEMPORARY AUDIBLE MESSAGE DEVICES AS SHOWN IN THE REFERENCED STANDARD DETAIL DRAWING

SDD REFERENCED

SDD TRAFFIC CONTROL, PEDESTRIAN ACCOMMODATION

LEGEND

- ➔ DIRECTION OF TRAFFIC
- ▨ WORK AREA
- ▤ TEMPORARY PEDESTRIAN SURFACE MATTING
- TEMPORARY CURB RAMP
- ▤ TEMPORARY DETECTABLE WARNING FIELD
- TEMPORARY PEDESTRIAN BARRICADE
- /● TRAFFIC CONTROL DRUM WITH/WITHOUT WARNING LIGHT
TYPE C (STEADY BURN) AT MAXIMUM 10 FOOT SPACING
- TRAFFIC CONTROL CONES 42-INCH (DO NOT USE IN TAPERS
1/2 SPACING OF DRUMS)
- |— SIGN ON TEMPORARY SUPPORT
- |— SIGN ON PERMANENT SUPPORT
- — TEMPORARY MARKING CROSSWALK PAINT 6-INCH (WHITE)
- — TEMPORARY MARKING LINE REMOVABLE TAPE 6-INCH
- XXXXXXX MARKING REMOVAL LINE 6-INCH
- * 10' LANE WITH 1' BUFFER TO TRAFFIC CONTROL DRUMS
- ▨ COVERING SIGNS TYPE II
- ↑/↓ TYPE III BARRICADE WITH/WITHOUT ATTACHED SIGN &
WARNING LIGHT TYPE A (FLASHING)

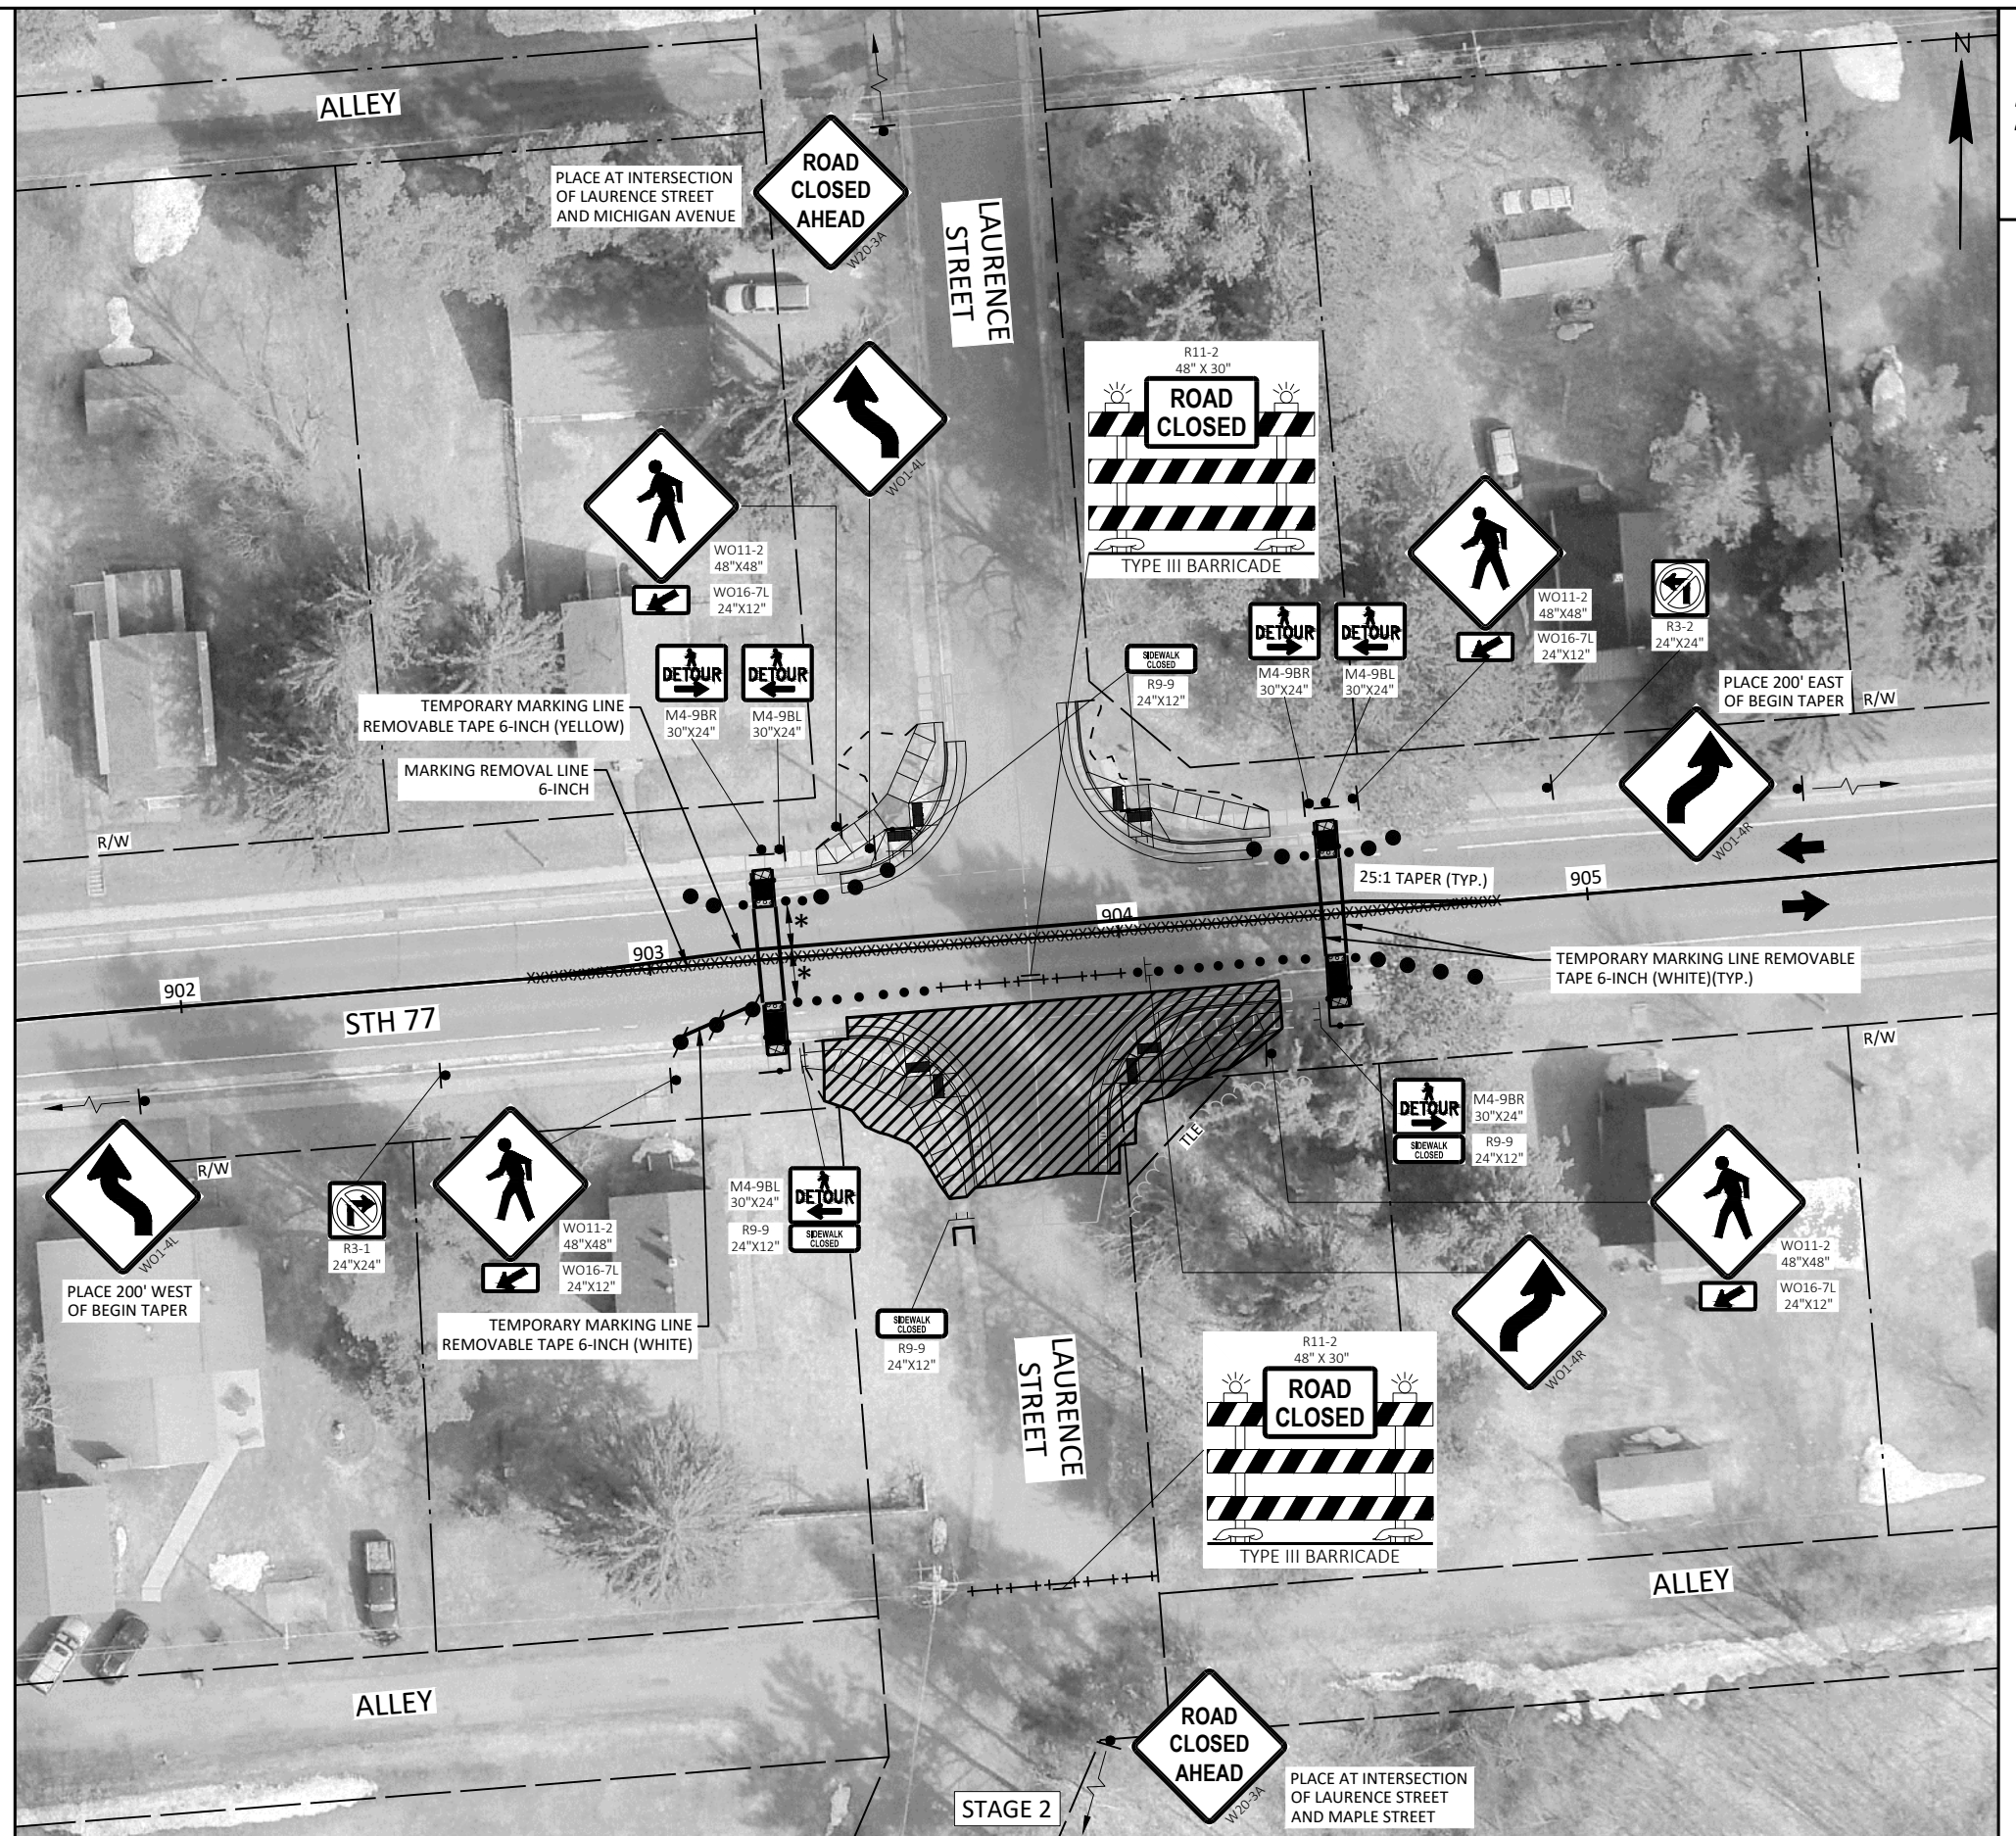

LIMIT SIDEWALK CLOSURES TO ONE INTERSECTION QUADRANT OR ONE SIDE OF THE STREET AT A TIME TO MINIMIZE PEDESTRIAN DISRUPTION.

PEDESTRIAN PATH AREA TO BE EXISTING CONCRETE SIDEWALK OR APPROVED TEMPORARY PEDESTRIAN SURFACE.

LOCATION OF TEMPORARY CROSSWALK TO BE DETERMINED BY THE ENGINEER. DO NOT LOCATE IN EXISTING DRIVEWAY.

LOCATION OF TRAFFIC CONTROL DEVICES TO BE DETERMINED BY THE ENGINEER.

TEMPORARY CROSSWALKS SHALL BE MOVED AS NEEDED TO PROVIDE CONTINUOUS PEDESTRIAN ACCESS THROUGHOUT THE PROJECT.

WHEN CLOSING OR RELOCATING CROSSWALKS OR SIDEWALKS, PROVIDE DETECTABLE TEMPORARY FACILITIES AND INCLUDE ACCESSIBILITY FEATURES CONSISTENT WITH EXISTING PEDESTRIAN FACILITIES.

PROHIBIT STREET PARKING FOR AT LEAST 50 FEET IN ADVANCE OF MID-BLOCK CROSSWALK

TEMPORARY TRAFFIC CONTROL DEVICES FOR PEDESTRIANS ARE SHOWN. OTHER DEVICES MAY BE NECESSARY TO CONTROL VEHICULAR TRAFFIC. STAGE WORK AS NECESSARY, TO PROVIDE A TEMPORARY PEDESTRIAN ACCESS ROUTE AT ALL TIMES. FOR ROADWAYS WITH NO AVAILABLE DETOURS, MAINTAIN ONE OPEN SIDEWALK AT ALL TIMES.

FOR NIGHTTIME CLOSURE, USE TYPE "A" FLASHING WARNING LIGHTS ON BARRICADES, SUPPORTING SIGNS, AND CLOSING SIDEWALK. USE TYPE "C" STEADY BURN LIGHTS ON CHANNELIZING DEVICES SEPARATING THE WORK AREA FROM VEHICULAR TRAFFIC.

PEDESTRIAN TRAFFIC SIGNAL DISPLAY CONTROLLING CLOSED CROSSWALK SHALL BE COVERED OR DEACTIVATED.

POST MOUNTED SIGNS LOCATED ADJACENT TO A SIDEWALK SHALL HAVE A 7 FOOT MINIMUM CLEARANCE FROM THE BOTTOM OF THE SIGN TO THE SIDEWALK SURFACE.


ALTERNATE SIDEWALK WORK BETWEEN LEFT AND RIGHT SIDE OF ROADWAY TO MAINTAIN PEDESTRIAN ACCESS.

FOR CURB RAMP INSTALLATION ON SIDEROADS, USE FLAGGING OPERATIONS AS NEEDED.

IF DETERMINED NECESSARY BY THE ENGINEER IN THE FIELD, PROVIDE TEMPORARY AUDIBLE MESSAGE DEVICES AS SHOWN IN THE REFERENCED STANDARD DETAIL DRAWING

SDD TRAFFIC CONTROL, PEDESTRIAN ACCOMMODATION

	DIRECTION OF TRAFFIC
	WORK AREA
	TEMPORARY PEDESTRIAN SURFACE MATTING
	TEMPORARY CURB RAMP
	TEMPORARY DETECTABLE WARNING FIELD
	TEMPORARY PEDESTRIAN BARRICADE
	TRAFFIC CONTROL DRUM WITH/WITHOUT WARNING LIGHT TYPE C (STEADY BURN) AT MAXIMUM 10 FOOT SPACING
	TRAFFIC CONTROL CONES 42-INCH (DO NOT USE IN TAPERS 1/2 SPACING OF DRUMS)
	SIGN ON TEMPORARY SUPPORT
	SIGN ON PERMANENT SUPPORT
	TEMPORARY MARKING CROSSWALK PAINT 6-INCH (WHITE)
	TEMPORARY MARKING LINE REMOVABLE TAPE 6-INCH
XXXXXXX	MARKING REMOVAL LINE 6-INCH
*	10' LANE WITH 1' BUFFER TO TRAFFIC CONTROL DRUMS
	COVERING SIGNS TYPE II
	TYPE III BARRICADE WITH/WITHOUT ATTACHED SIGN & WARNING LIGHT TYPE A (FLASHING)

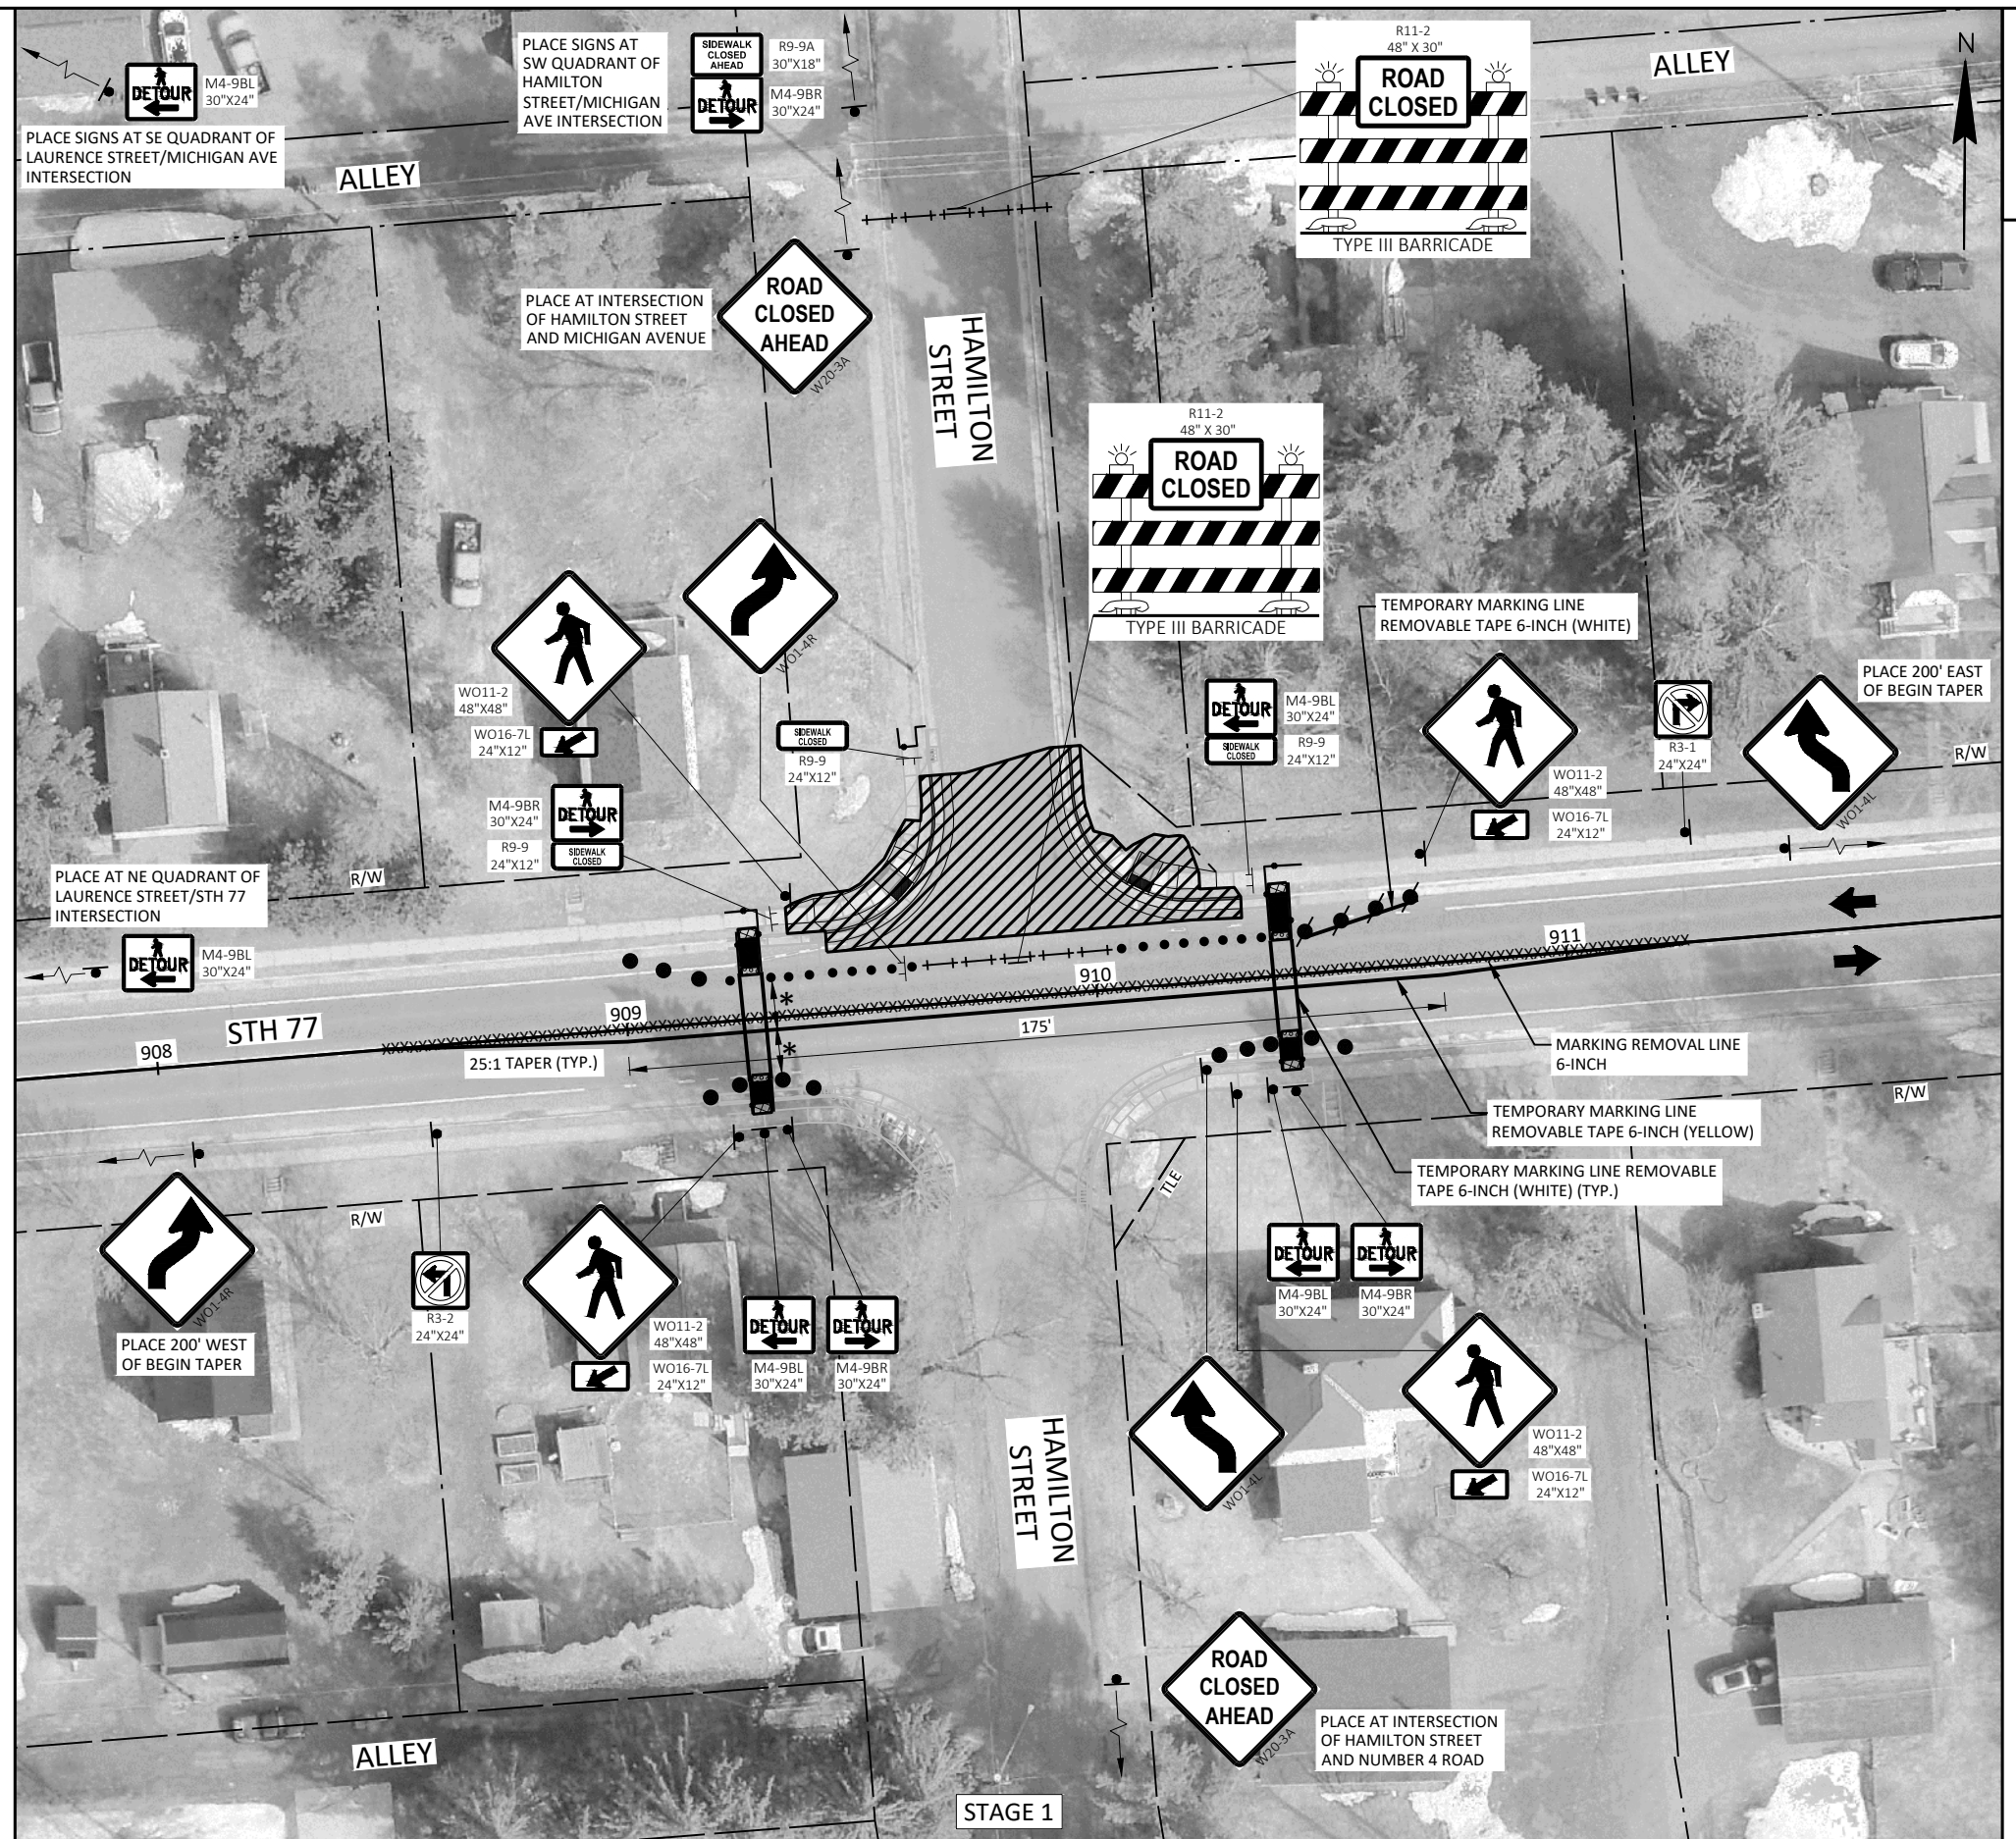

NOTES

LIMIT SIDEWALK CLOSURES TO ONE INTERSECTION QUADRANT OR ONE SIDE OF THE STREET AT A TIME TO MINIMIZE PEDESTRIAN DISRUPTION.

PEDESTRIAN PATH AREA TO BE EXISTING CONCRETE SIDEWALK OR APPROVED TEMPORARY PEDESTRIAN SURFACE.

LOCATION OF TEMPORARY CROSSWALK TO BE DETERMINED BY THE ENGINEER. DO NOT LOCATE IN EXISTING DRIVEWAY.

LOCATION OF TRAFFIC CONTROL DEVICES TO BE DETERMINED BY THE ENGINEER.

TEMPORARY CROSSWALKS SHALL BE MOVED AS NEEDED TO PROVIDE CONTINUOUS PEDESTRIAN ACCESS THROUGHOUT THE PROJECT.

WHEN CLOSING OR RELOCATING CROSSWALKS OR SIDEWALKS, PROVIDE DETECTABLE TEMPORARY FACILITIES AND INCLUDE ACCESSIBILITY FEATURES CONSISTENT WITH EXISTING PEDESTRIAN FACILITIES.

PROHIBIT STREET PARKING FOR AT LEAST 50 FEET IN ADVANCE OF MID-BLOCK CROSSWALK

TEMPORARY TRAFFIC CONTROL DEVICES FOR PEDESTRIANS ARE SHOWN. OTHER DEVICES MAY BE NECESSARY TO CONTROL VEHICULAR TRAFFIC. STAGE WORK AS NECESSARY, TO PROVIDE A TEMPORARY PEDESTRIAN ACCESS ROUTE AT ALL TIMES. FOR ROADWAYS WITH NO AVAILABLE DETOURS, MAINTAIN ONE OPEN SIDEWALK AT ALL TIMES.

FOR NIGHTTIME CLOSURE, USE TYPE "A" FLASHING WARNING LIGHTS ON BARRICADES, SUPPORTING SIGNS, AND CLOSING SIDEWALK. USE TYPE "C" STEADY BURN LIGHTS ON CHANNELIZING DEVICES SEPARATING THE WORK AREA FROM VEHICULAR TRAFFIC.

PEDESTRIAN TRAFFIC SIGNAL DISPLAY CONTROLLING CLOSED CROSSWALK SHALL BE COVERED OR DEACTIVATED.

POST MOUNTED SIGNS LOCATED ADJACENT TO A SIDEWALK SHALL HAVE A 7 FOOT MINIMUM CLEARANCE FROM THE BOTTOM OF THE SIGN TO THE SIDEWALK SURFACE.

ALTERNATE SIDEWALK WORK BETWEEN LEFT AND RIGHT SIDE OF ROADWAY TO MAINTAIN PEDESTRIAN ACCESS.

FOR CURB RAMP INSTALLATION ON SIDEROADS, USE FLAGGING OPERATIONS AS NEEDED.

IF DETERMINED NECESSARY BY THE ENGINEER IN THE FIELD, PROVIDE TEMPORARY AUDIBLE MESSAGE DEVICES AS SHOWN IN THE REFERENCED STANDARD DETAIL DRAWING

SDD REFERENCED

SDD TRAFFIC CONTROL, PEDESTRIAN ACCOMMODATION

LEGEND

- DIRECTION OF TRAFFIC
- ▨ WORK AREA
- ▤ TEMPORARY PEDESTRIAN SURFACE MATTING
- TEMPORARY CURB RAMP
- ▤ TEMPORARY DETECTABLE WARNING FIELD
- TEMPORARY PEDESTRIAN BARRICADE
- /● TRAFFIC CONTROL DRUM WITH/WITHOUT WARNING LIGHT
TYPE C (STEADY BURN) AT MAXIMUM 10 FOOT SPACING
- TRAFFIC CONTROL CONES 42-INCH (DO NOT USE IN TAPERS
1/2 SPACING OF DRUMS)
- |— SIGN ON TEMPORARY SUPPORT
- |— SIGN ON PERMANENT SUPPORT
- — — TEMPORARY MARKING CROSSWALK PAINT 6-INCH (WHITE)
- — — TEMPORARY MARKING LINE REMOVABLE TAPE 6-INCH
- XXXXXXX MARKING REMOVAL LINE 6-INCH
- * 10' LANE WITH 1' BUFFER TO TRAFFIC CONTROL DRUMS
- ▨ COVERING SIGNS TYPE II
- ↑/↓ TYPE III BARRICADE WITH/WITHOUT ATTACHED SIGN &
WARNING LIGHT TYPE A (FLASHING)



NOTES

LIMIT SIDEWALK CLOSURES TO ONE INTERSECTION QUADRANT OR ONE SIDE OF THE STREET AT A TIME TO MINIMIZE PEDESTRIAN DISRUPTION.

PEDESTRIAN PATH AREA TO BE EXISTING CONCRETE SIDEWALK OR APPROVED TEMPORARY PEDESTRIAN SURFACE.

LOCATION OF TEMPORARY CROSSWALK TO BE DETERMINED BY THE ENGINEER. DO NOT LOCATE IN EXISTING DRIVEWAY.

LOCATION OF TRAFFIC CONTROL DEVICES TO BE DETERMINED BY THE ENGINEER.

TEMPORARY CROSSWALKS SHALL BE MOVED AS NEEDED TO PROVIDE CONTINUOUS PEDESTRIAN ACCESS THROUGHOUT THE PROJECT.

WHEN CLOSING OR RELOCATING CROSSWALKS OR SIDEWALKS, PROVIDE DETECTABLE TEMPORARY FACILITIES AND INCLUDE ACCESSIBILITY FEATURES CONSISTENT WITH EXISTING PEDESTRIAN FACILITIES.

PROHIBIT STREET PARKING FOR AT LEAST 50 FEET IN ADVANCE OF MID-BLOCK CROSSWALK

TEMPORARY TRAFFIC CONTROL DEVICES FOR PEDESTRIANS ARE SHOWN. OTHER DEVICES MAY BE NECESSARY TO CONTROL VEHICULAR TRAFFIC. STAGE WORK AS NECESSARY, TO PROVIDE A TEMPORARY PEDESTRIAN ACCESS ROUTE AT ALL TIMES. FOR ROADWAYS WITH NO AVAILABLE DETOURS, MAINTAIN ONE OPEN SIDEWALK AT ALL TIMES.

FOR NIGHTTIME CLOSURE, USE TYPE "A" FLASHING WARNING LIGHTS ON BARRICADES, SUPPORTING SIGNS, AND CLOSING SIDEWALK. USE TYPE "C" STEADY BURN LIGHTS ON CHANNELIZING DEVICES SEPARATING THE WORK AREA FROM VEHICULAR TRAFFIC.

PEDESTRIAN TRAFFIC SIGNAL DISPLAY CONTROLLING CLOSED CROSSWALK SHALL BE COVERED OR DEACTIVATED.

POST MOUNTED SIGNS LOCATED ADJACENT TO A SIDEWALK SHALL HAVE A 7 FOOT MINIMUM CLEARANCE FROM THE BOTTOM OF THE SIGN TO THE SIDEWALK SURFACE.

ALTERNATE SIDEWALK WORK BETWEEN LEFT AND RIGHT SIDE OF ROADWAY TO MAINTAIN PEDESTRIAN ACCESS.

FOR CURB RAMP INSTALLATION ON SIDEROADS, USE FLAGGING OPERATIONS AS NEEDED.


IF DETERMINED NECESSARY BY THE ENGINEER IN THE FIELD, PROVIDE TEMPORARY AUDIBLE MESSAGE DEVICES AS SHOWN IN THE REFERENCED STANDARD DETAIL DRAWING

SDD REFERENCED

SDD TRAFFIC CONTROL, PEDESTRIAN ACCOMMODATION

LEGEND

- ➔ DIRECTION OF TRAFFIC
- ▨ WORK AREA
- ▤ TEMPORARY PEDESTRIAN SURFACE MATTING
- TEMPORARY CURB RAMP
- ▤ TEMPORARY DETECTABLE WARNING FIELD
- TEMPORARY PEDESTRIAN BARRICADE
- /— TRAFFIC CONTROL DRUM WITH/WITHOUT WARNING LIGHT
TYPE C (STEADY BURN) AT MAXIMUM 10 FOOT SPACING
- TRAFFIC CONTROL CONES 42-INCH (DO NOT USE IN TAPERS
1/2 SPACING OF DRUMS)
- SIGN ON TEMPORARY SUPPORT
- SIGN ON PERMANENT SUPPORT
- TEMPORARY MARKING CROSSWALK PAINT 6-INCH (WHITE)
- TEMPORARY MARKING LINE REMOVABLE TAPE 6-INCH
- XXXXXXX MARKING REMOVAL LINE 6-INCH
- * 10' LANE WITH 1' BUFFER TO TRAFFIC CONTROL DRUMS
- ▨ COVERING SIGNS TYPE II
- ↑/↓ TYPE III BARRICADE WITH/WITHOUT ATTACHED SIGN &
WARNING LIGHT TYPE A (FLASHING)

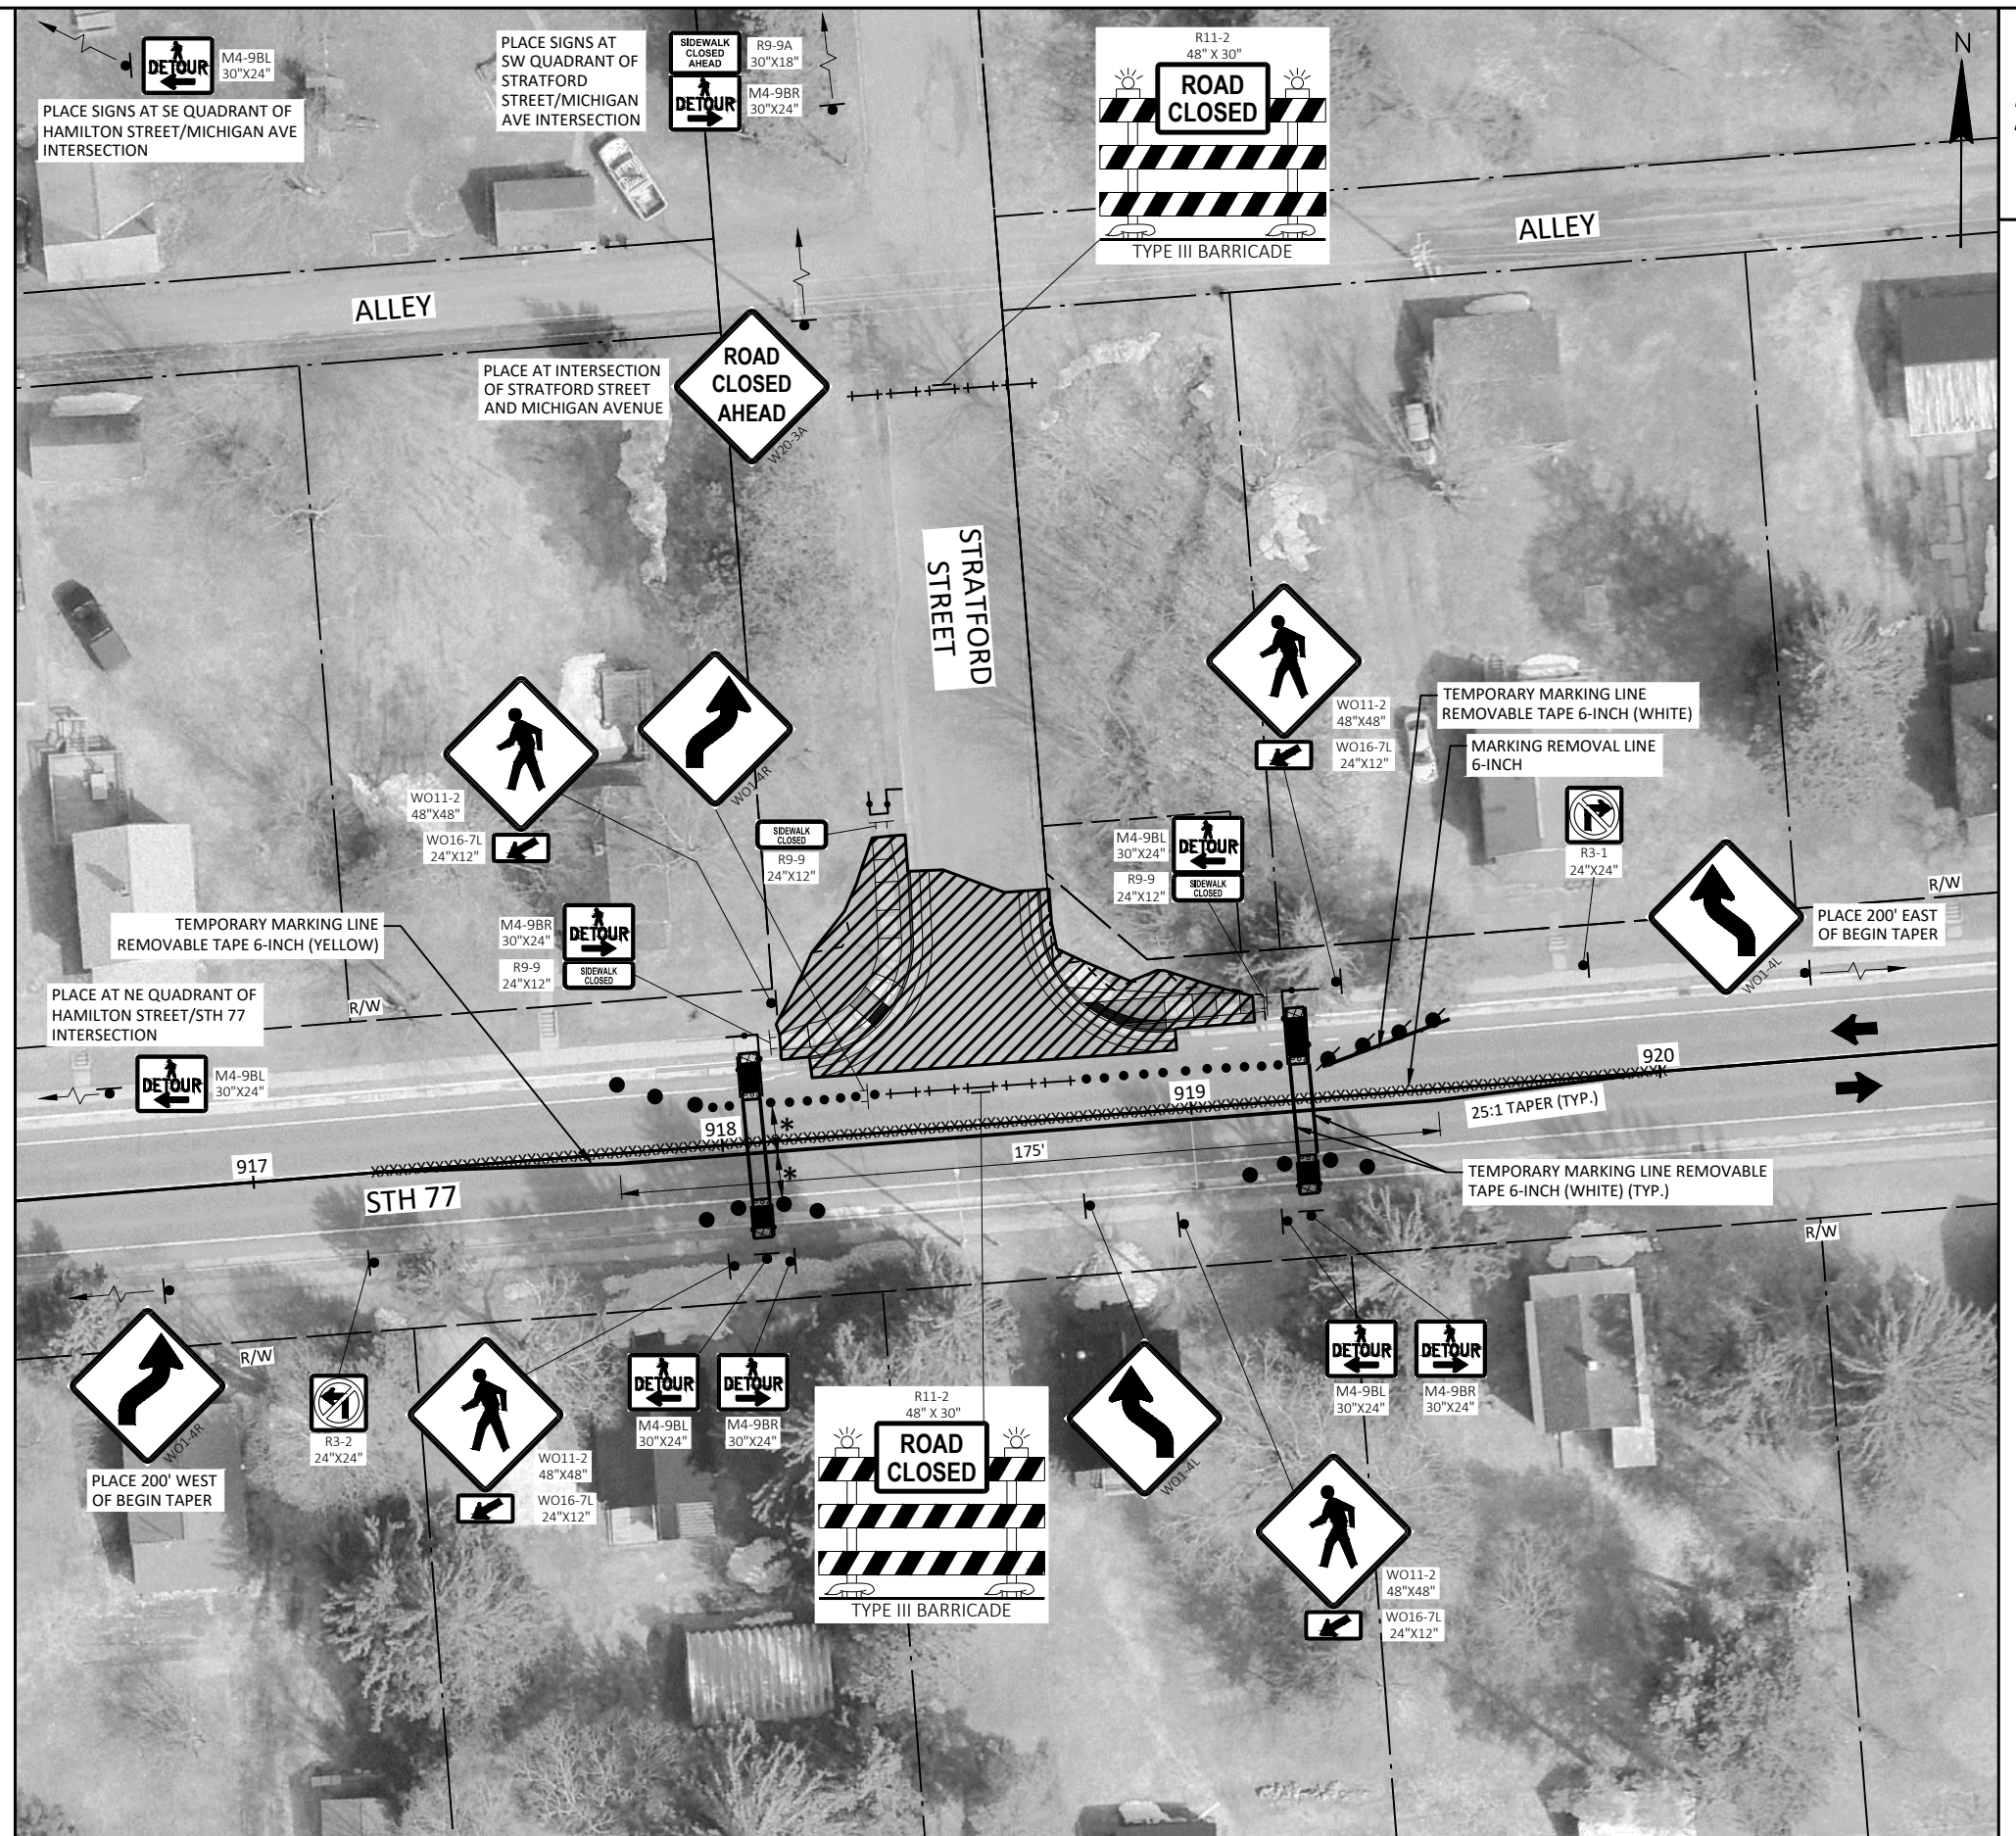

NOTES

LIMIT SIDEWALK CLOSURES TO ONE INTERSECTION QUADRANT OR ONE SIDE OF THE STREET AT A TIME TO MINIMIZE PEDESTRIAN DISRUPTION.

PEDESTRIAN PATH AREA TO BE EXISTING CONCRETE SIDEWALK OR APPROVED TEMPORARY PEDESTRIAN SURFACE.

LOCATION OF TEMPORARY CROSSWALK TO BE DETERMINED BY THE ENGINEER. DO NOT LOCATE IN EXISTING DRIVEWAY.

LOCATION OF TRAFFIC CONTROL DEVICES TO BE DETERMINED BY THE ENGINEER.

TEMPORARY CROSSWALKS SHALL BE MOVED AS NEEDED TO PROVIDE CONTINUOUS PEDESTRIAN ACCESS THROUGHOUT THE PROJECT.

WHEN CLOSING OR RELOCATING CROSSWALKS OR SIDEWALKS, PROVIDE DETECTABLE TEMPORARY FACILITIES AND INCLUDE ACCESSIBILITY FEATURES CONSISTENT WITH EXISTING PEDESTRIAN FACILITIES.

PROHIBIT STREET PARKING FOR AT LEAST 50 FEET IN ADVANCE OF MID-BLOCK CROSSWALK

TEMPORARY TRAFFIC CONTROL DEVICES FOR PEDESTRIANS ARE SHOWN. OTHER DEVICES MAY BE NECESSARY TO CONTROL VEHICULAR TRAFFIC. STAGE WORK AS NECESSARY, TO PROVIDE A TEMPORARY PEDESTRIAN ACCESS ROUTE AT ALL TIMES. FOR ROADWAYS WITH NO AVAILABLE DETOURS, MAINTAIN ONE OPEN SIDEWALK AT ALL TIMES.

FOR NIGHTTIME CLOSURE, USE TYPE "A" FLASHING WARNING LIGHTS ON BARRICADES, SUPPORTING SIGNS, AND CLOSING SIDEWALK. USE TYPE "C" STEADY BURN LIGHTS ON CHANNELIZING DEVICES SEPARATING THE WORK AREA FROM VEHICULAR TRAFFIC.

PEDESTRIAN TRAFFIC SIGNAL DISPLAY CONTROLLING CLOSED CROSSWALK SHALL BE COVERED OR DEACTIVATED.

POST MOUNTED SIGNS LOCATED ADJACENT TO A SIDEWALK SHALL HAVE A 7 FOOT MINIMUM CLEARANCE FROM THE BOTTOM OF THE SIGN TO THE SIDEWALK SURFACE.

ALTERNATE SIDEWALK WORK BETWEEN LEFT AND RIGHT SIDE OF ROADWAY TO MAINTAIN PEDESTRIAN ACCESS.

FOR CURB RAMP INSTALLATION ON SIDEROADS, USE FLAGGING OPERATIONS AS NEEDED.


IF DETERMINED NECESSARY BY THE ENGINEER IN THE FIELD, PROVIDE TEMPORARY AUDIBLE MESSAGE DEVICES AS SHOWN IN THE REFERENCED STANDARD DETAIL DRAWING

SDD REFERENCED

SDD TRAFFIC CONTROL, PEDESTRIAN ACCOMMODATION

LEGEND

- ➔ DIRECTION OF TRAFFIC
- ▨ WORK AREA
- ▤ TEMPORARY PEDESTRIAN SURFACE MATTING
- TEMPORARY CURB RAMP
- ▤ TEMPORARY DETECTABLE WARNING FIELD
- TEMPORARY PEDESTRIAN BARRICADE
- /— TRAFFIC CONTROL DRUM WITH/WITHOUT WARNING LIGHT
TYPE C (STEADY BURN) AT MAXIMUM 10 FOOT SPACING
- TRAFFIC CONTROL CONES 42-INCH (DO NOT USE IN TAPERS
1/2 SPACING OF DRUMS)
- SIGN ON TEMPORARY SUPPORT
- SIGN ON PERMANENT SUPPORT
- TEMPORARY MARKING CROSSWALK PAINT 6-INCH (WHITE)
- TEMPORARY MARKING LINE REMOVABLE TAPE 6-INCH
- XXXXXXX MARKING REMOVAL LINE 6-INCH
- * 10' LANE WITH 1' BUFFER TO TRAFFIC CONTROL DRUMS
- ▨ COVERING SIGNS TYPE II
- ↑/↓ TYPE III BARRICADE WITH/WITHOUT ATTACHED SIGN &
WARNING LIGHT TYPE A (FLASHING)

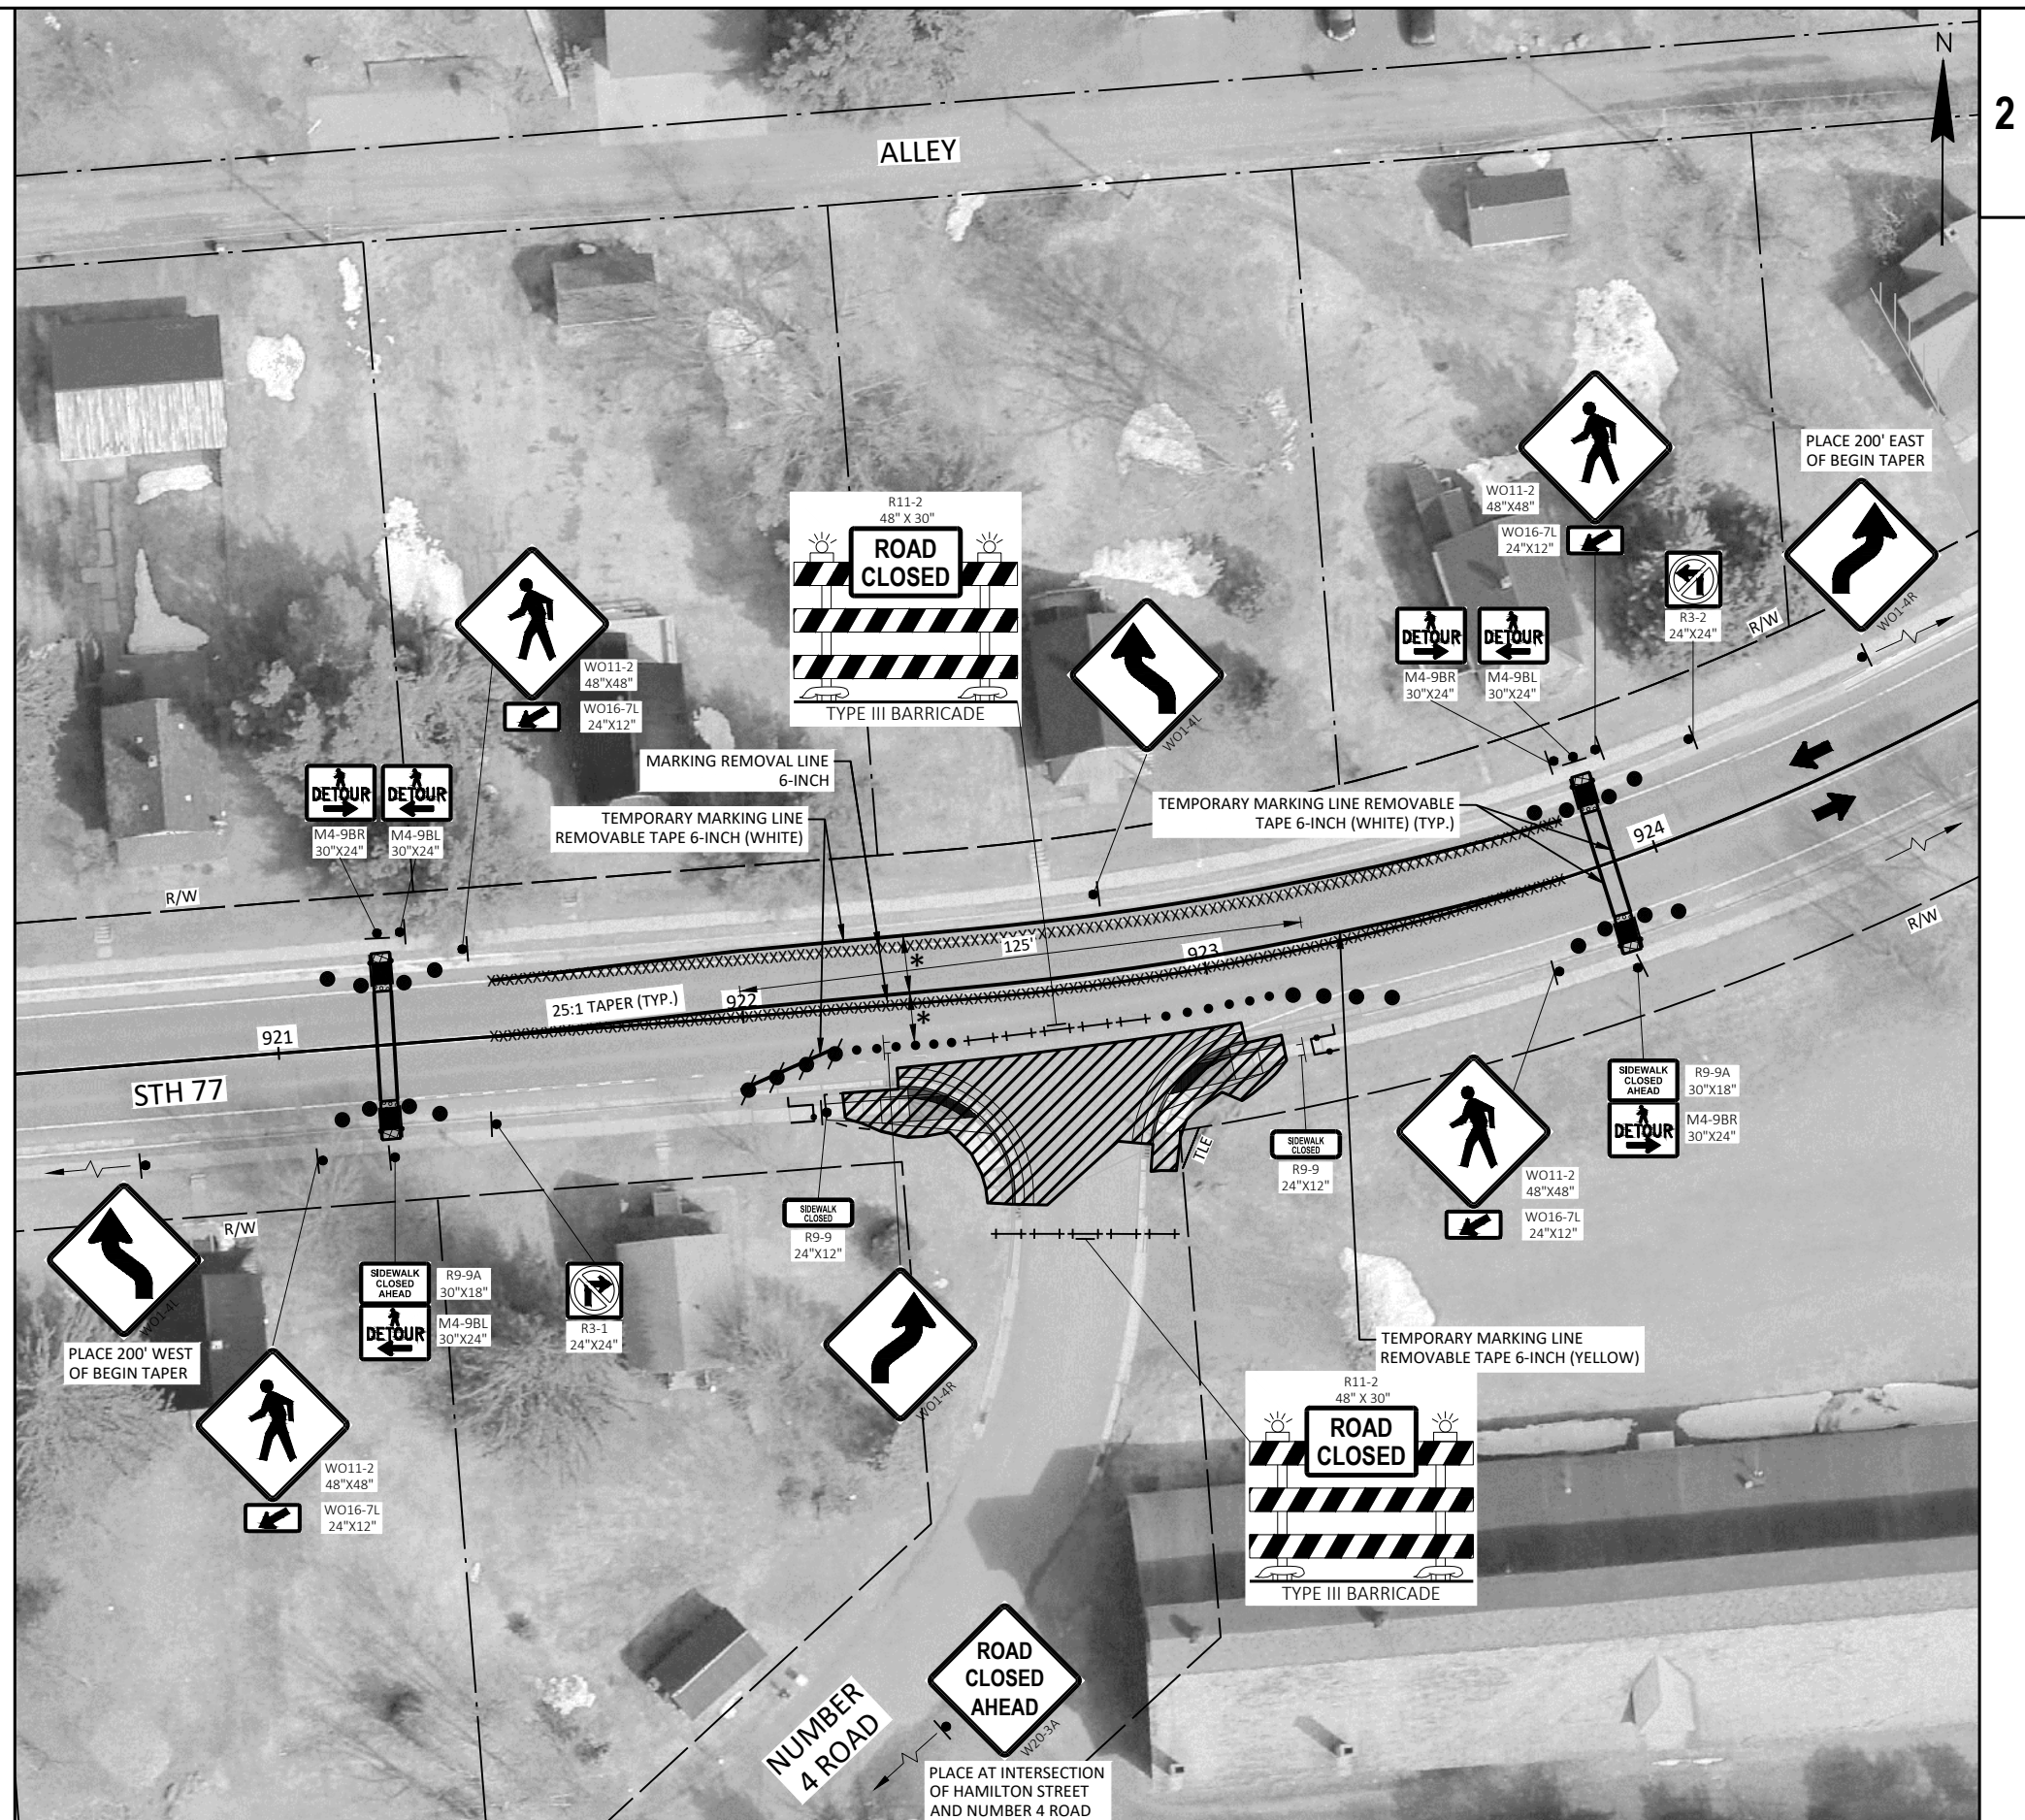

PROJECT NO: 9250-14-71

HWY: STH 77

COUNTY: IRON

TRAFFIC CONTROL - NUMBER 4 ROAD

SHEET

84

E

NOTES

LIMIT SIDEWALK CLOSURES TO ONE INTERSECTION QUADRANT OR ONE SIDE OF THE STREET AT A TIME TO MINIMIZE PEDESTRIAN DISRUPTION.

PEDESTRIAN PATH AREA TO BE EXISTING CONCRETE SIDEWALK OR APPROVED TEMPORARY PEDESTRIAN SURFACE.

LOCATION OF TEMPORARY CROSSWALK TO BE DETERMINED BY THE ENGINEER. DO NOT LOCATE IN EXISTING DRIVEWAY.

LOCATION OF TRAFFIC CONTROL DEVICES TO BE DETERMINED BY THE ENGINEER.

TEMPORARY CROSSWALKS SHALL BE MOVED AS NEEDED TO PROVIDE CONTINUOUS PEDESTRIAN ACCESS THROUGHOUT THE PROJECT.

WHEN CLOSING OR RELOCATING CROSSWALKS OR SIDEWALKS, PROVIDE DETECTABLE TEMPORARY FACILITIES AND INCLUDE ACCESSIBILITY FEATURES CONSISTENT WITH EXISTING PEDESTRIAN FACILITIES.

PROHIBIT STREET PARKING FOR AT LEAST 50 FEET IN ADVANCE OF MID-BLOCK CROSSWALK

TEMPORARY TRAFFIC CONTROL DEVICES FOR PEDESTRIANS ARE SHOWN. OTHER DEVICES MAY BE NECESSARY TO CONTROL VEHICULAR TRAFFIC. STAGE WORK AS NECESSARY, TO PROVIDE A TEMPORARY PEDESTRIAN ACCESS ROUTE AT ALL TIMES. FOR ROADWAYS WITH NO AVAILABLE DETOURS, MAINTAIN ONE OPEN SIDEWALK AT ALL TIMES.

FOR NIGHTTIME CLOSURE, USE TYPE "A" FLASHING WARNING LIGHTS ON BARRICADES, SUPPORTING SIGNS, AND CLOSING SIDEWALK. USE TYPE "C" STEADY BURN LIGHTS ON CHANNELIZING DEVICES SEPARATING THE WORK AREA FROM VEHICULAR TRAFFIC.

PEDESTRIAN TRAFFIC SIGNAL DISPLAY CONTROLLING CLOSED CROSSWALK SHALL BE COVERED OR DEACTIVATED.

POST MOUNTED SIGNS LOCATED ADJACENT TO A SIDEWALK SHALL HAVE A 7 FOOT MINIMUM CLEARANCE FROM THE BOTTOM OF THE SIGN TO THE SIDEWALK SURFACE.

ALTERNATE SIDEWALK WORK BETWEEN LEFT AND RIGHT SIDE OF ROADWAY TO MAINTAIN PEDESTRIAN ACCESS.

FOR CURB RAMP INSTALLATION ON SIDEROADS, USE FLAGGING OPERATIONS AS NEEDED.


IF DETERMINED NECESSARY BY THE ENGINEER IN THE FIELD, PROVIDE TEMPORARY AUDIBLE MESSAGE DEVICES AS SHOWN IN THE REFERENCED STANDARD DETAIL DRAWING

SDD REFERENCED

SDD TRAFFIC CONTROL, PEDESTRIAN ACCOMMODATION

LEGEND

- ➔ DIRECTION OF TRAFFIC
- ▨ WORK AREA
- ▩ TEMPORARY PEDESTRIAN SURFACE MATTING
- TEMPORARY CURB RAMP
- ▤ TEMPORARY DETECTABLE WARNING FIELD
- TEMPORARY PEDESTRIAN BARRICADE
- /● TRAFFIC CONTROL DRUM WITH/WITHOUT WARNING LIGHT
TYPE C (STEADY BURN) AT MAXIMUM 10 FOOT SPACING
- TRAFFIC CONTROL CONES 42-INCH (DO NOT USE IN TAPERS
1/2 SPACING OF DRUMS)
- ├ SIGN ON TEMPORARY SUPPORT
- └ SIGN ON PERMANENT SUPPORT
- — — TEMPORARY MARKING CROSSWALK PAINT 6-INCH (WHITE)
- — — TEMPORARY MARKING LINE REMOVABLE TAPE 6-INCH
- XXXXXXX MARKING REMOVAL LINE 6-INCH
- * 10' LANE WITH 1' BUFFER TO TRAFFIC CONTROL DRUMS
- ▨ COVERING SIGNS TYPE II
- ↑/↓ TYPE III BARRICADE WITH/WITHOUT ATTACHED SIGN &
WARNING LIGHT TYPE A (FLASHING)

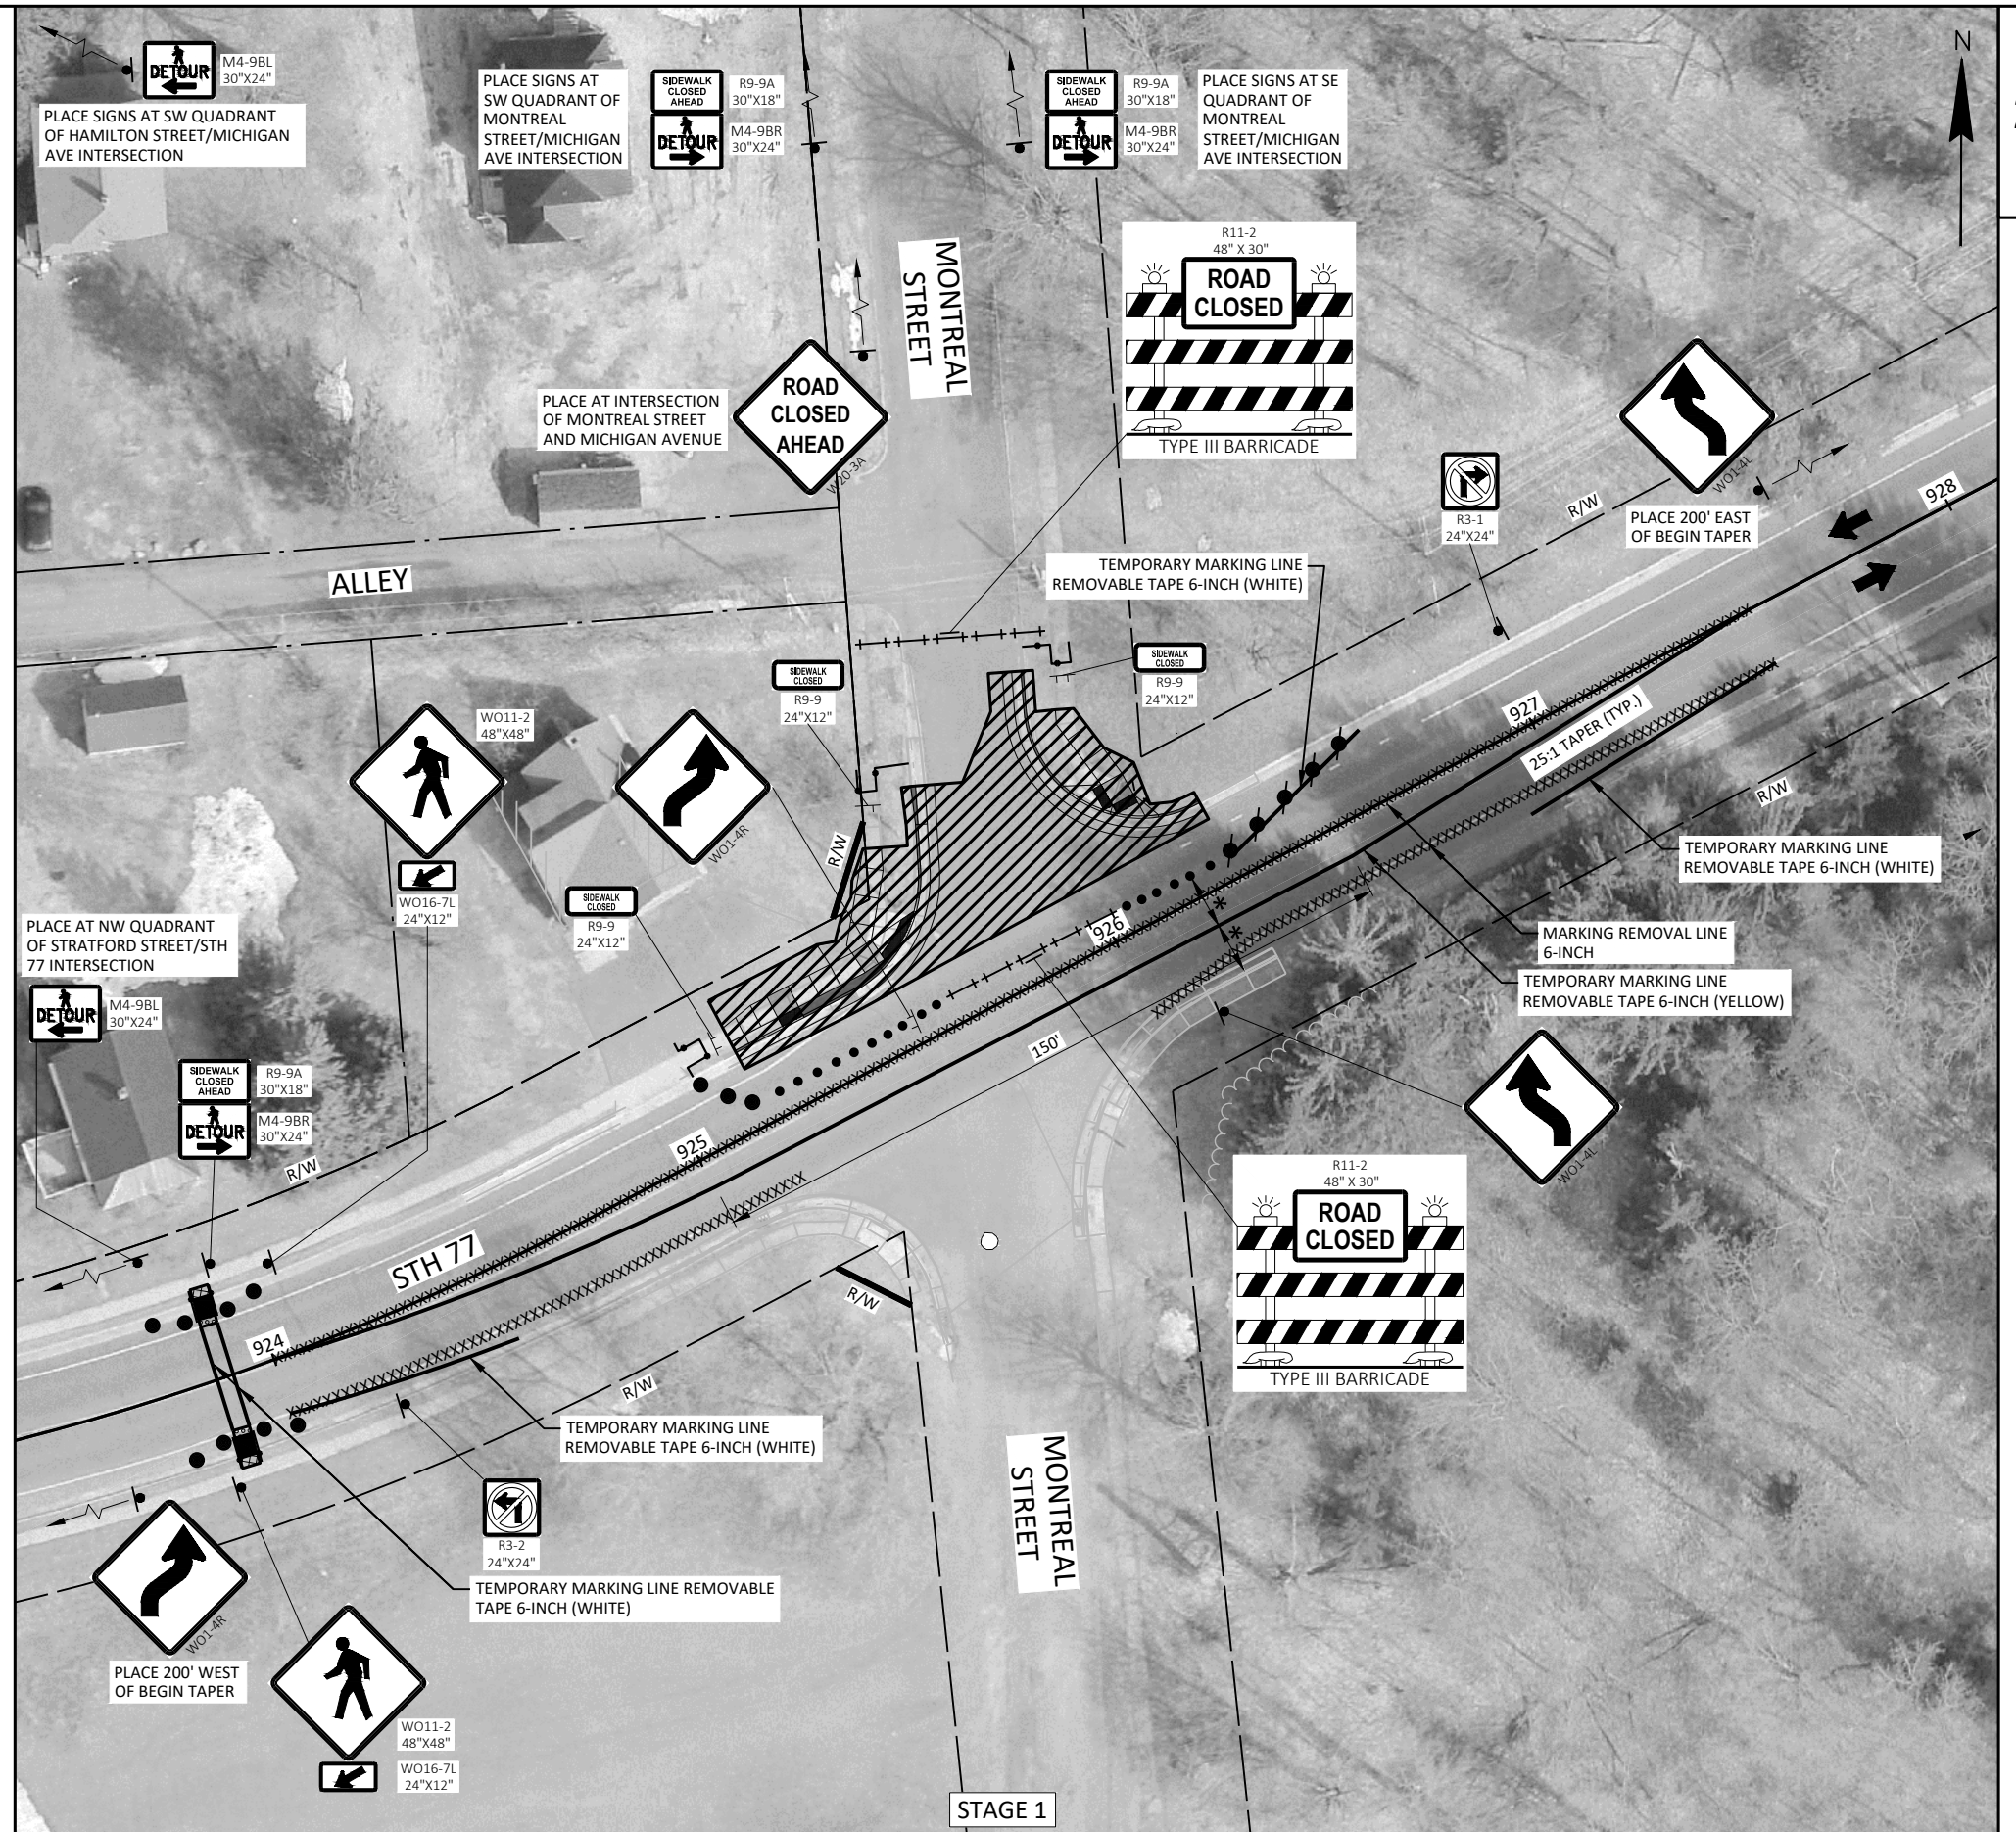

2

NOTES

LIMIT SIDEWALK CLOSURES TO ONE INTERSECTION QUADRANT OR ONE SIDE OF THE STREET AT A TIME TO MINIMIZE PEDESTRIAN DISRUPTION.

PEDESTRIAN PATH AREA TO BE EXISTING CONCRETE SIDEWALK OR APPROVED TEMPORARY PEDESTRIAN SURFACE.

LOCATION OF TEMPORARY CROSSWALK TO BE DETERMINED BY THE ENGINEER. DO NOT LOCATE IN EXISTING DRIVEWAY.

LOCATION OF TRAFFIC CONTROL DEVICES TO BE DETERMINED BY THE ENGINEER.

TEMPORARY CROSSWALKS SHALL BE MOVED AS NEEDED TO PROVIDE CONTINUOUS PEDESTRIAN ACCESS THROUGHOUT THE PROJECT.

WHEN CLOSING OR RELOCATING CROSSWALKS OR SIDEWALKS, PROVIDE DETECTABLE TEMPORARY FACILITIES AND INCLUDE ACCESSIBILITY FEATURES CONSISTENT WITH EXISTING PEDESTRIAN FACILITIES.

PROHIBIT STREET PARKING FOR AT LEAST 50 FEET IN ADVANCE OF MID-BLOCK CROSSWALK

TEMPORARY TRAFFIC CONTROL DEVICES FOR PEDESTRIANS ARE SHOWN. OTHER DEVICES MAY BE NECESSARY TO CONTROL VEHICULAR TRAFFIC. STAGE WORK AS NECESSARY, TO PROVIDE A TEMPORARY PEDESTRIAN ACCESS ROUTE AT ALL TIMES. FOR ROADWAYS WITH NO AVAILABLE DETOURS, MAINTAIN ONE OPEN SIDEWALK AT ALL TIMES.

FOR NIGHTTIME CLOSURE, USE TYPE "A" FLASHING WARNING LIGHTS ON BARRICADES, SUPPORTING SIGNS, AND CLOSING SIDEWALK. USE TYPE "C" STEADY BURN LIGHTS ON CHANNELIZING DEVICES SEPARATING THE WORK AREA FROM VEHICULAR TRAFFIC.

PEDESTRIAN TRAFFIC SIGNAL DISPLAY CONTROLLING CLOSED CROSSWALK SHALL BE COVERED OR DEACTIVATED.

POST MOUNTED SIGNS LOCATED ADJACENT TO A SIDEWALK SHALL HAVE A 7 FOOT MINIMUM CLEARANCE FROM THE BOTTOM OF THE SIGN TO THE SIDEWALK SURFACE.

ALTERNATE SIDEWALK WORK BETWEEN LEFT AND RIGHT SIDE OF ROADWAY TO MAINTAIN PEDESTRIAN ACCESS.


FOR CURB RAMP INSTALLATION ON SIDEROADS, USE FLAGGING OPERATIONS AS NEEDED.


IF DETERMINED NECESSARY BY THE ENGINEER IN THE FIELD, PROVIDE TEMPORARY AUDIBLE MESSAGE DEVICES AS SHOWN IN THE REFERENCED STANDARD DETAIL DRAWING

SDD REFERENCED

SDD TRAFFIC CONTROL, PEDESTRIAN ACCOMMODATION

LEGEND

 - | | |
|---|--|
|  | DIRECTION OF TRAFFIC |
|  | WORK AREA |
|  | TEMPORARY PEDESTRIAN SURFACE MATTING |
|  | TEMPORARY CURB RAMP |
|  | TEMPORARY DETECTABLE WARNING FIELD |
|  | TEMPORARY PEDESTRIAN BARRICADE |
|  | TRAFFIC CONTROL DRUM WITH/WITHOUT WARNING LIGHT
TYPE C (STEADY BURN) AT MAXIMUM 10 FOOT SPACING |
|  | TRAFFIC CONTROL CONES 42-INCH (DO NOT USE IN TAPERS
1/2 SPACING OF DRUMS) |
|  | SIGN ON TEMPORARY SUPPORT |
|  | SIGN ON PERMANENT SUPPORT |
|  | TEMPORARY MARKING CROSSWALK PAINT 6-INCH (WHITE) |
|  | TEMPORARY MARKING LINE REMOVABLE TAPE 6-INCH |
| XXXXXXXXXX | MARKING REMOVAL LINE 6-INCH |
| * | 10' LANE WITH 1' BUFFER TO TRAFFIC CONTROL DRUMS |
|  | COVERING SIGNS TYPE II |
|  | TYPE III BARRICADE WITH/WITHOUT ATTACHED SIGN &
WARNING LIGHT TYPE A (FLASHING) |

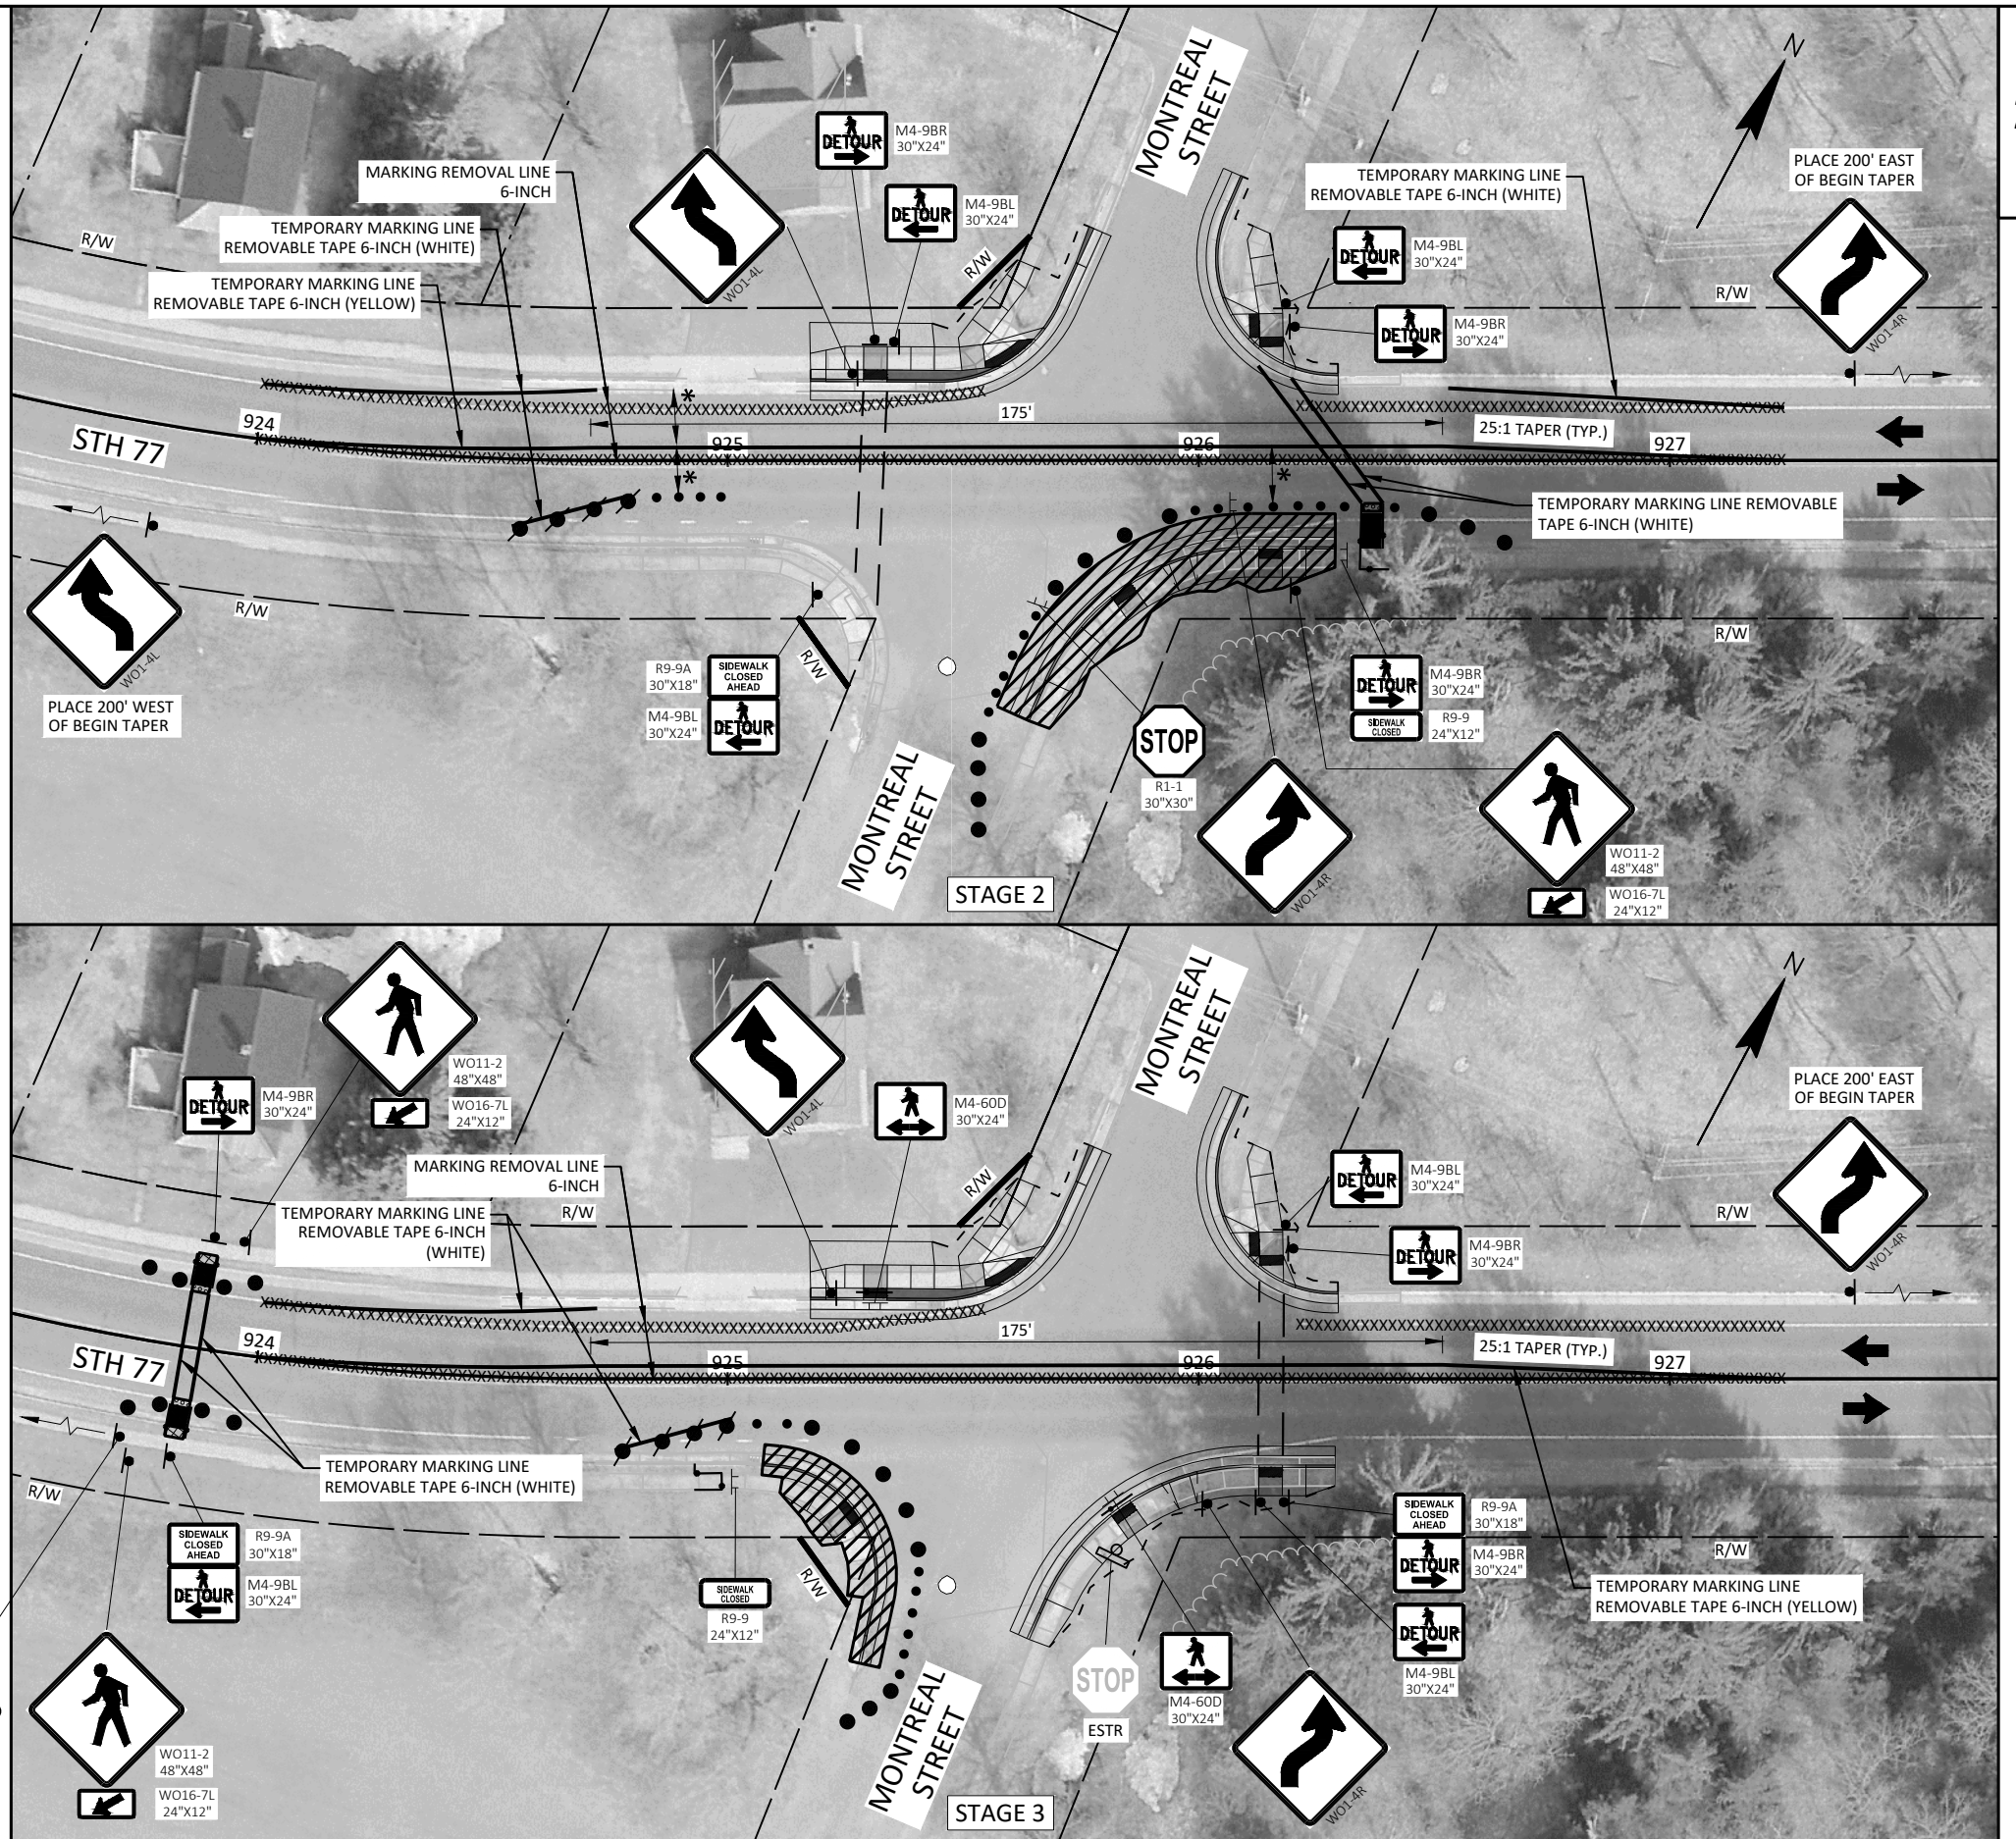

2

NOTES

LIMIT SIDEWALK CLOSURES TO ONE INTERSECTION QUADRANT OR ONE SIDE OF THE STREET AT A TIME TO MINIMIZE PEDESTRIAN DISRUPTION.

PEDESTRIAN PATH AREA TO BE EXISTING CONCRETE SIDEWALK OR APPROVED TEMPORARY PEDESTRIAN SURFACE.

LOCATION OF TEMPORARY CROSSWALK TO BE DETERMINED BY THE ENGINEER. DO NOT LOCATE IN EXISTING DRIVEWAY.

LOCATION OF TRAFFIC CONTROL DEVICES TO BE DETERMINED BY THE ENGINEER.

TEMPORARY CROSSWALKS SHALL BE MOVED AS NEEDED TO PROVIDE CONTINUOUS PEDESTRIAN ACCESS THROUGHOUT THE PROJECT.

WHEN CLOSING OR RELOCATING CROSSWALKS OR SIDEWALKS, PROVIDE DETECTABLE TEMPORARY FACILITIES AND INCLUDE ACCESSIBILITY FEATURES CONSISTENT WITH EXISTING PEDESTRIAN FACILITIES.

PROHIBIT STREET PARKING FOR AT LEAST 50 FEET IN ADVANCE OF MID-BLOCK CROSSWALK

TEMPORARY TRAFFIC CONTROL DEVICES FOR PEDESTRIANS ARE SHOWN. OTHER DEVICES MAY BE NECESSARY TO CONTROL VEHICULAR TRAFFIC. STAGE WORK AS NECESSARY, TO PROVIDE A TEMPORARY PEDESTRIAN ACCESS ROUTE AT ALL TIMES. FOR ROADWAYS WITH NO AVAILABLE DETOURS, MAINTAIN ONE OPEN SIDEWALK AT ALL TIMES.

FOR NIGHTTIME CLOSURE, USE TYPE "A" FLASHING WARNING LIGHTS ON BARRICADES, SUPPORTING SIGNS, AND CLOSING SIDEWALK. USE TYPE "C" STEADY BURN LIGHTS ON CHANNELIZING DEVICES SEPARATING THE WORK AREA FROM VEHICULAR TRAFFIC.

PEDESTRIAN TRAFFIC SIGNAL DISPLAY CONTROLLING CLOSED CROSSWALK SHALL BE COVERED OR DEACTIVATED.

POST MOUNTED SIGNS LOCATED ADJACENT TO A SIDEWALK SHALL HAVE A 7 FOOT MINIMUM CLEARANCE FROM THE BOTTOM OF THE SIGN TO THE SIDEWALK SURFACE.

ALTERNATE SIDEWALK WORK BETWEEN LEFT AND RIGHT SIDE OF ROADWAY TO MAINTAIN PEDESTRIAN ACCESS.

FOR CURB RAMP INSTALLATION ON SIDEROADS, USE FLAGGING OPERATIONS AS NEEDED.


IF DETERMINED NECESSARY BY THE ENGINEER IN THE FIELD, PROVIDE TEMPORARY AUDIBLE MESSAGE DEVICES AS SHOWN IN THE REFERENCED STANDARD DETAIL DRAWING

SDD REFERENCED

SDD TRAFFIC CONTROL, PEDESTRIAN ACCOMMODATION

LEGEND

- DIRECTION OF TRAFFIC
- ▨ WORK AREA
- ▤ TEMPORARY PEDESTRIAN SURFACE MATTING
- TEMPORARY CURB RAMP
- ▤ TEMPORARY DETECTABLE WARNING FIELD
- TEMPORARY PEDESTRIAN BARRICADE
- /● TRAFFIC CONTROL DRUM WITH/WITHOUT WARNING LIGHT
TYPE C (STEADY BURN) AT MAXIMUM 10 FOOT SPACING
- TRAFFIC CONTROL CONES 42-INCH (DO NOT USE IN TAPERS
1/2 SPACING OF DRUMS)
- ├ SIGN ON TEMPORARY SUPPORT
- └ SIGN ON PERMANENT SUPPORT
- — — TEMPORARY MARKING CROSSWALK PAINT 6-INCH (WHITE)
- — — TEMPORARY MARKING LINE REMOVABLE TAPE 6-INCH
- XXXXXXX MARKING REMOVAL LINE 6-INCH
- * 10' LANE WITH 1' BUFFER TO TRAFFIC CONTROL DRUMS
- ▨ COVERING SIGNS TYPE II
- ┆/┆ TYPE III BARRICADE WITH/WITHOUT ATTACHED SIGN &
WARNING LIGHT TYPE A (FLASHING)

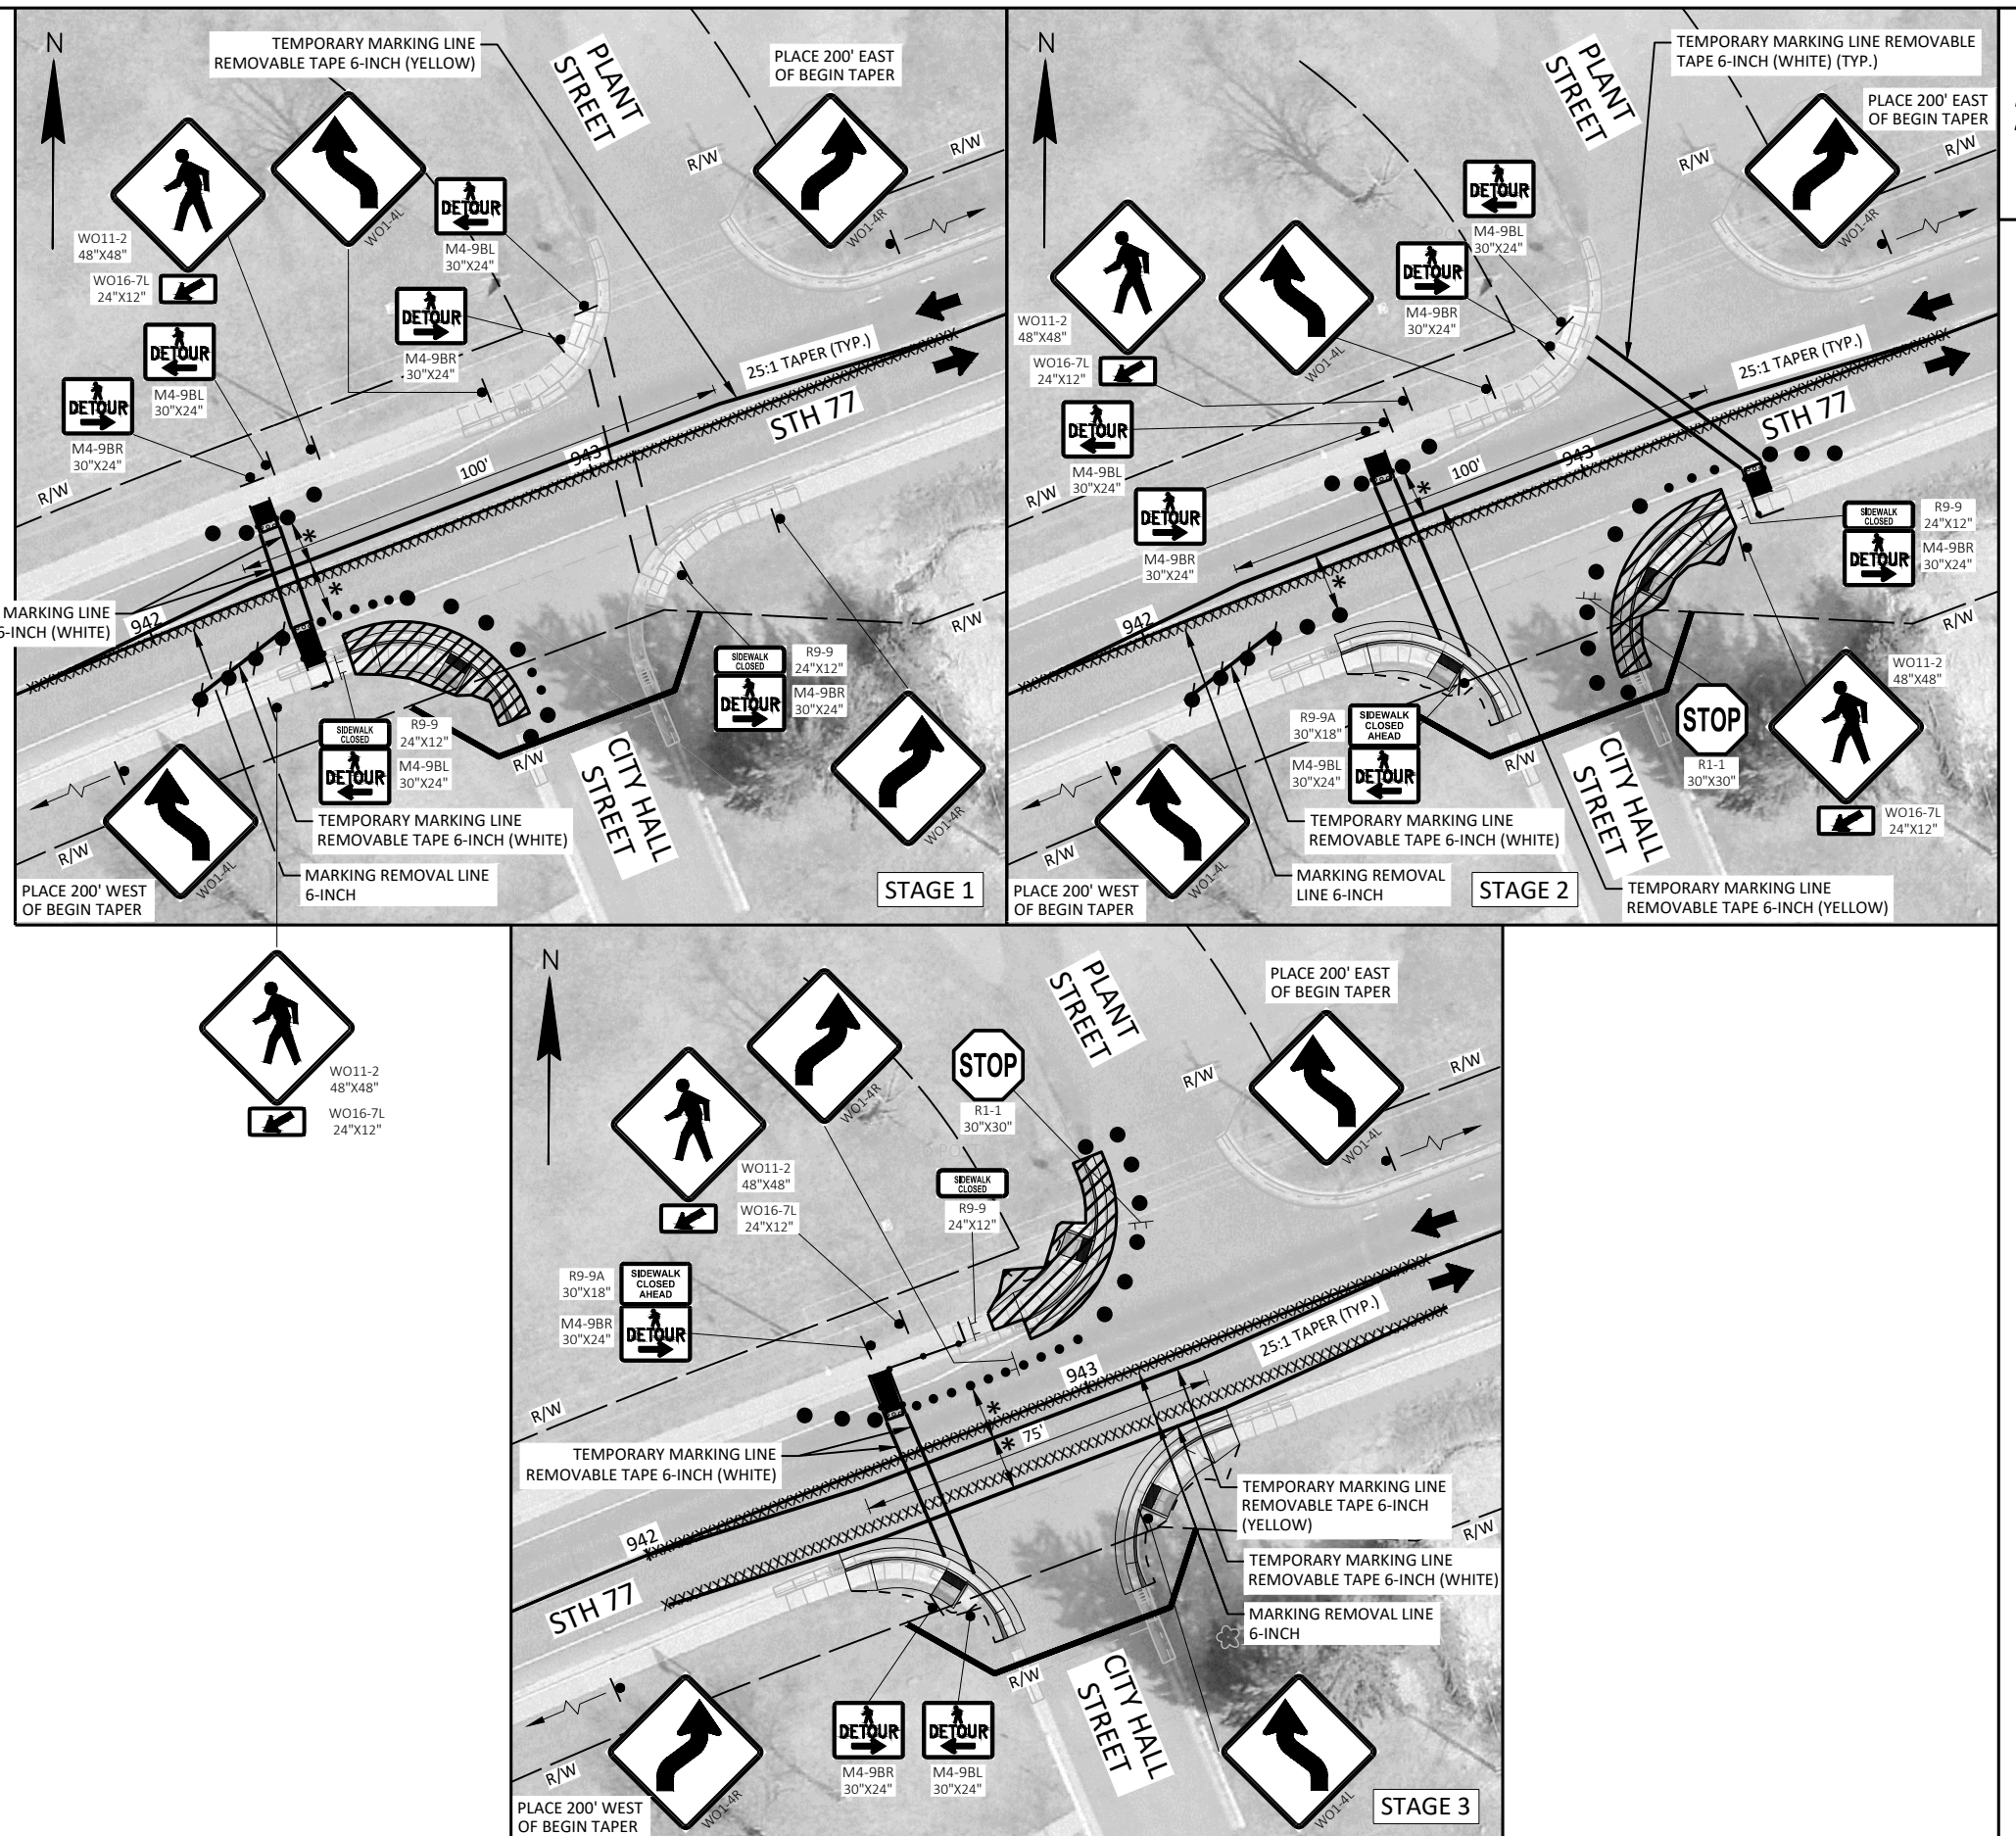

NOTES

LIMIT SIDEWALK CLOSURES TO ONE INTERSECTION QUADRANT OR ONE SIDE OF THE STREET AT A TIME TO MINIMIZE PEDESTRIAN DISRUPTION.

PEDESTRIAN PATH AREA TO BE EXISTING CONCRETE SIDEWALK OR APPROVED TEMPORARY PEDESTRIAN SURFACE.

LOCATION OF TEMPORARY CROSSWALK TO BE DETERMINED BY THE ENGINEER. DO NOT LOCATE IN EXISTING DRIVEWAY.

LOCATION OF TRAFFIC CONTROL DEVICES TO BE DETERMINED BY THE ENGINEER.

TEMPORARY CROSSWALKS SHALL BE MOVED AS NEEDED TO PROVIDE CONTINUOUS PEDESTRIAN ACCESS THROUGHOUT THE PROJECT.

WHEN CLOSING OR RELOCATING CROSSWALKS OR SIDEWALKS, PROVIDE DETECTABLE TEMPORARY FACILITIES AND INCLUDE ACCESSIBILITY FEATURES CONSISTENT WITH EXISTING PEDESTRIAN FACILITIES.

PROHIBIT STREET PARKING FOR AT LEAST 50 FEET IN ADVANCE OF MID-BLOCK CROSSWALK

TEMPORARY TRAFFIC CONTROL DEVICES FOR PEDESTRIANS ARE SHOWN. OTHER DEVICES MAY BE NECESSARY TO CONTROL VEHICULAR TRAFFIC. STAGE WORK AS NECESSARY, TO PROVIDE A TEMPORARY PEDESTRIAN ACCESS ROUTE AT ALL TIMES. FOR ROADWAYS WITH NO AVAILABLE DETOURS, MAINTAIN ONE OPEN SIDEWALK AT ALL TIMES.

FOR NIGHTTIME CLOSURE, USE TYPE "A" FLASHING WARNING LIGHTS ON BARRICADES, SUPPORTING SIGNS, AND CLOSING SIDEWALK. USE TYPE "C" STEADY BURN LIGHTS ON CHANNELIZING DEVICES SEPARATING THE WORK AREA FROM VEHICULAR TRAFFIC.

PEDESTRIAN TRAFFIC SIGNAL DISPLAY CONTROLLING CLOSED CROSSWALK SHALL BE COVERED OR DEACTIVATED.

POST MOUNTED SIGNS LOCATED ADJACENT TO A SIDEWALK SHALL HAVE A 7 FOOT MINIMUM CLEARANCE FROM THE BOTTOM OF THE SIGN TO THE SIDEWALK SURFACE.

ALTERNATE SIDEWALK WORK BETWEEN LEFT AND RIGHT SIDE OF ROADWAY TO MAINTAIN PEDESTRIAN ACCESS.

FOR CURB RAMP INSTALLATION ON SIDEROADS, USE FLAGGING OPERATIONS AS NEEDED.


IF DETERMINED NECESSARY BY THE ENGINEER IN THE FIELD, PROVIDE TEMPORARY AUDIBLE MESSAGE DEVICES AS SHOWN IN THE REFERENCED STANDARD DETAIL DRAWING

SDD REFERENCED

SDD TRAFFIC CONTROL, PEDESTRIAN ACCOMMODATION

LEGEND

- ➔ DIRECTION OF TRAFFIC
- ▨ WORK AREA
- ▩ TEMPORARY PEDESTRIAN SURFACE MATTING
- TEMPORARY CURB RAMP
- ▤ TEMPORARY DETECTABLE WARNING FIELD
- TEMPORARY PEDESTRIAN BARRICADE
- /● TRAFFIC CONTROL DRUM WITH/WITHOUT WARNING LIGHT
TYPE C (STEADY BURN) AT MAXIMUM 10 FOOT SPACING
- TRAFFIC CONTROL CONES 42-INCH (DO NOT USE IN TAPERS
1/2 SPACING OF DRUMS)
- ├ SIGN ON TEMPORARY SUPPORT
- └ SIGN ON PERMANENT SUPPORT
- — TEMPORARY MARKING CROSSWALK PAINT 6-INCH (WHITE)
- TEMPORARY MARKING LINE REMOVABLE TAPE 6-INCH
- XXXXXXX MARKING REMOVAL LINE 6-INCH
- * 10' LANE WITH 1' BUFFER TO TRAFFIC CONTROL DRUMS
- ▨ COVERING SIGNS TYPE II
- ┆/┆ TYPE III BARRICADE WITH/WITHOUT ATTACHED SIGN &
WARNING LIGHT TYPE A (FLASHING)

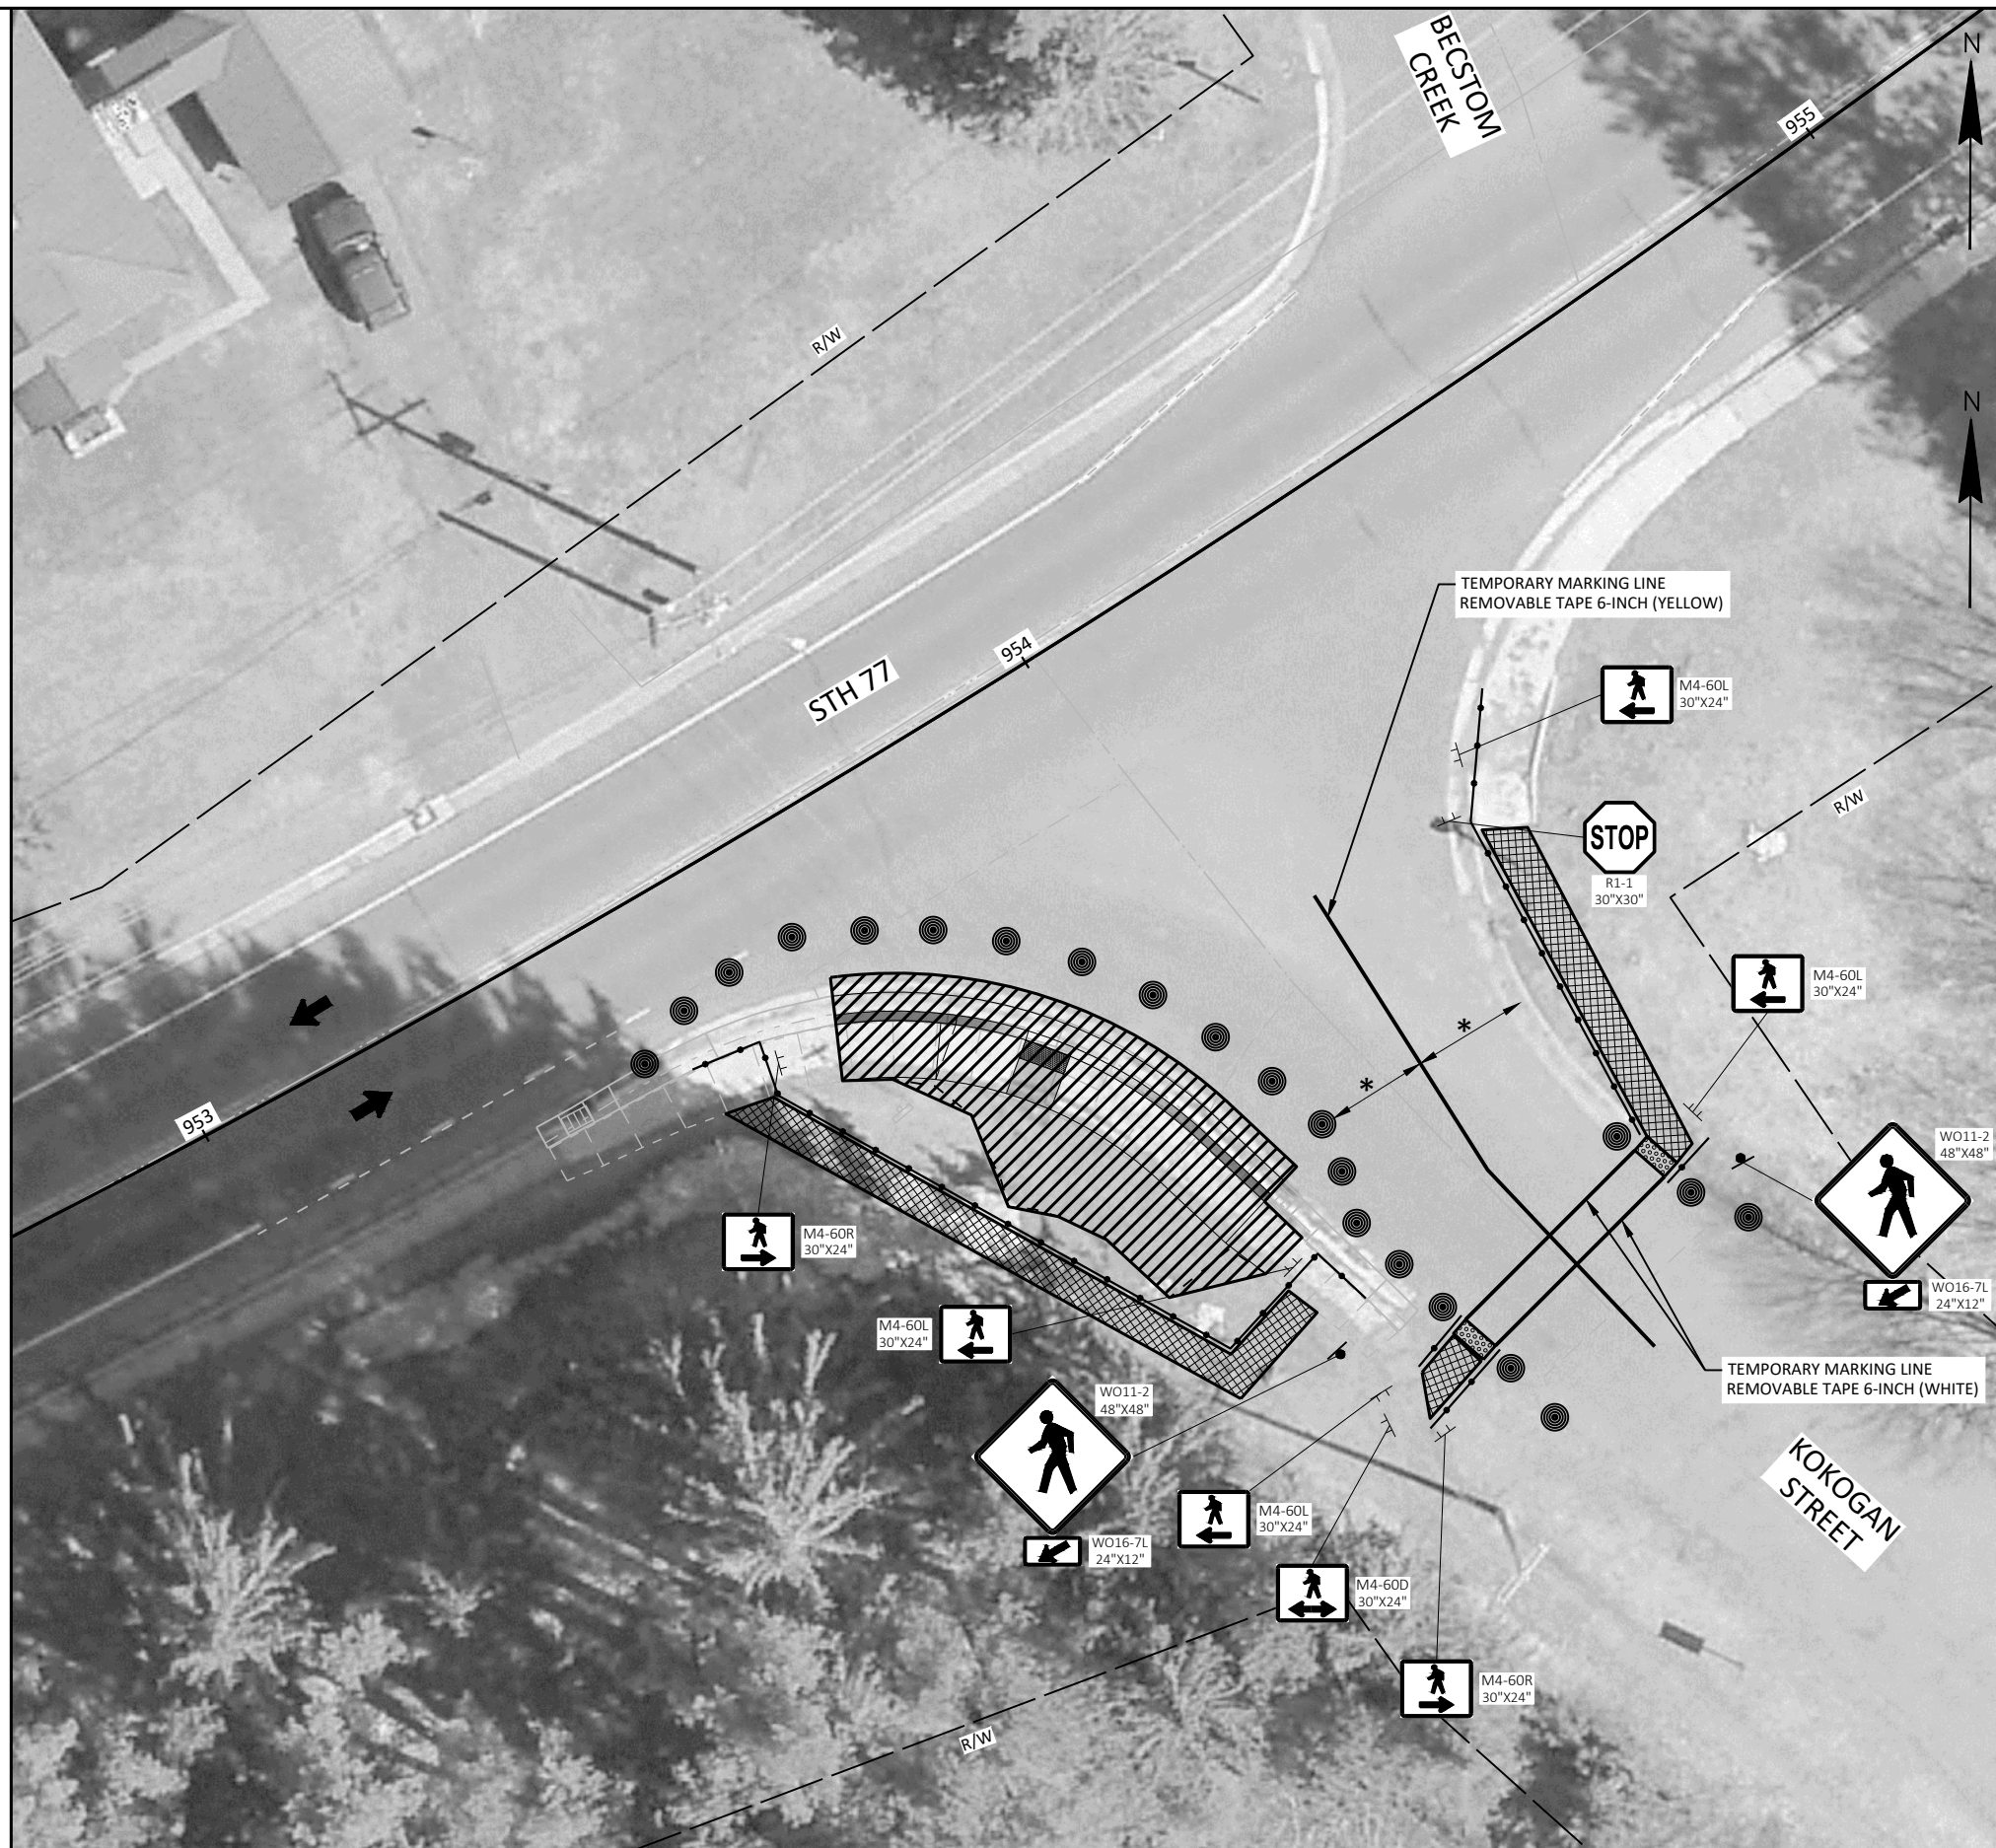

NOTES

LIMIT SIDEWALK CLOSURES TO ONE INTERSECTION QUADRANT OR ONE SIDE OF THE STREET AT A TIME TO MINIMIZE PEDESTRIAN DISRUPTION.

PEDESTRIAN PATH AREA TO BE EXISTING CONCRETE SIDEWALK OR APPROVED TEMPORARY PEDESTRIAN SURFACE.

LOCATION OF TEMPORARY CROSSWALK TO BE DETERMINED BY THE ENGINEER. DO NOT LOCATE IN EXISTING DRIVEWAY.

LOCATION OF TRAFFIC CONTROL DEVICES TO BE DETERMINED BY THE ENGINEER.

TEMPORARY CROSSWALKS SHALL BE MOVED AS NEEDED TO PROVIDE CONTINUOUS PEDESTRIAN ACCESS THROUGHOUT THE PROJECT.

WHEN CLOSING OR RELOCATING CROSSWALKS OR SIDEWALKS, PROVIDE DETECTABLE TEMPORARY FACILITIES AND INCLUDE ACCESSIBILITY FEATURES CONSISTENT WITH EXISTING PEDESTRIAN FACILITIES.

PROHIBIT STREET PARKING FOR AT LEAST 50 FEET IN ADVANCE OF MID-BLOCK CROSSWALK

TEMPORARY TRAFFIC CONTROL DEVICES FOR PEDESTRIANS ARE SHOWN. OTHER DEVICES MAY BE NECESSARY TO CONTROL VEHICULAR TRAFFIC. STAGE WORK AS NECESSARY, TO PROVIDE A TEMPORARY PEDESTRIAN ACCESS ROUTE AT ALL TIMES. FOR ROADWAYS WITH NO AVAILABLE DETOURS, MAINTAIN ONE OPEN SIDEWALK AT ALL TIMES.

FOR NIGHTTIME CLOSURE, USE TYPE "A" FLASHING WARNING LIGHTS ON BARRICADES, SUPPORTING SIGNS, AND CLOSING SIDEWALK. USE TYPE "C" STEADY BURN LIGHTS ON CHANNELIZING DEVICES SEPARATING THE WORK AREA FROM VEHICULAR TRAFFIC.

PEDESTRIAN TRAFFIC SIGNAL DISPLAY CONTROLLING CLOSED CROSSWALK SHALL BE COVERED OR DEACTIVATED.

POST MOUNTED SIGNS LOCATED ADJACENT TO A SIDEWALK SHALL HAVE A 7 FOOT MINIMUM CLEARANCE FROM THE BOTTOM OF THE SIGN TO THE SIDEWALK SURFACE.

ALTERNATE SIDEWALK WORK BETWEEN LEFT AND RIGHT SIDE OF ROADWAY TO MAINTAIN PEDESTRIAN ACCESS.

FOR CURB RAMP INSTALLATION ON SIDEROADS, USE FLAGGING OPERATIONS AS NEEDED.


IF DETERMINED NECESSARY BY THE ENGINEER IN THE FIELD, PROVIDE TEMPORARY AUDIBLE MESSAGE DEVICES AS SHOWN IN THE REFERENCED STANDARD DETAIL DRAWING



SDD REFERENCED

SDD TRAFFIC CONTROL, PEDESTRIAN ACCOMMODATION

LEGEND

- ➔ DIRECTION OF TRAFFIC
- ▨ WORK AREA
- ▩ TEMPORARY PEDESTRIAN SURFACE MATTING
- TEMPORARY CURB RAMP
- ▤ TEMPORARY DETECTABLE WARNING FIELD
- TEMPORARY PEDESTRIAN BARRICADE
- /● TRAFFIC CONTROL DRUM WITH/WITHOUT WARNING LIGHT
TYPE C (STEADY BURN) AT MAXIMUM 10 FOOT SPACING
- TRAFFIC CONTROL CONES 42-INCH (DO NOT USE IN TAPERS
1/2 SPACING OF DRUMS)
- ├ SIGN ON TEMPORARY SUPPORT
- └ SIGN ON PERMANENT SUPPORT
- — TEMPORARY MARKING CROSSWALK PAINT 6-INCH (WHITE)
- TEMPORARY MARKING LINE REMOVABLE TAPE 6-INCH
- XXXXXXX MARKING REMOVAL LINE 6-INCH
- * 10' LANE WITH 1' BUFFER TO TRAFFIC CONTROL DRUMS
- ▨ COVERING SIGNS TYPE II
- ┆/┆ TYPE III BARRICADE WITH/WITHOUT ATTACHED SIGN &
WARNING LIGHT TYPE A (FLASHING)

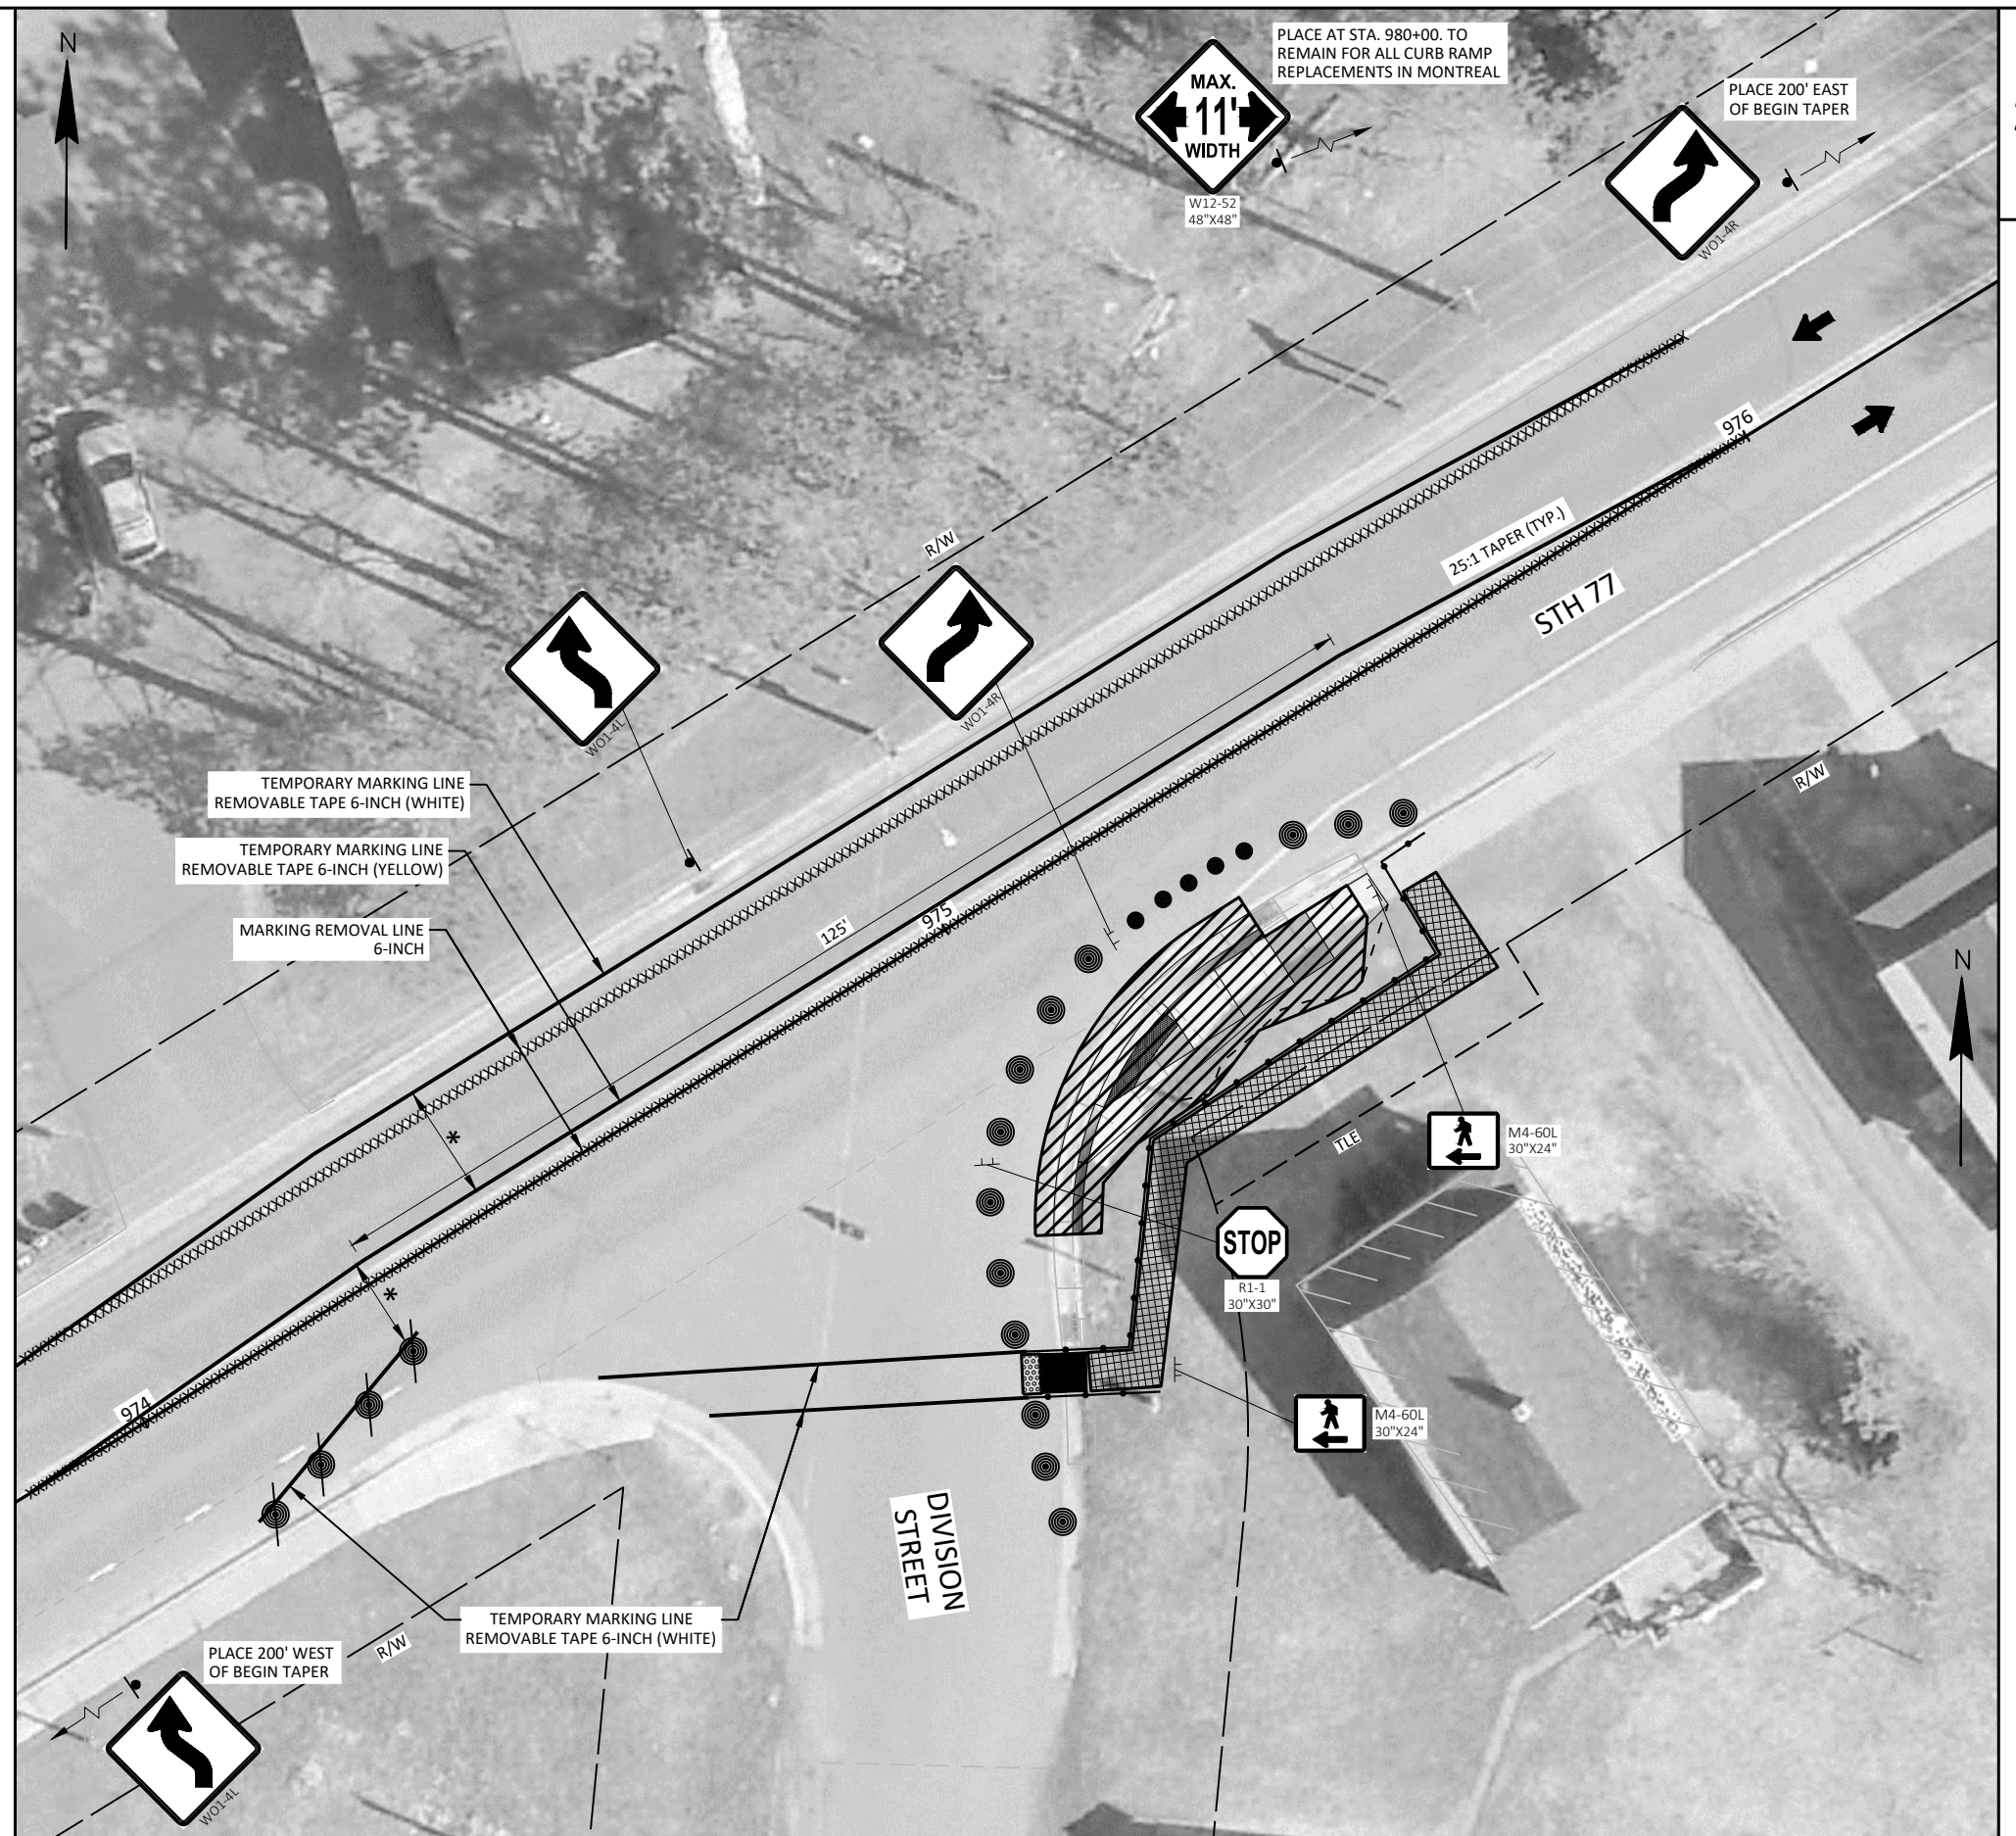

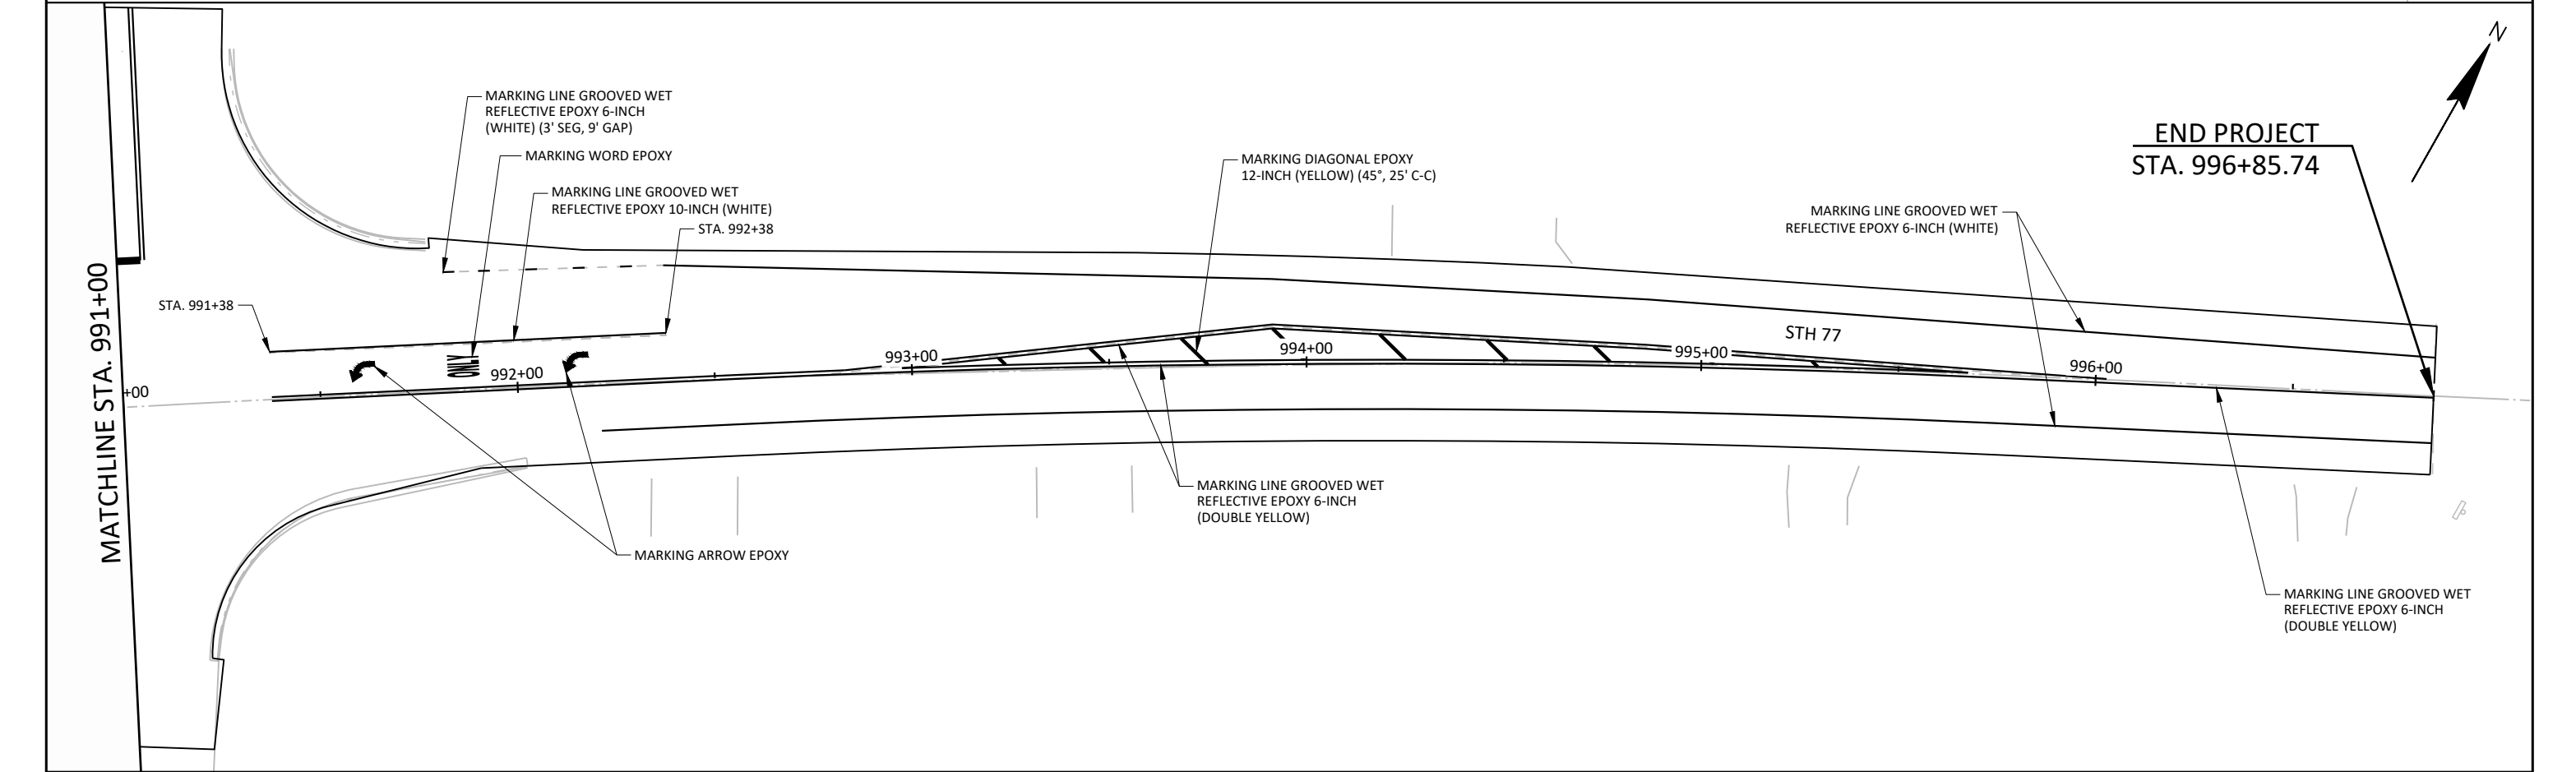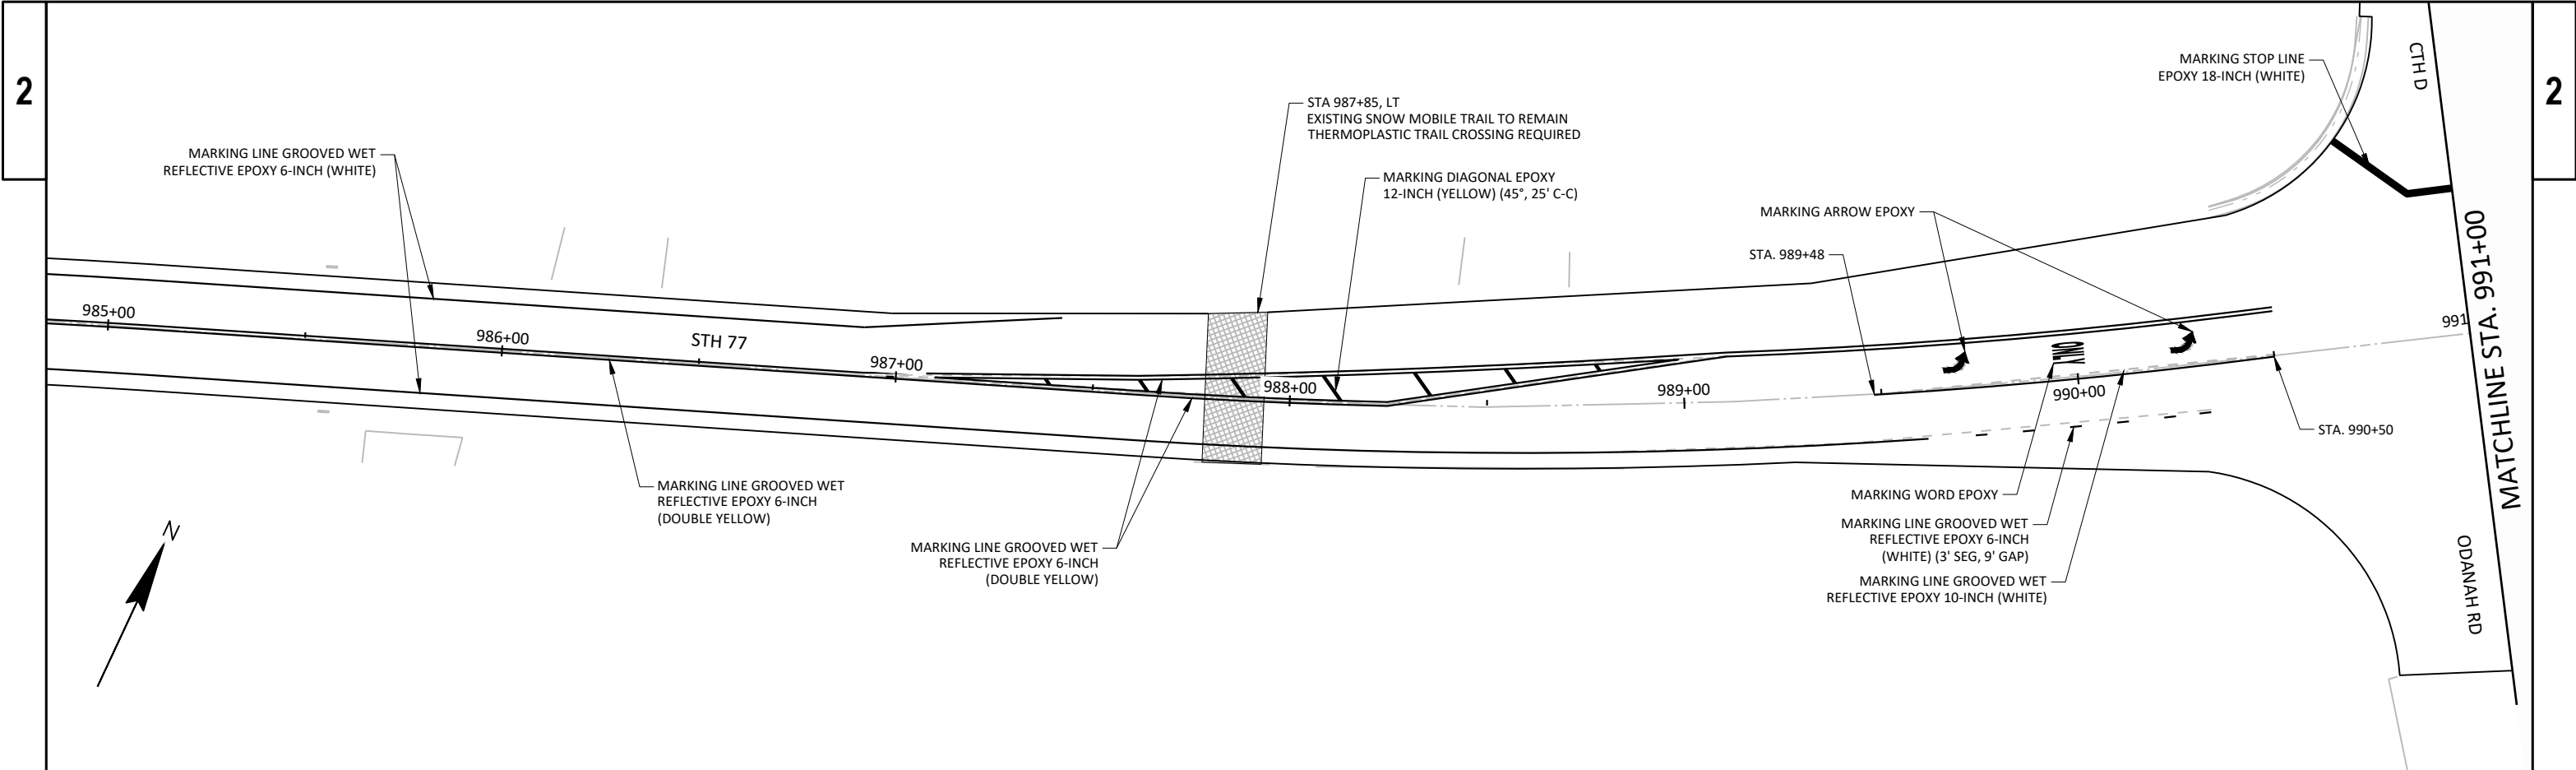

Estimate Of Quantities

9250-14-71					
Line	Item	Item Description	Unit	Total	Qty
0002	201.0205	Grubbing	STA	4.000	4.000
0004	203.0100	Removing Small Pipe Culverts	EACH	3.000	3.000
0006	204.0110	Removing Asphaltic Surface	SY	840.000	840.000
0008	204.0115	Removing Asphaltic Surface Butt Joints	SY	1,900.000	1,900.000
0010	204.0120	Removing Asphaltic Surface Milling	SY	221,400.000	221,400.000
0012	204.0150	Removing Curb & Gutter	LF	2,670.000	2,670.000
0014	204.0155	Removing Concrete Sidewalk	SY	760.000	760.000
0016	204.0180	Removing Delineators and Markers	EACH	4.000	4.000
0018	204.0245	Removing Storm Sewer (size) 01. 8-inch	LF	71.000	71.000
0020	204.0245	Removing Storm Sewer (size) 02. 12-Inch	LF	432.000	432.000
0022	205.0100	Excavation Common	CY	1,230.000	1,230.000
0024	211.0101	Prepare Foundation for Asphaltic Paving (project) 01. 9250-14-71	EACH	1.000	1.000
0026	211.0400	Prepare Foundation for Asphaltic Shoulders	STA	2.000	2.000
0028	213.0100	Finishing Roadway (project) 01. 9250-14-71	EACH	1.000	1.000
0030	305.0110	Base Aggregate Dense 3/4-Inch	TON	3,305.000	3,305.000
0032	305.0120	Base Aggregate Dense 1 1/4-Inch	TON	600.000	600.000
0034	415.0060	Concrete Pavement 6-Inch	SY	6.000	6.000
0036	455.0605	Tack Coat	GAL	16,550.000	16,550.000
0038	460.0105.S	HMA Percent Within Limits (PWL) Test Strip Volumetrics	EACH	1.000	1.000
0040	460.0110.S	HMA Percent Within Limits (PWL) Test Strip Density	EACH	1.000	1.000
0042	460.2005	Incentive Density PWL HMA Pavement	DOL	18,070.000	18,070.000
0044	460.2007	Incentive Density HMA Pavement Longitudinal Joints	DOL	12,100.000	12,100.000
0046	460.2010	Incentive Air Voids HMA Pavement	DOL	25,200.000	25,200.000
0048	460.5224	HMA Pavement 4 LT 58-28 S	TON	25,200.000	25,200.000
0050	465.0105	Asphaltic Surface	TON	450.000	450.000
0052	465.0110	Asphaltic Surface Patching	TON	1,250.000	1,250.000
0054	465.0120	Asphaltic Surface Driveways and Field Entrances	TON	35.000	35.000
0056	465.0560	Asphaltic Rumble Strips, Centerline	LF	39,000.000	39,000.000
0058	520.1024	Apron Endwalls for Culvert Pipe 24-Inch	EACH	2.000	2.000
0060	520.1030	Apron Endwalls for Culvert Pipe 30-Inch	EACH	2.000	2.000
0062	520.3424	Culvert Pipe Class III-A Non-metal 24-Inch	LF	40.000	40.000
0064	520.3430	Culvert Pipe Class III-A Non-metal 30-Inch	LF	62.000	62.000
0066	520.8000	Concrete Collars for Pipe	EACH	2.000	2.000
0068	521.1042	Apron Endwalls for Culvert Pipe Steel 42-Inch	EACH	2.000	2.000
0070	521.5142	Culvert Pipe Corrugated Steel Polymer Coated 42-Inch	LF	54.000	54.000
0072	601.0411	Concrete Curb & Gutter 30-Inch Type D	LF	2,635.000	2,635.000
0074	601.0557	Concrete Curb & Gutter 6-Inch Sloped 36-Inch Type D	LF	250.000	250.000
0076	601.0600	Concrete Curb Pedestrian	LF	300.000	300.000
0078	602.0405	Concrete Sidewalk 4-Inch	SF	8,190.000	8,190.000
0080	602.0505	Curb Ramp Detectable Warning Field Yellow	SF	370.000	370.000
0082	602.0605	Curb Ramp Detectable Warning Field Radial Yellow	SF	190.000	190.000
0084	602.0810	Concrete Driveway 6-Inch	SY	32.000	32.000
0086	606.0300	Riprap Heavy	CY	30.000	30.000
0088	608.6008	Storm Sewer Pipe Composite 8-Inch	LF	71.000	71.000
0090	608.6012	Storm Sewer Pipe Composite 12-Inch	LF	432.000	432.000
0092	611.0624	Inlet Covers Type H	EACH	6.000	6.000
0094	611.0627	Inlet Covers Type HM	EACH	6.000	6.000
0096	611.0666	Inlet Covers Type Z	EACH	1.000	1.000
0098	611.3004	Inlets 4-FT Diameter	EACH	1.000	1.000

Estimate Of Quantities

9250-14-71					
Line	Item	Item Description	Unit	Total	Qty
0100	611.8110	Adjusting Manhole Covers	EACH	5.000	5.000
0102	611.8115	Adjusting Inlet Covers	EACH	10.000	10.000
0104	614.0400	Adjusting Steel Plate Beam Guard	LF	94.000	94.000
0106	614.0950	Replacing Guardrail Posts and Blocks	EACH	14.000	14.000
0108	614.0951	Replacing Guardrail Rail and Hardware	LF	25.000	25.000
0110	618.0100	Maintenance and Repair of Haul Roads (project) 01. 9250-14-71	EACH	1.000	1.000
0112	619.1000	Mobilization	EACH	1.000	1.000
0114	624.0100	Water	MGAL	60.000	60.000
0116	625.0100	Topsoil	SY	2,900.000	2,900.000
0118	628.1504	Silt Fence	LF	850.000	850.000
0120	628.1520	Silt Fence Maintenance	LF	1,700.000	1,700.000
0122	628.1905	Mobilizations Erosion Control	EACH	5.000	5.000
0124	628.1910	Mobilizations Emergency Erosion Control	EACH	4.000	4.000
0126	628.2008	Erosion Mat Urban Class I Type B	SY	2,900.000	2,900.000
0128	628.7005	Inlet Protection Type A	EACH	19.000	19.000
0130	628.7015	Inlet Protection Type C	EACH	42.000	42.000
0132	628.7504	Temporary Ditch Checks	LF	50.000	50.000
0134	628.7555	Culvert Pipe Checks	EACH	15.000	15.000
0136	629.0210	Fertilizer Type B	CWT	2.000	2.000
0138	630.0130	Seeding Mixture No. 30	LB	86.000	86.000
0140	630.0140	Seeding Mixture No. 40	LB	44.000	44.000
0142	630.0500	Seed Water	MGAL	70.000	70.000
0144	633.5200	Markers Culvert End	EACH	4.000	4.000
0146	634.0614	Posts Wood 4x6-Inch X 14-FT	EACH	24.000	24.000
0148	637.2210	Signs Type II Reflective H	SF	72.000	72.000
0150	638.2102	Moving Signs Type II	EACH	21.000	21.000
0152	638.4000	Moving Small Sign Supports	EACH	21.000	21.000
0154	642.5001	Field Office Type B	EACH	1.000	1.000
0156	643.0300	Traffic Control Drums	DAY	3,206.000	3,206.000
0158	643.0420	Traffic Control Barricades Type III	DAY	700.000	700.000
0160	643.0705	Traffic Control Warning Lights Type A	DAY	280.000	280.000
0162	643.0715	Traffic Control Warning Lights Type C	DAY	406.000	406.000
0164	643.0900	Traffic Control Signs	DAY	3,612.000	3,612.000
0166	643.0920	Traffic Control Covering Signs Type II	EACH	1.000	1.000
0168	643.1000	Traffic Control Signs Fixed Message	SF	36.000	36.000
0170	643.1070	Traffic Control Cones 42-Inch	DAY	2,758.000	2,758.000
0172	643.3165	Temporary Marking Line Paint 6-Inch	LF	185,300.000	185,300.000
0174	643.3180	Temporary Marking Line Removable Tape 6-Inch	LF	9,520.000	9,520.000
0176	643.3305	Temporary Marking Crosswalk Paint 6-inch	LF	840.000	840.000
0178	643.5000	Traffic Control	EACH	1.000	1.000
0180	644.1430	Temporary Pedestrian Surface Plate	SF	150.000	150.000
0182	644.1440	Temporary Pedestrian Surface Matting	SF	2,030.000	2,030.000
0184	644.1601	Temporary Pedestrian Curb Ramp	DAY	427.000	427.000
0186	644.1605	Temporary Pedestrian Detectable Warning Field	SF	488.000	488.000
0188	644.1810	Temporary Pedestrian Barricade	LF	3,100.000	3,100.000
0190	644.1900.S	Temporary Audible Message Devices	DAY	56.000	56.000
0192	645.0120	Geotextile Type HR	SY	60.000	60.000
0194	646.2040	Marking Line Grooved Wet Ref Epoxy 6-Inch	LF	208,060.000	208,060.000
0196	646.4040	Marking Line Grooved Wet Ref Epoxy 10-Inch	LF	200.000	200.000

Estimate Of Quantities

9250-14-71					
Line	Item	Item Description	Unit	Total	Qty
0198	646.5020	Marking Arrow Epoxy	EACH	4.000	4.000
0200	646.5120	Marking Word Epoxy	EACH	2.000	2.000
0202	646.6120	Marking Stop Line Epoxy 18-Inch	LF	80.000	80.000
0204	646.7120	Marking Diagonal Epoxy 12-Inch	LF	105.000	105.000
0206	646.9002	Marking Removal Line 6-Inch	LF	4,930.000	4,930.000
0208	650.4000	Construction Staking Storm Sewer	EACH	1.000	1.000
0210	650.5500	Construction Staking Curb Gutter and Curb & Gutter	LF	2,785.000	2,785.000
0212	650.6000	Construction Staking Pipe Culverts	EACH	3.000	3.000
0214	650.8000	Construction Staking Resurfacing Reference	LF	60,480.000	60,480.000
0216	650.9000	Construction Staking Curb Ramps	EACH	47.000	47.000
0218	650.9500	Construction Staking Sidewalk (project) 01. 9250-14-71	EACH	1.000	1.000
0220	650.9911	Construction Staking Supplemental Control (project) 01. 9250-14-71	EACH	1.000	1.000
0222	650.9920	Construction Staking Slope Stakes	LF	467.000	467.000
0224	680.0100	Public Land Reference Monument Verify and Reset	EACH	2.000	2.000
0226	690.0150	Sawing Asphalt	LF	3,385.000	3,385.000
0228	690.0250	Sawing Concrete	LF	455.000	455.000
0230	740.0440	Incentive IRI Ride	DOL	45,820.000	45,820.000
0232	SPV.0060	Special 01. Inlet Covers Type H-D	EACH	1.000	1.000
0234	SPV.0060	Special 02. Adjusting Water Valve Boxes	EACH	2.000	2.000
0236	SPV.0060	Special 03. Pipe Connection to Existing Structure	EACH	6.000	6.000
0238	SPV.0125	Special 01. Marking Mobile Reflectometer Measurements (MRM)	MI	39.400	39.400
0240	SPV.0180	Special 01. Removing Distressed Asphaltic Surface Milling	SY	11,150.000	11,150.000
0242	SPV.0180	Special 02. Protective Thermoplastic Coating At Snowmobile Trail Crossing	SY	390.000	390.000

3

GRUBBING		
STATION - STATION	LOCATION	201.0205 (STA)
687+50 - 691+00	MAINLINE, RT.	4
TOTAL =		4
REMOVING SMALL PIPE CULVERTS		
STATION	LOCATION	203.0100 (EACH)
STA 501+92	MAINLINE, CROSS	1
STA 689+68	MAINLINE, RT.	1
STA 690+67	MAINLINE, CROSS	1
TOTAL =		3
REMOVING ASPHALTIC SURFACE		
STATION - STATION	LOCATION	204.0110 (SY)
-	BUCKEYE ST.	128
-	CORRIGAN/MACKINNON ST.	175
-	ATLANTIC ST.	17
-	OAK ST.	8
-	LINDEN ST.	105
-	BIRCH ST.	10
-	ELM ST.	14
-	BESSEMER ST.	50
-	TEXAS AVE.	19
-	SAXON RD.	18
-	LAURENCE ST.	50
-	HAMILTON ST.	50
-	STRATFORD ST.	25
-	NUMBER 4 RD.	20
-	MONTREAL ST.	65
-	CITY HALL ST.	23
-	PLANT ST.	10
944+20 - 945+33	MAINLINE, LT.	16
947+88 - 949+06	MAINLINE, LT.	14
-	KOKOGAN ST.	13
-	DIVISION ST.	10
TOTAL =		840

REMOVING ASPHALTIC SURFACE BUTT JOINTS		
STATION - STATION	LOCATION	204.0115 (SY)
390+81.15 - 390+91	MAINLINE	34
-	UPSON LAKE RD.	26
-	HOYT AVE.	31
-	STH 122	48
-	MOORE AVE.	32
-	SESSIONS AVE.	26
-	CTH E	32
-	CORRIGAN ST.	26
-	JACKSON ST.	36
-	MACKINNON ST. (NORTH)	47
-	MACKINNON ST. (SOUTH)	37
-	ATLANTIC ST. (NORTH)	38
-	ATLANTIC ST. (SOUTH)	38
-	JOHNSON ST. (NORTH)	40
-	JOHNSON ST. (SOUTH)	35
-	VALLEY RD.	30
-	OAK ST. (NORTH)	30
-	OAK ST. (SOUTH)	28
-	HEMLOCK ST.	31
-	SPRUCE ST.	35
-	LINDEN ST.	31
-	MAPLE ST.	36
-	CEDAR ST.	42
-	BIRCH ST.	31
-	S ELM ST.	30
-	INDIANA AVE.	36
866+20 - 866+73	MAINLINE, LT.	53
867+61 - 868+07	MAINLINE, LT.	46
-	ELM ST.	30
-	BESSEMER ST. (NORTH)	34
-	BESSEMER ST. (SOUTH)	33
-	TEXAS AVE.	42
-	SAXON RD.	33
-	LAURENCE ST. (NORTH)	27
-	LAURENCE ST. (SOUTH)	28
-	HAMILTON ST. (NORTH)	26
-	HAMILTON ST. (SOUTH)	27
-	STRATFORD ST.	26
-	NUMBER 4 RD.	27
-	MONTREAL ST. (NORTH)	22
-	MONTREAL ST. (SOUTH)	34
-	MICHIGAN AVE.	39
-	CITY HALL ST.	26
-	PLANT ST.	33
945+80.94 - 945+90.94	MAINLINE	36
947+14.98 - 947+24.98	MAINLINE	36
-	KOKOGAN ST.	34
-	BECKSTROM CR.	26
-	NIMIKON AVE.	37
-	OTTAWA ST.	30
-	TORONTO ST.	28
-	NIPIGON ST.	26
-	DIVISION ST.	28
-	ODANAH RD.	54
-	CTH D	51
996+75.74 - 996+85.74	MAINLINE	42
TOTAL =		1,900

REMOVING ASPHALTIC SURFACE MILLING		
STATION - STATION	LOCATION	204.0120 REMOVING ASPHALTIC SURFACE MILLING (SY)
390+91.15 - 665+93	MAINLINE	94,880
665+93 - 685+93	MAINLINE	9,430
685+93 - 796+70	MAINLINE	37,280
796+70 - 827+47	MAINLINE	14,770
827+47 - 877+01	MAINLINE	17,120
877+01 - 945+81	MAINLINE	26,100
947+25 - 986+97	MAINLINE	15,820
986+97 - 996+75.74	MAINLINE	6,000
TOTAL =		221,400
REMOVING CURB & GUTTER		
STATION - STATION	LOCATION	204.0150 (LF)
-	CORRIGAN ST.	52
669+48 - 671+24	MAINLINE, LT.	176
-	MACKINNON ST.	136
672+36 - 673+63	MAINLINE, LT.	126
672+85 - 673+65	MAINLINE, RT.	80
-	ATLANTIC ST.	62
675+58	MAINLINE, LT.	10
675+79	MAINLINE, LT.	10
-	BUCKEYE ST.	48
799+90	MAINLINE, RT.	10
-	OAK ST.	29
808+37	MAINLINE, LT.	15
808+81	MAINLINE, LT.	15
-	LINDEN ST.	69
820+98	MAINLINE, RT.	6
-	BIRCH ST.	25
-	ELM ST.	58
-	BESSEMER ST.	200
-	TEXAS AVE.	71
896+51	MAINLINE, RT.	15
-	SAXON RD.	72
-	LAURENCE ST.	204
909+23	MAINLINE, LT.	15
909+36	MAINLINE, RT.	10
-	HAMILTON ST.	202
910+32	MAINLINE, LT.	15
-	STRATFORD ST.	99
921+96	MAINLINE, RT.	35
-	NUMBER 4 RD.	72
924+81	MAINLINE, RT.	20
-	MONTREAL ST.	262
-	CITY HALL ST.	88
-	PLANT ST.	42
-	KOKOGAN ST.	52
-	DIVISION ST.	40
944+20 - 945+33	MAINLINE, LT.	113
947+88 - 949+06	MAINLINE, LT.	118
TOTAL =		2,670

ALL BID ITEMS ARE CATEGORY 010 UNLESS OTHERWISE NOTED		
REMOVING CONCRETE SIDEWALK		
STATION	LOCATION	204.0155 (SY)
669+50	CORRIGAN ST.	16
671+94	MACKINNON ST. NW	34
671+94	MACKINNON ST. SE	31
671+94	MACKINNON ST. NE	48
675+09	ATLANTIC ST. SW	9
675+09	ATLANTIC ST. NE	12
799+61	OAK ST. SE	8
810+40	LINDEN ST. SW	26
810+40	LINDEN ST. SE	10
877+46	BIRCH ST. SW	10
861+13	ELM ST. SE	14
891+06	BESSEMER ST. NW	17
891+06	BESSEMER ST. SW	22
891+06	BESSEMER ST. SE	13
891+06	BESSEMER ST. NE	18
896+14	TEXAS AVE. SW	21
896+14	TEXAS AVE. SE	17
898+60	SAXON RD. NW	11
898+60	SAXON RD. NE	13
903+81	LAURENCE ST. NW	19
903+81	LAURENCE ST. SW	23
903+81	LAURENCE ST. SE	21
903+81	LAURENCE ST. NE	19
909+85	HAMILTON ST. NW	17
909+85	HAMILTON ST. SW	16
909+85	HAMILTON ST. SE	19
909+85	HAMILTON ST. NE	13
918+58	STRATFORD ST. NW	25
918+58	STRATFORD ST. NE	18
922+69	NUMBER 4 RD. SW	20
922+69	NUMBER 4 RD. SE	17
925+70	MONTREAL ST. NW	28
925+70	MONTREAL ST. SW	15
925+70	MONTREAL ST. SE	33
925+70	MONTREAL ST. NE	13
942+80	CITY HALL ST. SW	13
942+80	CITY HALL ST. SE	12
943+36	PLANT ST. NW	13
954+00	KOKOGAN ST. SW	35
974+78	DIVISION ST. SE	21
TOTAL =		760
REMOVING DELINEATORS & MARKERS		
LOCATION	204.0180 (EACH)	
STA 501+92	2	
STA 690+67	2	
TOTAL =		4

3

3

3

				EARTHWORK SUMMARY								ALL BID ITEMS ARE CATEGORY 010 UNLESS OTHERWISE NOTED	
REMOVING STORM SEWER													
		204.0245.01	204.0245.02										
		8-INCH	12-INCH										
STATION - STATION	LOCATION	(LF)	(LF)										
669+17 - 671+33	MAINLINE, LT.	-	216										
671+33 - 671+74	MAINLINE, LT.	-	41										
671+85 - 672+27	MAINLINE, RT.	-	42										
672+28 - 673+60	MAINLINE, LT.	-	133										
672+92 - 673+63	MAINLINE, RT.	71	-										
TOTALS =		71	432										

3

CONCRETE CURB & GUTTER

STATION - STATION	LOCATION	601.0411	601.0557	601.0600	650.5500
		CONCRETE CURB & GUTTER 30-INCH TYPE D	CONCRETE CURB & GUTTER 36-INCH TYPE D	CONCRETE CURB PEDESTRIAN	CONSTRUCTION STAKING CURB GUTTER AND CURB & GUTTER
		(LF)	(LF)	(LF)	(LF)
-	CORRIGAN ST.	52	-	47	52
669+48 - 671+24	MAINLINE, LT.	176	-	-	176
-	MACKINNON ST.	143	-	8	143
672+36 - 673+63	MAINLINE, LT.	126	-	-	126
672+85 - 673+65	MAINLINE, RT.	80	-	-	80
-	ATLANTIC ST.	65	-	42	65
675+58	MAINLINE, LT.	10	-	-	-
675+79	MAINLINE, LT.	10	-	-	-
-	BUCKEYE ST.	147	-	-	147
799+90	MAINLINE, RT.	10	-	-	-
-	OAK ST.	33	-	17	33
808+37	MAINLINE, LT.	15	-	-	-
808+81	MAINLINE, LT.	15	-	-	-
-	LINDEN ST.	143	-	30	143
820+98	MAINLINE, RT.	6	-	-	-
-	BIRCH ST.	29	-	13	29
-	ELM ST.	58	-	-	58
-	BESSEMER ST.	209	-	-	209
-	TEXAS AVE.	-	71	-	71
896+51	MAINLINE, RT.	-	15	-	-
-	SAXON RD.	-	72	7	72
-	LAURENCE ST.	208	-	-	208
909+23	MAINLINE, LT.	15	-	-	-
909+36	MAINLINE, RT.	10	-	-	-
-	HAMILTON ST.	207	-	21	207
910+32	MAINLINE, LT.	15	-	-	-
-	STRATFORD ST.	98	-	21	98
921+96	MAINLINE, RT.	35	-	-	-
-	NUMBER 4 RD.	72	-	31	103
924+81	MAINLINE, RT.	20	-	-	-
-	MONTREAL ST.	267	-	45	312
-	CITY HALL ST.	88	-	12	88
-	PLANT ST.	42	-	6	42
-	KOKOGAN ST.	-	52	-	52
-	DIVISION ST.	-	40	-	40
944+20 - 945+33	MAINLINE, LT.	113	-	-	113
947+88 - 949+06	MAINLINE, LT.	118	-	-	118
TOTAL =		2,635	250	300	2,785

CONCRETE DRIVEWAY 6-INCH

STATION	LOCATION	602.0810 (SY)
670+26	MAINLINE, LT.	4
670+62	MAINLINE, LT.	5
672+92	MAINLINE, LT.	4
673+33	MAINLINE, RT.	2
673+33	MAINLINE, LT.	14
673+49	MAINLINE, RT.	3
TOTAL =		32

CONCRETE SIDEWALK 4-INCH

STATION	LOCATION	602.0405 (SF)
669+50	CORRIGAN ST.	176
671+94	MACKINNON ST. NW	380
671+94	MACKINNON ST. SE	254
671+94	MACKINNON ST. NE	440
675+09	ATLANTIC ST. SW	105
675+09	ATLANTIC ST. NE	132
799+61	OAK ST. SE	110
810+40	LINDEN ST. SW	231
810+40	LINDEN ST. SE	94
877+46	BIRCH ST. SW	86
861+13	ELM ST. SE	146
891+06	BESSEMER ST. NW	198
891+06	BESSEMER ST. SW	302
891+06	BESSEMER ST. SE	181
891+06	BESSEMER ST. NE	297
896+14	TEXAS AVE. SW	270
896+14	TEXAS AVE. SE	224
898+60	SAXON RD. NW	117
898+60	SAXON RD. NE	199
903+81	LAURENCE ST. NW	249
903+81	LAURENCE ST. SW	292
903+81	LAURENCE ST. SE	207
903+81	LAURENCE ST. NE	200
909+85	HAMILTON ST. NW	231
909+85	HAMILTON ST. SE	120
909+85	HAMILTON ST. SW	147
909+85	HAMILTON ST. NE	102
918+58	STRATFORD ST. NW	323
918+58	STRATFORD ST. NE	158
922+69	NUMBER 4 RD. SW	138
922+69	NUMBER 4 RD. SE	112
925+70	MONTREAL ST. NW	318
925+70	MONTREAL ST. SW	100
925+70	MONTREAL ST. SE	455
925+70	MONTREAL ST. NE	155
942+80	CITY HALL ST. SW	145
942+80	CITY HALL ST. SE	140
943+36	PLANT ST. NW	156
954+00	KOKOGAN ST. SW	322
974+78	DIVISION ST. SE	178
TOTAL =		8,190

RIPRAP & GEOTEXTILE

STATION	LOCATION	606.0300 RIPRAP HEAVY (CY)	645.0120 GEOTEXTILE TYPE HR (SY)
501+92	MAINLINE, LT.	12	25
690+67	MAINLINE, LT.	18	35
TOTALS =		30	60

ALL BID ITEMS ARE CATEGORY 010 UNLESS OTHERWISE NOTED

CURB RAMPS

LOCATION	602.0505	602.0605	650.9000
	DETECTABLE WARNING FIELD YELLOW (SF)	DETECTABLE WARNING FIELD RADIAL YELLOW (SF)	CONSTRUCTION STAKING CURB RAMP (EACH)
CORRIGAN ST.	-	18	1
MACKINNON ST.	30	-	3
ATLANTIC ST.	-	30	2
OAK ST.	10	-	1
LINDEN ST.	10	21	2
BIRCH ST.	10	-	1
ELM ST.	-	19	1
BESSEMER ST.	40	-	4
TEXAS AVE.	20	-	2
SAXON RD.	20	-	2
LAURENCE ST.	80	-	8
HAMILTON ST.	40	-	4
STRATFORD ST.	10	22	2
NUMBER 4 RD.	-	40	2
MONTREAL ST.	60	20	7
CITY HALL ST.	20	-	2
PLANT ST.	10	-	1
KOKOGAN ST.	10	-	1
DIVISION ST.	-	20	1
TOTAL =	370	190	47

STORM SEWER

STATION - STATION	LOCATION	520.8000	608.6008	608.6012	SPV.0060.03 PIPE CONNECTION TO EXISTING STRUCTURE (EACH)
		CONCRETE COLLARS (EACH)	SSPC 8" (LF)	SSPC 12" (LF)	
669+17 - 671+33	MAINLINE, LT.	-	-	216	-
671+33 - 671+74	MAINLINE, LT.	-	-	41	-
671+85 - 672+27	MAINLINE, RT.	-	-	42	-
672+28 - 673+60	MAINLINE, LT.	-	-	133	-
672+92-673+63	MAINLINE, RT.	-	71	-	-
669+17	MAINLINE, LT.	-	-	-	1
671+74	MAINLINE, LT.	-	-	-	1
671+85	MAINLINE, RT.	1	-	-	-
672+27	MAINLINE, LT.	-	-	-	1
672+28	MAINLINE, RT.	-	-	-	1
672+92	MAINLINE, RT.	1	-	-	-
673+60	MAINLINE, LT.	-	-	-	1
673+63	MAINLINE, RT.	-	-	-	1
TOTALS =		2	71	432	6

INLET COVERS

STATION	LOCATION	611.0624	611.0627	611.0666	611.3004	SPV.0060.01
		TYPE H (EACH)	TYPE HM (EACH)	TYPE Z (EACH)	INLET 4' DIA (EACH)	TYPE H-D (EACH)
671+33	MAINLINE, LT.	-	-	1	1	-
890+85	BESSEMER ST. SW	1	-	-	-	-
891+18	BESSEMER ST. SE	1	-	-	-	-
895+74	TEXAS AVE. SW	-	1	-	-	-
896+15	TEXAS AVE. SE	-	1	-	-	-
903+66	LAURENCE ST. SW	1	-	-	-	-
909+67	HAMILTON ST. SW	1	-	-	-	-
909+94	HAMILTON ST. SE	1	-	-	-	-
925+66	MONTREAL ST. SE	1	-	-	-	-
942+64	CITY HALL ST. SW	-	1	-	-	-
948+30	MAINLINE, LT.	-	-	-	-	1
953+92	KOKOGAN ST. SW	-	1	-	-	-
974+90	DIVISION ST. SE	-	1	-	-	-
975+28	DIVISION ST. SE	-	1	-	-	-
TOTALS =		6	6	1	1	1

PROJECT NO: 9250-14-71

HWY: STH 77

COUNTY: IRON

MISCELLANEOUS QUANTITIES

SHEET

3

E

3

ADJUSTING ITEMS					
STATION	LOCATION	611.8110		611.8115	SPV.0060.02
		ADJUSTING MANHOLE		ADJUSTING	ADJUSTING WATER
		COVERS		INLET COVERS	VALVE BOXES
		CATEGORY 010 (EACH)	CATEGORY 020 (EACH)	(EACH)	CATEGORY 020 (EACH)
669+17	CORRIGAN ST. NE	-	1	1	-
671+33	MACKINNON ST. NW	-	-	1	-
671+74	MACKINNON ST. NW	-	1	-	-
672+28	MACKINNON ST. NE	-	-	1	-
672+27	MACKINNON ST. SE	-	-	1	-
682+25	BUCKEYE ST. SW	-	1	-	2
675+29	ATLANTIC ST. NE	-	-	1	-
675+38	ATLANTIC ST. NE	-	-	1	-
810+53	LINDEN ST. SE	1	-	-	-
890+75	BESSEMER ST. SW	1	-	-	-
891+57	BESSEMER ST. NE	-	-	1	-
903+93	LAURENCE ST. SE	-	-	1	-
925+31	MONTREAL ST. SW	-	-	1	-
925+44	MONTREAL ST. NW	-	-	1	-
SUBTOTALS=		2	3	10	2
TOTALS =		5		10	2

GUARDRAIL			
STATION	LOCATION	614.0400	614.0950
		ADJUSTING	REPLACING
		STEEL PLATE	GUARDRAIL
		BEAM GUARD (LF)	POSTS AND BLOCKS (EACH)
412+50 - 412+75	MAINLINE, LT.	-	4
945+21 - 945+78	MAINLINE, LT.	57	10
947+11 - 947+48	MAINLINE, LT.	37	-
TOTALS=		94	14

STATION	LOCATION	614.0951
		REPLACING
		GUARDRAIL
		RAIL AND HARDWARE (LF)
412+50 - 412+75	MAINLINE, LT.	25
945+21 - 945+78	MAINLINE, LT.	-
947+11 - 947+48	MAINLINE, LT.	-
TOTALS=		25

SILT FENCE			
STATION -STATION	LOCATION	628.1504	628.1520
		SILT FENCE (LF)	SILT FENCE MAINTENANCE (LF)
		501+42 - 502+42	140
		690+16 - 691+21	128
-	LAURENCE ST. NW	47	94
	LAURENCE ST. NE	55	110
	HAMILTON ST. NW	38	76
	HAMILTON ST. NE	49	98
-	STRATFORD ST. NW	51	102
	STRATFORD ST. NE	61	122
	MONTREAL ST. NW	25	50
	MONTREAL ST. NE	38	76
-	PLANT ST. NW	49	98
-	UNDISTRIBUTED	169	338
TOTALS =		850	1,700

MOBILIZATION EROSION CONTROL		
	628.1905	628.1910
	MOBILIZATION	MOBILIZATION
	EROSION	EMERGENCY
	CONTROL	EROSION
PROJECT	(EACH)	CONTROL
9250-14-71	5	4
TOTAL=	5	4

EROSION CONTROL					
STATION	LOCATION	628.7005	628.7015	628.7504	628.7555
		INLET	INLET	TEMPORARY	CULVERT
		PROTECTION	PROTECTION	DITCH CHECK	PIPE CHECKS
		TYPE A (EACH)	TYPE C (EACH)	(LF)	(EACH)
501+92	MAINLINE, RT.	-	-	-	4
-	CORRIGAN ST. NE	1	1	-	-
-	MACKINNON ST. NW	2	2	-	-
-	MACKINNON ST. SE	1	1	-	-
-	MACKINNON ST. NE	1	1	-	-
673+60	MAINLINE, LT.	-	1	-	-
673+63	MAINLINE, RT.	-	1	-	-
-	ATLANTIC ST. NE	2	2	-	-
689+00	MAINLINE, RT.	-	-	10	-
689+68	MAINLINE, RT.	-	-	-	3
690+03	MAINLINE, RT.	-	-	10	-
690+43	MAINLINE, RT.	-	-	10	-
690+67	MAINLINE, RT.	-	-	-	5
690+93	MAINLINE, RT.	-	-	10	-
-	BESSEMER ST. SW	1	1	-	-
-	BESSEMER ST. SE	1	2	-	-
-	BESSEMER ST. NE	1	1	-	-
-	TEXAS AVE. SW	1	2	-	-
-	TEXAS AVE. SE	-	1	-	-
-	SAXON RD. NW	-	1	-	-
-	LAURENCE ST. NW	-	1	-	-
-	LAURENCE ST. SW	1	2	-	-
-	LAURENCE ST. SE	1	1	-	-
-	HAMILTON ST. NW	-	2	-	-
-	HAMILTON ST. SW	1	2	-	-
-	HAMILTON ST. SE	1	1	-	-
-	STRATFORD ST. NW	-	1	-	-
-	STRATFORD ST. NE	-	1	-	-
-	NUMBER 4 RD. SW	-	2	-	-
-	NUMBER 4 RD. SE	-	1	-	-
-	MONTREAL ST. SW	1	2	-	-
-	MONTREAL ST. NW	1	1	-	-
-	MONTREAL ST. SE	1	1	-	-
-	CITY HALL ST. SW	-	2	-	-
-	CITY HALL ST. SE	-	1	-	-
-	PLANT ST. NW	-	1	-	-
948+30	MAINLINE, LT.	1	1	-	-
-	KOKOGAN ST. SW	-	1	-	-
-	DIVISION ST. SE	-	1	-	-
-	UNDISTRIBUTED	-	-	10	3
TOTALS =		19	42	50	15

FINISHING ITEMS							ALL BID ITEMS ARE CATEGORY 010 UNLESS OTHERWISE NOTED
STATION - STATION	LOCATION	625.0100	628.2008	629.0210	630.0130	630.0140	630.0500
		TOPSOIL (SY)	EROSION MAT URBAN CLASS I TYPE B (SY)	FERTILIZER TYPE B (CWT)	SEEDING MIXTURE NO. 30 (LB)	SEEDING MIXTURE NO. 40 (LB)	SEED WATER (MGAL)
		501+42 - 502+42	MAINLINE, LT. & RT.	339	0.210	15.3	-
		669+11 - 671+66	MAINLINE, LT.	70	0.050	-	3.2
672+18 - 673+63	MAINLINE, LT. & RT.	30	30	0.020	-	1.4	0.8
674+66 - 675+60	MAINLINE, LT. & RT.	30	30	0.020	-	1.4	0.8
686+50 - 691+17	MAINLINE, LT. & RT.	1,122	1,122	0.710	50.5	-	28.1
799+80 - 800+00	MAINLINE, RT.	26	26	0.020	-	1.3	0.7
809+91 - 810+83	MAINLINE, RT.	30	30	0.020	-	1.4	0.8
821+01 - 821+23	MAINLINE, RT.	12	12	0.010	-	0.5	0.3
877+48 - 877+90	MAINLINE, RT.	14	14	0.010	-	0.6	0.3
890+73 - 891+66	MAINLINE, LT. & RT.	43	43	0.030	-	1.9	1.1
895+39 - 986+43	MAINLINE, RT.	32	32	0.020	-	1.4	0.8
898+07 - 899+05	MAINLINE, LT.	20	20	0.020	-	0.9	0.5
903+31 - 904+34	MAINLINE, LT. & RT.	123	123	0.080	-	5.5	3.1
909+36 - 910+32	MAINLINE, LT. & RT.	89	89	0.060	-	4.0	2.2
918+14 - 919+15	MAINLINE, LT.	69	69	0.050	-	3.1	1.7
922+16 - 923+13	MAINLINE, RT.	45	45	0.030	-	2.0	1.1
925+07 - 926+30	MAINLINE, LT. & RT.	80	80	0.050	-	3.5	2.0
942+38 - 943+26	MAINLINE, LT. & RT.	25	25	0.02	-	1.1	0.6
953+61 - 953+86	MAINLINE, RT.	30	30	0.02	-	1.4	0.8
944+20 - 949+06	MAINLINE, LT.	65	65	0.040	2.9	-	1.6
974+95 - 975+41	MAINLINE, RT.	16	16	0.010	-	0.7	0.4
-	PROJECT	-	-	-	-	-	-
-	UNDISTRIBUTED	590	590	0.5	17.3	8.6	12.0
TOTALS=		2,900	2,900	2.0	86	44	70

SIGNS							
STATION	LOCATION	SIGN CODE	SIGN SIZE (IN X IN)	634.0614	637.2210	638.2102	638.2102
				POSTS WOOD 4X6-INCH X 14-FT (EACH)	SIGNS TYPE II REFLECTIVE H (SF)	MOVING SIGNS TYPE II (EACH)	MOVING SMALL SIGN SUPPORTS (EACH)
423+50	MAINLINE, LT.	R7-1	18X24	1	3	-	-
671+72	MACKINNON ST.	-	-	-	-	1	1
672+17	MACKINNON ST.	-	-	-	-	1	1
673+59	MAINLINE, LT.	-	-	-	-	1	1
667+50	MAINLINE, LT.	R7-1	18X24	1	3	-	-
670+00	MAINLINE, LT. & RT.	R7-1	18X24	2	6	-	-
673+50	MAINLINE, LT. & RT.	R7-1	18X24	2	6	-	-
676+50	MAINLINE, LT. & RT.	R7-1	18X24	2	6	-	-
680+50	MAINLINE, LT. & RT.	R7-1	18X24	2	6	-	-
682+55	BUCKEYE ST.	-	-	-	-	1	1
797+50	MAINLINE, LT. & RT.	R7-1	18X24	2	6	-	-
799+81	OAK ST.	-	-	-	-	1	1
799+85	OAK ST.	-	-	-	-	1	1
801+50	MAINLINE, LT. & RT.	R7-1	18X24	2	6	-	-
805+00	MAINLINE, LT. & RT.	R7-1	18X24	2	6	-	-
808+50	MAINLINE, LT. & RT.	R7-1	18X24	2	6	-	-
810+55	LINDEN ST.	-	-	-	-	1	1
810+60	LINDEN ST.	-	-	-	-	1	1
812+50	MAINLINE, LT. & RT.	R7-1	18X24	2	6	-	-
819+50	MAINLINE, LT. & RT.	R7-1	18X24	2	6	-	-
824+00	MAINLINE, LT. & RT.	R7-1	18X24	2	6	-	-
890+73	BESSEMER ST.	-	-	-	-	1	1
890+93	BESSEMER ST.	-	-	-	-	1	1
891+26	BESSEMER ST.	-	-	-	-	1	1
895+62	TEXAS AVE.	-	-	-	-	1	1
896+28	TEXAS AVE.	-	-	-	-	1	1
898+26	SAXON RD.	-	-	-	-	1	1
903+52	LAURENCE ST.	-	-	-	-	1	1
903+64	LAURENCE ST.	-	-	-	-	1	1
904+00	LAURENCE ST.	-	-	-	-	1	1
909+65	HAMILTON ST.	-	-	-	-	1	1
918+40	STRATFORD ST.	-	-	-	-	1	1
925+83	MONTREAL ST.	-	-	-	-	1	1
926+16	MONTREAL ST.	-	-	-	-	1	1
TOTALS =				24	72	21	21

TRAFFIC CONTROL																			* 644.1900.S
				643.0705	643.0715		643.0920			643.3305	643.3180		644.1430	644.1440		644.1605	644.1810		
				WARNING	WARNING		COVERING	643.1000	643.1070	TEMPORARY	TEMPORARY		TEMPORARY	TEMPORARY		TEMPORARY	TEMPORARY		
				LIGHTS	LIGHTS	643.0900	SIGNS	SIGNS FIXED	CONES	CROSSWALK	MARKING LINE	643.5000	PEDESTRIAN	PEDESTRIAN	644.1601	PEDESTRIAN	PEDESTRIAN	PEDESTRIAN	AUDIBLE
LOCATION	DURATION	643.0300	643.0420	TYPE A	TYPE C	SIGNS	TYPE II	MESSAGE	42-INCH	PAINT 6-INCH	REMOVABLE TAPE	TRAFFIC	SURFACE	SURFACE	PEDESTRIAN	DETECTABLE	BARRICADE	MESSAGE	DEVICES
	CALENDAR	DRUMS	BARRICADES III	(DAY)	(DAY)	(DAY)	(EACH)	(SF)	(DAY)	(LF)	6-INCH	(EACH)	(SF)	(SF)	(DAY)	(SF)	(LF)	(DAY)	(DAY)
CURB RAMP - MACKINNON ST - STAGE 1	7	182	-	-	-	133	1	-	112	95	56	-	-	240	14	16	256	-	-
CURB RAMP - MACKINNON ST - STAGE 2	7	168	-	-	-	133	-	-	126	90	114	-	-	20	28	32	95	-	-
CURB RAMP - MACKINNON ST - STAGE 3	7	154	70	28	-	154	-	-	-	-	55	-	-	14	28	16	163	-	-
CURB RAMP - ATLANTIC ST - STAGE 1	7	63	-	-	-	14	-	-	70	-	130	-	25	8	7	8	90	-	-
CURB RAMP - ATLANTIC ST - STAGE 2	7	42	-	-	-	14	-	-	119	-	80	-	25	8	7	8	92	-	-
CURB RAMP - OAK ST - STAGE 1	7	49	-	-	-	21	-	-	91	-	63	-	25	150	7	8	104	-	-
CURB RAMP - LINDEN ST - STAGE 1	7	63	70	28	35	77	-	-	119	-	851	-	-	60	14	-	346	-	-
CURB RAMP - BIRCH ST - STAGE 1	7	56	-	-	-	14	-	-	70	-	-	-	-	-	-	-	28	-	-
CURB RAMP - ELM ST - STAGE 1	7	56	70	28	28	77	-	-	77	-	652	-	25	10	7	-	195	-	-
CURB RAMP - BESSEMER ST - STAGE 1	7	91	-	-	-	91	-	-	112	95	132	-	-	-	14	16	39	-	-
CURB RAMP - BESSEMER ST - STAGE 2	7	119	-	-	-	91	-	-	161	102	129	-	-	-	14	16	38	-	-
CURB RAMP - BESSEMER ST - STAGE 3	7	140	-	-	-	112	-	-	133	92	168	-	-	50	14	32	67	-	-
CURB RAMP - BESSEMER ST - STAGE 4	7	70	-	-	-	77	-	-	84	116	137	-	-	-	7	8	27	-	-
CURB RAMP - TEXAS AVE - STAGE 1	7	84	-	-	-	63	-	-	91	-	182	-	25	8	7	8	95	-	-
CURB RAMP - TEXAS AVE - STAGE 2	7	70	-	-	-	28	-	-	70	-	201	-	-	182	7	8	83	-	-
CURB RAMP - SAXON ST - STAGE 1	7	63	-	-	-	14	-	-	35	-	70	-	-	95	-	8	103	-	-
CURB RAMP - SAXON ST - STAGE 2	7	84	-	-	-	42	-	-	42	-	682	-	25	185	7	8	132	-	-
CURB RAMP - LAURENCE ST - STAGE 1	7	105	70	28	28	217	-	-	154	-	315	-	-	35	28	32	104	-	-
CURB RAMP - LAURENCE ST - STAGE 2	7	112	70	28	28	189	-	-	154	-	315	-	-	35	28	32	97	-	-
CURB RAMP - HAMILTON ST - STAGE 1	7	112	70	28	28	217	-	-	119	-	395	-	-	35	28	32	107	-	-
CURB RAMP - HAMILTON ST - STAGE 2	7	119	70	28	28	182	-	-	126	-	395	-	-	35	28	32	84	-	-
CURB RAMP - STRATFORD - STAGE 1	7	105	70	28	28	210	-	-	140	-	388	-	-	35	28	32	110	-	-
CURB RAMP - NUMBER 4 - STAGE 1	7	168	70	28	28	189	-	-	84	-	580	-	-	35	28	32	88	-	-
CURB RAMP - MONTREAL ST - STAGE 1	7	112	70	28	35	168	-	-	112	-	550	-	-	15	14	16	84	-	-
CURB RAMP - MONTREAL ST - STAGE 2	7	105	-	-	28	105	-	-	126	84	562	-	-	15	7	8	30	-	-
CURB RAMP - MONTREAL ST - STAGE 3	7	140	-	-	28	133	-	-	56	75	466	-	-	-	14	16	46	-	-
CURB RAMP - CITY HALL ST - STAGE 1	7	98	-	-	28	105	-	-	49	91	278	-	-	-	14	16	41	-	-
CURB RAMP - CITY HALL ST - STAGE 2	7	140	-	-	28	112	-	-	21	-	400	-	-	-	14	16	77	-	-
CURB RAMP - CITY HALL ST - STAGE 3	7	70	-	-	-	84	-	-	70	-	424	-	-	-	7	8	43	-	-
CURB RAMP - KOKOGAN ST - STAGE 1	7	147	-	-	-	84	-	-	-	-	220	-	-	450	-	16	166	-	-
CURB RAMP - DIVISION ST - STAGE 1	7	119	-	-	28	56	-	-	35	-	530	-	-	310	7	8	70	-	-
PROJECT	120	-	-	-	-	406	-	36	-	-	-	1	-	-	-	-	-	56	-
TOTALS =		3,206	700	280	406	3,612	1	36	2,758	840	9,520	1	150	2,030	427	488	3,100	56	-

* USE IF REQUIRED BY THE ENGINEER IN THE FIELD. ADDITIONAL INFORMATION IN TRAFFIC CONTROL PLAN AND SPECIAL PROVISIONS

3

3

ALL BID ITEMS ARE CATEGORY 010 UNLESS OTHERWISE NOTED

PAVEMENT MARKING

STATION - STATION	LOCATION	DESCRIPTION	*643.3165	646.2040	646.4040	646.5020	646.5120	646.6120	646.7120	646.9002	SPV.0125.01				
			TEMPORARY MARKING	MARKING LINE GROOVED WET	MARKING LINE GROOVED	646.5020	646.5120	MARKING	MARKING	646.9002	SPV.0125.01				
			LINE PAINT 6-INCH	REF EPOXY 6-INCH	WET REF.EPOXY	MARKING ARROW	MARKING WORD	STOP LINE	DIAGONAL	MARKING	MARKING MOBILE				
			SOLID	YELLOW	WHITE	YELLOW	YELLOW	10-INCH WHITE	EPOXY	EPOXY	EPOXY	EPOXY	REMOVAL LINE	REFLECTOMETER	
			(LF)	12.5' SKIPS	(LF)	(LF)	(LF)	(LF)	(LF)	(LF)	(LF)	(LF)	(LF)	(LF)	MEASUREMENTS (MRM)
			(LF)	(LF)	(LF)	(LF)	(LF)	(LF)	(LF)	(LF)	(LF)	(LF)	(LF)	(LF)	(MI)
395+50 - 996+86	MAINLINE	DOUBLE YELLOW	139,780	-	-	69,890	-	-	-	-	-	-	-	-	13.2
395+50 - 996+86	MAINLINE	EAST BOUND PASSING	16,380	4,100	-	8,190	2,050	-	-	-	-	-	-	-	1.9
395+50 - 996+86	MAINLINE	WEST BOUND PASSING	15,120	3,680	-	7,560	1,840	-	-	-	-	-	-	-	1.8
395+50 - 996+86	MAINLINE	PASSING	-	6,740	-	-	3,120	-	-	-	-	-	-	-	0.6
395+50 - 996+86	MAINLINE	WHITE EDGELINES	-	-	115,410	-	-	-	-	-	-	-	-	-	21.9
989+50-990+50	MAINLINE	TURN LANE	-	-	-	-	100	-	-	-	-	-	-	-	-
991+38-992+38	MAINLINE	TURN LANE	-	-	-	-	100	-	-	-	-	-	-	-	-
989+70	MAINLINE	MARKING ARROW	-	-	-	-	-	1	-	-	-	-	-	-	-
990+27	MAINLINE	MARKING ARROW	-	-	-	-	-	1	-	-	-	-	-	-	-
991+62	MAINLINE	MARKING ARROW	-	-	-	-	-	1	-	-	-	-	-	-	-
992+15	MAINLINE	MARKING ARROW	-	-	-	-	-	1	-	-	-	-	-	-	-
989+98	MAINLINE	MARKING WORD	-	-	-	-	-	-	1	-	-	-	-	-	-
991+87	MAINLINE	MARKING WORD	-	-	-	-	-	-	1	-	-	-	-	-	-
421+20	STH 122	STOP LINE	-	-	-	-	-	-	-	-	23	-	-	-	-
640+90	CTH E	STOP LINE	-	-	-	-	-	-	-	-	15	-	-	-	-
990+90	CTH D/UNNAMED RD	STOP LINE	-	-	-	-	-	-	-	-	42	-	-	-	-
987+10 - 989+00	MAINLINE	DIAGONAL EPOXY	-	-	-	-	-	-	-	-	-	41	-	-	-
992+98 - 995+70	MAINLINE	DIAGONAL EPOXY	-	-	-	-	-	-	-	-	-	64	-	-	-
-	LINDEN	REMOVE MARKING	-	-	-	-	-	-	-	-	-	-	815	-	-
-	ELM	REMOVE MARKING	-	-	-	-	-	-	-	-	-	-	615	-	-
-	SAXON	REMOVE MARKING	-	-	-	-	-	-	-	-	-	-	590	-	-
-	LAURENCE	REMOVE MARKING	-	-	-	-	-	-	-	-	-	-	205	-	-
-	HAMILTON	REMOVE MARKING	-	-	-	-	-	-	-	-	-	-	277	-	-
-	STRATFORD	REMOVE MARKING	-	-	-	-	-	-	-	-	-	-	275	-	-
-	NUMBER 4	REMOVE MARKING	-	-	-	-	-	-	-	-	-	-	465	-	-
-	MONTREAL	REMOVE MARKING	-	-	-	-	-	-	-	-	-	-	878	-	-
-	PLANT/CITY HALL	REMOVE MARKING	-	-	-	-	-	-	-	-	-	-	388	-	-
-	DIVISION	REMOVE MARKING	-	-	-	-	-	-	-	-	-	-	422	-	-
SUBTOTALS =			171,280	14,520	115,410	85,640	7,010	200	4	2	80	105	4,930	39.4	
TOTALS =			185,800			208,060		200	4	2	80	105	4,930	39.4	

* TWO APPLICATIONS
1) PLACED AFTER FIRST MILLING PASS.
2) PLACED SAME DAY AS FINAL PAVING PASS.

SAWING ITEMS

STATION	LOCATION	690.0150	690.0250
		SAWING ASPHALT (LF)	SAWING CONCRETE (LF)
501+42	MAINLINE	30	-
502+42	MAINLINE	30	-
672+50 - 673+63	MAINLINE, LT.	120	5
672+85 - 673+65	MAINLINE, RT.	85	5
690+17	MAINLINE	30	-
691+17	MAINLINE	30	-
944+20 - 945+33	MAINLINE, LT.	115	5
947+89 - 949+06	MAINLINE, LT.	120	5
-	CORRIGAN ST.	242	0
-	MACKINNON ST.	282	50
-	ATLANTIC ST.	84	17
-	BUCKEYE ST.	100	5
-	OAK ST.	43	7
-	LINDEN ST.	150	20
-	BIRCH ST.	45	8
-	ELM ST.	67	7
-	BESSEMER ST.	305	40
-	TEXAS AVE.	87	28
-	SAXON RD.	87	23
-	LAURENCE ST.	250	45
-	HAMILTON ST.	250	37
-	STRATFORD ST.	121	21
-	NUMBER 4 RD.	92	20
-	MONTREAL ST.	350	50
-	CITY HALL ST./PLANT ST.	160	30
-	KOKOGAN ST.	60	17
-	DIVISION ST.	50	10
TOTALS=		3,385	455

CONSTRUCTION STAKING

STATION - STATION	LOCATION	650.4000		650.6000		650.8000		650.9500		650.9911		650.9920	
		CONSTRUCTION		CONSTRUCTION		CONSTRUCTION		CONSTRUCTION		CONSTRUCTION		CONSTRUCTION	
		STAKING	STAKING	STAKING	STAKING	STAKING	STAKING	STAKING	STAKING	STAKING	STAKING	STAKING	STAKING
		STORM SEWER	CULVERTS	RESURFACING	STAKING	SUPPLEMENTAL	CONTROL	STAKING	STAKING	STAKING	STAKING	STAKING	STAKING
		(EACH)	(EACH)	REFERENCE	(LF)	(EACH)	(EACH)	(EACH)	(EACH)	(EACH)	(EACH)	(EACH)	(LF)
501+92	MAINLINE	-	1	-	-	-	-	-	-	-	-	-	-
390+81-945+91	MAINLINE	-	-	55,510	-	-	-	-	-	-	-	-	-
671+33	MAINLINE, LT.	1	-	-	-	-	-	-	-	-	-	-	-
685+50-691+17	MAINLINE	-	-	-	-	-	-	-	-	-	-	467	-
689+68	MAINLINE	-	1	-	-	-	-	-	-	-	-	-	-
690+67	MAINLINE	-	1	-	-	-	-	-	-	-	-	-	-
947+15-996+86	MAINLINE	-	-	4,970	-	-	-	-	-	-	-	-	-
	CURB RAMPS	-	-	-	-	-	-	-	-	-	-	-	-
	PROJECT	-	-	-	-	1	1	-	-	-	-	-	-
TOTALS =		1	3	60,480	1	1	1					467	

PUBLIC LAND REFERENCE
MONUMENTS VERIFY AND RESET

STATION	OFFSET	680.0100 (EACH)
557+62.83	5.109'	1
796+05.52	11.849'	1
TOTAL =		2

SPECIAL PROTECTIVE THERMOPLASTIC
COATING AT SNOWMOBILE TRAIL

STATION - STATION	LOCATION	SPV.0180.02 (SY)
405+20	MAINLINE	65
744+40	MAINLINE	65
763+40	MAINLINE	65
861+35	MAINLINE	65
987+85	MAINLINE	65
963+05	MAINLINE	65
TOTAL =		390

PROJECT NO: 9250-14-71

HWY: STH 77

COUNTY: IRON

MISCELLANEOUS QUANTITIES

SHEET

99

E

TRANSPORTATION PROJECT PLAT NO: 9250-14-21 - 4.01

PART OF LOTS 15 AND 16 BLOCK 2, ORIGINAL PLAT OF THE VILLAGE OF IRON BELT, LOCATED IN THE SW¼-SE¼, PART OF LOTS 14 AND 15, BLOCK 2, AND LOT 19 BLOCK 1, ORIGINAL PLAT OF THE VILLAGE OF IRON BELT, PART OF LOT 23, BLOCK 4, IRON BELT MINING CO. ADDITION TO BLOCK 4, AND PART OF LOT 31, BLOCK 4, IRON BELT MINING COMPANY'S CENTURY ADDITION TO THE VILLAGE OF IRON BELT, LOCATED IN THE SE¼-SE¼, ALL IN SECTION 2, ALSO PART OF LOTS 1 AND 2 CSM 241, V. 2, P.86-87, DOC. 91820, LOCATED IN THE SW¼-SW¼, SECTION 1, ALL IN TOWNSHIP 45 NORTH, RANGE 1 EAST, TOWN OF KNIGHT, IRON COUNTY, WISCONSIN.

RELOCATION ORDER STH 77, MELLEN - HURLEY, UPSON LAKE ROAD TO ODANAH ROAD, IRON COUNTY

TO PROPERLY ESTABLISH, LAY OUT, WIDEN, ENLARGE, EXTEND, CONSTRUCT, RECONSTRUCT, IMPROVE, OR MAINTAIN A PORTION OF THE HIGHWAY DESIGNATED ABOVE, THE STATE OF WISCONSIN DEPARTMENT OF TRANSPORTATION DEEMS IT NECESSARY TO RELOCATE OR CHANGE SAID HIGHWAY AND ACQUIRE CERTAIN LANDS AND INTERESTS OR RIGHTS IN LANDS FOR THE ABOVE NAMED PROJECT.

TO EFFECT THIS CHANGE, PURSUANT TO AUTHORITY GRANTED UNDER SECTION 84.02 (3), 84.09, AND 84.30, WISCONSIN STATUTES, THE DEPARTMENT OF TRANSPORTATION HEREBY ORDERS THAT:

- THAT PORTION OF SAID HIGHWAY AS SHOWN ON THIS PLAT IS LAID OUT AND ESTABLISHED TO THE LINES AND WIDTHS AS SO SHOWN FOR THE ABOVE NAMED PROJECT.
- THE LANDS OR INTERESTS OR RIGHTS IN LANDS AS SHOWN ON THIS PLAT ARE REQUIRED BY THE DEPARTMENT FOR THE ABOVE PROJECT AND SHALL BE ACQUIRED IN THE NAME OF THE STATE OF WISCONSIN, PURSUANT TO THE PROVISIONS OF SUBSECTION 84.09 (1) OR (2), WISCONSIN STATUTES.

FOR CURRENT ACCESS/DRIVEWAY INFORMATION, CONTACT THE PLANNING UNIT OF THE WISCONSIN DEPARTMENT OF TRANSPORTATION OFFICE IN RHINELANDER.

POSITIONS SHOWN ON THIS PLAT ARE WISCONSIN COORDINATE REFERENCE SYSTEM COORDINATES (WISCRS), IRON COUNTY, NAD 83 (2011), IN US SURVEY FEET. VALUES SHOWN ARE GRID COORDINATES, GRID BEARINGS, AND GRID DISTANCES. GRID DISTANCES MAY BE USED AS GROUND DISTANCES.

ALL NEW RIGHT-OF-WAY MONUMENTS WILL BE TYPE 2 (TYPICALLY ¾" X 24" IRON REBARS), UNLESS OTHERWISE NOTED, AND WILL BE PLACED PRIOR TO THE COMPLETION OF THE PROJECT.

FOUND MONUMENT INFORMATION SHOWN REPRESENTS TYPE AND LOCATION OF EXISTING MONUMENTS WITHOUT OPINION AS TO THEIR USE AS A PROPERTY CORNER.

FOR ADDITIONAL INFORMATION REFER TO THE TITLE SHEET, RECORDED AS SHEET 2 OF 2 OF THIS DOCUMENT.

EXISTING HIGHWAY RIGHT-OF-WAY FOR STH 77 ESTABLISHED FROM PROJECT S0106(6) (1958), RIGHT OF WAY PROJECT 9250-14-20 (2015), ORIGINAL PLAT OF THE VILLAGE OF IRON BELT, IRON BELT MINING COMPANY'S CENTURY ADDITION TO THE VILLAGE OF IRON BELT, CSM 241, V.2, P. 86-87, DOC. 91820, AND FOUND MONUMENTS.

EXISTING RIGHT-OF-WAY FOR JACKSON STREET ESTABLISHED FROM PROJECT S0106(6) (1958), RIGHT OF WAY PROJECT 9250-14-20 (2015), ORIGINAL PLAT OF THE VILLAGE OF IRON BELT, AND FOUND MONUMENTS.

EXISTING RIGHT-OF-WAY FOR MACKINNON STREET ESTABLISHED FROM PROJECT S0106(6) (1958), RIGHT OF WAY PROJECT 9250-14-20 (2015), ORIGINAL PLAT OF THE VILLAGE OF IRON BELT, IRON BELT MINING CO. ADDITION TO BLOCK 4, AND FOUND MONUMENTS.

EXISTING RIGHT-OF-WAY FOR ATLANTIC STREET ESTABLISHED FROM PROJECT S0106(6) (1958), RIGHT OF WAY PROJECT 9250-14-20 (2015), IRON BELT MINING COMPANY'S CENTURY ADDITION TO THE VILLAGE OF IRON BELT, AND FOUND MONUMENTS.

EXISTING RIGHT-OF-WAY FOR JOHNSON STREET ESTABLISHED FROM PROJECT S0106(6) (1958), RIGHT OF WAY PROJECT 9250-14-20 (2015), IRON BELT MINING COMPANY'S CENTURY ADDITION TO THE VILLAGE OF IRON BELT, AND FOUND MONUMENTS.

EXISTING RIGHT-OF-WAY FOR BUCKEYE STREET ESTABLISHED FROM PROJECT S0106(6) (1958), RIGHT OF WAY PROJECT 9250-14-20 (2015), IRON BELT MINING COMPANY'S CENTURY ADDITION TO THE VILLAGE OF IRON BELT, AND FOUND MONUMENTS.

TLE ACQUISITIONS ARE FOR THE PURPOSE OF SLOPING AND GRADING.

R/W COURSE TABLE			
() = RECORDED AS / * = SAME AS RECORDED			
POINT TO POINT	COURSE BEARING	DISTANCE	
100 TO 25	(SEE ERWC1 SUB 2)		
25 TO 26	N61°54'13"E (N61°54'27"E)	160.82' (160.70')	
26 TO 27	S28°13'06"E (S28°13'22"E)	2.01' *	
27 TO 101	N61°54'13"E	431.36'	
101 TO 102	S28°05'47"E	33.20'	
102 TO 103	S28°05'47"E	32.80'	
103 TO 104	S27°21'32"W	30.35'	
104 TO 105	S58°04'39"W	75.17'	
105 TO 106	S63°58'27"W	272.99'	
106 TO 107	S75°13'34"W	53.64'	
107 TO 24	S61°54'13"W	277.84'	
24 TO 23	S61°54'10"W (S61°54'30"W)	37.64' (37.72')	
23 TO 21	N77°42'36"W (N77°42'19"W)	156.38' (156.38')	
21 TO 20	N77°42'36"W	60.00'	
20 TO 17	N77°42'36"W (N77°42'19"W)	149.59' (149.59')	
17 TO 16	N77°42'36"W	20.00'	
16 TO 14	N77°42'36"W (N77°42'19"W)	178.51' (178.51')	
14 TO 13	N77°42'36"W	60.00'	
13 TO 108	N77°42'36"W	118.67'	
108 TO 12	N77°42'36"W	16.00'	
12 TO 9	N77°42'36"W (N77°42'19"W)	118.68' (118.68')	
9 TO 109	N77°42'36"W	60.00'	
109 TO 8	N77°42'36"W	120.00'	
8 TO 7	N77°42'36"W	16.00'	

R/W COURSE TABLE (CONT'D)			
() = RECORDED AS / * = SAME AS RECORDED			
POINT TO POINT	COURSE BEARING	DISTANCE	
7 TO 4	N77°42'36"W	120.00'	
4 TO 110	N77°42'36"W	60.00'	
110 TO 3	N77°42'36"W	240.00'	
3 TO 111	N12°17'22"E	29.87'	
111 TO 2	N12°17'22"E	30.13'	
2 TO 112	S77°42'36"E	216.29'	
112 TO 113	N65°09'48"E	29.73'	
113 TO 114	S83°26'16"E	60.30'	
114 TO 115	S77°12'37"E	2.29'	
115 TO 116	S12°16'14"W	23.95'	
116 TO 5	S77°42'36"E	117.71'	
5 TO 6	S77°42'36"E	16.00'	
6 TO 117	S77°42'36"E	120.00'	
117 TO 118	S87°05'22"E	60.81'	
118 TO 119	S77°39'51"E	18.34'	
119 TO 120	S12°17'24"W	9.90'	
120 TO 10	S77°42'36"E	100.34'	
10 TO 11	S77°42'36"E	16.00'	
11 TO 121	S77°42'36"E	119.00'	
121 TO 15	S77°42'36"E	60.00'	
15 TO 18	S77°42'36"E (S77°42'19"E)	248.28' (248.28')	
18 TO 19	N12°16'50"E (N12°17'41"E)	5.00' (5.00')	
19 TO 22	S77°42'36"E (S77°42'41"E)	159.30' (159.30')	
22 TO 100	(SEE ERWC1 SUB 1)		

R/W MONUMENT TABLE		
POINT NUMBER	STATION	OFFSET
2	669+25.71	30.12'LT
3	669+25.69	29.87'RT
4	672+25.69	29.97'RT
5	673+45.71	30.00'LT
6	673+61.71	29.99'LT
7	673+45.69	30.00'RT
8	673+61.69	30.01'RT
9	675+41.72	29.91'RT
10	676+60.35	30.18'LT
11	676+76.35	30.20'LT
12	676+60.40	29.82'RT
13	677+95.07	29.71'RT
14	678+55.07	29.66'RT
15	678+55.35	30.34'LT
16	680+33.58	29.52'RT
17	680+53.58	29.50'RT
18	681+03.63	30.54'LT
19	681+03.63	35.54'LT
20	682+03.17	29.38'RT
21	682+62.76	29.37'RT
22	682+63.49	35.62'LT
23	684+01.70	59.06'RT
24	684+33.38	47.86'RT
25	685+32.38	35.30'LT
26	686+93.65	35.30'LT
27	686+93.65	33.29'LT
100	684+54.35	34.69'LT





R/W MONUMENT TABLE (CONT'D)		
POINT NUMBER	STATION	OFFSET
101	691+25.01	33.20'LT
102	691+25.01	0.00'RT
103	691+25.01	32.80'RT
104	691+00.00	50.00'RT
105	690+25.00	55.00'RT
106	687+52.19	45.08'RT
107	687+00.00	32.71'RT
108	676+76.40	29.80'RT
109	674+81.72	29.96'RT
110	671+65.69	29.95'RT
111	669+25.70	0.00'RT
112	671+42.00	30.06'LT
113	671+65.71	48.00'LT
114	672+25.71	54.00'LT
115	672+28.00	53.98'LT
116	672+28.00	30.03'LT
117	674+81.67	30.04'LT
118	675+41.66	40.00'LT
119	675+60.00	40.00'LT
120	675+60.01	30.10'LT
121	677+95.35	30.29'LT
122	684+44.44	0.00'RT

FOUND MONUMENTS TABLE		
POINT NUMBER	Y	X
1	352900.910	707349.377
2	352888.139	707408.002
3	352829.514	707395.231
4	352765.657	707688.357
5	352798.738	707818.378
6	352795.332	707834.011
7	352740.113	707805.606
8	352736.708	707821.240
9	352698.393	707997.114
10	352731.755	708125.846
11	352728.350	708141.480
12	352673.131	708113.074
13	352644.466	708244.655
14	352631.694	708303.280
15	352690.248	708316.378
16	352593.697	708477.699
17	352589.439	708497.241
18	352637.399	708558.967
19	352642.285	708560.031
20	352557.597	708643.403
21	352544.826	708702.028
22	352608.376	708715.681
23	352511.538	708854.827
24	352529.265	708888.031
25	352641.372	708953.622
26	352717.110	709095.486
27	352715.343	709096.434
28	352657.300	709127.854



177008
Filing Fee: \$25.00 Pages: 2

IRON COUNTY, WIS
Daniel J. Soine, Register of Deeds
Recorded on June 20, 2024 at 9:20 AM
This document has been electronically Recorded

RESERVED FOR REGISTER OF DEEDS
PROJECT NUMBER 9250-14-21-4.01
SHEET 1 OF 2

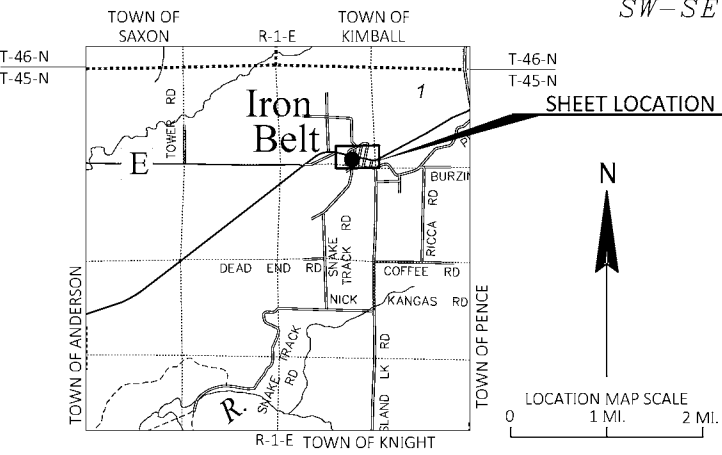
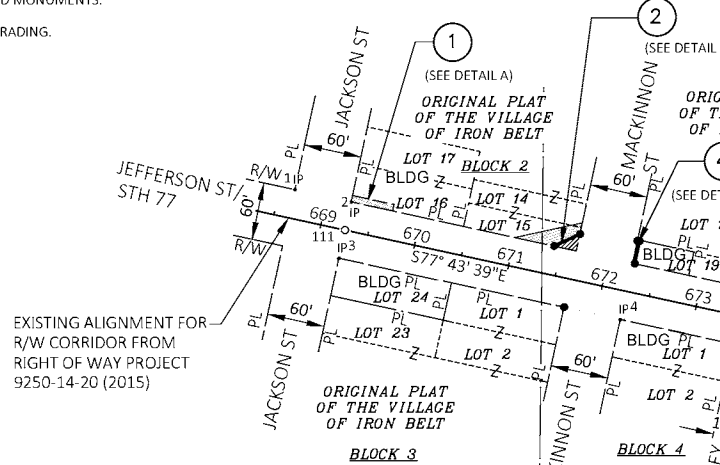
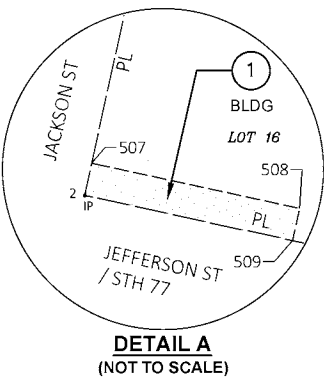
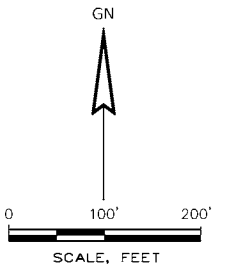


TLE POINTST TABLE		
POINT NUMBER	STATION	OFFSET
500	690+50.00	33.22'LT
501	690+50.00	40.00'LT
502	691+10.00	40.00'LT
503	691+10.00	33.21'LT
504	674+81.72	32.00'RT
505	674+65.00	32.00'RT
506	674+65.00	29.97'RT
507	669+25.71	37.00'LT
508	669+70.00	37.00'LT
509	669+70.00	30.11'LT
510	671+00.00	30.07'LT
511	671+65.71	60.00'LT
529	690+39.68	54.02'RT
530	690+38.99	64.49'RT
531	690+05.01	62.87'RT
532	690+05.48	54.29'RT

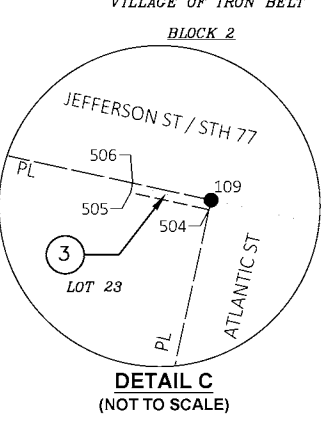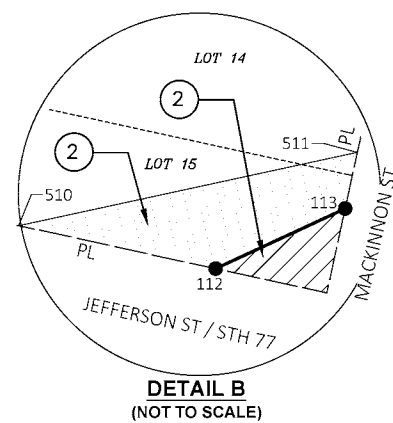

UTILITY INTERESTS REQUIRED		
UTILITY NUMBER	UTILITY OWNER	INTEREST REQUIRED
200	BRIGHTSPEED	RELEASE OF RIGHTS

EASEMENT TABLE			
EASEMENT NUMBER	OWNER	RECORDING INFORMATION	LOCATED IN PARCEL #
200	CENTURYTEL	DOC. 127872, V.250, P.231	6, 7
200	CENTURYTEL	DOC. 126058, V.242, P.529	6

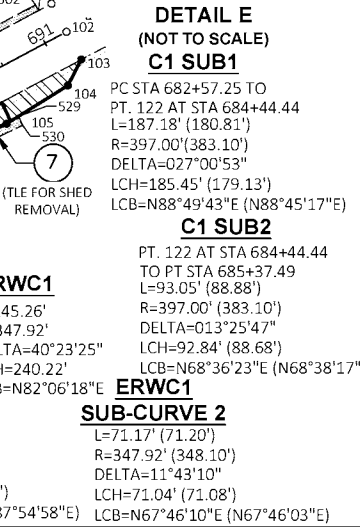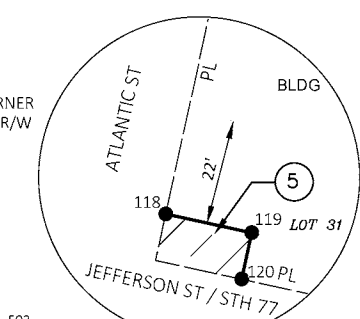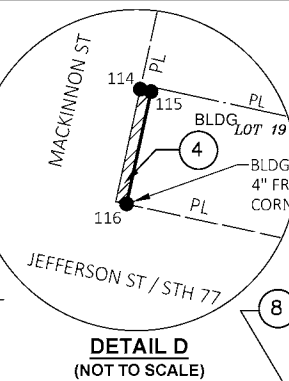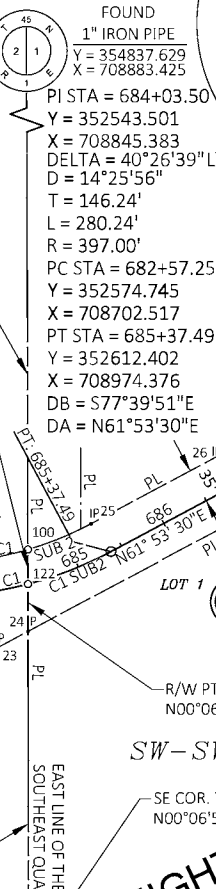

JEWELL
associates engineers, inc.
Engineers - Architects - Surveyors

I, NOAH E. ANLIKER, PROFESSIONAL LAND SURVEYOR, HEREBY CERTIFY THAT IN FULL COMPLIANCE WITH THE PROVISIONS OF SECTION 84.095 OF THE WISCONSIN STATUTES AND UNDER THE DIRECTION OF THE DEPARTMENT OF TRANSPORTATION, I HAVE SURVEYED AND MAPPED THIS TRANSPORTATION PROJECT PLAT AND SUCH PLAT CORRECTLY REPRESENTS ALL EXTERIOR BOUNDARIES OF THE SURVEYED LAND.

SIGNATURE: *Noah E. Anliker* DATE: 6/12/2024
PRINT NAME: NOAH E. ANLIKER
REGISTRATION NUMBER: S-3265

THIS PLAT AND RELOCATION ORDER ARE APPROVED FOR THE DEPARTMENT OF TRANSPORTATION

SIGNATURE: *Brent L. Stella* DATE: 6/20/2024
PRINT NAME: BRENT STELLA


STATE OF WISCONSIN
DEPARTMENT OF TRANSPORTATION
TRANSPORTATION PROJECT PLAT TITLE SHEET

9250-14-21

MELLEN - HURLEY

UPSON LAKE ROAD TO ODANAH ROAD

STH 77
IRON COUNTY

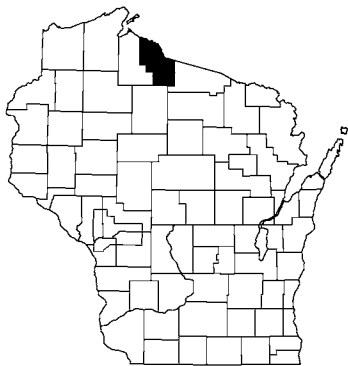

CONVENTIONAL SYMBOLS

SECTION LINE	---	SECTION CORNER SYMBOL		R/W MONUMENT (TO BE SET)	•
QUARTER LINE	---	NON-MONUMENTED R/W POINT	○		
SIXTEENTH LINE	---	FOUND SURVEY MONUMENT (SEE FOUND MONUMENTS TABLE)	IP		
NEW REFERENCE LINE	---				
NEW R/W LINE	---				
EXISTING R/W OR HE LINE	---				
PROPERTY LINE	---				
LOT, TIE & OTHER MINOR LINES	---				
SLOPE INTERCEPT	---				
CORPORATE LIMITS	---				
UNDERGROUND FACILITY (COMMUNICATIONS, ELECTRIC, ETC.)	---				
NEW R/W (FEE OR HE) (HATCHING VARIES BY OWNER)	---				
TEMPORARY LIMITED EASEMENT AREA	---				
EASEMENT AREA (PERMANENT LIMITED OR RESTRICTED DEVELOPMENT)	---				
TRANSMISSION STRUCTURES	---				
BUILDING	---				
BRIDGE	---				

CONVENTIONAL ABBREVIATIONS


ACCESS RIGHTS	AR	POINT OF INTERSECTION	PI
ACRES	AC	PROPERTY LINE	PL
AHEAD	AH	RECORDED AS	(100')
ALUMINUM	ALUM	REEL / IMAGE	R/I
AND OTHERS	ET AL	REFERENCE LINE	R/L
BACK	BK	REMAINING	REM
BLOCK	BLK	RESTRICTIVE DEVELOPMENT	RDE
CENTERLINE	C/L	EASEMENT	
CERTIFIED SURVEY MAP	CSM	RIGHT	RT
CONCRETE	CONC	RIGHT OF WAY	R/W
COUNTY	CO	SECTION	SEC
COUNTY TRUNK HIGHWAY	CTH	SEPTIC VENT	SEP
DISTANCE	DIST	SQUARE FEET	SF
CORNER	COR	STATE TRUNK HIGHWAY	STH
DOCUMENT NUMBER	DOC	STATION	STA
EASEMENT	EASE	TELEPHONE PEDESTAL	TP
EXISTING	EX	TEMPORARY LIMITED EASEMENT	TLE
GAS VALVE	GV		
GRID NORTH	GN	TRANSPORTATION PROJECT	TPP
HIGHWAY EASEMENT	HE	PLAT	
IDENTIFICATION	ID	UNITED STATES HIGHWAY	USH
LAND CONTRACT	LC	VOLUME	V
LEFT	LT		
MONUMENT	MON		
NATIONAL GEODETIC SURVEY	NGS		
NUMBER	NO		
OUTLOT	OL		
PAGE	P		
POINT OF TANGENCY	PT		
PERMANENT LIMITED EASEMENT	PLE		
POINT OF BEGINNING	POB		
POINT OF CURVATURE	PC		
POINT OF COMPOUND CURVE	PCC		

CURVE DATA

LONG CHORD	LCH
LONG CHORD BEARING	LCB
RADIUS	R
DEGREE OF CURVE	D
CENTRAL ANGLE	Δ/DELTA
LENGTH OF CURVE	L
TANGENT	T
DIRECTION AHEAD	DA
DIRECTION BACK	DB

CONVENTIONAL UTILITY SYMBOLS

W	WATER
G	GAS
T	TELEPHONE
OH	OVERHEAD TRANSMISSION LINES
E	ELECTRIC
TV	CABLE TELEVISION
FO	FIBER OPTIC
SAN	SANITARY SEWER
SS	STORM SEWER
ET	ELECTRIC TOWER

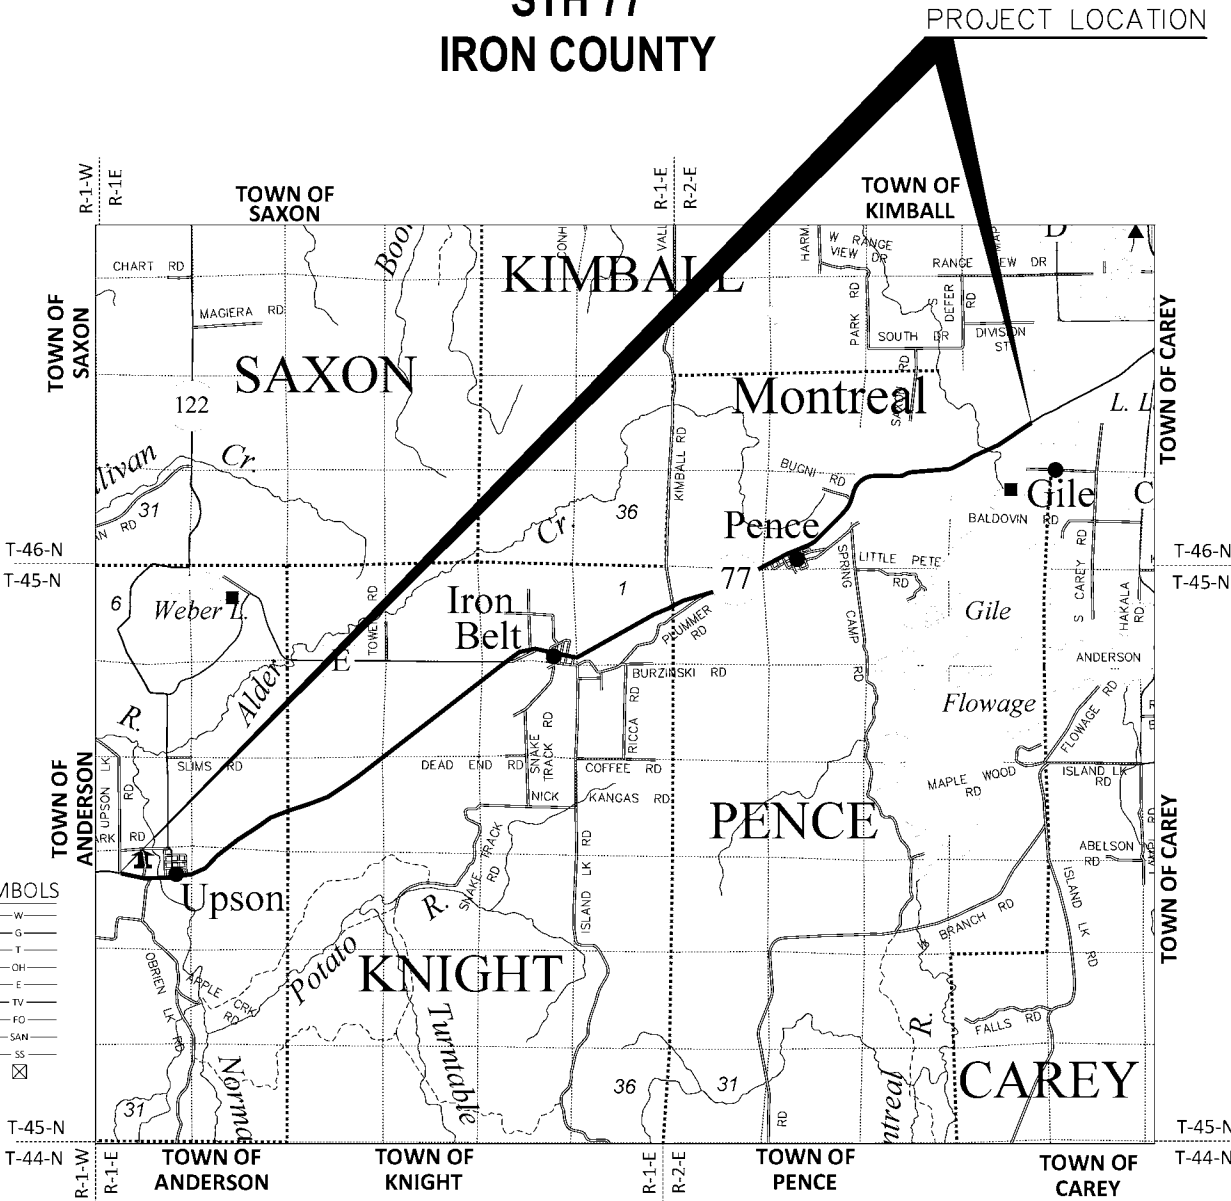

LAYOUT
SCALE 0 1.0 MI.



THE NOTES, CONVENTIONAL SYMBOLS, AND ABBREVIATIONS ARE ASSOCIATED WITH EACH TRANSPORTATION PROJECT PLAT FOR PROJECT 9250-14-21

NOTES:
POSITIONS SHOWN ON THIS PLAT ARE WISCONSIN COORDINATE REFERENCE SYSTEM COORDINATES (WISCRS), IRON COUNTY, NAD83(2011), IN U.S. SURVEY FEET. VALUES SHOWN ARE GRID COORDINATES, GRID BEARINGS, AND GRID DISTANCES. GRID DISTANCES MAY BE USED AS GROUND DISTANCES.

ALL NEW RIGHT-OF-WAY MONUMENTS WILL BE TYPE 2 (TYPICALLY 3/4" X 24" IRON REBARS), UNLESS OTHERWISE NOTED, AND WILL BE PLACED PRIOR TO THE COMPLETION OF THE PROJECT.

ALL RIGHT-OF-WAY LINES DEPICTED IN THE NON-ACQUISITION AREAS ARE INTENDED TO RE-ESTABLISH EXISTING RIGHT-OF-WAY LINES AS DETERMINED FROM PREVIOUS PROJECTS, OTHER RECORDED DOCUMENTS, CENTERLINE OF EXISTING PAVEMENTS AND/OR EXISTING OCCUPATIONAL LINES.

RIGHT-OF-WAY BOUNDARIES ARE DEFINED WITH COURSES OF THE PERIMETER OF THE HIGHWAY LANDS REFERENCED TO THE U.S. PUBLIC LAND SURVEY SYSTEM OR OTHER "SURVEYS" OF PUBLIC RECORD.

DIMENSIONING FOR THE NEW RIGHT-OF-WAY IS MEASURED ALONG AND PERPENDICULAR TO THE NEW REFERENCE LINES.

A TEMPORARY LIMITED EASEMENT (TLE) IS A RIGHT FOR CONSTRUCTION PURPOSES, AS DEFINED HEREIN, INCLUDING THE RIGHT TO OPERATE NECESSARY EQUIPMENT THEREON, THE RIGHT OF INGRESS AND EGRESS, AS LONG AS REQUIRED FOR SUCH PUBLIC PURPOSE, INCLUDING THE RIGHT TO PRESERVE, PROTECT, REMOVE, OR PLANT THEREON ANY VEGETATION THAT THE HIGHWAY AUTHORITIES MAY DEEM DESIRABLE. ALL (TLES) ON THIS PLAT EXPIRE AT THE COMPLETION OF THE CONSTRUCTION PROJECT FOR WHICH THIS INSTRUMENT IS GIVEN.

PROPERTY LINES SHOWN ON THIS PLAT FOR PROPERTIES BEING IMPACTED ARE DRAWN FROM DATA DERIVED FROM FILED/RECORDED MAPS AND DOCUMENTS OF PUBLIC RECORD. THIS PLAT MAY NOT BE A TRUE REPRESENTATION OF EXISTING PROPERTY LINES, EXCLUDING RIGHT-OF-WAY, AND SHOULD NOT BE USED AS A SUBSTITUTE FOR AN ACCURATE FIELD SURVEY.

FOR CURRENT ACCESS/DRIVEWAY INFORMATION, CONTACT THE PLANNING UNIT OF THE WISCONSIN DEPARTMENT OF TRANSPORTATION OFFICE IN RHINELANDER.

PARCEL AND UTILITY IDENTIFICATION NUMBERS MAY NOT POINT TO ALL AREAS OF ACQUISITION, AS NOTED ON THE TPP DETAIL PAGES.

INFORMATION FOR THE BASIS OF EXISTING HIGHWAY RIGHT-OF-WAY POINTS OF REFERENCE AND ACCESS CONTROL ARE LISTED ON THE TPP DETAIL PAGES.

PROJECT NUMBER 9250-14-21 -4. 01
SHEET 2 OF 2

TRANSPORTATION PROJECT PLAT NO: 9250-14-21 - 4.02

PART OF LOT 6, BLOCK 7, LOT 1, BLOCK 5, LOT 6, BLOCK 4, ORIGINAL PLAT OF THE VILLAGE OF PENCE, IN THE SW¼ OF THE SW¼, AND PART OF LOT 1, BLOCK 2, ORIGINAL PLAT OF THE VILLAGE OF PENCE, IN THE SE¼ OF THE SW¼ ALL IN SECTION 32, TOWNSHIP 46 NORTH, RANGE 2 EAST, TOWN OF PENCE, IRON COUNTY, WISCONSIN.

RELOCATION ORDER STH 77, MELLE - HURLEY, UPSON LAKE ROAD TO ODANAH ROAD, IRON COUNTY

TO PROPERLY ESTABLISH, LAY OUT, WIDEN, ENLARGE, EXTEND, CONSTRUCT, RECONSTRUCT, IMPROVE, OR MAINTAIN A PORTION OF THE HIGHWAY DESIGNATED ABOVE, THE STATE OF WISCONSIN DEPARTMENT OF TRANSPORTATION DEEMS IT NECESSARY TO RELOCATE OR CHANGE SAID HIGHWAY AND ACQUIRE CERTAIN LANDS AND INTERESTS OR RIGHTS IN LANDS FOR THE ABOVE NAMED PROJECT.

TO EFFECT THIS CHANGE, PURSUANT TO AUTHORITY GRANTED UNDER SECTION 84.02 (3), 84.09, AND 84.30, WISCONSIN STATUTES, THE DEPARTMENT OF TRANSPORTATION HEREBY ORDERS THAT:

- THAT PORTION OF SAID HIGHWAY AS SHOWN ON THIS PLAT IS LAID OUT AND ESTABLISHED TO THE LINES AND WIDTHS AS SO SHOWN FOR THE ABOVE NAMED PROJECT.
- THE LANDS OR INTERESTS OR RIGHTS IN LANDS AS SHOWN ON THIS PLAT ARE REQUIRED BY THE DEPARTMENT FOR THE ABOVE PROJECT AND SHALL BE ACQUIRED IN THE NAME OF THE STATE OF WISCONSIN, PURSUANT TO THE PROVISIONS OF SUBSECTION 84.09 (1) OR (2), WISCONSIN STATUTES.

FOR CURRENT ACCESS/DRIVEWAY INFORMATION, CONTACT THE PLANNING UNIT OF THE WISCONSIN DEPARTMENT OF TRANSPORTATION OFFICE IN RHINELANDER.

POSITIONS SHOWN ON THIS PLAT ARE WISCONSIN COORDINATE REFERENCE SYSTEM COORDINATES (WISCRS), IRON COUNTY, NAD 83 (2011), IN US SURVEY FEET. VALUES SHOWN ARE GRID COORDINATES, GRID BEARINGS, AND GRID DISTANCES. GRID DISTANCES MAY BE USED AS GROUND DISTANCES.

ALL NEW RIGHT-OF-WAY MONUMENTS WILL BE TYPE 2 (TYPICALLY ¾" X 24" IRON REBARS), UNLESS OTHERWISE NOTED, AND WILL BE PLACED PRIOR TO THE COMPLETION OF THE PROJECT.

FOUND MONUMENT INFORMATION SHOWN REPRESENTS TYPE AND LOCATION OF EXISTING MONUMENTS WITHOUT OPINION AS TO THEIR USE AS A PROPERTY CORNER.

FOR ADDITIONAL INFORMATION REFER TO THE TITLE SHEET, RECORDED AS SHEET 2 OF 2 OF DOCUMENT 177008.

EXISTING HIGHWAY RIGHT-OF-WAY FOR STH 77 ESTABLISHED FROM PROJECT S0106(6) (1958), RIGHT OF WAY PROJECT 9250-14-20 (2015), DIVISION JOB 7031 (1937), ORIGINAL PLAT OF THE VILLAGE OF PENCE, AND FOUND MONUMENTS.

EXISTING RIGHT-OF-WAY FOR OAK STREET ESTABLISHED FROM RIGHT OF WAY PROJECT 9250-14-20 (2015), DIVISION JOB 7031 (1937), ORIGINAL PLAT OF THE VILLAGE OF PENCE, AND FOUND MONUMENTS.

EXISTING RIGHT-OF-WAY FOR HEMLOCK STREET ESTABLISHED FROM RIGHT OF WAY PROJECT 9250-14-20 (2015), DIVISION JOB 7031 (1937), ORIGINAL PLAT OF THE VILLAGE OF PENCE, AND FOUND MONUMENTS.

EXISTING RIGHT-OF-WAY FOR SPRUCE STREET ESTABLISHED FROM RIGHT OF WAY PROJECT 9250-14-20 (2015), DIVISION JOB 7031 (1937), ORIGINAL PLAT OF THE VILLAGE OF PENCE, AND FOUND MONUMENTS.

EXISTING RIGHT-OF-WAY FOR LINDEN STREET ESTABLISHED FROM RIGHT OF WAY PROJECT 9250-14-20 (2015), DIVISION JOB 7031 (1937), ORIGINAL PLAT OF THE VILLAGE OF PENCE, AND FOUND MONUMENTS.

EXISTING RIGHT-OF-WAY FOR MAPLE STREET ESTABLISHED FROM RIGHT OF WAY PROJECT 9250-14-20 (2015), DIVISION JOB 7031 (1937), ORIGINAL PLAT OF THE VILLAGE OF PENCE, AND FOUND MONUMENTS.

EXISTING RIGHT-OF-WAY FOR CEDAR STREET ESTABLISHED FROM RIGHT OF WAY PROJECT 9250-14-20 (2015), DIVISION JOB 7031 (1937), ORIGINAL PLAT OF THE VILLAGE OF PENCE, AND FOUND MONUMENTS.

EXISTING RIGHT-OF-WAY FOR BIRCH STREET ESTABLISHED FROM RIGHT OF WAY PROJECT 9250-14-20 (2015) DIVISION JOB 7031 (1937), ORIGINAL PLAT OF THE VILLAGE OF PENCE, AND FOUND MONUMENTS.

TLE ACQUISITIONS ARE FOR THE PURPOSE OF SLOPE GRADING.

SCHEDULE OF LANDS AND INTERESTS REQUIRED					
PARCEL NUMBER	OWNER (S)	INTEREST REQUIRED	R/W S.F. REQUIRED		
			NEW	EXISTING	TOTAL
2	IRON COUNTY	TLE			22
9	JEFFERY TENLEN, JR., A SINGLE INDIVIDUAL	FEE	148	-	148
10	ANDREW HAMM AND RENEE OLSON, AS JOINT TENANTS	FEE	305	-	305
11	JAMES ROUSE, A SINGLE MAN	FEE	62	-	62


NOTE: OWNER'S NAMES ARE SHOWN FOR REFERENCE PURPOSES ONLY AND ARE SUBJECT TO CHANGE PRIOR TO THE TRANSFER OF LAND INTERESTS TO THE DEPARTMENT.

TLE POINTS TABLE		
POINT NUMBER	STATION	OFFSET
513	821+10.76	39.00'RT
514	821+00.00	34.95'RT

PI STA = 814+36.37
Y = 358303.931
X = 720485.152
DELTA = 7°03'27"RT
D = 1°44'26"
T = 203.00'
L = 405.49'
R = 3292.00'
PC STA = 812+33.37
Y = 358205.900
X = 720307.388
PT STA = 816+38.86
Y = 358379.378
X = 720673.614
DB = N61°07'30"E
DA = N68°10'56"E

R/W COURSE TABLE		
() = RECORDED AS		
POINT TO POINT	COURSE BEARING	DISTANCE
200 TO 201	S05° 37' 11"W	24.99'
201 TO 202	S05° 37' 11"W	42.57'
202 TO 39	S68° 14' 43"W	492.79'
39 TO 203	S68° 14' 43"W	60.00'
203 TO 204	S68° 14' 43"W	300.39'
204 TO 205	S68° 14' 43"W	60.00'
205 TO 206	S68° 14' 43"W	300.97'
206 TO 207	S66° 39' 15"W	60.00'
207 TO 208	S60° 50' 17"W	302.33'
208 TO 209	S30° 06' 09"W	16.76'
209 TO 210	S51° 39' 43"W	60.82'
210 TO 211	S89° 34' 41"W	37.98'
211 TO 212	S60° 50' 17"W	265.44'
212 TO 213	S60° 50' 17"W	60.00'
213 TO 214	S60° 50' 17"W	299.18'
214 TO 215	S60° 50' 17"W	60.00'
215 TO 216	S60° 50' 17"W	289.20'
216 TO 217	S28° 52' 30"E	13.22'
217 TO 218	S60° 55' 50"W	11.72'
218 TO 219	N29° 04' 10"W	50.04'
219 TO 30	N29° 04' 10"W	23.16'
30 TO 220	N60° 50' 17"E	301.67'
220 TO 221	N60° 50' 17"E	60.00'
221 TO 222	N60° 50' 17"E	49.29'
222 TO 223	N29° 04' 10"W	7.00'
223 TO 32	N60° 50' 17"E	249.64'
32 TO 34	N67° 29' 33"E	60.41'
34 TO 35	N60° 50' 17"E (N60°33'E)	298.52' (300.00')

R/W COURSE TABLE (CONT'D.)		
() = RECORDED AS		
POINT TO POINT	COURSE BEARING	DISTANCE
35 TO 36	N60°50'17"E	60.00'
36 TO 37	N60°50'17"E	333.23'
37 TO 200	N68°14'43"E	1296.27'

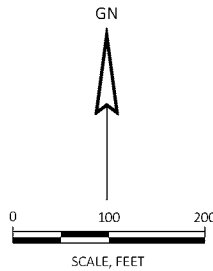

FOUND ALUMINUM MONUMENT
Y = 362861.508
X = 722044.941

RESERVED FOR REGISTER OF DEEDS
PROJECT NUMBER 9250-14-21-4.02

N¼ COR. TO R/W PT. 200
S05°37'11"E, 4086.71'

5¼ COR. TO R/W PT. 202
N05°37'11"E, 1323.21'

S¼ COR. TO N¼ COR.
N05°37'11"E, 5477.48'

FOUND
1" IRON ROD
Y = 357410.345
X = 721508.545





C3 SUB 1

ALIGNMENT SUB-CURVE
PC STA 826+01.69 TO
R/L STA 826+83.21
L=81.52'
R=1495.00'
DELTA=003°07'28"
LCB=81.51'
LCB=N66°37'12"E


PI STA = 829+11.06
Y = 358852.196
X = 721854.683
DELTA = 23°22'59"LT
D = 3°49'57"
T = 309.37'
L = 610.13'
R = 1495.00'
PC STA = 826+01.69
Y = 358737.217
X = 721567.473
PT STA = 832+11.82
Y = 359071.718
X = 722072.672
DB = N68°10'56"E
DA = N44°47'57"E

ALIGNMENT SUB-CURVE
R/L STA 826+83.21 TO
PT STA 832+11.82
L=528.61'
R=1495.00'
DELTA=020°15'32"
LCB=525.86'
LCB=N54°55'43"E


R/W MONUMENT TABLE		
POINT NUMBER	STATION	OFFSET
30	799+90.03	23.16'LT
32	806+50.61	33.47'LT
34	807+10.65	26.77'LT
35	810+09.16	28.26'LT
36	810+69.16	28.56'LT
37	814+00.70	34.53'LT
39	821+70.80	35.03'RT
200	826+96.10	21.47'LT
201	826+83.21	0.00'RT
202	826+62.08	36.81'RT
203	821+10.77	34.95'RT
204	818+10.38	34.62'RT
205	817+50.38	34.56'RT
206	814+47.63	28.72'RT
207	813+87.16	26.29'RT
208	810+83.57	31.36'RT
209	810+69.20	40.00'RT
210	810+09.21	50.00'RT
211	809+75.82	31.90'RT
212	807+10.38	33.23'RT
213	806+50.38	33.53'RT
214	803+51.20	35.03'RT
215	802+91.20	35.33'RT
216	800+02.00	36.78'RT
217	800+02.00	50.00'RT
218	799+90.28	50.04'RT
219	799+90.11	0.00'RT
220	802+91.70	24.67'LT
221	803+51.71	24.97'LT
222	804+00.99	25.22'LT
223	804+00.97	32.22'LT

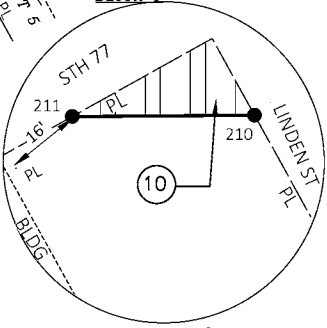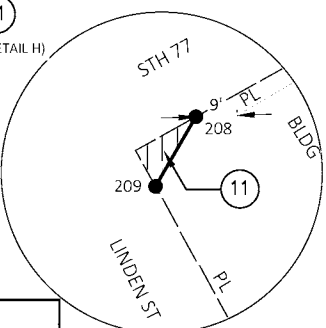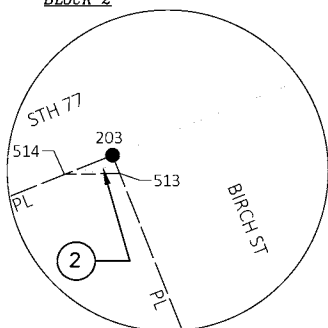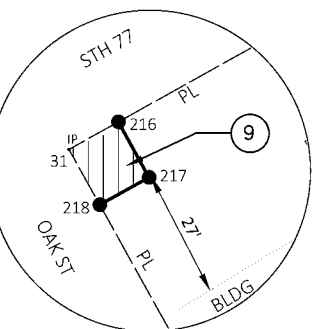

FOUND MONUMENTS TABLE			
POINT NUMBER	Y	X	TYPE
29	357596.535	719155.048	0.75" IRON BAR
30	357625.772	719207.443	0.75" IRON BAR
31	357573.329	719236.595	0.50" IRON BAR
32	357953.792	719780.917	CAPPED IRON BAR
33	357947.679	719784.328	0.75" IRON BAR
34	357976.917	719836.724	0.75" IRON BAR
35	358122.380	720097.405	0.75" IRON BAR
36	358151.617	720149.800	0.75" IRON BAR
37	358313.991	720440.789	CAPPED IRON BAR
38	358555.611	721046.264	CAPPED IRON BAR
39	358544.564	721180.467	0.75" IRON BAR

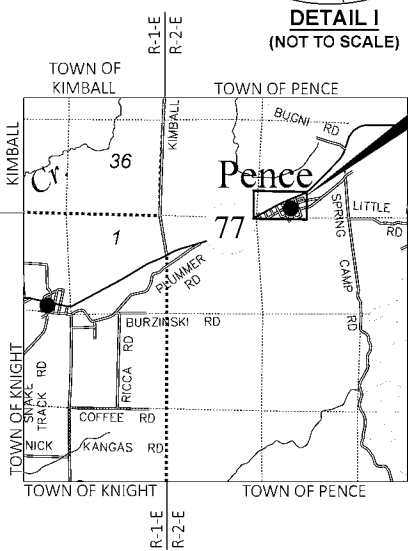

SHEET LOCATION

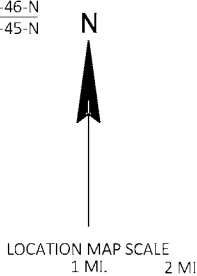

JEWELL
associates engineers, inc.
Engineers - Architects - Surveyors

NOAH E. ANLIKER
S-3265
CAZENOVIA
WISCONSIN
LAND SURVEYOR

I, NOAH E. ANLIKER, PROFESSIONAL LAND SURVEYOR, HEREBY CERTIFY THAT IN FULL COMPLIANCE WITH THE PROVISIONS OF SECTION 84.095 OF THE WISCONSIN STATUTES AND UNDER THE DIRECTION OF THE DEPARTMENT OF TRANSPORTATION, I HAVE SURVEYED AND MAPPED THIS TRANSPORTATION PROJECT PLAT AND SUCH PLAT CORRECTLY REPRESENTS ALL EXTERIOR BOUNDARIES OF THE SURVEYED LAND.

SIGNATURE: *Noah E. Anliker* DATE: 8/28/2024
PRINT NAME: NOAH E. ANLIKER
REGISTRATION NUMBER: S-3265

THIS PLAT AND RELOCATION ORDER ARE APPROVED FOR
THE DEPARTMENT OF TRANSPORTATION

SIGNATURE: *Brent L. Stella* DATE: 8/28/2024
PRINT NAME: BRENT STELLA

TRANSPORTATION PROJECT PLAT NO: 9250-14-21 - 4.03

PART OF OUTLOT A, BLOCK 2, AND PART OF LOT 11, BLOCK 1, CITY OF MONTREAL PLAT NO. 1, LOCATED IN THE SW¼ OF THE SE¼, ALSO PART OF THE SE¼ OF THE SW¼, ALL IN SECTION 28, TOWNSHIP 46 NORTH, RANGE 2 EAST, CITY OF MONTREAL, IRON COUNTY, WISCONSIN.

RELOCATION ORDER STH 77, MELLEN - HURLEY, UPSON LAKE ROAD TO ODANAH ROAD, IRON COUNTY

TO PROPERLY ESTABLISH, LAY OUT, WIDEN, ENLARGE, EXTEND, CONSTRUCT, RECONSTRUCT, IMPROVE, OR MAINTAIN A PORTION OF THE HIGHWAY DESIGNATED ABOVE, THE STATE OF WISCONSIN DEPARTMENT OF TRANSPORTATION DEEMS IT NECESSARY TO RELOCATE OR CHANGE SAID HIGHWAY AND ACQUIRE CERTAIN LANDS AND INTERESTS OR RIGHTS IN LANDS FOR THE ABOVE NAMED PROJECT.

TO EFFECT THIS CHANGE, PURSUANT TO AUTHORITY GRANTED UNDER SECTION 84.02 (3), 84.09, AND 84.30, WISCONSIN STATUTES, THE DEPARTMENT OF TRANSPORTATION HEREBY ORDERS THAT:

- THAT PORTION OF SAID HIGHWAY AS SHOWN ON THIS PLAT IS LAID OUT AND ESTABLISHED TO THE LINES AND WIDTHS AS SO SHOWN FOR THE ABOVE NAMED PROJECT.
- THE LANDS OR INTERESTS OR RIGHTS IN LANDS AS SHOWN ON THIS PLAT ARE REQUIRED BY THE DEPARTMENT FOR THE ABOVE PROJECT AND SHALL BE ACQUIRED IN THE NAME OF THE STATE OF WISCONSIN, PURSUANT TO THE PROVISIONS OF SUBSECTION 84.09 (1) OR (2), WISCONSIN STATUTES.

FOR CURRENT ACCESS/DRIVEWAY INFORMATION, CONTACT THE PLANNING UNIT OF THE WISCONSIN DEPARTMENT OF TRANSPORTATION OFFICE IN RHINELANDER.

POSITIONS SHOWN ON THIS PLAT ARE WISCONSIN COORDINATE REFERENCE SYSTEM COORDINATES (WISCRS), IRON COUNTY, NAD 83 (2011), IN US SURVEY FEET. VALUES SHOWN ARE GRID COORDINATES, GRID BEARINGS, AND GRID DISTANCES. GRID DISTANCES MAY BE USED AS GROUND DISTANCES.

ALL NEW RIGHT-OF-WAY MONUMENTS WILL BE TYPE 2 (TYPICALLY ¾" X 24" IRON REBARS), UNLESS OTHERWISE NOTED, AND WILL BE PLACED PRIOR TO THE COMPLETION OF THE PROJECT.

FOUND MONUMENT INFORMATION SHOWN REPRESENTS TYPE AND LOCATION OF EXISTING MONUMENTS WITHOUT OPINION AS TO THEIR USE AS A PROPERTY CORNER.

FOR ADDITIONAL INFORMATION REFER TO THE TITLE SHEET, RECORDED AS SHEET 2 OF 2 OF DOCUMENT 177008.

EXISTING HIGHWAY RIGHT-OF-WAY FOR STH 77 ESTABLISHED FROM DIVISION JOB. 7066 (1937), RIGHT OF WAY PROJECT 9250-09-21 (2015), CITY OF MONTREAL PLAT NO. 1, AND FOUND MONUMENTS.

EXISTING RIGHT-OF-WAY FOR BESSEMER STREET ESTABLISHED FROM DIVISION JOB. 7066 (1937), RIGHT OF WAY PROJECT 9250-09-21 (2015), CITY OF MONTREAL PLAT NO. 1, AND FOUND MONUMENTS.


EXISTING RIGHT-OF-WAY FOR SAXON ROAD ESTABLISHED FROM DIVISION JOB. 7066 (1937), RIGHT OF WAY PROJECT 9250-09-21 (2015), CITY OF MONTREAL PLAT NO. 1, AND FOUND MONUMENTS.

EXISTING RIGHT-OF-WAY FOR N. LAWRENCE STREET ESTABLISHED FROM DIVISION JOB. 7066 (1937), RIGHT OF WAY PROJECT 9250-09-21 (2015), CITY OF MONTREAL PLAT NO. 1, AND FOUND MONUMENTS.


EXISTING RIGHT-OF-WAY FOR N. HAMILTON STREET ESTABLISHED FROM DIVISION JOB. 7066 (1937), RIGHT OF WAY PROJECT 9250-09-21 (2015), CITY OF MONTREAL PLAT NO. 1, AND FOUND MONUMENTS.

EXISTING RIGHT-OF-WAY FOR N. TEXAS AVENUE ESTABLISHED FROM DIVISION JOB. 7066 (1937), RIGHT OF WAY PROJECT 9250-09-21 (2015), CITY OF MONTREAL PLAT NO. 1, AND FOUND MONUMENTS.

TLE ACQUISITIONS ARE FOR THE PURPOSE OF SLOPE GRADING.

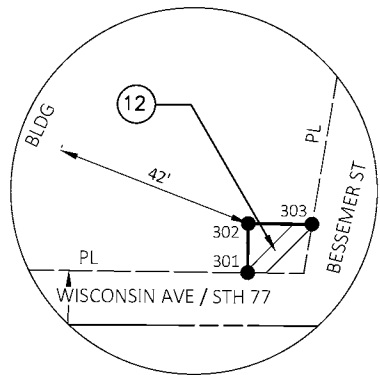

DETAIL J
(NOT TO SCALE)

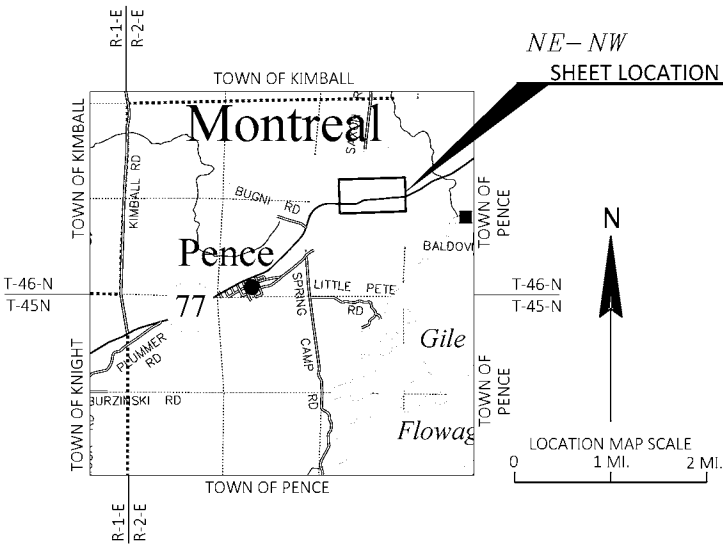

PI STA = 896+57.97
Y = 362535.673
X = 726764.928
DELTA = 33°37'54"LT
D = 9°50'41"
T = 175.89'
L = 341.62'
R = 582.00'
PC STA = 894+82.08
Y = 362537.750
X = 726589.048
PT STA = 898+23.71
Y = 362631.355
X = 726912.518
DB = S89°19'24"E
DA = N57°02'42"E

C4 SUB1
L=161.81'
R=582.00'
DELTA=15°55'45"
LCH=161.28'
LCB=N82°42'43"E

C4 SUB2
L=141.20'
R=582.00'
DELTA=13°54'02"
LCH=38.61'
LCB=N67°47'50"E

C4 SUB3
L=38.62'
R=582.00'
DELTA=03°48'08"
LCH=38.61'
LCB=N58°56'45"E

SCHEDULE OF LANDS AND INTERESTS REQUIRED					
PARCEL NUMBER	OWNER (S)	INTEREST REQUIRED	R/W S.F. REQUIRED		
			NEW	EXISTING	TOTAL
12	L.D.S. INC., A WISCONSIN CORPORATION	FEE	128		128
13	CITY OF MONTREAL	TLE			249
14	JAMES D. FORSLUND, A SINGLE INDIVIDUAL	TLE			187

NOTE: OWNER'S NAMES ARE SHOWN FOR REFERENCE PURPOSES ONLY AND ARE SUBJECT TO CHANGE PRIOR TO THE TRANSFER OF LAND INTERESTS TO THE DEPARTMENT.

PLOT DATE: August 28, 2024

PLOT BY: Tim Velte

PLOT SCALE: 1"=100'

R/W MONUMENT TABLE		
POINT NUMBER	STATION	OFFSET
40	891+35.88	51.68'LT
41	891+33.11	40.32'RT
45	893+95.76	51.42'LT
46	893+94.70	39.77'LT
47	895+66.99	47.45'RT
49	896+49.86	58.44'RT
50	897+48.38	63.24'LT
51	897+53.41	51.06'LT
52	898+23.60	69.97'LT
53	898+50.65	104.22'LT
54	898+94.63	112.94'LT
55	898+91.72	31.39'RT
62	903+37.94	33.50'LT
65	909+39.69	33.49'LT
66	909+39.31	32.51'RT
300	890+61.90	18.74'LT
301	890+60.00	29.75'LT
302	890+60.00	40.00'LT
303	890+73.30	40.00'LT
304	895+48.38	36.08'LT
305	904+17.94	33.55'LT
306	910+19.69	33.30'LT
307	912+67.17	32.34'LT

R/W MONUMENT TABLE (CONT'D)		
POINT NUMBER	STATION	OFFSET
308	912+63.91	0.00'RT
309	912+60.51	33.66'RT
310	909+99.31	32.61'RT
311	903+97.72	32.47'RT
312	903+37.72	32.50'RT
313	901+70.73	32.23'RT
314	897+15.24	41.25'RT
315	896+81.74	48.95'RT
316	890+72.12	40.26'RT
317	890+65.15	0.00'RT
319	896+43.89	0.00'RT
320	897+85.08	0.00'RT
321	897+40.34	36.94'RT
322	897+62.50	34.12'RT
323	898+72.44	108.42'LT

TLE POINTS TABLE		
POINT NUMBER	STATION	OFFSET
515	910+15.99	34.19'RT
516	909+99.19	55.00'RT
517	904+21.00	32.45'RT
518	903+97.65	54.00'RT

R/W COURSE TABLE		
* = SAME AS MEASURED		
POINT TO POINT	COURSE BEARING	DISTANCE
300 TO 301	N09° 08' 40"W	11.17'
301 TO 302	N00° 40' 53"E	10.25'
302 TO 303	S89° 19' 24"E	13.30'
303 TO 40	N80° 06' 32"E	63.66'
40 TO 45	S89° 16' 00"E	259.88'
45 TO 46	S05° 53' 05"W	11.70'
46 TO 304	S89° 16' 00"E	149.44'
304 TO 50	(SEE ERWC2)	
50 TO 51	S46° 12' 06"E	13.00' *
51 TO 52	N43° 47' 54"E	65.63'
52 TO 53	N05° 19' 41"E	43.64'
53 TO 323	N46° 08' 24"E	22.19'
323 TO 54	N46° 08' 24"E	23.71'
54 TO 62	N85° 22' 05"E	485.12'
62 TO 305	N85° 22' 37"E	80.00'
305 TO 65	N85° 22' 05"E	521.66'
65 TO 306	N85° 24' 09"E	80.00'
306 TO 307	N85° 30' 05"E	247.62'
307 TO 308	S01° 15' 56"W	32.50'
308 TO 309	S01° 15' 56"W	33.84'

R/W COURSE TABLE (CONT'D)		
* = SAME AS MEASURED		
POINT TO POINT	COURSE BEARING	DISTANCE
309 TO 310	S85° 30' 05"W	260.91'
310 TO 66	S85° 22' 10"W	60.15'
66 TO 311	S85° 22' 05"W	541.67'
311 TO 312	S85° 22' 48"W	60.00'
312 TO 313	S85° 22' 05"W	166.75'
313 TO 55	(SEE ERWC3)	
55 TO 322	S57° 20' 21"W	132.55'
322 TO 321	S57° 20' 21"W	23.68'
321 TO 314	S57° 20' 21"W	27.13'
314 TO 315	S57° 20' 18"W	36.90'
315 TO 49	S57° 20' 25"W	36.09'
49 TO 47	S85° 09' 50"W	90.99' *
47 TO 41	N89° 16' 00"W	440.48'
41 TO 316	N89° 16' 00"W	60.99'
316 TO 317	N09° 08' 40"W	40.86'
317 TO 300	N09° 08' 40"W	19.02'

177408
Filing Fee: \$25.00 Pages: 1

IRON COUNTY, WIS
Daniel J. Soine, Register of Deeds
Recorded on August 29, 2024 at 1:07 PM
This document has been electronically Recorded

RESERVED FOR REGISTER OF DEEDS
PROJECT NUMBER 9250-14-21-4.03

GN

4

0 100 200
SCALE, FEET

FOUND MONUMENTS TABLE			
POINT NUMBER	Y	X	TYPE
40	362593.509	726243.478	1" IRON PIPE
41	362501.551	726239.623	2" IRON PIPE
42	362592.254	726341.511	1" IRON PIPE
43	362591.219	726422.418	1" IRON PIPE
44	362498.787	726455.566	1" IRON PIPE
45	362590.183	726503.342	1" IRON PIPE
46	362578.547	726502.142	1" IRON PIPE
47	362495.913	726680.067	2" IRON PIPE
48	362447.007	726716.272	1" IRON PIPE
49	362503.584	726770.733	2" IRON PIPE
50	362651.643	726819.568	0.75" IRON PIPE
51	362642.642	726828.955	CAPPED IRON BAR
52	362690.010	726874.377	SURVEY MARKER PIN
53	362733.463	726878.429	COTTON GIN SPIKE
54	362765.268	726911.525	2" IRON PIPE
55	362641.927	726986.550	2" IRON PIPE
56	362650.204	726999.936	1" IRON PIPE
57	362772.873	727005.388	1" IRON PIPE
58	362780.948	727105.061	1" IRON PIPE
59	362698.587	727104.804	3" IRON PIPE
60	362722.055	727205.087	1" IRON PIPE
61	362731.293	727309.474	1" IRON PIPE
62	362804.444	727395.061	2" IRON PIPE
63	362813.768	727510.303	1" IRON PIPE
64	362747.929	727514.956	1" IRON PIPE
65	362853.018	727994.760	2" IRON PIPE
66	362787.212	727999.829	2" IRON PIPE
67	362867.558	728177.804	1" IRON PIPE
68	362800.763	728170.292	1" IRON PIPE

SEE DETAIL K
(NOT TO SCALE)

SEE DETAIL L
(NOT TO SCALE)

JEWELL
associates engineers, inc.
Engineers - Architects - Surveyors

I, NOAH E. ANLIKER, PROFESSIONAL LAND SURVEYOR, HEREBY CERTIFY THAT IN FULL COMPLIANCE WITH THE PROVISIONS OF SECTION 84.095 OF THE WISCONSIN STATUTES AND UNDER THE DIRECTION OF THE DEPARTMENT OF TRANSPORTATION, I HAVE SURVEYED AND MAPPED THIS TRANSPORTATION PROJECT PLAT AND SUCH PLAT CORRECTLY REPRESENTS ALL EXTERIOR BOUNDARIES OF THE SURVEYED LAND.

SIGNATURE: *Noah E. Anliker* DATE: 8/28/2024
PRINT NAME: NOAH E. ANLIKER
REGISTRATION NUMBER: S-3265

THIS PLAT AND RELOCATION ORDER ARE APPROVED FOR THE DEPARTMENT OF TRANSPORTATION

SIGNATURE: *Brent L. Stella* DATE: 8/28/2024
PRINT NAME: BRENT STELLA

103

9250-14-21-4.03

TRANSPORTATION PROJECT PLAT NO: 9250-14-21 - 4.04 AMENDMENT NO.1

AMENDS UTILITY NUMBER 201 OF TRANSPORTATION PLAT NO. 9250-14-21 - 4.04 RECORDED AS DOCUMENT NUMBER 177409

PART OF OUTLOT A, BLOCK 8, CITY OF MONTREAL PLAT NO. 1, LOCATED IN AND INCLUDING PART OF THE THE SE¼ OF THE SE¼ OF SECTION 28, AND PART OF THE SE¼ OF THE SW¼ OF SECTION 27, ALL IN TOWNSHIP 46 NORTH, RANGE 2 EAST, CITY OF MONTREAL, IRON COUNTY, WISCONSIN.

RELOCATION ORDER STH 77, MELLE - HURLEY, UPSON LAKE ROAD TO ODANAH ROAD, IRON COUNTY

TO PROPERLY ESTABLISH, LAY OUT, WIDEN, ENLARGE, EXTEND, CONSTRUCT, RECONSTRUCT, IMPROVE, OR MAINTAIN A PORTION OF THE HIGHWAY DESIGNATED ABOVE, THE STATE OF WISCONSIN DEPARTMENT OF TRANSPORTATION DEEMS IT NECESSARY TO RELOCATE OR CHANGE SAID HIGHWAY AND ACQUIRE CERTAIN LANDS AND INTERESTS OR RIGHTS IN LANDS FOR THE ABOVE NAMED PROJECT.

TO EFFECT THIS CHANGE, PURSUANT TO AUTHORITY GRANTED UNDER SECTION 84.02 (3), 84.09, AND 84.30, WISCONSIN STATUTES, THE DEPARTMENT OF TRANSPORTATION HEREBY ORDERS THAT:

- THAT PORTION OF SAID HIGHWAY AS SHOWN ON THIS PLAT IS LAID OUT AND ESTABLISHED TO THE LINES AND WIDTHS AS SO SHOWN FOR THE ABOVE NAMED PROJECT.
- THE LANDS OR INTERESTS OR RIGHTS IN LANDS AS SHOWN ON THIS PLAT ARE REQUIRED BY THE DEPARTMENT FOR THE ABOVE PROJECT AND SHALL BE ACQUIRED IN THE NAME OF THE STATE OF WISCONSIN, PURSUANT TO THE PROVISIONS OF SUBSECTION 84.09 (1) OR (2), WISCONSIN STATUTES.

FOR CURRENT ACCESS/DRIVEWAY INFORMATION, CONTACT THE PLANNING UNIT OF THE WISCONSIN DEPARTMENT OF TRANSPORTATION OFFICE IN RHINELANDER.

POSITIONS SHOWN ON THIS PLAT ARE WISCONSIN COORDINATE REFERENCE SYSTEM COORDINATES (WISCRS), IRON COUNTY, NAD 83 (2011), IN US SURVEY FEET. VALUES SHOWN ARE GRID COORDINATES, GRID BEARINGS, AND GRID DISTANCES. GRID DISTANCES MAY BE USED AS GROUND DISTANCES.

ALL NEW RIGHT-OF-WAY MONUMENTS WILL BE TYPE 2 (TYPICALLY ¾" X 24" IRON REBARS), UNLESS OTHERWISE NOTED, AND WILL BE PLACED PRIOR TO THE COMPLETION OF THE PROJECT.

FOUND MONUMENT INFORMATION SHOWN REPRESENTS TYPE AND LOCATION OF EXISTING MONUMENTS WITHOUT OPINION AS TO THEIR USE AS A PROPERTY CORNER.

FOR ADDITIONAL INFORMATION REFER TO THE TITLE SHEET, RECORDED AS SHEET 2 OF 2 OF DOCUMENT 177008.

EXISTING HIGHWAY RIGHT-OF-WAY FOR STH 77 ESTABLISHED FROM DIVISION JOB. 7066 (1937), RIGHT OF WAY PROJECT 9250-09-21 (2015), CITY OF MONTREAL PLAT NO. 1, AND FOUND MONUMENTS.

EXISTING RIGHT-OF-WAY FOR NUMBER 4 ROAD ESTABLISHED FROM DIVISION JOB. 7066 (1937), RIGHT OF WAY PROJECT 9250-09-21 (2015), CITY OF MONTREAL PLAT NO. 1, AND FOUND MONUMENTS.

EXISTING RIGHT-OF-WAY FOR MONTREAL STREET ESTABLISHED FROM DIVISION JOB. 7066 (1937), RIGHT OF WAY PROJECT 9250-09-21 (2015), CITY OF MONTREAL PLAT NO. 1, AND FOUND MONUMENTS.

EXISTING RIGHT-OF-WAY FOR MICHIGAN AVENUE ESTABLISHED FROM DIVISION JOB. 7066 (1937), RIGHT OF WAY PROJECT 9250-09-21 (2015), AND FOUND MONUMENTS.

EXISTING RIGHT-OF-WAY FOR PLANT STREET ESTABLISHED FROM RIGHT OF WAY PROJECT 9250-09-21 (2015).

TLE ACQUISITIONS ARE FOR THE PURPOSE OF SLOPE GRADING.

SCHEDULE OF LANDS AND INTERESTS REQUIRED					
PARCEL NUMBER	OWNER (S)	INTEREST REQUIRED	R/W S.F. REQUIRED		
			NEW	EXISTING	TOTAL
13	CITY OF MONTREAL	FEE	886	-	886
15	ROSE WREATH 2, LLC	FEE, TLE	118	-	118
16	KATRINA LYN AFENI, A SINGLE INDIVIDUAL	FEE	64	-	64

NOTE: OWNER'S NAMES ARE SHOWN FOR REFERENCE PURPOSES ONLY AND ARE SUBJECT TO CHANGE PRIOR TO THE TRANSFER OF LAND INTERESTS TO THE DEPARTMENT.

PI STA = 923+60.51
Y = 362932.405
X = 729413.858
DELTA = 23°12'03"LT
D = 10°14'59"
T = 114.75'
L = 226.36'
R = 559.00'
PC STA = 922+45.76
Y = 362923.401
X = 729299.461
PT STA = 924+72.11
Y = 362985.748
X = 729515.456
DB = N85°29'59"E
DA = N62°17'56"E

ERWC9
L=219.57'
R=540.70'
LCH=218.06' (218.35')
LCB=N73°52'05"E

FOUND
1" SQUARE
IRON ROD
Y = 365573.061
X = 729573.510

DETAIL O
(NOT TO SCALE)

E¼ COR. TO PT. 400
S00°37'27"E, 2496.39'
SE COR. TO E¼ COR.
N00°37'27"W,
2797.39'

PLAT OF SURVEY
BY: RONALD K. JACOBSON
DATED: 6-7-19

PT. 400 TO PT. 430
N0°37'27"W, 49.25'

FOUND
0.75" IRON ROD
Y = 362775.841
X = 729603.982

TLE POINTS TABLE		
POINT NUMBER	STATION	OFFSET
519	922+93.00	33.46'RT
520	922+88.44	41.54'RT

FOUND MONUMENTS TABLE			
POINT NUMBER	Y	X	TYPE
69	362954.489	729282.719	1" IRON PIPE
70	362955.375	729293.974	2" IRON PIPE
71	362888.696	729287.944	2" IRON PIPE
72	363003.608	729478.437	1" IRON PIPE
73	363027.226	729666.794	CAPPED IRON BAR
74	363642.442	730719.279	CAPPED IRON BAR
75	363769.264	730929.392	CAPPED IRON BAR

UTILITY INTERESTS REQUIRED		
UTILITY NUMBER	UTILITY OWNER	INTEREST REQUIRED
201	EXCEL ENERGY (GAS)	RELEASE OF RIGHTS

201 EXCEL ENERGY (GAS)
NO EASEMENT OF RECORD
PARCEL 15

ERWC4
L=415.09'
R=2798.79'
LCH=414.71'
LCB=N58°01'19"E


ERWC6
L=388.90'
R=1432.39'
LCH=387.71'
LCB=S61°33'04"W

ERWC7
L=424.88'
R=2864.79'
LCH=424.49'
LCB=S58°01'19"W

PI STA = 934+71.12
Y = 363450.147
X = 730399.961
DELTA = 8°18'57"LT
D = 2°08'08"
T = 195.05'
L = 389.41'
R = 2683.00'
PC STA = 932+76.07
Y = 363359.477
X = 730227.269
PT STA = 936+65.48
Y = 363564.840
X = 730557.723
DB = N62°17'56"E
DA = N53°58'59"E

R/W MONUMENT TABLE		
POINT NUMBER	STATION	OFFSET
69	922+31.51	32.31'LT
70	922+42.80	32.31'LT
71	922+31.55	33.69'RT
400	925+89.93	41.01'LT
401	926+23.05	32.37'LT
402	932+59.68	32.68'LT
403	936+79.62	33.71'LT
404	938+31.18	34.26'LT
405	940+86.04	32.99'LT
406	942+31.55	32.74'LT
407	942+96.72	32.77'LT
411	943+03.46	0.00'RT
412	943+10.93	36.30'RT
413	943+00.00	50.00'RT
414	942+60.00	50.00'RT
415	942+46.00	33.26'RT
416	942+31.53	33.26'RT
417	938+33.87	31.72'RT
418	936+79.87	32.29'RT
419	932+59.71	33.32'RT
420	925+95.99	33.64'RT
421	925+46.54	43.85'RT
422	925+25.60	48.18'RT
423	925+15.17	33.62'RT
424	924+75.60	33.67'RT
425	922+89.00	33.51'RT
426	922+31.53	0.00'RT
427	924+75.53	32.33'LT
428	925+49.00	32.42'LT
429	925+64.31	47.69'LT
430	925+68.96	0.00'RT

DETAIL N
(NOT TO SCALE)

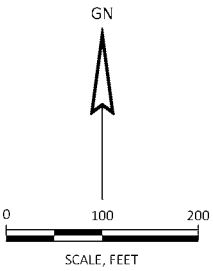

ERWC5
L=148.86'
R=1498.39'
LCH=148.80'
LCB=N66°28'59"E

RESERVED FOR REGISTER OF DEEDS
PROJECT NUMBER 9250-14-21-4.04 AMENDMENT NO. 1

R/W COURSE TABLE		
POINT TO POINT	COURSE BEARING	DISTANCE
400 TO 401	N76° 54' 47"E	34.22'
401 TO 402	N62° 16' 14"E	636.63'
402 TO 403	(SEE ERWC4)	
403 TO 404	N53° 46' 23"E	150.55'
404 TO 405	N58° 38' 23"E	261.08'
405 TO 406	(SEE ERWC5)	
406 TO 407	N69° 19' 44"E	65.20'
407 TO 411	S32° 15' 55"E	33.45'
411 TO 412	S32° 15' 55"E	37.06'
412 TO 413	S17° 55' 55"W	17.53'
413 TO 414	S69° 21' 26"W	40.00'
414 TO 415	N60° 33' 07"W	21.83'
415 TO 416	S69° 19' 44"W	14.44'
416 TO 417	(SEE ERWC6)	
417 TO 418	S53° 46' 23"W	154.01'
418 TO 419	(SEE ERWC7)	
419 TO 420	S62° 16' 14"W	663.72'
420 TO 421	S50° 37' 48"W	50.49'
421 TO 422	S50° 38' 06"W	21.39'
422 TO 423	N63° 18' 02"W	17.90'
423 TO 424	S62° 14' 05"W	39.57'
424 TO 425	(SEE ERWC8)	
425 TO 71	S83° 37' 41"W	60.03'
71 TO 426	N04° 32' 26"W	33.69'
426 TO 69	N04° 32' 26"W	32.31'
69 TO 70	N85° 30' 05"E	11.29'
	(N85°38'35"E)	(11.33')
70 TO 427	(SEE ERWC9)	
427 TO 428	N62° 14' 05"E	73.47'
428 TO 429	N17° 22' 45"E	21.63'
429 TO 400	N76° 54' 47"E	26.47'

PI STA = 940+42.59
Y = 363786.589
X = 730862.743
DELTA = 15°22'28"RT
D = 4°01'05"
T = 192.48'
L = 382.64'
R = 1426.00'
PC STA = 938+50.11
Y = 363673.407
X = 730707.060
PT STA = 942+32.75
Y = 363854.445
X = 731042.863
DB = N53°58'59"E
DA = N69°21'26"E

JEWELL
associates engineers, inc.
Engineers - Architects - Surveyors

I, NOAH E. ANLIKER, PROFESSIONAL LAND SURVEYOR, HEREBY CERTIFY THAT IN FULL COMPLIANCE WITH THE PROVISIONS OF SECTION 84.095 OF THE WISCONSIN STATUTES AND UNDER THE DIRECTION OF THE DEPARTMENT OF TRANSPORTATION, I HAVE SURVEYED AND MAPPED THIS TRANSPORTATION PROJECT PLAT AND SUCH PLAT CORRECTLY REPRESENTS ALL EXTERIOR BOUNDARIES OF THE SURVEYED LAND.

SIGNATURE: *Noah E. Anliker* DATE: 9/16/2025
PRINT NAME: NOAH E. ANLIKER
REGISTRATION NUMBER: S-3265

THIS PLAT AND RELOCATION ORDER ARE APPROVED FOR THE DEPARTMENT OF TRANSPORTATION

SIGNATURE: *Brent L. Stella* DATE: 9/18/25
PRINT NAME: BRENT STELLA

104

9250-14-21-4.04 AMENDMENT NO.1

TRANSPORTATION PROJECT PLAT NO: 9250-14-21 - 4.04

PART OF OUTLOT A, BLOCK 8, CITY OF MONTREAL PLAT NO. 1, LOCATED IN AND INCLUDING PART OF THE THE SE¼ OF THE SE¼ OF SECTION 28, AND PART OF THE SE¼ OF THE SW¼ OF SECTION 27, ALL IN TOWNSHIP 46 NORTH, RANGE 2 EAST, CITY OF MONTREAL, IRON COUNTY, WISCONSIN.

RELOCATION ORDER STH 77, MELLE - HURLEY, UPSON LAKE ROAD TO ODANAH ROAD, IRON COUNTY

TO PROPERLY ESTABLISH, LAY OUT, WIDEN, ENLARGE, EXTEND, CONSTRUCT, RECONSTRUCT, IMPROVE, OR MAINTAIN A PORTION OF THE HIGHWAY DESIGNATED ABOVE, THE STATE OF WISCONSIN DEPARTMENT OF TRANSPORTATION DEEMS IT NECESSARY TO RELOCATE OR CHANGE SAID HIGHWAY AND ACQUIRE CERTAIN LANDS AND INTERESTS OR RIGHTS IN LANDS FOR THE ABOVE NAMED PROJECT.

TO EFFECT THIS CHANGE, PURSUANT TO AUTHORITY GRANTED UNDER SECTION 84.02 (3), 84.09, AND 84.30, WISCONSIN STATUTES, THE DEPARTMENT OF TRANSPORTATION HEREBY ORDERS THAT:

- THAT PORTION OF SAID HIGHWAY AS SHOWN ON THIS PLAT IS LAID OUT AND ESTABLISHED TO THE LINES AND WIDTHS AS SO SHOWN FOR THE ABOVE NAMED PROJECT.
- THE LANDS OR INTERESTS OR RIGHTS IN LANDS AS SHOWN ON THIS PLAT ARE REQUIRED BY THE DEPARTMENT FOR THE ABOVE PROJECT AND SHALL BE ACQUIRED IN THE NAME OF THE STATE OF WISCONSIN, PURSUANT TO THE PROVISIONS OF SUBSECTION 84.09 (1) OR (2), WISCONSIN STATUTES.

FOR CURRENT ACCESS/DRIVEWAY INFORMATION, CONTACT THE PLANNING UNIT OF THE WISCONSIN DEPARTMENT OF TRANSPORTATION OFFICE IN RHINELANDER.

POSITIONS SHOWN ON THIS PLAT ARE WISCONSIN COORDINATE REFERENCE SYSTEM COORDINATES (WISCRS), IRON COUNTY, NAD 83 (2011), IN US SURVEY FEET. VALUES SHOWN ARE GRID COORDINATES, GRID BEARINGS, AND GRID DISTANCES. GRID DISTANCES MAY BE USED AS GROUND DISTANCES.

ALL NEW RIGHT-OF-WAY MONUMENTS WILL BE TYPE 2 (TYPICALLY ¾" X 24" IRON REBARS), UNLESS OTHERWISE NOTED, AND WILL BE PLACED PRIOR TO THE COMPLETION OF THE PROJECT.

FOUND MONUMENT INFORMATION SHOWN REPRESENTS TYPE AND LOCATION OF EXISTING MONUMENTS WITHOUT OPINION AS TO THEIR USE AS A PROPERTY CORNER.

FOR ADDITIONAL INFORMATION REFER TO THE TITLE SHEET, RECORDED AS SHEET 2 OF 2 OF DOCUMENT 177008.

EXISTING HIGHWAY RIGHT-OF-WAY FOR STH 77 ESTABLISHED FROM DIVISION JOB. 7066 (1937), RIGHT OF WAY PROJECT 9250-09-21 (2015), CITY OF MONTREAL PLAT NO. 1, AND FOUND MONUMENTS.

EXISTING RIGHT-OF-WAY FOR NUMBER 4 ROAD ESTABLISHED FROM DIVISION JOB. 7066 (1937), RIGHT OF WAY PROJECT 9250-09-21 (2015), CITY OF MONTREAL PLAT NO. 1, AND FOUND MONUMENTS.

EXISTING RIGHT-OF-WAY FOR MONTREAL STREET ESTABLISHED FROM DIVISION JOB. 7066 (1937), RIGHT OF WAY PROJECT 9250-09-21 (2015), CITY OF MONTREAL PLAT NO. 1, AND FOUND MONUMENTS.

EXISTING RIGHT-OF-WAY FOR MICHIGAN AVENUE ESTABLISHED FROM DIVISION JOB. 7066 (1937), RIGHT OF WAY PROJECT 9250-09-21 (2015), AND FOUND MONUMENTS.

EXISTING RIGHT-OF-WAY FOR PLANT STREET ESTABLISHED FROM RIGHT OF WAY PROJECT 9250-09-21 (2015).

TLE ACQUISITIONS ARE FOR THE PURPOSE OF SLOPE GRADING.

SCHEDULE OF LANDS AND INTERESTS REQUIRED

PARCEL NUMBER	OWNER (S)	INTEREST REQUIRED	R/W S.F. REQUIRED	TLE S.F. REQUIRED
13	CITY OF MONTREAL	FEE	886	886
15	ROSE WREATH 2, LLC	FEE, TLE	118	118
16	KATRINA LYN AFTENI, A SINGLE INDIVIDUAL	FEE	64	64

NOTE: OWNER'S NAMES ARE SHOWN FOR REFERENCE PURPOSES ONLY AND ARE SUBJECT TO CHANGE PRIOR TO THE TRANSFER OF LAND INTERESTS TO THE DEPARTMENT.

PI STA = 923+60.51
Y = 362932.405
X = 729413.858
DELTA = 23°12'03"LT
D = 10°14'59"
T = 114.75'
L = 226.36'
R = 559.00'
PC STA = 922+45.76
Y = 362923.401
X = 729299.461
PT STA = 924+72.11
Y = 362985.748
X = 729515.456
DB = N85°29'59"E
DA = N62°17'56"E

FOUND
1" SQUARE
IRON ROD
Y = 365573.061
X = 729573.510

DETAIL O
(NOT TO SCALE)

E¼ COR. TO PT. 400
S00°37'27"E, 2496.39'
SE COR. TO E¼ COR.
N00°37'27"W,
2797.39'

CSM 269
V.2, P.142
DOC. 102644

PLAT OF SURVEY
BY: RONALD K. JACOBSON
DATED: 6-7-19

PT. 400 TO PT. 430
S0°37'27"E, 46.05'
PT. 421 TO PT. 430
N0°37'27"W, 49.25'

SE COR. TO PT. 421
N0°37'27"W, 205.69'

FOUND
0.75" IRON ROD
Y = 362775.841
X = 729603.982

TLE POINTS TABLE

POINT NUMBER	STATION	OFFSET
519	922+93.00	33.46'RT
520	922+88.44	41.54'RT

FOUND MONUMENTS TABLE

POINT NUMBER	Y	X	TYPE
69	362954.489	729282.719	1" IRON PIPE
70	362955.375	729293.974	2" IRON PIPE
71	362888.696	729287.944	2" IRON PIPE
72	363003.608	729478.437	1" IRON PIPE
73	363027.226	729666.794	CAPPED IRON BAR
74	363642.442	730719.279	CAPPED IRON BAR
75	363769.264	730929.392	CAPPED IRON BAR

UTILITY INTERESTS REQUIRED

UTILITY NUMBER	UTILITY OWNER	INTEREST REQUIRED
201	EXCEL ENERGY (GAS)	RELEASE OF RIGHTS

GN

0 100 200
SCALE, FEET

ERWC5

L=148.86'
R=1498.39'
LCH=148.80'
LCB=N66°28'59"E

RESERVED FOR REGISTER OF DEEDS
PROJECT NUMBER 9250-14-21-4.04

177409

Filing Fee: \$25.00 Pages: 1

IRON COUNTY, WIS

Daniel J. Soine, Register of Deeds
Recorded on August 29, 2024 at 1:21 PM
This document has been electronically Recorded

PLE ACQUIRED IN
R/W PROJECT
9250-09-21

SE-SW

R/W COURSE TABLE

POINT TO POINT	COURSE BEARING	DISTANCE
400 TO 401	N76° 54' 47"E	34.22'
401 TO 402	N62° 16' 14"E	636.63'
402 TO 403	(SEE ERWC4)	
403 TO 404	N53° 46' 23"E	150.55'
404 TO 405	N58° 38' 23"E	261.08'
405 TO 406	(SEE ERWC5)	
406 TO 407	N69° 19' 44"E	65.20'
407 TO 411	S32° 15' 55"E	33.45'
411 TO 412	S32° 15' 55"E	37.06'
412 TO 413	S17° 55' 55"W	17.53'
413 TO 414	S69° 21' 26"W	40.00'
414 TO 415	N60° 33' 07"W	21.83'
415 TO 416	S69° 19' 44"W	14.44'
416 TO 417	(SEE ERWC6)	
417 TO 418	S53° 46' 23"W	154.01'
418 TO 419	(SEE ERWC7)	
419 TO 420	S62° 16' 14"W	663.72'
420 TO 421	S50° 37' 48"W	50.49'
421 TO 422	S50° 38' 06"W	21.39'
422 TO 423	N63° 18' 02"W	17.90'
423 TO 424	S62° 14' 05"W	39.57'
424 TO 425	(SEE ERWC8)	
425 TO 71	S83° 37' 41"W	60.03'
71 TO 426	N04° 32' 26"W	33.69'
426 TO 69	N04° 32' 26"W	32.31'
69 TO 70	N85° 30' 05"E	11.29'
	(N85° 38' 34.6"E)	(11.33')
70 TO 427	(SEE ERWC9)	
427 TO 428	N62° 14' 05"E	73.47'
428 TO 429	N17° 22' 45"E	21.63'
429 TO 400	N76° 54' 47"E	26.47'

PI STA = 940+42.59
Y = 363786.589
X = 730862.743
DELTA = 15°22'28"RT
D = 4°01'05"
T = 192.48'
L = 382.64'
R = 1426.00'
PC STA = 938+50.11
Y = 363673.407
X = 730707.060
PT STA = 942+32.75
Y = 363854.445
X = 731042.863
DB = N53°58'59"E
DA = N69°21'26"E

R/W MONUMENT TABLE

POINT NUMBER	STATION	OFFSET
69	922+31.51	32.31'LT
70	922+42.80	32.31'LT
71	922+31.55	33.69'RT
400	925+89.93	41.01'LT
401	926+23.05	32.37'LT
402	932+59.68	32.68'LT
403	936+79.62	33.71'LT
404	938+31.18	34.26'LT
405	940+86.04	32.99'LT
406	942+31.55	32.74'LT
407	942+96.72	32.77'LT
411	943+03.46	0.00'RT
412	943+10.93	36.30'RT
413	943+00.00	50.00'RT
414	942+60.00	50.00'RT
415	942+46.00	33.26'RT
416	942+31.53	33.26'RT
417	938+33.87	31.72'RT
418	936+79.87	32.29'RT
419	932+59.71	33.32'RT
420	925+95.99	33.64'RT
421	925+46.54	43.85'RT
422	925+25.60	48.18'RT
423	925+15.17	33.62'RT
424	924+75.60	33.67'RT
425	922+89.00	33.51'RT
426	922+31.53	0.00'RT
427	924+75.53	32.33'LT
428	925+49.00	32.42'LT
429	925+64.31	47.69'LT
430	925+68.96	0.00'RT



PI STA = 934+71.12
Y = 363450.147
X = 730399.961
DELTA = 8°18'57"LT
D = 2°08'08"
T = 195.05'
L = 389.41'
R = 2683.00'
PC STA = 932+76.07
Y = 363359.477
X = 730227.269
PT STA = 936+65.48
Y = 363564.840
X = 730557.723
DB = N62°17'56"E
DA = N53°58'59"E

PARCEL 2

EXCEL ENERGY

DETAIL N
(NOT TO SCALE)

MONTREAL

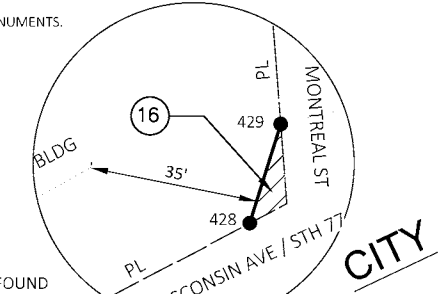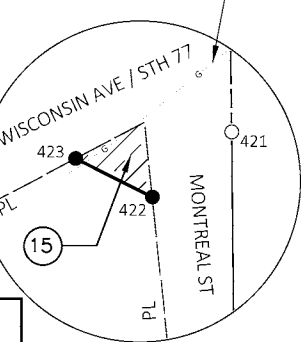

FOUND
1" SQUARE
IRON ROD
Y = 365573.061
X = 729573.510

DETAIL O
(NOT TO SCALE)

E¼ COR. TO PT. 400
S00°37'27"E, 2496.39'
SE COR. TO E¼ COR.
N00°37'27"W,
2797.39'

CSM 269
V.2, P.142
DOC. 102644

PLAT OF SURVEY
BY: RONALD K. JACOBSON
DATED: 6-7-19

PT. 400 TO PT. 430
S0°37'27"E, 46.05'
PT. 421 TO PT. 430
N0°37'27"W, 49.25'

SE COR. TO PT. 421
N0°37'27"W, 205.69'

FOUND
0.75" IRON ROD
Y = 362775.841
X = 729603.982

TLE POINTS TABLE

POINT NUMBER	STATION	OFFSET
519	922+93.00	33.46'RT
520	922+88.44	41.54'RT

ERWC9
L=219.57'
R=540.70'
LCH=218.06' (218.35')
LCB=N73°52'05"E

CITY OF MONTREAL
PLAT NO. 1
SE-SE

(SEE DETAIL O)

16

28 27

2

45

16

28 27

2

45

16

NOTES:
THIS EXHIBIT IS A GRAPHIC REPRESENTATION AND IS FOR REFERENCE PURPOSES ONLY.
REFER TO THE CONVEYANCE DOCUMENT FOR PARCEL RELATED DETAILS.
THE PURPOSE OF THE TLE IS FOR SIDEWALK GRADING.

R/W PROJECT NUMBER: 9250-14-21


EXHIBIT NUMBER: 1

TLE ACQUISITION EXHIBIT
MELLEN - HURLEY
UPSON ROAD TO ODANAH ROAD

IRON COUNTY

STH 77

PART OF THE NE¼-SE¼, SECTION 27, T46N, R2E, CITY OF MONTREAL, IRON COUNTY,
WISCONSIN.

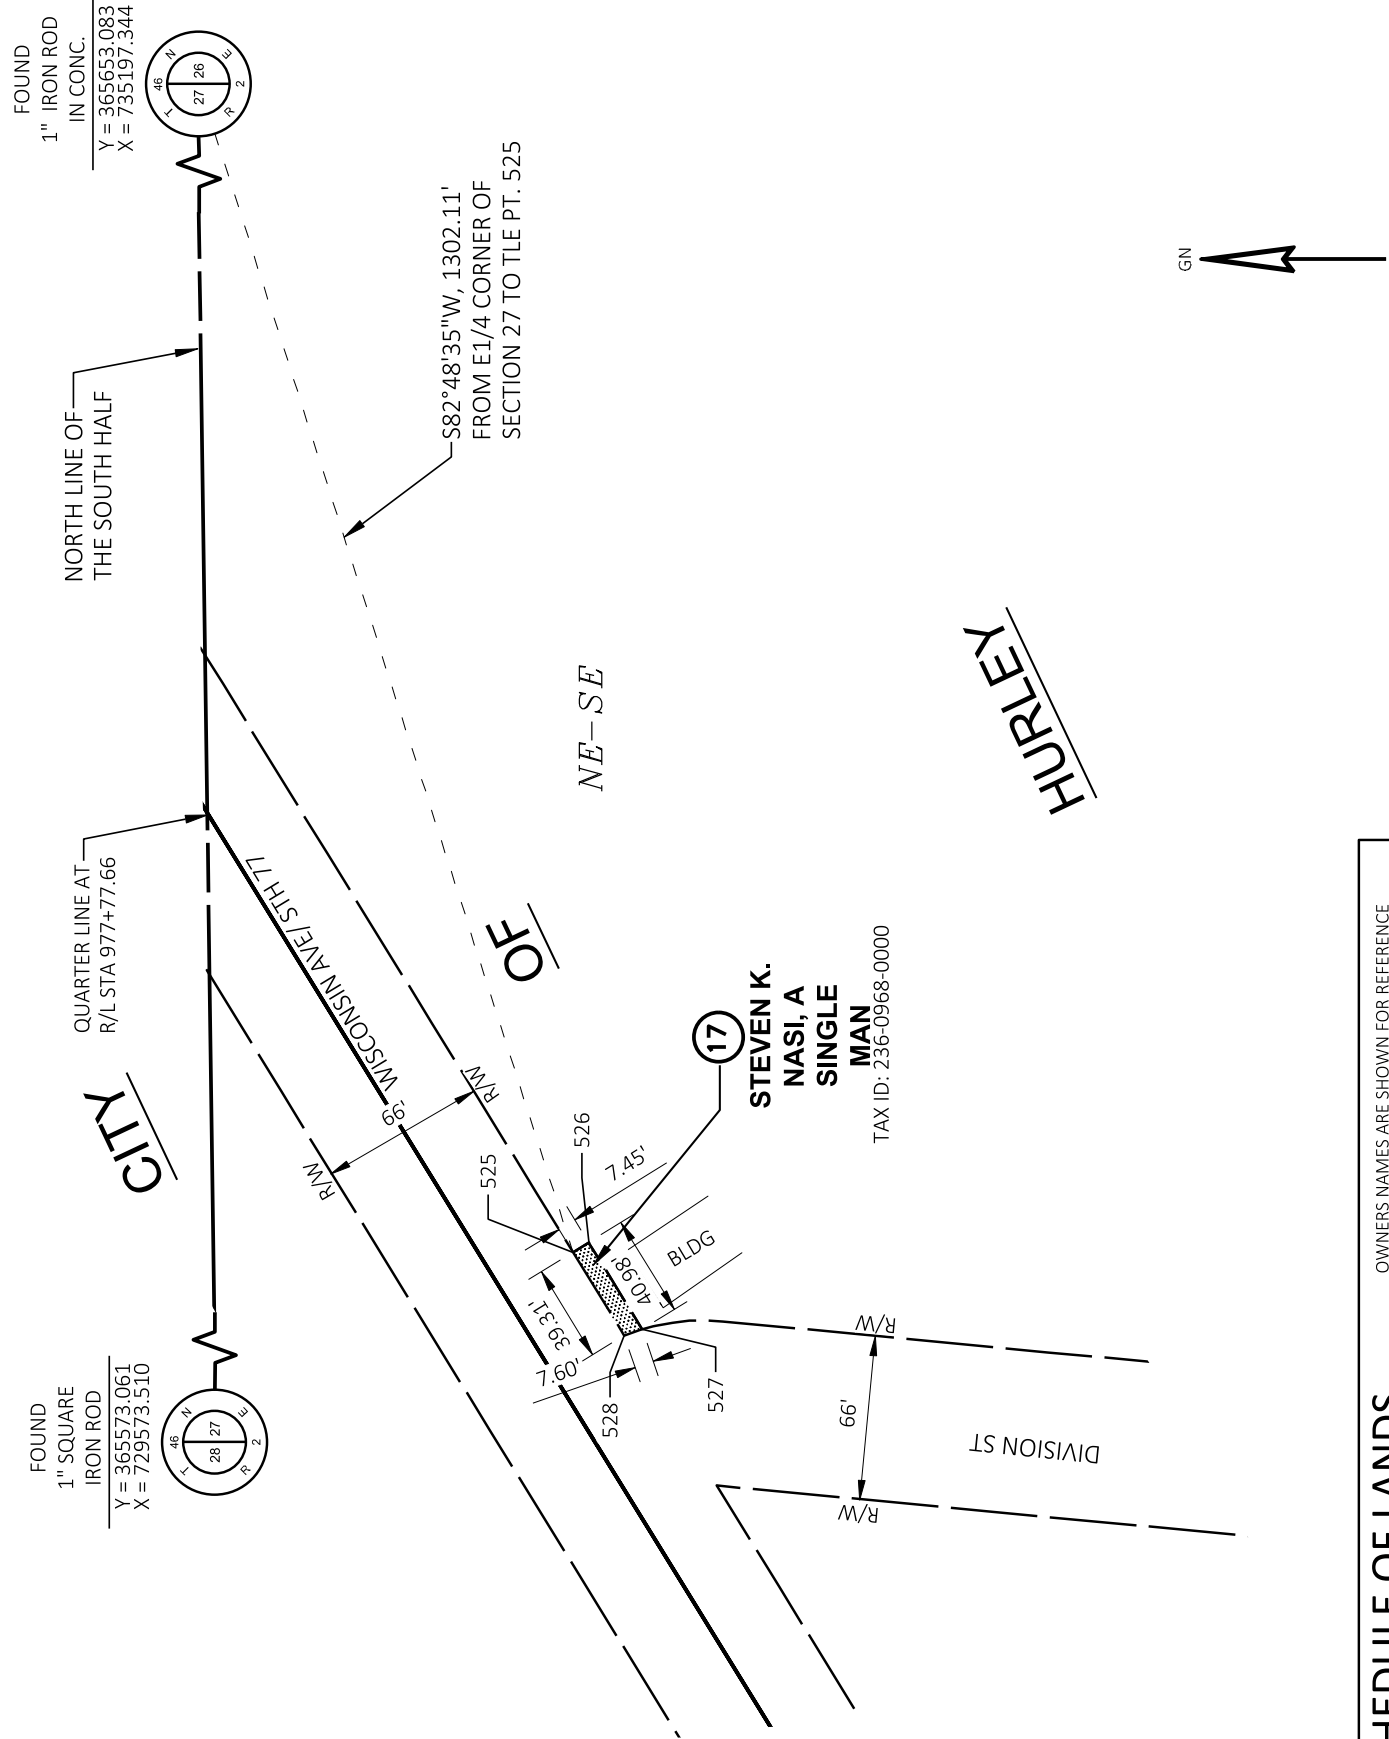



SCHEDULE OF LANDS & INTERESTS REQUIRED			
PARCEL NUMBER	OWNER(S)	INTEREST REQUIRED	TLE S.F.
17	STEVEN K. NASI, A SINGLE MAN	TLE	299
UTILITY INTERESTS REQUIRED			
UTILITY NUMBER	UTILITY OWNER(S)	INTEREST REQUIRED	
N/A	N/A	N/A	

THIS EXHIBIT IS APPROVED FOR THE DEPARTMENT OF TRANSPORTATION
NORTH CENTRAL REGION OFFICE

SIGNATURE: Brent L Stella DATE: 9/5/24

PRINT NAME: BRENT STELLA

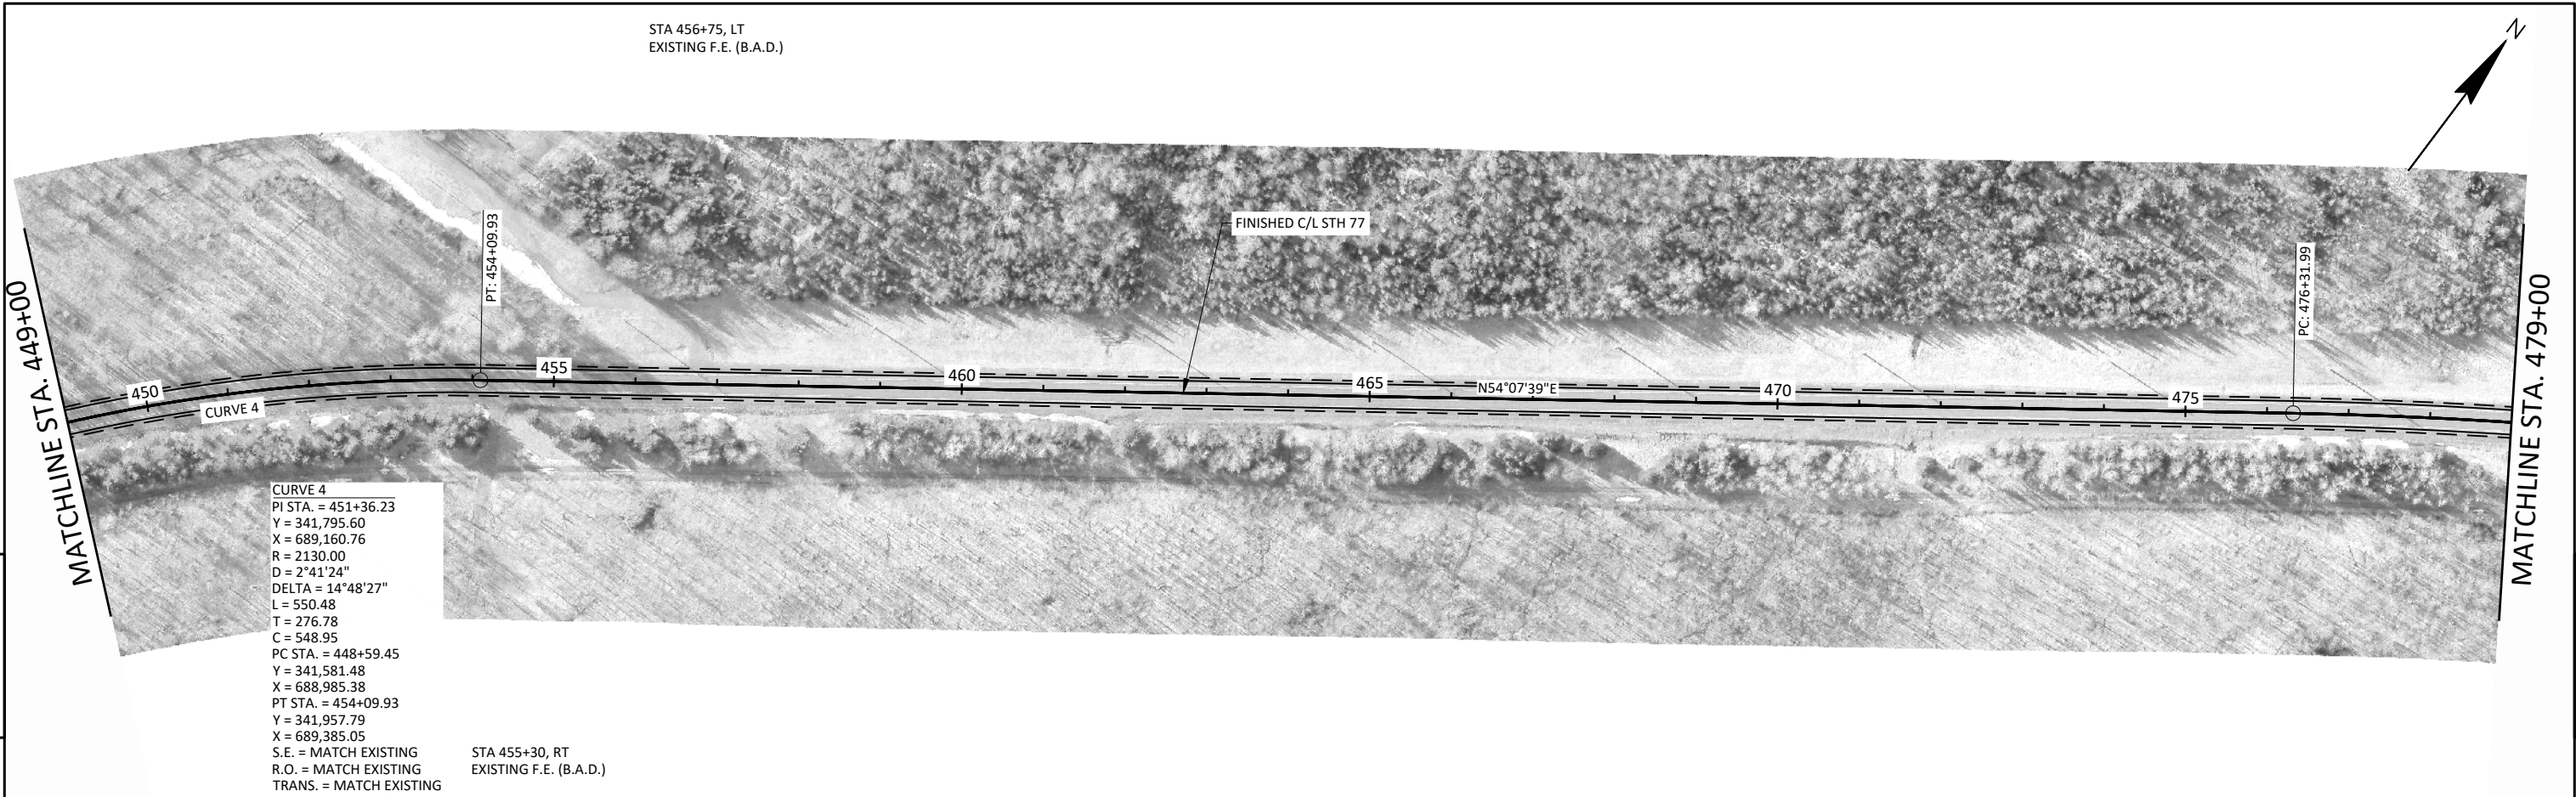

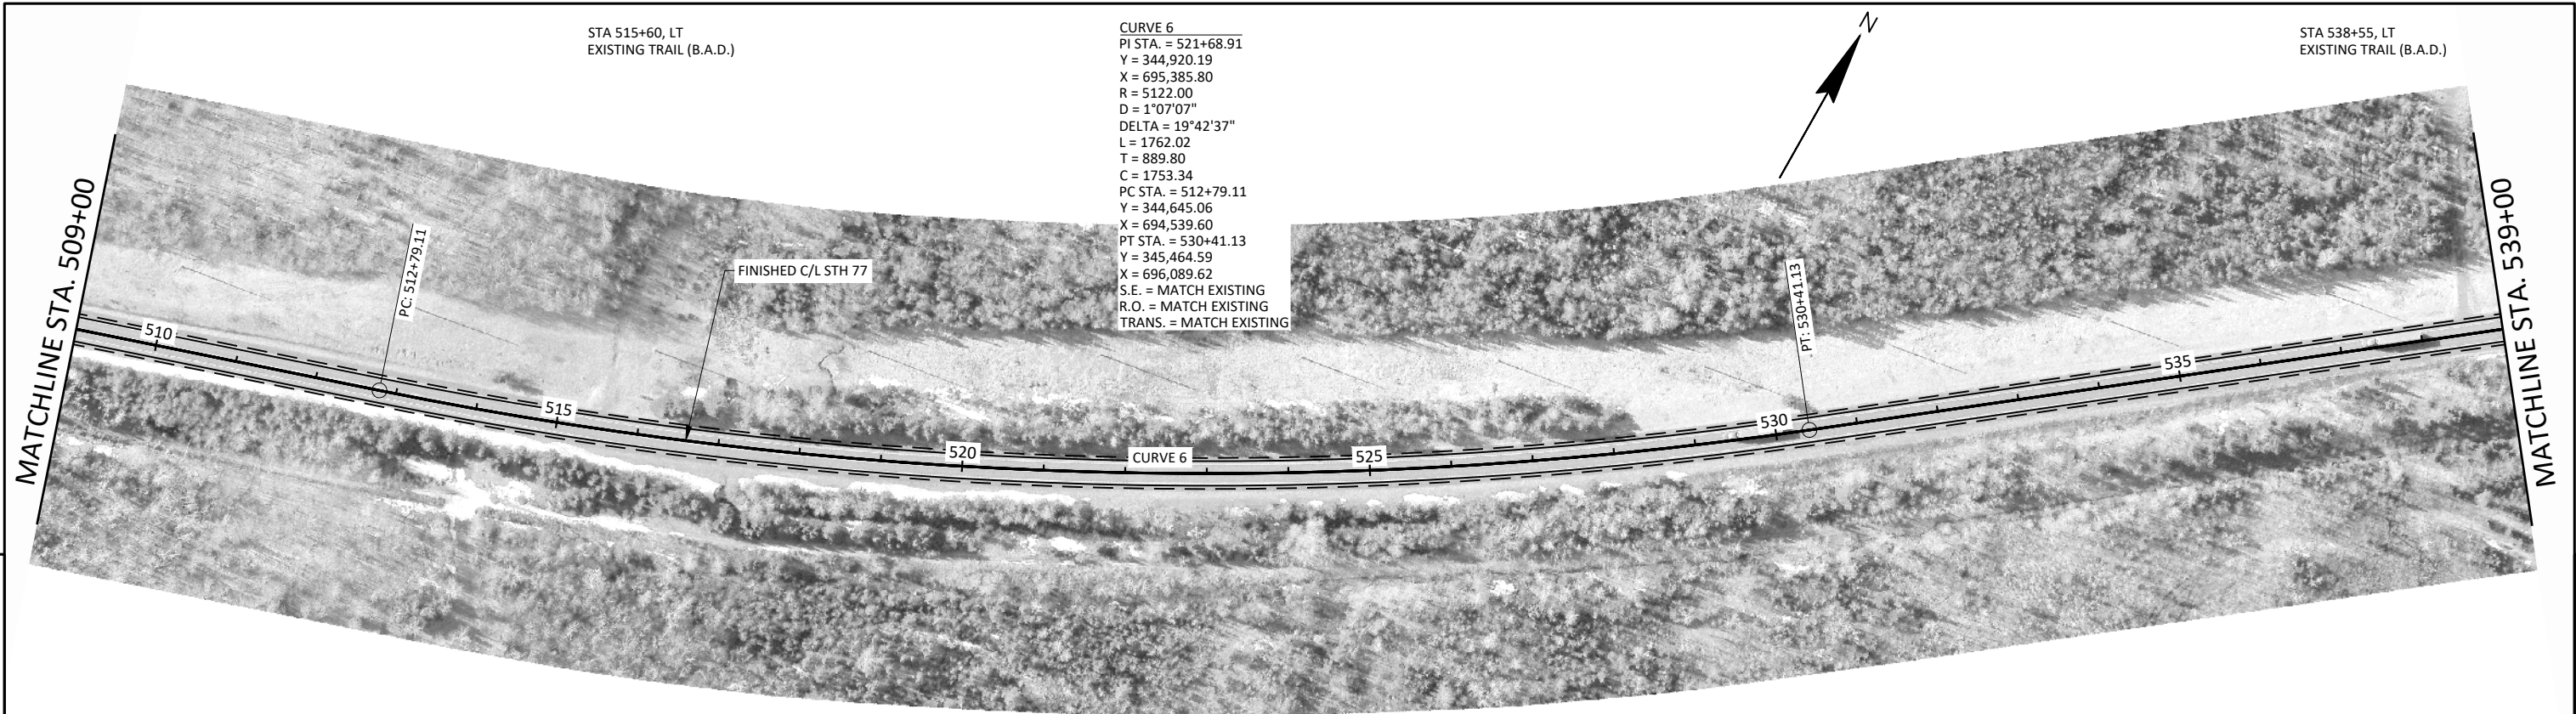

STA 514+05, RT
EXISTING P.E. (B.A.D.)

STA 557+90, LT
EXISTING F.E. (B.A.D.)

STA 566+20, LT
EXISTING F.E. (B.A.D.)







STA 552+65, RT
EXISTING P.E. (B.A.D.)







5



5

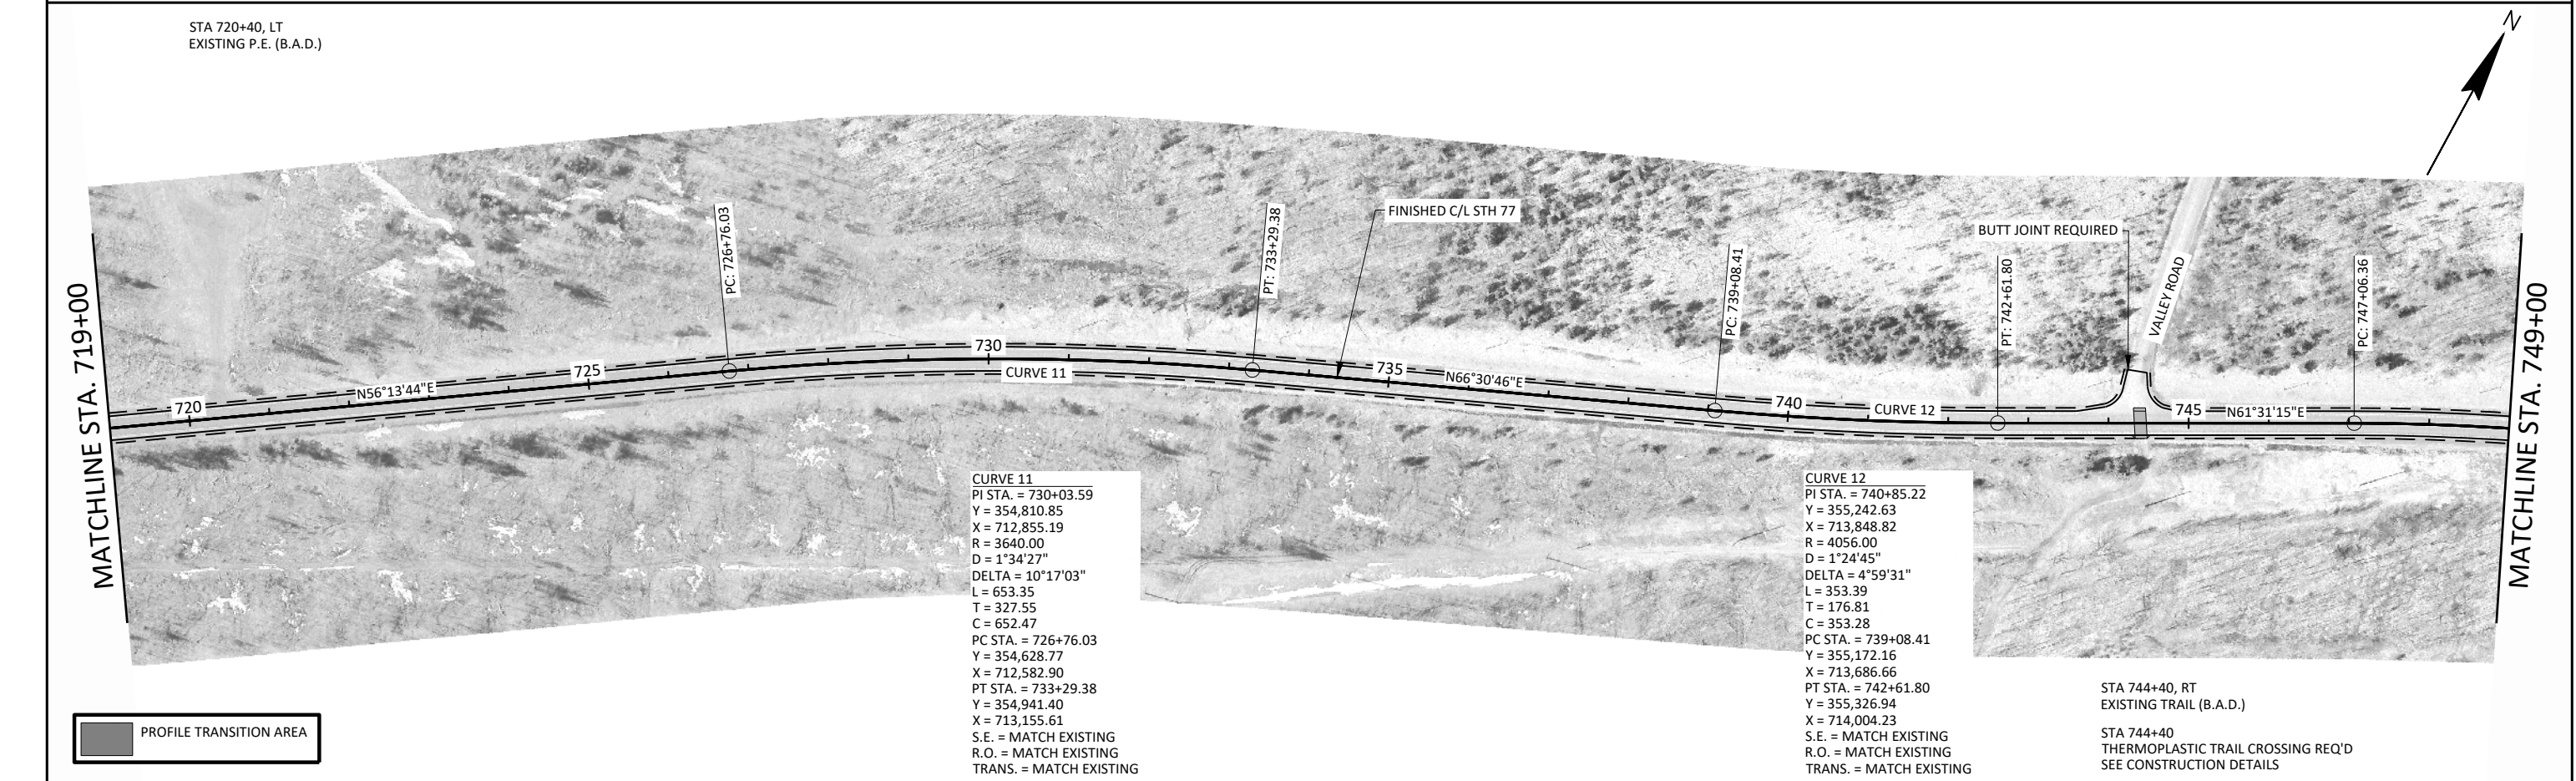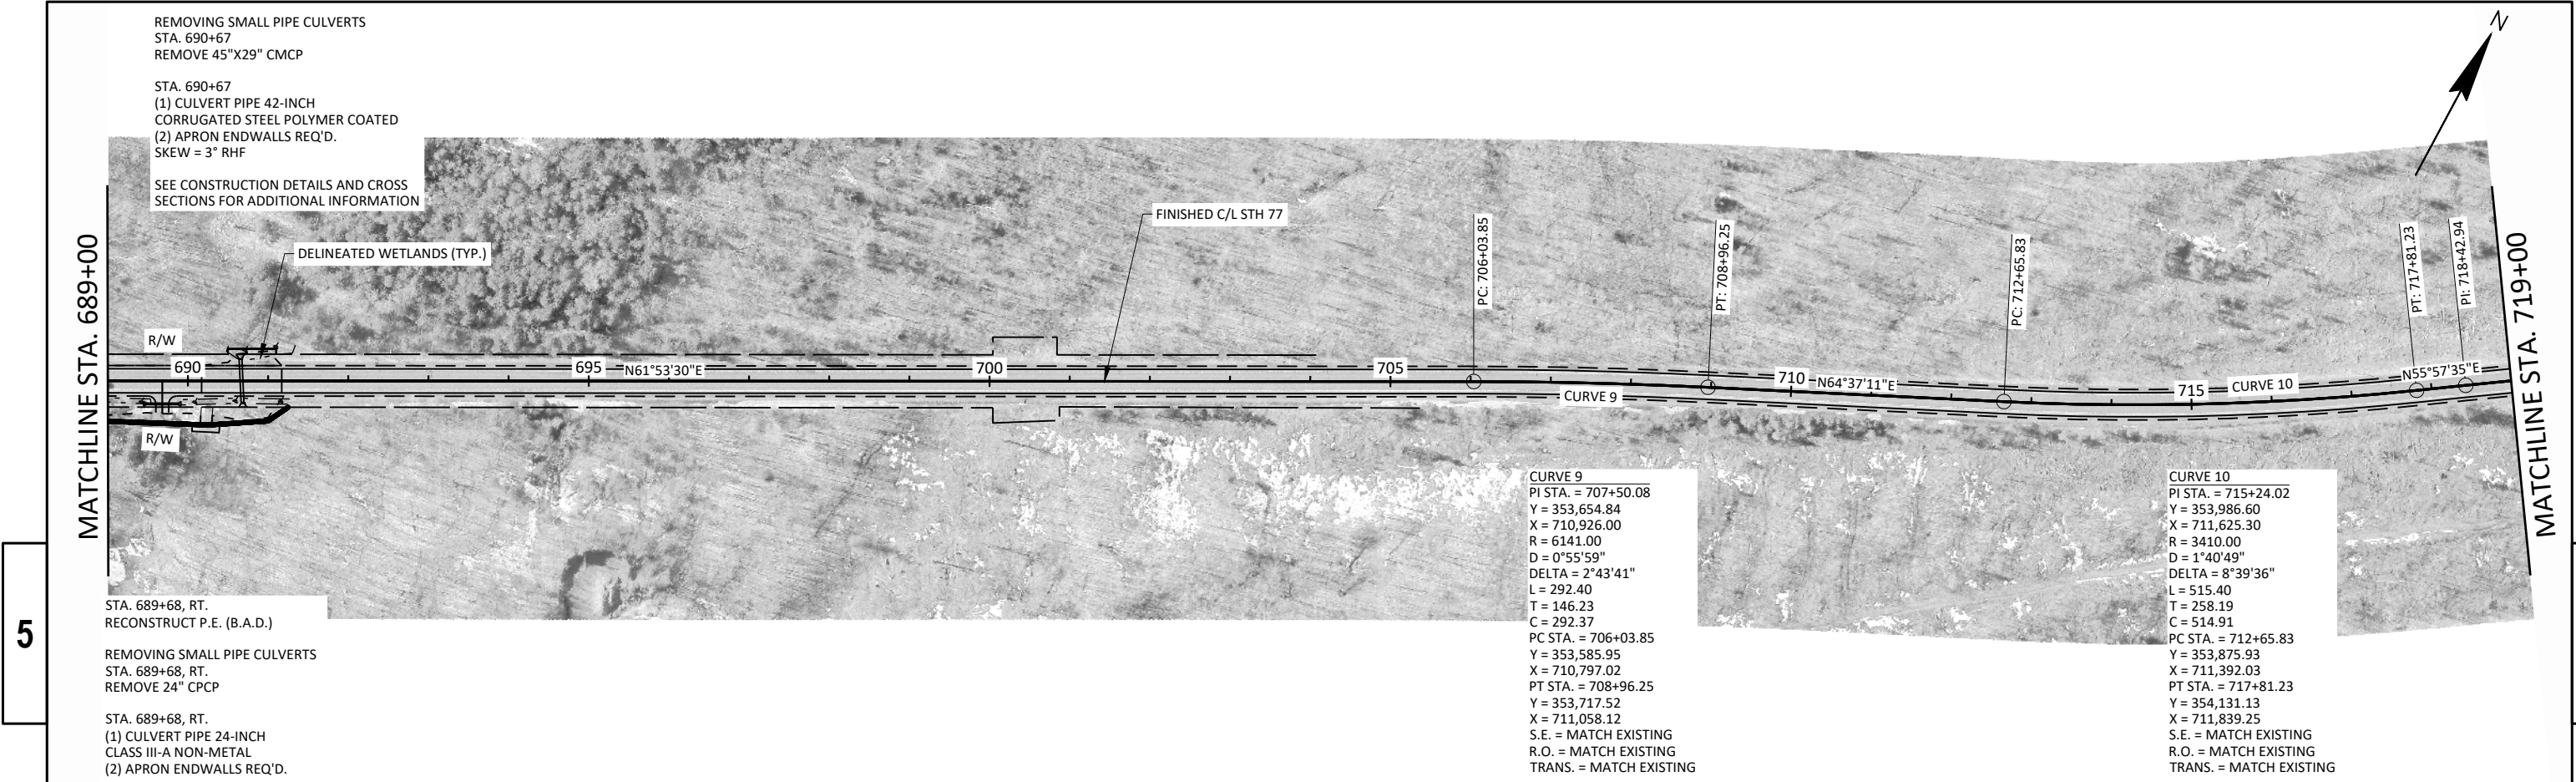

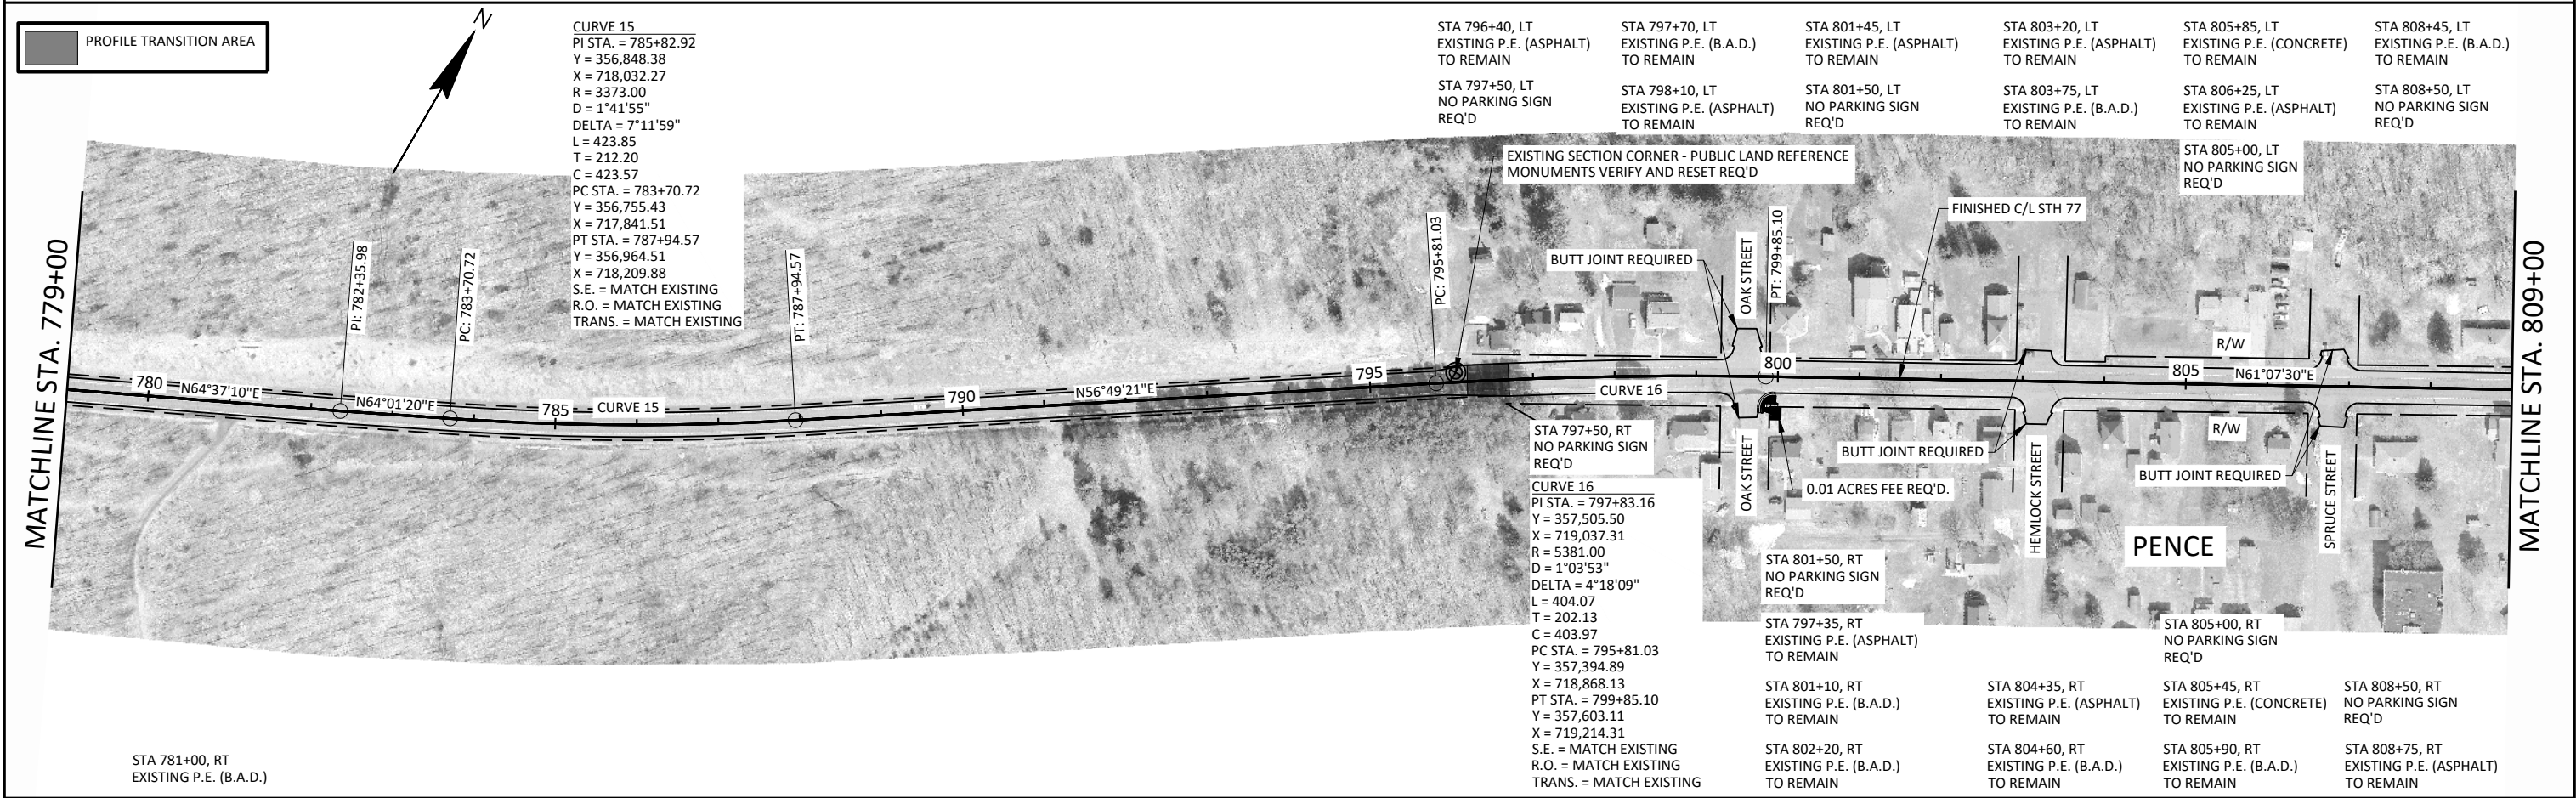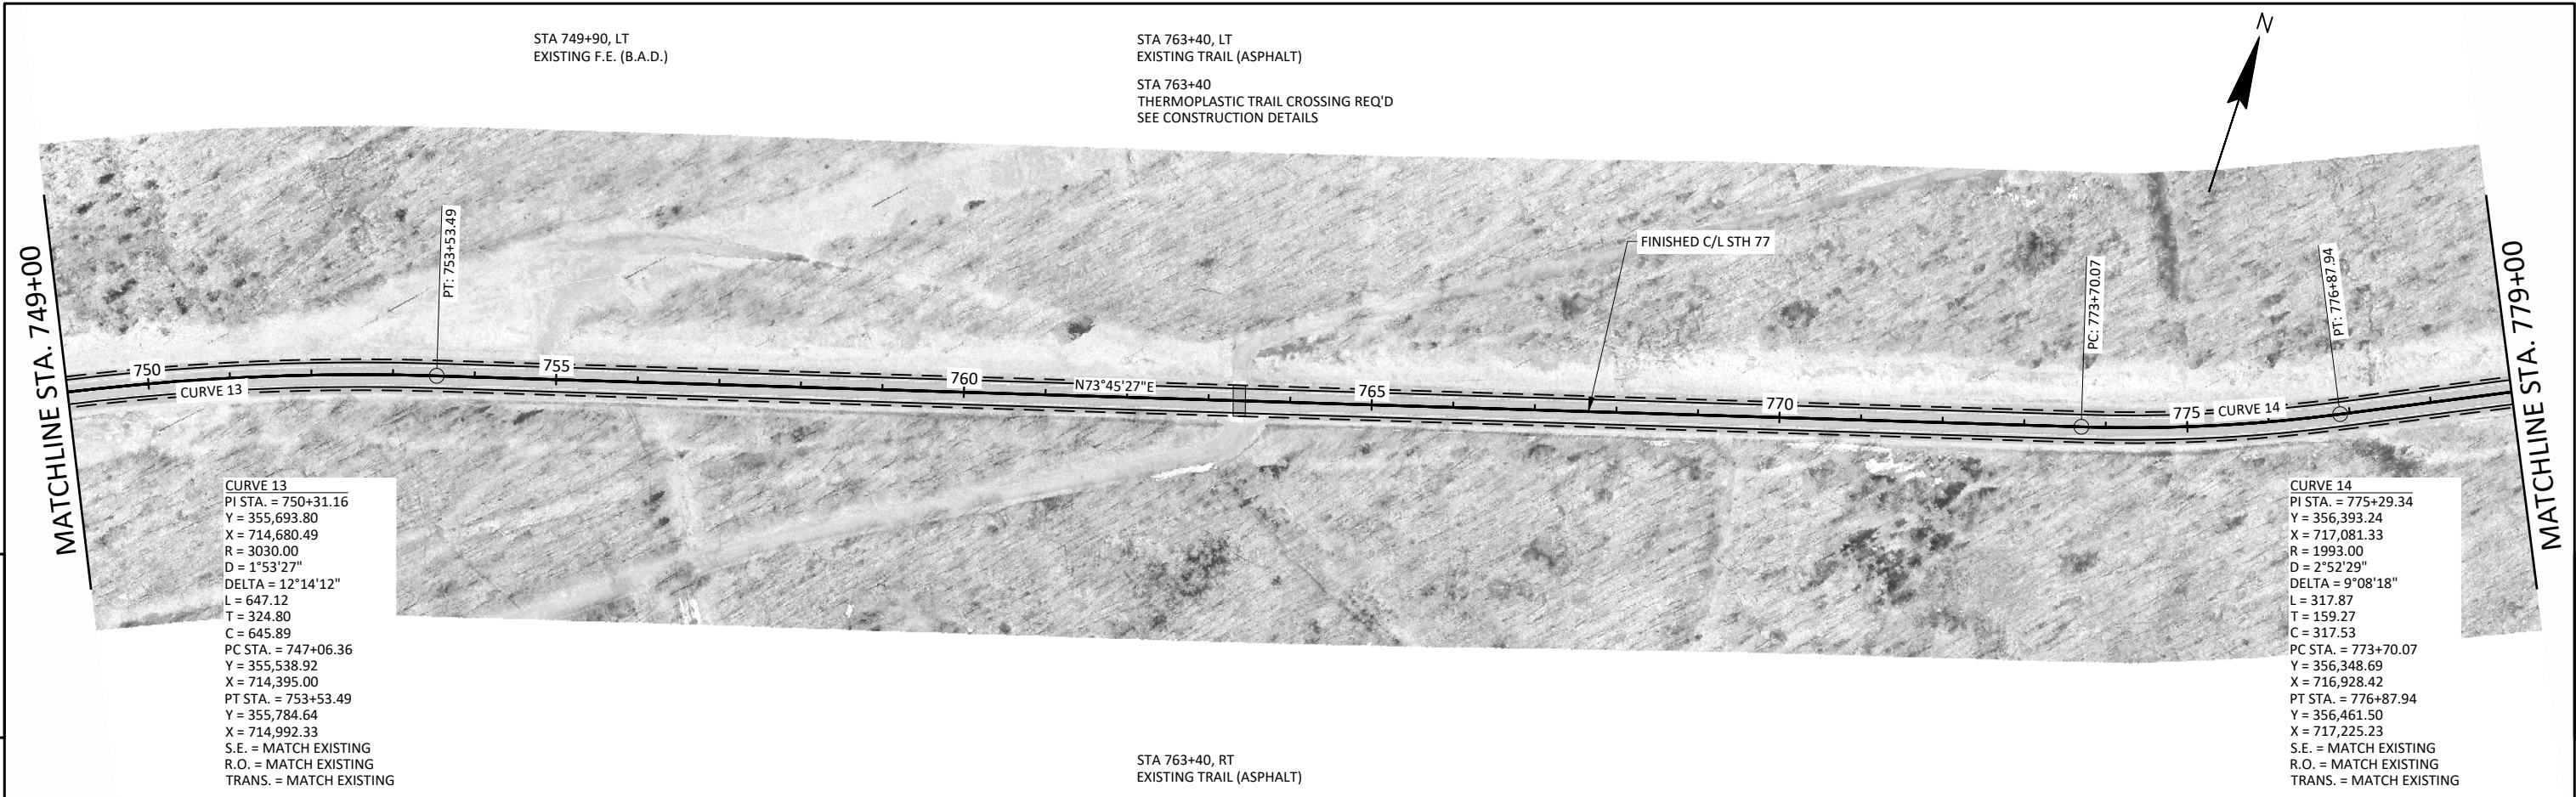


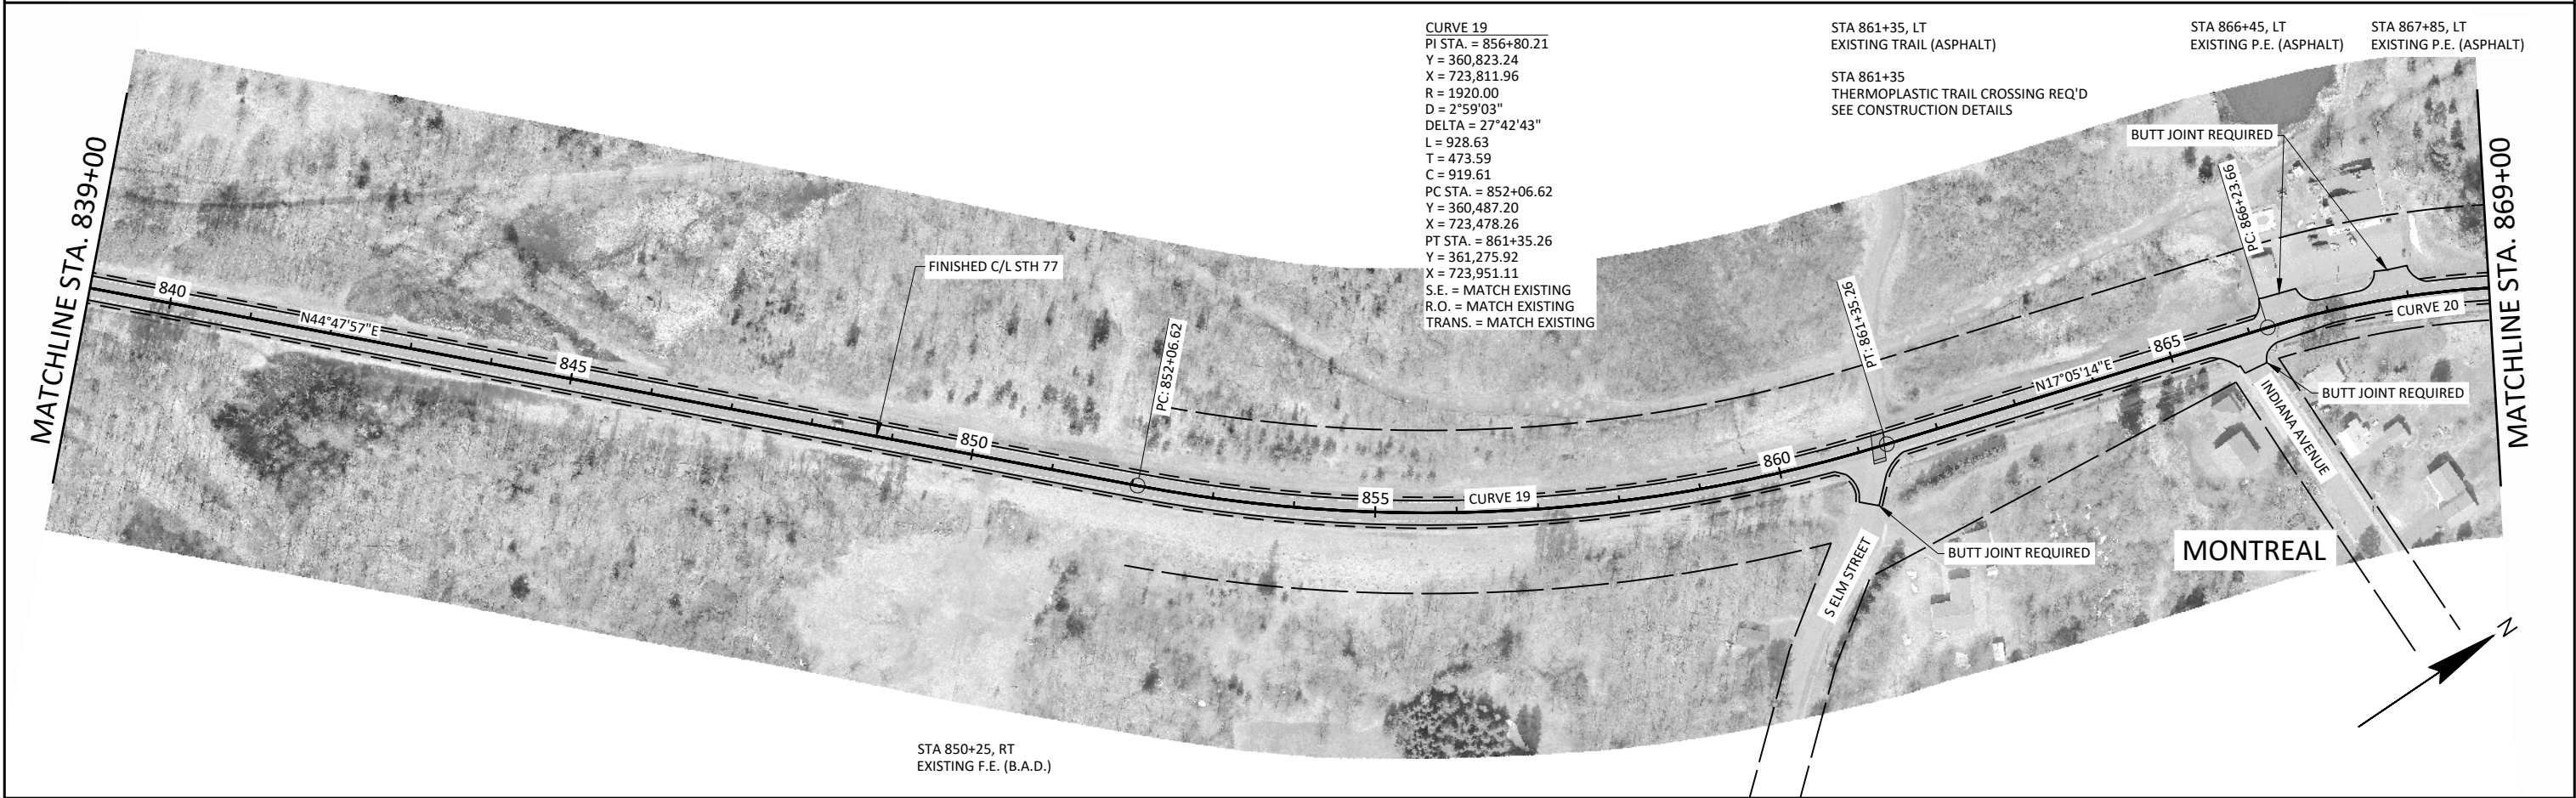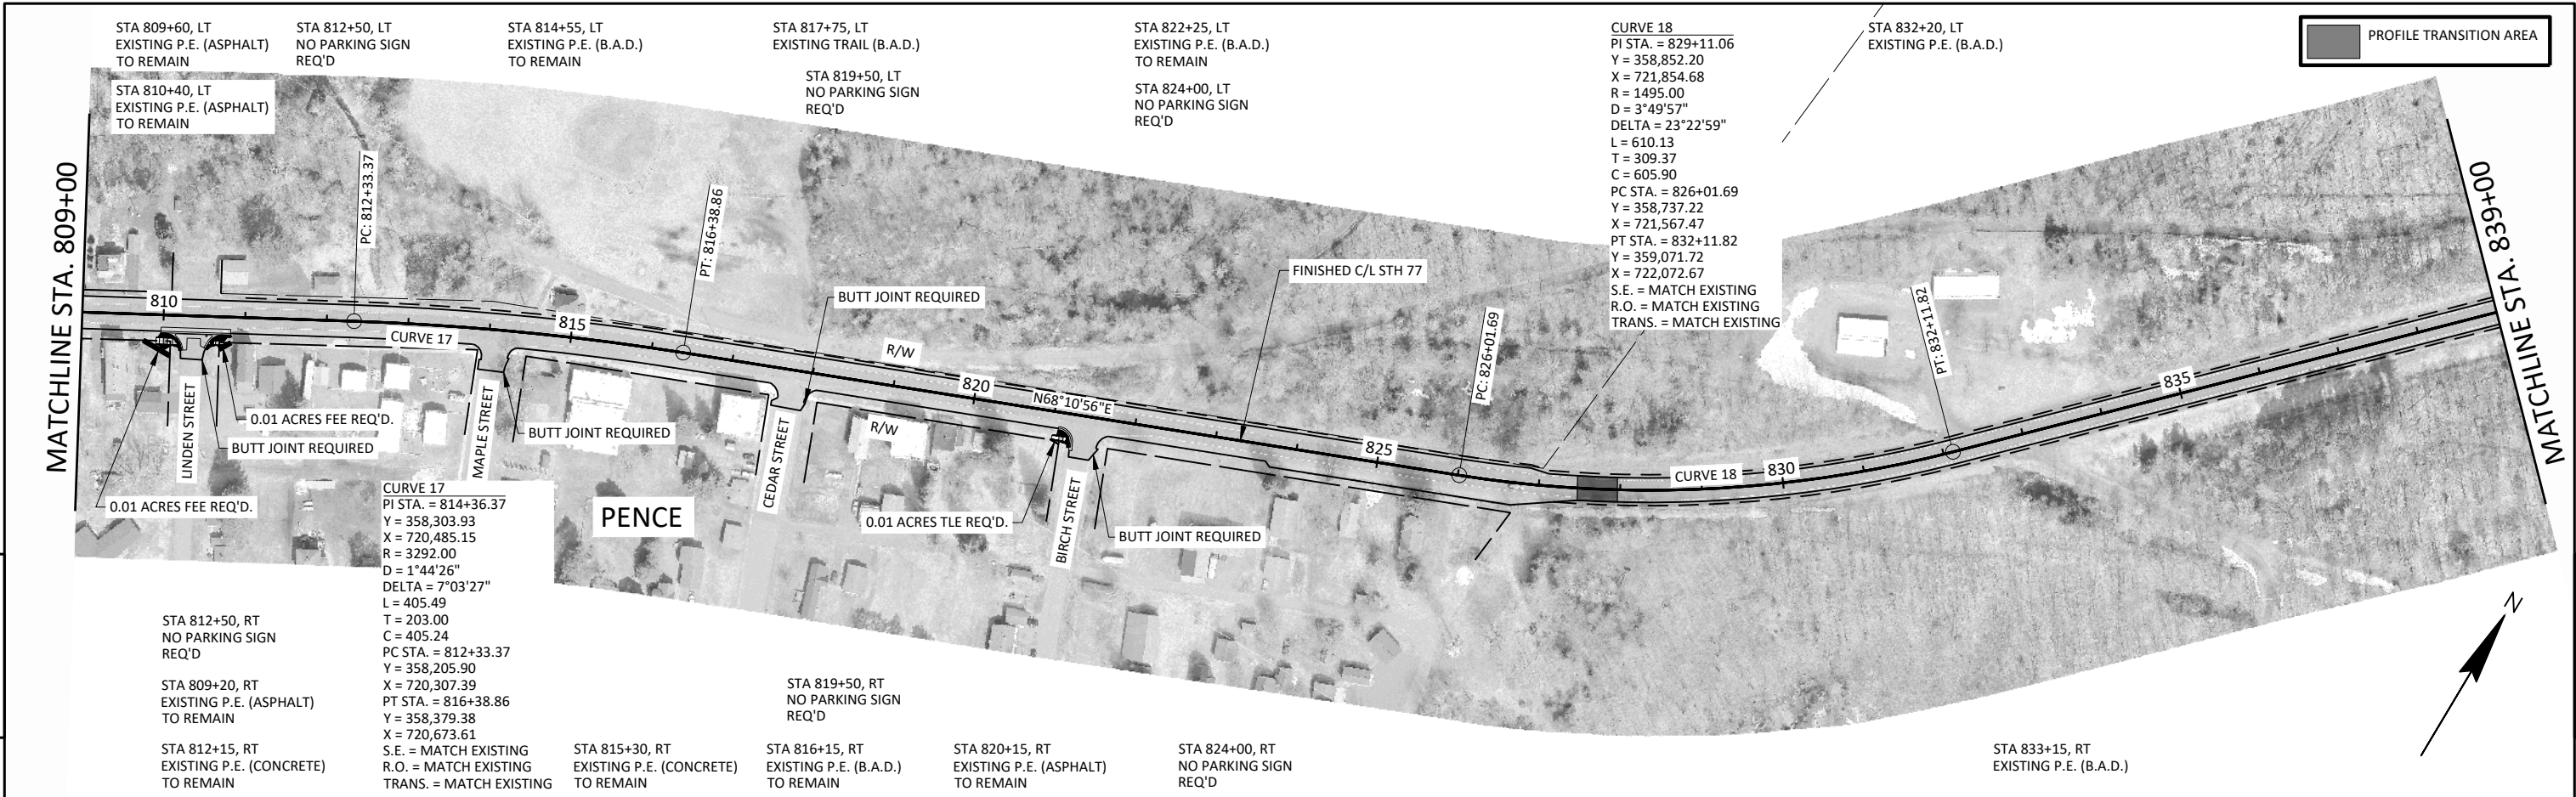

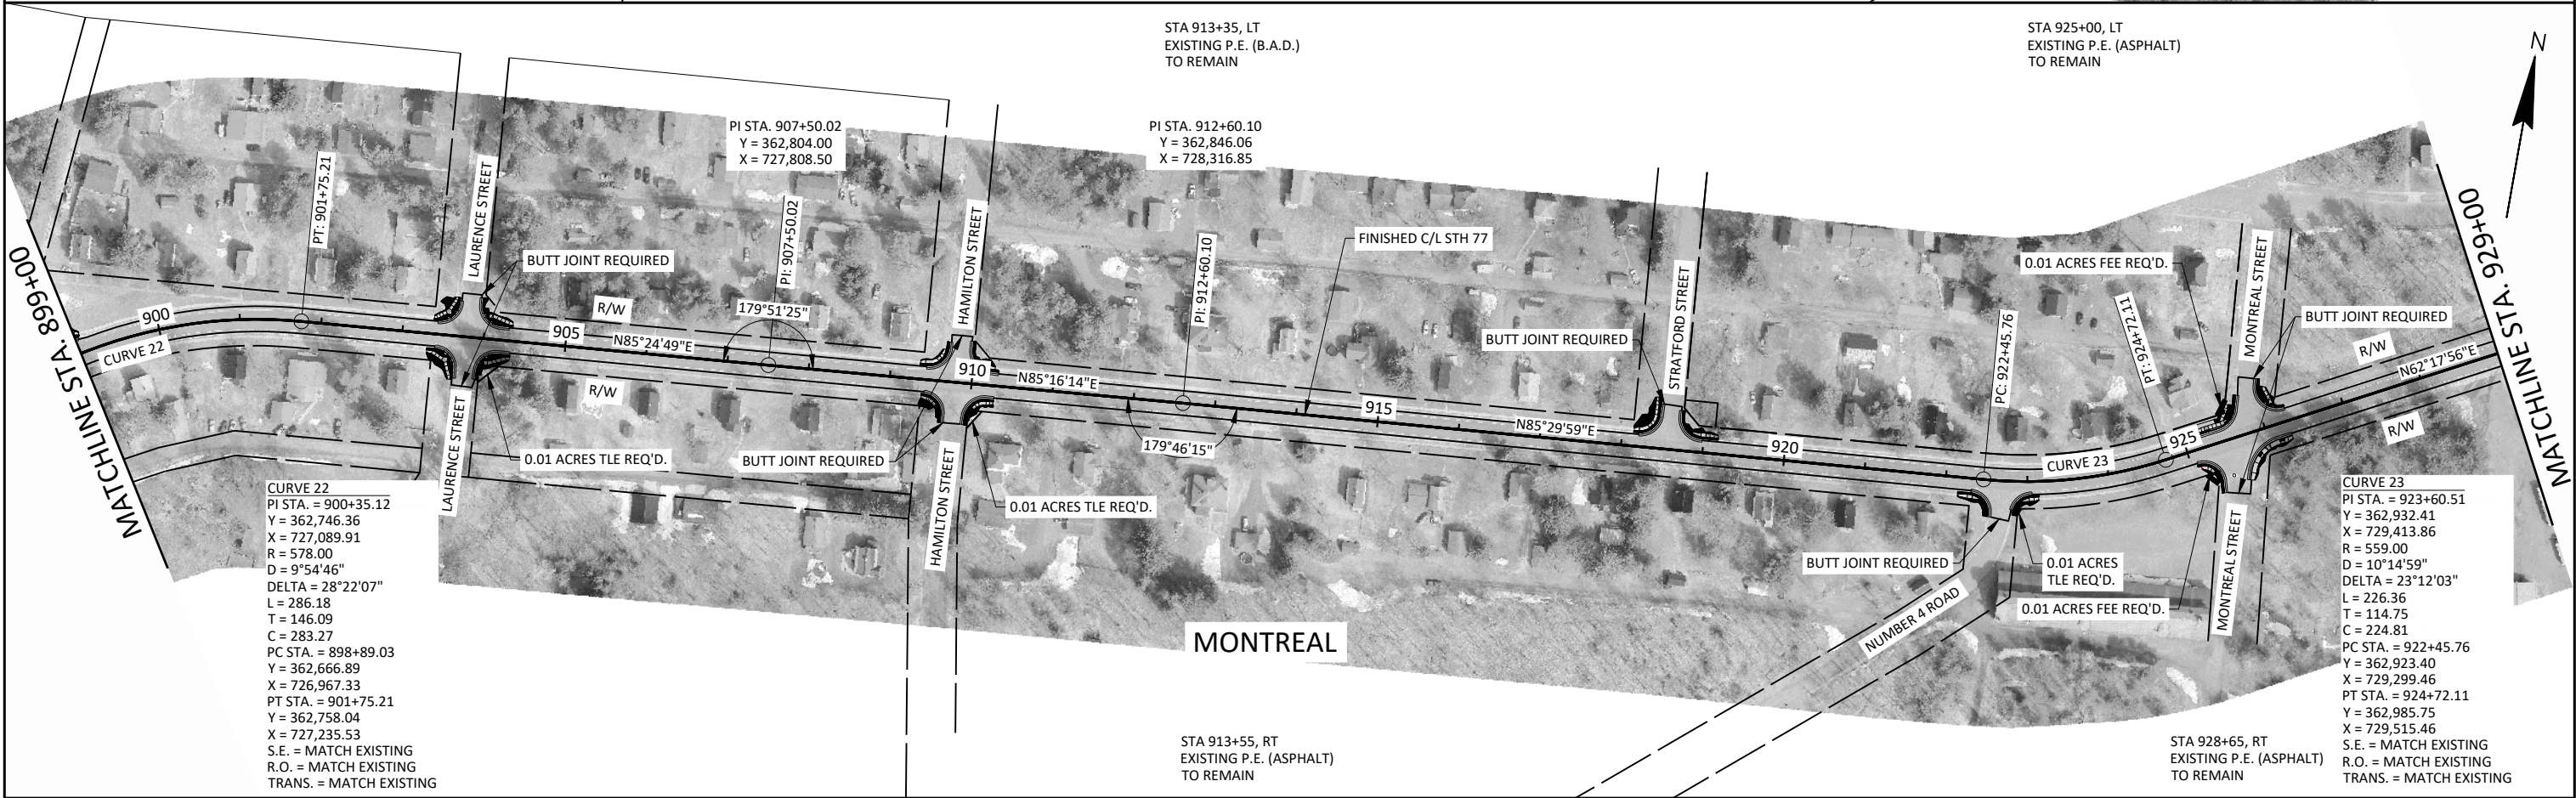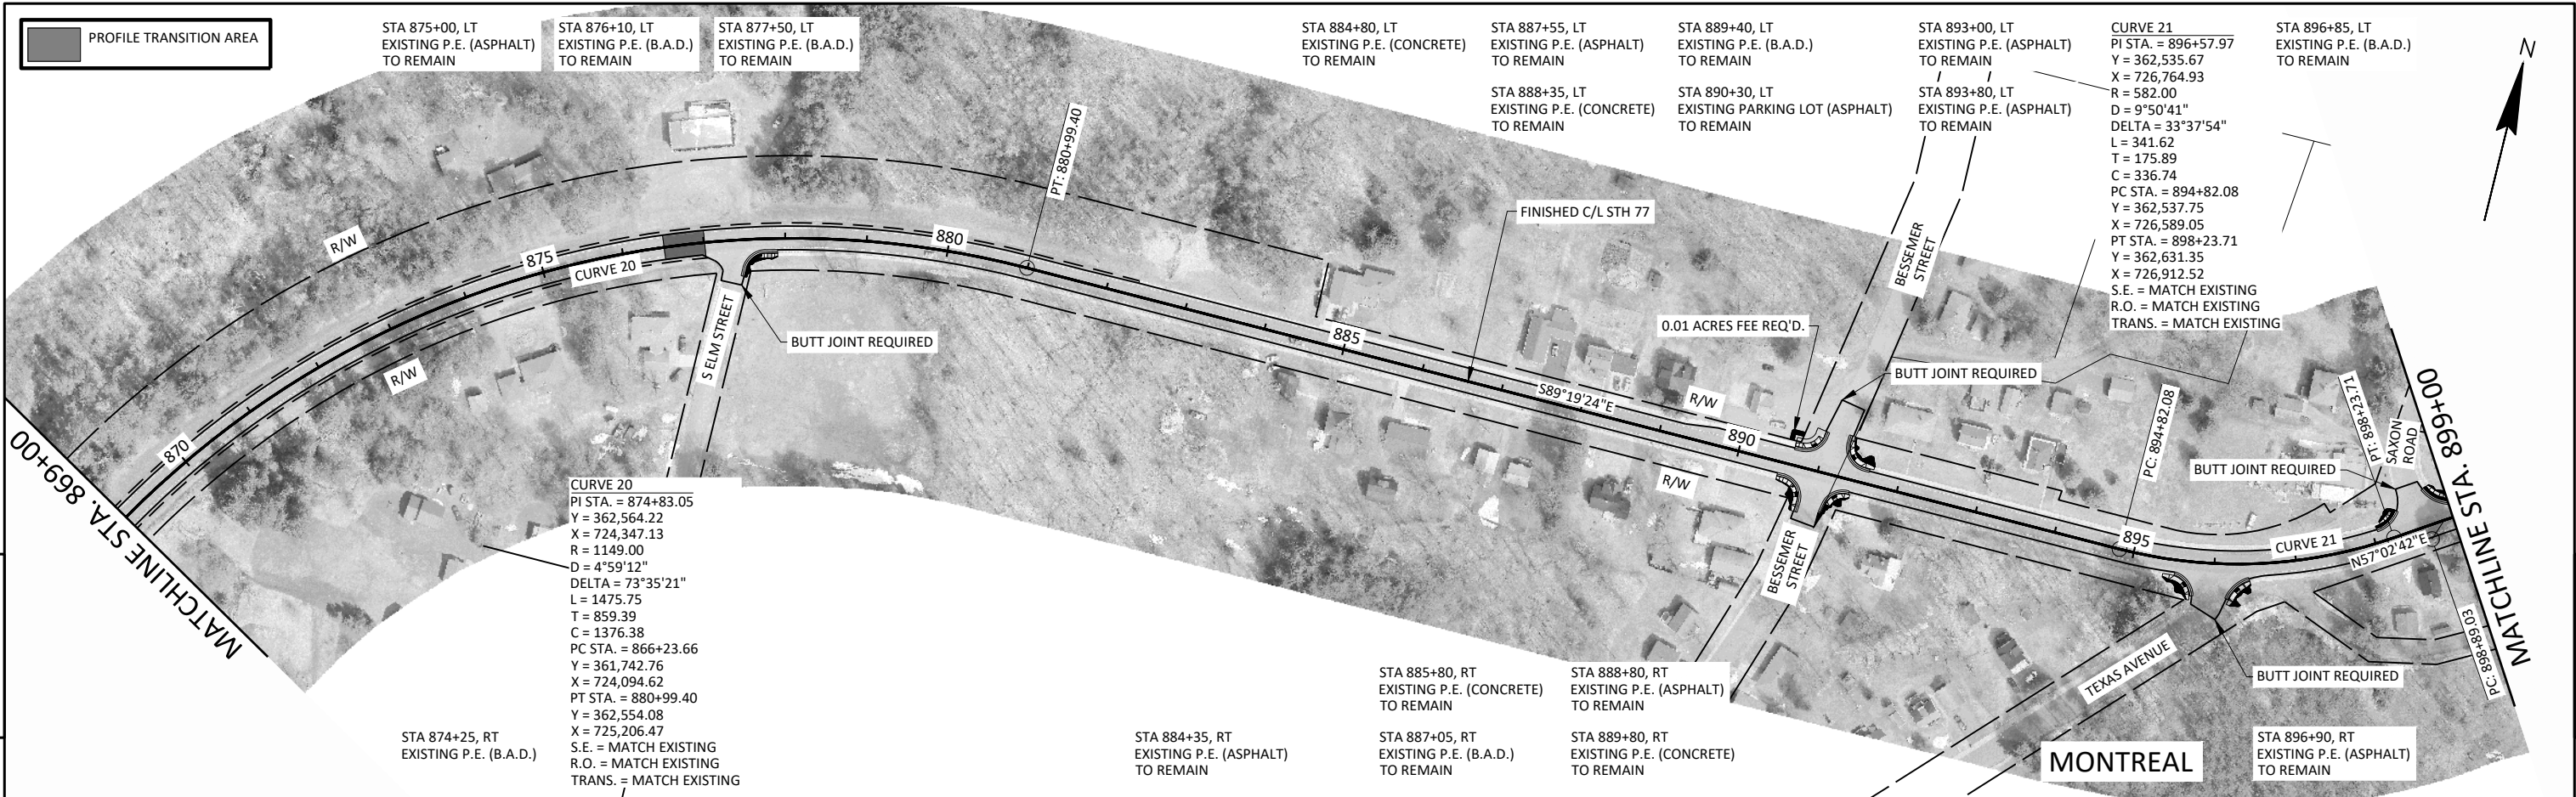

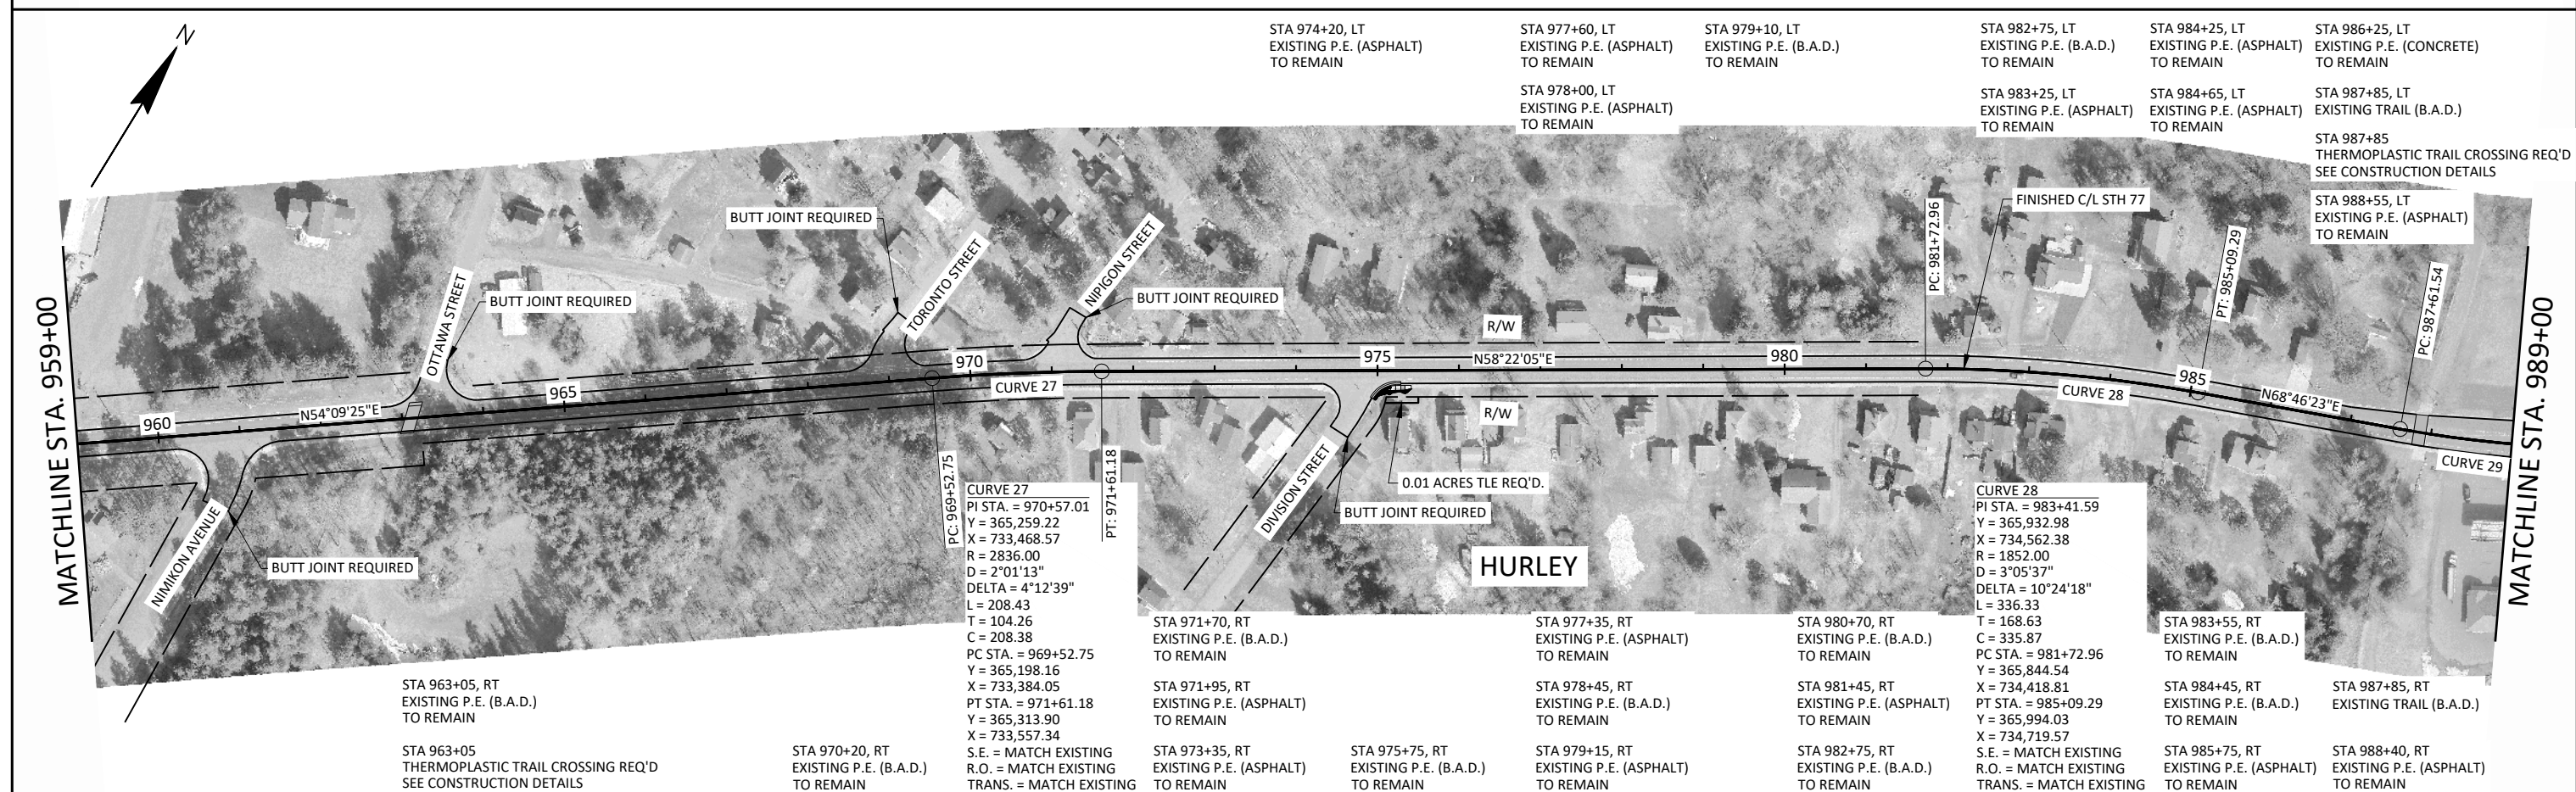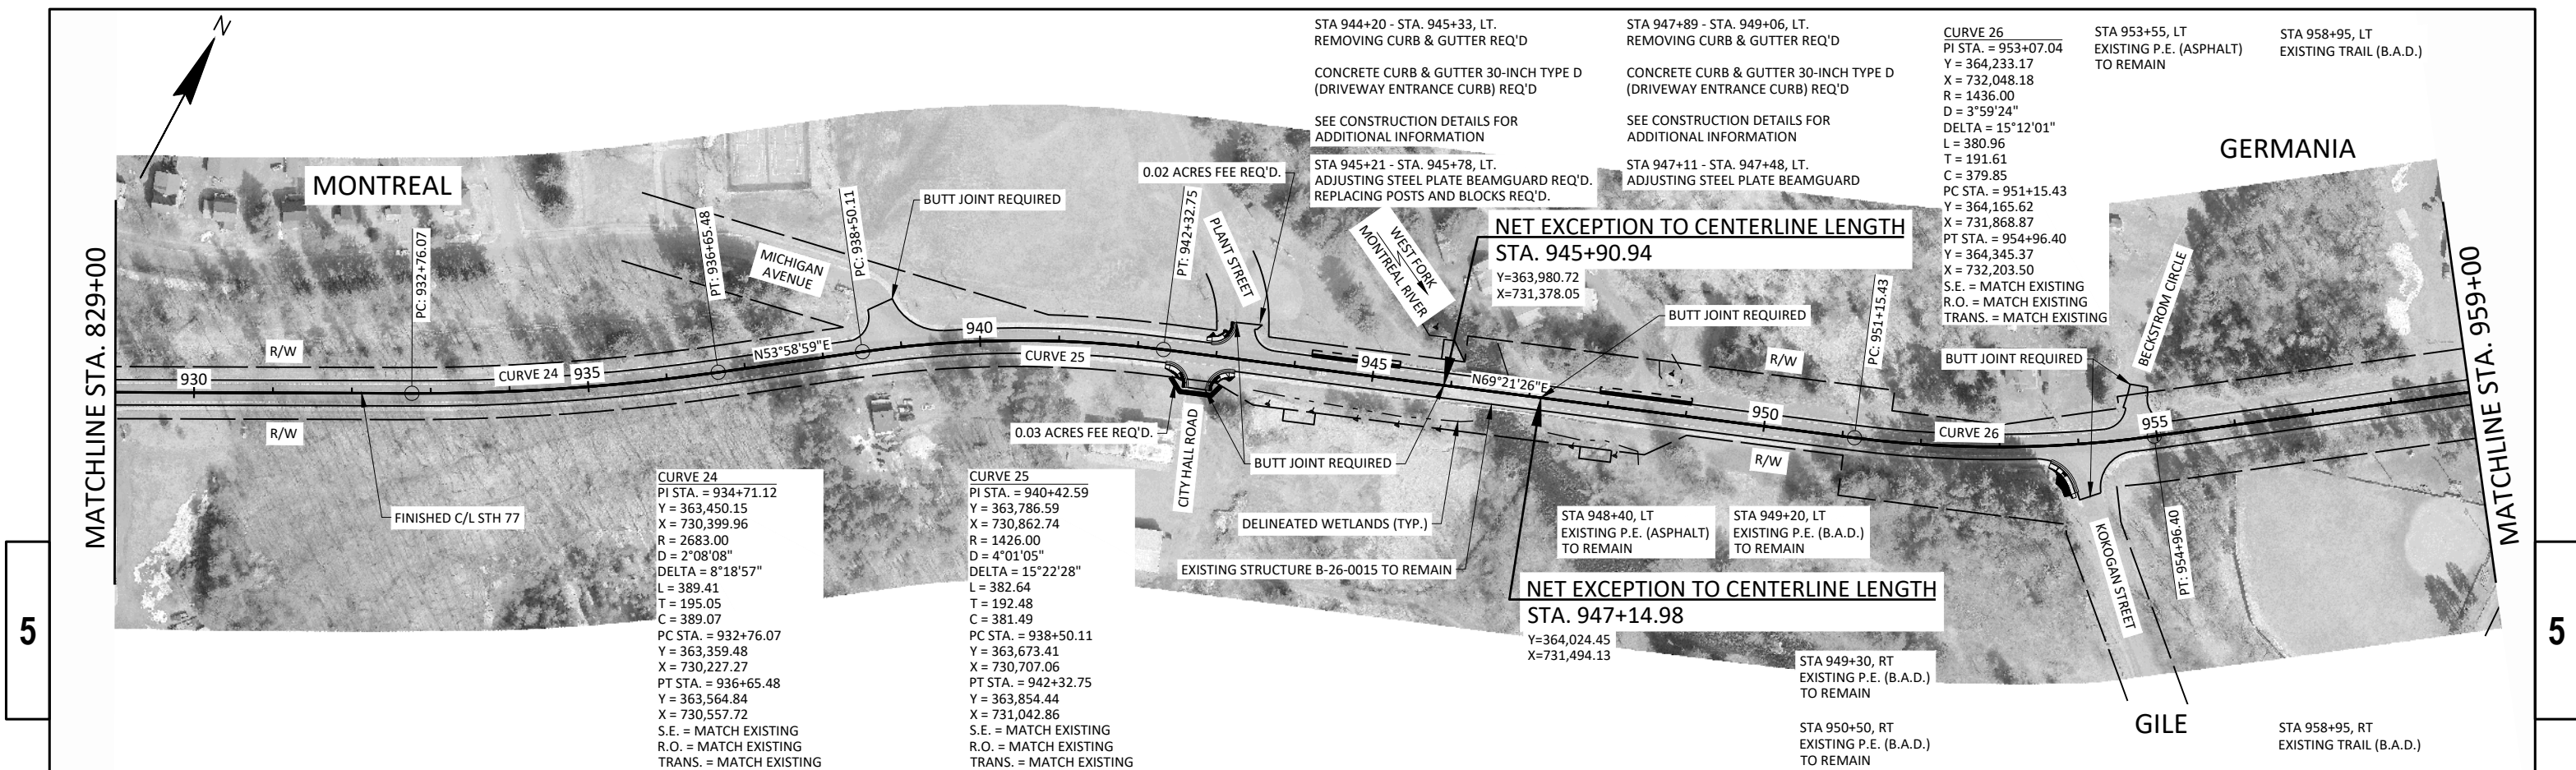


5

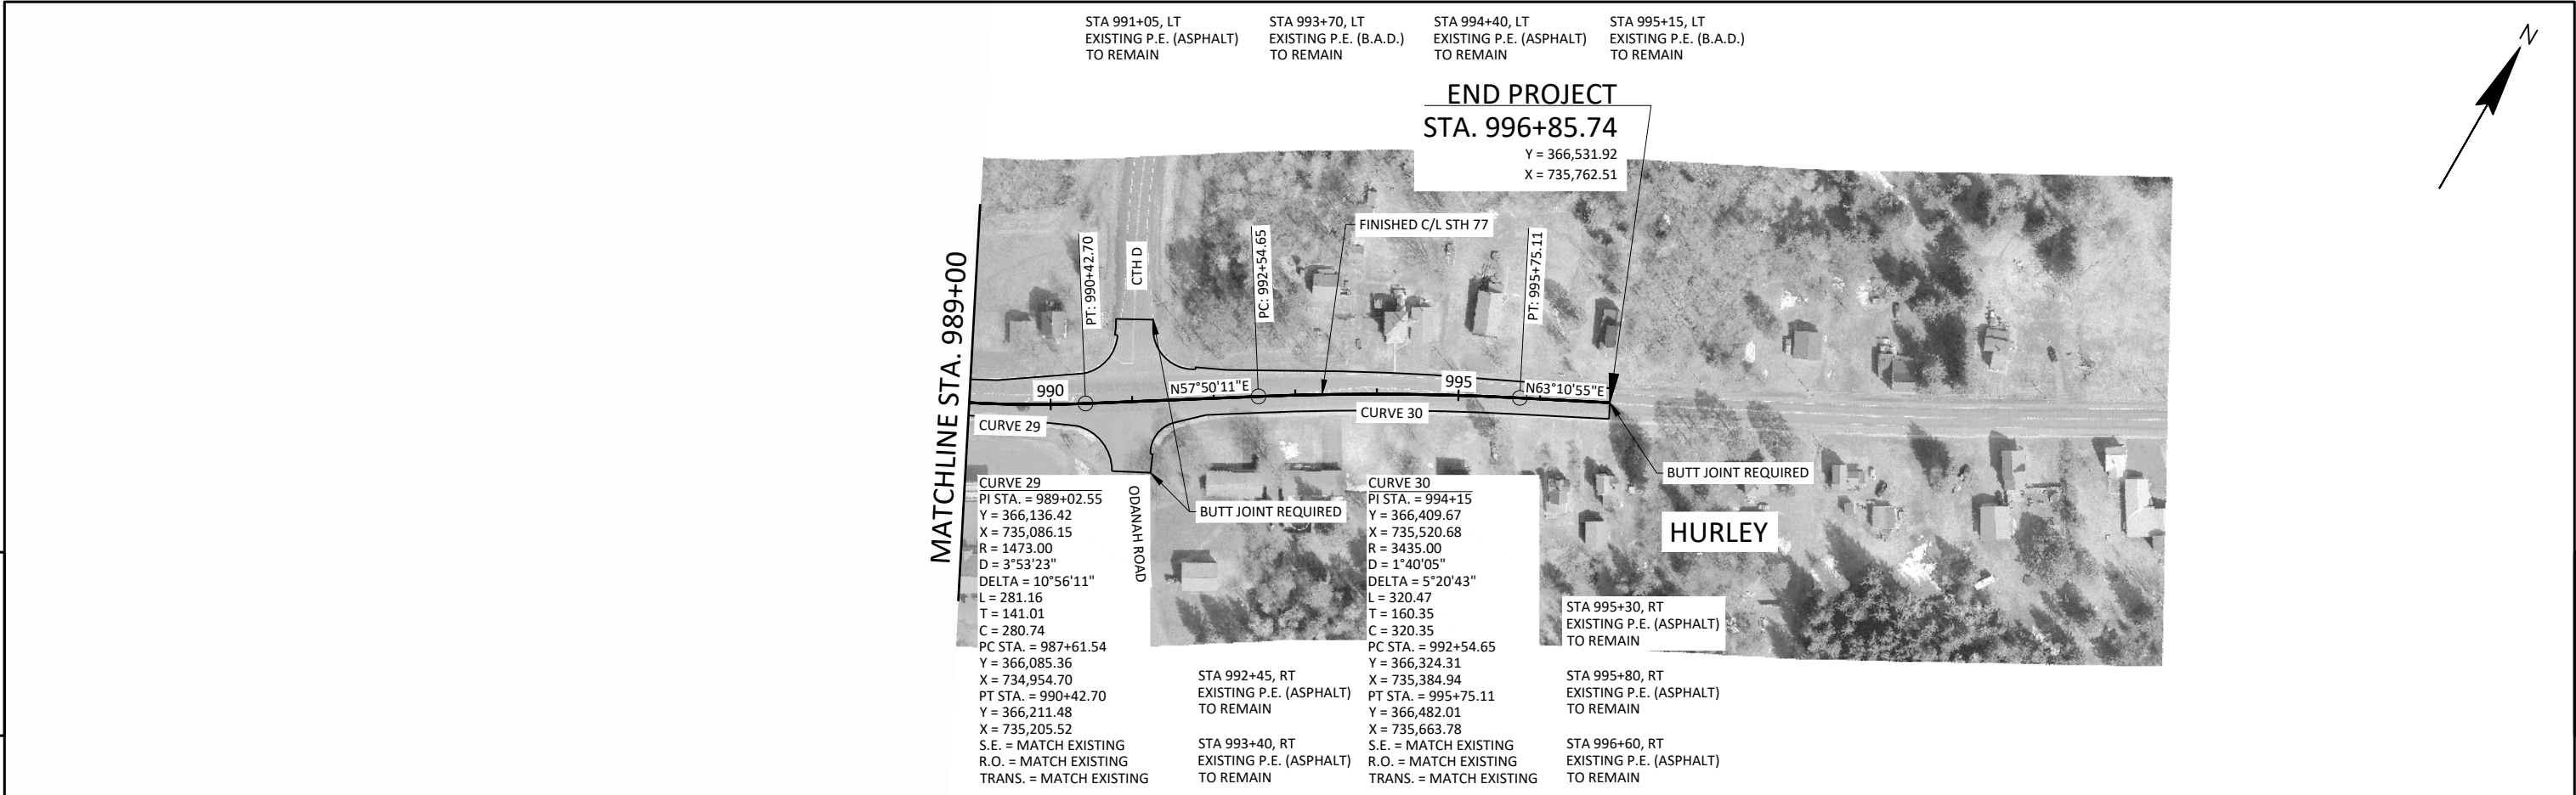

5



Standard Detail Drawing List

08A05-22A	INLET COVERS TYPE A, H, A-S, H-S & Z
08A05-22C	INLET COVERS TYPE F, HM, HM-S, S, T, HM-GJ & HM-GJ-S
08C06-03	INLETS 3-FT AND 4-FT DIAMETER
08D01-24A	CONCRETE CURB & GUTTER
08D01-24B	CONCRETE CURB, TIES AND CURB AND GUTTER APPLICATIONS
08D05-22A	CURB RAMPS TYPES 1 AND 1-A
08D05-22B	CURB RAMPS TYPES 2 AND 3
08D05-22C	CURB RAMPS TYPES 4A AND 4A1
08D05-22D	CURB RAMPS TYPES 4B AND 4B1
08D05-22E	CURB RAMPS TYPES 5, 6, 7A, 7B & 8
08D05-22F	CURB RAMPS RADIAL DETECTABLE WARNING FIELD APPLICATIONS
08D05-22G	CURB RAMPS RECTANGULAR AND RADIAL DETECTABLE WARNING PLATES
08D18-05	DRIVEWAY AND SIDEWALK RAMPS TYPES X & Y
08D21-01	DRIVEWAYS WITHOUT CURB & GUTTER
08D22-01	DRIVEWAYS WITHOUT CURB & GUTTER RESURFACING PROJECTS RURAL
08E08-03	TYPICAL INSTALLATIONS OF EROSION BALES / TEMPORARY DITCH CHECKS
08E09-06	SILT FENCE
08E10-02	INLET PROTECTION TYPE A, B, C AND D
08E15-01	CULVERT PIPE CHECK
08F01-11	APRON ENDWALLS FOR CULVERT PIPE
08F04-08	JOINT TIES FOR CONCRETE PIPE AND CONCRETE COLLAR DETAIL
13A11-04A	CENTERLINE RUMBLE STRIPS - ASPHALT
13A11-04D	CENTERLINE RUMBLE STRIPS - INTERSECTIONS, DRIVEWAYS, BRIDGES, RAILROADS
13C19-03	HMA LONGITUDINAL JOINTS
14B15-11A	STEEL PLATE BEAM GUARD, CLASS "A" INSTALLATION & ELEMENTS
14B15-11B	STEEL PLATE BEAM GUARD, CLASS "A" INSTALLATION & ELEMENTS
14B15-11C	STEEL PLATE BEAM GUARD, CLASS "A", INSTALLATION & ELEMENTS
14B29-01	SAFETY EDGE
15A03-02A	FLEXIBLE MARKER POST FOR CULVERT END
15A03-02B	FLEXIBLE MARKER POST FOR CULVERT END
15C02-09F	ADVANCED WIDTH RESTRICTION SIGNING
15C04-05	TRAFFIC CONTROL, ADVANCE WARNING SIGNS 45 M.P.H. OR GREATER TWO-WAY UNDIVIDED ROAD OPEN TO TRAFFIC
15C05-05	TRAFFIC CONTROL, ADVANCE WARNING SIGNS 40 M.P.H. OR LESS TWO-WAY UNDIVIDED ROAD OPEN TO TRAFFIC
15C07-16B	PAVEMENT MARKING WORDS
15C07-16C	PAVEMENT MARKING ARROWS
15C08-24A	PERMANENT LONGITUDINAL PAVEMENT MARKINGS
15C08-24B	TEMPORARY LONGITUDINAL PAVEMENT MARKING
15C08-24C	PAVEMENT MARKING (TURN LANES)
15C08-24D	PAVEMENT MARKING (TURN LANES)
15C11-10B	CHANNELIZING DEVICES DRUMS, CONES, BARRICADES AND VERTICAL PANELS
15C12-09A	TRAFFIC CONTROL FOR LANE CLOSURE WITH FLAGGING OPERATION
15C18-09A	MEDIAN ISLAND PAVEMENT MARKINGS
15C19-10A	MOVING PAVEMENT MARKING OPERATION TWO-LANE TWO-WAY ROADWAY
15C33-05	STOP LINE AND CROSSWALK PAVEMENT MARKING
15C35-06A	PAVEMENT MARKING (INTERSECTIONS)
15D28-04	TRAFFIC CONTROL, WORK ON SHOULDER OR PARKING LANE, UNDIVIDED ROADWAY
15D30-11A	TRAFFIC CONTROL, PEDESTRIAN ACCOMMODATION
15D30-11B	TRAFFIC CONTROL, PEDESTRIAN ACCOMMODATION
15D30-11C	TRAFFIC CONTROL, PEDESTRIAN ACCOMMODATION
15D30-11G	TRAFFIC CONTROL, PEDESTRIAN ACCOMMODATION
15D30-11I	TRAFFIC CONTROL, PEDESTRIAN ACCOMMODATION
15D30-11J	TRAFFIC CONTROL, PEDESTRIAN ACCOMMODATION
15D40-06A	TRAFFIC CONTROL, FULL LANE SHIFT NON-FREEWAY/EXPRESSWAY OR MULTILANE DIVIDED 45 MPH AND UNDER
15D40-06B	TRAFFIC CONTROL, FULL LANE SHIFT MULTILANE DIVIDED 50 MPH AND OVER
15D40-06C	TRAFFIC CONTROL, PARTIAL LANE SHIFT NON-FREEWAY/EXPRESSWAY OR MULTILANE DIVIDED 45 MPH AND UNDER
15D40-06D	TRAFFIC CONTROL, PARTIAL LANE SHIFT MULTILANE DIVIDED 50 MPH AND GREATER
15D44-02	TRAFFIC CONTROL, SIGNING ON ROADWAYS WITH MILLED SURFACES
15D48-01	TRAFFIC CONTROL, LANE SHIFT IN FLAGGING OPERATION




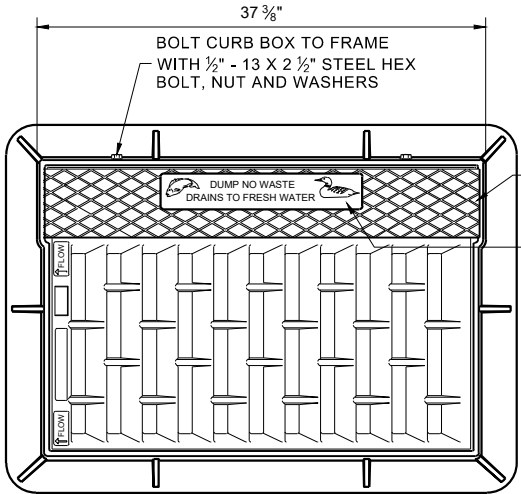


NOTE: EITHER CASTING IS ACCEPTABLE

TYPE "C" CHECKERED TOP DESIGN (OPTIONAL)
SEE LOGO DETAIL

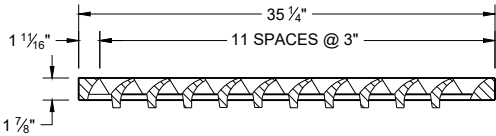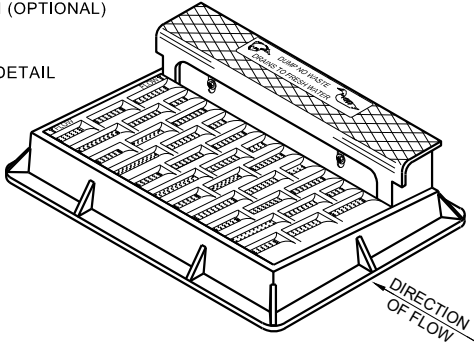


NOTE: CURB BOX HEIGHT ADJUSTABLE 6" - 9"

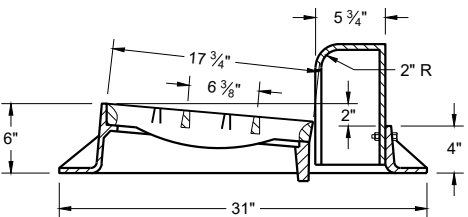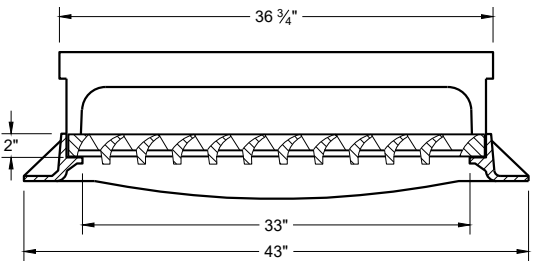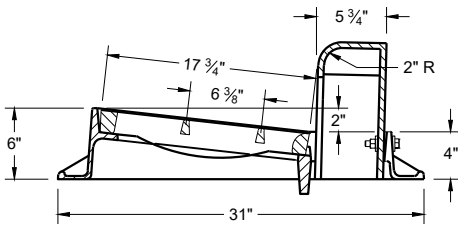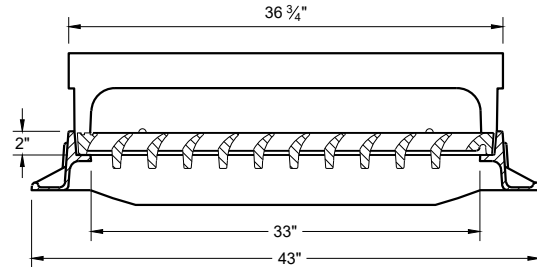


TYPE "H"

NOTE: EITHER CASTING IS ACCEPTABLE

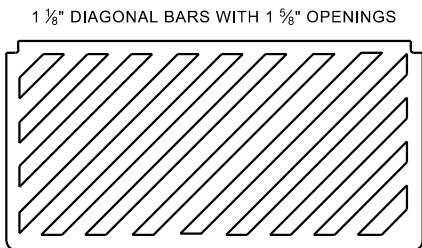

SPECIAL GRATE FOR TYPE "H" COVER
(MEASURES 35" X 17 3/4" X 2")
(NOTED AS TYPE H-S ON DRAINAGE TABLE)

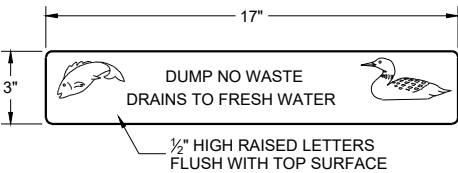


LOGO DETAIL

GENERAL NOTES

DETAILS OF CONSTRUCTION, MATERIALS AND WORKMANSHIP NOT SHOWN ON THIS DRAWING SHALL CONFORM TO THE PERTINENT REQUIREMENTS OF THE STANDARD SPECIFICATIONS AND THE APPLICABLE SPECIAL PROVISIONS.


DETAIL DRAWINGS FOR PROPOSED ALTERNATE DESIGNS FOR CATCH BASIN, MANHOLE AND INLET COVERS SHALL BE SUBMITTED TO THE ENGINEER FOR APPROVAL PROVIDING THAT SUCH ALTERNATE DESIGNS MAKE PROVISION FOR EQUIVALENT CAPACITY AND STRENGTH.

ROUND FRAMES AND COVERS SHALL HAVE CONTINUOUSLY MACHINED BEARING SURFACES TO PREVENT ROCKING AND RATTLING.



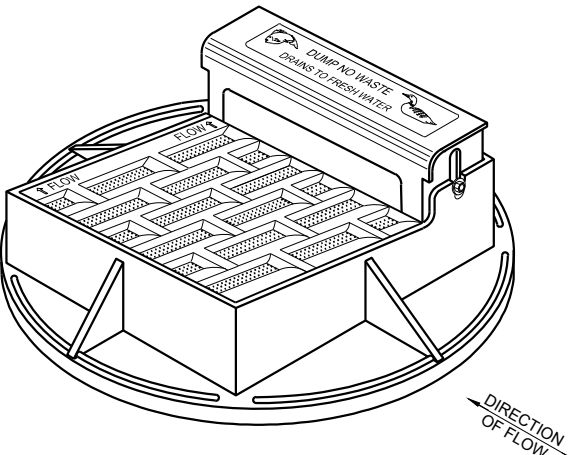


NOTE: CURB BOX HEIGHT ADJUSTABLE 6" - 9"



NOTE: EITHER CASTING IS ACCEPTABLE

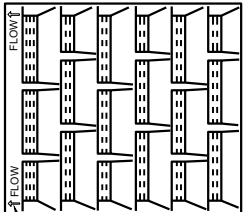


DIRECTION OF FLOW ARROWS

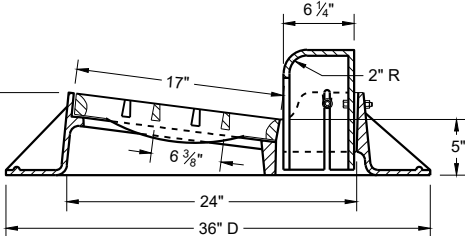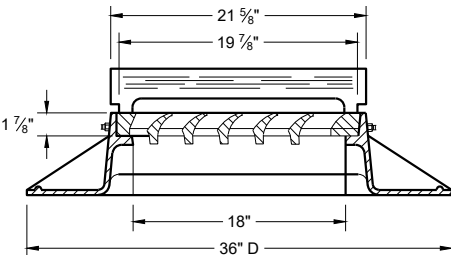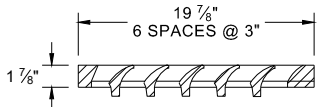

TYPE "A"

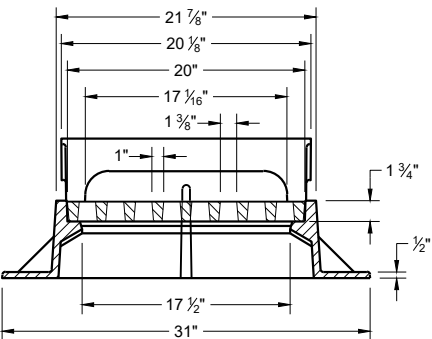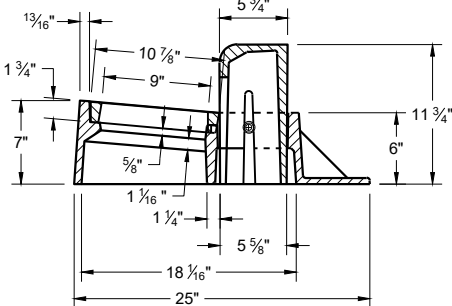

TYPE "Z"

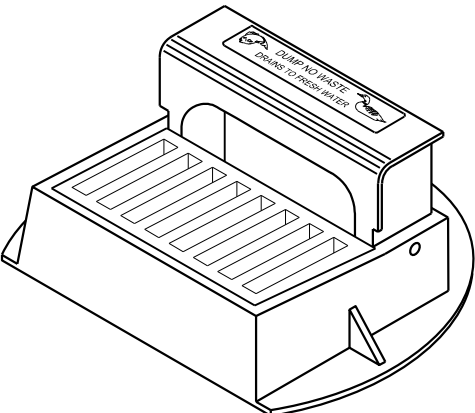

**INLET COVERS
TYPES A, H, A-S, H-S AND Z**



STATE OF WISCONSIN
DEPARTMENT OF TRANSPORTATION

APPROVED
February 2025
DATE
/S/ Rodney Taylor
ROADWAY STANDARDS DEVELOPMENT
UNIT SUPERVISOR

GENERAL NOTES


DETAILS OF CONSTRUCTION, MATERIALS AND WORKMANSHIP NOT SHOWN ON THIS DRAWING SHALL CONFORM TO THE PERTINENT REQUIREMENTS OF THE STANDARD SPECIFICATIONS AND THE APPLICABLE SPECIAL PROVISIONS.

DETAIL DRAWINGS FOR PROPOSED ALTERNATE DESIGNS FOR INLET COVERS SHALL BE SUBMITTED TO THE ENGINEER FOR APPROVAL PROVIDING THAT SUCH ALTERNATE DESIGNS MAKE PROVISION FOR EQUIVALENT CAPACITY AND STRENGTH.

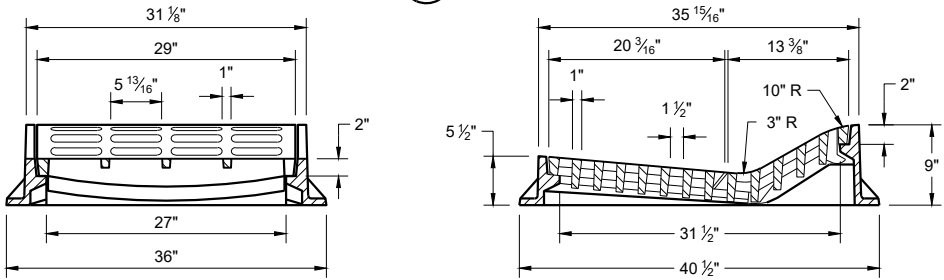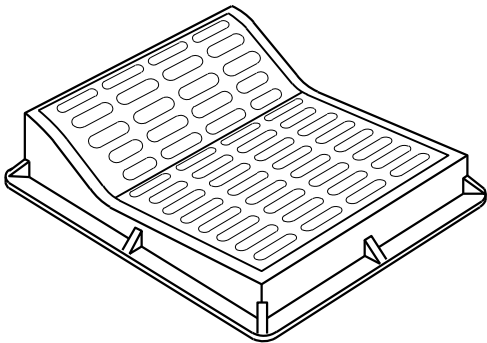

TYPE "F"

USE WITH TYPES "A" AND "D" CONCRETE CURB AND GUTTER, 36"

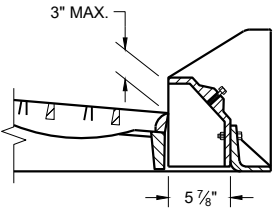


ALTERNATIVE CURB BOX
FOR TYPE "HM" COVER

USE WITH TYPES "G" AND "J" CONCRETE CURB AND GUTTER, 30 INCH
NOTED AS TYP "HM-GJ" ON DRAINAGE TABLE


NOTE:
SPECIAL GRATE FOR THE TYPE "H" COVER MAY ALSO BE USED FOR THE TYPE "HM-GJ" COVER.

NOTED AS TYPE HM-GJ-S ON THE DRAINAGE TABLE.

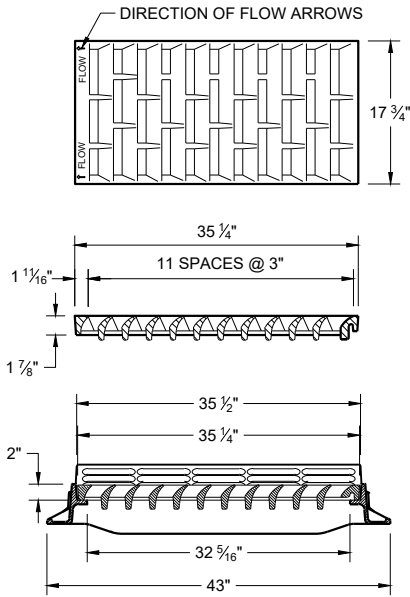


TYPE "HM"

USE WITH TYPES "A" AND "D" CONCRETE CURB AND GUTTER, 36"


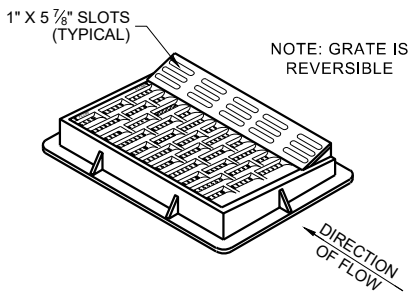


NOTE: GRATE IS REVERSIBLE


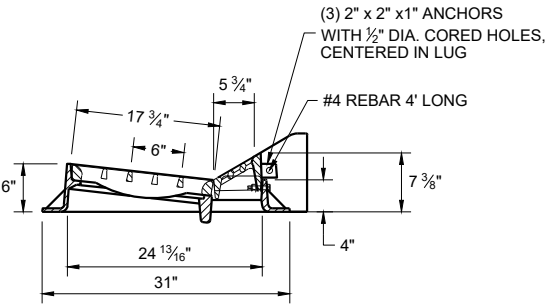


NOTE:
SPECIAL GRATE FOR THE TYPE "H" COVER MAY ALSO BE USED FOR THE TYPE "HM-GJ" COVER.

NOTED AS TYPE HM-GJ-S ON THE DRAINAGE TABLE.

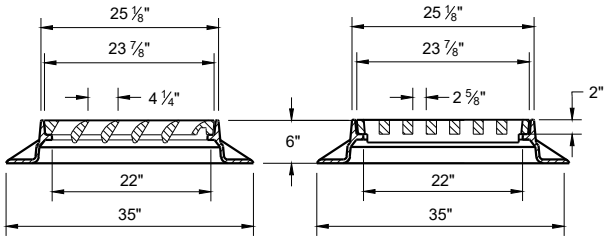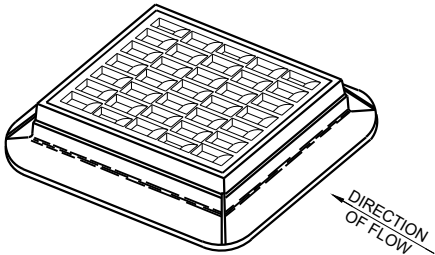

TYPE "S"

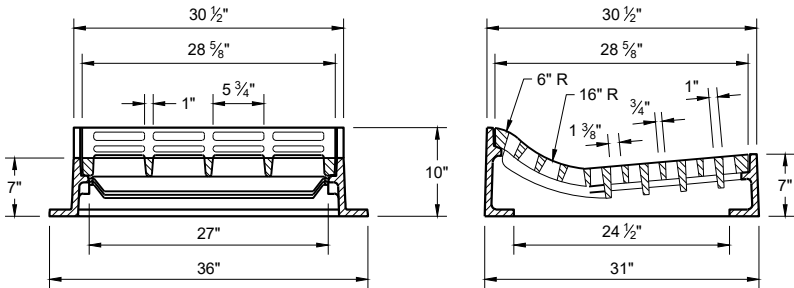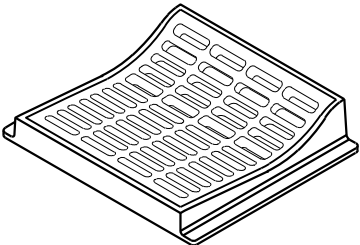

TYPE "T"

USE WITH TYPES "R" AND "T" CONCRETE CURB AND GUTTER, 36"

INLET COVERS
TYPES F, HM, HM-S, S, T,
HM-GJ AND HM-GJ-S

STATE OF WISCONSIN
DEPARTMENT OF TRANSPORTATION


APPROVED

February 2025
DATE


/S/ Rodney Taylor
ROADWAY STANDARDS DEVELOPMENT
UNIT SUPERVISOR

FHWA


120

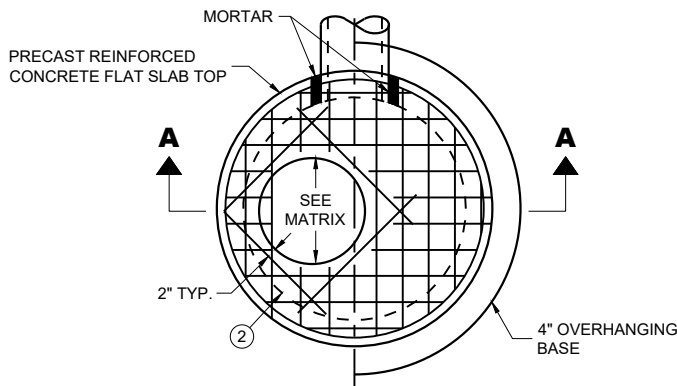

PLAN VIEW CIRCULAR OPENING

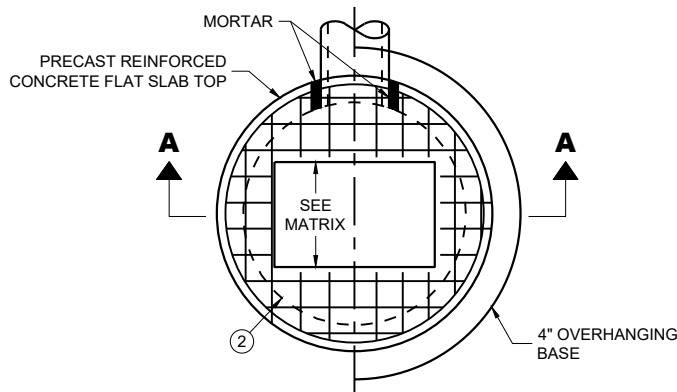

PLAN VIEW RECTANGULAR OPENING

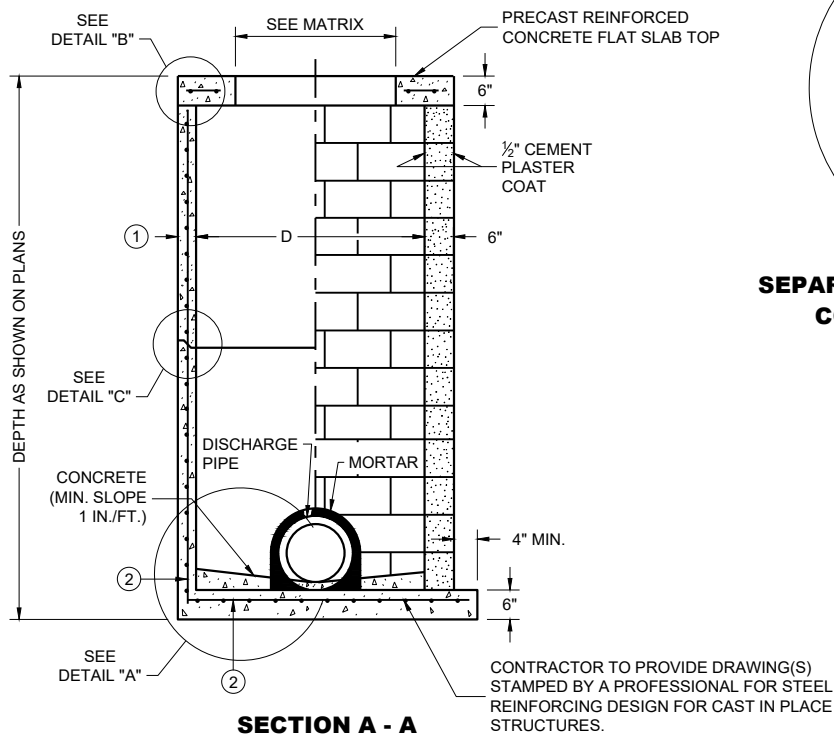

SECTION A - A

PRECAST REINFORCED CONCRETE WITH MONOLITHIC BASE

CONCRETE BLOCK WITH CAST IN PLACE OR PRECAST REINFORCED CONCRETE BASE ②


CIRCULAR INLETS WITH FLAT TOP

CATCH BASIN COVER OPENING MATRIX


INLET SIZE	INLET COVER TYPE	ALL A'S	ALL B'S	BW	C	F	ALL H'S	S	T	V V-B	WM	Z
	OPENING SIZE (FT.)											
3-FT	2 DIA.				X							X
	2 X 2	X	X					X		X		
4-FT	2 DIA.				X							X
	2 X 2	X	X					X		X		
	2 X 2.5			X				X	X	X	X	
	2 X 3						X					
	2.5 X 3					X						

PIPE MATRIX

INLET SIZE	MAXIMUM INSIDE PIPE DIAMETER FOR TWO PIPES	
	180° SEPARATION (IN)	90° SEPARATION (IN)
3-FT	15	12
4-FT	24	18

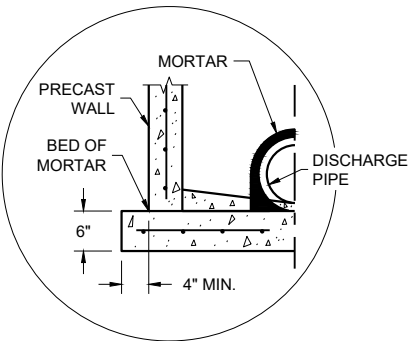


SEPARATE PRECAST REINFORCED CONCRETE BASE OPTION

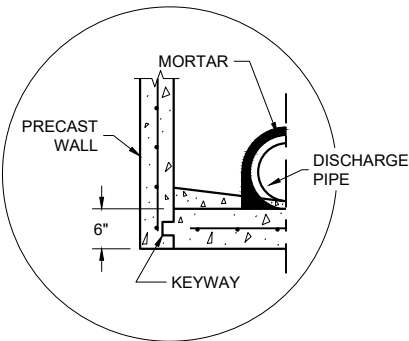


PRECAST REINFORCED CONCRETE WITH INTEGRAL BASE OPTION

DETAIL "A"

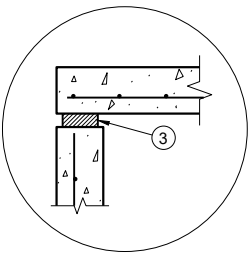


TOP WITH PLAIN END JOINT

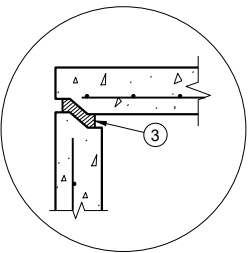

TOP WITH TONGUE AND GROOVE JOINT

DETAIL "B"

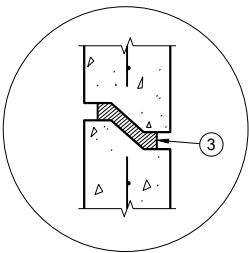

RISER WITH TONGUE AND GROOVE JOINT

DETAIL "C"

INLETS 3-FT AND 4-FT DIAMETER

GENERAL NOTES

DETAILS OF CONSTRUCTION, MATERIALS AND WORKMANSHIP NOT SHOWN ON THIS DRAWING SHALL CONFORM TO THE PERTINENT REQUIREMENTS OF THE STANDARD SPECIFICATIONS AND THE APPLICABLE SPECIAL PROVISIONS.

UNLESS OTHERWISE AUTHORIZED IN WRITING BY THE ENGINEER, THE CONTRACTOR SHALL NOT ORDER AND DELIVER PRECAST INLET UNITS REQUIRED FOR THE PROJECT UNTIL A LIST OF SIZES IS FURNISHED BY THE ENGINEER.

DETAILED DRAWINGS FOR PROPOSED ALTERNATE DESIGNS FOR UNDERGROUND DRAINAGE STRUCTURES SHALL BE SUBMITTED TO THE ENGINEER FOR APPROVAL PROVIDING THAT SUCH ALTERNATE DESIGNS MAKE PROVISION FOR EQUIVALENT CAPACITY AND STRENGTH.

ALL DRAINAGE STRUCTURES ARE DESIGNATED ON THE PLANS AS "MANHOLES 3X3-L", "CATCH BASINS 4-B", "INLETS 2X3-H", ETC. THE FIRST NUMBERS DESIGNATE THE SIZE OF THE STRUCTURE, AND THE FOLLOWING LETTER DESIGNATES THE TYPE OF COVER TO BE USED TO COMPRISE THE COMPLETE UNIT.

BASES SHALL BE PLACED ON A BED OF MATERIAL AT LEAST 6 INCHES IN DEPTH, WHICH MEETS THE REQUIREMENTS OF FOUNDATION BACKFILL. THIS BEDDING SHALL BE COMPACTED AND PROVIDE UNIFORM SUPPORT FOR THE ENTIRE AREA OF THE BASE.

ALL BAR STEEL REINFORCEMENT SHALL BE EMBEDDED 2 INCHES CLEAR UNLESS OTHERWISE SHOWN OR NOTED.


ALL PRECAST INLET UNITS SHALL CONFORM TO THE PERTINENT REQUIREMENTS OF AASHTO DESIGNATION M199.

PRECAST REINFORCED RISERS SHALL HAVE A TONGUE AND GROOVE JOINT WITH TONGUE UP OR DOWN.

4" OVERHANGING BASES ARE REQUIRED FOR ALL CONCRETE BLOCK INSTALLATIONS. 4" OVERHANG IS REQUIRED WHEN SEPARATE PRECAST BASE IS PROVIDED. OVERHANG IS NOT REQUIRED ON PRECAST STRUCTURES WITH AN INTEGRAL OR MONOLITHIC BASE.

FOR ADDITIONAL CONFIGURATIONS, MAINTAIN A MINIMUM OF 12 INCHES AS MEASURED FROM THE INSIDE OF THE STRUCTURE WALL BETWEEN THE OUTSIDE PIPE WALLS OF ADJACENT PIPES. SEE DETAIL "D".

- ① MINIMUM WALL THICKNESS SHALL BE 4 INCHES FOR 3-FT DIAMETER AND 5 INCHES FOR 4-FT DIAMETER PRECAST INLETS.
- ② FOR PRECAST INLETS AND REINFORCED CONCRETE BASES PROVIDE REINFORCING STEEL IN ACCORDANCE TO AASHTO M199.
- ③ JOINTS TO BE SEALED WITH A BUTYL RUBBER SEAL PER SEALANT MANUFACTURERS RECOMMENDATIONS CONFORMING TO ASTM C 990 OR RUBBER GASKETS CONFORMING TO ASTM C443.

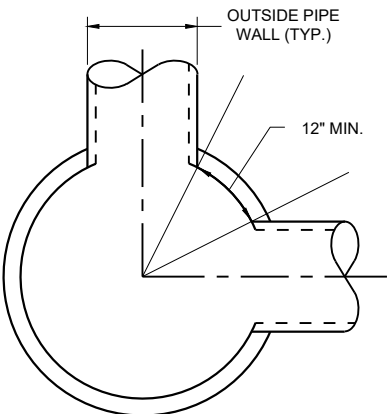


MINIMUM HORIZONTAL PIPE SEPARATION
DETAIL "D"


INLETS 3-FT AND 4-FT DIAMETER

STATE OF WISCONSIN
DEPARTMENT OF TRANSPORTATION


APPROVED
December 2023 /S/ Rodney Taylor
DATE ROADWAY STANDARDS DEVELOPMENT
FHWA UNIT SUPERVISOR

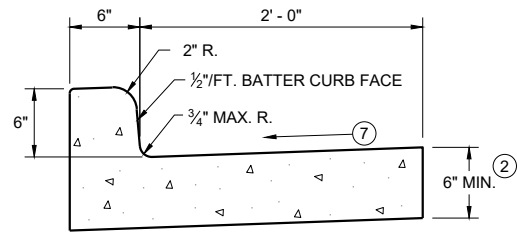


TYPES A^① & D

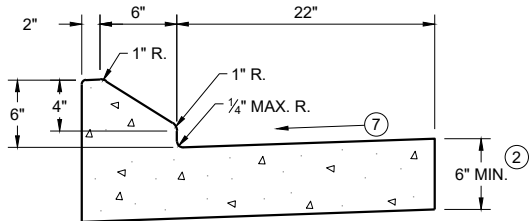


6" SLOPED CURB TYPES G^① & J

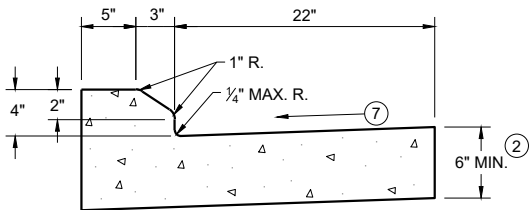

4" SLOPED CURB TYPES G^① & J

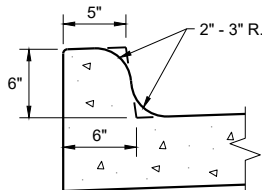


TYPES K^① & L
(OPTIONAL CURB SHAPE)

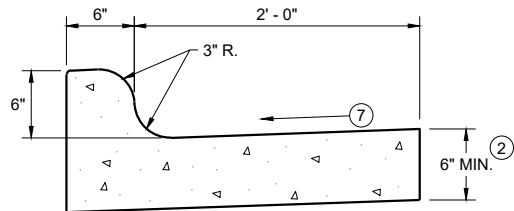


TYPES K^① & L

CONCRETE CURB AND GUTTER 30"

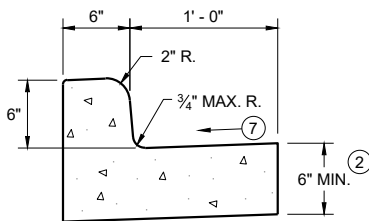


TYPES A^① & D

CONCRETE CURB AND GUTTER 18"

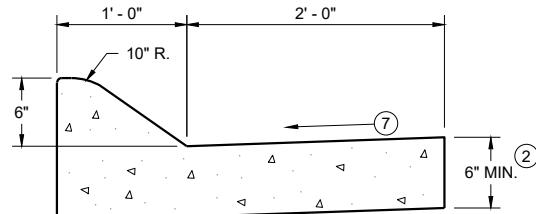


6" SLOPED CURB TYPES A^① & D

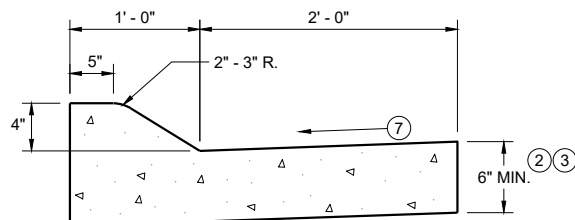


4" SLOPED CURB TYPES A^① & D

CONCRETE CURB AND GUTTER 36"

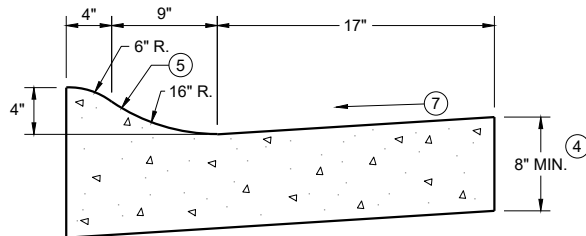

4" SLOPED CURB TYPES R^① & T
CONCRETE CURB AND GUTTER 30"

TBT & TBTT	X
30"	22"
36"	28"

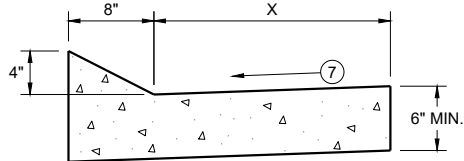


TYPES TBT & TBTT^①

CONCRETE CURB AND GUTTER


PAVEMENT THICKNESS
AND MAXIMUM CONCRETE
PANEL WIDTH TABLE

PAVEMENT THICKNESS	MAXIMUM PANEL WIDTH
LESS THAN 10"	12'
10" & ABOVE	15'

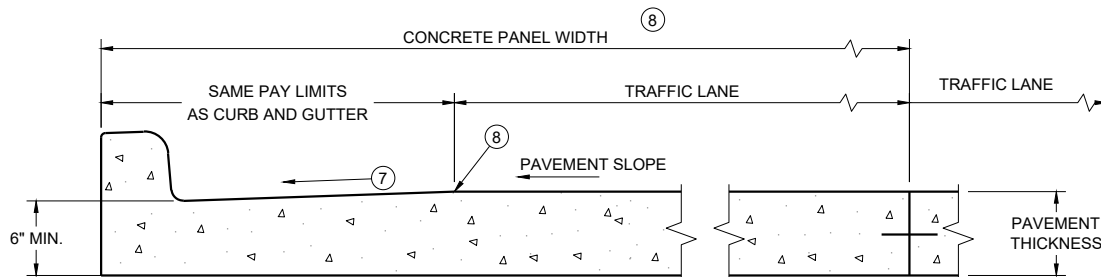


PARTIAL SECTION OF PAVEMENT
WITH INTEGRAL CURB AND GUTTER

* BIKE LANE IS NOT SHOWN

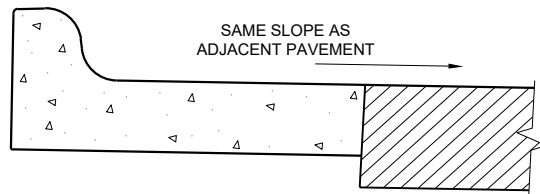

REVERSE SLOPE GUTTER^⑥
(TYPICAL FOR ALL CURB & GUTTER TYPES)

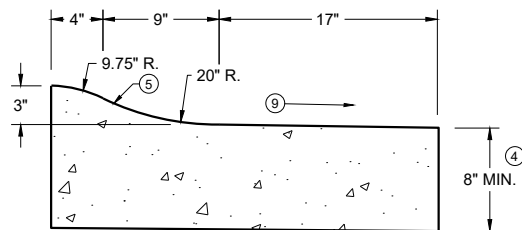

3" SLOPED CURB TYPES R^① & T

CONCRETE CURB AND GUTTER

STATE OF WISCONSIN
DEPARTMENT OF TRANSPORTATION

GENERAL NOTES


DETAILS OF CONSTRUCTION AND WORKMANSHIP NOT SHOWN ON THIS DRAWING SHALL CONFORM TO THE PERTINENT REQUIREMENTS OF THE CONTRACT.

PAVEMENT TIES AND TIE BARS SHALL BE EPOXY COATED IN CONFORMANCE WITH SUBSECTION 505.2.6.2 OF THE STANDARD SPECIFICATIONS.


INTEGRAL CURB AND GUTTER SHALL CONFORM TO THE DETAILS SHOWN FOR CONCRETE CURB AND GUTTER INCLUDING THE TRANSVERSE GUTTER SLOPE.

UNLESS OTHERWISE SHOWN ON THE TYPICAL CROSS SECTIONS, THE BASE AGGREGATE AND COMMON EXCAVATION LIMITS ARE 2' - 0" BEHIND THE BACK OF CURBS.

- ① TIE BARS ARE REQUIRED FOR CURB AND GUTTERS TYPES A, G, K, R, AND TBTT.
- ② THE BOTTOM OF CURB AND GUTTER MAY BE CONSTRUCTED EITHER LEVEL OR PARALLEL TO THE SLOPE OF THE SUBGRADE OR BASE AGGREGATE PROVIDED A 6" MINIMUM GUTTER THICKNESS IS MAINTAINED.
- ③ USE 8" MINIMUM GUTTER THICKNESS WHEN USED WITH AN ADJACENT CONCRETE TRUCK APRON PLACED BEHIND BACK OF CURB.
- ④ THE BOTTOM OF CURB AND GUTTER MAY BE CONSTRUCTED EITHER LEVEL OR PARALLEL TO THE SLOPE OF THE SUBGRADE OR BASE AGGREGATE PROVIDED A 8" MINIMUM GUTTER THICKNESS IS MAINTAINED.
- ⑤ UNLESS OTHERWISE NOTED, FOR STAKING PURPOSES THE FACE OF CURB IS 6" FROM THE BACK OF CURB.
- ⑥ WHEN REVERSE SLOPE GUTTER IS REQUIRED, THE LOCATION(S) WILL BE SHOWN ELSEWHERE IN THE PLAN.
- ⑦ USE 4% GUTTER CROSS SLOPE UNLESS OTHERWISE NOTED IN THE PLANS.
- ⑧ INCLUDE LONGITUDINAL JOINT AND TIE BARS ALONG LANE EDGE WHEN CONCRETE PANEL WIDTH EXCEEDS THE MAXIMUM WIDTH PER TABLE BELOW. LONGITUDINAL JOINT(S) ARE NOT ALLOWED WITHIN TRAFFIC LANES AND BIKE LANES. LONGITUDINAL JOINT MAY BE SAWED.
- ⑨ SLOPE TO BE REVERSE SLOPE MATCHING THE SLOPE OF THE PAVEMENT AND THE CIRCULATORY ROADWAY

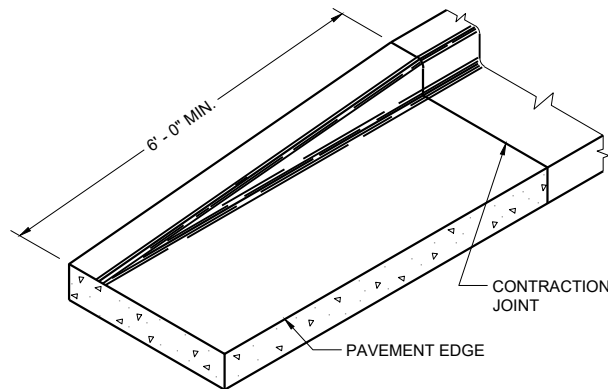


END SECTION CURB AND GUTTER

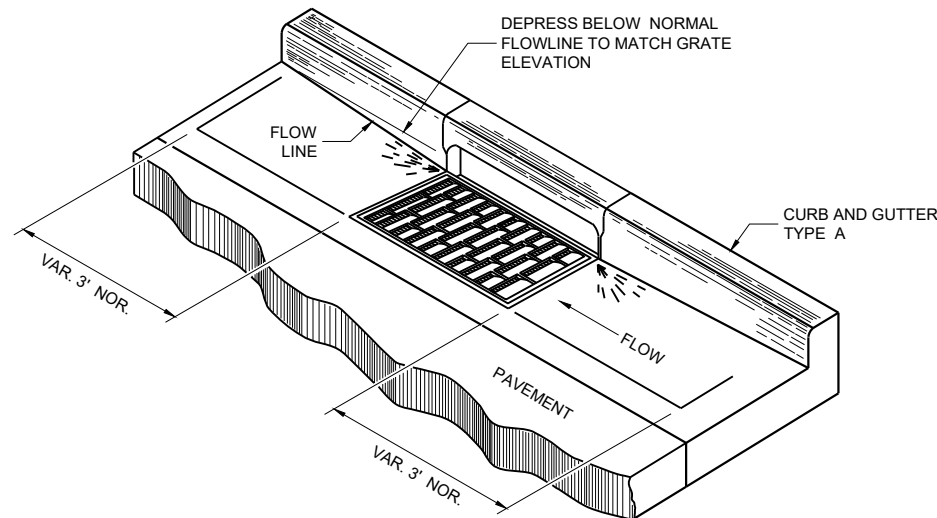


DETAIL OF CURB AND GUTTER AT INLETS


(TYPICAL H INLET COVER SHOWN)

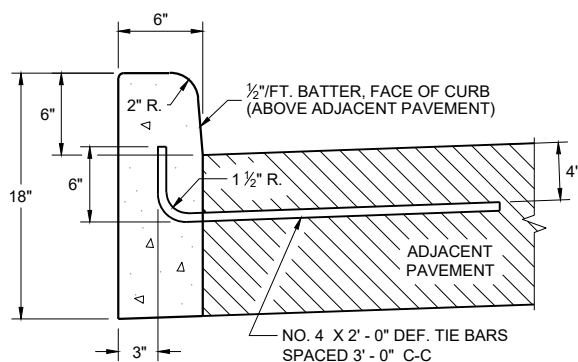


TYPES A^① & D

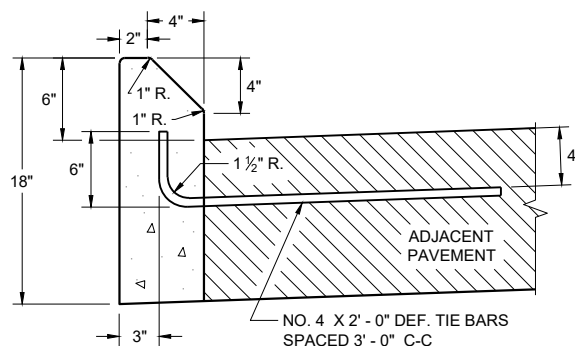

TYPES G^① & J
CONCRETE CURB

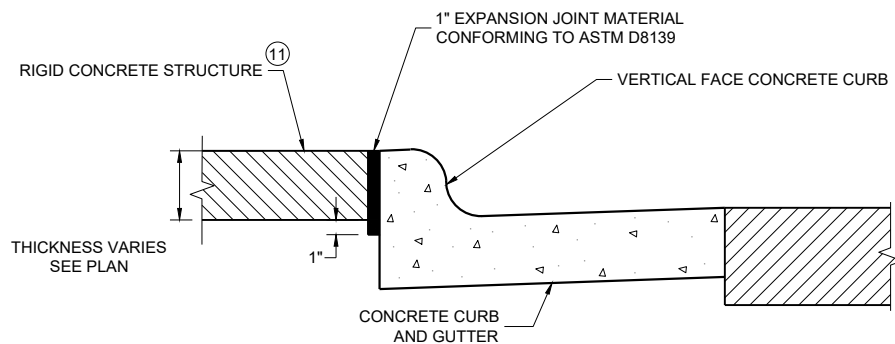

EXPANSION JOINT DETAIL FOR VERTICAL CURB ABUTTING A RIGID STRUCTURE^⑪

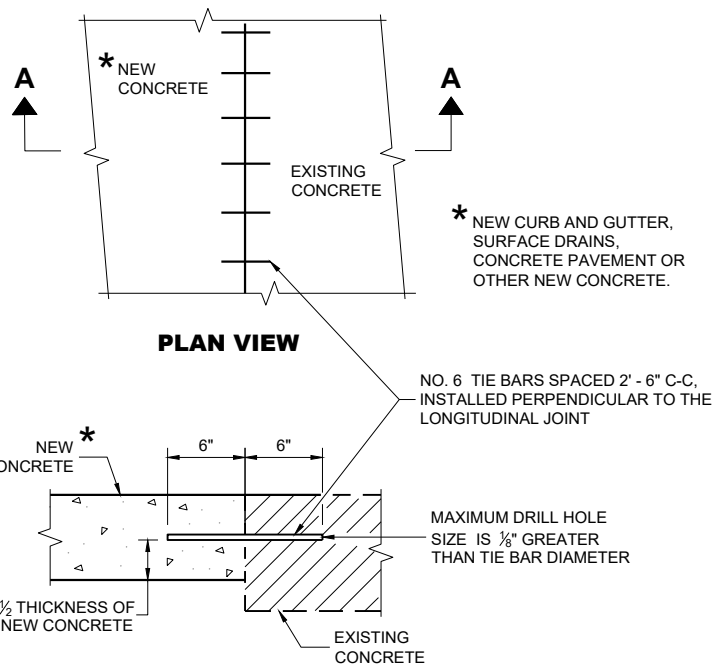

SECTION A - A
TIE BARS DRILLED INTO EXISTING PAVEMENT


GENERAL NOTES

DETAILS OF CONSTRUCTION AND WORKMANSHIP NOT SHOWN ON THIS DRAWING SHALL CONFORM TO THE PERTINENT REQUIREMENTS OF THE CONTRACT.


PAVEMENT TIES AND TIE BARS SHALL BE EPOXY COATED IN CONFORMANCE WITH SUBSECTION 505.2.6.2 OF THE STANDARD SPECIFICATIONS.

UNLESS OTHERWISE SHOWN ON THE TYPICAL CROSS SECTIONS, THE BASE AGGREGATE AND COMMON EXCAVATION LIMITS ARE 2' - 0" BEHIND THE BACK OF CURBS.

- ① TIE BARS ARE REQUIRED FOR CURB AND GUTTERS TYPES A, G, K, R, AND TBTT.
- ② THE BOTTOM OF CURB AND GUTTER MAY BE CONSTRUCTED EITHER LEVEL OR PARALLEL TO THE SLOPE OF THE SUBGRADE OR BASE AGGREGATE PROVIDED A 6" MINIMUM GUTTER THICKNESS IS MAINTAINED.
- ⑩ REFER TO SDD 08D18 AND 08D19 FOR ADDITIONAL DRIVEWAY ENTRANCE CURB DETAILS.
- ⑪ PLACE 1" THICK EXPANSION JOINT MATERIAL BETWEEN VERTICAL FACE CURB TYPES EXTENDING FROM THE TOP OF CURB TO 1 INCH BELOW THE ADJOINING CONCRETE SURFACE. RIGID CONCRETE STRUCTURES INCLUDE RAISED CONCRETE MEDIANS, CONCRETE SAFETY ISLANDS, SPLITTER ISLANDS, OR LOCATIONS IDENTIFIED ON THE PLANS.

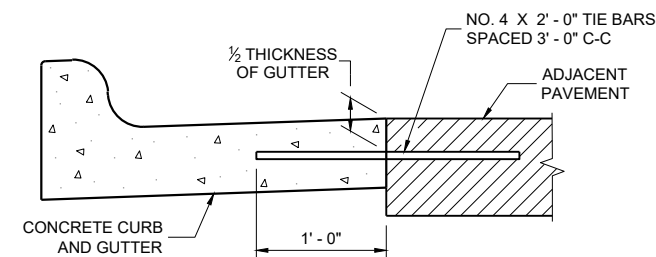

TYPICAL TIE BAR LOCATION^①

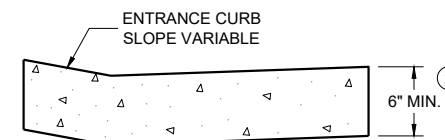


DRIVEWAY ENTRANCE CURB^⑩
(WHEN DIRECTED BY THE ENGINEER)


CONCRETE CURB, TIES AND CURB AND GUTTER APPLICATIONS

STATE OF WISCONSIN
DEPARTMENT OF TRANSPORTATION


APPROVED
February 2025 DATE /S/ Rodney Taylor
ROADWAY STANDARDS DEVELOPMENT UNIT SUPERVISOR
FHWA

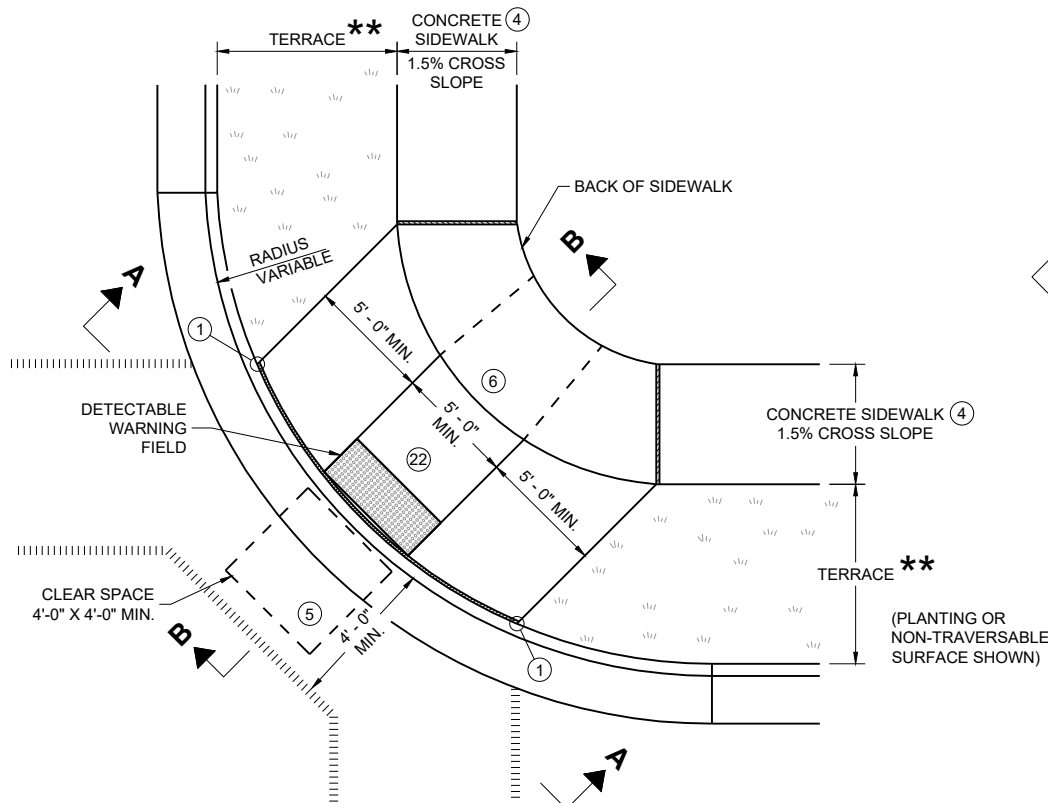


PLAN VIEW
CURB RAMP TYPE 1
(CENTER OF CORNER RADIUS)

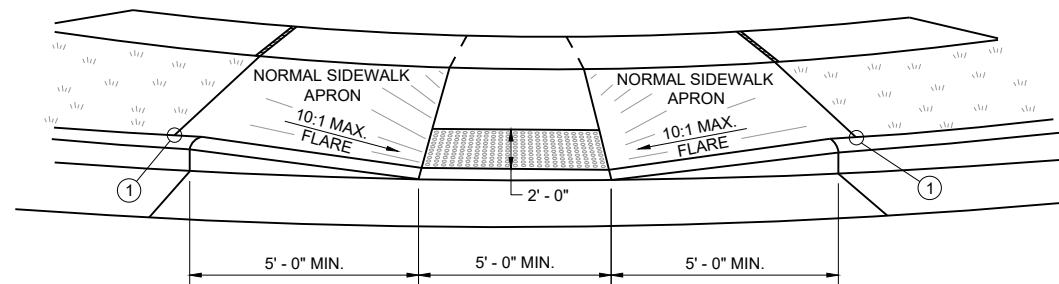


VIEW A - A FOR TYPE 1

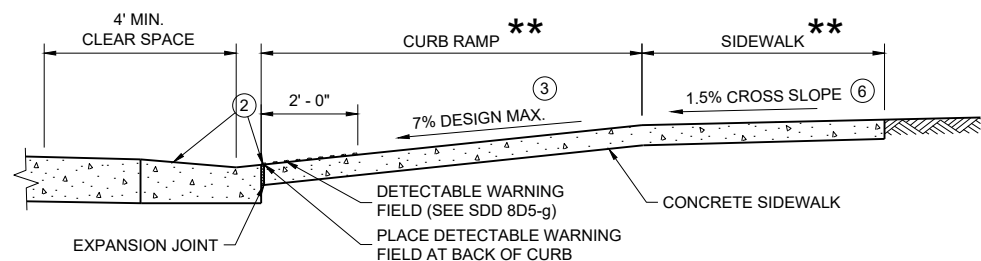


SECTION B - B FOR TYPE 1

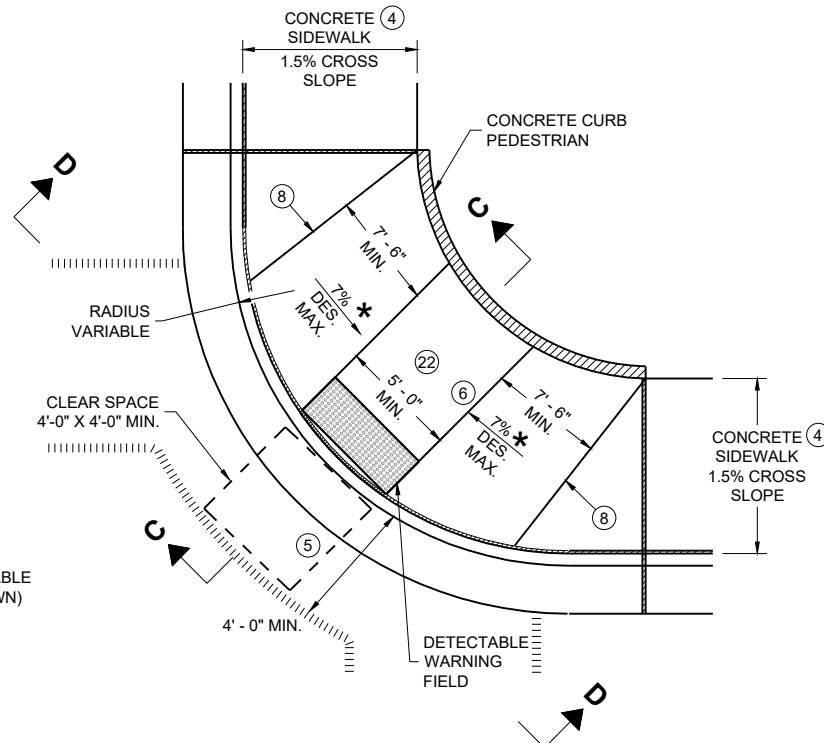

PLAN VIEW
CURB RAMP TYPE 1 - A
(NO TERRACE)

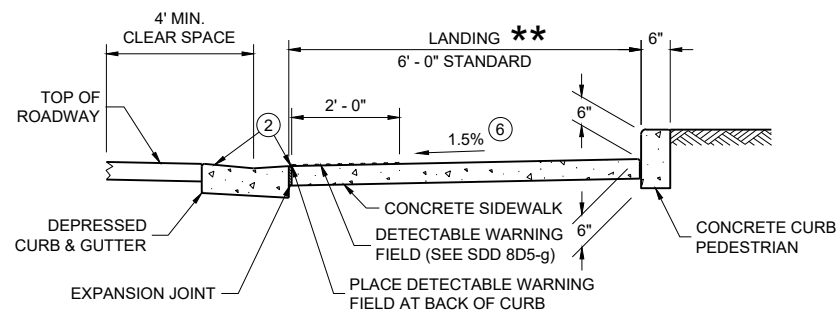

SECTION C - C FOR TYPE 1 - A

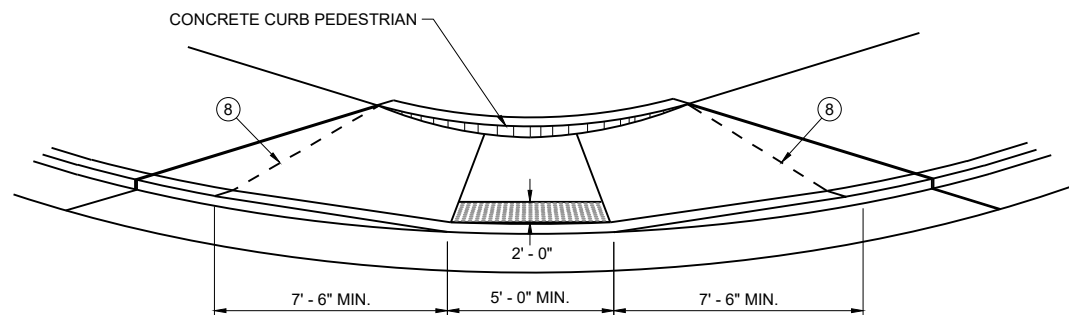

VIEW D - D FOR TYPE 1 - A

GENERAL NOTES

AVOID PLACING DRAINAGE STRUCTURES, JUNCTION BOXES OR OTHER OBSTRUCTIONS IN FRONT OF CURB RAMP ACCESS AREAS.

DETAILS OF CONSTRUCTION, MATERIALS AND WORKMANSHIP NOT SHOWN ON THIS DRAWING SHALL CONFORM TO THE PERTINENT REQUIREMENTS OF THE STANDARD SPECIFICATIONS AND THE APPLICABLE SPECIAL PROVISIONS.

WHEN NECESSARY, THE SIDEWALK ELEVATION MAY BE LOWERED TO MEET THE HIGH POINT ON THE CURB RAMP.

TYPE 1 CURB RAMPS SHALL HAVE A NORMAL SIDEWALK APRON AND CURB ON BOTH SIDES OF CURB RAMP.

DETECTABLE WARNING FIELD SHALL BE MEASURED AND PAID BY THE SQUARE FOOT AS "CURB RAMP DETECTABLE WARNING FIELD". THE CONCRETE PEDESTRIAN CURB, IF NEEDED, SHALL BE MEASURED AND PAID BY THE LINEAR FOOT AS "CONCRETE CURB PEDESTRIAN". CONCRETE SIDEWALK IN THE CURB RAMP AREA SHALL BE MEASURED AND PAID BY THE SQUARE FOOT AS CONCRETE SIDEWALK, INCLUDING THE AREA UNDER THE DETECTABLE WARNING FIELD.

SELECT CURB RAMP DETECTABLE WARNING FIELD MATERIALS AND DEVICES FROM THE DEPARTMENT'S APPROVED MATERIALS LIST. THE COLOR OF THE DETECTABLE WARNING FIELD IS SPECIFIED ELSEWHERE AND IS INCIDENTAL TO THE BID ITEM OF "CURB RAMP DETECTABLE WARNING FIELD"

DETECTABLE WARNING FIELDS THAT ARE INSTALLED AS A GROUP OR SIDE BY SIDE, SHALL BE FROM THE SAME MANUFACTURER.

SURFACE TEXTURE OF THE RAMP SHALL BE OBTAINED BY COARSE BROOMING TRANSVERSE TO THE SLOPE OF THE CURB RAMP.


- ① THIS POINT IS AN EXTENSION OF OUTSIDE EDGE OF APPROACHING SIDEWALK WHERE IT MEETS THE BACK OF CONCRETE CURB. POINT LOCATION MAY BE ADJUSTED TO ALIGN WITH BEGINNING OF FULL-HEIGHT CURB IF THIS DISTANCE IS SHORT.
- ② GRADE CHANGE BETWEEN GUTTER COUNTER SLOPE AND THE CURB RAMP SLOPE IS DESIRABLY 11% OR LESS AND SHALL NOT EXCEED 13.3%. TYPICAL GUTTER COUNTER SLOPE IS 4% BUT MAY BE MODIFIED TO FIT FIELD CONDITIONS. PROVIDE LONGITUDINAL DRAINAGE AROUND CURB AND AWAY FROM CURB RAMP. NO VERTICAL LIPS OR DISCONTINUITIES ARE ALLOWED. SLOPE OF CURB HEAD OPENING SHALL MATCH THE RAMP SLOPE, MINIMALLY 1.5%, DESIRABLY 7% OR LESS, AND SHALL NOT EXCEED A MAXIMUM OF 8.3%. WHEN ADJACENT TO 1.5% LANDING, CONSTRUCT CURB HEAD OPENING AT 1.5% IN THE DIRECTION OF PEDESTRIAN TRAVEL.
- ③ MAXIMUM 8.3% CURB RAMP SLOPE IS ALLOWABLE WITH GUTTER COUNTER SLOPE OF 5% MAXIMUM AND A 13.3% MAXIMUM GRADE CHANGE.
- ④ ±0.5% CONSTRUCTION TOLERANCE IN SIDEWALK CROSS SLOPE. THE SIDEWALK CROSS SLOPE SHALL NOT EXCEED 2.1% WITHOUT PRIOR APPROVAL FROM THE ENGINEER.
- ⑤ PROVIDE A CLEAR SPACE IN THE STREET AND GUTTER AREA. WHEN THE GUTTER CROSS SLOPE EXCEEDS 2.1%, CONSTRUCT THE CLEAR SPACE IN THE STREET AREA AND THE 4 FOOT WIDTH IS MEASURED FROM THE FLANGE LINE. FOR RECONSTRUCTION AND MODERNIZATION PROJECTS THE CLEAR SPACE SLOPE PARALLEL TO THE CURBLINE SHOULD BE 2.1% MAX FOR CROSSINGS THAT ARE STOP AND YIELD CONTROLLED, AND 5% MAX FOR THOSE THAT ARE SIGNAL CONTROLLED. FOR PERPETUATION AND REHABILITATION PROJECTS THE SLOPE OF THE CLEAR SPACE PARALLEL TO THE CURBLINE WILL MATCH THE ROADWAY LONGITUDINAL SLOPE. THE SLOPE OF THE CLEAR SPACE PERPENDICULAR TO THE CURBLINE WILL MATCH THE ROADWAY CROSS SLOPE BUT SHOULD NOT EXCEED 5% UNLESS THE ROADWAY IS SUPERELEVATED (WHEN SUPERELEVATED THE ROADWAY CROSS SLOPE SHOULD MATCH THE SUPERELEVATION).
- ⑥ PROVIDE A 5 FOOT BY 5 FOOT LANDING. SLOPE PERPENDICULAR TO CURB SHALL BE 2.1% MAXIMUM. SLOPE PARALLEL TO CURB SHALL MATCH THE CURB AND GUTTER LONGITUDINAL SLOPE.
- ⑧ PROVIDE GRADE BREAK PERPENDICULAR TO DIRECTION OF WHEELCHAIR TRAVEL.
- ⑪ A MAXIMUM 2-INCH CONCRETE BORDER IS PERMITTED ALONG ALL SIDES OF THE DETECTABLE WARNING FIELD SURFACE.
- ⑫ THE ENTIRE RAMP SHALL BE A PLANAR SURFACE. DO NOT WARP THE RUNNING SLOPE OR CROSS SLOPE OF THE RAMP. WARPING OF THE SIDEWALK CROSS SLOPE SHALL TAKE PLACE BETWEEN THE LANDING AND MATCH POINT.

LEGEND


- 1/2" EXPANSION JOINT SIDEWALK
- - - CONTRACTION JOINT FIELD LOCATED
- ||||| PAVEMENT MARKING CROSSWALK (WHITE)
- * MAXIMUM 8.3%
- ** WIDTH SHOWN ELSEWHERE IN THE PLANS

CURB RAMPS TYPE 1 AND 1-A


STATE OF WISCONSIN
DEPARTMENT OF TRANSPORTATION

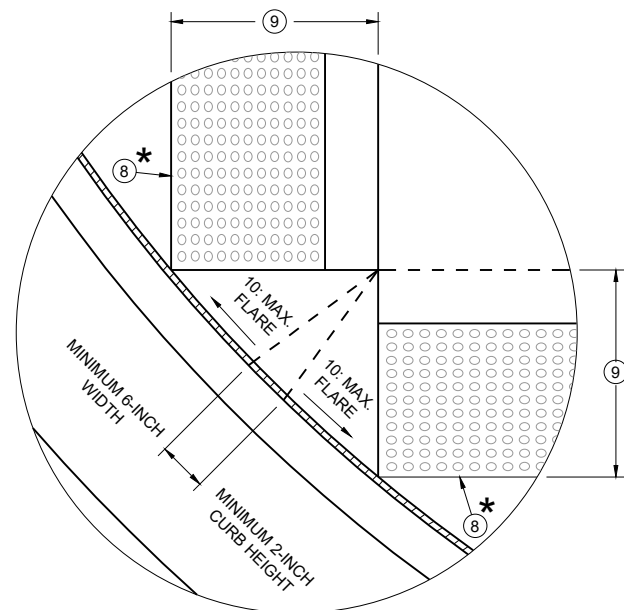


DETAIL A

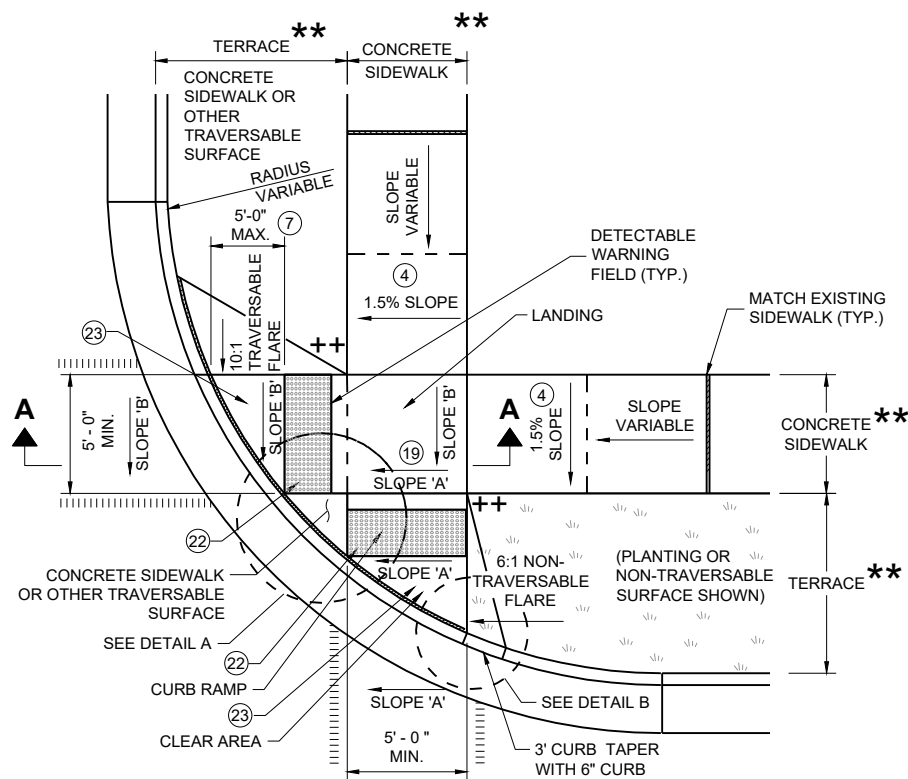


**PLAN VIEW
CURB RAMP TYPE 2
(CENTER OF CORNER RADIUS)**

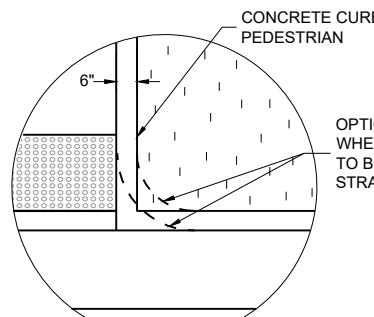


DETAIL B

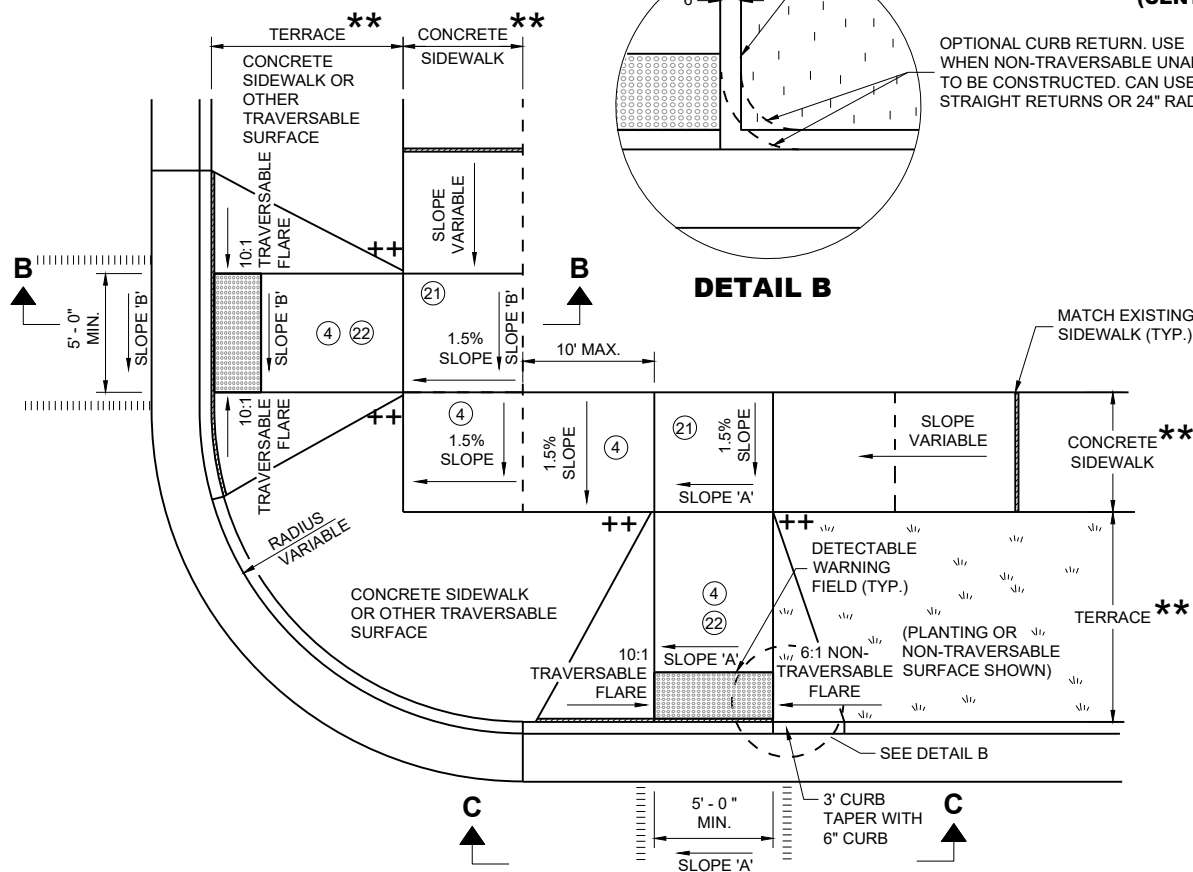

**PLAN VIEW
CURB RAMP TYPE 3
(OUTSIDE OF CROSSWALK AREA)**

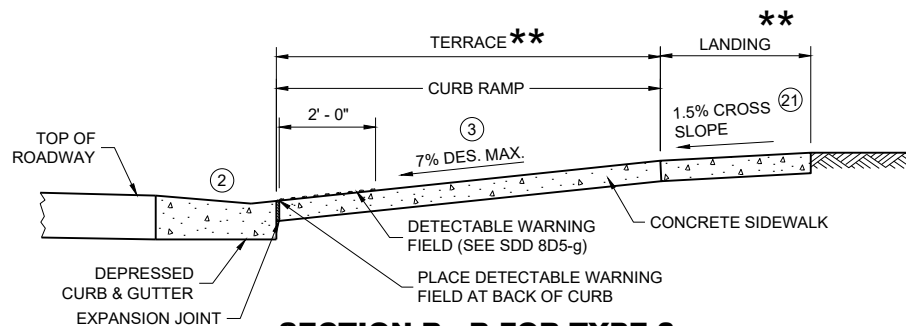

SECTION B - B FOR TYPE 3

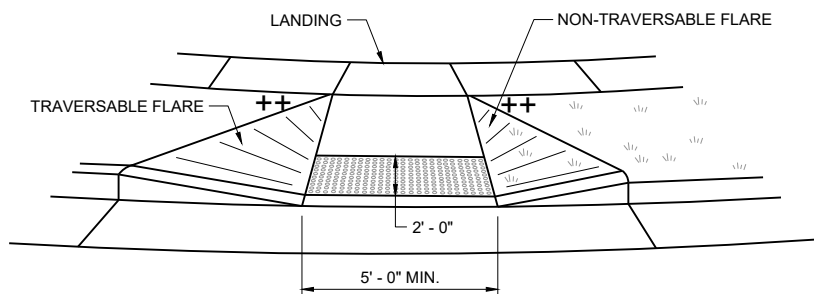

VIEW C - C FOR TYPE 3


GENERAL NOTES

AVOID PLACING DRAINAGE STRUCTURES, JUNCTION BOXES OR OTHER OBSTRUCTIONS IN FRONT OF CURB RAMP ACCESS AREAS.

DETAILS OF CONSTRUCTION, MATERIALS AND WORKMANSHIP NOT SHOWN ON THIS DRAWING SHALL CONFORM TO THE PERTINENT REQUIREMENTS OF THE STANDARD SPECIFICATIONS AND THE APPLICABLE SPECIAL PROVISIONS.

DETECTABLE WARNING FIELDS THAT ARE INSTALLED AS A GROUP OR SIDE BY SIDE SHALL BE FROM THE SAME MANUFACTURER.

- ② GRADE CHANGE BETWEEN GUTTER COUNTER SLOPE AND THE CURB RAMP SLOPE IS DESIRABLY 11% OR LESS AND SHALL NOT EXCEED 13.3%. TYPICAL GUTTER COUNTER SLOPE IS 4% BUT MAY BE MODIFIED TO FIT FIELD CONDITIONS. PROVIDE LONGITUDINAL DRAINAGE AROUND CURB AND AWAY FROM CURB RAMP. NO VERTICAL LIPS OR DISCONTINUITIES ARE ALLOWED. SLOPE OF CURB HEAD OPENING SHALL MATCH THE RAMP SLOPE, MINIMALLY 1.5%, DESIRABLY 7% OR LESS, AND SHALL NOT EXCEED A MAXIMUM OF 8.3%. WHEN ADJACENT TO 1.5% LANDING, CONSTRUCT CURB HEAD OPENING AT 1.5% IN THE DIRECTION OF PEDESTRIAN TRAVEL.
- ③ MAXIMUM 8.3% CURB RAMP SLOPE IS ALLOWABLE WITH GUTTER COUNTER SLOPE OF 5% MAXIMUM AND A 13.3% MAXIMUM GRADE CHANGE.
- ④ $\pm 0.5\%$ CONSTRUCTION TOLERANCE IN SIDEWALK CROSS SLOPE. THE SIDEWALK CROSS SLOPE SHALL NOT EXCEED 2.1% WITHOUT PRIOR APPROVAL FROM THE ENGINEER.
- ⑦ WHEN GRADE BREAK DISTANCE EXCEEDS 5 FEET, USE RADIAL DETECTABLE WARNING FIELD PER SDD 8D5-f.
- ⑧ PROVIDE GRADE BREAK PERPENDICULAR TO DIRECTION OF WHEELCHAIR TRAVEL.
- ⑨ WHEN DISTANCE IS LESS THAN 6' - 0", IT MAY BE DIFFICULT TO ACHIEVE A 7% DESIGN MAXIMUM SLOPE OR FLATTER ALONG THE RAMP. REDUCE CURB HEIGHT IN TRIANGLE AREA TO ACHIEVE 7% DESIGN MAXIMUM SLOPE OR FLATTER ON RAMP. CONSTRUCT 2-INCH MINIMUM CURB HEIGHT BETWEEN 10:1 FLARES.
- ⑪ A MAXIMUM 2-INCH CONCRETE BORDER IS PERMITTED ALONG ALL SIDES OF THE DETECTABLE WARNING FIELD SURFACE.
- ⑫ WHERE A LANDING SERVES TWO CURB RAMPS, THE LANDING SLOPE SHALL NOT EXCEED THE CROSS SLOPE AT THE BOTTOM OF THE RAMP OR WITHIN THE CROSSWALK PARALLEL TO THE DIRECTION OF TRAVEL.
- ⑬ PROVIDE A LANDING WITH A SLOPE PARALLEL TO ROADWAY THAT MATCHES SLOPE AT THE BOTTOM OF THE ADJACENT RAMP. SLOPE PERPENDICULAR TO ROADWAY SHALL BE 2.1% MAXIMUM. STANDARD LANDING SIZE IS 5 FEET BY 5 FEET.
- ⑭ THE ENTIRE RAMP SHALL BE A PLANAR SURFACE. DO NOT WARP THE RUNNING SLOPE OR CROSS SLOPE OF THE RAMP. WARPING OF THE SIDEWALK CROSS SLOPE SHALL TAKE PLACE BETWEEN THE LANDING AND MATCH POINT.
- ⑮ THE CLEAR AREA BETWEEN THE BOTTOM OF RAMP AND BACK OF CURB SHALL BE SLOPED SO THAT WATER DRAINS OUT OF ONE SIDE OR BOTH SIDES OF THE CURB OPENING.

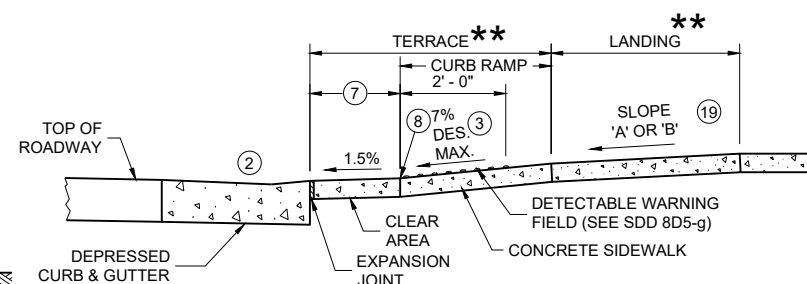


SECTION A - A FOR TYPE 2

LEGEND


- 1/2" EXPANSION JOINT SIDEWALK
- CONTRACTION JOINT SIDEWALK
- PAVEMENT MARKING CROSSWALK (WHITE)
- MAXIMUM 2.1% SLOPE IN ALL DIRECTIONS IN FRONT OF GRADE BREAK
- WIDTH SHOWN ELSEWHERE IN THE PLANS
- CONSTRUCT 6" WEDGE TO AVOID CONCRETE BREAKAGE

**CURB RAMPS
TYPE 2 AND 3**


STATE OF WISCONSIN
DEPARTMENT OF TRANSPORTATION

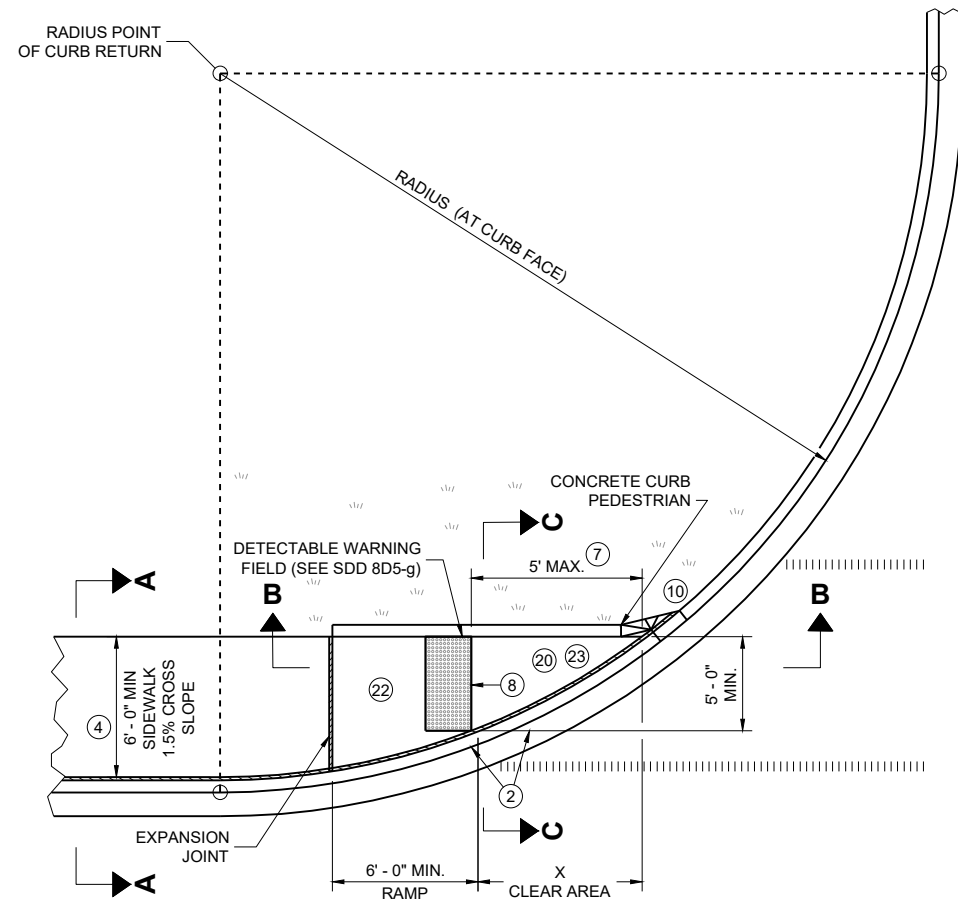

PLAN VIEW
CURB RAMP TYPE 4A

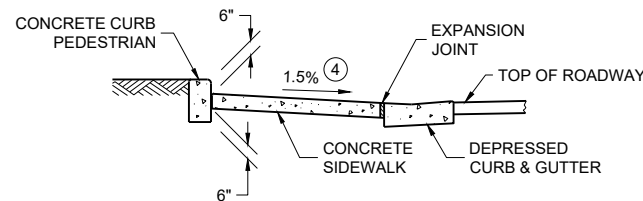

SECTION C - C FOR TYPE 4A

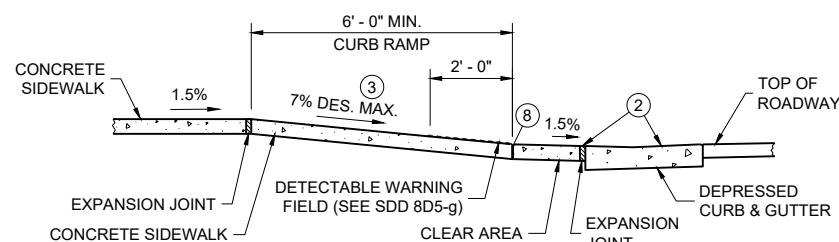


SECTION B - B FOR
TYPE 4A AND TYPE 4A1


- LEGEND**
- 1/2" EXPANSION JOINT SIDEWALK
 - CONTRACTION JOINT SIDEWALK
 - PAVEMENT MARKING CROSSWALK (WHITE)
 - ++ CONSTRUCT 6" WEDGE TO AVOID CONCRETE BREAKAGE

RADIUS (AT CURB FACE)	X
10 FEET	4' - 7"

INTERMEDIATE RADII CAN BE INTERPOLATED

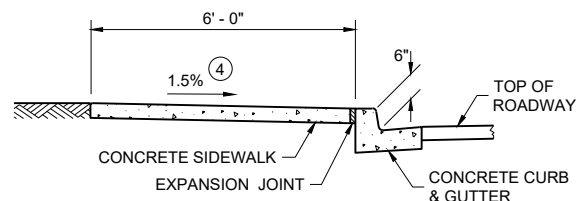


SECTION A - A FOR TYPE 4A

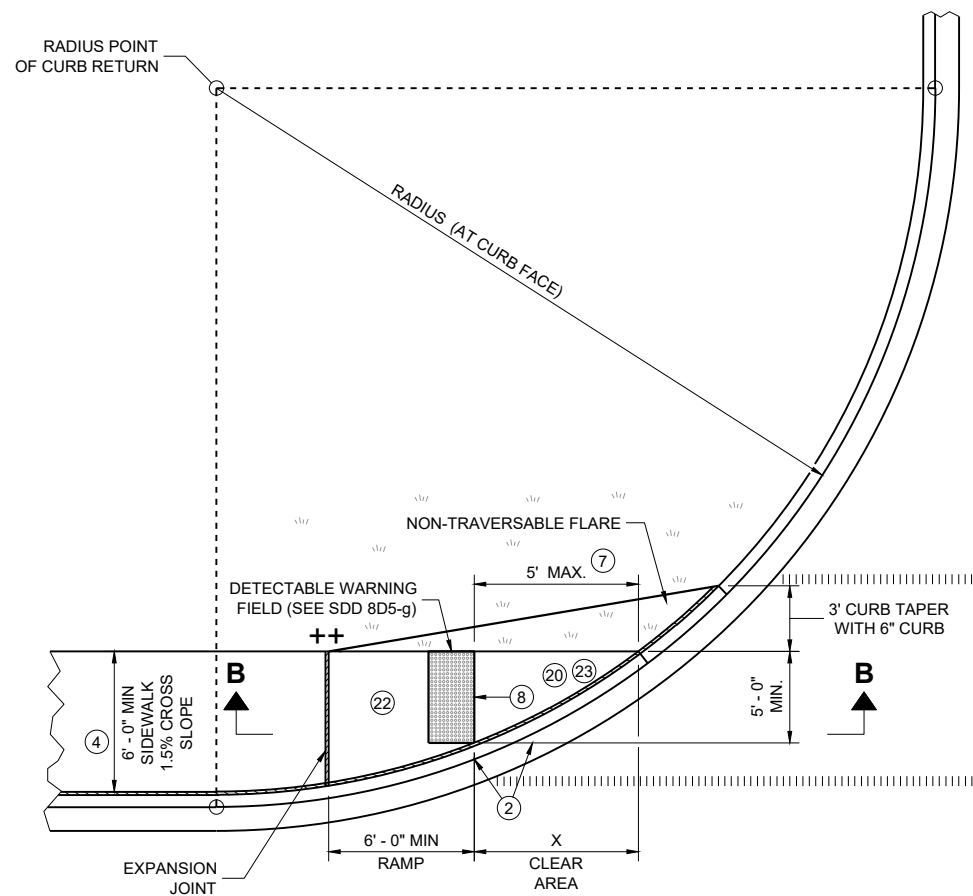


PLAN VIEW
CURB RAMP TYPE 4A1

GENERAL NOTES

- AVOID PLACING DRAINAGE STRUCTURES, JUNCTION BOXES OR OTHER OBSTRUCTIONS IN FRONT OF CURB RAMP ACCESS AREAS.
- DETAILS OF CONSTRUCTION, MATERIALS AND WORKMANSHIP NOT SHOWN ON THIS DRAWING SHALL CONFORM TO THE PERTINENT REQUIREMENTS OF THE STANDARD SPECIFICATIONS AND THE APPLICABLE SPECIAL PROVISIONS.
- DETECTABLE WARNING FIELDS THAT ARE INSTALLED AS A GROUP OR SIDE BY SIDE, SHALL BE FROM THE SAME MANUFACTURER.
- GRADE CHANGE BETWEEN GUTTER COUNTER SLOPE AND THE CURB RAMP SLOPE IS DESIRABLY 11% OR LESS AND SHALL NOT EXCEED 13.3%. TYPICAL GUTTER COUNTER SLOPE IS 4% BUT MAY BE MODIFIED TO FIT FIELD CONDITIONS. PROVIDE LONGITUDINAL DRAINAGE AROUND CURB AND AWAY FROM CURB RAMP. NO VERTICAL LIPS OR DISCONTINUITIES ARE ALLOWED. SLOPE OF CURB HEAD OPENING SHALL MATCH THE RAMP SLOPE, MINIMALLY 1.5%, DESIRABLY 7% OR LESS, AND SHALL NOT EXCEED A MAXIMUM OF 8.3%. WHEN ADJACENT TO 1.5% LANDING, CONSTRUCT CURB HEAD OPENING AT 1.5% IN THE DIRECTION OF PEDESTRIAN TRAVEL.
- MAXIMUM 8.3% CURB RAMP SLOPE IS ALLOWABLE WITH GUTTER COUNTER SLOPE OF 5% MAXIMUM AND A 13.3% MAXIMUM GRADE CHANGE.
- ±0.5% CONSTRUCTION TOLERANCE IN SIDEWALK CROSS SLOPE. THE SIDEWALK CROSS SLOPE SHALL NOT EXCEED 2.1% WITHOUT PRIOR APPROVAL FROM THE ENGINEER.
- WHEN THIS GRADE BREAK DISTANCE EXCEEDS 5 FEET, USE RADIAL DETECTABLE WARNING FIELD PER SDD 8D5-f.
- PROVIDE GRADE BREAK PERPENDICULAR TO DIRECTION OF WHEELCHAIR TRAVEL.
- INSTALL TRANSITION NOSE (INCIDENTAL TO OTHER PAY ITEMS). DO NOT MARK TRANSITION NOSE.
- A MAXIMUM 2-INCH CONCRETE BORDER IS PERMITTED ALONG ALL SIDES OF THE DETECTABLE WARNING FIELD SURFACE.
- MAXIMUM 1.5% DESIGN MAXIMUM AND 2.1% PROWAG MAXIMUM RUNNING SLOPE ON CLEAR AREA. CROSS SLOPE OF CLEAR AREA SHALL MATCH THE CROSS SLOPE OF THE ADJACENT CROSSWALK.
- THE ENTIRE RAMP SHALL BE A PLANAR SURFACE. DO NOT WARP THE RUNNING SLOPE OR CROSS SLOPE OF THE RAMP. WARPING OF THE SIDEWALK CROSS SLOPE SHALL TAKE PLACE BETWEEN THE LANDING AND MATCH POINT.
- THE CLEAR AREA BETWEEN THE BOTTOM OF RAMP AND BACK OF CURB SHALL BE SLOPED SO THAT WATER DRAINS OUT OF ONE SIDE OR BOTH SIDES OF THE CURB OPENING.

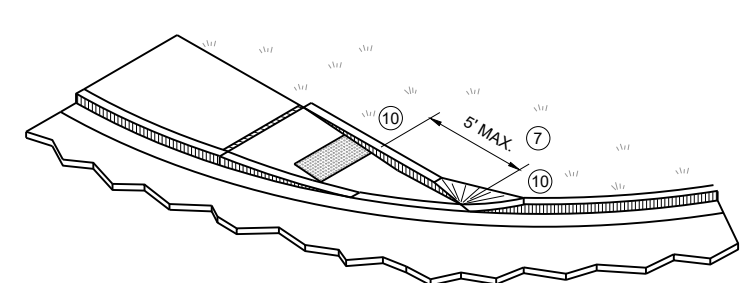




ISOMETRIC VIEW FOR TYPE 4A

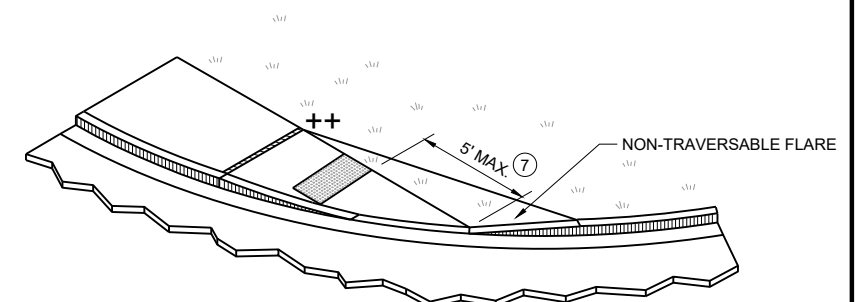

ISOMETRIC VIEW FOR TYPE 4A1





**CURB RAMPS
TYPE 4A AND 4A1**

STATE OF WISCONSIN
DEPARTMENT OF TRANSPORTATION

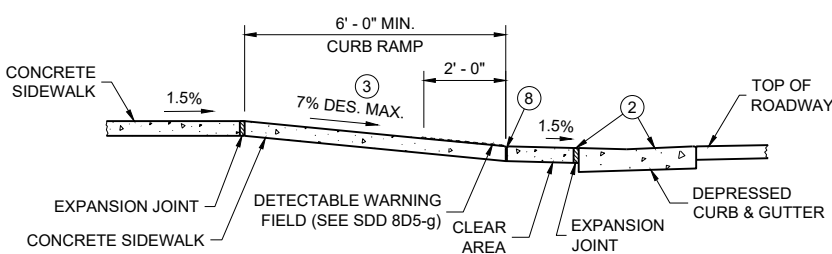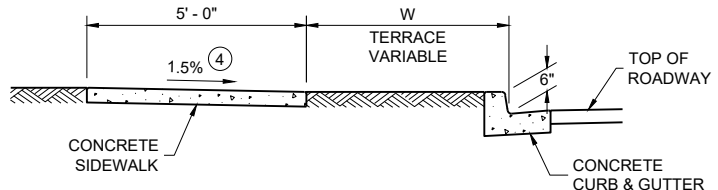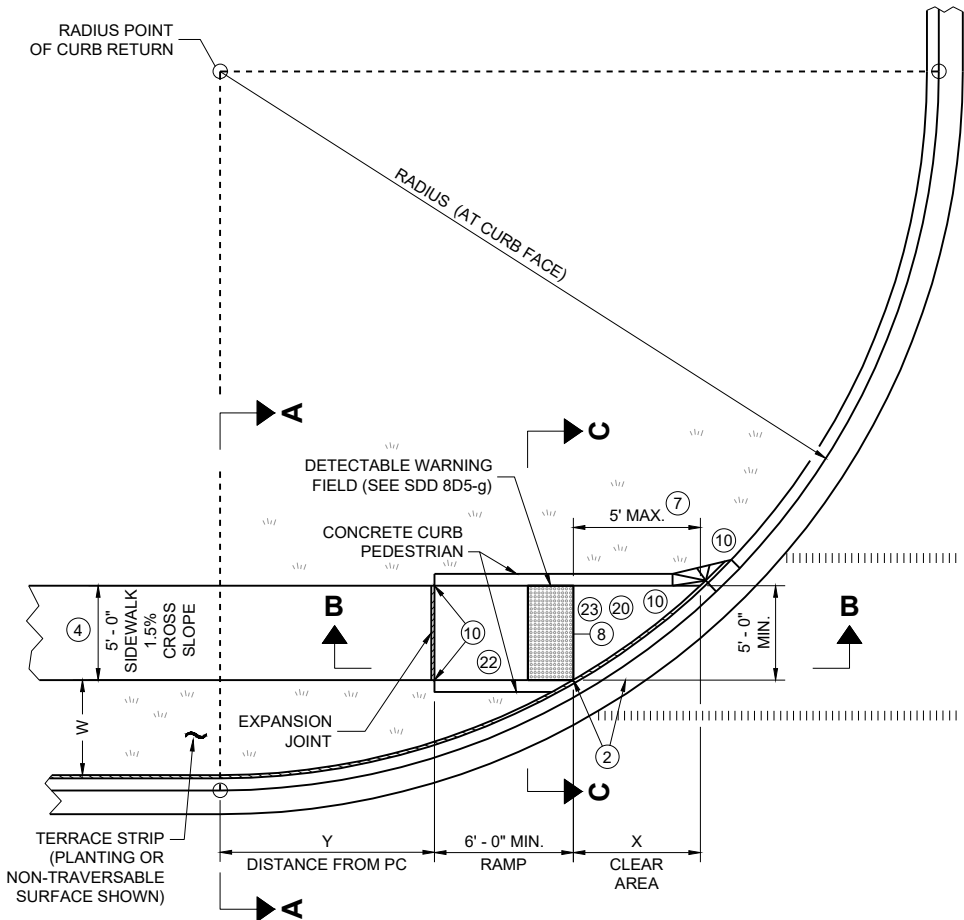

RADIUS (AT CURB FACE)	W = 3' - 0"		W = 4' - 0"		W = 5' - 0"		W = 6' - 0"		W = 7' - 0"		W = 8' - 0"		W = 9' - 0"		W = 10' - 0"	
	X	Y	X	Y	X	Y	X	Y	X	Y	X	Y	X	Y	X	Y
10 FEET	2' - 10 1/4"	0' - 5"	2' - 1"	1' - 4 1/2"	1' - 5"	2' - 1"	0' - 10"	2' - 7 1/2"	0' - 3 1/4"	3' - 0 1/4"						
15 FEET	4' - 6 3/4"	2' - 1 3/4"	3' - 9"	3' - 5 3/4"	3' - 1 1/4"	4' - 6"	2' - 6 3/4"	5' - 4 1/2"	2' - 1"	6' - 1"	1' - 8"	6' - 8 1/2"	1' - 3 1/4"	7' - 2 1/2"	0' - 10 3/4"	7' - 7 1/4"
20 FEET			4' - 11 1/2"	5' - 1 3/4"	4' - 3 1/4"	6' - 5 1/2"	3' - 8 3/4"	7' - 7"	3' - 3"	8' - 6 1/2"	2' - 10"	9' - 4 1/2"	2' - 5 1/2"	10' - 1 1/4"	2' - 1 1/4"	10' - 9"
30 FEET									4' - 10 3/4"	12' - 5 3/4"	4' - 5 1/2"	13' - 7 3/4"	4' - 0 3/4"	14' - 8 1/2"	3' - 8 1/2"	15' - 8 1/4"
40 FEET															4' - 10 3/4"	19' - 8 1/4"

INTERMEDIATE RADII CAN BE INTERPOLATED
DIMENSION "Y" IS CALCULATED BASED ON 6'-0" RAMP LENGTH
DIMENSION "X" IS CALCULATED BASED ON 5'-0" SIDEWALK WIDTH

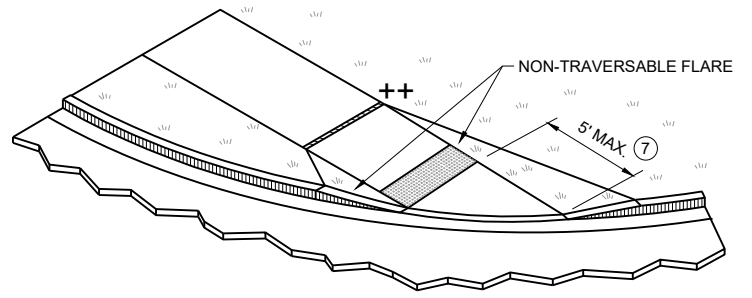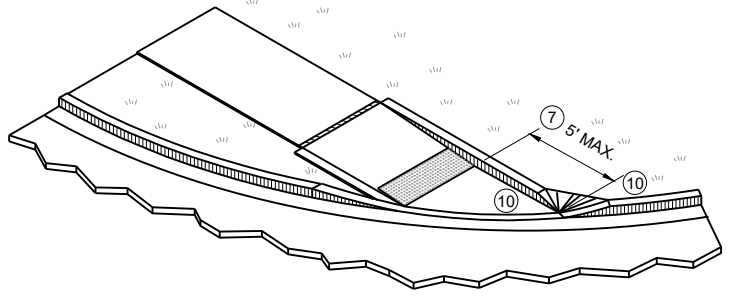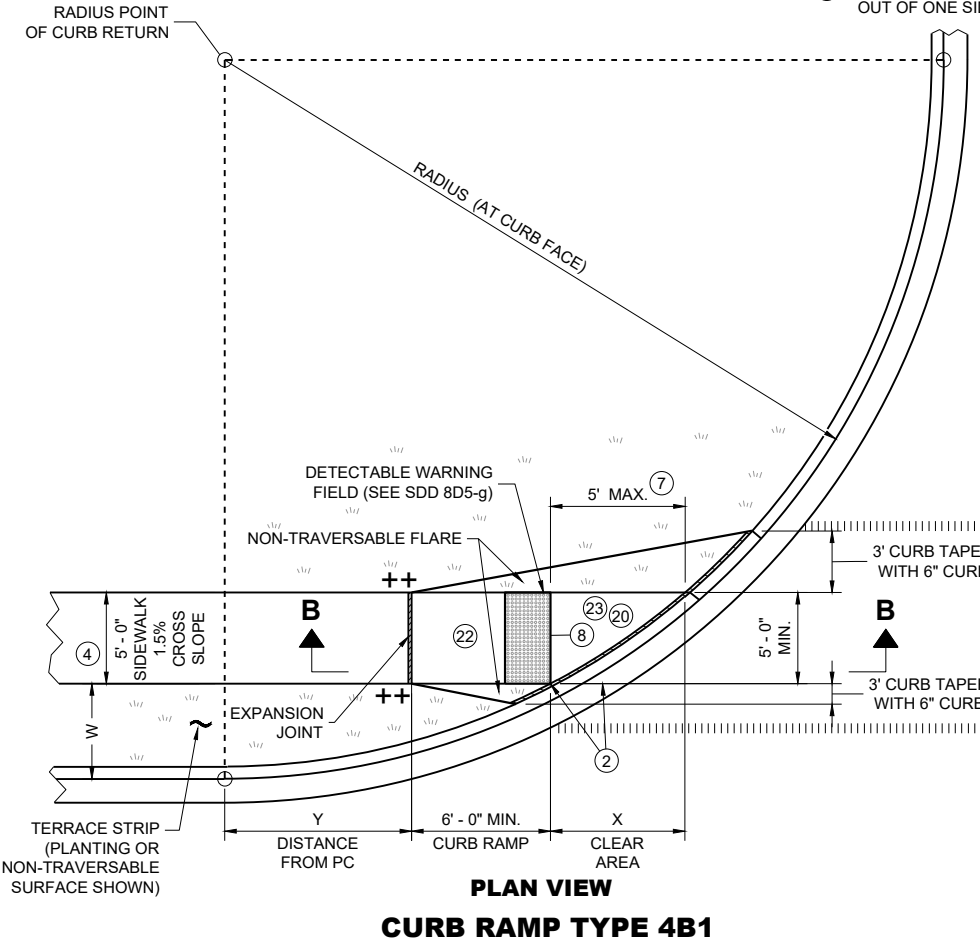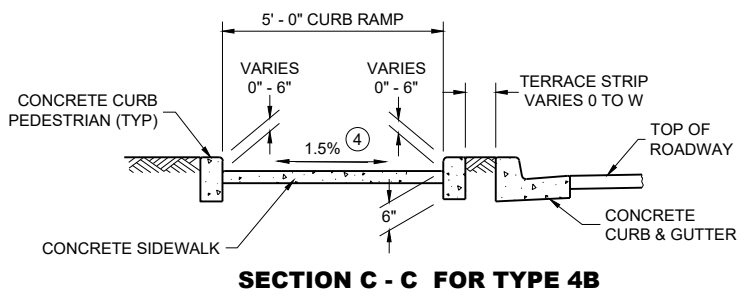


- LEGEND**
- 1/2" EXPANSION JOINT SIDEWALK
 - CONTRACTION JOINT SIDEWALK
 - PAVEMENT MARKING CROSSWALK (WHITE)
 - * MAXIMUM 2.1% SLOPE IN ALL DIRECTIONS IF FRONT OF GRADE BREAK
 - ++ CONSTRUCT 6" WEDGE TO AVOID CONCRETE BREAKAGE


- GENERAL NOTES**
- AVOID PLACING DRAINAGE STRUCTURES, JUNCTION BOXES OR OTHER OBSTRUCTIONS IN FRONT OF CURB RAMP ACCESS AREAS.
- DETAILS OF CONSTRUCTION, MATERIALS AND WORKMANSHIP NOT SHOWN ON THIS DRAWING SHALL CONFORM TO THE PERTINENT REQUIREMENTS OF THE STANDARD SPECIFICATIONS AND THE APPLICABLE SPECIAL PROVISIONS.
- DETECTABLE WARNING FIELDS THAT ARE INSTALLED AS A GROUP OR SIDE BY SIDE, SHALL BE FROM THE SAME MANUFACTURER.
- 2 GRADE CHANGE BETWEEN GUTTER COUNTER SLOPE AND THE CURB RAMP SLOPE IS DESIRABLY 11% OR LESS AND SHALL NOT EXCEED 13.3%. TYPICAL GUTTER COUNTER SLOPE IS 4% BUT MAY BE MODIFIED TO FIT FIELD CONDITIONS. PROVIDE LONGITUDINAL DRAINAGE AROUND CURB AND AWAY FROM CURB RAMP. NO VERTICAL LIPS OR DISCONTINUITIES ARE ALLOWED. SLOPE OF CURB HEAD OPENING SHALL MATCH THE RAMP SLOPE, MINIMALLY 1.5%, DESIRABLY 7% OR LESS, AND SHALL NOT EXCEED A MAXIMUM OF 8.3%. WHEN ADJACENT TO 1.5% LANDING, CONSTRUCT CURB HEAD OPENING AT 1.5% IN THE DIRECTION OF PEDESTRIAN TRAVEL.
- 3 MAXIMUM 8.3% CURB RAMP SLOPE IS ALLOWABLE WITH GUTTER COUNTER SLOPE OF 5% MAXIMUM AND A 13.3% MAXIMUM GRADE CHANGE.
- 4 ±0.5% CONSTRUCTION TOLERANCE IN SIDEWALK CROSS SLOPE. THE SIDEWALK CROSS SLOPE SHALL NOT EXCEED 2.1% WITHOUT PRIOR APPROVAL FROM THE ENGINEER.
- 7 WHEN THIS GRADE BREAK DISTANCE EXCEEDS 5 FEET, USE RADIAL DETECTABLE WARNING FIELD PER SDD 8D5-f.
- 8 PROVIDE GRADE BREAK PERPENDICULAR TO DIRECTION OF WHEELCHAIR TRAVEL.
- 10 INSTALL TRANSITION NOSE (INCIDENTAL TO OTHER PAY ITEMS). DO NOT MARK TRANSITION NOSE.
- 17 A MAXIMUM 2-INCH CONCRETE BORDER IS PERMITTED ALONG ALL SIDES OF THE DETECTABLE WARNING FIELD SURFACE.
- 20 MAXIMUM 1.5% DESIGN MAXIMUM AND 2.1% PROWAG MAXIMUM RUNNING SLOPE ON CLEAR AREA. CROSS SLOPE OF CLEAR AREA SHALL MATCH THE CROSS SLOPE OF THE ADJACENT CROSSWALK.
- 22 THE ENTIRE RAMP SHALL BE A PLANAR SURFACE. DO NOT WARP THE RUNNING SLOPE OR CROSS SLOPE OF THE RAMP. WARPING OF THE SIDEWALK CROSS SLOPE SHALL TAKE PLACE BETWEEN THE LANDING AND MATCH POINT.
- 23 THE CLEAR AREA BETWEEN THE BOTTOM OF RAMP AND BACK OF CURB SHALL BE SLOPED SO THAT WATER DRAINS OUT OF ONE SIDE OR BOTH SIDES OF THE CURB OPENING.

**CURB RAMPS
TYPE 4B AND 4B1**

STATE OF WISCONSIN
DEPARTMENT OF TRANSPORTATION

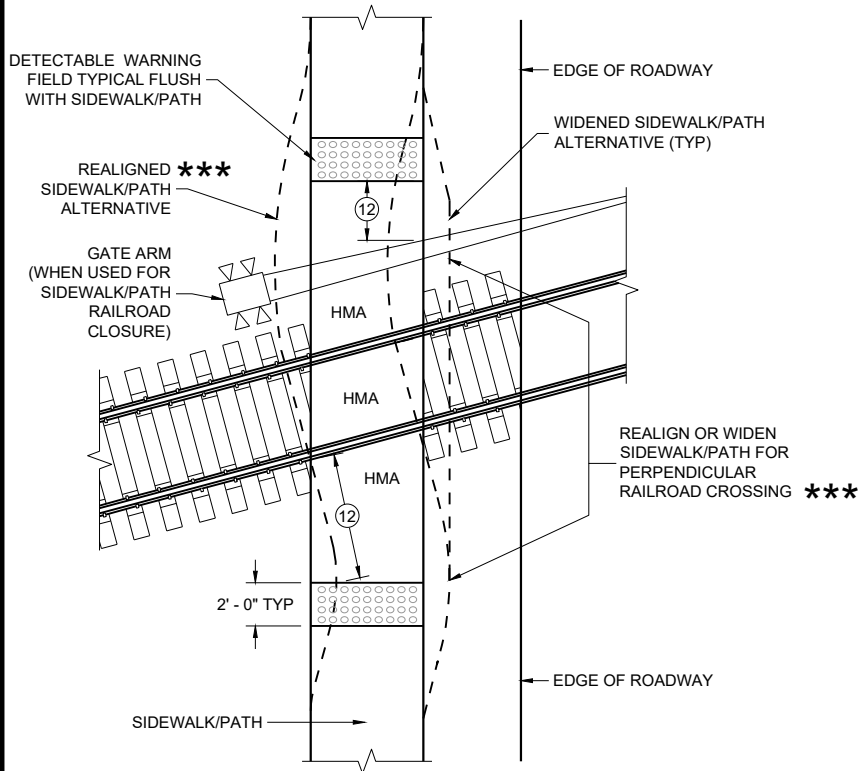


CURB RAMP TYPE 8
DETECTABLE WARNINGS
FOR SIDEWALKS OR SHARED USE PATHS
AT RAILROAD CROSSINGS

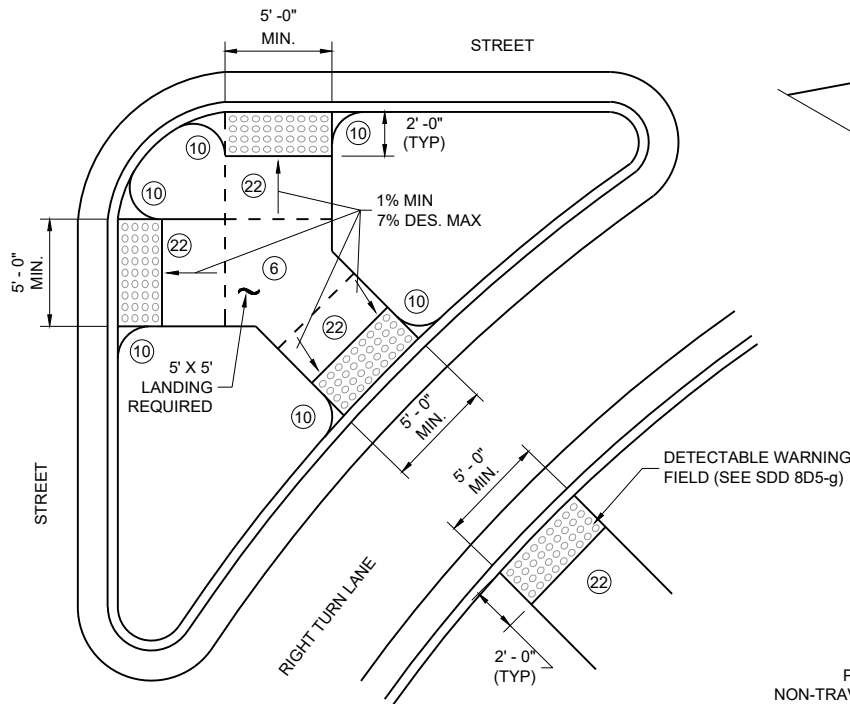


CURB RAMP TYPE 6
DETECTABLE WARNING AT ISLANDS


REFER TO GENERAL NOTES (2) AND (3)
FOR ALL ISLAND CURB RAMPS

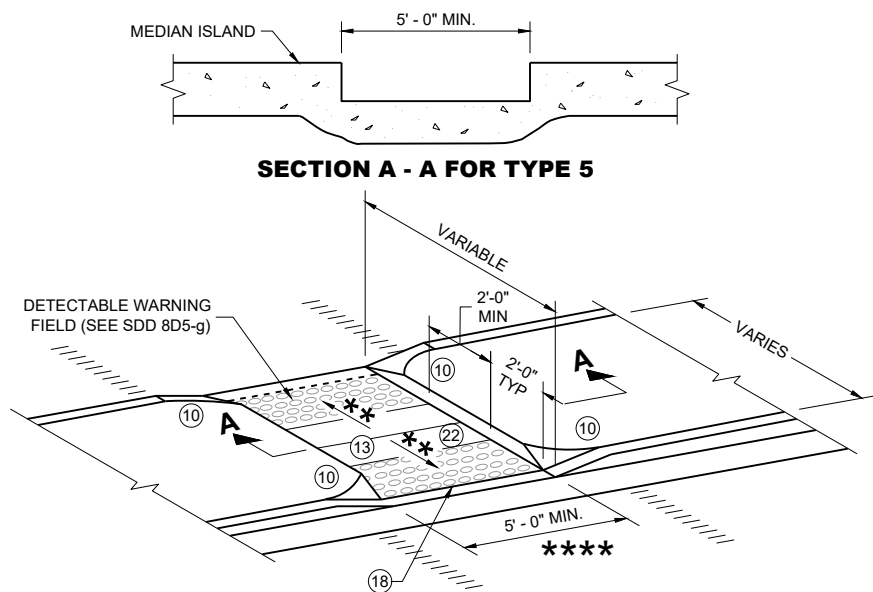

CURB RAMP TYPE 5
MEDIAN ISLAND
NON-ELEVATED PEDESTRIAN CROSSING

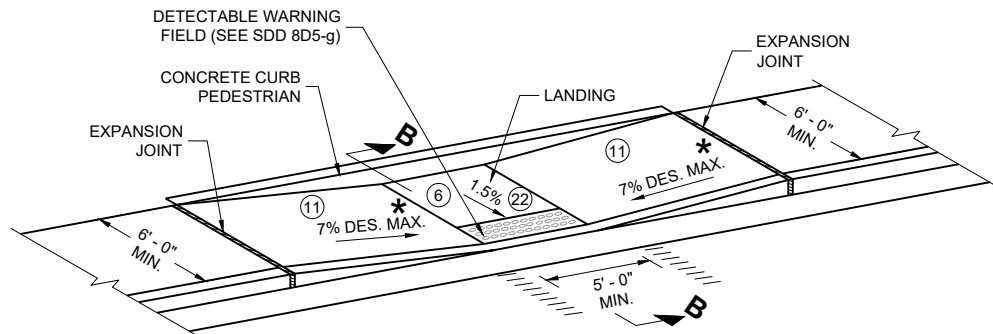

CURB RAMP TYPE 7A
FOR INTERSECTIONS AND
MID BLOCK CROSSINGS

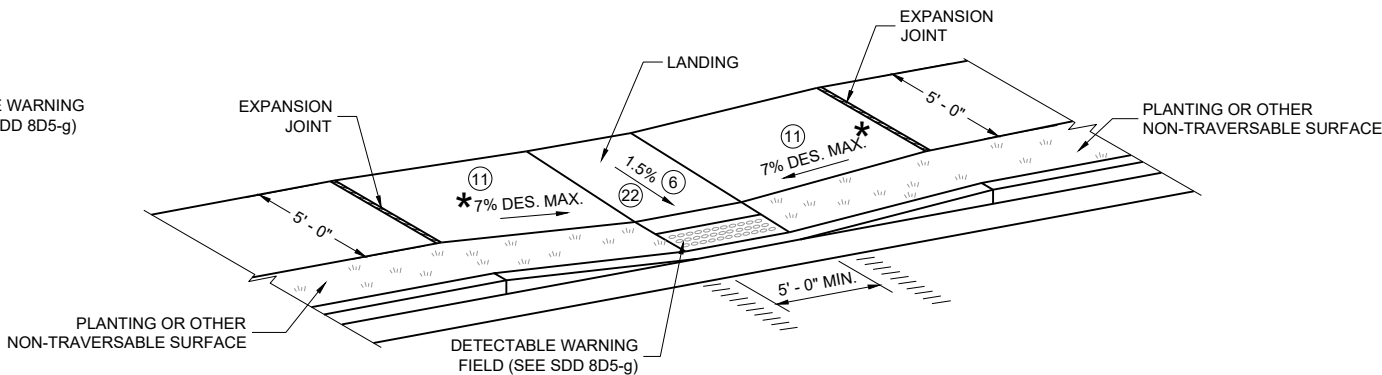

CURB RAMP TYPE 7B
FOR INTERSECTIONS AND
MID BLOCK CROSSINGS

GENERAL NOTES

AVOID PLACING DRAINAGE STRUCTURES, JUNCTION BOXES OR OTHER OBSTRUCTIONS IN FRONT OF CURB RAMP ACCESS AREAS.

DETAILS OF CONSTRUCTION, MATERIALS AND WORKMANSHIP NOT SHOWN ON THIS DRAWING SHALL CONFORM TO THE PERTINENT REQUIREMENTS OF THE STANDARD SPECIFICATIONS AND THE APPLICABLE SPECIAL PROVISIONS.


SIDEWALK CROSS SLOPE SHALL NOT EXCEED 2.1%.

DETECTABLE WARNING FIELDS THAT ARE INSTALLED AS A GROUP OR SIDE BY SIDE, SHALL BE FROM THE SAME MANUFACTURER.

- (2) GRADE CHANGE BETWEEN GUTTER COUNTER SLOPE AND THE CURB RAMP SLOPE IS DESIRABLY 11% OR LESS AND SHALL NOT EXCEED 13.3%. TYPICAL GUTTER COUNTER SLOPE IS 4% BUT MAY BE MODIFIED TO FIT FIELD CONDITIONS. PROVIDE LONGITUDINAL DRAINAGE AROUND CURB AND AWAY FROM CURB RAMP. NO VERTICAL LIPS OR DISCONTINUITIES ARE ALLOWED. SLOPE OF CURB HEAD OPENING SHALL MATCH THE RAMP SLOPE, MINIMALLY 1.5%, DESIRABLY 7% OR LESS, AND SHALL NOT EXCEED A MAXIMUM OF 8.3%. WHEN ADJACENT TO 1.5% LANDING, CONSTRUCT CURB HEAD OPENING AT 1.5% IN THE DIRECTION OF PEDESTRIAN TRAVEL.
- (3) MAXIMUM 8.3% CURB RAMP SLOPE IS ALLOWABLE WITH GUTTER COUNTER SLOPE OF 5% MAXIMUM AND A 13.3% MAXIMUM GRADE CHANGE.
- (4) ±0.5% CONSTRUCTION TOLERANCE IN SIDEWALK CROSS SLOPE. THE SIDEWALK CROSS SLOPE SHALL NOT EXCEED 2.1% WITHOUT PRIOR APPROVAL FROM THE ENGINEER.
- (6) PROVIDE A 5 FOOT BY 5 FOOT LANDING. SLOPE PERPENDICULAR TO CURB SHALL BE 2.1% MAXIMUM. SLOPE PARALLEL TO CURB SHALL MATCH THE CURB AND GUTTER LONGITUDINAL SLOPE.
- (10) INSTALL TRANSITION NOSE (INCIDENTAL TO OTHER PAY ITEMS). DO NOT MARK TRANSITION NOSE.
- (11) SLOPE SIDEWALK TOWARD LANDING AS SHOWN WHERE THERE IS NO TERRACE OR WHERE THE TERRACE WIDTH IS LESS THAN 6 FEET WIDE.
- (12) THE EDGE OF THE DETECTABLE WARNING FIELD NEAREST TO A RAILROAD CROSSING SHALL BE 1.5 FEET ±0.1' FROM THE FACE OF THE GATE ARM IF THE GATE ARM EXTENDS ACROSS THE SIDEWALK/PATH. WHERE THERE IS NO PEDESTRIAN GATE, THE EDGE OF THE DETECTABLE WARNING FIELD NEAREST TO THE RAILROAD TRACK IS 15 FEET MAXIMUM AND 12 FEET MINIMUM, 15 FEET TYPICAL FROM THE NEAREST RAIL.
- (13) DO NOT INSTALL DETECTABLE WARNING FIELDS AT THE EDGES OF STEET-LEVEL PEDESTRIAN REFUGE ISLANDS IF A MINIMUM 2 FOOT CONCRETE SURFACE WITHOUT DETECTABLE WARNINGS (MEASURED IN THE DIRECTION OF PEDESTRIAN TRAVEL) CANNOT BE ACHIEVED.
- (17) A MAXIMUM 2-INCH CONCRETE BORDER IS PERMITTED ALONG ALL SIDES OF THE DETECTABLE WARNING FIELD SURFACE.
- (18) WHEN THE DISTANCE BETWEEN THE BACK OF CURBS IS LESS THAN 6 FEET BUT THE FACE OF CURB TO FACE OF CURB DISTANCE IS 6 FEET OR GREATER THEN THE DETECTABLE WARNING FIELDS MAY BE MOVED SO THAT THE EDGE OF THE WARNING FIELD IS PLACED AT THE GUTTER FLOWLINE. MAINTAIN A MINIMUM OF TWO FEET BETWEEN DETECTABLE WARNING FIELD PANELS.
- (22) THE ENTIRE RAMP SHALL BE A PLANAR SURFACE. DO NOT WARP THE RUNNING SLOPE OR CROSS SLOPE OF THE RAMP. WARPING OF THE SIDEWALK CROSS SLOPE SHALL TAKE PLACE BETWEEN THE LANDING AND MATCH POINT.

LEGEND

- 1/2" EXPANSION JOINT SIDEWALK
- CONTRACTION JOINT FIELD LOCATED
- PAVEMENT MARKING CROSSWALK (WHITE)
- MAXIMUM 8.3%
- 1% MINIMUM (PROVIDE DRAINAGE)
- DETAILS TO BE DETERMINED BY ENGINEER
- FOR SHARED USE PATHS, WIDTH MUST BE AS WIDE AS THE CROSSWALK

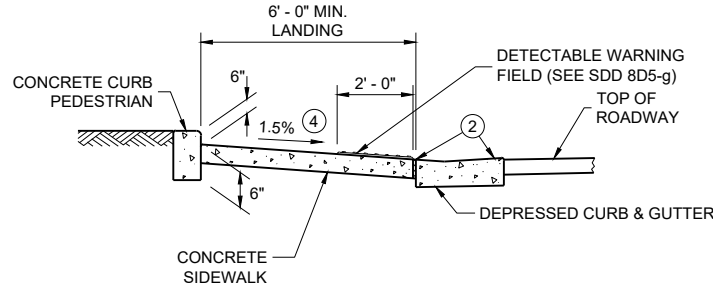


SECTION B - B FOR TYPE 7A


CURB RAMPS
TYPE 5, 6, 7A, 7B & 8

STATE OF WISCONSIN
DEPARTMENT OF TRANSPORTATION

**RADIAL DETECTABLE WARNING
FIELD PLACEMENT WHEN 5 FOOT
GRADE BREAK DISTANCE
PER SDD 8D5-c IS EXCEEDED**

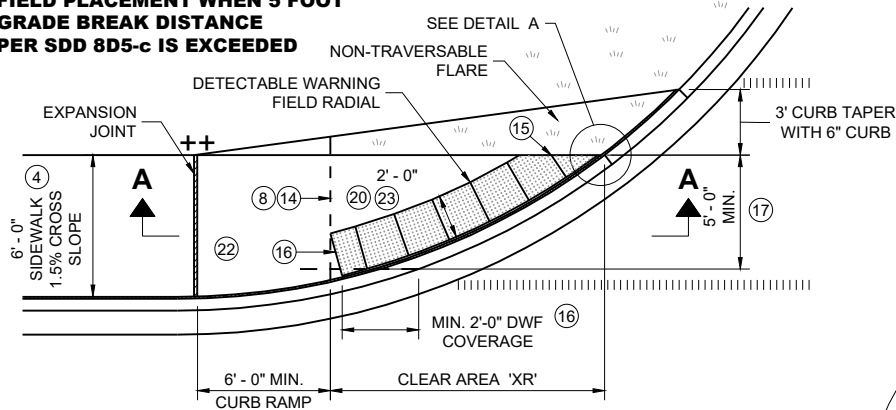


**PLAN VIEW
CURB RAMP TYPE 4A1
(GRADE BREAK DISTANCE GREATER THAN 5 FEET)**

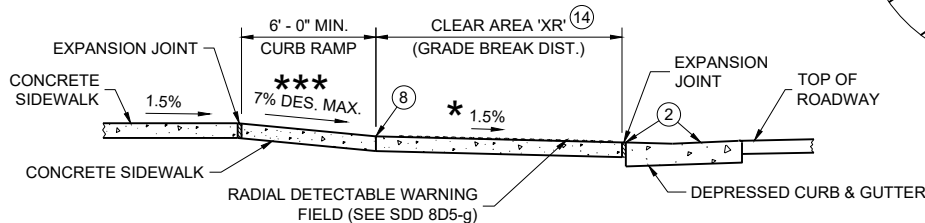


SECTION A - A FOR TYPE 4A1

**RADIAL DETECTABLE WARNING
FIELD PLACEMENT WHEN 5 FOOT
GRADE BREAK DISTANCE
PER SDD 8D5-d IS EXCEEDED**

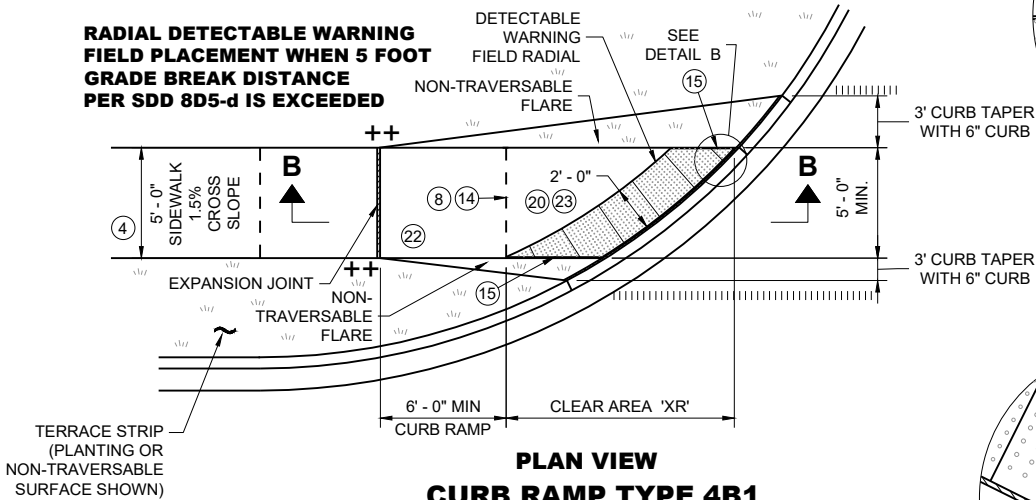


**PLAN VIEW
CURB RAMP TYPE 4B1
(GRADE BREAK DISTANCE GREATER THAN 5 FEET)**

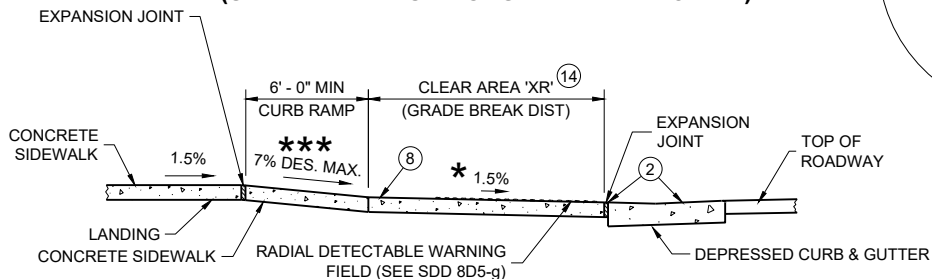


SECTION B - B FOR TYPE 4B1

LEGEND


- 1/2" EXPANSION JOINT SIDEWALK
- CONTRACTION JOINT SIDEWALK
- PAVEMENT MARKING CROSSWALK (WHITE)
- ** WIDTH SHOWN ELSEWHERE IN THE PLANS
- *** MAXIMUM 8.3%
- ++ CONSTRUCT 6" WEDGE TO AVOID CONCRETE BREAKAGE

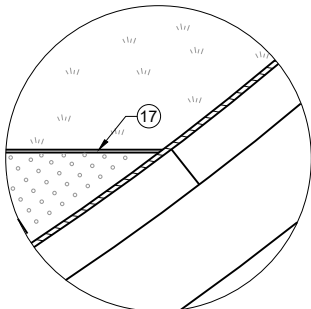

DETAIL A

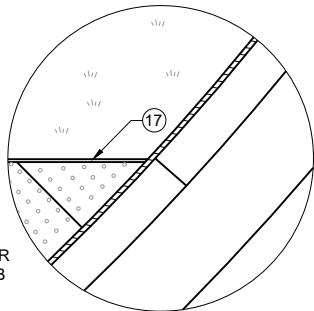

DETAIL B

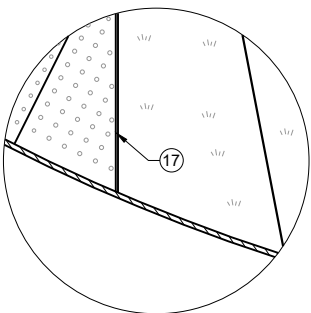

DETAIL C

GENERAL NOTES

AVOID PLACING DRAINAGE STRUCTURES, JUNCTION BOXES OR OTHER OBSTRUCTIONS IN FRONT OF CURB RAMP ACCESS AREAS.

DETAILS OF CONSTRUCTION, MATERIALS AND WORKMANSHIP NOT SHOWN ON THIS DRAWING SHALL CONFORM TO THE PERTINENT REQUIREMENTS OF THE STANDARD SPECIFICATIONS AND THE APPLICABLE SPECIAL PROVISIONS.

DETECTABLE WARNING FIELDS THAT ARE INSTALLED AS A GROUP OR SIDE BY SIDE, SHALL BE FROM THE SAME MANUFACTURER.

APPLY RADIAL DETECTABLE WARNING PLACEMENT SIMILARLY FOR TYPE 4A AND 4A1 CURB RAMPS AND SIMILARLY FOR TYPE 4B AND 4B1 CURB RAMPS. TYPE 4A AND 4B CURB RAMPS ARE NOT SHOWN.


REFER TO SDD 8D5-g FOR ADDITIONAL RADIAL PLATE REQUIREMENTS.

FIELD CUTS AT INTERMEDIATE JOINTS WITHIN THE RADIAL DETECTABLE WARNING FIELD ARE PROHIBITED.


DETERMINE FINAL RADIAL WARNING FIELD CONFIGURATION AND ITS INDIVIDUAL PLATE LOCATIONS. PERFORM PRE-LAYOUT PRIOR TO PLACEMENT IN PLASTIC CONCRETE. FOLLOW MANUFACTURER'S PRODUCT LIST AND INSTALLATION RECOMMENDATIONS.

- 2 GRADE CHANGE BETWEEN GUTTER COUNTER SLOPE AND THE CURB RAMP SLOPE IS DESIRABLY 11% OR LESS AND SHALL NOT EXCEED 13.3%. TYPICAL GUTTER COUNTER SLOPE IS 4% BUT MAY BE MODIFIED TO FIT FIELD CONDITIONS. PROVIDE LONGITUDINAL DRAINAGE AROUND CURB AND AWAY FROM CURB RAMP. NO VERTICAL LIPS OR DISCONTINUITIES ARE ALLOWED. SLOPE OF CURB HEAD OPENING SHALL MATCH THE RAMP SLOPE, MINIMALLY 1.5%, DESIRABLY 7% OR LESS, AND SHALL NOT EXCEED A MAXIMUM OF 8.3%. WHEN ADJACENT TO 1.5% LANDING, CONSTRUCT CURB HEAD OPENING AT 1.5% IN THE DIRECTION OF PEDESTRIAN TRAVEL.
- 3 MAXIMUM 8.3% CURB RAMP SLOPE IS ALLOWABLE WITH GUTTER COUNTER SLOPE OF 5% MAXIMUM AND A 13.3% MAXIMUM GRADE CHANGE.
- 4 ±0.5% CONSTRUCTION TOLERANCE IN SIDEWALK CROSS SLOPE. THE SIDEWALK CROSS SLOPE SHALL NOT EXCEED 2.1% WITHOUT PRIOR APPROVAL FROM THE ENGINEER.
- 6 PROVIDE A 5 FOOT BY 5 FOOT LANDING. SLOPE PERPENDICULAR TO CURB SHALL BE 2.1% MAXIMUM. SLOPE PARALLEL TO CURB SHALL MATCH THE CURB AND GUTTER LONGITUDINAL SLOPE.
- 8 PROVIDE GRADE BREAK PERPENDICULAR TO DIRECTION OF WHEELCHAIR TRAVEL.
- 14 CONSULT ENGINEER IF GRADE BREAK LOCATION (END OF LANDING DIMENSION "XR") REQUIRES FIELD ADJUSTMENT WHEN ESTABLISHING FINAL RADIAL DETECTABLE WARNING FIELD LOCATION.
- 15 FIELD SAW CUTS ALONG RADIAL DETECTABLE WARNING PLATES WILL BE NECESSARY TO MATCH EACH CURB RAMP EDGE. AVOID CUTTING THROUGH DOMES WHENEVER POSSIBLE. MAKE FIELD CUTS TRUE TO LINE AND WITHIN 1/8" DEVIATION. SMOOTH EDGES OF FIELD CUT PLATES.
- 16 USE 1' X 2" RECTANGULAR END PLATE AT END OF TYPE 4A1 RAMP AND PROVIDE MINIMUM 2' - 0" DETECTABLE WARNING FIELD COVERAGE (IN DIRECTION OF PEDESTRIAN TRAVEL) ALONG THE ENTIRE CURB RAMP WIDTH.
- 17 A MAXIMUM 2-INCH CONCRETE BORDER IS PERMITTED ALONG ALL SIDES OF THE DETECTABLE WARNING FIELD SURFACE.
- 19 WHERE A LANDING SERVES TWO CURB RAMPS, THE LANDING SLOPE SHALL NOT EXCEED THE CROSS SLOPE AT THE BOTTOM OF THE RAMP OR WITHIN THE CROSSWALK PARALLEL TO THE DIRECTION OF TRAVEL.
- 20 MAXIMUM 1.5% DESIGN MAXIMUM AND 2.1% PROWAG MAXIMUM RUNNING SLOPE ON CLEAR AREA. CROSS SLOPE OF CLEAR AREA SHALL MATCH THE CROSS SLOPE OF THE ADJACENT CROSSWALK.
- 22 THE ENTIRE RAMP SHALL BE A PLANAR SURFACE. DO NOT WARP THE RUNNING SLOPE OR CROSS SLOPE OF THE RAMP. WARPING OF THE SIDEWALK CROSS SLOPE SHALL TAKE PLACE BETWEEN THE LANDING AND MATCH POINT.
- 23 THE CLEAR AREA BETWEEN THE BOTTOM OF RAMP AND BACK OF CURB SHALL BE SLOPED SO THAT WATER DRAINS OUT OF ONE SIDE OR BOTH SIDES OF THE CURB OPENING.

**RADIAL DETECTABLE WARNING
FIELD PLACEMENT WHEN 5 FOOT
GRADE BREAK DISTANCE
PER SDD 8D5-b IS EXCEEDED**

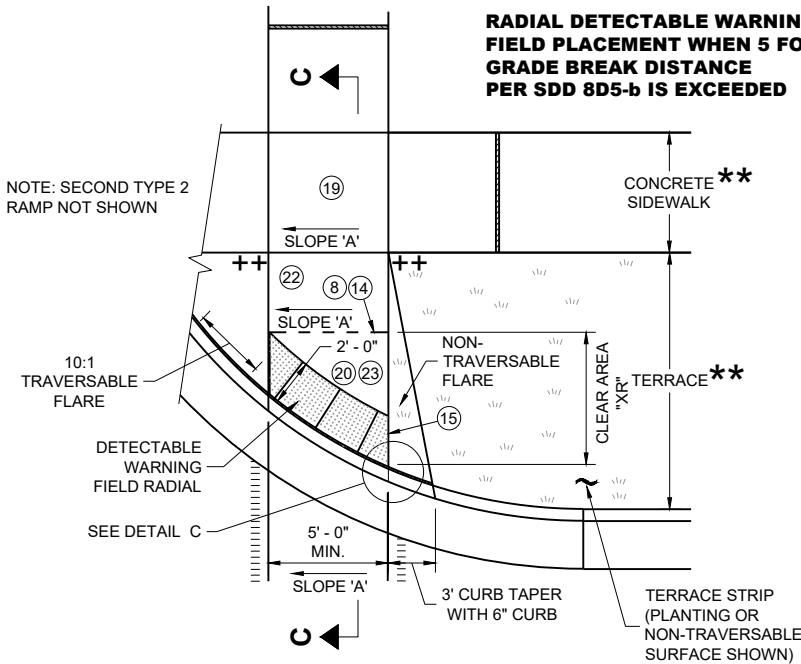

**PLAN VIEW
CURB RAMP TYPE 2
(GRADE BREAK DISTANCE GREATER THAN 5 FEET)
(ON LINE WITH SIDEWALK)**

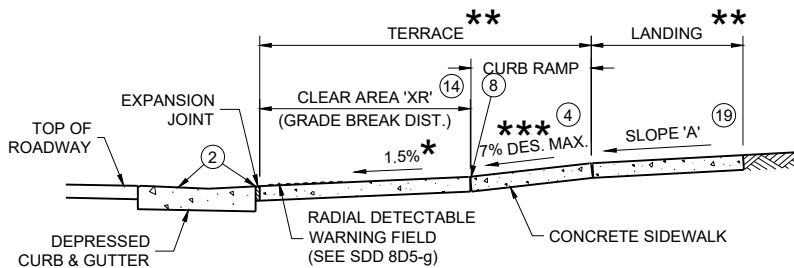


SECTION C - C FOR TYPE 2

**CURB RAMPS
RADIAL DETECTABLE WARNING**


STATE OF WISCONSIN
DEPARTMENT OF TRANSPORTATION

	MIN.	MAX.
A	1.6"	2.4"
B	0.65"	1.5"
C	*	*
D	0.9"	1.4"

* THE C DIMENSION IS 50% TO 65% OF THE D DIMENSION.

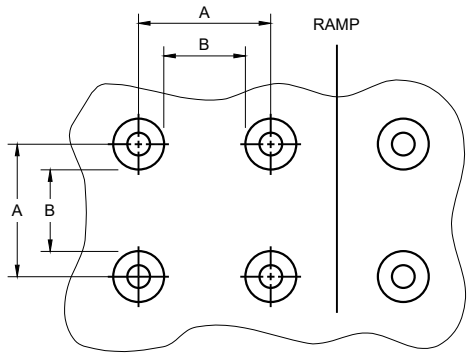


PLAN VIEW

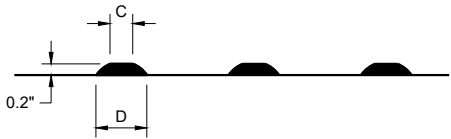


ELEVATION VIEW

TRUNCATED DOMES
DETECTABLE WARNING PATTERN DETAIL

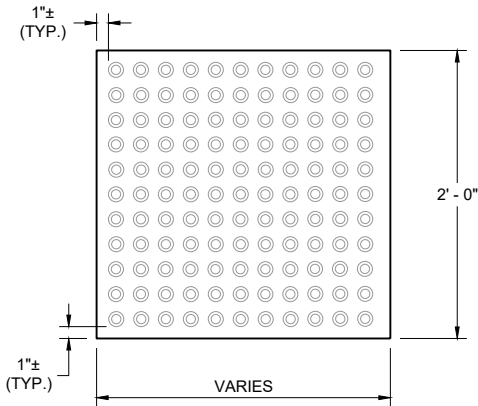


RECTANGULAR
PLATES

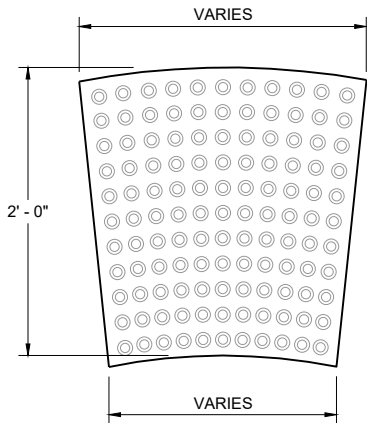


RADIAL
PLATES

PLAN VIEW
DETECTABLE WARNING FIELDS (TYPICAL)

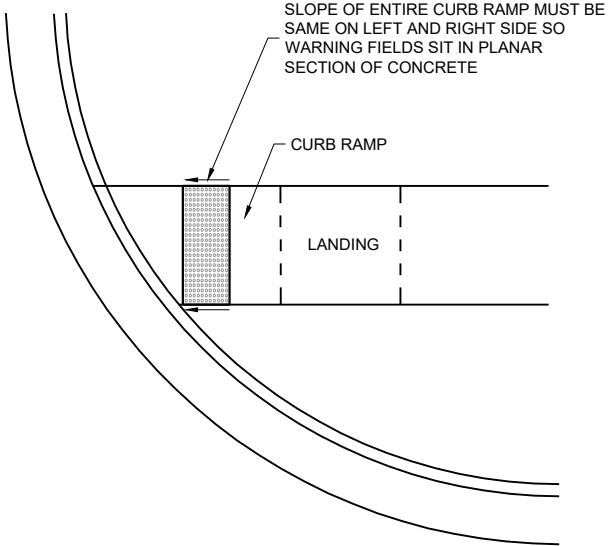

DETECTABLE WARNING FIELD
PLANAR INSTALLATION

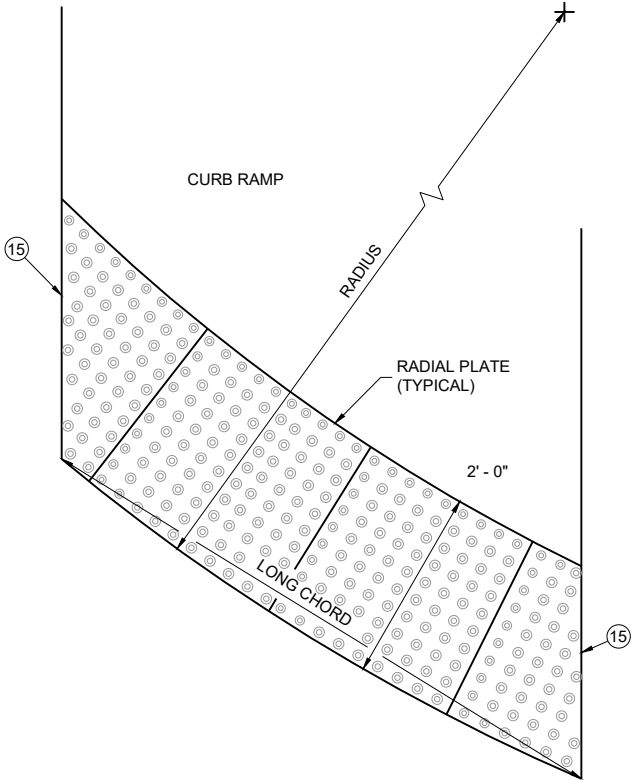

PLAN VIEW
RADIAL DETECTABLE
WARNING FIELD ATTRIBUTES

GENERAL NOTES

DETECTABLE WARNING FIELDS THAT ARE INSTALLED AT A CURB RAMP SHALL BE FROM THE SAME MANUFACTURER.

PLACE ALL DETECTABLE WARNING FIELD SYSTEMS IN ACCORDANCE TO THE MANUFACTURER'S RECOMMENDATION.

FIELD CUTS AT INTERMEDIATE JOINTS WITHIN THE RADIAL DETECTABLE WARNING FILED ARE PROHIBITED.


DETERMINE FINAL RADIAL WARNING FIELD CONFIGURATION AND ITS INDIVIDUAL PLATE LOCATIONS. PERFORM PRE-LAYOUT PRIOR TO PLACEMENT IN PLASTIC CONCRETE. FOLLOW MANUFACTURER'S PRODUCT LIST AND INSTALLATION RECOMMENDATIONS.

FOR RADIAL DETECTABLE WARNING FIELD APPLICATIONS WHERE STANDARD RADIAL PLATES ARE NOT AVAILABLE AT AN INTERSECTION CURB RADIUS, A COMBINATION OF SQUARE OR RECTANGULAR PLATES AND RADIAL PLATES MAY BE USED TO FORM RADIAL CONFIGURATION. RADIAL WEDGE PLATES IN COMBINATION WITH SQUARE PLATES ARE ALSO ACCEPTABLE. FOLLOW MANUFACTURER'S RECOMMENDATIONS.

REFER TO CONTRACT AND STANDARD SPECIFICATIONS FOR FIELD CUTTING REQUIREMENTS.

DO NOT EMBED IN CONCRETE ANY FIELD-CUT PLATES WITH CUT EDGES SHORTER THAN 6 INCHES. CONSULT WITH MANUFACTURER FOR RE-DRILLING AND ANCHORING REQUIREMENTS OF FIELD-CUT PLATES.

15 FIELD SAW CUTS ALONG RADIAL DETECTABLE WARNING PLATES WILL BE NECESSARY TO MATCH EACH CURB RAMP EDGE. AVOID CUTTING THROUGH DOMES WHENEVER POSSIBLE. MAKE FIELD CUTS TRUE TO LINE AND WITHIN 1/8" DEVIATION. SMOOTH EDGES OF FIELD CUT PLATES.

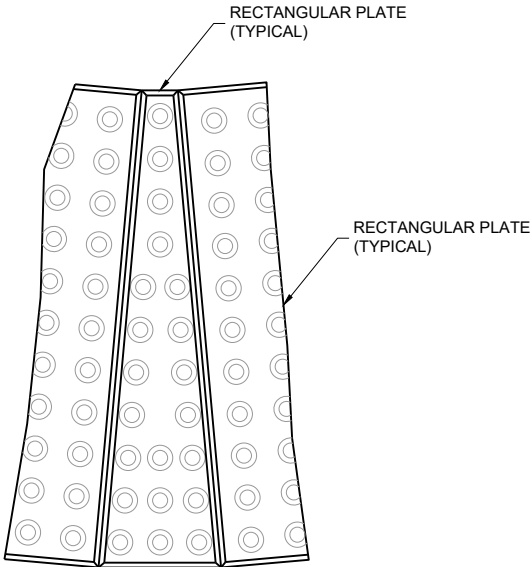


PLAN VIEW
RADIAL WEDGE PLATE
CONNECTION DETAIL

CURB RAMPS
RECTANGULAR AND RADIAL
DETECTABLE WARNING PLATES


STATE OF WISCONSIN
DEPARTMENT OF TRANSPORTATION

APPROVED
February 2025 /S/ Rodney Taylor
DATE <position>

FHWA

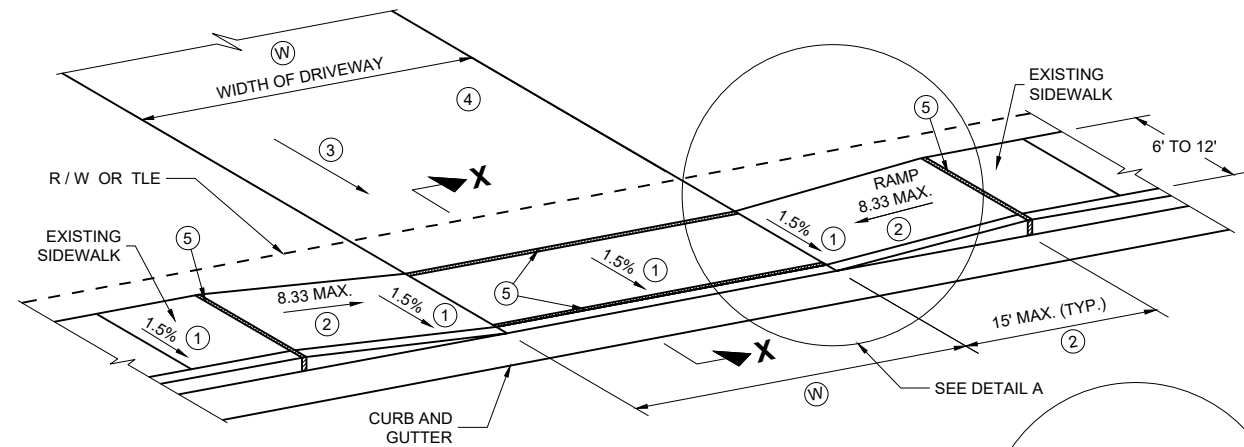


TYPE X
SIDEWALK ABUTS CURB AND GUTTER
TERRACE VARIES 0 TO 3 FEET

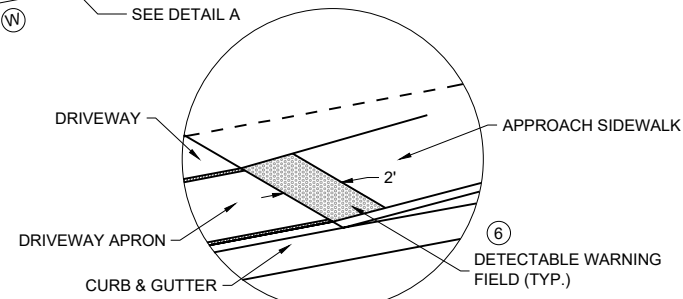

DETAIL A

(A): MEASURE FROM
BACK OF CURB

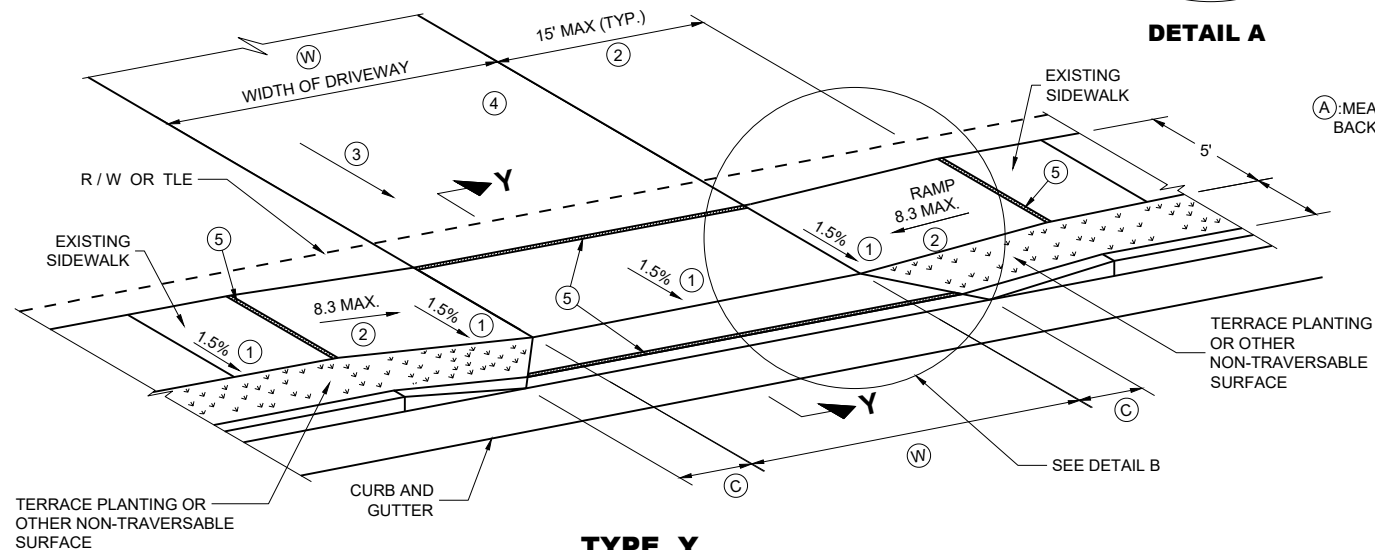

TYPE Y
SIDEWALK WITH NARROWER TERRACE
TERRACE VARIES 4 TO 6 FEET

TERRACE PLANTING OR
OTHER NON-TRAVERSABLE
SURFACE

CURB AND
GUTTER

SEE DETAIL B

GENERAL NOTES

PROVIDE CONSTRUCTION JOINTS ALONG THE CENTER OF THE CONCRETE FOR DRIVEWAYS UNDER 20 FEET IN WIDTH AND AT THE THIRD POINTS OVER 20 FEET IN WIDTH.

(W) IS SHOWN ON PLAN AND PROFILE SHEETS.

OFFSETS, ELEVATIONS, AND PERCENT GRADE ARE SHOWN ON THE CROSS SECTIONS.


- ① CONSTRUCTION TOLERANCE OF 0.5%± FOR SIDEWALK CROSS SLOPE. THE SIDEWALK CROSS SLOPE SHALL NOT EXCEED 2.1%.
- ② THE SIDEWALK RAMP MAXIMUM RUNNING SLOPE SHALL NOT REQUIRE THE RAMP LENGTH TO EXCEED 15 FEET TO AVOID CHASING THE SLOPE INDEFINITELY WHEN CONNECTING TO STEEP GRADES. WHEN APPLYING THE 15 FOOT MAXIMUM LENGTH, THE RUNNING SLOPE OF THE SIDEWALK SHALL BE AS FLAT AS FEASIBLE AND NOT EXCEED THE LONGITUDINAL GRADE OF THE ROADWAY. SLOPE SIDEWALK RAMP TOWARD APRON AS SHOWN WHERE THERE IS NO TERRACE OR WHERE THE TERRACE WIDTH IS LESS THAN 6 FEET WIDE.

- ③ **DRIVEWAY SLOPES: DESIRABLE MAXIMUM**
10.5% UP AWAY FROM SIDEWALK (SAG)
8.5% DOWN AWAY FROM SIDEWALK (CREST)
ABSOLUTE MAXIMUM 15% FOR BOTH CREST AND SAG


- ④ **DRIVEWAY TYPES**
 - * 6-INCH CONCRETE DRIVEWAY PAVEMENT OVER 6-INCH BASE AGGREGATE
 - * 2-INCH TO 3-INCH ASPHALTIC SURFACE OVER 6-INCH BASE AGGREGATE
 - * 6-INCH BASE AGGREGATE (MAY BE INCREASED FOR CLAY SUBGRADES.)

- ⑤ 1/2" EXPANSION JOINT FILLER


- ⑥ DETECTABLE WARNING FIELDS ARE REQUIRED WHEN A PEDESTRIAN CIRCULATION ROUTE CROSSES A DRIVEWAY THAT IS TRAFFIC SIGNAL, STOP, OR YIELD SIGN CONTROLLED. DETECTABLE WARNING FIELDS TO BE 2 FT DEEP AND EXTEND THE WIDTH OF THE PEDESTRIAN CIRCULATION ROUTE.

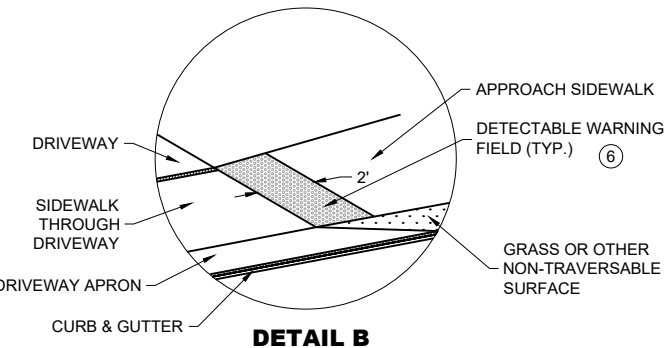

DETAIL B

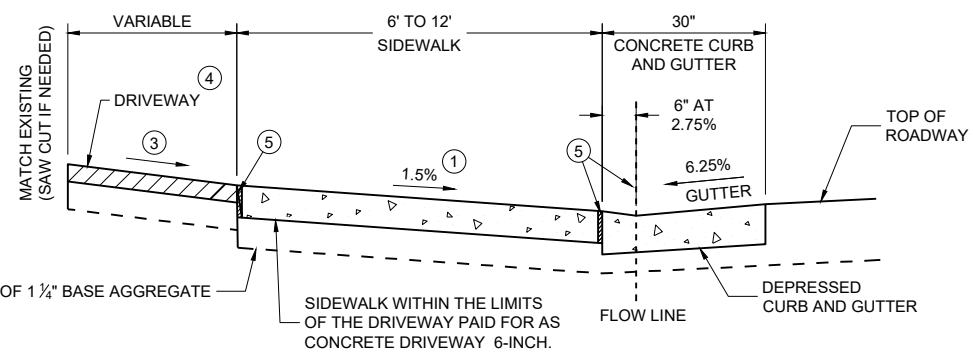


SECTION X - X

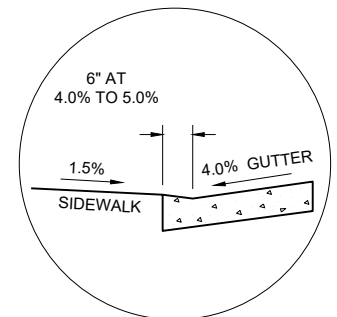

SECTION X - X
4% GUTTER SLOPE


TABLE Y

(A) FEET	(C) FEET
3.5'	2.0'
4.5'	3.0'
5.5'	3.5'

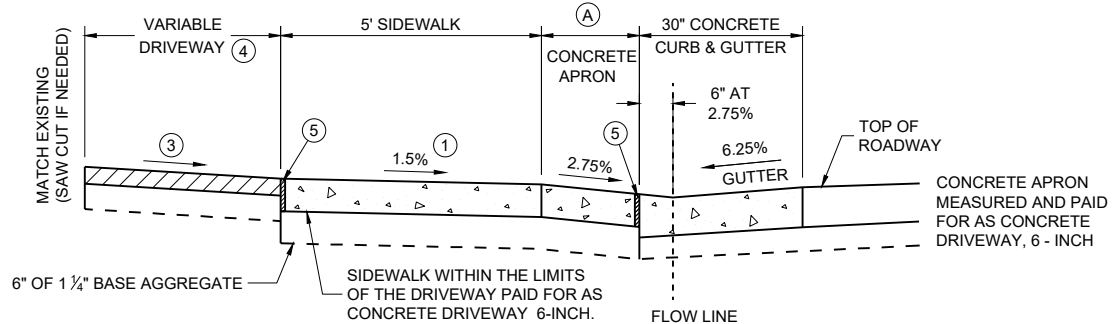

NOTE: SIDEWALK MAY BE DEPRESSED IN DRIVEWAY AREAS

SECTION Y - Y
DRIVEWAY DETAIL WITH CONCRETE
CURB AND GUTTER
(URBAN AND SUBURBAN)

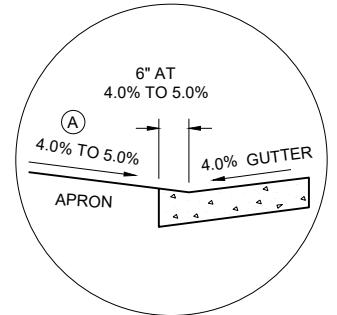


SECTION Y - Y
4% GUTTER SLOPE

DRIVEWAY AND SIDEWALK RAMPS TYPES X AND Y

STATE OF WISCONSIN
DEPARTMENT OF TRANSPORTATION

APPROVED
February 2025 /S/ Rodney Taylor
DATE


FHWA

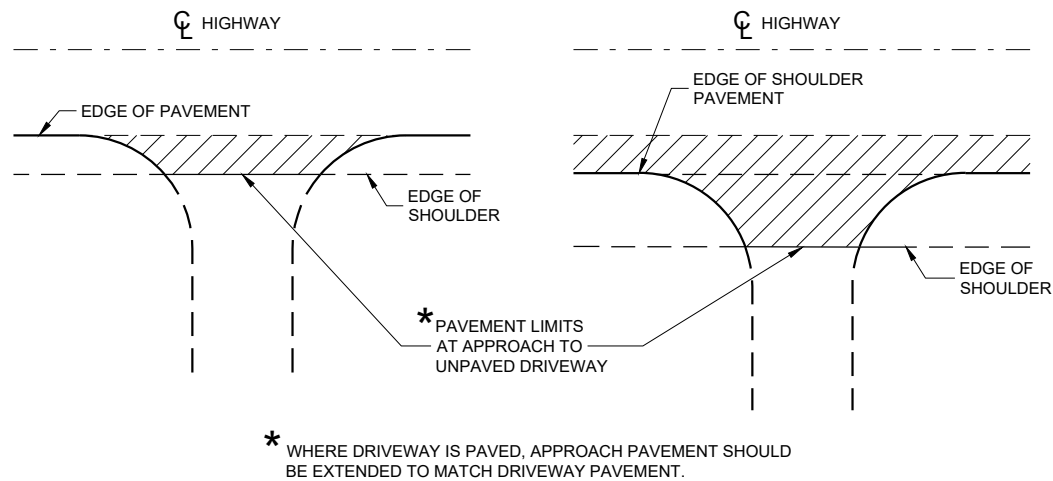

PLAN VIEW
(UNPAVED SHOULDER ON HIGHWAY)

PLAN VIEW
(PAVED SHOULDER ON HIGHWAY)


**RURAL DRIVEWAY INTERSECTION DETAIL
(NO CURB AND GUTTER OR SIDEWALK)**

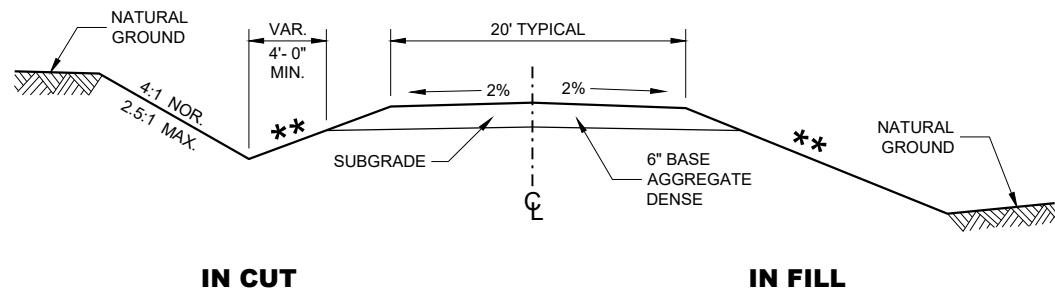


**TYPICAL CROSS SECTION FOR
PRIVATE DRIVE OR FIELD ENTRANCE
AGGREGATE SURFACE**

****** SLOPE CAN VARY WITH SPEED. SEE 11-45-30.6.2

POSTED SPEED MPH	MAX. SLOPE
<35	4:1
≥ 35 TO < 60	6:1
≥60	10:1

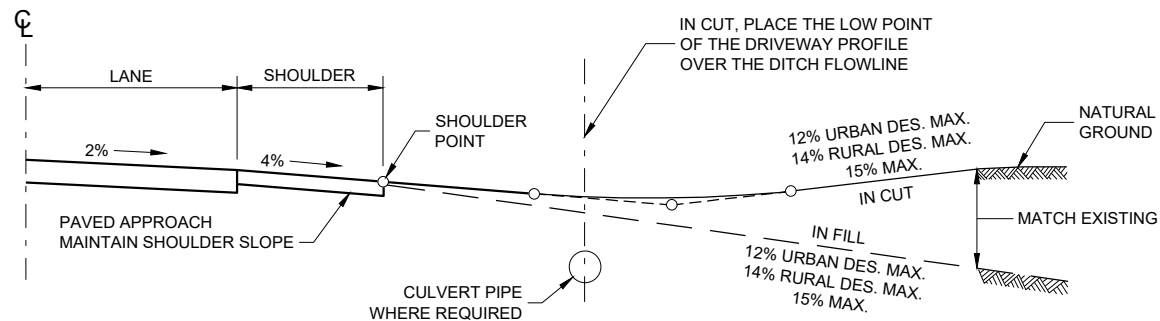

TYPICAL DRIVEWAY PROFILES

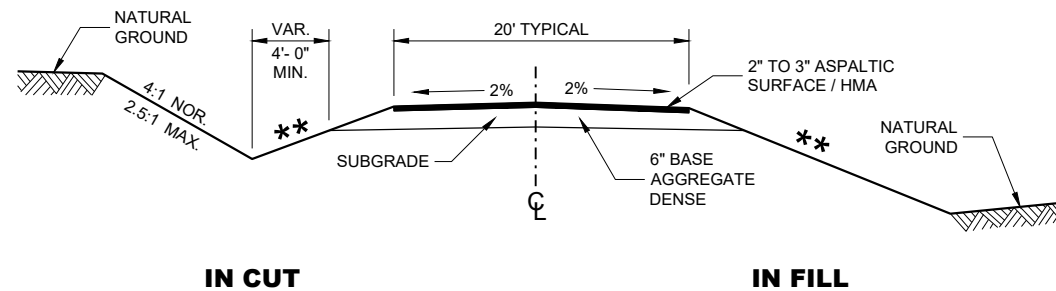


**TYPICAL CROSS SECTION FOR
PRIVATE DRIVE OR FIELD ENTRANCE
ASPHALTIC SURFACE**

**DRIVEWAYS WITHOUT
CURB AND GUTTER**


STATE OF WISCONSIN
DEPARTMENT OF TRANSPORTATION

APPROVED
December 2017 /S/ Rodney Taylor
DATE ROADWAY STANDARDS DEVELOPMENT UNIT SUPERVISOR
FHWA

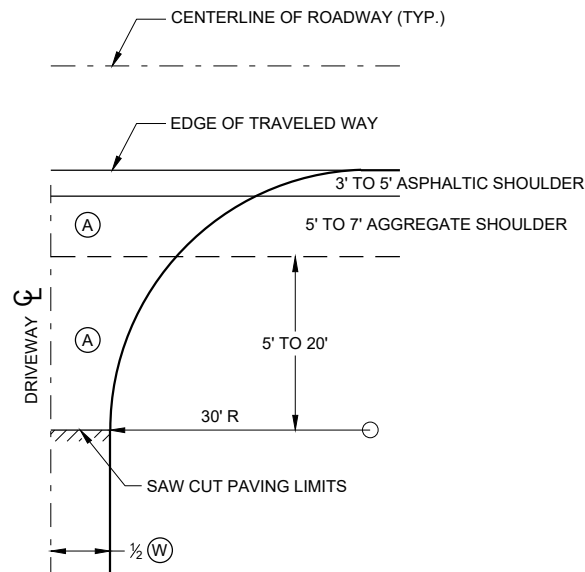


**PLAN VIEW
HALF SECTION**


- (A) : PAID FOR AS ASPHALTIC SURFACE DRIVEWAYS AND FIELD ENTRANCES. (TON)
- (B) : PAID FOR AS BASE AGGREGATE DENSE 1 1/4" (TON)
- (W) : DRIVEWAY WIDTH 16' MIN. - 24' MAX.

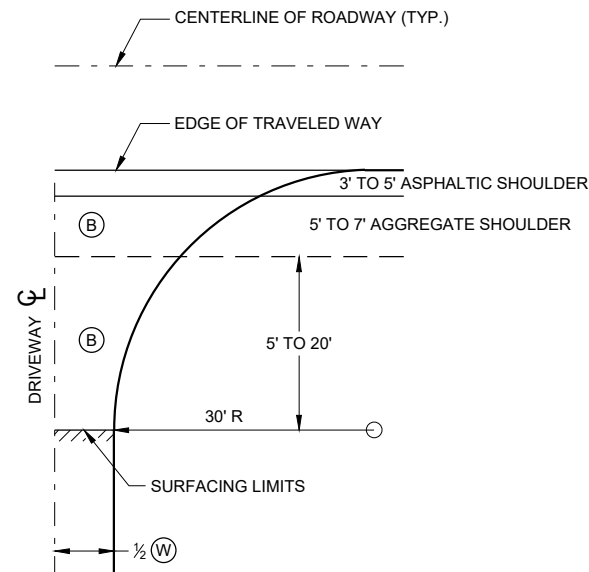

**PLAN VIEW
HALF SECTION**

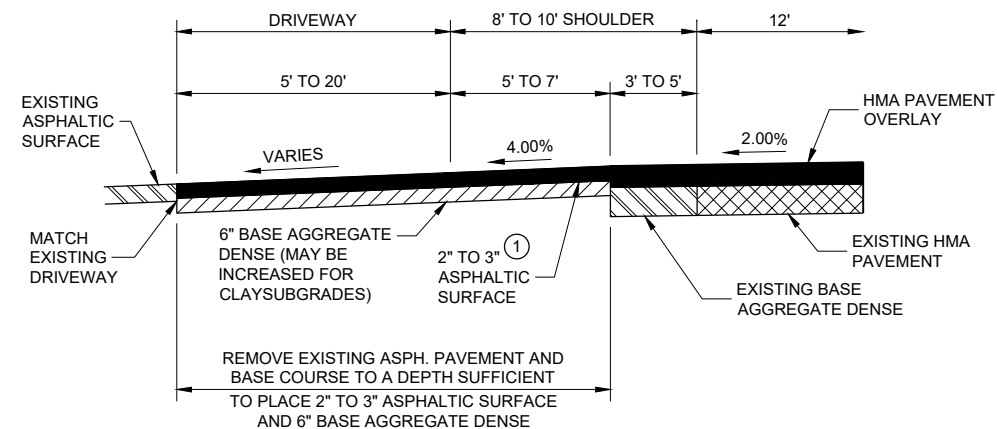

**PROFILE VIEW
RURAL ENTRANCE
WITH ASPHALTIC SURFACE
RESURFACING PROJECTS**

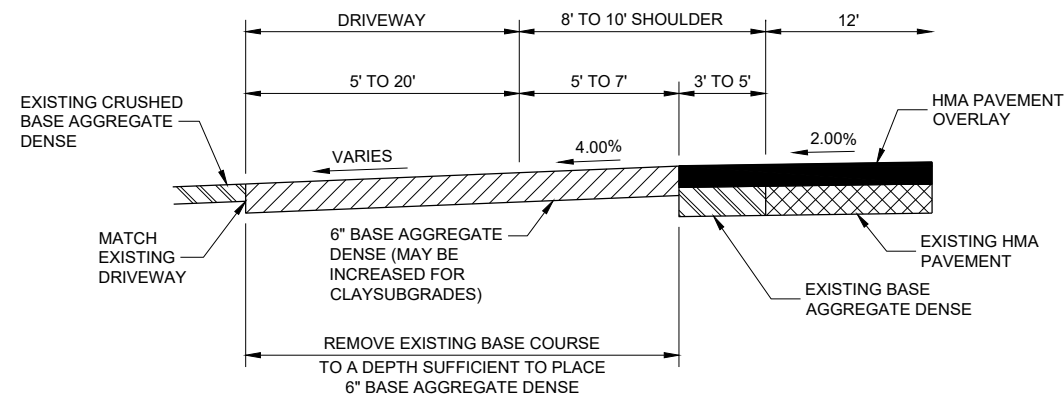

**PROFILE VIEW
RURAL ENTRANCE
WITH AGGREGATE SURFACE
6" BASE AGGREGATE DENSE
RESURFACING PROJECTS**

GENERAL NOTES


- ① DESIGN WILL DETERMINE FINAL DRIVEWAY ASPHALTIC THICKNESS BASED ON TYPE OF USAGE AND LOADINGS.

**DRIVEWAYS WITHOUT CURB
AND GUTTER RESURFACING
PROJECTS RURAL**

STATE OF WISCONSIN
DEPARTMENT OF TRANSPORTATION


APPROVED
December 2016 /S/ Rodney Taylor
DATE ROADWAY STANDARDS DEVELOPMENT ENGINEER
FHWA 133

WOOD STAKES (2 PER BALE)
NOMINAL 2" X 2" X 30" MIN.
LENGTH OR EQUIVALENT

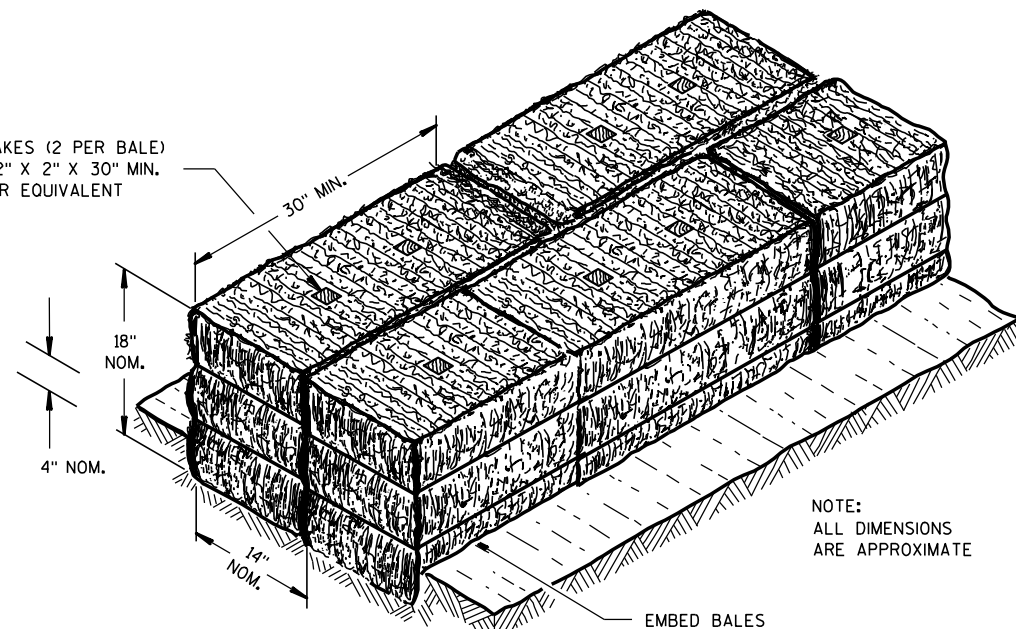

NOTE:
ALL DIMENSIONS
ARE APPROXIMATE


SECTION A-A

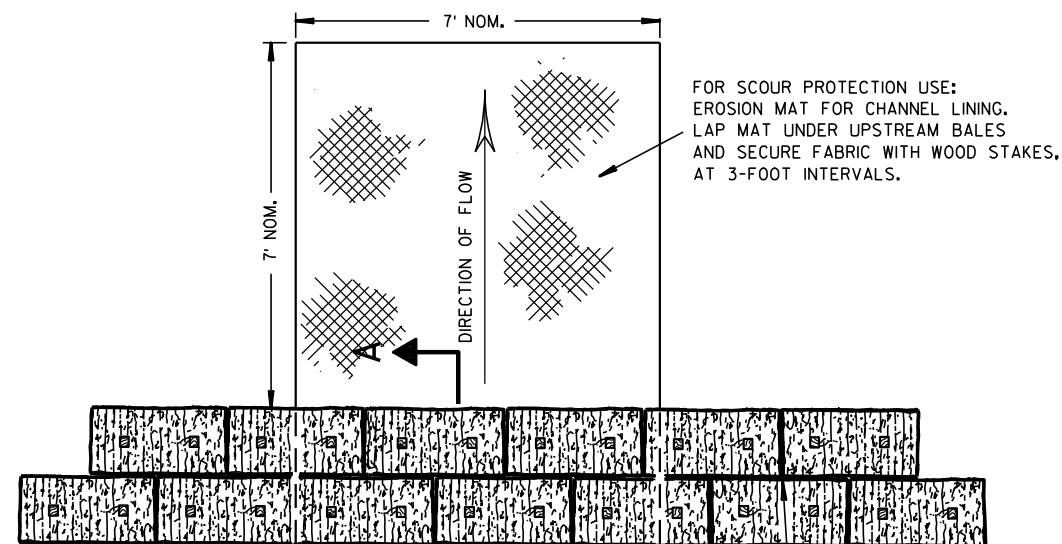

PLAN VIEW

STAGGER JOINTS BETWEEN ADJACENT
ROWS OF BALES.

BOTTOM ELEVATION OF END BALE SHALL
BE EQUAL TO OR GREATER THAN TOP OF
LOWEST MIDDLE BALE.

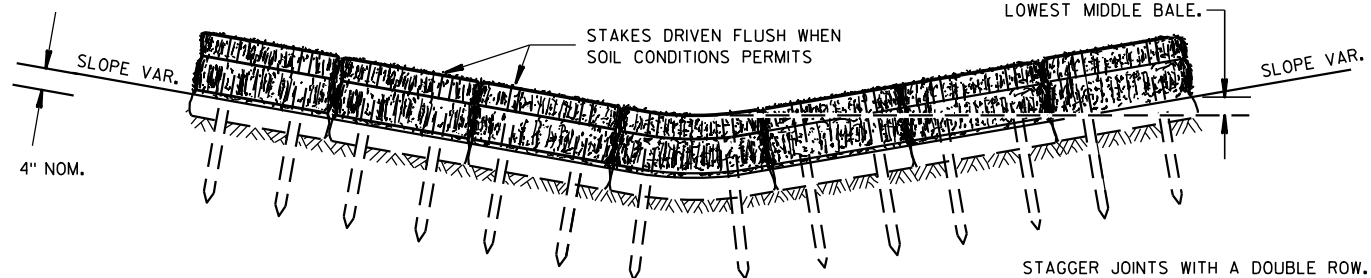


FRONT ELEVATION

TEMPORARY DITCH CHECK USING EROSION BALES ①

GENERAL NOTES


DETAILS OF CONSTRUCTION, MATERIALS AND WORKMANSHIP NOT SHOWN ON THIS DRAWING SHALL CONFORM TO THE PERTINENT REQUIREMENTS OF THE STANDARD SPECIFICATIONS AND THE APPLICABLE SPECIAL PROVISIONS.

- ① TEMPORARY DITCH CHECKS EITHER EROSION BALES OR MANUFACTURED SHALL BE PAID FOR UNDER THE BID ITEM OF TEMPORARY DITCH CHECK. THE DEPARTMENT WILL NOT PAY FOR TEMPORARY DITCH CHECKS CONSTRUCTED OF A SINGLE ROW OF EROSION BALES.

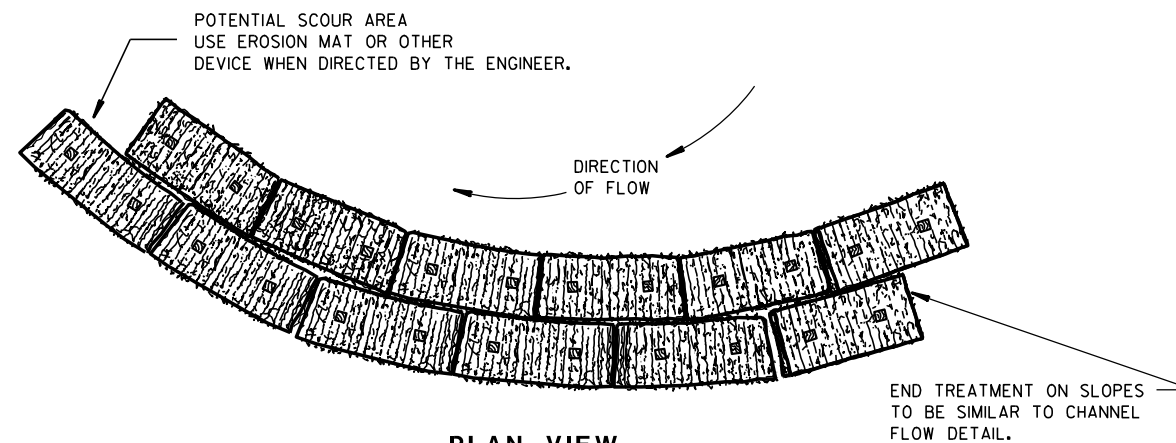


PLAN VIEW

WHEN ALTERING THE DIRECTION OF FLOW

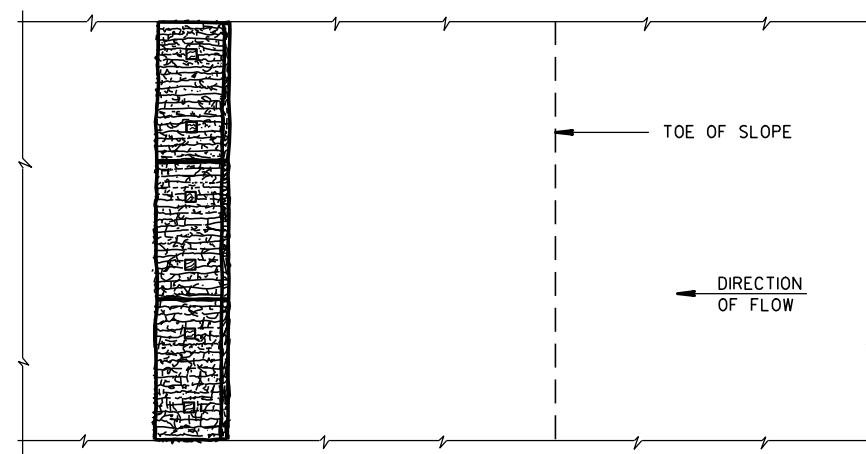

PLAN VIEW

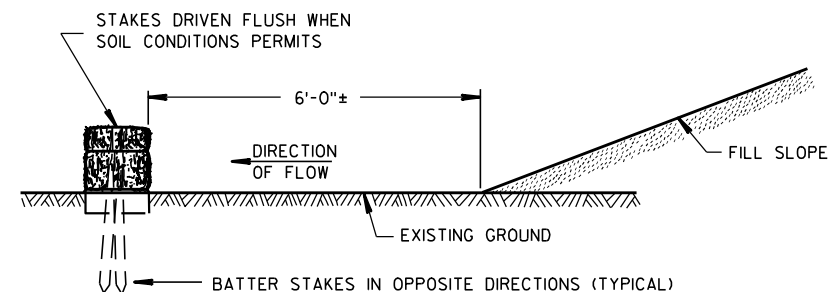

FRONT ELEVATION

WHEN EXISTING GROUND SLOPES AWAY FROM FILL SLOPE

EROSION BALES FOR SHEET FLOW

TYPICAL INSTALLATIONS OF
EROSION BALES / TEMPORARY
DITCH CHECKS


STATE OF WISCONSIN
DEPARTMENT OF TRANSPORTATION

APPROVED


6/04/02
DATE

/S/ Beth Conn
CHIEF ROADWAY DEVELOPER 134 ENGINEER


FHWA

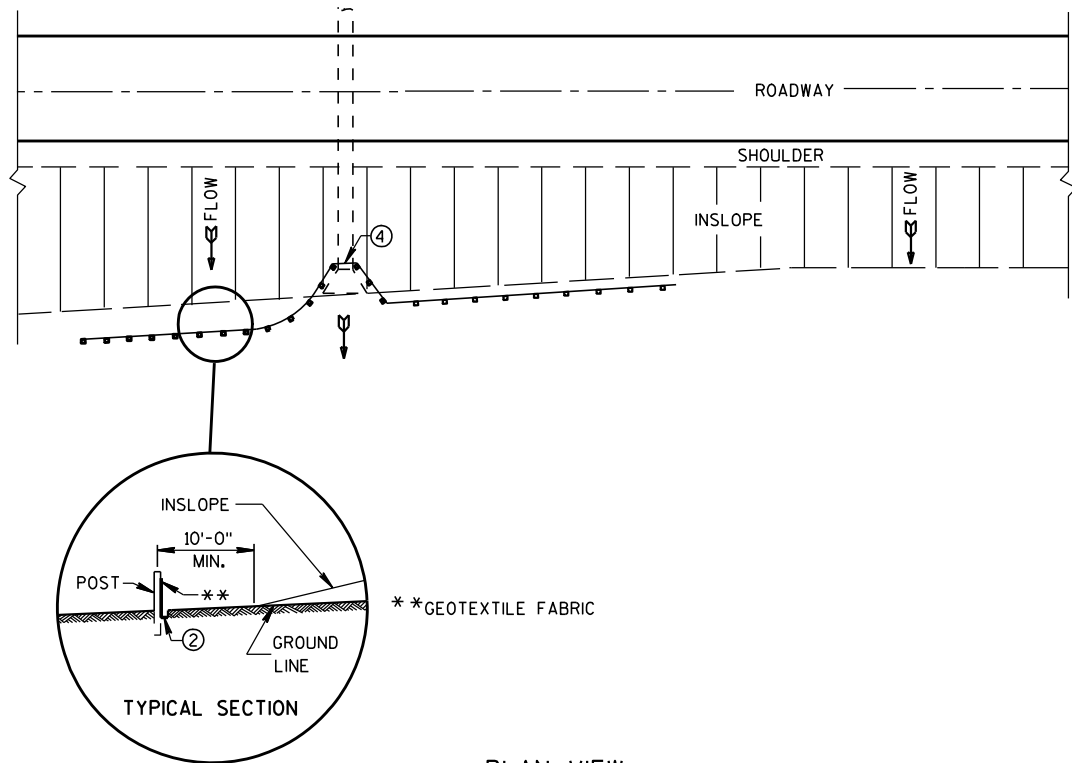


PLAN VIEW
TYPICAL APPLICATION OF SILT FENCE

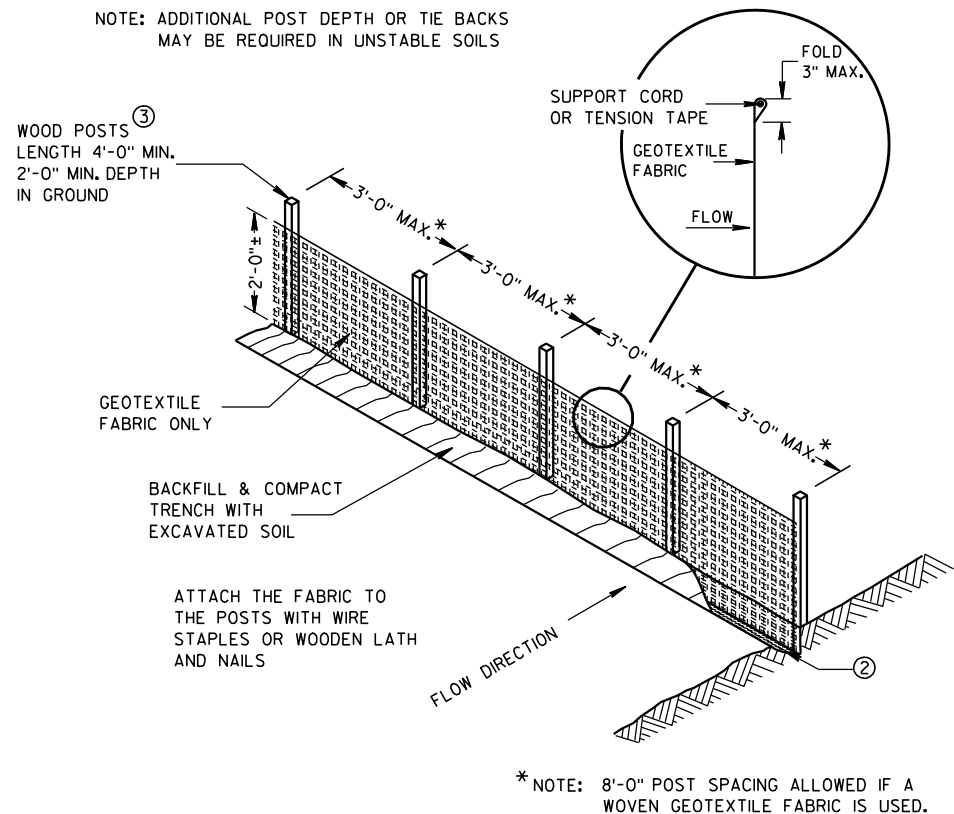

SILT FENCE

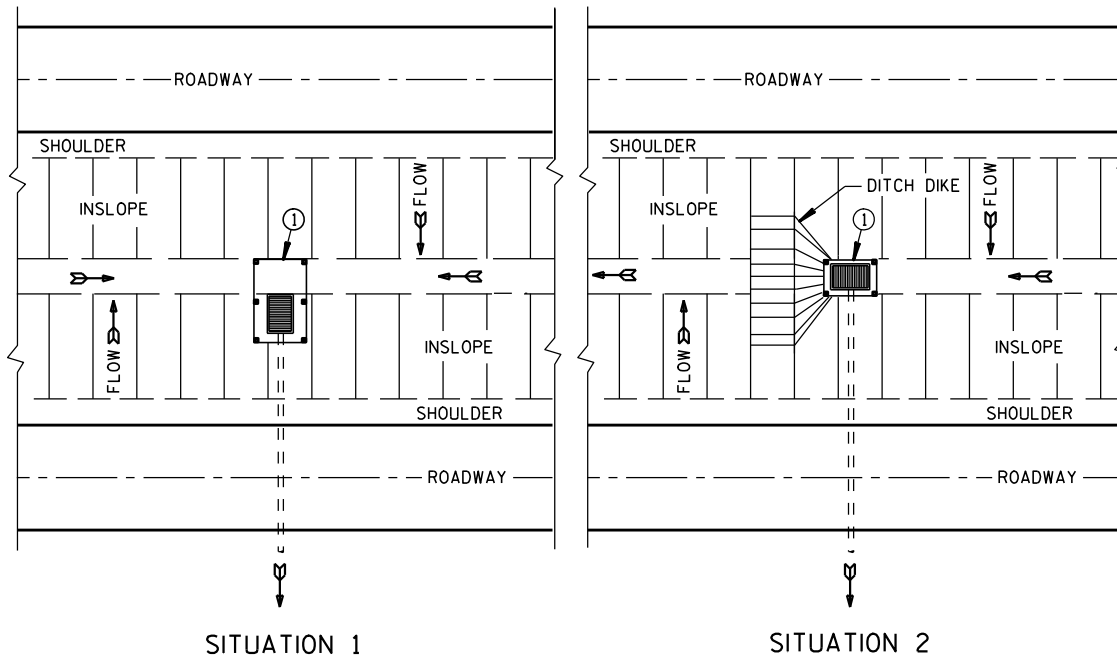

PLAN VIEW
SILT FENCE AT MEDIAN SURFACE DRAINS

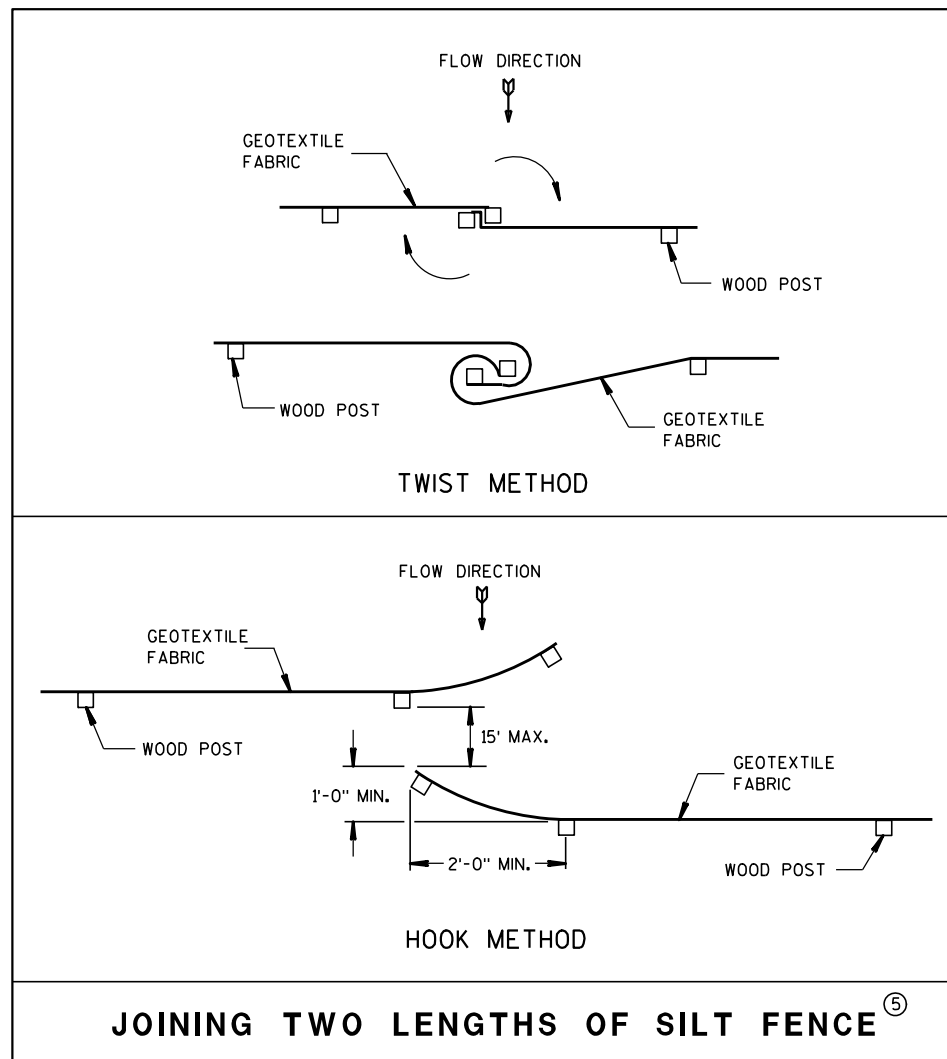


JOINING TWO LENGTHS OF SILT FENCE (5)


GENERAL NOTES

DETAILS OF CONSTRUCTION NOT SHOWN ON THIS DRAWING SHALL CONFORM TO THE PERTINENT REQUIREMENTS OF THE STANDARD SPECIFICATIONS AND APPLICABLE SPECIAL PROVISIONS.

- ① HORIZONTAL BRACE REQUIRED WITH 2" X 4" WOODEN FRAME OR EQUIVALENT AT TOP OF POSTS.
- ② FOR MANUAL INSTALLATIONS THE TRENCH SHALL BE A MINIMUM OF 4" WIDE & 6" DEEP TO BURY AND ANCHOR THE GEOTEXTILE FABRIC. FOLD MATERIAL TO FIT TRENCH AND BACKFILL & COMPACT TRENCH WITH EXCAVATED SOIL.
- ③ WOOD POSTS SHALL BE A MINIMUM SIZE OF 1 1/8" X 1 1/8" OF OAK OR HICKORY.
- ④ SILT FENCE TO EXTEND ACROSS THE TOP OF THE PIPE.
- ⑤ CONSTRUCT SILT FENCE FROM A CONTINUOUS ROLL IF POSSIBLE BY CUTTING LENGTHS TO AVOID JOINTS. IF A JOINT IS NECESSARY USE ONE OF THE FOLLOWING TWO METHODS; A) OVERLAP THE END POSTS AND TWIST, OR ROTATE, AT LEAST 180 DEGREES, B) HOOK THE END OF EACH SILT FENCE LENGTH.

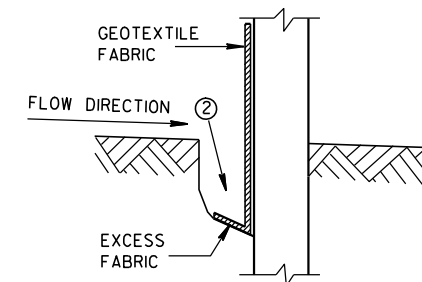

TRENCH DETAIL


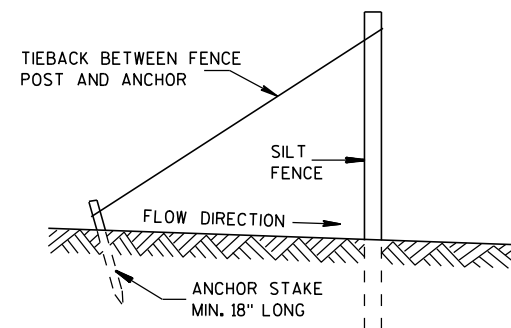


SILT FENCE TIE BACK
(WHEN REQUIRED BY THE ENGINEER)

SILT FENCE

STATE OF WISCONSIN
DEPARTMENT OF TRANSPORTATION

APPROVED
4-29-05 /S/ Beth Conn
DATE CHIEF ROADWAY DEVELOPER 135 INEER
FHWA

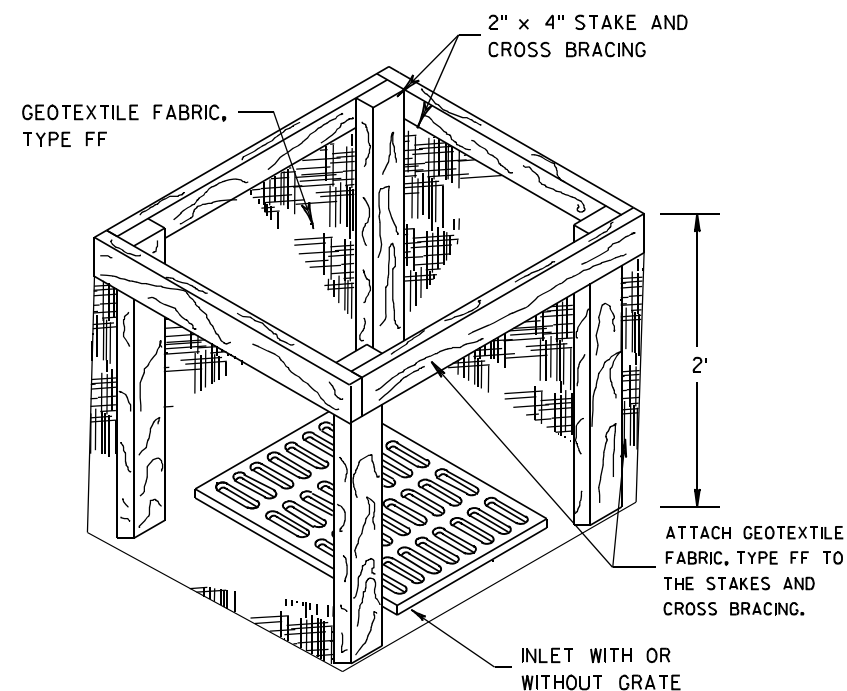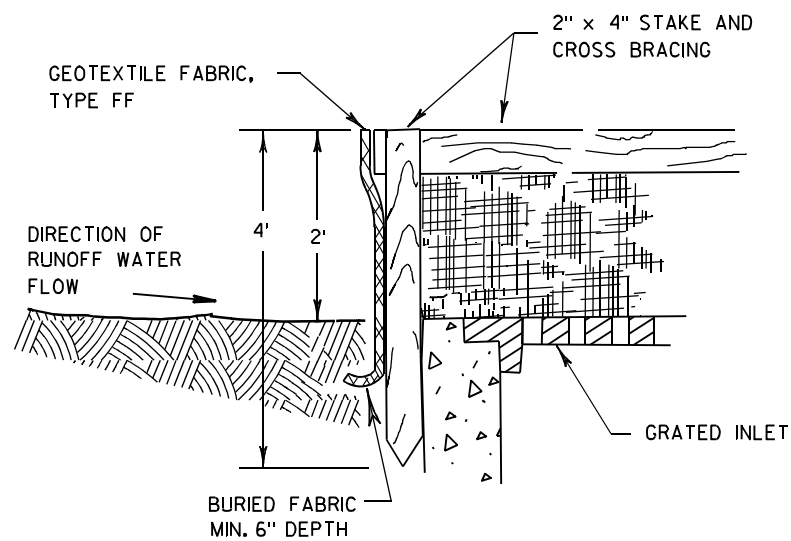

INLET PROTECTION, TYPE A


GENERAL NOTES

INLET PROTECTION DEVICES SHALL BE MAINTAINED OR REPLACED AT THE DIRECTION OF THE ENGINEER.

MANUFACTURED ALTERNATIVES APPROVED AND LISTED ON THE DEPARTMENT'S EROSION CONTROL PRODUCT ACCEPTABILITY LIST MAY BE SUBSTITUTED.


WHEN REMOVING OR MAINTAINING INLET PROTECTION, CARE SHALL BE TAKEN SO THAT THE SEDIMENT TRAPPED ON THE GEOTEXTILE FABRIC DOES NOT FALL INTO THE INLET. ANY MATERIAL FALLING INTO THE INLET SHALL BE REMOVED IMMEDIATELY.

- ① FINISHED SIZE, INCLUDING FLAP POCKETS WHERE REQUIRED, SHALL EXTEND A MINIMUM OF 10" AROUND THE PERIMETER TO FACILITATE MAINTENANCE OR REMOVAL.
- ② FOR INLET PROTECTION, TYPE C (WITH CURB BOX), AN ADDITIONAL 18" OF FABRIC IS WRAPPED AROUND THE WOOD AND SECURED WITH STAPLES. THE WOOD SHALL NOT BLOCK THE ENTIRE HEIGHT OF THE CURB BOX OPENING.
- ③ FLAP POCKETS SHALL BE LARGE ENOUGH TO ACCEPT WOOD 2X4.

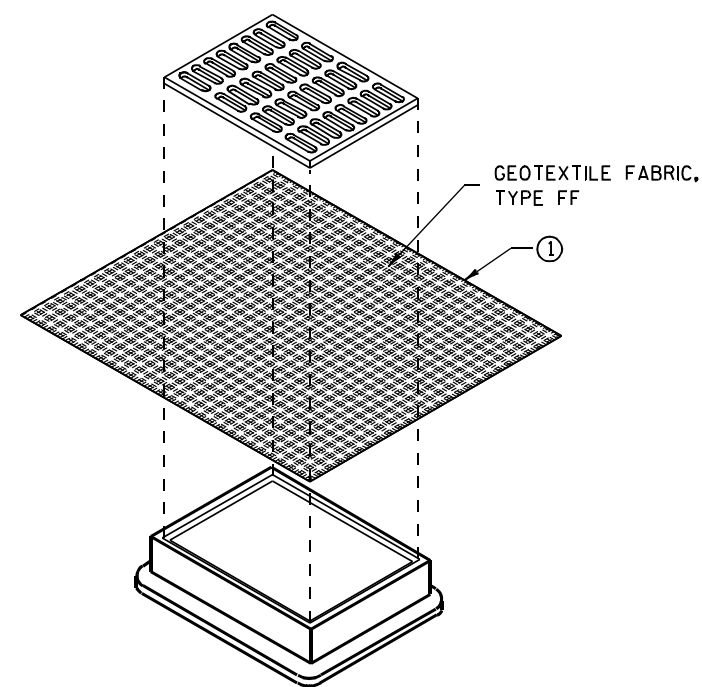

**INLET PROTECTION, TYPE B
(WITHOUT CURB BOX)**

(CAN BE INSTALLED IN ANY INLET WITHOUT A CURB BOX)

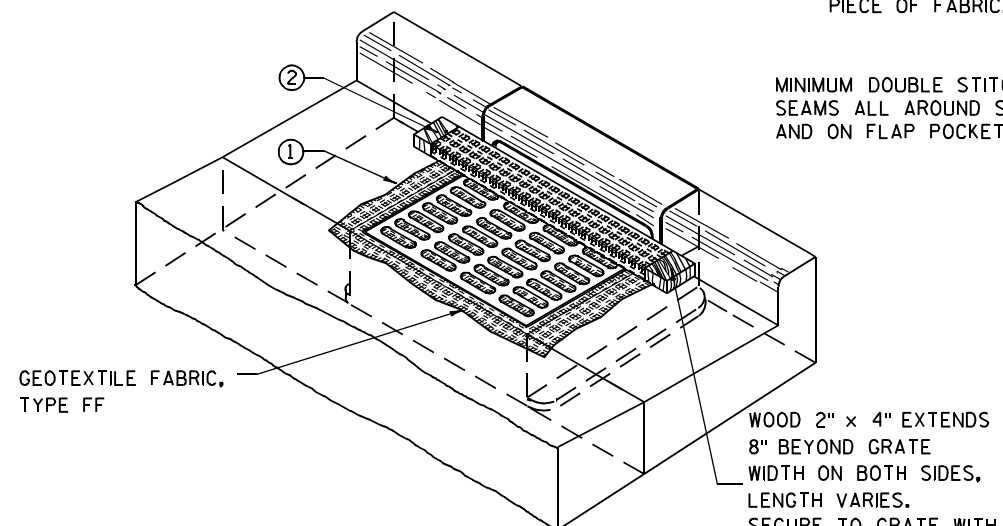

INLET PROTECTION, TYPE C (WITH CURB BOX)

INSTALLATION NOTES

TYPE B & C

TRIM EXCESS FABRIC IN THE FLOW LINE TO WITHIN 3" OF THE GRATE.


THE CONTRACTOR SHALL DEMONSTRATE A METHOD OF MAINTENANCE, USING A SEWN FLAP, HAND HOLDS OR OTHER METHOD TO PREVENT ACCUMULATED SEDIMENT FROM ENTERING THE INLET.

TYPE D

DO NOT INSTALL INLET PROTECTION TYPE D IN INLETS SHALLower THAN 30", MEASURED FROM THE BOTTOM OF THE INLET TO THE TOP OF THE GRATE.

TRIM EXCESS FABRIC IN THE FLOW LINE TO WITHIN 3" OF THE GRATE.

THE INSTALLED BAG SHALL HAVE A MINIMUM SIDE CLEARANCE, BETWEEN THE INLET WALLS AND THE BAG, MEASURED AT THE BOTTOM OF THE OVERFLOW HOLES, OF 3". WHERE NECESSARY THE CONTRACTOR SHALL CINCH THE BAG, USING PLASTIC ZIP TIES, TO ACHIEVE THE 3" CLEARANCE. THE TIES SHALL BE PLACED AT A MAXIMUM OF 4" FROM THE BOTTOM OF THE BAG.

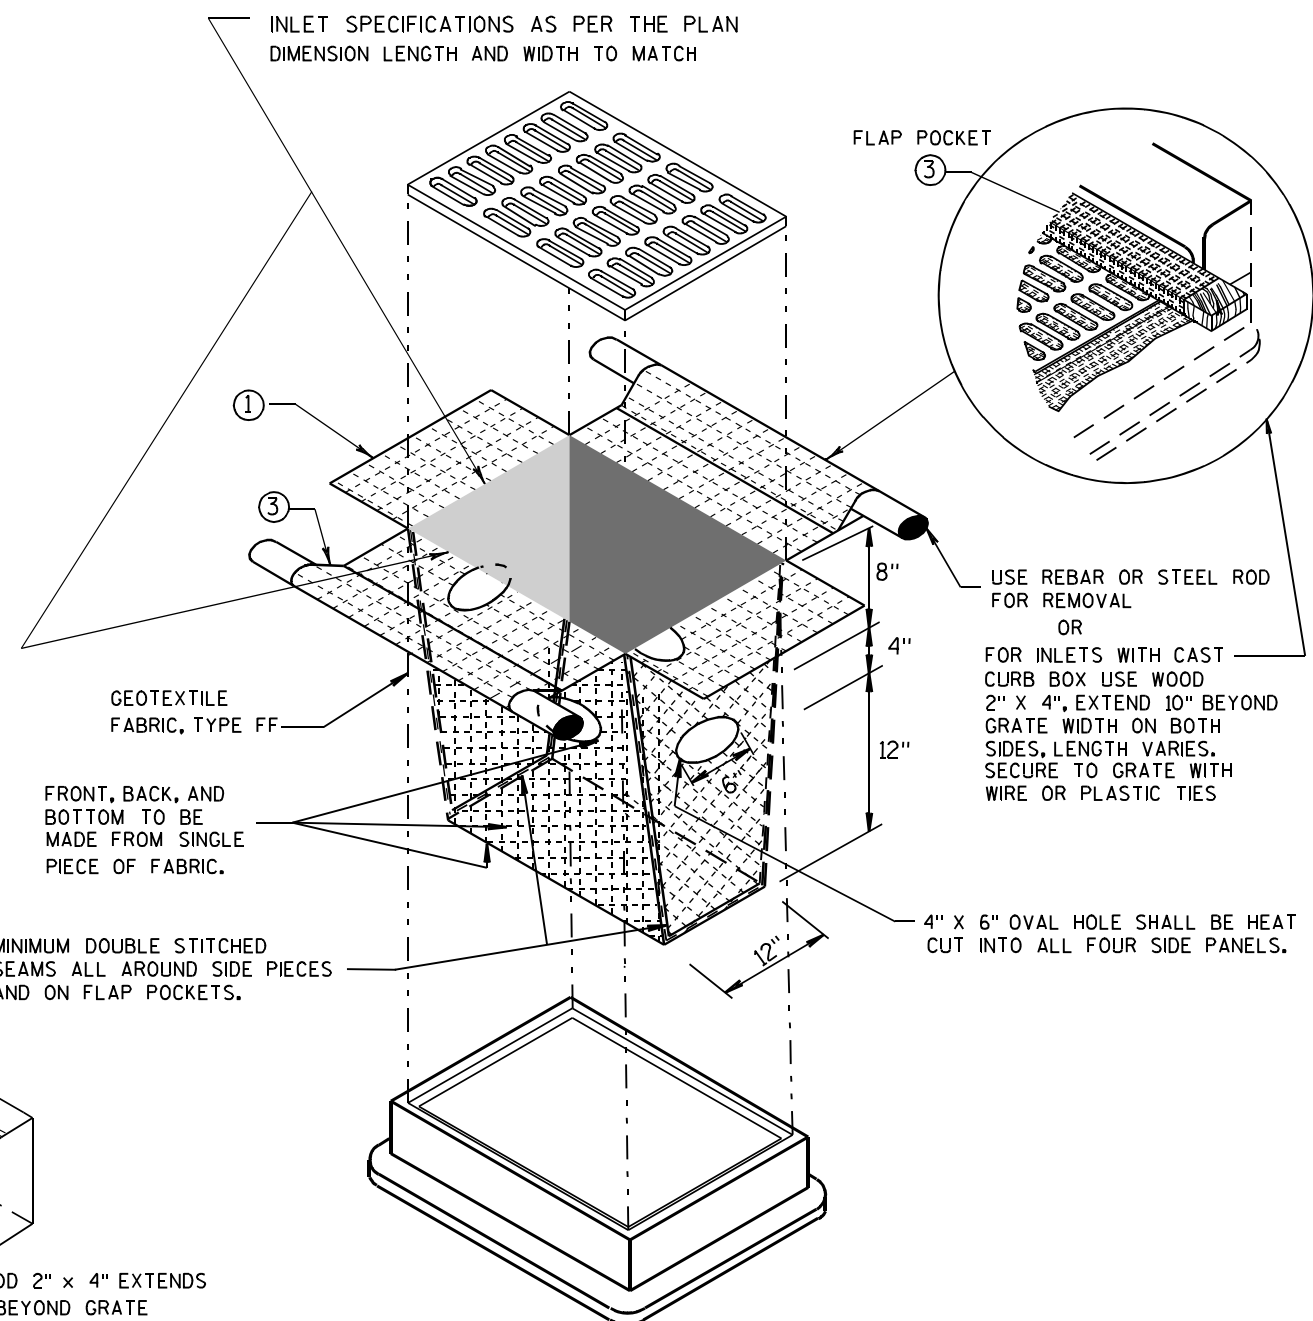


INLET PROTECTION, TYPE D

(CAN BE INSTALLED IN ANY INLET TYPE WITH OR WITHOUT A CURB BOX AS PER NOTE ②)


**INLET PROTECTION
TYPE A, B, C, AND D**

STATE OF WISCONSIN
DEPARTMENT OF TRANSPORTATION

APPROVED
10/16/02 /S/ Beth Connolly
DATE 136
FHWA CHIEF ROADWAY DEVELOPMENT ENGINEER

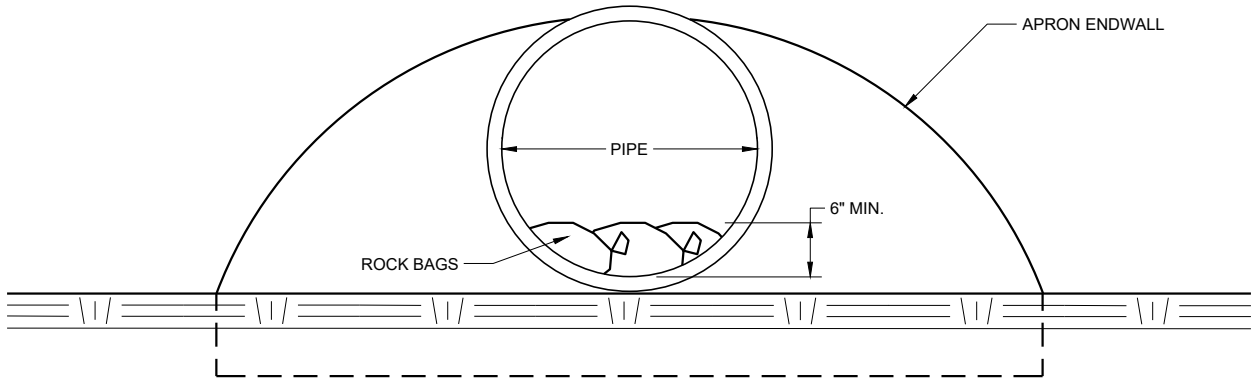

END VIEW

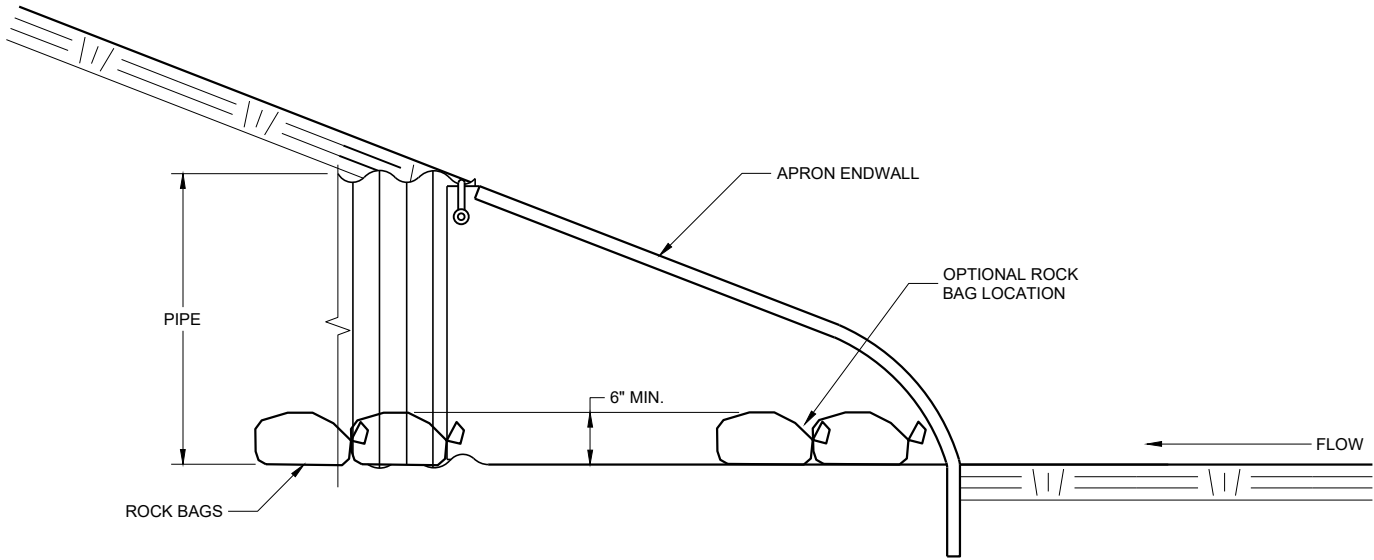


SIDE VIEW

CULVERT PIPE CHECK
(INSTALL ON INLET END ONLY)


CULVERT PIPE CHECK		
STATE OF WISCONSIN DEPARTMENT OF TRANSPORTATION		
APPROVED May 2019 DATE	/S/ Daniel Schave	
FHWA	EROSION CONTROL ENGI	137

METAL APRON ENDWALLS											
PIPE DIA. (IN.)	MIN. THICK. (Inches)		DIMENSIONS (Inches)							APPROX. SLOPE	BODY
	STEEL	ALUM.	A (±1")	B (MAX.)	H (±1")	L (±1 1/2")	L1 ①	L2 ①	W (±2")		
12	.064	.060	6	6	6	21	12	17 1/2	24	2 1/2 to 1	1 Pc.
15	.064	.060	7	8	6	26	14	21 3/4	30	2 1/2 to 1	1 Pc.
18	.064	.060	8	10	6	31	15	28 1/4	36	2 1/2 to 1	1 Pc.
21	.064	.060	9	12	6	36	18	29 5/8	42	2 1/2 to 1	1 Pc.
24	.064	.075	10	13	6	41	18	37 1/4	48	2 1/2 to 1	1 Pc.
30	.079	.075	12	16	8	51	18	52 1/4	60	2 1/2 to 1	1 Pc.
36	.079	.105	14	19	9	60	24	59 3/4	72	2 1/2 to 1	2 Pc.
42	.109	.105	16	22	11	69	24	75 5/8	84	2 1/2 to 1	2 Pc.
48	.109	.105	18	27	12	78	24	81	90	2 1/4 to 1	3 Pc.
54	.109	.105	18	30	12	84	30	85 1/2	102	2 1/4 to 1	3 Pc.
60	.109x	.105x	18	33	12	87	—	—	114	2 to 1	3 Pc.
66	.109x	.105x	18	36	12	87	—	—	120	2 to 1	3 Pc.
72	.109x	.105x	18	39	12	87	—	—	126	2 to 1	3 Pc.
78	.109x	.105x	18	42	12	87	—	—	132	1 1/2 to 1	3 Pc.
84	.109x	.105x	18	45	12	87	—	—	138	1 1/2 to 1	3 Pc.
90	.109x	.105x	18	37	12	87	—	—	144	1 1/2 to 1	3 Pc.
96	.109x	.105x	18	35	12	87	—	—	150	1 1/2 to 1	3 Pc.


* EXCEPT CENTER PANEL
SEE GENERAL NOTES

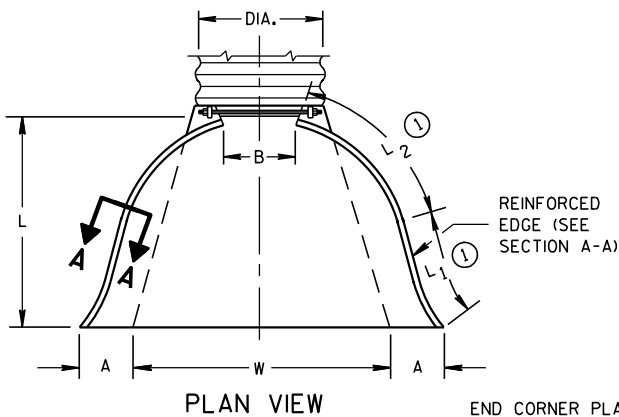

END CORNER PLATES MAY
BE FASTENED TO APRON
PROPER BY BOLTS, RIVETS,
OR RESISTANCE SPOT
WELDS WHICH WILL HOLD
THE SURFACES TIGHTLY
TOGETHER

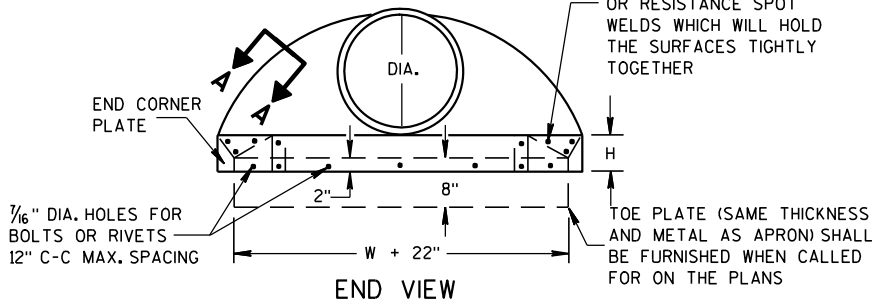




TOE PLATE (SAME THICKNESS
AND METAL AS APRON) SHALL
BE FURNISHED WHEN CALLED
FOR ON THE PLANS

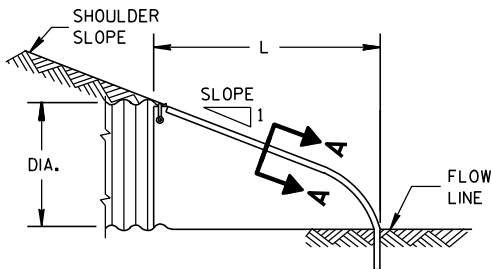

SIDE ELEVATION
METAL ENDWALLS


REINFORCED CONCRETE APRON ENDWALLS											
PIPE DIA. (IN.)	DIMENSIONS (Inches)							APPROX. SLOPE			
	T	A	B	C	D	E	G				
12	2	4	24	48 7/8	72 7/8	24	2	3 to 1			
15	2 1/4	6	27	46	73	30	2 1/4	3 to 1			
18	2 1/2	9	27	46	73	36	2 1/2	3 to 1			
21	2 3/4	9	36	37 1/2	73 1/2	42	2 3/4	3 to 1			
24	3	9 1/2	43 1/2	30	73 1/2	48	3	3 to 1			
27	3 1/4	10 1/2	49 1/2	24	73 1/2	54	3 1/4	3 to 1			
30	3 1/2	12	54	19 3/4	73 1/2	60	3 1/2	3 to 1			
36	4	15	63	34 3/4	97 3/4	72	4	3 to 1			
42	4 1/2	21	63	35	98	78	4 1/2	3 to 1			
48	5	24	72	26	98	84	5	3 to 1			
54	5 1/2	27	65	33 1/4-35	98 1/4-100	90	5 1/2	2 1/2 to 1			
60	6	30-35	60	39	99	96	5	2 to 1			
66	6 1/2	24-30	72-78	21-27	99	102	5 1/2	2 to 1			
72	7	24-36	78	21	99	108	6	2 to 1			
78	7 1/2	24-36	78	21	99	114	6 1/2	2 to 1			
84	8	36	90 1/2	21	111 1/2	120	6 1/2	1 1/2 to 1			
90	8 1/2	41	87 1/2	24	111 1/2	132	6 1/2	1 1/2 to 1			

* MINIMUM
** MAXIMUM


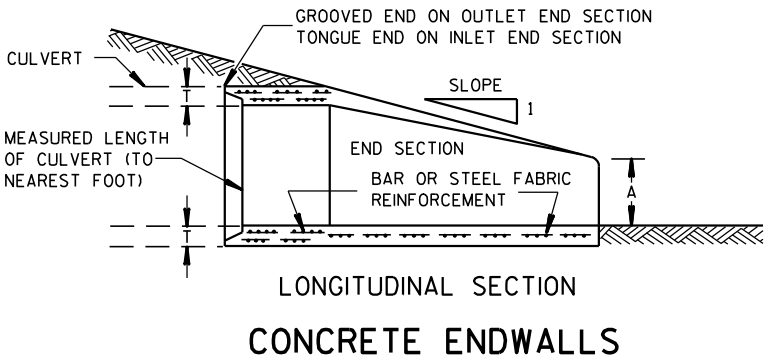
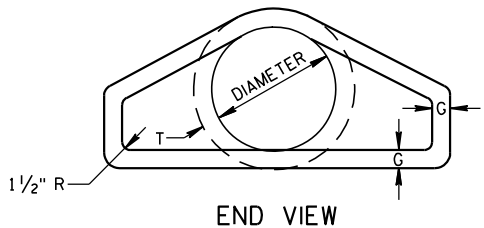
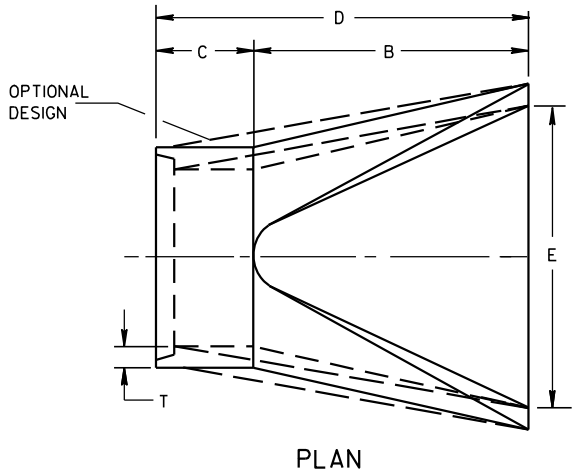


LONGITUDINAL SECTION
CONCRETE ENDWALLS

1" WIDE, 12 GA. (0.109"
THICK) GALVANIZED STRAP
WITH STANDARD 6" X 1/2"
BAND BOLT AND NUT

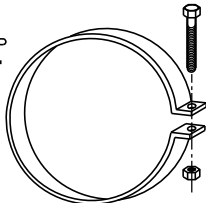

ALTERNATE FOR TYPE 1 CONNECTION
END SECTION CONNECTOR STRAP

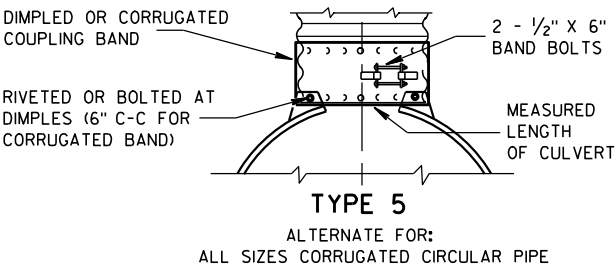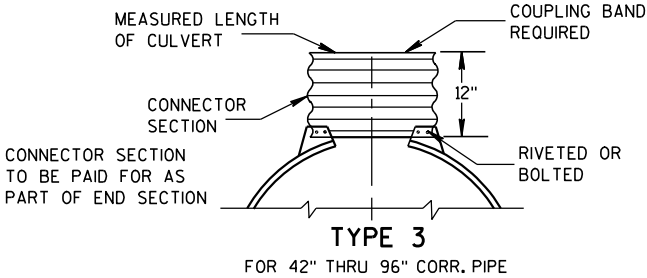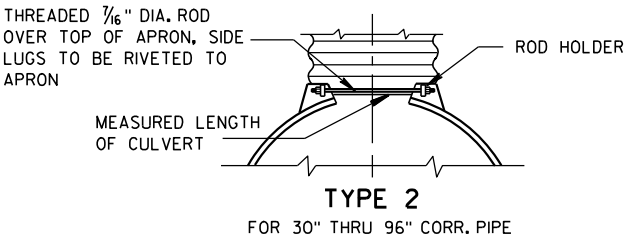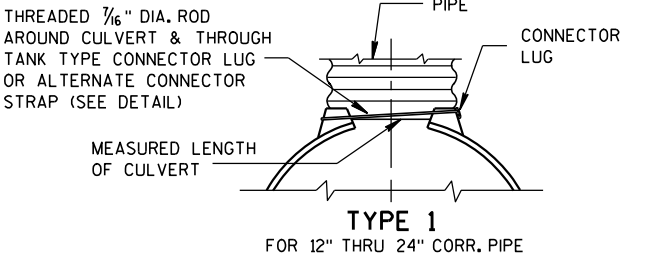


NOTE: DIMPLED BAND FITS OVER OUTSIDE OF ENDWALL,
AND CORRUGATED BAND FITS INSIDE ENDWALL.
DIMPLED BAND MAY BE USED WITH HELICALLY
CORRUGATED PIPE.

FOR CIRCUMFERENTIALLY CORRUGATED PIPE USE
ENDWALL CONNECTION DETAILS 1, 2, 3 OR 5
AS APPLICABLE.

FOR HELICALLY CORRUGATED PIPE USE ENDWALL
CONNECTION DETAILS 1, 2 OR 5.

FOR HELICALLY CORRUGATED PIPES WITH TWO
CIRCUMFERENTIAL CORRUGATIONS AT EACH END
USE ENDWALL CONNECTION DETAILS 1, 2 OR 3.

CONNECTION DETAILS

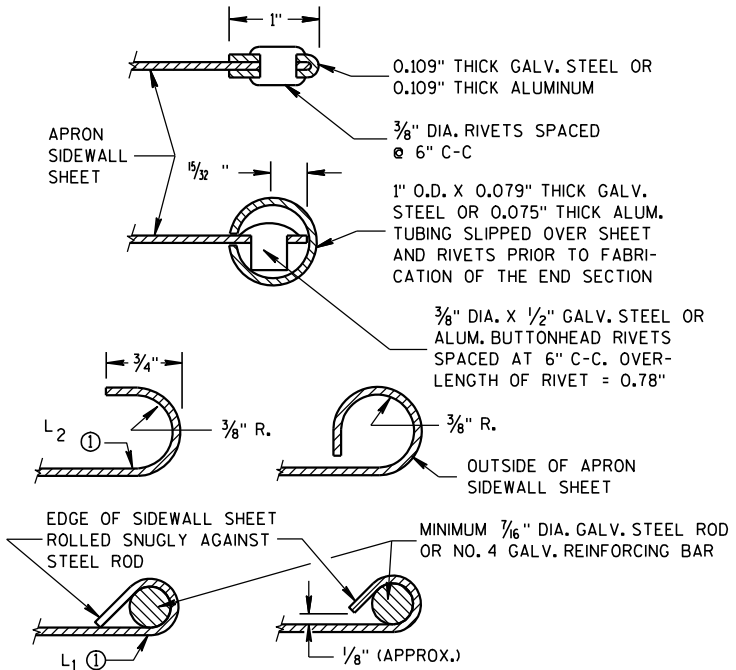

SECTION A-A

GENERAL NOTES

DETAILS OF CONSTRUCTION, MATERIALS AND WORKMANSHIP NOT SHOWN ON
THIS DRAWING SHALL CONFORM TO THE PERTINENT REQUIREMENTS OF THE
STANDARD SPECIFICATIONS AND THE APPLICABLE SPECIAL PROVISIONS.

CONCRETE CULVERT ENDWALLS MAY NOT BE USED WITH GALVANIZED STEEL
OR ALUMINUM CULVERT PIPE OR VISE VERSA. GALVANIZED STEEL OR
ALUMINUM ENDWALLS SHALL NORMALLY BE INSTALLED ON CULVERT PIPE
OF THE SAME METAL.


ALL THREE PIECE STEEL APRON ENDWALLS FOR 60" DIAMETER PIPE AND
LARGER SHALL HAVE 0.109" SIDES AND 0.138" CENTER PANELS. ALL
THREE PIECE ALUMINUM APRON ENDWALLS FOR 60" DIAMETER PIPE AND
LARGER SHALL HAVE 0.105" SIDES AND 0.134" CENTER PANELS. THE WIDTH
OF CENTER PANELS SHALL BE GREATER THAN 20 PERCENT OF THE PIPE
PERIMETER.

LAP SEAMS SHALL BE TIGHTLY JOINED BY GALVANIZED RIVETS OR BOLTS
FOR STEEL UNITS AND ALUMINUM RIVETS AND BOLTS FOR ALUMINUM UNITS.
FOR THE 60" THROUGH 96" DIAMETER APRON ENDWALL SIZES, THE REINFORCED
EDGES AND CENTER PANEL SEAMS SHALL BE FURTHER REINFORCED WITH
GALVANIZED STEEL OR ALUMINUM STIFFENER ANGLES. THE ANGLES SHALL BE
ATTACHED BY GALVANIZED NUTS AND BOLTS FOR STEEL UNITS AND ALUMINUM
NUTS AND BOLTS FOR ALUMINUM UNITS.

WHERE TWO OR MORE PIPES WITH APRON ENDWALLS ARE LAID ADJACENT
TO EACH OTHER, THEY SHALL BE SEPARATED BY A DISTANCE SUFFICIENT
TO PROVIDE A MINIMUM CLEARANCE OF 6 INCHES BETWEEN APRON ENDWALLS.


① FOR PIPE SIZES UP TO 60" DIAMETER, A 180° ROLLED EDGE MAY BE USED
INSTEAD OF STEEL ROD REINFORCEMENT. SEE SECTION A-A.

APRON ENDWALLS FOR CULVERT PIPE			
STATE OF WISCONSIN DEPARTMENT OF TRANSPORTATION			
APPROVED 11/30/94 DATE	/S/ Rory L. Rhin... CHIEF ROADWAY DEVELOP	138	NEER
FHWA			

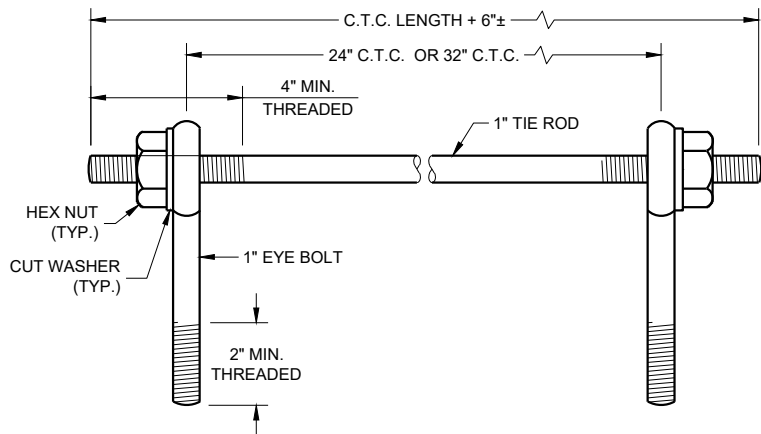

EYE BOLTS AND TIE ROD

EYE BOLT AND TIE ROD ASSEMBLY (ALTERNATE NO. 1)

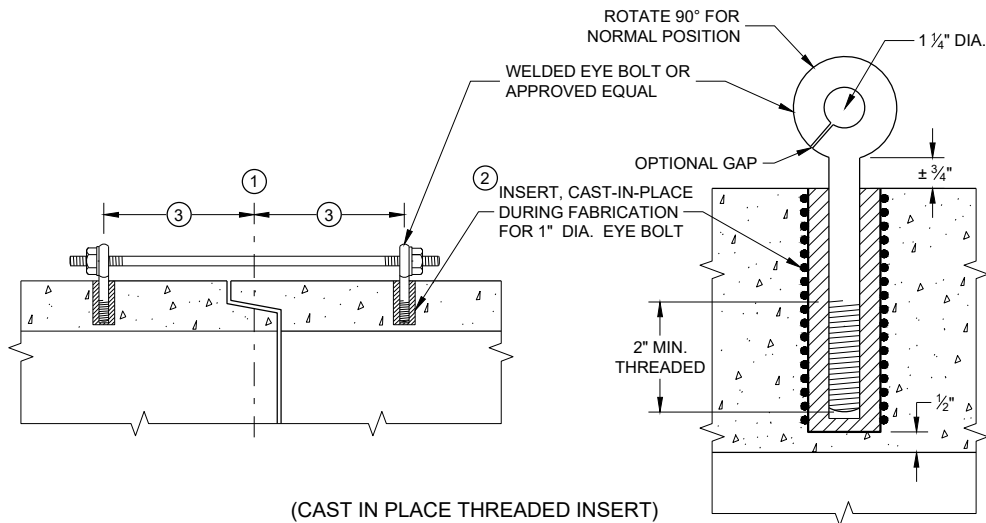

(CAST IN PLACE THREADED INSERT)
LONGITUDINAL SECTIONS

GENERAL NOTES


DETAILS OF CONSTRUCTION, MATERIALS, AND WORKMANSHIP NOT SHOWN ON THIS DRAWING SHALL CONFORM TO THE PERTINENT REQUIREMENTS OF THE STANDARD SPECIFICATIONS AND APPLICABLE SPECIAL PROVISIONS.

CONCRETE CULVERT AND STORM SEWER PIPE SHALL BE TIED TOGETHER IN THE MANNER ILLUSTRATED BY THIS DETAIL AT LOCATIONS DESIGNATED IN THE STANDARD SPECIFICATIONS AND THE PLAN. THE CONTRACTOR MAY USE EITHER ALTERNATE 1, 2 OR 3 FOR DRAINAGE STRUCTURES. ONLY ALTERNATE 1 AND 3 MAY BE USED FOR CATTLE PASSES, UNLESS OTHERWISE STATED IN THE CONTRACT. THE MATERIALS, FABRICATION AND WORK NECESSARY TO TIE THE PIPE BY THIS DETAIL WILL BE CONSIDERED INCIDENTAL TO THE PIPE AND APRON ENDWALLS IF REQUIRED.

DETAILED DRAWINGS FOR PROPOSED ALTERNATE DESIGNS FOR JOINT TIES SHALL BE SUBMITTED TO THE ENGINEER FOR APPROVAL.


JOINT TIES TO BE HOT-DIP GALVANIZED PER ASTM A 153.

- 1 CENTER LINE OF TONGUE AND GROOVE OR BELL AND SPIGOT JOINTS.
- 2 THE INSIDE OF THE THREADED INSERTS SHALL BE CLEAN TO ALLOW THE INSERTION OF THREADED EYE BOLTS.
- 3 HOLES SHALL BE CAST-IN-PLACE OR DRILLED PER THE APPLICABLE DETAIL, AND EQUAL DISTANCE FROM THE CENTERLINE OF THE JOINT.
- 4 BOLT PROJECTION INSIDE OF PIPE SHALL NOT EXCEED 2 INCHES.
- 5 OPENING TO BE ROD DIAMETER PLUS 1 INCH.
- 6 LENGTH ADEQUATE TO EXTEND TO WITHIN 1/2 INCH OF THE INNER SURFACE OF THE PIPE.
- 7 EYE BOLT LENGTH DETERMINED BY WALL THICKNESS, BELL THICKNESS AND BOLT PROJECTION INSIDE PIPE.

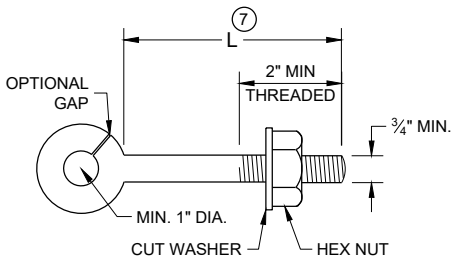


EYE BOLT 7

NOTE: TWO EYE BOLTS MAY BE USED WITH A 30" OR 38" LONG THREADED ROD IN LIEU OF THE 90° BENT TIE ROD.

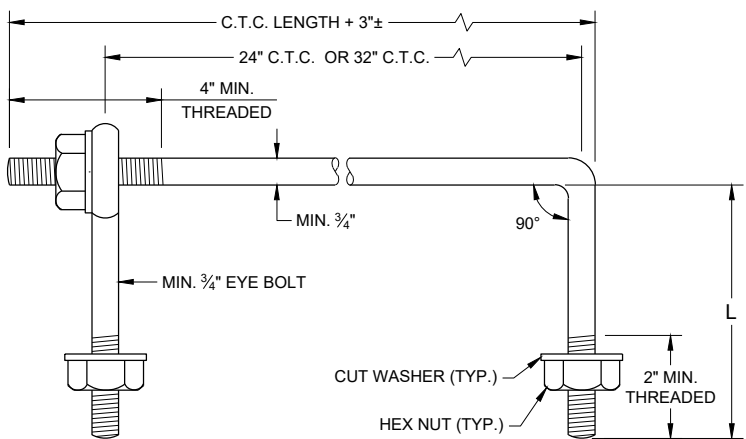


EYE BOLT AND TIE ROD

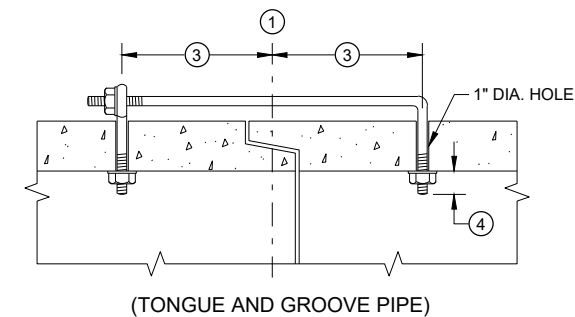

LONGITUDINAL SECTION

(JOINT TIES FOR 18" TO 66" DIA. CONCRETE PIPE)

EYE BOLT AND TIE ROD ASSEMBLY (ALTERNATE NO. 2)

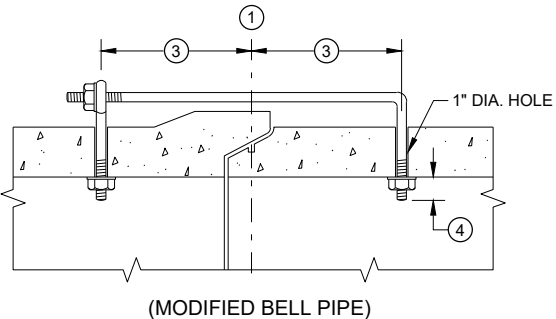


(MODIFIED BELL PIPE)


ADJUSTABLE TIE ROD TABLE

PIPE DIAMETER	TIE ROD DIAMETER	D	L ₁	N
12 - 60	5/8	5/8	5	1/2
66 - 84	3/4	3/4	5	1/2
90 - 144	1	1	7	1 1/16

DIMENSIONS SHOWN ARE IN INCHES

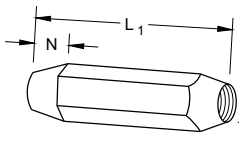


TAPERED

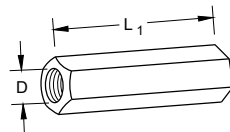


PLAIN

RIGHT AND LEFT THREADS
SLEEVE NUTS

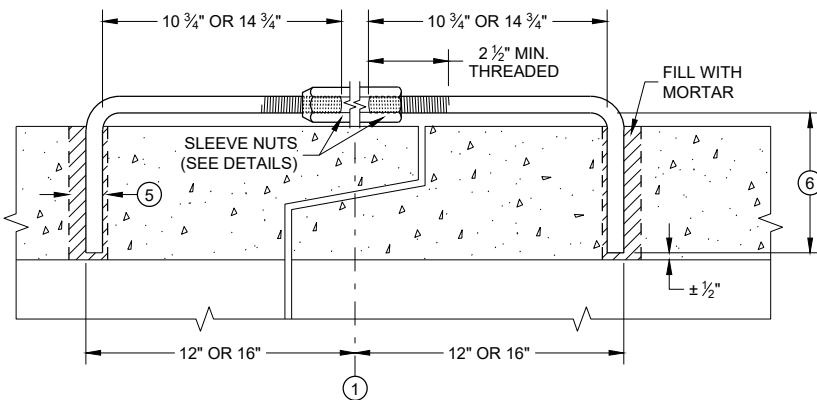


LONGITUDINAL SECTION

ADJUSTABLE TIE ROD (ALTERNATE NO. 3)

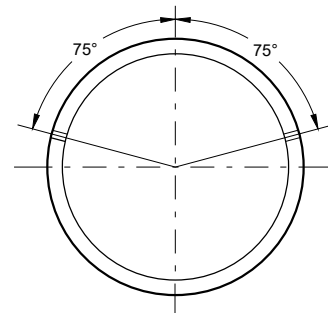

PLACEMENT OF (2) CAST-IN-PLACE INSERTS OR HOLES DURING FABRICATION FOR PIPE SECTIONS REQUIRING TIE RODS

TRANSVERSE SECTION

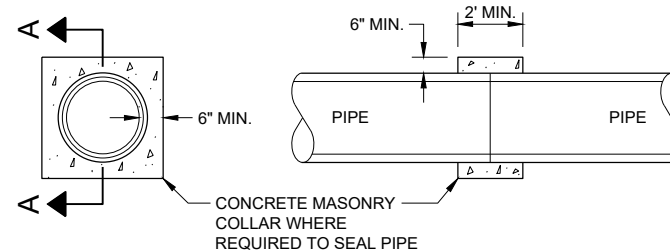


SECTION A - A

CONCRETE COLLAR DETAIL


JOINT TIES FOR CONCRETE PIPE AND CONCRETE COLLAR DETAIL

STATE OF WISCONSIN
DEPARTMENT OF TRANSPORTATION

APPROVED
November 2021 /S/ Rodney Taylor
DATE ROADWAY STANDARDS DEVELOPMENT ENGINEER 139
FHWA

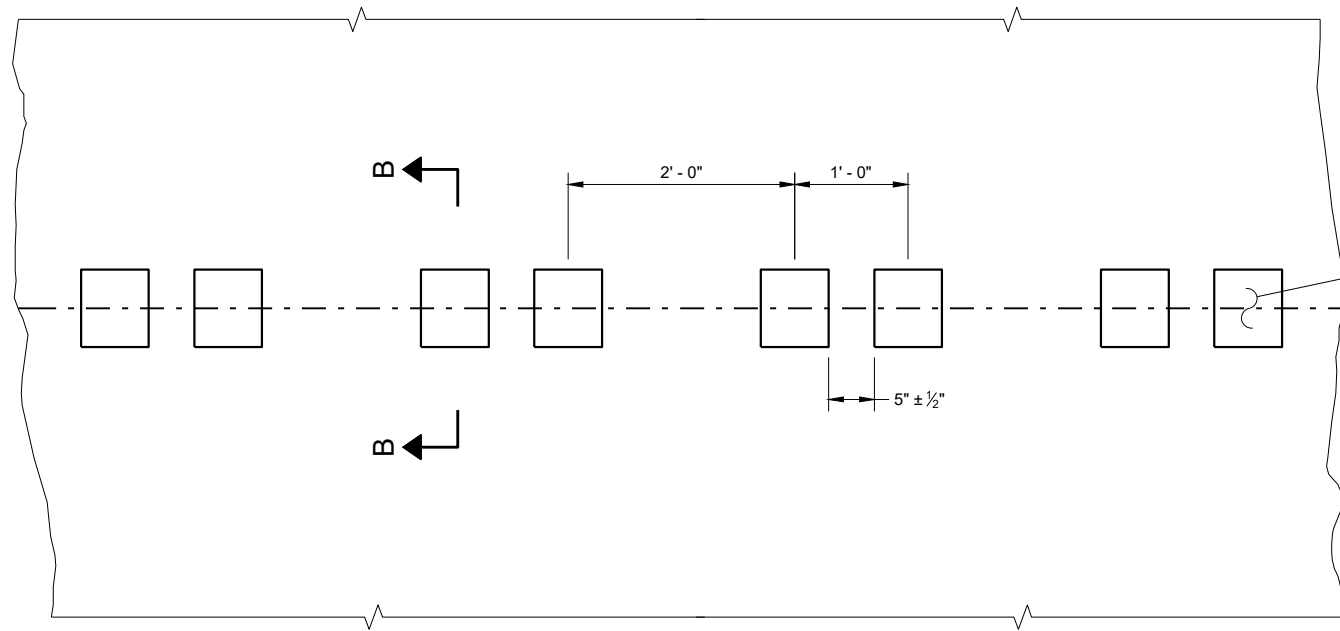


PLAN DETAIL VIEW

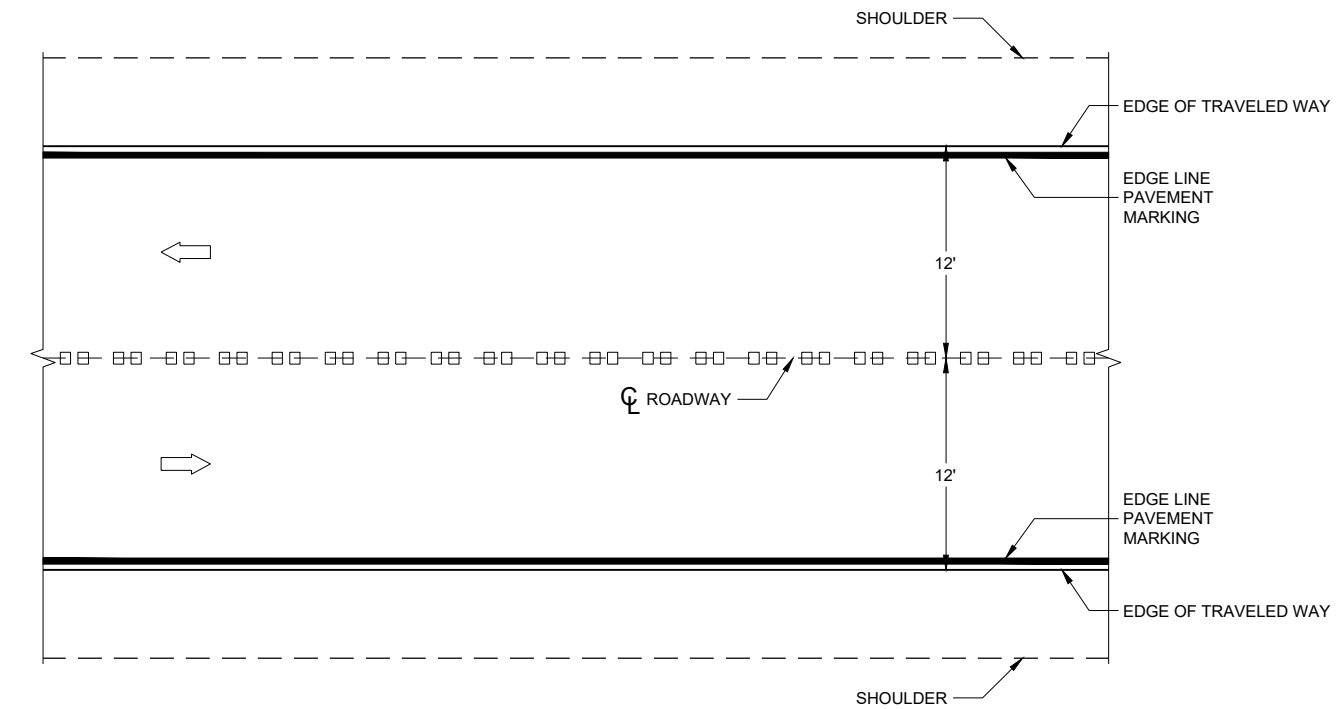


PLAN VIEW


CENTERLINE RUMBLE STRIPS - ASPHALT

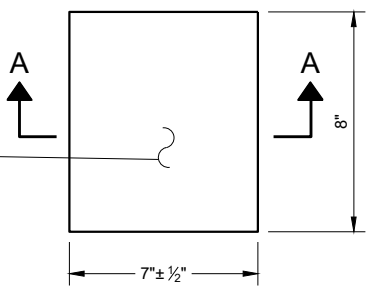


PLAN VIEW (SINGLE GROOVE)

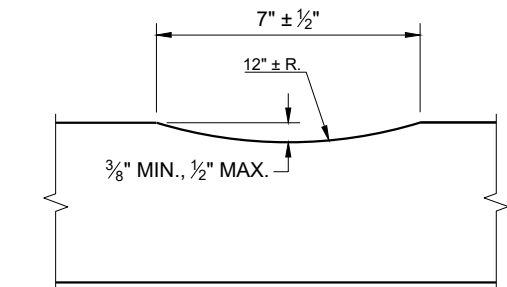

SECTION A - A

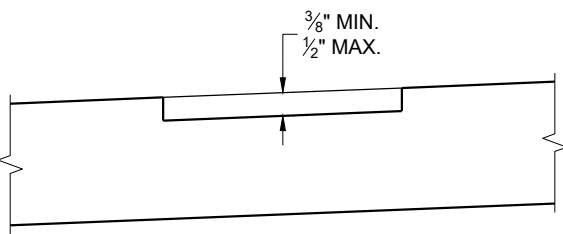

SECTION B - B
SUPERELEVATED ROADWAY

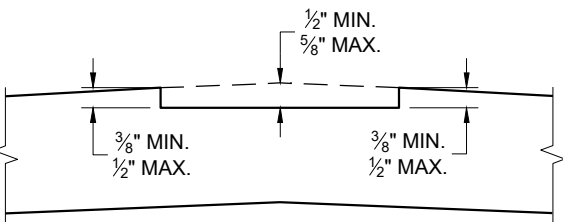


SECTION B - B
CROWNED ROADWAY

GENERAL NOTES


DO NOT MILL SHOULDER GROOVES THROUGH INTERSECTIONS, MARKED CROSSWALKS, NON-MOTORIZED PATH CROSSINGS, ETC. REFER TO SDD 13A11 SHEETS "d" AND "e".

CENTERLINE GROOVES MAY BE OMITTED IN AREAS WITH HIGH CONCENTRATIONS OF DRIVEWAYS WHEN DIRECTED BY THE ENGINEER.

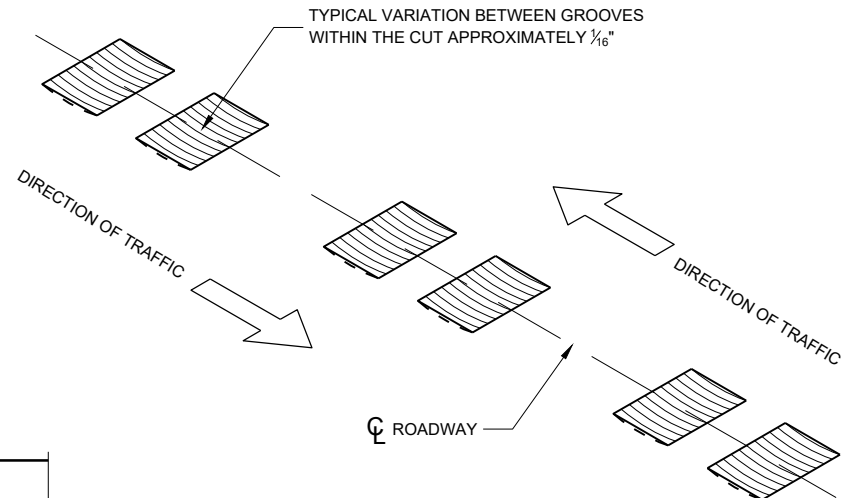


CENTERLINE RUMBLE STRIPS - ASPHALT


STATE OF WISCONSIN
DEPARTMENT OF TRANSPORTATION 140

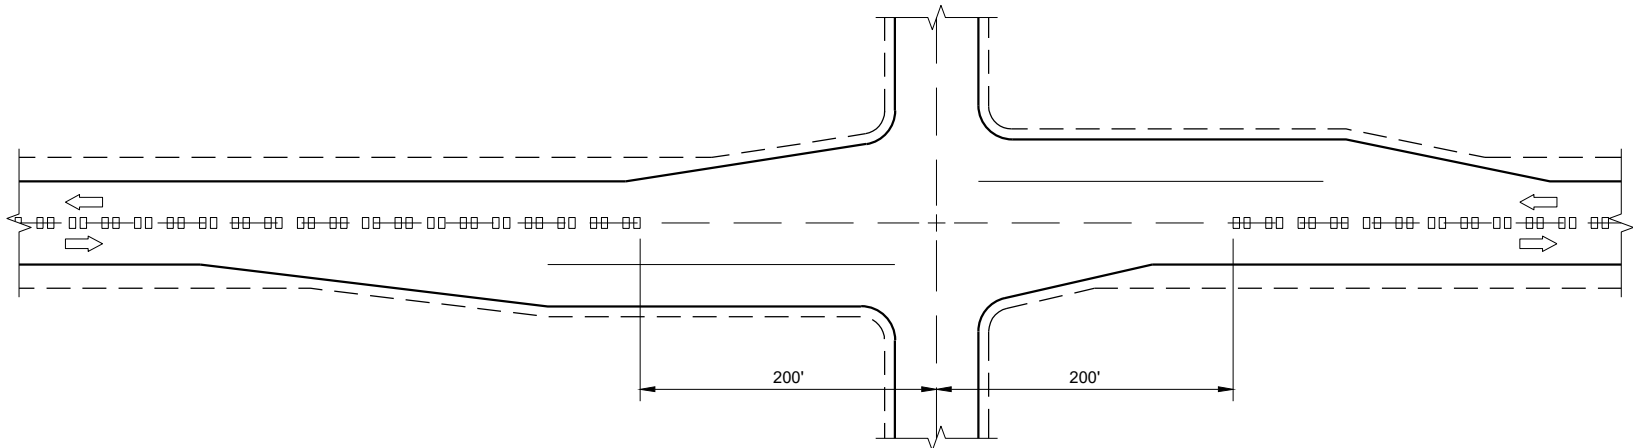

CENTERLINE GROOVES AT INTERSECTIONS

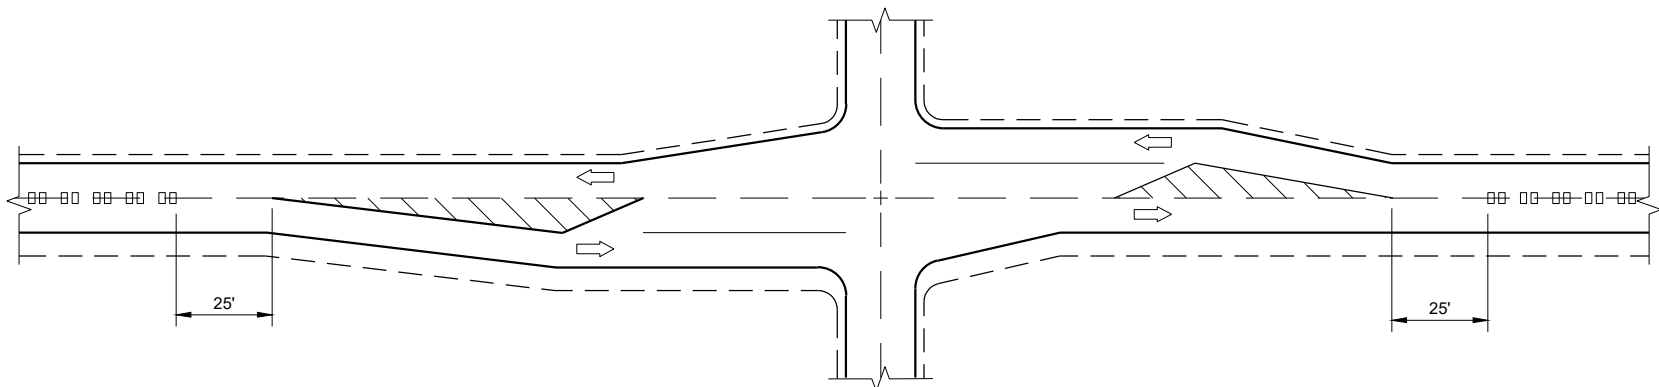


CENTERLINE GROOVES AT INTERSECTIONS
(WITH LEFT TURN LANES)

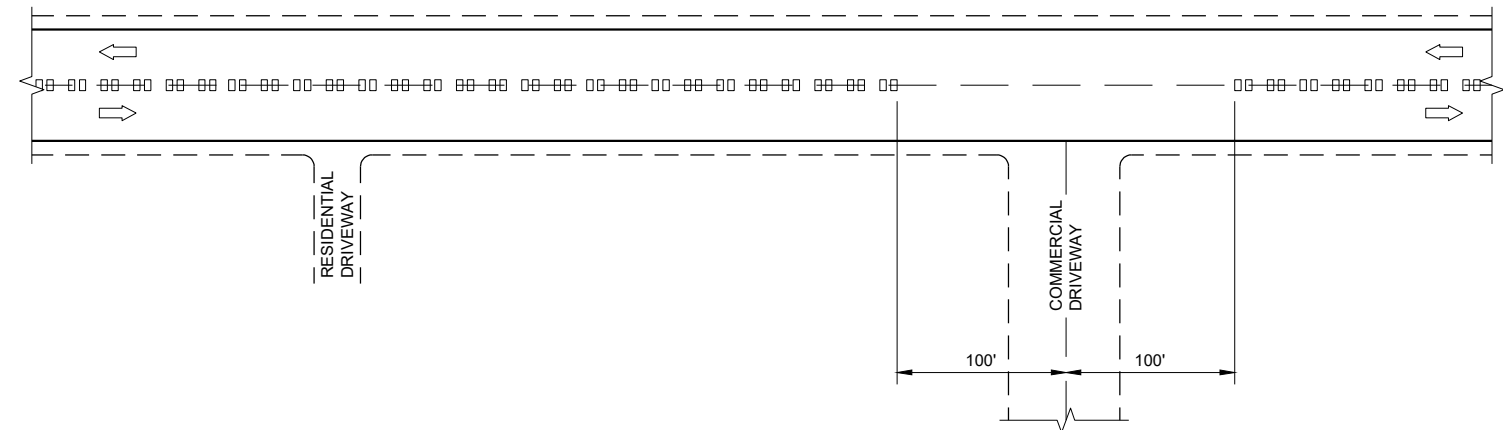


CENTERLINE GROOVES AT DRIVEWAYS^①

GENERAL NOTES

- ① CENTERLINE GROOVES MAY BE OMITTED IN AREAS WITH HIGH CONCENTRATIONS OF DRIVEWAYS WHEN DIRECTED BY THE ENGINEER.

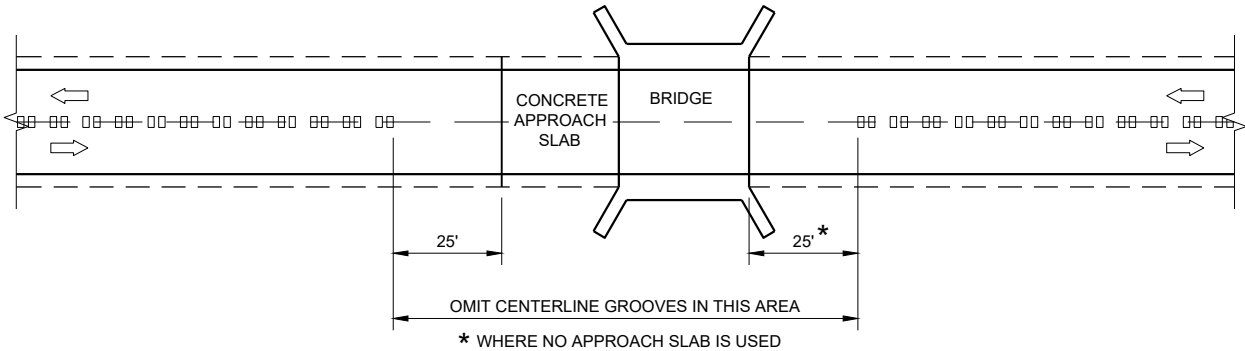

CENTERLINE GROOVES AT BRIDGES

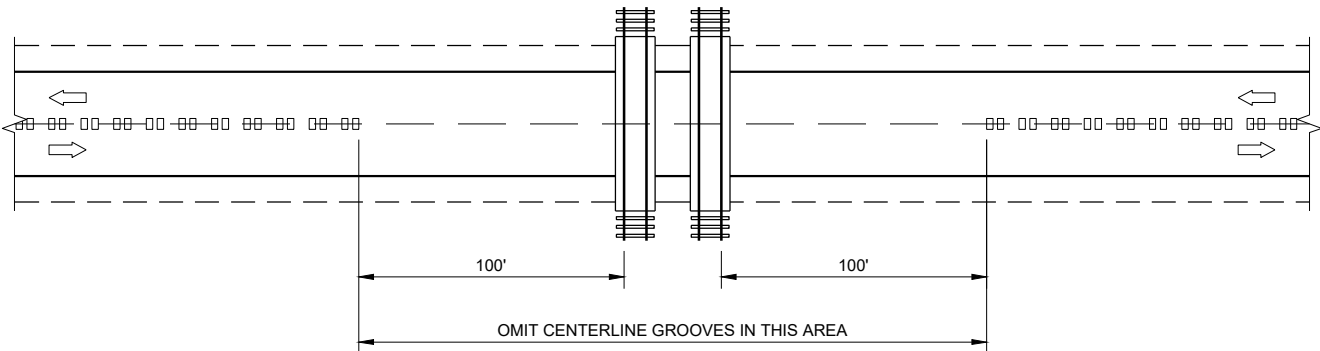


CENTERLINE GROOVES AT RAILROADS

CENTER LINE
RUMBLE STRIPS -
INTERSECTIONS, DRIVEWAYS,
BRIDGES, RAIL ROADS


STATE OF WISCONSIN
DEPARTMENT OF TRANSPORTATION

APPROVED
May 2023
DATE
/S/ John Jenkins
ROADWAY STANDARDS DEVELOPMENT ENGINEER
141


FHWA

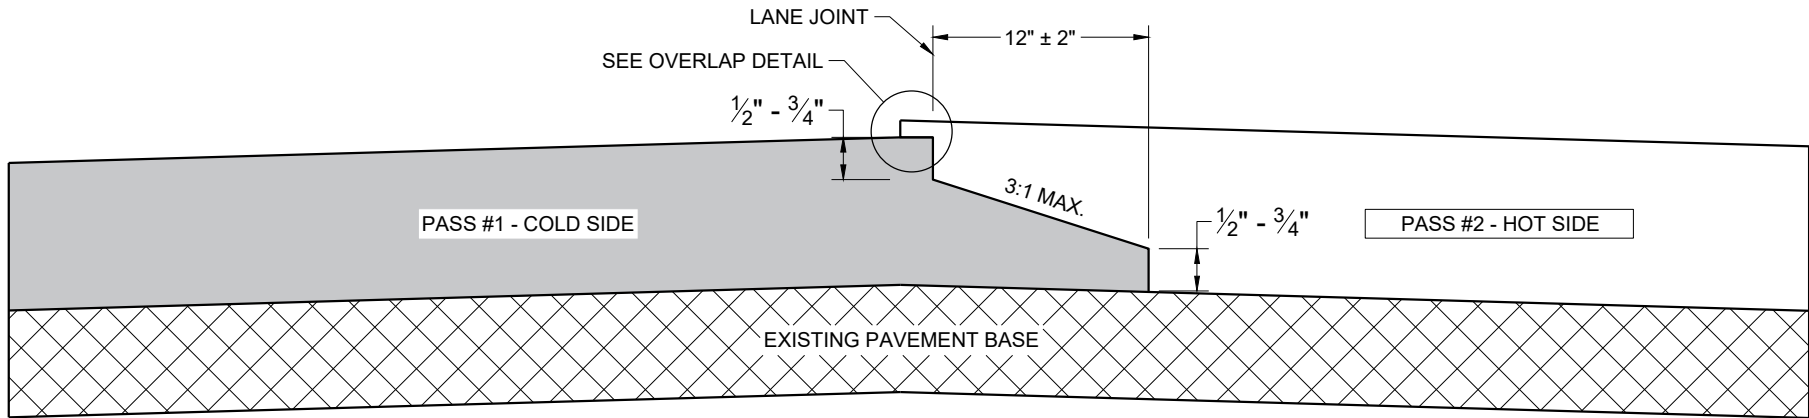

**TYPICAL PAVEMENT CROSS SECTION
NOTCHED WEDGE JOINT**

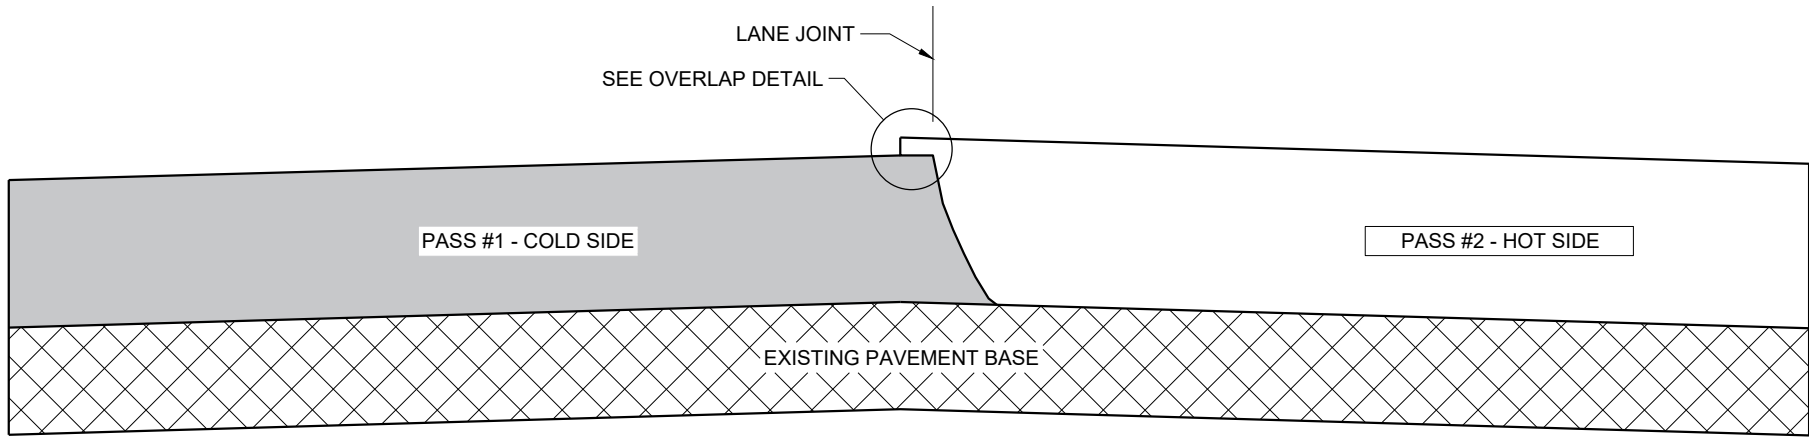

**TYPICAL PAVEMENT CROSS SECTION
VERTICAL JOINT**

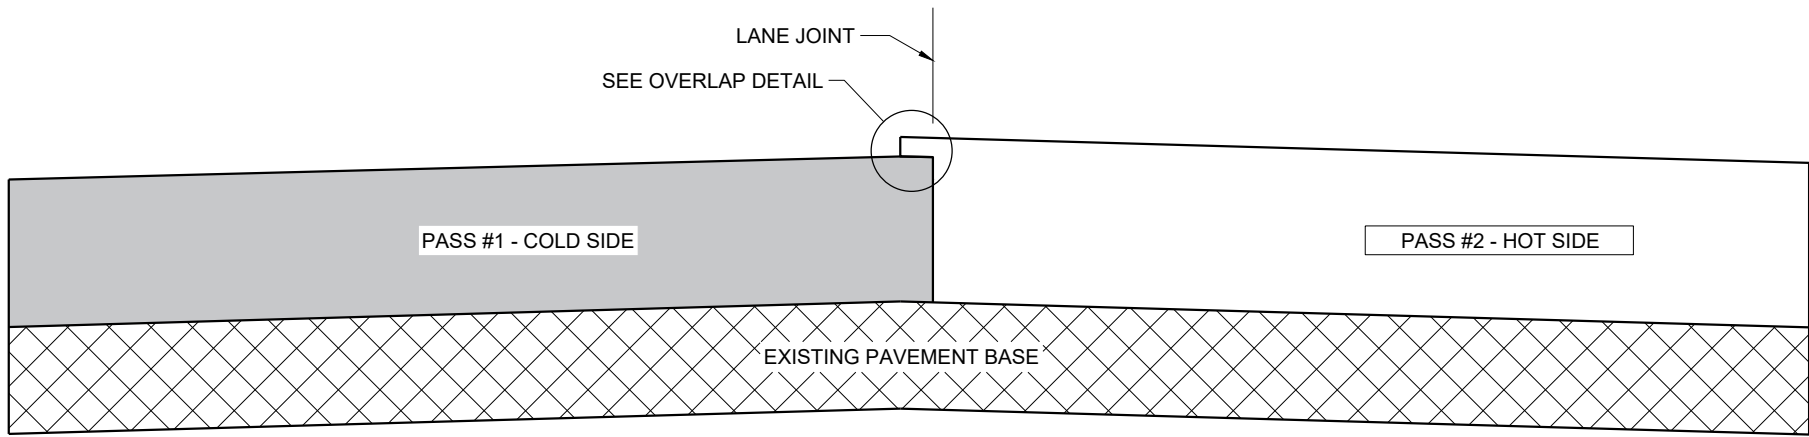

**TYPICAL PAVEMENT CROSS SECTION
VERTICAL JOINT (MILLED)**

GENERAL NOTES


IN ADDITION TO THE DETAILS PROVIDED IN THIS DRAWING, CONFORM TO STANDARD SPECIFICATION 450.3.2.8 FOR WHEN A NOTCHED WEDGE JOINT IS REQUIRED AND FOR GENERAL JOINT CONSTRUCTION REQUIREMENTS.

FOR ALL LONGITUDINAL JOINTS, ENSURE THE PAVER SCREED OVERLAPS THE PREVIOUSLY PLACED PAVEMENT BY $1" \pm 0.5"$ AND THE HOT SIDE OF THE JOINT REMAINS HIGHER THAN THE COLD SIDE BY APPROXIMATELY $0.1"$ AFTER FINAL COMPACTION. (IT WILL BE FLUSH WHEN PAVING IN ECHELON.)

ONLY REMOVE THE LONGITUDINAL NOTCHED WEDGE JOINT FOR SMA PAVEMENT OR AS DIRECTED BY THE ENGINEER TO ADDRESS SPECIFIC LENGTHS OF JOINT DAMAGED BY TRAFFIC.

WHEN MILLING BACK OR REMOVING ANY LONGITUDINAL JOINT, LIMIT THE MATERIAL REMOVED TO $2"$ FROM THE TOP NOTCH OR FROM THE VERTICAL JOINT EDGE ON THE COLD SIDE OF THE JOINT.

USE LONGITUDINAL MILLED JOINT AS PLANS SHOW OR THE AS THE ENGINEER DIRECTS.

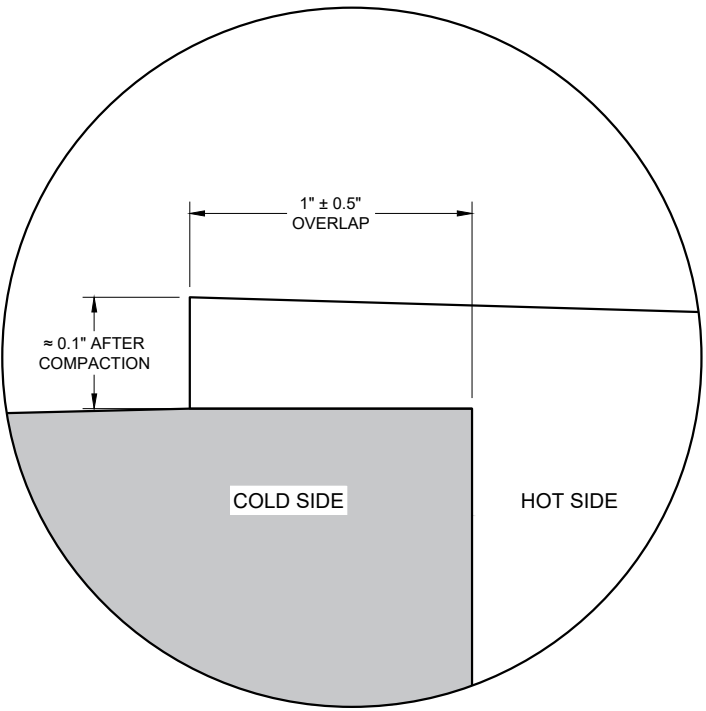

OVERLAP DETAIL (TYPICAL)

HMA LONGITUDINAL JOINTS

STATE OF WISCONSIN
DEPARTMENT OF TRANSPORTATION

APPROVED
November 2020 /S/ Steven Hefel
DATE HMA PAVEMENT ENGIN 142

FHWA




SDD 14B15a Steel Plate Beam Guard, Class "A", Installation and Elements

GENERAL NOTES


- WOOD OR STEEL POSTS (w6x9 OR w6x8.5) AND NOTCHED PLASTIC BLOCKOUTS ARE ACCEPTABLE ALTERNATIVES FOR 6"x8" WOOD POSTS WITH WOOD OR PLASTIC BLOCKOUTS. USE APPROVED NOTCHED PLASTIC BLOCKOUTS WITH STEEL POSTS. APPROVED PLASTIC BLOCKOUT DESIGNS MAY VARY FROM THIS TYPICAL DETAIL WHEN USED IN CONJUNCTION WITH STEEL POSTS. DO NOT MIX STEEL AND WOOD POSTS IN A SINGLE INSTALLATION.
- USE STRUCTURAL STEEL POSTS CONFORMING TO ASTM A 36. GALVANIZED POSTS ACCORDING TO AASHTO M 111. EITHER SET THE POSTS IN DRILLED HOLES OR DRIVE TO GRADE. REMOVE MUSHROOMING CAUSED BY DRIVING AND REPAIR DAMAGE SPALTER COATING ON GALVANIZED POSTS.
- INSTALL STEEL POSTS WITH HOLES ON APPROACHING TRAFFIC SIDE.
- USE EITHER WOOD OR APPROVED PLASTIC BLOCKOUTS ON WOOD POSTS.
- IF THE DISTANCE FROM BACK OF POST TO SHOULDER HIGHE POINT IS LESS THAN 2 FEET, INSTALL LONGER POST AT HALF POST SPACING, W BEAM (LHW).
- IF ROCK IS ENCOUNTERED DURING EXCAVATION, THE ENGINEER MAY APPROVE USING A 12 INCHES IN DIAMETER POST HOLE EXTENDING 20 INCHES DEEP INTO THE ROCK. PLACE APPROXIMATELY 2 1/2" INCHES OF GRANULAR MATERIAL IN THE BOTTOM OF THE HOLE. CUT THE POSTS THE TO LENGTH AMD INSTALL. BACKFILL WITH EXCAVATED MATERIAL AND COMPACT ADEQUATELY.
- WHEN USING STEEL POSTS AND WOOD BLOCKOUTS, INSTALL FOUR 16d GALVANIZED NAILS. INSTALL NAILS AT THE BACK CORNERS OF THE BLOCK AND BEND THE NAILS OVER THE FLANGE OF THE STEEL POST.

INSTALL BEAM GUARD SECTIONS AND ALL NECESSARY HARDWARE ACCORDING TO THE APPLICABLE PLAN AND CURRENT STANDARD AND SUPPLEMENTAL SPECIFICATIONS.


ALL DIMENSIONS ARE SUBJECT TO MANUFACTURER'S TOLERANCES EXCEPT WHERE ALLOWABLE TOLERANCES ARE SHOWN.

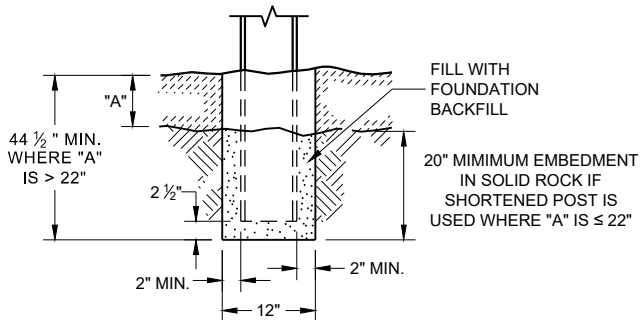


**END VIEW
SETTING STEEL OR WOOD POST IN ROCK ⑥**

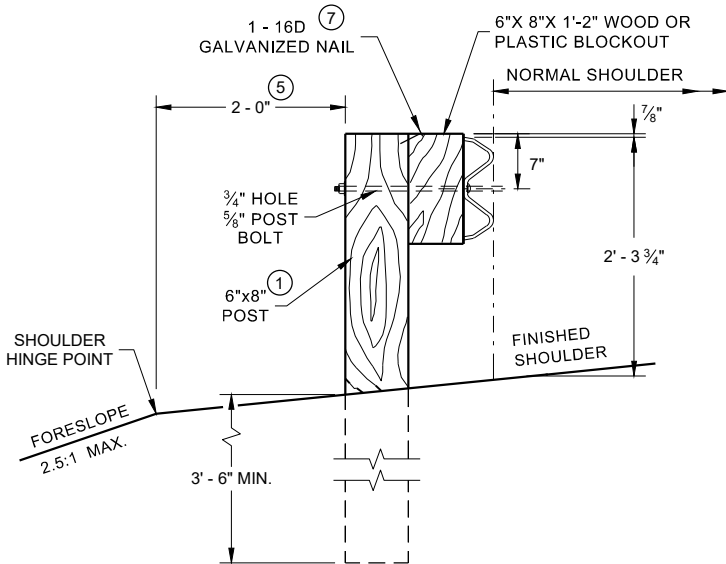


**END VIEW
LOCATED ALONG A ROADWAY
SHOULDER STANDARD INSTALLATION**

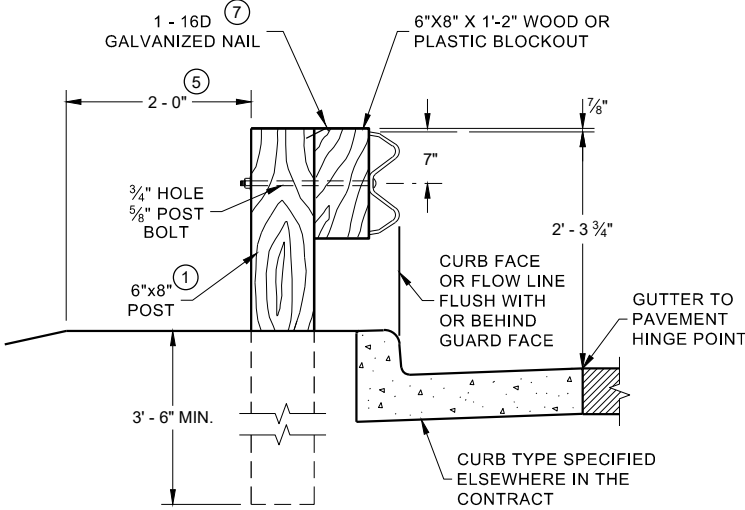


**END VIEW
LOCATED ALONG A CURBED ROADWAY**

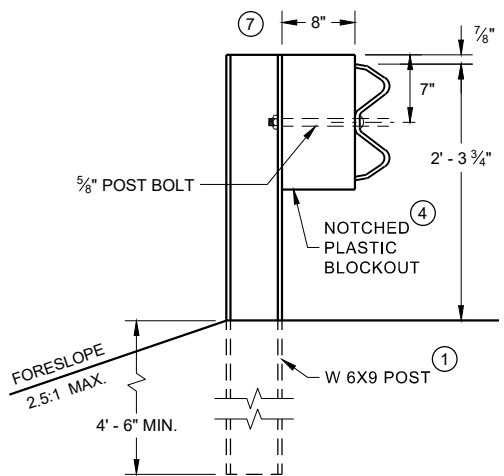


**END VIEW
LONGER POST AT HALF POST
SPACING W BEAM (LHW)**

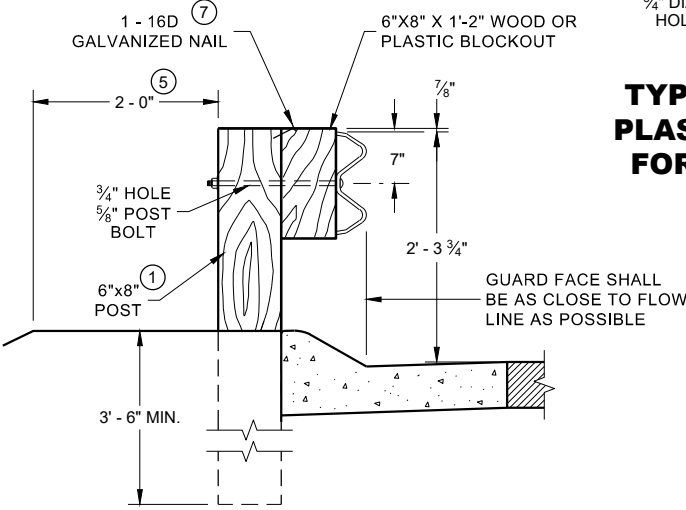


**END VIEW
LOCATED ALONG A
MOUNTABLE CURBED ROADWAY**

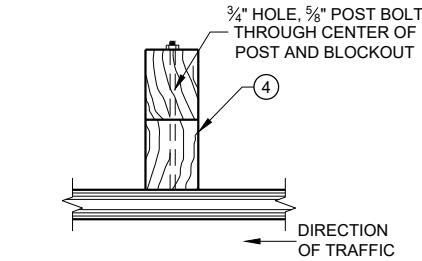


**PLAN VIEW
WOOD POST, BLOCKOUT
AND BEAM**

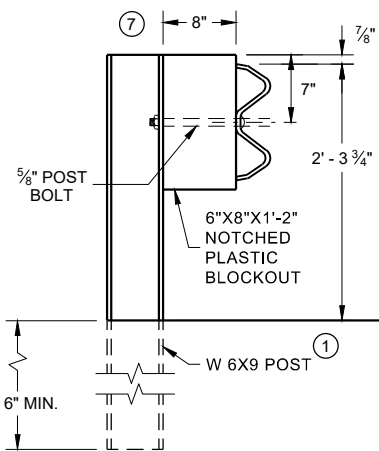


**END VIEW
STEEL POST AND NOTCHED
PLASTIC BLOCKOUT ALTERNATIVE
STANDARD INSTALLATION**

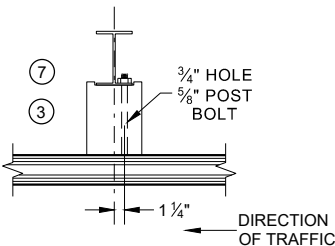


**PLAN VIEW
WOOD POST, BLOCKOUT
AND BEAM**

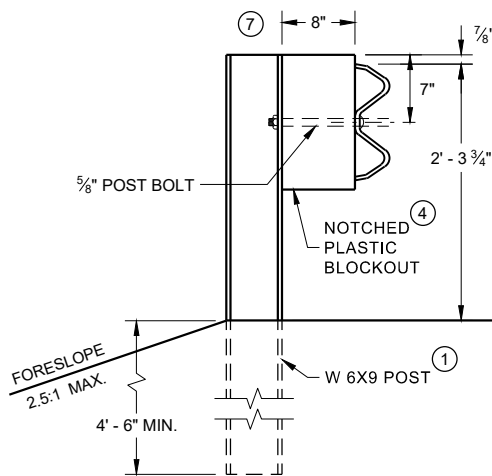

**END VIEW
LONGER POST AT HALF POST
SPACING W BEAM (LHW)**

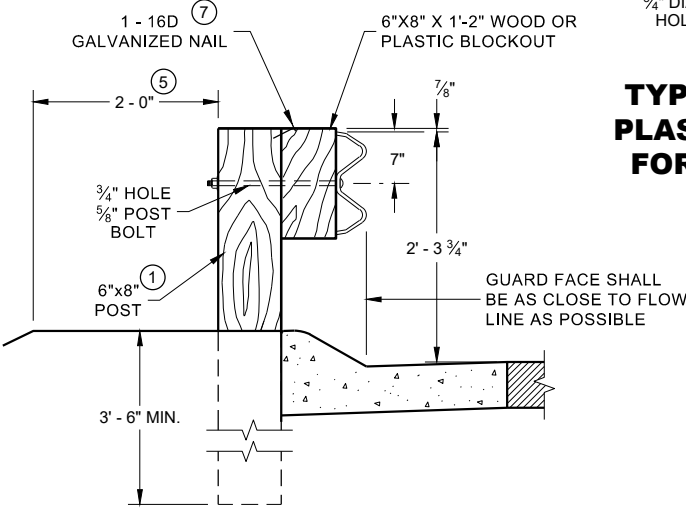


**END VIEW
LOCATED ALONG A
MOUNTABLE CURBED ROADWAY**

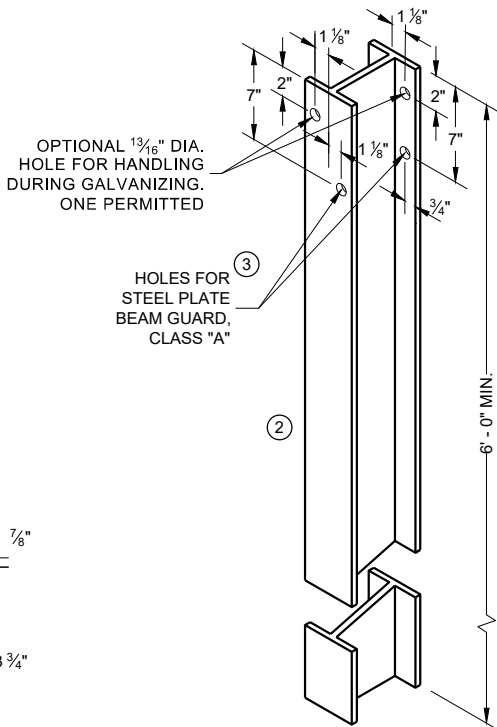


**STEEL POST & HOLE
PUNCHING DETAIL
(W 6 X 9) ①**


ALL HOLES 13/16" DIAMETER EXCEPT AS NOTED

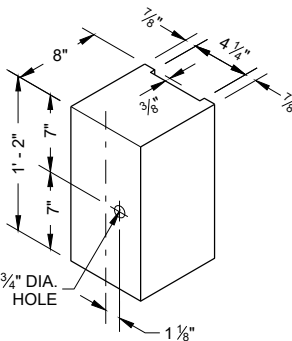

**TYPICAL NOTCHED
PLASTIC BLOCKOUT
FOR STEEL POSTS**

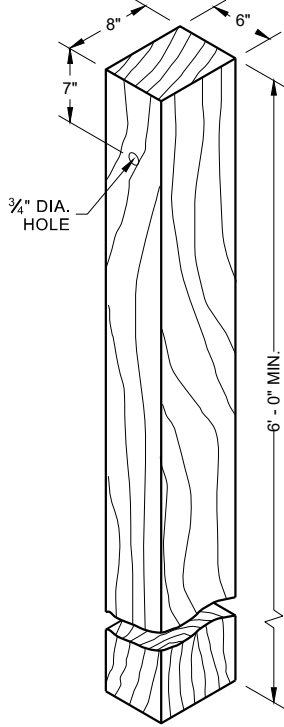


**WOOD POST
(6" X 8") NOMINAL ①**

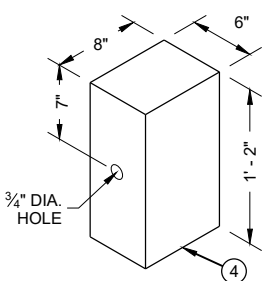

**WOOD OR PLASTIC
BLOCKOUT FOR
WOOD POSTS**


**STEEL PLATE BEAM GUARD,
CLASS "A" INSTALLATION
AND ELEMENTS**

STATE OF WISCONSIN
DEPARTMENT OF TRANSPORTATION 143

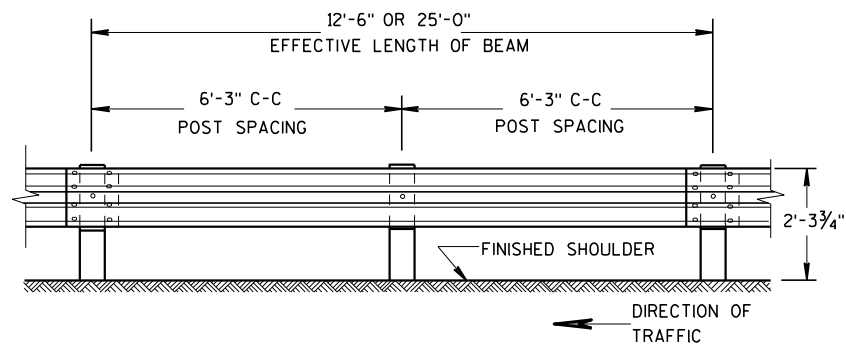


FRONT VIEW

POST SPACING STANDARD INSTALLATION

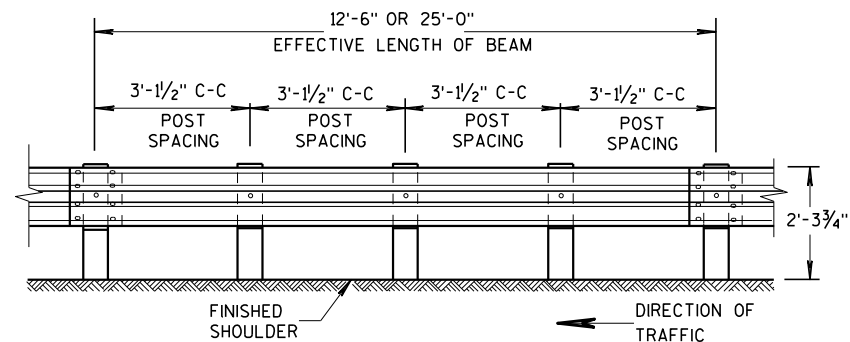


FRONT VIEW


POST SPACING FOR LONGER POST
AT HALF POST SPACING W BEAM (LHW)

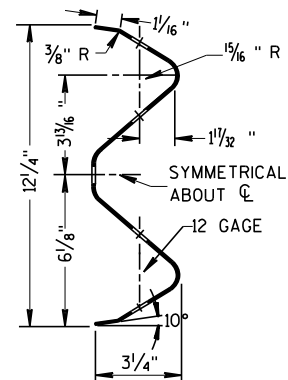

SECTION THRU W BEAM

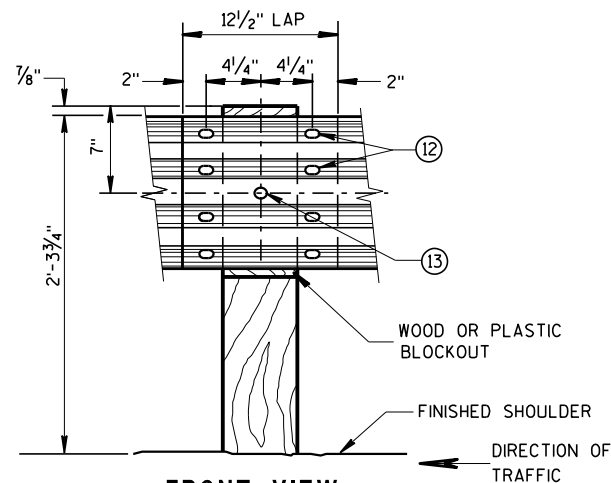

FRONT VIEW
BEAM SPLICE AT WOOD POST
AND POST MOUNTING DETAIL

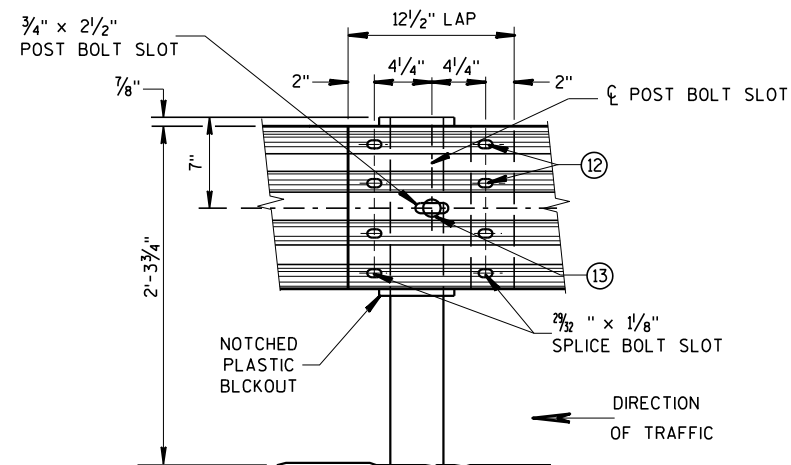


FRONT VIEW
BEAM SPLICE AT STEEL POST

TYPICAL SPLICING DETAILS
OF STEEL PLATE BEAM GUARD

GENERAL NOTES

FURNISH GUARDRAIL DEFLECTORS FROM APPROVED PRODUCTS LIST.


- 9 DO NOT INSTALL REFLECTORS ON THE FIRST 50 FEET OF THE APPROACH END OF THE ENERGY ABSORBING TERMINA. START REFLECTORS AT POST #9 AND SPACE EVENLY EVERY 100 FEET (MAX.) TO THE END OF GUARDRAIL RUN, USING A MINIMUM OF 3 REFLECTORS.
- 12 8 - 5/8" ϕ X 2" BUTTON HEAD BOLTS WITH OVAL SHOULDERS & RECESS NUTS.
- 13 5/8" DIA. BUTTON HEAD BOLT AND RECESS NUT WITH 5/8" DIA. F844 FLAT WASHER UNDER NUT.

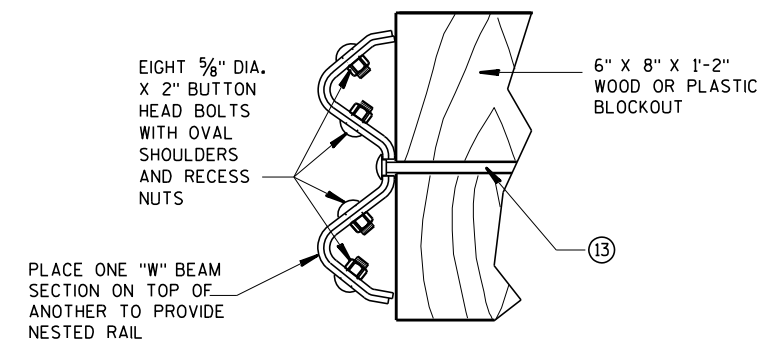


NESTED W BEAM (NW)

USE ALL OTHER STANDARD BEAM GUARD DETAILS FOR
CONSTRUCTING NESTED W BEAM (NW)

* USE DOUBLE SIDED WHITE GUADRAIL REFLECTORS ON ROADWAYS WITH BI-DIRECTIONAL TRAFFIC (NO MEDIAN). USE SINGLE SIDED WHITE (RIGHT SIDE) AND SINGLE SIDED YELLOW (LEFT SIDE) ON ROADWAYS WITH MEDIAN SEPARATION.

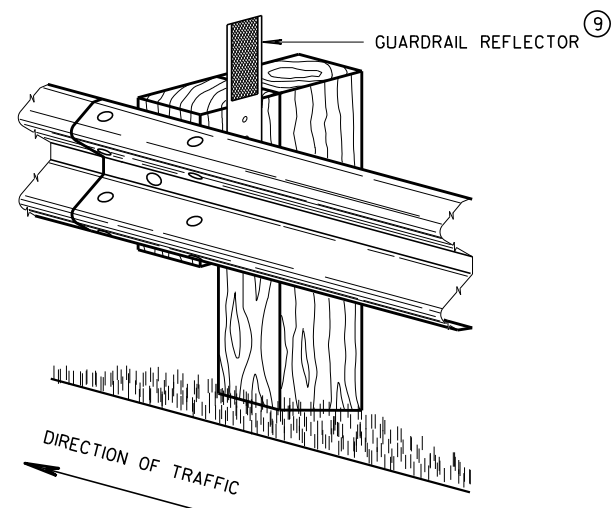


4" X 12" GUARDRAIL REFLECTOR DETAIL
AND TYPICAL INSTALLATION *

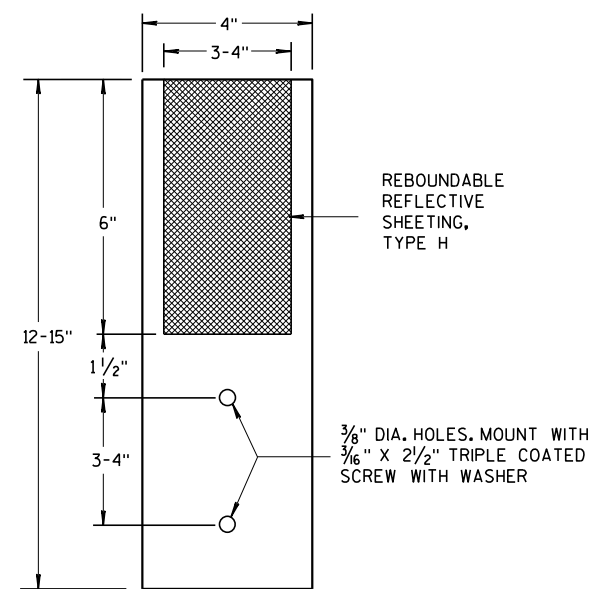

4"x 12" GUARDRAIL REFLECTOR


STEEL PLATE BEAM GUARD,
CLASS "A",
INSTALLATION & ELEMENTS

STATE OF WISCO 144
DEPARTMENT OF TRANSPORTATION

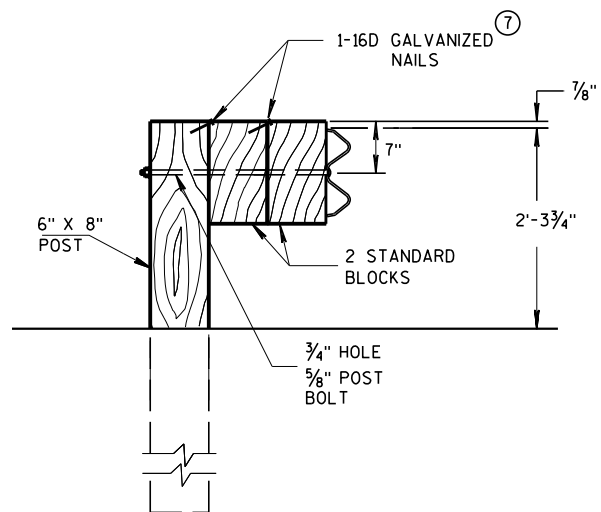

DETAIL FOR DOUBLE BLOCKS

THE NUMBER OF DOUBLE BLOCK POSTS
WITHIN A BARRIER RUN IS UNLIMITED

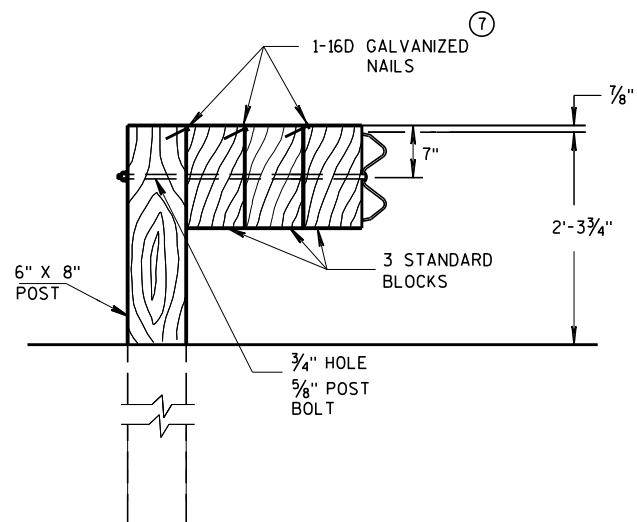


DETAIL FOR TRIPLE BLOCKS


TRIPLE BLOCK DETAIL IS LIMITED TO ONE
LOCATION WITHIN A BEAM GUARD RUN.

NOTES: USE DOUBLE OR TRIPLE BLOCKS WHEN UNDERGROUND OBSTACLES
PREVENT THE POST FROM BEING INSTALLED.

DO NOT USE EXTRA BLOCKOUTS IF IT CAUSES THE POST TO BE DRIVEN BEYOND
SHOULDER HINGE POINT OR CAUSES A FIXED OBJECT TO BE WITHIN THE DEFLECTION
DISTANCE OF THE BARRIER.

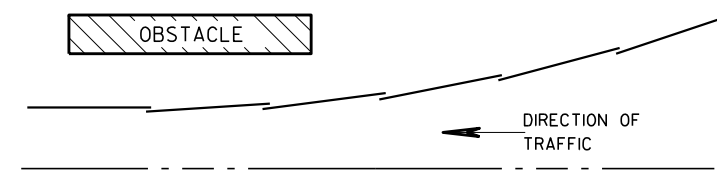

PLAN VIEW BEAM LAPPING DETAIL

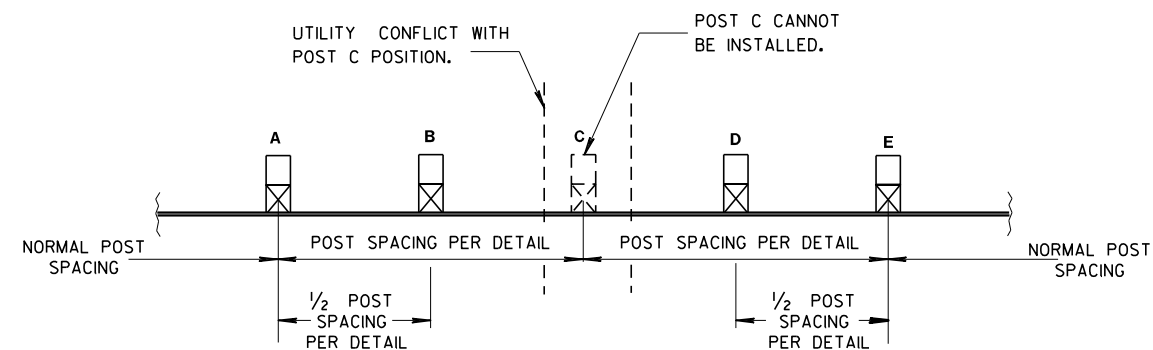


POST DRIVING FOR CONTINUOUS UNDERGROUND OBSTRUCTION


STEEL PLATE BEAM GUARD, CLASS "A", INSTALLATION & ELEMENTS

STATE OF WISCONSIN
DEPARTMENT OF TRANSPORTATION


APPROVED
June 2017 /S/ Rodney Taylor
DATE ROADWAY STANDARDS 145 UNIT SUPERVISOR
FHWA

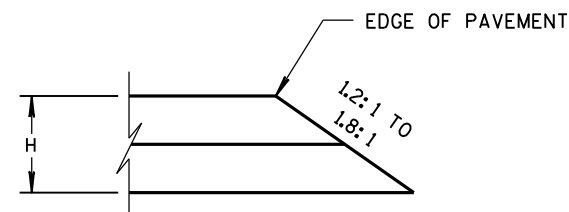


CONSTRUCTED WITH FINAL TWO LAYERS
FOR H 5" OR LESS

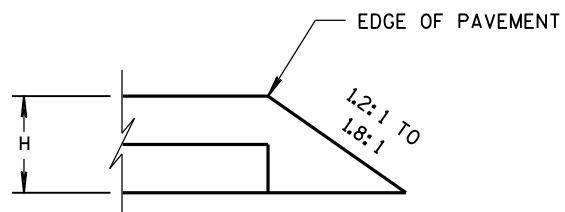

CONSTRUCTED WITH FINAL LAYER
FOR H 5" OR LESS

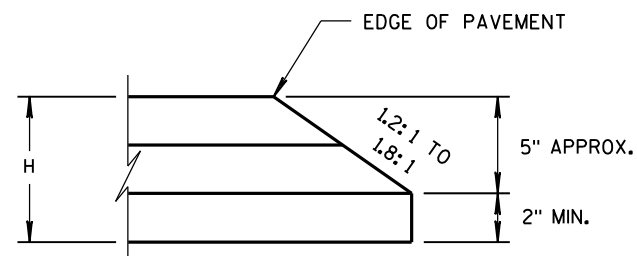


CONSTRUCTED WITH FINAL TWO LAYERS
FOR H GREATER THAN 5"

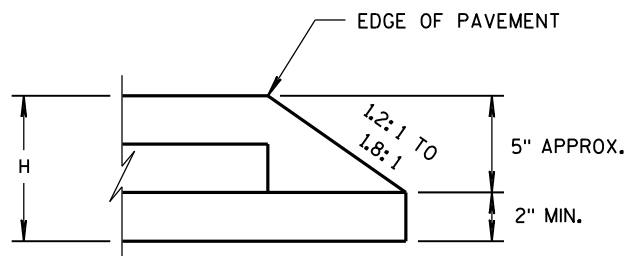

CONSTRUCTED WITH FINAL LAYER
FOR H GREATER THAN 5"

HMA PAVEMENT AND HMA OVERLAYS

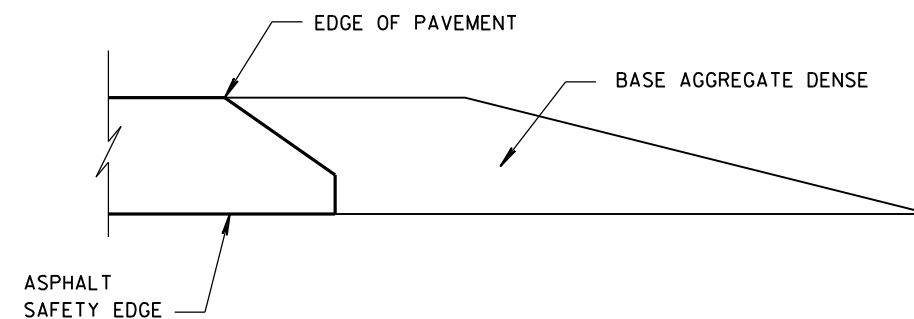

FINISHED SHOULDER AGGREGATE PLACEMENT

SAFETY EDGE_{SM}

STATE OF WISCONSIN
DEPARTMENT OF TRANSPORTATION

APPROVED

11/30/2012
DATE




FHWA

/s/ Jerry H. Zoaga
ROADWAY STANDARDS
ENGINEER


146

ENT

PLAN VIEW
DIVIDED HIGHWAY

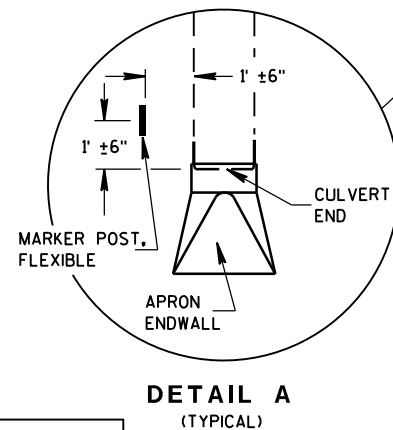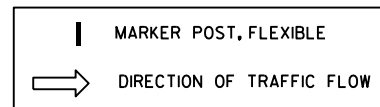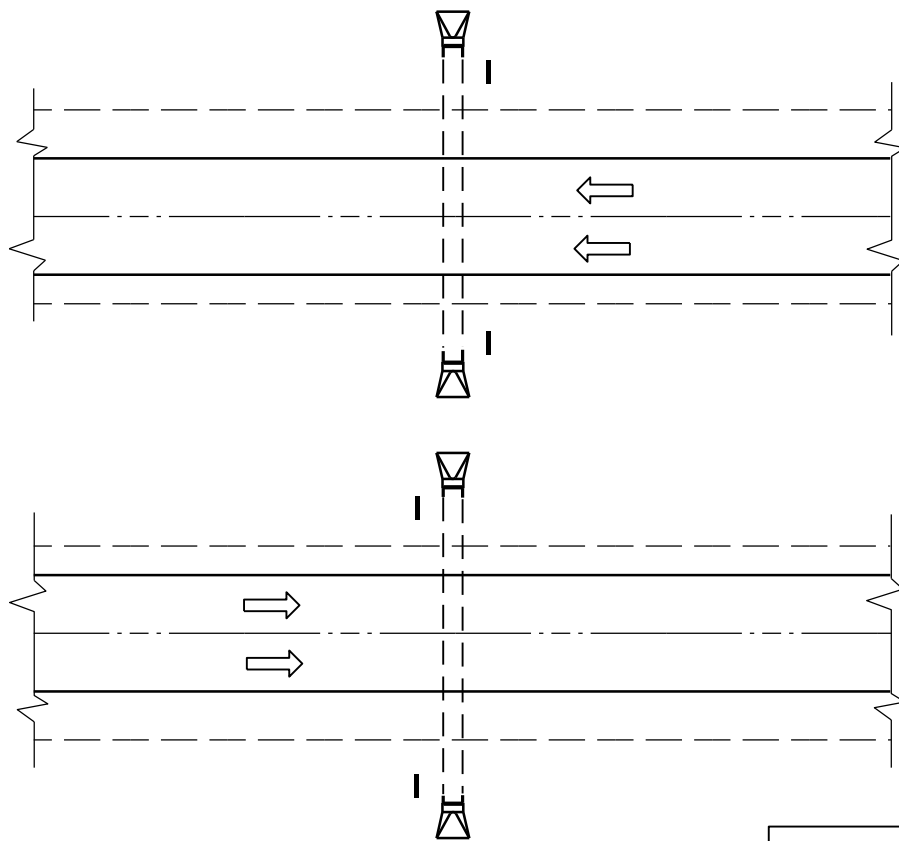


PLAN VIEW
UNDIVIDED HIGHWAY

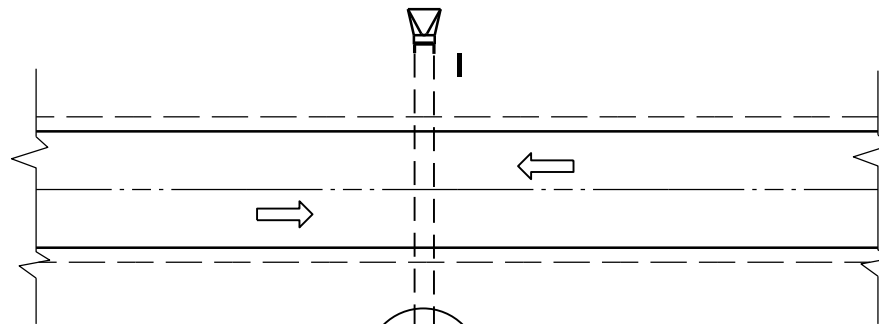


FLEXIBLE MARKER POST LOCATION

CROSS SECTION
FLEXIBLE MARKER POST

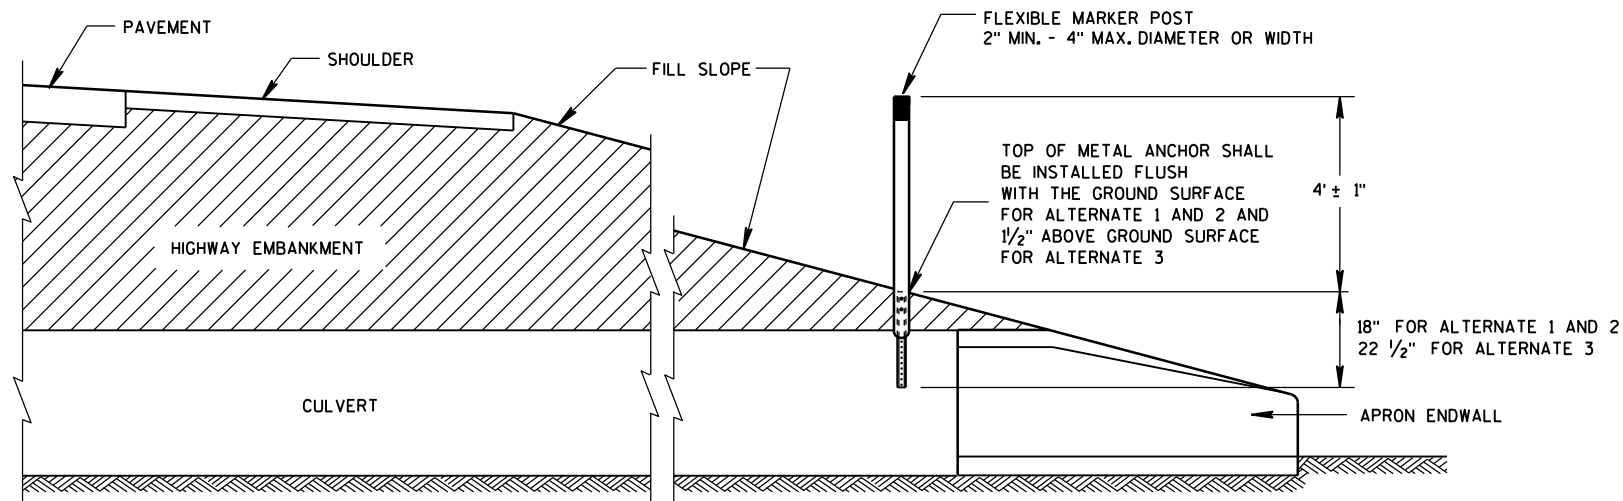

GENERAL NOTES




DETAILS OF CONSTRUCTION, MATERIALS AND WORKMANSHIP NOT SHOWN ON THIS DRAWING SHALL CONFORM TO THE PERTINENT REQUIREMENTS OF THE STANDARD SPECIFICATIONS AND THE APPLICABLE SPECIAL PROVISIONS.

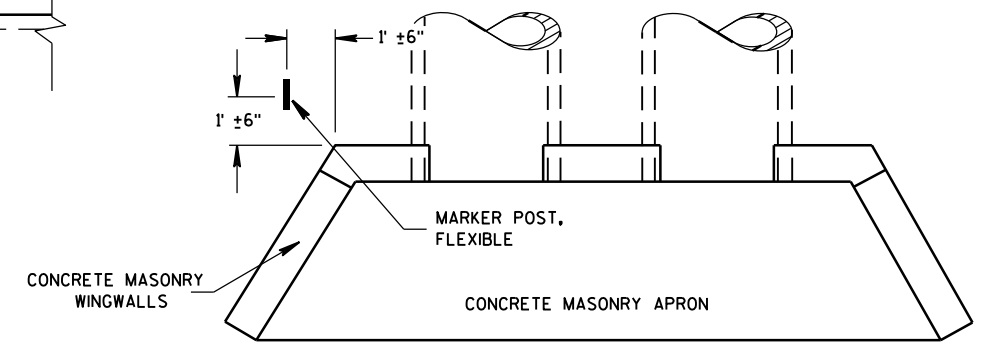

PLAN VIEW
CONCRETE MASONRY ENDWALLS FOR
CULVERT PIPE AND PIPE ARCH


FLEXIBLE MARKER POST
FOR CULVERT END

STATE OF WISCONSIN
DEPARTMENT OF TRANSPORTATION 147

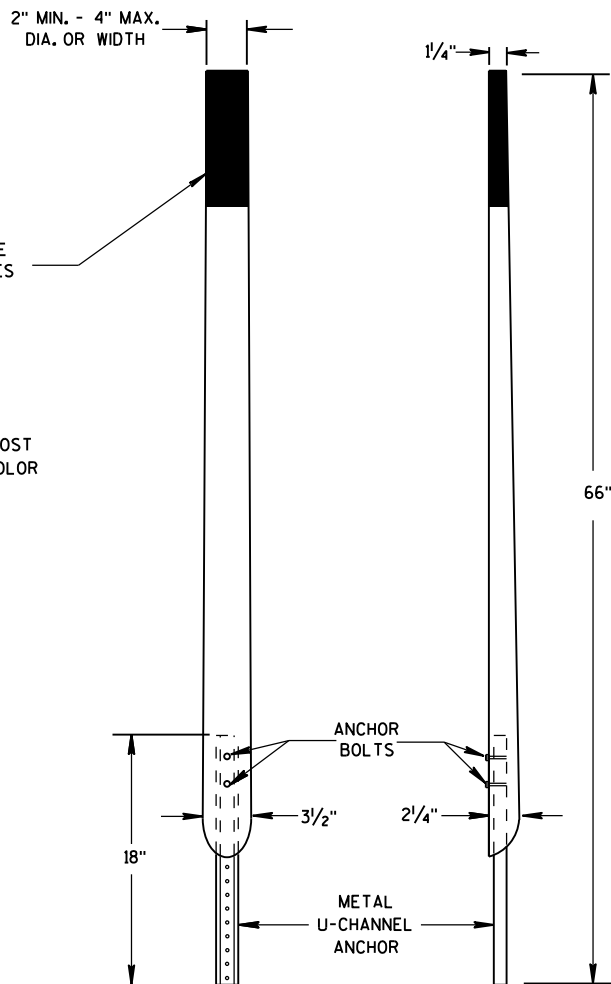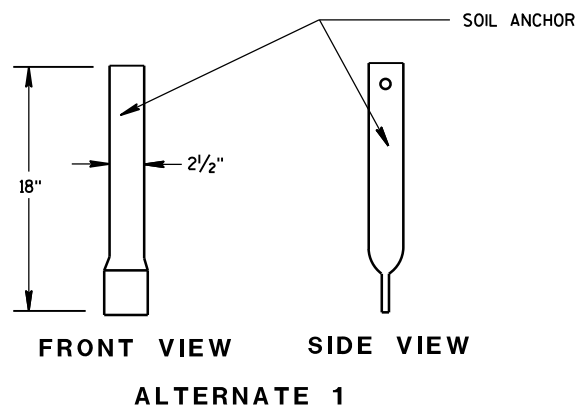
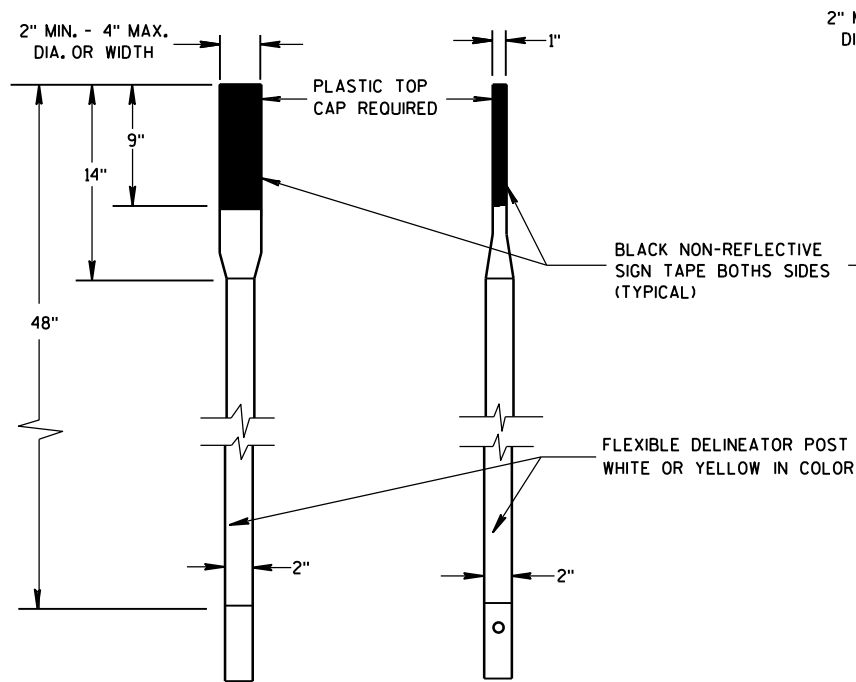


FRONT VIEW SIDE VIEW
ALTERNATE 2


FLEXIBLE MARKER POSTS

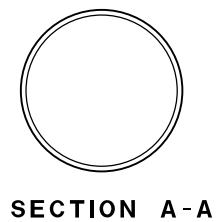


SECTION A-A

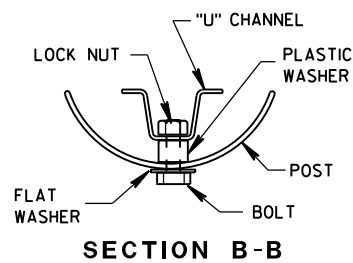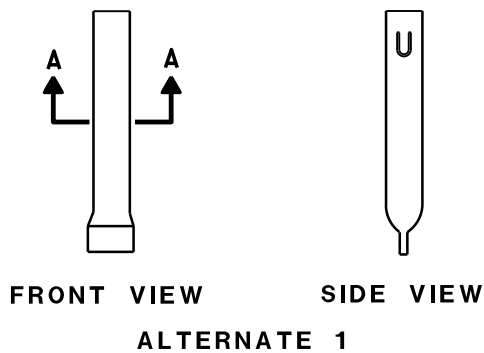


SECTION B-B

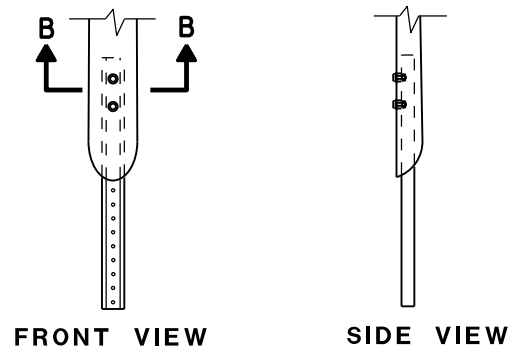



FRONT VIEW SIDE VIEW
ALTERNATE 2
FLEXIBLE MARKER POST ANCHORS

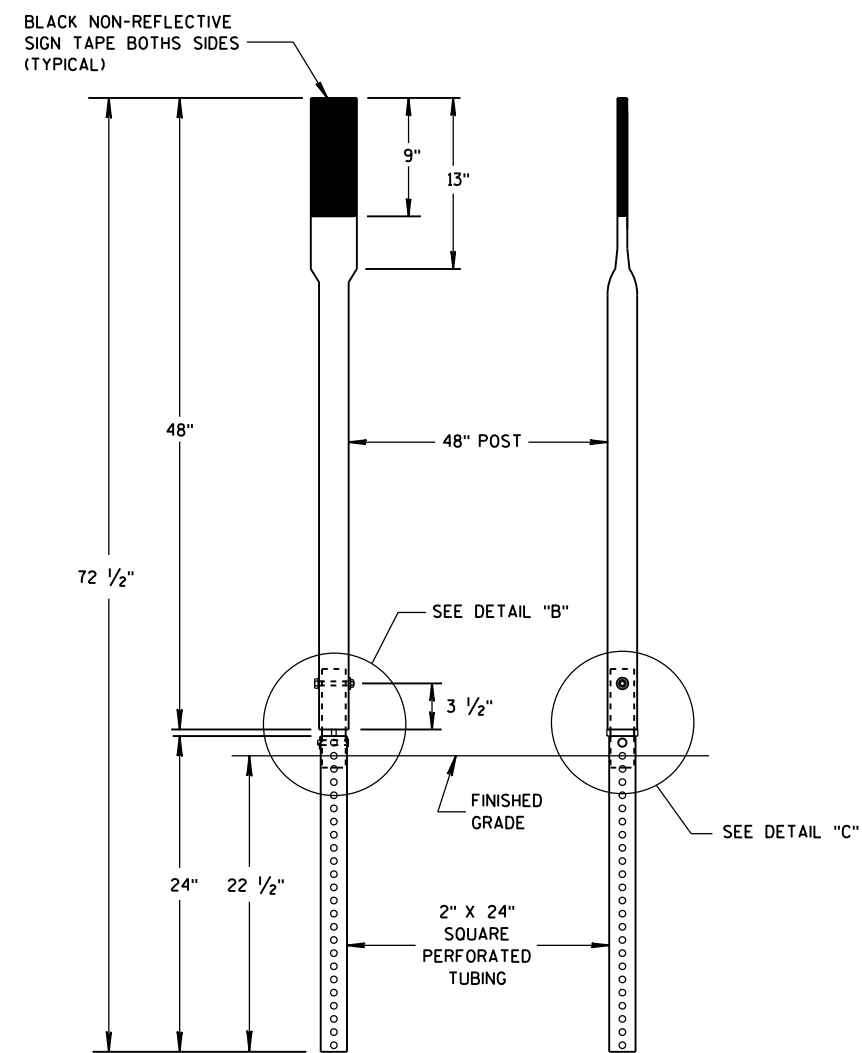


FRONT VIEW SIDE VIEW
ALTERNATE 3

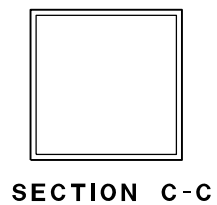

SECTION C-C

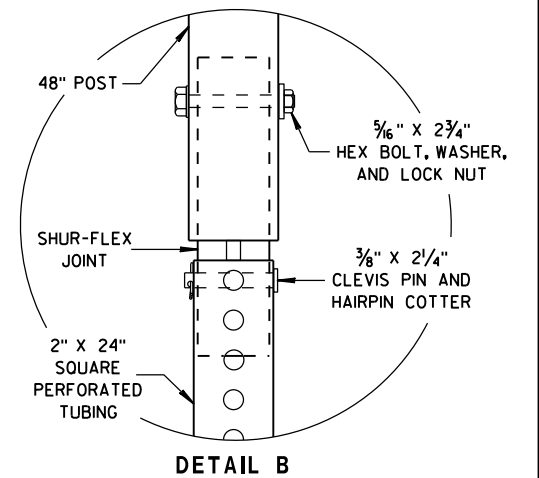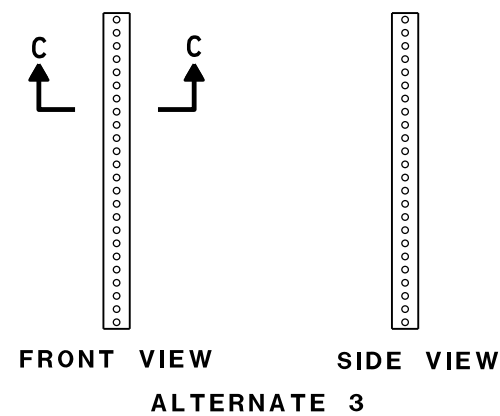

DETAIL B

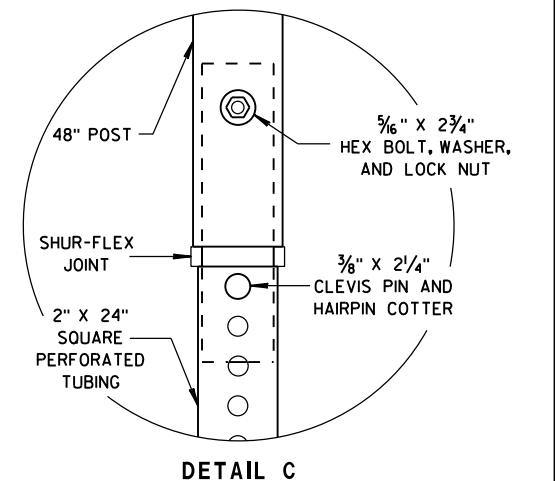

DETAIL C

FLEXIBLE MARKER POST FOR CULVERT END

STATE OF WISCONSIN
DEPARTMENT OF TRANSPORTATION

APPROVED


10/1/2012

DATE


FHWA

/S/ Travis Feltes
STATE TRAFFIC ENGINEER 148

IGN

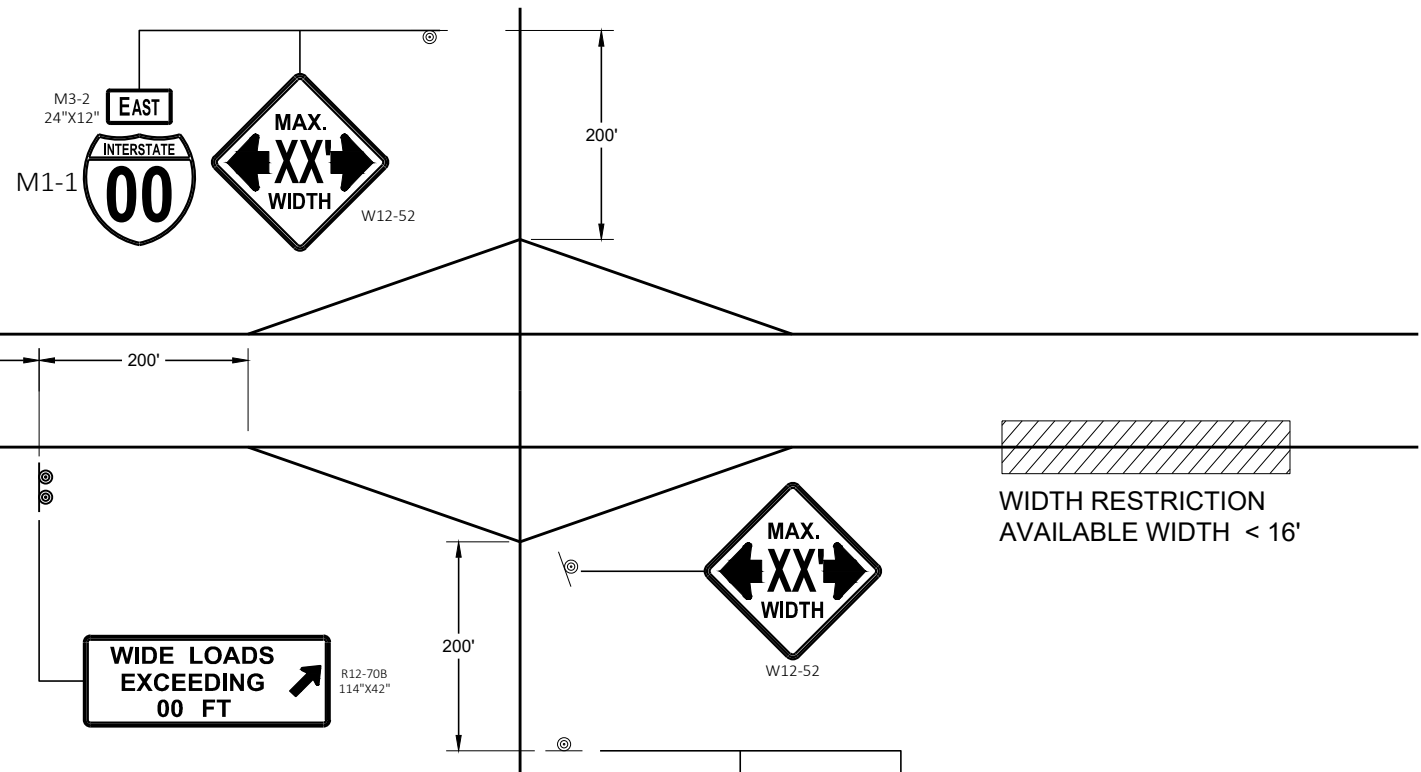

WIDTH RESTRICTION SIGNING

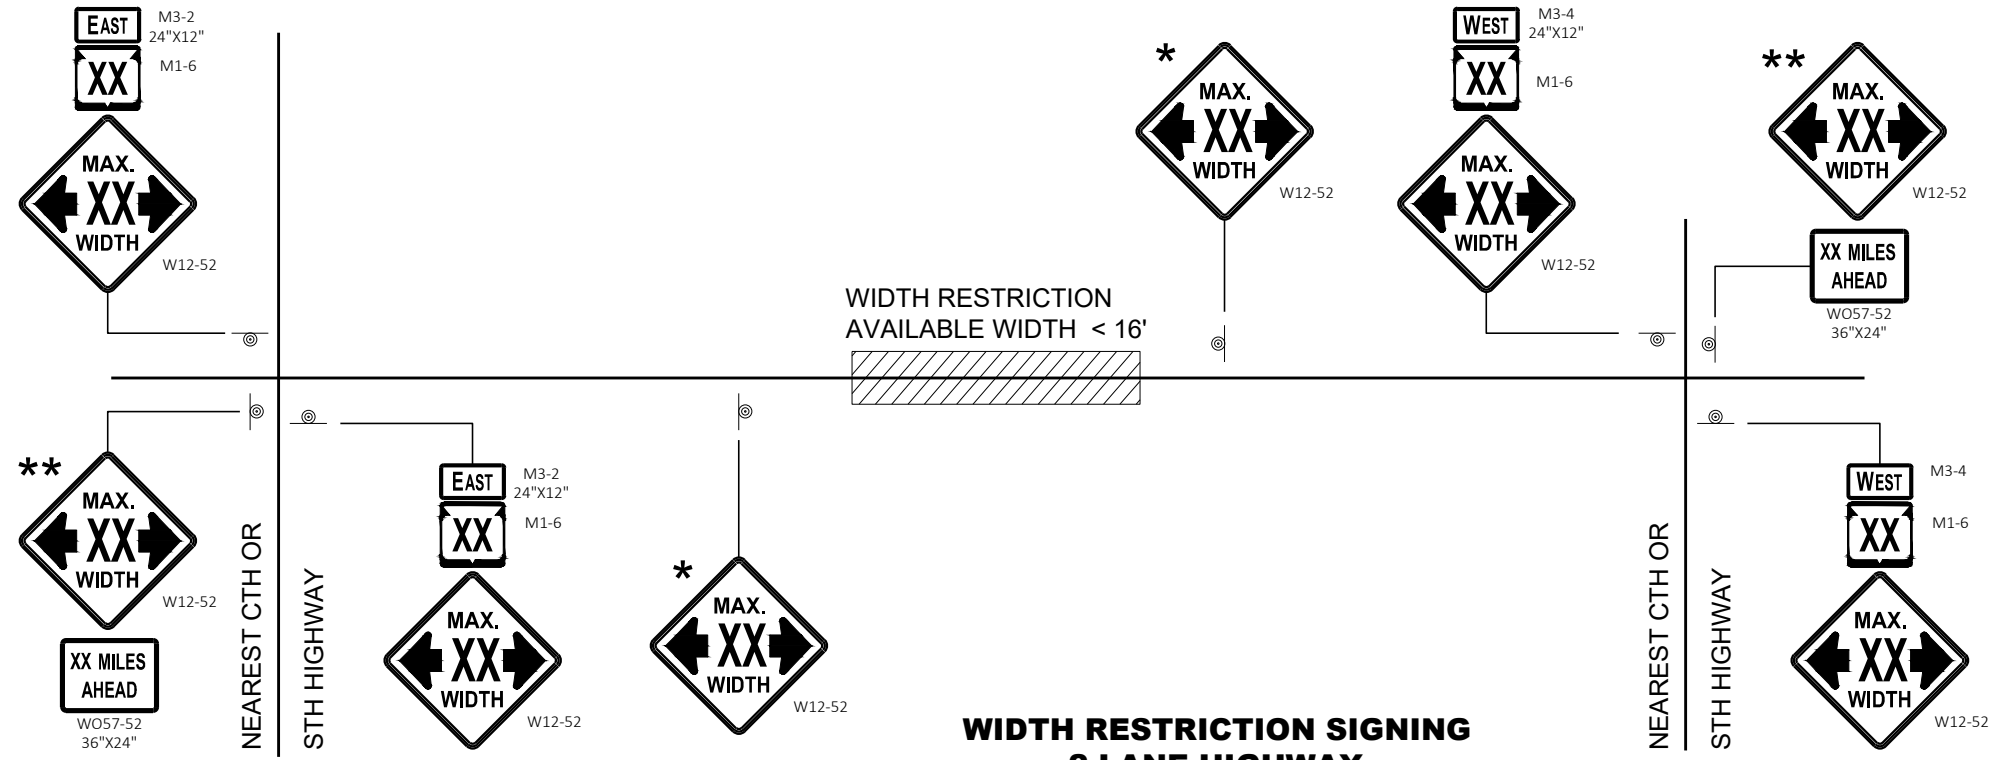

WIDTH RESTRICTION SIGNING
2 LANE HIGHWAY

LEGEND

⊙ SIGN ON PERMANENT SUPPORT

GENERAL NOTES

- THE EXACT NUMBER, LOCATION AND SPACING OF ALL SIGNS SHALL BE ADJUSTED TO FIT FIELD CONDITIONS AS APPROVED BY THE ENGINEER.
- THE SPACING BETWEEN SIGNS SHOULD BE ADJUSTED TO NOT CONFLICT WITH AND TO PROVIDE A DESIRABLE MINIMUM OF 200 FEET CLEARANCE TO EXISTING SIGNS THAT WILL REMAIN IN PLACE.
- ANY SIGNS TEMPORARY OR EXISTING, WHICH CONFLICT WITH TRAFFIC CONTROL "IN USE" SHALL BE REMOVED OR COVERED AS NEEDED AND AS APPROVED BY THE ENGINEER.
- ALL SIGNS ARE 48" X 48" UNLESS OTHERWISE NOTED.
- "WO" SIGNS ARE THE SAME AS "W" SIGNS EXCEPT THE BACKGROUND IS ORANGE.
- WIDTH ON SIGN TO BE APPROXIMATELY ONE FOOT LESS THAN AVAILABLE WIDTH.
- * PLACE 500 FEET AFTER THE W20 - 1A AND 500 FEET BEFORE ADDITIONAL SIGNS FOR ROADWAYS WITH A PRE - CONSTRUCTION SPEED LIMIT OF 45 MPH OR MORE. FOR 35-40 MPH, USE 350 FOOT TYPICAL SPACING. FOR 25-30 MPH, USE 200 FOOT TYPICAL SPACING.
- ** SIGN SHALL BE VISIBLE FROM ROADWAY.
- *** ADDITIONAL SIGNS NEEDED IF THERE IS AN ON RAMP BETWEEN SIGNS.



ADVANCED WIDTH
RESTRICTION SIGNING

STATE OF WISCONSIN
DEPARTMENT OF TRANSPORTATION

APPROVED
May 2023 /S/ Andrew Heidtke
DATE WORK ZONE ENGINEER 149

FHWA

GENERAL NOTES

THE EXACT NUMBER, LOCATION, AND SPACING OF ALL SIGNS AND DEVICES SHALL BE ADJUSTED TO FIT FIELD CONDITIONS.

THE SPACING BETWEEN TRAFFIC CONTROL SIGNS SHOULD BE ADJUSTED TO NOT CONFLICT WITH AND SHOULD PROVIDE A MINIMUM OF 200 FEET (500 FEET DESIRABLE) CLEARANCE TO EXISTING SIGNS THAT WILL REMAIN IN PLACE.

ALL SIGNS ARE 48" X 48" UNLESS OTHERWISE NOTED.


SIGNS THAT WILL BE IN PLACE LESS THAN SEVEN CONTINUOUS DAYS AND NIGHTS MAY BE MOUNTED ON PORTABLE SUPPORTS.

IF A "STOP" SIGN MUST BE REMOVED FOR A WORK OPERATION, A TEMPORARY "STOP" SIGN SHALL BE PLACED PRIOR TO THE SIGN REMOVAL, OR A FLAGGER SHALL BE PROVIDED UNTIL THE SIGN IS REESTABLISHED.


- * OMIT G20-1 SIGNS IF LENGTH OF WORK AREA IS 2 MILES OR LESS
- ** PLACE AN ADDITIONAL W20-1A "ROAD WORK AHEAD" SIGN IF WORK AREA WITHIN THE PROJECT IS SEPARATED BY MORE THAN 2 MILES FROM PREVIOUS WORK AREA.

LEGEND

-  SIGN ON PERMANENT SUPPORT
-  DIRECTION OF TRAFFIC
-  WORK AREA

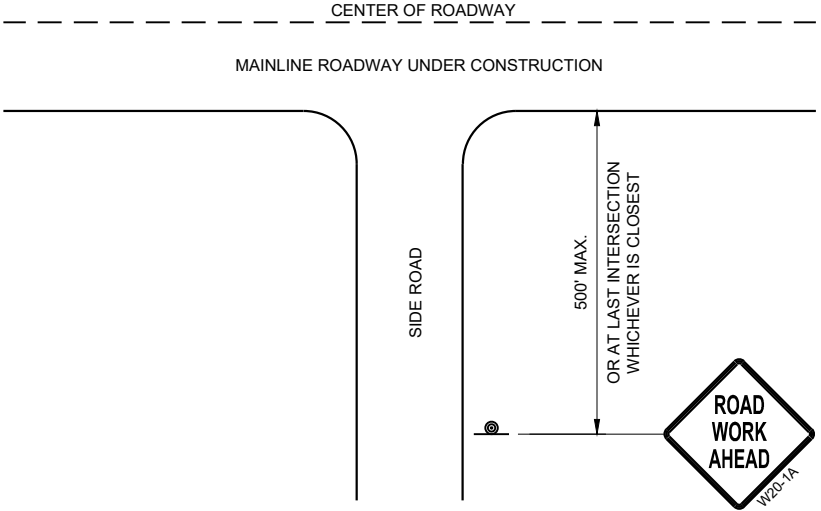

TYPICAL SIDE ROAD APPROACH
WARNING SIGN DETAIL

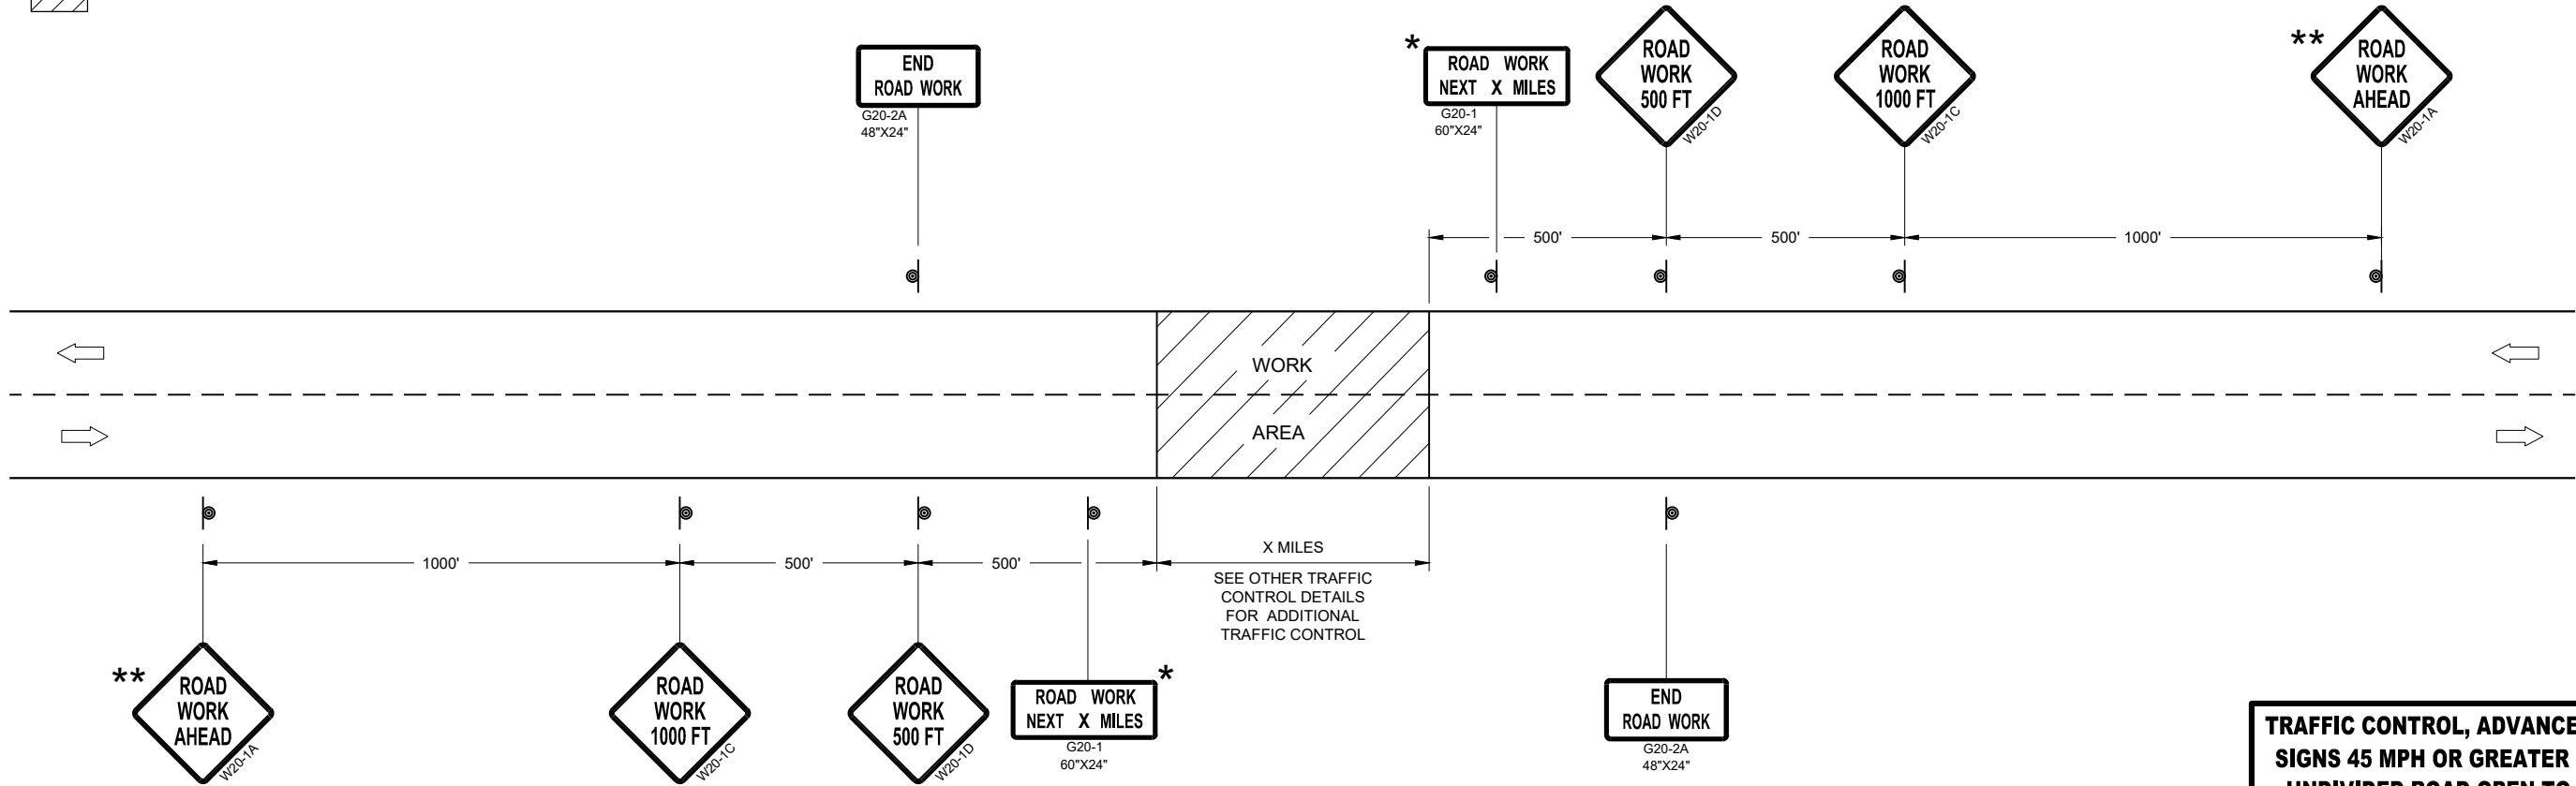

TRAFFIC CONTROL, ADVANCE WARNING SIGNS 45MPH OR GREATER

TRAFFIC CONTROL, ADVANCE WARNING
SIGNS 45 MPH OR GREATER TWO-WAY
UNDIVIDED ROAD OPEN TO TRAFFIC

STATE OF WISCONSIN
DEPARTMENT OF TRANSPORTATION

APPROVED
July 2018 /S/ Andrew Heidtke
DATE WORK ZONE ENGINEER 150

FHWA

GENERAL NOTES

THE EXACT NUMBER, LOCATION, AND SPACING OF ALL SIGNS AND DEVICES SHALL BE ADJUSTED TO FIT FIELD CONDITIONS.

THE SPACING BETWEEN TRAFFIC CONTROL SIGNS SHOULD BE ADJUSTED TO NOT CONFLICT WITH AND SHOULD PROVIDE A MINIMUM OF 200 FEET (500 FEET DESIRABLE) CLEARANCE TO EXISTING SIGNS THAT WILL REMAIN IN PLACE.

ALL SIGNS ARE 48" X 48" UNLESS OTHERWISE NOTED. IF NECESSARY DUE TO SPACE CONSTRAINTS, 36"X36" SIGNS MAY BE USED INSTEAD OF 48" X 48" SIGNS.


SIGNS THAT WILL BE IN PLACE LESS THAN SEVEN CONTINUOUS DAYS AND NIGHTS MAY BE MOUNTED ON PORTABLE SUPPORTS.

IF A "STOP" SIGN MUST BE REMOVED FOR A WORK OPERATION, A TEMPORARY "STOP" SIGN SHALL BE PLACED PRIOR TO THE SIGN REMOVAL, OR A FLAGGER SHALL BE PROVIDED UNTIL THE SIGN IS REESTABLISHED.


* THE THIRD W20-1 SIGN IS REQUIRED ONLY IF THERE IS AN INTERSECTION BETWEEN THE "ROAD WORK 500 FEET" SIGN AND THE WORK ZONE. ADJUST THE PLACEMENT OF THIS SIGN BASED ON INTERSECTION LOCATION AND OTHER FIELD CONDITIONS.

LEGEND

-  SIGN ON PERMANENT SUPPORT
-  DIRECTION OF TRAFFIC
-  WORK AREA

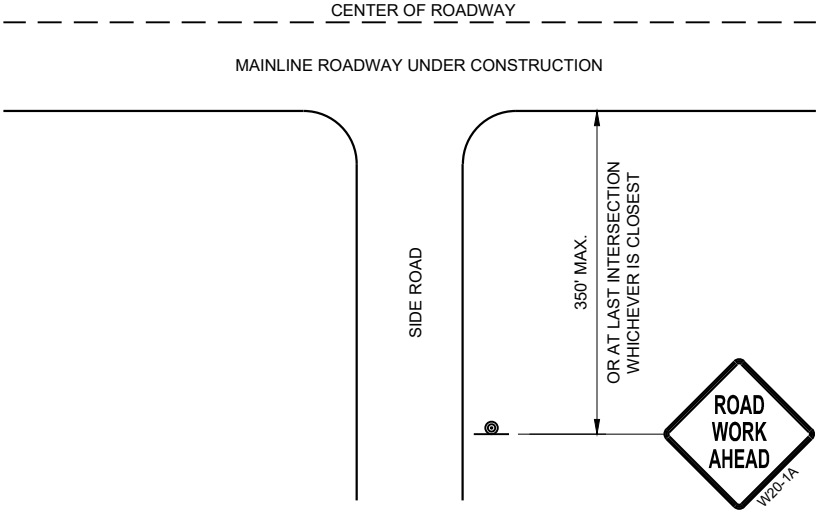

TYPICAL SIDE ROAD APPROACH
WARNING SIGN DETAIL

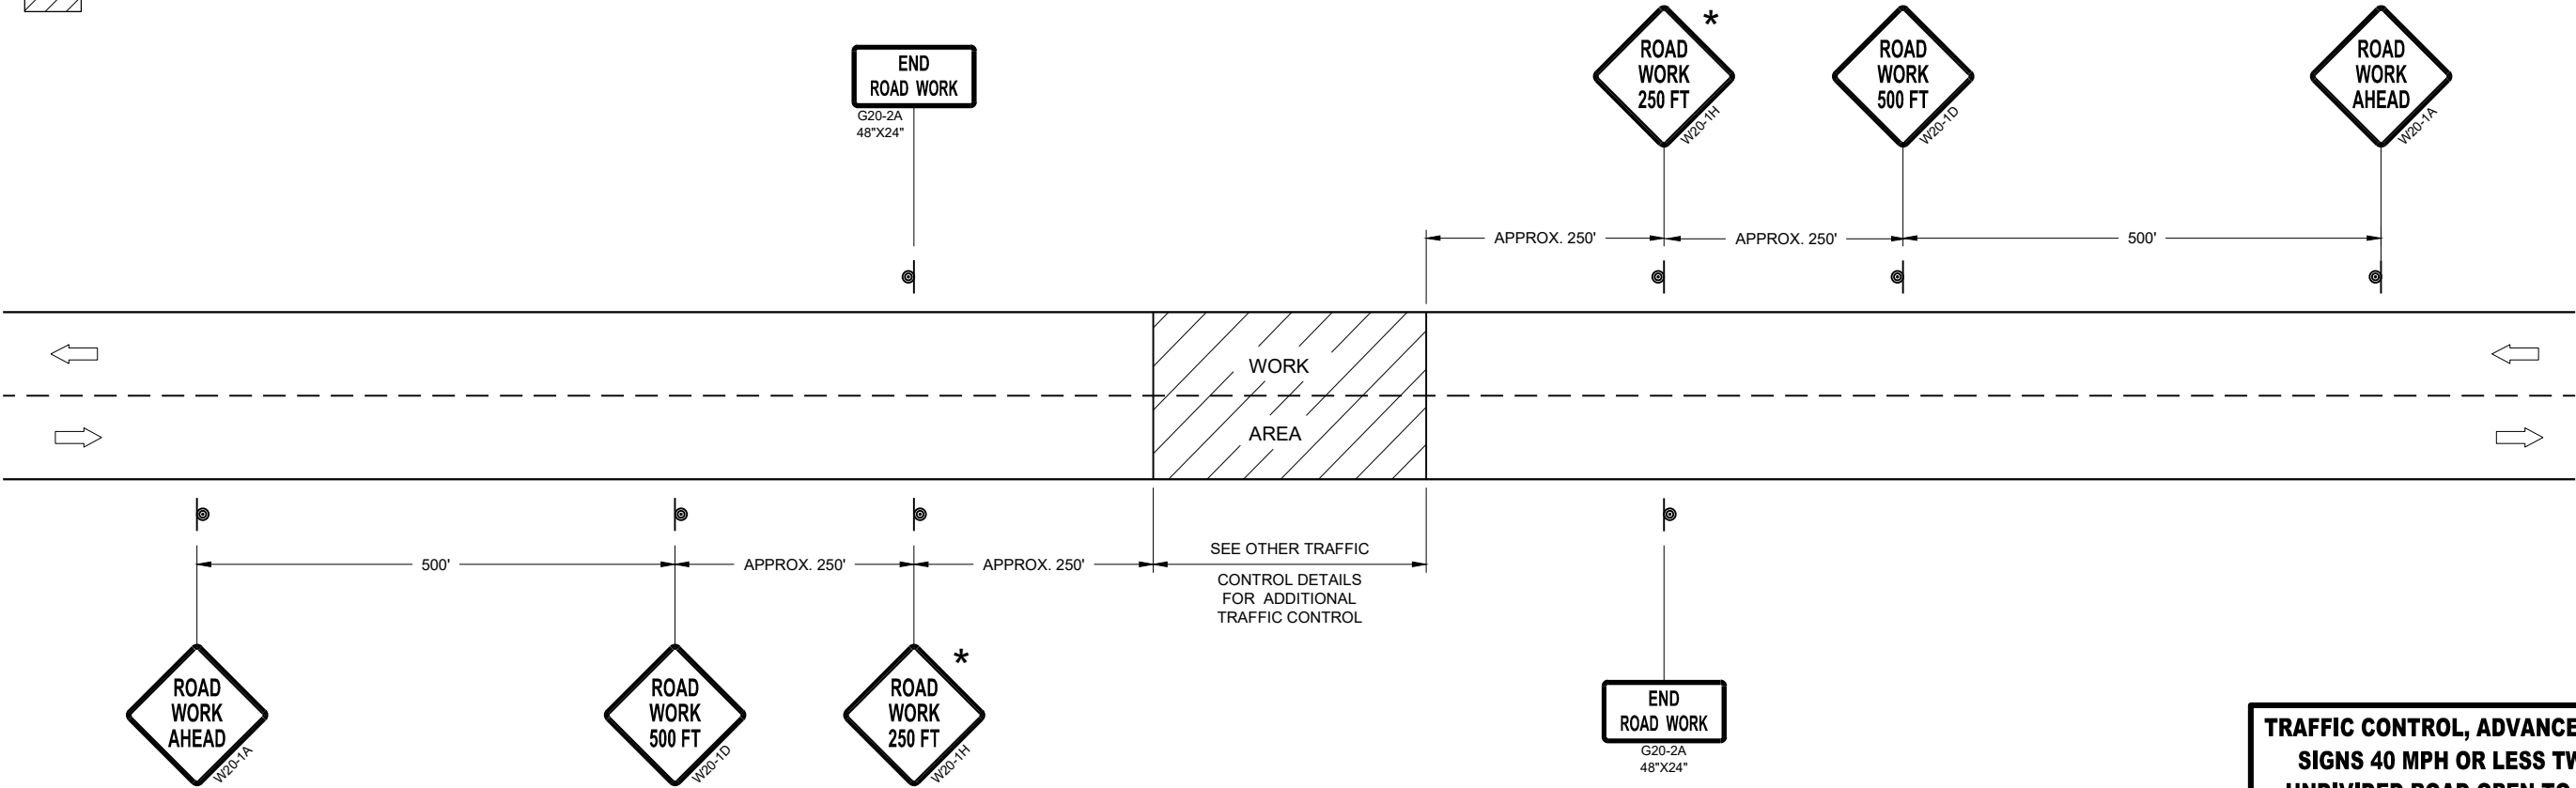









TRAFFIC CONTROL, ADVANCE WARNING SIGNS 40MPH OR LESS

TRAFFIC CONTROL, ADVANCE WARNING
SIGNS 40 MPH OR LESS TWO-WAY
UNDIVIDED ROAD OPEN TO TRAFFIC

STATE OF WISCONSIN
DEPARTMENT OF TRANSPORTATION

APPROVED
July 2018 /S/ Andrew Heidtke
DATE WORK ZONE ENGINEER 151

FHWA

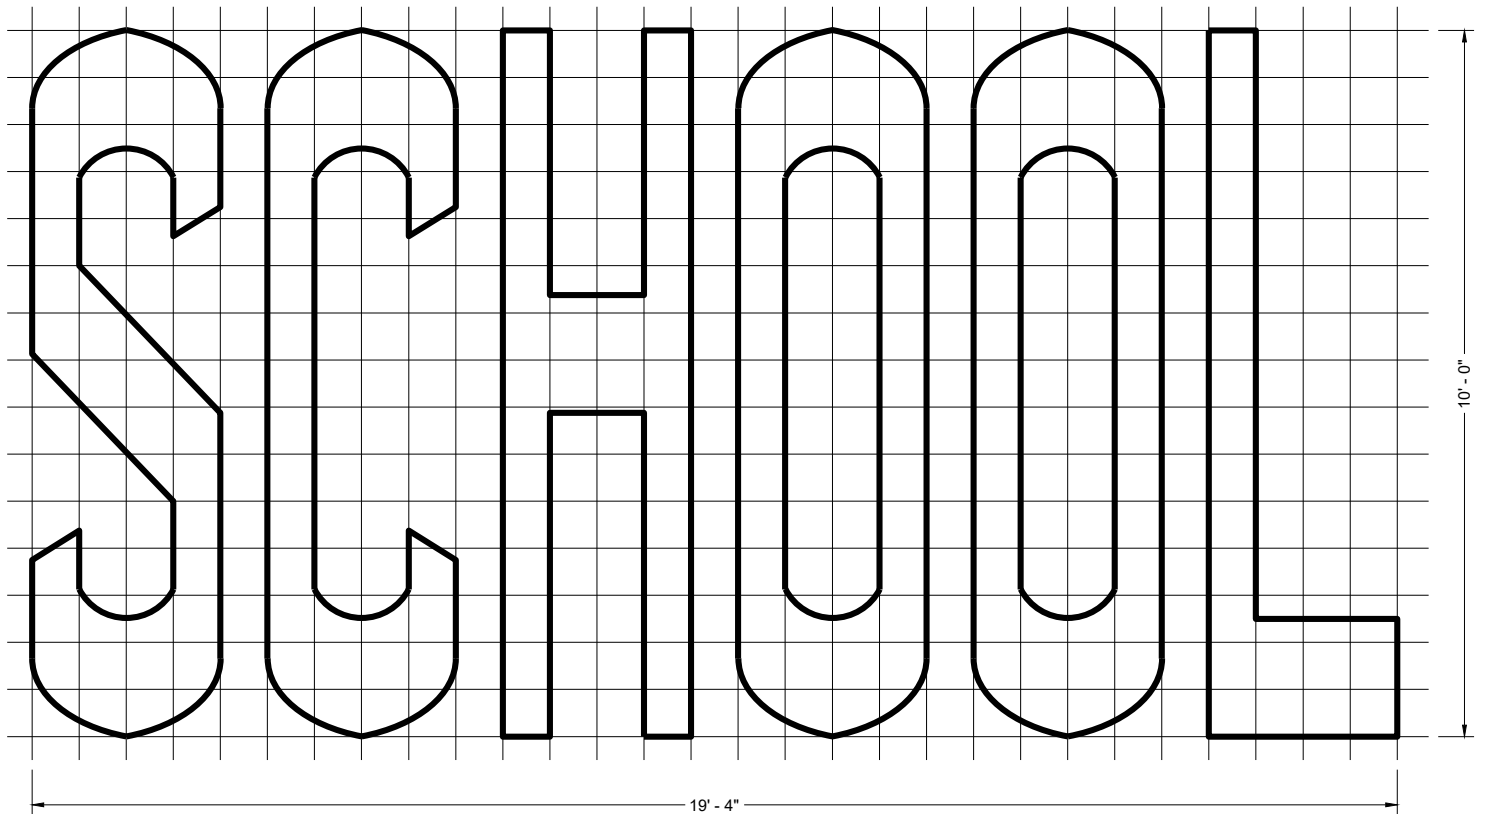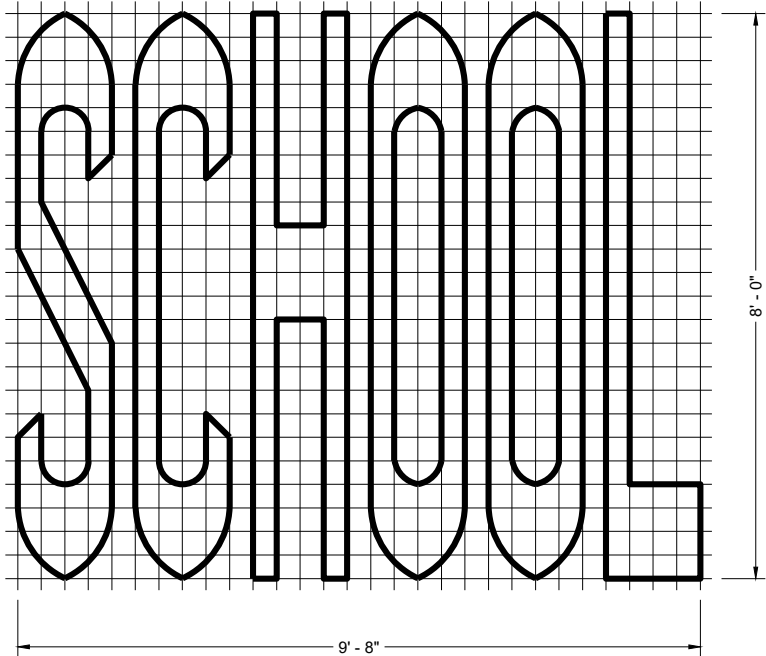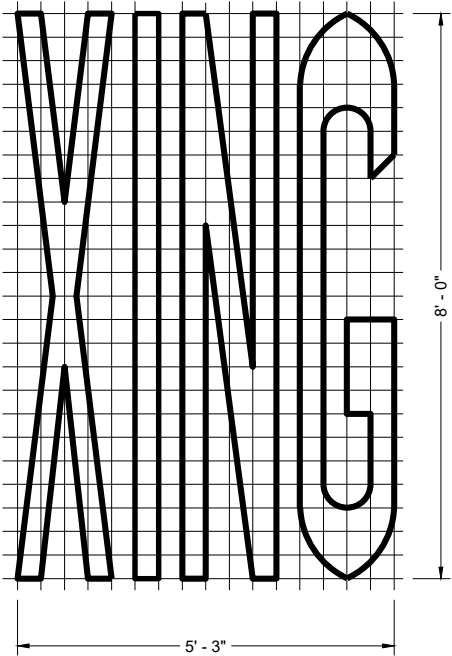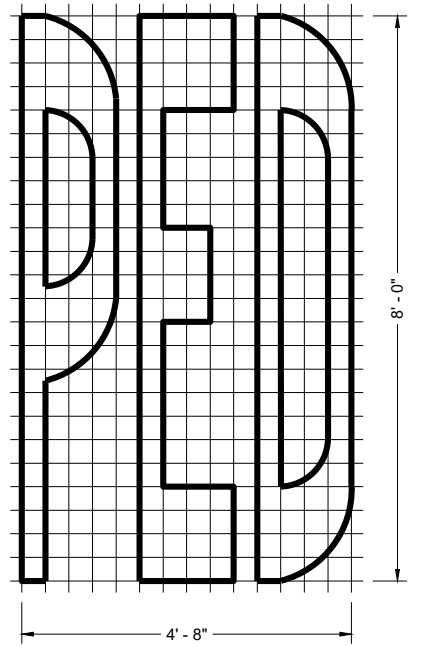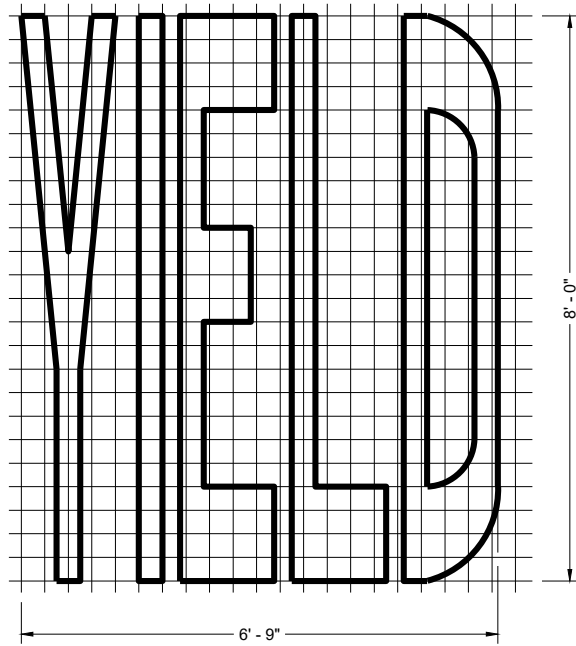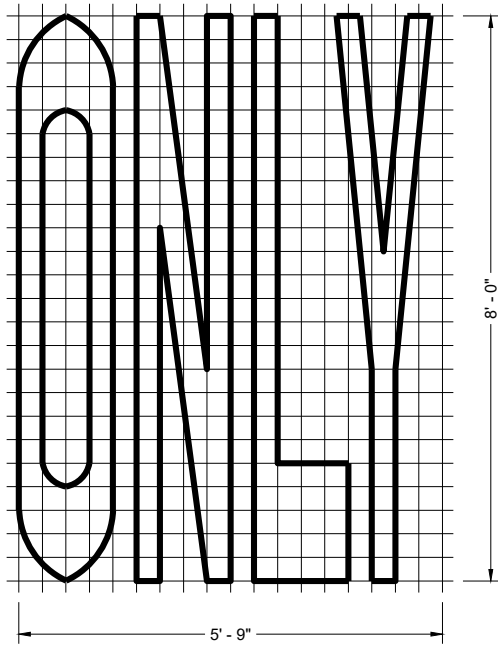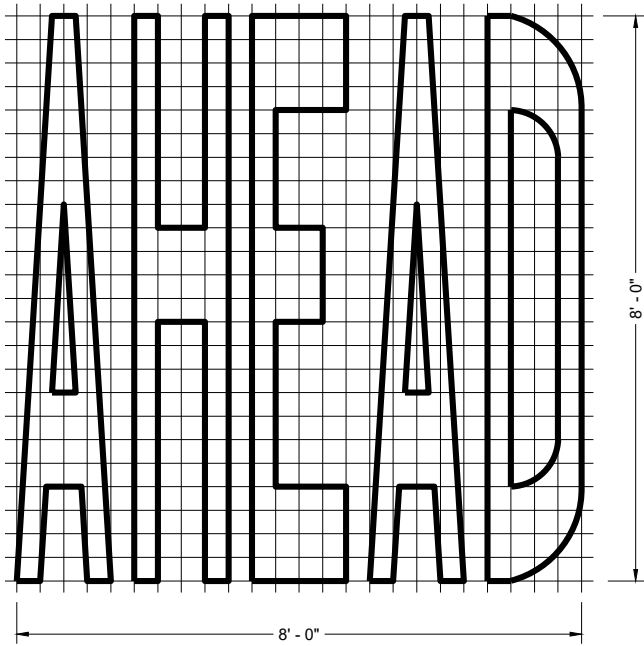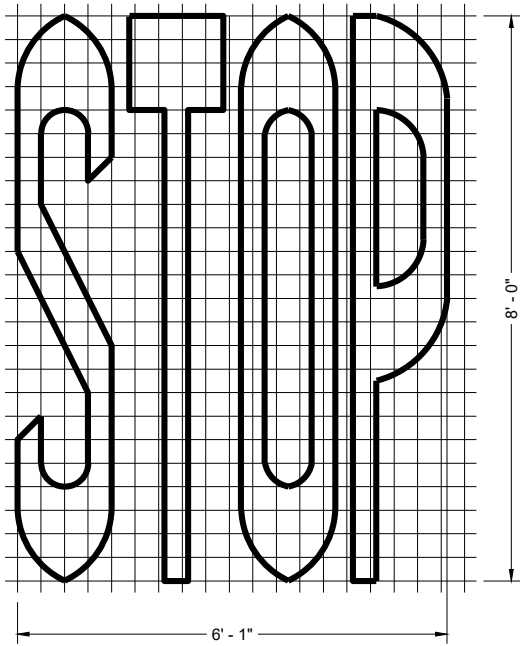

SINGLE LANE

TWO - LANE

GENERAL NOTES


DETAILS OF INSTALLATION, MATERIALS AND WORKMANSHIP NOT SHOWN ON THIS DRAWING SHALL CONFORM TO THE PERTINENT REQUIREMENTS OF THE STANDARD SPECIFICATIONS AND APPLICABLE SPECIAL PROVISIONS.

PAVEMENT MARKING WORDS


STATE OF WISCONSIN
DEPARTMENT OF TRANSPORTATION

APPROVED
November 2024 /S/ Jeannie Silver
DATE STATE SIGNING AND MARKING ENGINEER


FHWA

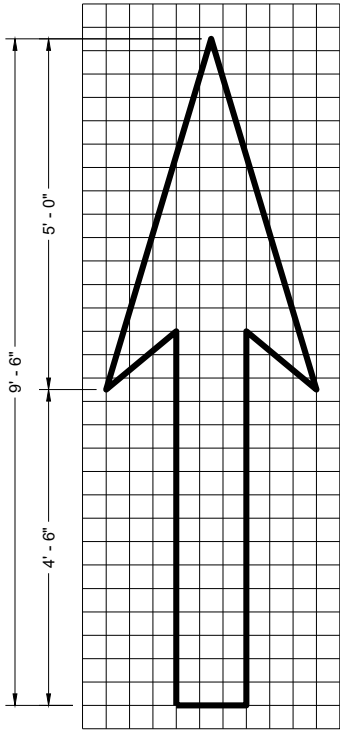


TYPE 1

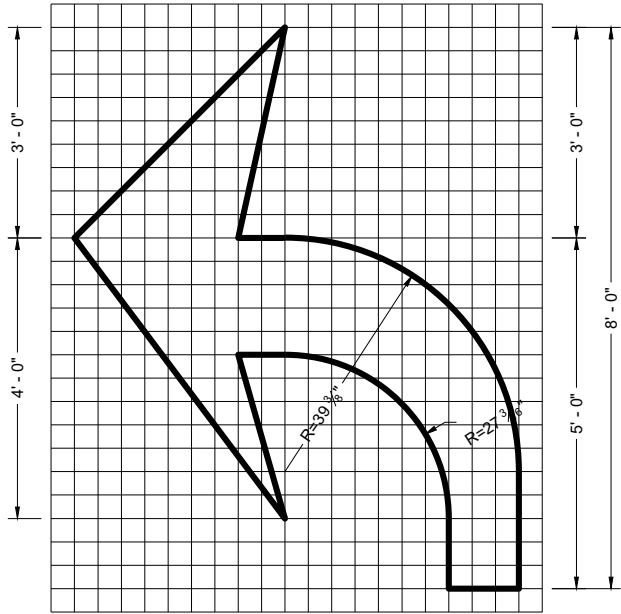


TYPE 2

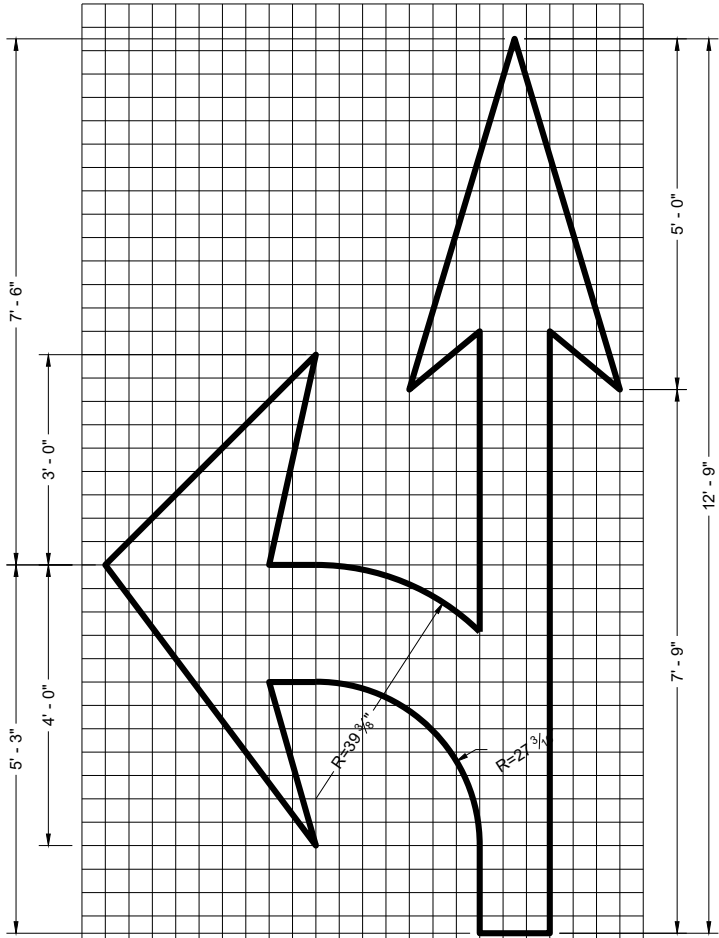


TYPE 3

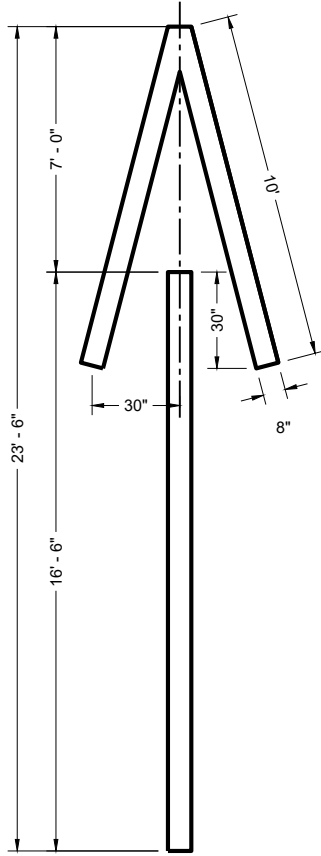


TYPE 4

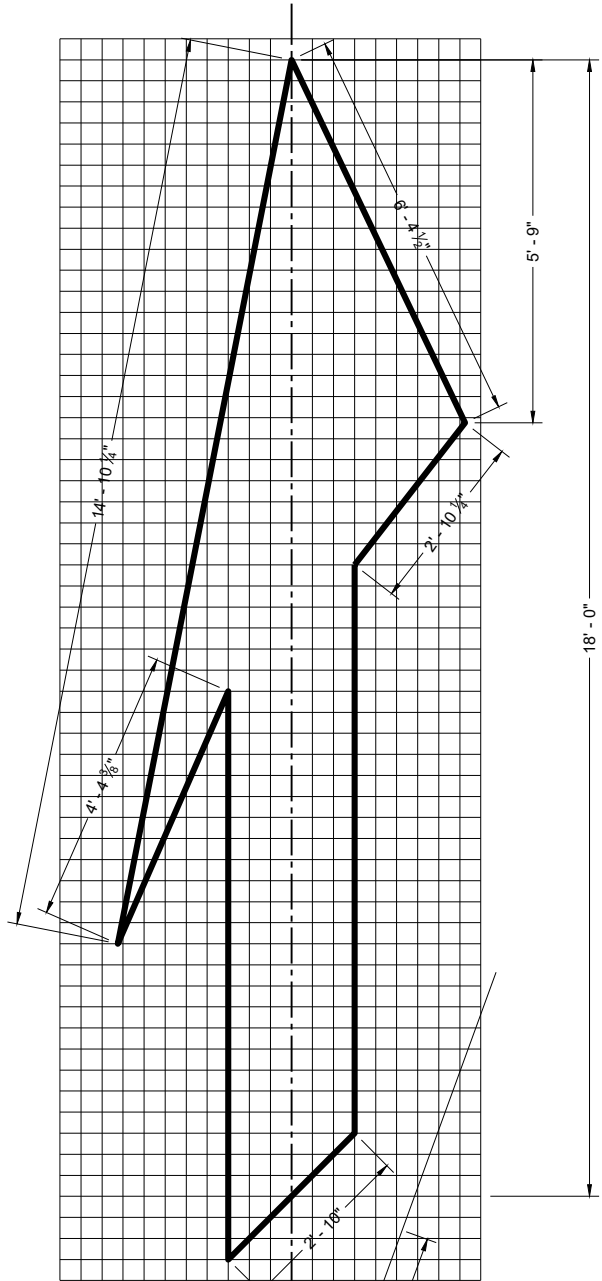

TYPE 5 LANE DROP ARROW

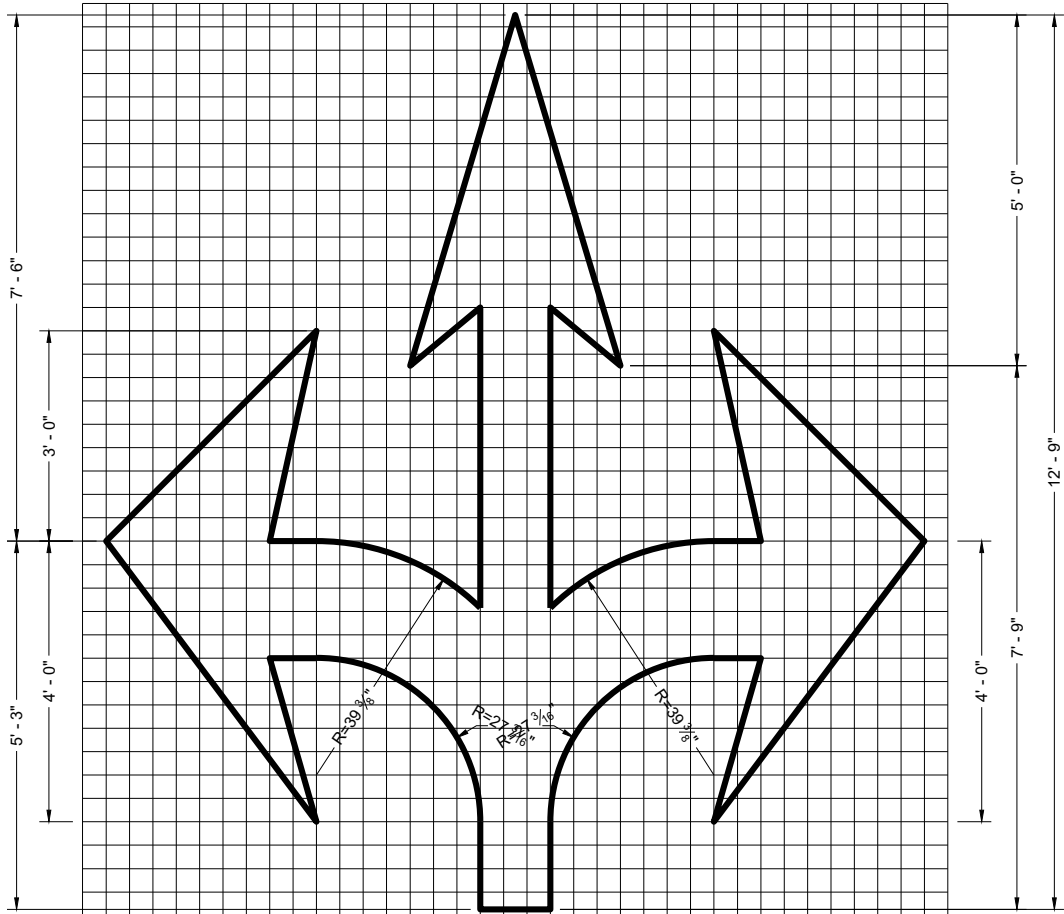

TYPE 6

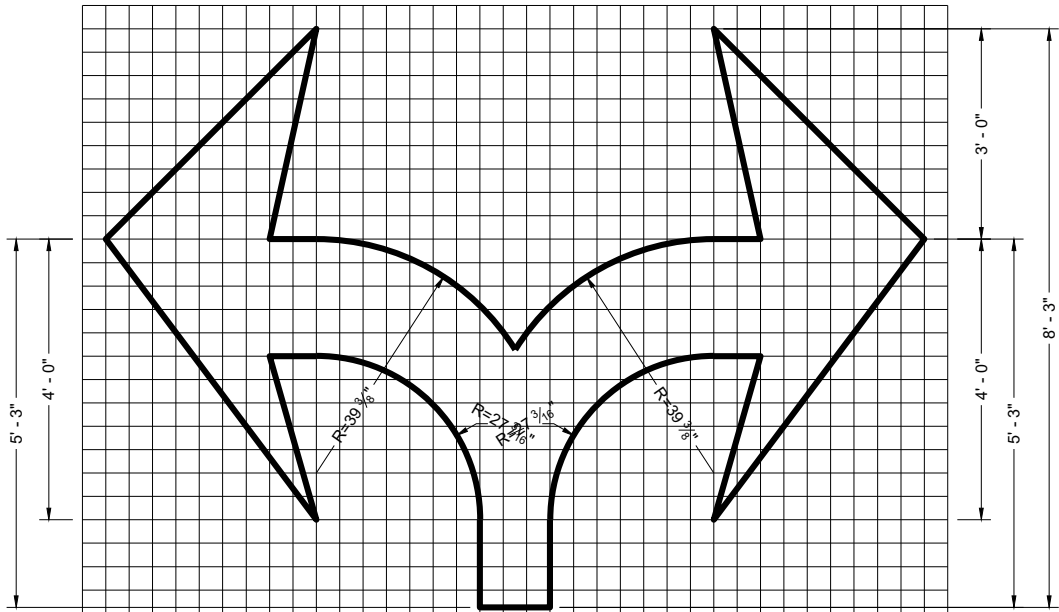

TYPE 7

GENERAL NOTES

DETAILS OF INSTALLATION, MATERIALS AND WORKMANSHIP NOT SHOWN ON THIS DRAWING SHALL CONFORM TO THE PERTINENT REQUIREMENTS OF THE STANDARD SPECIFICATIONS AND APPLICABLE SPECIAL PROVISIONS.

PAVEMENT MARKING ARROWS

STATE OF WISCONSIN
DEPARTMENT OF TRANSPORTATION

APPROVED
November 2024 /S/ Jeannie Silver
DATE STATE SIGNING AND MARKING ENGINEER

FHWA

SDD 15C08-24a




DETAILS OF CONSTRUCTION NOT SHOWN ON THIS DRAWING SHALL CONFORM
TO STANDARD SPECIFICATIONS AND SPECIAL PROVISIONS.

- ## LEGEND

- SDD 15C08-24a**

APPROVED
December 2024
DATE

/S/ Jeannie Silver
Statewide Pavement Marking Engineer

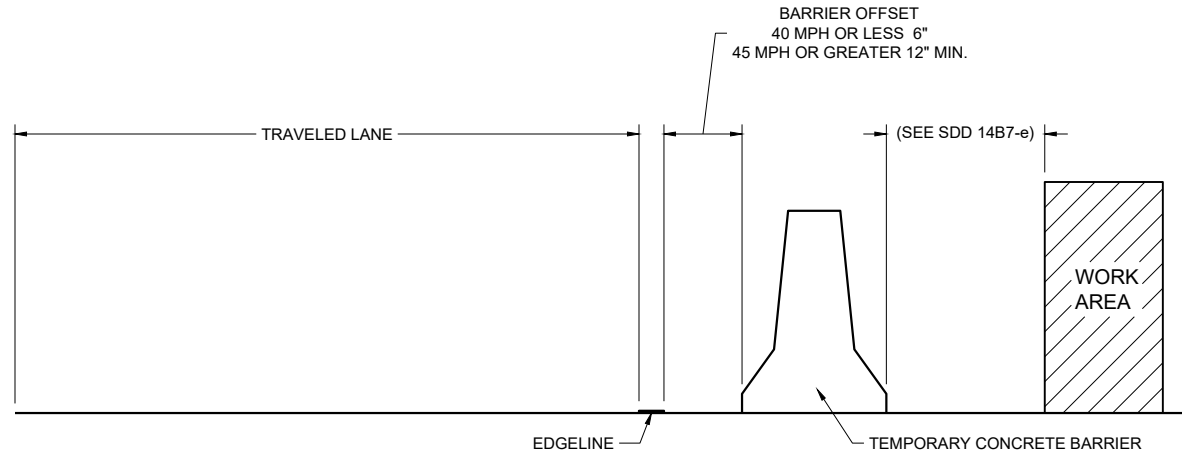

TEMPORARY BARRIER OFFSET FROM EDGE LINE


GENERAL NOTES

DETAILS OF CONSTRUCTION NOT SHOWN ON THIS DRAWING SHALL CONFORM TO STANDARD SPECIFICATIONS AND SPECIAL PROVISIONS.


LEGEND

➡ DIRECTION OF TRAFFIC


* CONFIRM MARKING LINE WIDTH WITH THE MISCELLANEOUS QUANTITIES

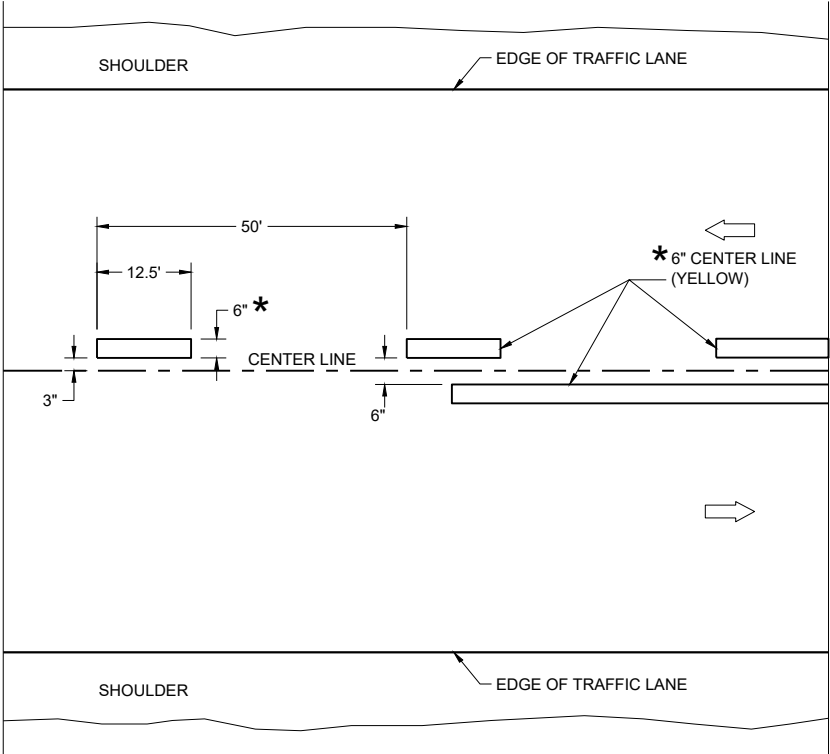

TWO WAY TRAFFIC

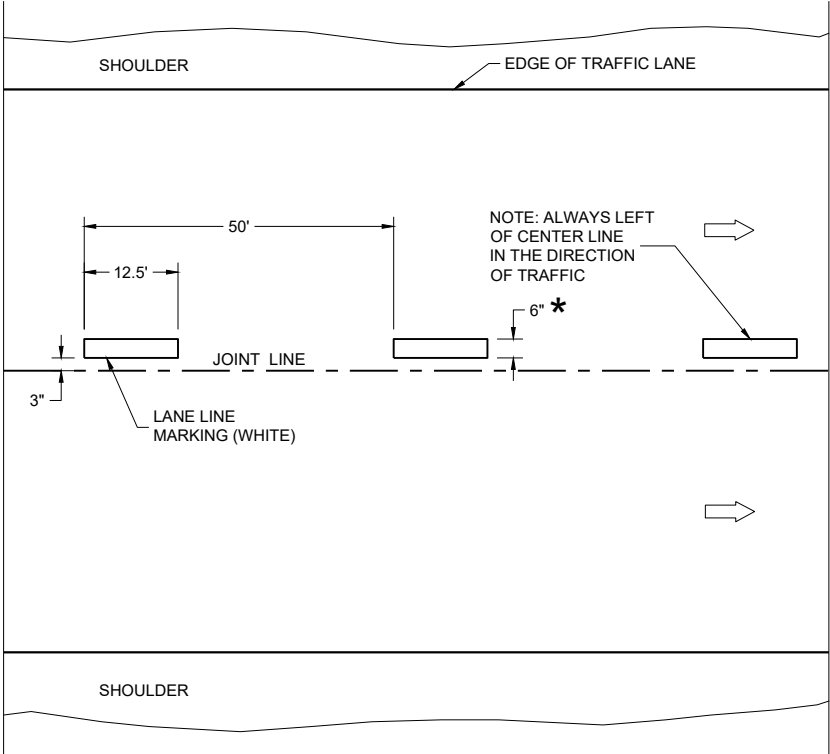


ONE WAY TRAFFIC

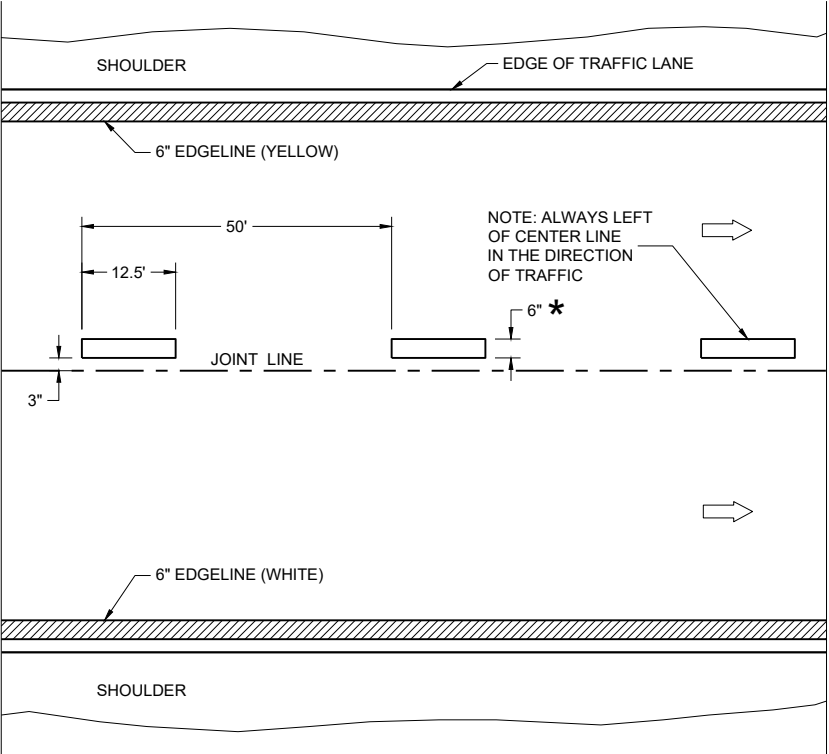

FREEWAYS AND EXPRESSWAYS

TEMPORARY PAVEMENT MARKING

TEMPORARY LONGITUDINAL PAVEMENT MARKING	
STATE OF WISCONSIN DEPARTMENT OF TRANSPORTATION	
APPROVED December 2024 DATE	/S/ Jeannie Silver Statewide Pavement Marking Engineer
FHWA	155

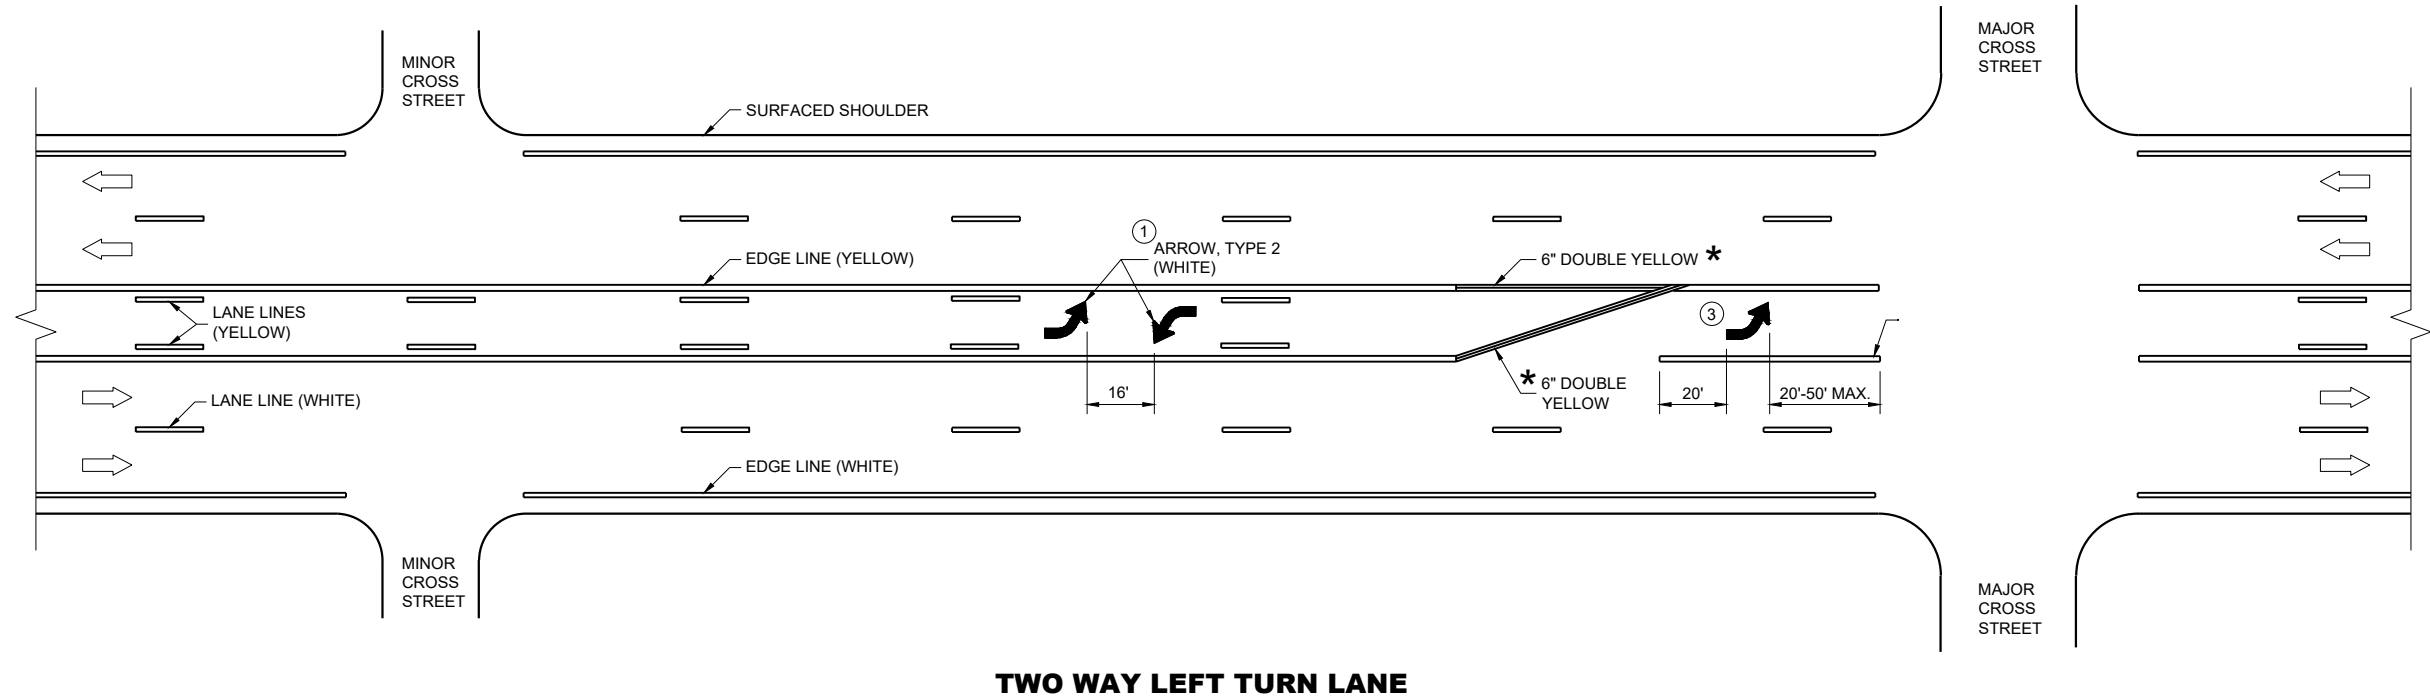

GENERAL NOTES


- ① A SET OF ARROWS IS REQUIRED EVERY 400 FEET OR NEAR INTERSECTIONS OR DRIVEWAYS WITH TURNING TRAFFIC.
- ② 10" WHITE
- ③ TURN BAY LENGTH OF LESS THAN 48' DOES NOT REQUIRE PAVEMENT ARROWS OR TEXT.

➡ DIRECTION OF TRAFFIC

*CONFIRM MARKING LINE WIDTH WITH THE MISCELLANEOUS QUANTITIES




**PAVEMENT MARKING
(TURN LANES)**

STATE OF WISCONSIN
DEPARTMENT OF TRANSPORTATION

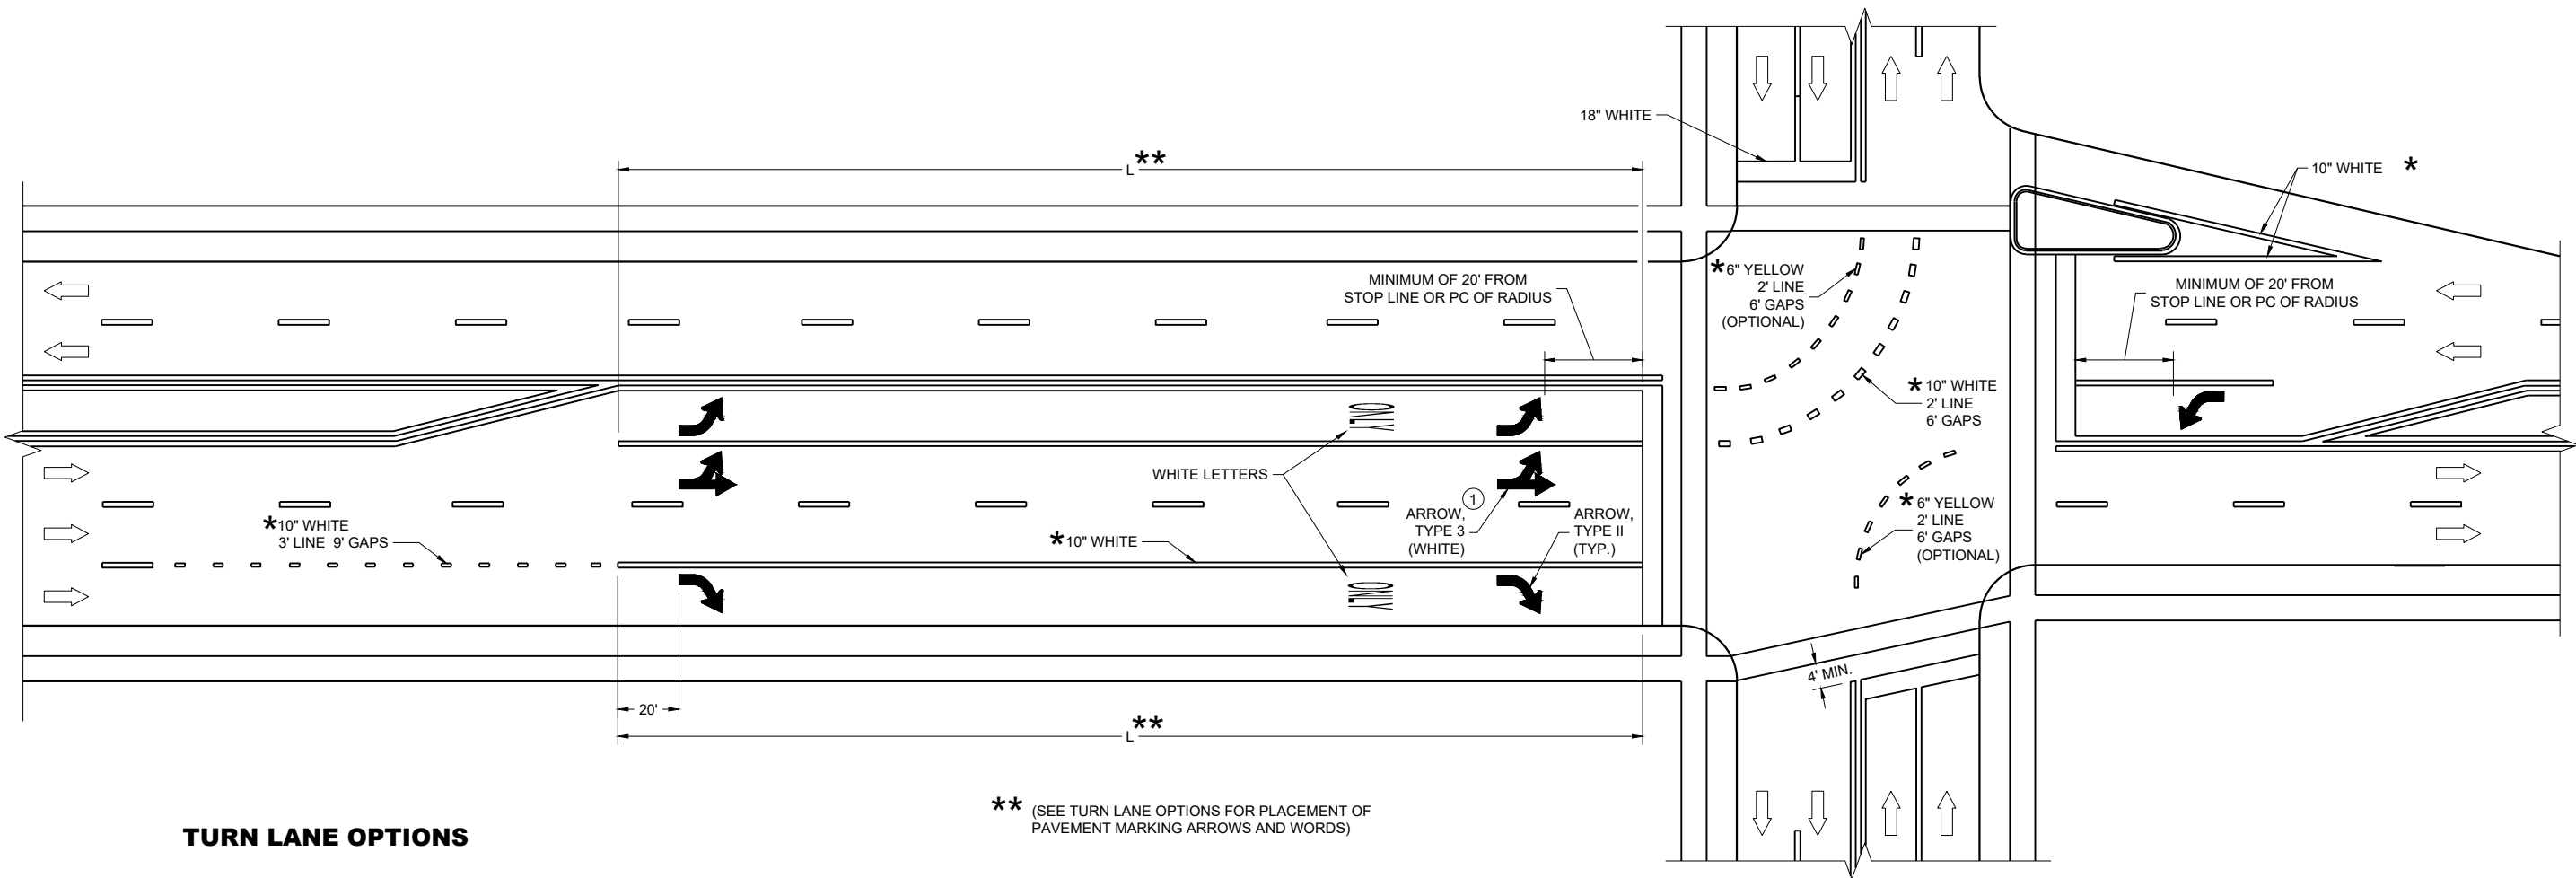

TURN LANE OPTIONS

LENGTH OF TURN BAY (**L**) OF 0 - 47' DOES NOT REQUIRE PAVEMENT MARKING ARROWS OR WORDS

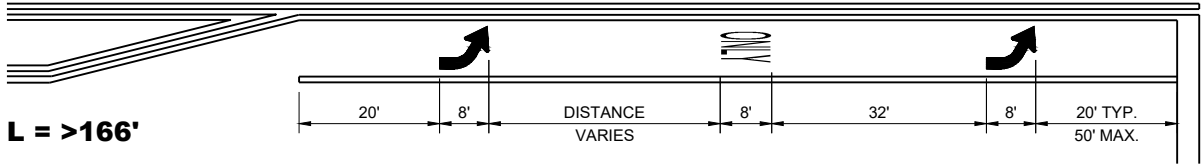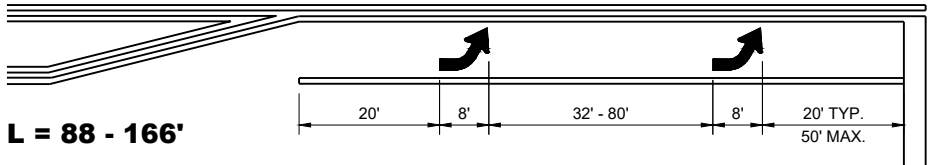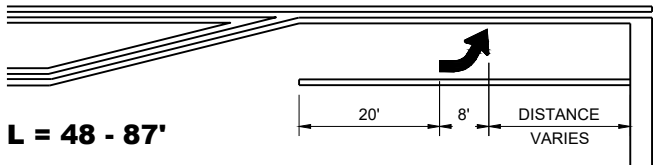

GENERAL NOTES

① QUANTITY AND LOCATION OF TYPE 3 ARROWS ARE THE SAME AS THE TYPE II ARROWS IN THE ADJACENT TURN LANE. FOR TURN LANES WITH A PHYSICAL SEPARATION IN THE SAME DIRECTION OF TRAVEL, THE ARROWS AND "ONLY" MARKING MAY BE ELIMINATED.


➡ DIRECTION OF TRAFFIC

L = LENGTH OF TURN BAY

*CONFIRM MARKING LINE WIDTH WITH THE MISCELLANEOUS QUANTITIES


PAVEMENT MARKING
(TURN LANES)

STATE OF WISCONSIN
DEPARTMENT OF TRANSPORTATION

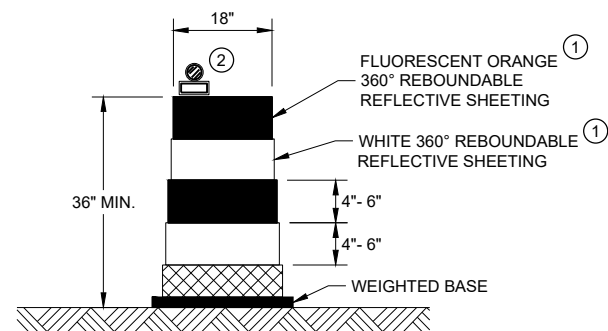


DRUM

BALLAST WIDTHS
RANGE FROM 24"-36"

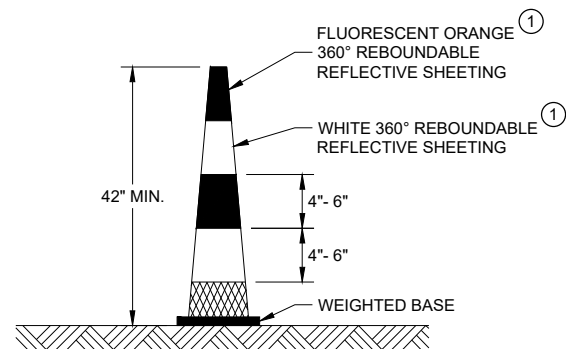


42" CONE

DO NOT USE IN TAPERS
½ SPACING OF DRUMS
BALLAST WIDTHS
RANGE FROM 14"-20"

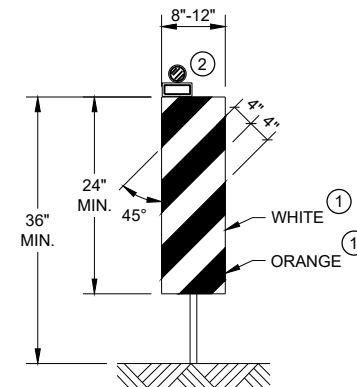


VERTICAL PANEL

THE STRIPES SHALL SLOPE DOWNWARD TO
THE TRAFFIC SIDE FOR CHANNELIZATION.

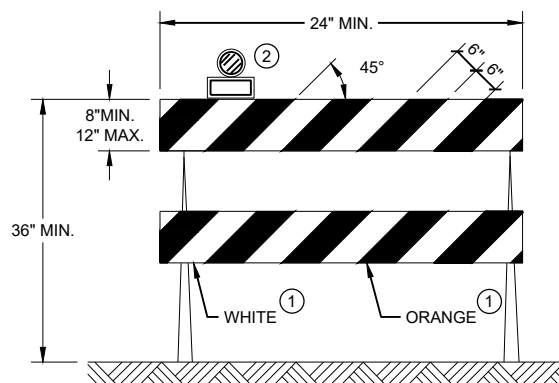

TYPE II BARRICADE

FOR RAILS LESS THAN 36" LONG, 4" WIDE STRIPES
MAY BE USED. ALL STRIPES SHALL SLOPE DOWNWARD
TO THE TRAFFIC SIDE FOR CHANNELIZATION.

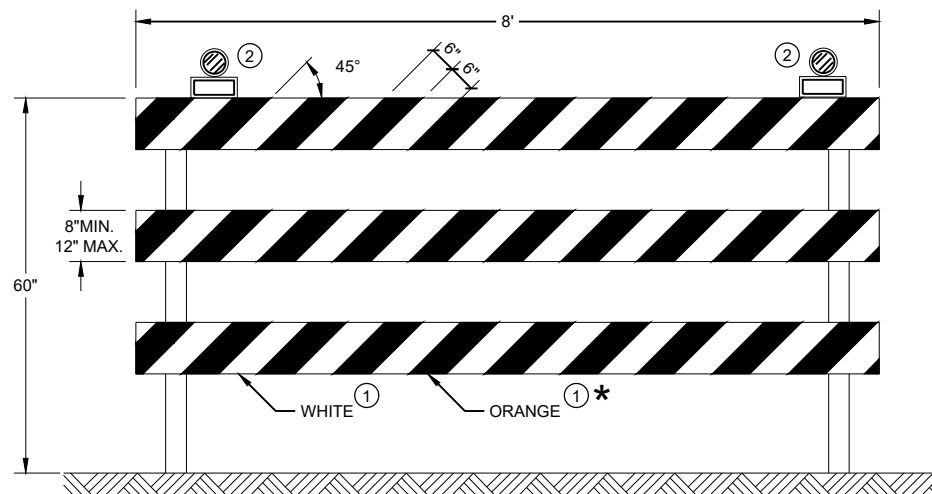

TYPE III BARRICADE

IF SIGN MOUNTED, DO NOT COVER MORE THAN 50% OF THE TOP
TWO RAILS OR 33% OF THE TOTAL AREA OF THE THREE RAILS.

* IF USED FOR A PERMANENT APPLICATION USE RED SHEETING.

GENERAL NOTES

- ① REFLECTIVE SHEETING SHALL FOLLOW THE REQUIREMENTS IN THE APPROVED PRODUCTS LISTING FOR SIGN SHEETING.
- ② LOCATION OF WARNING LIGHTS WHEN SHOWN ON THE PLAN.

CHANNELIZING DEVICES DRUMS, CONES, BARRICADES AND VERTICAL PANELS	
STATE OF WISCONSIN DEPARTMENT OF TRANSPORTATION	
APPROVED November 2022 DATE	/S/ Andrew Heidtke WORK ZONE ENGINEER 158
FHWA	

LEGEND

-  SIGN ON PORTABLE OR PERMANENT SUPPORT
-  TEMPORARY PORTABLE RUMBLE STRIP ARRAY
-  DIRECTION OF TRAFFIC
-  WORK AREA
-  FLAGGER, EQUIPPED WITH STOP/SLOW PADDLE FASTENED ON SUPPORT STAFF

GENERAL NOTES

DETAILS OF TRAFFIC CONTROL DEVICES AND INSTALLATION NOT SHOWN ON THIS DRAWING SHALL CONFORM TO THE PERTINENT REQUIREMENTS OF THE STANDARD SPECIFICATIONS, THE SPECIAL PROVISIONS, AND THE MANUAL ON UNIFORM TRAFFIC CONTROL DEVICES.

ALL SIGNS ARE 48" X 48" UNLESS OTHERWISE NOTED.

"WO" SIGNS ARE THE SAME AS "W" SIGNS EXCEPT THE BACKGROUND IS ORANGE.

THE EXACT NUMBER, LOCATION AND SPACING OF ALL SIGNS, DEVICES, AND LOCATION OF ALL FLAGGERS SHALL BE ADJUSTED TO FIT FIELD CONDITIONS AS APPROVED BY THE ENGINEER.

THE FIRST ADVANCE WARNING SIGN SHOULD TYPICALLY BE LOCATED IN ADVANCE OF THE ANTICIPATED TRAFFIC BACKUP OR QUEUE.

WHEN A SIDE ROAD OR RAMP INTERSECTS THE FACILITY ON WHICH THE WORK IS BEING PERFORMED, ADDITIONAL TRAFFIC CONTROLS SHALL BE PROVIDED AS SPECIFIED IN THE PLANS AND/OR THE SPECIAL PROVISIONS OR AS APPROVED BY THE ENGINEER.

FLAGGING


FLAGGERS SHALL BE IN SIGHT OF EACH OTHER OR IN DIRECT COMMUNICATION AT ALL TIMES. THEY SHALL BE EQUIPPED WITH STOP/SLOW PADDLES FASTENED ON SUPPORT STAFFS. WHEN THE FLAGGING OPERATION IS NOT IN EFFECT REMOVE TEMPORARY PORTABLE RUMBLE STRIPS PRIOR TO COVERING OR REMOVING ALL ADVANCE SIGNING.

- ① FOR MOVING WORK OPERATIONS, POST ADDITIONAL W20-7A FLAGGER SIGNS AT APPROXIMATELY 3,500' INTERVALS IN THE MOVING WORK OPERATION OR AS APPROVED BY THE ENGINEER.
- ② SIGN NOT REQUIRED IF FLAGGING OPERATION OCCURS WITHIN A SIGNED ROAD WORK ZONE AREA.

WHEN THE DISTANCE BETWEEN FLAGGERS EXCEEDS 2 MILES, A PILOT CAR IS REQUIRED. WHEN CURVES REDUCE SIGHT DISTANCE BELOW 400', A PILOT CAR IS REQUIRED.

TEMPORARY PORTABLE RUMBLE STRIPS

- UTILIZE TEMPORARY PORTABLE RUMBLE STRIPS ON ALL FLAGGING OPERATIONS.
- ③ EACH TEMPORARY PORTABLE RUMBLE STRIP ARRAY CONSISTS OF THREE RUMBLE STRIPS PLACED TRANSVERSE ACROSS THE LANE AT THE LOCATIONS SHOWN. WITHIN EACH ARRAY, SPACING BETWEEN RUMBLE STRIPS SHALL BE 15 FEET ON CENTER
- ONLY USE TEMPORARY PORTABLE RUMBLE STRIPS FROM THE APPROVED PRODUCTS LIST.
- INSTALL TEMPORARY RUMBLE STRIPS PER MANUFACTURER'S RECOMMENDATIONS.
- PLACE ADVANCE SIGNING PRIOR TO INSTALLING TEMPORARY RUMBLE STRIPS.
- DO NOT INSTALL TEMPORARY PORTABLE RUMBLE STRIPS ON GRAVEL, MILLED SURFACES, OR ASPHALT THAT HAS BEEN PAVED LESS THAN 12 HOURS.

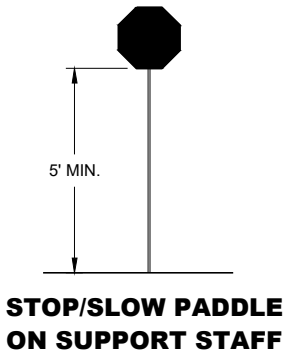


SIGN AND TEMPORARY RUMBLE STRIP ARRAY SPACING TABLE


SPEED LIMIT	SPACING "A"
25-30 MPH	200'
35-40 MPH	350'
45-55 MPH	500'




USE OF W03-4 SIGN IS OPTIONAL. WHEN USED, THIS SIGN SHALL BE LOCATED BETWEEN THE W20-7A AND W20-4A SIGNS, USING SPACING "A".

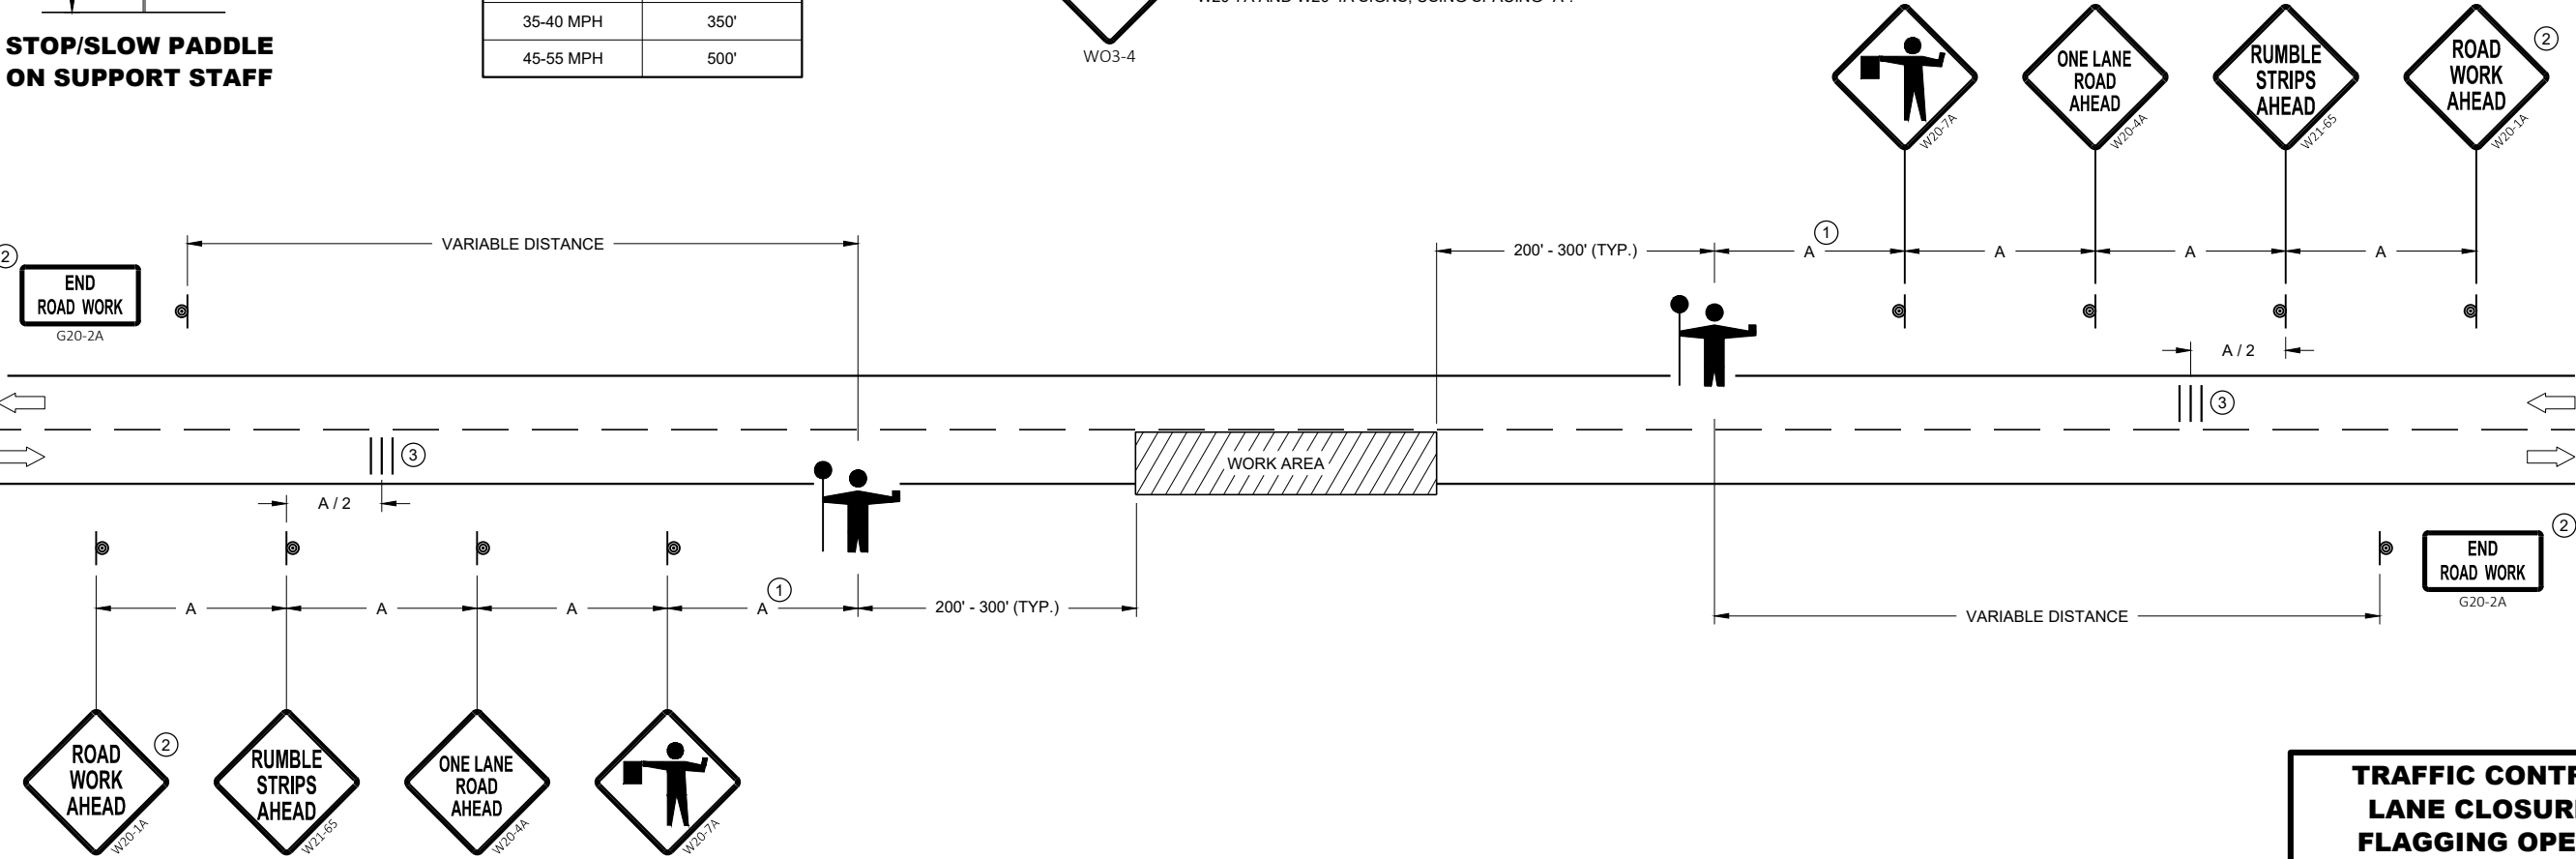


TRAFFIC CONTROL FOR LANE CLOSURE WITH FLAGGING OPERATION	
STATE OF WISCONSIN DEPARTMENT OF TRANSPORTATION	
APPROVED May 2022 DATE	/S/ Andrew Heidtke WORK ZONE ENGINEER 159
FHWA	

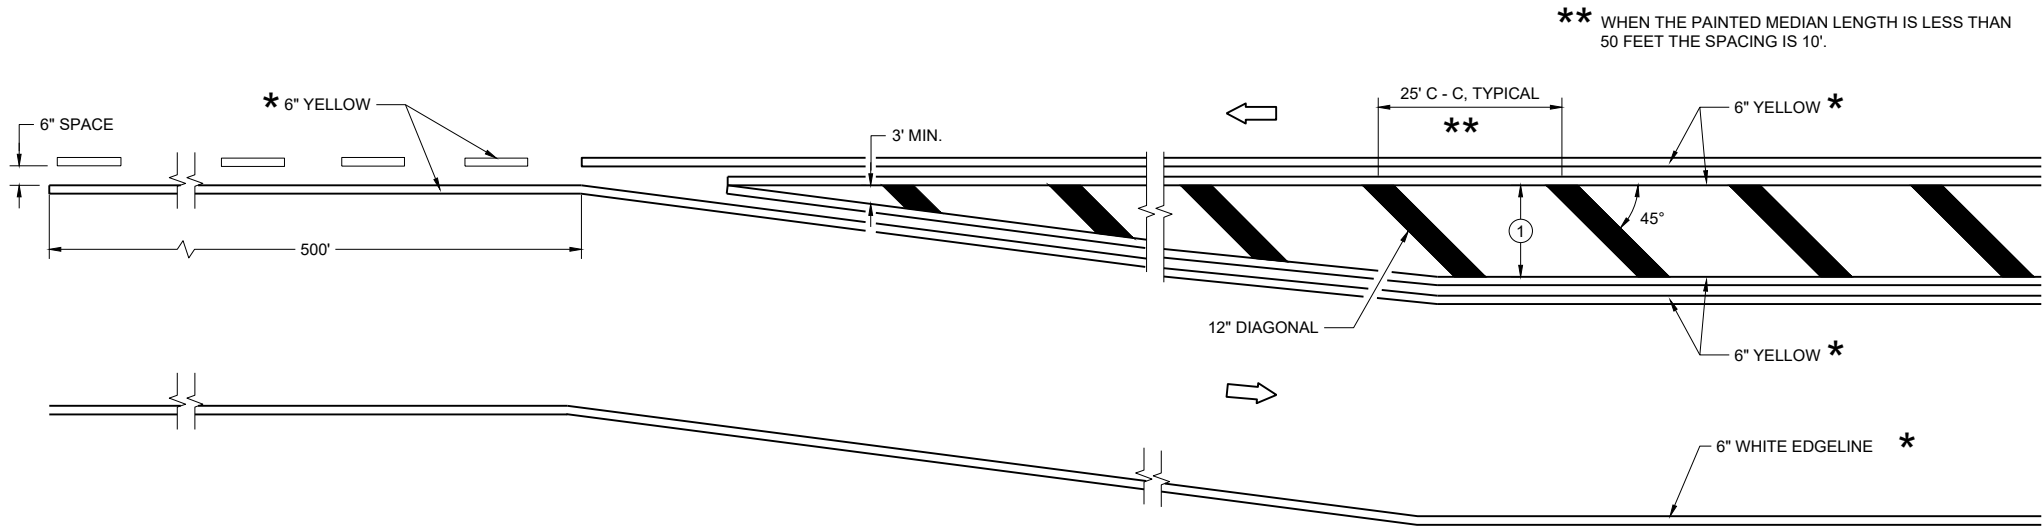

MEDIAN ISLAND DETAIL

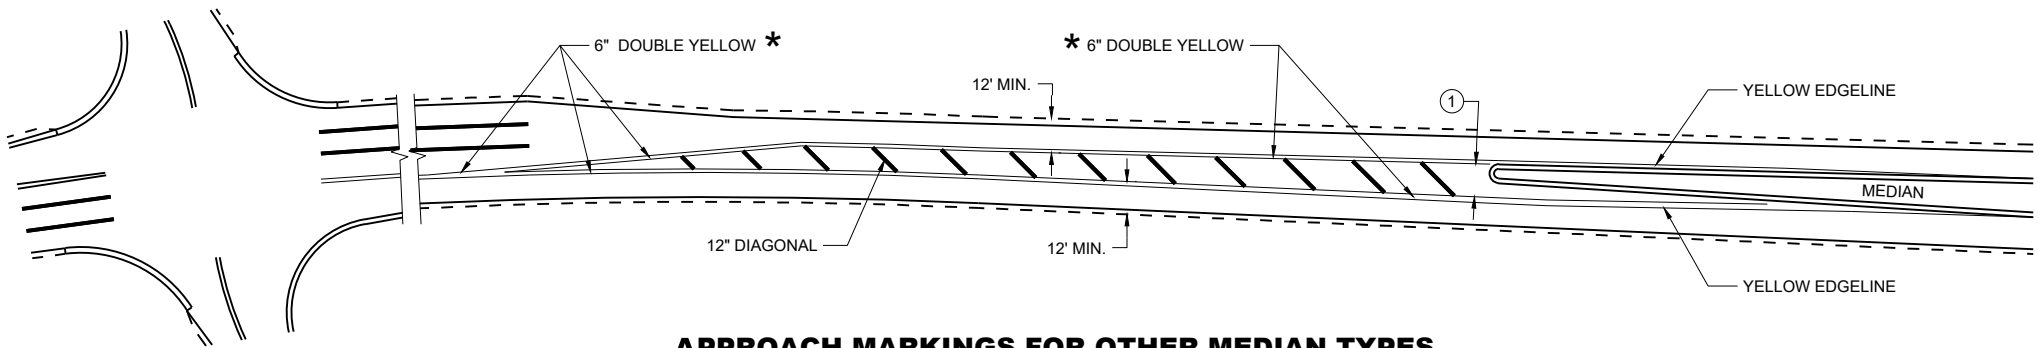

APPROACH MARKINGS FOR OTHER MEDIAN TYPES

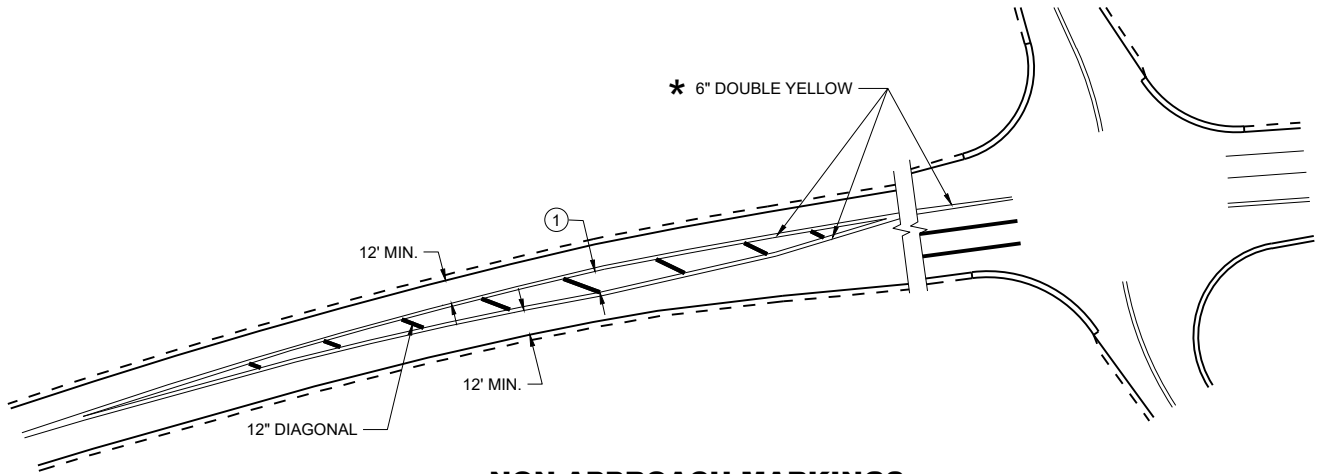

NON-APPROACH MARKINGS

GENERAL NOTES

- ① DIAGONALS ARE OPTIONAL WHEN PAINTED ISLAND IS LESS THAN 6 FEET AT THE WIDEST POINT. OMIT DIAGONALS IF WIDTH IS LESS THAN 4 FEET.

➡ DIRECTION OF TRAVEL

* CONFIRM MARKING LINE WIDTH WITH THE MISCELLANEOUS QUANTITIES

MEDIAN ISLAND
PAVEMENT MARKINGS

STATE OF WISCONSIN
DEPARTMENT OF TRANSPORTATION

APPROVED
August 2024 /S/ Jeannie Silver
DATE Statewide Pavement Marking Engineer

FHWA 160

LEGEND

- V1

LEAD VEHICLE
- V2

MARKING VEHICLE
- V3

SHADOW VEHICLE
- 

TRUCK MOUNTED ATTENUATOR (TMA)
- 

SIGN ON TEMPORARY SUPPORT
- 

DIRECTION OF TRAFFIC

GENERAL NOTES

ALL VEHICLES SHALL BE EQUIPPED WITH TWO 360 DEGREE HIGH INTENSITY YELLOW FLASHING LIGHTS OR STROBE LIGHTS AND OPERATED WITH HEADLIGHTS TURNED ON.

ALL VEHICLES SHALL BE EQUIPPED WITH REAR FACING TYPE B OR C FLASHING ARROW PANEL OPERATING IN CAUTION MODE. SIGNS PLACED ON VEHICLES MUST NOT OBSCURE THE ARROW PANEL.

ALL SIGNS ARE 48" X 48" UNLESS OTHERWISE SPECIFIED.

DISTANCE BETWEEN VEHICLES MAY VARY ACCORDING TO TERRAIN, SIGHT DISTANCE, PAINT DRYING TIME, AND OTHER FACTORS. WHENEVER ADEQUATE STOPPING SIGHT DISTANCE EXISTS TO THE REAR, SHADOW VEHICLES SHOULD MAINTAIN THE MINIMUM DISTANCE FROM THE WORK VEHICLE AND PROCEED AT THE SAME SPEED AS THE WORK VEHICLE. SHADOW VEHICLES SHOULD SLOW DOWN IN ADVANCE OF VERTICAL AND HORIZONTAL CURVES THAT RESTRICT SIGHT DISTANCE.

THE WORK AND SHADOW VEHICLES SHOULD PULL OVER PERIODICALLY TO ALLOW TRAFFIC TO PASS.

WHEN NO WORK ACTIVITY IS TAKING PLACE, REMOVE OR LAY STATIONARY SIGNS AND SUPPORTS FLAT ON THE GRADE WITH


WORKERS SHALL NOT PERFORM WORK FROM ANY SHADOW OR PROTECTION VEHICLES.

UPRIGHTS ORIENTED PARALLEL TO AND DOWNSTREAM FROM TRAFFIC.


CONES SHOULD BE USED BETWEEN THE MARKING AND SHADOW VEHICLE AT 100 FOOT SPACING. CONES MAY BE OMITTED ON PAINTED LINE IF APPROVED BY THE ENGINEER. CONSIDER PAVEMENT MARKING DRY OR CURE TIMES AND TRAFFIC VOLUME.

CONES SHALL BE A MINIMUM OF 28" FOR WET PAVEMENT MARKING .


- ① SIGNS SHALL BE REPEATED APPROXIMATELY EVERY THREE MILES AND AFTER EVERY MAJOR INTERSECTION.
- ② IF CONSTRUCTION WORK ZONE SIGNS ARE IN PLACE, W20-1A OR W21-63 ARE NOT REQUIRED.
- ③ V1 AND V2 CAN BE SWITCHED SO THAT THE MARKER IS THE LEAD VEHICLE.

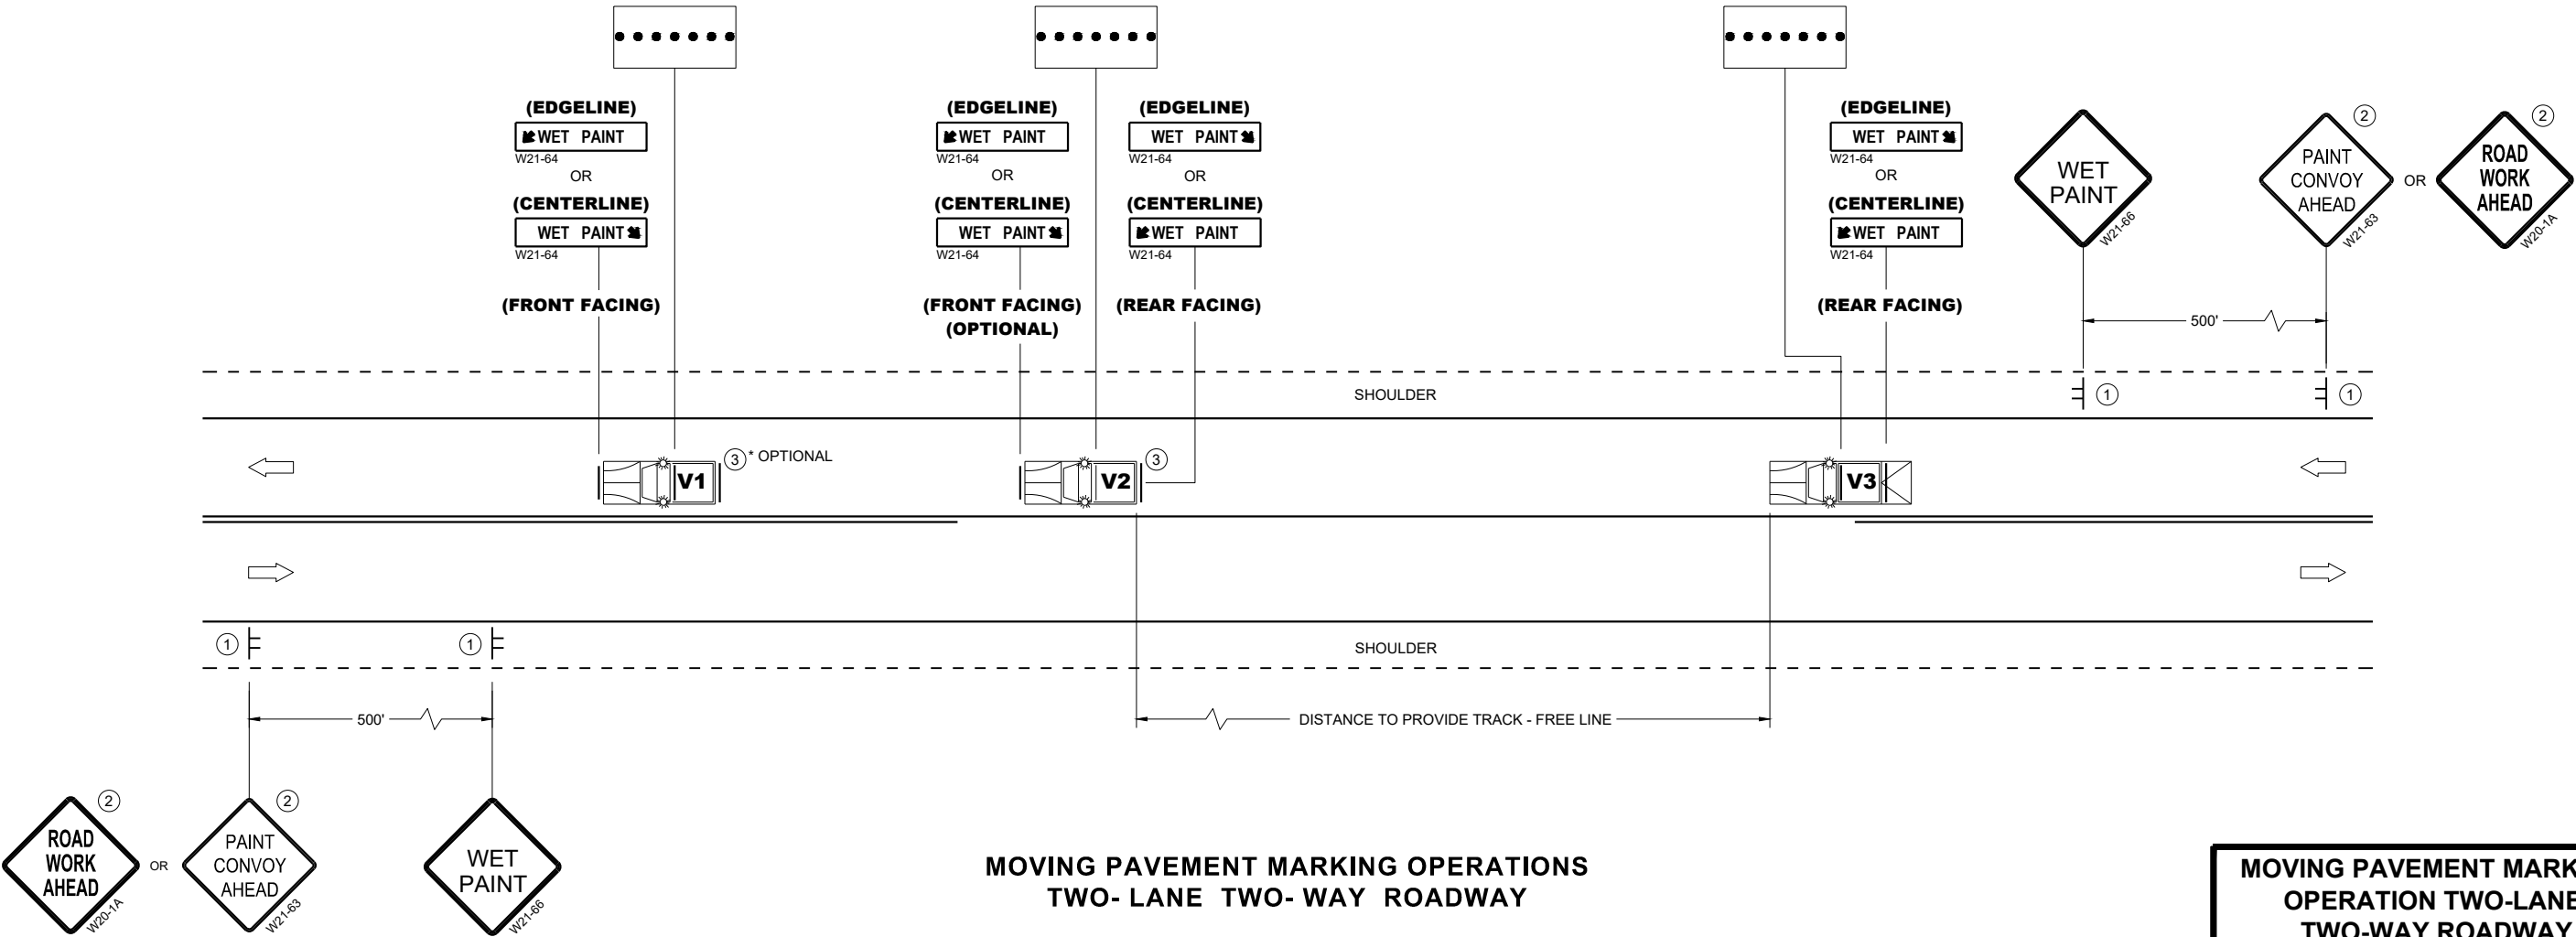


MOVING PAVEMENT MARKING OPERATION TWO-LANE TWO-WAY ROADWAY	
STATE OF WISCONSIN DEPARTMENT OF TRANSPORTATION	
APPROVED November 2025 DATE	/S/ Andrew Heidtke STATE ELECTRICAL ENGINEER
FHWA	

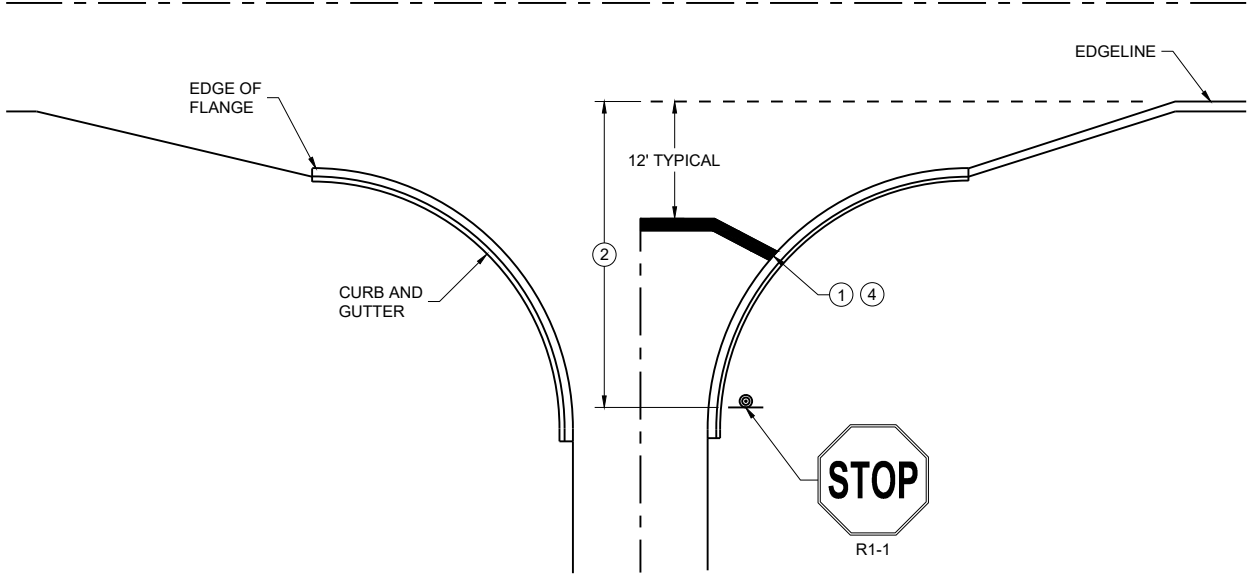


TYPICAL STOP LINE PAVEMENT MARKING
WITH CURB AND GUTTER

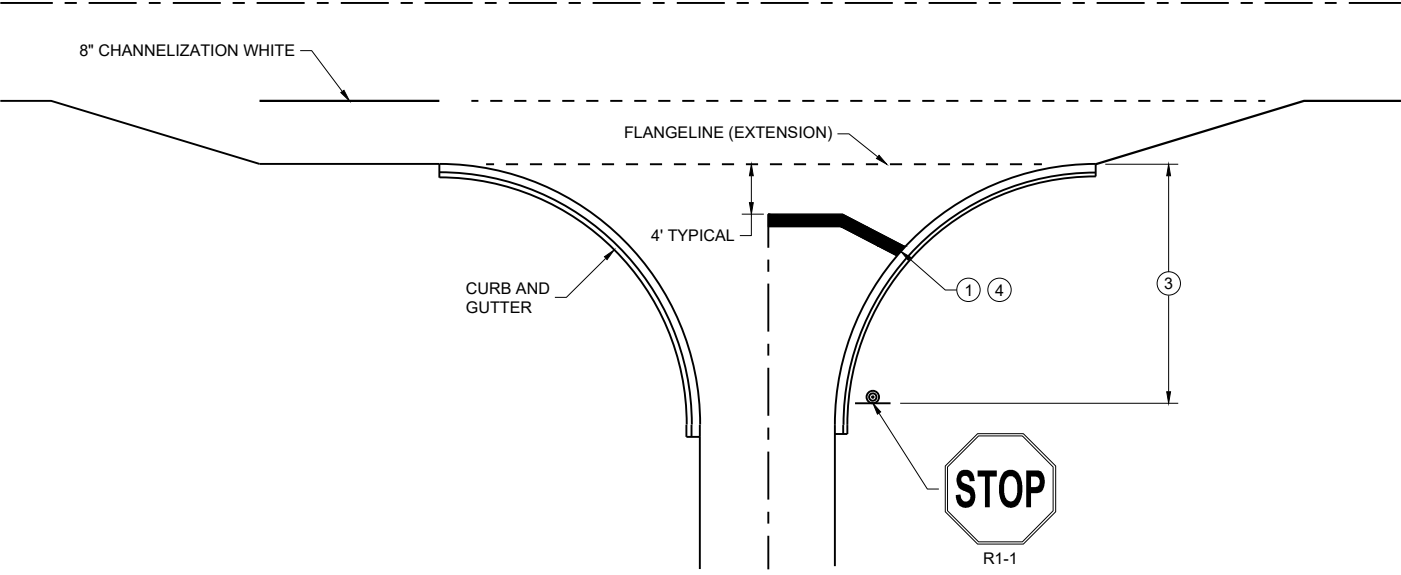

TYPICAL STOP LINE PAVEMENT MARKING
FOR SIDE ROADS WITH RIGHT TURN LANE

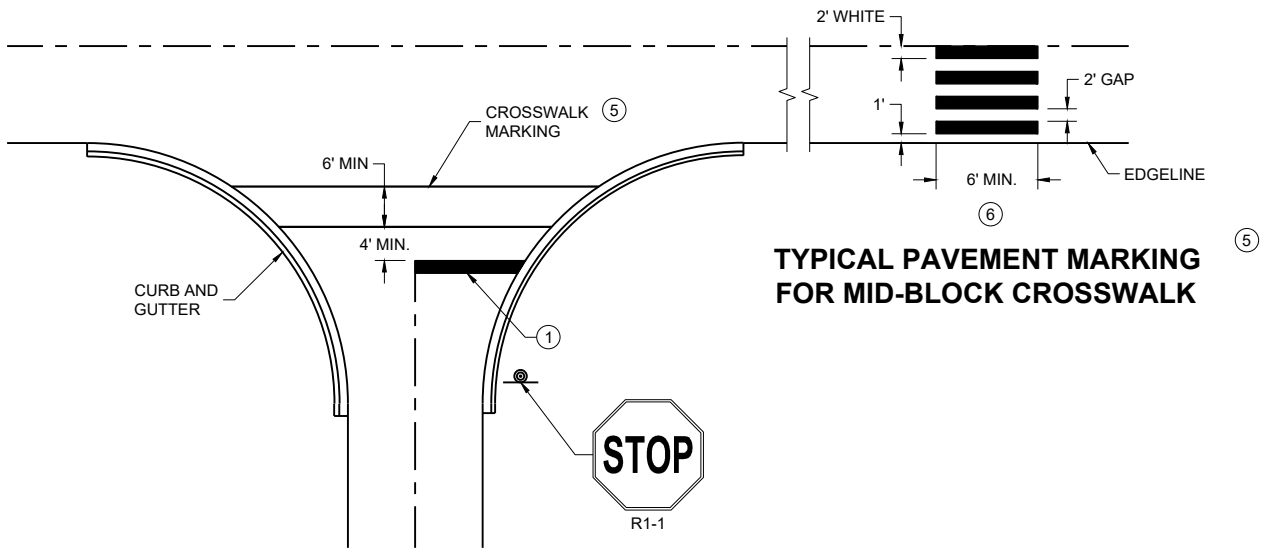

TYPICAL STOP LINE PAVEMENT MARKING FOR
SIDE ROADS WITH CROSSWALK MARKING

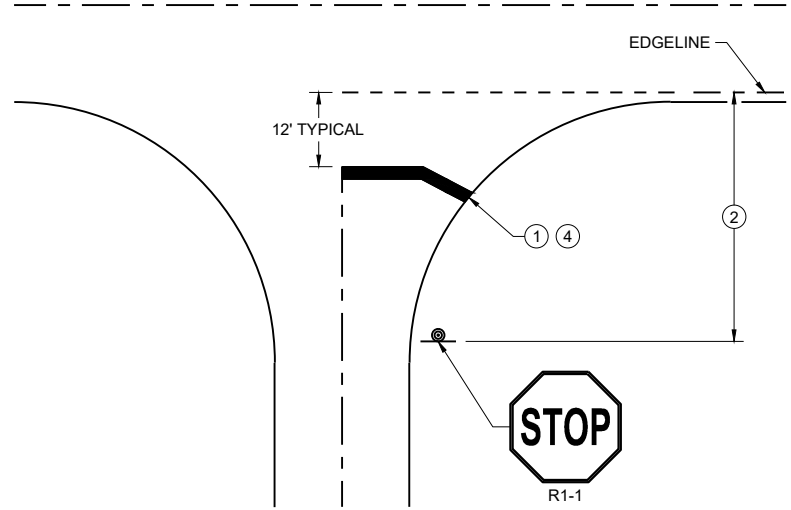

TYPICAL STOP LINE PAVEMENT MARKING
WITHOUT CURB AND GUTTER

GENERAL NOTES

STOP SIGN SHALL BE PLACED A MINIMUM OF 6 FEET TO A MAXIMUM OF 50 FEET FROM THE EDGELINE LOCATION.


- ① 18-INCH STOP LINES MAY BE DELETED OR ADDED BY THE REGION MARKING ENGINEER BASED ON VISIBILITY AND SIGHT LINES.
- ② NO STOP LINE IS REQUIRED IF STOP SIGN IS LESS THAN OR EQUAL TO 40 FEET FROM THE EDGELINE.
- ③ NO STOP LINE IS REQUIRED IF STOP SIGN IS LESS THAN OR EQUAL TO 30 FEET FROM THE FLANGE LINE EXTENSION.
- ④ MOVE CLOSER TO THE EDGE OF TRAVEL LINE AS NEEDED FOR VISIBILITY AND SIGHT LINES (NO CLOSER THAN 4 FEET).
- ⑤ LADDER BAR CROSSWALKS SHOULD ONLY BE USED FOR MID BLOCK CROSSINGS. USE 2 - 6" TRANSVERSE LINES.
- ⑥ POSTED SPEED LIMITS OF 40 MPH OR GREATER USE A MINIMUM WIDTH OF 8' FOR MIDBLOCK CROSSWALKS

STOP LINE AND CROSSWALK
PAVEMENT MARKING


STATE OF WISCONSIN
DEPARTMENT OF TRANSPORTATION

APPROVED
March 2024 /S/ Matthew Rauch
DATE STATE SIGNING AND MARKING
ENGINEER

FHWA

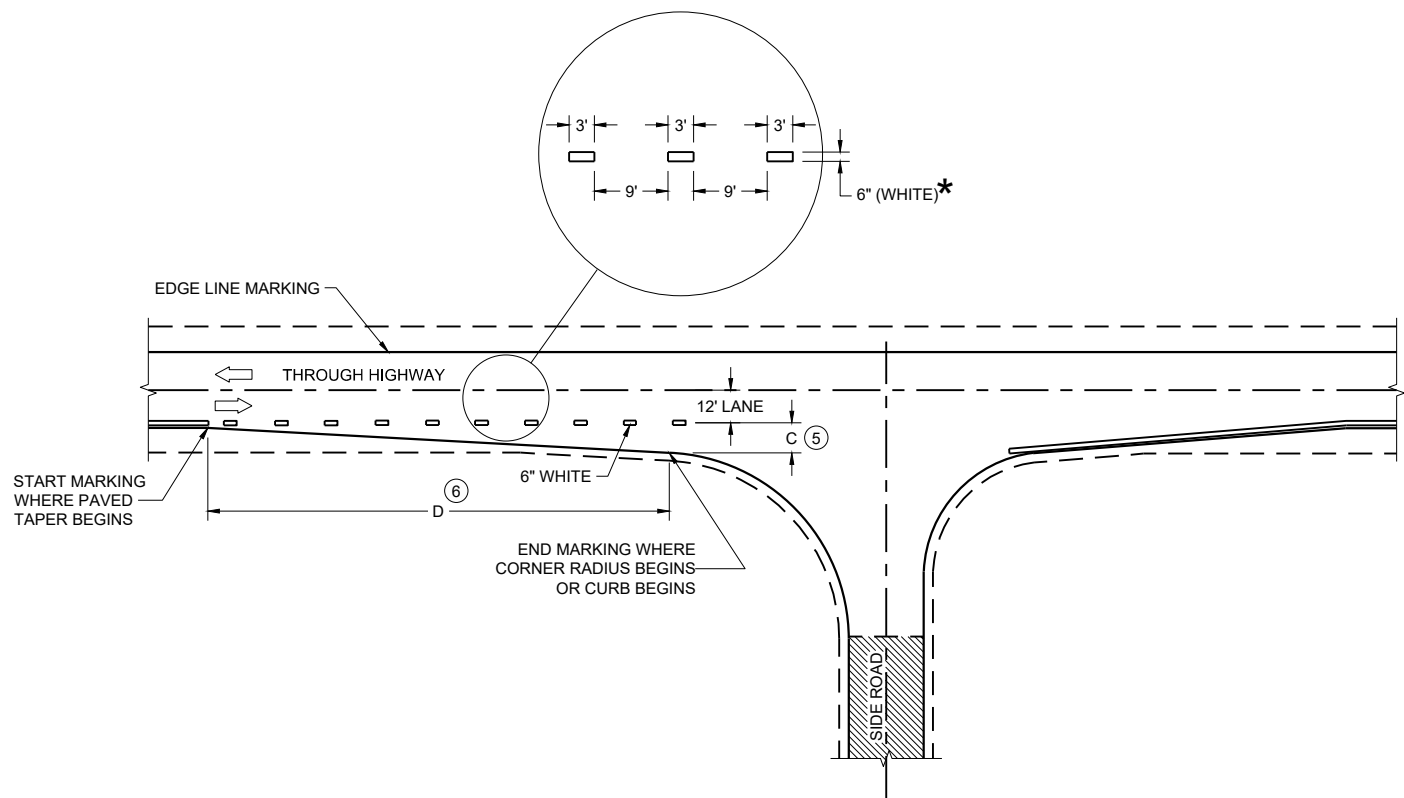

MINOR INTERSECTION

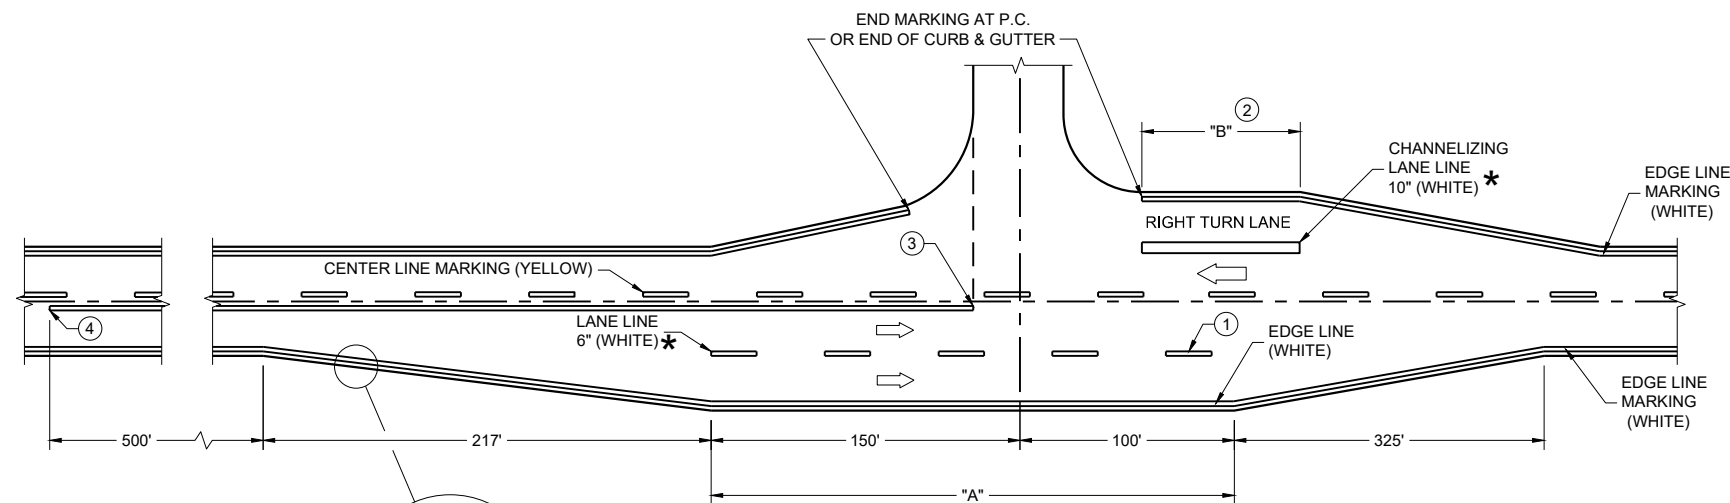

MAJOR INTERSECTIONS
(INTERSECTION WITH FULL RIGHT TURN LANE OR BYPASS LANE)

*CONFIRM MARKING LINE WIDTH WITH THE MISCELLANEOUS QUANTITIES


GENERAL NOTES

OMIT EDGE LINES THROUGH INTERSECTIONS. CONTINUE EDGE LINES THROUGH DRIVEWAYS.

- ① WHEN DISTANCE "A" IS LESS THAN 250 FEET, OMIT LANE LINE.
- ② WHEN DISTANCE "B" IS LESS THAN 100 FEET, OMIT CHANNELIZING LANE LINE.
- ③ BARRIER LINE ENDS AT SIDE ROAD PAVEMENT / SURFACE EDGE EXTENSION.
- ④ BARRIER LINE STARTS 500 FEET PRIOR TO THE BYPASS TAPER.
- ⑤ WHEN DISTANCE "C" IS LESS THAN 4 FEET, OMIT DOTTED EXTENSION.
- ⑥ WHEN DISTANCE "D" IS LESS THAN 50 FEET, OMIT DOTTED EXTENSION.

LEGEND

➡ DIRECTION OF TRAVEL

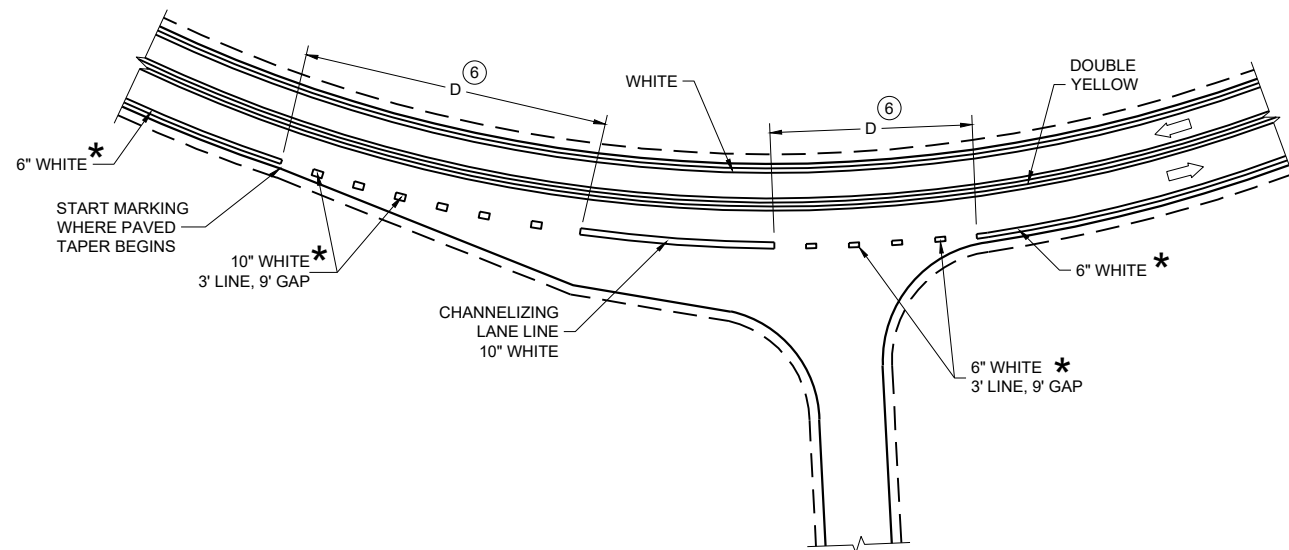

INTERSECTION ON OUTSIDE OF CURVE

PAVEMENT MARKING
(INTERSECTIONS)

STATE OF WISCONSIN
DEPARTMENT OF TRANSPORTATION

LEGEND

-  SIGN ON PERMANENT SUPPORT
-  TRAFFIC CONTROL DRUM
-  DIRECTION OF TRAFFIC
-  WORK ZONE

GENERAL NOTES

ALL SIGNS ARE 48"X48" UNLESS OTHERWISE NOTED. IF NECESSARY DUE TO SPACE CONSTRAINTS IN URBAN AREAS, 36" X 36" SIGNS MAY BE USED IF APPROVED BY THE REGIONAL TRAFFIC UNIT.

"WO" SIGN IS THE SAME AS "W" SIGN EXCEPT THE BACKGROUND IS ORANGE.


ANY SIGNS TEMPORARY OR EXISTING, WHICH CONFLICT WITH THE TRAFFIC CONTROL "IN USE" SHALL BE REMOVED OR COVERED AS NEEDED AND AS APPROVED BY THE ENGINEER.

THE EXACT NUMBER, LOCATION, AND SPACING OF ALL SIGNS AND DEVICES SHALL BE ADJUSTED TO FIT FIELD CONDITIONS AS APPROVED BY THE ENGINEER.

CHANNELIZING DEVICES PLACED ADJACENT TO WORK AREA SHALL BE PULLED BACK FROM THE TRAVEL LANE WHEN WORK IS NOT IN PROGRESS.

SIGNS THAT WILL BE IN PLACE LESS THAN 7 CONTINUOUS DAYS AND NIGHTS MAY BE MOUNTED ON PORTABLE SUPPORTS.

W20-1A AND G20-2A SIGNS ARE NOT REQUIRED IF THE WORK AREA IS WITHIN A LARGER WORK ZONE WHERE THESE SIGNS ARE ALREADY PRESENT. G20-2A SIGNS MAY ALSO BE OMITTED IF DURATION OF WORK IS LESS THAN 7 CONTINUOUS DAYS AND NIGHTS.

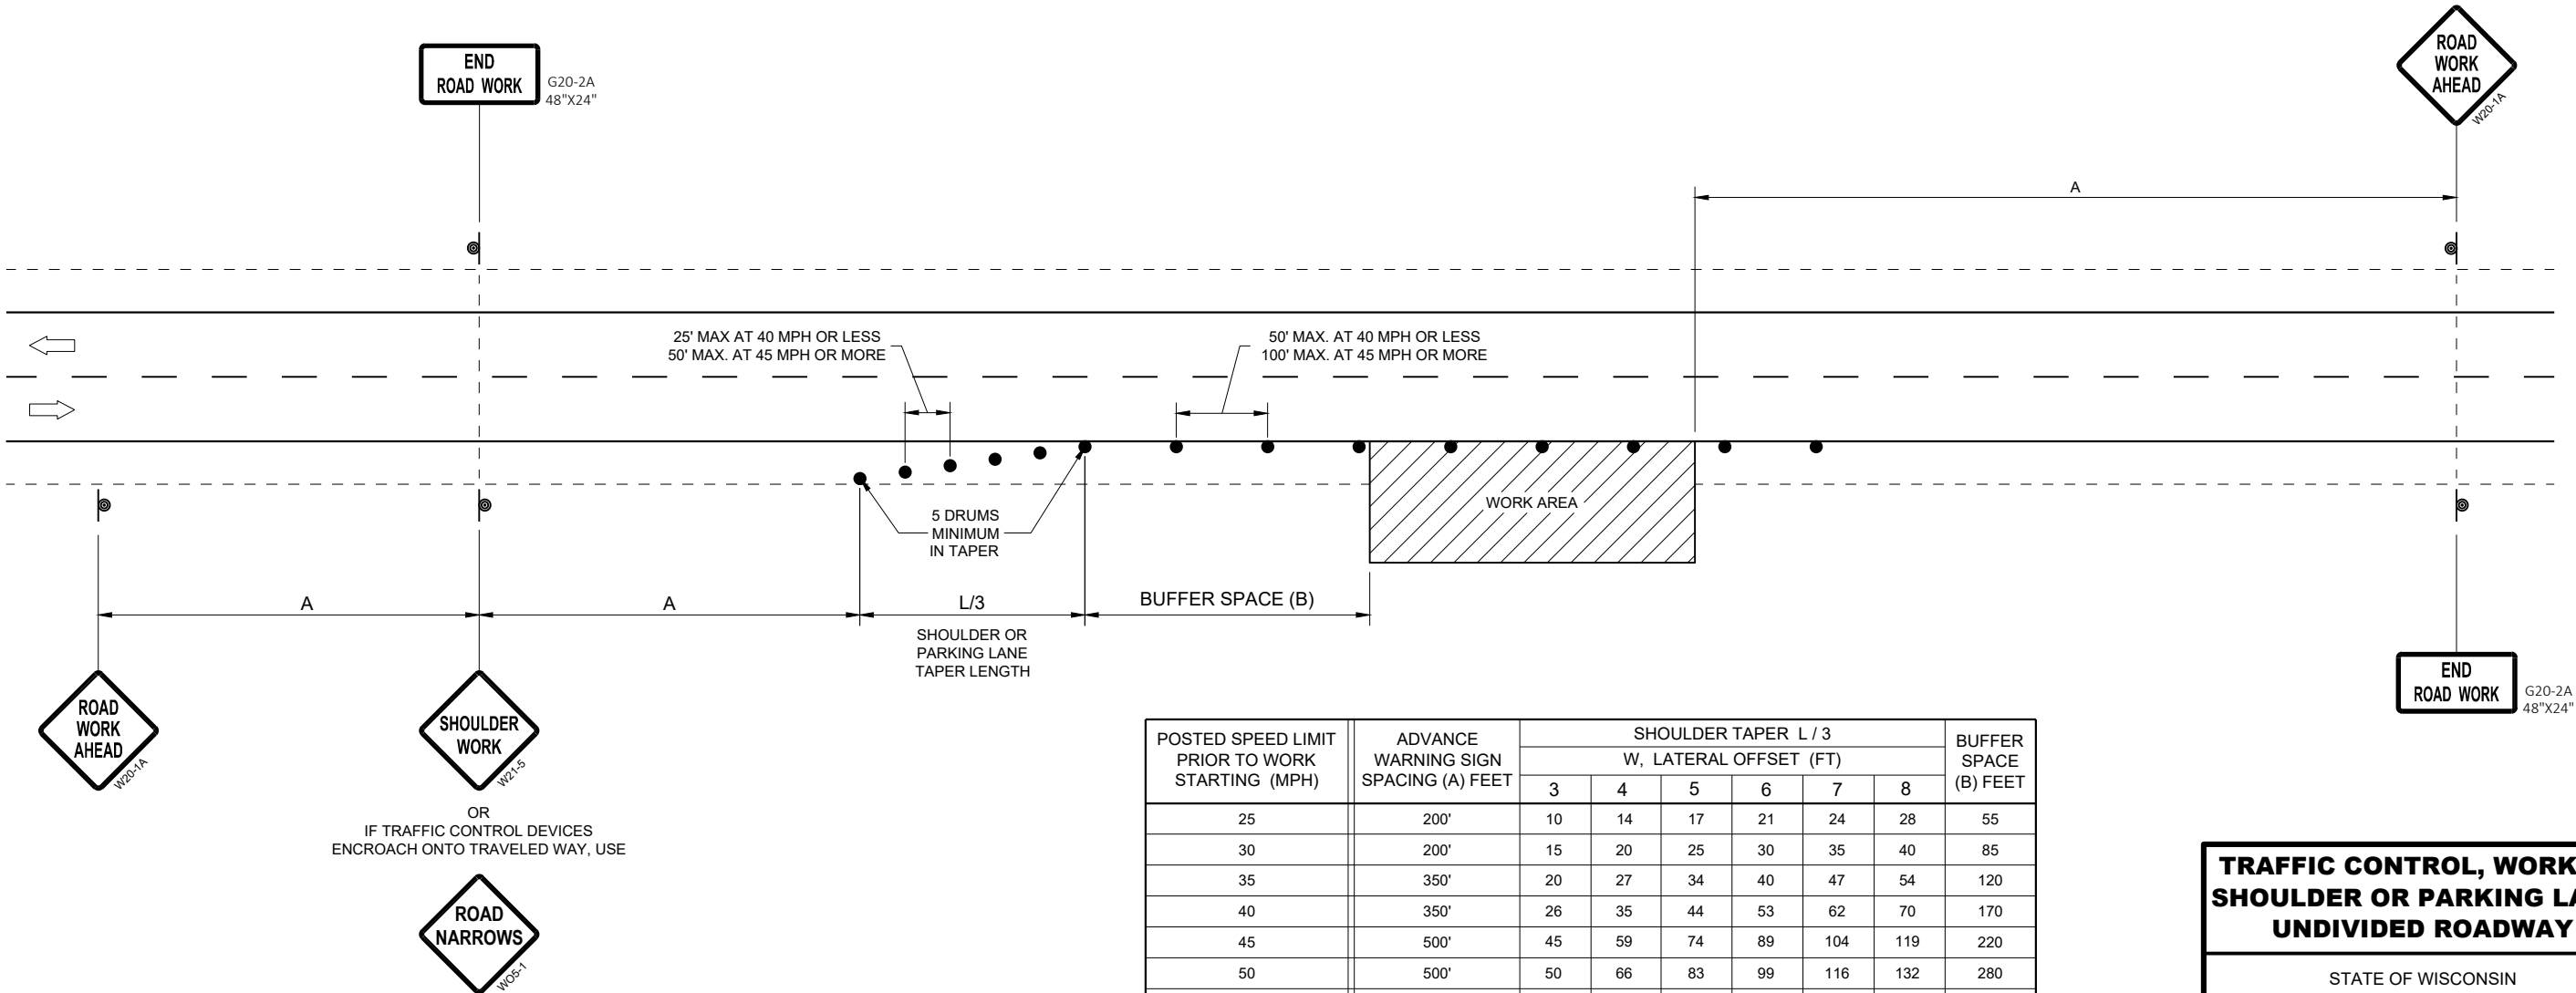


POSTED SPEED LIMIT PRIOR TO WORK STARTING (MPH)	ADVANCE WARNING SIGN SPACING (A) FEET	SHOULDER TAPER L / 3 W, LATERAL OFFSET (FT)						BUFFER SPACE (B) FEET
		3	4	5	6	7	8	
25	200'	10	14	17	21	24	28	55
30	200'	15	20	25	30	35	40	85
35	350'	20	27	34	40	47	54	120
40	350'	26	35	44	53	62	70	170
45	500'	45	59	74	89	104	119	220
50	500'	50	66	83	99	116	132	280
55	500'	54	73	91	109	127	145	335'


TRAFFIC CONTROL, WORK ON
SHOULDER OR PARKING LANE,
UNDIVIDED ROADWAY

STATE OF WISCONSIN
DEPARTMENT OF TRANSPORTATION

APPROVED
May 2020 /S/ Andrew Heidtke
DATE STATEWIDE WORK ZONE T
SAFETY ENGINEER 164
FHWA

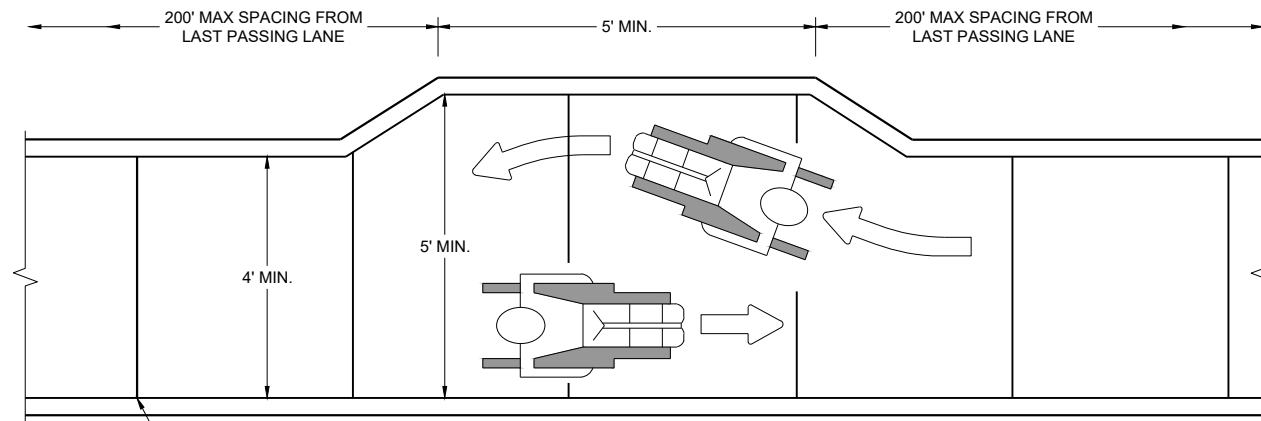


NARROW SIDEWALK PASSING DETAIL

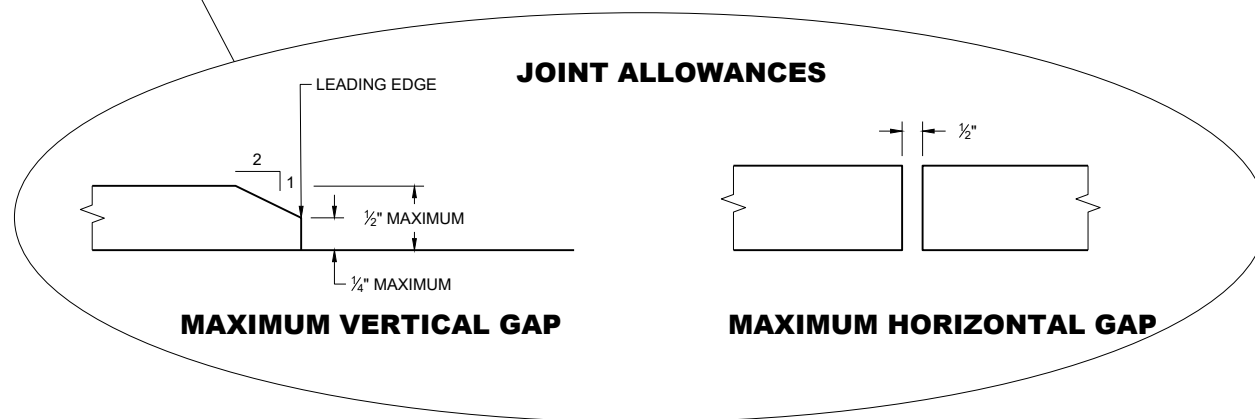

MAXIMUM VERTICAL GAP

MAXIMUM HORIZONTAL GAP

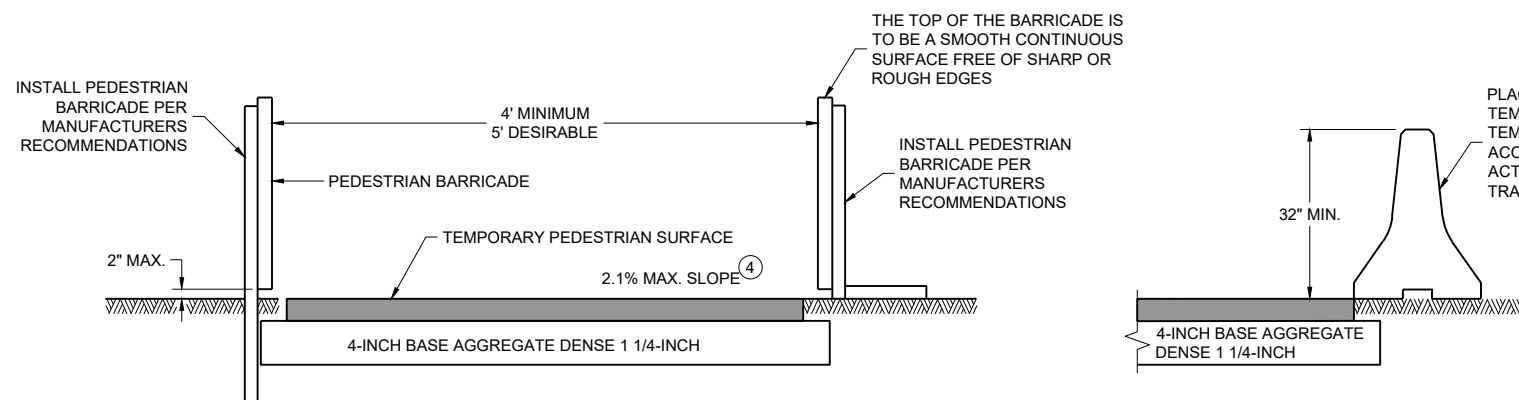

TEMPORARY PEDESTRIAN ACCESS

PLACE CONCRETE BARRIER
TEMPORARY PRECAST IF
TEMPORARY PEDESTRIAN
ACCESS IS ADJACENT TO AN
ACTIVE WORK ZONE OR LIVE
TRAFFIC LANE


LEGEND

	TEMPORARY PEDESTRIAN BARRICADE
	AUDIBLE MESSAGE DEVICE
	TEMPORARY SIGN SUPPORT
	WORK AREA

GENERAL NOTES

BARRICADE DEVICE SELECTED FROM APPROVED PRODUCT LIST

- ① REFLECTIVE SHEETING SHALL FOLLOW THE REQUIREMENTS IN THE APPROVED PRODUCTS LISTING FOR SIGN SHEETING.
- ② SHEETING REQUIRED ON MORE THAN 50% OF BARRICADE WIDTH.
- ③ PLACE SHEETING ON BOTH SIDES OF THE BARRICADE.
- ★ USE THIS DETAIL FOR SHEETING PLACEMENT REFERENCE.
- ④ WHEN THE TEMPORARY PEDESTRIAN ACCESS ROUTE RUNS PARALLEL ON THE ROADWAY SURFACE, THE MAXIMUM CROSS SLOPE WILL MATCH THE EXISTING ROADWAY CROSS SLOPE.
- ⑤ WHERE SIGNS FOR TEMPORARY PEDESTRIAN ACCOMMODATIONS ARE SHOWN BEING PLACED BEHIND TEMPORARY PEDESTRIAN BARRICADE, THE SIGNS MAY BE MOUNTED ON THE TEMPORARY PEDESTRIAN BARRICADE INSTEAD. A CORRUGATED POLYPROPYLENE OR POLYETHYLENE PLASTIC SIGN BASE SHALL BE USED IF MOUNTED ON THE BARRICADE. THE TOP OF THE SIGN SHALL BE MOUNTED BELOW THE TOP OF THE BARRICADE TO ALLOW A CONTINUOUS HAND-TRAILING EDGE.

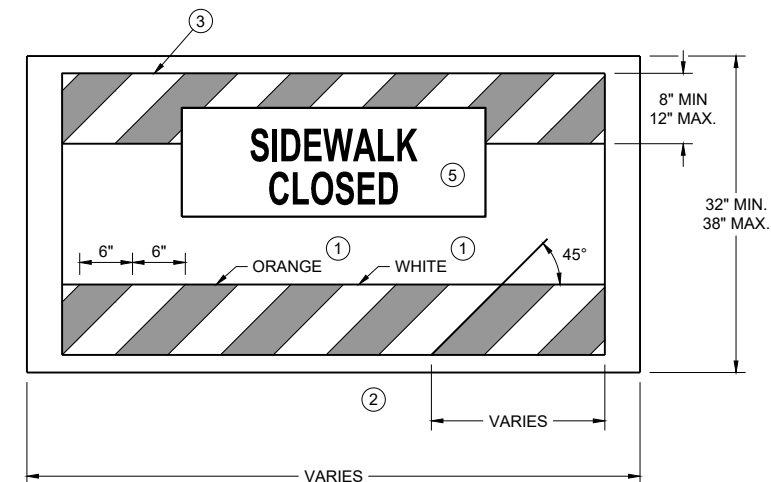


TEMPORARY PEDESTRIAN BARRICADE *




TEMPORARY PEDESTRIAN FLAGGING

TRAFFIC CONTROL,
PEDESTRIAN
ACCOMMODATION

STATE OF WISCONSIN
DEPARTMENT OF TRANSPORTATION

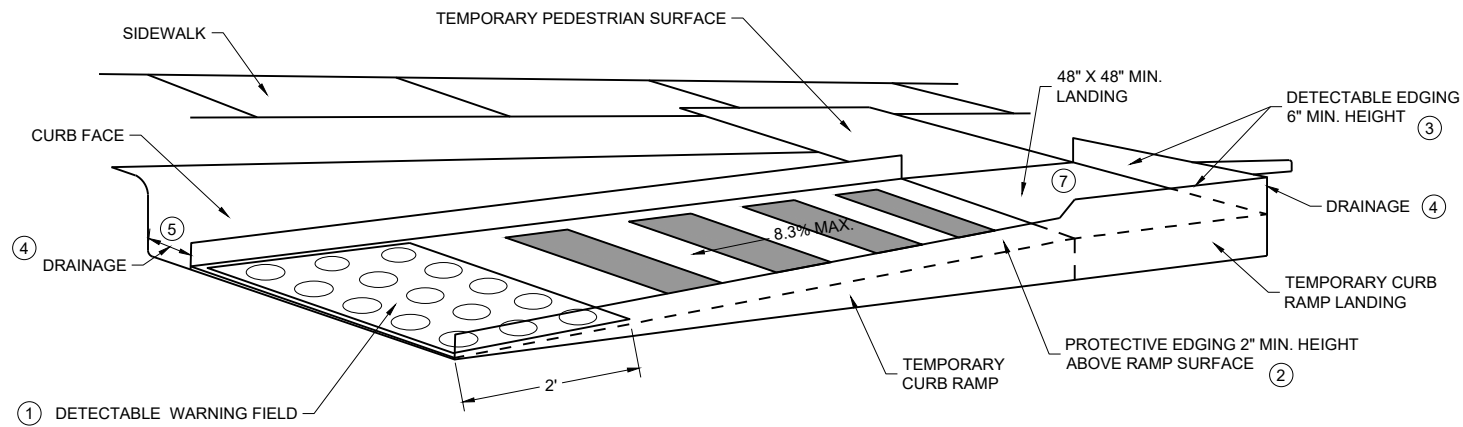


PERSPECTIVE VIEW

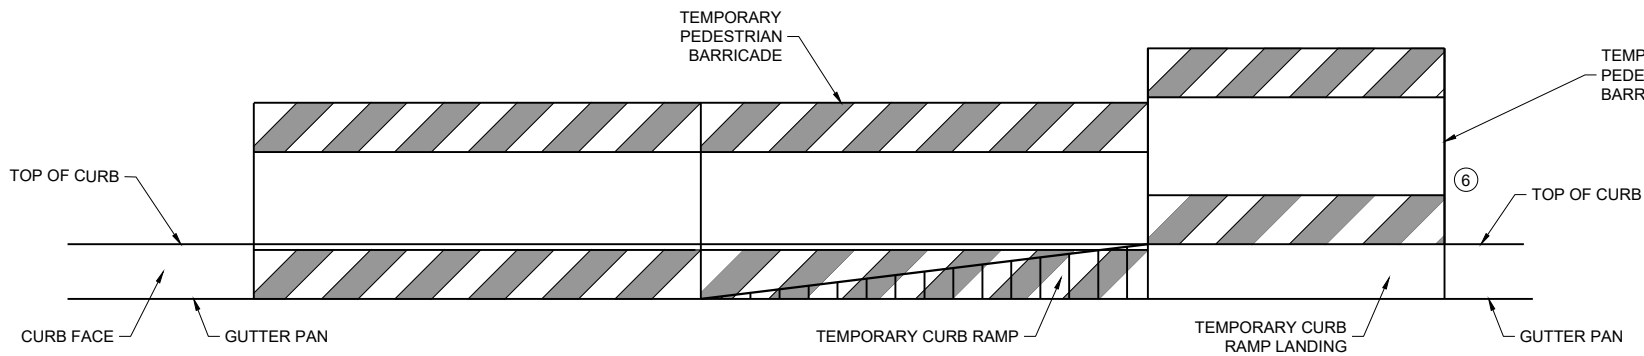

FRONT VIEW



TEMPORARY CURB RAMP PARALLEL TO CURB

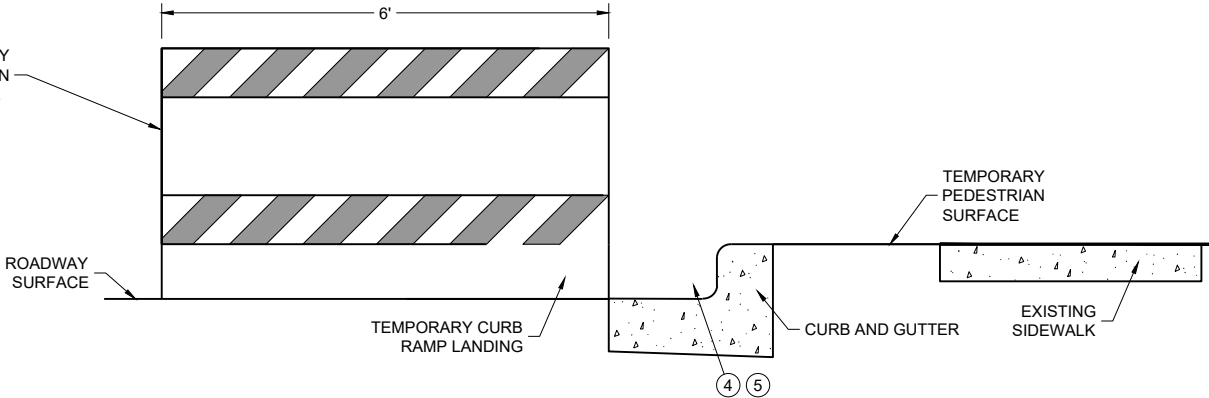

SIDE VIEW

GENERAL NOTES

- CURB RAMPS SHALL BE 48" MIN. WIDTH WITH A FIRM, STABLE AND SLIP RESISTANT SURFACE.
- CURB RAMPS AND LANDINGS SHALL HAVE A 1:48 (2.1%) MAX. CROSS-SLOPE.
- CLEAR SPACE OF 48" X 48" SHALL BE PROVIDED ABOVE AND BELOW THE CURB RAMP. LATERAL JOINTS OR GAPS BETWEEN SURFACES SHALL BE LESS THAN 1/2" WIDTH.
- CHANGES BETWEEN SURFACE HEIGHTS SHALL NOT EXCEED 1/2". LATERAL EDGES MAY BE VERTICAL UP TO 1/4" HIGH AND SHALL BE BEVELED AT 1:2 BETWEEN 1/4" AND 1/2".
- ① INSTALL CONTRASTING TEMPORARY DETECTABLE WARNING FIELD AT PEDESTRIAN STREET CROSSINGS, AS SHOWN IN THE PLANS.
 - ② PROTECTIVE EDGING WITH A 2" MIN. HEIGHT SHALL BE INSTALLED WHEN A CURB RAMP OR LANDING PLATFORM HAS A VERTICAL DROP OF 6" OR GREATER OR HAS A SIDE APRON SLOPE STEEPER THAN 1:3 (33%). PROTECTIVE EDGING SHOULD BE CONSIDERED WHEN CURB RAMPS OR LANDING PLATFORMS HAVE A VERTICAL DROP OF 3" OR MORE.
 - ③ DETECTABLE EDGING WITH 6" MIN. HEIGHT AND CONTRASTING COLOR SHALL BE INSTALLED ON ALL CURB RAMP LANDINGS WHERE THE WALKWAY CHANGES DIRECTION (TURNS).
 - ④ DO NOT RESTRICT WATER FLOW IN THE GUTTER SYSTEM.
 - ⑤ ENSURE CURB RAMP IS OUT OF THE GUTTER PAN.
 - ⑥ IF ONLY PART OF THE END PANEL OF TEMPORARY PEDESTRIAN BARRICADE PANEL IS NEEDED, EXTEND EXCESS PORTION OF TEMPORARY PEDESTRIAN BARRICADE PANEL HERE.
 - ⑦ LANDING TO BE SLOPED A MAXIMUM OF 2.1% IN ALL DIRECTIONS OF PEDESTRIAN TRAVEL.

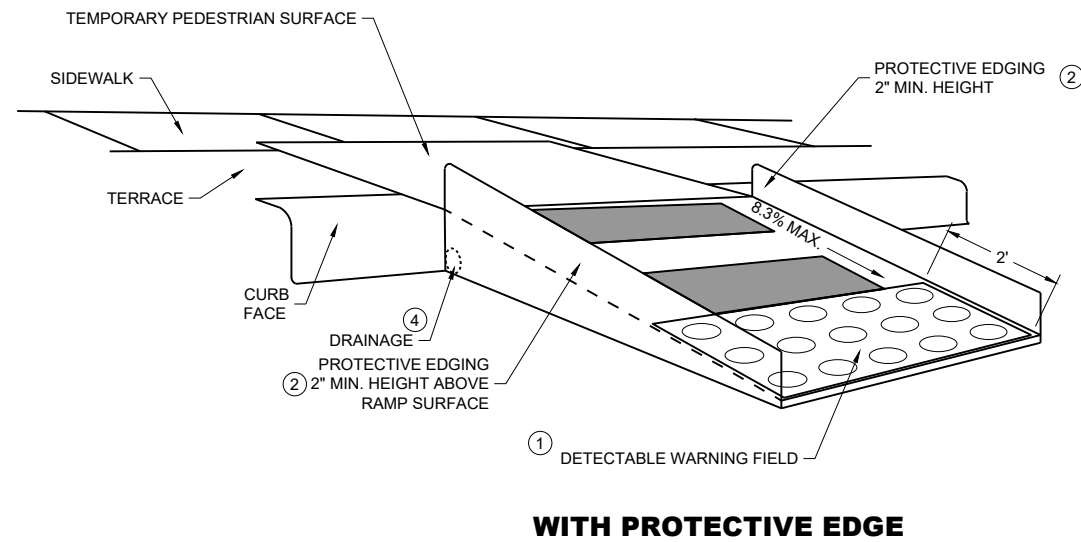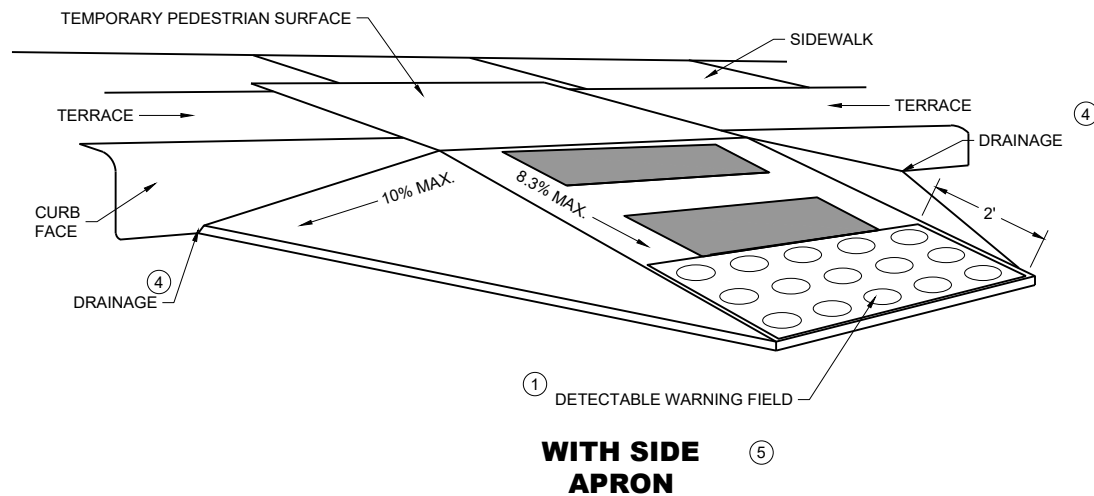

TEMPORARY CURB RAMP PERPENDICULAR TO CURB

GENERAL NOTES

CURB RAMPS SHALL BE 48" MINIMUM WIDTH WITH A FIRM, STABLE AND SLIP RESISTANT SURFACE.

ALTERNATE SIDEWALK WORK BETWEEN LEFT AND RIGHT SIDE OF ROADWAY TO MAINTAIN PEDESTRIAN ACCESS.

CURB RAMPS AND LANDINGS SHALL HAVE A 1:48 (2.1%) MAX. CROSS-SLOPE.

CLEAR SPACE OF 48" X 48" SHALL BE PROVIDED ABOVE AND BELOW THE CURB RAMP.

LATERAL JOINTS OR GAPS BETWEEN SURFACES SHALL BE LESS THAN ½" WIDTH.

CHANGES BETWEEN SURFACE HEIGHTS SHALL NOT EXCEED ½". LATERAL EDGES MAY BE VERTICAL UP TO ¼" HIGH AND SHALL BE BEVELED AT 1:2 BETWEEN ¼" AND ½".

- (1) INSTALL CONTRASTING TEMPORARY DETECTABLE WARNING FIELD AT PEDESTRIAN STREET CROSSINGS, AS SHOWN IN THE PLANS
- (2) PROTECTIVE EDGING WITH A 2" MIN. HEIGHT SHALL BE INSTALLED WHEN A CURB RAMP OR LANDING PLATFORM HAS A VERTICAL DROP OF 6" OR GREATER OR HAS A SIDE APRON SLOPE STEEPER THAN 1:3 (33%). PROTECTIVE EDGING SHOULD BE CONSIDERED WHEN CURB RAMPS OR LANDING PLATFORMS HAVE A VERTICAL DROP OF 3" OR MORE.
- (3) DETECTABLE EDGING WITH 6" MIN. HEIGHT AND CONTRASTING COLOR SHALL BE INSTALLED ON ALL CURB RAMP LANDINGS WHERE THE WALKWAY CHANGES DIRECTION (TURNS).
- (4) DO NOT RESTRICT WATER FLOW IN THE GUTTER SYSTEM.
- (5) CAN ONLY BE USED FOR RAMPS WITH 6" OR LESS OF VERTICAL CHANGE.

LEGEND

- SIGN ON TEMPORARY SUPPORT
- WORK AREA
- UNDER PEDESTRIAN TRAFFIC
- TEMPORARY PEDESTRIAN SURFACE
- TEMPORARY PEDESTRIAN BARRICADE
- OPTIONAL TEMPORARY PEDESTRIAN BARRICADE
- DIRECTION OF TRAFFIC


GENERAL NOTES

TYPICAL TEMPORARY PEDESTRIAN BARRICADE PANEL IS 6 FEET LONG.


WHERE TEMPORARY BARRICADE RUNS PARALLEL ALONG SIDEWALK, PLACE THE FACE OF THE BARRICADE AT THE EDGE OF THE SIDEWALK.

SIGNS THAT REMAIN IN PLACE LESS THAN SEVEN CONTINUOUS DAYS AND NIGHTS MAY BE MOUNTED ON PORTABLE SUPPORTS.

- ① USE TEMPORARY PEDESTRIAN BARRICADE TO SEPARATE PEDESTRIANS FROM DROP OFFS OR FOR ADDITIONAL PEDESTRIAN CHANNELIZATION.
- ② IF TEMPORARY PEDESTRIAN BARRICADE PANEL IS WIDER THAN THE SIDEWALK WIDTH, THE PORTION OF EXCESS PANEL SHOULD EXTEND INTO THE TERRACE.
- ③ MOUNTING HEIGHT OF 5 FEET FROM THE SURFACE TO THE BOTTOM OF SIGN.

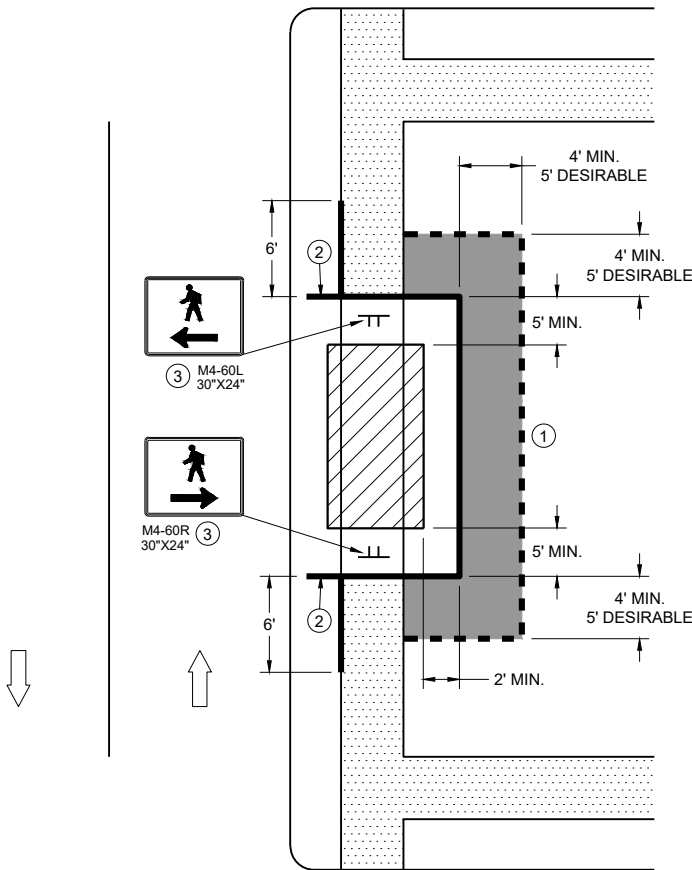

SIDEWALK BYPASS
SINGLE SIDE

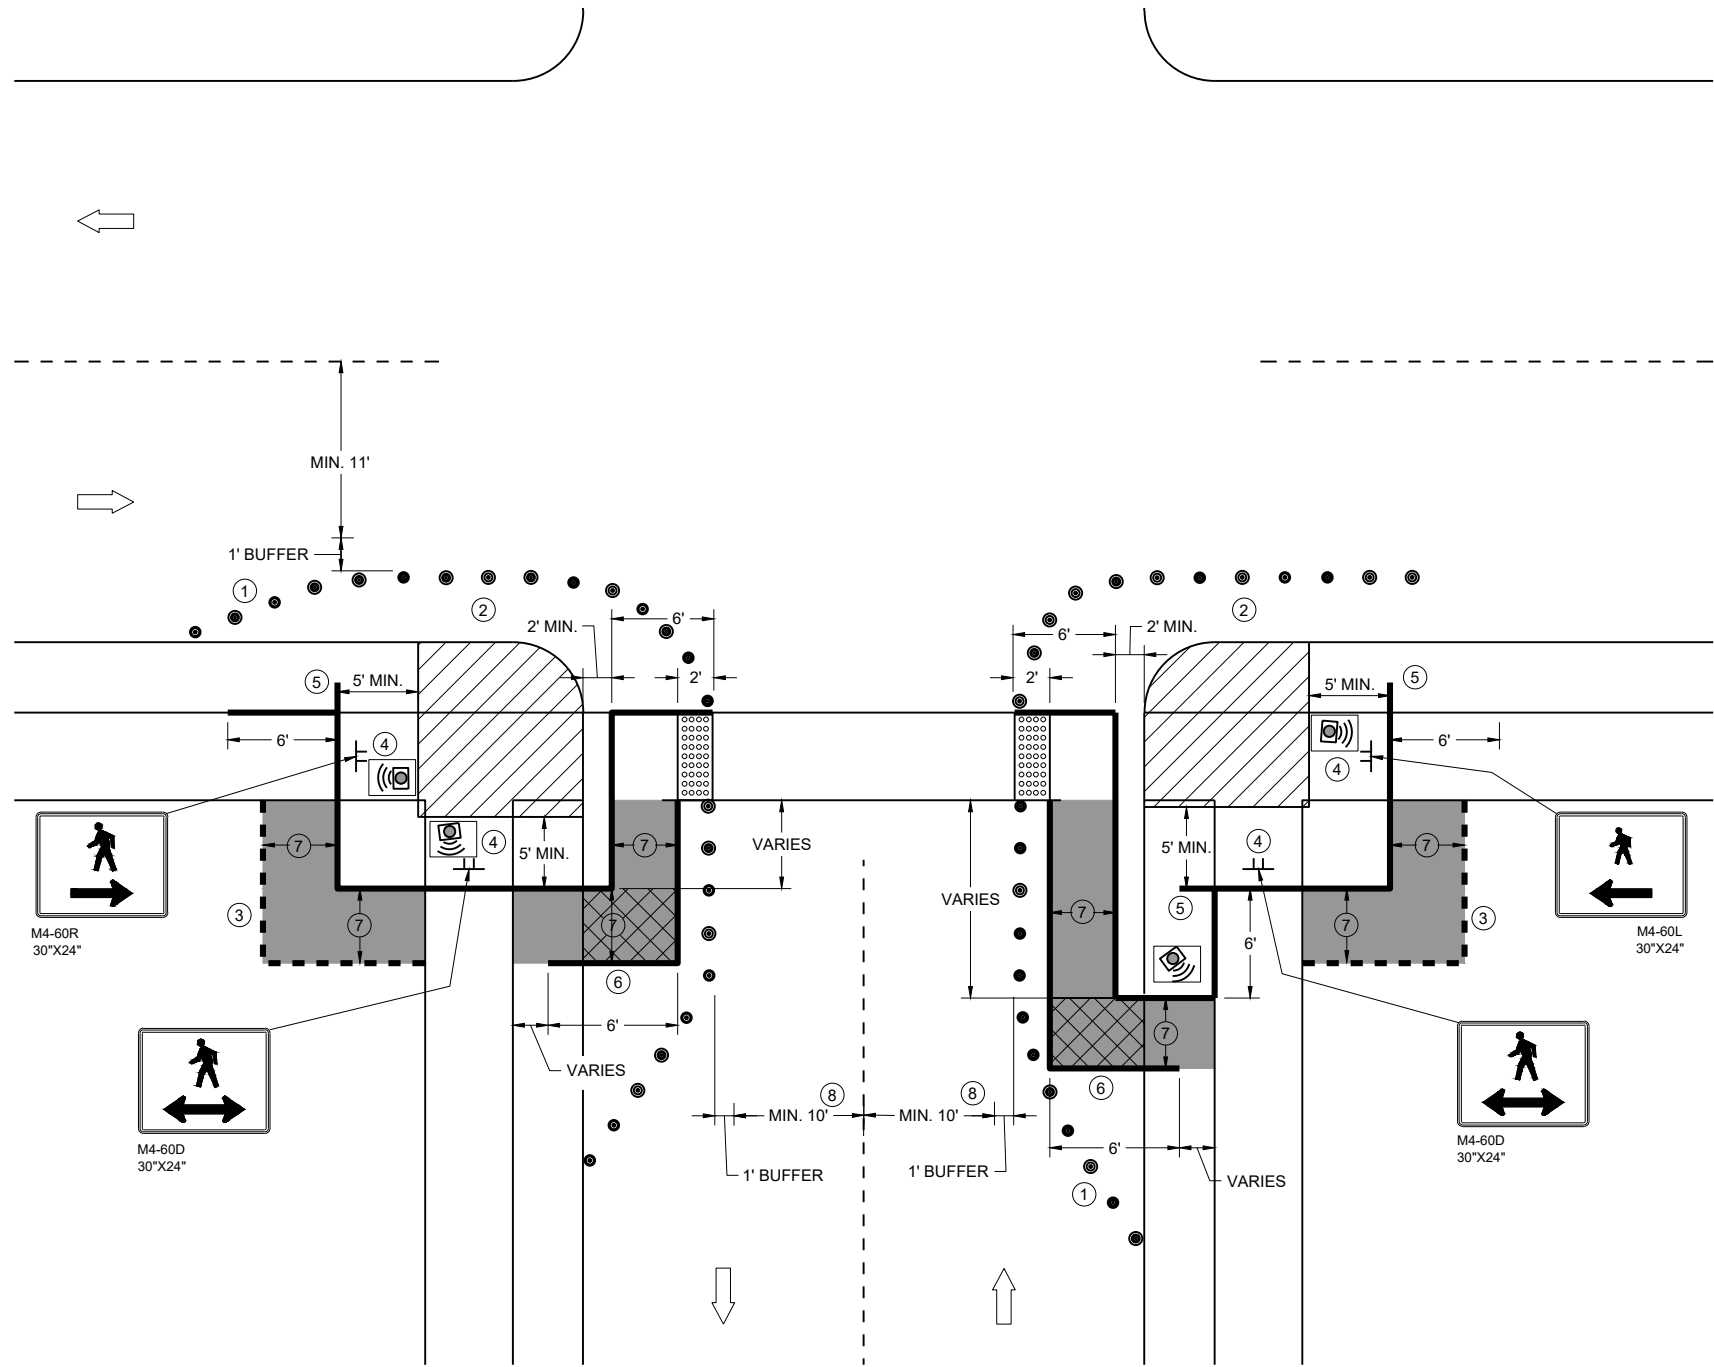


**CURB RAMP PEDESTRIAN TRAFFIC CONTROL
SIDEWALK ON SINGLE SIDE**

GENERAL NOTES

- IF PEDESTRIAN PUSH BUTTONS ARE PRESENT ON THE EXISTING FACILITY, ENSURE THEY ARE MAINTAINED/ACCESSIBLE FOR PEDESTRIAN USE THROUGHOUT THE TEMPORARY PEDESTRIAN ACCOMMODATIONS.
- TYPICAL TEMPORARY PEDESTRIAN BARRICADE PANEL IS 6 FEET LONG
- WHEN TEMPORARY PEDESTRIAN BARRICADE RUNS PARALLEL ALONG THE SIDEWALK, PLACE THE FACE OF THE BARRICADE AT THE EDGE OF THE SIDEWALK.
- WHEN THE TEMPORARY PEDESTRIAN ACCESS ROUTE RUNS PARALLEL ON THE ROADWAY SURFACE, THE MAXIMUM CROSS SLOPE WILL MATCH THE EXISTING ROADWAY CROSS SLOPE.
- 1 SHOULDERS OR LANE CLOSURE ADVANCE WARNING AND PROPER BUFFER SPACE REQUIRED.
 - 2 PROVIDE ADEQUATE SPACE FOR CONTRACTOR OPERATIONS
 - 3 USE TEMPORARY PEDESTRIAN BARRICADE TO SEPARATE PEDESTRIANS FROM DROP OFFS OR FOR ADDITIONAL PEDESTRIAN CHANNELIZATION.
 - 4 MOUNTING HEIGHT OF 5 FEET FROM SIDEWALK SURFACE TO BOTTOM OF SIGN.
 - 5 PLACE EXCESS PORTION OF TEMPORARY PEDESTRIAN BARRICADE PANEL IN THE SIDEWALK TERRACE.
 - 6 IF TEMPORARY PEDESTRIAN BARRICADE DOES NOT REACH THE FACE OF THE CURB, USE AN ADDITIONAL PANEL AND EXTEND INTO THE TERRACE.
 - 7 4 FEET MINIMUM, 5 FEET DESIRABLE
 - 8 IF MINIMUM LANE WIDTHS CAN'T BE ATTAINED, CURB RAMPS MAY NEED TO BE CONSTRUCTED AT SEPARATE TIMES.

LEGEND

- SIGN ON TEMPORARY SUPPORT
- TRAFFIC CONTROL DRUM
- WORK AREA
- TEMPORARY CURB RAMP
- TEMPORARY PEDESTRIAN SURFACE "A"
- TEMPORARY PEDESTRIAN SURFACE "B"
- TEMPORARY DETECTABLE WARNING FIELD
- TEMPORARY PEDESTRIAN BARRICADE
- OPTIONAL TEMPORARY PEDESTRIAN BARRICADE
- DIRECTION OF TRAFFIC
- TEMPORARY AUDIBLE MESSAGE DEVICE (EXACT PLACEMENT BASED UPON FIELD CONDITIONS)

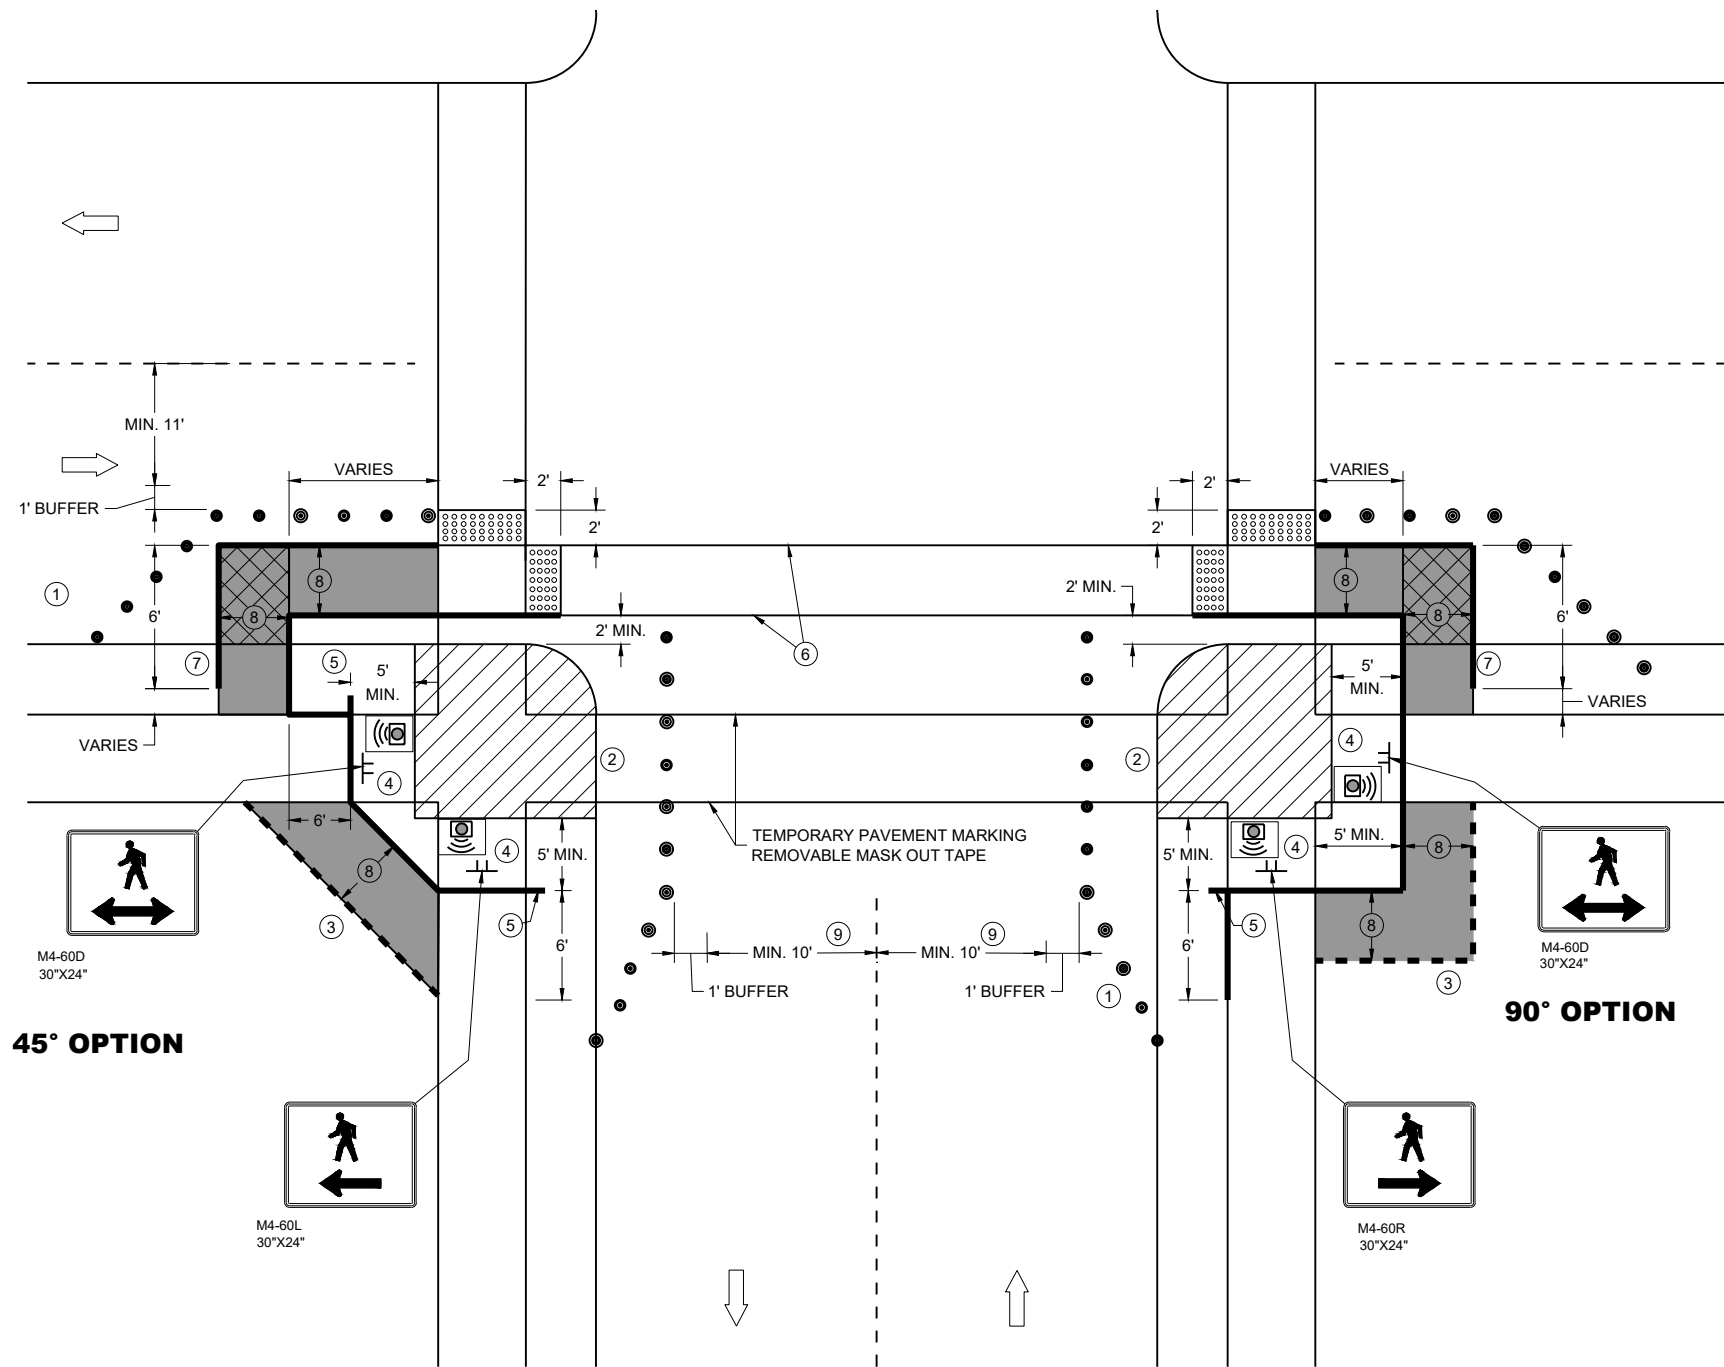

GENERAL NOTES

IF PEDESTRIAN PUSH BUTTONS ARE PRESENT ON THE EXISTING FACILITY, ENSURE THEY ARE MAINTAINED/ACCESSIBLE FOR PEDESTRIAN USE THROUGHOUT THE TEMPORARY PEDESTRIAN ACCOMMODATIONS.

TYPICAL TEMPORARY PEDESTRIAN BARRICADE PANEL IS 6 FEET LONG

WHEN TEMPORARY PEDESTRIAN BARRICADE RUNS PARALLEL ALONG THE SIDEWALK, PLACE THE FACE OF THE BARRICADE AT THE EDGE OF THE SIDEWALK.

WHEN THE TEMPORARY PEDESTRIAN ACCESS ROUTE RUNS PARALLEL ON THE ROADWAY SURFACE, THE MAXIMUM CROSS SLOPE WILL MATCH THE EXISTING ROADWAY CROSS SLOPE.

- ① SHOULDER OR LANE CLOSURE ADVANCE WARNING AND PROPER BUFFER SPACE REQUIRED.
- ② PROVIDE ADEQUATE SPACE FOR CONTRACTOR OPERATIONS
- ③ USE TEMPORARY PEDESTRIAN BARRICADE TO SEPARATE PEDESTRIANS FROM DROP OFFS OR FOR ADDITIONAL PEDESTRIAN CHANNELIZATION.
- ④ MOUNTING HEIGHT OF 5 FEET FROM SIDEWALK SURFACE TO BOTTOM OF SIGN.
- ⑤ PLACE EXCESS PORTION OF TEMPORARY PEDESTRIAN BARRICADE PANEL IN THE SIDEWALK TERRACE.
- ⑥ WHITE 6" TEMPORARY PAVEMENT MARKING
- ⑦ IF TEMPORARY PEDESTRIAN BARRICADE DOES NOT REACH THE FACE OF THE CURB, USE AN ADDITIONAL PANEL AND EXTEND INTO THE TERRACE.
- ⑧ 4 FEET MINIMUM, 5 FEET DESIRABLE
- ⑨ IF MINIMUM LANE WIDTHS CAN'T BE ATTAINED, CURB RAMPS MAY NEED TO BE CONSTRUCTED AT SEPARATE TIMES.

LEGEND

- SIGN ON TEMPORARY SUPPORT
- TRAFFIC CONTROL DRUM
- WORK AREA
- TEMPORARY CURB RAMP
- TEMPORARY PEDESTRIAN SURFACE "A"
- TEMPORARY PEDESTRIAN SURFACE "B"
- TEMPORARY DETECTABLE WARNING FIELD
- TEMPORARY PEDESTRIAN BARRICADE
- OPTIONAL TEMPORARY PEDESTRIAN BARRICADE
- DIRECTION OF TRAFFIC
- TEMPORARY AUDIBLE MESSAGE DEVICE (EXACT PLACEMENT BASED UPON FIELD CONDITIONS)

LEGEND

- | | |
|---|--|
|  | TYPE III BARRICADE WITH ATTACHED SIGN |
|  | SIGN ON PERMANENT SUPPORT |
|  | TRAFFIC CONTROL DRUM |
|  | TRAFFIC CONTROL DRUM WITH TYPE "C" STEADY BURN LIGHT |
|  | TYPE "A" WARNING LIGHT (FLASHING) |
|  | DIRECTION OF TRAFFIC |
|  | WORK AREA |
|  | REMOVING PAVEMENT MARKING (SEE GENERAL NOTES) |
|  | CONCRETE BARRIER TEMPORARY PRECAST |

GENERAL NOTES

THE EXACT NUMBER, LOCATION, AND SPACING OF ALL SIGNS AND DEVICES SHALL BE ADJUSTED TO FIT FIELD CONDITIONS AS APPROVED BY THE ENGINEER.

THE SPACING BETWEEN SIGNS SHOULD BE ADJUSTED TO NOT CONFLICT WITH AND TO PROVIDE A MINIMUM OF 200 FEET, (500 FEET DESIRABLE) DISTANCE TO EXISTING SIGNS.

THIS LANE CLOSURE IS TYPICAL FOR LANE SHIFT RIGHT - REVERSE FOR SHIFTING LEFT.

ALL SIGNS ARE 48"x48" UNLESS OTHERWISE NOTED.

"WO" IS THE SAME AS "W" EXCEPT THE BACKGROUND IS ORANGE.

ANY SIGNS TEMPORARY OR EXISTING, WHICH CONFLICT WITH TRAFFIC CONTROL "IN USE" SHALL BE REMOVED OR COVERED AS NEEDED AND AS APPROVED BY THE ENGINEER. NO WARNING LIGHTS SHALL BE WORKING ON ANY "COVERED" OR "DOWNED" SIGNS.

CONSIDER GEOMETRICS WHEN LOCATING SIGNS AND ARROW BOARDS SO THE DRIVER HAS A CLEAR VIEW OF THE ARROW BOARD AND LANE CLOSURE DRUMS FOR A MINIMUM 1500 FEET IN FRONT OF DRUMS.

FOR A LANE CLOSURE THAT IS IN PLACE LESS THAN 7 CONTINUOUS DAYS AND NIGHTS,
THE ADVANCED WARNING SIGNS MAY BE MOUNTED ON PORTABLE SUPPORTS.

REMOVE PAVEMENT MARKINGS AND PLACE TEMPORARY PAVEMENT MARKING LINES IF LANE CLOSURE IS TO BE IN PLACE FOR 4 OR MORE CONTINUOUS DAYS AND NIGHTS.

WARNING LIGHTS ARE NOT REQUIRED IF THE LANE CLOSURE IS A DAYTIME ONLY OPERATION.


IF THE HORIZONTAL ALIGNMENT IS SUCH THAT A CURVE MAY REQUIRE ADDITIONAL
DELINEATION, THE DEVICE SPACING MAY BE DECREASED TO 50 FEET.

ADJUSTMENTS IN BUFFER SPACE NEED TO BE INCORPORATED WHEN THE LANE SHIFT OCCURS NEAR AN INTERCHANGE EXIT OR ENTRANCE RAMP. THE LANE SHIFT MUST TAKE PLACE FAR ENOUGH IN ADVANCE OF AN EXIT OR ENTRANCE RAMP TO STILL ALLOW FOR ADEQUATE BUFFER

SPACE. THE MINIMUM LENGTH OF THE BUFFER SPACE BEFORE AN EXIT RAMP SHOULD BE 1/2 THE LENGTH OF THE TRANSITION AREA. THE ENTRANCE RAMP SHOULD BE FOLLOWED BY THE ORIGINAL BUFFER SPACE LENGTH OF 800 FEET DESIRABLE PRIOR TO ANOTHER TRAFFIC CONTROL CHANGE SUCH AS A CROSSOVER MANEUVER.

- ① USE ONLY IF DESIGN SPEED IS 10 MPH BELOW POSTED SPEED.
- ② BARRIER FLARE RATE: 6:1 @ 40 MPH OR LESS
8:1 @ 45 MPH OR GREATER
- ③ DRUMS IN A CLOSED LANE THAT MUST BE MOVED FOR A WORK OPERATION SHALL BE IMMEDIATELY REESTABLISHED UPON COMPLETION OF THE OPERATION, OR FOR CONTINUING OPERATIONS, AT THE END OF EACH WORKING DAY.

POSTED SPEED LIMIT PRIOR TO WORK STARTING (MPH)	ADVANCE WARNING SIGN SPACING (A) FEET	SHIFTING TAPER $\frac{L}{2}$					BUFFER SPACE (B) FEET
		W, LATERAL OFFSET (FT)					
		10	11	12	13	14	
25	200	52	57	63	68	73	155
30	200	75	83	90	98	105	200
35	350	102	112	123	133	143	250
40	350	133	147	160	173	187	305
45	500	225	248	270	293	315	360

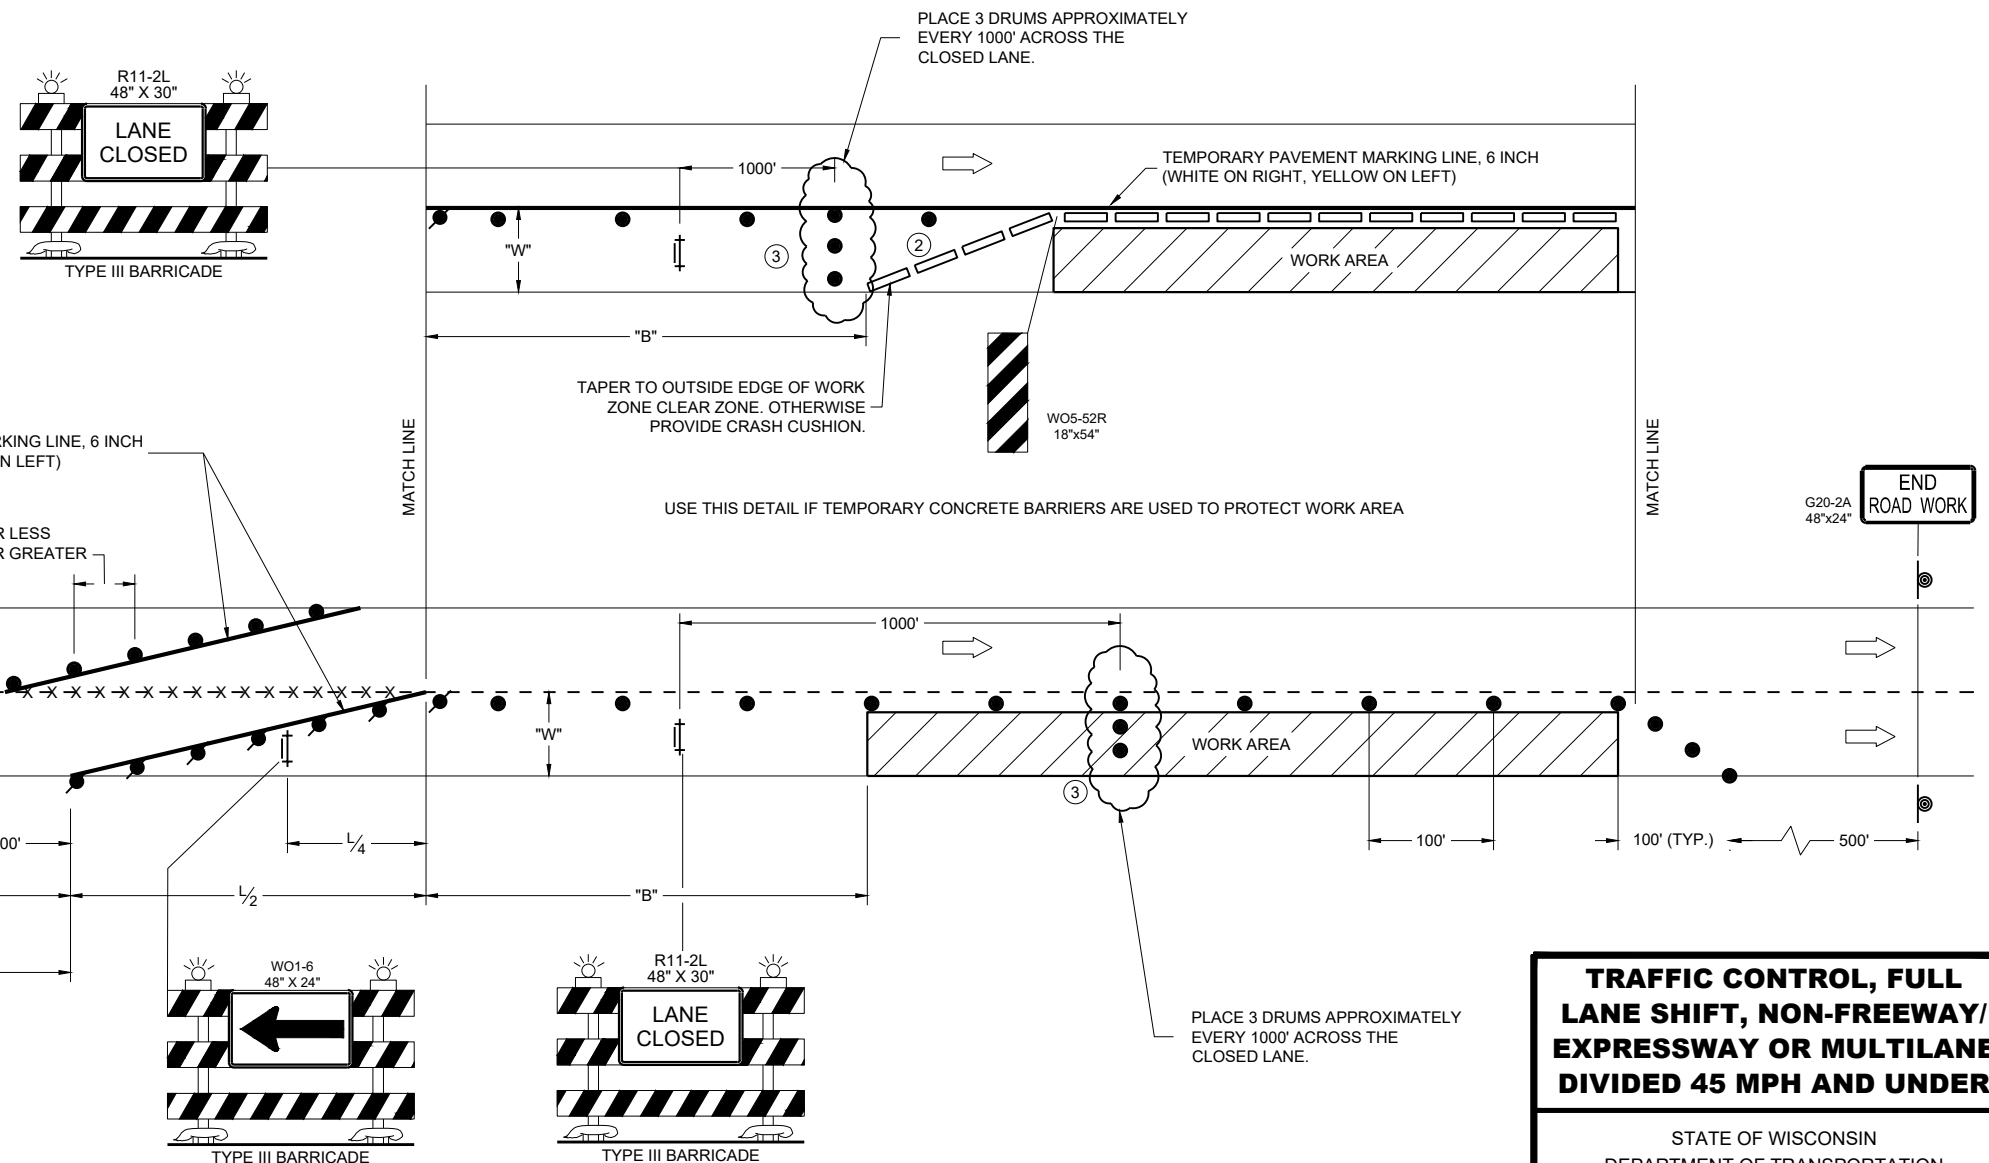

**TRAFFIC CONTROL, FULL
LANE SHIFT, NON-FREEWAY/
EXPRESSWAY OR MULTILANE
DIVIDED 45 MPH AND UNDER**

STATE OF WISCONSIN
DEPARTMENT OF TRANSPORTATION

APPROVED
November 2025 /S/ Andrew Heidtke
DATE WORK ZONE ENGINEER

	TYPE III BARRICADE WITH ATTACHED SIGN
	SIGN ON PERMANENT SUPPORT
	TRAFFIC CONTROL DRUM
	TRAFFIC CONTROL DRUM WITH TYPE "C" STEADY BURN LIGHT
	TYPE "A" WARNING LIGHT (FLASHING)
	DIRECTION OF TRAFFIC
	WORK AREA
	REMOVING PAVEMENT MARKING (SEE GENERAL NOTES)

THE EXACT NUMBER, LOCATION, AND SPACING OF ALL SIGNS AND DEVICES SHALL BE ADJUSTED TO FIT FIELD CONDITIONS AS APPROVED BY THE ENGINEER.

THE SPACING BETWEEN SIGNS SHOULD BE ADJUSTED TO NOT CONFLICT WITH AND TO PROVIDE A MINIMUM OF 200 FEET, (500 FEET DESIRABLE) DISTANCE TO EXISTING SIGNS.

THIS LANE CLOSURE IS TYPICAL FOR LANE SHIFT RIGHT - REVERSE FOR SHIFTING LEFT.

ALL SIGNS ARE 48"x48" UNLESS OTHERWISE NOTED.

"WO" IS THE SAME AS "W" EXCEPT THE BACKGROUND IS ORANGE.

ANY SIGNS TEMPORARY OR EXISTING, WHICH CONFLICT WITH TRAFFIC CONTROL "IN USE" SHALL BE REMOVED OR COVERED AS NEEDED AND AS APPROVED BY THE ENGINEER. NO WARNING LIGHTS SHALL BE WORKING ON ANY "COVERED" OR "DOWNED" SIGNS.


CONSIDER GEOMETRICS WHEN LOCATING SIGNS AND ARROW BOARDS SO THE DRIVER HAS A CLEAR VIEW OF THE ARROW BOARD AND LANE CLOSURE DRUMS FOR A MINIMUM 1500 FEET IN FRONT OF DRUMS.

FOR A LANE CLOSURE THAT IS IN PLACE LESS THAN 7 CONTINUOUS DAYS AND NIGHTS, THE ADVANCED WARNING SIGNS MAY BE MOUNTED ON PORTABLE SUPPORTS.

ADJUSTMENTS IN BUFFER SPACE NEED TO BE INCORPORATED WHEN THE LANE SHIFT OCCURS NEAR AN INTERCHANGE EXIT OR ENTRANCE RAMP. THE LANE SHIFT MUST TAKE PLACE FAR ENOUGH IN ADVANCE OF AN EXIT OR ENTRANCE RAMP TO STILL ALLOW FOR ADEQUATE BUFFER SPACE. THE MINIMUM LENGTH OF THE BUFFER SPACE BEFORE AN EXIT RAMP SHOULD BE THE LENGTH OF ½ THE TRANSITION AREA. THE ENTRANCE RAMP SHOULD BE FOLLOWED BY THE ORIGINAL BUFFER SPACE LENGTH OF 800 FEET DESIRABLE PRIOR TO ANOTHER TRAFFIC CONTROL CHANGE SUCH AS A CROSSOVER MANEUVER.

- ① USE ONLY IF DESIGN SPEED IS 10 MPH BELOW POSTED SPEED.
- ② IF BEGINNING OF LANE SHIFT IS 1200' OF LESS FROM THE END OF THE LANE CLOSURE TAPER, PLACE THE W01-4L SIGN 200 FEET AFTER THE END OF THE LANE CLOSURE TAPER.
- ③ DRUMS IN A CLOSED LANE THAT MUST BE MOVED FOR A WORK OPERATION SHALL BE IMMEDIATELY REESTABLISHED UPON COMPLETION OF THE OPERATION, OR FOR CONTINUING OPERATIONS, AT THE END OF EACH WORKING DAY.

POSTED SPEED LIMIT PRIOR TO WORK STARTING (MPH)	SHIFTING TAPER $\frac{L}{2}$					BUFFER SPACE (B) FEET
	W, LATERAL OFFSET (FT)					
	10	11	12	13	14	
50	250	275	300	325	350	425
55	275	303	330	358	385	495
60	300	330	360	390	420	570
65	325	358	390	423	455	645
70	350	385	420	455	490	730

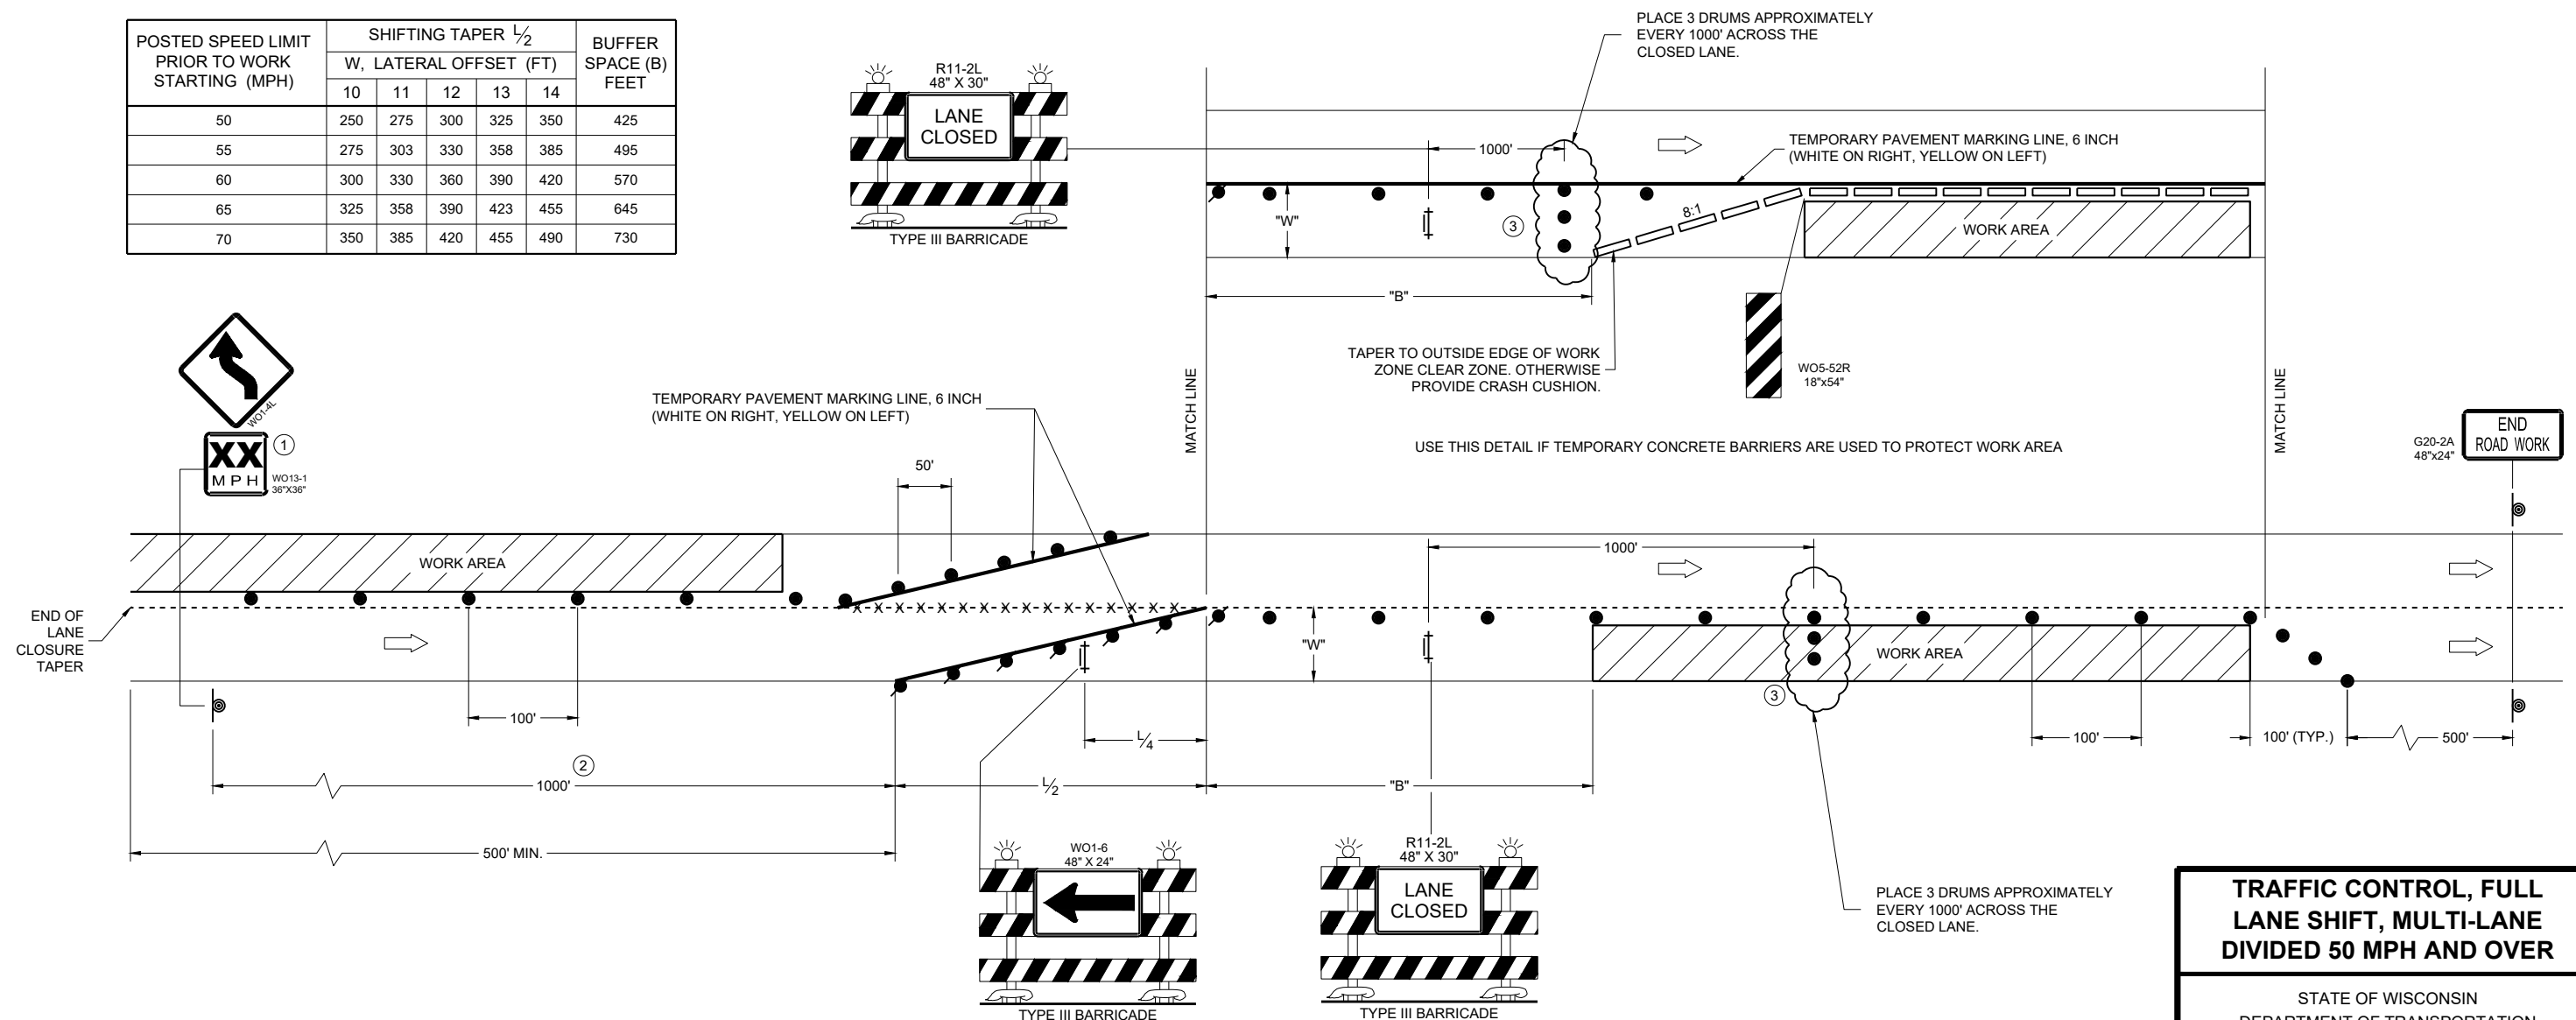

**TRAFFIC CONTROL, FULL
LANE SHIFT, MULTI-LANE
DIVIDED 50 MPH AND OVER**

STATE OF WISCONSIN
DEPARTMENT OF TRANSPORTATION

APPROVED
November 2025 /S/ Andrew Heidtke
DATE WORK ZONE ENGINEER

FHWA

LEGEND

- TYPE III BARRICADE WITH ATTACHED SIGN
- SIGN ON PERMANENT SUPPORT
- TRAFFIC CONTROL DRUM
- TRAFFIC CONTROL DRUM WITH TYPE "C" STEADY BURN LIGHT
- TYPE "A" WARNING LIGHT (FLASHING)
- DIRECTION OF TRAFFIC
- WORK AREA
- REMOVING PAVEMENT MARKING (SEE GENERAL NOTES)
- CONCRETE BARRIER TEMPORARY PRECAST

GENERAL NOTES

THE EXACT NUMBER, LOCATION, AND SPACING OF ALL SIGNS AND DEVICES SHALL BE ADJUSTED TO FIT FIELD CONDITIONS AS APPROVED BY THE ENGINEER.

THE SPACING BETWEEN SIGNS SHOULD BE ADJUSTED TO NOT CONFLICT WITH AND TO PROVIDE A MINIMUM OF 200 FEET, (500 FEET DESIRABLE) DISTANCE TO EXISTING SIGNS.

THIS LANE CLOSURE IS TYPICAL FOR LANE SHIFT LEFT - REVERSE FOR SHIFTING RIGHT.

ALL SIGNS ARE 48"x48" UNLESS OTHERWISE NOTED.

"WO" IS THE SAME AS "W" EXCEPT THE BACKGROUND IS ORANGE.

ANY SIGNS TEMPORARY OR EXISTING, WHICH CONFLICT WITH TRAFFIC CONTROL "IN USE" SHALL BE REMOVED OR COVERED AS NEEDED AND AS APPROVED BY THE ENGINEER. NO WARNING LIGHTS SHALL BE WORKING ON ANY "COVERED" OR "DOWNED" SIGNS.

CONSIDER GEOMETRICS WHEN LOCATING SIGNS AND ARROW BOARDS SO THE DRIVER HAS A CLEAR VIEW OF THE ARROW BOARD AND LANE CLOSURE DRUMS FOR A MINIMUM 1500 FEET IN FRONT OF DRUMS.

FOR A LANE CLOSURE THAT IS IN PLACE LESS THAN 7 CONTINUOUS DAYS AND NIGHTS, THE ADVANCED WARNING SIGNS MAY BE MOUNTED ON PORTABLE SUPPORTS.

REMOVE PAVEMENT MARKINGS AND PLACE TEMPORARY PAVEMENT MARKING LINES IF LANE CLOSURE IS TO BE IN PLACE FOR 4 OR MORE CONTINUOUS DAYS AND NIGHTS.


WARNING LIGHTS ARE NOT REQUIRED IF THE LANE CLOSURE IS A DAYTIME ONLY OPERATION.

IF THE HORIZONTAL ALIGNMENT IS SUCH THAT A CURVE MAY REQUIRE ADDITIONAL DELINEATION, THE DEVICE SPACING MAY BE DECREASED TO 50 FEET.

ADJUSTMENTS IN BUFFER SPACE NEED TO BE INCORPORATED WHEN THE LANE SHIFT OCCURS NEAR AN INTERCHANGE EXIT OR ENTRANCE RAMP. THE LANE SHIFT MUST TAKE PLACE FAR ENOUGH IN ADVANCE OF AN EXIT OR ENTRANCE RAMP TO STILL ALLOW FOR ADEQUATE BUFFER SPACE. THE MINIMUM LENGTH OF THE BUFFER SPACE BEFORE AN EXIT RAMP SHOULD BE 1/2 THE LENGTH OF THE TRANSITION AREA. THE ENTRANCE RAMP SHOULD BE FOLLOWED BY THE ORIGINAL BUFFER SPACE LENGTH OF 800 FEET DESIRABLE PRIOR TO ANOTHER TRAFFIC CONTROL CHANGE SUCH AS A CROSSOVER MANEUVER.

- 1 USE ONLY WHEN T<600', OMIT WO1-4R.
- 2 IF NEEDED, USE ONLY IF DESIGN SPEED IS 10 MPH BELOW POSTED SPEED.
- 3 BARRIER FLARE RATE: 6:1 @ 40 MPH OR LESS
8:1 @ 45 MPH OR GREATER
- 4 DRUMS IN A CLOSED LANE THAT MUST BE MOVED FOR A WORK OPERATION SHALL BE IMMEDIATELY REESTABLISHED UPON COMPLETION OF THE OPERATION, OR FOR CONTINUING OPERATIONS, AT THE END OF EACH WORKING DAY.

POSTED SPEED LIMIT PRIOR TO WORK STARTING (MPH)	ADVANCE WARNING SIGN SPACING (A) FEET	SHIFTING TAPER $\frac{L}{2}$									BUFFER SPACE (B) FEET
		W, LATERAL OFFSET (FT)									
		1	2	3	4	5	6	7	8	9	
25	200	5	10	16	21	26	31	36	42	47	155
30	200	8	15	23	30	38	45	53	60	68	200
35	350	10	20	31	41	51	61	71	82	92	250
40	350	13	27	40	53	67	80	93	107	120	305
45	500	23	45	68	90	113	135	158	180	203	360

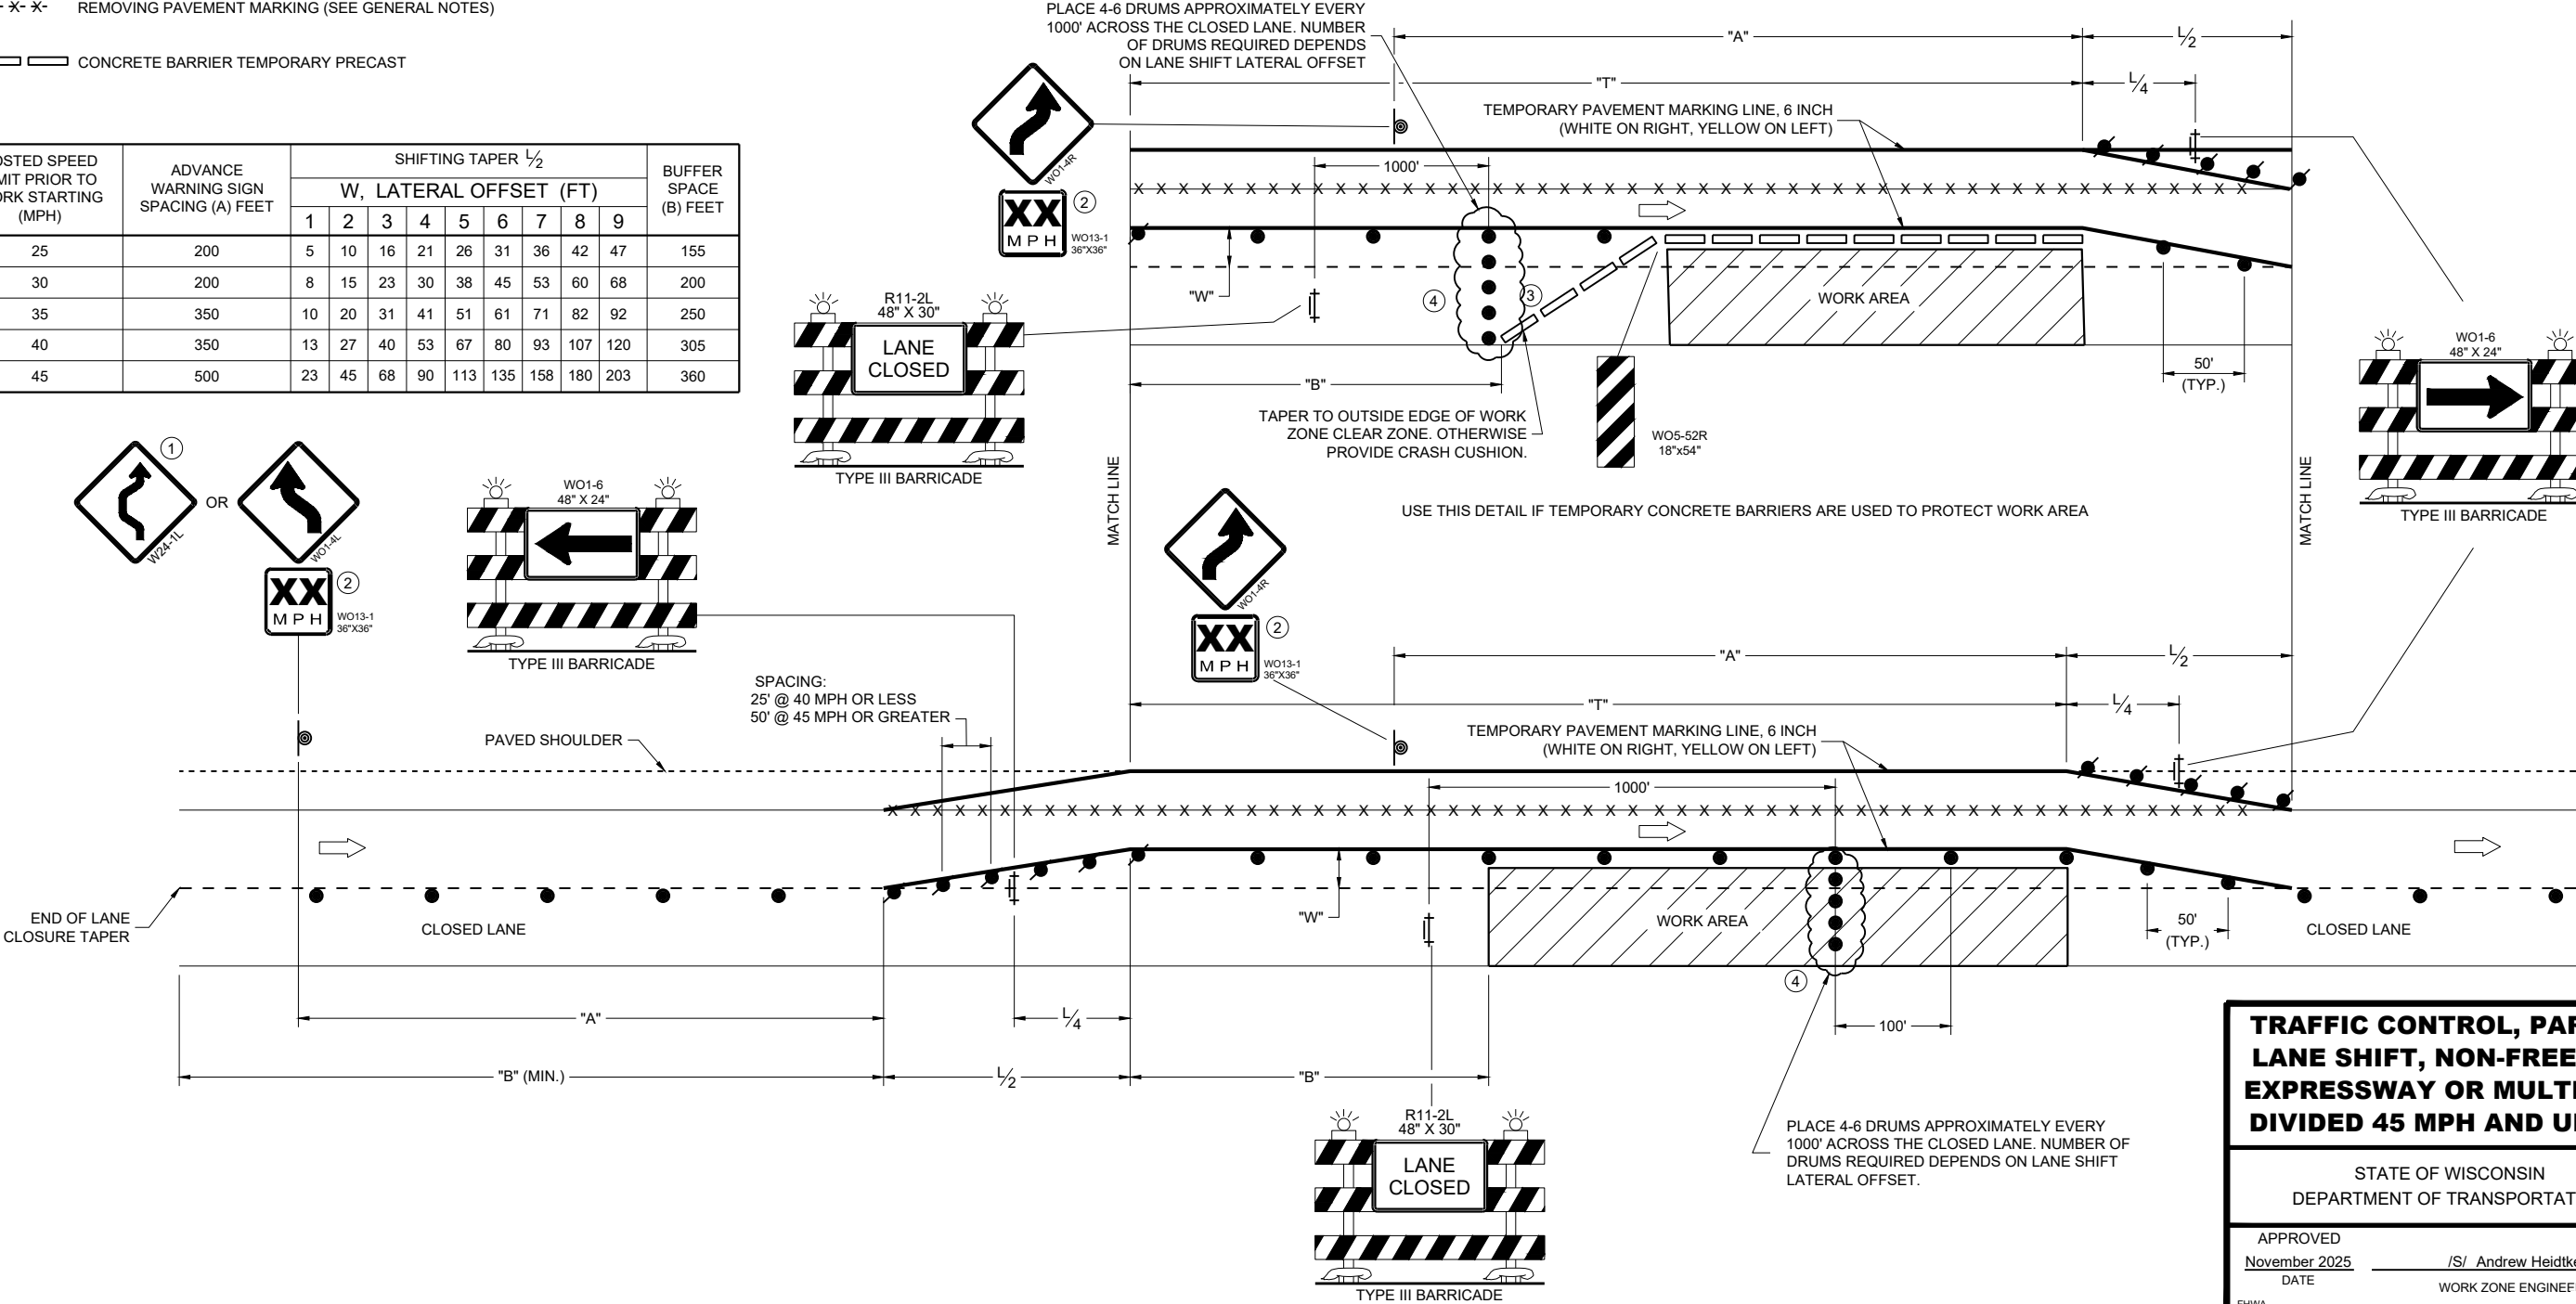

TRAFFIC CONTROL, PARTIAL LANE SHIFT, NON-FREEWAY/ EXPRESSWAY OR MULTILANE DIVIDED 45 MPH AND UNDER

STATE OF WISCONSIN
DEPARTMENT OF TRANSPORTATION

APPROVED
November 2025 /S/ Andrew Heidtke
DATE WORK ZONE ENGINEER

FHWA

LEGEND

- TYPE III BARRICADE WITH ATTACHED SIGN
- SIGN ON PERMANENT SUPPORT
- TRAFFIC CONTROL DRUM
- TRAFFIC CONTROL DRUM WITH TYPE "C" STEADY BURN LIGHT
- TYPE "A" WARNING LIGHT (FLASHING)
- DIRECTION OF TRAFFIC
- WORK AREA
- REMOVING PAVEMENT MARKING (SEE GENERAL NOTES)
- CONCRETE BARRIER TEMPORARY PRECAST

GENERAL NOTES

THE EXACT NUMBER, LOCATION, AND SPACING OF ALL SIGNS AND DEVICES SHALL BE ADJUSTED TO FIT FIELD CONDITIONS AS APPROVED BY THE ENGINEER.

THE SPACING BETWEEN SIGNS SHOULD BE ADJUSTED TO NOT CONFLICT WITH AND TO PROVIDE A MINIMUM OF 200 FEET, (500 FEET DESIRABLE) DISTANCE TO EXISTING SIGNS.

THIS LANE CLOSURE IS TYPICAL FOR LANE SHIFT LEFT - REVERSE FOR SHIFTING RIGHT.

ALL SIGNS ARE 48"x48" UNLESS OTHERWISE NOTED.

"WO" IS THE SAME AS "W" EXCEPT THE BACKGROUND IS ORANGE.

ANY SIGNS TEMPORARY OR EXISTING, WHICH CONFLICT WITH TRAFFIC CONTROL "IN USE" SHALL BE REMOVED OR COVERED AS NEEDED AND AS APPROVED BY THE ENGINEER. NO WARNING LIGHTS SHALL BE WORKING ON ANY "COVERED" OR "DOWNED" SIGNS.

CONSIDER GEOMETRICS WHEN LOCATING SIGNS AND ARROW BOARDS SO THE DRIVER HAS A CLEAR VIEW OF THE ARROW BOARD AND LANE CLOSURE DRUMS FOR A MINIMUM 1500 FEET IN FRONT OF DRUMS.

FOR A LANE CLOSURE THAT IS IN PLACE LESS THAN 7 CONTINUOUS DAYS AND NIGHTS, THE ADVANCED WARNING SIGNS MAY BE MOUNTED ON PORTABLE SUPPORTS.


REMOVE PAVEMENT MARKINGS AND PLACE TEMPORARY PAVEMENT MARKING LINES IF LANE CLOSURE IS TO BE IN PLACE FOR 4 OR MORE CONTINUOUS DAYS AND NIGHTS.

WARNING LIGHTS ARE NOT REQUIRED IF THE LANE CLOSURE IS A DAYTIME ONLY OPERATION.

IF THE HORIZONTAL ALIGNMENT IS SUCH THAT A CURVE MAY REQUIRE ADDITIONAL DELINEATION, THE DEVICE SPACING MAY BE DECREASED TO 50 FEET.

ADJUSTMENTS IN BUFFER SPACE NEED TO BE INCORPORATED WHEN THE LANE SHIFT OCCURS NEAR AN INTERCHANGE EXIT OR ENTRANCE RAMP. THE LANE SHIFT MUST TAKE PLACE FAR ENOUGH IN ADVANCE OF AN EXIT OR ENTRANCE RAMP TO STILL ALLOW FOR ADEQUATE BUFFER SPACE. THE MINIMUM LENGTH OF THE BUFFER SPACE BEFORE AN EXIT RAMP SHOULD BE 1/2 THE LENGTH OF THE TRANSITION AREA. THE ENTRANCE RAMP SHOULD BE FOLLOWED BY THE ORIGINAL BUFFER SPACE LENGTH OF 800 FEET DESIRABLE PRIOR TO ANOTHER TRAFFIC CONTROL CHANGE SUCH AS A Crossover MANEUVER.

- 1 USE ONLY WHEN T<600', OMIT WO1-4R.
- 2 IF NEEDED, USE ONLY IF DESIGN SPEED IS 10 MPH BELOW POSTED SPEED.
- 3 IF THE BEGINNING OF LANE SHIFT TAPER IS 1200 FEET OR LESS FROM END OF LANE CLOSURE TAPER, PLACE THE WO1-4L SIGN 200 FEET AFTER THE END OF THE LANE CLOSURE TAPER.
- 4 IF THE BEGINNING OF THE SECOND LANE SHIFT TAPER IS 1200 FEET OR LESS FROM END OF THE FIRST LANE CLOSURE TAPER, PLACE THE WO1-4L SIGN 200 FEET AFTER THE END OF THE FIRST LANE CLOSURE TAPER.
- 5 DRUMS IN A CLOSED LANE THAT MUST BE MOVED FOR A WORK OPERATION SHALL BE IMMEDIATELY REESTABLISHED UPON COMPLETION OF THE OPERATION, OR FOR CONTINUING OPERATIONS, AT THE END OF EACH WORKING DAY.

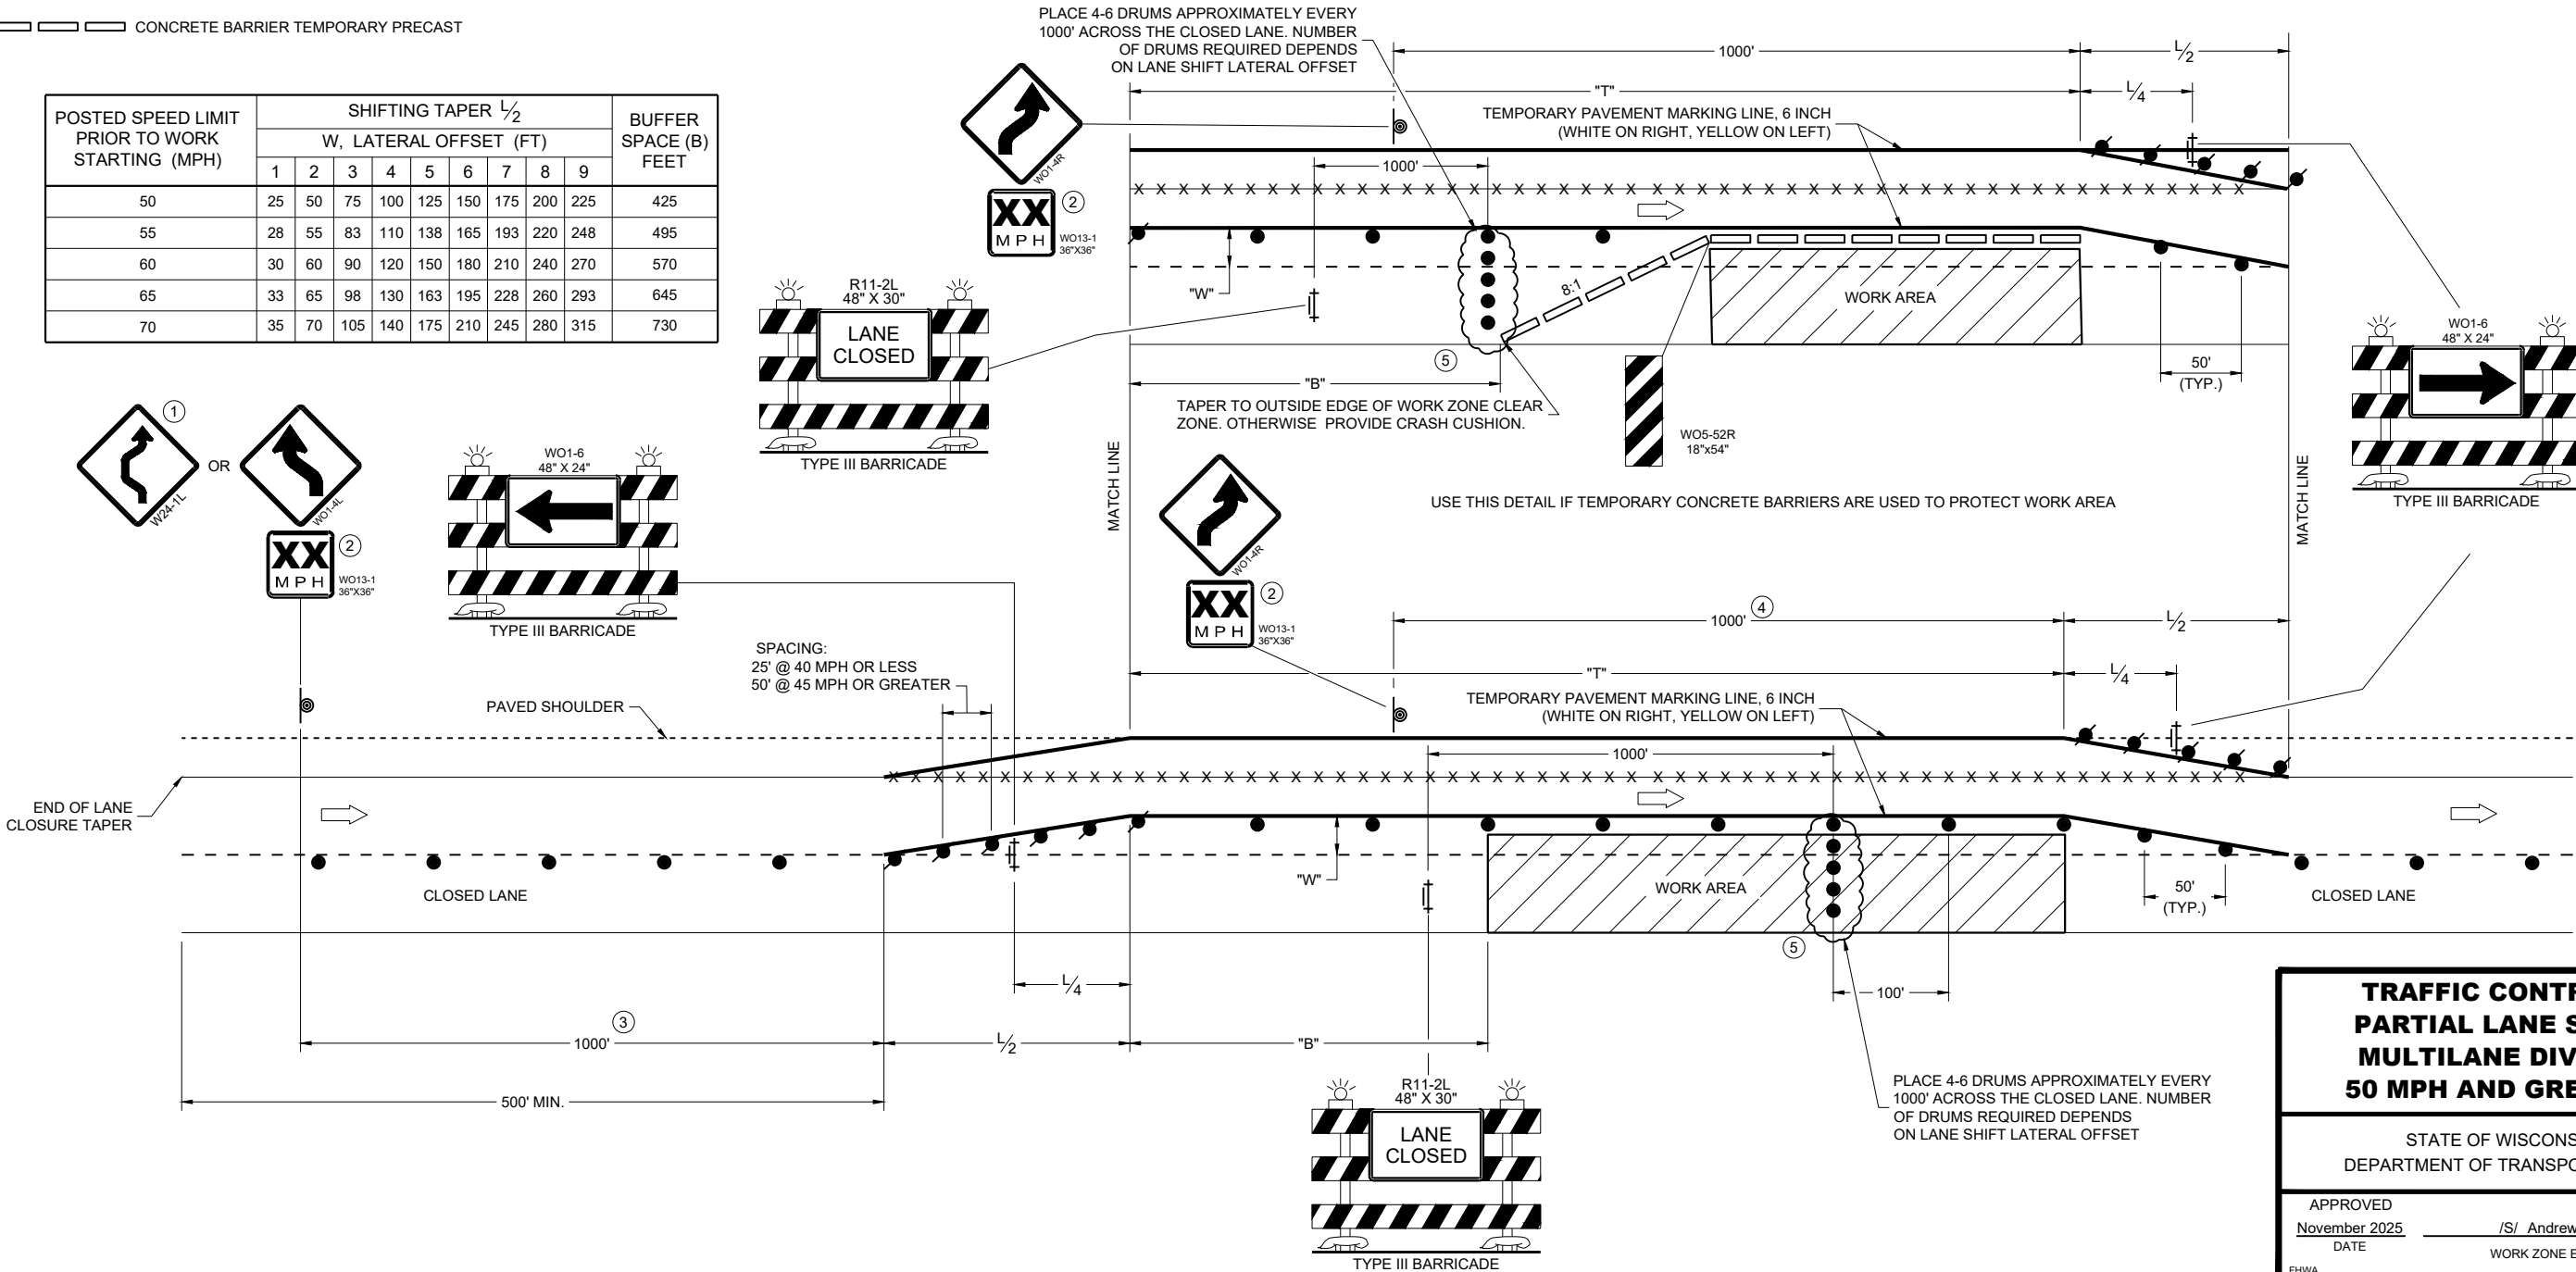

**TRAFFIC CONTROL,
PARTIAL LANE SHIFT
MULTILANE DIVIDED
50 MPH AND GREATER**

STATE OF WISCONSIN
DEPARTMENT OF TRANSPORTATION

APPROVED
November 2025 /S/ Andrew Heidtke
DATE WORK ZONE ENGINEER

FHWA

GENERAL NOTES

DRAWING NOT TO SCALE. ALL SIGNS AND POSTS ON THIS SHEET SHALL BE PAID FOR WITH 'TRAFFIC CONTROL SIGNS' BID ITEM. ALL SIDE ROADS WHICH ARE UNDER CONSTRUCTION OF CURB AND GUTTER AND/OR GRADING SHALL BE ADEQUATELY SIGNED.

ALL SIGNS AND DEVICES SHALL BE IN CONFORMANCE WITH THE WISCONSIN MANUAL OF UNIFORM TRAFFIC CONTROL DEVICES (WMUTCD). SIGN LAYOUTS SHALL BE IN ACCORDANCE WITH THE WISDOT STANDARD SIGN PLATES.

"WO" SIGNS ARE THE SAME AS "W" SIGNS EXCEPT THAT THE BACKGROUND IS ORANGE.

ALL SIGNS ARE 48" X 48" UNLESS OTHERWISE NOTED.

THE EXACT NUMBER, LOCATION AND SPACING OF ALL SIGNS AND DEVICES SHALL BE ADJUSTED TO FIT FIELD CONDITIONS AS DIRECTED BY THE ENGINEER.


ALL SIGNS INAPPROPRIATE TO THE STATUS OF THE CONTROL ZONE, INCLUDING PRE-EXISTING SIGNS IN THE VICINITY, SHALL BE COVERED OR REMOVED AS DIRECTED BY THE ENGINEER.

SEE 15C34 FOR ADDITIONAL TRAFFIC CONTROL SIGNING WHEN CENTERLINE PAVEMENT MAKINGS ARE MISSING. 'DO NOT PASS' SIGNS MUST BE INSTALLED ON THE SAME DAY AS MILLING OPERATIONS.


- ① PLACE SIGNS 350' IN ADVANCE OF MILLED SURFACES AND AT 1 MILE INTERVALS, OR AS DIRECTED BY THE ENGINEER.
- ② PLACE SIGN 200' MIN. FROM INTERSECTION AND 200' MIN. AFTER ADVANCE WARNING SIGN SHOWN IN SDD 15C04.

LEGEND

-  SIGN ON TEMPORARY SUPPORT
-  DIRECTION OF TRAFFIC

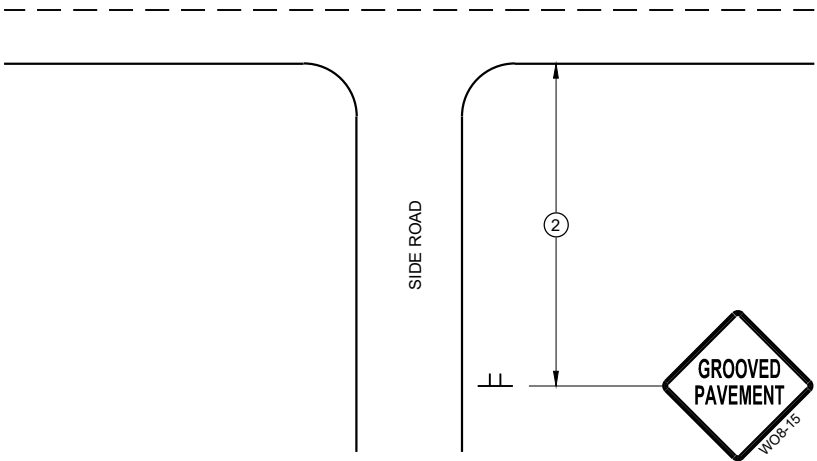

TYPICAL SIDE ROAD APPROACH
SIGN DETAIL

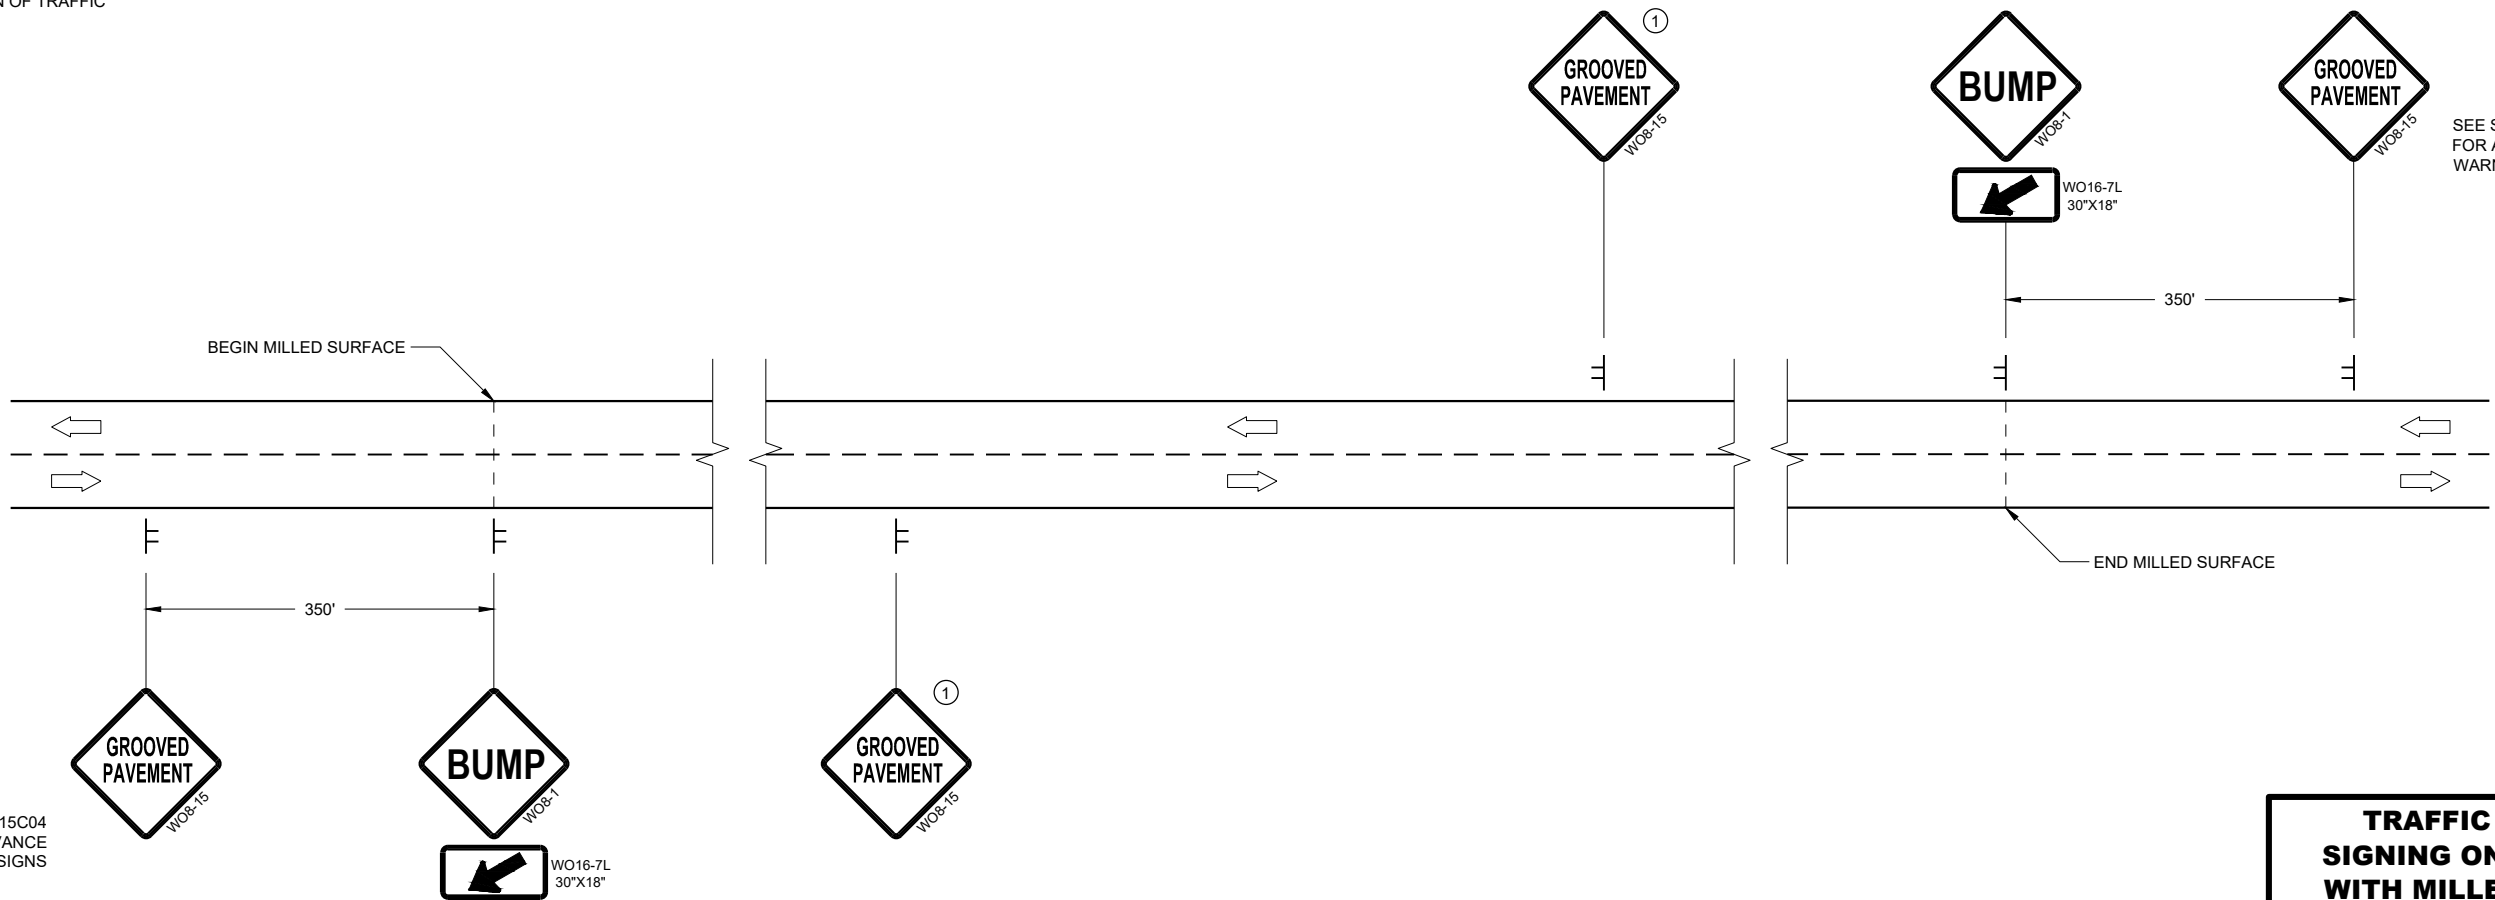

SEE SDD15C04
FOR ADVANCE
WARNING SIGNS

SEE SDD15C04
FOR ADVANCE
WARNING SIGNS


DETAIL FOR SIGNING ON MILLED SURFACES

TRAFFIC CONTROL,
SIGNING ON ROADWAYS
WITH MILLED SURFACES

STATE OF WISCONSIN
DEPARTMENT OF TRANSPORTATION

APPROVED
February 2020 /S/ Andrew Heidtke
DATE WORK ZONE ENGINEER 175

FHWA

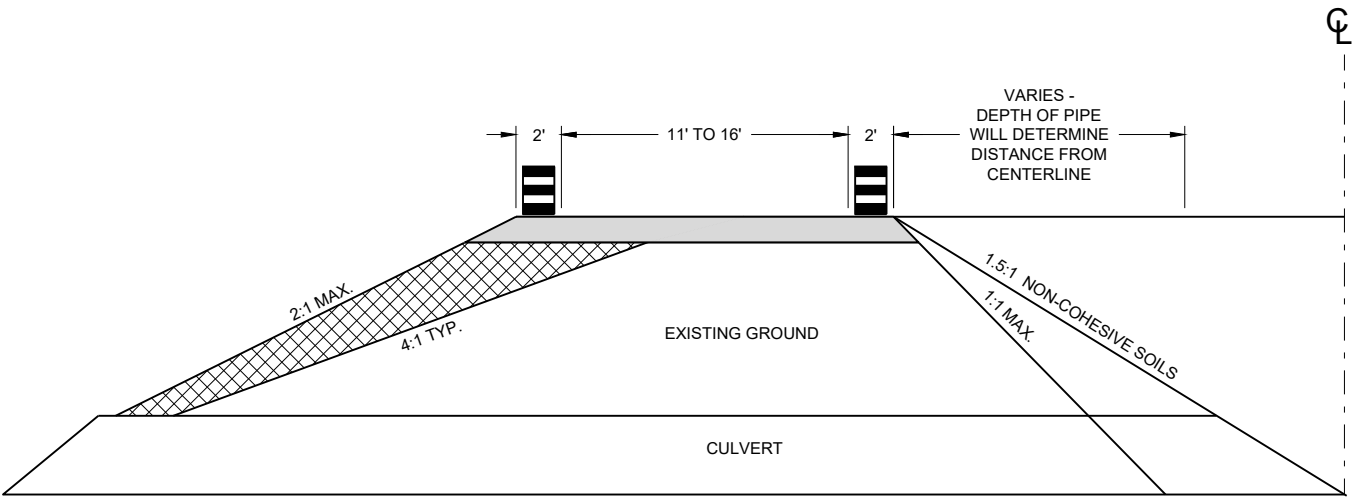

CROSS SECTION

GENERAL NOTES

USE 1:1 FOR COHESIVE CLAYS AND SILTS, LOAMS, SANDY CLAYS AND ANGULAR GRAVEL SOILS.
USE 1.5:1 FOR NON-COHESIVE SOILS.

THE TAPER SHOULD EXTEND ACROSS THE SHOULDER UNLESS DOING SO WOULD GREATLY CONFLICT WITH THE WORK OPERATION.

ALL LANE CLOSURE SIGNS SHALL BE REMOVED OR COVERED AND ALL DEVICES REMOVED BEYOND THE SHOULDER WHEN WORK IS NOT IN PROGRESS AND THE LANE IS RESTORED TO A SAFE OPERATING CONDITION.


CHANNELIZING DEVICES PLACED ADJACENT TO WORK AREA SHALL BE PULLED BACK FROM TRAVEL LANE WHEN WORK IS NOT IN PROGRESS.

USE WITH SDD 15C12 "TRAFFIC CONTROL FOR LANE CLOSURE WITH FLAGGING OPERATIONS"

USE WITH SDD 15D45 "SIGNING ON ROADWAYS WITH LOOSE GRAVEL"

LEGEND

- DRUM WITHOUT WARNING LIGHT
- 6" BASE AGGREGATE DENSE 1 1/4" - INCIDENTAL TO LANE SHIFT ITEM
- FILL - INCIDENTAL TO LANE SHIFT ITEM
- WORK AREA
- FLAGGER, EQUIPPED WITH STOP/SLOW PADDLE FASTENED ON SUPPORT STAFF

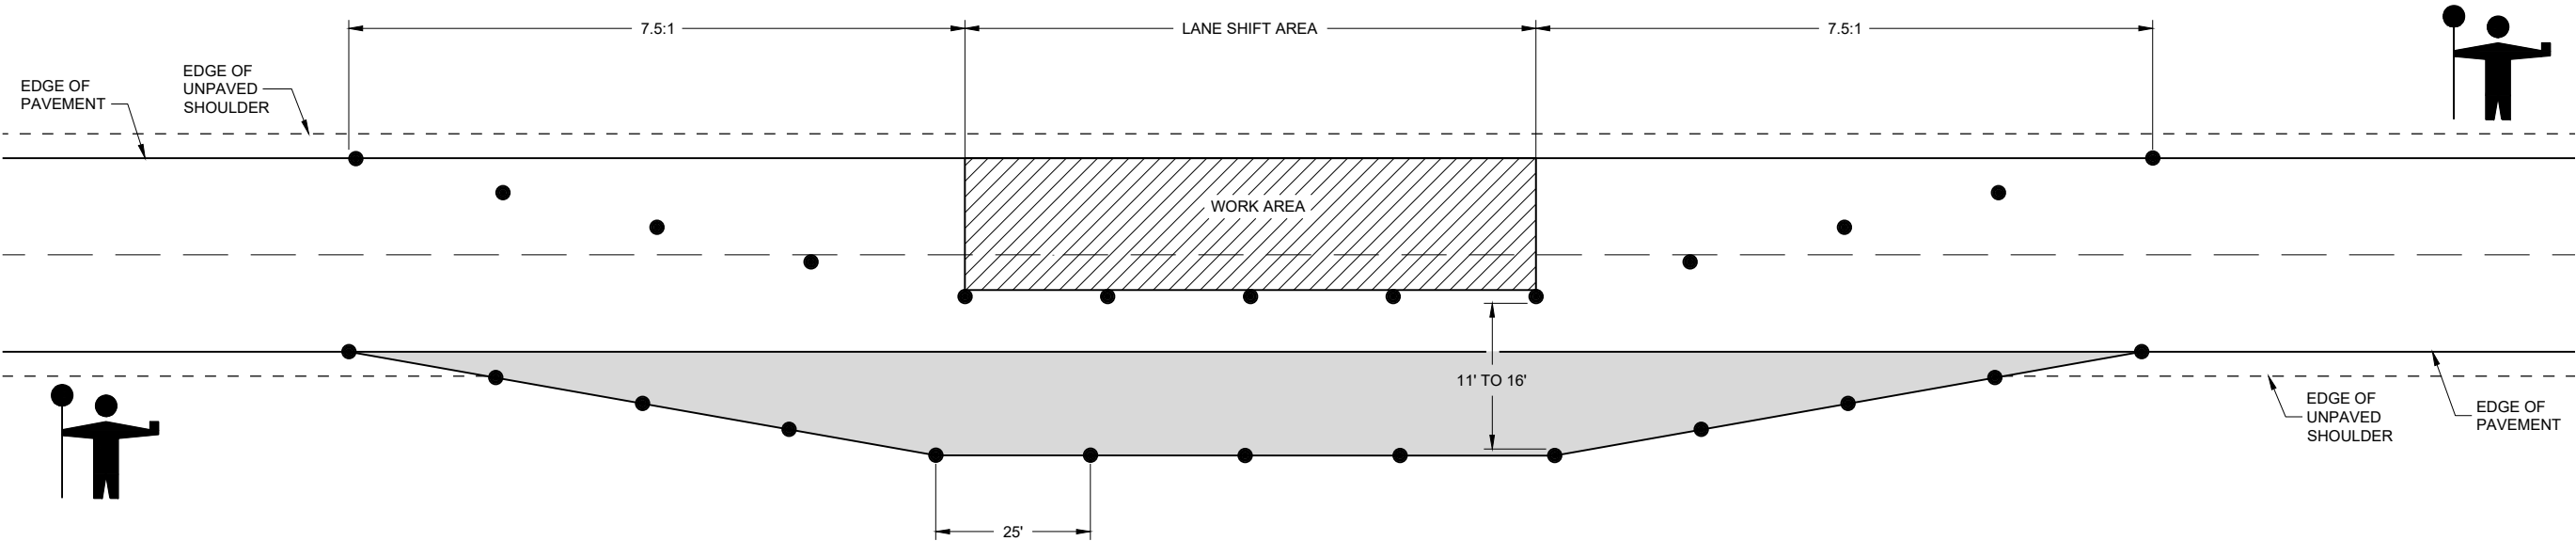

LANE SHIFT IN FLAGGING OPERATION



TRAFFIC CONTROL,
TEMPORARY LANE SHIFT
DURING CULVERT WORK

STATE OF WISCONSIN
DEPARTMENT OF TRANSPORTATION



APPROVED
February 2021 /S/ Andrew Heidtke
DATE WORK ZONE ENGINEER 176

FHWA

URBAN AREA

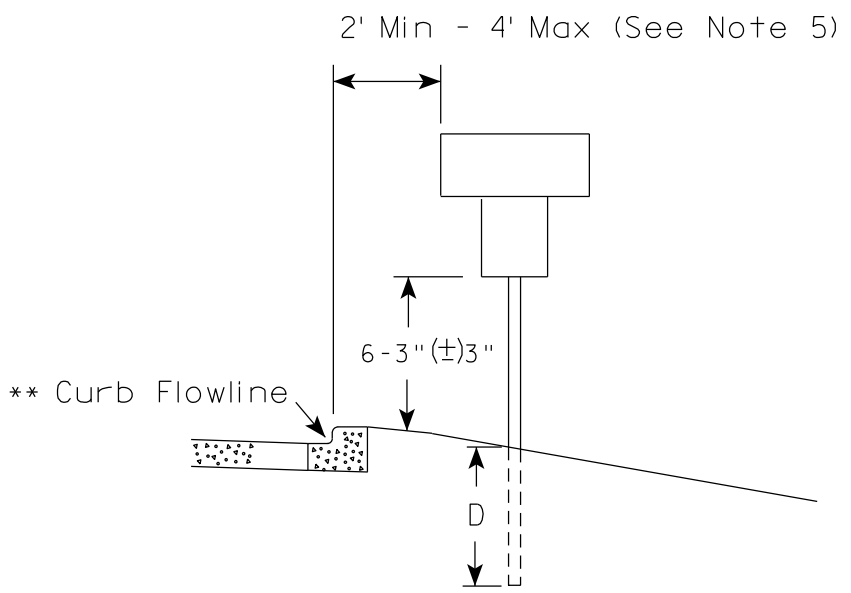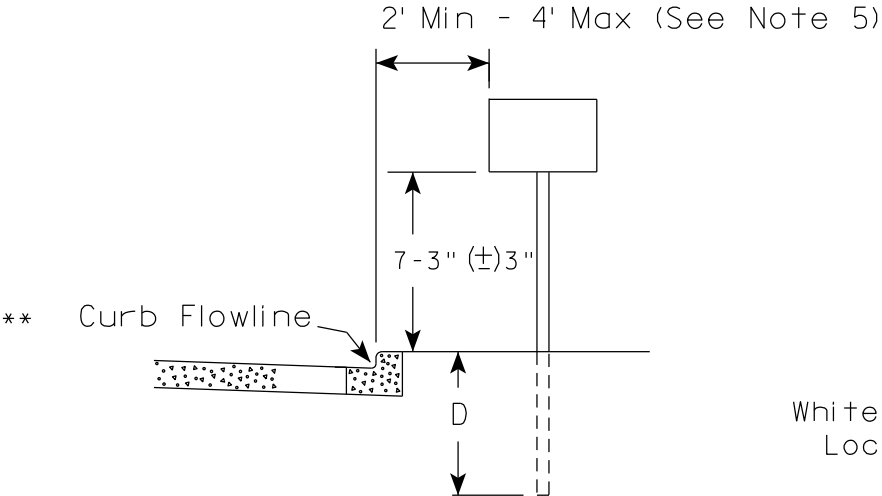

RURAL AREA (See Note 2)

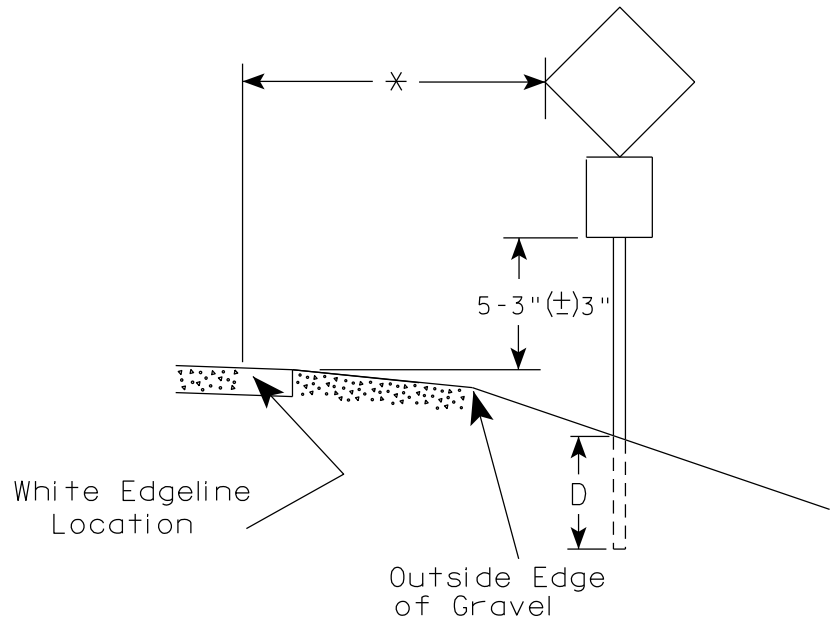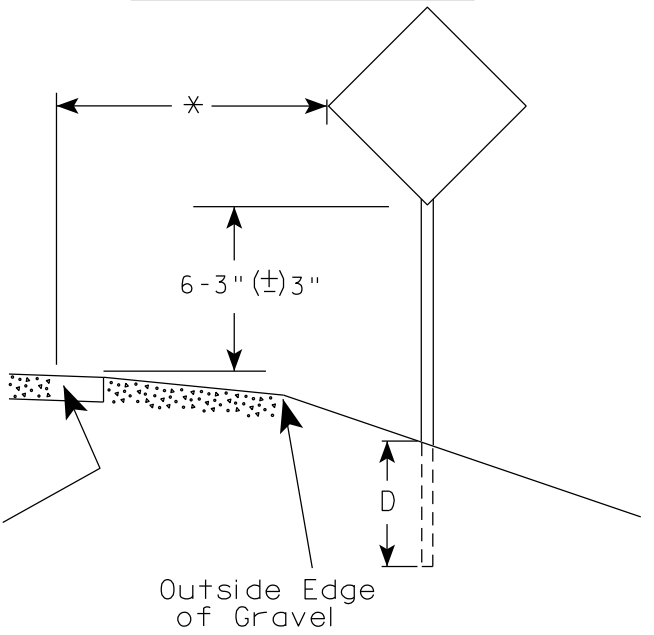

POST EMBEDMENT DEPTH	
Area of Sign Installation (Sq. Ft.)	D (Min)
20 or Less	4'
Greater than 20	5'

GENERAL NOTES

1. Signs wider than 4 feet or 20 sq.ft or larger, shall be mounted on multiple posts. Refer to plate A4-4.
2. If signs are mounted on or behind barrier wall, see A4-10 sign plate.
The Double Arrow sign (W12-1D) shall be mounted at a height of 2'-3" (±) 3". The Chevron sign (W1-8), Roundabout Chevron panel (R6-4B), Enhanced Reference Markers, Clearance Markers (W5-52), Mile Markers (D10 series), In Road Object Markers (W5-54) & End of Road Markers (W5-56) shall be mounted at a height of 4'-3" (±) 3".
3. For expressways and freeways, mounting height is 7'- 3" (±) 3" or 6'-3" (±) 3" depending upon existence of a sub-sign.
4. Minimum mounting height for signs mounted on traffic signal poles is 5'- 3" (±) 3".
5. Offset distance shall be consistent with existing signs or consistent throughout length of project.
6. Folding signs shall be mounted at a height of 5'-3" (±) 3" or as directed by the Engineer.

* * The existence of curb and gutter does not in itself mandate the vertical clearance illustrated. That height is typically measured where there is sidewalk adjacent to the roadway or parking is permitted. In the absence of sidewalk vertical clearance is measured from the top of the curb. Offset of signs is measured from the flow line.


* 6 feet from edge of a paved shoulder or 12 feet from the edge of pavement (edge line location) or 2 feet from outside edge of gravel, whichever is greater unless directed by project engineer.

TYPICAL INSTALLATION
OF PERMANENT TYPE II
SIGNS ON SINGLE POSTS

WISCONSIN DEPT OF TRANSPORTATION

APPROVED 
for State Traffic Engineer


DATE 12/6/23 PLATE NO. A4-3.23

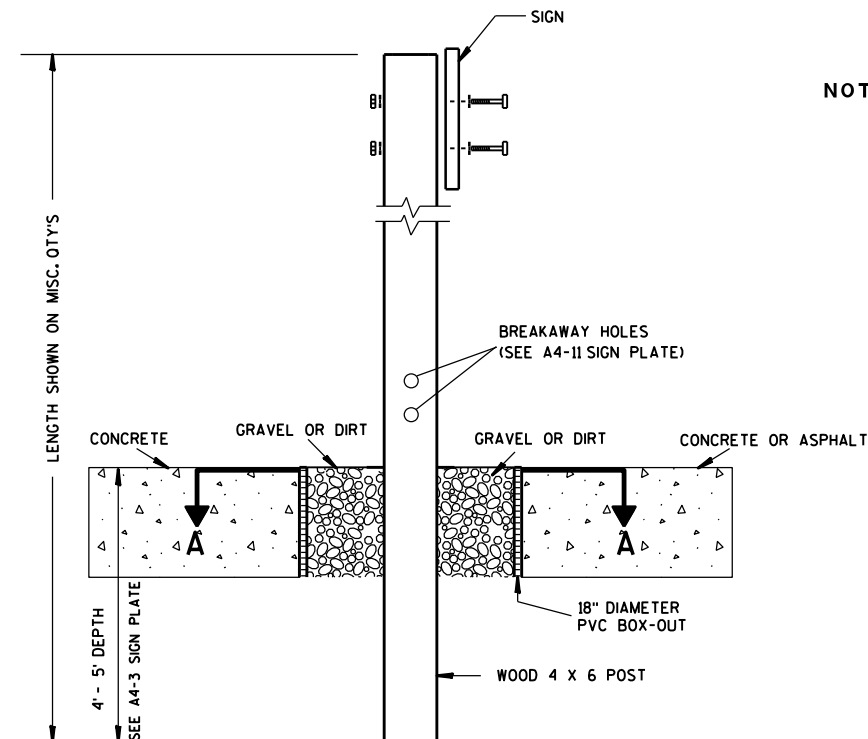

ELEVATION VIEW


DETAIL OF WOOD 4 X 6 SIGN POST IN BOX-OUT

- NOTES: 1. ALL MATERIAL TO BE APPROVED BY ENGINEER PRIOR TO INSTALLATION
2. SEE SIGN PLATE A4-8 FOR SIGN HARDWARE REQUIREMENTS
3. 18 INCH X 18 INCH SQUARE BOX-OUTS MAY BE USED FOR INSTALLATIONS IN EXISTING CONCRETE OR ASPHALT LOCATIONS.

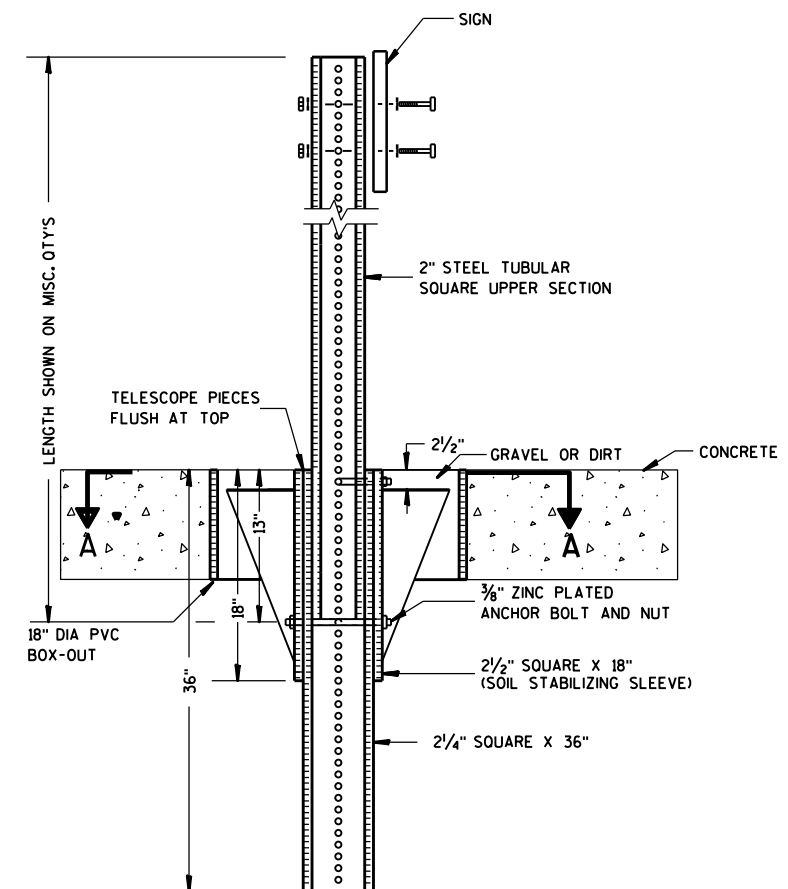

ELEVATION VIEW

DETAIL OF STEEL 2 X 2 SIGN POST IN BOX-OUT

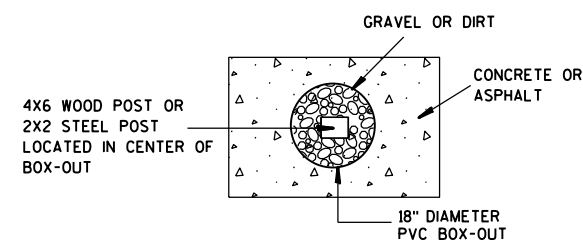

PLAN VIEW

FOR NEW CONCRETE/ASPHALT INSTALLATIONS

SIGN POST
BOX-OUTS
A4-3B

WISCONSIN DEPT OF TRANSPORTATION

APPROVED *Matthew R. Rauch*
for State Traffic Engineer

DATE 1/27/14 PLAT 178 A4-3B.1

PROJECT NO:


HWY:

COUNTY:



SHEET NO:

E


URBAN AREA

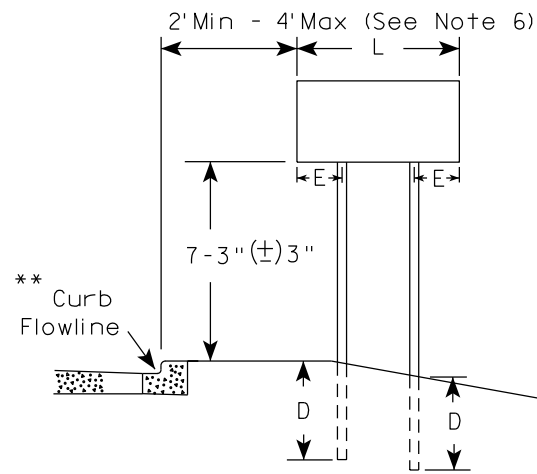


RURAL AREA (See Note 3)

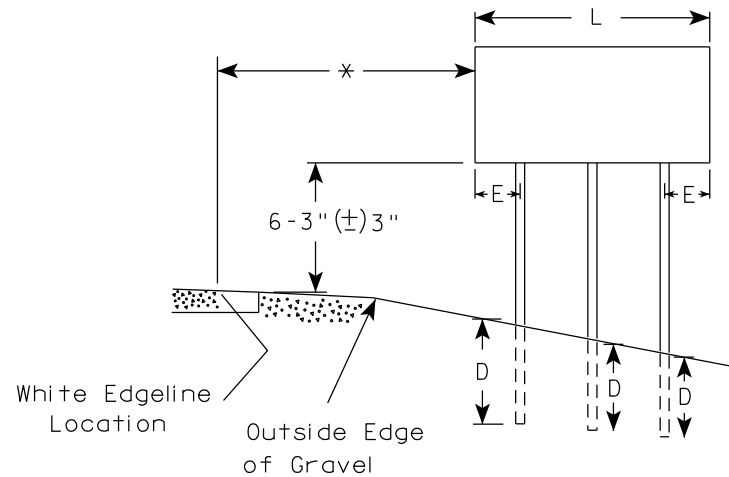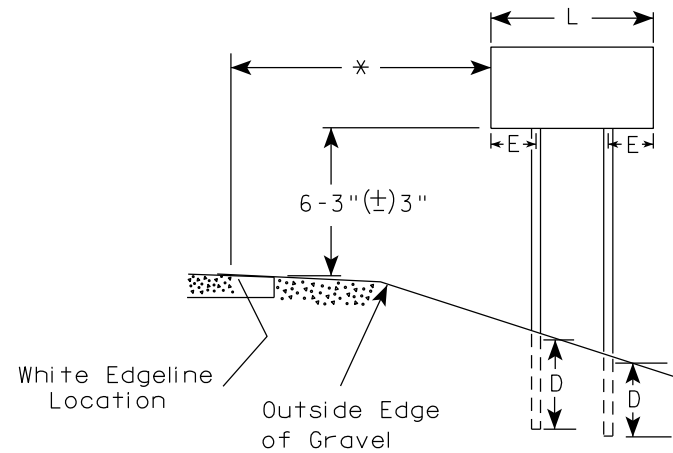

2' Min - 4' Max (See Note 6)

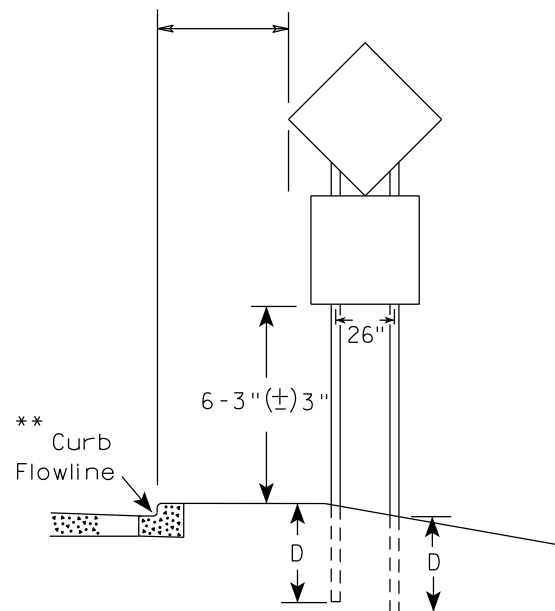

48" DIAMOND WARNING SIGN

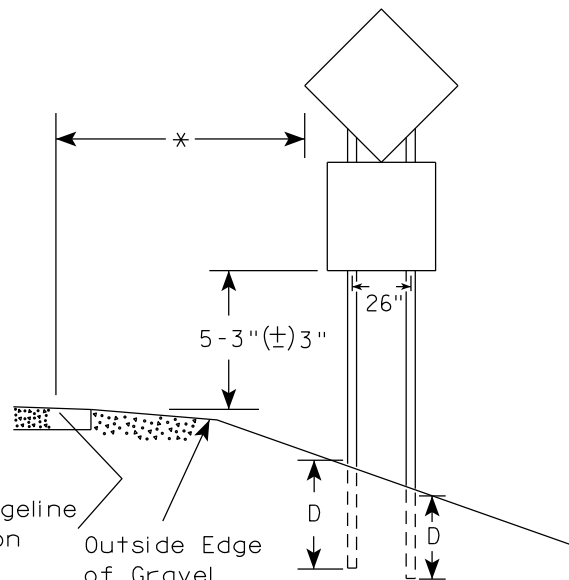

48" DIAMOND WARNING SIGN

SIGN SHAPE OTHER THAN DIAMOND (TWO POSTS REQUIRED)	
L	E
Greater than 48" Less than 60"	12"
60" to 108"	L/5

SIGN SHAPE OTHER THAN DIAMOND (THREE POSTS REQUIRED)	
L	E
Greater than 108" to 144"	12"

POST EMBEDMENT DEPTH

Area of Sign Installation (Sq.Ft.)	D (Min)
20 or Less	4'
Greater than 20	5'

TYPICAL INSTALLATION
OF TYPE II SIGNS
ON MULTIPLE POSTS

WISCONSIN DEPT OF TRANSPORTATION	
APPROVED	<i>Matthew R. Rauch</i> for State Traffic Engineer
DATE 12/6/23	PLATE NO. A4-4.16



GENERAL NOTES

- For 3 or 4 post installations, individual post spacing shall be greater than 3'-6".
- See tables below for required number of posts.
- For expressways and freeways, mounting height is 7'-3" (±) 3" or 6'-3" (±) 3" depending upon existence of sub-sign.
- The (±) tolerance for mounting height is 3 inches.
- J-Assemblies are considered to be one sign for mounting height.
- Offset distance shall be consistent with existing signs or consistent throughout length of project.
- Folding signs shall be mounted at a height of 5'-3" (±) 3" or as directed by the engineer.
- The Double Arrow sign (W12-1) shall be mounted at a height of 2'-3" (±) 3". The Chevron sign (W1-8), Roundabout Chevron panel (R6-4B), Clearance Markers (W5-52), Mile Markers (D10 series), In Road Object Markers (W5-54) & End of Road Markers (W5-56) shall be mounted at a height of 4'-3" (±) 3".

* 6 feet from edge of a paved shoulder or 12 feet from the edge of pavement (edge line location) or 2 feet from outside edge of gravel, whichever is greater unless directed by project engineer.

** The existence of curb and gutter does not in itself mandate the vertical clearance illustrated. That height is typically measured where there is sidewalk adjacent to the roadway or parking is permitted. In the absence of sidewalk vertical clearance is measured from the top of the curb. Offset of signs is measured from the flow line.

*** See A4-3 sign plate for signs 4' or less in width and less than 20 S.F. in area.

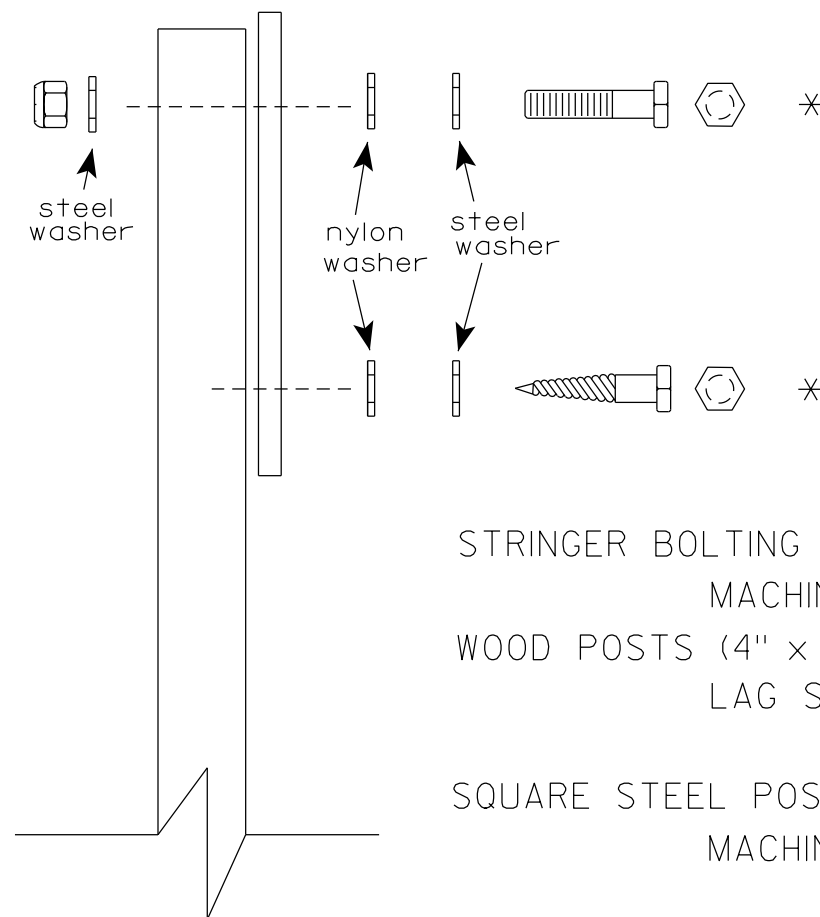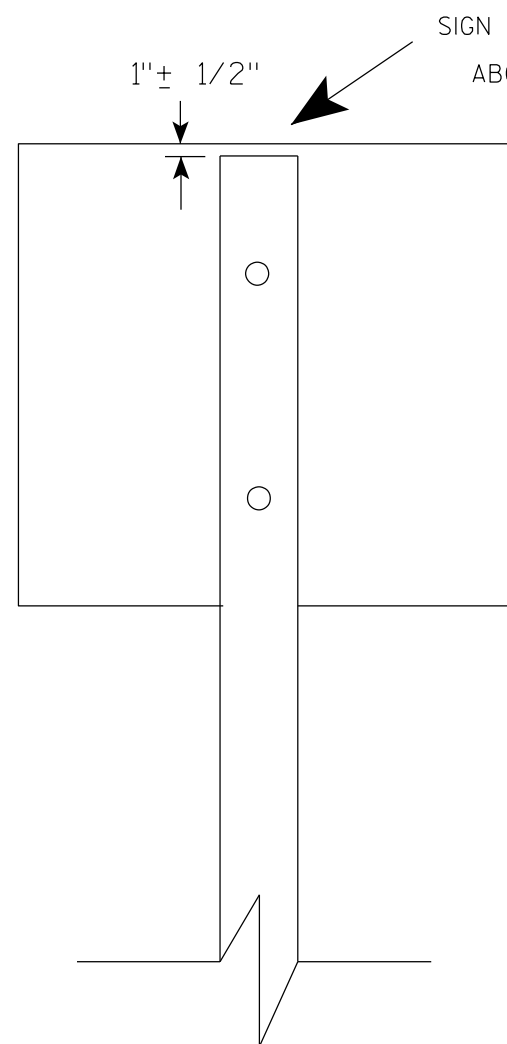

Nuts, bolts and lags used for mounting signs shall have hexagonal heads and shall be either :

- a. Hot dip galvanized in accordance with ASTM Designation: A 153, Class D, or SC 3
- b. Electro-galvanized in accordance with ASTM Designation : B 633, TYPE III, SC 3.


Threads on bolts and nuts shall be manufactured with sufficient allowance for the cadmium plate or galvanized coating to permit the nuts to run freely on the bolts.

- STRINGER BOLTING TO ALUMINUM SIGNS (SEE SIGN PLATE A4-18)
- MACHINE BOLTS - $\frac{5}{16}$ " X 1-3/4" Length w/ lock nuts
- WOOD POSTS (4" x 6")
- LAG SCREWS - $\frac{3}{8}$ " X 3" (NO STRINGERS ON BACK OF SIGN)
 $\frac{3}{8}$ " X 4" (STRINGERS ON BACK OF SIGN)
- SQUARE STEEL POSTS (2" x 2")
- MACHINE BOLTS - $\frac{3}{8}$ " X 3-1/4" Length w/ nuts (NO STRINGER ON BACK OF SIGN)
 $\frac{3}{8}$ " X 5" Length w/ nuts (STRINGERS ON BACK OF SIGN)
- RIVETS - $\frac{9}{32}$ " (6605-9-6) BULB-TITE, TRI-FOLD, ALUMINUM BODY/MANDREL
O.D. FLANGE .720-.765 INCH, GRIP RANGE .042-.375 INCH
- WASHERS (ALL POSTS) -
- 1-1/4" O.D. X $\frac{3}{8}$ " I.D. X $\frac{1}{16}$ " STEEL
 - 1-1/4" O.D. X $\frac{3}{8}$ " I.D. X .080 NYLON


* Two different fastening systems are shown for illustration purposes. On any individual sign, either one or the other system shall be used. Actual number of fasteners per sign varies with the sign area, but normally there are two. For a single post installation, all signs greater than 9 sq. ft. require the use of 3 fasteners.

ATTACHMENT OF SIGNS TO POSTS	
WISCONSIN DEPT OF TRANSPORTATION	
APPROVED	<i>Matthew R. Rauch</i> For State Traffic Engineer
DATE 4/1/2020	PLATE NO. A4-8.9

**2 1/4" SQUARE
12 GAUGE
PERFORATED
GALVANIZED FINISH**

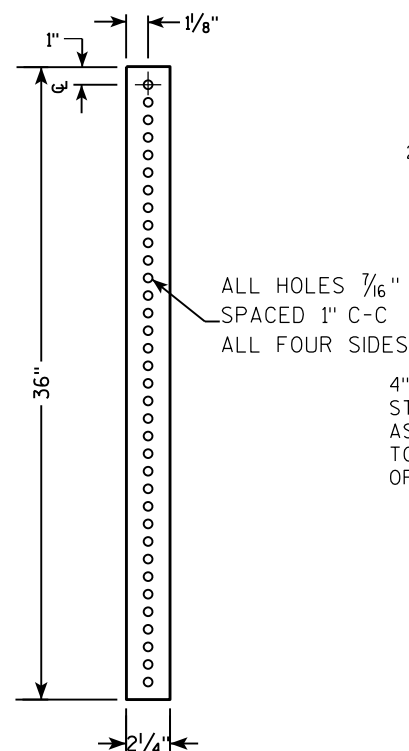

**2 1/2" SQUARE
12 GAUGE
OMNI-DIRECTIONAL
PERFORATED
SOIL STABILIZING SLEEVE
GALVANIZED FINISH**

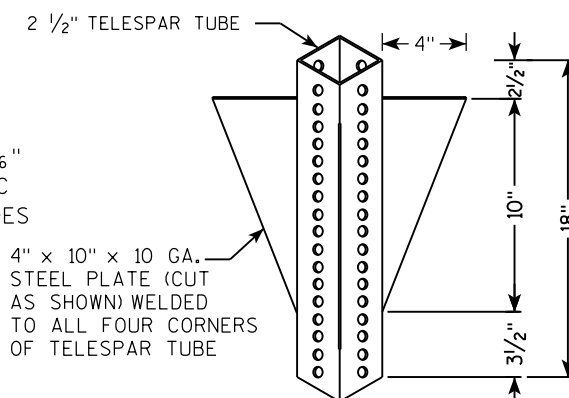

TECHNICAL DRAWING OF A SIGNPOST ASSEMBLY.

Labels and Dimensions:

- TELESCOPE PIECES FLUSH AT TOP**
- 2" STEEL TUBULAR SQUARE UPPER SECTION**
- ALL HOLES $\frac{7}{16}$ " SPACED 1" C-C ALL FOUR SIDES**
- $\frac{3}{8}$ " ZINC PLATED CORNER ANCHOR BOLT AND NUT**
- 2 1/2" GRAVEL OR DIRT**
- 18" DIA SCHEDULE 40 PVC BOX-OUT**
- 36"** (Total height of the lower section)
- 13"** (Height of the sign plate)
- 18"** (Width of the sign plate)
- $\frac{3}{16}$ " ZINC PLATED ANCHOR BOLT AND NUT**
- 2 1/2" SQUARE X 18" (SOIL STABILIZING SLEEVE)**
- 2 1/4" SQUARE X 36"**
- SIGN**
- SEE SIGN PLATE A4-8 FOR BOLT WASHER, & NUT MATERIAL**


TECHNICAL DRAWING OF A SIGNPOST ASSEMBLY:

Side View Dimensions:

- Overall height: LENGTH SHOWN ON MISC. Q'TYS
- Section A-A: 36" (Total height of the main post section)
- Section B-B: 18" (Height of the upper section)
- Section C-C: 12" (Height of the lower section)

End View Details:

- Top Section:** 2" STEEL TUBULAR SQUARE UPPER SECTION. ALL HOLES $\frac{7}{16}$ " SPACED 1" C-C. ALL FOUR SIDES.
- Sign:** SIGN (indicated by a bracket). SEE SIGN PLATE A4-8 FOR BOLT WASHER, & NUT MATERIAL.
- Anchor Bolt and Nut:** $\frac{3}{8}$ " ZINC PLATED CORNER ANCHOR BOLT AND NUT. 1" (spacing).
- Soil Stabilizing Sleeve:** 2 1/2" SQUARE X 18" (SOIL STABILIZING SLEEVE).
- Post Section:** 2 1/4" SQUARE X 36".
- Telescope Pieces:** TELESCOPE PIECES FLUSH AT TOP.

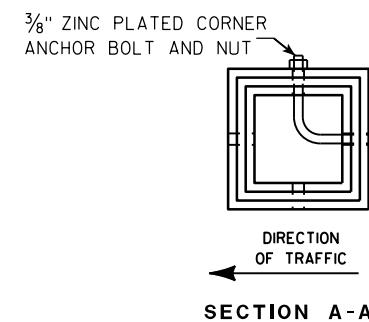

Area of Sign Installation (Sq. Ft.)	Number of Required Posts
9 or less	1
Greater than 9 less than or equal to 18	2
Greater than 18 less than or equal to 27	3

Signs wider than 3 feet or larger than 9 sq. ft shall be mounted on multiple posts (see above table).

TUBULAR STEEL
SIGN POST
A4-9

WISCONSIN DEPT OF TRANSPORTATION

APPROVED Matthew R. Rauch

for State Traffic Engineer

DATE 2/05/15 PLATI 181 14-9.9

SHEET NO: E

PROJECT NO:

HWY:

COUNTY:

FILE NAME : C:\CAEFiles\Projects\tr_stdplate\A49.DGN

PLOT DATE : 05-FEB-2015 17:09


PLOT BY : mscs_ja

PLOT NAME :

PLOT SCALE : 13.659812:1.000000

WISDOT/CADDS SHEET 42

7

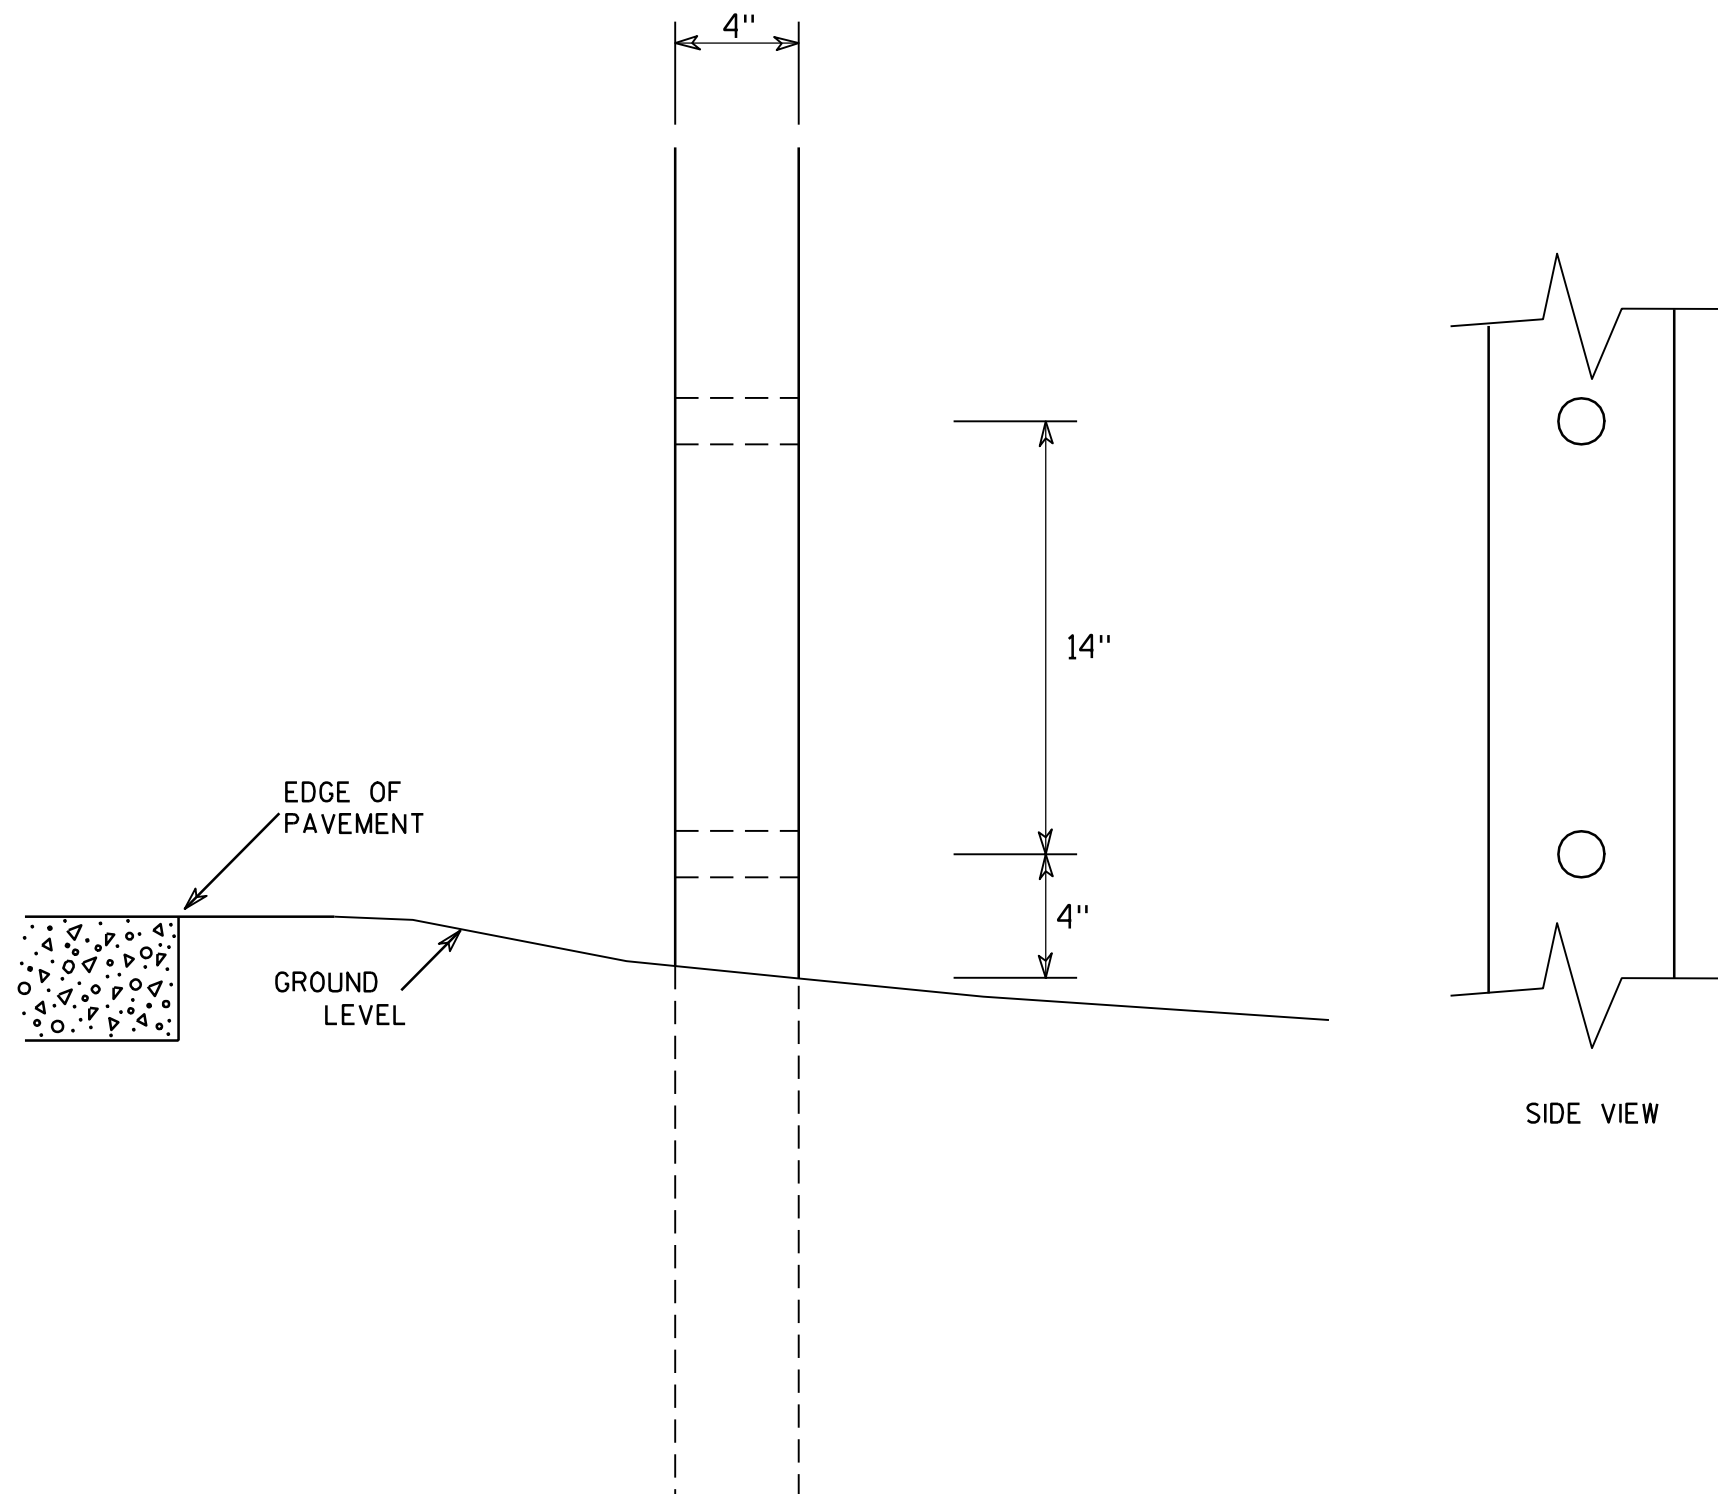

GENERAL NOTES

1. All 4 x 6 Wood Posts shall be modified by having two 1½" diameter holes drilled perpendicular to the roadway centerline.

7

4 X 6 WOOD POST MODIFICATIONS

WISCONSIN DEPT OF TRANSPORTATION

APPROVED

Chester J. Spang
for State Traffic Engineer

DATE 3/27/97

PLATE NO. A4-11.2

PROJECT NO:

HWY:




COUNTY:

SHEET NO: 182


E

BANDING

SINGLE SIGN

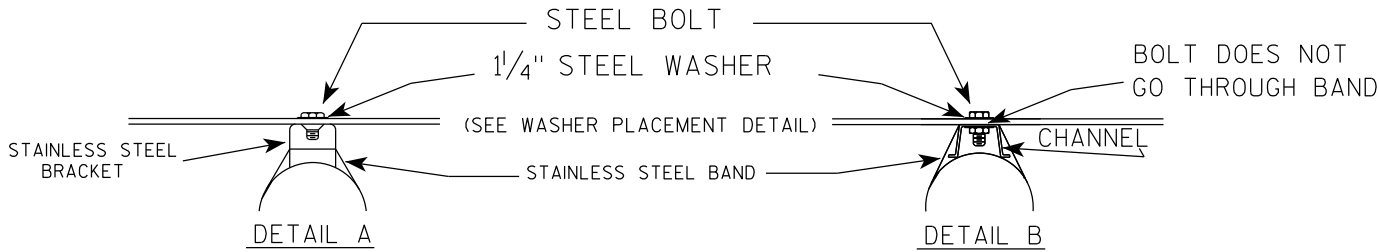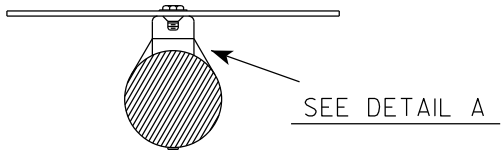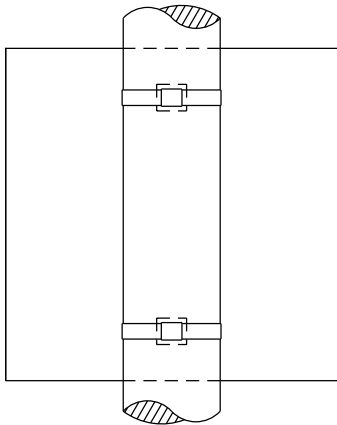


WASHER PLACEMENT

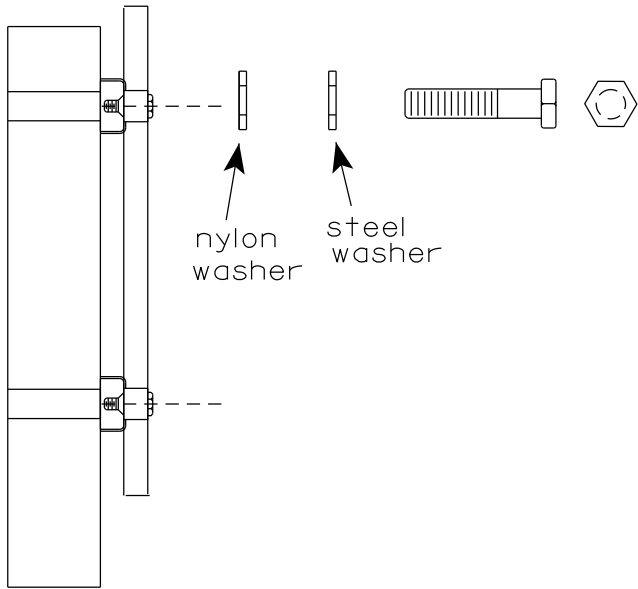

WASHERS (ALL POSTS) -
1-1/4" O.D. X 3/8" I.D. X 1/16" STEEL
1-1/4" O.D. X 3/8" I.D. X .080 NYLON
FOR ALL TYPE H SIGNS

CHANNEL
SEE TYPICAL PANEL
INSTALLATION SHEET

"J" ASSEMBLY

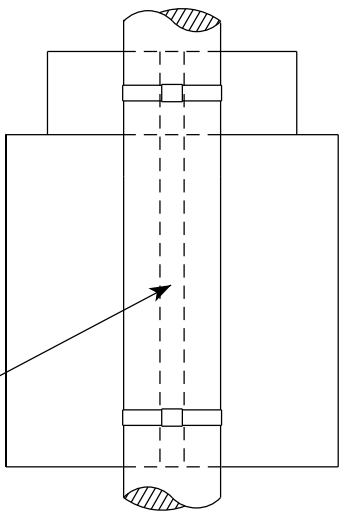

SEE DETAIL B

GENERAL NOTES

1. Any sign over 3 feet in width shall use the V-Block banding method. See A5-10 standard plate.
2. Signs 3 feet or greater in height shall have three bracket bands installed. Signs less than 3 feet in height shall have two bracket bands installed.
3. Banding and assembly bracket shall be stainless steel. All bands shall be 3/4" in width and 0.025" thickness.
4. ALL SIGN MOUNTING BOLTS AND WASHERS SHALL BE EITHER:
 - a. Hot dip or mechanically galvanized in accordance with ASTM Designation: A 153, Class D
 - b. Electro-galvanized in accordance with ASTM designation: B 633, Type III, SC 3

STANDARD SIGN
SIGN BANDING DETAILS

WISCONSIN DEPT OF TRANSPORTATION

APPROVED *Matthew R. Rauch*
for State Traffic Engineer
DATE 6/10/19 PLATE NO. A5-9.4

VIEW FROM
BACK

PROJECT NO:

SIGN SHALL BE MOUNTED TO PROJECT
ABOVE THE TOP OF THE POST

VIEW FROM SIDE

VIEW FROM TOP

SIGN

GENERAL NOTES

1. WOOD 4"X6" POST MATERIAL SHALL CONFORM TO 507.2.2 OF THE WISDOT STANDARD SPECIFICATIONS
2. BLOCK BANDING AND CLIPS SHALL BE STAINLESS STEEL, $\frac{3}{4}$ " WIDTH AND 0.025" THICKNESS
3. SIGNS 3' OR GREATER IN HEIGHT SHALL UTILIZE 3 BLOCK BANDS. SIGNS UNDER 3' IN HEIGHT SHALL UTILIZE 2 BLOCK BANDS
4. ACTUAL NUMBER OF FASTENERS PER SIGN VARIES WITH THE SIGN AREA, BUT NORMALLY THERE ARE TWO. FOR SIGNS GREATER THAN 9 S.F. 3 FASTENERS SHALL BE USED.
5. ALL SIGN MOUNTING BOLTS AND WASHERS SHALL BE EITHER:
 - a. Hot dip or mechanically galvanized in accordance with ASTM Designation: A 153, Class D
 - b. Electro-galvanized in accordance with ASTM Designation : B 633, TYPE III, SC 3
6. ALL BOLTS SHALL HAVE HEXAGONAL HEADS.
7. STEEL WASHERS SHALL BE $1\frac{1}{4}$ " O.D. X $\frac{3}{8}$ " I.D. X $\frac{1}{16}$ "
8. NYLON WASHERS SHALL BE $1\frac{1}{4}$ " O.D. X $\frac{3}{8}$ " I.D. X .080 FOR TYPE H OR TYPE F FACE SIGN

✱ LAG BOLTS SHALL BE $\frac{3}{8}$ " X $2\frac{1}{2}$ "

BLOCK BANDING DETAIL
(V-BLOCK OPTION)

WISCONSIN DEPT OF TRANSPORTATION

APPROVED *Matthew R. Rauch*
for State Traffic Engineer


DATE 4/19/2022 PLATE NO. A5-10.3

SHEET NO: 184

E

7

7

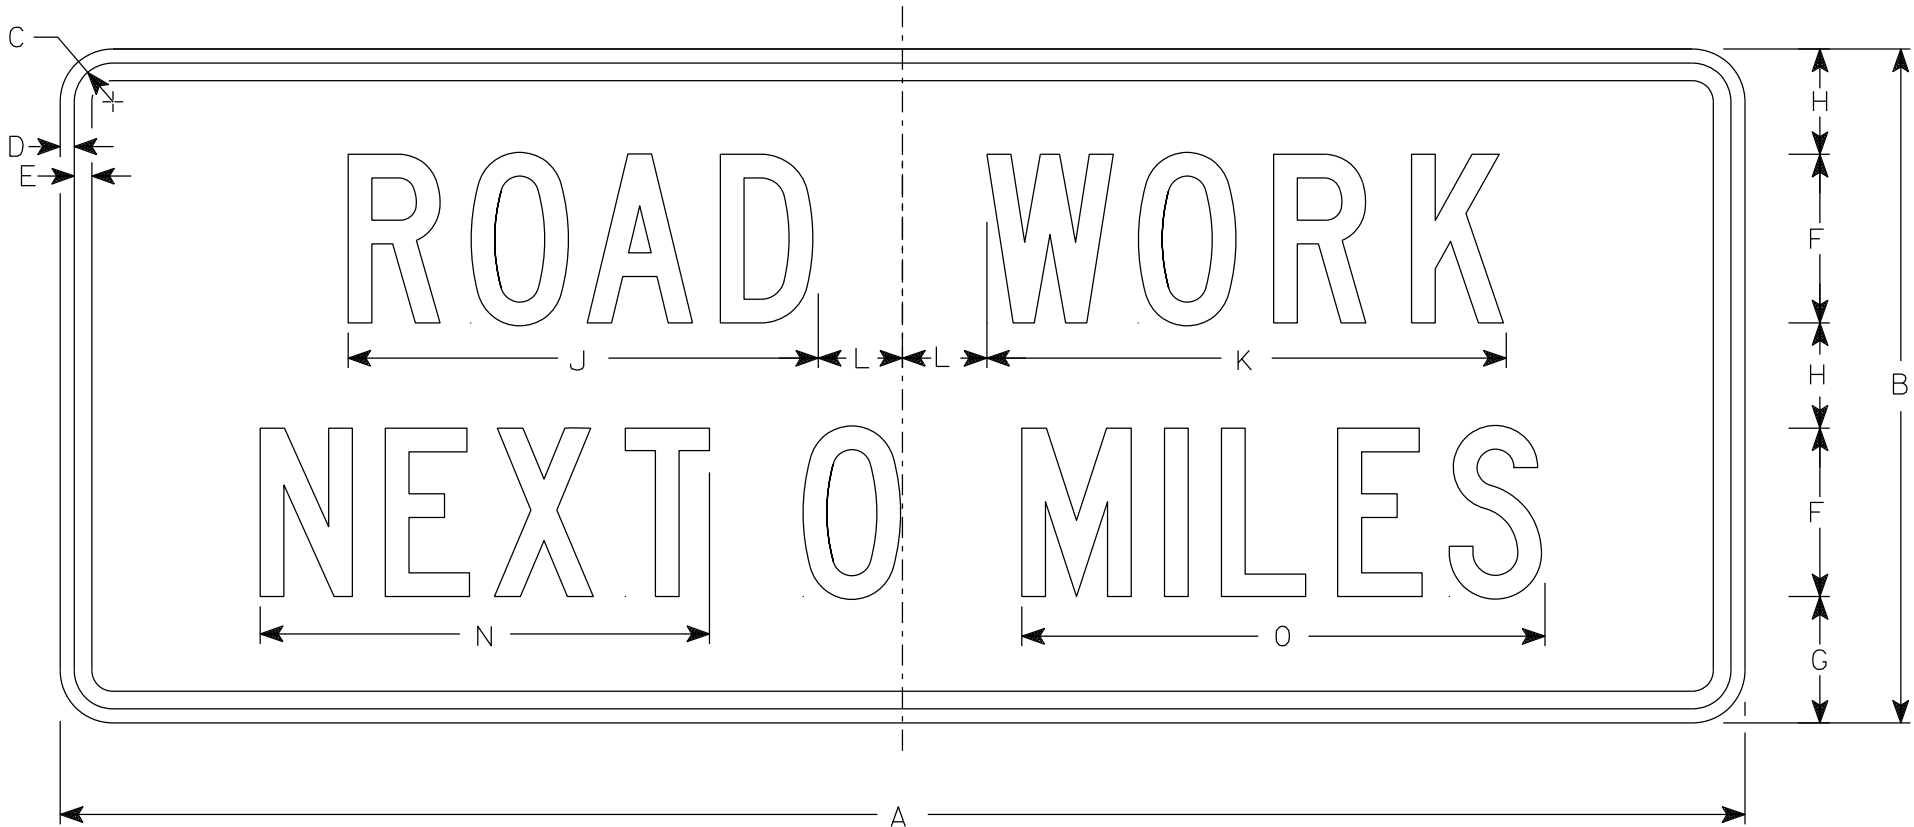

G20-1

NOTES

- 1. Sign is Type II - Type F Reflective
- 2. Color:
 - Background - Orange
 - Message - Black
- 3. Message Series - C
- 4. Corners may be square or rounded when base material is plywood but borders shall be rounded as shown. When base material is metal, the corners and borders shall be rounded.
- 5. Round distance to nearest whole Mile and substitute appropriate numerals and optically adjust spacing to achieve proper balance

SIZE	A	B	C	D	E	F	G	H	I	J	K	L	M	N	O	P	Q	R	S	T	U	V	W	X	Y	Z	Area sq. ft.
1																											
2S	60	24	1 7⁄8	1⁄2	5⁄8	6	4 1⁄2	3 3⁄4		16 3⁄4	18 1⁄2	3		16	18 5⁄8												10.0
2M	60	24	1 7⁄8	1⁄2	5⁄8	6	4 1⁄2	3 3⁄4		16 3⁄4	18 1⁄2	3		16	18 5⁄8												10.0
3	60	24	1 7⁄8	1⁄2	5⁄8	6	4 1⁄2	3 3⁄4		16 3⁄4	18 1⁄2	3		16	18 5⁄8												10.0
4	60	24	1 7⁄8	1⁄2	5⁄8	6	4 1⁄2	3 3⁄4		16 3⁄4	18 1⁄2	3		16	18 5⁄8												10.0
5	60	24	1 7⁄8	1⁄2	5⁄8	6	4 1⁄2	3 3⁄4		16 3⁄4	18 1⁄2	3		16	18 5⁄8												10.0

STANDARD SIGN

G20-1


WISCONSIN DEPT OF TRANSPORTATION

APPROVED *Matthew R. Rauch*
for State Traffic Engineer

DATE 1/26/2023 PLATE NO. G20-1.9

NOTES

- 1. Sign is Type II - Type F Reflective
- 2. Color:
 - Background - Orange
 - Message - Black
- 3. Message Series - C
- 4. Corners may be square or rounded when base material is plywood but borders shall be rounded as shown. When base material is metal, the corners and borders shall be rounded.

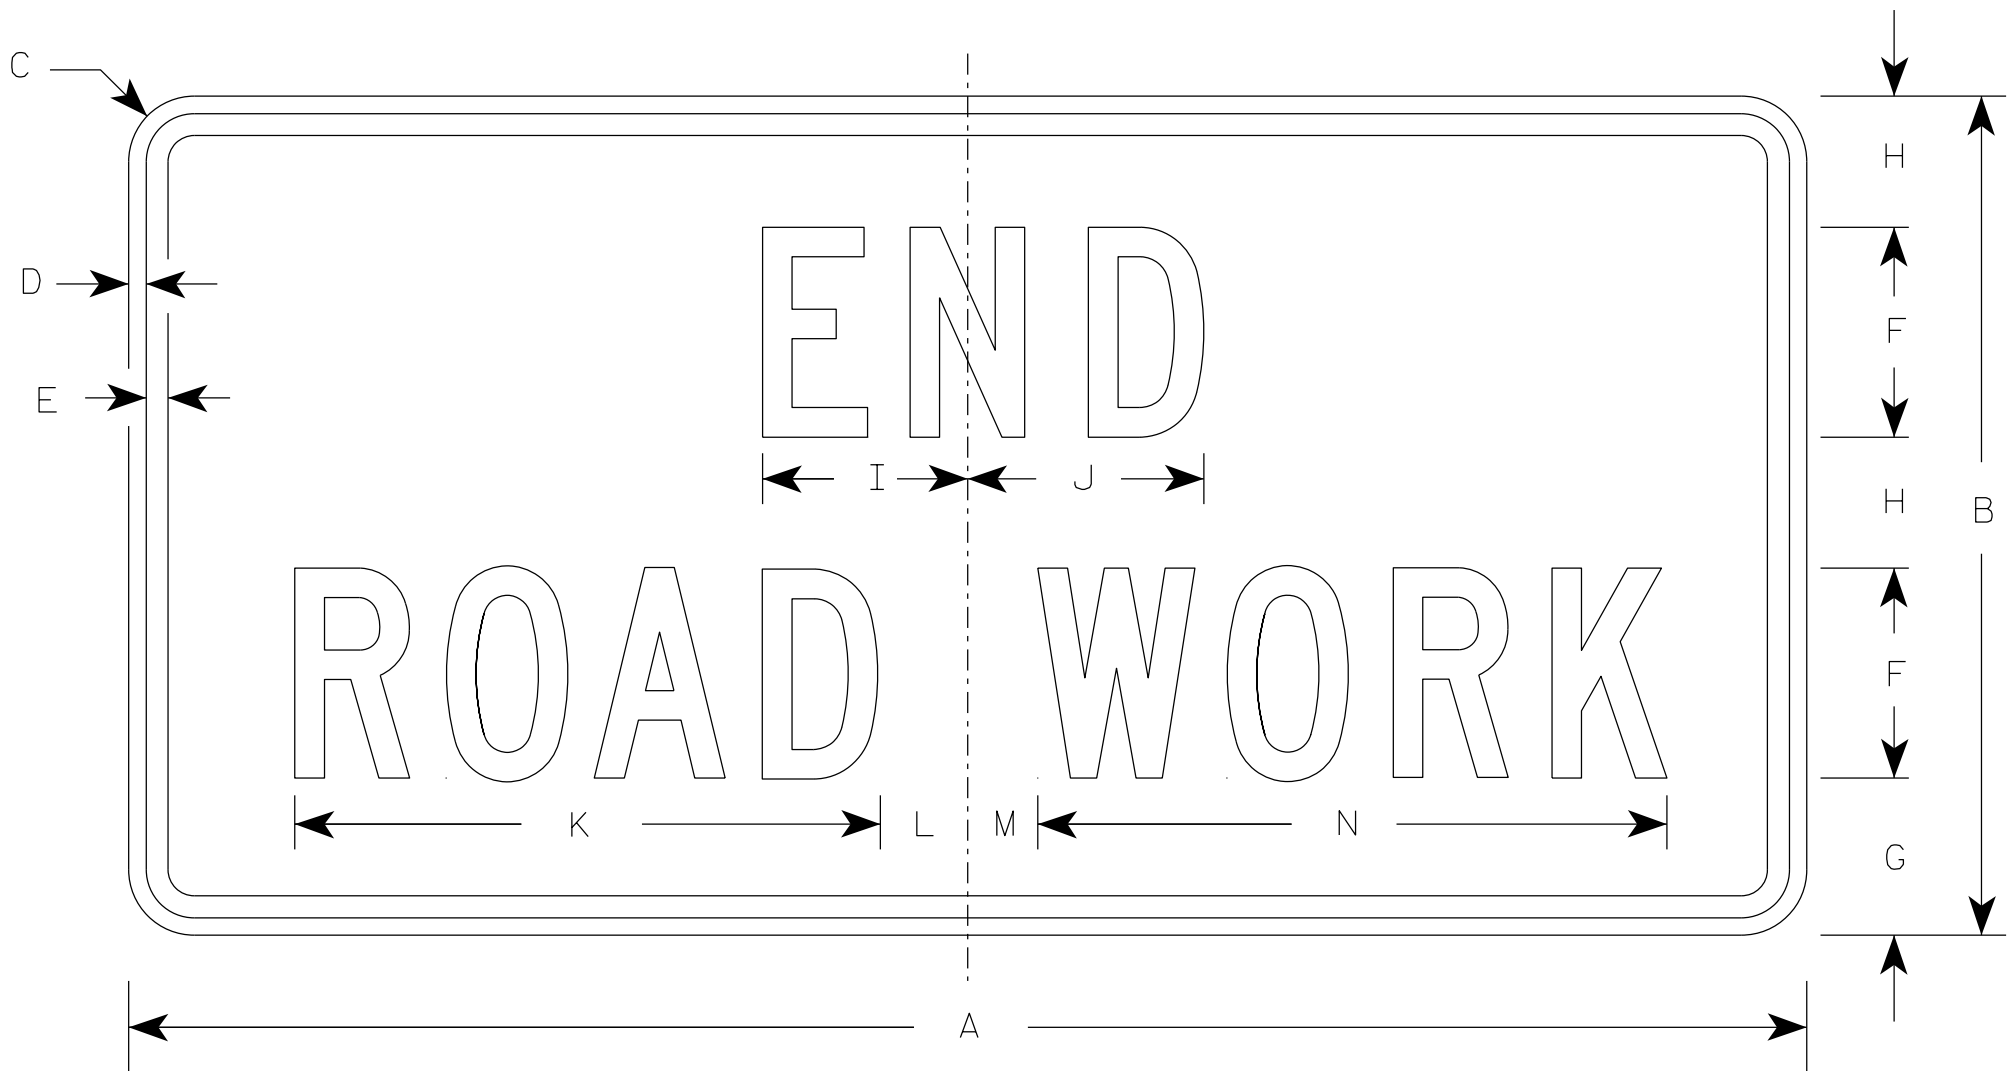

G20-2A

SIZE	A	B	C	D	E	F	G	H	I	J	K	L	M	N	O	P	Q	R	S	T	U	V	W	X	Y	Z	Area sq. ft.
1	36	18	1 1/2	3/8	1/2	4	3 3/4	2 1/2	4 1/8	4 1/8	11 1/8	2	1	12 1/8													4.5
2	48	24	1 7/8	1/2	5/8	6	4 1/2	3 3/4	5 7/8	6 3/4	16 3/4	2 1/2	1 3/4	18 1/2													8.0
2M	48	24	1 7/8	1/2	5/8	6	4 1/2	3 3/4	5 7/8	6 3/4	16 3/4	2 1/2	1 3/4	18 1/2													8.0
3	48	24	1 7/8	1/2	5/8	6	4 1/2	3 3/4	5 7/8	6 3/4	16 3/4	2 1/2	1 3/4	18 1/2													8.0
4	48	24	1 7/8	1/2	5/8	6	4 1/2	3 3/4	5 7/8	6 3/4	16 3/4	2 1/2	1 3/4	18 1/2													8.0
5	48	24	1 7/8	1/2	5/8	6	4 1/2	3 3/4	5 7/8	6 3/4	16 3/4	2 1/2	1 3/4	18 1/2													8.0

STANDARD SIGN

G20-2A

WISCONSIN DEPT OF TRANSPORTATION

APPROVED *Matthew R. Rauch*
for State Traffic Engineer

DATE 1/26/2023 PLATE NO. G20-2A.10

PROJECT NO:

HWY:

COUNTY:

SHEET NO: 186

E

NOTES

- 1. Sign is Type II - Type F Reflective
- 2. Color:
 - Background - Orange
 - Message - Black
- 3. Message Series - D
- 4. Substitute appropriate numeral and adjust spacing to achieve proper balance.



SIZE	A	B	C	D	E	F	G	H	I	J	K	L	M	N	O	P	Q	R	S	T	U	V	W	X	Y	Z	Area sq. ft.
1																											
2																											
3	72	36	1 1/8	1/2	5/8	6	5	4	15 5/8	1 5/8	5	9 1/4	21 1/4	3 1/2	1 1/2	23 1/4		29 7/8	1 3/4	3 1/4	28 1/2						18.0
4	96	48	2 1/4	3/4	1	8	6 1/2	5 1/2	20 5/8	2 1/4	6	12 1/4	28 1/4	4 3/8	1 5/8	31		39 1/4	2	4	37 7/8						32.0
5																											


STANDARD SIGN
G20-57

WISCONSIN DEPT OF TRANSPORTATION

APPROVED *Matthew R. Rauch*
For State Traffic Engineer

DATE 1/22/19 PLATE NO. G20-57.3


7

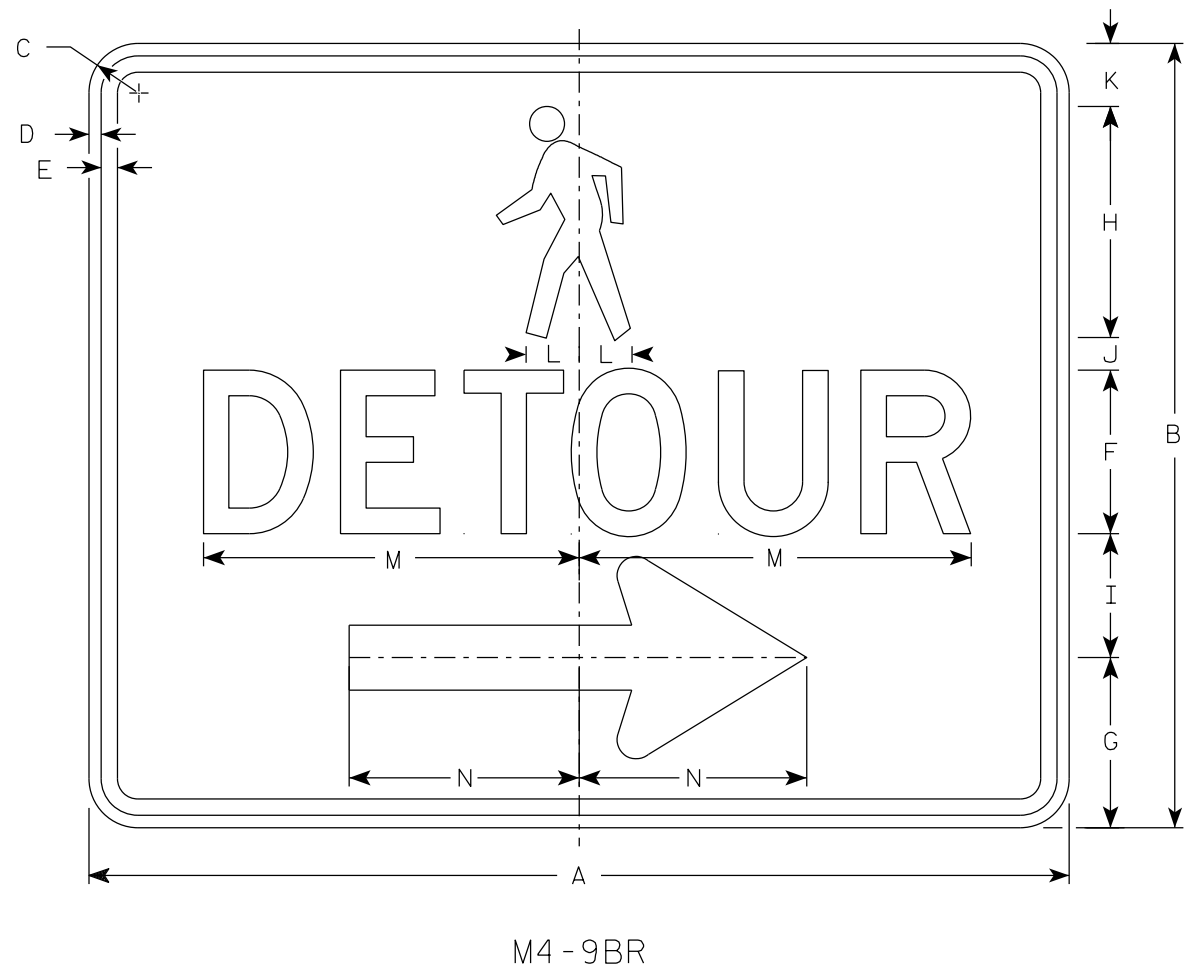

M4-9BR

NOTES

1. Sign is Type II-Type F Reflective
2. Color:
Background - Orange
Message - Black
3. Message Series - D
4. Corners may be square or rounded when base material is plywood but borders shall be rounded as shown. When base material is metal, the corners and borders shall be rounded.
5. M4-9BL is the same as M4-9BR except the arrow is reversed.

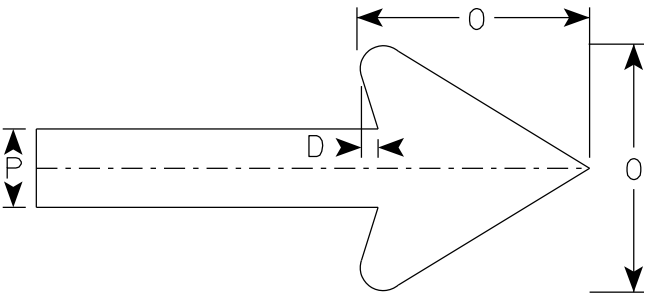

Arrow Detail

7


SIZE	A	B	C	D	E	F	G	H	I	J	K	L	M	N	O	P	Q	R	S	T	U	V	W	X	Y	Z	Area sq. ft.
1																											
2S	30	24	1 1/2	3/8	1/2	5	5 1/4	7 1/8	3 3/4	1	1 1/8	1 5/8	11 3/4	7	6	2											5.0
2M	30	24	1 1/2	3/8	1/2	5	5 1/4	7 1/8	3 3/4	1	1 1/8	1 5/8	11 3/4	7	6	2											5.0
3																											
4																											
5																											

STANDARD SIGN
M4-9B L&R

WISCONSIN DEPT OF TRANSPORTATION

APPROVED *Matthew R. Rauch*
For State Traffic Engineer


DATE 2/9/2023 PLATE NO. M4-9B.4

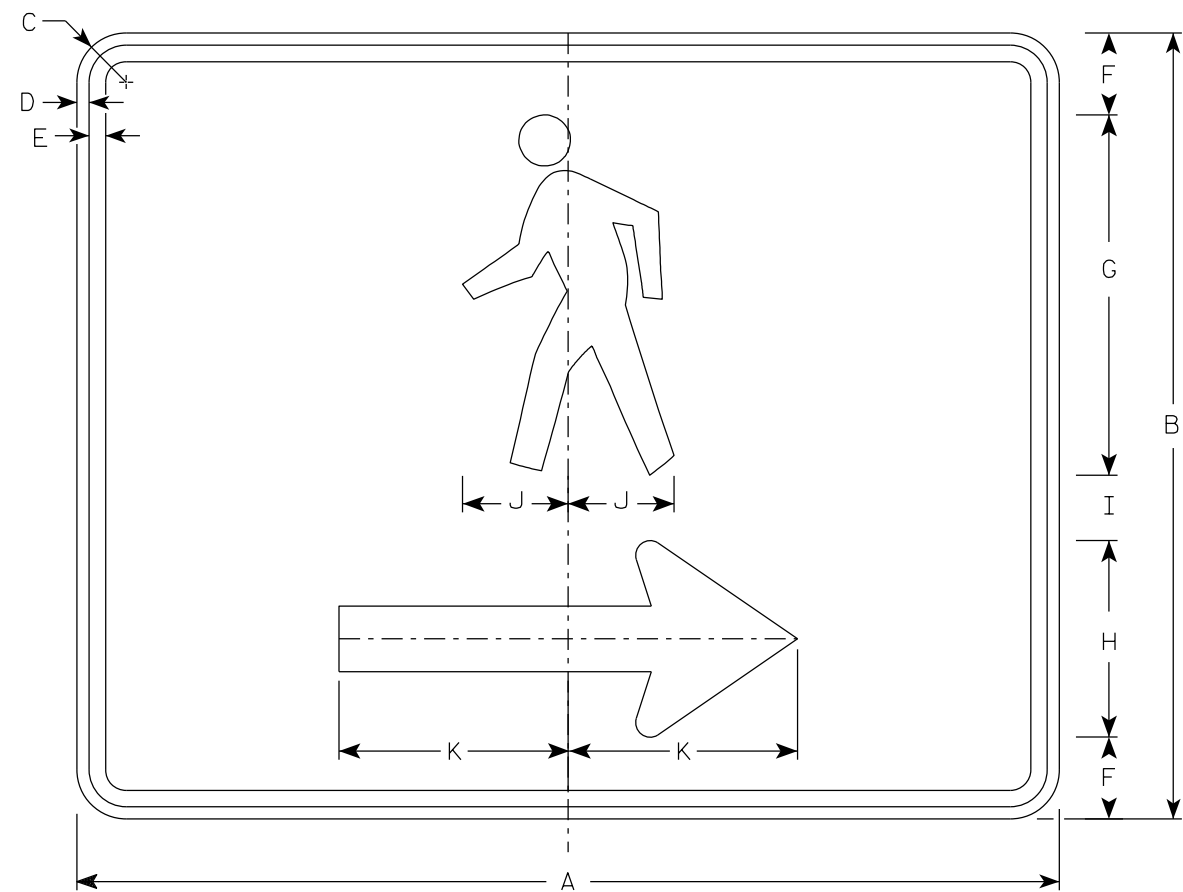

M4-60R

NOTES


- 1. Sign is Type II- Type F Reflective
- 2. Color:
Background - Orange
Message - Black
- 3. Corners may be square or rounded when base material is plywood but borders shall be rounded as shown. When base material is metal, the corners and borders shall be rounded.
- 4. M4-60L is the same as M4-60R except the arrow is reversed.

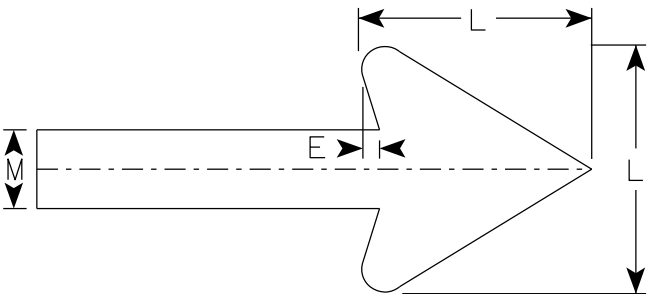

Arrow Detail

SIZE	A	B	C	D	E	F	G	H	I	J	K	L	M	N	O	P	Q	R	S	T	U	v	W	X	Y	Z	Area sq. ft.
1																											
2S	30	24	1 1/2	3/8	1/2	2 1/2	11	6	2	3 1/4	7	6	2														5.00
2M	30	24	1 1/2	3/8	1/2	2 1/2	11	6	2	3 1/4	7	6	2														5.00
3																											
4																											
5																											


7

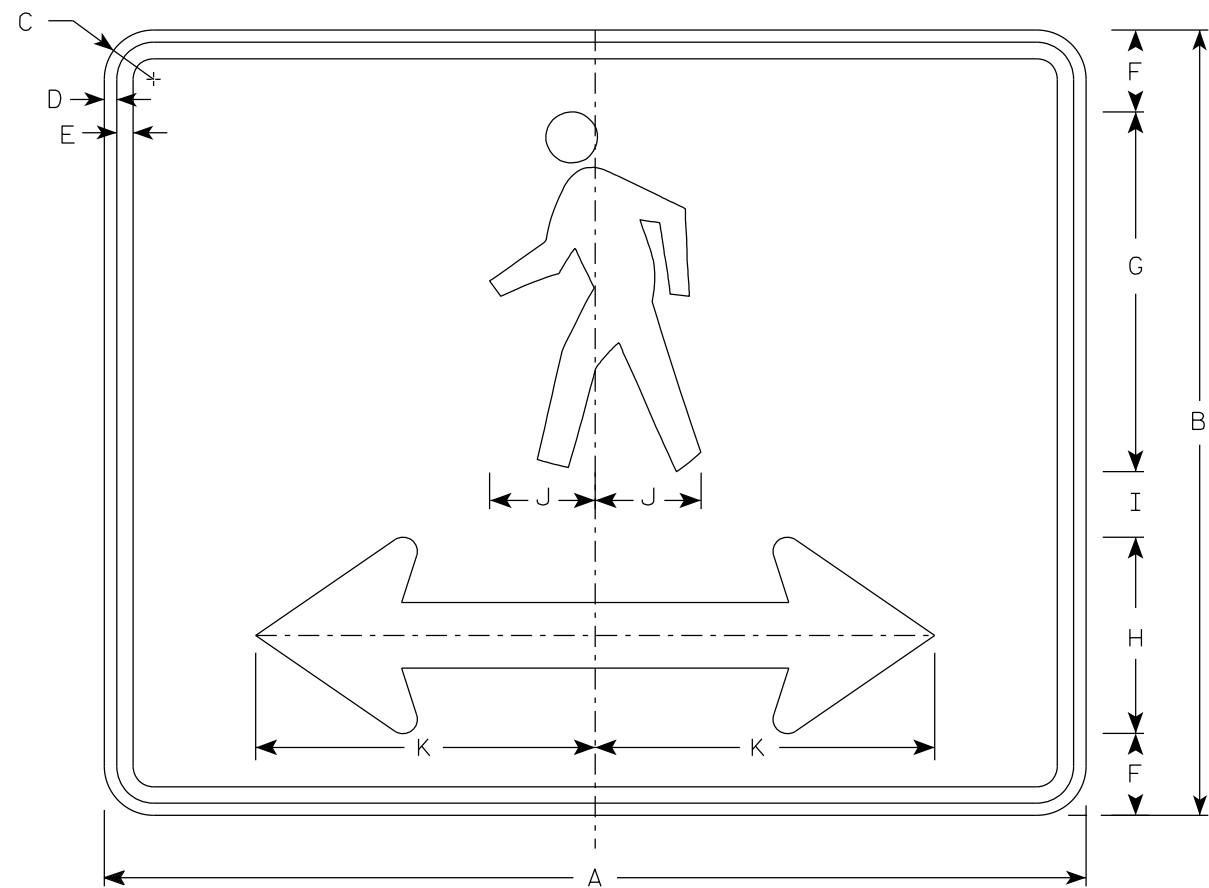

M4-60D

NOTES

- 1. Sign is Type II- Type F Reflective
- 2. Color:
Background - Orange
Message - Black
- 3. Corners may be square or rounded when base material is plywood but borders shall be rounded as shown. When base material is metal, the corners and borders shall be rounded.

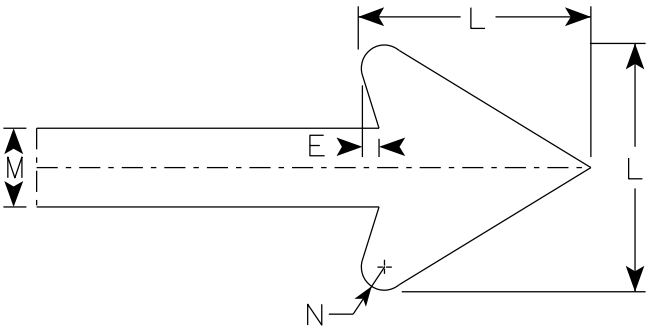


Arrow Detail

7

SIZE	A	B	C	D	E	F	G	H	I	J	K	L	M	N	O	P	Q	R	S	T	U	V	W	X	Y	Z	Area sq. ft.
1																											
2S	30	24	1 1/2	3/8	1/2	2 1/2	11	6	2	3 1/4	10 3/8	6	2	3/8													5.00
2M	30	24	1 1/2	3/8	1/2	2 1/2	11	6	2	3 1/4	10 3/8	6	2	3/8													5.00
3																											
4																											
5																											

7

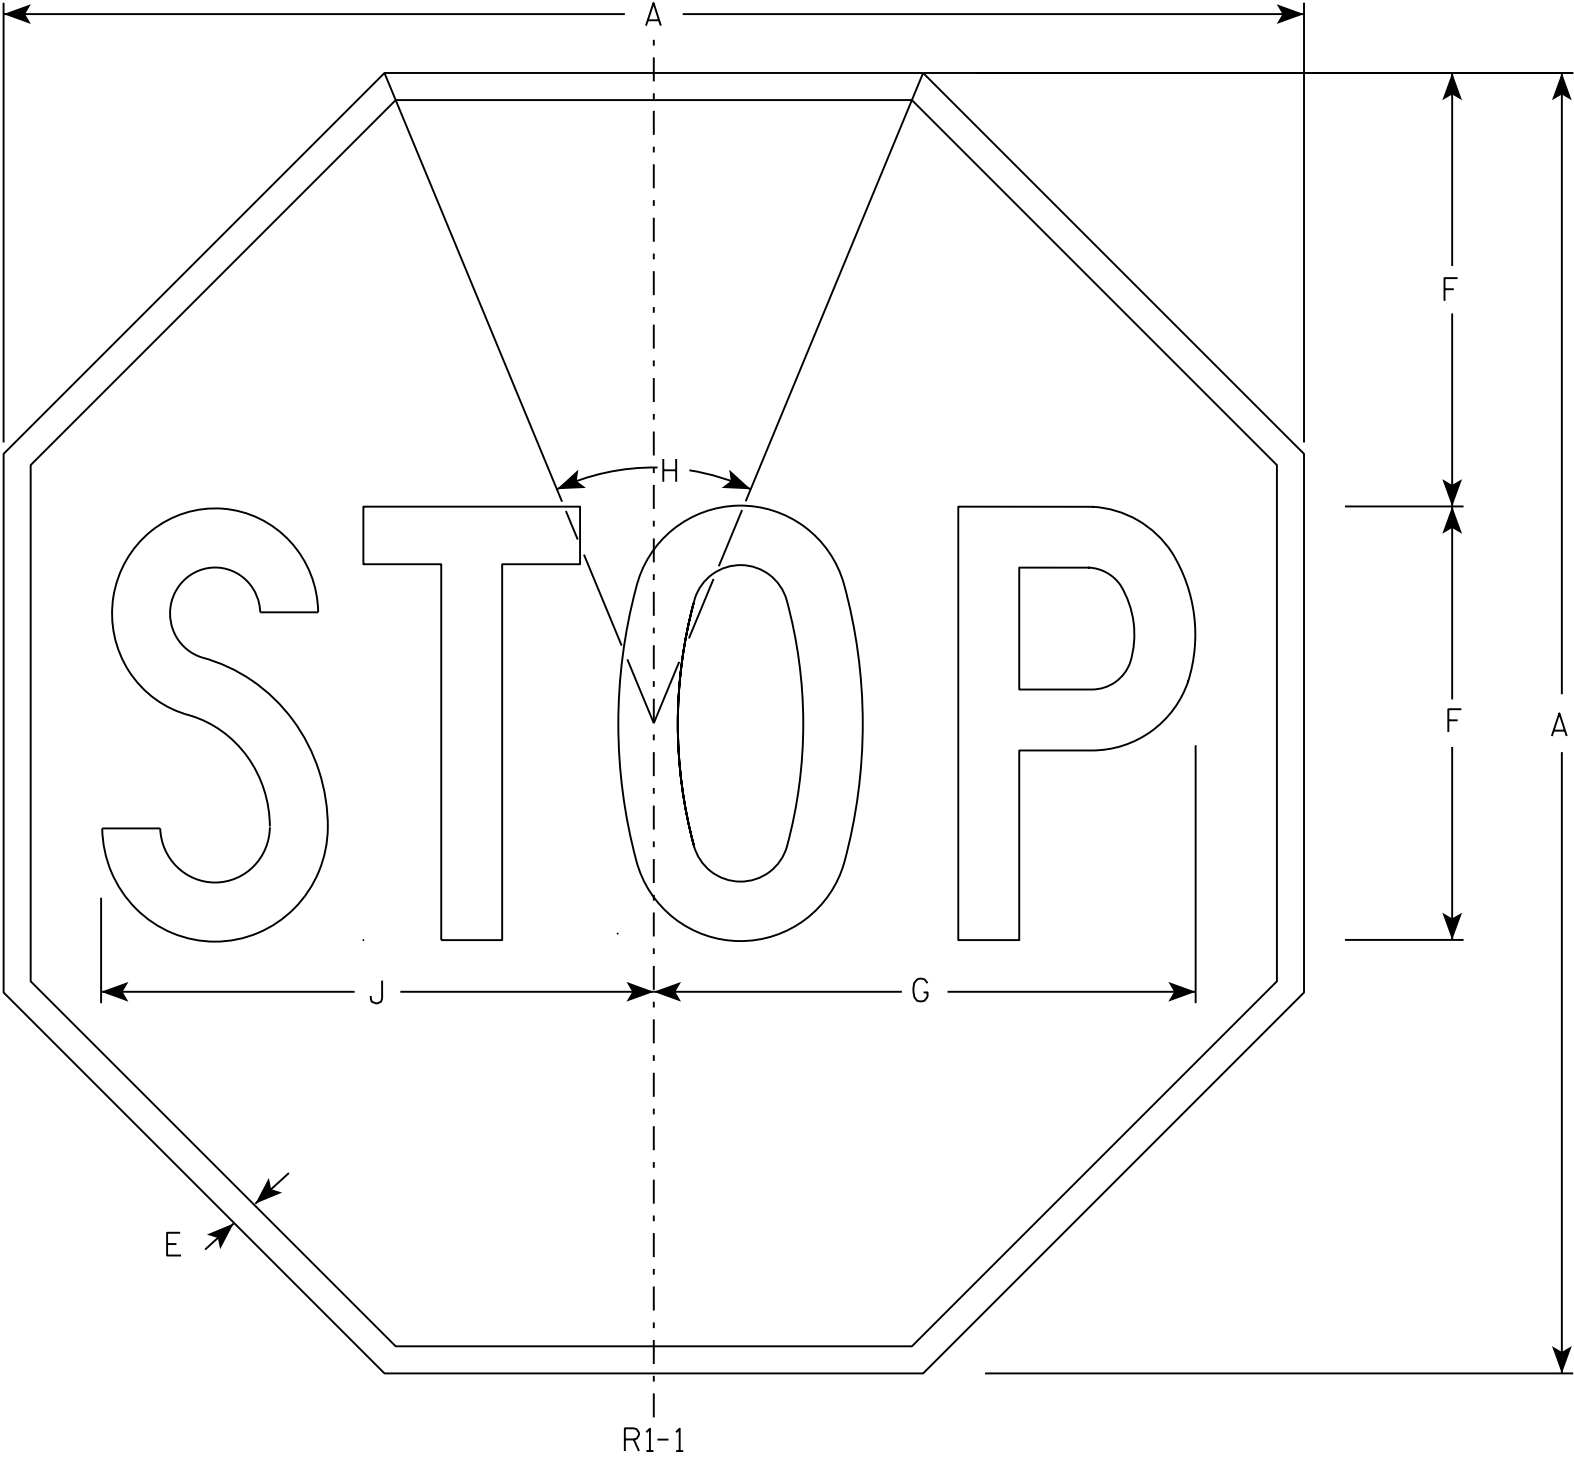

NOTES

- 1. Sign is Type II - Type H Reflective - reference WIS DOT Standard Specification for HIGHWAY and STRUCTURE CONSTRUCTION latest edition.
- 2. Color:
Background - Red
Message - White
- 3. Message Series - C

7

R1-1

SIZE	A	B	C	D	E	F	G	H	I	J	K	L	M	N	O	P	Q	R	S	T	U	V	W	X	Y	Z	Area sq. ft.
1	30				5/8	10	12 1/2	45°		12 3/4																	5.18
2S	30				5/8	10	12 1/2	45°		12 3/4																	5.18
2M	36				3/4	12	15	45°		15 3/8																	7.46
3	36				3/4	12	15	45°		15 3/8																	7.46
4	48				1	16	20	45°		20 1/2																	13.25
5	48				1	16	20	45°		20 1/2																	13.25
6	18				3/8	6	7 3/4	45°		7 3/4																	1.86
7	12				1/4	4	5	45°		5 1/8																	0.78


STANDARD SIGN
R1 - 1

WISCONSIN DEPT OF TRANSPORTATION

APPROVED *Matthew R. Rauch*
for State Traffic Engineer

DATE 11/12/15 PLATE NO. R1-1.13


7

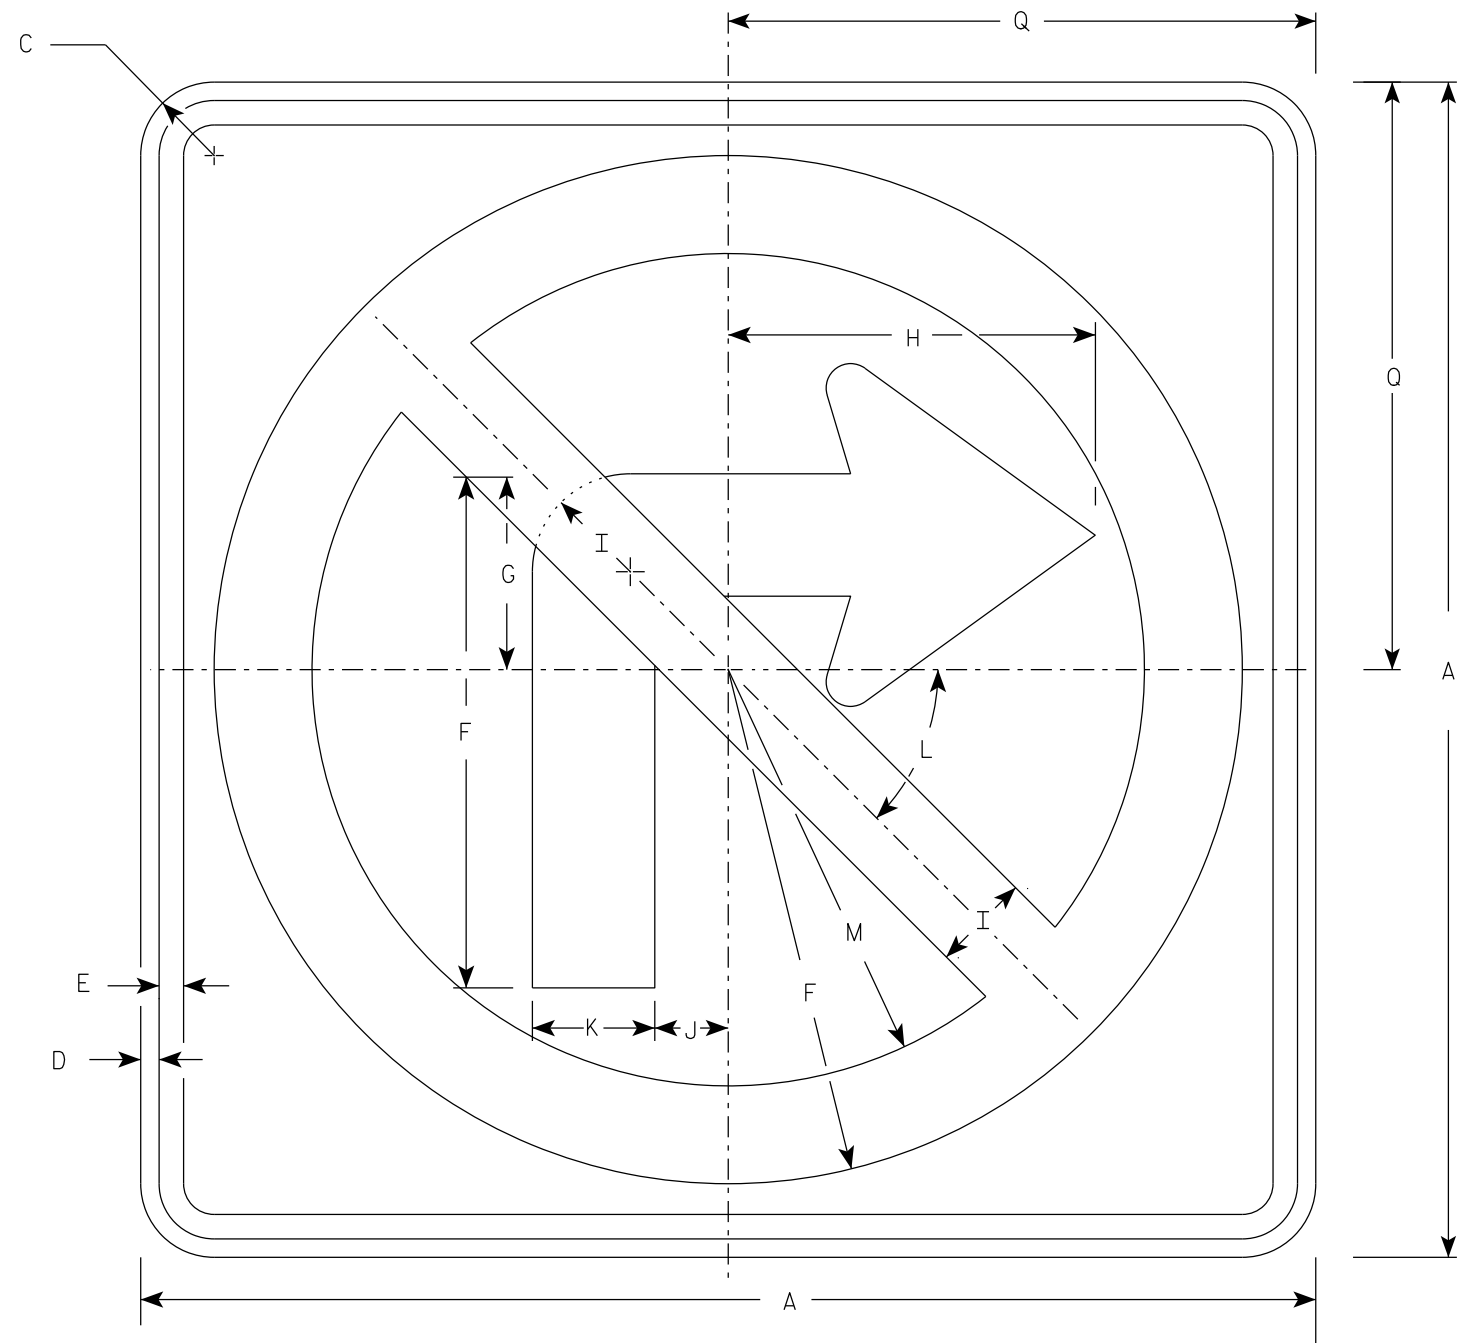

R3-1

NOTES

1. Sign is Type II - Type H Reflective
2. Color:
Background - White
Message - See note 3
3. Border & Arrow are non reflective black, the circle with diagonal bar is reflective red.

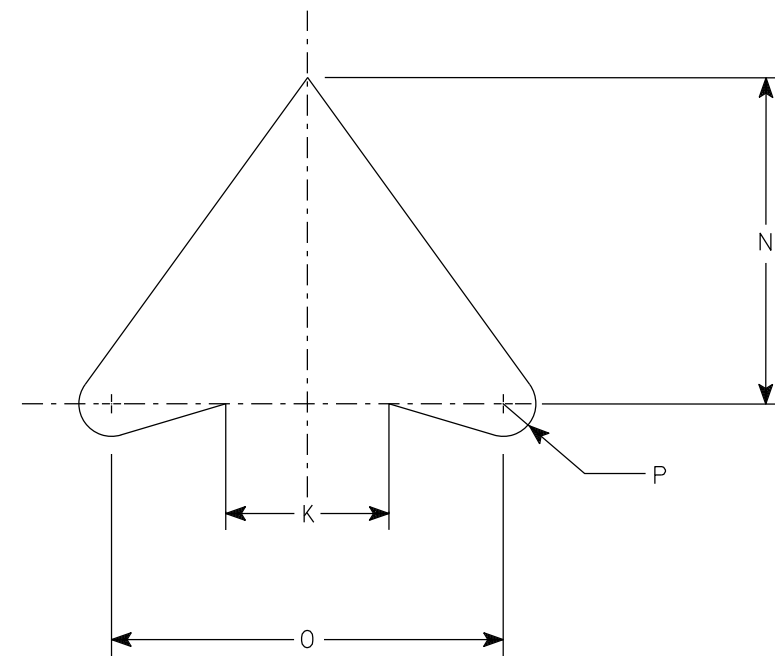


ARROW DETAIL

SIZE	A	B	C	D	E	F	G	H	I	J	K	L	M	N	O	P	Q	R	S	T	U	V	W	X	Y	Z	Area sq. ft.
1	24		1 1/2	3/8	1/2	10 1/2	4	7 1/2	2	1 1/2	2 1/2	45	8 1/2	5	6	1/2	12										4.0
2S	24		1 1/2	3/8	1/2	10 1/2	4	7 1/2	2	1 1/2	2 1/2	45°	8 1/2	5	6	1/2	12										4.0
2M	36		2 1/4	5/8	3/4	15 3/4	6	11 1/4	3	2 1/4	3 3/4	45	12 3/4	7 1/2	9	3/4	18										9.0
3	36		2 1/4	5/8	3/4	15 3/4	6	11 1/4	3	2 1/4	3 3/4	45	12 3/4	7 1/2	9	3/4	18										9.0
4	36		2 1/4	5/8	3/4	15 3/4	6	11 1/4	3	2 1/4	3 3/4	45°	12 3/4	7 1/2	9	3/4	18										9.0
5	48		2 1/4	3/4	1	21	8	15	4	3	5	45°	17	10	12	1	24										16.0


PROJECT NO:	HWY:	COUNTY:	SHEET NO: 192	E
-------------	------	---------	---------------	---

7

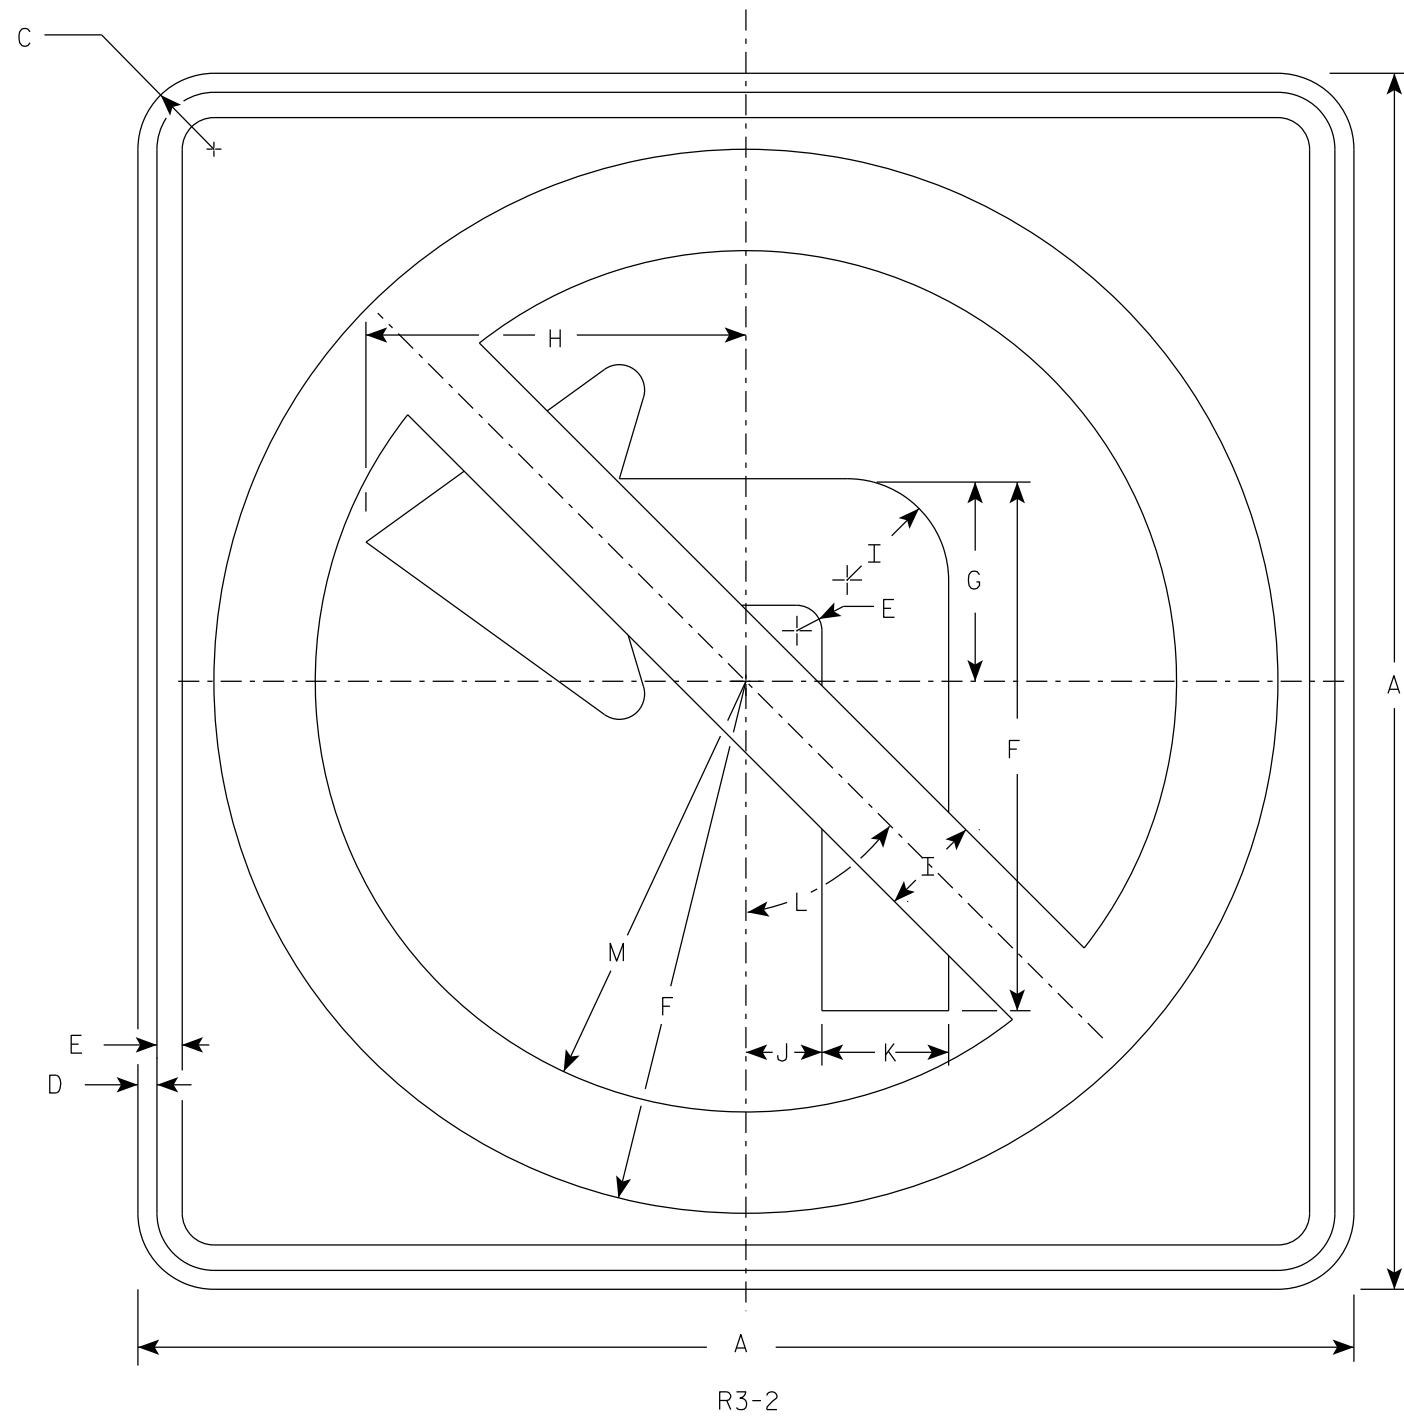

NOTES

1. Sign is Type II - Type H Reflective
2. Color:
Background - White
Message - See note 3
3. Border & Arrow are non reflective black, the circle with diagonal bar is reflective red.

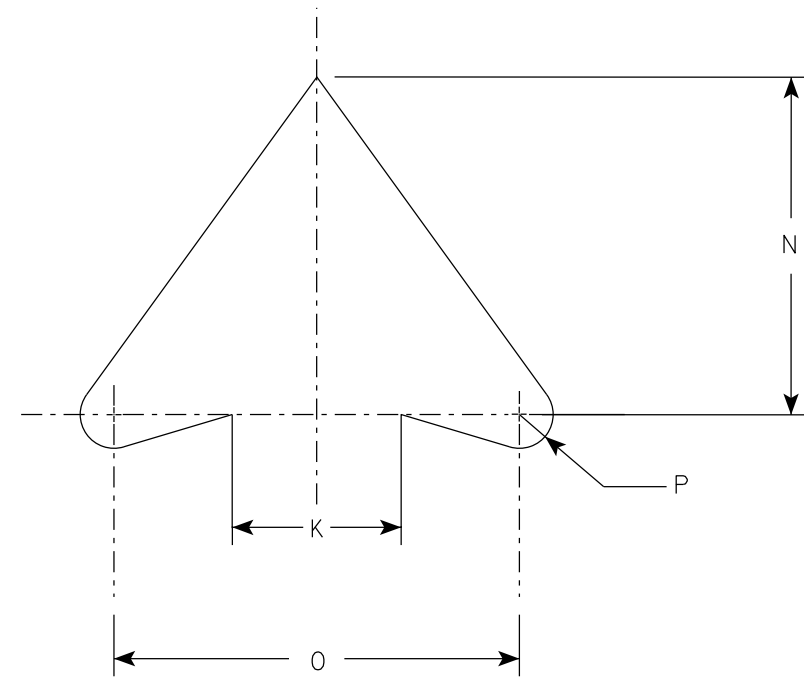

ARROW DETAIL

SIZE	A	B	C	D	E	F	G	H	I	J	K	L	M	N	O	P	Q	R	S	T	U	V	W	X	Y	Z	Area sq. ft.
1	24		1 1/2	3/8	1/2	10 1/2	4	7 1/2	2	1 1/2	2 1/2	45°	8 1/2	5	6	1/2											4.0
2S	24		1 1/2	3/8	1/2	10 1/2	4	7 1/2	2	1 1/2	2 1/2	45°	8 1/2	5	6	1/2											4.0
2M	36		2 1/4	5/8	3/4	15 3/4	6	11 1/4	3	2 1/4	3 3/4	45°	12 3/4	7 1/2	9	3/4											9.0
3	36		2 1/4	5/8	3/4	15 3/4	6	11 1/4	3	2 1/4	3 3/4	45°	12 3/4	7 1/2	9	3/4											9.0
4	36		2 1/4	5/8	3/4	15 3/4	6	11 1/4	3	2 1/4	3 3/4	45°	12 3/4	7 1/2	9	3/4											9.0
5	48		2 1/4	3/4	1	21	8	15	4	3	5	45°	17	10	12	1											16.0


PROJECT NO:

HWY:

COUNTY:

SHEET NO: 193

E

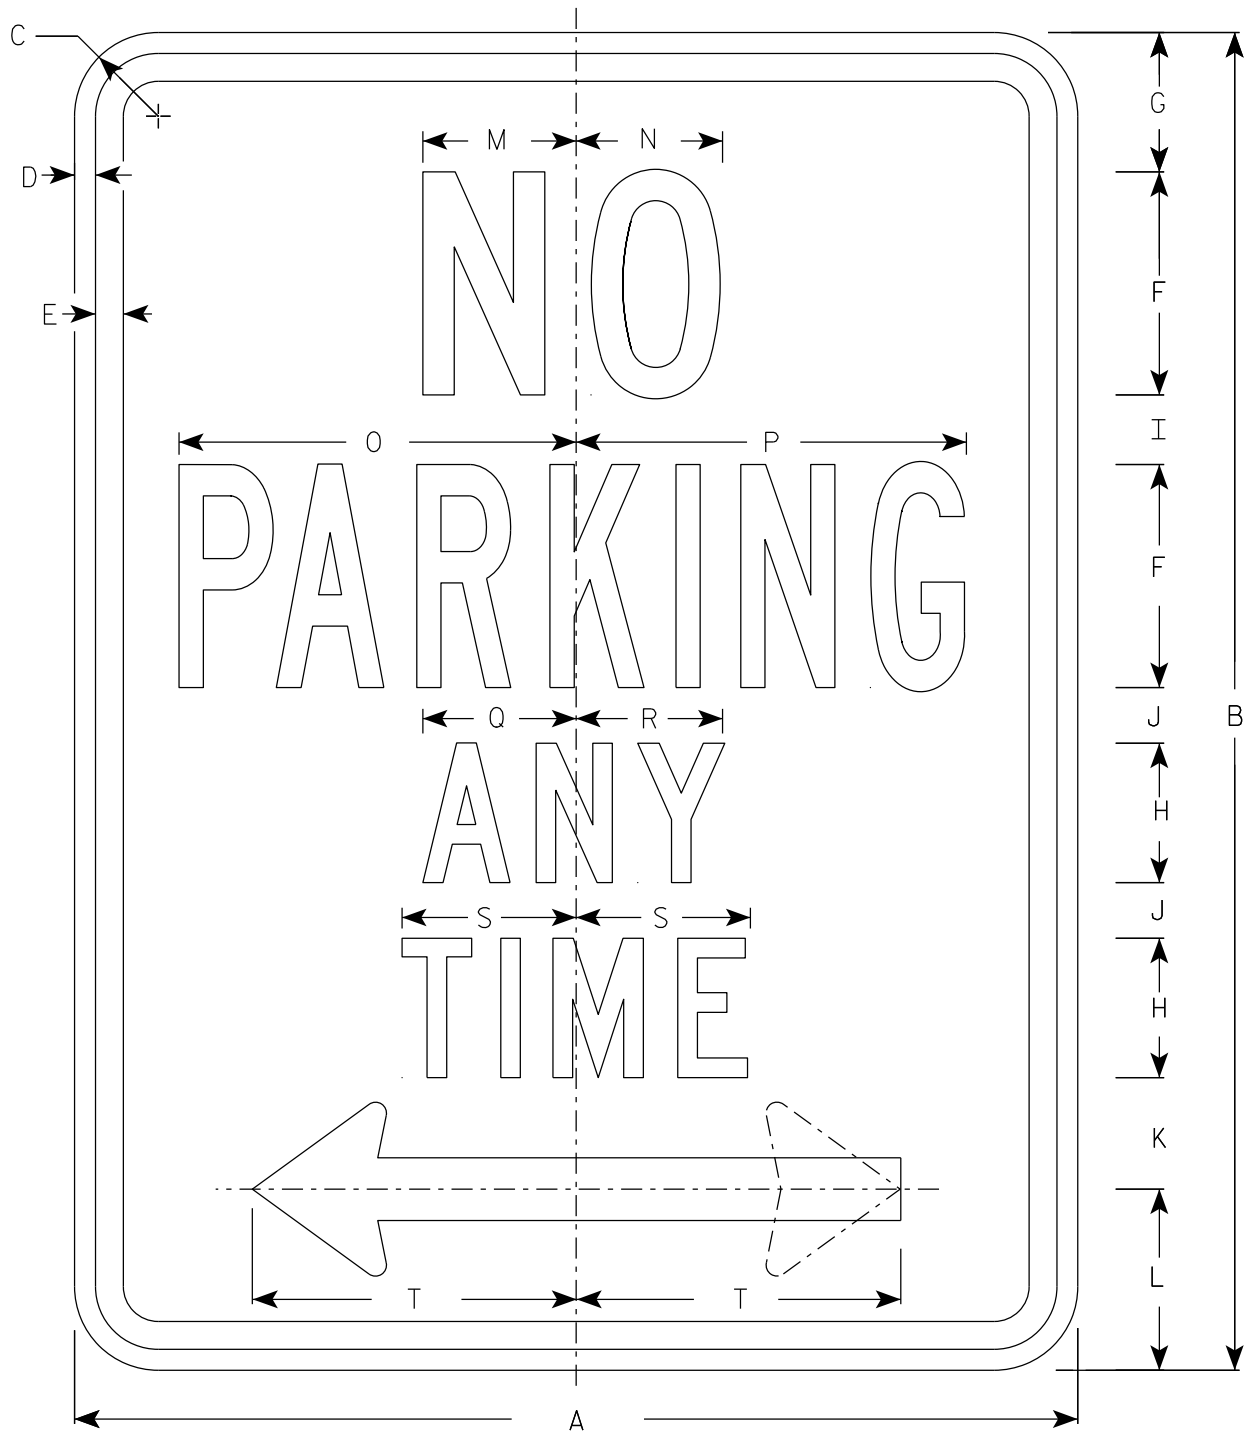


R7-1

NOTES

1. Sign is Type II - Type H Reflective
2. Color:
Background - White
Message - Red
3. Message Series - See Note 4
4. Lines 1, 3 and 4 are series C, line 2 is series B.
5. R7-1D (double arrow)
R7-1L (left arrow)
R7-1R (right arrow)

ARROW DETAIL

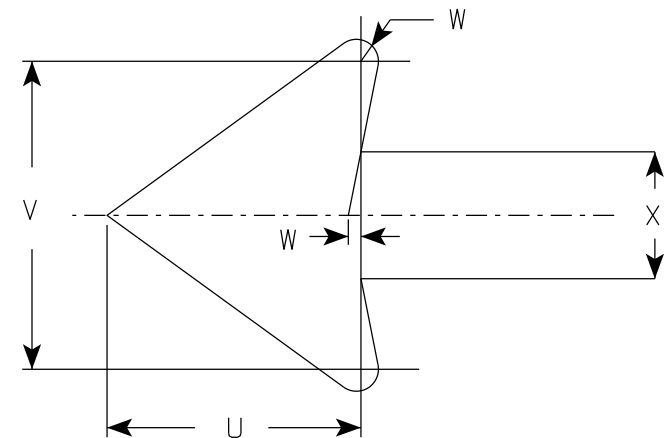

SIZE	A	B	C	D	E	F	G	H	I	J	K	L	M	N	O	P	Q	R	S	T	U	V	W	X	Y	Z	Area sq. ft.
1	12	18	1 1/2	3/8	3/8	3	1 7/8	2	7/8	5/8	1 1/2	2 1/2	2	2	4 7/8	4 7/8	2 1/4	2 1/8	2 1/2	3 7/8	1 1/2	1 3/4	1/8	3/4			1.5
2S	18	24	1 1/2	3/8	1/2	4	2 1/2	2 1/2	1 1/4	1	2	3 1/4	2 3/4	2 5/8	7 1/8	7	2 3/4	2 5/8	3 1/8	5 7/8	2 1/4	2 5/8	1/4	1 1/8			3.0
2M	24	30	1 1/2	3/8	1/2	5	3	3	2	1 1/4	2 1/2	4	3 1/4	3 3/8	9 1/4	9 1/4	3 1/4	3 1/4	3 3/4	7 3/4	3	3 1/2	1/4	1 1/2			5.0
3	24	30	1 1/2	3/8	1/2	5	3	3	2	1 1/4	2 1/2	4	3 1/4	3 3/8	9 1/4	9 1/4	3 1/4	3 1/4	3 3/4	7 3/4	3	3 1/2	1/4	1 1/2			5.0
4																											
5																											

STANDARD SIGN
R7-1

WISCONSIN DEPT OF TRANSPORTATION


APPROVED *Matthew R. Rauch*
For State Traffic Engineer

DATE 10/26/23 PLATE NO. R7-1.11

PROJECT NO: HWY: COUNTY: SHEET NO: 194 E

FILE NAME : C:\Users\PROJECTS\tr_stdplate\R71.dgn PLOT DATE : 26-OCT 2023 2:48 PLOT BY : mscj9h PLOT NAME : PLOT SCALE : \$\$.....plotscale.....\$\$ WISDOT/CADDs SHEET 42

7

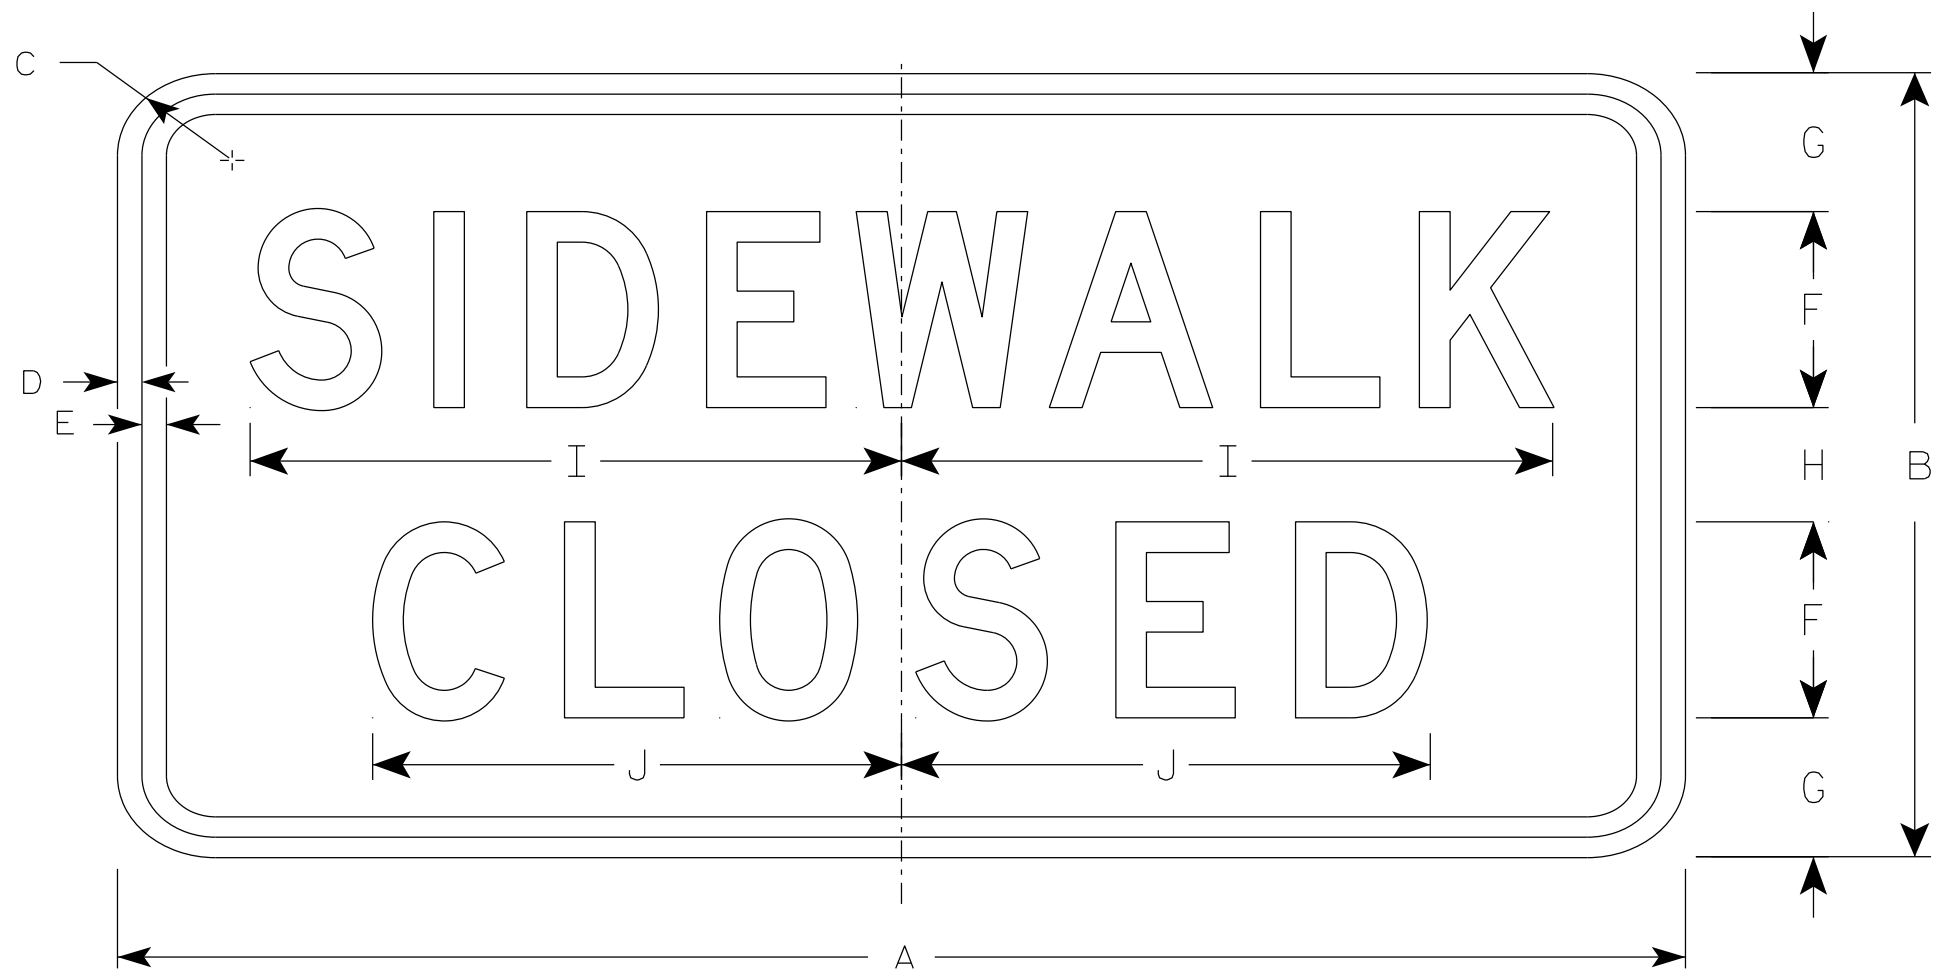

R9-9

NOTES

- 1. Sign is Type II - Type H Reflective
- 2. Color:
 - Background - White
 - Message - Black
- 3. Message Series - C
- 4. Use Size 2 for Sidewalks. Use Size 3 for Paths and Trails.

7

SIZE	A	B	C	D	E	F	G	H	I	J	K	L	M	N	O	P	Q	R	S	T	U	V	W	X	Y	Z	Area sq. ft.
1																											
2S	24	12	1 1/2	1/2	1/2	3	2 1/8	1 3/4	10	8 1/8																	2.0
2M	24	12	1 1/2	1/2	1/2	3	2 1/8	1 3/4	10	8 1/8																	2.0
3	30	18	1 1/2	1/2	1/2	4	3 1/2	3	12 1/2	10 1/4																	3.75
4																											
5																											

PROJECT NO:

HWY:

COUNTY:

SHEET NO: 195


E

NOTES

1. Sign is Type II - Type H Reflective
2. Color:

Background - White

Message - Black
3. Message Series - D

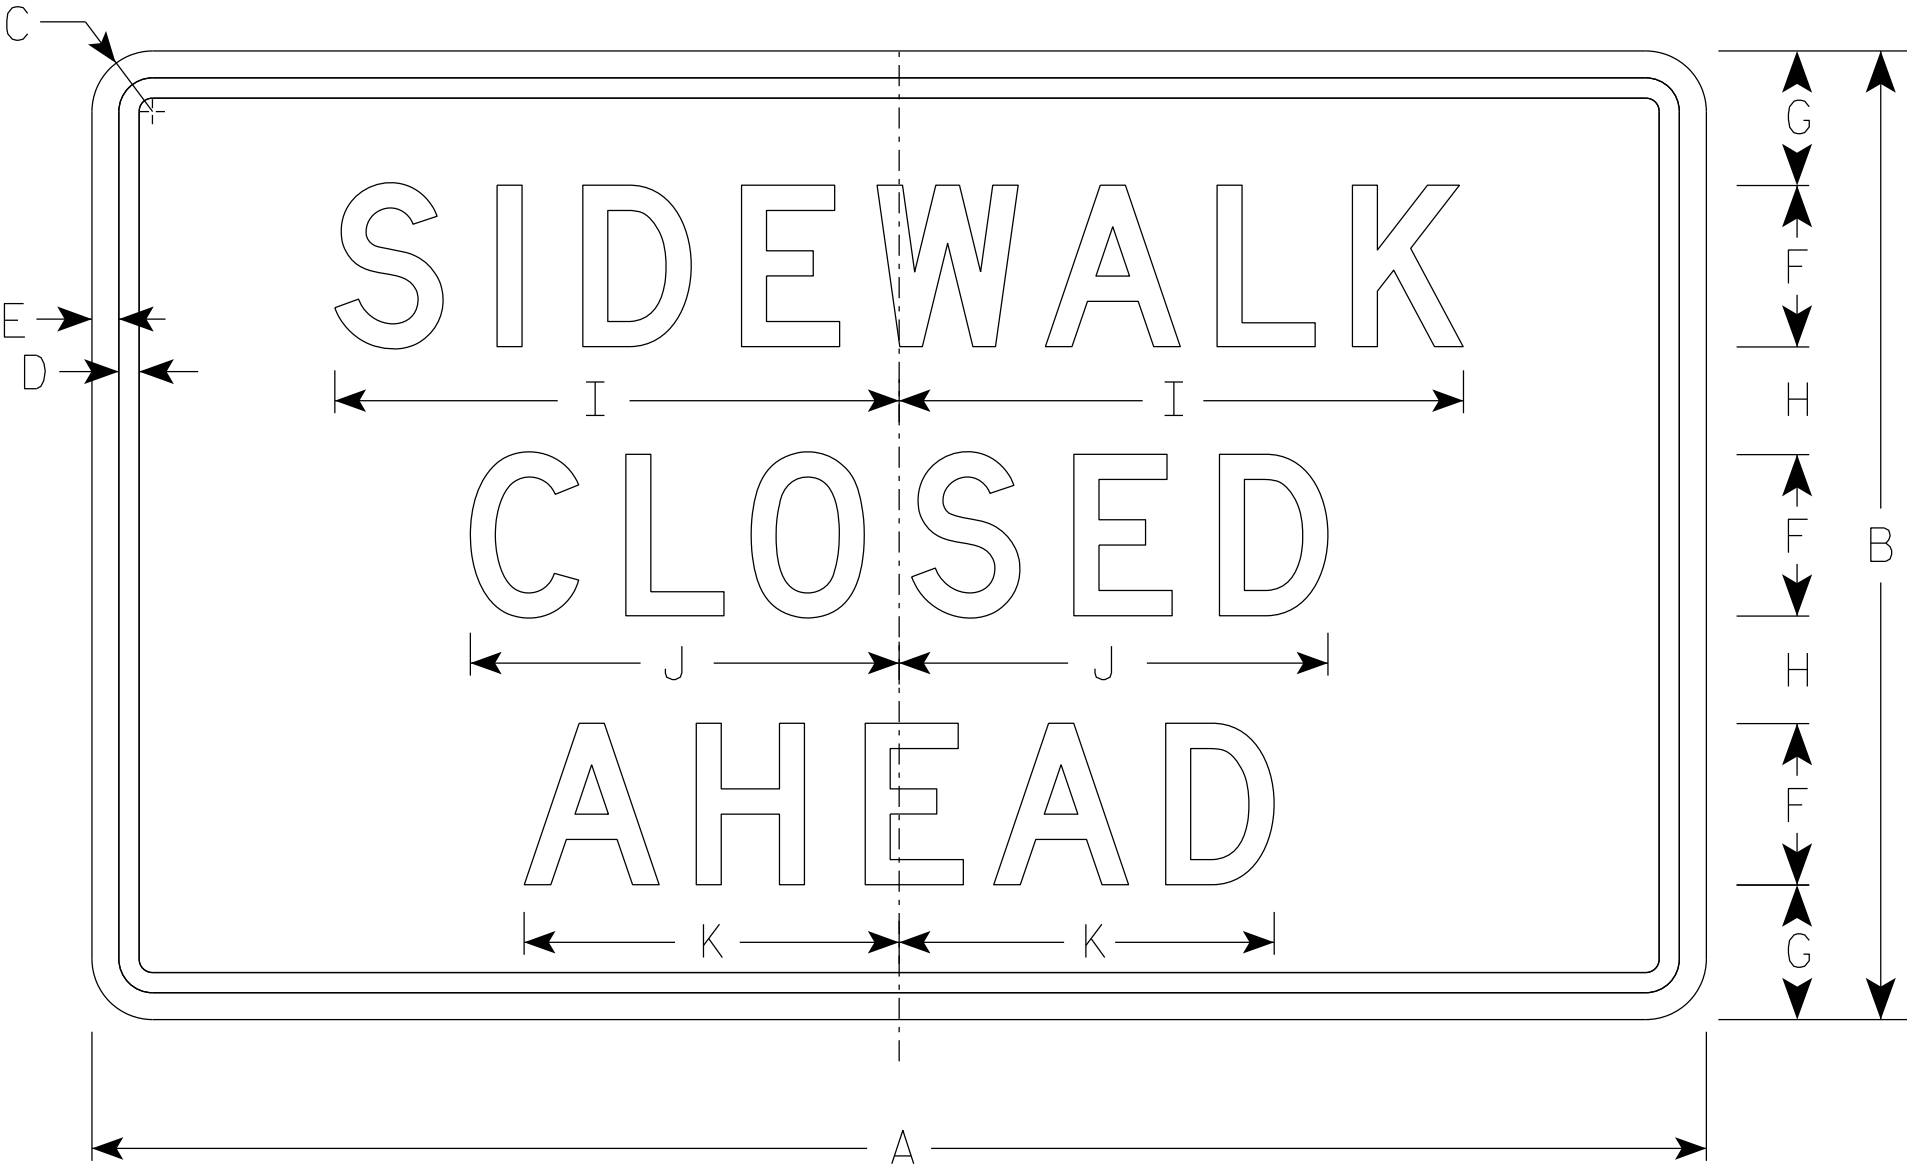

R9-9A

SIZE	A	B	C	D	E	F	G	H	I	J	K	L	M	N	O	P	Q	R	S	T	U	V	W	X	Y	Z	Area sq. ft.
1																											
2S	30	18	1 1/2	3/8	1/2	3	2 1/2	2	10 1/2	8	7																3.75
2M	30	18	1 1/2	3/8	1/2	3	2 1/2	2	10 1/2	8	7																3.75
3																											
4																											
5																											


PROJECT NO:

HWY:




COUNTY:

SHEET NO: 196


E

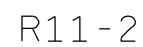

1. Sign is Type II - Type H Reflective
2. Color:
 - Background - White
 - Message - Black
3. Message Series - D
4. Corners may be square or rounded when base material is plywood but borders shall be rounded as shown. When base material is metal, the corners and borders shall be rounded.
5. Modify the message as required.

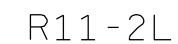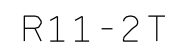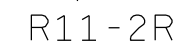


STANDARD SIGN	
R11-2	
WISCONSIN DEPT OF TRANSPORTATION	
APPROVED	<u>Matthew R. Rauch</u> for State Traffic Engineer
DATE <u>2/5/24</u>	PLATE NO. <u>R11-2.12</u>

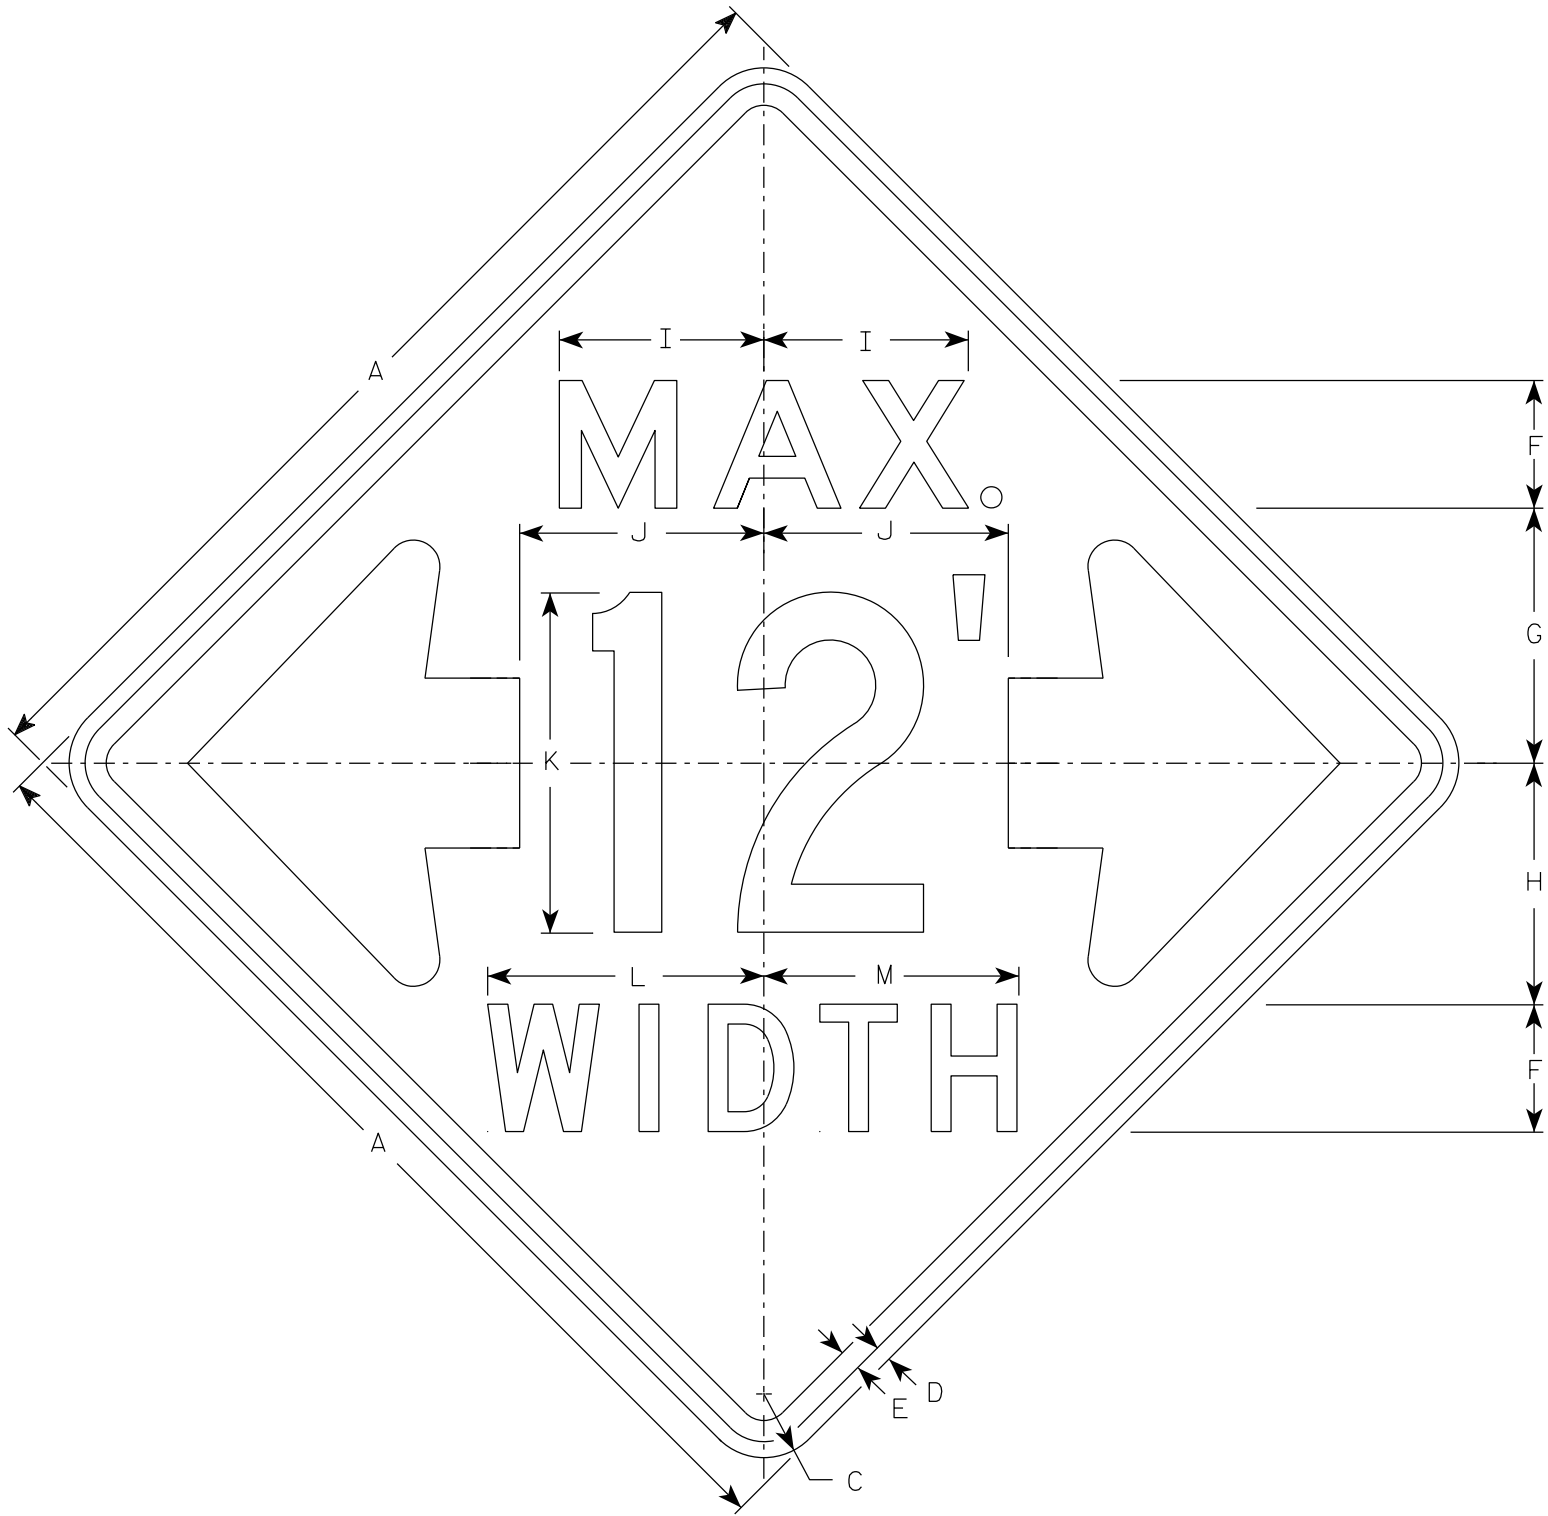

W12-52

NOTES

- 1. Sign is Type II - Type F Reflective
- 2. Color:
Background - Orange
Message - Black
- 3. Message Series - See note 5
- 4. The top line is series E, the numerals are series C, and the bottom line is series D.
- 5. Substitute appropriate numerals and adjust spacing as required.

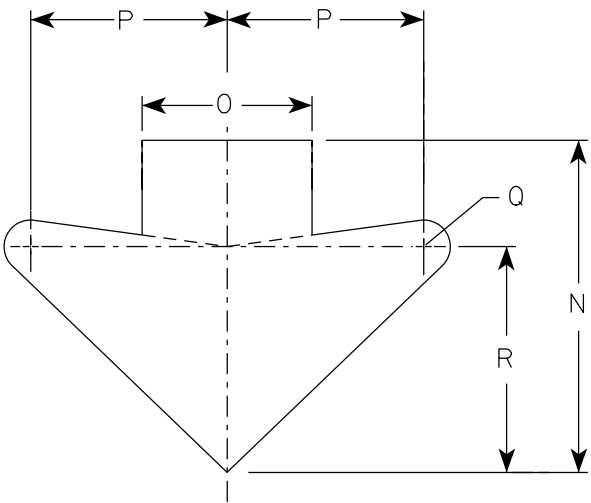

ARROW DETAIL

SIZE	A	B	C	D	E	F	G	H	I	J	K	L	M	N	O	P	Q	R	S	T	U	V	W	X	Y	Z	Area sq. ft.
1																											
2S	48		3	¾	1	6	12	11 ⅜	9 ⅝	11 ½	16	13	12	15 ⅝	8	9 ¼	1 ¼	10 ⅝									16.0
2M	48		3	¾	1	6	12	11 ⅜	9 ⅝	11 ½	16	13	12	15 ⅝	8	9 ¼	1 ¼	10 ⅝									16.0
3																											
4																											
5																											


STANDARD SIGN

W12-52




WISCONSIN DEPT OF TRANSPORTATION

APPROVED *Matthew R. Rauch*
For State Traffic Engineer

DATE 3/10/2024 PLATE NO. W12-52.8

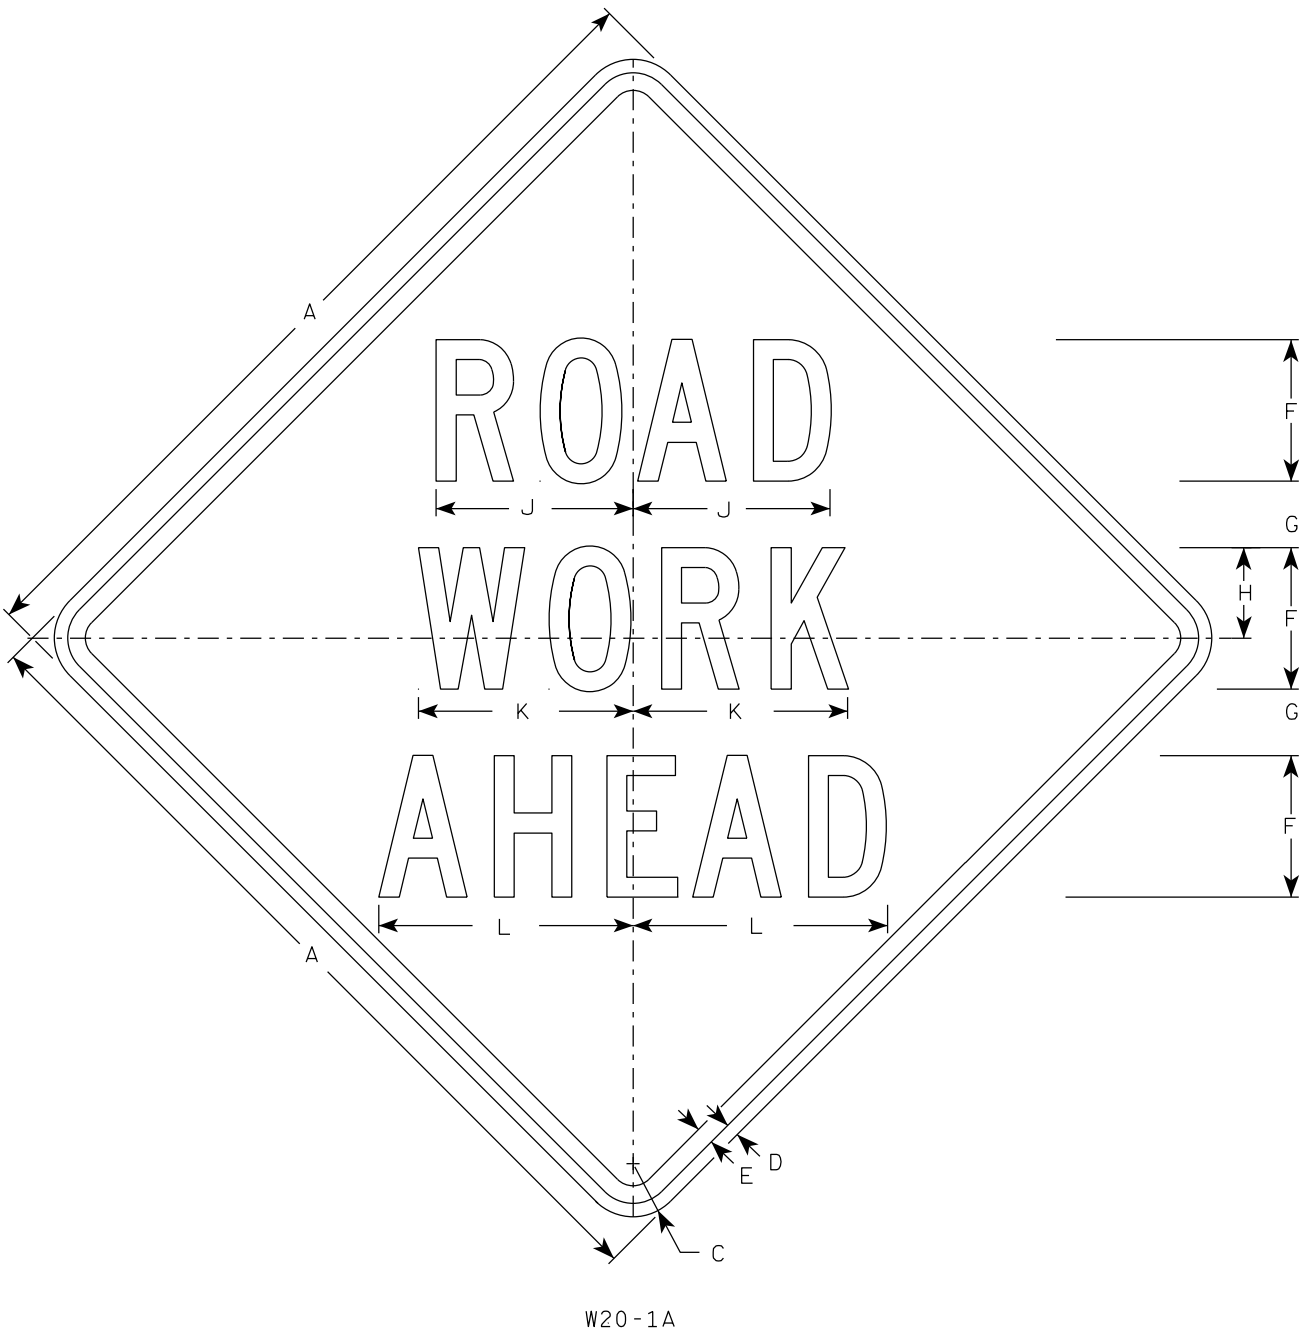


W20-1A

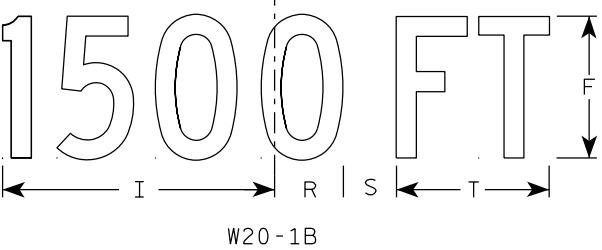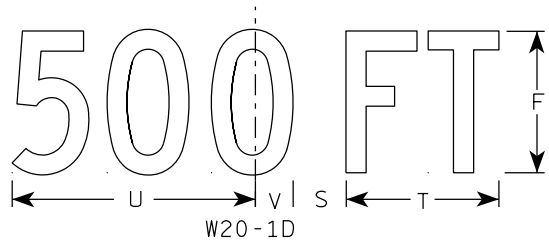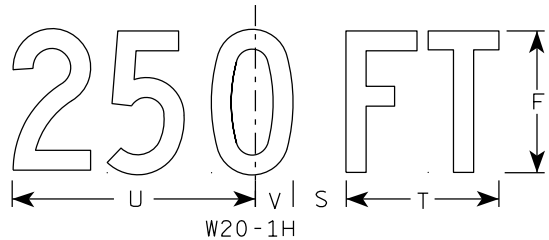


W20-1B


- NOTES
1. Sign is Type II - Type F Reflective
 2. Color:
Background - Orange
Message - Black
 3. Message Series - C
 4. Corners may be square or rounded when base material is plywood but borders shall be rounded as shown. When base material is metal, the corners and borders shall be rounded.

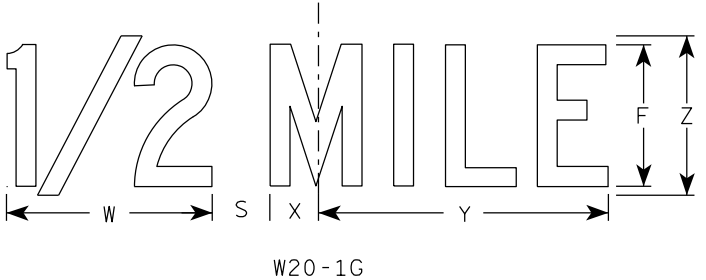

W20-1G

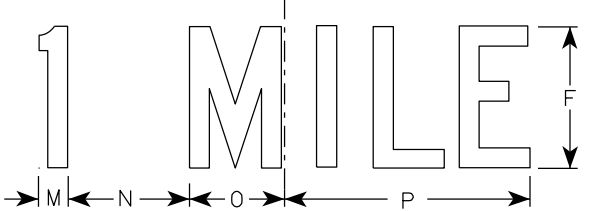

W20-1F

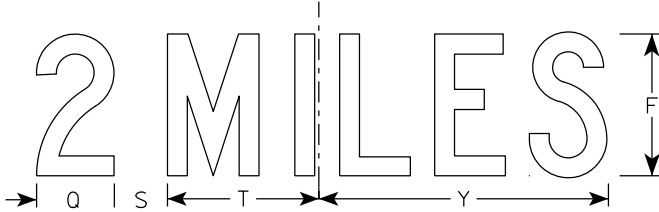

W20-1E


SIZE	A	B	C	D	E	F	G	H	I	J	K	L	M	N	O	P	Q	R	S	T	U	v	W	X	Y	Z	Area sq. ft.
1	36		2 1/4	5/8	3/4	5	2 5/8	3 1/4	10 1/8	7	7 5/8	8 7/8	1 1/8	4 1/2	3 1/2	9	3 1/4	2 1/2	2 1/4	5 5/8	9	1 3/8	8	1 3/4	10 3/4	6	9.0
2S	48		3	3/4	1	8	3 3/4	5 1/8	15 3/8	11 1/8	12 1/8	14 3/8	1 5/8	6 7/8	5 3/8	13 7/8	4 3/8	3 7/8	3	8 5/8	13 3/4	2 1/8	11 7/8	2 3/4	16 3/8	9	16.0
2M	48		3	3/4	1	8	3 3/4	5 1/8	15 3/8	11 1/8	12 1/8	14 3/8	1 5/8	6 7/8	5 3/8	13 7/8	4 3/8	3 7/8	3	8 5/8	13 3/4	2 1/8	11 7/8	2 3/4	16 3/8	9	16.0
3	48		3	3/4	1	8	3 3/4	5 1/8	15 3/8	11 1/8	12 1/8	14 3/8	1 5/8	6 7/8	5 3/8	13 7/8	4 3/8	3 7/8	3	8 5/8	13 3/4	2 1/8	11 7/8	2 3/4	16 3/8	9	16.0
4	48		3	3/4	1	8	3 3/4	5 1/8	15 3/8	11 1/8	12 1/8	14 3/8	1 5/8	6 7/8	5 3/8	13 7/8	4 3/8	3 7/8	3	8 5/8	13 3/4	2 1/8	11 7/8	2 3/4	16 3/8	9	16.0
5	48		3	3/4	1	8	3 3/4	5 1/8	15 3/8	11 1/8	12 1/8	14 3/8	1 5/8	6 7/8	5 3/8	13 7/8	4 3/8	3 7/8	3	8 5/8	13 3/4	2 1/8	11 7/8	2 3/4	16 3/8	9	16.0

STANDARD SIGN
W20-1A, B, C, D, E, F, G & H


WISCONSIN DEPT OF TRANSPORTATION

APPROVED *Matthew R. Rauch*
for State Traffic Engineer


DATE 1/10/2024 PLATE NO. W20-1.12

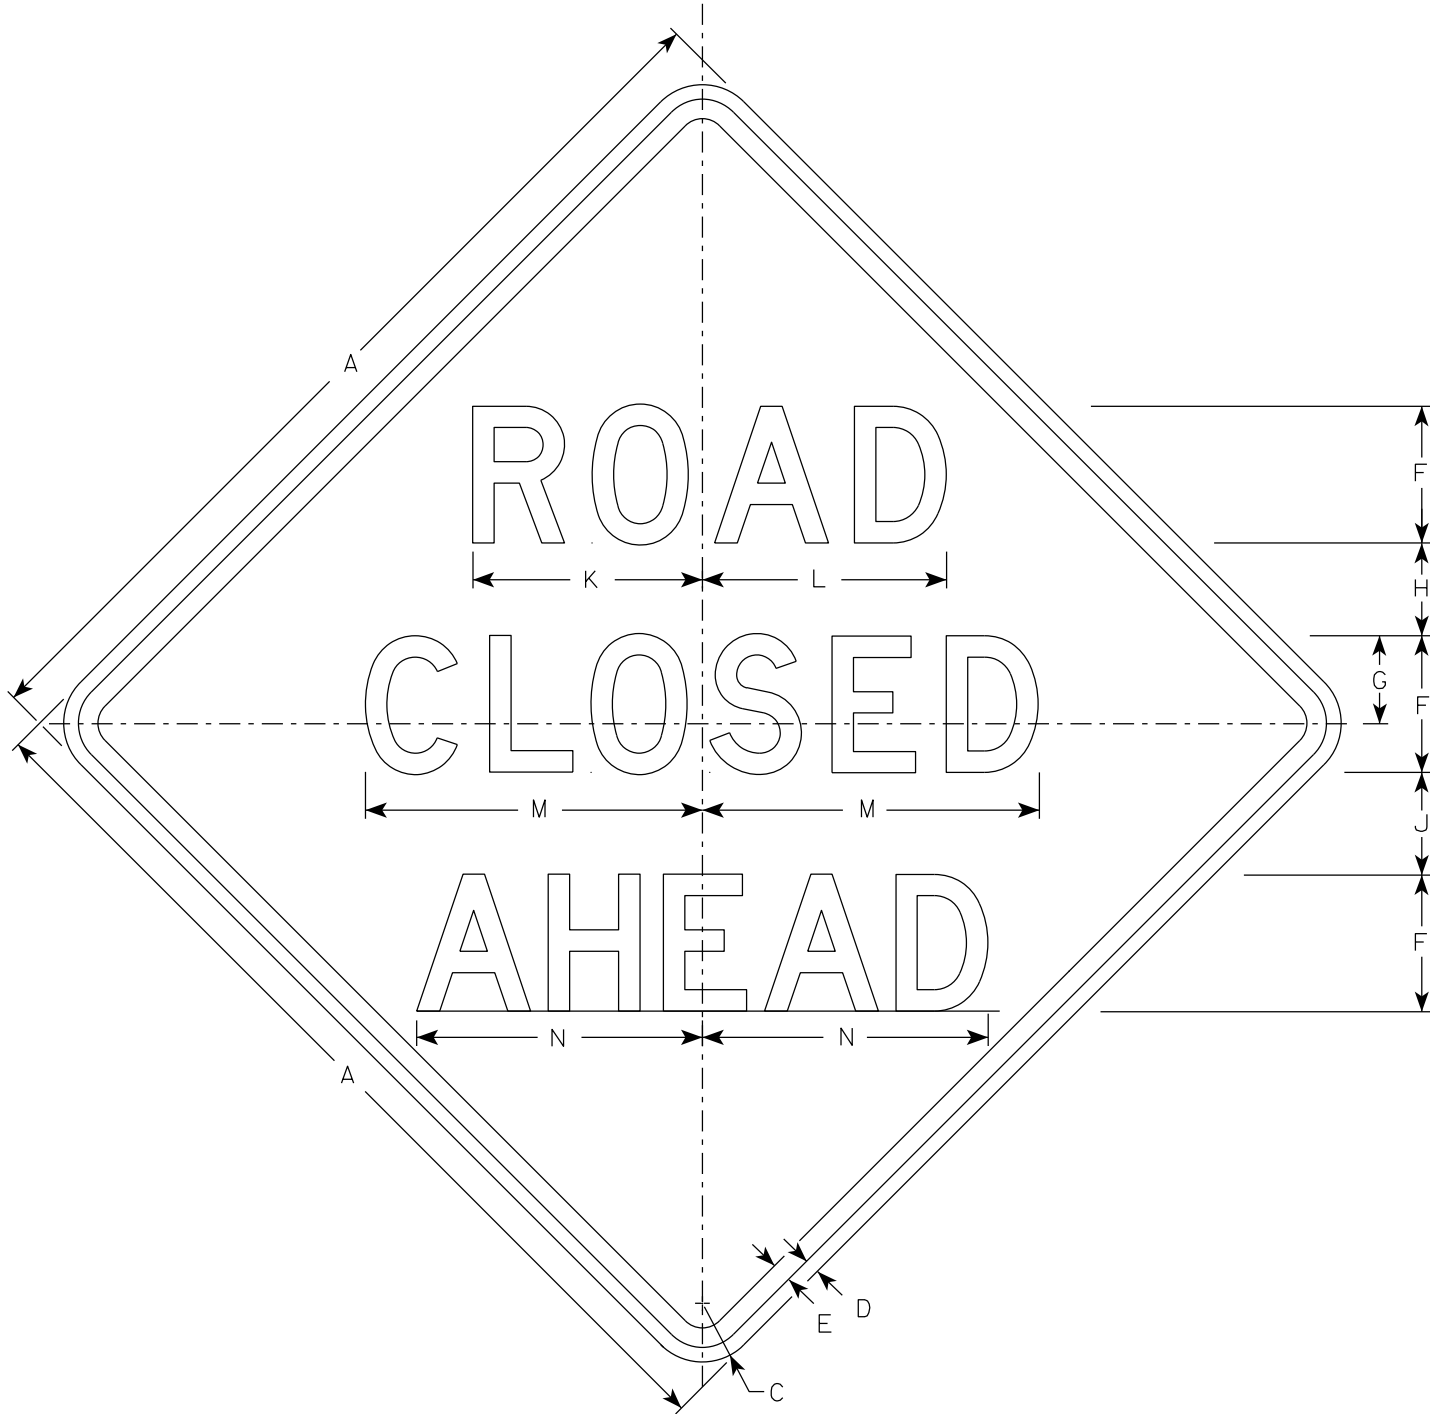


W20-3A

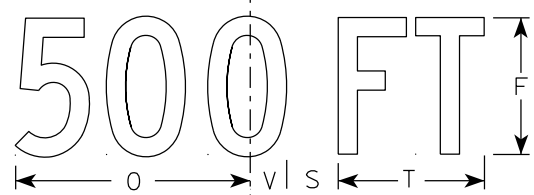


W20-3D

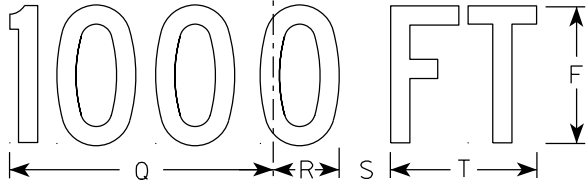


W20-3C

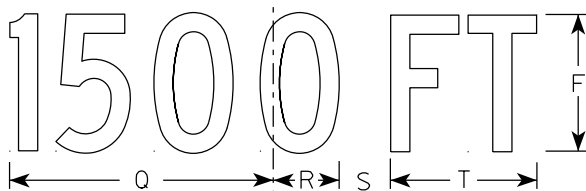

W20-3B

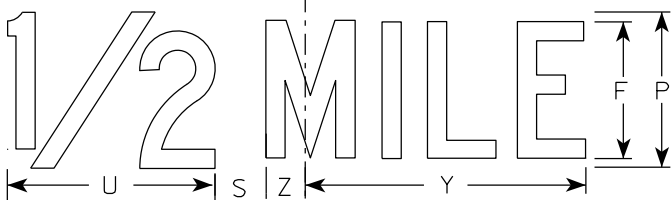

W20-3G

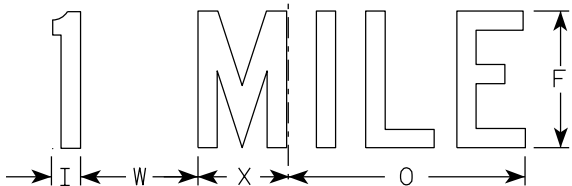

W20-3F

NOTES

1. Sign is Type II - Type F Reflective
2. Color:
Background - Orange
Message - Black
3. Message Series - see note 5
4. Corners may be square or rounded when base material is plywood but borders shall be rounded as shown. When base material is metal, the corners and borders shall be rounded.
5. Lines 1 and 2 are Series D.
Line 3 is Series D for AHEAD and Series C for all other distances.


SIZE	A	B	C	D	E	F	G	H	I	J	K	L	M	N	O	P	Q	R	S	T	U	v	W	X	Y	Z	Area sq. ft.
1	36		2 1/4	5/8	3/4	5	3 3/8	3 1/2	1 1/8	4	8 3/8	8 7/8	12 1/2	11	9	6	10 1/8	2 1/2	1 7/8	5 5/8	8	1 3/8	4 1/2	3 1/2	10 3/4	1 3/4	9.0
2S	48		3	3/4	1	7	4 1/2	4 3/4	1 1/2	5 1/4	11 3/4	12 1/2	17 1/4	14 5/8	12	8	13 1/2	3 3/8	2 5/8	7 1/2	10 5/8	1 7/8	6	4 5/8	14 3/8	2 3/8	16.0
2M	48		3	3/4	1	7	4 1/2	4 3/4	1 1/2	5 1/4	11 3/4	12 1/2	17 1/4	14 5/8	12	8	13 1/2	3 3/8	2 5/8	7 1/2	10 5/8	1 7/8	6	4 5/8	14 3/8	2 3/8	16.0
3	48		3	3/4	1	7	4 1/2	4 3/4	1 1/2	5 1/4	11 3/4	12 1/2	17 1/4	14 5/8	12	8	13 1/2	3 3/8	2 5/8	7 1/2	10 5/8	1 7/8	6	4 5/8	14 3/8	2 3/8	16.0
4	48		3	3/4	1	7	4 1/2	4 3/4	1 1/2	5 1/4	11 3/4	12 1/2	17 1/4	14 5/8	12	8	13 1/2	3 3/8	2 5/8	7 1/2	10 5/8	1 7/8	6	4 5/8	14 3/8	2 3/8	16.0
5	48		3	3/4	1	7	4 1/2	4 3/4	1 1/2	5 1/4	11 3/4	12 1/2	17 1/4	14 5/8	12	8	13 1/2	3 3/8	2 5/8	7 1/2	10 5/8	1 7/8	6	4 5/8	14 3/8	2 3/8	16.0

STANDARD SIGN
W20-3A, B, C, D, F & G

WISCONSIN DEPT OF TRANSPORTATION

APPROVED *Matthew R. Rauch*
for State Traffic Engineer

DATE 1/10/2024 PLATE NO. W20-3.8

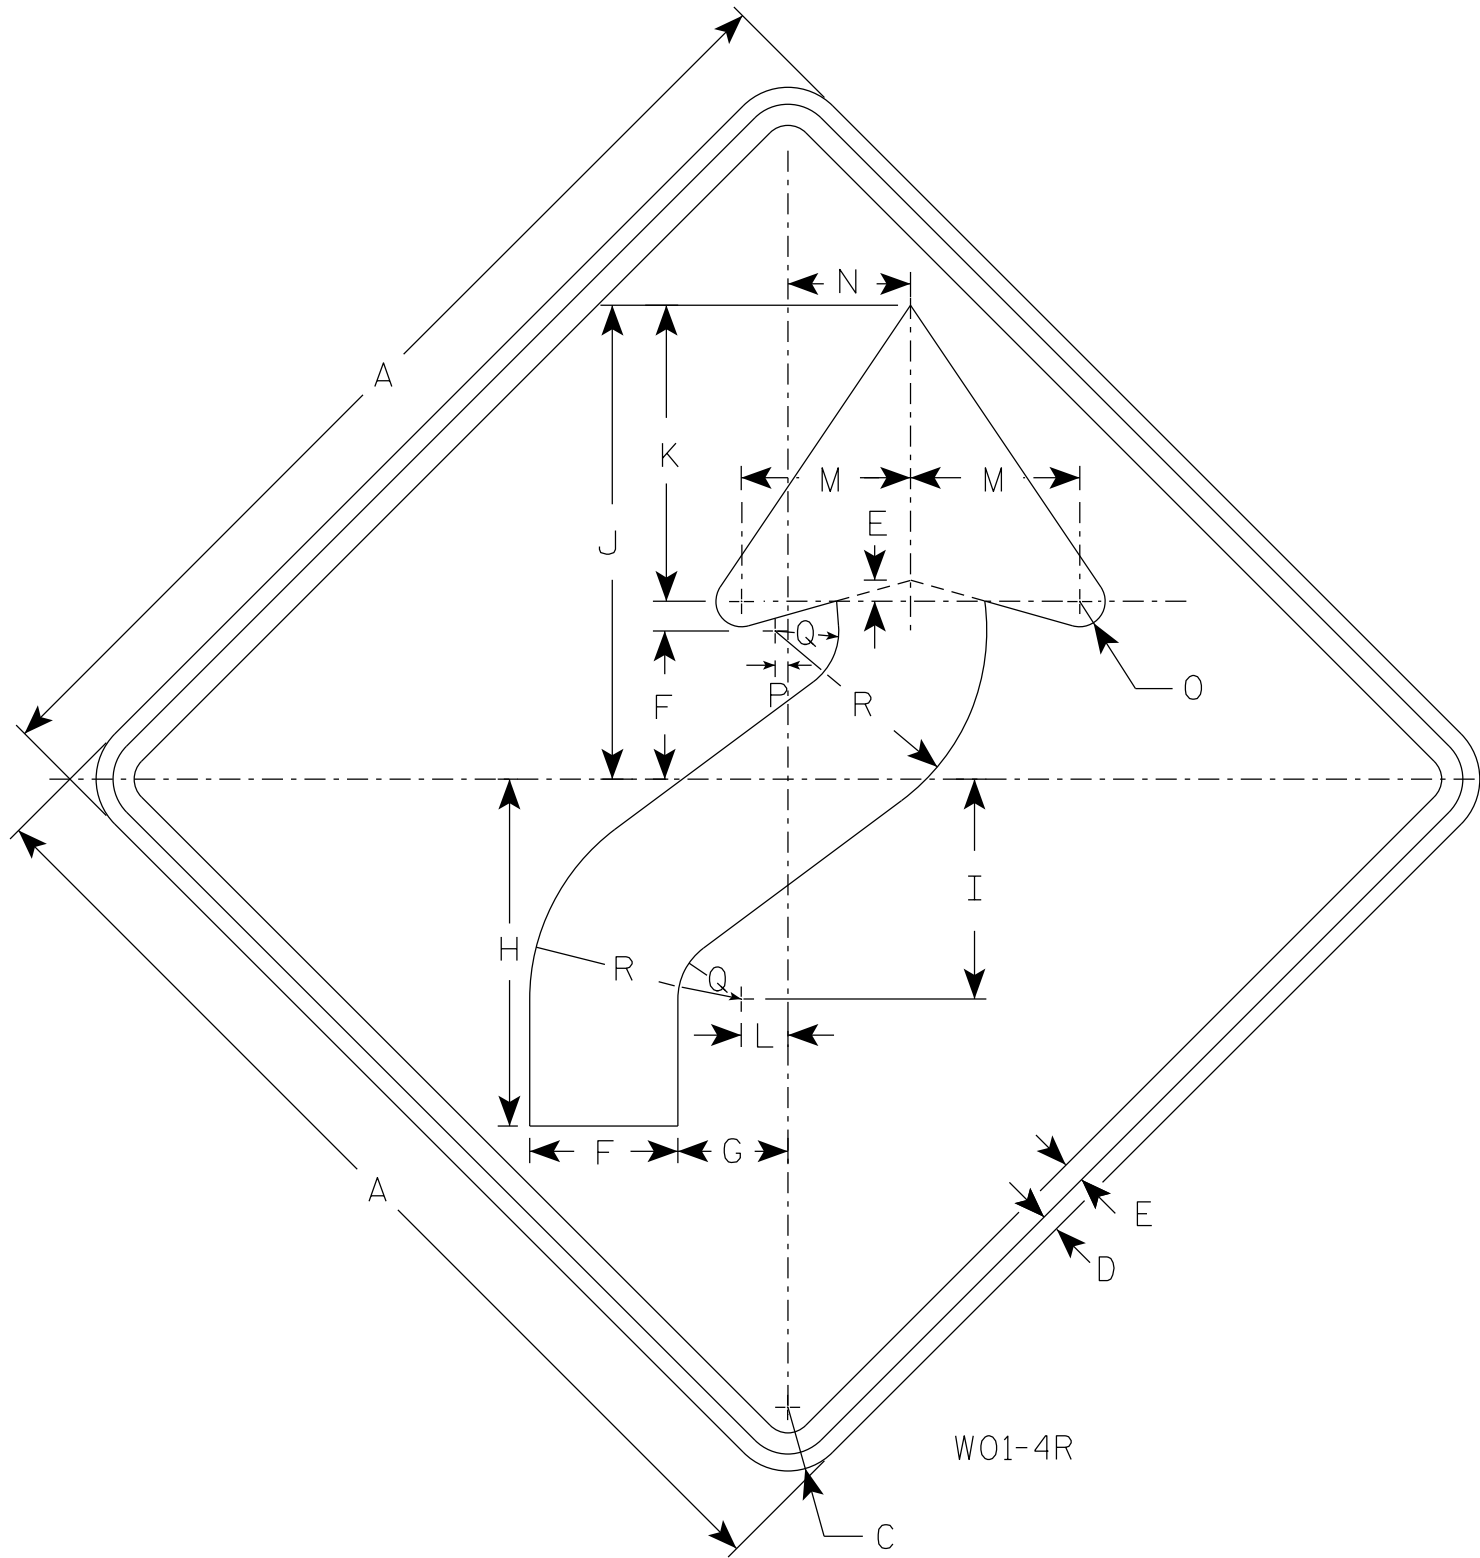

NOTES

- 1. Sign is Type II - Type F Reflective
- 2. Color:
Background - Orange
Message - Black
- 3. Corners may be square or rounded when base material is plywood but borders shall be rounded as shown. When base material is metal, the corners and borders shall be rounded.
- 4. W01-4L is the same as W01-4R except the arrow is reversed along the vertical centerline.


SIZE	A	B	C	D	E	F	G	H	I	J	K	L	M	N	O	P	Q	R	S	T	U	V	W	X	Y	Z	Area sq. ft.
1	36		2 1/4	5/8	3/4	5 1/4	4	12 3/8	7 7/8	16 7/8	10 1/2	1 5/8	6	4 1/2	1	1/2	2 1/4	7 1/2									9.0
2S	48		3	3/4	1	7	5 1/4	16 1/2	10 1/2	22 1/2	14	2 1/4	8	6	1 1/4	5/8	3	10									16.0
2M	48		3	3/4	1	7	5 1/4	16 1/2	10 1/2	22 1/2	14	2 1/4	8	6	1 1/4	5/8	3	10									16.0
3	48		3	3/4	1	7	5 1/4	16 1/2	10 1/2	22 1/2	14	2 1/4	8	6	1 1/4	5/8	3	10									16.0
4	48		3	3/4	1	7	5 1/4	16 1/2	10 1/2	22 1/2	14	2 1/4	8	6	1 1/4	5/8	3	10									16.0
5	48		3	3/4	1	7	5 1/4	16 1/2	10 1/2	22 1/2	14	2 1/4	8	6	1 1/4	5/8	3	10									16.0

STANDARD SIGN
W01-4

WISCONSIN DEPT OF TRANSPORTATION

APPROVED *Matthew R. Rauch*
for State Traffic Engineer

DATE 1/24/2024 PLATE NO. W01-4.2

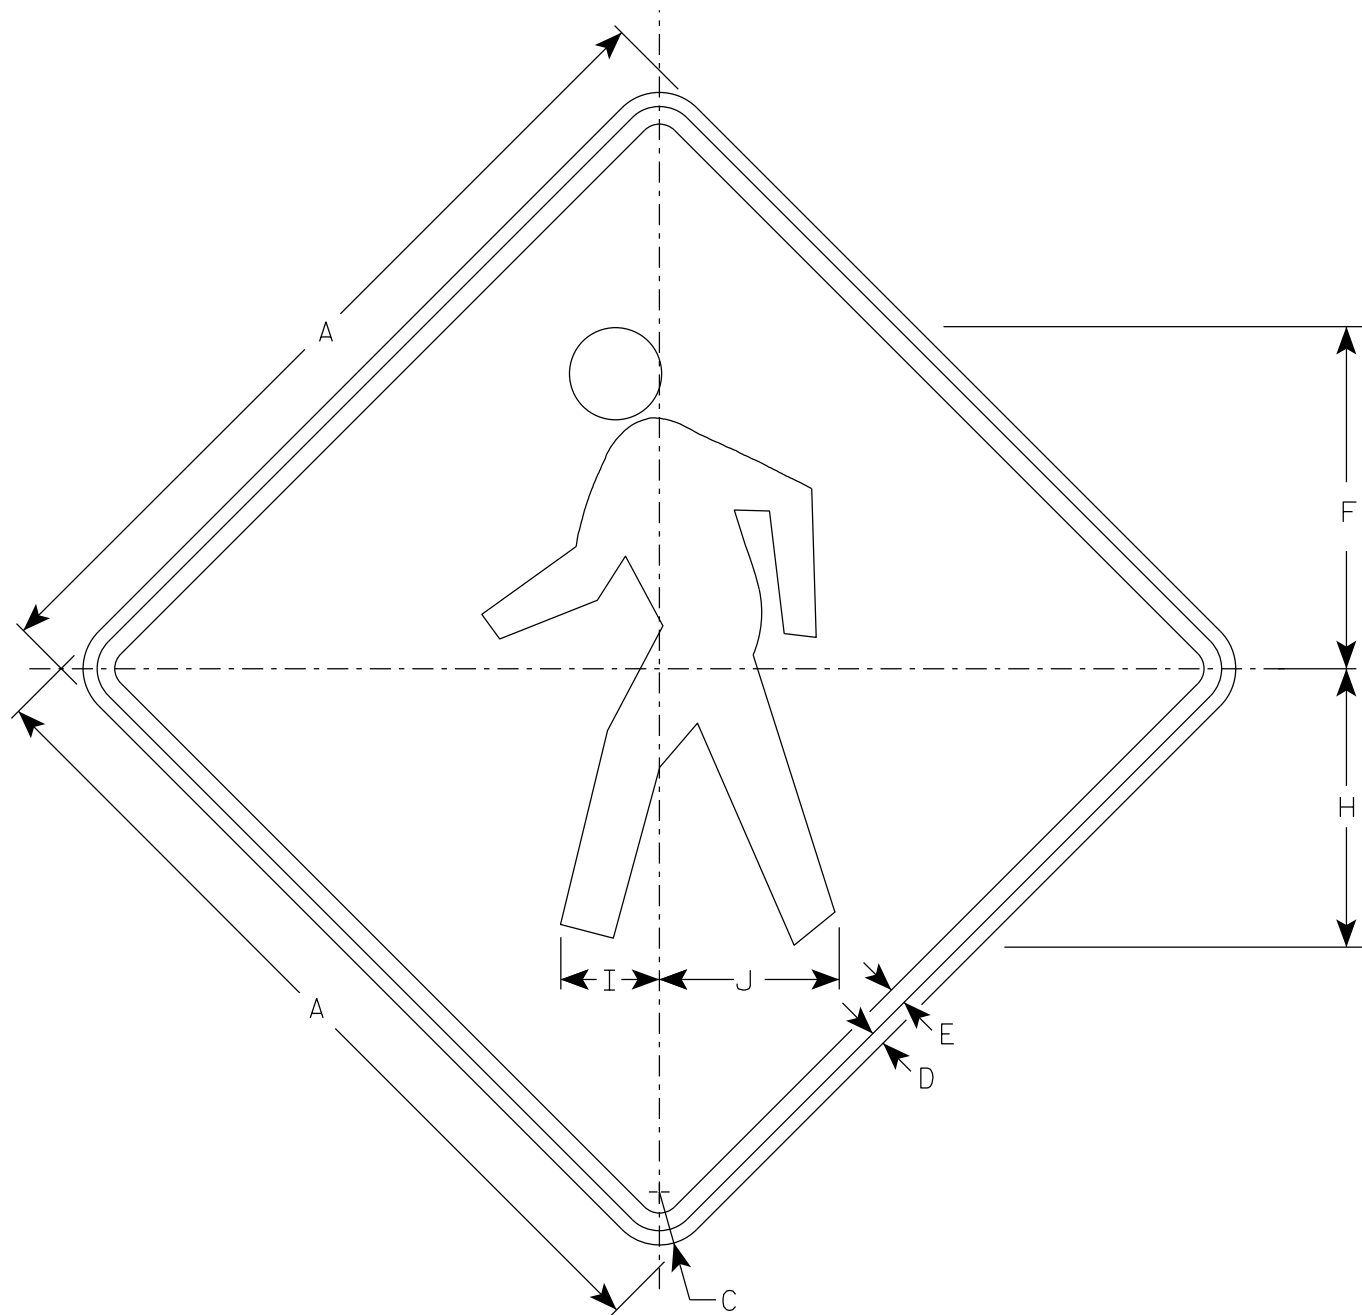

W011-2

NOTES

1. Sign is Type II - Type F Reflective
2. Color:
Background - Orange
Message - Black
3. Corners may be square or rounded when base material is plywood but borders shall be rounded as shown. When base material is metal, the corners and borders shall be rounded.

SIZE	A	B	C	D	E	F	G	H	I	J	K	L	M	N	O	P	Q	R	S	T	U	V	W	X	Y	Z	Area sq. ft.
1	36		2 1/4	5/8	3/4	14 1/2		11 7/8	4 1/4	7 5/8																	9.0
2S	48		3	3/4	1	19 3/8		15 3/4	5 5/8	10 1/4																	16.0
2M	48		3	3/4	1	19 3/8		15 3/4	5 5/8	10 1/4																	16.0
3	48		3	3/4	1	19 3/8		15 3/4	5 5/8	10 1/4																	16.0
4	48		3	3/4	1	19 3/8		15 3/4	5 5/8	10 1/4																	16.0
5																											


PROJECT NO:	HWY:	COUNTY:	SHEET NO: 202		E
-------------	------	---------	---------------	--	---

STANDARD SIGN
W011-2

WISCONSIN DEPT OF TRANSPORTATION

APPROVED *Matthew R. Rauch*
for State Traffic Engineer

DATE 2/1/2024 PLATE NO. W011-2.2

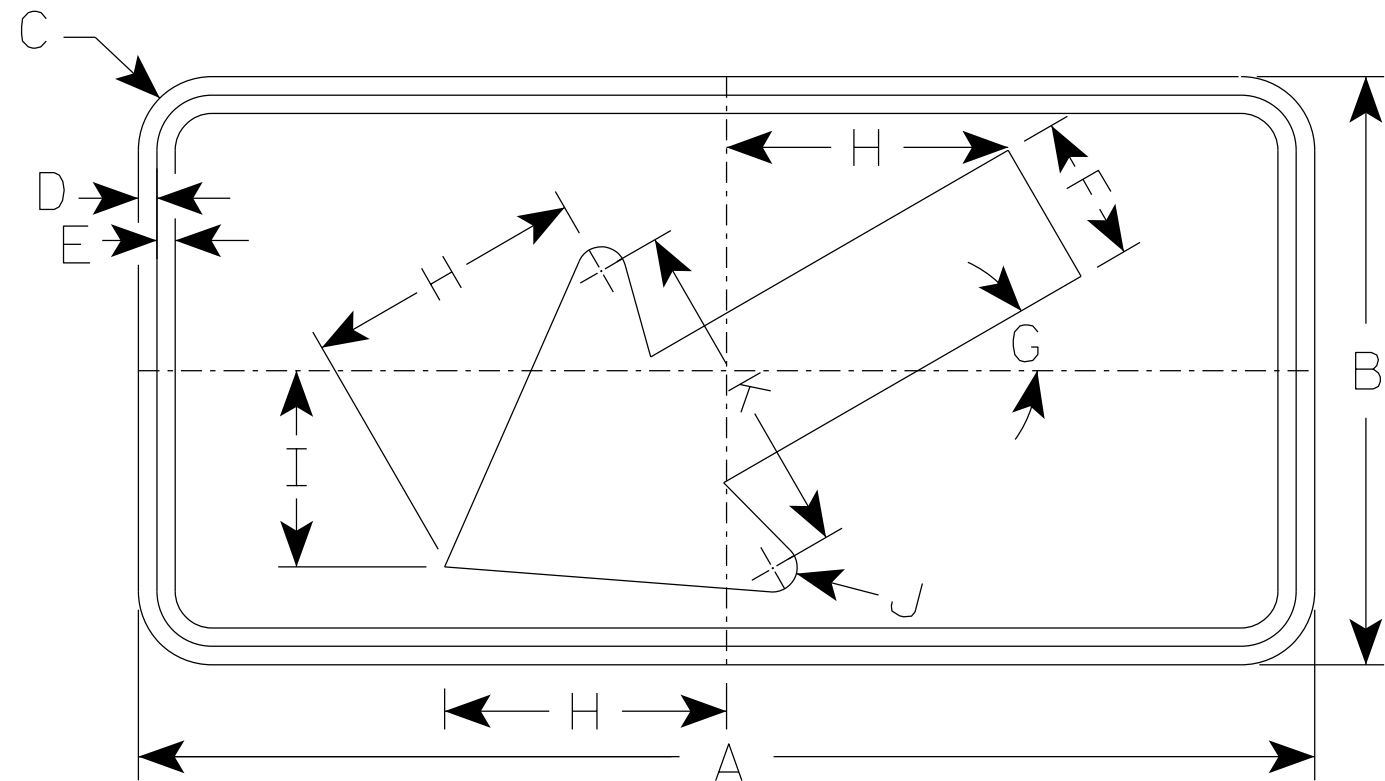

W016 - 7L

NOTES

1. Sign is Type II - Type F Reflective
2. Color:
Background - Orange
Message - Black
3. Corners may be square or rounded but corners shall be rounded when base material is metal.
4. W016-7R is the same as W016-L except the arrow is reversed along the vertical centerline.

SIZE	A	B	C	D	E	F	G	H	I	J	K	L	M	N	O	P	Q	R	S	T	U	V	W	X	Y	Z	Area sq. ft.
1	30	18	1 1/2	3/8	1/2	4 1/2	30°	8 1/2	6	5/8	10 1/4																3.75
2S	48	24	1 7/8	1/2	5/8	6	30°	11 1/2	8	1	14																8.0
2M	48	24	1 7/8	1/2	5/8	6	30°	11 1/2	8	1	14																8.0
3	48	24	1 7/8	1/2	5/8	6	30°	11 1/2	8	1	14																8.0
4	48	24	1 7/8	1/2	5/8	6	30°	11 1/2	8	1	14																8.0
5	48	24	1 7/8	1/2	5/8	6	30°	11 1/2	8	1	14																8.0

PROJECT NO:			HWY:			COUNTY:													SHEET NO: 203					E
-------------	--	--	------	--	--	---------	--	--	--	--	--	--	--	--	--	--	--	--	---------------	--	--	--	--	---

STANDARD SIGN
W016 - 7

WISCONSIN DEPT OF TRANSPORTATION


APPROVED *Matthew R Rauch*
for State Traffic Engineer

DATE 2/1/2024 PLATE NO. W016-7.3

EARTHWORK - MAINLINE STA 686+50 - STA 691+17

STATION	AREA (SF)		INCREMENTAL VOLUME (CY)			CUMULATIVE VOLUME (CY)			
	CUT	FILL	CUT	FILL	FILL (25%)	CUT 1.00	FILL	FILL (25%)	MASS ORDINATE
			NOTE 1	NOTE 2	NOTE 3	NOTE 1	NOTE 2	NOTE 3	NOTE 4
686+50	0	0	0	0	0	0	0	0	0
687+00	2	1	2	1	2	2	1	2	0
687+50	2	0	4	2	2	5	3	3	2
688+00	16	0	17	0	0	22	3	4	19
688+50	40	1	52	1	1	75	4	5	70
689+00	28	1	63	2	2	137	5	7	131
689+50	16	1	40	2	2	178	7	9	169
689+68	46	3	21	1	2	198	8	10	188
690+00	16	0	37	2	3	235	10	13	222
690+17	79	4	30	2	2	265	12	15	250
690+50	89	20	103	15	19	367	27	34	334
690+67	329	26	132	15	18	499	41	52	447
691+00	83	22	252	29	37	751	71	88	663
691+17	0	0	26	7	9	777	78	97	680
MAINLINE COLUMN SUBTOTALS =			777	78	97	777	78	97	680


NOTES:	
1 - CUT	CUT INCLUDES SALVAGED/UNUSABLE PAVEMENT MATERIAL
2 - FILL	DOES NOT INCLUDE UNUSABLE PAVEMENT EXC VOLUME
3 - FILL (25%)	(UNEXPANDED FILL)*1.25
4 - MASS ORDINATE	CUT + ROCK (10%) - FILL (25%)

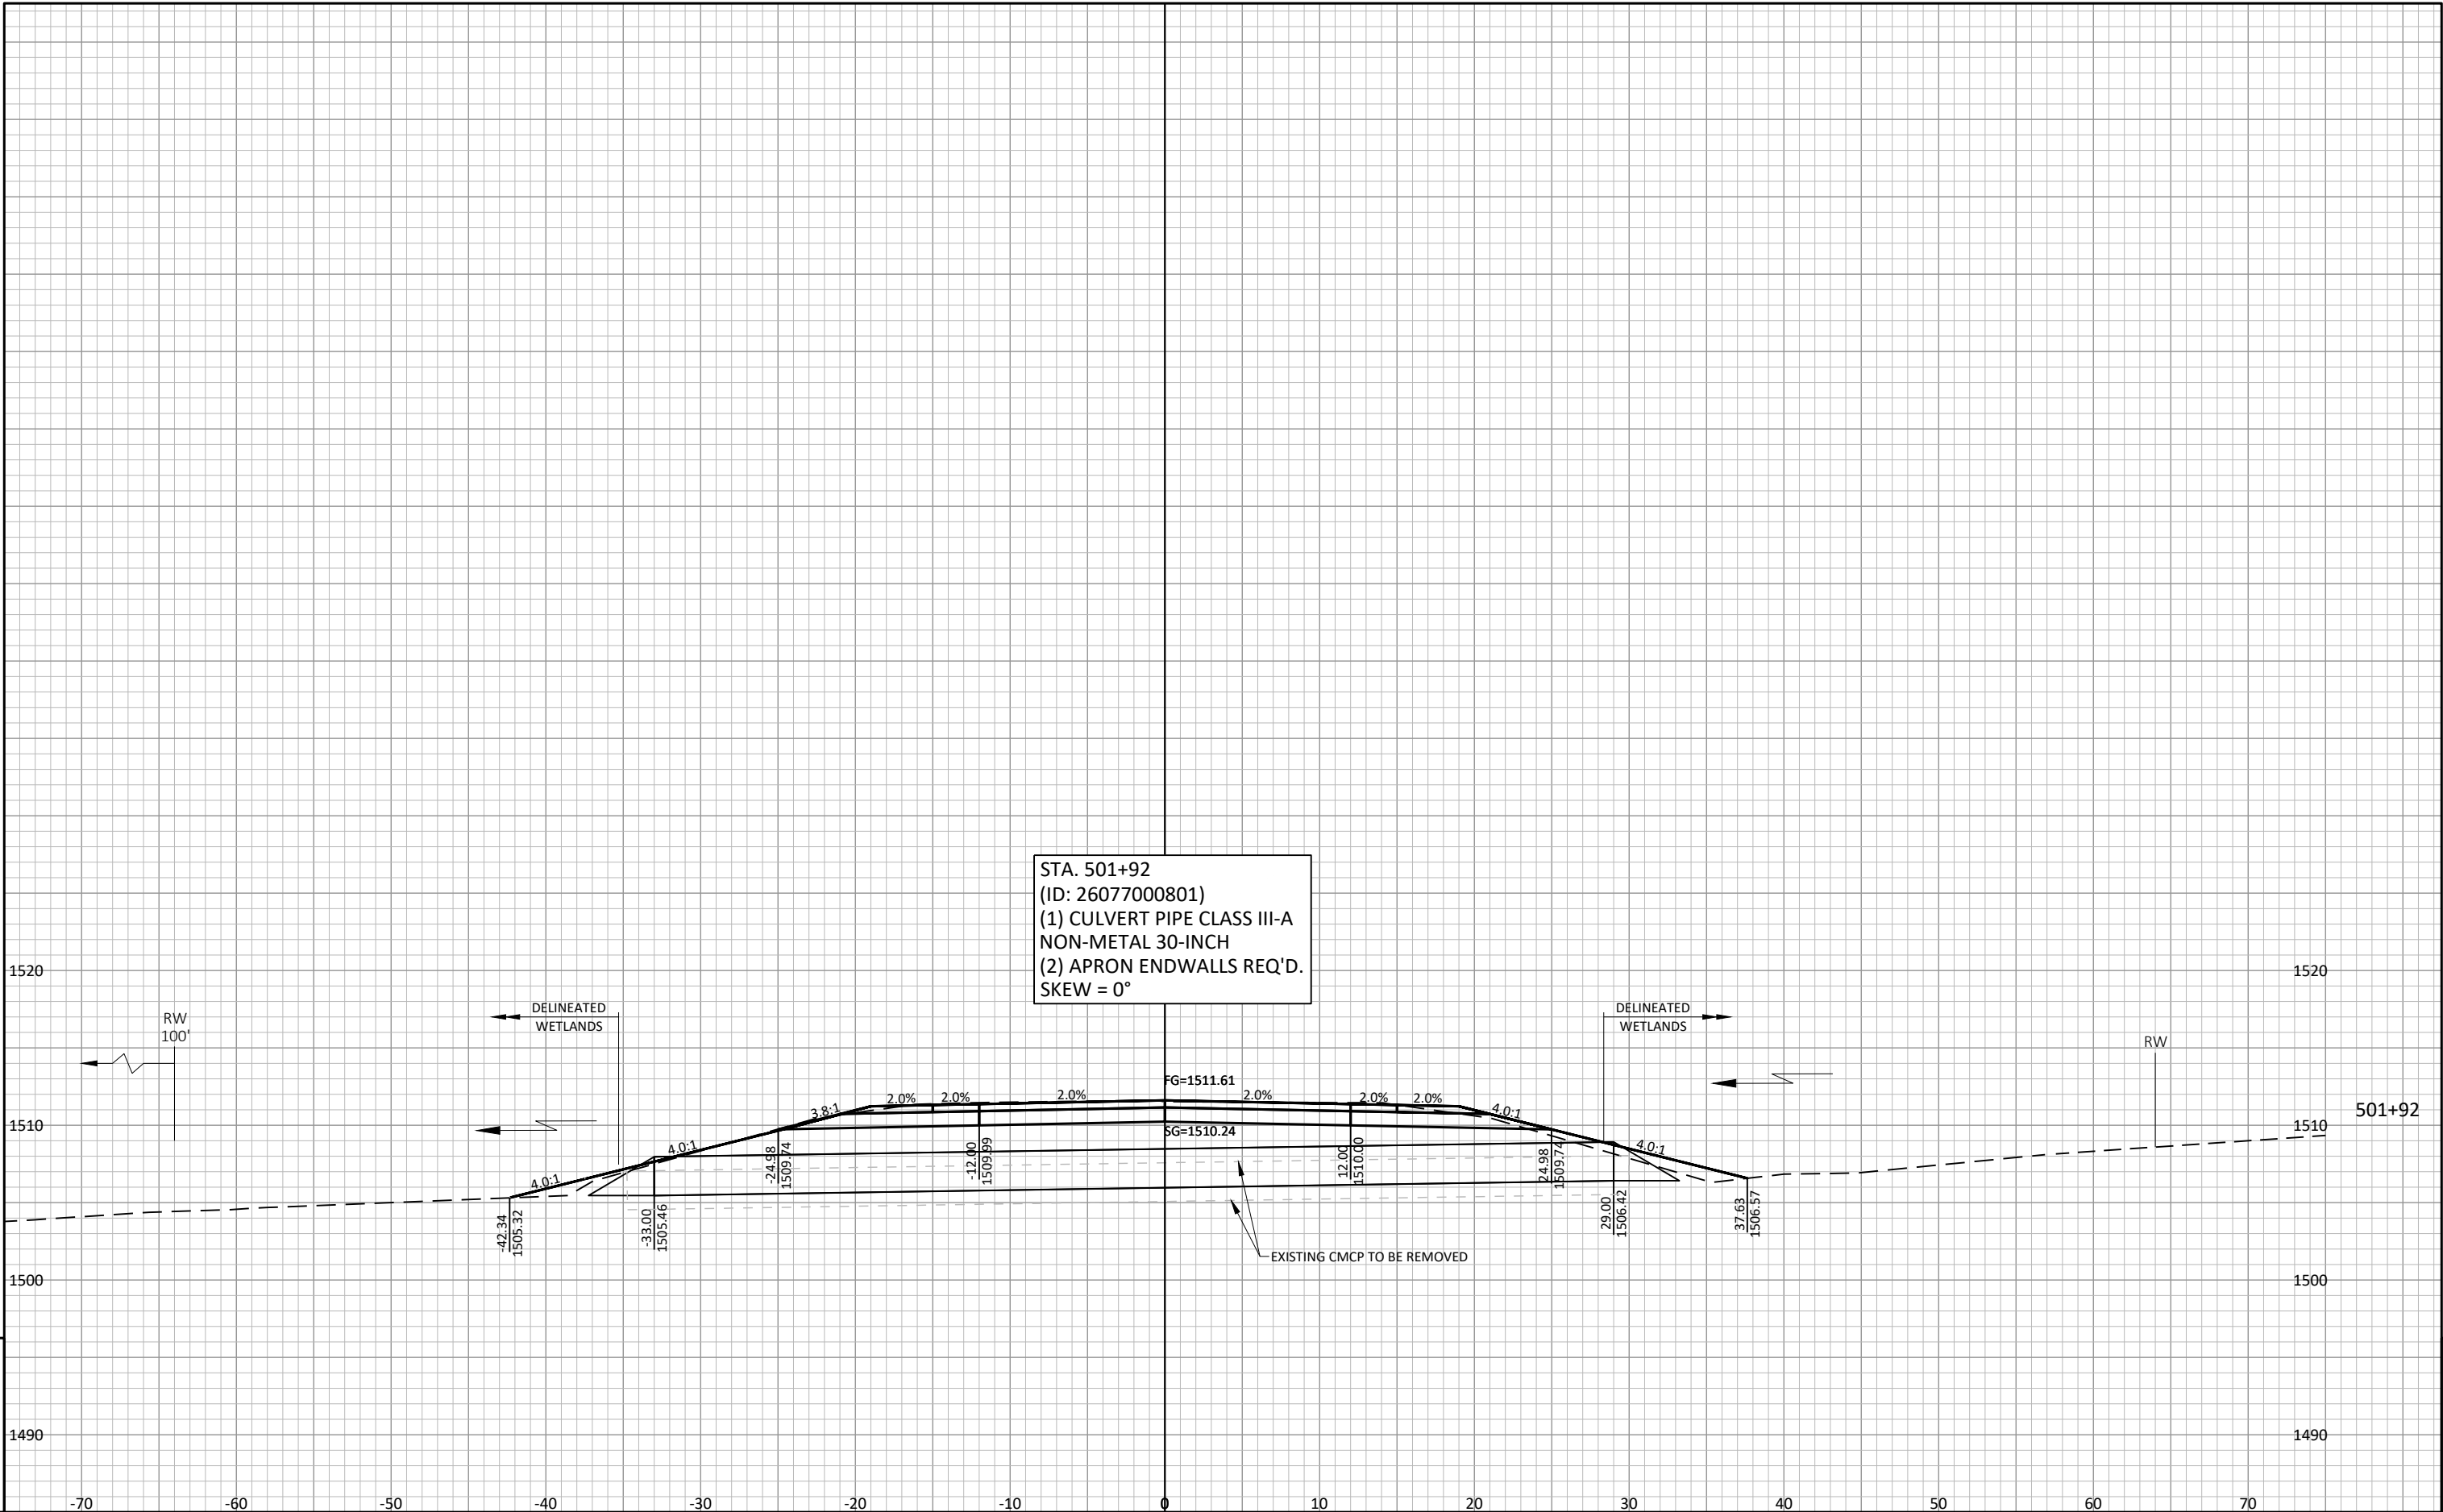

STA. 501+92
(ID: 26077000801)
(1) CULVERT PIPE CLASS III-A
NON-METAL 30-INCH
(2) APRON ENDWALLS REQ'D.
SKEW = 0°


9


9


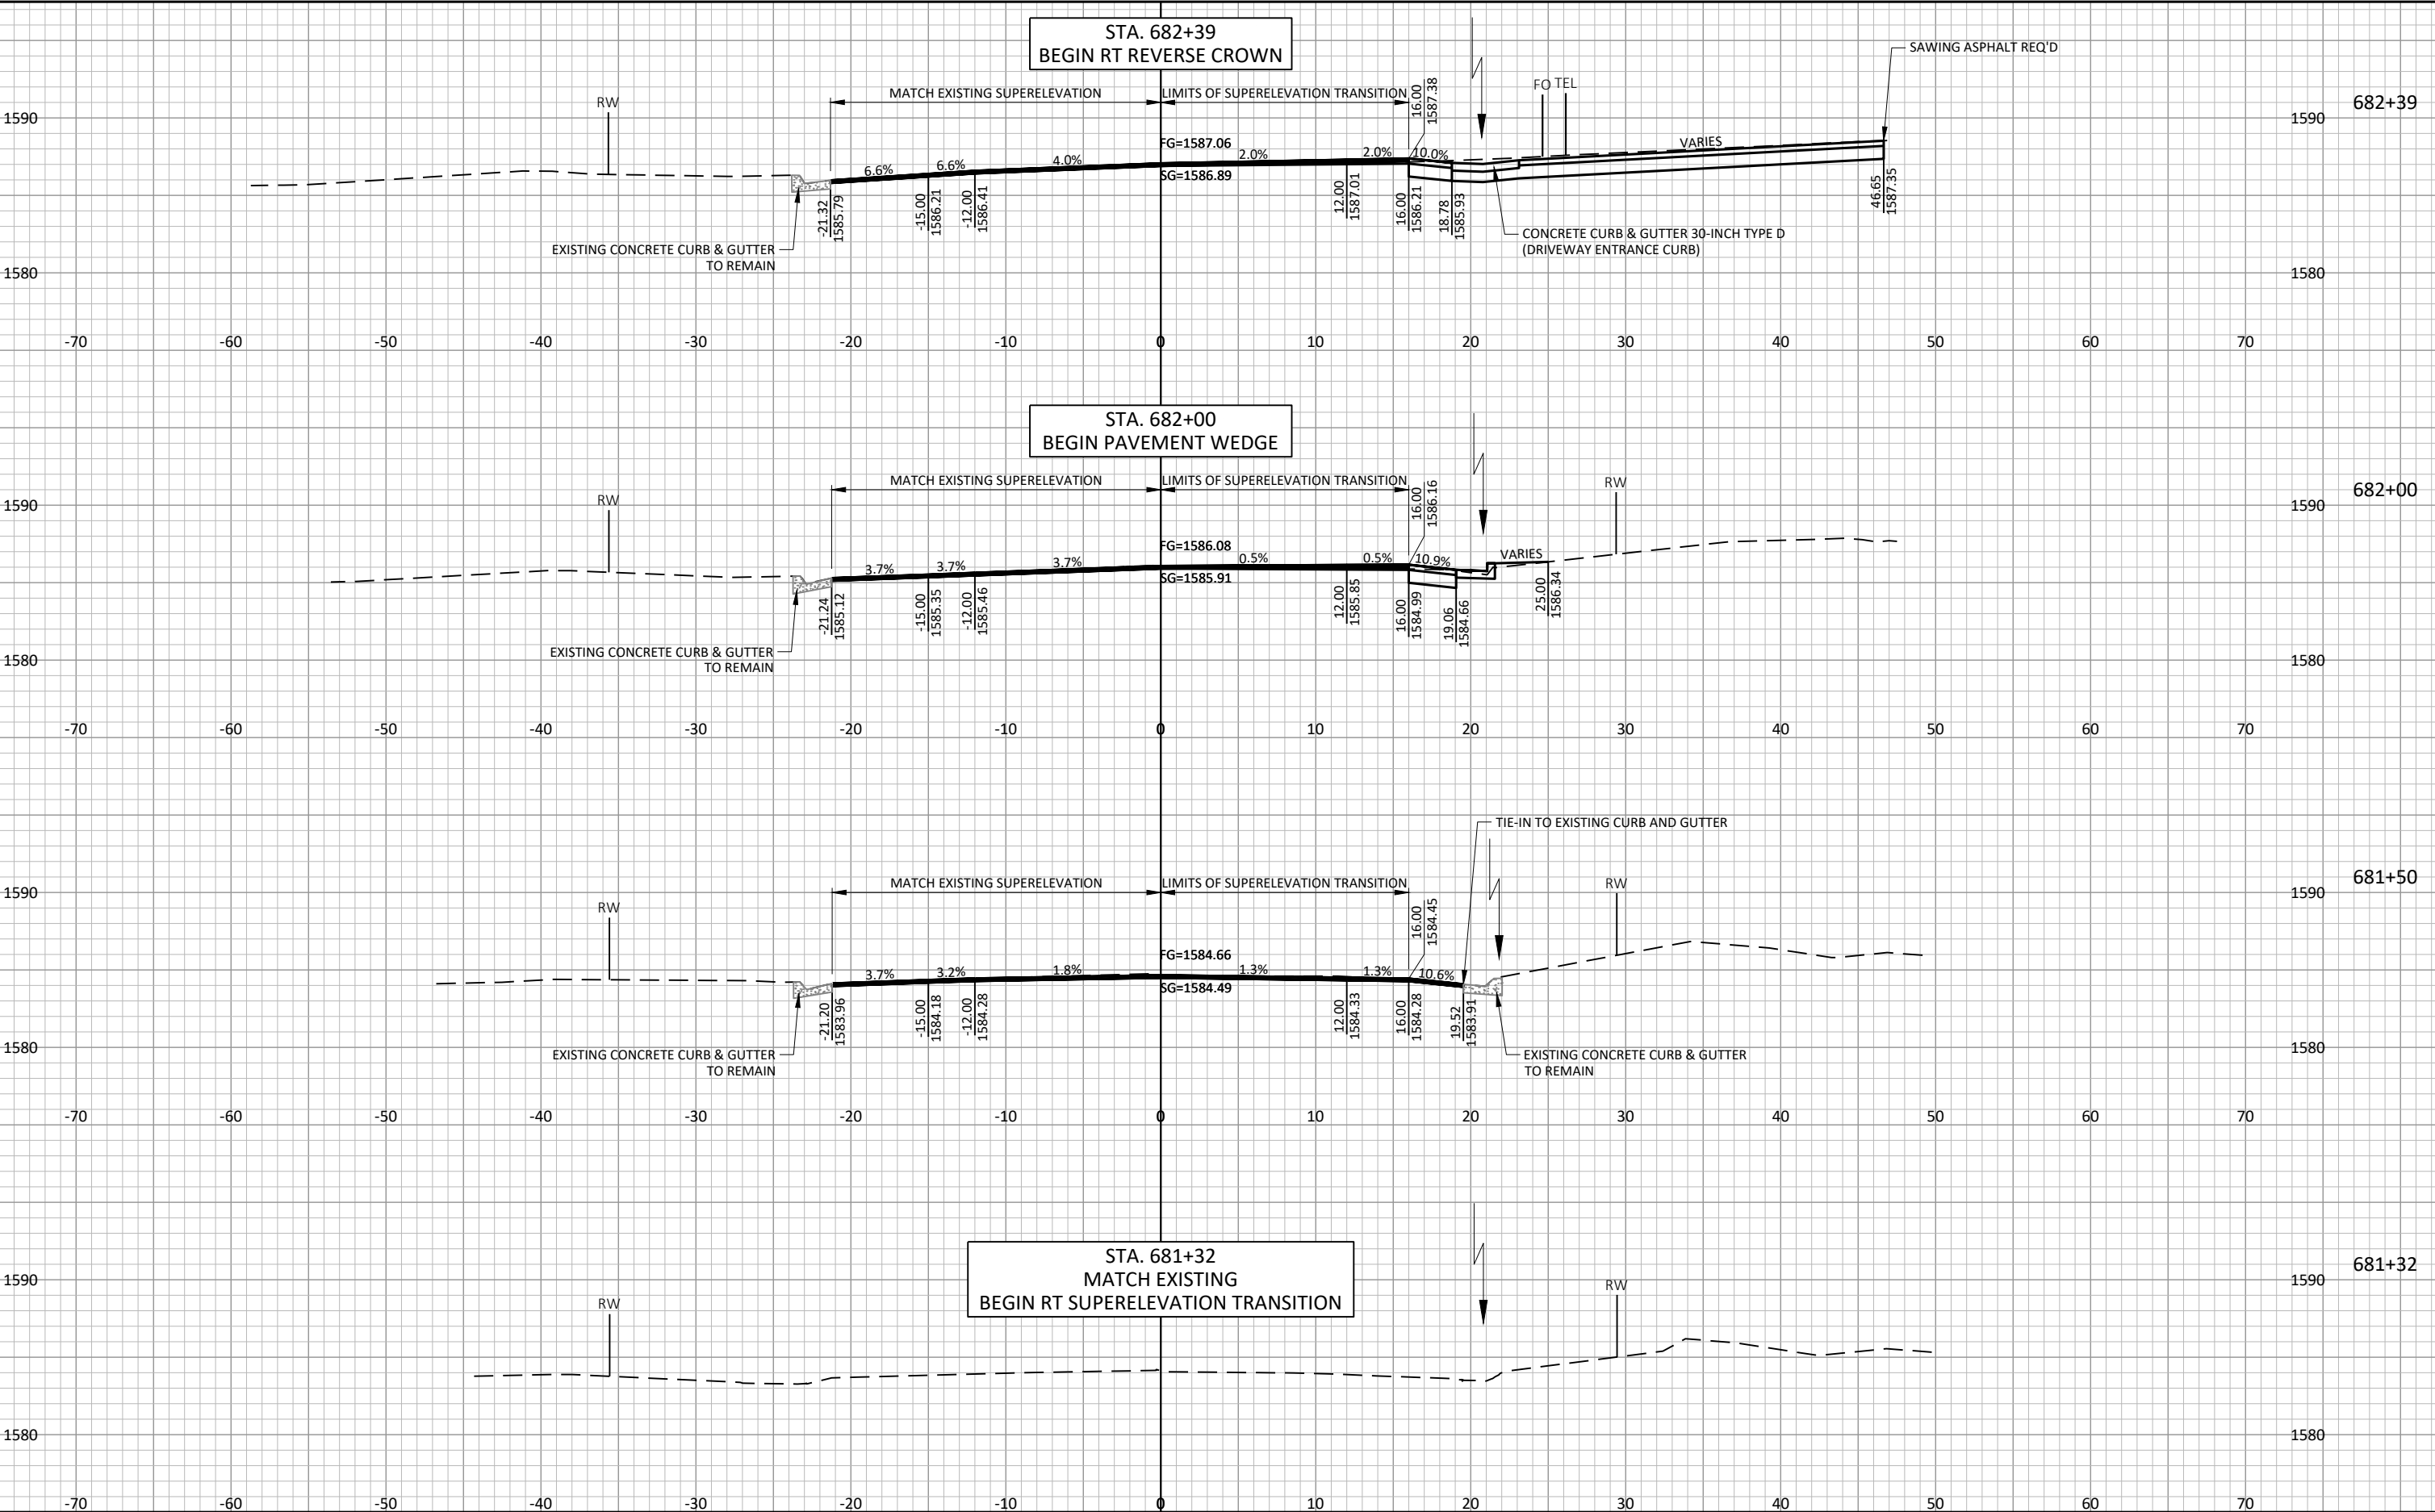



9


9

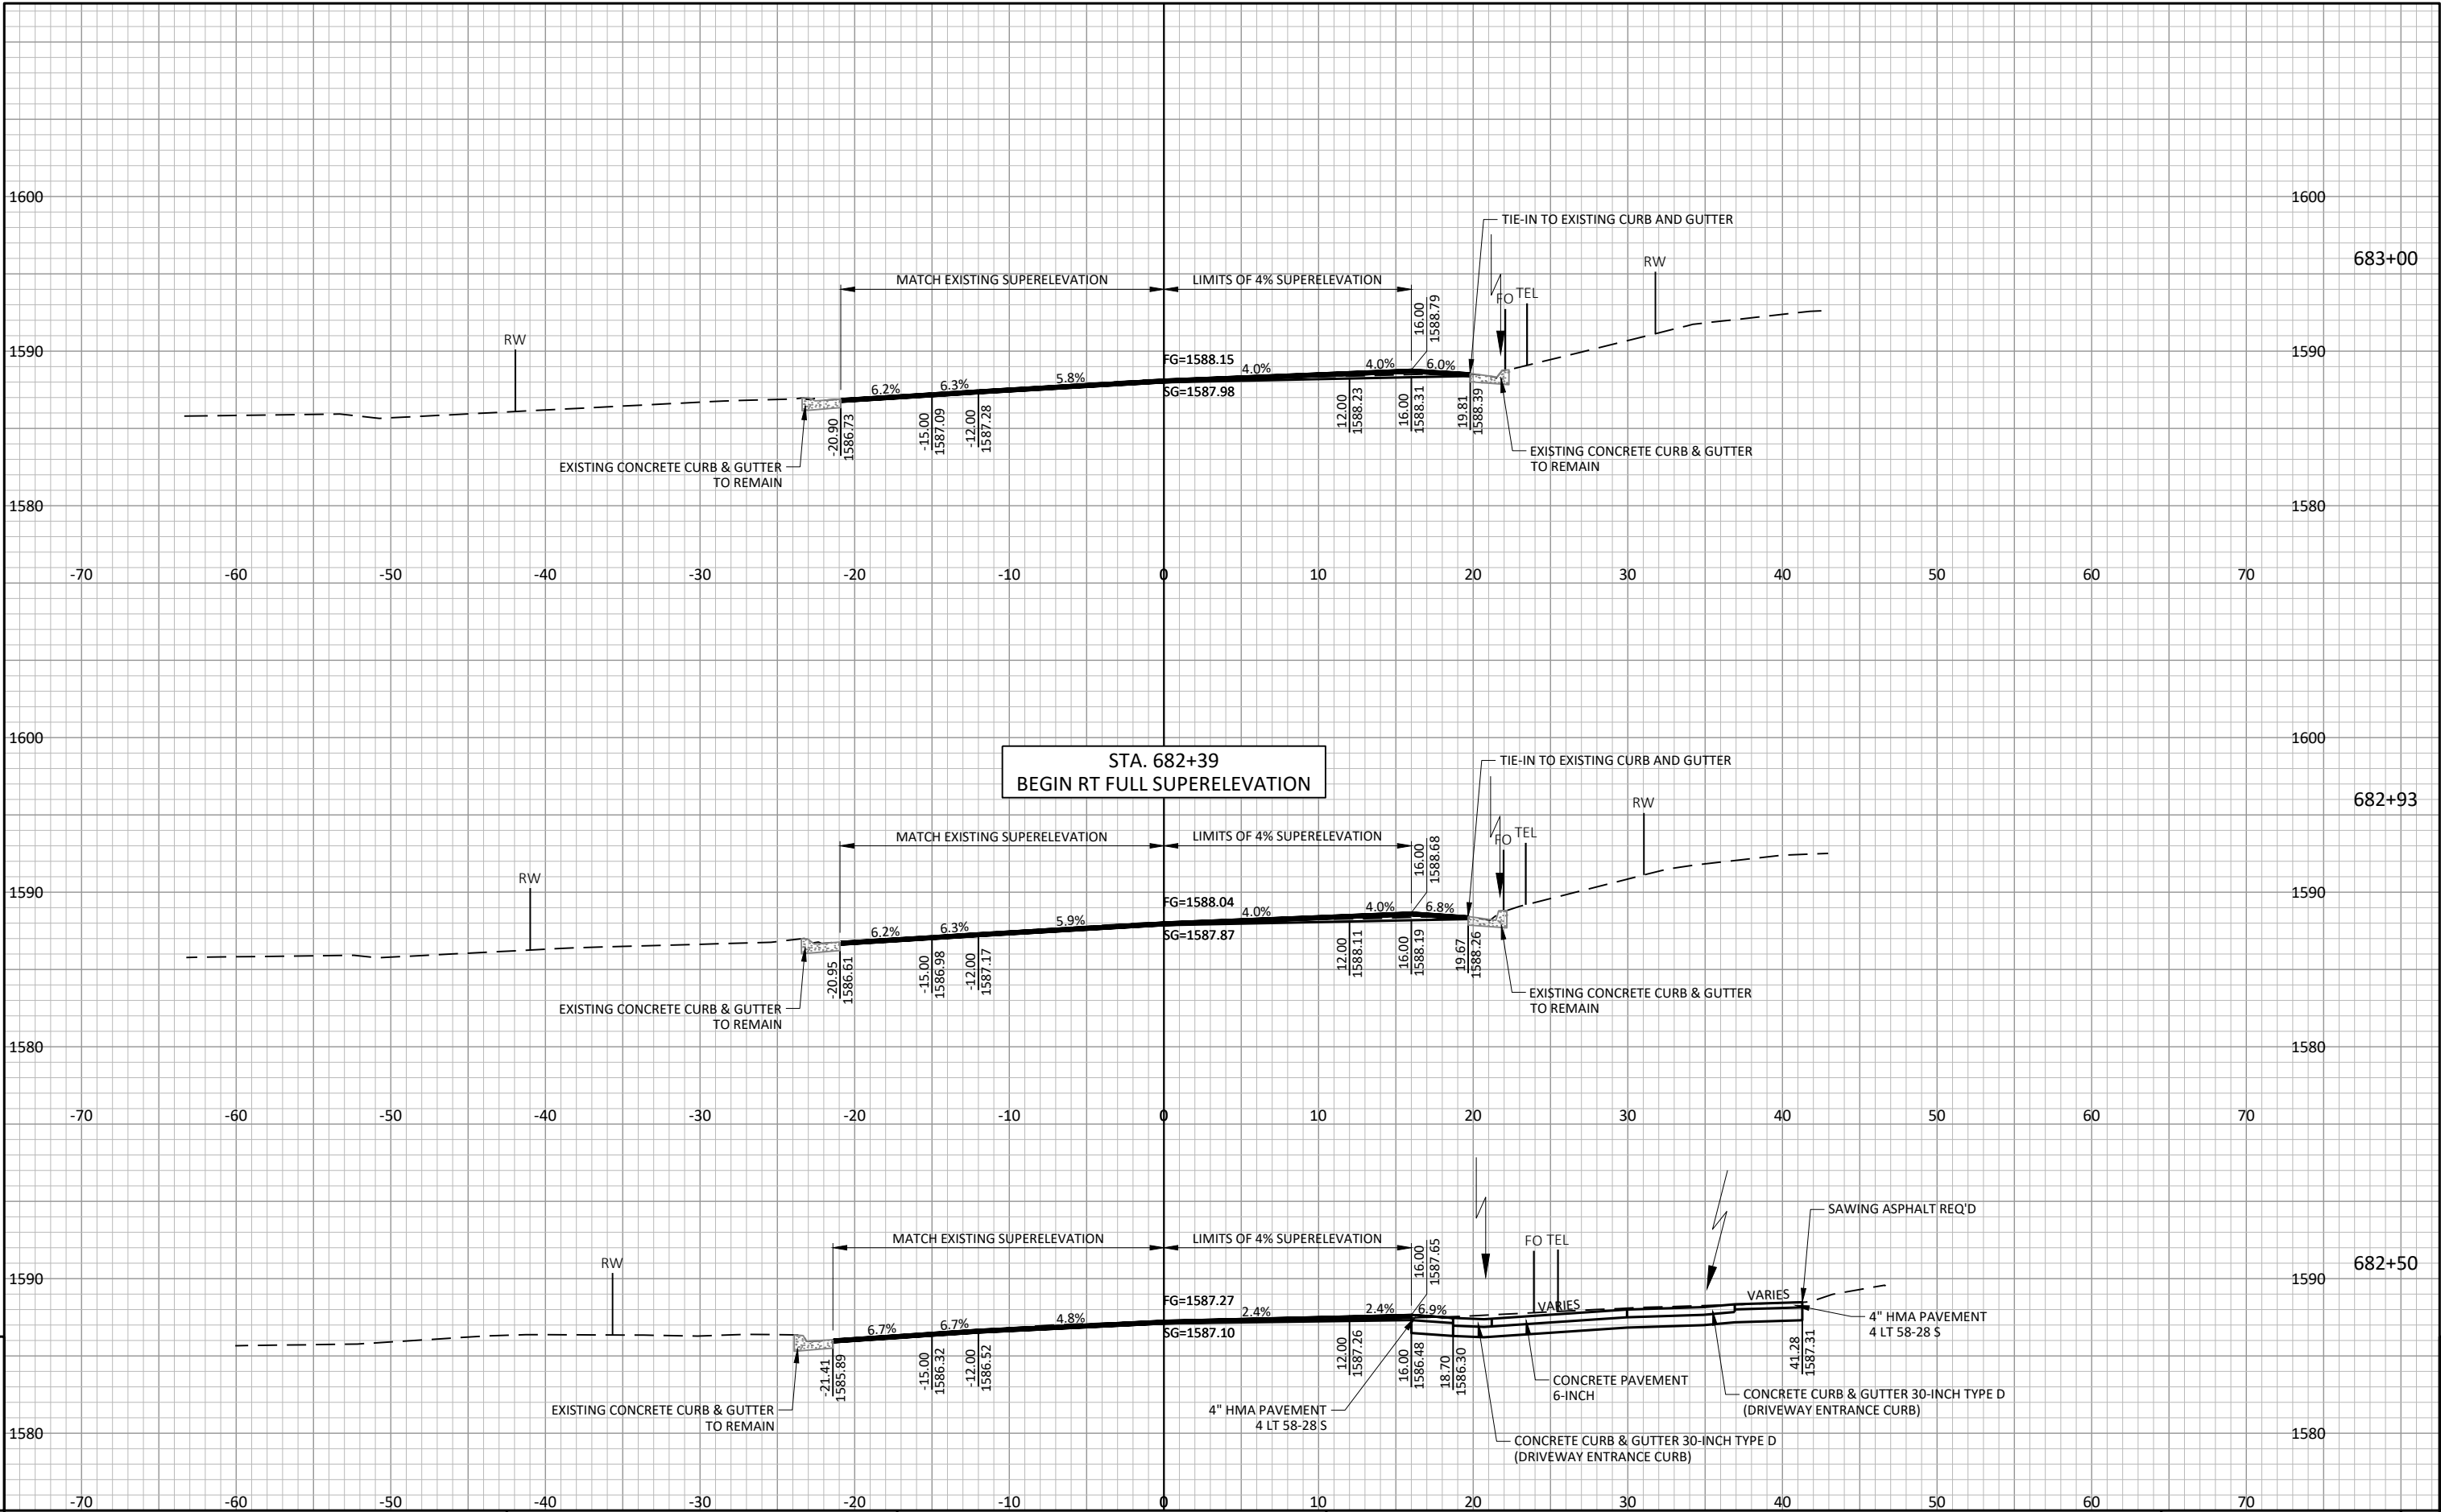


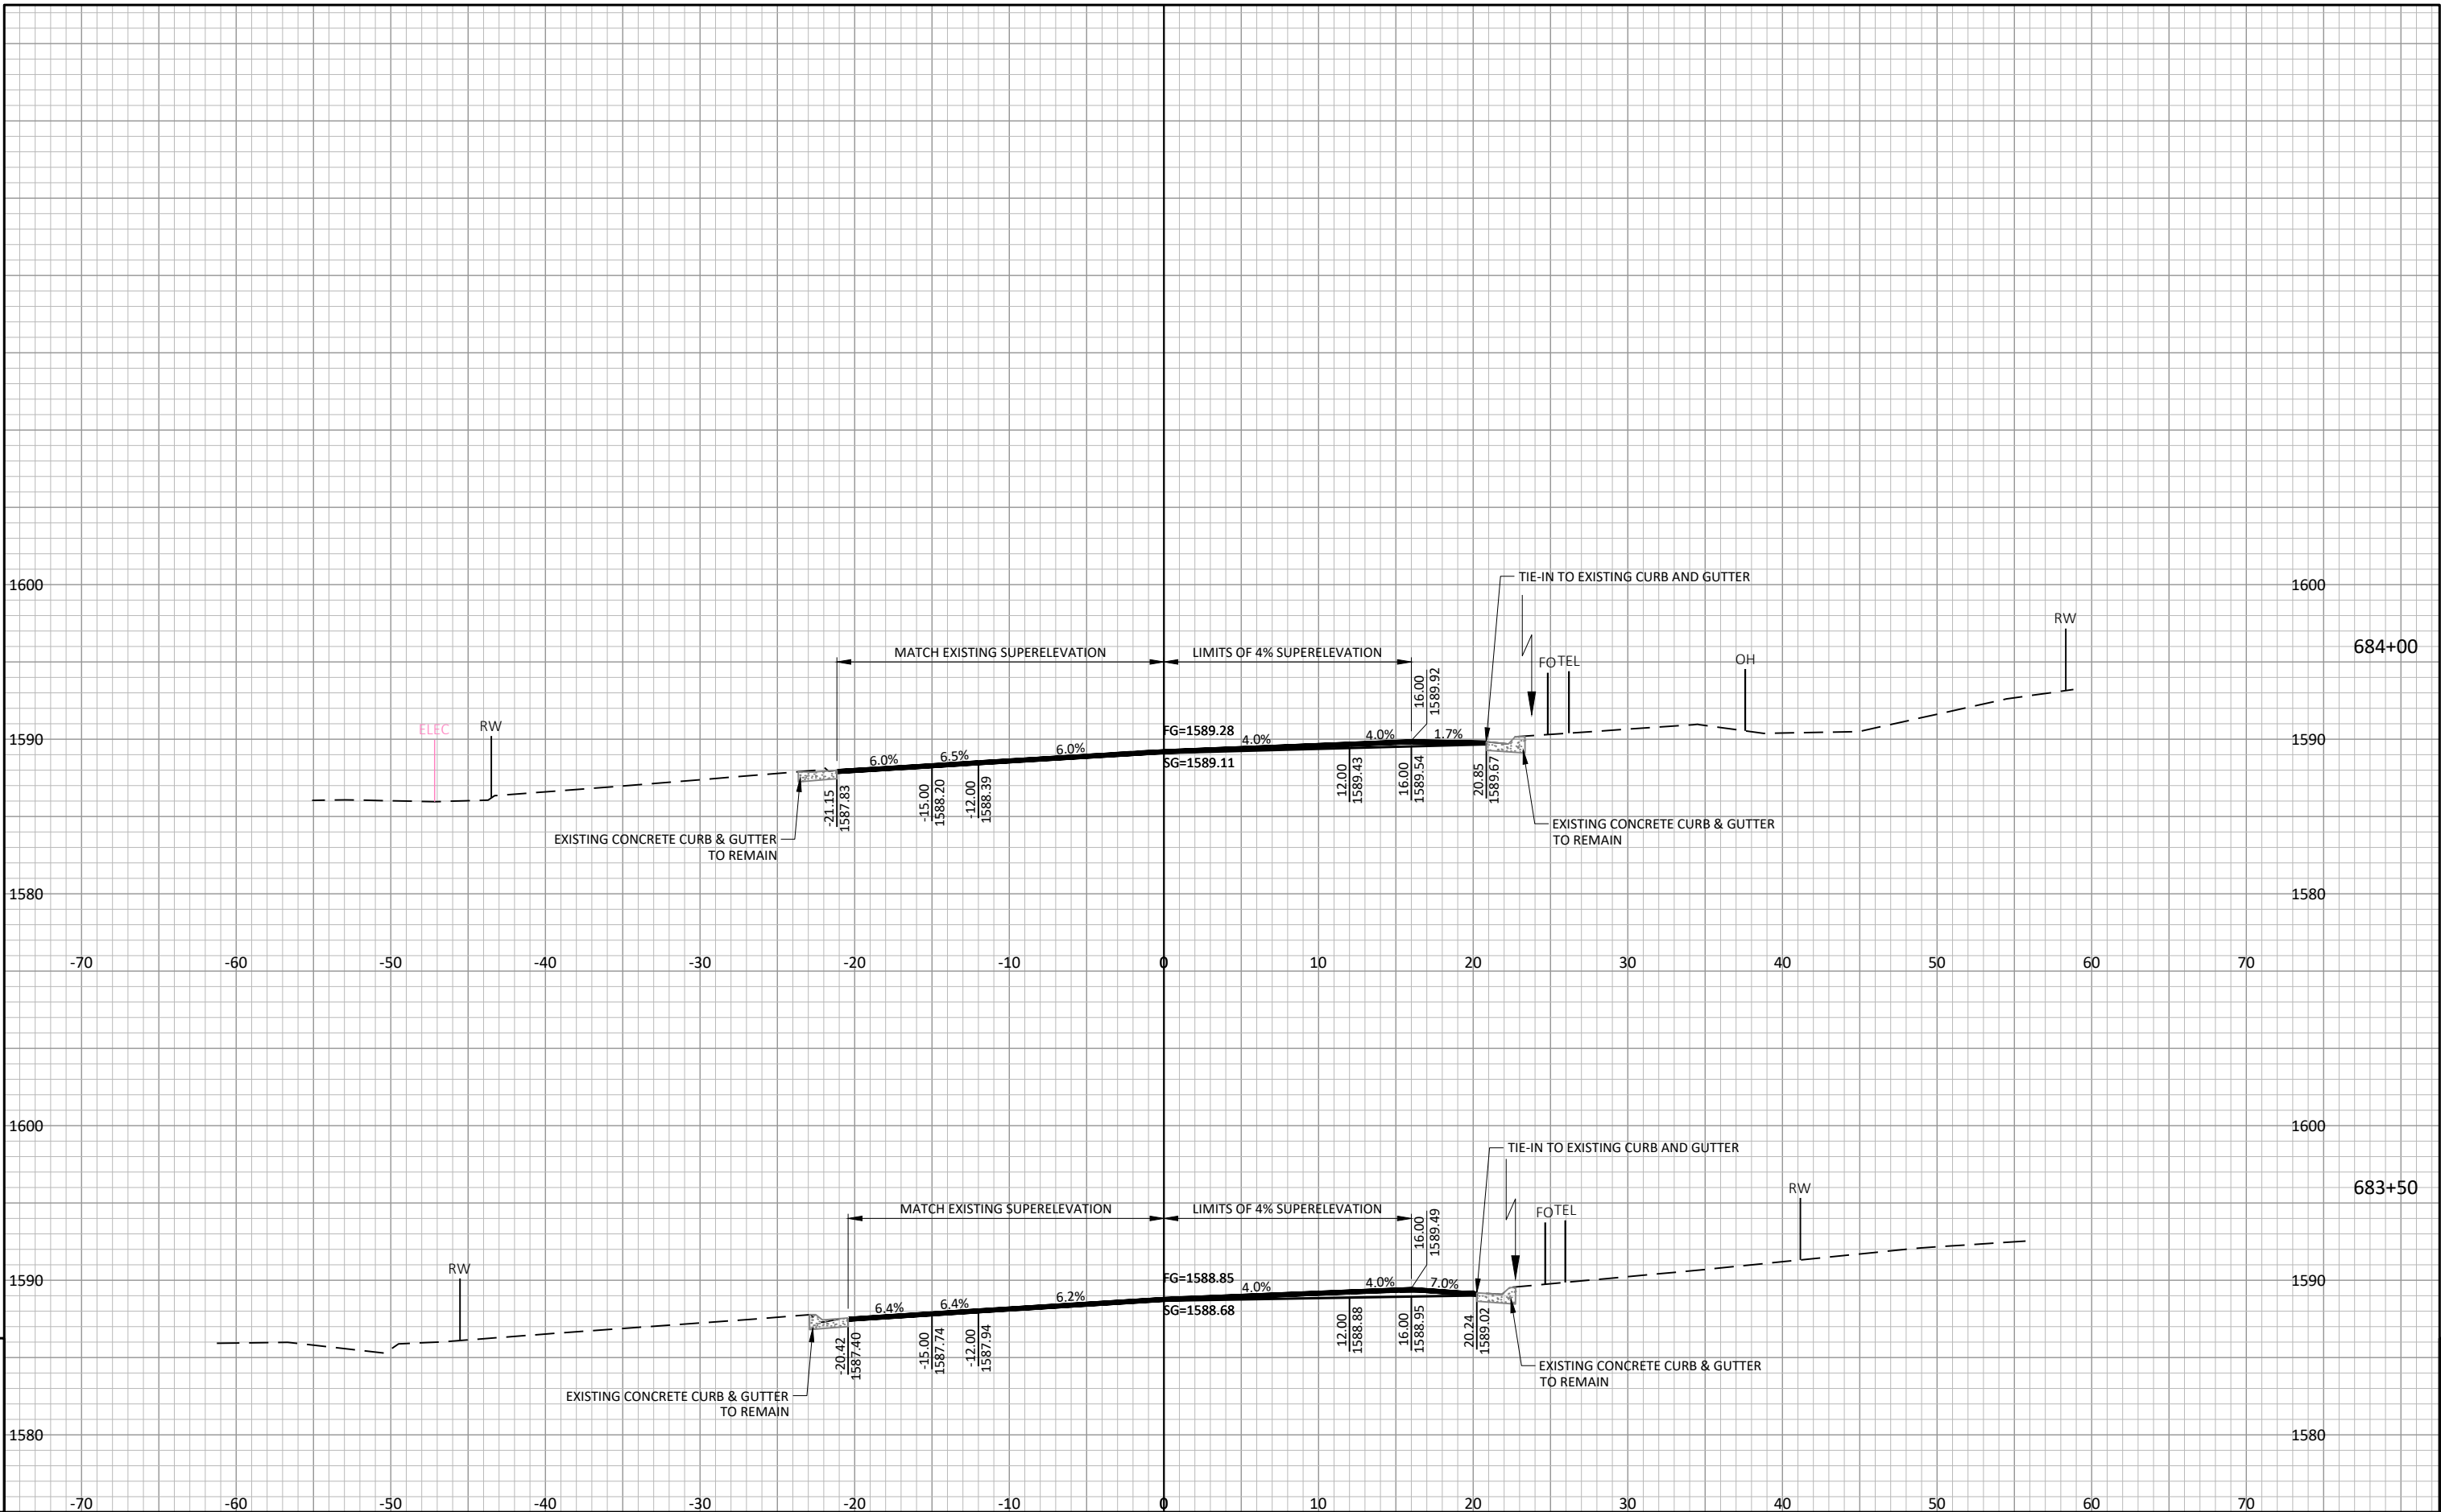

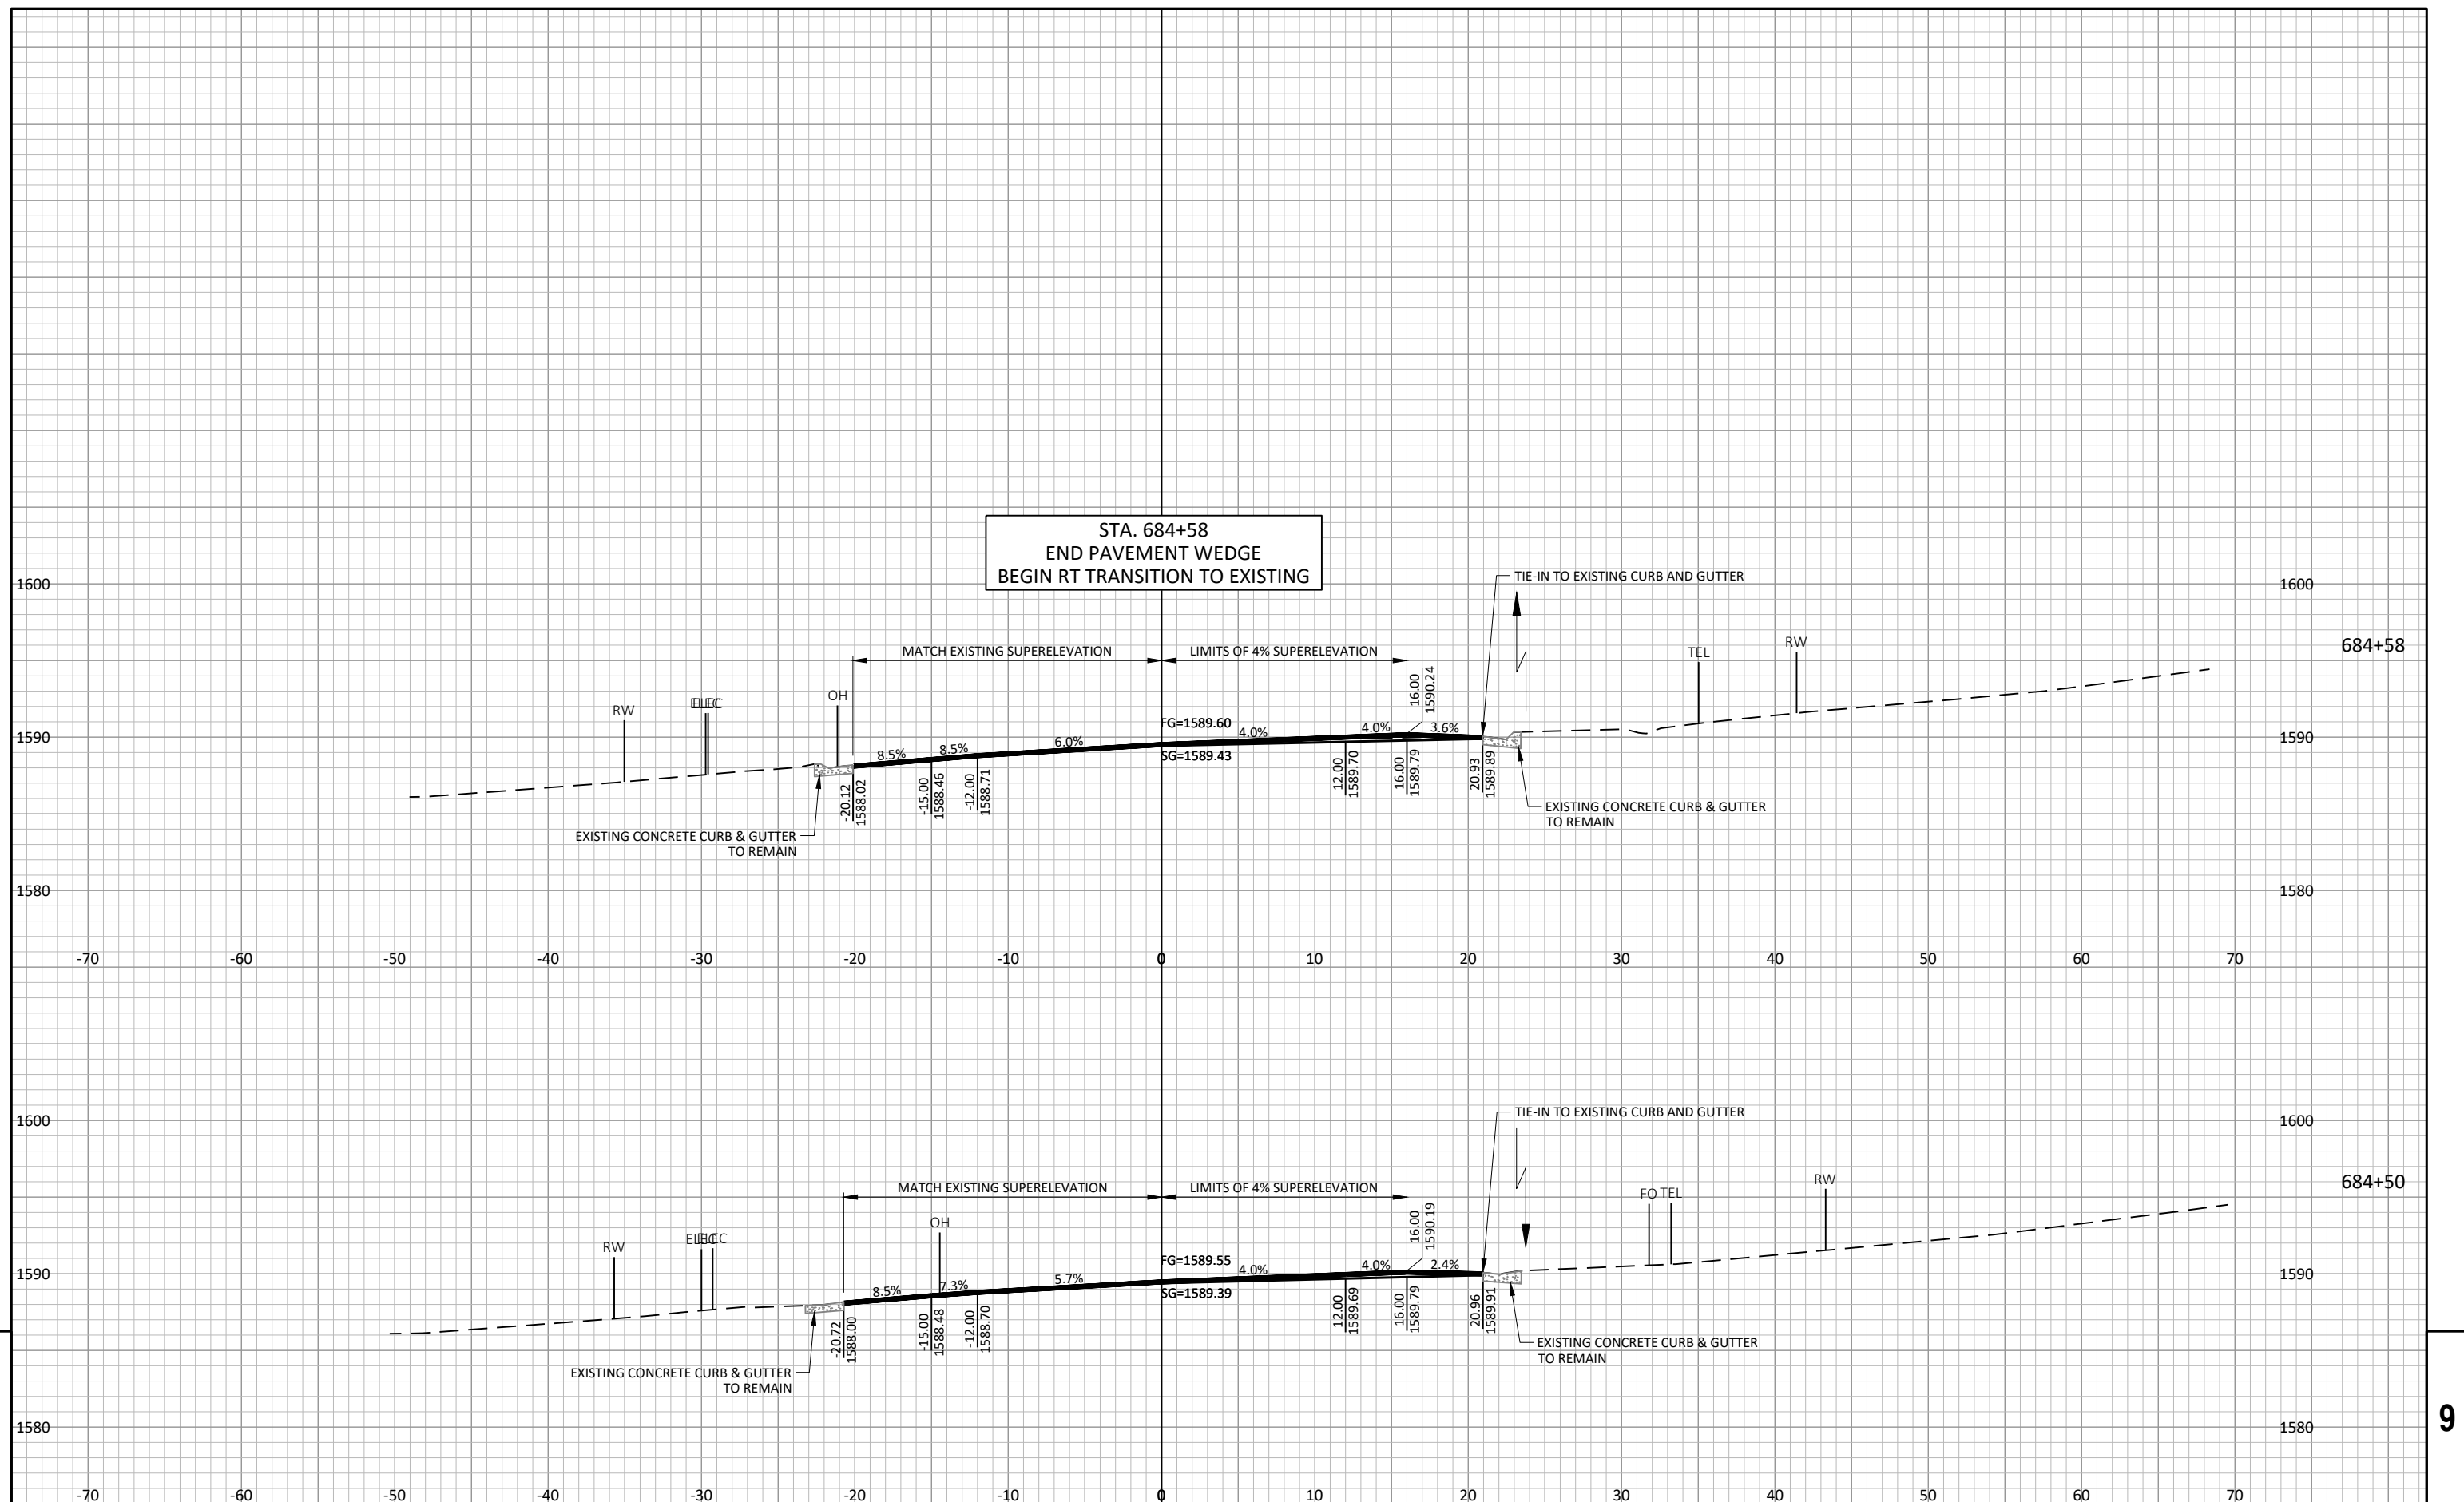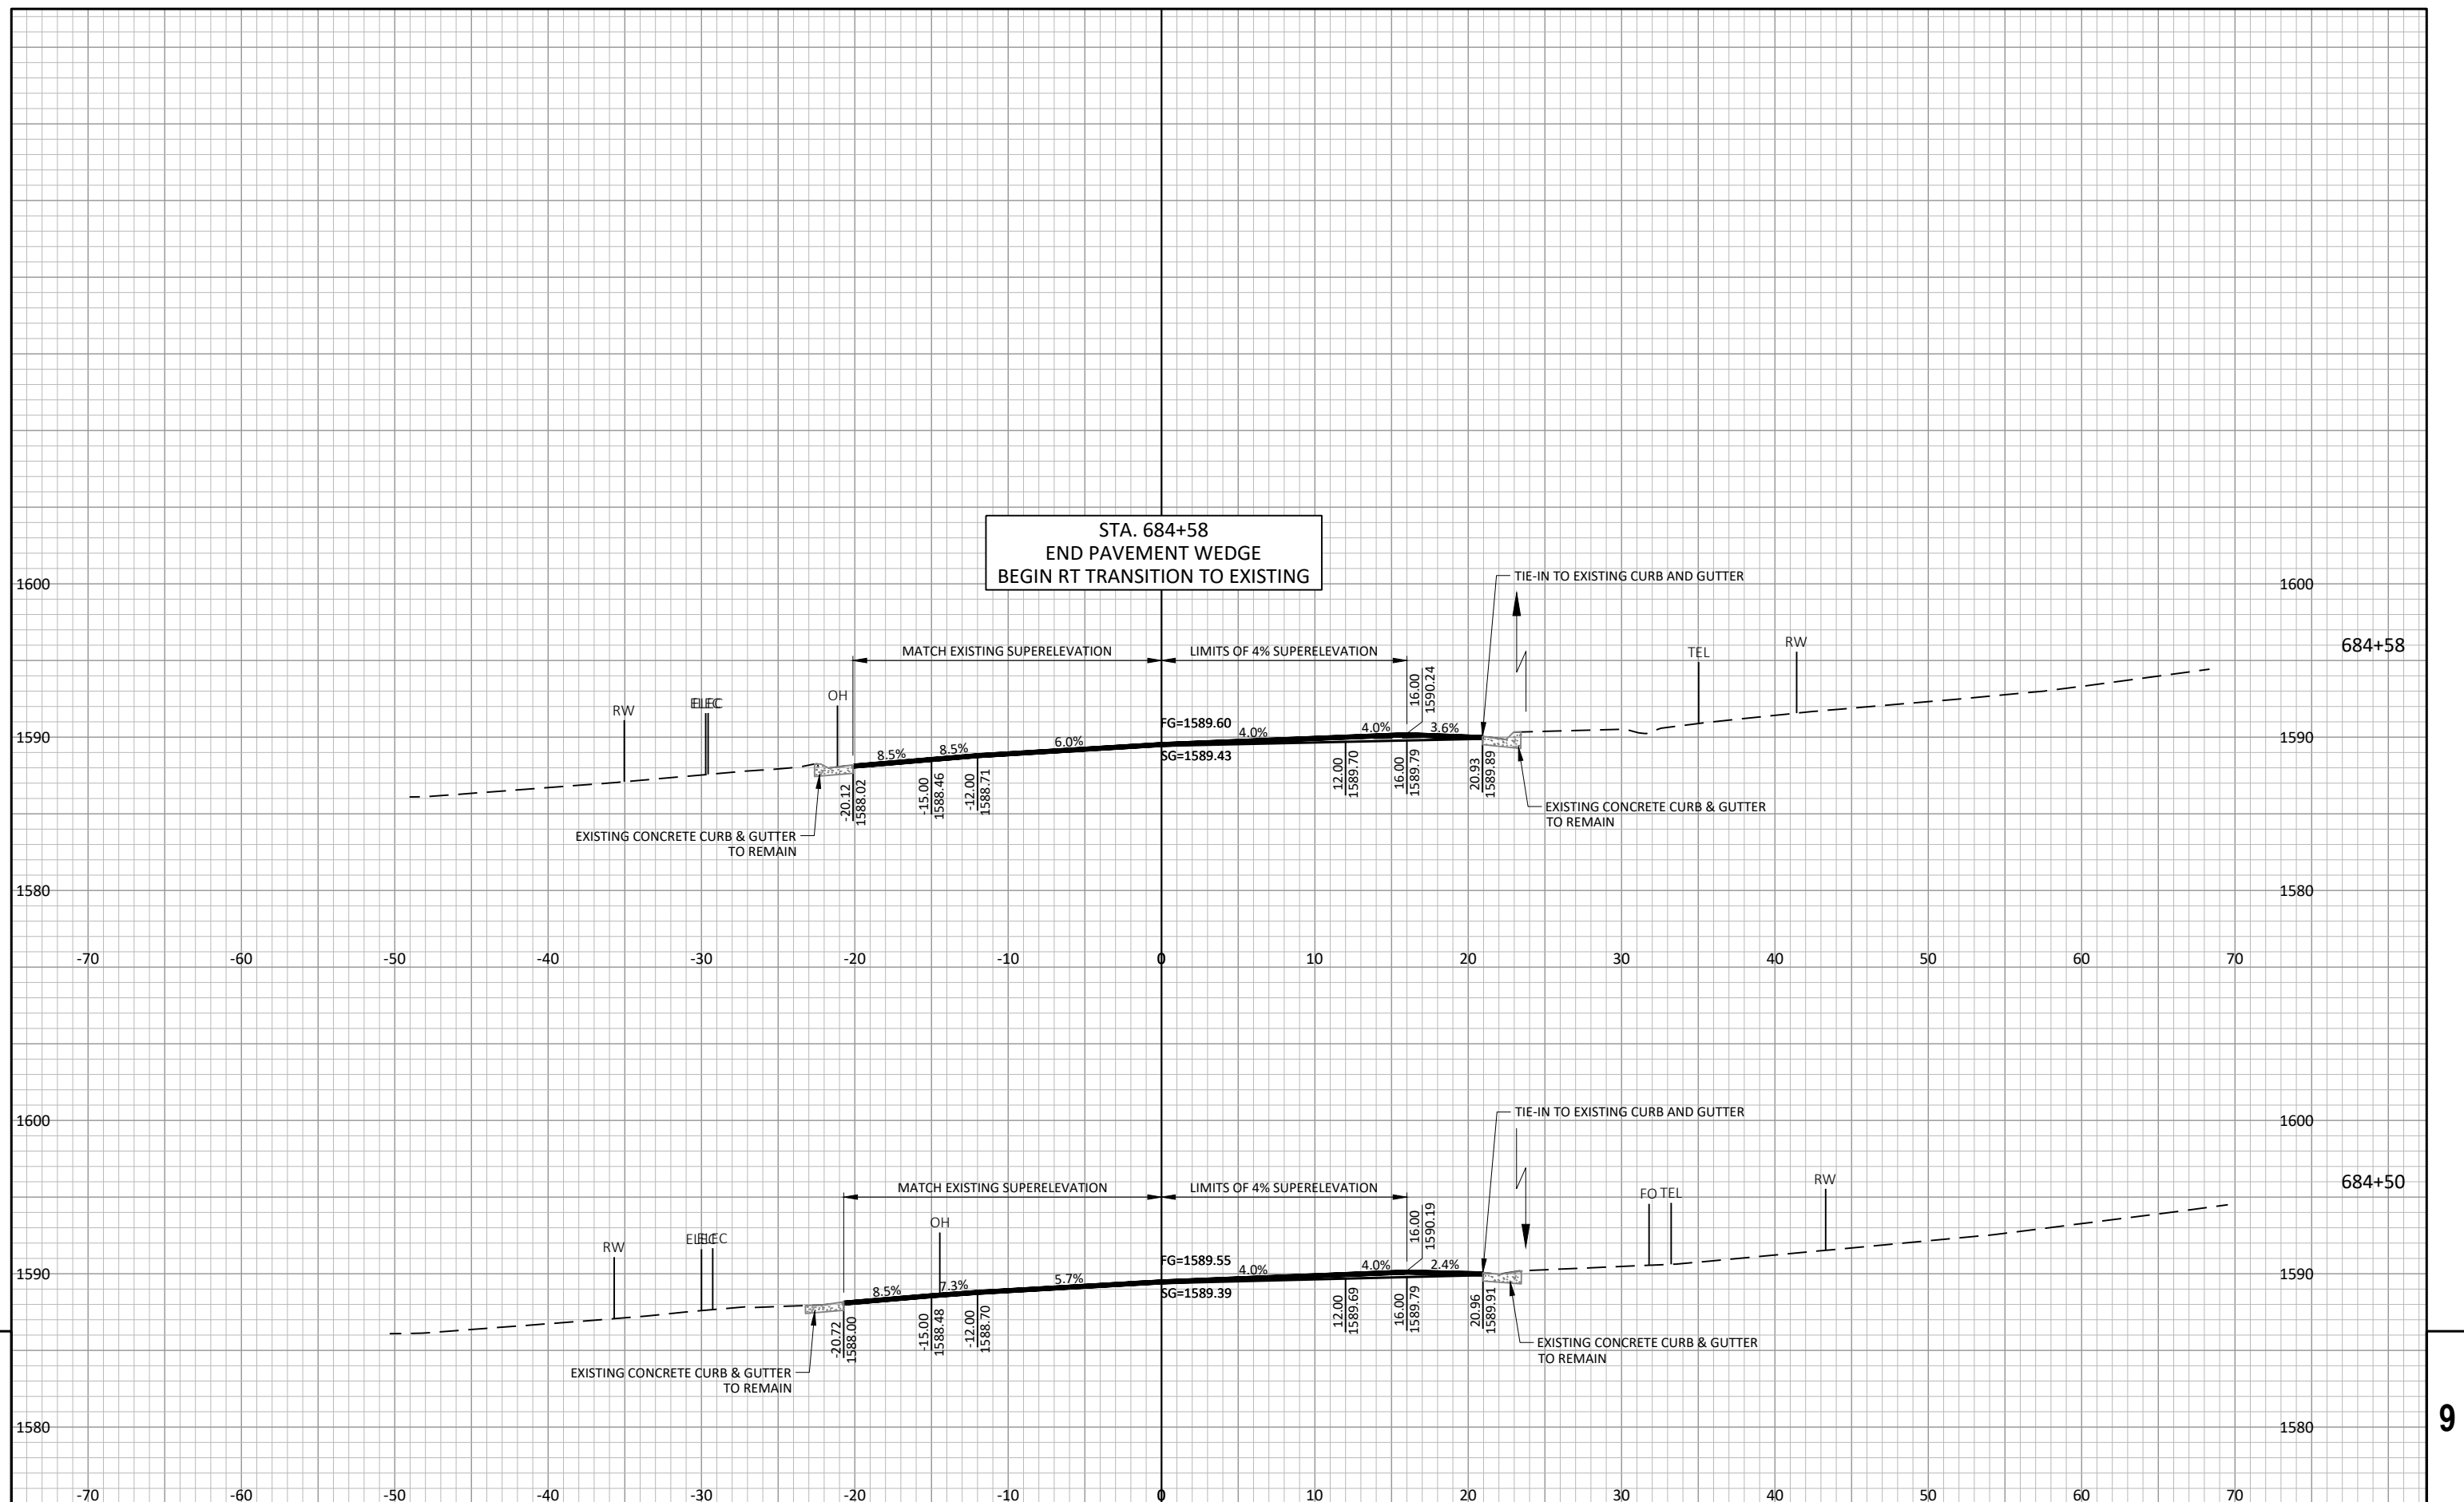

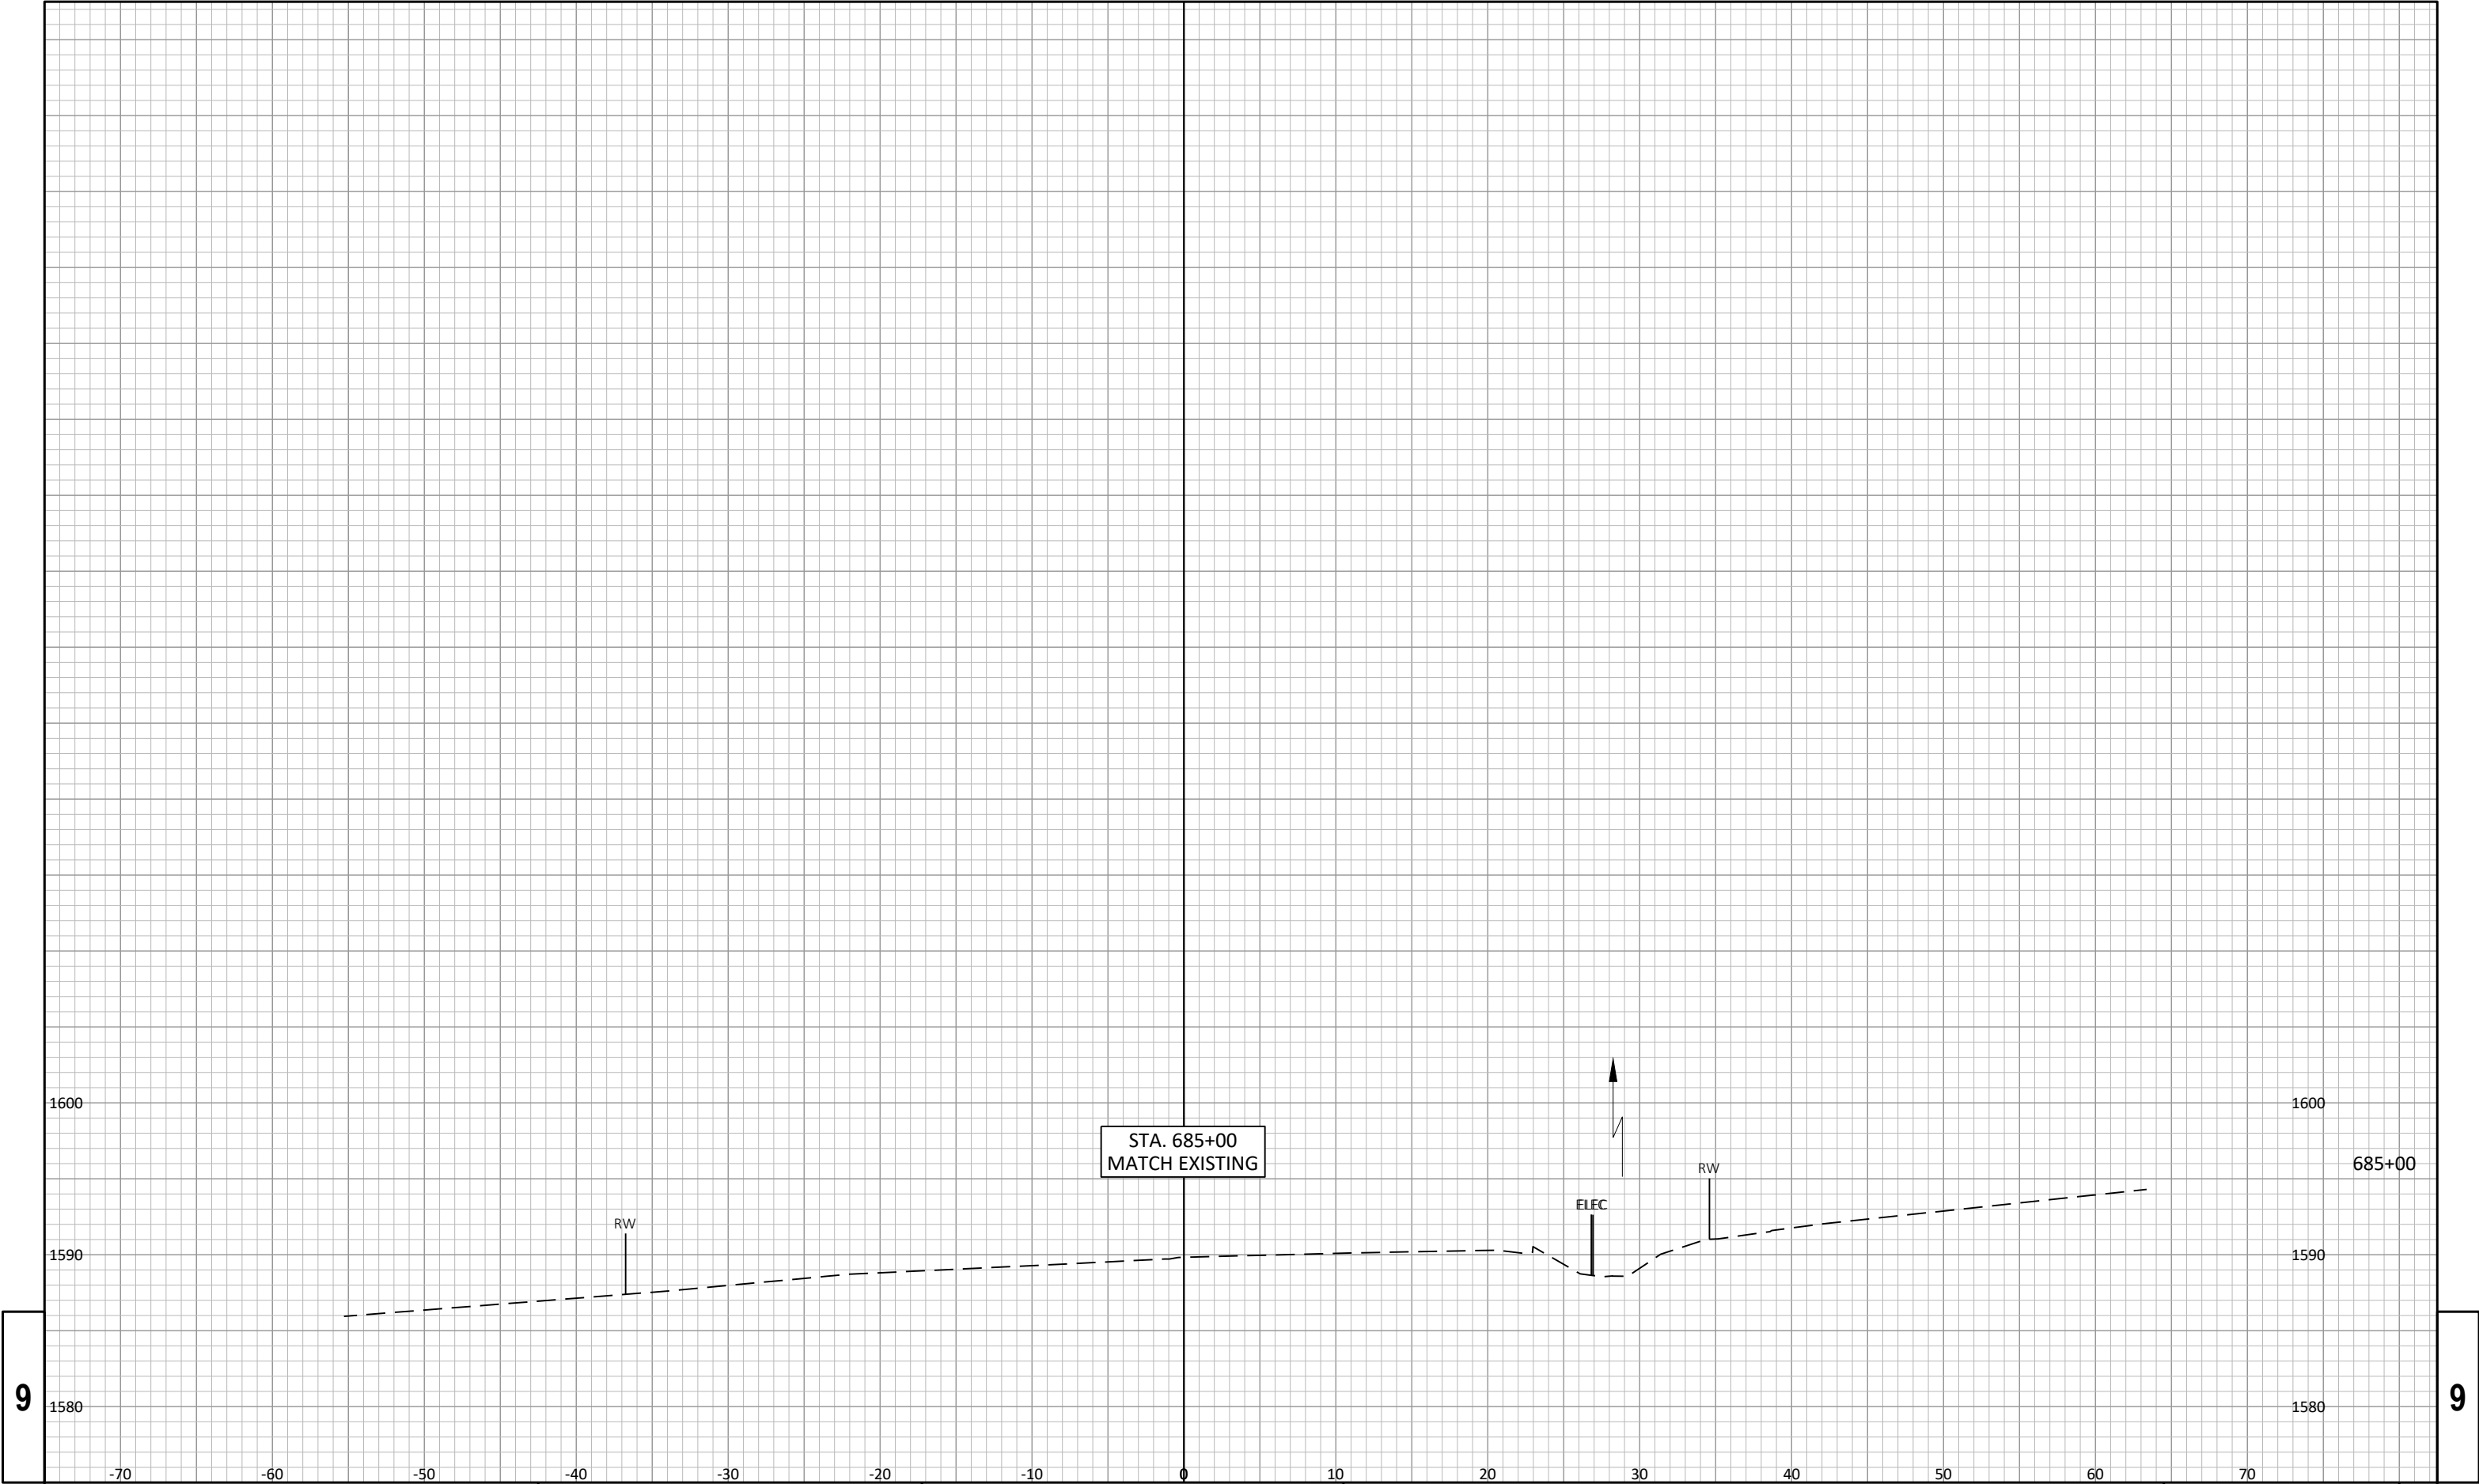


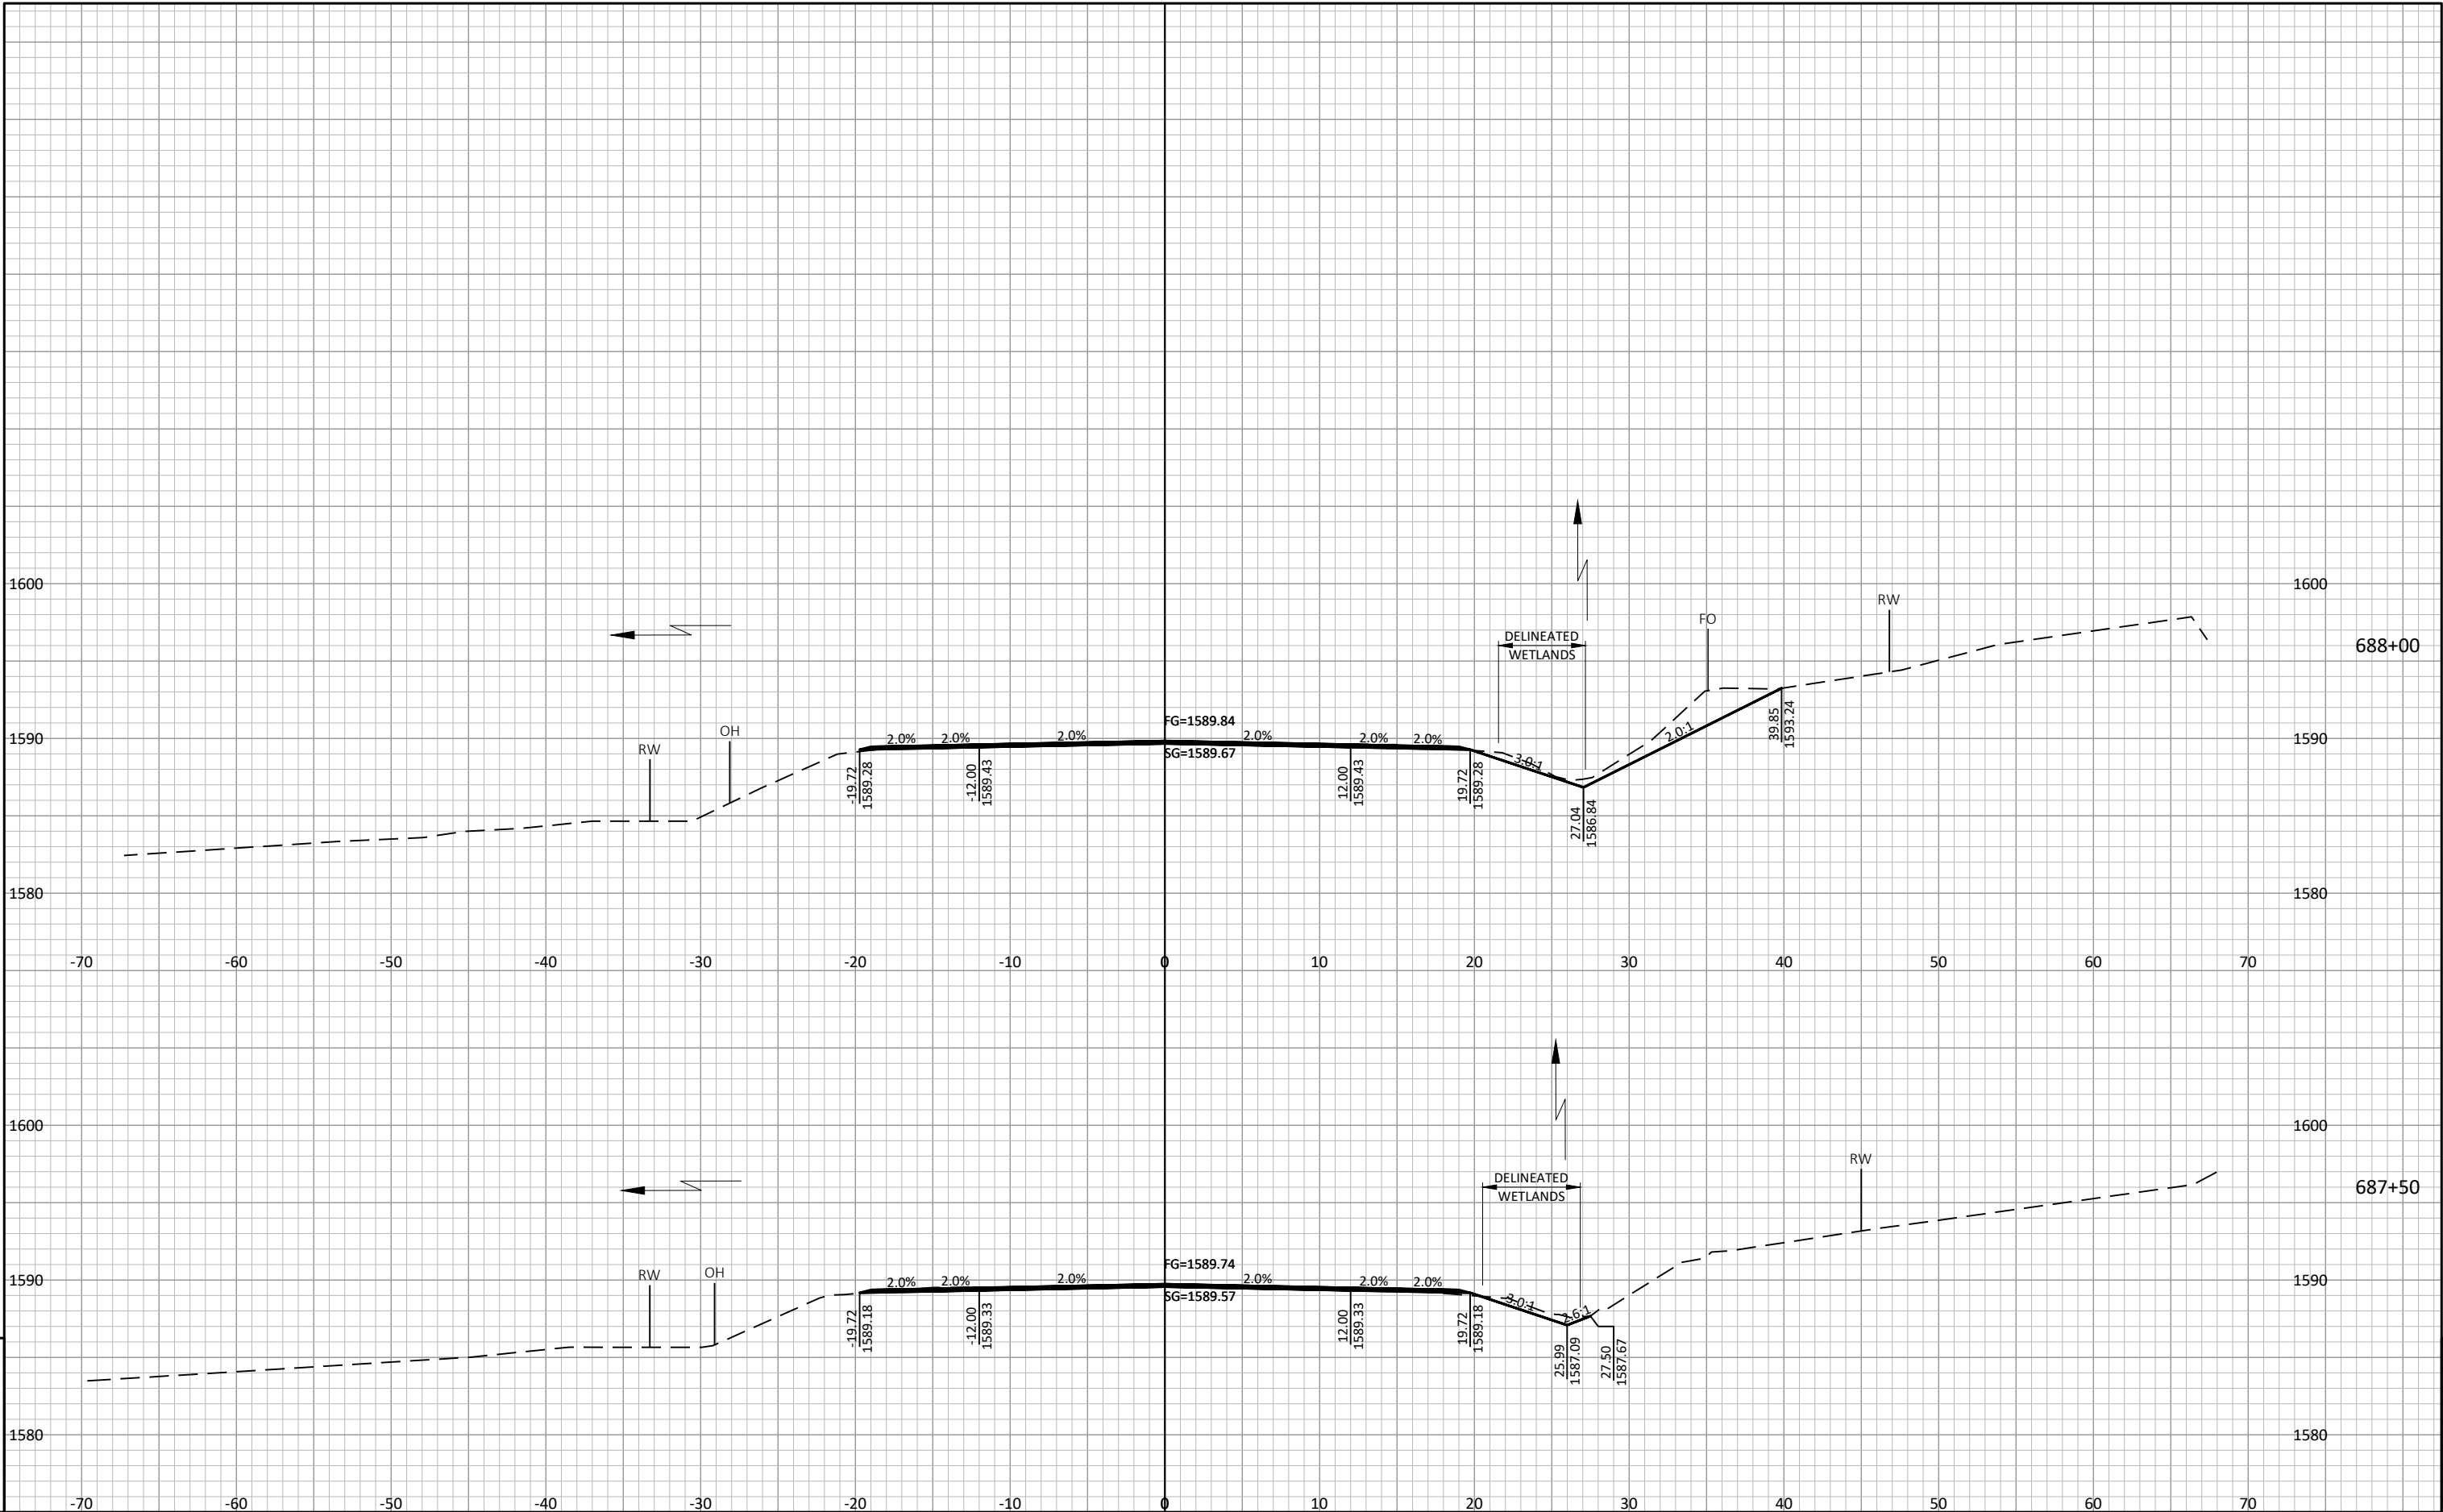


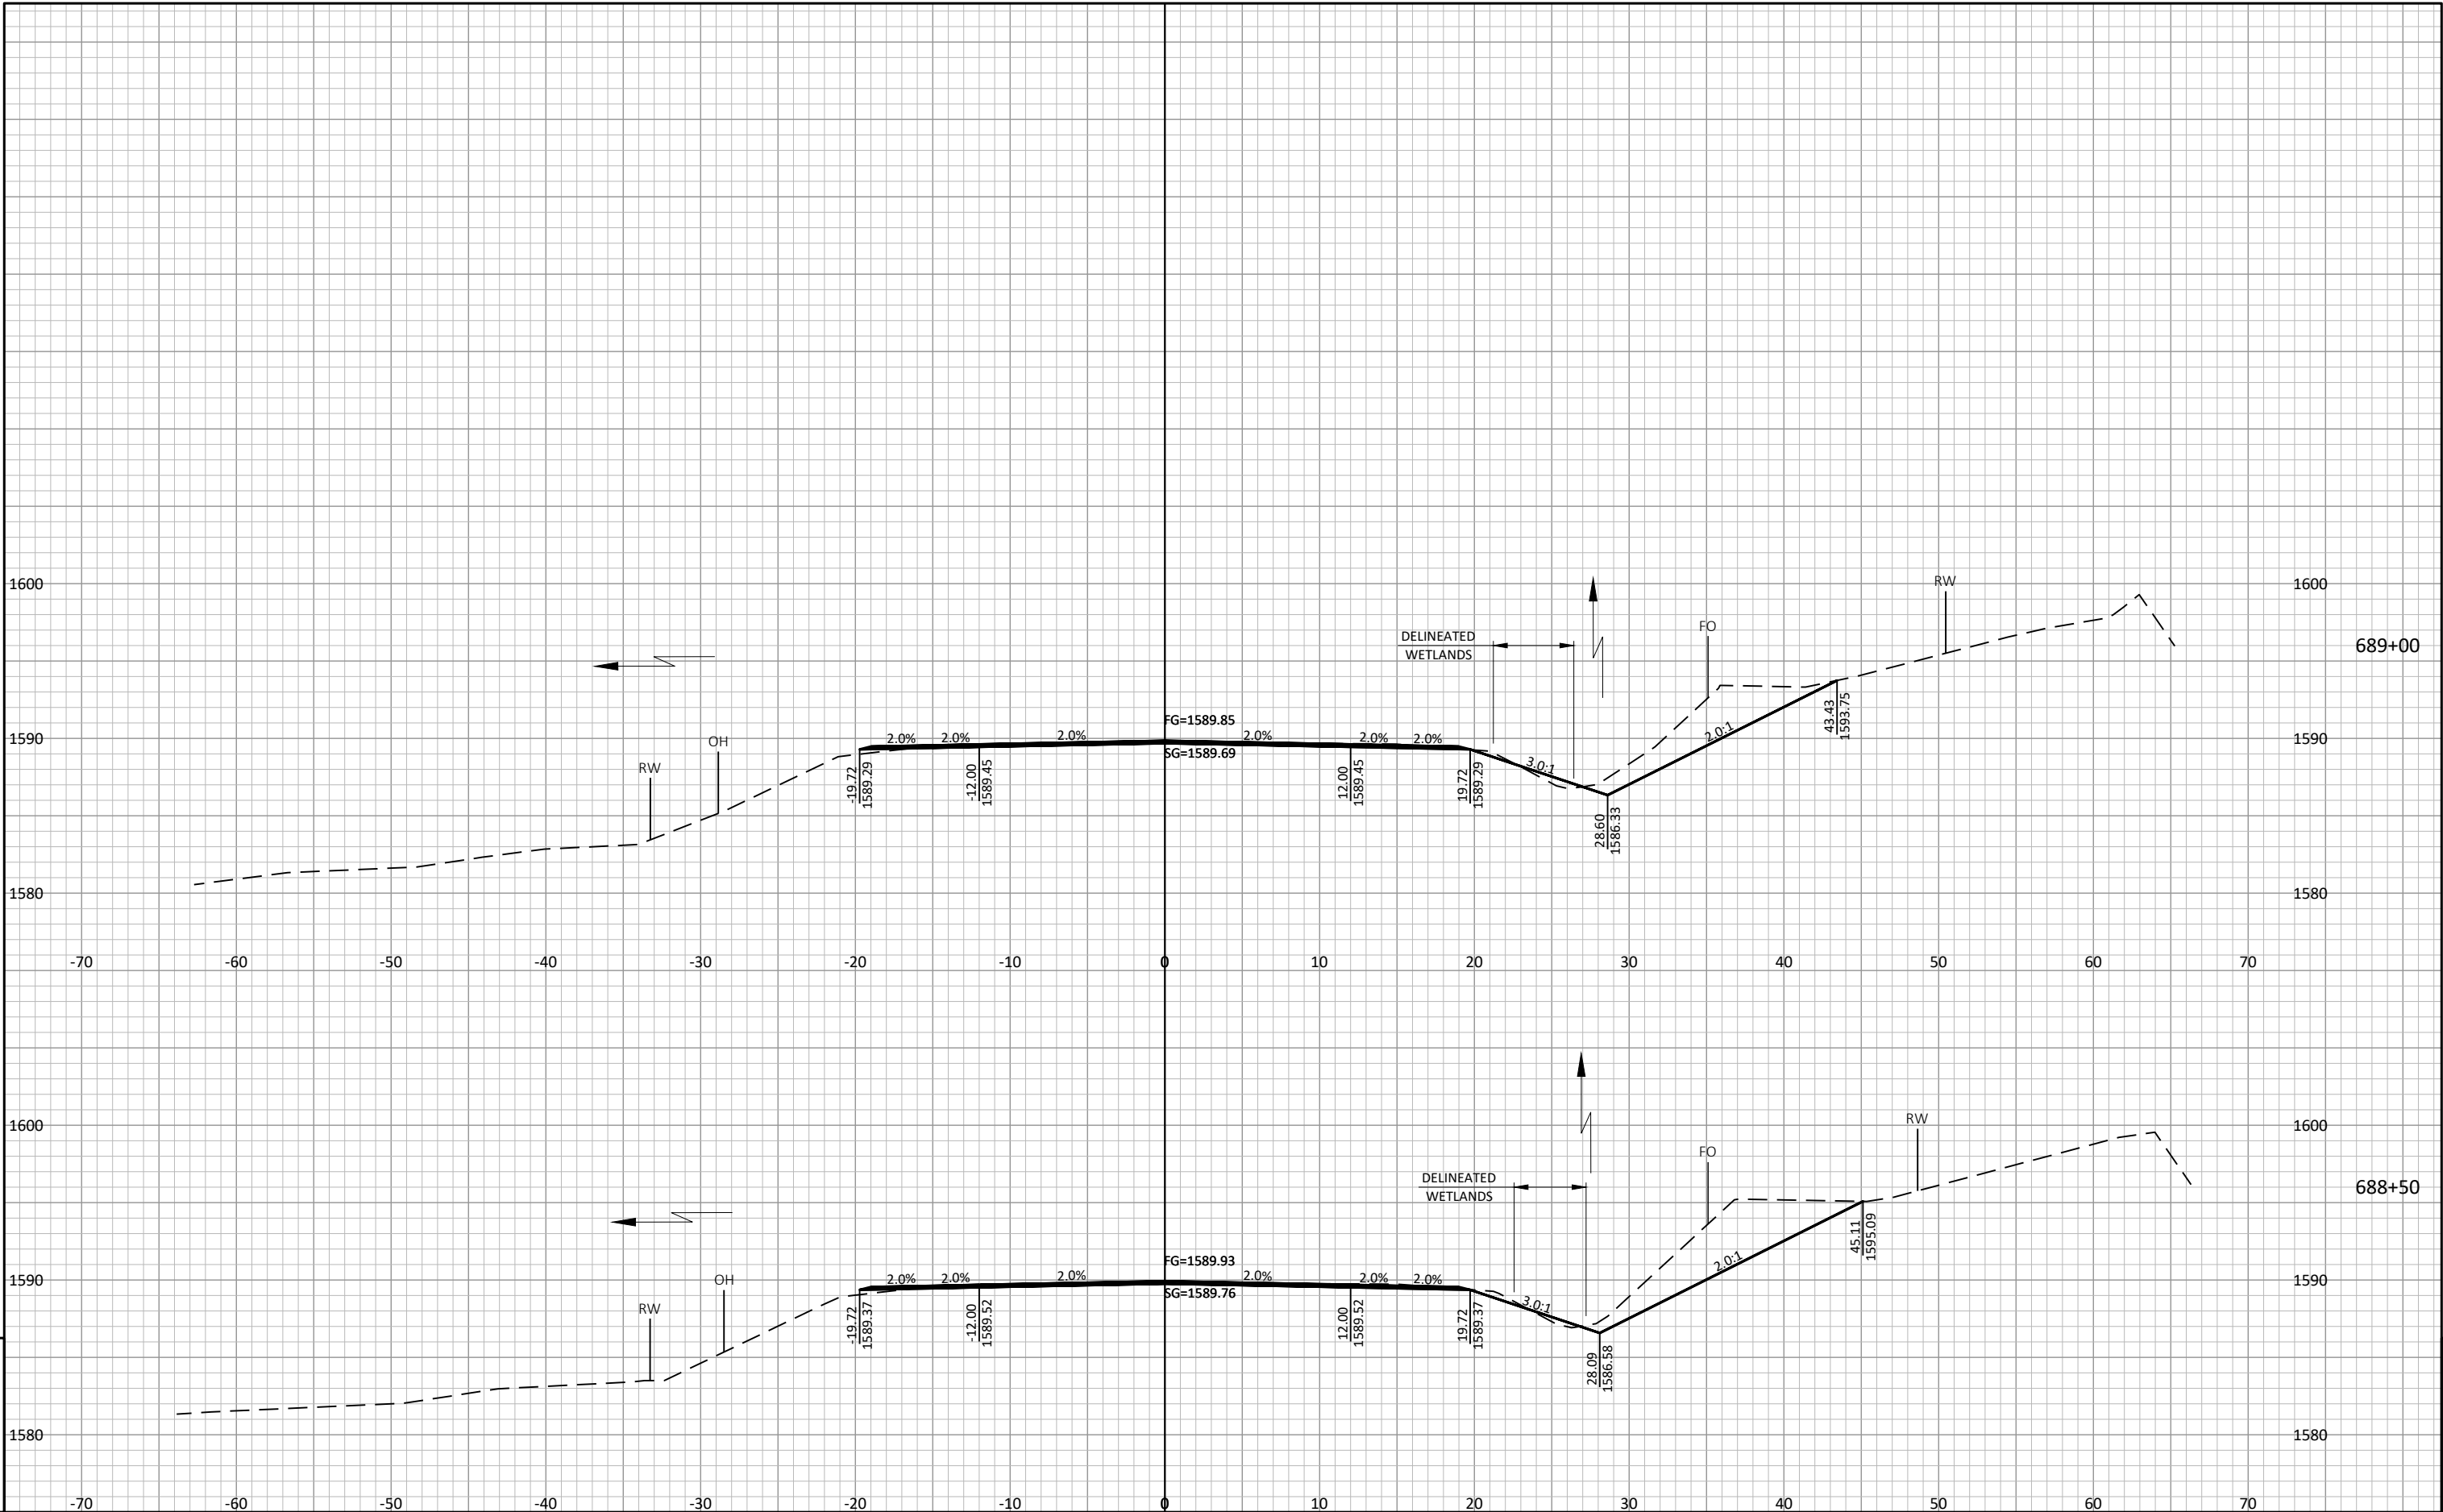



9

9

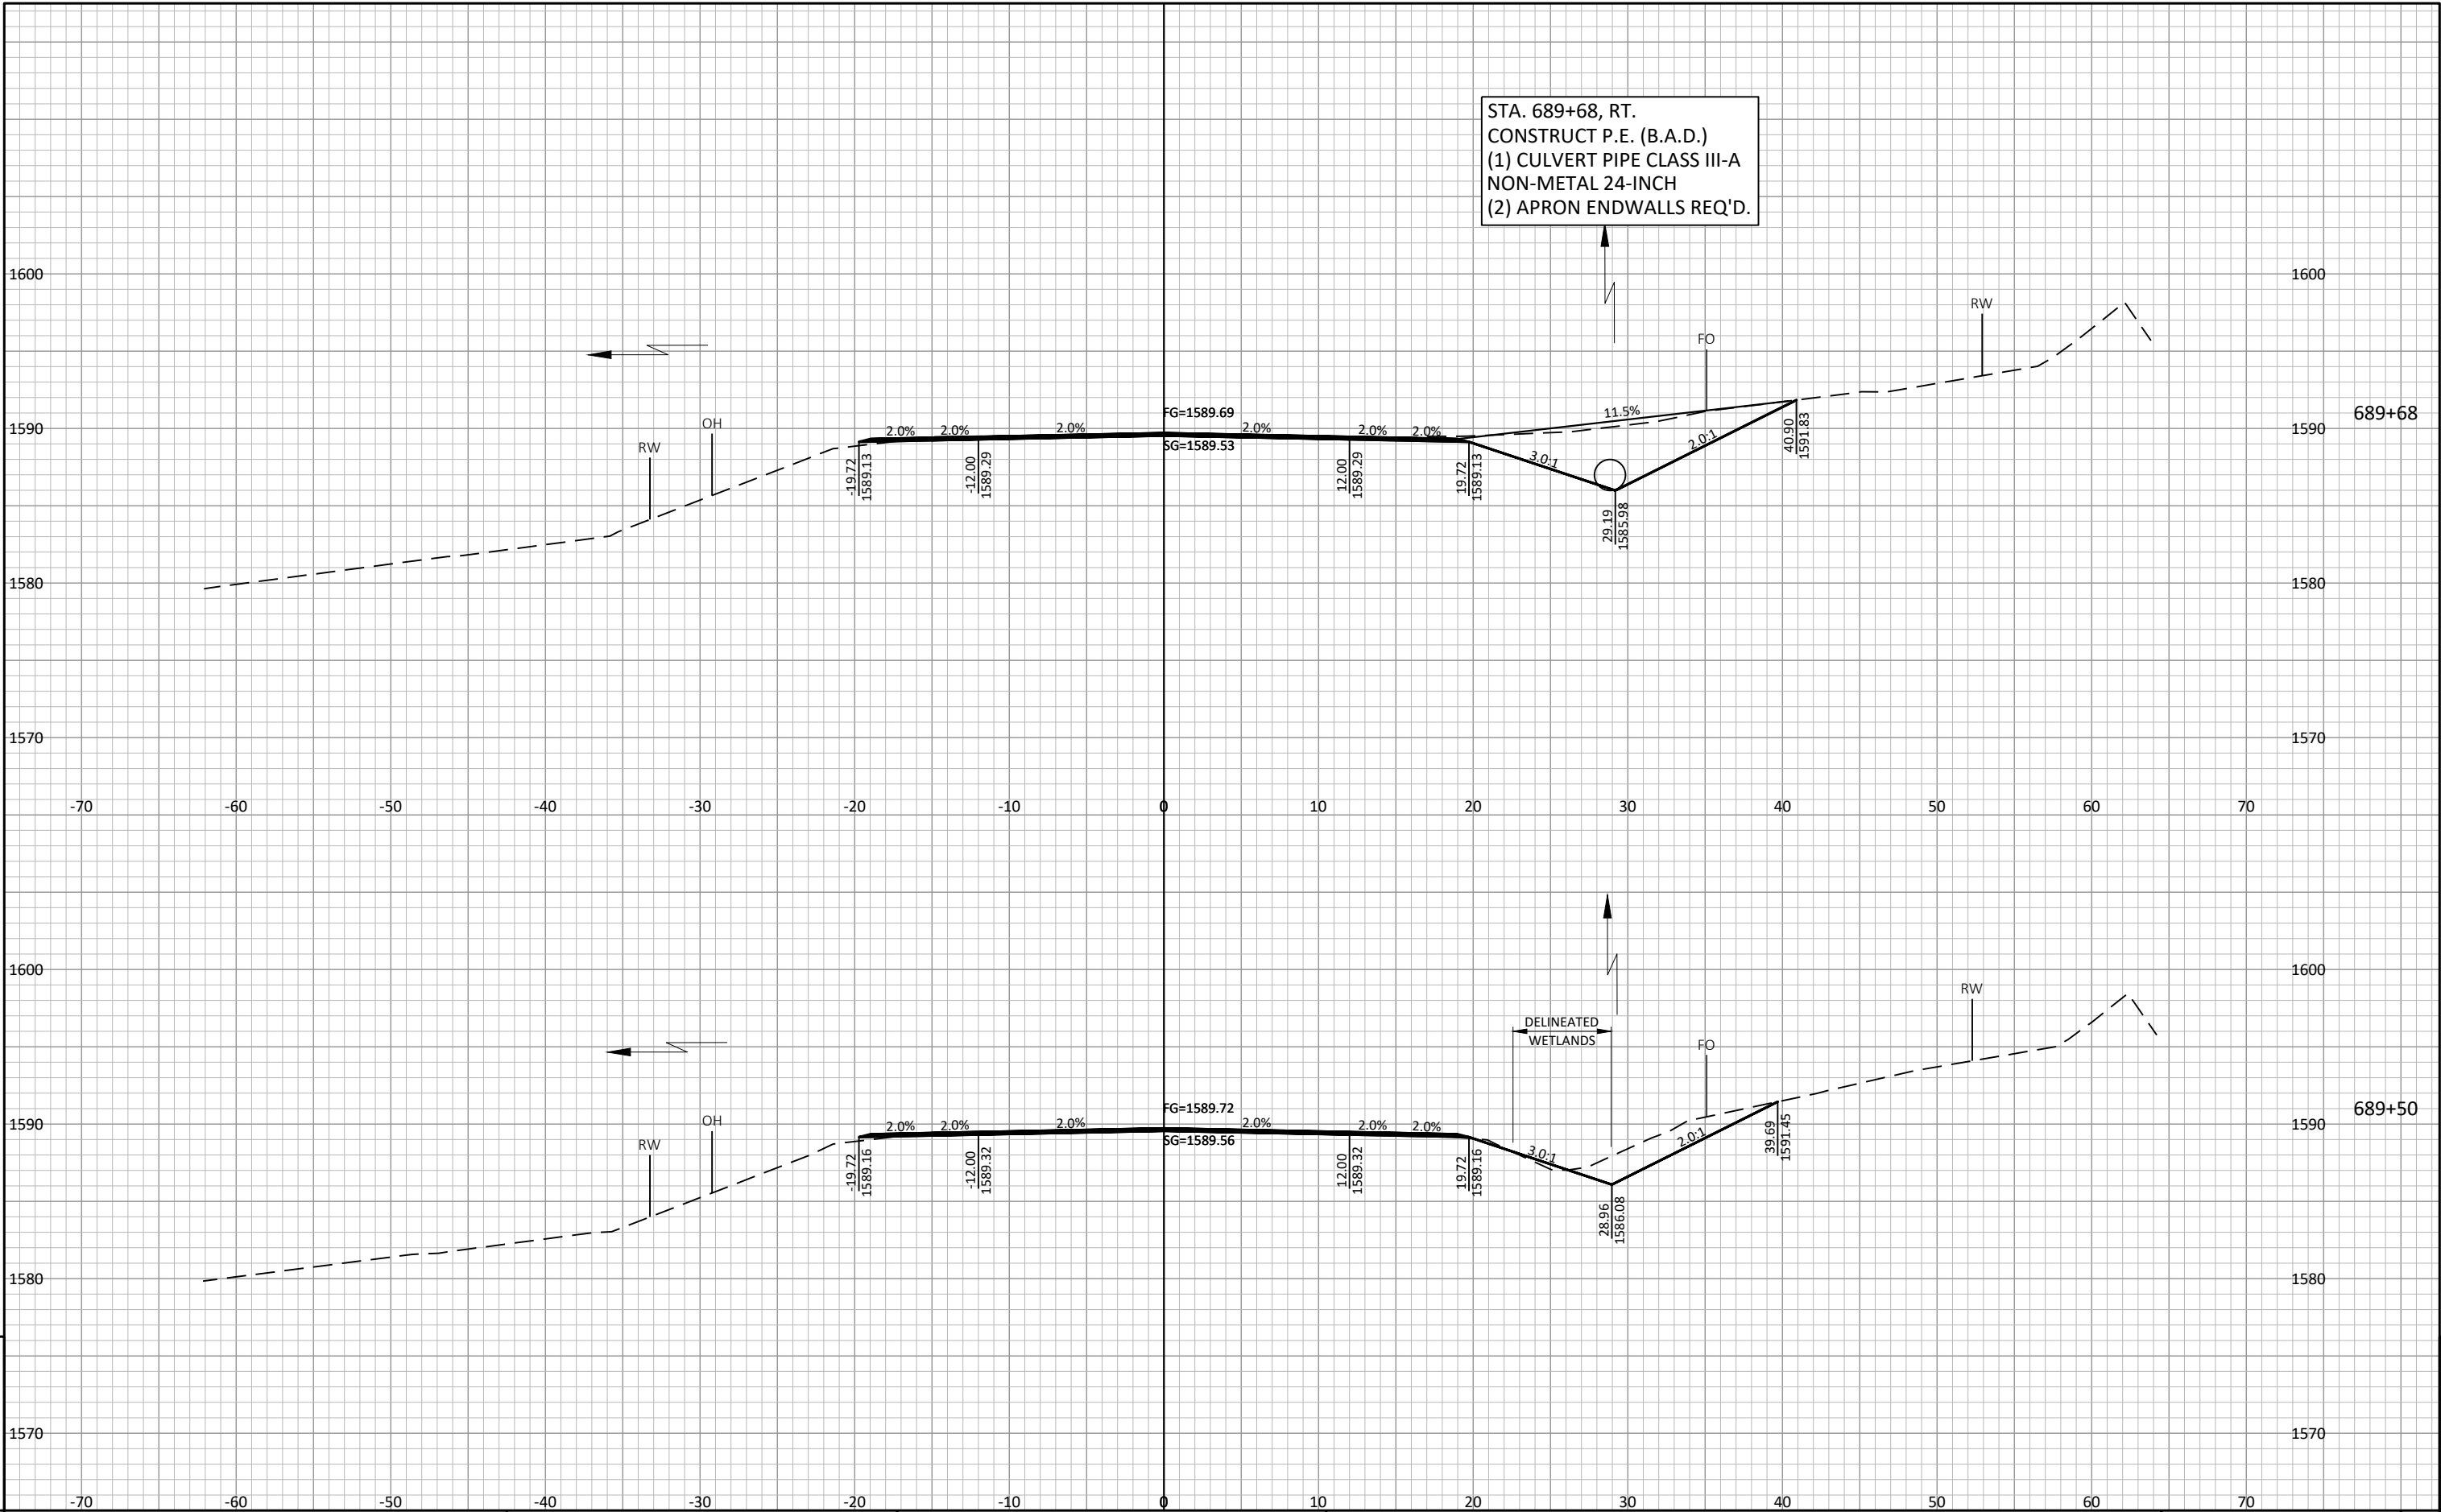

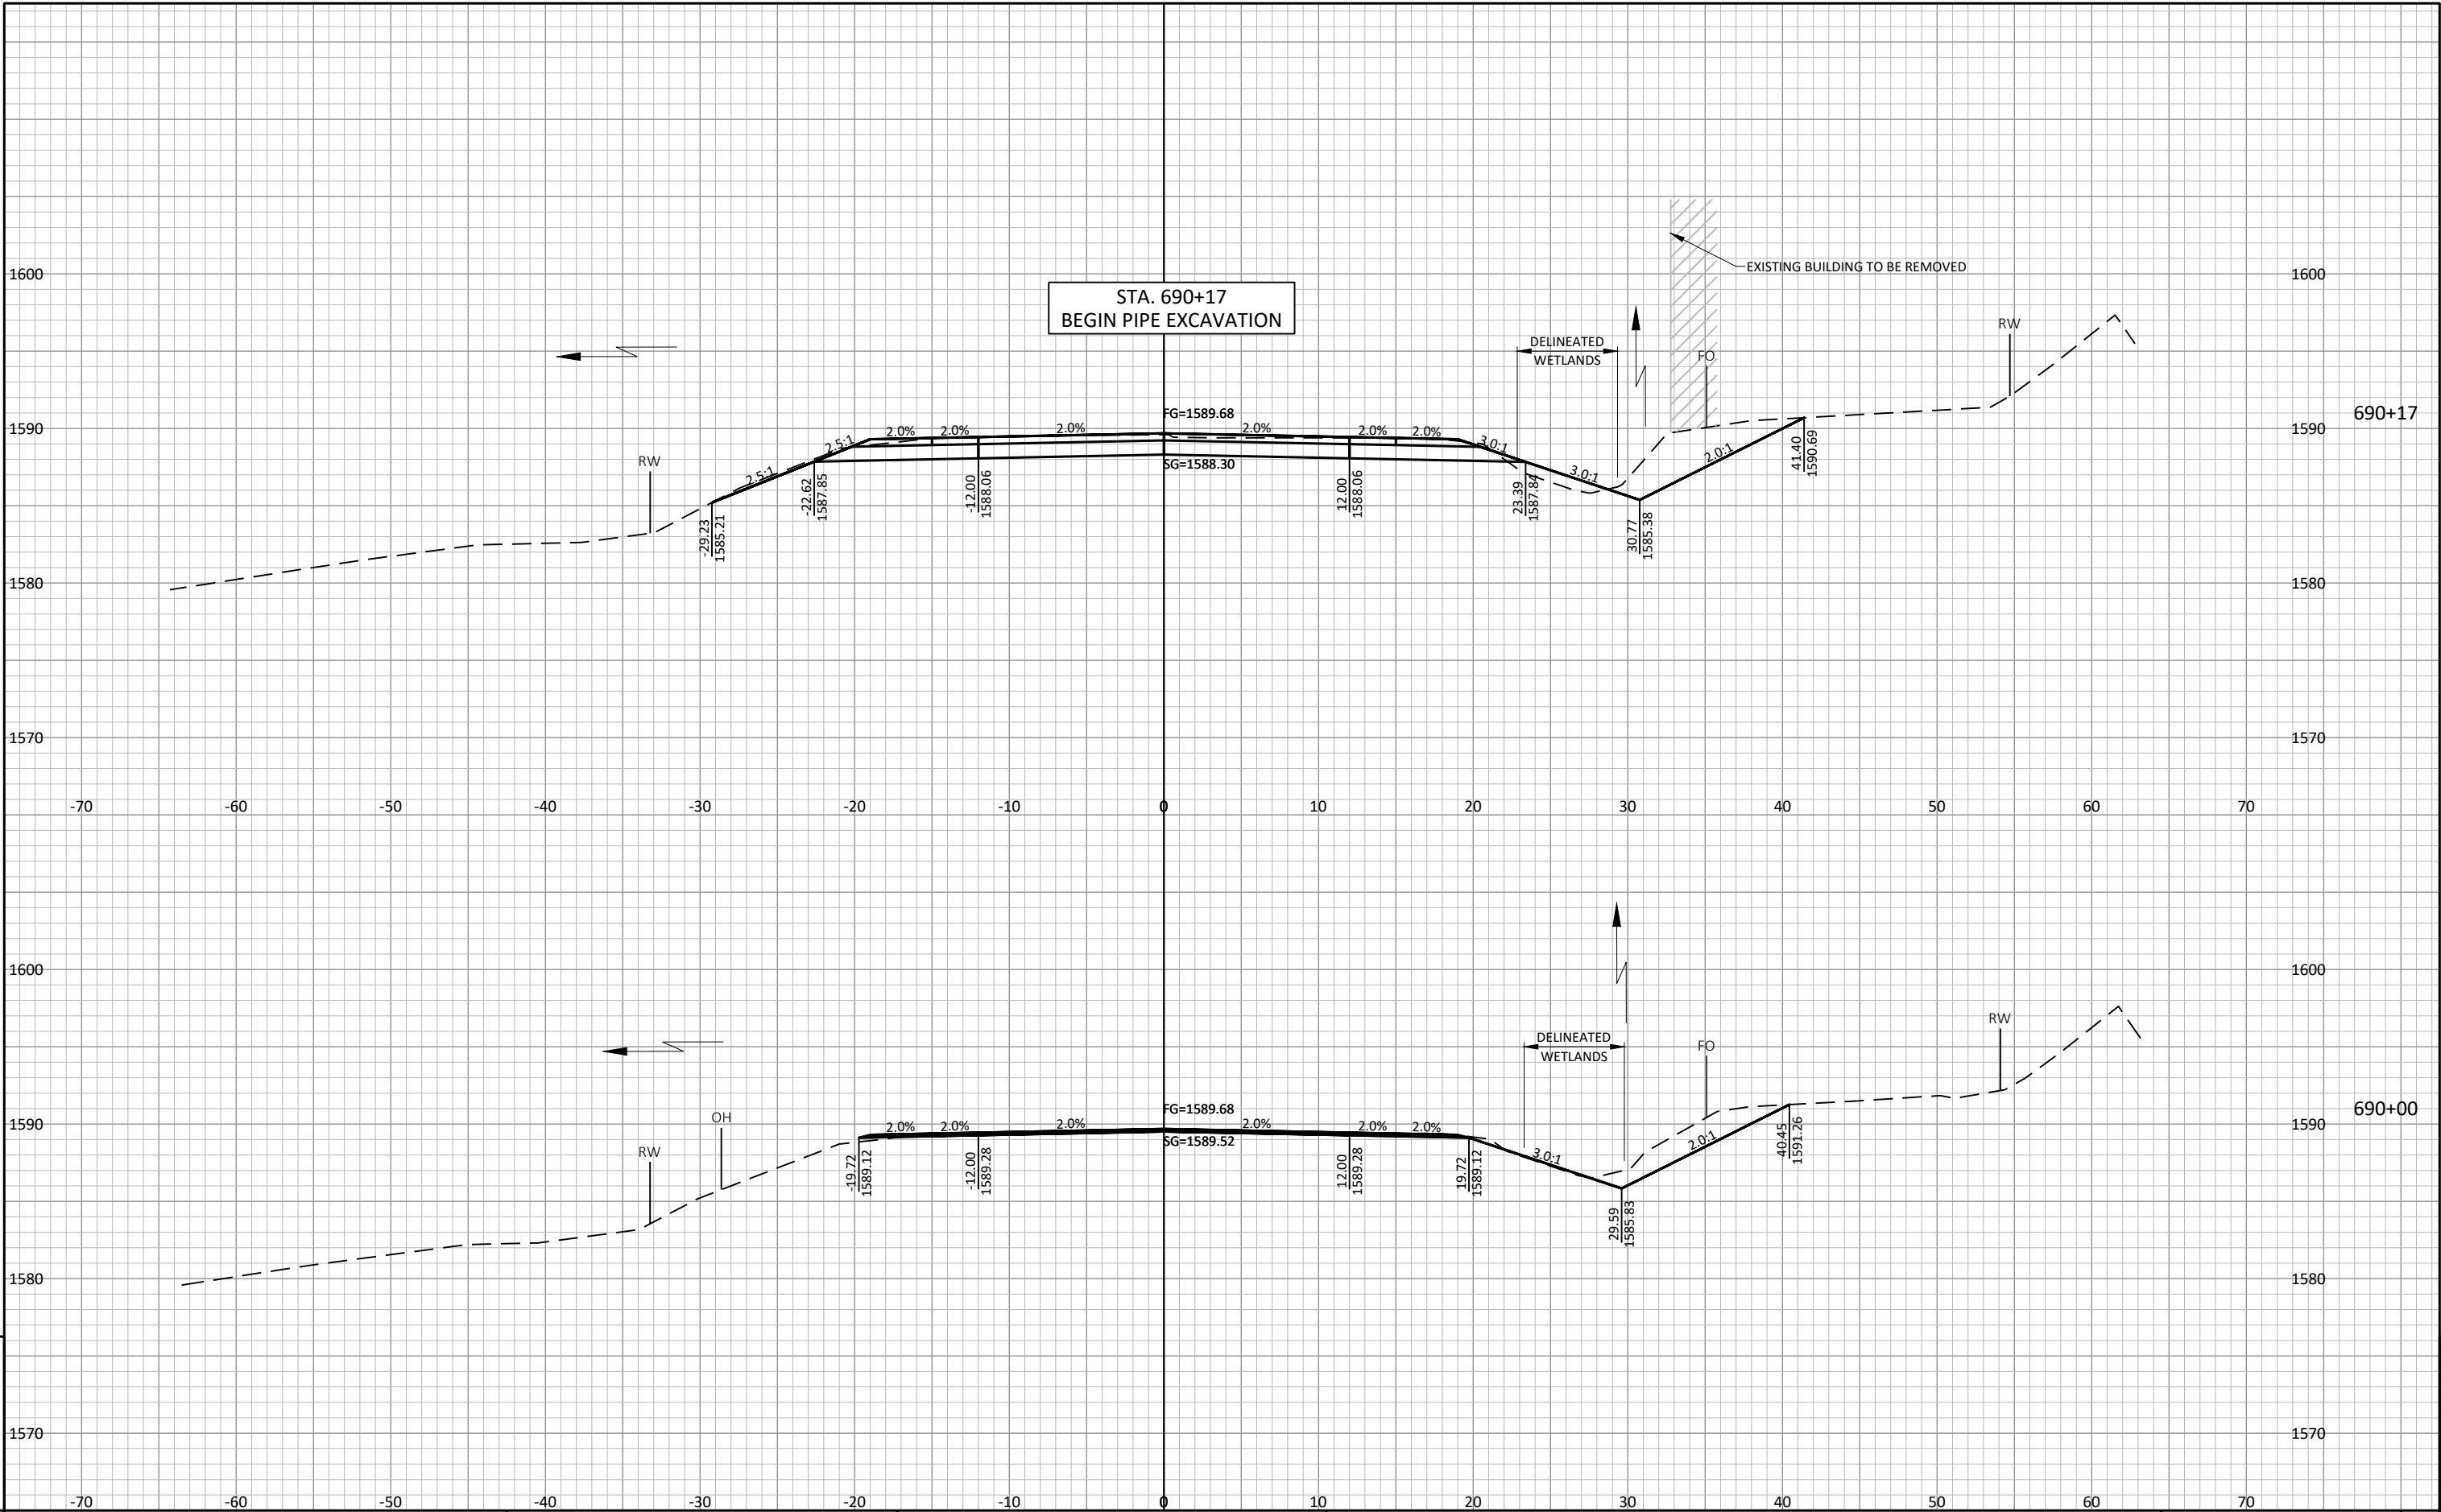


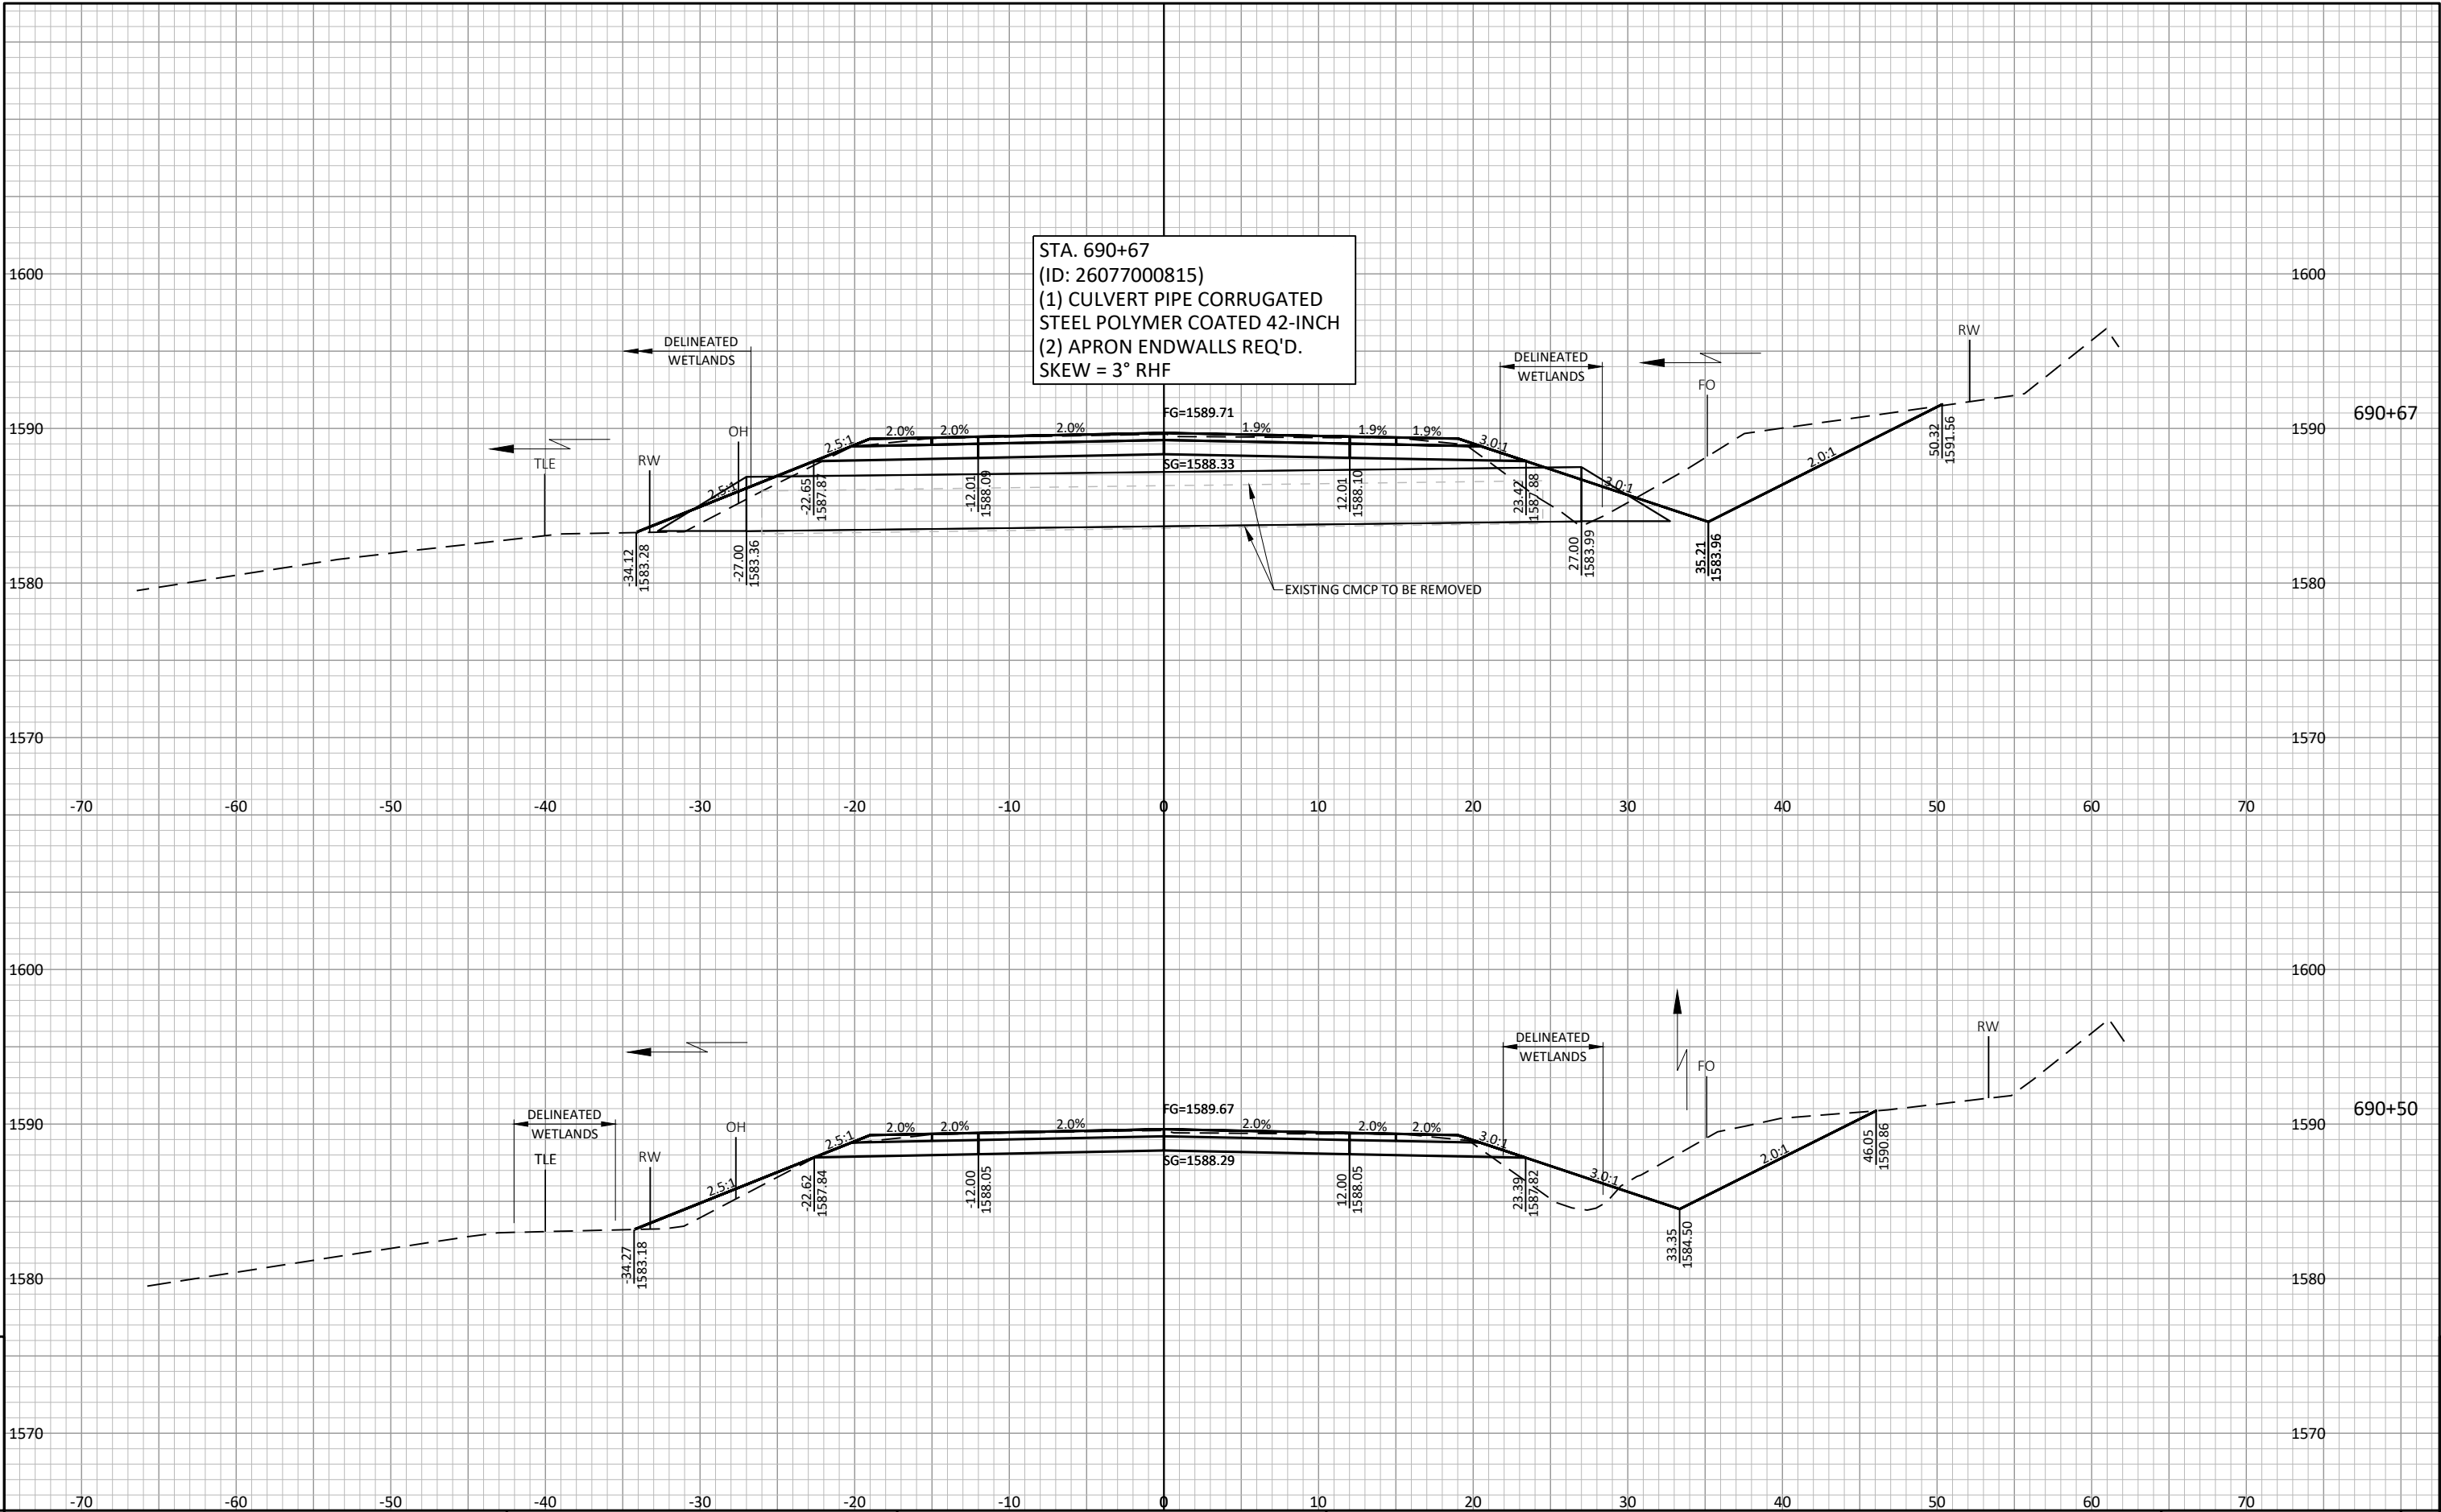

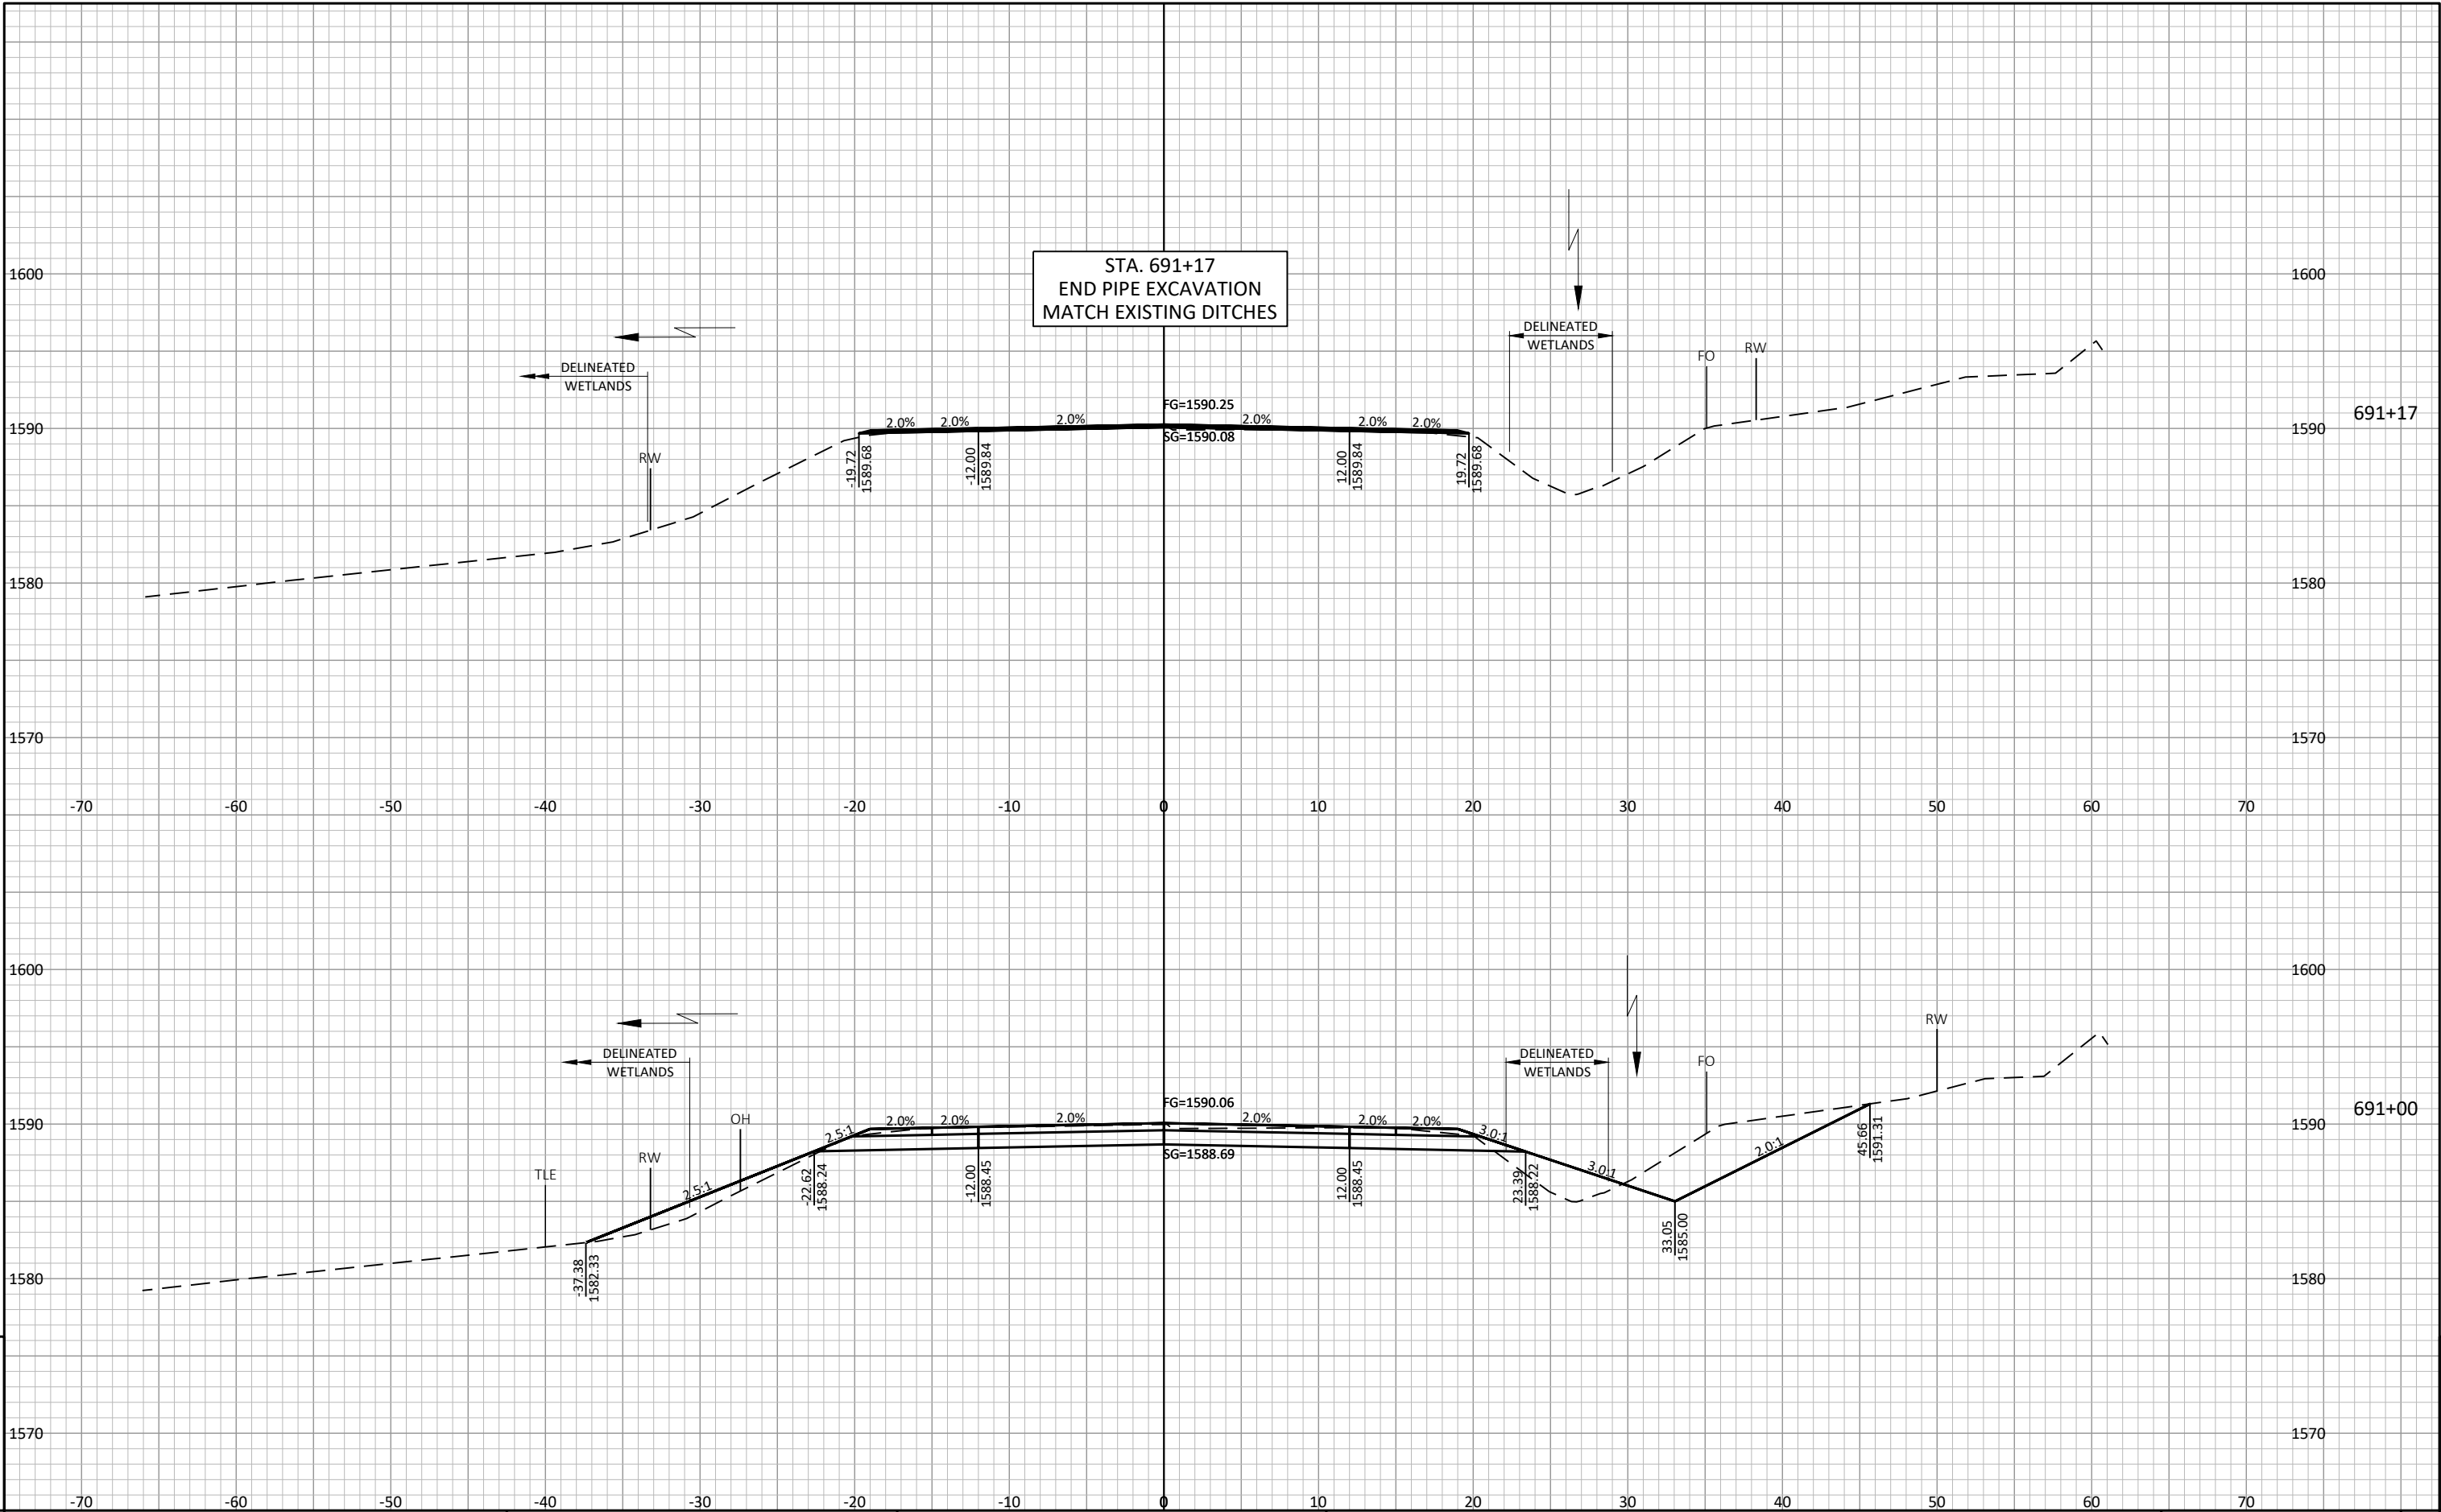

9

9

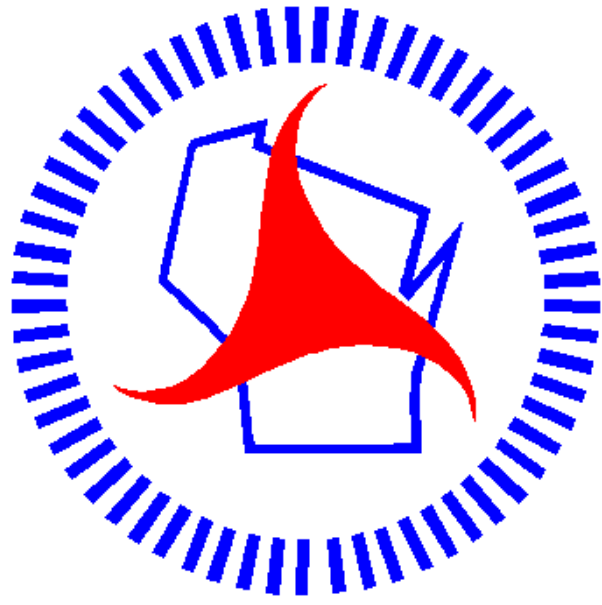

Wisconsin Department of Transportation

Dedicated people creating transportation solutions through innovation and exceptional service.

<http://www.dot.wisconsin.gov>