

PROJECT ID: 1166-09-32, 1170-01-66, 1170-01-67 WITH: COUNTY: MARATHON

ORDER OF SHEETS

Section No.	1	Title
Section No.	2	Typical Sections and Details
Section No.	3	Estimate of Quantities
Section No.	3	Miscellaneous Quantities
Section No.	4	Right of Way Plat
Section No.	5	Plan and Profile
Section No.	6	Standard Detail Drawings
Section No.	7	Sign Plates
Section No.	8	Structure Plans
Section No.	9	Computer Earthwork Data
Section No.	9	Cross Sections

TOTAL SHEETS =



DESIGN DESIGNATION

A.A.D.T. 2029	=	72,480
A.A.D.T. 2049	=	87,580
D.H.V.	=	7,580
D.D.	=	54/64
T.	=	12.6
DESIGN SPEED	=	75
ESALS	=	11,600,000

CONVENTIONAL SYMBOLS

PLAN	
CORPORATE LIMITS	
PROPERTY LINE	
LOT LINE	
LIMITED HIGHWAY EASEMENT	
EXISTING RIGHT OF WAY	
PROPOSED OR NEW R/W LINE	
SLOPE INTERCEPT	
REFERENCE LINE	
EXISTING CULVERT	
PROPOSED CULVERT (Box or Pipe)	
COMBUSTIBLE FLUIDS	
MARSH AREA	
WOODED OR SHRUB AREA	

PROFILE	
GRADE LINE	
ORIGINAL GROUND	
MARSH OR ROCK PROFILE (To be noted as such)	
SPECIAL DITCH	
GRADE ELEVATION	
CULVERT (Profile View)	
UTILITIES	
ELECTRIC	
FIBER OPTIC	
GAS	
SANITARY SEWER	
STORM SEWER	
TELEPHONE	
WATER	
UTILITY PEDESTAL	
POWER POLE	
TELEPHONE POLE	

	ROCK
	LABEL
	95.36
	E
	FO
	G
	SAN
	SS
	T
	W

STATE OF WISCONSIN
DEPARTMENT OF TRANSPORTATION

PLAN OF PROPOSED IMPROVEMENT

USH 51
MARATHON COUNTY

STATE PROJECT NUMBER
1166-09-62


USH 51/STH 29 CORRIDOR - WAUSAU
FOXGLOVE RD TO BRIDGE ST

STATE PROJECT NUMBER
1170-01-66

WAUSAU TO MERRILL
B-37-346, 347, 349, 352,
353, 364, 370

STATE PROJECT NUMBER
1170-01-67

WAUSAU TO MERRILL
B-37-153, 154, 348, 354, 362-0001,
362-0002, 365, 366, 371

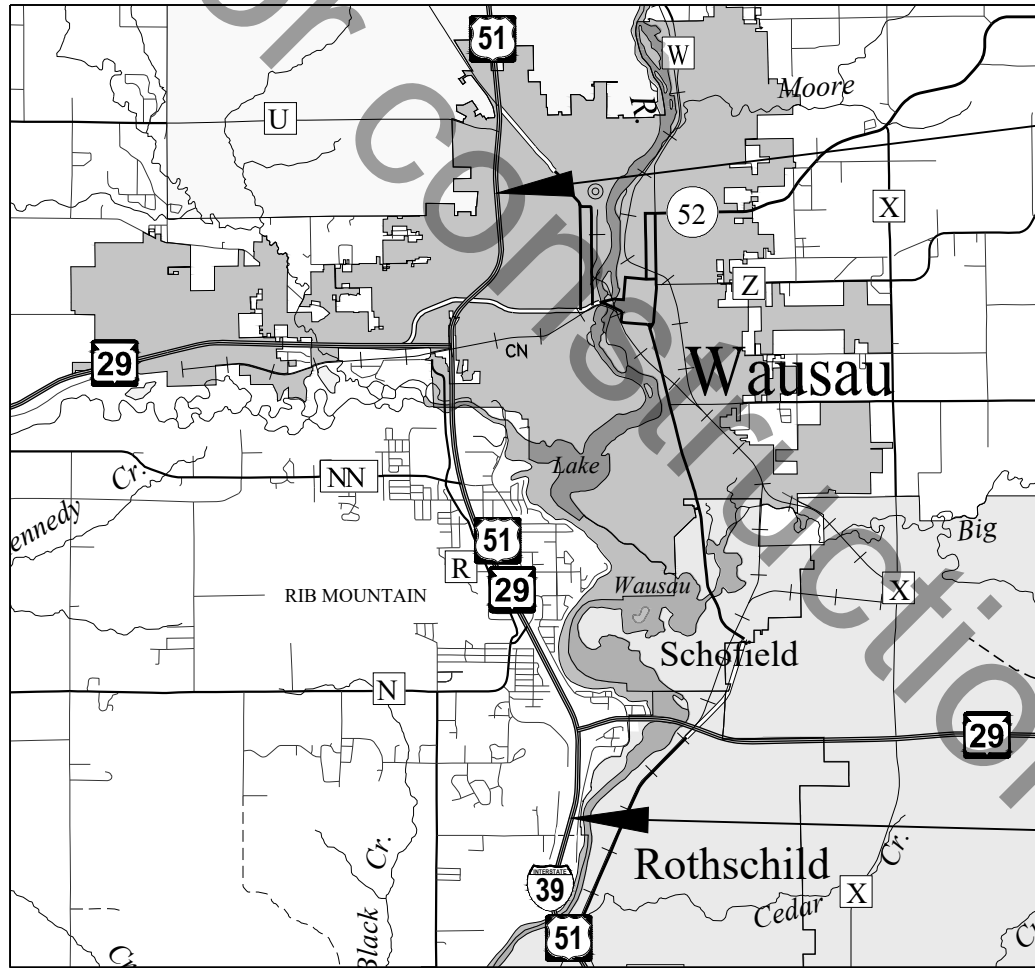

END PROJECT
STA 714+84'MED'

BEGIN PROJECT
STA 350+50'MED'
Y = 174116.139
X = 278378.388

LAYOUT
SCALE 0 SCALE
TOTAL NET LENGTH OF CENTERLINE = 6.900 MI

HORIZONTAL POSITIONS SHOWN ON THIS PLAN ARE WISCONSIN
COORDINATE REFERENCE SYSTEM (WISCRS), MARATHON COUNTY,
NAD83 (2011), IN U.S. SURVEY FEET. POSITIONS SHOWN ARE GRID
COORDINATES, GRID BEARINGS, AND GRID DISTANCES. GRID DISTANCES
ARE THE SAME AS GROUND DISTANCES.

ELEVATIONS ARE REFERENCED TO NAVD 88 (2012). GPS DERIVED
ELEVATIONS ARE BASED ON GEOID XX.

STATE PROJECT	FEDERAL PROJECT	
	PROJECT	CONTRACT
1166-09-62		
1170-01-66		
1166-01-67		

ORIGINAL PLANS PREPARED BY

AYRES

DATE: _____
(Professional Engineer Signature)

STATE OF WISCONSIN
DEPARTMENT OF TRANSPORTATION


PREPARED BY	
Surveyor	EMCS
Designer	AYRES ASSOCIATES
Project Manager	ZACH GRULING
Regional Examiner	FRED SCHUNKE
Regional Supervisor	NICHOLE LYSNE

APPROVED FOR THE DEPARTMENT
DATE: _____
(Signature)


E




PROJECT NO: 1166-09-62	HWY: USH 51	COUNTY: MARATHON	PROJECT OVERVIEW - ENTIRE PROJECT	SHEET	E
------------------------	-------------	------------------	-----------------------------------	-------	---

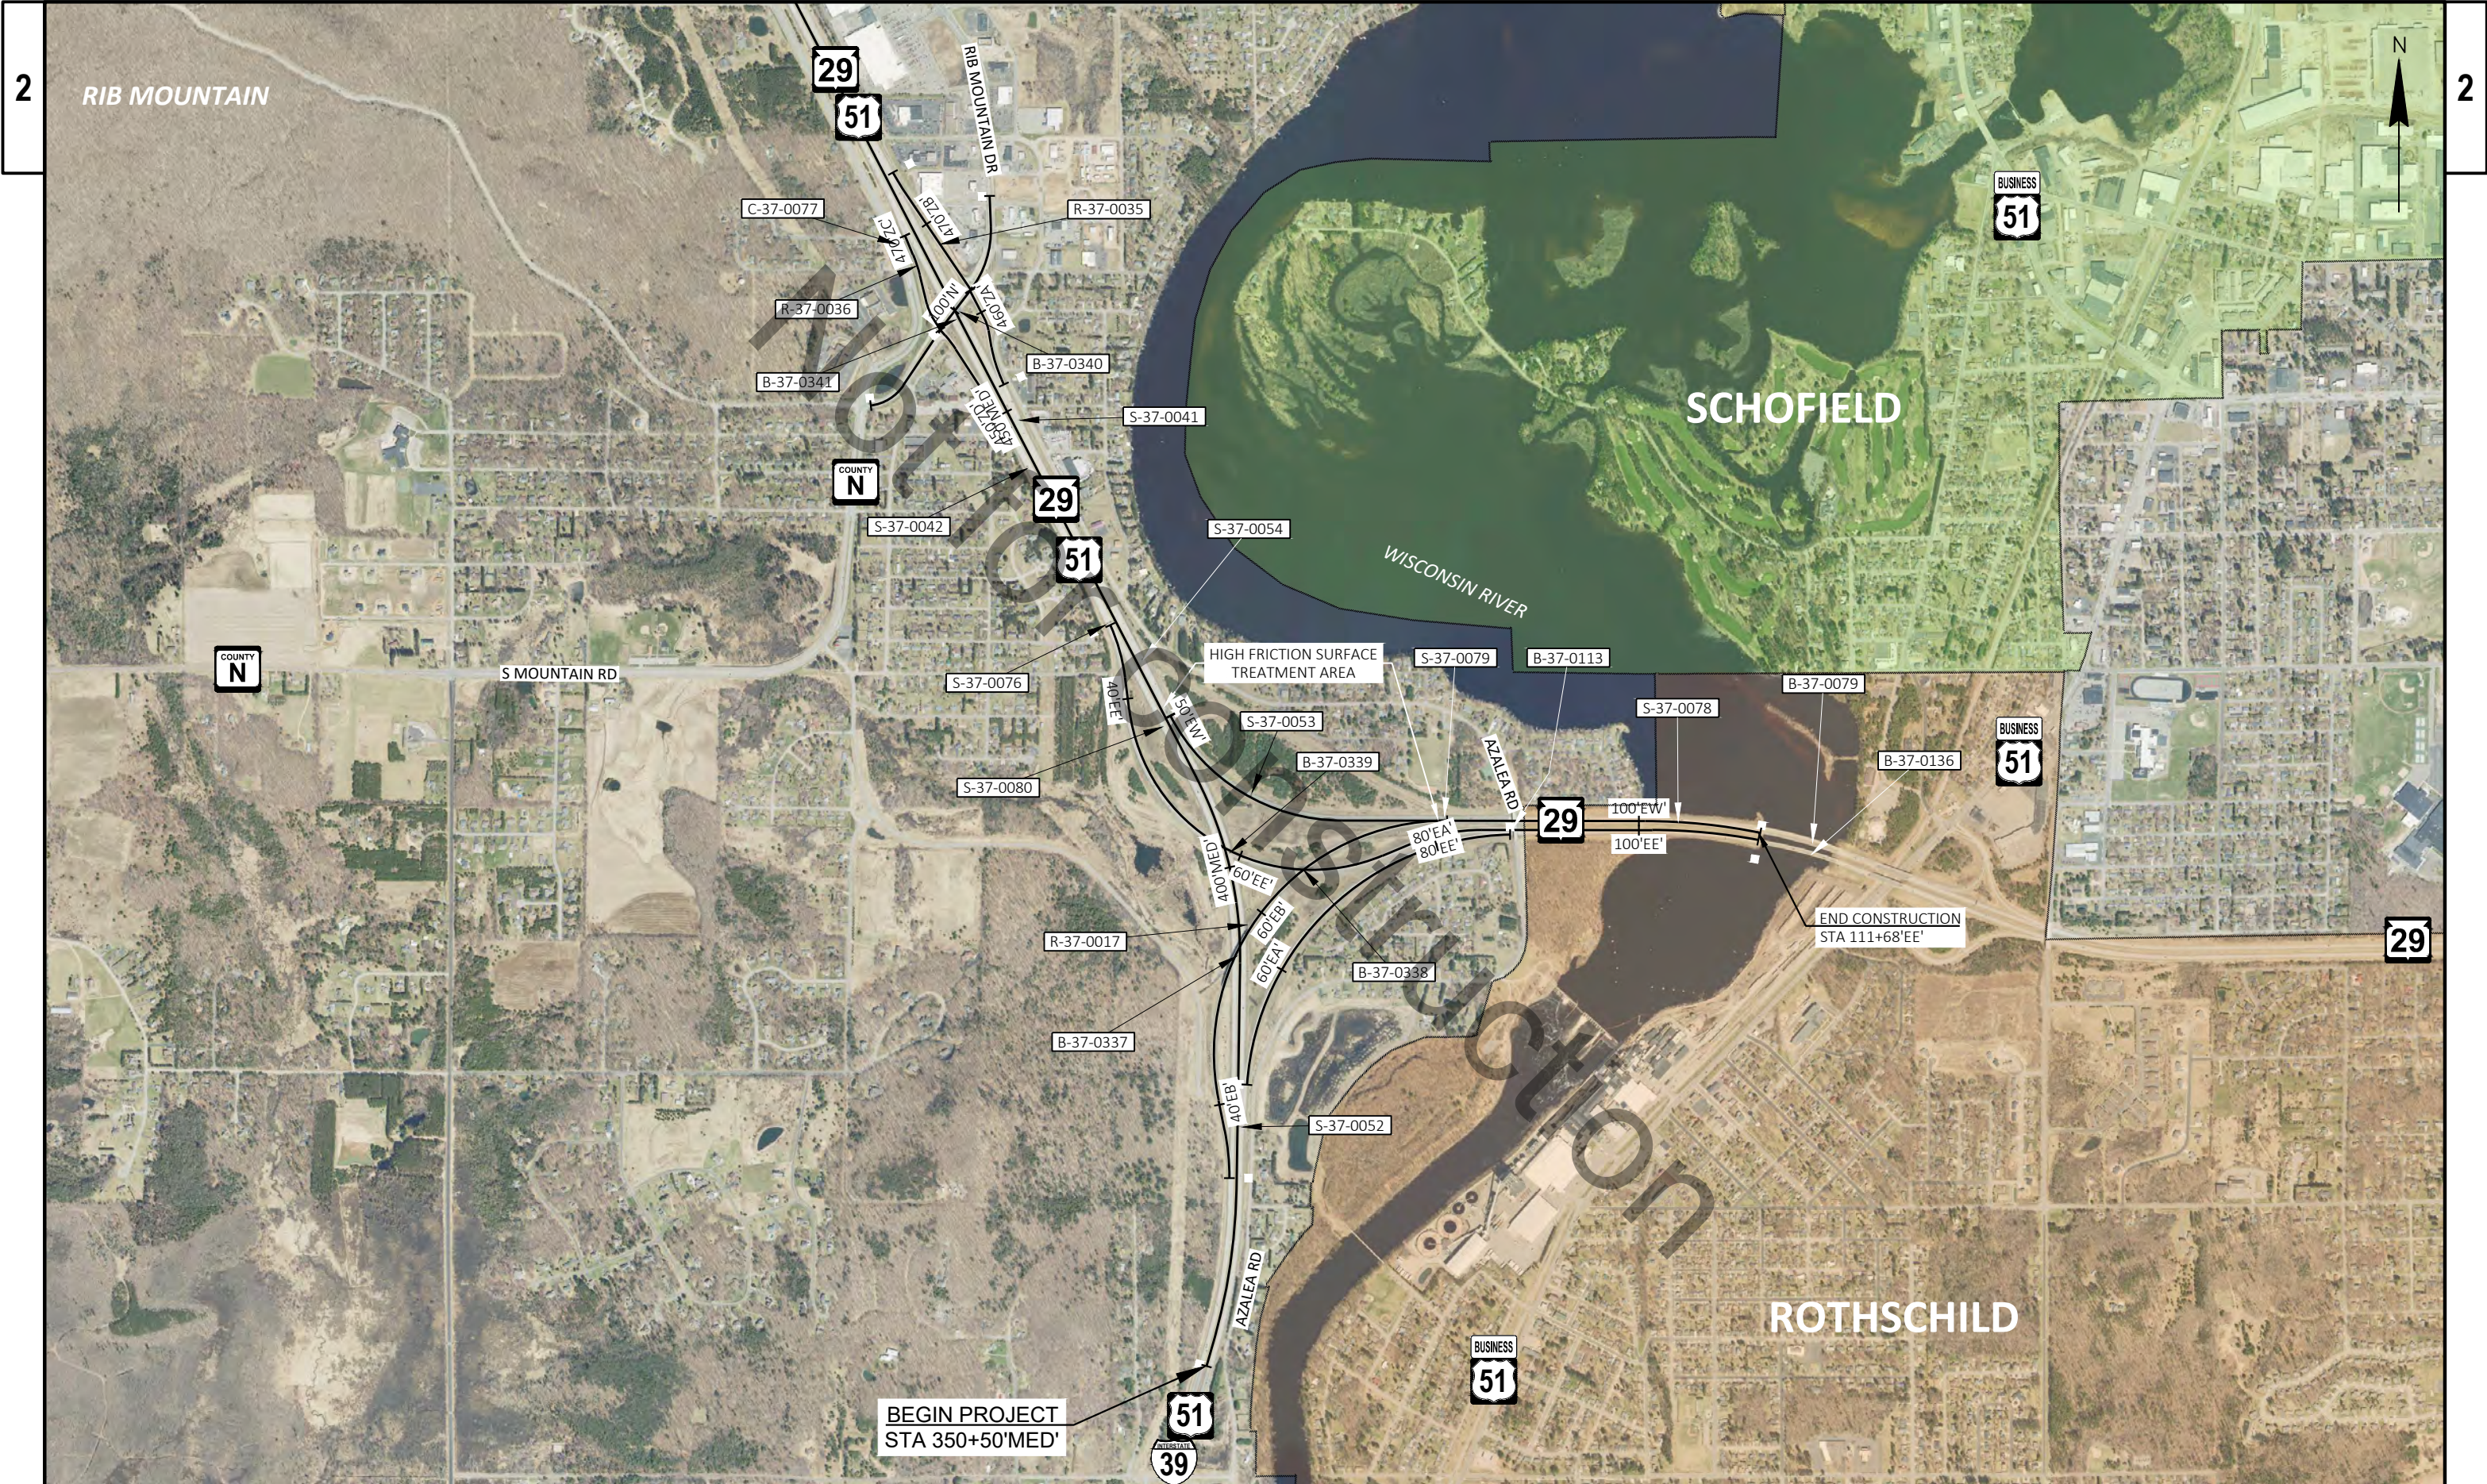


PROJECT NO: 1166-09-62	HWY: USH 51	COUNTY: MARATHON	PROJECT OVERVIEW - SOUTH	SHEET	E
------------------------	-------------	------------------	--------------------------	-------	---

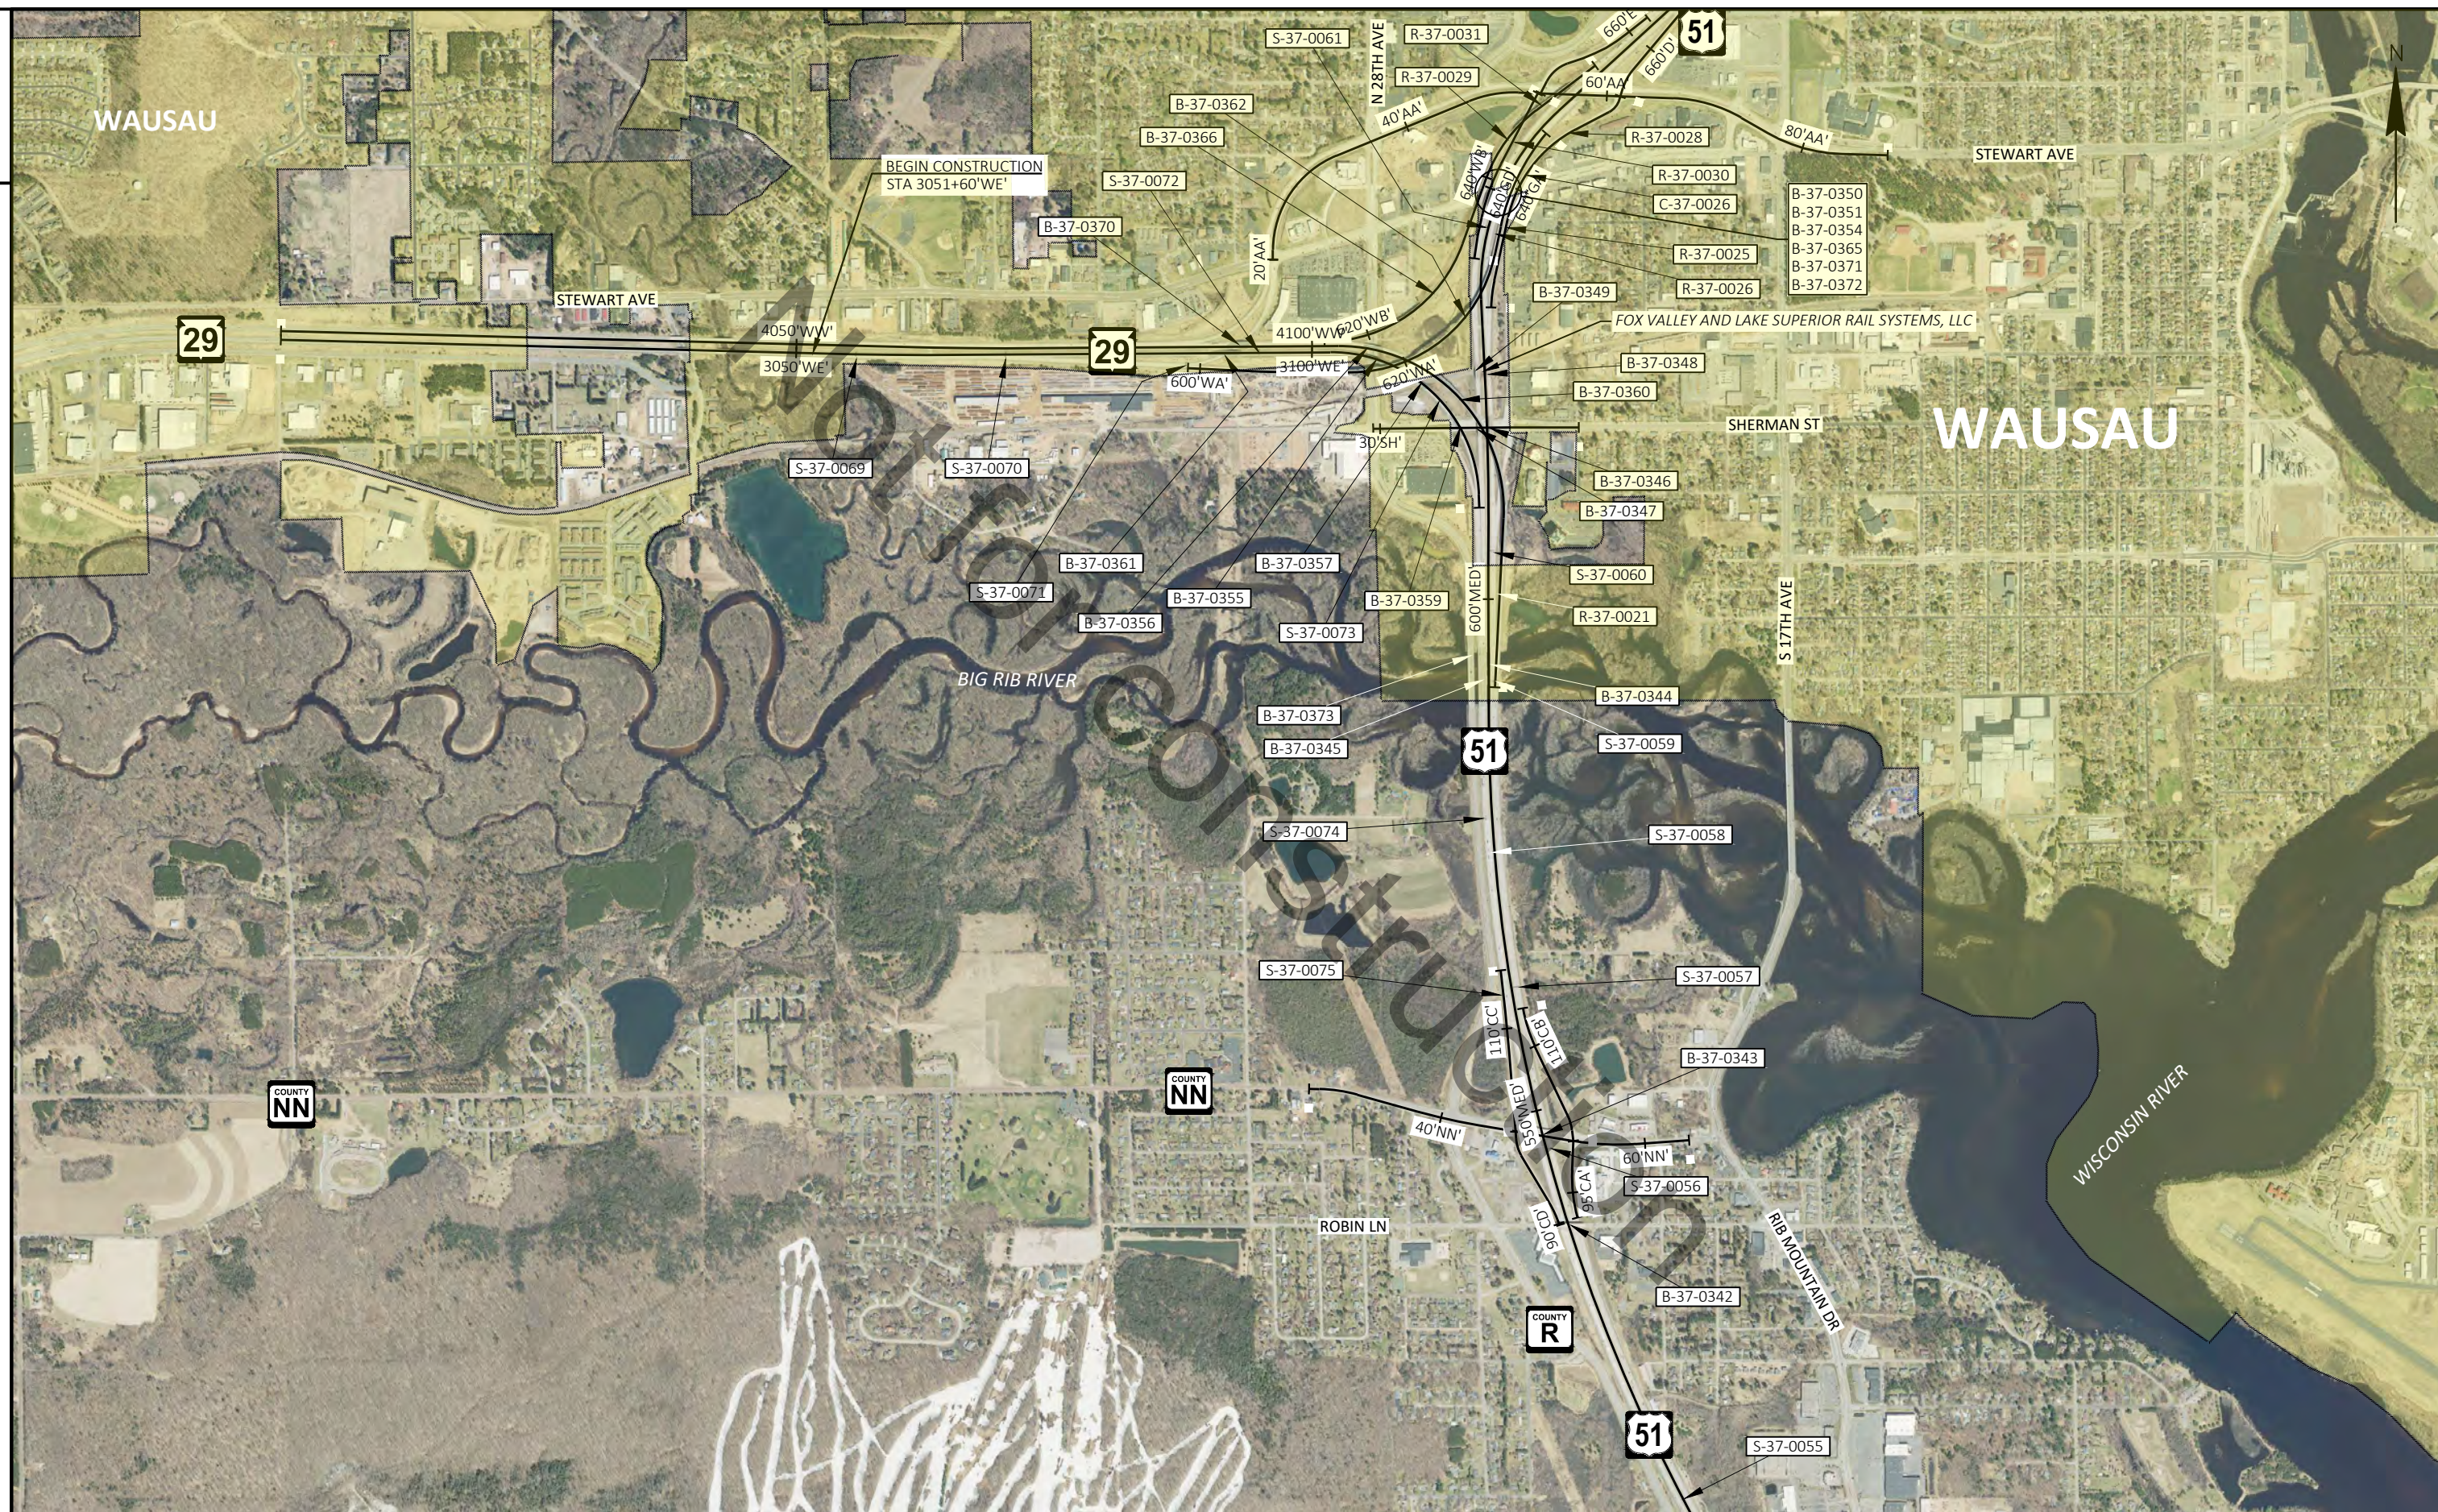



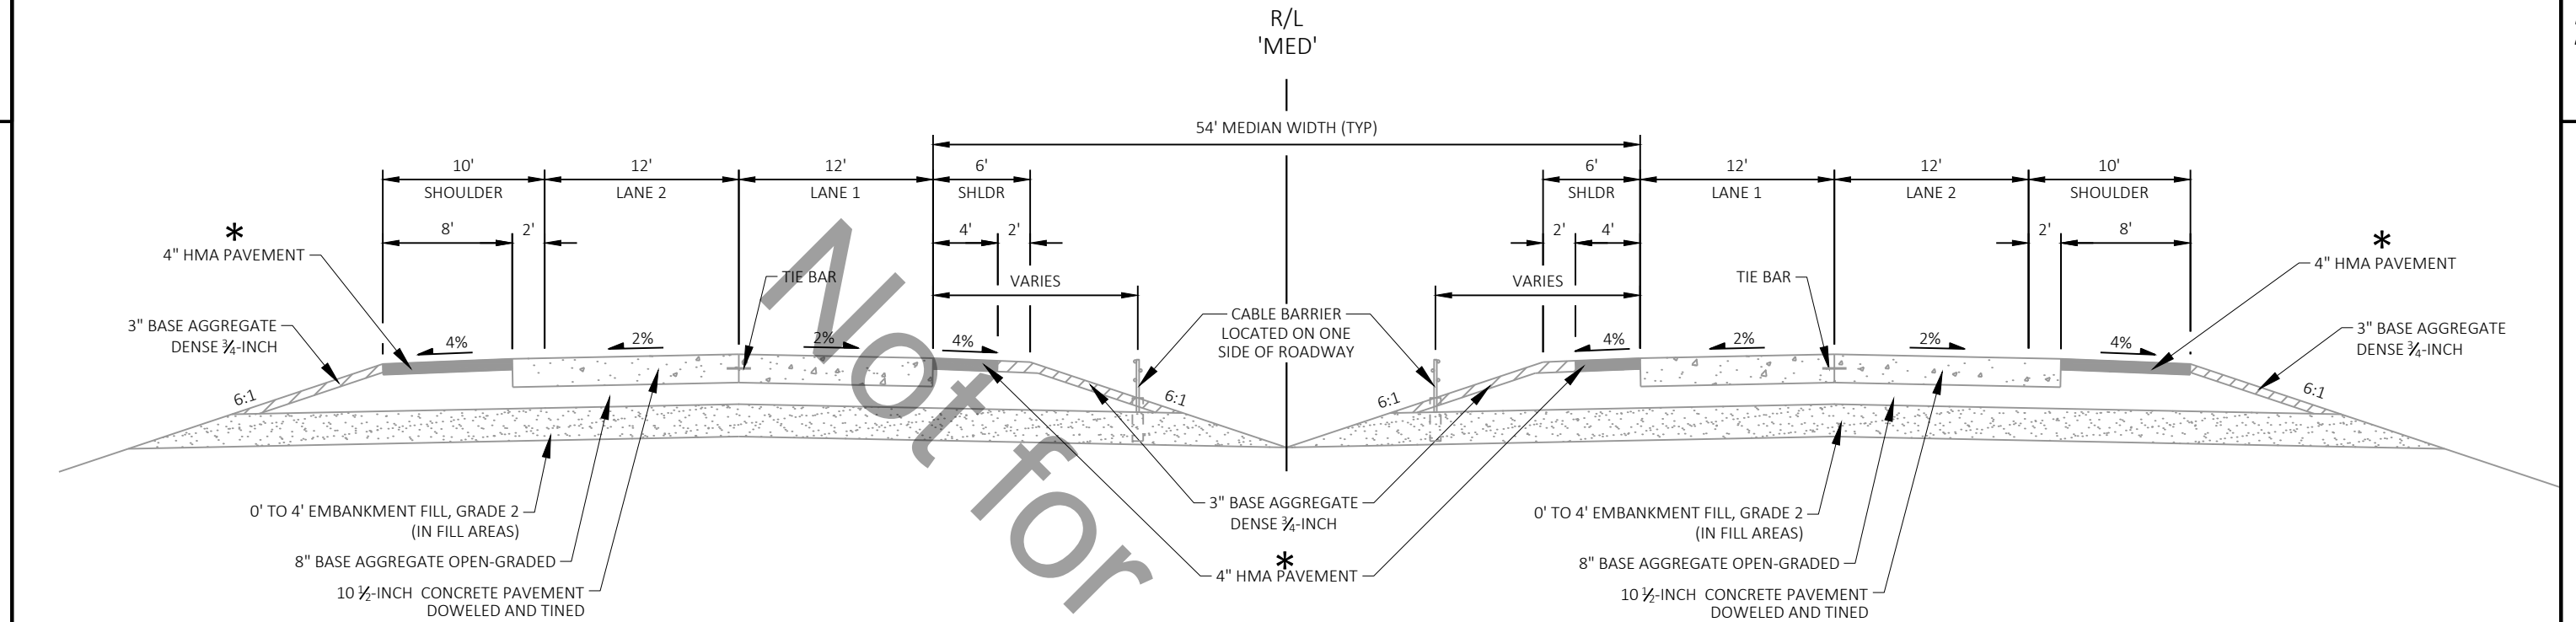

TYPICAL EXISTING SECTION - USH 51 - FOUR LANES

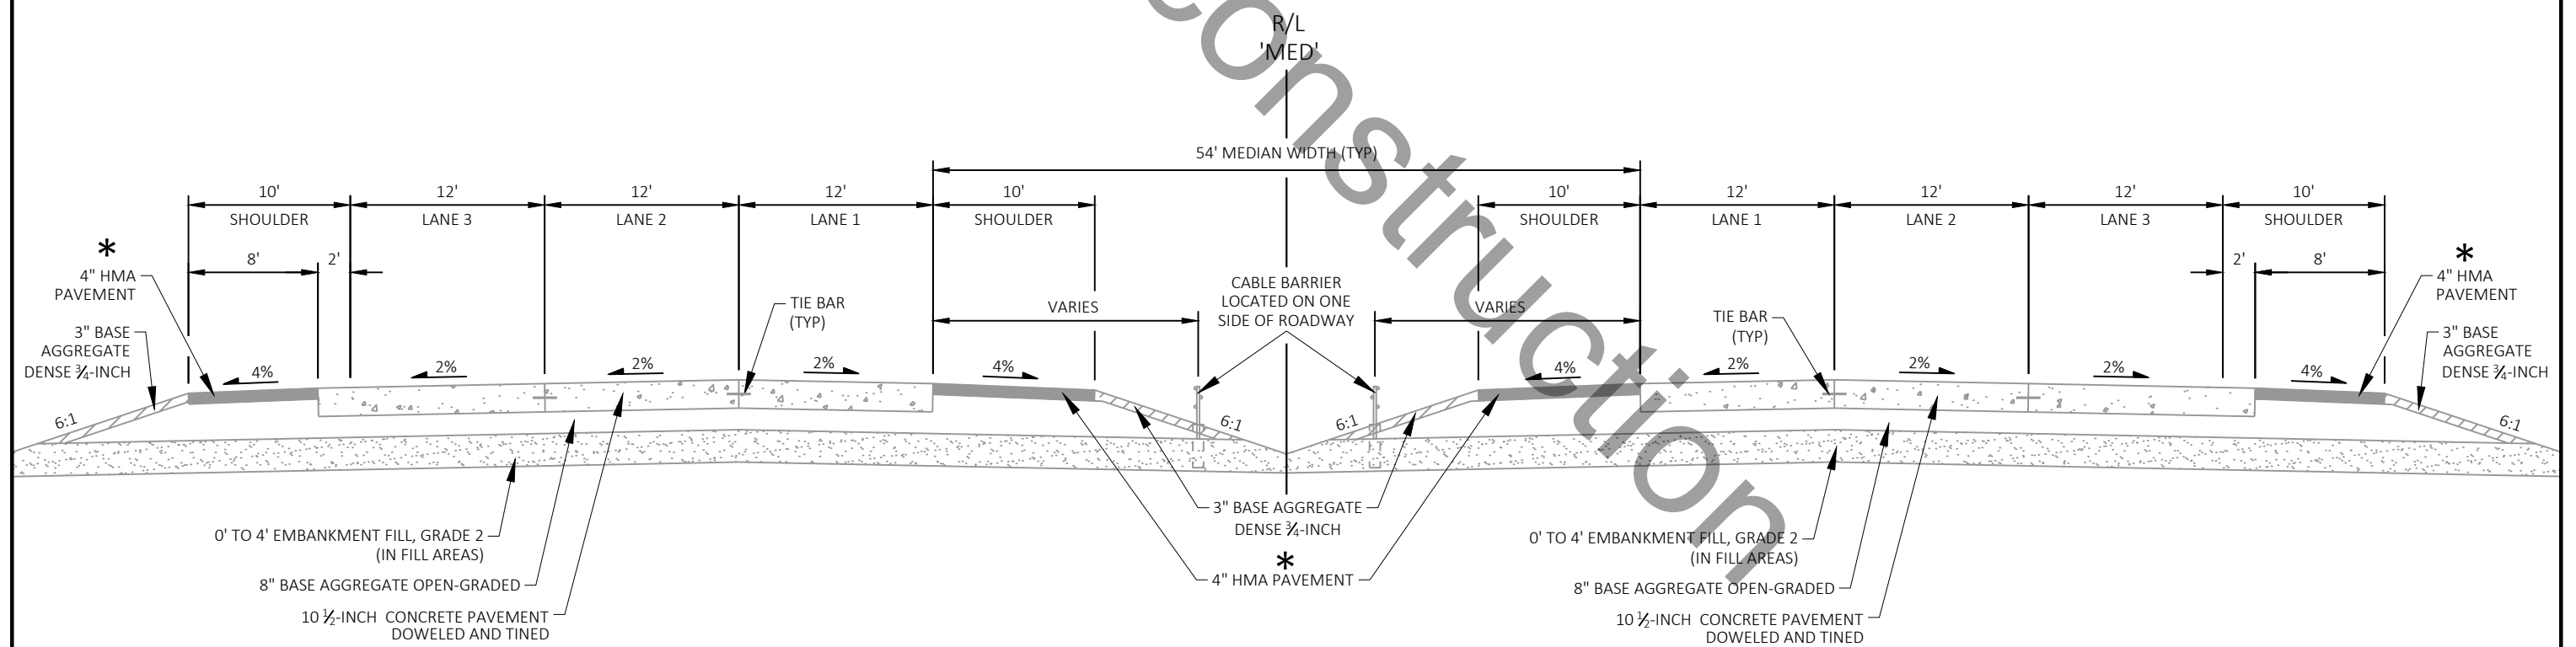

TYPICAL EXISTING SECTION - USH 51 - SIX LANES

* - USH 51 NB SHOULDER PAVEMENT THICKNESS IS 5" FROM 517+00'MED' TO 565+00'MED'
* - USH 51 SB SHOULDER PAVEMENT THICKNESS IS 5" FROM 517+00'MED' TO 615+73.09'MED'

PROJECT NO: 1166-09-62


HWY: USH 51



COUNTY: MARATHON


TYPICAL SECTIONS

SHEET


E

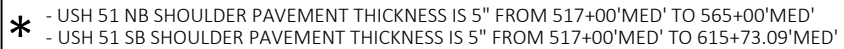

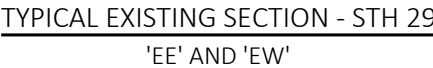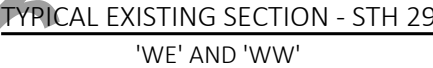


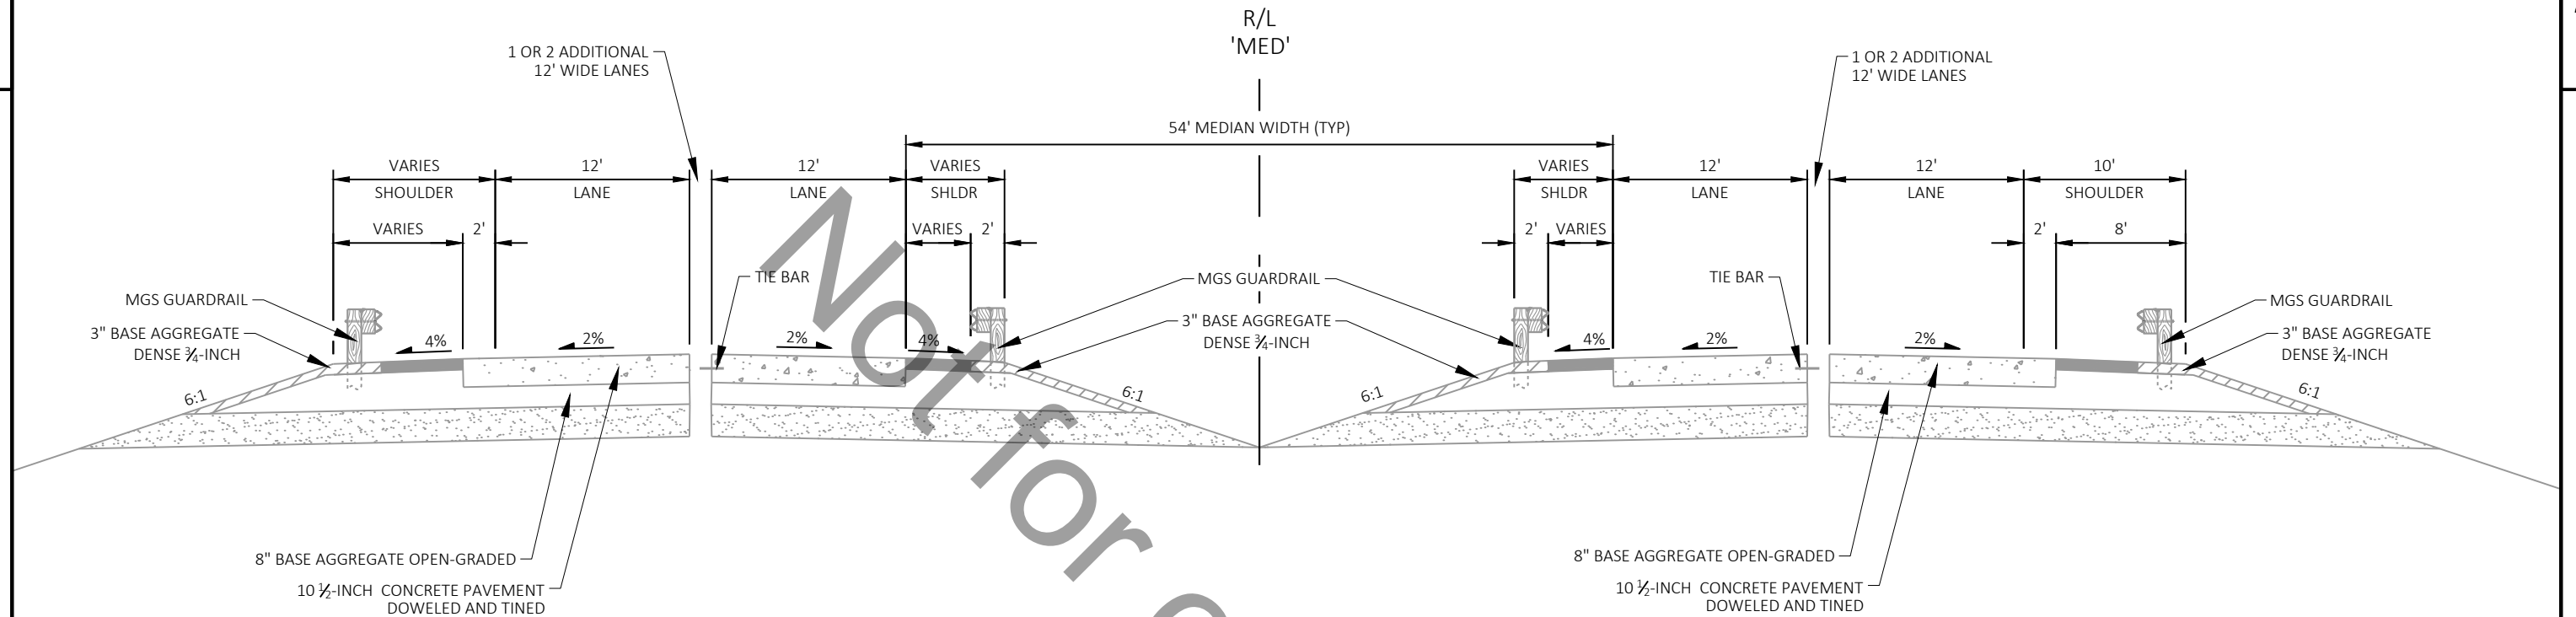



TYPICAL EXISTING SECTION - USH 51 OR STH 29 WITH GUARDRAIL

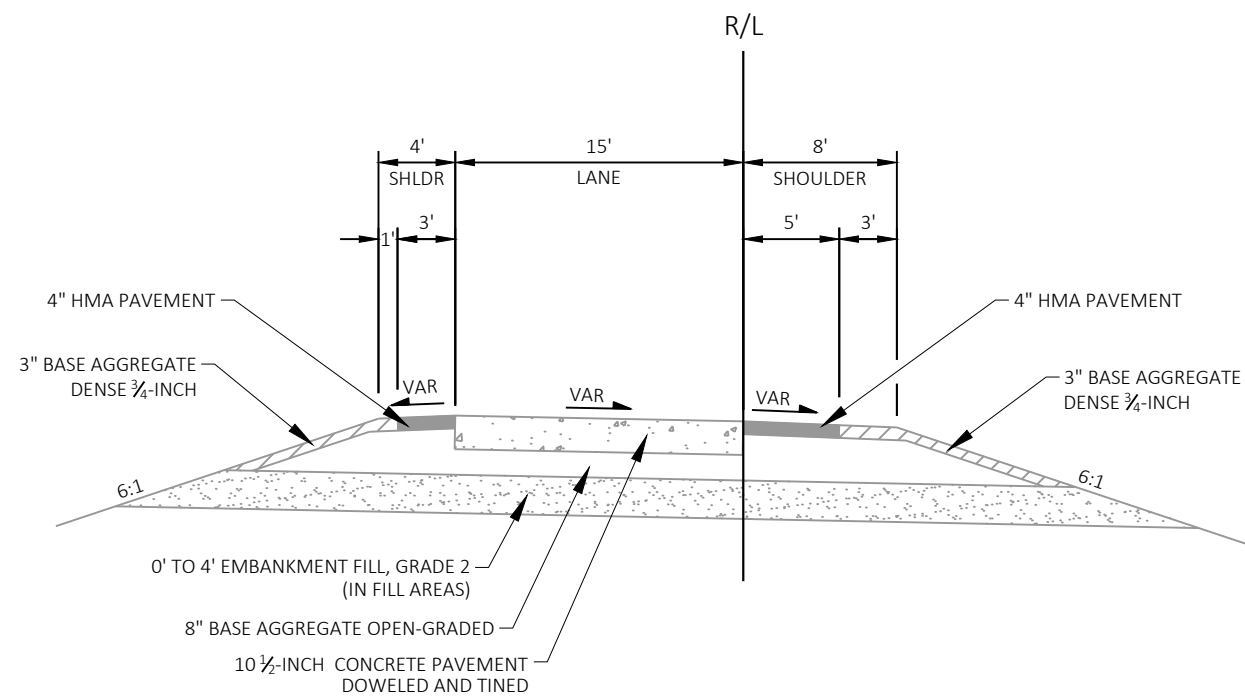


TYPICAL EXISTING SECTION - SYSTEM RAMPs - SINGLE LANE
'EA', 'EB', 'WA' AND 'WB'

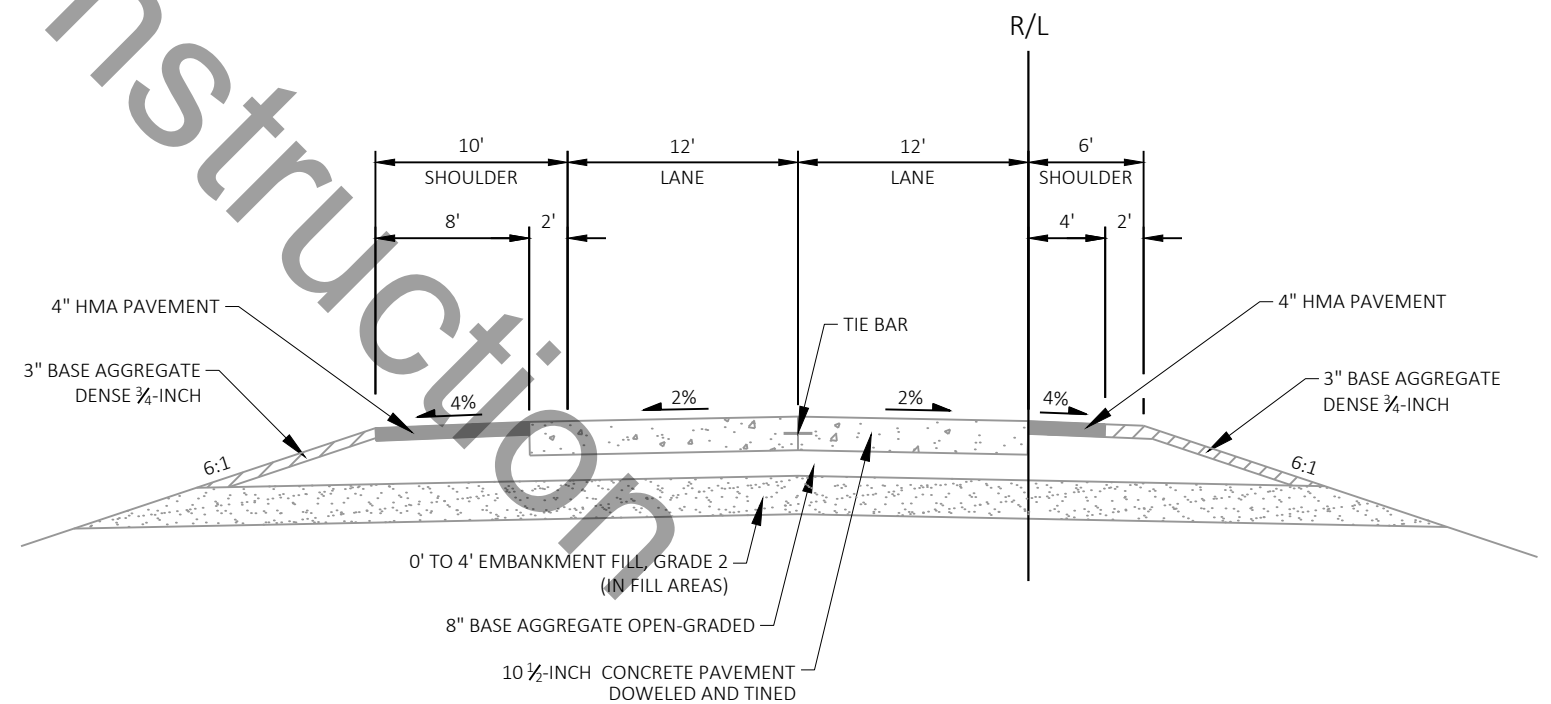


TYPICAL EXISTING SECTION - SYSTEM RAMPs - TWO-LANE
'EE', 'EW', 'WE' AND 'WW'

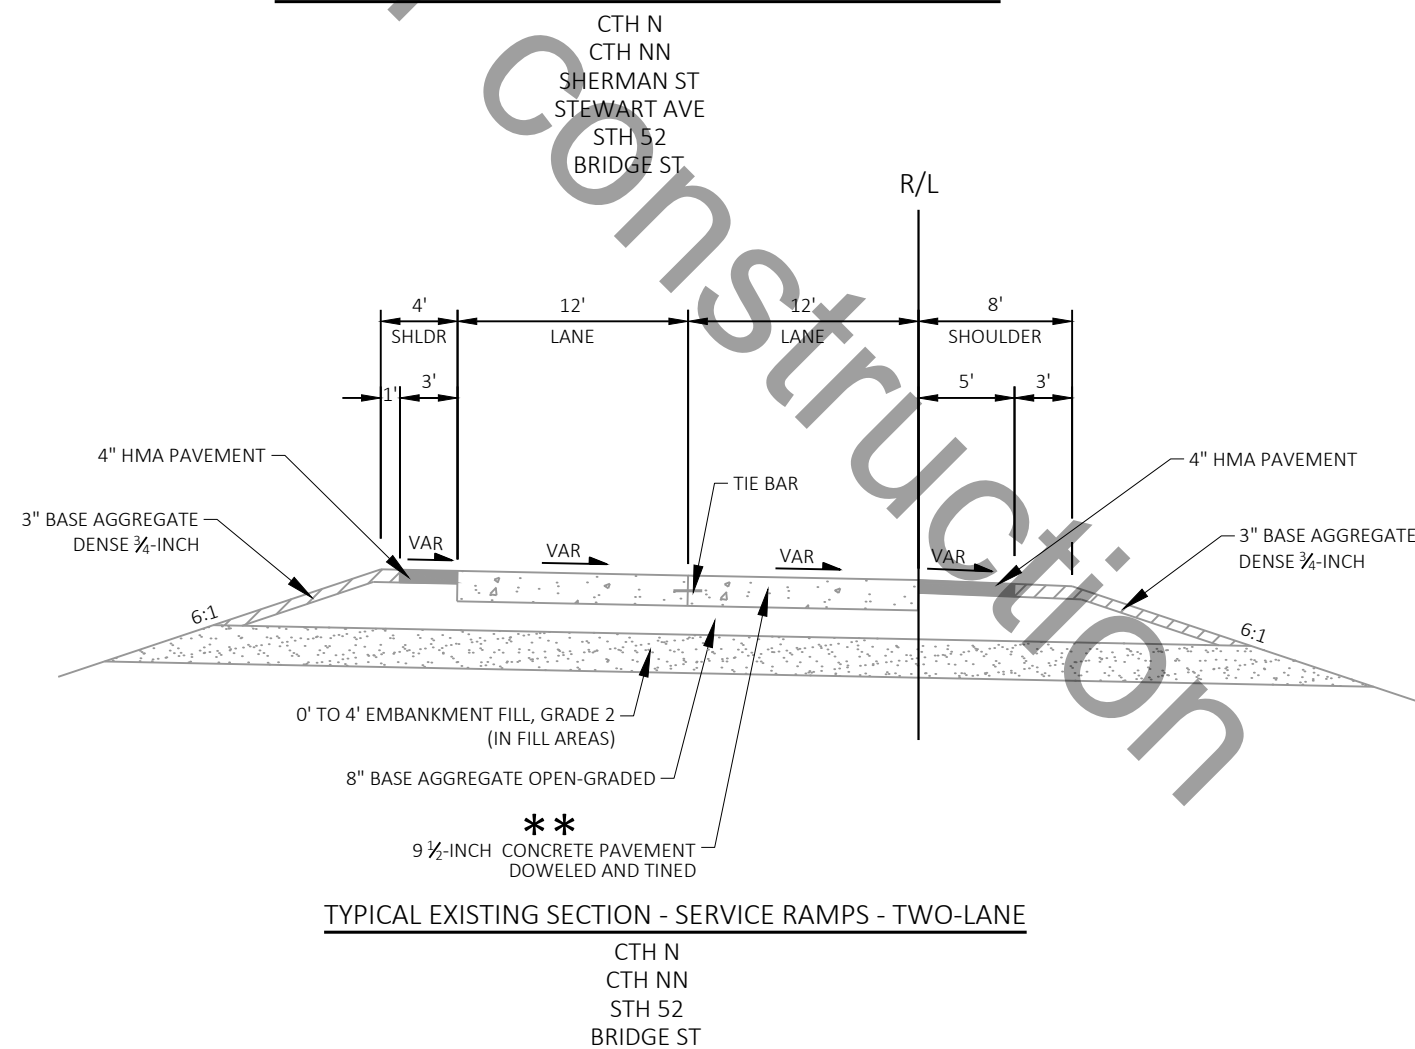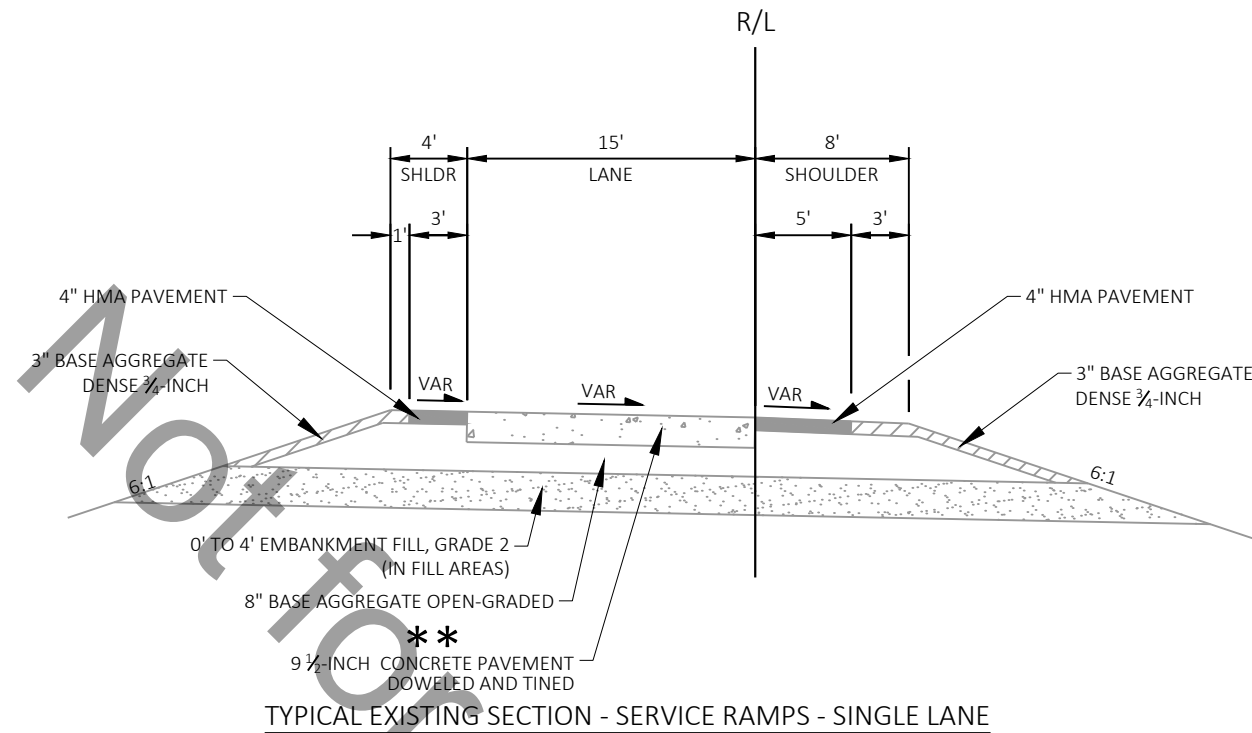

** - CTH N RAMPS CONCRETE PAVEMENT THICKNESS IS 10 1/2-INCHES

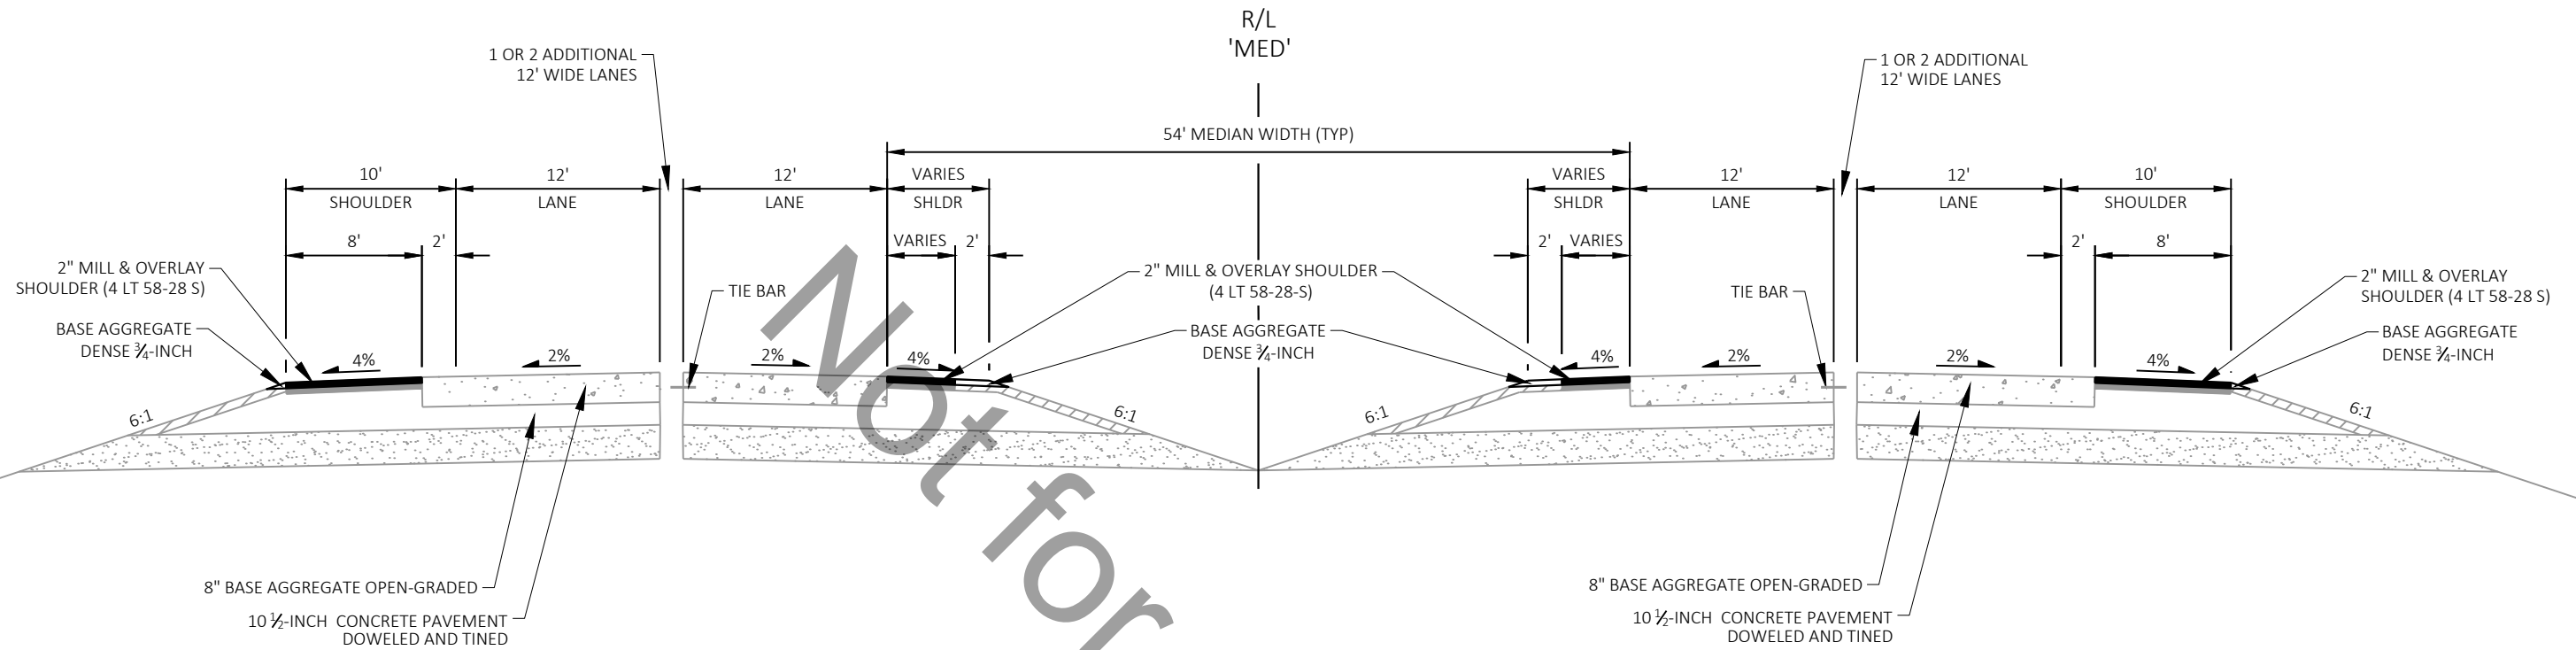

TYPICAL FINISHED SECTION - USH 51 & STH 29 - FOUR, SIX, OR EIGHT LANES

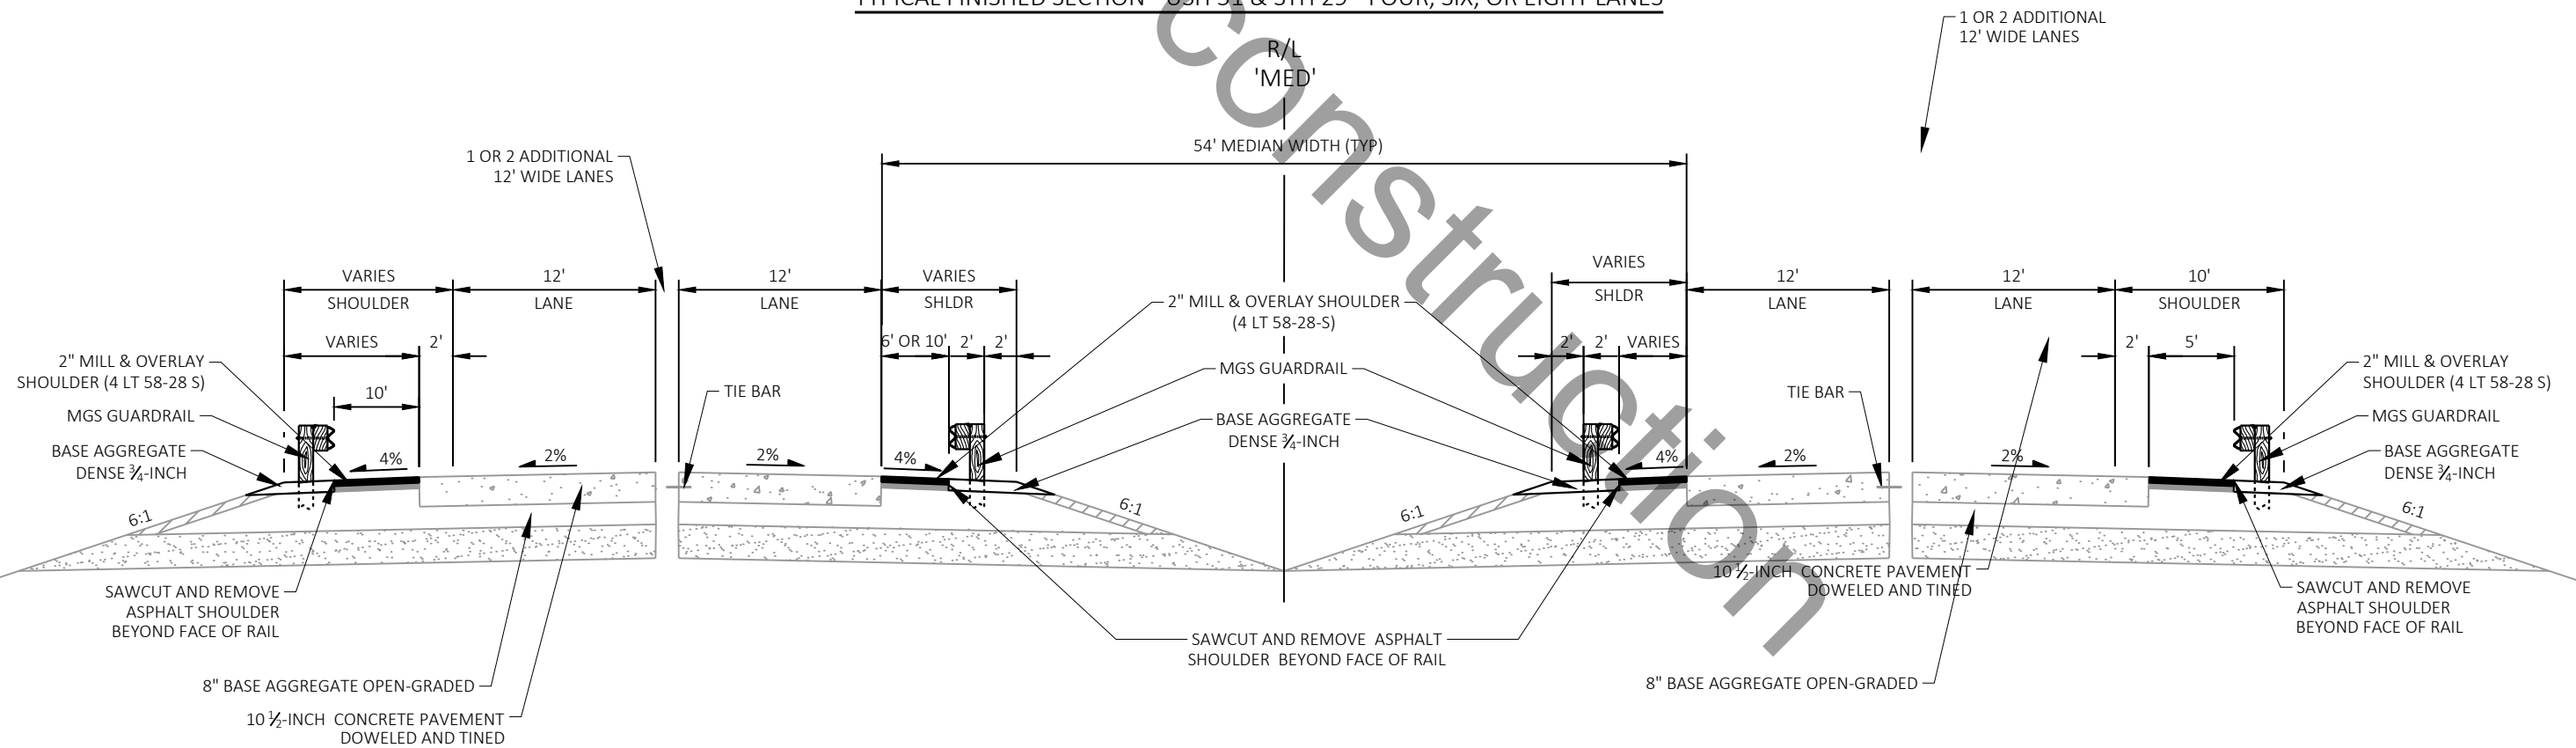

TYPICAL FINISHED SECTION - USH 51 & STH 29 WITH GUARDRAIL

PROJECT NO: USH 51 - STH 29


HWY: USH 51

COUNTY: MARATHON


TYPICAL SECTIONS

SHEET

E

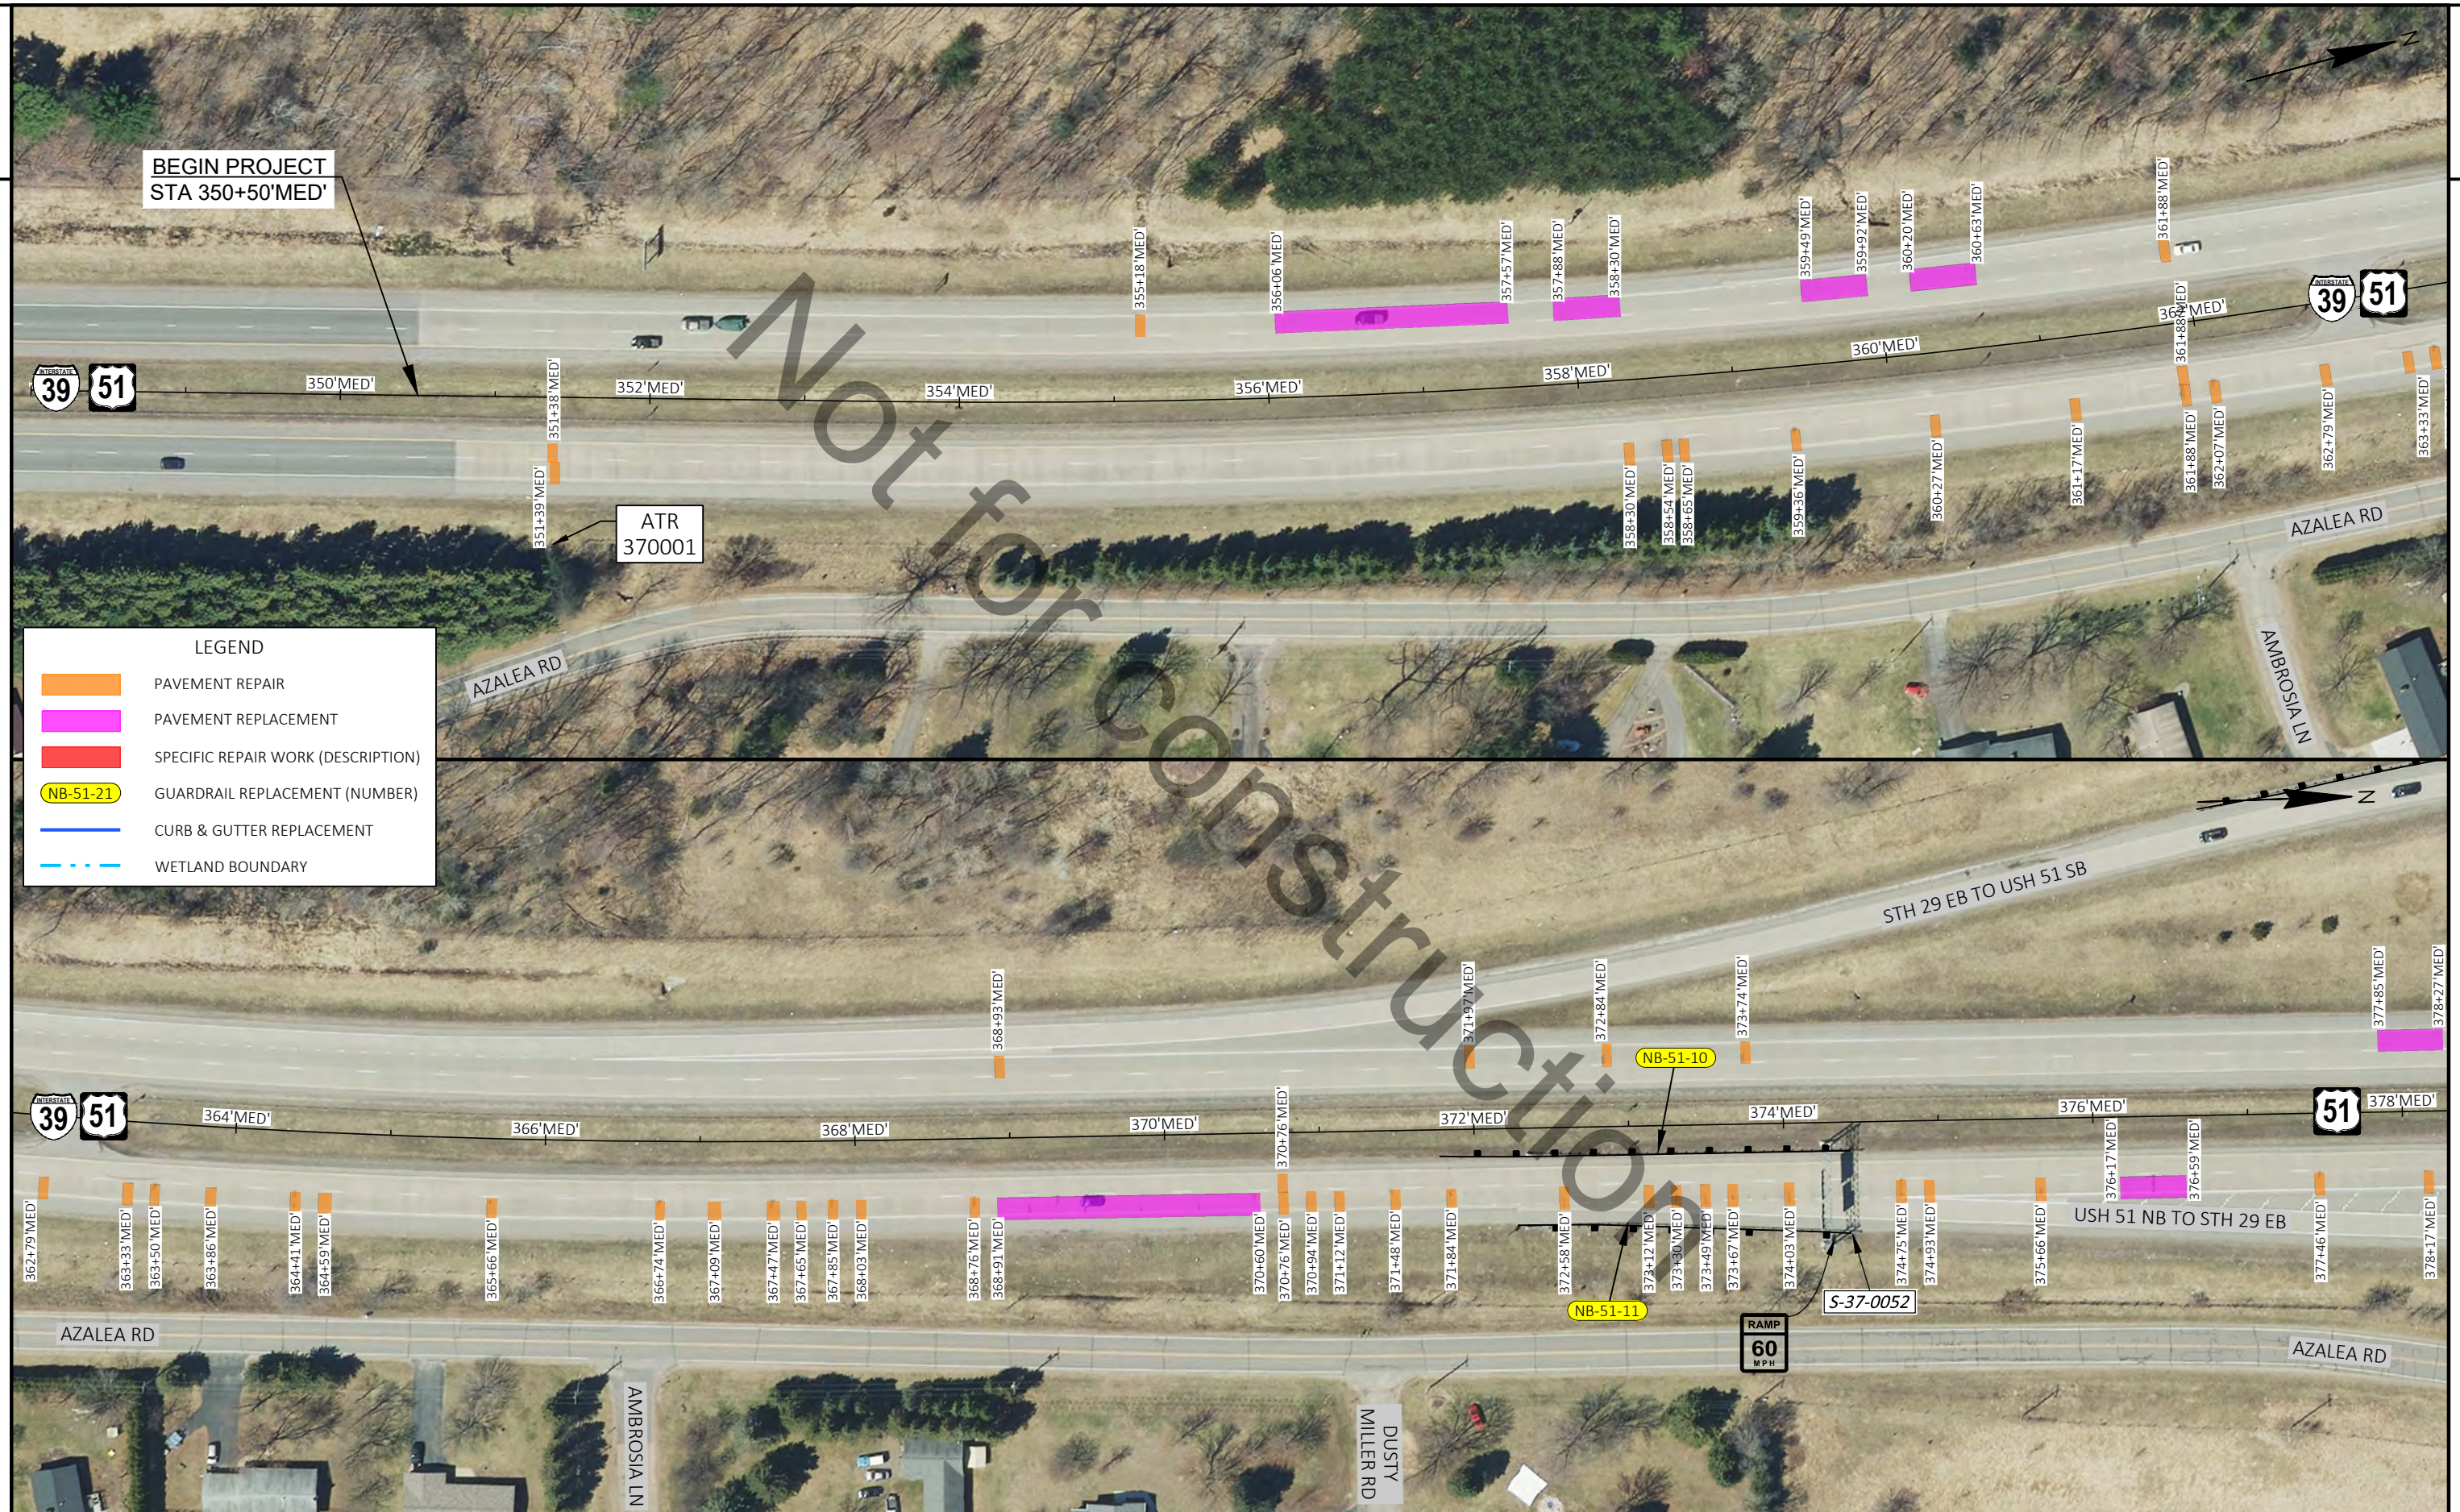


PROJECT NO: 1166-09-62	HWY: USH 51	COUNTY: MARATHON	PLAN DETAILS - USH 51	SHEET	E
------------------------	-------------	------------------	-----------------------	-------	---

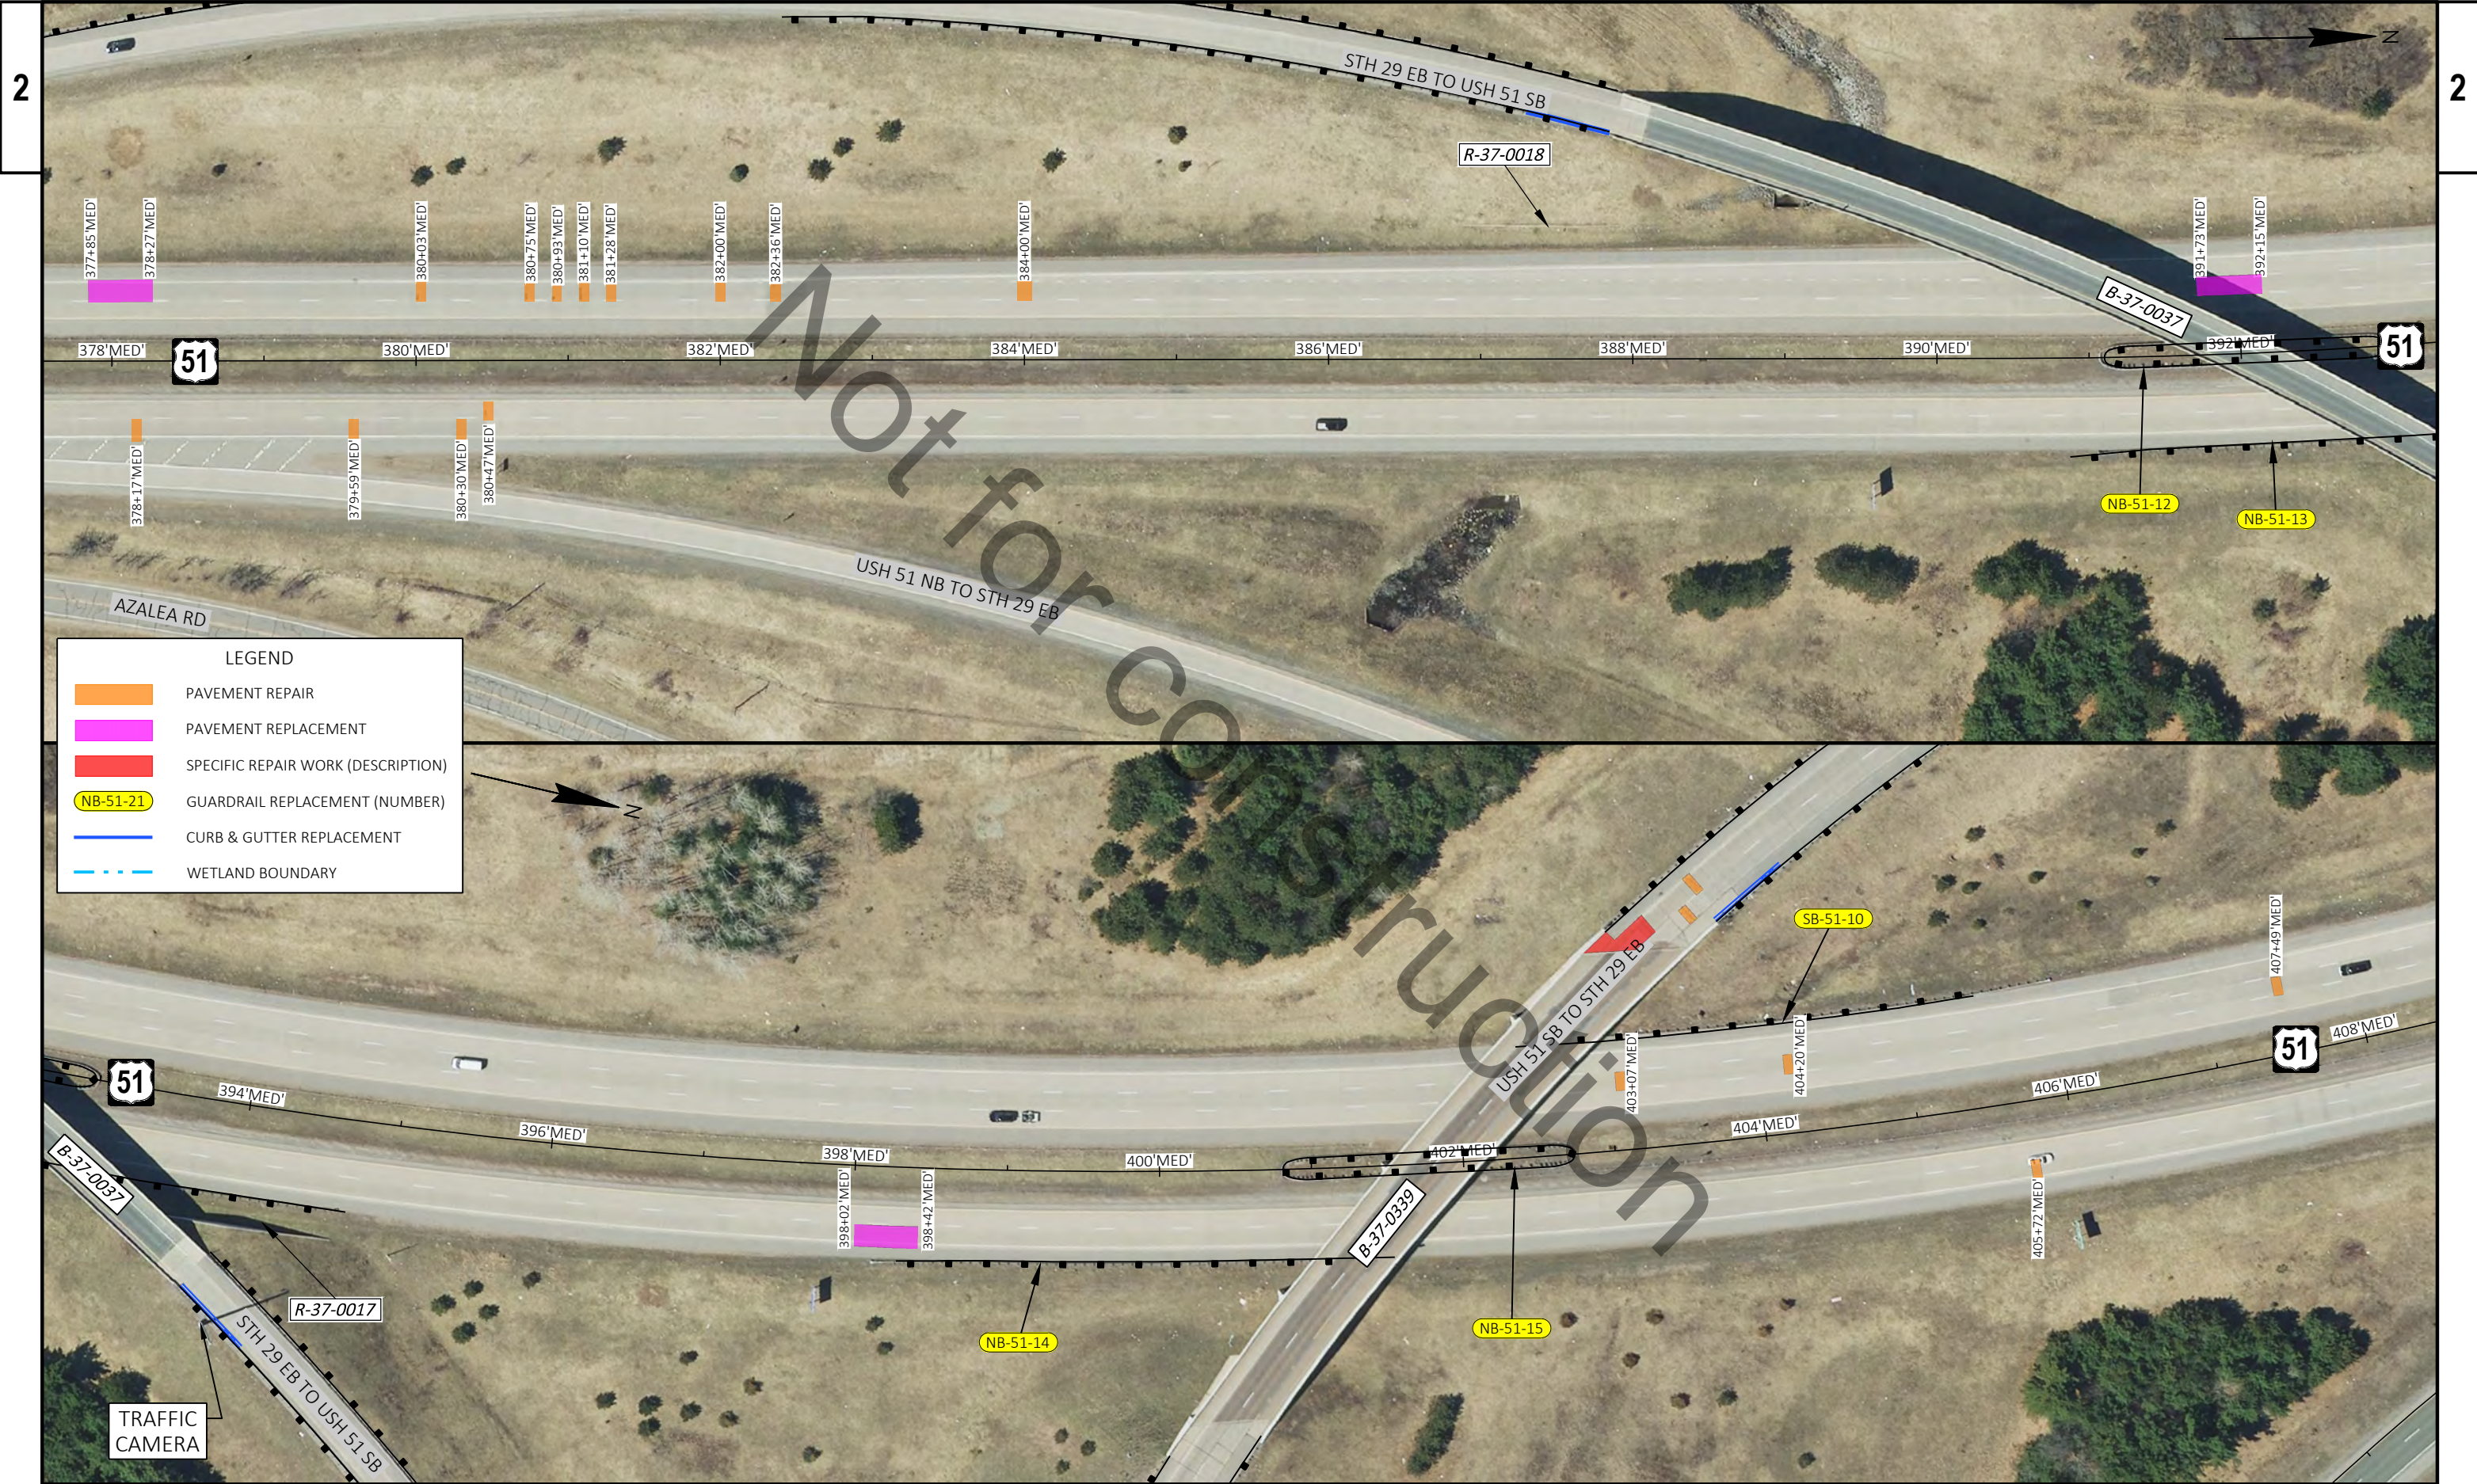

PROJECT NO: 1166-09-62	HWY: USH 51	COUNTY: MARATHON	PLAN DETAILS - USH 51	SHEET	E
------------------------	-------------	------------------	-----------------------	-------	---



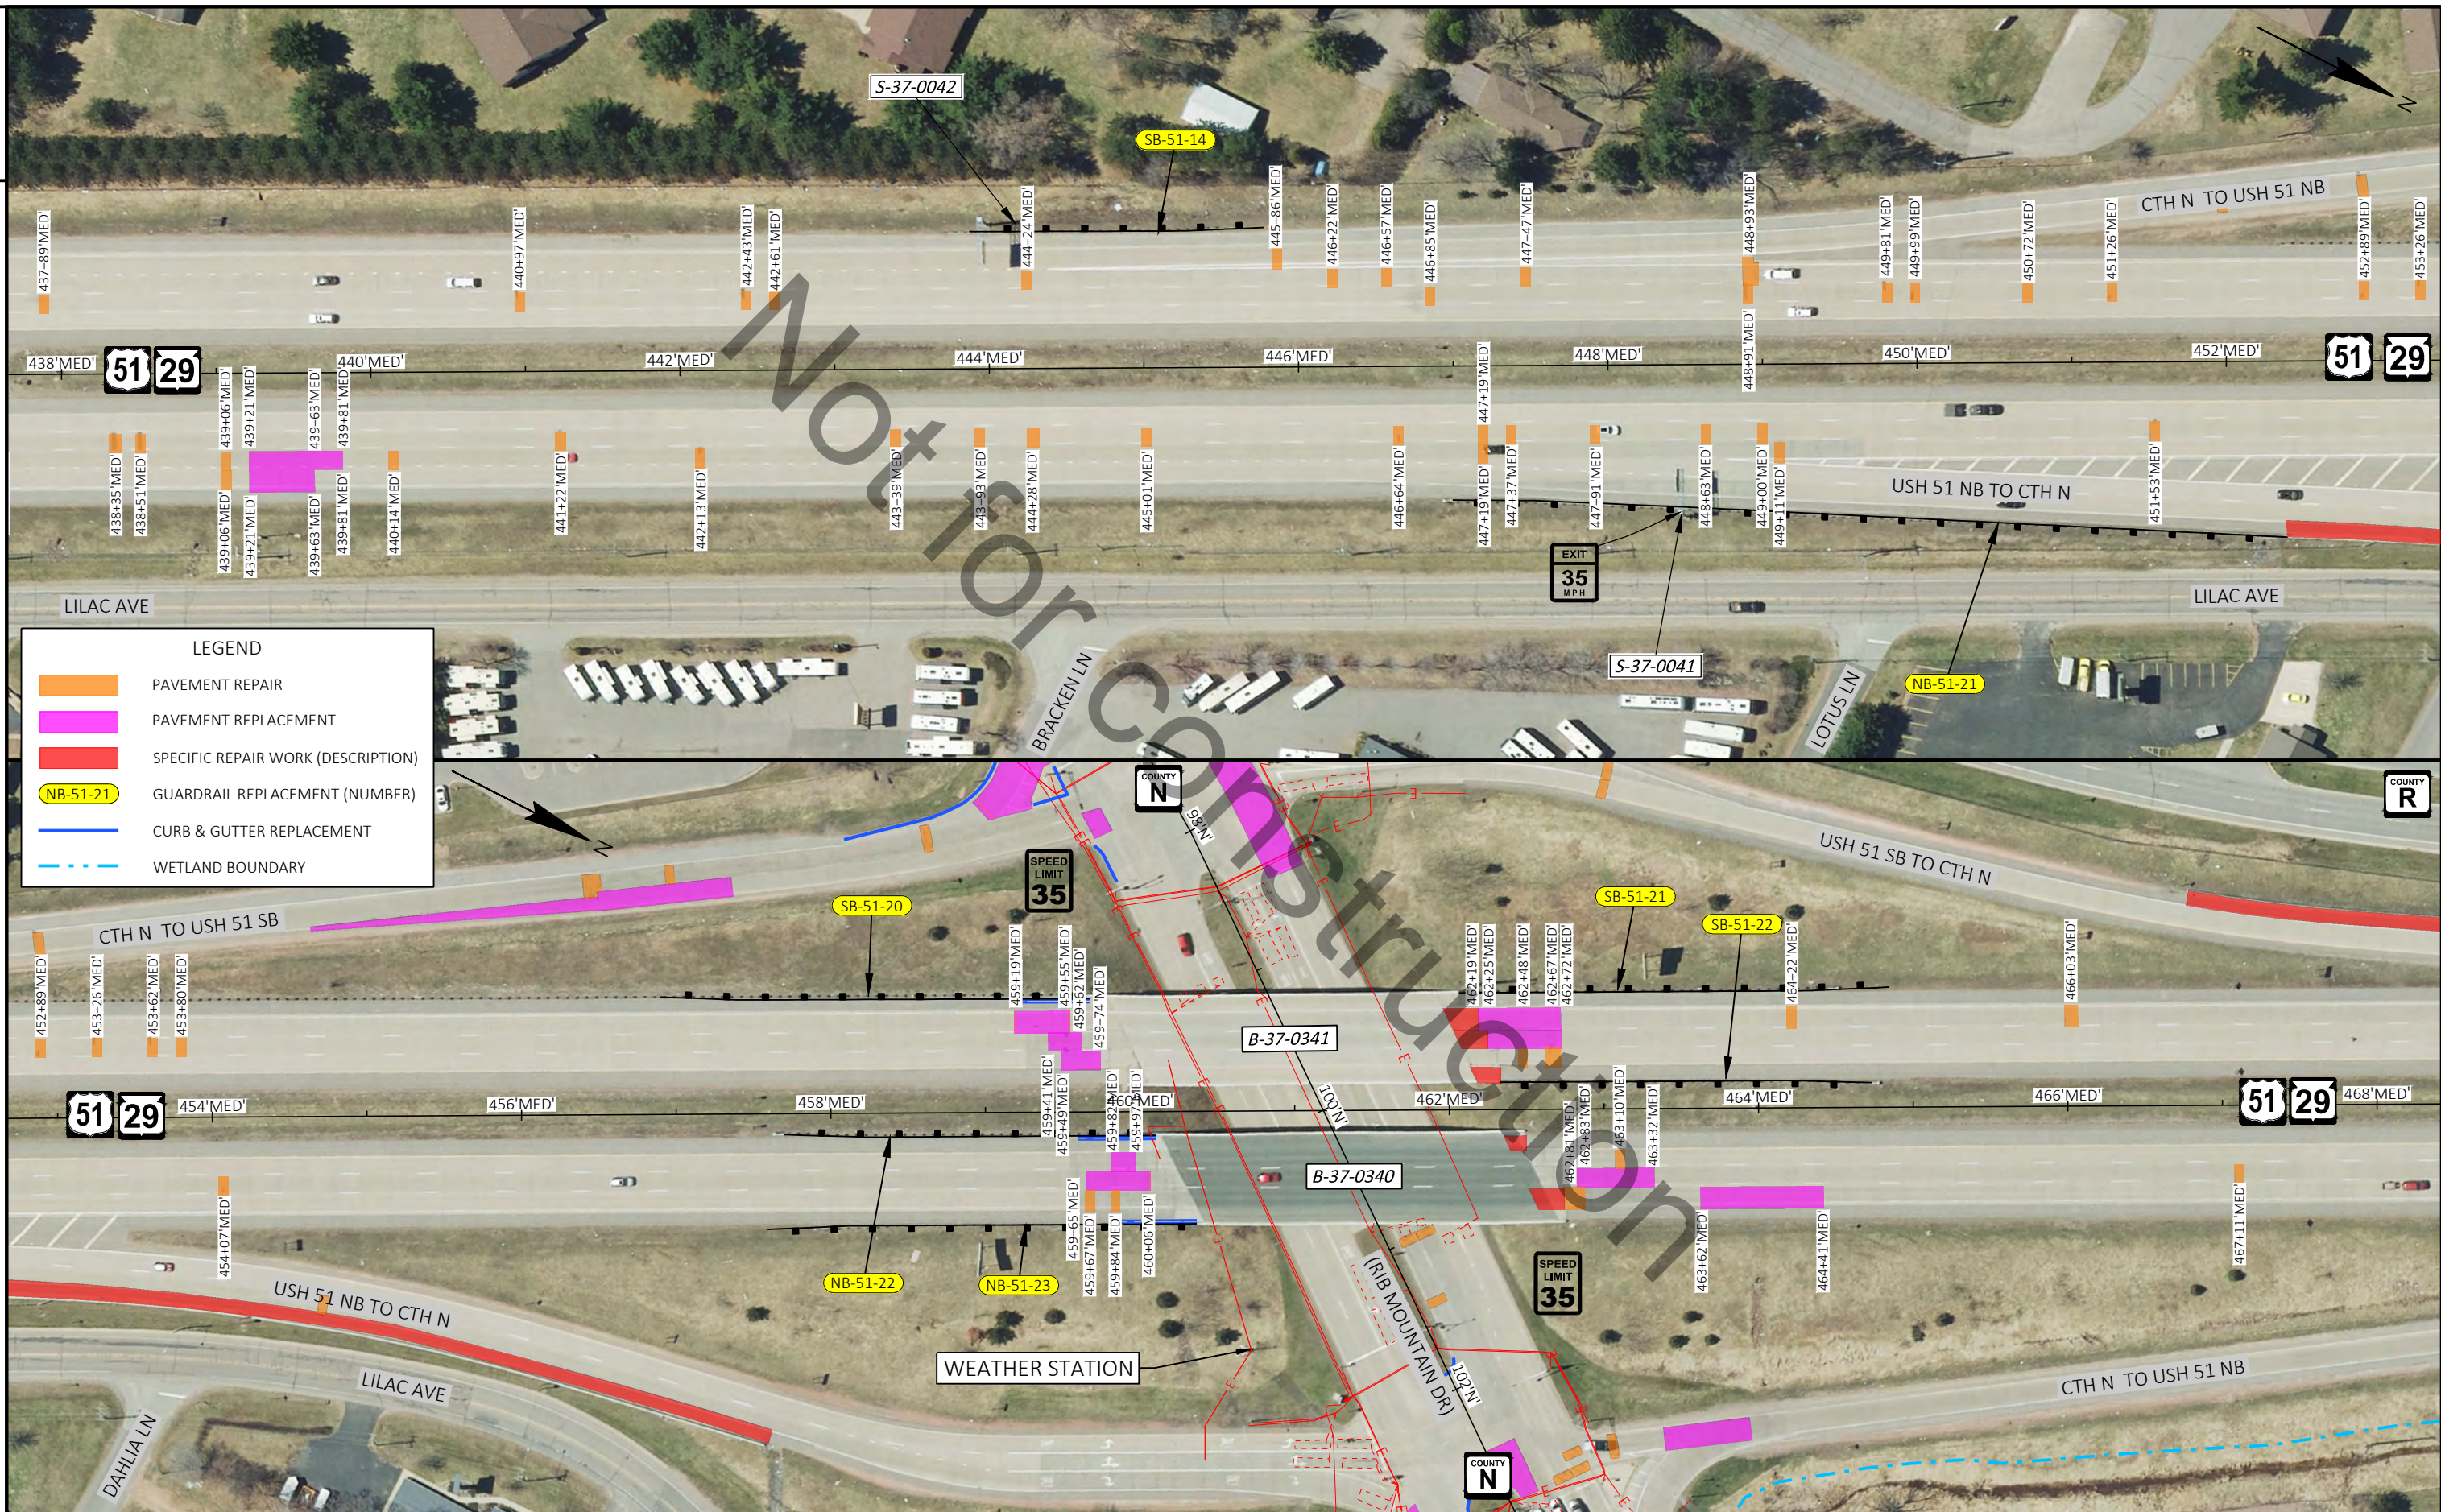


PROJECT NO: 1166-09-62	HWY: USH 51	COUNTY: MARATHON	PLAN DETAILS - USH 51	SHEET	E
------------------------	-------------	------------------	-----------------------	-------	---







PROJECT NO: 1166-09-62	HWY: USH 51	COUNTY: MARATHON	PLAN DETAILS - USH 51	SHEET	E
------------------------	-------------	------------------	-----------------------	-------	---

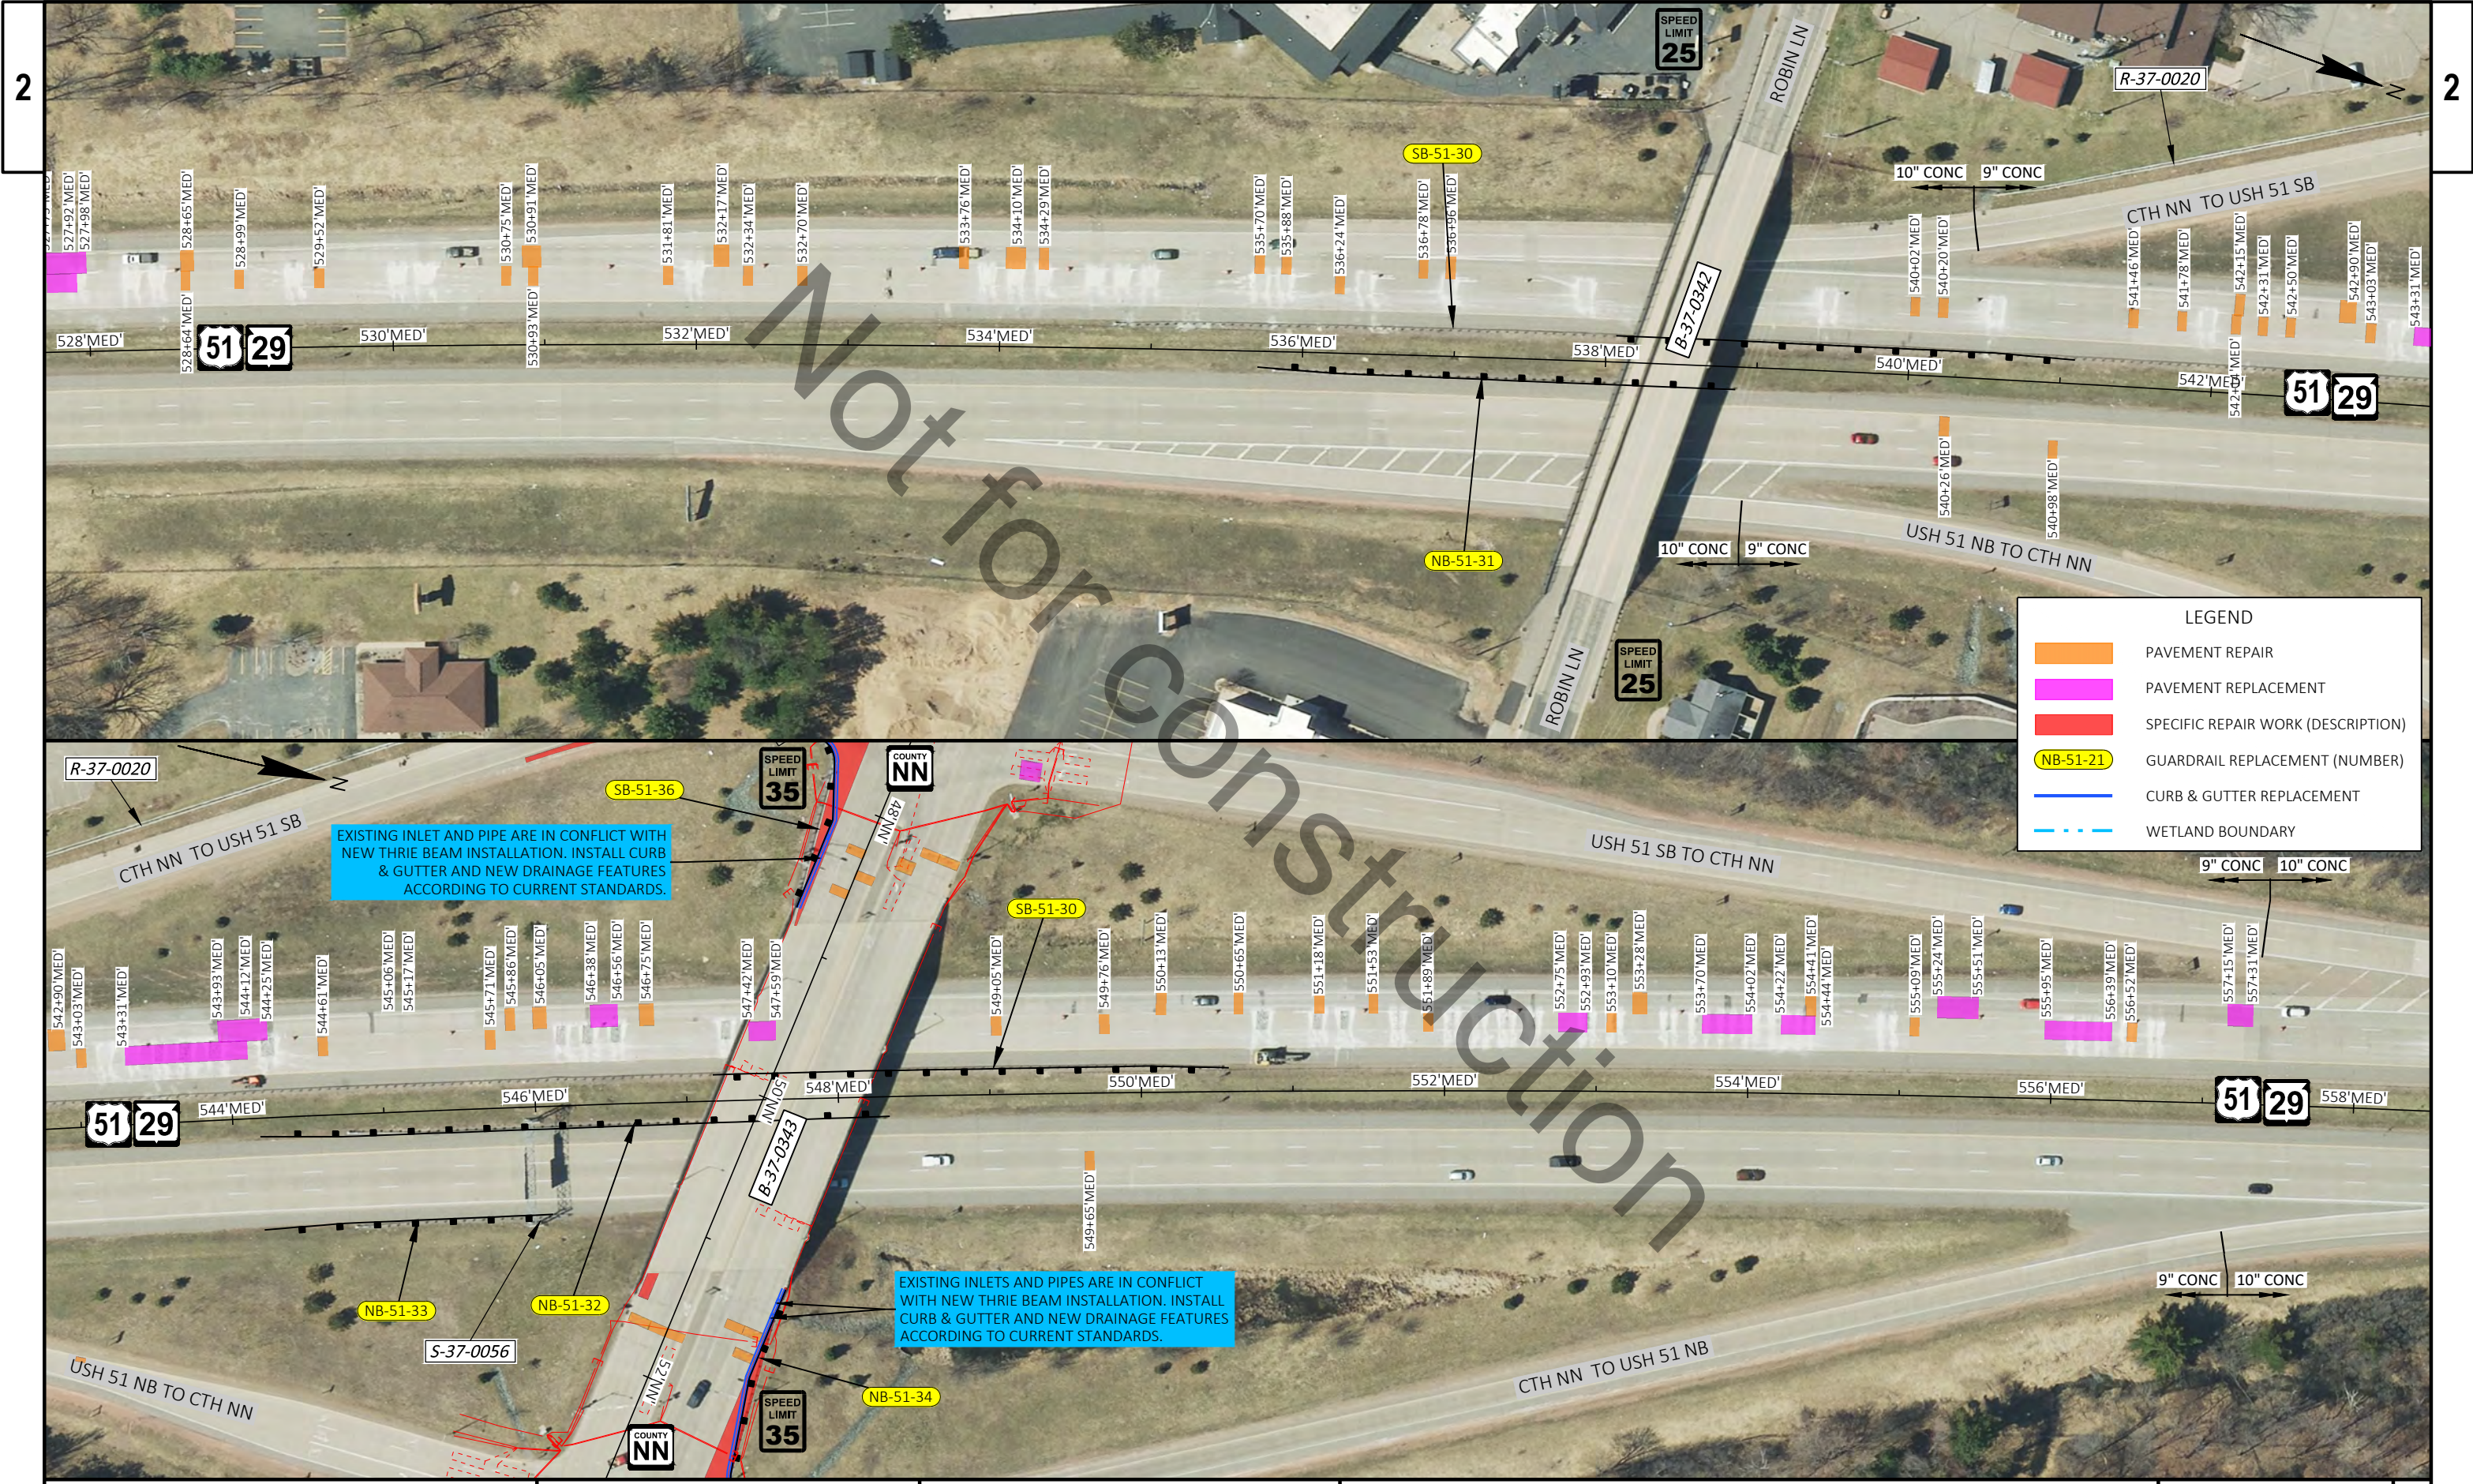


PROJECT NO:	1166-09-62	HWY:	USH 51	COUNTY:	MARATHON	PLAN DETAILS - USH 51	SHEET	E
-------------	------------	------	--------	---------	----------	-----------------------	-------	---

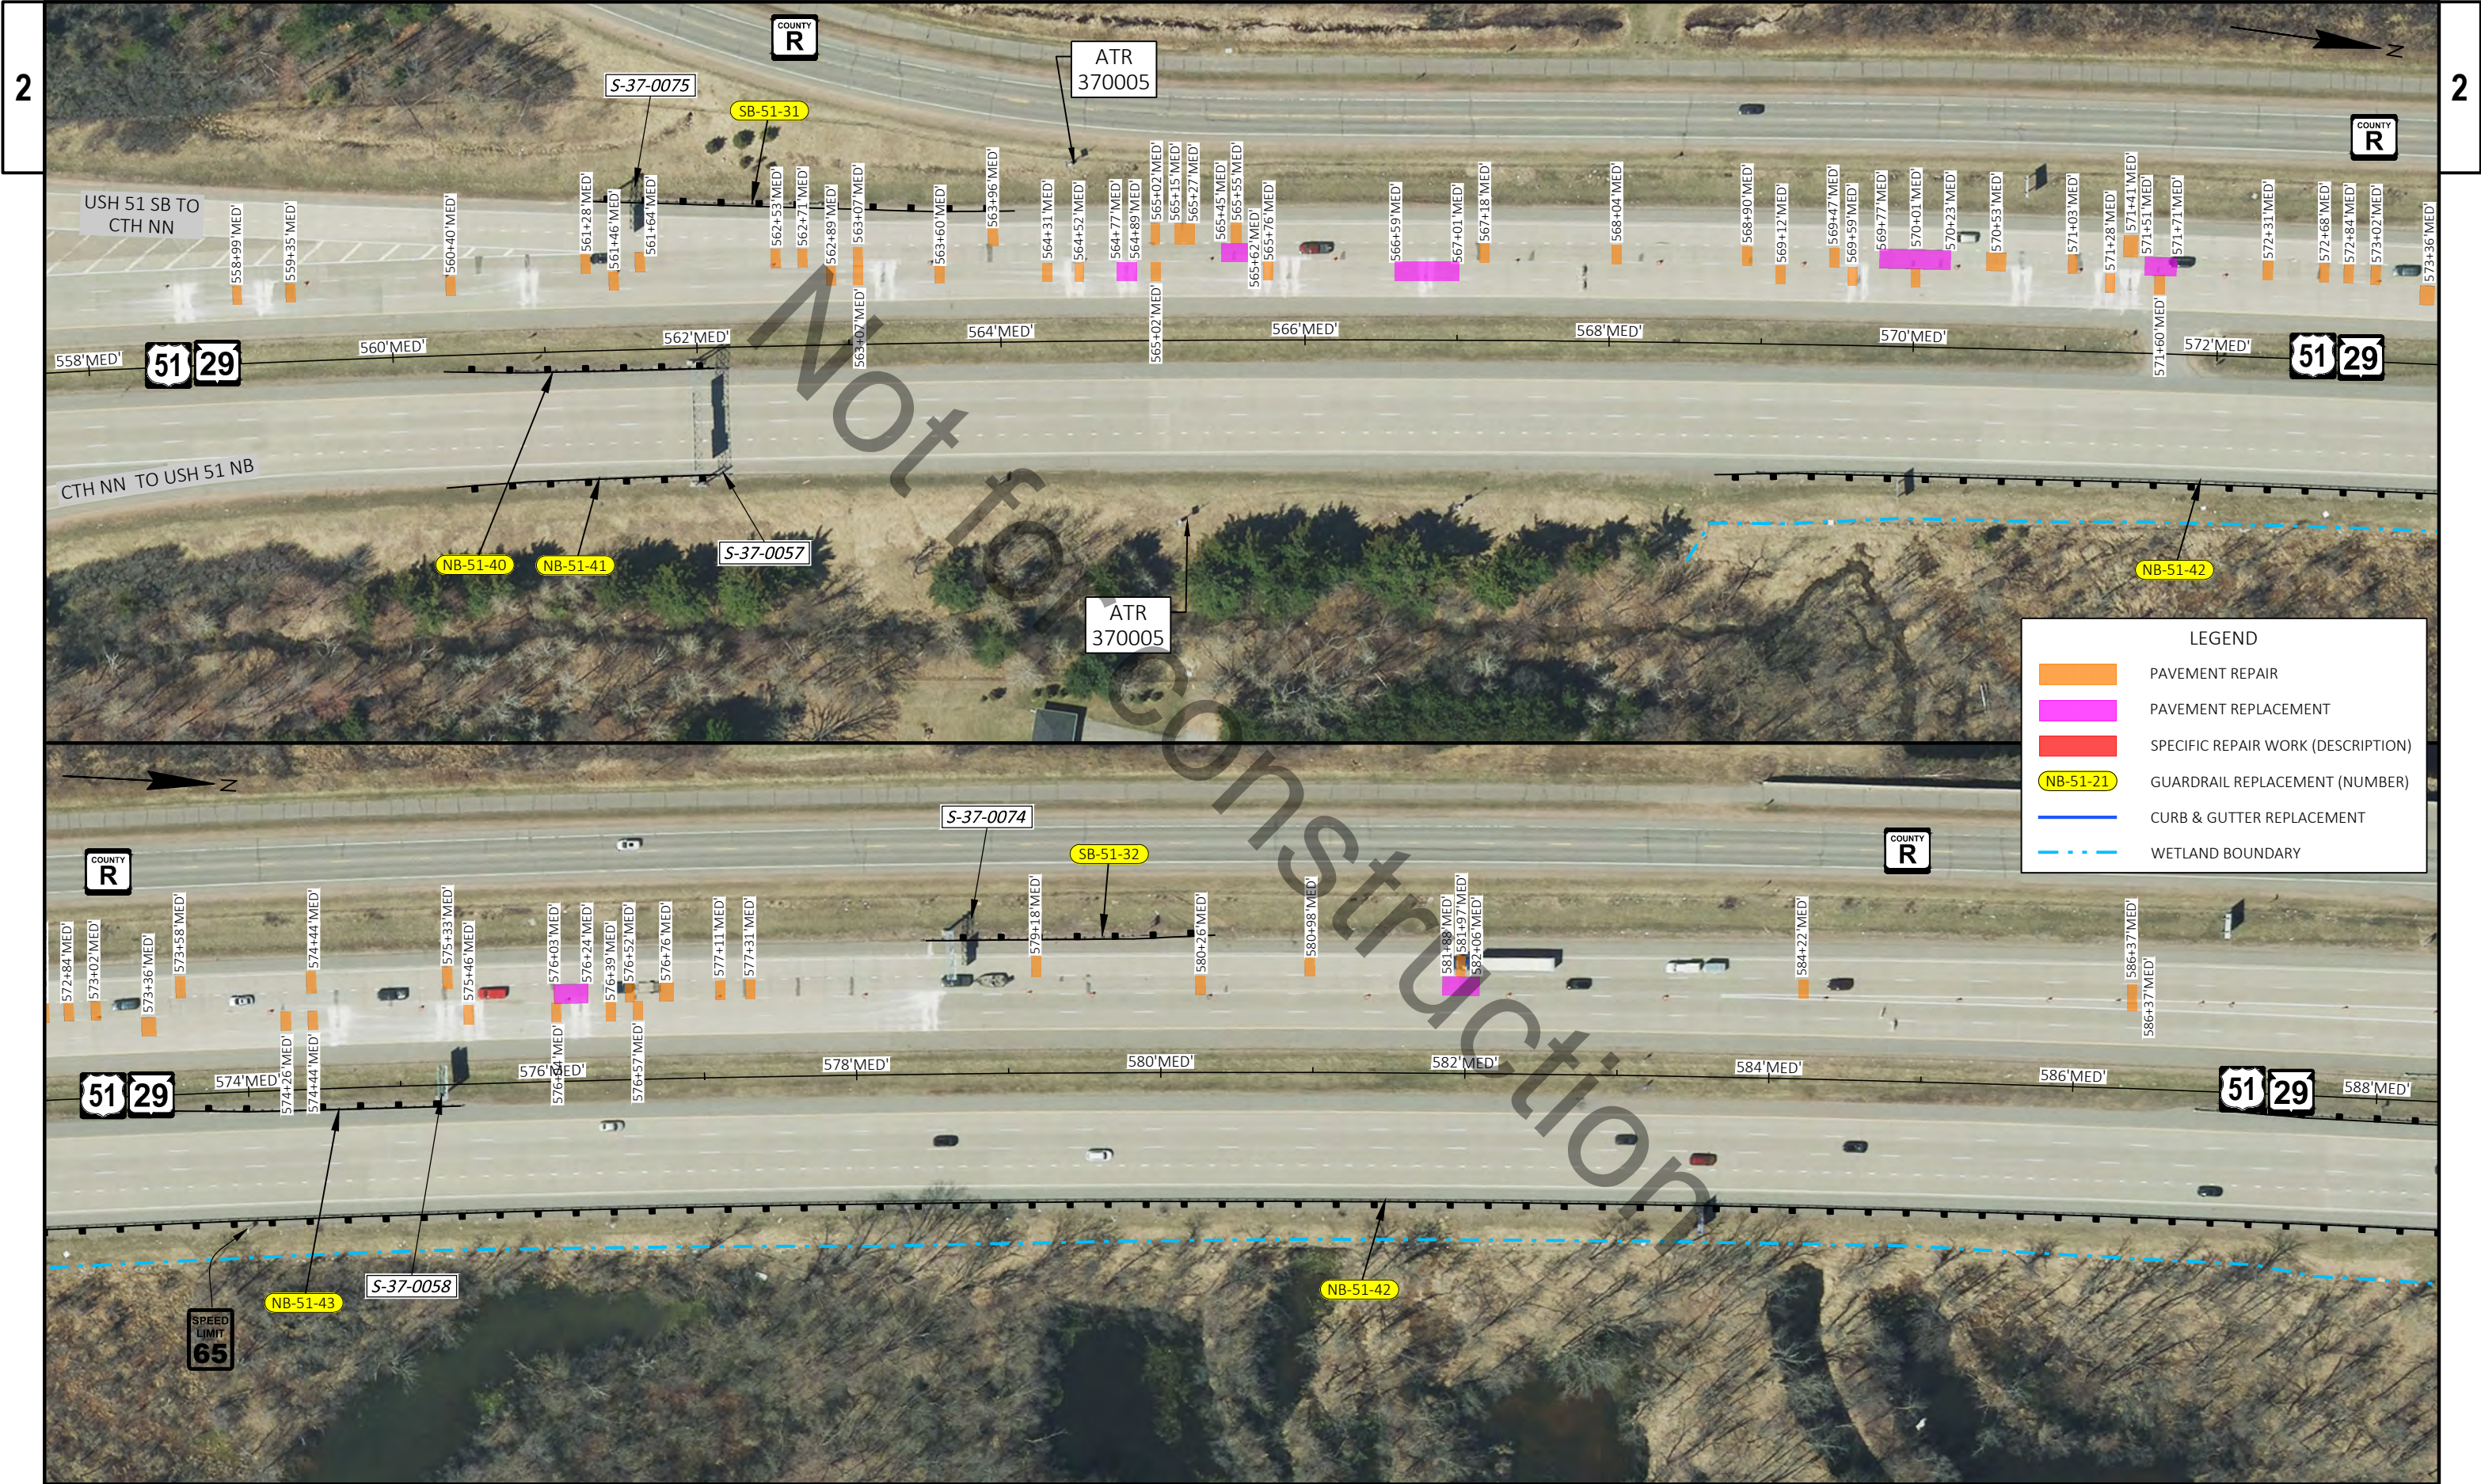

PROJECT NO:	1166-09-62	HWY:	USH 51	COUNTY:	MARATHON	PLAN DETAILS - USH 51	SHEET	E
-------------	------------	------	--------	---------	----------	-----------------------	-------	---

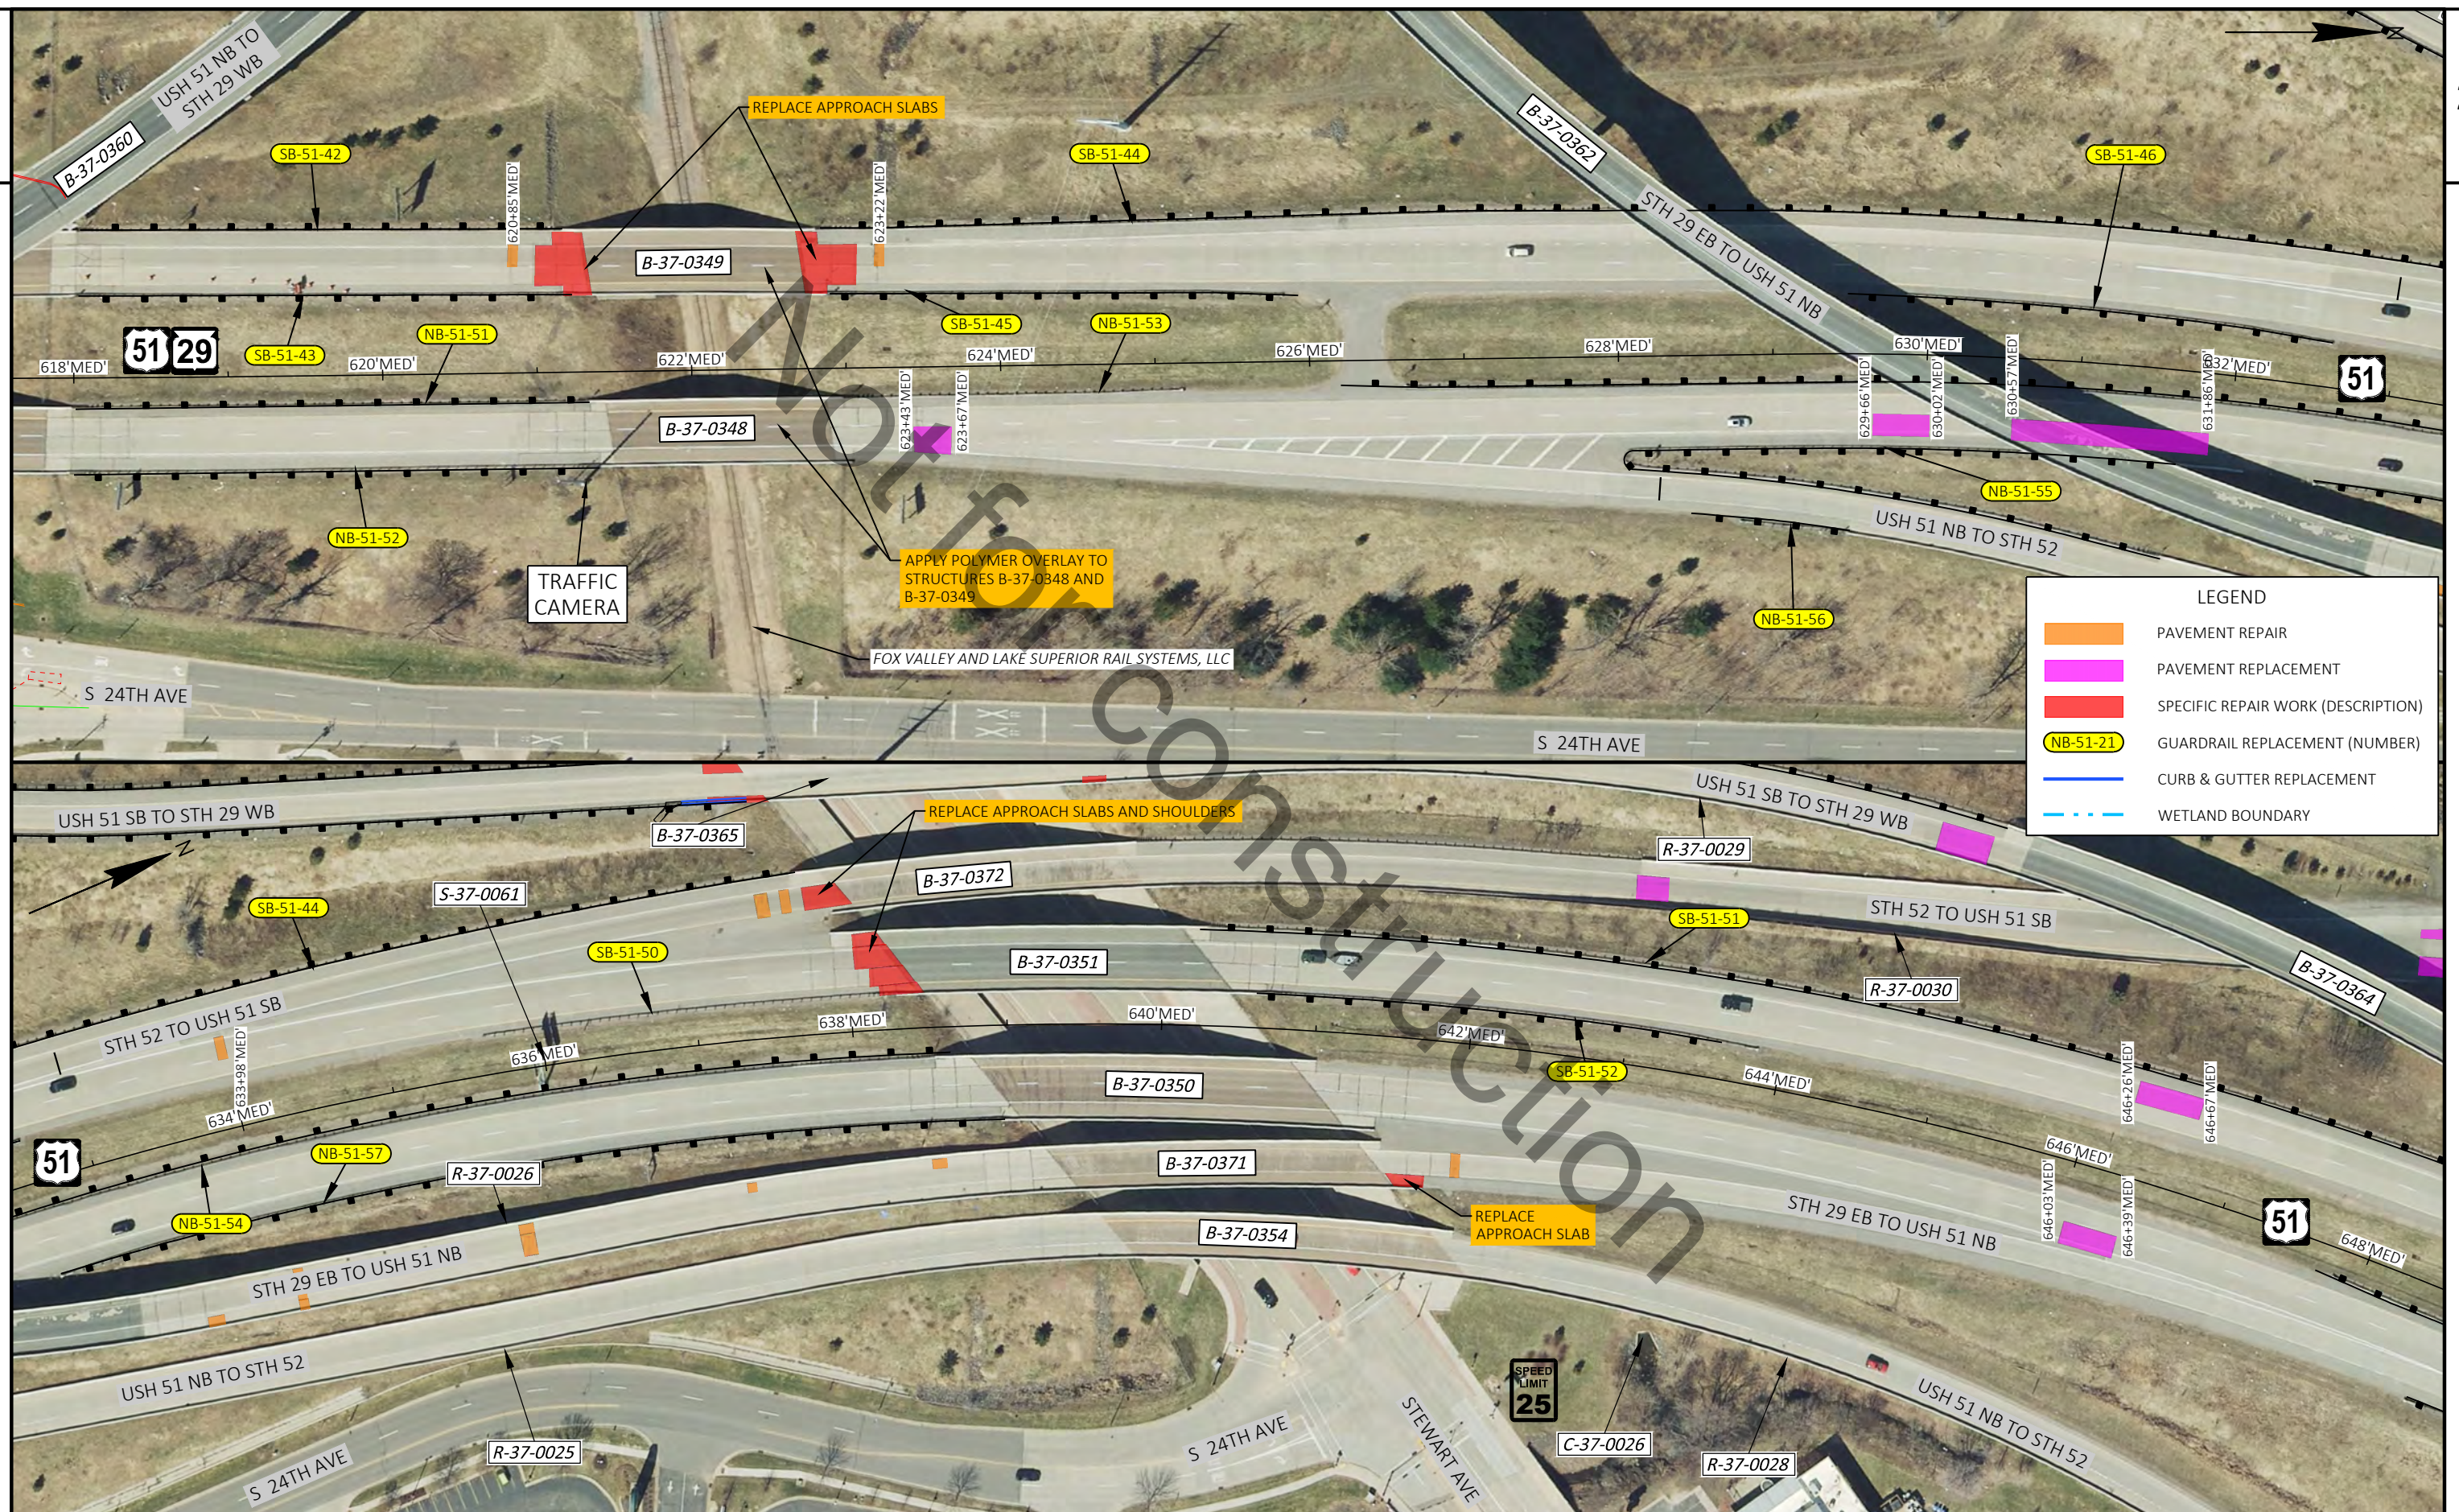

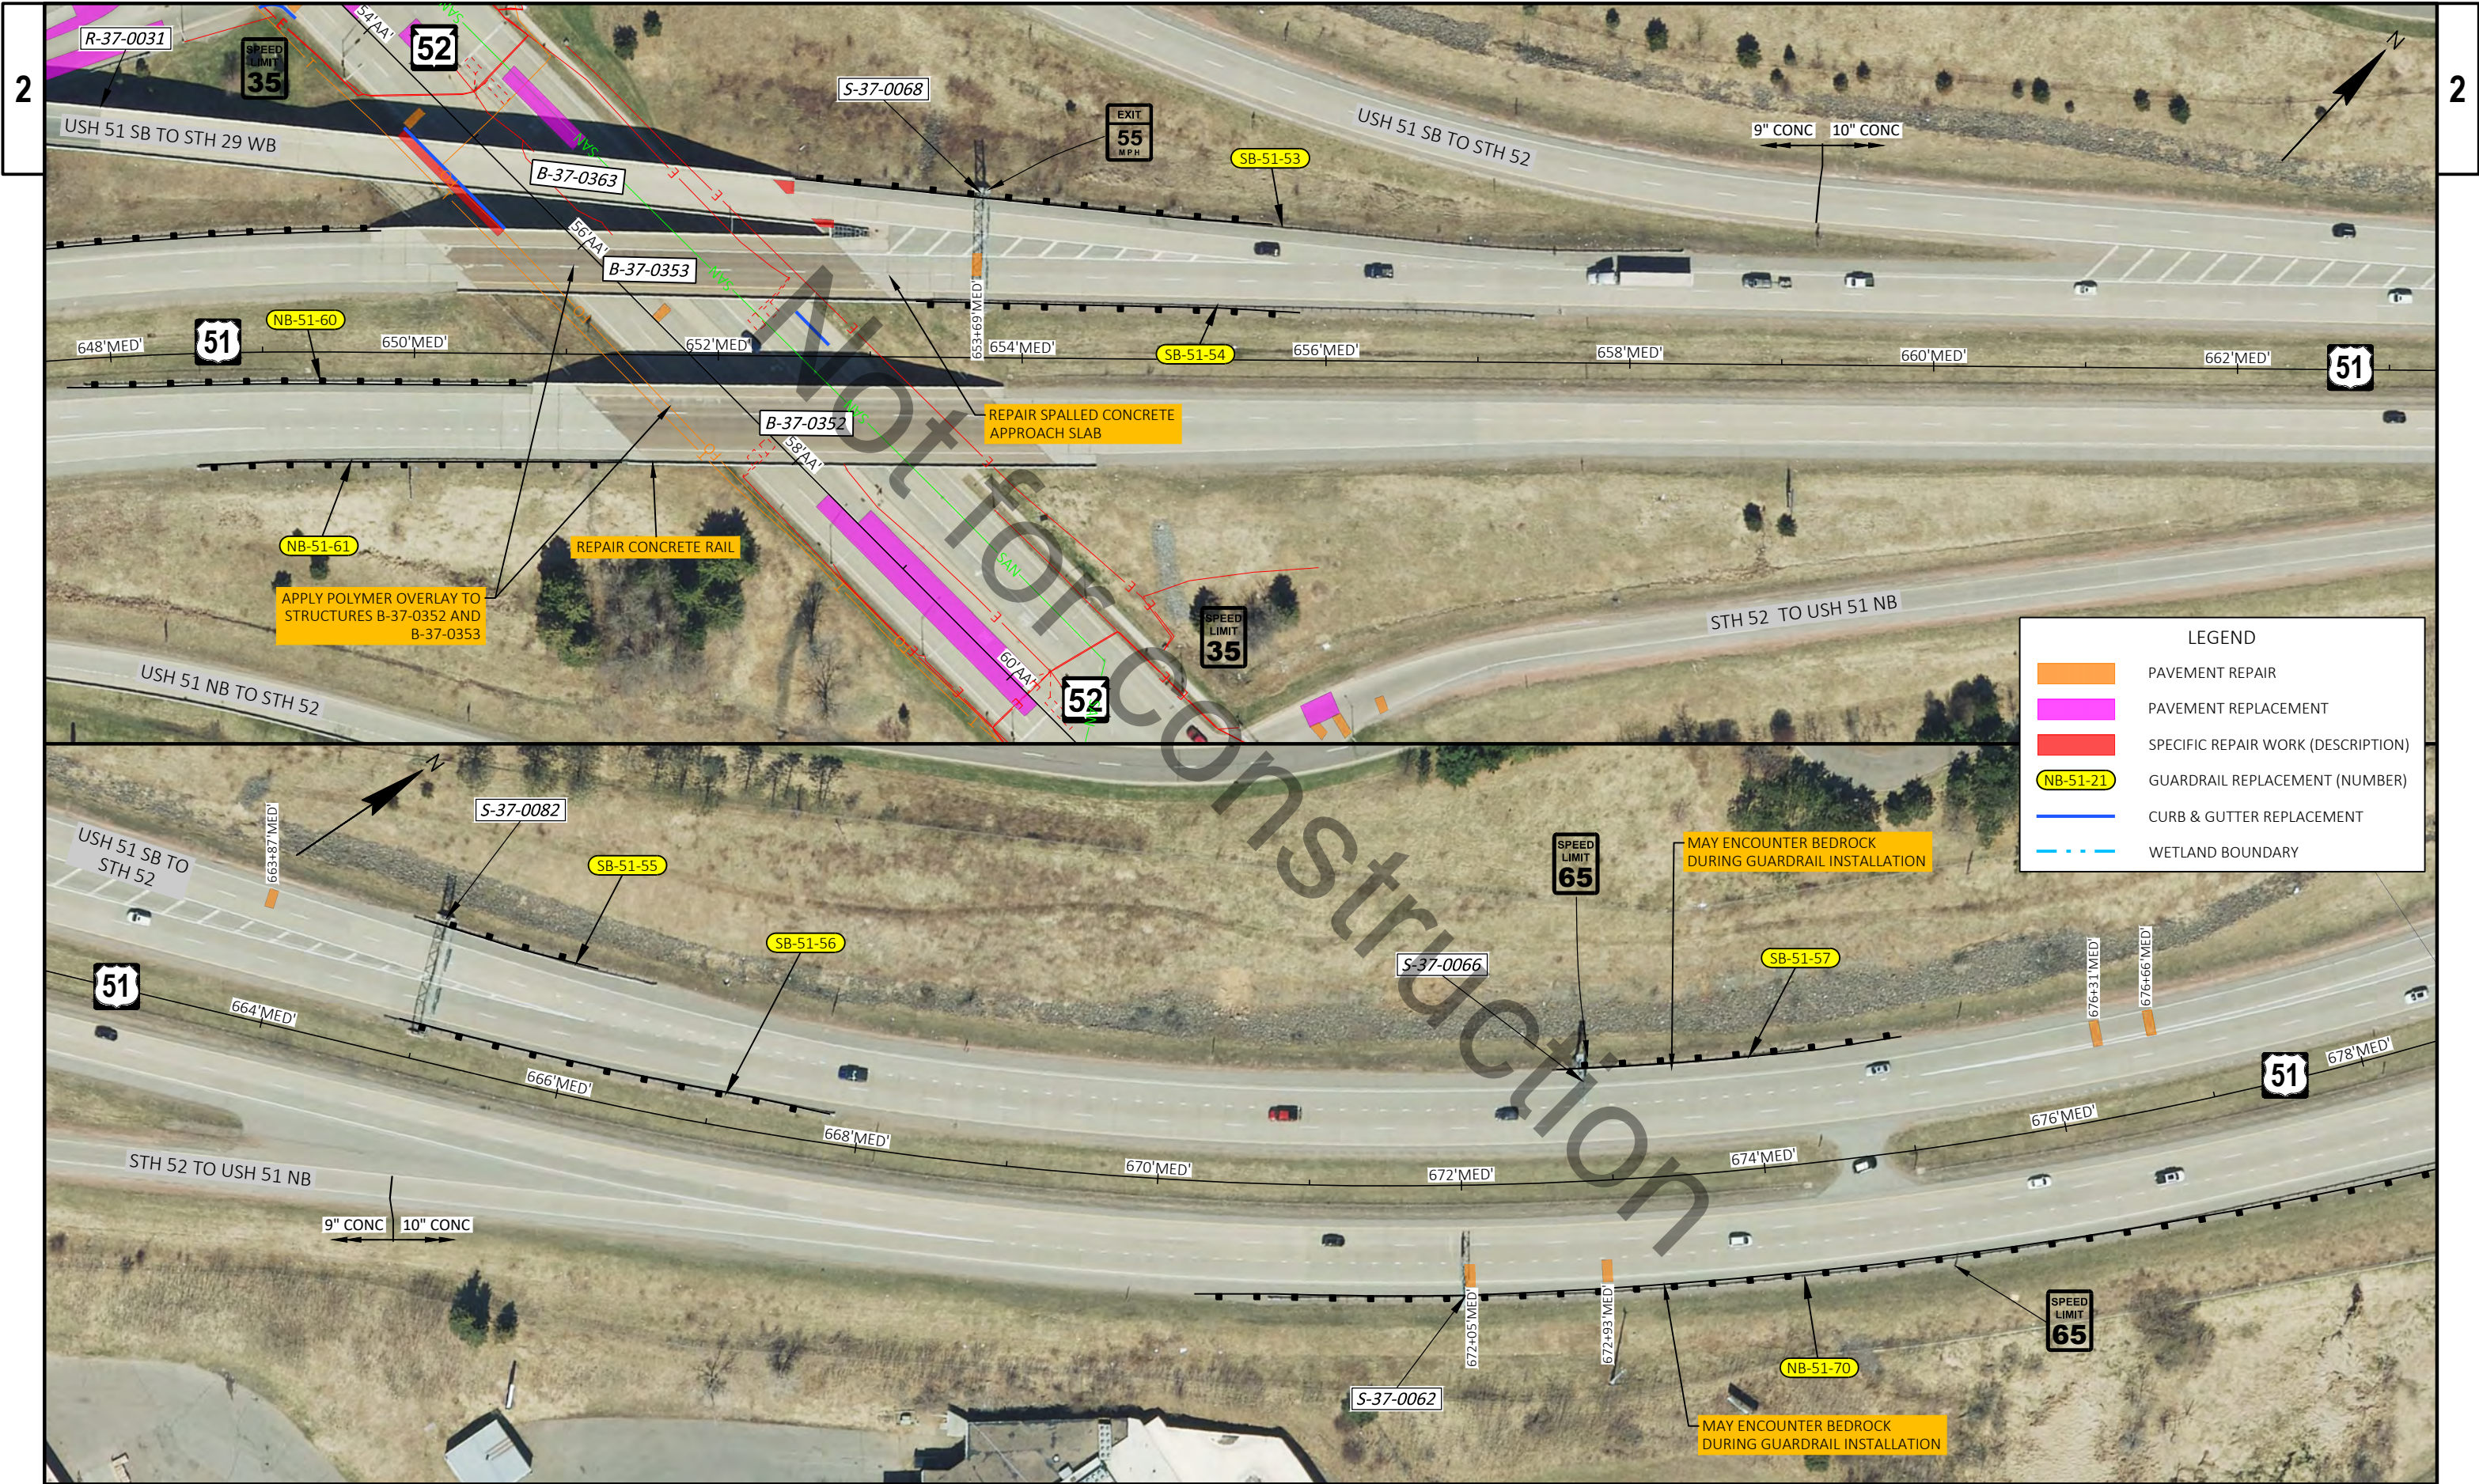

PROJECT NO: 1166-09-62	HWY: USH 51	COUNTY: MARATHON	PLAN DETAILS - USH 51	SHEET	E
------------------------	-------------	------------------	-----------------------	-------	---



PROJECT NO: 1166-09-62

HWY: USH 51

COUNTY: MARATHON

PLAN DETAILS - USH 51

SHEET

E

FILE NAME: I:\47\470432 USH 51-STH 29 CORRIDOR\C3D\SHEETS\11660932-021202_PD (USH 51).DWG
LAYOUT NAME - 51-12

PLOT DATE: 9/16/2024 7:17 AM

PLOT BY: MUENCH, DOUGLAS

PLOT NAME:

PLOT SCALE: 1 IN:100 FT


WISDOT/CADDs SHEET 44



PROJECT NO: 1166-09-62	HWY: USH 51	COUNTY: MARATHON	PLAN DETAILS - USH 51	SHEET	E
------------------------	-------------	------------------	-----------------------	-------	---



PROJECT NO:	1166-09-62	HWY:	USH 51	COUNTY:	MARATHON	PLAN DETAILS - STH 29	SHEET	E
-------------	------------	------	--------	---------	----------	-----------------------	-------	---

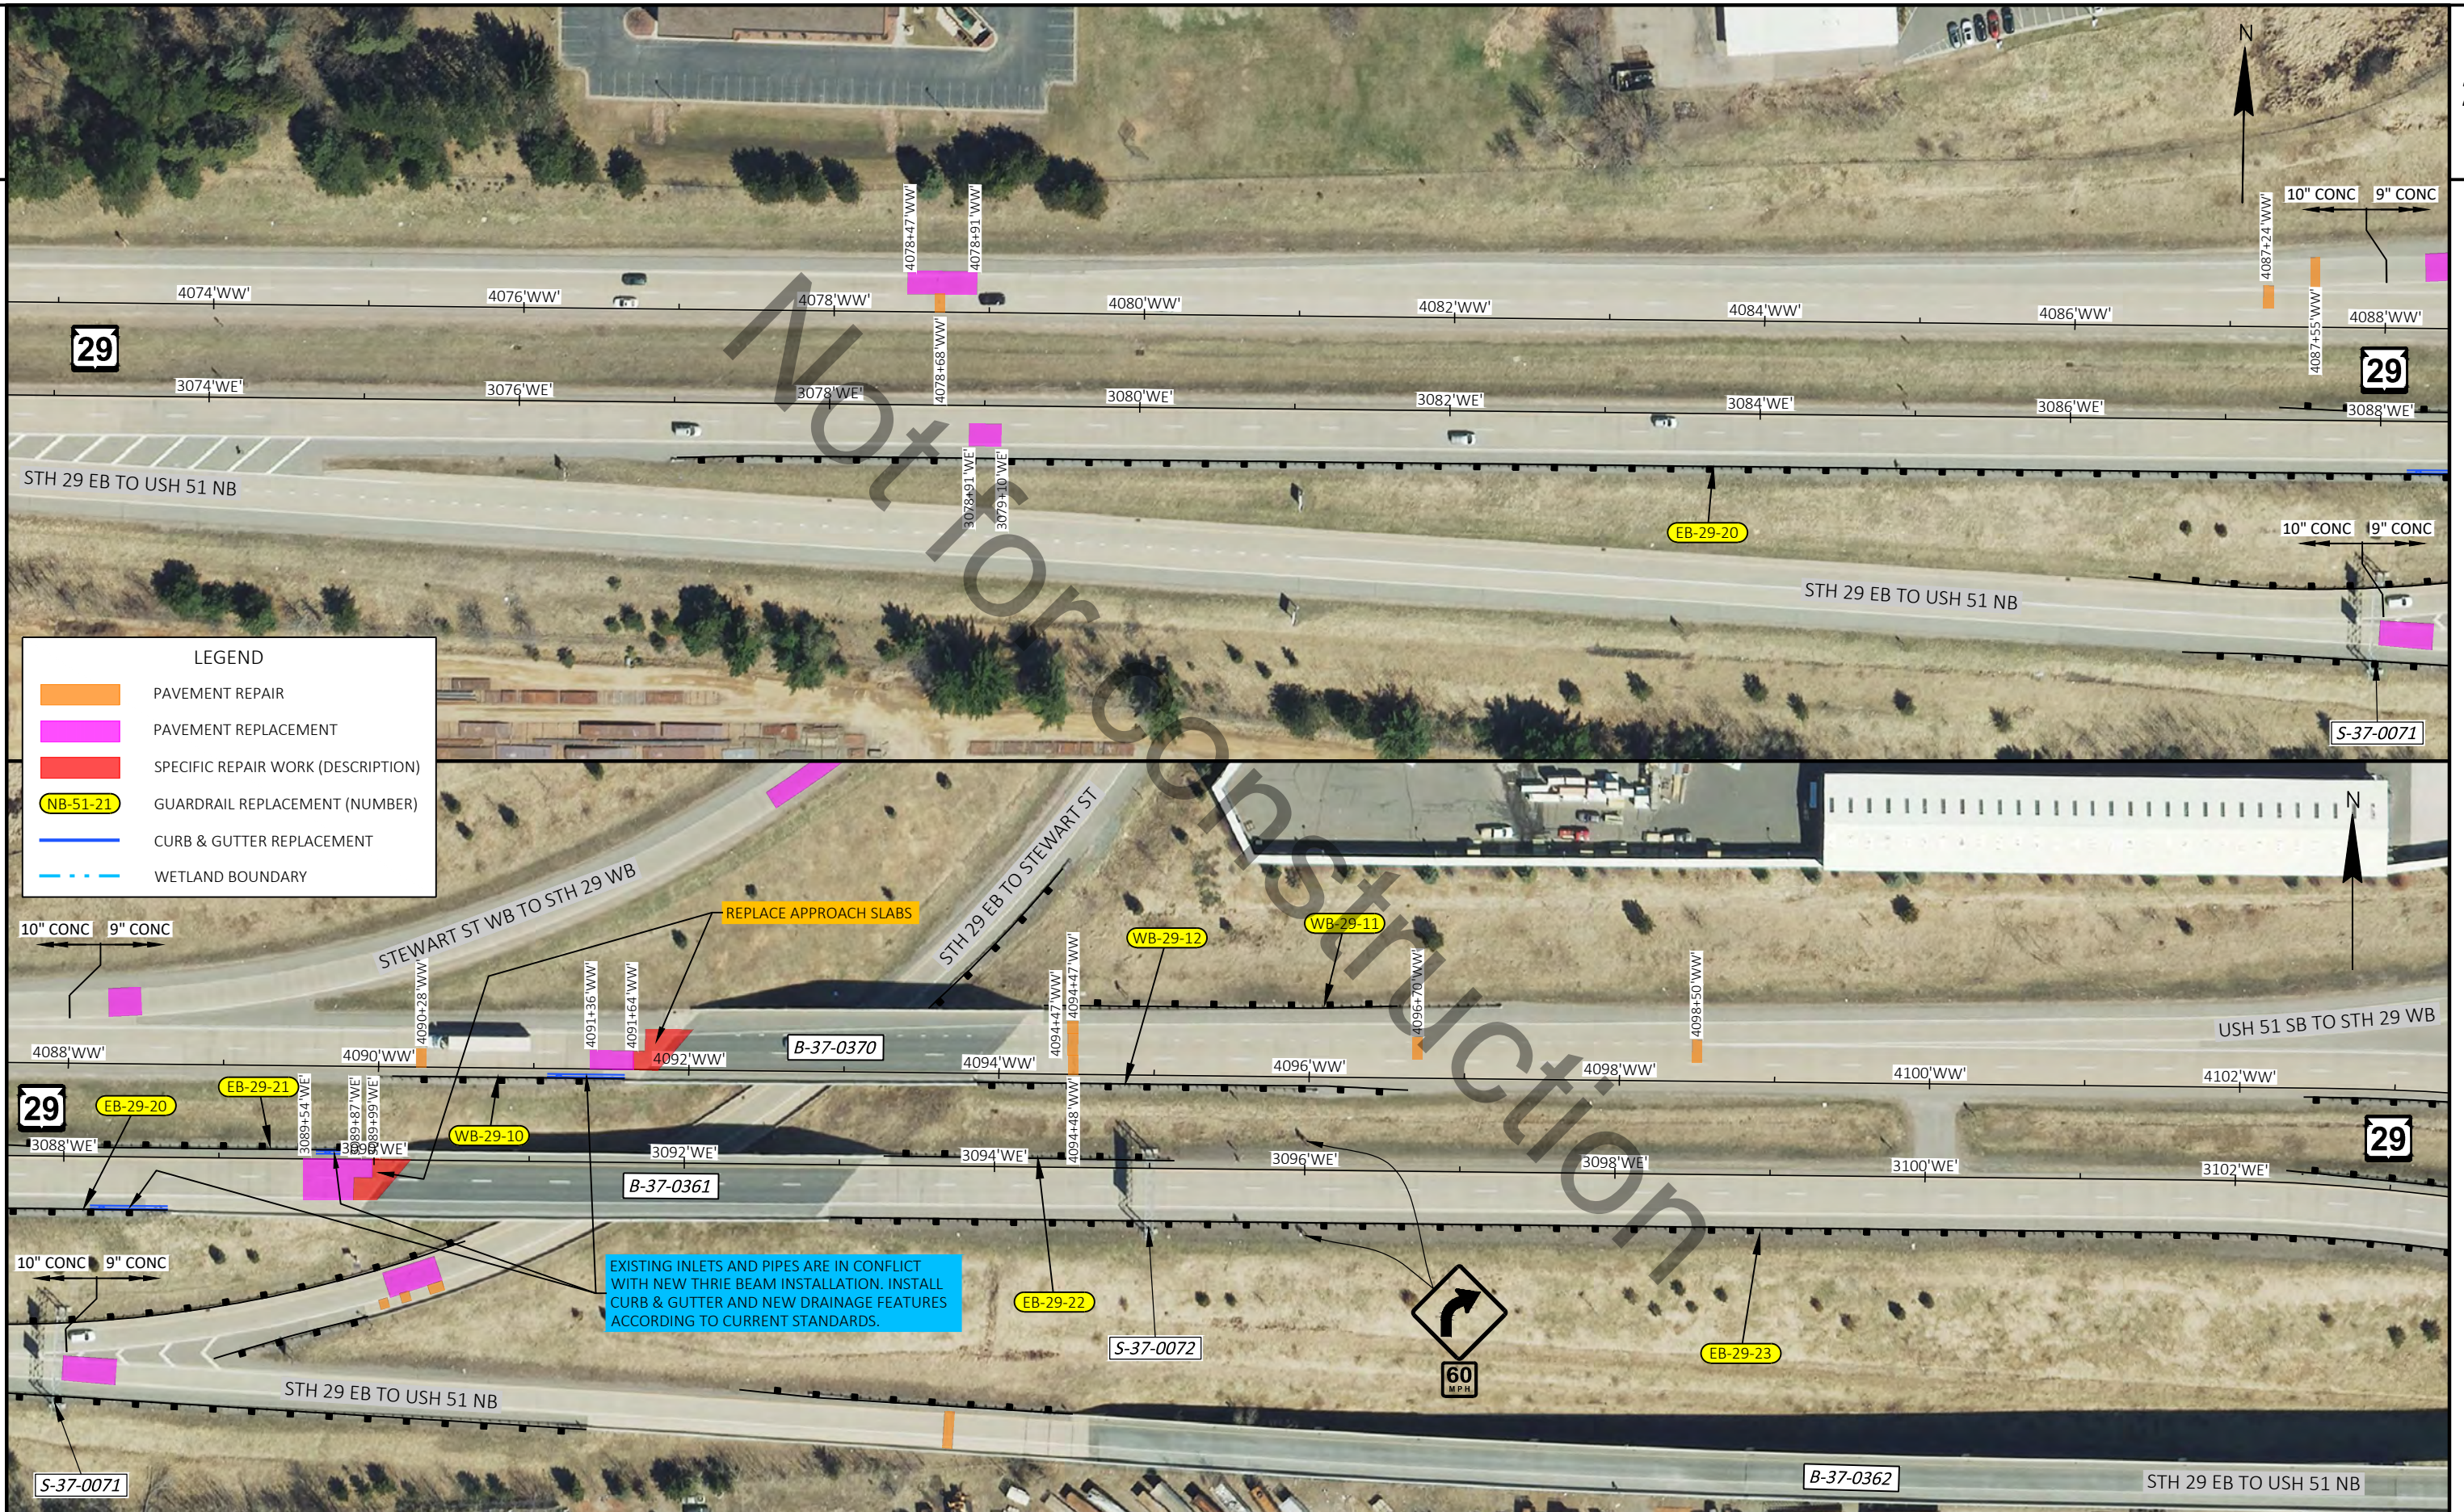

PROJECT NO: 1166-09-62

HWY: USH 51

COUNTY: MARATHON

PLAN DETAILS - STH 29

SHEET

E

FILE NAME: I:\47\470432 USH 51-STH 29 CORRIDOR\C3D\SHEETS\11660932-021203_PD (STH 29).DWG
LAYOUT NAME: 29-02


PLOT DATE: 9/20/2024 9:06 AM

PLOT BY: MUENCH, DOUGLAS

PLOT NAME:

PLOT SCALE: 1 IN:100 FT

WISDOT/CADDs SHEET 44

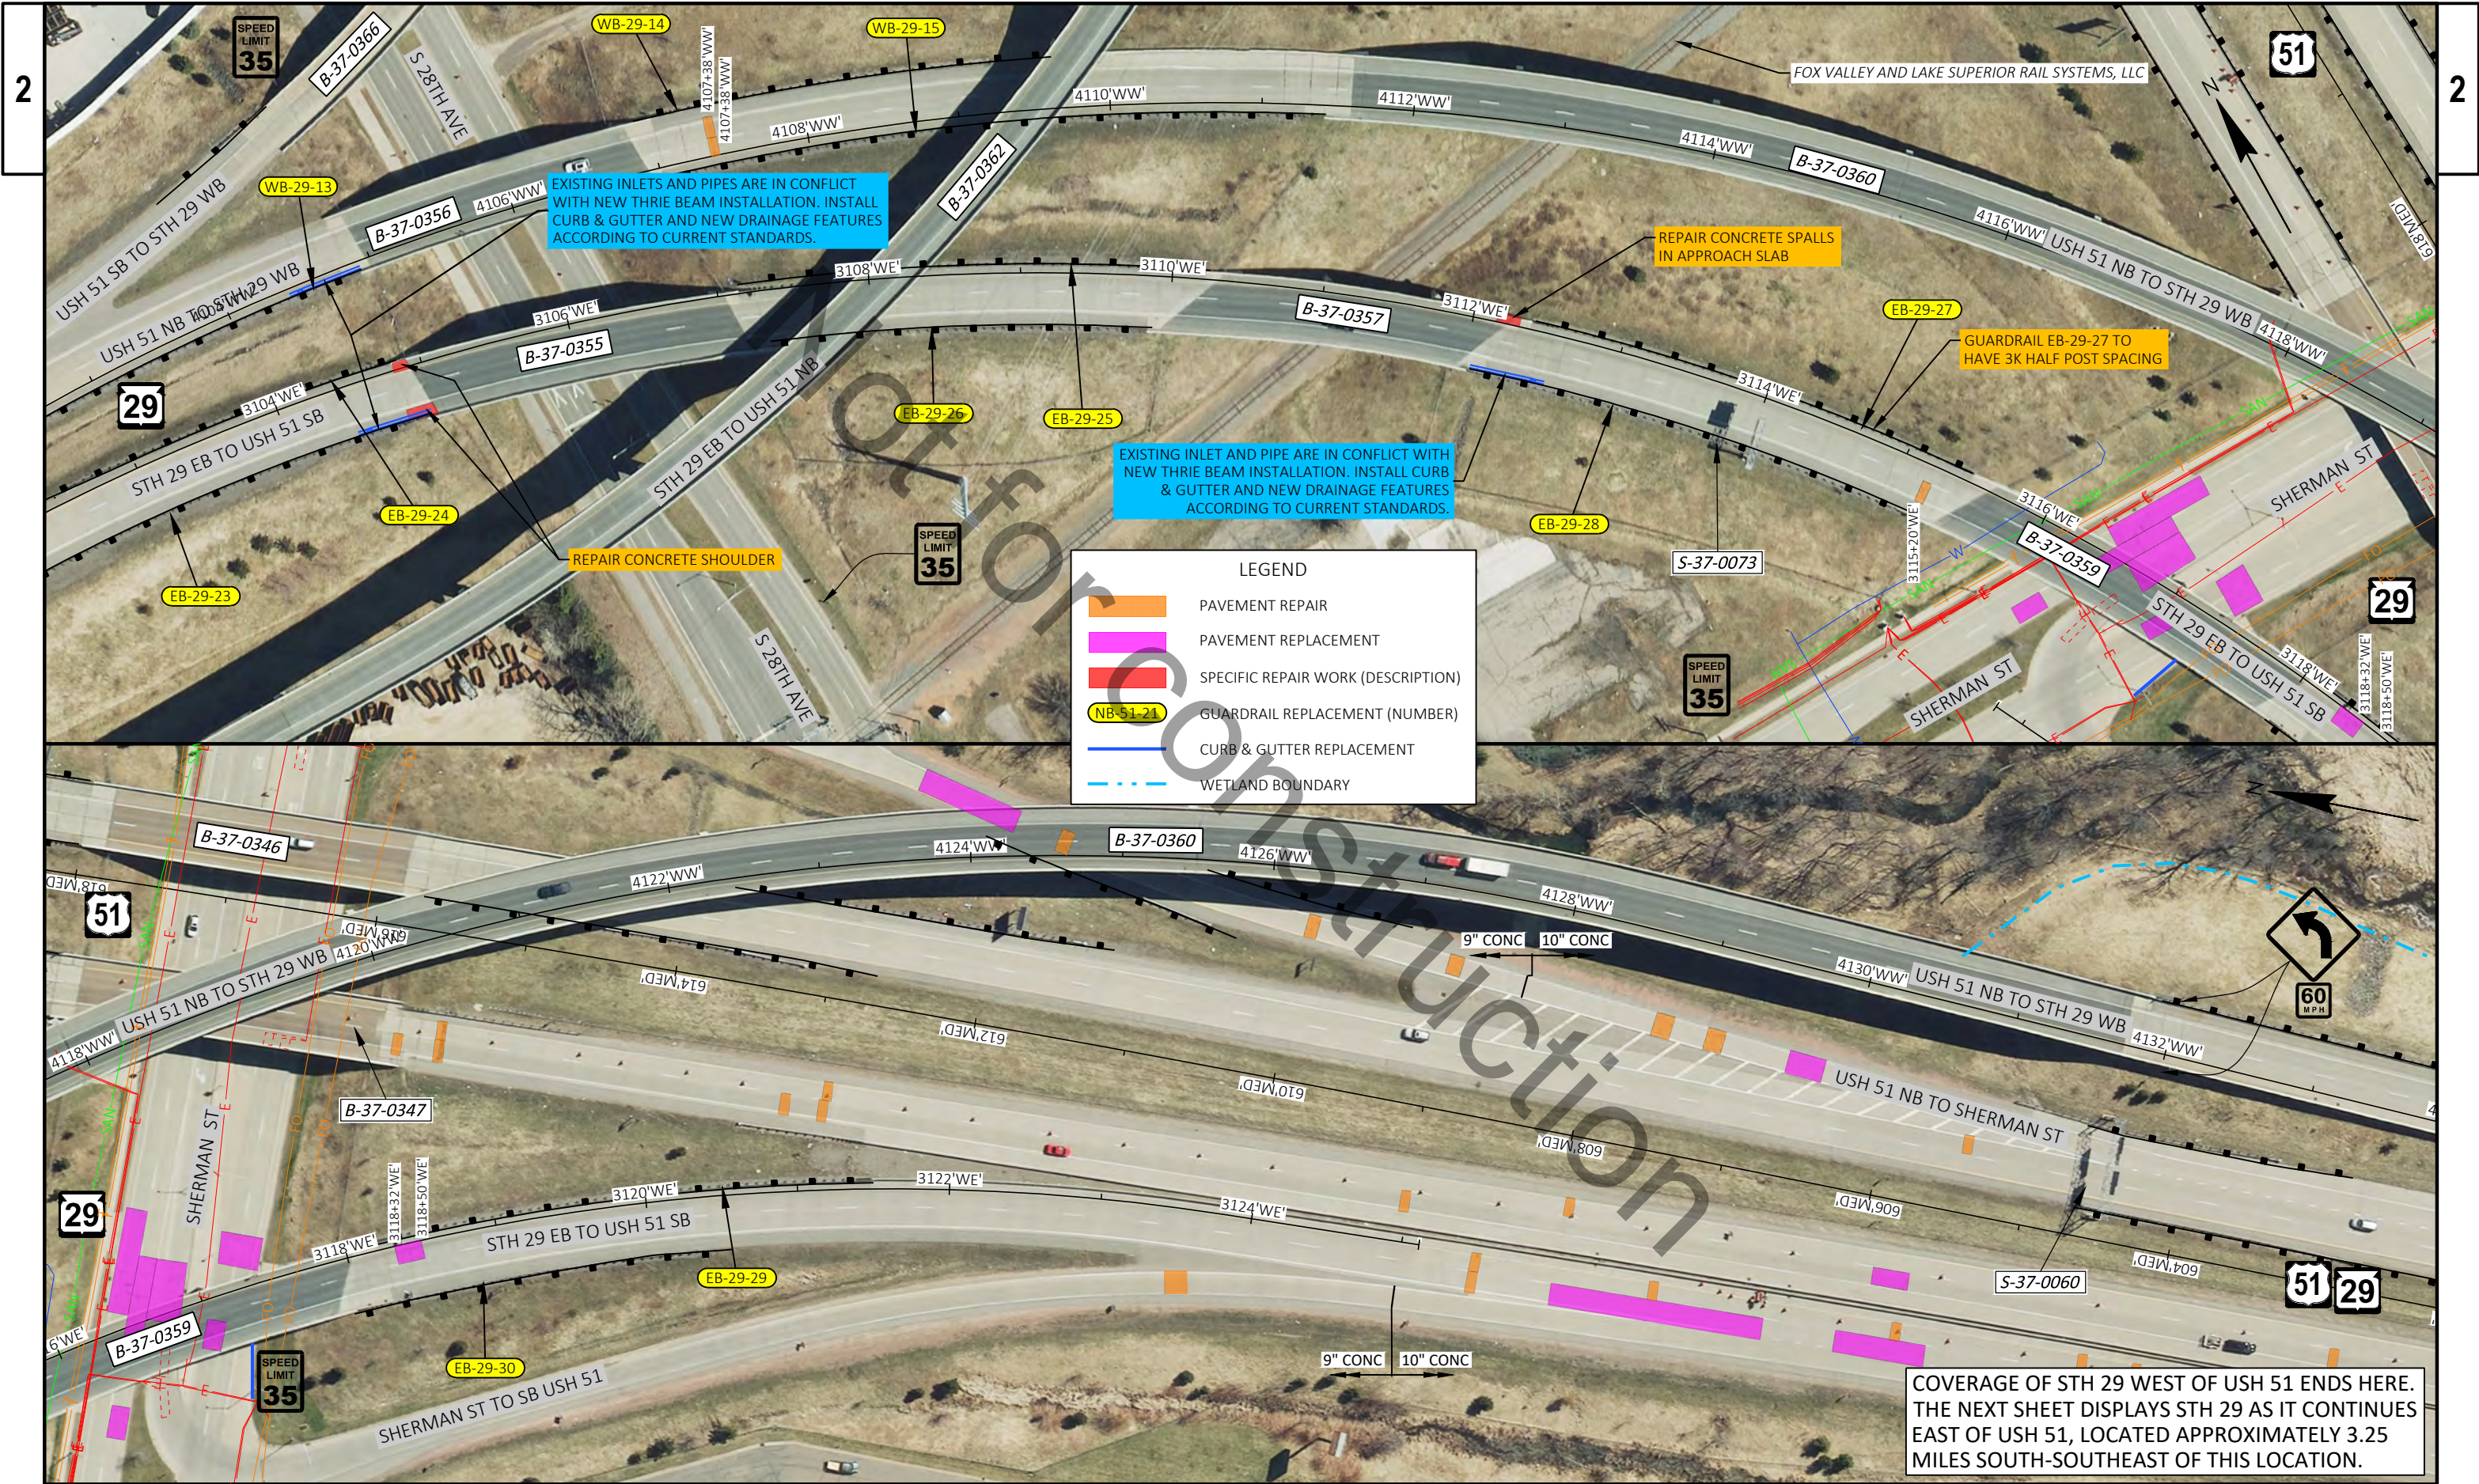



PROJECT NO:	1166-09-62	HWY:	USH 51	COUNTY:	MARATHON	PLAN DETAILS - STH 29	SHEET	E
-------------	------------	------	--------	---------	----------	-----------------------	-------	---




THIS SHEET, AND THE NEXT FOUR, DISPLAY
STH 29 AS IT CONTINUES EAST OF USH 51.

PROJECT NO:	1166-09-62	HWY: USH 51	COUNTY: MARATHON	PLAN DETAILS - STH 29	SHEET	E
-------------	------------	-------------	------------------	-----------------------	-------	---

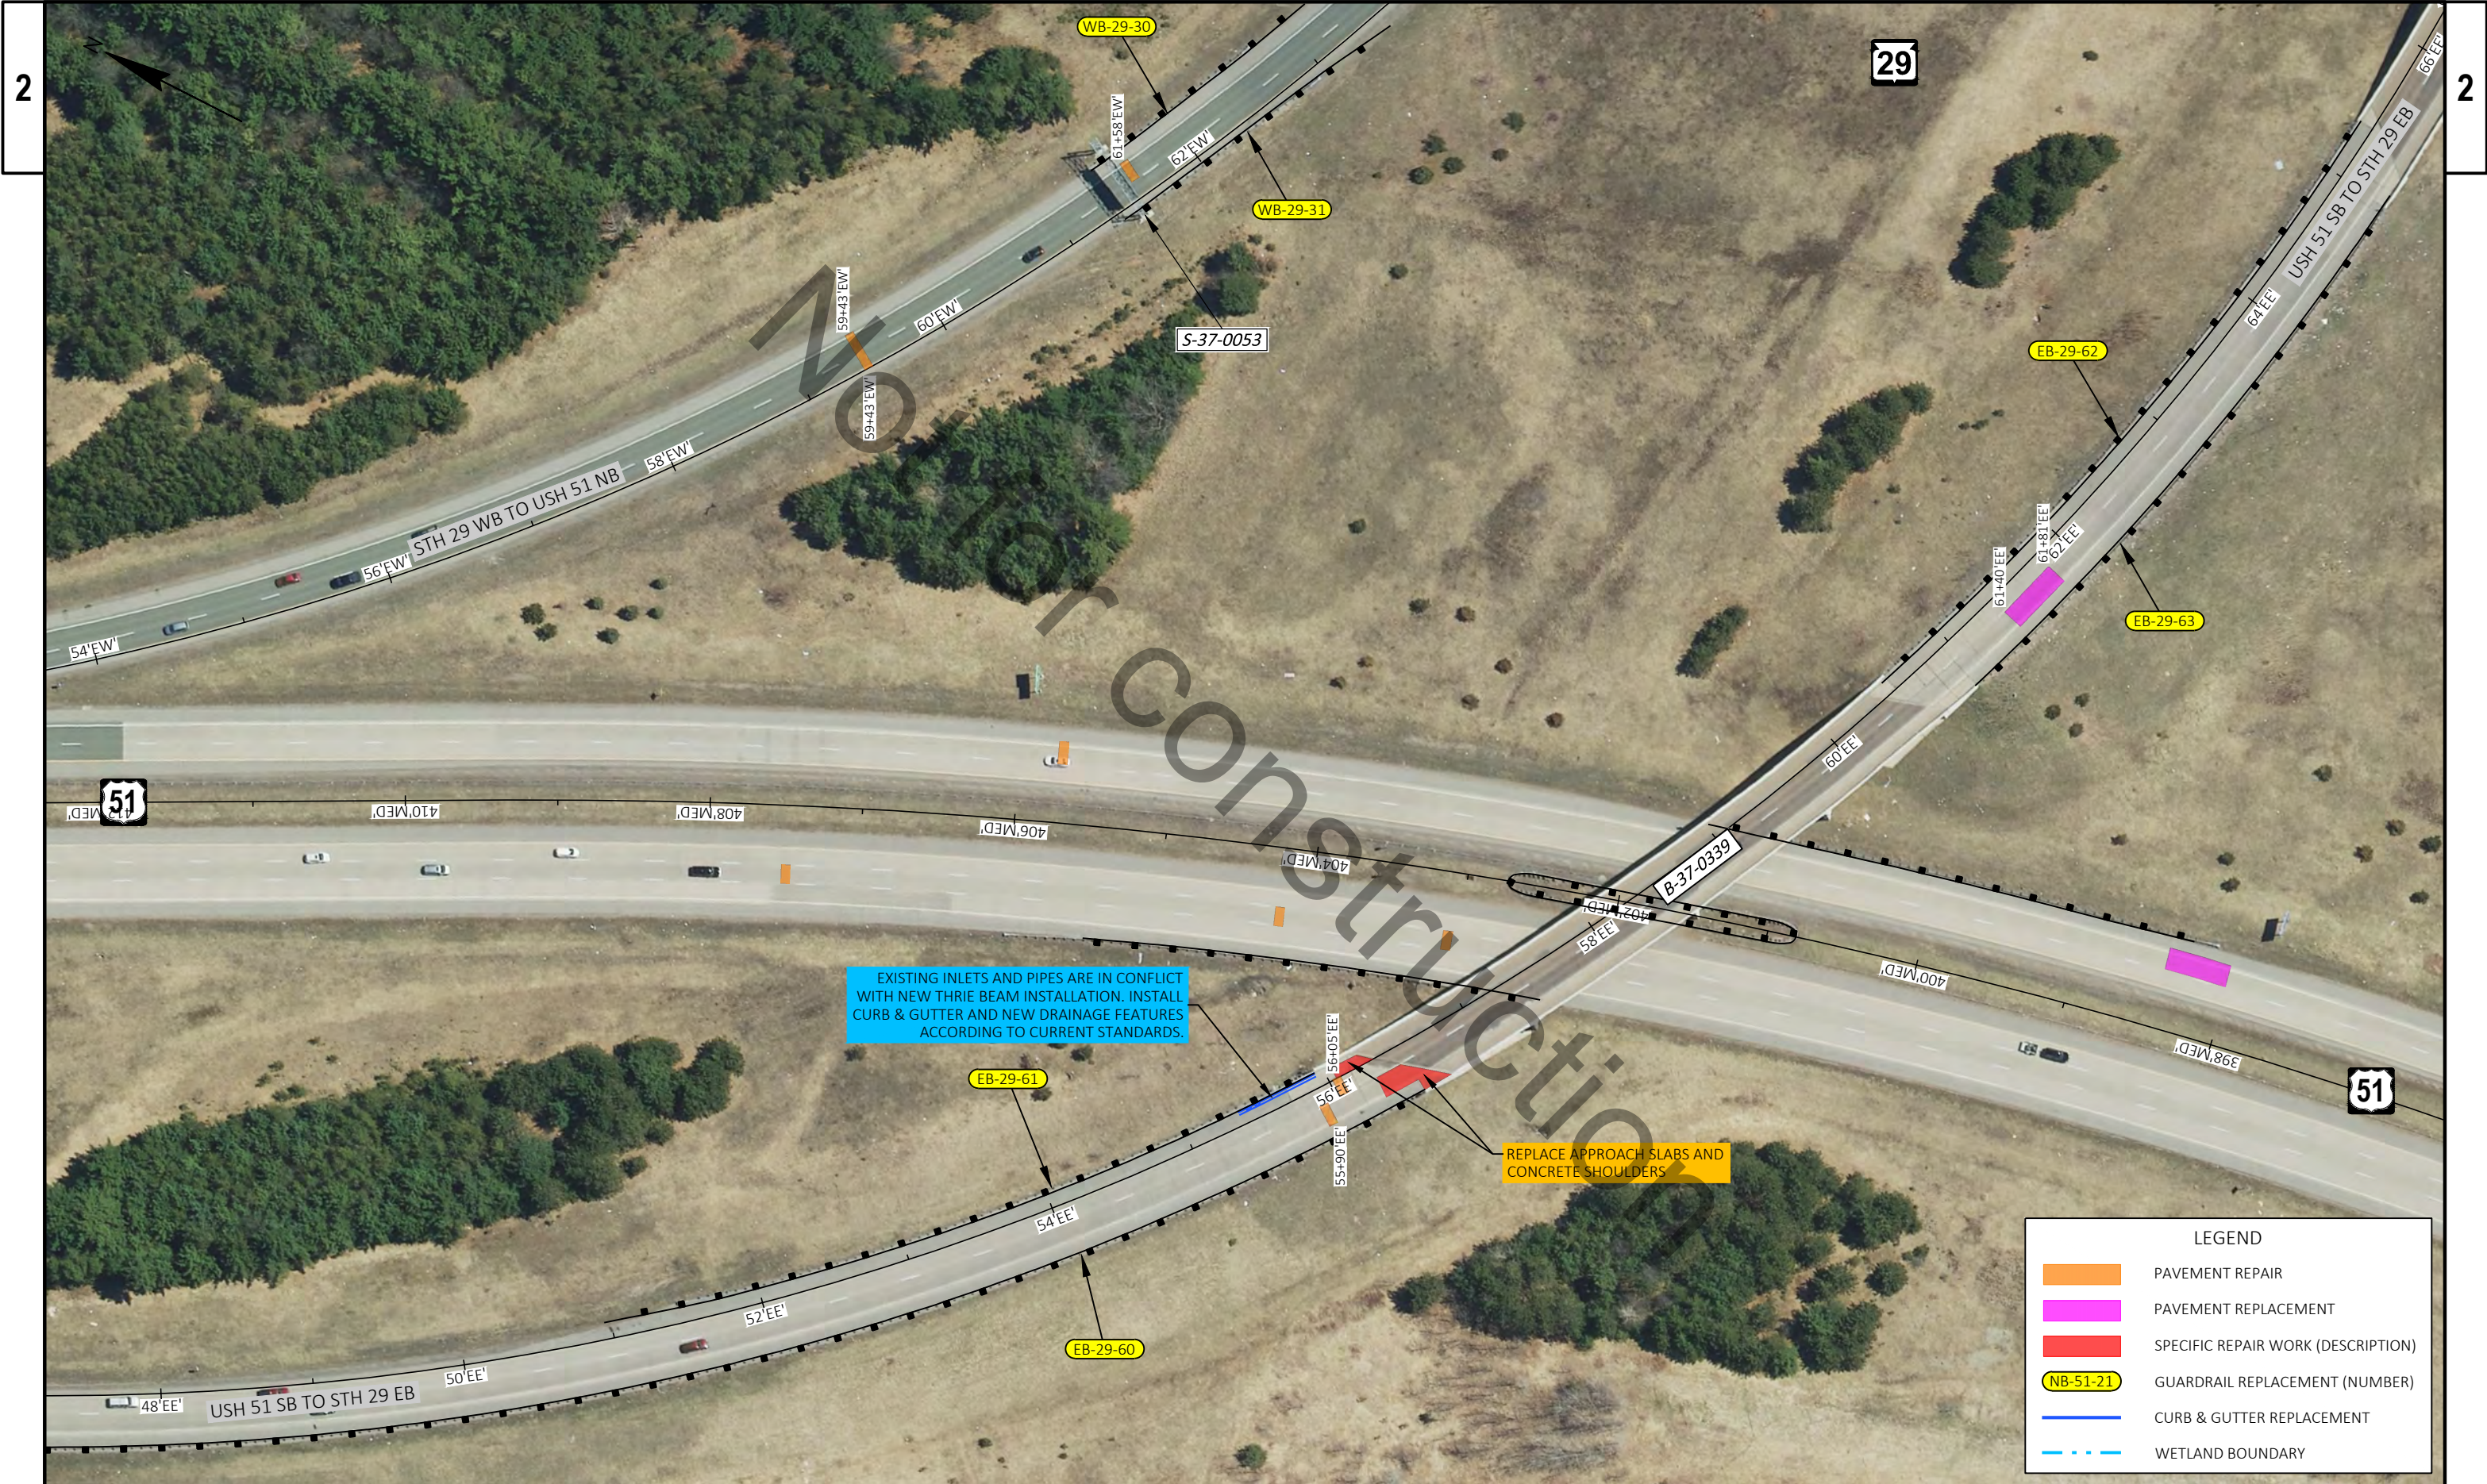

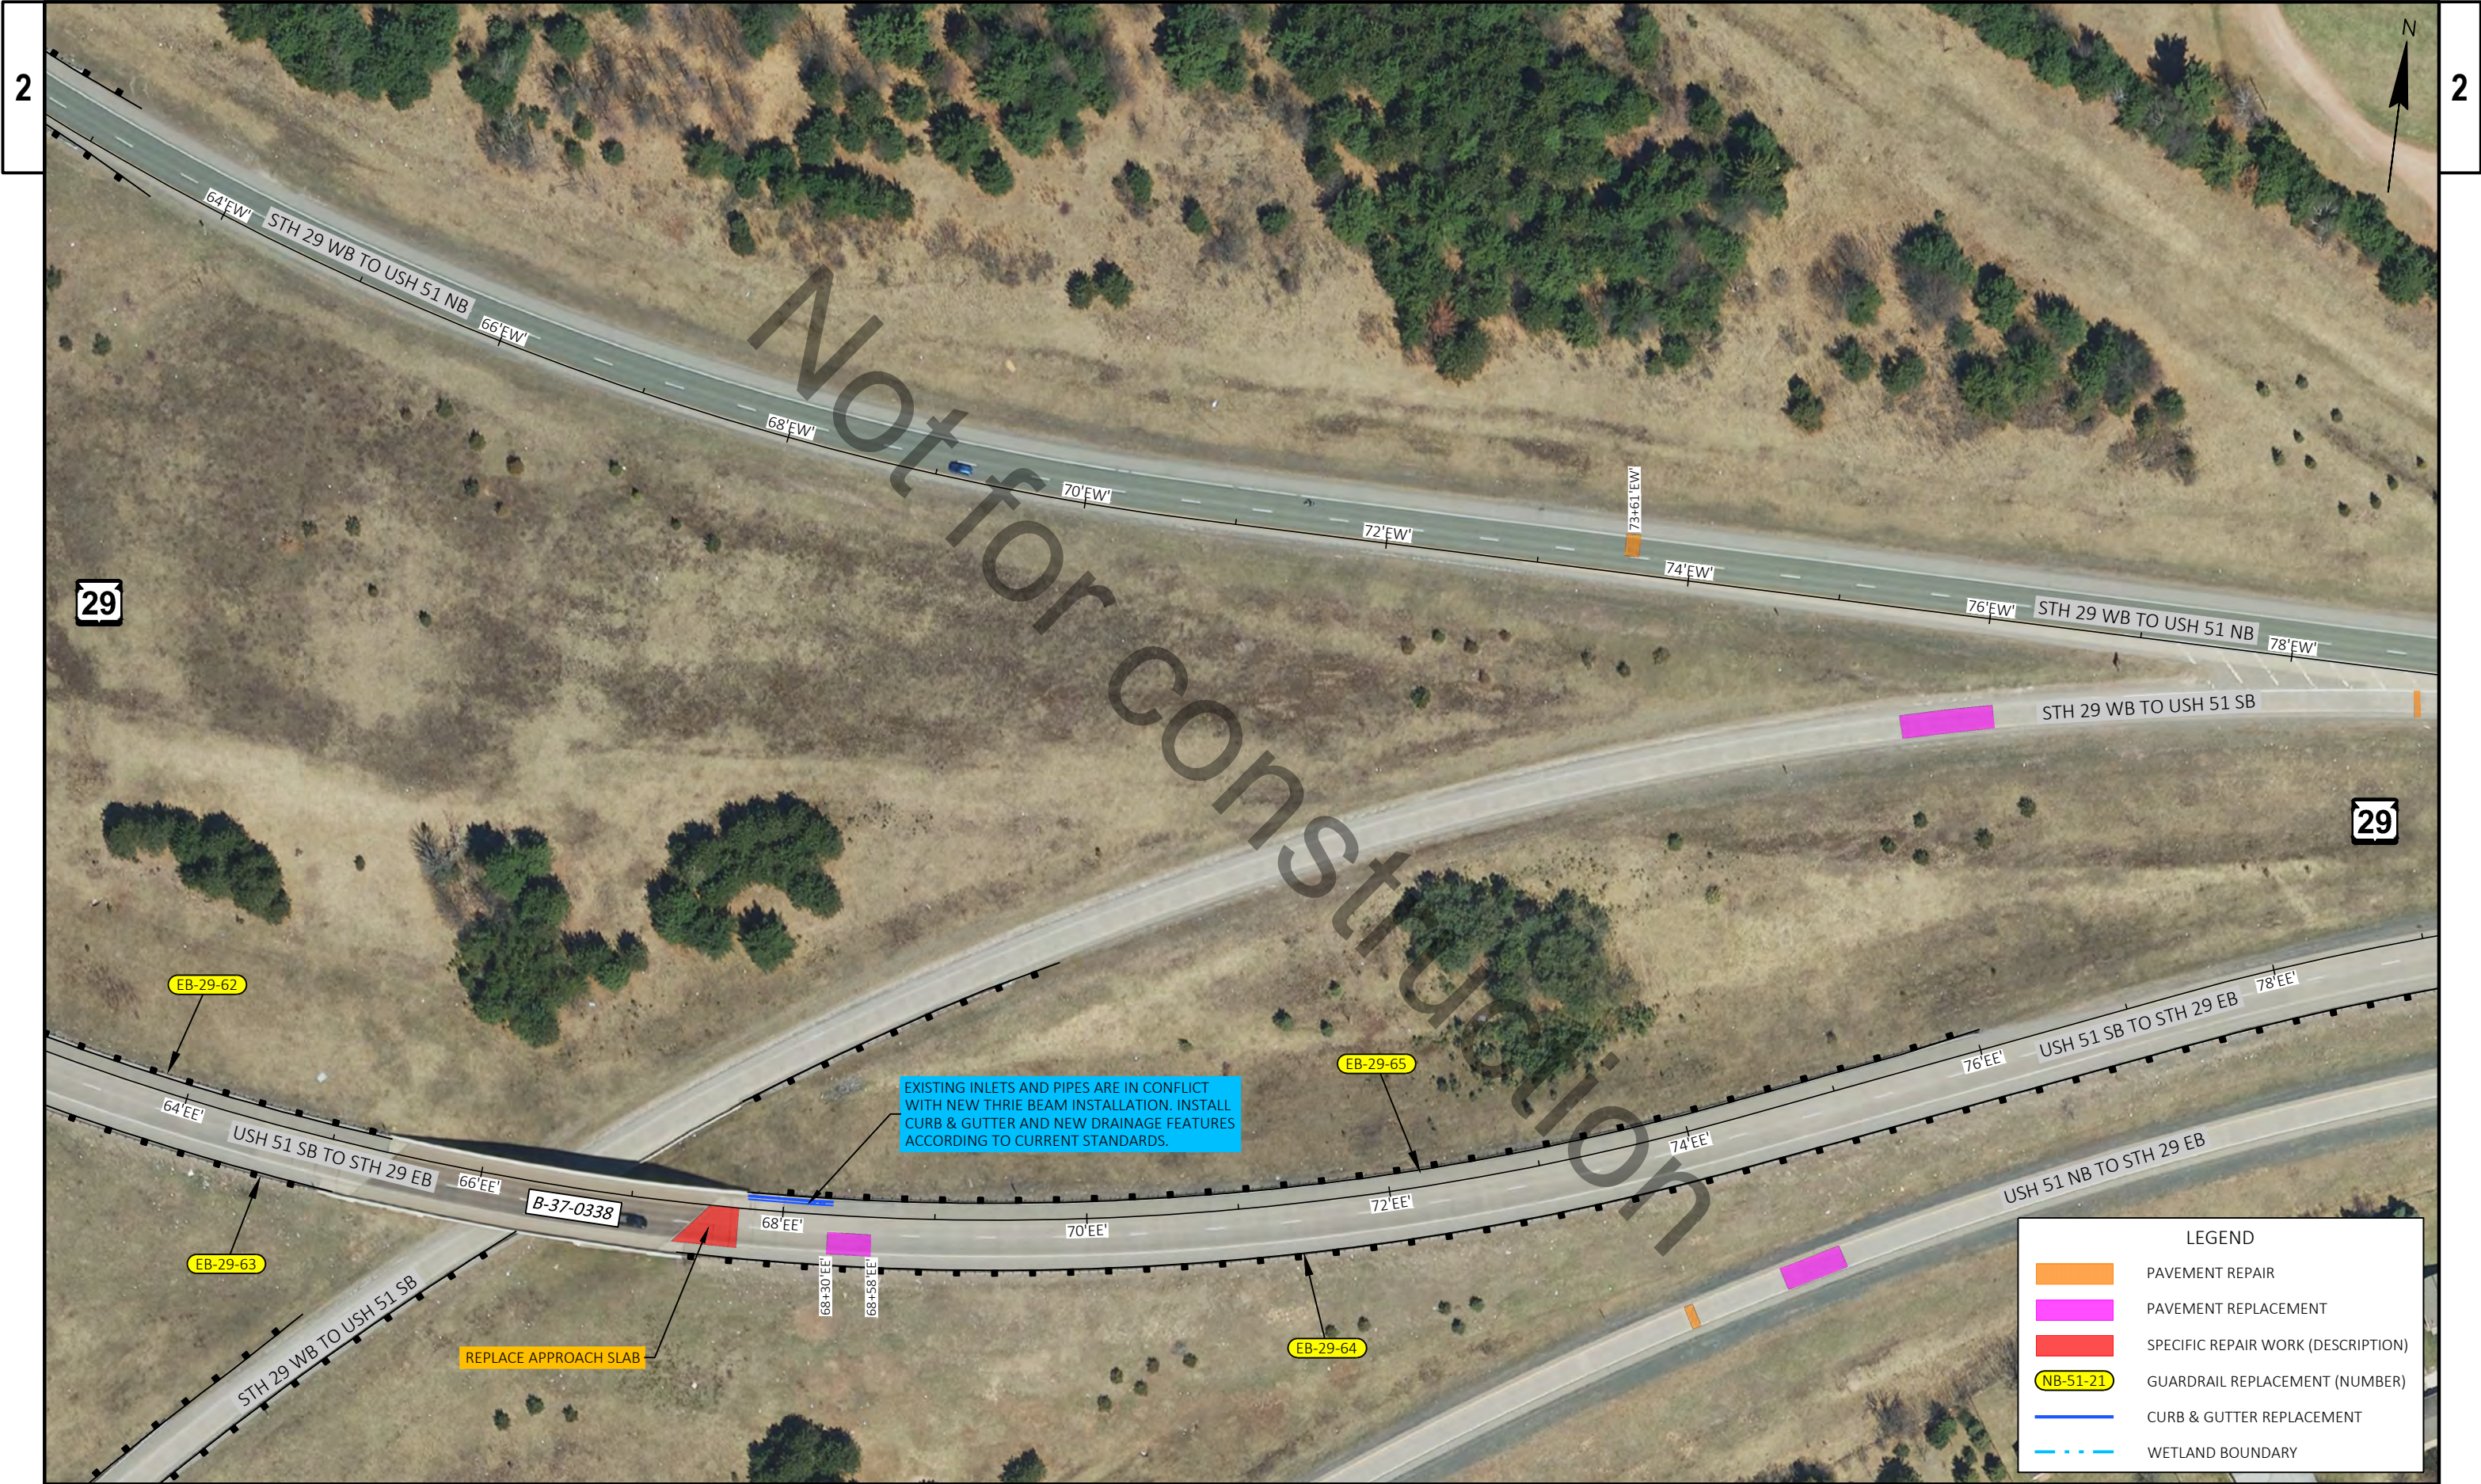

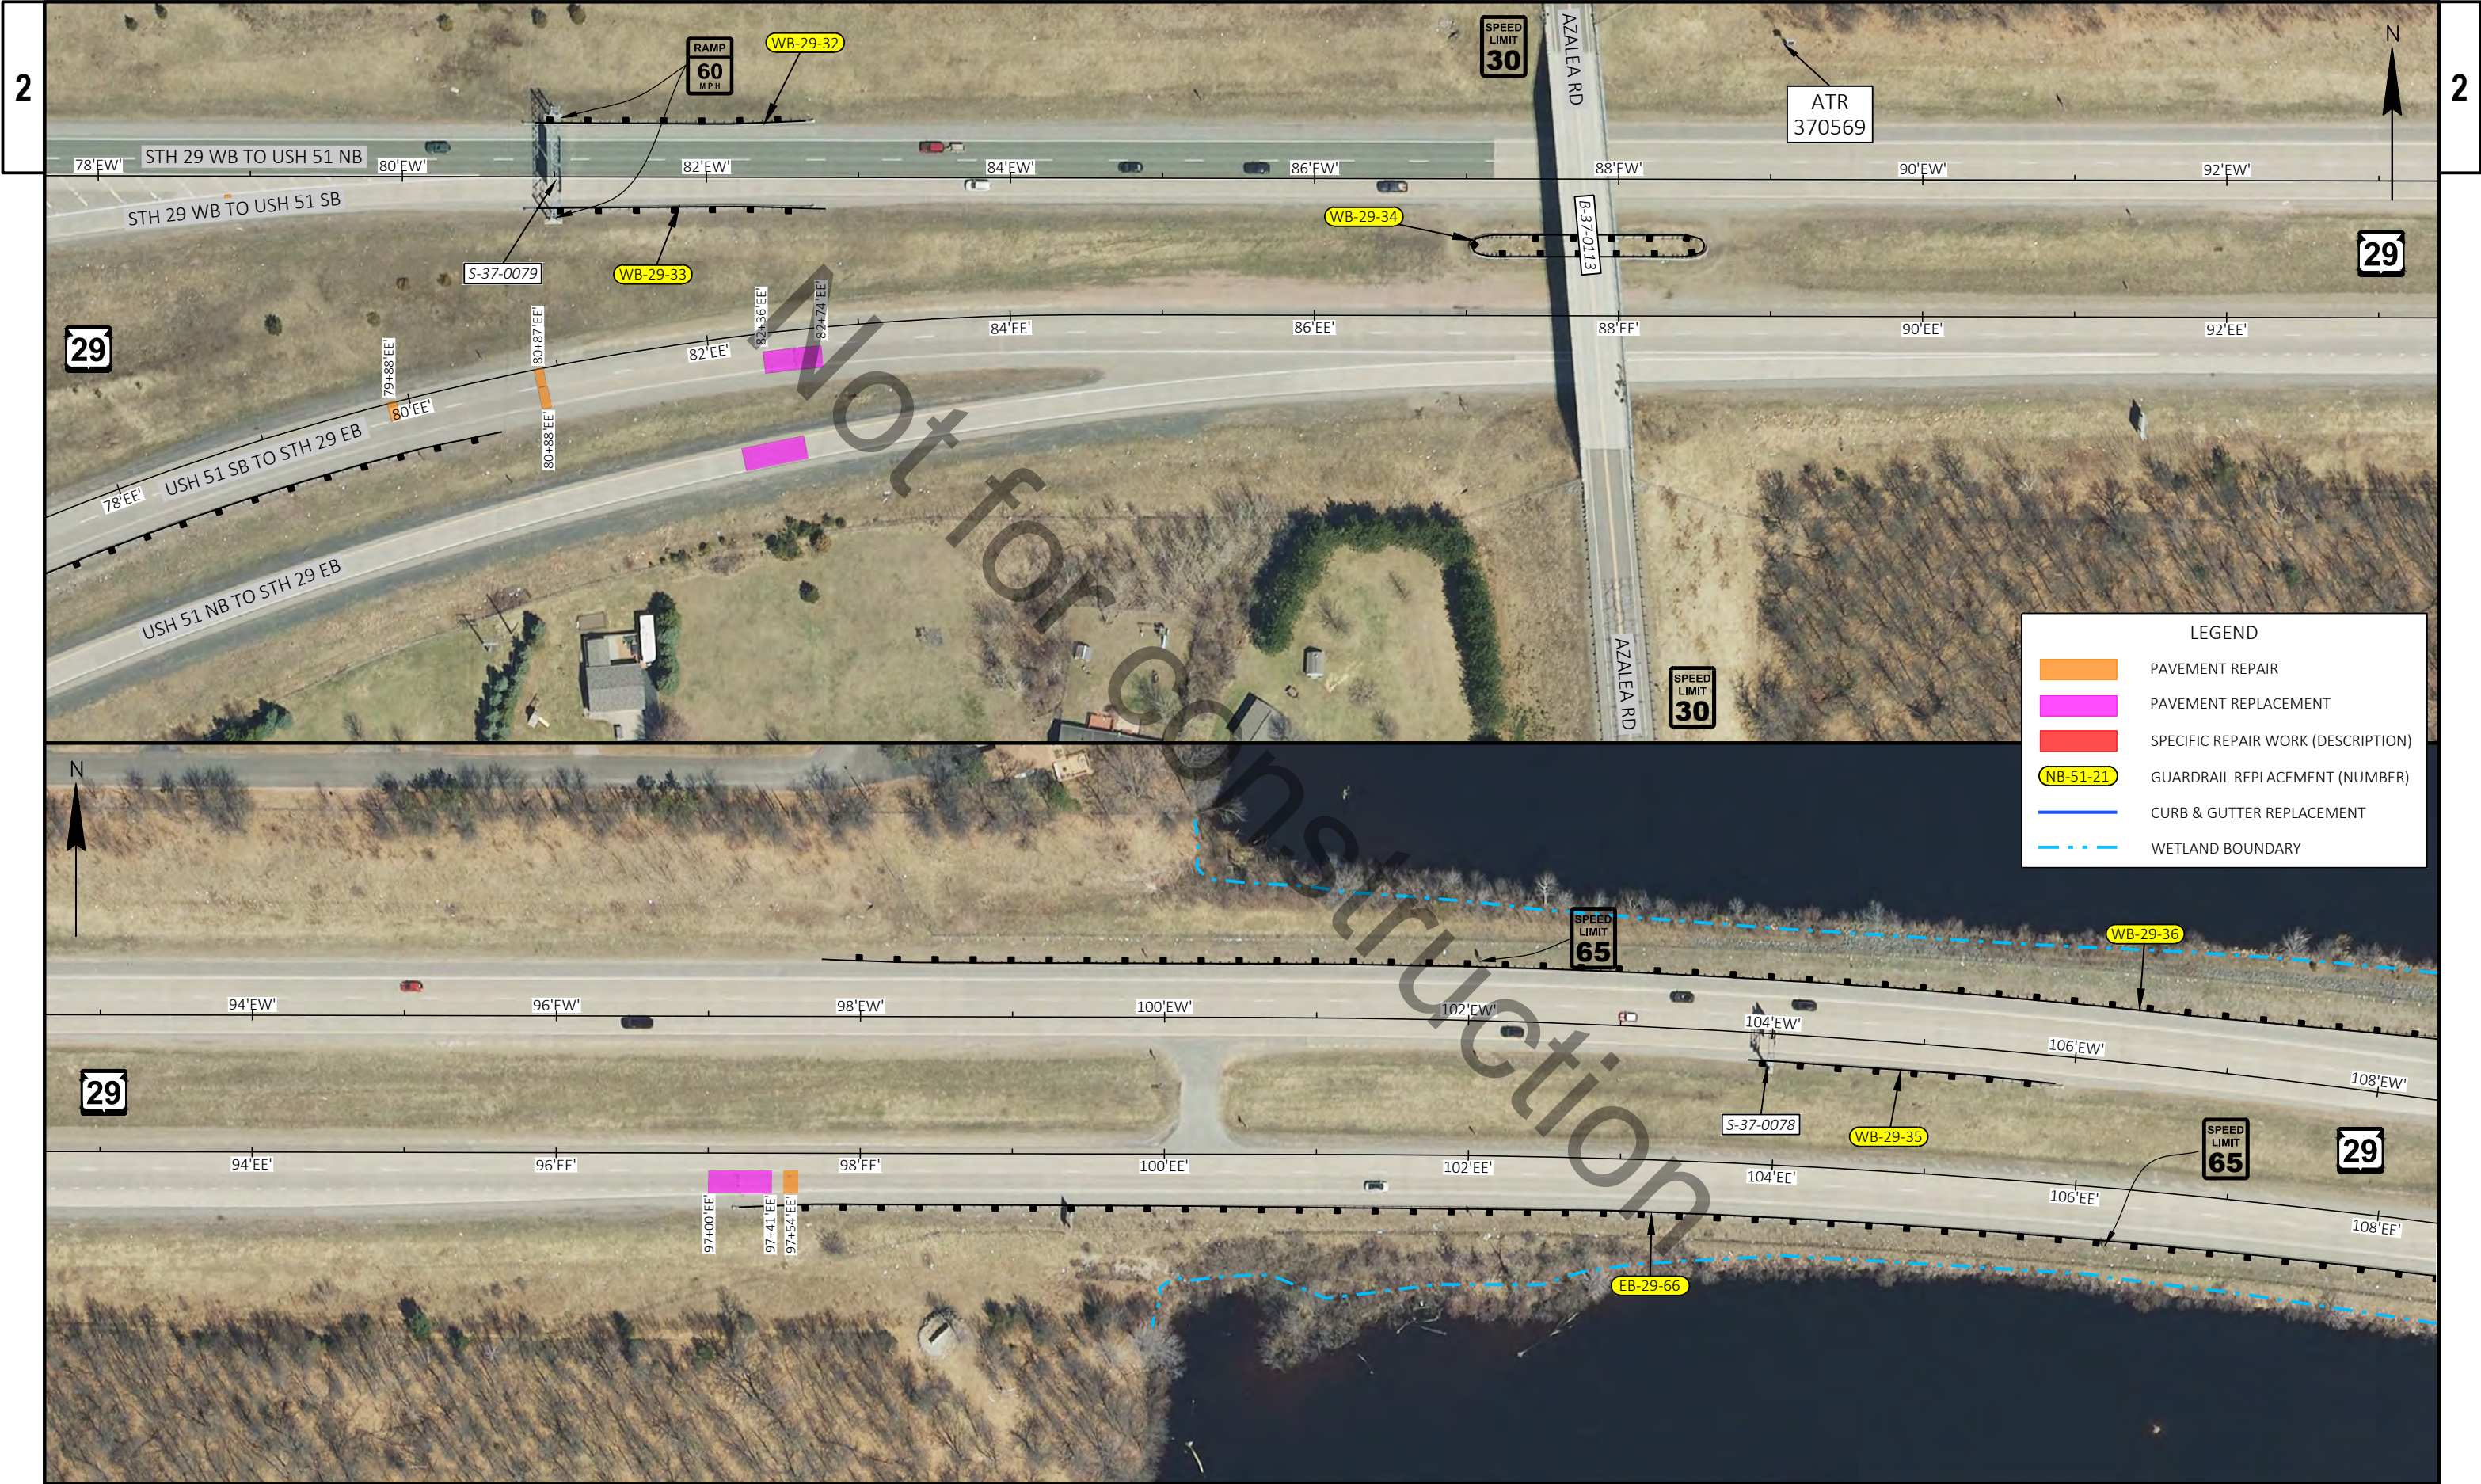

PROJECT NO:	1166-09-62	HWY: USH 51	COUNTY: MARATHON	PLAN DETAILS - STH 29	SHEET	E
-------------	------------	-------------	------------------	-----------------------	-------	---



LEGEND

PAVEMENT REPAIR

PAVEMENT REPLACEMENT

SPECIFIC REPAIR WORK (DESCRIPTION)

NB-51-21

GUARDRAIL REPLACEMENT (NUMBER)

CURB & GUTTER REPLACEMENT

WETLAND BOUNDARY

EXISTING INLET AND PIPE ARE IN CONFLICT WITH NEW THRIE BEAM INSTALLATION. INSTALL CURB & GUTTER AND NEW DRAINAGE FEATURES ACCORDING TO CURRENT STANDARDS.

END CONSTRUCTION
STA 112+08'EW'


WISCONSIN RIVER


LEGEND

- PAVEMENT REPAIR
- PAVEMENT REPLACEMENT
- SPECIFIC REPAIR WORK (DESCRIPTION)
- GUARDRAIL REPLACEMENT (NUMBER)
- CURB & GUTTER REPLACEMENT
- WETLAND BOUNDARY

Map Labels:

- TRILLIUM LN
- STH 29 WB TO USH 51 SB
- USH 51 NB TO STH 29 EB
- AZALEA RD
- WB-29-40
- WB-29-41
- S-37-0052
- RAMP 60 MPH
- 51
- 39
- 34'EB'
- 36'EB'
- 38'EB'
- 40'EB'
- 42'EB'
- 44'EB'
- 46'EB'
- 48'EB'
- 370'MED'
- 372'MED'
- 374'MED'
- 376'MED'
- 378'MED'
- 380'MED'
- 382'MED'
- 384'MED'
- 50'EA'
- 52'EA'
- 54'EA'

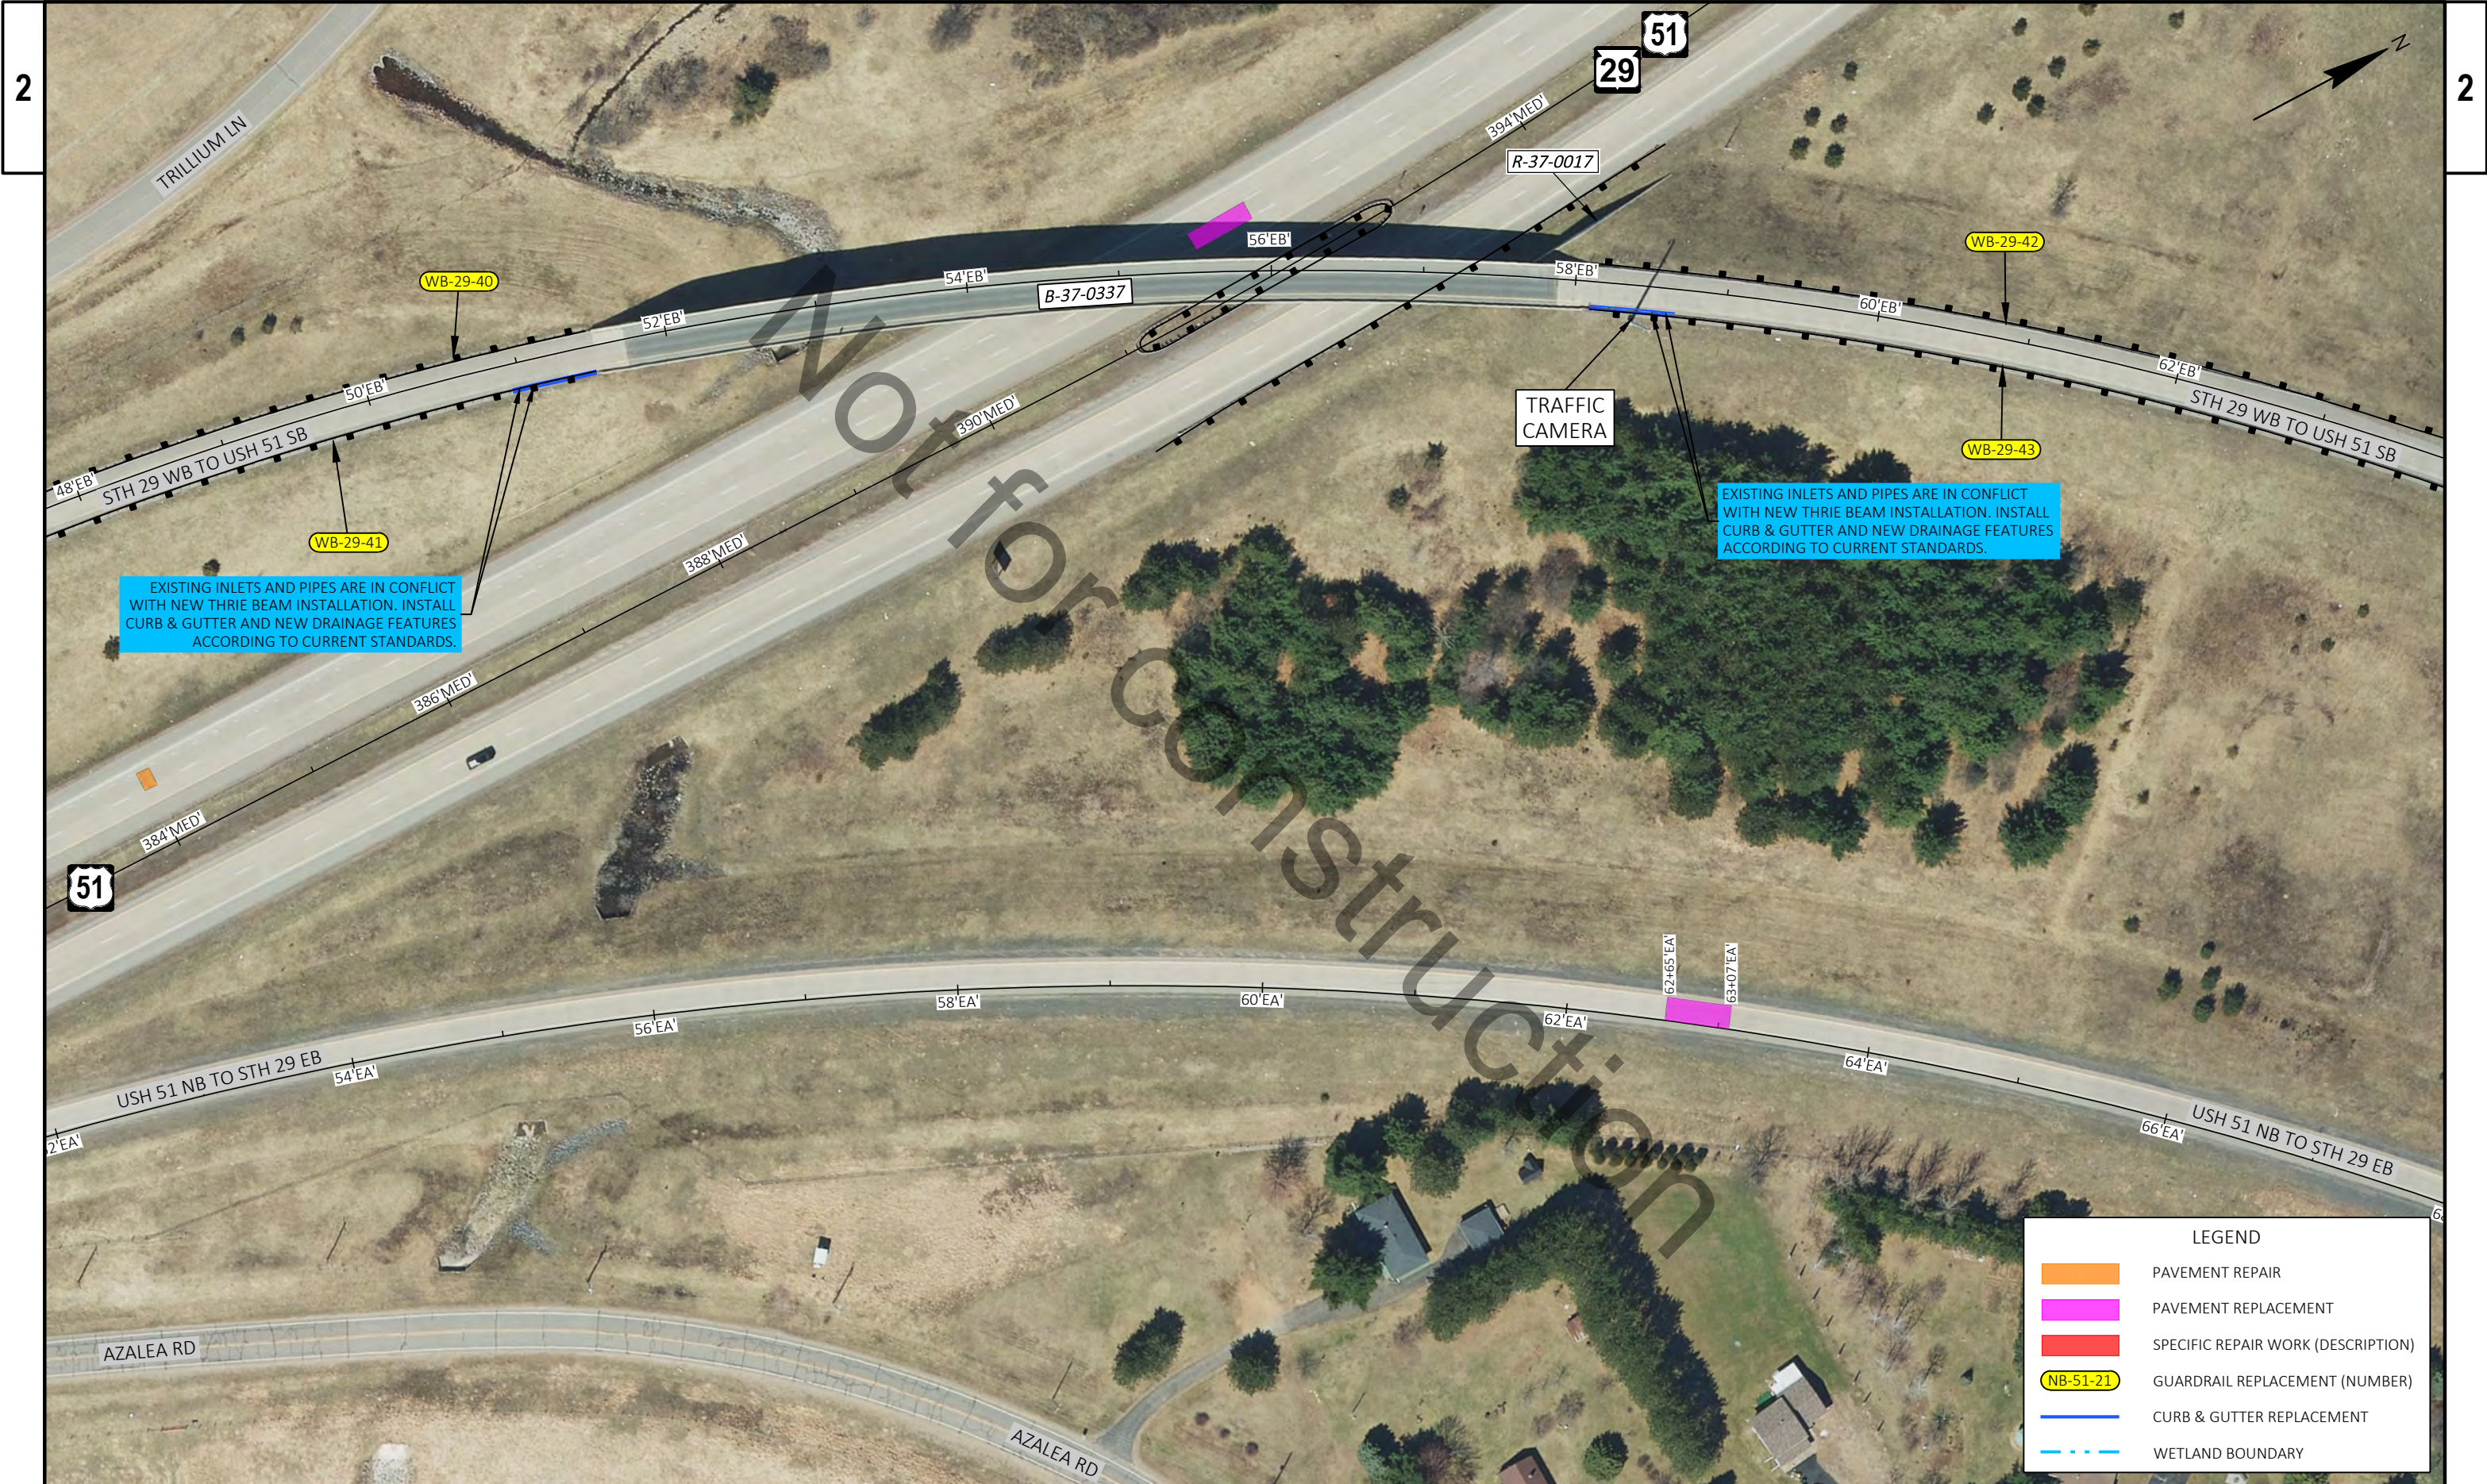

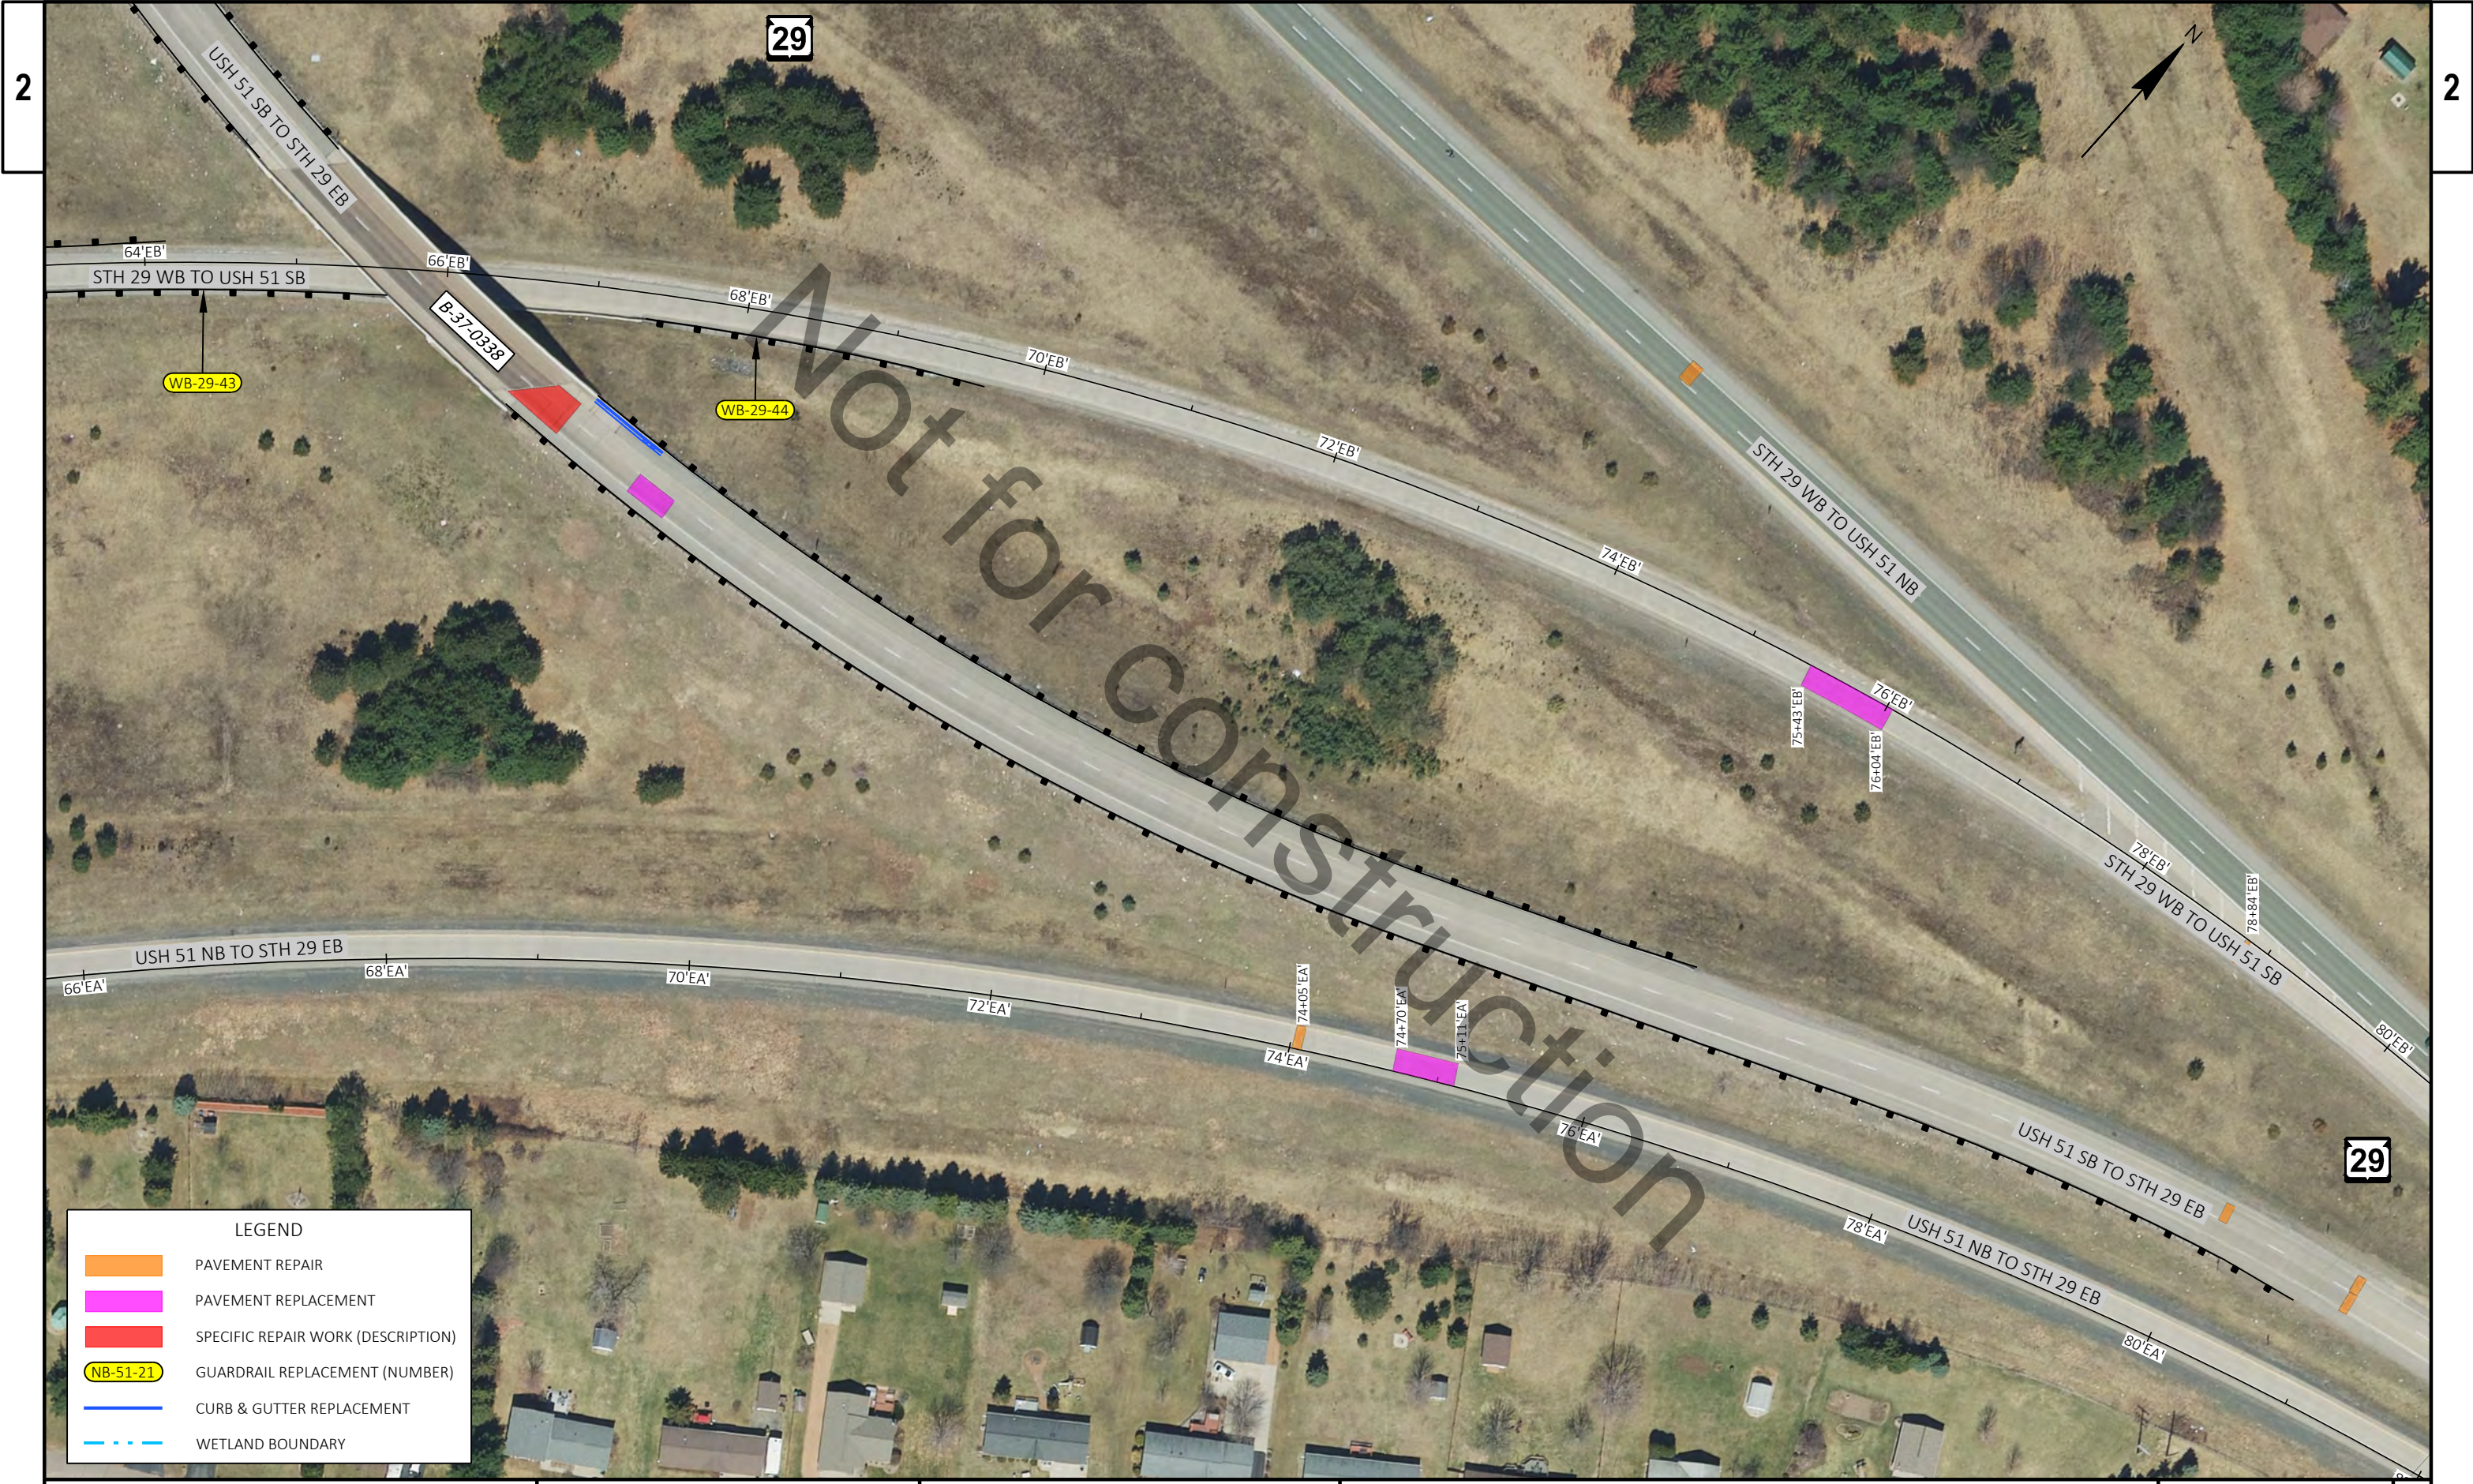

LEGEND

PAVEMENT REPAIR

PAVEMENT REPLACEMENT


SPECIFIC REPAIR WORK (DESCRIPTION)

NB-51-21

GUARDRAIL REPLACEMENT (NUMBER)

CURB & GUTTER REPLACEMENT

WETLAND BOUNDARY

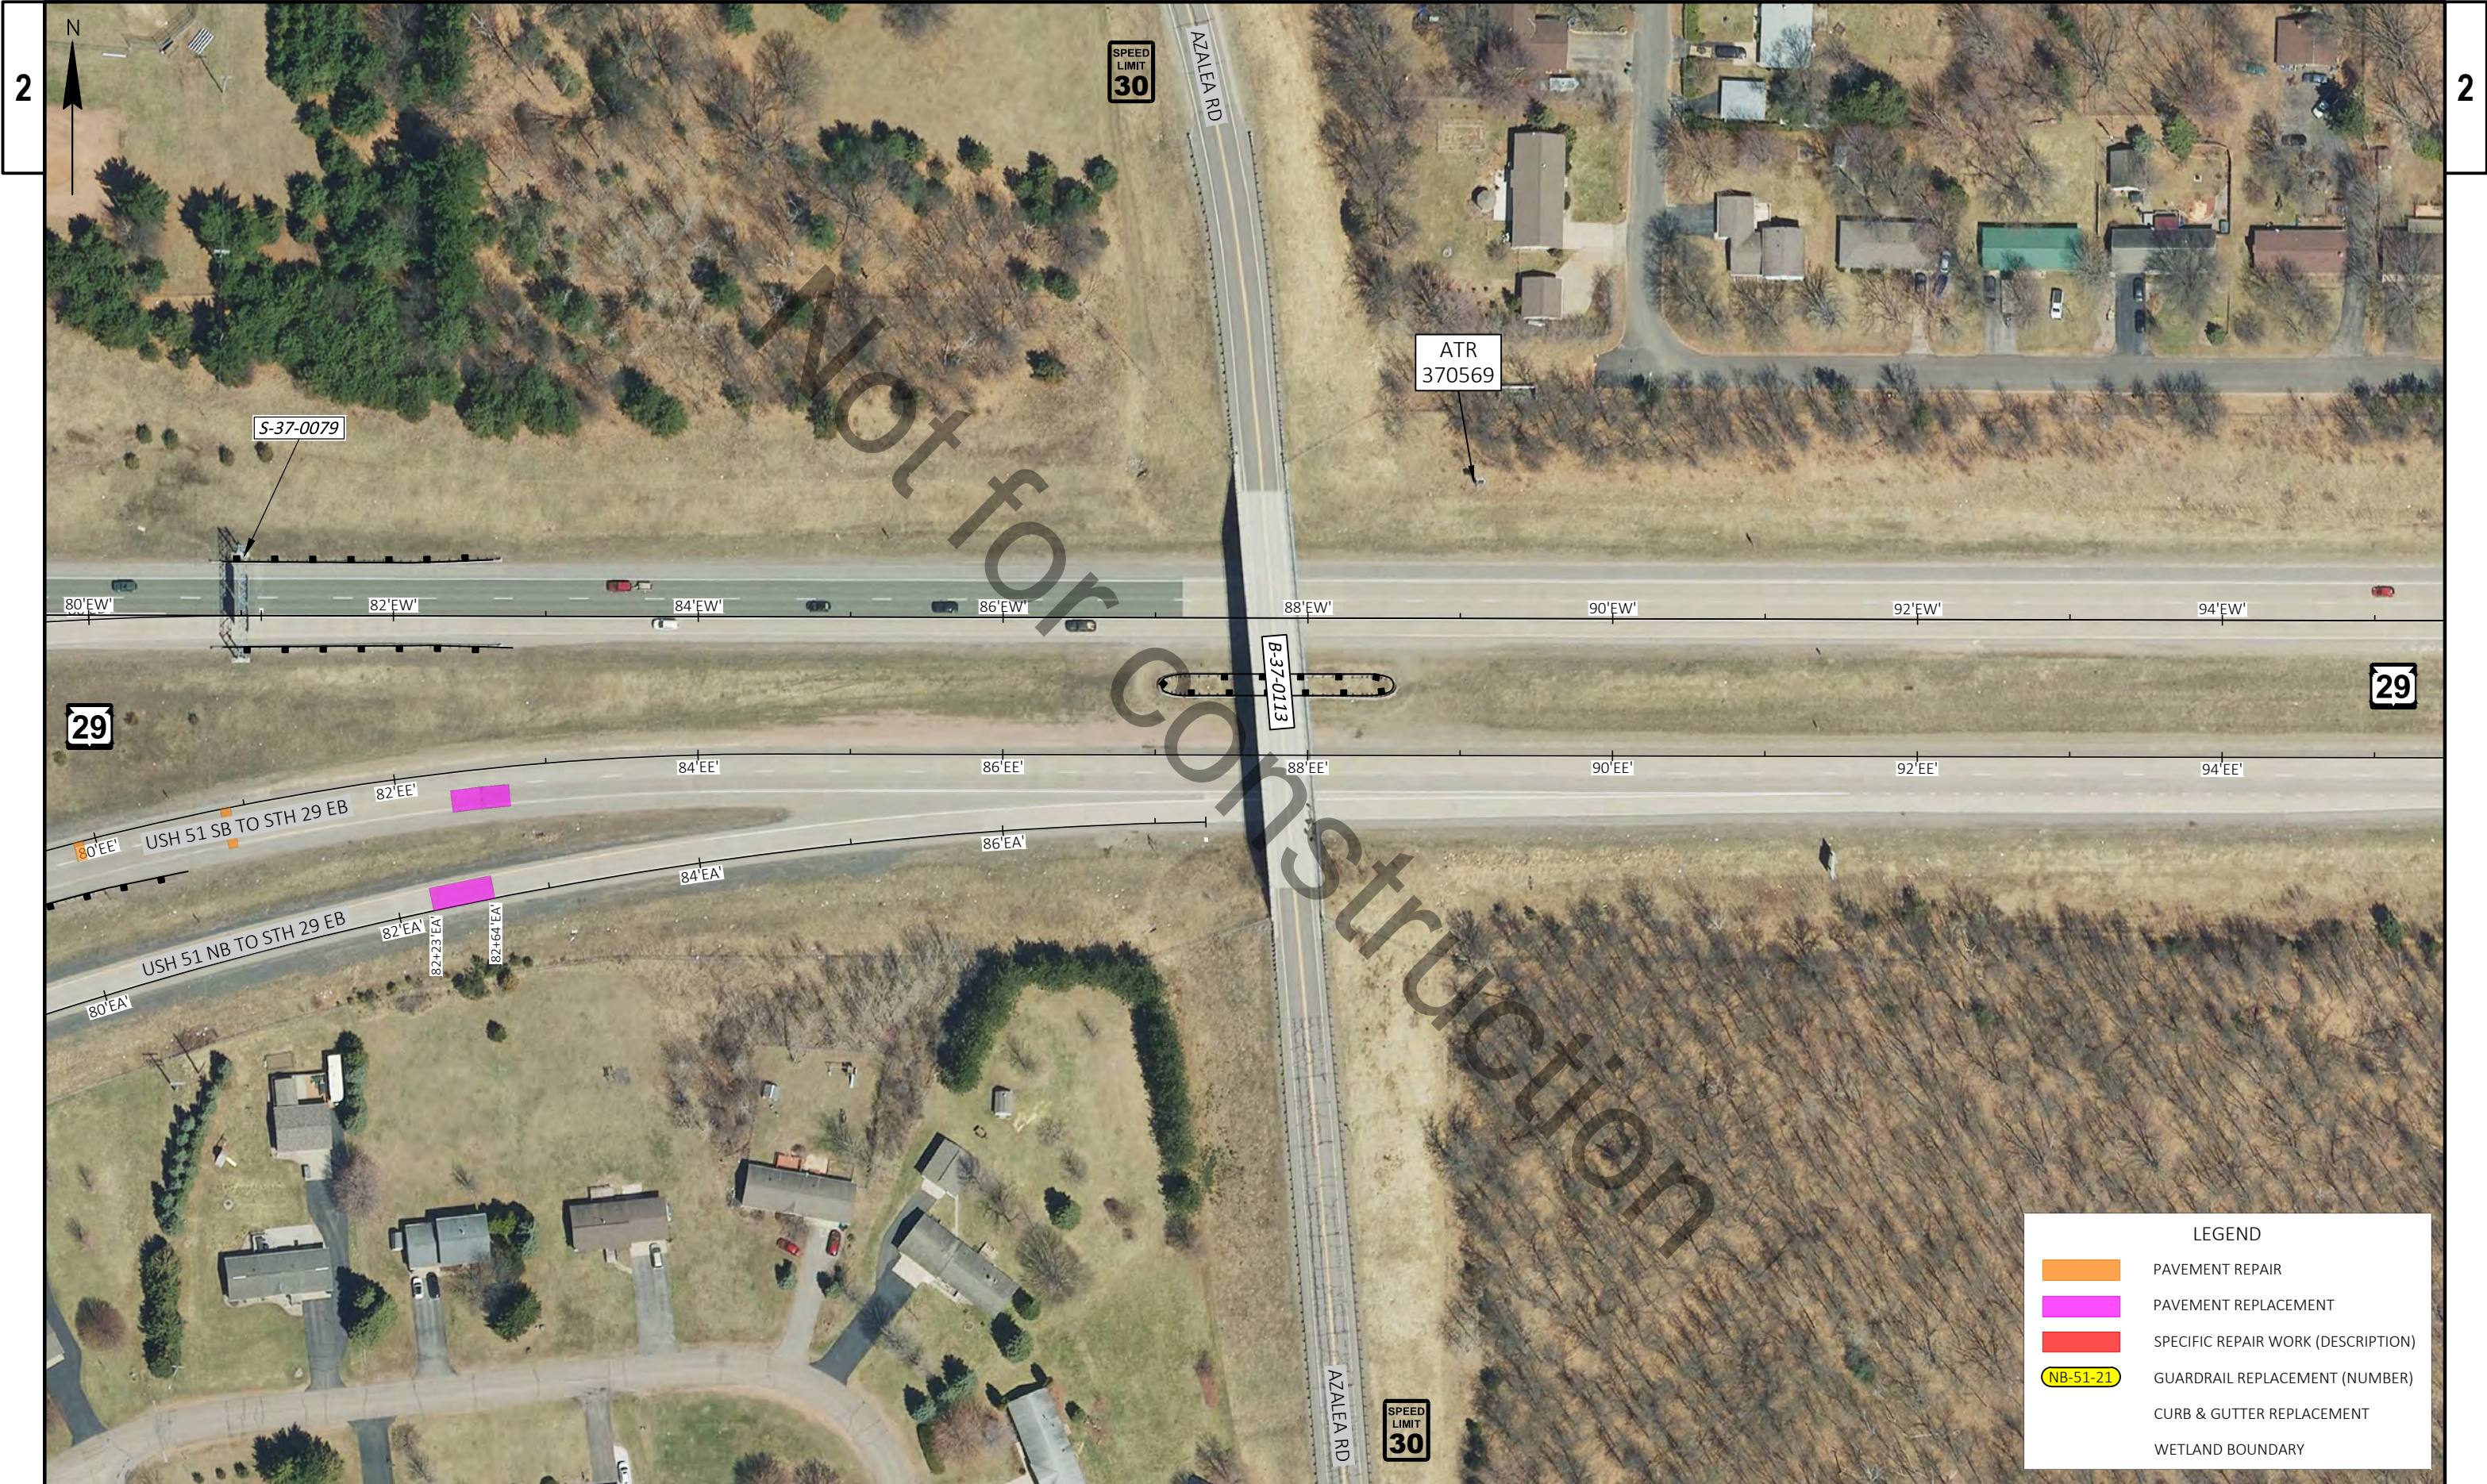





LEGEND

PAVEMENT REPAIR

PAVEMENT REPLACEMENT


SPECIFIC REPAIR WORK (DESCRIPTION)


NB-51-21

GUARDRAIL REPLACEMENT (NUMBER)

CURB & GUTTER REPLACEMENT

WETLAND BOUNDARY

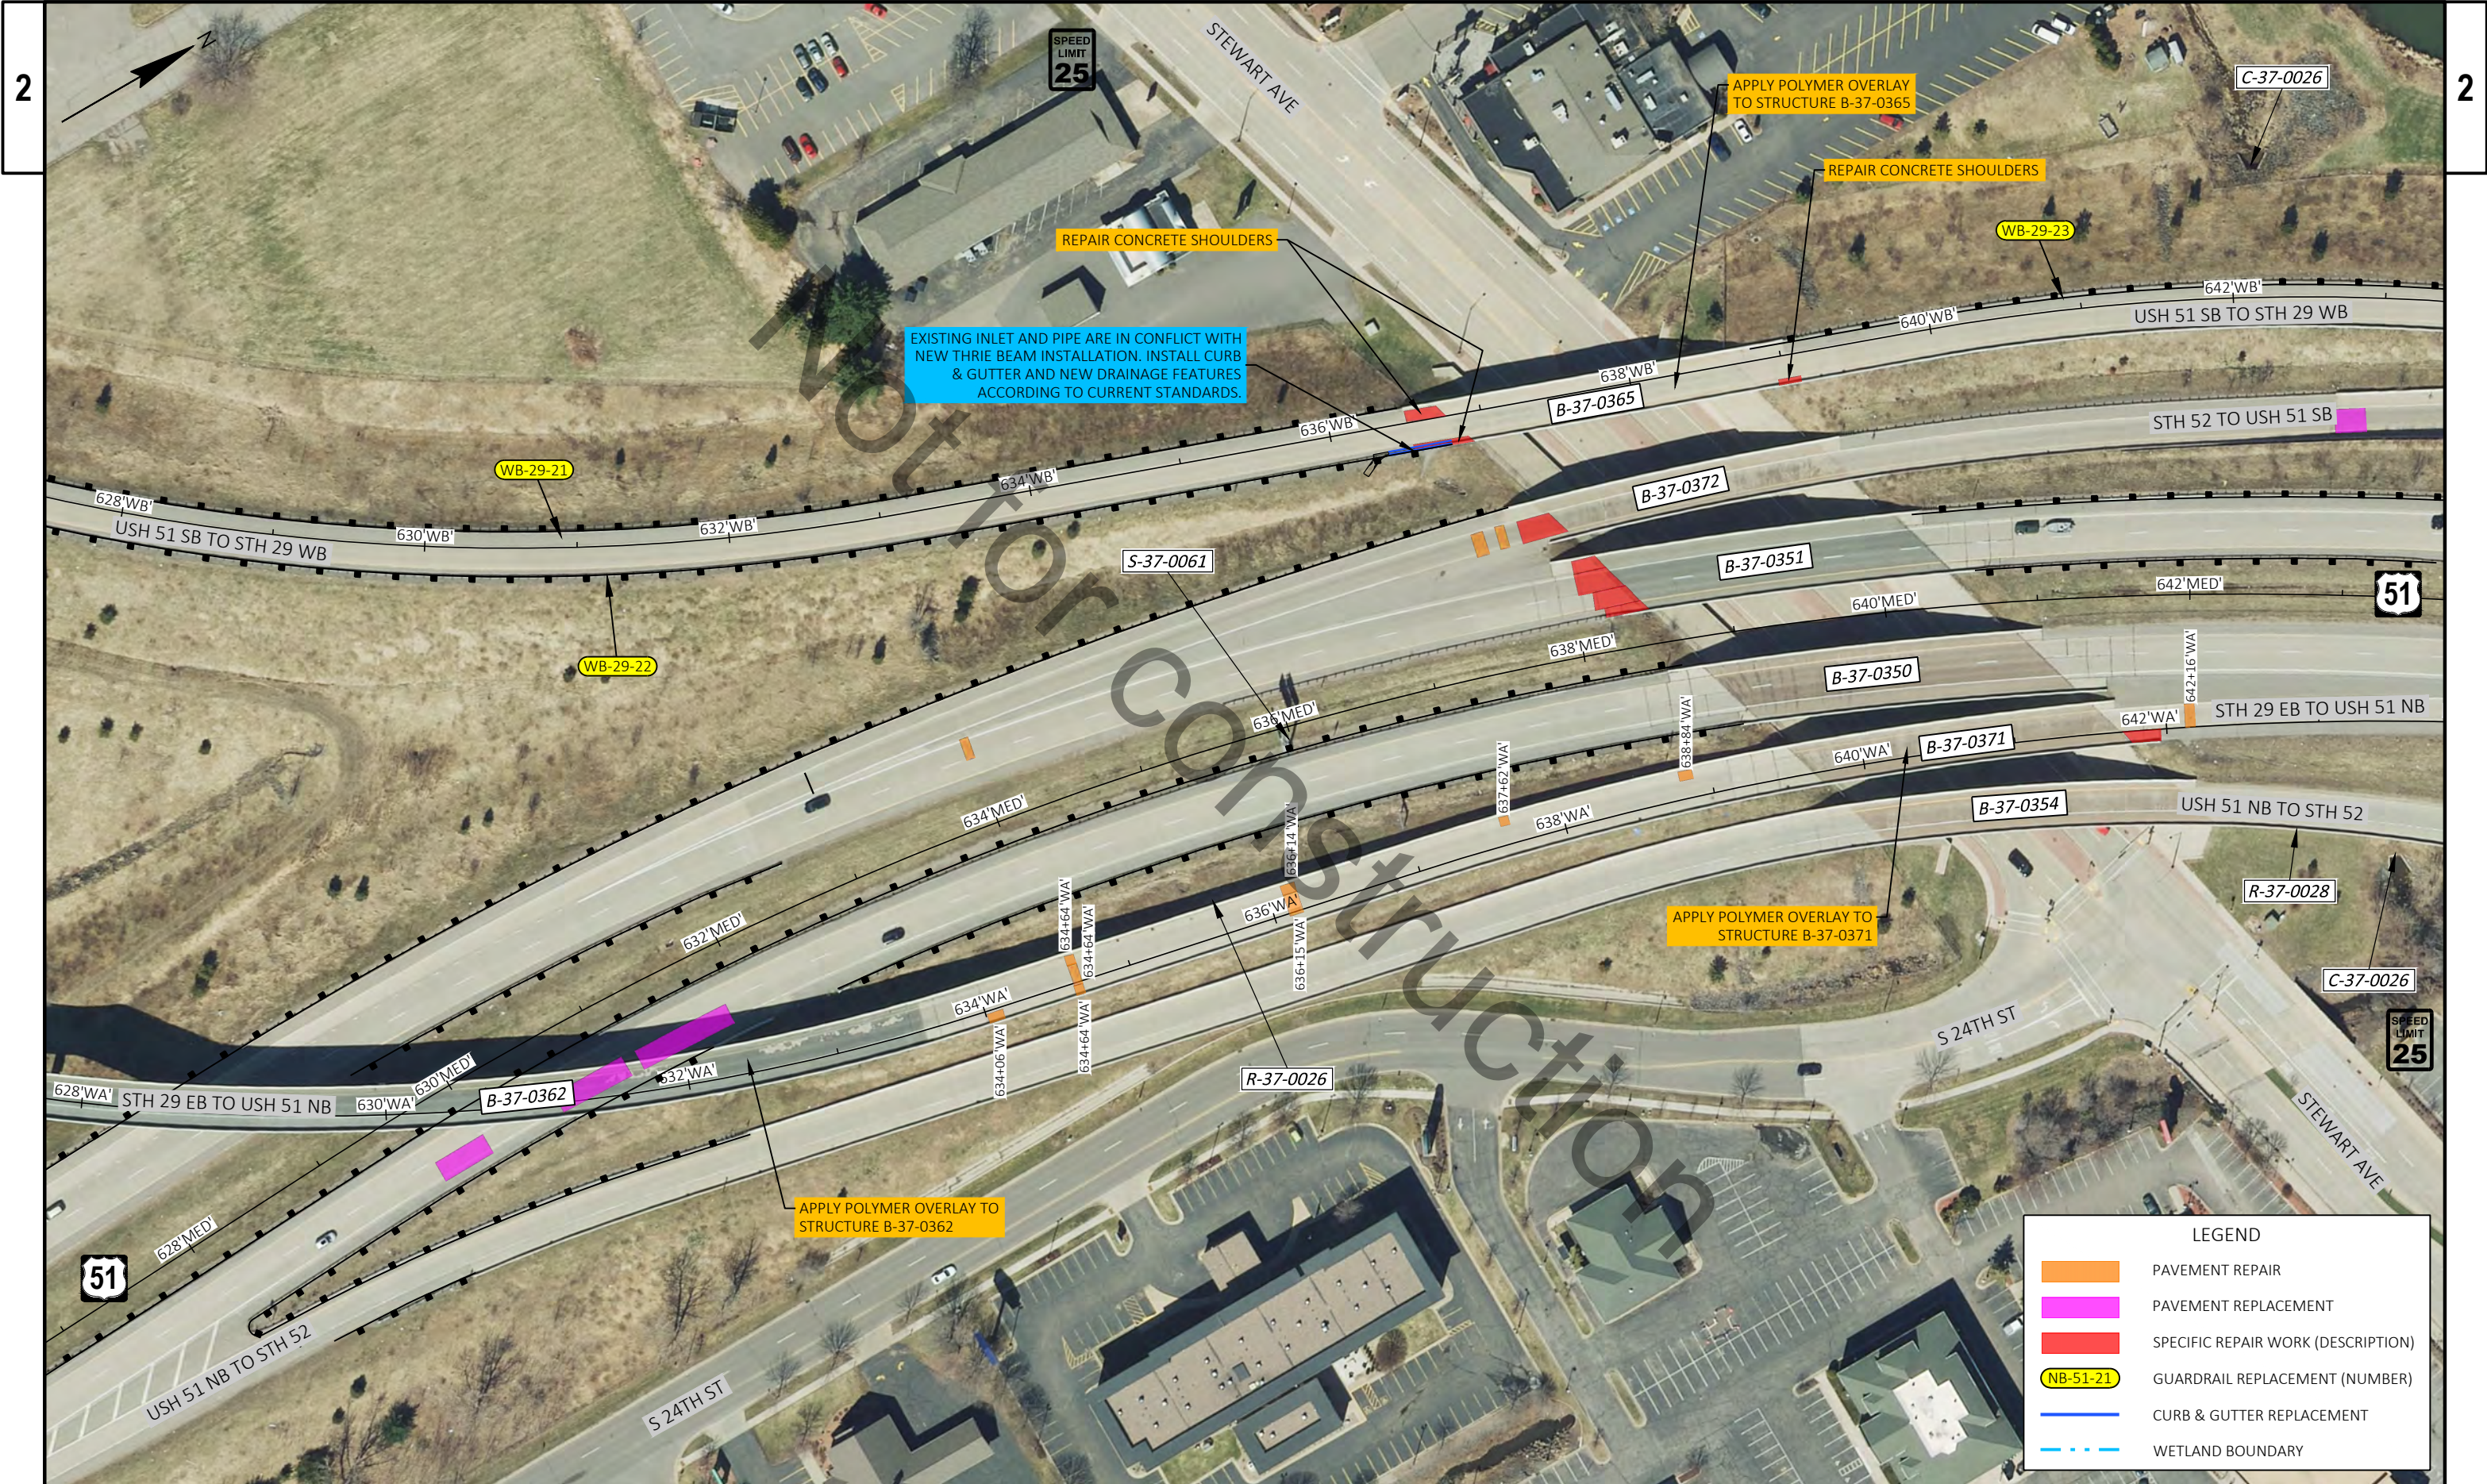

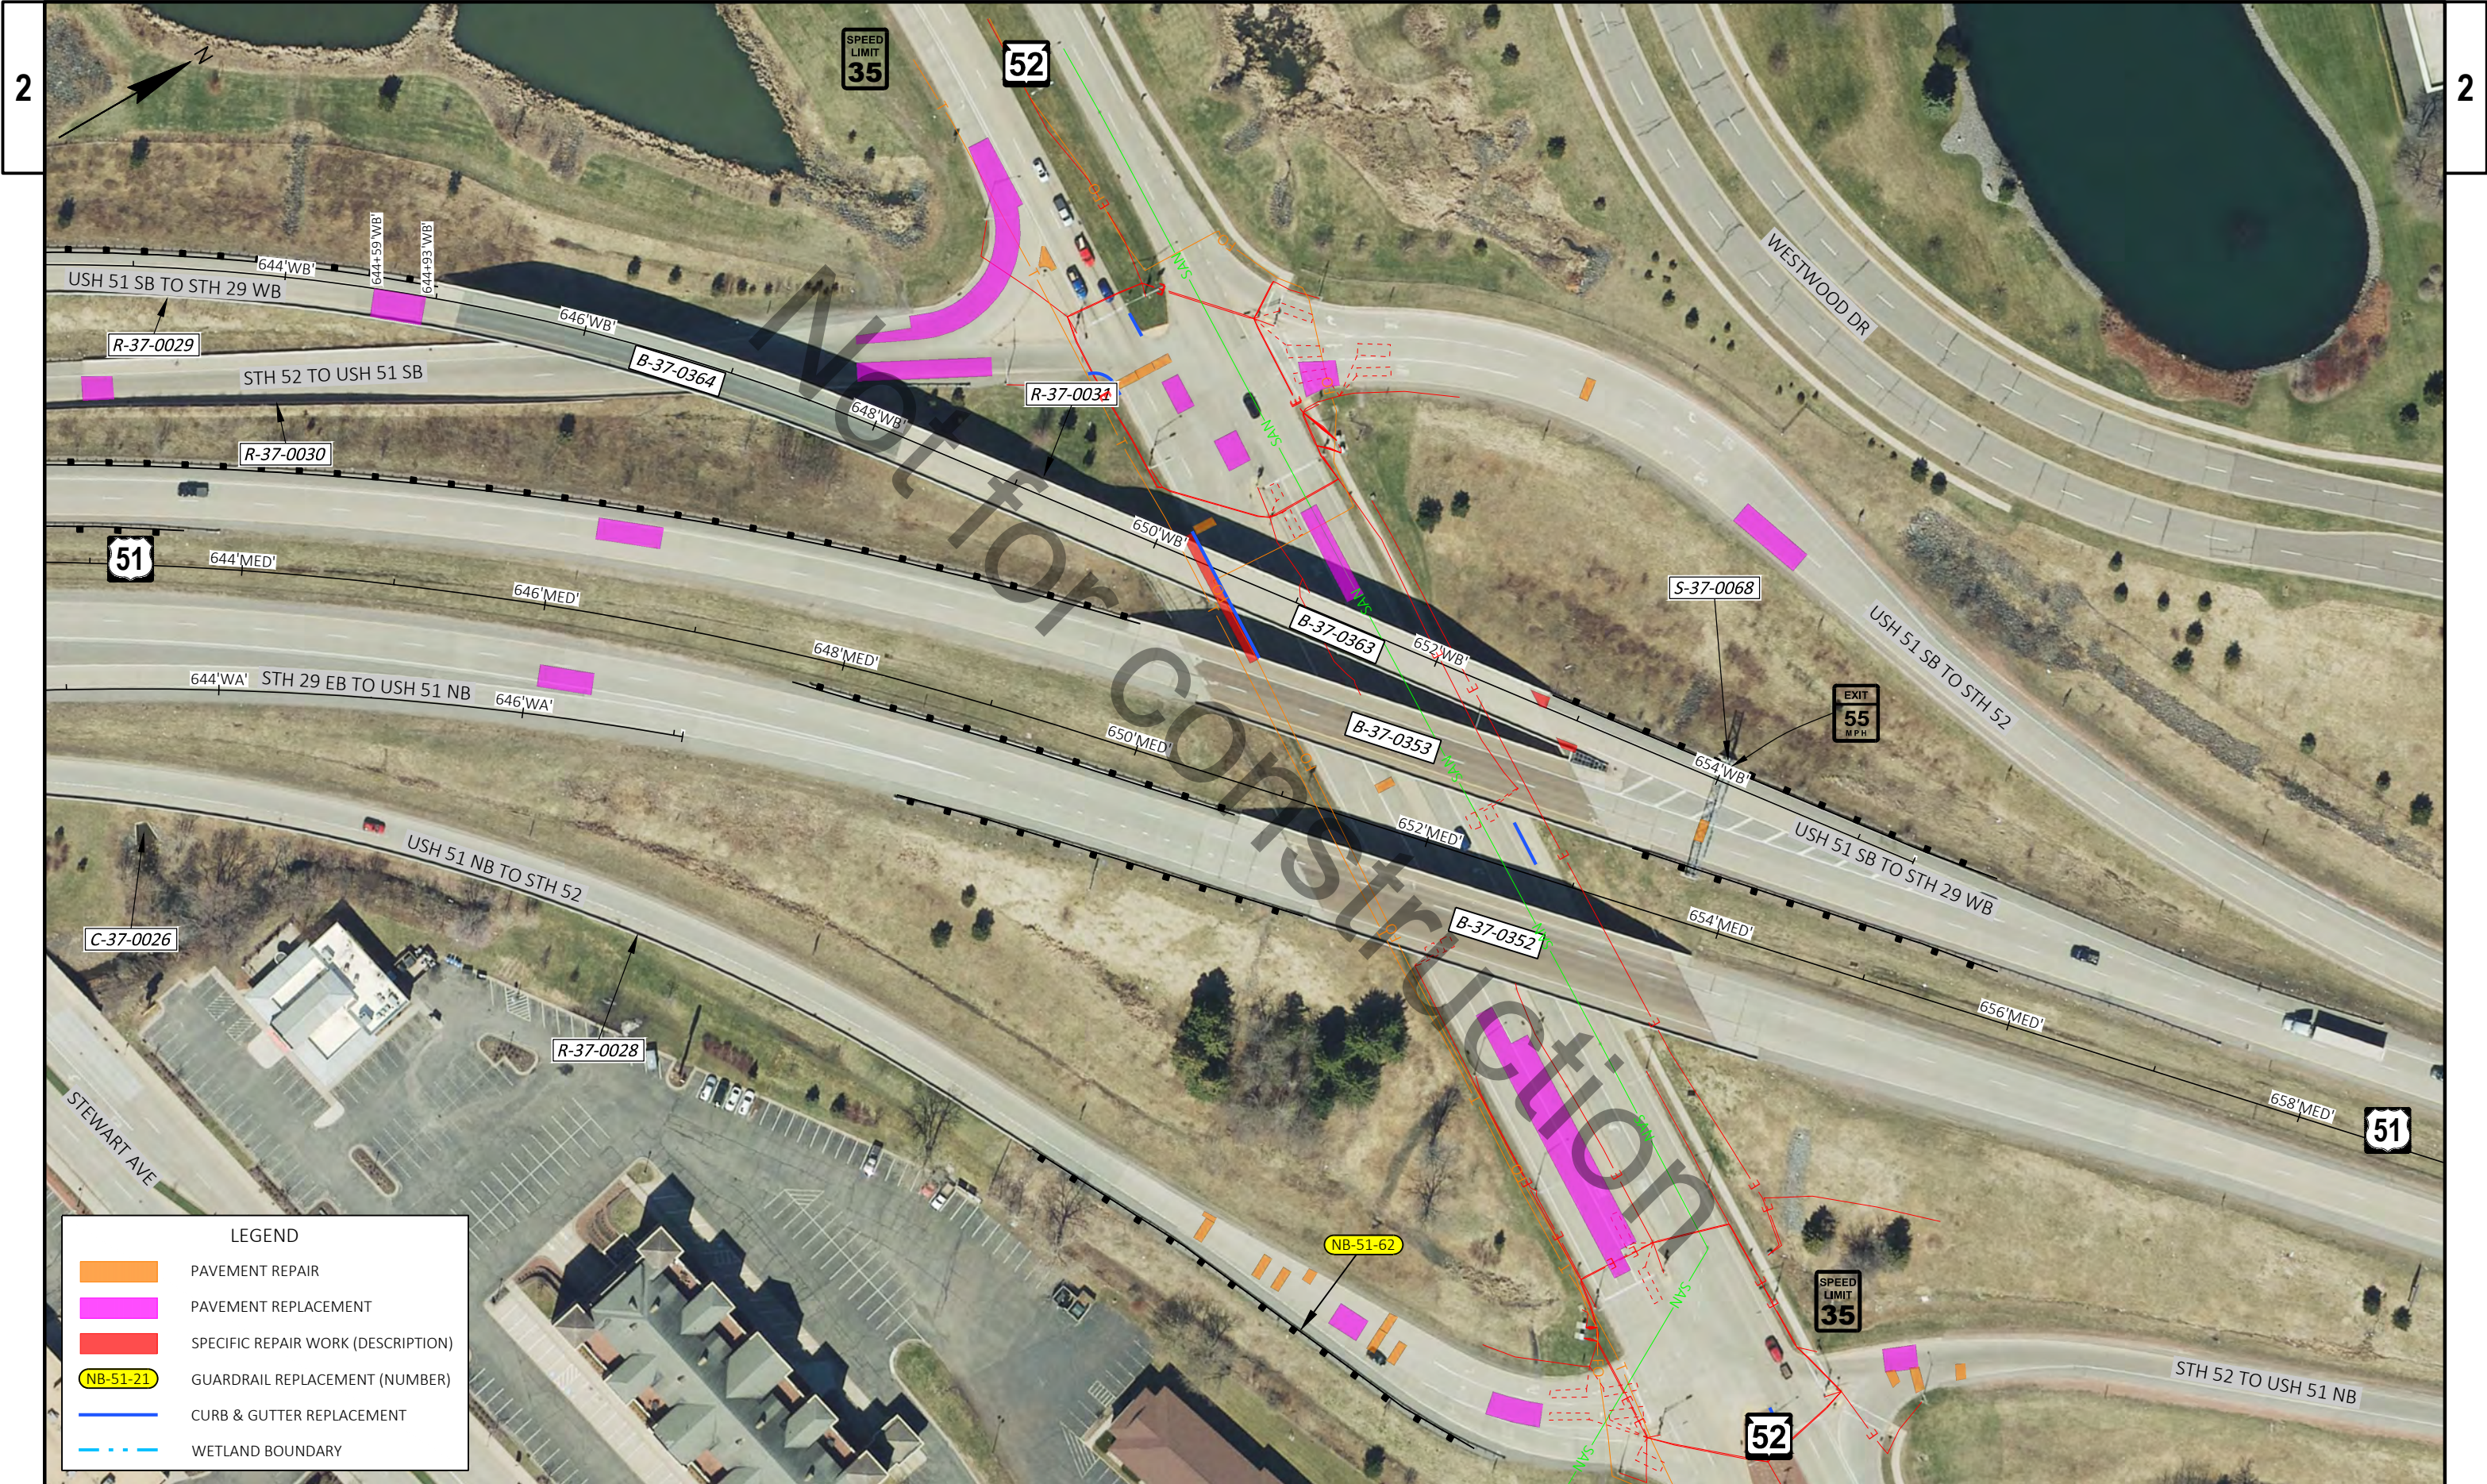

LEGEND

PAVEMENT REPAIR

PAVEMENT REPLACEMENT


SPECIFIC REPAIR WORK (DESCRIPTION)


NB-51-21


GUARDRAIL REPLACEMENT (NUMBER)

CURB & GUTTER REPLACEMENT

WETLAND BOUNDARY

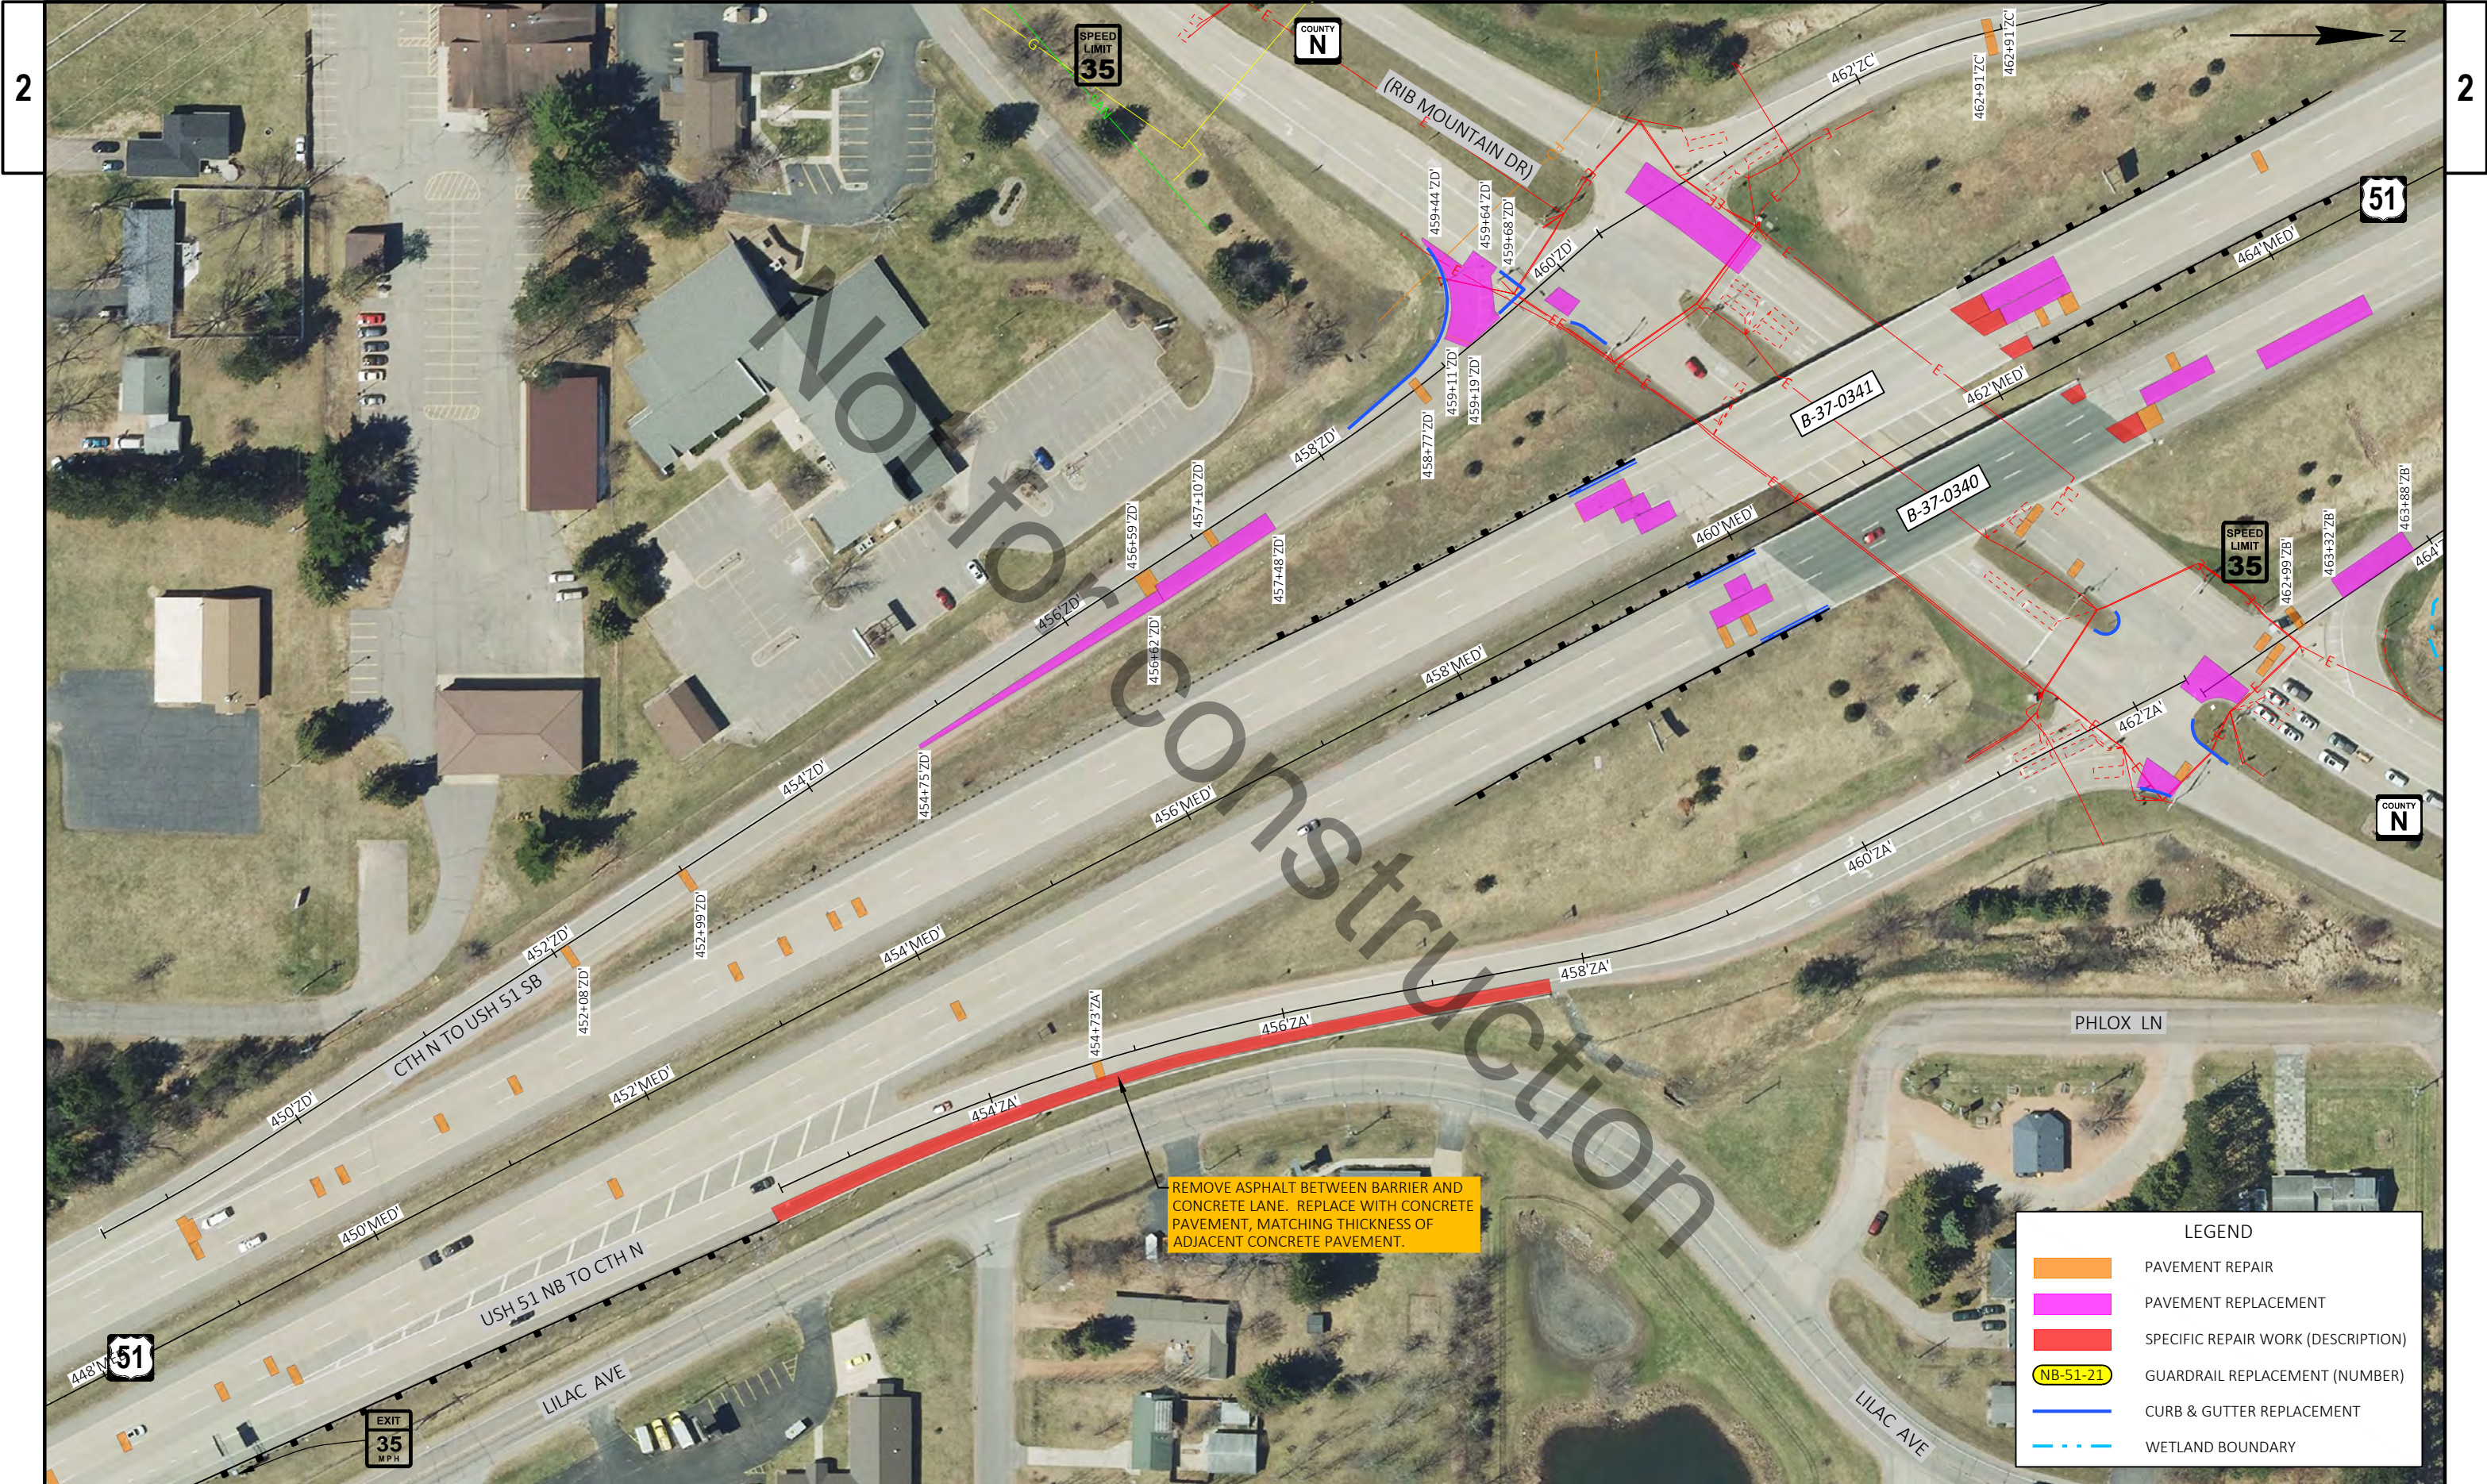

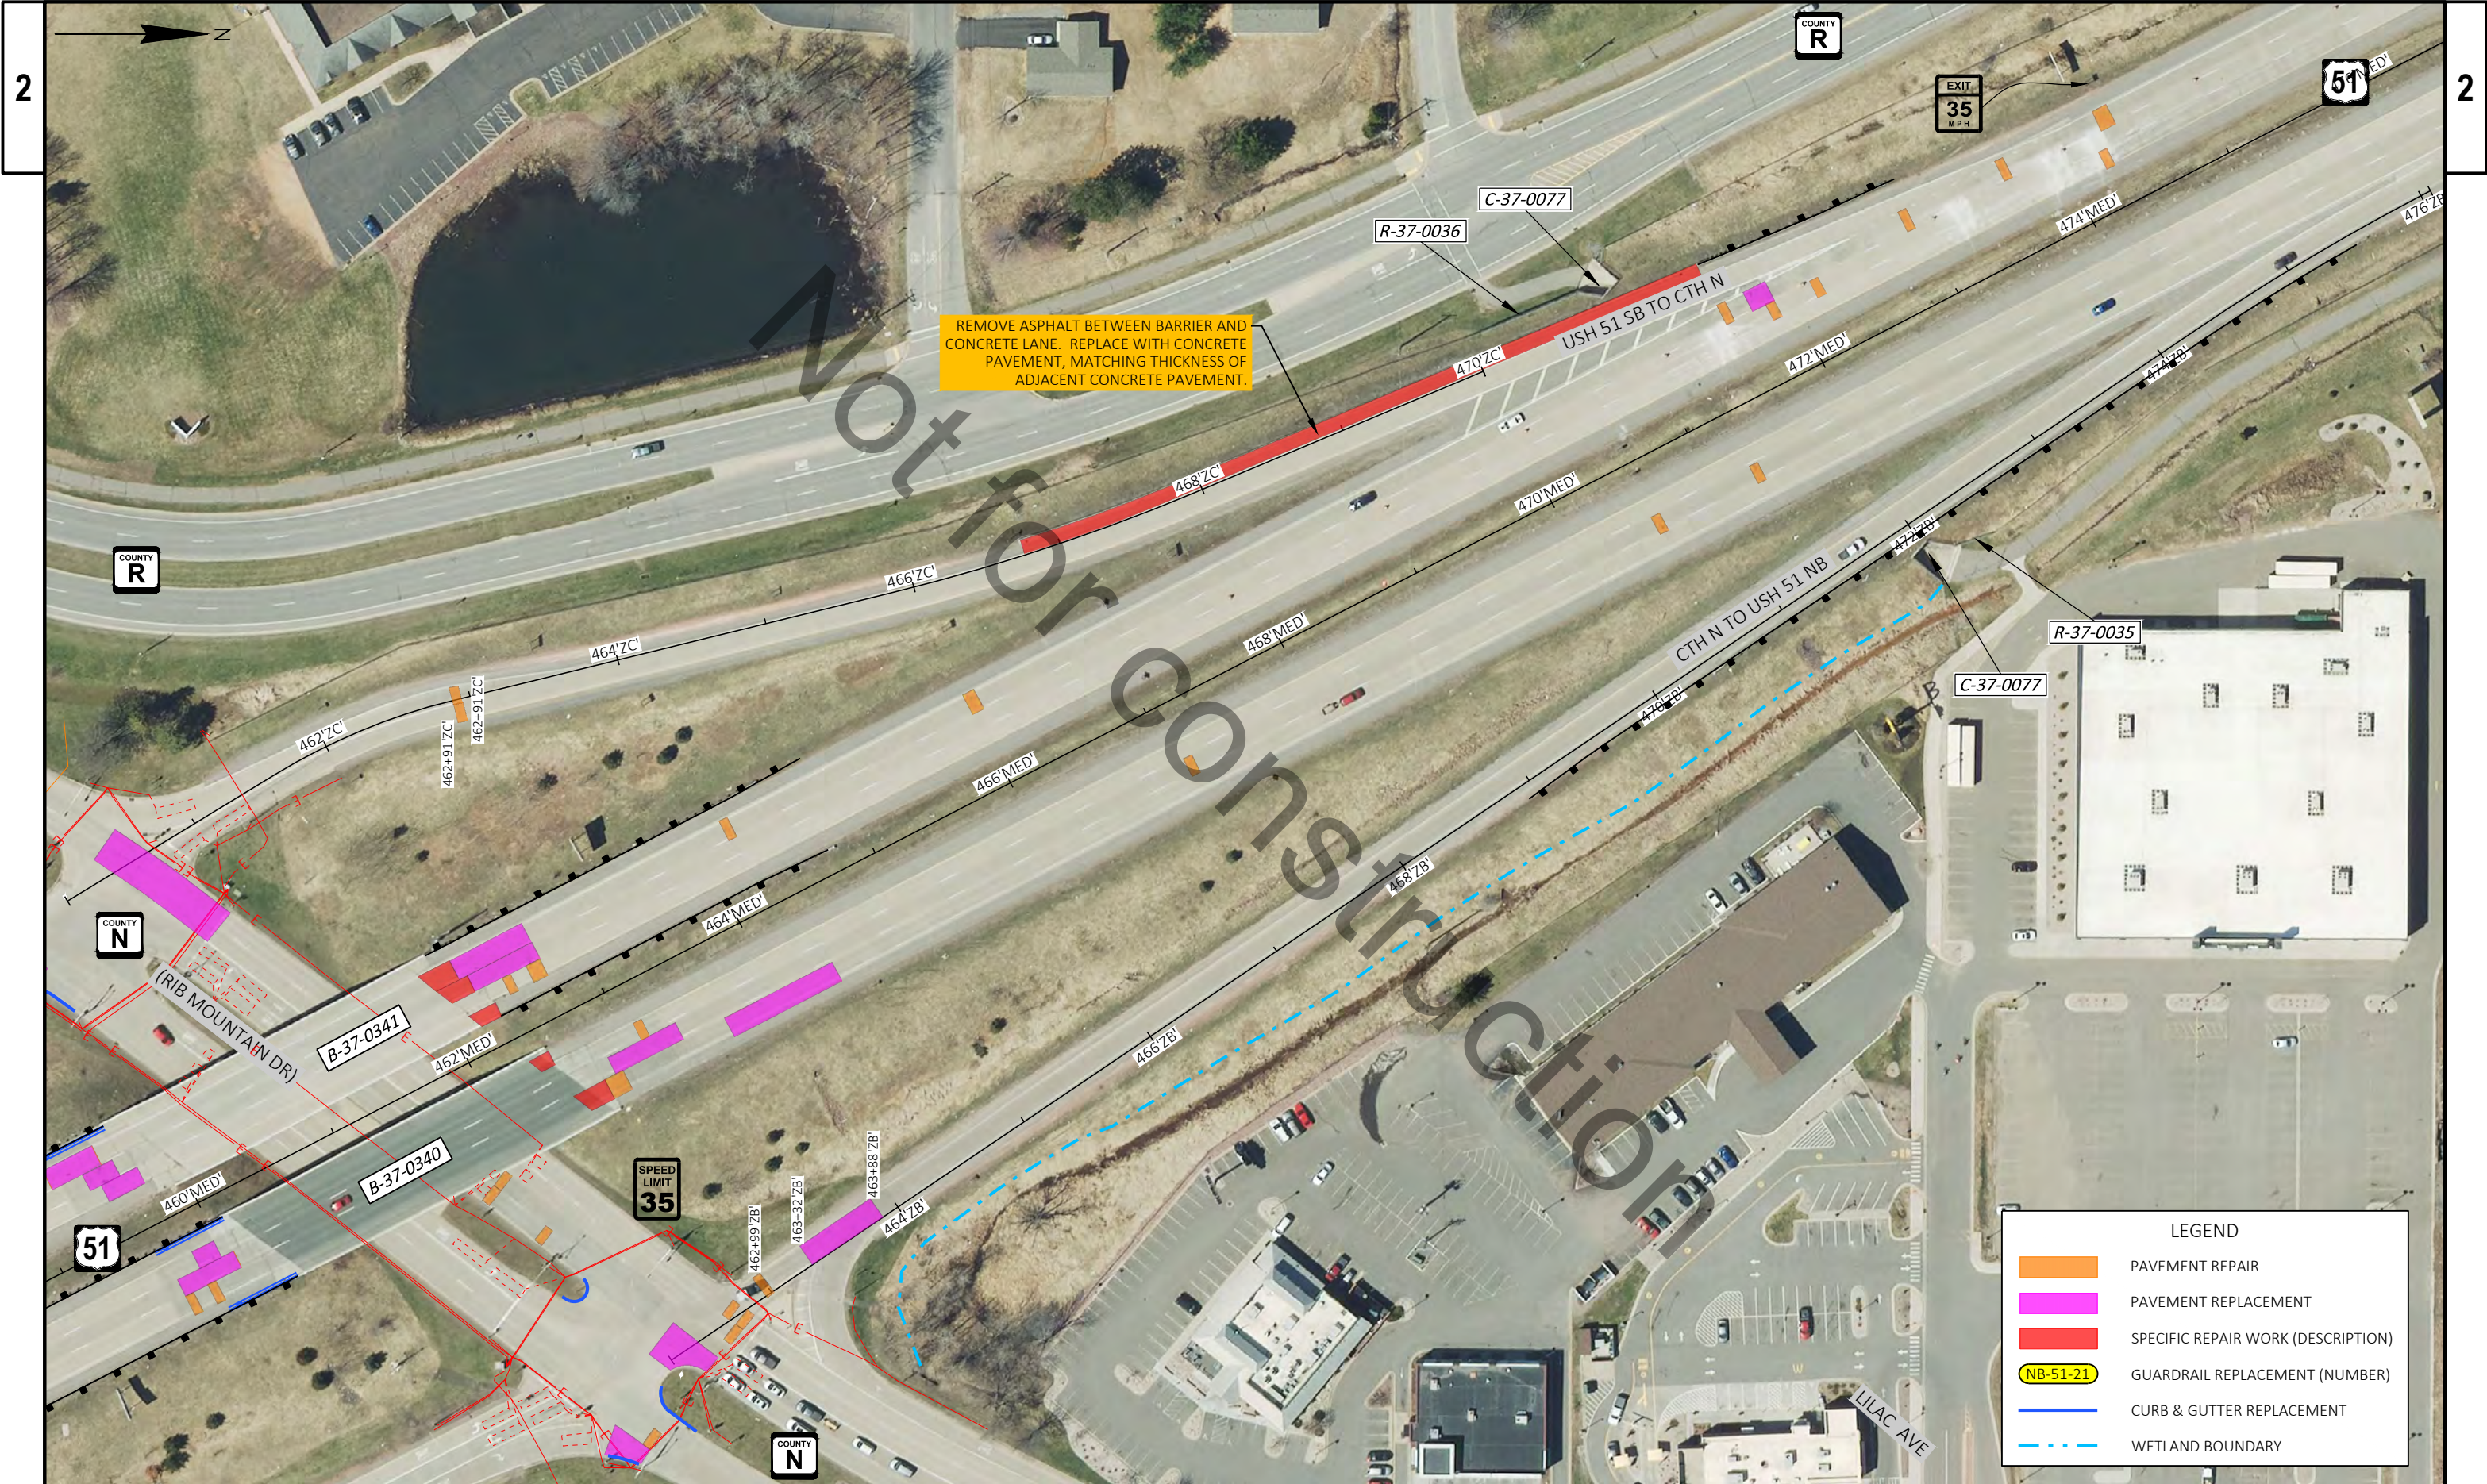

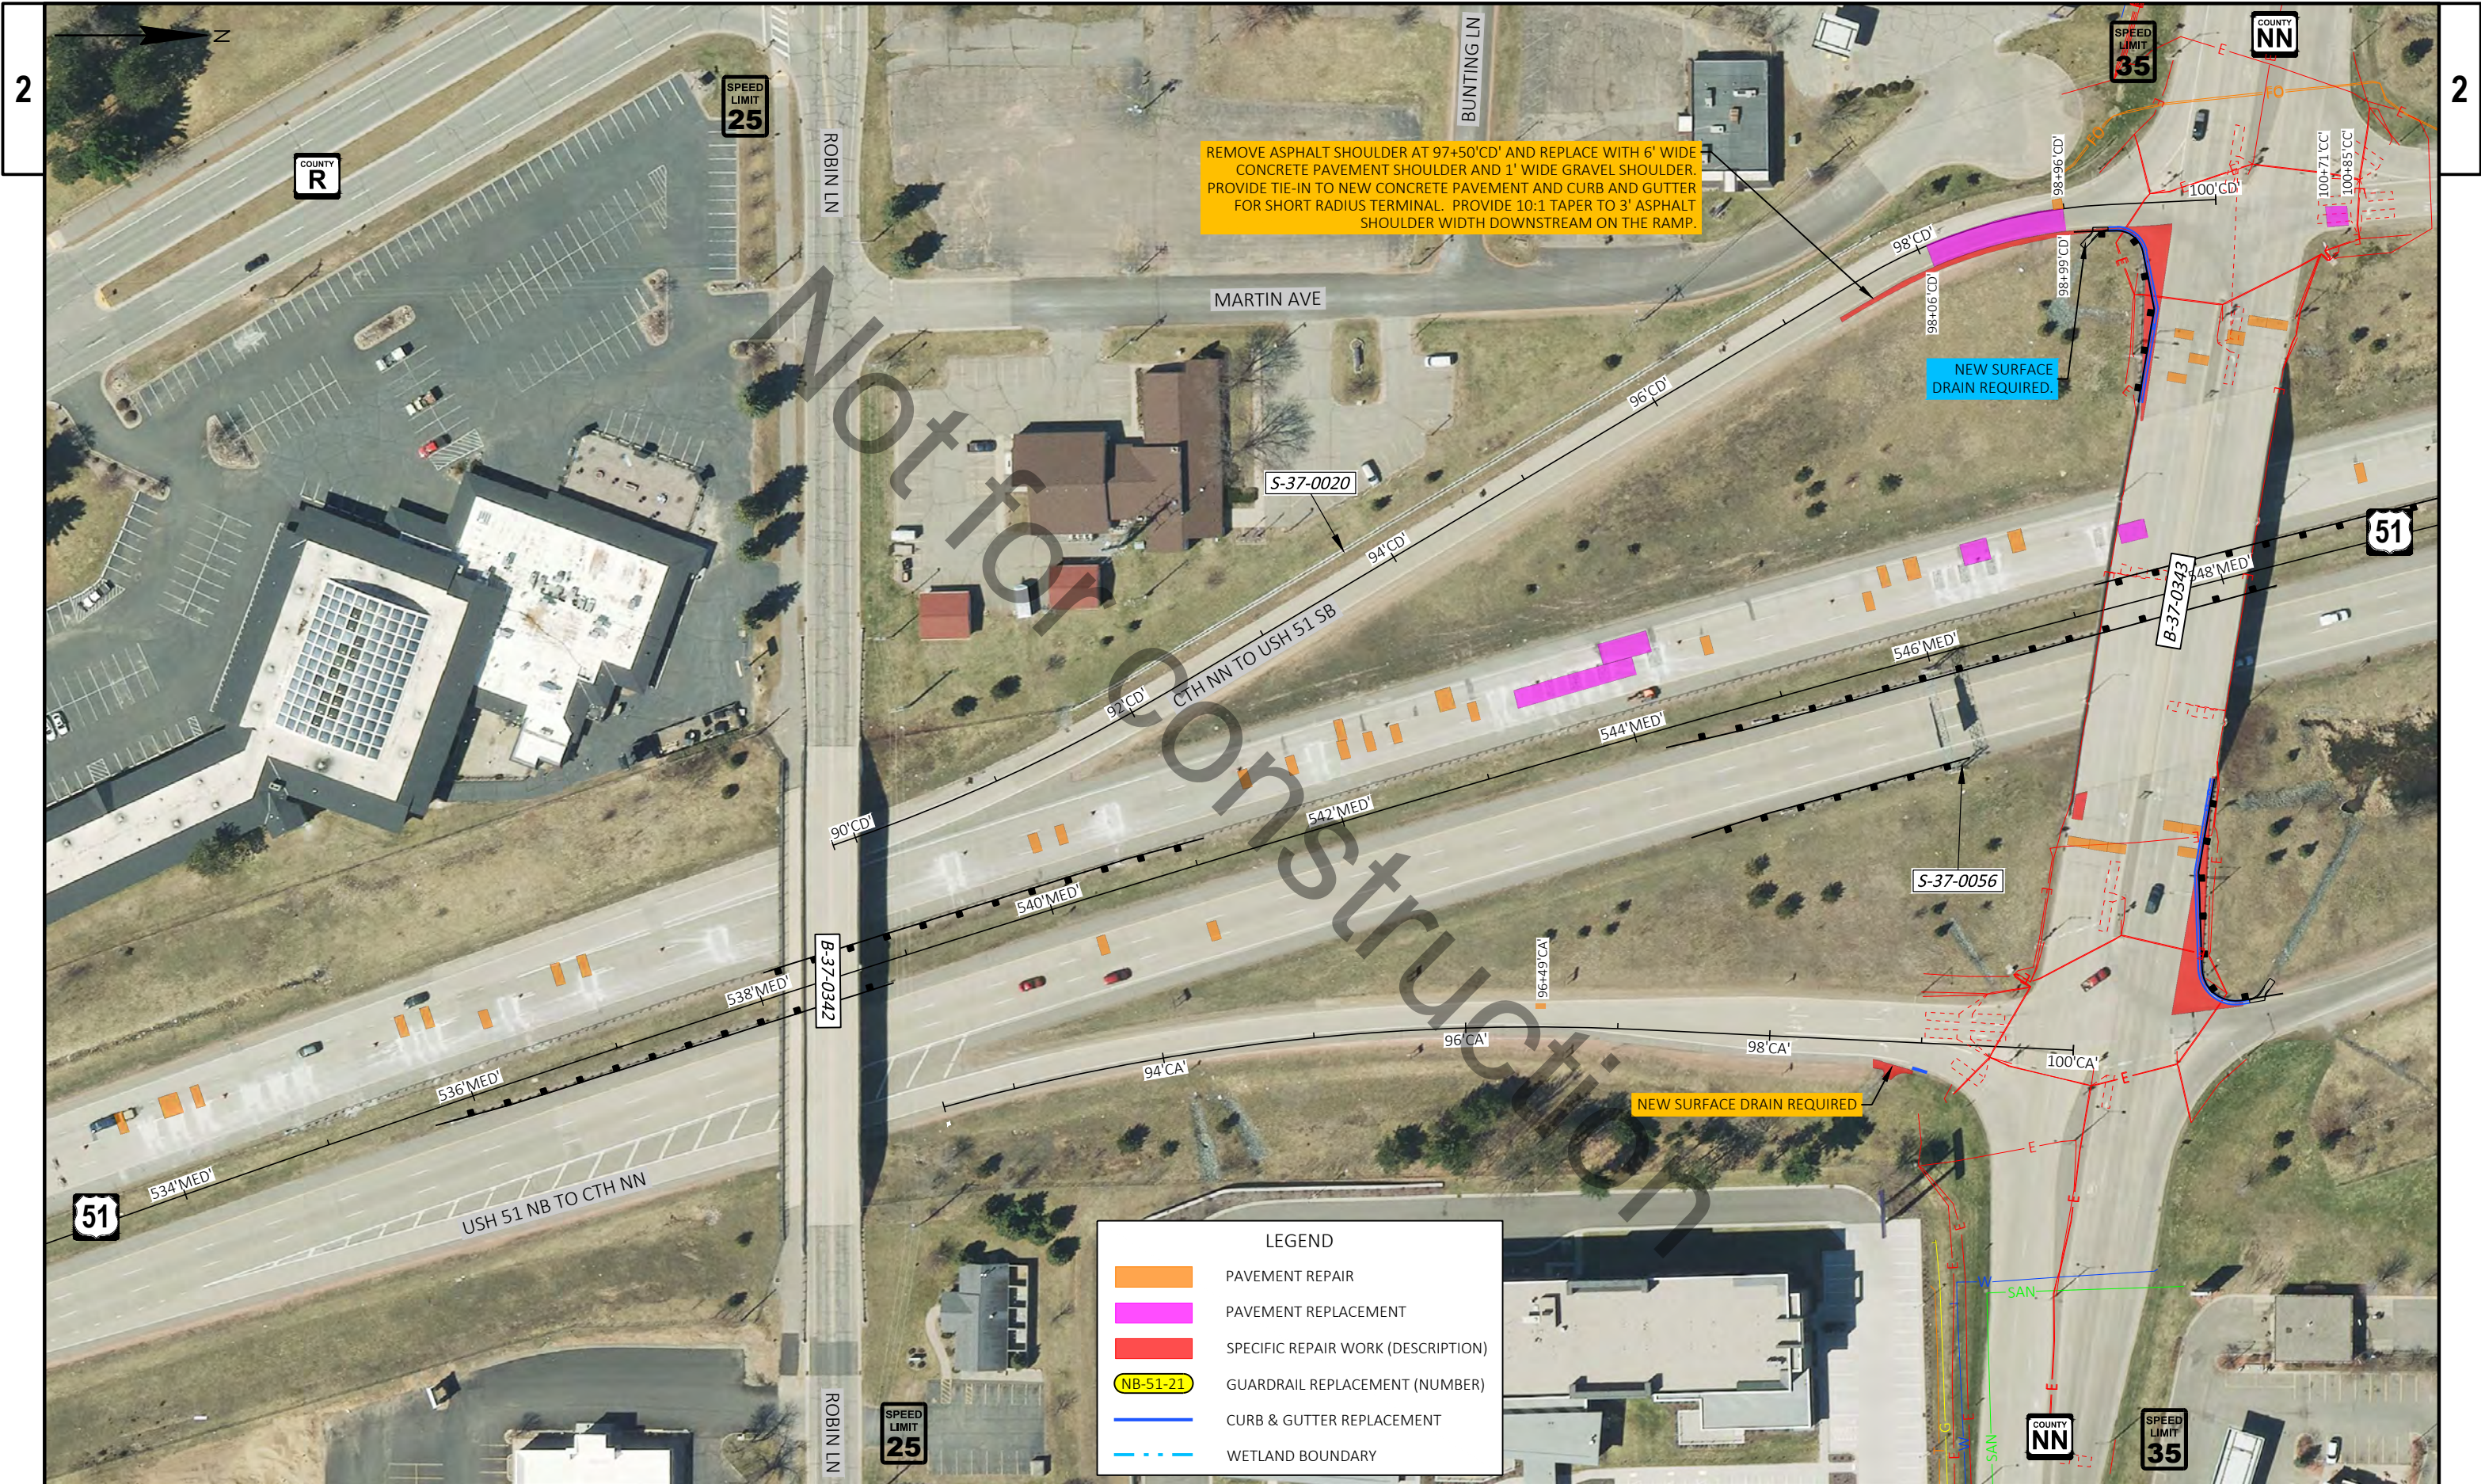

REMOVE ASPHALT SHOULDER AT 97+50'CD' AND REPLACE WITH 6' WIDE CONCRETE PAVEMENT SHOULDER AND 1' WIDE GRAVEL SHOULDER. PROVIDE TIE-IN TO NEW CONCRETE PAVEMENT AND CURB AND GUTTER FOR SHORT RADIUS TERMINAL. PROVIDE 10:1 TAPER TO 3' ASPHALT SHOULDER WIDTH DOWNSTREAM ON THE RAMP.

LEGEND

PAVEMENT REPAIR

PAVEMENT REPLACEMENT


SPECIFIC REPAIR WORK (DESCRIPTION)

NB-51-21


GUARDRAIL REPLACEMENT (NUMBER)


CURB & GUTTER REPLACEMENT

WETLAND BOUNDARY

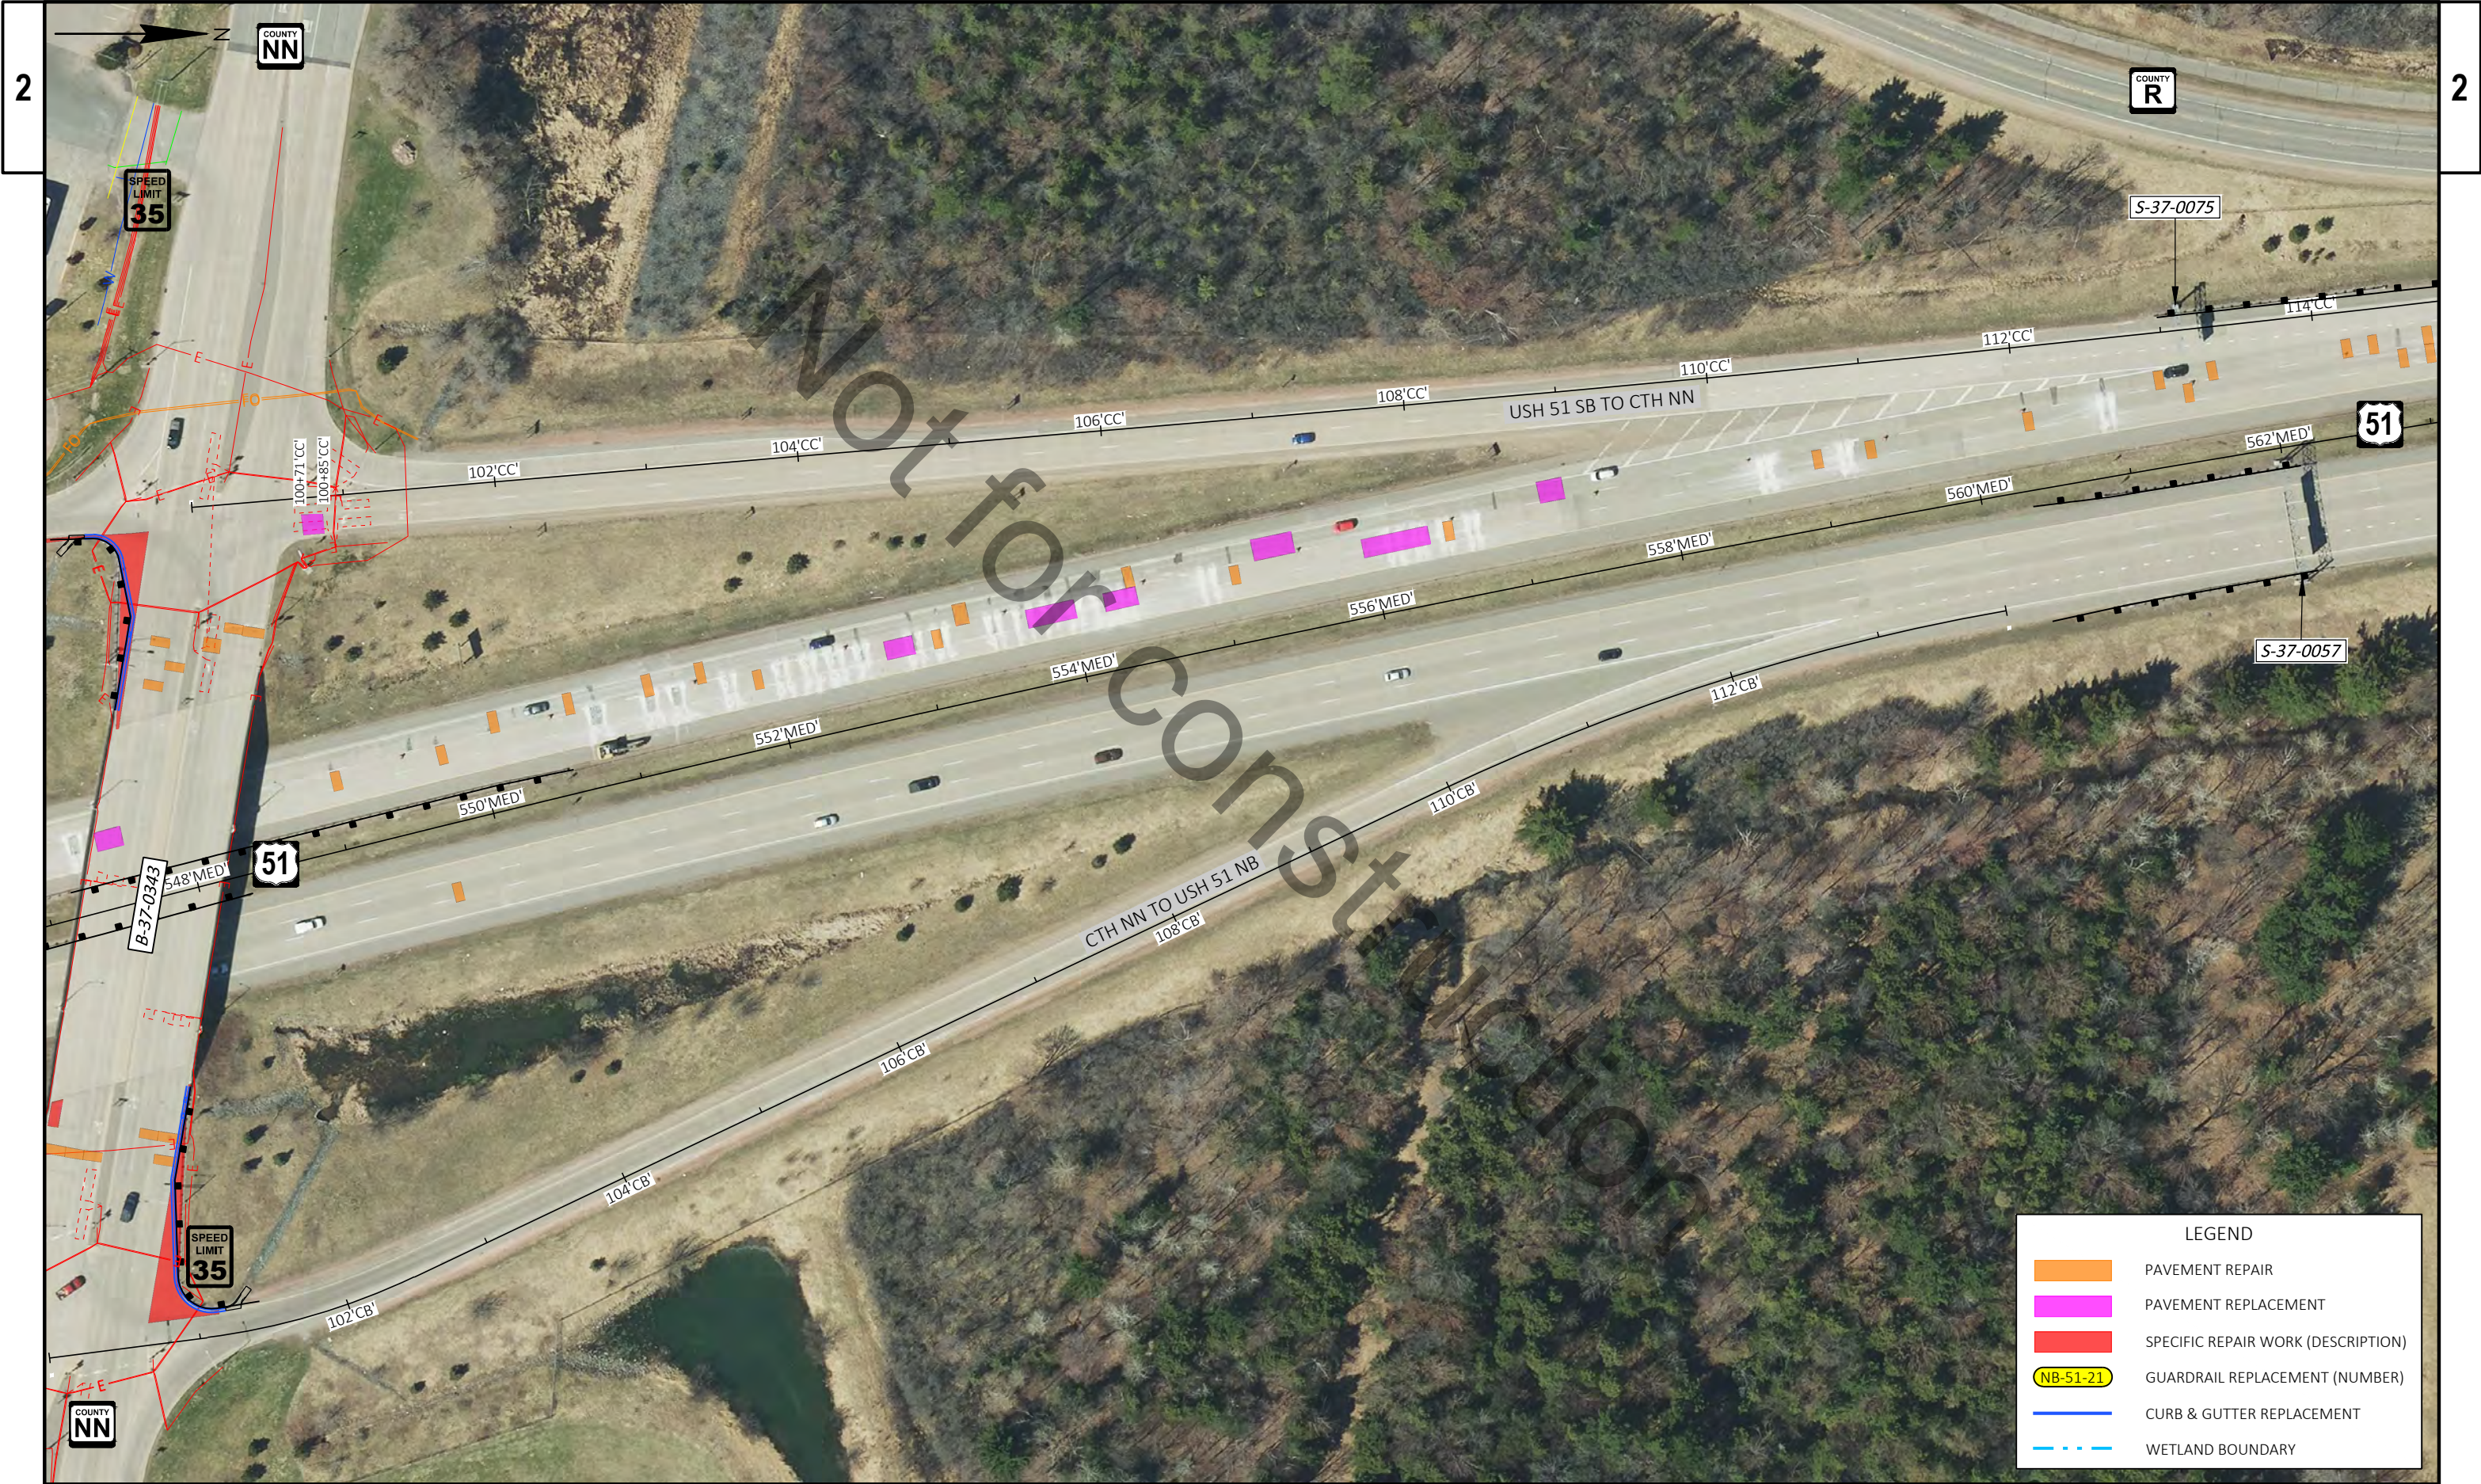

PROJECT NO: 1166-09-62	HWY: USH 51	COUNTY: MARATHON	PLAN DETAILS - CTH NN RAMPS - NORTH	SHEET	E
------------------------	-------------	------------------	-------------------------------------	-------	---

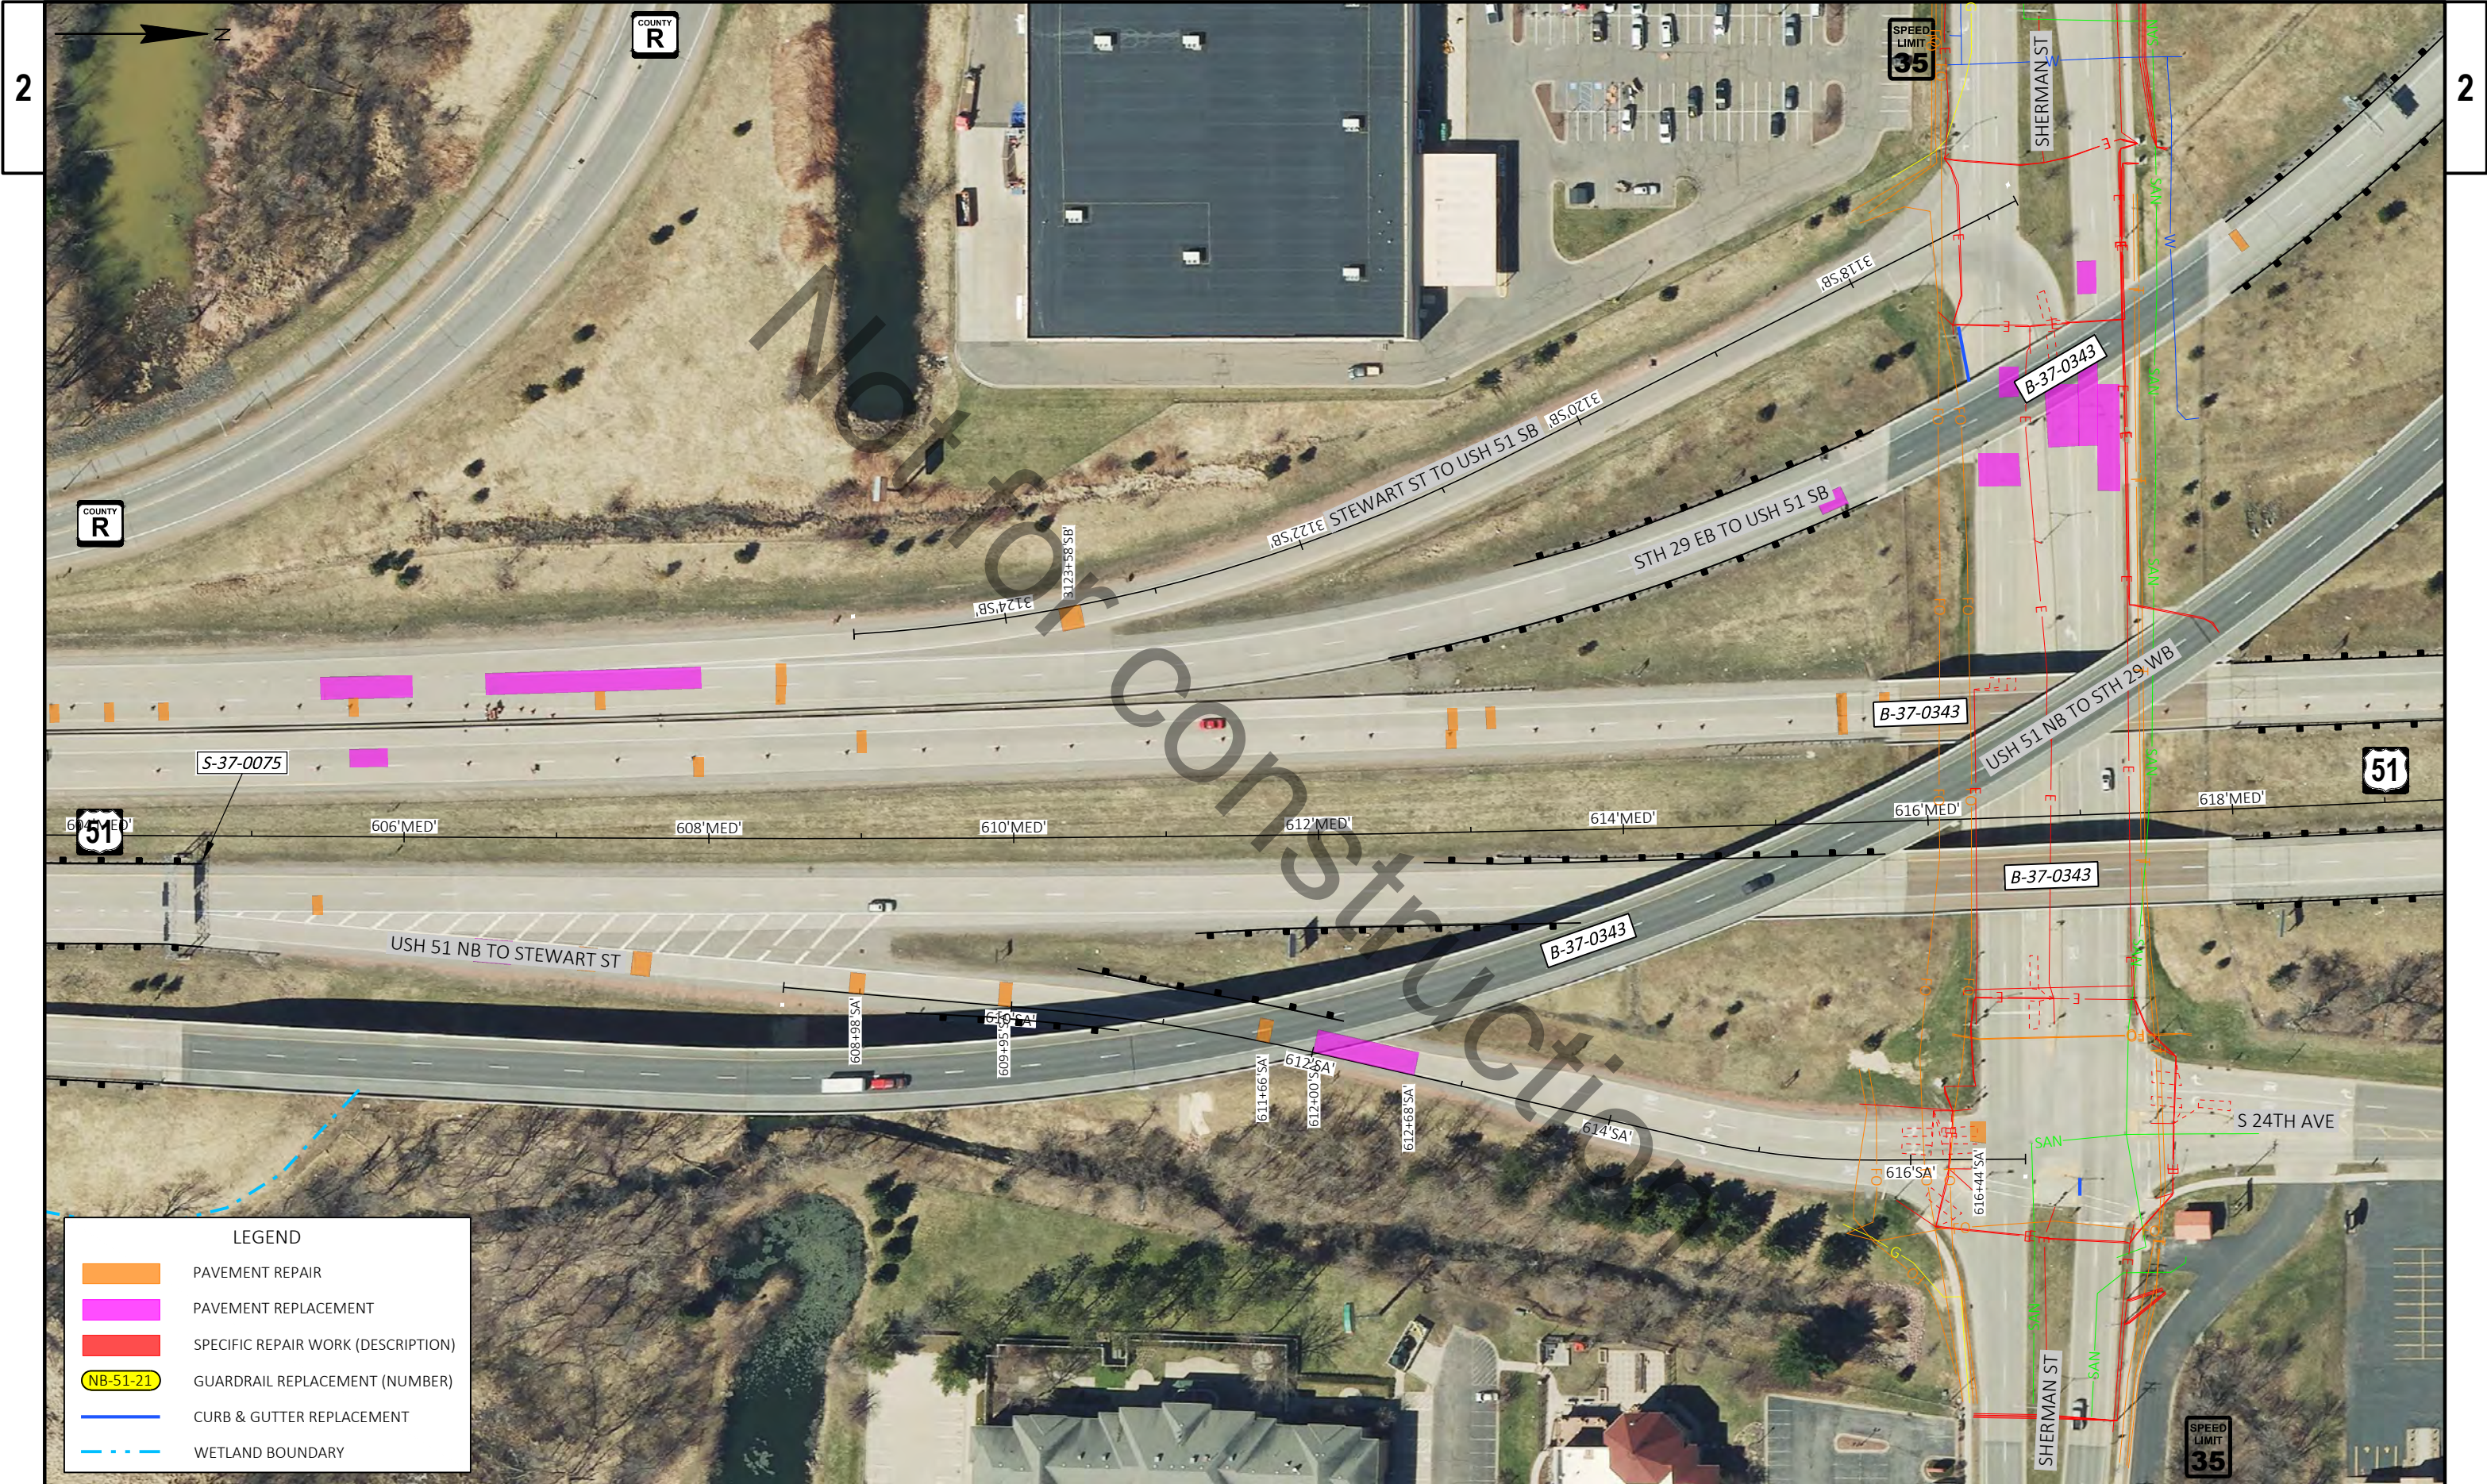

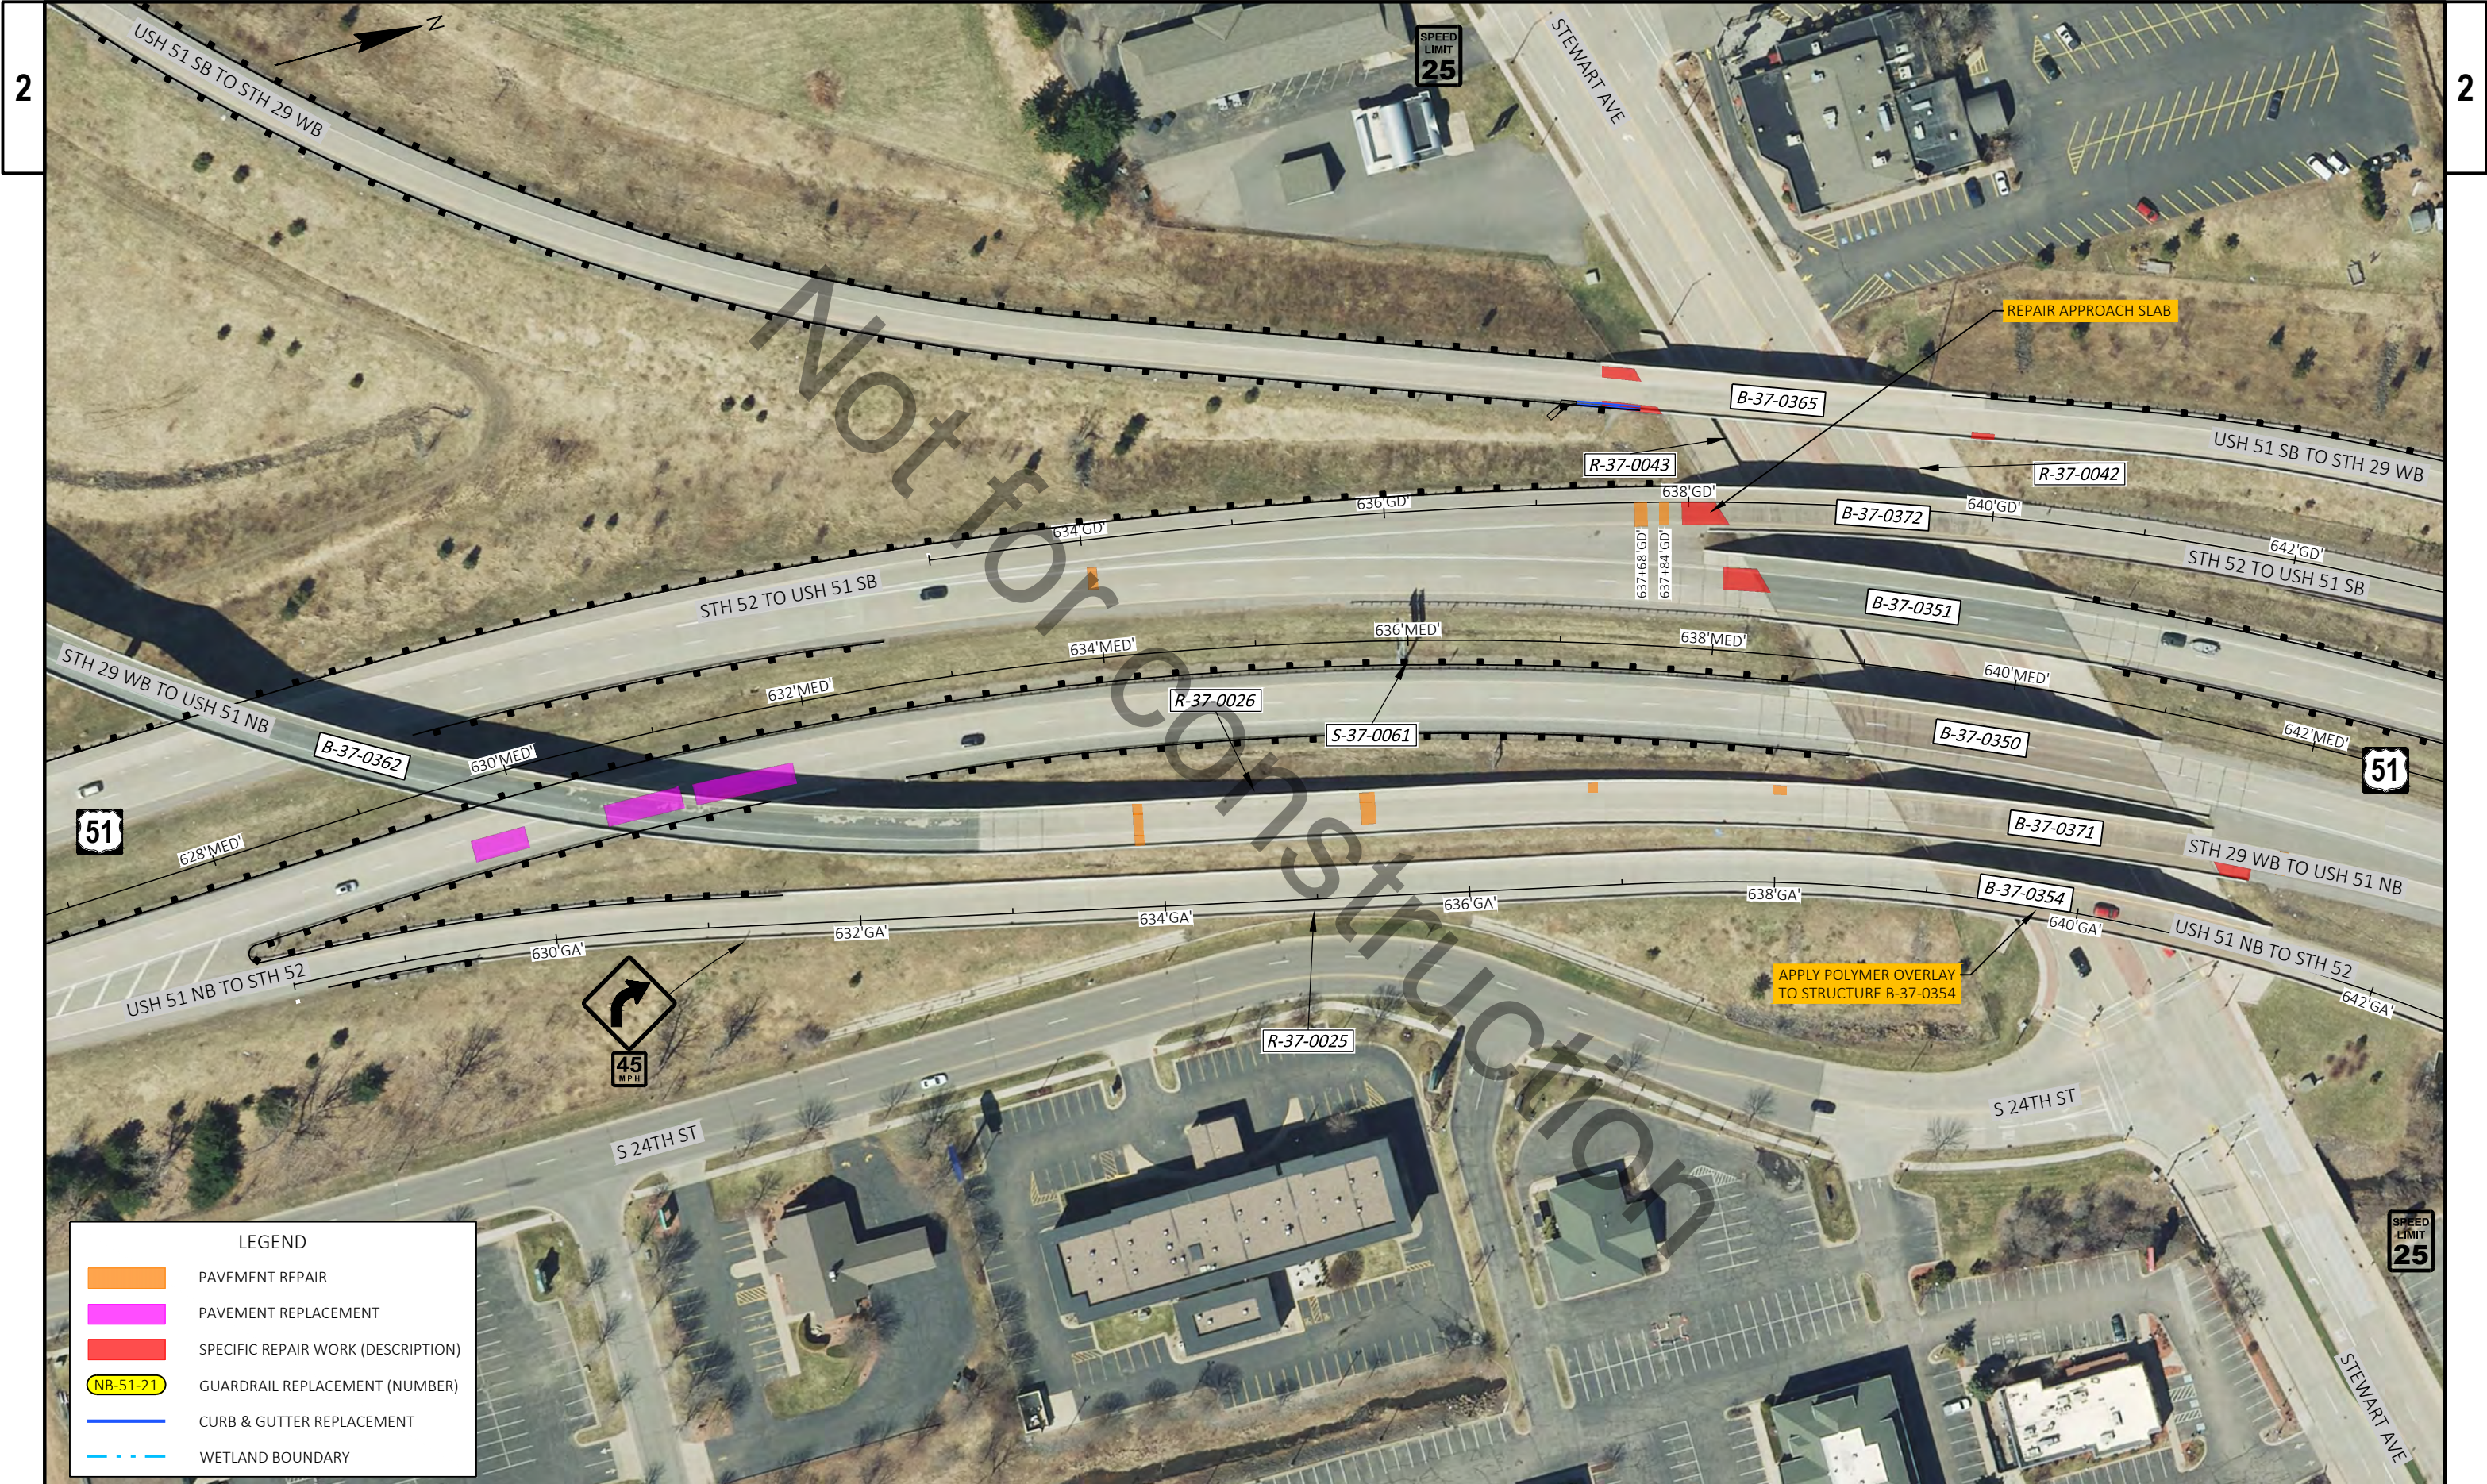

LEGEND

PAVEMENT REPAIR

PAVEMENT REPLACEMENT


SPECIFIC REPAIR WORK (DESCRIPTION)

NB-51-21

GUARDRAIL REPLACEMENT (NUMBER)

CURB & GUTTER REPLACEMENT

WETLAND BOUNDARY

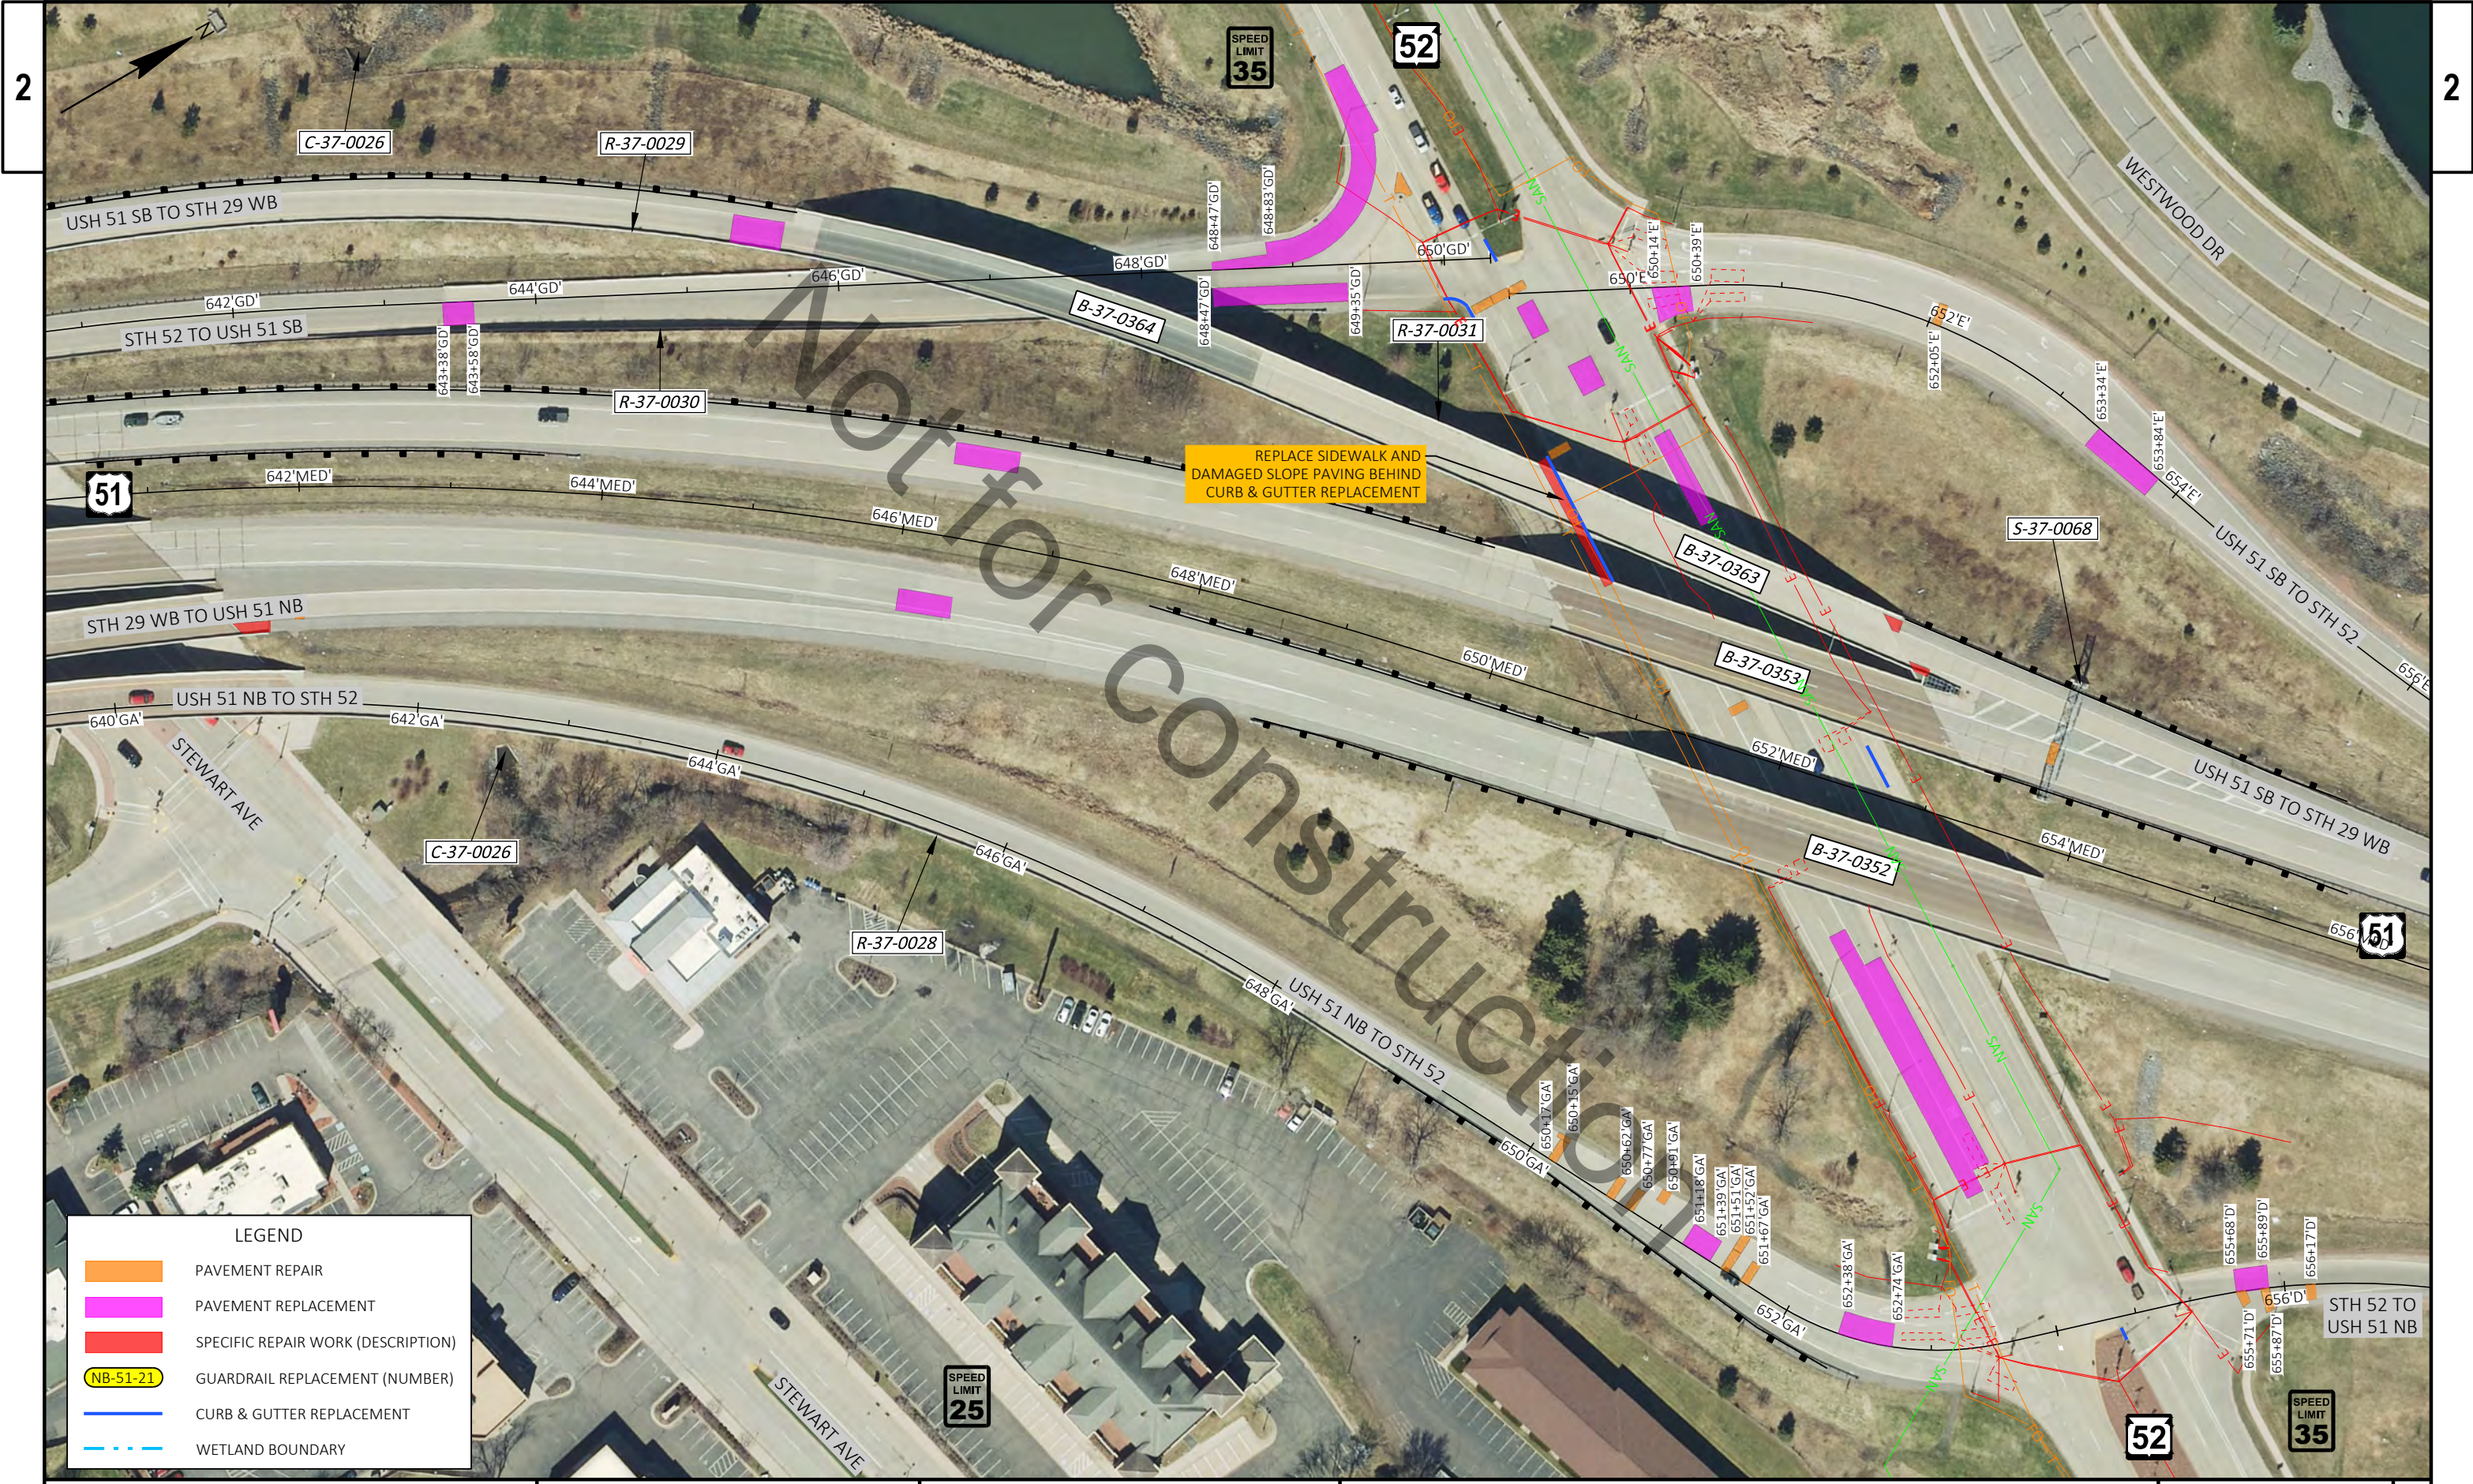

LEGEND

PAVEMENT REPAIR

PAVEMENT REPLACEMENT


SPECIFIC REPAIR WORK (DESCRIPTION)

NB-51-21


GUARDRAIL REPLACEMENT (NUMBER)

CURB & GUTTER REPLACEMENT

WETLAND BOUNDARY

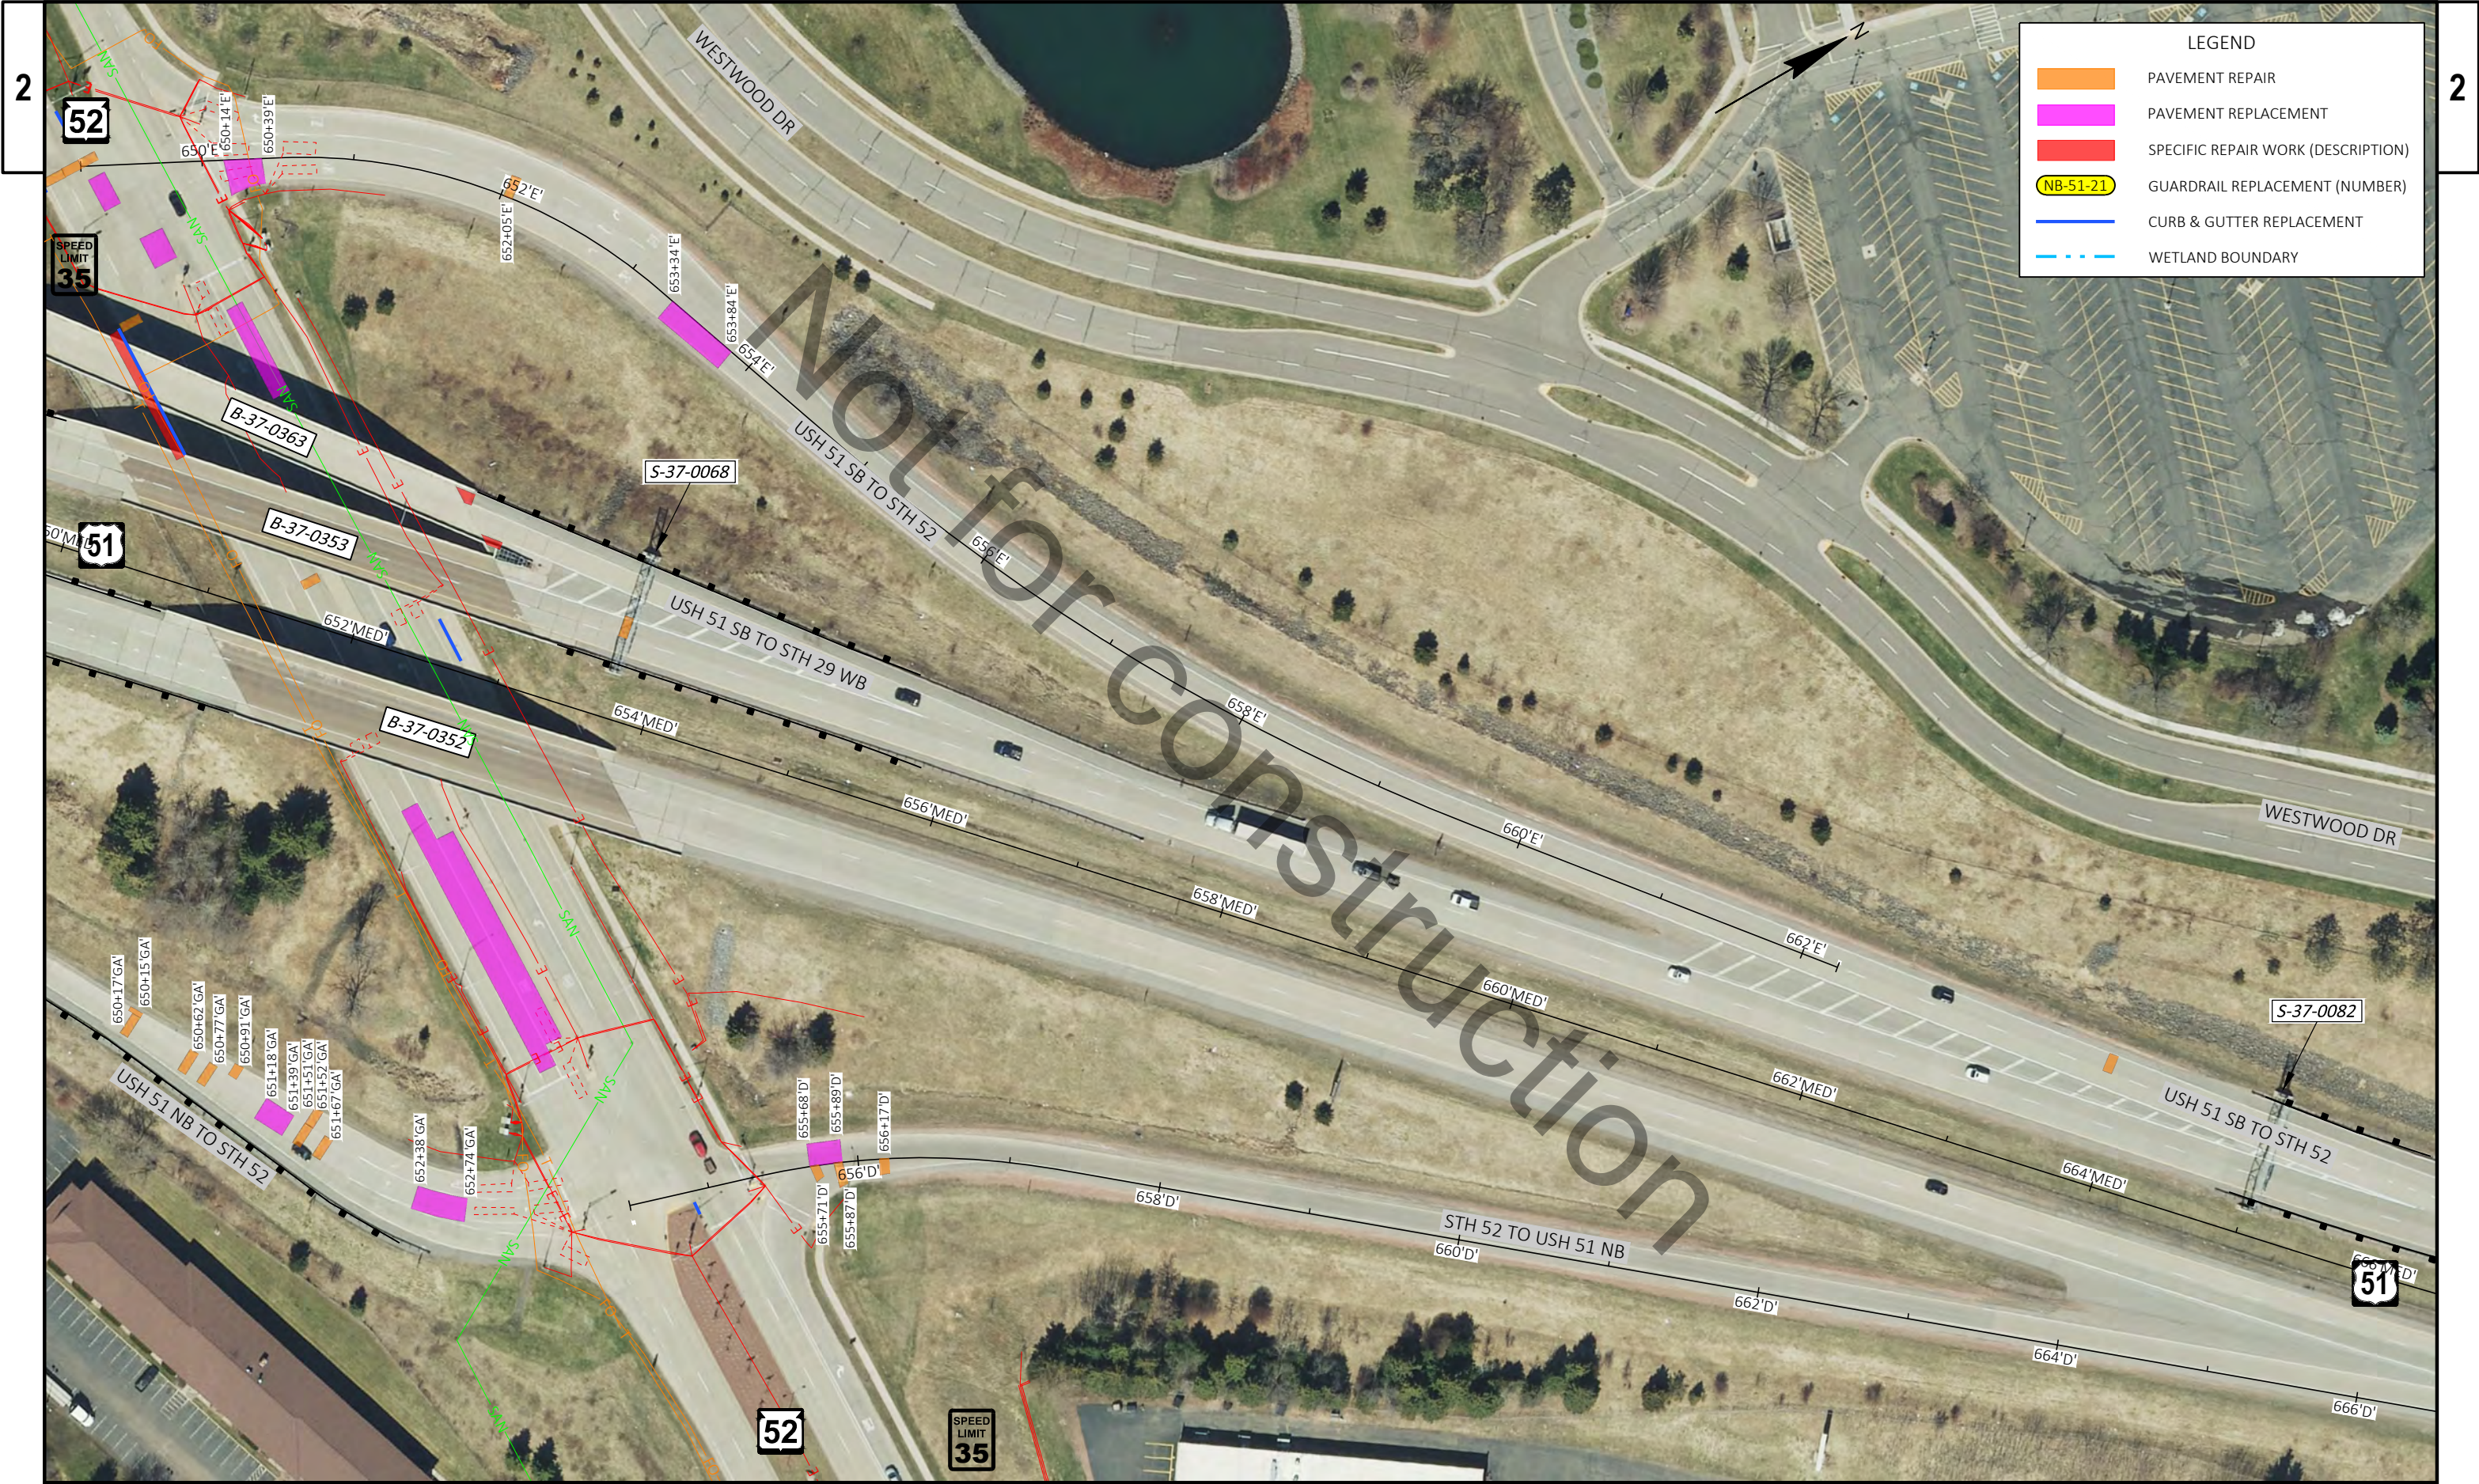

PROJECT NO: 1166-09-62	HWY: USH 51	COUNTY: MARATHON	PLAN DETAILS - STH 52 RAMPS - NORTH	SHEET E
------------------------	-------------	------------------	-------------------------------------	---------

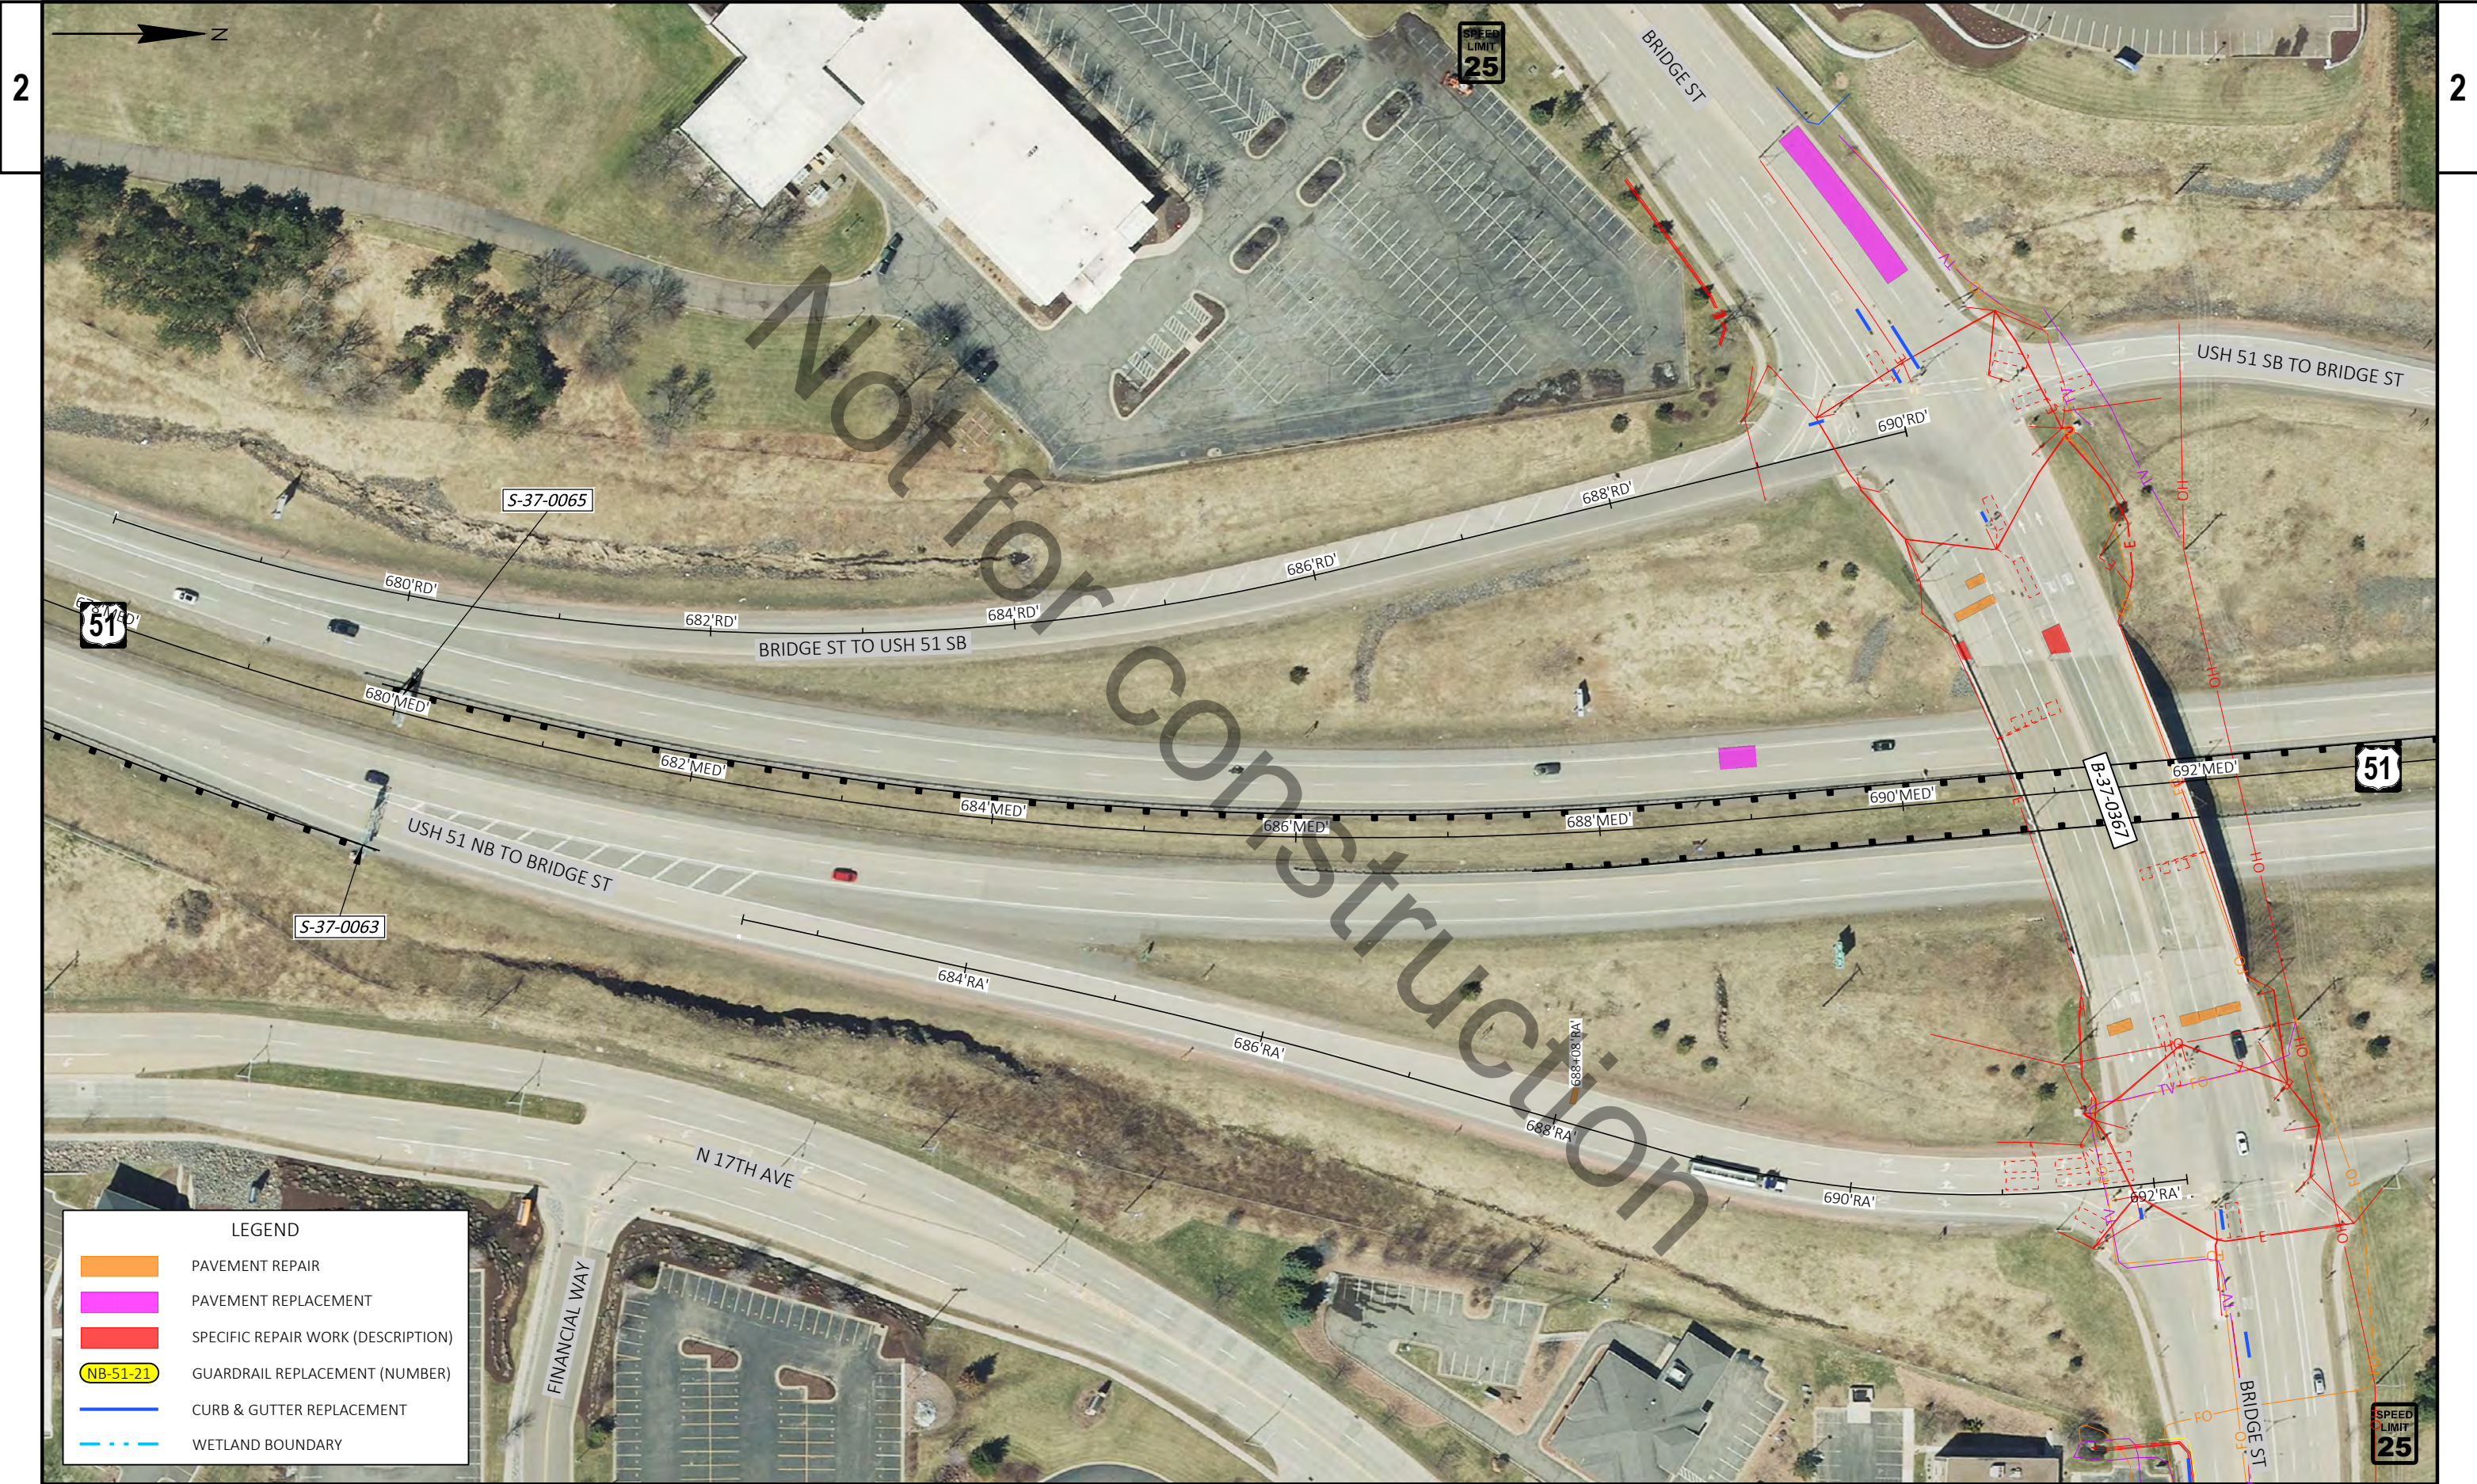





LEGEND

PAVEMENT REPAIR


PAVEMENT REPLACEMENT


SPECIFIC REPAIR WORK (DESCRIPTION)


NB-51-21

GUARDRAIL REPLACEMENT (NUMBER)

CURB & GUTTER REPLACEMENT

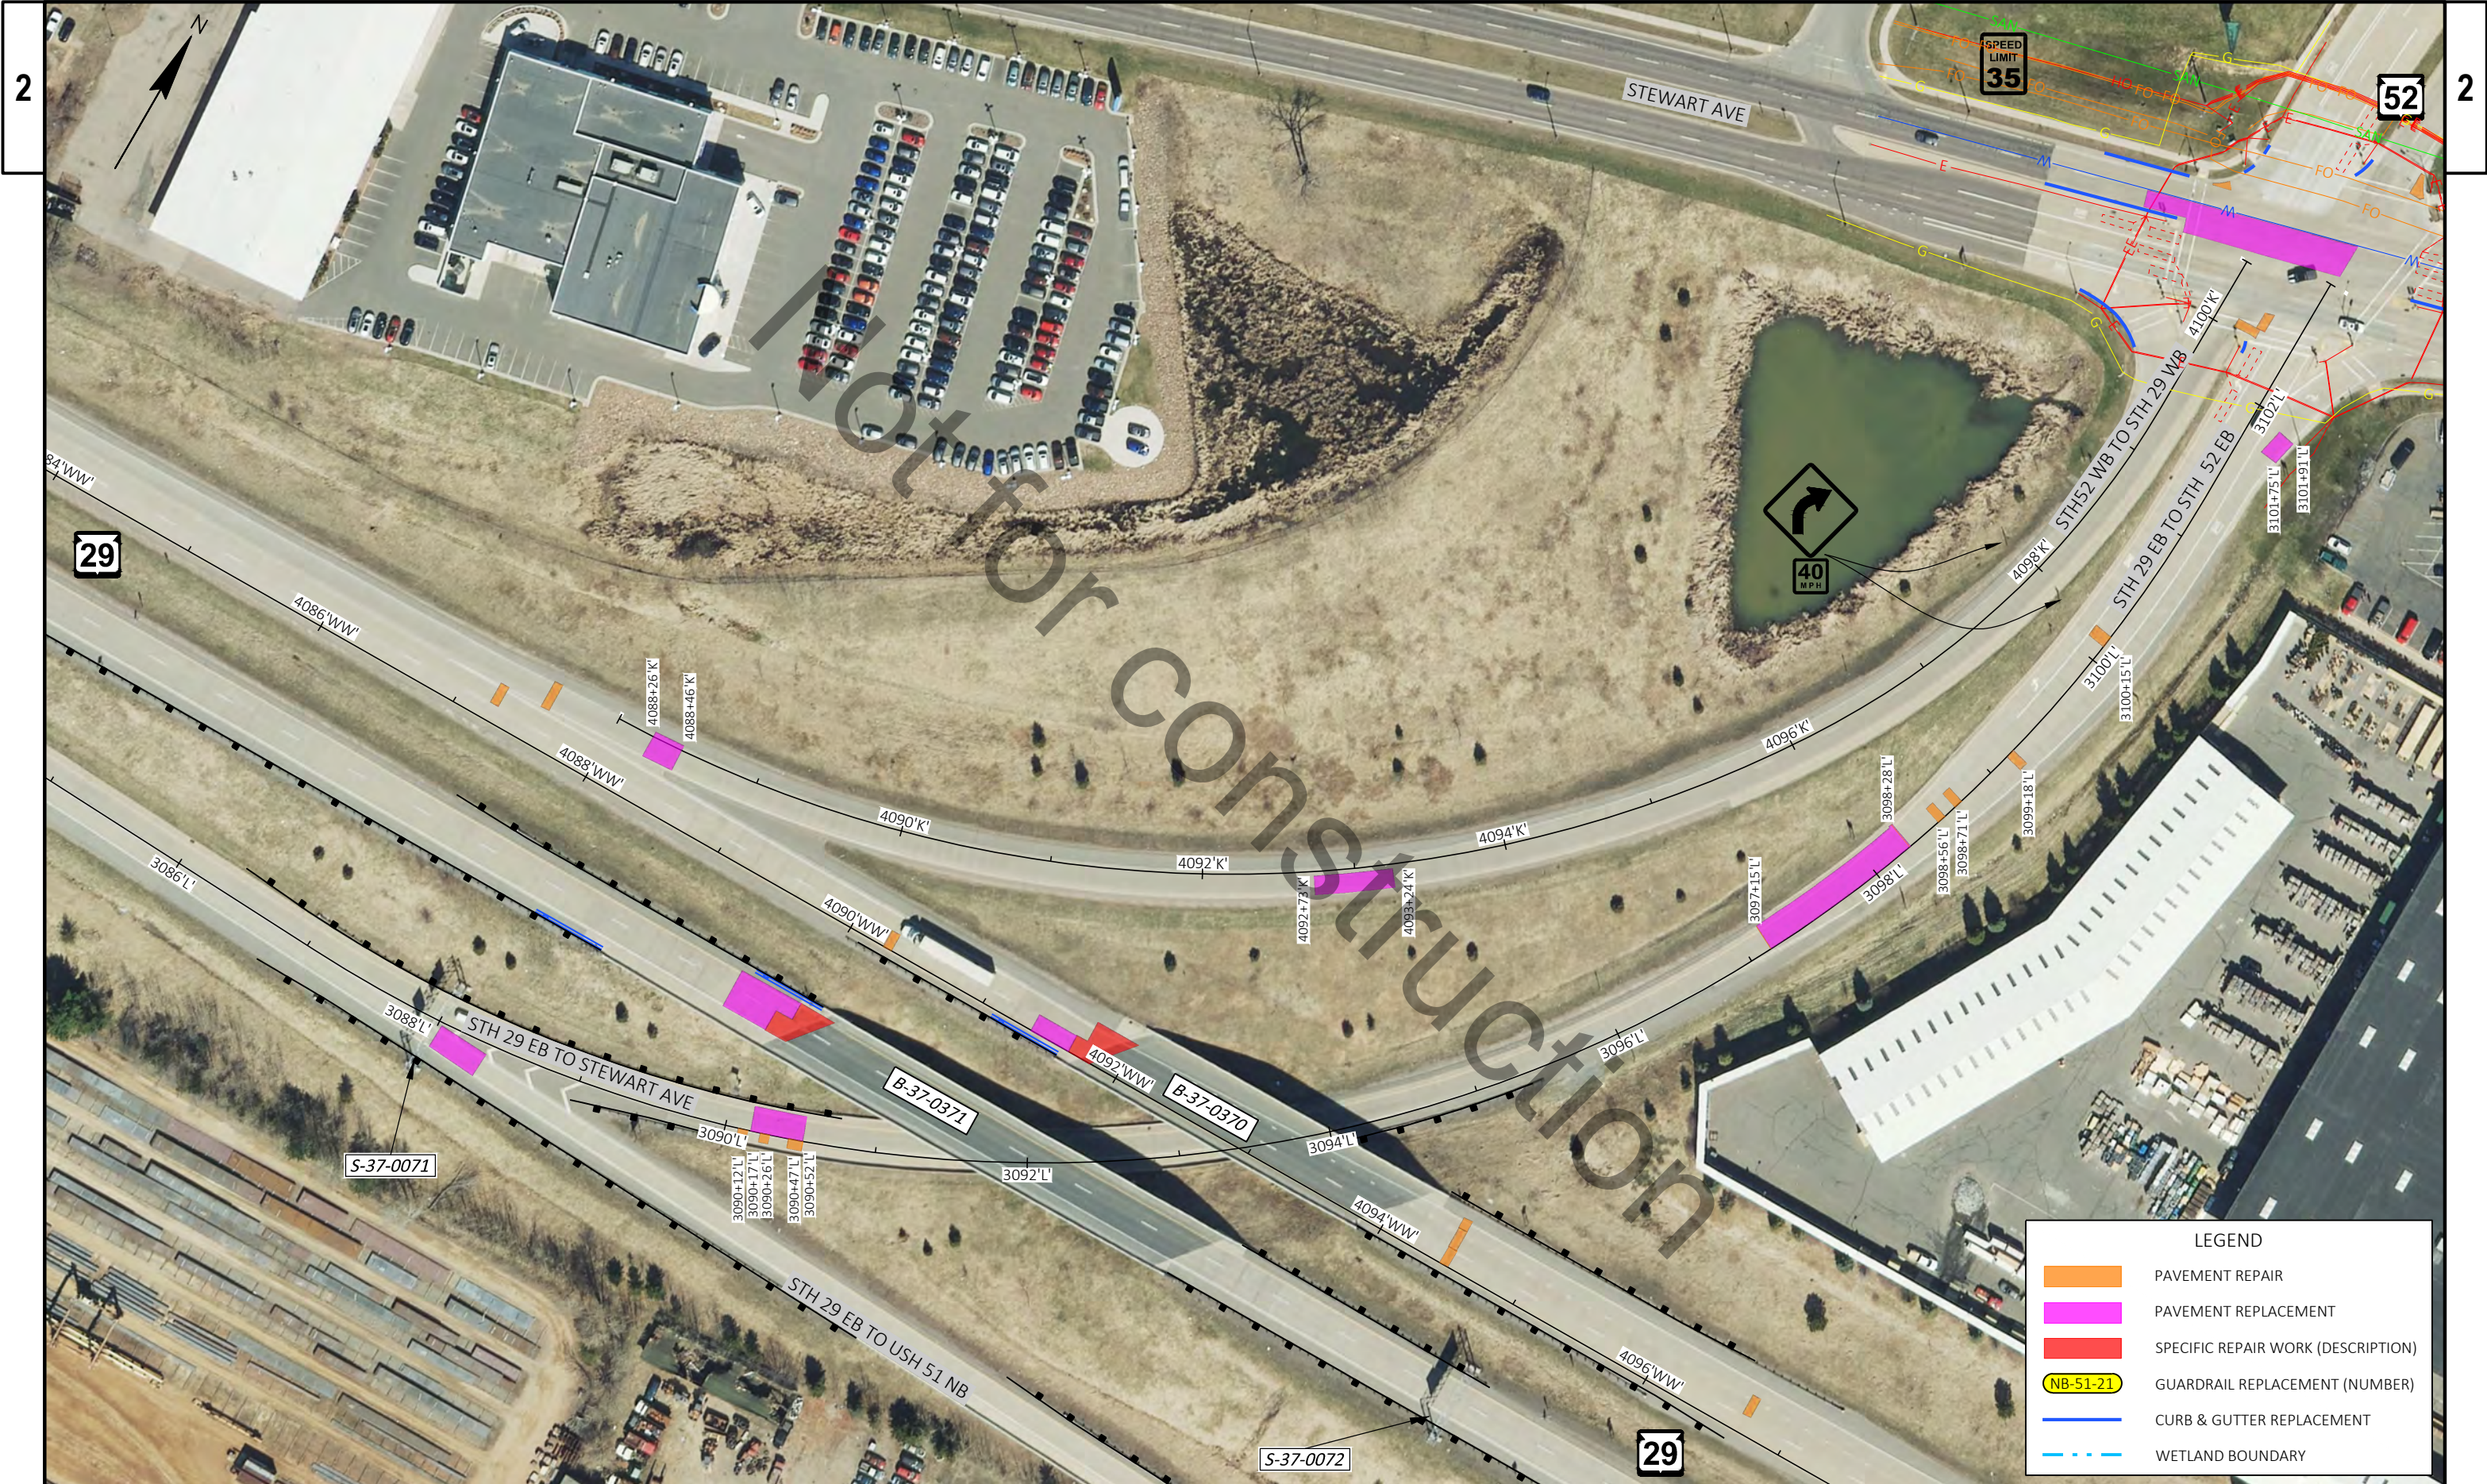

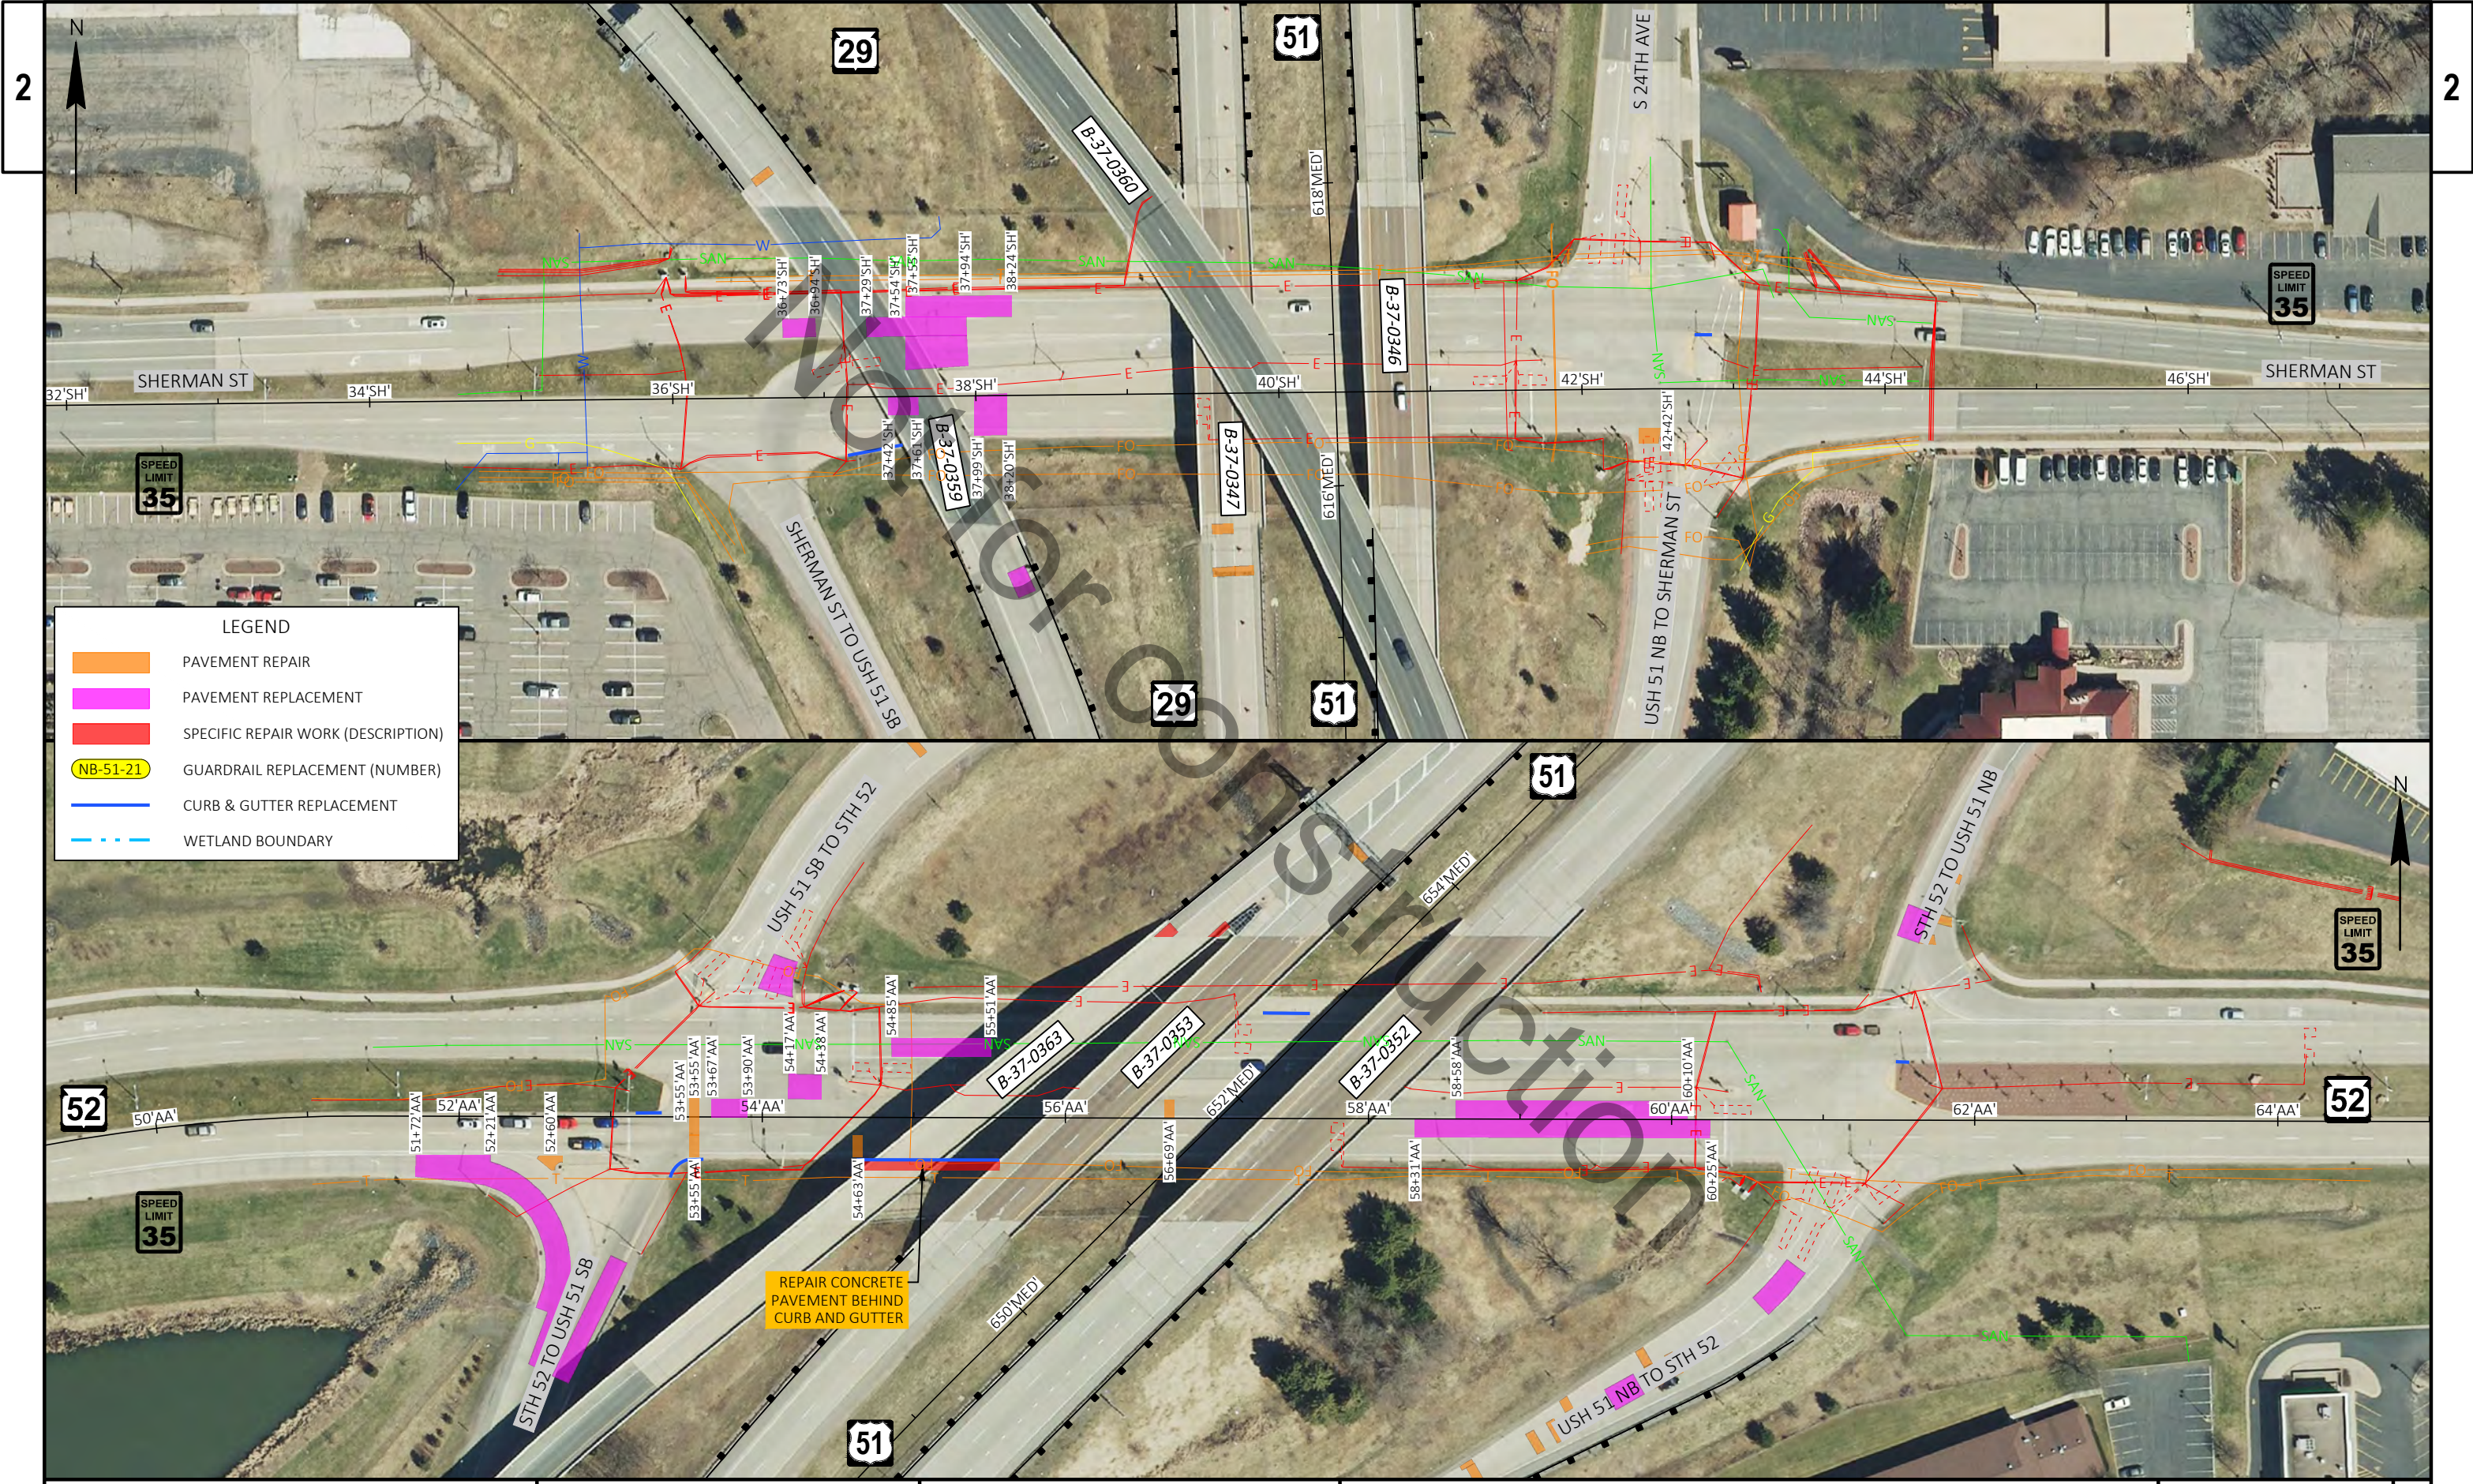

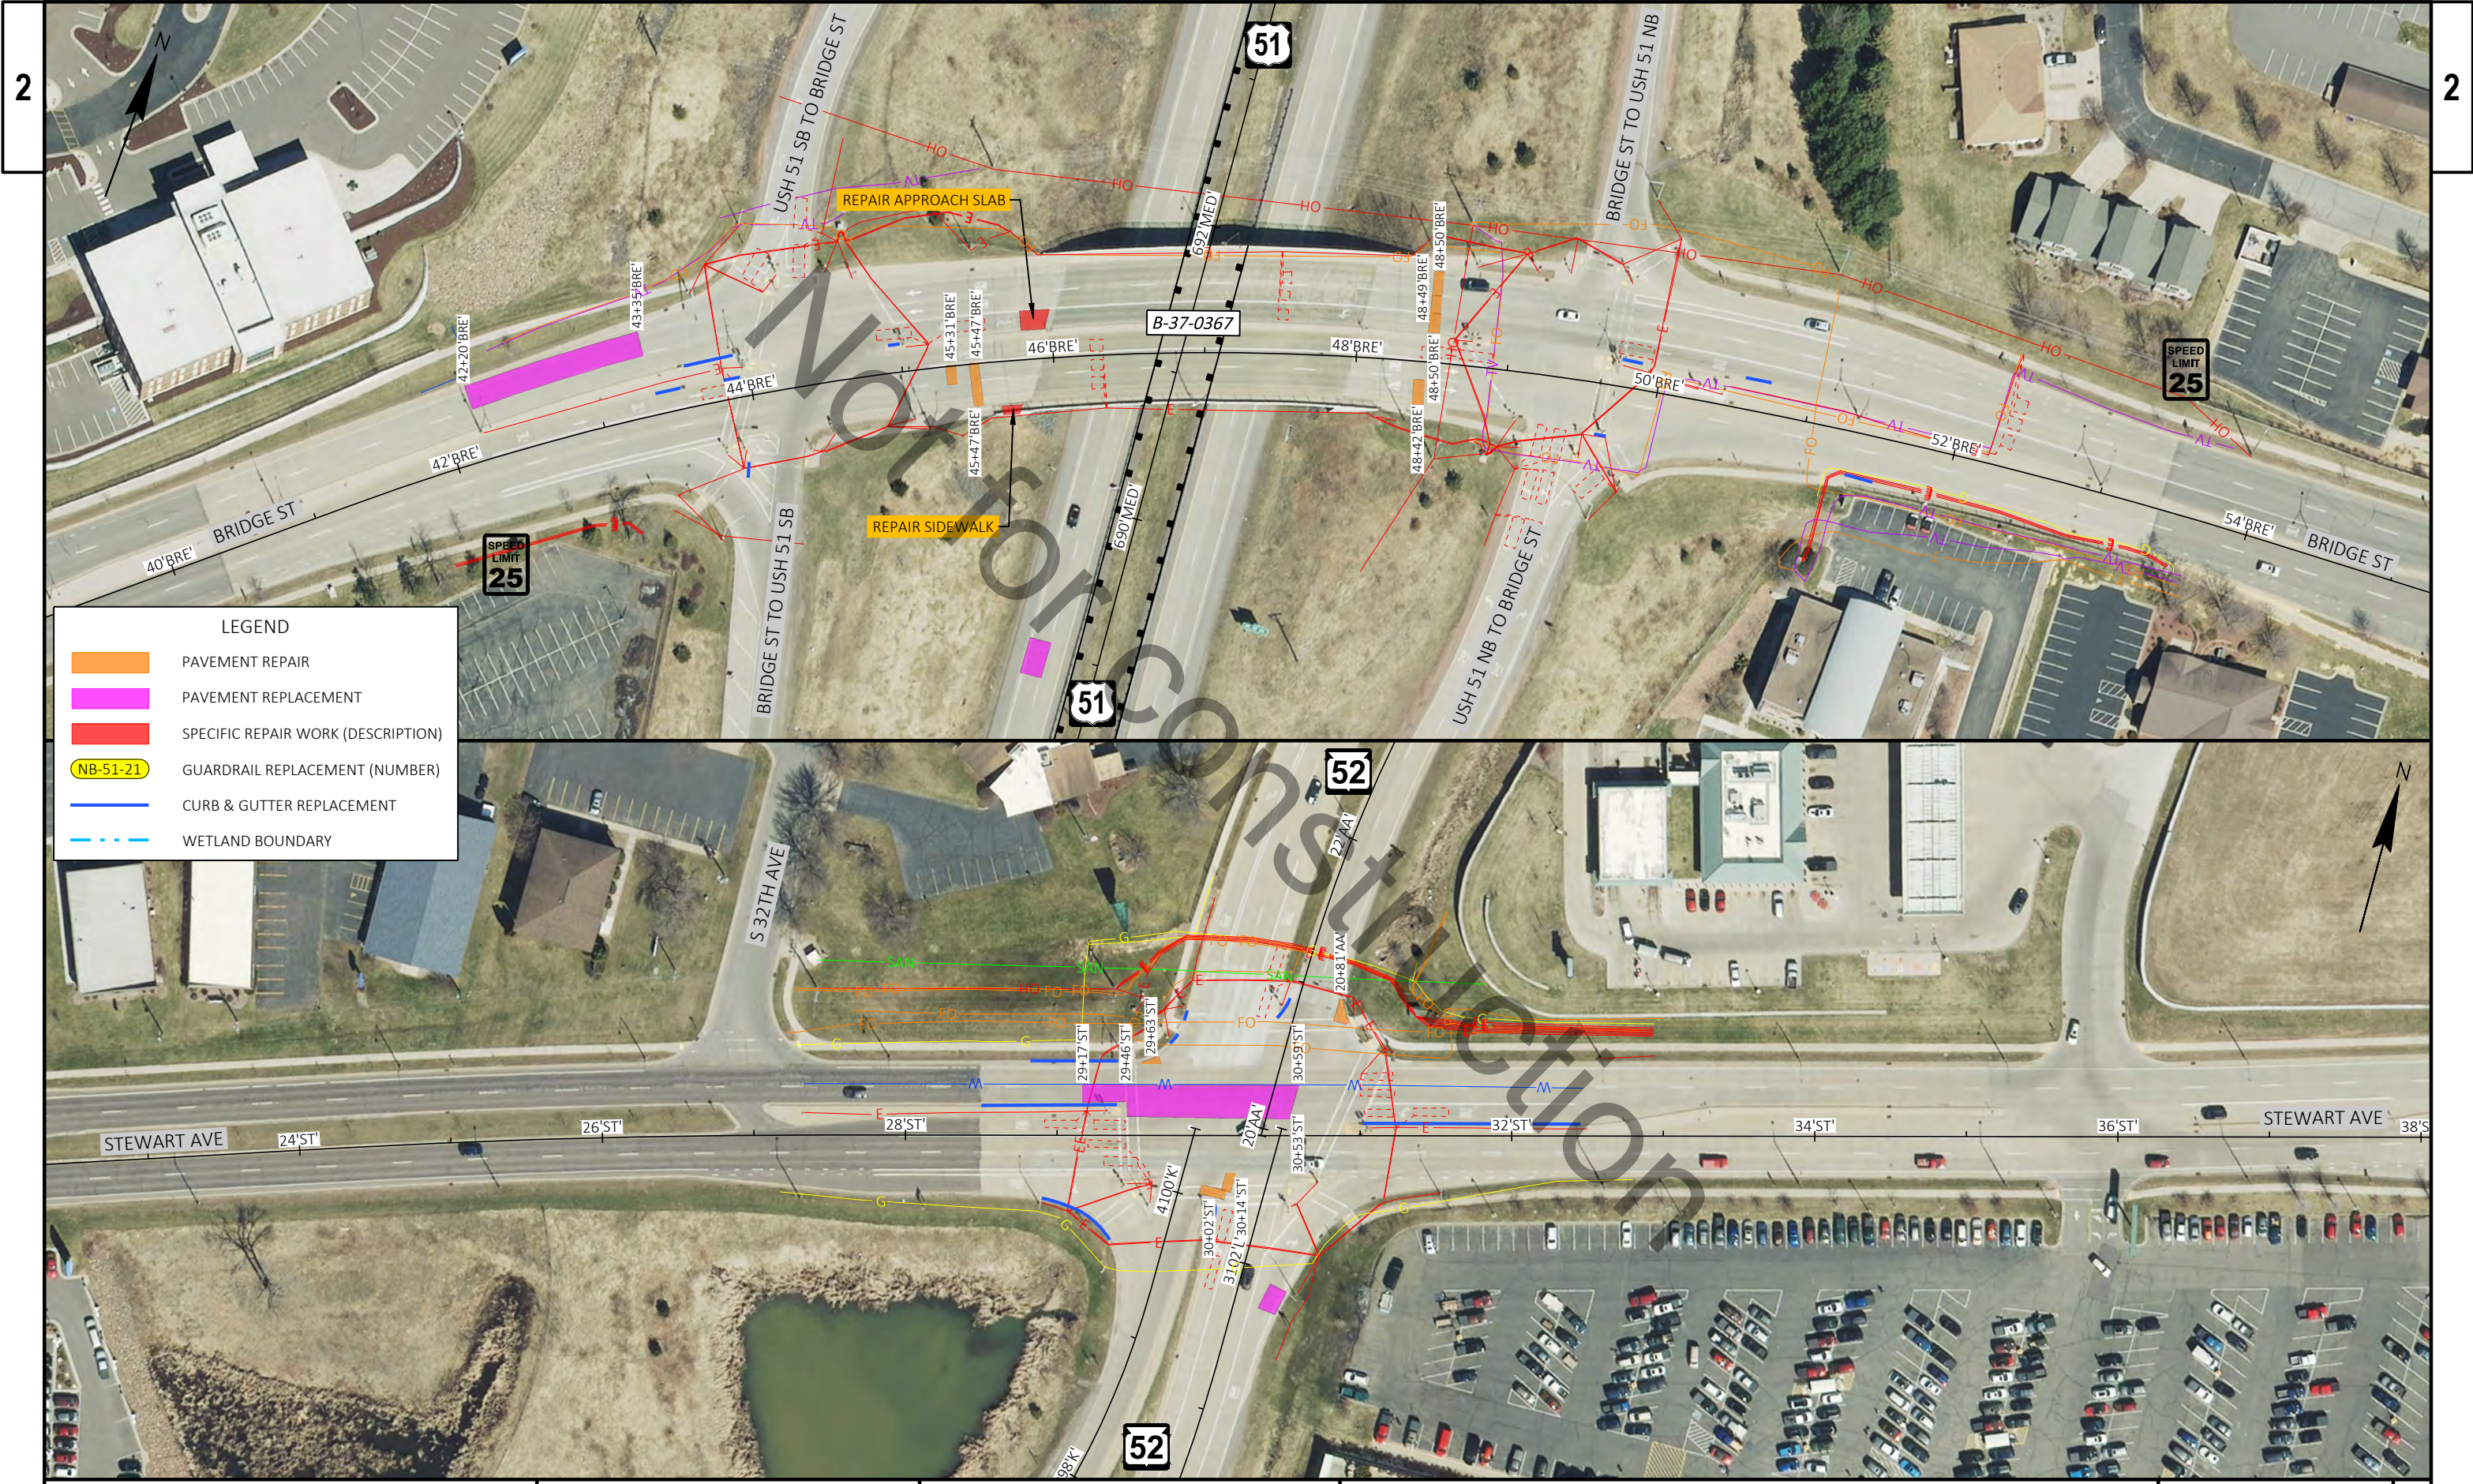


LEGEND

- PAVEMENT REPAIR
- PAVEMENT REPLACEMENT
- SPECIFIC REPAIR WORK (DESCRIPTION)
- NB-51-21 GUARDRAIL REPLACEMENT (NUMBER)
- CURB & GUTTER REPLACEMENT
- WETLAND BOUNDARY





RECONSTRUCT ALL NUMBERED CURB RAMPS ON THIS SHEET TO CURRENT DESIGN STANDARDS. APPROXIMATE AREAS OF REPLACEMENT SHOWN AS:




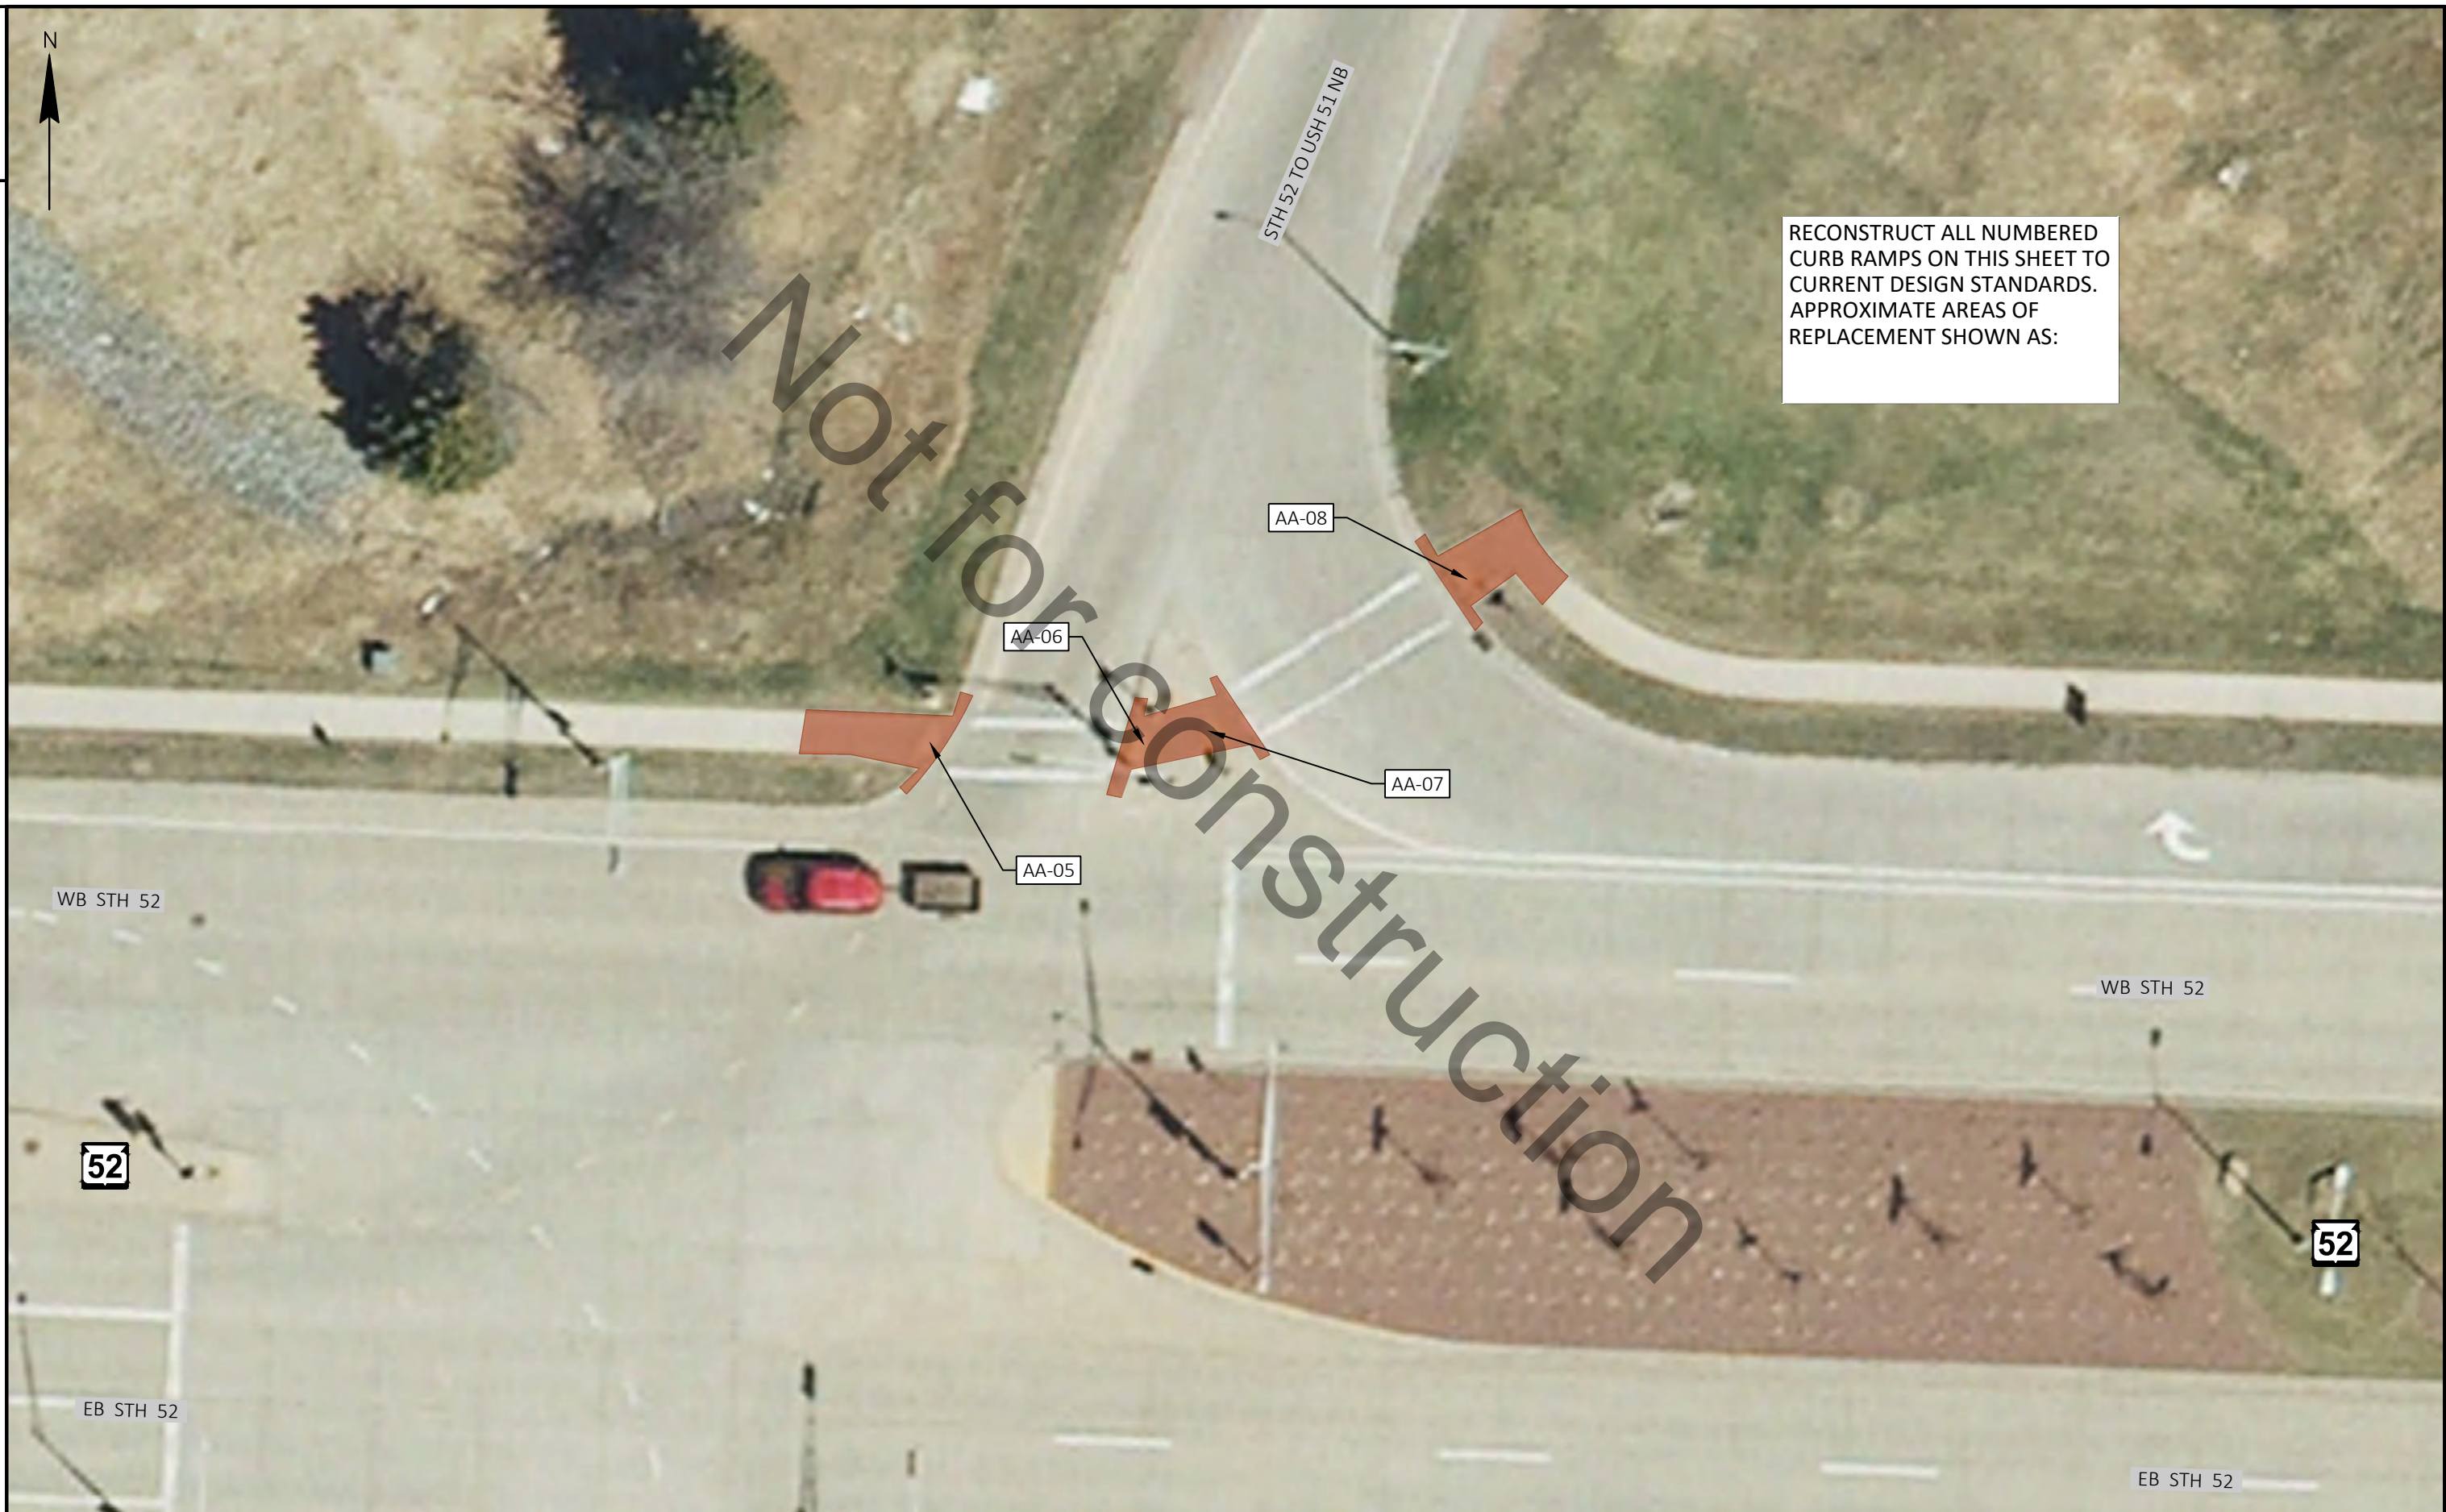


PROJECT NO: 1166-09-62	HWY: USH 51	COUNTY: MARATHON	CURB RAMP DETAILS - STH 52 AND USH 51 NB	SHEET	E
------------------------	-------------	------------------	--	-------	---

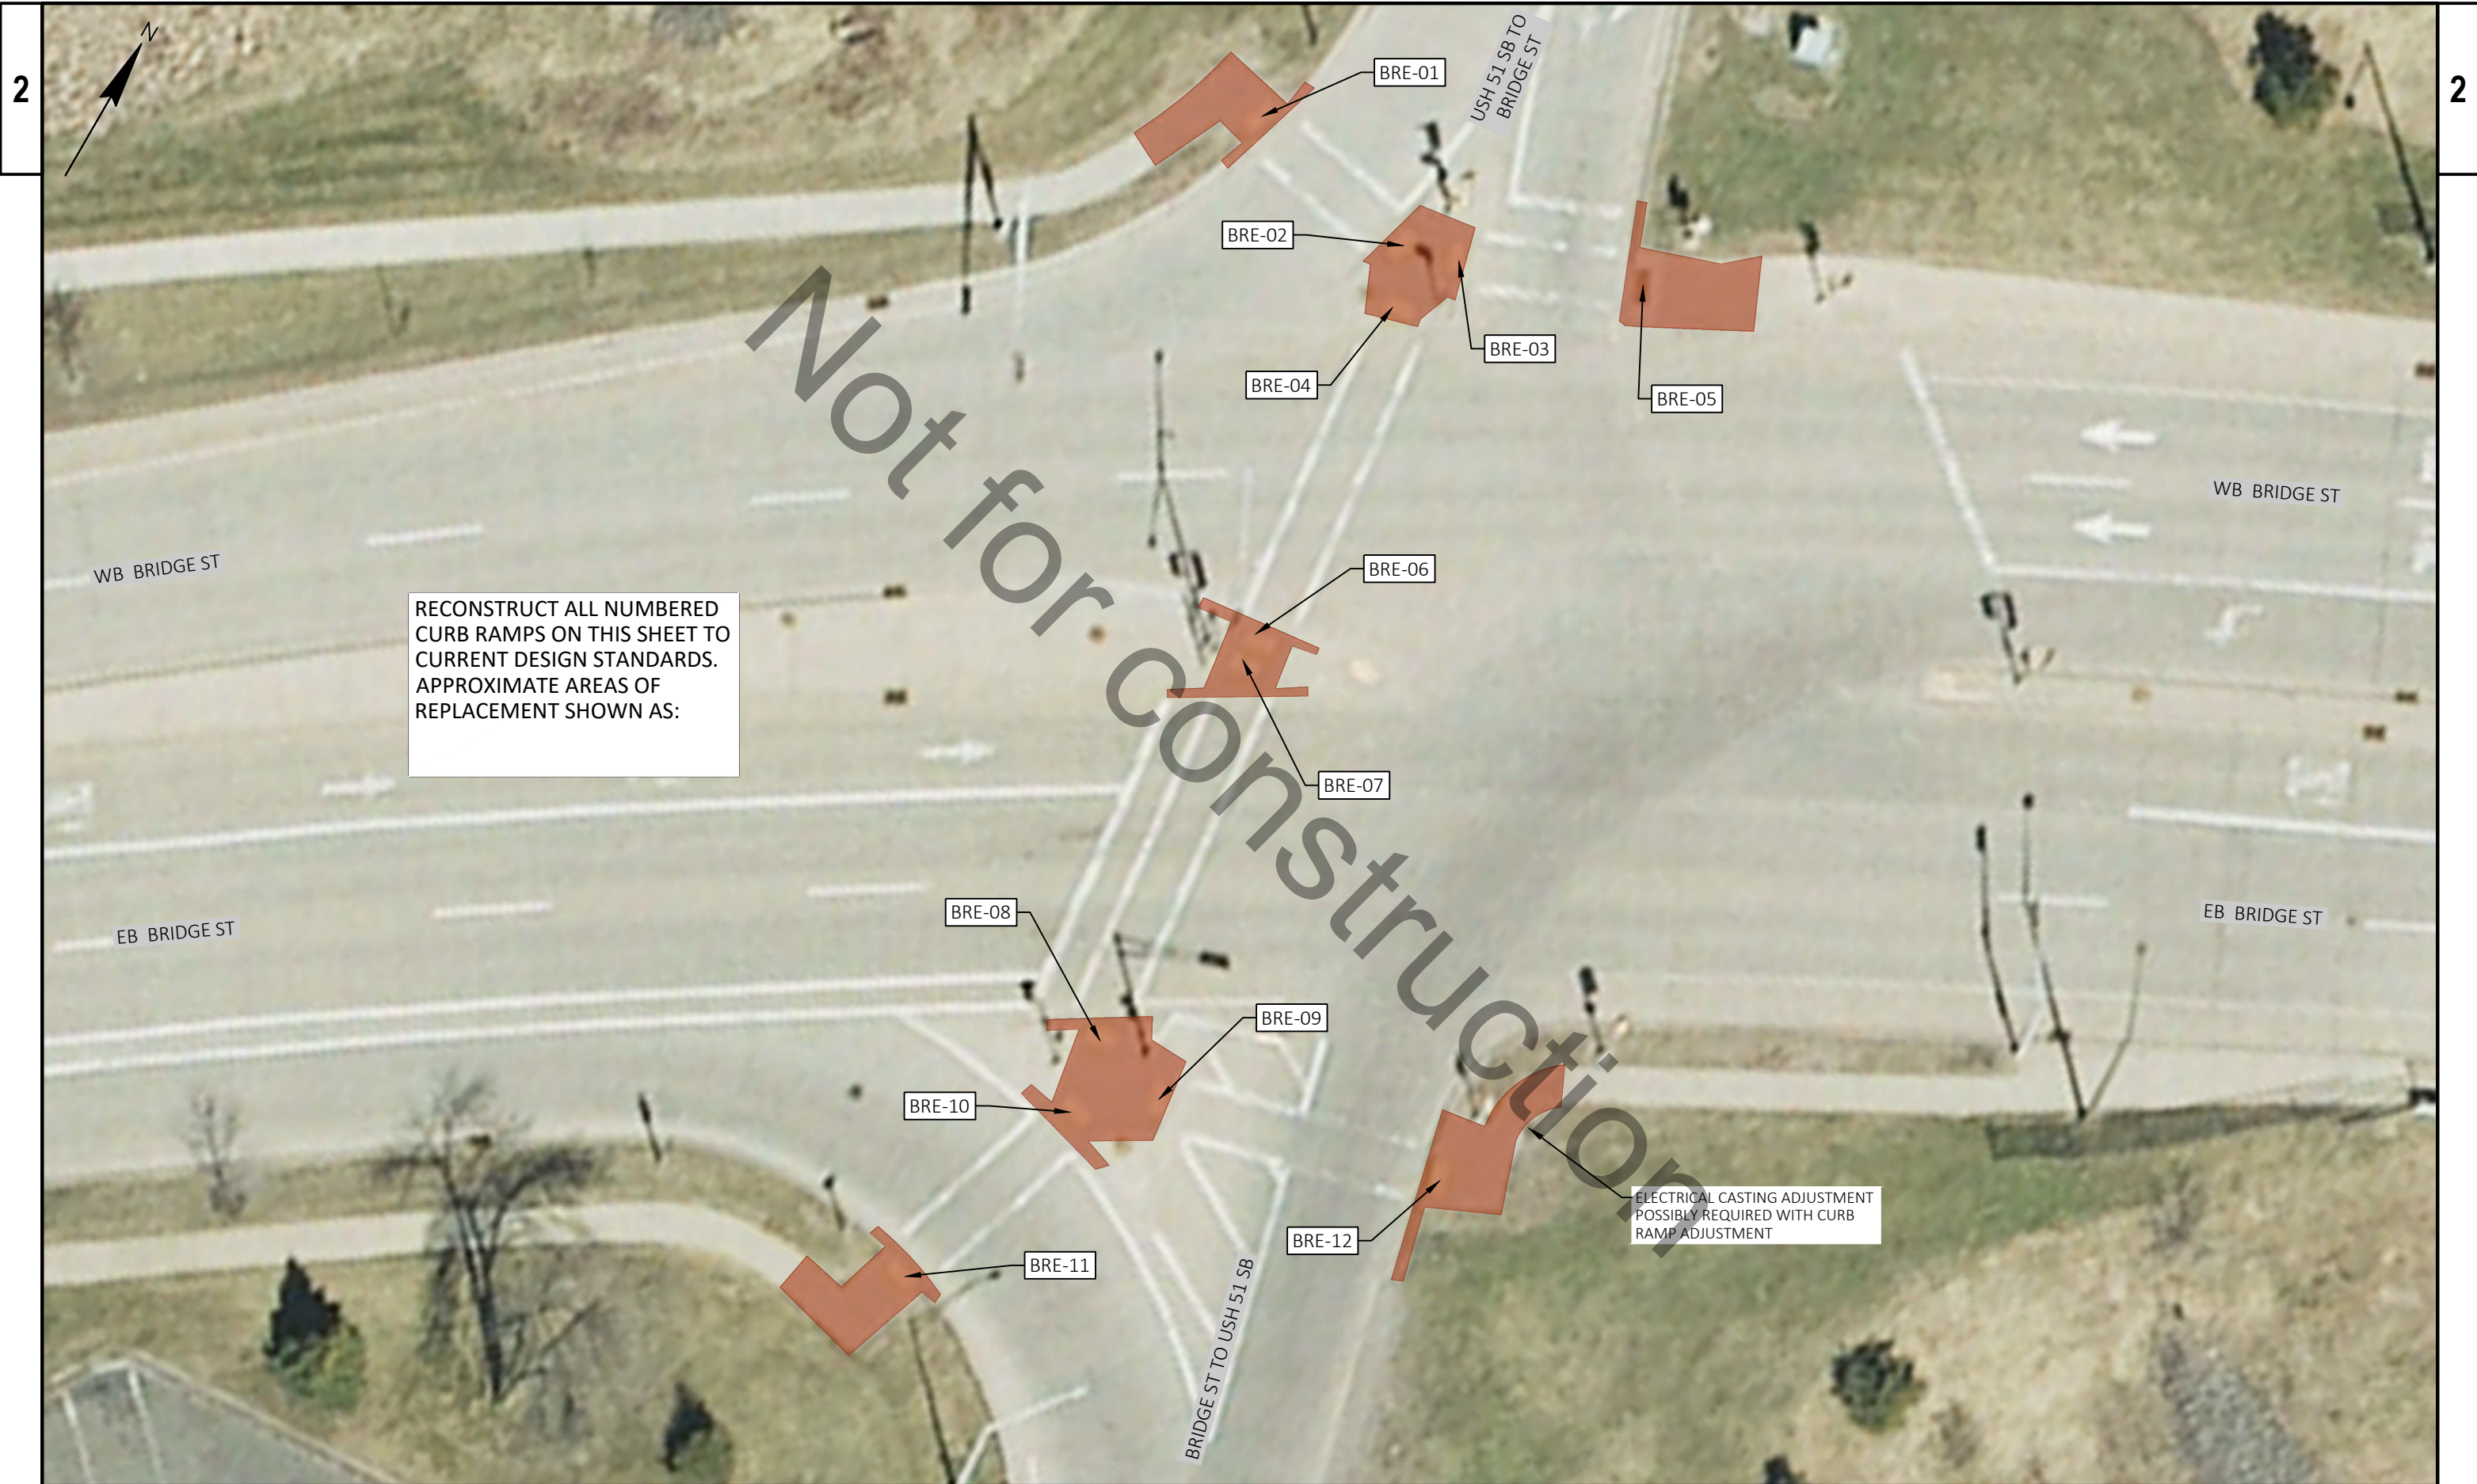


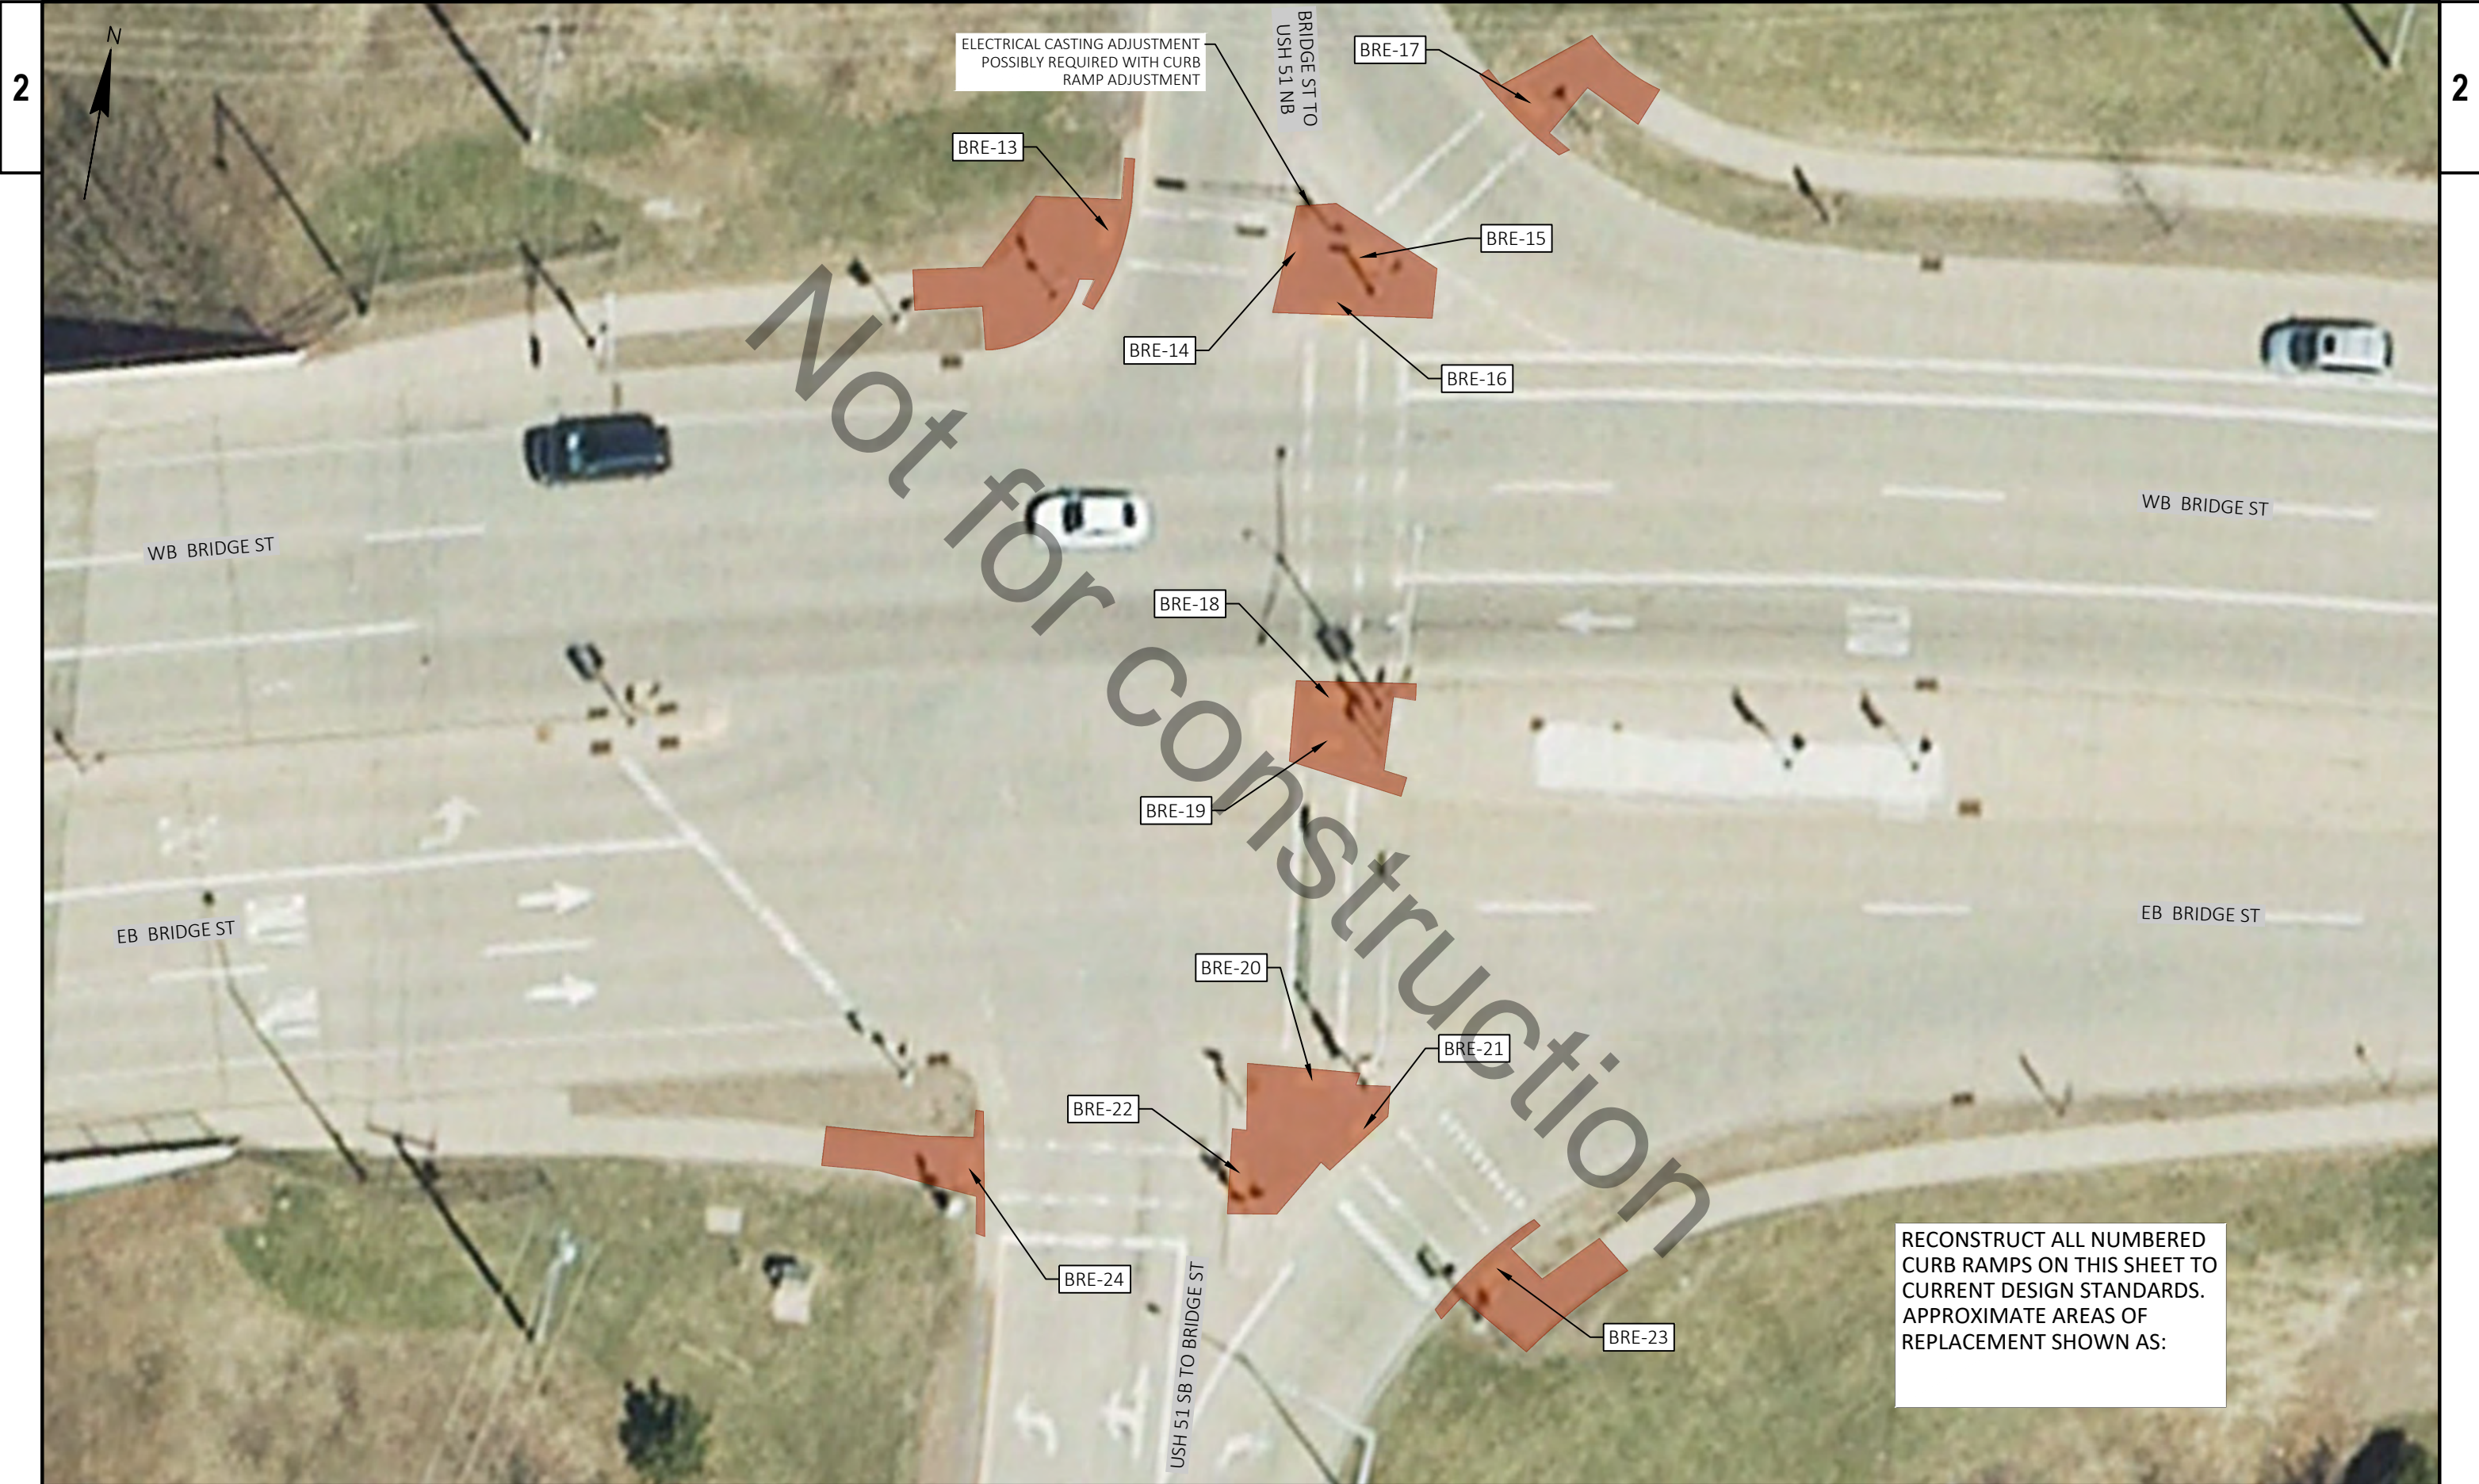

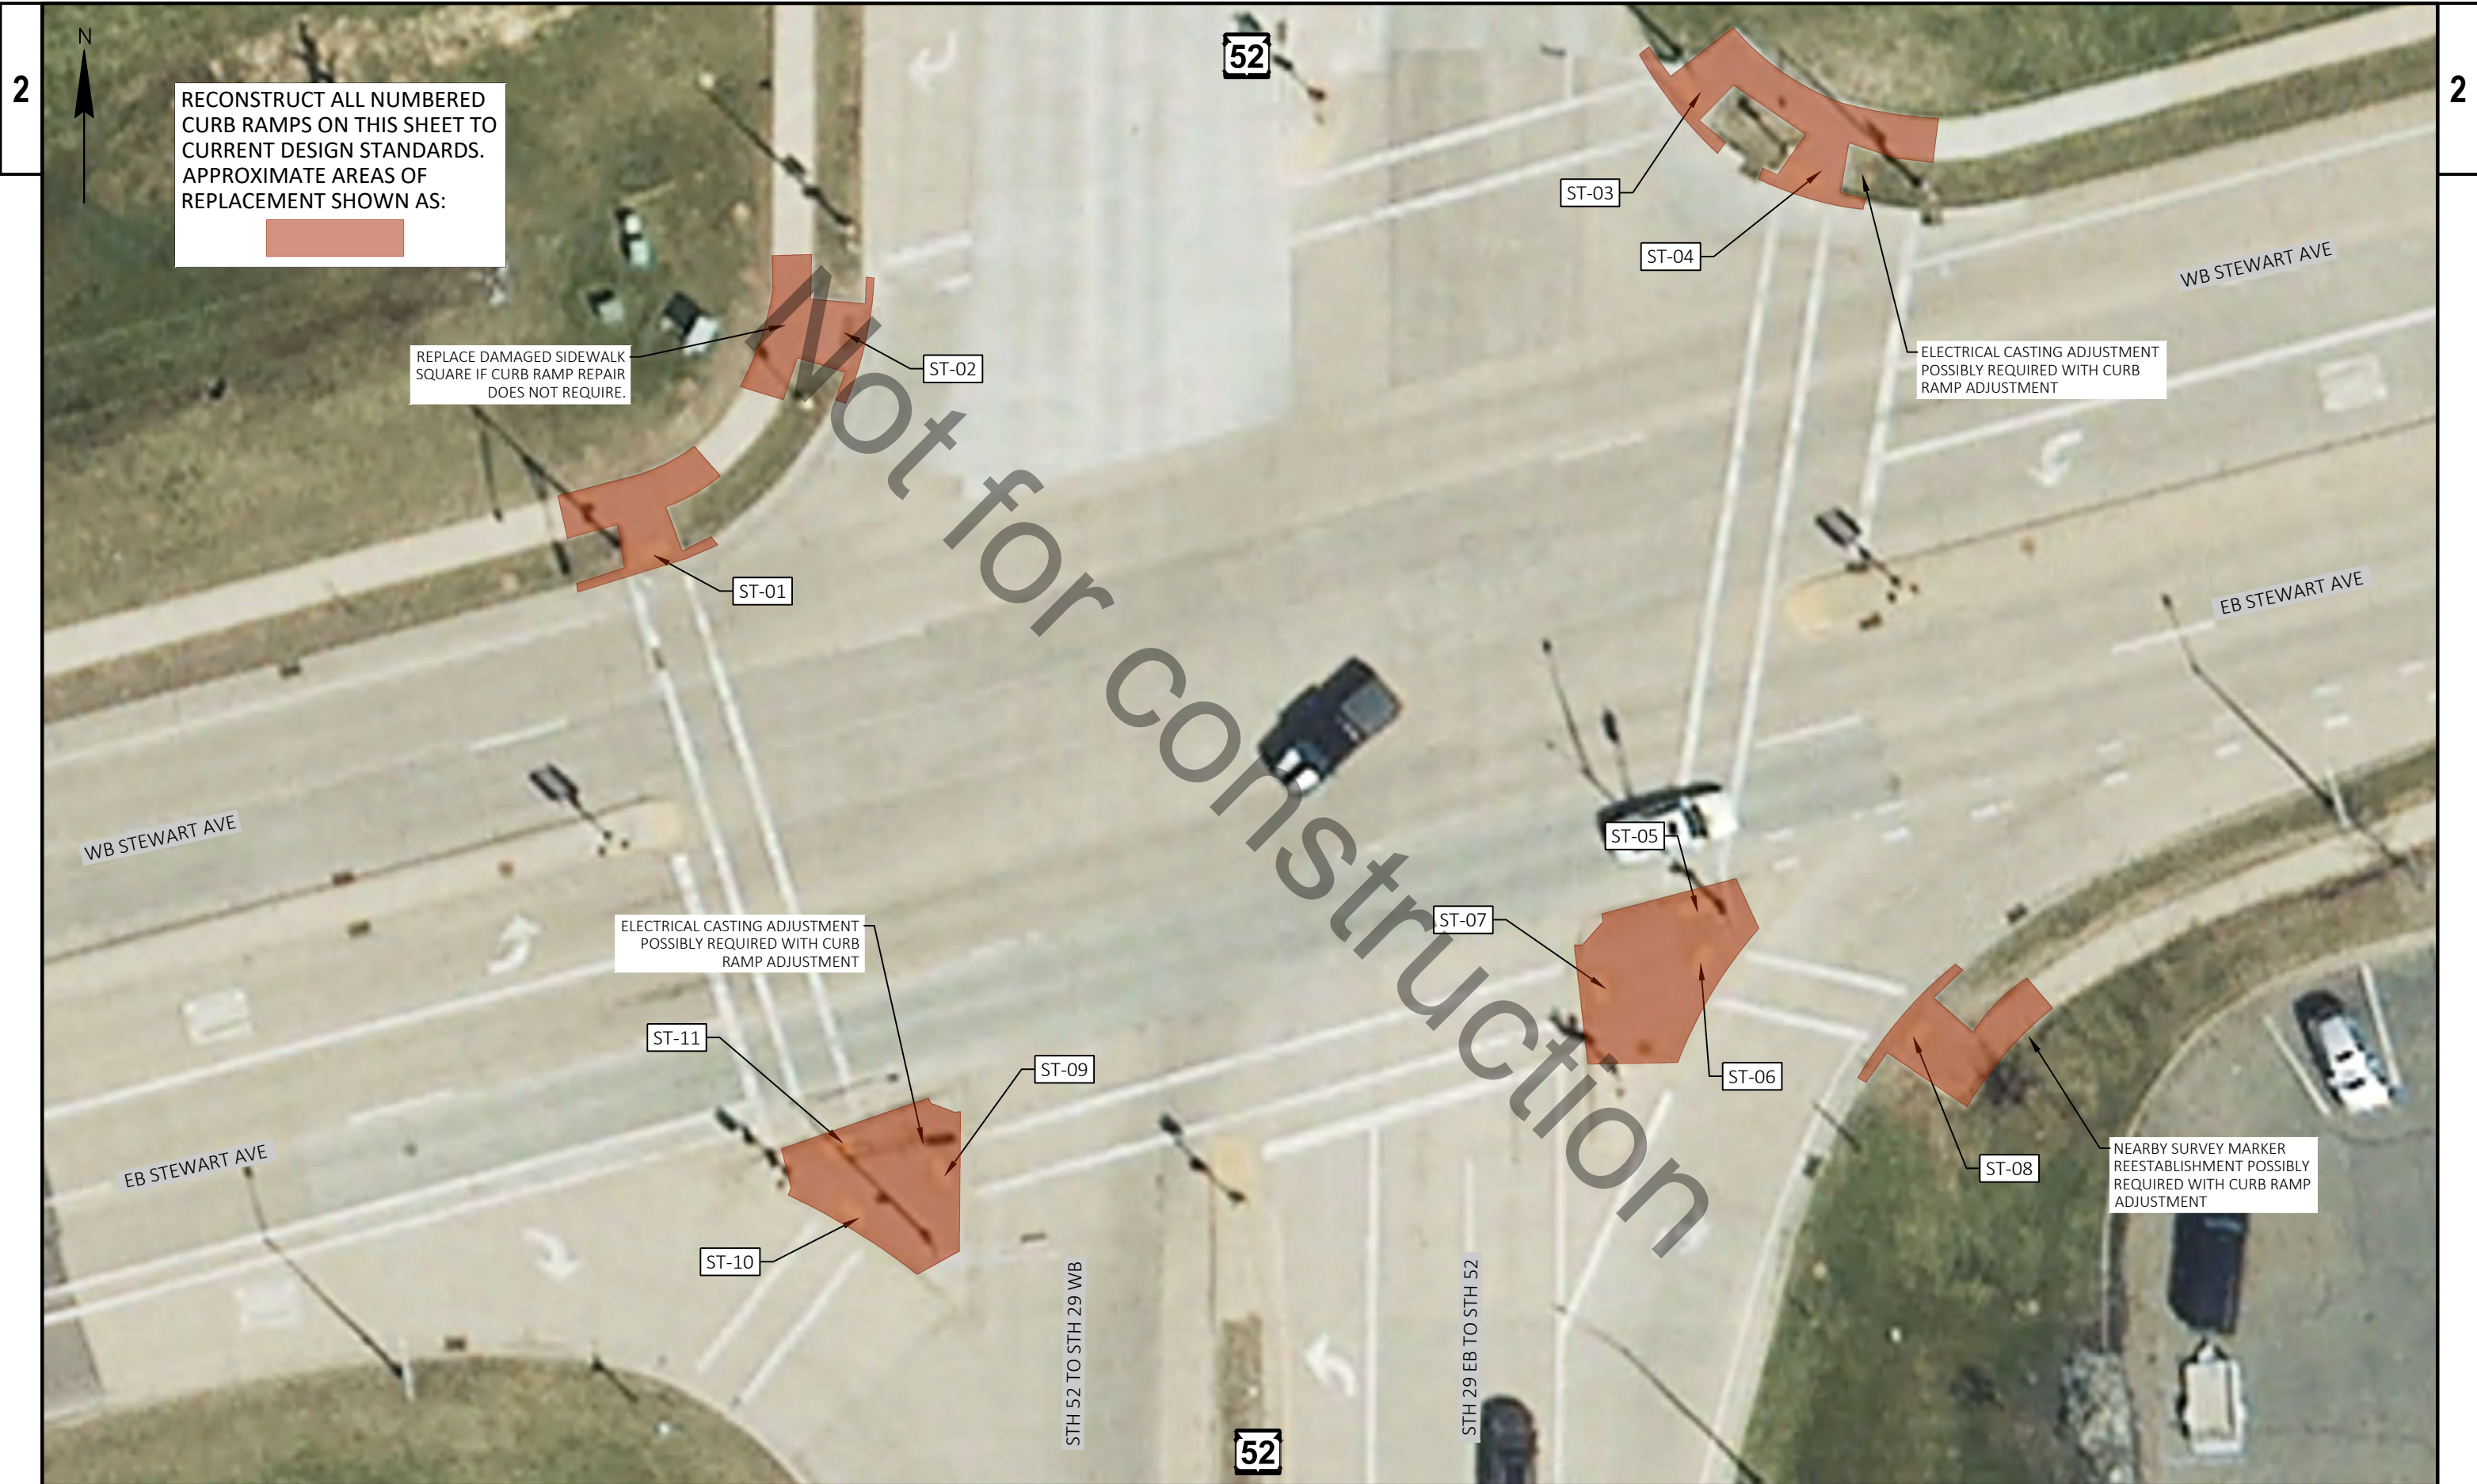

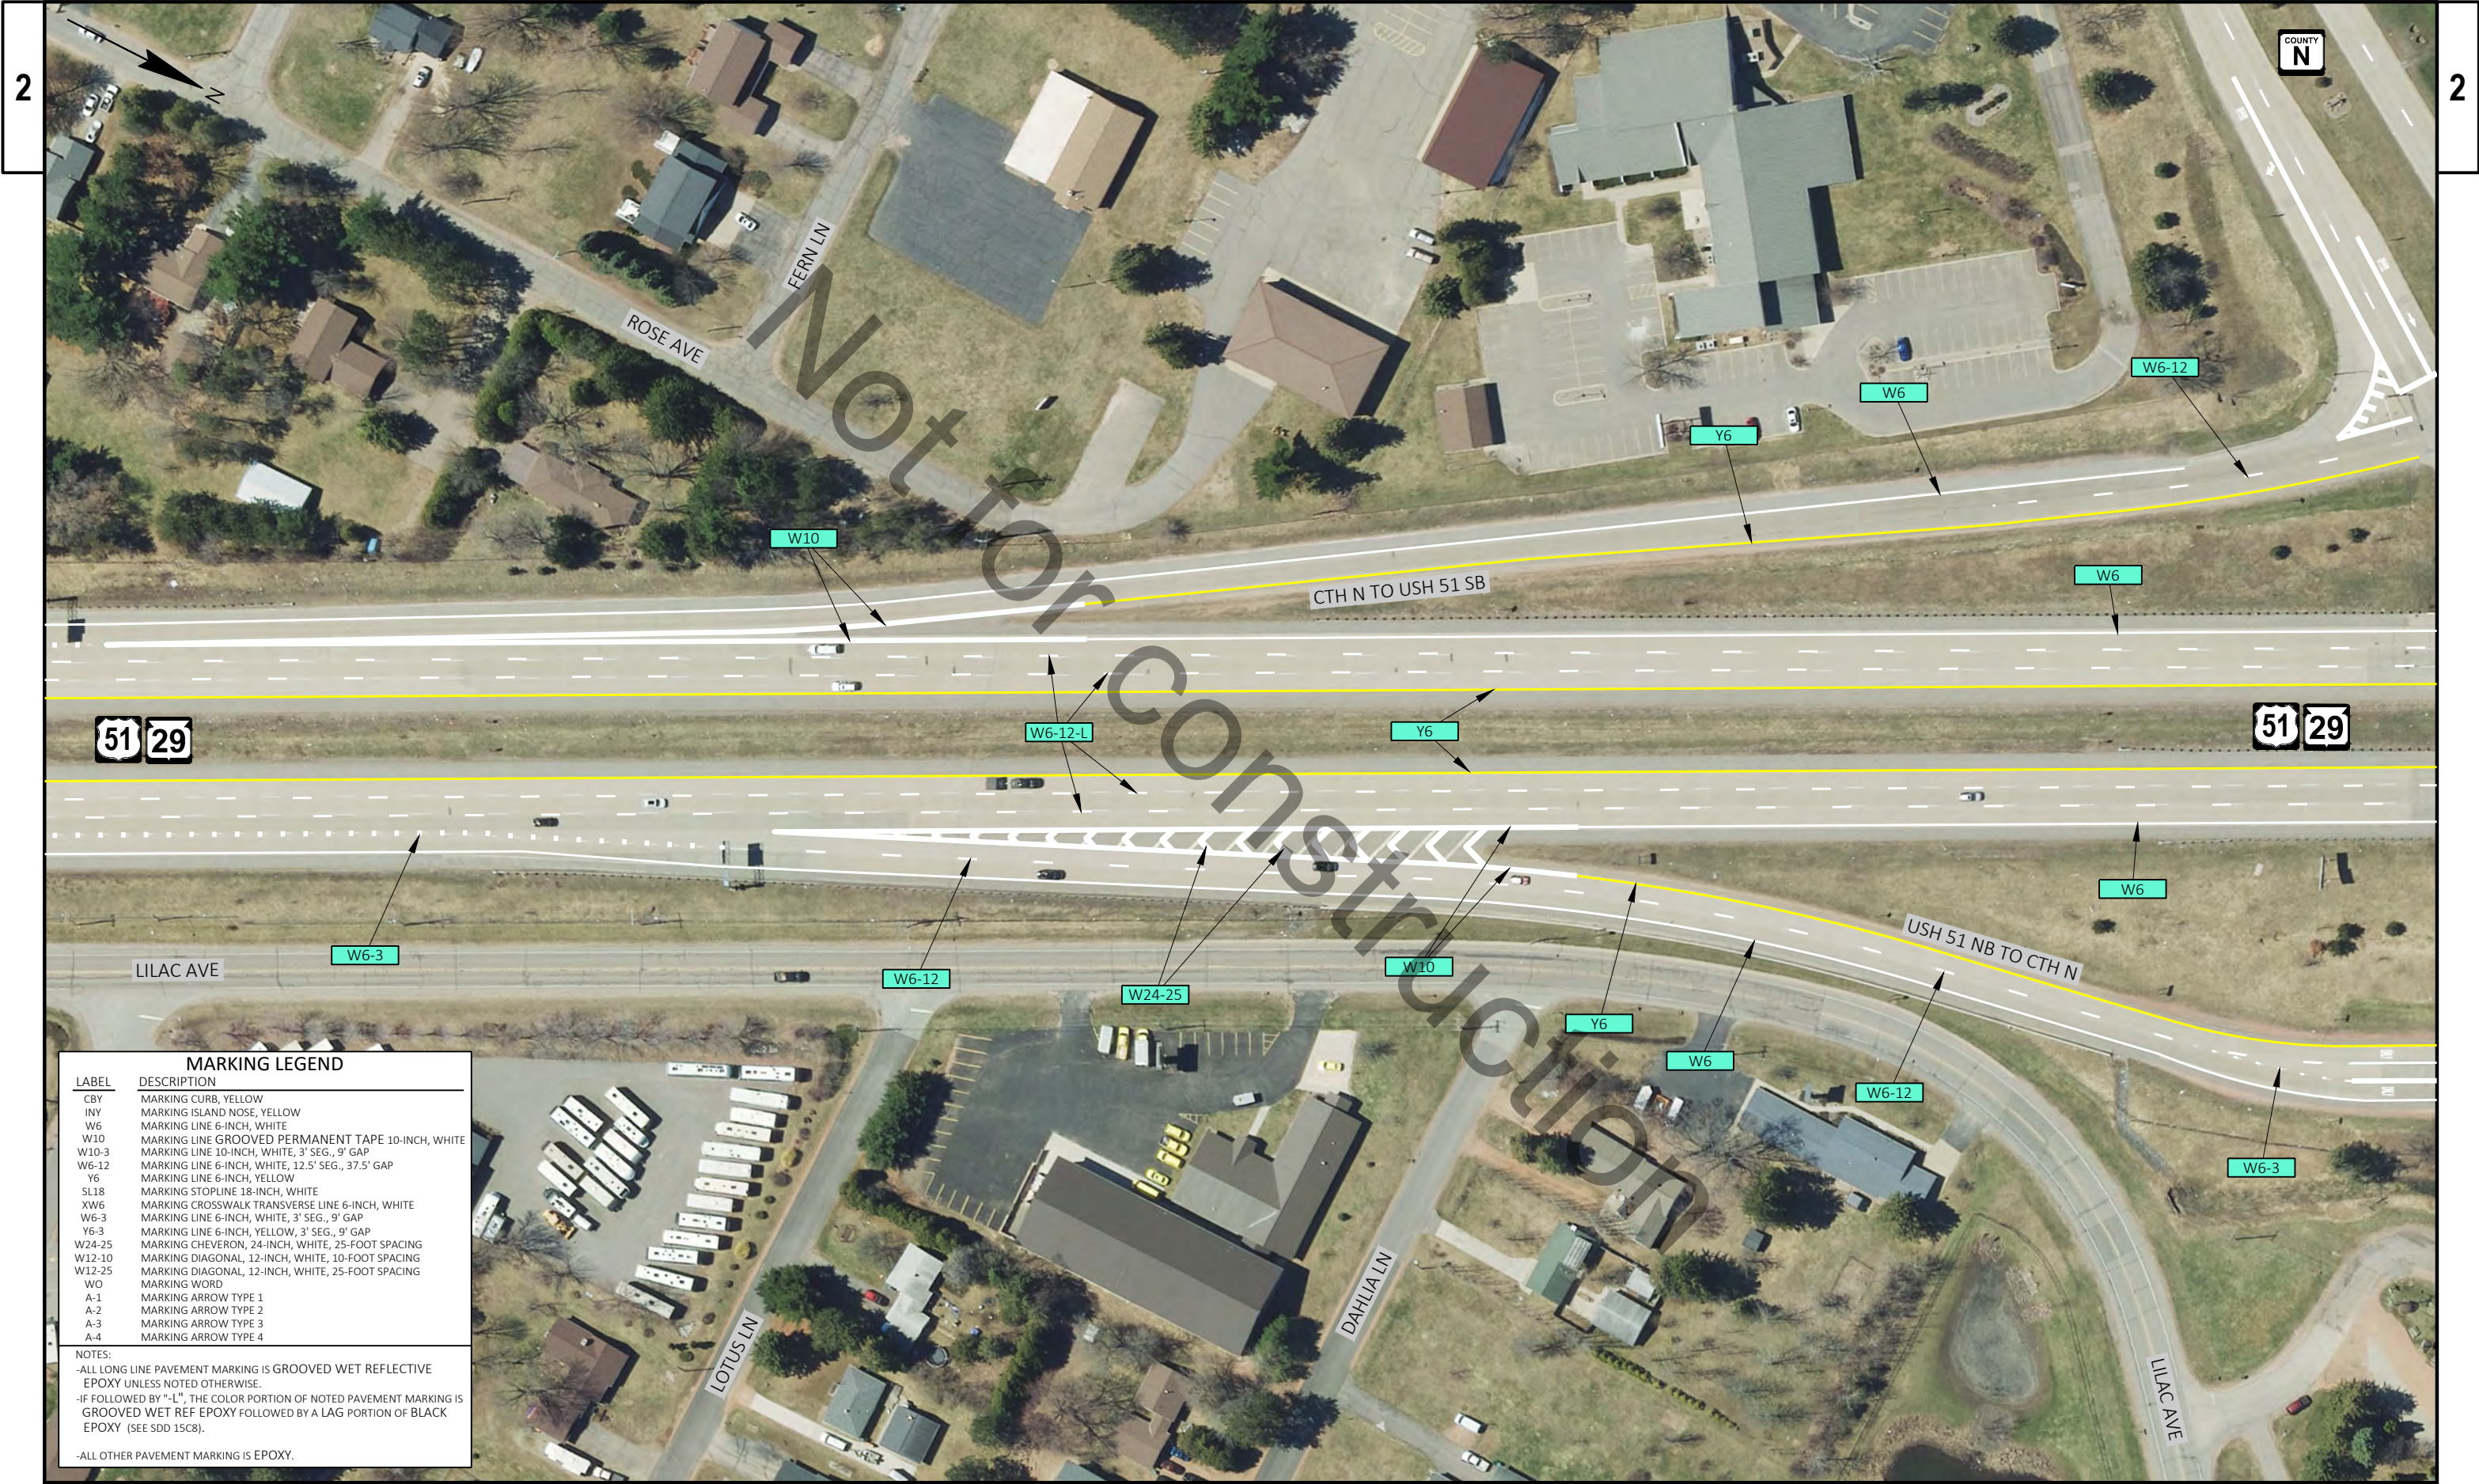


MARKING LEGEND	
LABEL	DESCRIPTION
CBY	MARKING CURB, YELLOW
INY	MARKING ISLAND NOSE, YELLOW
W6	MARKING LINE 6-INCH, WHITE
W10	MARKING LINE GROOVED PERMANENT TAPE 10-INCH, WHITE
W10-3	MARKING LINE 10-INCH, WHITE, 3' SEG., 9' GAP
W6-12	MARKING LINE 6-INCH, WHITE, 12.5' SEG., 37.5' GAP
Y6	MARKING LINE 6-INCH, YELLOW
SL18	MARKING STOPLINE 18-INCH, WHITE
XW6	MARKING CROSSWALK TRANSVERSE LINE 6-INCH, WHITE
W6-3	MARKING LINE 6-INCH, WHITE, 3' SEG., 9' GAP
Y6-3	MARKING LINE 6-INCH, YELLOW, 3' SEG., 9' GAP
W24-25	MARKING CHEVERON, 24-INCH, WHITE, 25-FOOT SPACING
W12-10	MARKING DIAGONAL, 12-INCH, WHITE, 10-FOOT SPACING
W12-25	MARKING DIAGONAL, 12-INCH, WHITE, 25-FOOT SPACING
WO	MARKING WORD
A-1	MARKING ARROW TYPE 1
A-2	MARKING ARROW TYPE 2
A-3	MARKING ARROW TYPE 3
A-4	MARKING ARROW TYPE 4
NOTES:	
-ALL LONG LINE PAVEMENT MARKING IS GROOVED WET REFLECTIVE EPOXY UNLESS NOTED OTHERWISE.	
-IF FOLLOWED BY "-L", THE COLOR PORTION OF NOTED PAVEMENT MARKING IS GROOVED WET REF EPOXY FOLLOWED BY A LAG PORTION OF BLACK EPOXY (SEE SDD 15C8).	
-ALL OTHER PAVEMENT MARKING IS EPOXY.	

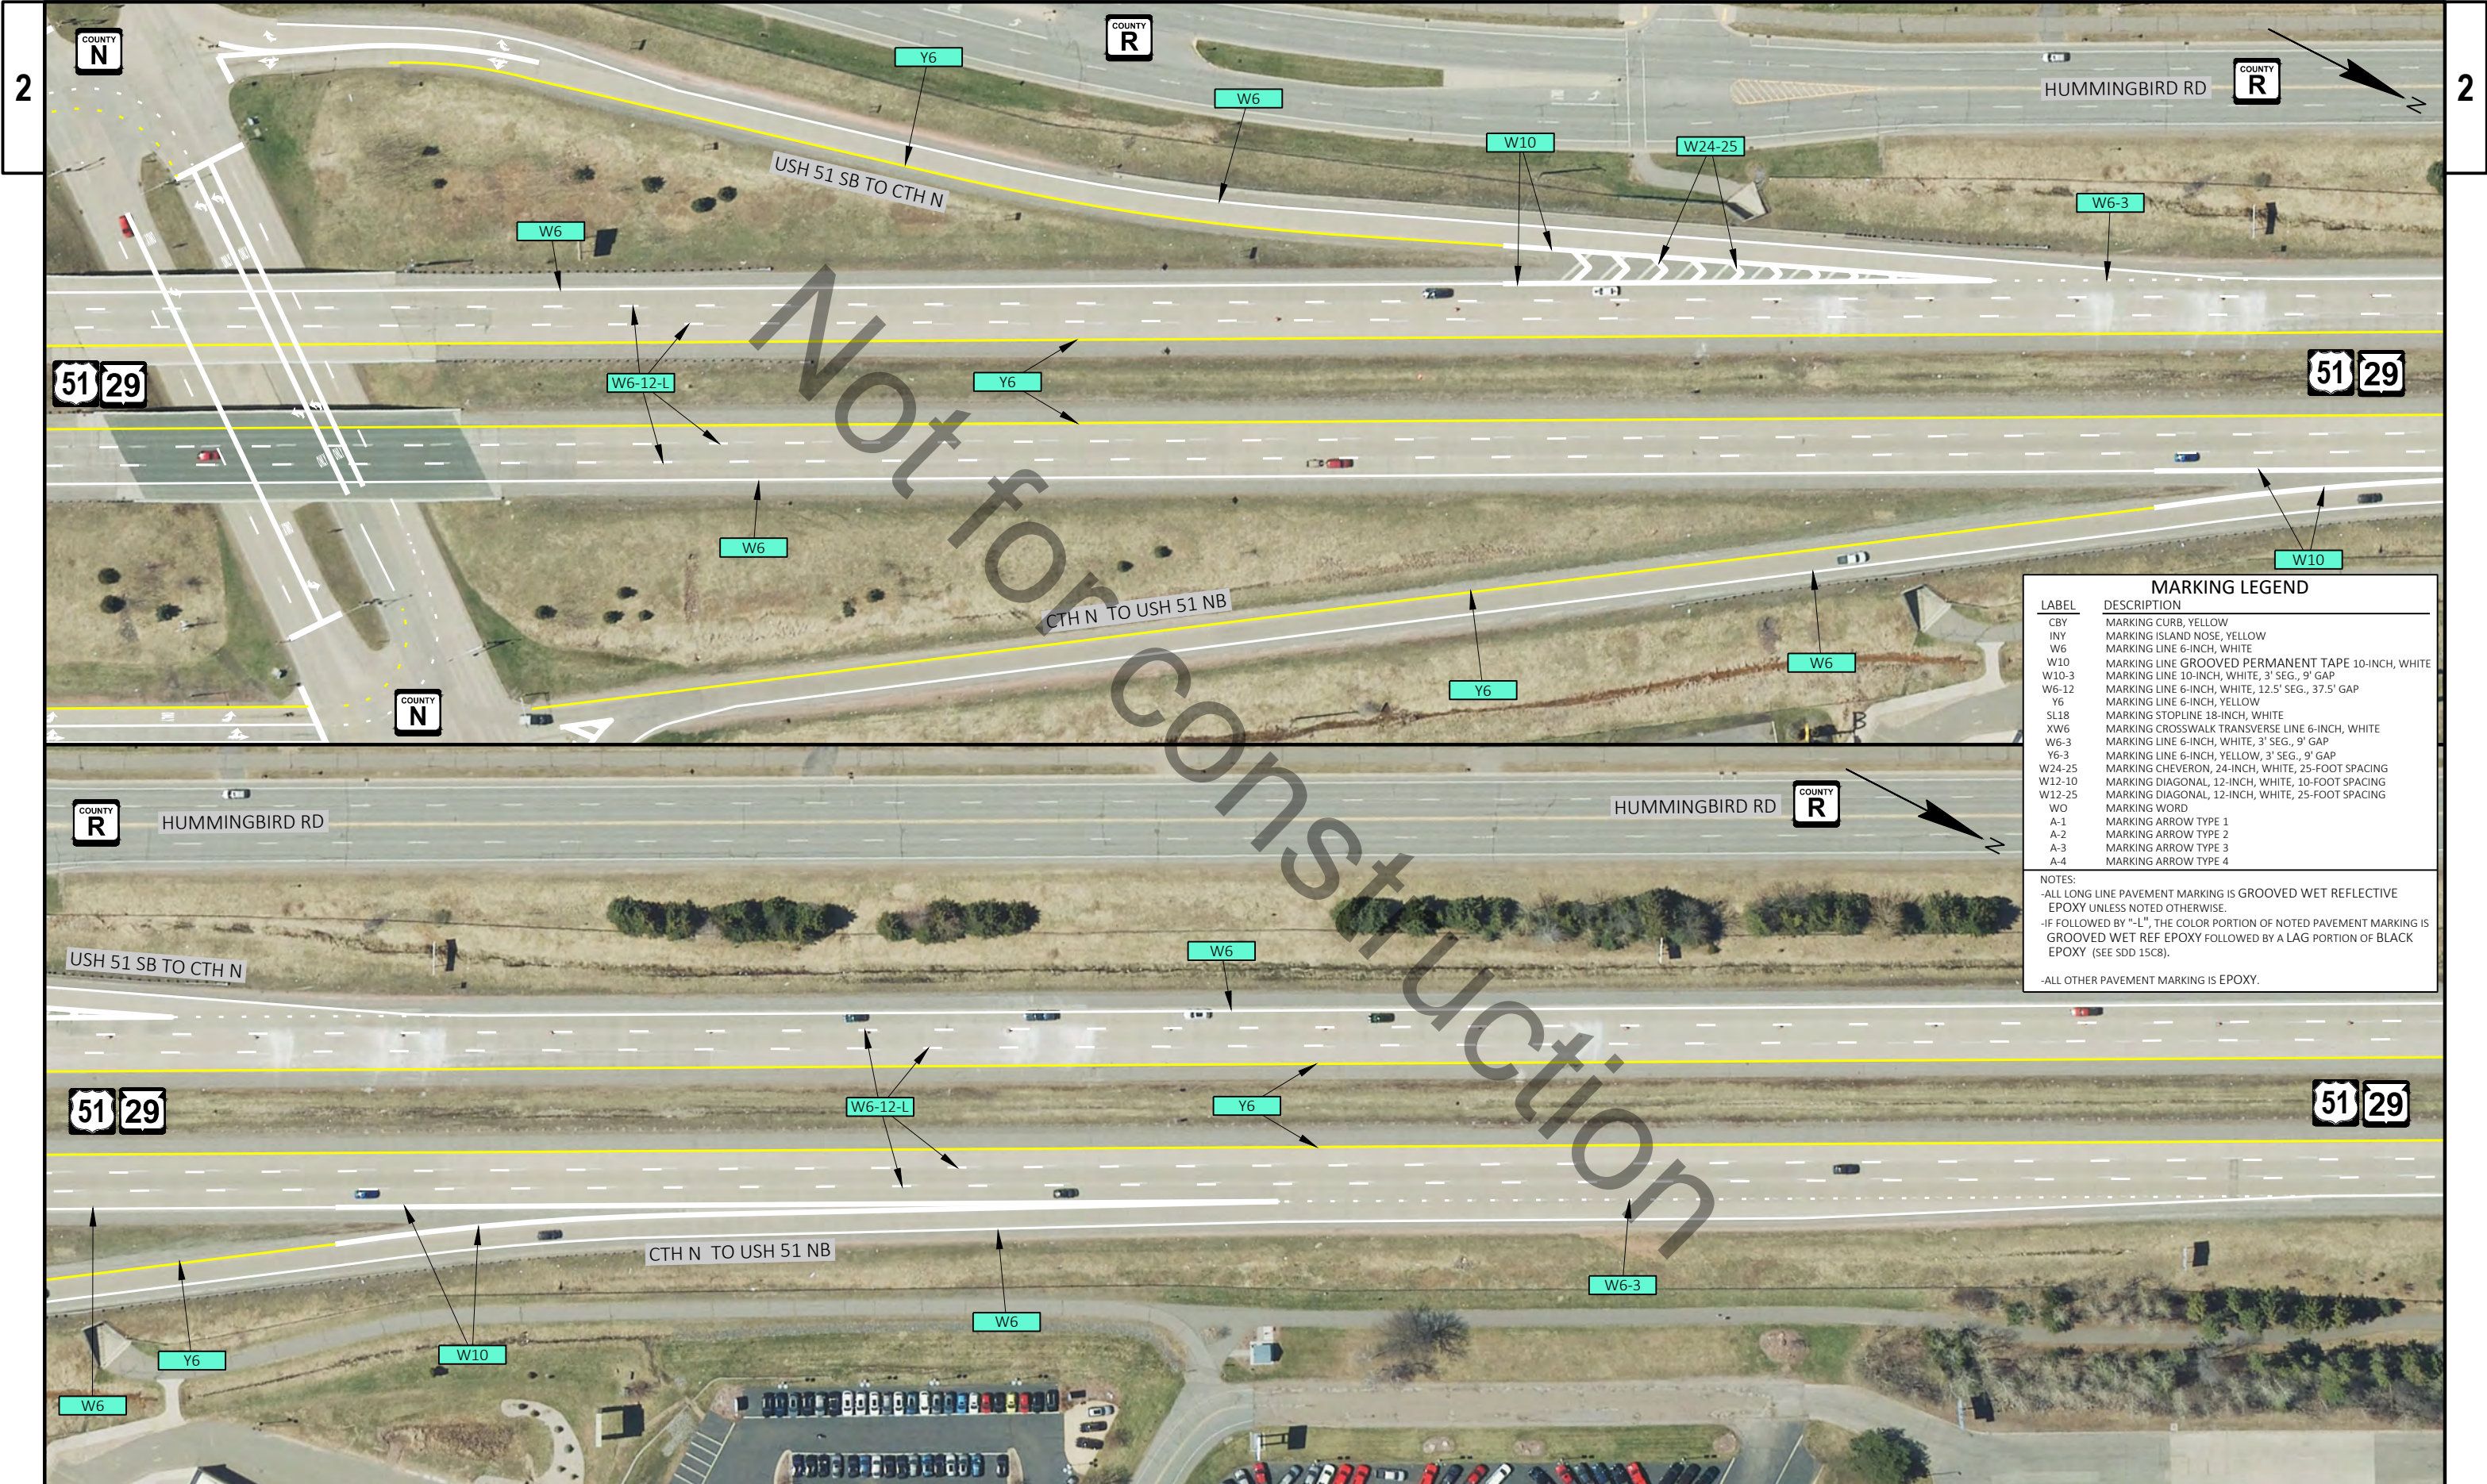


MARKING LEGEND	
LABEL	DESCRIPTION
CBY	MARKING CURB, YELLOW
INY	MARKING ISLAND NOSE, YELLOW
W6	MARKING LINE 6-INCH, WHITE
W10	MARKING LINE GROOVED PERMANENT TAPE 10-INCH, WHITE
W10-3	MARKING LINE 10-INCH, WHITE, 3' SEG., 9' GAP
W6-12	MARKING LINE 6-INCH, WHITE, 12.5' SEG., 37.5' GAP
Y6	MARKING LINE 6-INCH, YELLOW
SL18	MARKING STOPLINE 18-INCH, WHITE
XW6	MARKING CROSSWALK TRANSVERSE LINE 6-INCH, WHITE
W6-3	MARKING LINE 6-INCH, WHITE, 3' SEG., 9' GAP
Y6-3	MARKING LINE 6-INCH, YELLOW, 3' SEG., 9' GAP
W24-25	MARKING CHEVERON, 24-INCH, WHITE, 25-FOOT SPACING
W12-10	MARKING DIAGONAL, 12-INCH, WHITE, 10-FOOT SPACING
W12-25	MARKING DIAGONAL, 12-INCH, WHITE, 25-FOOT SPACING
WO	MARKING WORD
A-1	MARKING ARROW TYPE 1
A-2	MARKING ARROW TYPE 2
A-3	MARKING ARROW TYPE 3
A-4	MARKING ARROW TYPE 4

NOTES:
-ALL LONG LINE PAVEMENT MARKING IS GROOVED WET REFLECTIVE EPOXY UNLESS NOTED OTHERWISE.
-IF FOLLOWED BY "-L", THE COLOR PORTION OF NOTED PAVEMENT MARKING IS GROOVED WET REF EPOXY FOLLOWED BY A LAG PORTION OF BLACK EPOXY (SEE SDD 15C8).
-ALL OTHER PAVEMENT MARKING IS EPOXY.

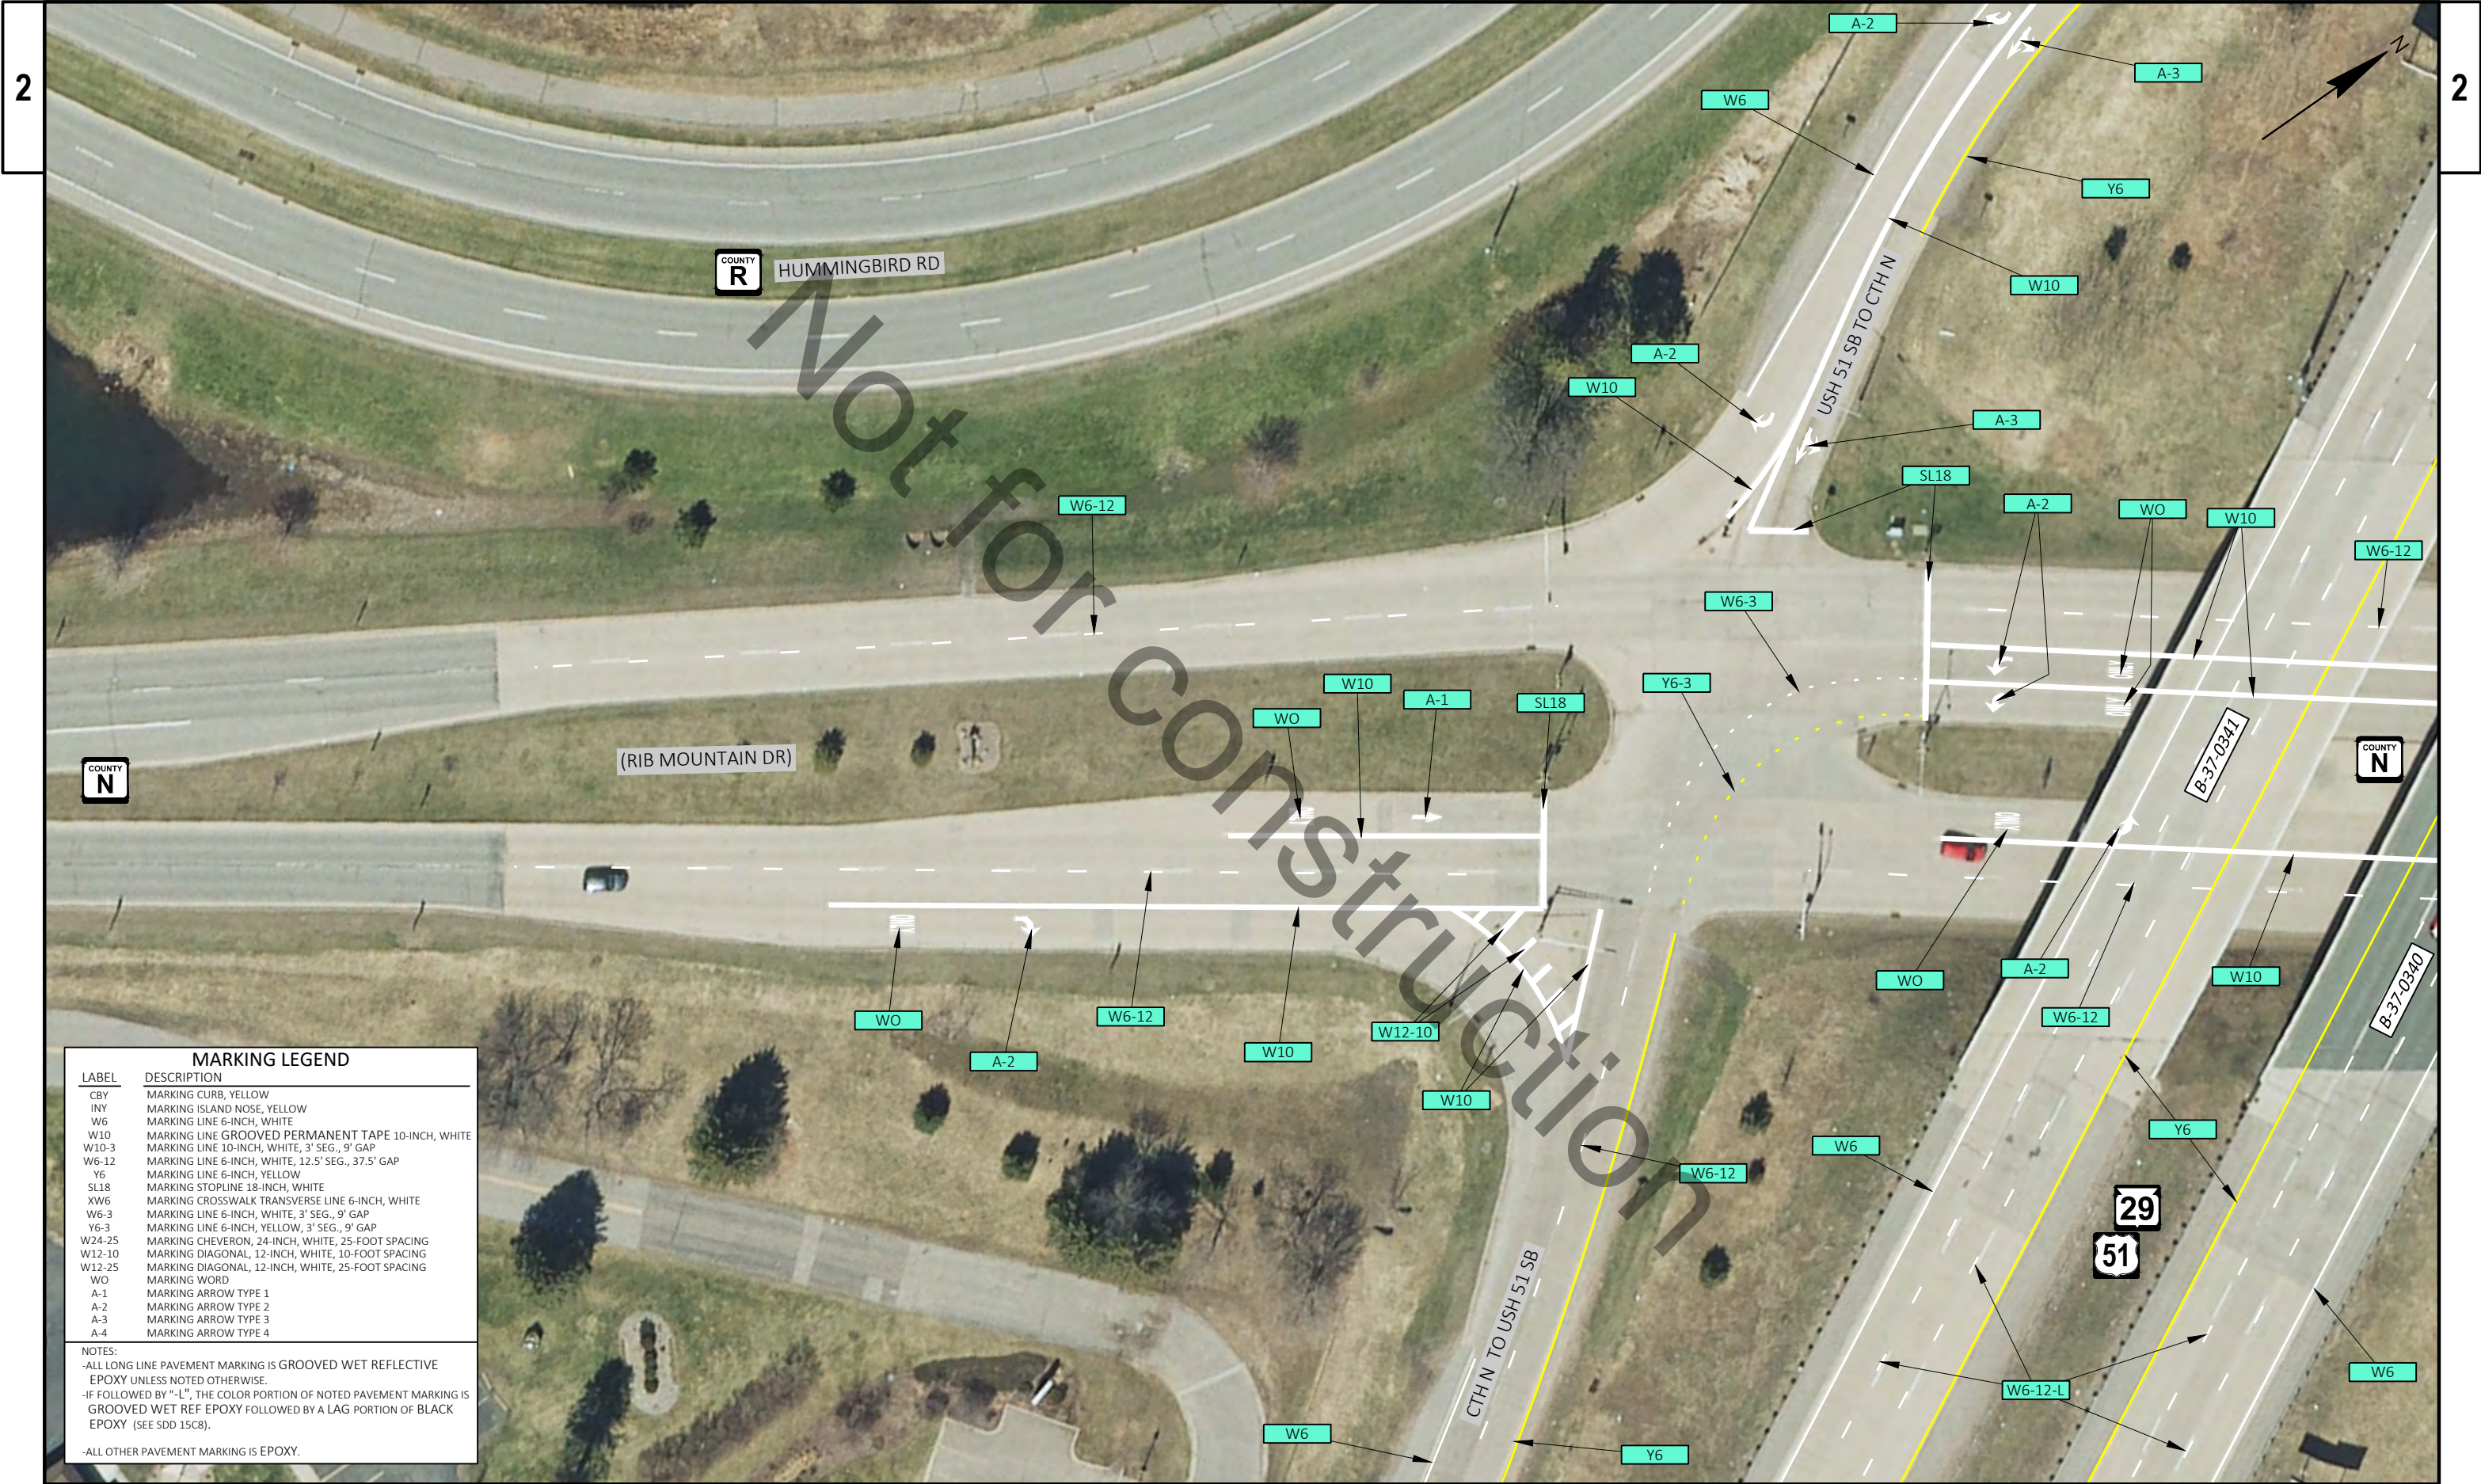

MARKING LEGEND	
LABEL	DESCRIPTION
CBY	MARKING CURB, YELLOW
INY	MARKING ISLAND NOSE, YELLOW
W6	MARKING LINE 6-INCH, WHITE
W10	MARKING LINE GROOVED PERMANENT TAPE 10-INCH, WHITE
W10-3	MARKING LINE 10-INCH, WHITE, 3' SEG., 9' GAP
W6-12	MARKING LINE 6-INCH, WHITE, 12.5' SEG., 37.5' GAP
Y6	MARKING LINE 6-INCH, YELLOW
SL18	MARKING STOPLINE 18-INCH, WHITE
XW6	MARKING CROSSWALK TRANSVERSE LINE 6-INCH, WHITE
W6-3	MARKING LINE 6-INCH, WHITE, 3' SEG., 9' GAP
Y6-3	MARKING LINE 6-INCH, YELLOW, 3' SEG., 9' GAP
W24-25	MARKING CHEVERON, 24-INCH, WHITE, 25-FOOT SPACING
W12-10	MARKING DIAGONAL, 12-INCH, WHITE, 10-FOOT SPACING
W12-25	MARKING DIAGONAL, 12-INCH, WHITE, 25-FOOT SPACING
WO	MARKING WORD
A-1	MARKING ARROW TYPE 1
A-2	MARKING ARROW TYPE 2
A-3	MARKING ARROW TYPE 3
A-4	MARKING ARROW TYPE 4
NOTES:	
-ALL LONG LINE PAVEMENT MARKING IS GROOVED WET REFLECTIVE EPOXY UNLESS NOTED OTHERWISE.	
-IF FOLLOWED BY "-L", THE COLOR PORTION OF NOTED PAVEMENT MARKING IS GROOVED WET REF EPOXY FOLLOWED BY A LAG PORTION OF BLACK EPOXY (SEE SDD 15C8).	
-ALL OTHER PAVEMENT MARKING IS EPOXY.	

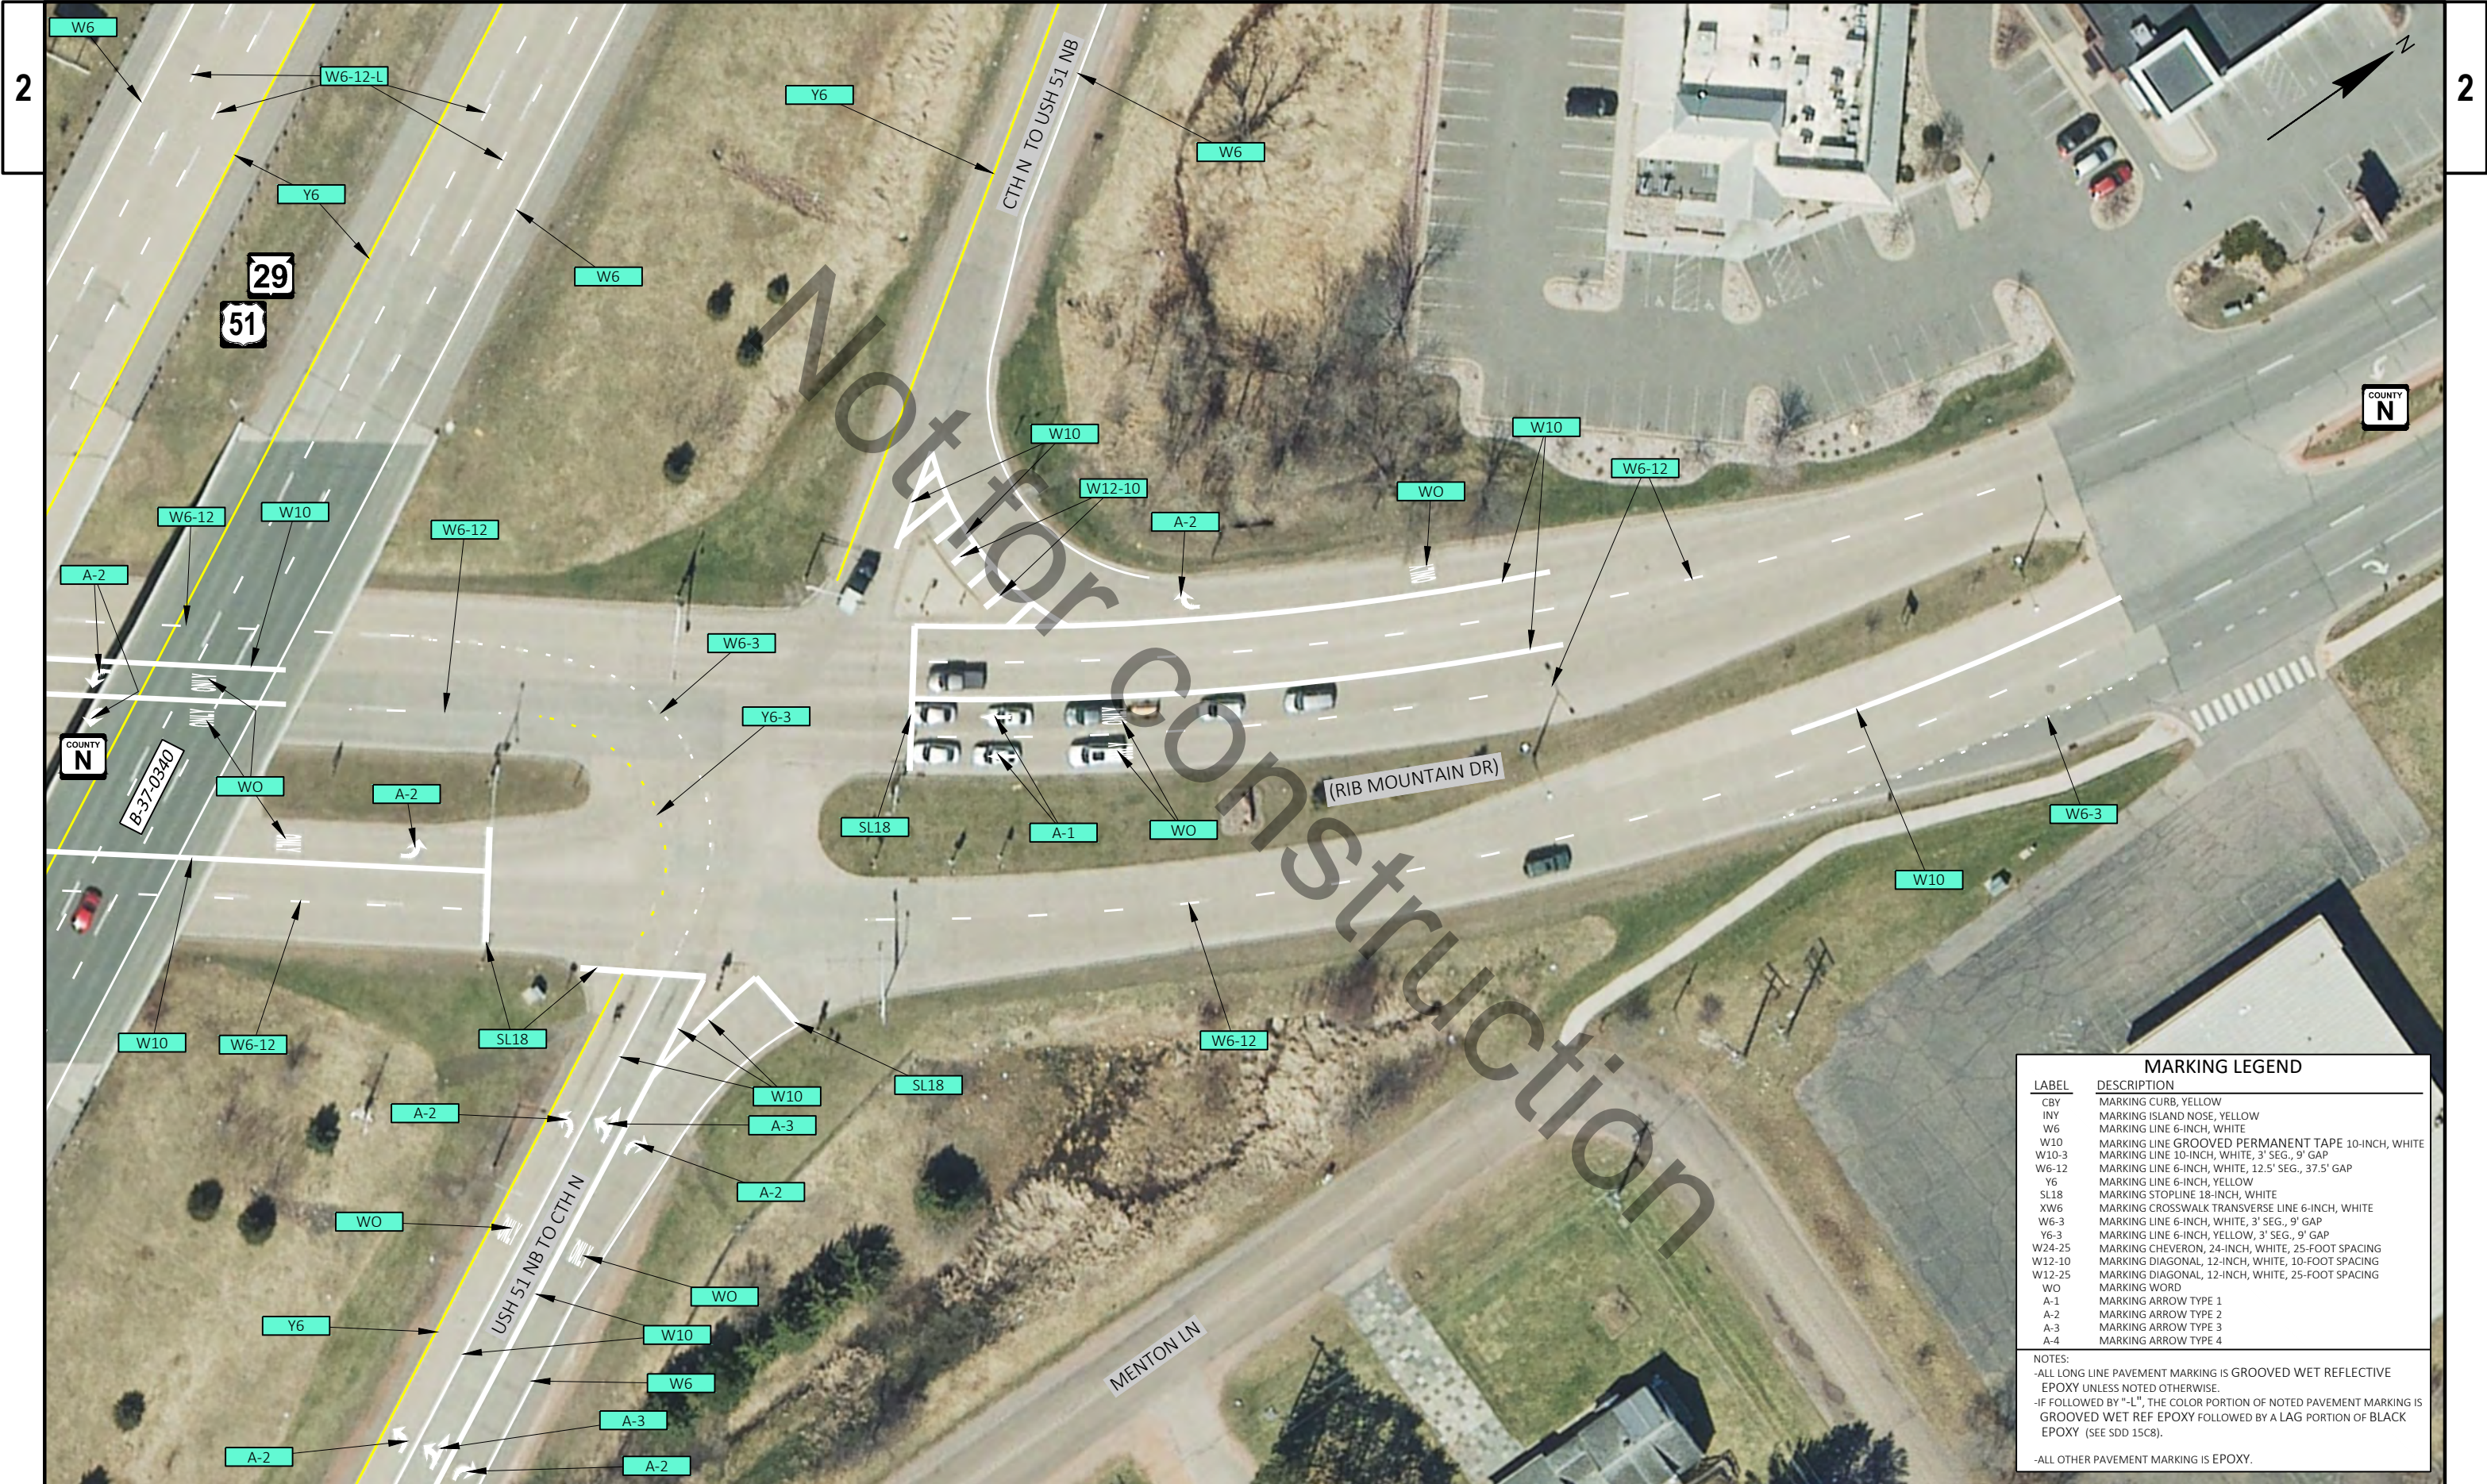


MARKING LEGEND	
LABEL	DESCRIPTION
CBY	MARKING CURB, YELLOW
INY	MARKING ISLAND NOSE, YELLOW
W6	MARKING LINE 6-INCH, WHITE
W10	MARKING LINE GROOVED PERMANENT TAPE 10-INCH, WHITE
W10-3	MARKING LINE 10-INCH, WHITE, 3' SEG., 9' GAP
W6-12	MARKING LINE 6-INCH, WHITE, 12.5' SEG., 37.5' GAP
Y6	MARKING LINE 6-INCH, YELLOW
SL18	MARKING STOPLINE 18-INCH, WHITE
XW6	MARKING CROSSWALK TRANSVERSE LINE 6-INCH, WHITE
W6-3	MARKING LINE 6-INCH, WHITE, 3' SEG., 9' GAP
Y6-3	MARKING LINE 6-INCH, YELLOW, 3' SEG., 9' GAP
W24-25	MARKING CHEVRON, 24-INCH, WHITE, 25-FOOT SPACING
W12-10	MARKING DIAGONAL, 12-INCH, WHITE, 10-FOOT SPACING
W12-25	MARKING DIAGONAL, 12-INCH, WHITE, 25-FOOT SPACING
WO	MARKING WORD
A-1	MARKING ARROW TYPE 1
A-2	MARKING ARROW TYPE 2
A-3	MARKING ARROW TYPE 3
A-4	MARKING ARROW TYPE 4

NOTES:

-ALL LONG LINE PAVEMENT MARKING IS GROOVED WET REFLECTIVE EPOXY UNLESS NOTED OTHERWISE.


-IF FOLLOWED BY "-L", THE COLOR PORTION OF NOTED PAVEMENT MARKING IS GROOVED WET REF EPOXY FOLLOWED BY A LAG PORTION OF BLACK EPOXY (SEE SDD 15C8).

-ALL OTHER PAVEMENT MARKING IS EPOXY.

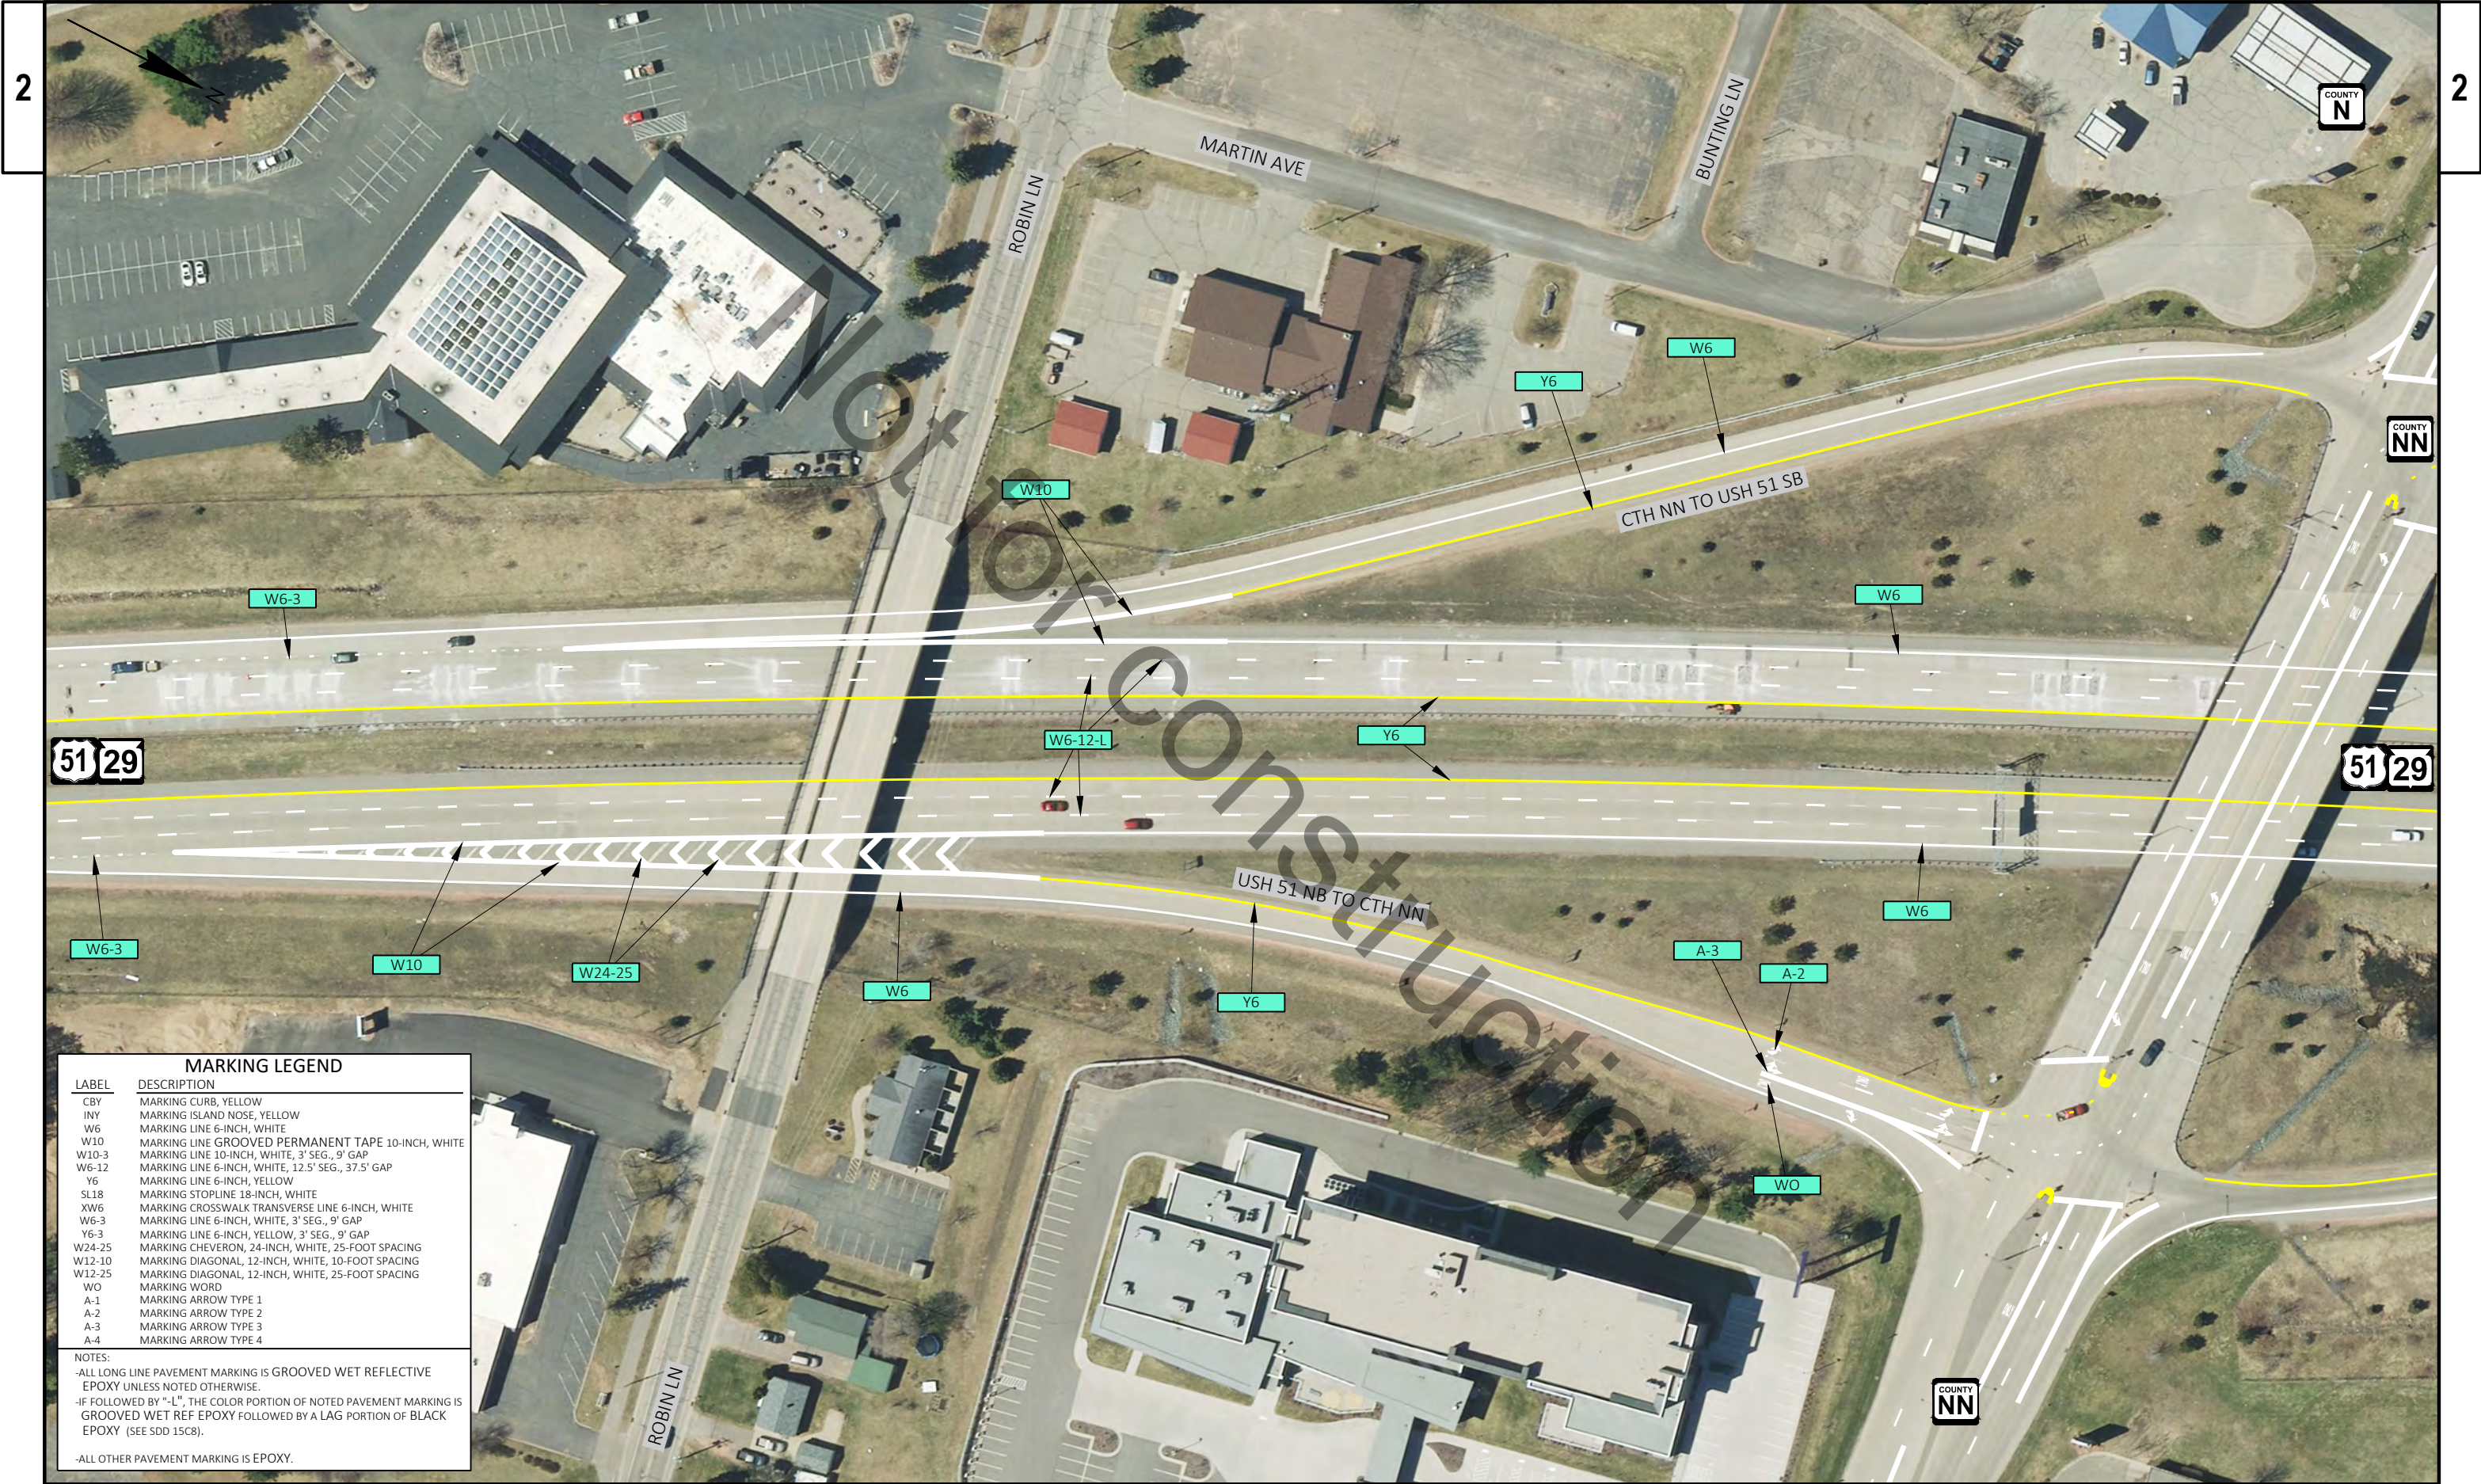


MARKING LEGEND	
LABEL	DESCRIPTION
CBY	MARKING CURB, YELLOW
INY	MARKING ISLAND NOSE, YELLOW
W6	MARKING LINE 6-INCH, WHITE
W10	MARKING LINE GROOVED PERMANENT TAPE 10-INCH, WHITE
W10-3	MARKING LINE 10-INCH, WHITE, 3' SEG., 9' GAP
W6-12	MARKING LINE 6-INCH, WHITE, 12.5' SEG., 37.5' GAP
Y6	MARKING LINE 6-INCH, YELLOW
SL18	MARKING STOPLINE 18-INCH, WHITE
XW6	MARKING CROSSWALK TRANSVERSE LINE 6-INCH, WHITE
W6-3	MARKING LINE 6-INCH, WHITE, 3' SEG., 9' GAP
Y6-3	MARKING LINE 6-INCH, YELLOW, 3' SEG., 9' GAP
W24-25	MARKING CHEVERON, 24-INCH, WHITE, 25-FOOT SPACING
W12-10	MARKING DIAGONAL, 12-INCH, WHITE, 10-FOOT SPACING
W12-25	MARKING DIAGONAL, 12-INCH, WHITE, 25-FOOT SPACING
WO	MARKING WORD
A-1	MARKING ARROW TYPE 1
A-2	MARKING ARROW TYPE 2
A-3	MARKING ARROW TYPE 3
A-4	MARKING ARROW TYPE 4

NOTES:
-ALL LONG LINE PAVEMENT MARKING IS GROOVED WET REFLECTIVE EPOXY UNLESS NOTED OTHERWISE.
-IF FOLLOWED BY "L", THE COLOR PORTION OF NOTED PAVEMENT MARKING IS GROOVED WET REF EPOXY FOLLOWED BY A LAG PORTION OF BLACK EPOXY (SEE SDD 15C8).
-ALL OTHER PAVEMENT MARKING IS EPOXY.

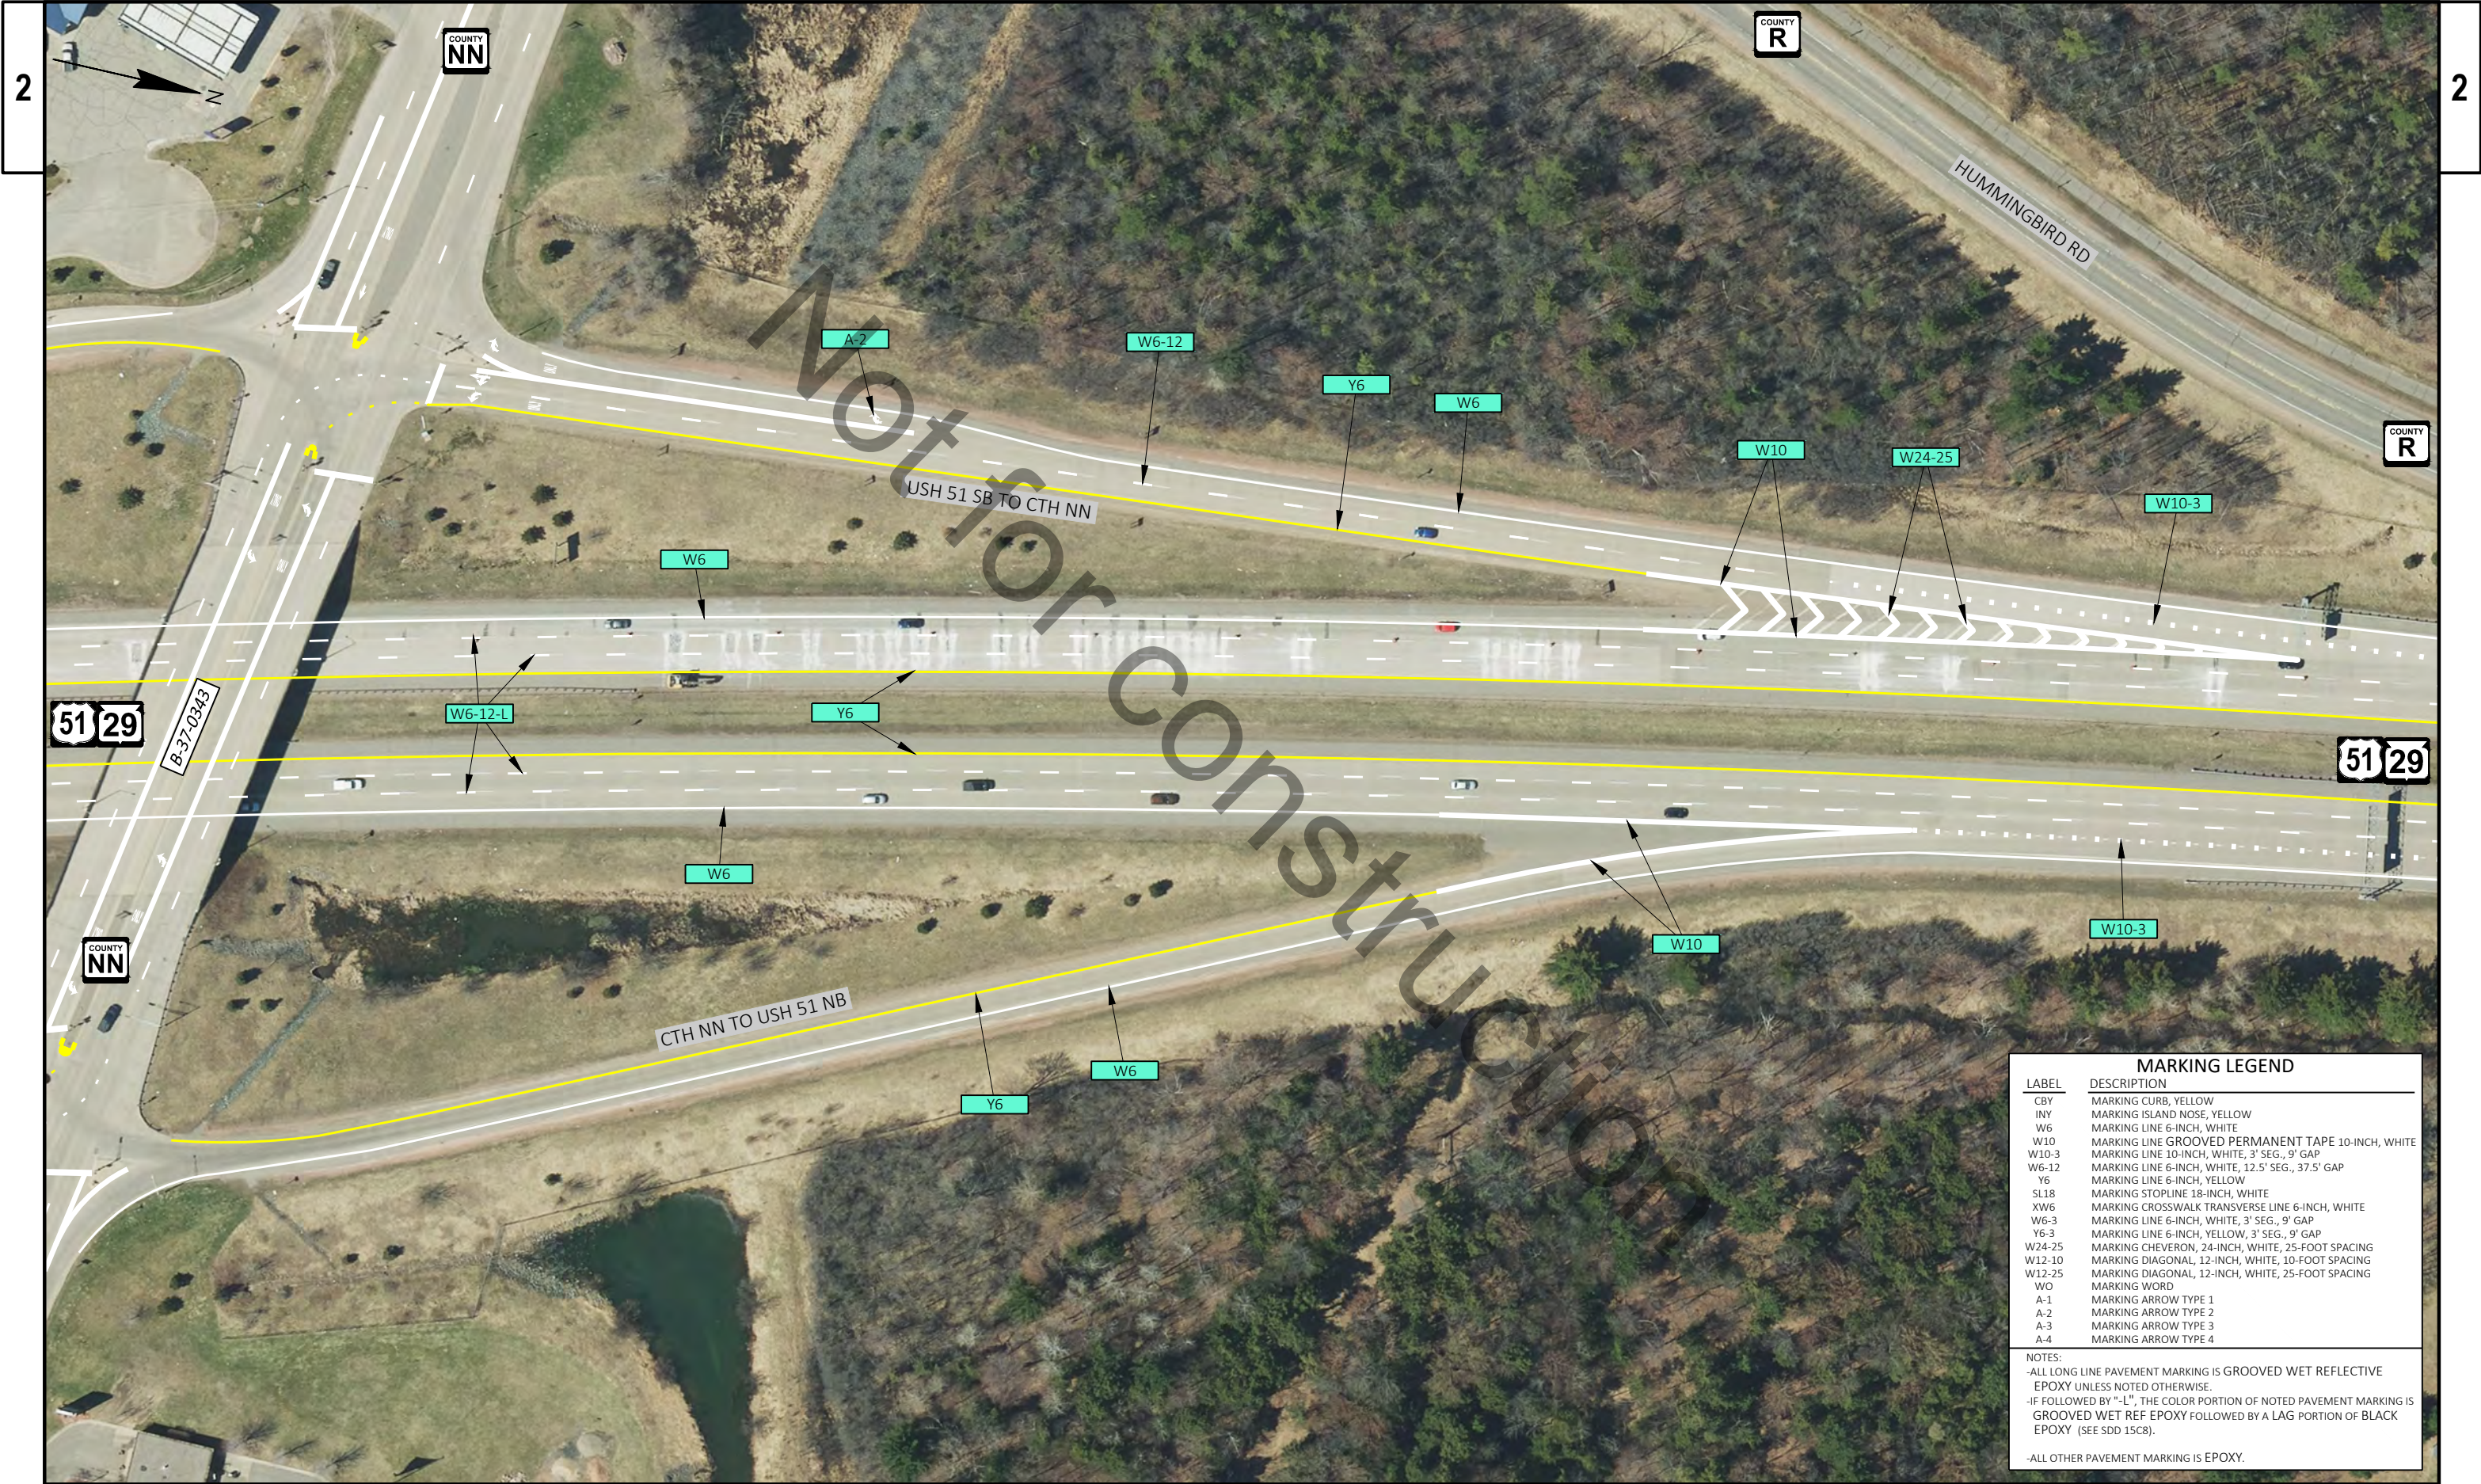

MARKING LEGEND	
LABEL	DESCRIPTION
CBY	MARKING CURB, YELLOW
INY	MARKING ISLAND NOSE, YELLOW
W6	MARKING LINE 6-INCH, WHITE
W10	MARKING LINE GROOVED PERMANENT TAPE 10-INCH, WHITE
W10-3	MARKING LINE 10-INCH, WHITE, 3' SEG., 9' GAP
W6-12	MARKING LINE 6-INCH, WHITE, 12.5' SEG., 37.5' GAP
Y6	MARKING LINE 6-INCH, YELLOW
SL18	MARKING STOPLINE 18-INCH, WHITE
XW6	MARKING CROSSWALK TRANSVERSE LINE 6-INCH, WHITE
W6-3	MARKING LINE 6-INCH, WHITE, 3' SEG., 9' GAP
Y6-3	MARKING LINE 6-INCH, YELLOW, 3' SEG., 9' GAP
W24-25	MARKING CHEVERON, 24-INCH, WHITE, 25-FOOT SPACING
W12-10	MARKING DIAGONAL, 12-INCH, WHITE, 10-FOOT SPACING
W12-25	MARKING DIAGONAL, 12-INCH, WHITE, 25-FOOT SPACING
WO	MARKING WORD
A-1	MARKING ARROW TYPE 1
A-2	MARKING ARROW TYPE 2
A-3	MARKING ARROW TYPE 3
A-4	MARKING ARROW TYPE 4

NOTES:
-ALL LONG LINE PAVEMENT MARKING IS GROOVED WET REFLECTIVE EPOXY UNLESS NOTED OTHERWISE.
-IF FOLLOWED BY "-L", THE COLOR PORTION OF NOTED PAVEMENT MARKING IS GROOVED WET REF EPOXY FOLLOWED BY A LAG PORTION OF BLACK EPOXY (SEE SDD 15C8).
-ALL OTHER PAVEMENT MARKING IS EPOXY.

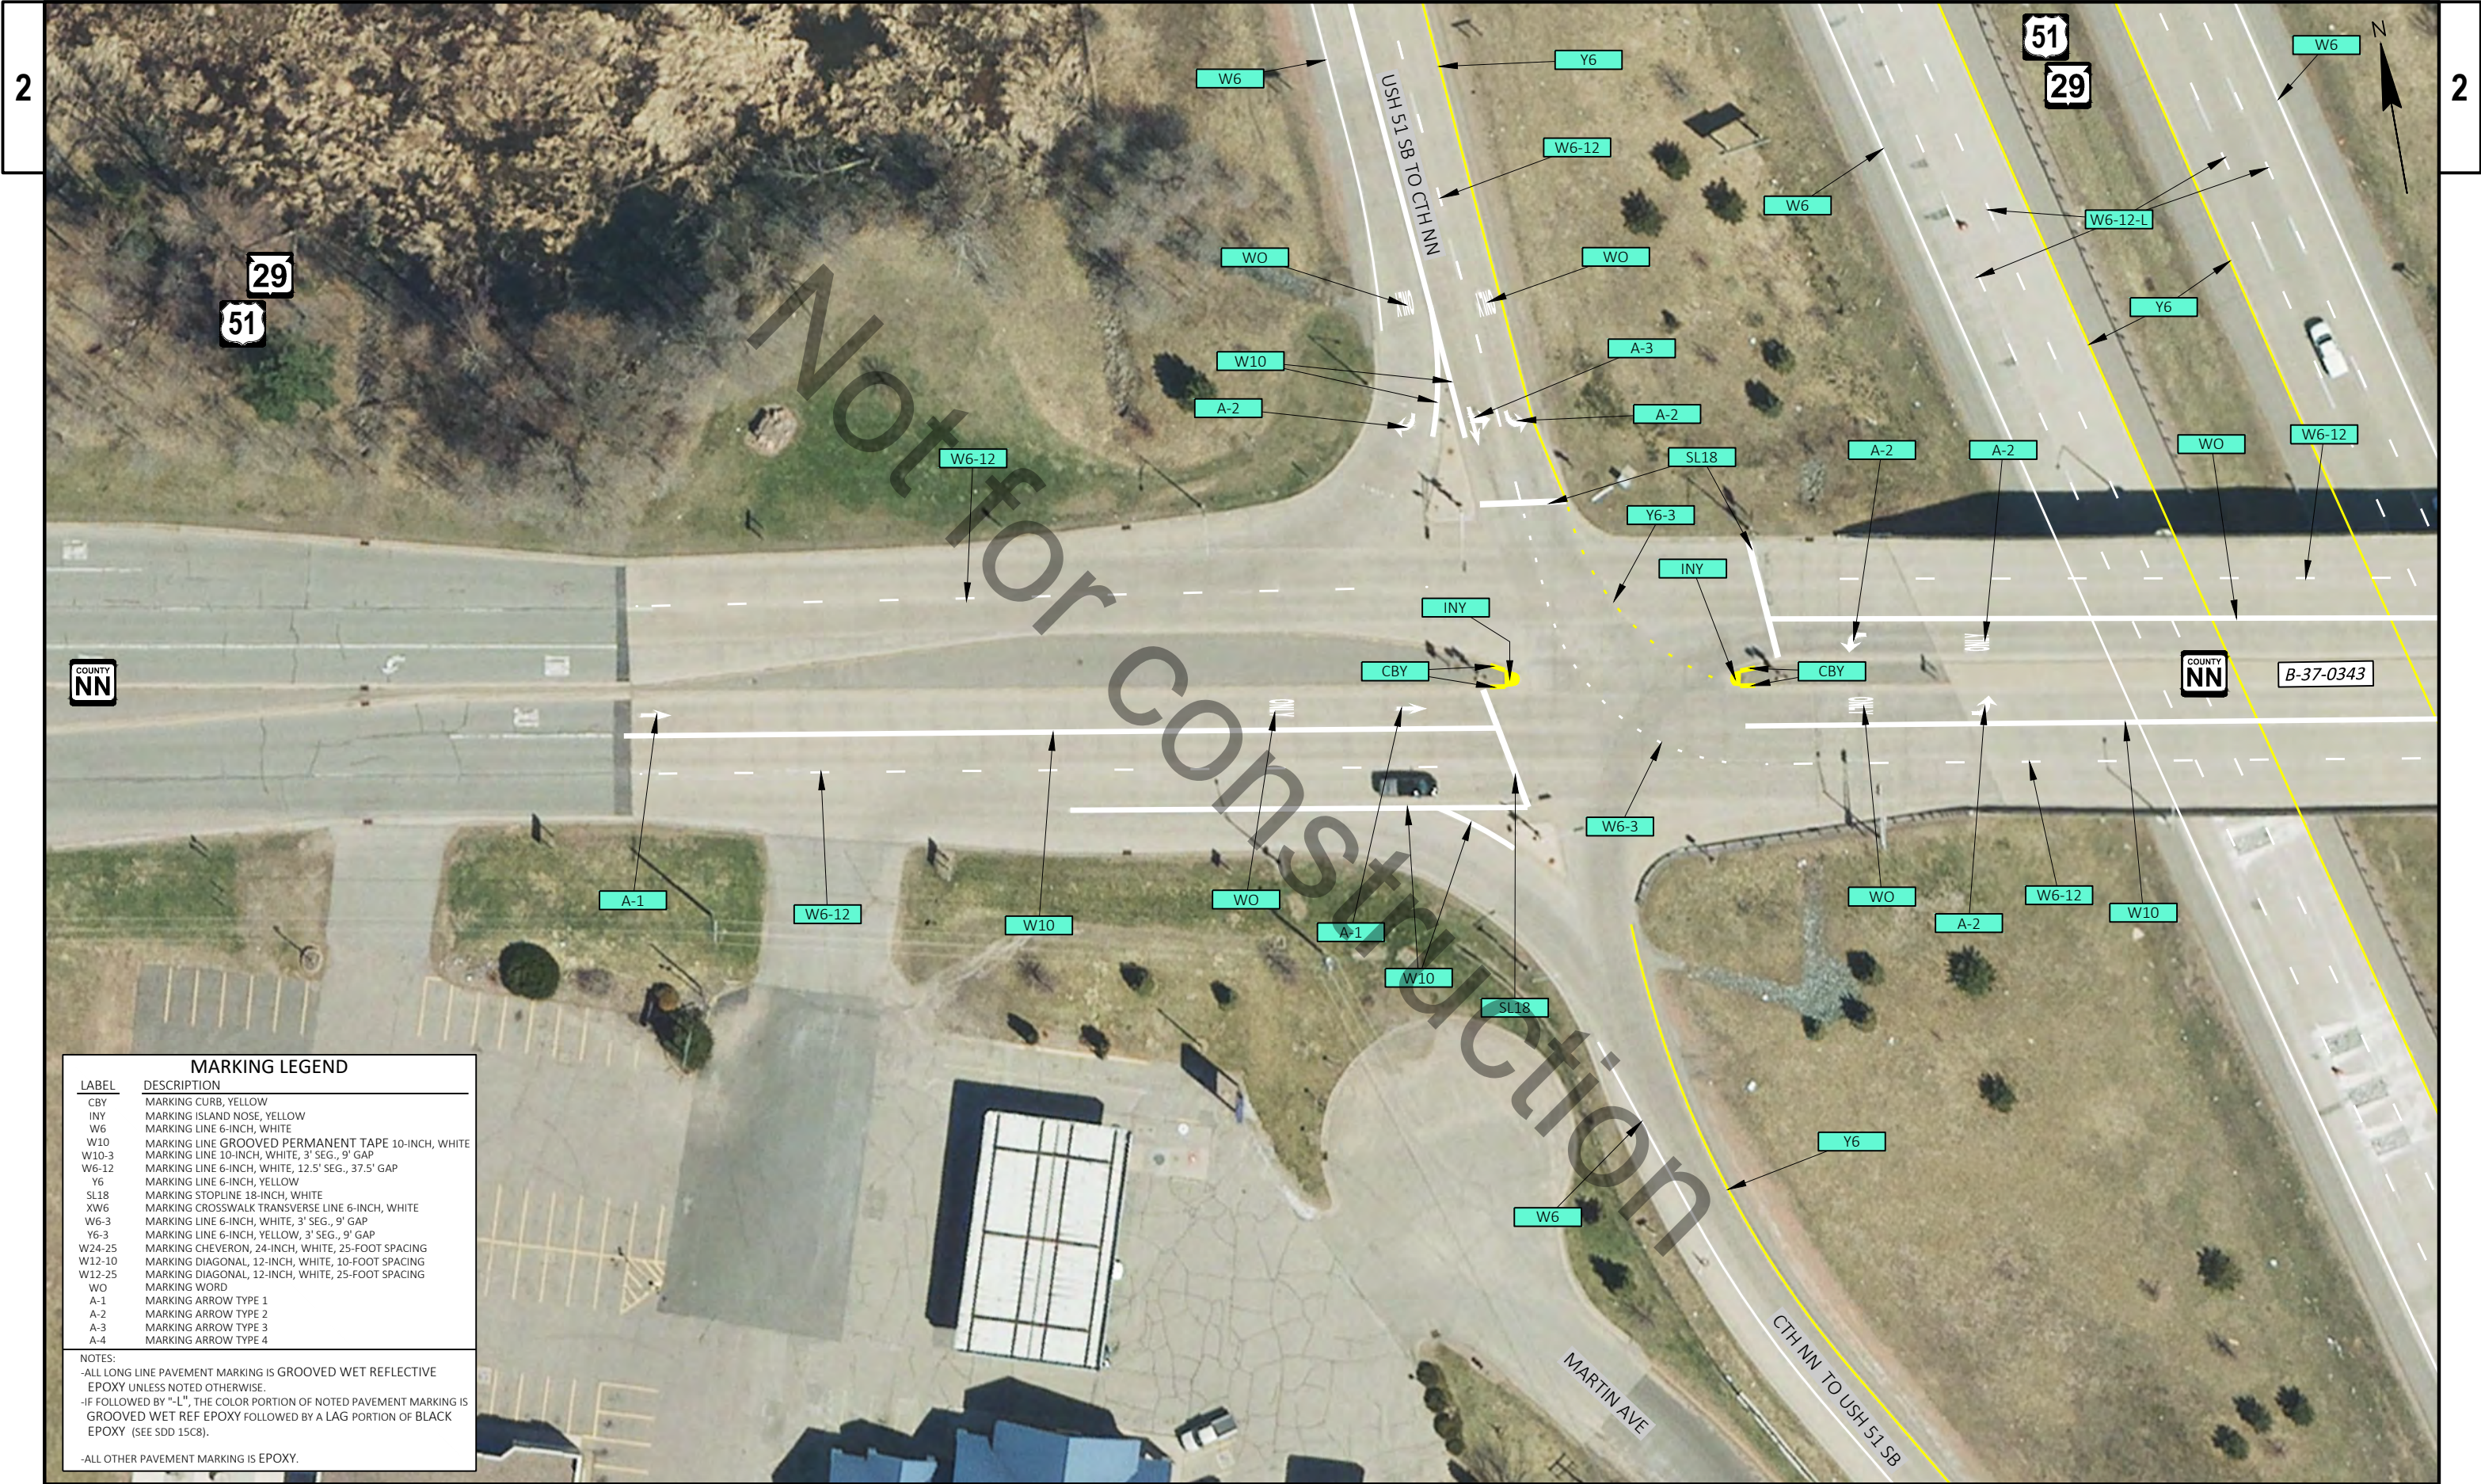


MARKING LEGEND	
LABEL	DESCRIPTION
CBY	MARKING CURB, YELLOW
INY	MARKING ISLAND NOSE, YELLOW
W6	MARKING LINE 6-INCH, WHITE
W10	MARKING LINE GROOVED PERMANENT TAPE 10-INCH, WHITE
W10-3	MARKING LINE 10-INCH, WHITE, 3' SEG., 9' GAP
W6-12	MARKING LINE 6-INCH, WHITE, 12.5' SEG., 37.5' GAP
Y6	MARKING LINE 6-INCH, YELLOW
SL18	MARKING STOPLINE 18-INCH, WHITE
XW6	MARKING CROSSWALK TRANSVERSE LINE 6-INCH, WHITE
W6-3	MARKING LINE 6-INCH, WHITE, 3' SEG., 9' GAP
Y6-3	MARKING LINE 6-INCH, YELLOW, 3' SEG., 9' GAP
W24-25	MARKING CHEVERON, 24-INCH, WHITE, 25-FOOT SPACING
W12-10	MARKING DIAGONAL, 12-INCH, WHITE, 10-FOOT SPACING
W12-25	MARKING DIAGONAL, 12-INCH, WHITE, 25-FOOT SPACING
WO	MARKING WORD
A-1	MARKING ARROW TYPE 1
A-2	MARKING ARROW TYPE 2
A-3	MARKING ARROW TYPE 3
A-4	MARKING ARROW TYPE 4

NOTES:

-ALL LONG LINE PAVEMENT MARKING IS GROOVED WET REFLECTIVE EPOXY UNLESS NOTED OTHERWISE.

-IF FOLLOWED BY "-L", THE COLOR PORTION OF NOTED PAVEMENT MARKING IS GROOVED WET REF EPOXY FOLLOWED BY A LAG PORTION OF BLACK EPOXY (SEE SDD 15C8).

-ALL OTHER PAVEMENT MARKING IS EPOXY.

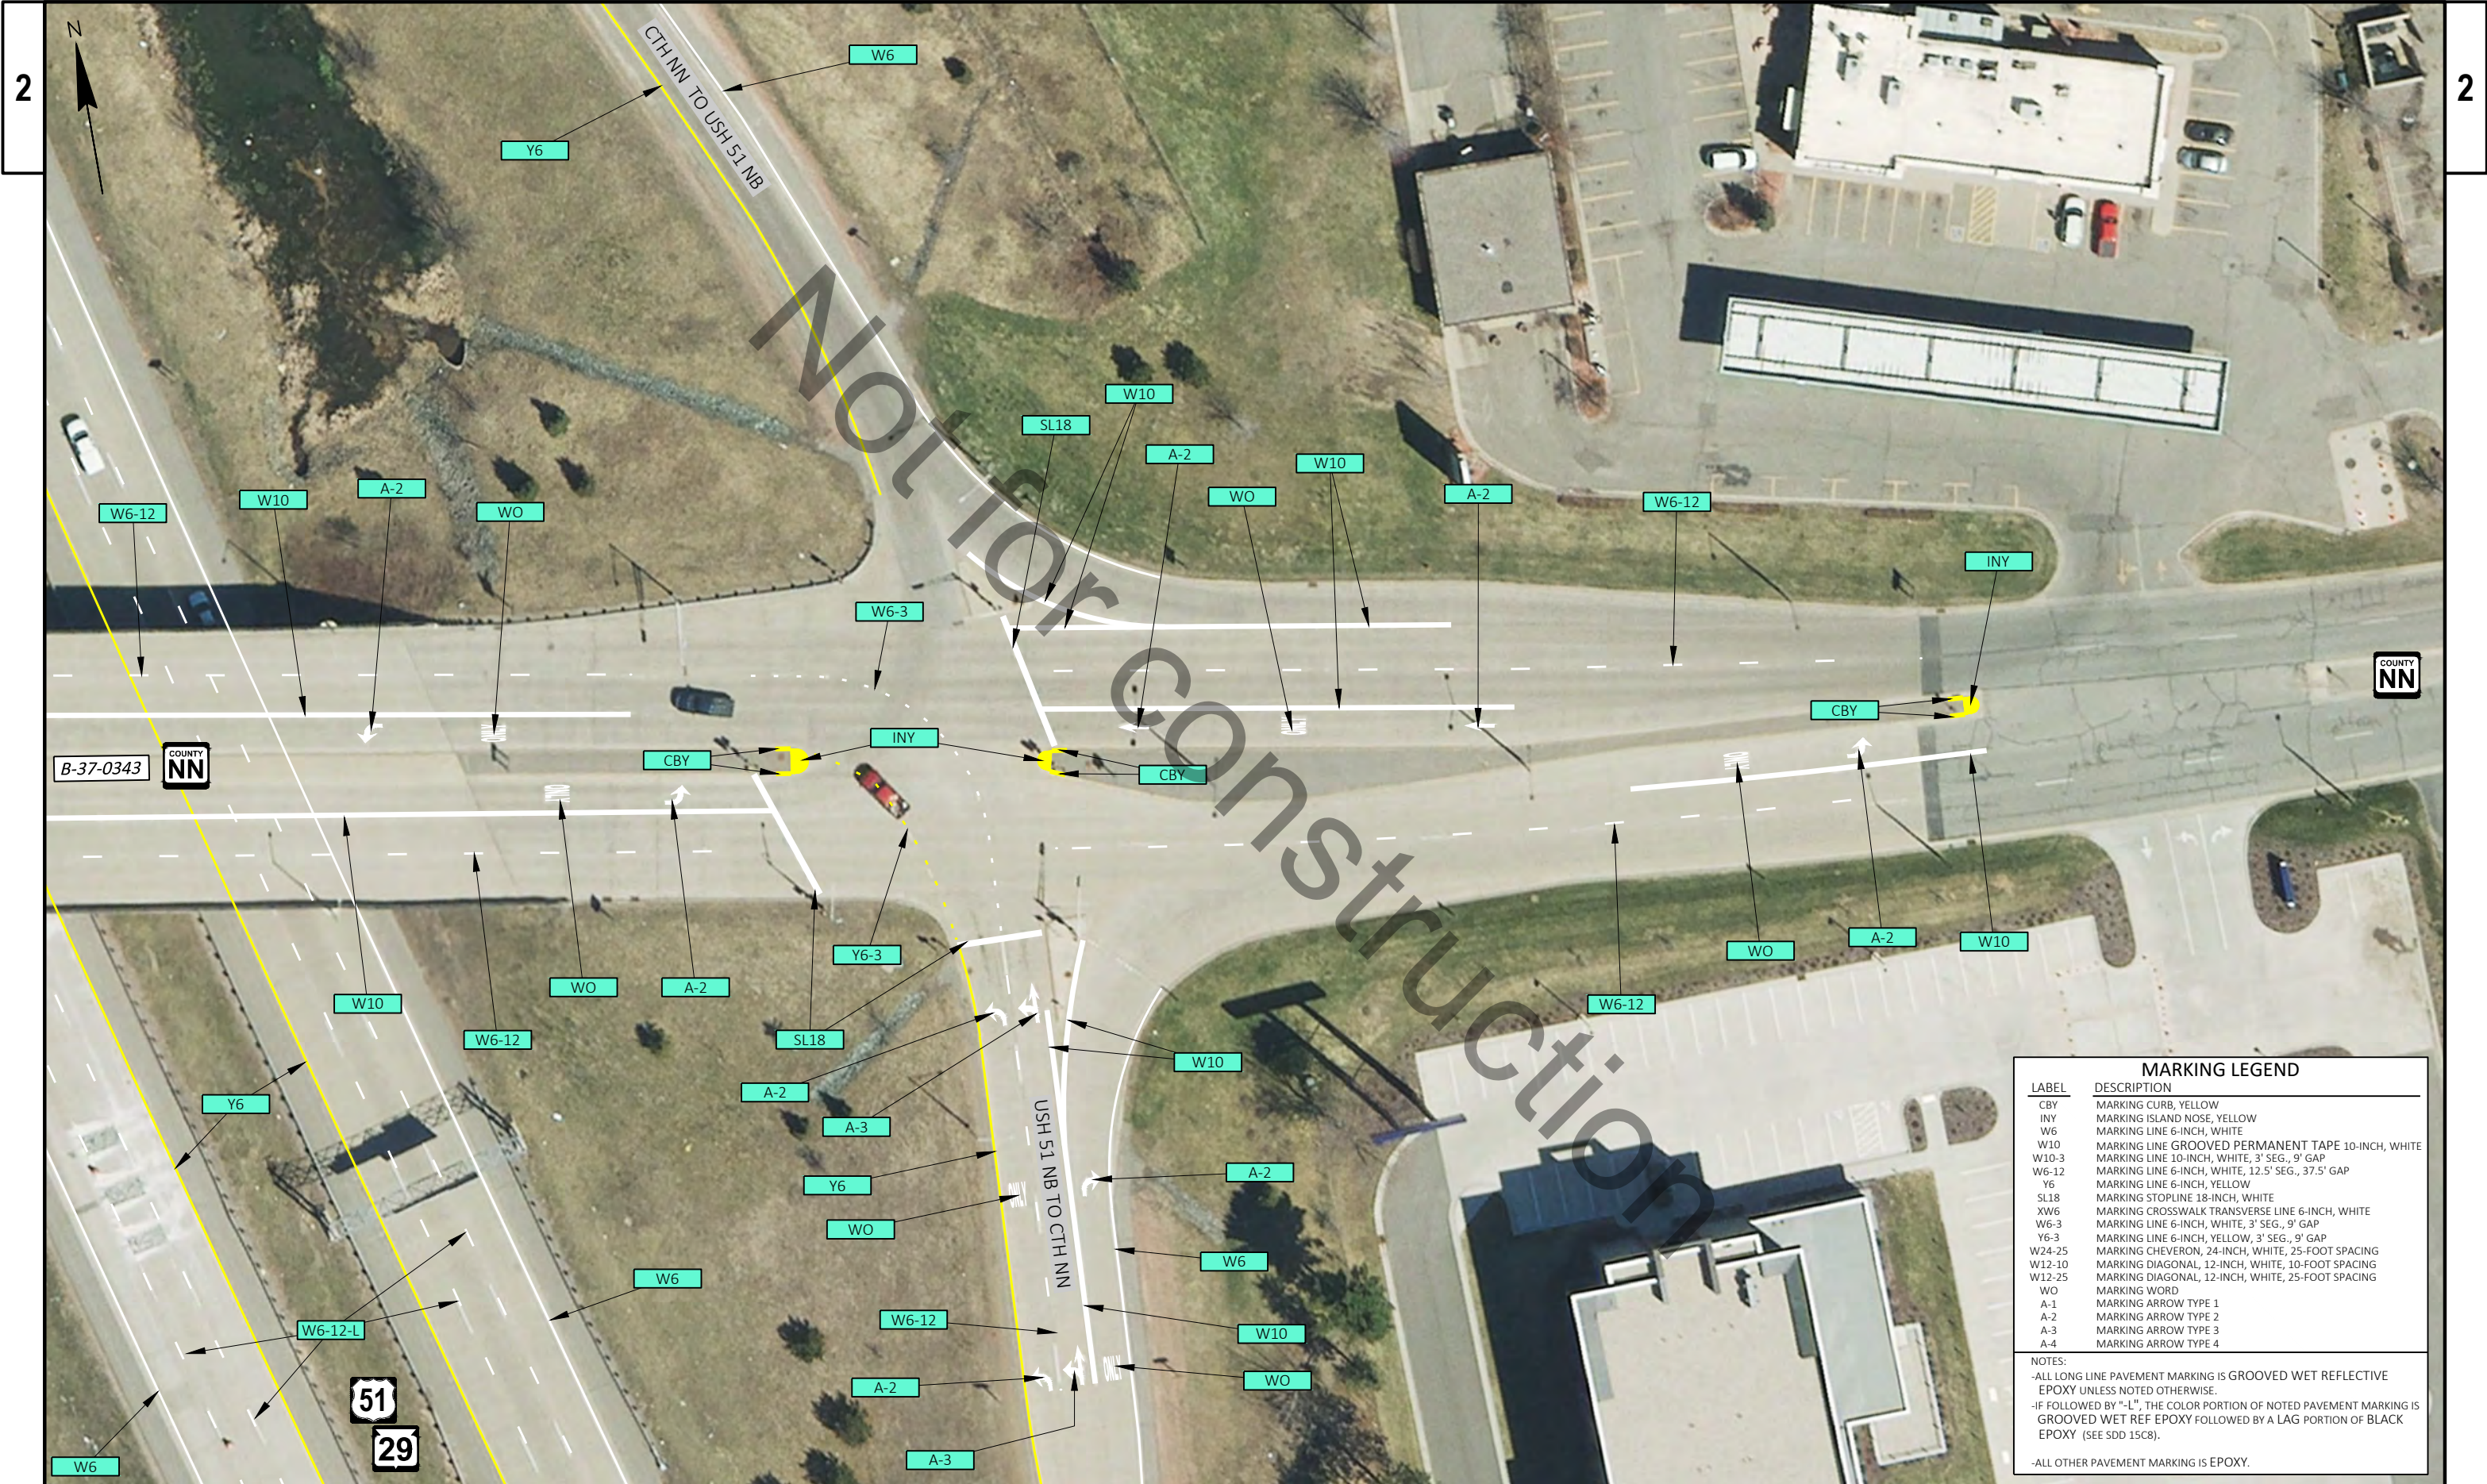


MARKING LEGEND	
LABEL	DESCRIPTION
CBY	MARKING CURB, YELLOW
INY	MARKING ISLAND NOSE, YELLOW
W6	MARKING LINE 6-INCH, WHITE
W10	MARKING LINE GROOVED PERMANENT TAPE 10-INCH, WHITE
W10-3	MARKING LINE 10-INCH, WHITE, 3' SEG., 9' GAP
W6-12	MARKING LINE 6-INCH, WHITE, 12.5' SEG., 37.5' GAP
Y6	MARKING LINE 6-INCH, YELLOW
SL18	MARKING STOPLINE 18-INCH, WHITE
XW6	MARKING CROSSWALK TRANSVERSE LINE 6-INCH, WHITE
W6-3	MARKING LINE 6-INCH, WHITE, 3' SEG., 9' GAP
Y6-3	MARKING LINE 6-INCH, YELLOW, 3' SEG., 9' GAP
W24-25	MARKING CHEVERON, 24-INCH, WHITE, 25-FOOT SPACING
W12-10	MARKING DIAGONAL, 12-INCH, WHITE, 10-FOOT SPACING
W12-25	MARKING DIAGONAL, 12-INCH, WHITE, 25-FOOT SPACING
WO	MARKING WORD
A-1	MARKING ARROW TYPE 1
A-2	MARKING ARROW TYPE 2
A-3	MARKING ARROW TYPE 3
A-4	MARKING ARROW TYPE 4

NOTES:

-ALL LONG LINE PAVEMENT MARKING IS GROOVED WET REFLECTIVE EPOXY UNLESS NOTED OTHERWISE.

-IF FOLLOWED BY "-L", THE COLOR PORTION OF NOTED PAVEMENT MARKING IS GROOVED WET REF EPOXY FOLLOWED BY A LAG PORTION OF BLACK EPOXY (SEE SDD 15C8).

-ALL OTHER PAVEMENT MARKING IS EPOXY.

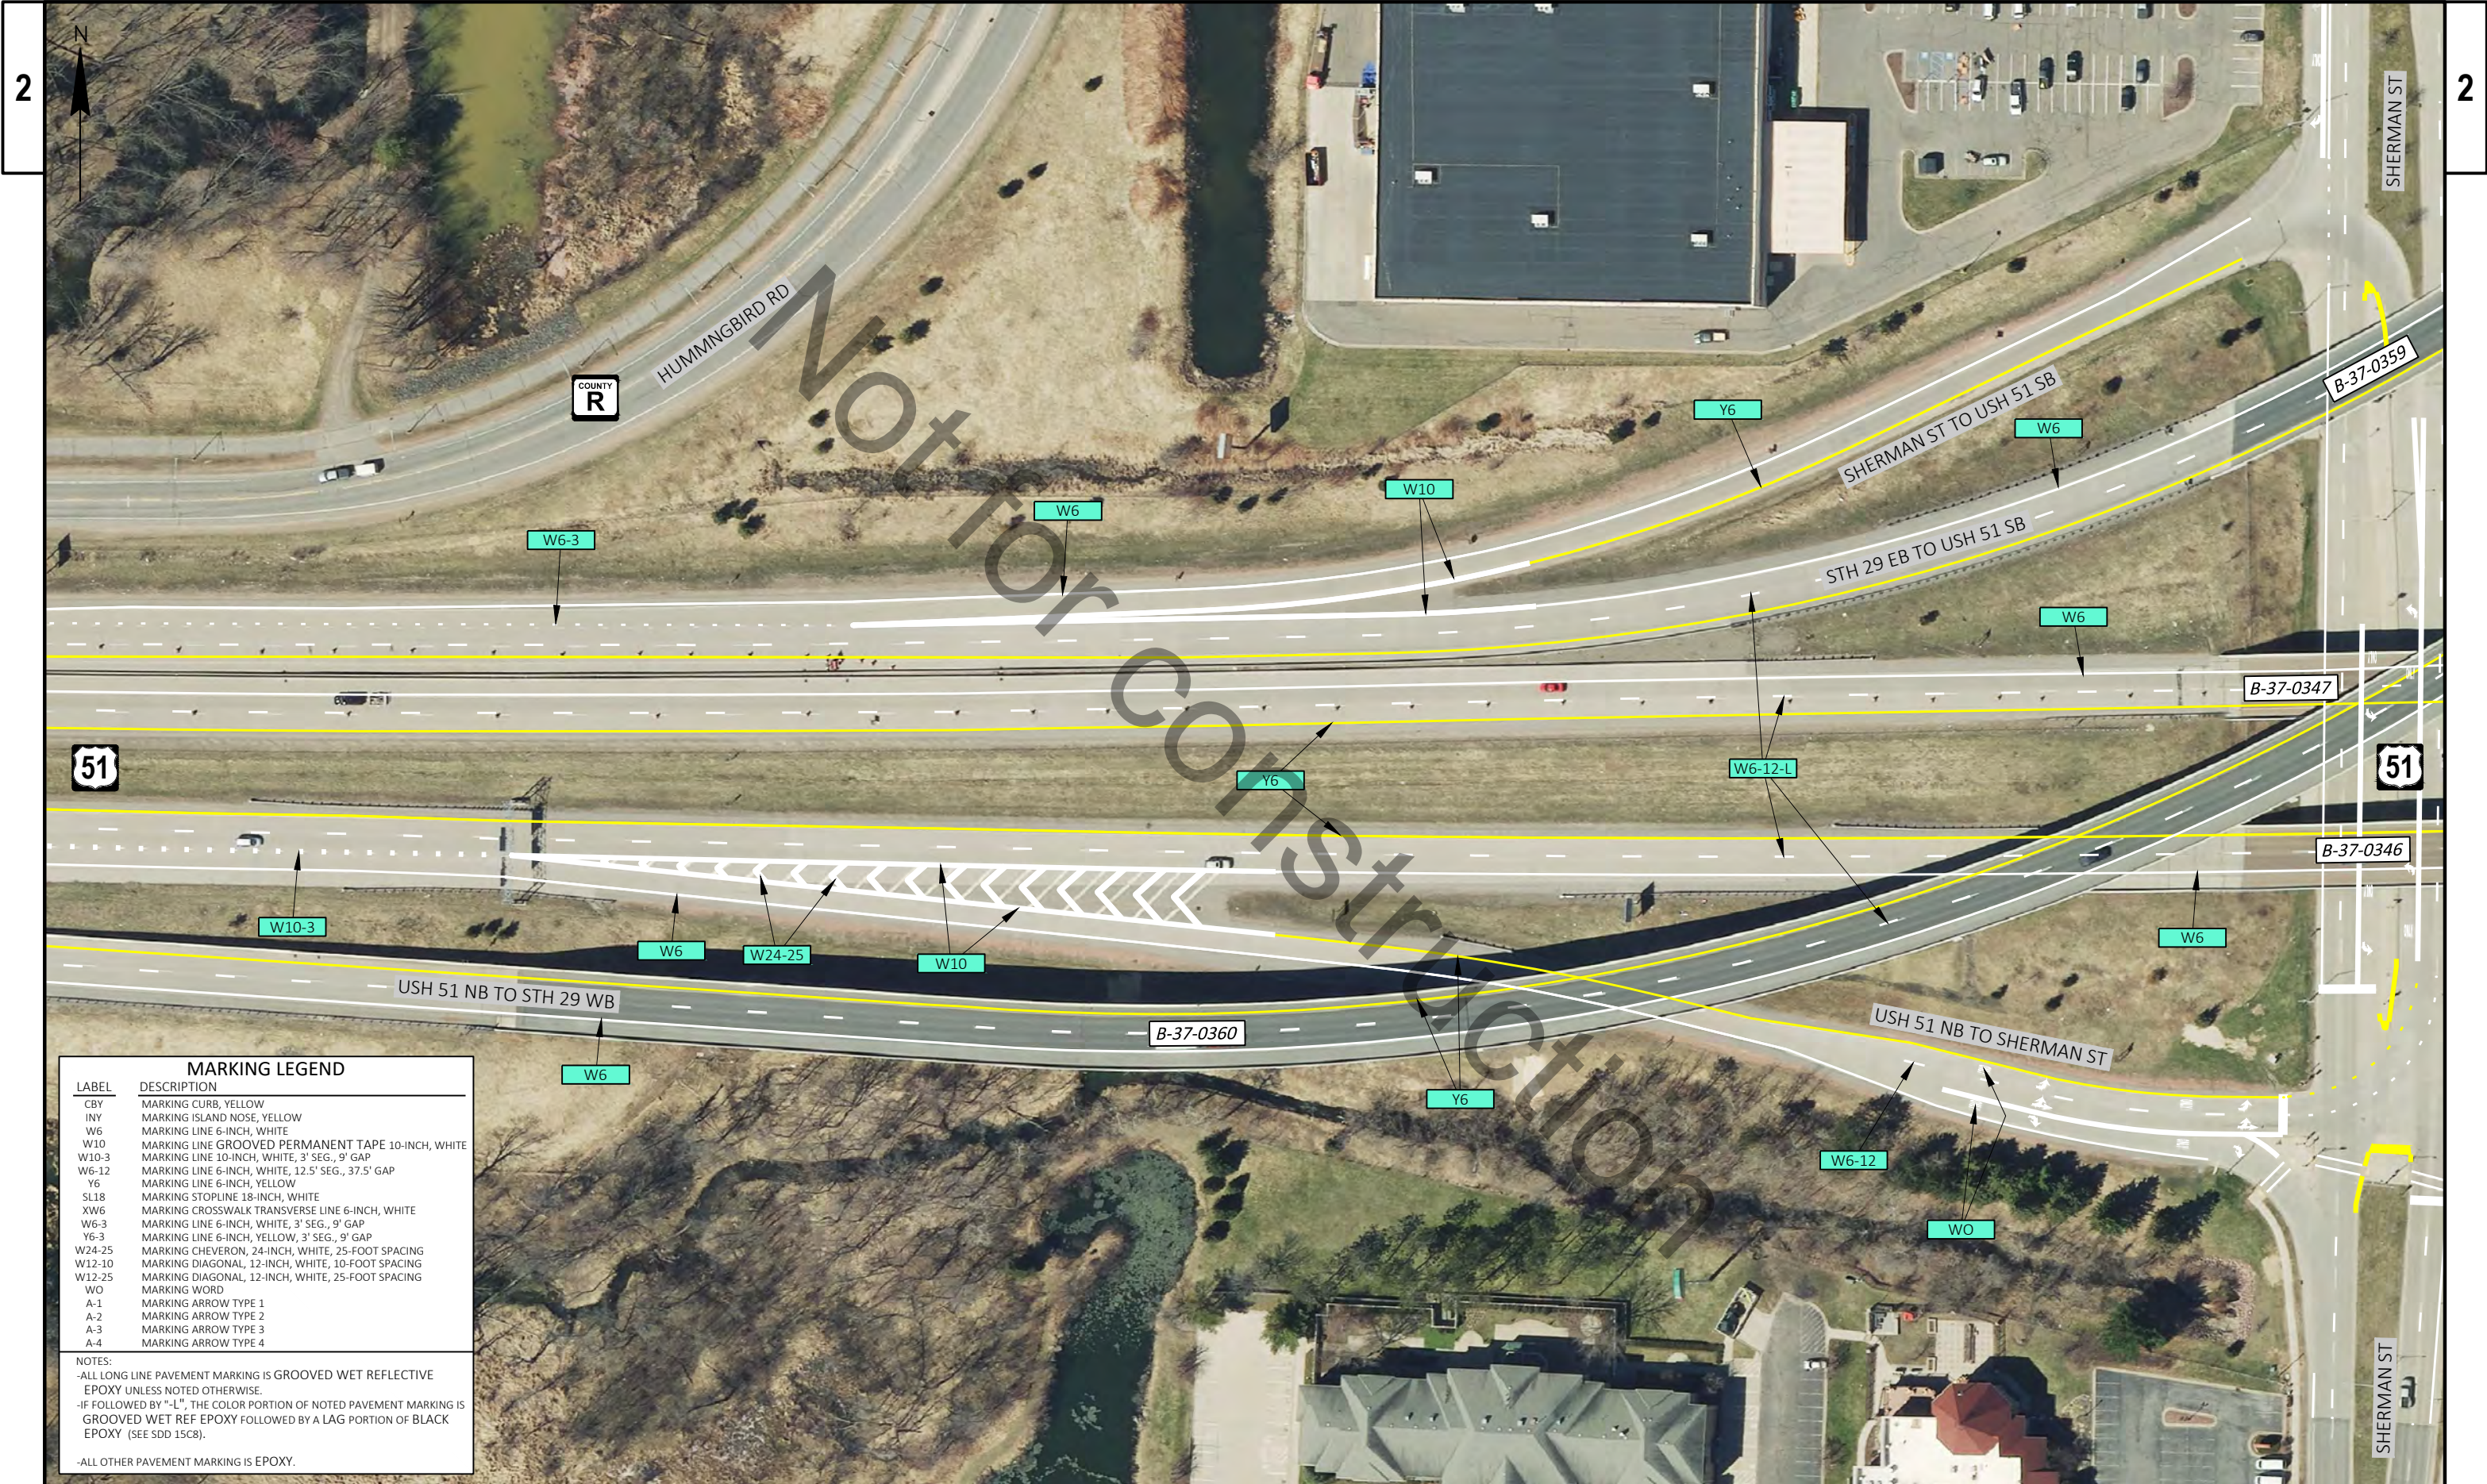


MARKING LEGEND	
LABEL	DESCRIPTION
CBY	MARKING CURB, YELLOW
INY	MARKING ISLAND NOSE, YELLOW
W6	MARKING LINE 6-INCH, WHITE
W10	MARKING LINE GROOVED PERMANENT TAPE 10-INCH, WHITE
W10-3	MARKING LINE 10-INCH, WHITE, 3' SEG., 9' GAP
W6-12	MARKING LINE 6-INCH, WHITE, 12.5' SEG., 37.5' GAP
Y6	MARKING LINE 6-INCH, YELLOW
SL18	MARKING STOPLINE 18-INCH, WHITE
XW6	MARKING CROSSWALK TRANSVERSE LINE 6-INCH, WHITE
W6-3	MARKING LINE 6-INCH, WHITE, 3' SEG., 9' GAP
Y6-3	MARKING LINE 6-INCH, YELLOW, 3' SEG., 9' GAP
W24-25	MARKING CHEVERON, 24-INCH, WHITE, 25-FOOT SPACING
W12-10	MARKING DIAGONAL, 12-INCH, WHITE, 10-FOOT SPACING
W12-25	MARKING DIAGONAL, 12-INCH, WHITE, 25-FOOT SPACING
W0	MARKING WORD
A-1	MARKING ARROW TYPE 1
A-2	MARKING ARROW TYPE 2
A-3	MARKING ARROW TYPE 3
A-4	MARKING ARROW TYPE 4

NOTES:

-ALL LONG LINE PAVEMENT MARKING IS GROOVED WET REFLECTIVE EPOXY UNLESS NOTED OTHERWISE.

-IF FOLLOWED BY "L", THE COLOR PORTION OF NOTED PAVEMENT MARKING IS GROOVED WET REF EPOXY FOLLOWED BY A LAG PORTION OF BLACK EPOXY (SEE SDD 15C8).

-ALL OTHER PAVEMENT MARKING IS EPOXY.

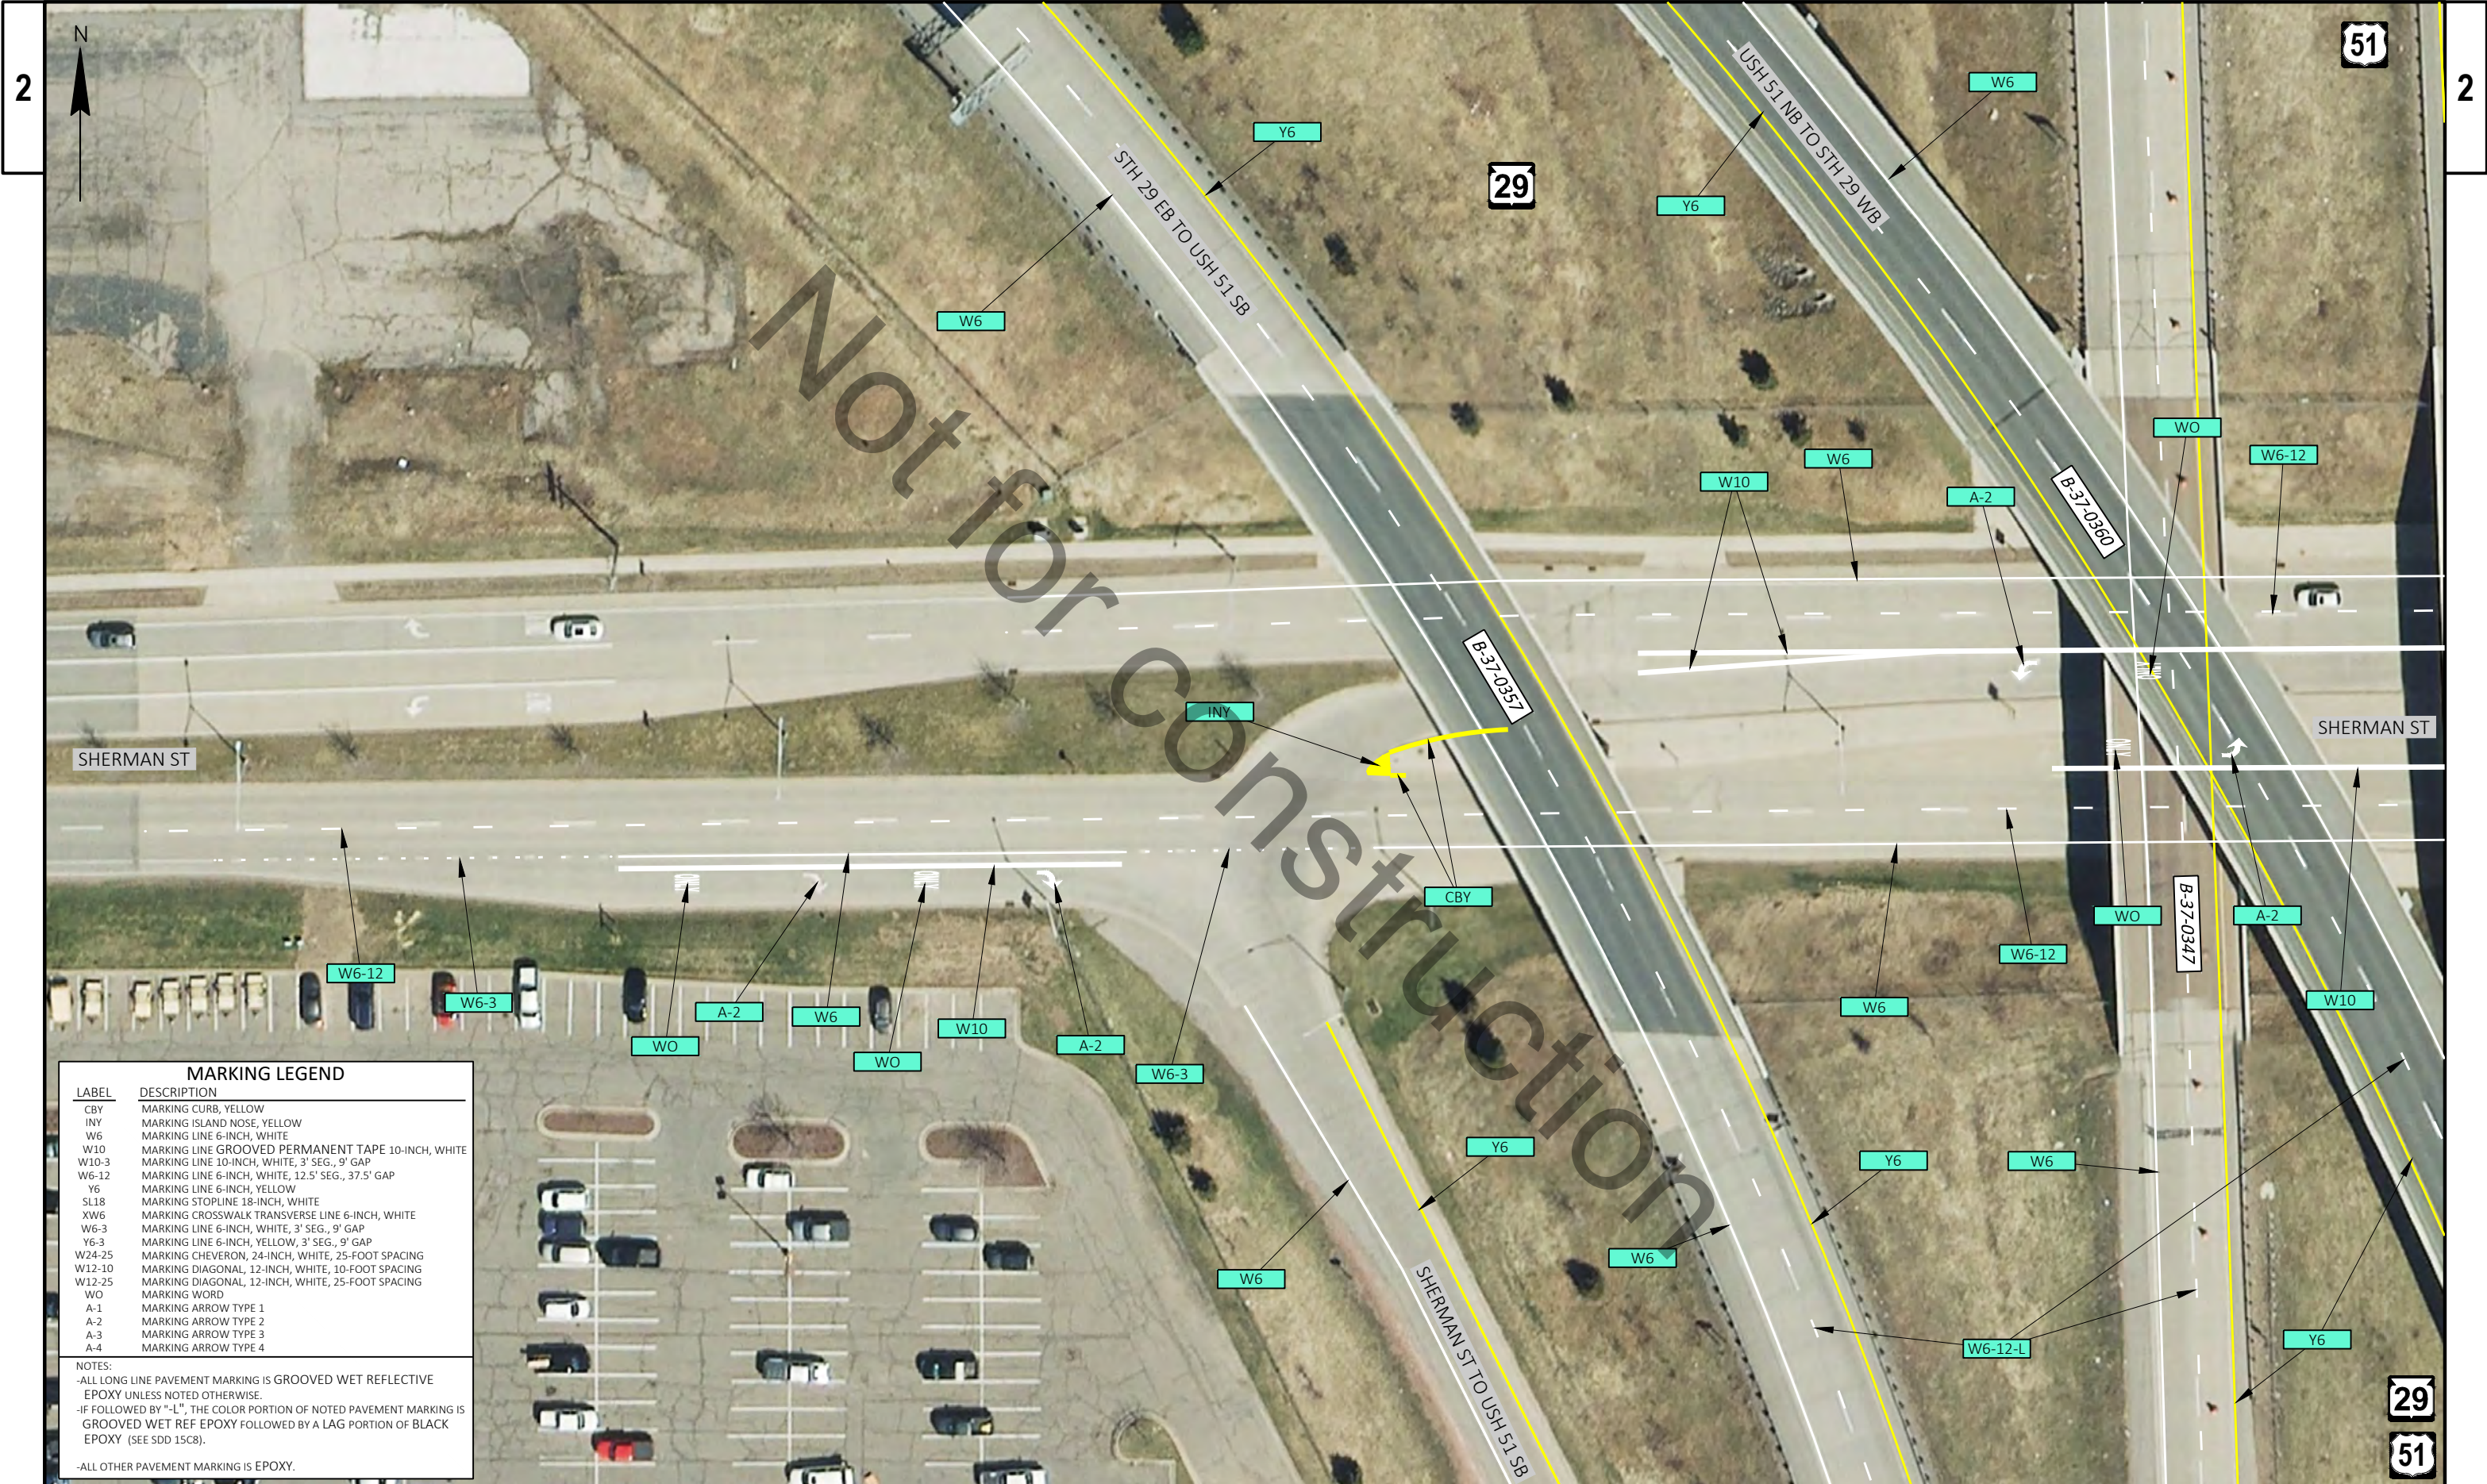

MARKING LEGEND	
LABEL	DESCRIPTION
CBY	MARKING CURB, YELLOW
INY	MARKING ISLAND NOSE, YELLOW
W6	MARKING LINE 6-INCH, WHITE
W10	MARKING LINE GROOVED PERMANENT TAPE 10-INCH, WHITE
W10-3	MARKING LINE 10-INCH, WHITE, 3' SEG., 9' GAP
W6-12	MARKING LINE 6-INCH, WHITE, 12.5' SEG., 37.5' GAP
Y6	MARKING LINE 6-INCH, YELLOW
SL18	MARKING STOPLINE 18-INCH, WHITE
XW6	MARKING CROSSWALK TRANSVERSE LINE 6-INCH, WHITE
W6-3	MARKING LINE 6-INCH, WHITE, 3' SEG., 9' GAP
Y6-3	MARKING LINE 6-INCH, YELLOW, 3' SEG., 9' GAP
W24-25	MARKING CHEVERON, 24-INCH, WHITE, 25-FOOT SPACING
W12-10	MARKING DIAGONAL, 12-INCH, WHITE, 10-FOOT SPACING
W12-25	MARKING DIAGONAL, 12-INCH, WHITE, 25-FOOT SPACING
WO	MARKING WORD
A-1	MARKING ARROW TYPE 1
A-2	MARKING ARROW TYPE 2
A-3	MARKING ARROW TYPE 3
A-4	MARKING ARROW TYPE 4

NOTES:

-ALL LONG LINE PAVEMENT MARKING IS GROOVED WET REFLECTIVE EPOXY UNLESS NOTED OTHERWISE.


-IF FOLLOWED BY "L", THE COLOR PORTION OF NOTED PAVEMENT MARKING IS GROOVED WET REF EPOXY FOLLOWED BY A LAG PORTION OF BLACK EPOXY (SEE SDD 15C8).

-ALL OTHER PAVEMENT MARKING IS EPOXY.





MARKING LEGEND	
LABEL	DESCRIPTION
CBY	MARKING CURB, YELLOW
INY	MARKING ISLAND NOSE, YELLOW
W6	MARKING LINE 6-INCH, WHITE
W10	MARKING LINE GROOVED PERMANENT TAPE 10-INCH, WHITE
W10-3	MARKING LINE 10-INCH, WHITE, 3' SEG., 9' GAP
W6-12	MARKING LINE 6-INCH, WHITE, 12.5' SEG., 37.5' GAP
Y6	MARKING LINE 6-INCH, YELLOW
SL18	MARKING STOPLINE 18-INCH, WHITE
XW6	MARKING CROSSWALK TRANSVERSE LINE 6-INCH, WHITE
W6-3	MARKING LINE 6-INCH, WHITE, 3' SEG., 9' GAP
Y6-3	MARKING LINE 6-INCH, YELLOW, 3' SEG., 9' GAP
W24-25	MARKING CHEVRON, 24-INCH, WHITE, 25-FOOT SPACING
W12-10	MARKING DIAGONAL, 12-INCH, WHITE, 10-FOOT SPACING
W12-25	MARKING DIAGONAL, 12-INCH, WHITE, 25-FOOT SPACING
WO	MARKING WORD
A-1	MARKING ARROW TYPE 1
A-2	MARKING ARROW TYPE 2
A-3	MARKING ARROW TYPE 3
A-4	MARKING ARROW TYPE 4
NOTES:	
-ALL LONG LINE PAVEMENT MARKING IS GROOVED WET REFLECTIVE EPOXY UNLESS NOTED OTHERWISE.	
-IF FOLLOWED BY "L", THE COLOR PORTION OF NOTED PAVEMENT MARKING IS GROOVED WET REF EPOXY FOLLOWED BY A LAG PORTION OF BLACK EPOXY. (SEE SDD 15C8).	
-ALL OTHER PAVEMENT MARKING IS EPOXY.	

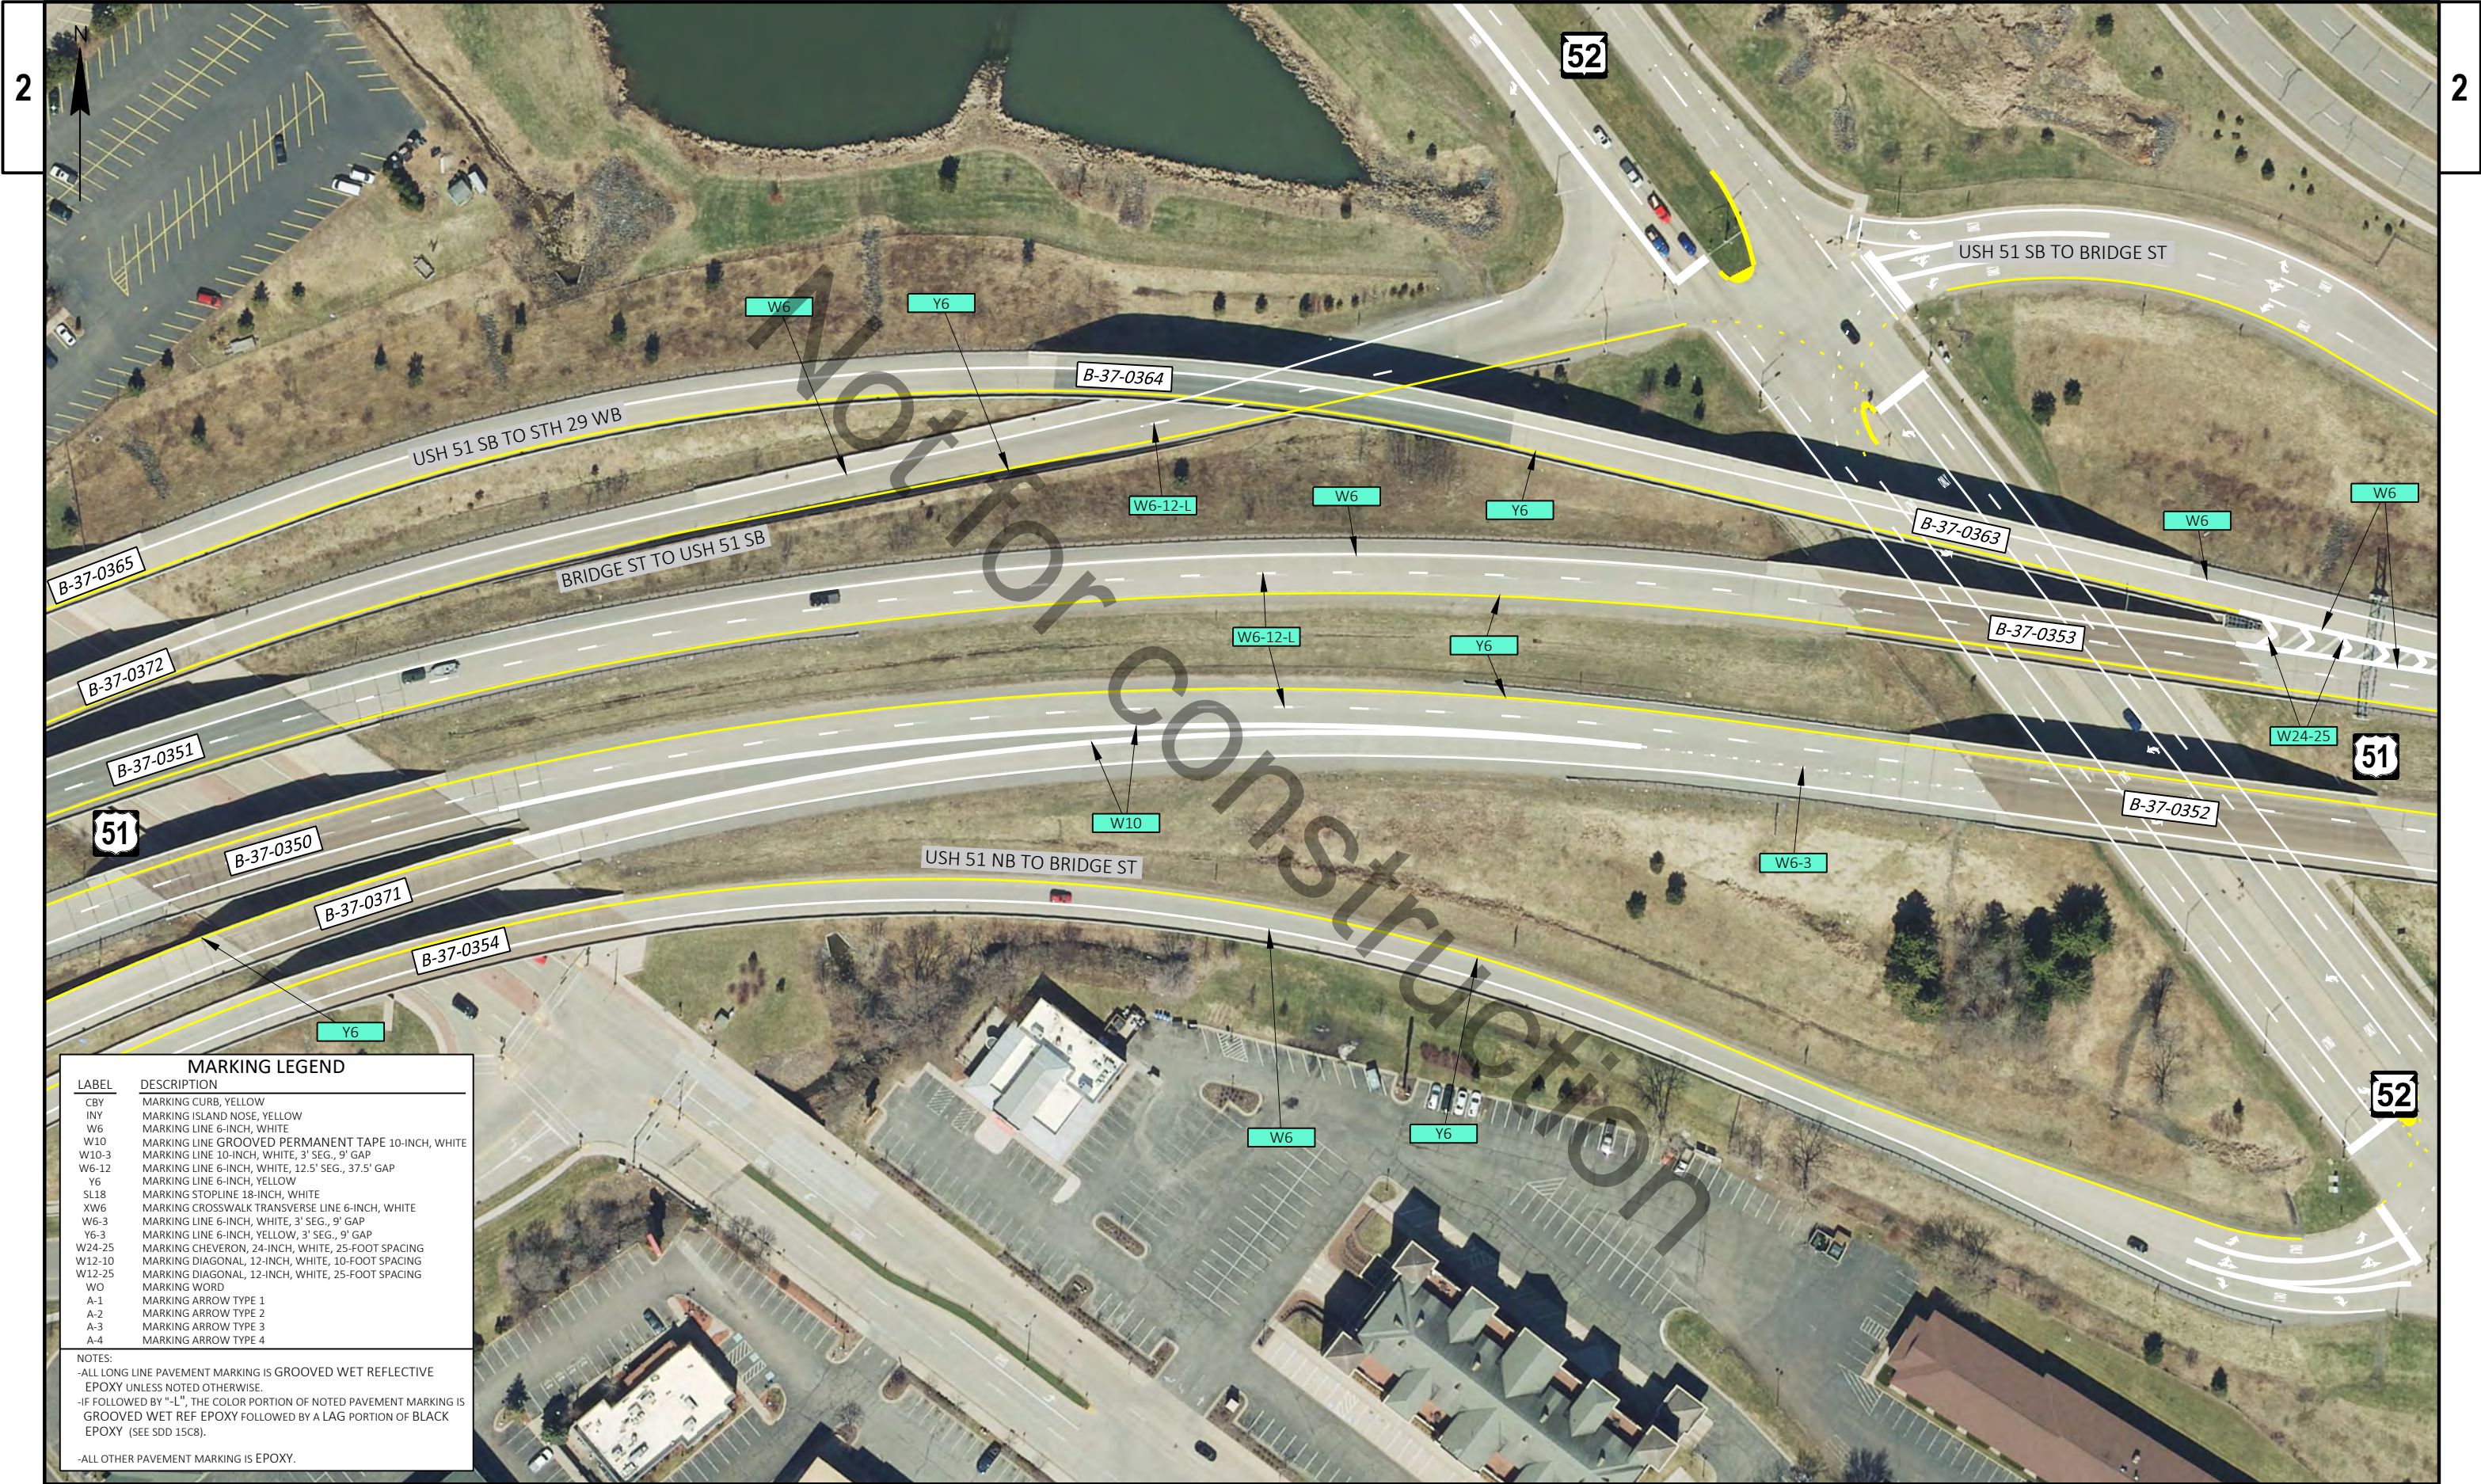


MARKING LEGEND	
LABEL	DESCRIPTION
CBY	MARKING CURB, YELLOW
INY	MARKING ISLAND NOSE, YELLOW
W6	MARKING LINE 6-INCH, WHITE
W10	MARKING LINE GROOVED PERMANENT TAPE 10-INCH, WHITE
W10-3	MARKING LINE 10-INCH, WHITE, 3' SEG., 9' GAP
W6-12	MARKING LINE 6-INCH, WHITE, 12.5' SEG., 37.5' GAP
Y6	MARKING LINE 6-INCH, YELLOW
SL18	MARKING STOPLINE 18-INCH, WHITE
XW6	MARKING CROSSWALK TRANSVERSE LINE 6-INCH, WHITE
W6-3	MARKING LINE 6-INCH, WHITE, 3' SEG., 9' GAP
Y6-3	MARKING LINE 6-INCH, YELLOW, 3' SEG., 9' GAP
W24-25	MARKING CHEVERON, 24-INCH, WHITE, 25-FOOT SPACING
W12-10	MARKING DIAGONAL, 12-INCH, WHITE, 10-FOOT SPACING
W12-25	MARKING DIAGONAL, 12-INCH, WHITE, 25-FOOT SPACING
WO	MARKING WORD
A-1	MARKING ARROW TYPE 1
A-2	MARKING ARROW TYPE 2
A-3	MARKING ARROW TYPE 3
A-4	MARKING ARROW TYPE 4

NOTES:

-ALL LONG LINE PAVEMENT MARKING IS GROOVED WET REFLECTIVE EPOXY UNLESS NOTED OTHERWISE.


-IF FOLLOWED BY "L", THE COLOR PORTION OF NOTED PAVEMENT MARKING IS GROOVED WET REF EPOXY FOLLOWED BY A LAG PORTION OF BLACK EPOXY (SEE SDD 15C8).

-ALL OTHER PAVEMENT MARKING IS EPOXY.

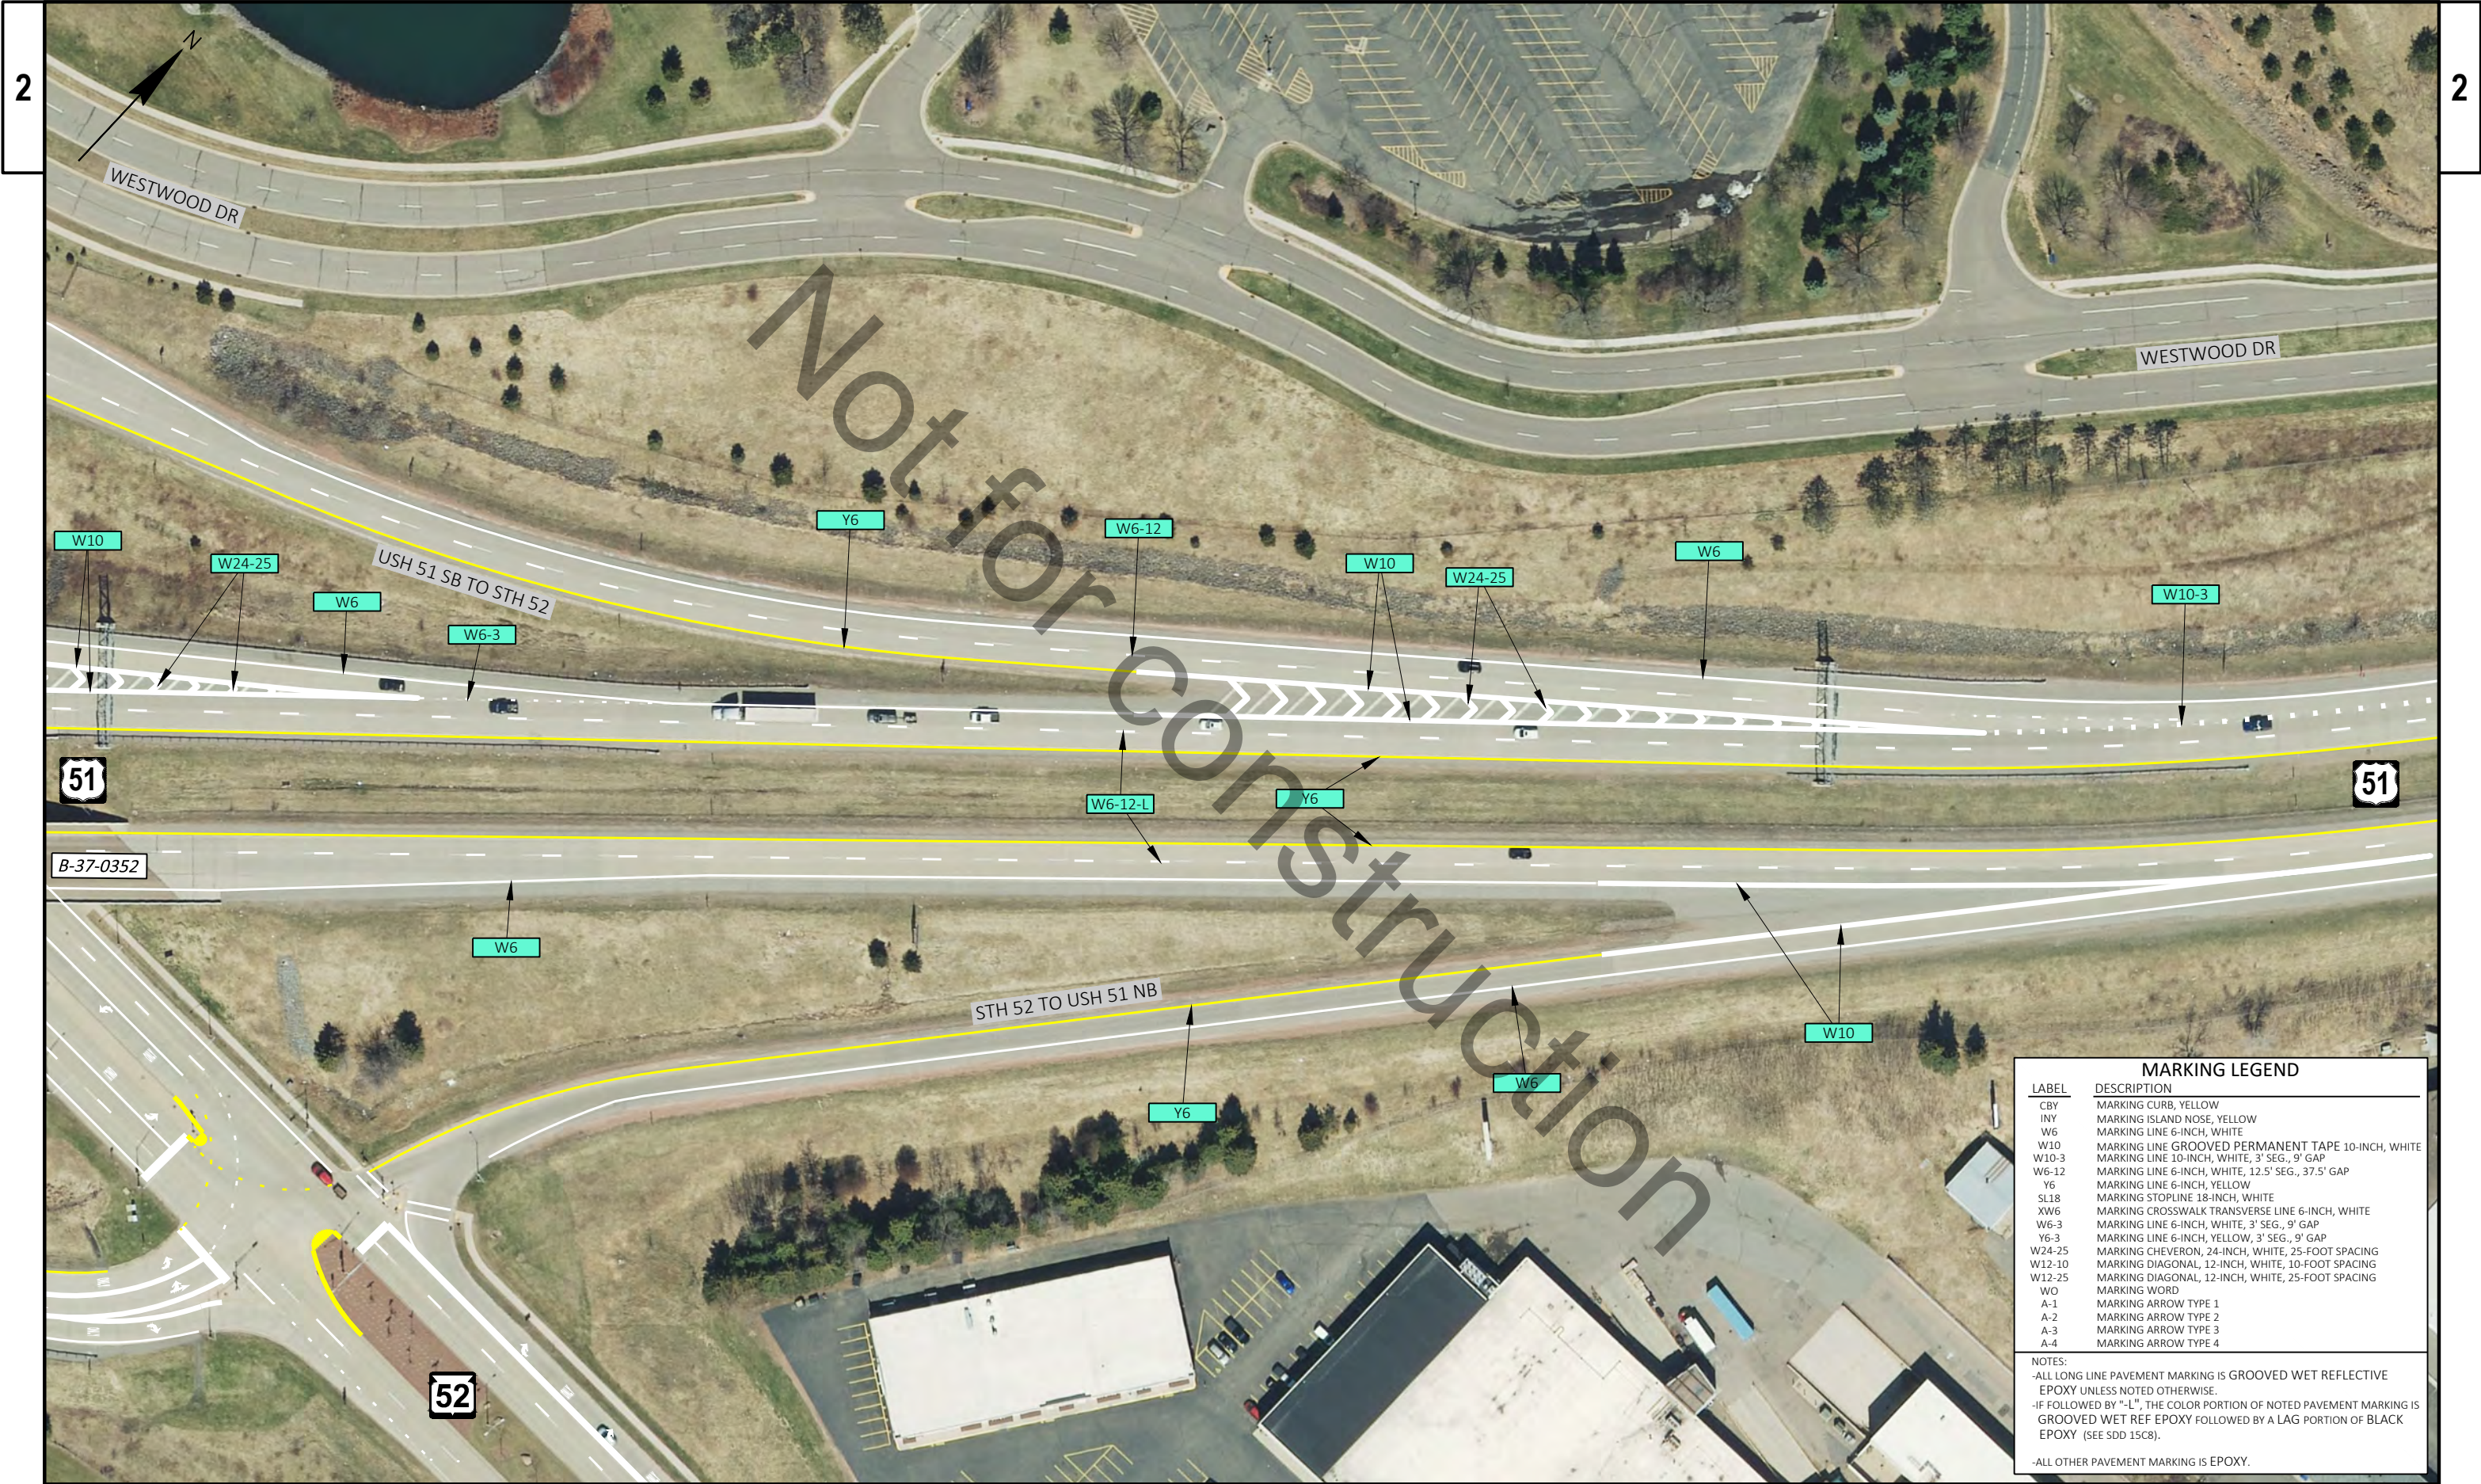

MARKING LEGEND	
LABEL	DESCRIPTION
CBY	MARKING CURB, YELLOW
INY	MARKING ISLAND NOSE, YELLOW
W6	MARKING LINE 6-INCH, WHITE
W10	MARKING LINE GROOVED PERMANENT TAPE 10-INCH, WHITE
W10-3	MARKING LINE 10-INCH, WHITE, 3' SEG., 9' GAP
W6-12	MARKING LINE 6-INCH, WHITE, 12.5' SEG., 37.5' GAP
Y6	MARKING LINE 6-INCH, YELLOW
SL18	MARKING STOPLINE 18-INCH, WHITE
XW6	MARKING CROSSWALK TRANSVERSE LINE 6-INCH, WHITE
W6-3	MARKING LINE 6-INCH, WHITE, 3' SEG., 9' GAP
Y6-3	MARKING LINE 6-INCH, YELLOW, 3' SEG., 9' GAP
W24-25	MARKING CHEVERON, 24-INCH, WHITE, 25-FOOT SPACING
W12-10	MARKING DIAGONAL, 12-INCH, WHITE, 10-FOOT SPACING
W12-25	MARKING DIAGONAL, 12-INCH, WHITE, 25-FOOT SPACING
WO	MARKING WORD
A-1	MARKING ARROW TYPE 1
A-2	MARKING ARROW TYPE 2
A-3	MARKING ARROW TYPE 3
A-4	MARKING ARROW TYPE 4
NOTES:	
-ALL LONG LINE PAVEMENT MARKING IS GROOVED WET REFLECTIVE EPOXY UNLESS NOTED OTHERWISE.	
-IF FOLLOWED BY "-L", THE COLOR PORTION OF NOTED PAVEMENT MARKING IS GROOVED WET REF EPOXY FOLLOWED BY A LAG PORTION OF BLACK EPOXY (SEE SDD 15C8).	
-ALL OTHER PAVEMENT MARKING IS EPOXY.	




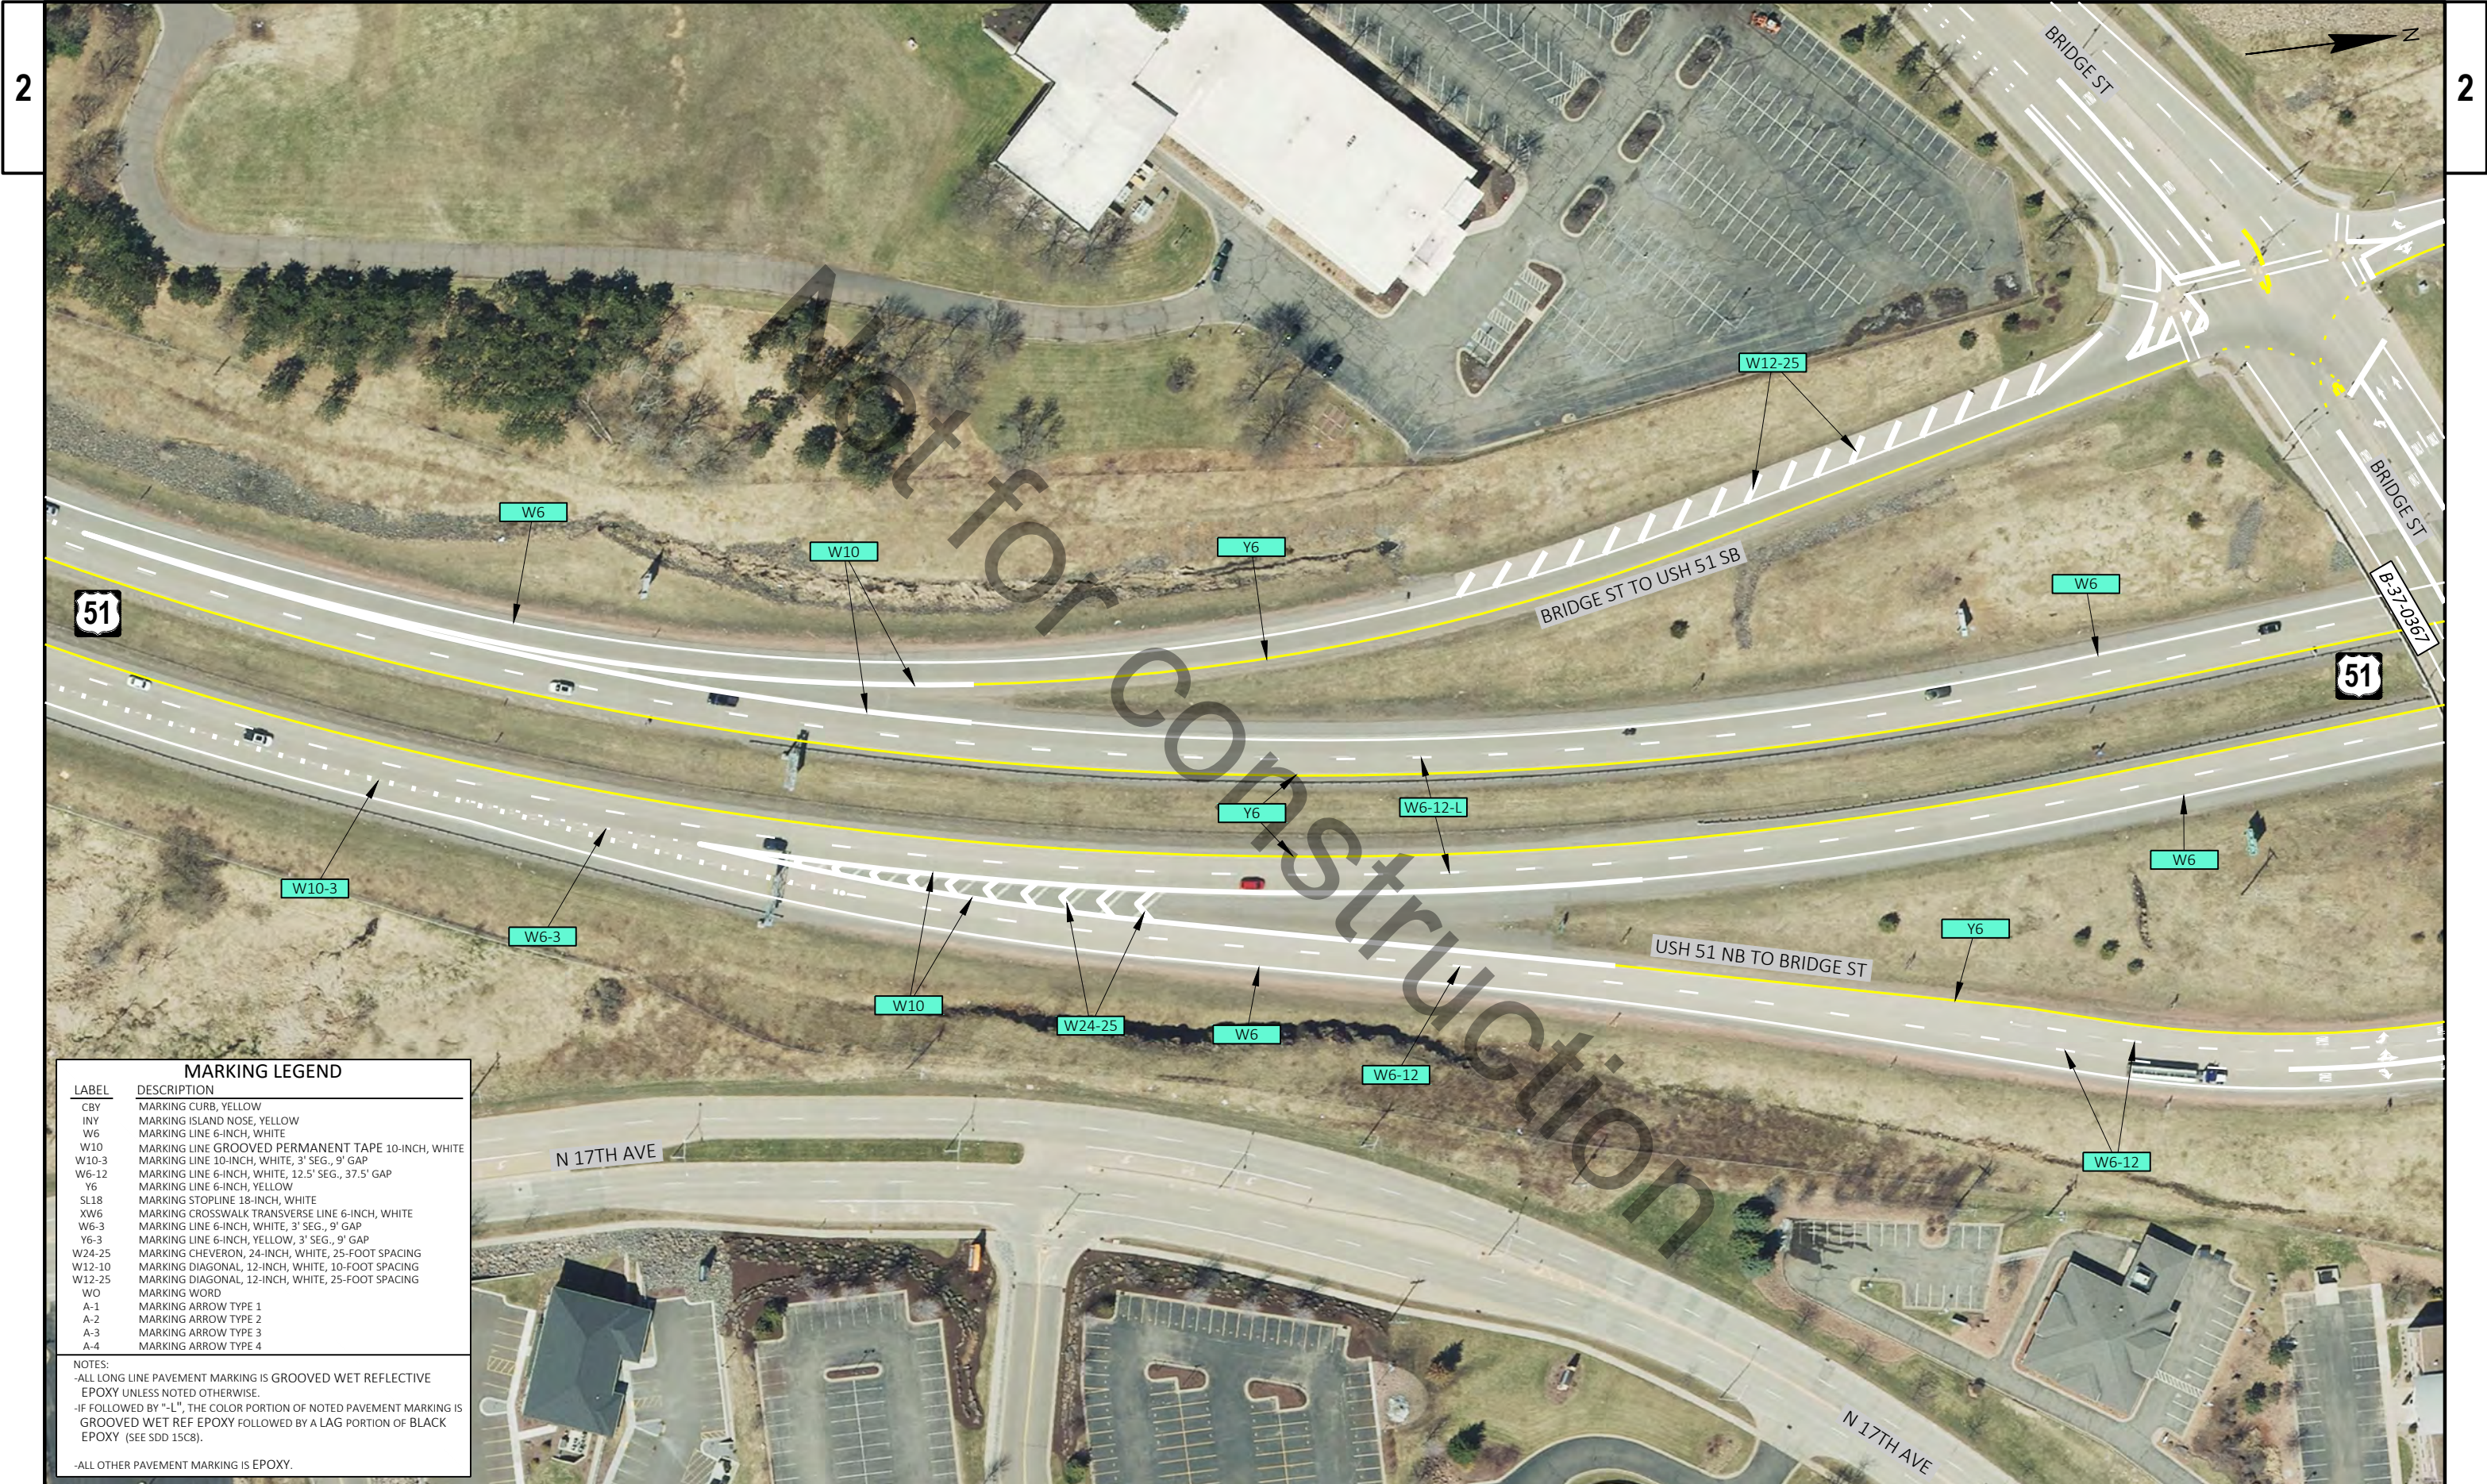

MARKING LEGEND	
LABEL	DESCRIPTION
CBY	MARKING CURB, YELLOW
INY	MARKING ISLAND NOSE, YELLOW
W6	MARKING LINE 6-INCH, WHITE
W10	MARKING LINE GROOVED PERMANENT TAPE 10-INCH, WHITE
W10-3	MARKING LINE 10-INCH, WHITE, 3' SEG., 9' GAP
W6-12	MARKING LINE 6-INCH, WHITE, 12.5' SEG., 37.5' GAP
Y6	MARKING LINE 6-INCH, YELLOW
SL18	MARKING STOPLINE 18-INCH, WHITE
XW6	MARKING CROSSWALK TRANSVERSE LINE 6-INCH, WHITE
W6-3	MARKING LINE 6-INCH, WHITE, 3' SEG., 9' GAP
Y6-3	MARKING LINE 6-INCH, YELLOW, 3' SEG., 9' GAP
W24-25	MARKING CHEVERON, 24-INCH, WHITE, 25-FOOT SPACING
W12-10	MARKING DIAGONAL, 12-INCH, WHITE, 10-FOOT SPACING
W12-25	MARKING DIAGONAL, 12-INCH, WHITE, 25-FOOT SPACING
WO	MARKING WORD
A-1	MARKING ARROW TYPE 1
A-2	MARKING ARROW TYPE 2
A-3	MARKING ARROW TYPE 3
A-4	MARKING ARROW TYPE 4

NOTES:


- ALL LONG LINE PAVEMENT MARKING IS GROOVED WET REFLECTIVE EPOXY UNLESS NOTED OTHERWISE.
- IF FOLLOWED BY "L", THE COLOR PORTION OF NOTED PAVEMENT MARKING IS GROOVED WET REF EPOXY FOLLOWED BY A LAG PORTION OF BLACK EPOXY (SEE SDD 15C8).
- ALL OTHER PAVEMENT MARKING IS EPOXY.

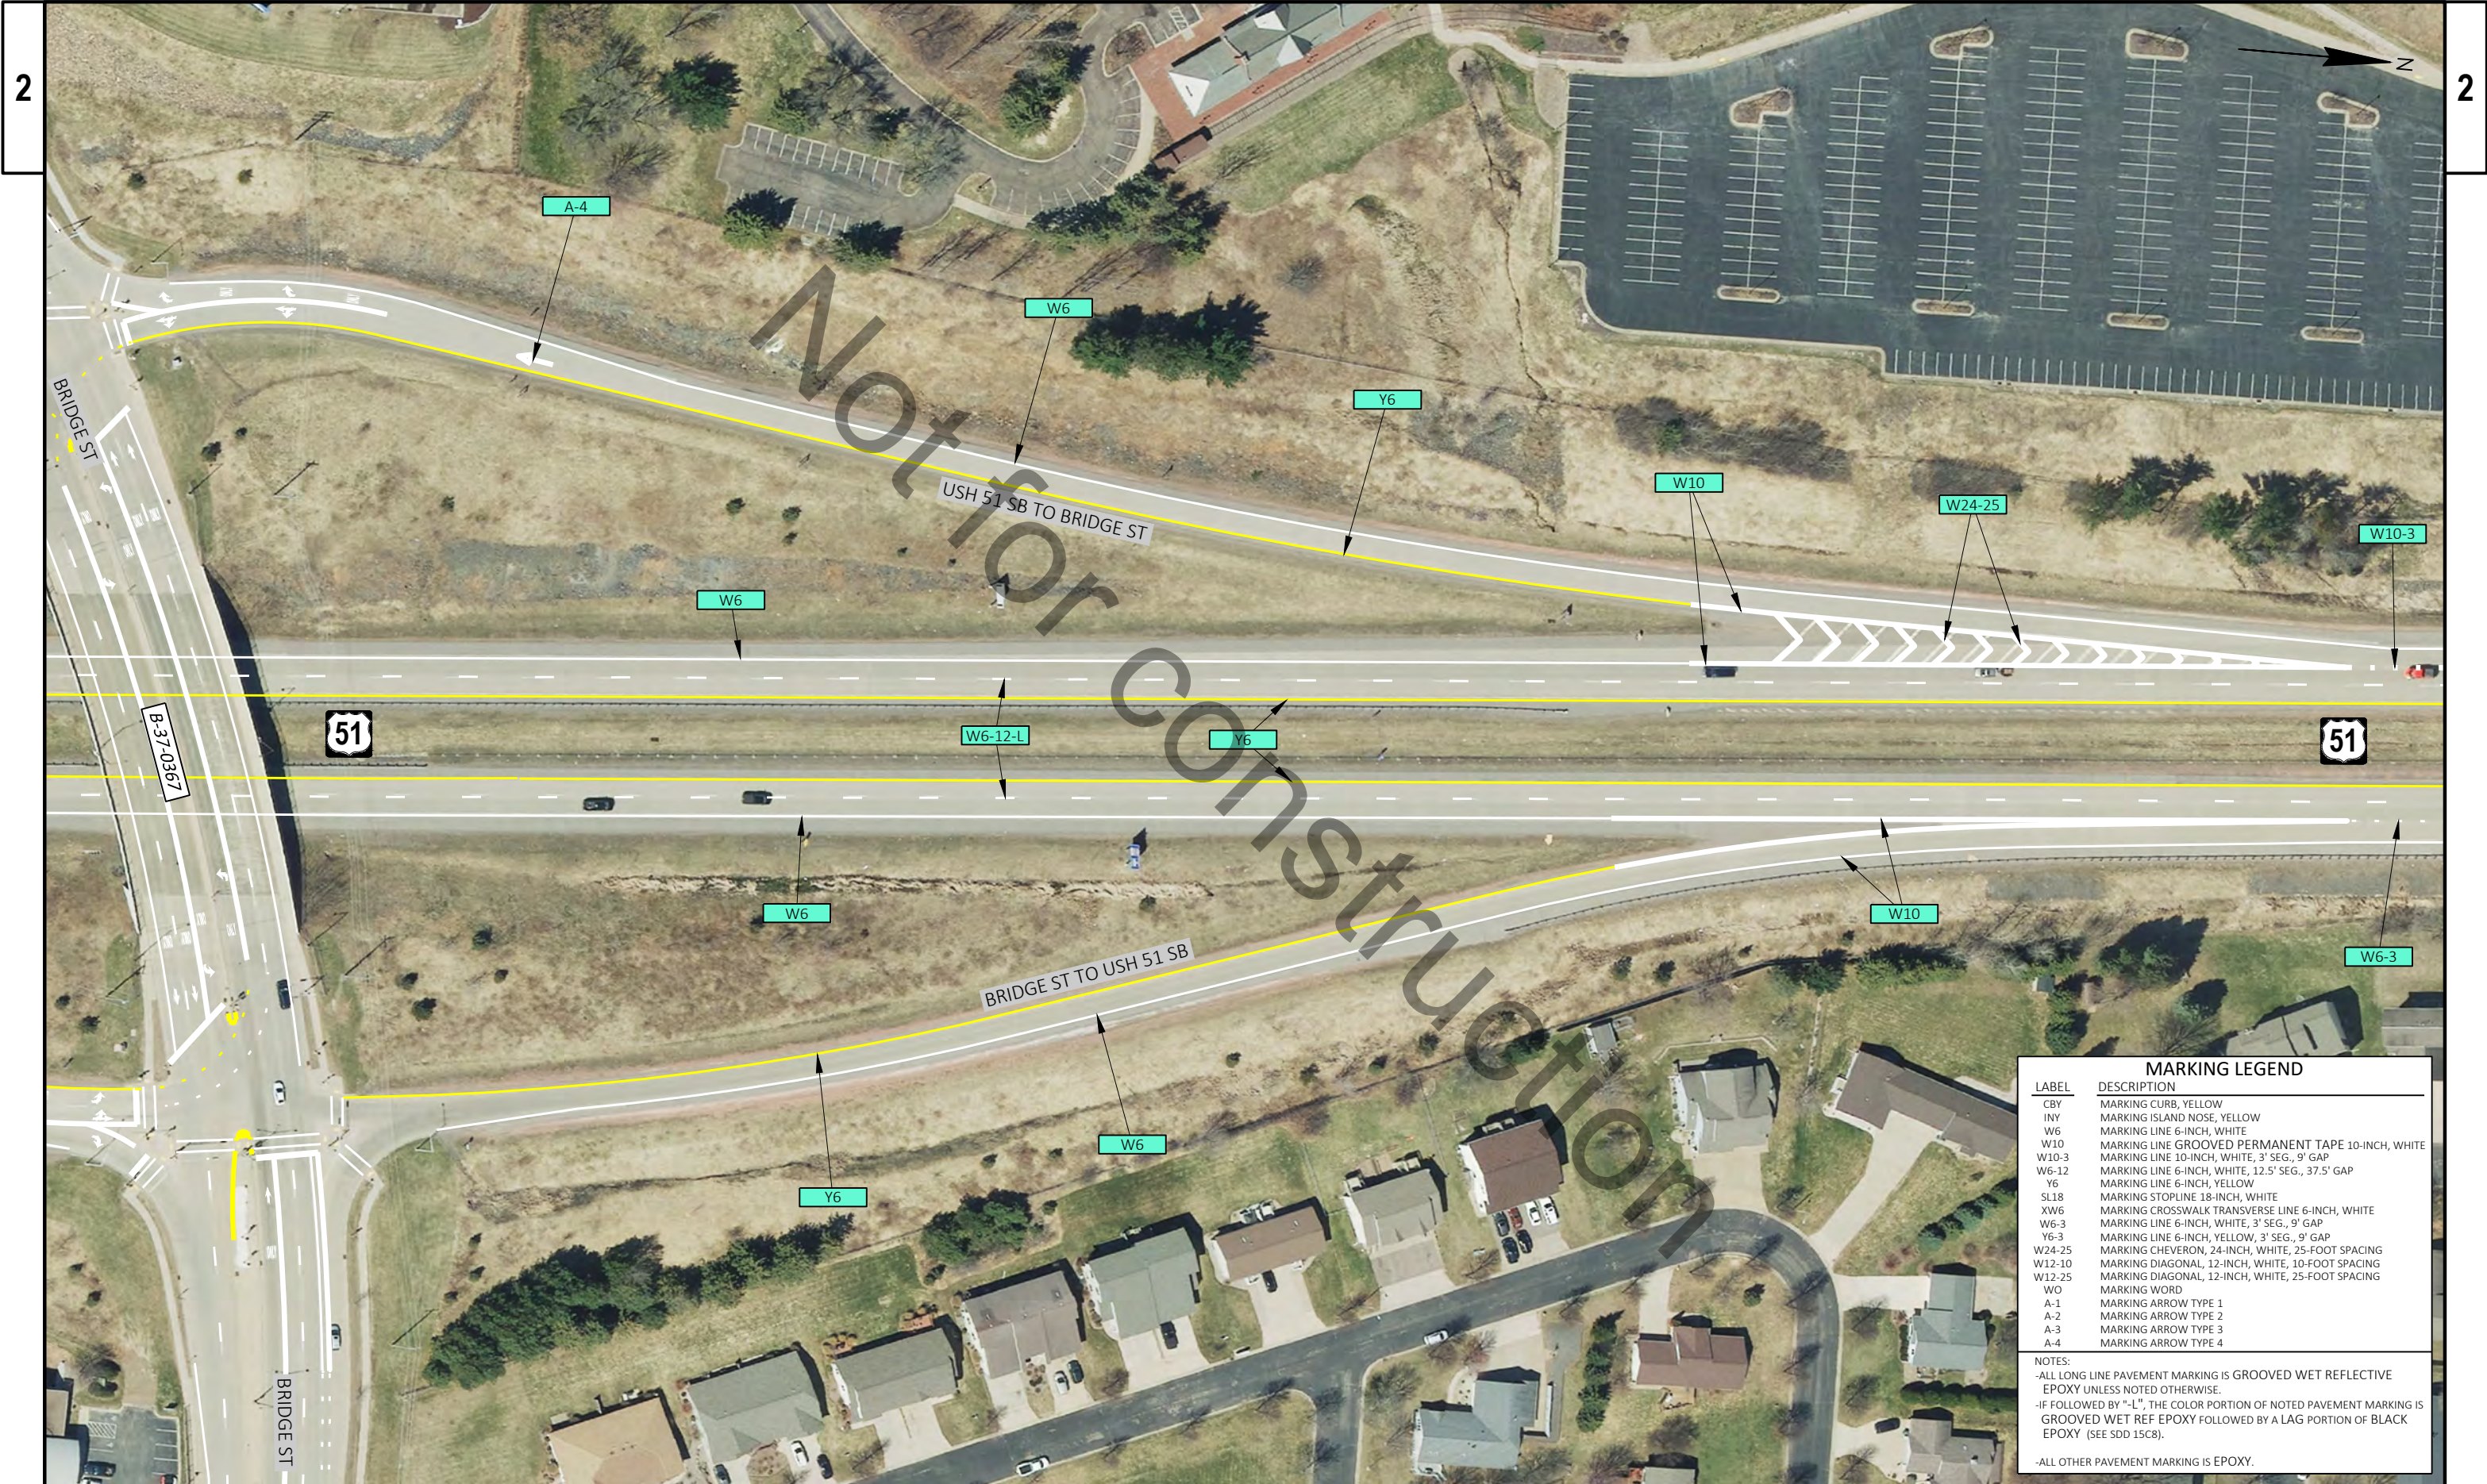

MARKING LEGEND	
LABEL	DESCRIPTION
CBY	MARKING CURB, YELLOW
INY	MARKING ISLAND NOSE, YELLOW
W6	MARKING LINE 6-INCH, WHITE
W10	MARKING LINE GROOVED PERMANENT TAPE 10-INCH, WHITE
W10-3	MARKING LINE 10-INCH, WHITE, 3' SEG., 9' GAP
W6-12	MARKING LINE 6-INCH, WHITE, 12.5' SEG., 37.5' GAP
Y6	MARKING LINE 6-INCH, YELLOW
SL18	MARKING STOPLINE 18-INCH, WHITE
XW6	MARKING CROSSWALK TRANSVERSE LINE 6-INCH, WHITE
W6-3	MARKING LINE 6-INCH, WHITE, 3' SEG., 9' GAP
Y6-3	MARKING LINE 6-INCH, YELLOW, 3' SEG., 9' GAP
W24-25	MARKING CHEVERON, 24-INCH, WHITE, 25-FOOT SPACING
W12-10	MARKING DIAGONAL, 12-INCH, WHITE, 10-FOOT SPACING
W12-25	MARKING DIAGONAL, 12-INCH, WHITE, 25-FOOT SPACING
WO	MARKING WORD
A-1	MARKING ARROW TYPE 1
A-2	MARKING ARROW TYPE 2
A-3	MARKING ARROW TYPE 3
A-4	MARKING ARROW TYPE 4
NOTES:	
-ALL LONG LINE PAVEMENT MARKING IS GROOVED WET REFLECTIVE EPOXY UNLESS NOTED OTHERWISE.	
-IF FOLLOWED BY "L", THE COLOR PORTION OF NOTED PAVEMENT MARKING IS GROOVED WET REF EPOXY FOLLOWED BY A LAG PORTION OF BLACK EPOXY (SEE SDD 15C8).	
-ALL OTHER PAVEMENT MARKING IS EPOXY.	

NOTES:

- ALL LONG LINE PAVEMENT MARKING IS GROOVED WET REFLECTIVE EPOXY UNLESS NOTED OTHERWISE.
- IF FOLLOWED BY "L", THE COLOR PORTION OF NOTED PAVEMENT MARKING IS GROOVED WET REF EPOXY FOLLOWED BY A LAG PORTION OF BLACK EPOXY (SEE SDD 15C8).
- ALL OTHER PAVEMENT MARKING IS EPOXY.

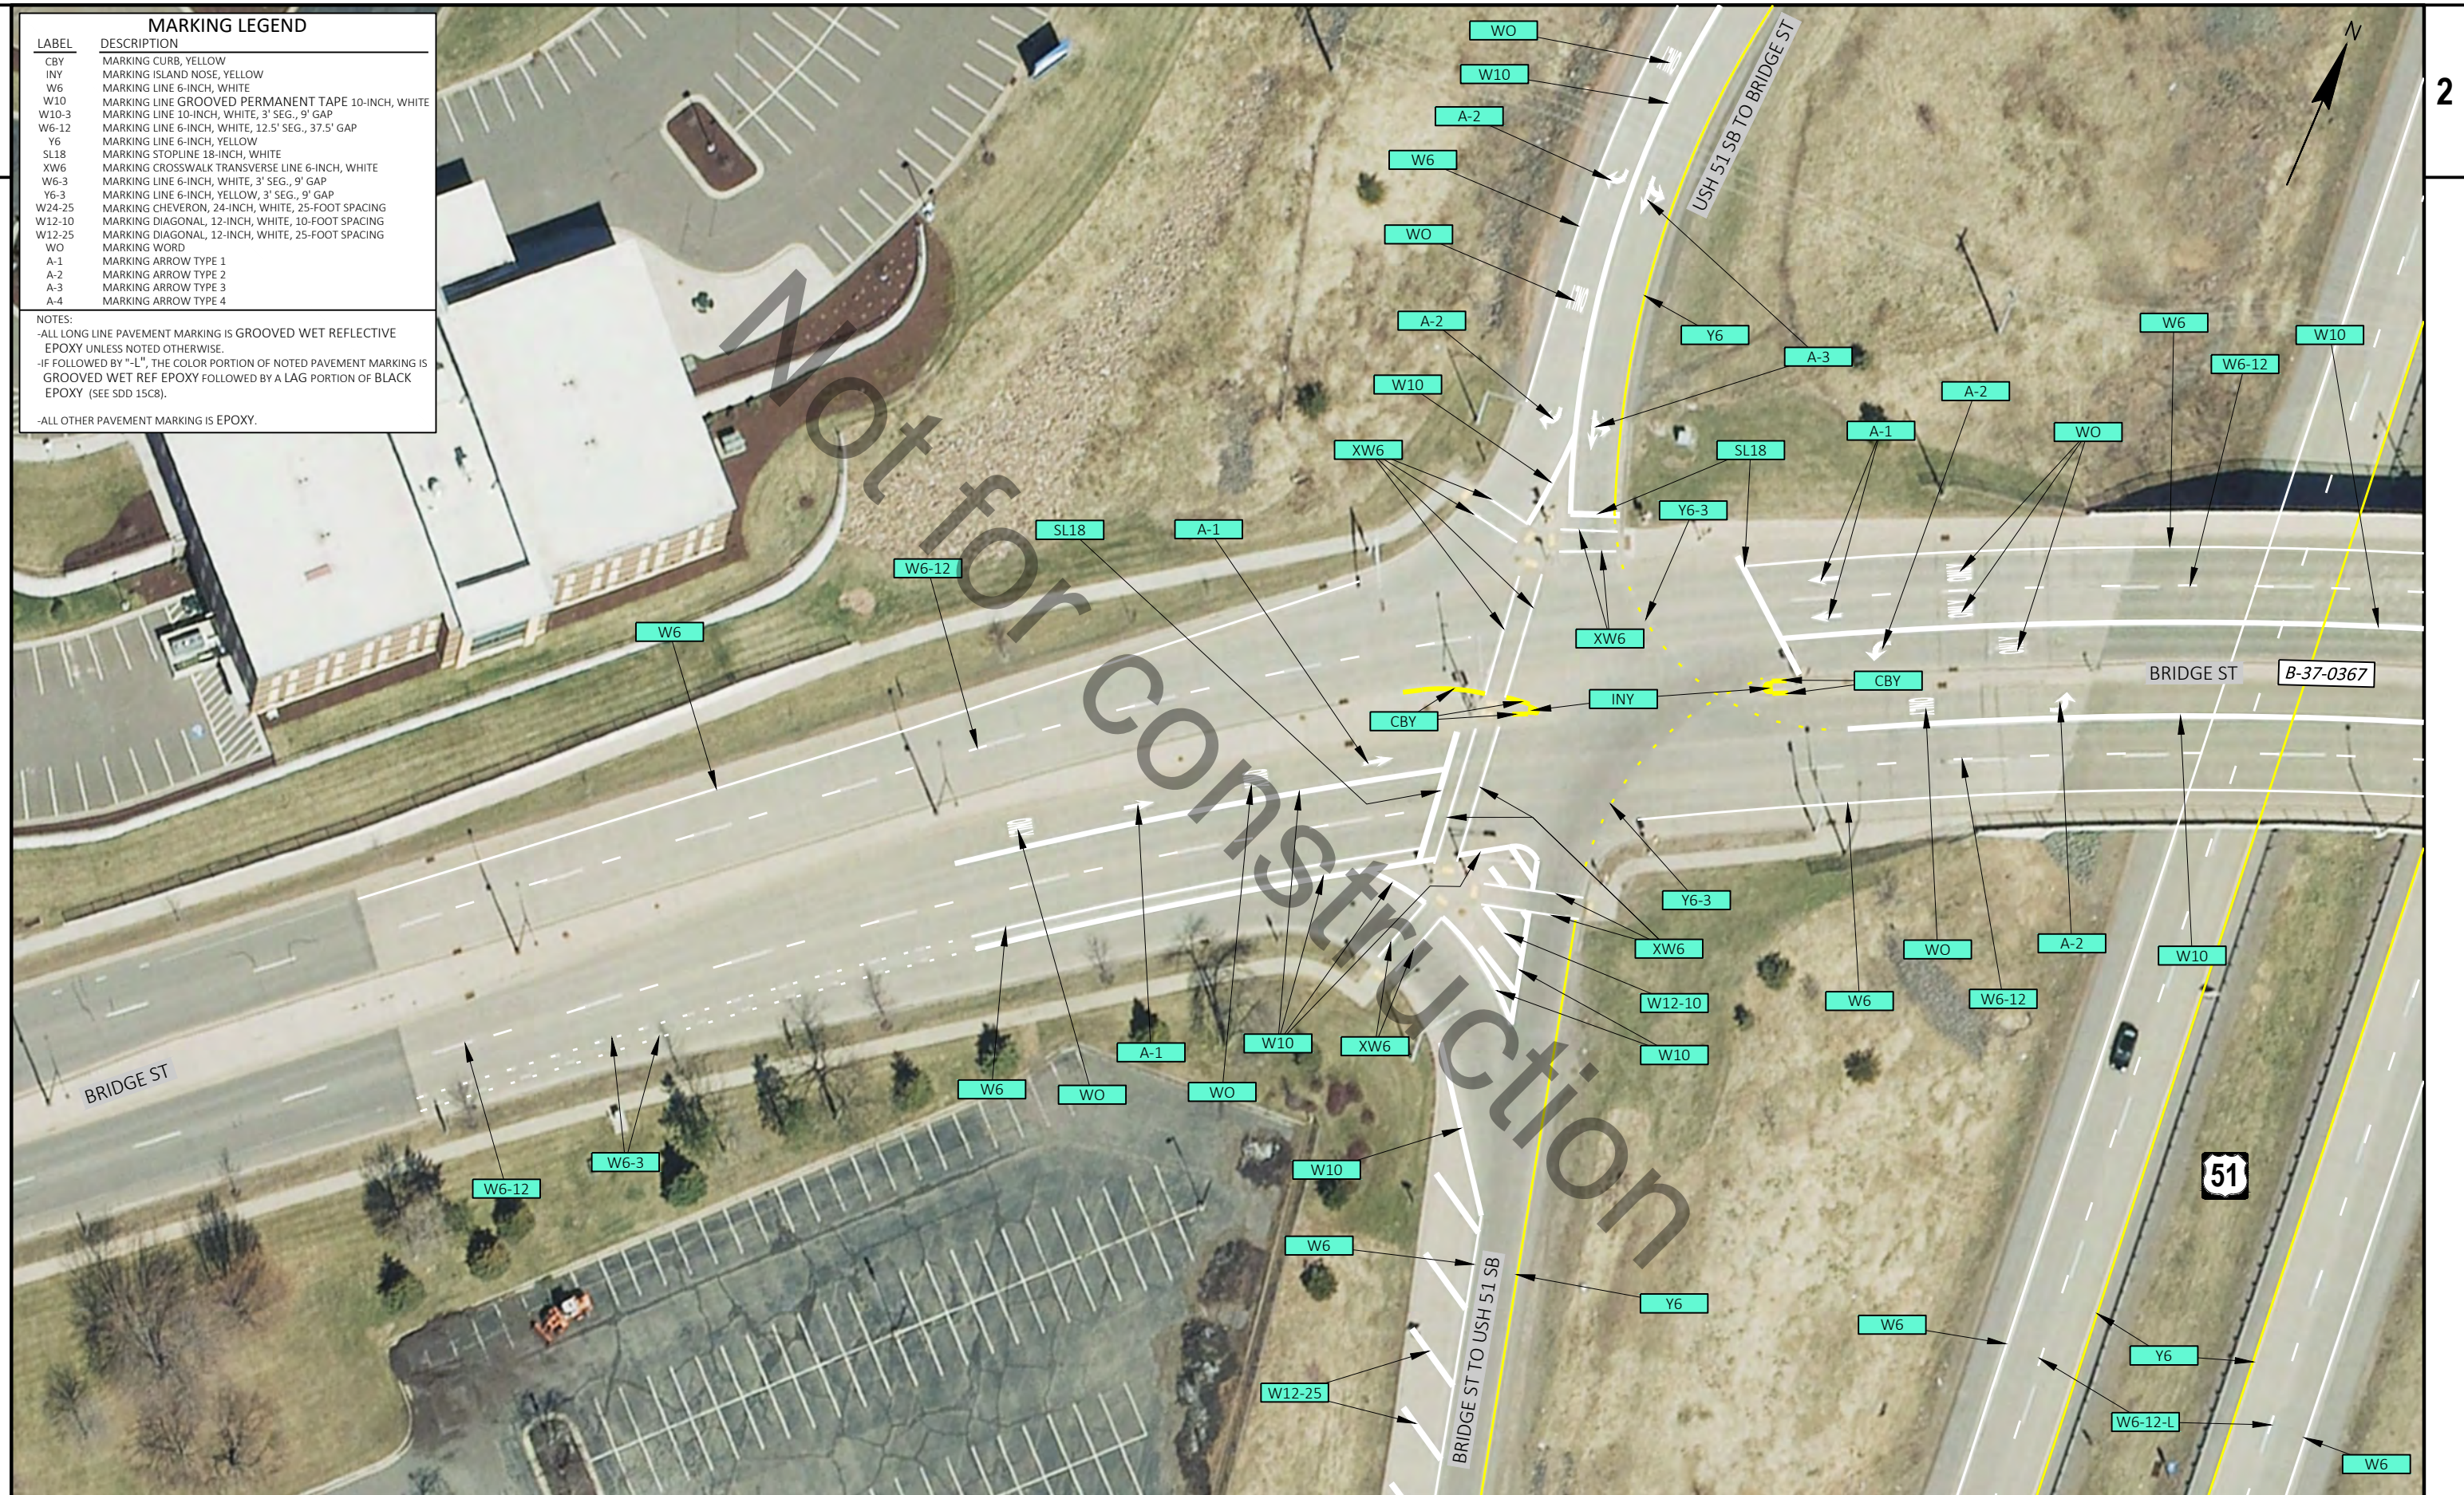







MARKING LEGEND	
LABEL	DESCRIPTION
CBY	MARKING CURB, YELLOW
INY	MARKING ISLAND NOSE, YELLOW
W6	MARKING LINE 6-INCH, WHITE
W10	MARKING LINE GROOVED PERMANENT TAPE 10-INCH, WHITE
W10-3	MARKING LINE 10-INCH, WHITE, 3' SEG., 9' GAP
W6-12	MARKING LINE 6-INCH, WHITE, 12.5' SEG., 37.5' GAP
Y6	MARKING LINE 6-INCH, YELLOW
SL18	MARKING STOPLINE 18-INCH, WHITE
XW6	MARKING CROSSWALK TRANSVERSE LINE 6-INCH, WHITE
W6-3	MARKING LINE 6-INCH, WHITE, 3' SEG., 9' GAP
Y6-3	MARKING LINE 6-INCH, YELLOW, 3' SEG., 9' GAP
W24-25	MARKING CHEVRON, 24-INCH, WHITE, 25-FOOT SPACING
W12-10	MARKING DIAGONAL, 12-INCH, WHITE, 10-FOOT SPACING
W12-25	MARKING DIAGONAL, 12-INCH, WHITE, 25-FOOT SPACING
WO	MARKING WORD
A-1	MARKING ARROW TYPE 1
A-2	MARKING ARROW TYPE 2
A-3	MARKING ARROW TYPE 3
A-4	MARKING ARROW TYPE 4

NOTES:
-ALL LONG LINE PAVEMENT MARKING IS GROOVED WET REFLECTIVE EPOXY UNLESS NOTED OTHERWISE.
-IF FOLLOWED BY "L", THE COLOR PORTION OF NOTED PAVEMENT MARKING IS GROOVED WET REF EPOXY FOLLOWED BY A LAG PORTION OF BLACK EPOXY (SEE SDD 15C8).
-ALL OTHER PAVEMENT MARKING IS EPOXY.

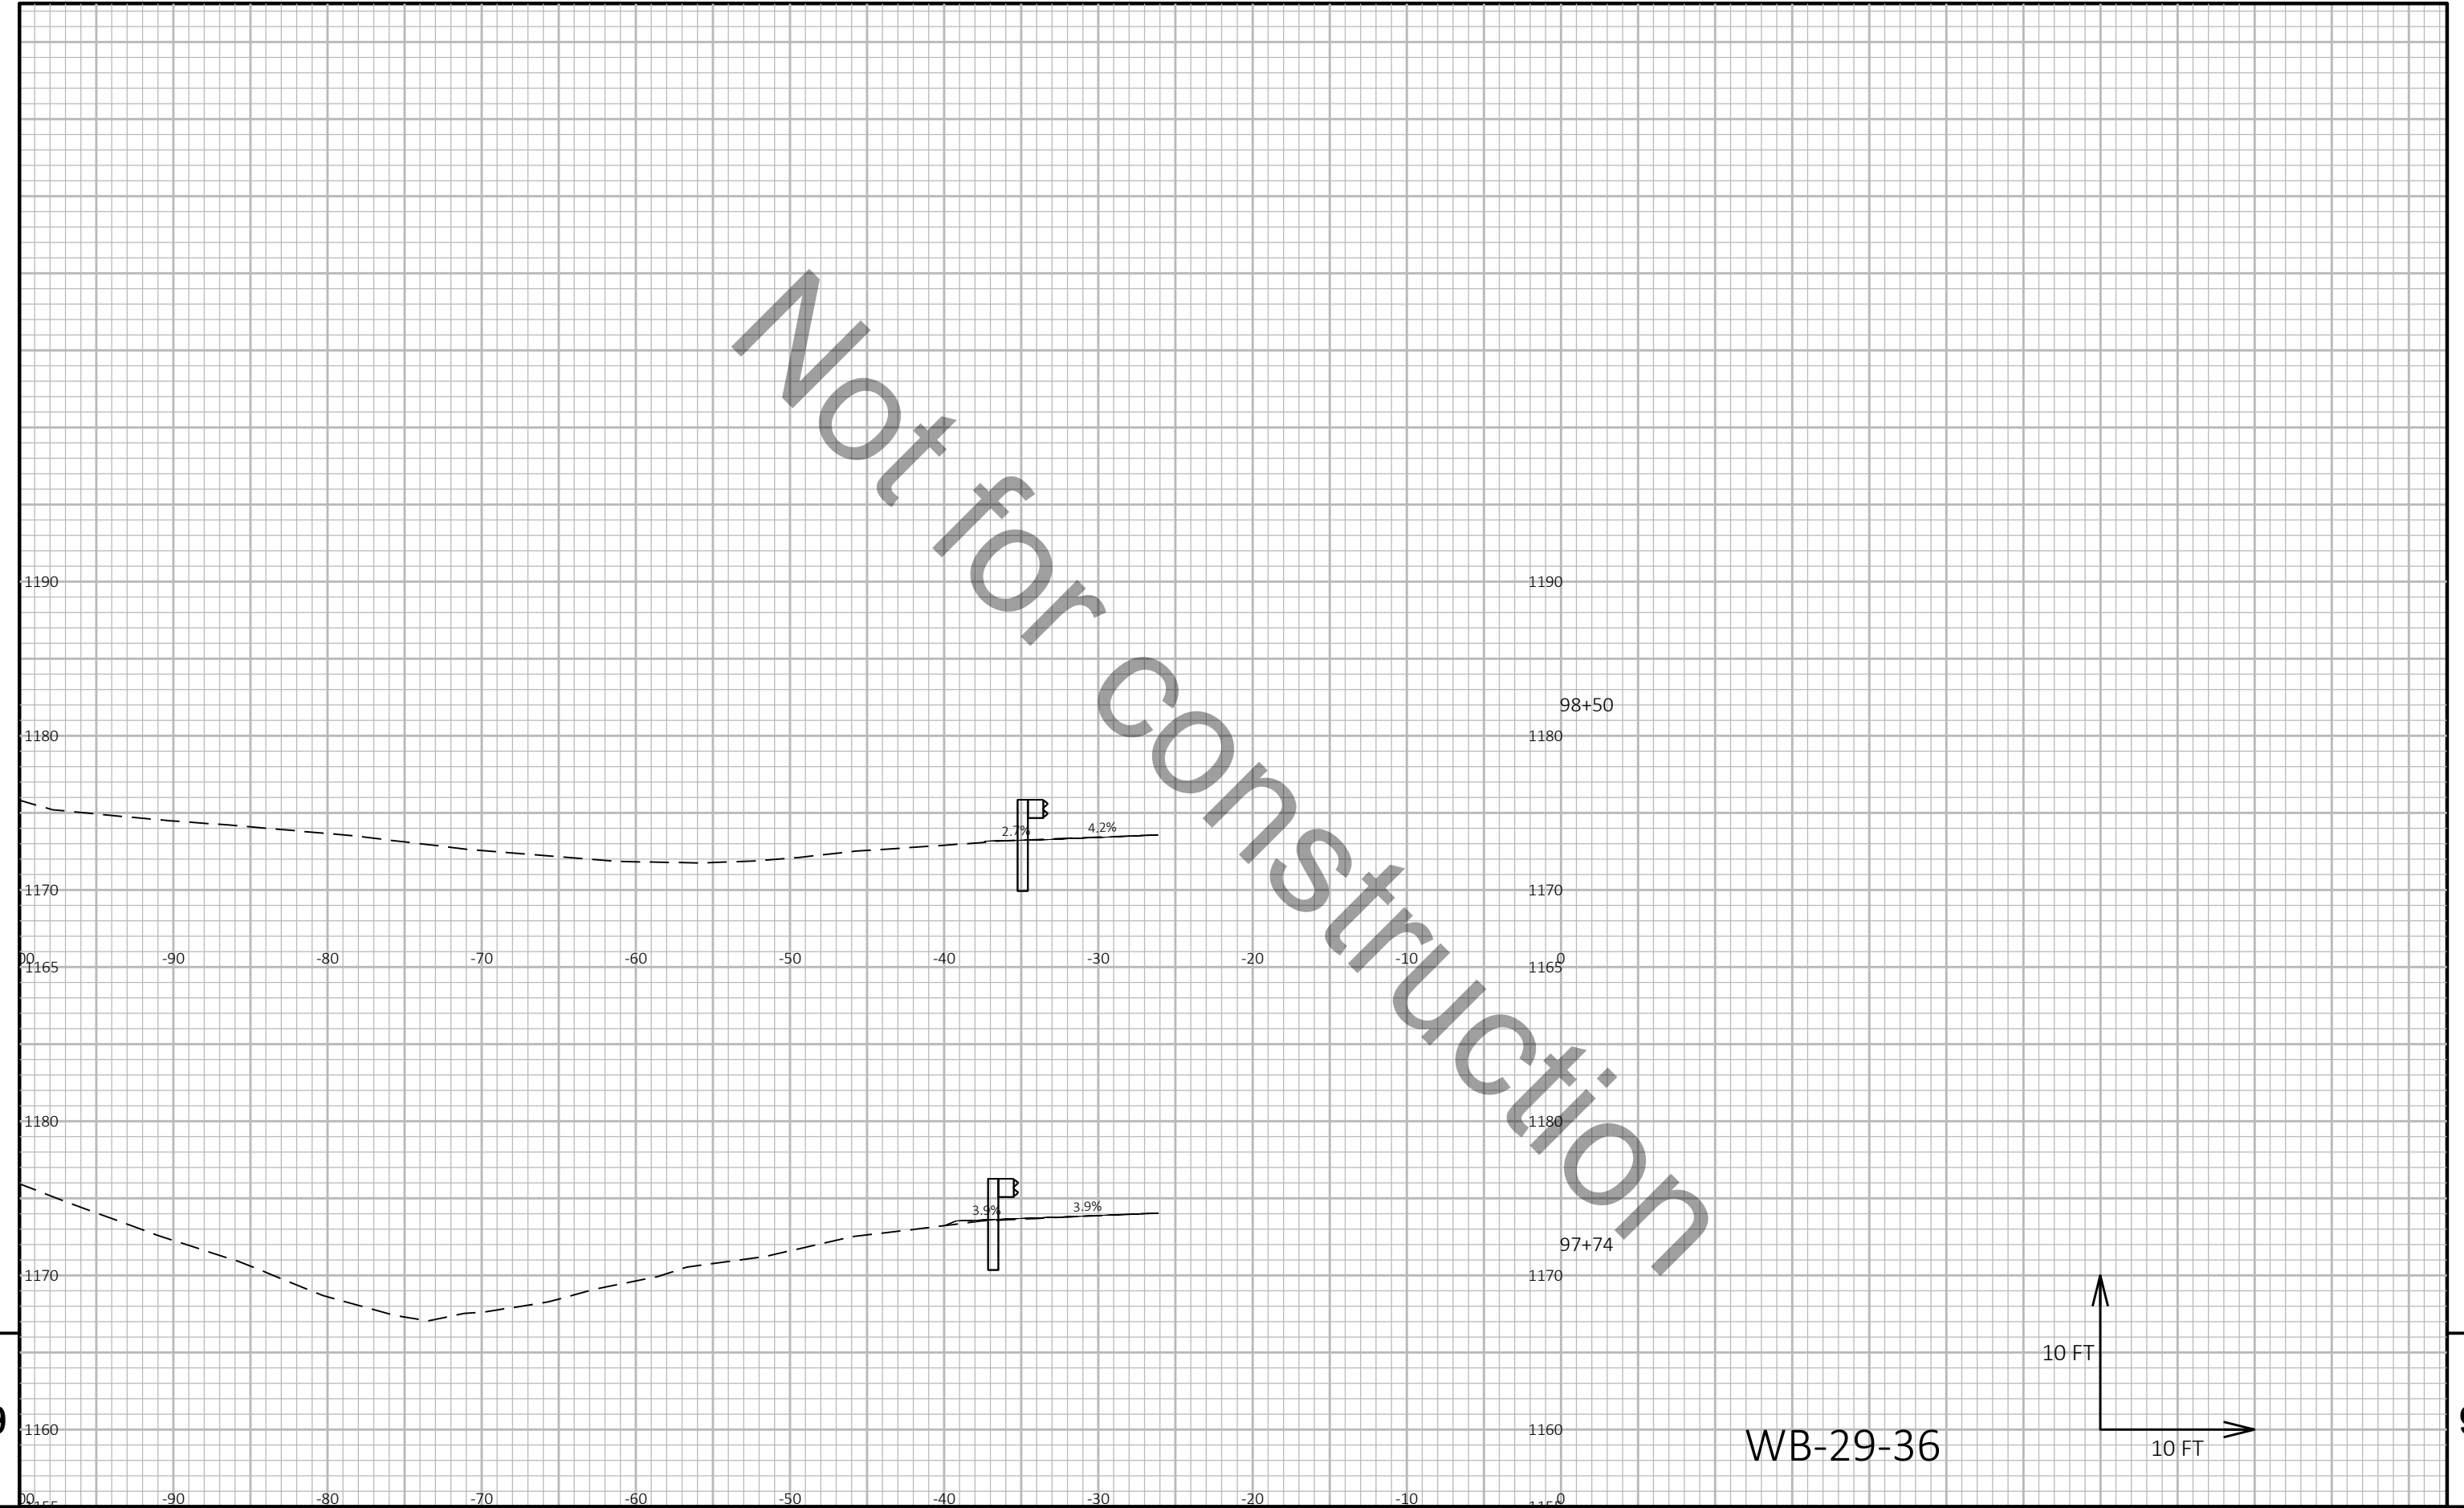


PROJECT NO: 1166-09-62	HWY: USH 51	COUNTY: MARATHON	CROSS SECTIONS: STH 29 WB	SHEET E
------------------------	-------------	------------------	---------------------------	---------

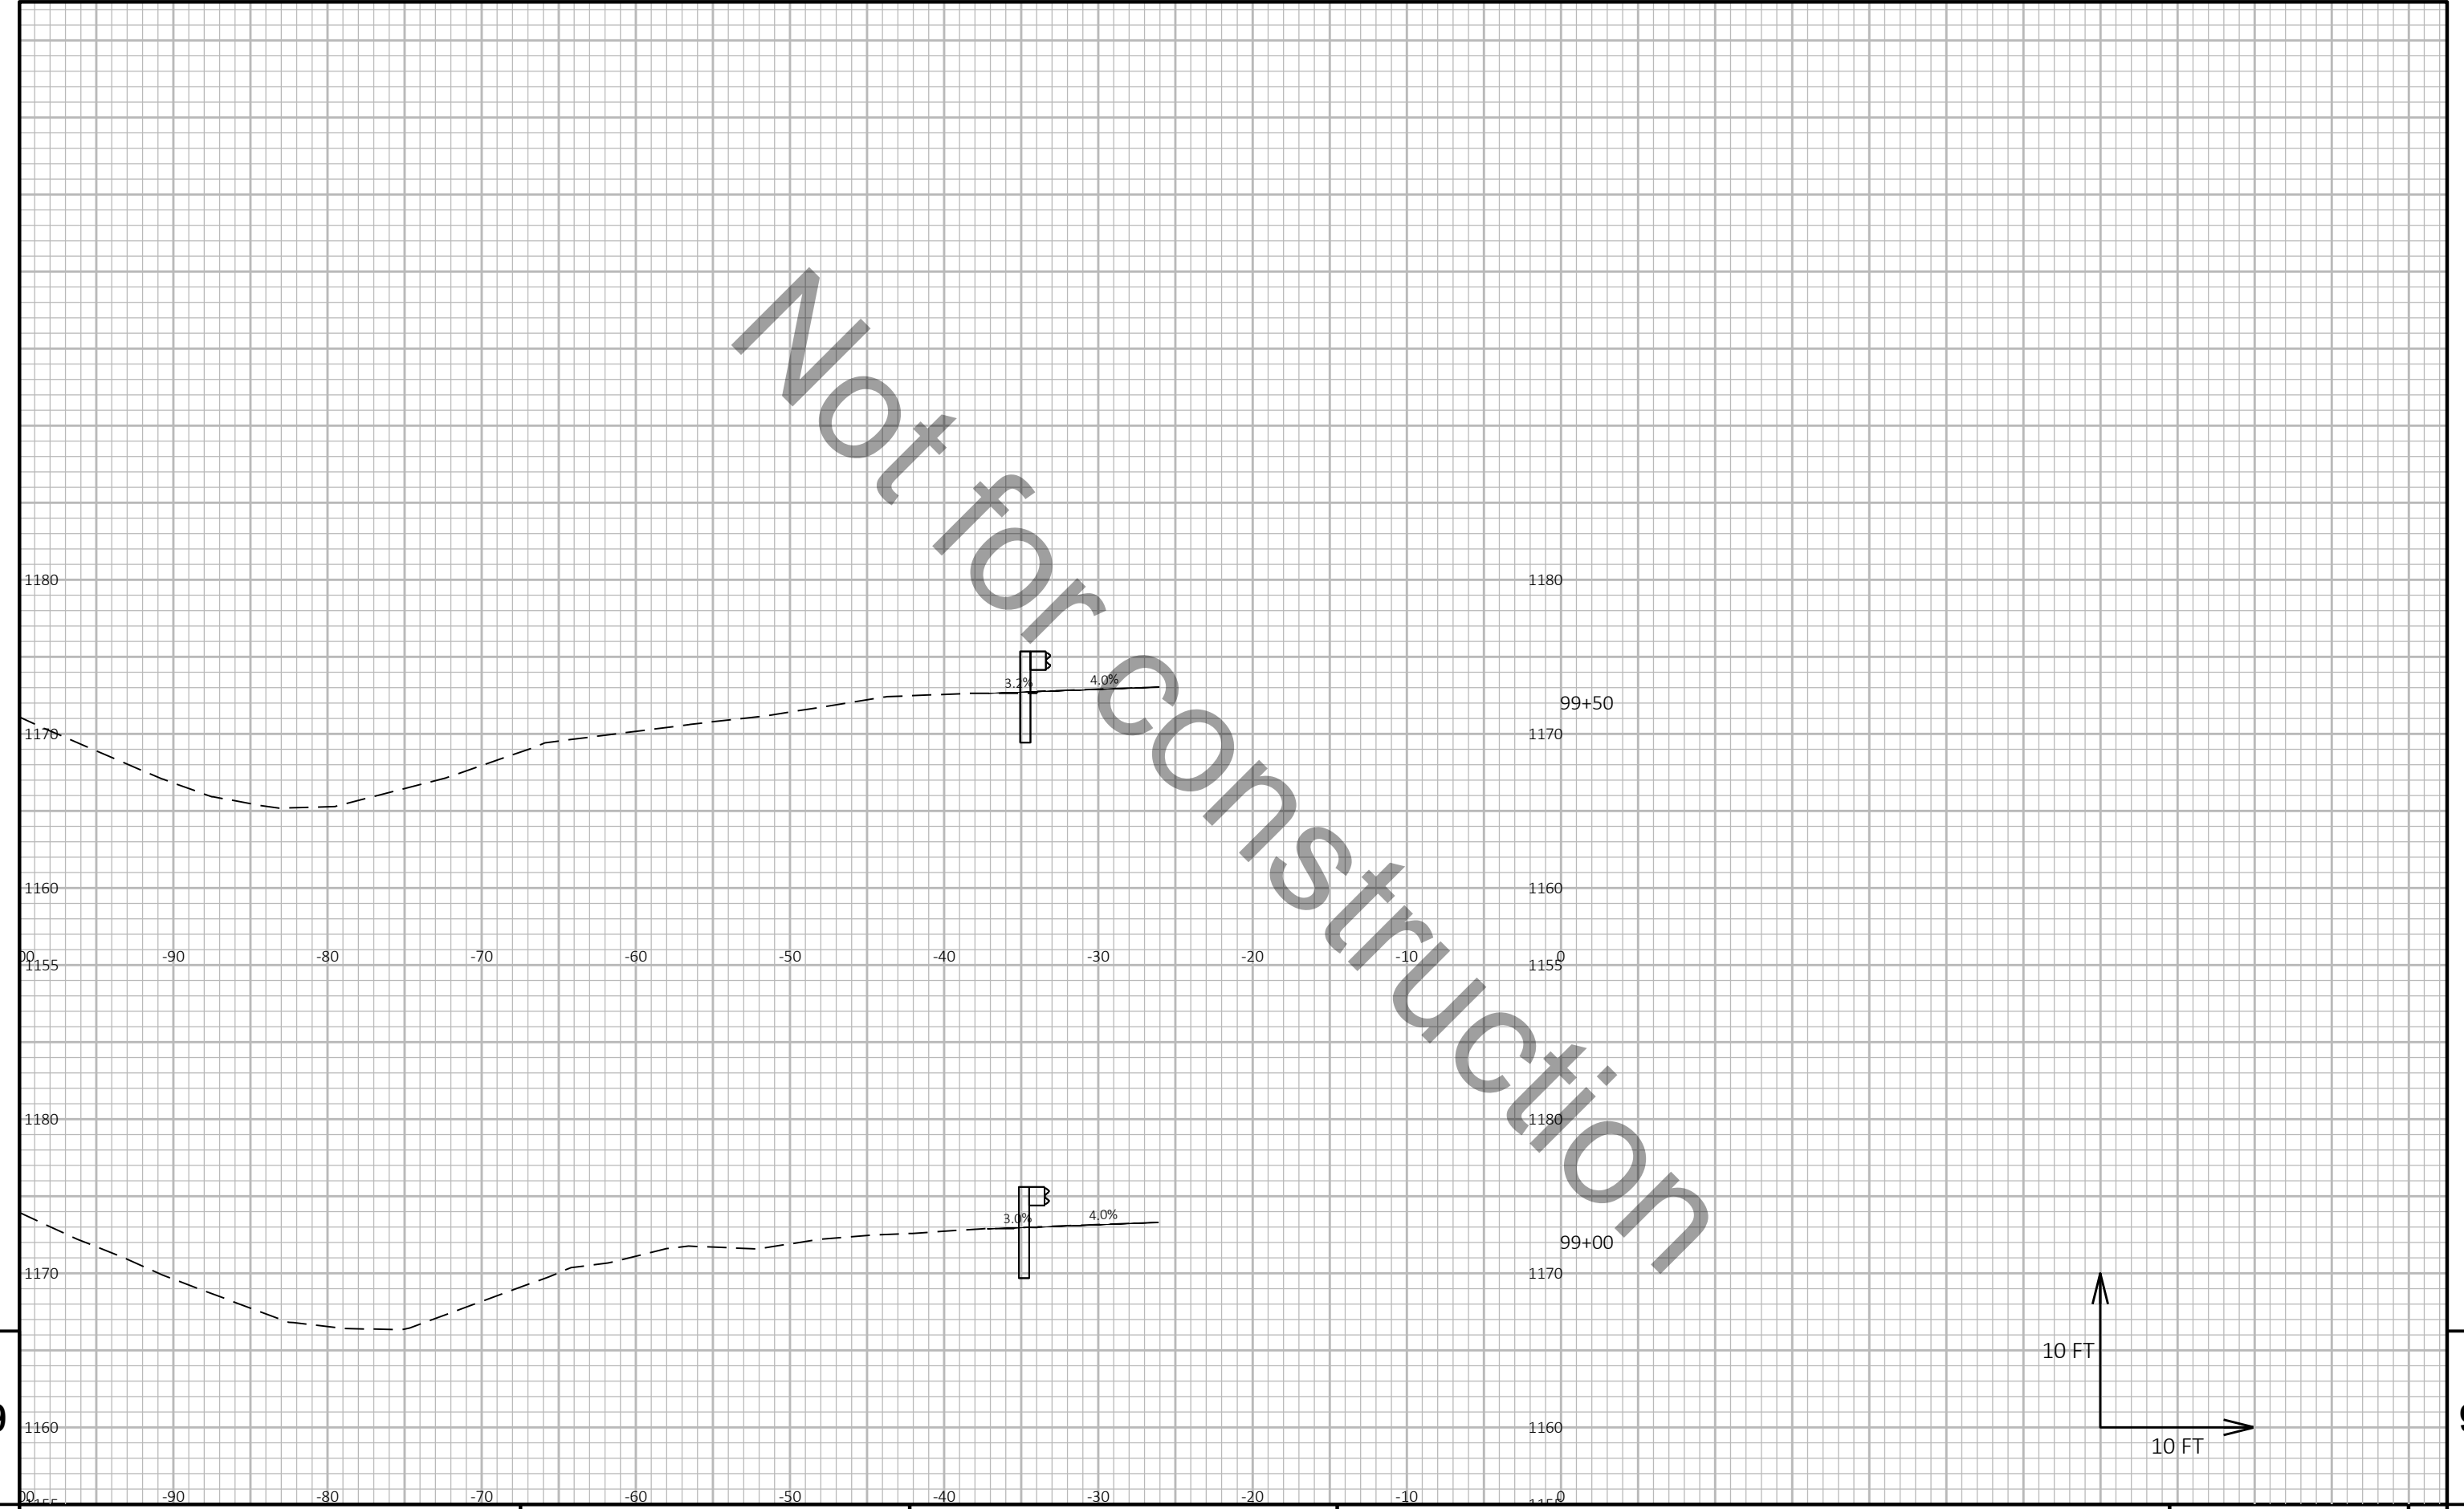

9


9

PROJECT NO:	1166-09-62	HWY:	USH 51	COUNTY:	MARATHON	CROSS SECTIONS:	STH 29 WB	SHEET	E
-------------	------------	------	--------	---------	----------	-----------------	-----------	-------	---

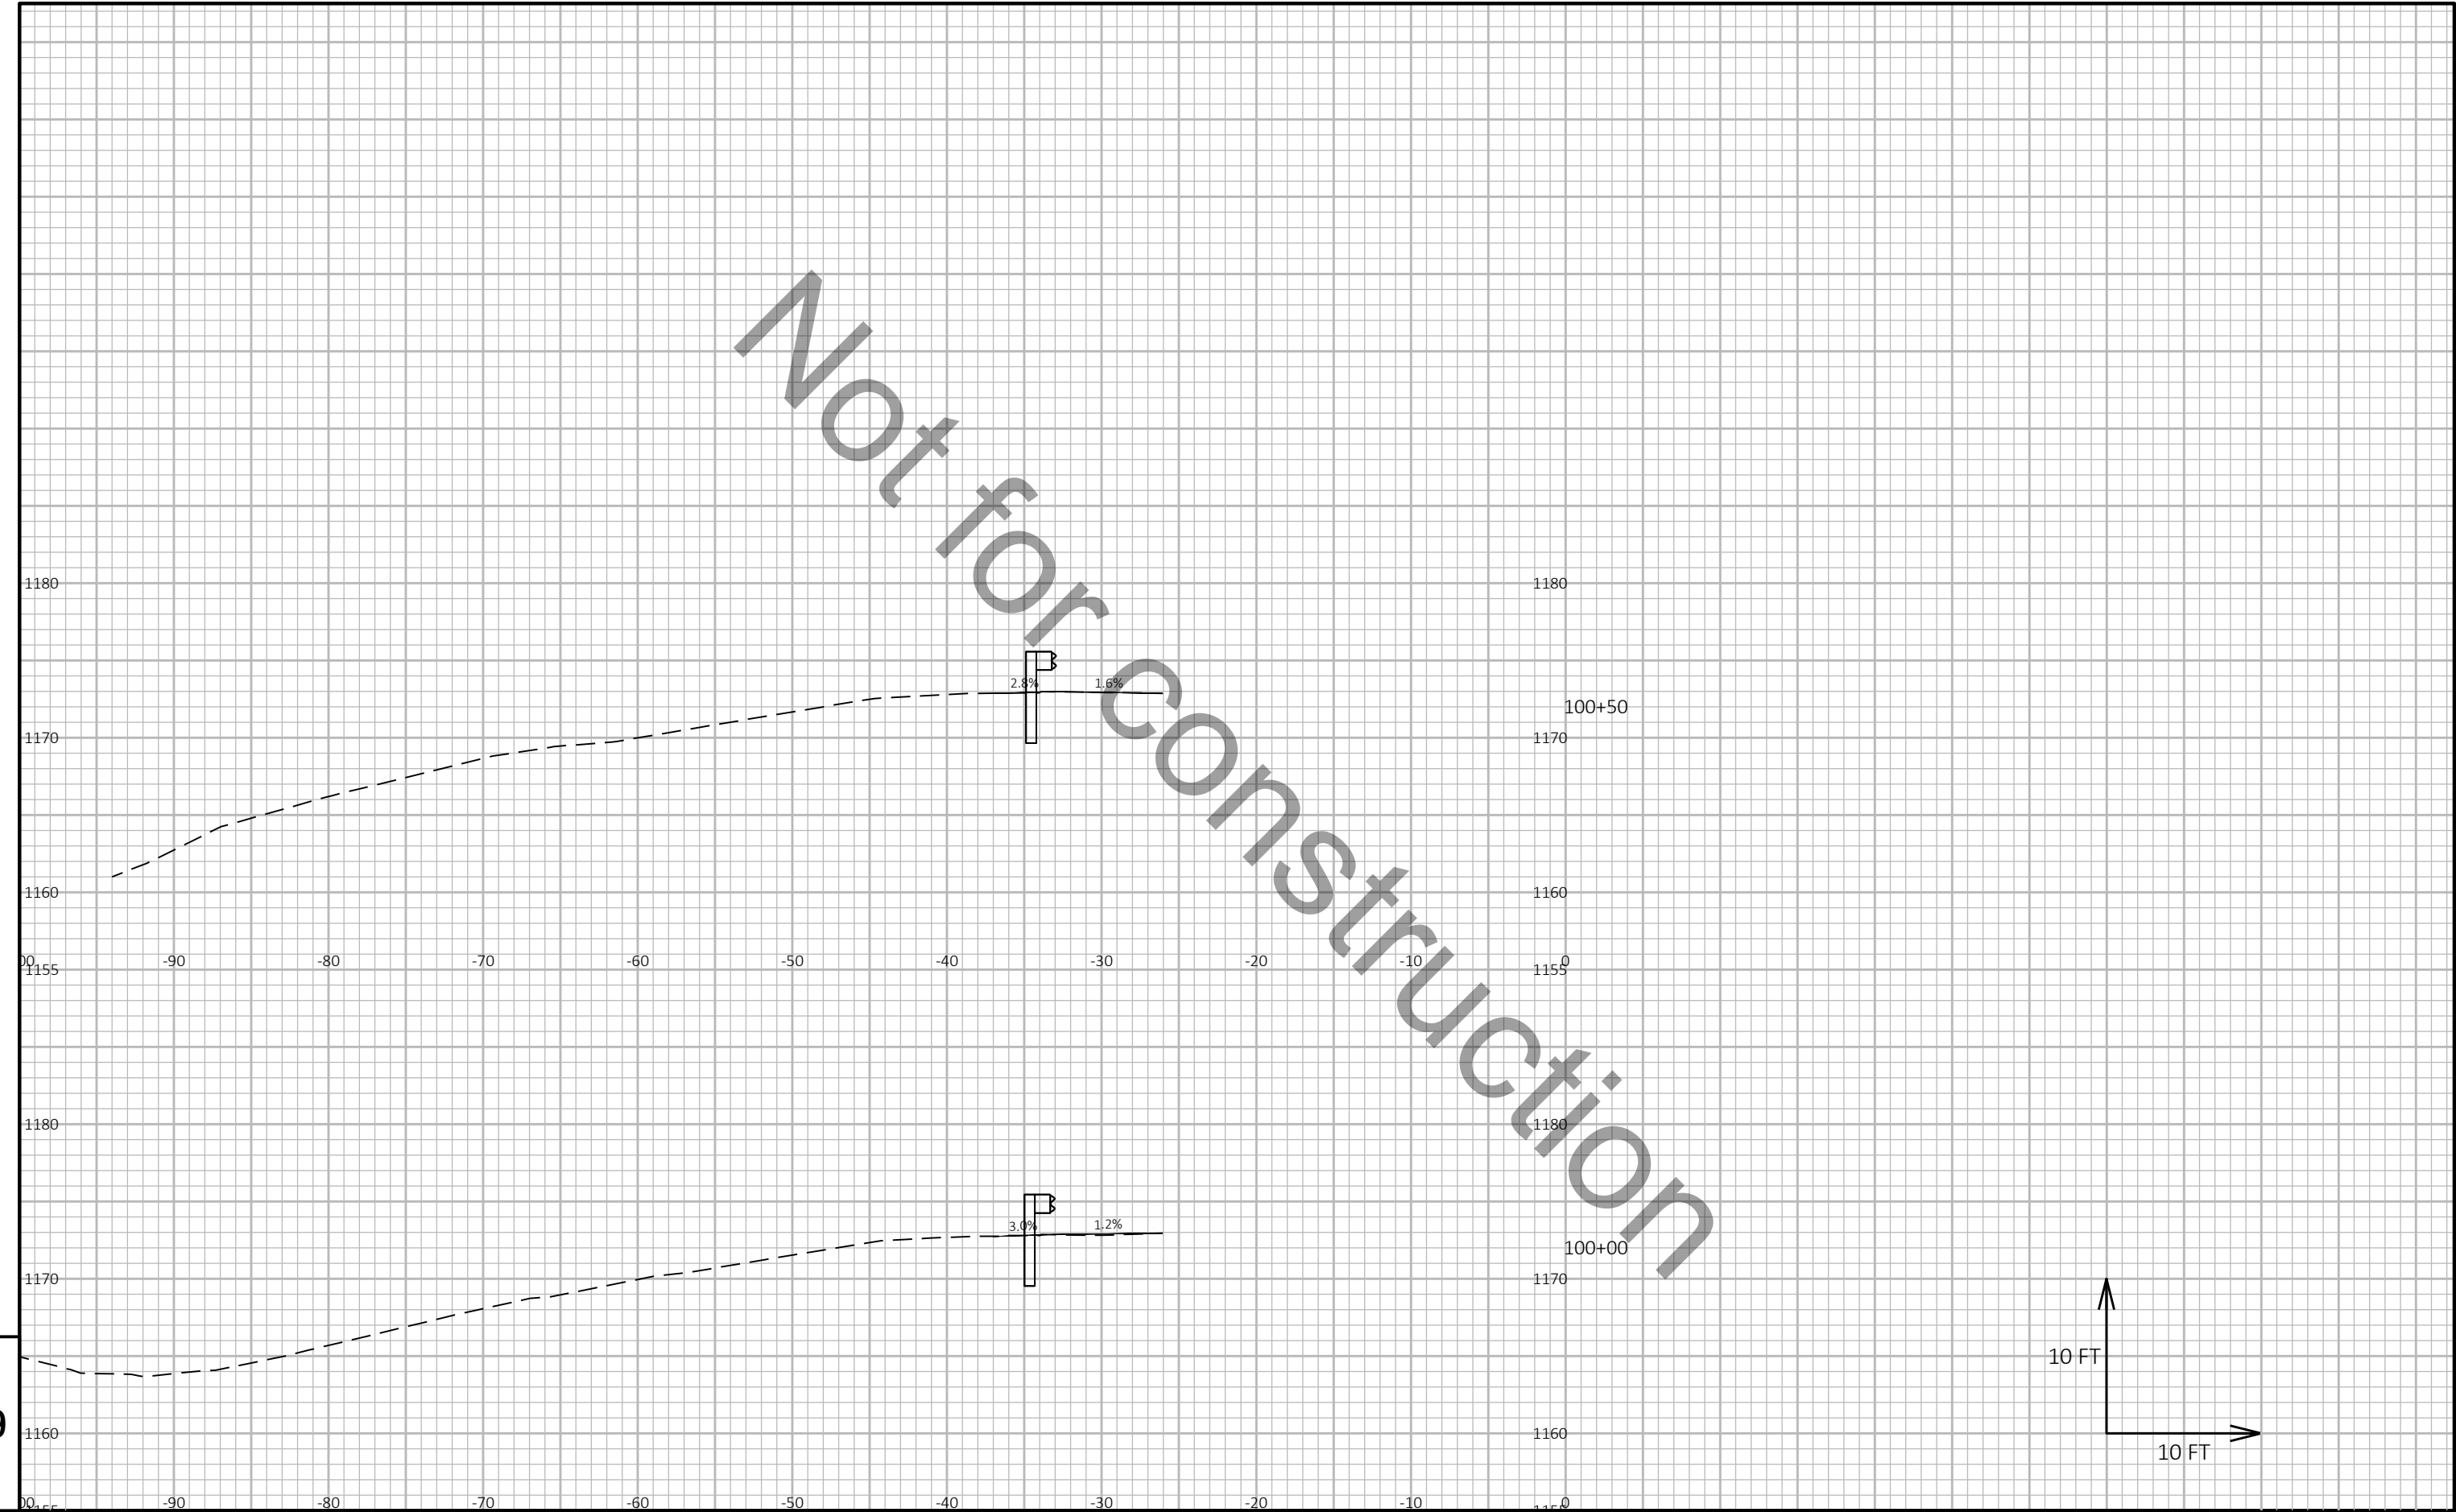

9


9

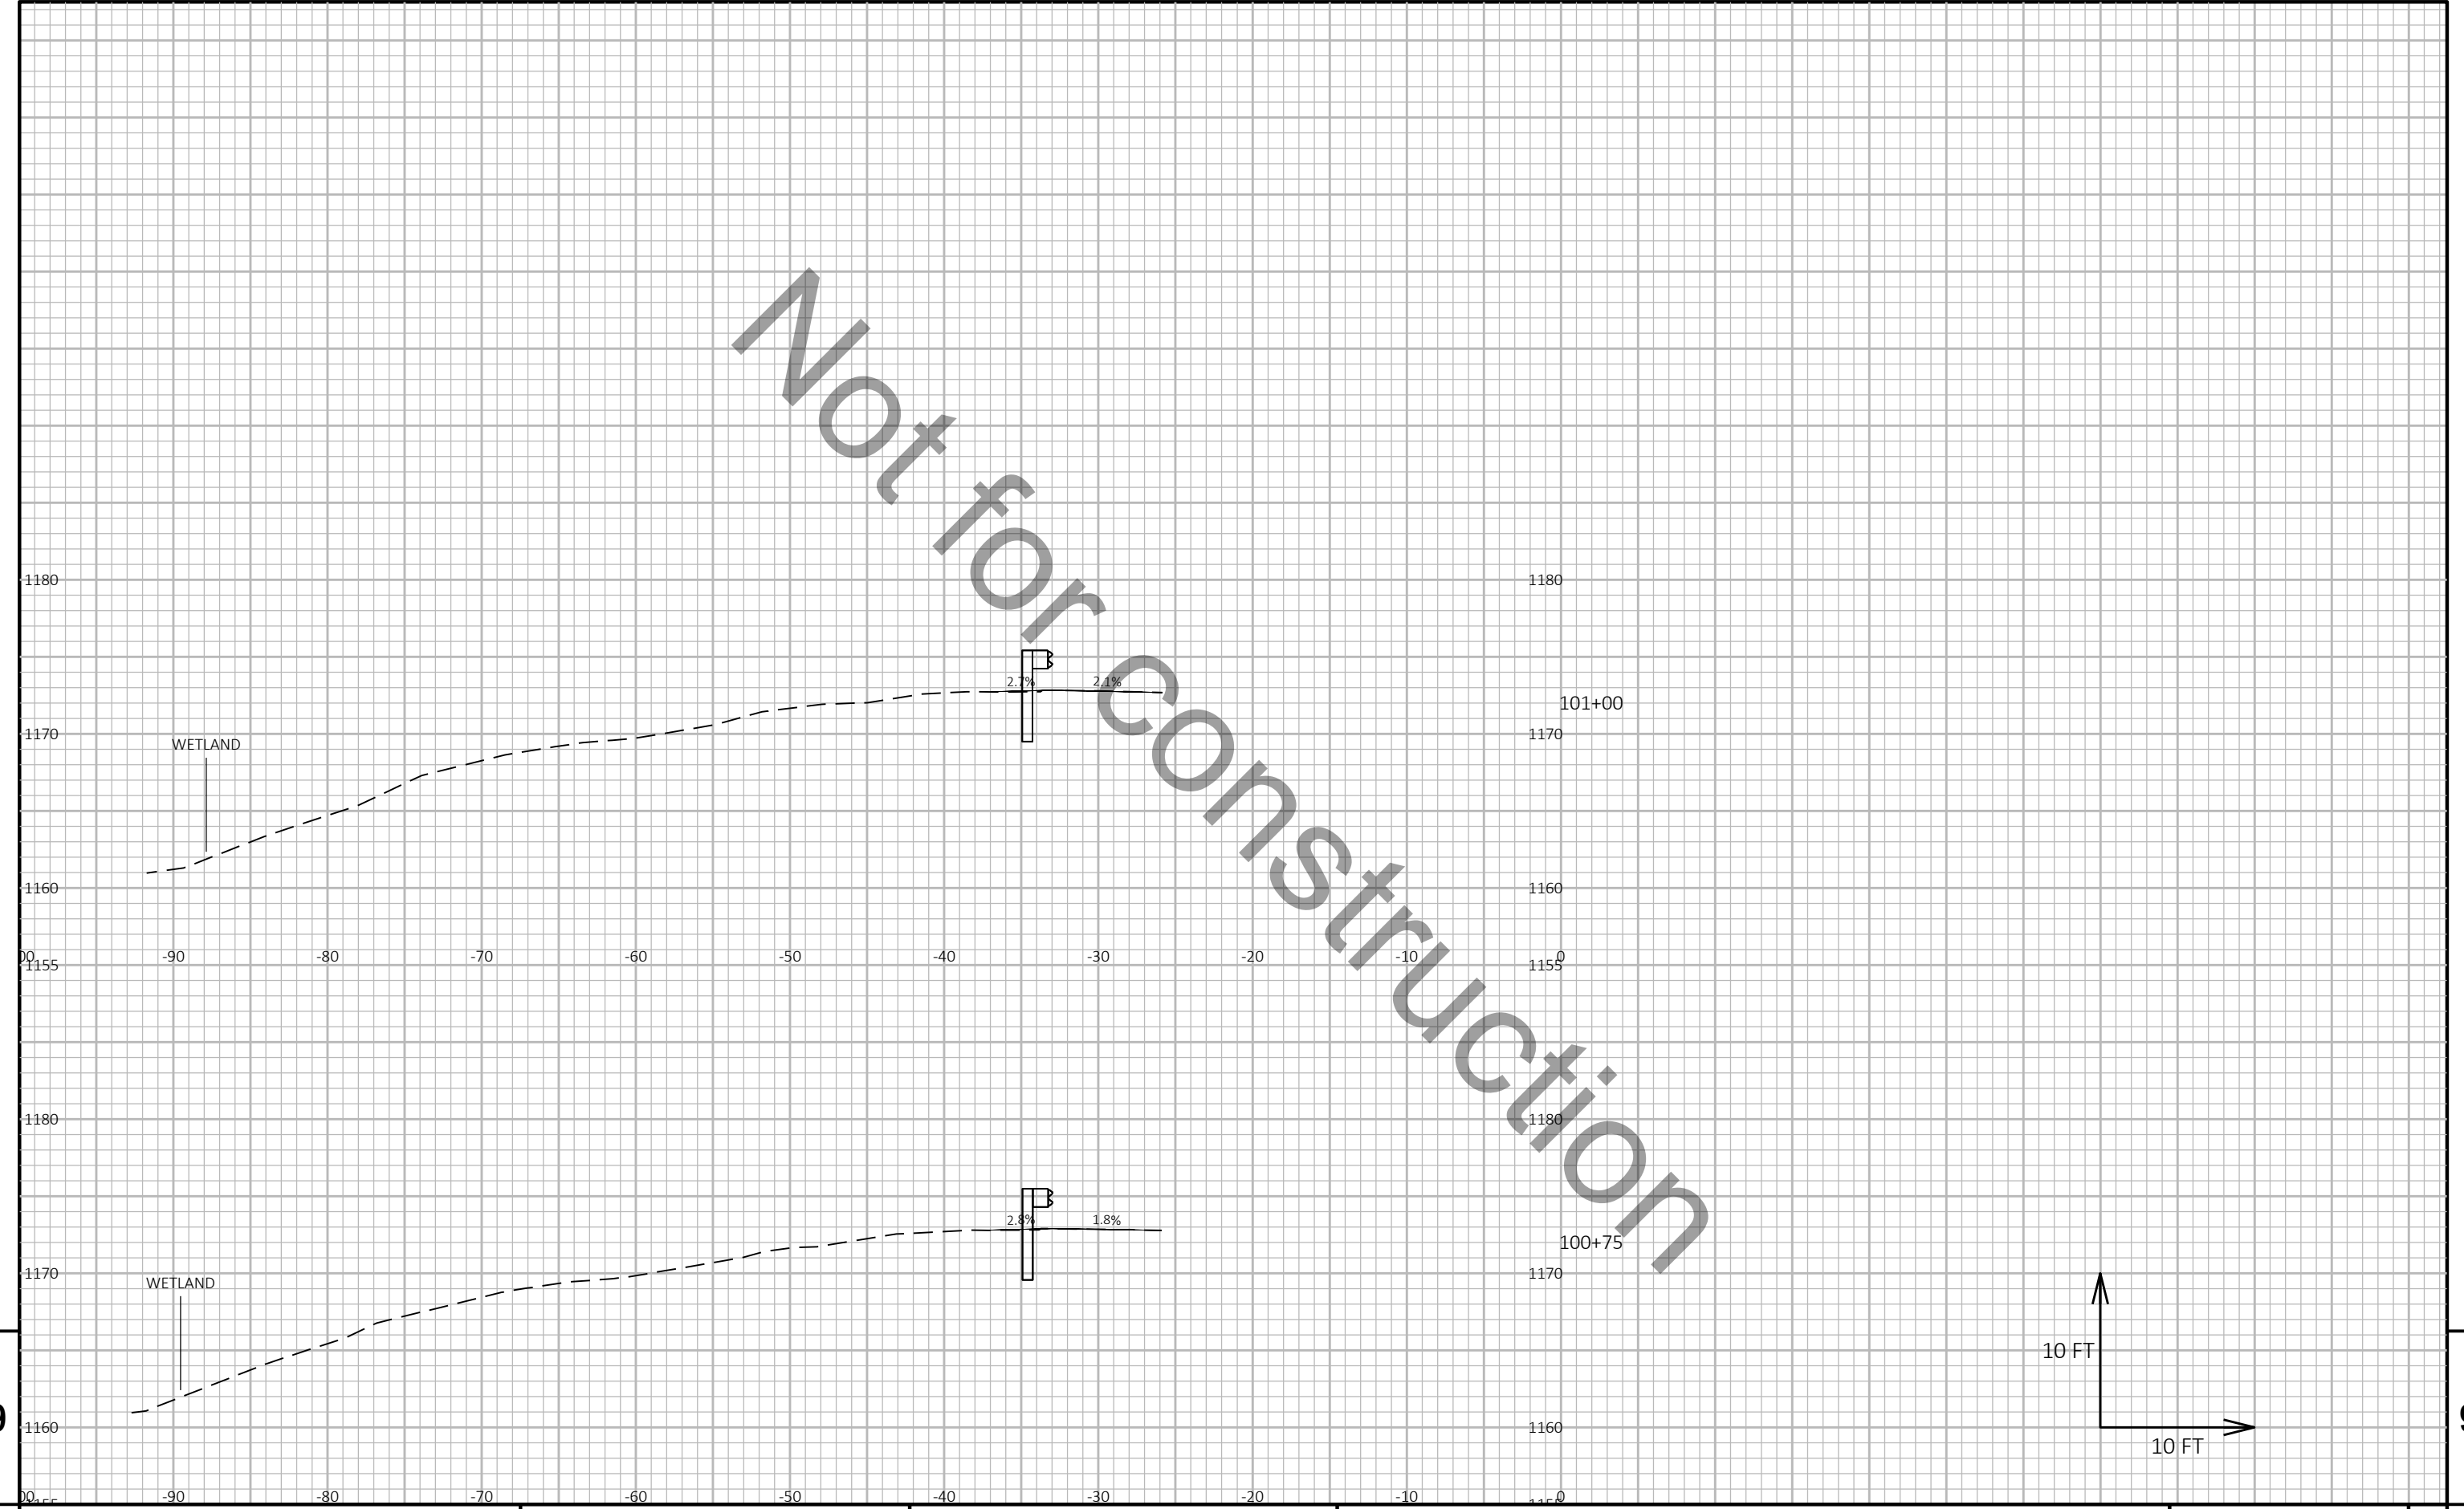

9


9

PROJECT NO:	1166-09-62	HWY:	USH 51	COUNTY:	MARATHON	CROSS SECTIONS:	STH 29 WB	SHEET	E
-------------	------------	------	--------	---------	----------	-----------------	-----------	-------	---

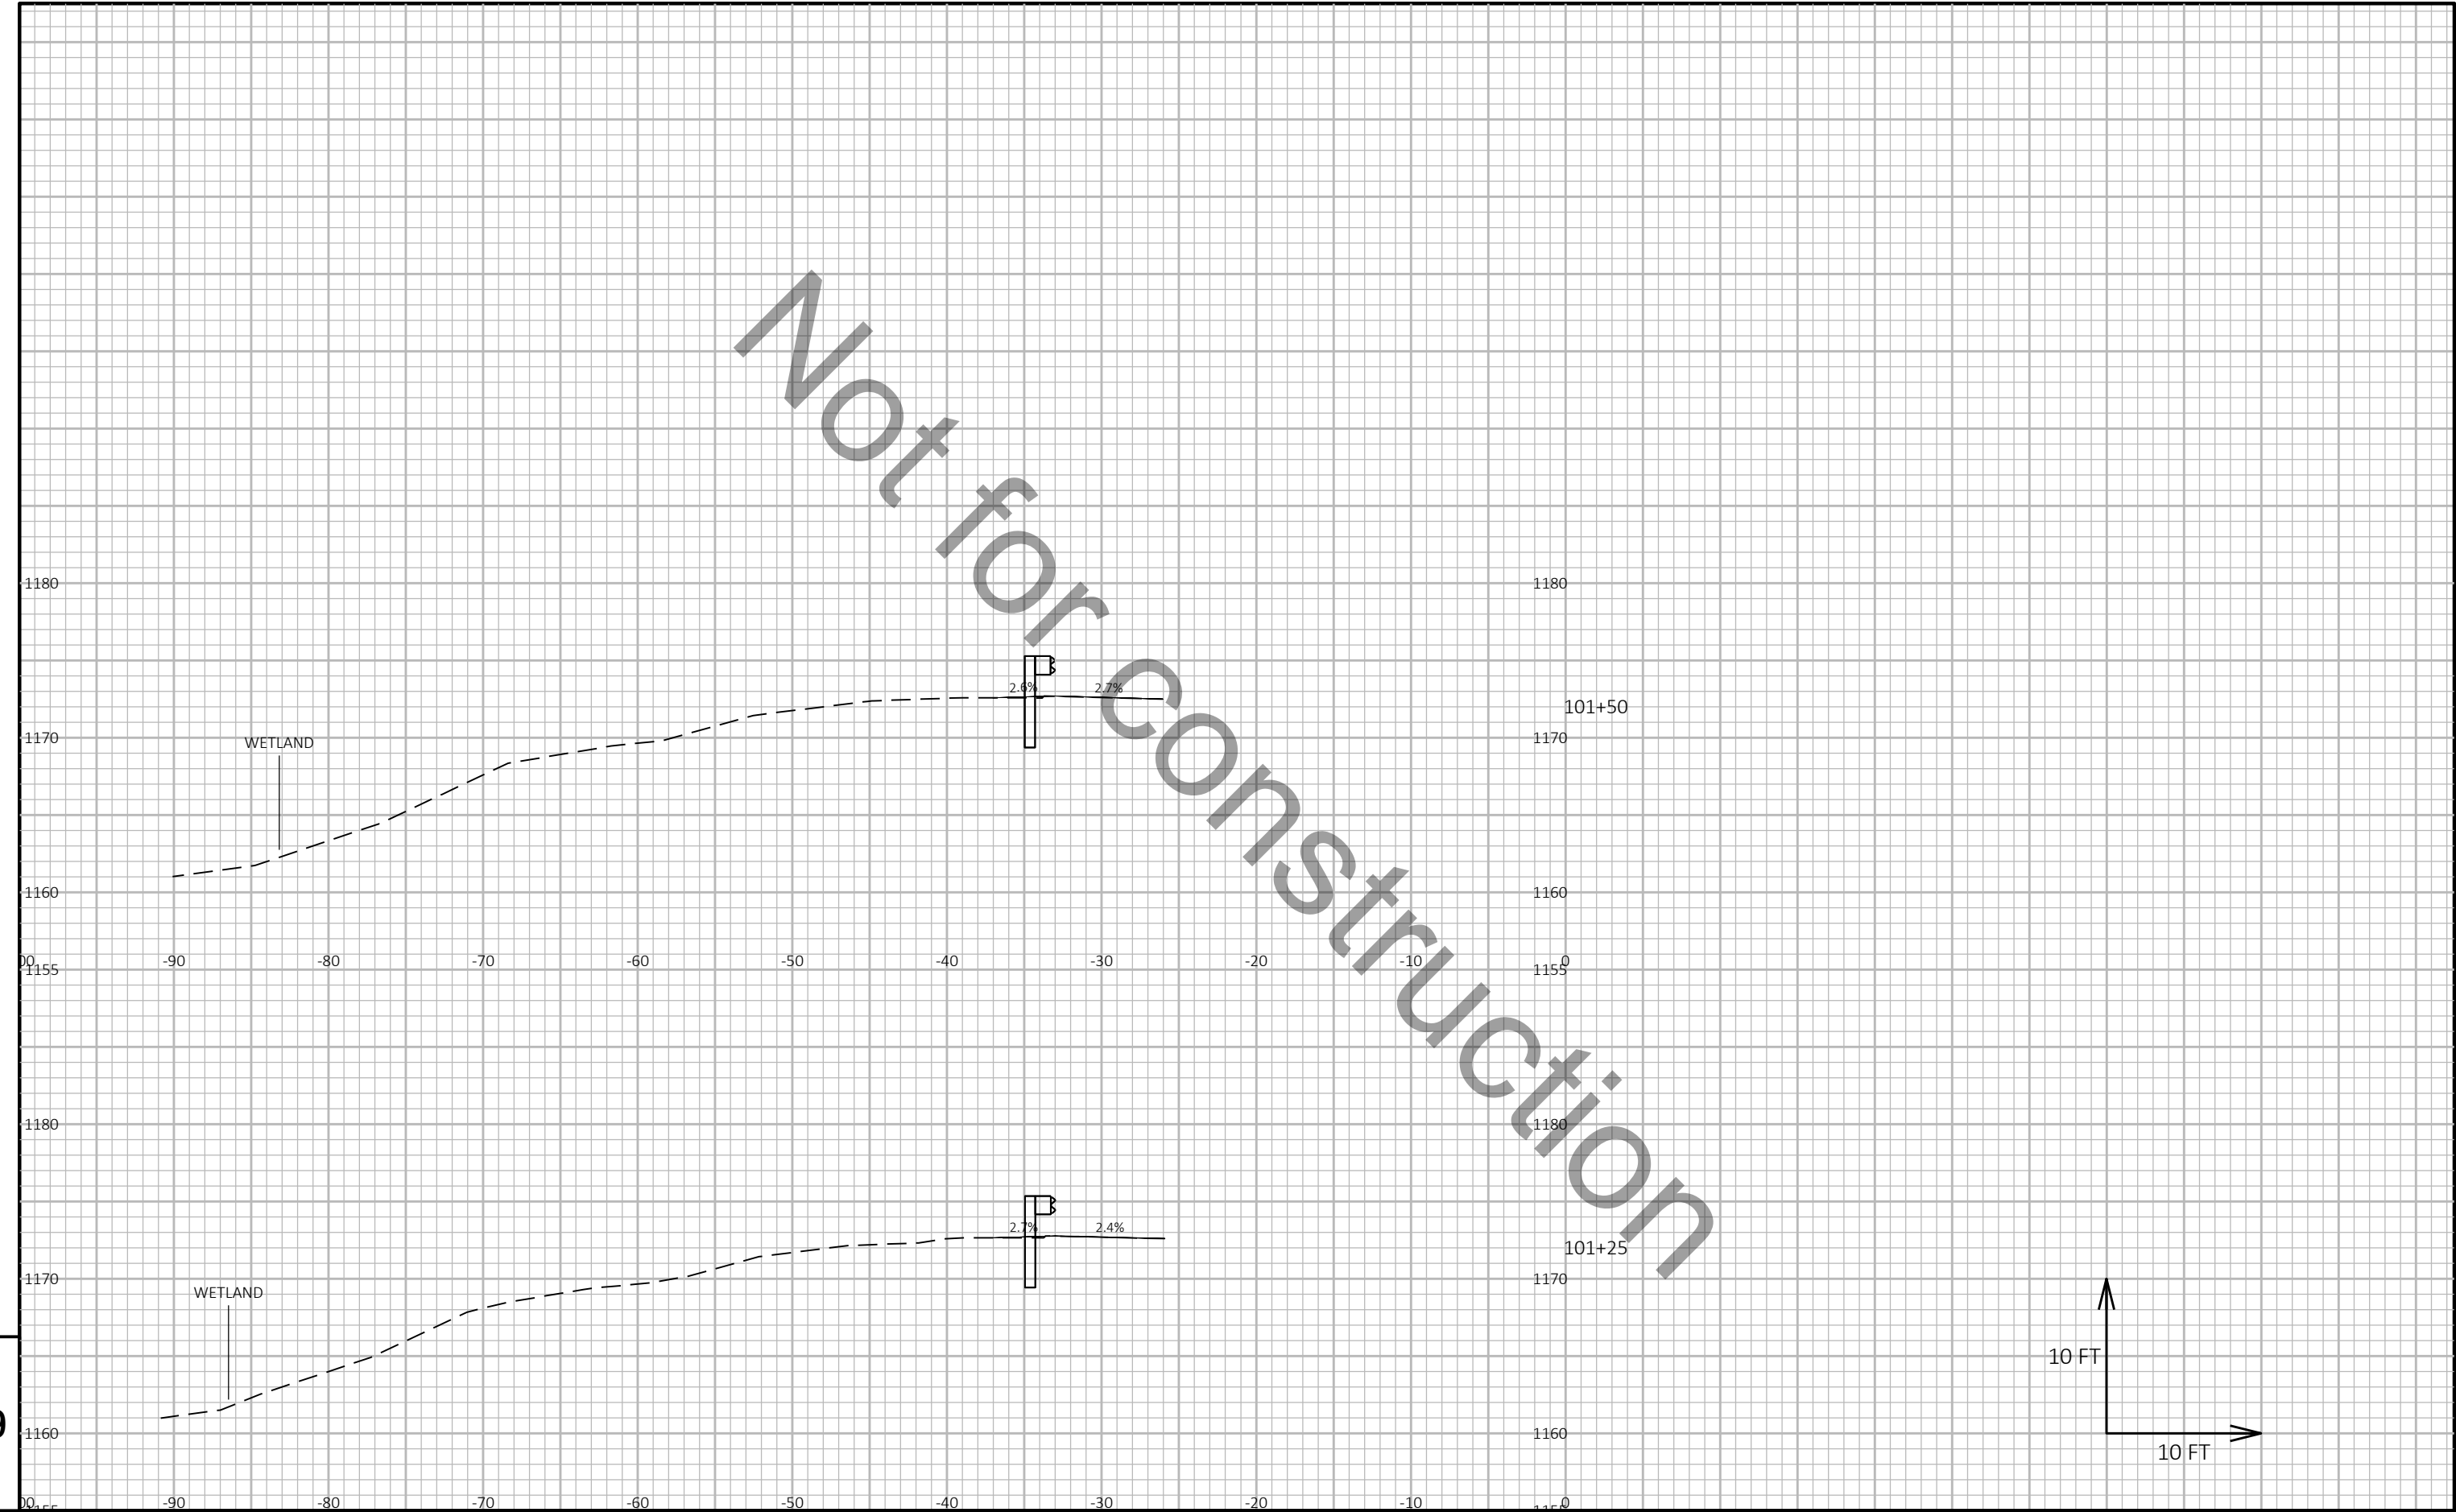

9


9

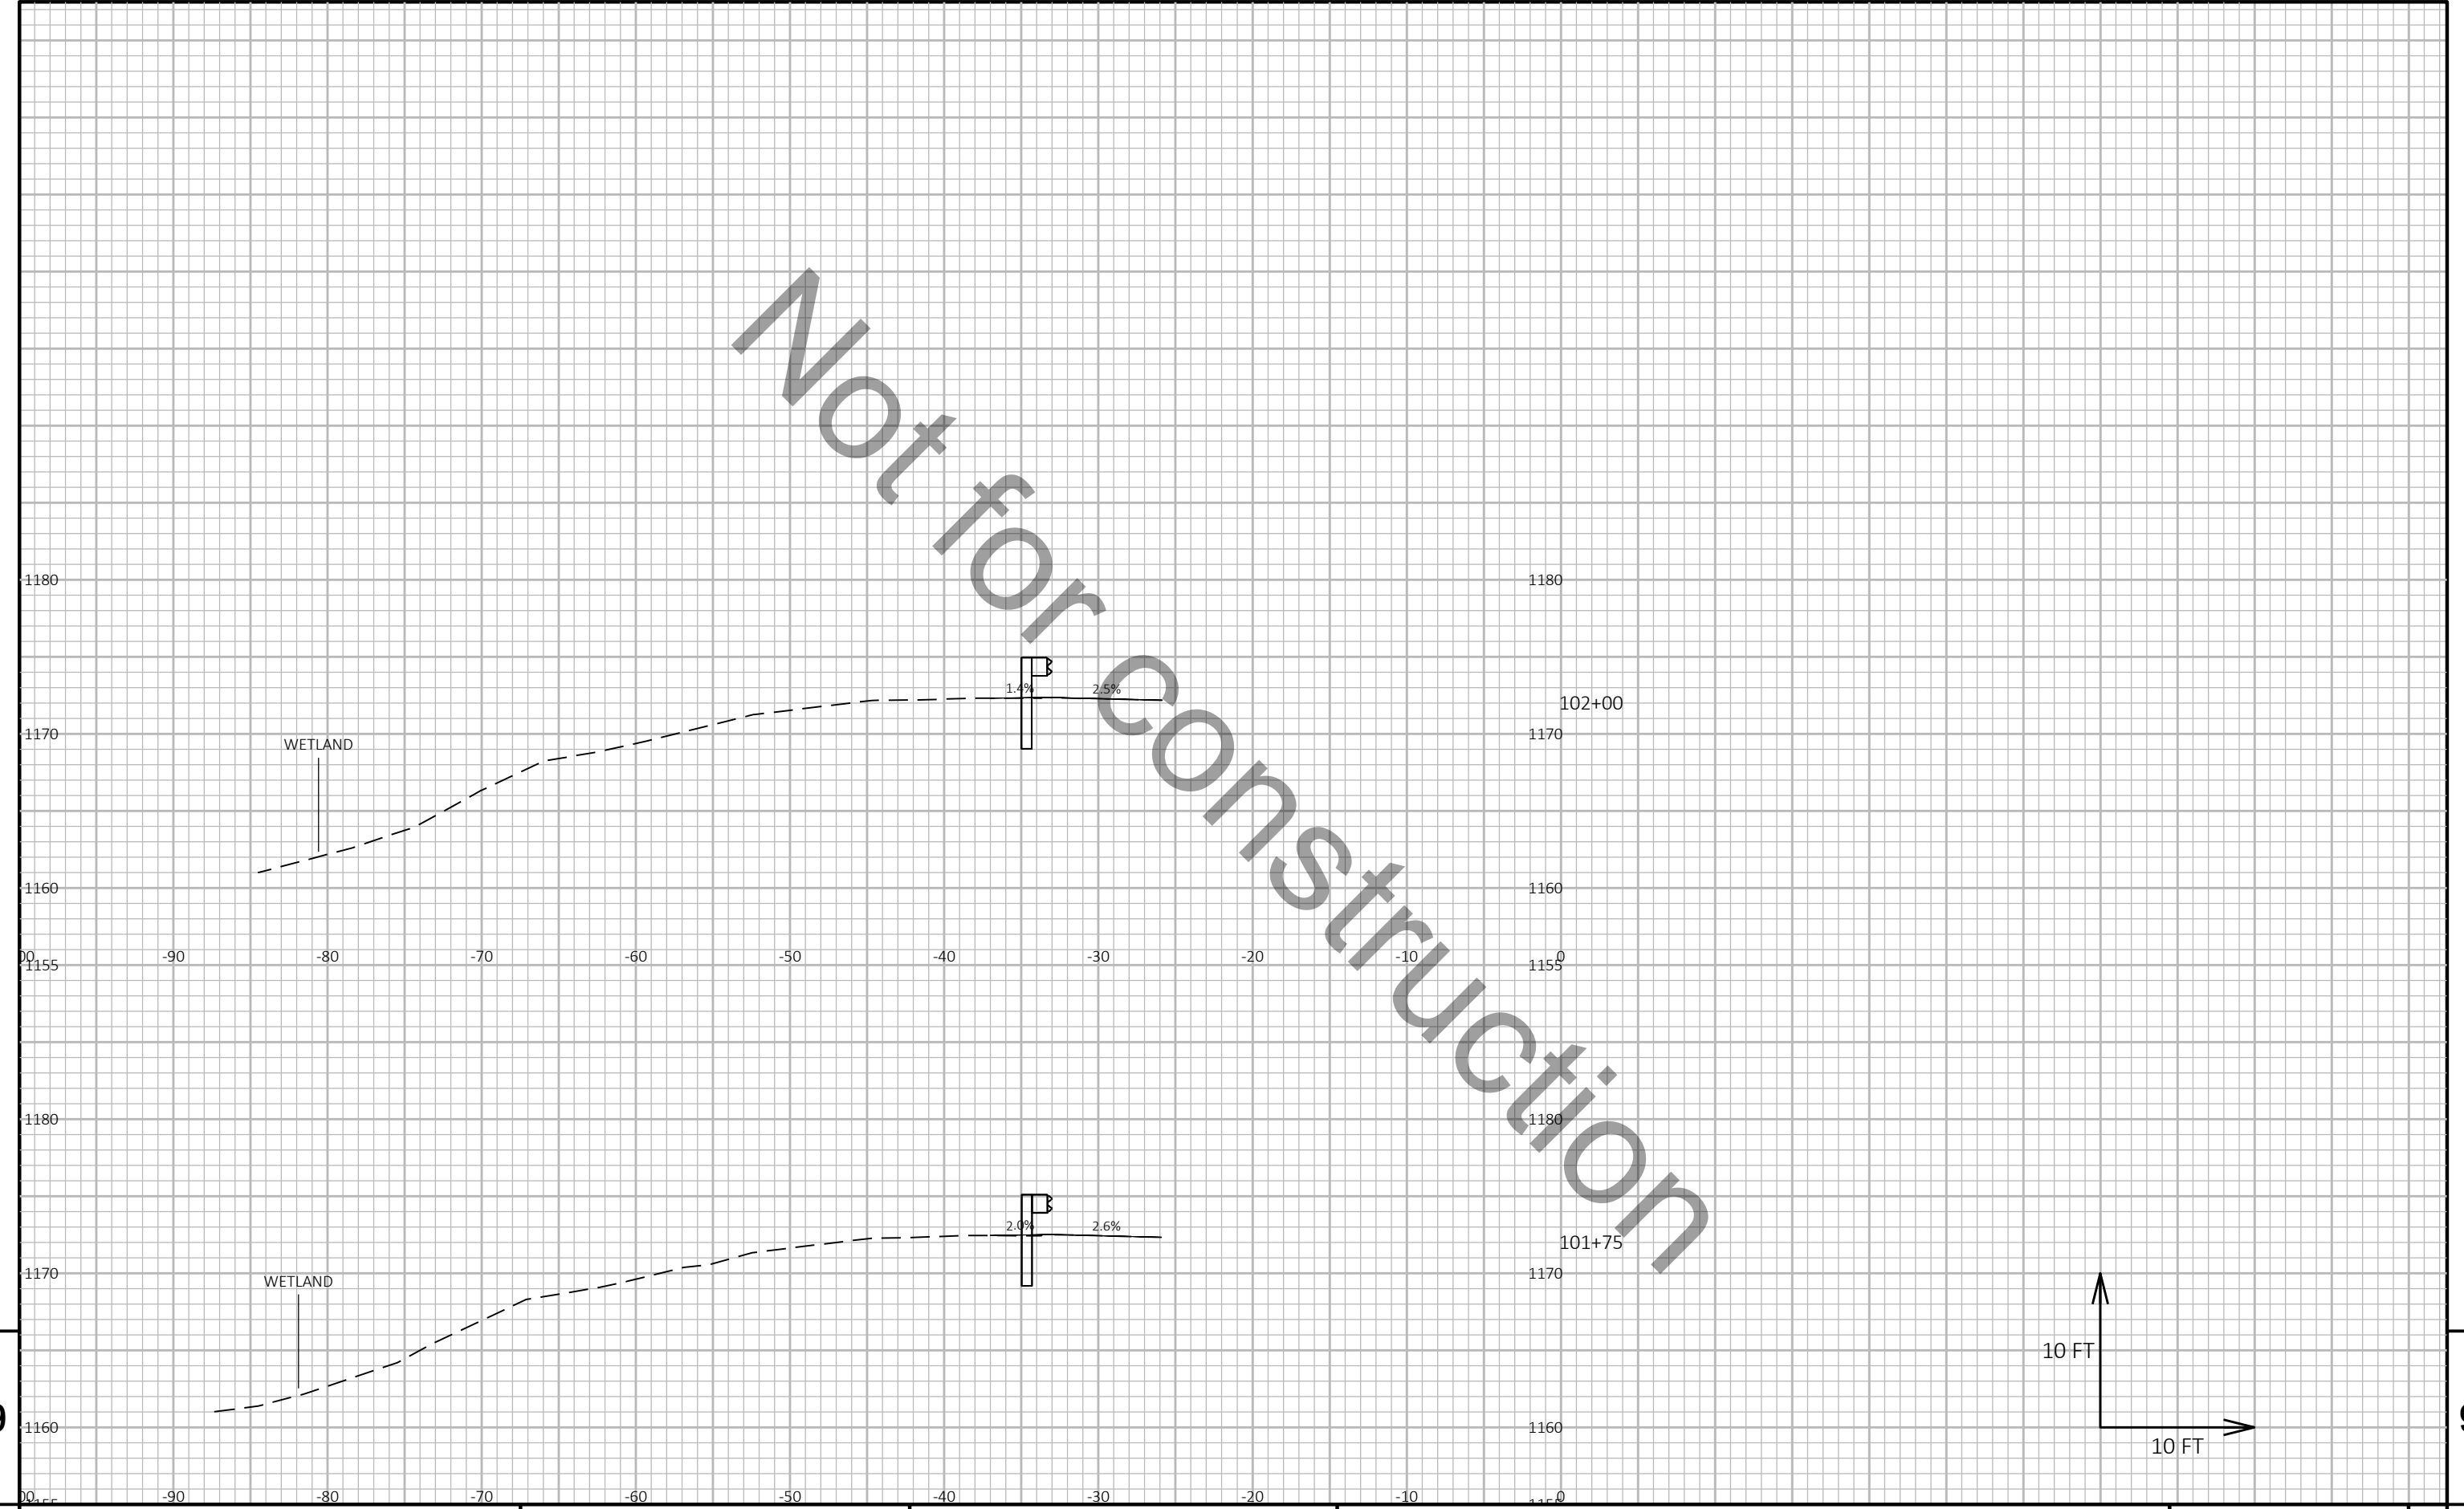

9

9


PROJECT NO:	1166-09-62	HWY:	USH 51	COUNTY:	MARATHON	CROSS SECTIONS:	STH 29 WB	SHEET	E
-------------	------------	------	--------	---------	----------	-----------------	-----------	-------	---

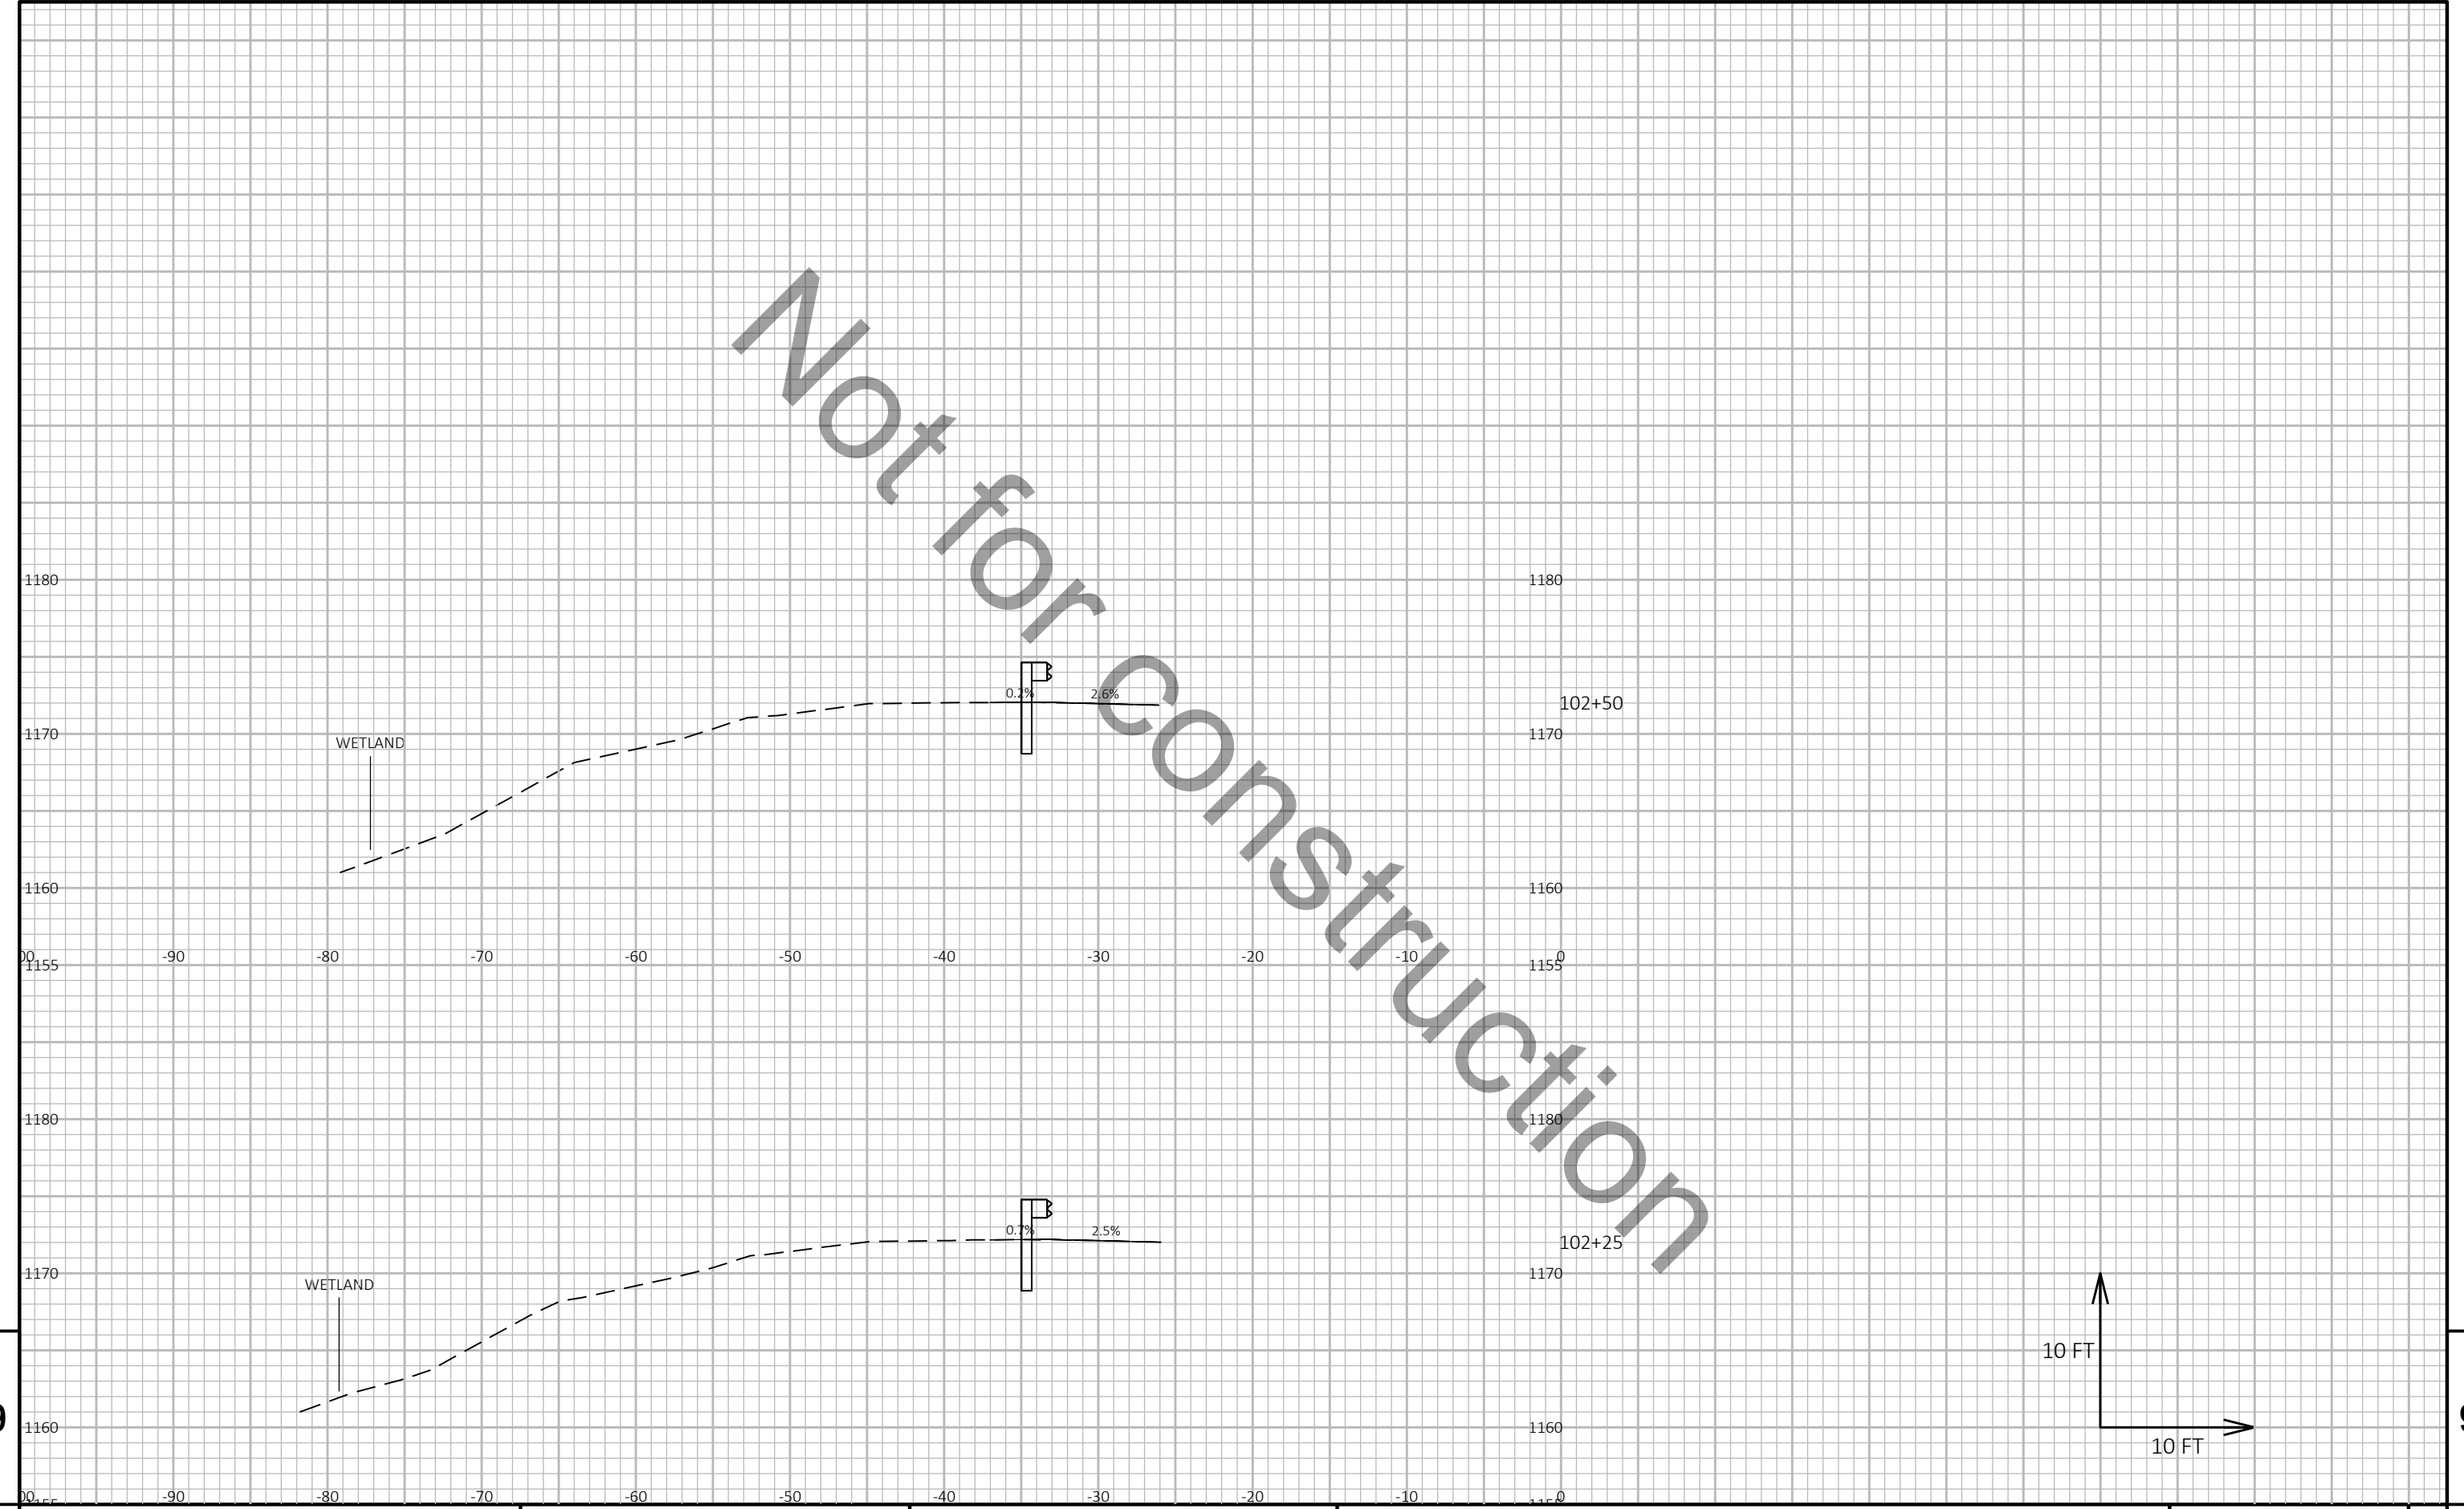


9

9

PROJECT NO:	1166-09-62	HWY:	USH 51	COUNTY:	MARATHON	CROSS SECTIONS:	STH 29 WB	SHEET	E
-------------	------------	------	--------	---------	----------	-----------------	-----------	-------	---

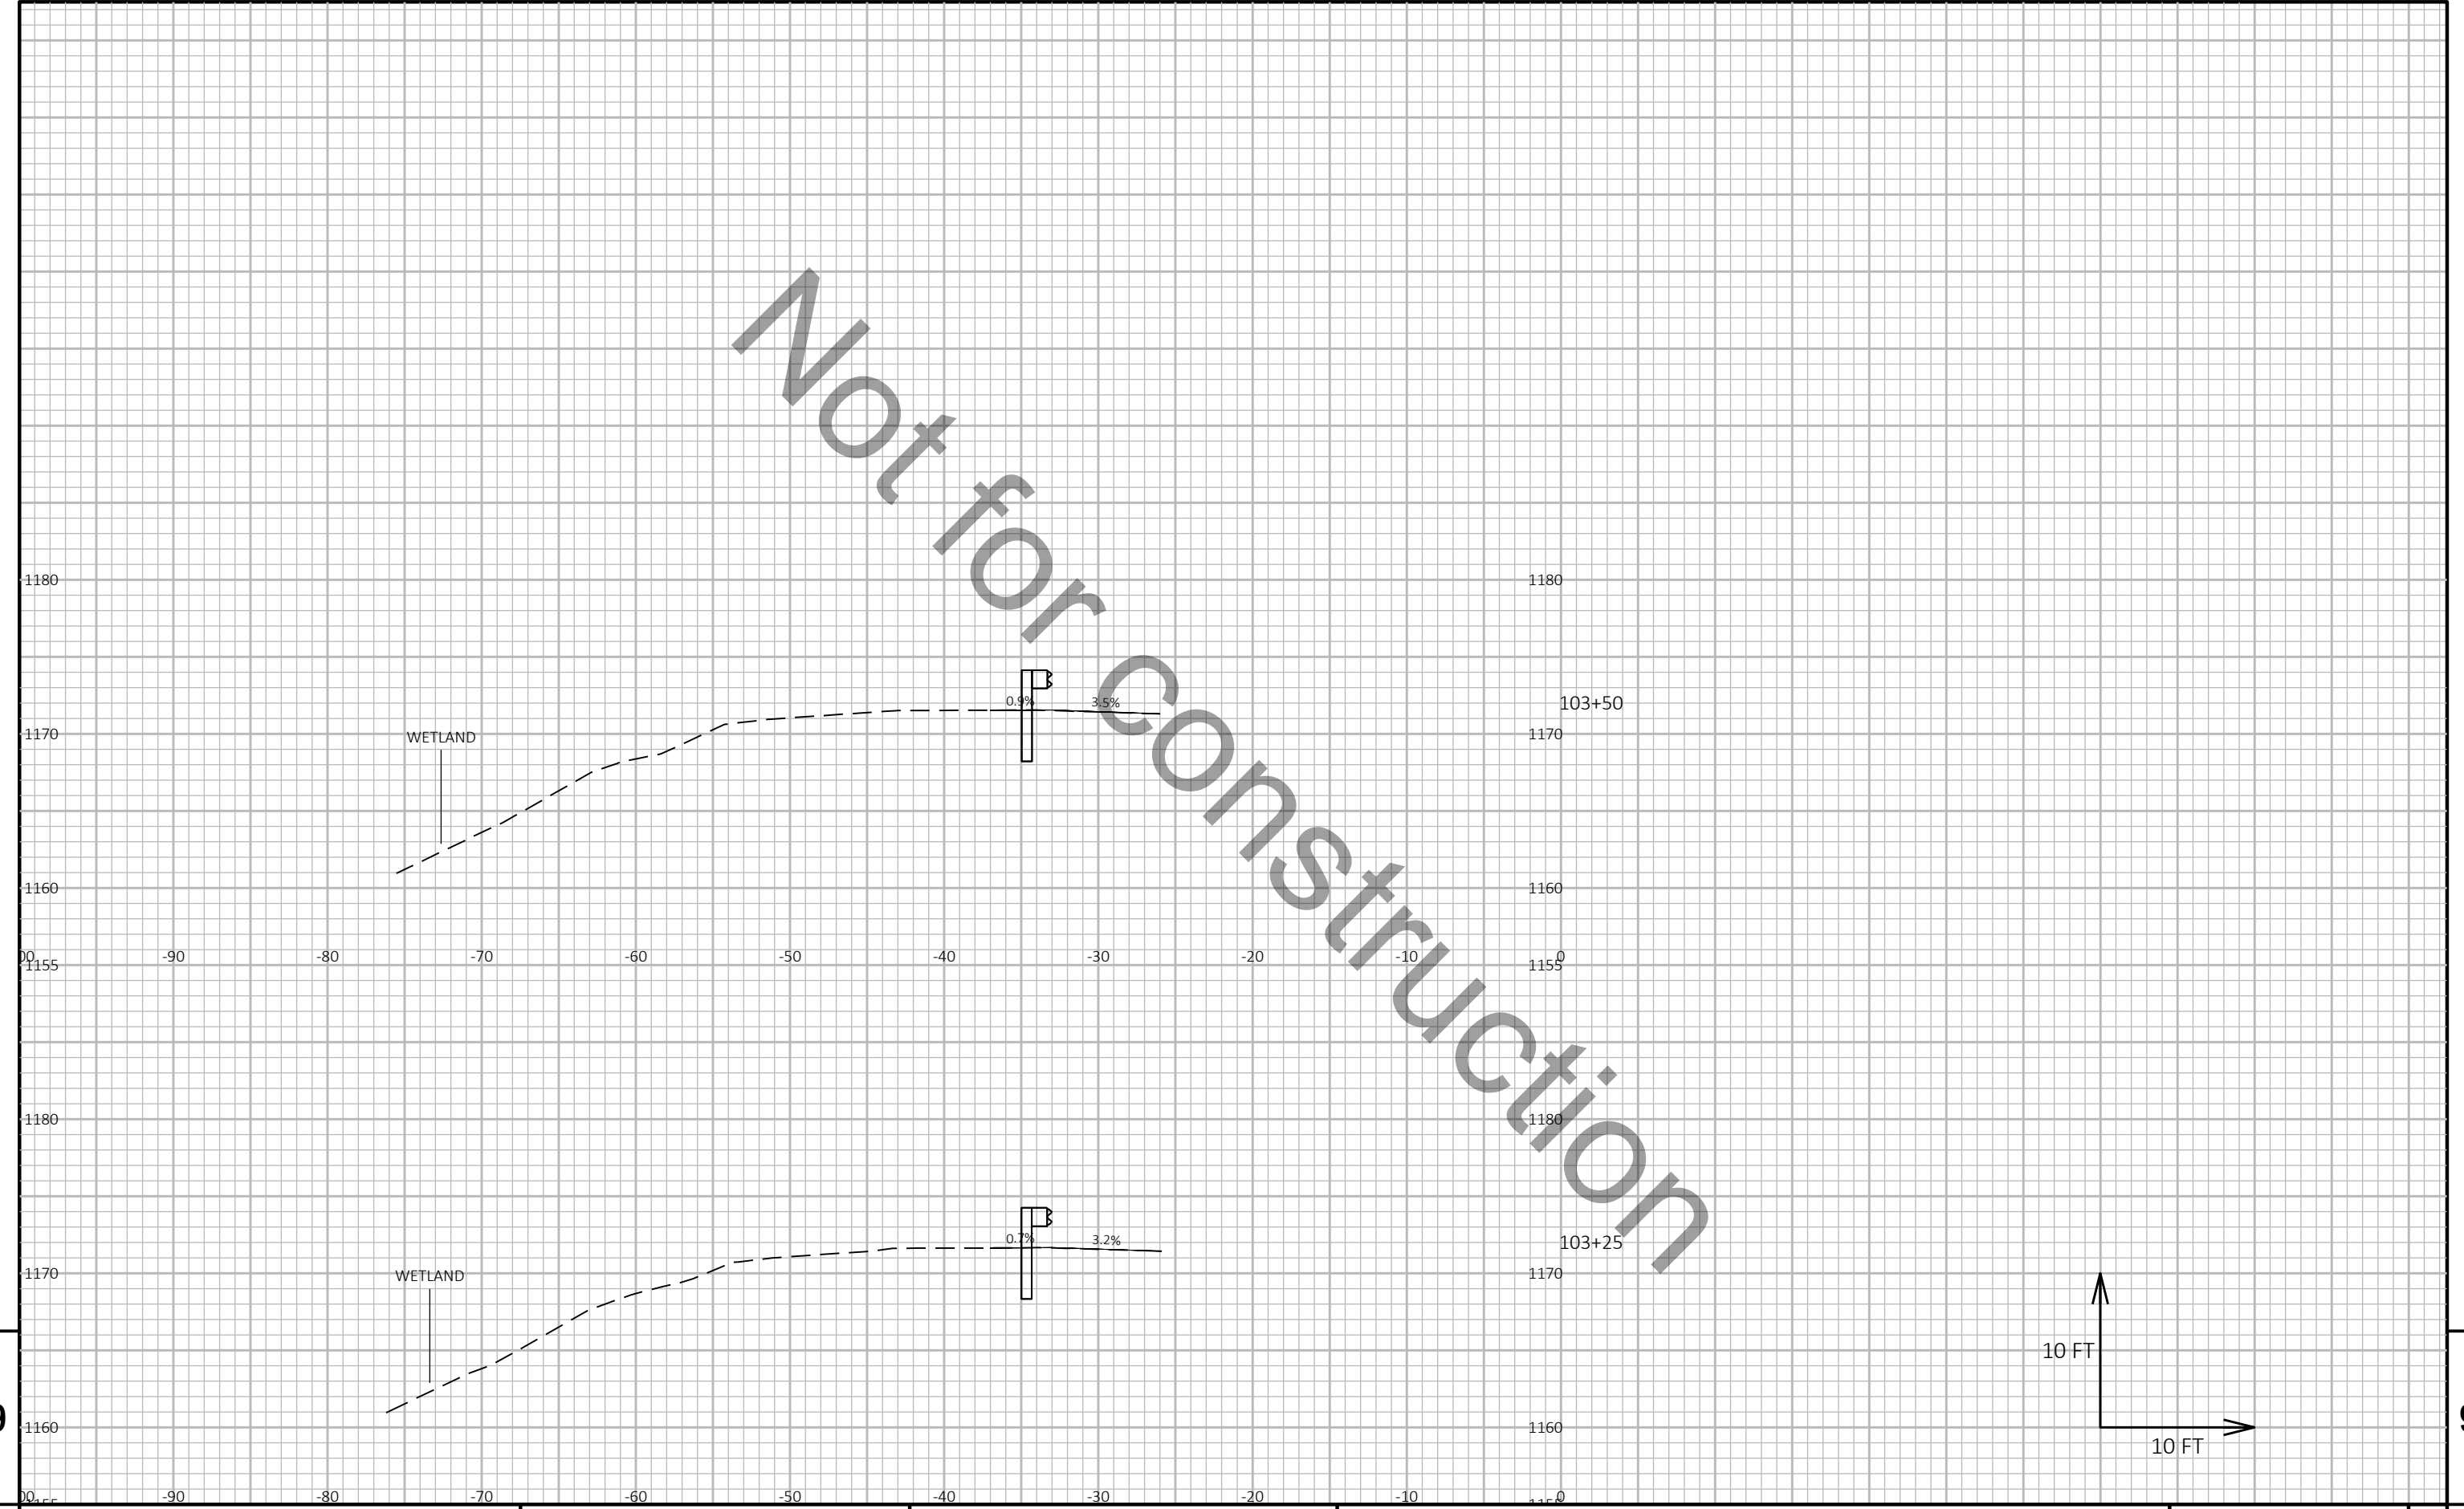


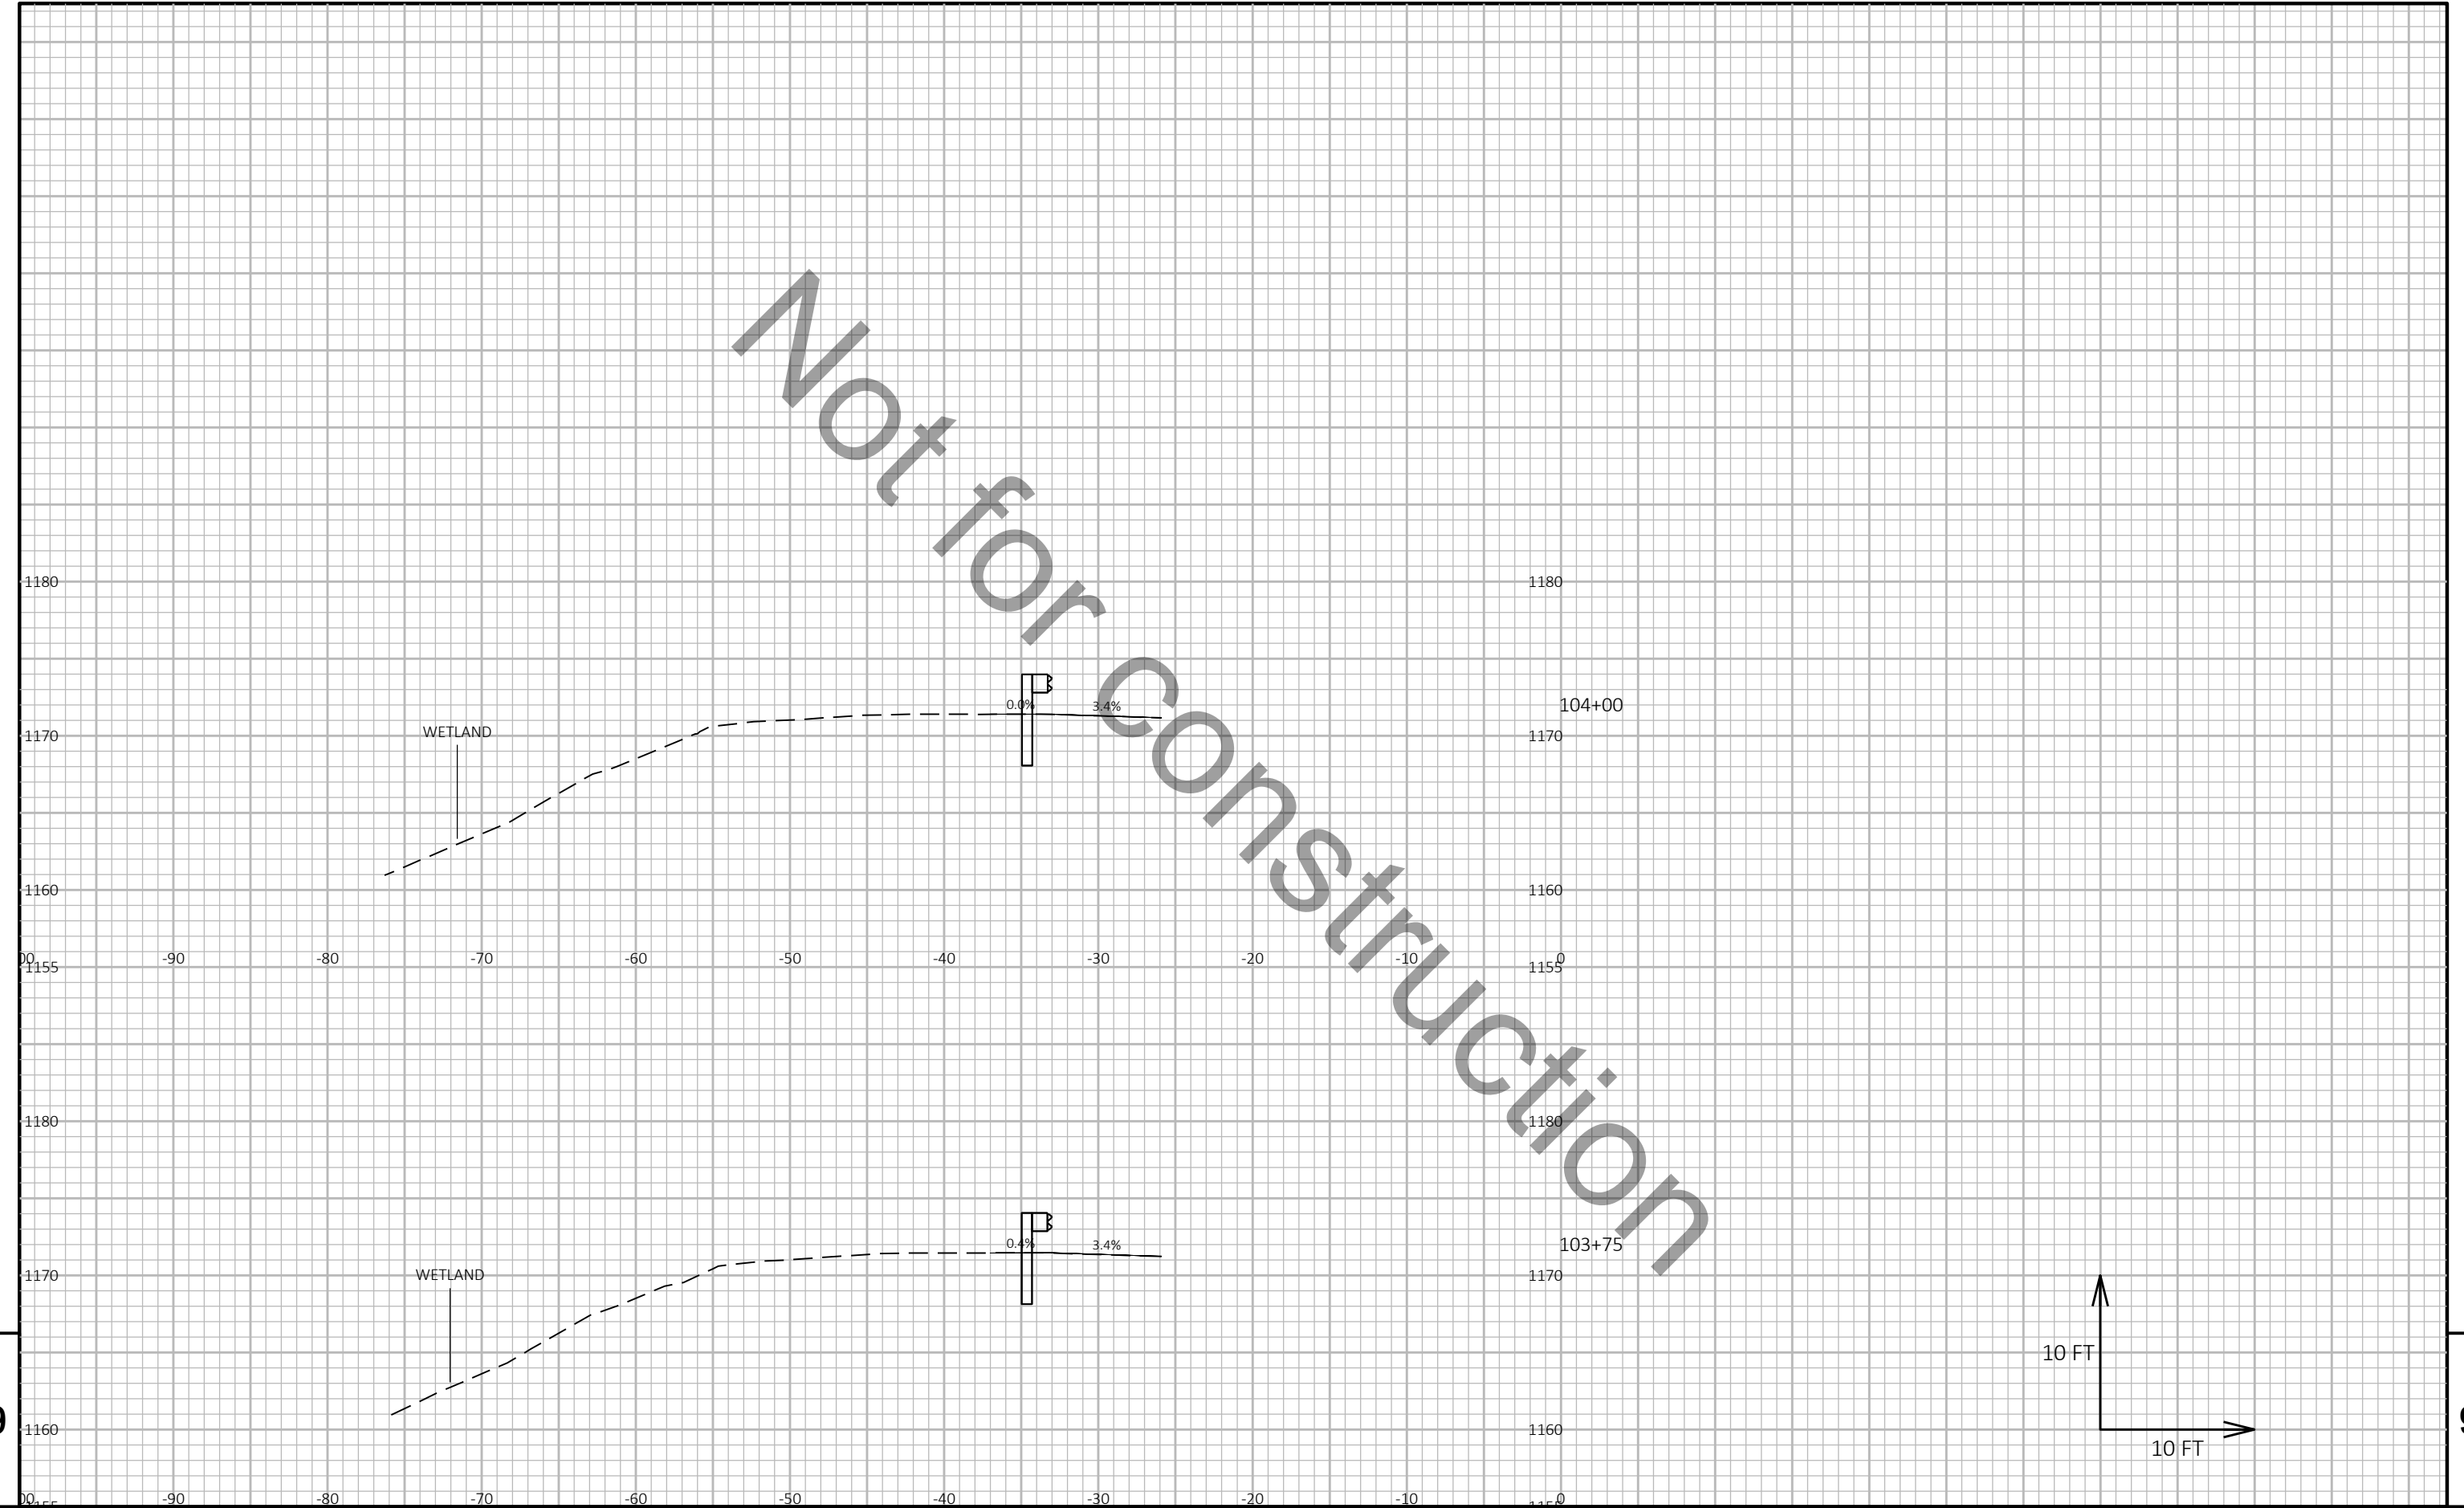


9

9

PROJECT NO: 1166-09-62	HWY: USH 51	COUNTY: MARATHON	CROSS SECTIONS: STH 29 WB	SHEET E
------------------------	-------------	------------------	---------------------------	---------

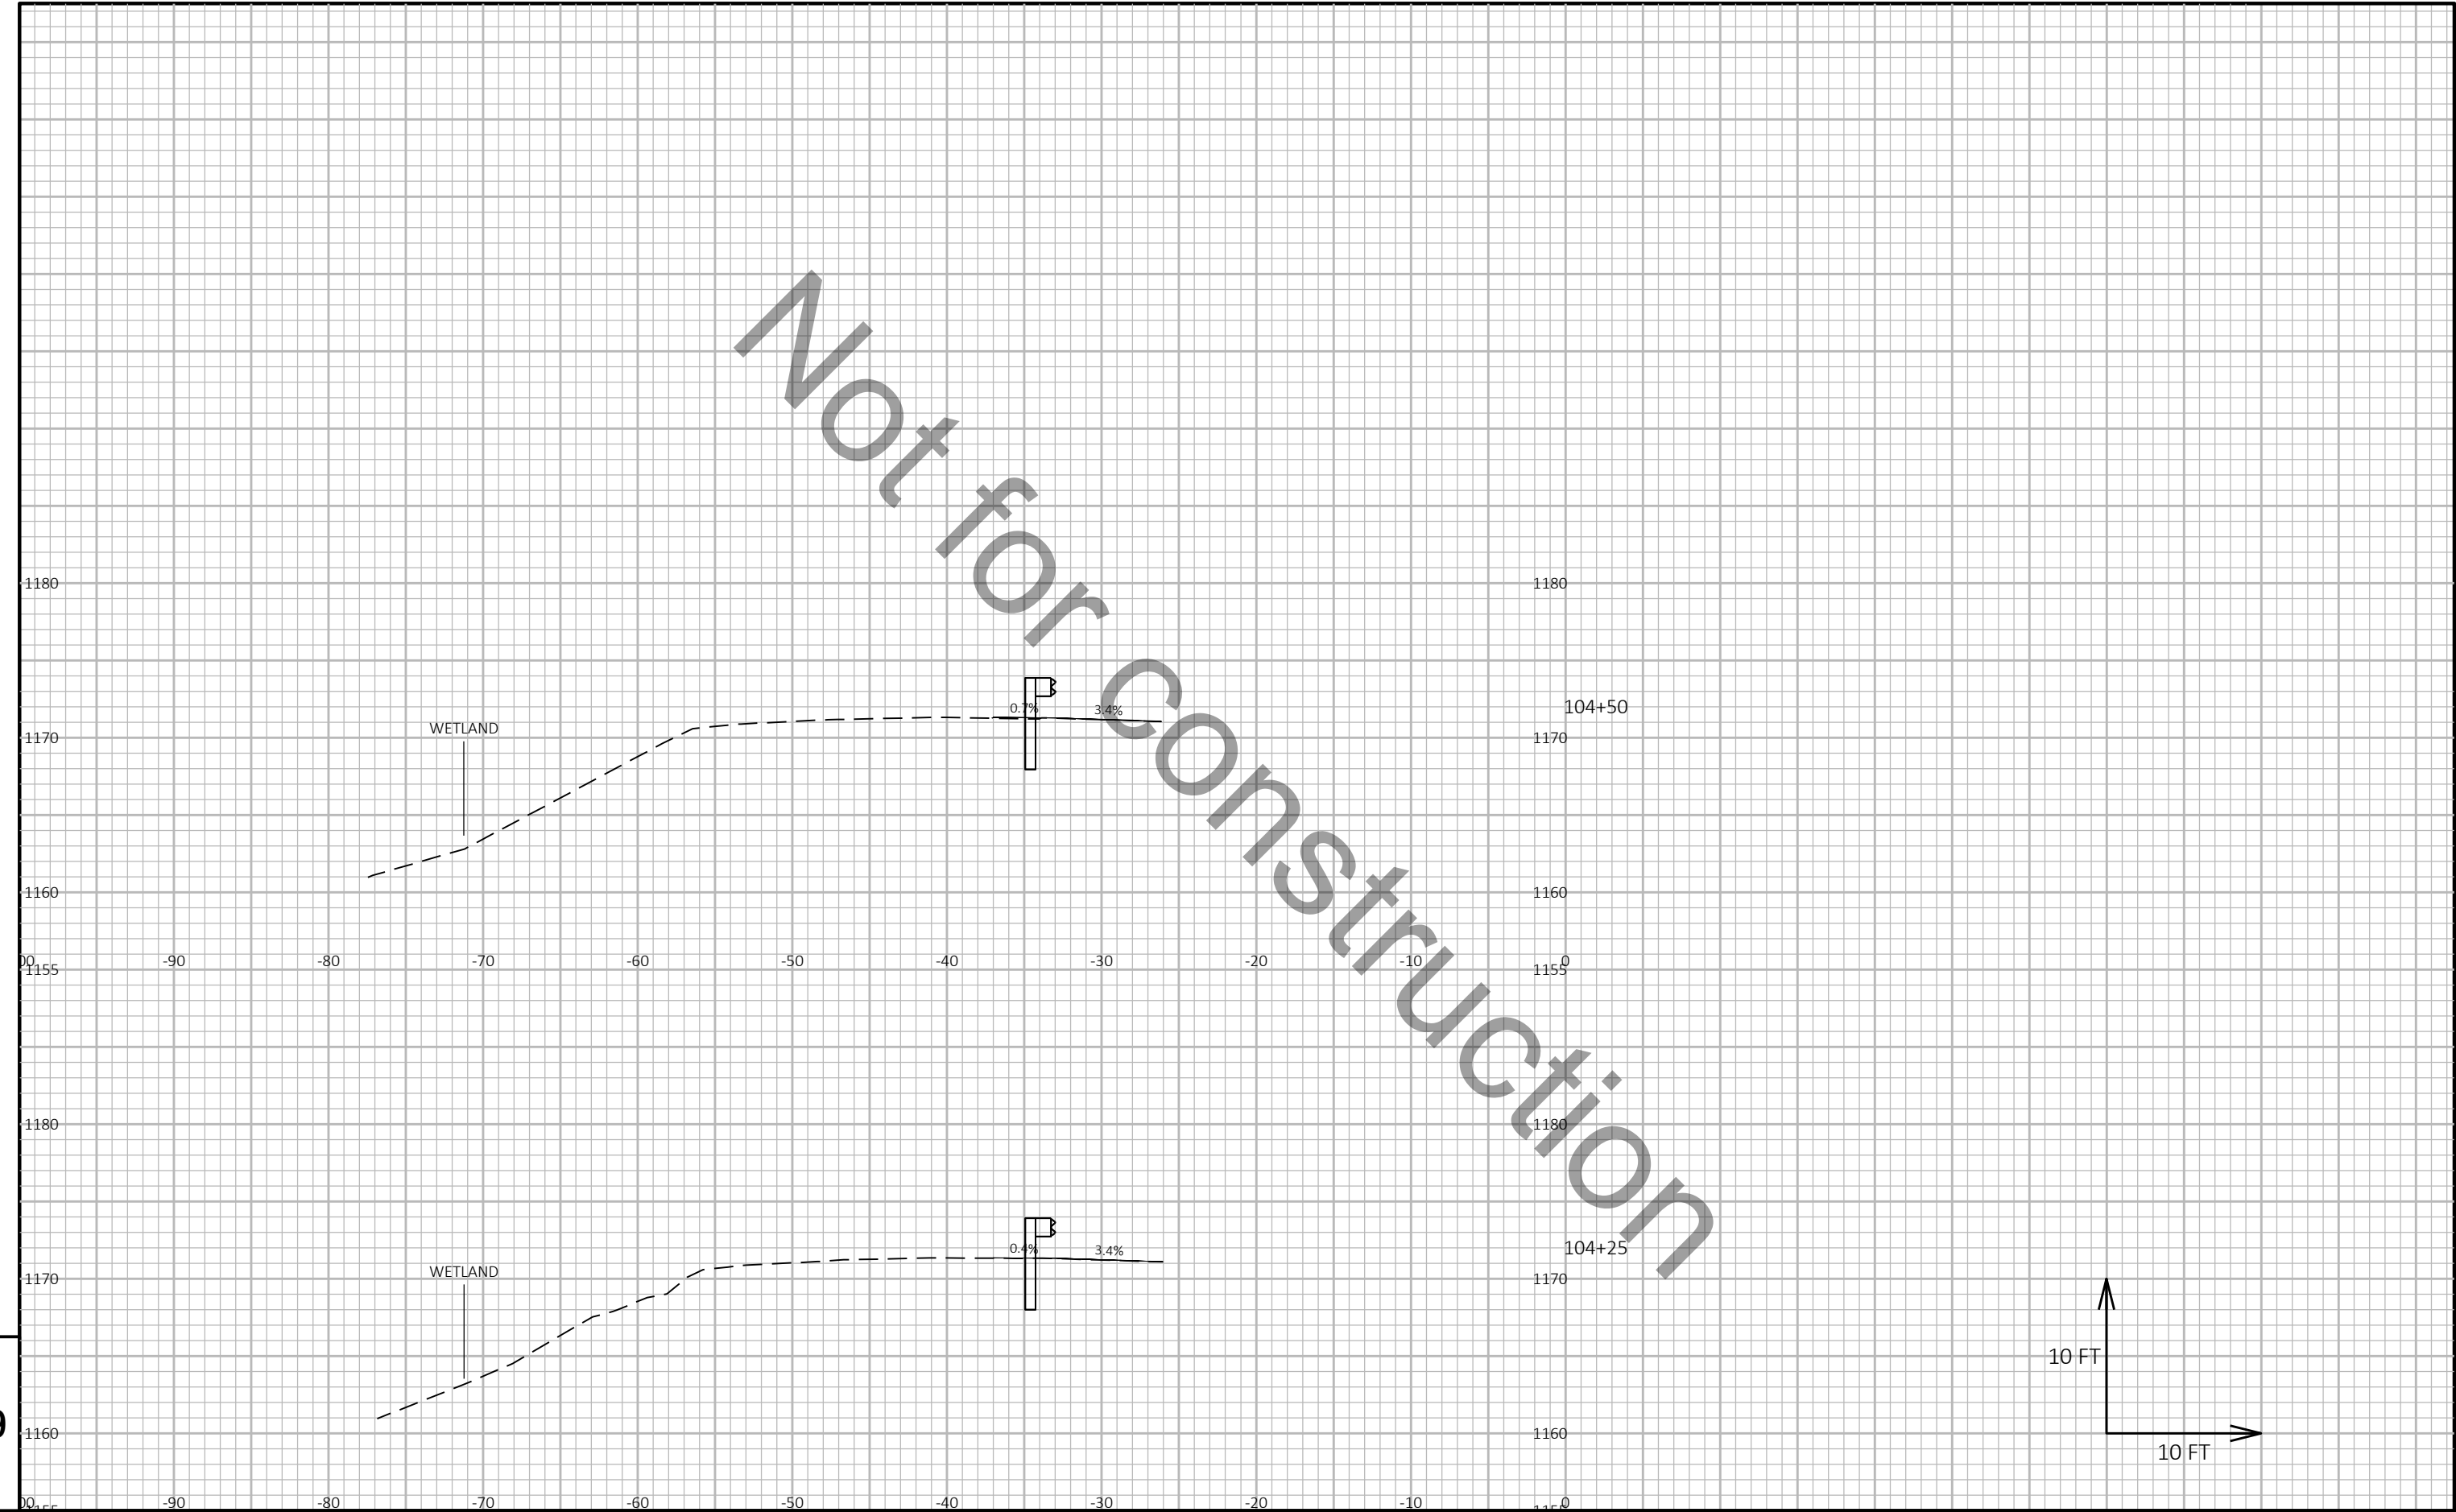


PROJECT NO:	1166-09-62	HWY:	USH 51	COUNTY:	MARATHON	CROSS SECTIONS:	STH 29 WB	SHEET	E
-------------	------------	------	--------	---------	----------	-----------------	-----------	-------	---

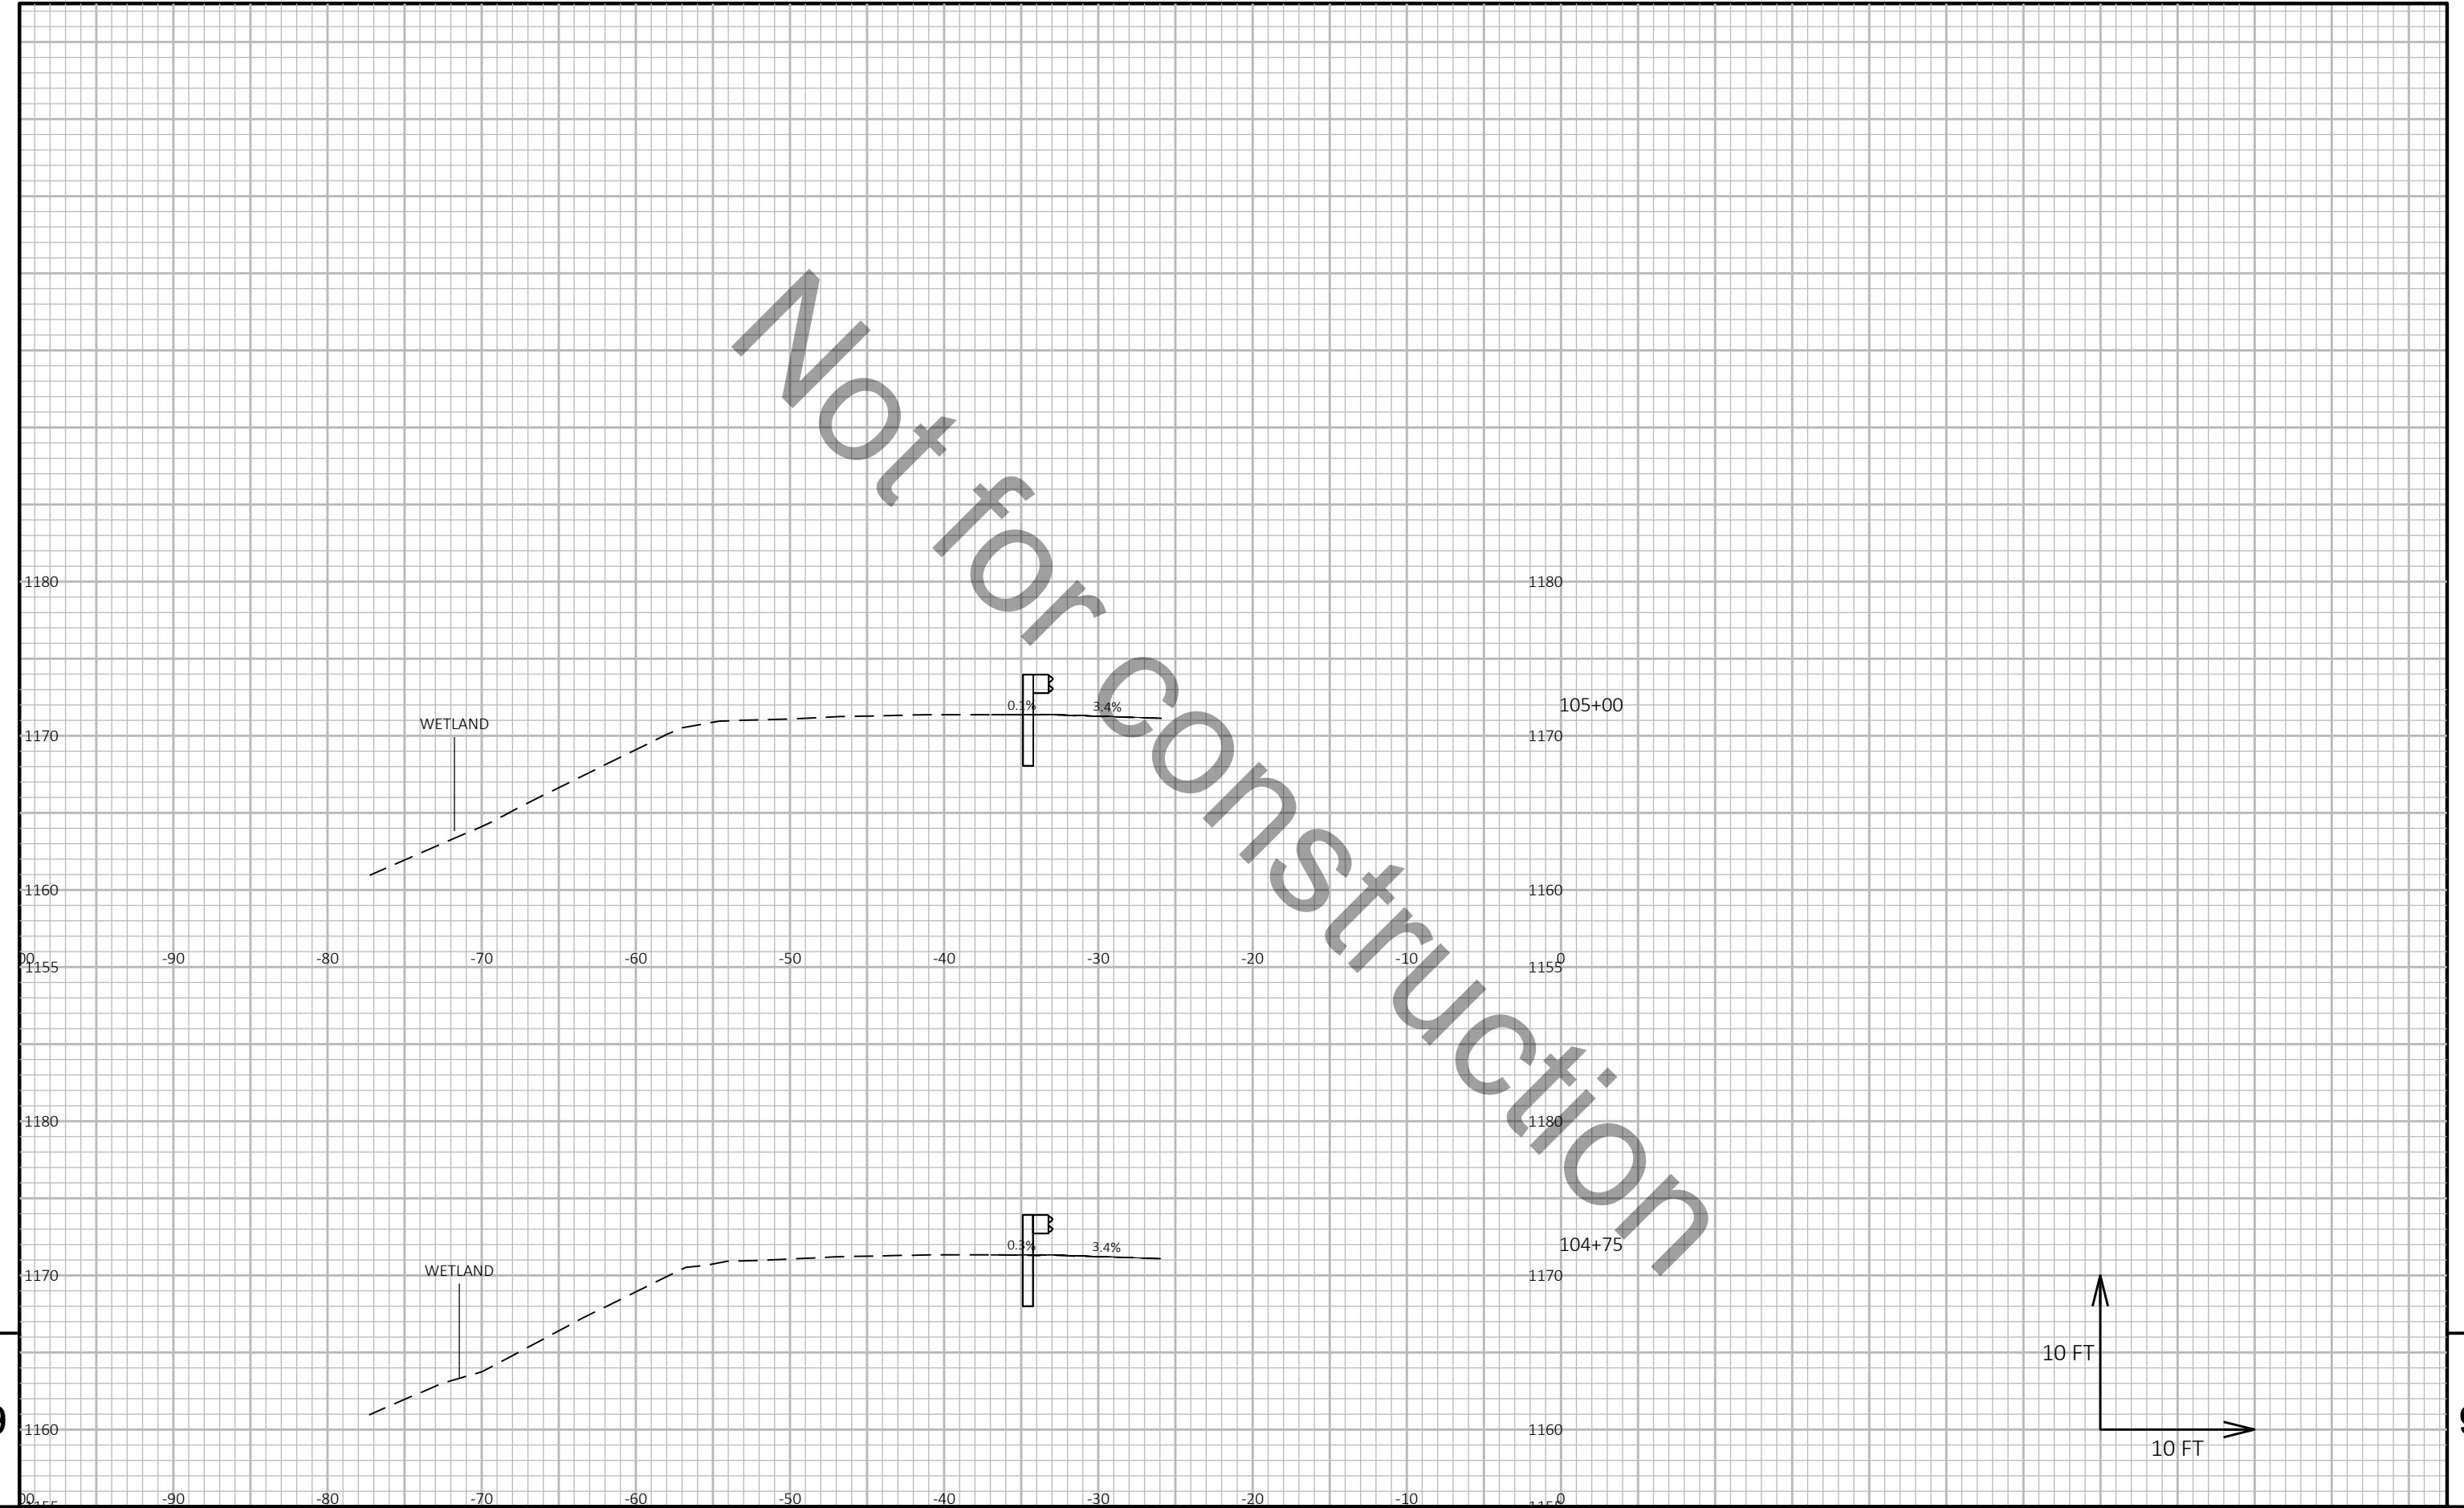


9

9

PROJECT NO:	1166-09-62	HWY:	USH 51	COUNTY:	MARATHON	CROSS SECTIONS:	STH 29 WB	SHEET	E
-------------	------------	------	--------	---------	----------	-----------------	-----------	-------	---

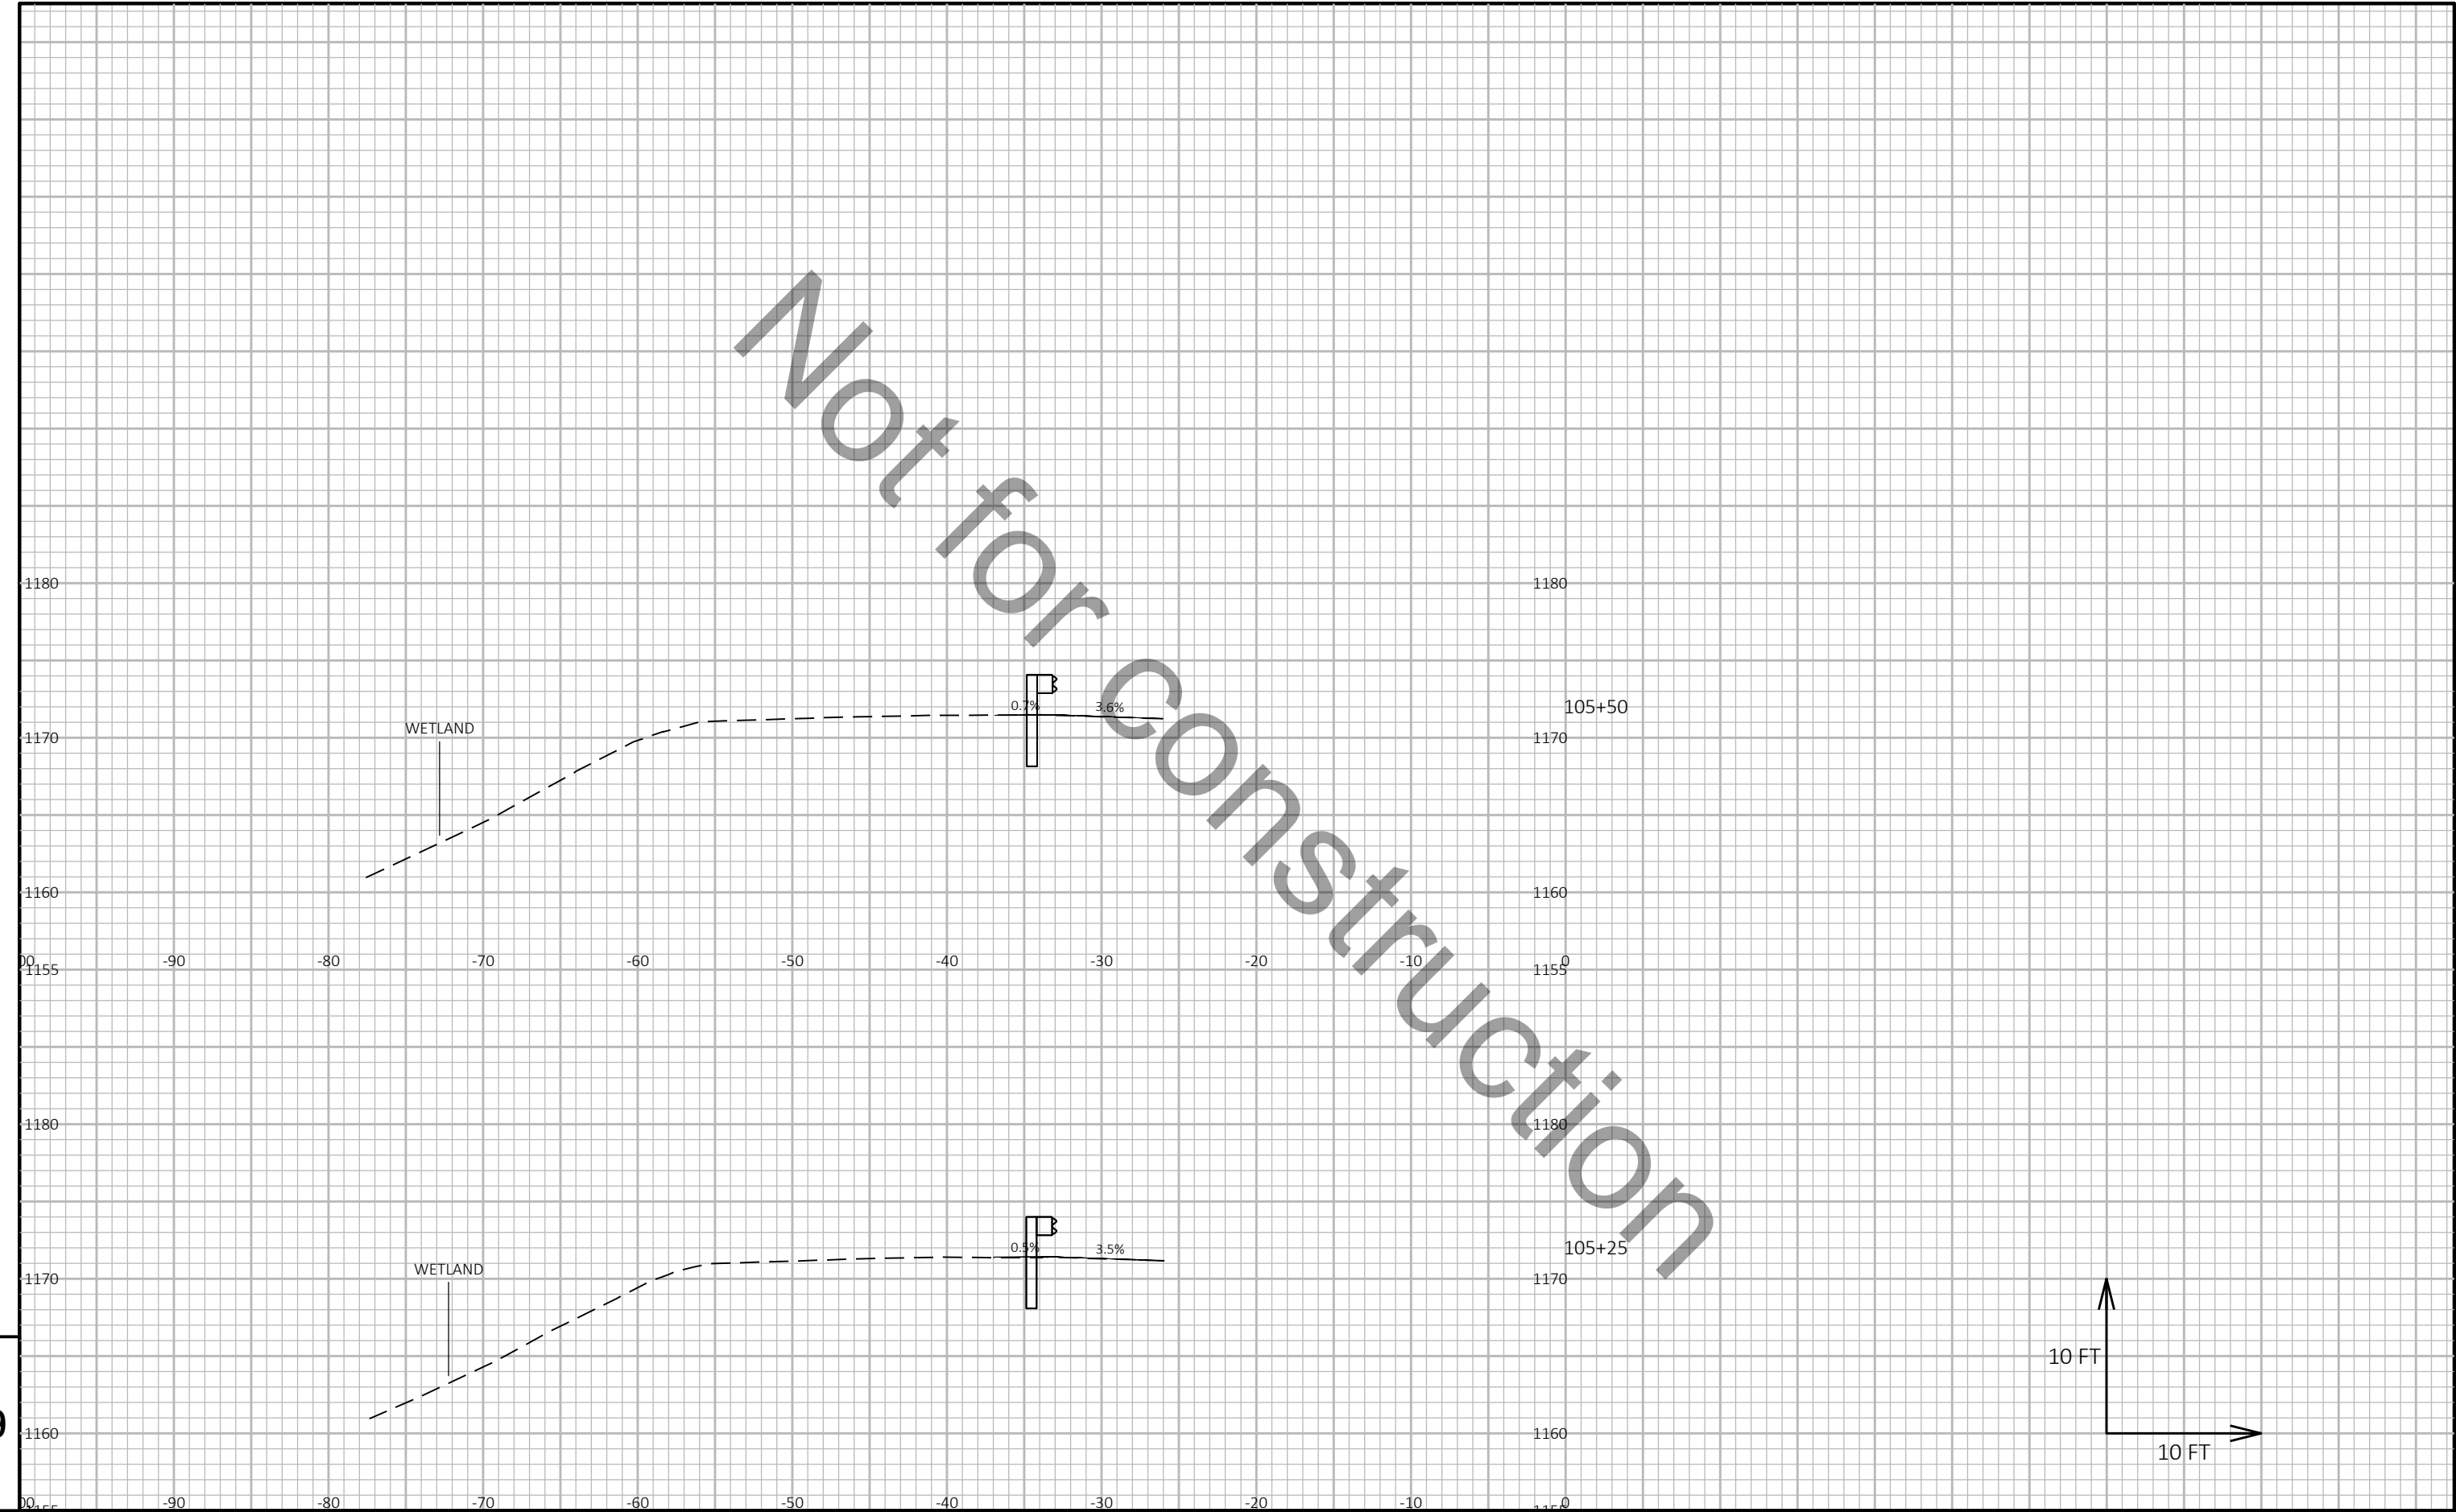


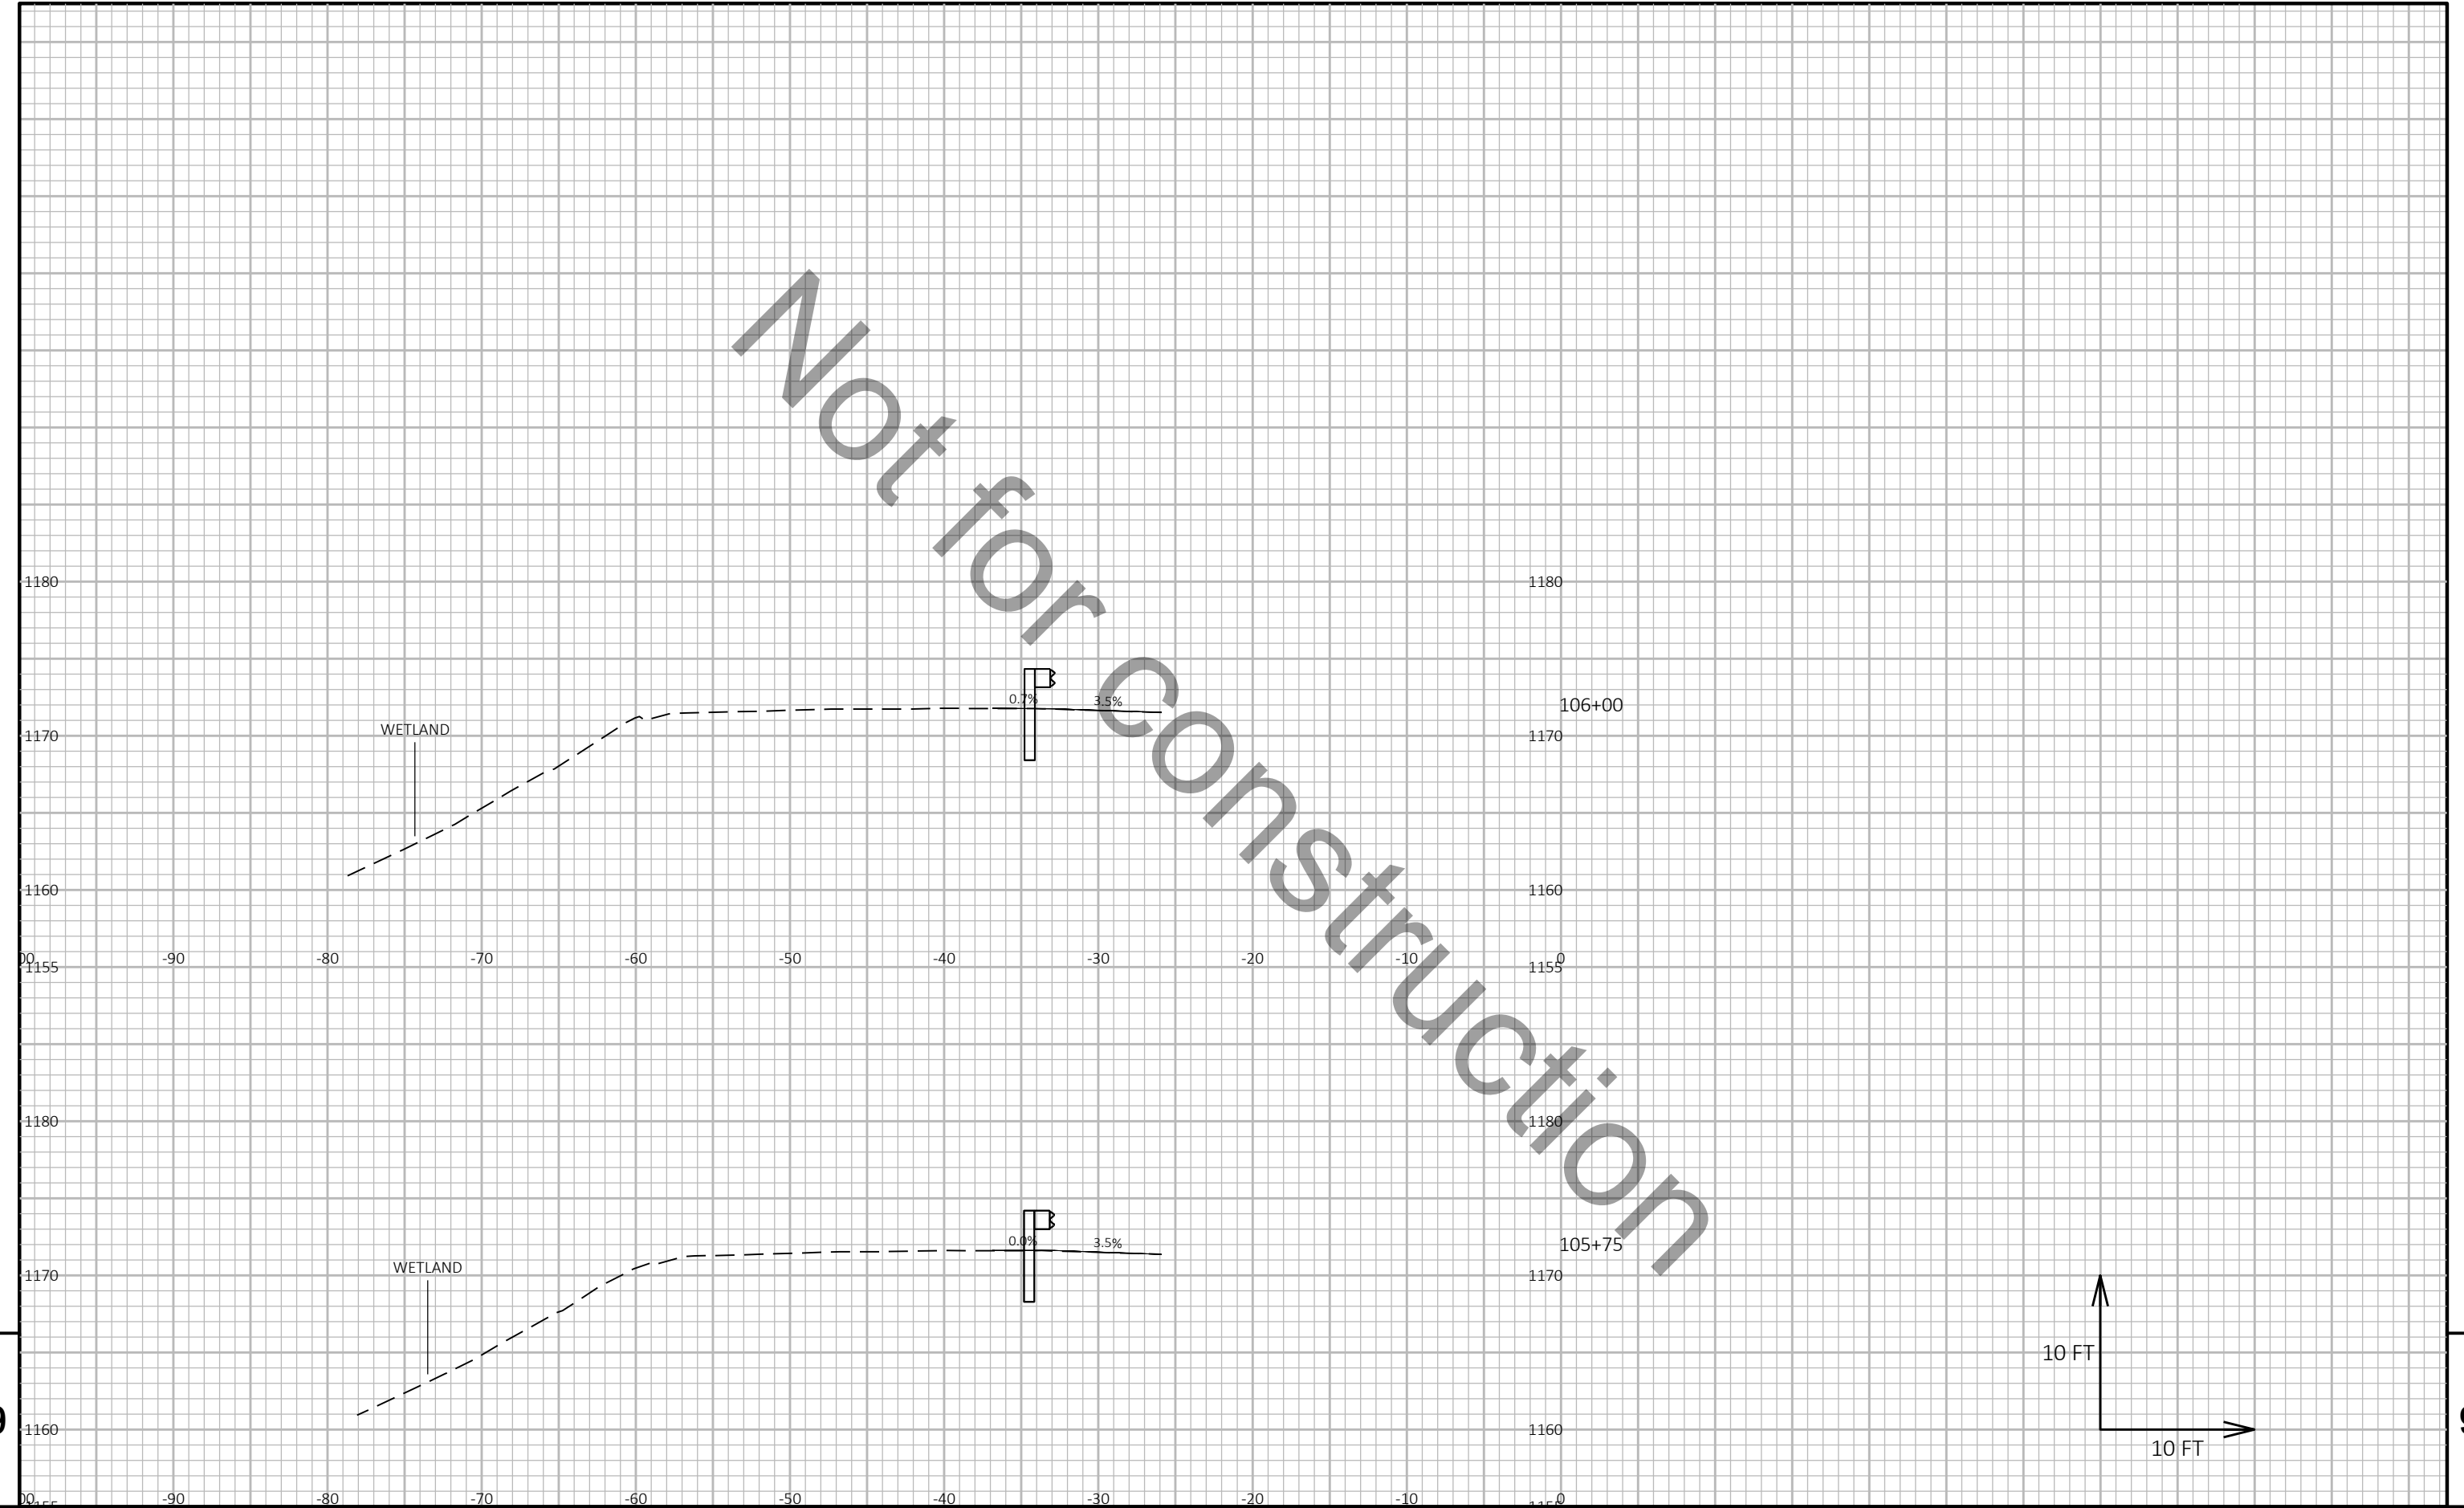

9


9

PROJECT NO: 1166-09-62	HWY: USH 51	COUNTY: MARATHON	CROSS SECTIONS: STH 29 WB	SHEET E
------------------------	-------------	------------------	---------------------------	---------

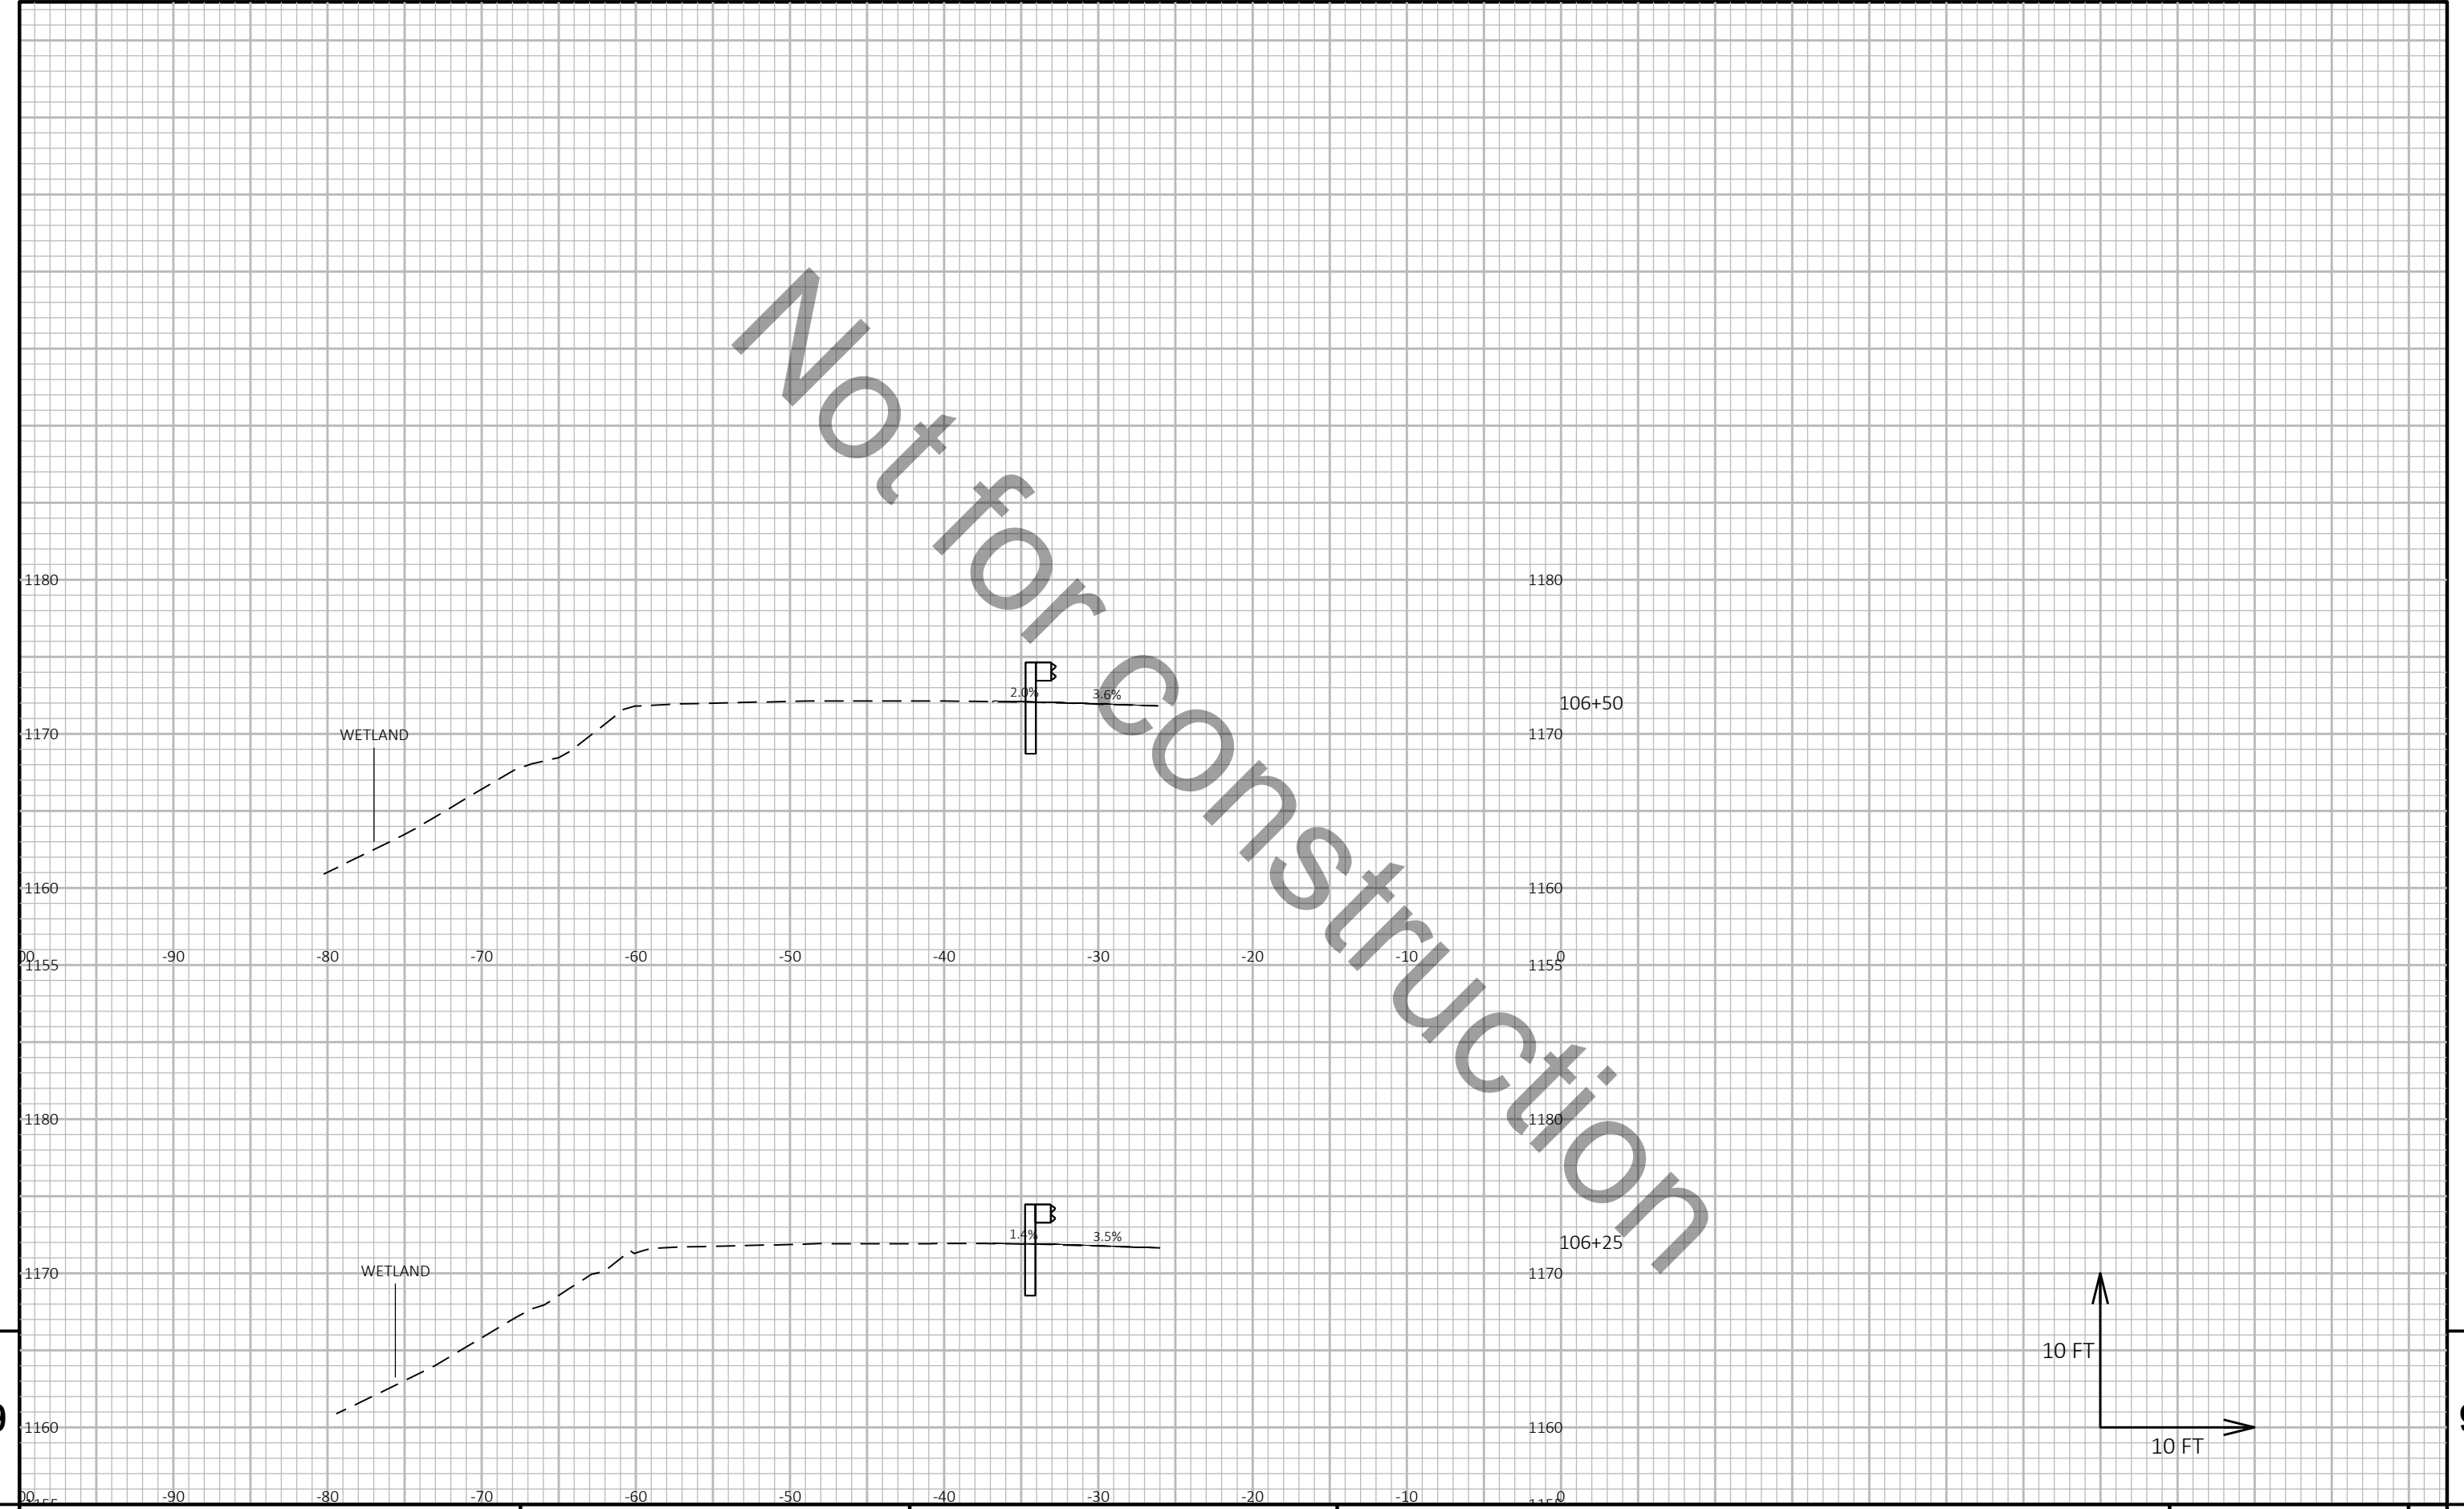

9


9

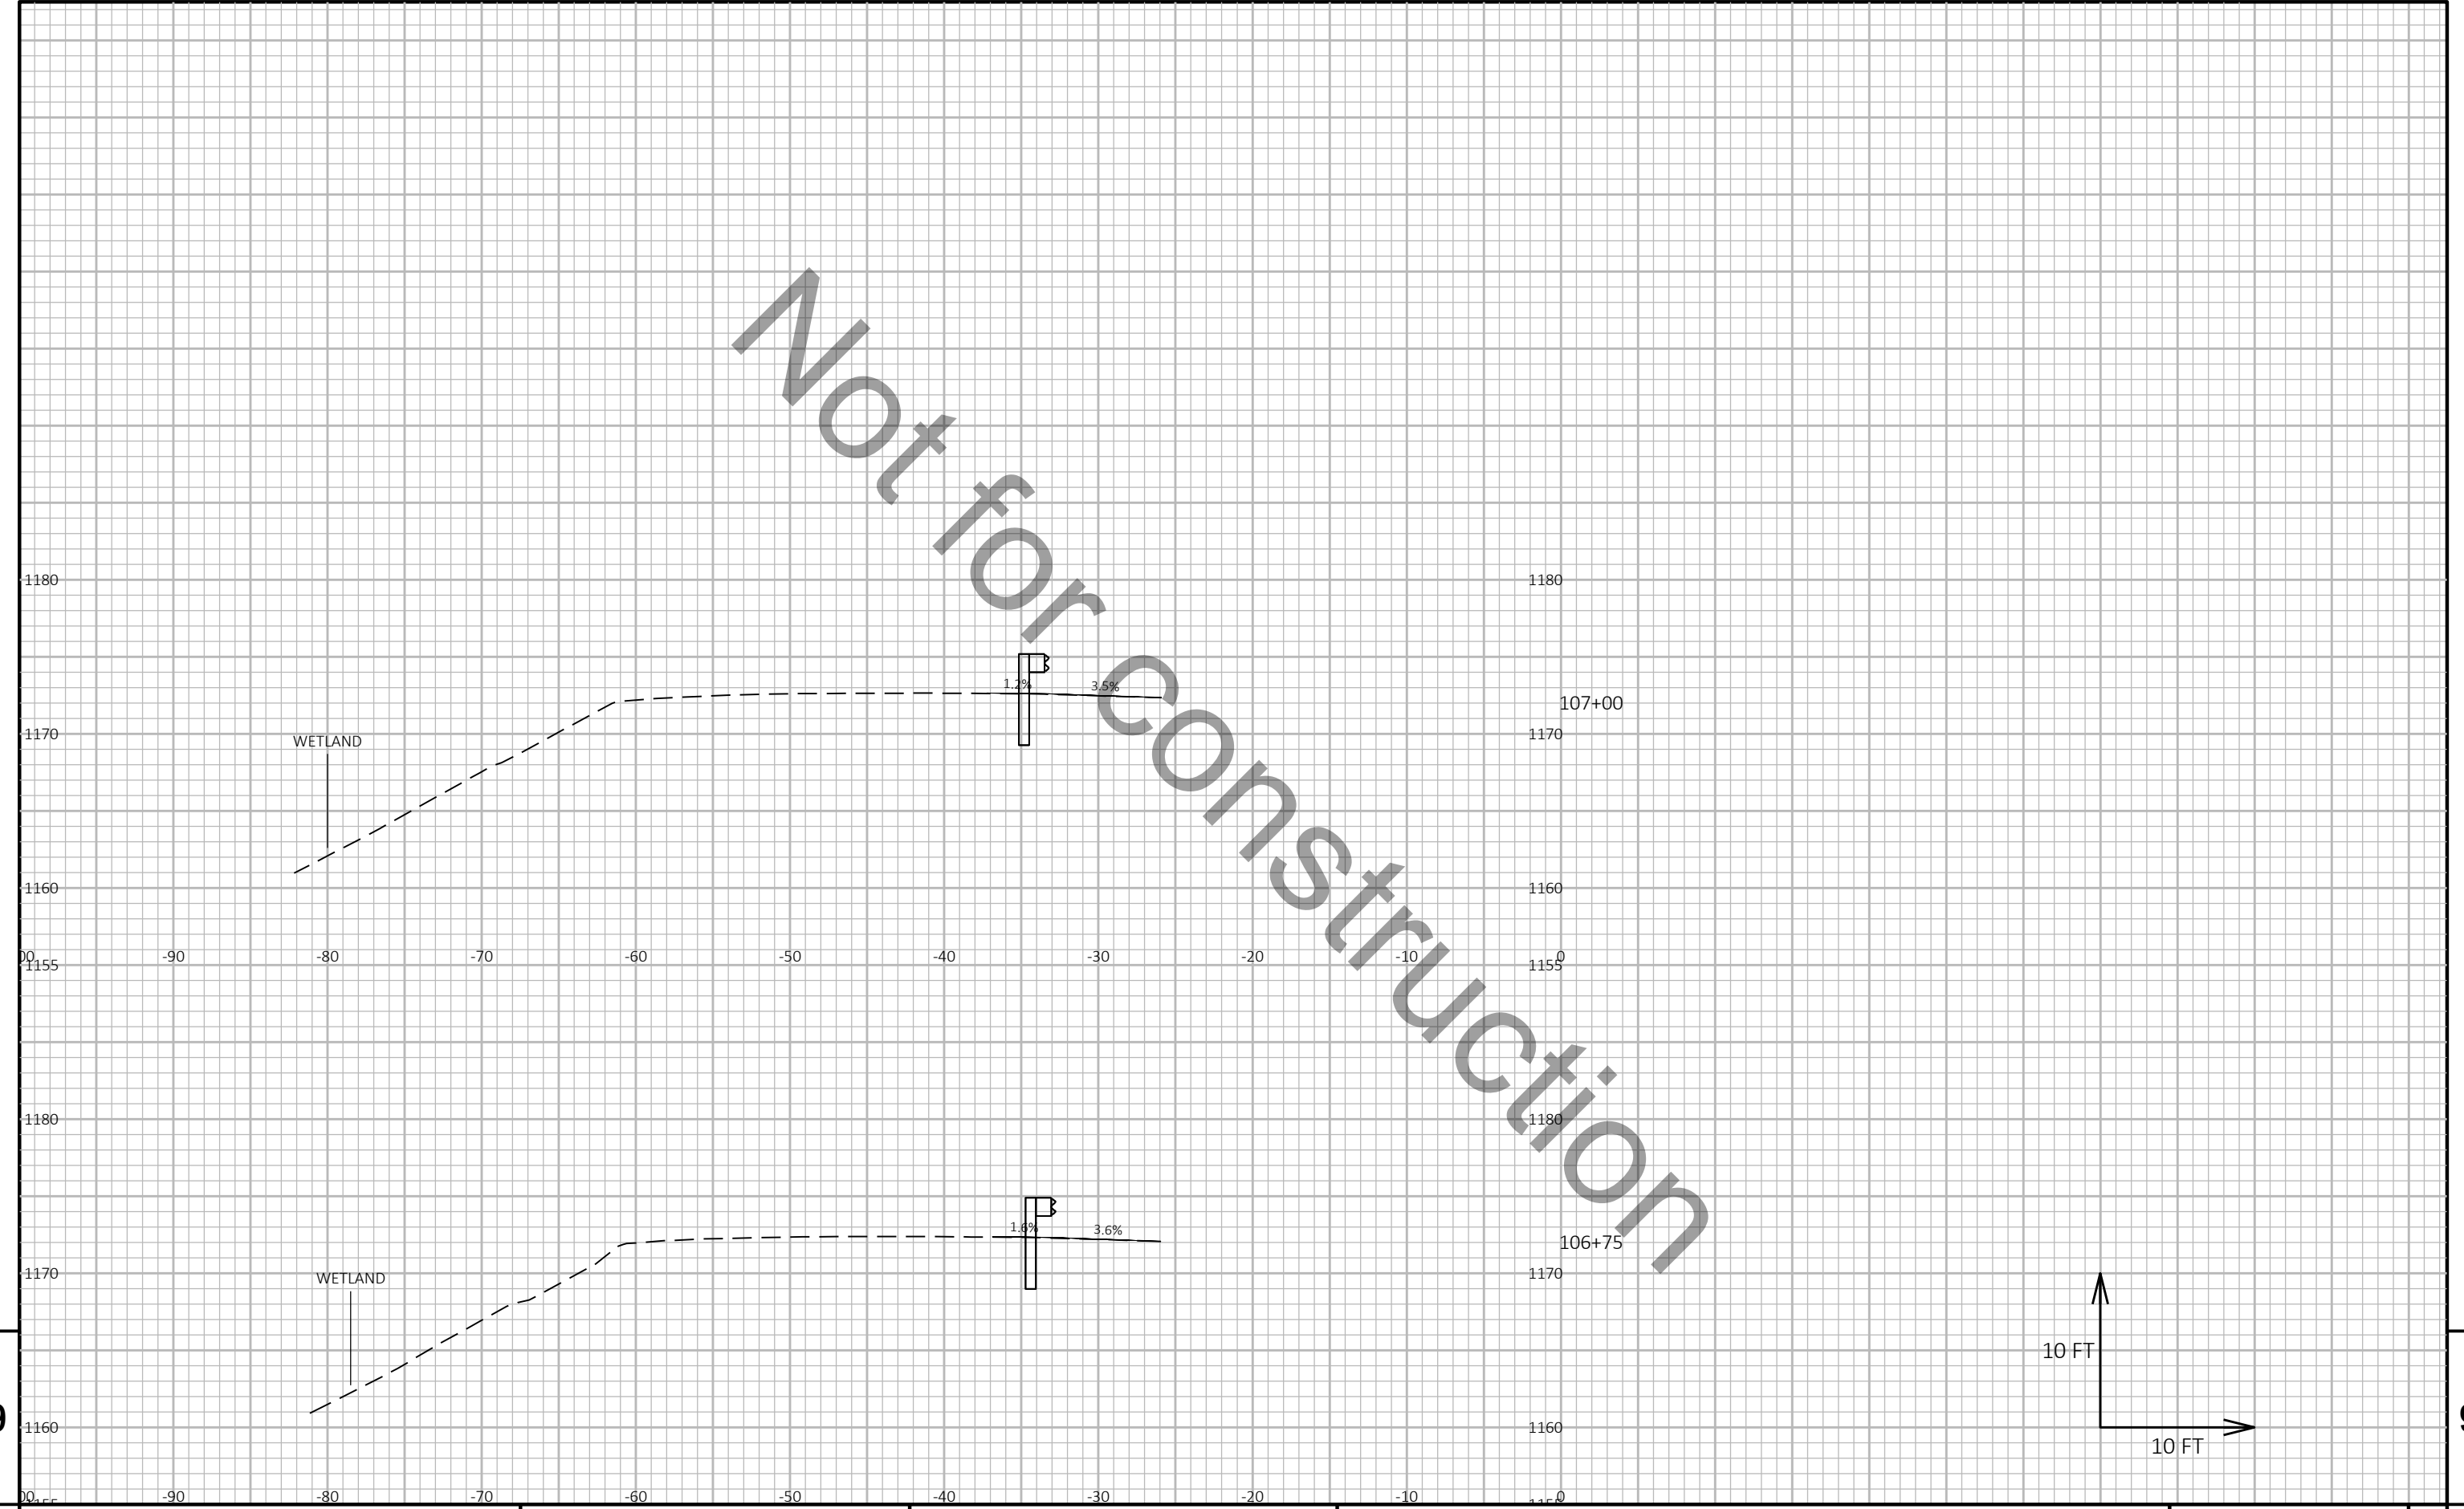

9


9

PROJECT NO:	1166-09-62	HWY:	USH 51	COUNTY:	MARATHON	CROSS SECTIONS:	STH 29 WB	SHEET	E
-------------	------------	------	--------	---------	----------	-----------------	-----------	-------	---

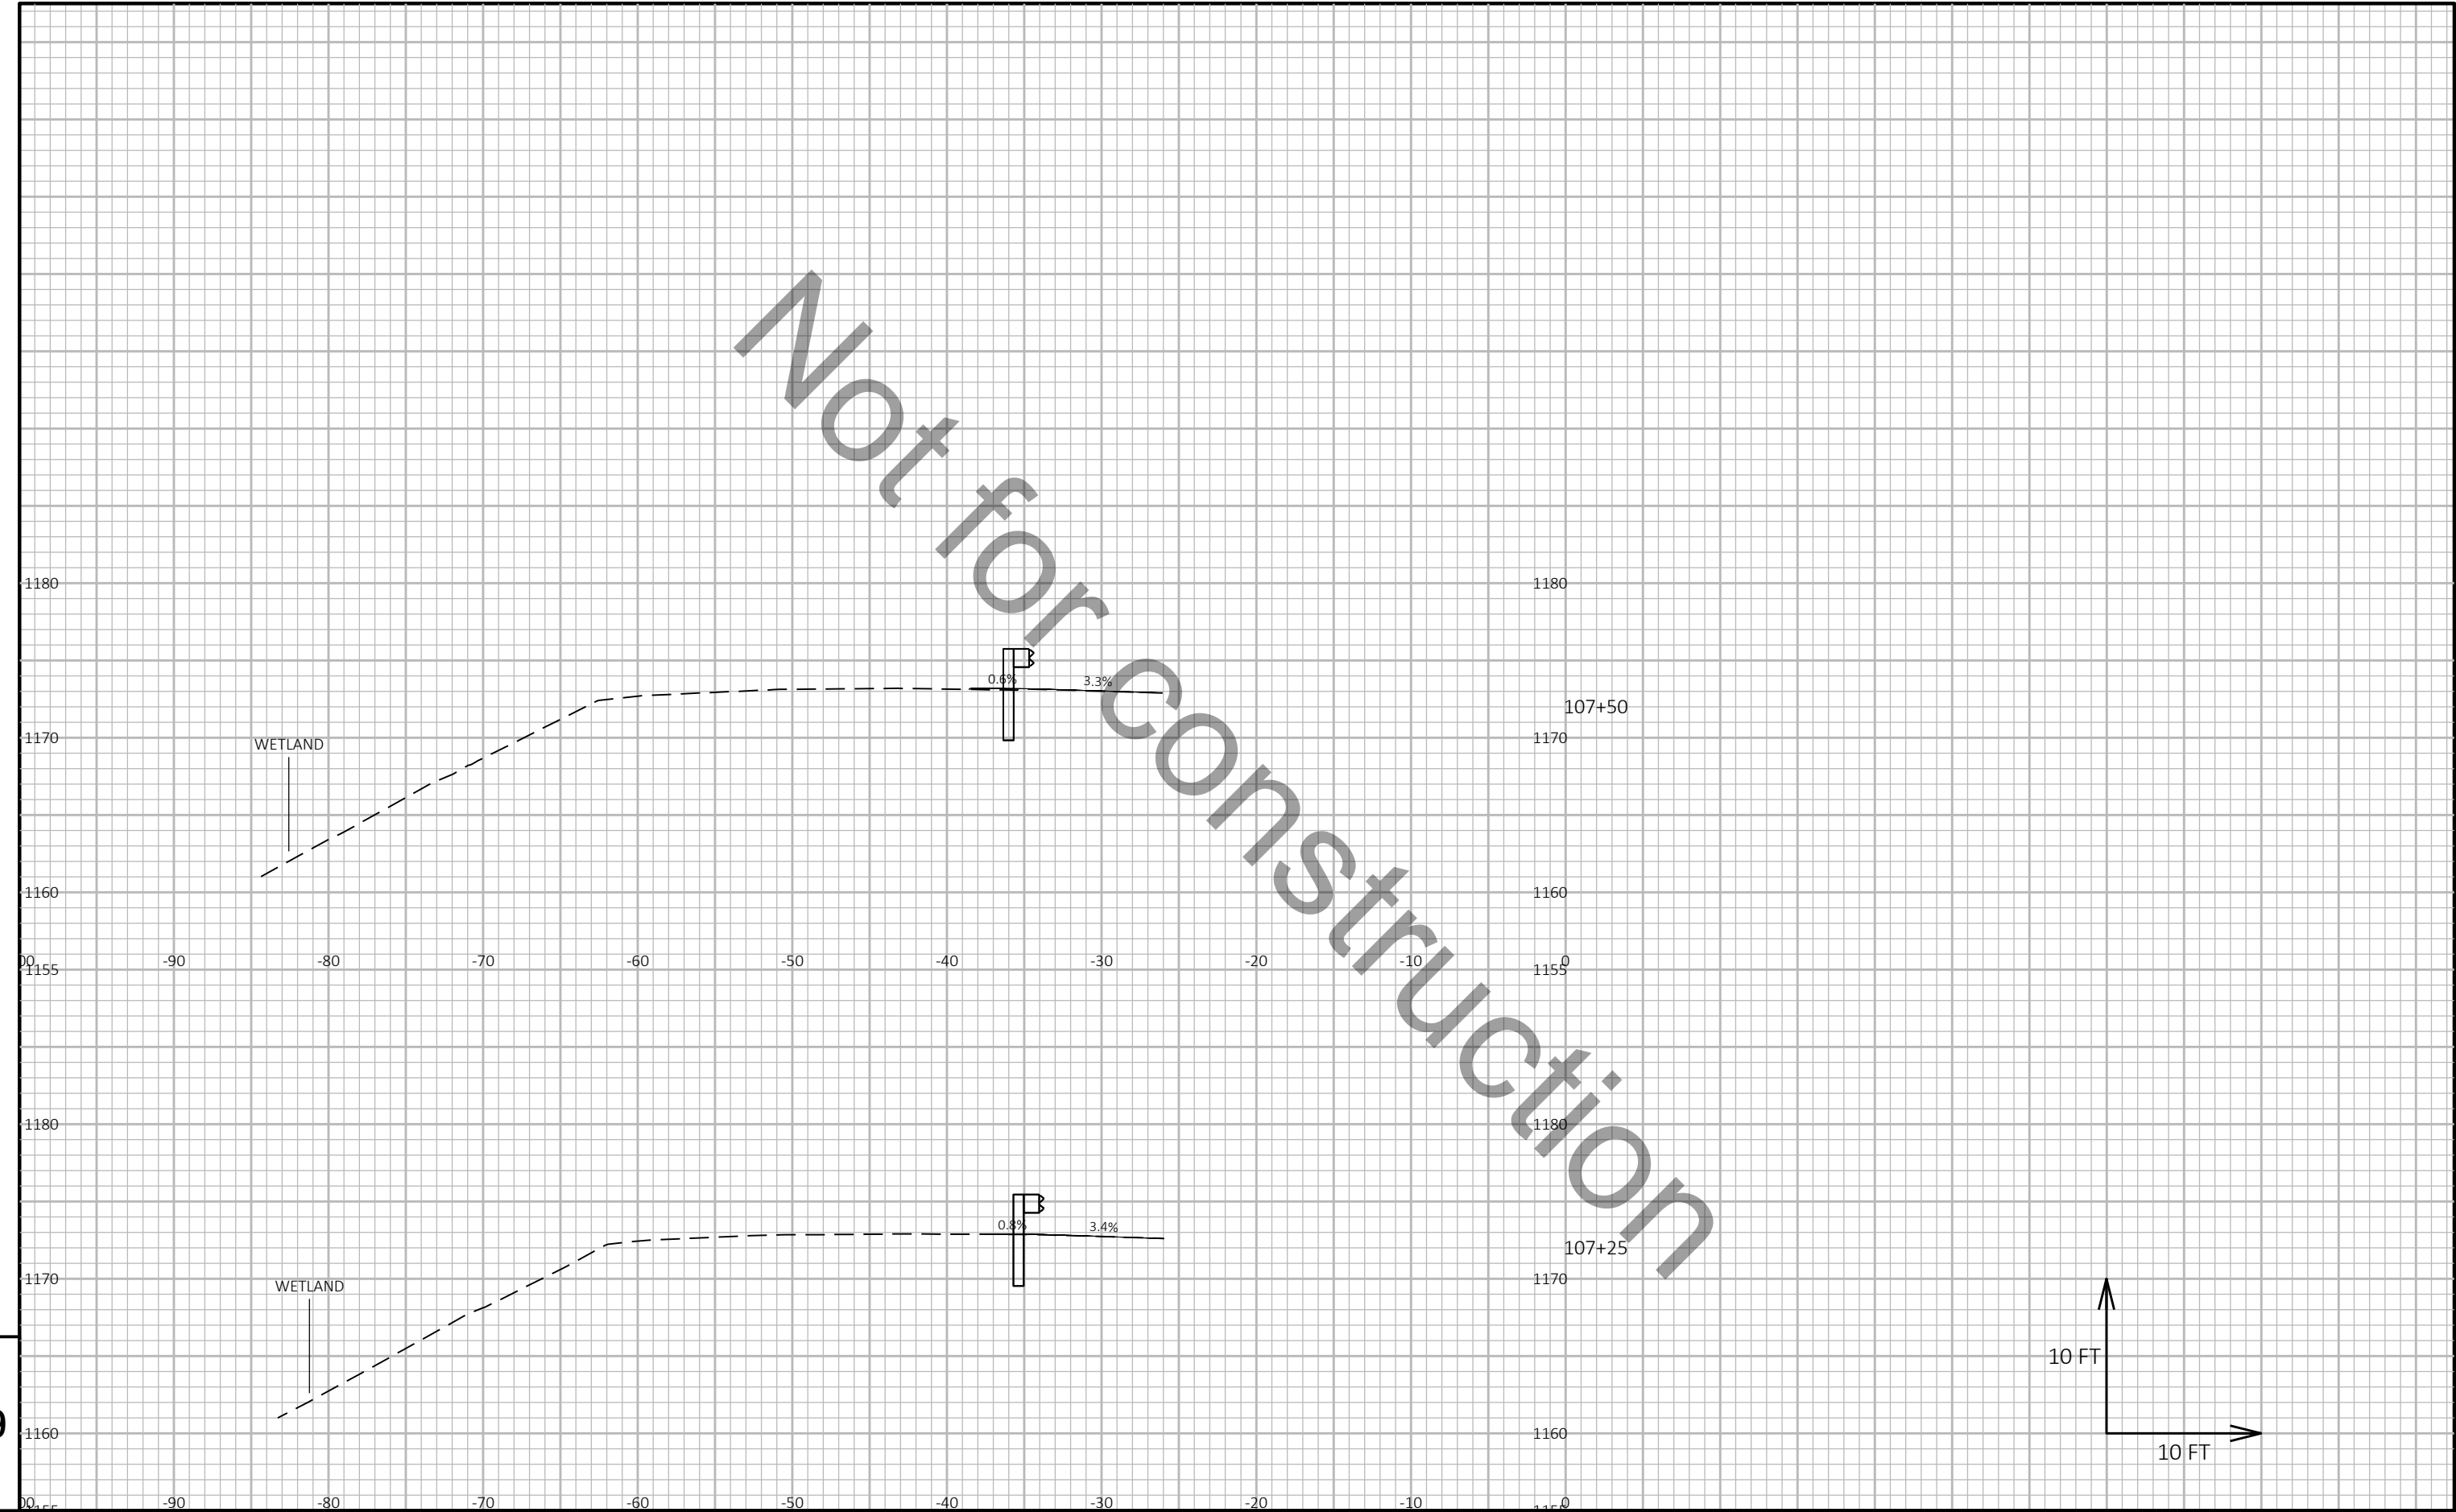

9


9

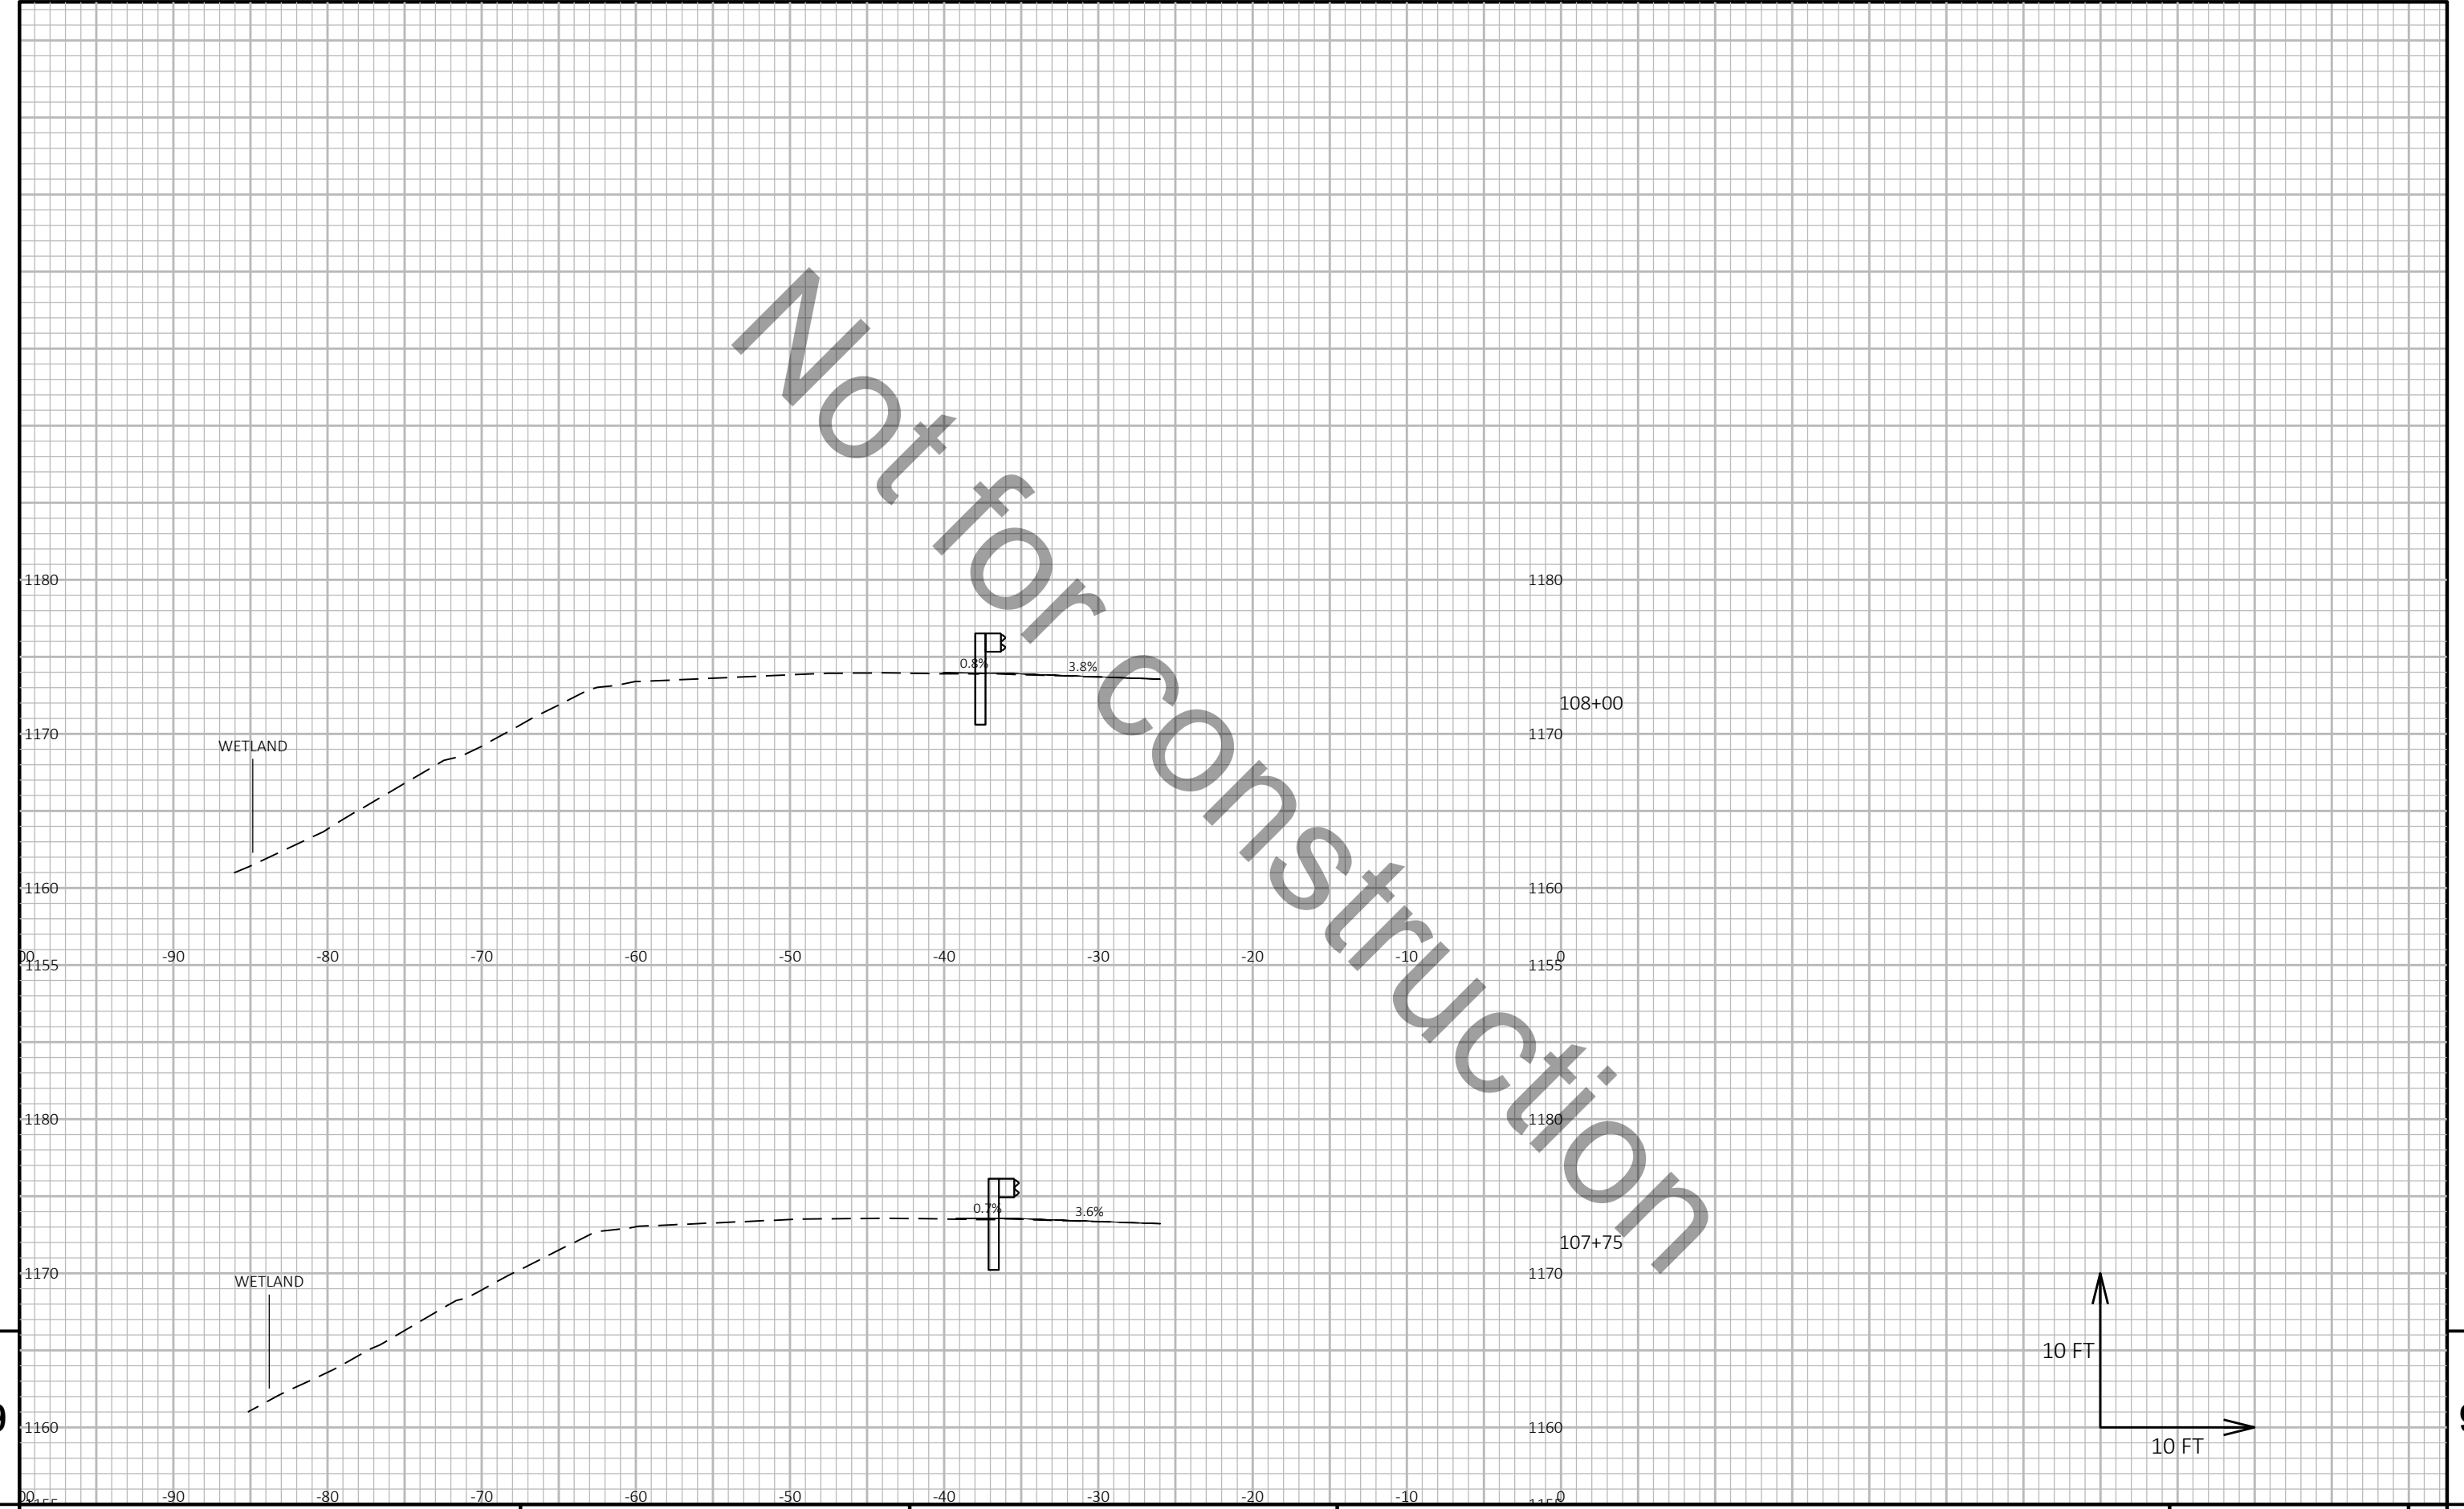

9

9


PROJECT NO:	1166-09-62	HWY:	USH 51	COUNTY:	MARATHON	CROSS SECTIONS:	STH 29 WB	SHEET	E
-------------	------------	------	--------	---------	----------	-----------------	-----------	-------	---

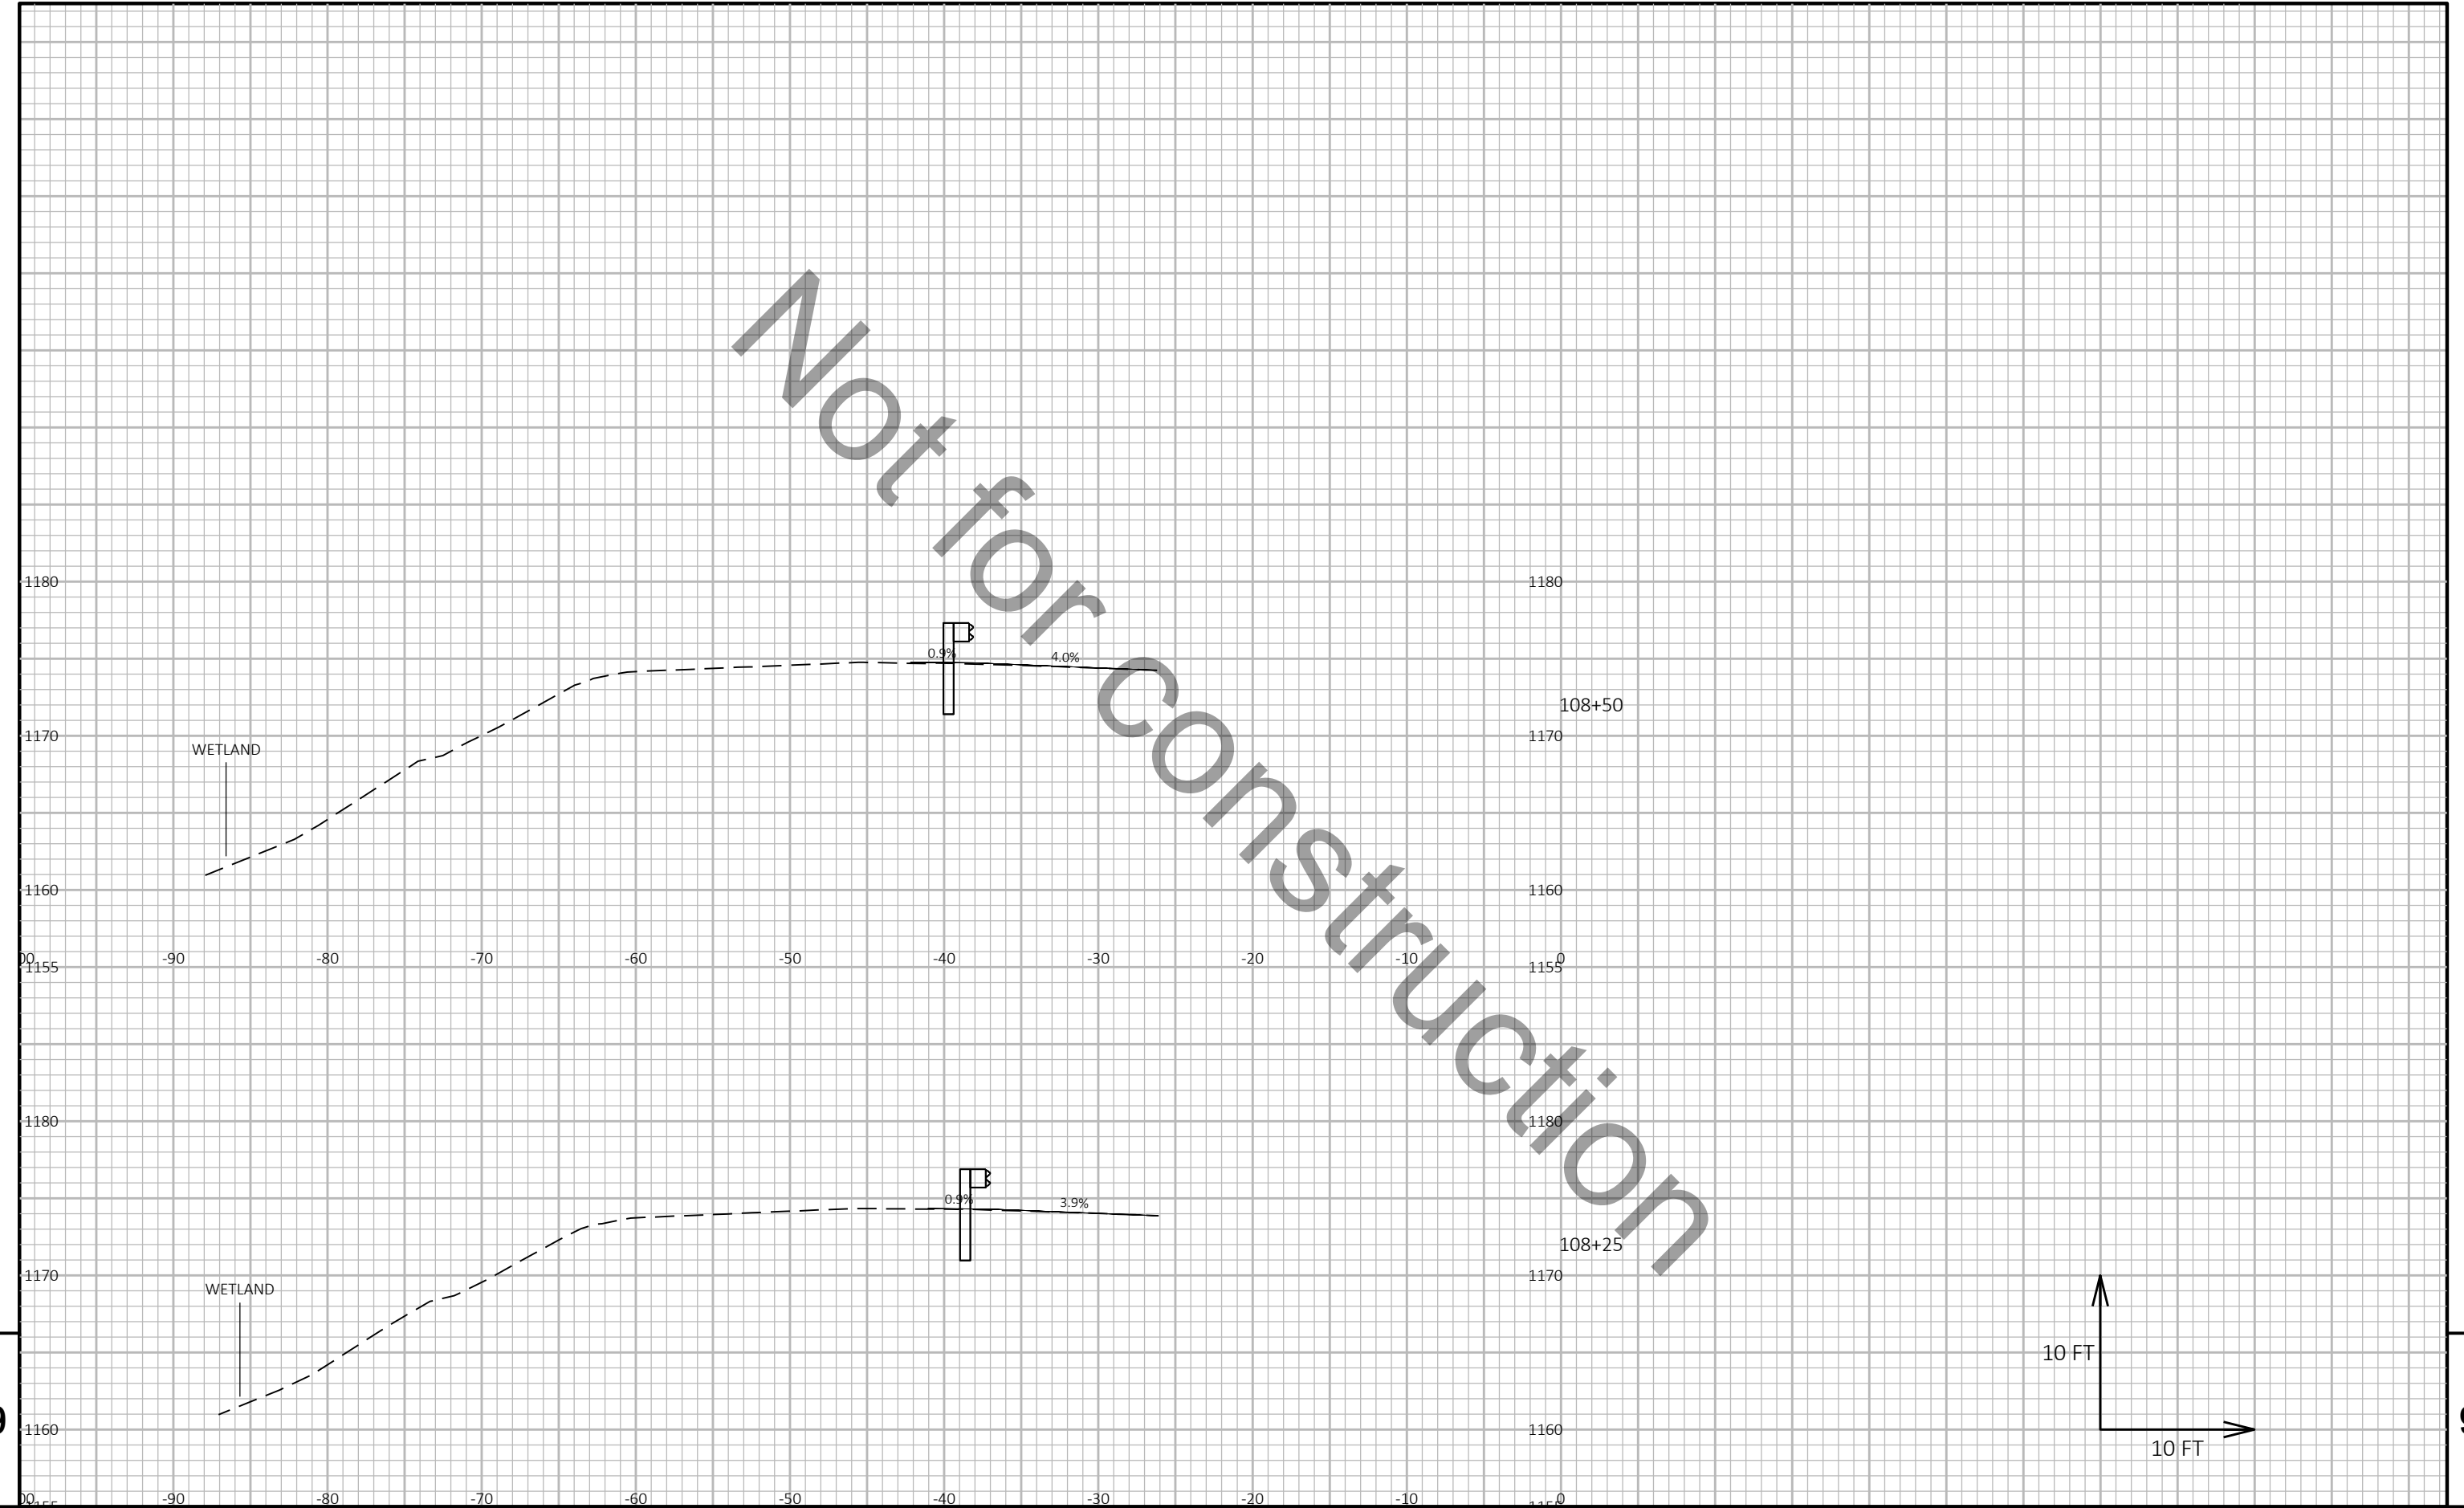

9

9


PROJECT NO:	1166-09-62	HWY:	USH 51	COUNTY:	MARATHON	CROSS SECTIONS:	STH 29 WB	SHEET	E
-------------	------------	------	--------	---------	----------	-----------------	-----------	-------	---

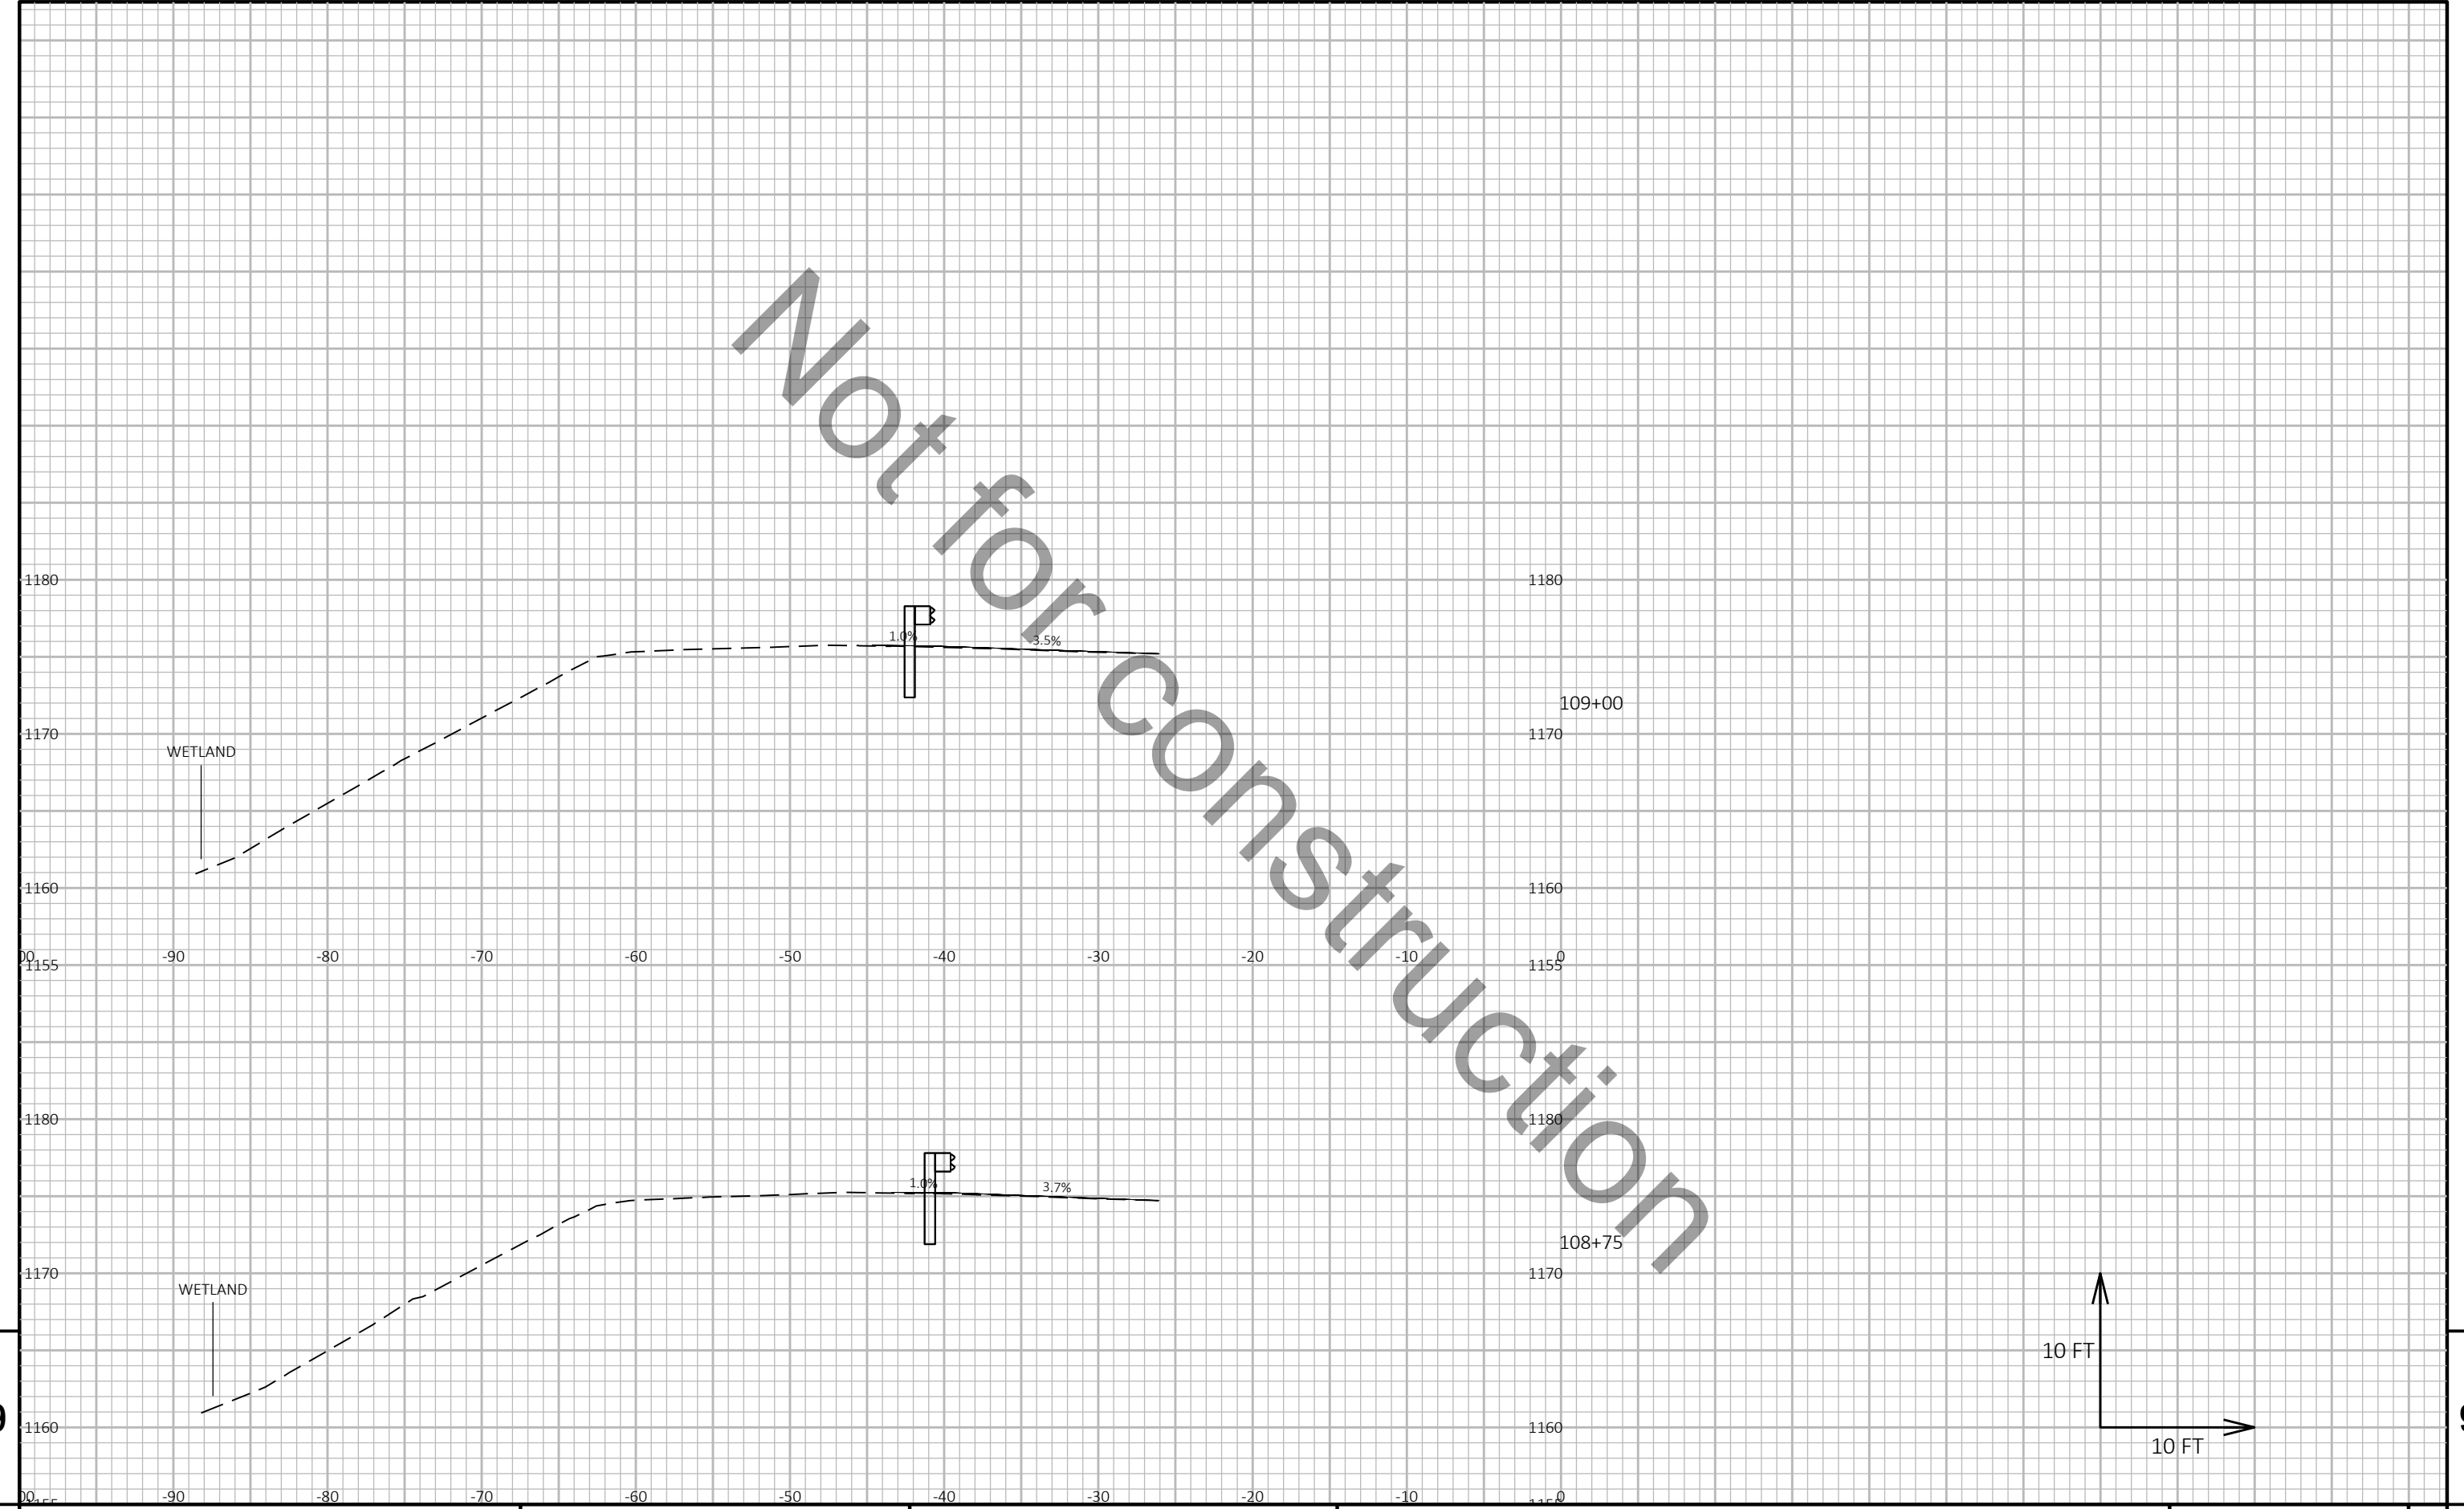

9

9


PROJECT NO:	1166-09-62	HWY:	USH 51	COUNTY:	MARATHON	CROSS SECTIONS:	STH 29 WB	SHEET	E
-------------	------------	------	--------	---------	----------	-----------------	-----------	-------	---

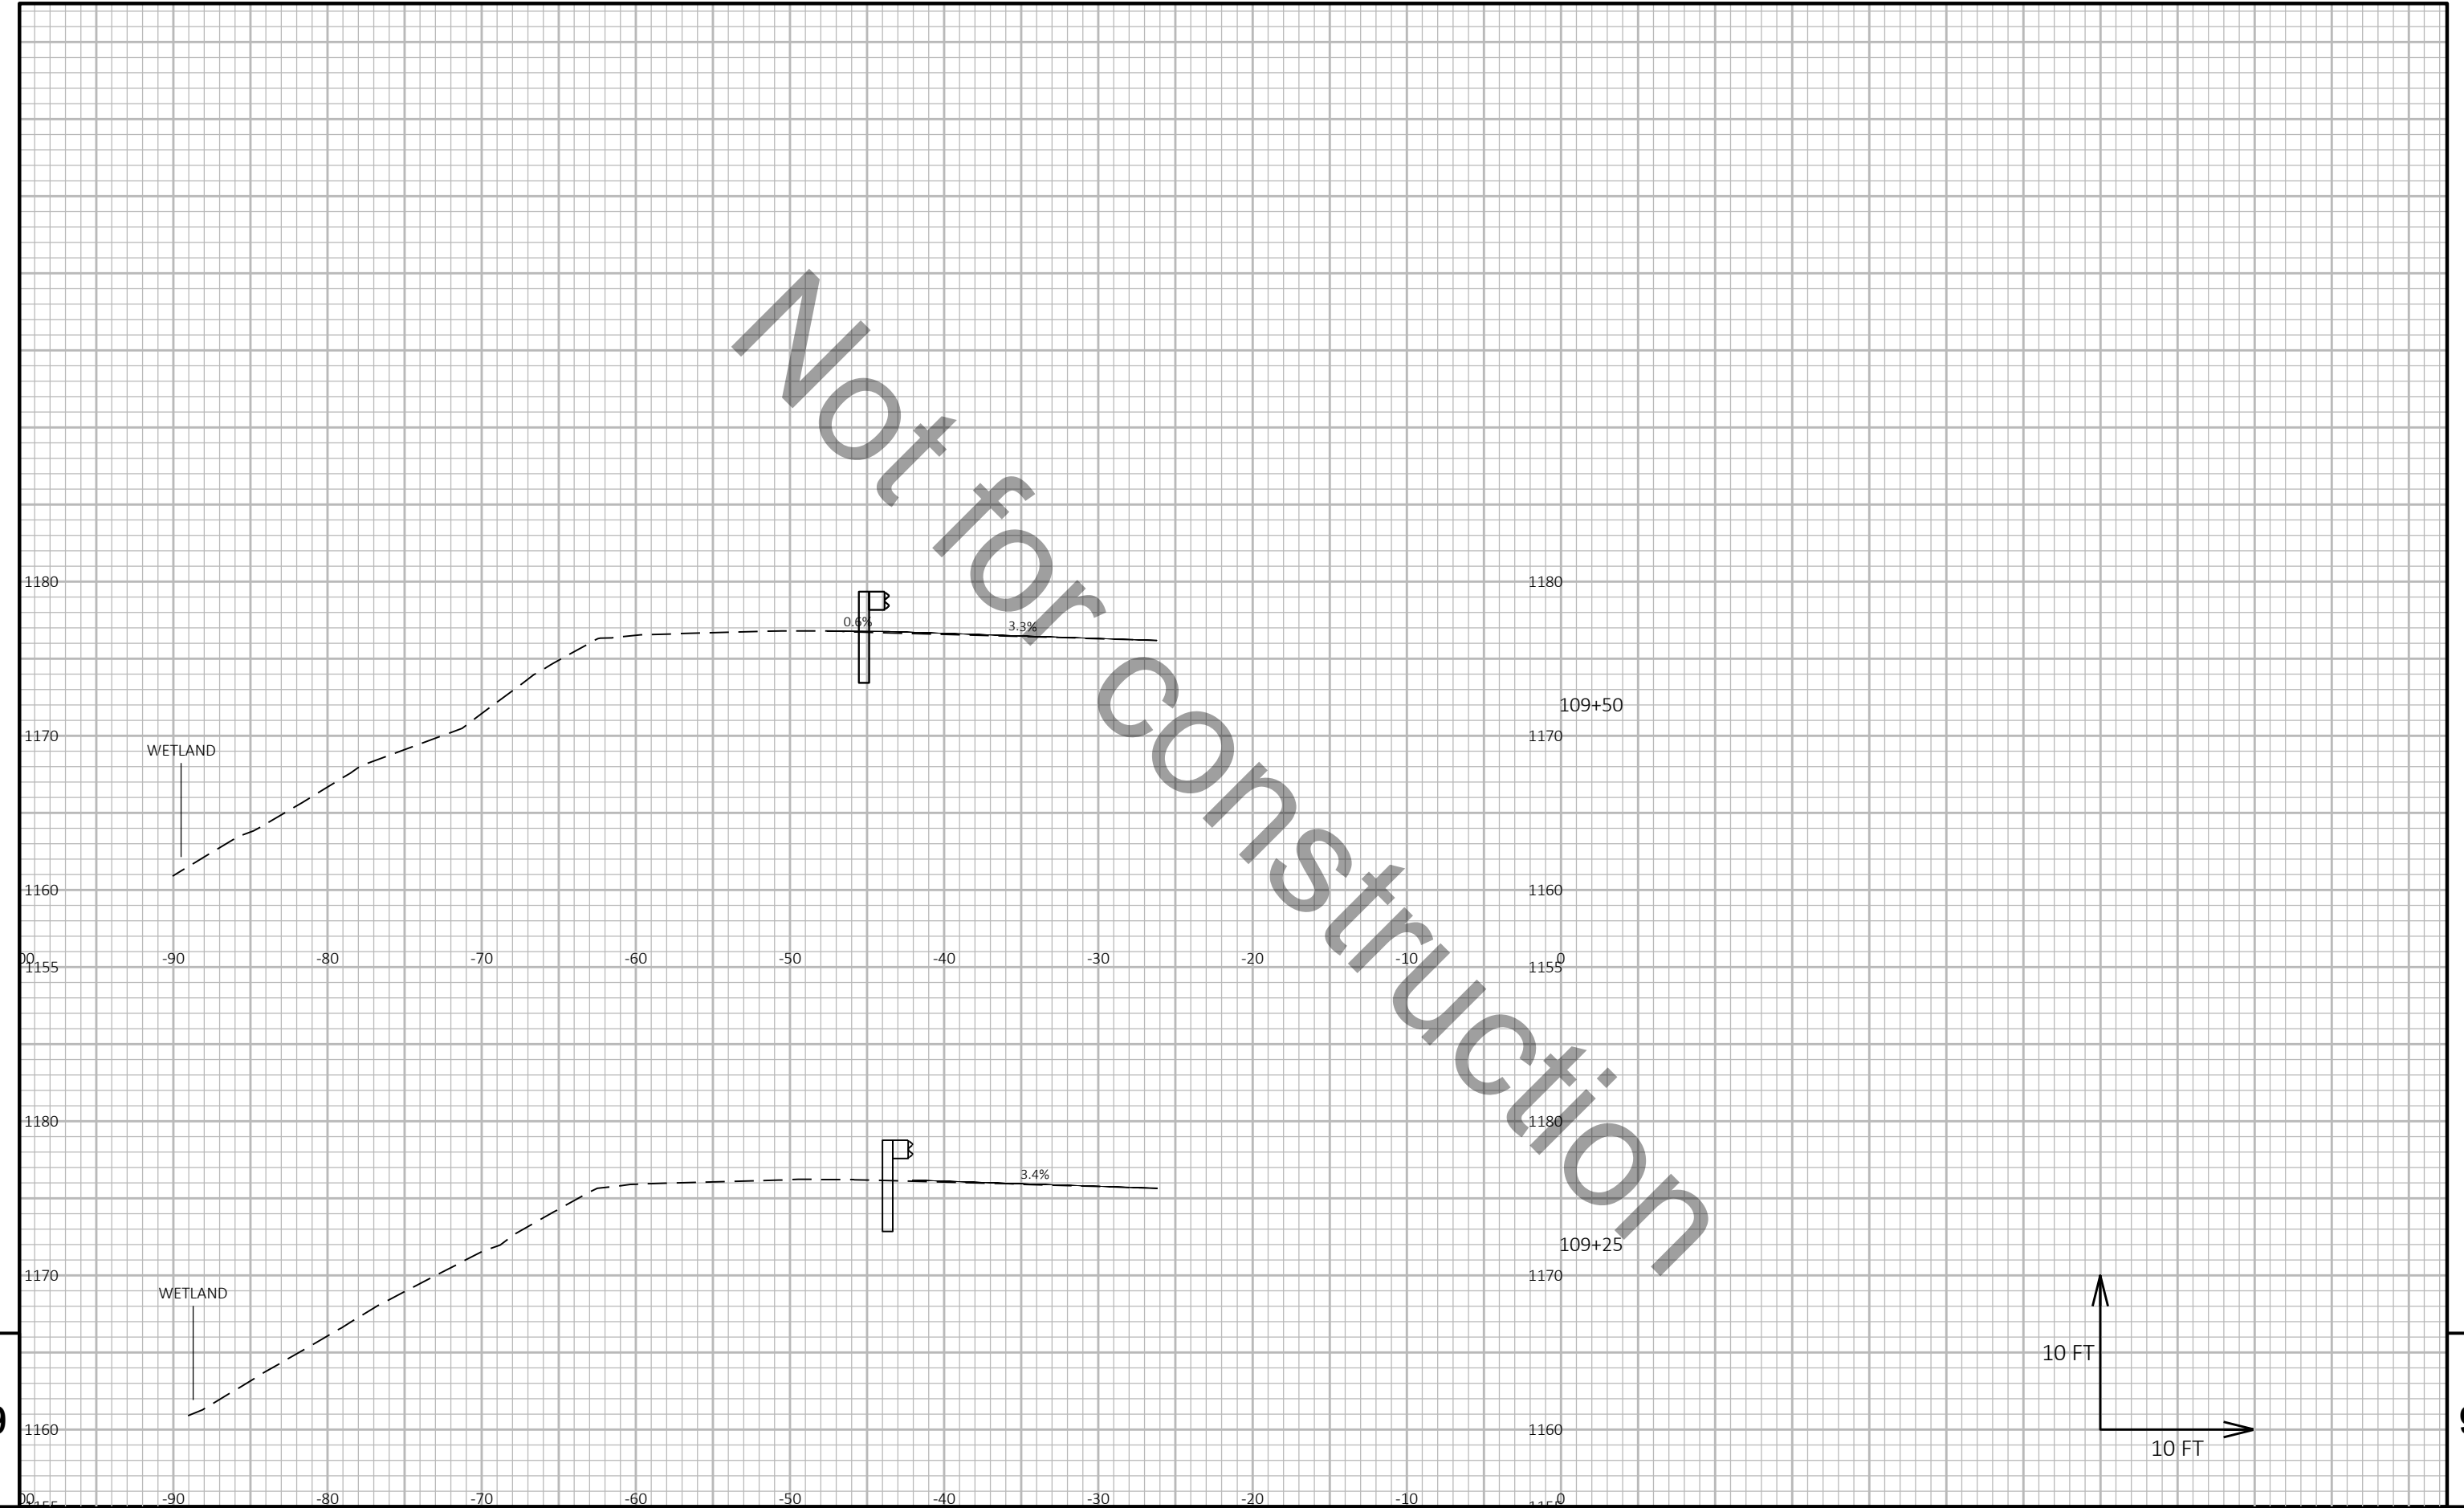

9

9


PROJECT NO: 1166-09-62	HWY: USH 51	COUNTY: MARATHON	CROSS SECTIONS: STH 29 WB	SHEET E
------------------------	-------------	------------------	---------------------------	---------

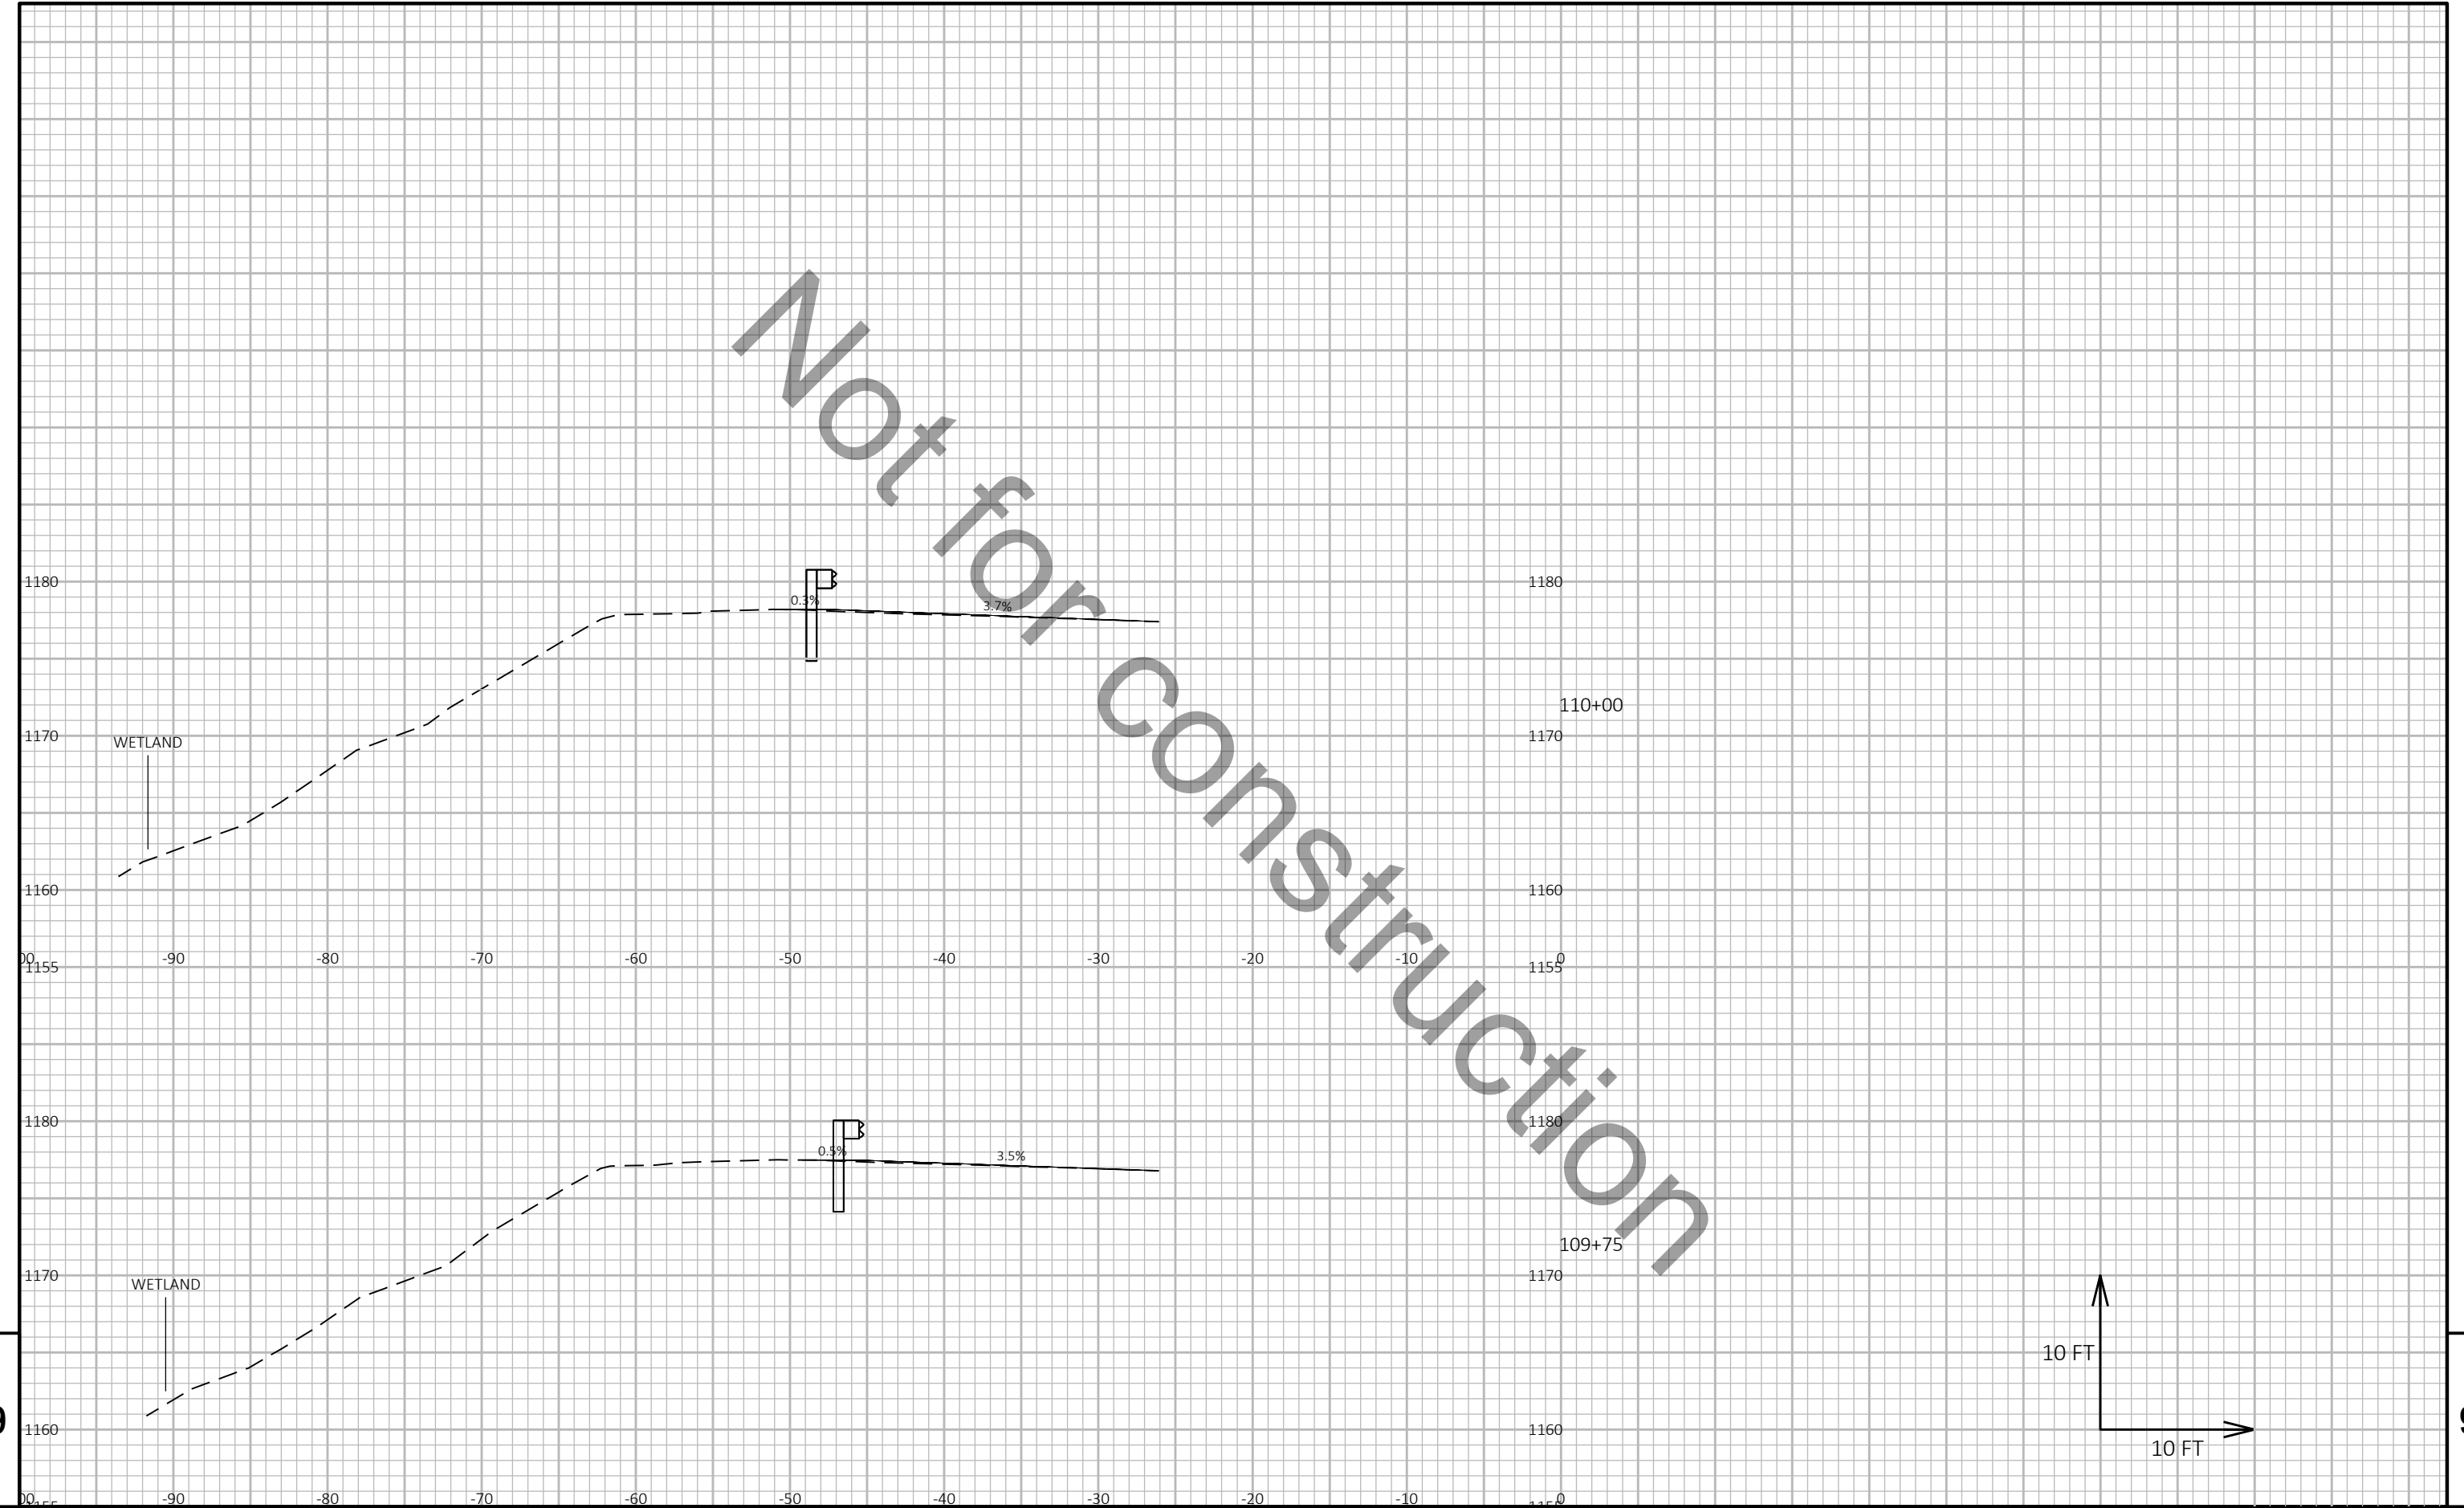


9

9

PROJECT NO: 1166-09-62	HWY: USH 51	COUNTY: MARATHON	CROSS SECTIONS: STH 29 WB	SHEET E
------------------------	-------------	------------------	---------------------------	---------

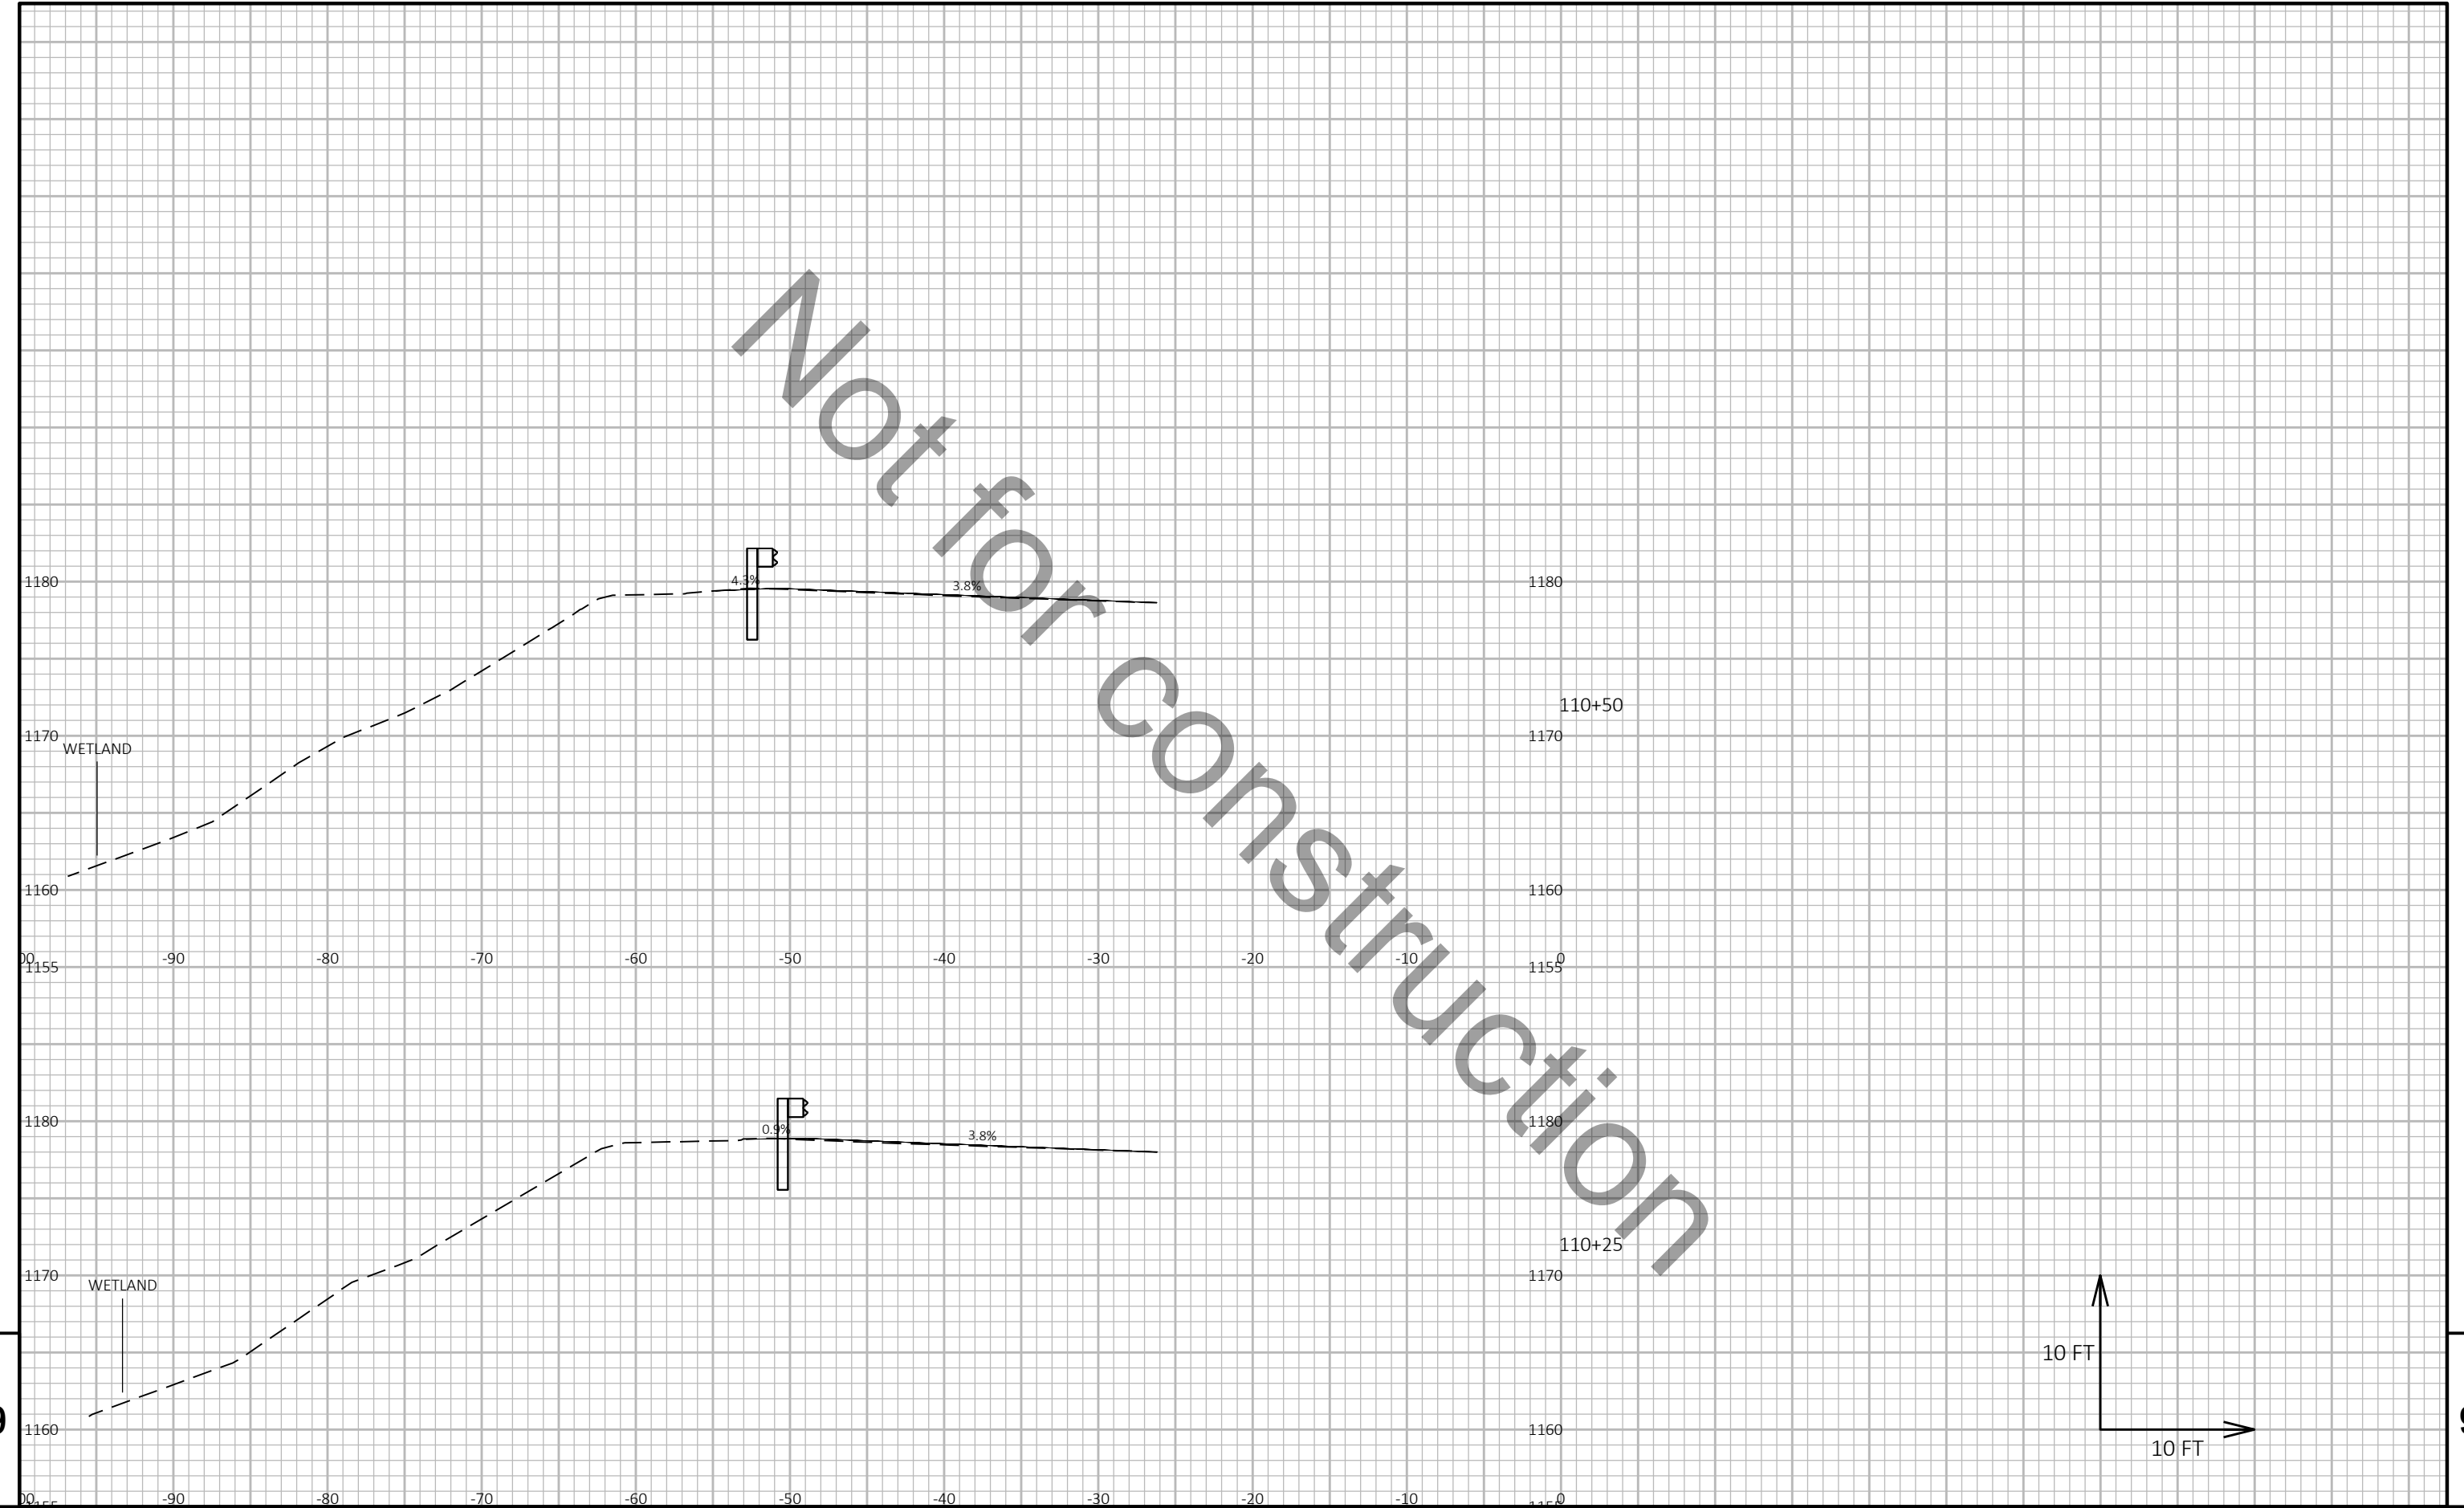


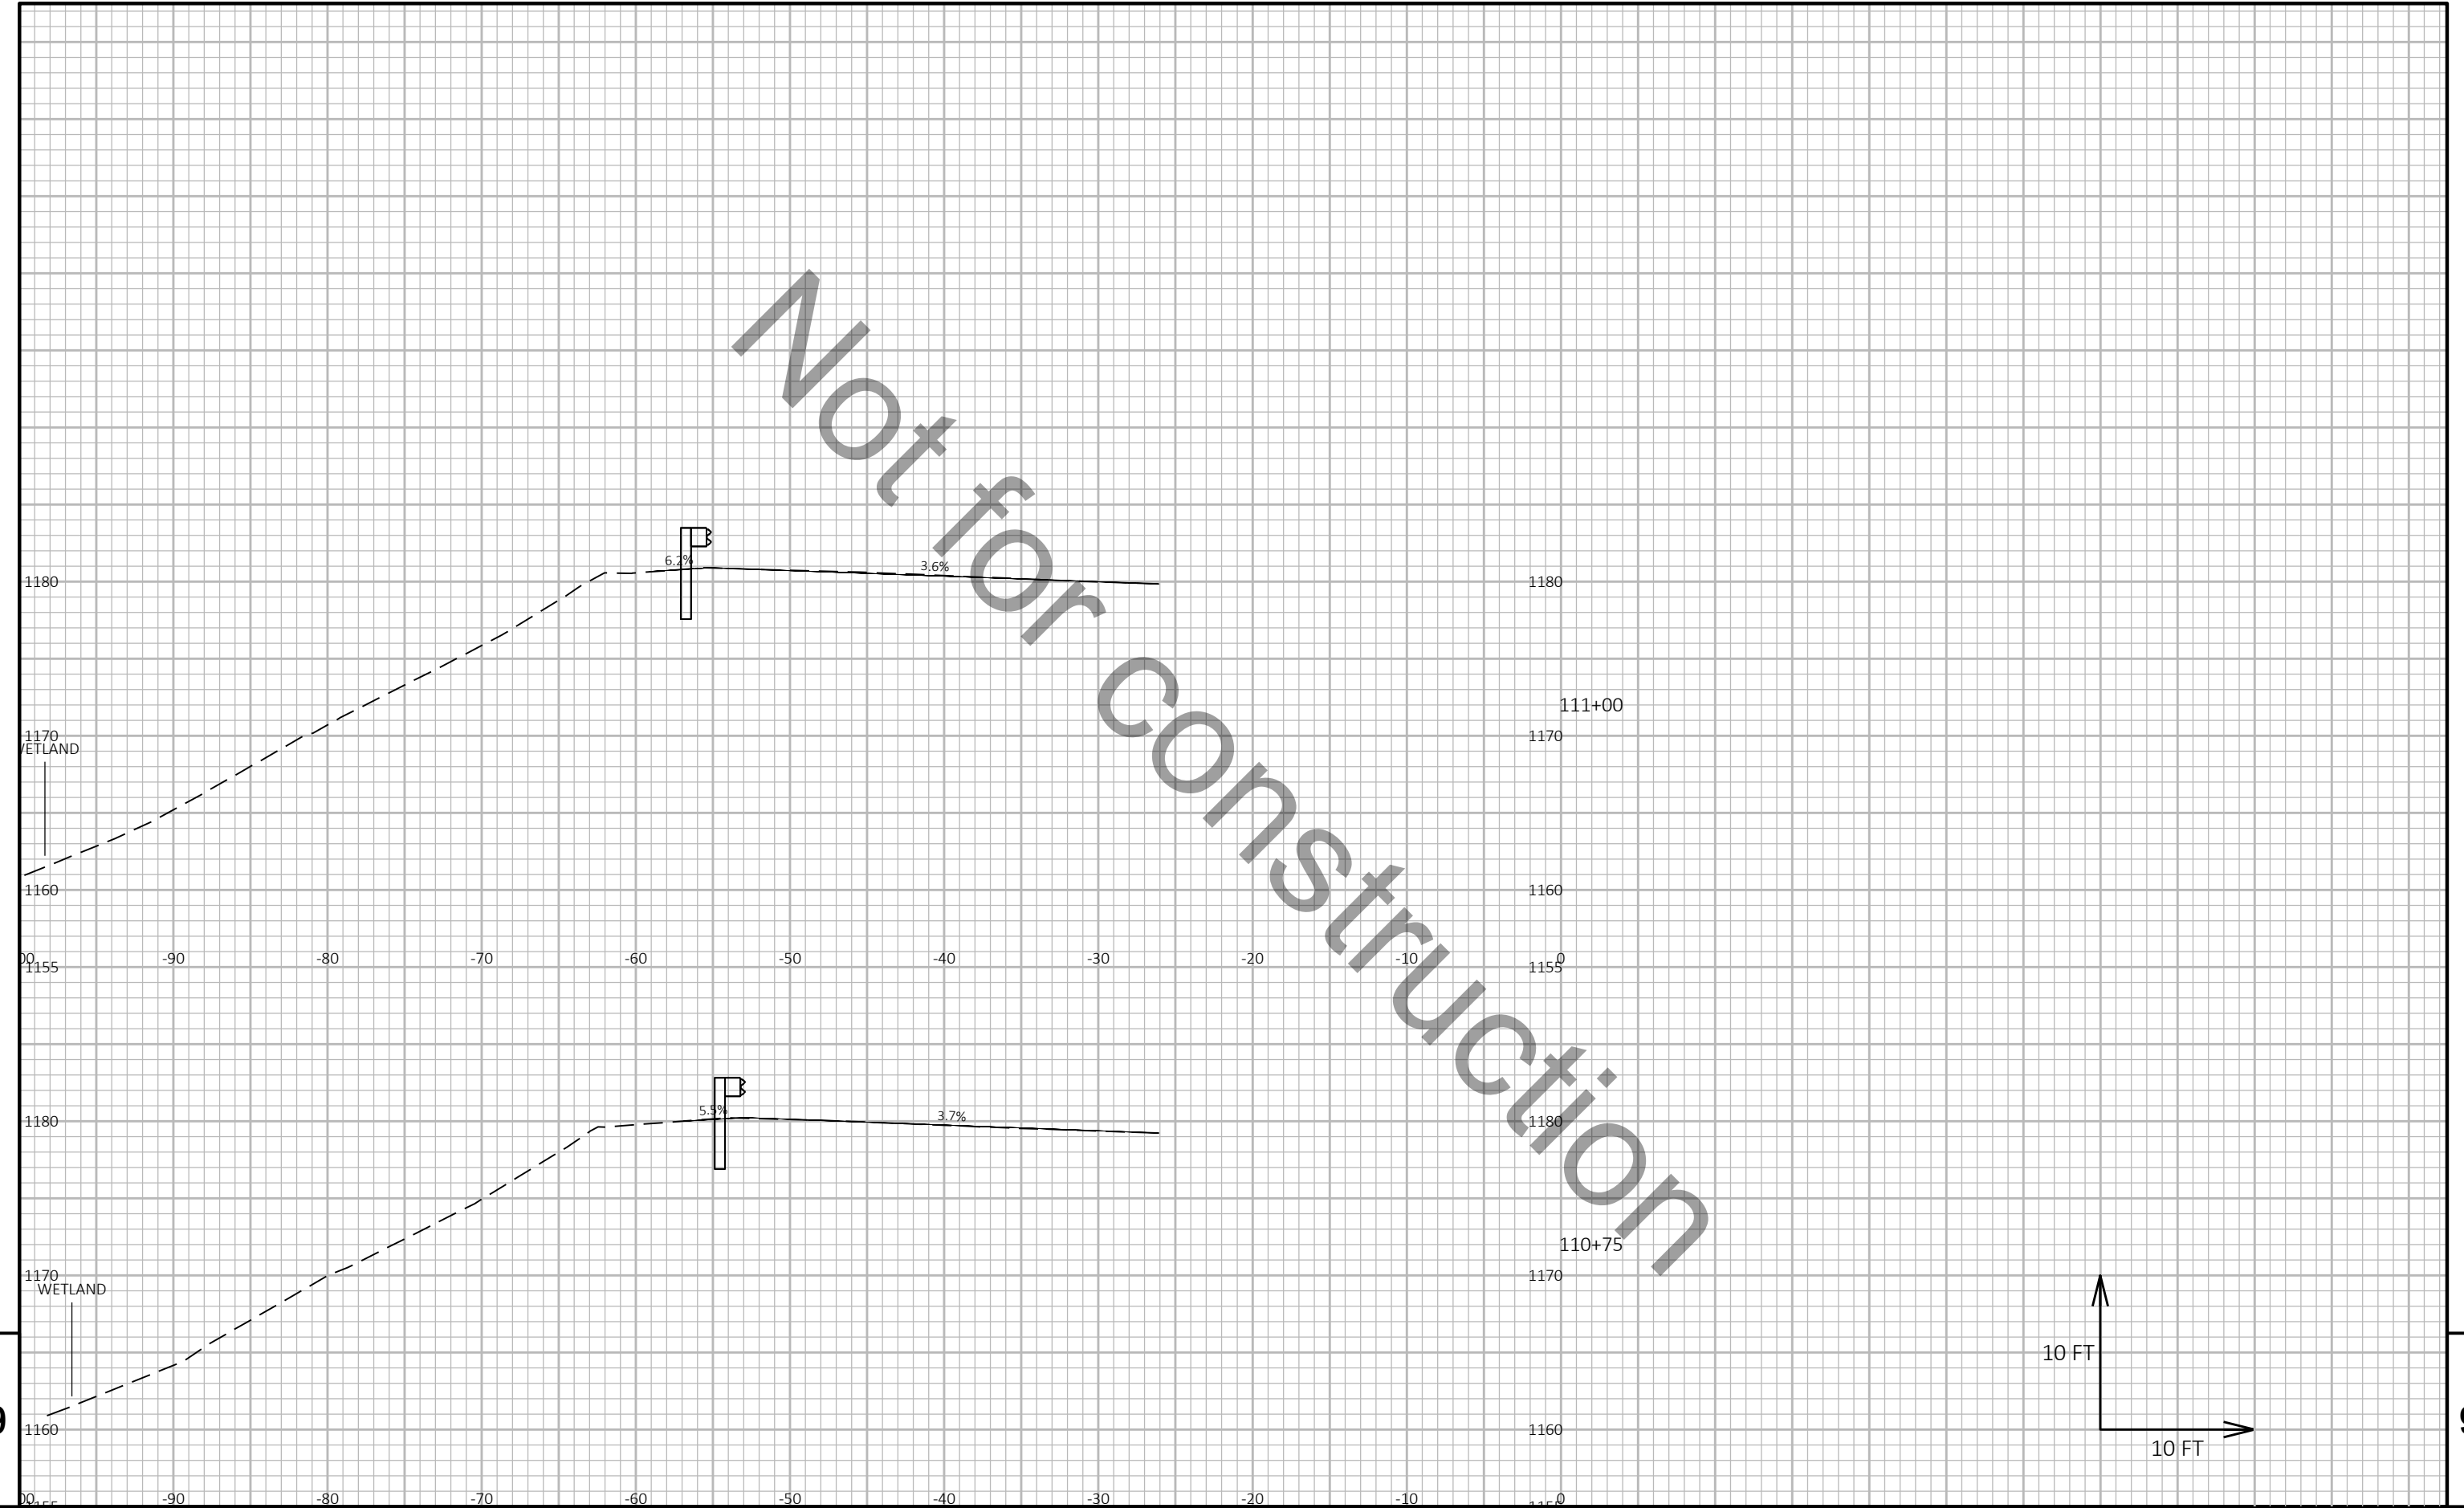

9

9


PROJECT NO: 1166-09-62	HWY: USH 51	COUNTY: MARATHON	CROSS SECTIONS: STH 29 WB	SHEET E
------------------------	-------------	------------------	---------------------------	---------

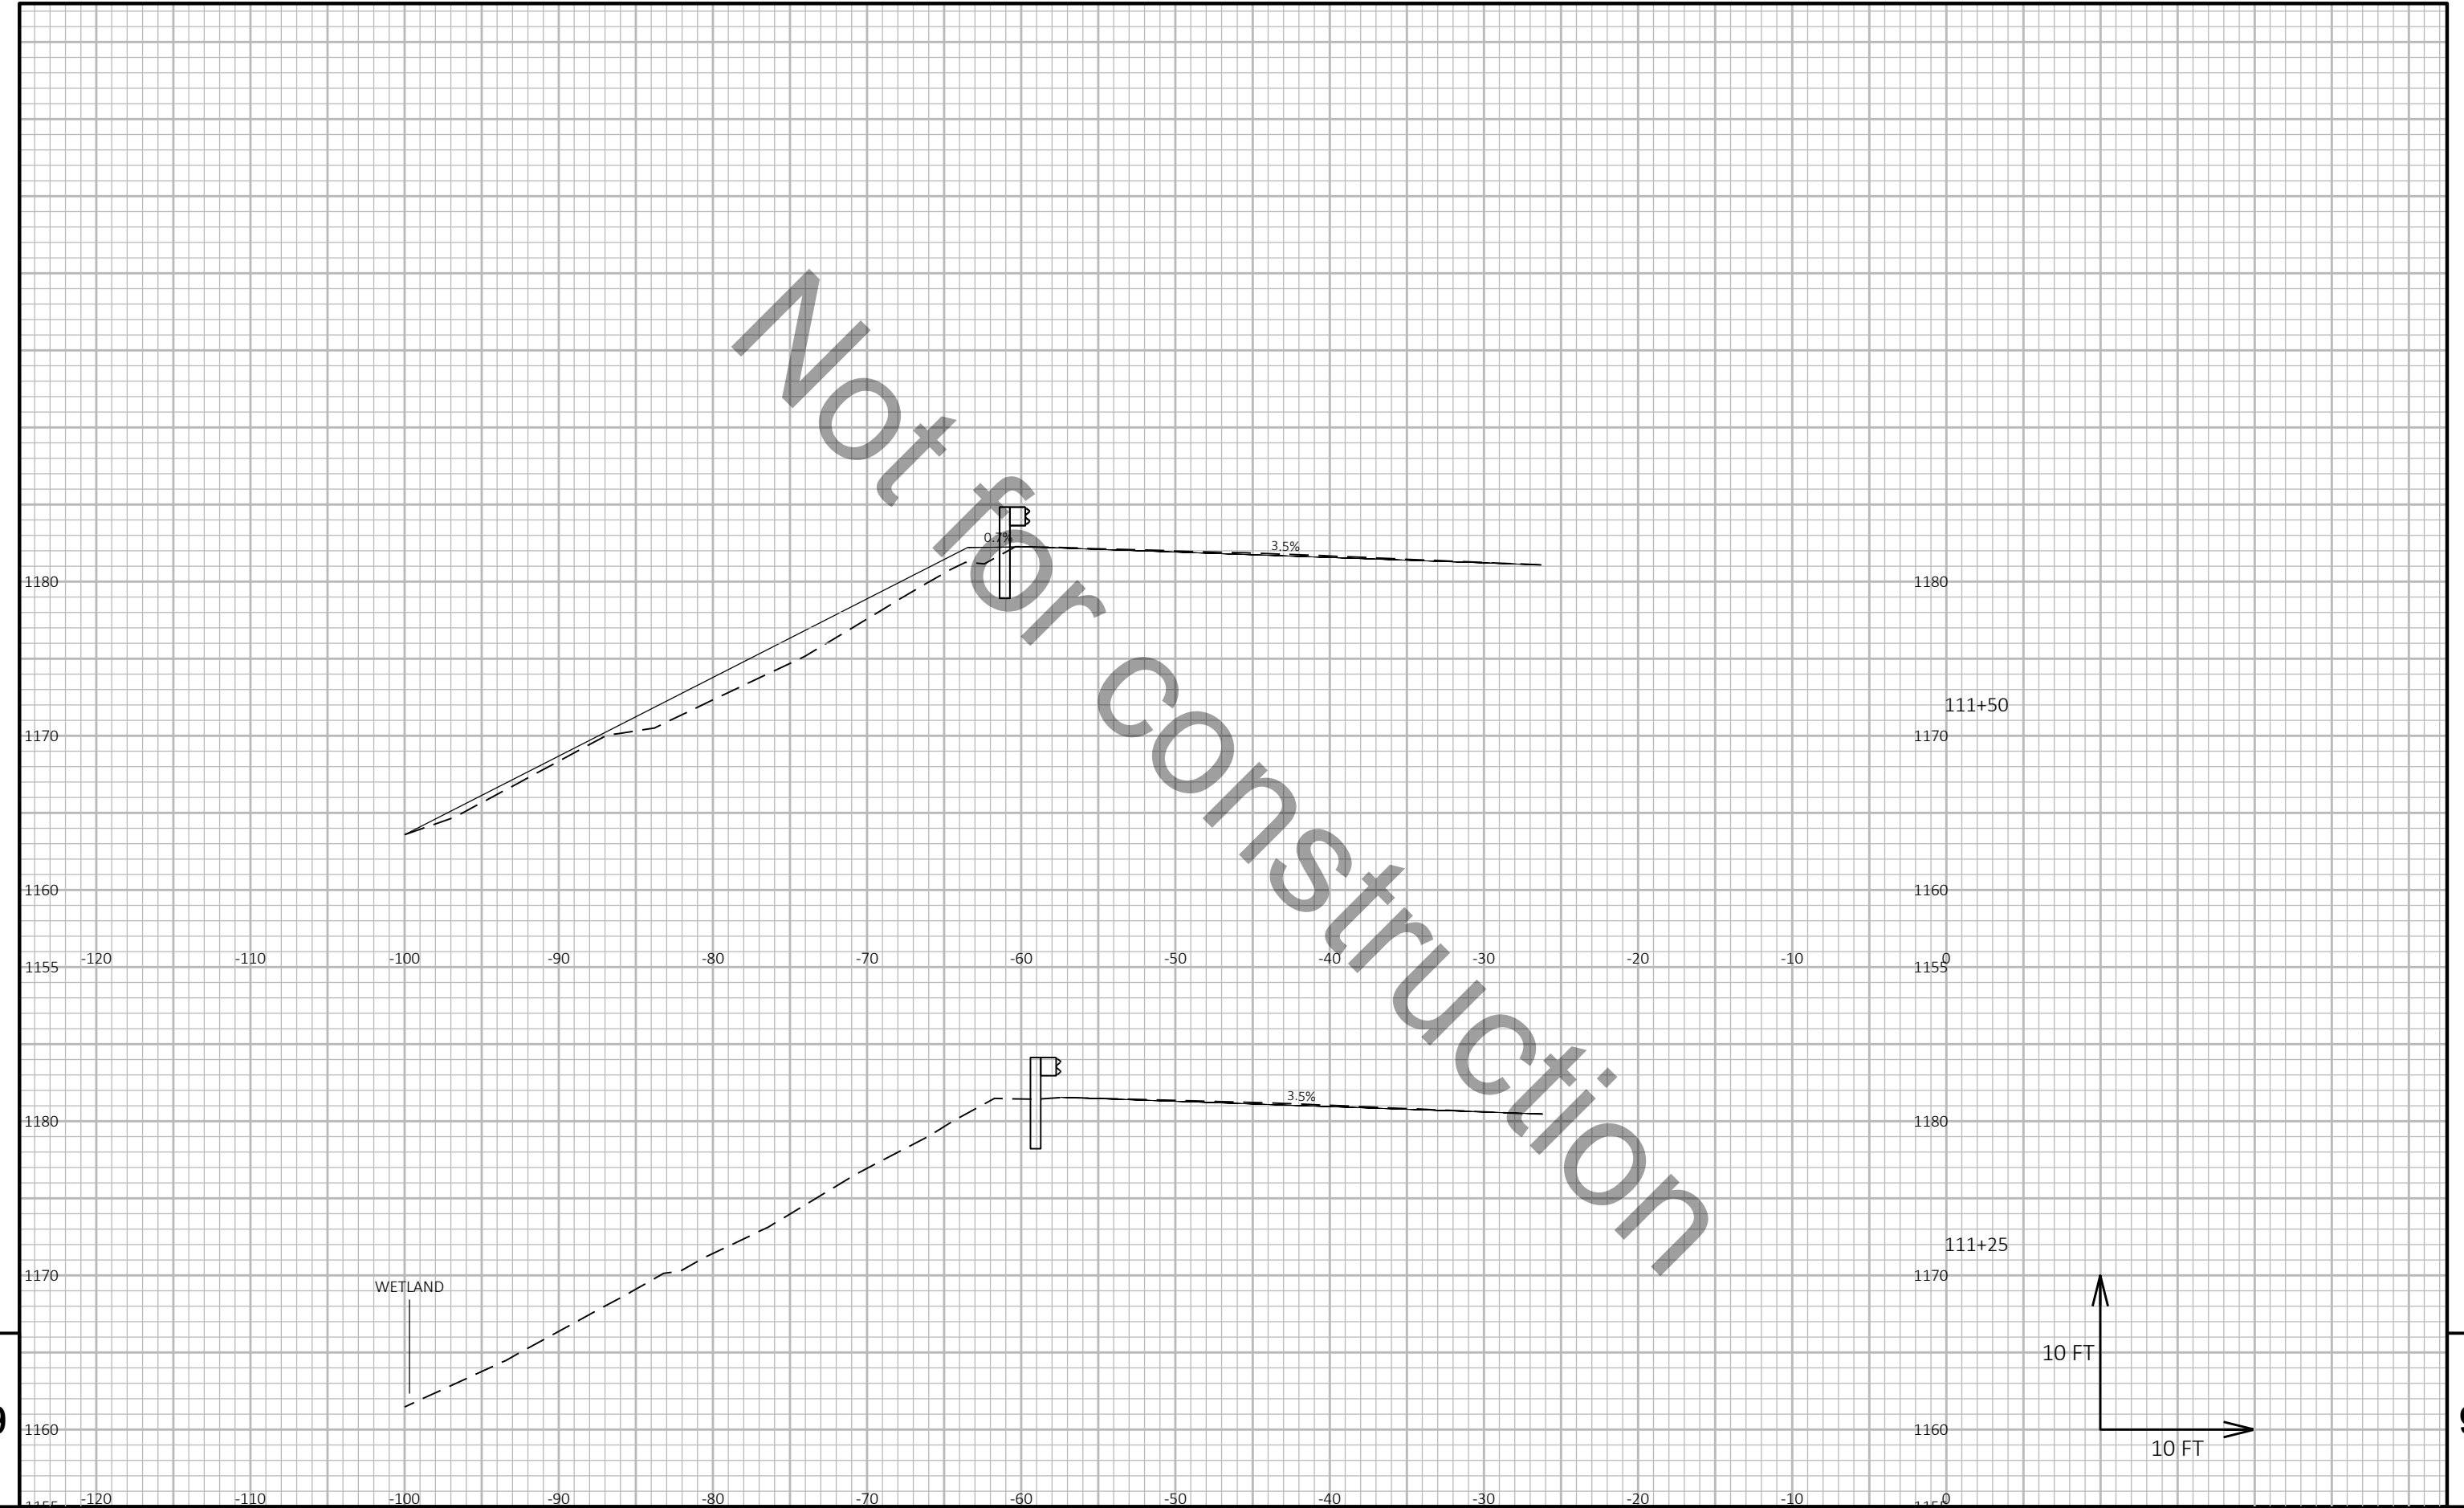

9

9


PROJECT NO: 1166-09-62	HWY: USH 51	COUNTY: MARATHON	CROSS SECTIONS: STH 29 WB	SHEET E
------------------------	-------------	------------------	---------------------------	---------

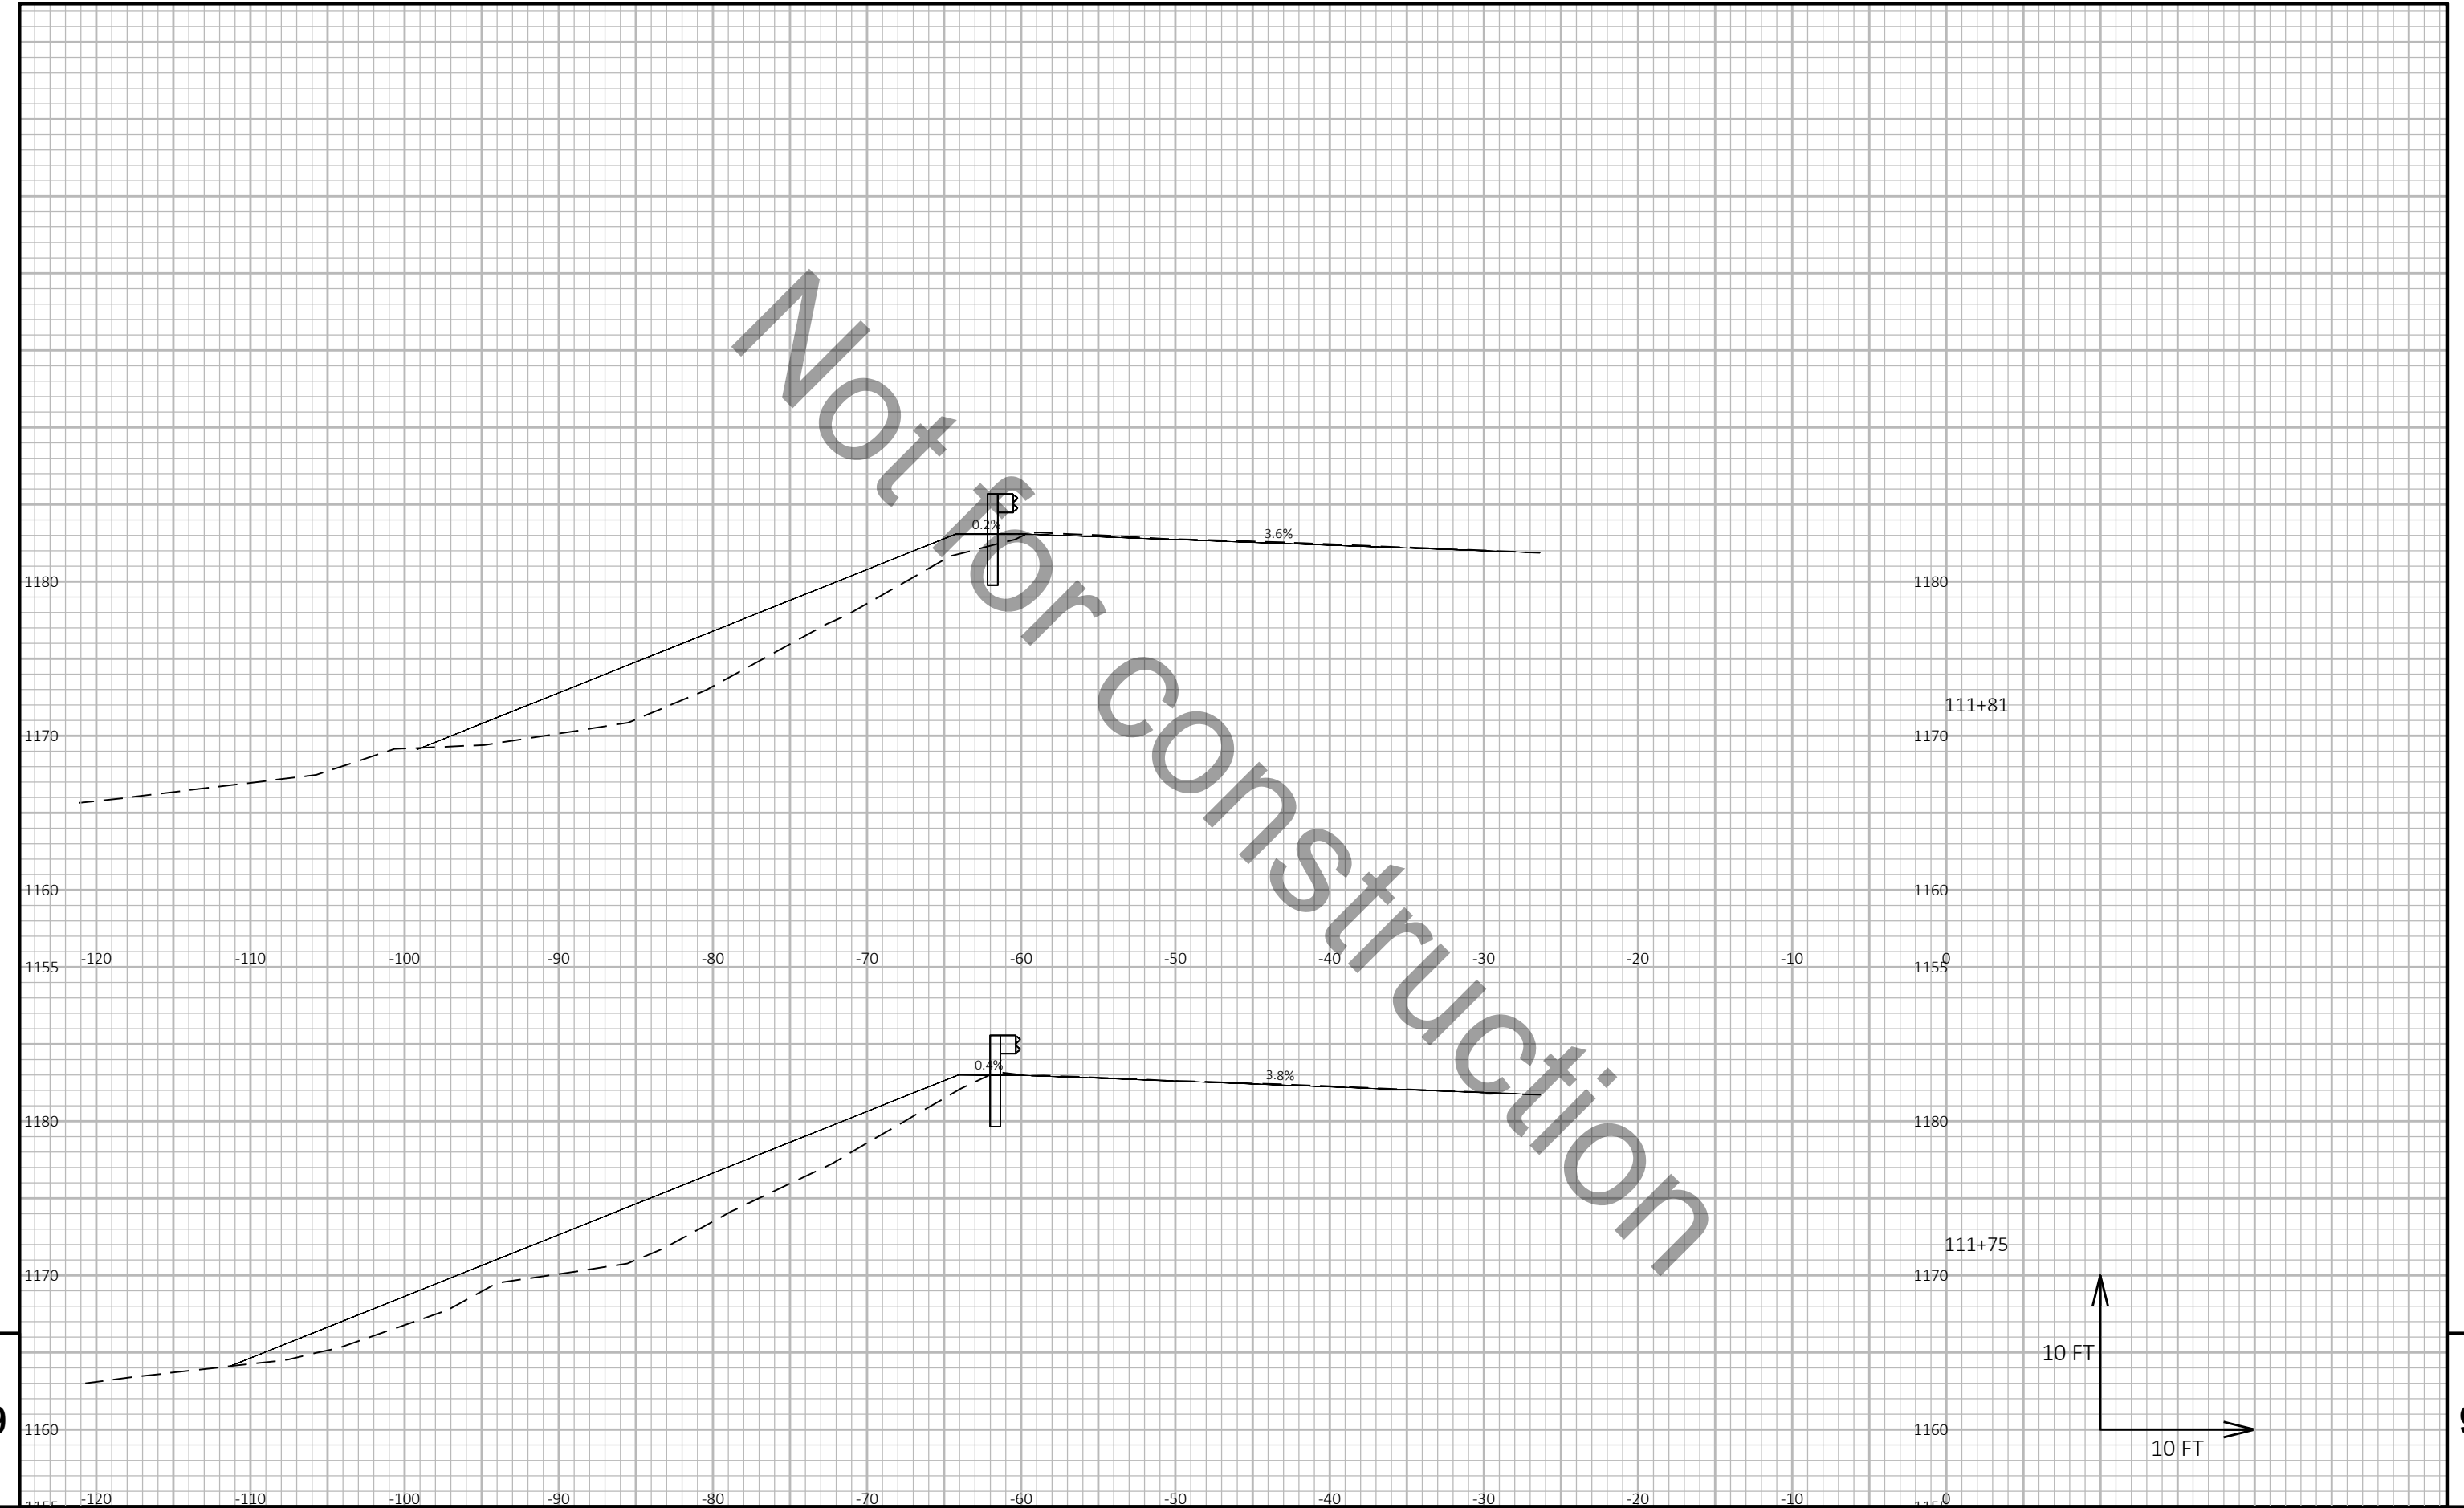


9

9

PROJECT NO: 1166-09-62	HWY: USH 51	COUNTY: MARATHON	CROSS SECTIONS: STH 29 WB	SHEET E
------------------------	-------------	------------------	---------------------------	---------


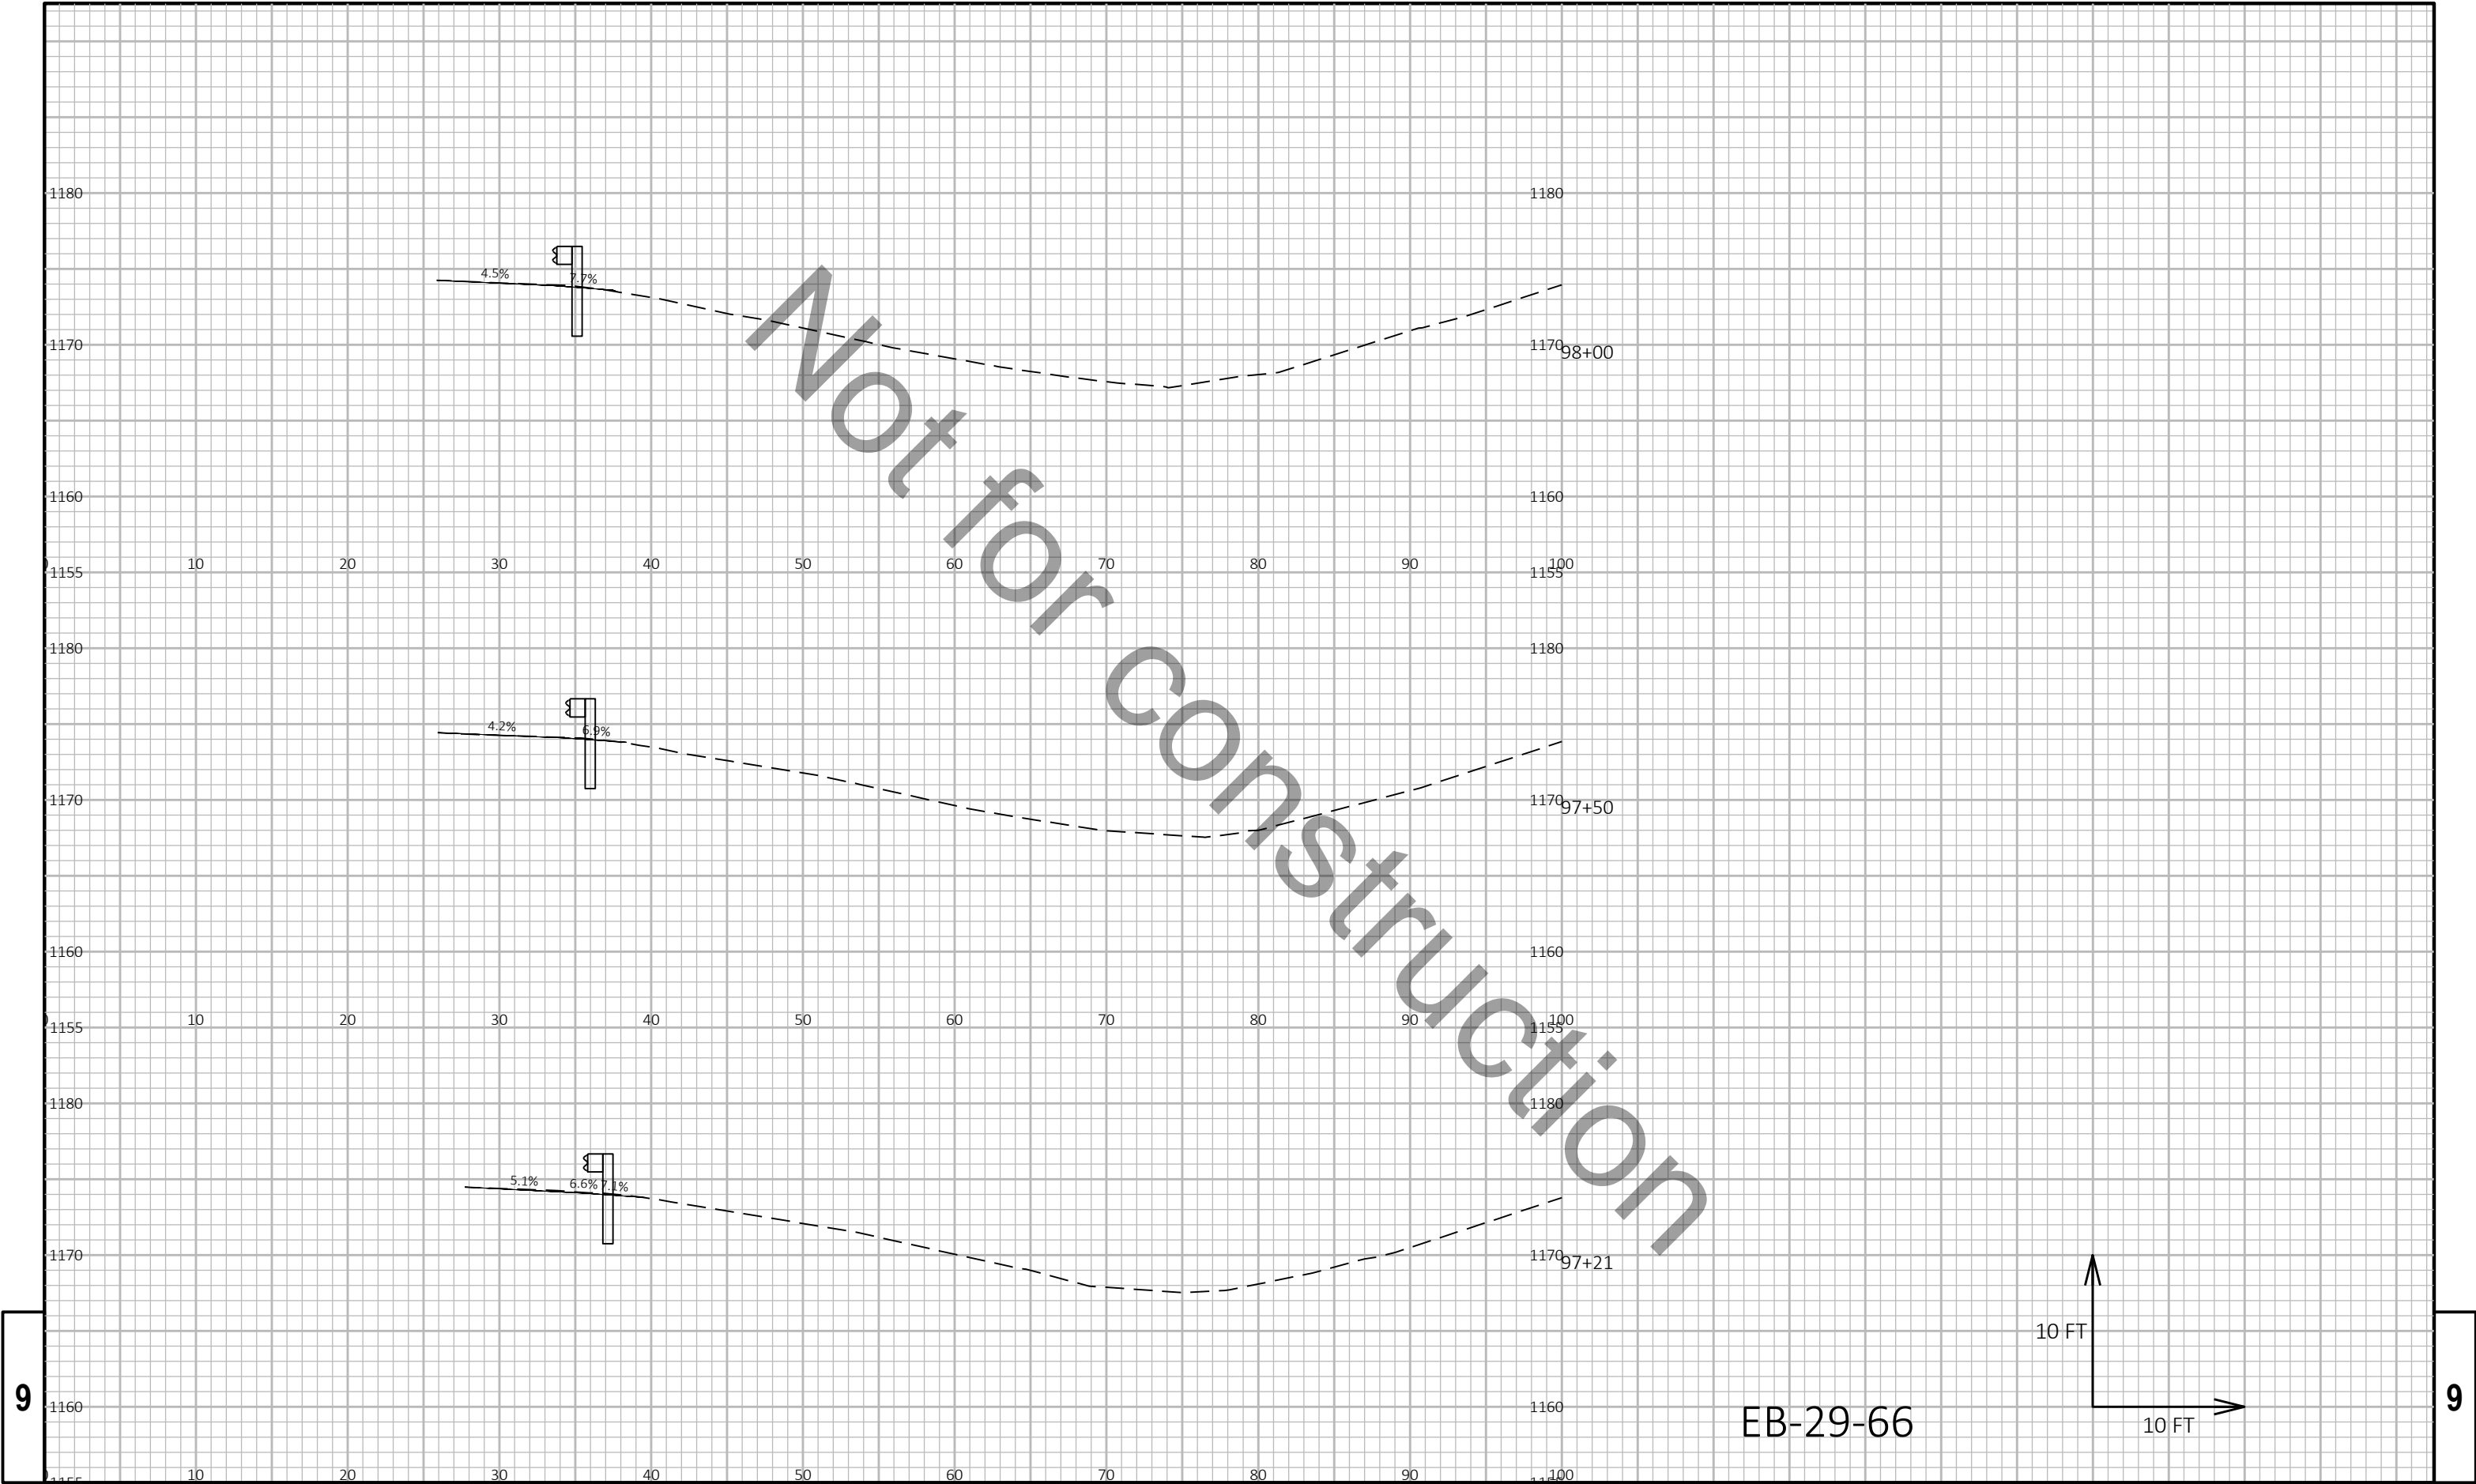



PROJECT NO: 1166-09-62	HWY: USH 51	COUNTY: MARATHON	CROSS SECTIONS: STH 29 EB	SHEET E
------------------------	-------------	------------------	---------------------------	---------

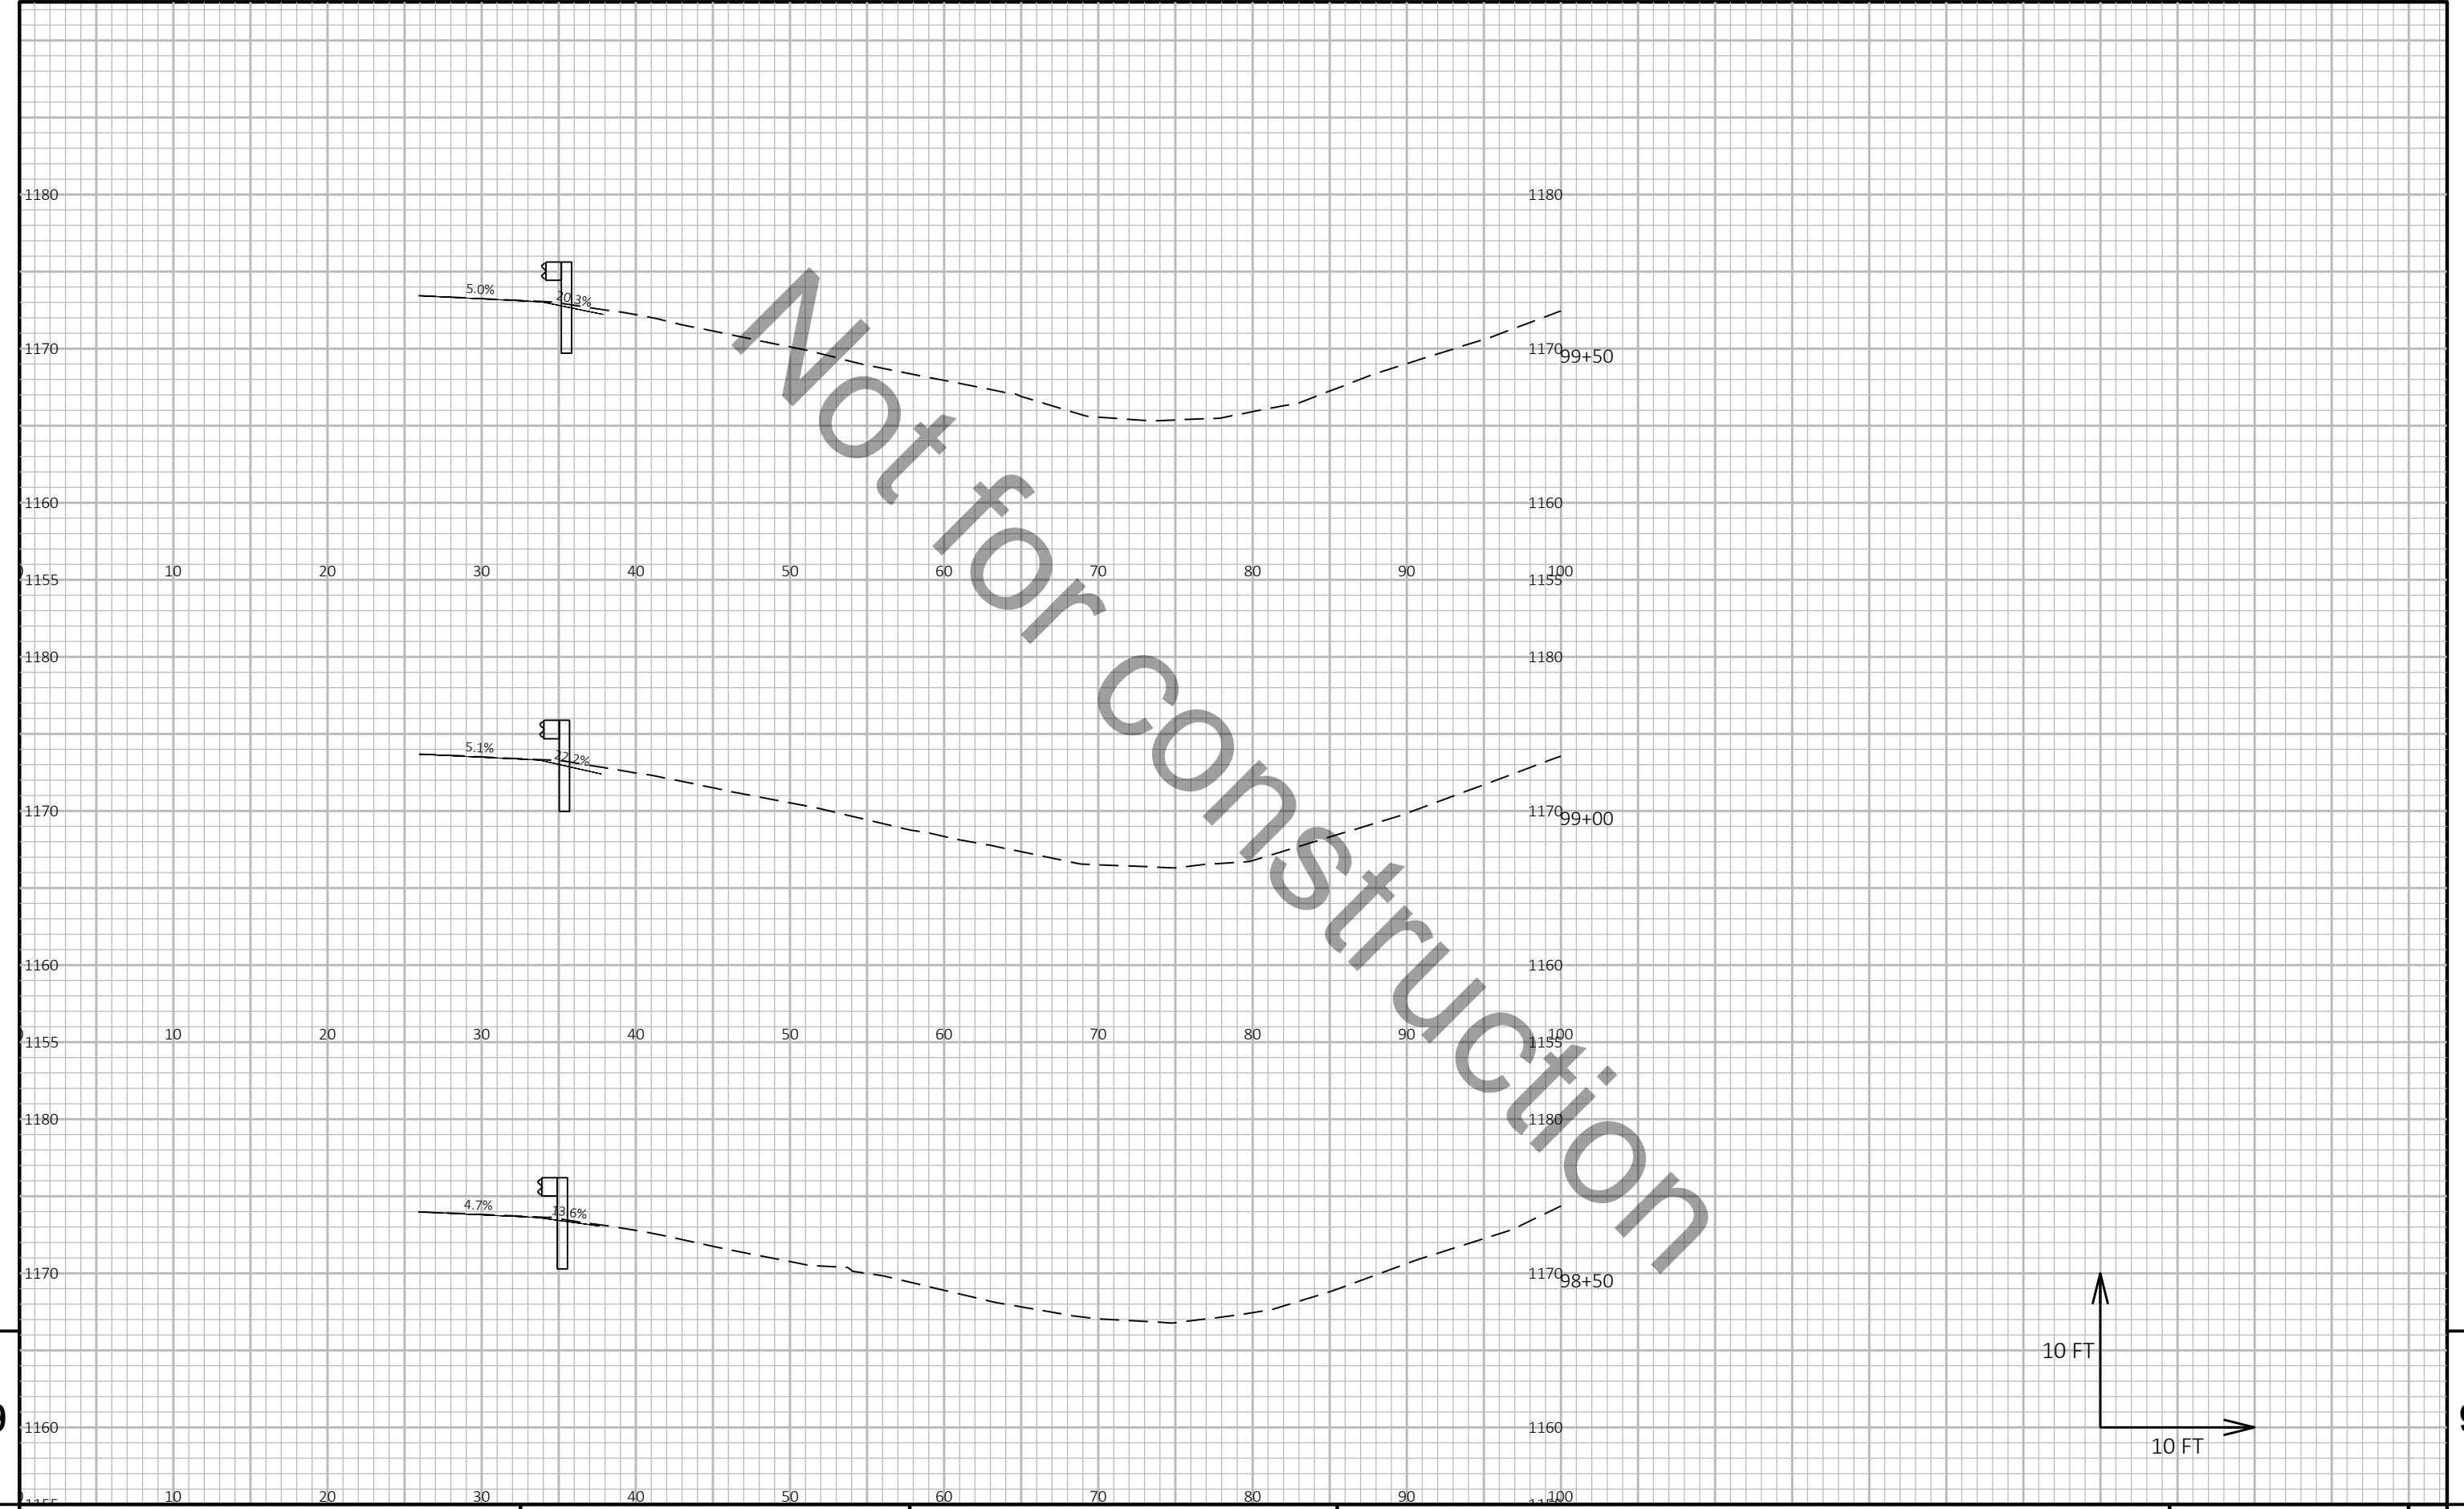

9

9

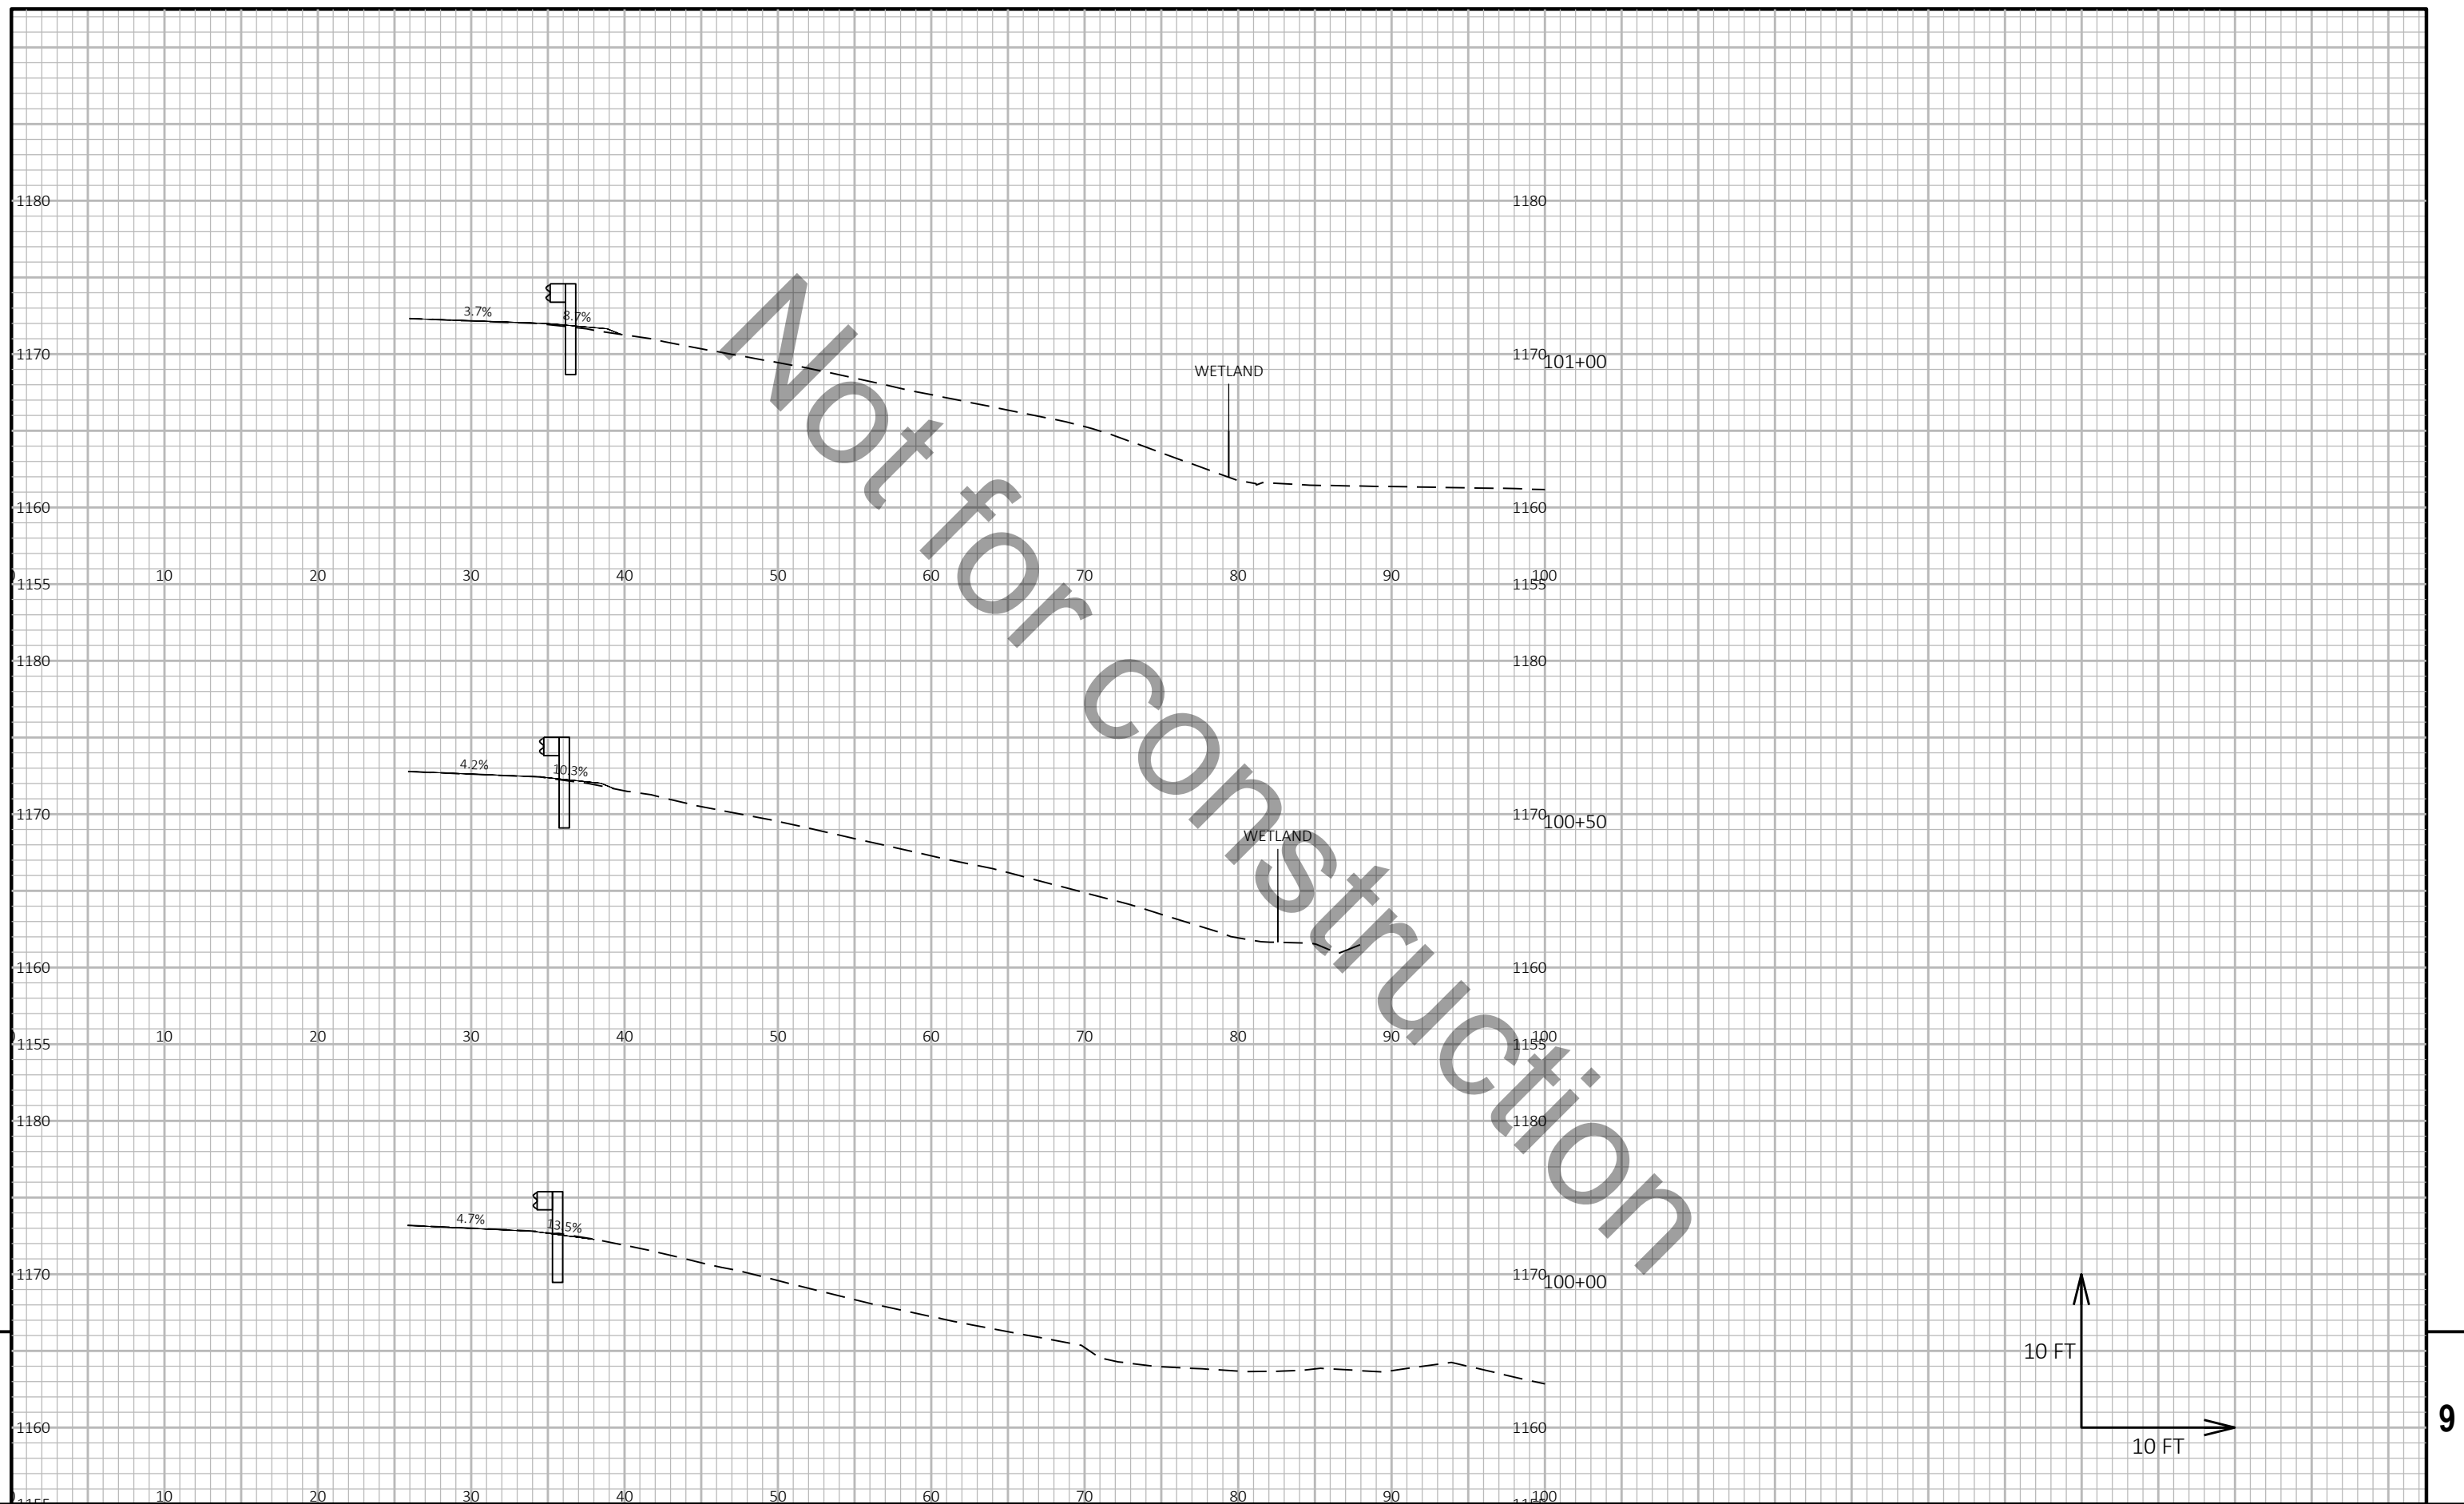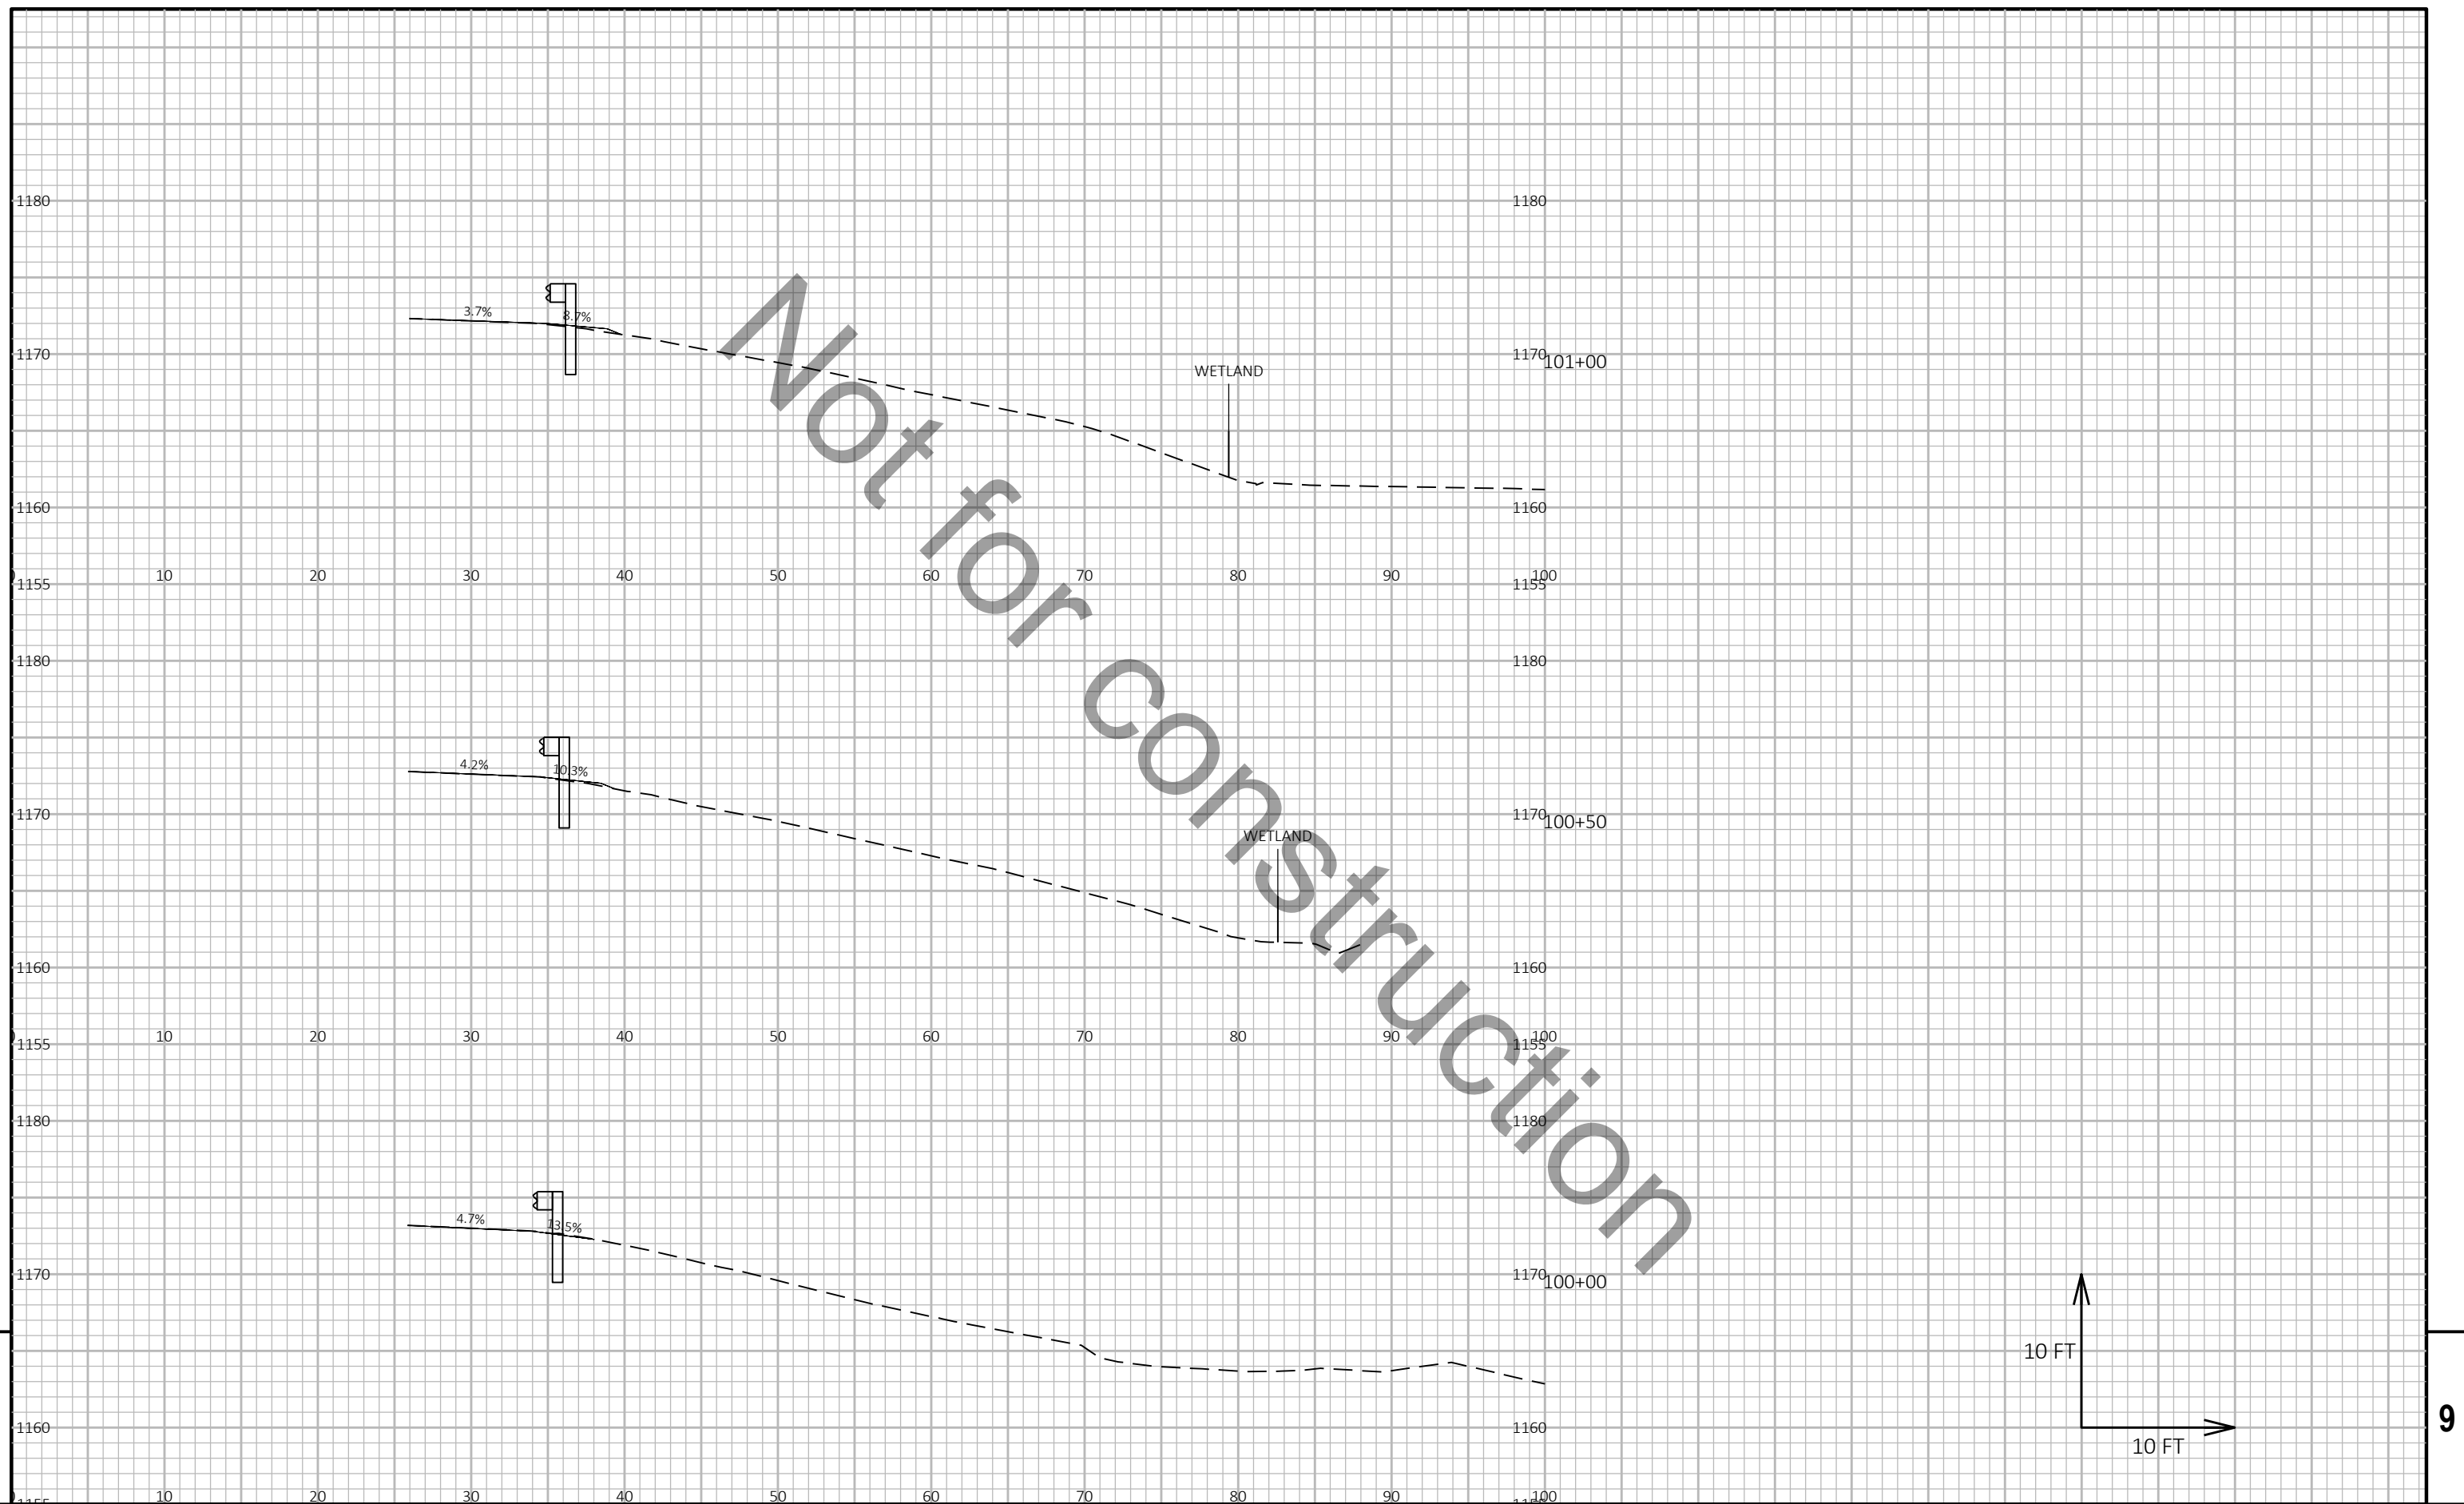


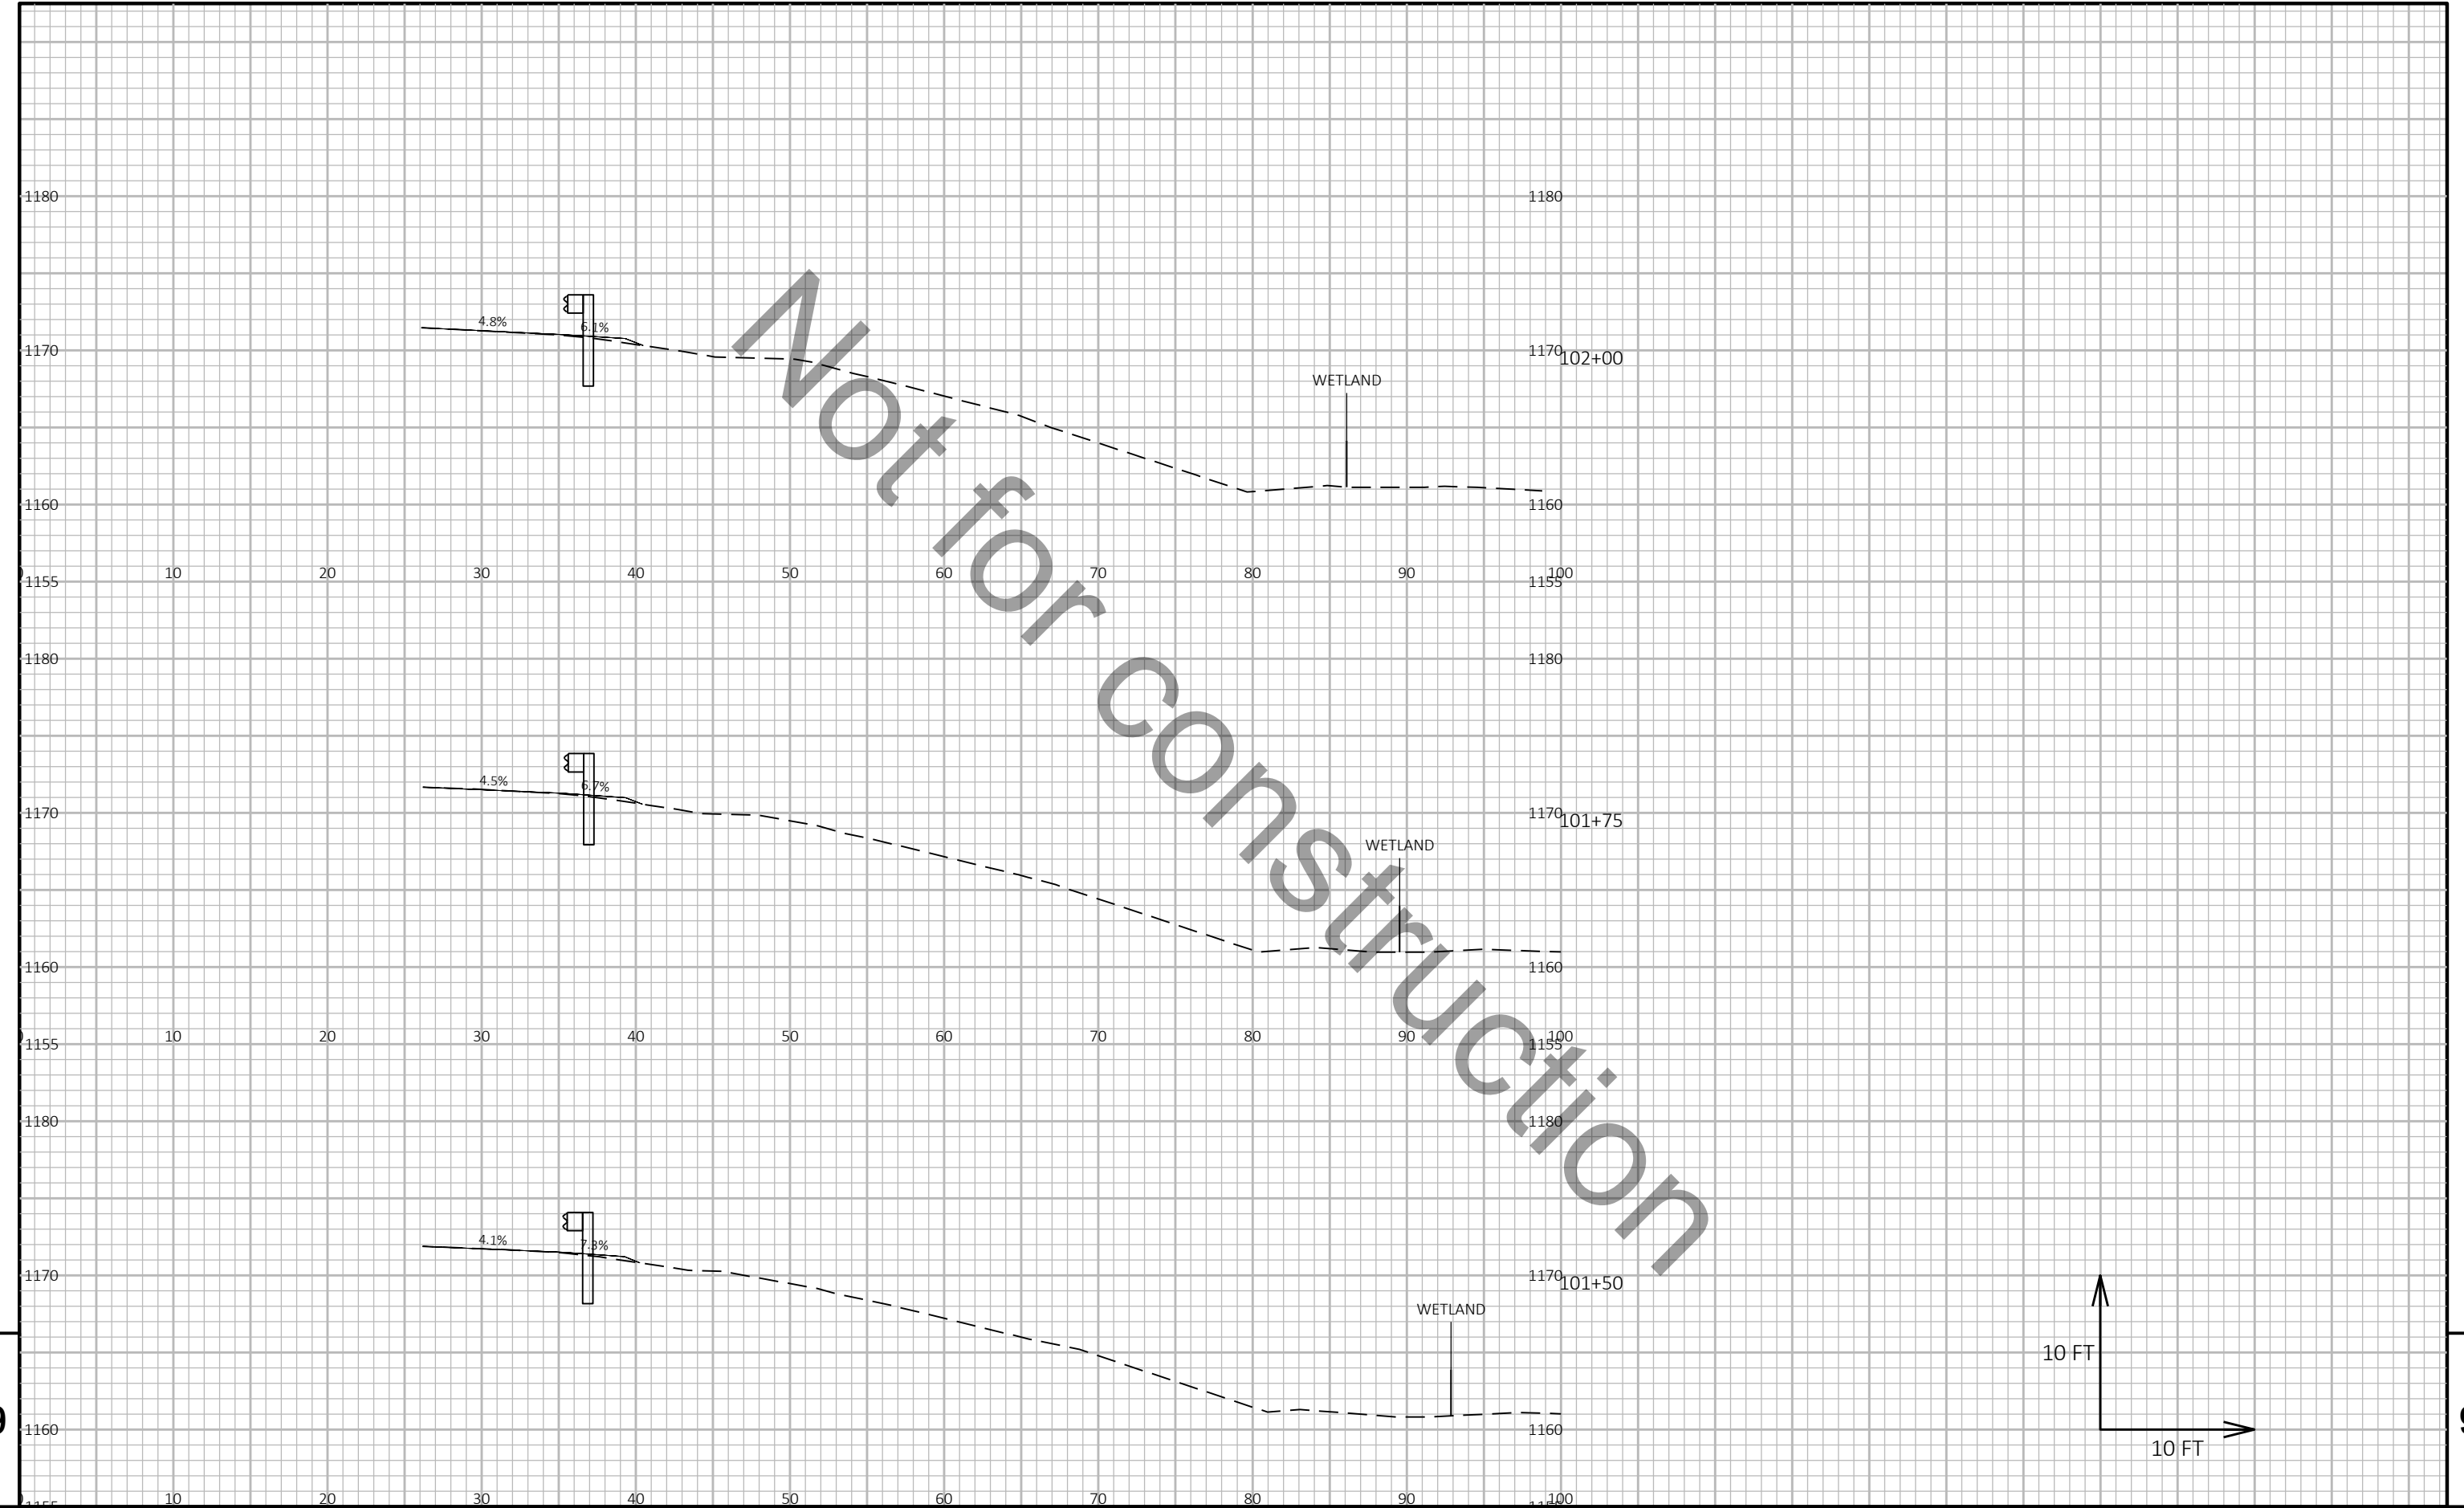

9

9


PROJECT NO: 1166-09-62	HWY: USH 51	COUNTY: MARATHON	CROSS SECTIONS: STH 29 EB	SHEET E
------------------------	-------------	------------------	---------------------------	---------

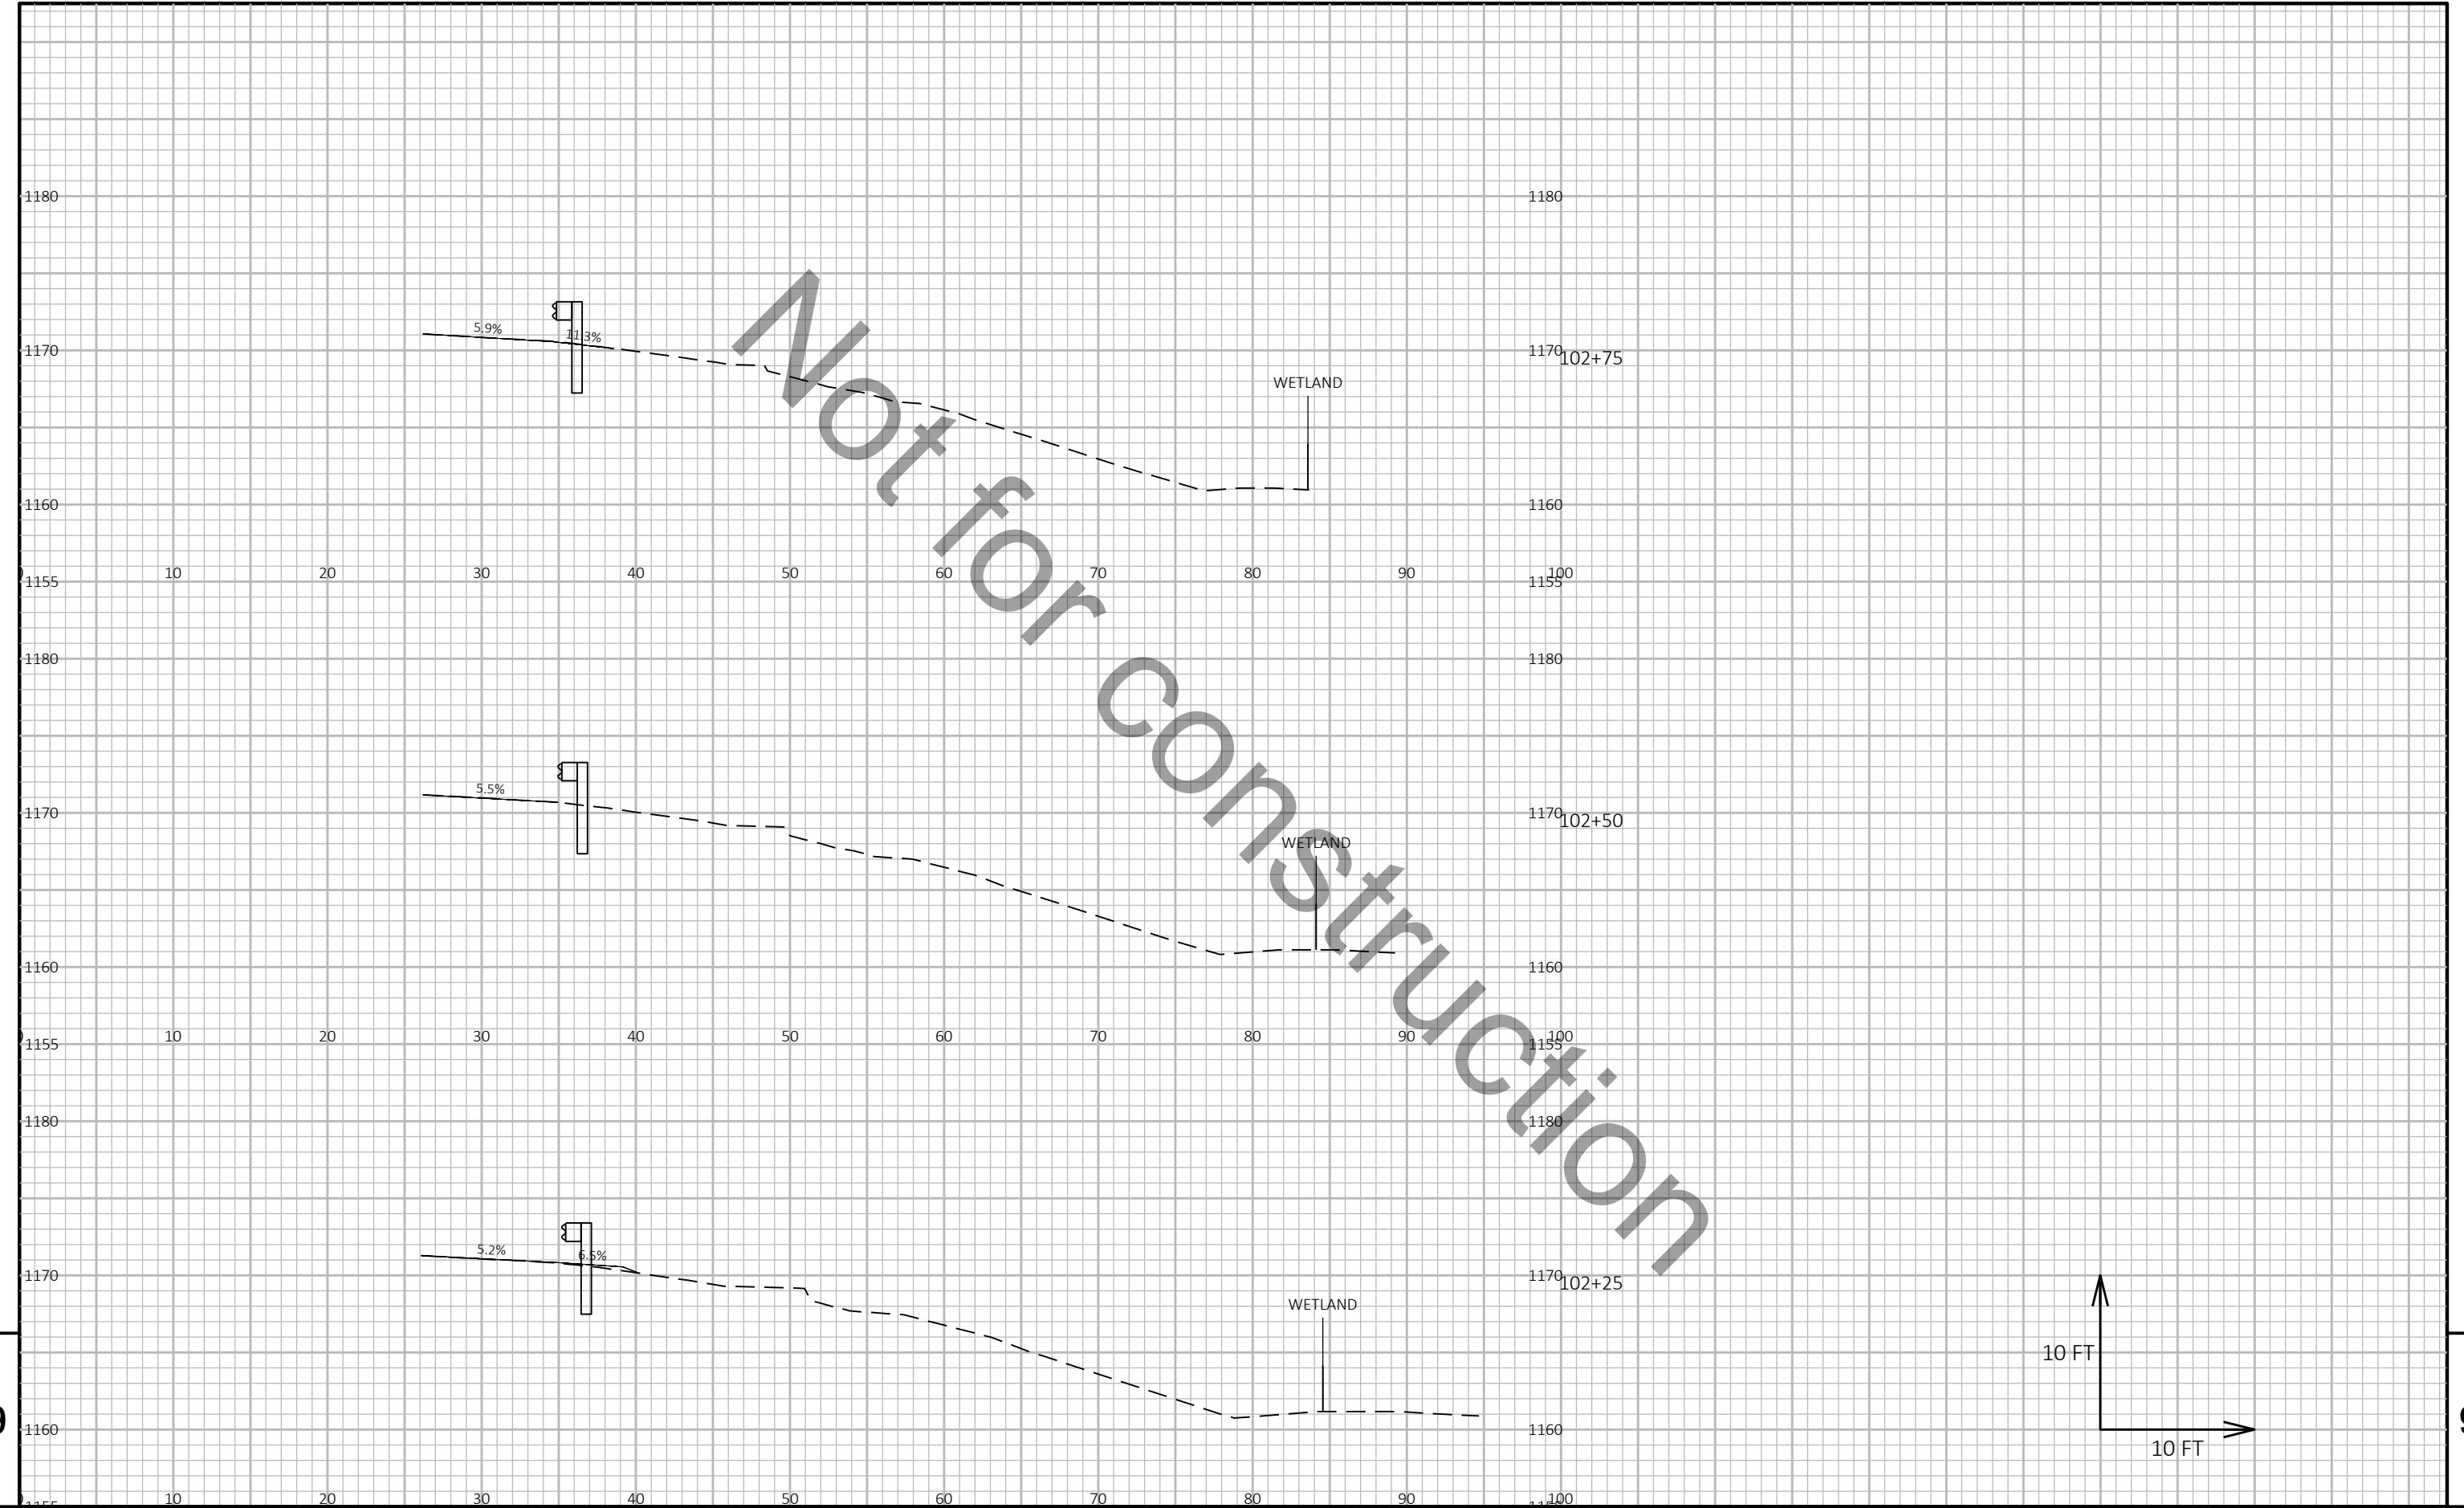

9

9


PROJECT NO: 1166-09-62	HWY: USH 51	COUNTY: MARATHON	CROSS SECTIONS: STH 29 EB	SHEET E
------------------------	-------------	------------------	---------------------------	---------

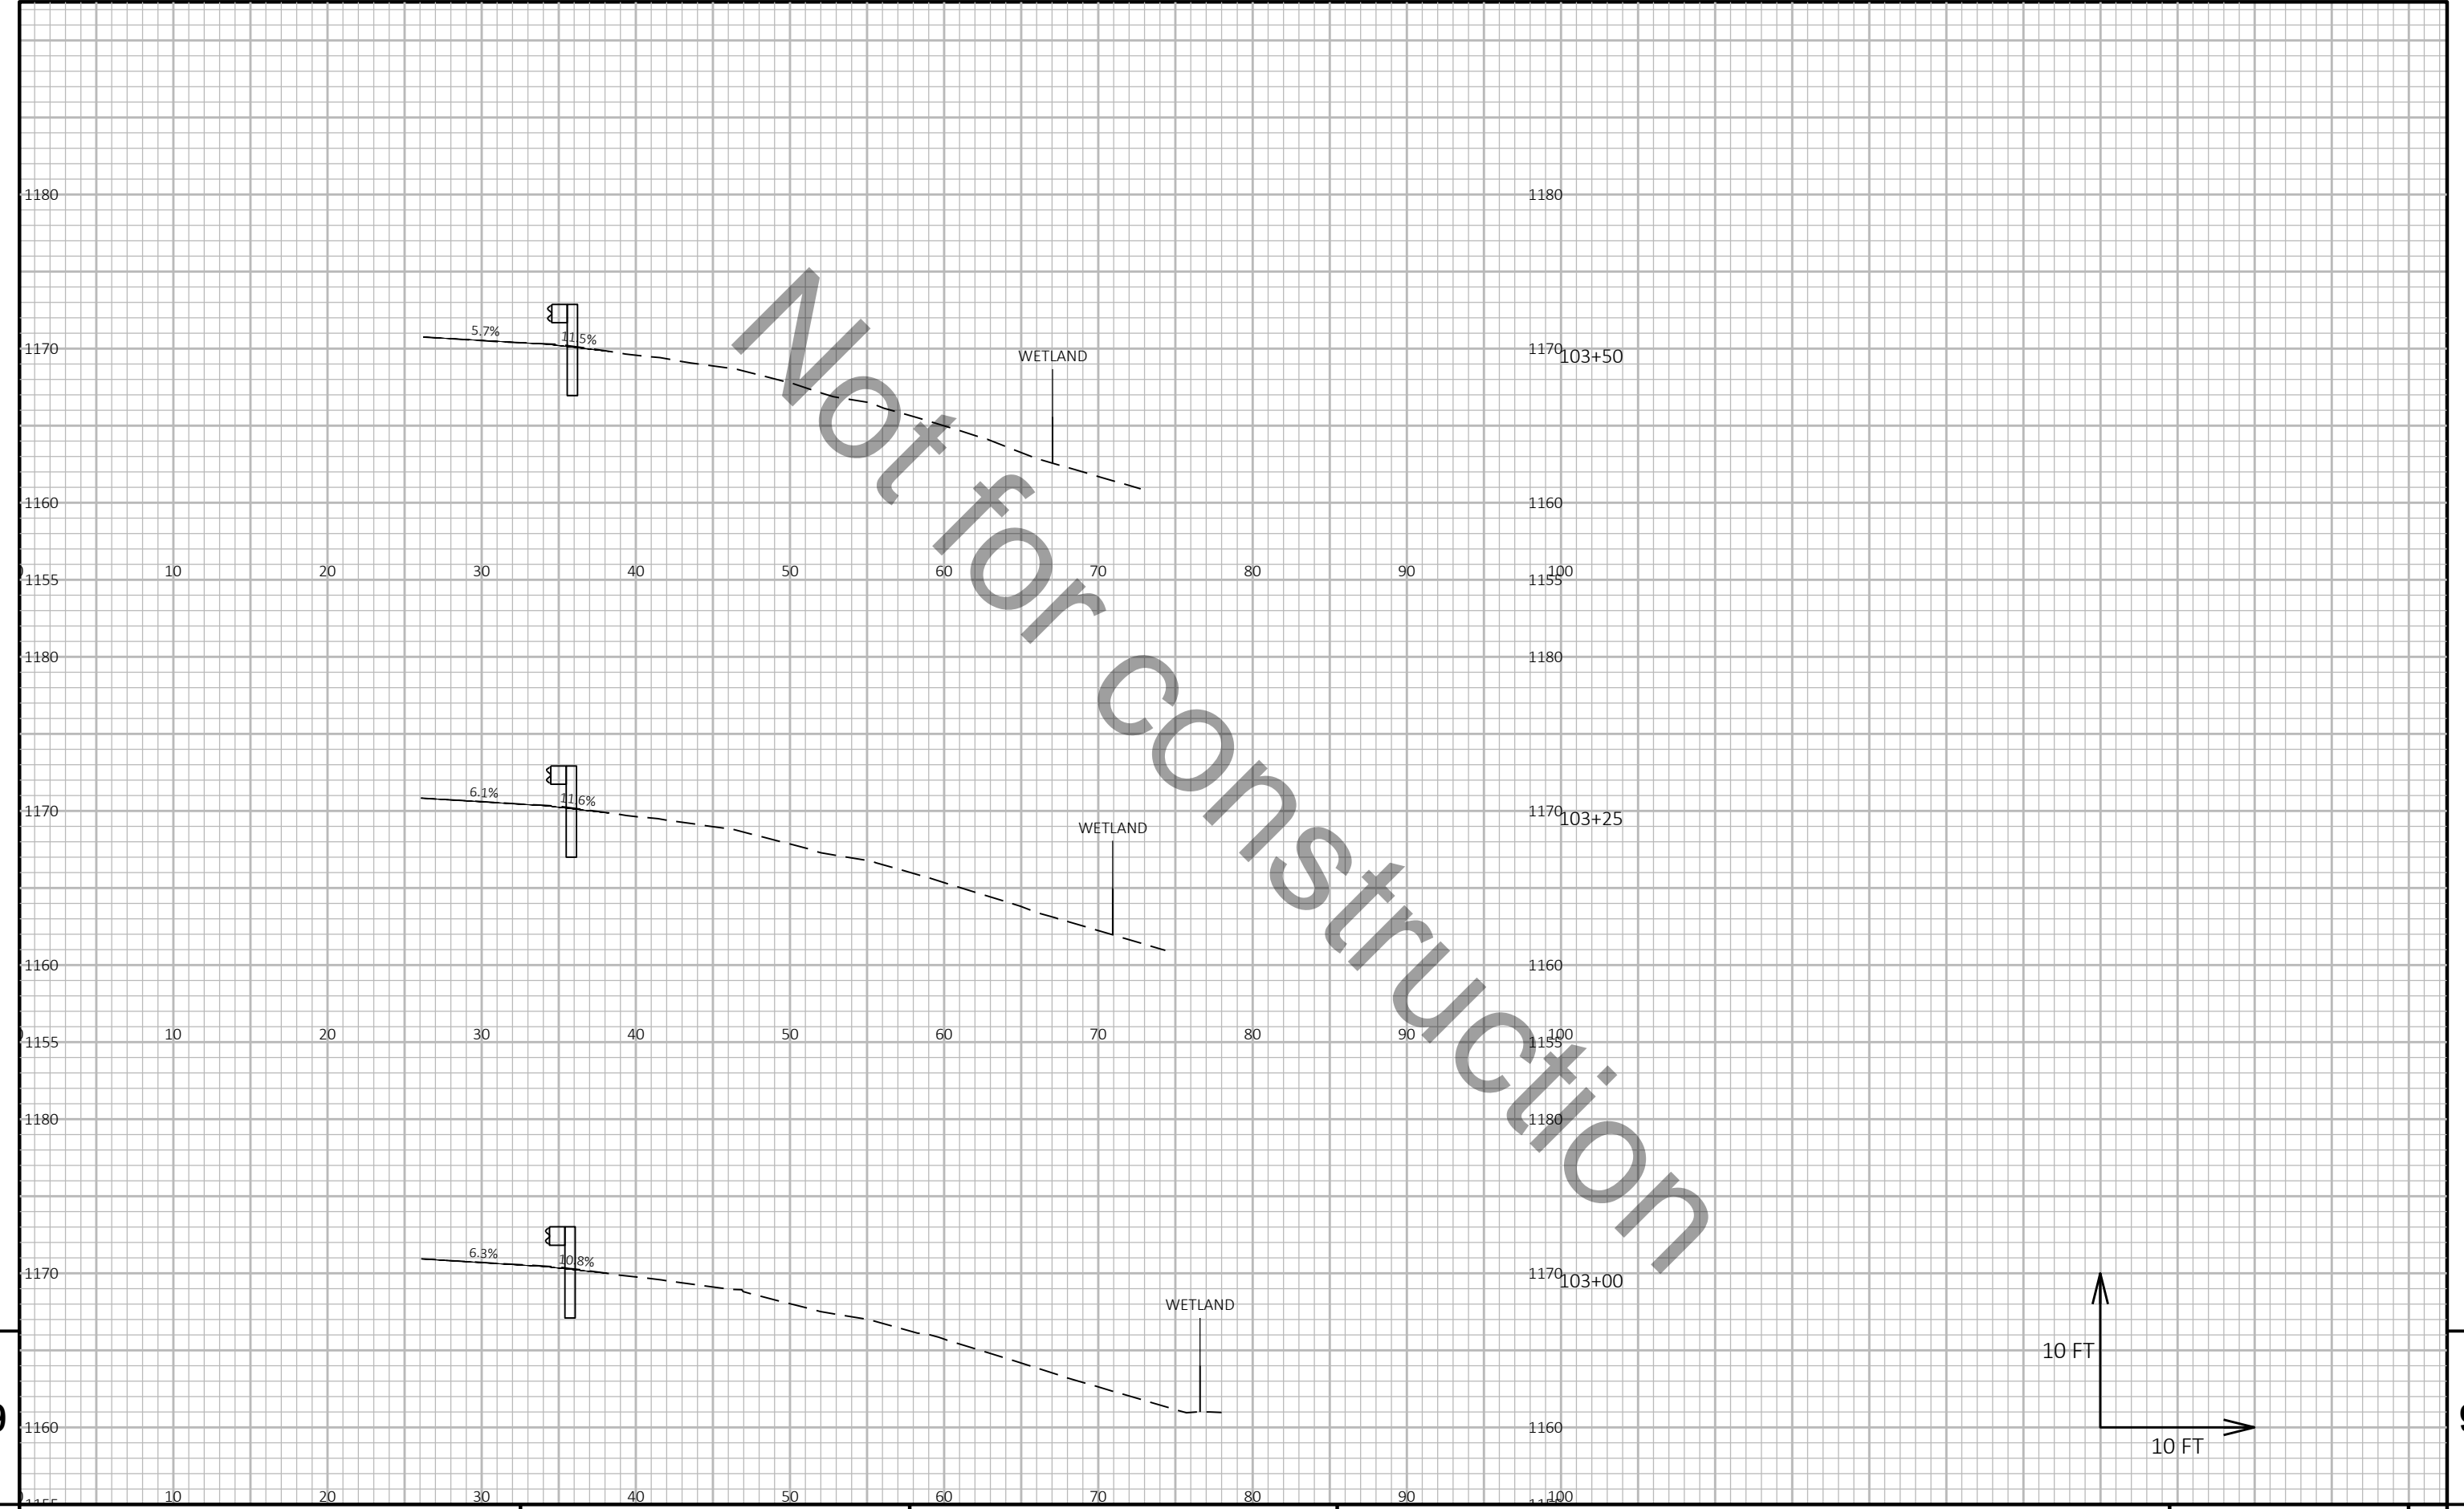

9

9


PROJECT NO: 1166-09-62	HWY: USH 51	COUNTY: MARATHON	CROSS SECTIONS: STH 29 EB	SHEET E
------------------------	-------------	------------------	---------------------------	---------

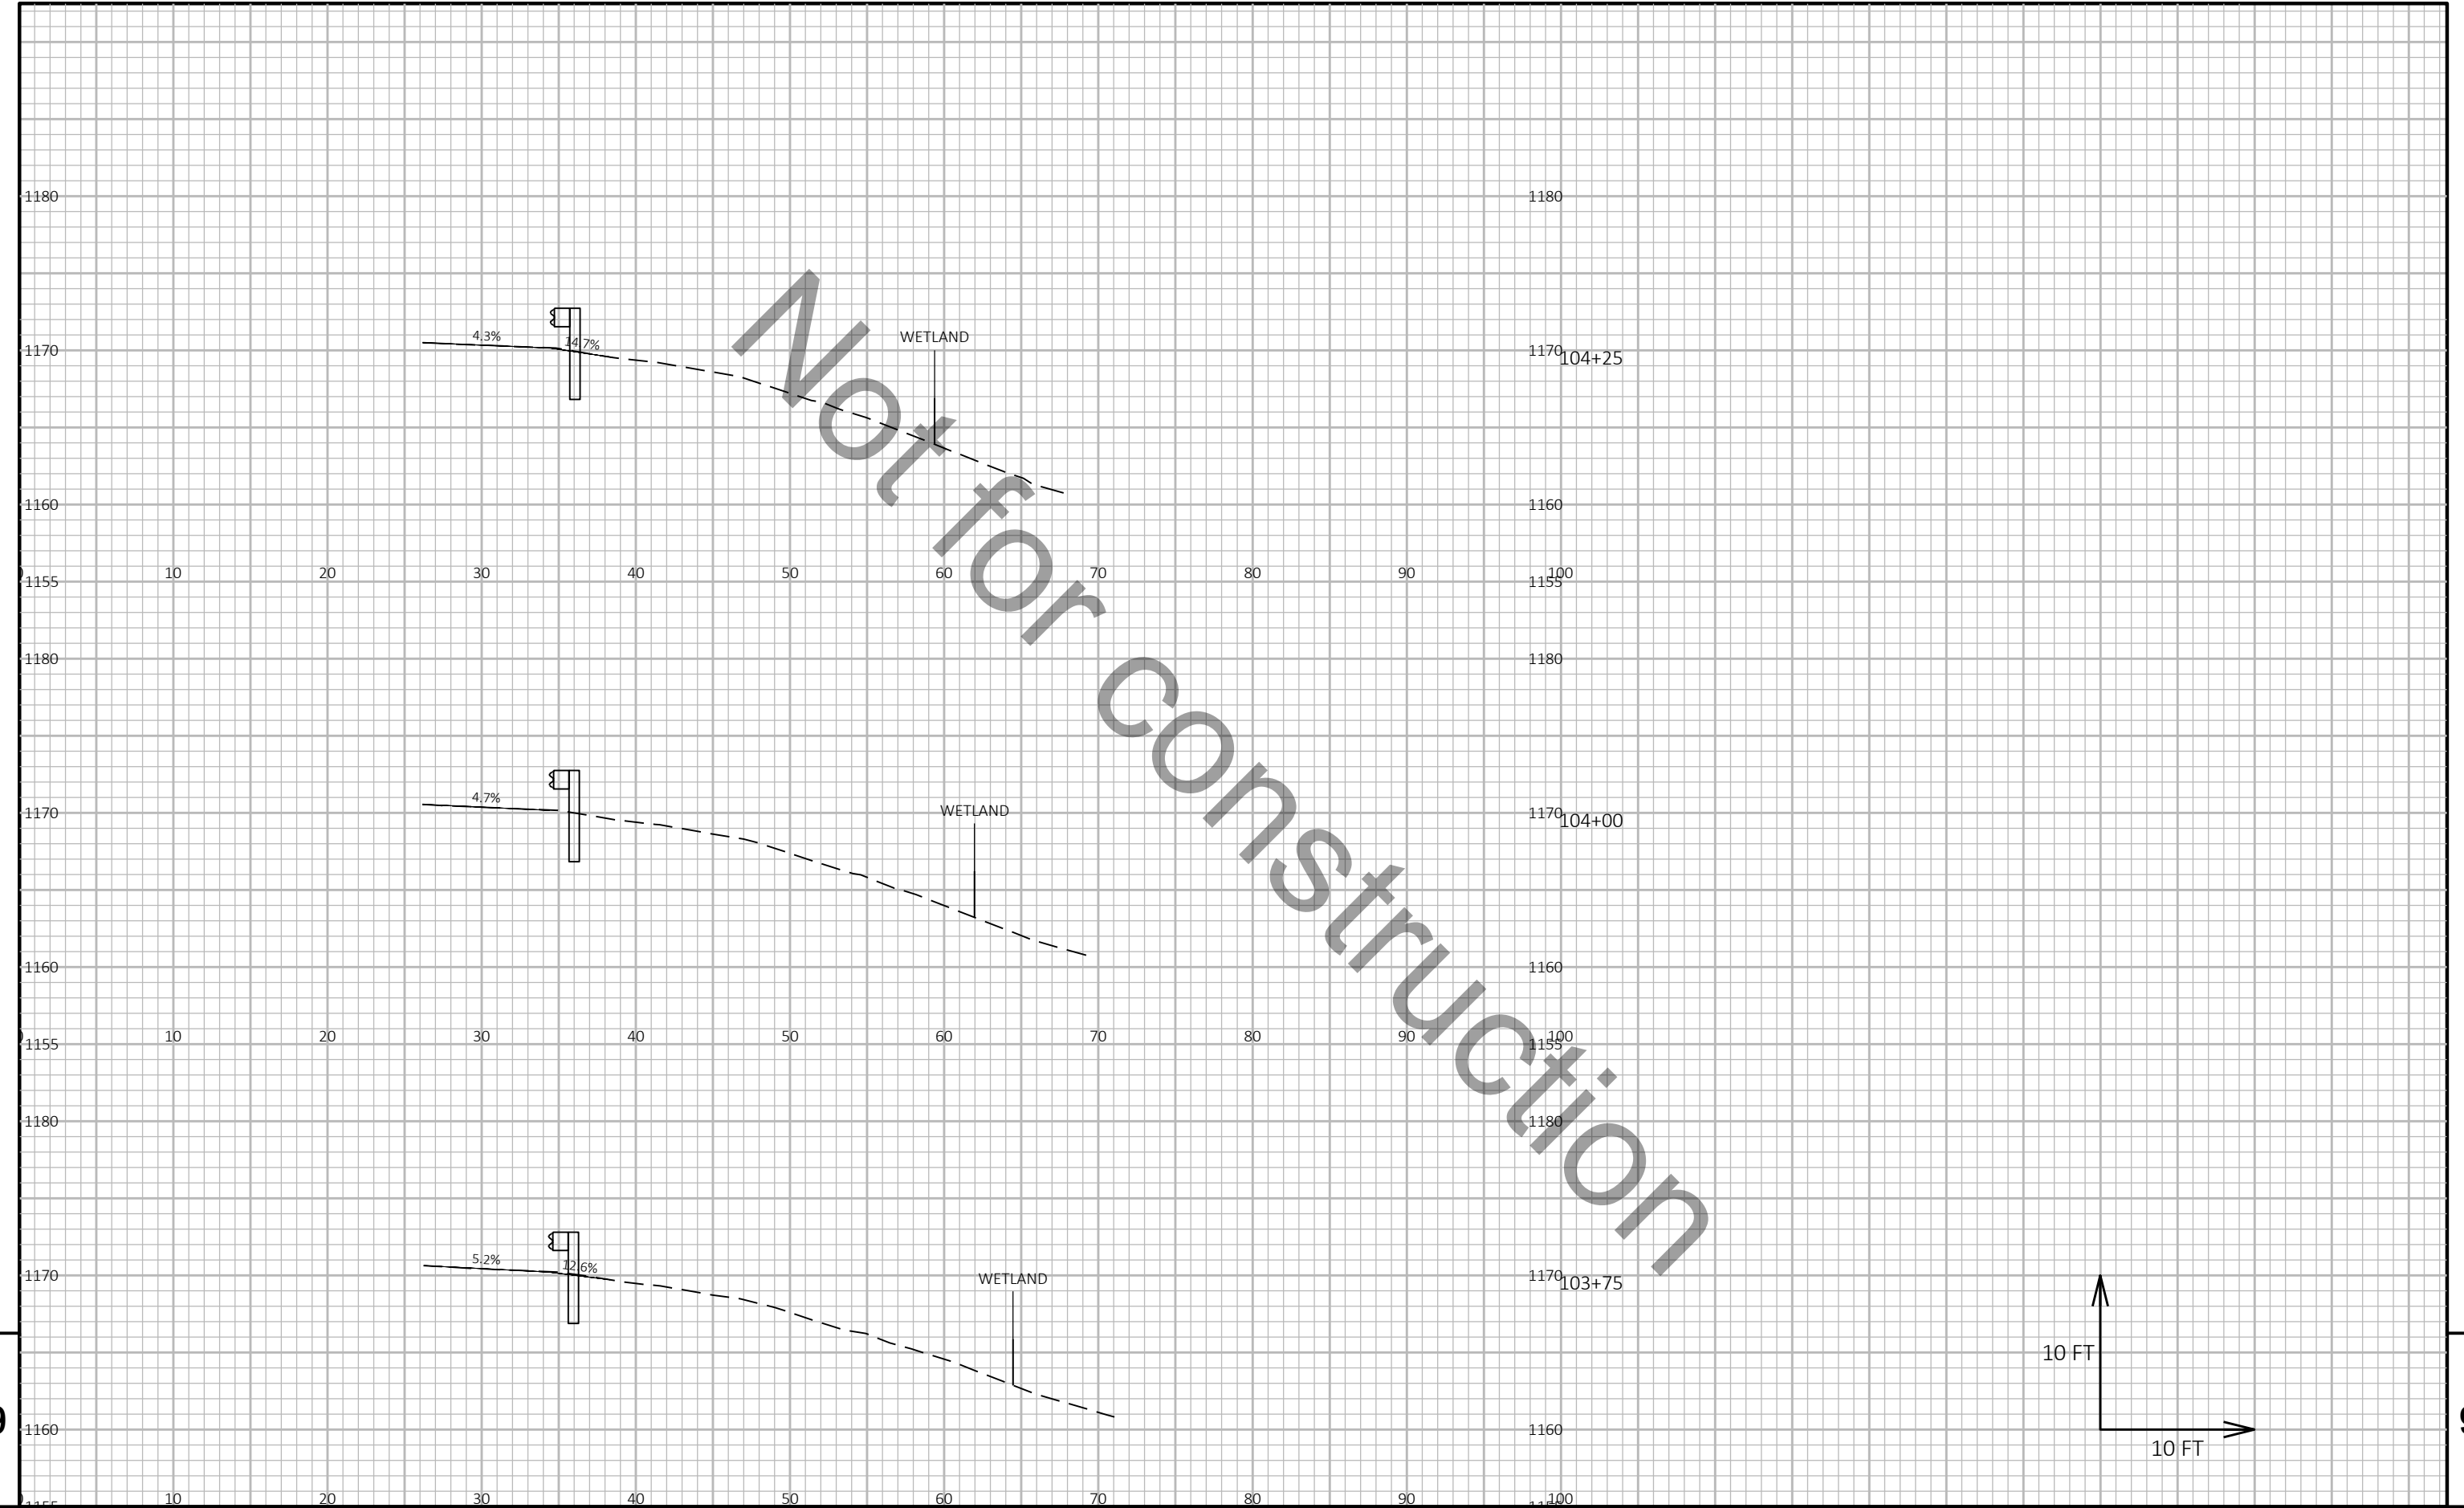

9

9


PROJECT NO: 1166-09-62	HWY: USH 51	COUNTY: MARATHON	CROSS SECTIONS: STH 29 EB	SHEET E
------------------------	-------------	------------------	---------------------------	---------

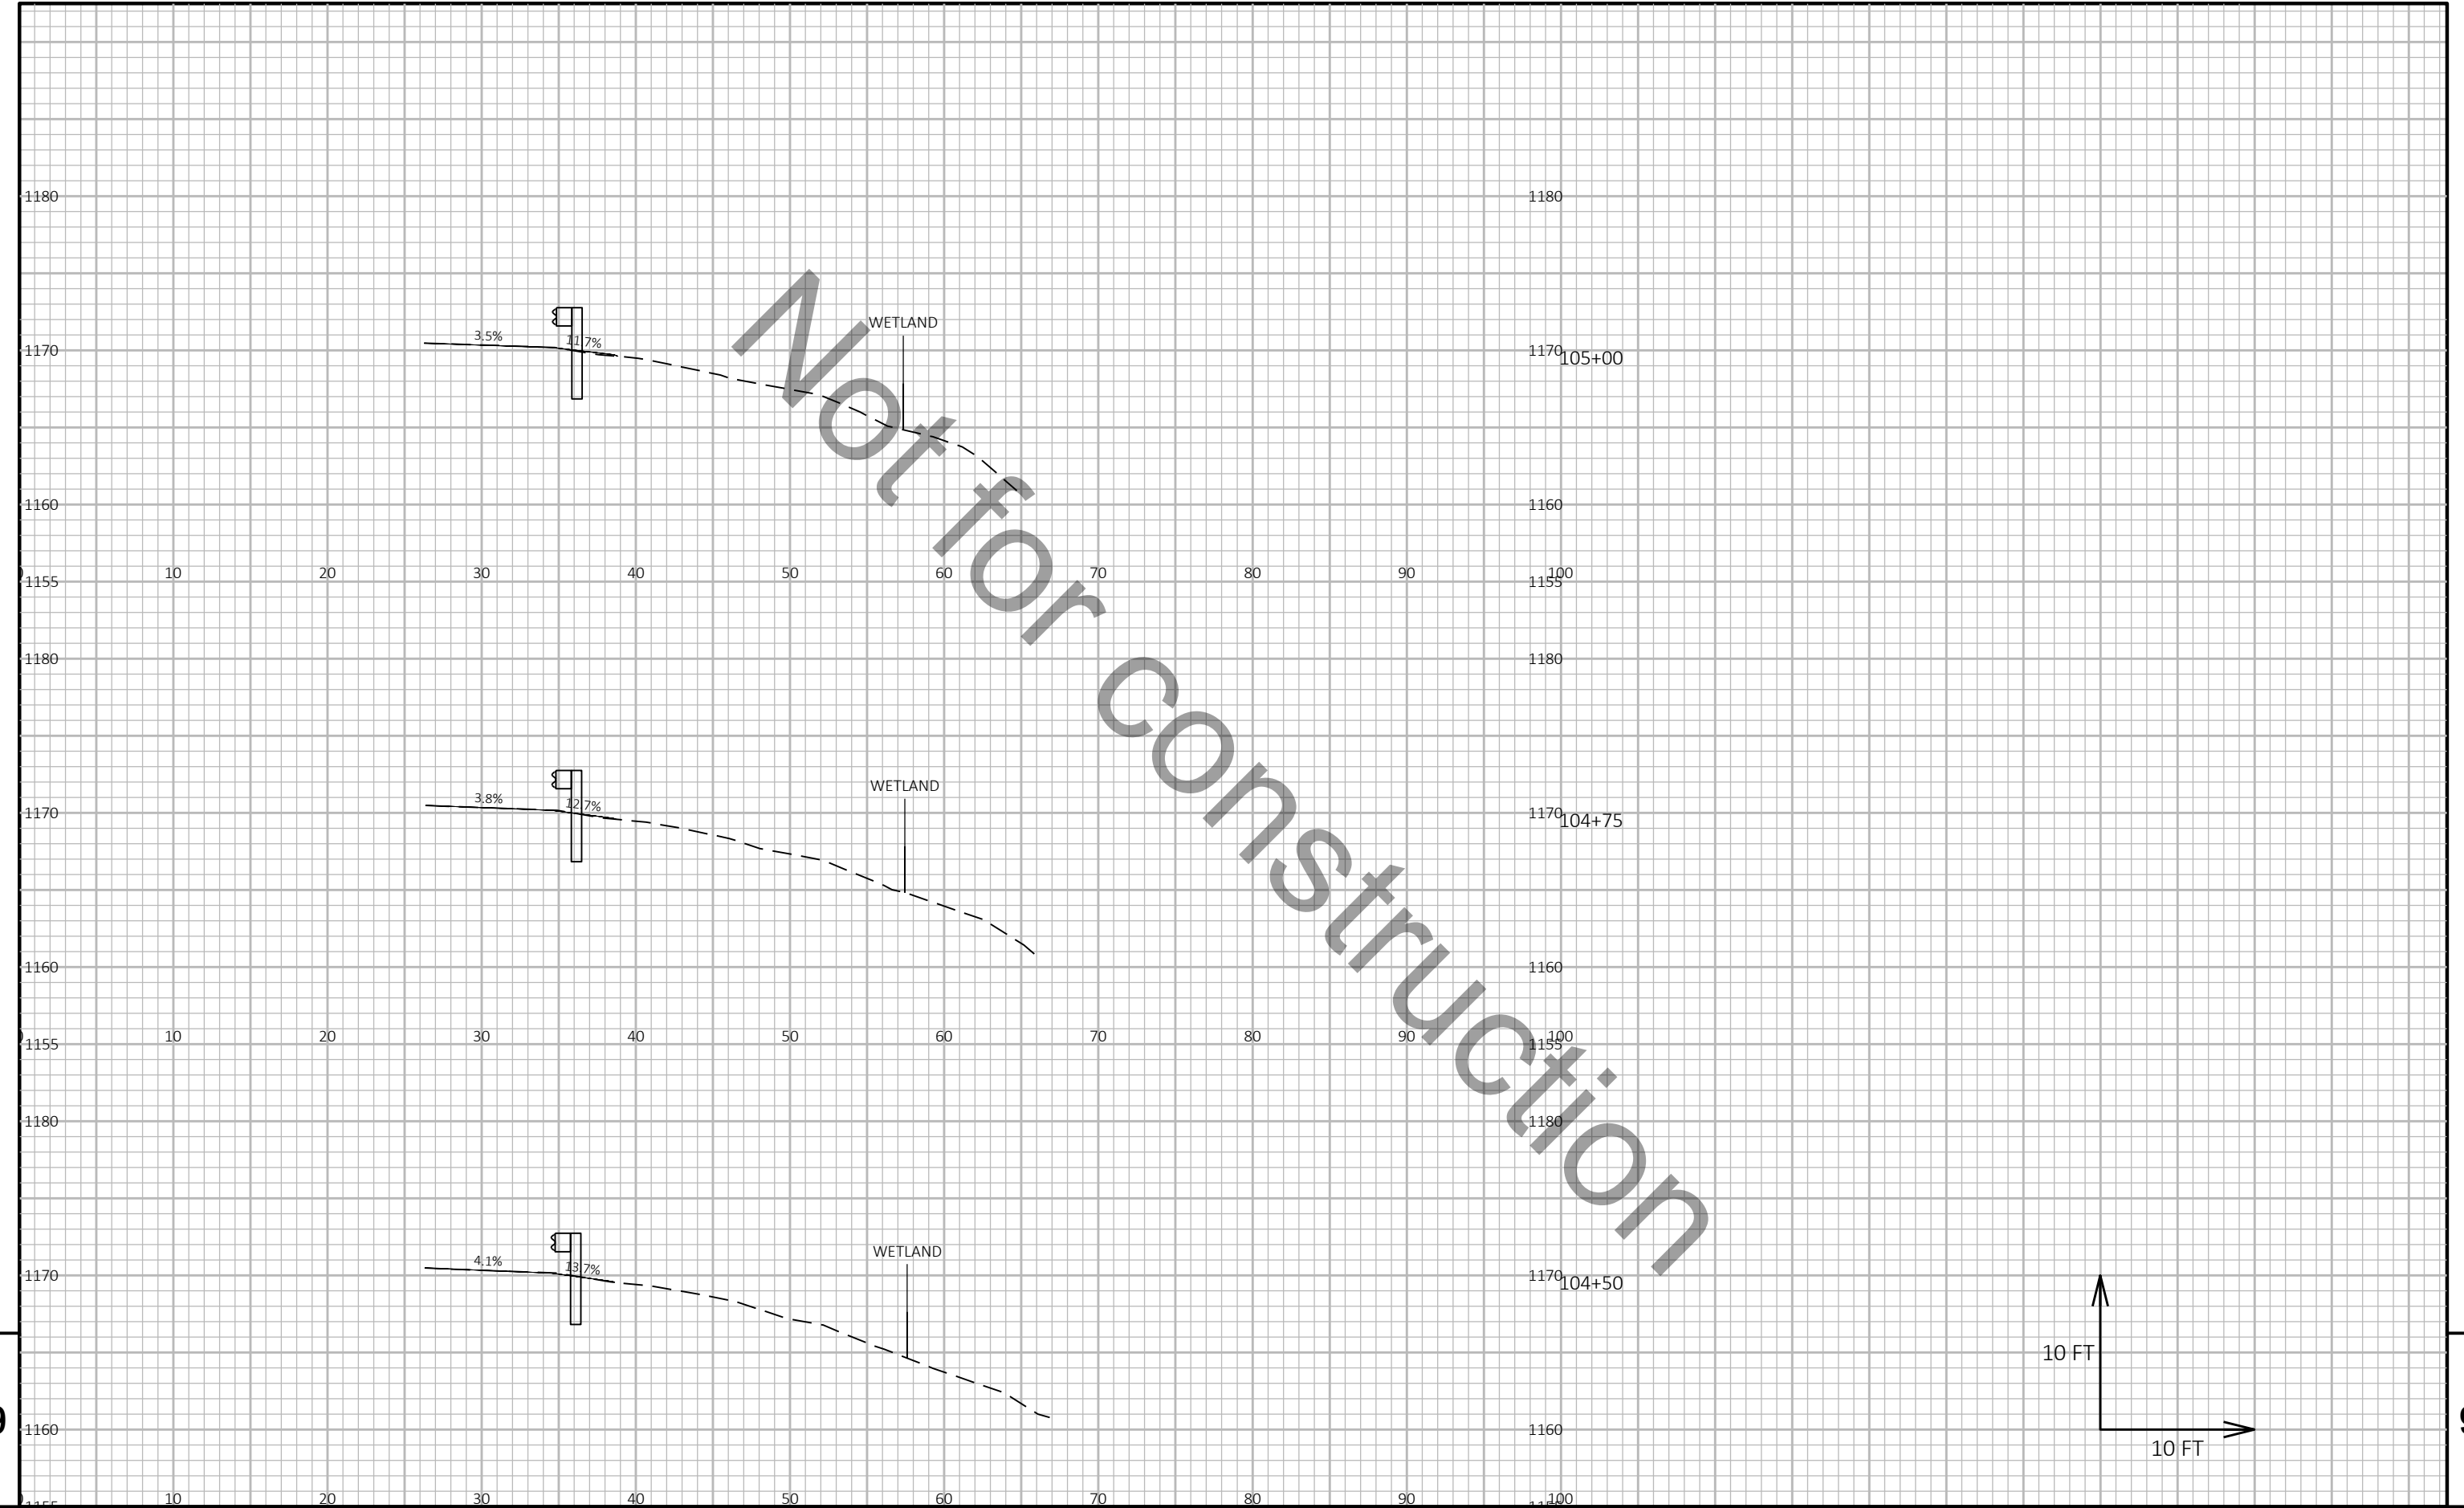

9

9


PROJECT NO: 1166-09-62	HWY: USH 51	COUNTY: MARATHON	CROSS SECTIONS: STH 29 EB	SHEET E
------------------------	-------------	------------------	---------------------------	---------

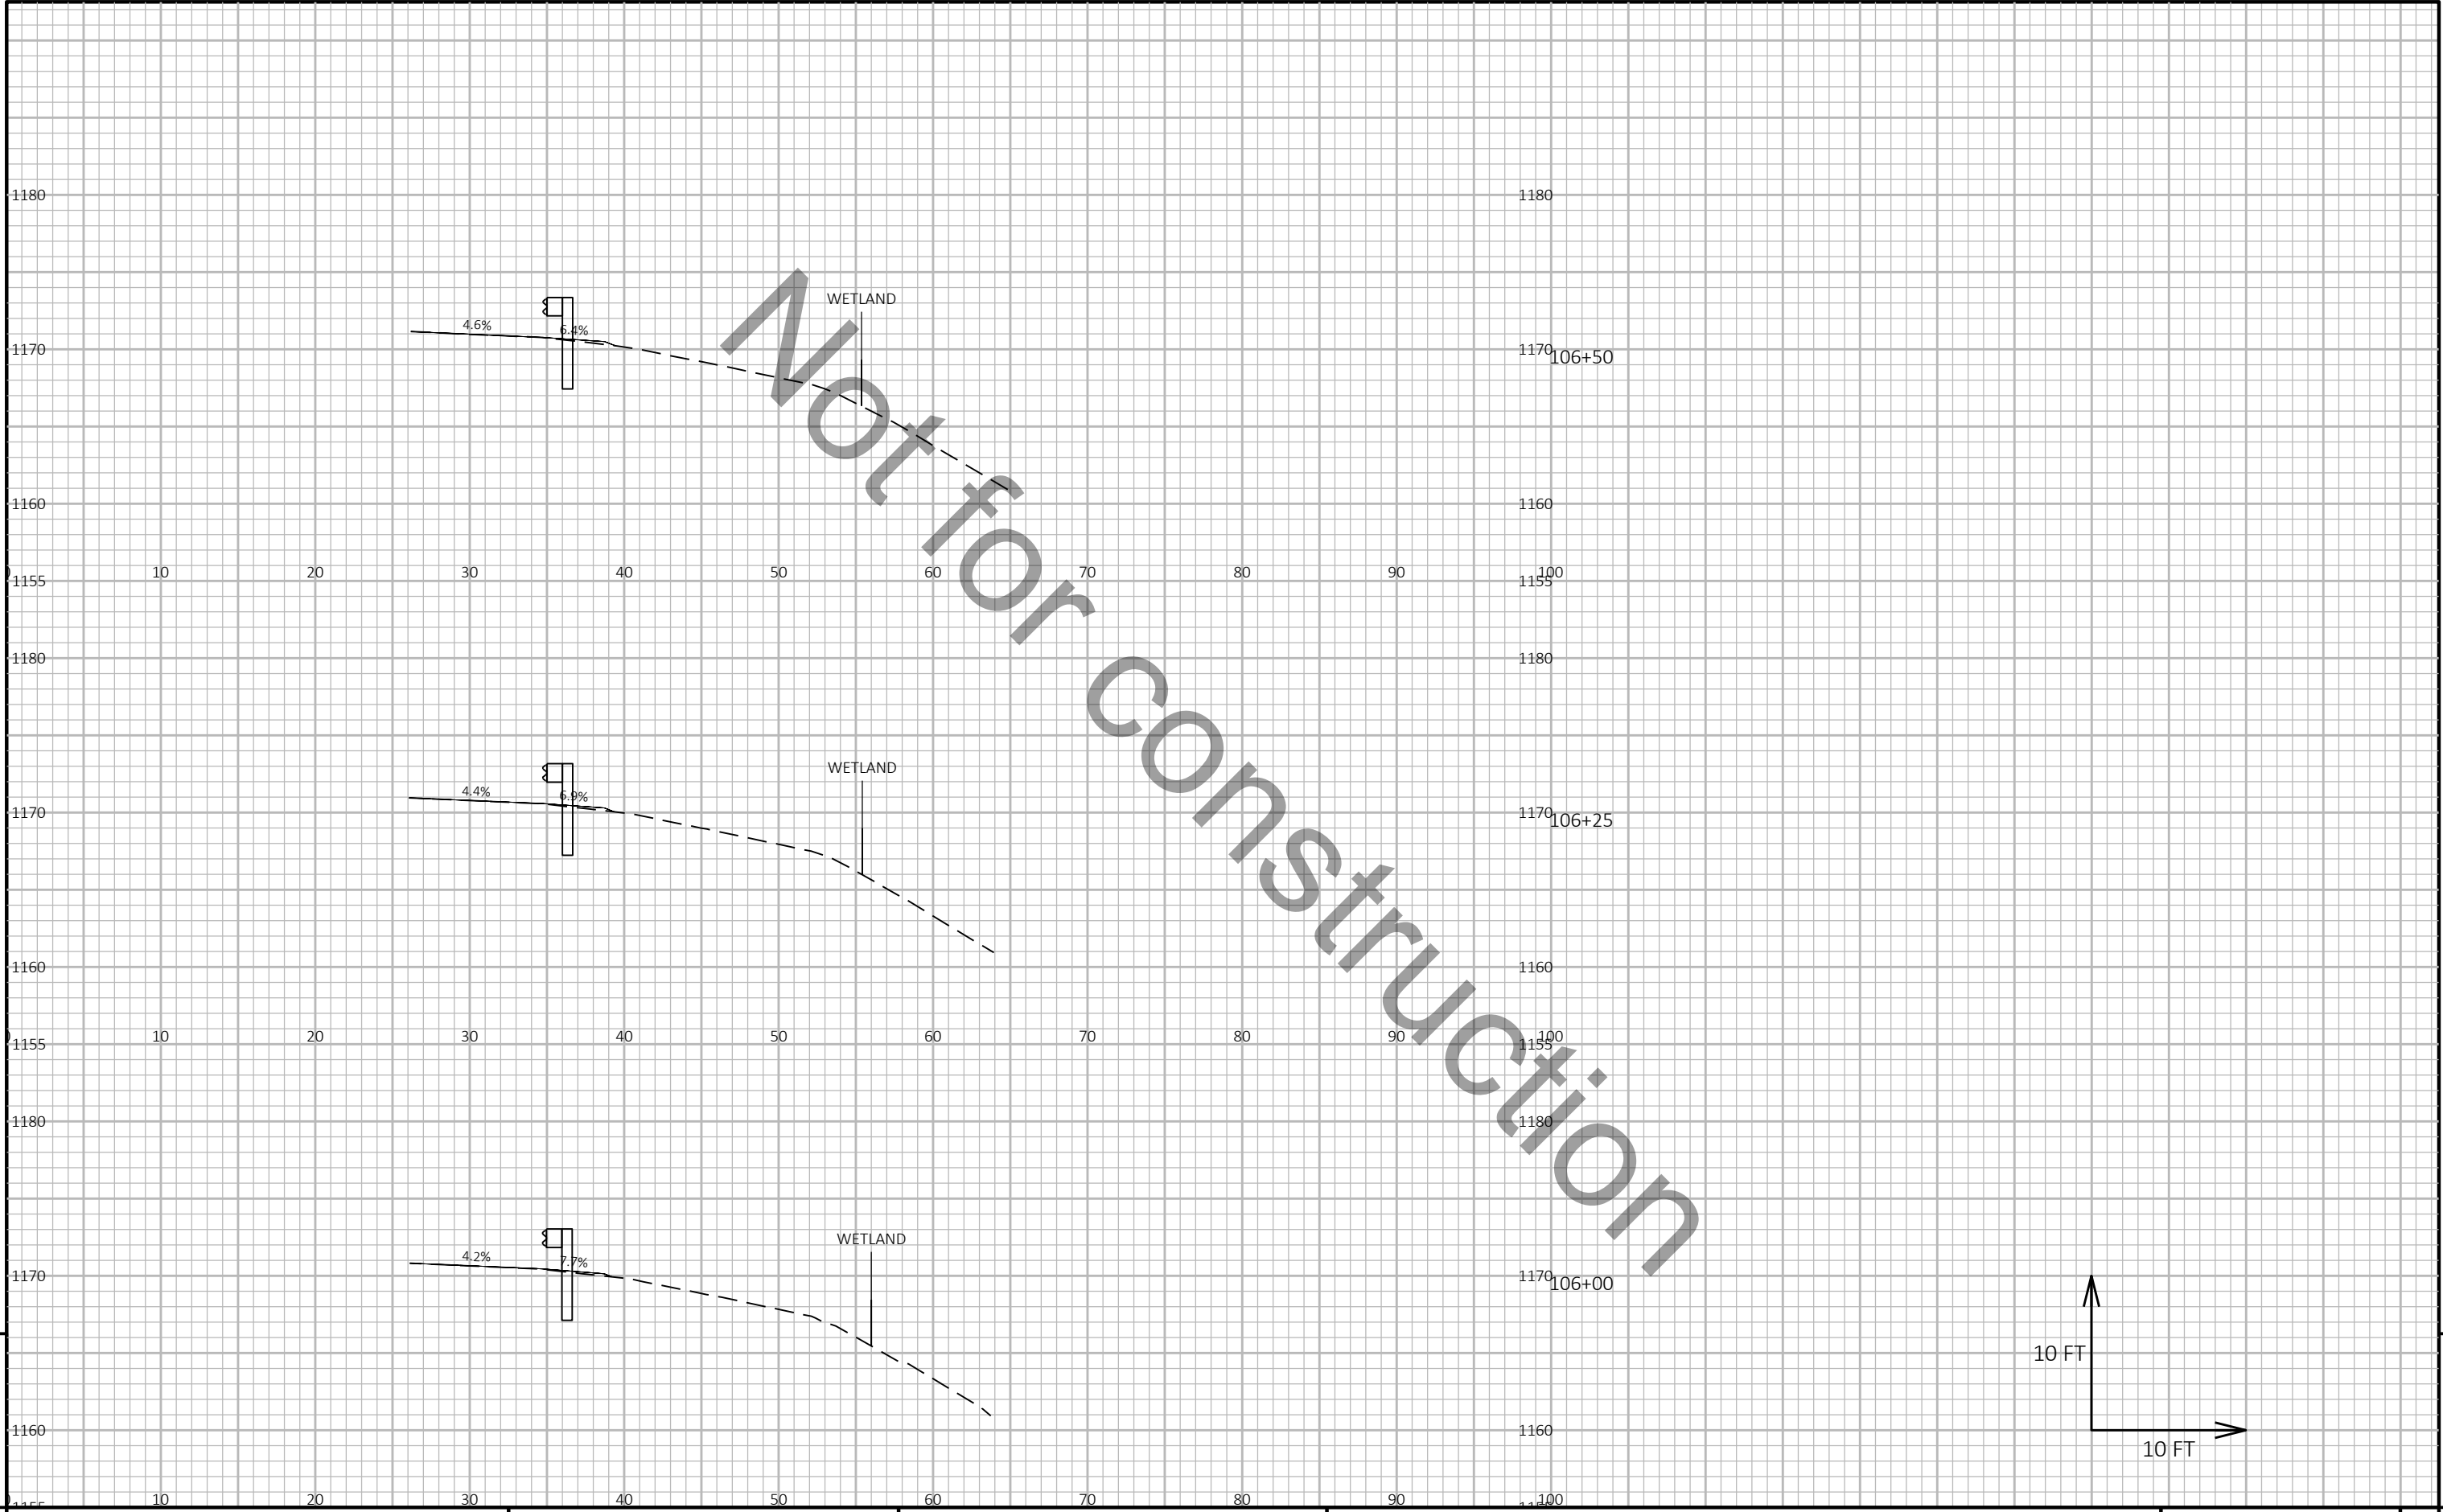

9

9


PROJECT NO: 1166-09-62	HWY: USH 51	COUNTY: MARATHON	CROSS SECTIONS: STH 29 EB	SHEET E
------------------------	-------------	------------------	---------------------------	---------

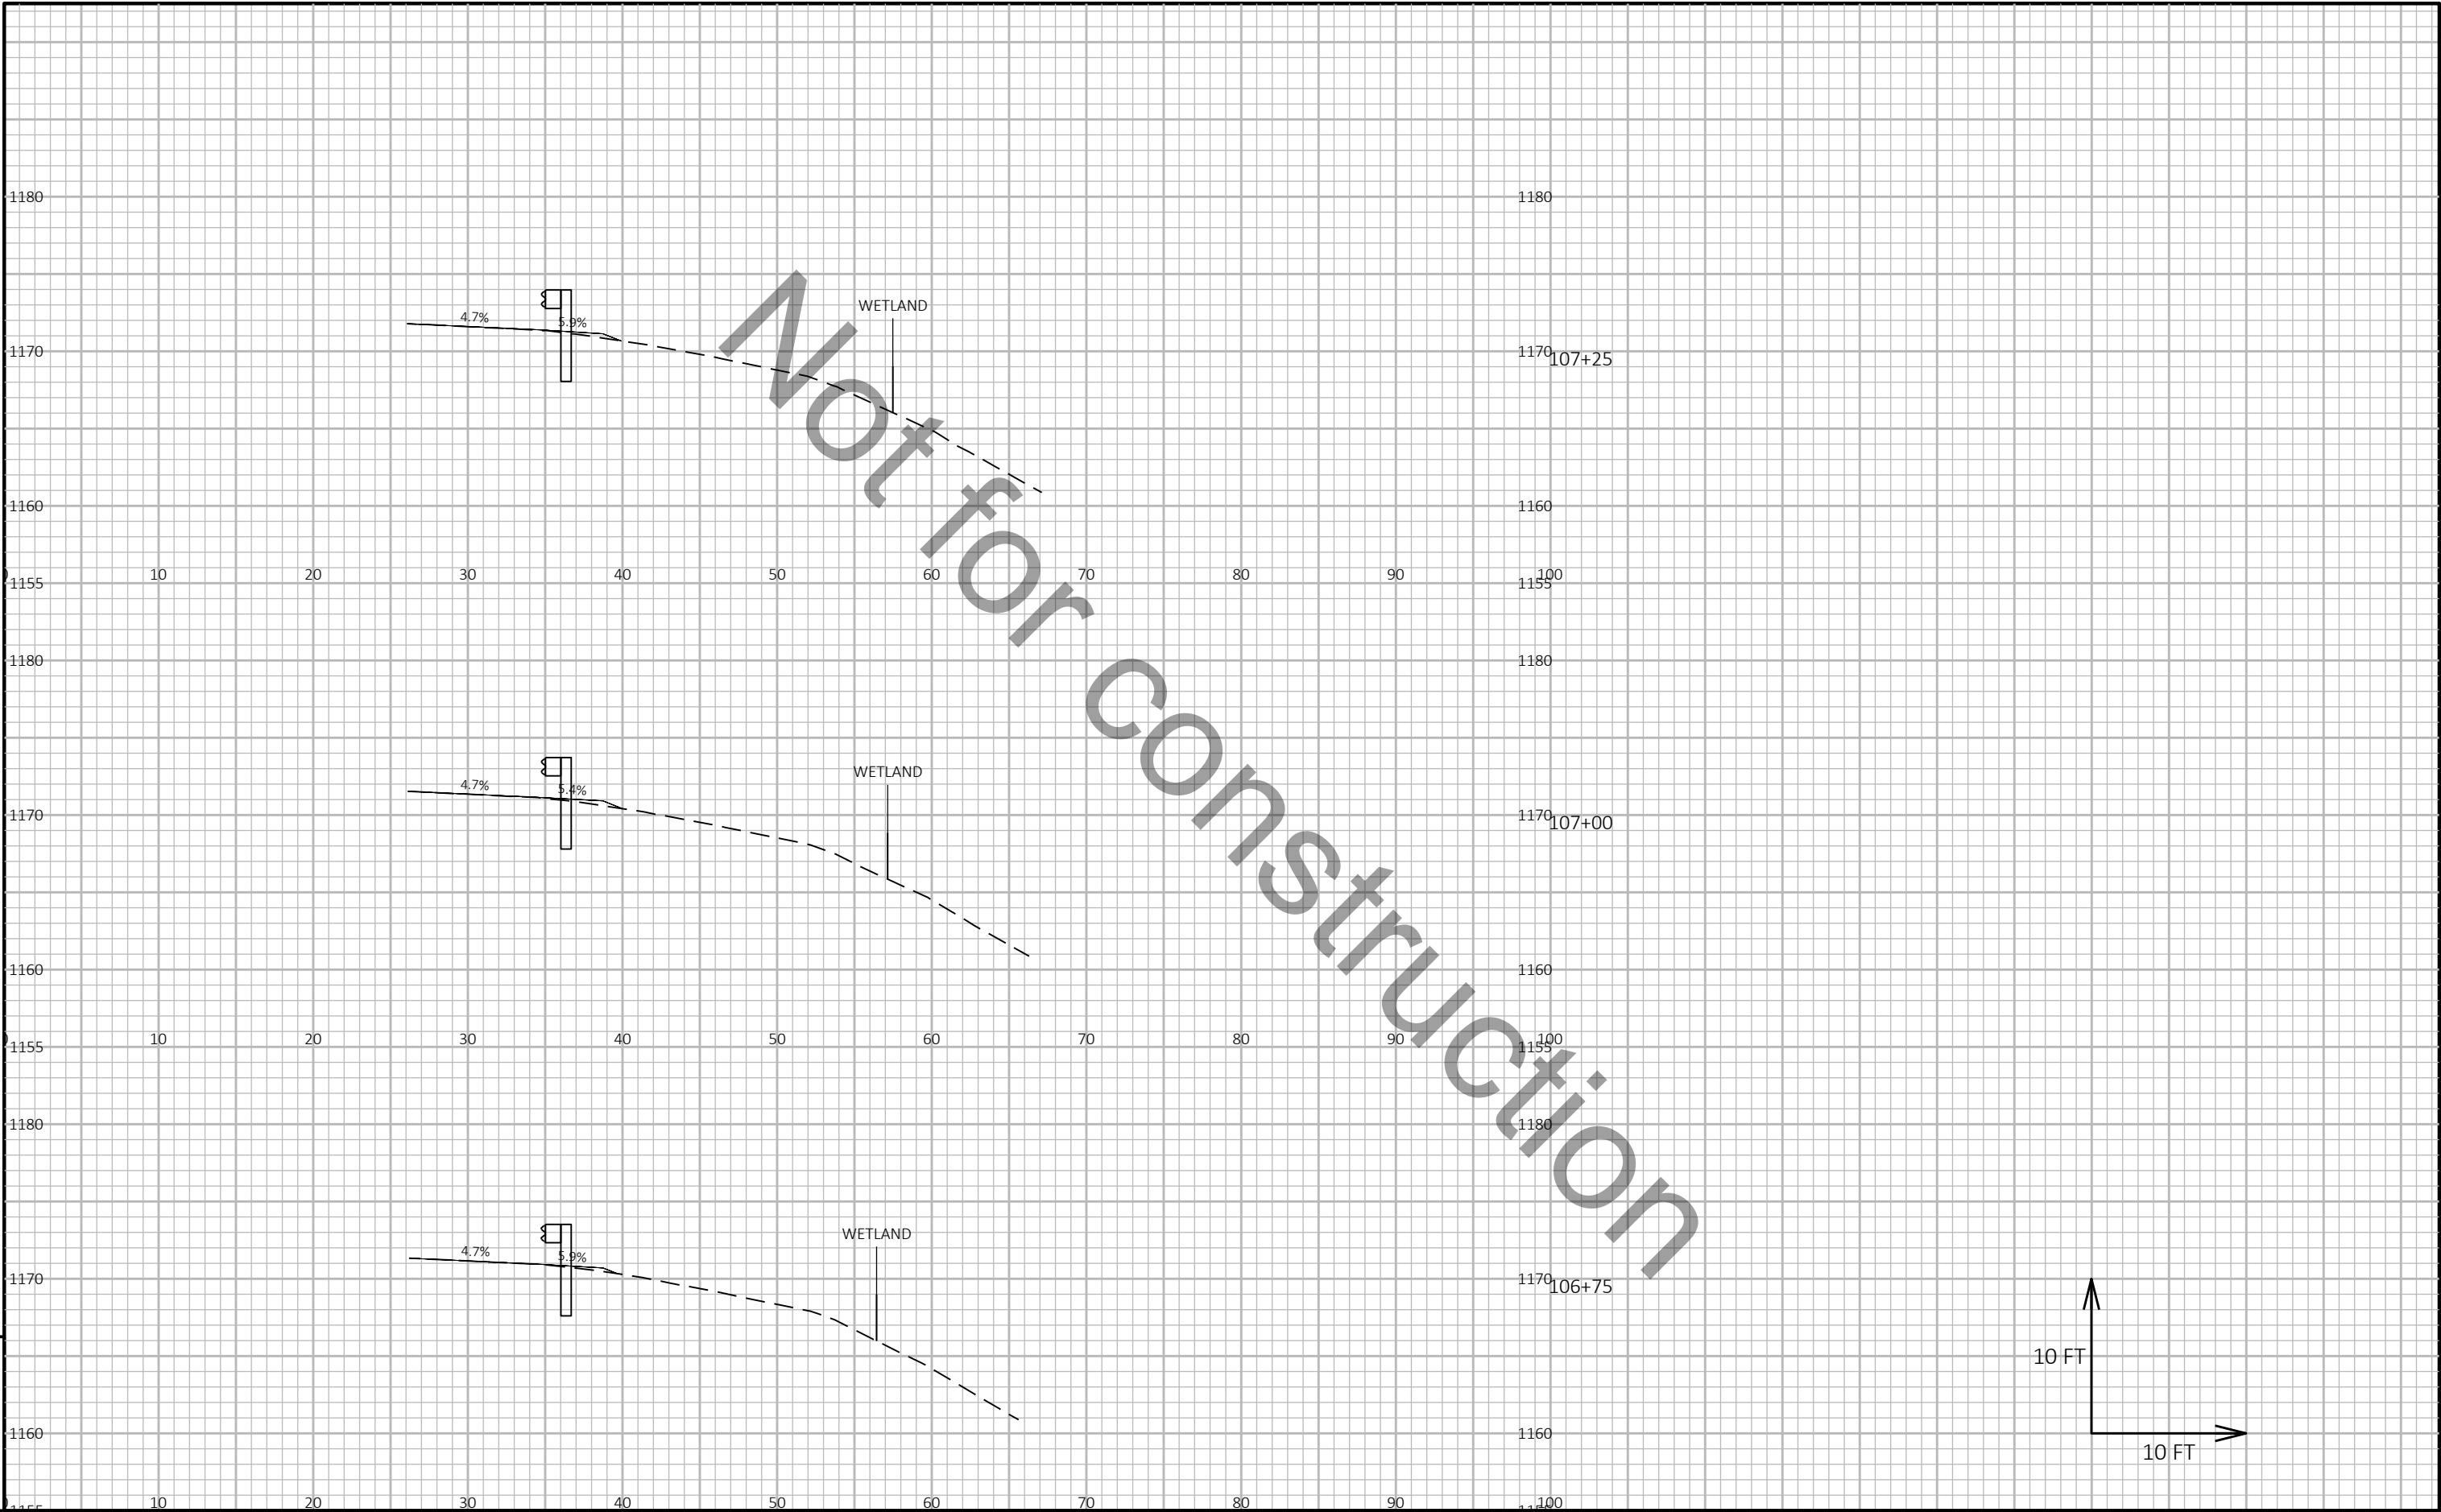

9

9


PROJECT NO: 1166-09-62	HWY: USH 51	COUNTY: MARATHON	CROSS SECTIONS: STH 29 EB	SHEET E
------------------------	-------------	------------------	---------------------------	---------

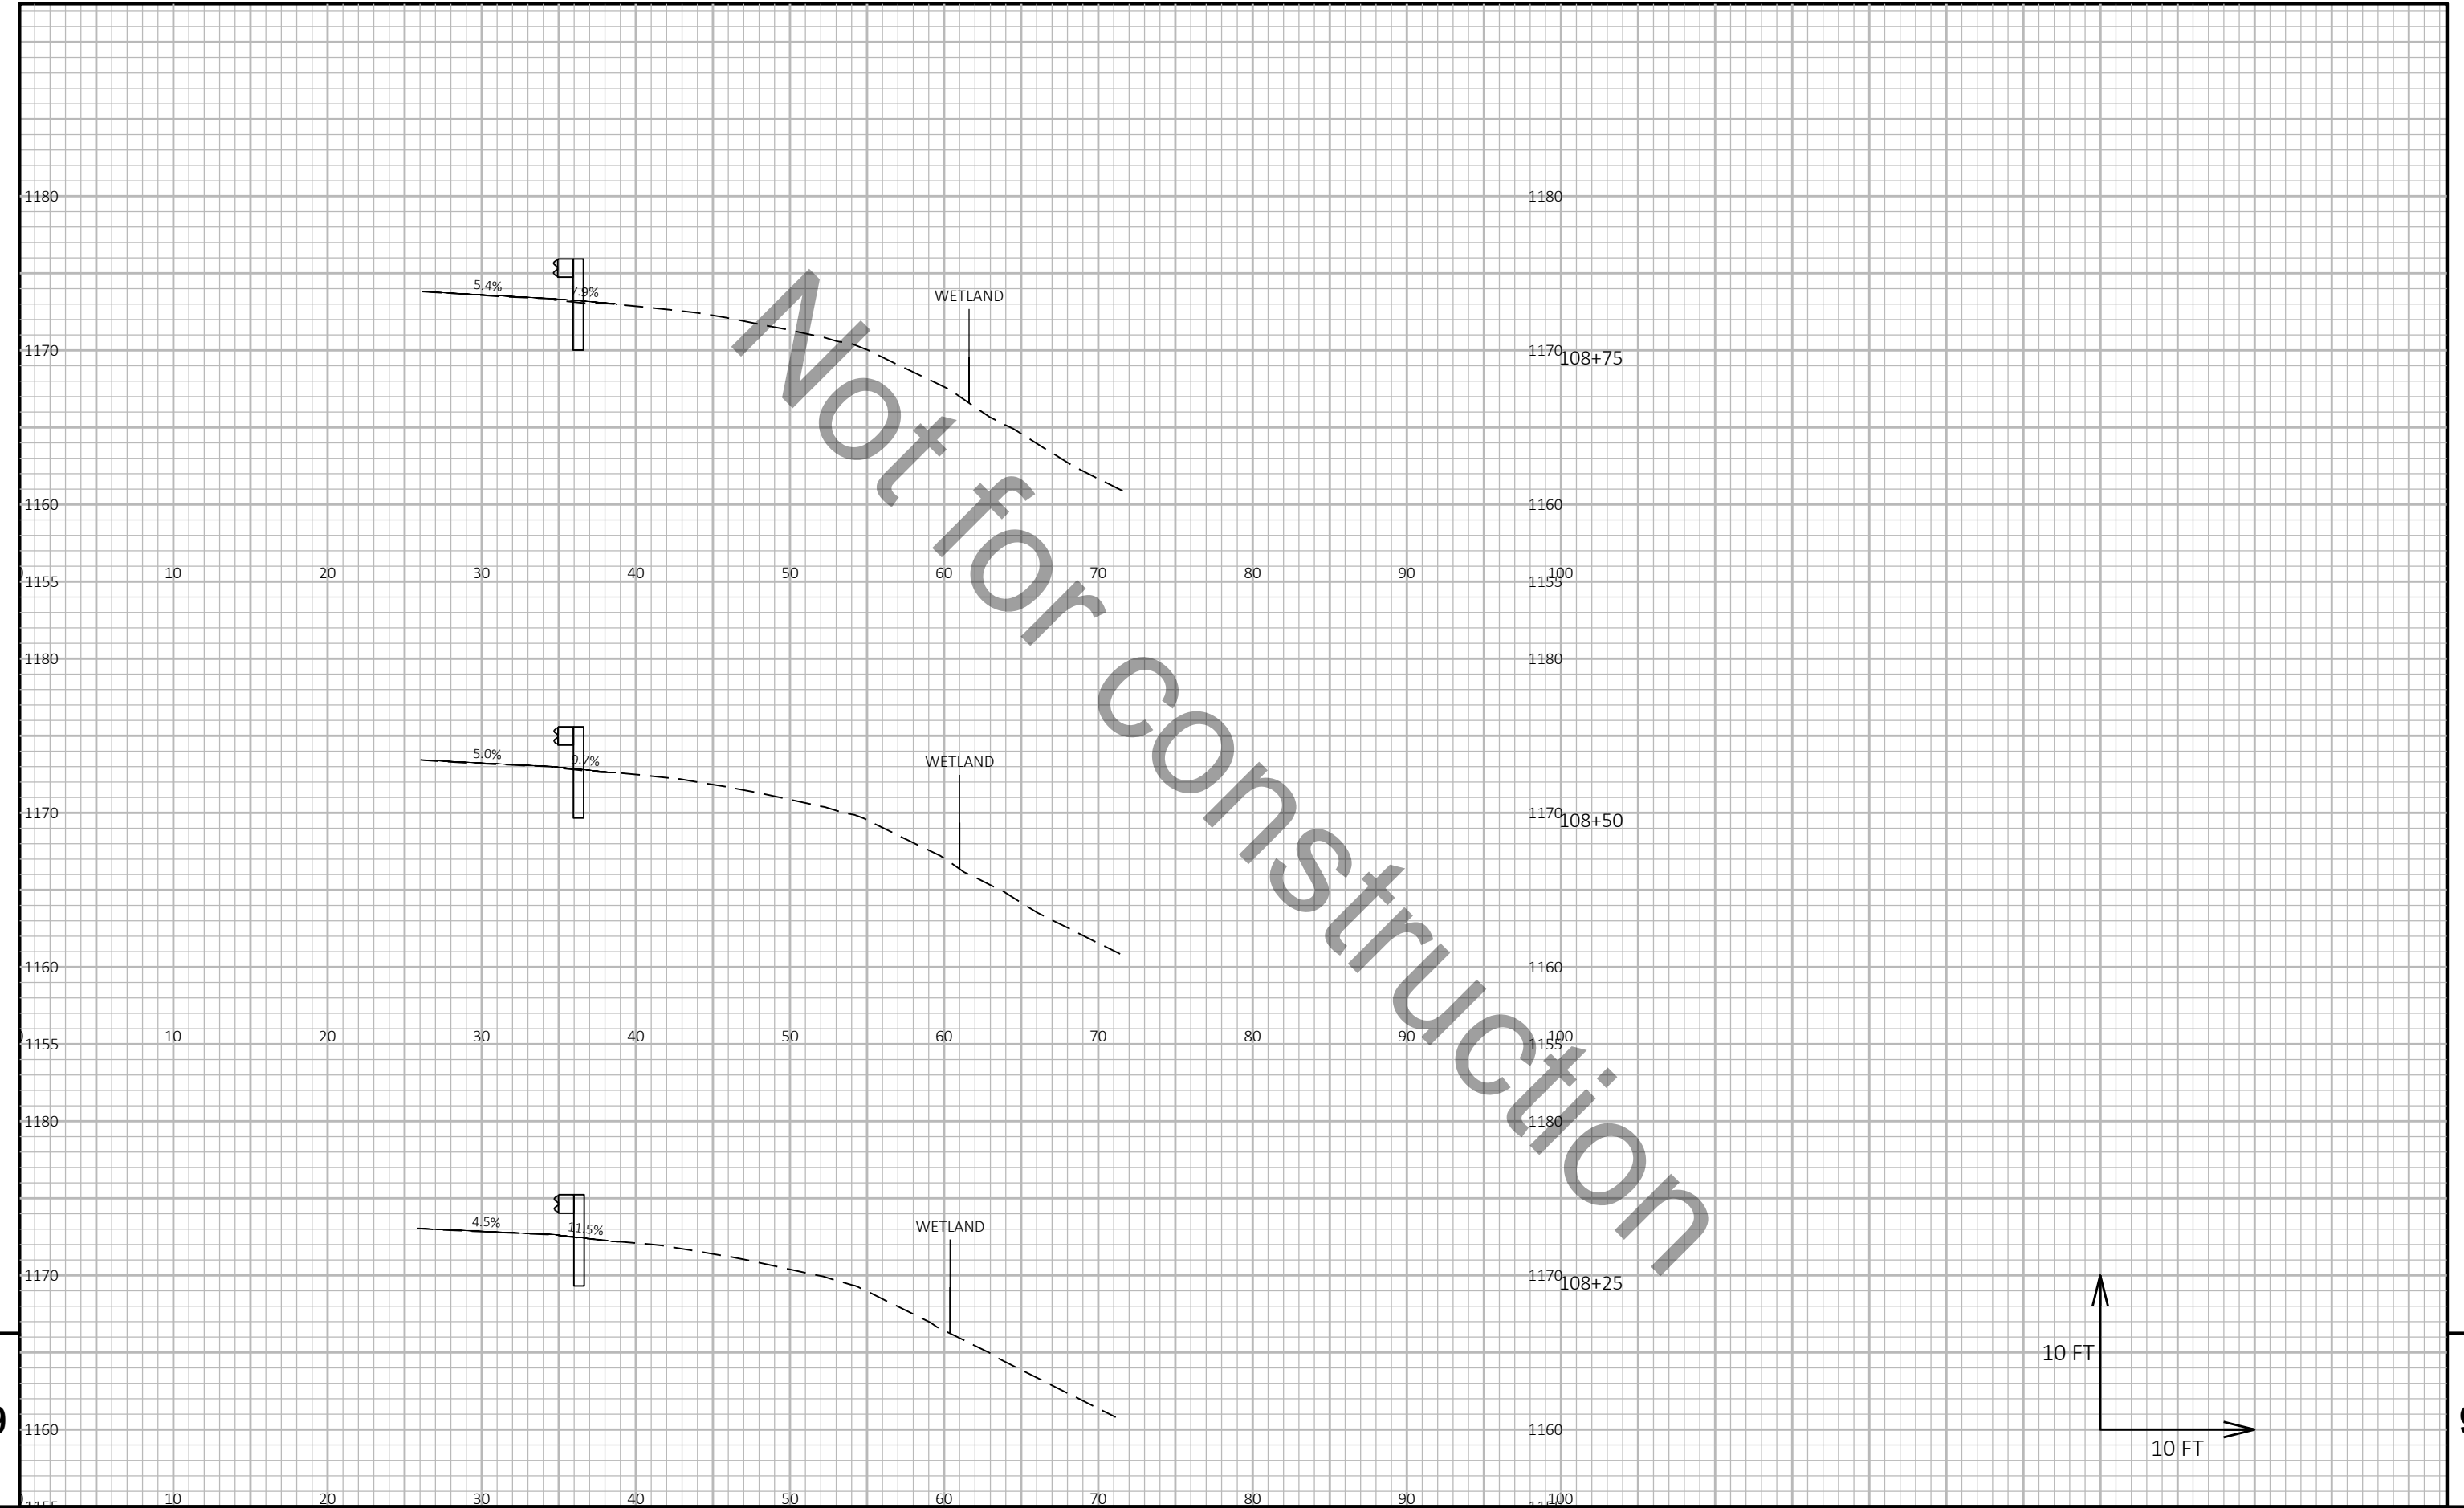

9

9

PROJECT NO: 1166-09-62	HWY: USH 51	COUNTY: MARATHON	CROSS SECTIONS: STH 29 EB	SHEET E
------------------------	-------------	------------------	---------------------------	---------

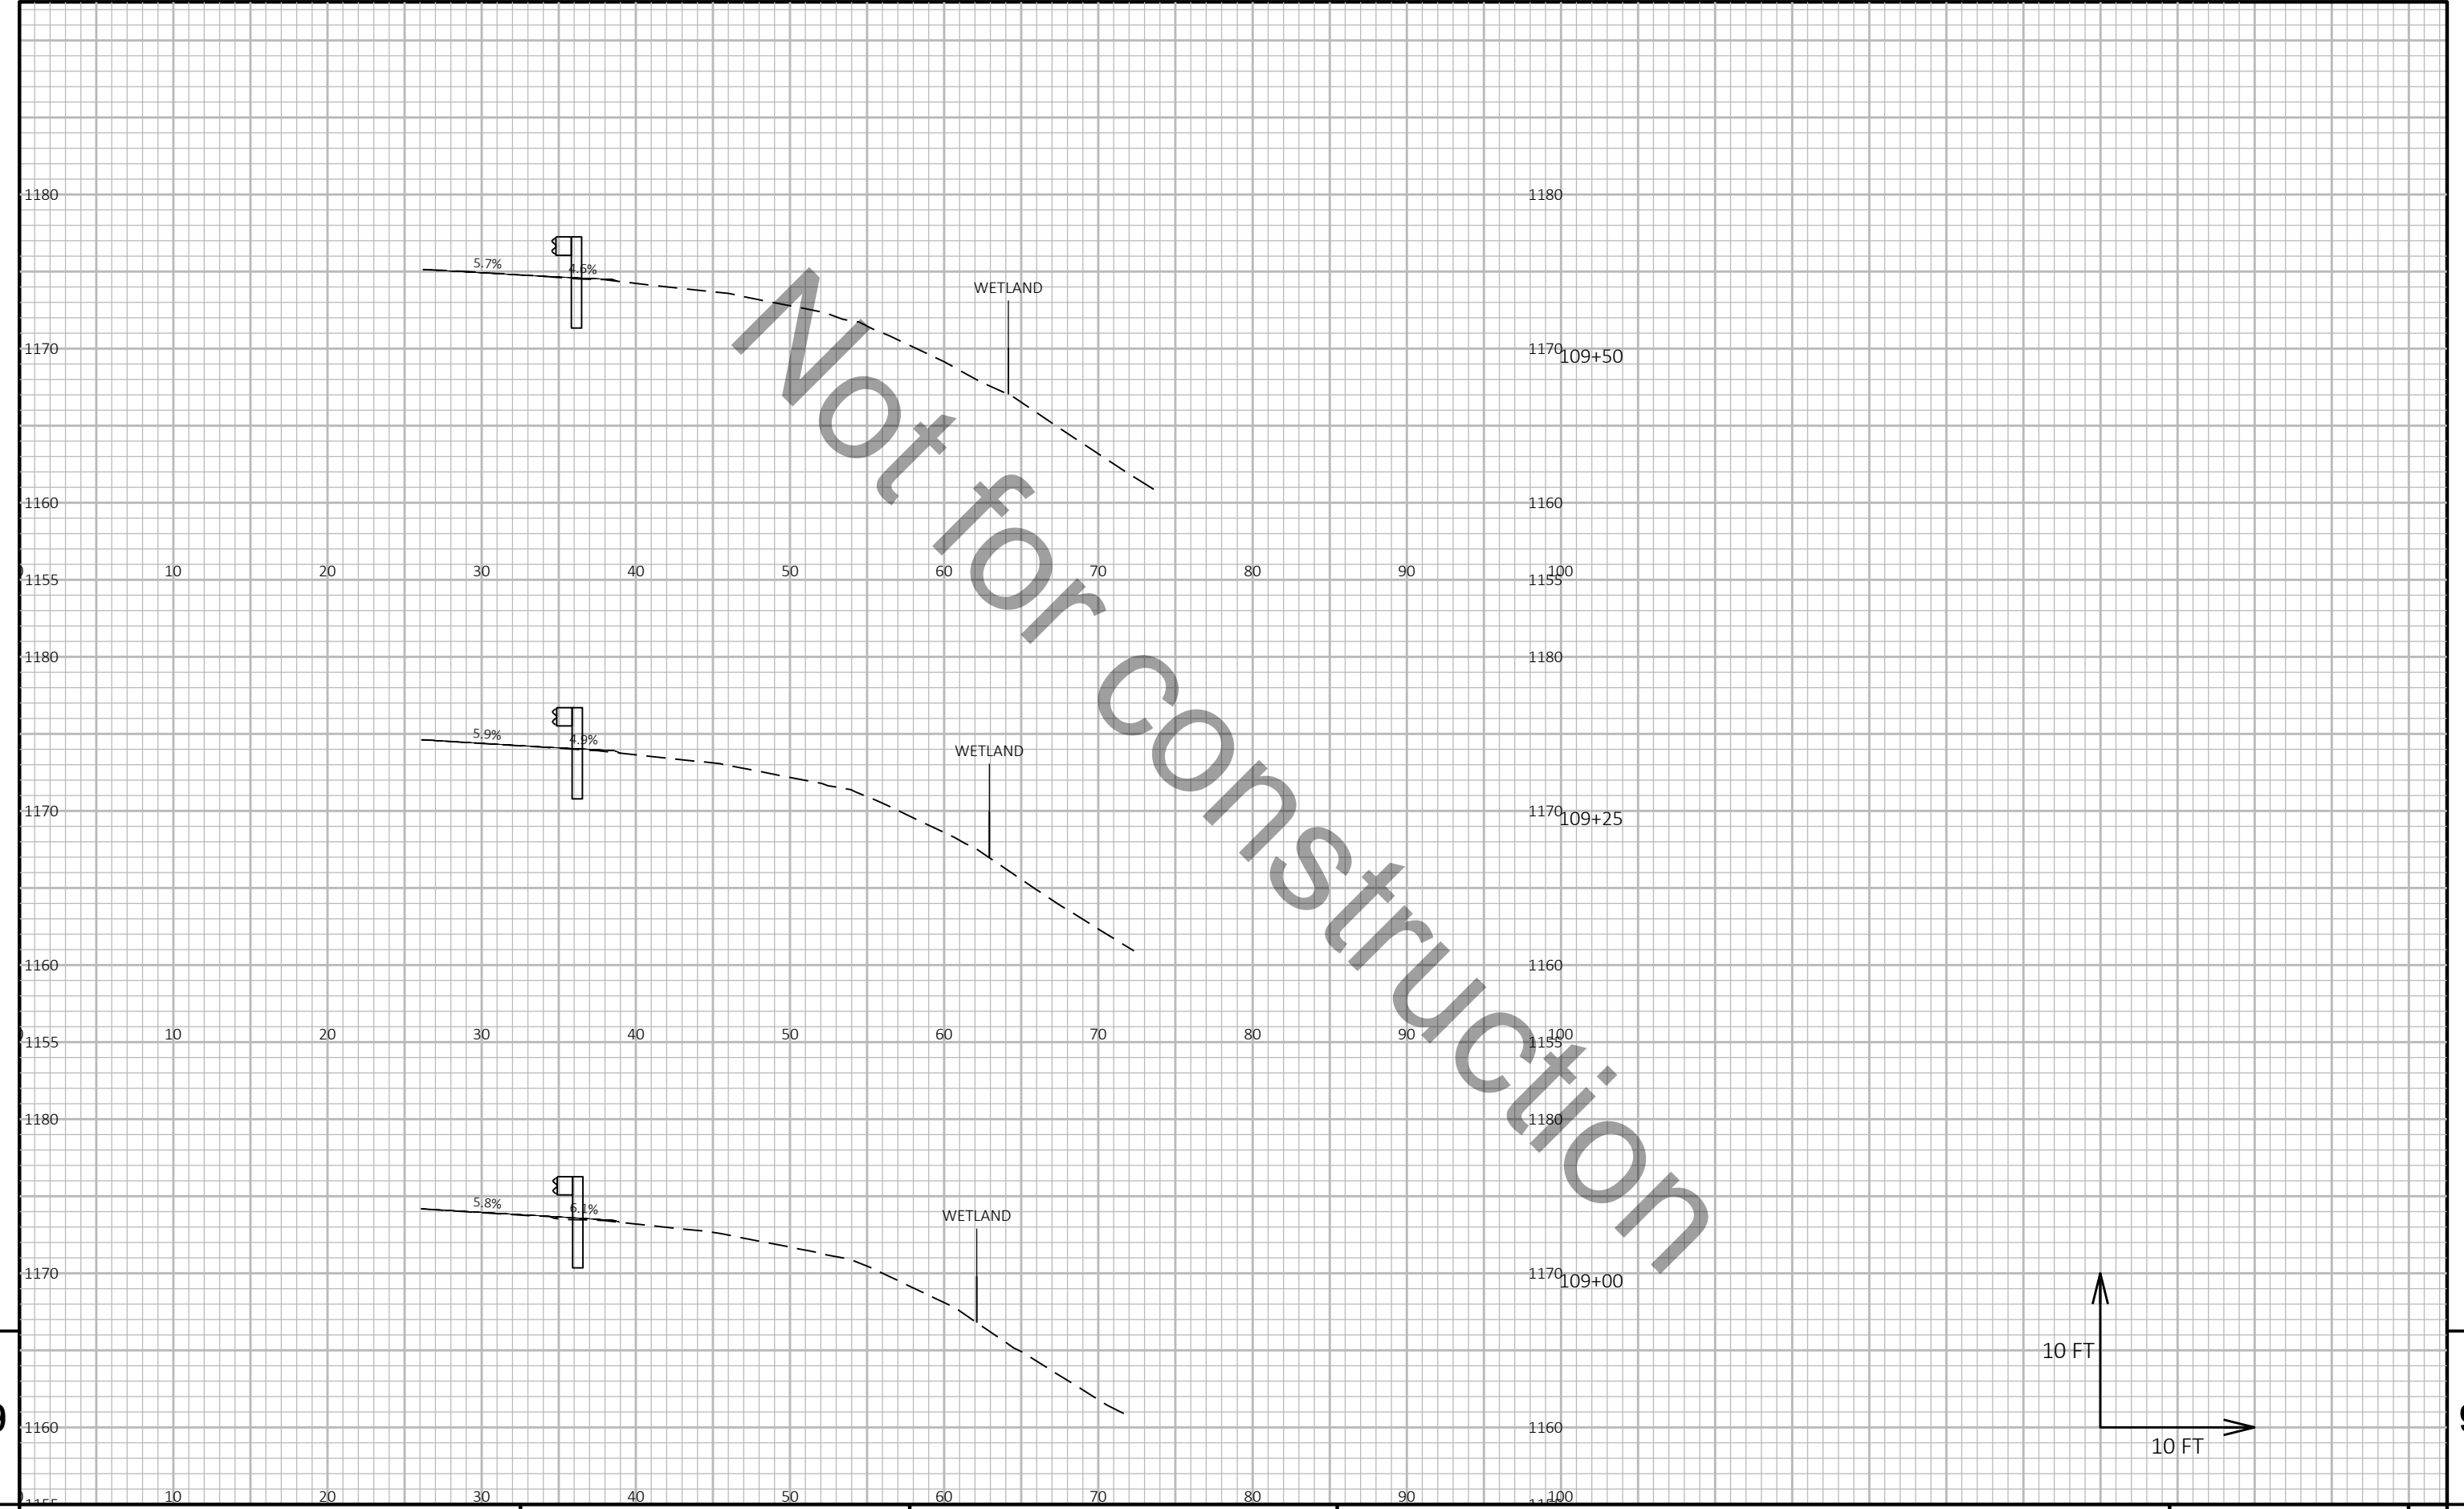


9

9

PROJECT NO: 1166-09-62	HWY: USH 51	COUNTY: MARATHON	CROSS SECTIONS: STH 29 EB	SHEET E
------------------------	-------------	------------------	---------------------------	---------

Not for Construction

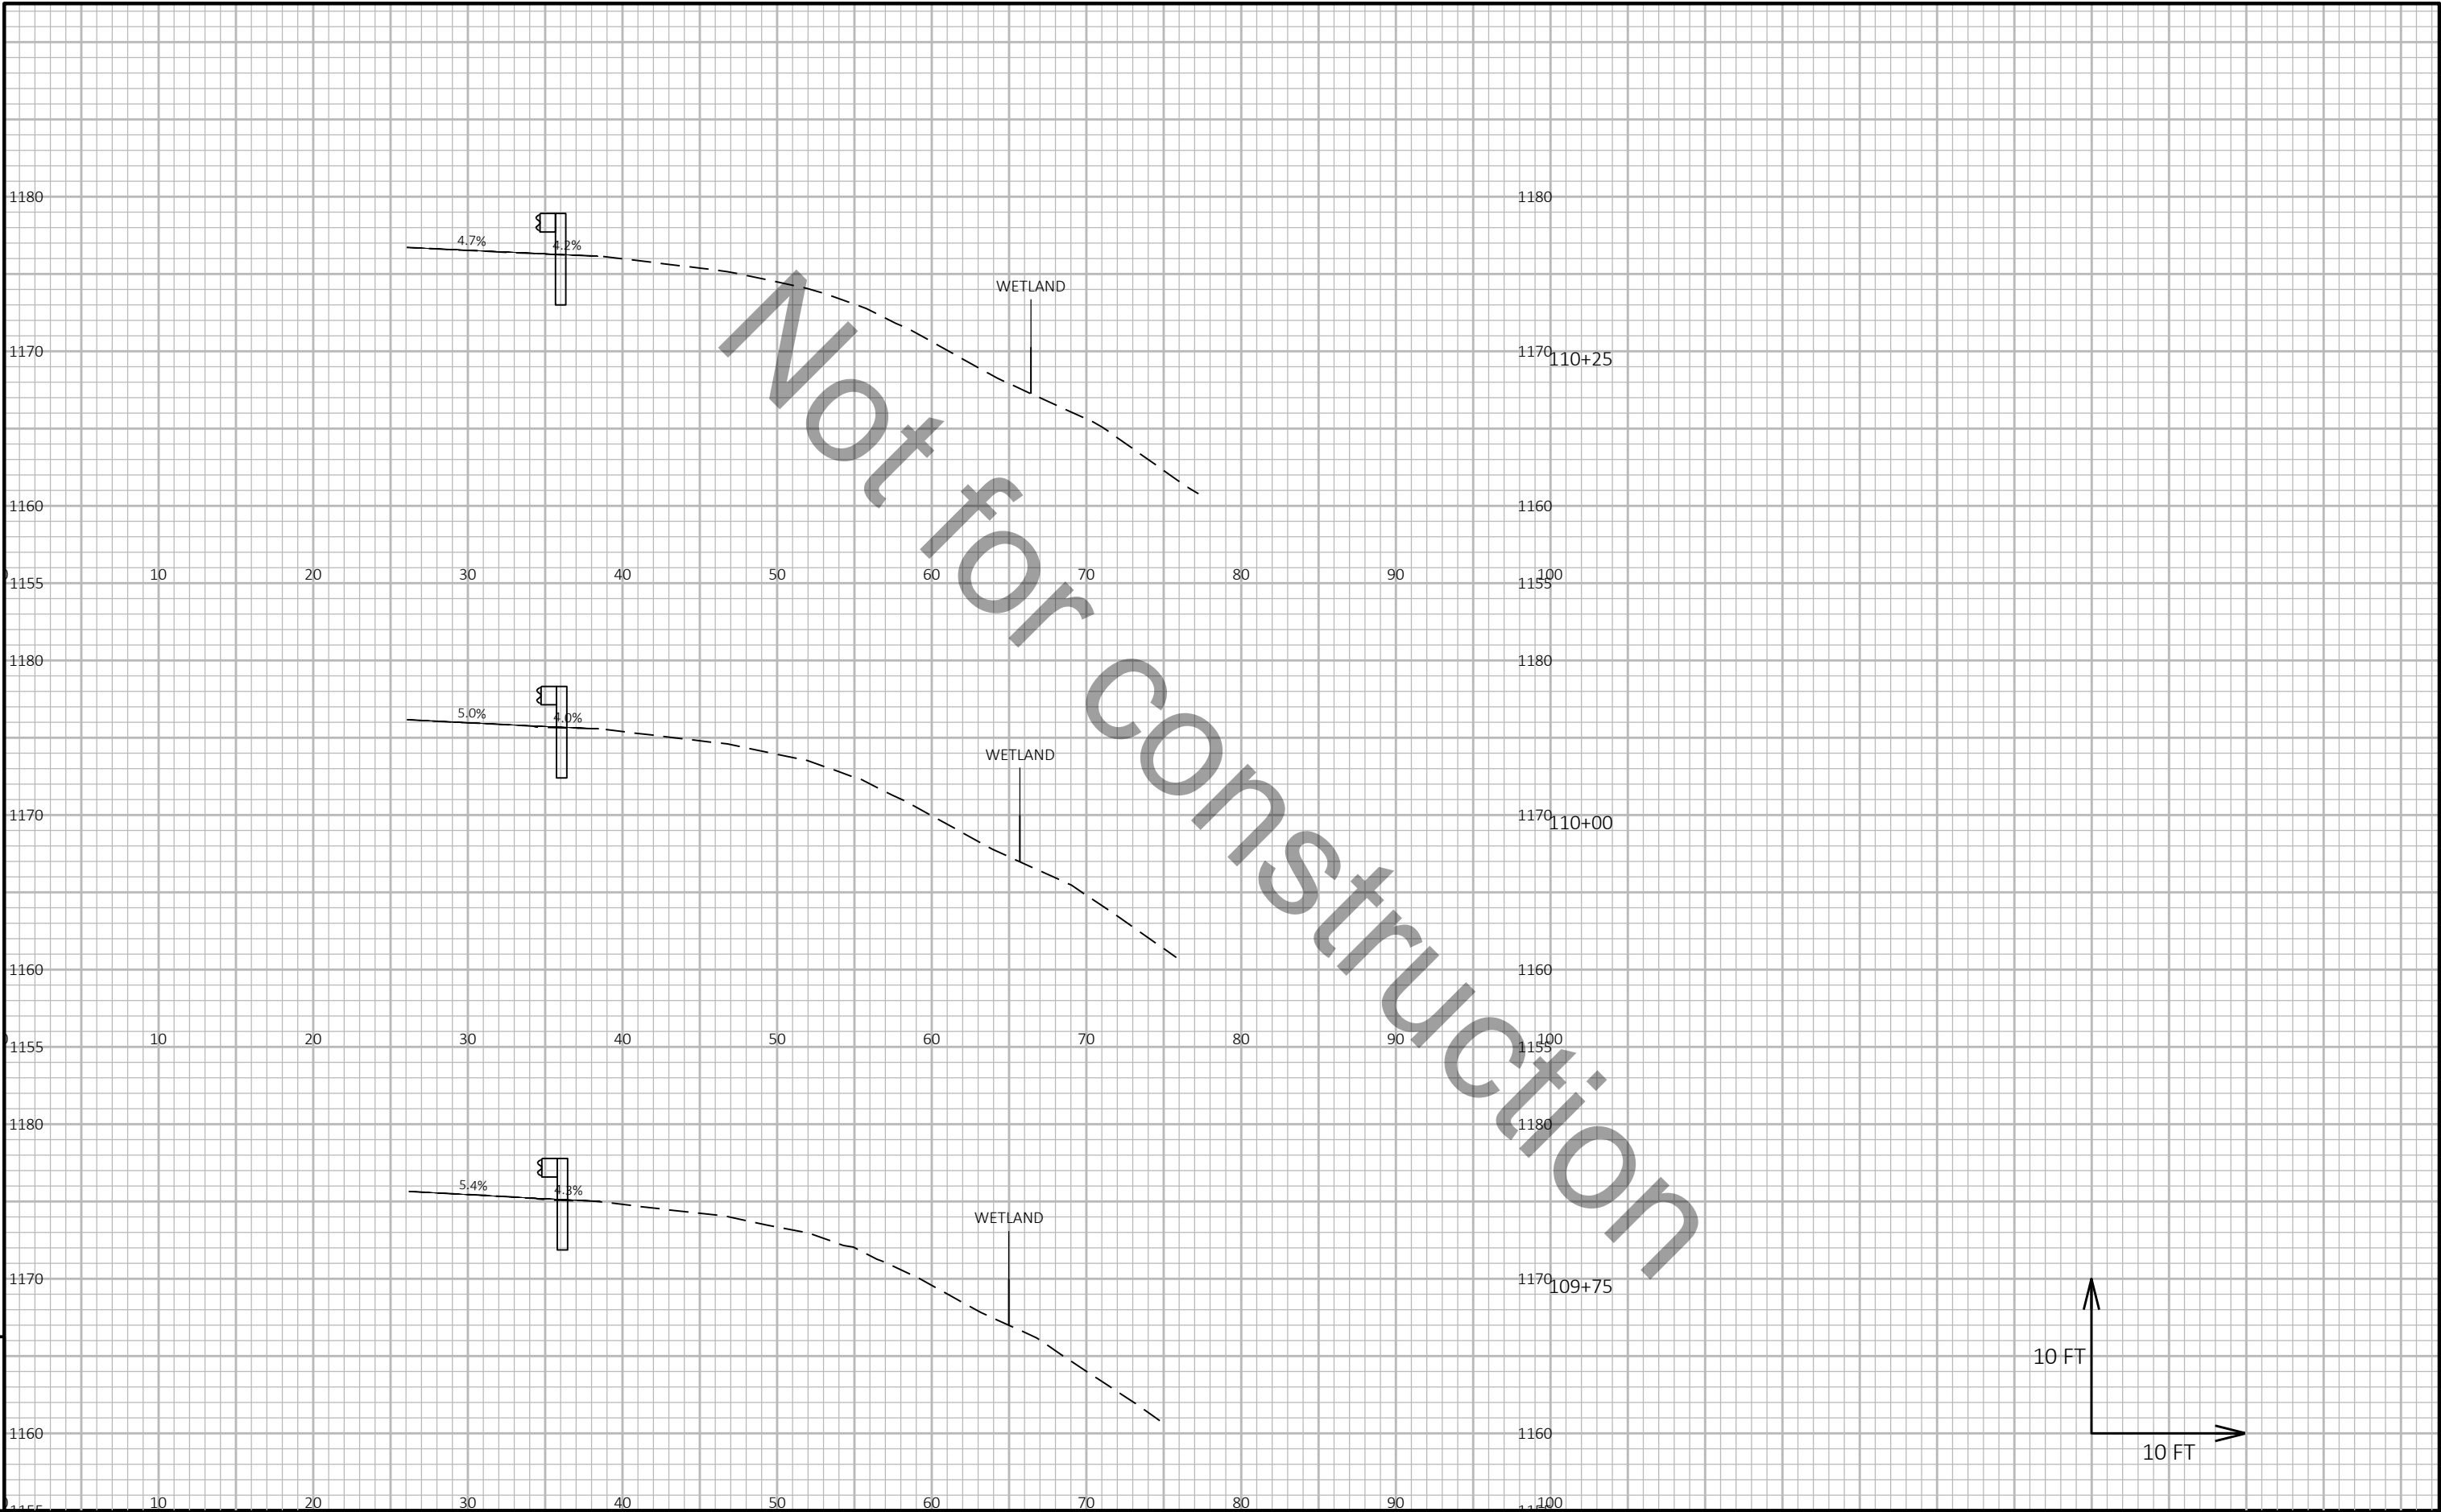


9

9

PROJECT NO: 1166-09-62	HWY: USH 51	COUNTY: MARATHON	CROSS SECTIONS: STH 29 EB	SHEET E
------------------------	-------------	------------------	---------------------------	---------


Not for Construction

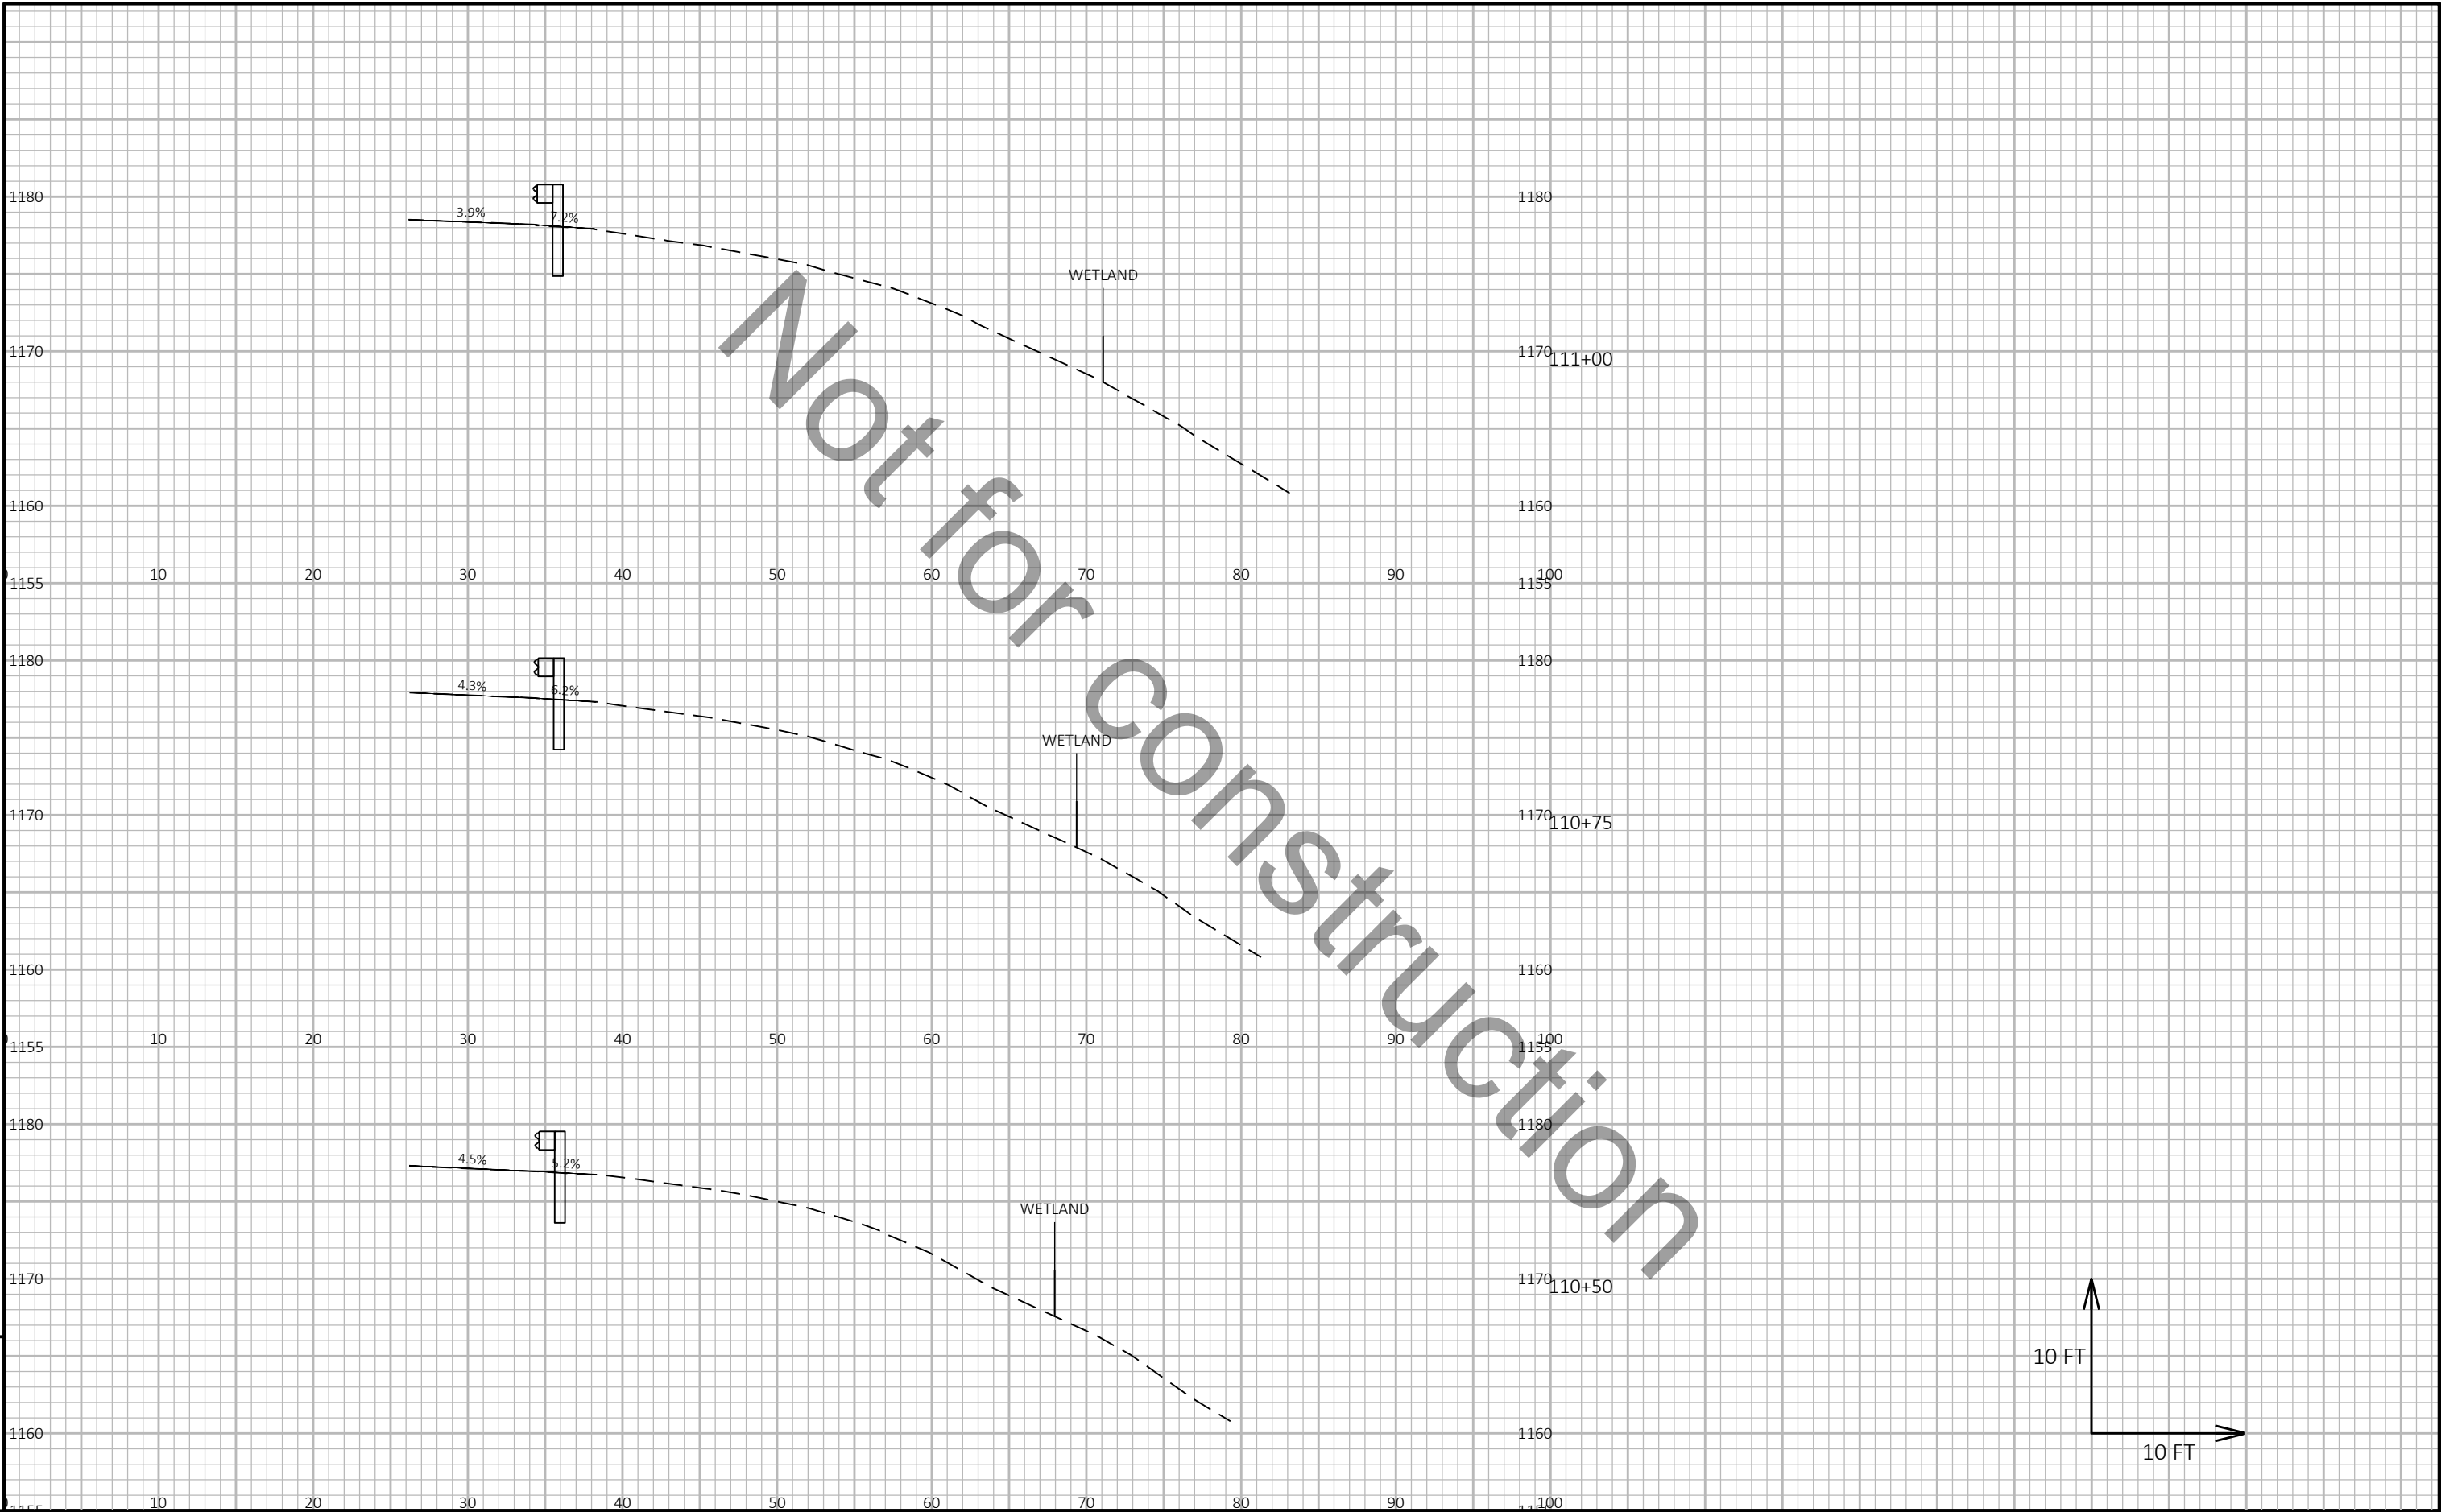

9

9


Not for Construction

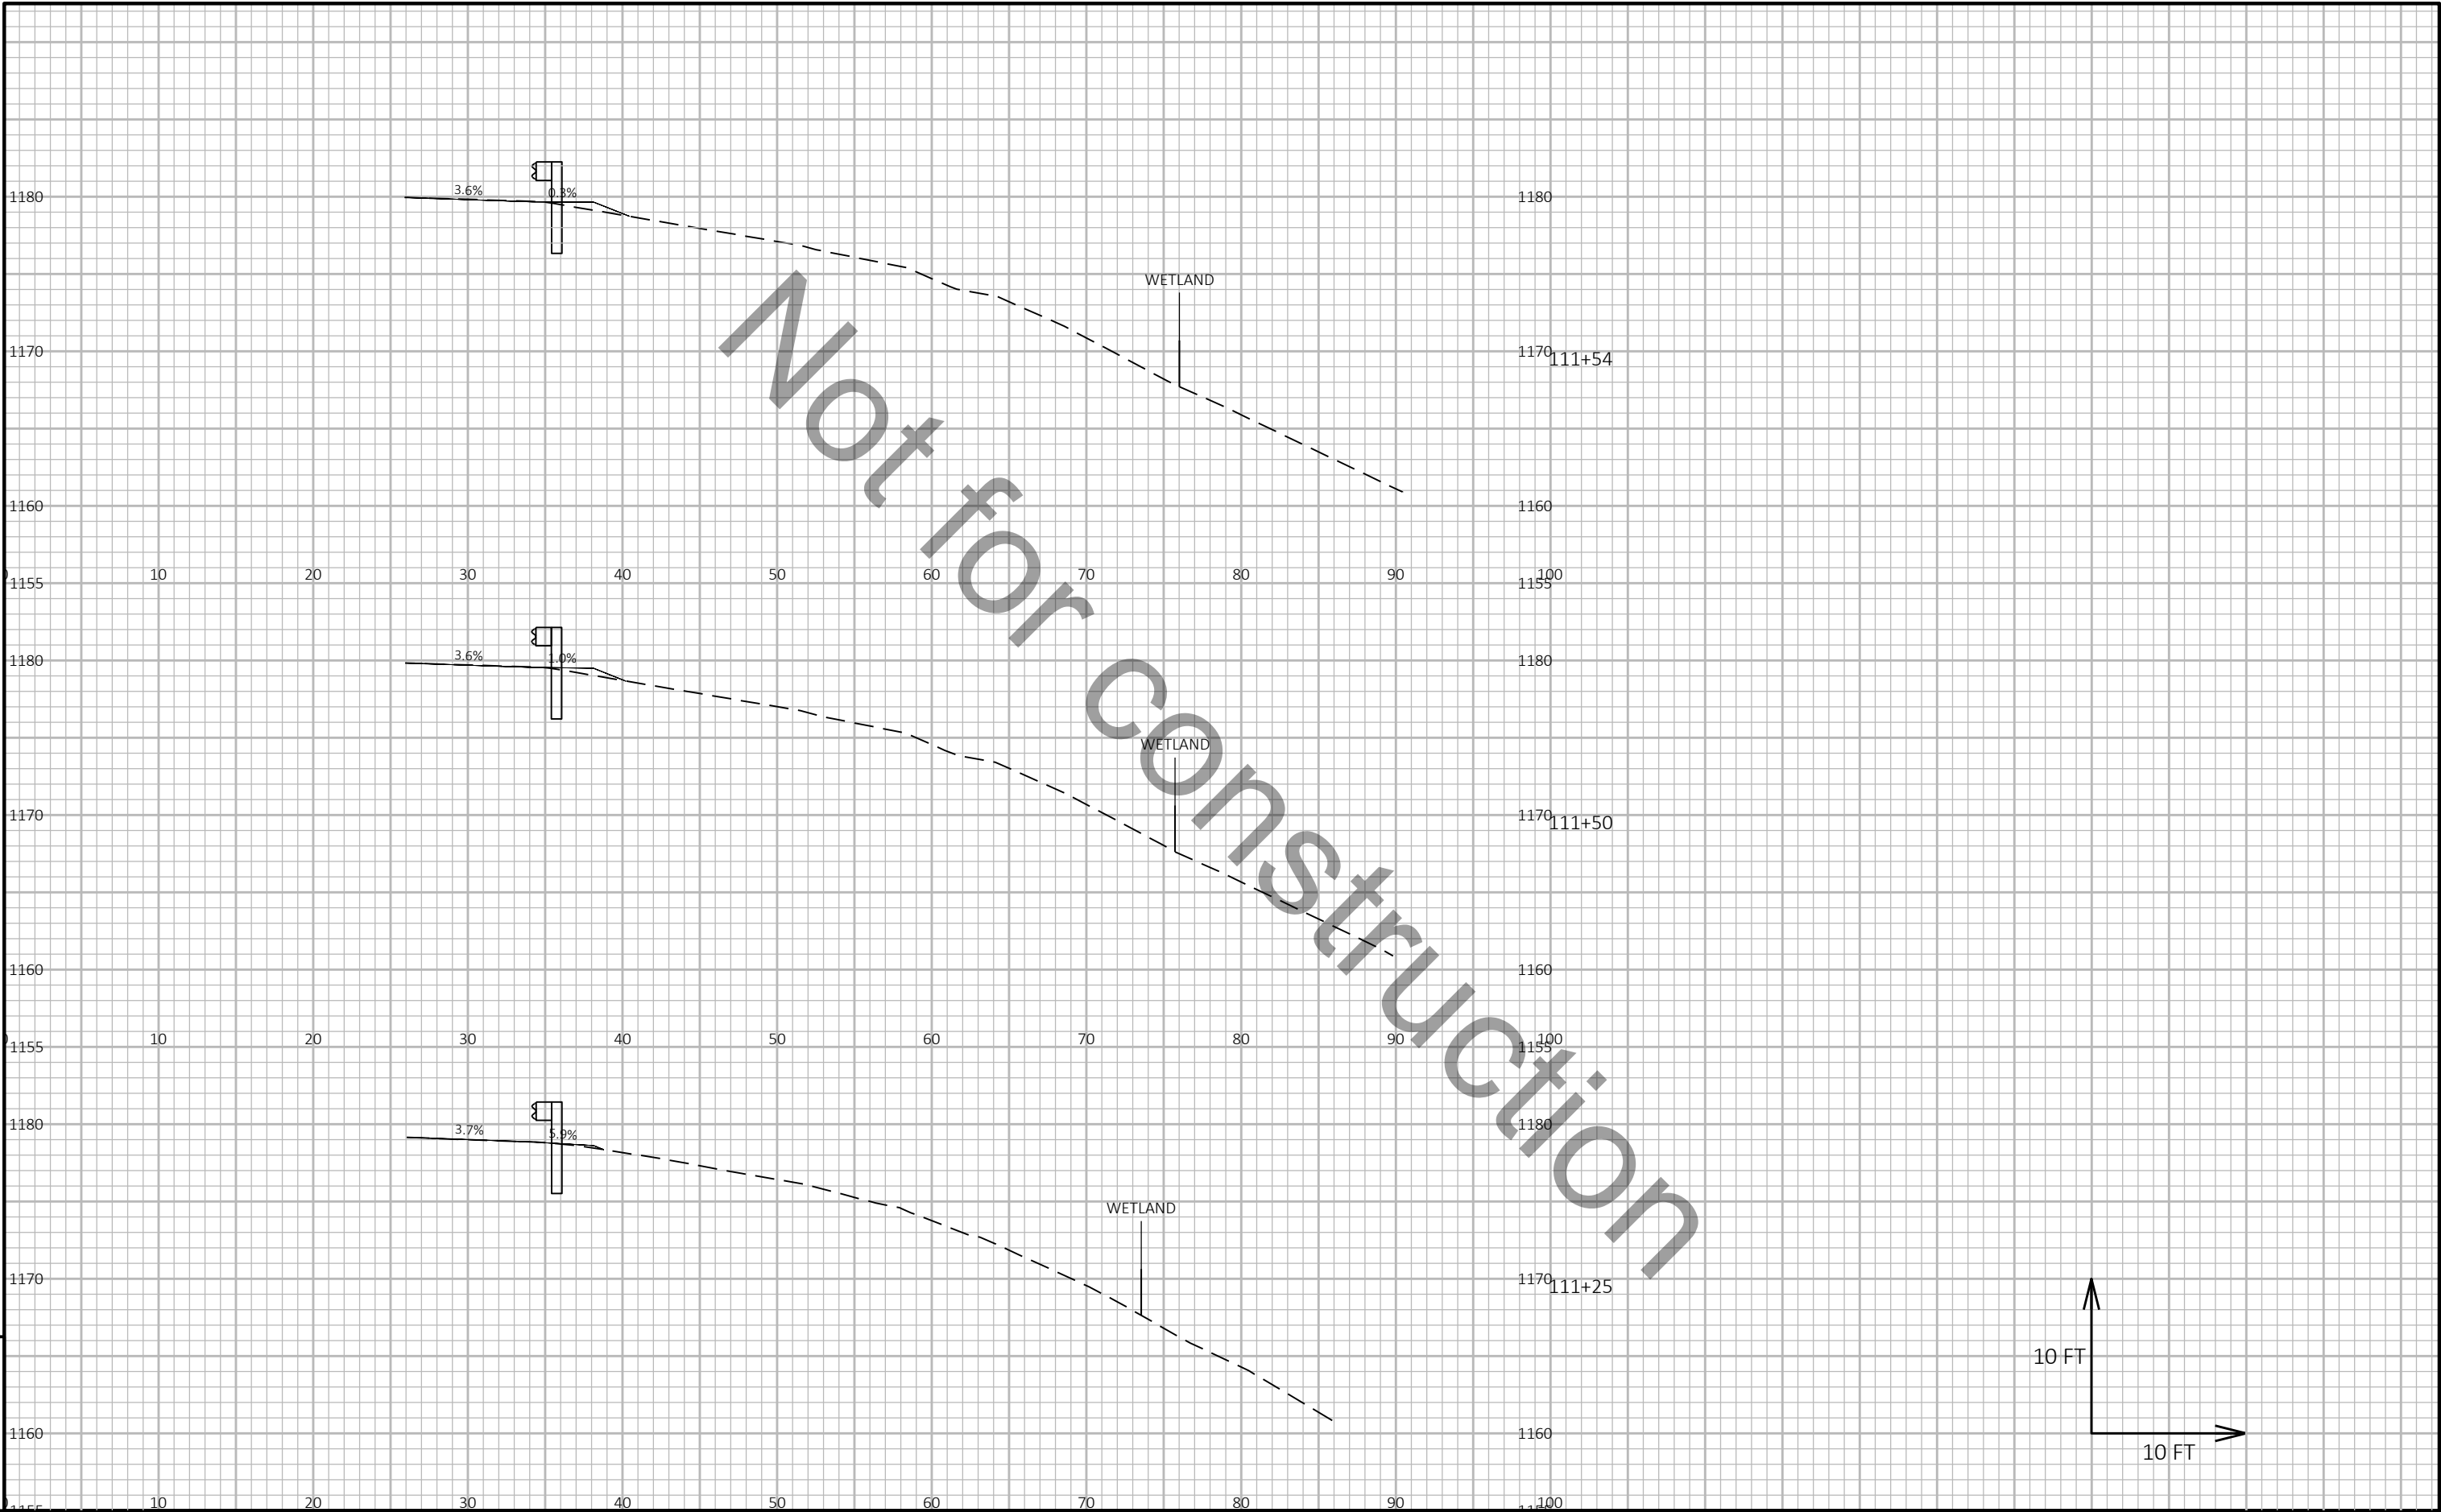

9


9

PROJECT NO: 1166-09-62	HWY: USH 51	COUNTY: MARATHON	CROSS SECTIONS: STH 29 EB	SHEET E
------------------------	-------------	------------------	---------------------------	---------

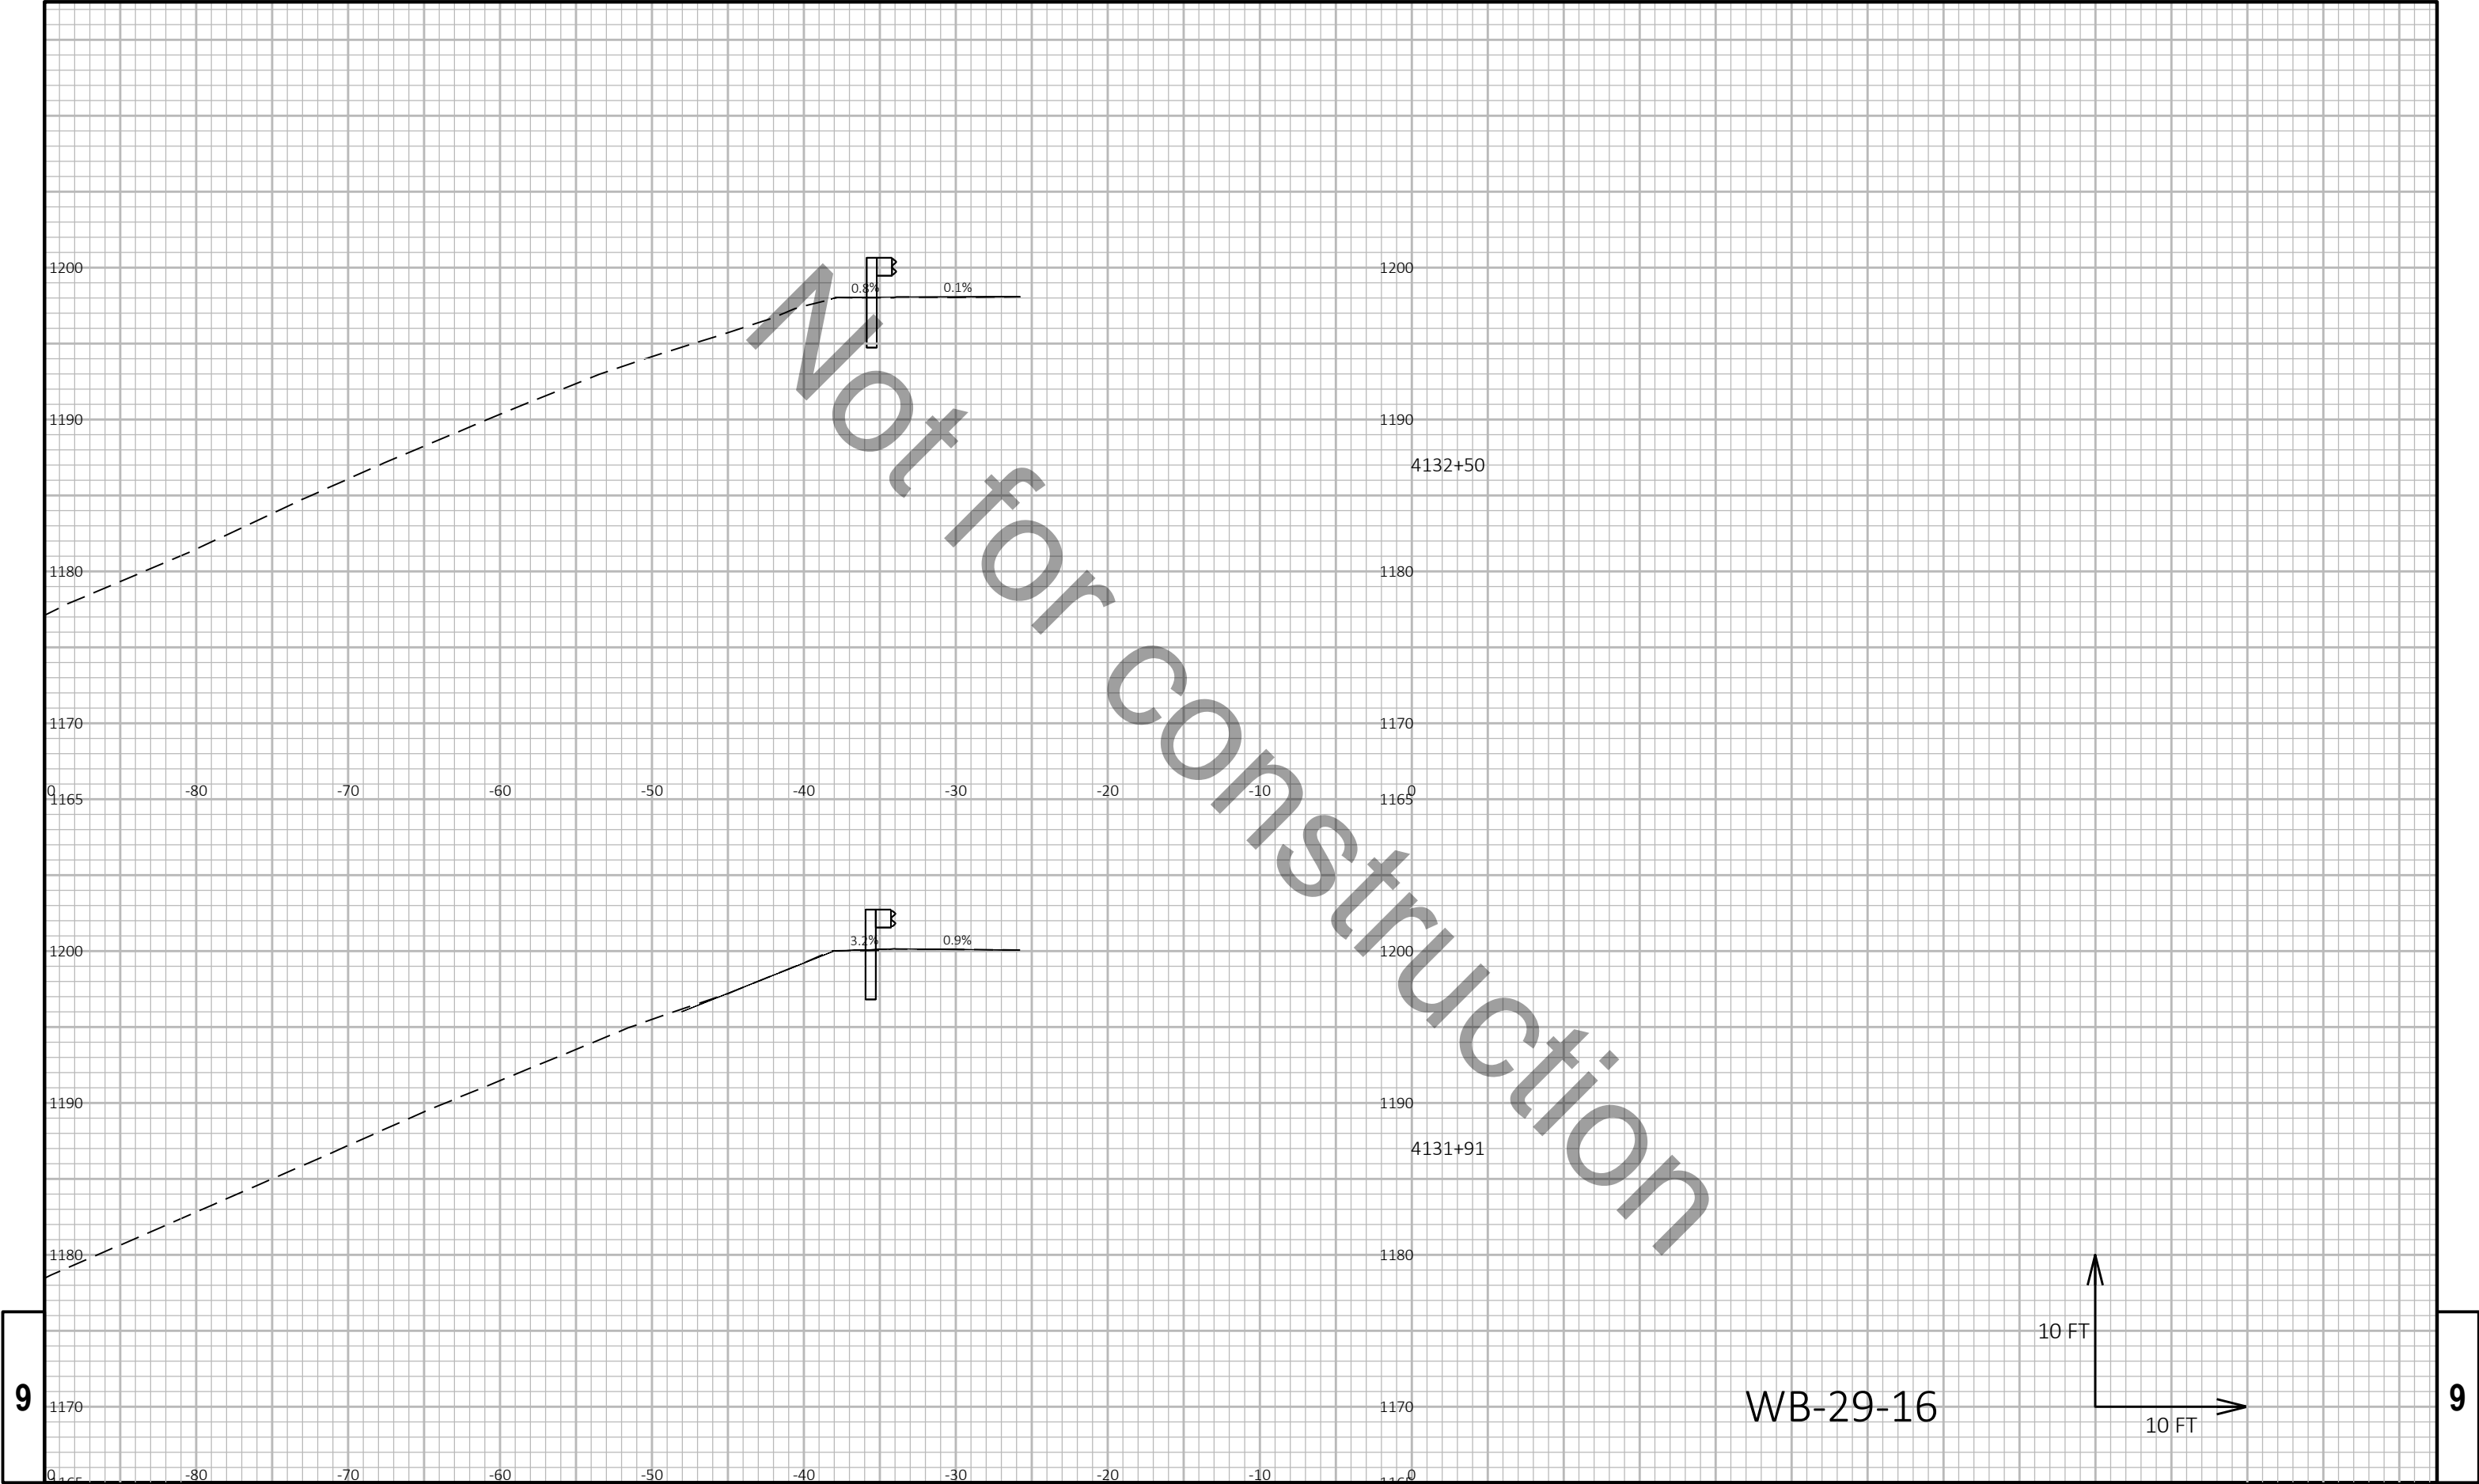


9

9

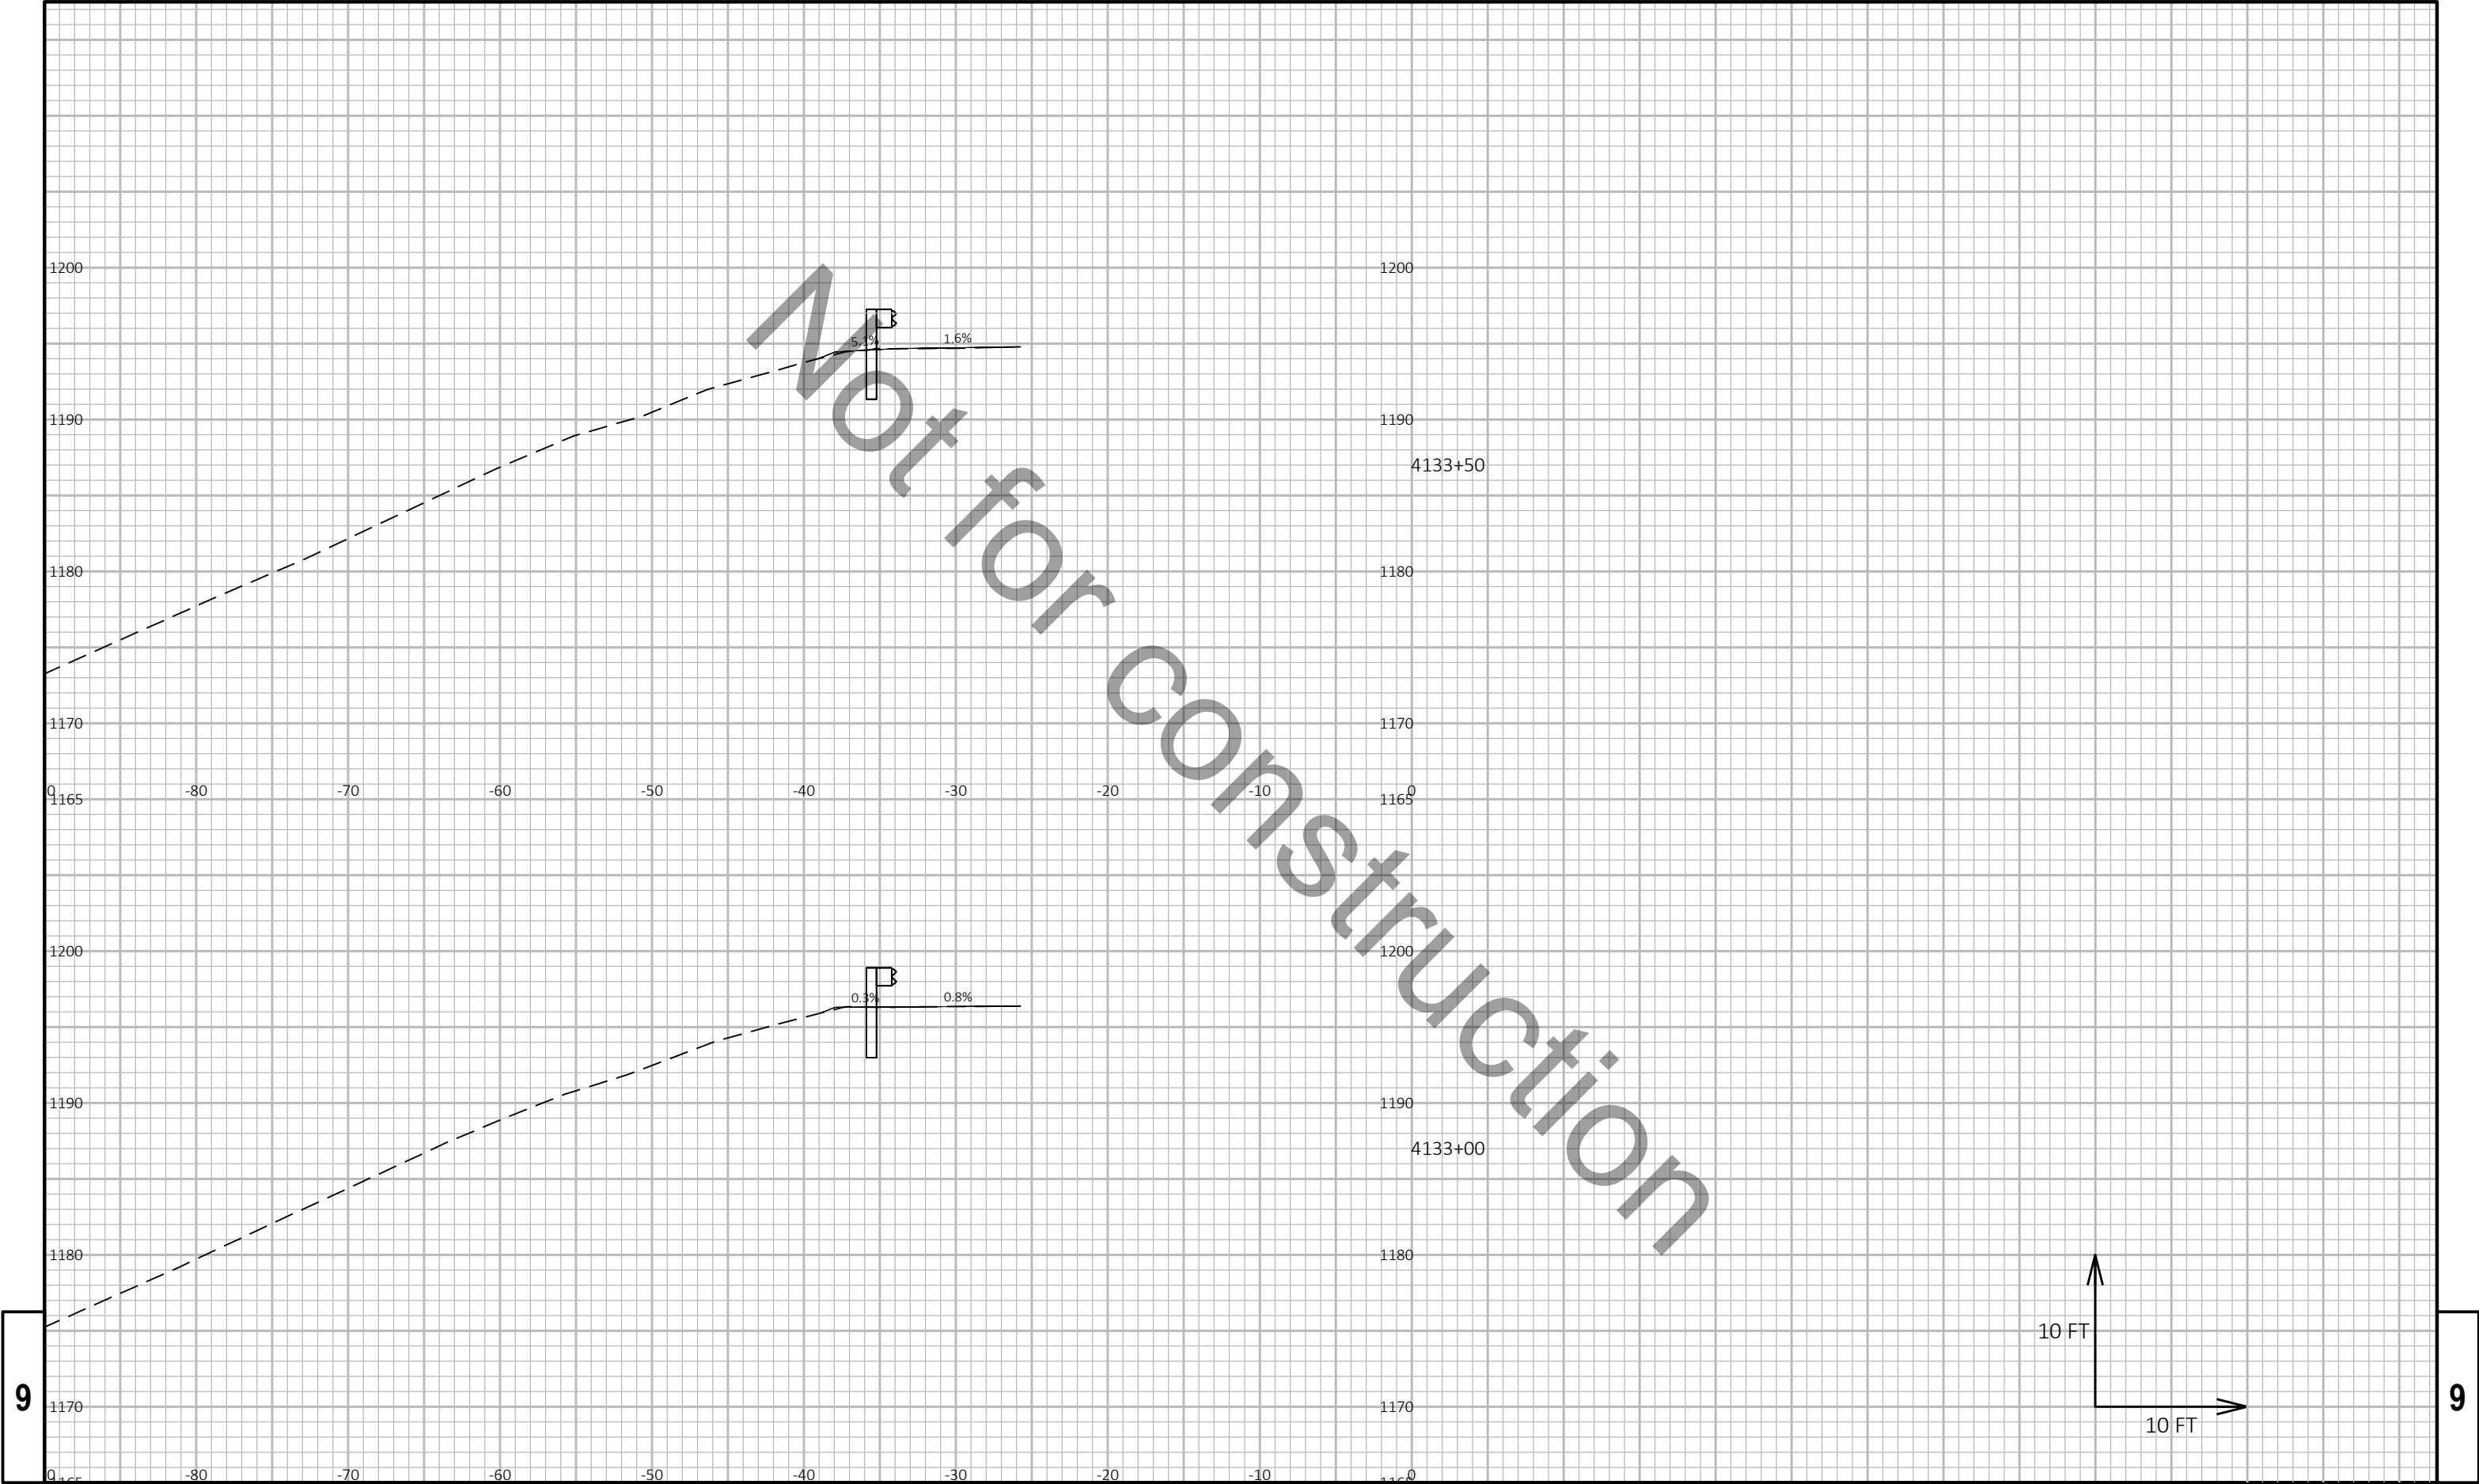


Not for construction

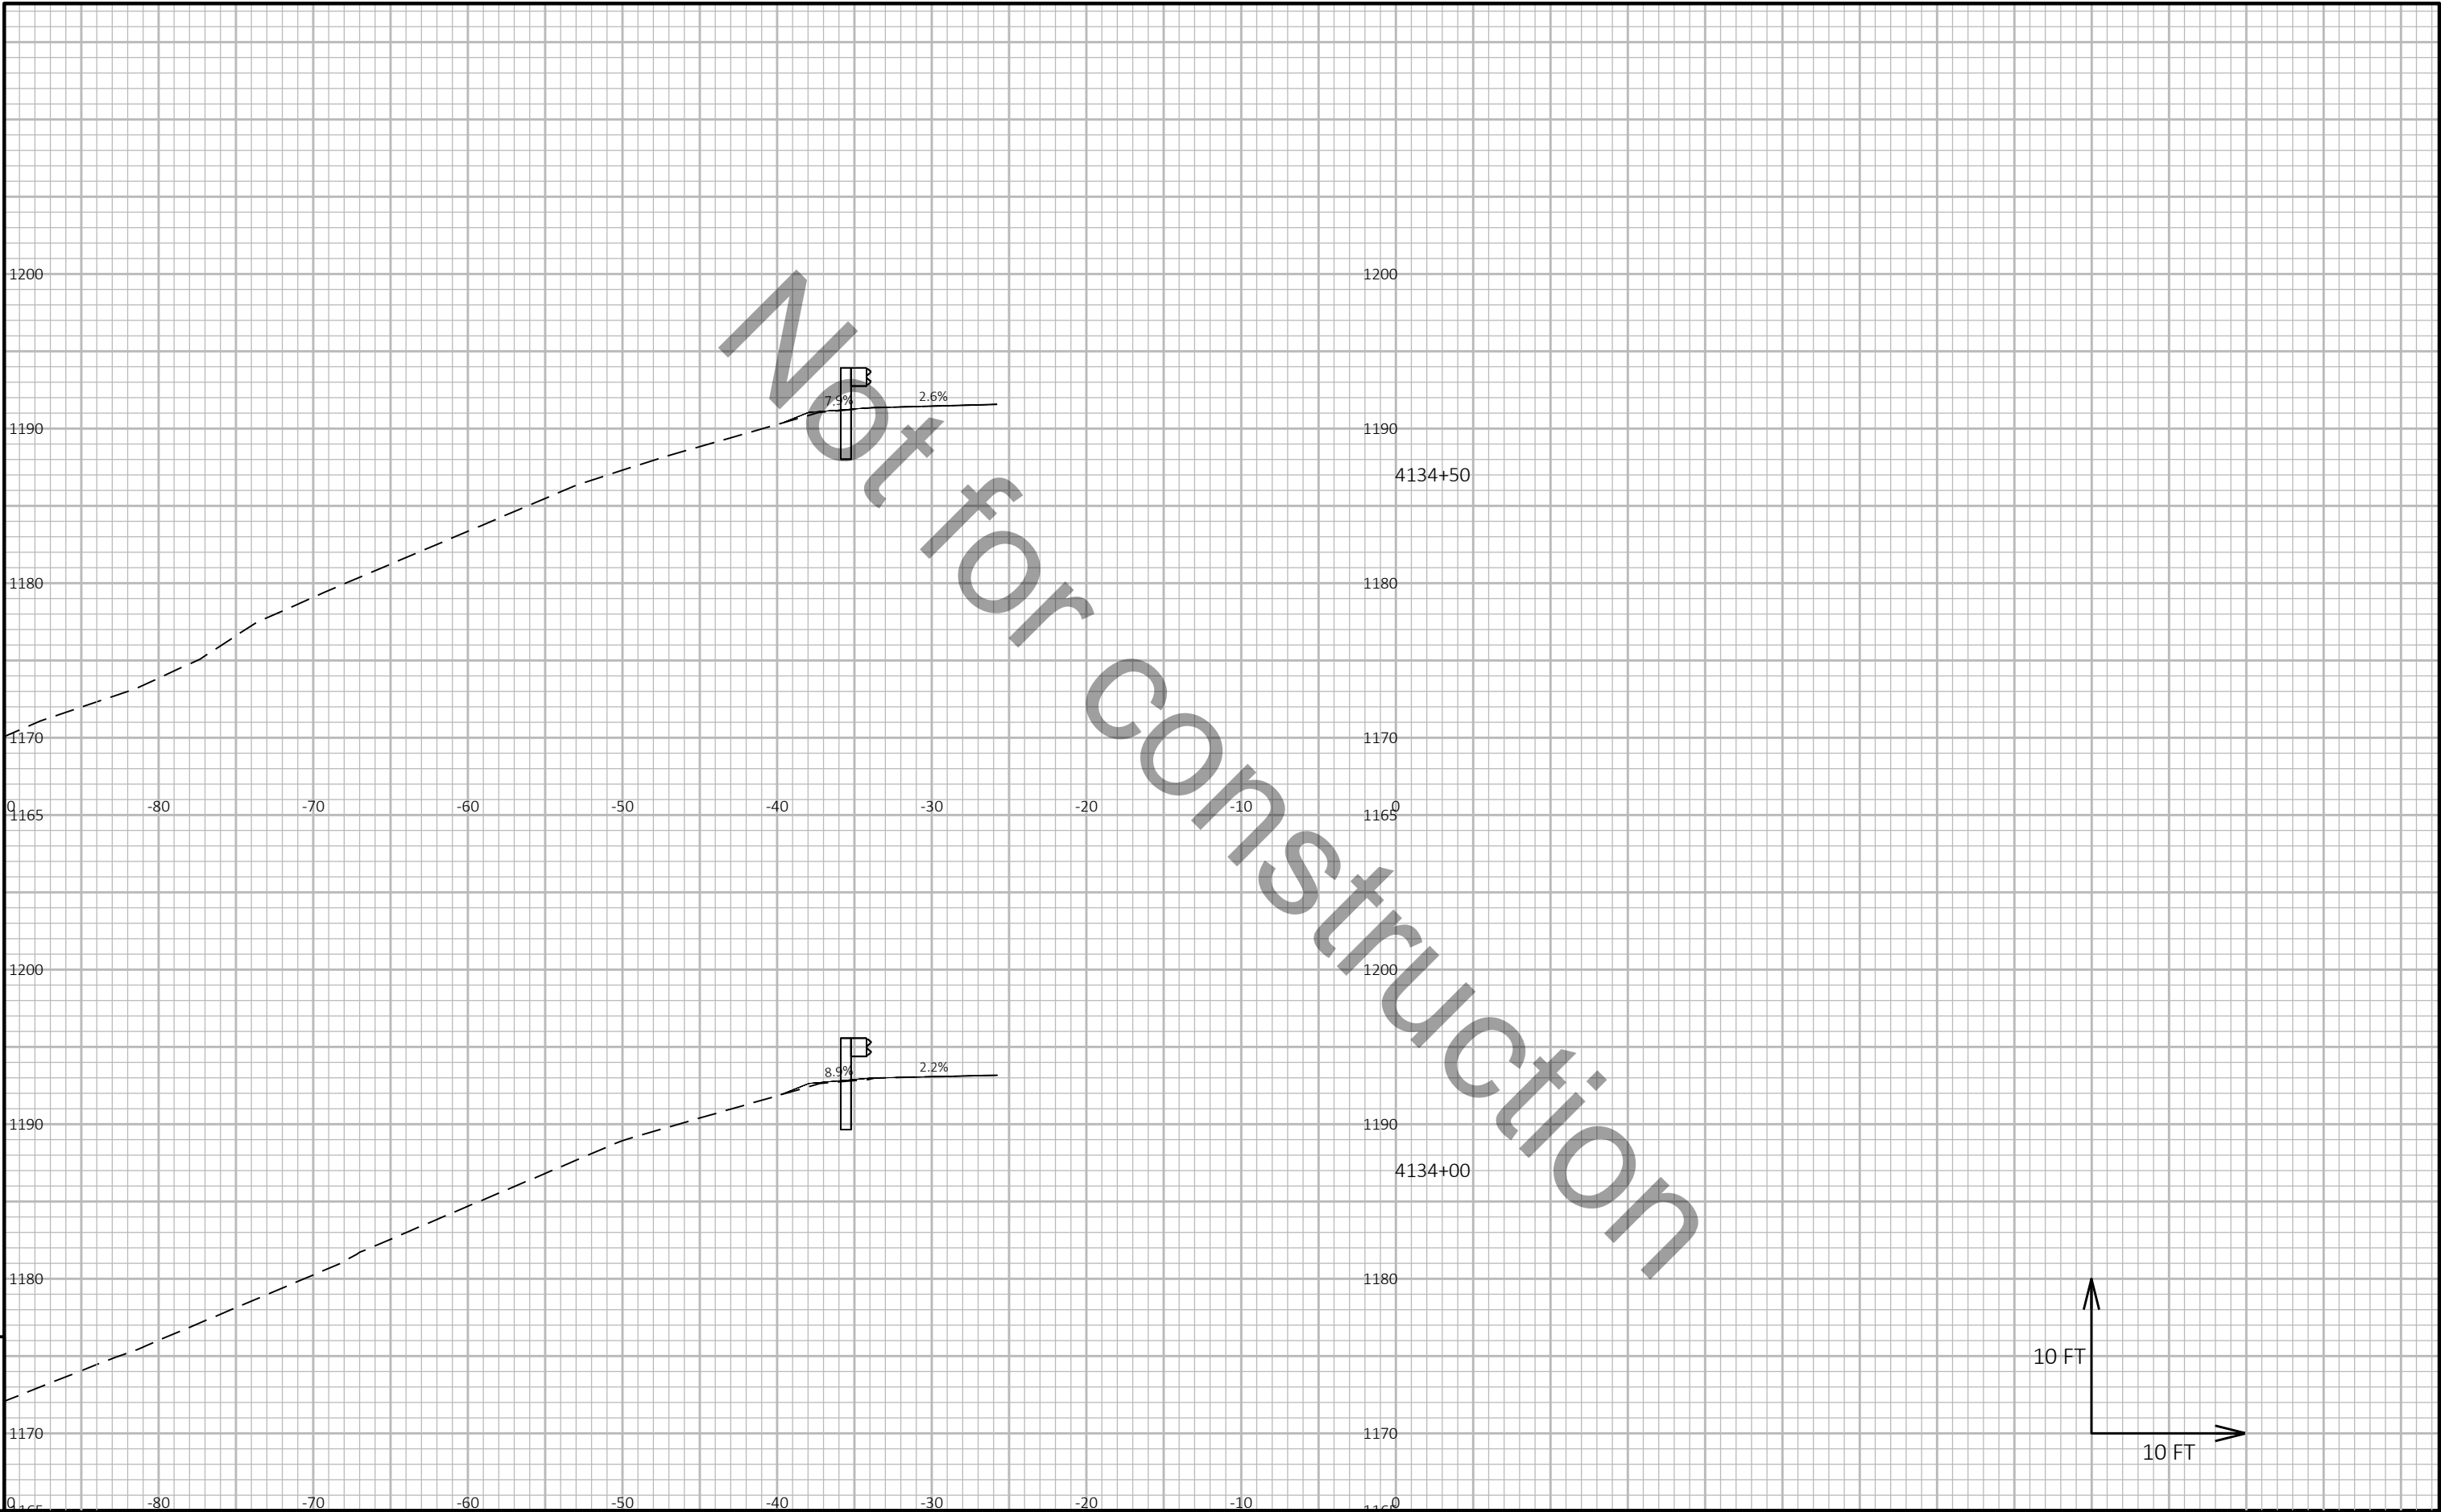


9

9

PROJECT NO: 1166-09-62	HWY: USH 51	COUNTY: MARATHON	CROSS SECTIONS: STH 29 WB	SHEET E
------------------------	-------------	------------------	---------------------------	---------

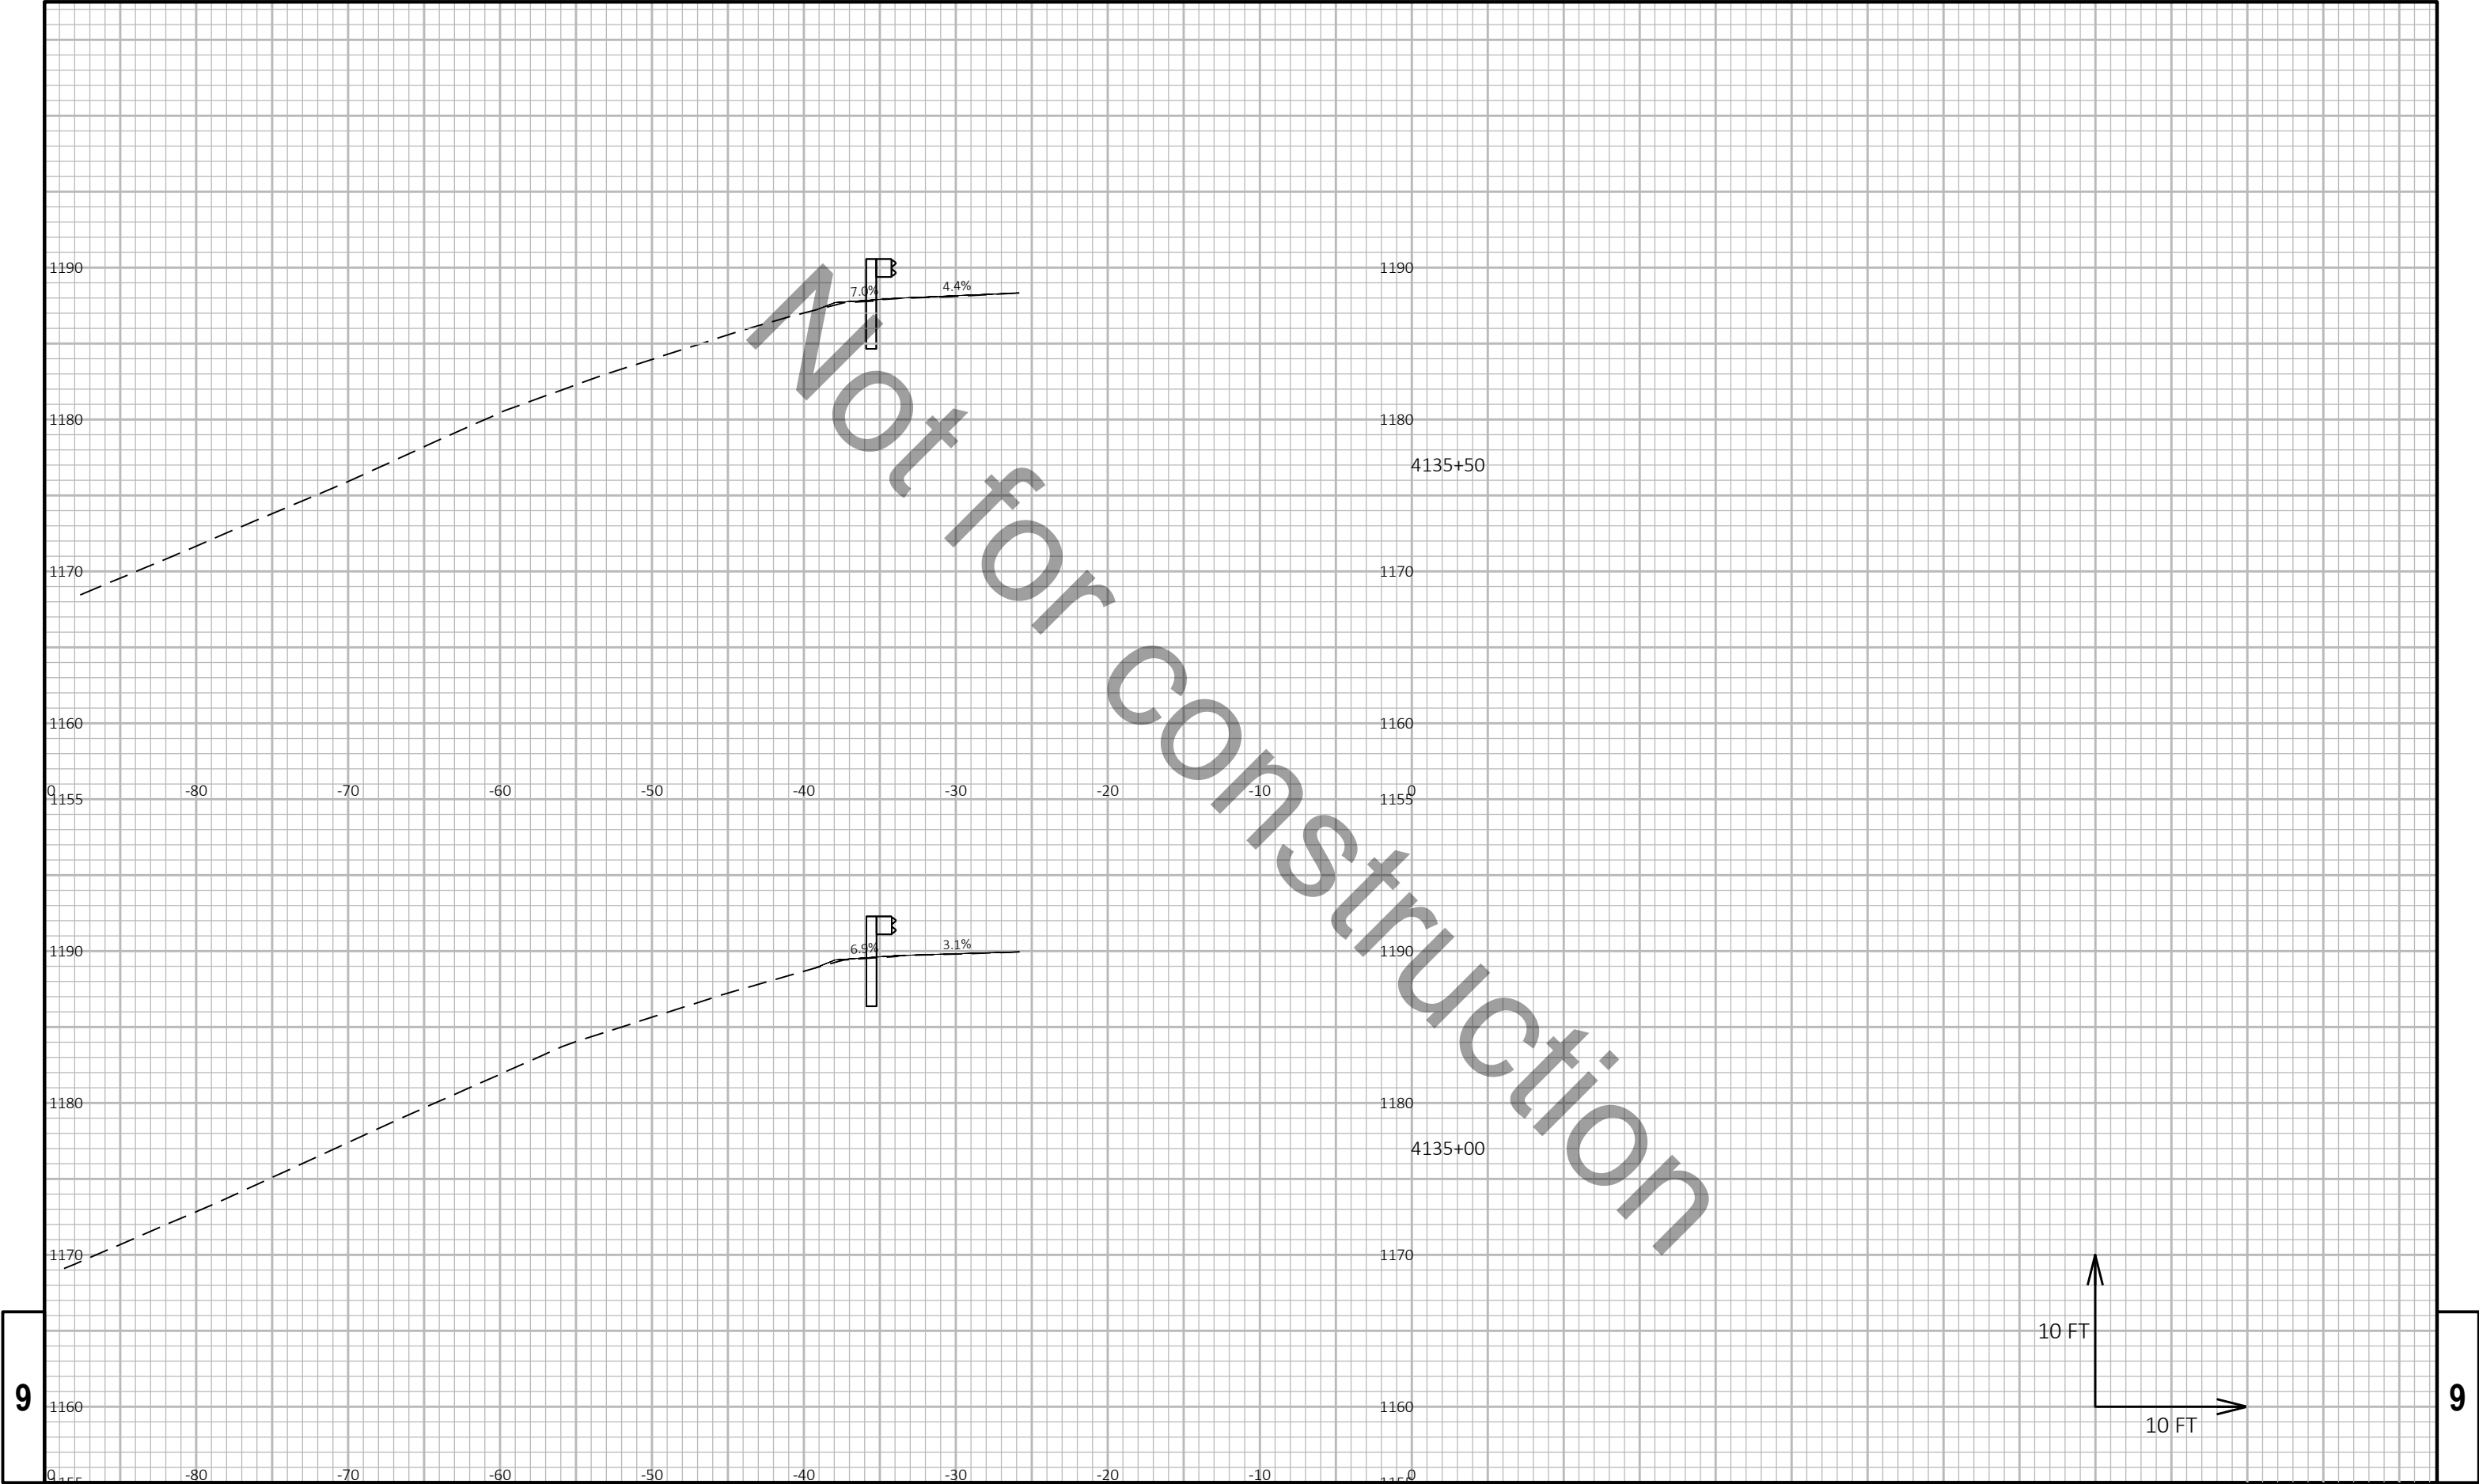


PROJECT NO: 1166-09-62	HWY: USH 51	COUNTY: MARATHON	CROSS SECTIONS: STH 29 WB	SHEET E
------------------------	-------------	------------------	---------------------------	---------

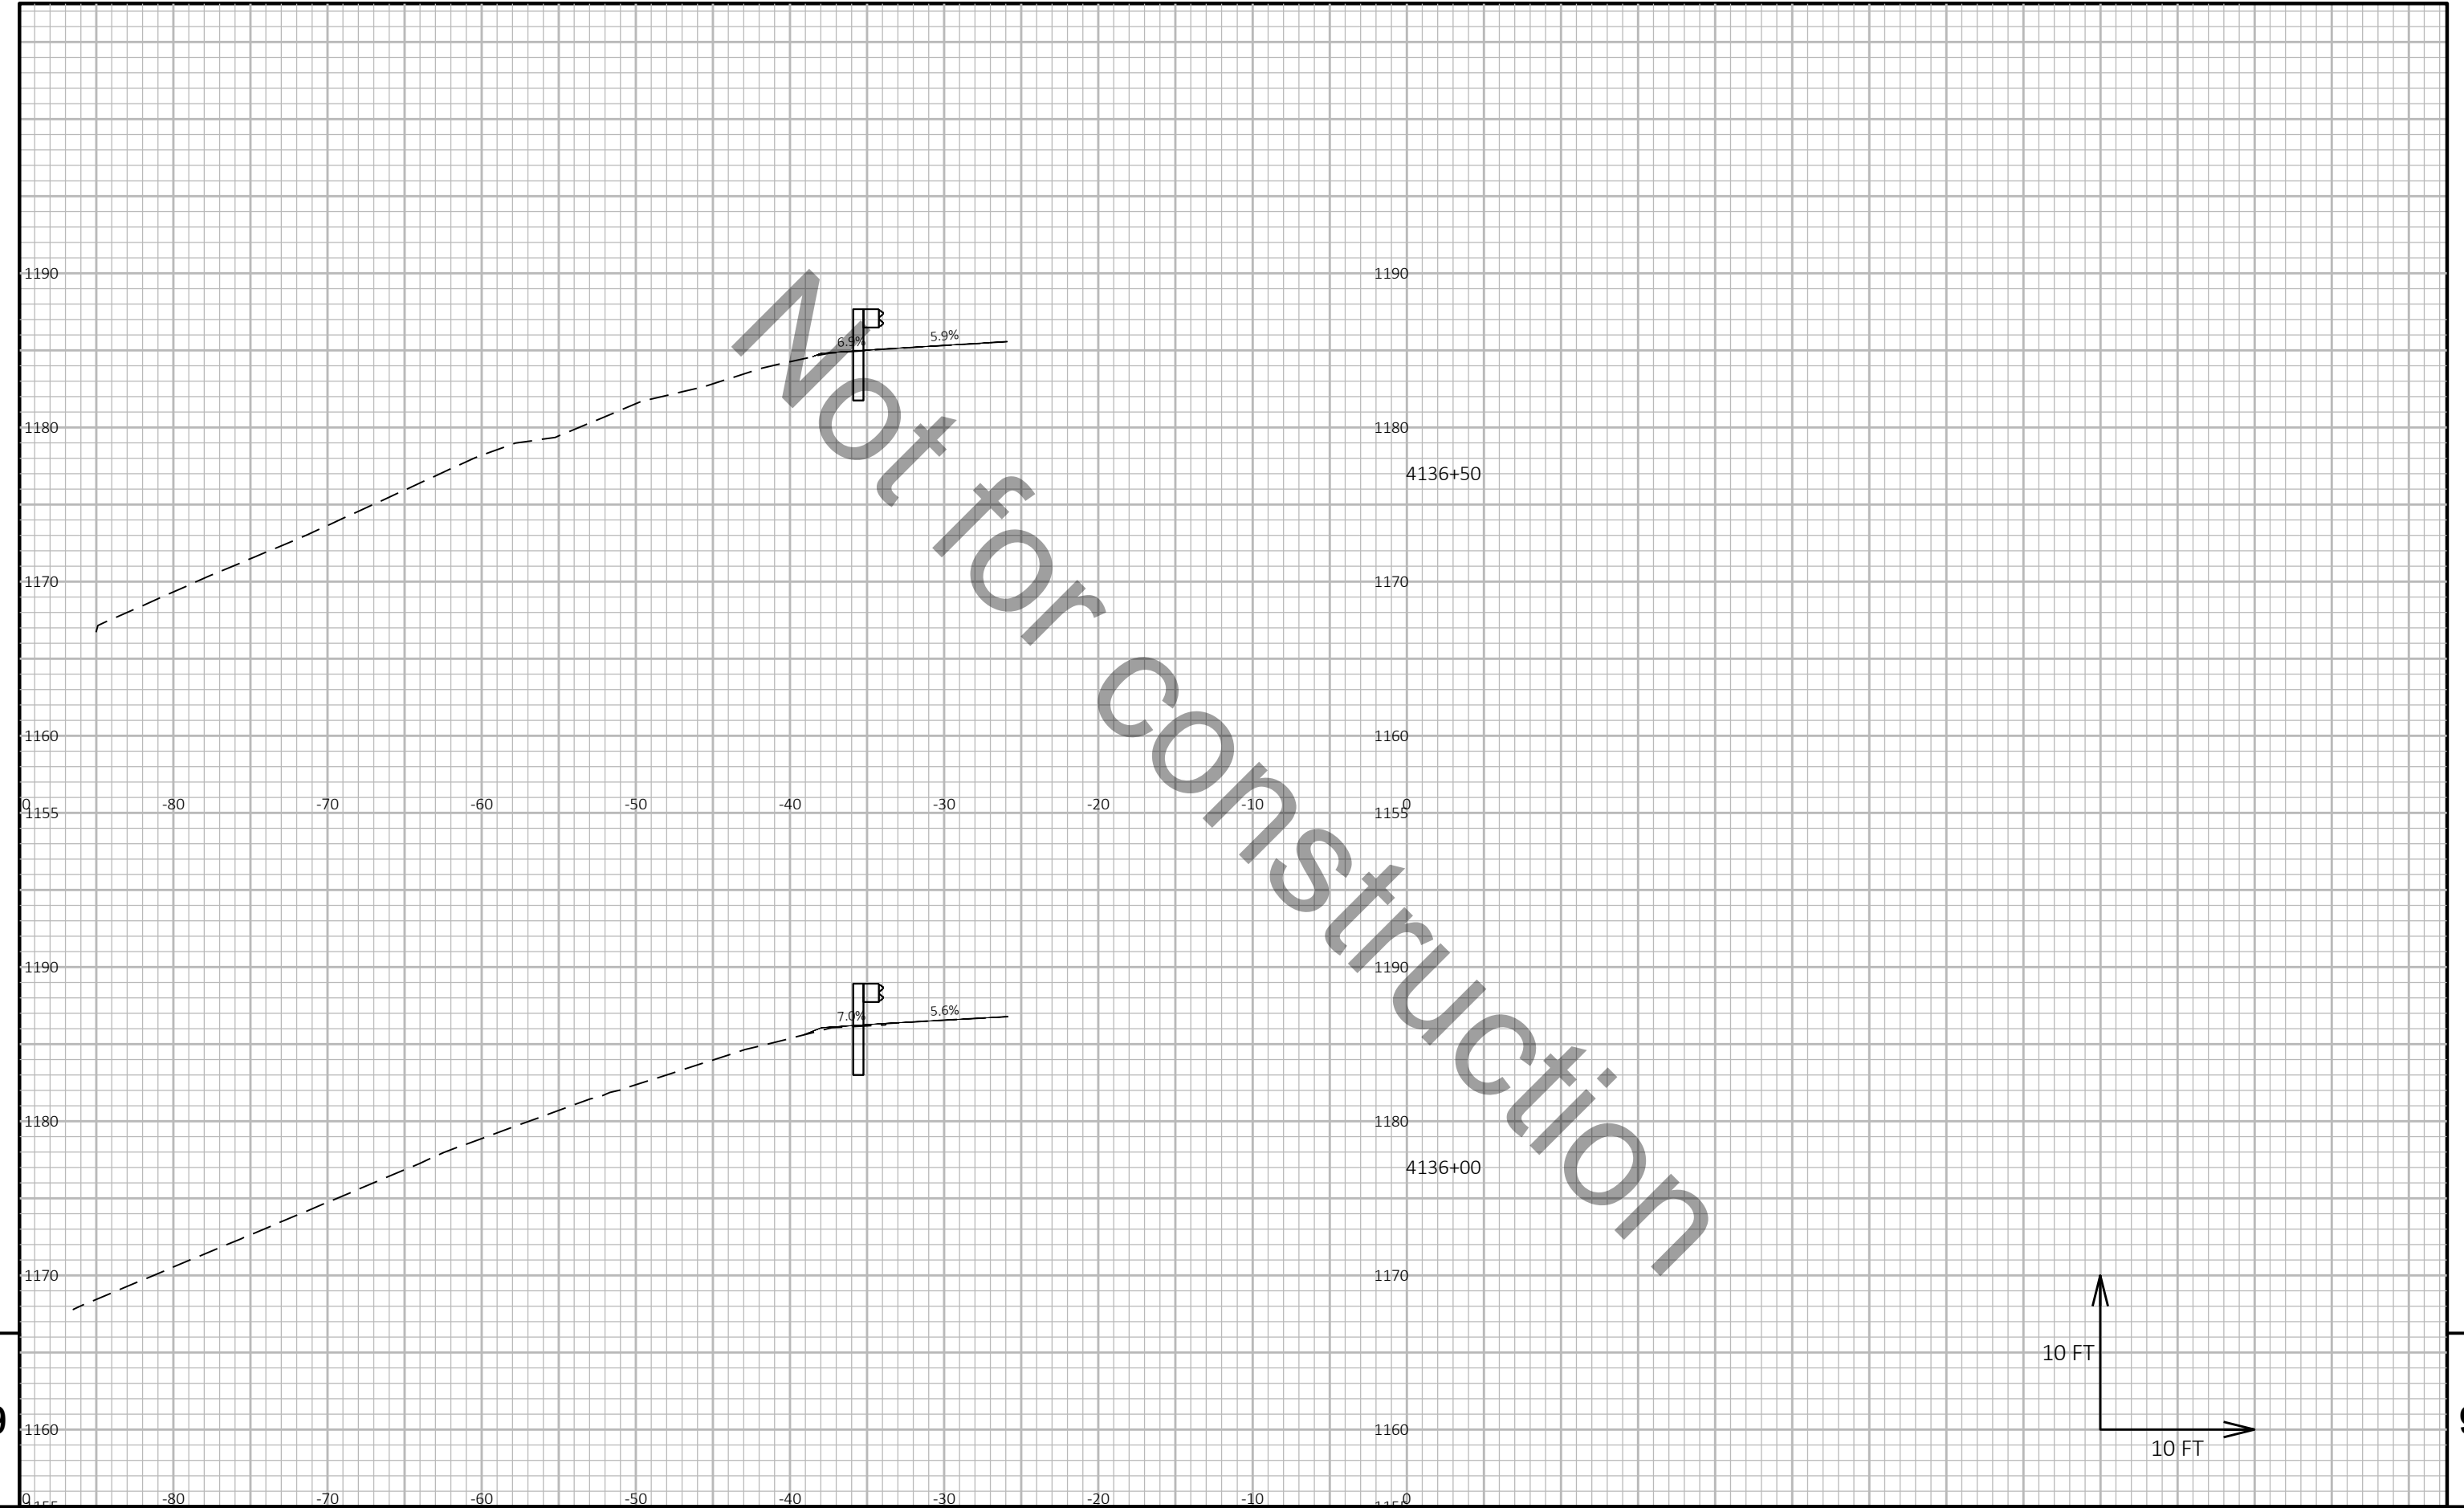

9

9


PROJECT NO: 1166-09-62	HWY: USH 51	COUNTY: MARATHON	CROSS SECTIONS: STH 29 WB	SHEET E
------------------------	-------------	------------------	---------------------------	---------

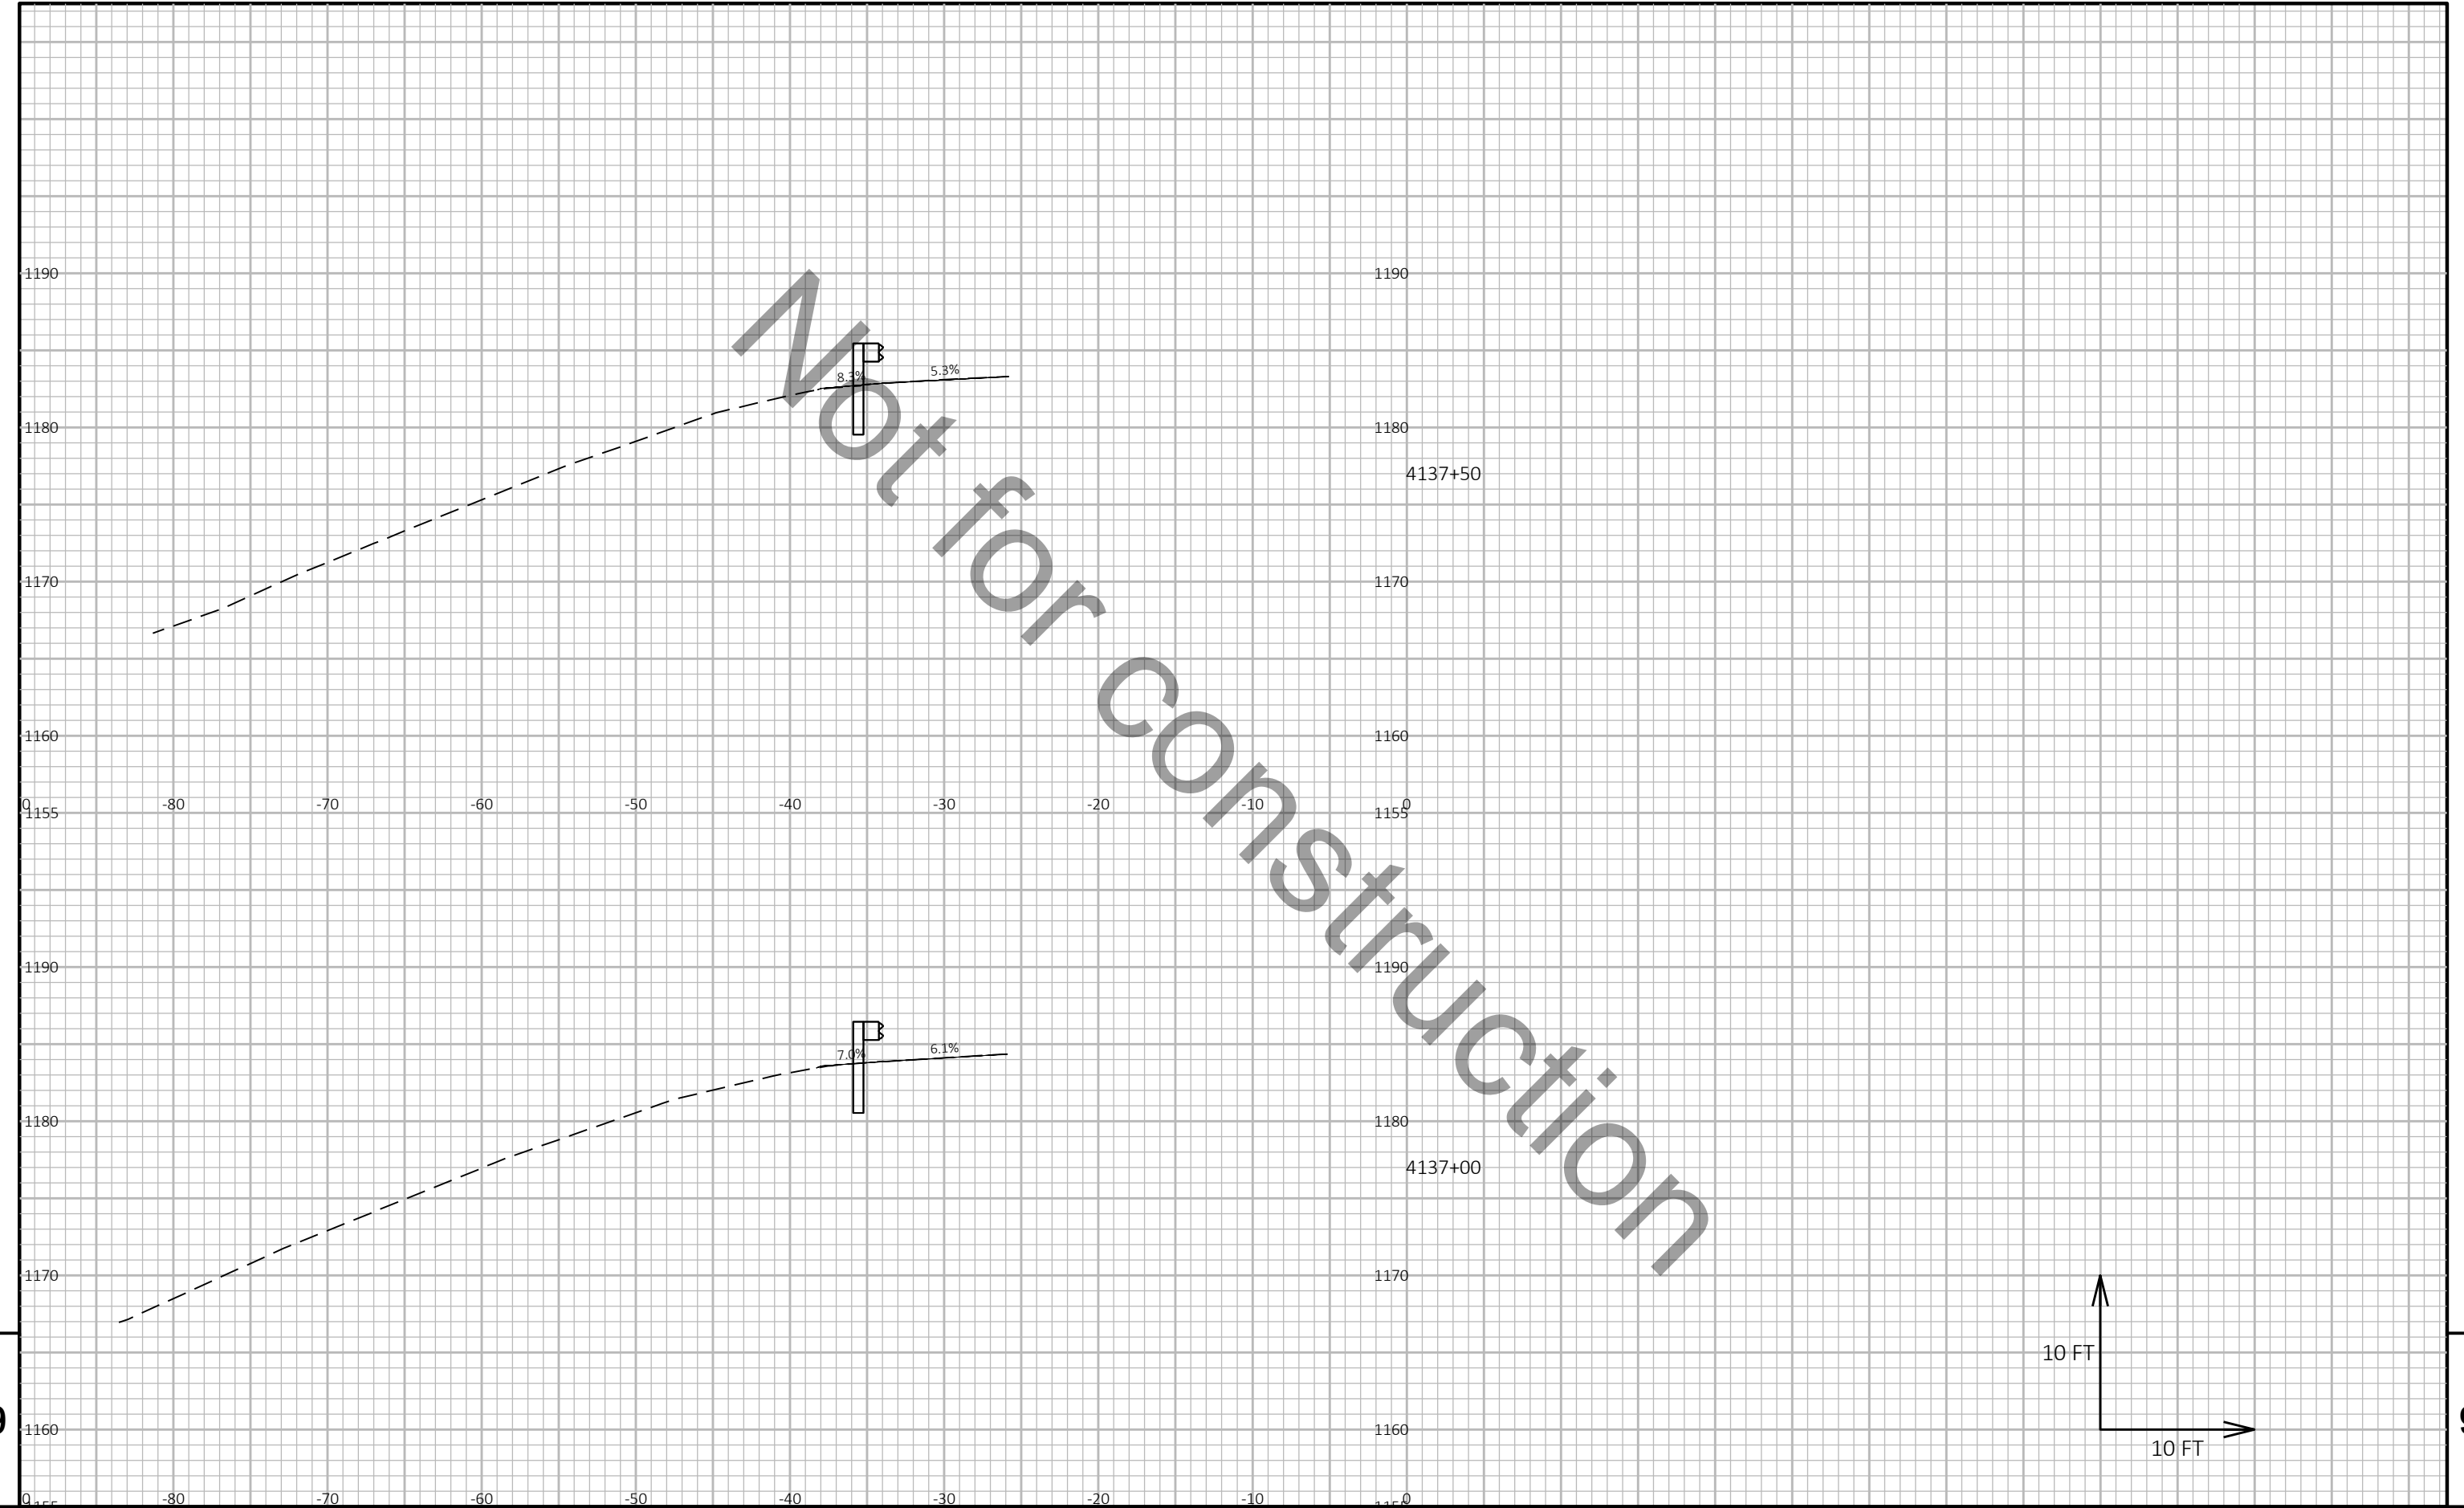

9

9


PROJECT NO: 1166-09-62	HWY: USH 51	COUNTY: MARATHON	CROSS SECTIONS: STH 29 WB	SHEET E
------------------------	-------------	------------------	---------------------------	---------

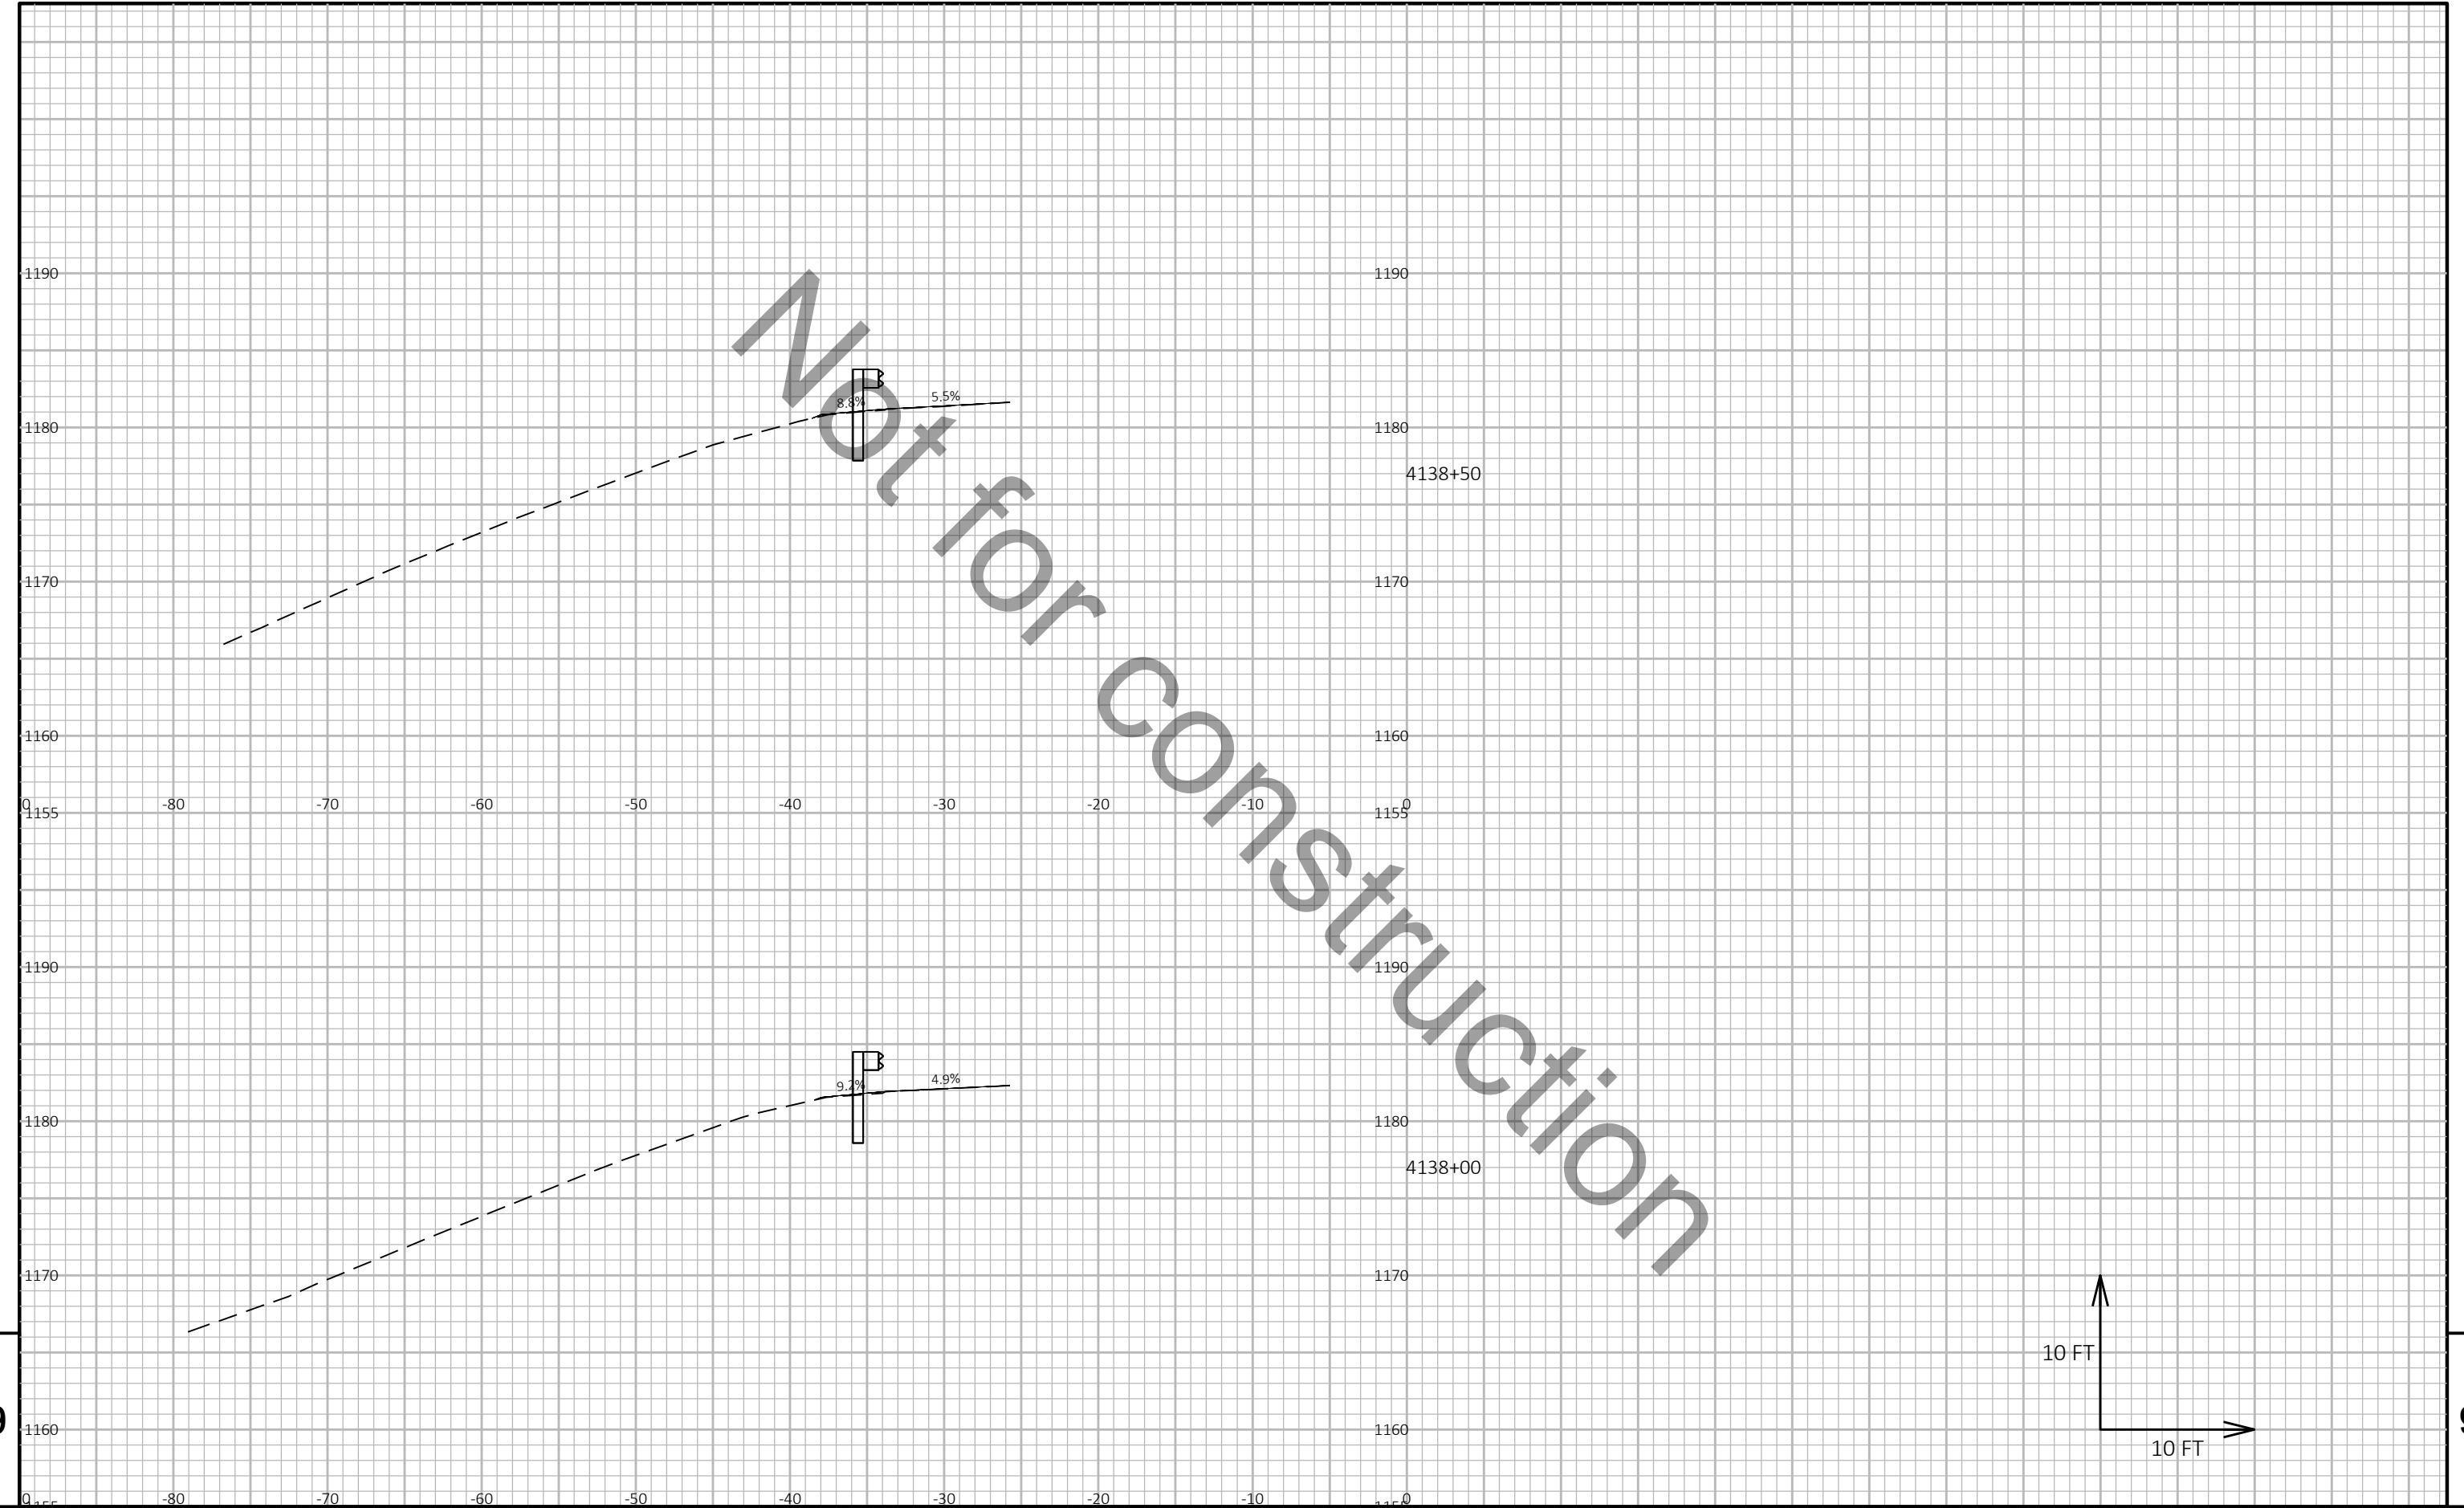

9

9


PROJECT NO:	1166-09-62	HWY:	USH 51	COUNTY:	MARATHON	CROSS SECTIONS:	STH 29 WB	SHEET	E
-------------	------------	------	--------	---------	----------	-----------------	-----------	-------	---

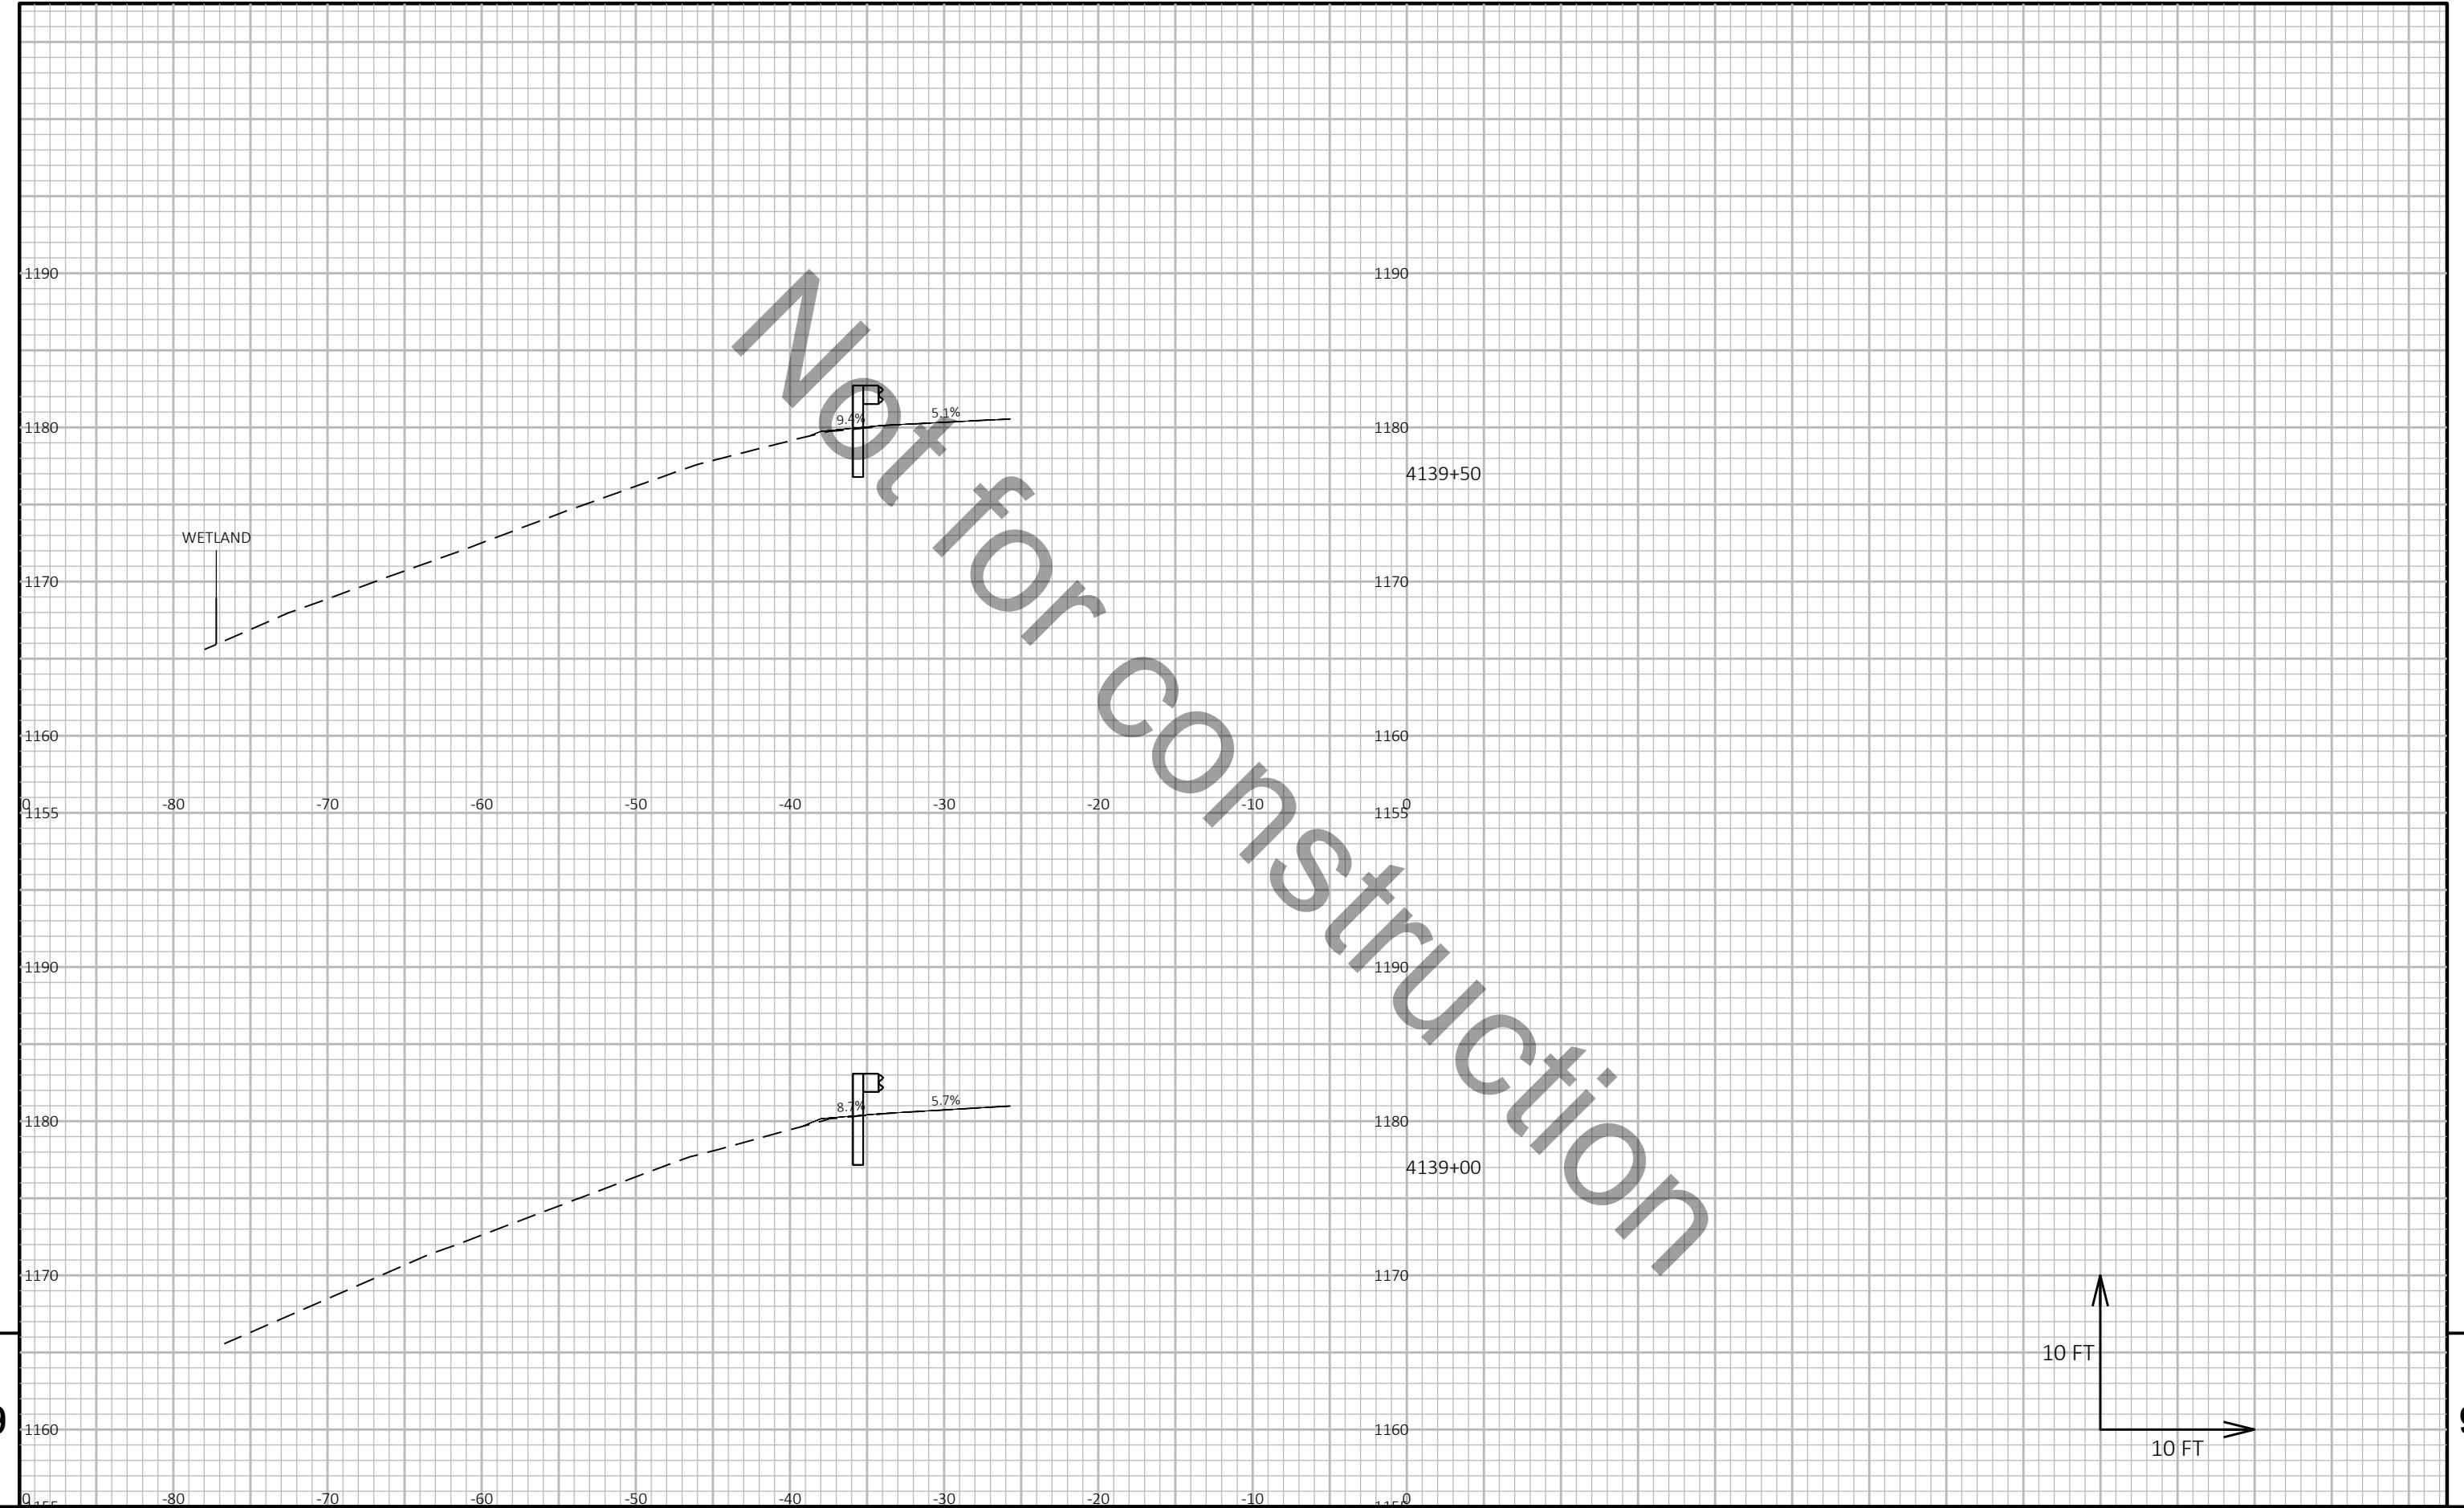

9

9


PROJECT NO:	1166-09-62	HWY:	USH 51	COUNTY:	MARATHON	CROSS SECTIONS:	STH 29 WB	SHEET	E
-------------	------------	------	--------	---------	----------	-----------------	-----------	-------	---

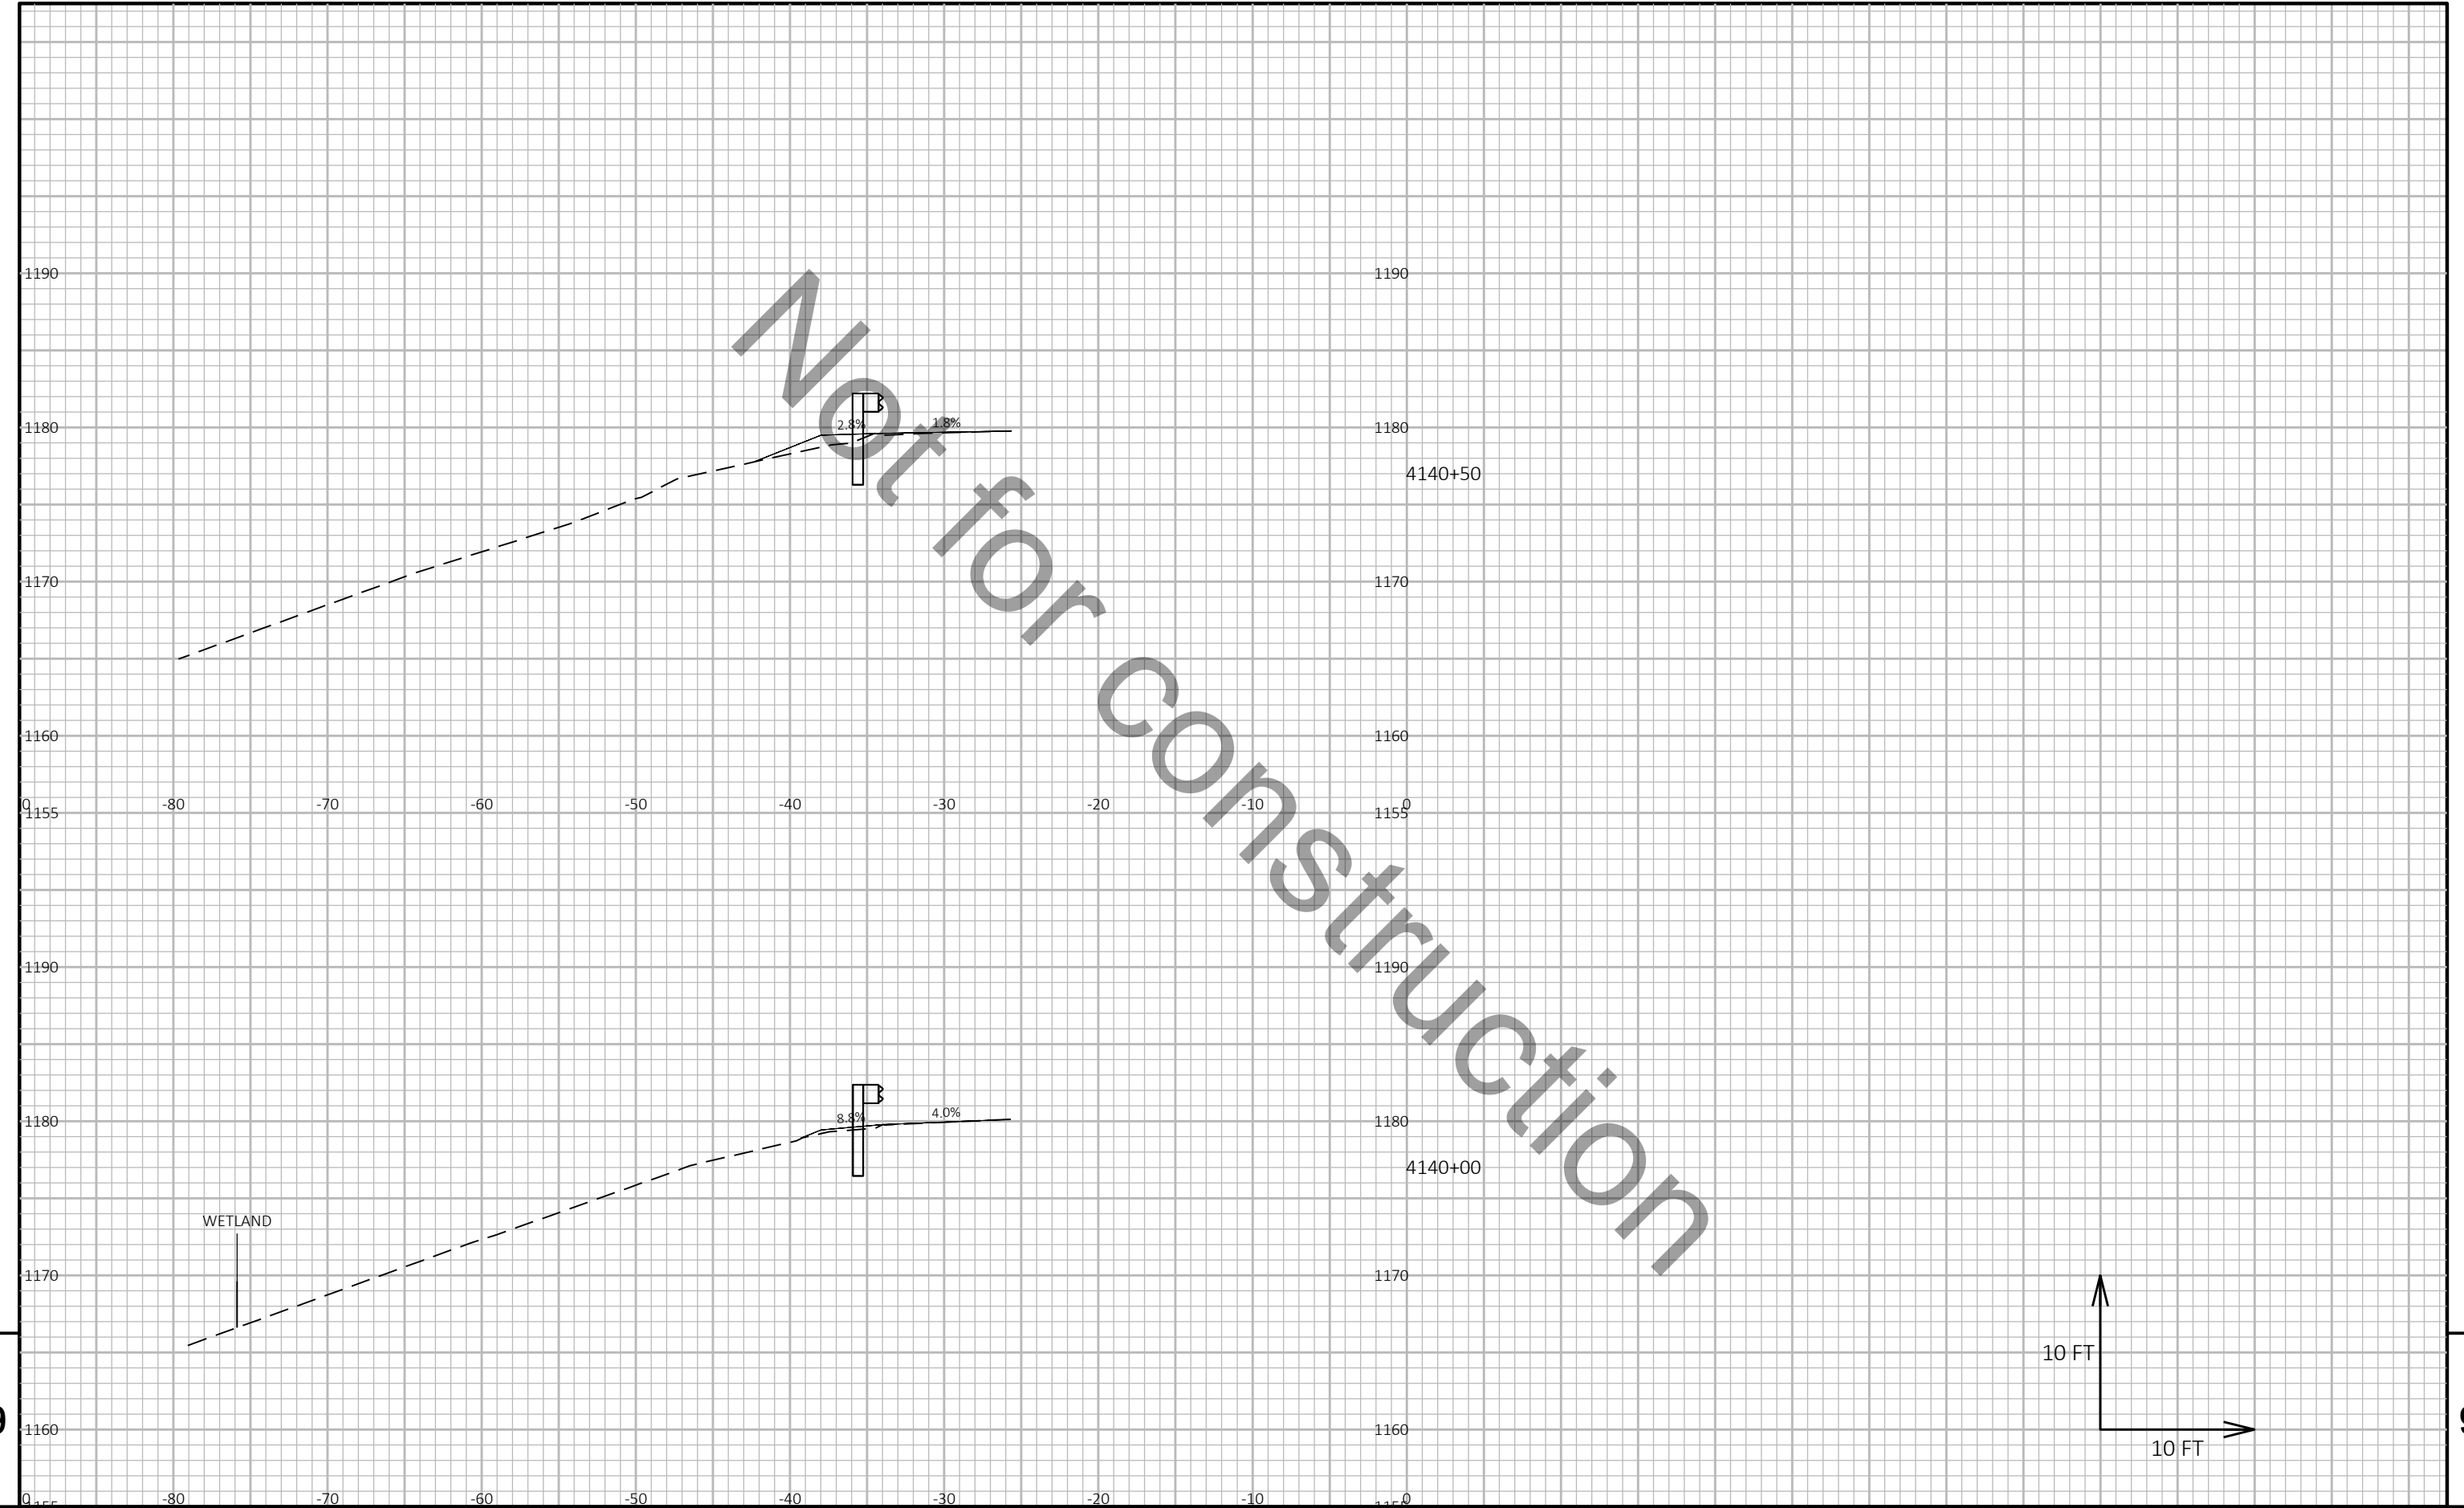

9

9

PROJECT NO:	1166-09-62	HWY:	USH 51	COUNTY:	MARATHON	CROSS SECTIONS:	STH 29 WB	SHEET	E
-------------	------------	------	--------	---------	----------	-----------------	-----------	-------	---

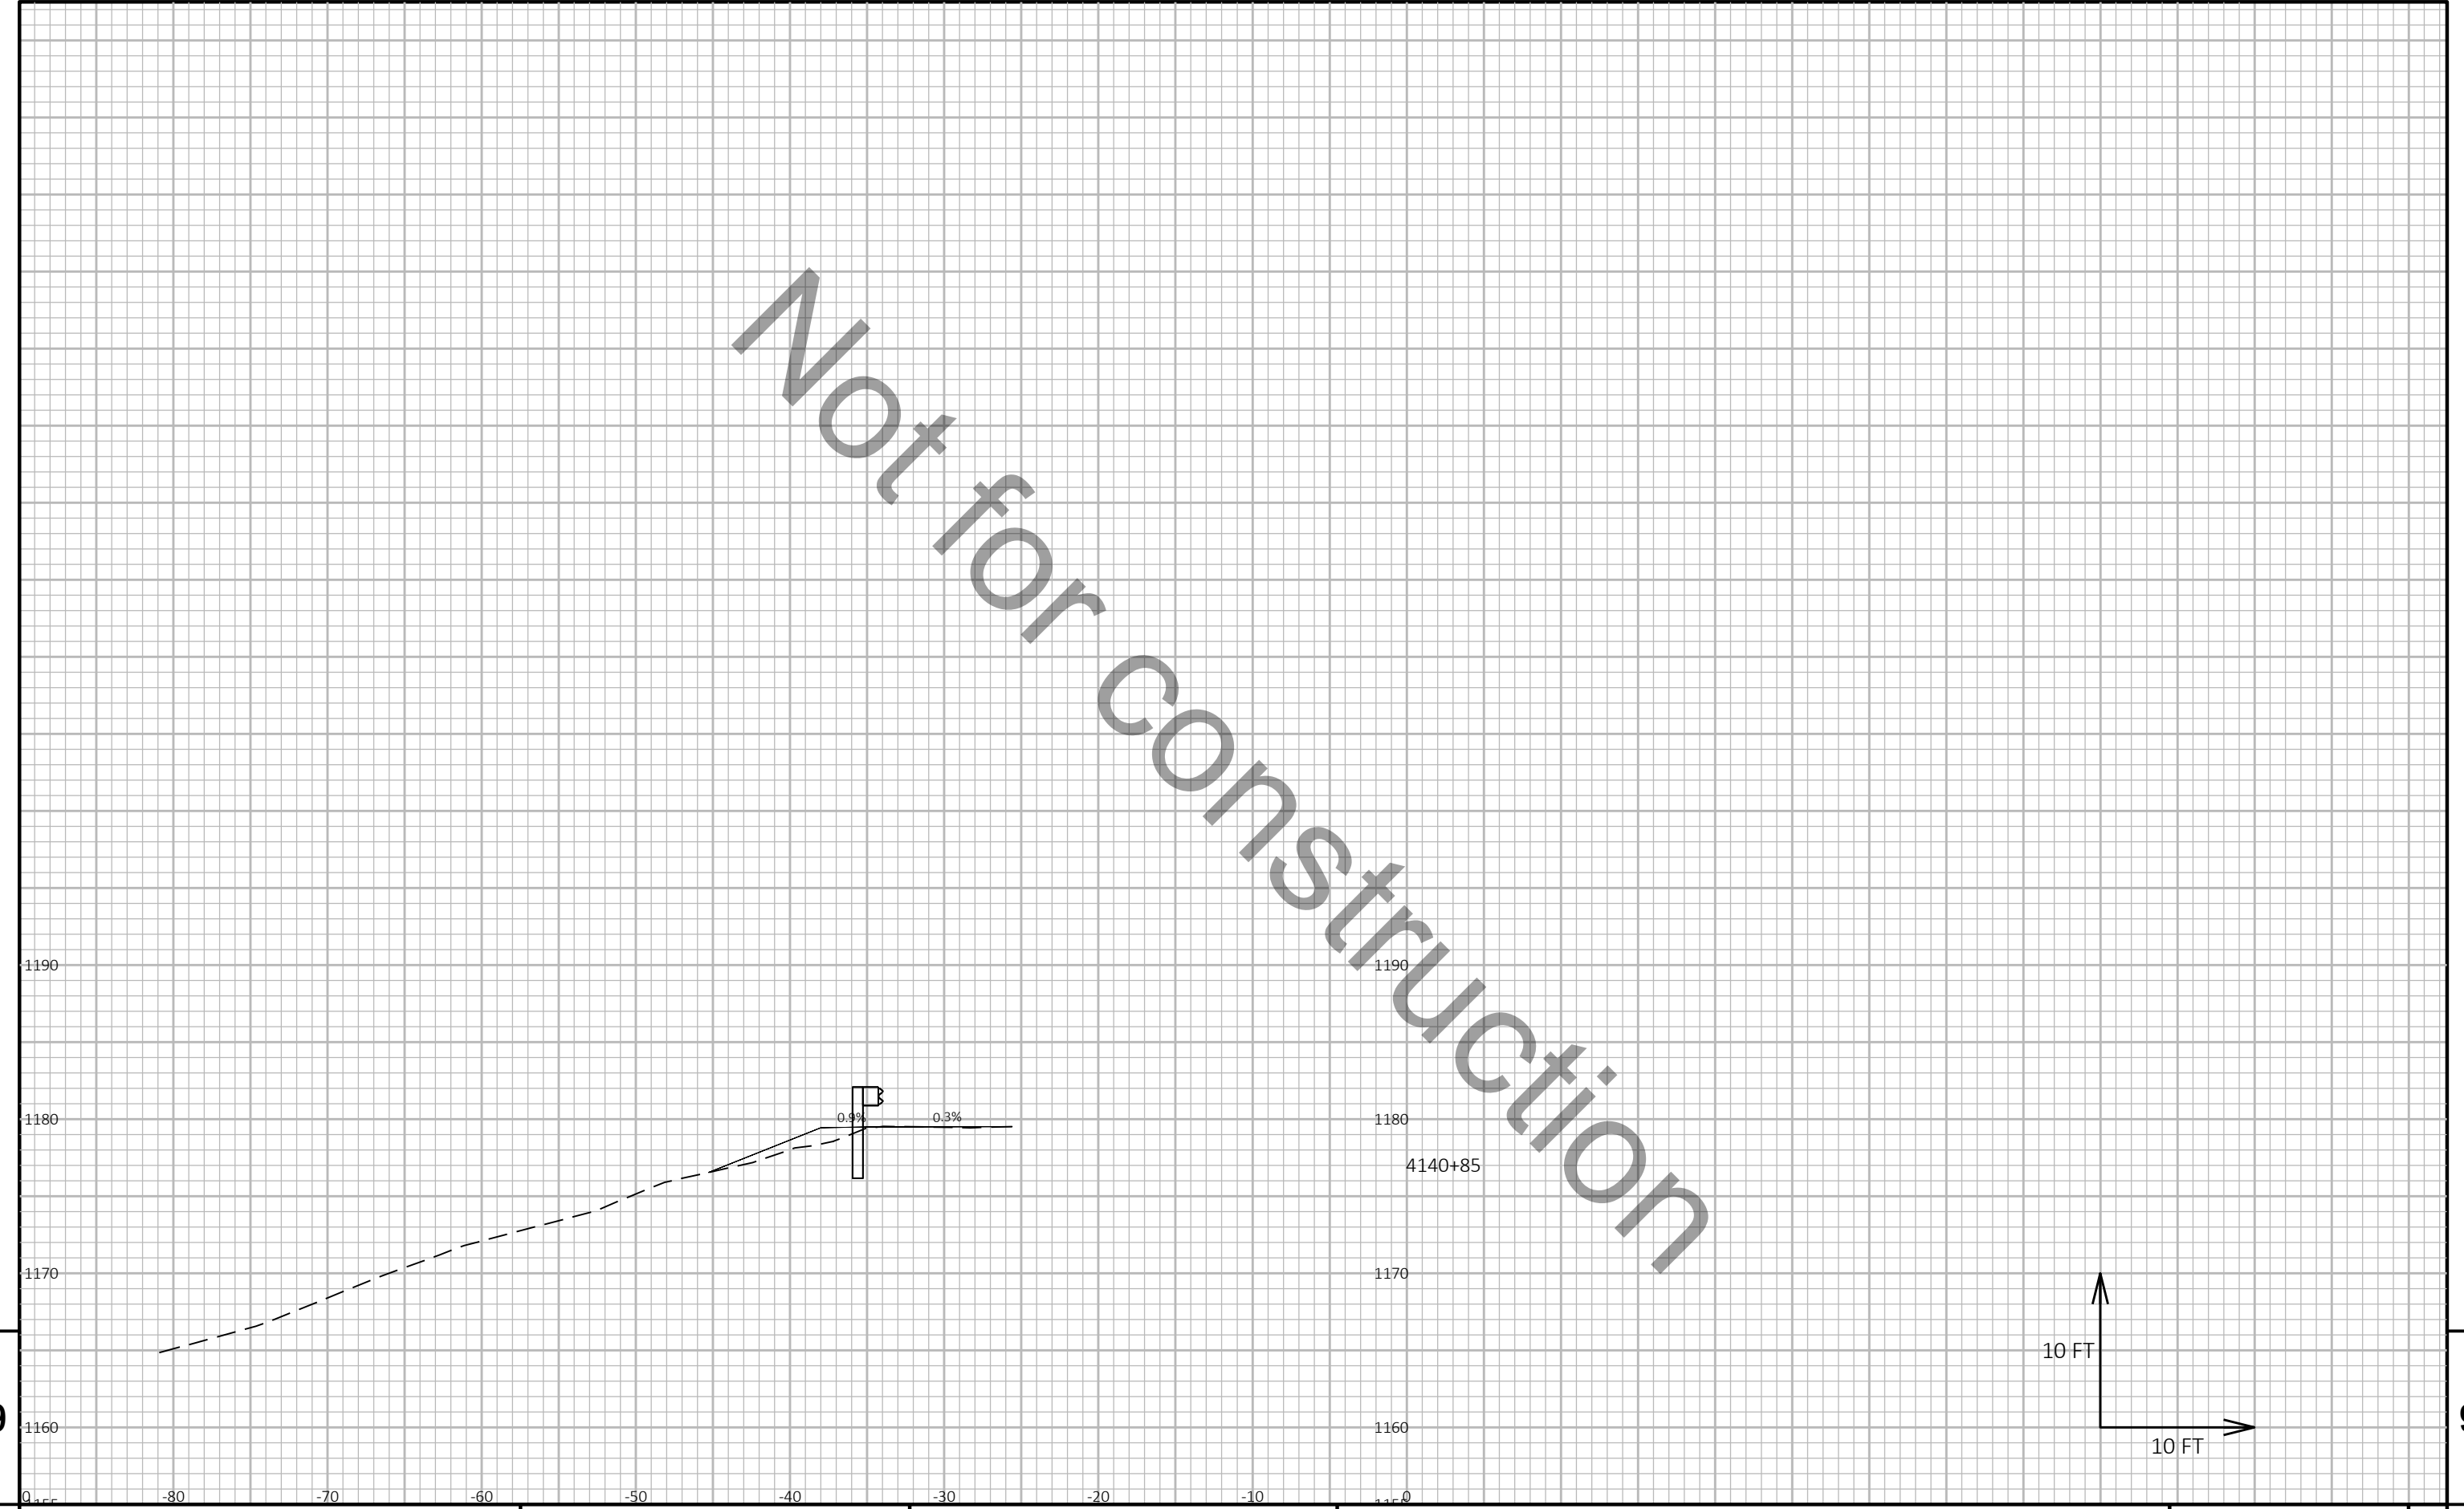

9

9

PROJECT NO:	1166-09-62	HWY:	USH 51	COUNTY:	MARATHON	CROSS SECTIONS:	STH 29 WB	SHEET	E
-------------	------------	------	--------	---------	----------	-----------------	-----------	-------	---




9

9

NB-51-24


PROJECT NO:	1166-09-62	HWY:	USH 51	COUNTY:	MARATHON	CROSS SECTIONS:	US 51 NB	SHEET	E
-------------	------------	------	--------	---------	----------	-----------------	----------	-------	---

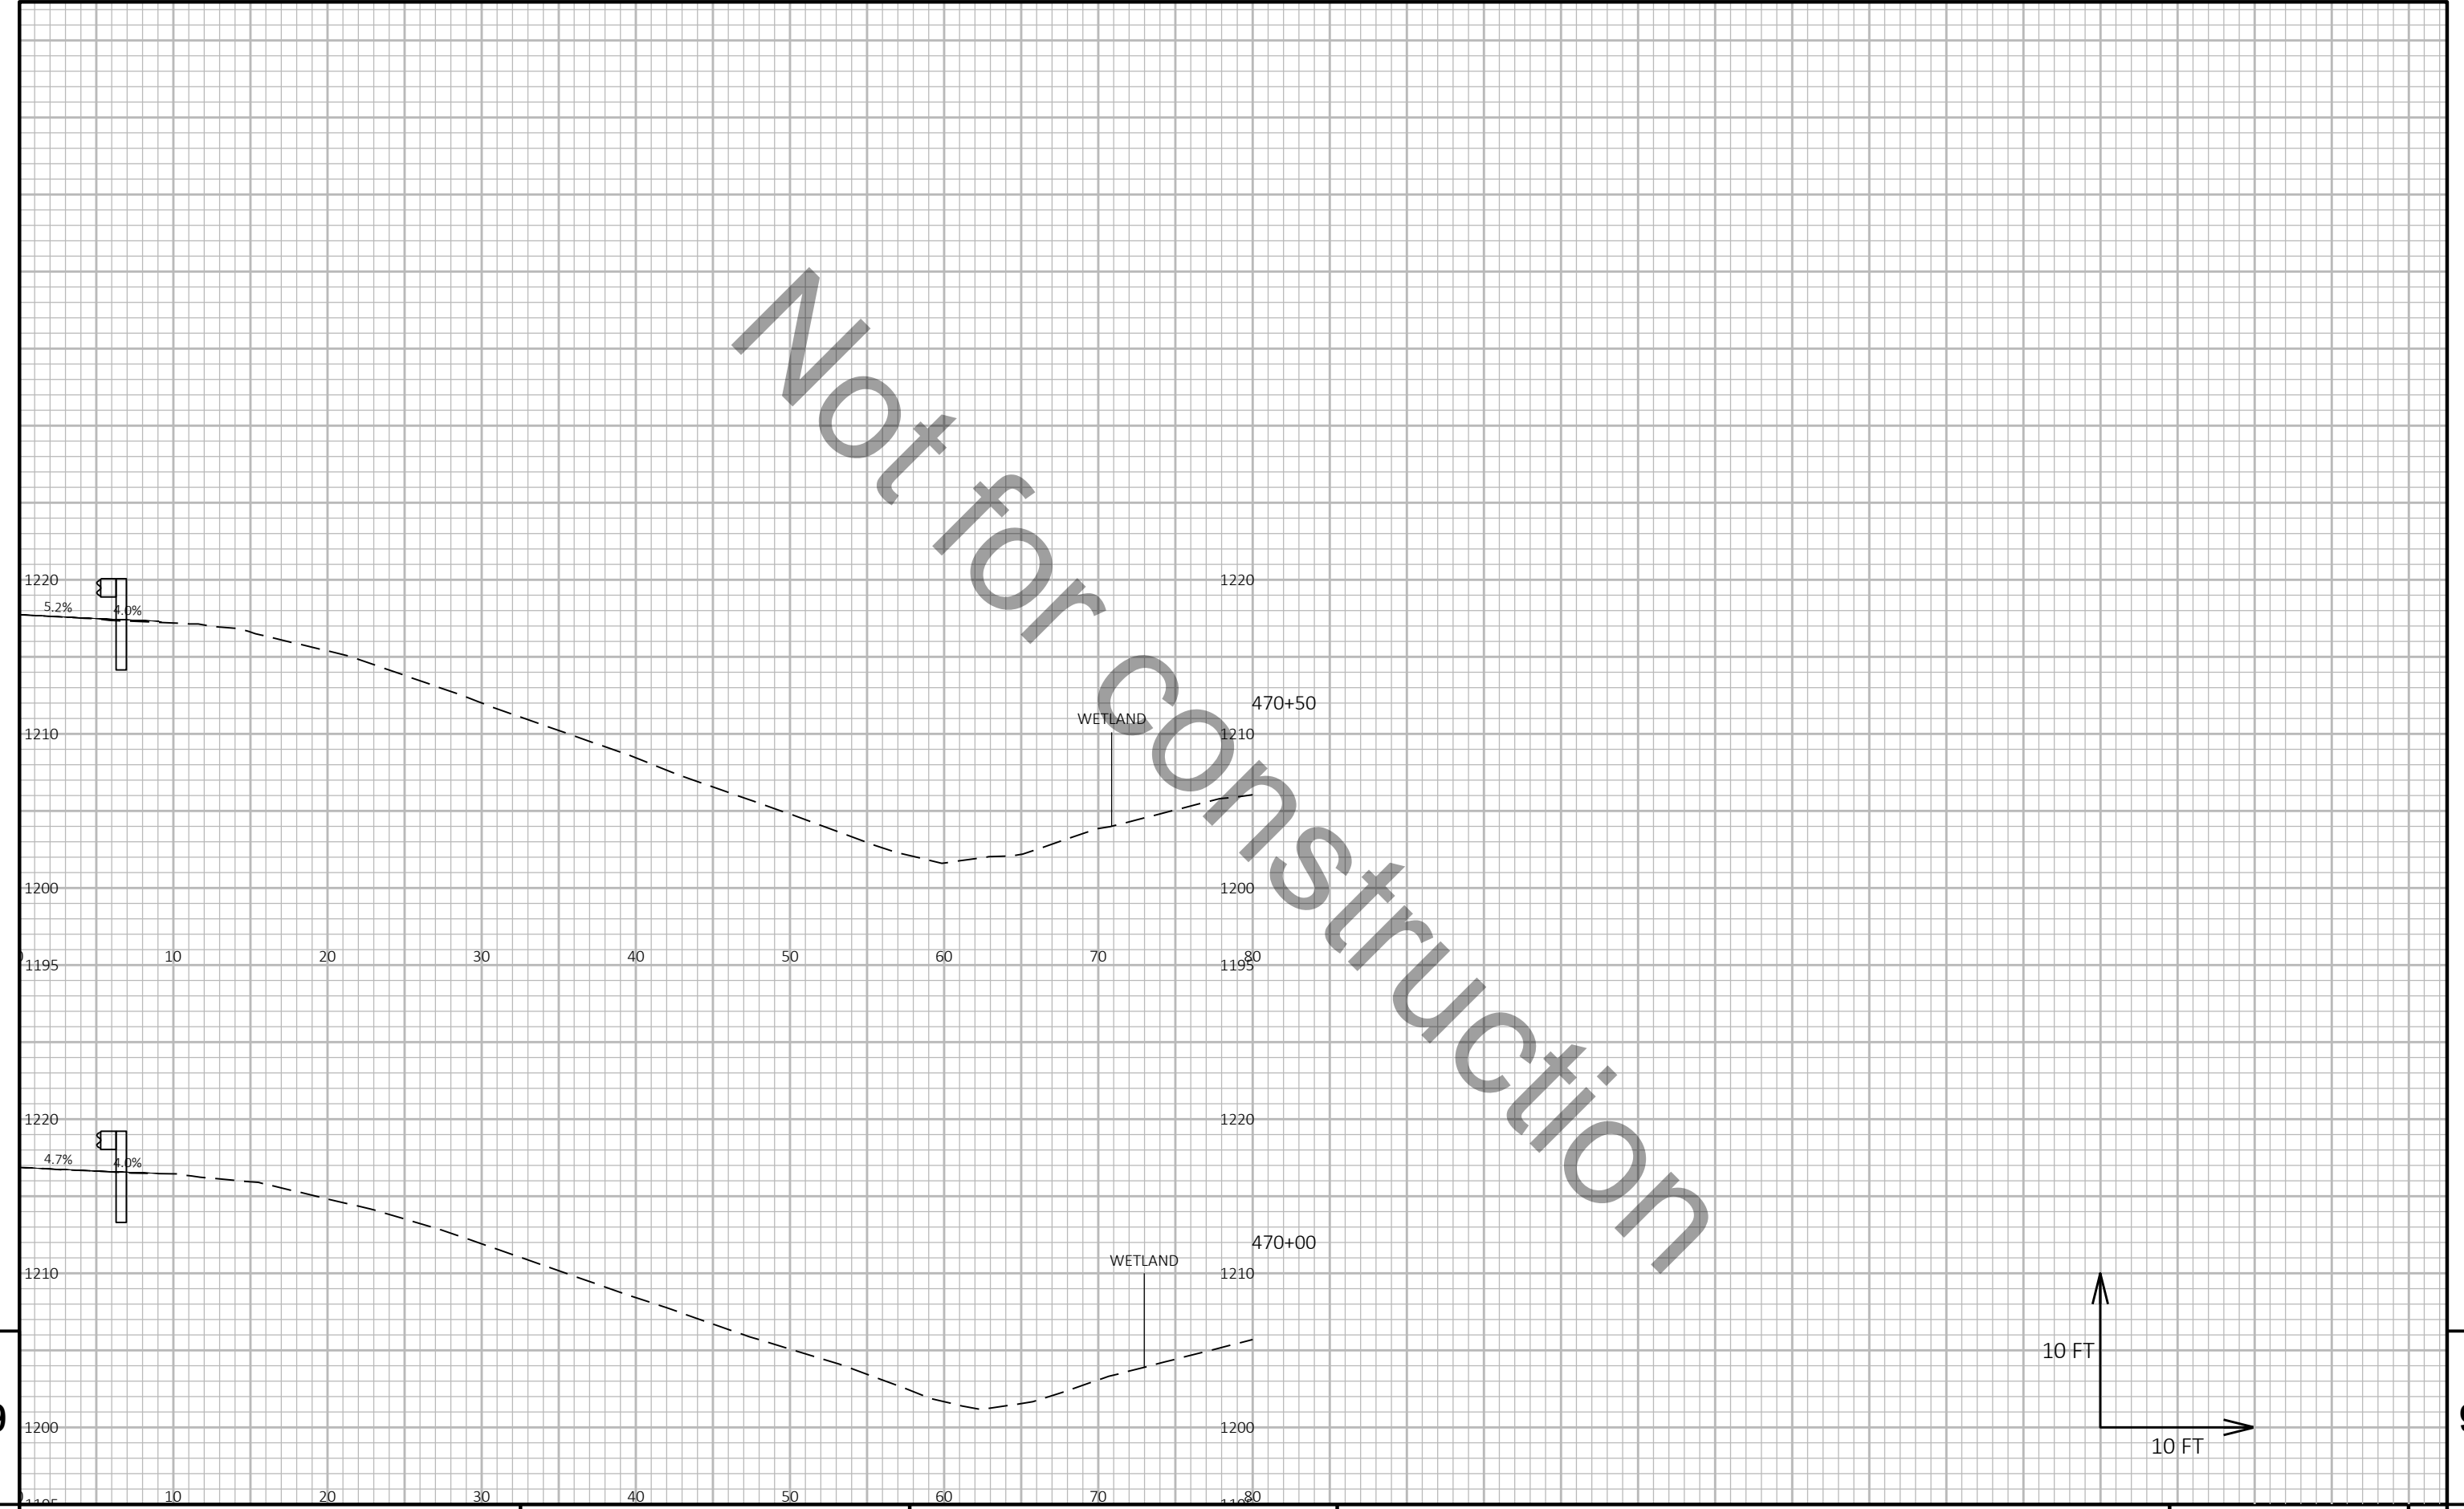

9

9

PROJECT NO:	1166-09-62	HWY:	USH 51	COUNTY:	MARATHON	CROSS SECTIONS:	US 51 NB	SHEET	E
-------------	------------	------	--------	---------	----------	-----------------	----------	-------	---

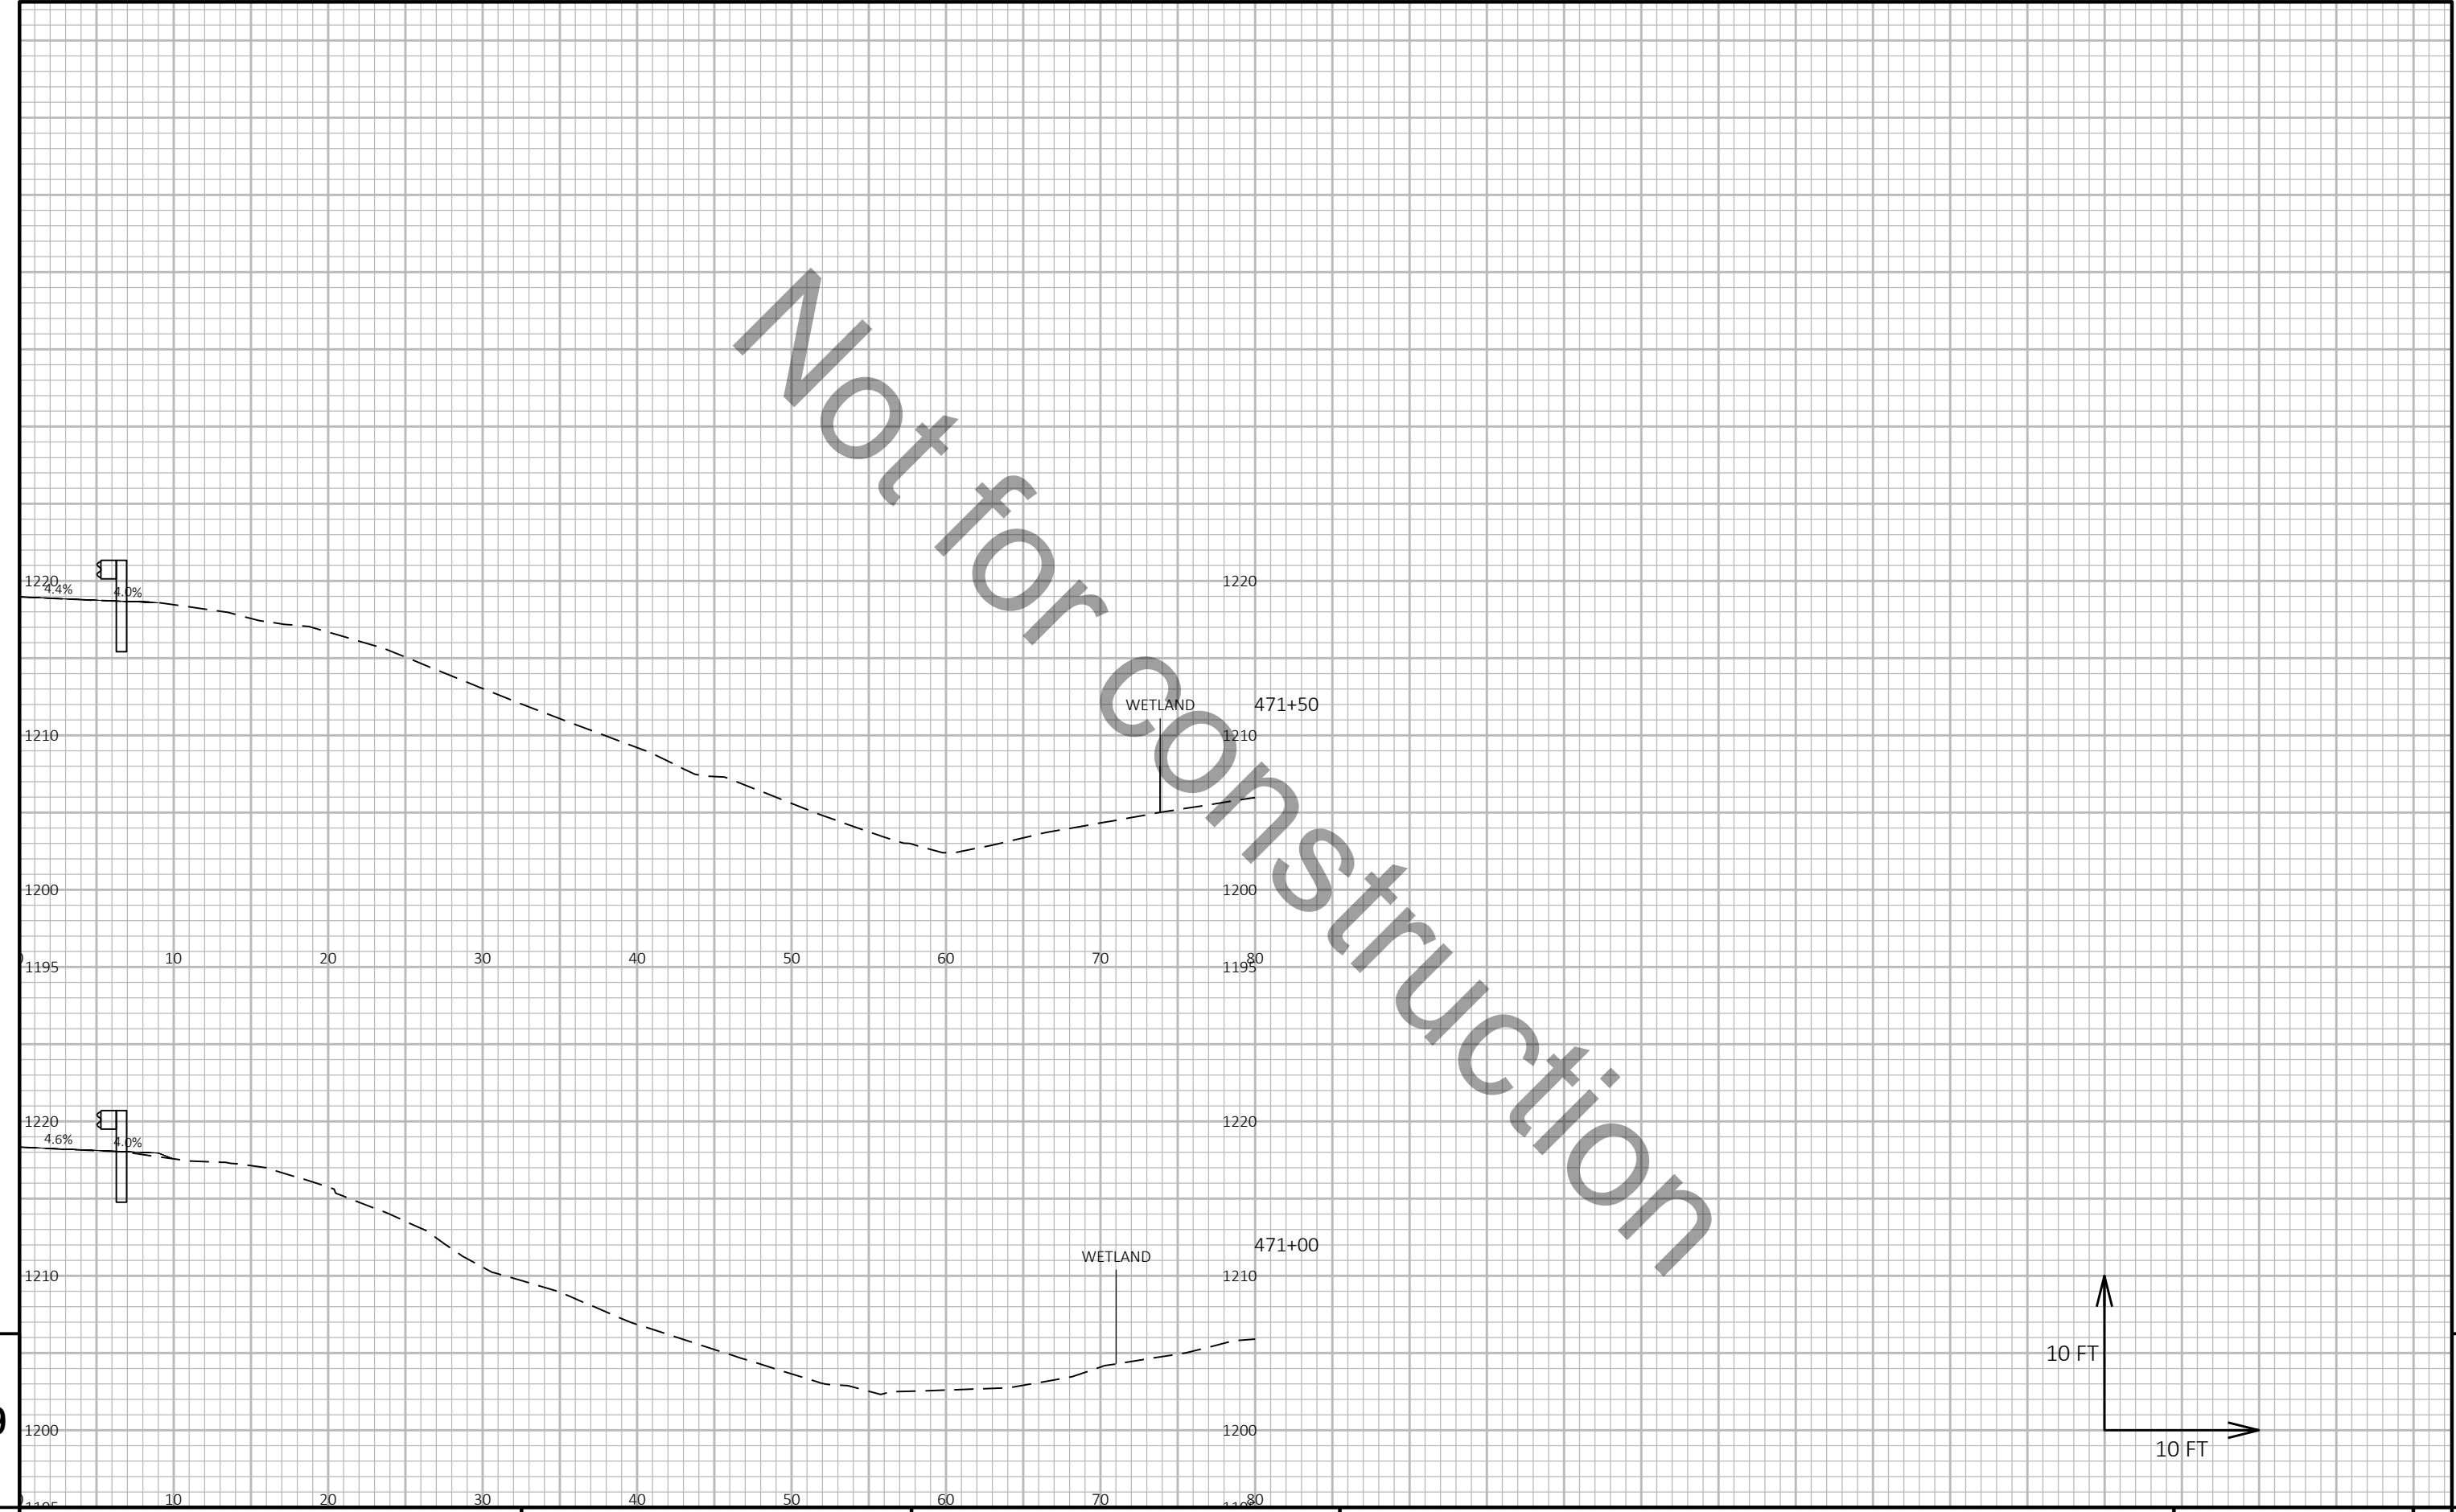


9

9

PROJECT NO:	1166-09-62	HWY:	USH 51	COUNTY:	MARATHON	CROSS SECTIONS:	US 51 NB	SHEET	E
-------------	------------	------	--------	---------	----------	-----------------	----------	-------	---

Not for Construction

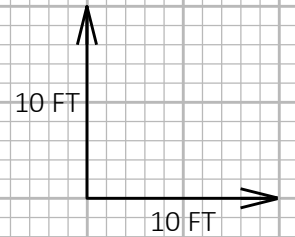


9

9

PROJECT NO: 1166-09-62	HWY: USH 51	COUNTY: MARATHON	CROSS SECTIONS: US 51 NB	SHEET E
------------------------	-------------	------------------	--------------------------	---------

Not for Construction

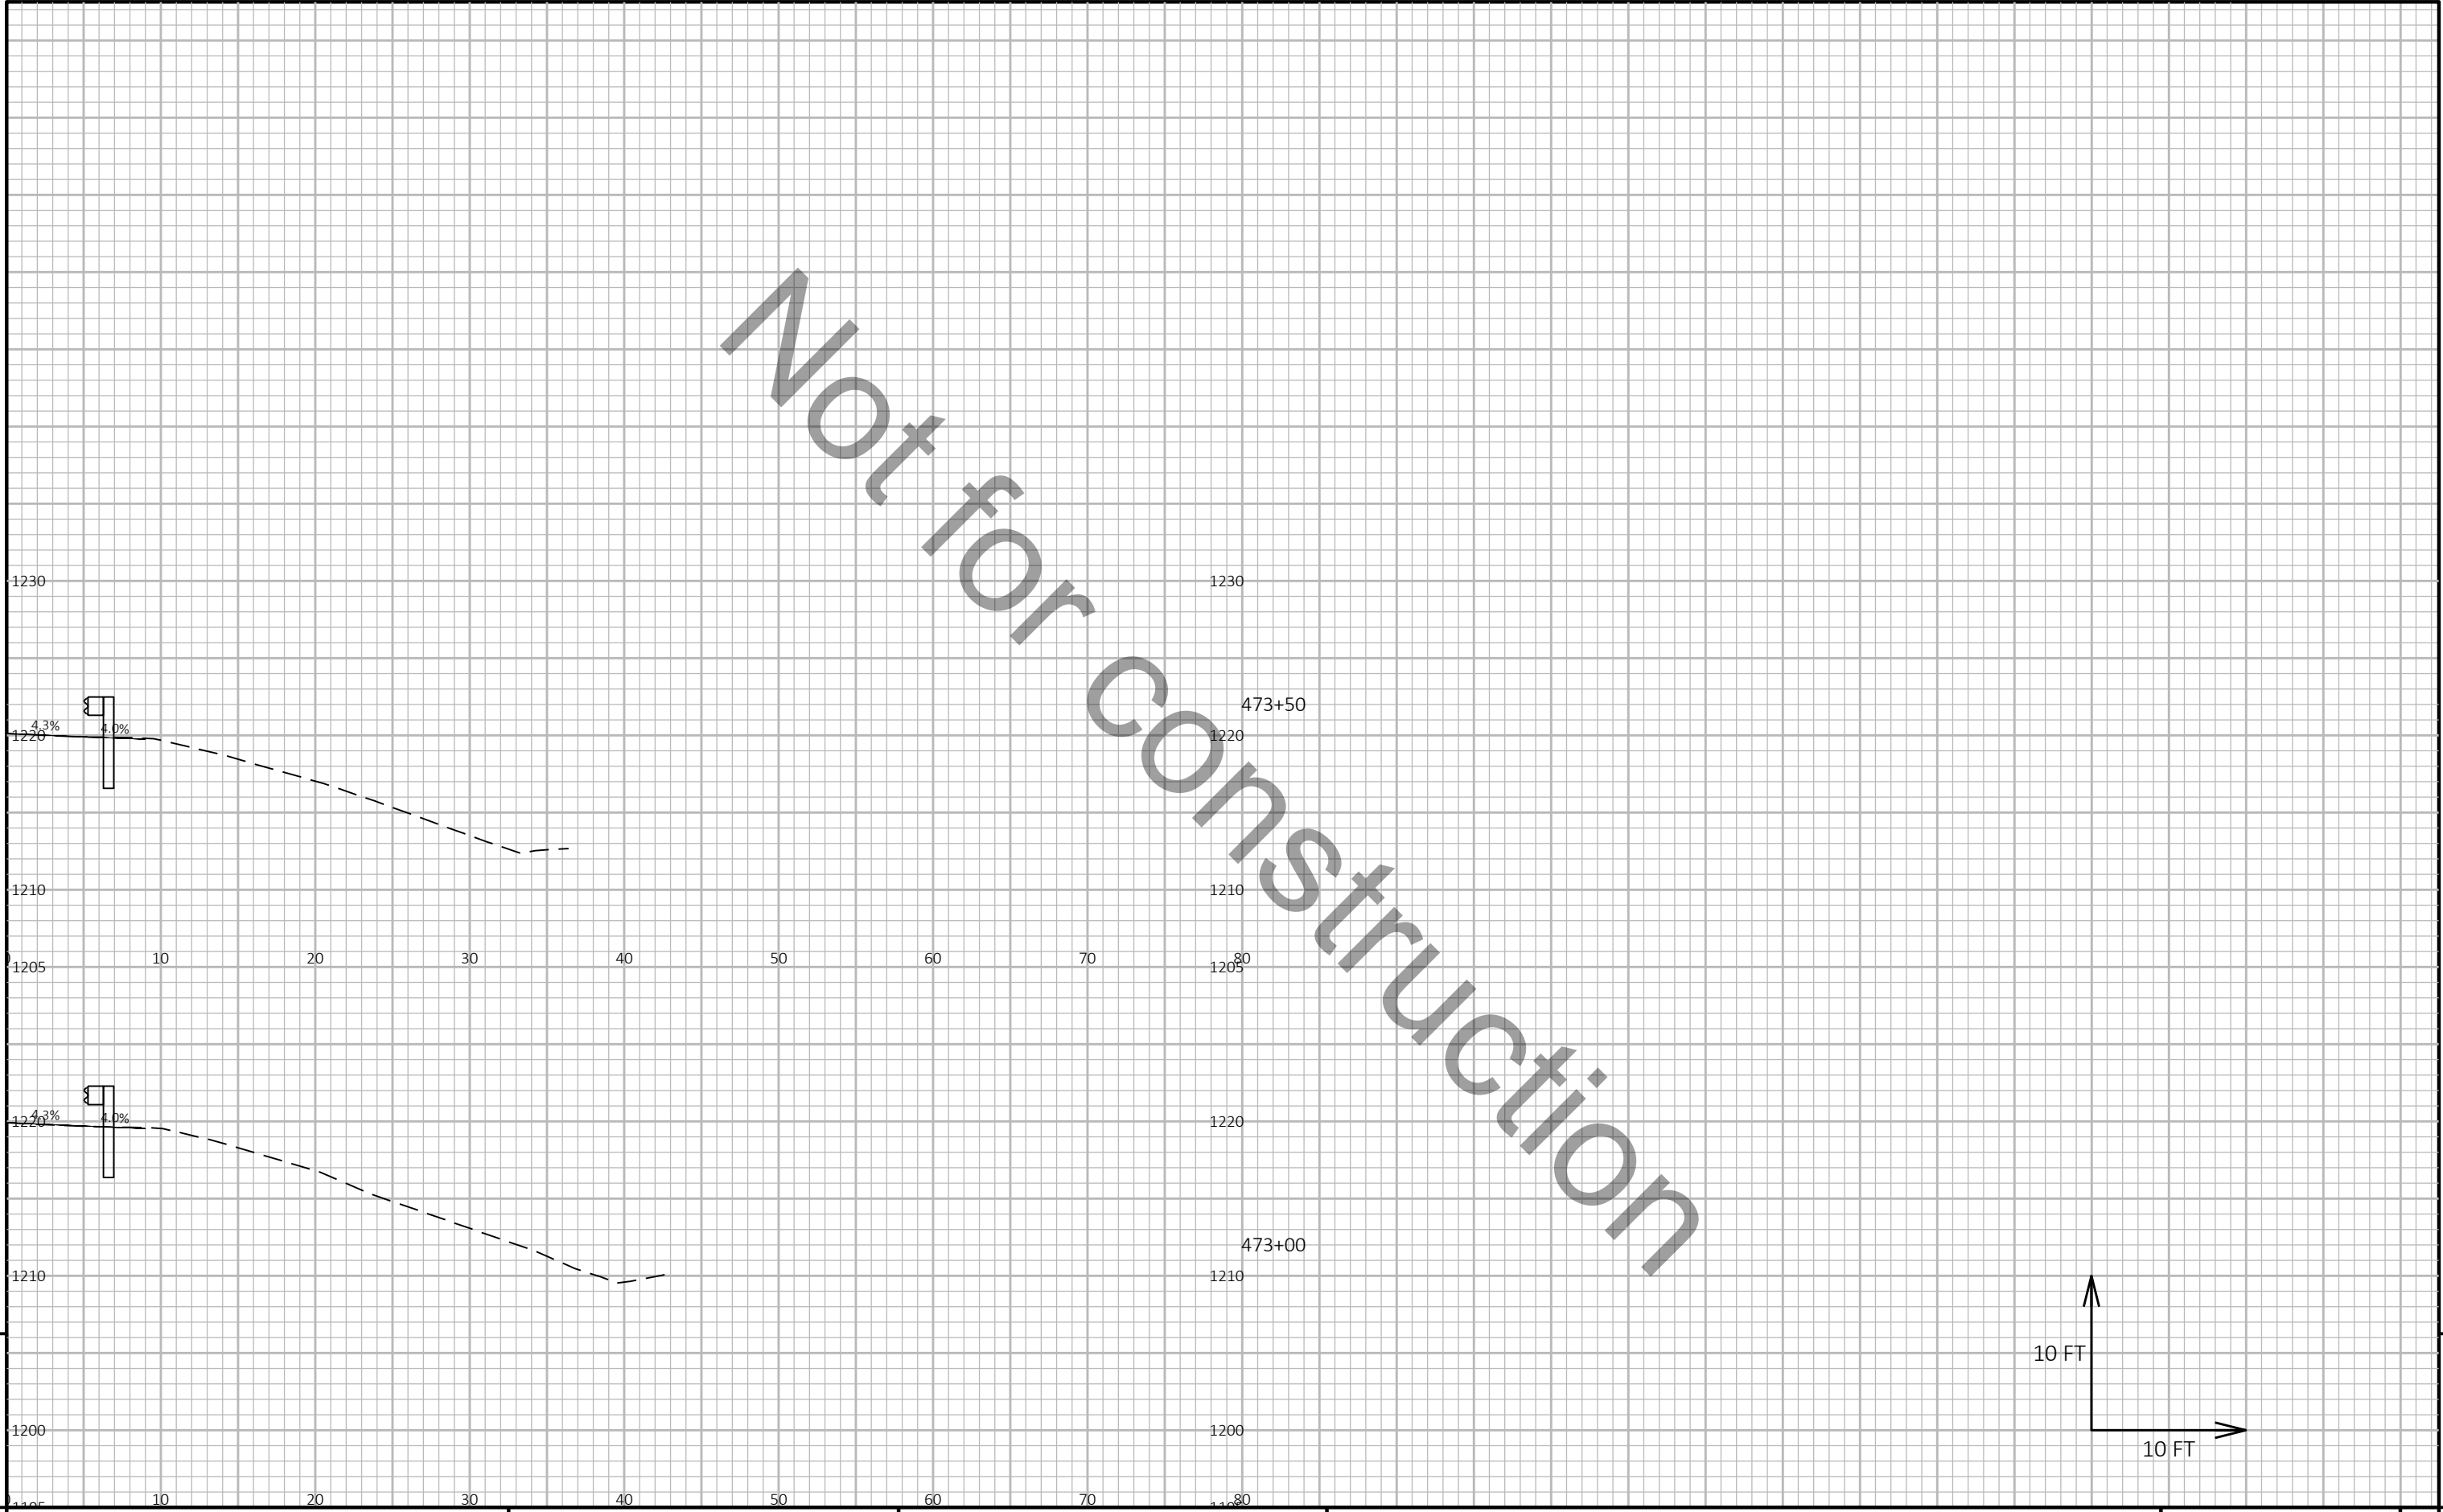

9

9

PROJECT NO:	1166-09-62	HWY:	USH 51	COUNTY:	MARATHON	CROSS SECTIONS:	US 51 NB	SHEET	E
-------------	------------	------	--------	---------	----------	-----------------	----------	-------	---

Not for Construction

1230

1220

1210

1205

1230

1220

1210

1205

1230

1220

1210

1205

1230

1220

1210

1205

474+50

474+00

10 FT

10 FT

9

9

PROJECT NO: 1166-09-62

HWY: USH 51

COUNTY: MARATHON

CROSS SECTIONS: US 51 NB

SHEET

E

FILE NAME : I:\47\470432 USH 51-STH 29 CORRIDOR\C3D\DSGN\CRDR\XS.DWG
LAYOUT NAME - NB-51-24 6

PLOT DATE : 6/20/2024 11:38 AM



PLOT BY : JOHNSON, ZACHARY

PLOT NAME :

PLOT SCALE : 1 IN:10 FT HORZ. / 1 IN:10 FT VERT.

WISDOT/CADDs SHEET 49

Not for Construction

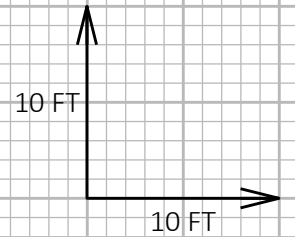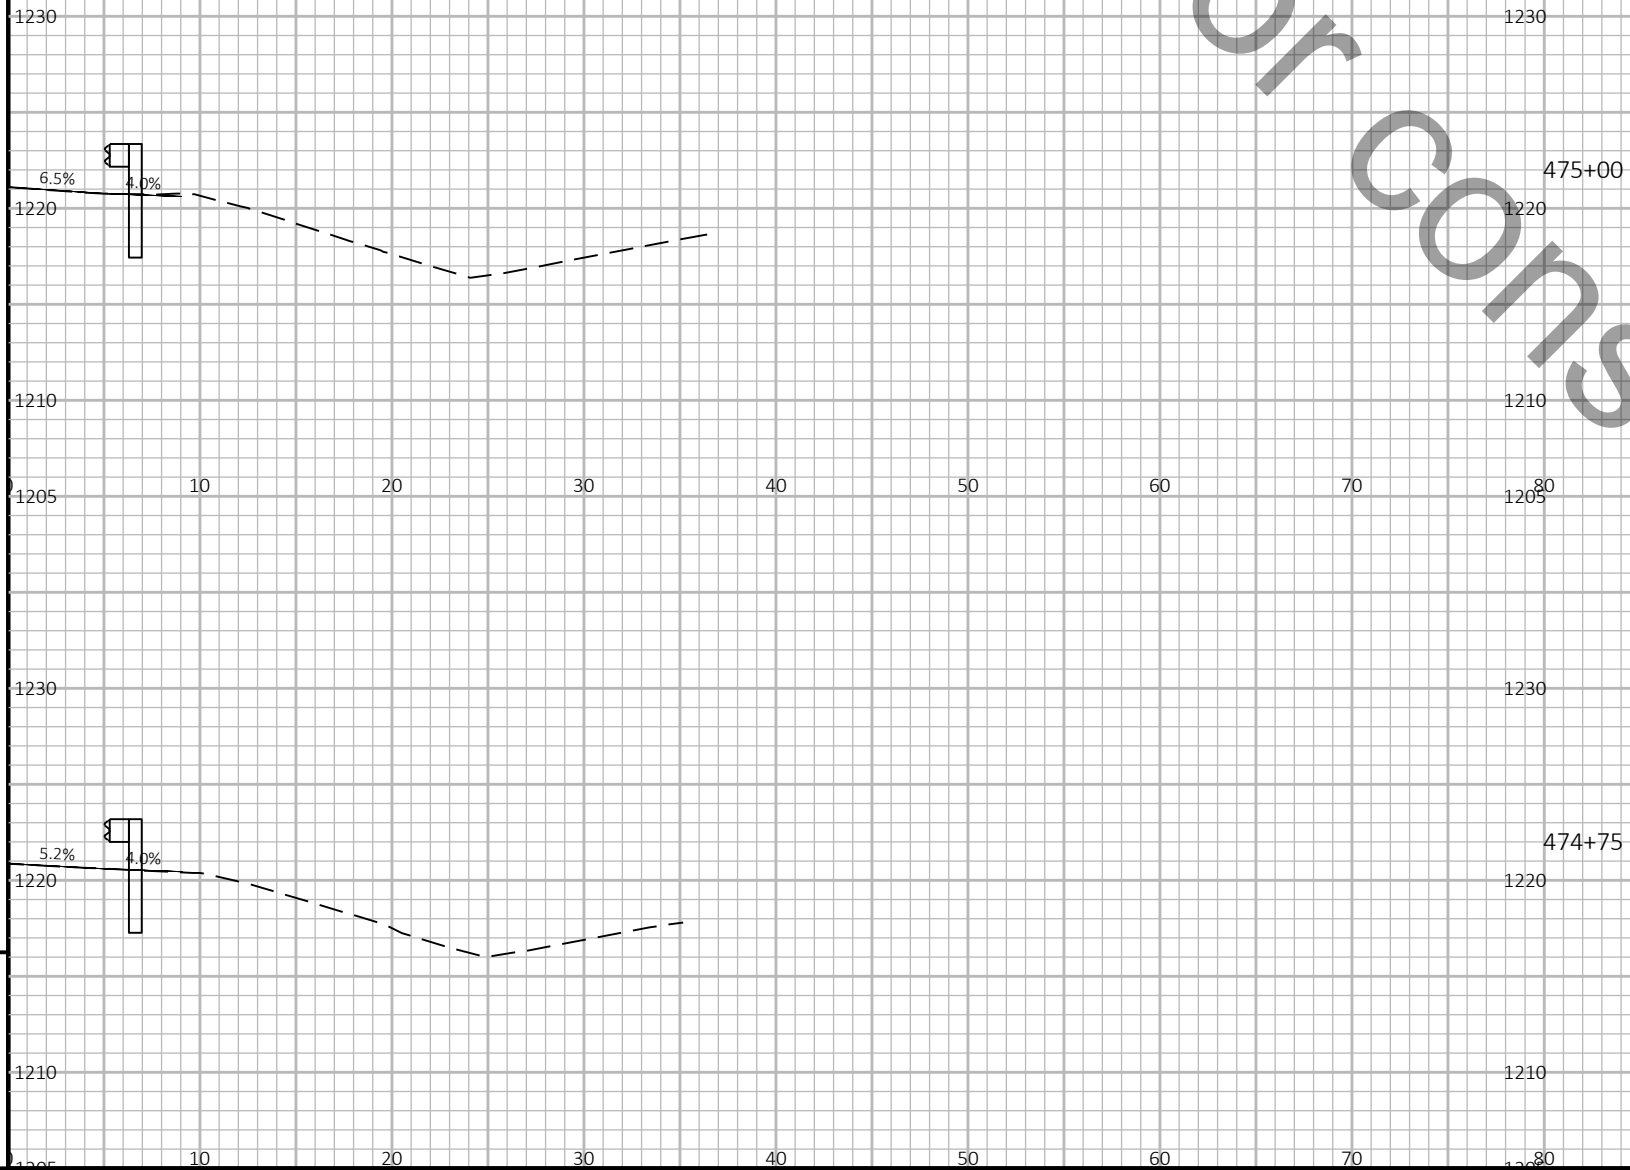

9

9

PROJECT NO:	1166-09-62	HWY:	USH 51	COUNTY:	MARATHON	CROSS SECTIONS:	US 51 NB	SHEET	E
-------------	------------	------	--------	---------	----------	-----------------	----------	-------	---

Not for Construction

1230

1220

1210

1205

1230

1220

1210

1205

1230

1220

1210

1205

1230

1220

1210

1205

475+48

475+25

10 FT

10 FT

9

9

PROJECT NO: 1166-09-62

HWY: USH 51

COUNTY: MARATHON

CROSS SECTIONS: US 51 NB

SHEET

E

FILE NAME : I:\47\470432 USH 51-STH 29 CORRIDOR\C3D\DSGN\CRDR\XS.DWG
LAYOUT NAME - NB-51-24 8


PLOT DATE : 6/20/2024 11:38 AM

PLOT BY : JOHNSON, ZACHARY

PLOT NAME :

PLOT SCALE : 1 IN:10 FT HORZ. / 1 IN:10 FT VERT.



WISDOT/CADDs SHEET 49

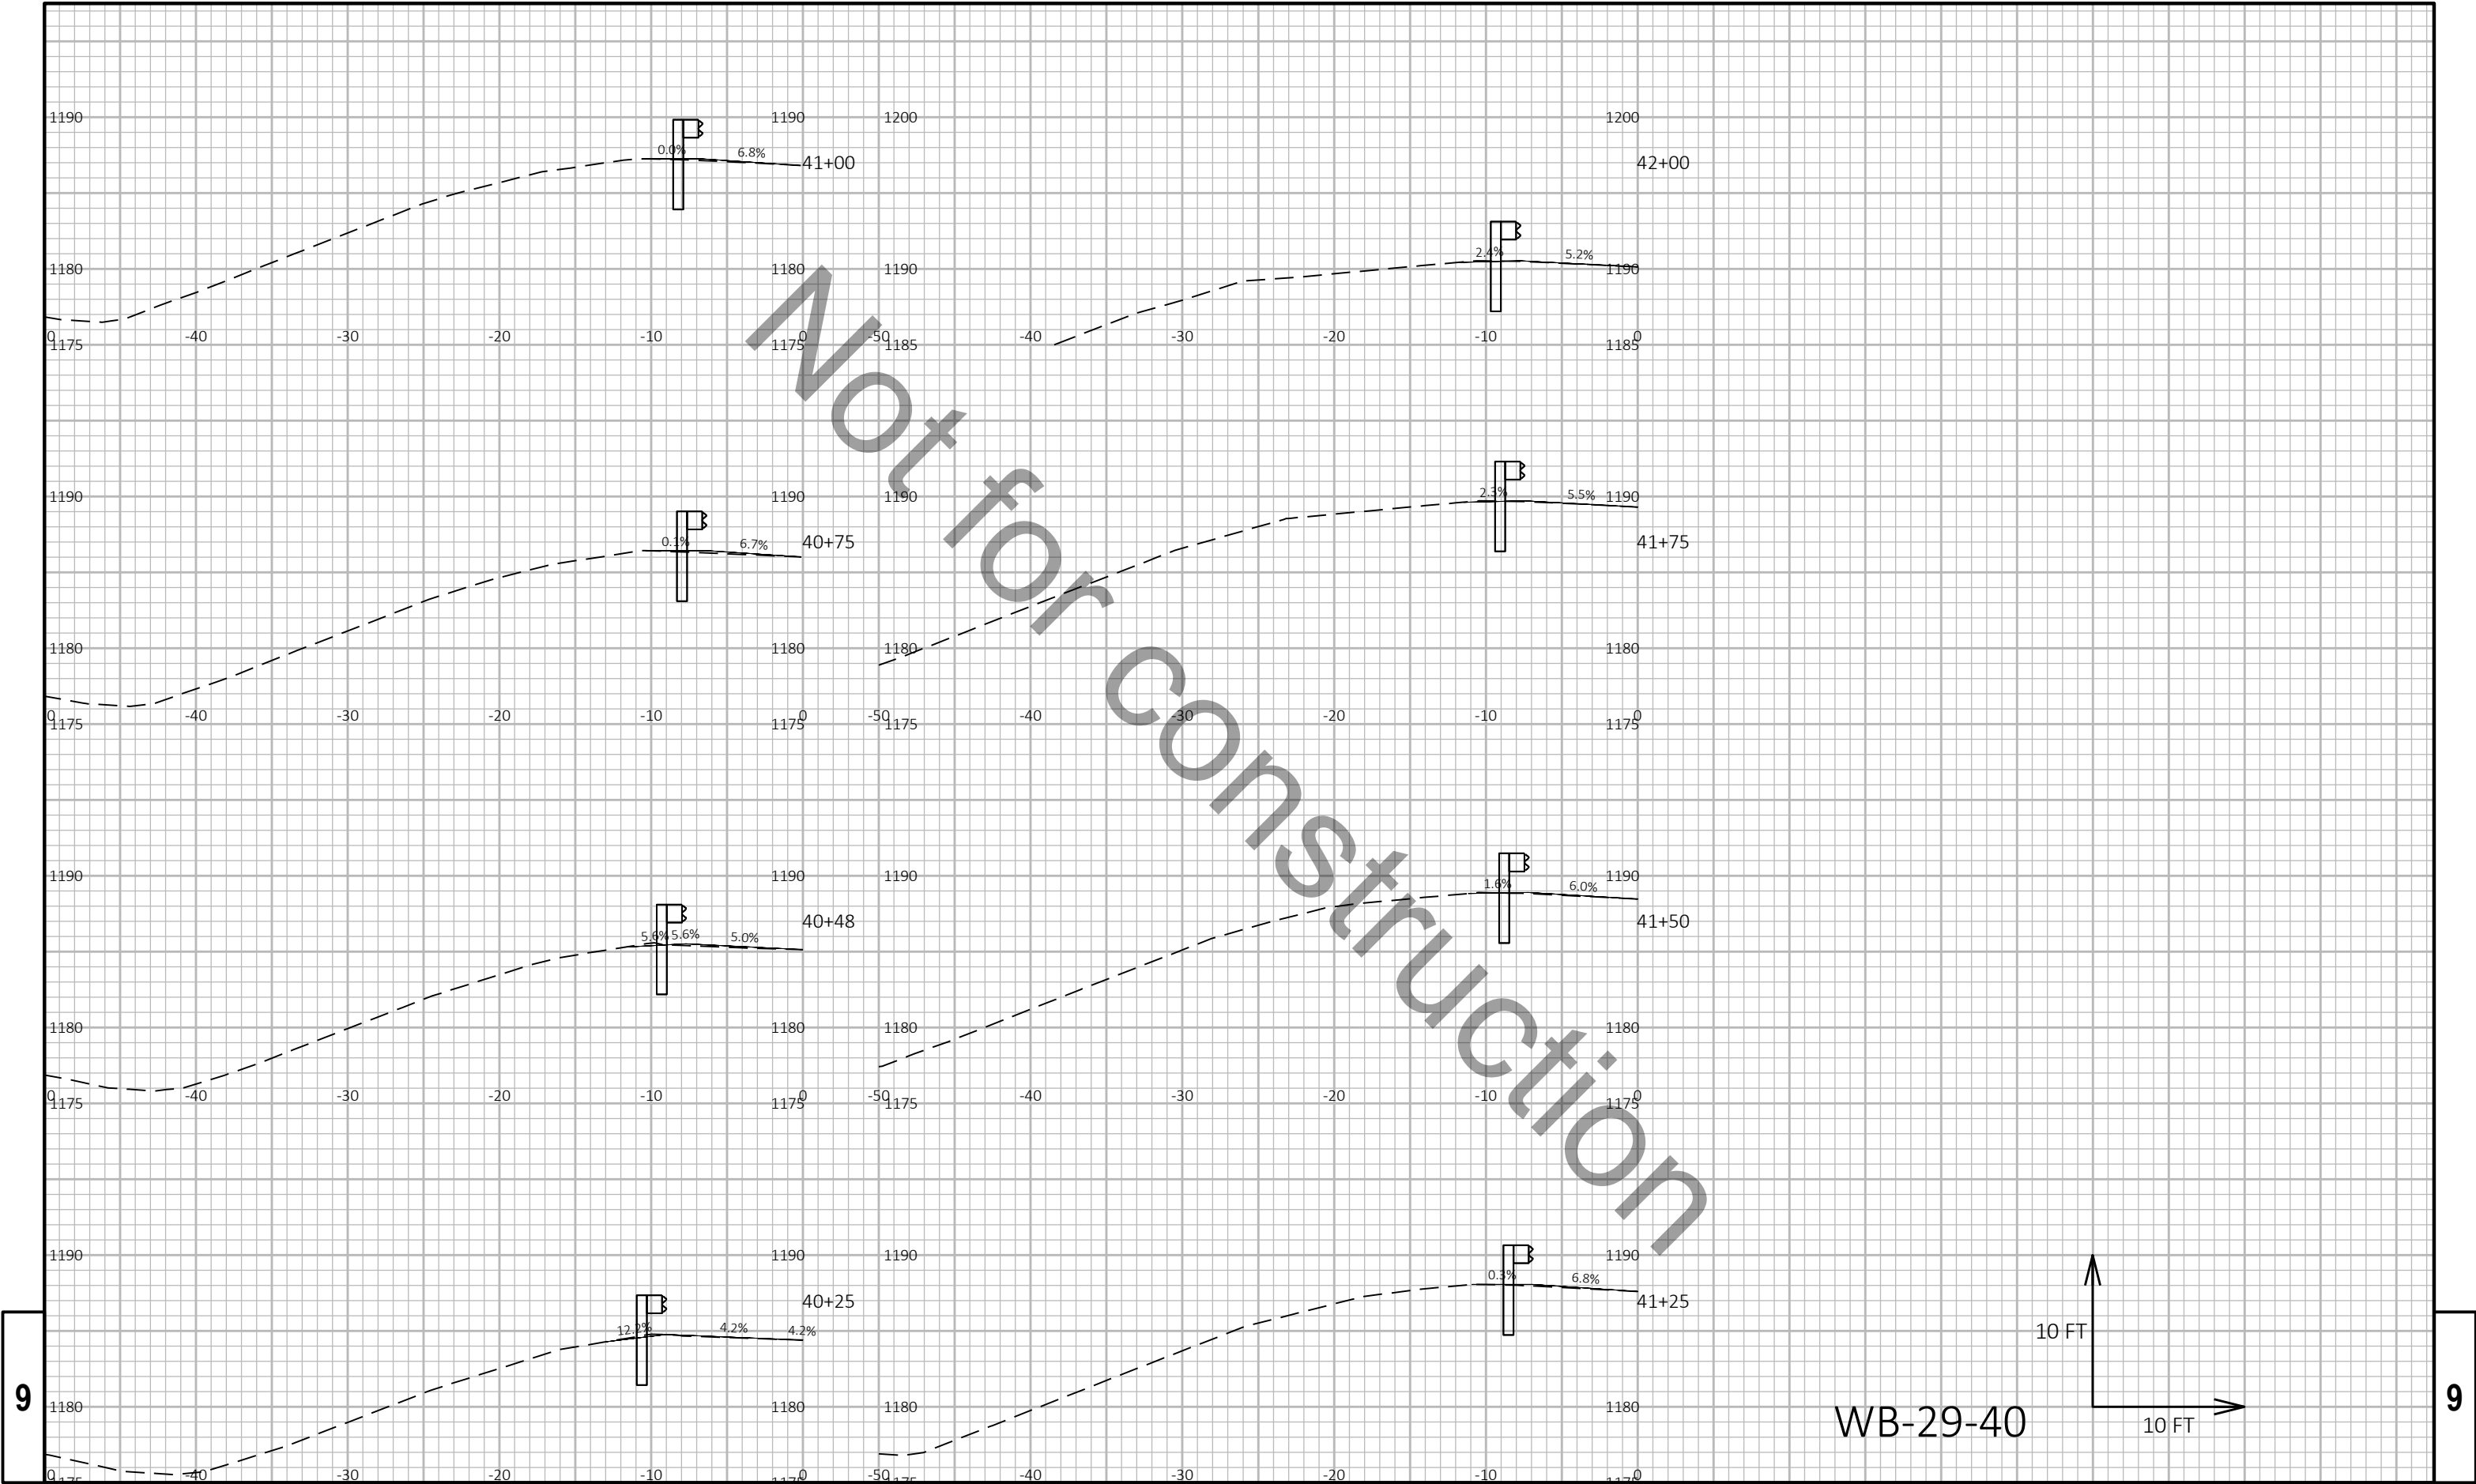


9

9

PROJECT NO: 1166-09-62	HWY: USH 51	COUNTY: MARATHON	CROSS SECTIONS: STH 29 WB	SHEET E
------------------------	-------------	------------------	---------------------------	---------

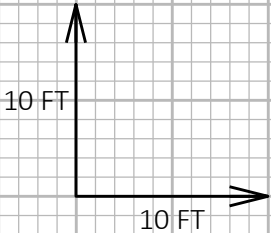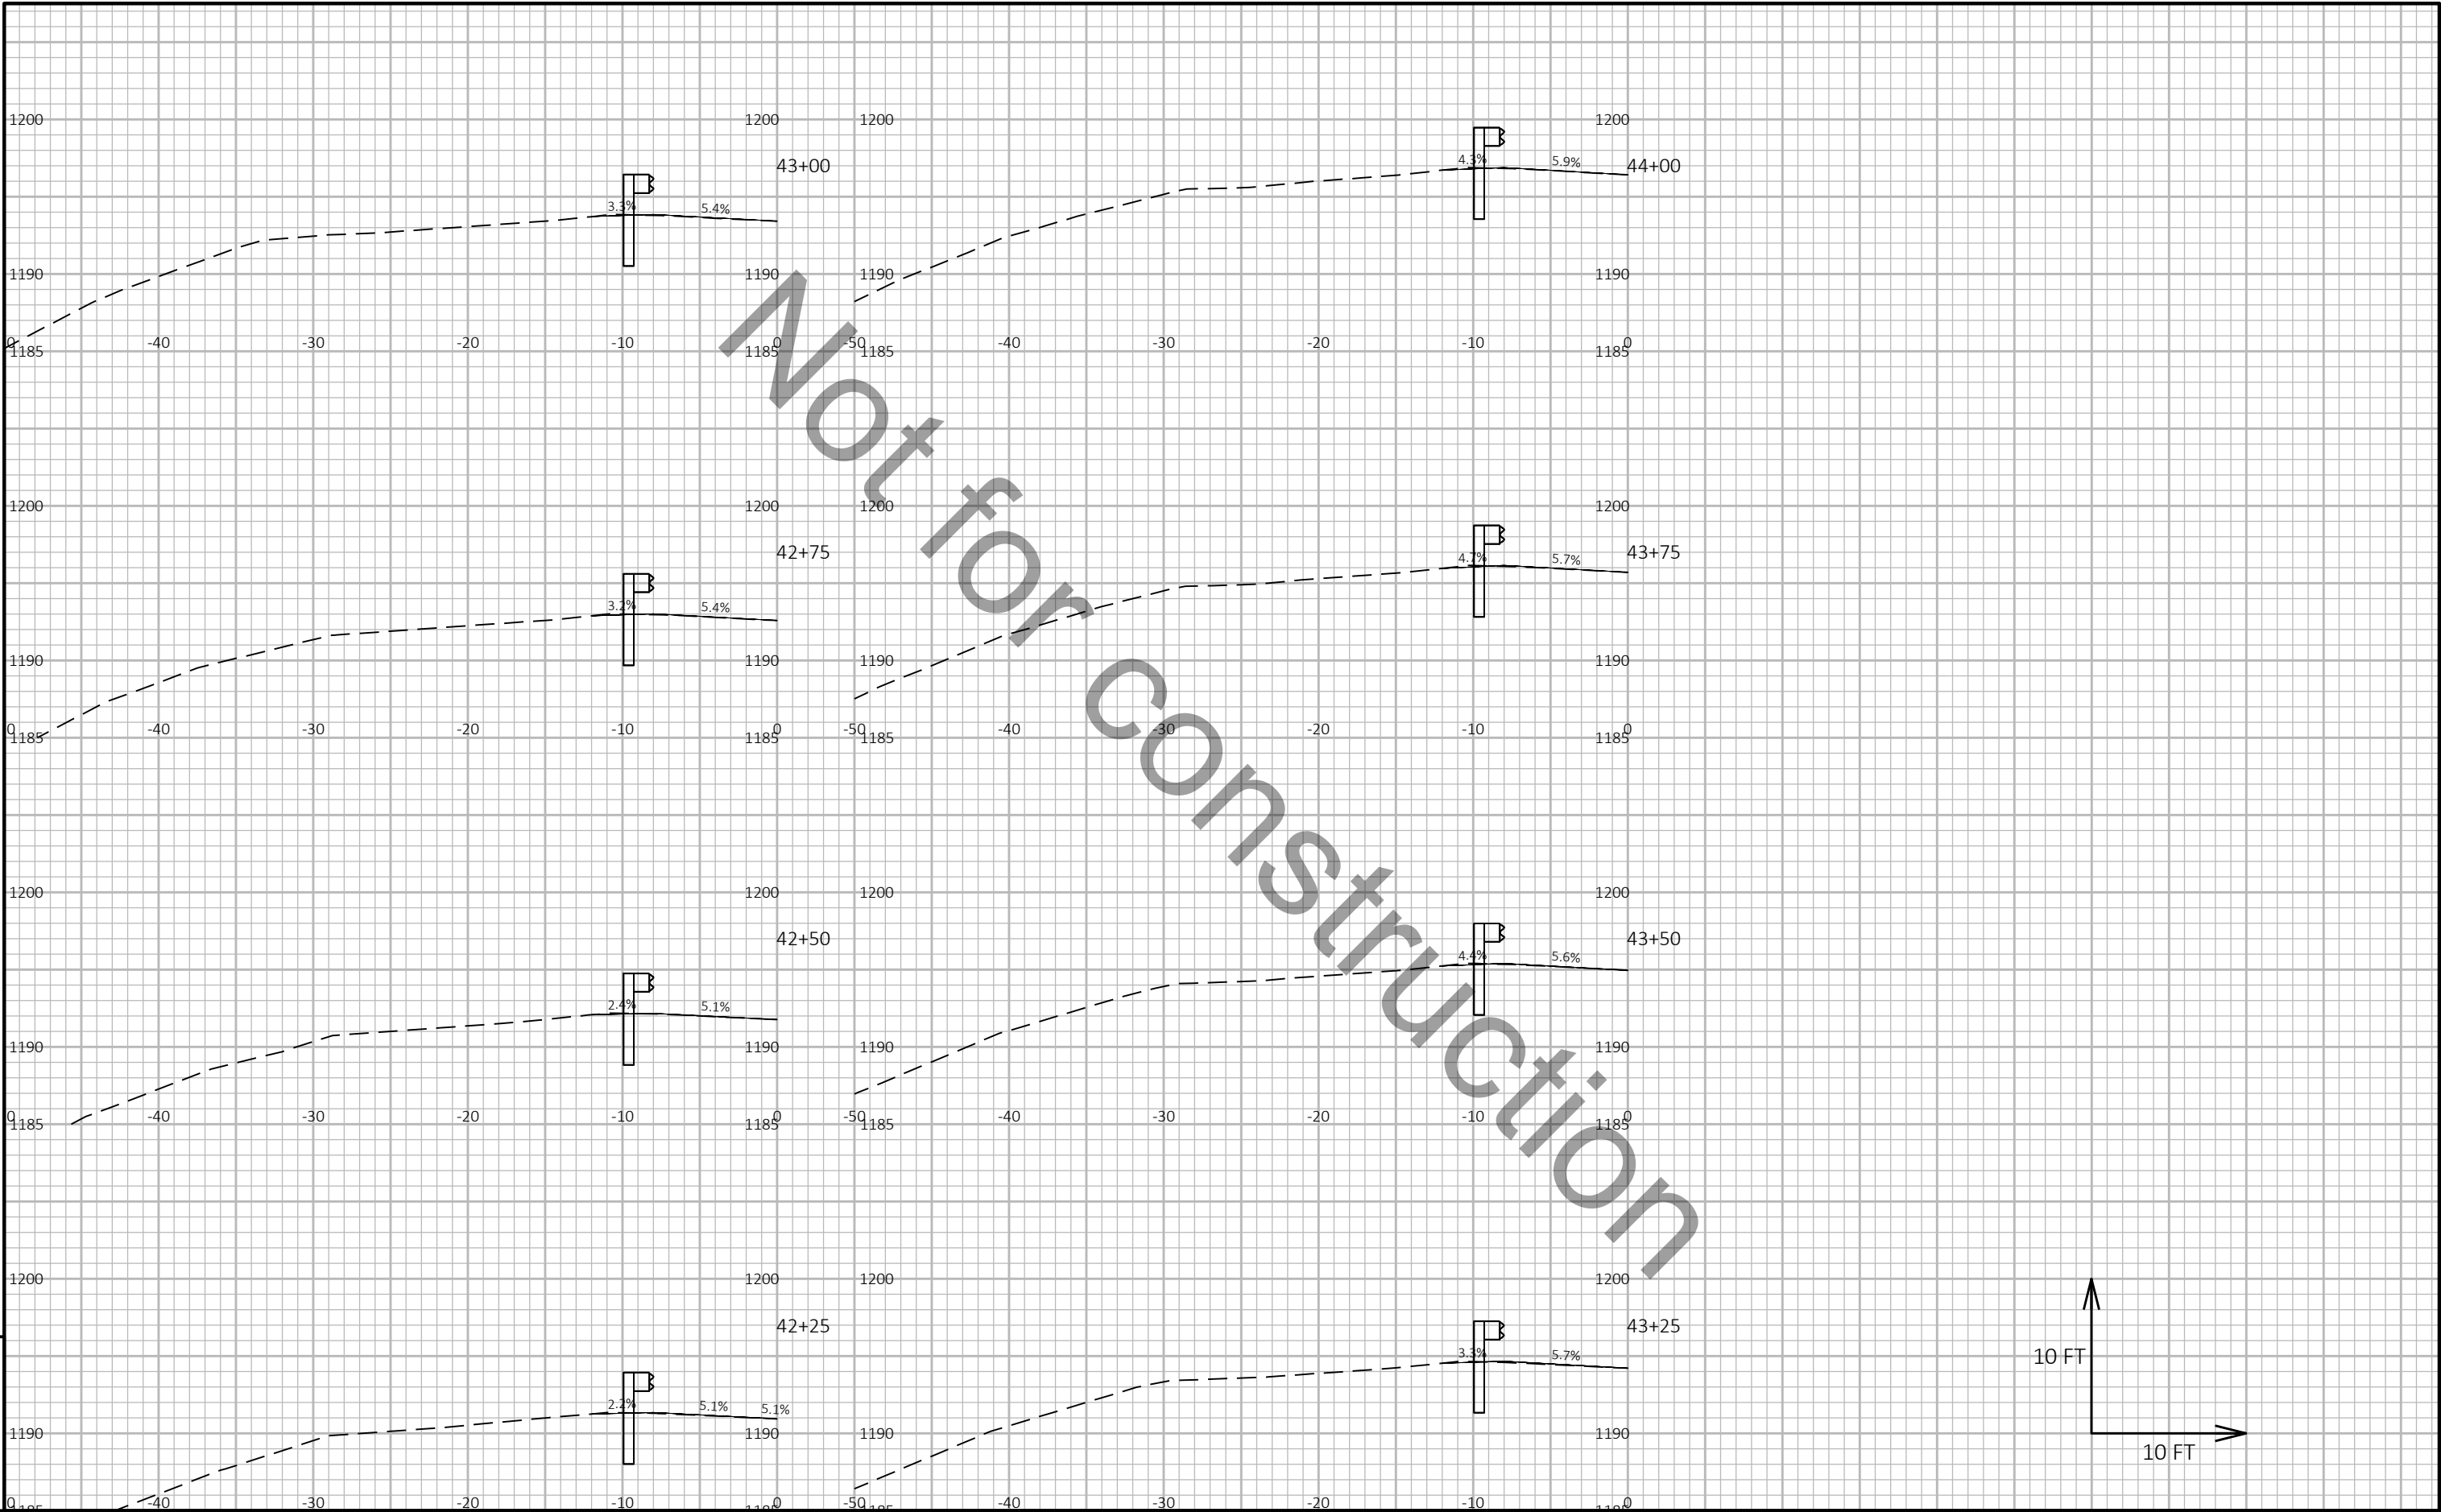


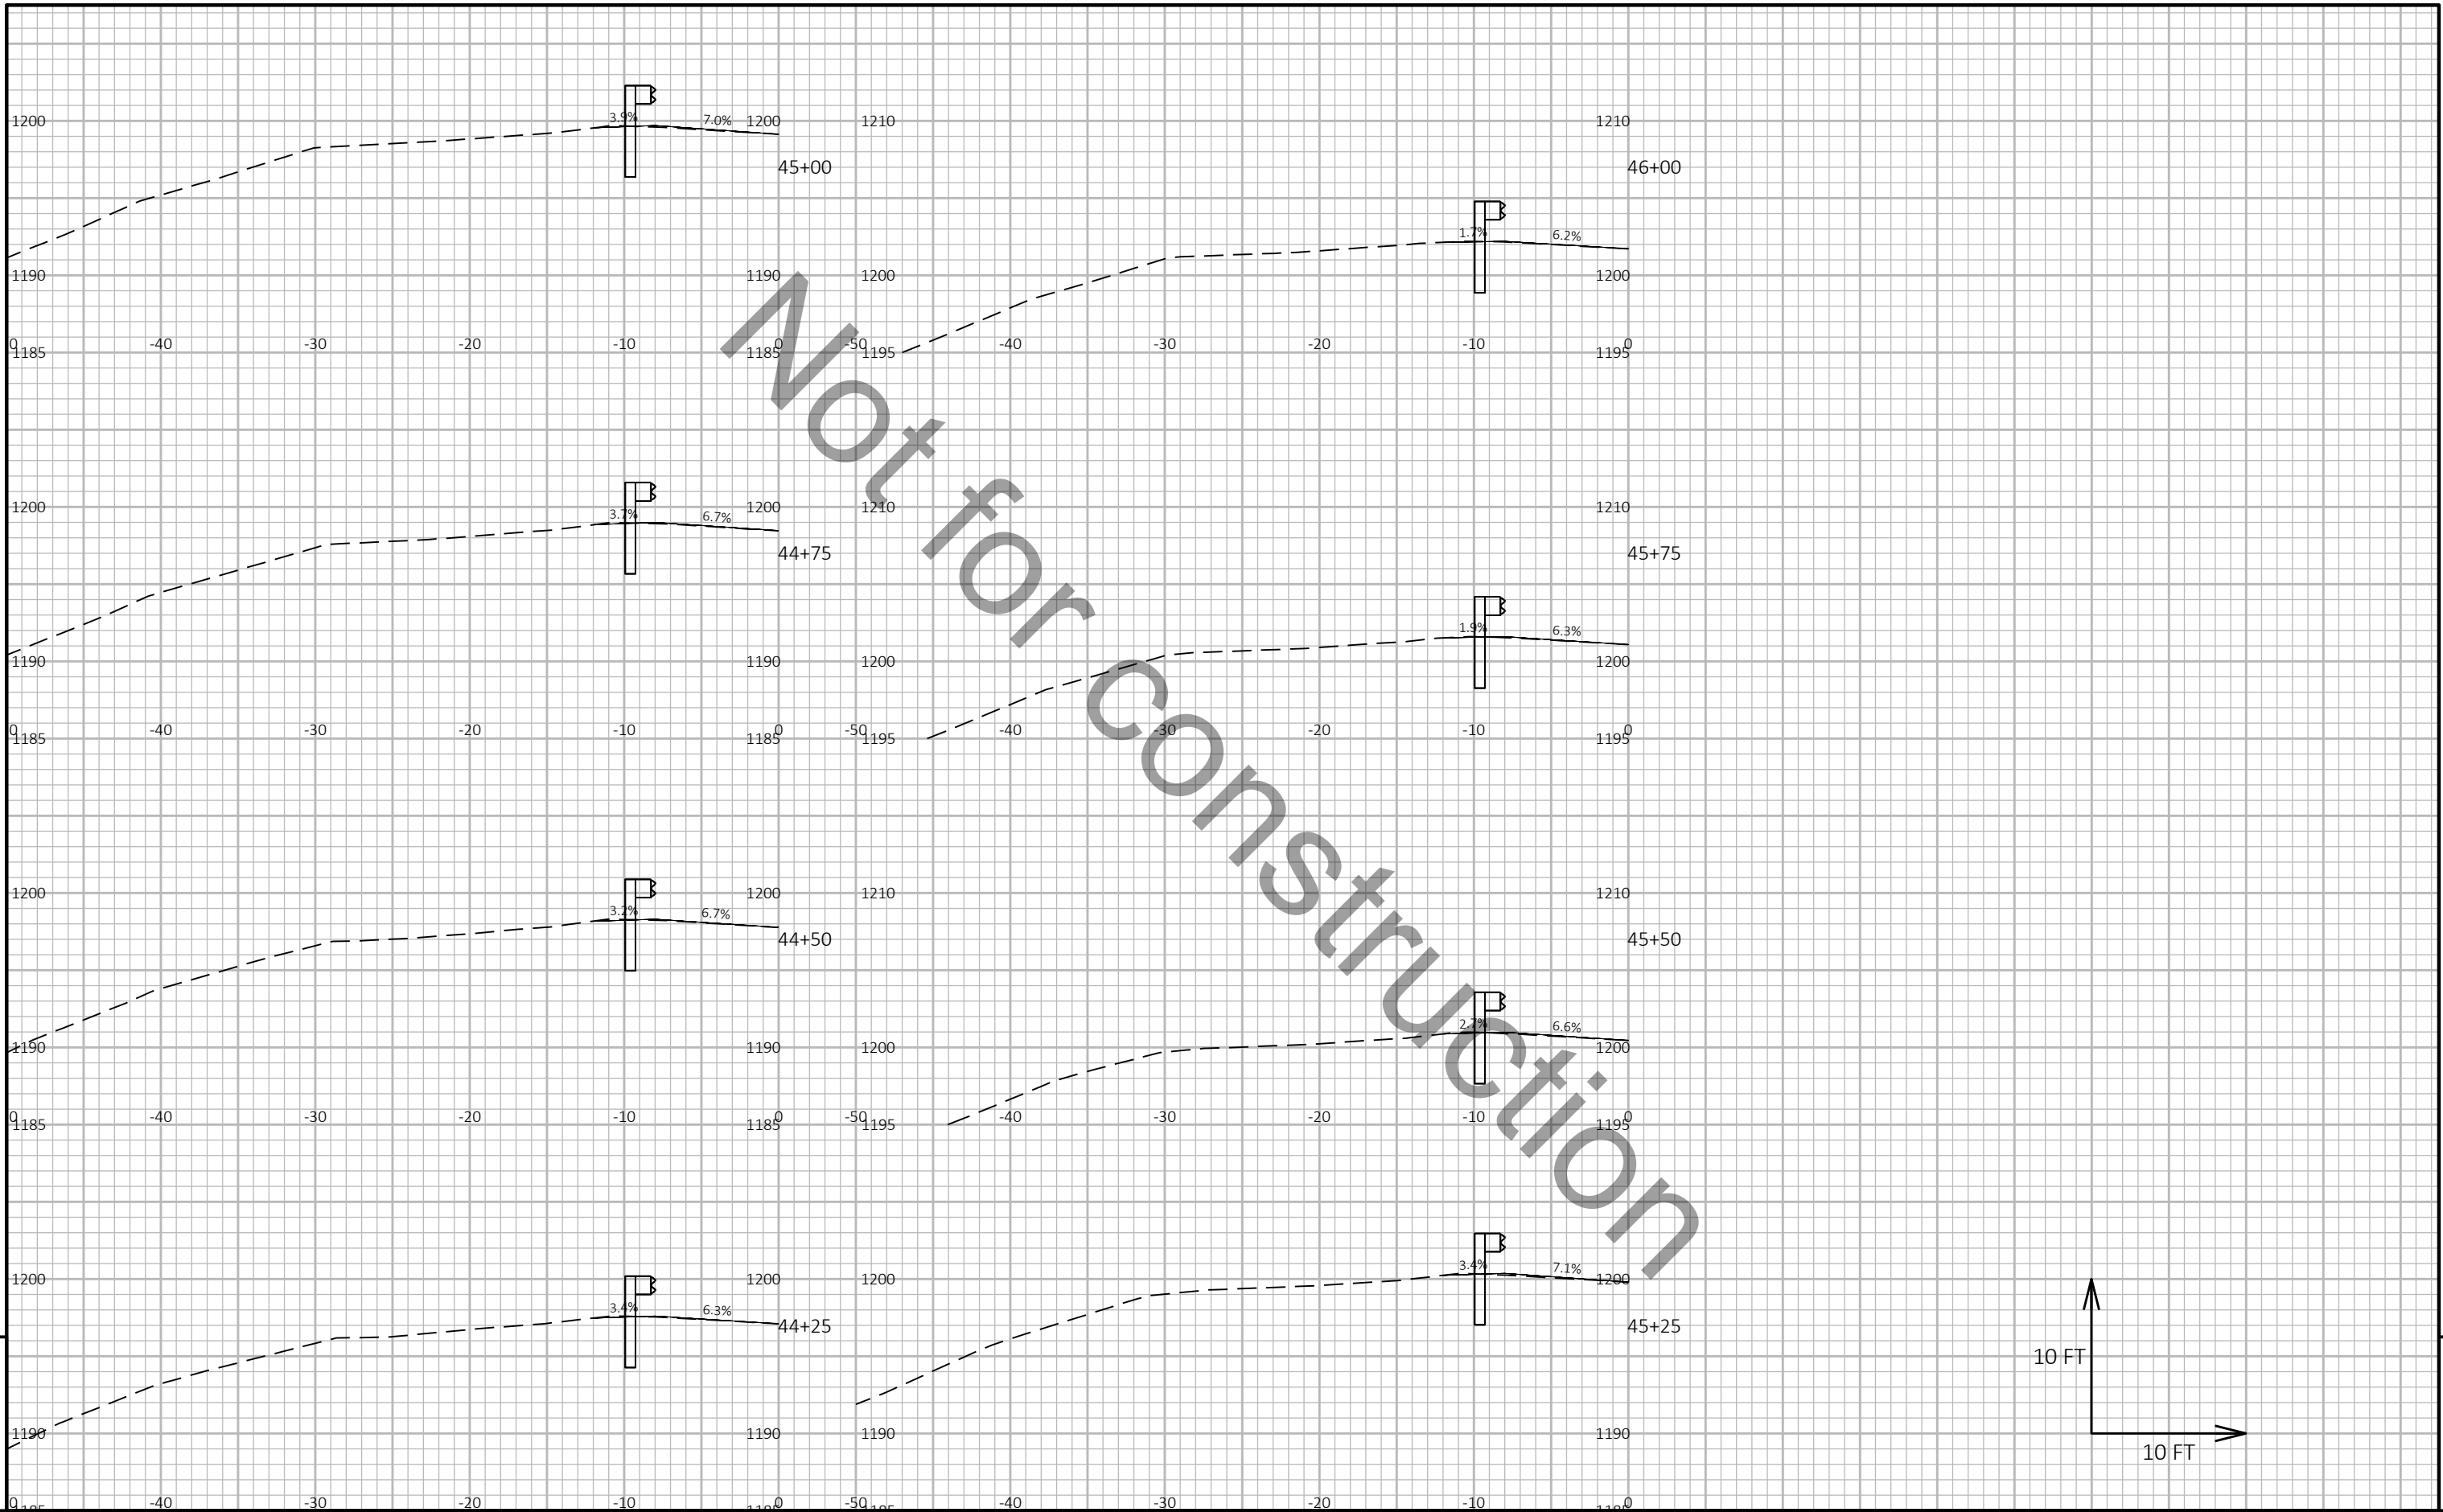

9

9


PROJECT NO: 1166-09-62	HWY: USH 51	COUNTY: MARATHON	CROSS SECTIONS: STH 29 WB	SHEET	E
------------------------	-------------	------------------	---------------------------	-------	---

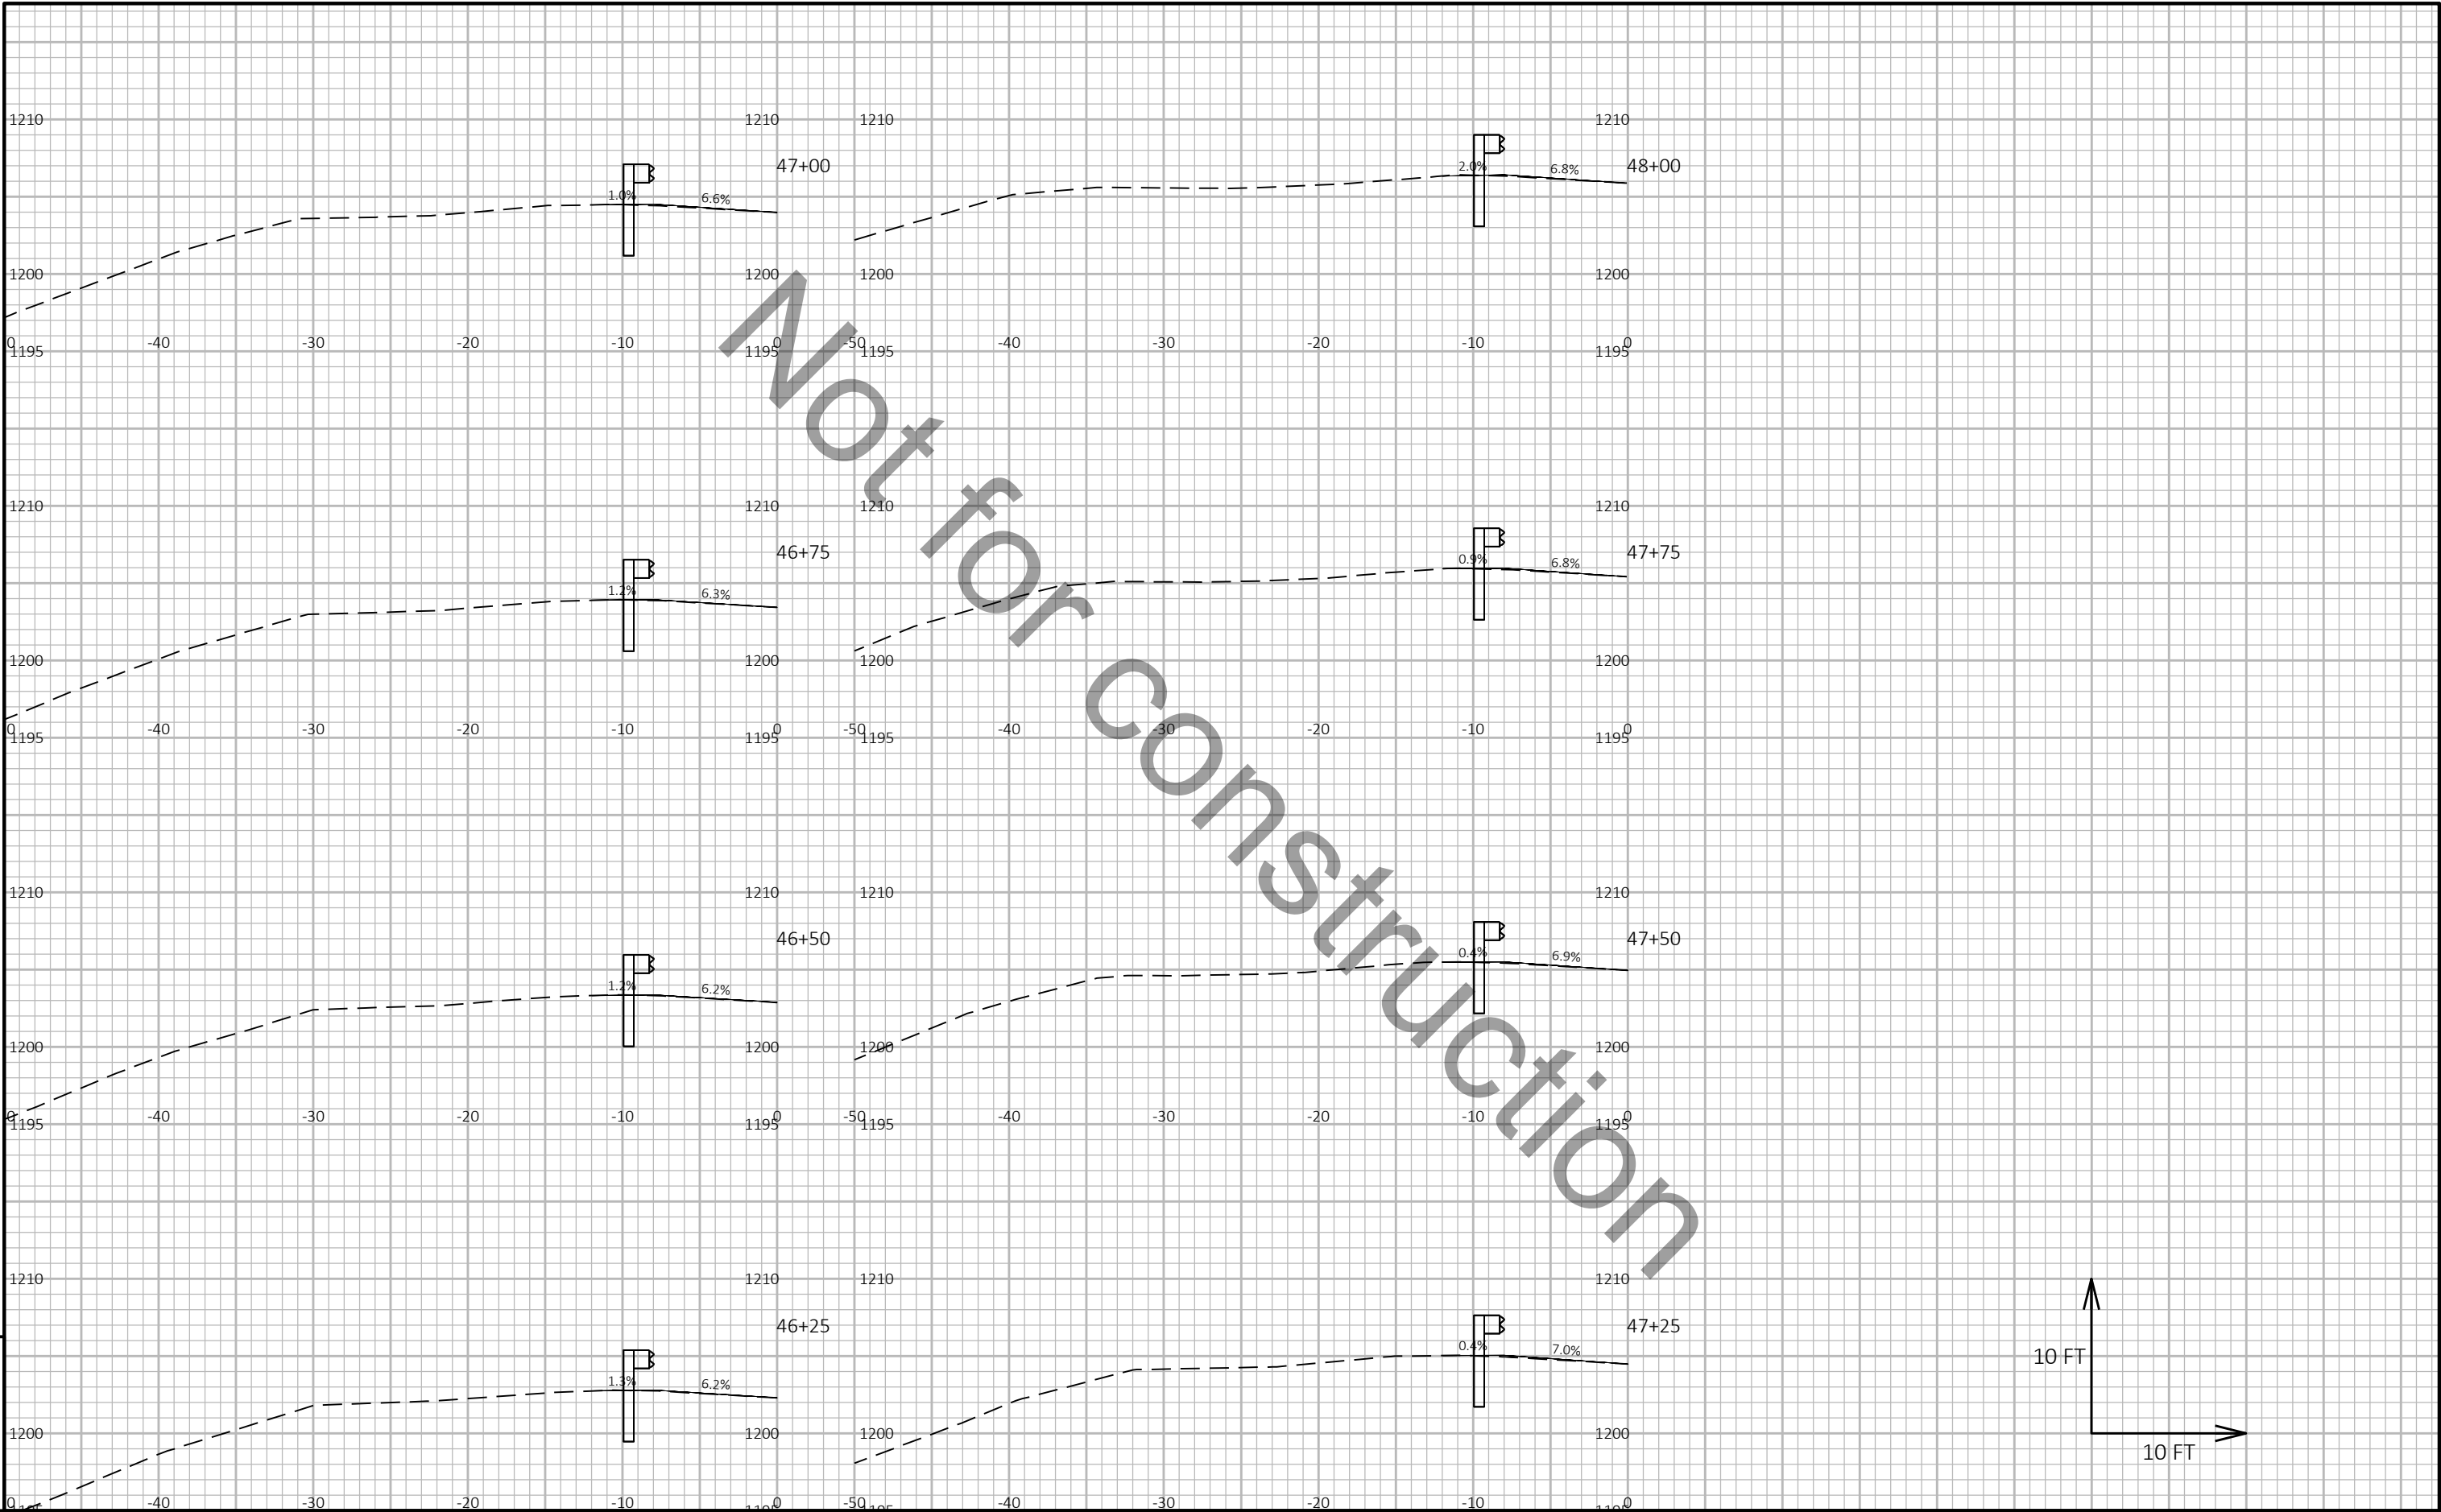

9

9


PROJECT NO: 1166-09-62		HWY: USH 51	COUNTY: MARATHON	CROSS SECTIONS: STH 29 WB	SHEET	E
------------------------	--	-------------	------------------	---------------------------	-------	---

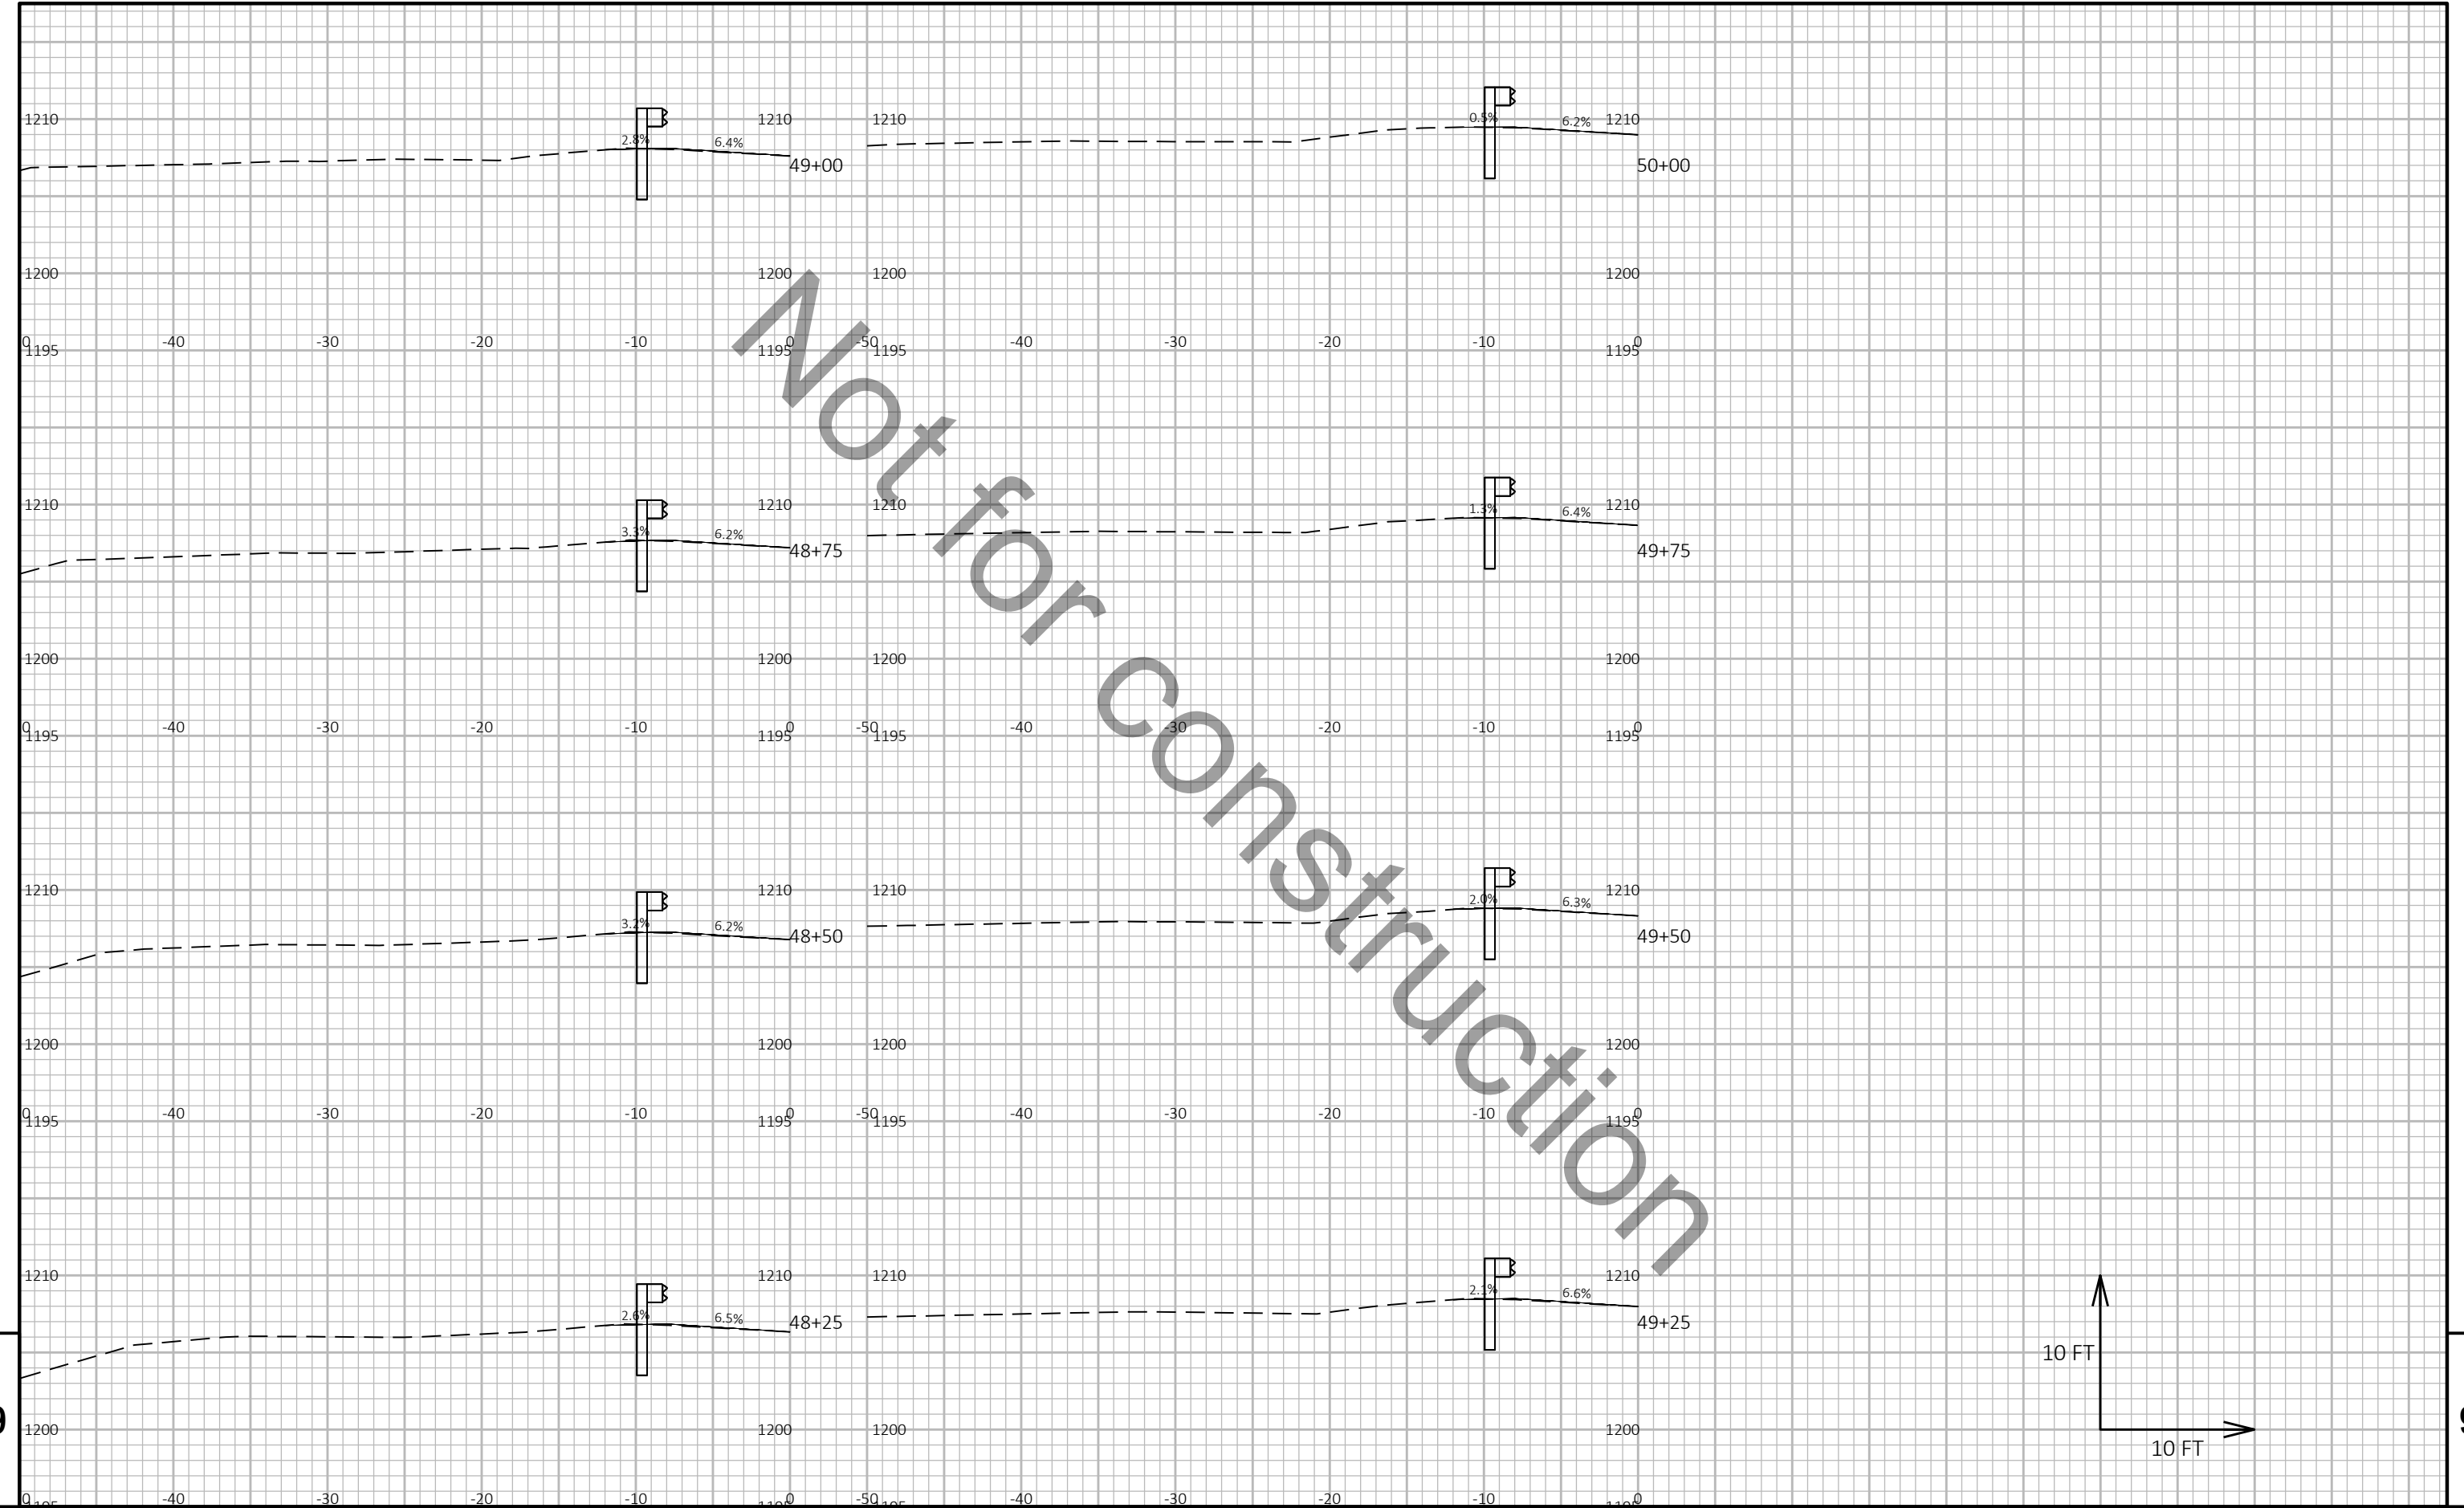

9

9

PROJECT NO: 1166-09-62	HWY: USH 51	COUNTY: MARATHON	CROSS SECTIONS: STH 29 WB	SHEET E
------------------------	-------------	------------------	---------------------------	---------

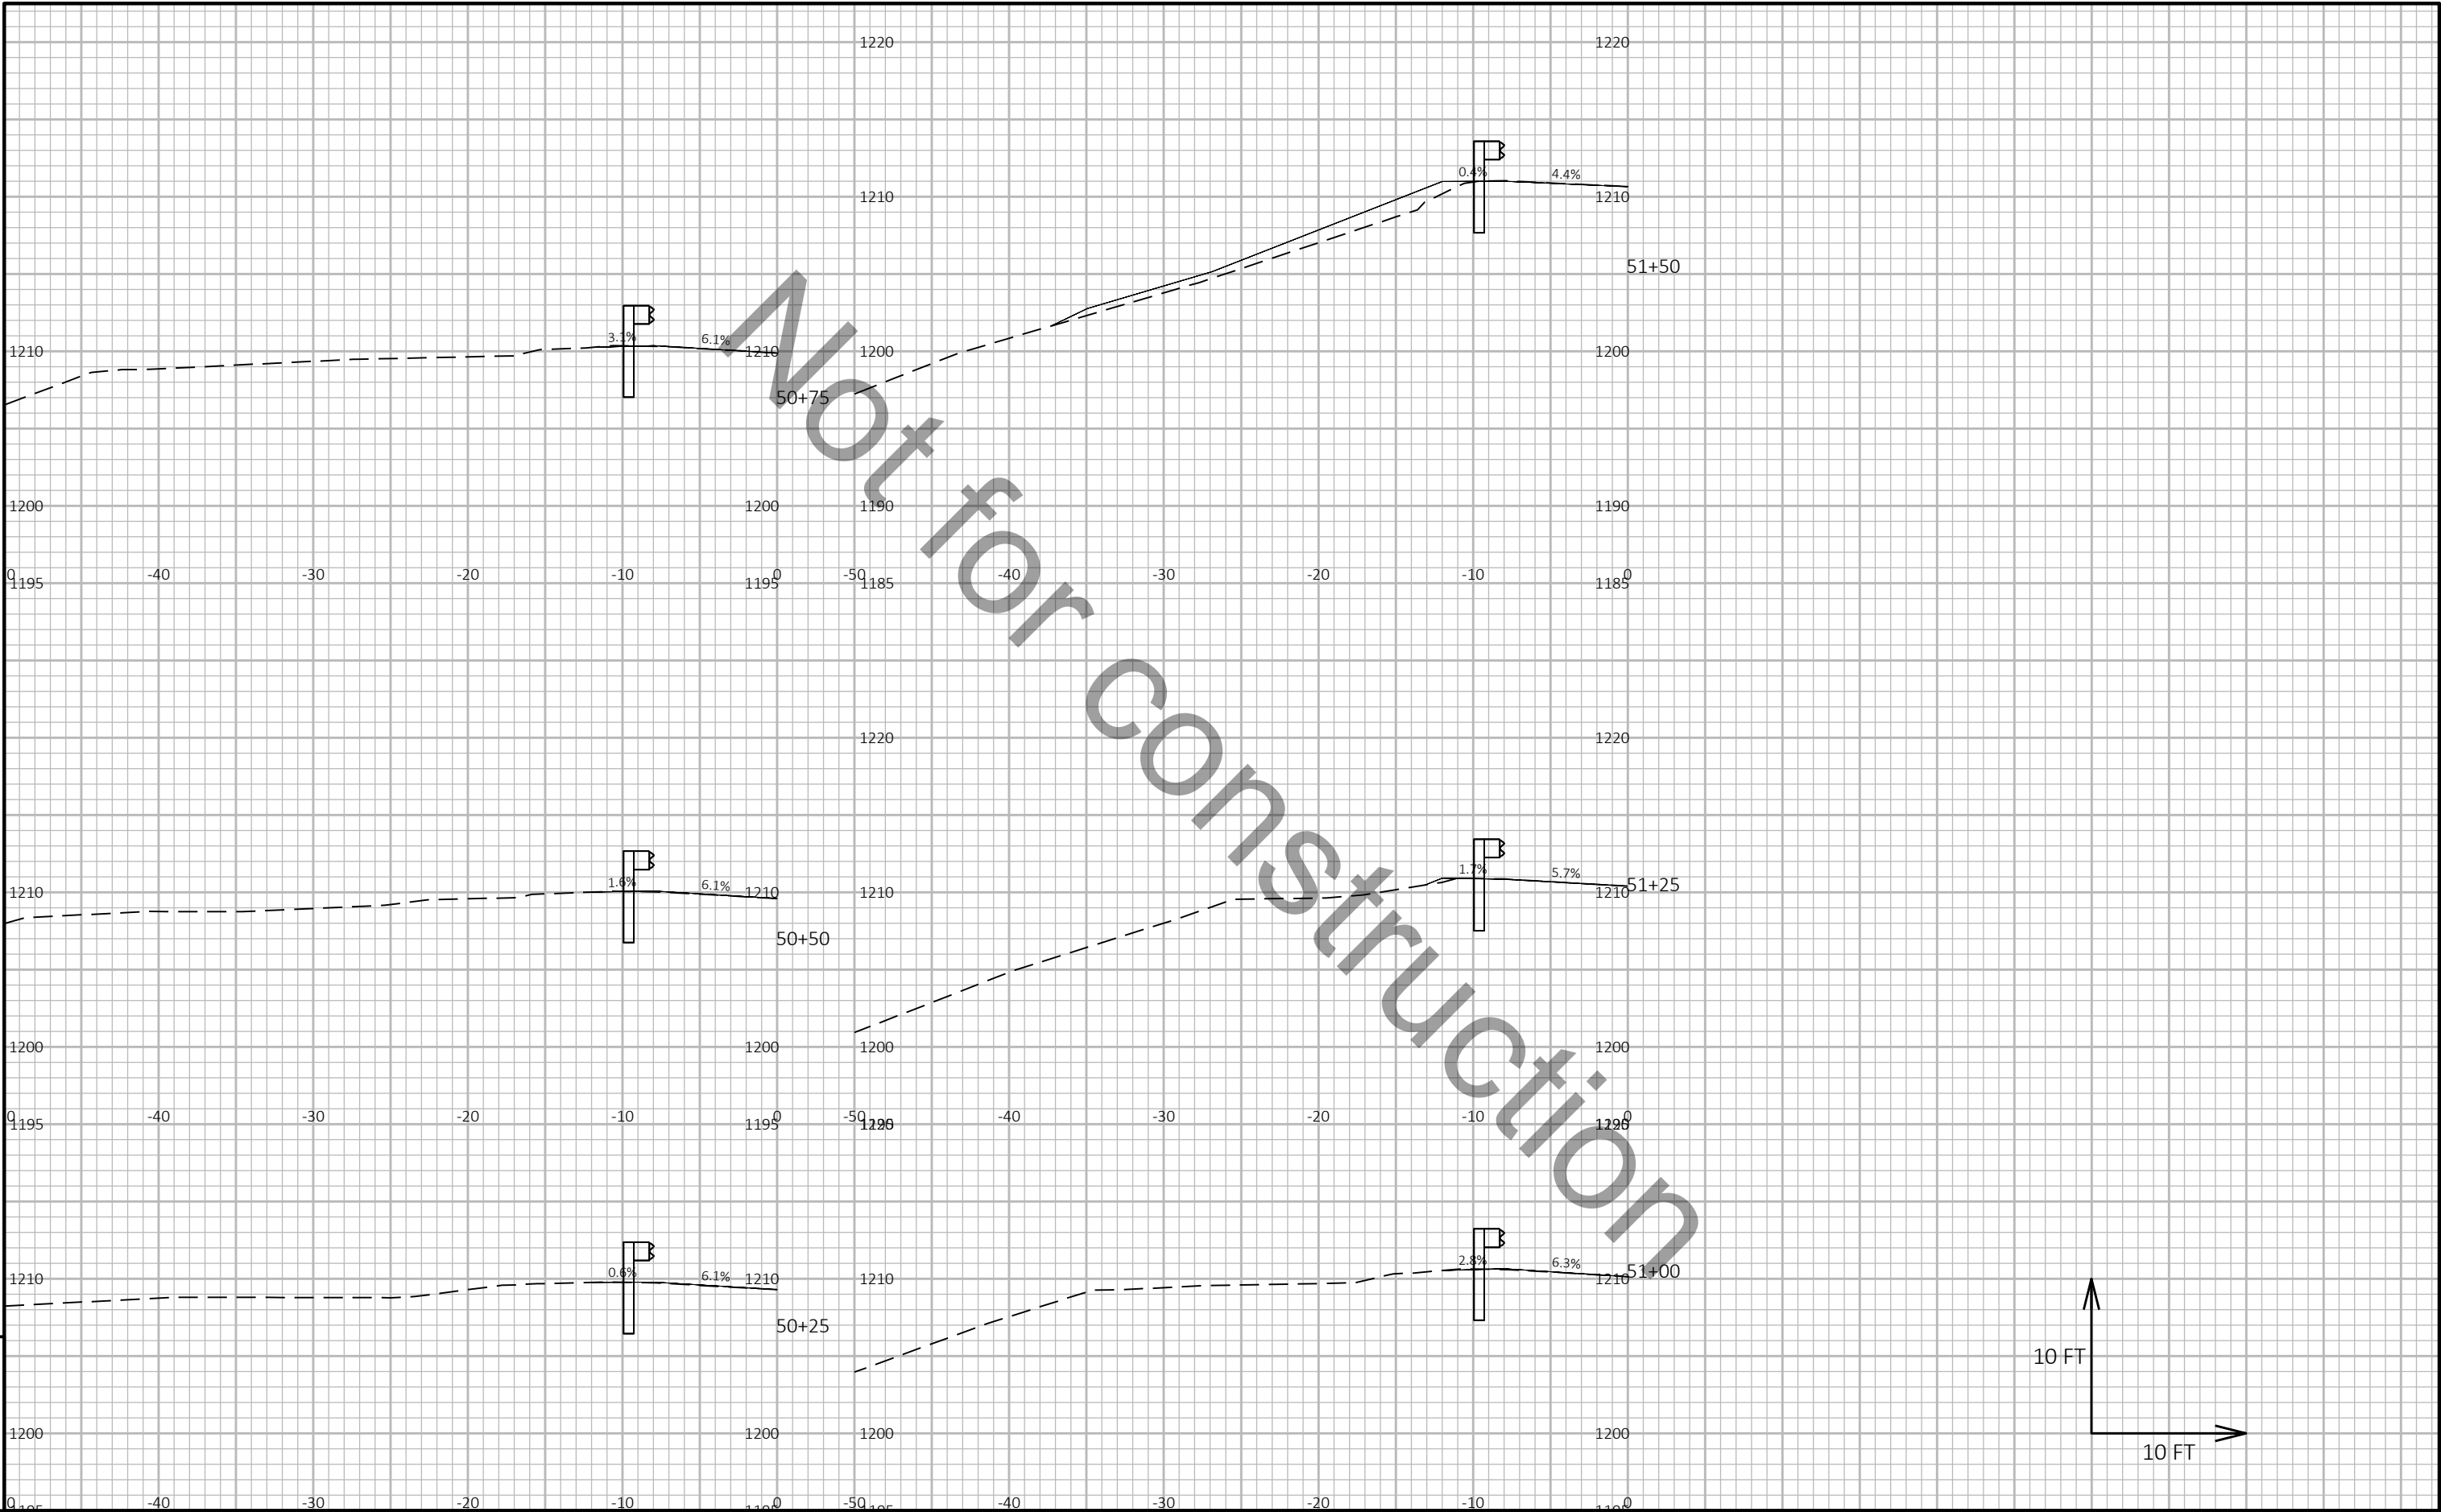


9

9

PROJECT NO: 1166-09-62	HWY: USH 51	COUNTY: MARATHON	CROSS SECTIONS: STH 29 WB	SHEET E
------------------------	-------------	------------------	---------------------------	---------

Not for Construction

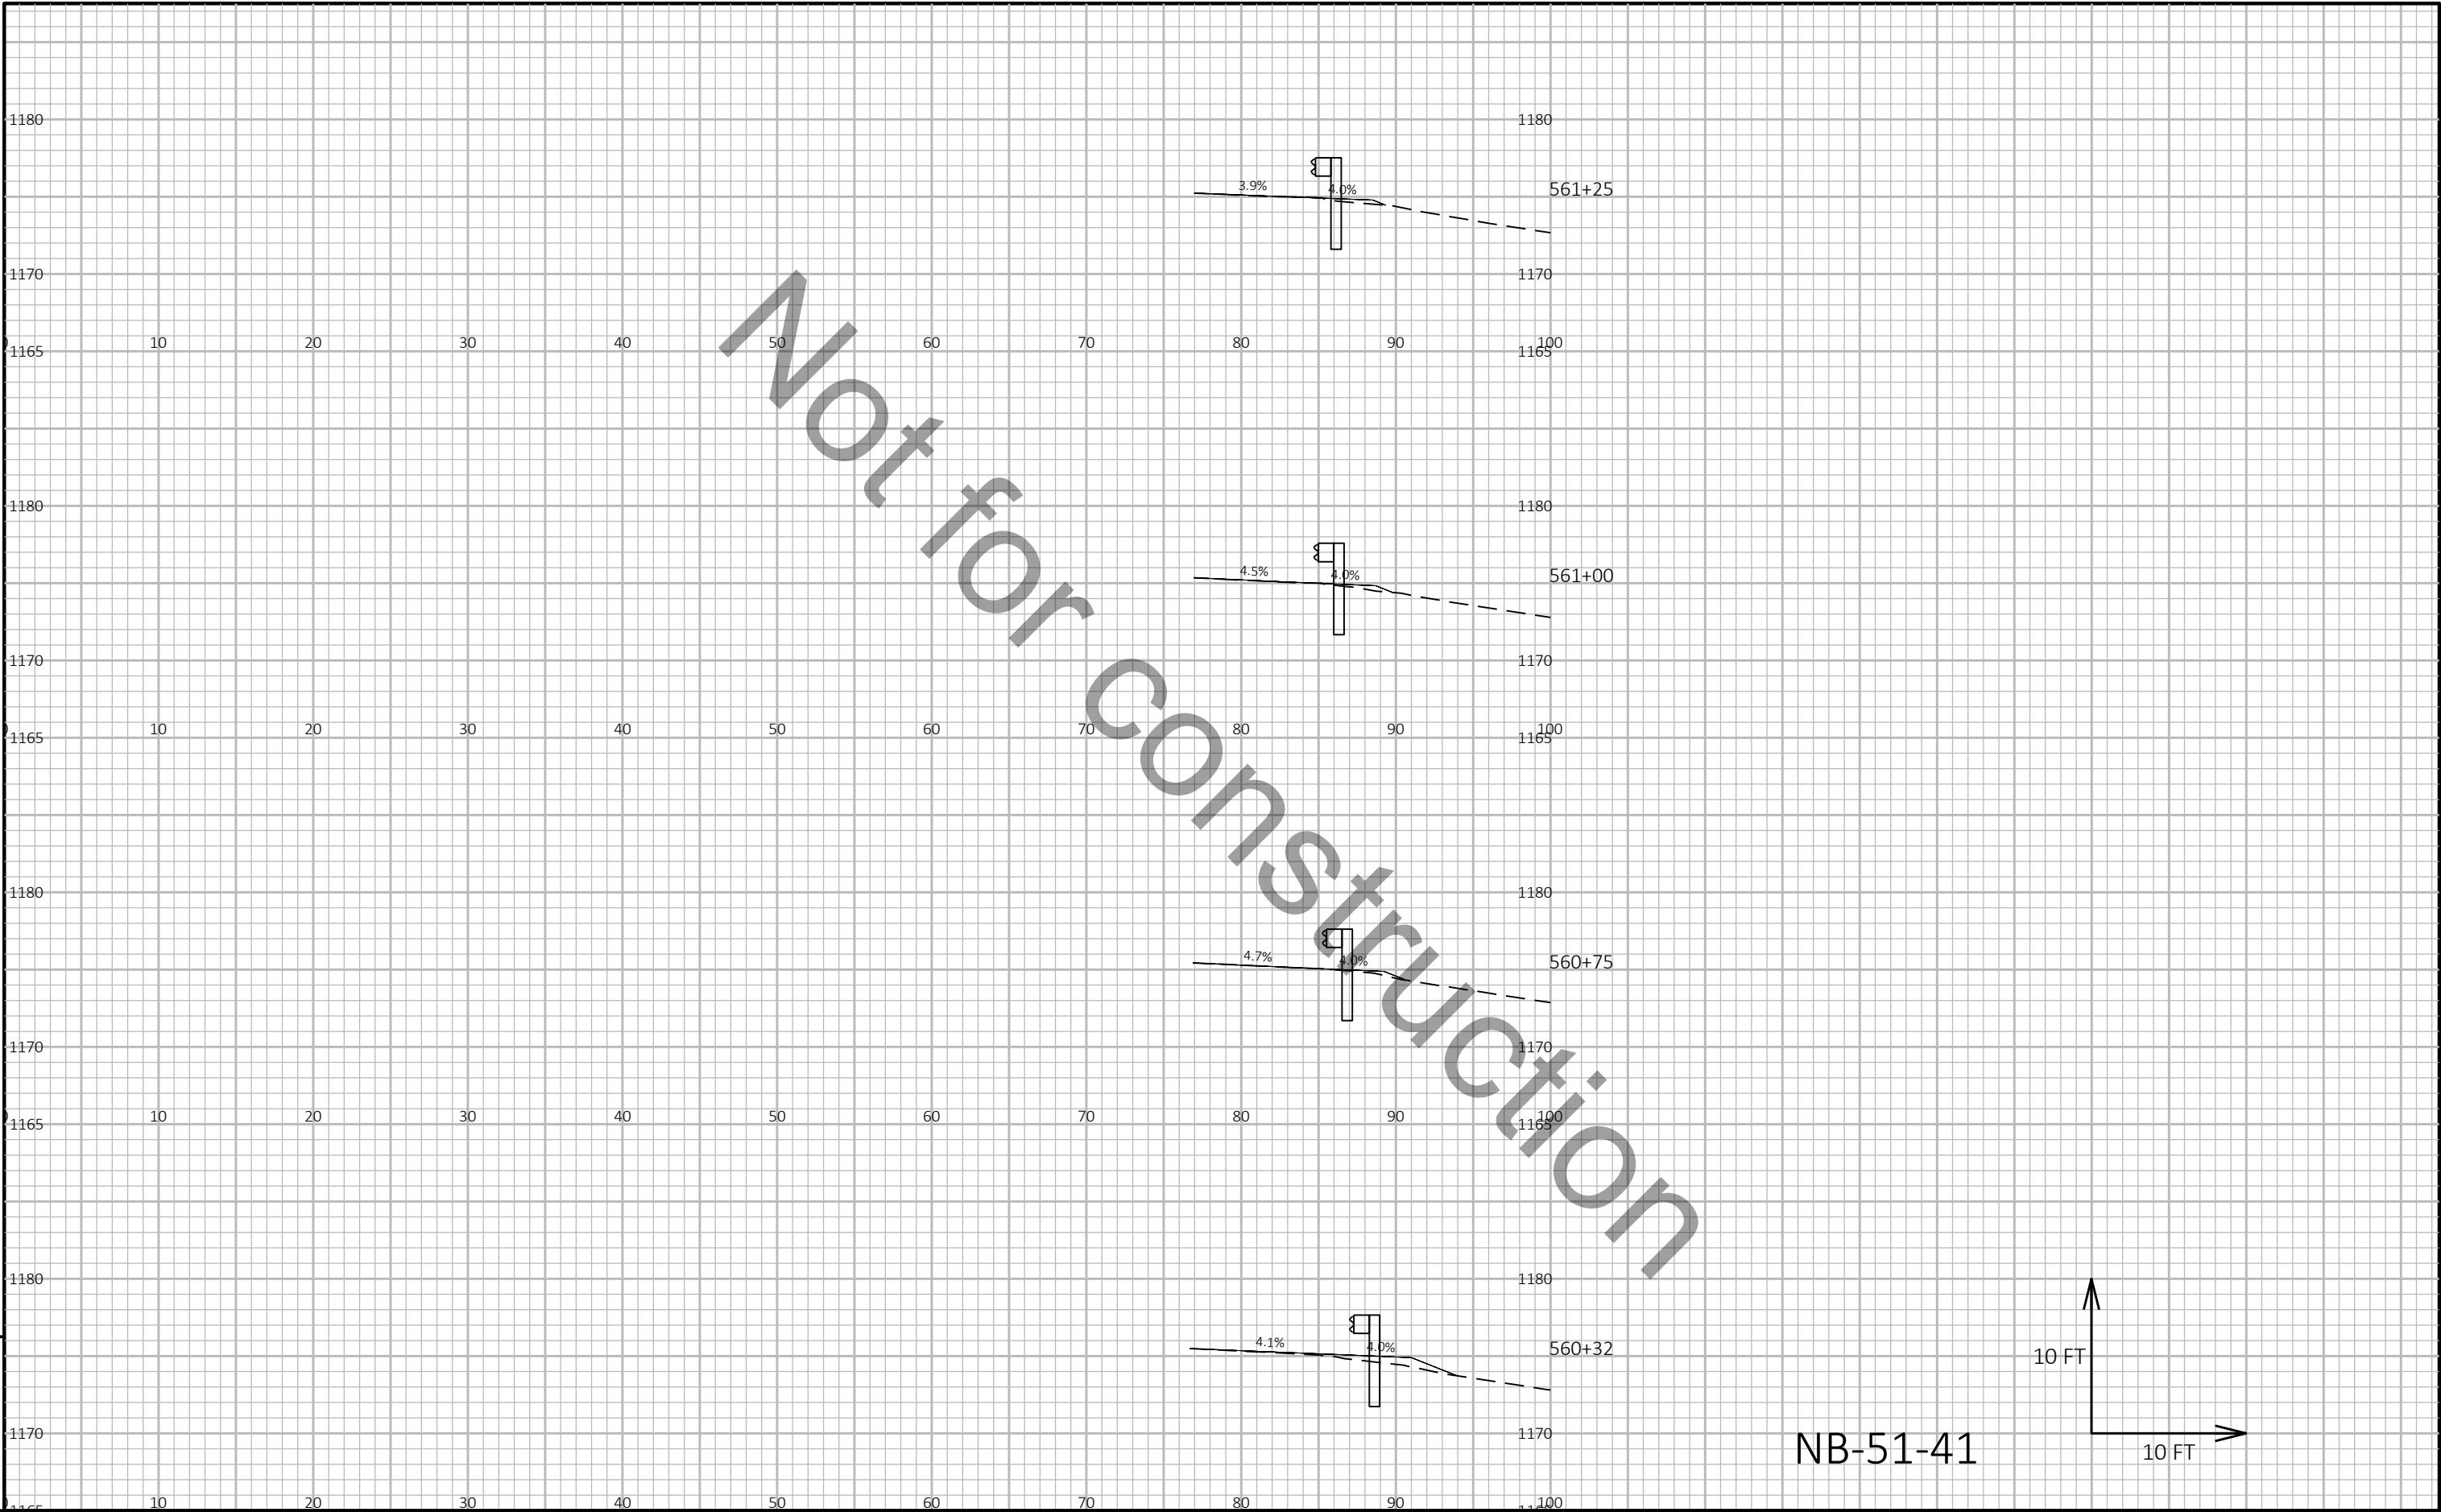



9

9

NB-51-41


PROJECT NO: 1166-09-62	HWY: USH 51	COUNTY: MARATHON	CROSS SECTIONS: US 51 NB	SHEET E
------------------------	-------------	------------------	--------------------------	---------

Not for Construction

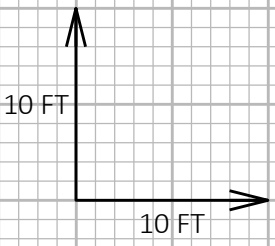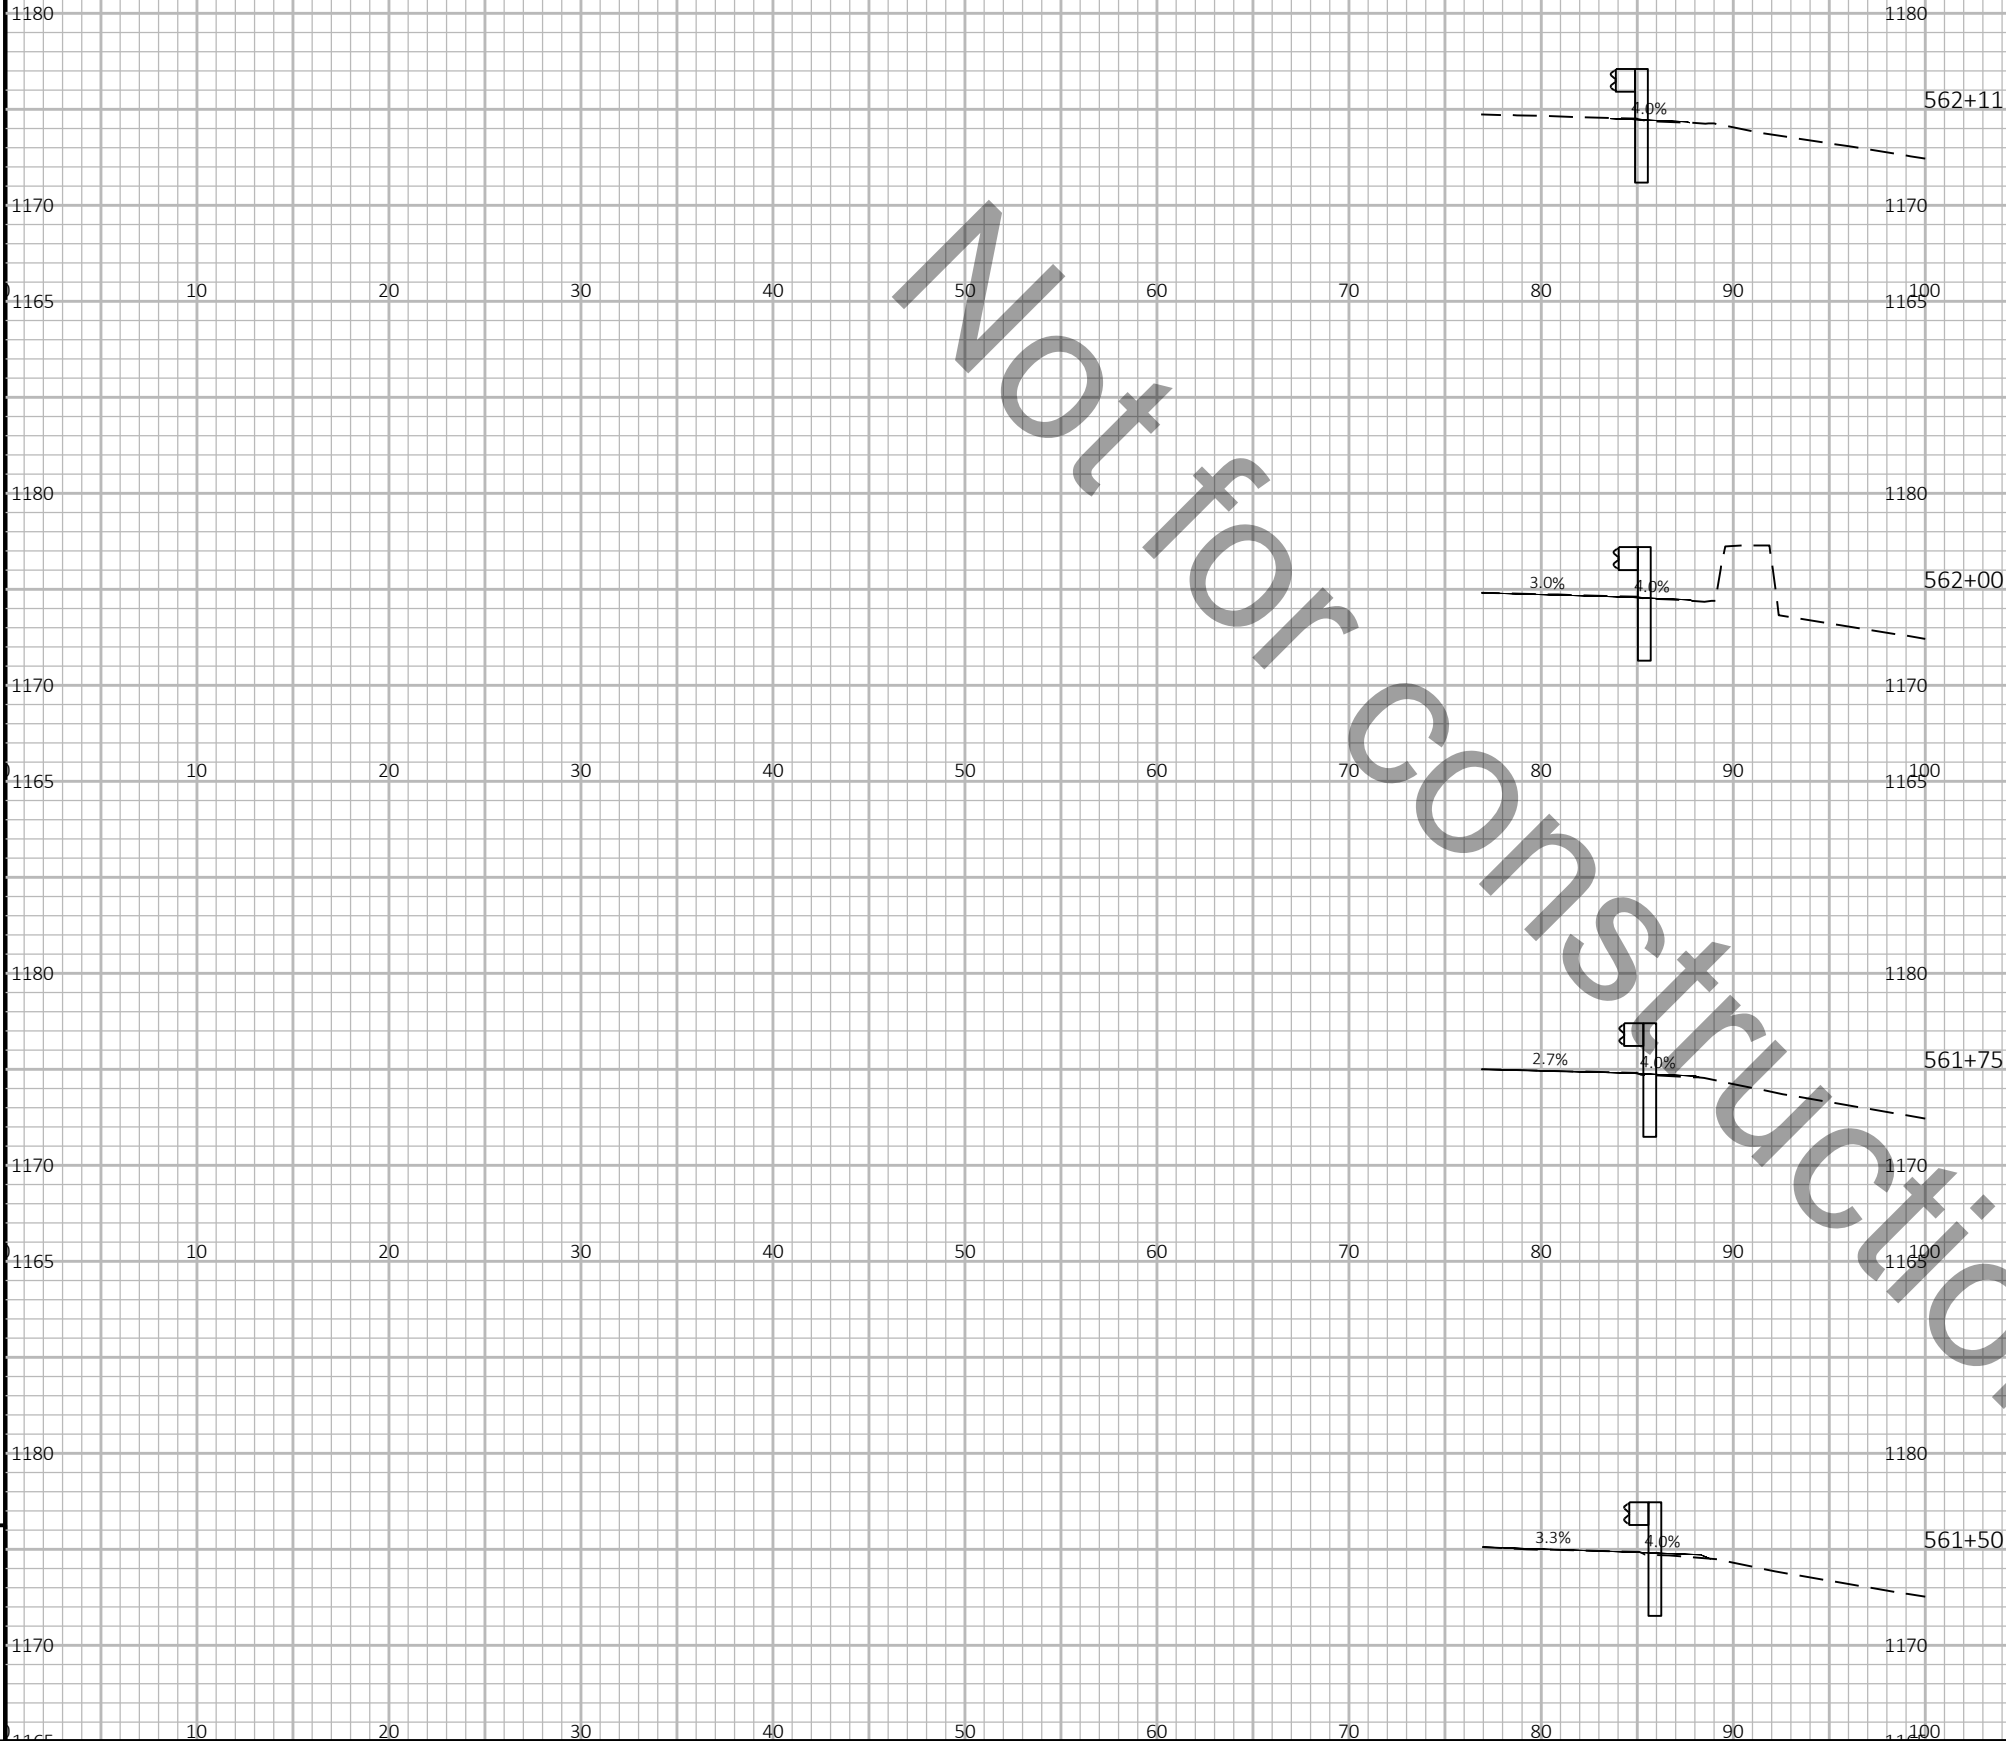

9		PROJECT NO: 1166-09-62	HWY: USH 51	COUNTY: MARATHON	CROSS SECTIONS: US 51 NB	SHEET	E
---	--	------------------------	-------------	------------------	--------------------------	-------	---

Not for Construction

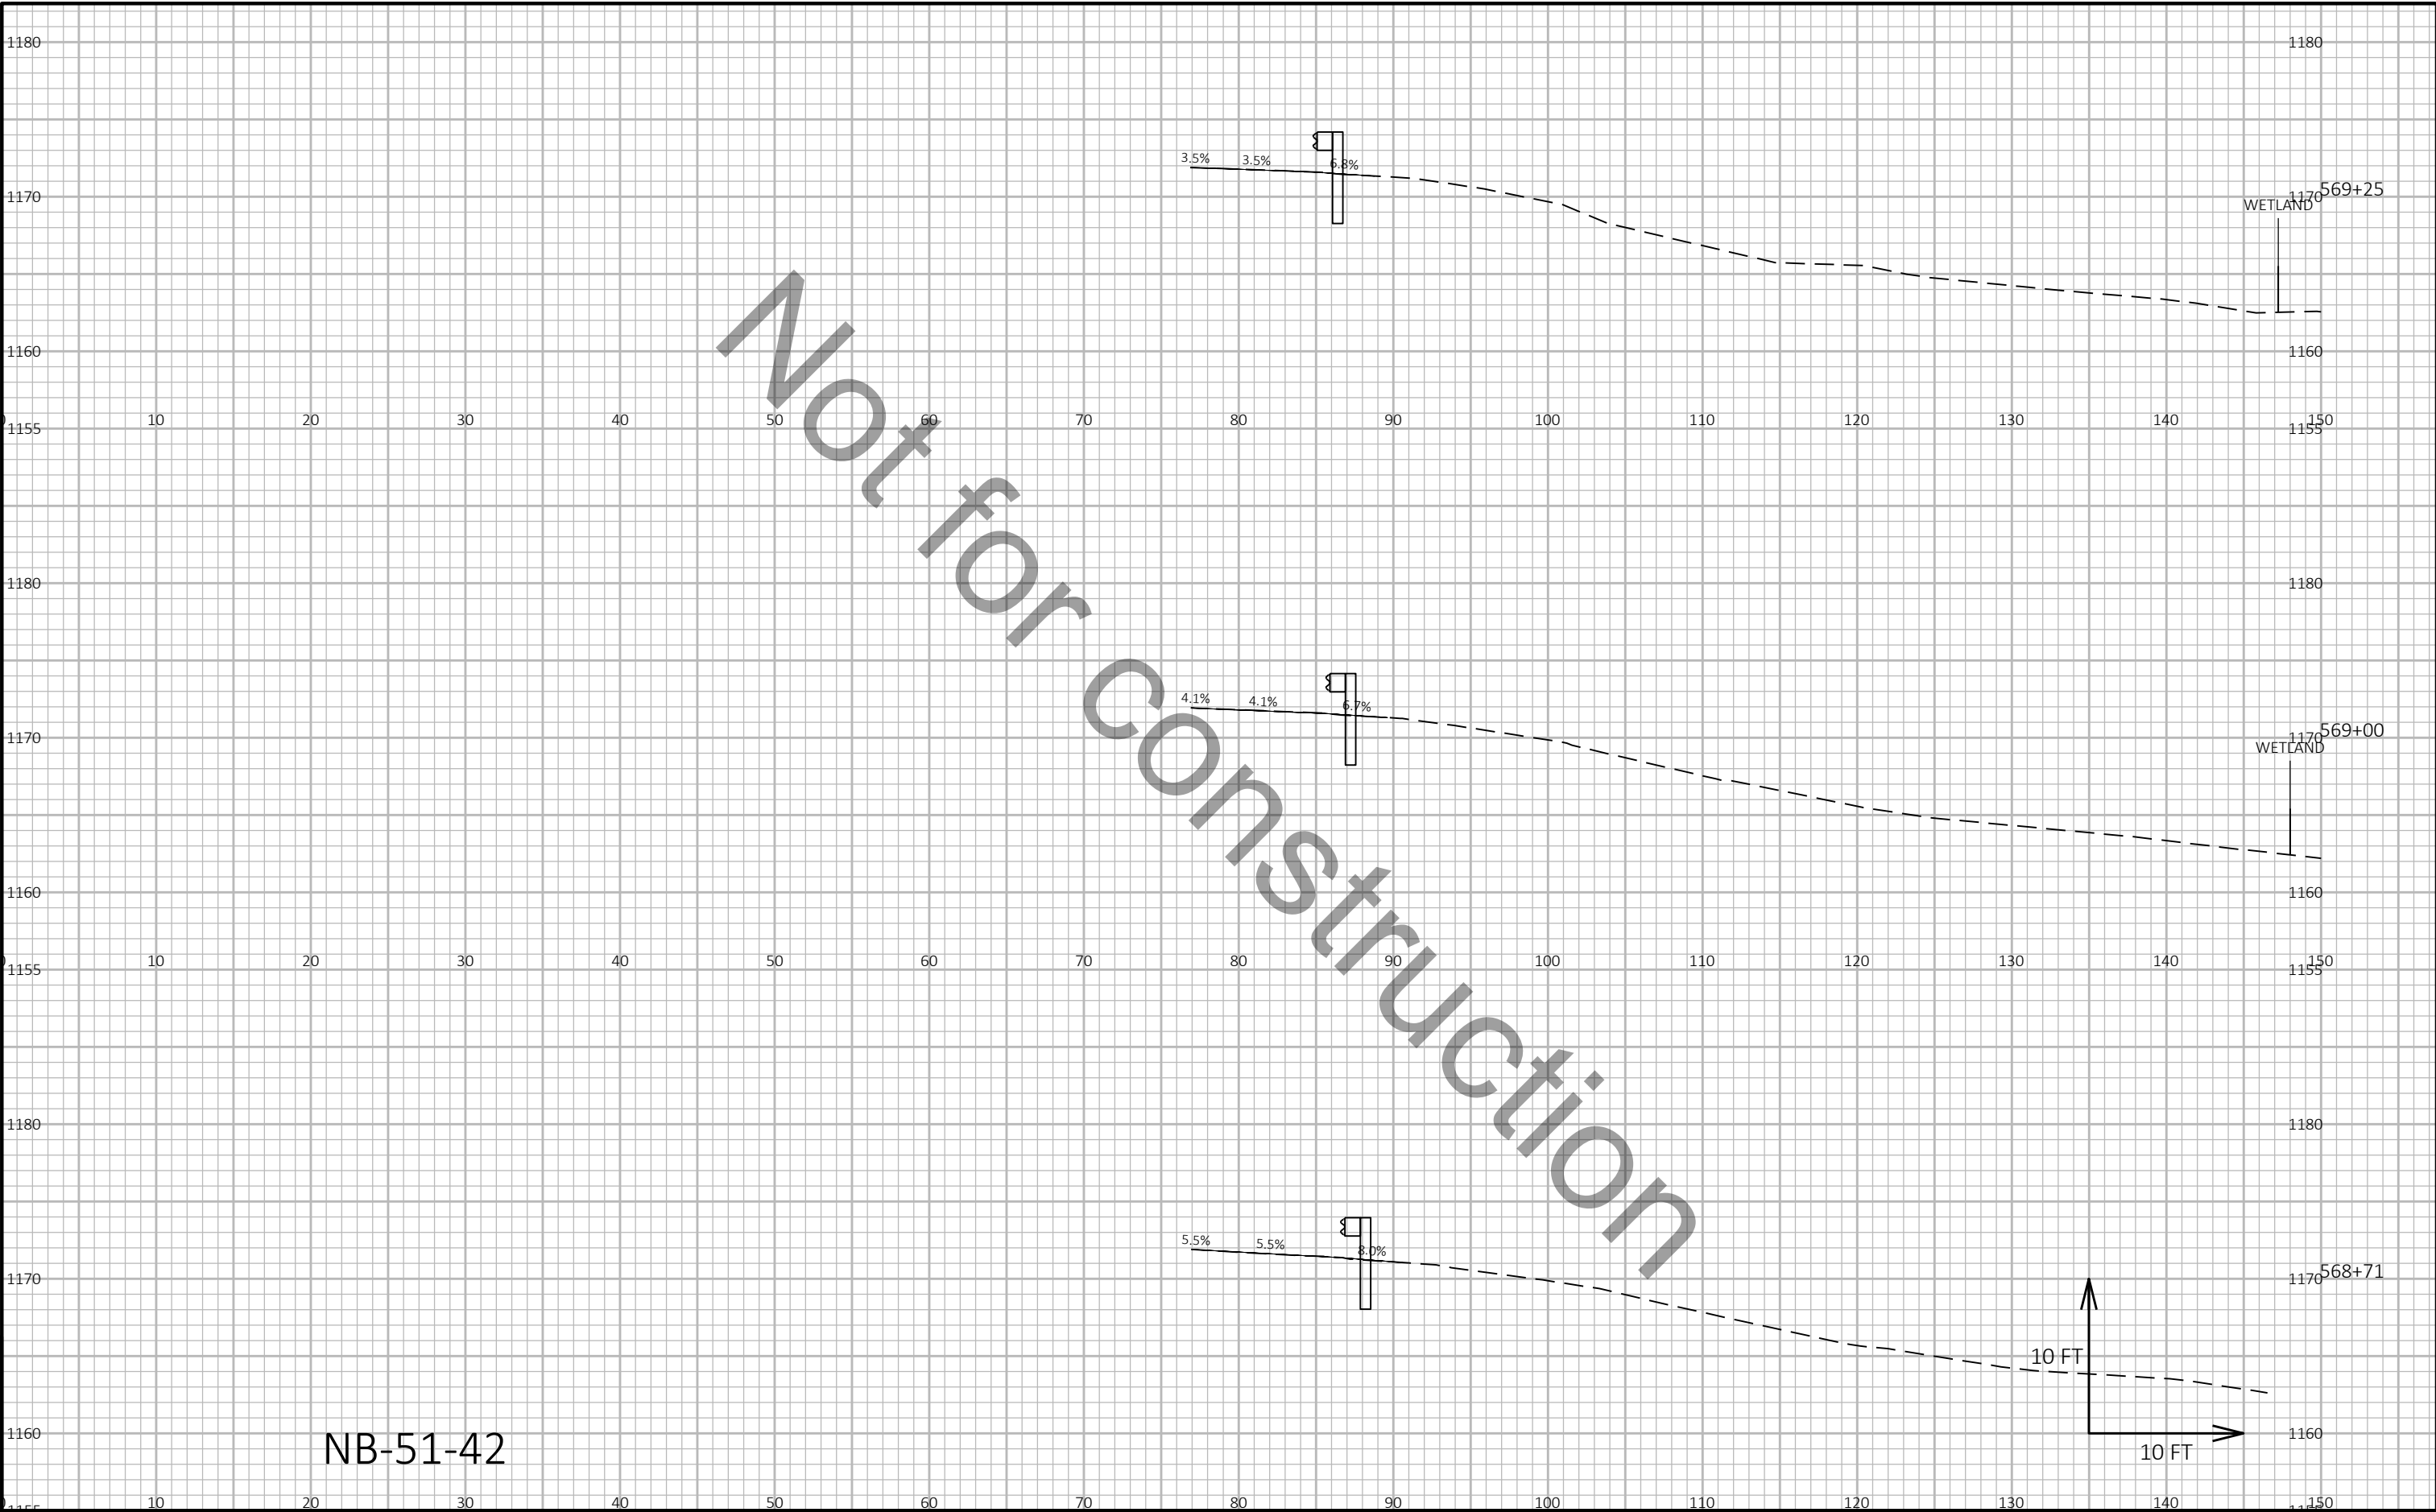


NB-51-42

9

9

PROJECT NO: 1166-09-62	HWY: USH 51	COUNTY: MARATHON	CROSS SECTIONS: US 51 NB	SHEET E
------------------------	-------------	------------------	--------------------------	---------

Not for Construction

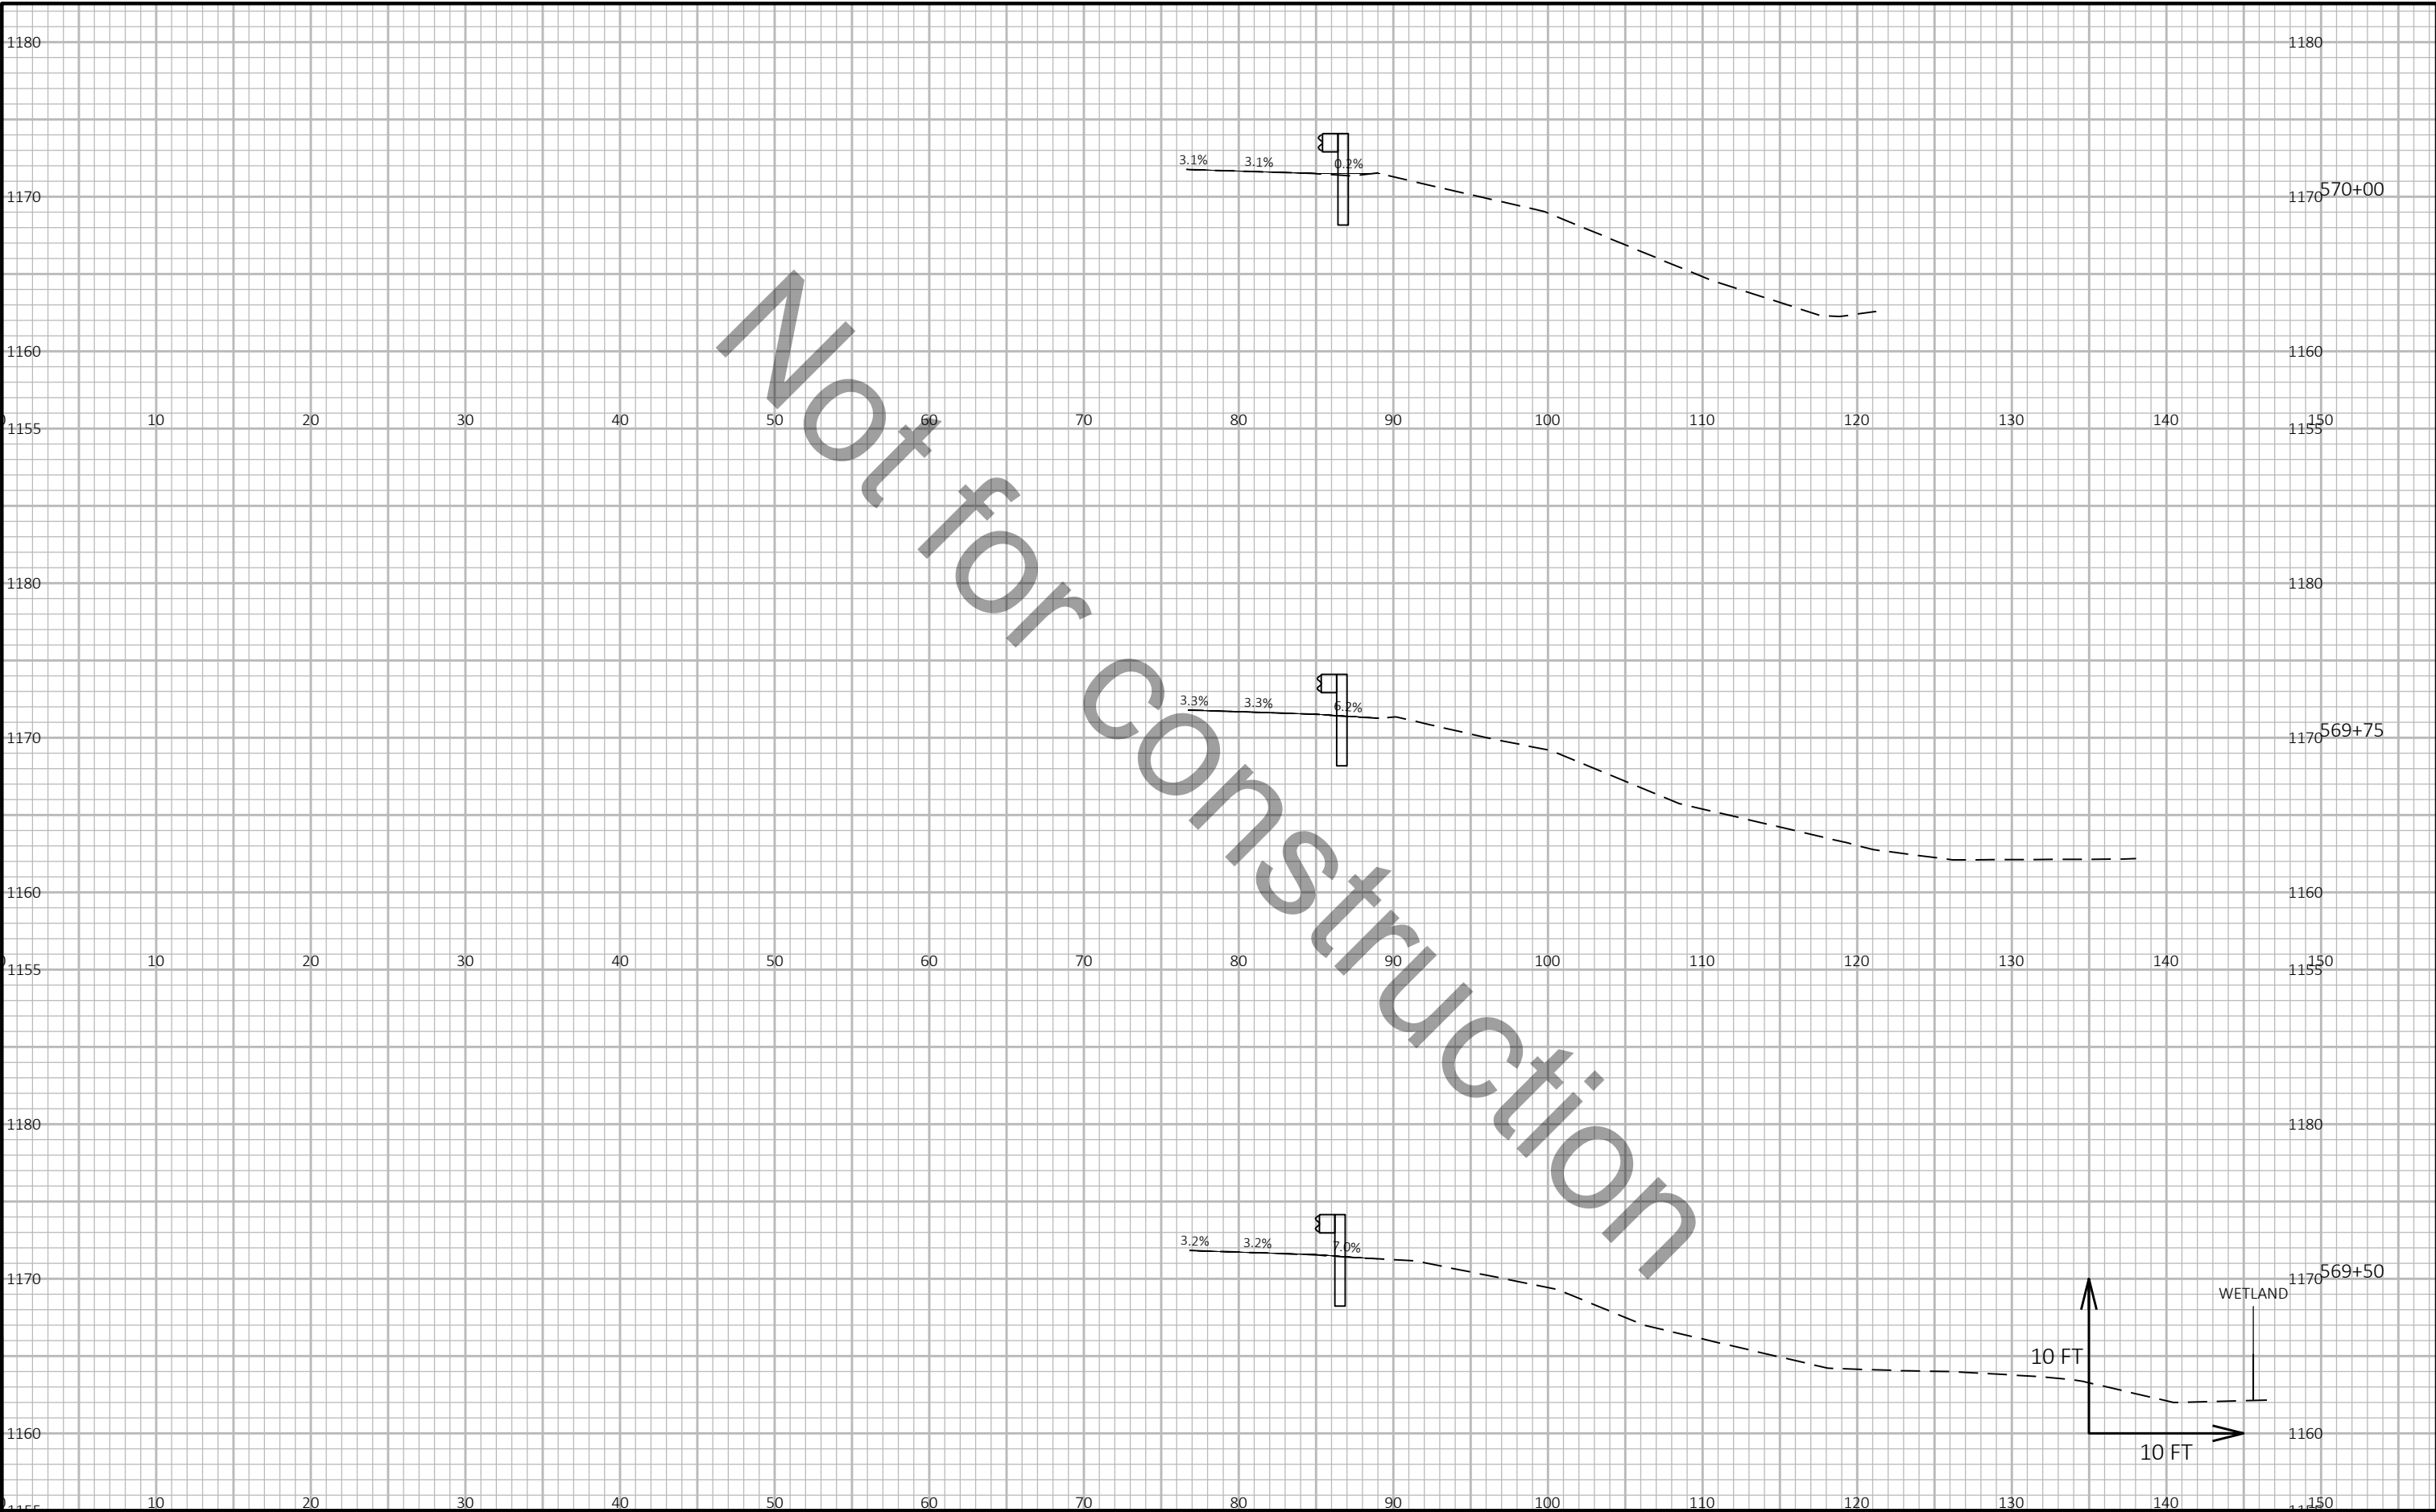


9

9

PROJECT NO: 1166-09-62	HWY: USH 51	COUNTY: MARATHON	CROSS SECTIONS: US 51 NB	SHEET E
------------------------	-------------	------------------	--------------------------	---------

Not for Construction

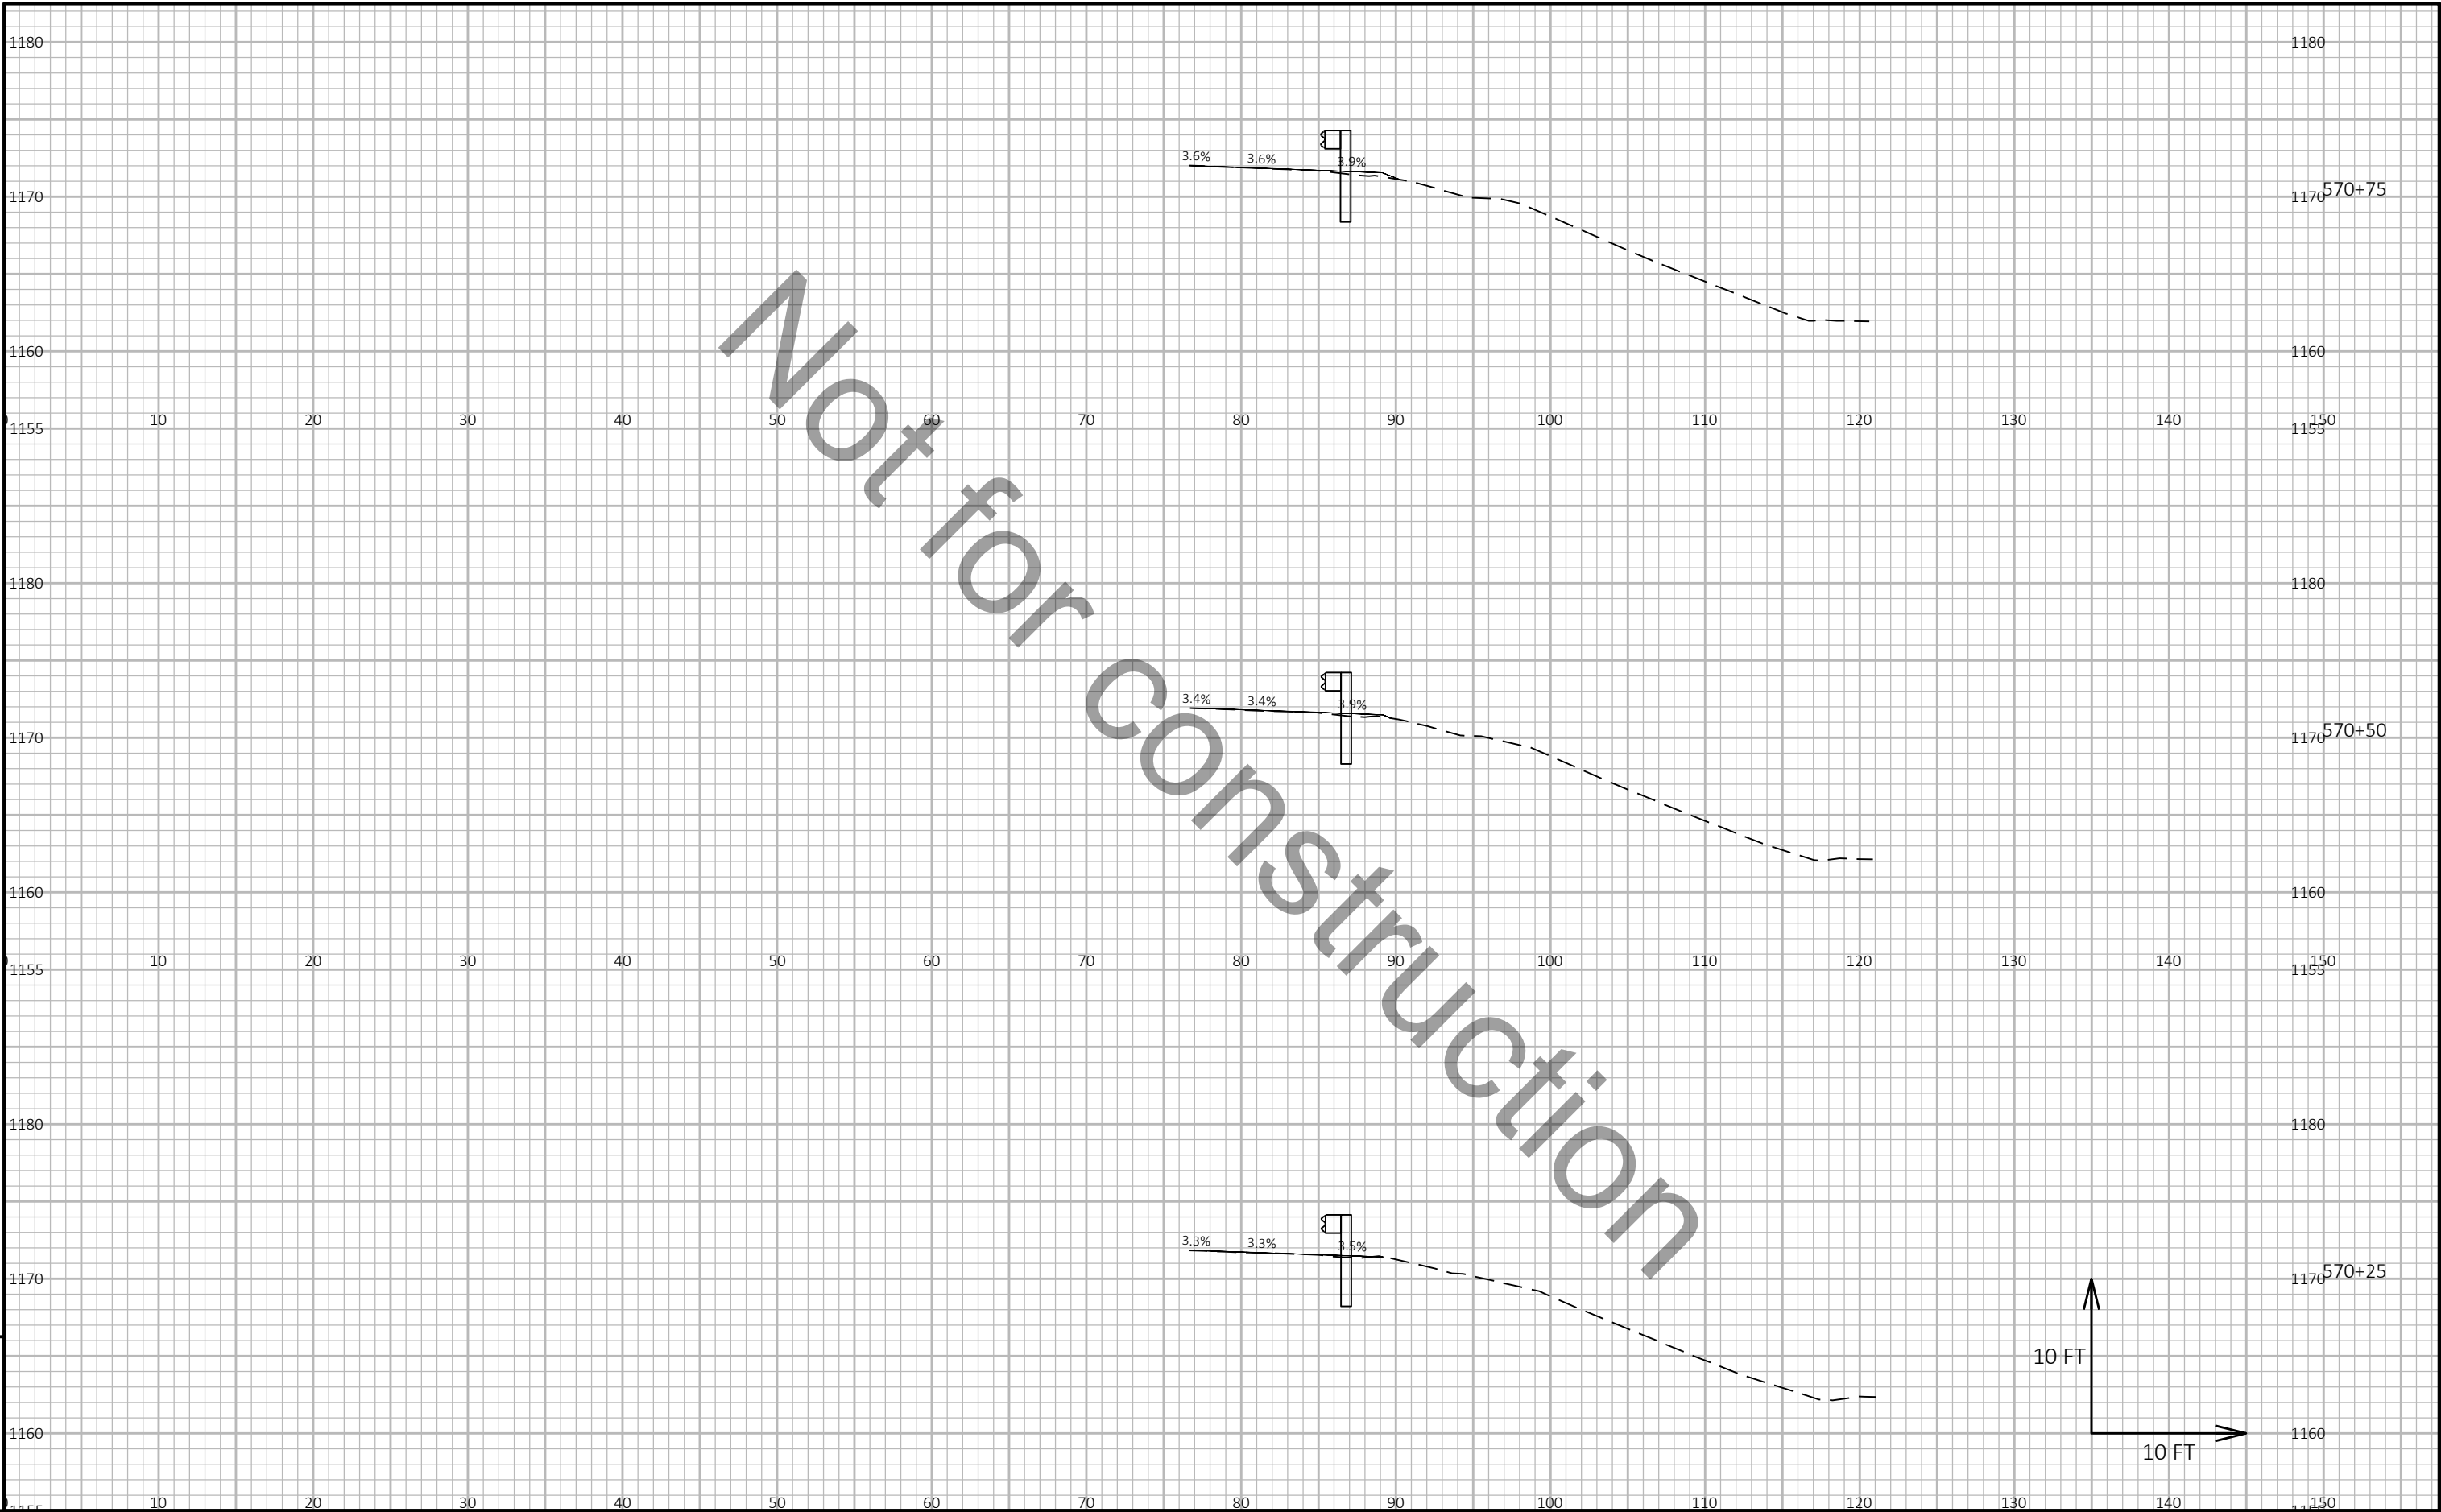


9

9

PROJECT NO: 1166-09-62	HWY: USH 51	COUNTY: MARATHON	CROSS SECTIONS: US 51 NB	SHEET E
------------------------	-------------	------------------	--------------------------	---------

Not for Construction

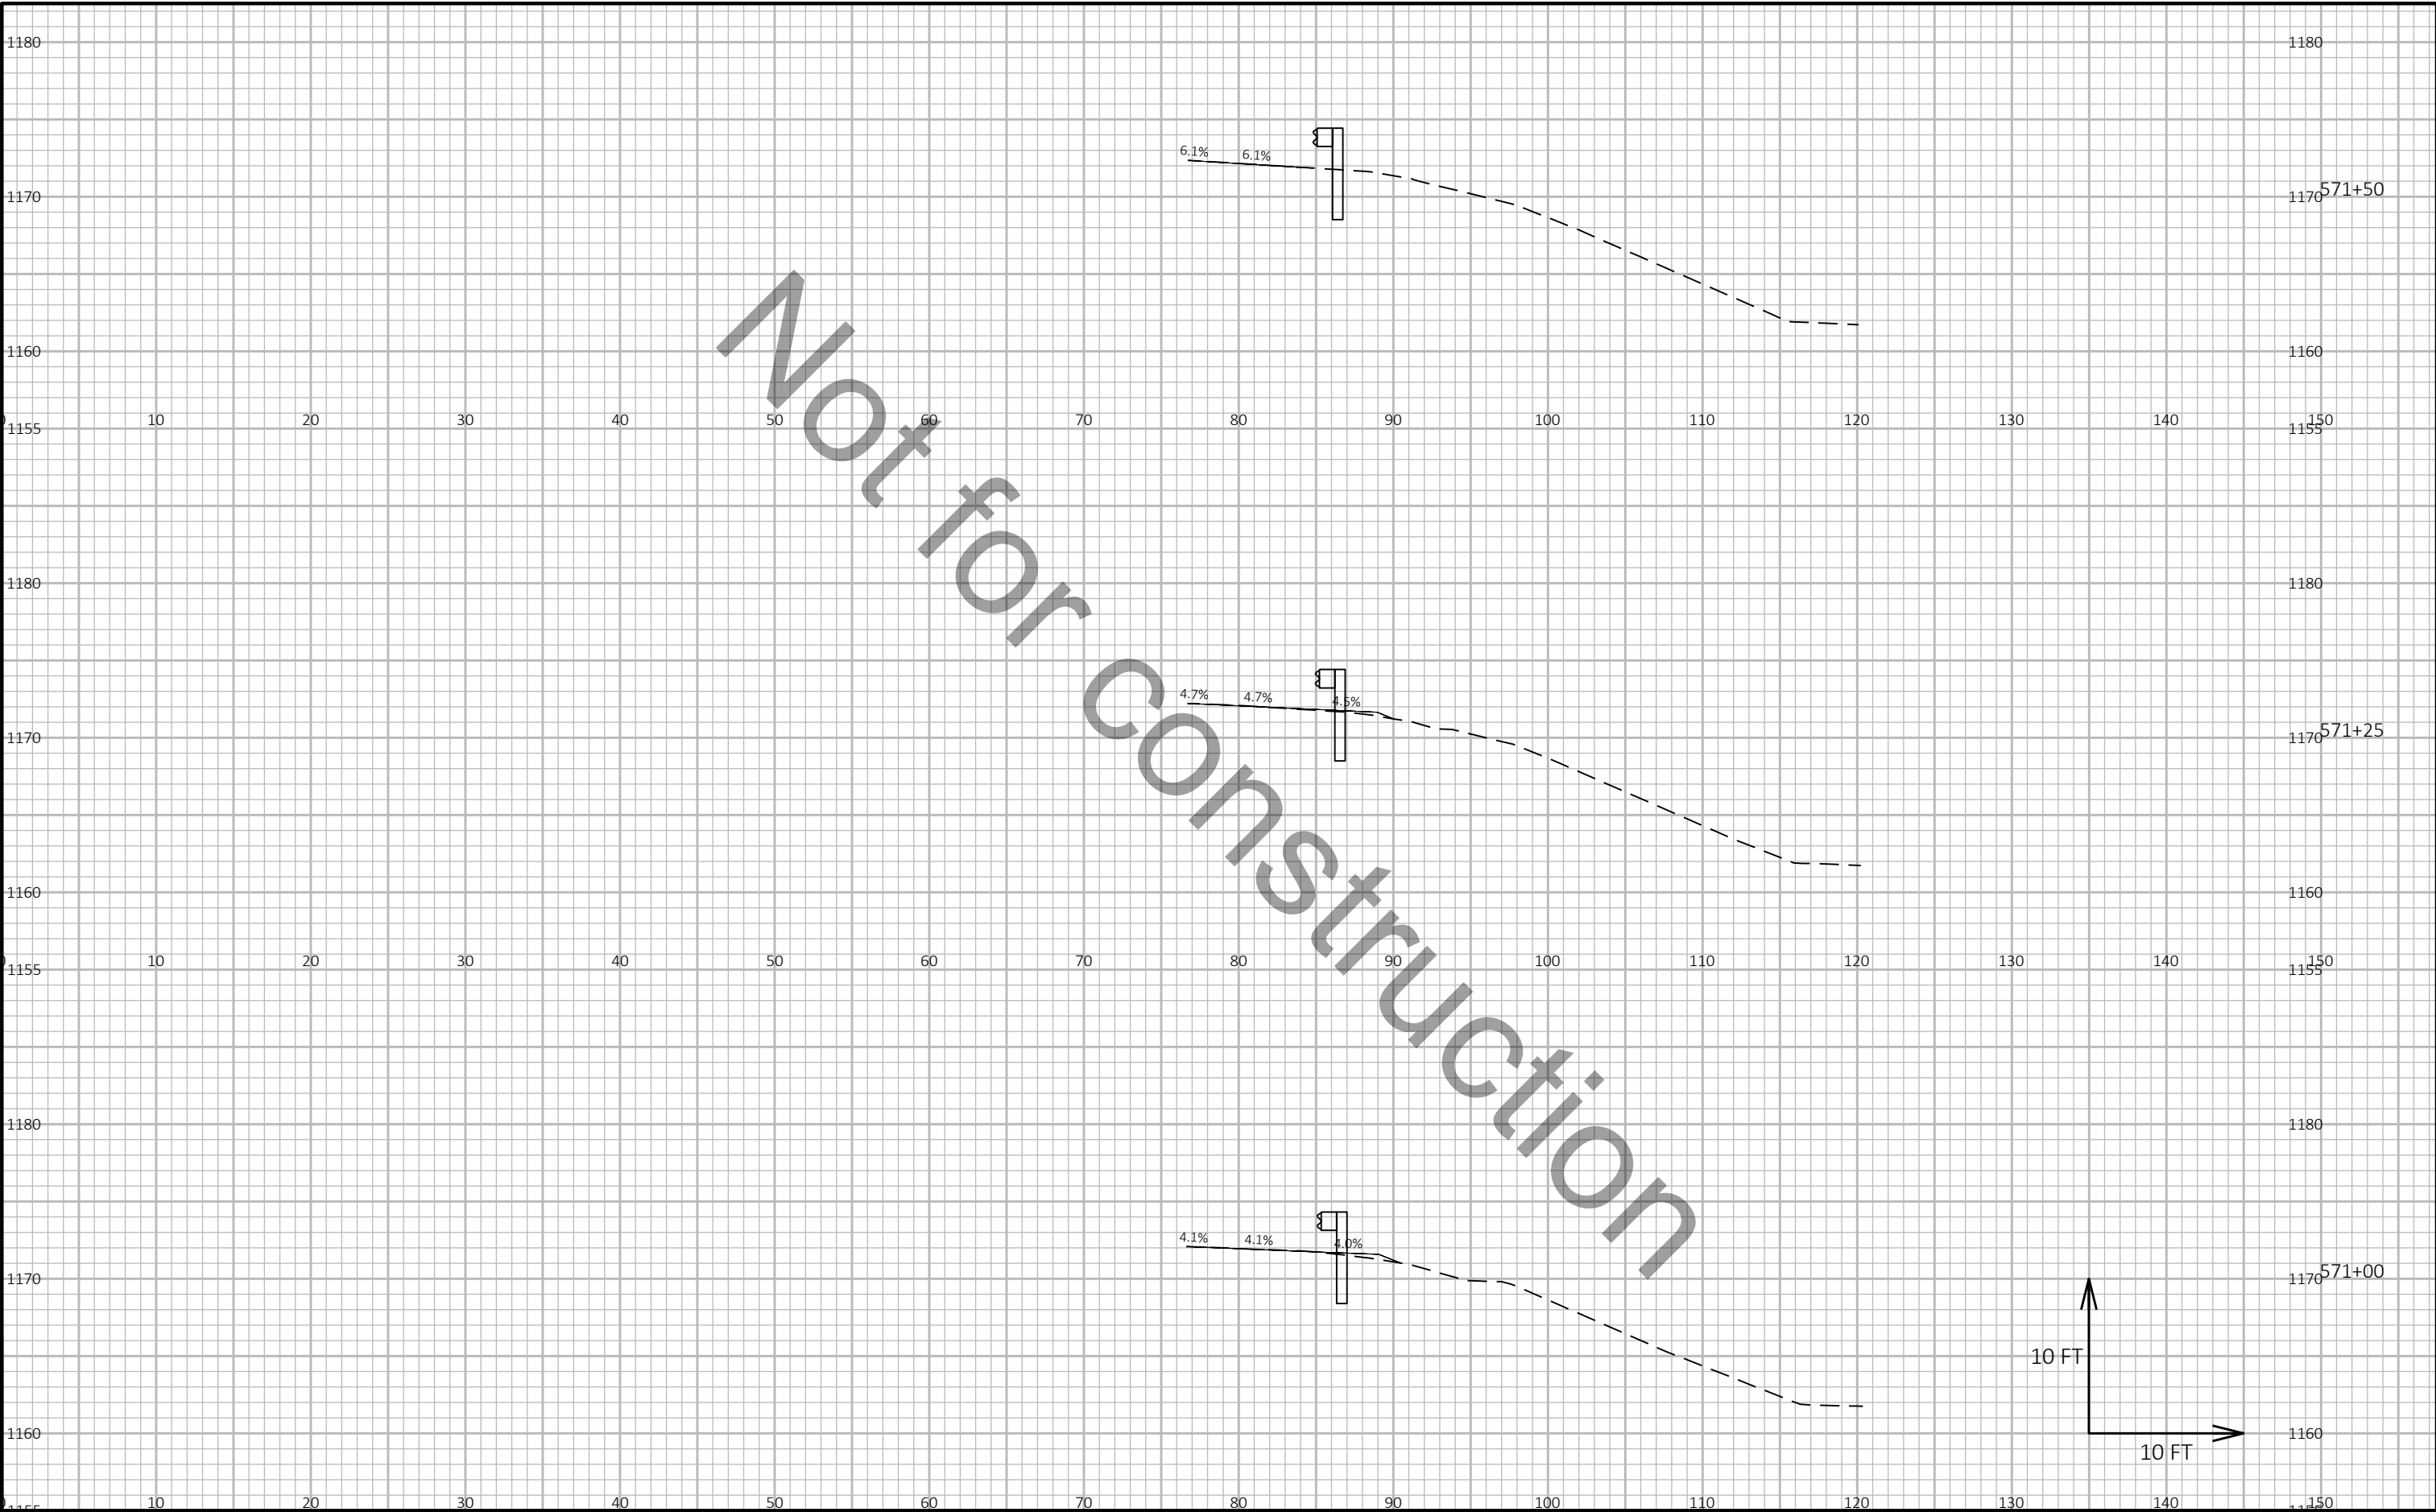


9

9

PROJECT NO: 1166-09-62	HWY: USH 51	COUNTY: MARATHON	CROSS SECTIONS: US 51 NB	SHEET E
------------------------	-------------	------------------	--------------------------	---------

Not for Construction

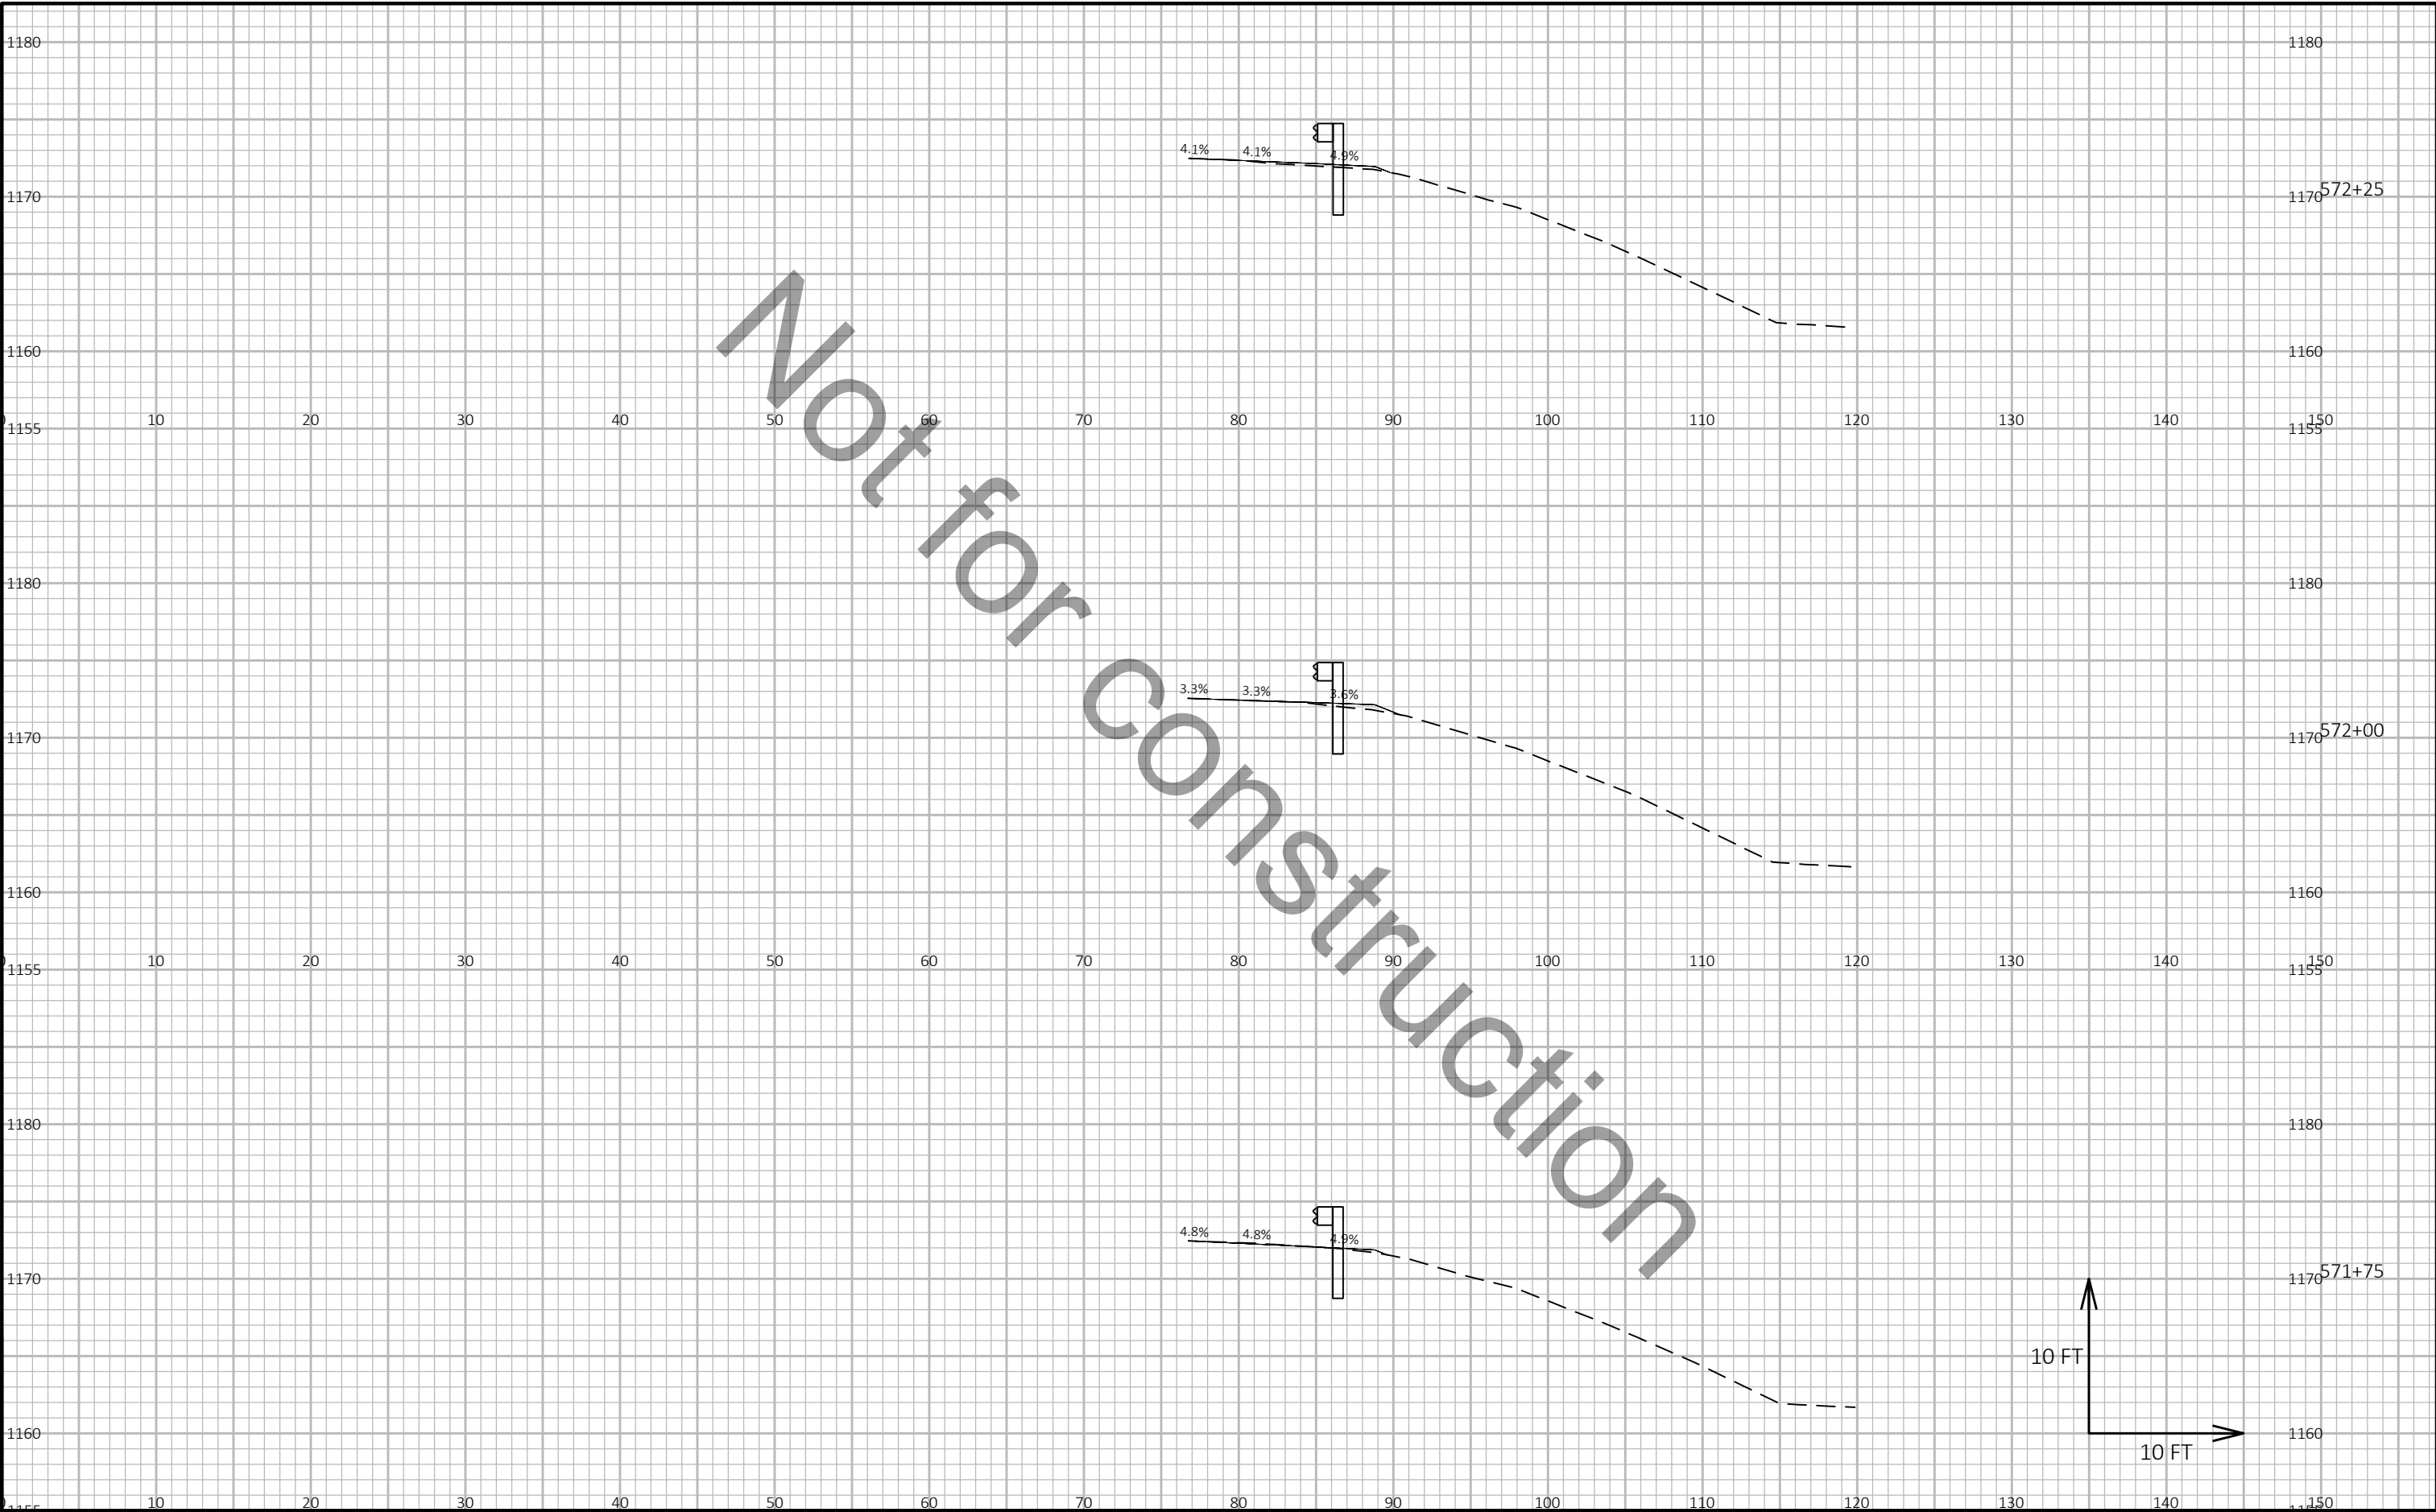


9

9

PROJECT NO: 1166-09-62	HWY: USH 51	COUNTY: MARATHON	CROSS SECTIONS: US 51 NB	SHEET E
------------------------	-------------	------------------	--------------------------	---------

Not for Construction

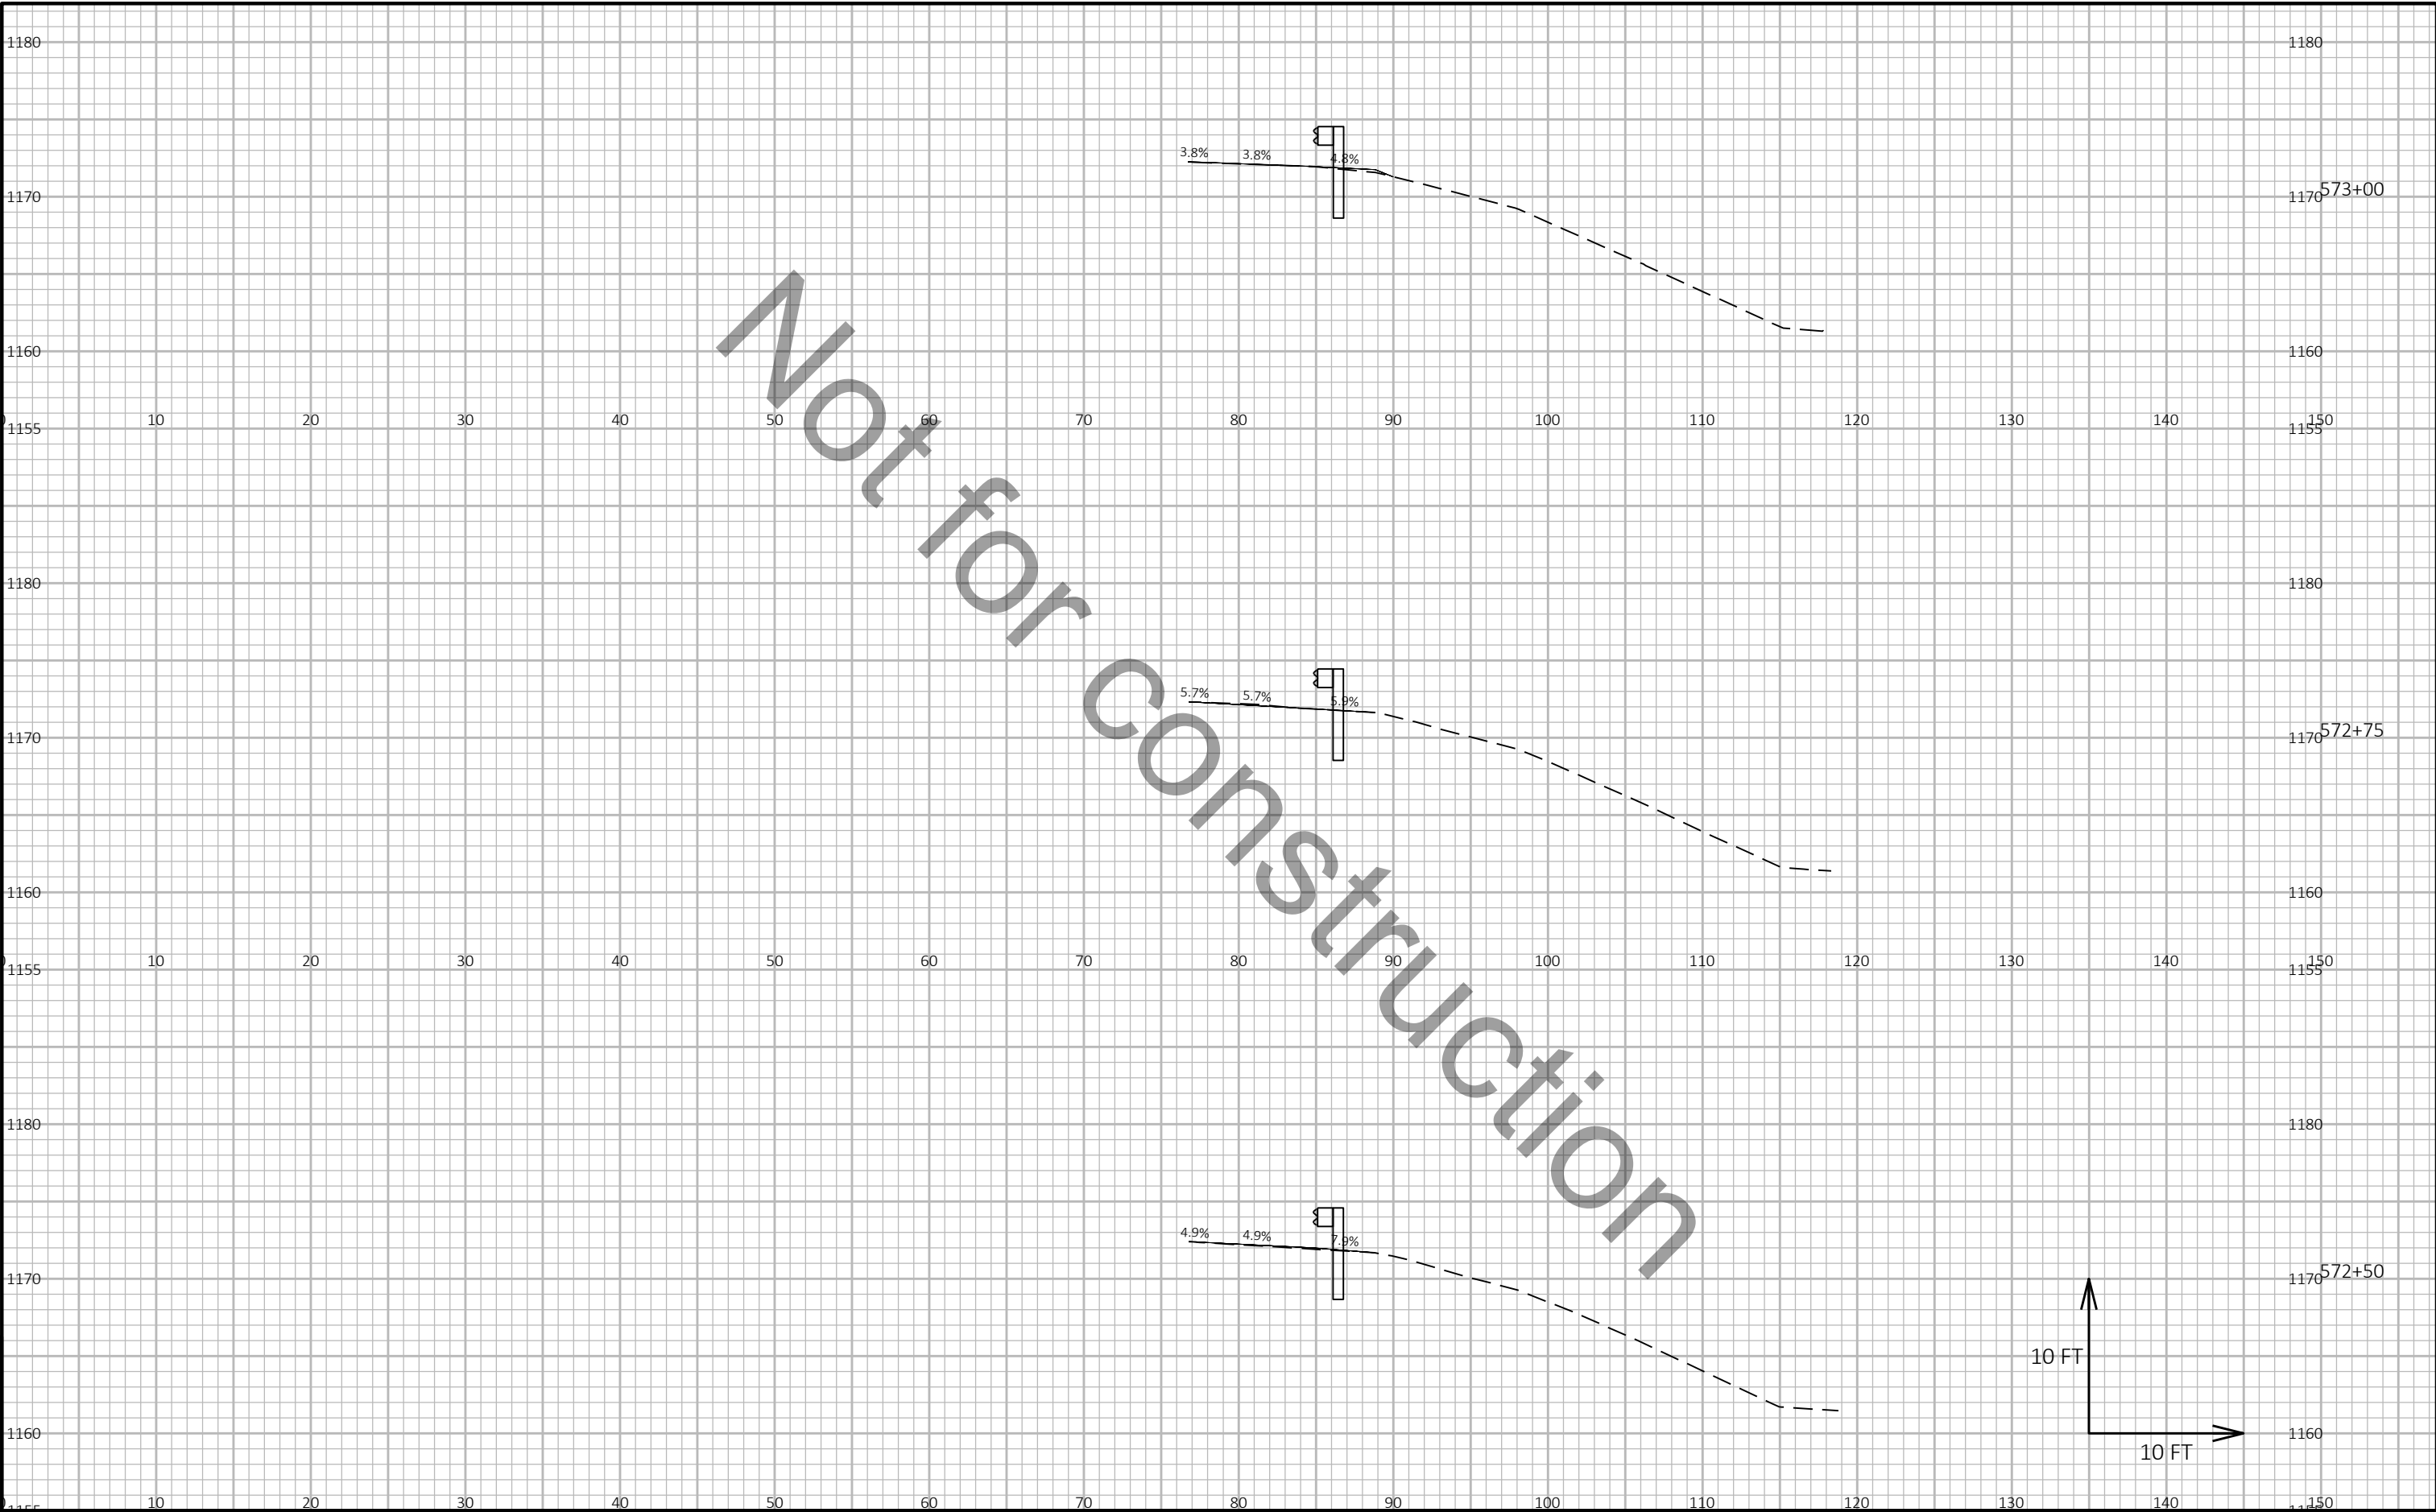


9

9

PROJECT NO: 1166-09-62	HWY: USH 51	COUNTY: MARATHON	CROSS SECTIONS: US 51 NB	SHEET E
------------------------	-------------	------------------	--------------------------	---------


Not for Construction

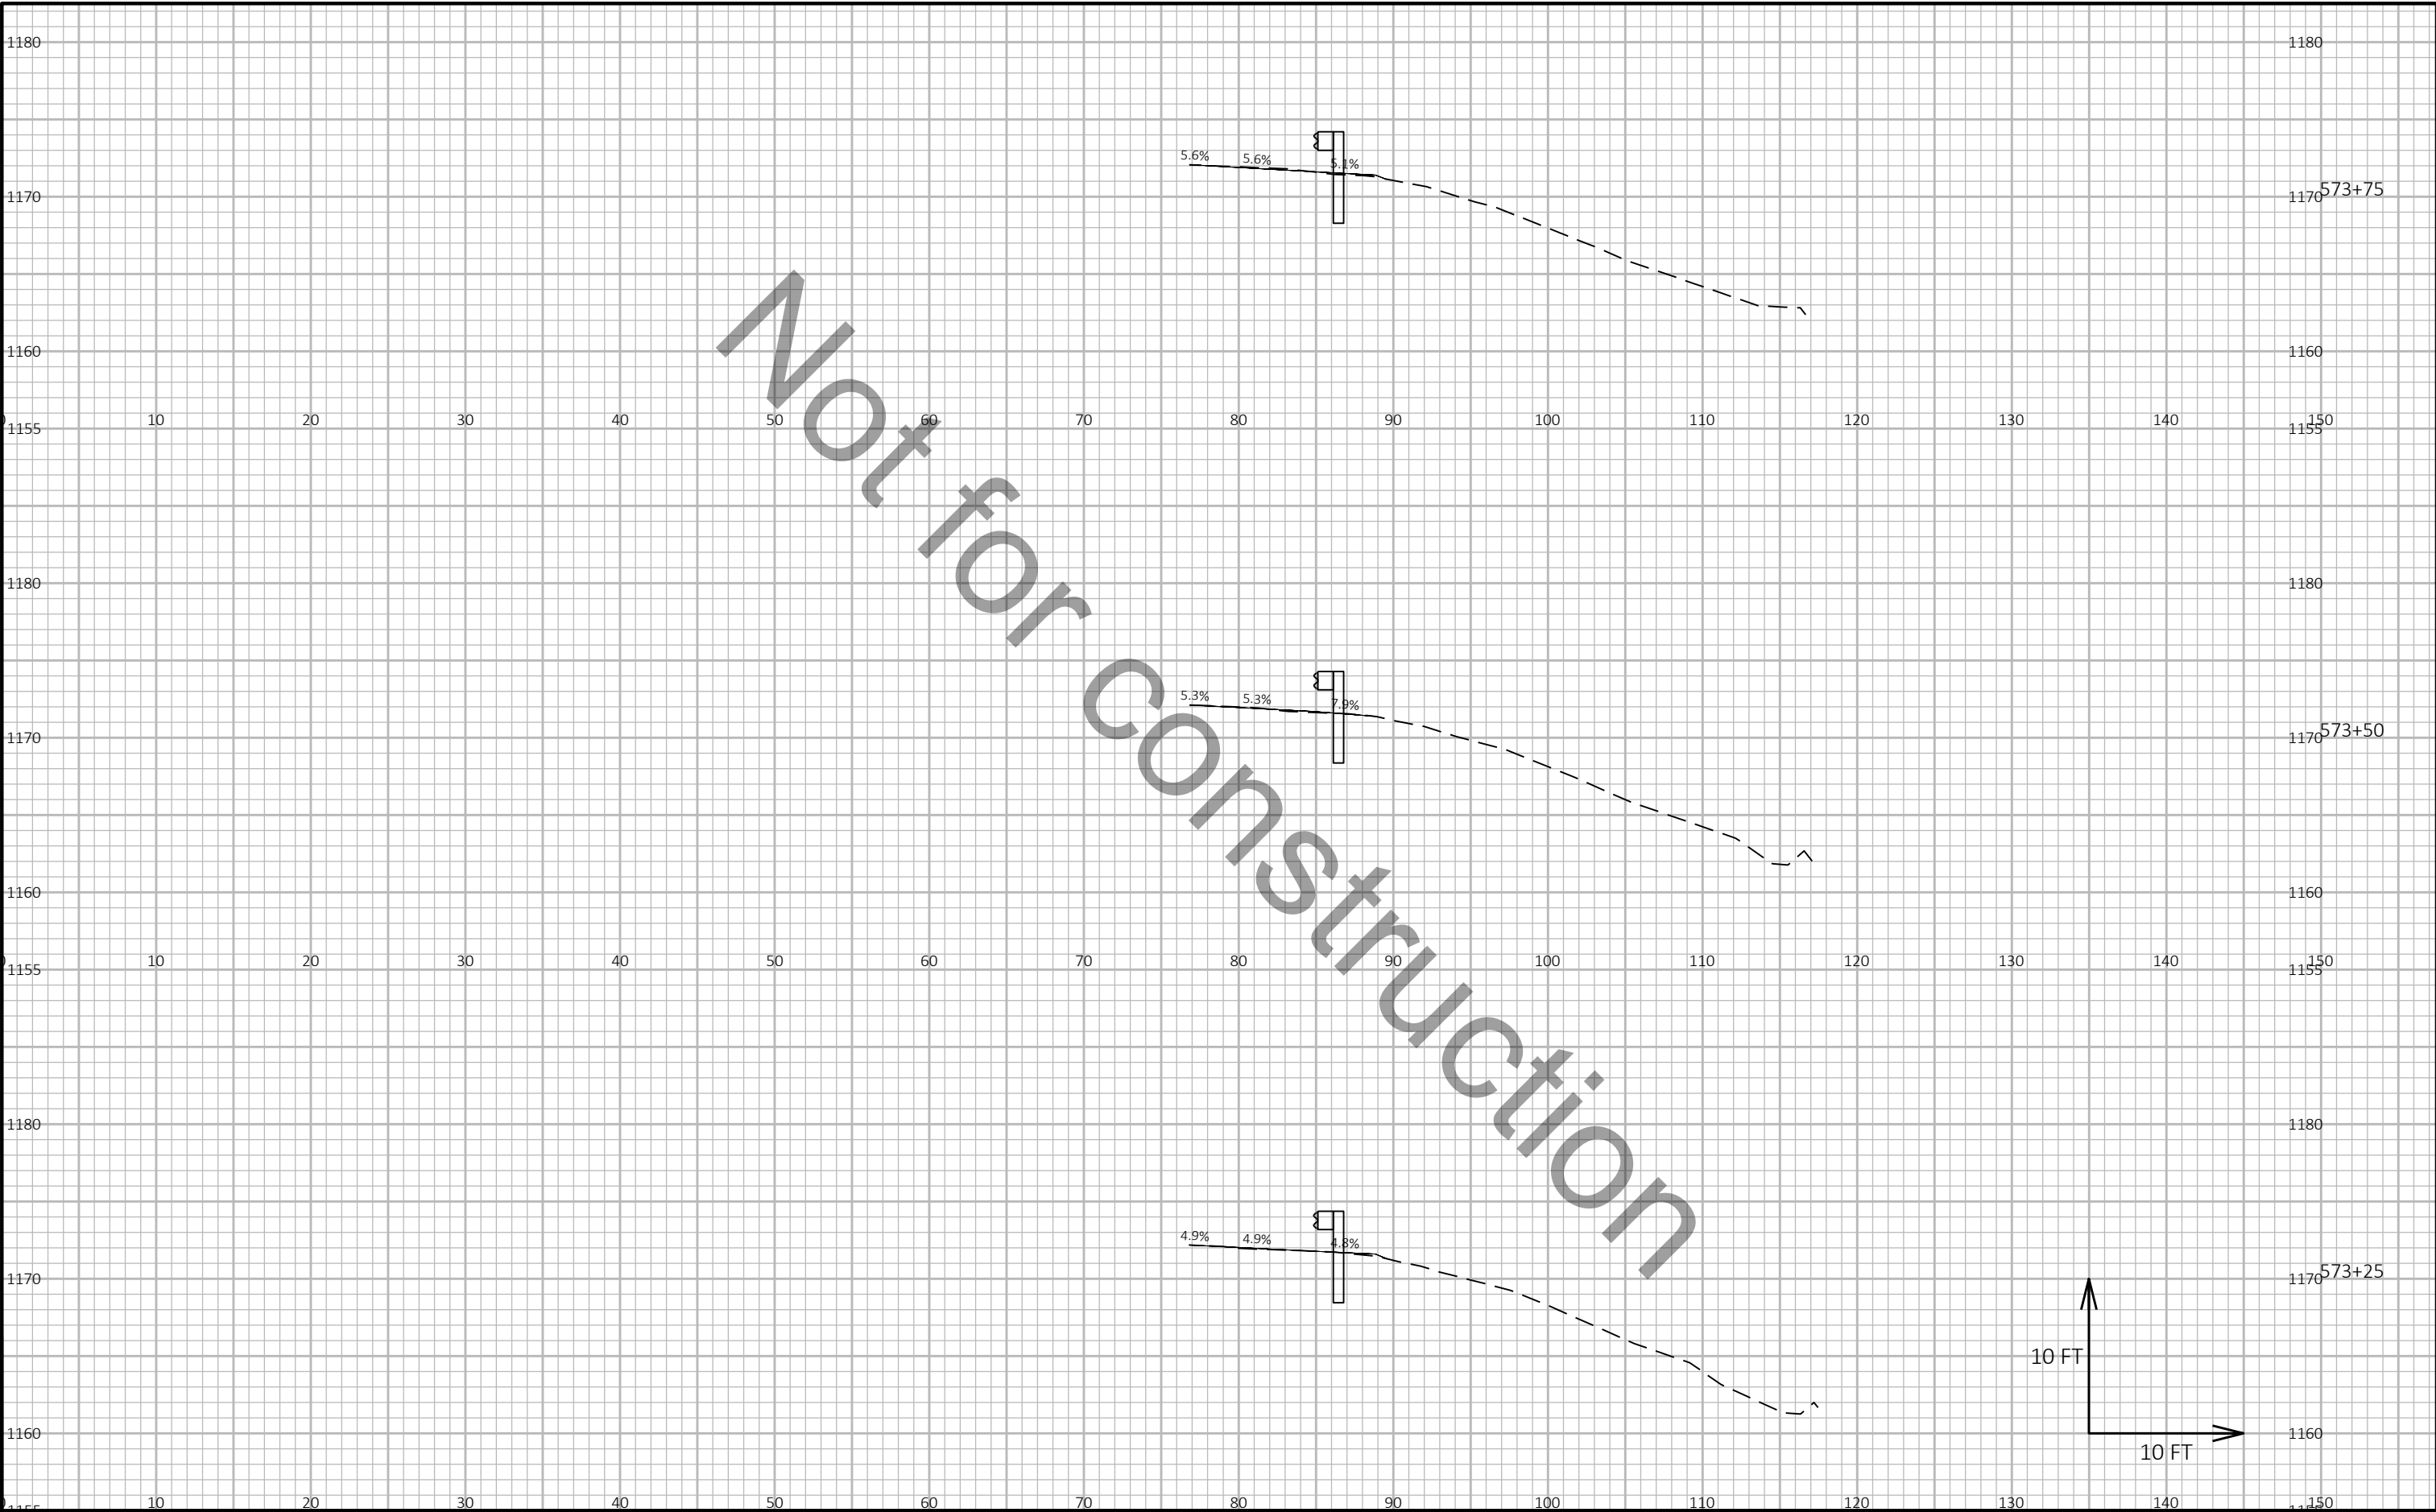

9

9

PROJECT NO:	1166-09-62	HWY:	USH 51	COUNTY:	MARATHON	CROSS SECTIONS:	US 51 NB	SHEET	E
-------------	------------	------	--------	---------	----------	-----------------	----------	-------	---

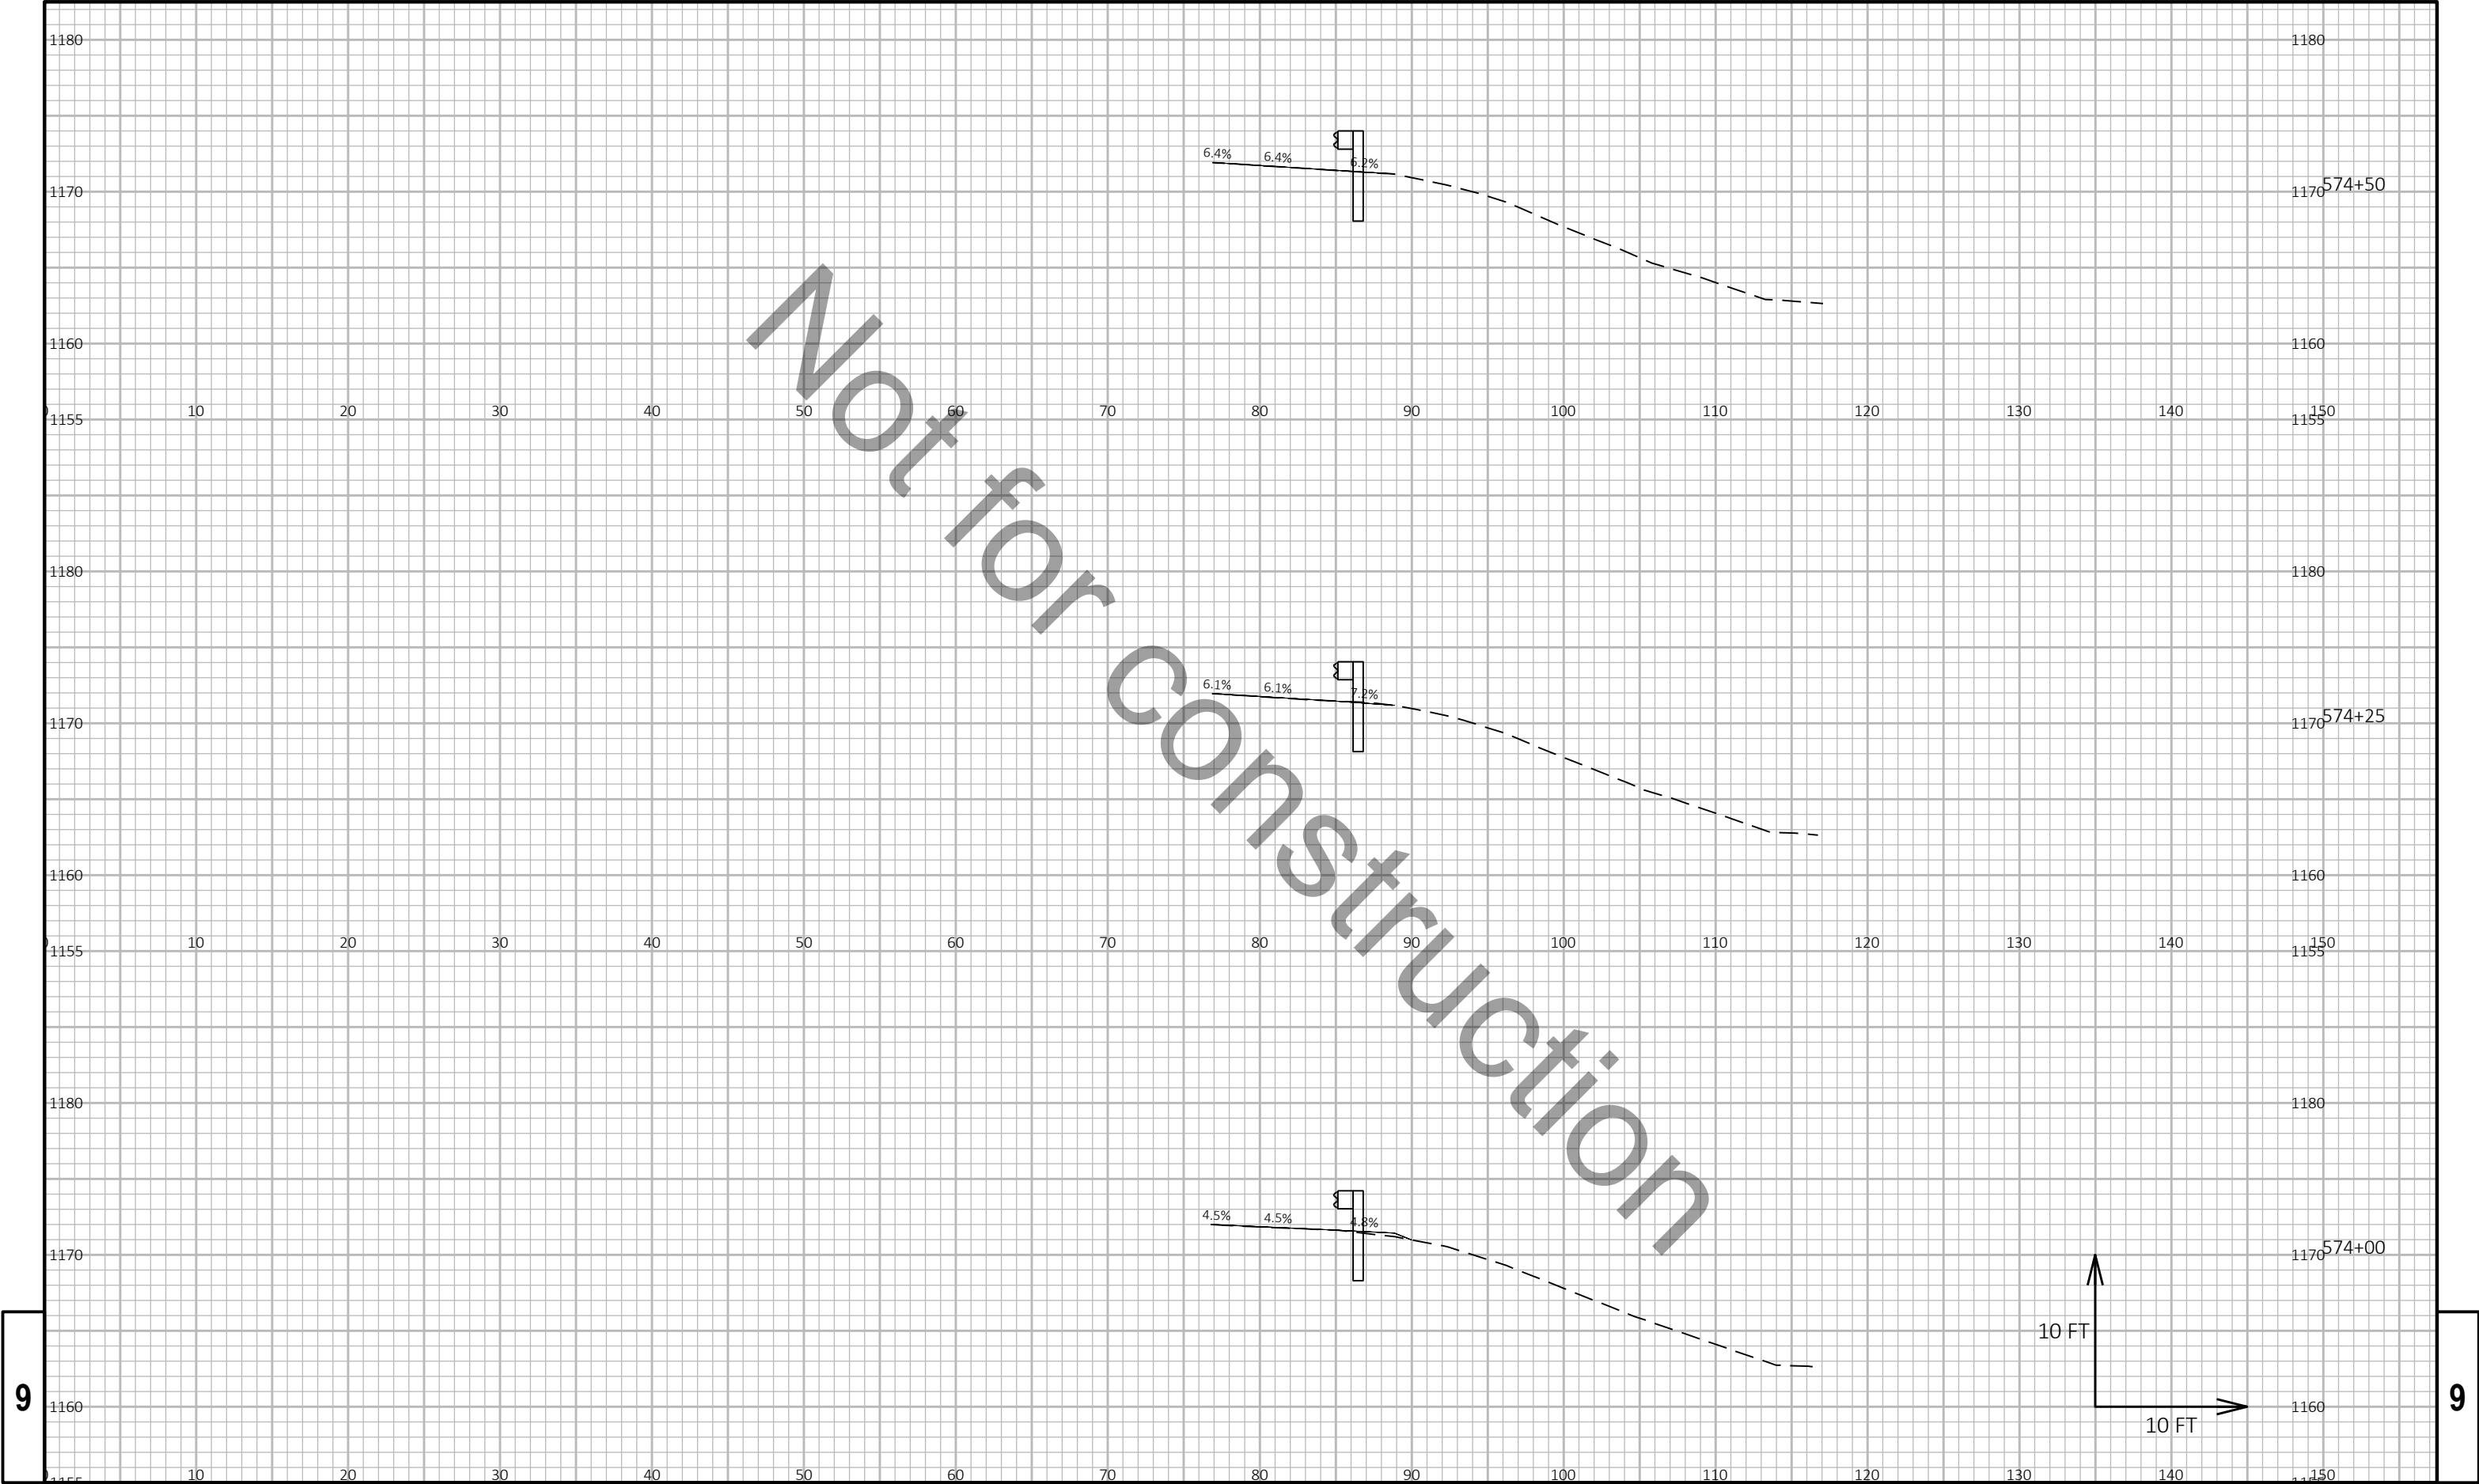


9

9

PROJECT NO: 1166-09-62	HWY: USH 51	COUNTY: MARATHON	CROSS SECTIONS: US 51 NB	SHEET E
------------------------	-------------	------------------	--------------------------	---------

Not for Construction

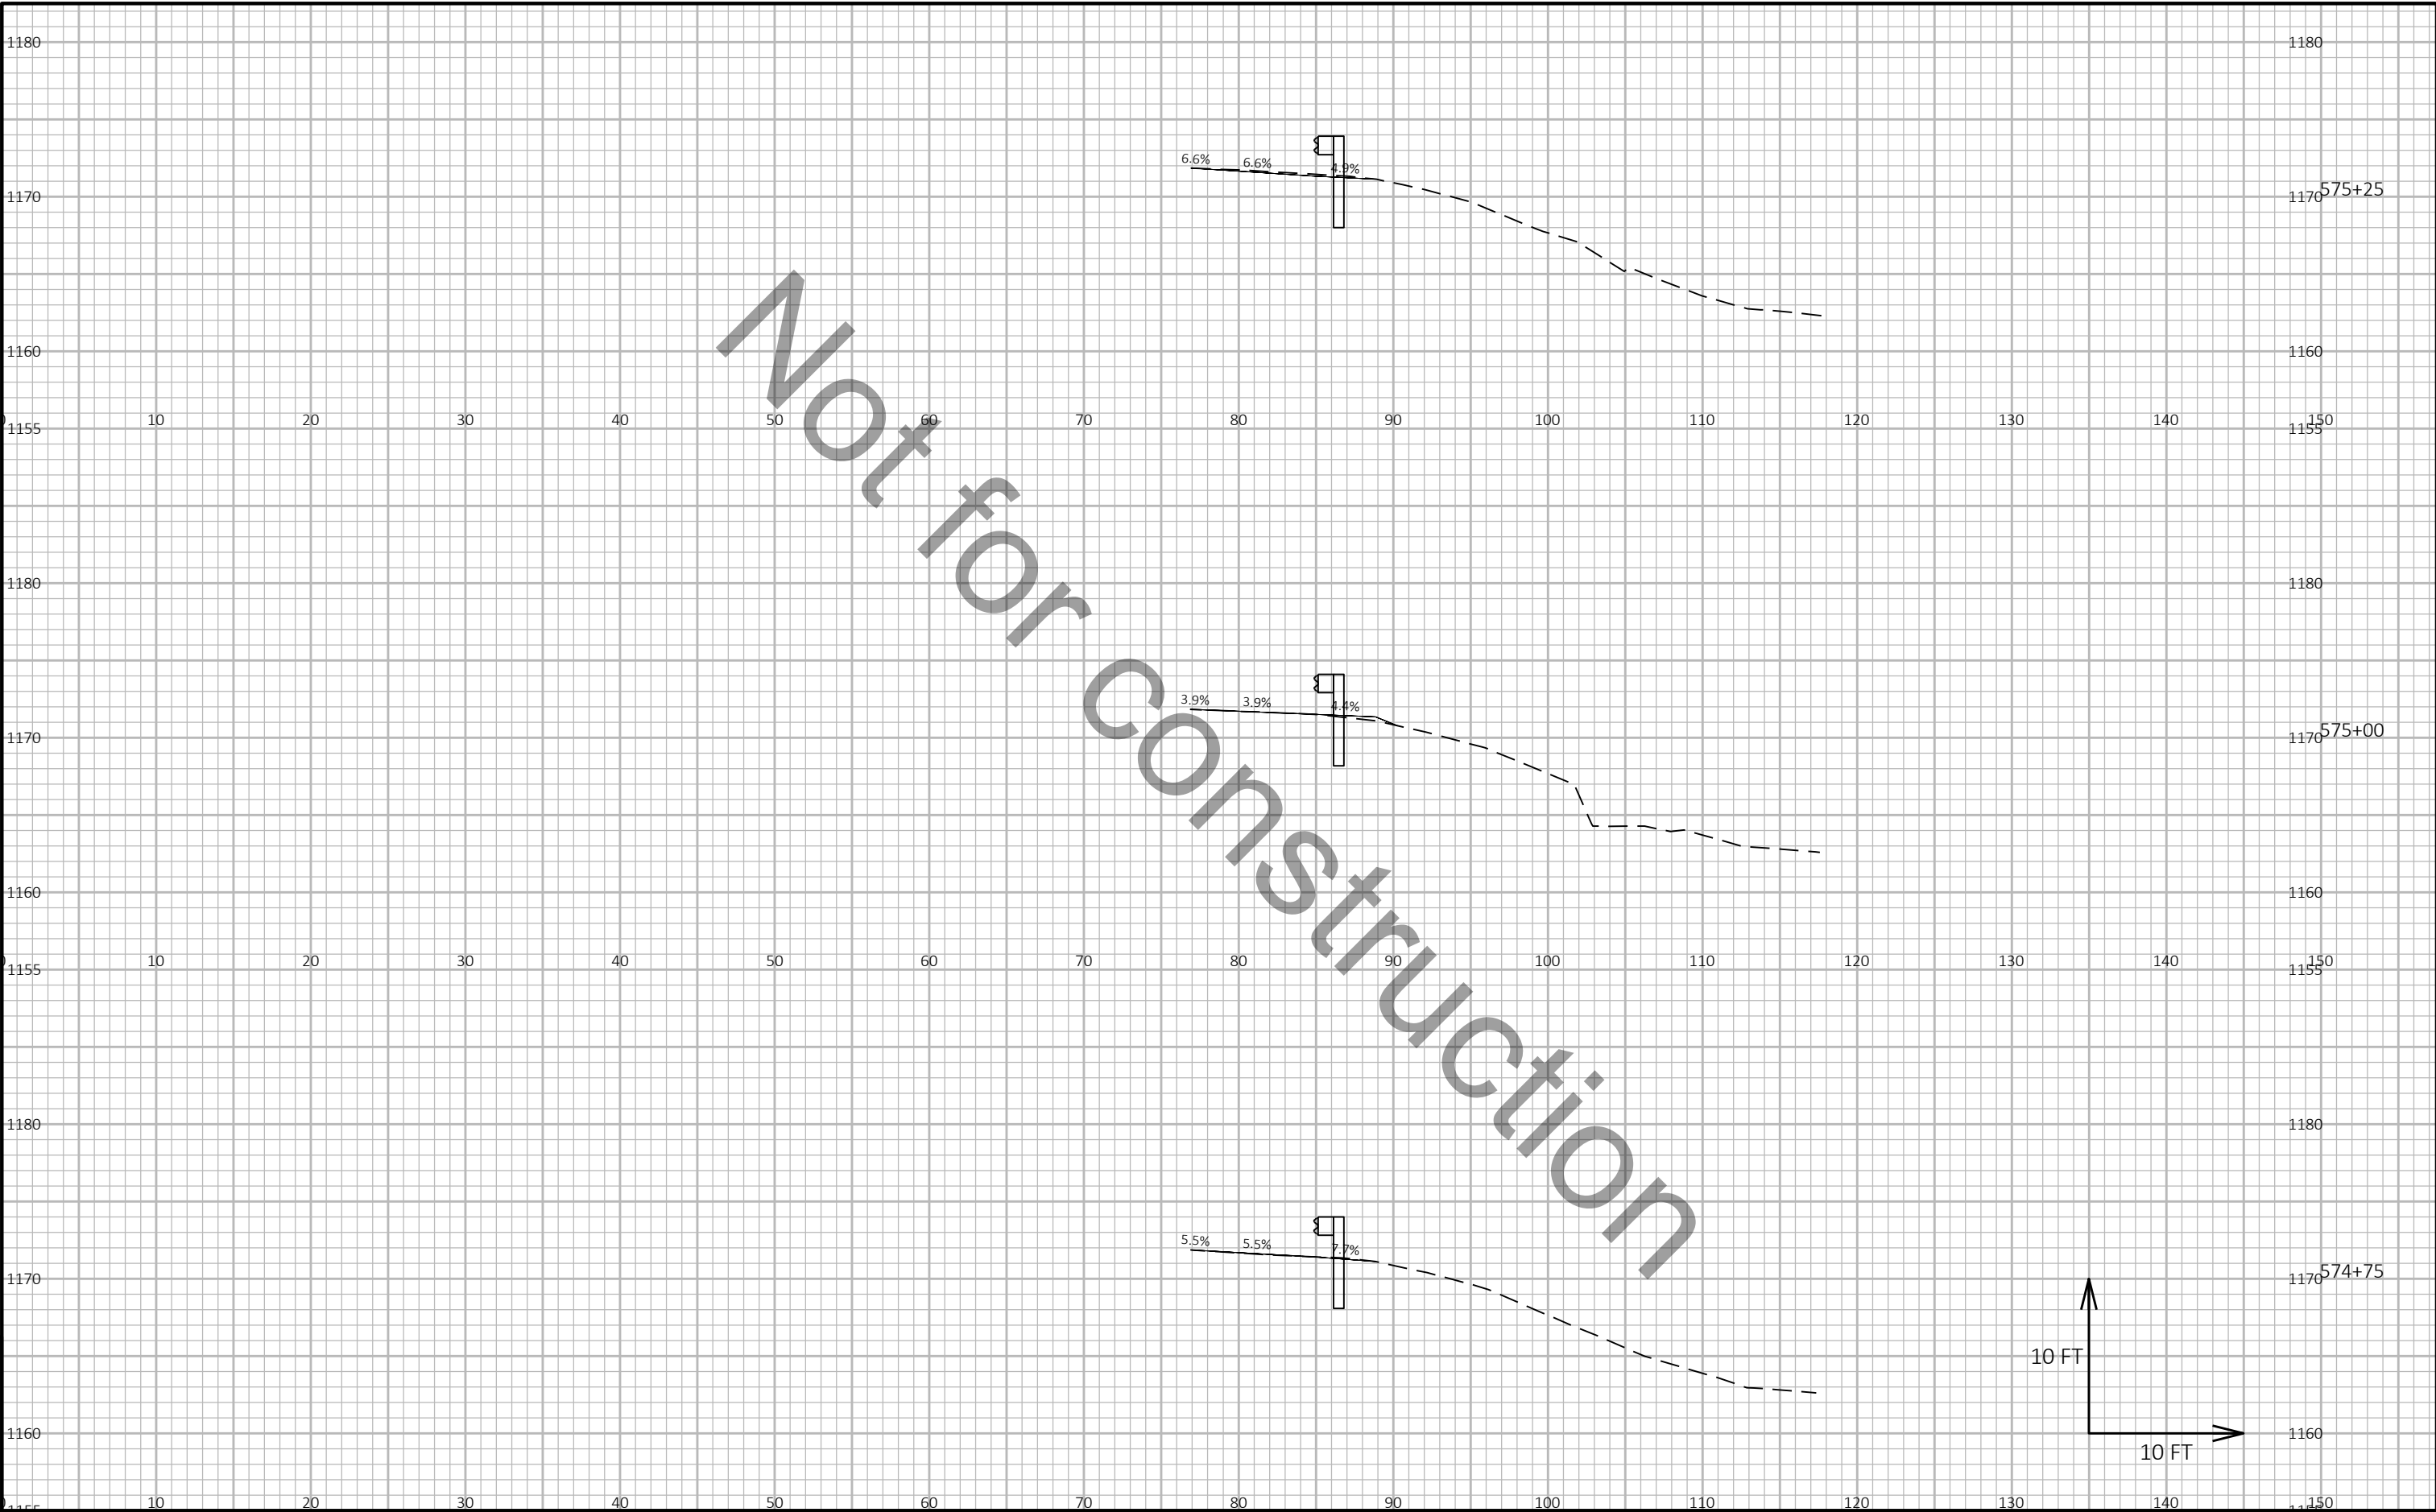


9

9

PROJECT NO: 1166-09-62	HWY: USH 51	COUNTY: MARATHON	CROSS SECTIONS: US 51 NB	SHEET E
------------------------	-------------	------------------	--------------------------	---------

Not for Construction

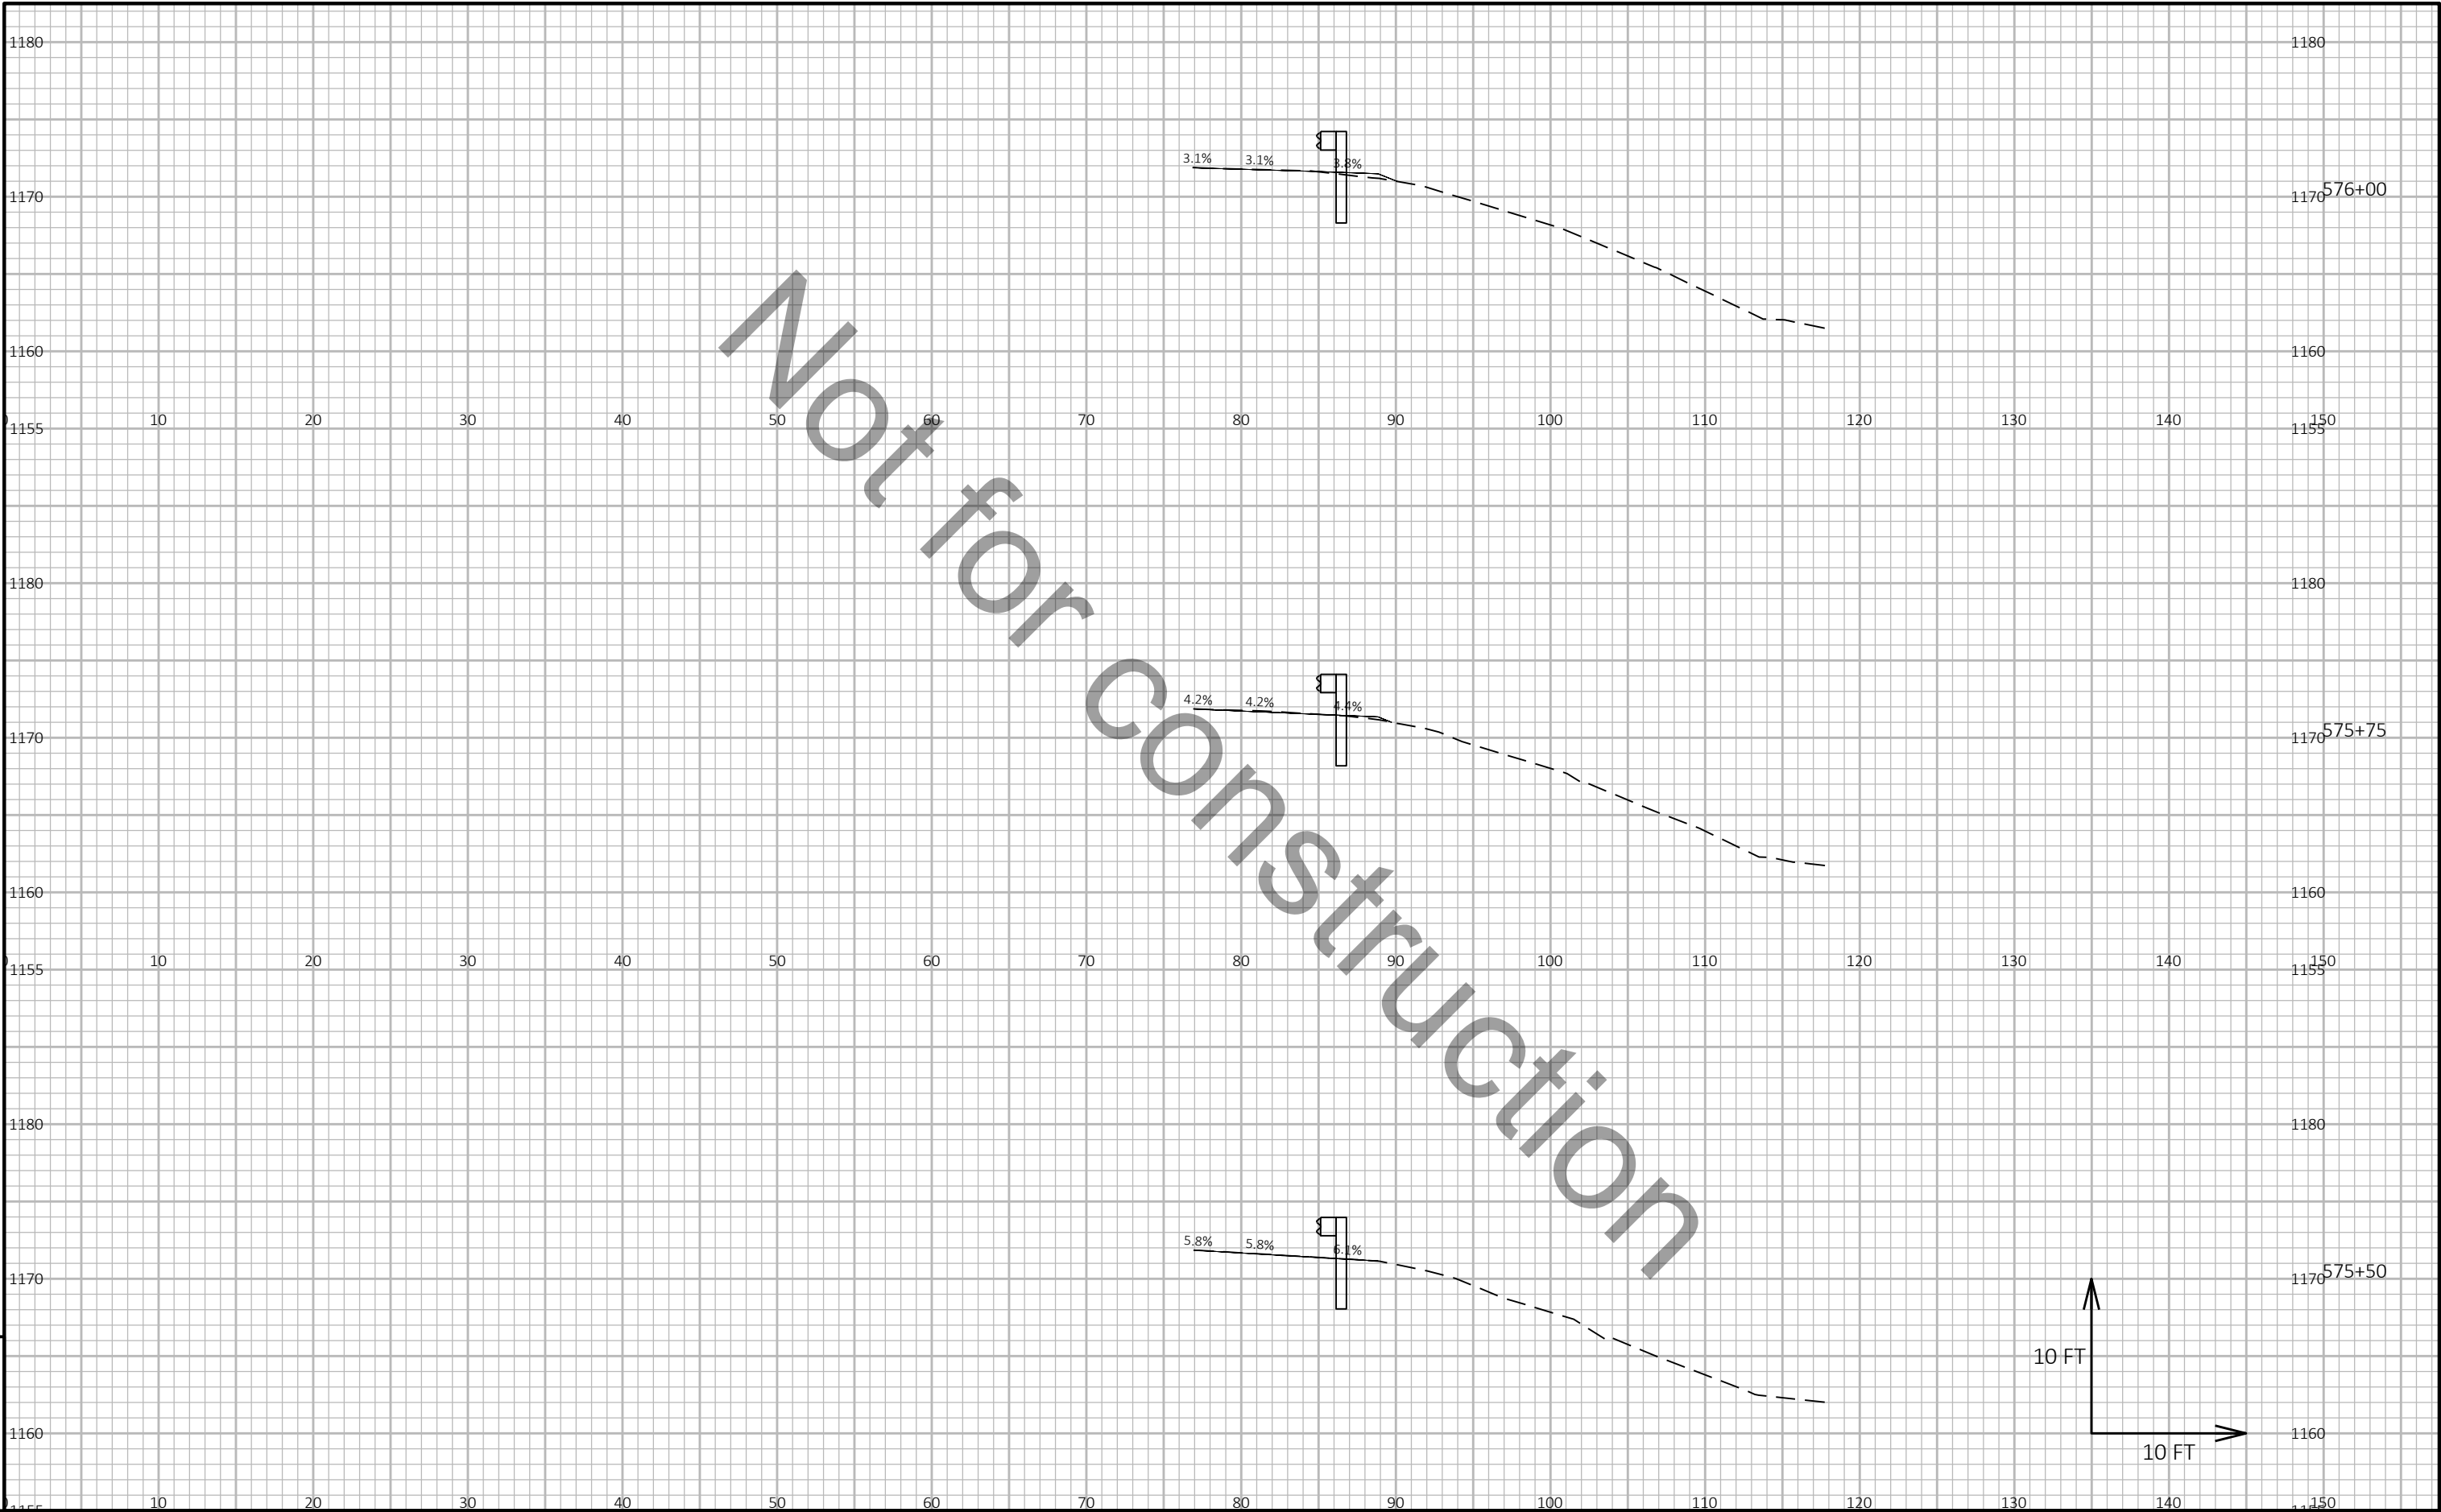


9

9

PROJECT NO: 1166-09-62	HWY: USH 51	COUNTY: MARATHON	CROSS SECTIONS: US 51 NB	SHEET E
------------------------	-------------	------------------	--------------------------	---------

Not for Construction

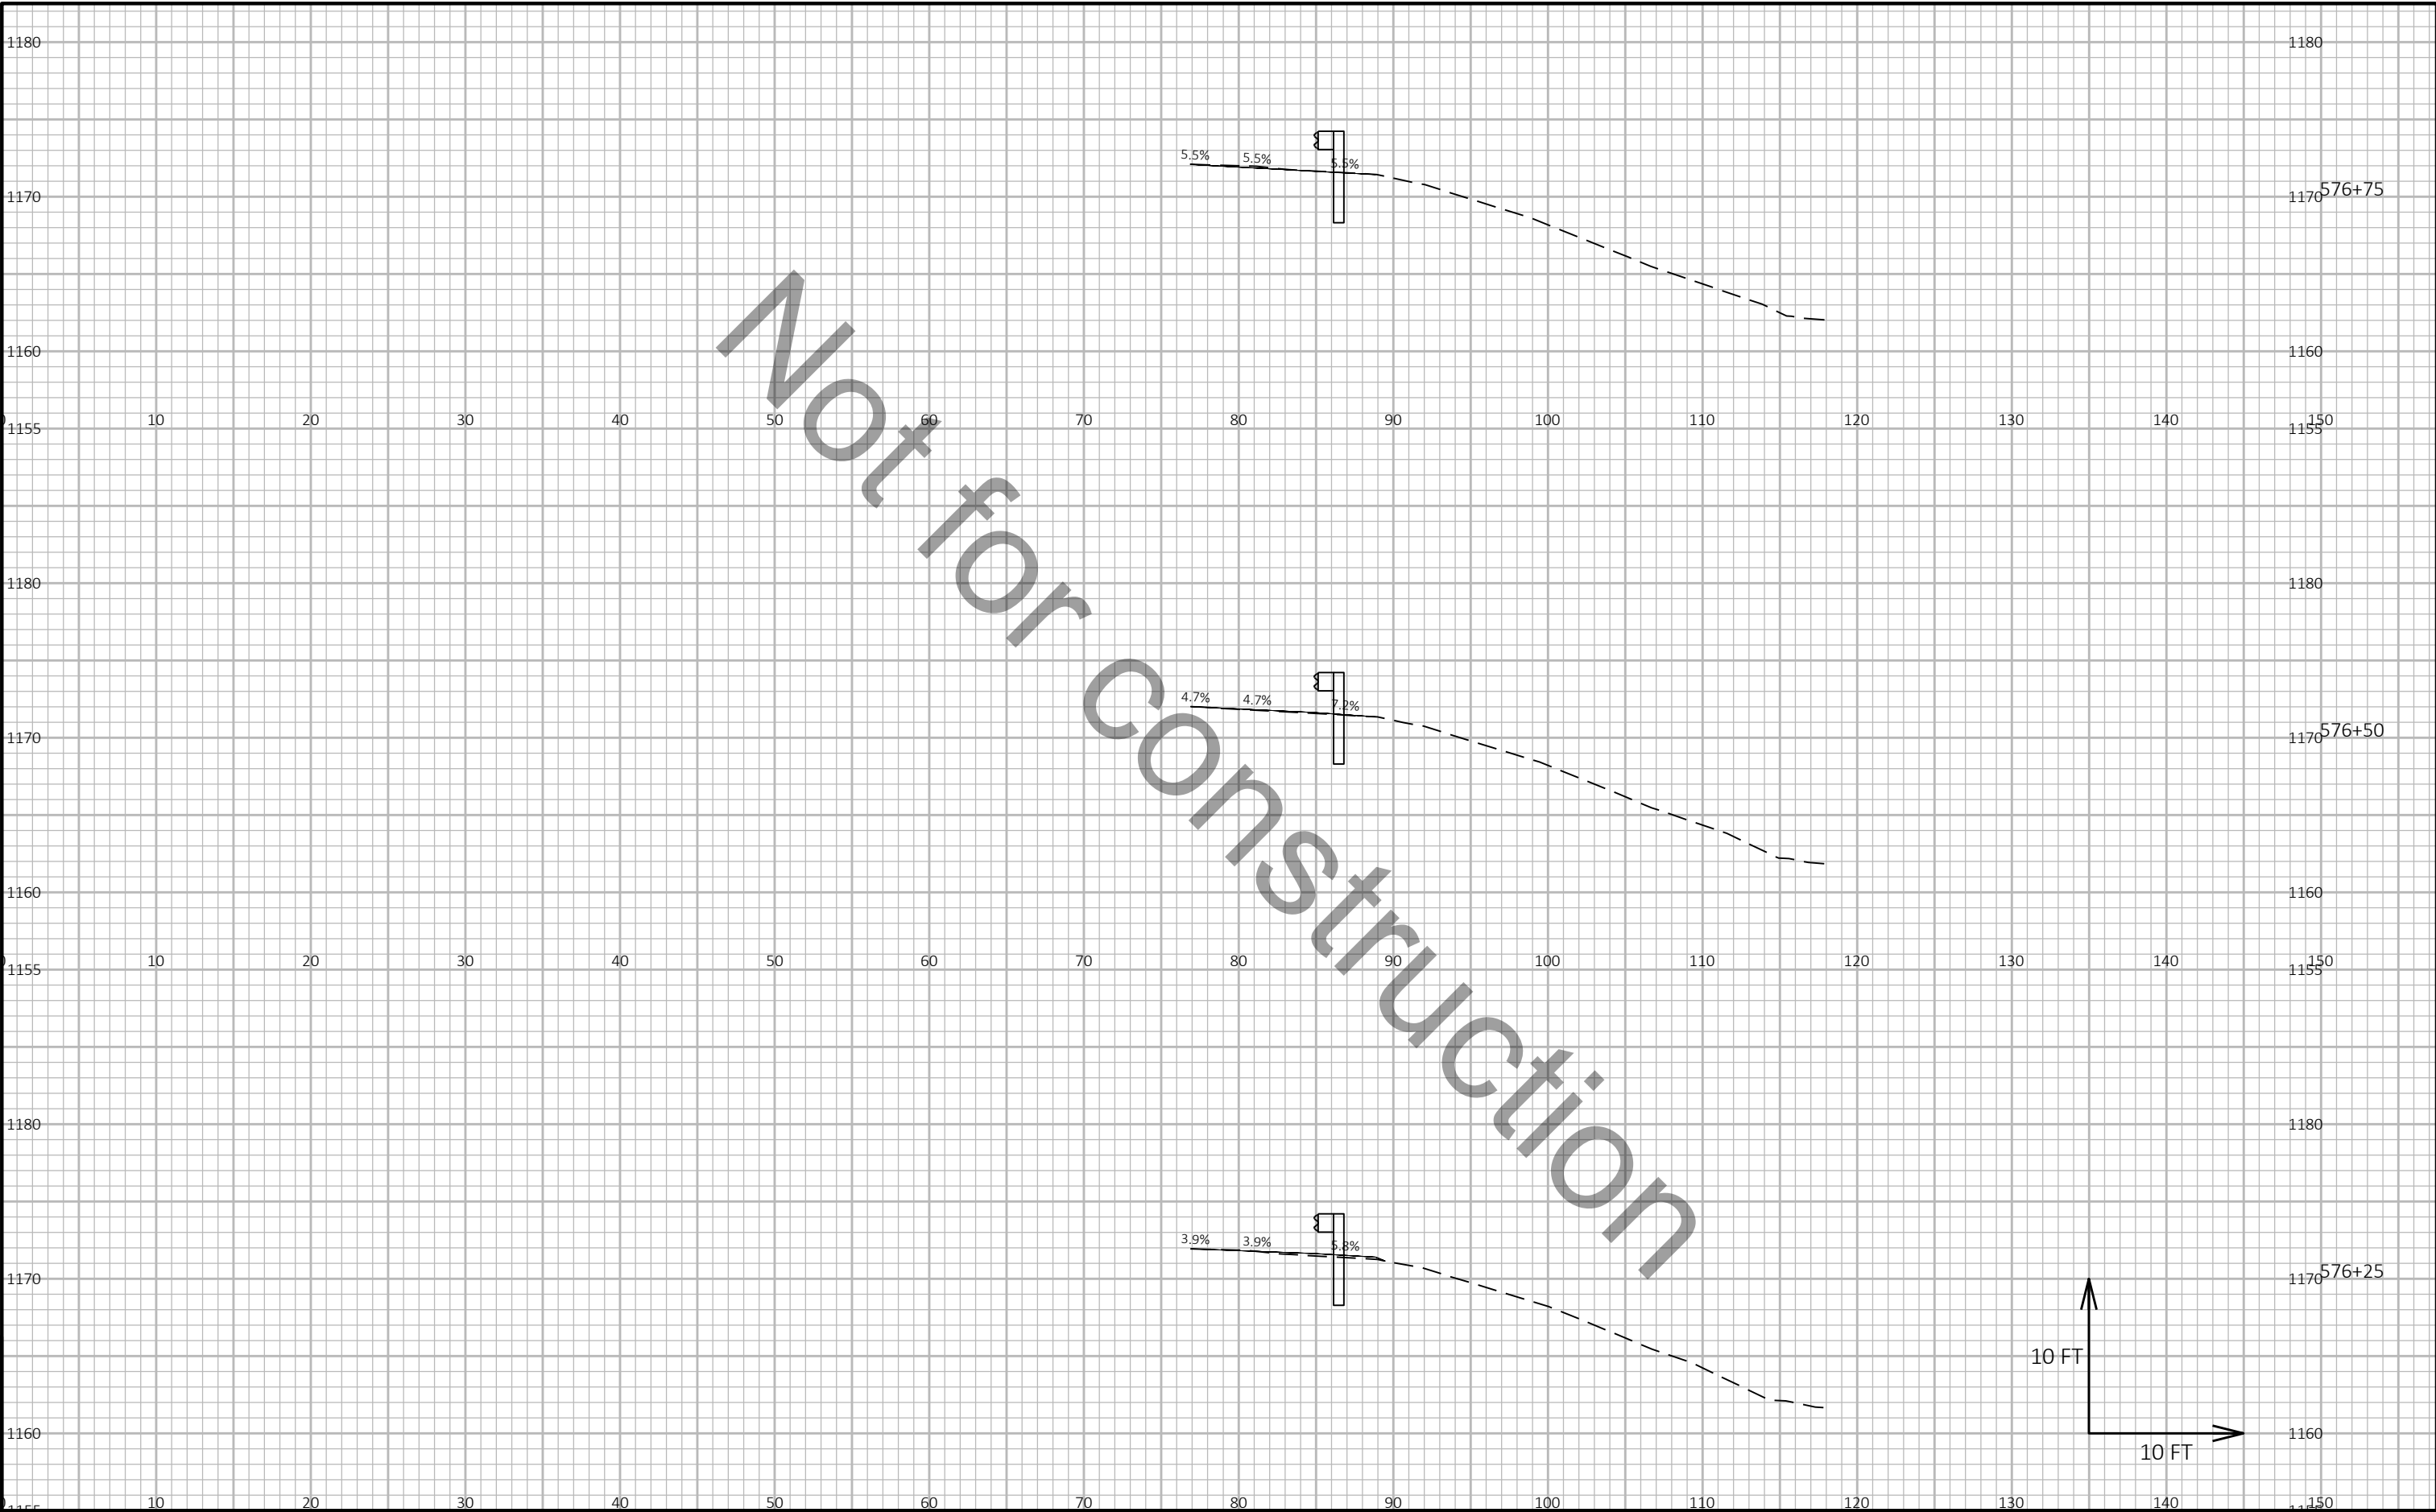


9

9

PROJECT NO: 1166-09-62	HWY: USH 51	COUNTY: MARATHON	CROSS SECTIONS: US 51 NB	SHEET E
------------------------	-------------	------------------	--------------------------	---------

Not for Construction

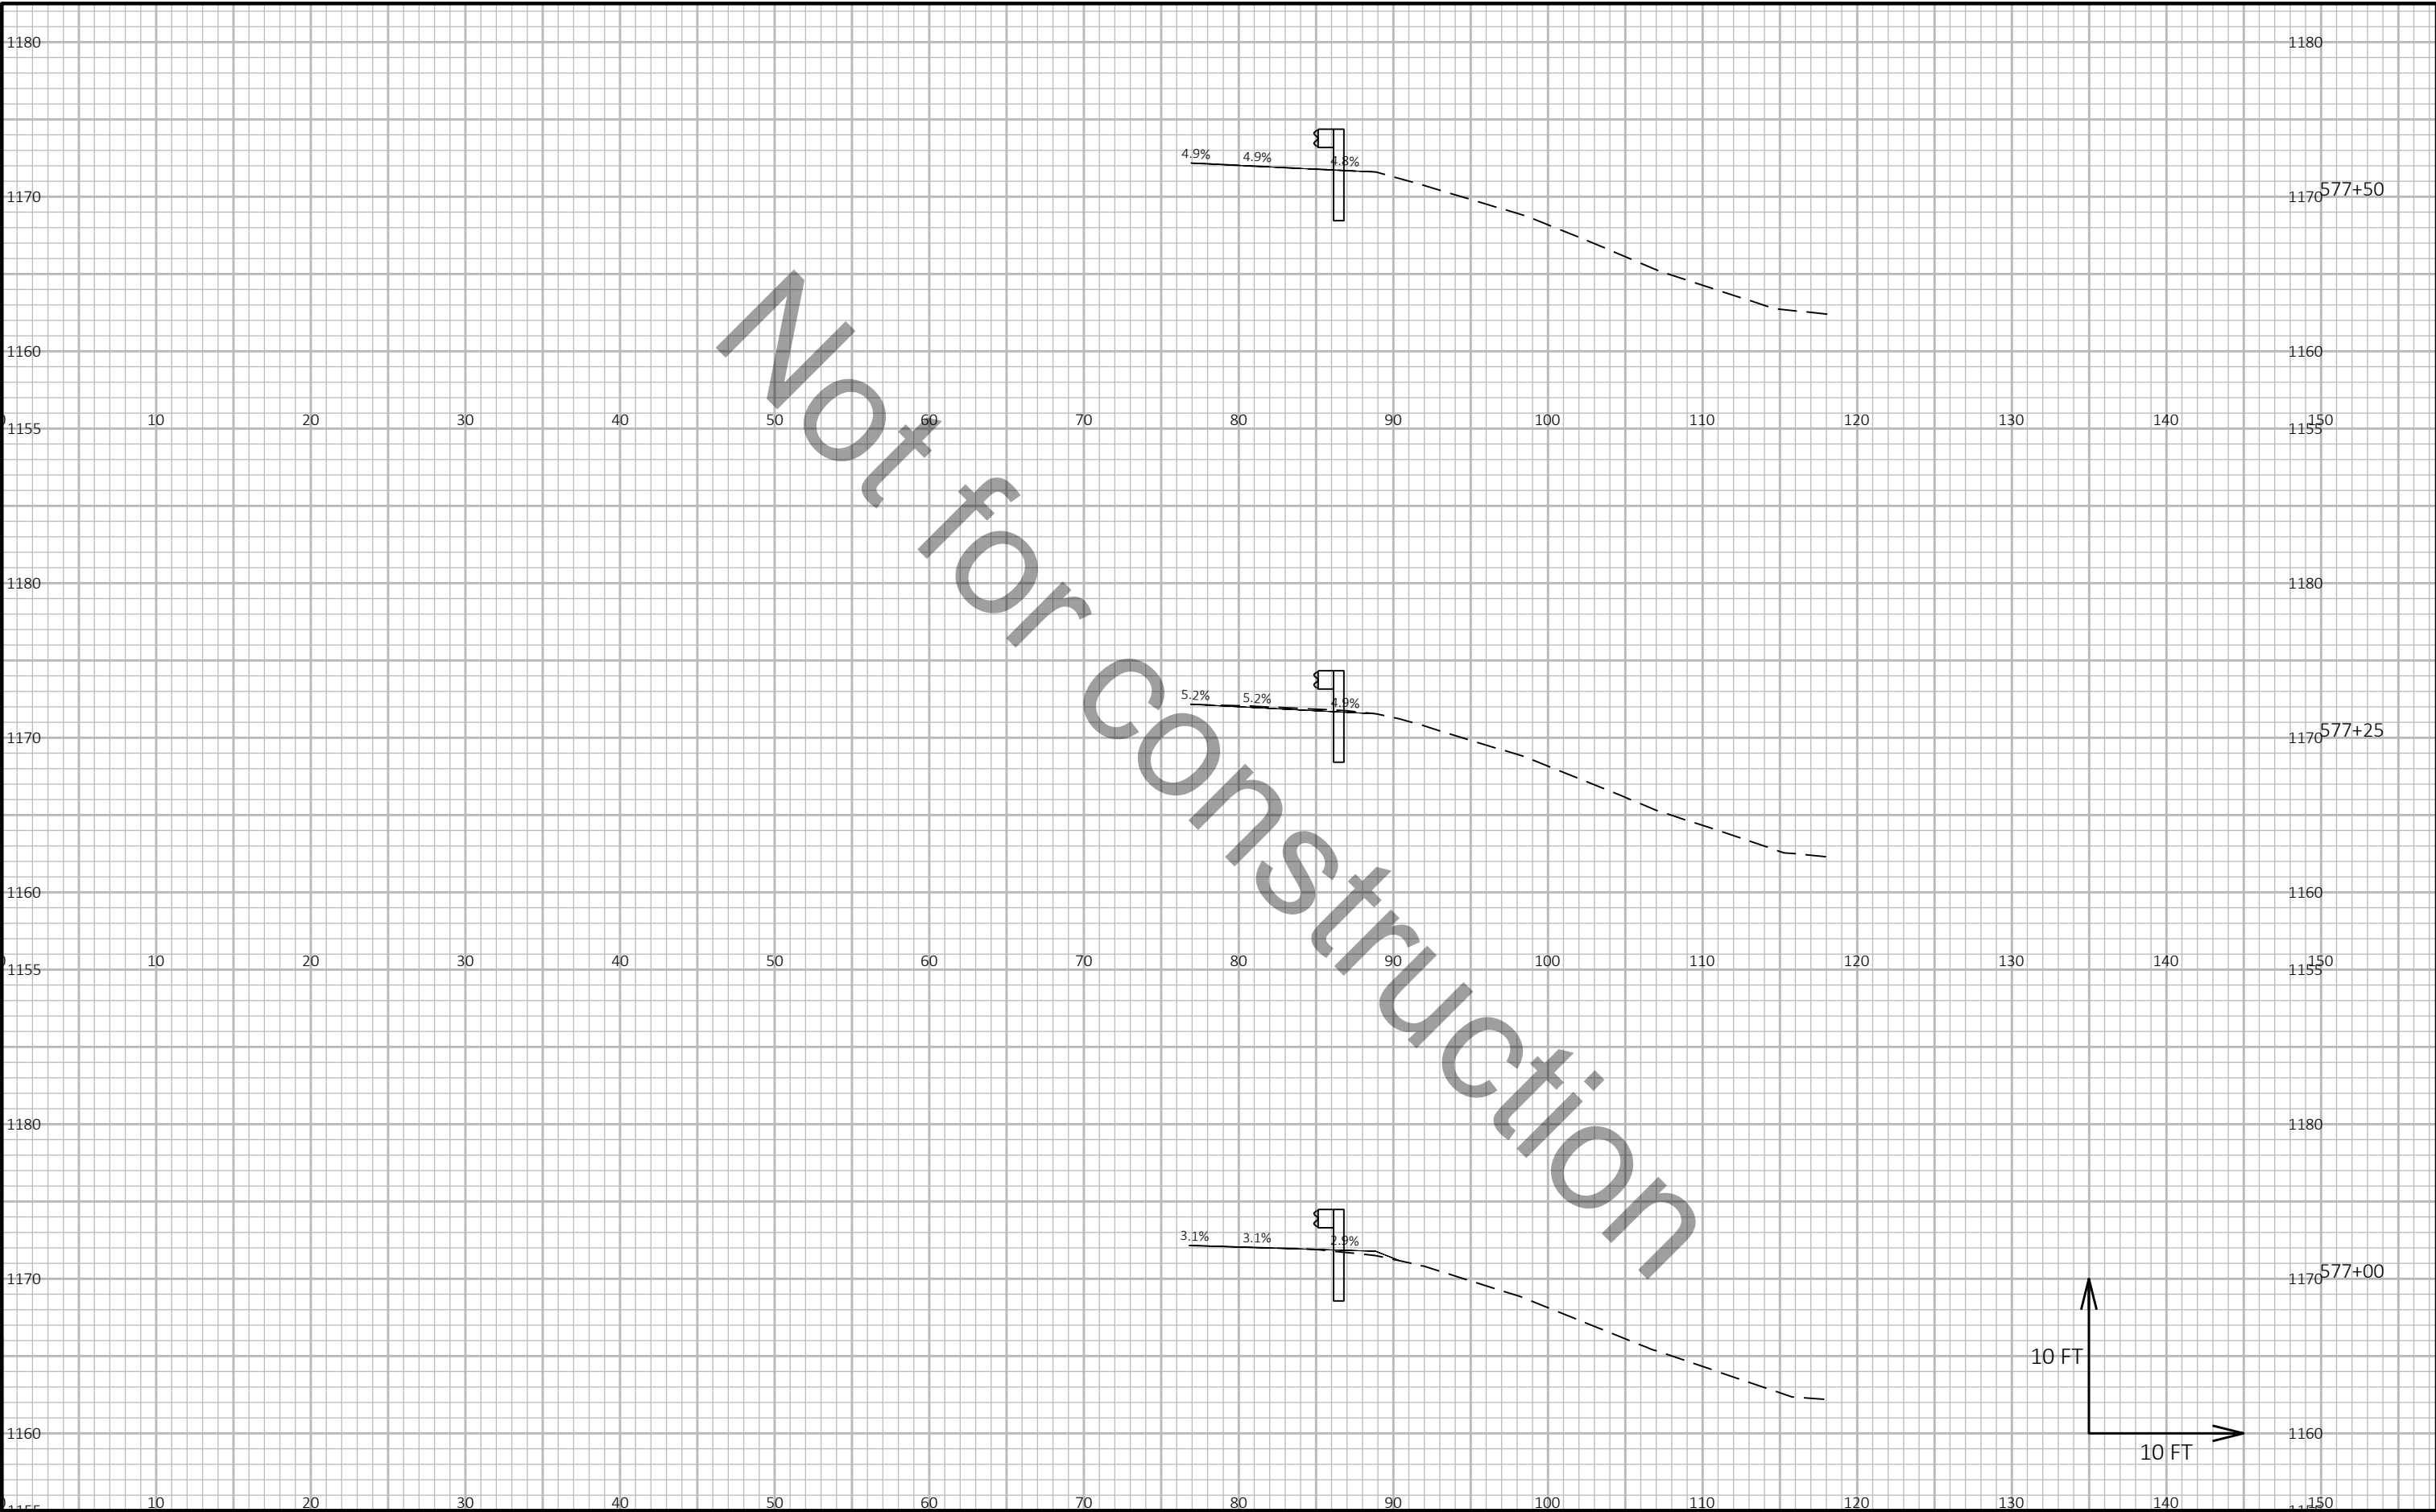


9

9

PROJECT NO: 1166-09-62	HWY: USH 51	COUNTY: MARATHON	CROSS SECTIONS: US 51 NB	SHEET E
------------------------	-------------	------------------	--------------------------	---------

Not for Construction

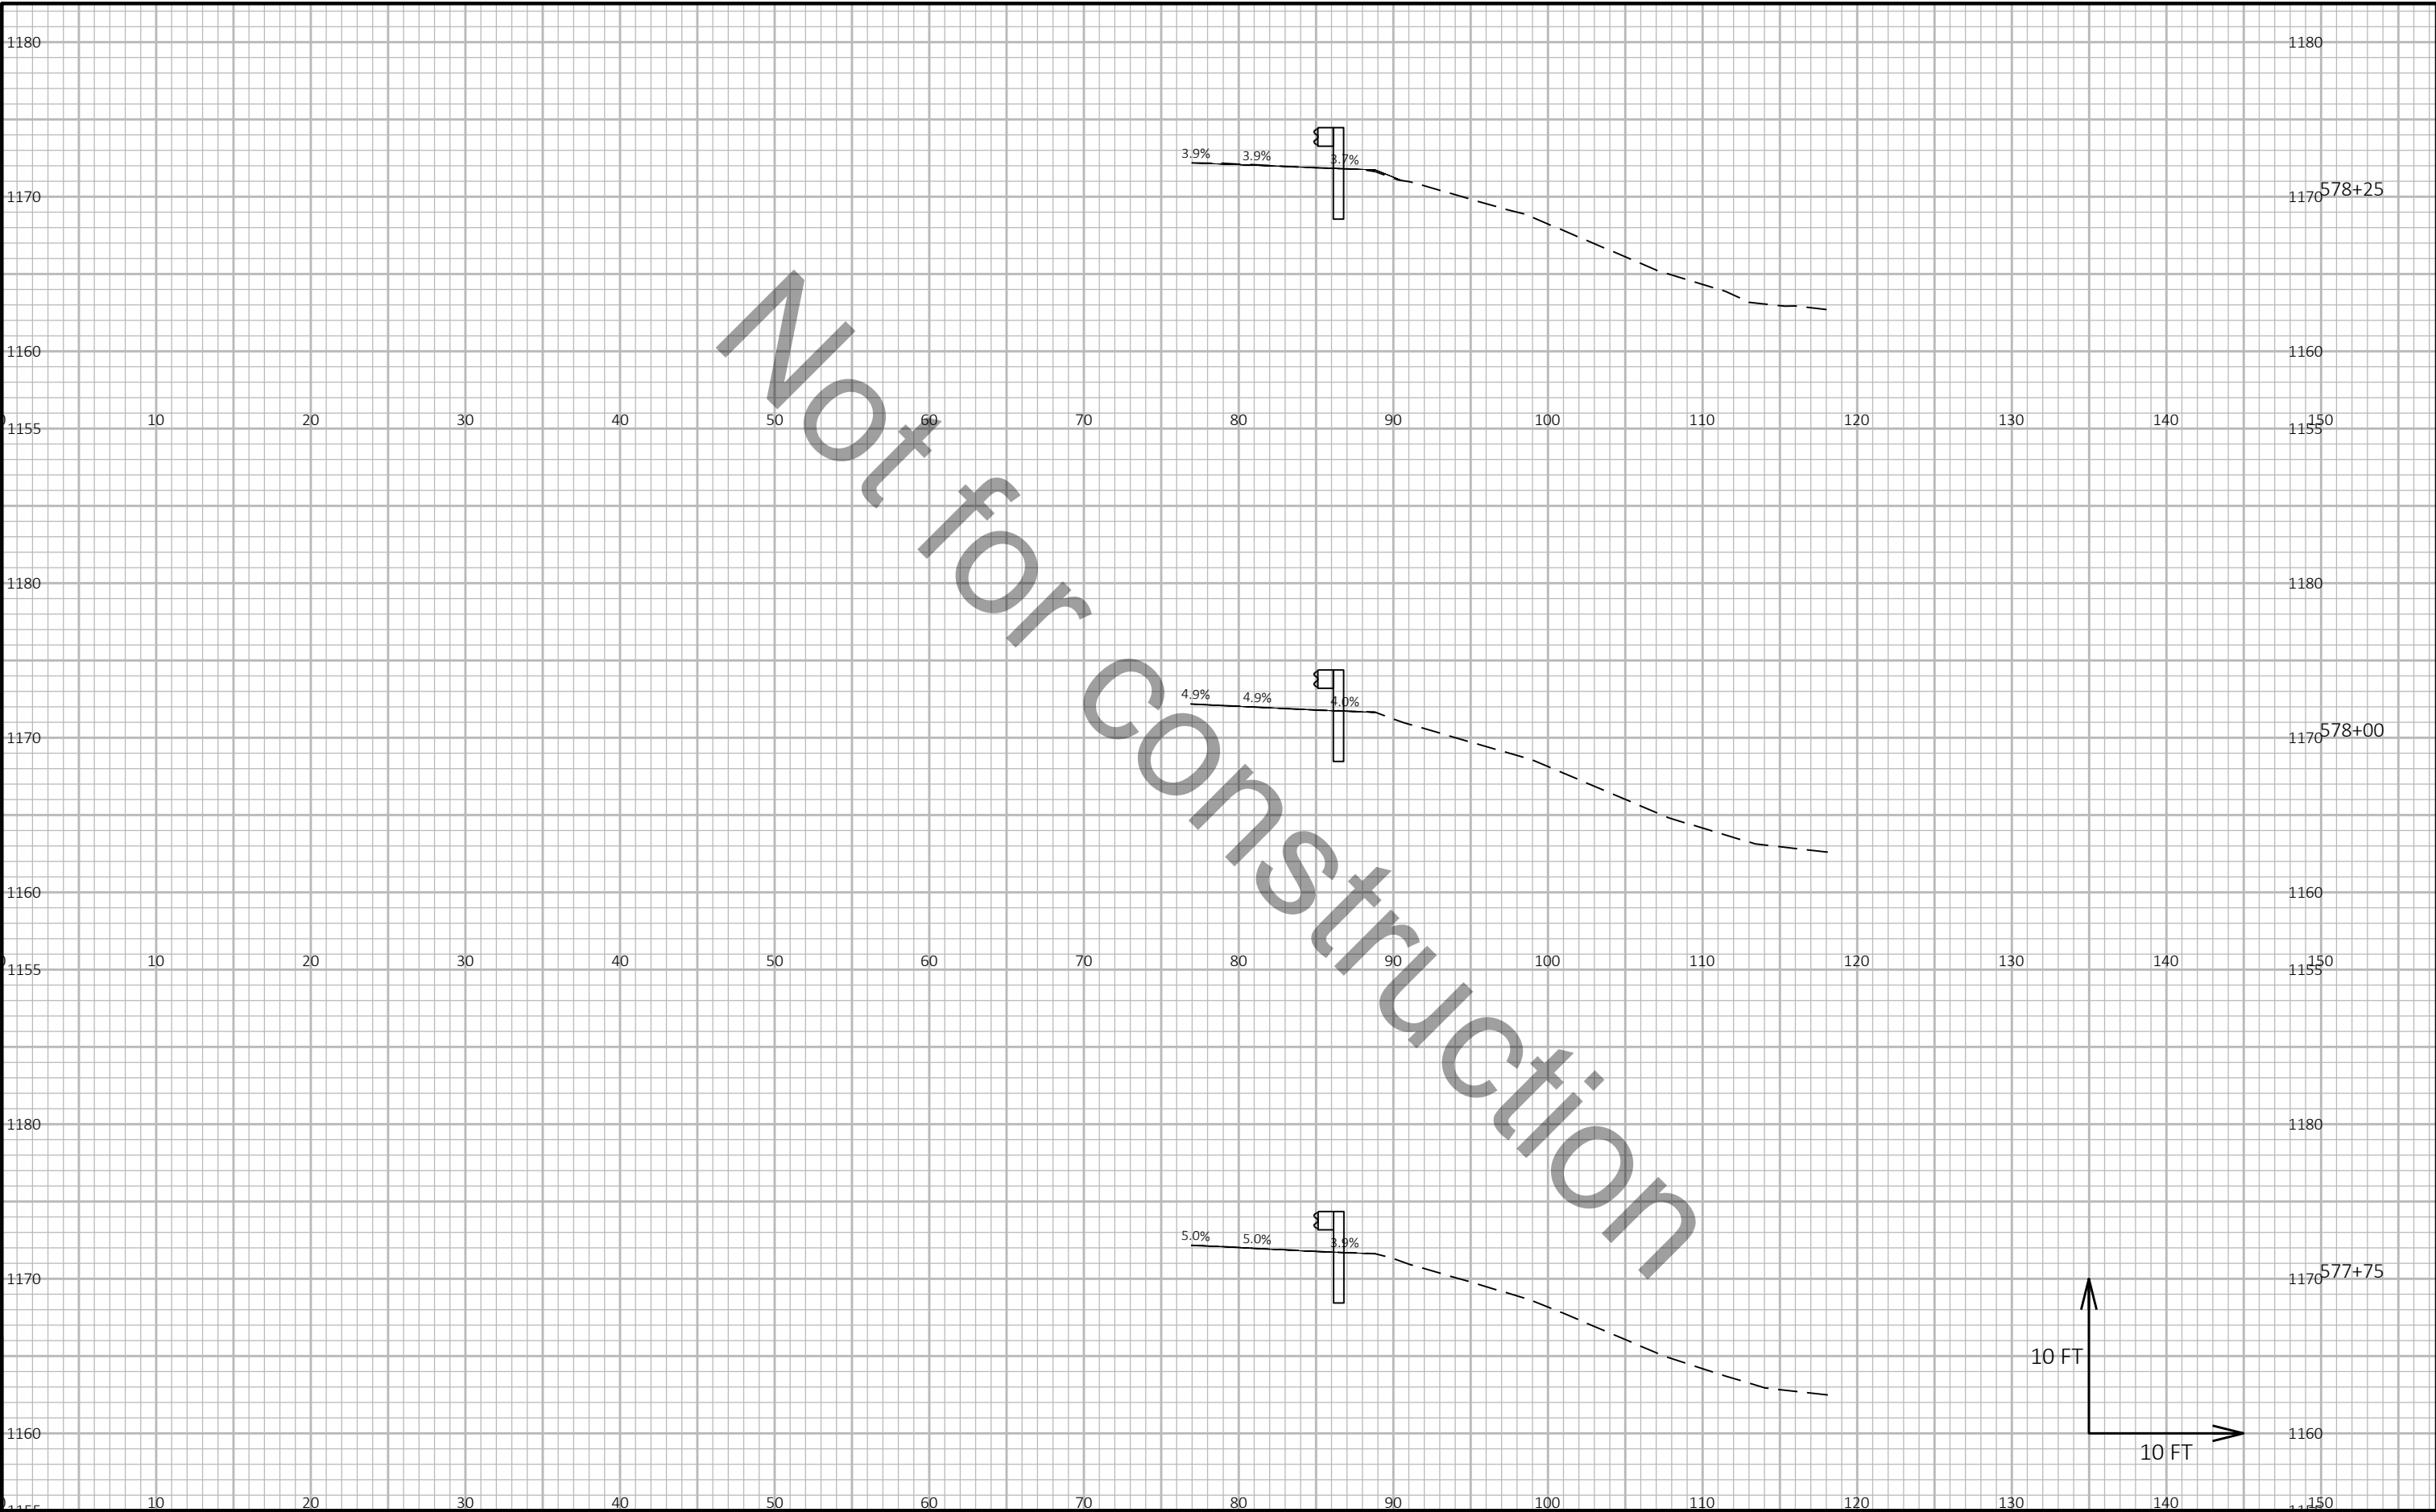


9

9

PROJECT NO:	1166-09-62	HWY:	USH 51	COUNTY:	MARATHON	CROSS SECTIONS:	US 51 NB	SHEET	E
-------------	------------	------	--------	---------	----------	-----------------	----------	-------	---

Not for Construction

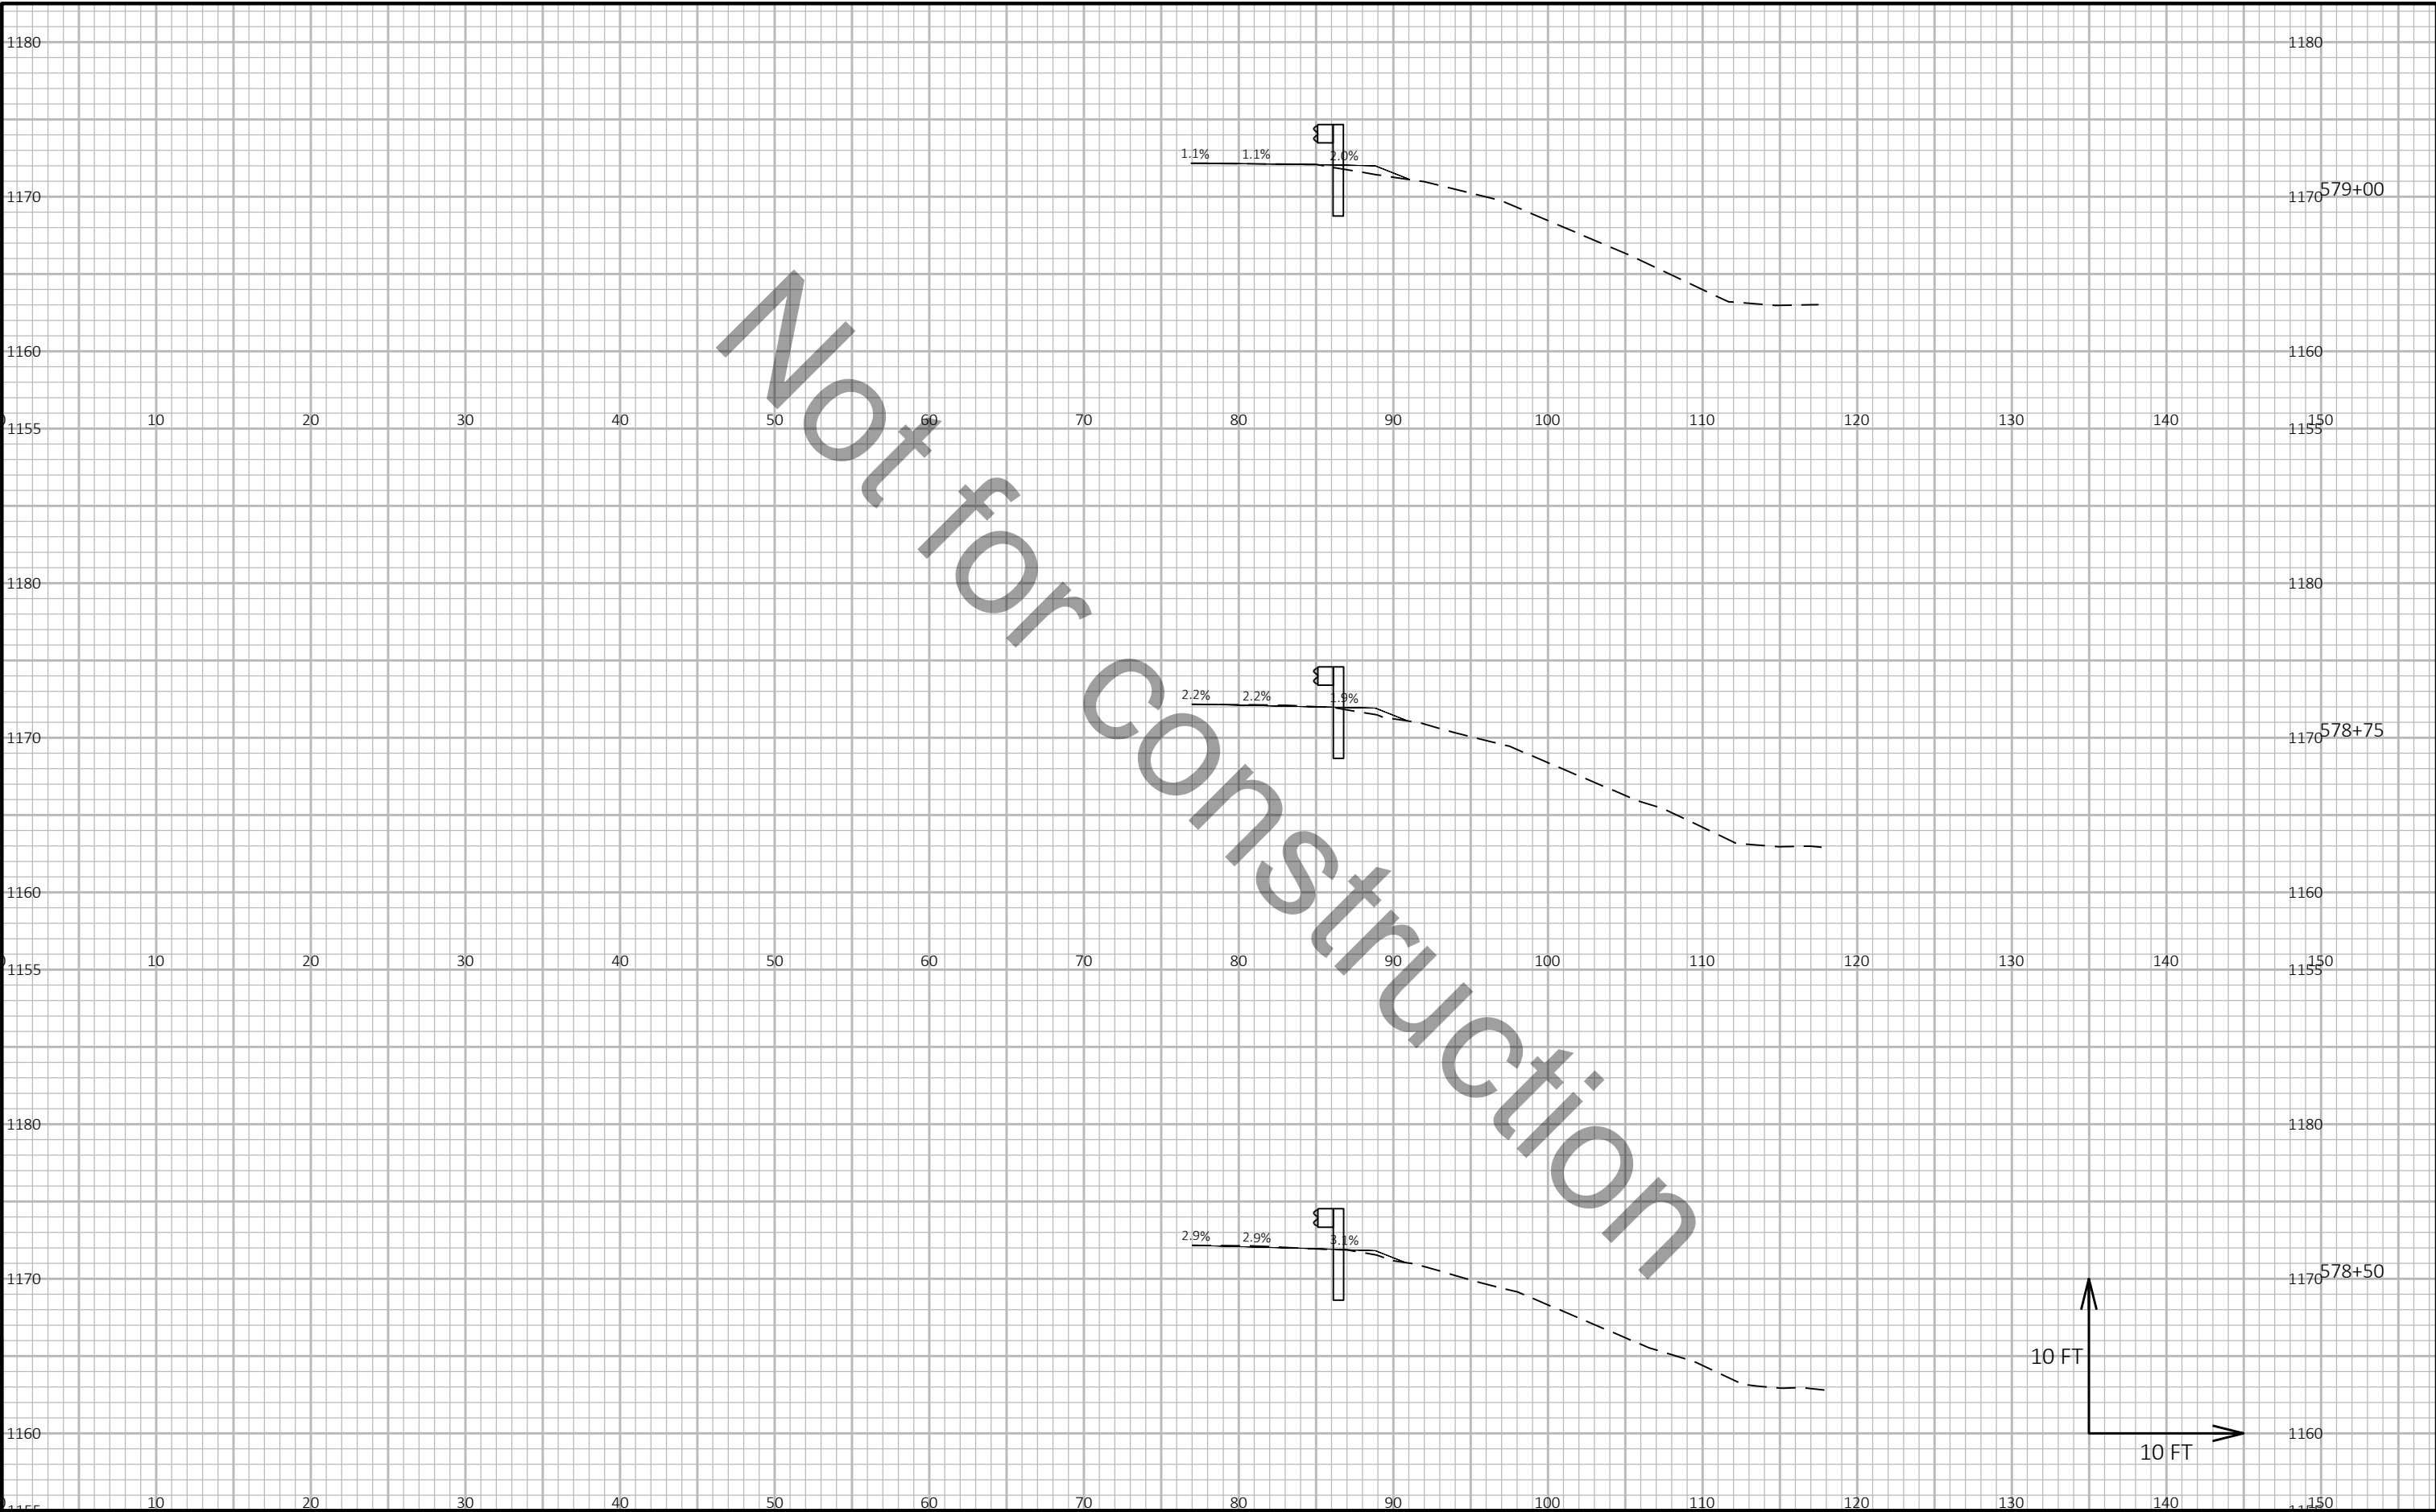


9

9

PROJECT NO: 1166-09-62	HWY: USH 51	COUNTY: MARATHON	CROSS SECTIONS: US 51 NB	SHEET E
------------------------	-------------	------------------	--------------------------	---------

Not for Construction

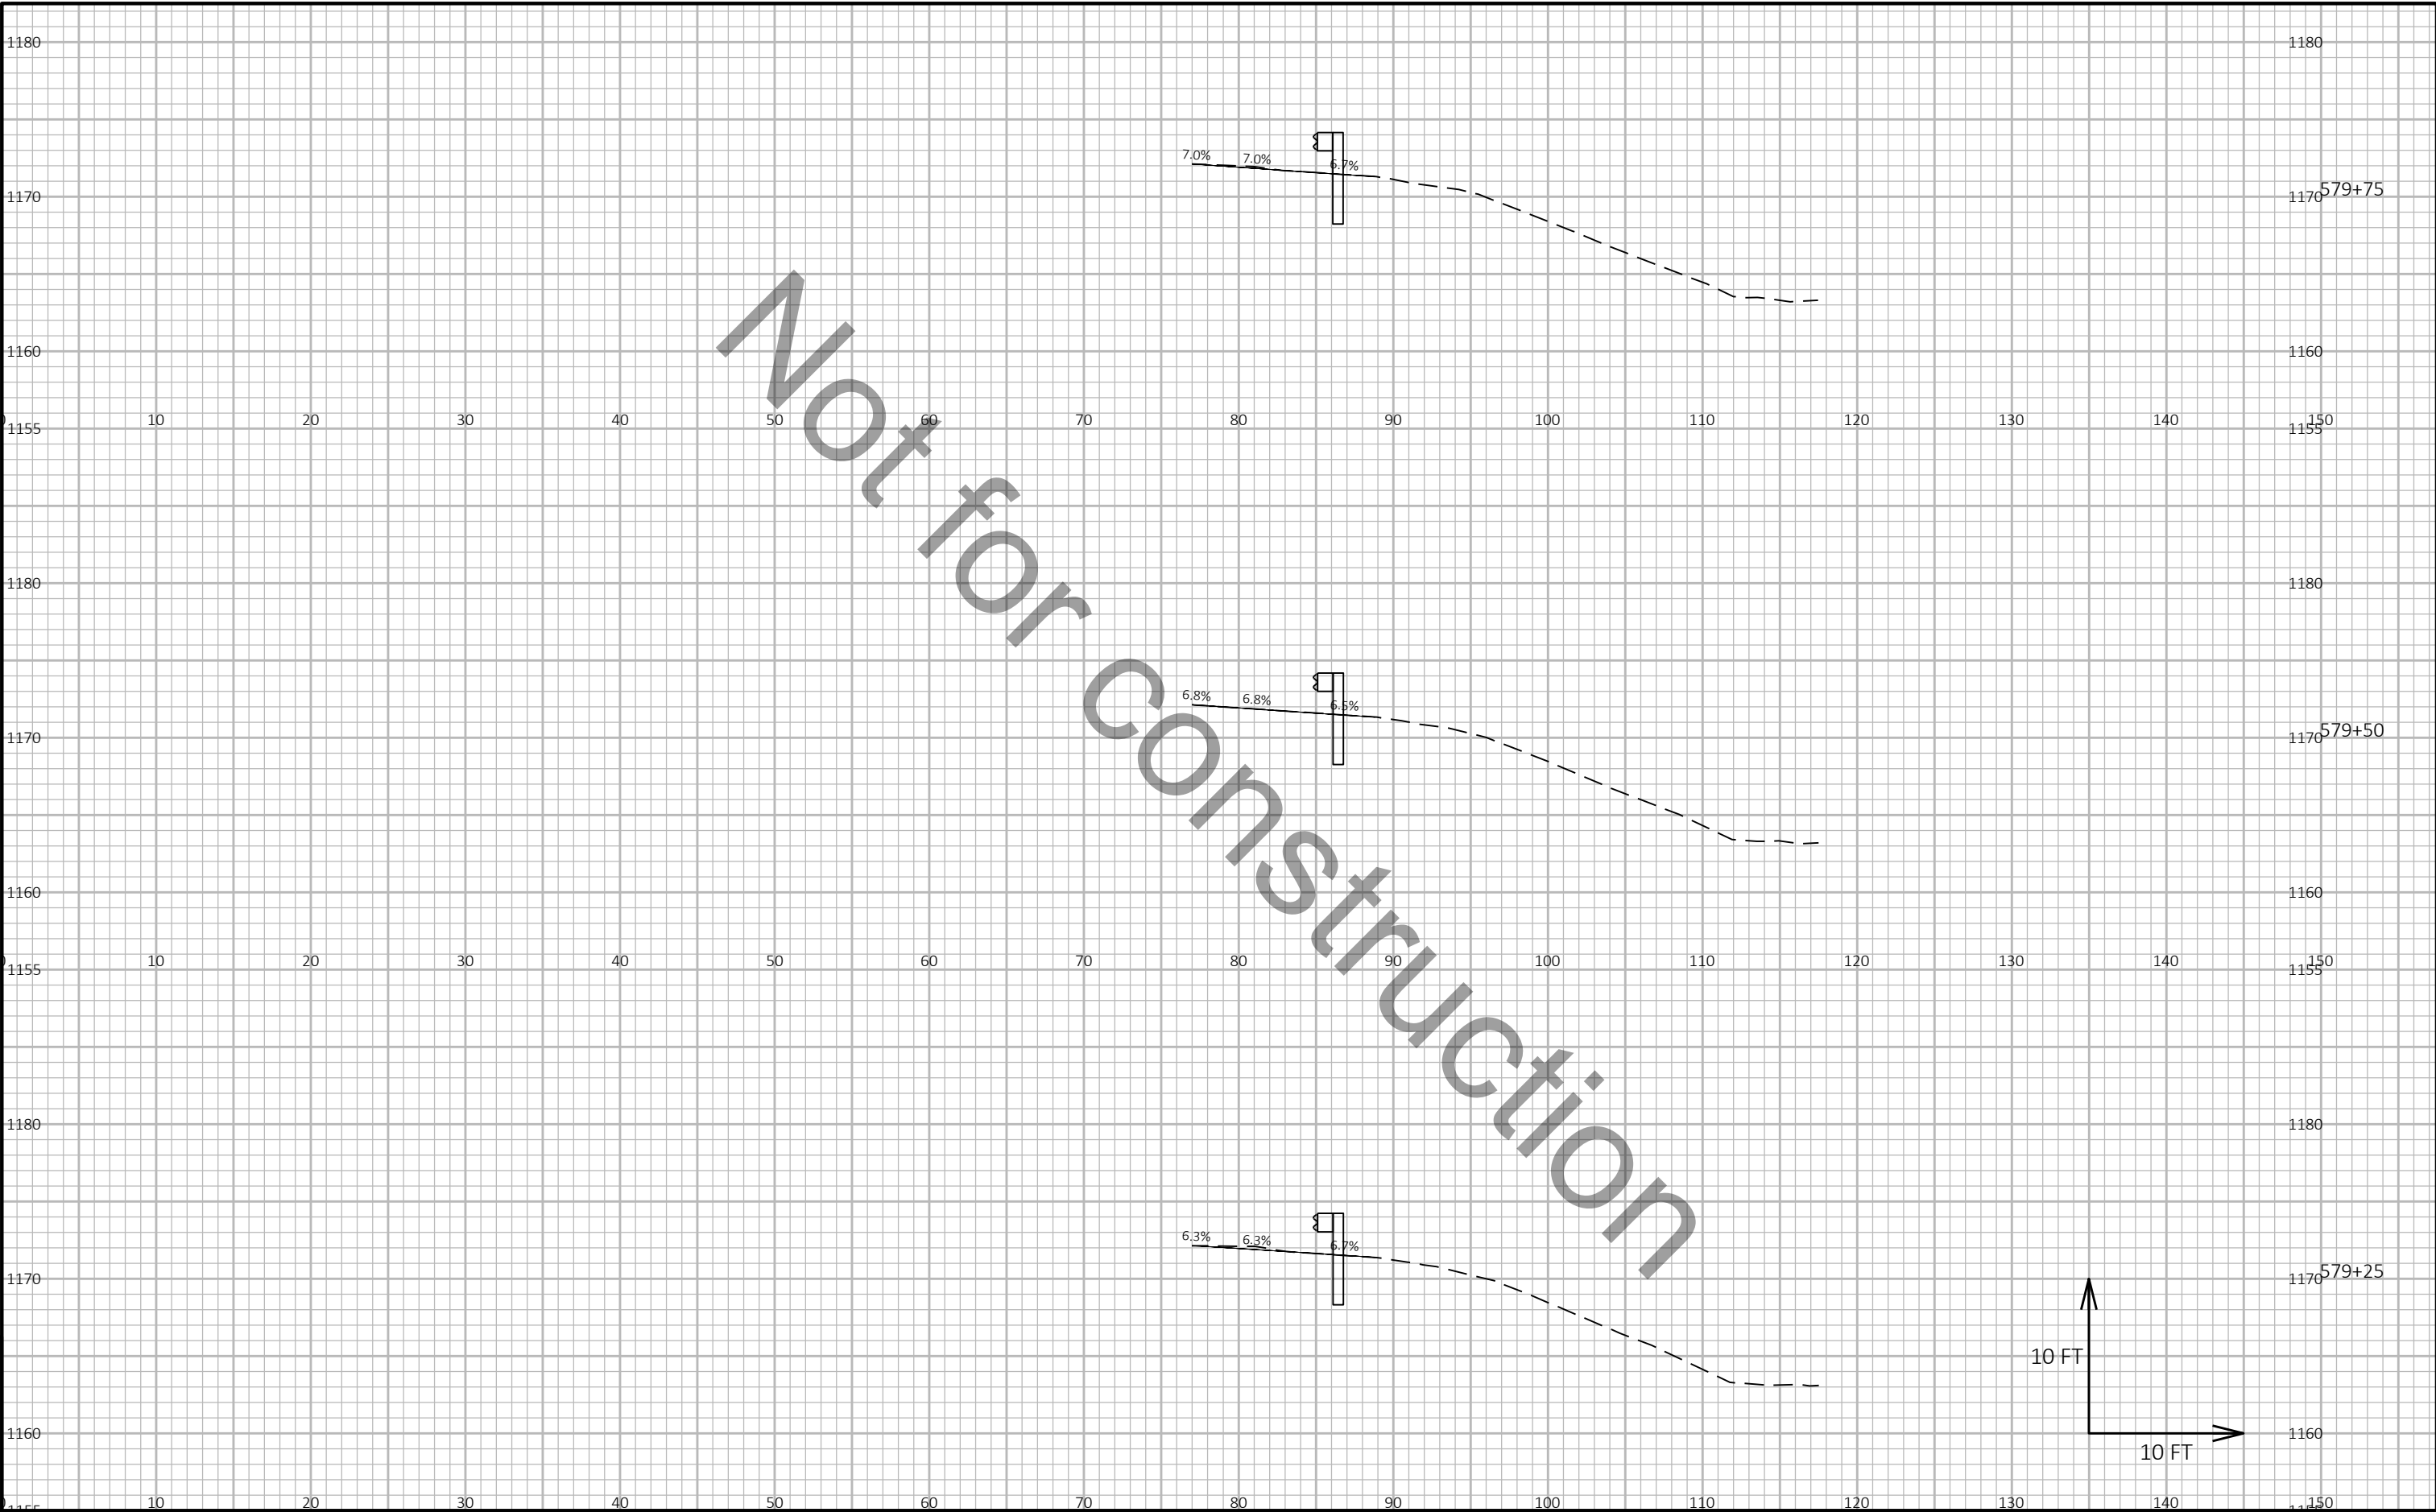


9

9

PROJECT NO: 1166-09-62	HWY: USH 51	COUNTY: MARATHON	CROSS SECTIONS: US 51 NB	SHEET E
------------------------	-------------	------------------	--------------------------	---------

Not for Construction

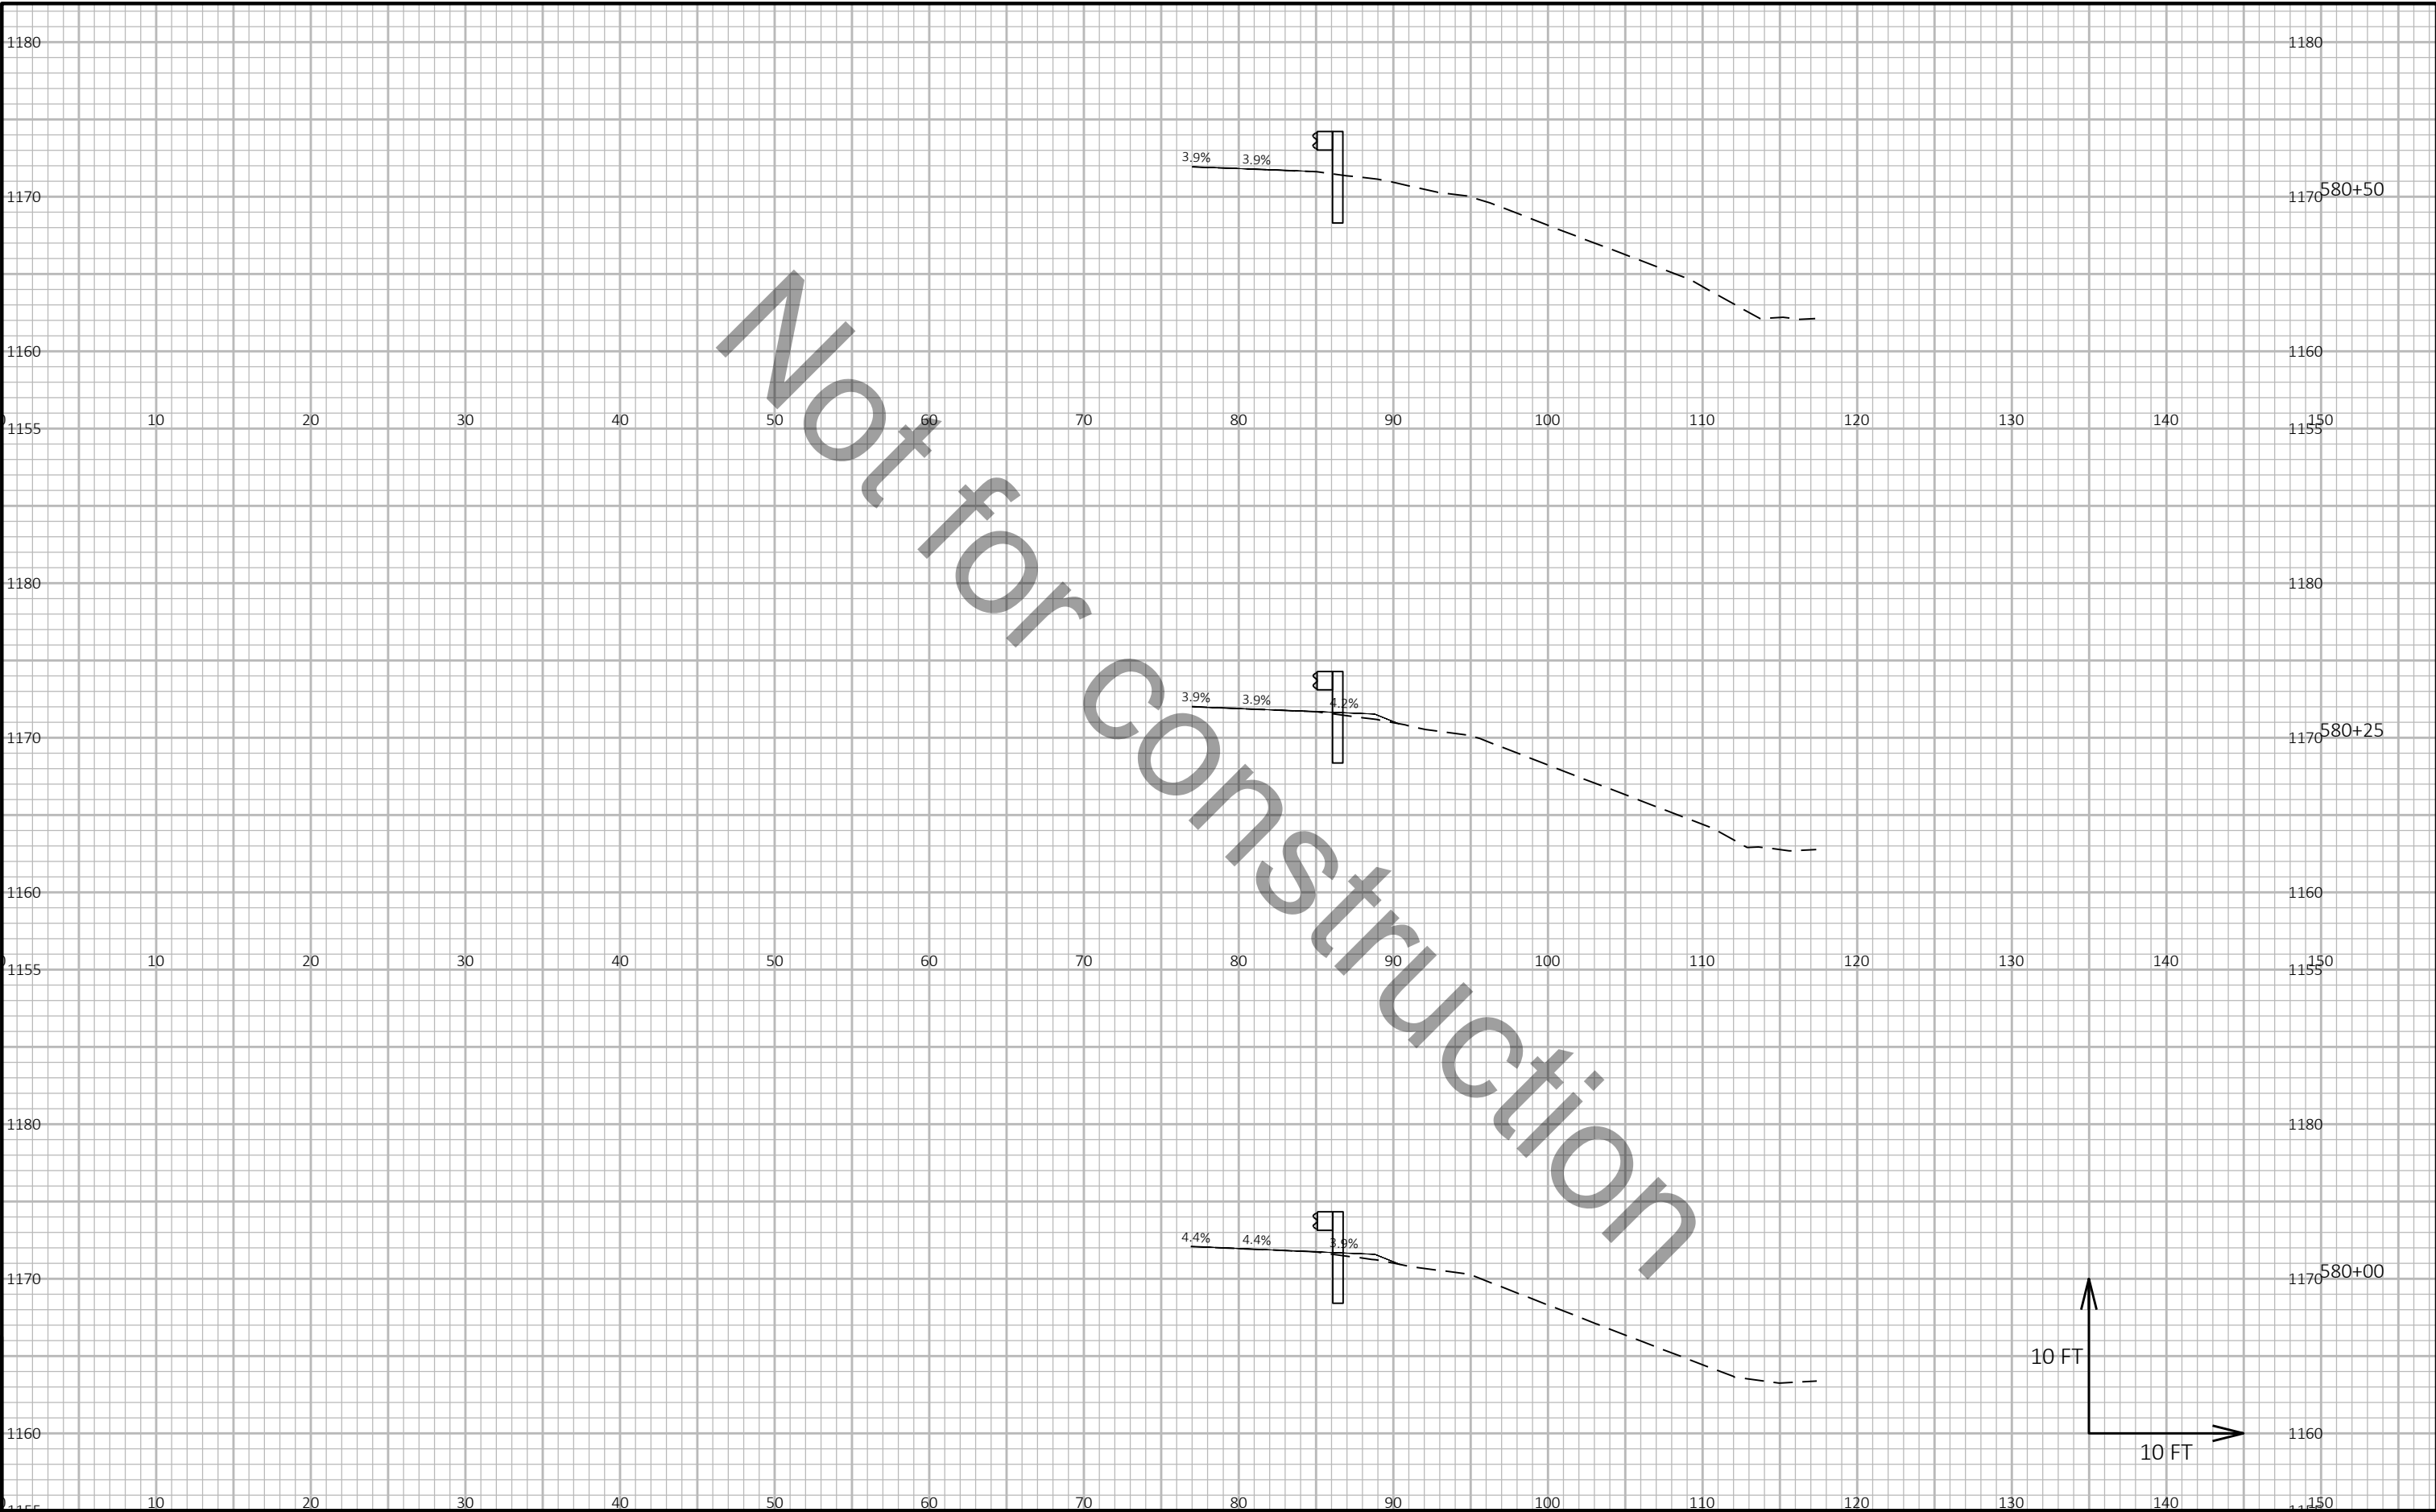


9

9

PROJECT NO: 1166-09-62	HWY: USH 51	COUNTY: MARATHON	CROSS SECTIONS: US 51 NB	SHEET E
------------------------	-------------	------------------	--------------------------	---------


Not for Construction

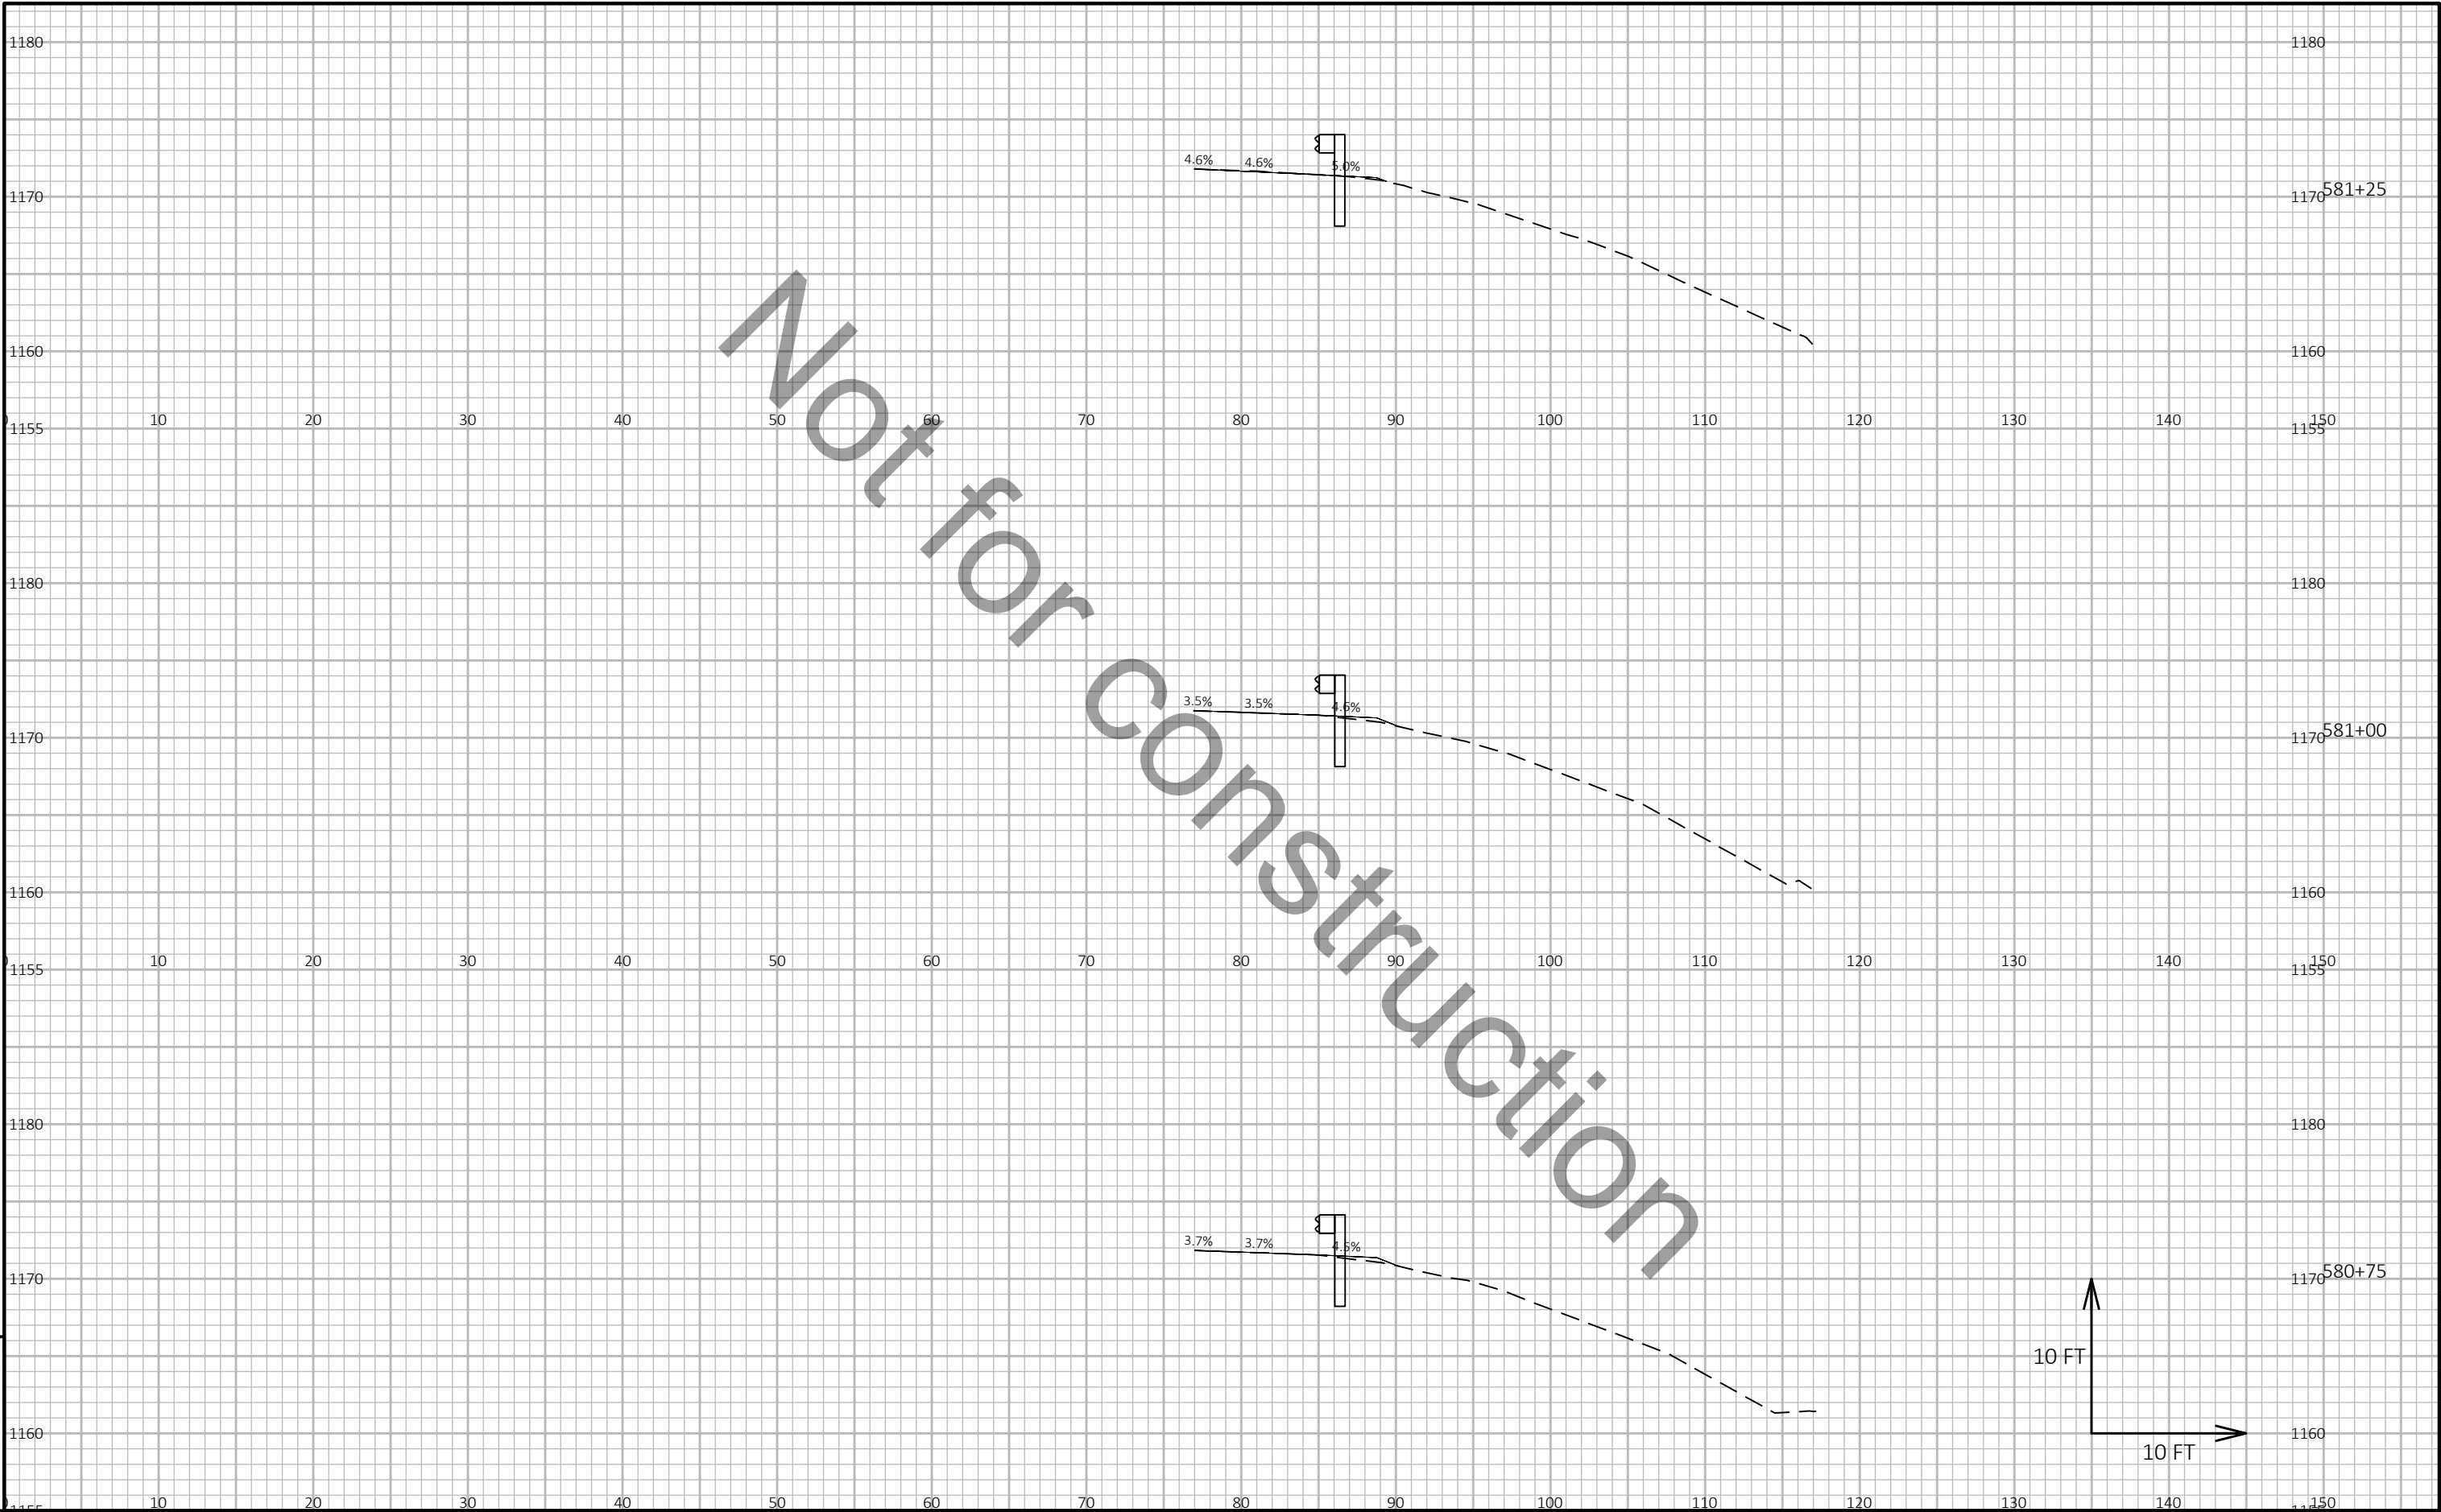

9

9

PROJECT NO: 1166-09-62	HWY: USH 51	COUNTY: MARATHON	CROSS SECTIONS: US 51 NB	SHEET E
------------------------	-------------	------------------	--------------------------	---------

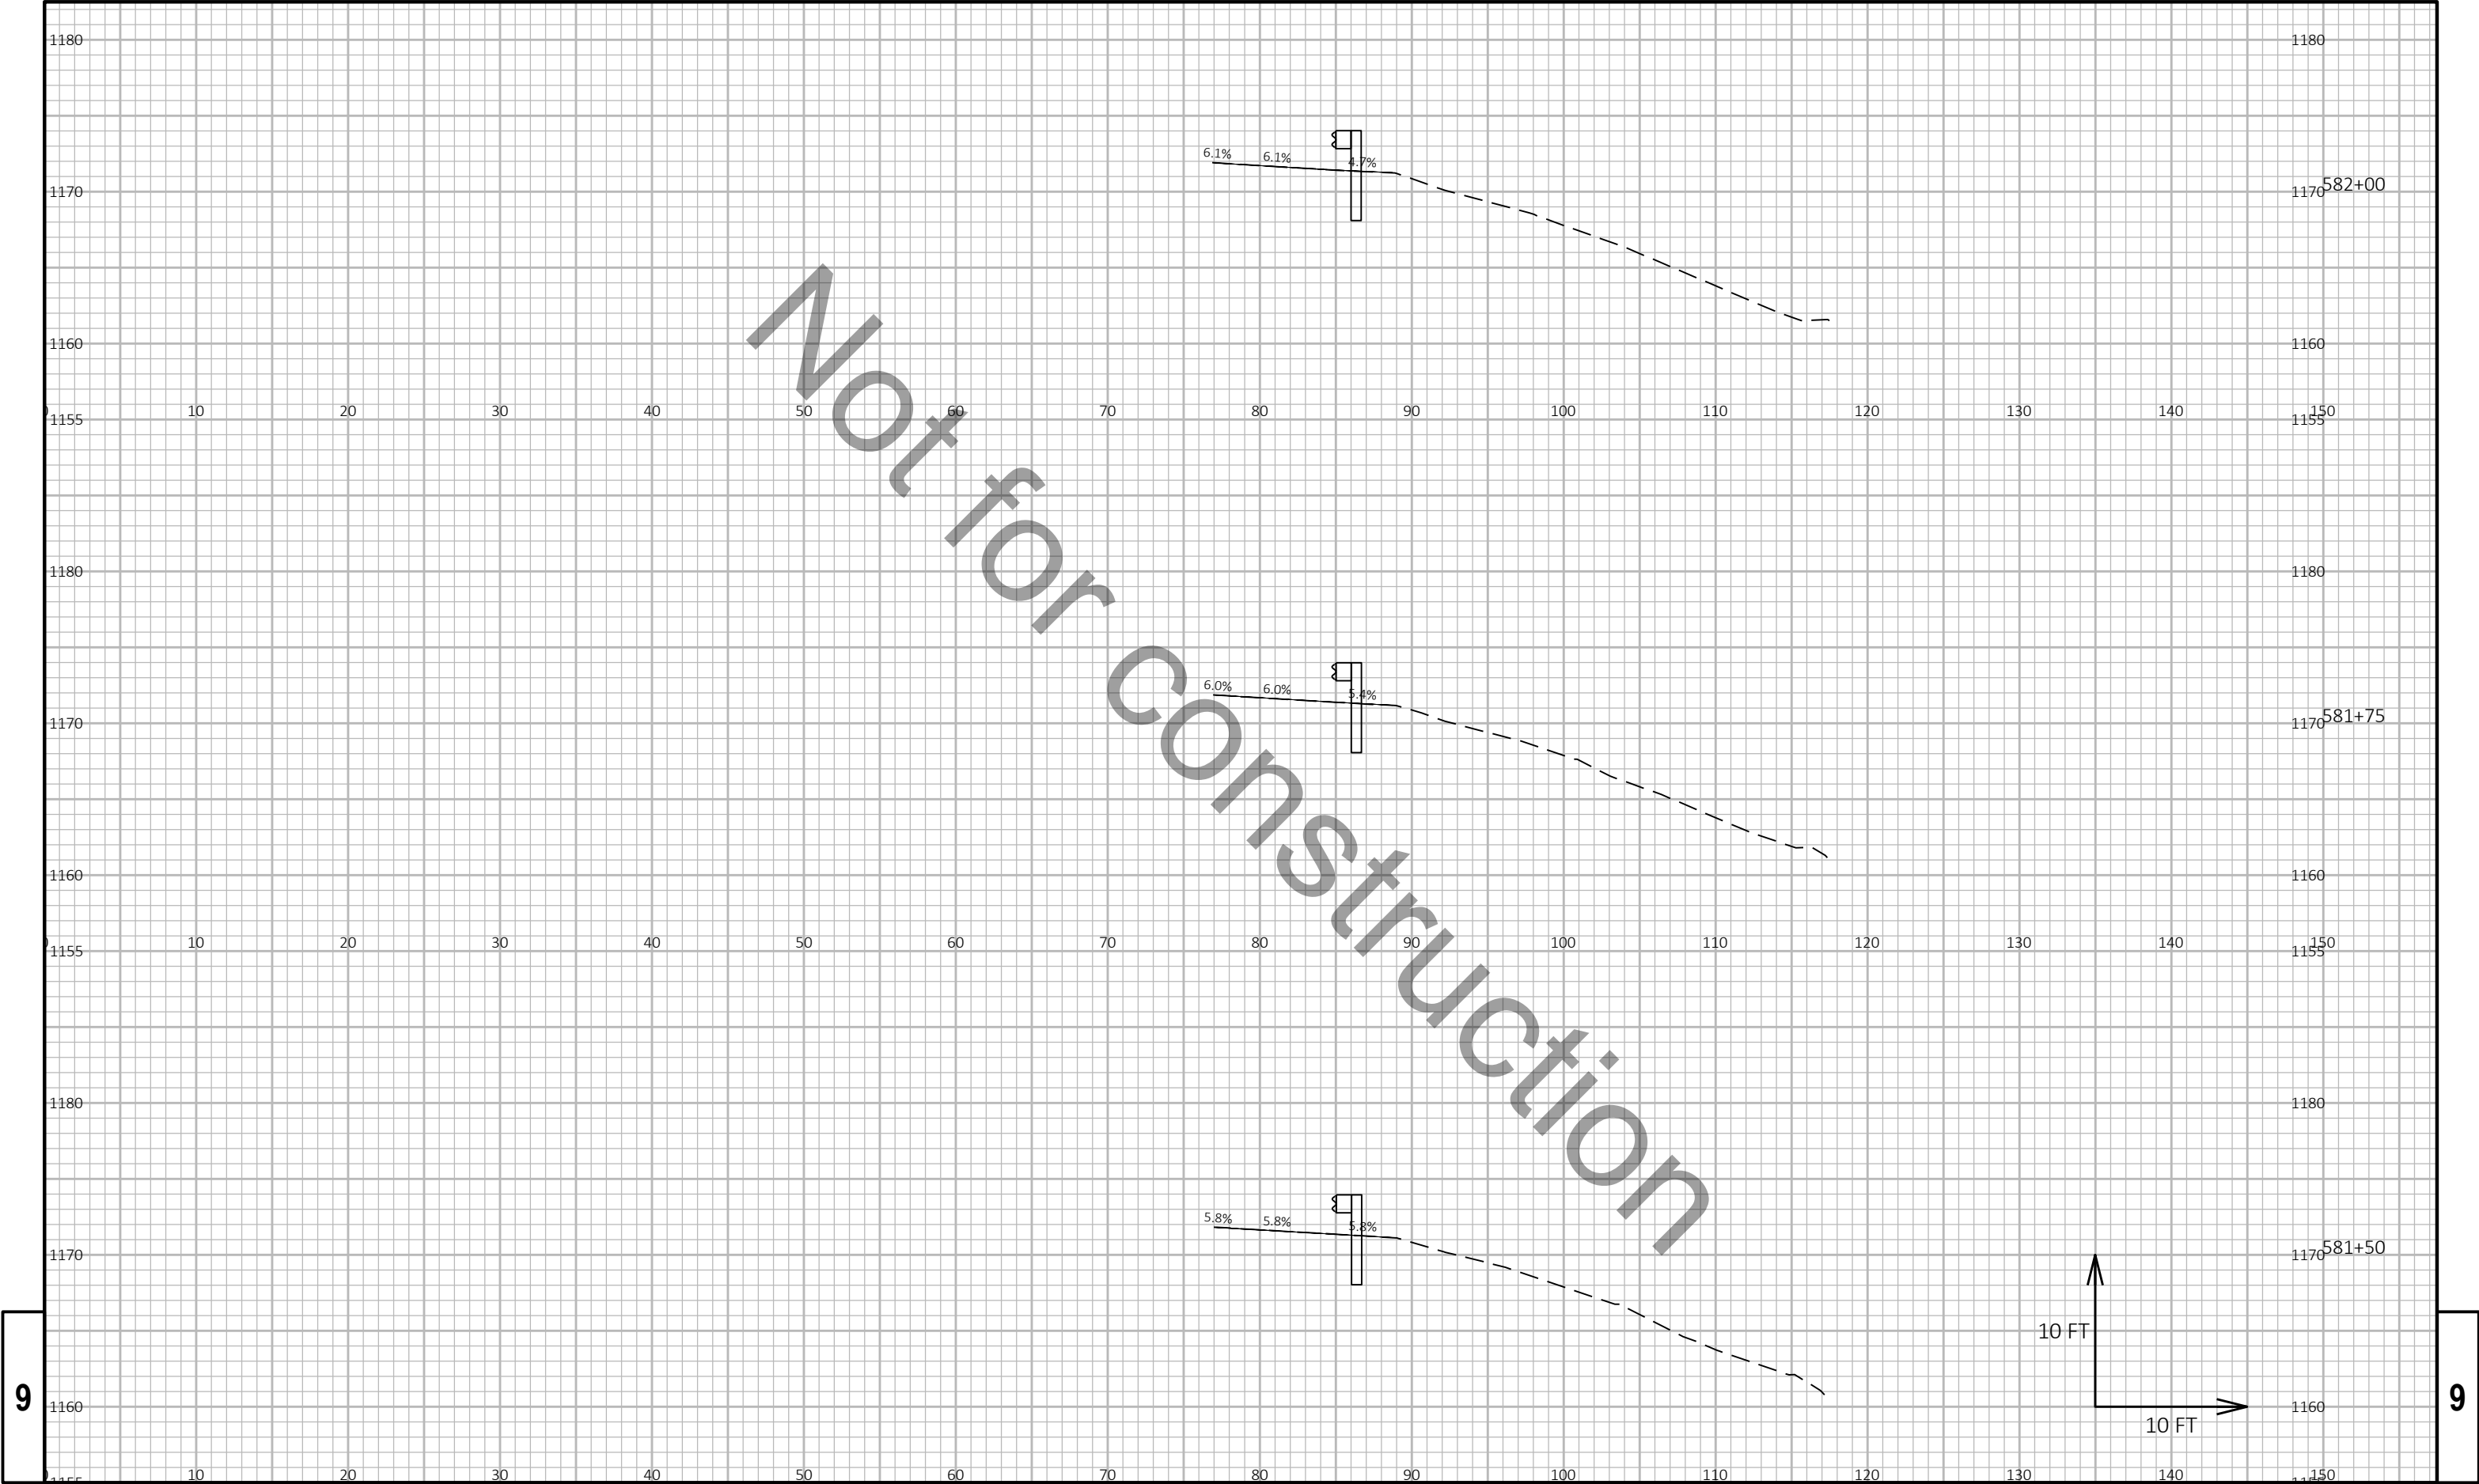


9

9

PROJECT NO: 1166-09-62	HWY: USH 51	COUNTY: MARATHON	CROSS SECTIONS: US 51 NB	SHEET E
------------------------	-------------	------------------	--------------------------	---------


Not for Construction

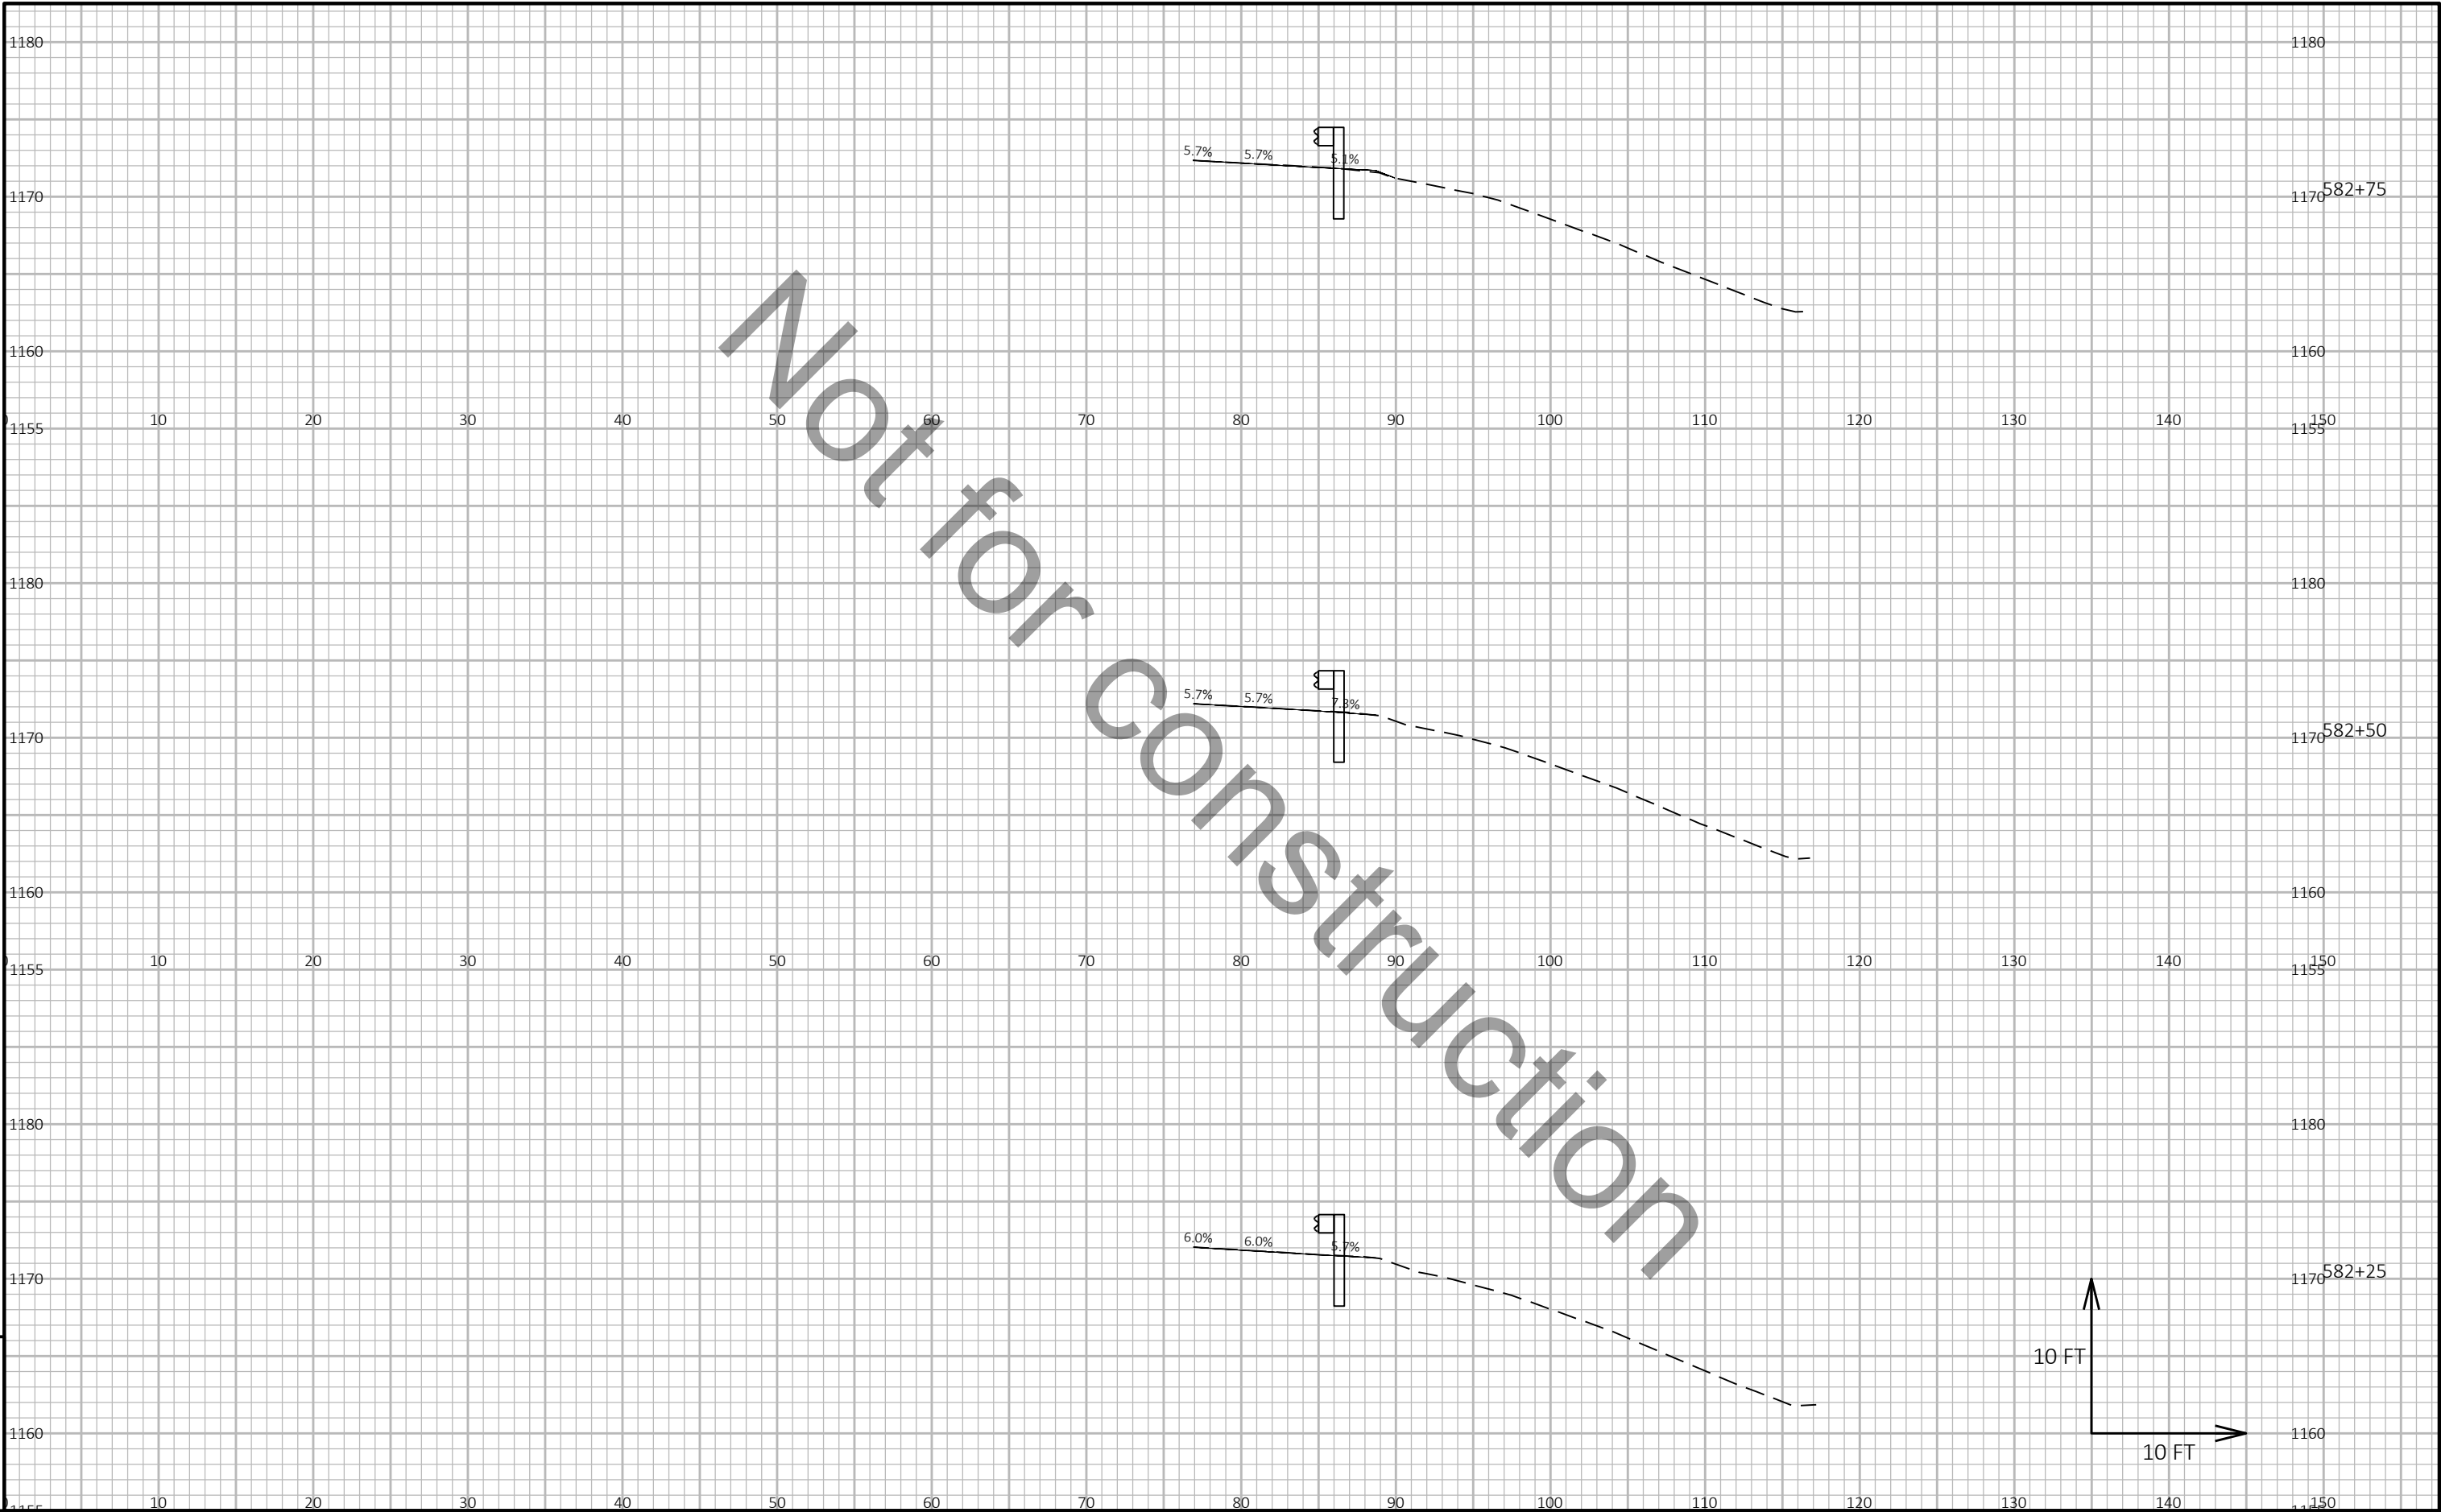

9

9

PROJECT NO: 1166-09-62	HWY: USH 51	COUNTY: MARATHON	CROSS SECTIONS: US 51 NB	SHEET E
------------------------	-------------	------------------	--------------------------	---------

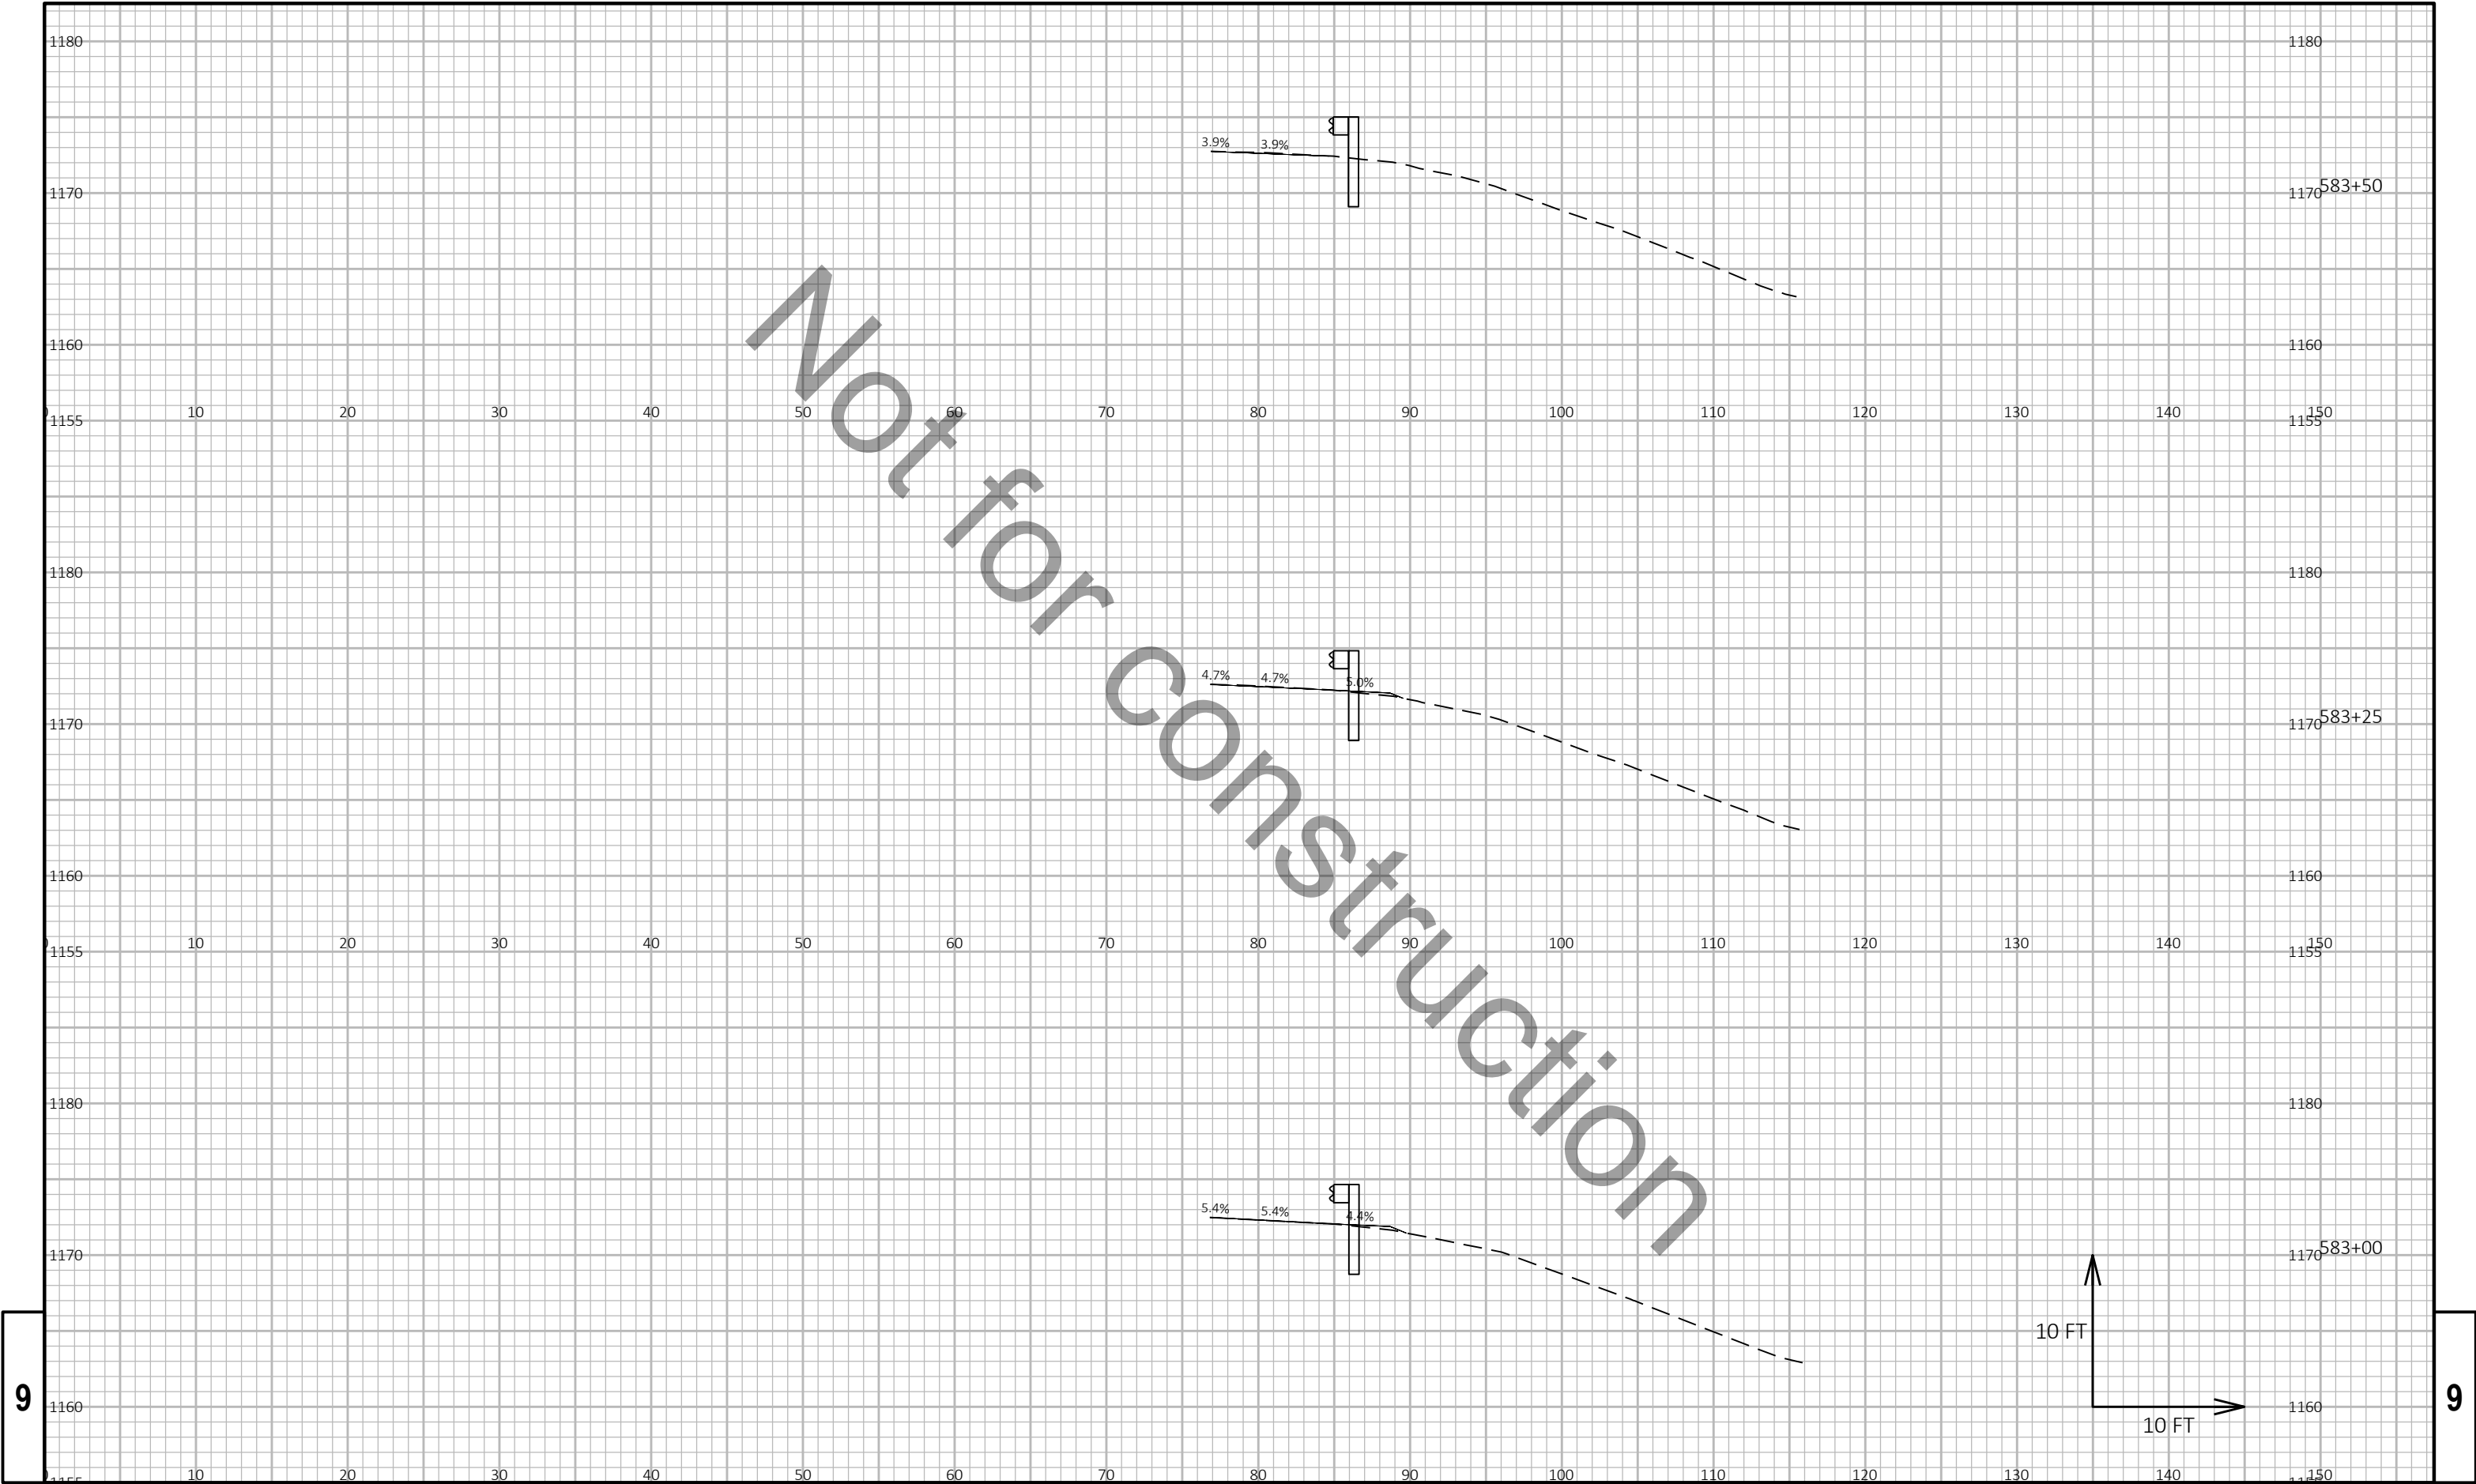


9

9

PROJECT NO:	1166-09-62	HWY:	USH 51	COUNTY:	MARATHON	CROSS SECTIONS:	US 51 NB	SHEET	E
-------------	------------	------	--------	---------	----------	-----------------	----------	-------	---

Not for Construction

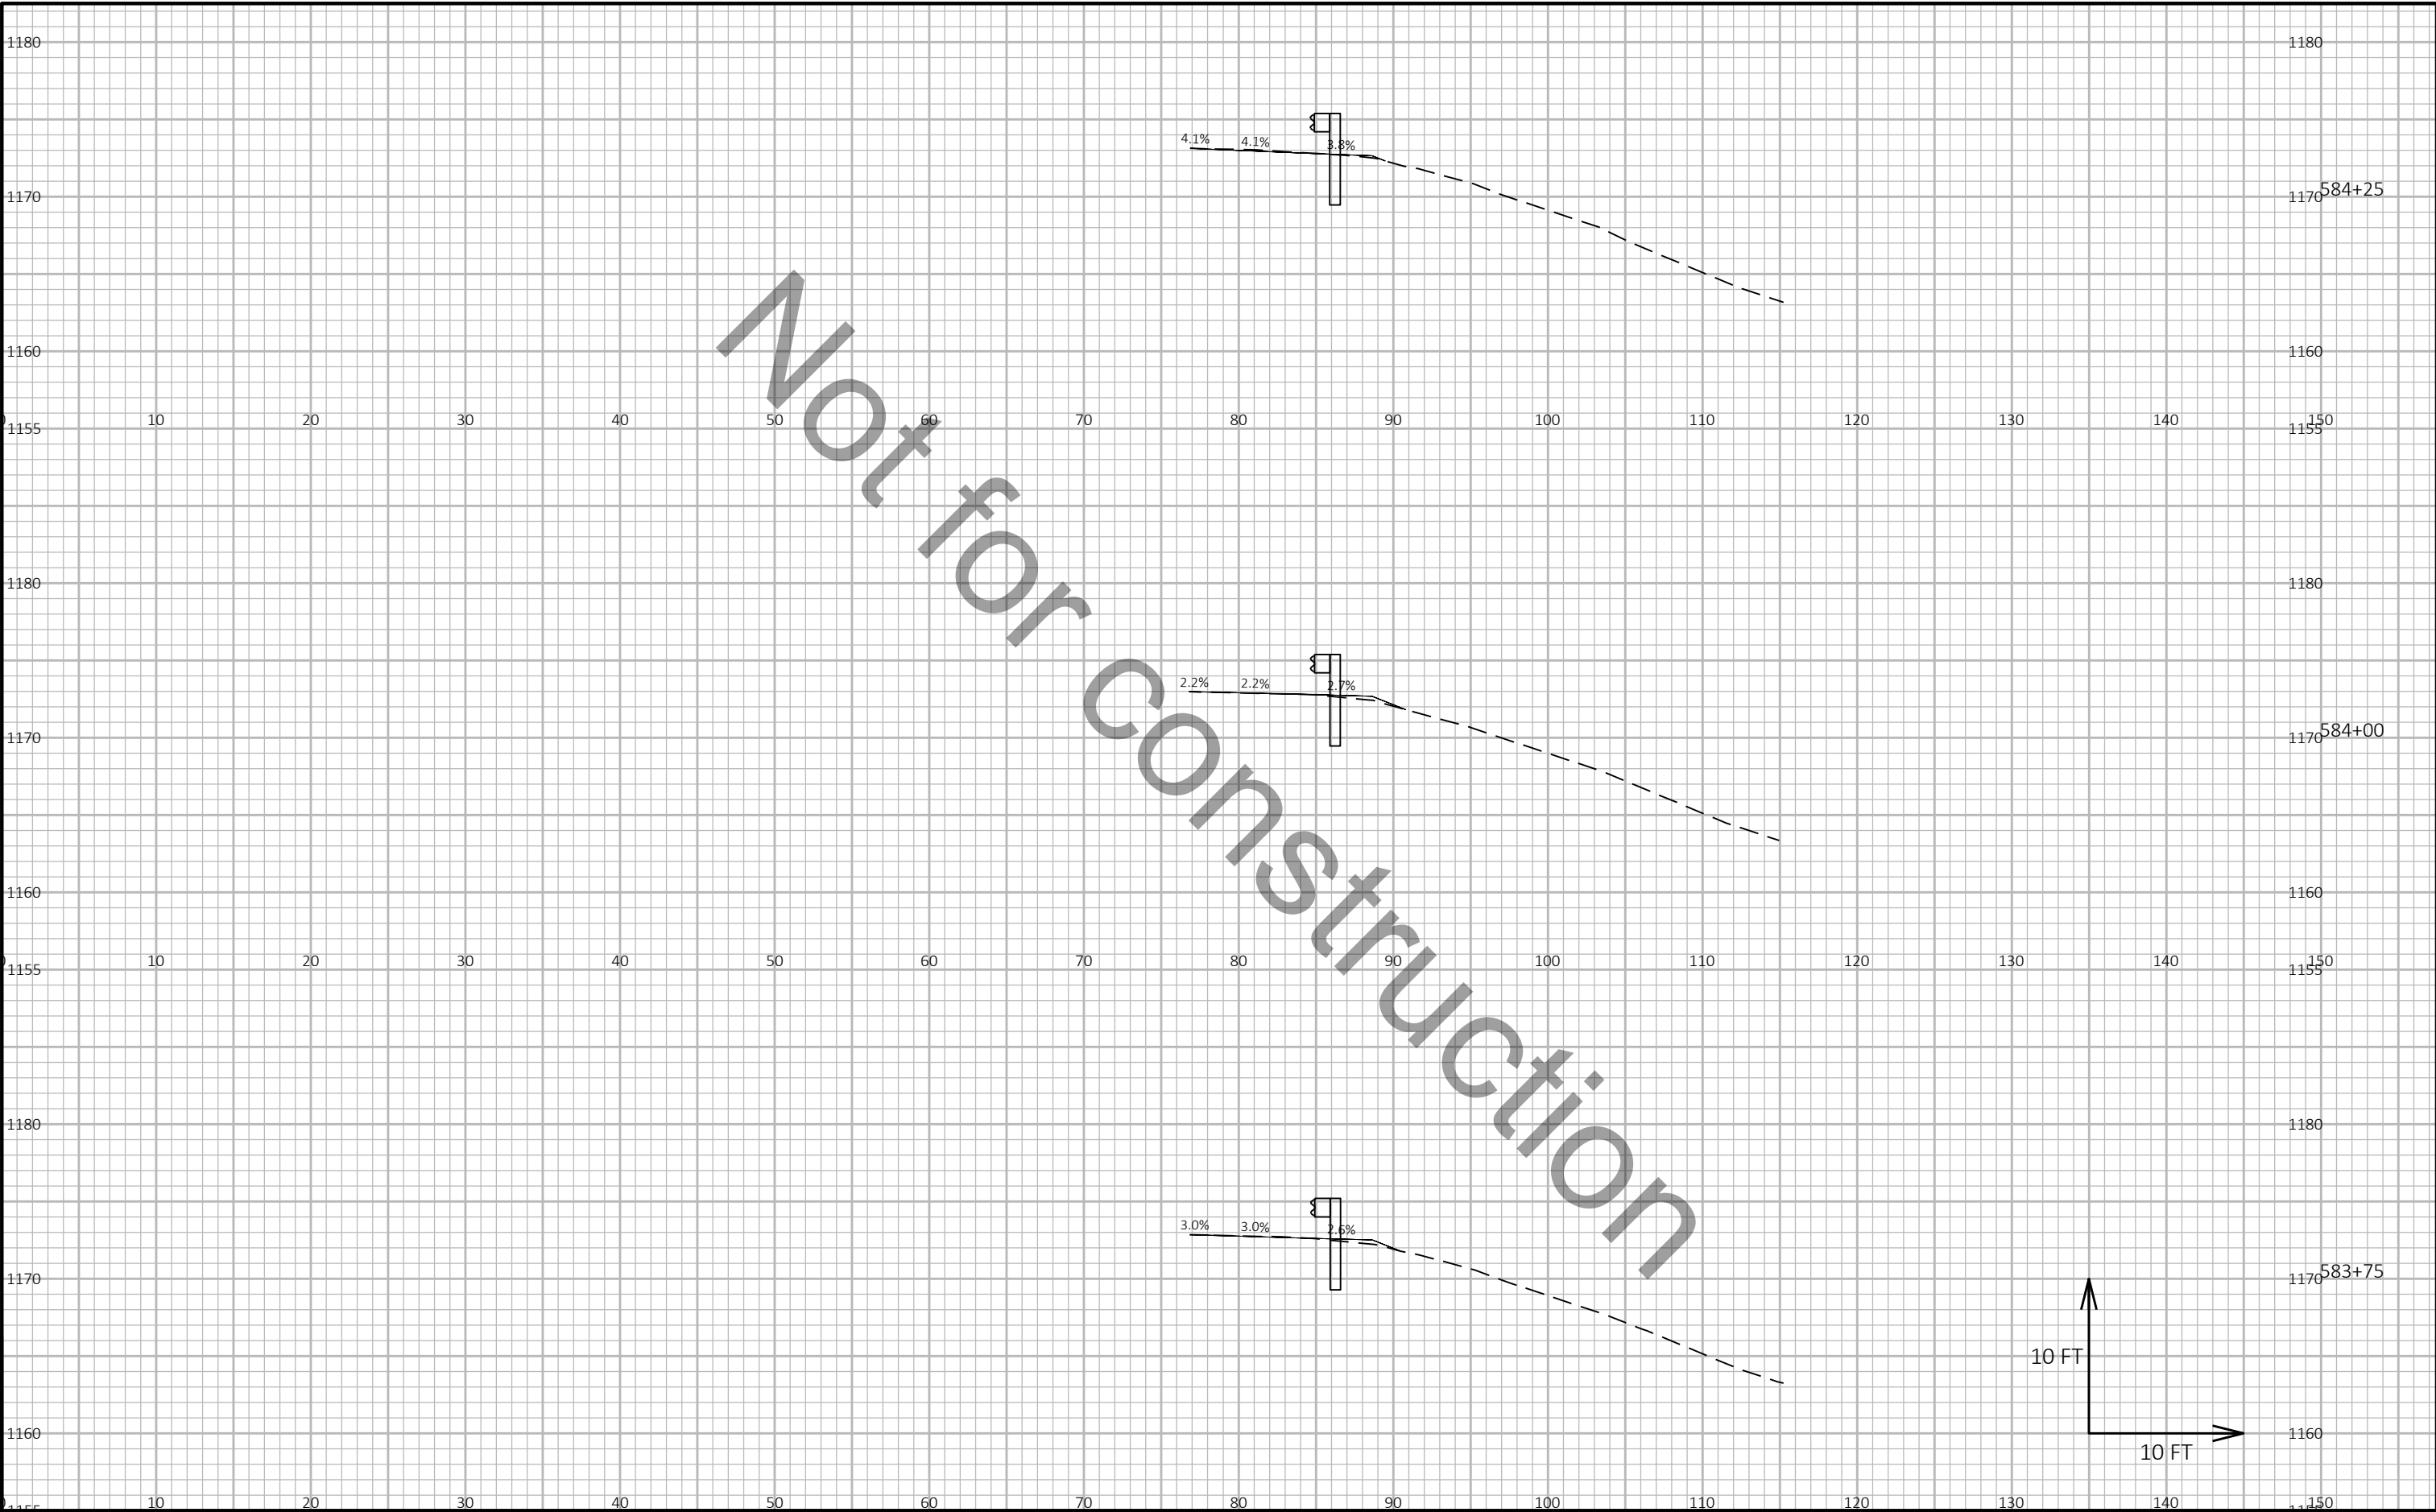


9

9

PROJECT NO: 1166-09-62	HWY: USH 51	COUNTY: MARATHON	CROSS SECTIONS: US 51 NB	SHEET E
------------------------	-------------	------------------	--------------------------	---------

Not for Construction


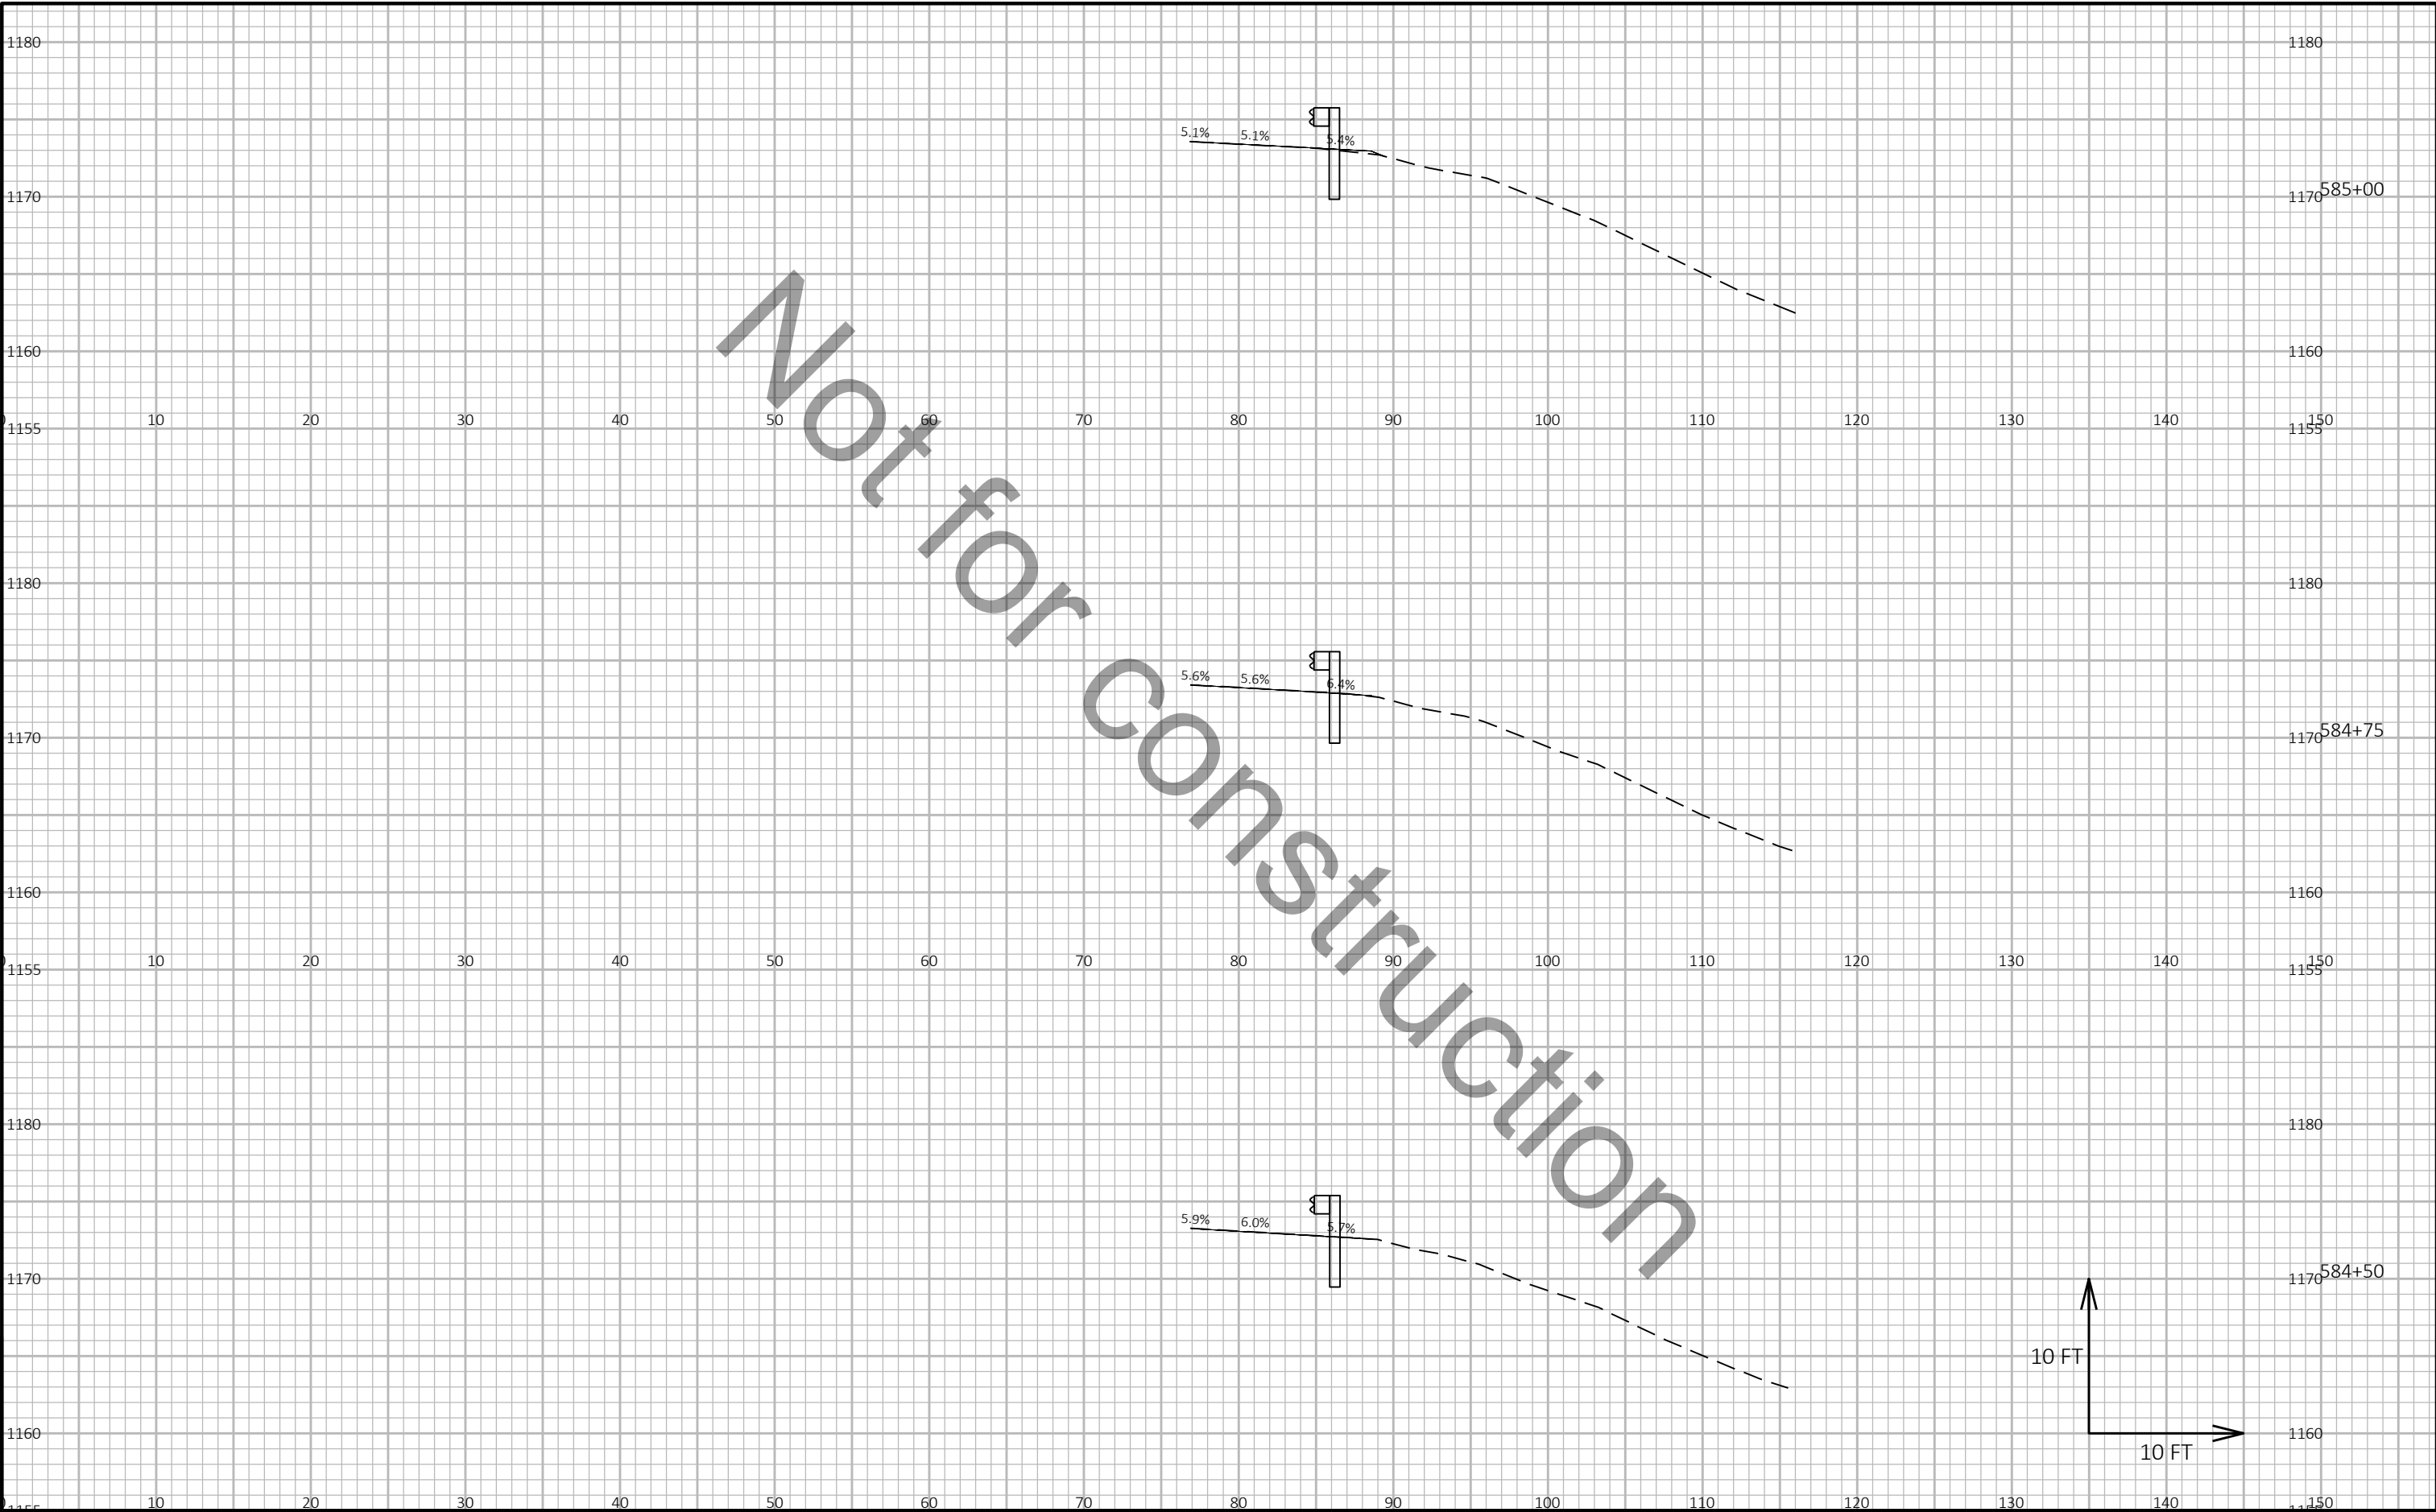


9

9

PROJECT NO: 1166-09-62	HWY: USH 51	COUNTY: MARATHON	CROSS SECTIONS: US 51 NB	SHEET E
------------------------	-------------	------------------	--------------------------	---------

Not for construction

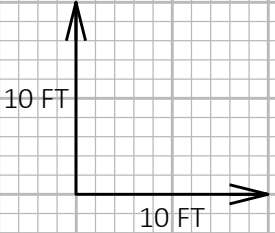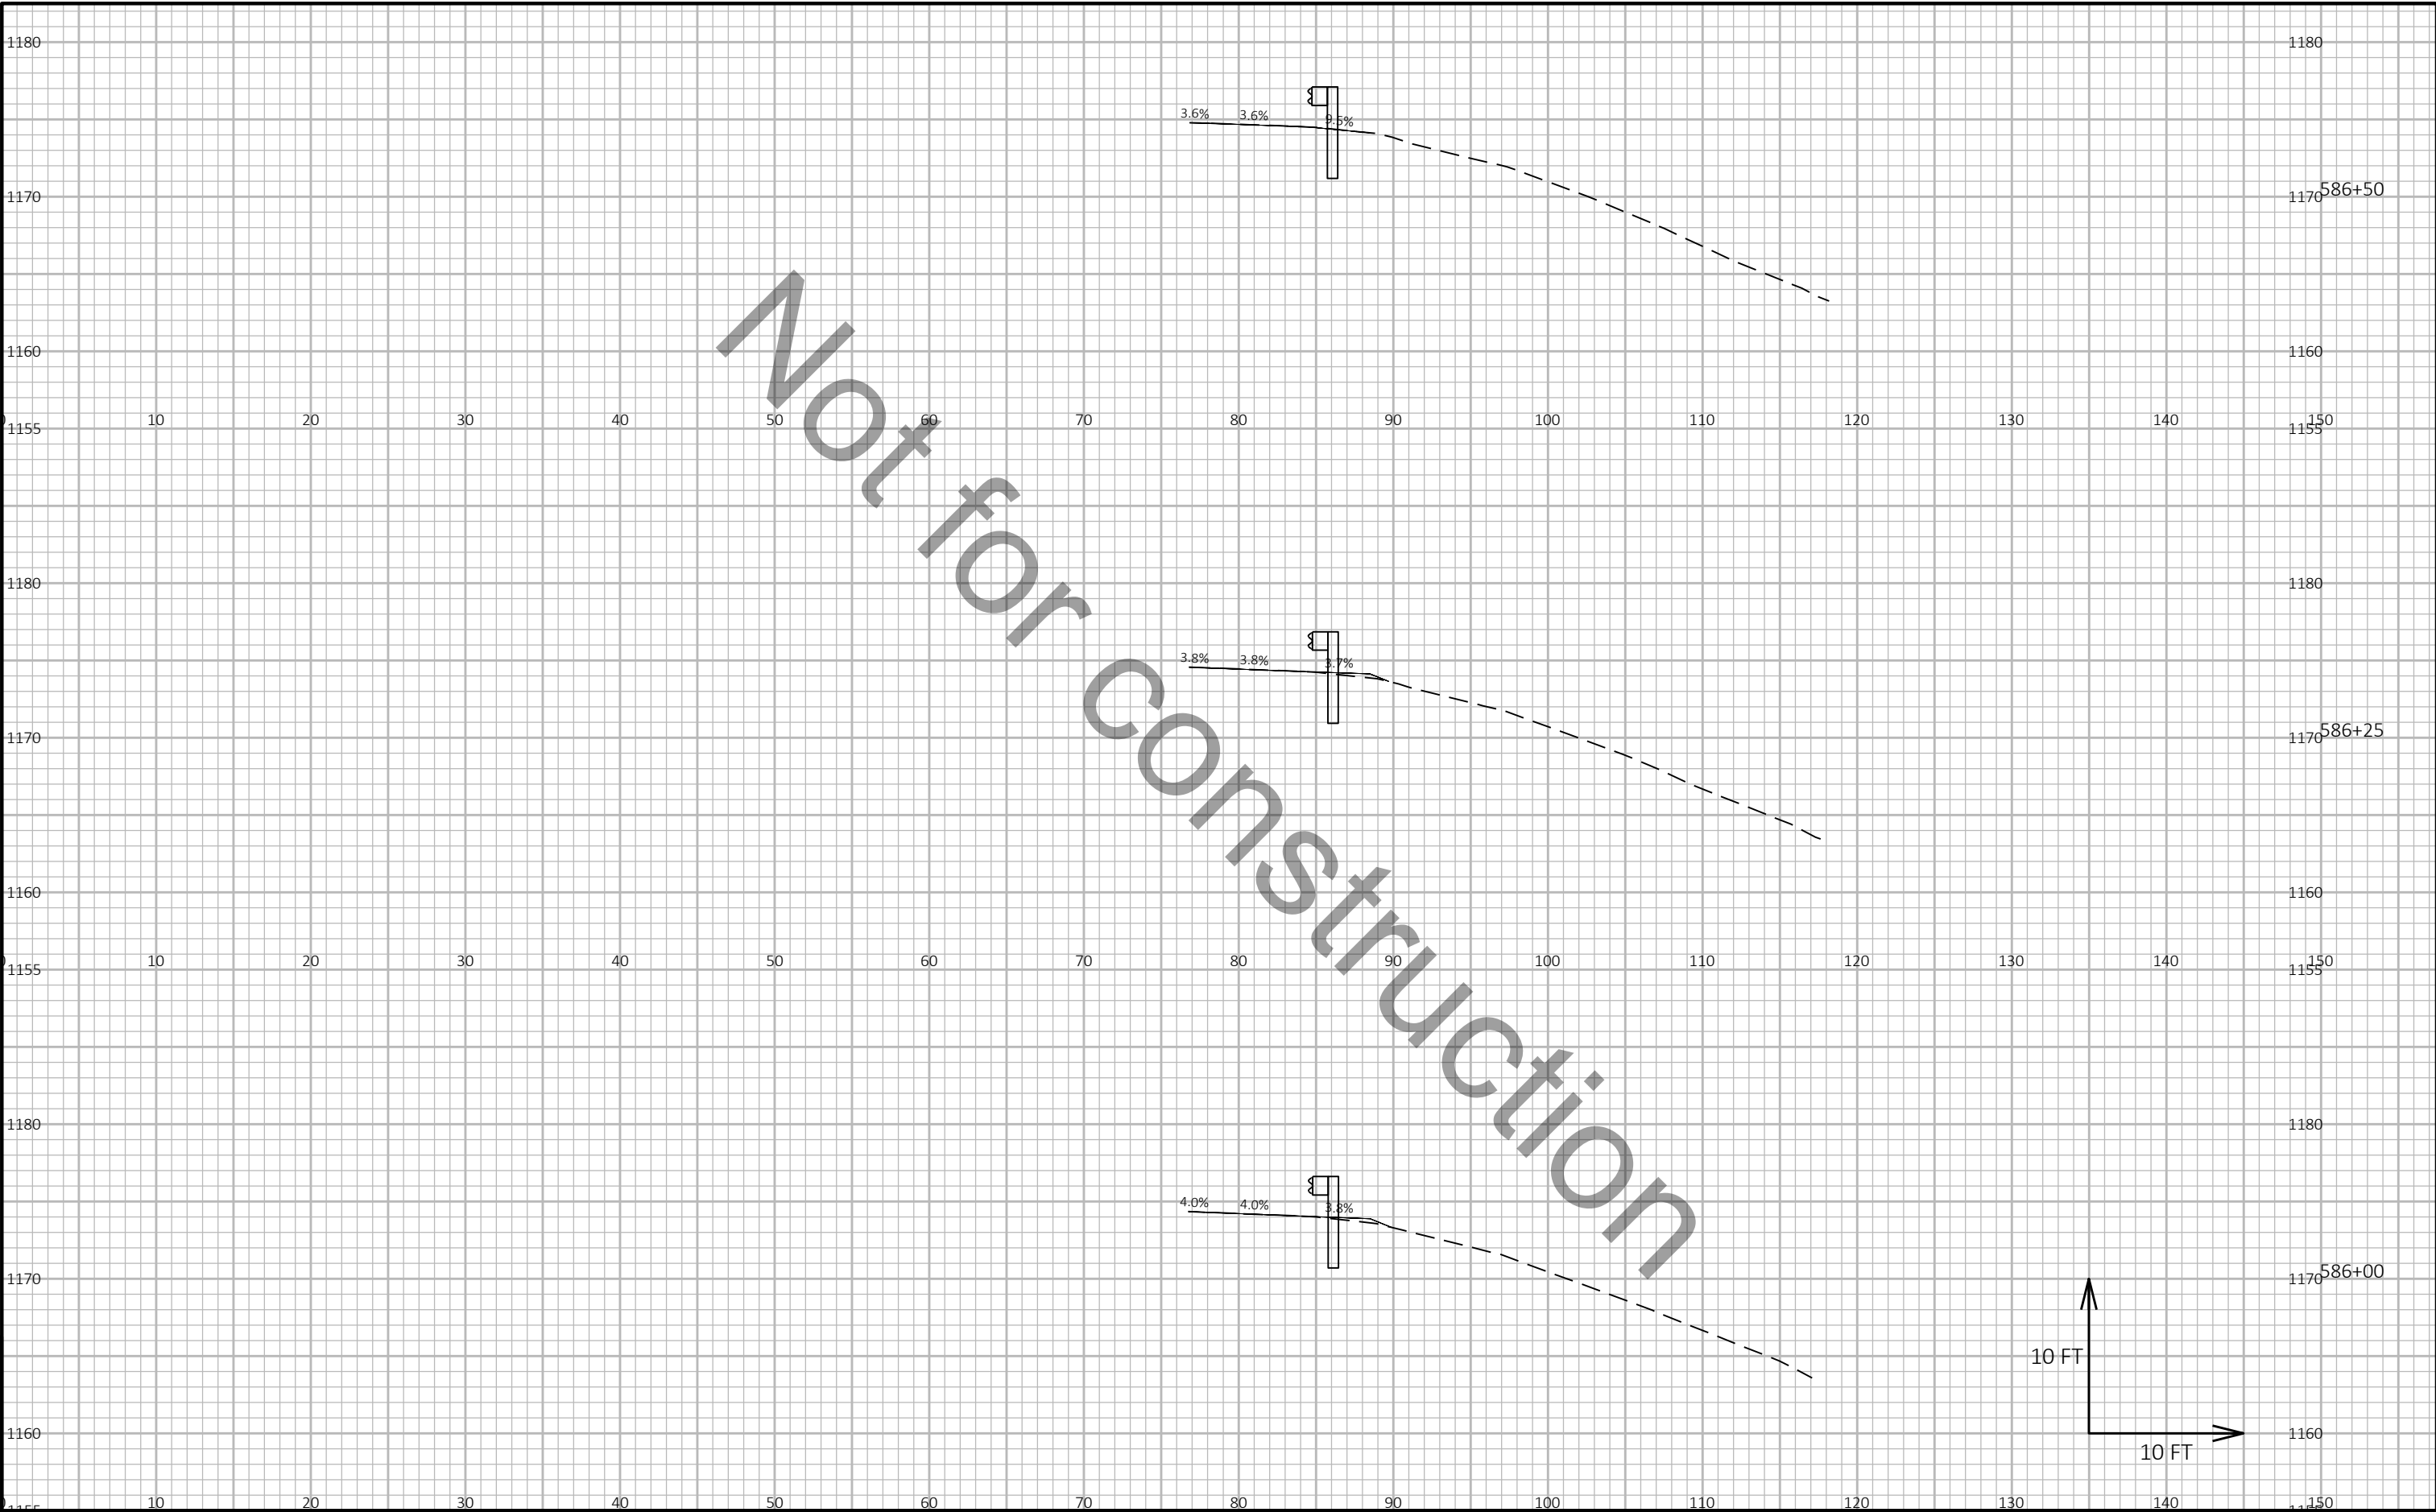


9

9

PROJECT NO: 1166-09-62	HWY: USH 51	COUNTY: MARATHON	CROSS SECTIONS: US 51 NB	SHEET E
------------------------	-------------	------------------	--------------------------	---------

Not for construction

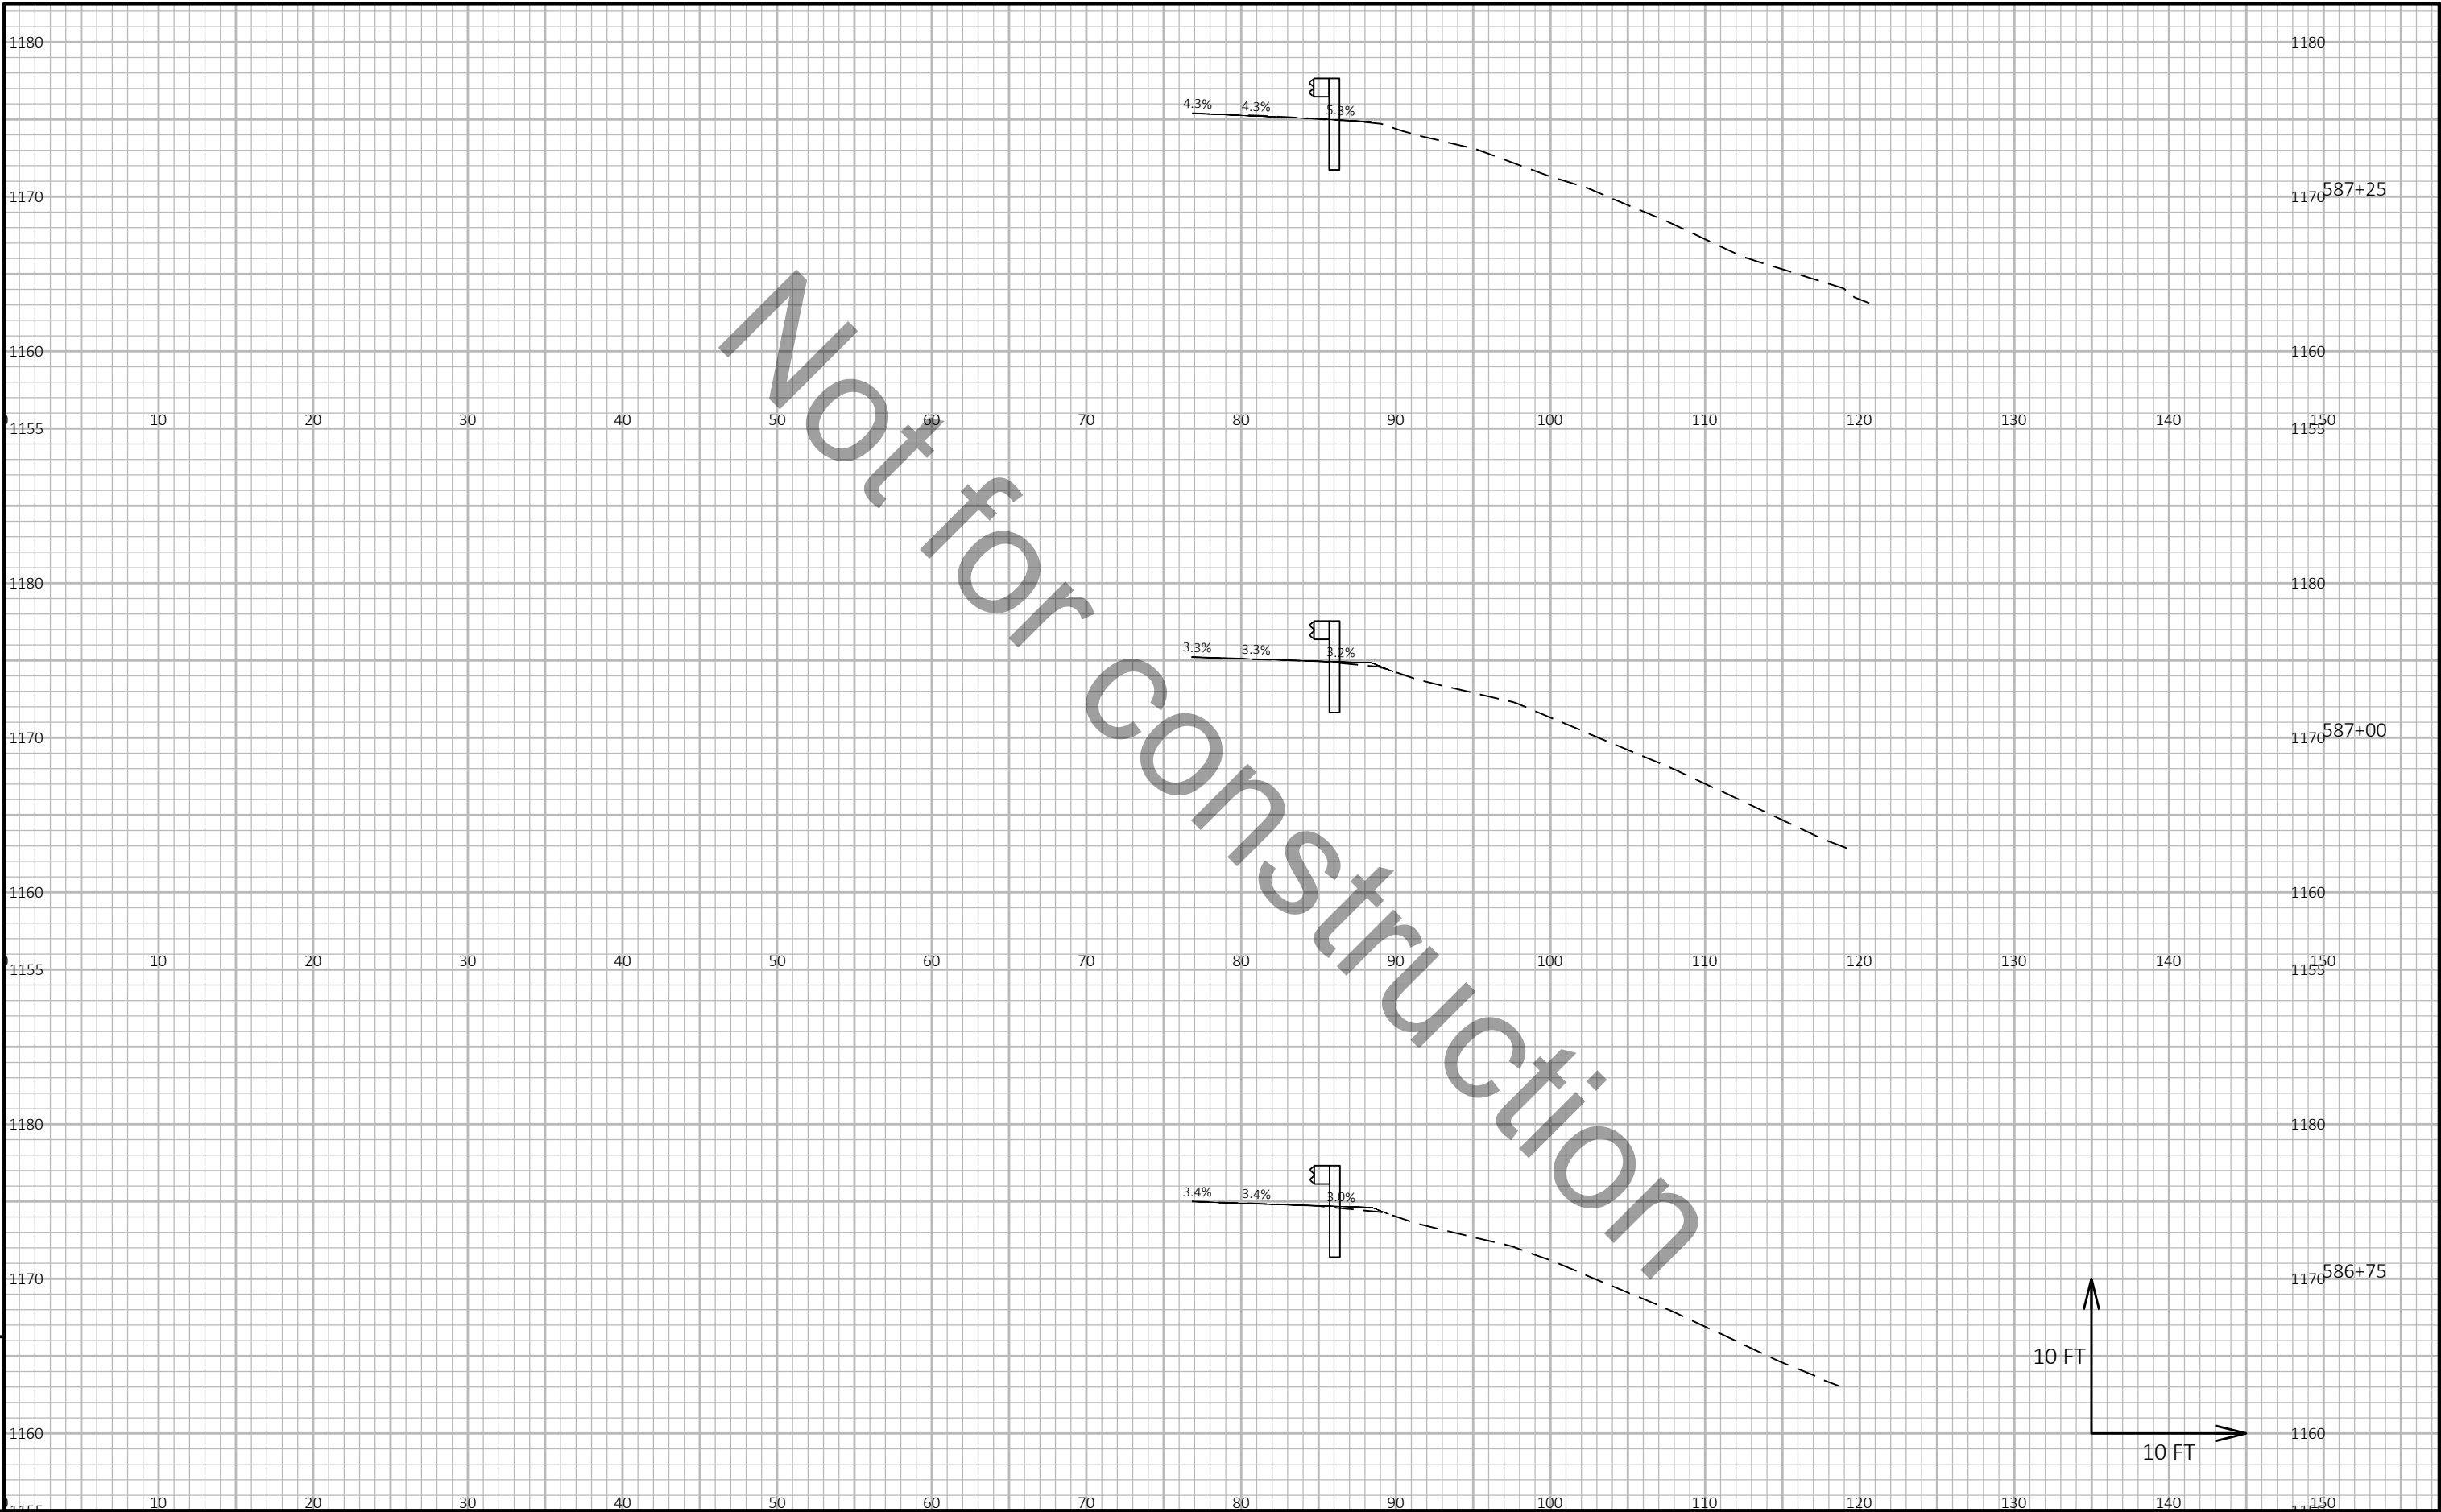


9

9

PROJECT NO: 1166-09-62	HWY: USH 51	COUNTY: MARATHON	CROSS SECTIONS: US 51 NB	SHEET E
------------------------	-------------	------------------	--------------------------	---------

Not for construction

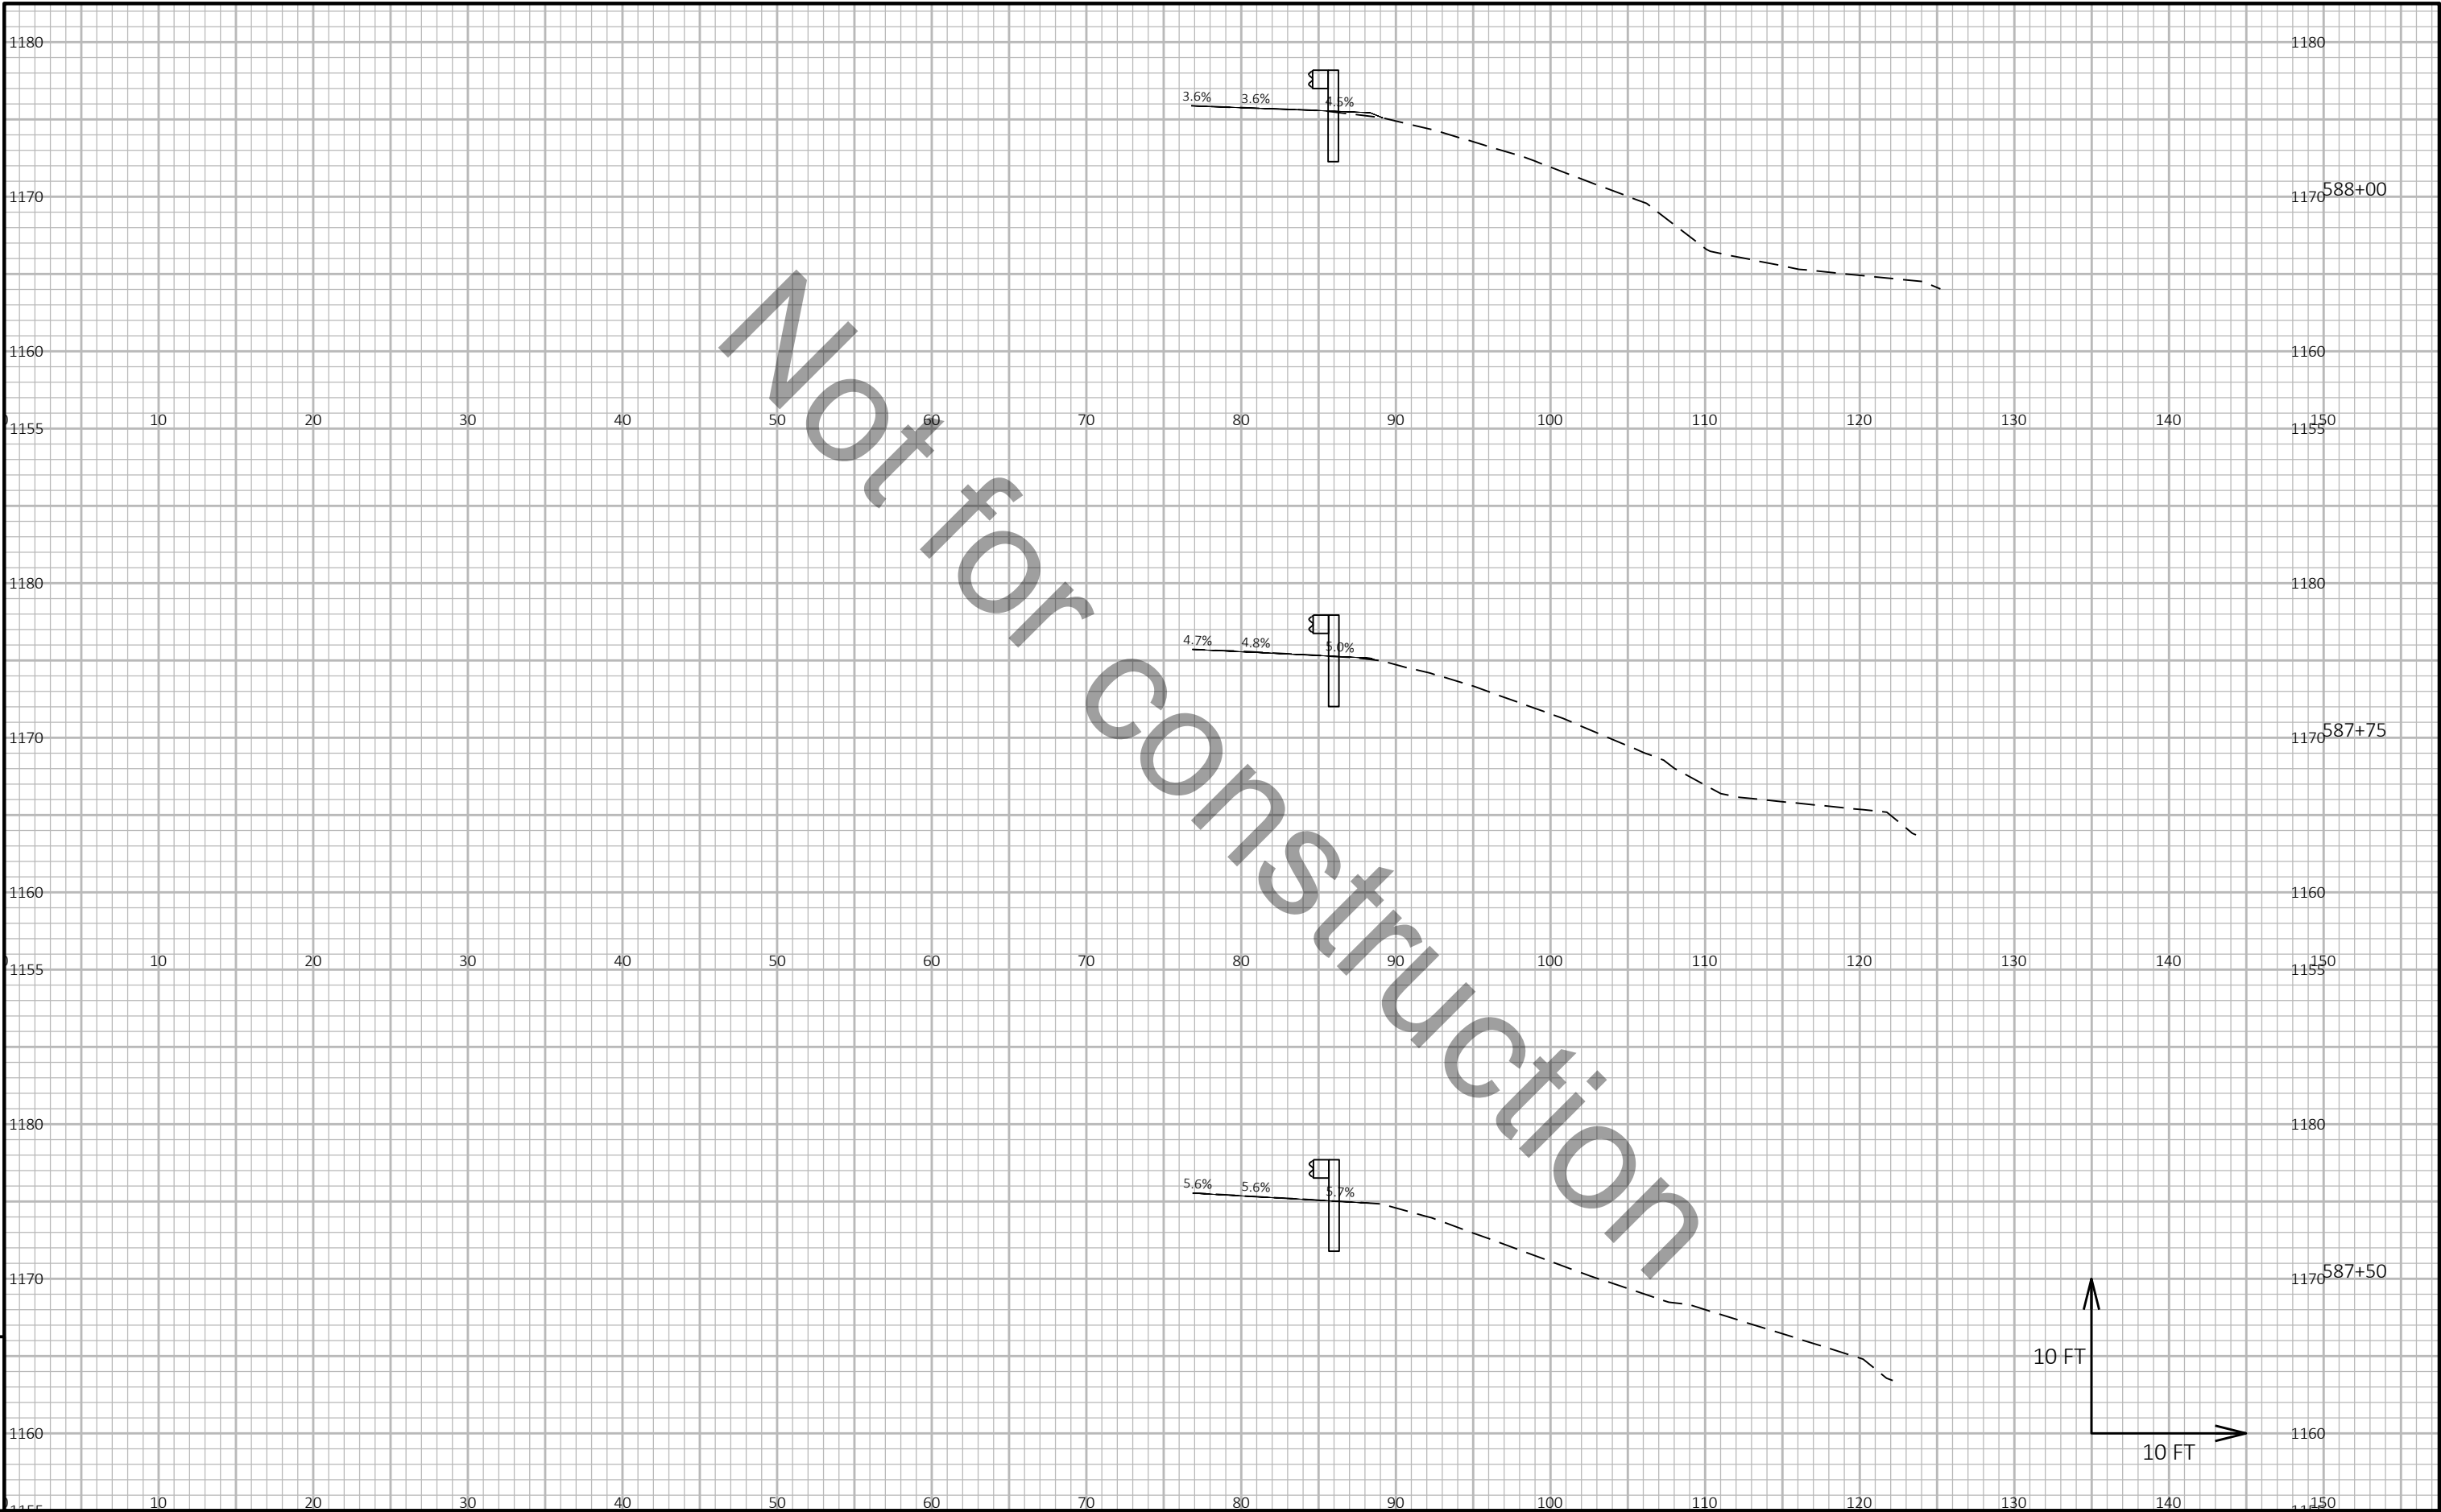


9

9

PROJECT NO: 1166-09-62	HWY: USH 51	COUNTY: MARATHON	CROSS SECTIONS: US 51 NB	SHEET E
------------------------	-------------	------------------	--------------------------	---------

Not for construction

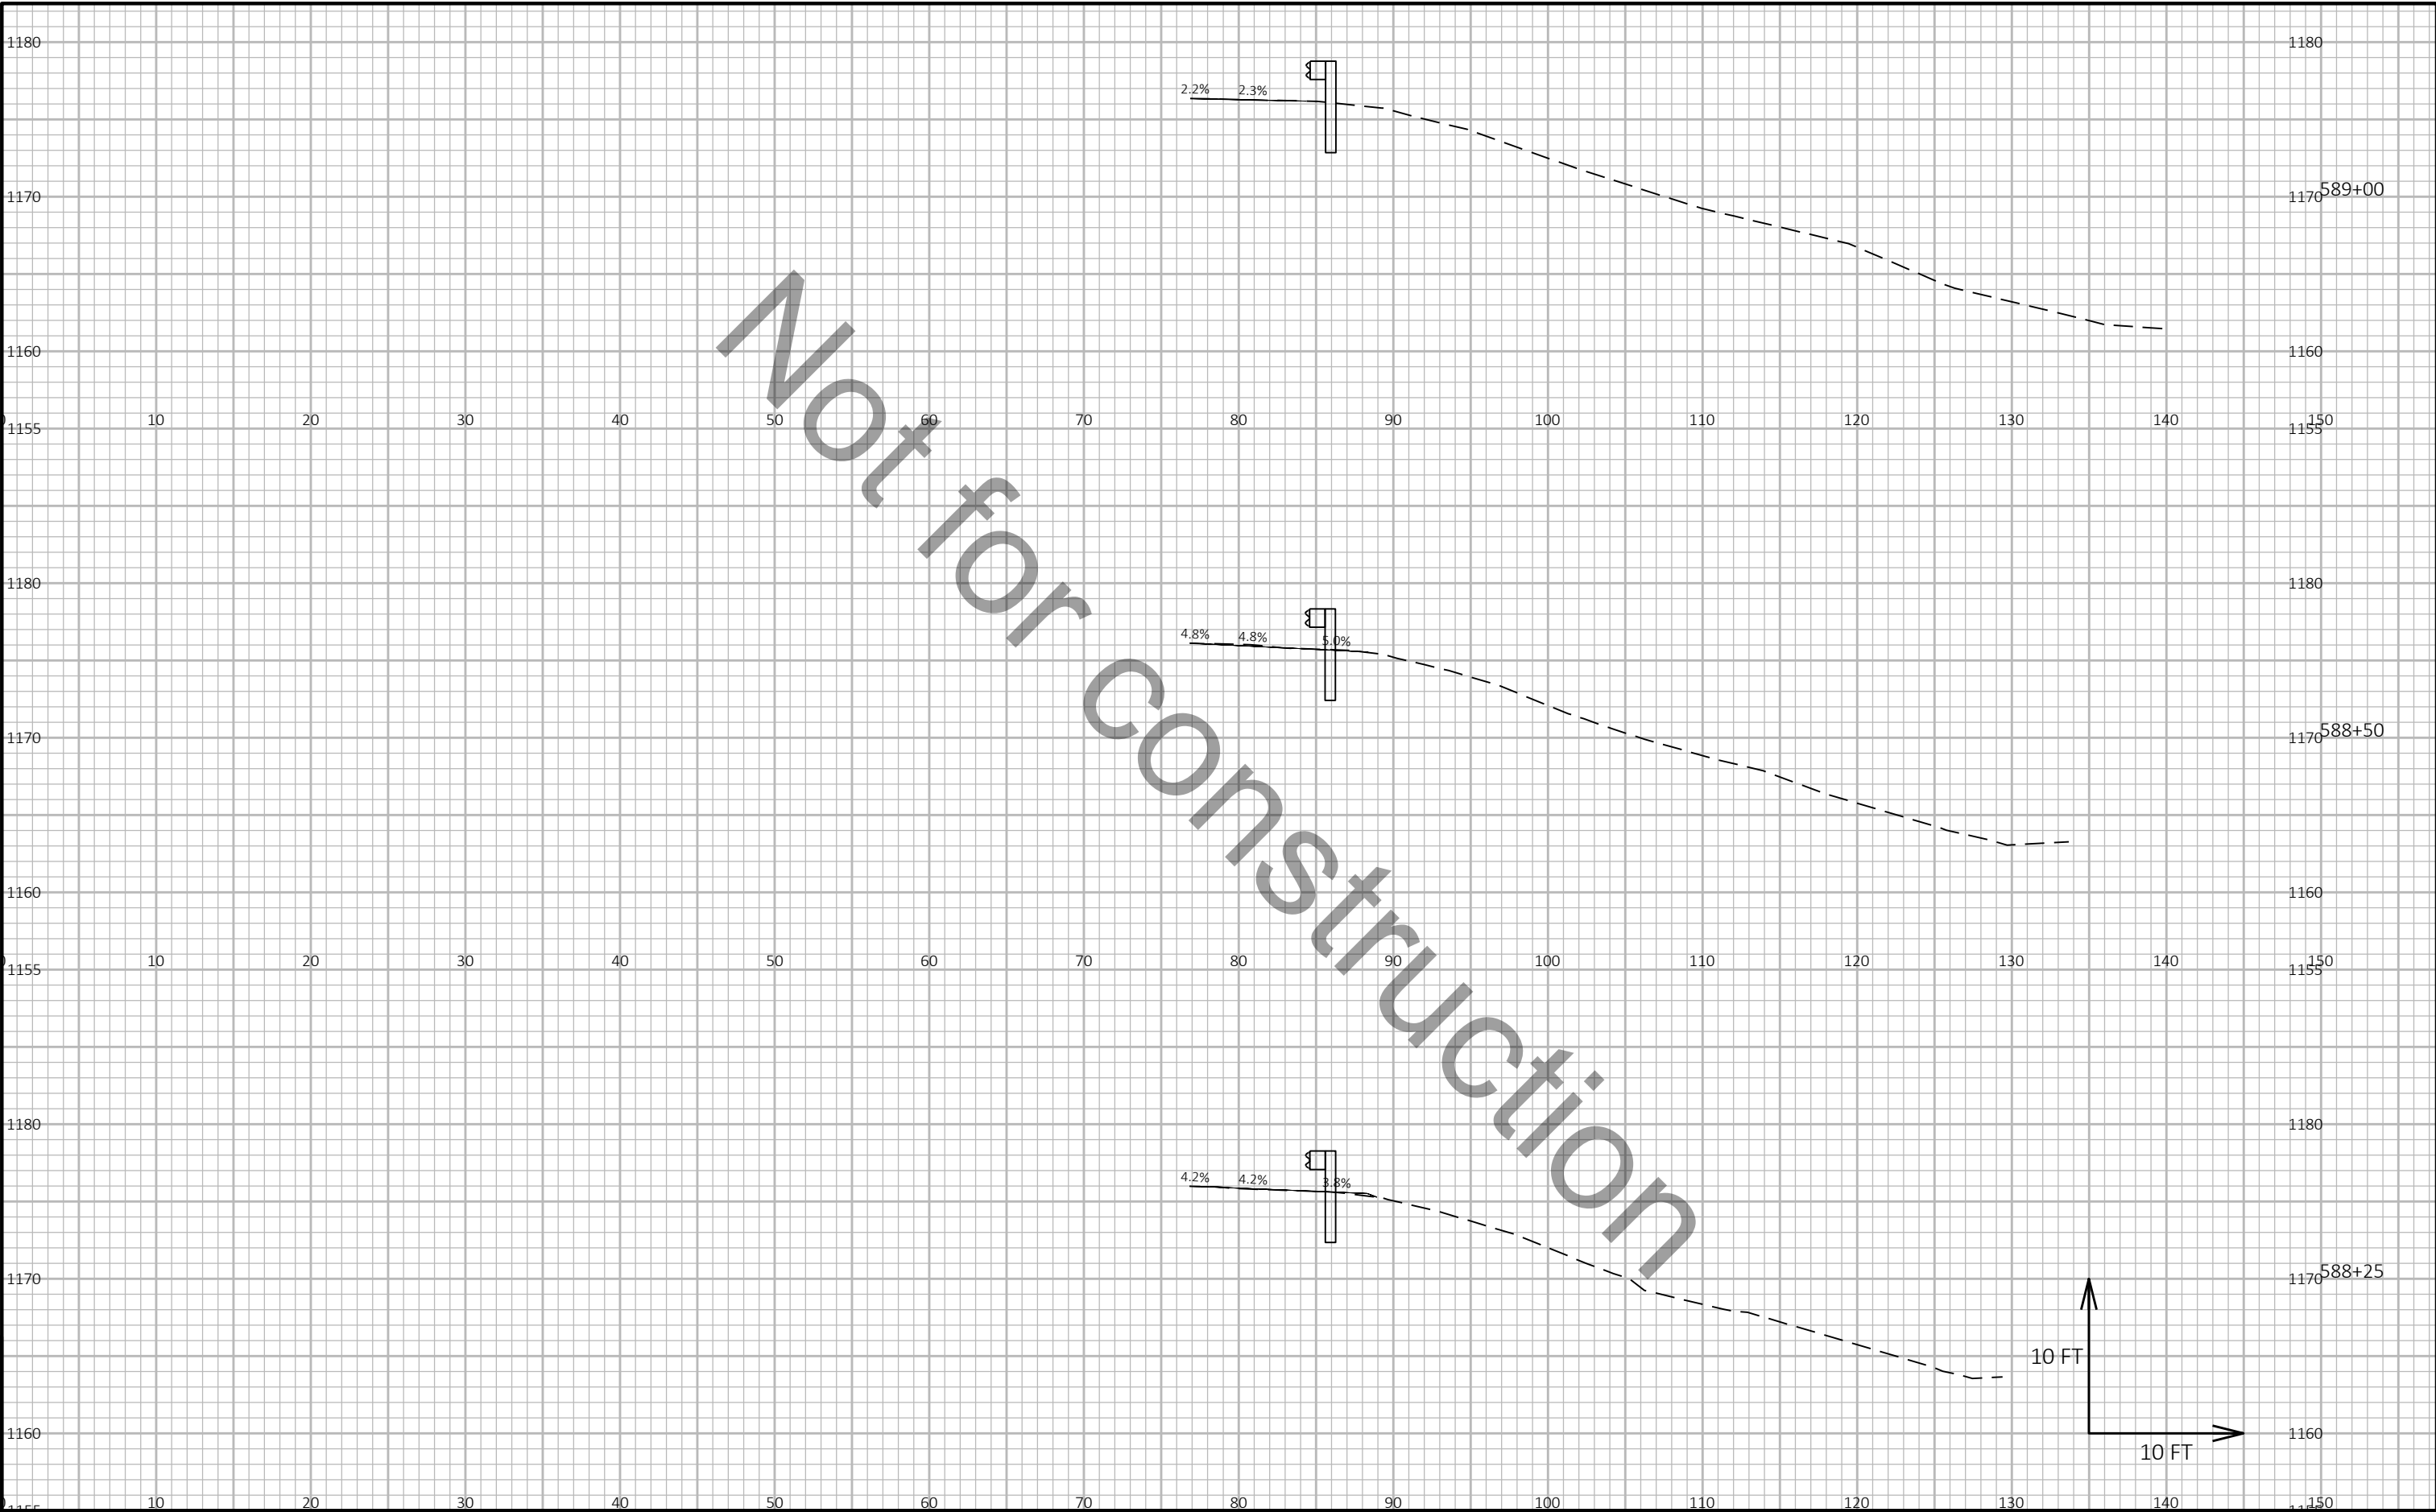

9

9

PROJECT NO: 1166-09-62	HWY: USH 51	COUNTY: MARATHON	CROSS SECTIONS: US 51 NB	SHEET E
------------------------	-------------	------------------	--------------------------	---------

Not for construction

1180

1170

1160

1180

1170

1160

589+25

10 FT

10 FT

PROJECT NO: 1166-09-62

HWY: USH 51

COUNTY: MARATHON

CROSS SECTIONS: US 51 NB

SHEET

E

FILE NAME : I:\47\470432 USH 51-STH 29 CORRIDOR\C3D\DSGN\CRDR\XS.DWG
LAYOUT NAME - NB-51-42 28

PLOT DATE : 6/20/2024 11:41 AM



PLOT BY : JOHNSON, ZACHARY

PLOT NAME :

PLOT SCALE : 1 IN:10 FT HORZ. / 1 IN:10 FT VERT.

WISDOT/CADDs SHEET 49

Not for construction

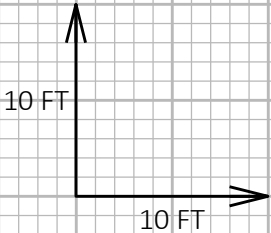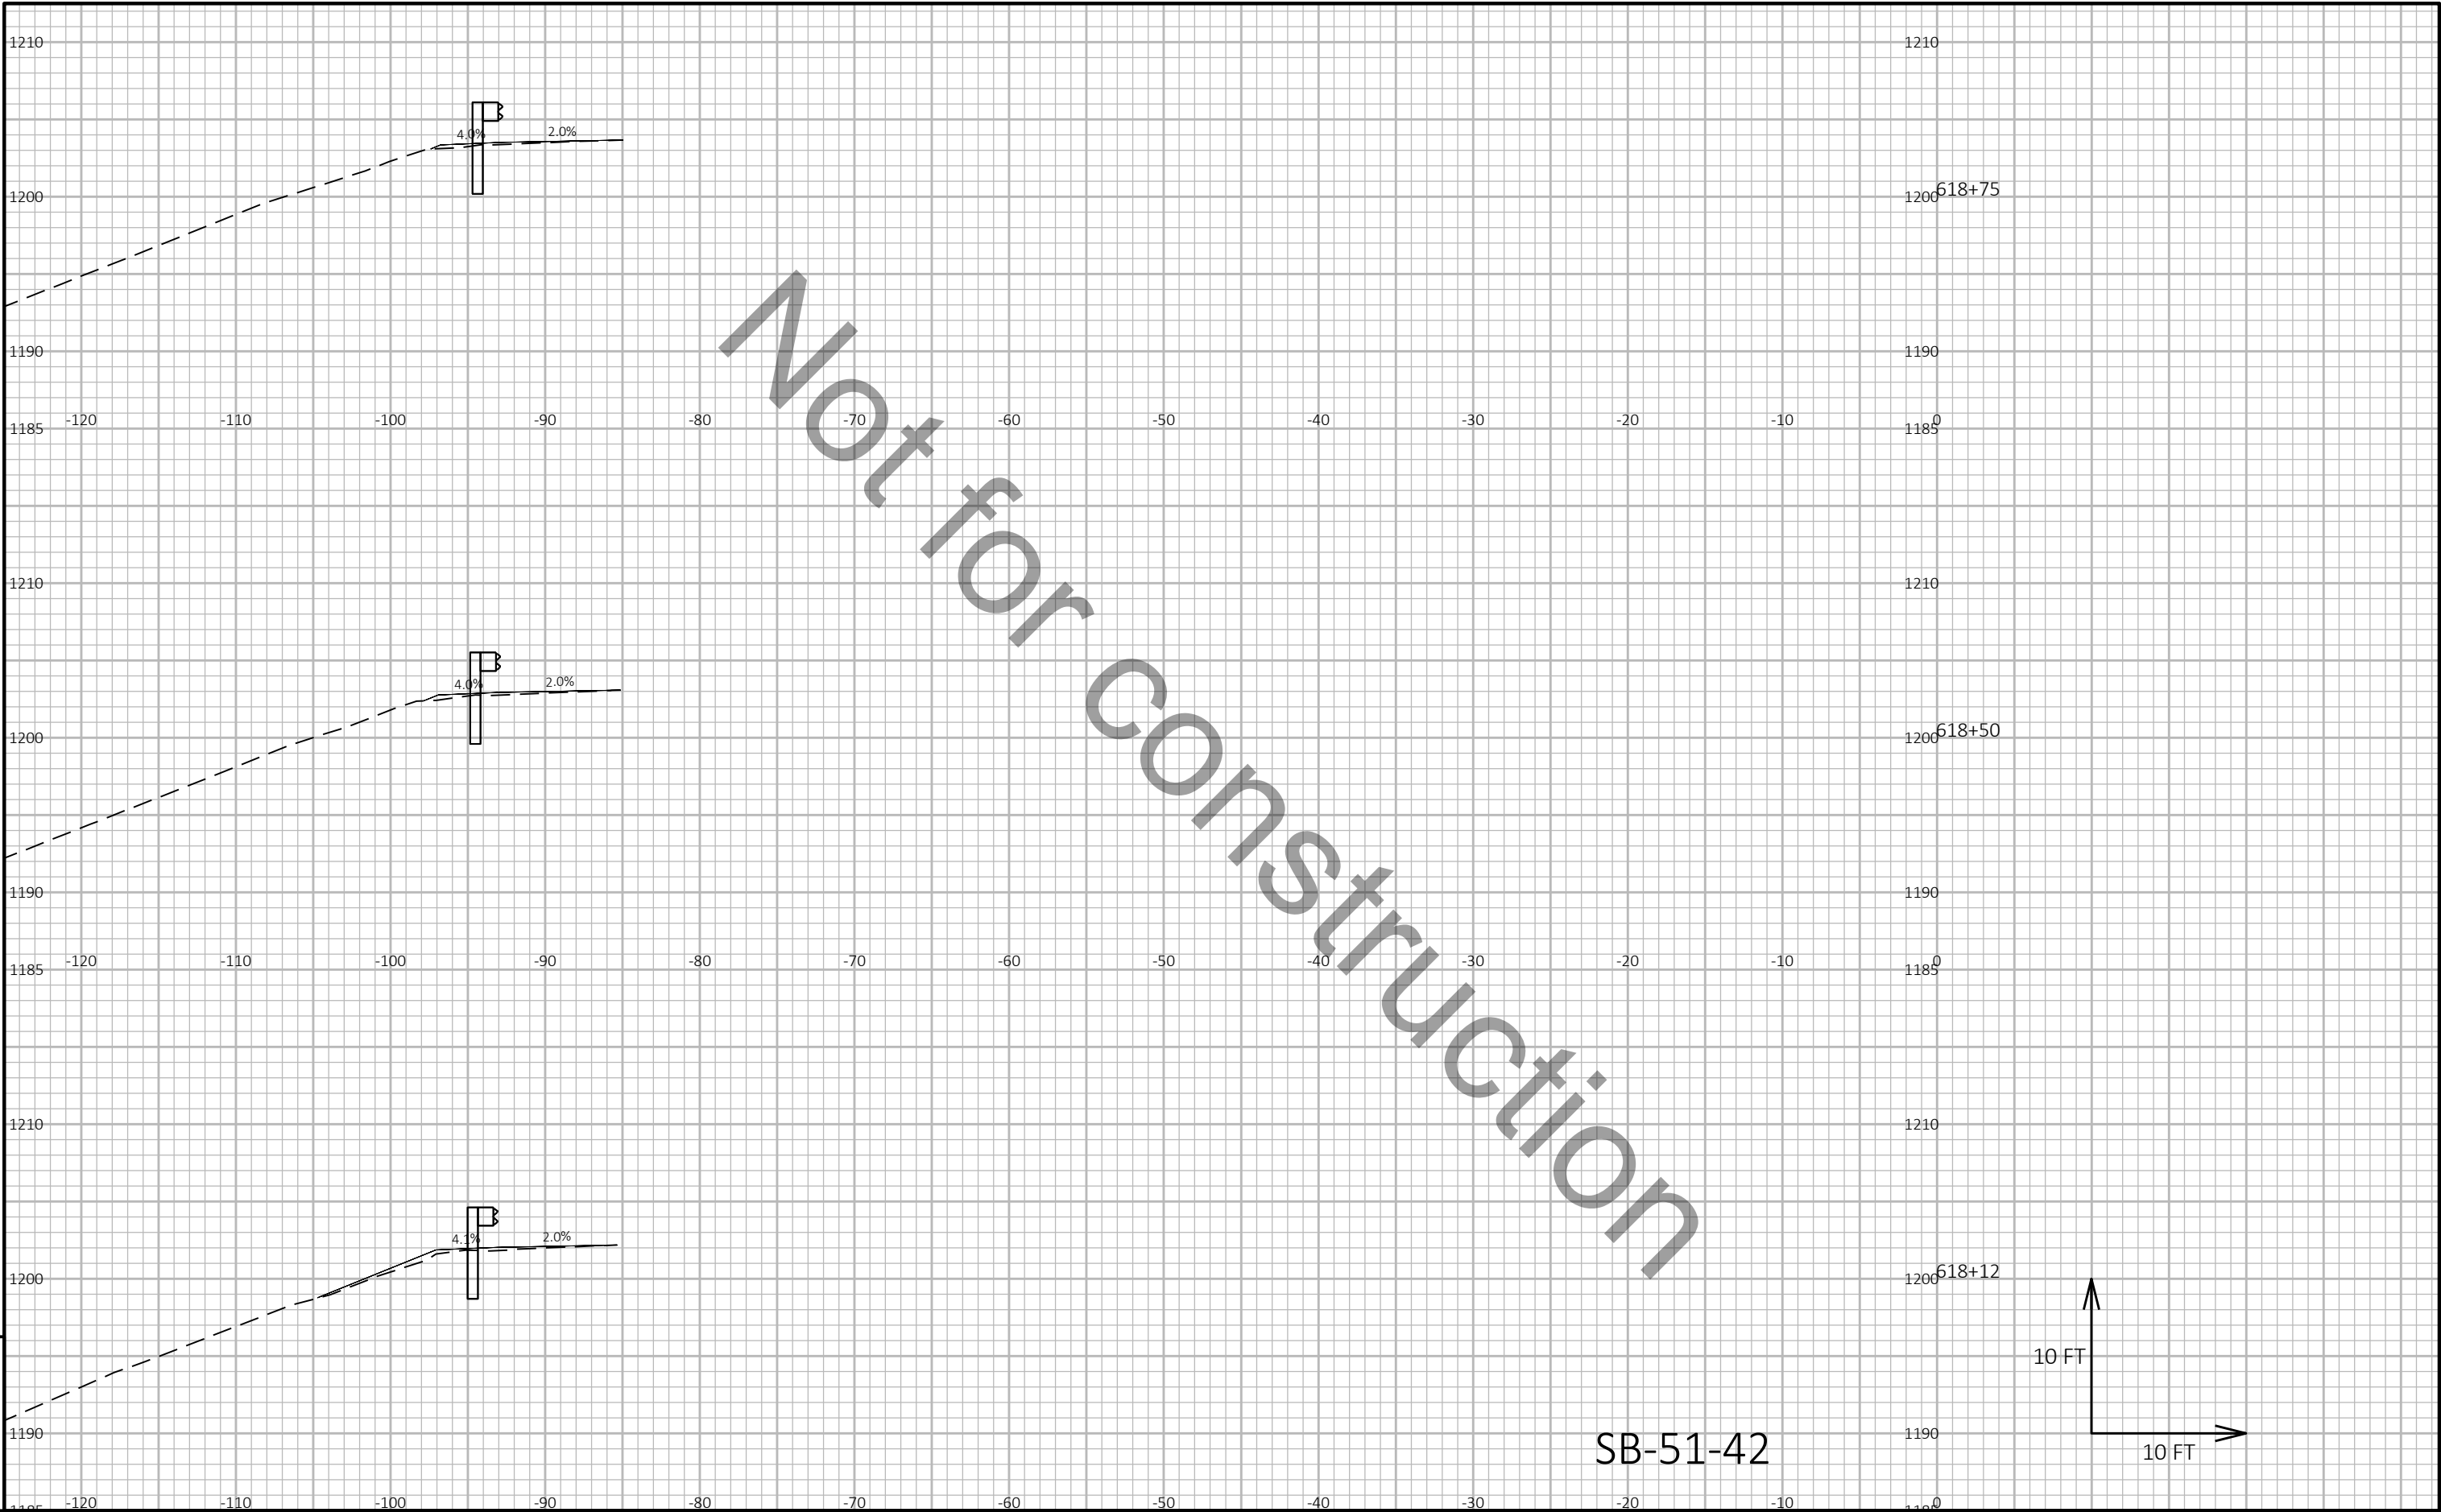


SB-51-42

9

9

PROJECT NO: 1166-09-62	HWY: USH 51	COUNTY: MARATHON	CROSS SECTIONS: US 51 SB	SHEET E
------------------------	-------------	------------------	--------------------------	---------


Not for construction

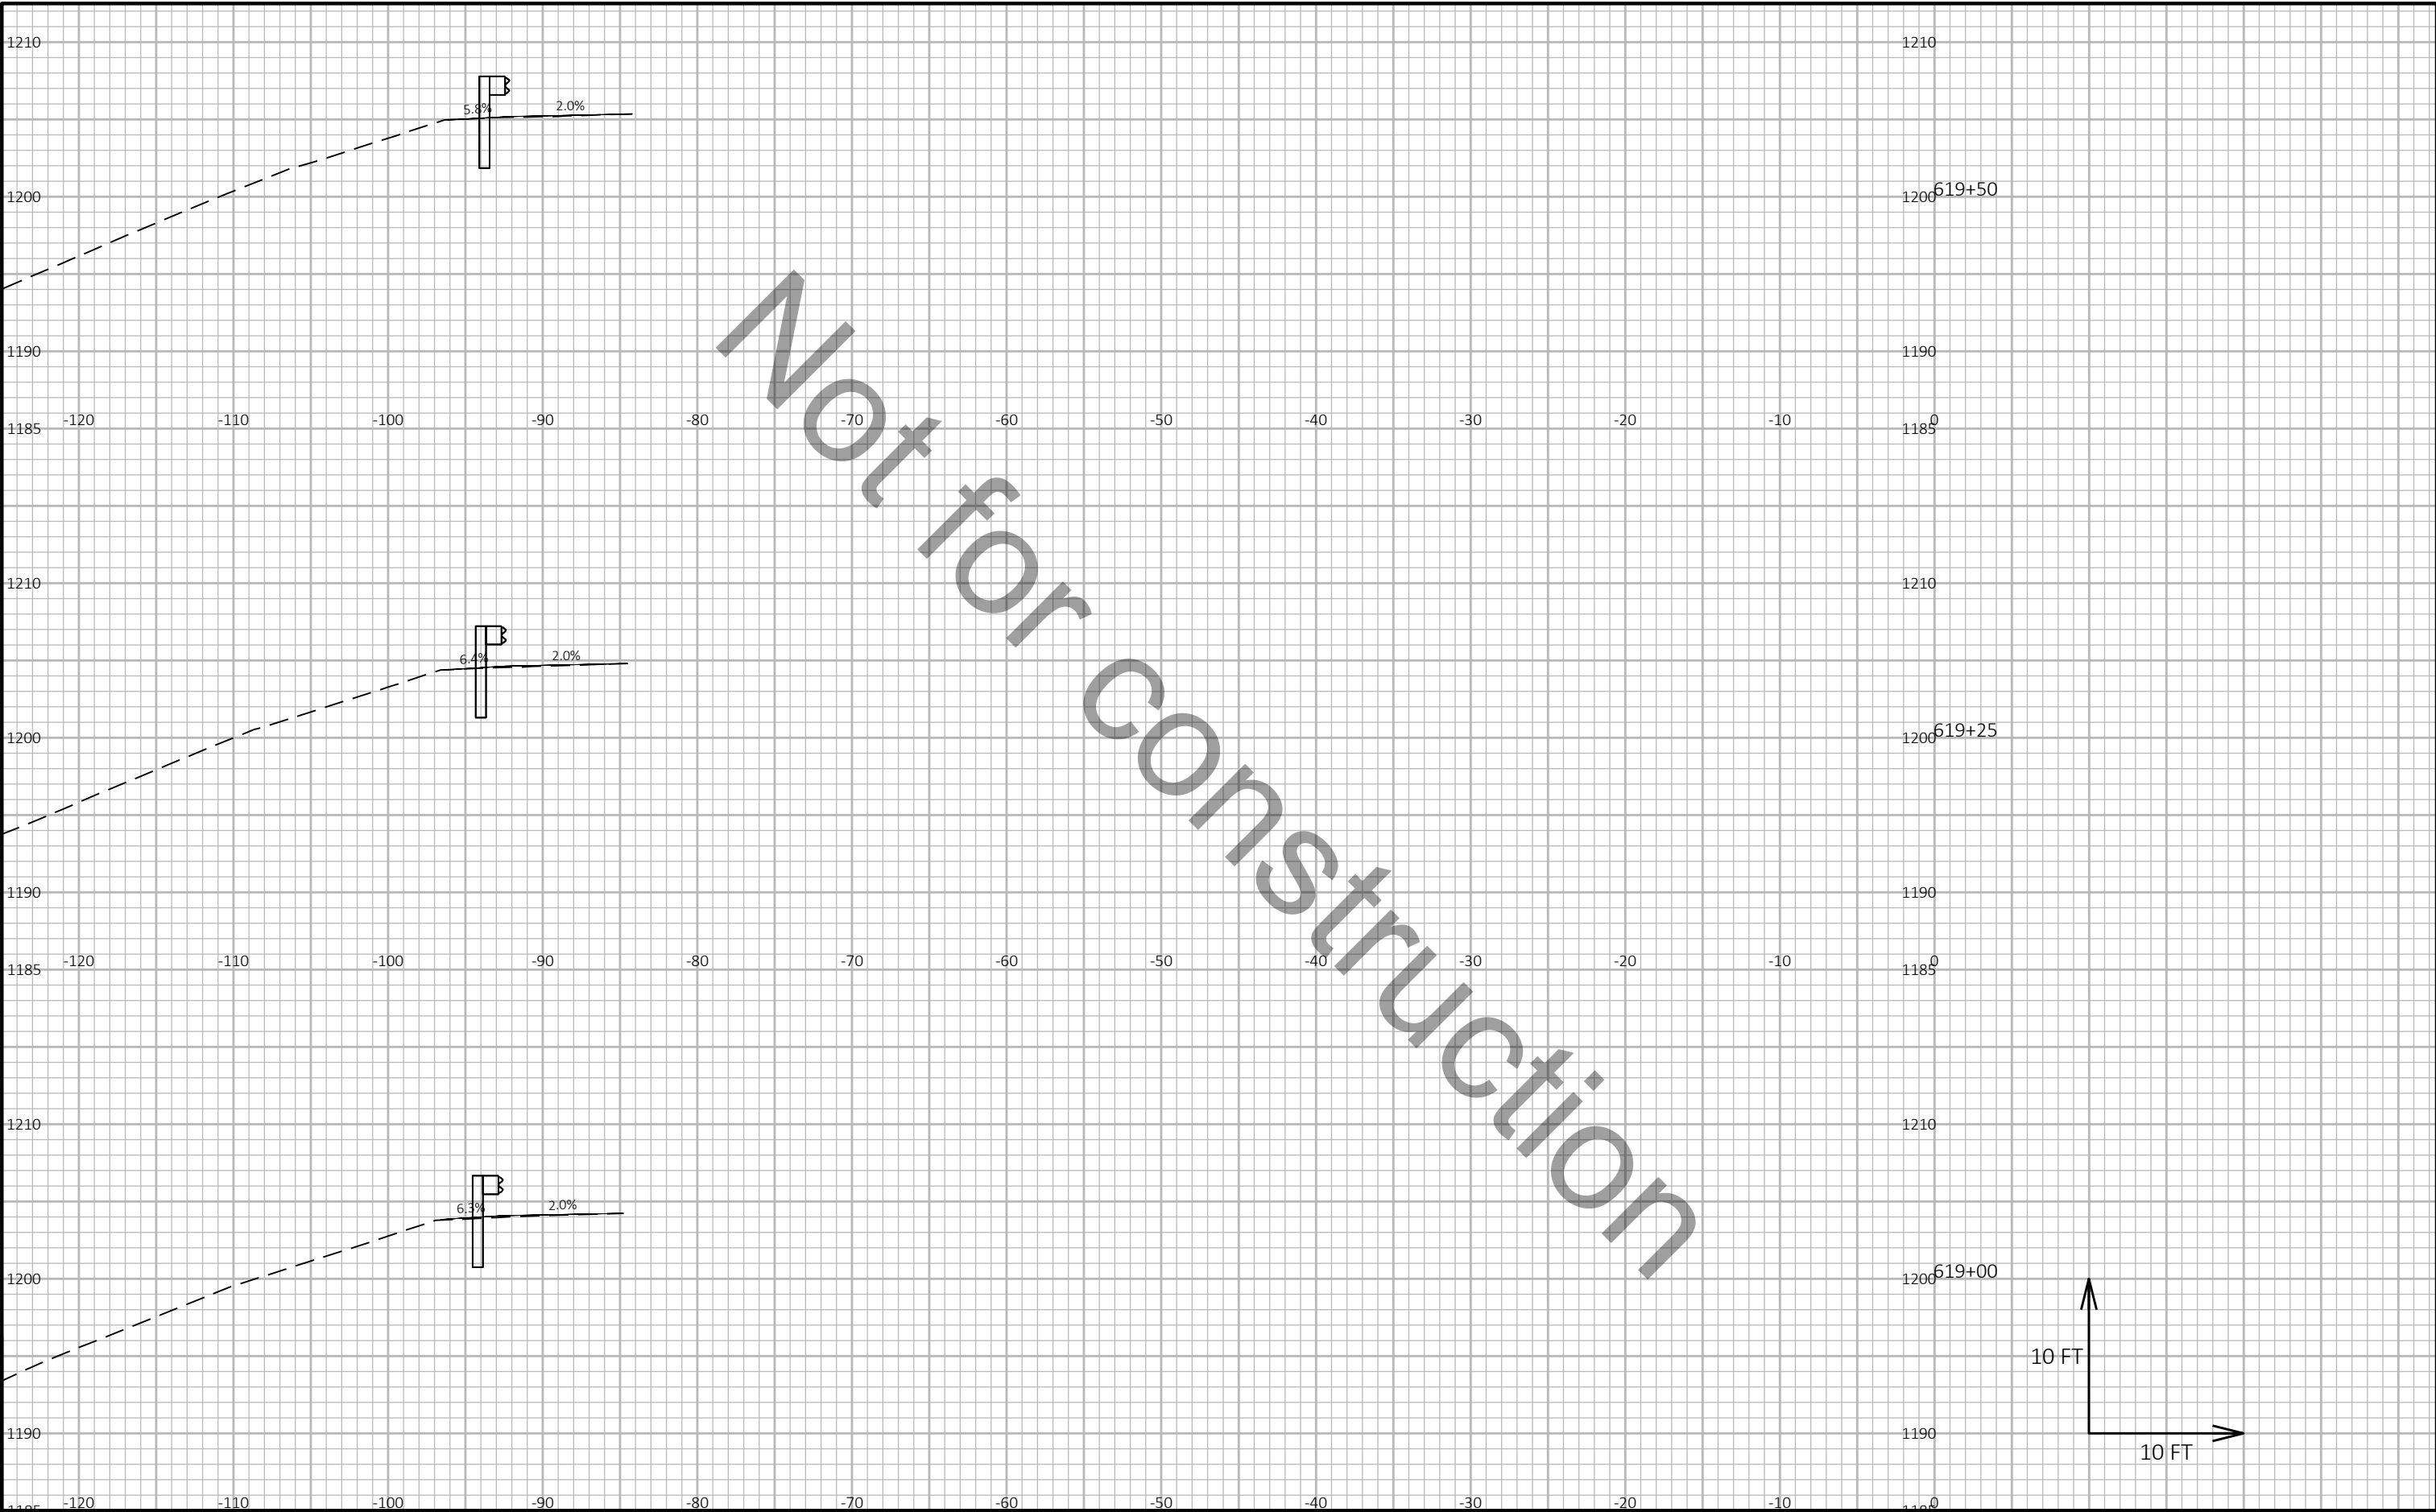

9

9

PROJECT NO: 1166-09-62	HWY: USH 51	COUNTY: MARATHON	CROSS SECTIONS: US 51 SB	SHEET E
------------------------	-------------	------------------	--------------------------	---------





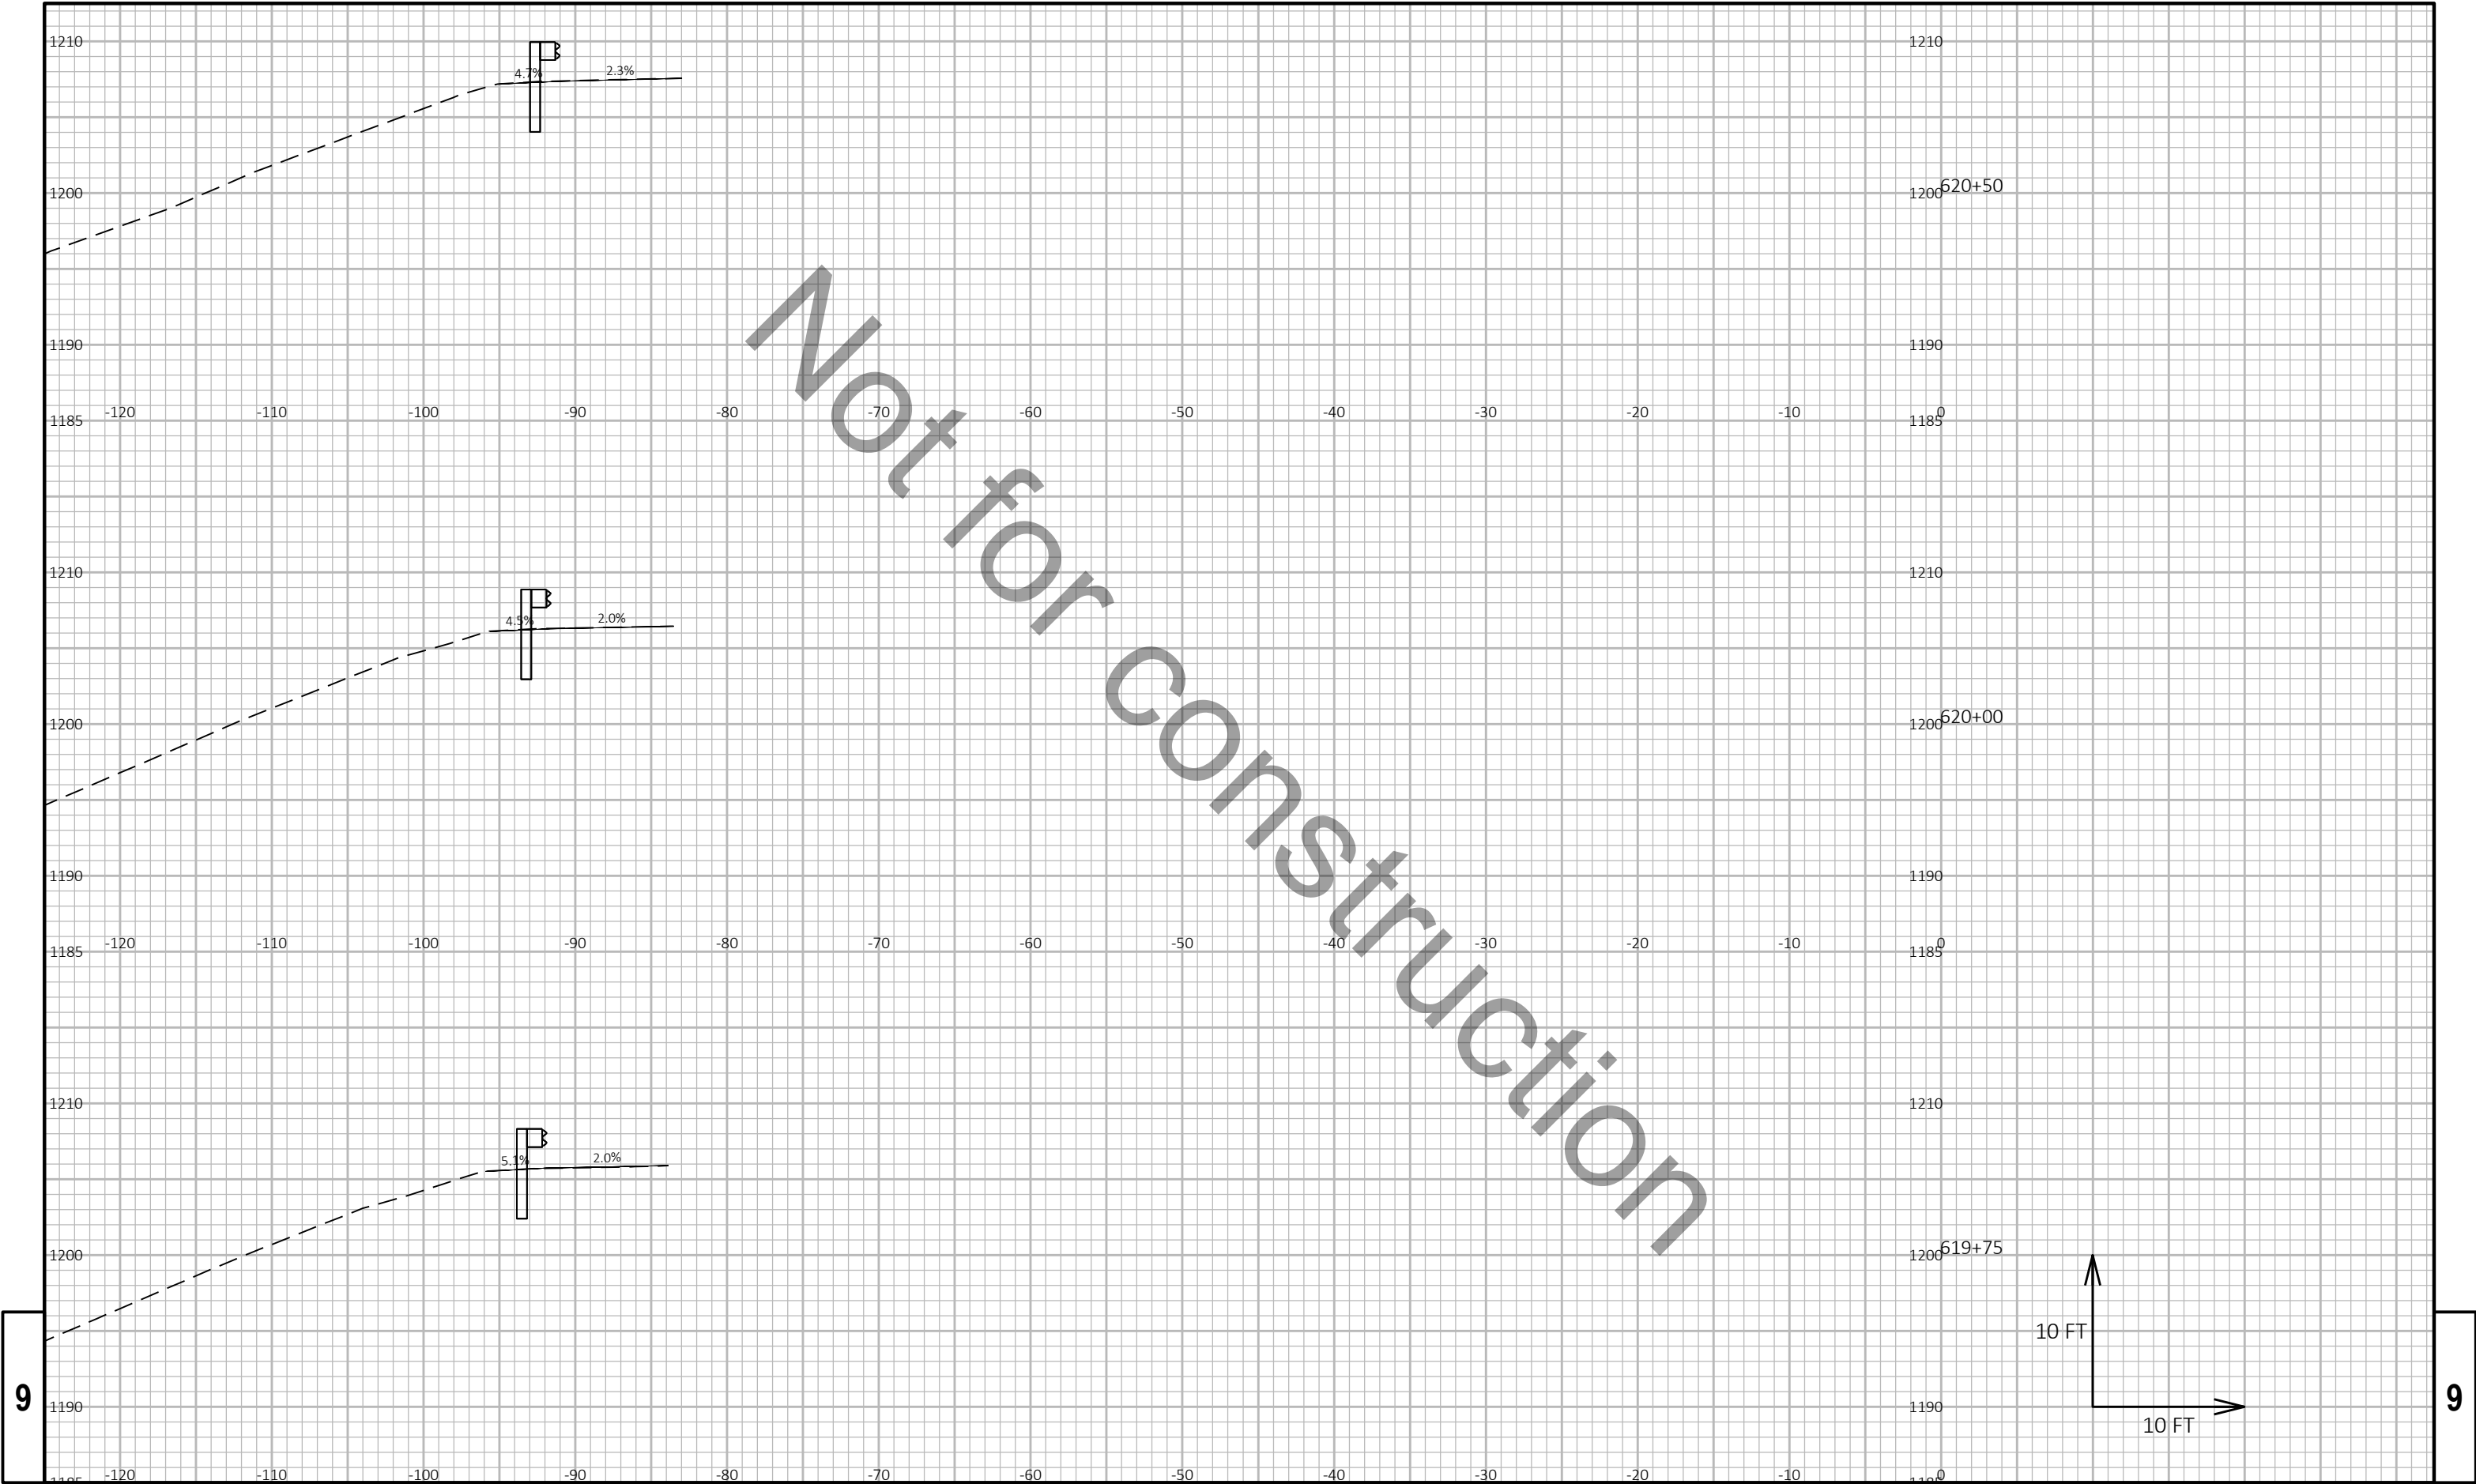


9

9

PROJECT NO: 1166-09-62	HWY: USH 51	COUNTY: MARATHON	CROSS SECTIONS: US 51 SB	SHEET E
------------------------	-------------	------------------	--------------------------	---------

Not for construction

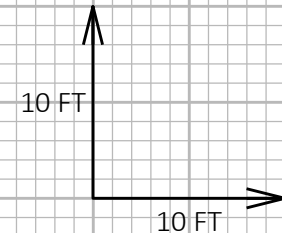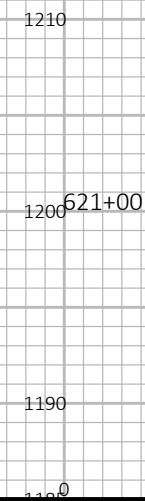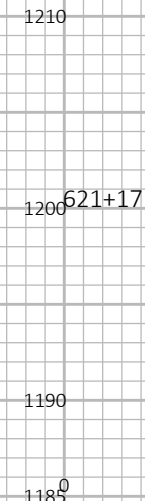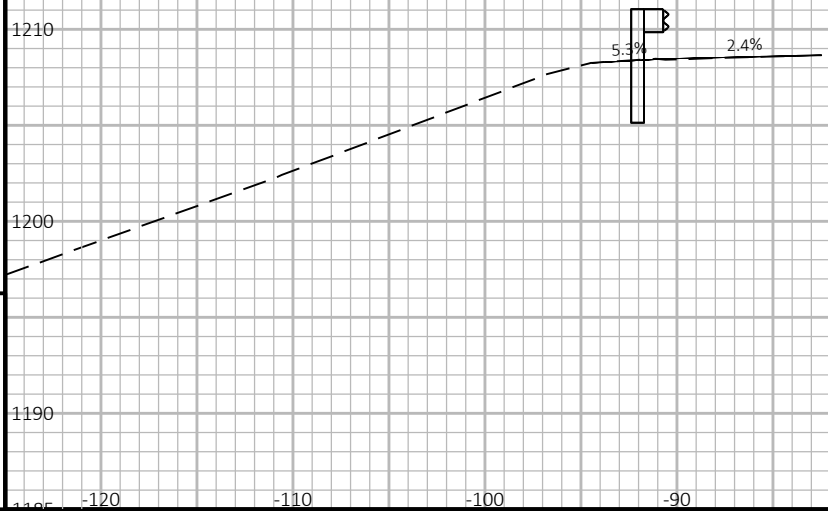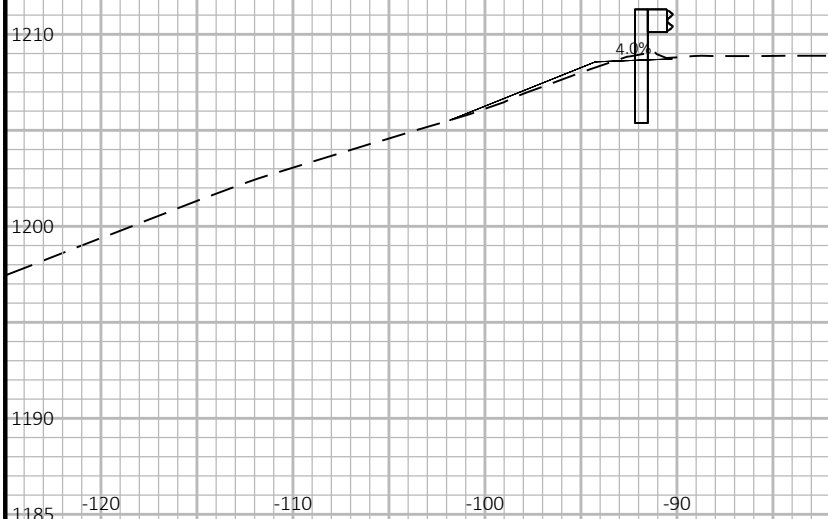

9


9

PROJECT NO: 1166-09-62	HWY: USH 51	COUNTY: MARATHON	CROSS SECTIONS: US 51 SB	SHEET E
------------------------	-------------	------------------	--------------------------	---------


Not for construction



Not for construction

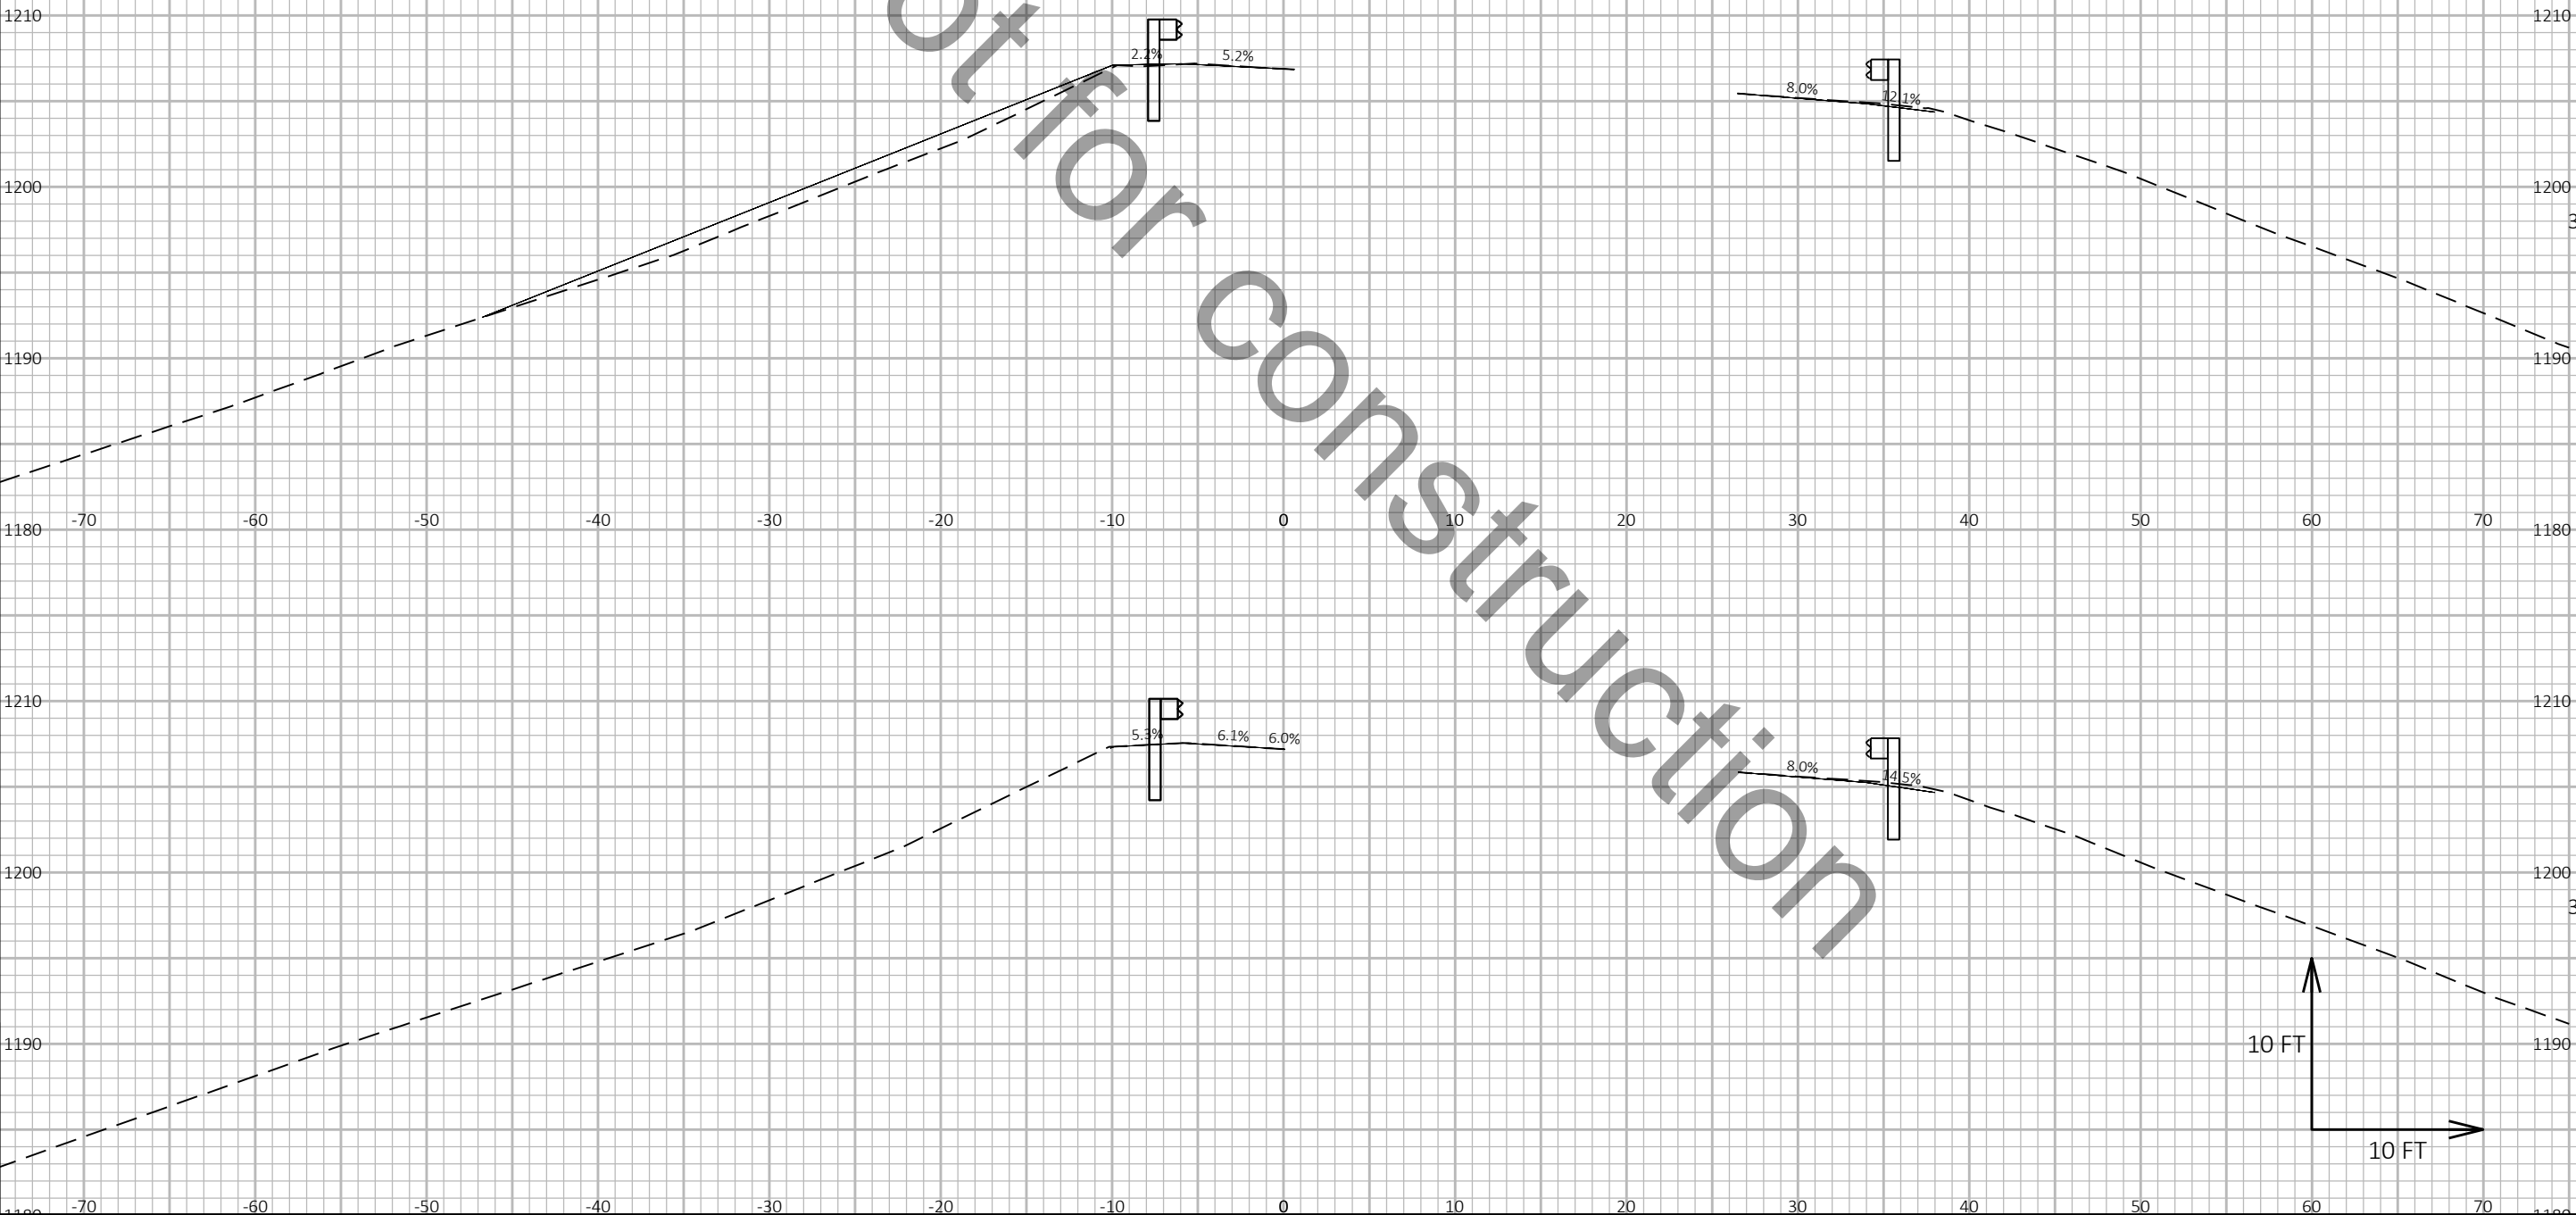


Not for construction

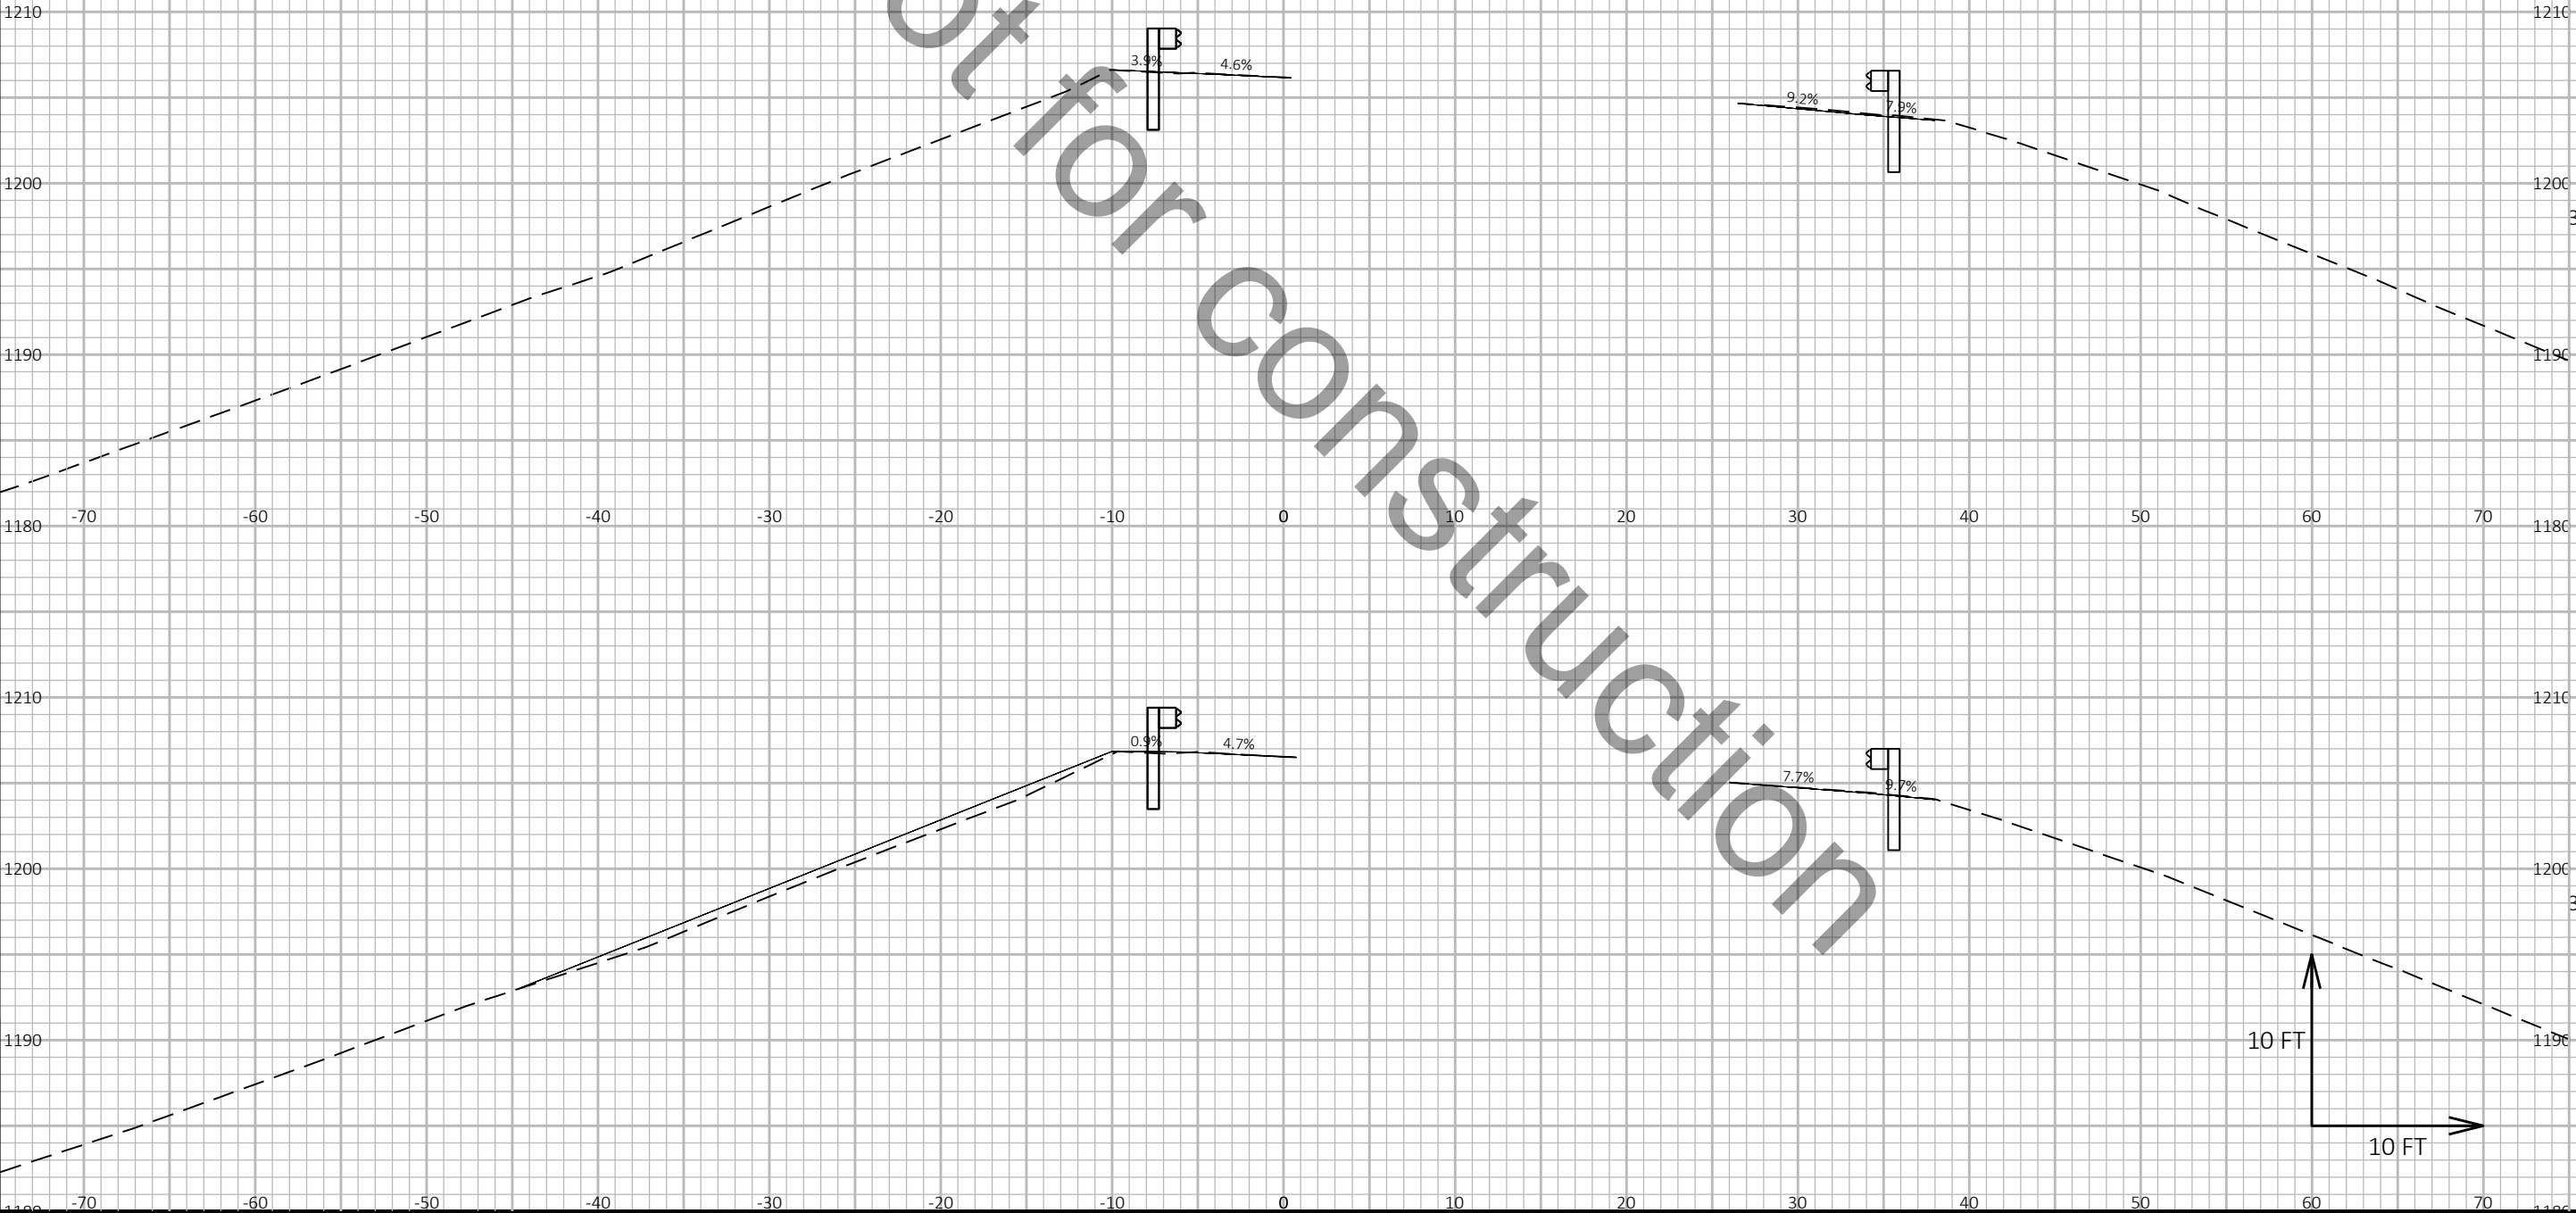

9		PROJECT NO: 1166-09-62	HWY: USH 51	COUNTY: MARATHON	CROSS SECTIONS: STH 29 EB	SHEET	E
---	--	------------------------	-------------	------------------	---------------------------	-------	---

Not for construction

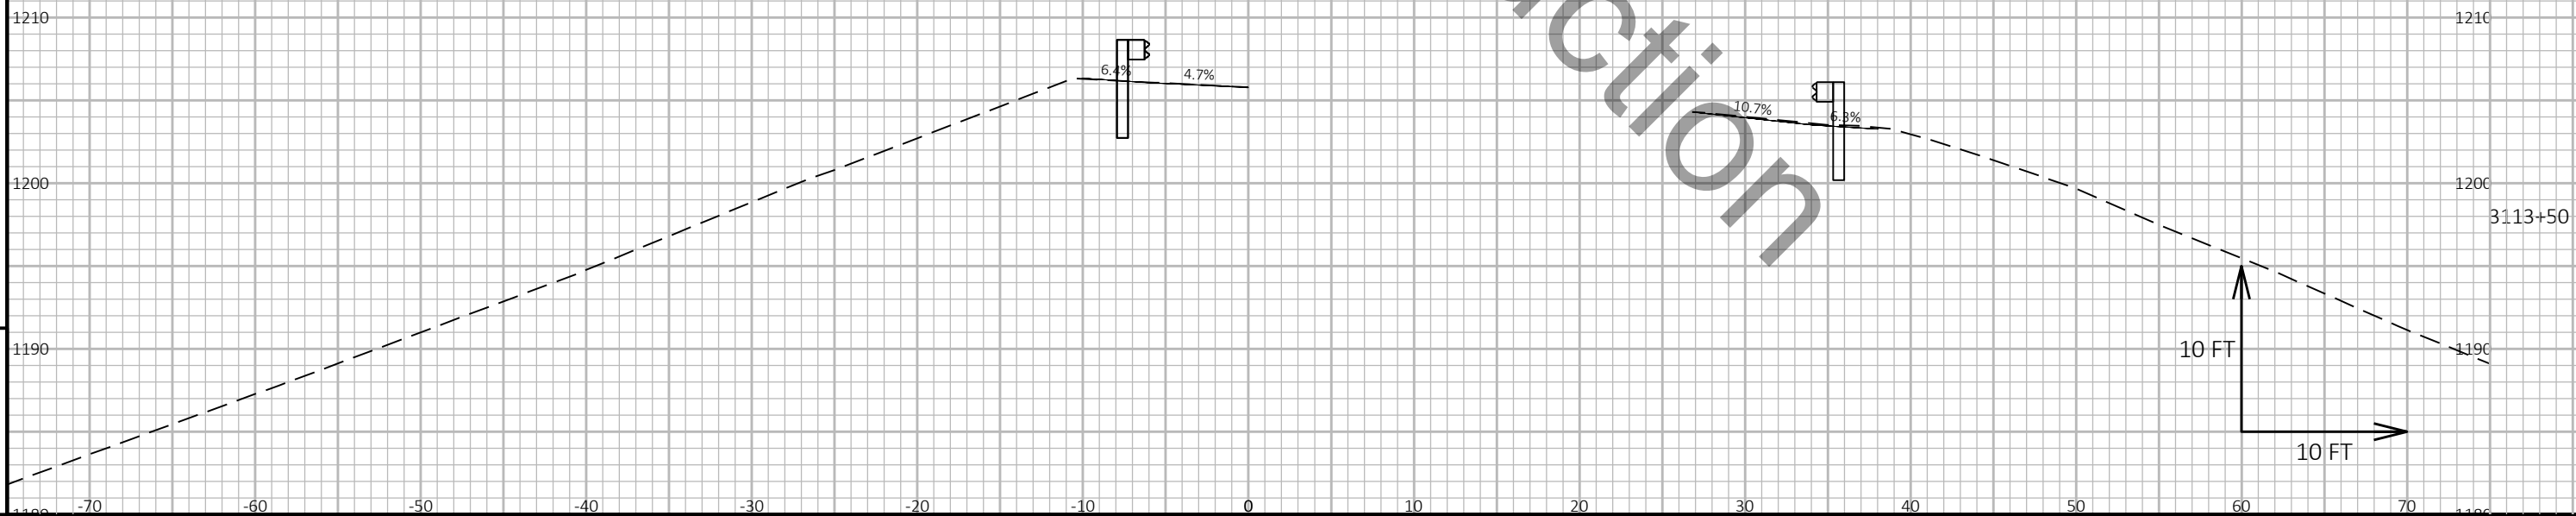


9

9


PROJECT NO: 1166-09-62	HWY: USH 51	COUNTY: MARATHON	CROSS SECTIONS: STH 29 EB	SHEET E
------------------------	-------------	------------------	---------------------------	---------

Not for construction

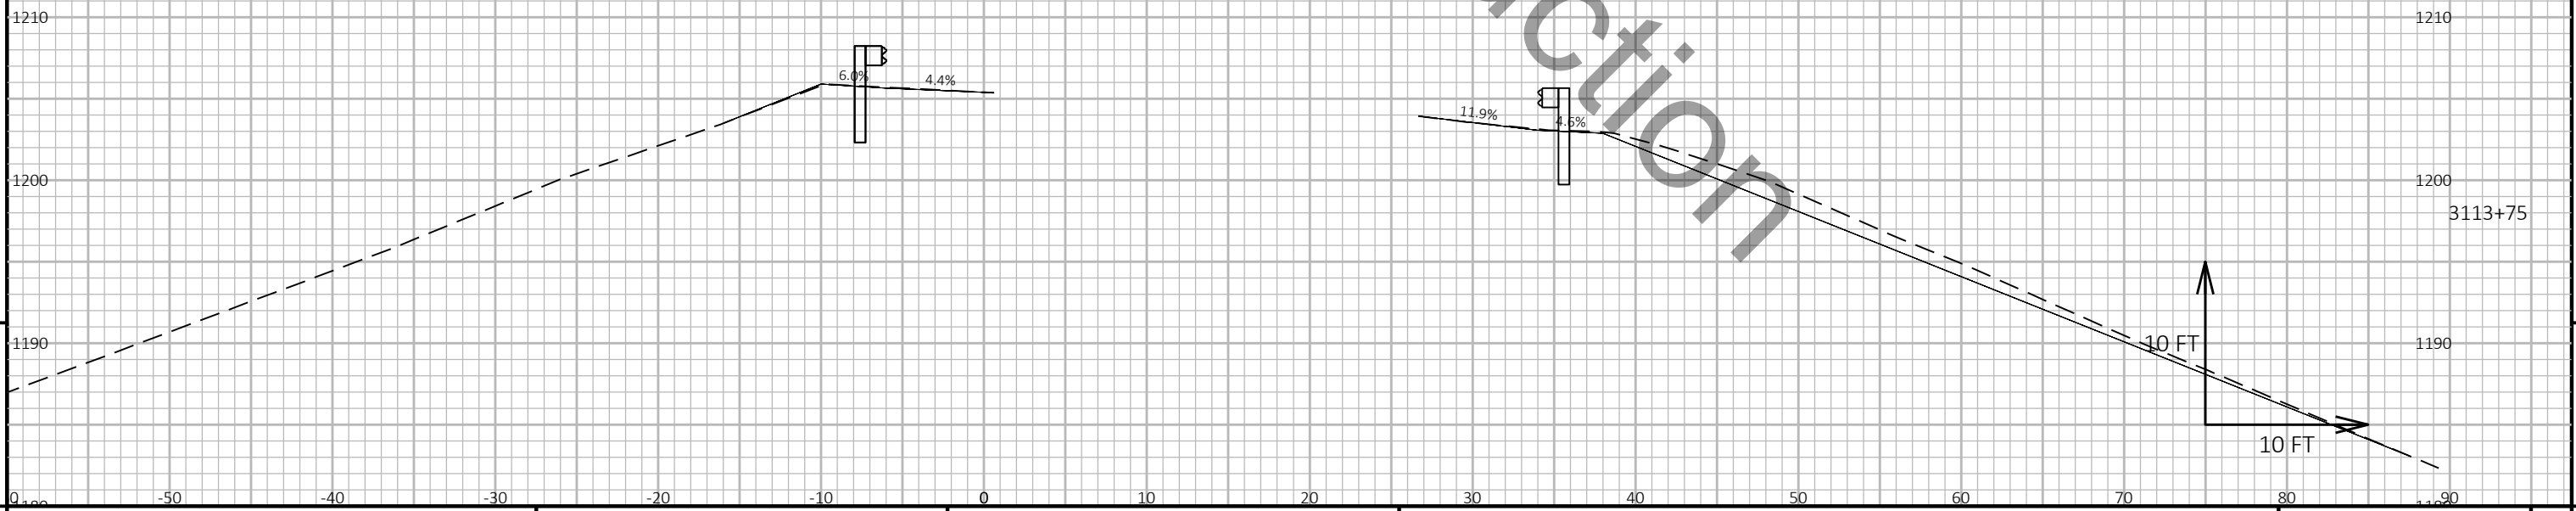

PROJECT NO: 1166-09-62	HWY: USH 51	COUNTY: MARATHON	CROSS SECTIONS: STH 29 EB	SHEET E
------------------------	-------------	------------------	---------------------------	---------

Not for construction

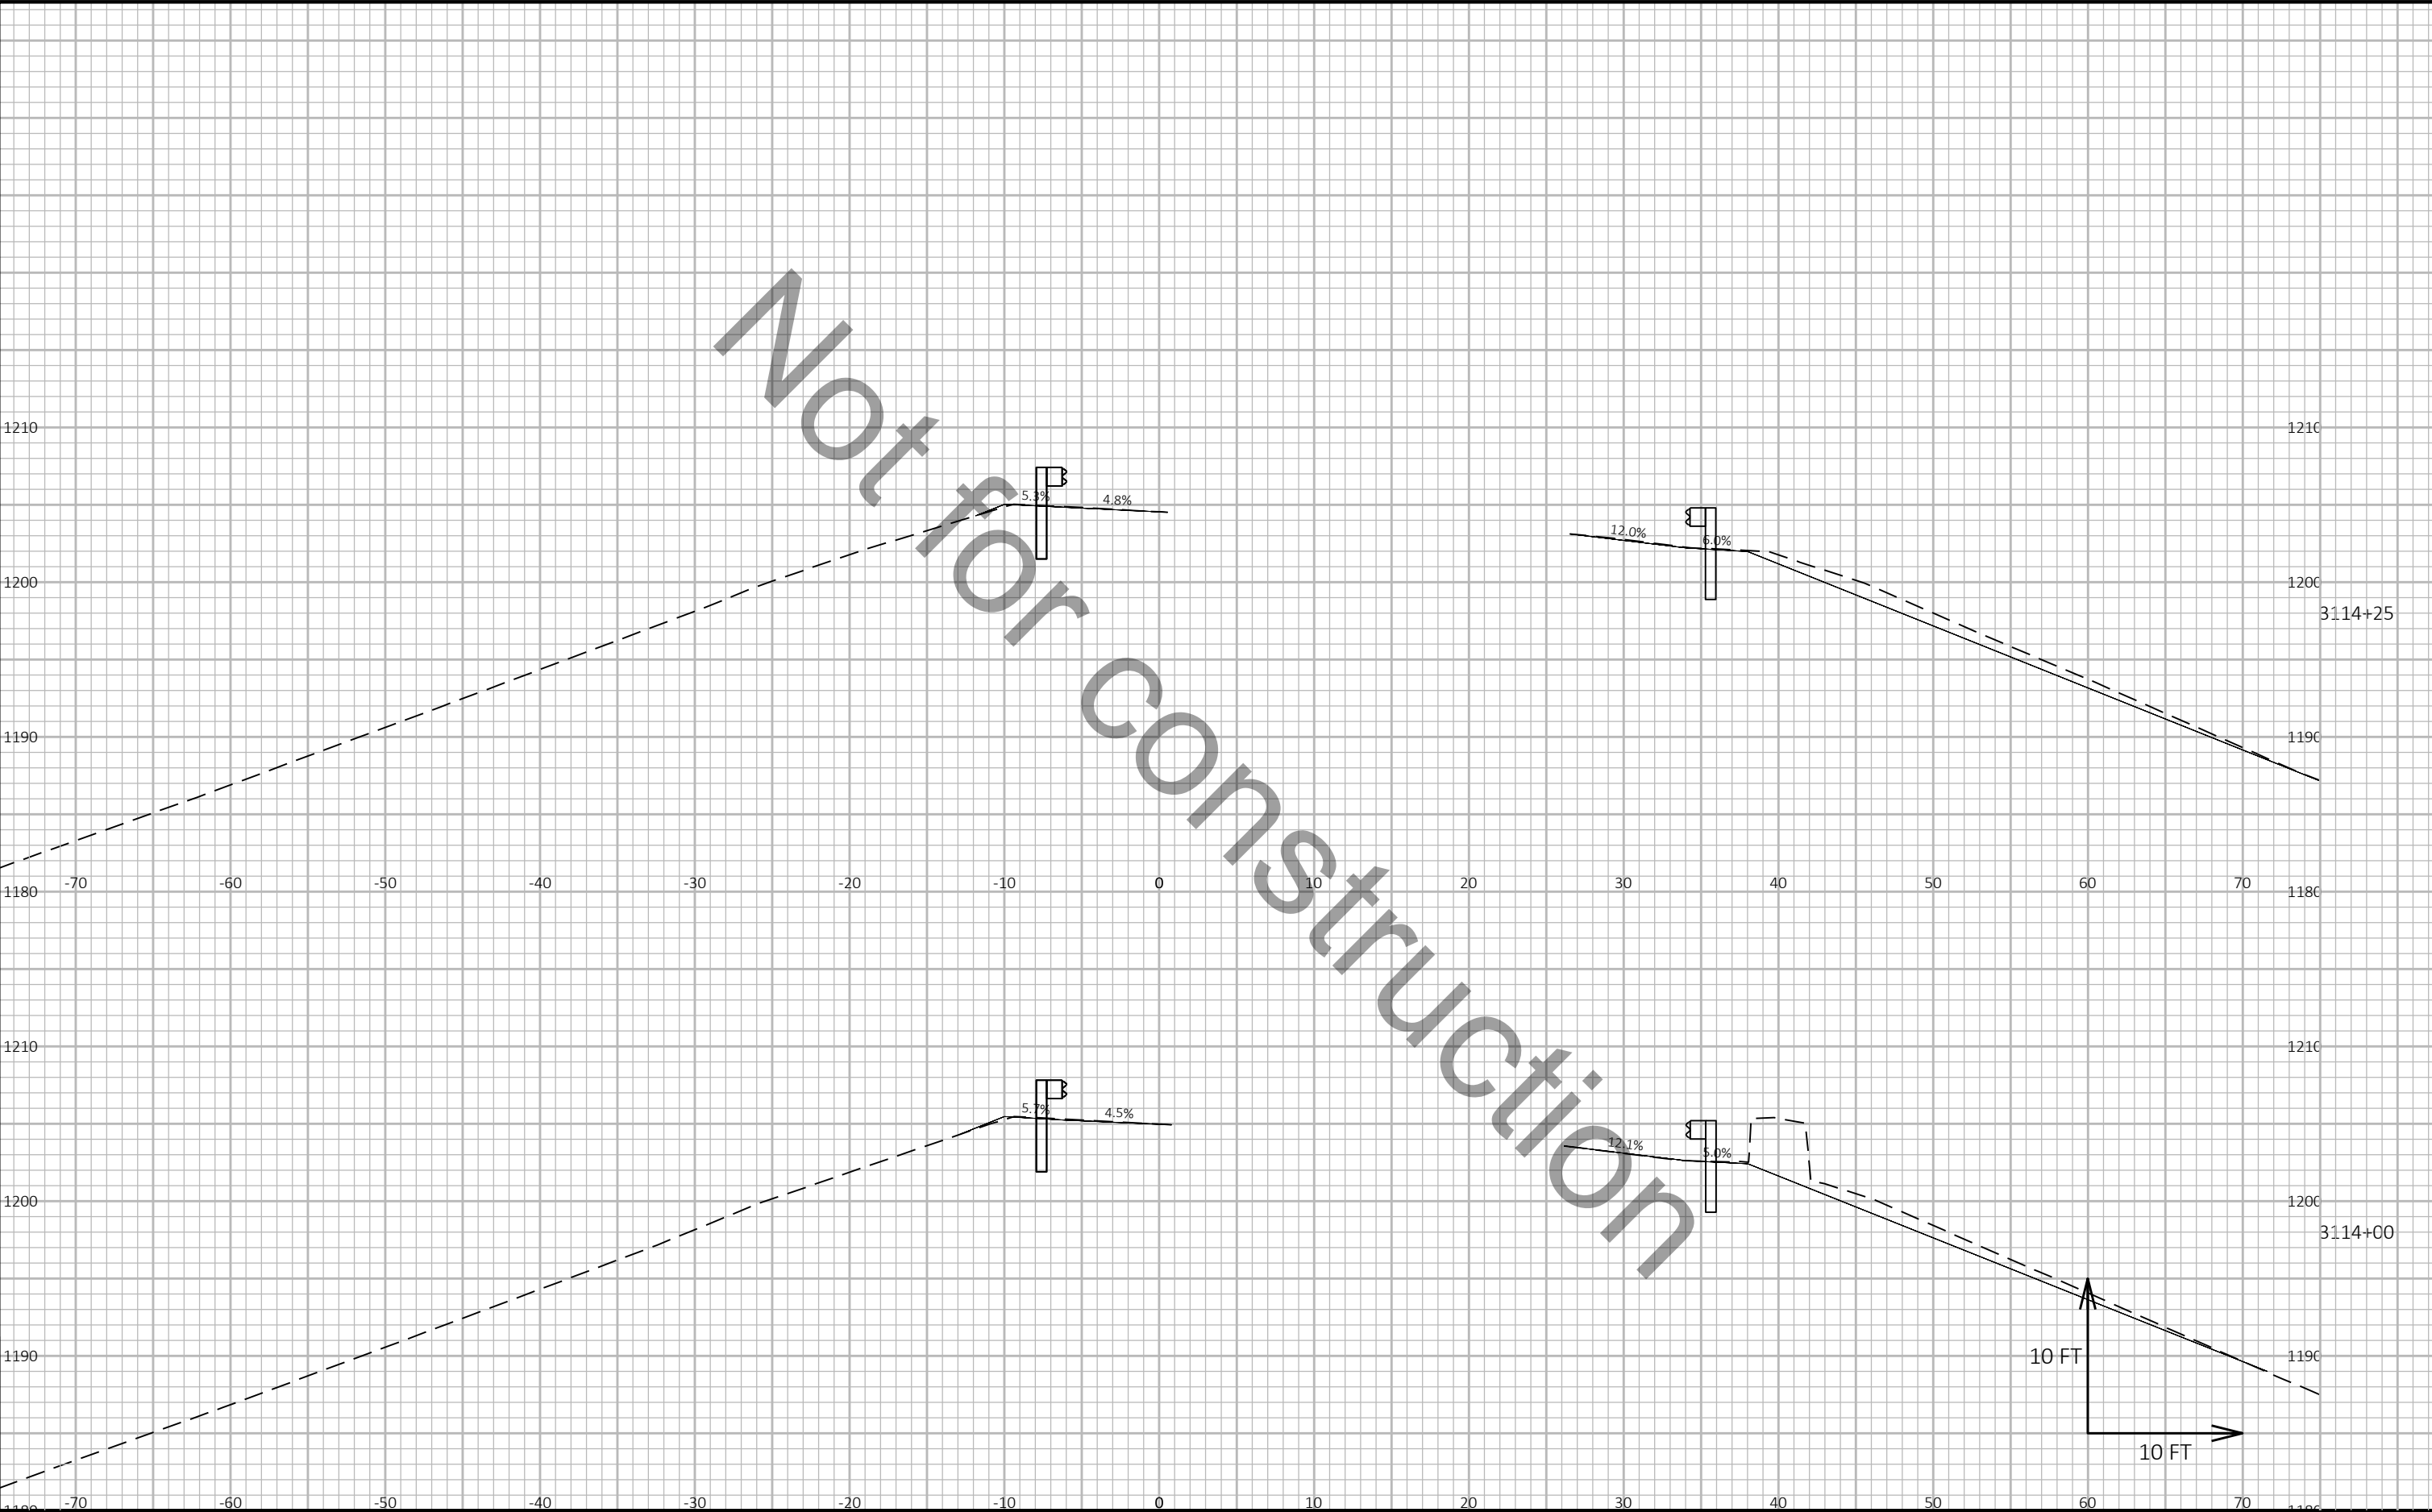

Not for construction




9


9

PROJECT NO: 1166-09-62	HWY: USH 51	COUNTY: MARATHON	CROSS SECTIONS: STH 29 EB	SHEET E
------------------------	-------------	------------------	---------------------------	---------

Not for construction

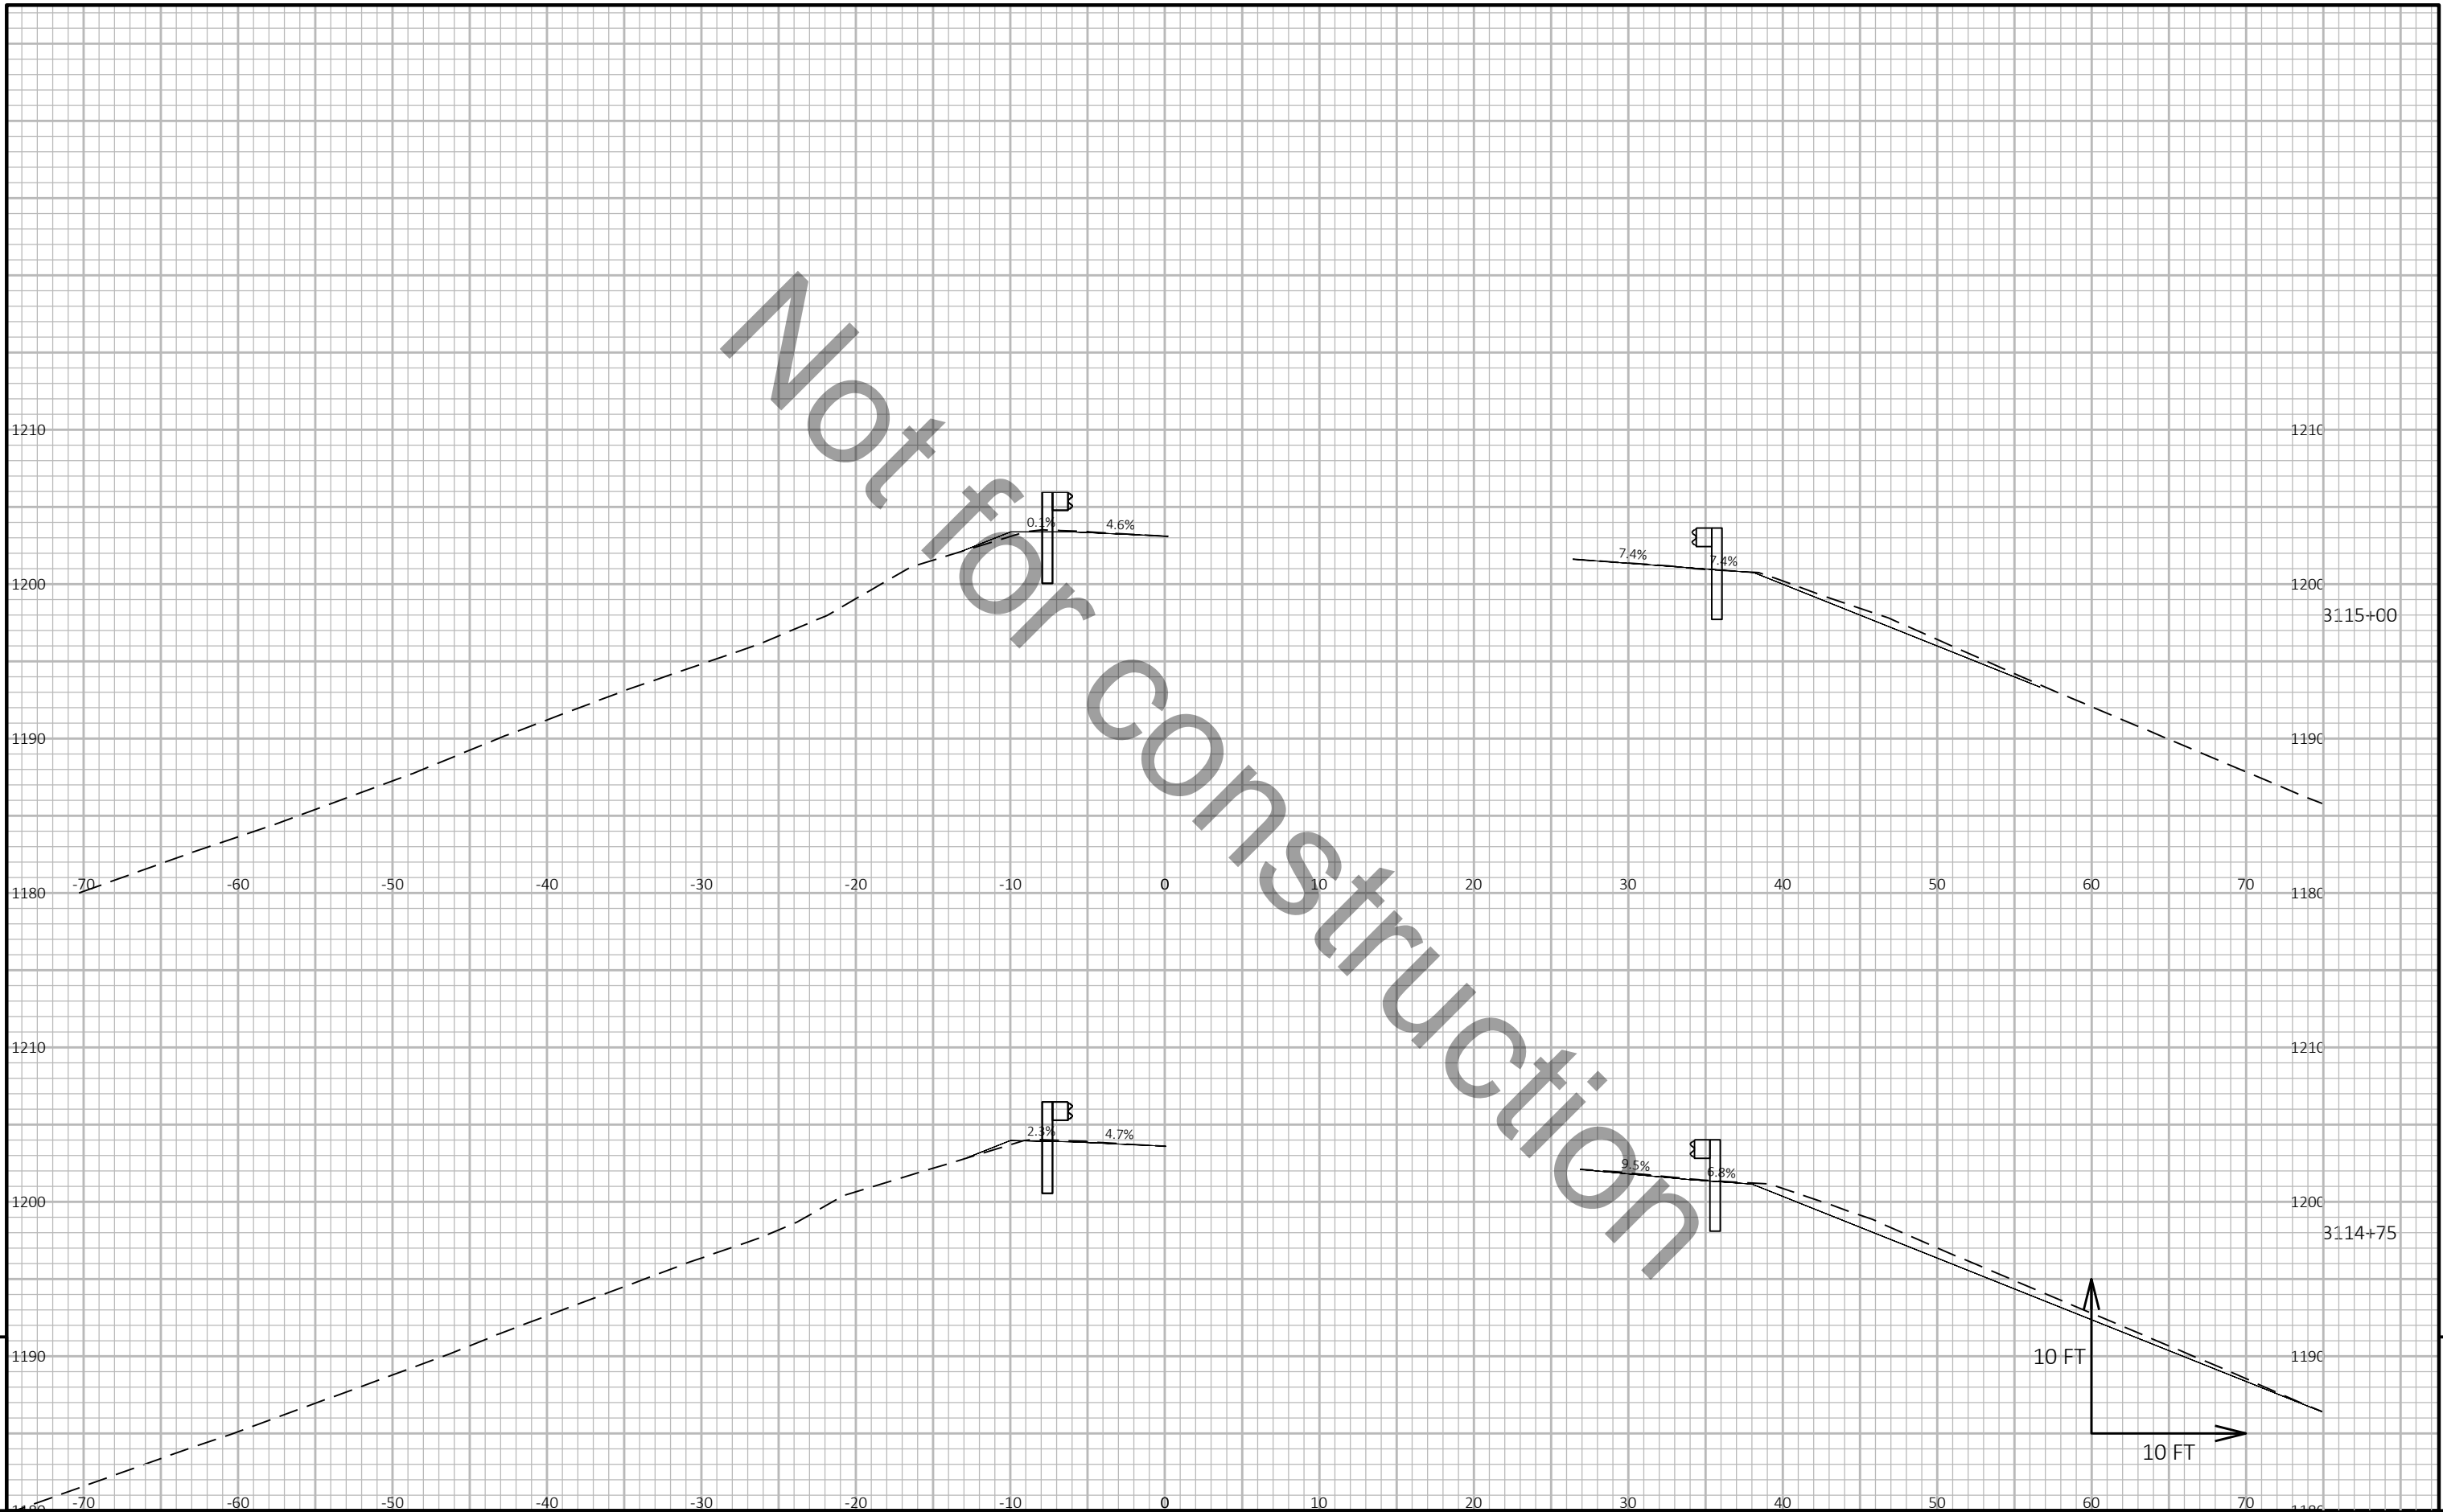

Not for construction

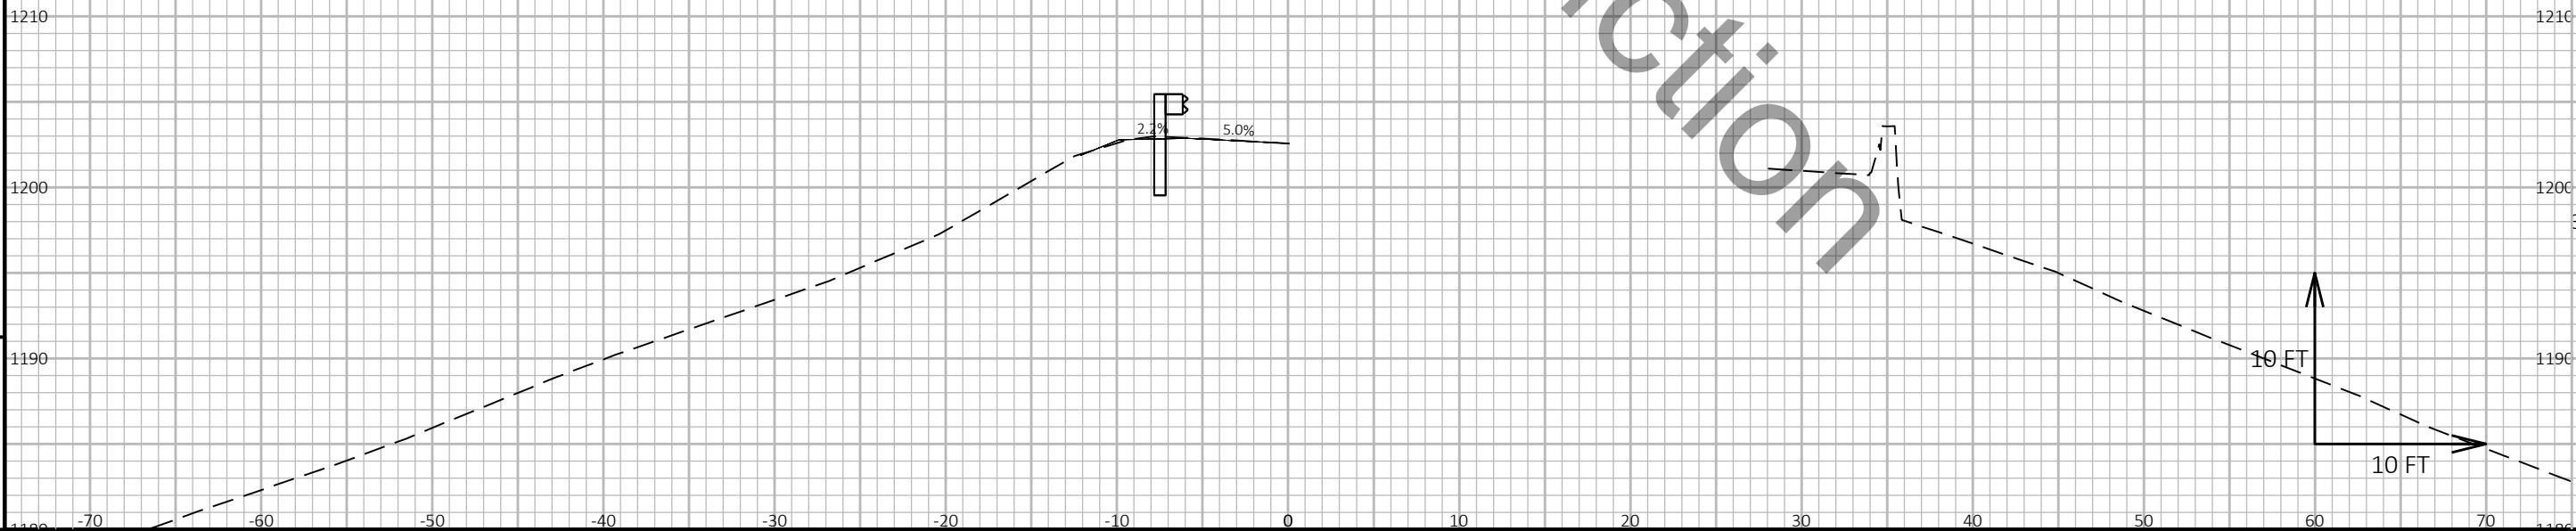


9


9

PROJECT NO: 1166-09-62	HWY: USH 51	COUNTY: MARATHON	CROSS SECTIONS: STH 29 EB	SHEET E
------------------------	-------------	------------------	---------------------------	---------

Not for construction

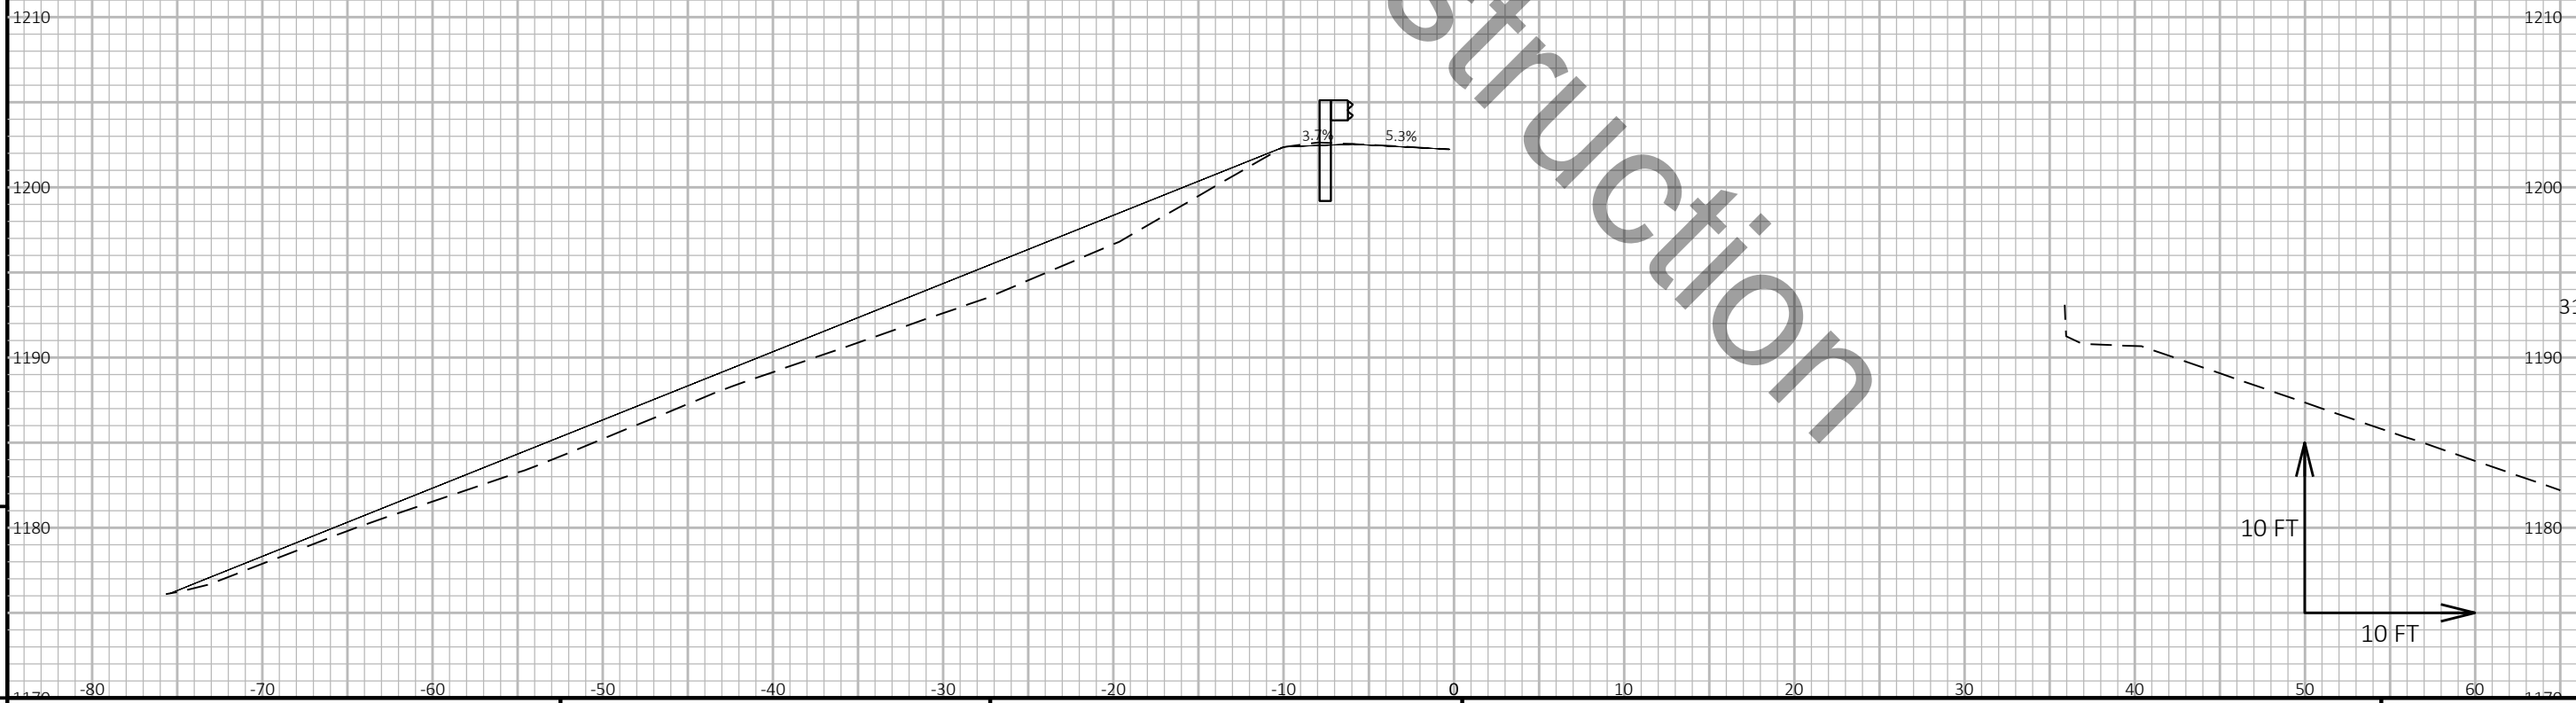


9	PROJECT NO: 1166-09-62	HWY: USH 51	COUNTY: MARATHON	CROSS SECTIONS: STH 29 EB	SHEET	E
---	------------------------	-------------	------------------	---------------------------	-------	---

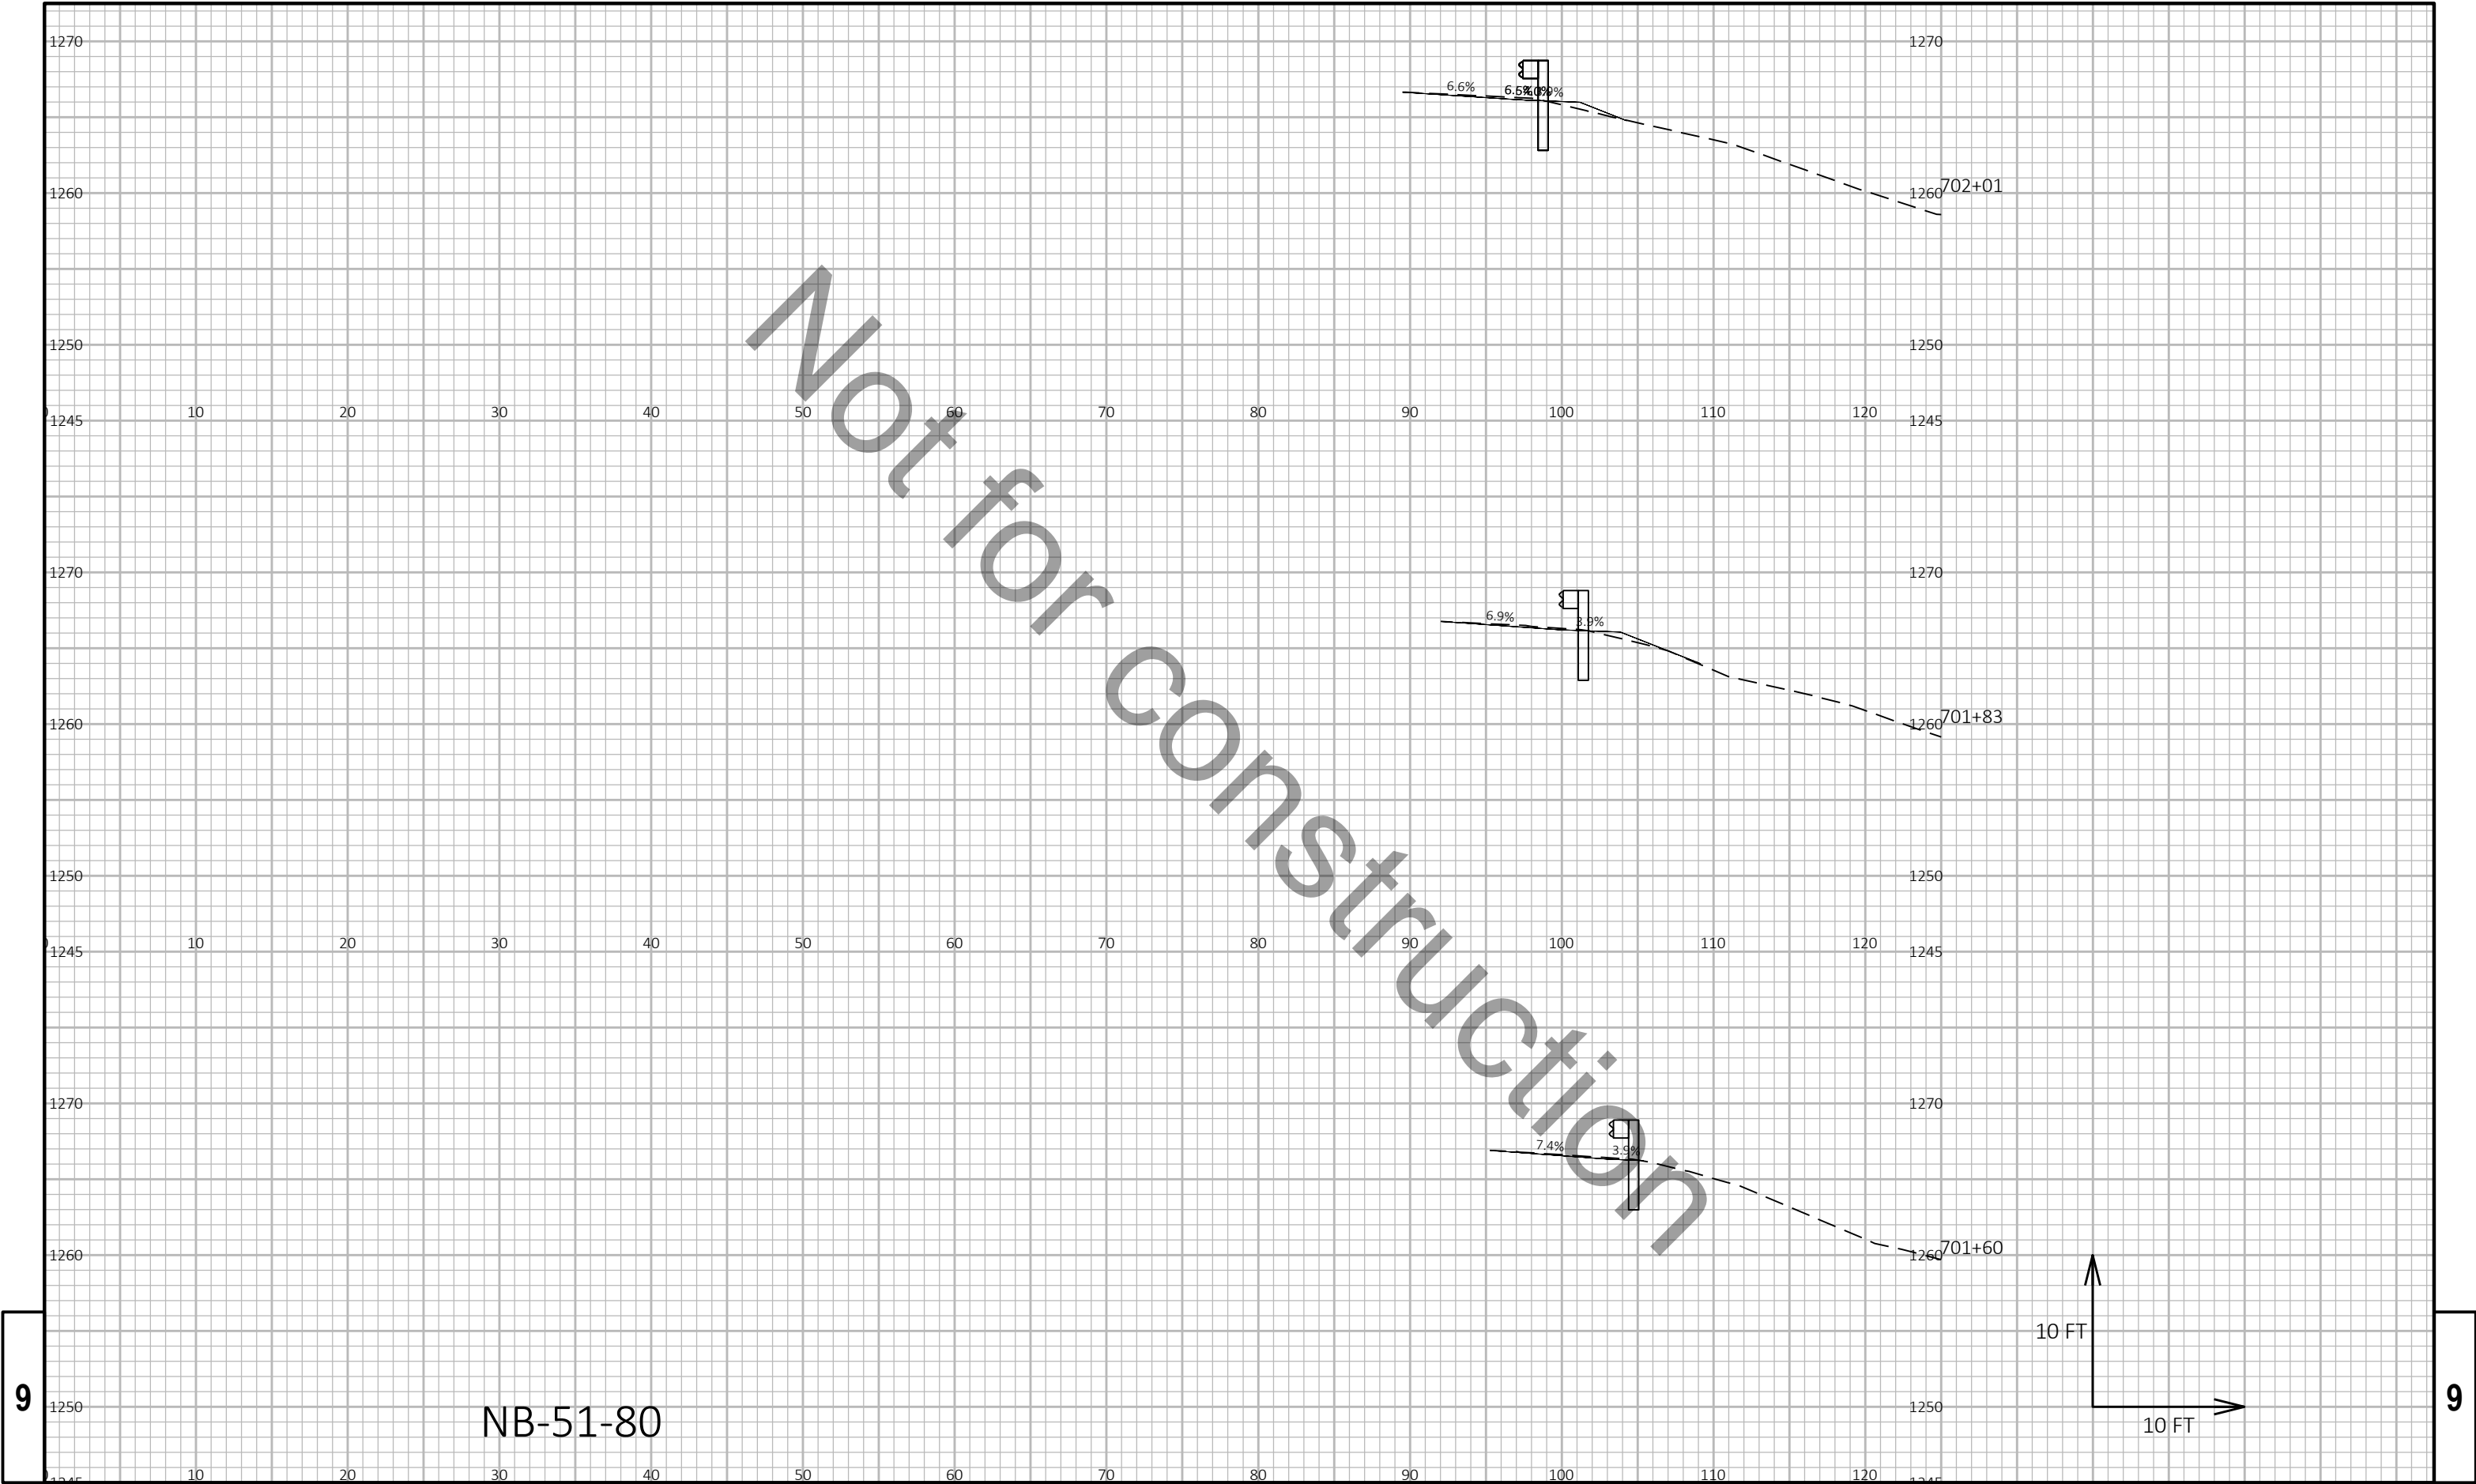

9

9

PROJECT NO:	1166-09-62	HWY:	USH 51	COUNTY:	MARATHON	CROSS SECTIONS:	US 51 NB	SHEET	E
-------------	------------	------	--------	---------	----------	-----------------	----------	-------	---

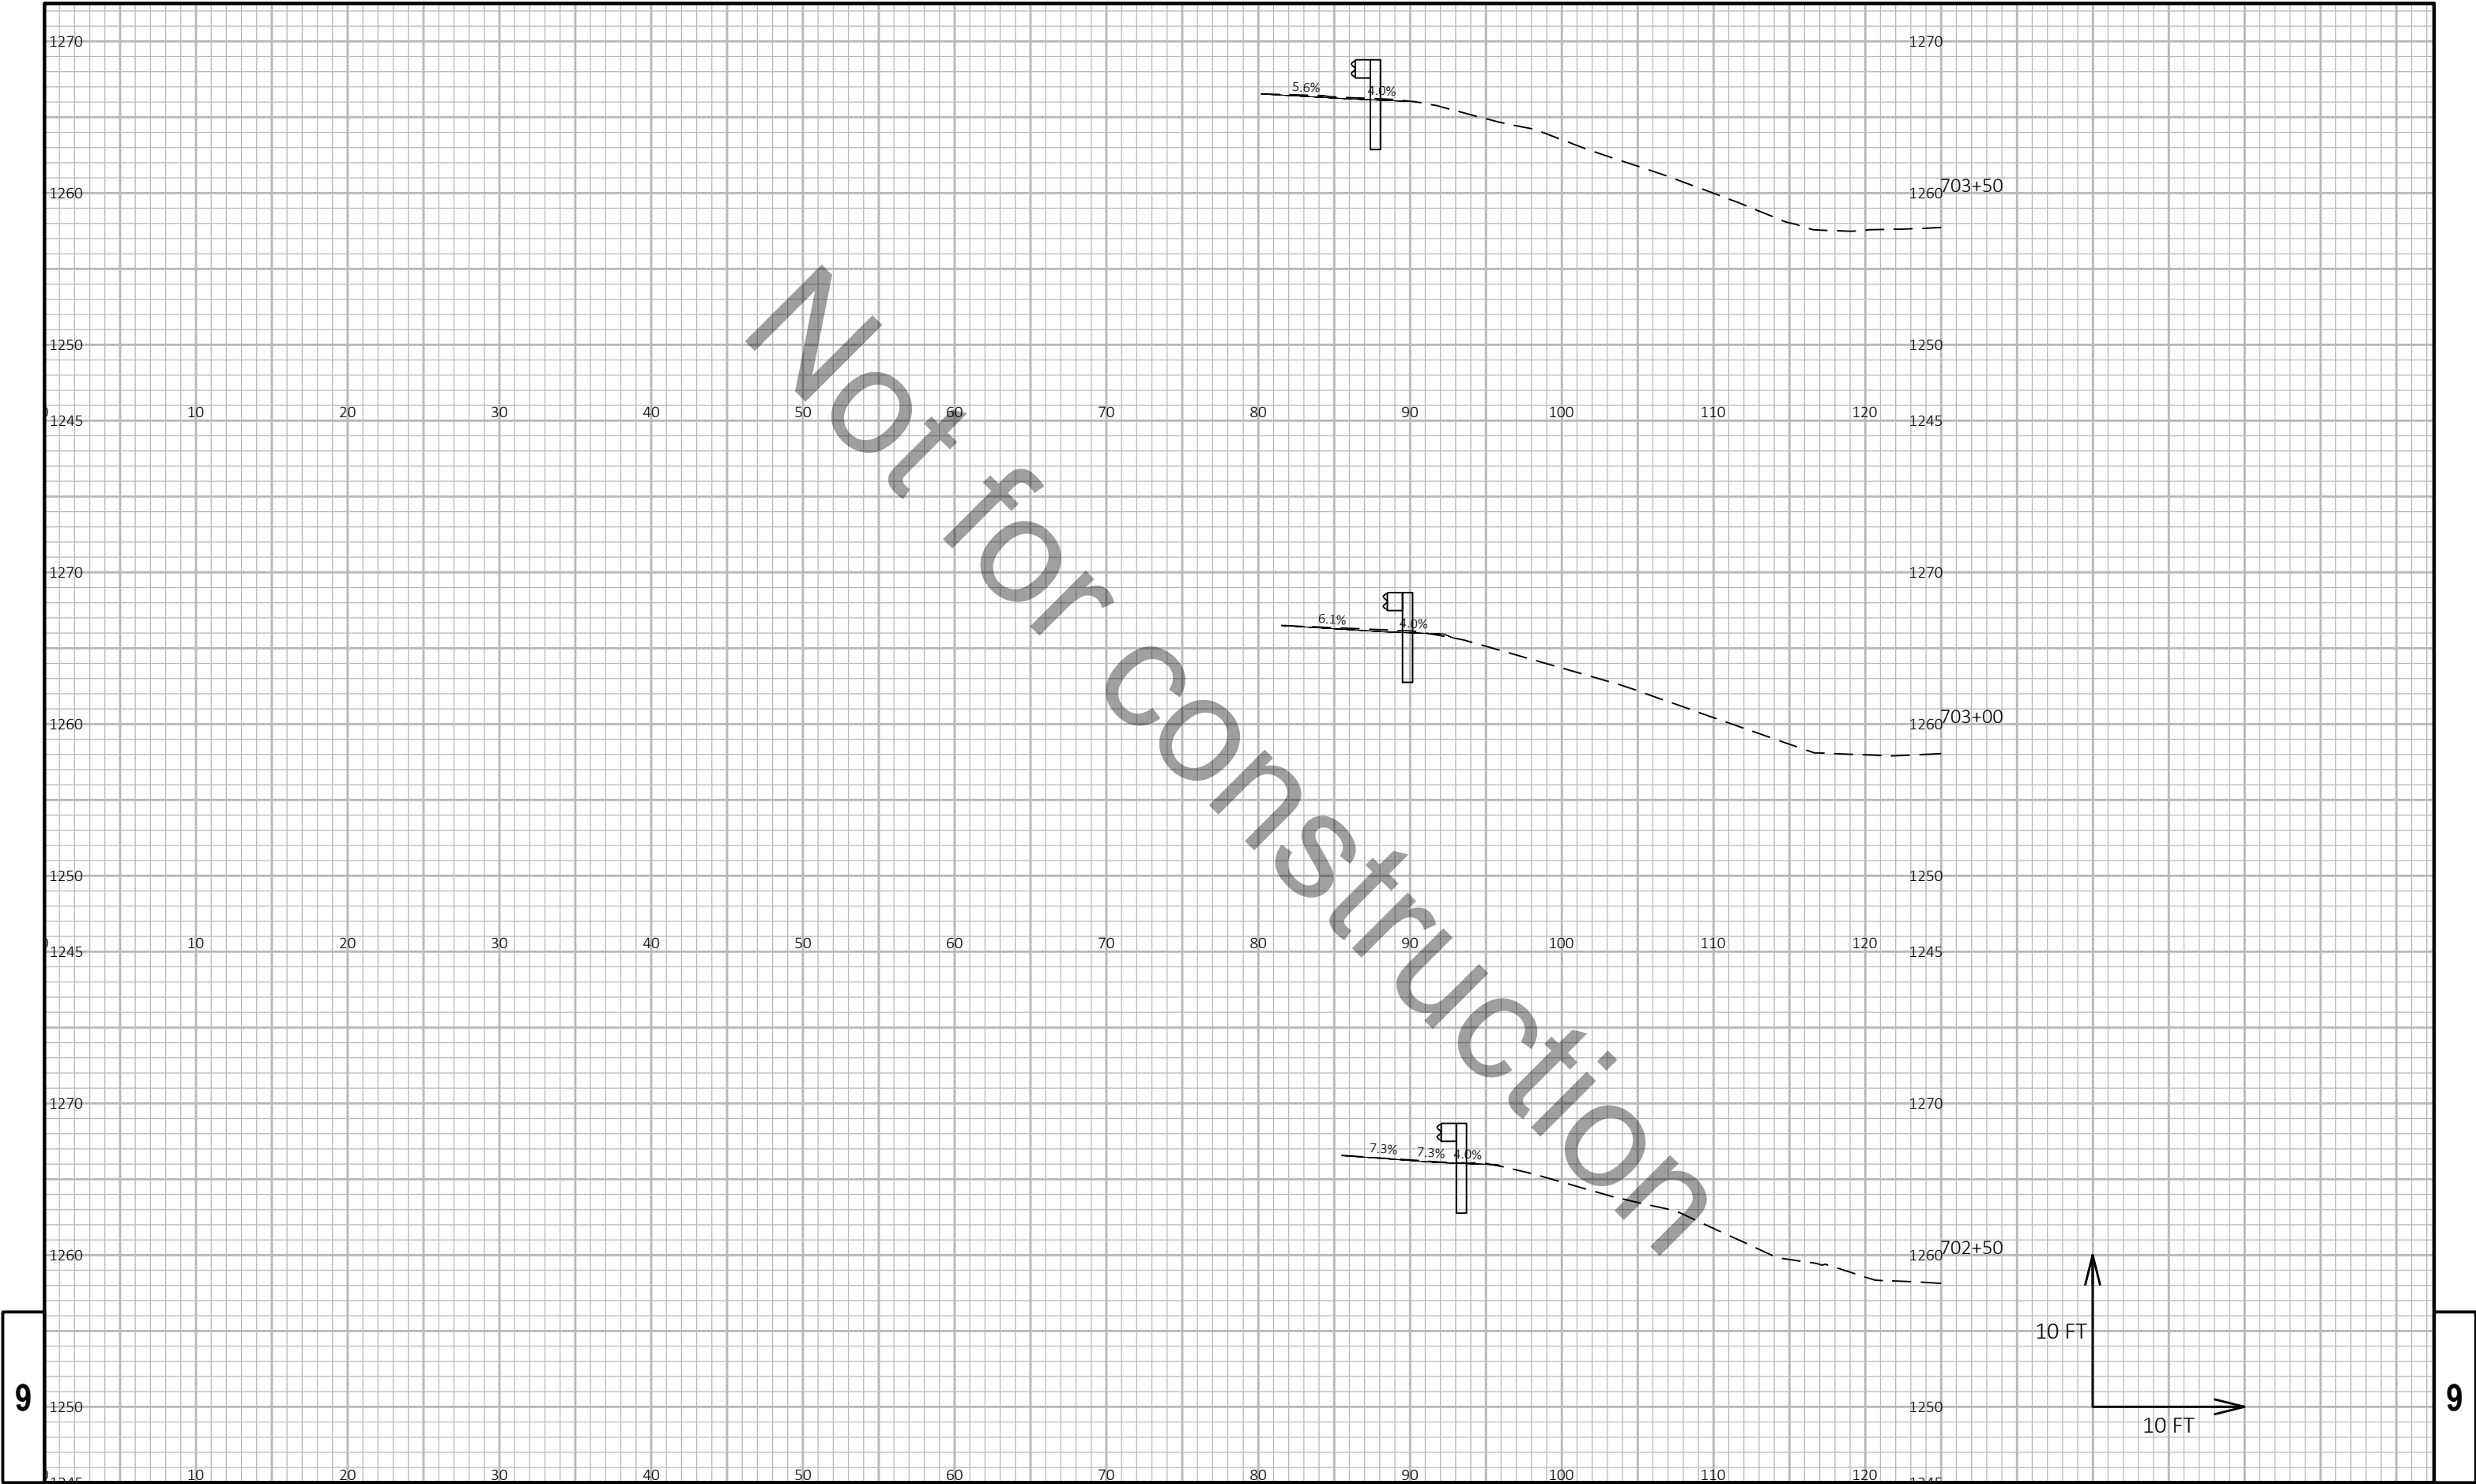


9

9

PROJECT NO:	1166-09-62	HWY: USH 51	COUNTY: MARATHON	CROSS SECTIONS:	US 51 NB	SHEET	E
-------------	------------	-------------	------------------	-----------------	----------	-------	---

Not for construction

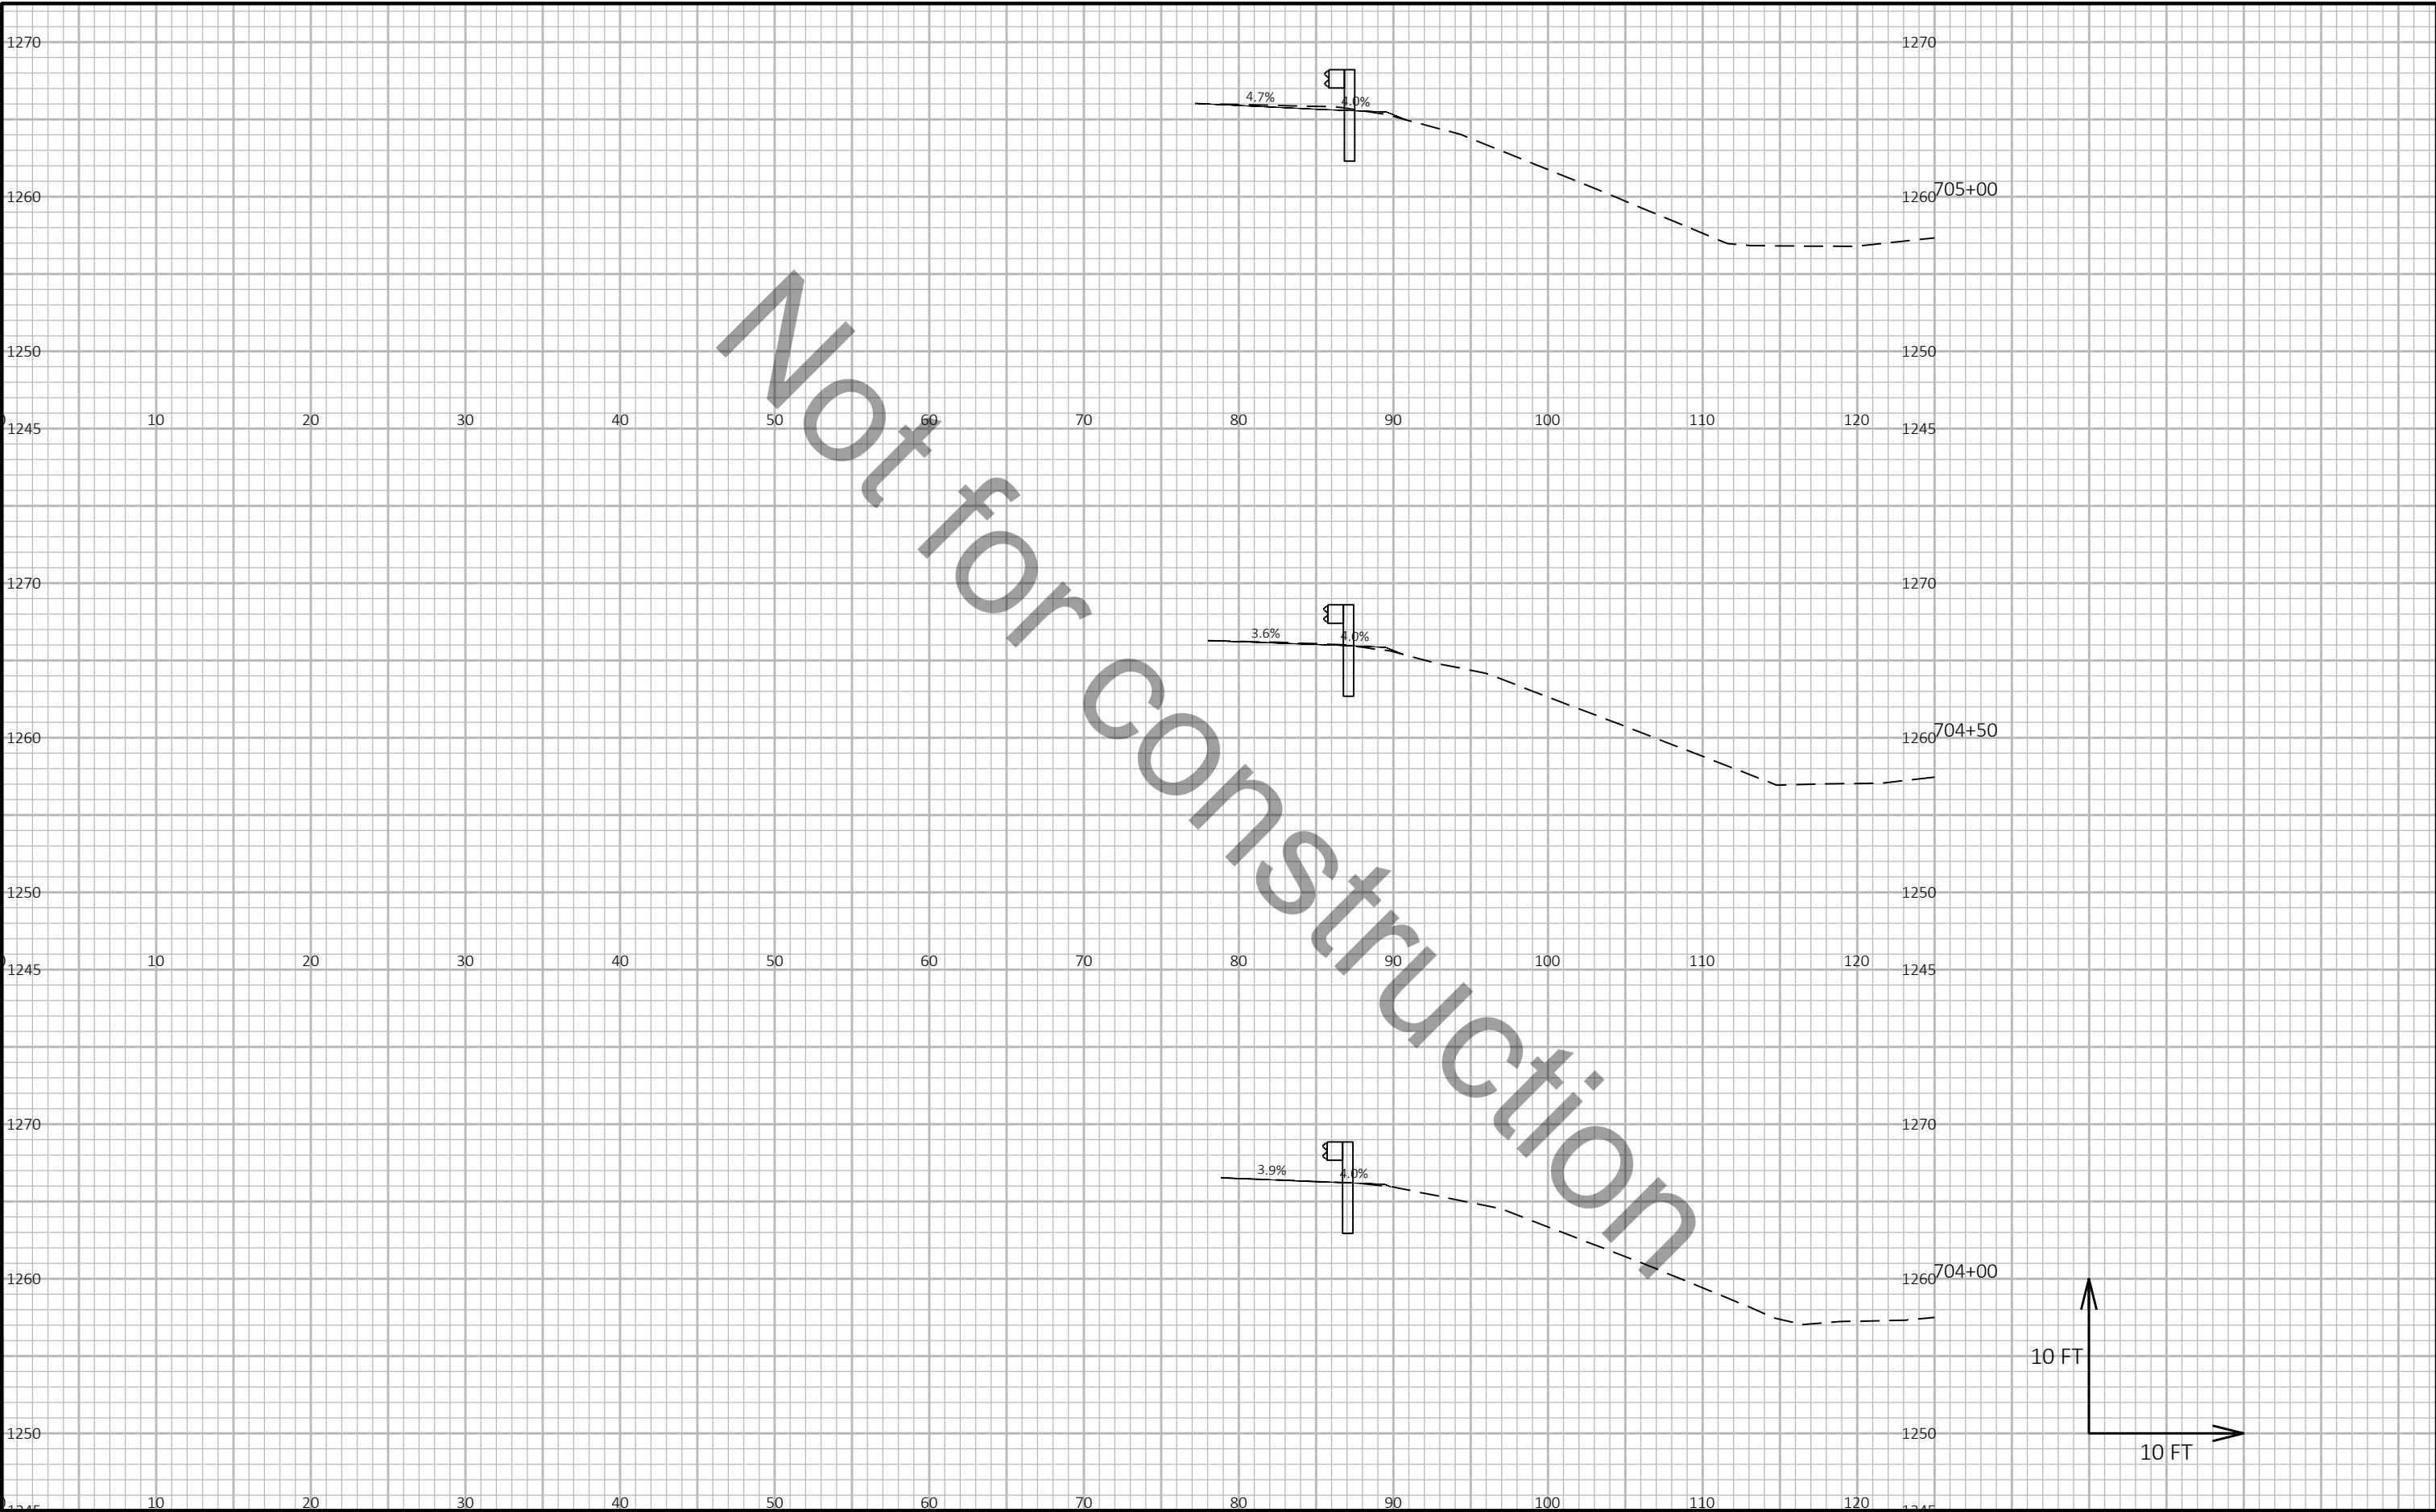


9

9

PROJECT NO: 1166-09-62	HWY: USH 51	COUNTY: MARATHON	CROSS SECTIONS: US 51 NB	SHEET E
------------------------	-------------	------------------	--------------------------	---------

Not for construction

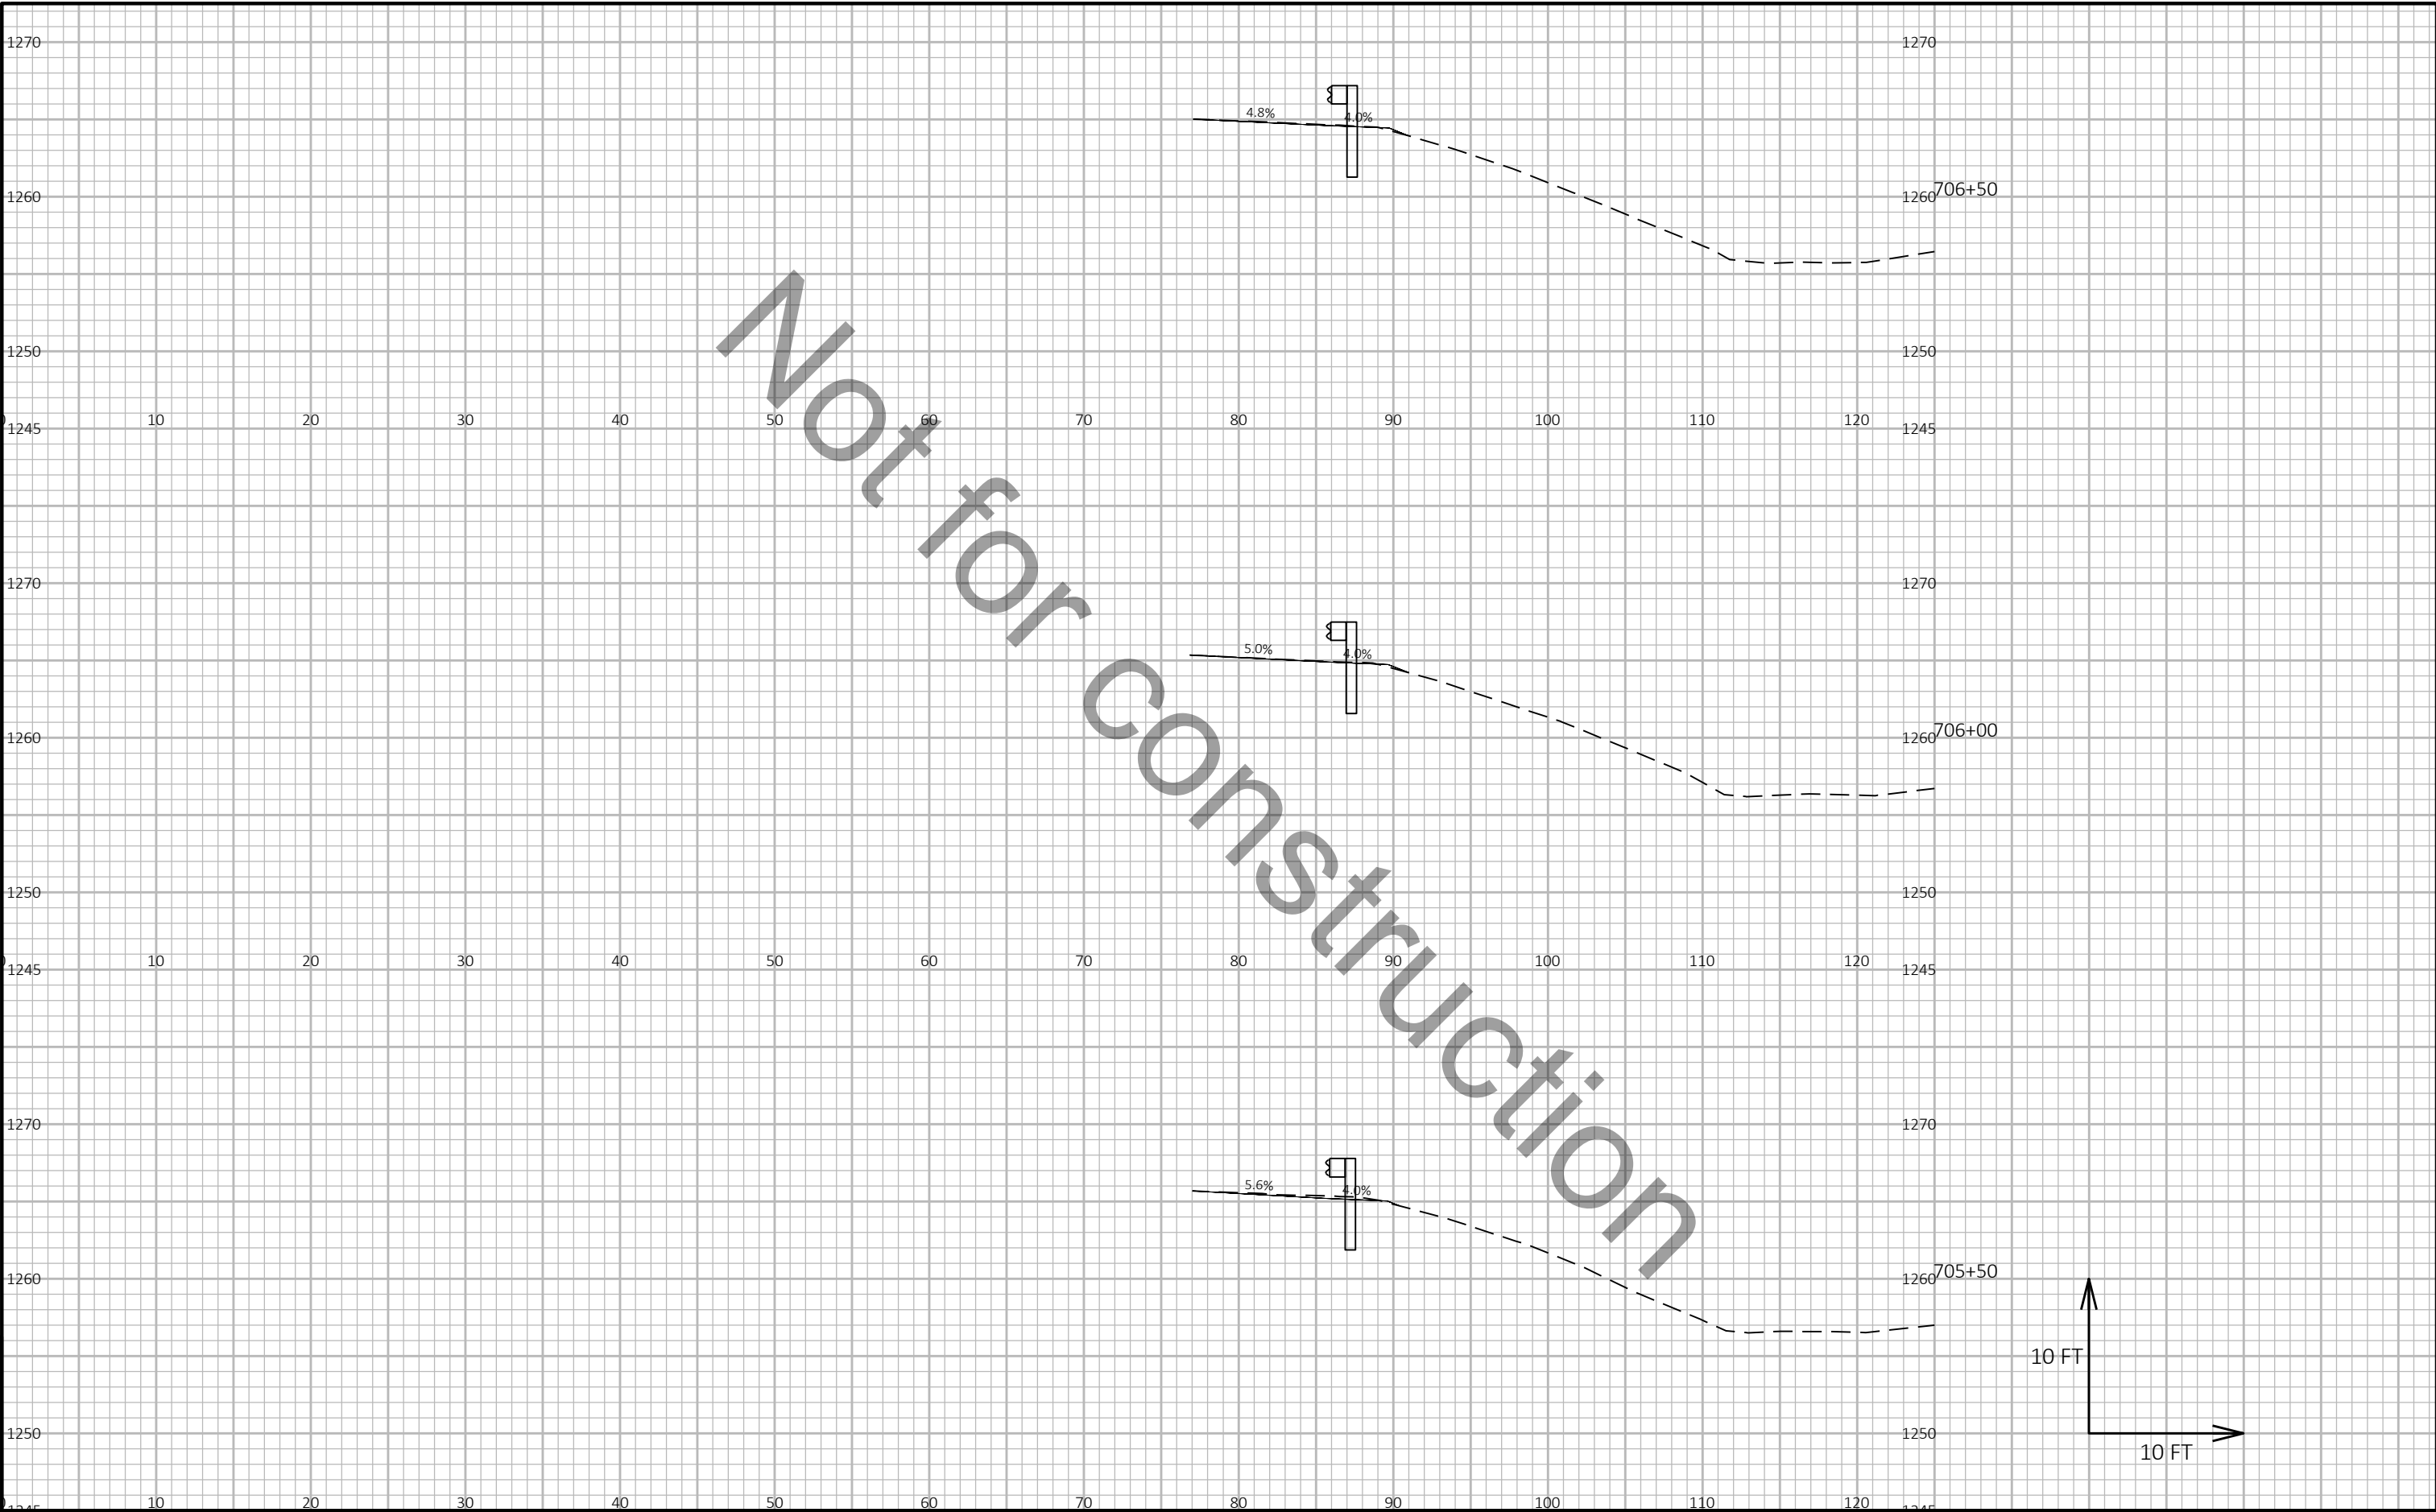


9

9

PROJECT NO: 1166-09-62	HWY: USH 51	COUNTY: MARATHON	CROSS SECTIONS: US 51 NB	SHEET E
------------------------	-------------	------------------	--------------------------	---------

Not for construction

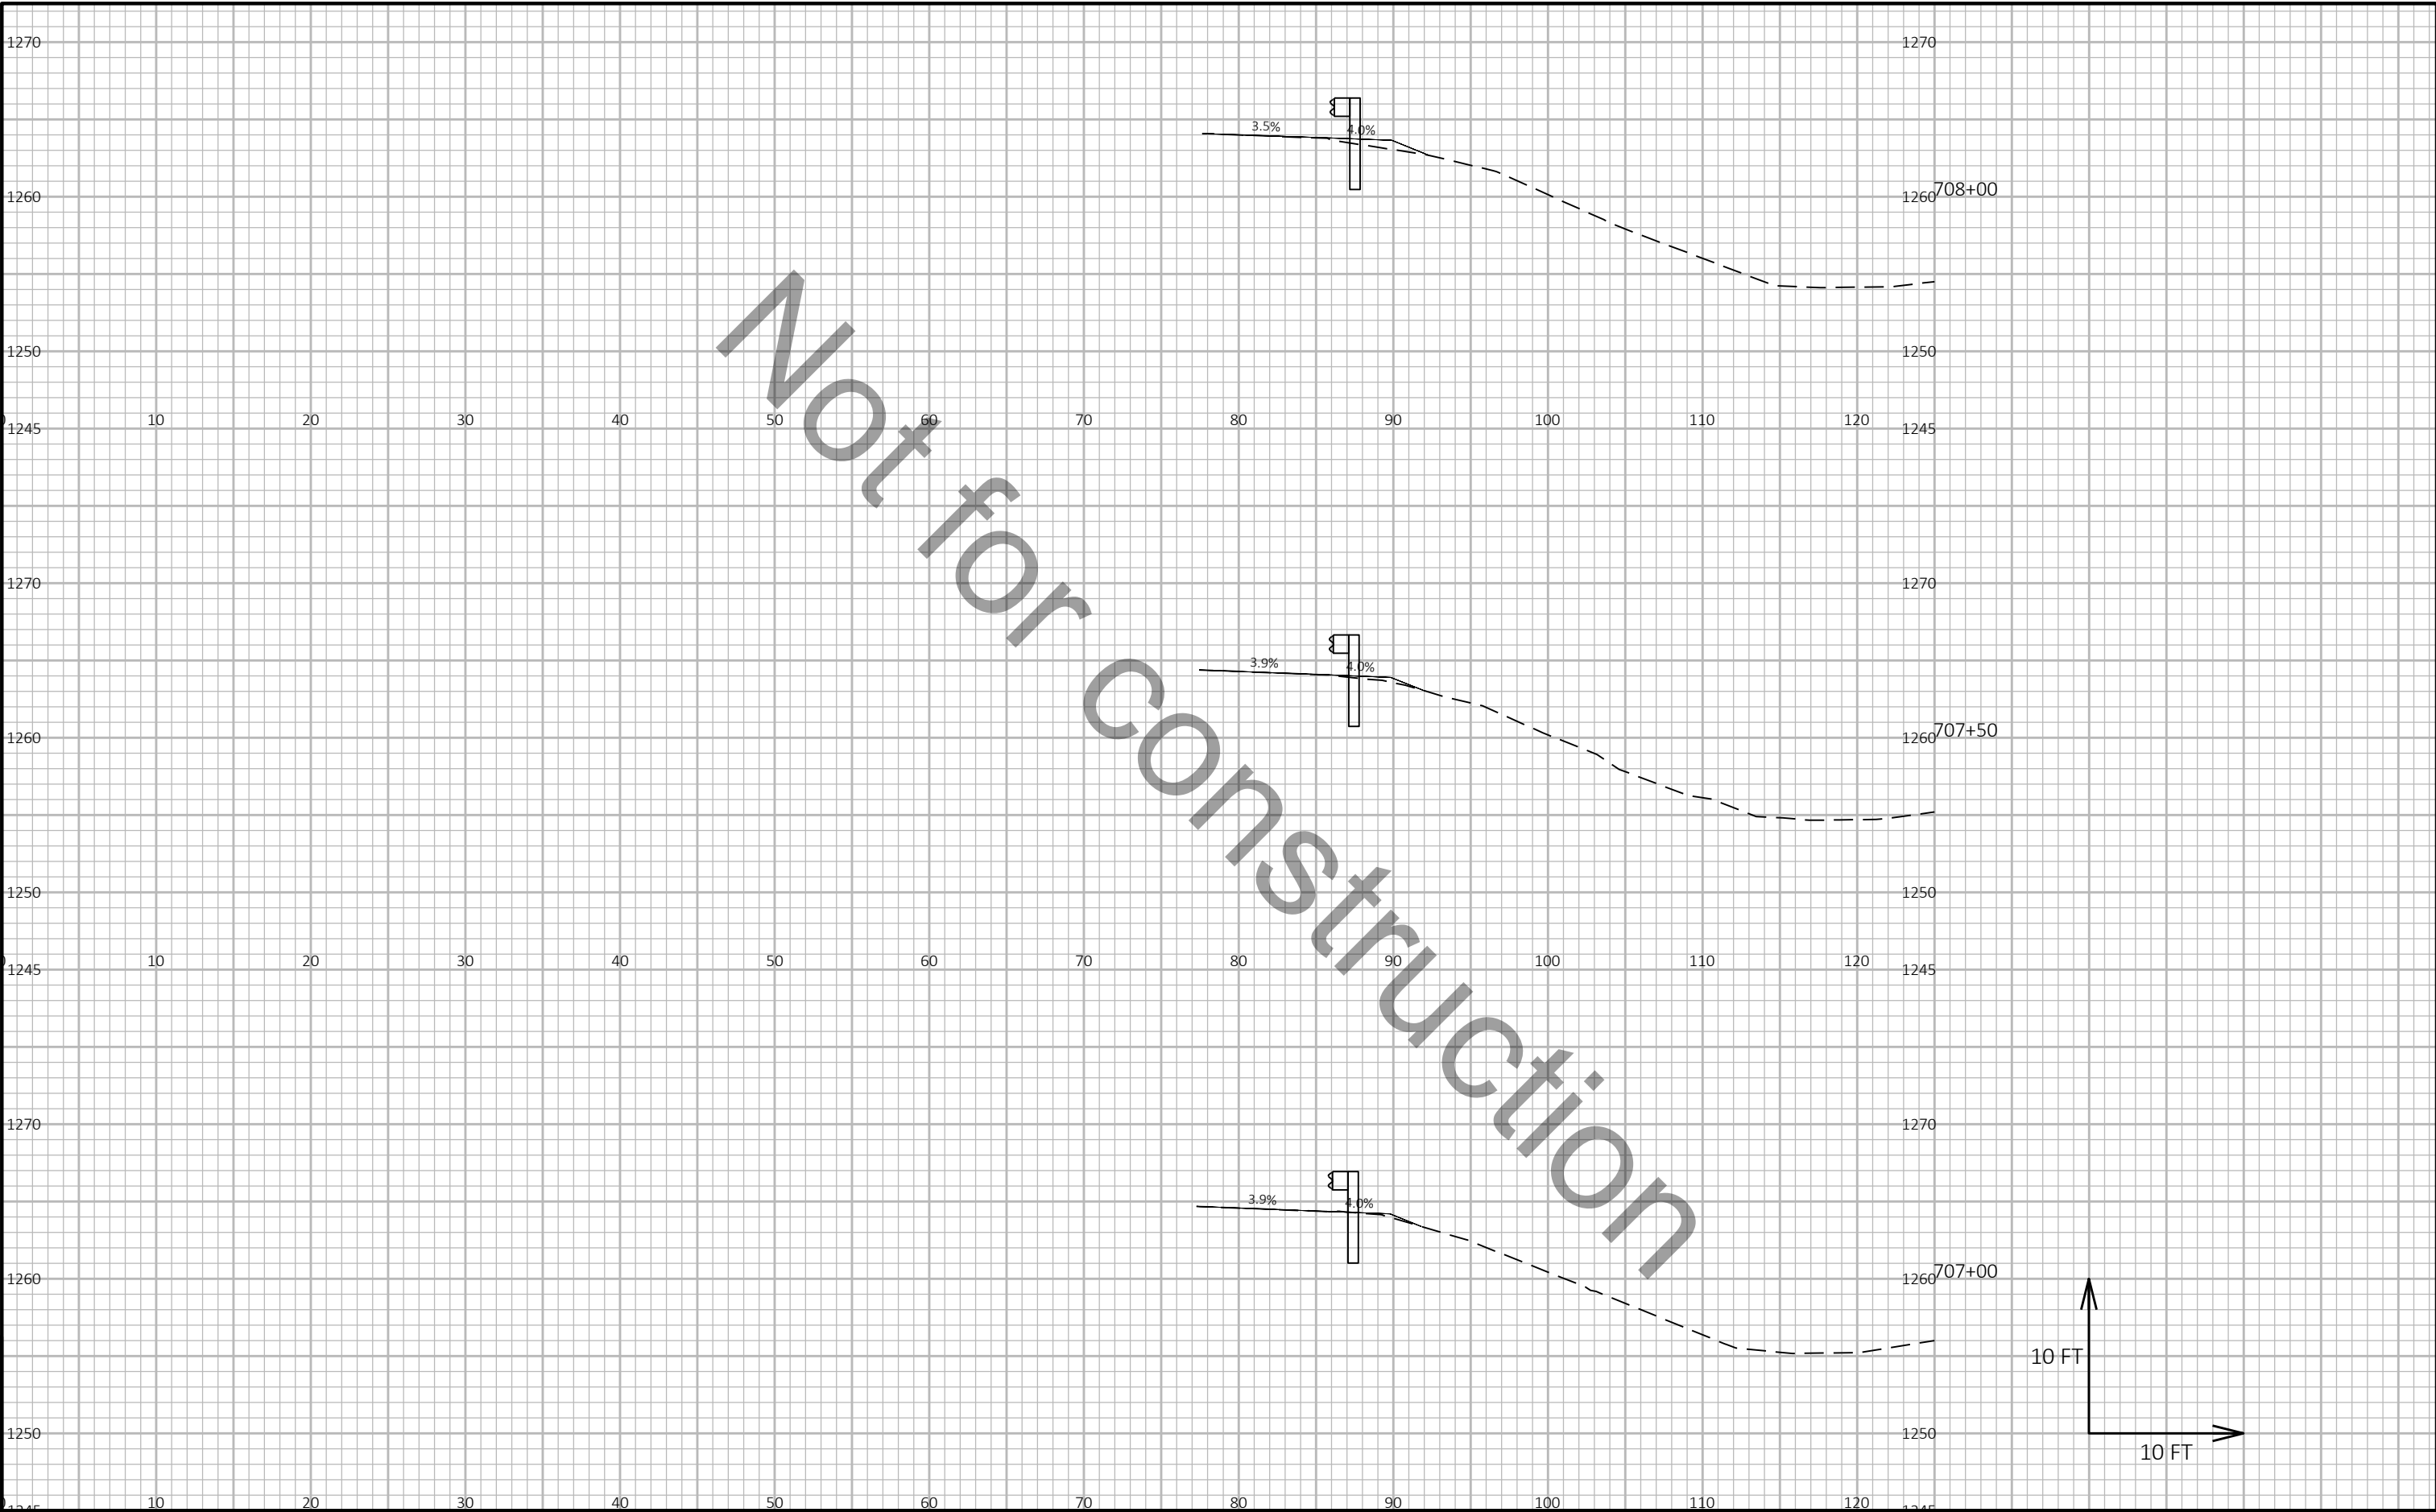


9

9

PROJECT NO: 1166-09-62	HWY: USH 51	COUNTY: MARATHON	CROSS SECTIONS: US 51 NB	SHEET E
------------------------	-------------	------------------	--------------------------	---------


Not for construction

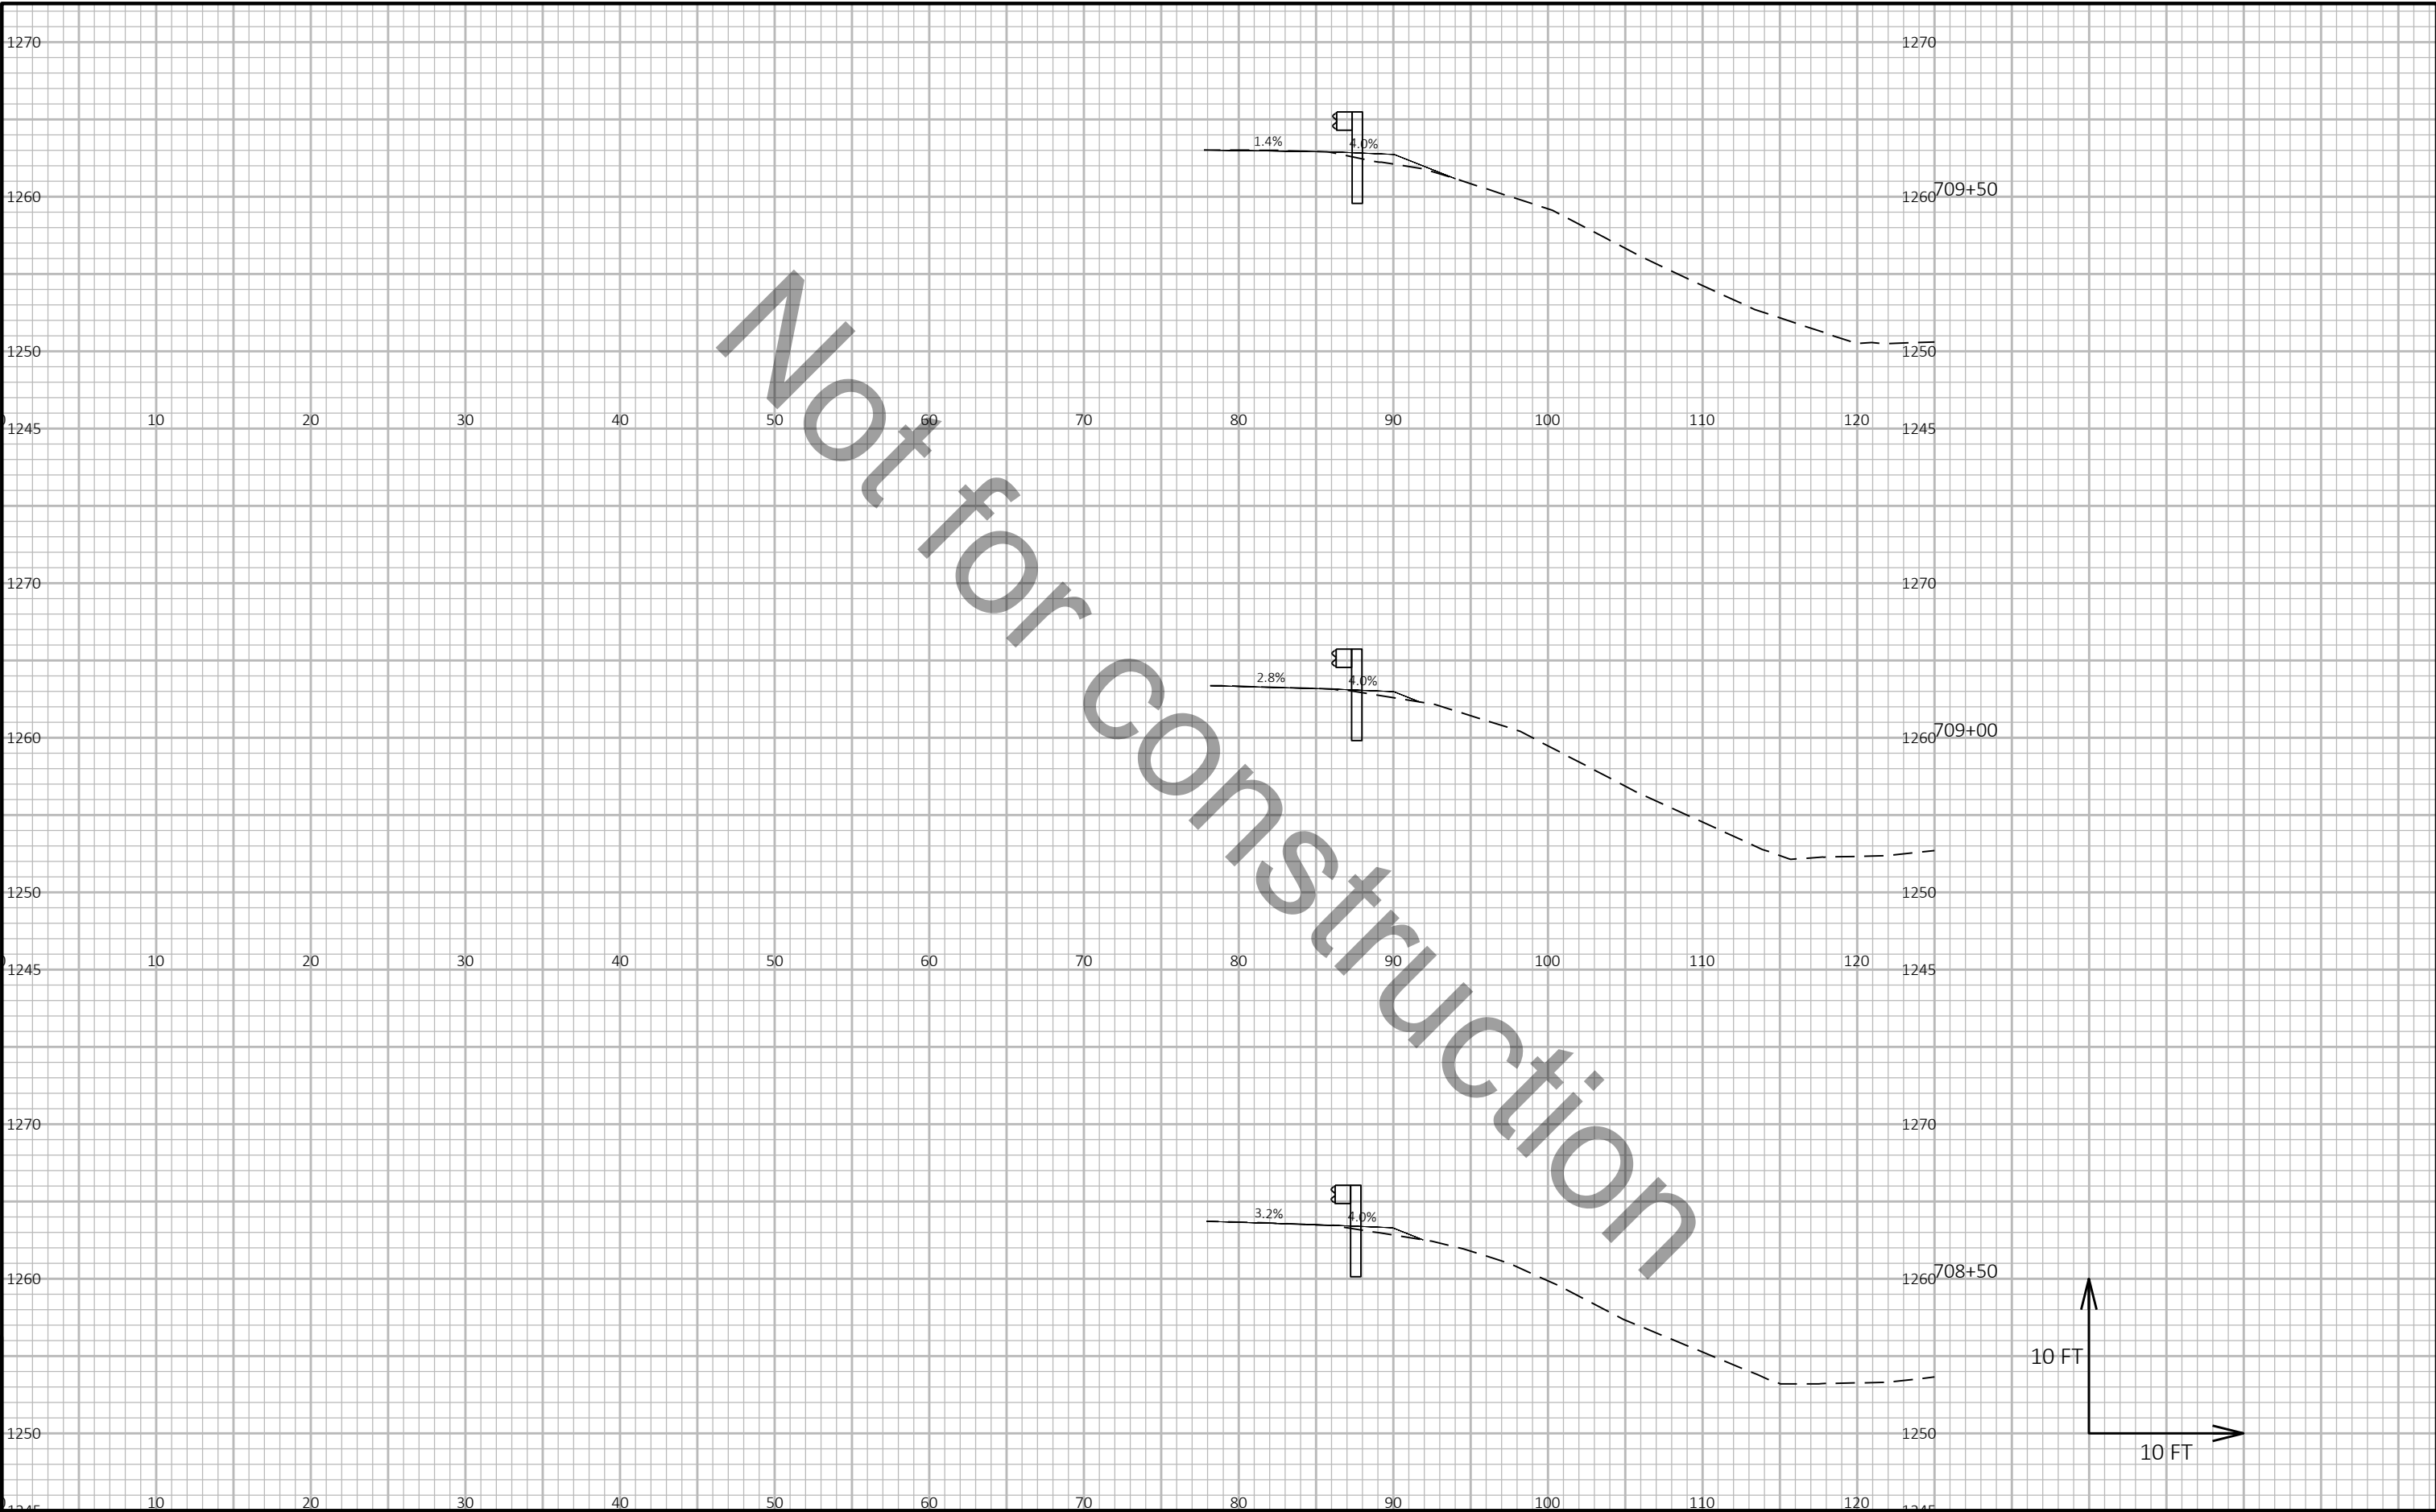

9

9


PROJECT NO: 1166-09-62	HWY: USH 51	COUNTY: MARATHON	CROSS SECTIONS: US 51 NB	SHEET E
------------------------	-------------	------------------	--------------------------	---------

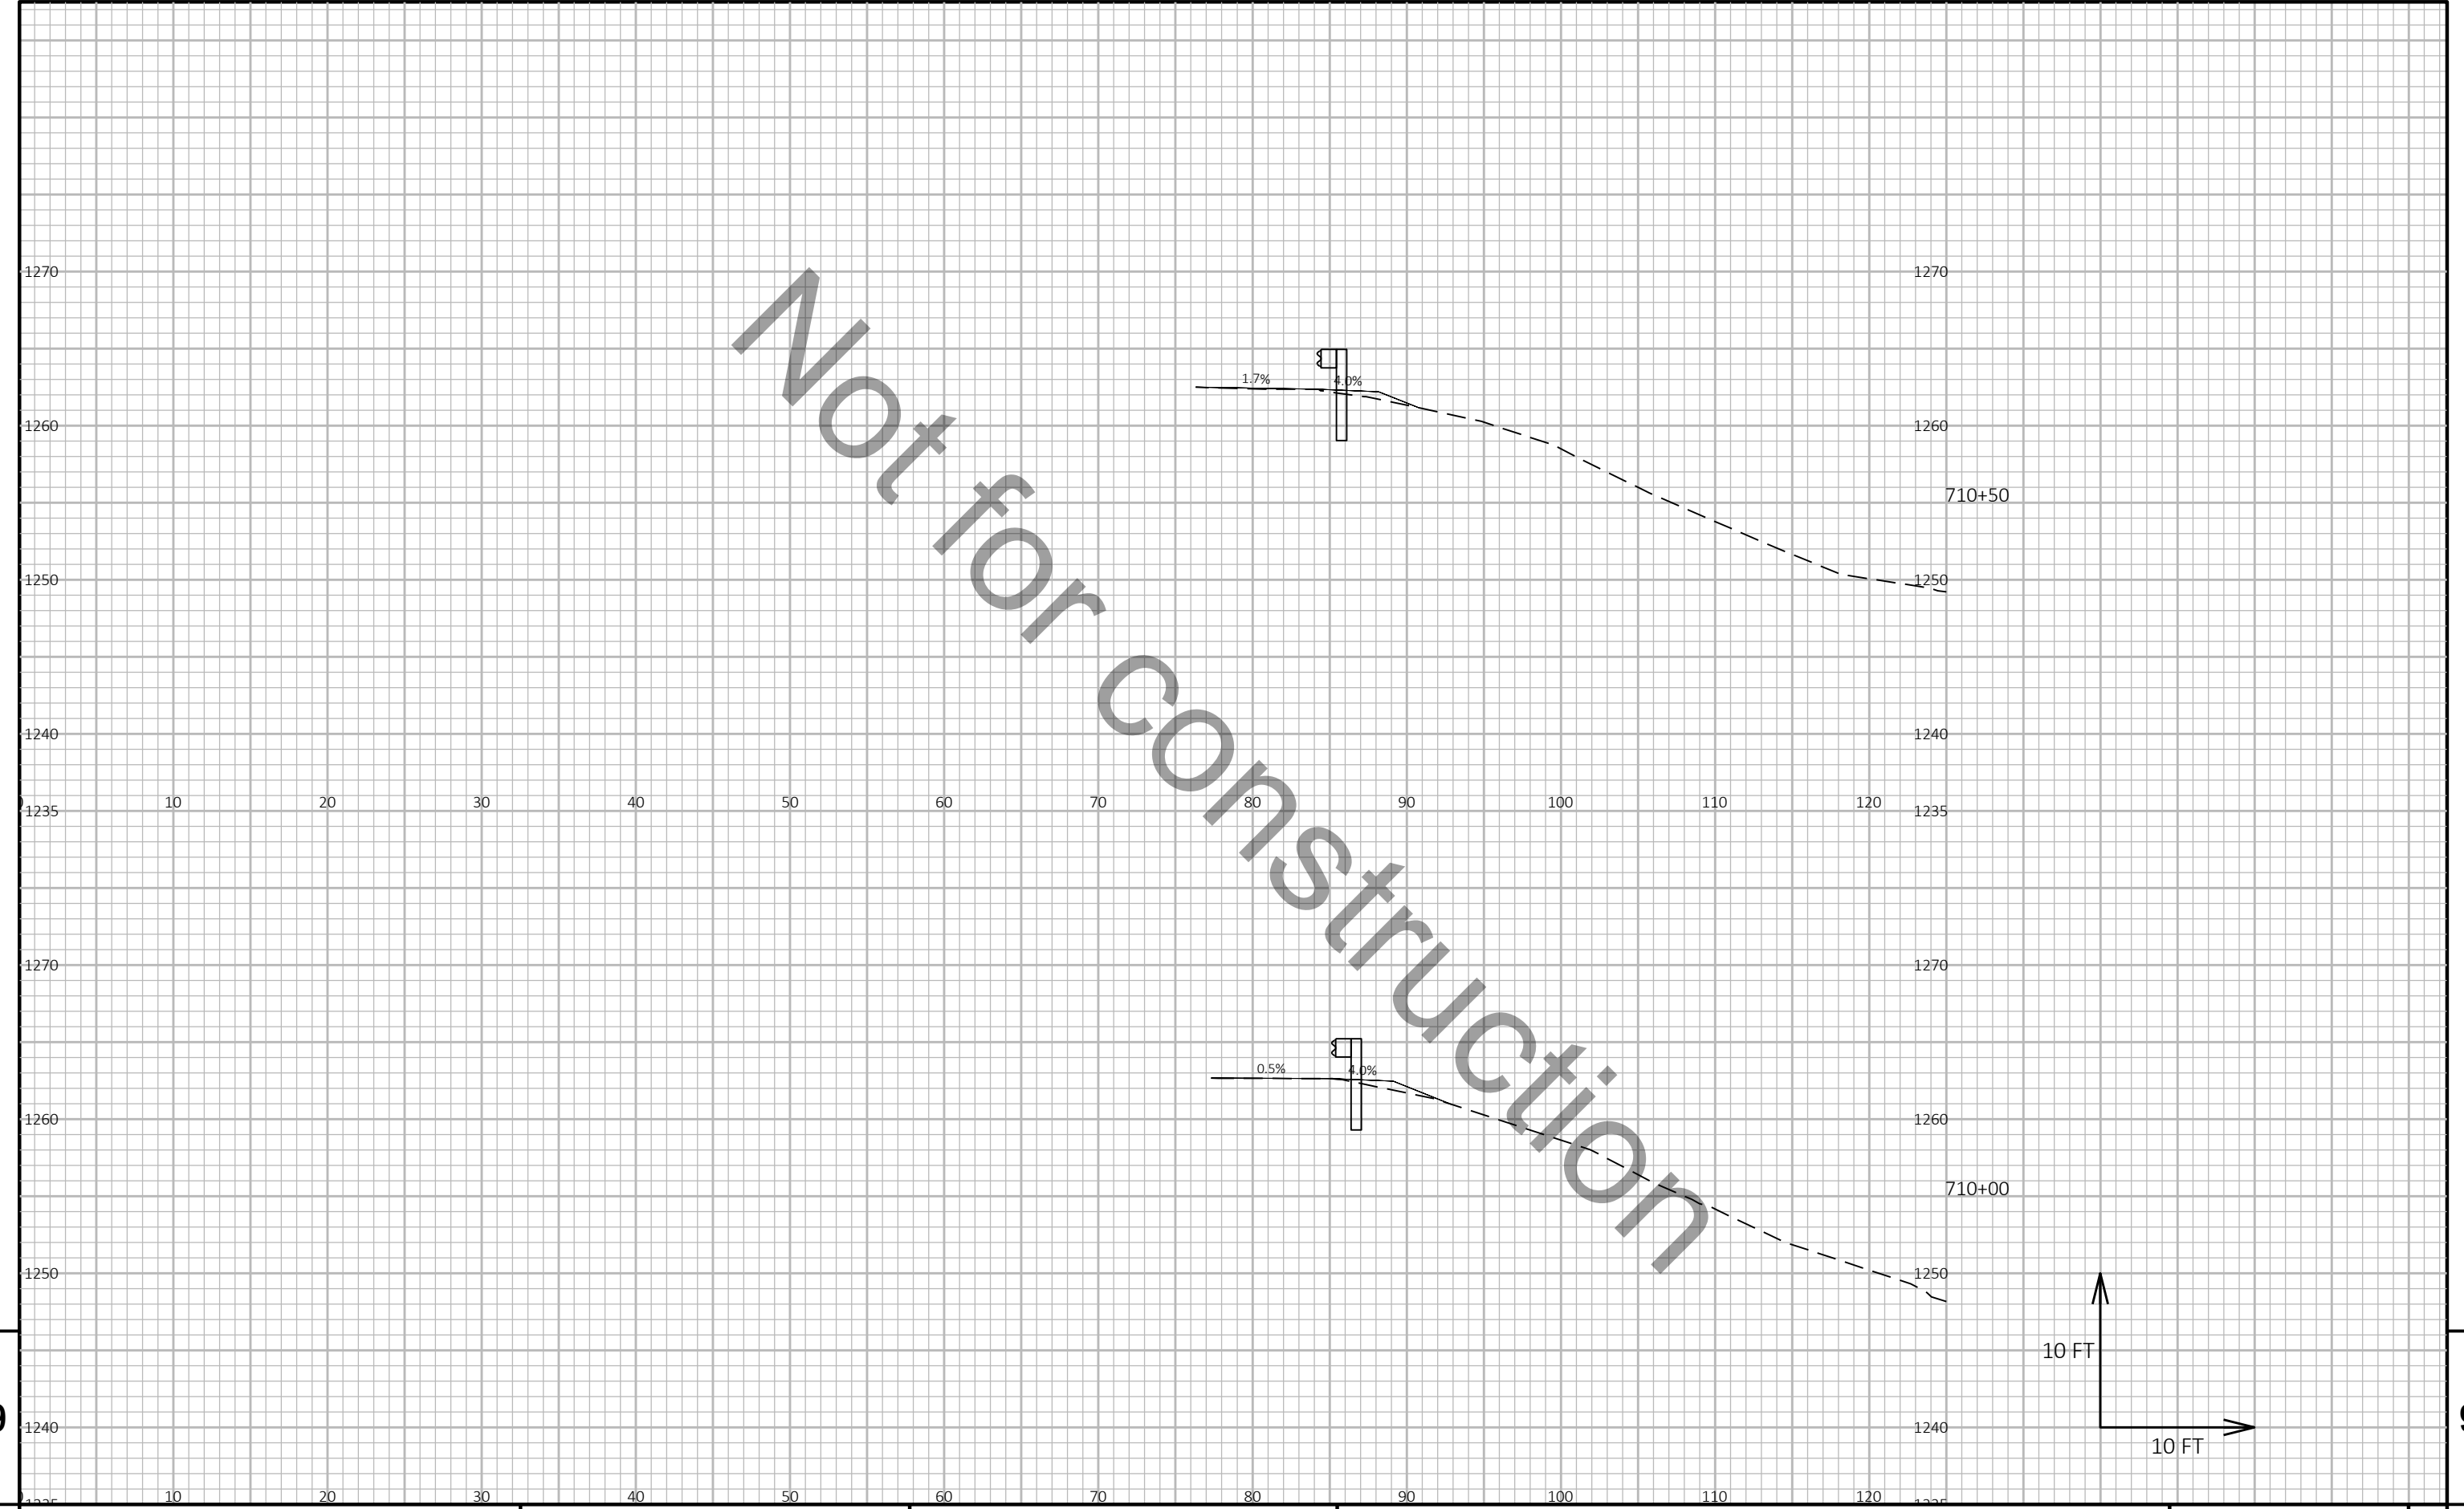

9

9

PROJECT NO: 1166-09-62	HWY: USH 51	COUNTY: MARATHON	CROSS SECTIONS: US 51 NB	SHEET E
------------------------	-------------	------------------	--------------------------	---------

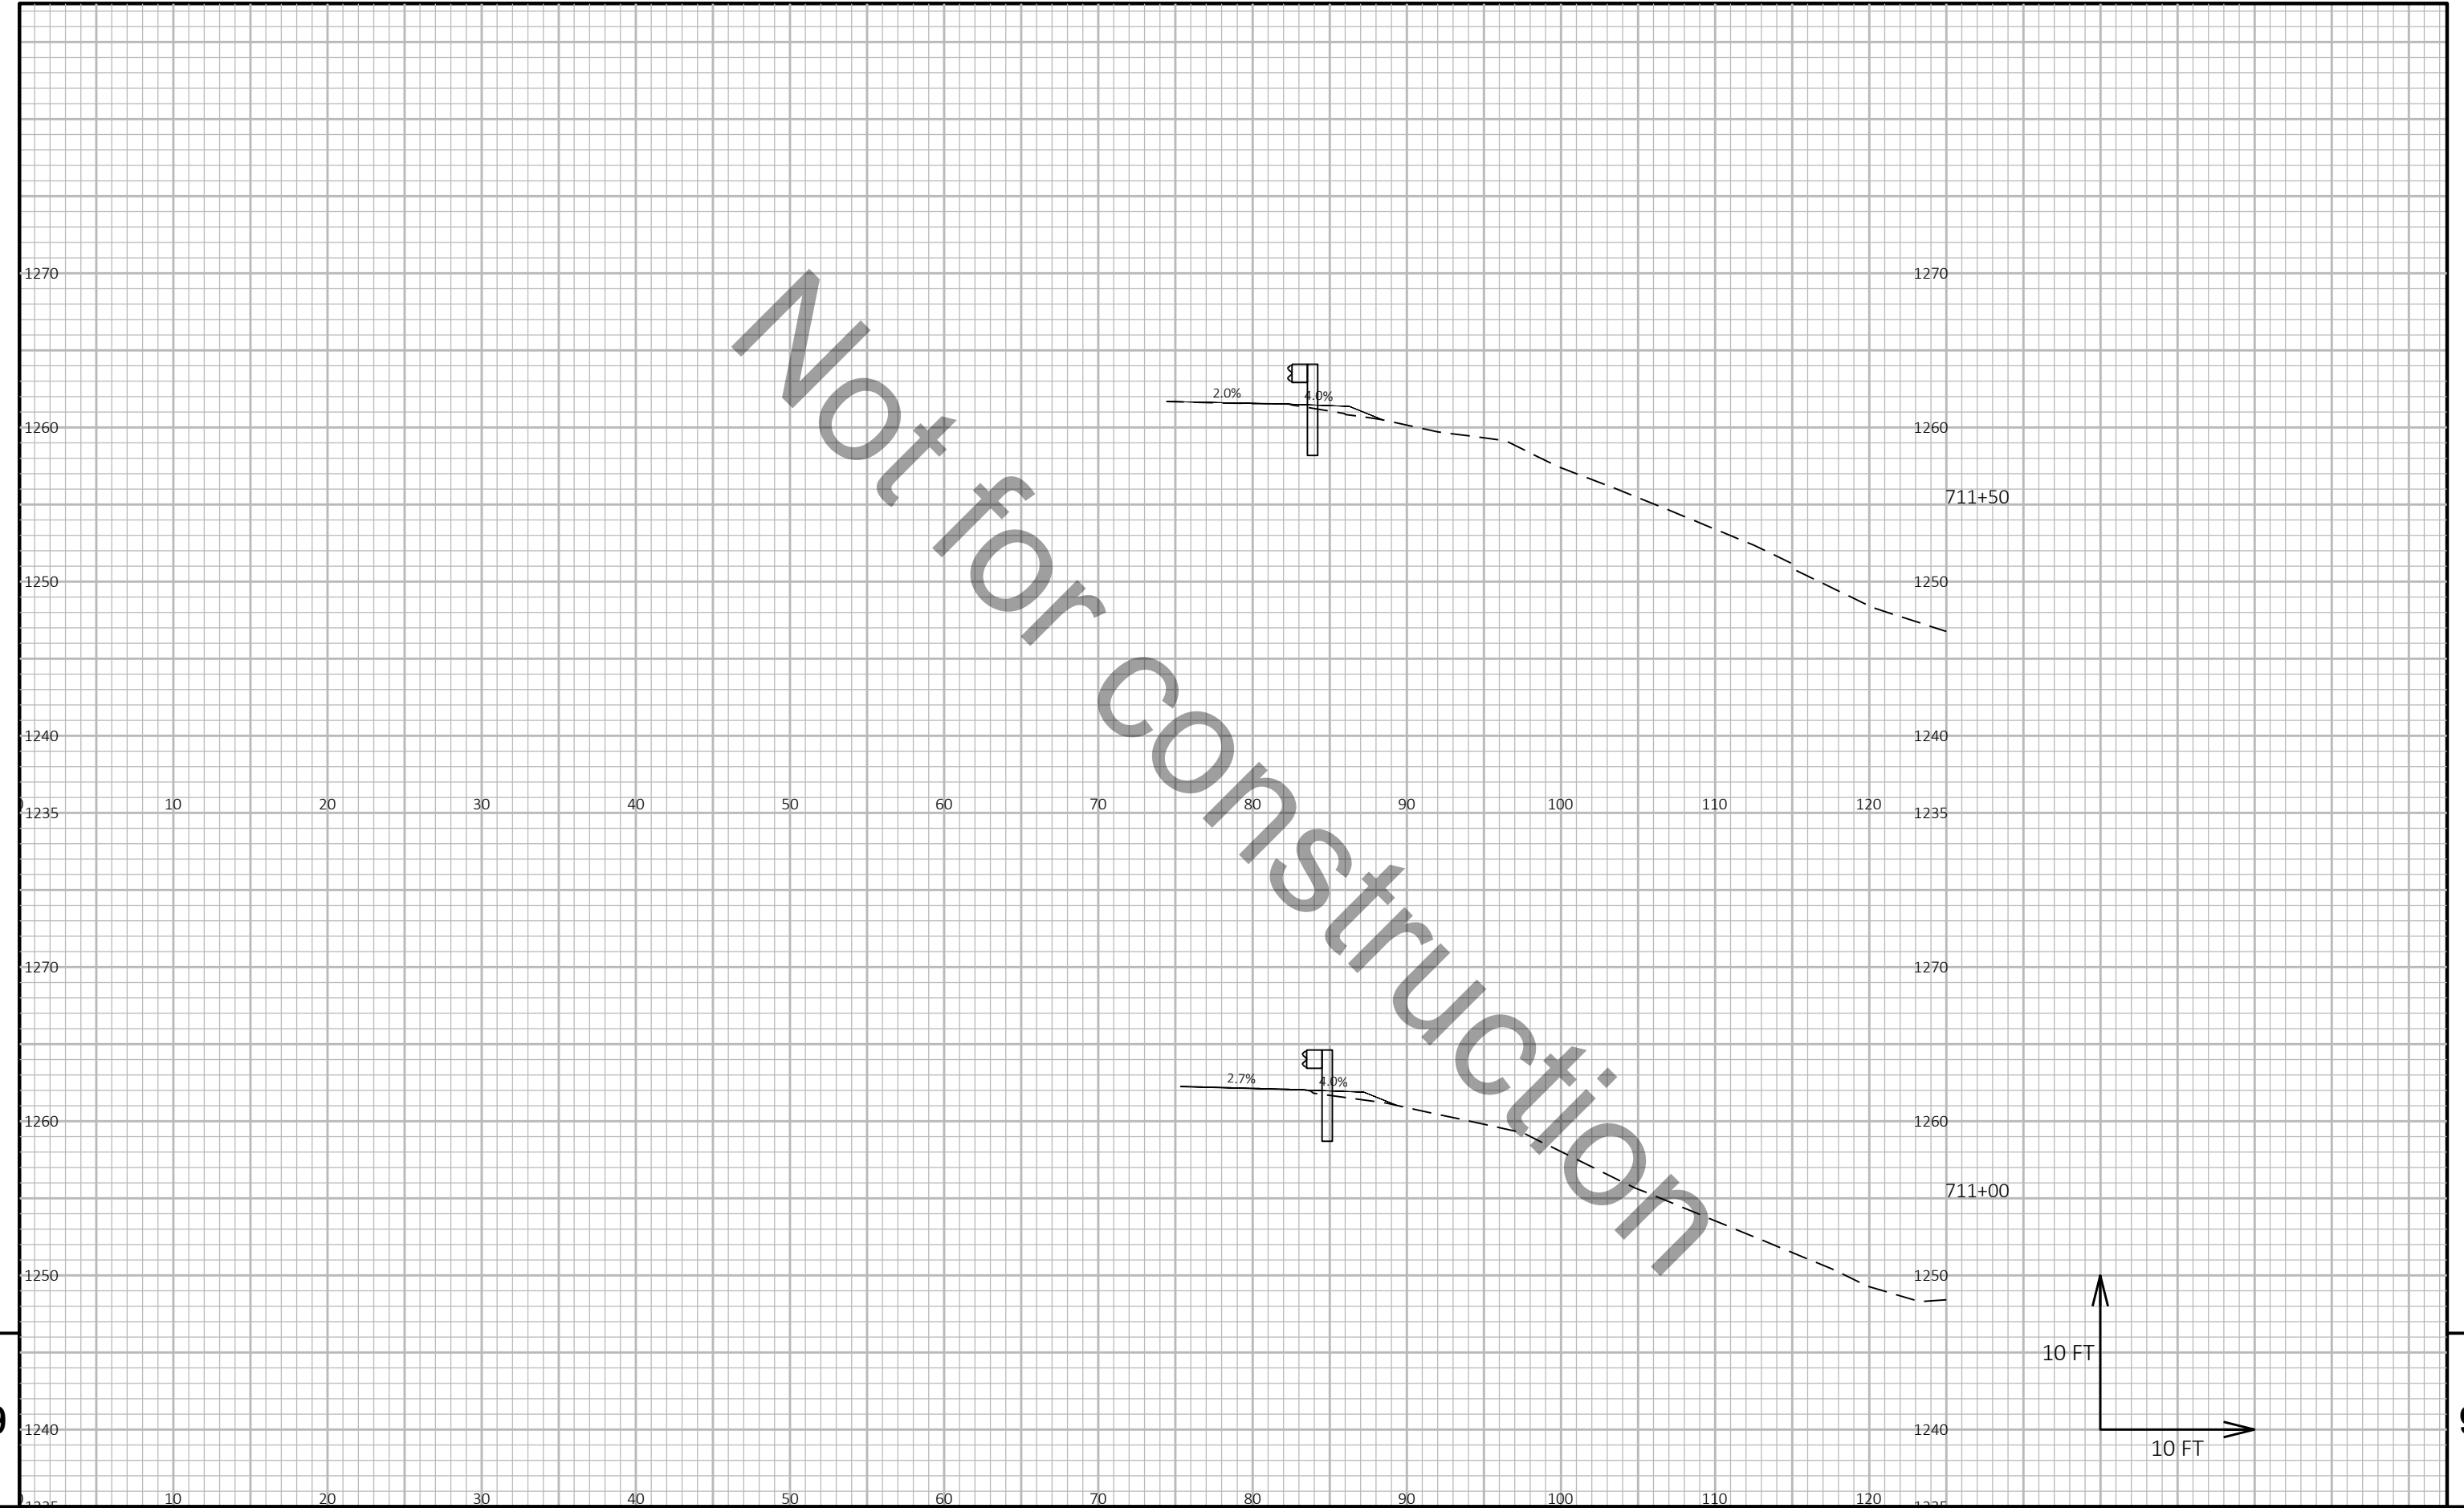


9

9

PROJECT NO:	1166-09-62	HWY: USH 51	COUNTY: MARATHON	CROSS SECTIONS:	US 51 NB	SHEET	E
-------------	------------	-------------	------------------	-----------------	----------	-------	---

Not for Construction

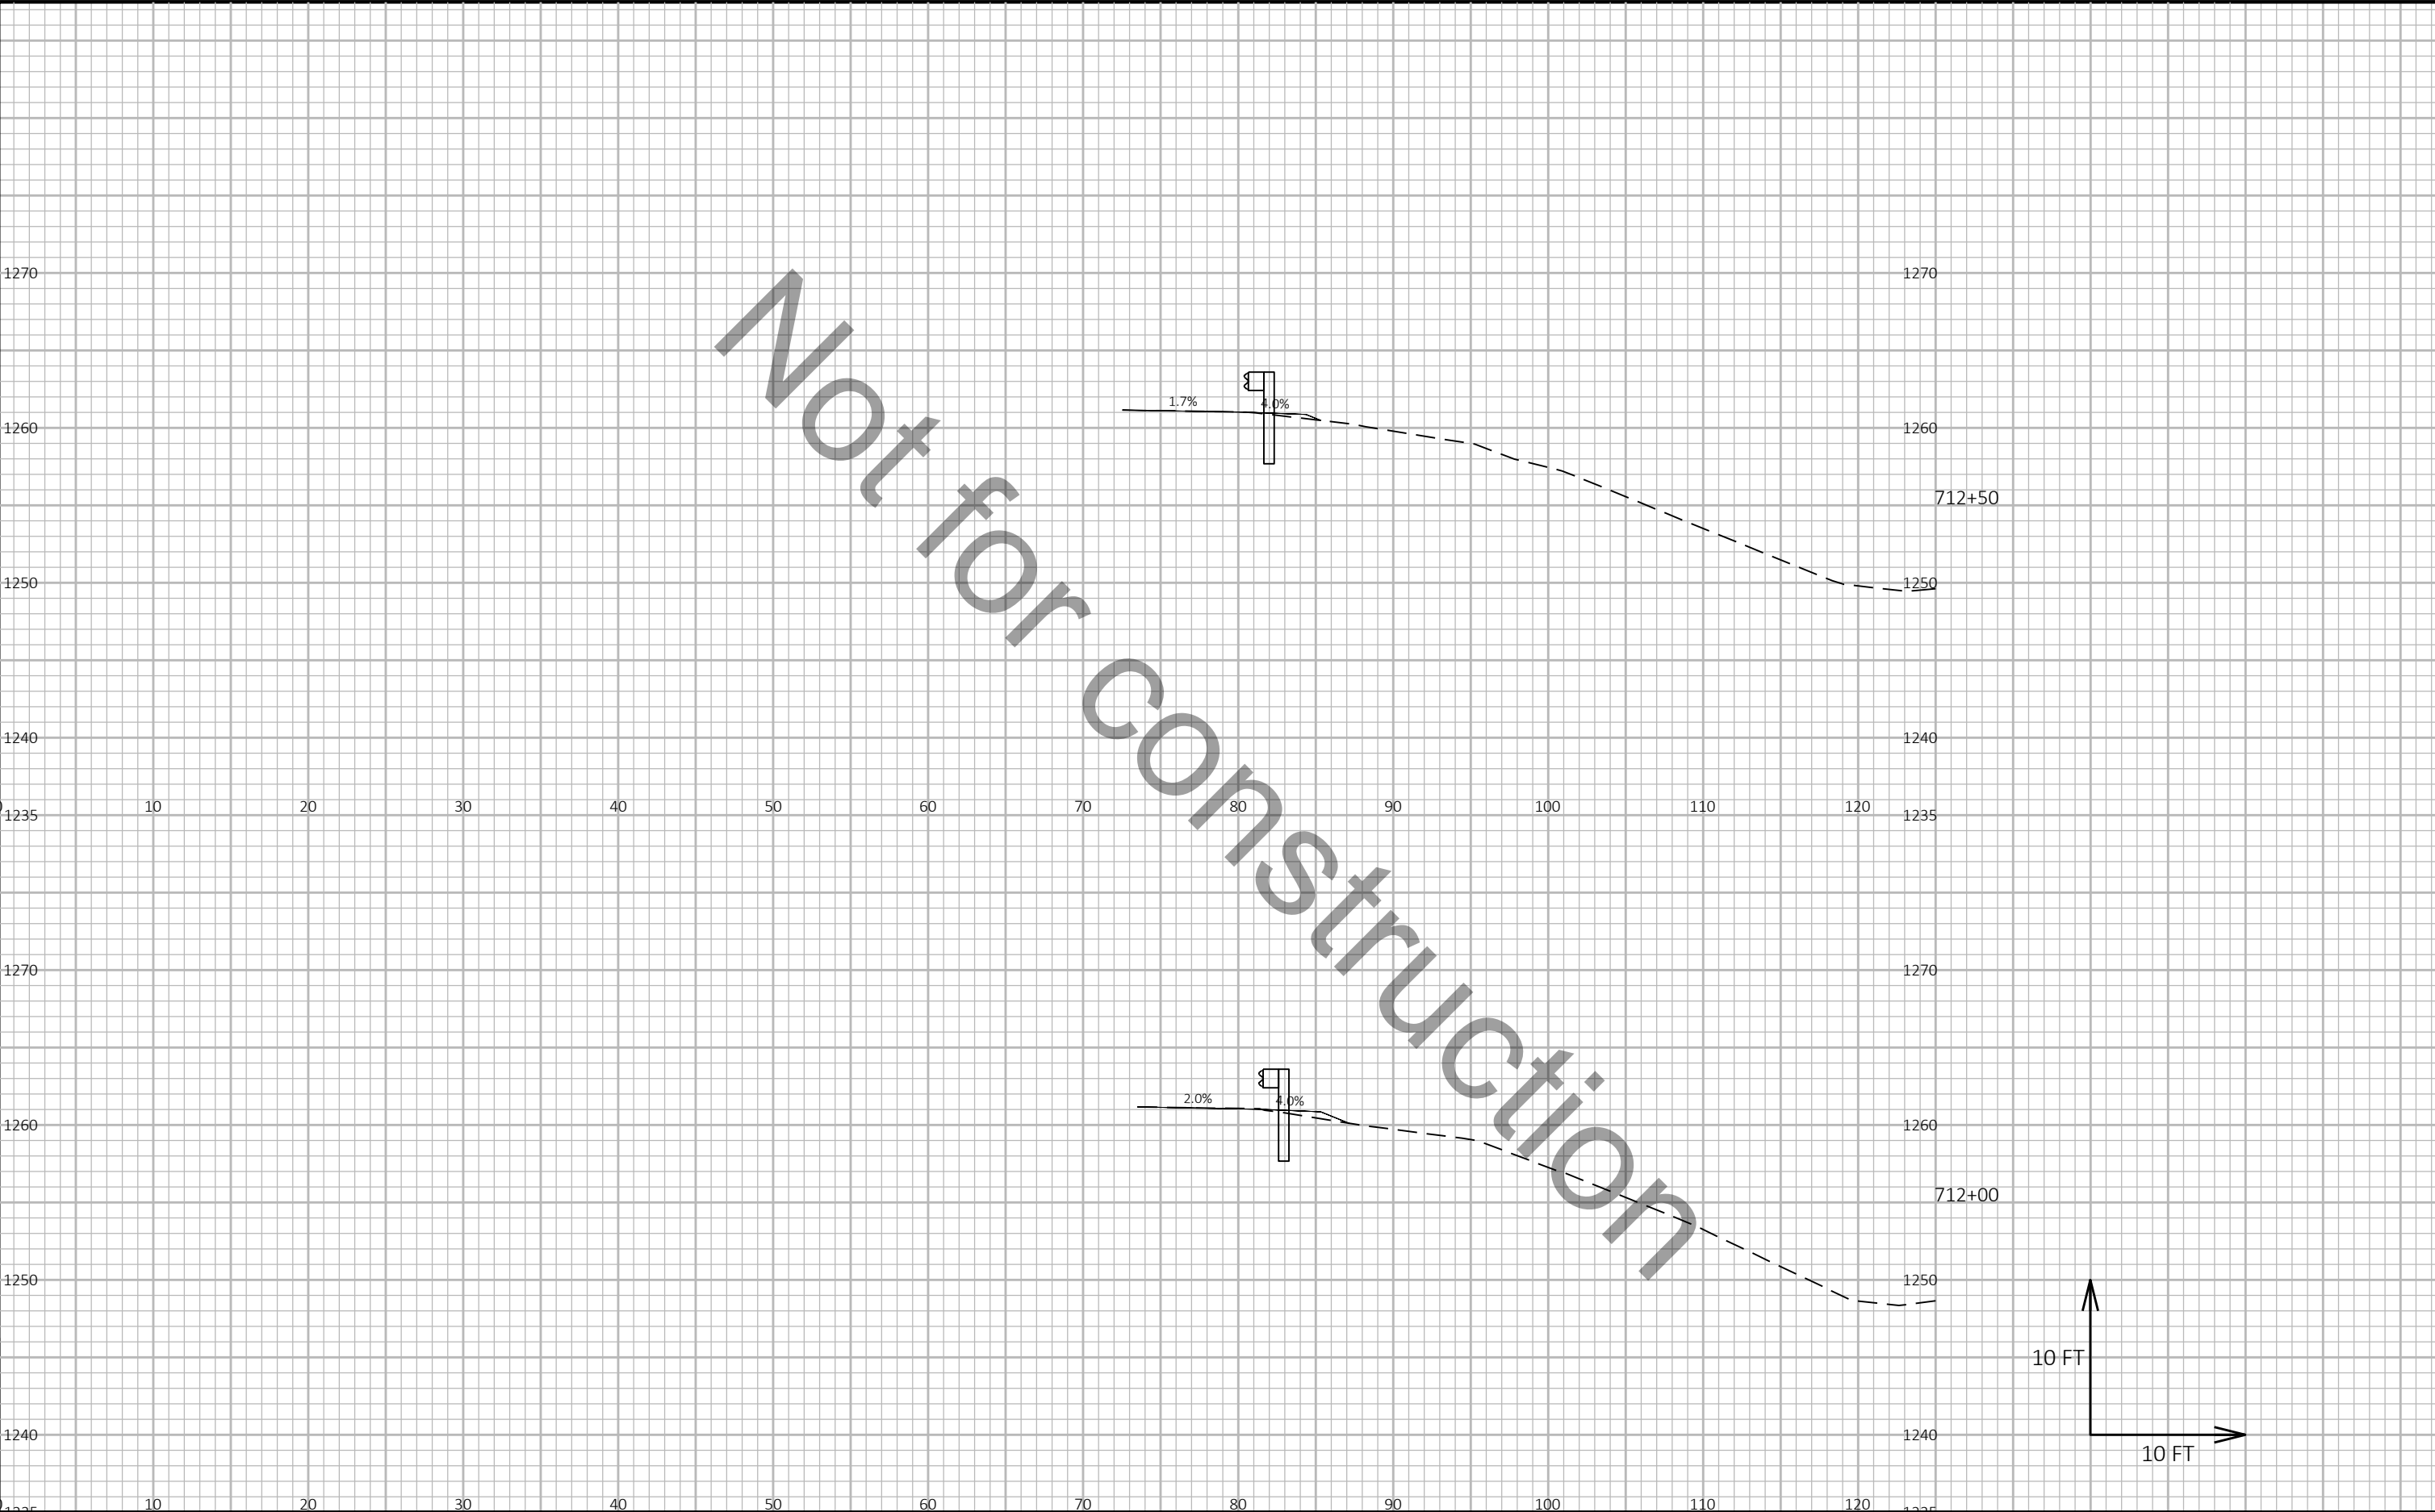

9

9

PROJECT NO: 1166-09-62	HWY: USH 51	COUNTY: MARATHON	CROSS SECTIONS: US 51 NB	SHEET E
------------------------	-------------	------------------	--------------------------	---------

Not for construction

270

260

250

240

1270

1260

1250

1240

12+99

10 FT

10 FT

9

9

PROJECT NO: 1166-09-62

HWY: USH 51

COUNTY: MARATHON

CROSS SECTIONS: US 51 NB

SHEET

E

FILE NAME : I:\47\470432 USH 51-STH 29 CORRIDOR\C3D\DSGN\CRDR\XS.DWG
LAYOUT NAME - NB-51-80 10

PLOT DATE : 6/20/2024 11:43 AM

PLOT BY : JOHNSON, ZACHARY

PLOT NAME :

PLOT SCALE : 1 IN:10 FT HORZ. / 1 IN:10 FT VERT.

WISDOT/CADDs SHEET 49