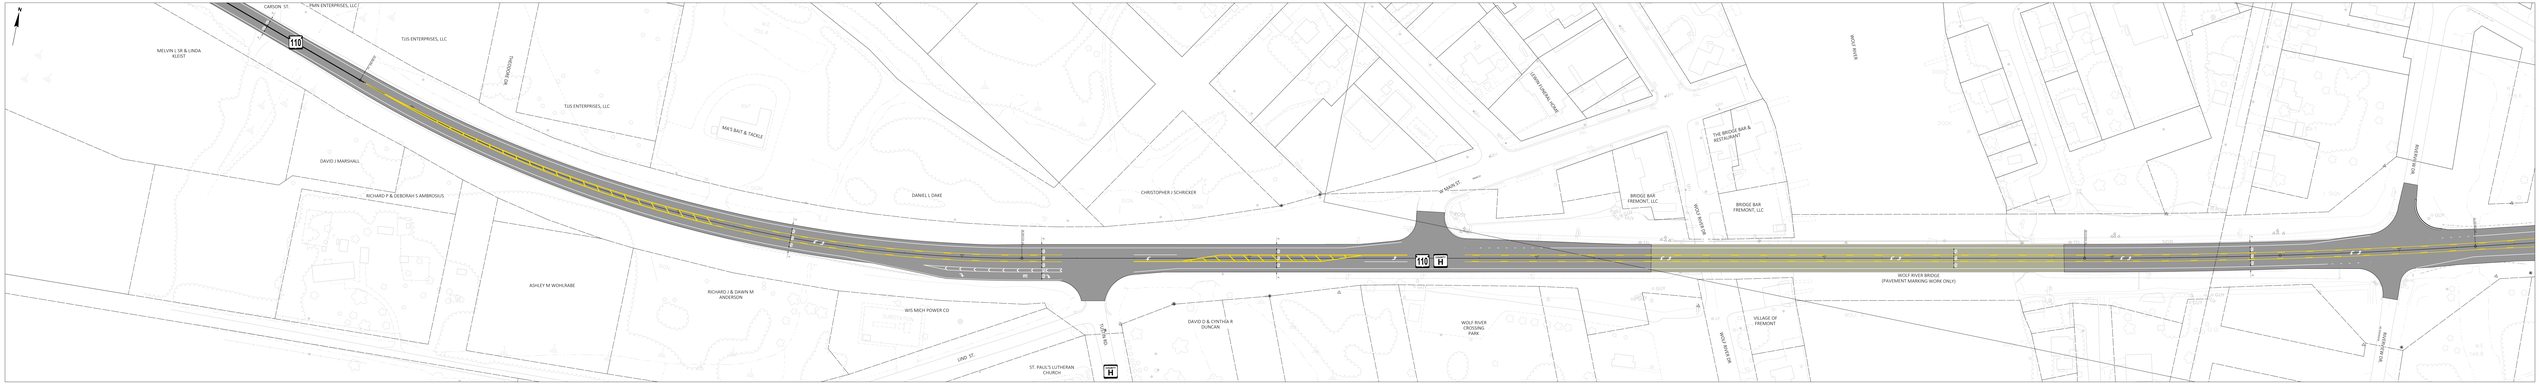

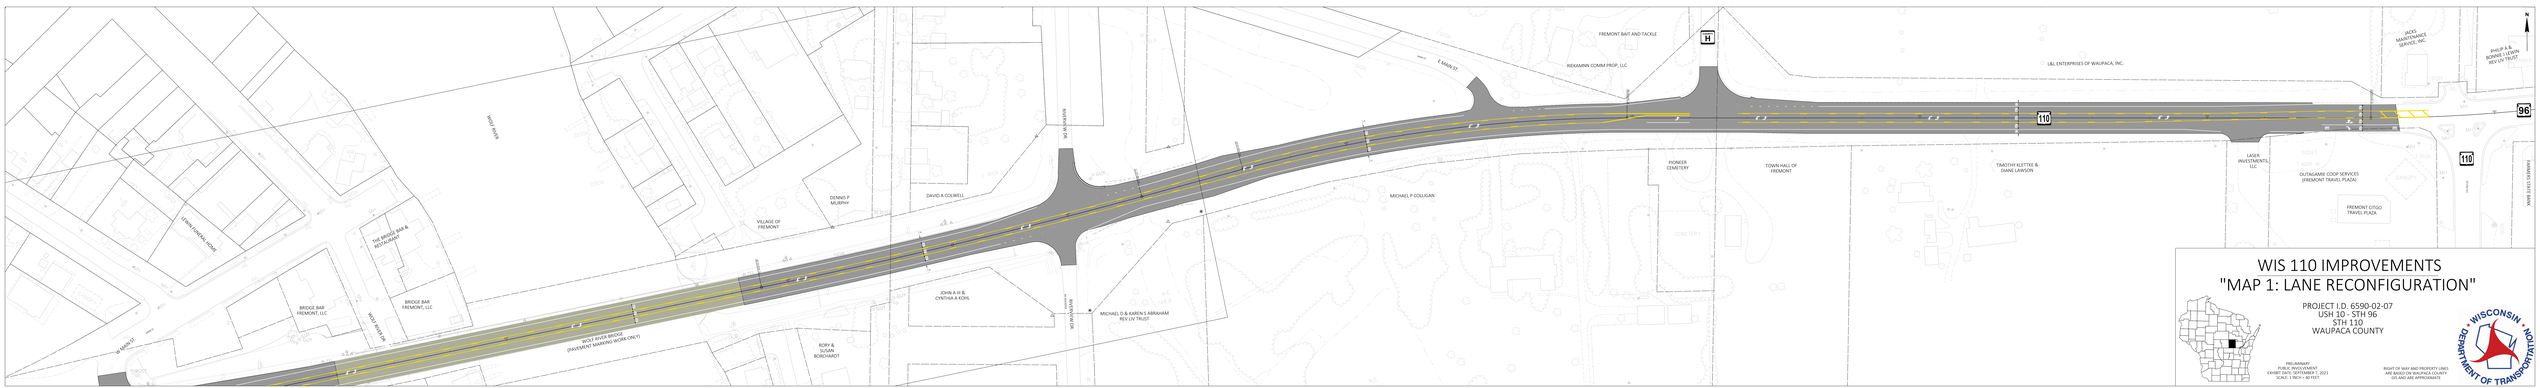

WIS 110 IMPROVEMENTS
"MAP 1: LANE RECONFIGURATION"

PROJECT I.D. 6590-02-07
USH 10 - STH 96
STH 110
WAUPACA COUNTY

PRELIMINARY
PUBLIC INVOLVEMENT
EXHIBIT DATE: SEPTEMBER 2021
SCALE: 1 INCH = 40 FEET

RIGHT OF WAY AND PROPERTY LINES
ARE BASED ON WISCONSIN COORDINATE
SYSTEM AND ARE APPROXIMATE

WISCONSIN DEPARTMENT OF TRANSPORTATION