






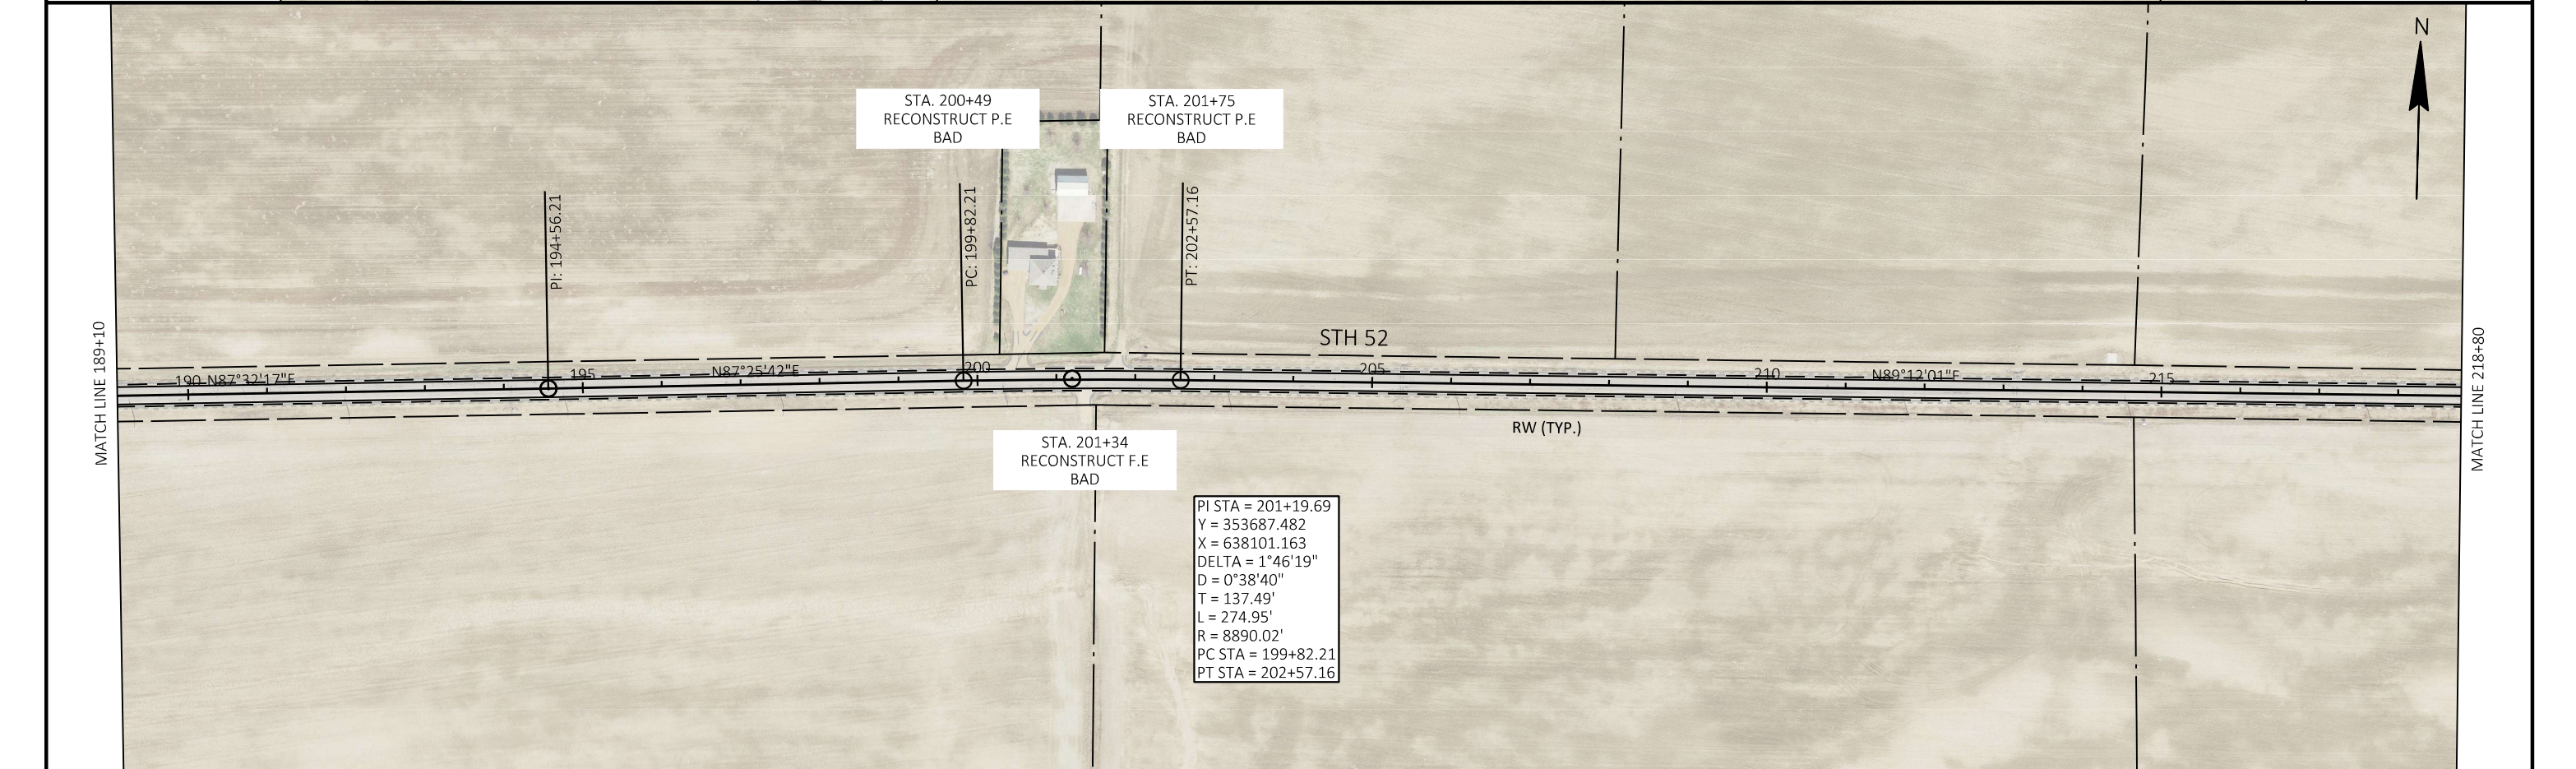


PROJECT NO:	9175-10-72	HWY:	STH 52	COUNTY:	LANGLADE	PLAN SHEETS	SHEET	PRE26	E
-------------	------------	------	--------	---------	----------	-------------	-------	-------	---

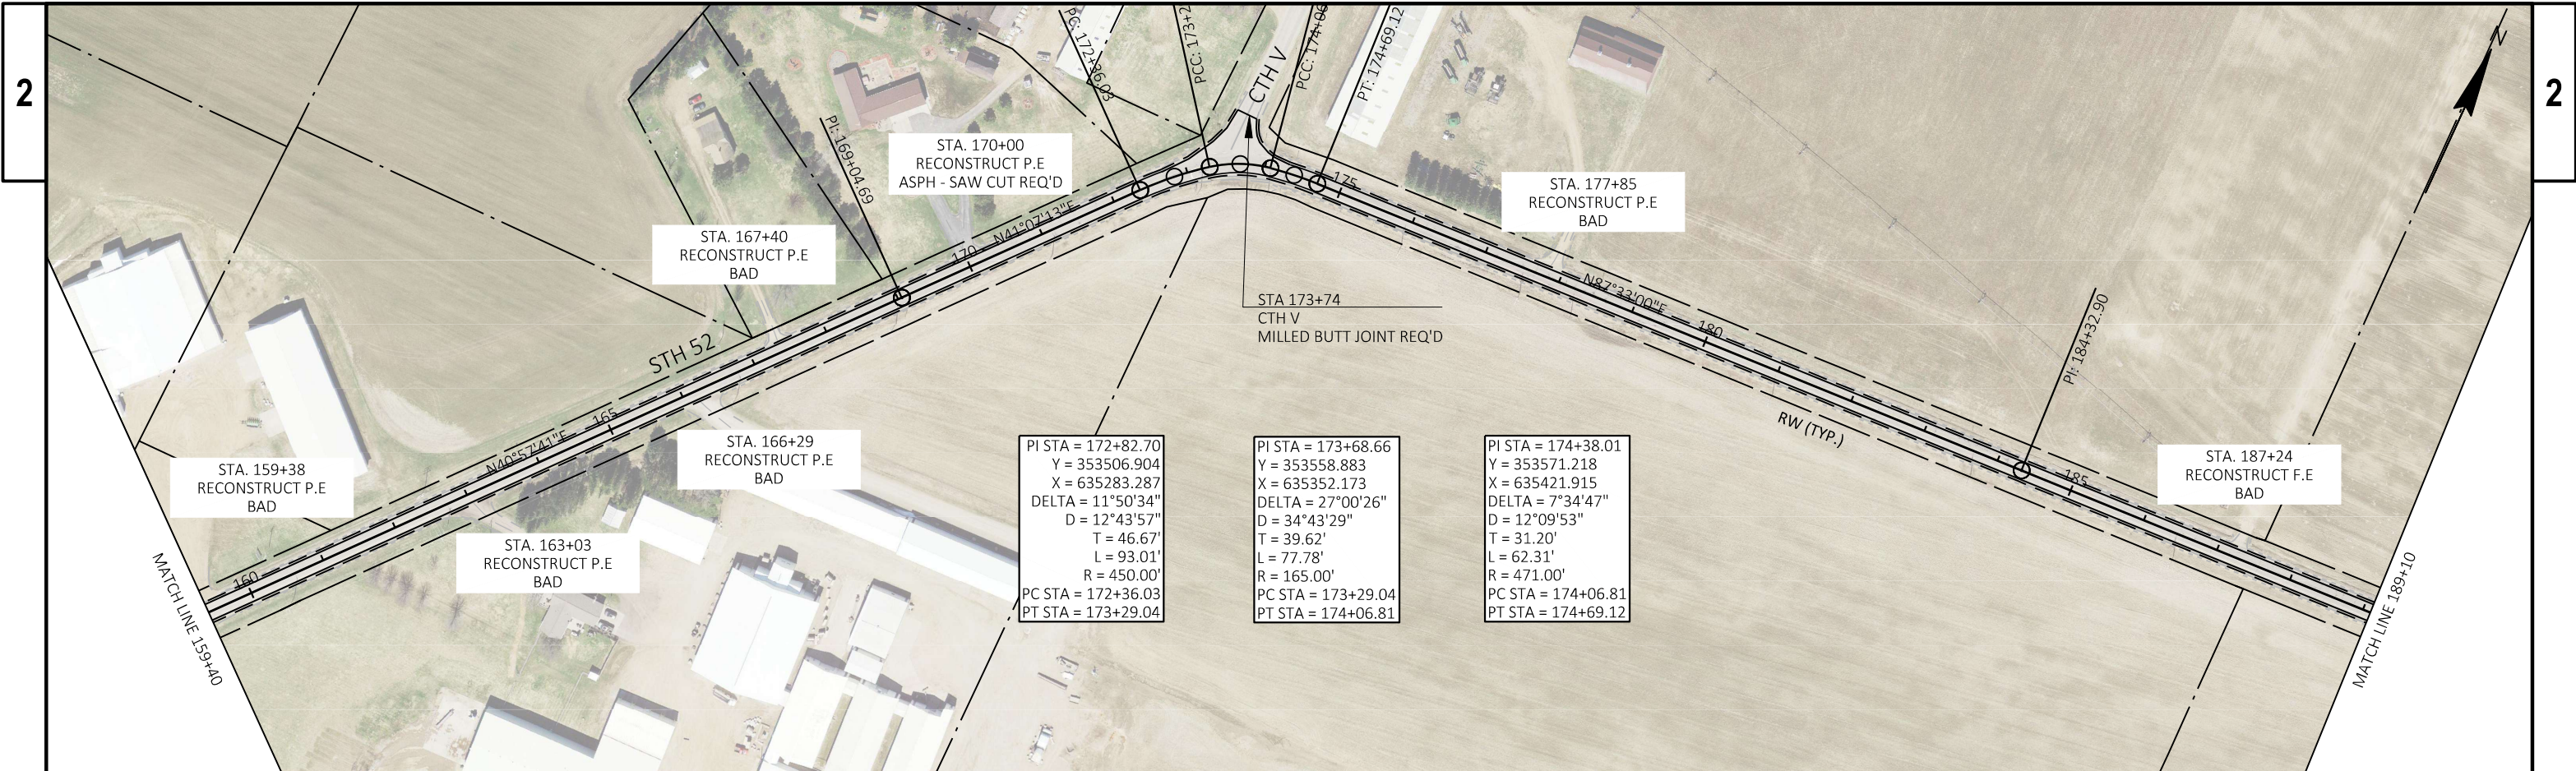


PROJECT NO: 9175-10-72	HWY: STH 52	COUNTY: LANGLADE	PLAN SHEETS	SHEET PRE27	E
------------------------	-------------	------------------	-------------	-------------	---


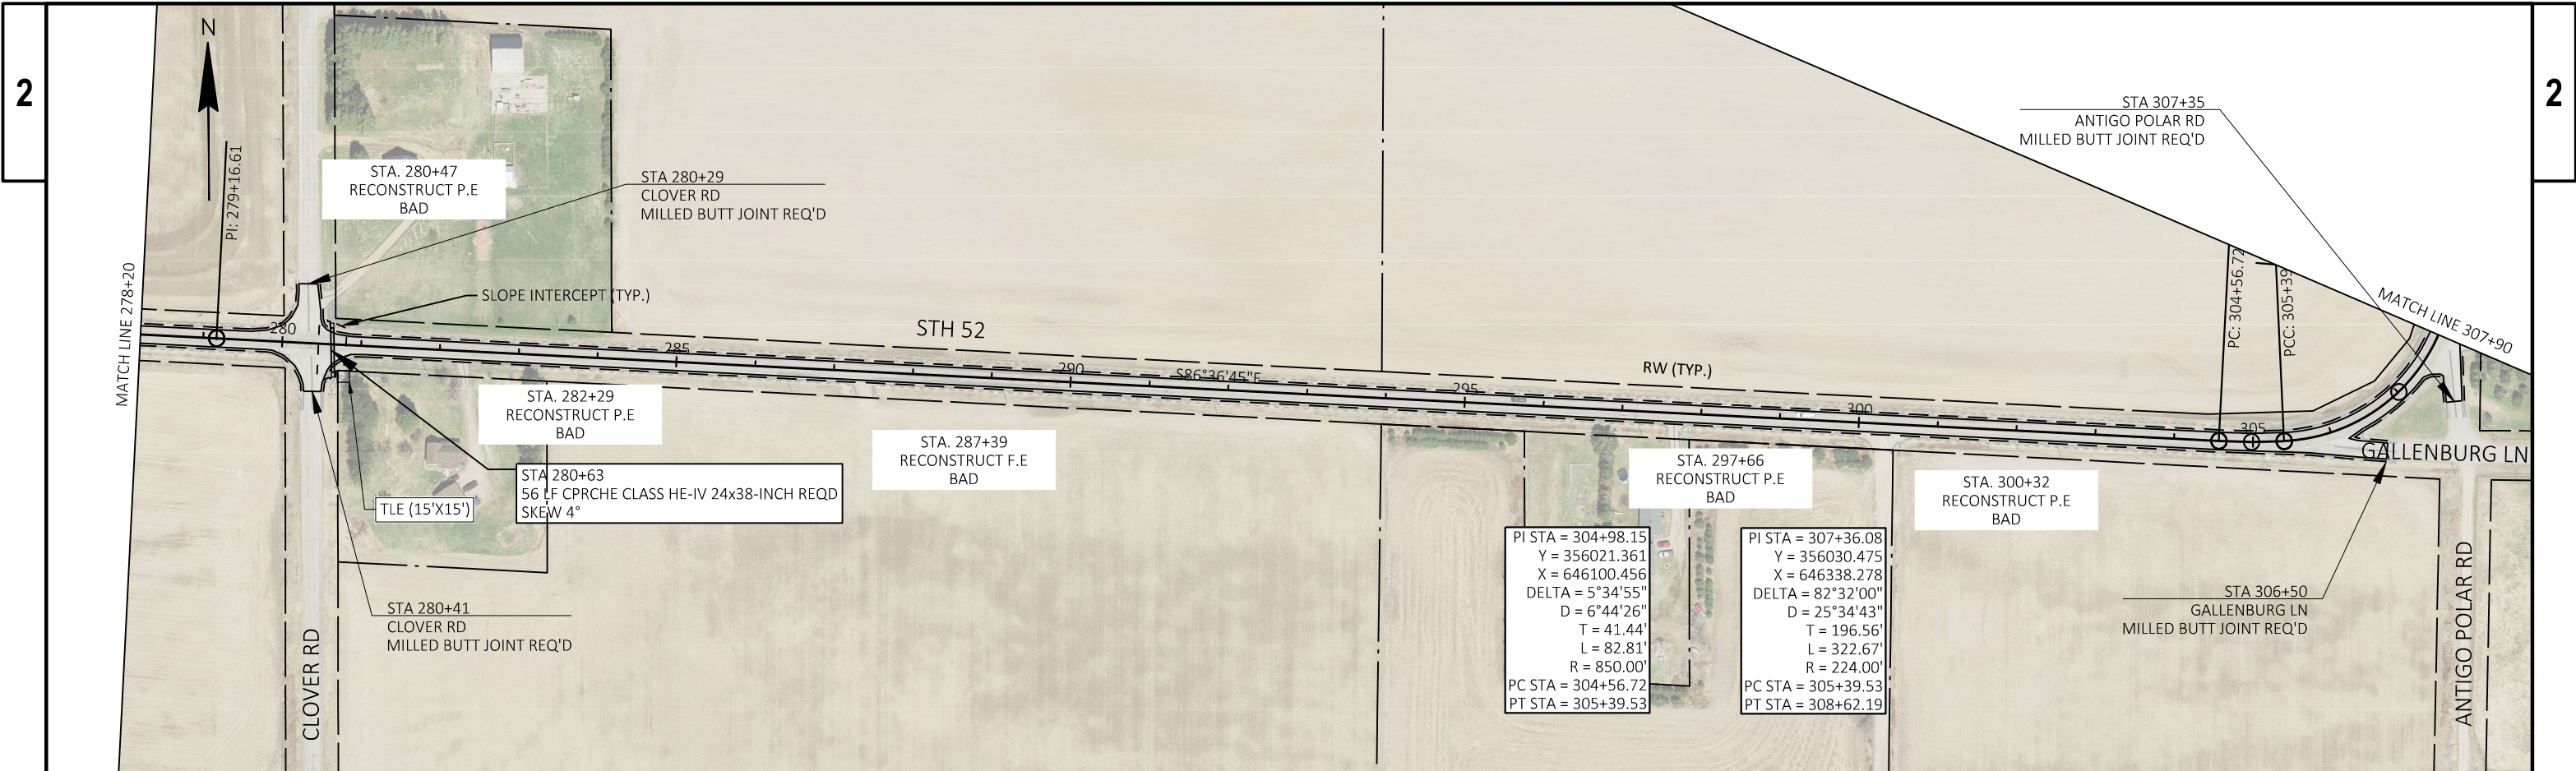


PROJECT NO:	9175-10-72	HWY:	STH 52	COUNTY:	LANGLADE	PLAN SHEETS	SHEET	PRE28	E
-------------	------------	------	--------	---------	----------	-------------	-------	-------	---

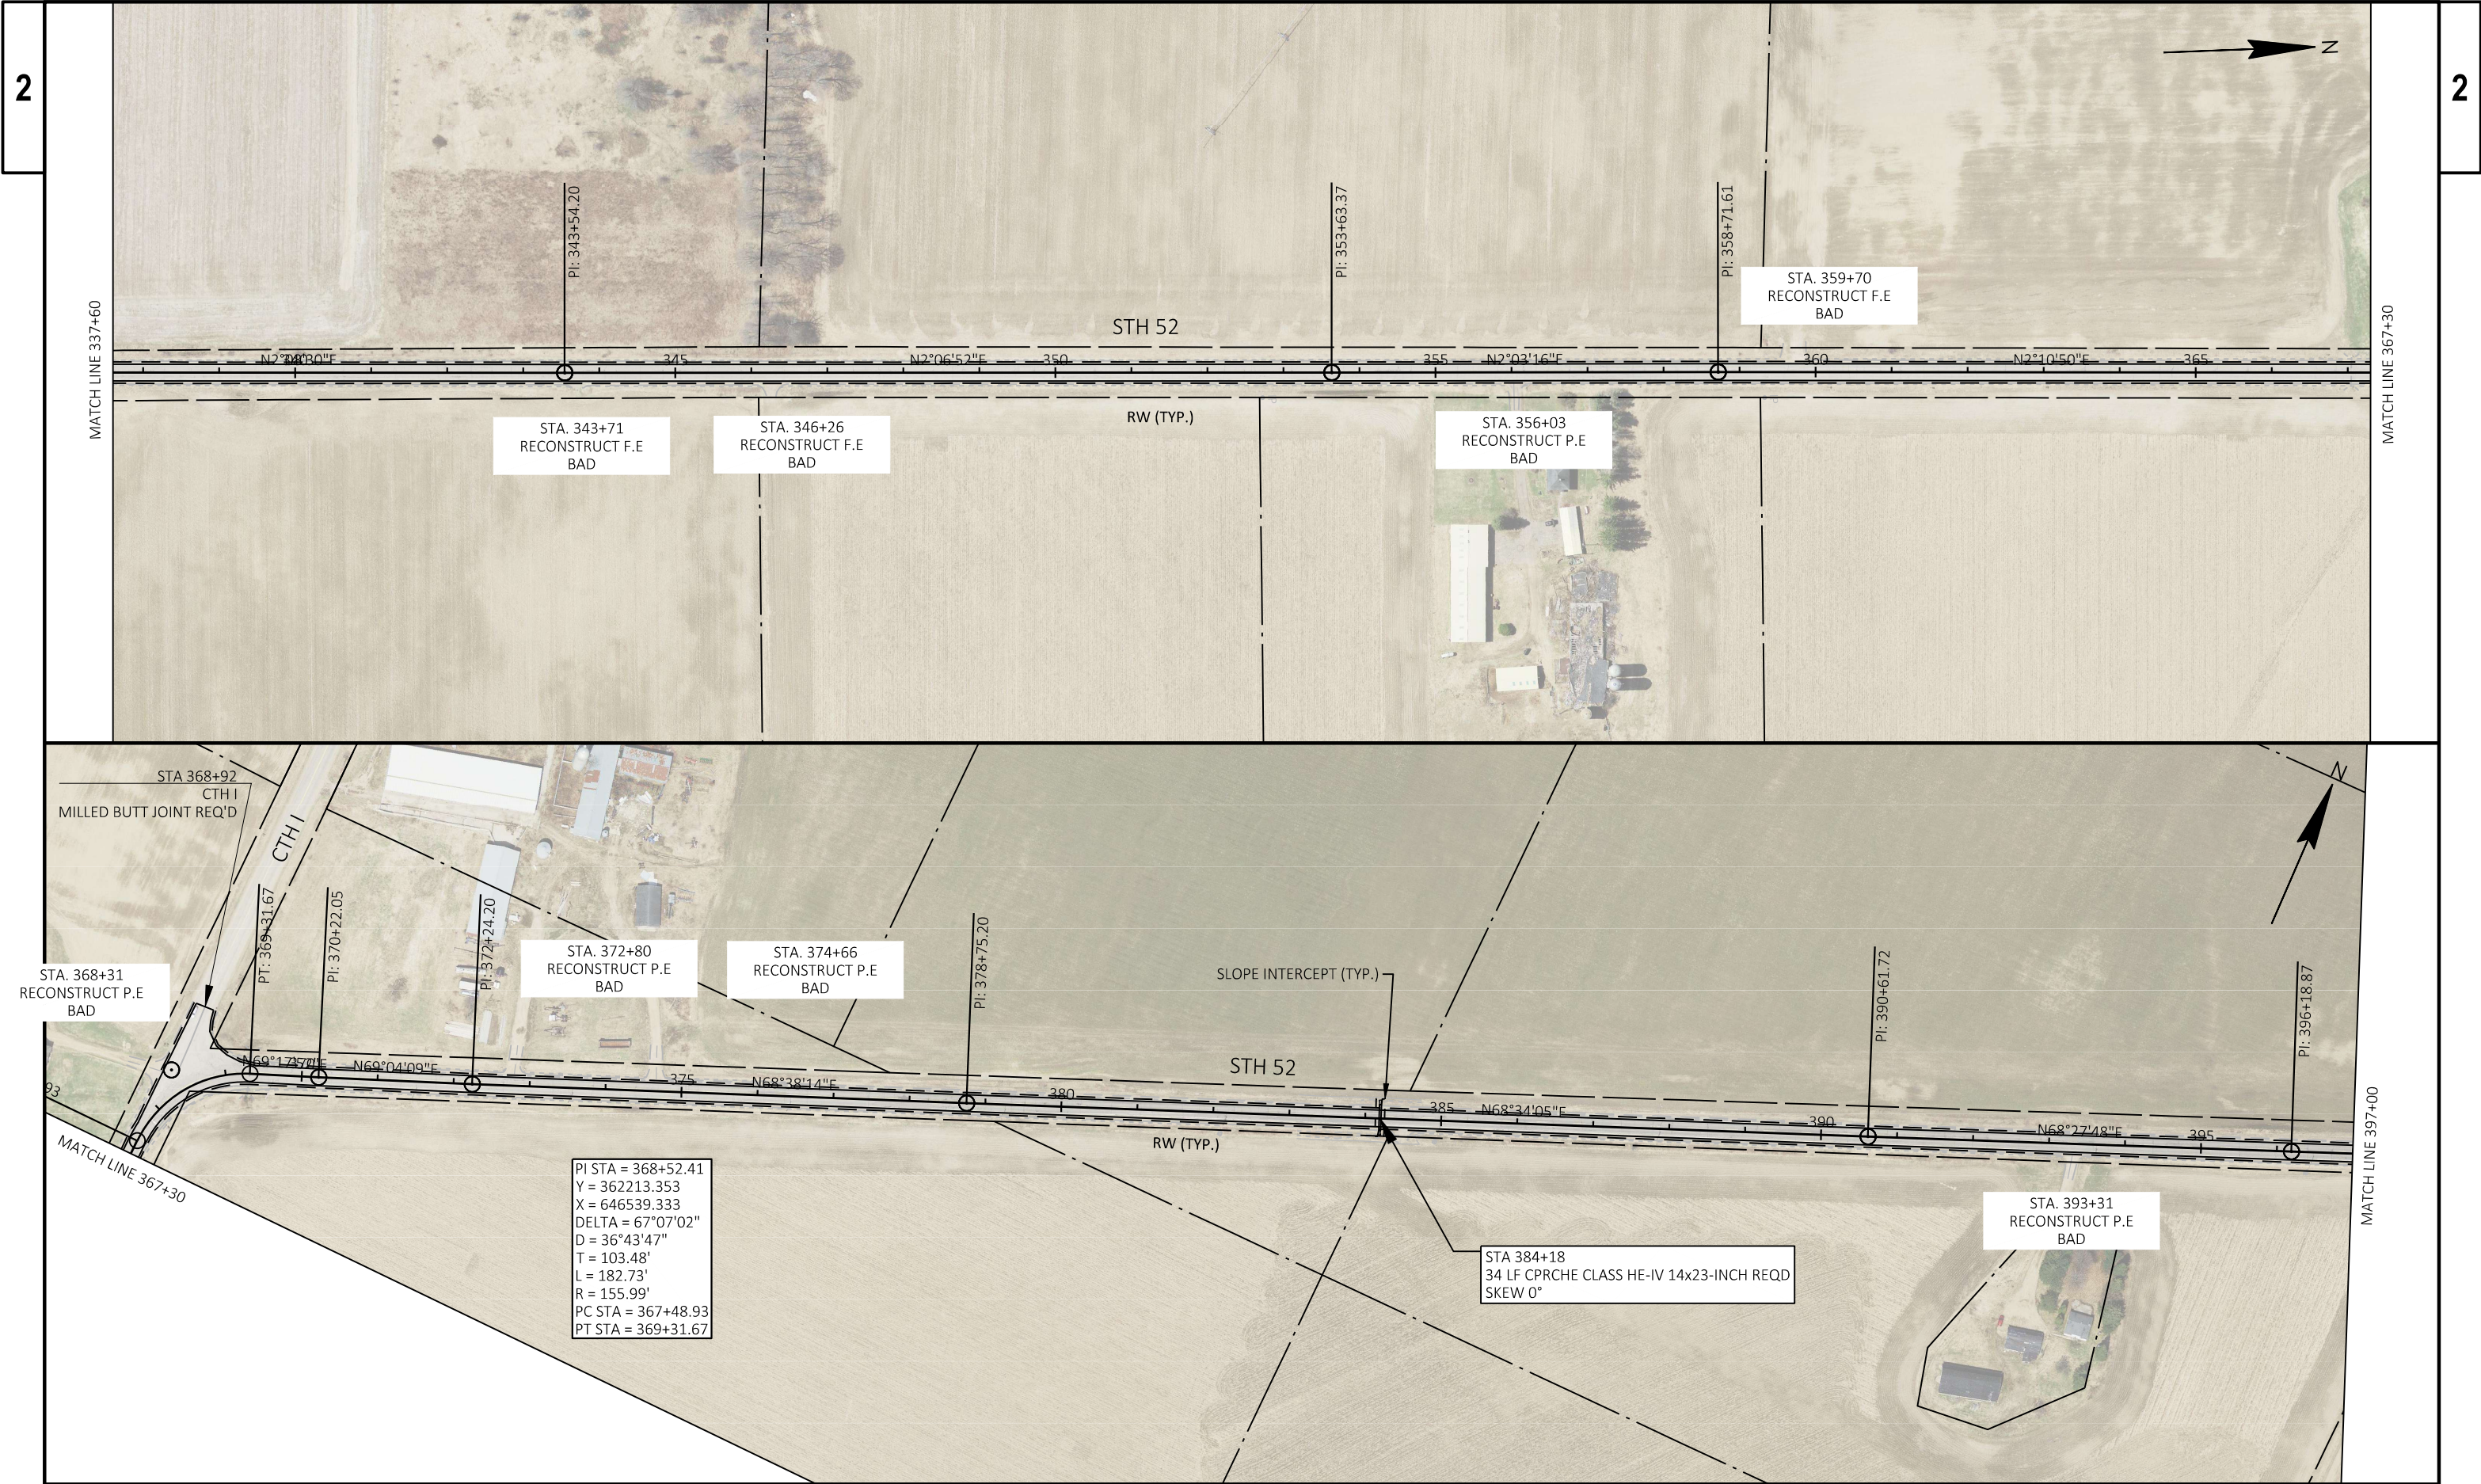

PROJECT NO: 9175-10-72	HWY: STH 52	COUNTY: LANGLADE	PLAN SHEETS	SHEET PRE29	E
------------------------	-------------	------------------	-------------	-------------	---

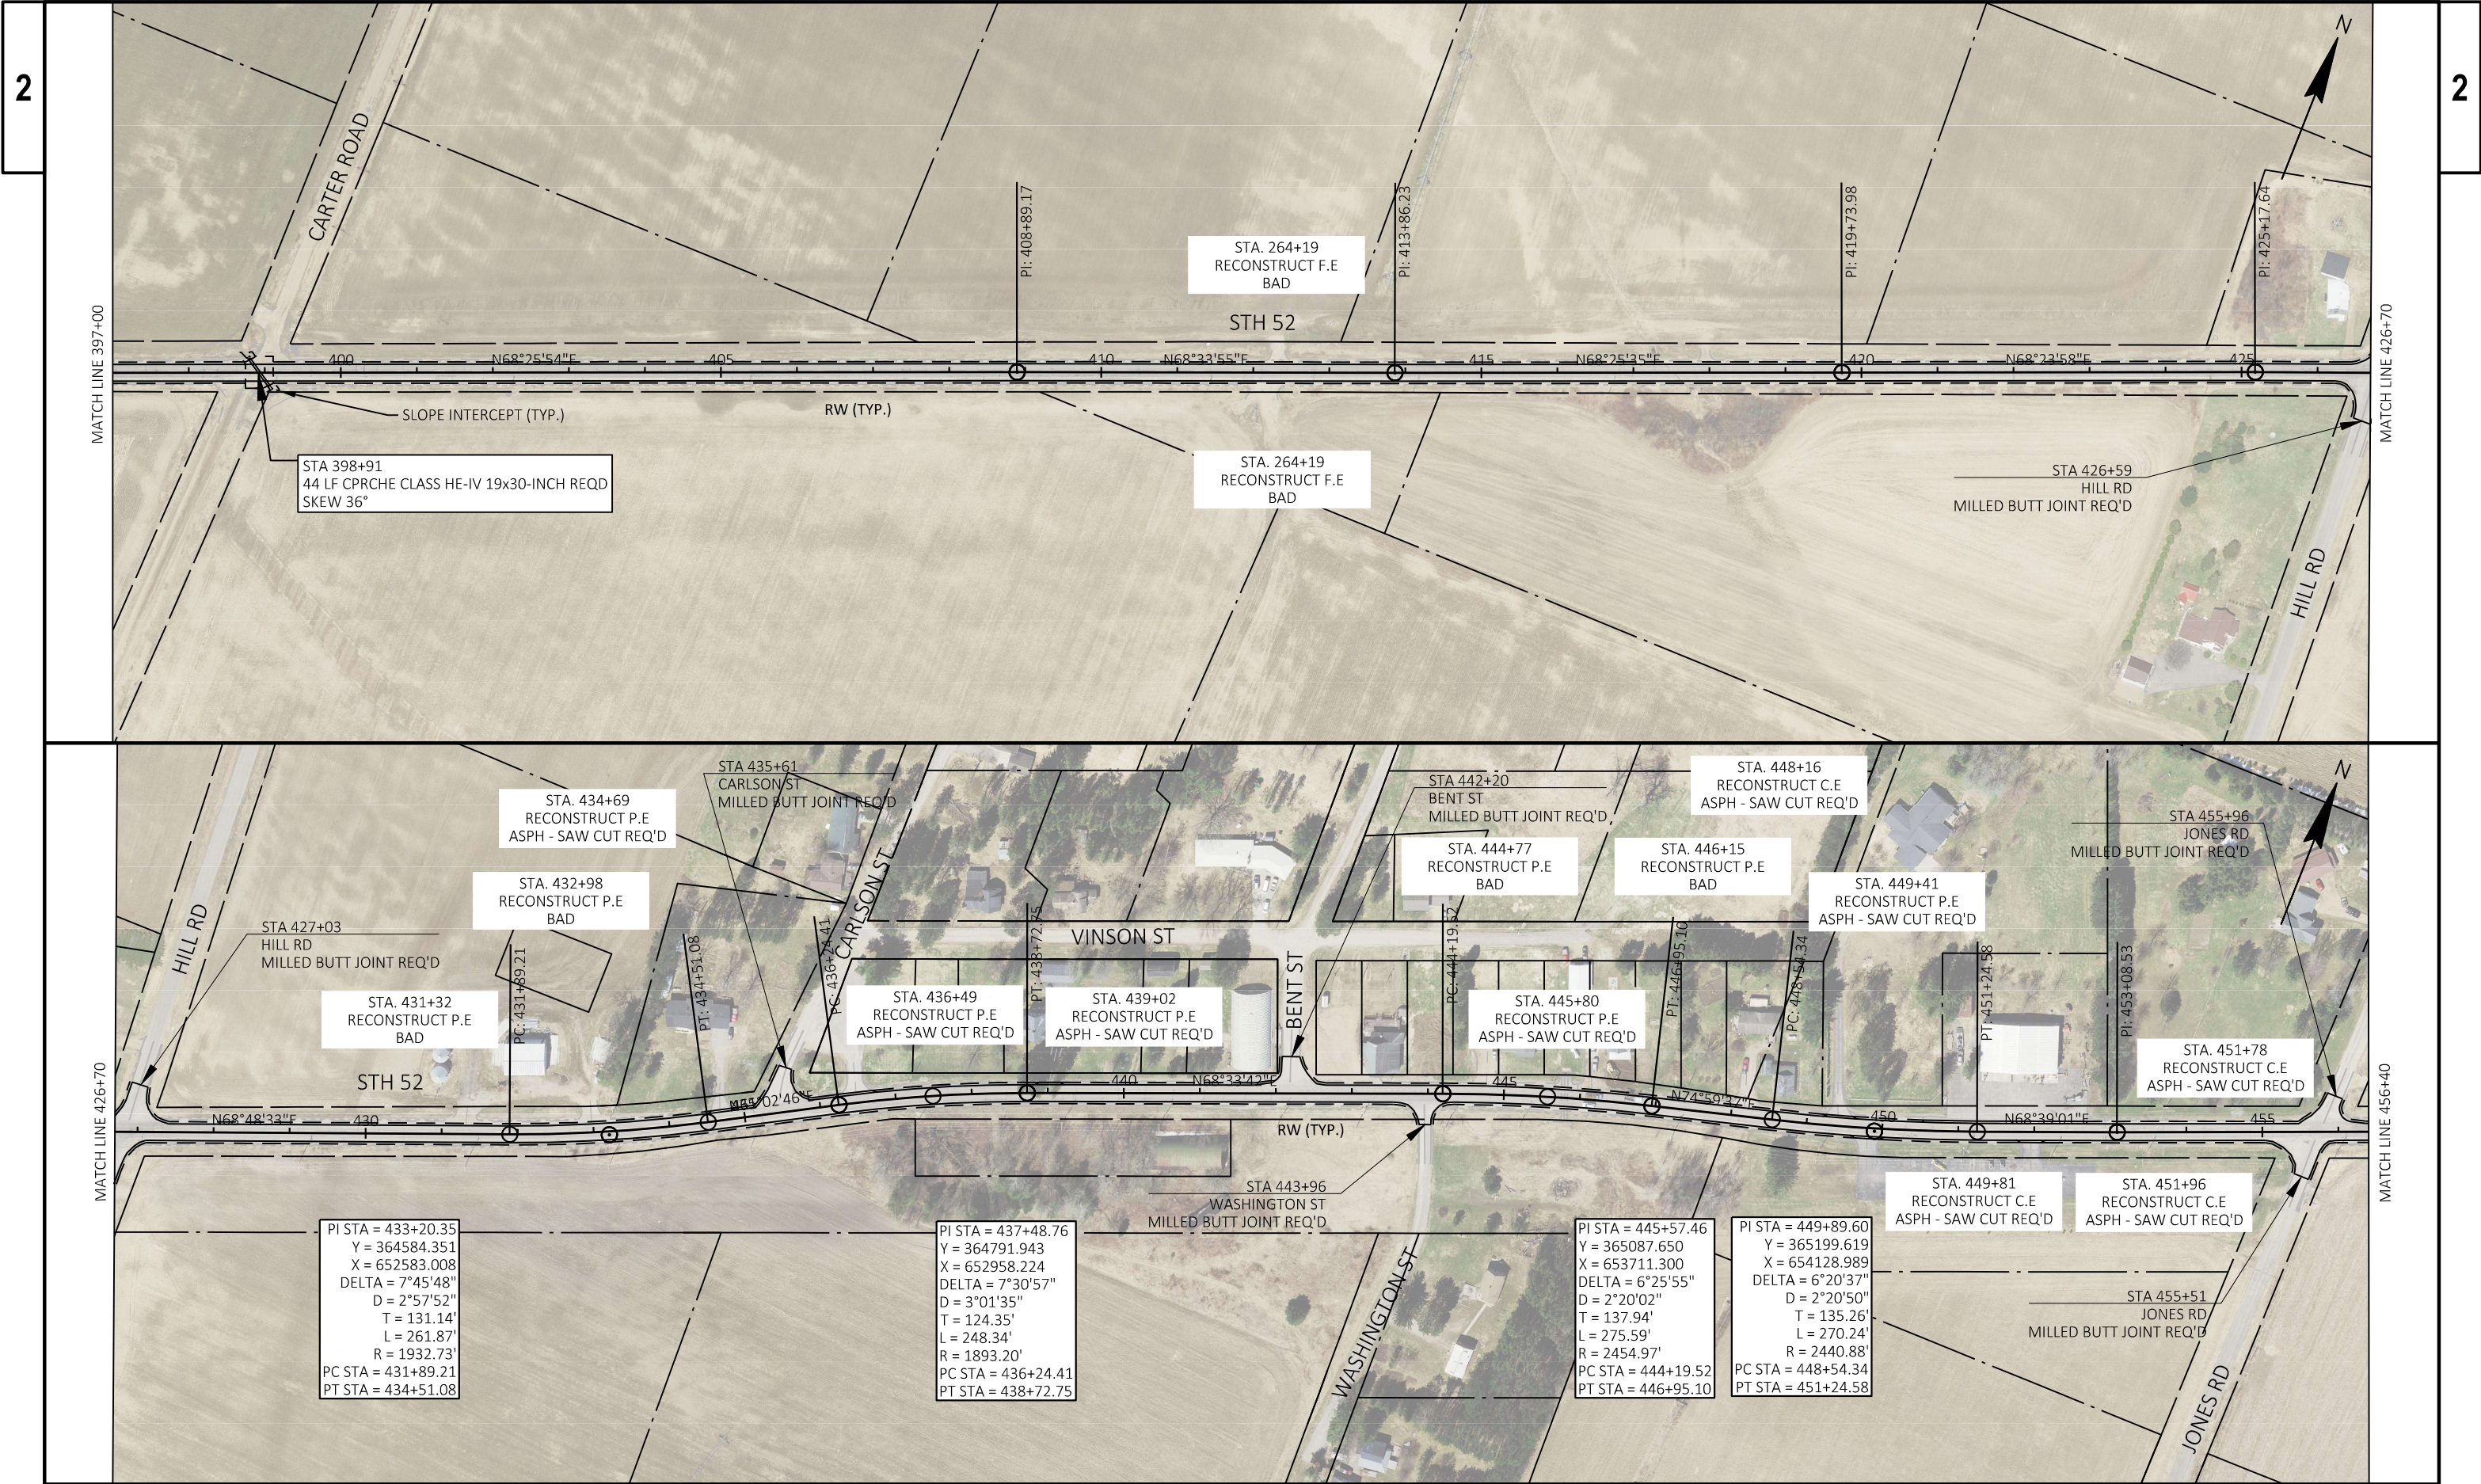

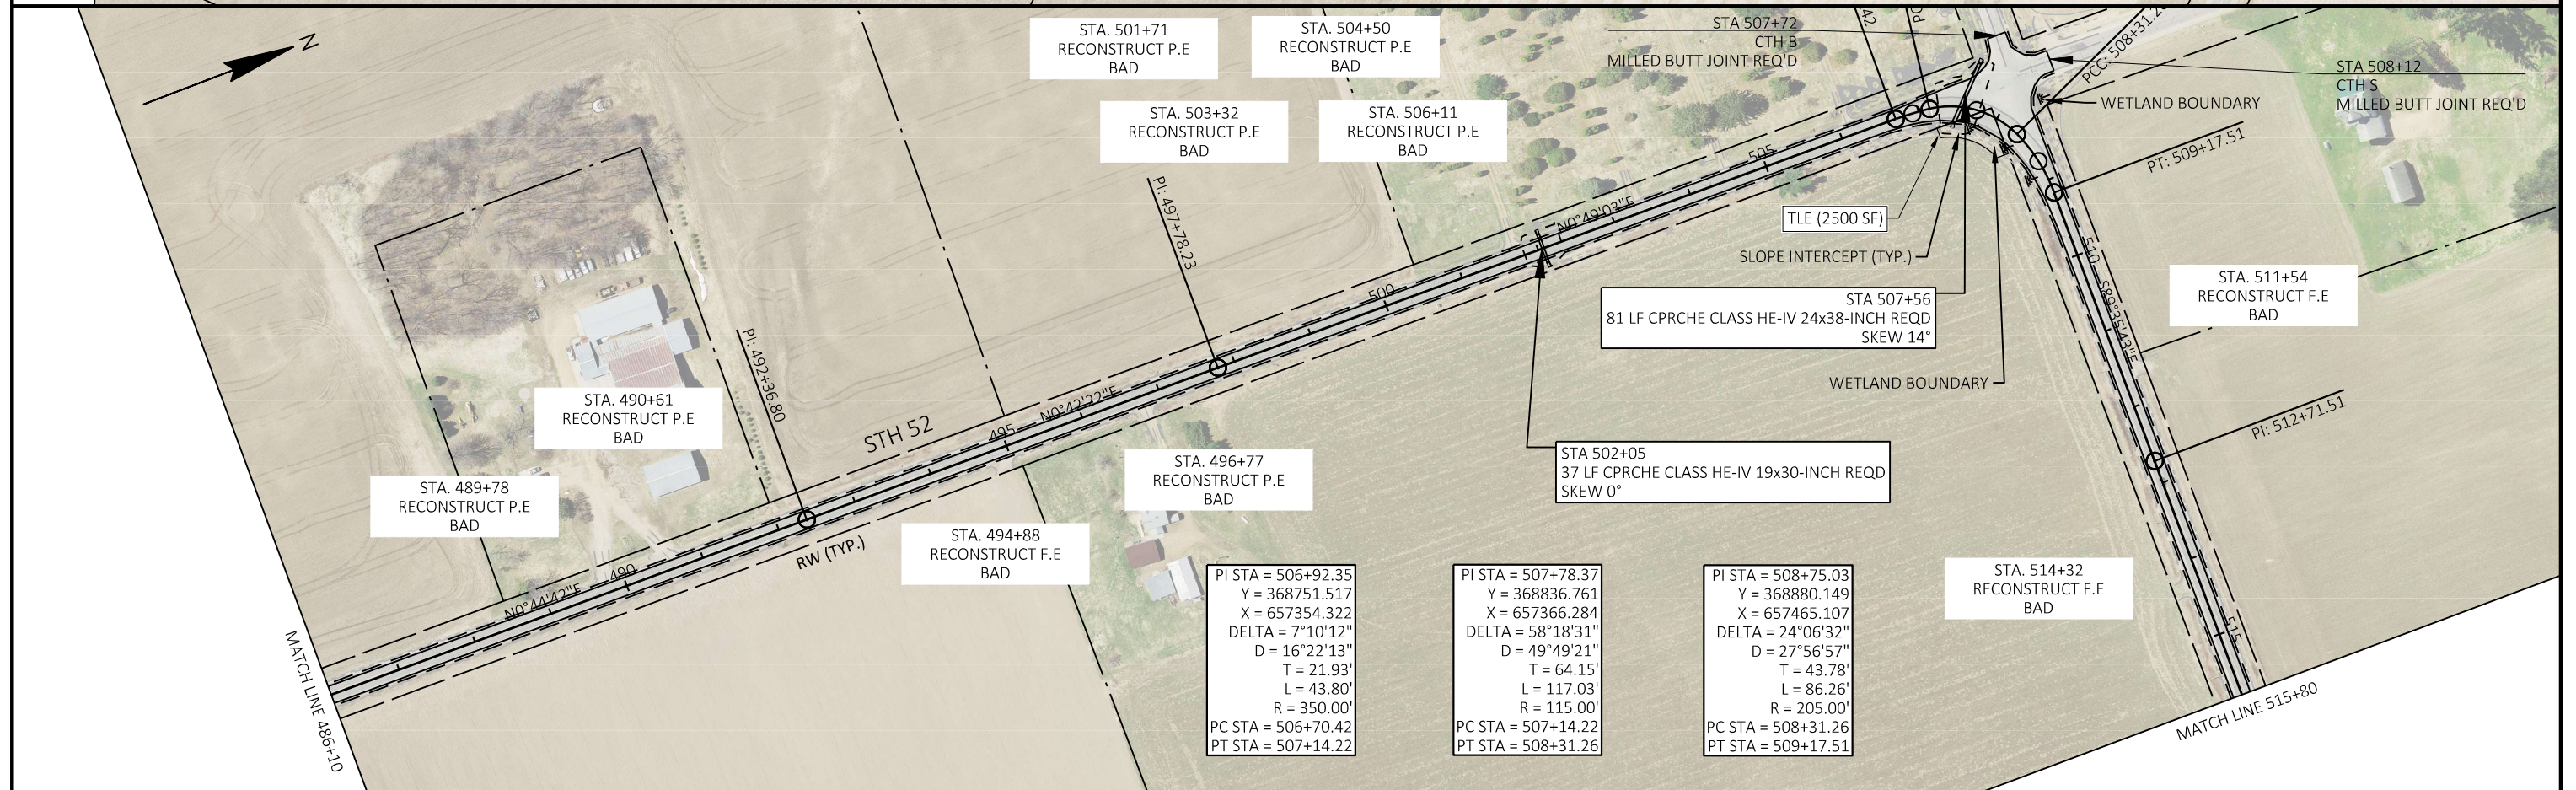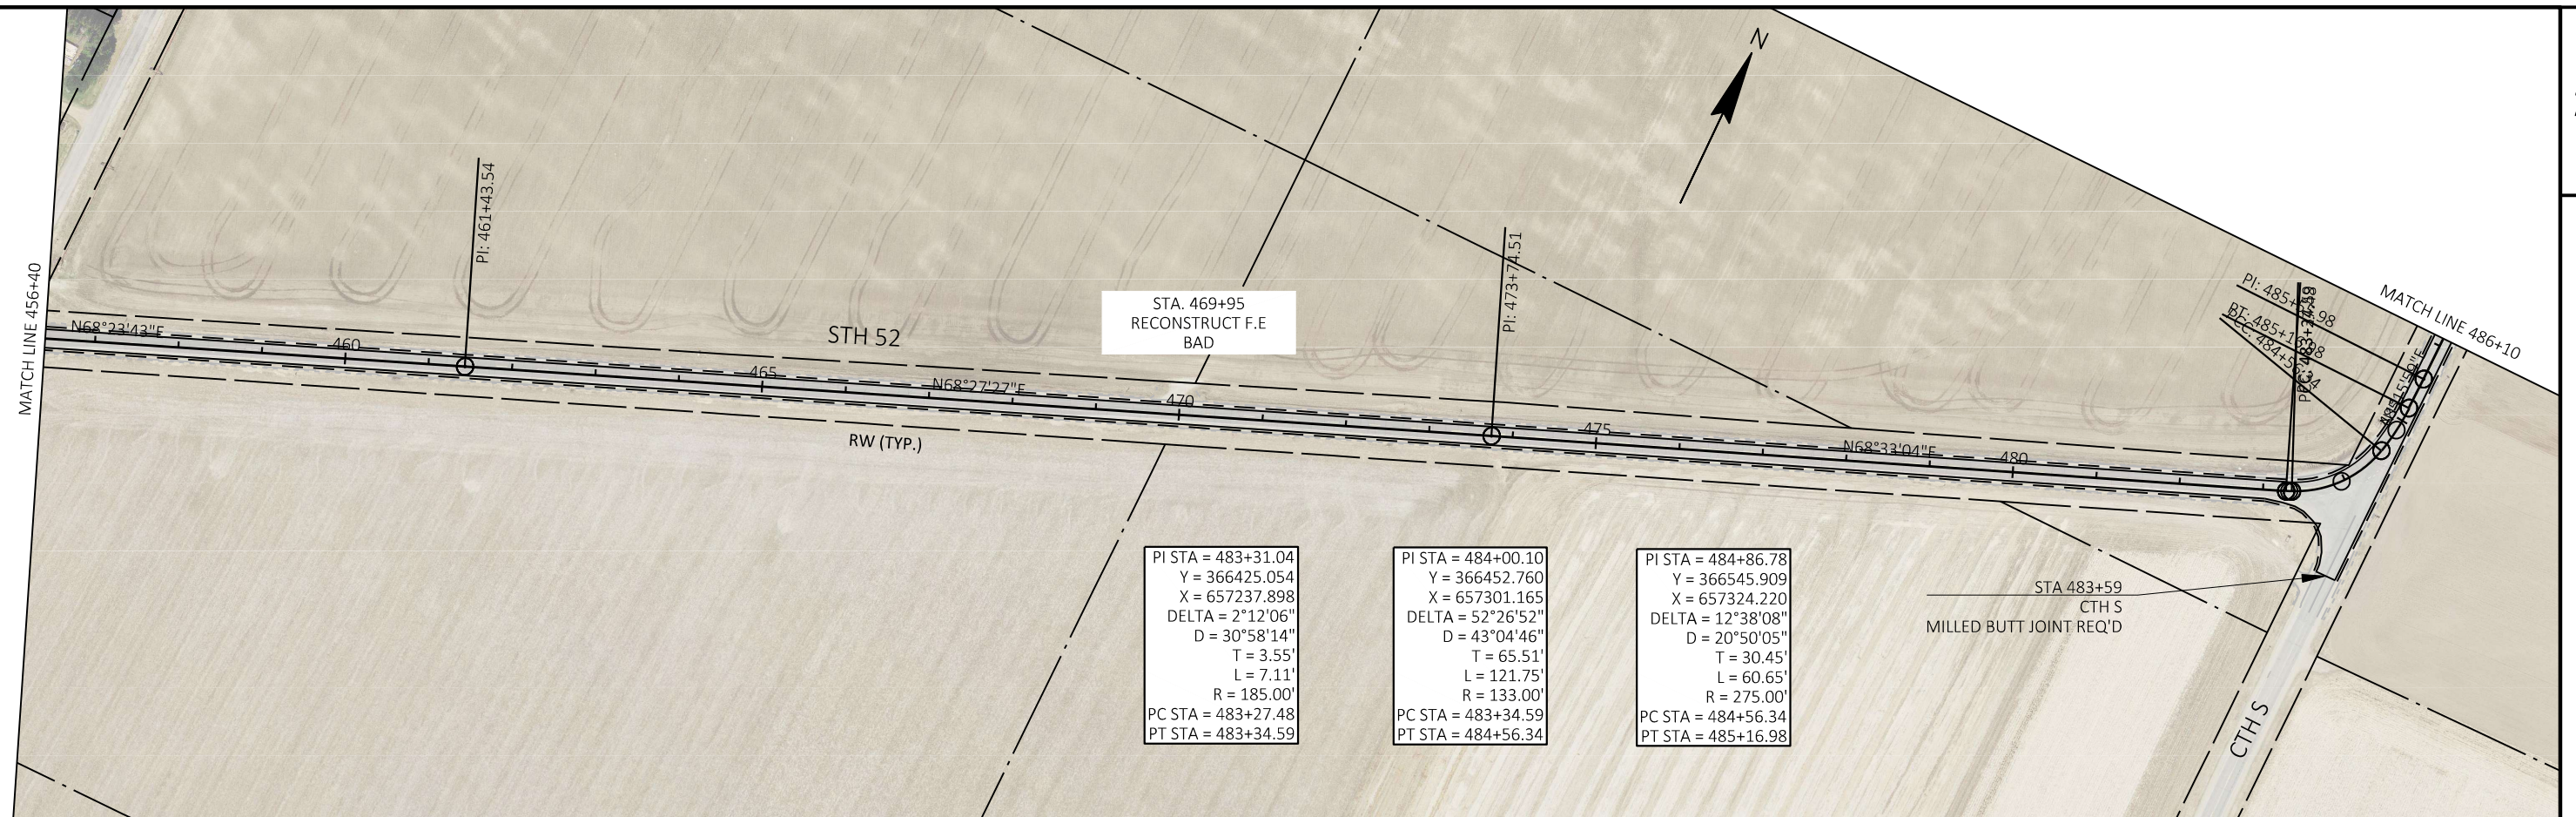

PROJECT NO: 9175-10-72

HWY: STH 52

COUNTY: LANGLADE

PLAN SHEETS

SHEET

PRE31

E

FILE NAME : G:\WDOT NC\23095-091 STH 52 LANGLADE CO (ID 9175-10-02)\CIVIL 3D\SHEETSP\LAN\050201-PN.DWG
LAYOUT NAME - 07

PLOT DATE : 11/1/2024 7:51 AM

PLOT BY : KL ENGINEERING


PLOT NAME :

PLOT SCALE : 1 IN:200 FT



WISDOT/CADDs SHEET 44



PROJECT NO:	9175-10-72	HWY: STH 52	COUNTY: LANGLADE	PLAN SHEETS	SHEET	PRE32	E
-------------	------------	-------------	------------------	-------------	-------	-------	---

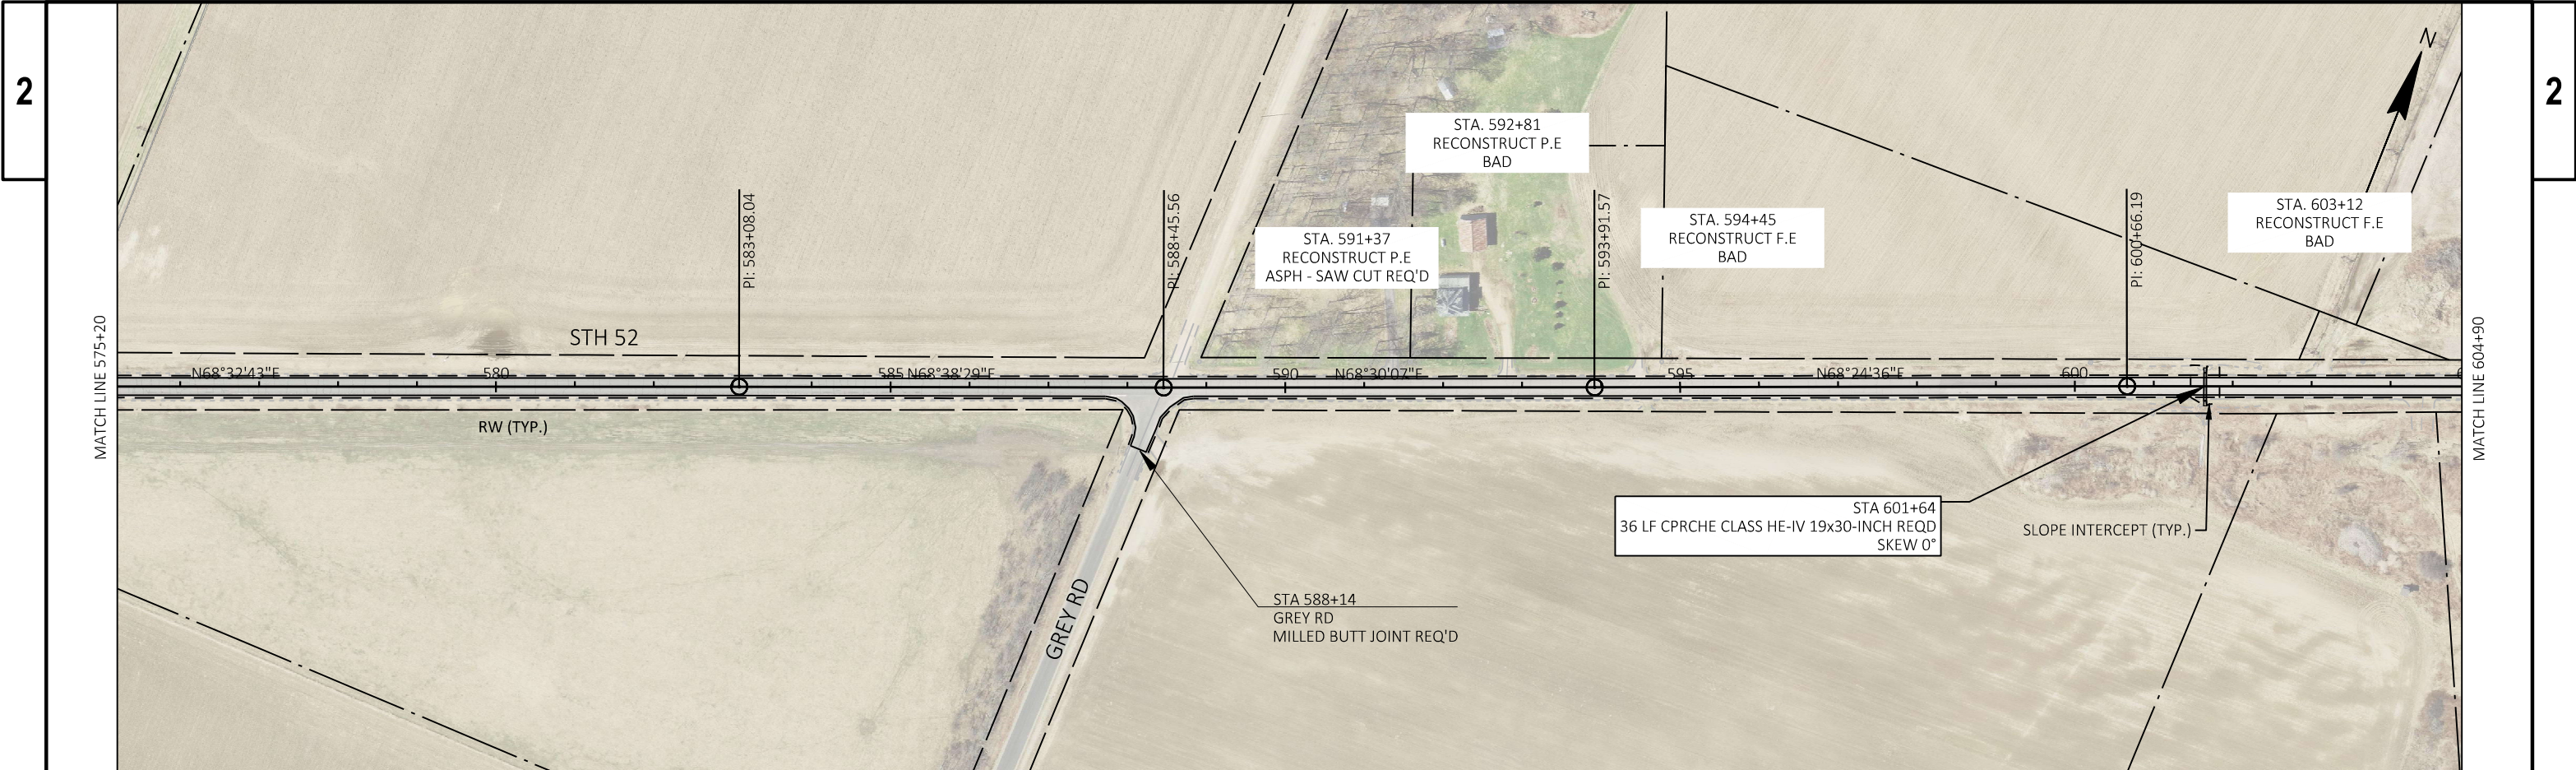

PROJECT NO: 9175-10-72	HWY: STH 52	COUNTY: LANGLADE	PLAN SHEETS	SHEET PRE33	E
------------------------	-------------	------------------	-------------	-------------	---

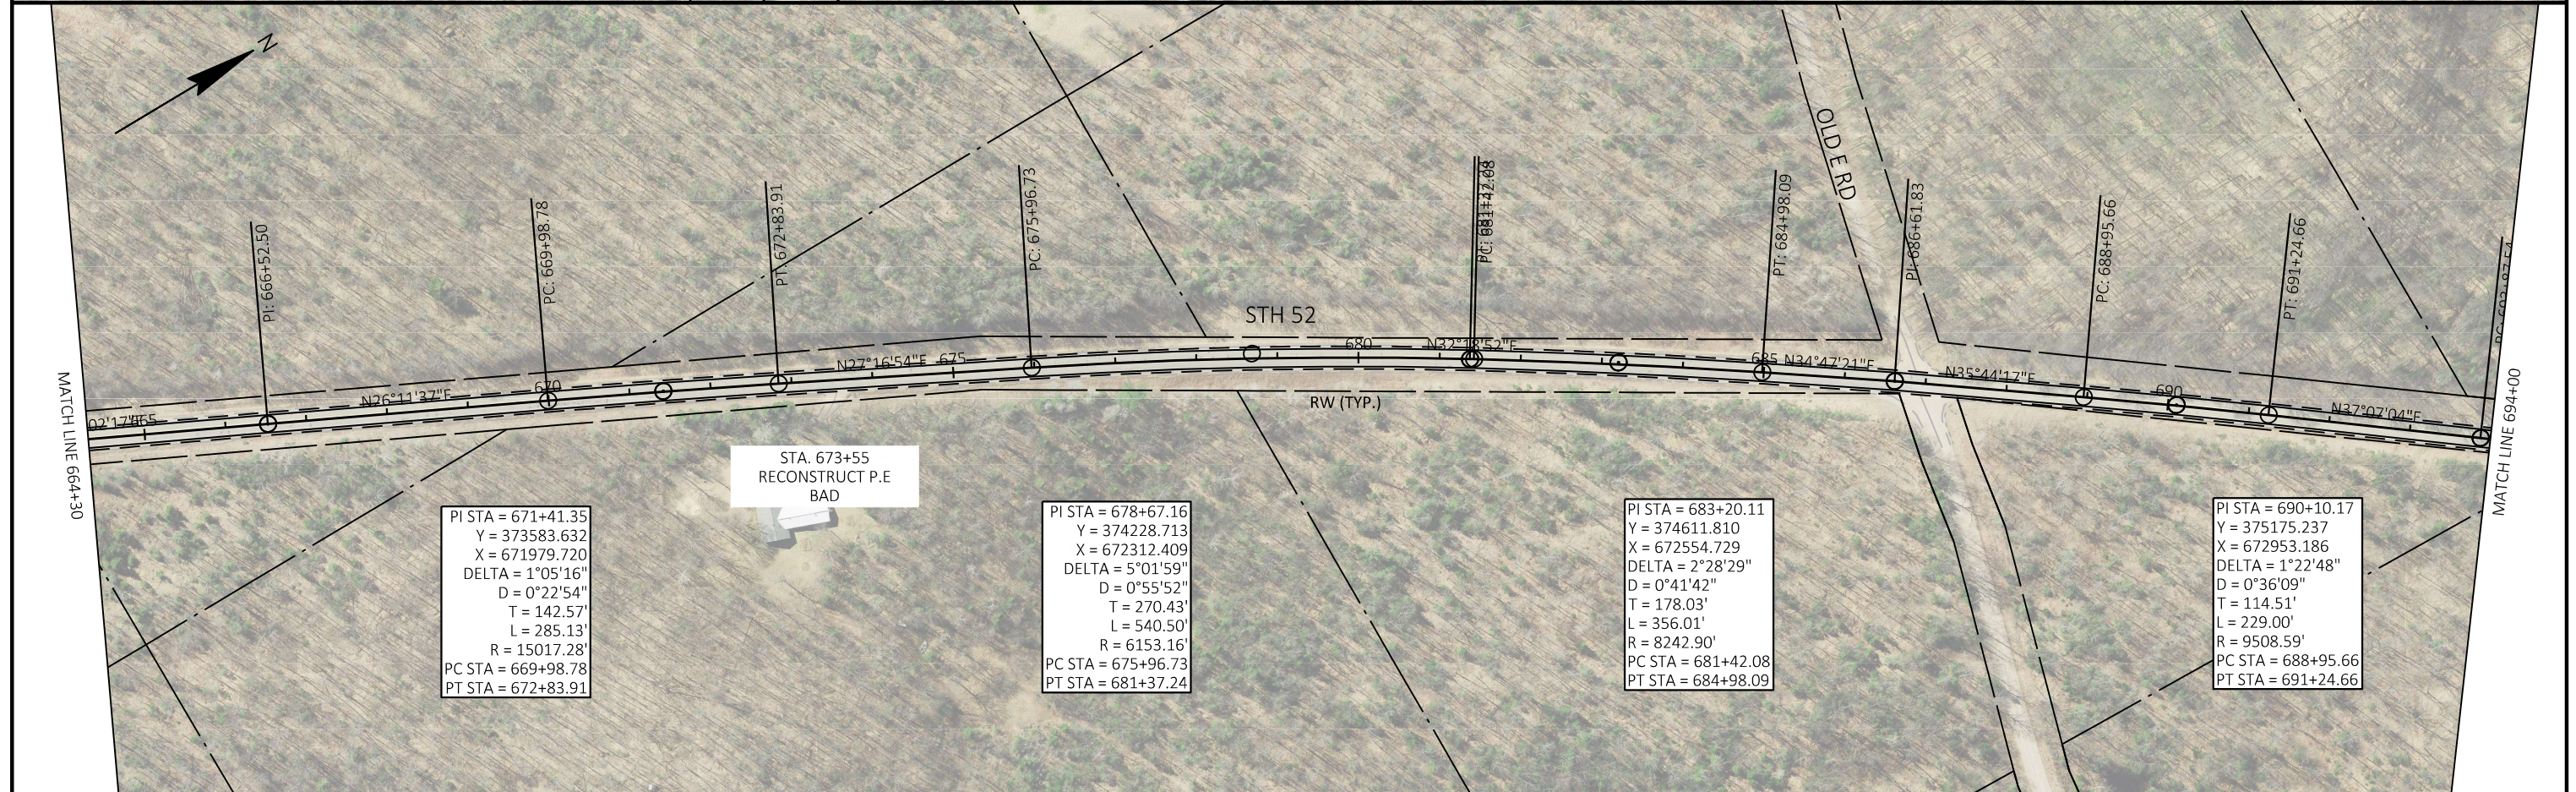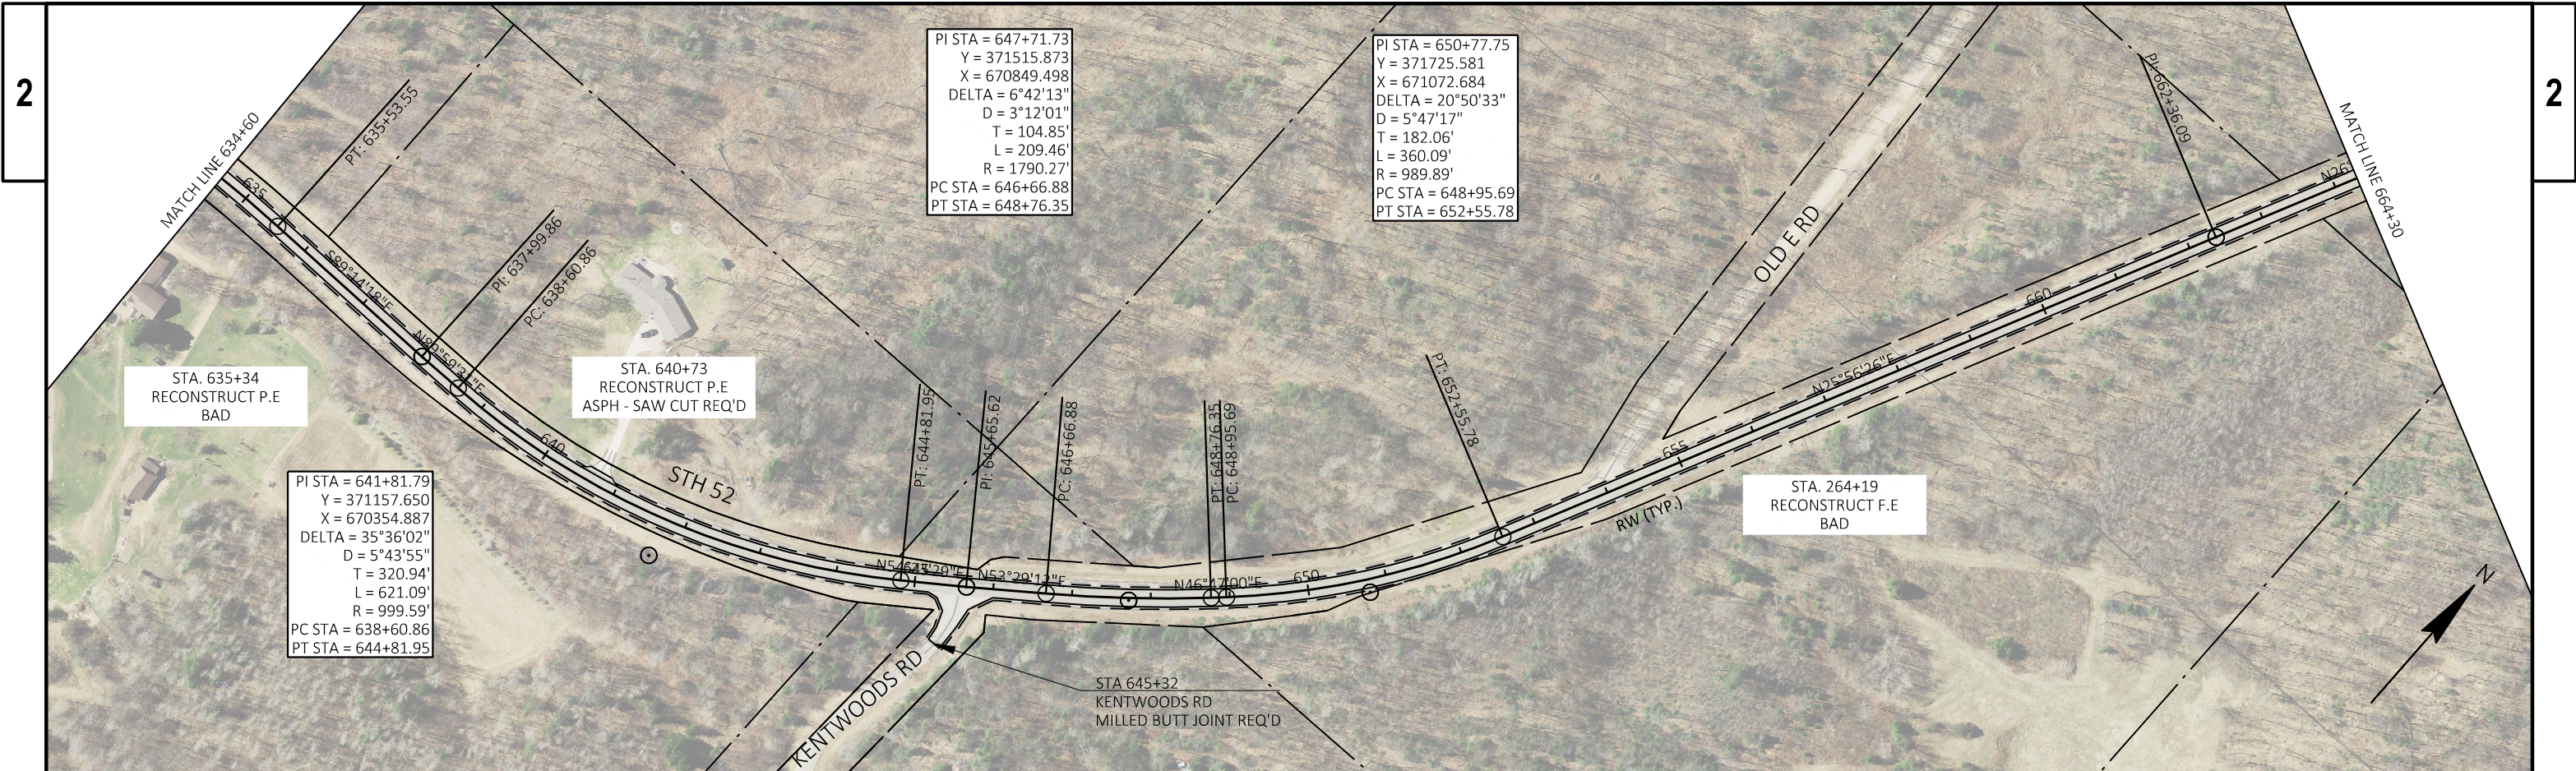



PROJECT NO: 9175-10-72	HWY: STH 52	COUNTY: LANGLADE	PLAN SHEETS	SHEET PRE35	E
------------------------	-------------	------------------	-------------	-------------	---

