PRELIMINARY

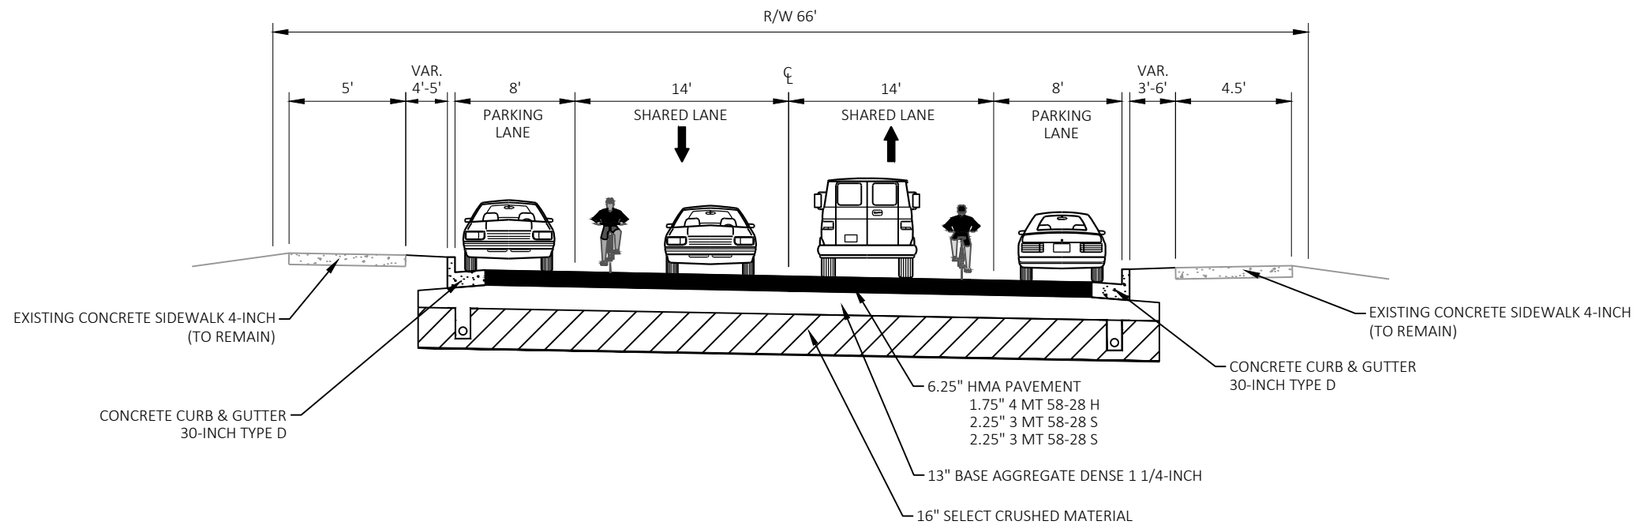

FINISHED TYPICAL SECTION

WIS 91 - STATE ST TO JOHNSON ST

PROJECT NO: 6540-01-73	HWY: STH 91	COUNTY: GREEN LAKE	PROPOSED TYPICAL SECTIONS	SHEET	E

FILE NAME : G:\WDOT NC\24091-065 (STH 91 BERLIN 6540-01-03)\CIVIL 3D\SHEETS\OTHR\STH 91 PIM TYPICAL SECTION.DWG
LAYOUT NAME - PR 03
PLOT DATE : 6/18/2025 9:25 AM
PLOT BY : BRIAN ST. VINCENT
PLOT NAME :
PLOT SCALE : 1 IN:10 FT

PRELIMINARY

2

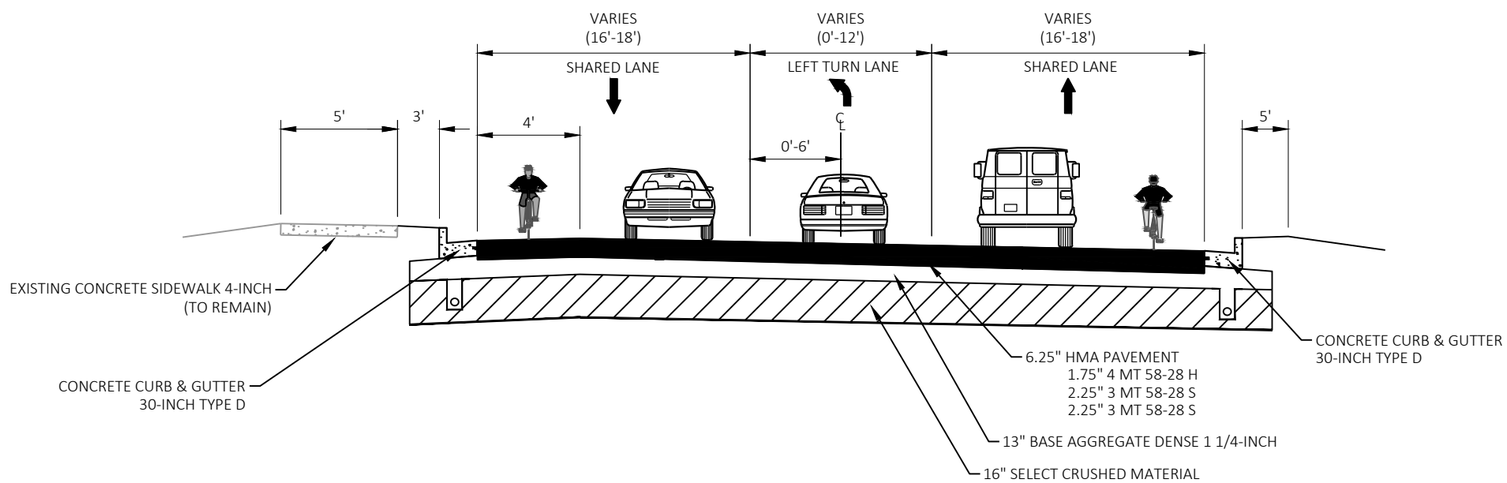

FINISHED TYPICAL SECTION

WIS 91 - CENTER ST INTERSECTION

PROJECT NO: 6540-01-73	HWY: STH 91	COUNTY: GREEN LAKE	PROPOSED TYPICAL SECTIONS	SHEET	E

PRELIMINARY

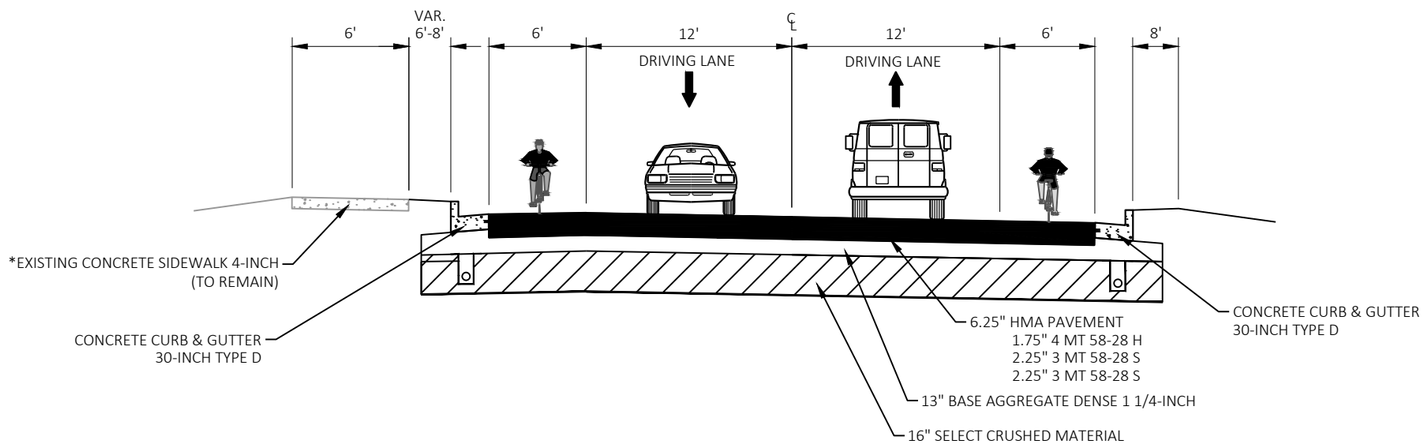

FINISHED TYPICAL SECTION

WIS 91 - CENTER ST TO END OF PROJECT