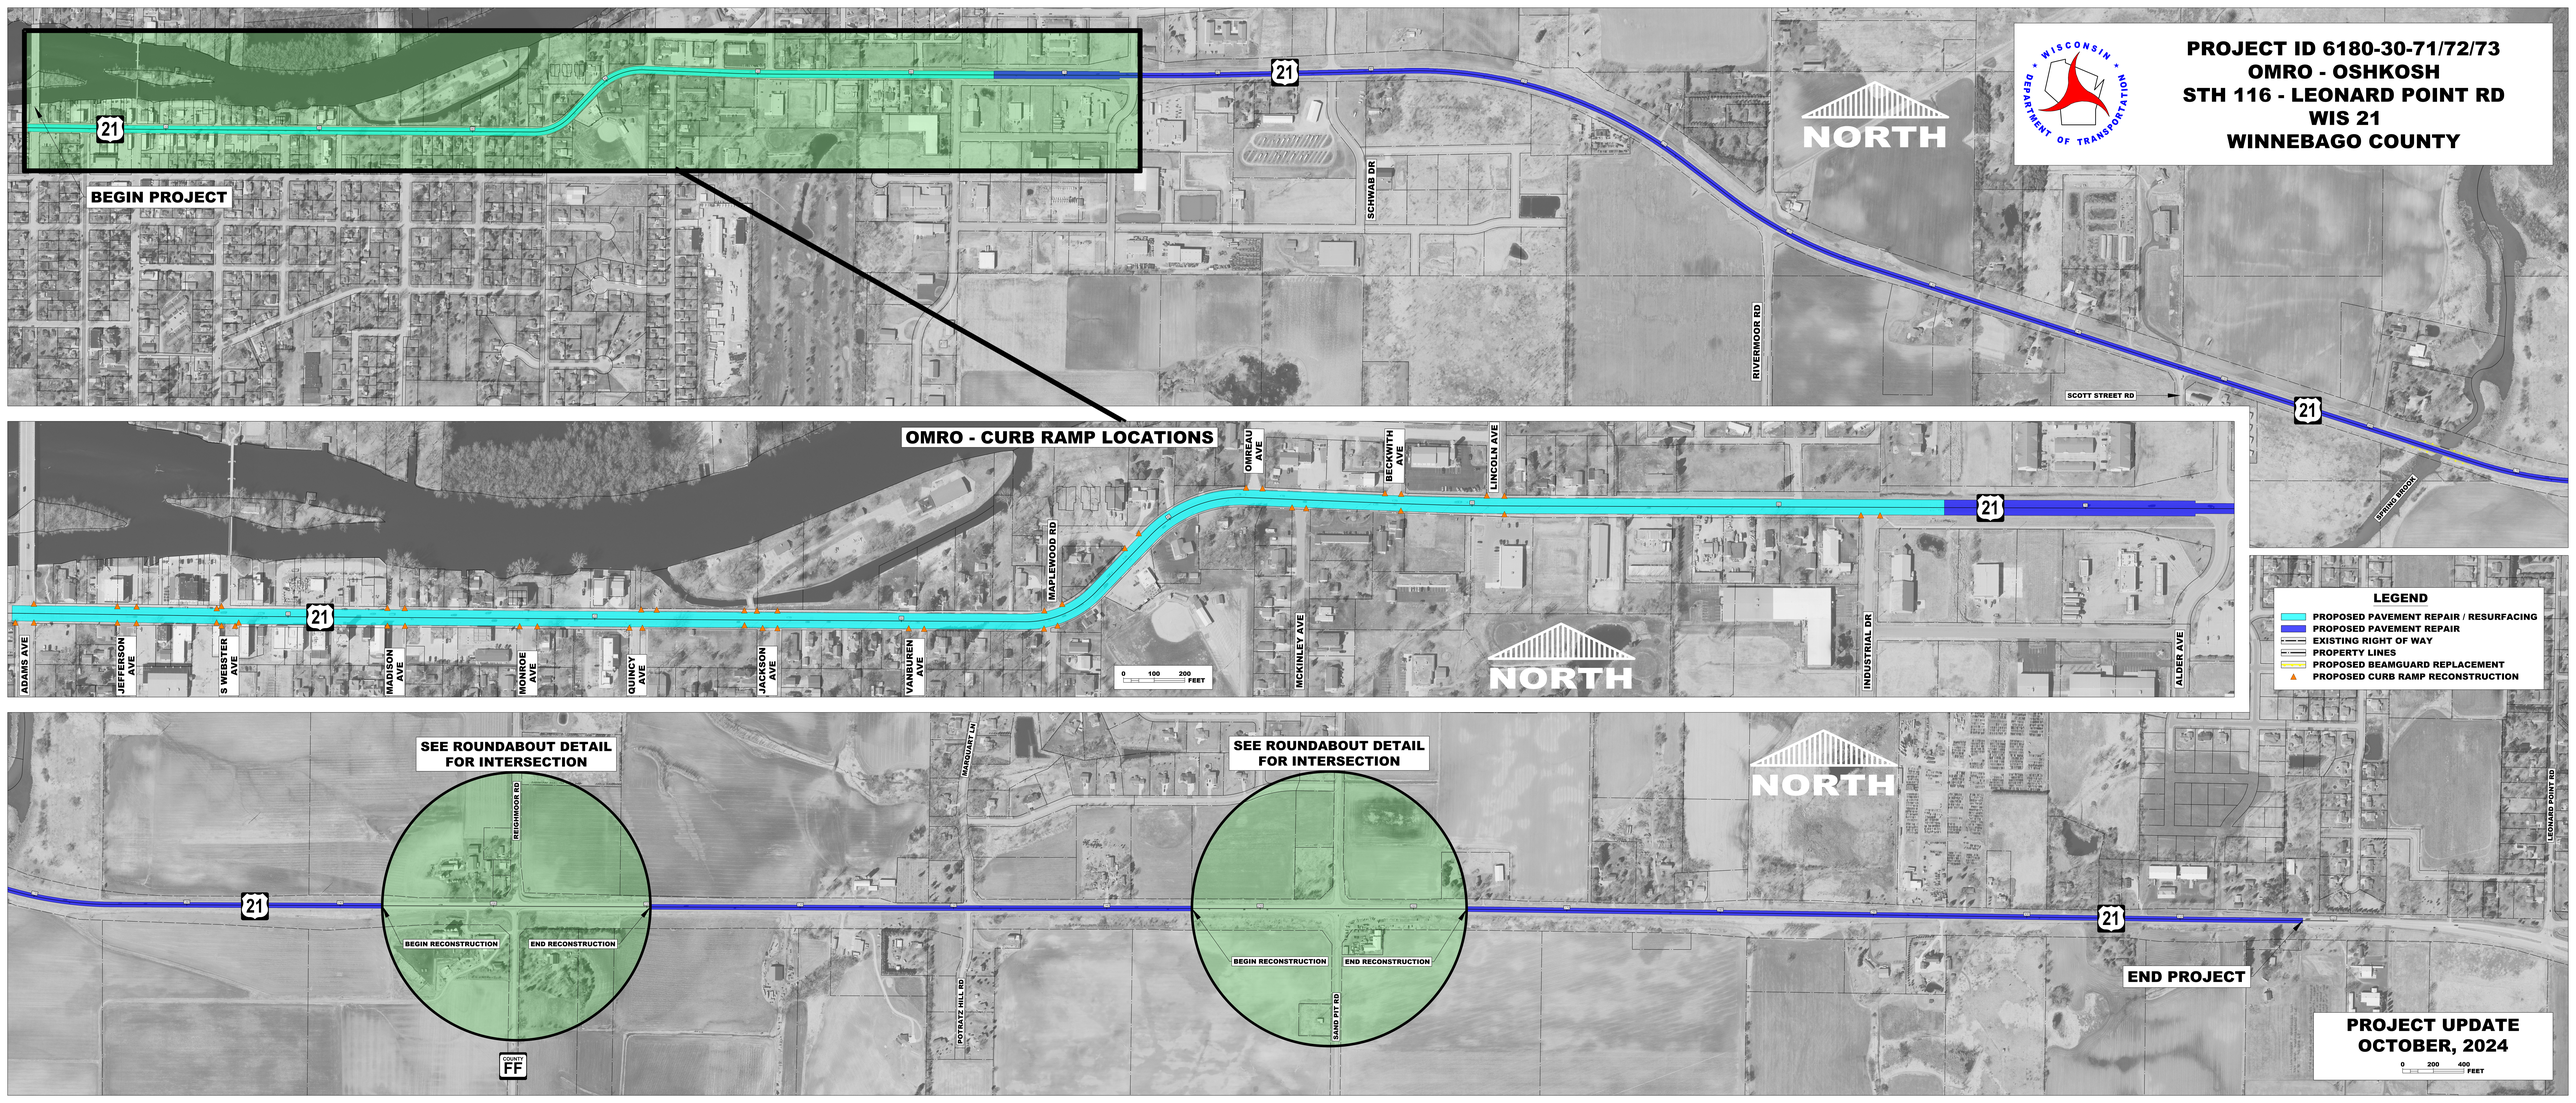
PROJECT ID 6180-30-71/72/73
OMRO - OSHKOSH
STH 116 - LEONARD POINT RD
WIS 21
WINNEBAGO COUNTY
WISCONSIN DEPARTMENT OF TRANSPORTATION
BEGIN PROJECT
NORTH
SCHWAB DR
RIVERMOOR RD
SCOTT STREET RD
SPRING BROOK
OMRO - CURB RAMP LOCATIONS
OMREAU AVE
BECKWITH AVE
LINCOLN AVE
MAPLEWOOD RD
MCKINLEY AVE
INDUSTRIAL DR
ALDER AVE
ADAMS AVE
JEFFERSON AVE
S WEBSTER AVE
MADISON AVE
MONROE AVE
QUINCY AVE
JACKSON AVE
VANBUREN AVE
0 100 200 FEET
LEGEND
PROPOSED PAVEMENT REPAIR / RESURFACING
PROPOSED PAVEMENT REPAIR
EXISTING RIGHT OF WAY
PROPERTY LINES
PROPOSED BEAMGUARD REPLACEMENT
PROPOSED CURB RAMP RECONSTRUCTION
SEE ROUNDABOUT DETAIL FOR INTERSECTION
RESHOOR RD
MANDUARY LN
BEGIN RECONSTRUCTION
END RECONSTRUCTION
POTRATZ HILL RD
SAND PIT RD
LEONARD POINT RD
END PROJECT
PROJECT UPDATE
OCTOBER, 2024
0 200 400 FEET