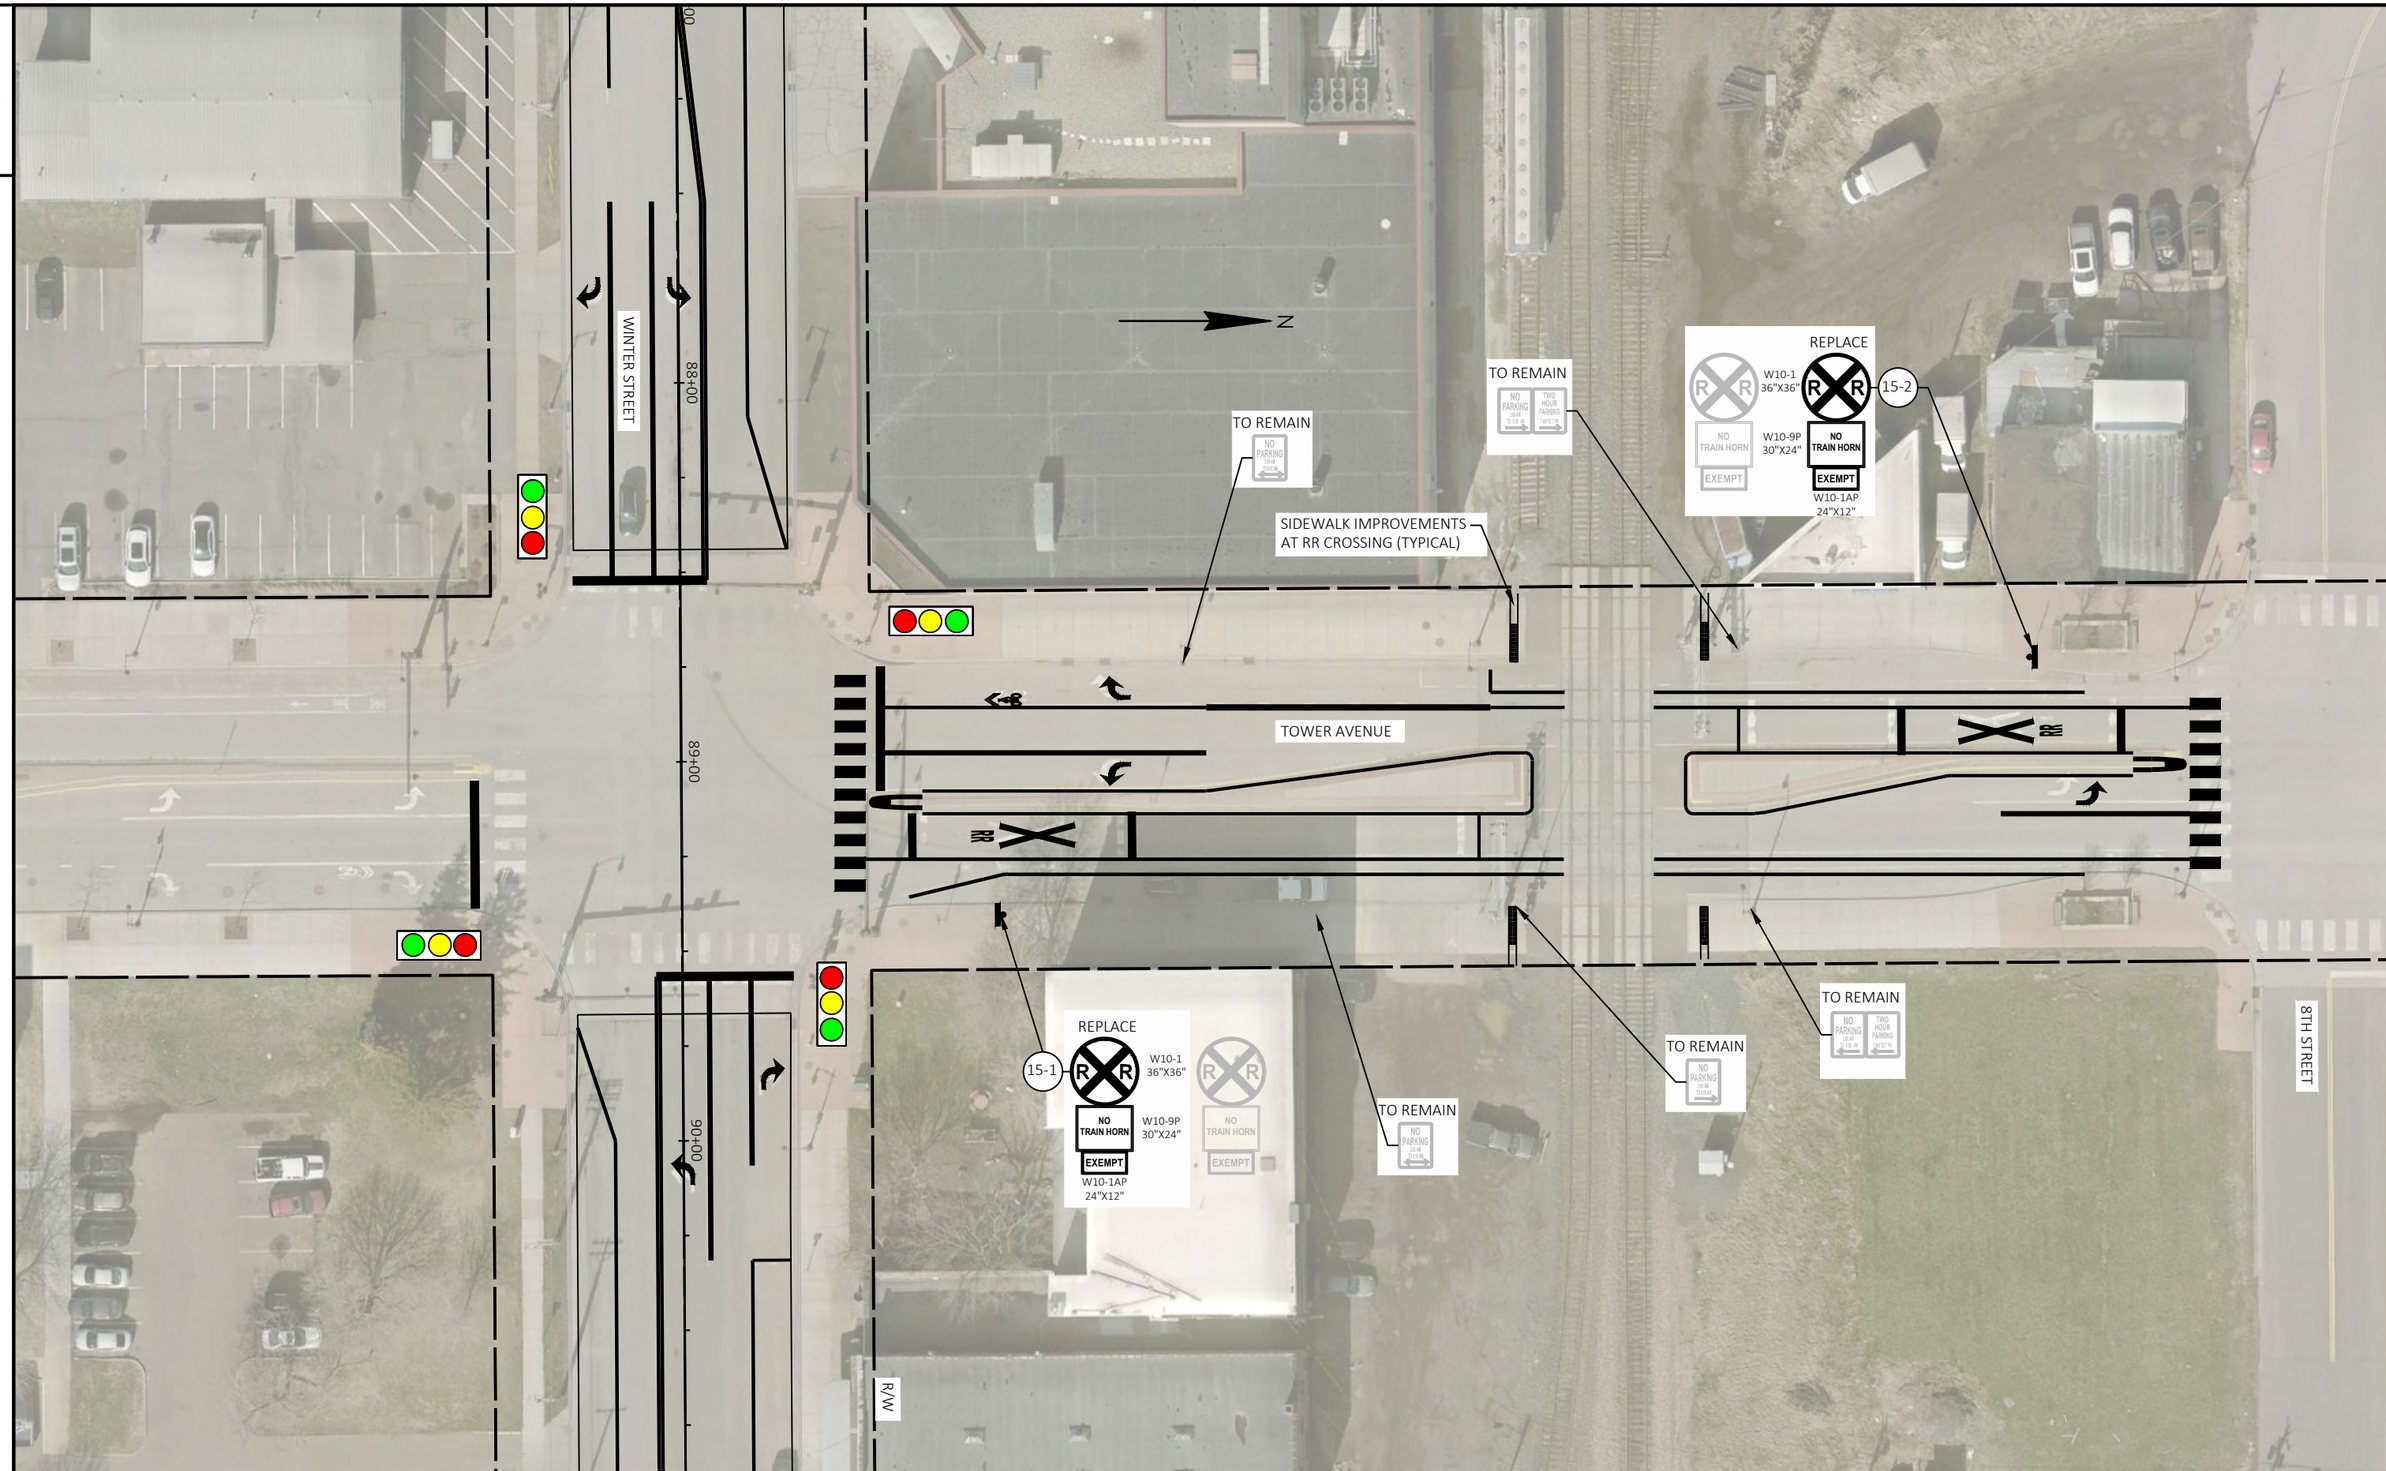

PROJECT NO: 1199-00-07	HWY: WINTER STREET	COUNTY: DOUGLAS	PUBLIC INVOLVEMENT DISPLAY	SHEET	E

FILE NAME : X:\PT\P\PARCO\156897\4-PRELIM-DSGN-RPTS\43-PRELIM-DSGN\WINTER STREET\11990007\SHEETS\024501_PIM.DWG
LAYOUT NAME - 15 TOWER AVENUE
PLOT DATE : 6/23/2025 1:29 PM PLOT BY : ANNIE JEROME PLOT NAME : PLOT SCALE : ##########
WISDOT/CADDS SHEET 42