
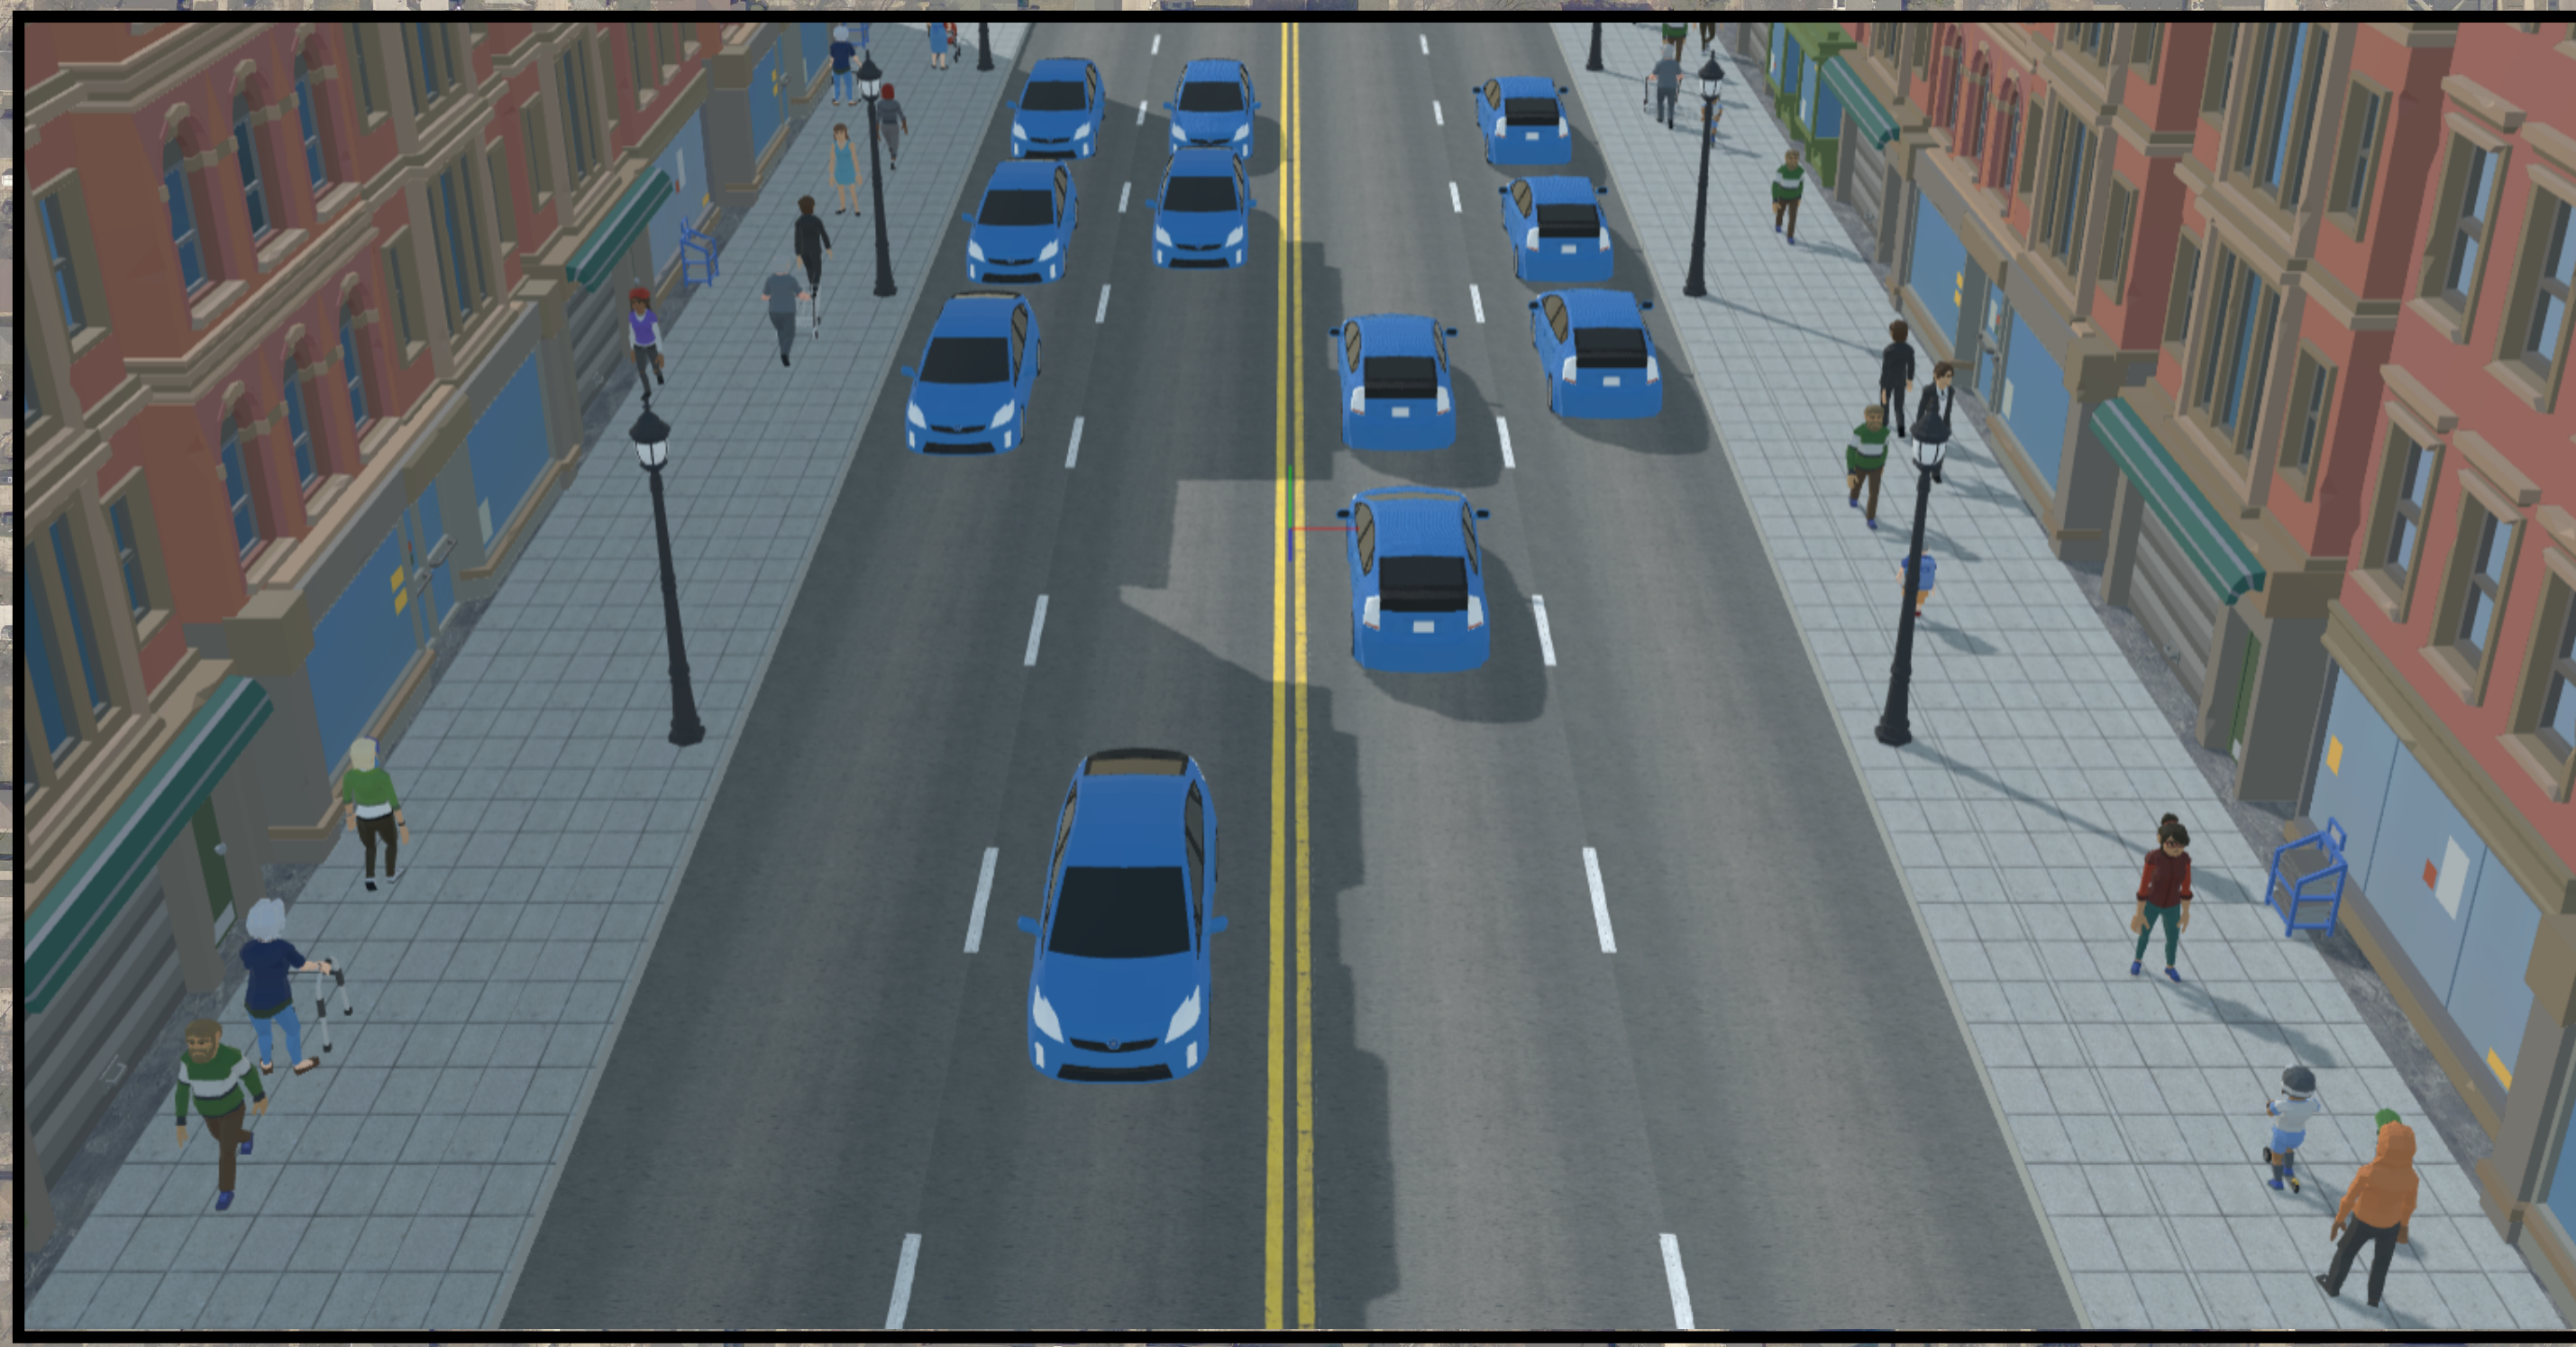


175 W Lisbon Avenue (WIS 175)
Pavement Replacement Project
N 46th Street to Appleton Avenue



ALT 1 - WIS 175 - REPLACE IN KIND

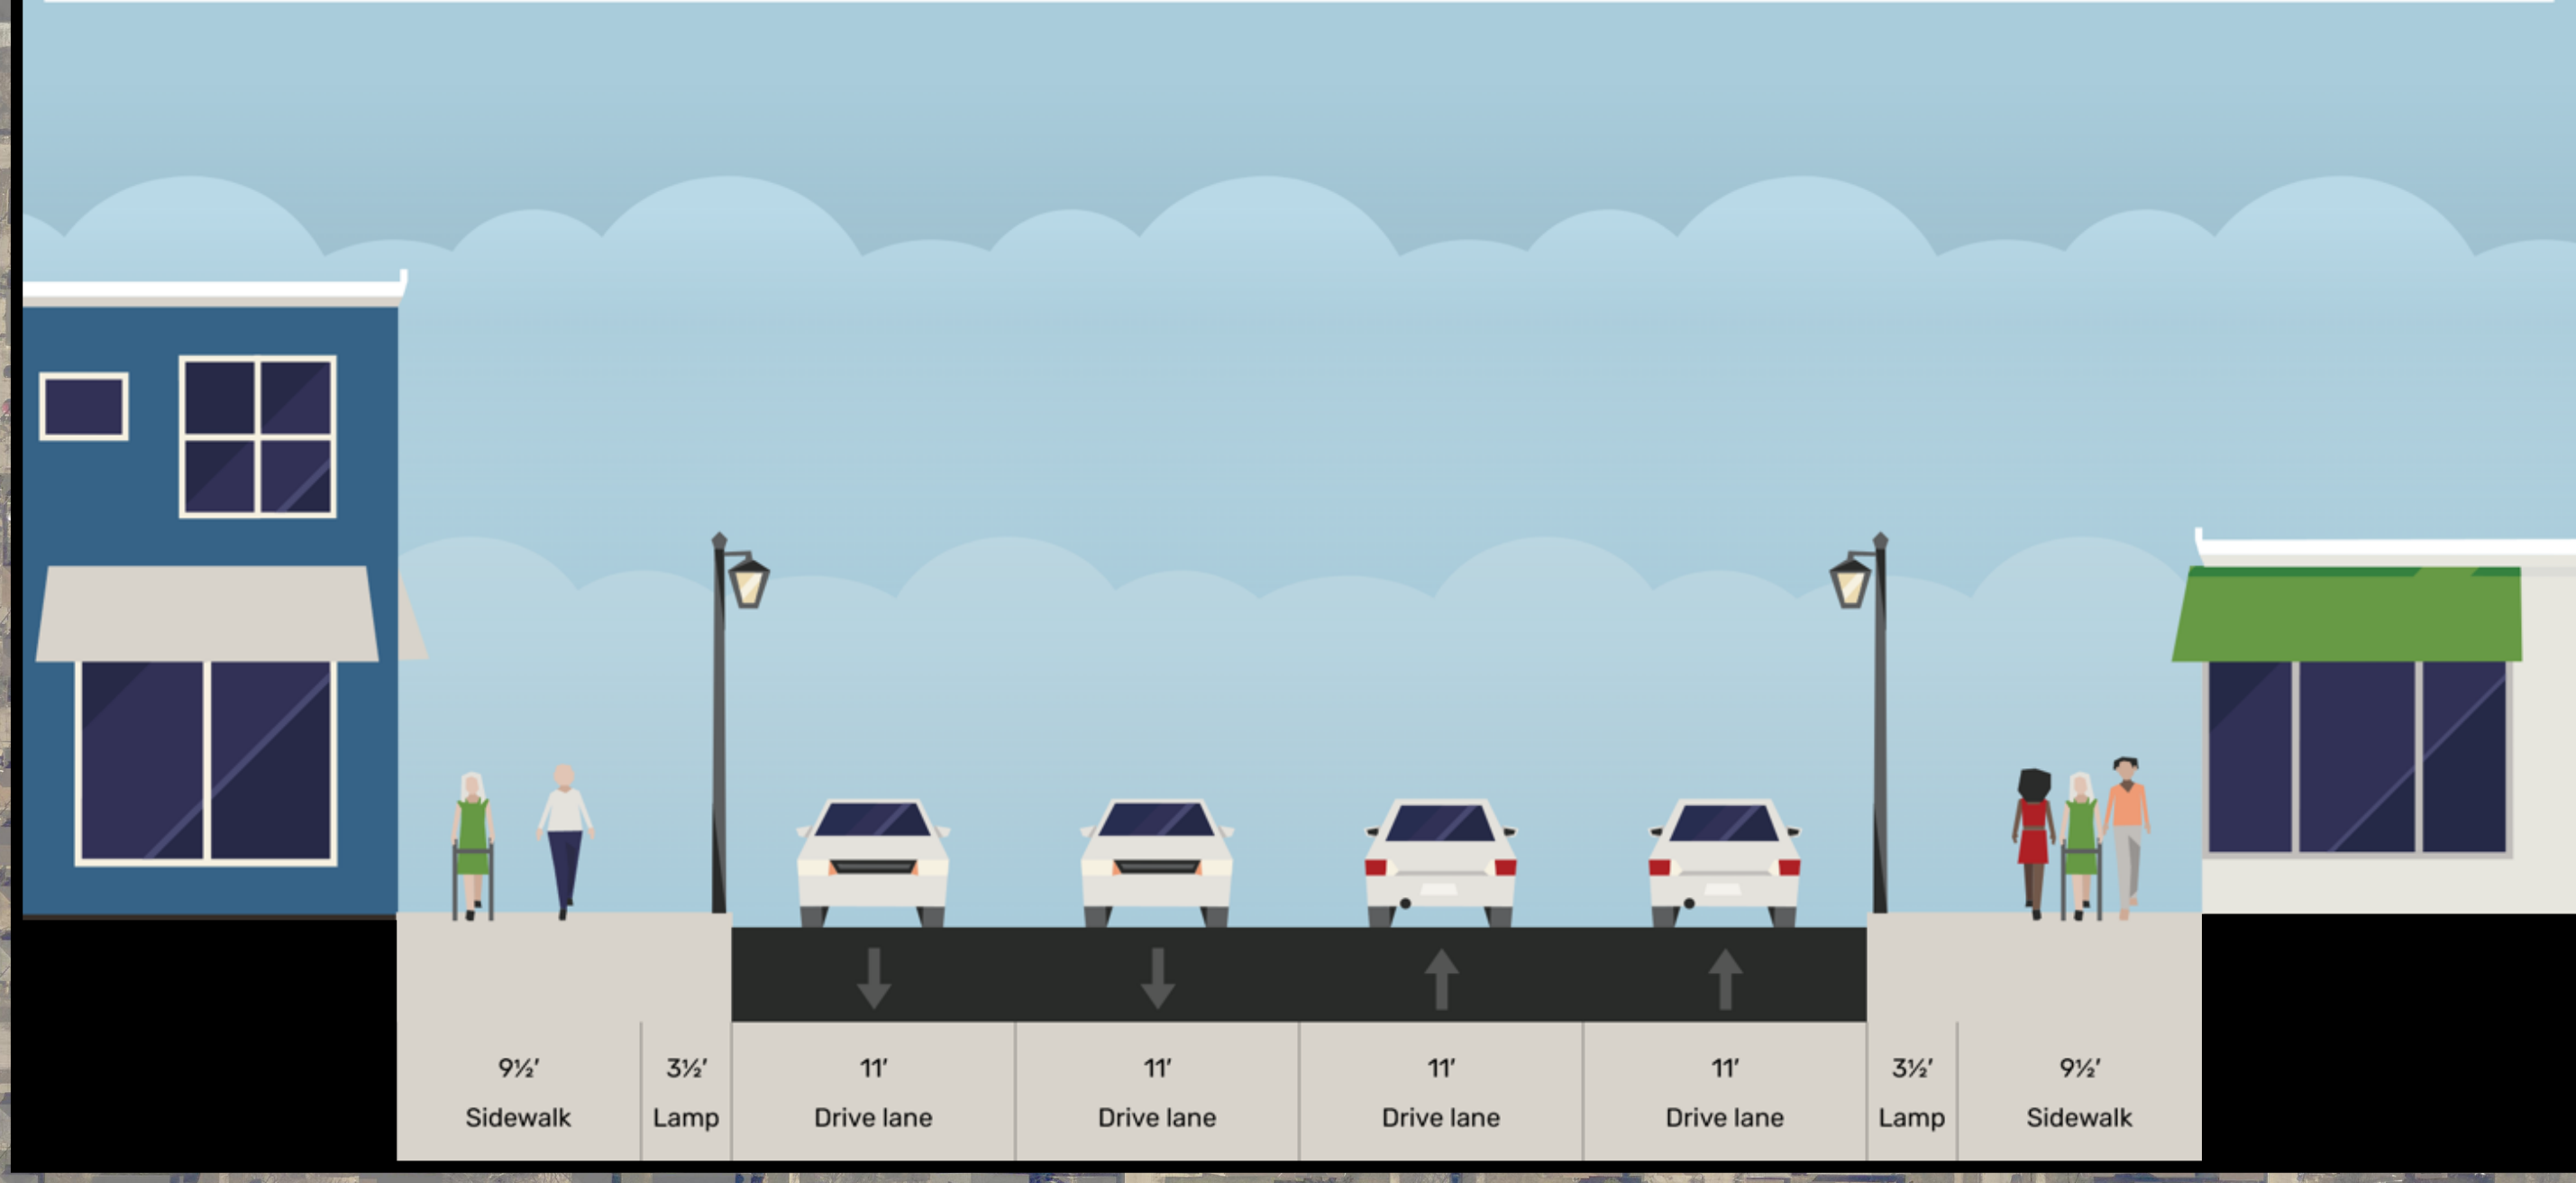

PRELIMINARY CONCEPT

BEGIN PROJECT
2010-05-01/71

END PROJECT
2010-05-01/71

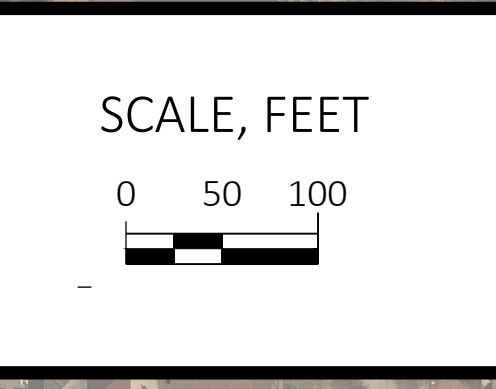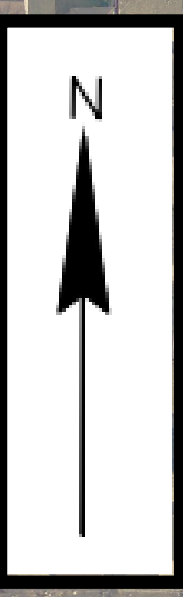

- LEGEND:
- ROADWAY MEDIAN
 - GRASS TERRACE
 - SIDEWALK

