



175 W Lisbon Avenue (WIS 175)
Pavement Replacement Project
N 46th Street to Appleton Avenue


ALT 2 - WIS 175 - CENTER MEDIAN

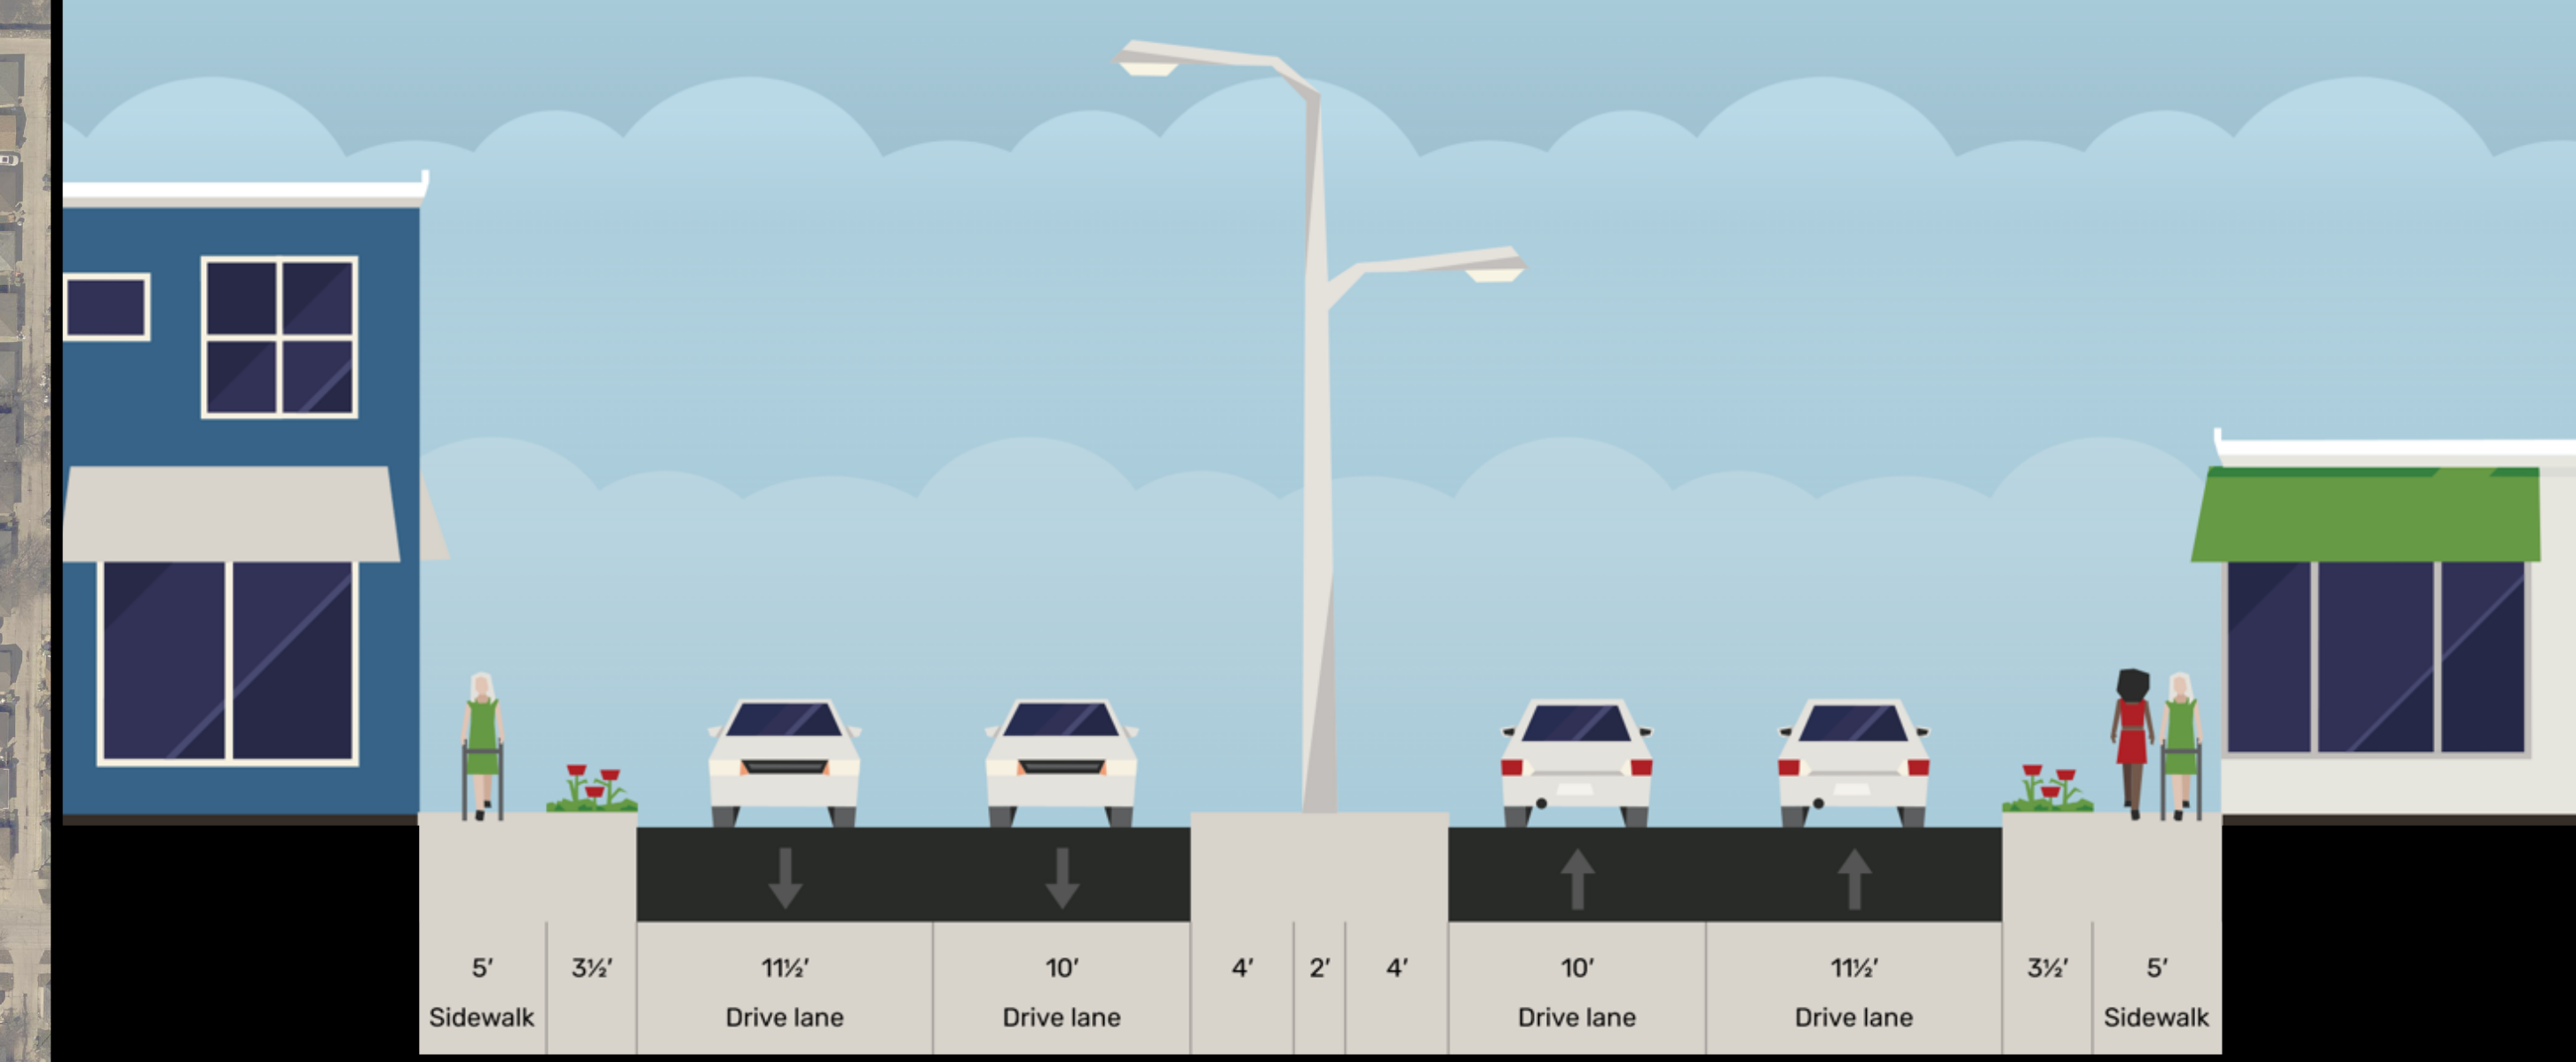

PRELIMINARY CONCEPT

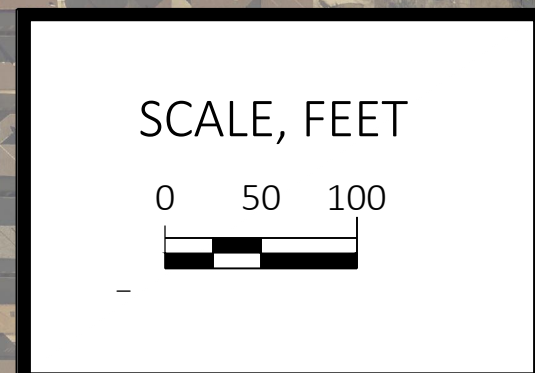

- LEGEND:
- NEW LEFT TURN LANE
 - ROADWAY MEDIAN
 - GRASS TERRACE
 - SIDEWALK
 - LOCAL INTERSECTION RECONFIGURATION

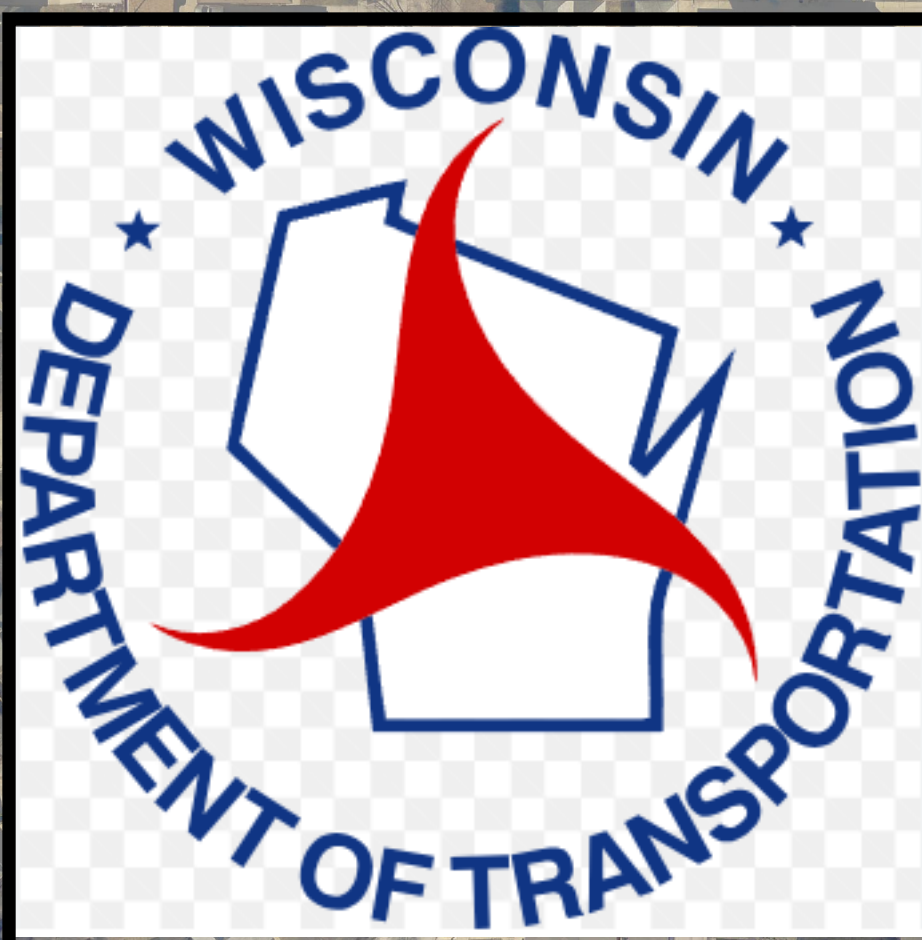

END PROJECT
2010-05-01/71