


175 W Lisbon Avenue (WIS 175)
Pavement Replacement Project
N 46th Street to Appleton Avenue



ALT 3 - WIS 175 - ON STREET BIKE LANES

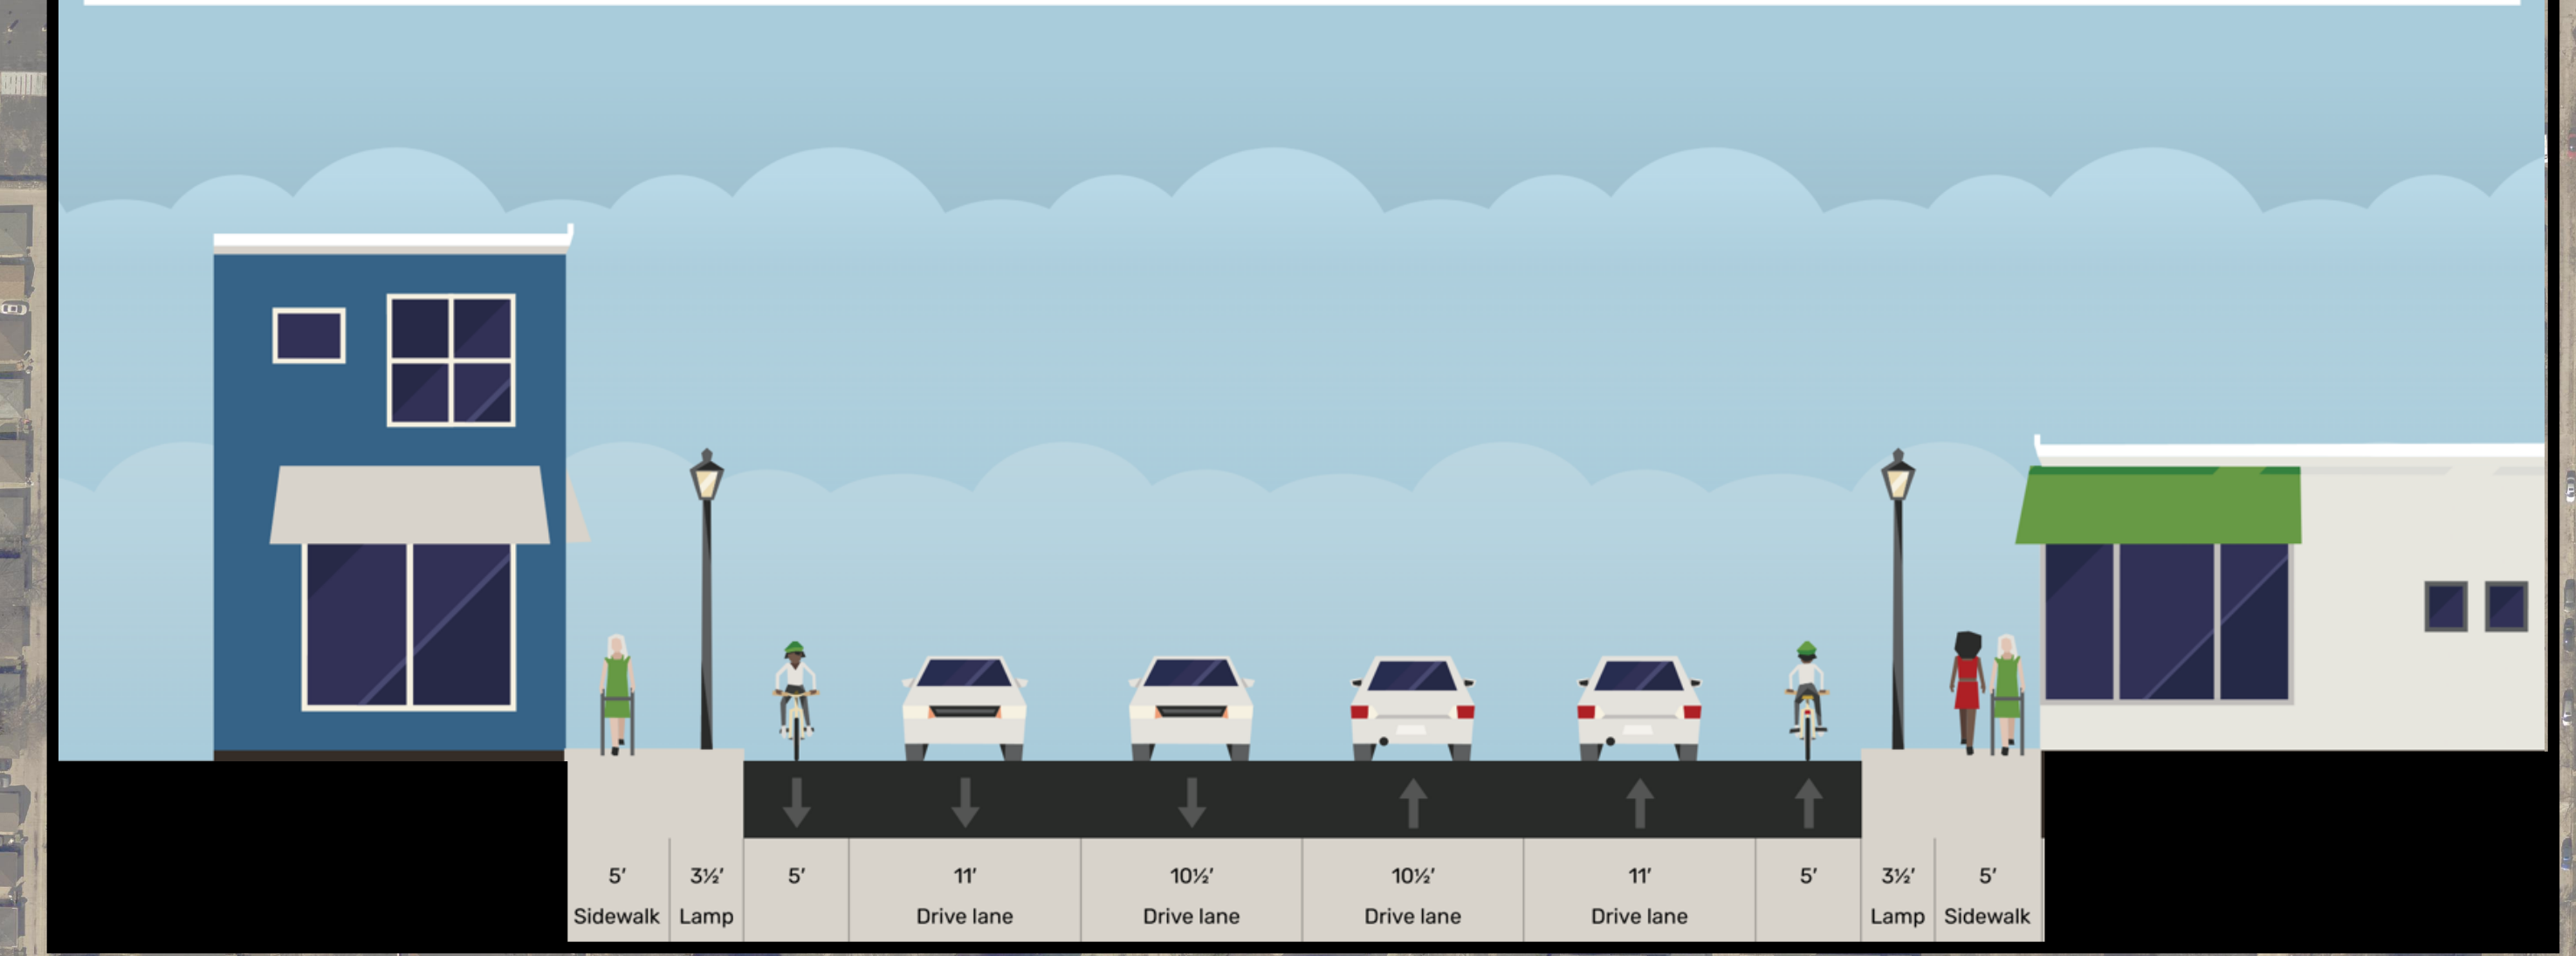

PRELIMINARY CONCEPT

BEGIN PROJECT
2010-05-01/71

END PROJECT
2010-05-01/71

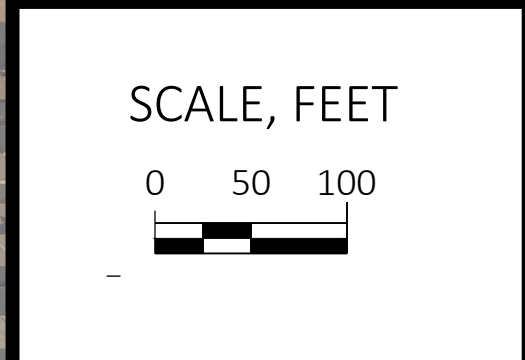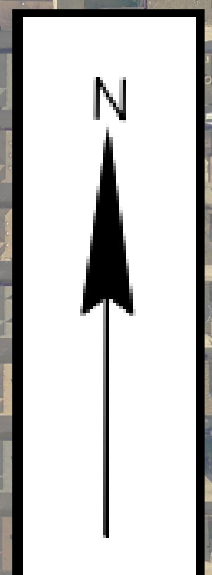

- LEGEND:
- NEW LEFT TURN LANE
 - ROADWAY MEDIAN
 - GRASS TERRACE
 - SIDEWALK
 - LOCAL INTERSECTION RECONFIGURATION
 - ON-STREET BIKE LANES

