WIS 175 PAVEMENT REPLACEMENT
MAPLE AVENUE TO COUNTY K
PROJECT ID 3360-07-03

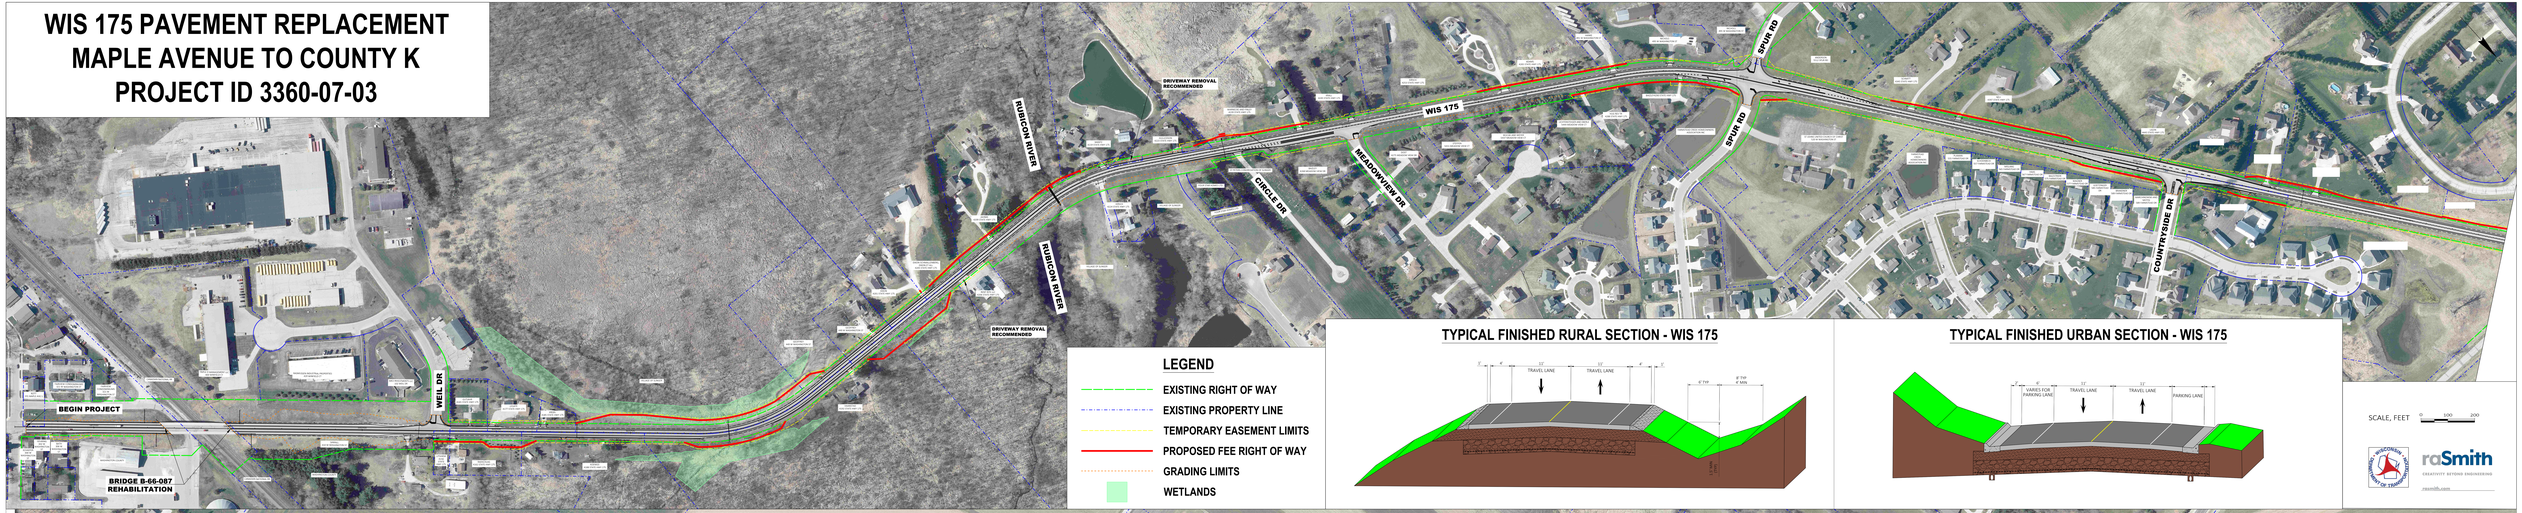

LEGEND

- EXISTING RIGHT OF WAY
- EXISTING PROPERTY LINE
- TEMPORARY EASEMENT LIMITS
- PROPOSED FEE RIGHT OF WAY
- GRADING LIMITS
- WETLANDS

TYPICAL FINISHED RURAL SECTION - WIS 175

TYPICAL FINISHED URBAN SECTION - WIS 175

SCALE, FEET 0 100 200

raSmith
CREATIVITY WITHIN ENGINEERING
rasmith.com