76th St (WIS 181) Pavement Replacement Project

Alternative A - Shared Use Path on west side

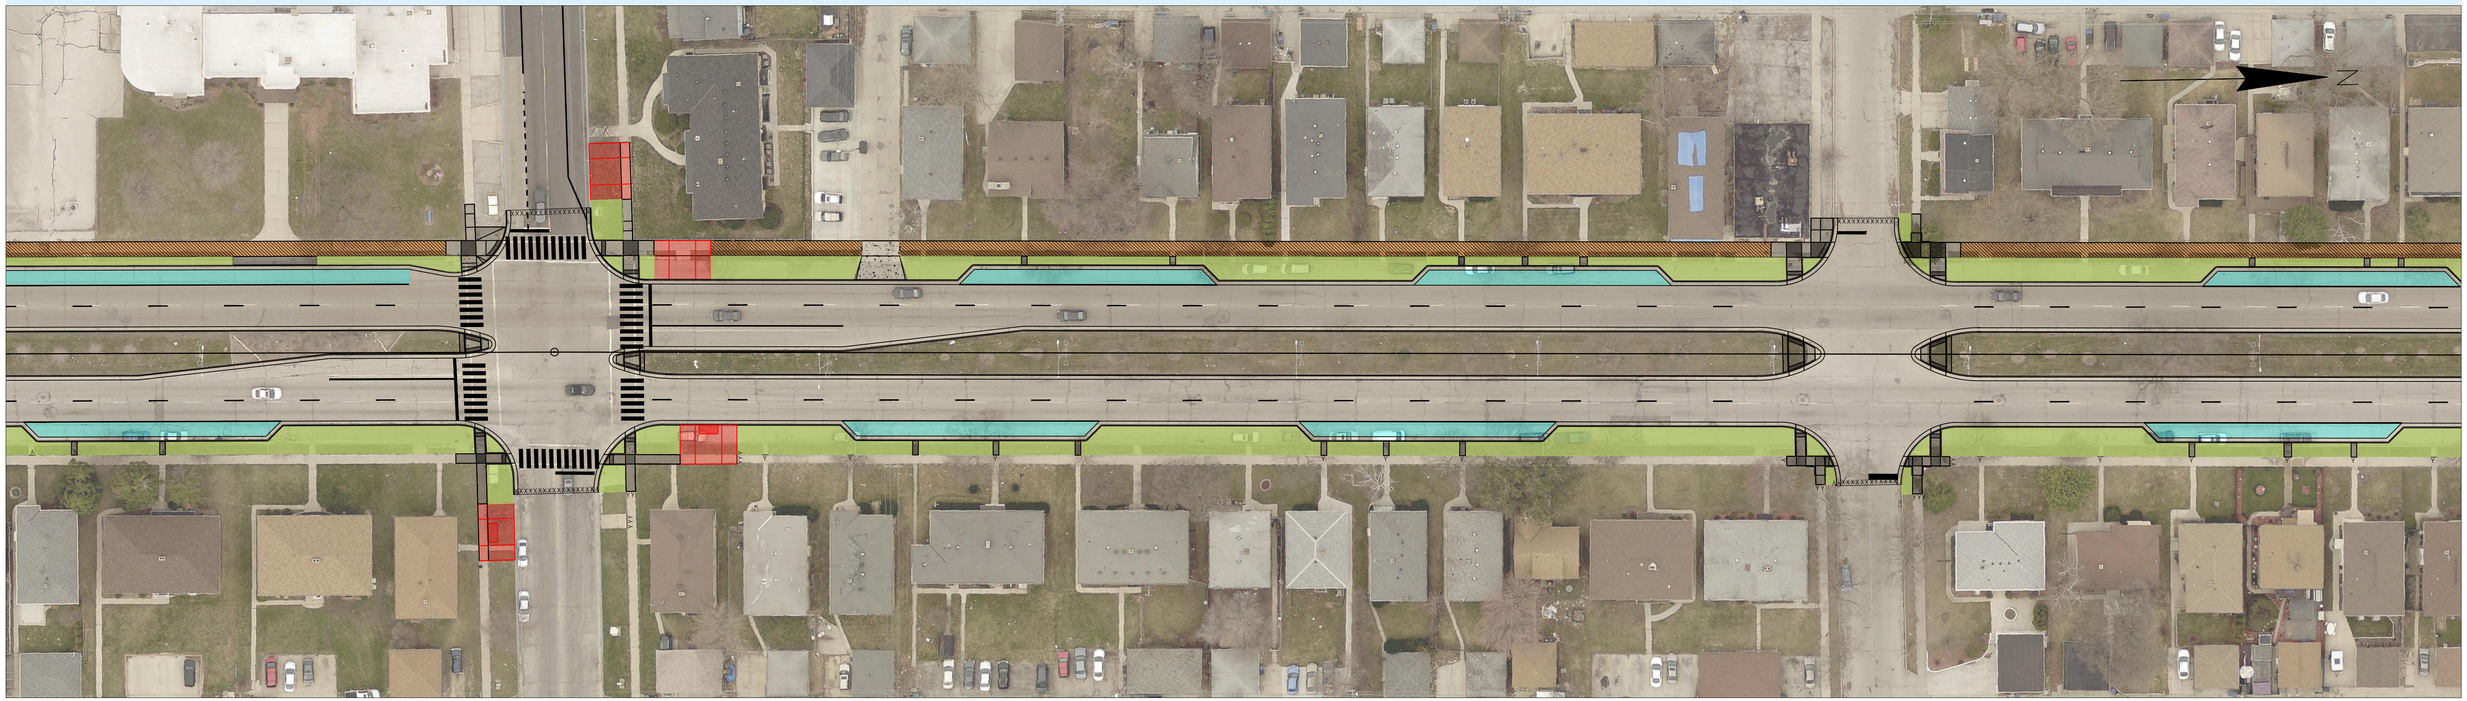

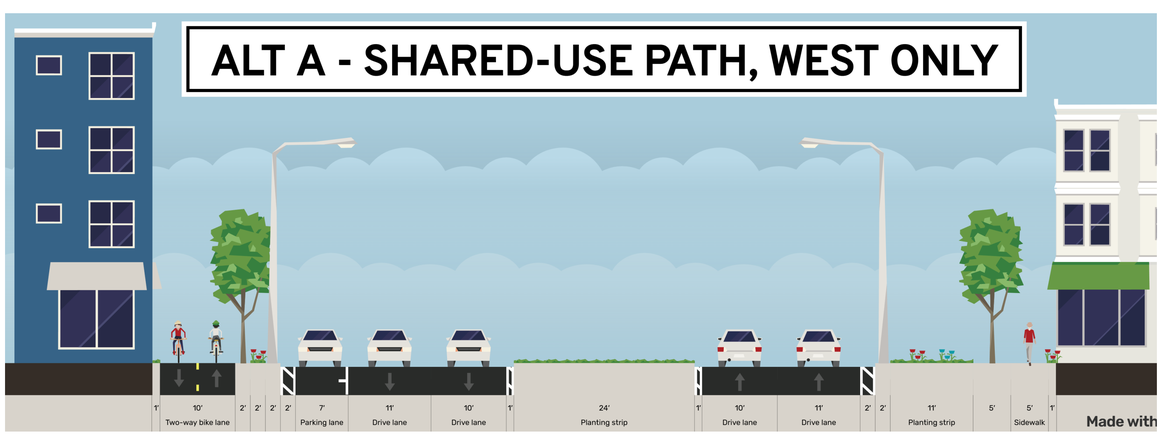

Key Features

* 8ft or 10ft shared use path on west side only (in place of existing sidewalk)
* One 10ft & one 11ft driving lane with 10ft path; 9ft parking
* Trees in the terrace will need to be removed but will be replaced with new trees in the enlarged green spaces.

76th St (WIS 181) Pavement Replacement Project

Alternative B - Raised Bike Lanes

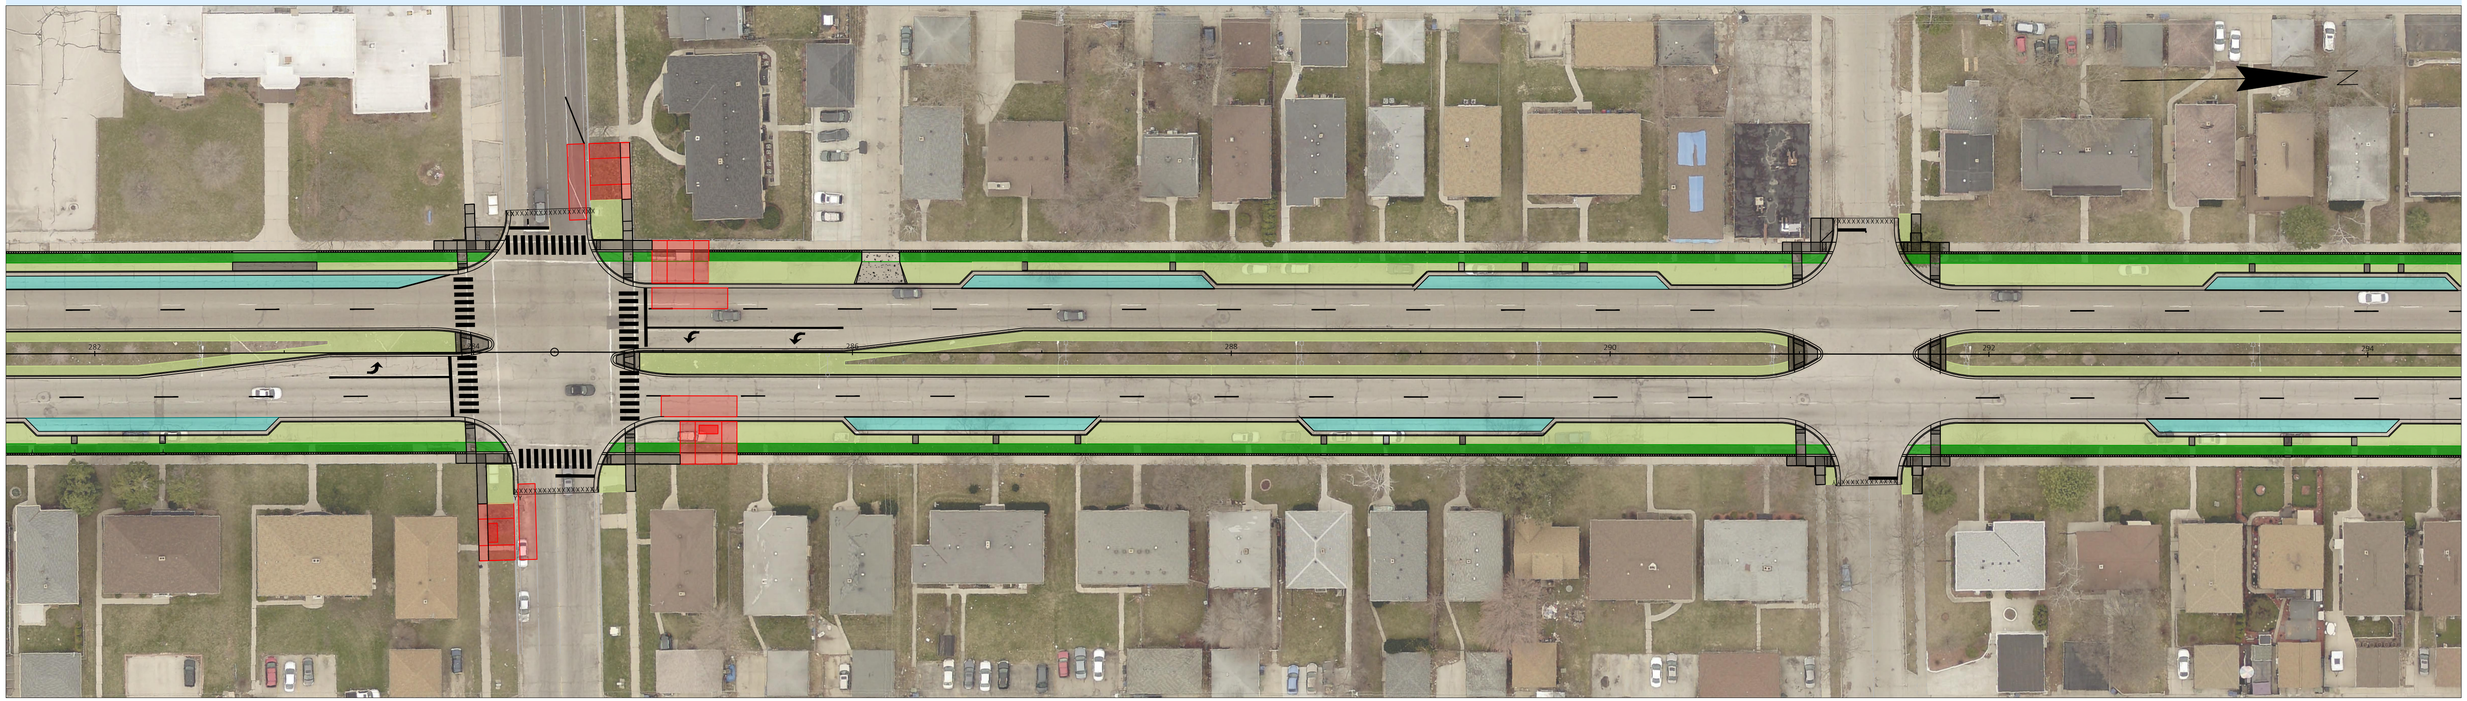

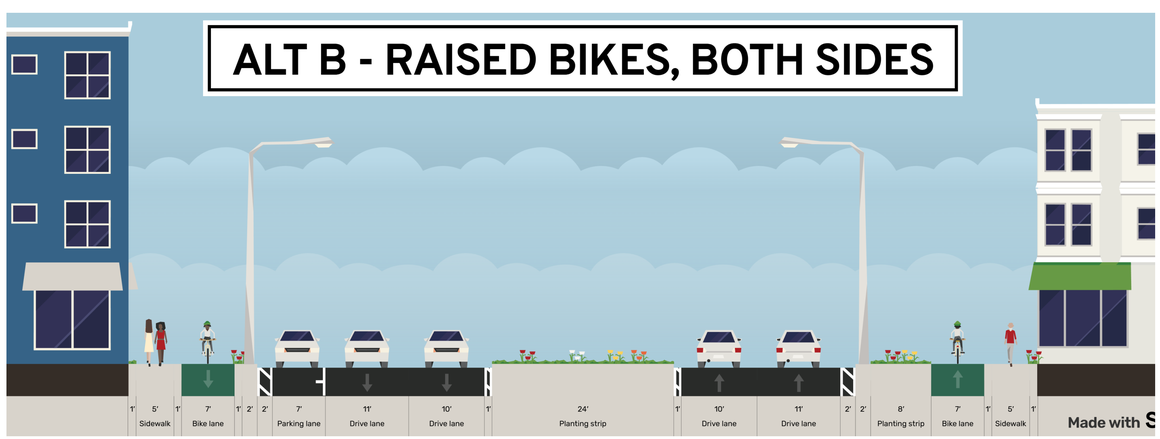

Key Features

* Raised 5-7ft one-way bike lane added to the each side
* One 10ft & one 11ft driving lane; 9ft parking
* Tactile Directional Indicators between all sidewalk and bike lanes
* Trees in the terrace will need to be removed but will be replaced with new trees in the enlarged green spaces

76th St (WIS 181) Pavement Replacement Project

Alternative C - On-Street Bike Lanes

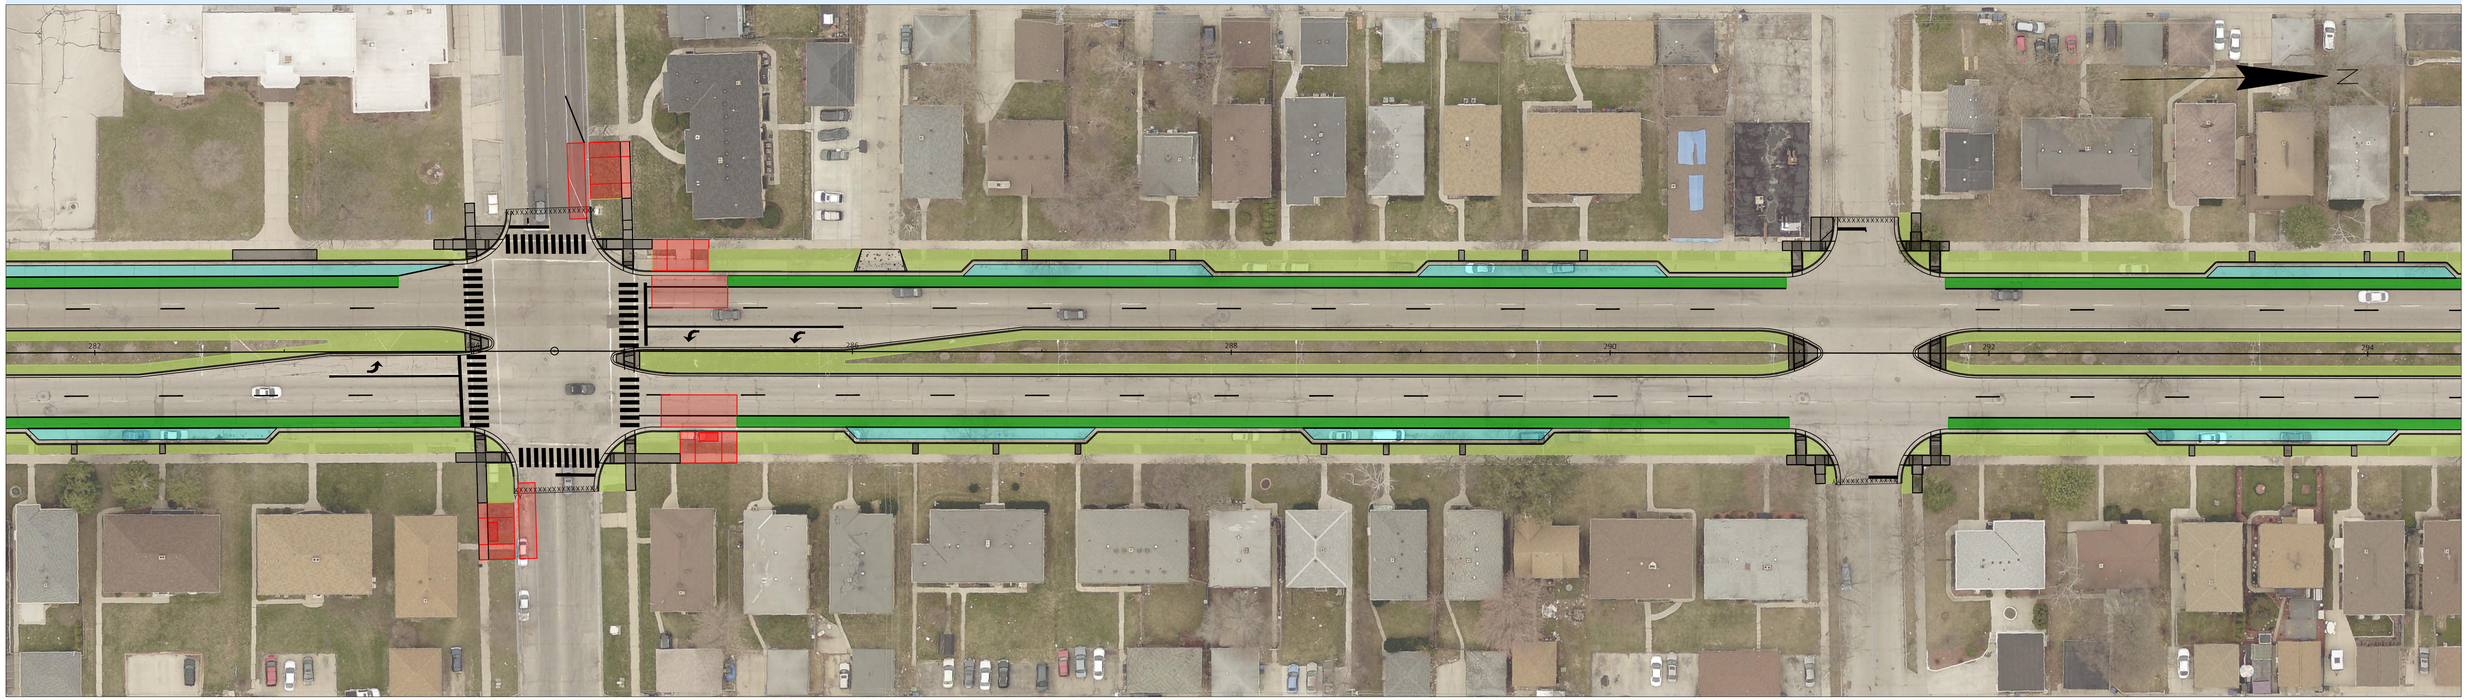

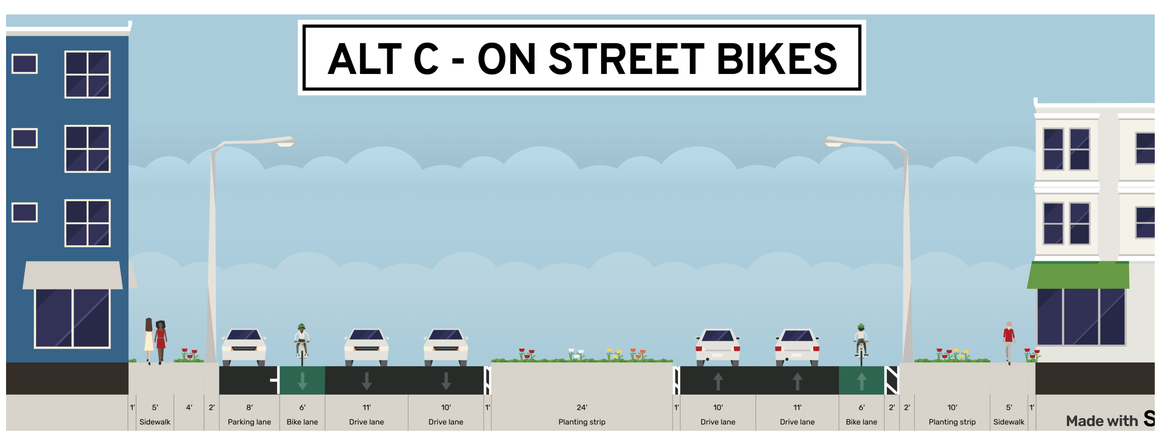

Key Features

* 6ft on-street bike lane added to each side between outside driving lane and parking
* One 10ft & one 11ft driving lane; 8ft parking
* Connectivity to the on-street bike lanes to the south
* Potential conflicts with bus stops