




PROJECT LOCATION

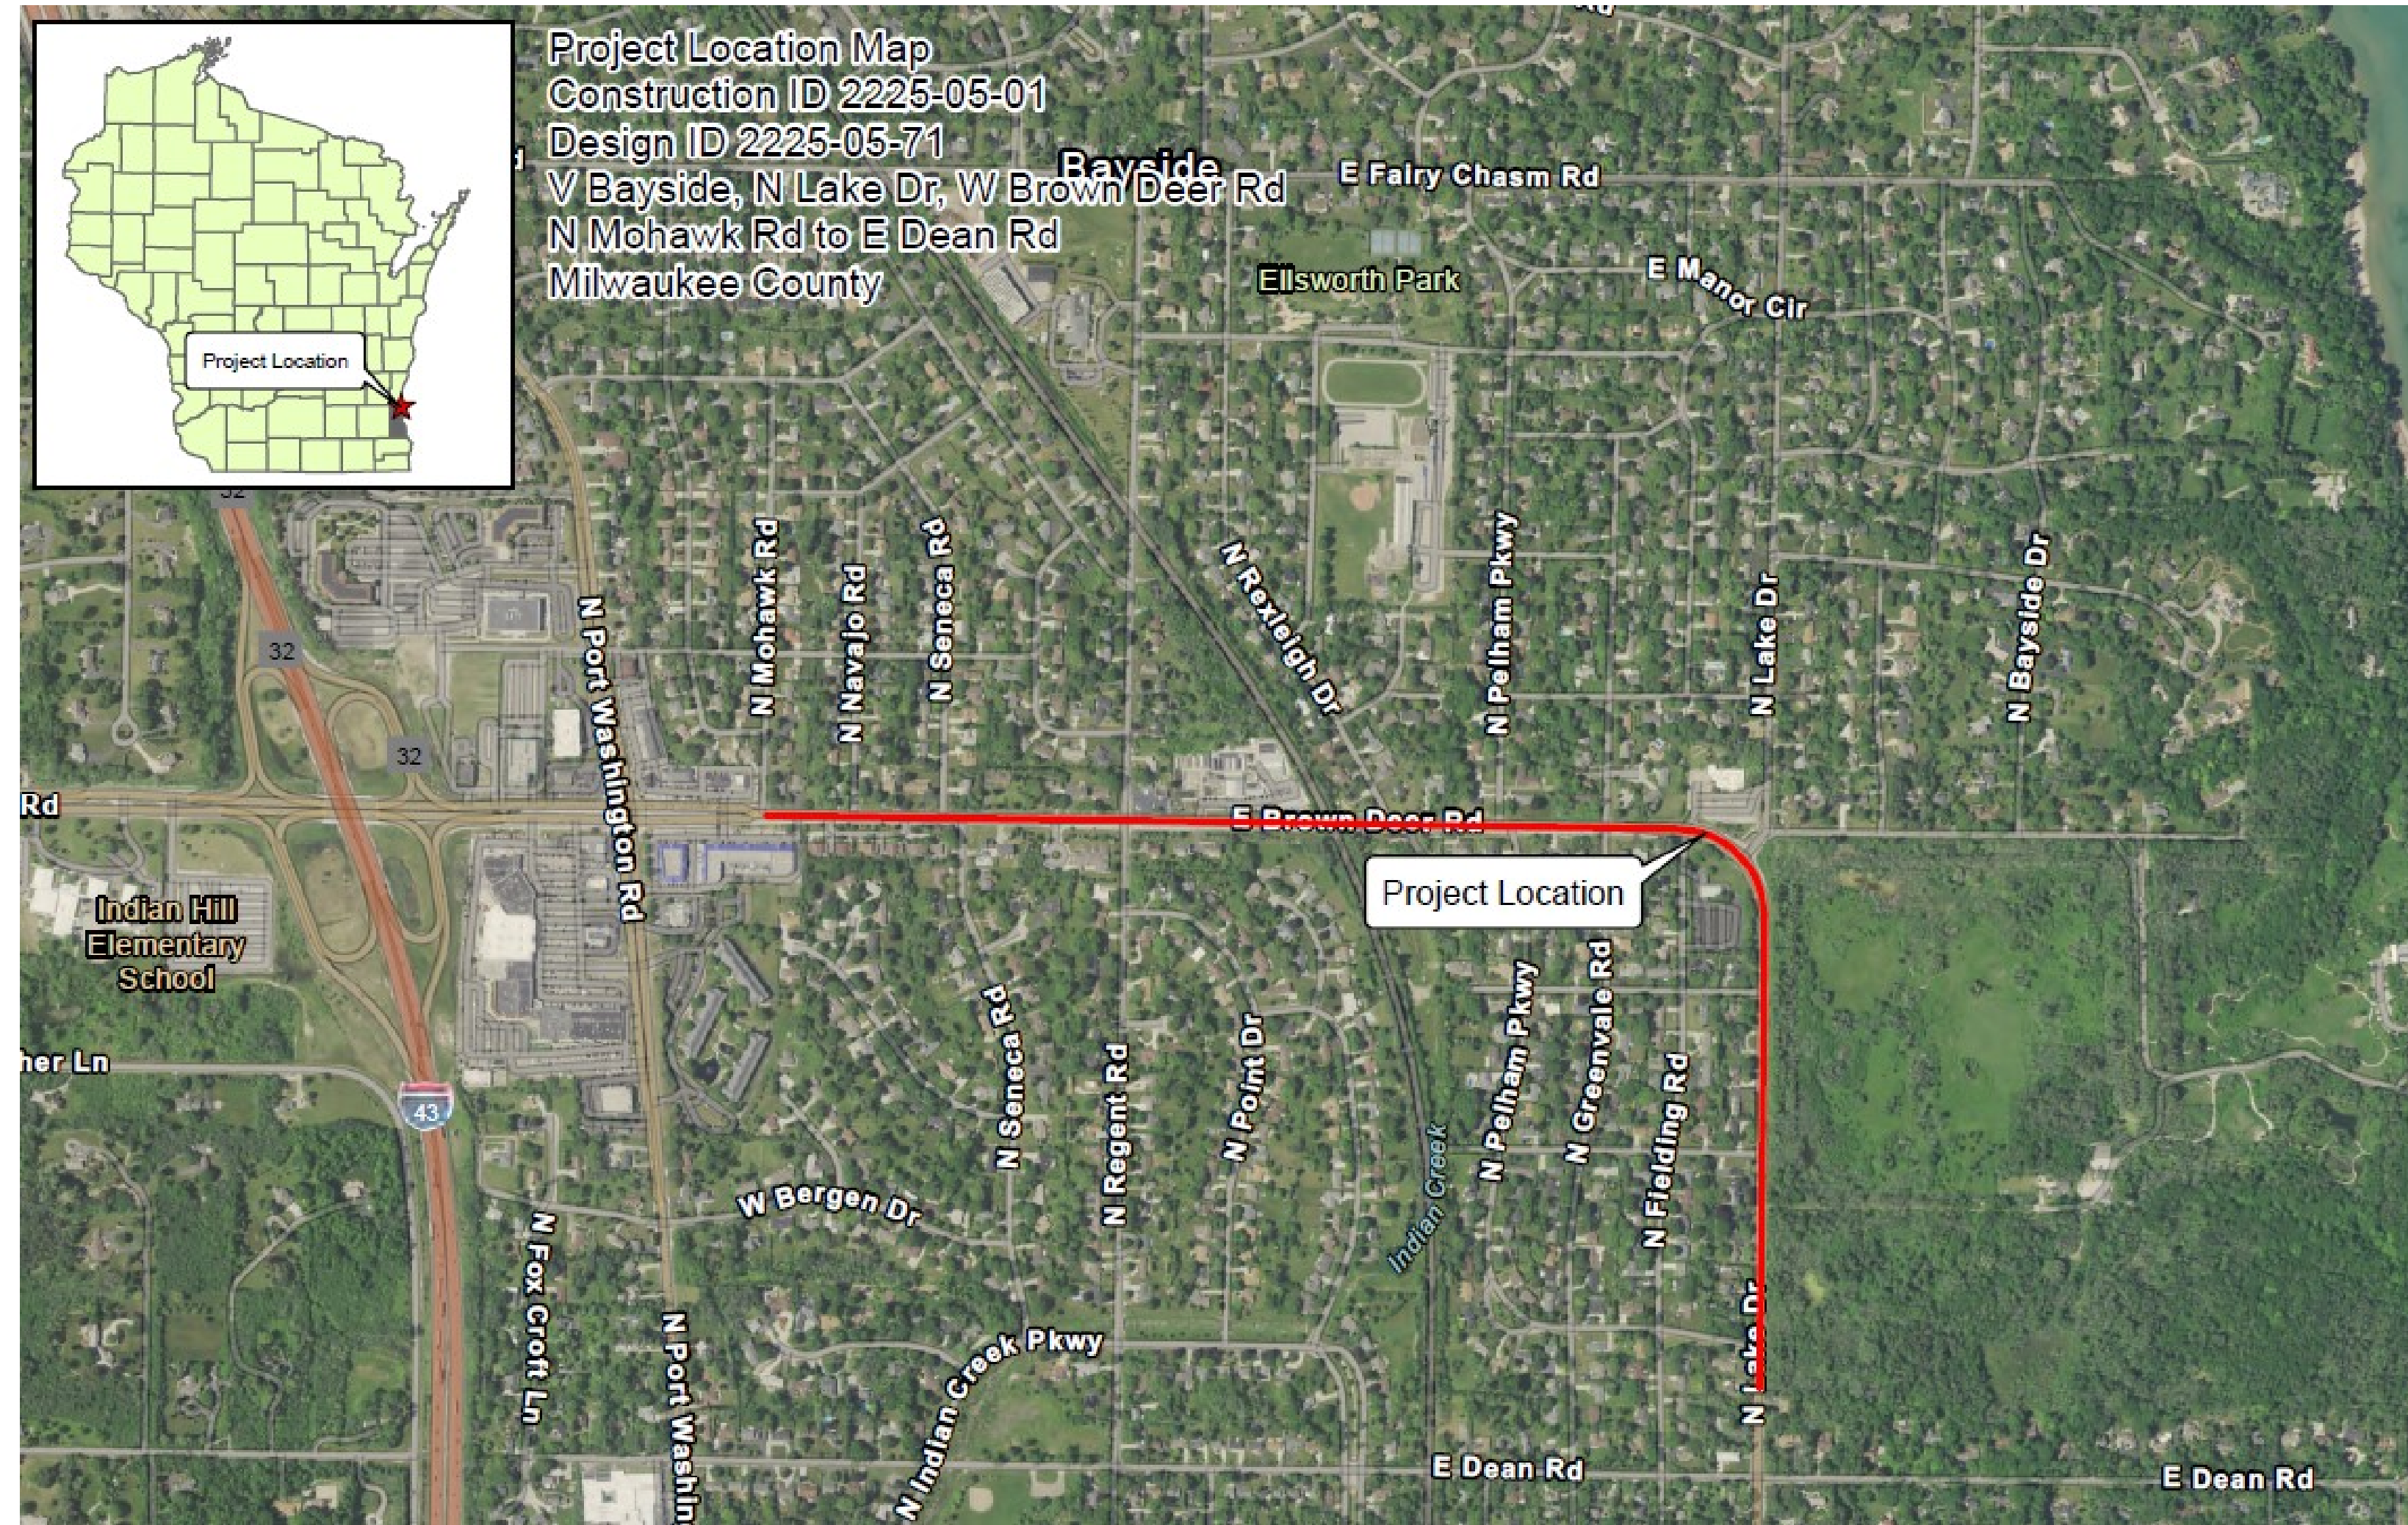

PROJECT SCHEDULE


- PUBLIC INVOLVEMENT MEETING - AUGUST 6, 2024
- 60% ROADWAY PLAN - SEPTEMBER 2024
- ENVIRONMENTAL DOCUMENT - SEPTEMBER 2024
- DESIGN STUDY REPORT - NOVEMBER 2024
- REAL ESTATE ACQUISITION - 2026
- FINAL PLAN SUBMITTAL - 2028, AS EARLY AS 2027
- CONSTRUCTION - 2029, AS EARLY AS 2028

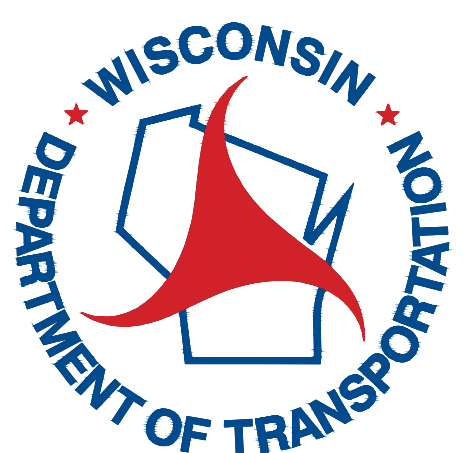

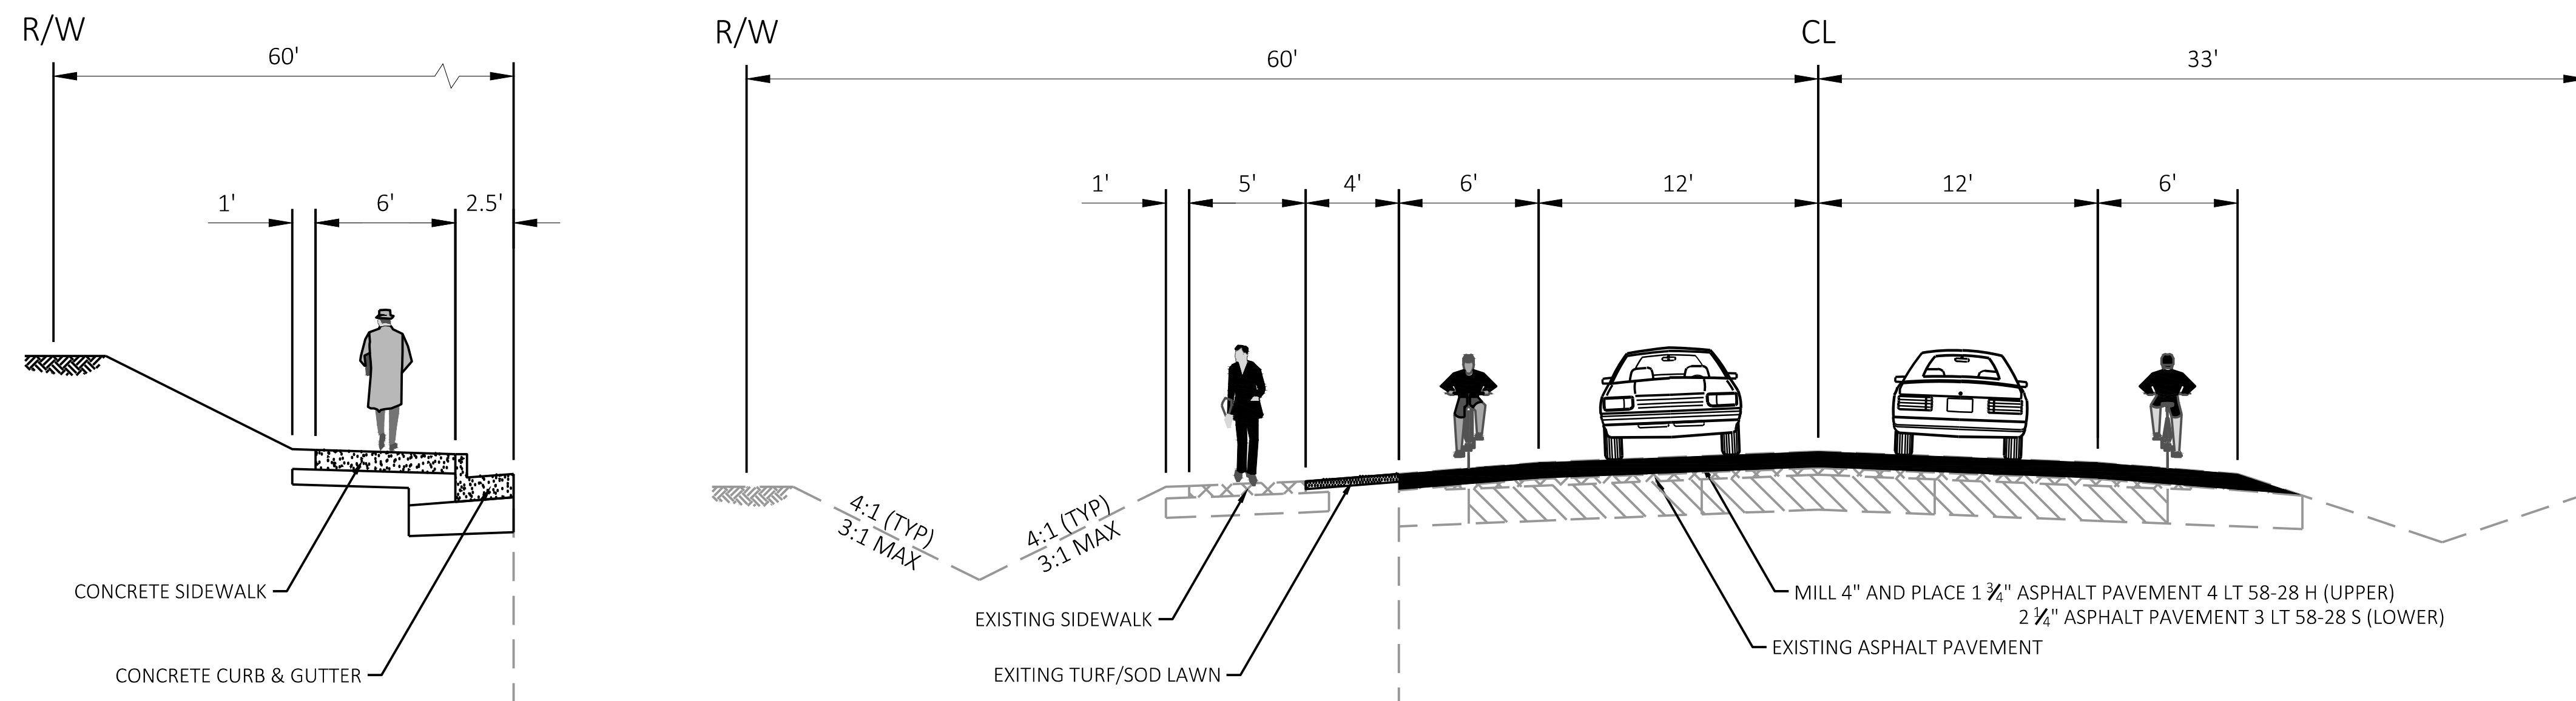

FINISHED ALTERNATE GUTTER & SIDEWALK DETAIL
LOCATION VARIES

FINISHED TYPICAL SECTION WIS 32
E DEAN RD TO N LAKE DR

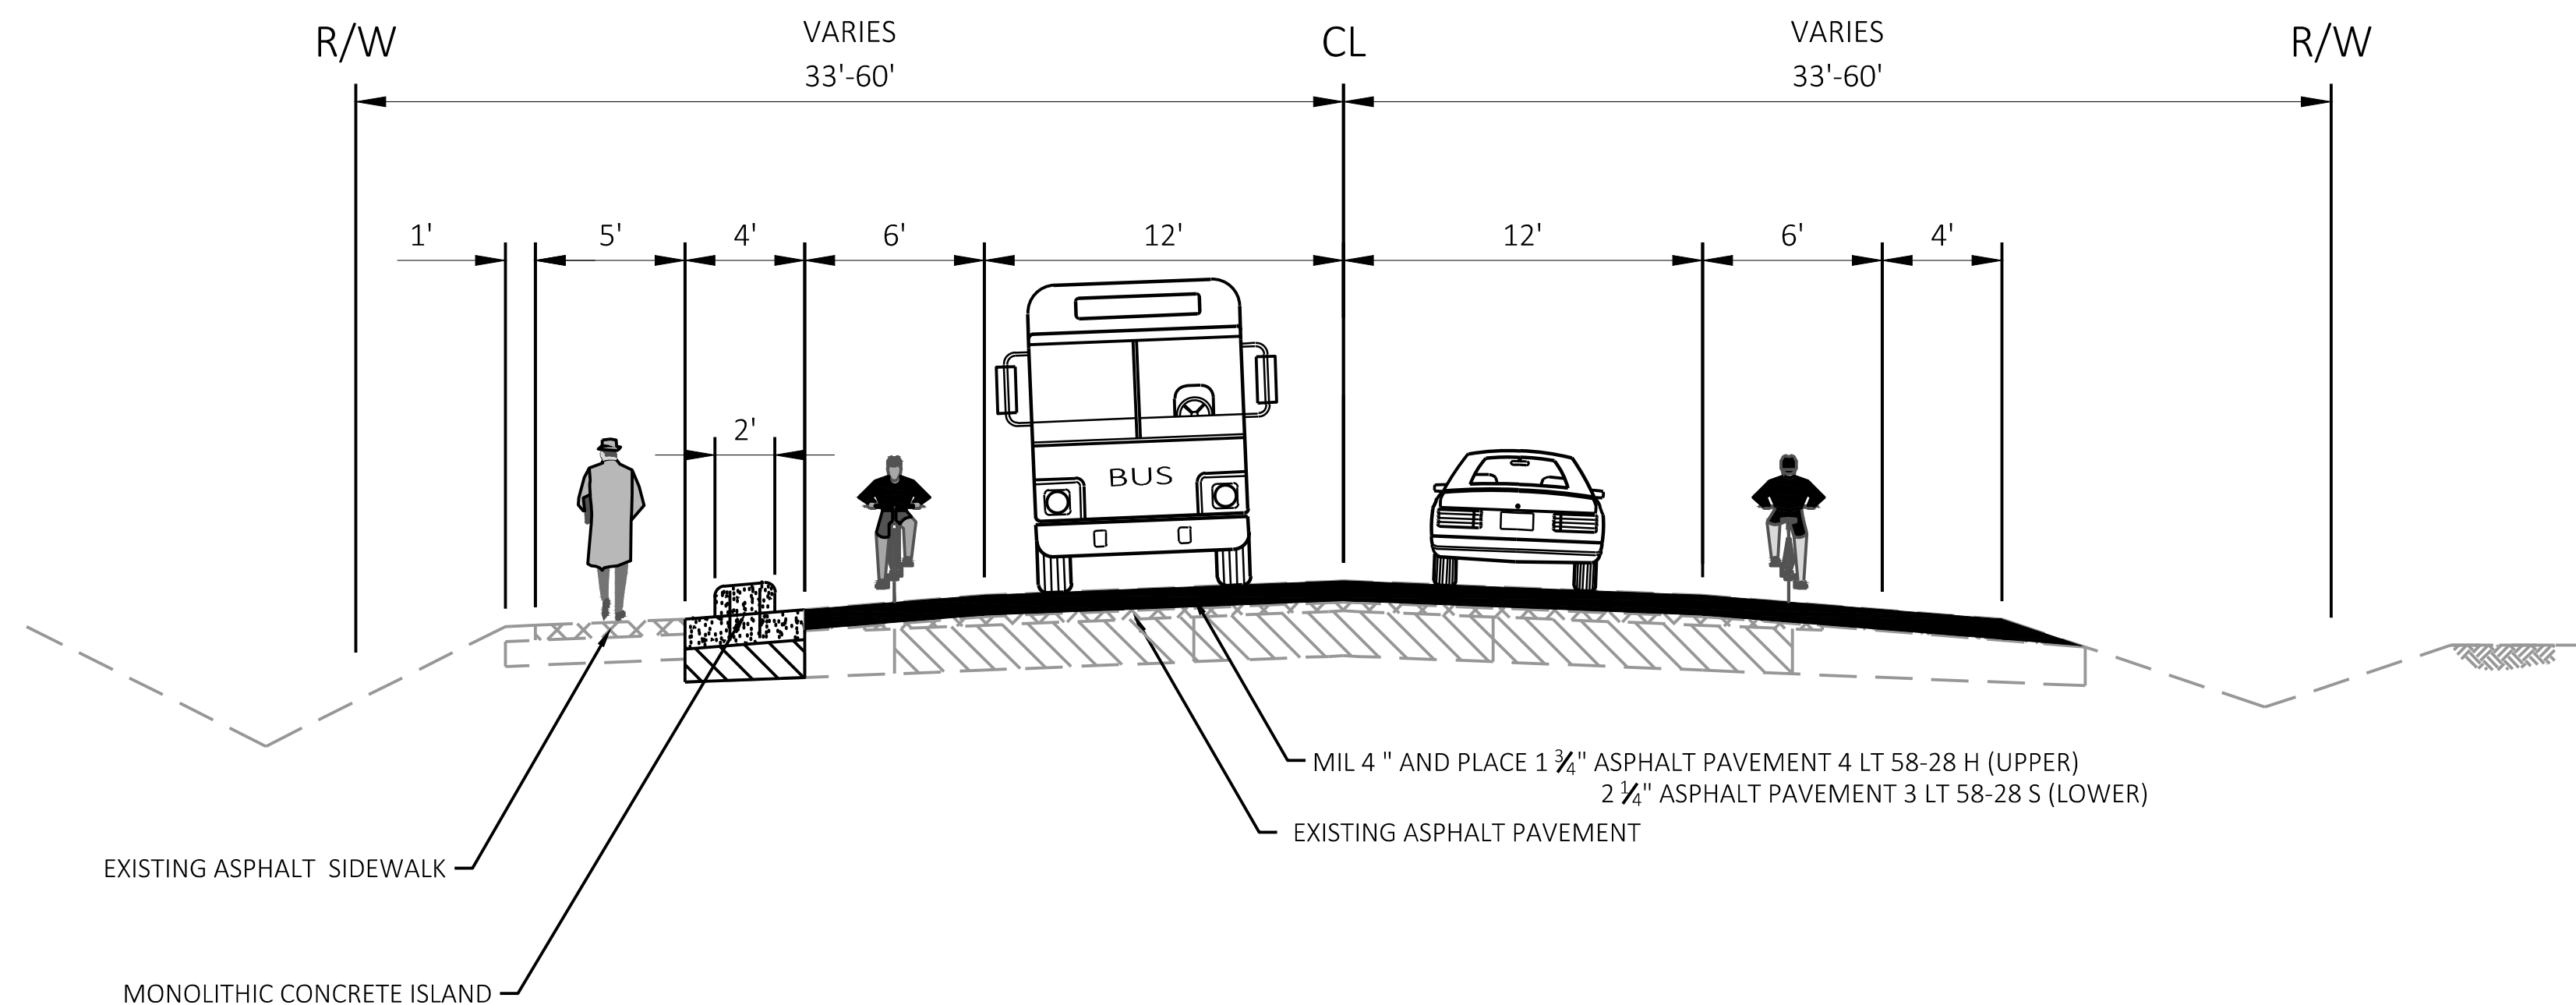

FINISHED TYPICAL SECTION WIS 32
N MOHAWK RD TO N LAKE DR

