PROJECT ID 2707-08-00/70
SOUTHEAST REGION ADA CURB RAMPS
WEST BEND AREA VARIOUS LOCATIONS PER PLAN
WIS 33/WIS 144
WASHINGTON COUNTY

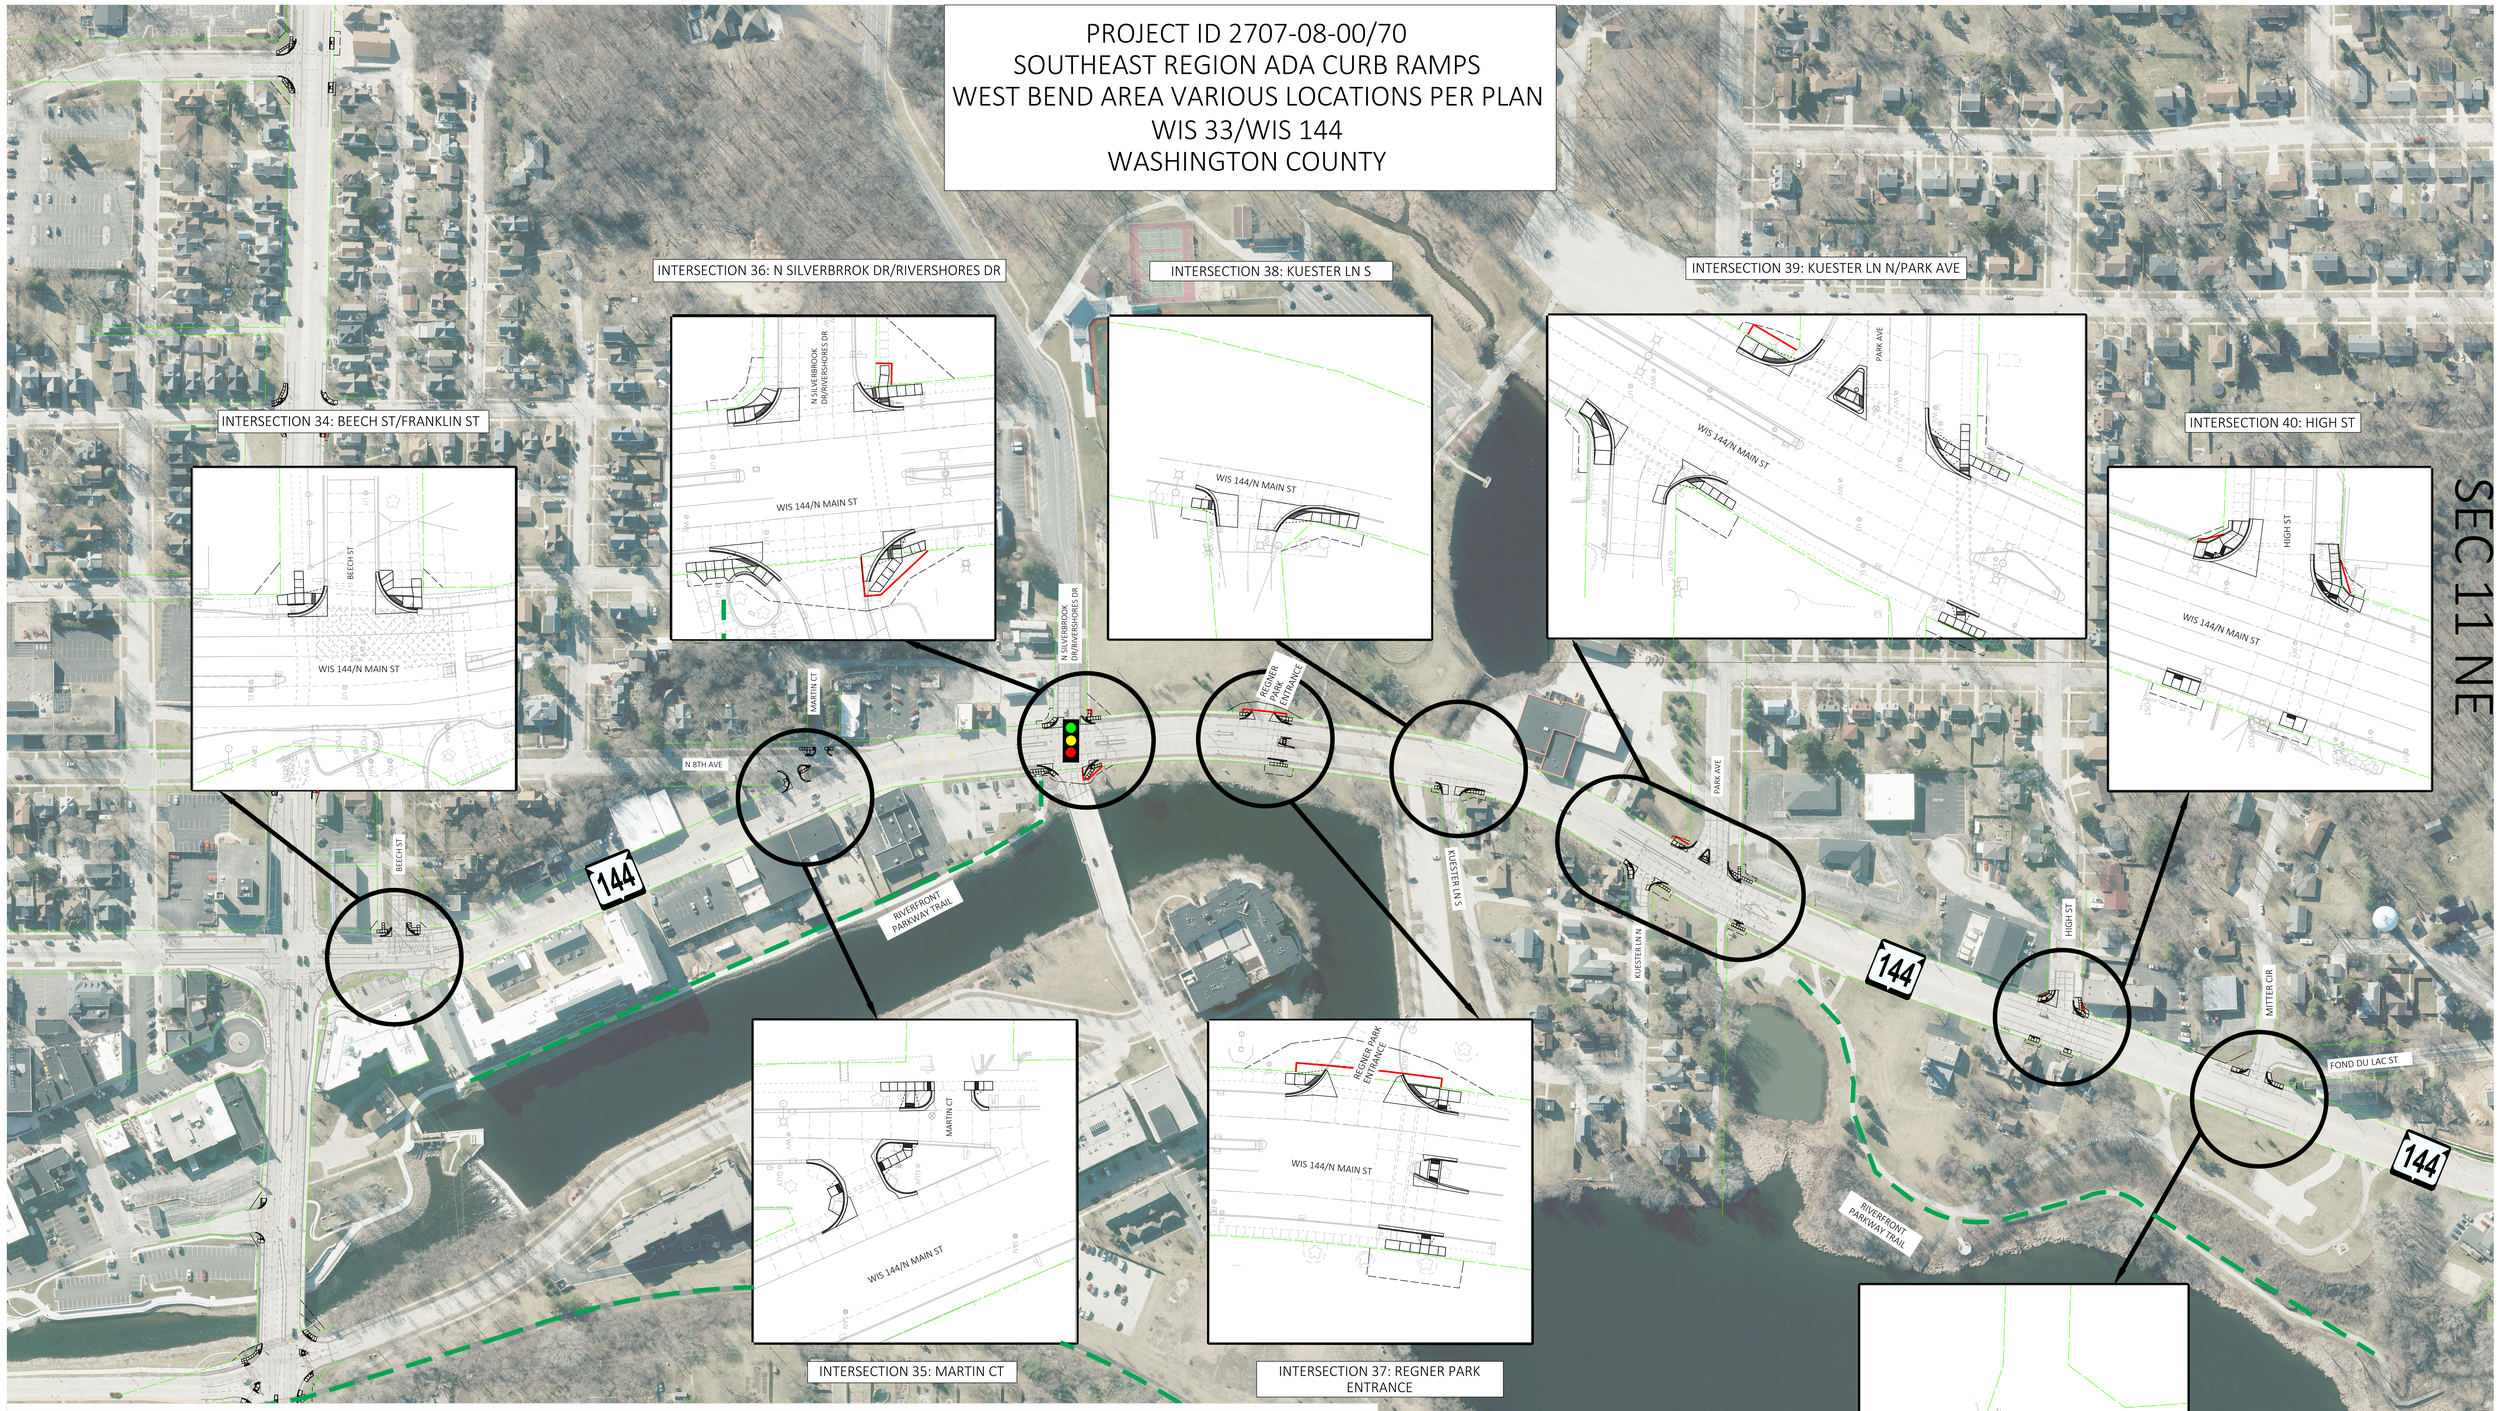

LEGEND

SIGNALIZED INTERSECTION

RECREATIONAL TRAIL

EXISTING RIGHT-OF-WAY

PROPOSED RIGHT-OF-WAY

TEMPORARY LIMITED EASEMENT

N

SCALE, FEET: 0 100 200

NOTE: PROJECT AERIAL PHOTO IS FROM 2024

WISCONSIN DEPARTMENT OF TRANSPORTATION