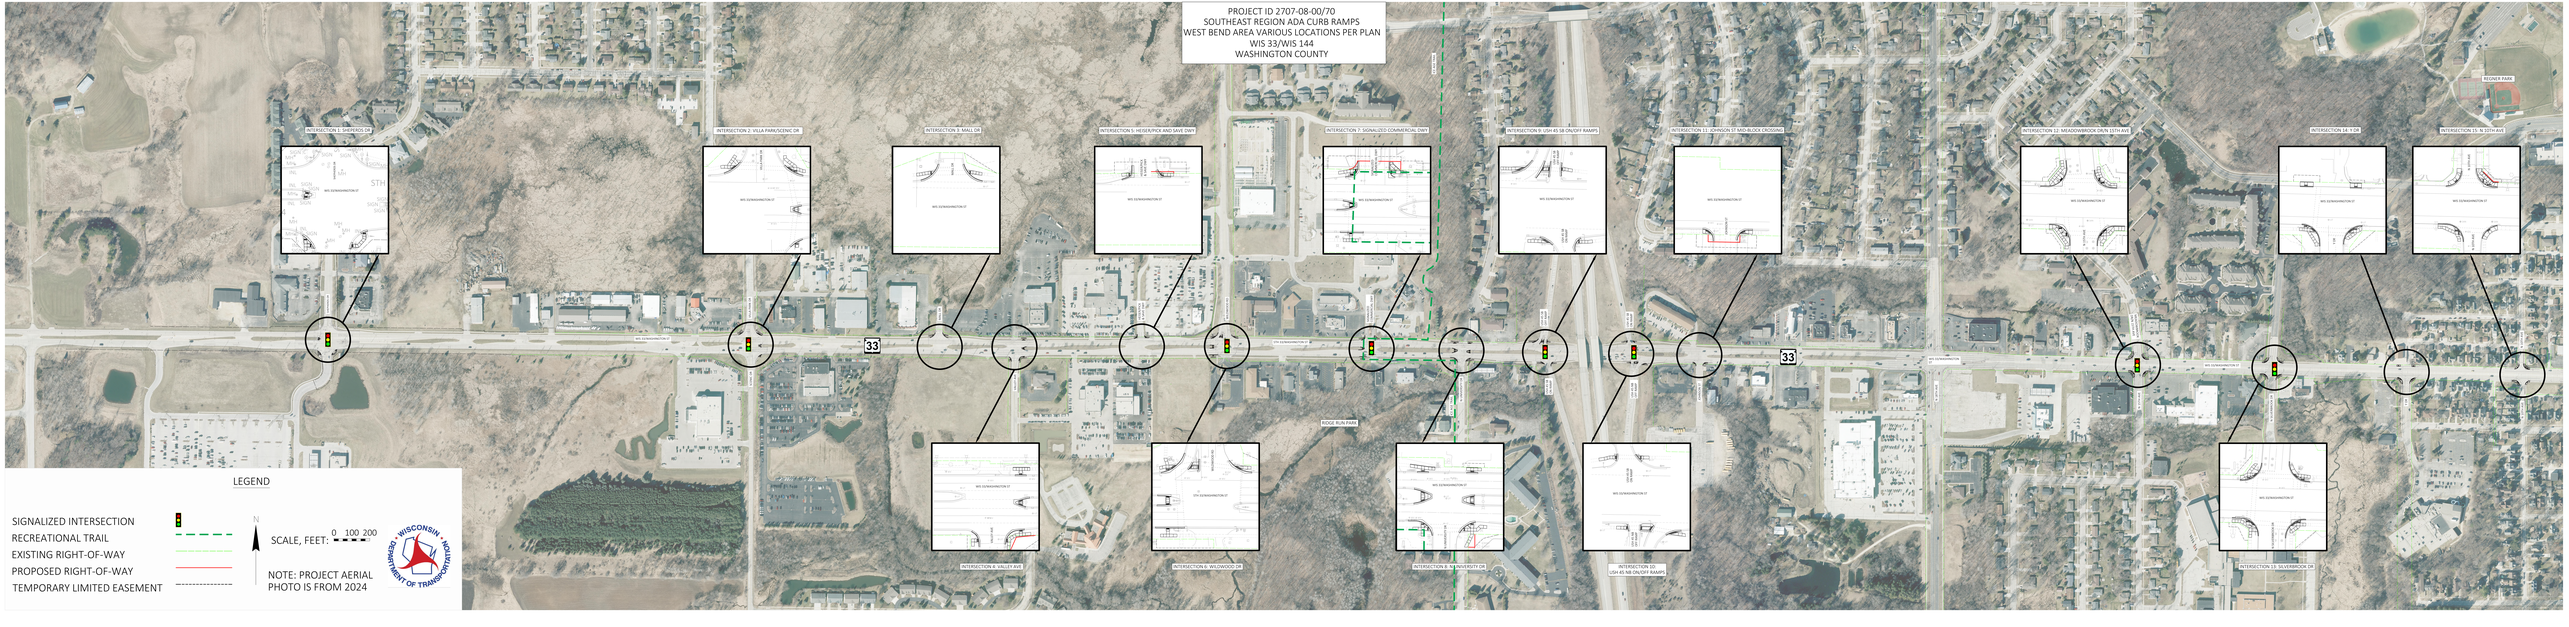PROJECT ID 2707-08-00/70
SOUTHEAST REGION ADA CURB RAMPS
WEST BEND AREA VARIOUS LOCATIONS PER PLAN
WIS 33/WIS 144
WASHINGTON COUNTY