EXISTING HALF TYPICAL SECTION
(NORTHBOUND SHOWN)
(SOUTHBOUND MIRROR)

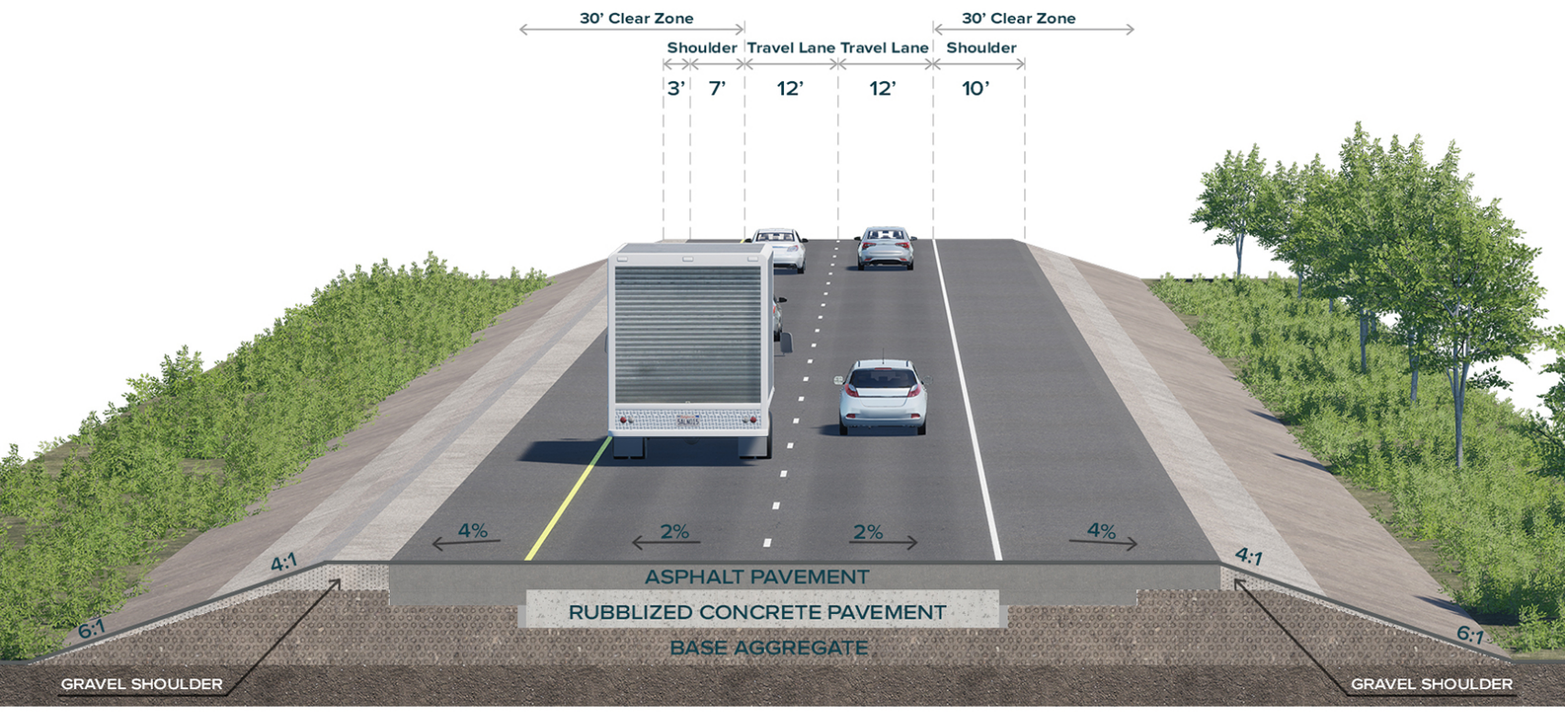

FINISHED HALF TYPICAL SECTION
(NORTHBOUND SHOWN)
(SOUTHBOUND MIRROR)

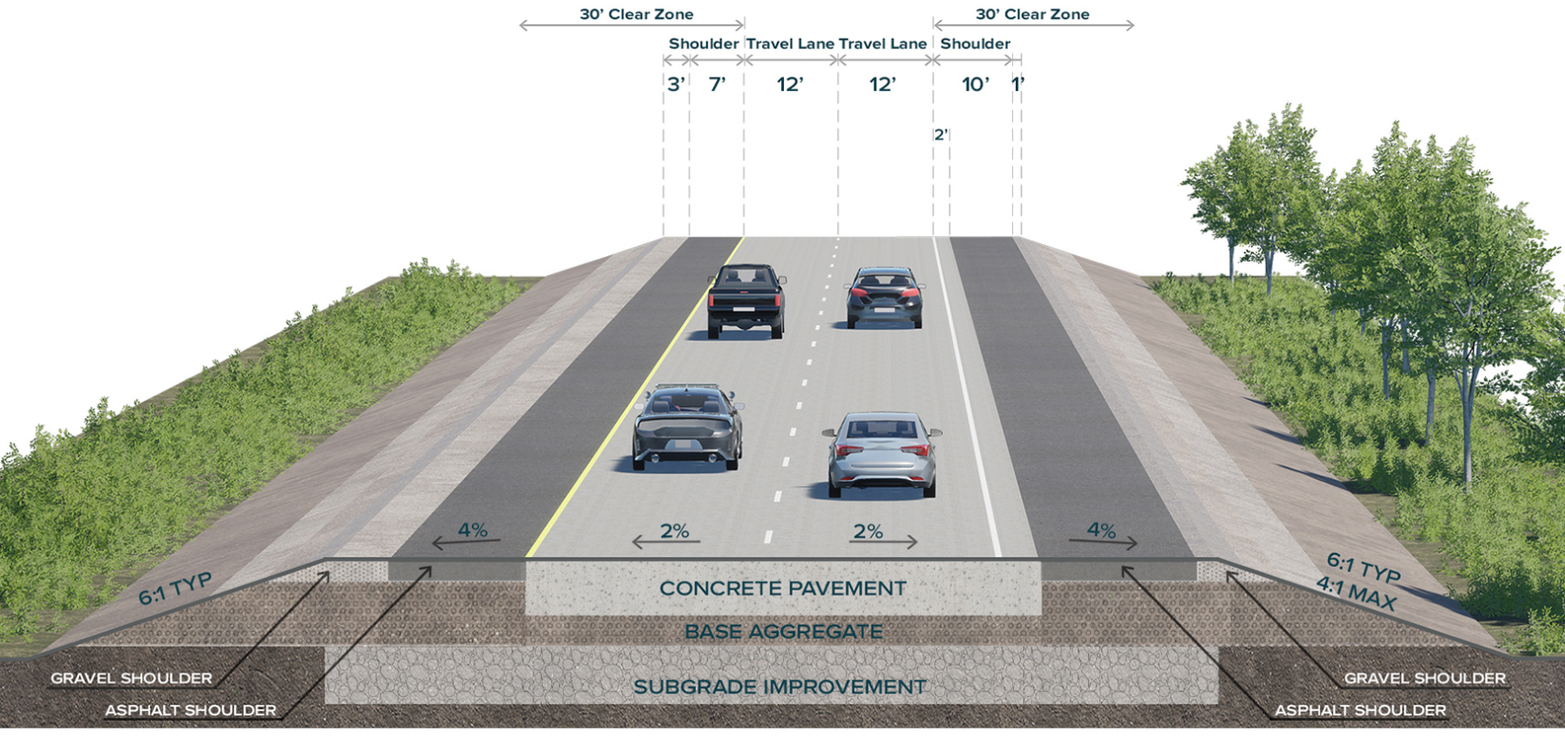

WISCONSIN DEPARTMENT OF TRANSPORTATION

I43 (Bowers Road to WIS 83) : Roadway Improvements

Walworth and Waukesha Counties, WI

WisDOT Project ID's: 1090-09-75
1090-09-77