


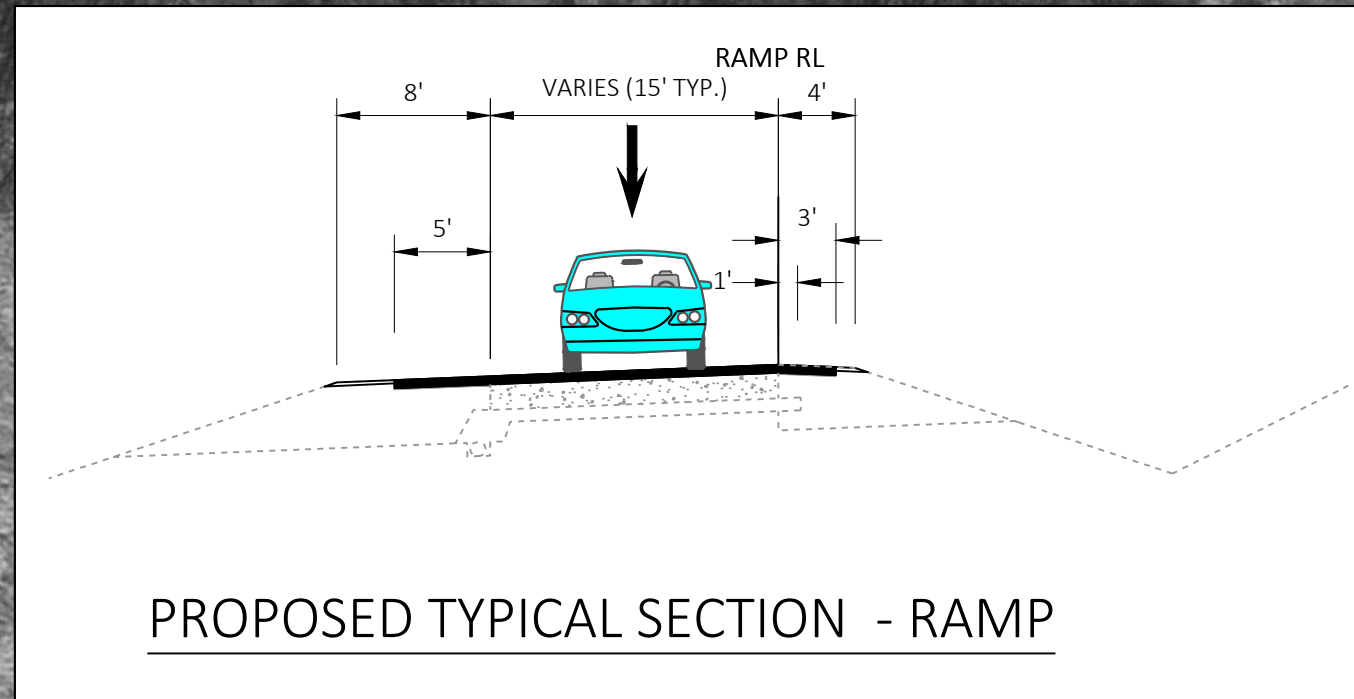
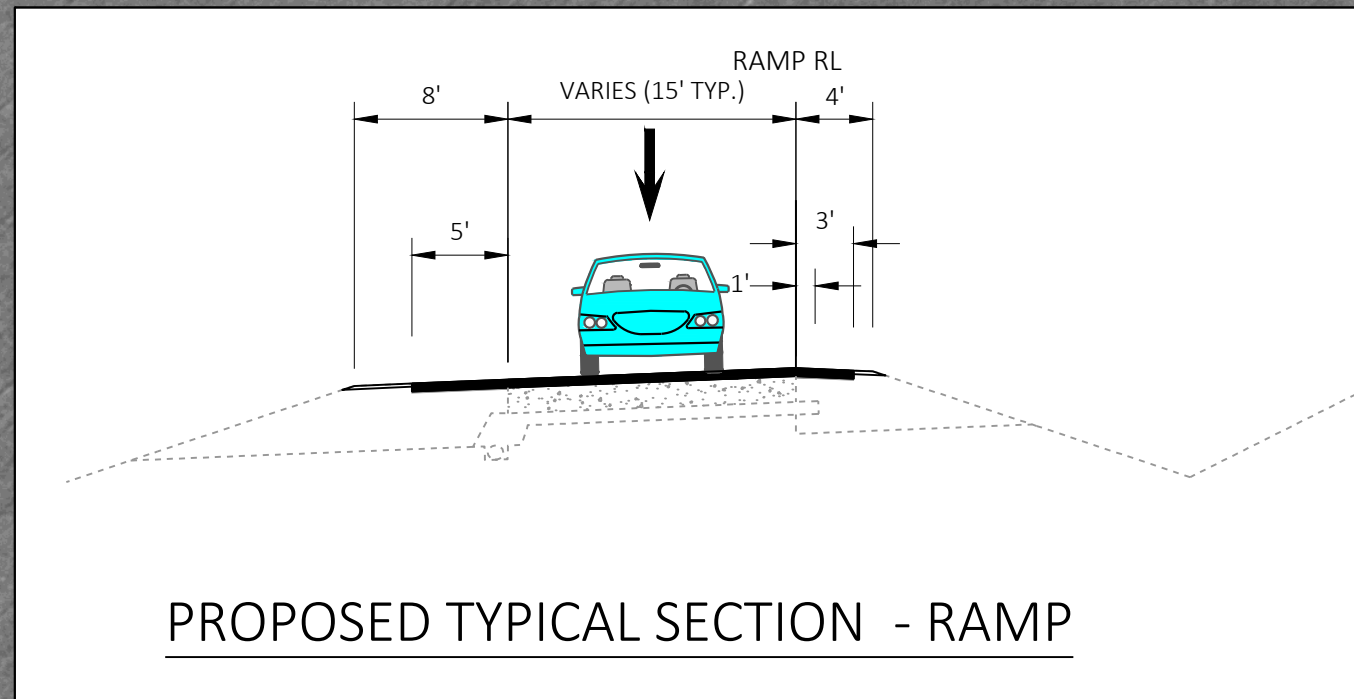
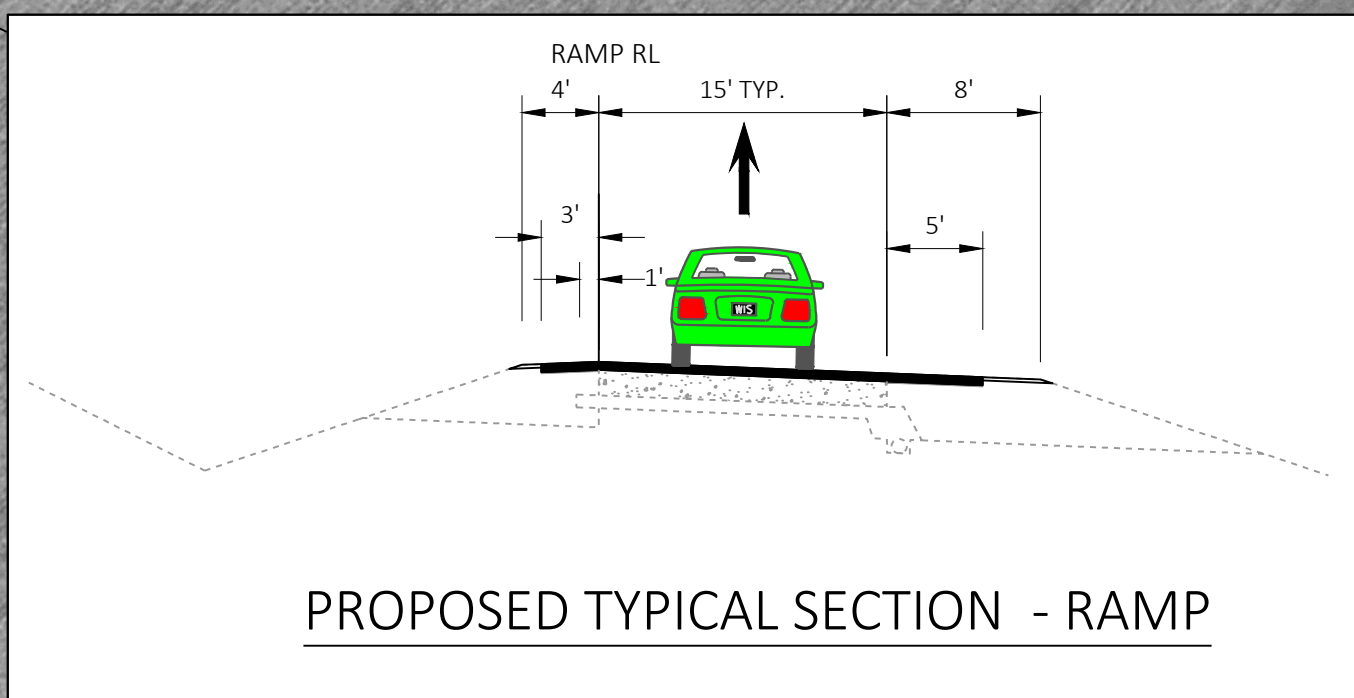
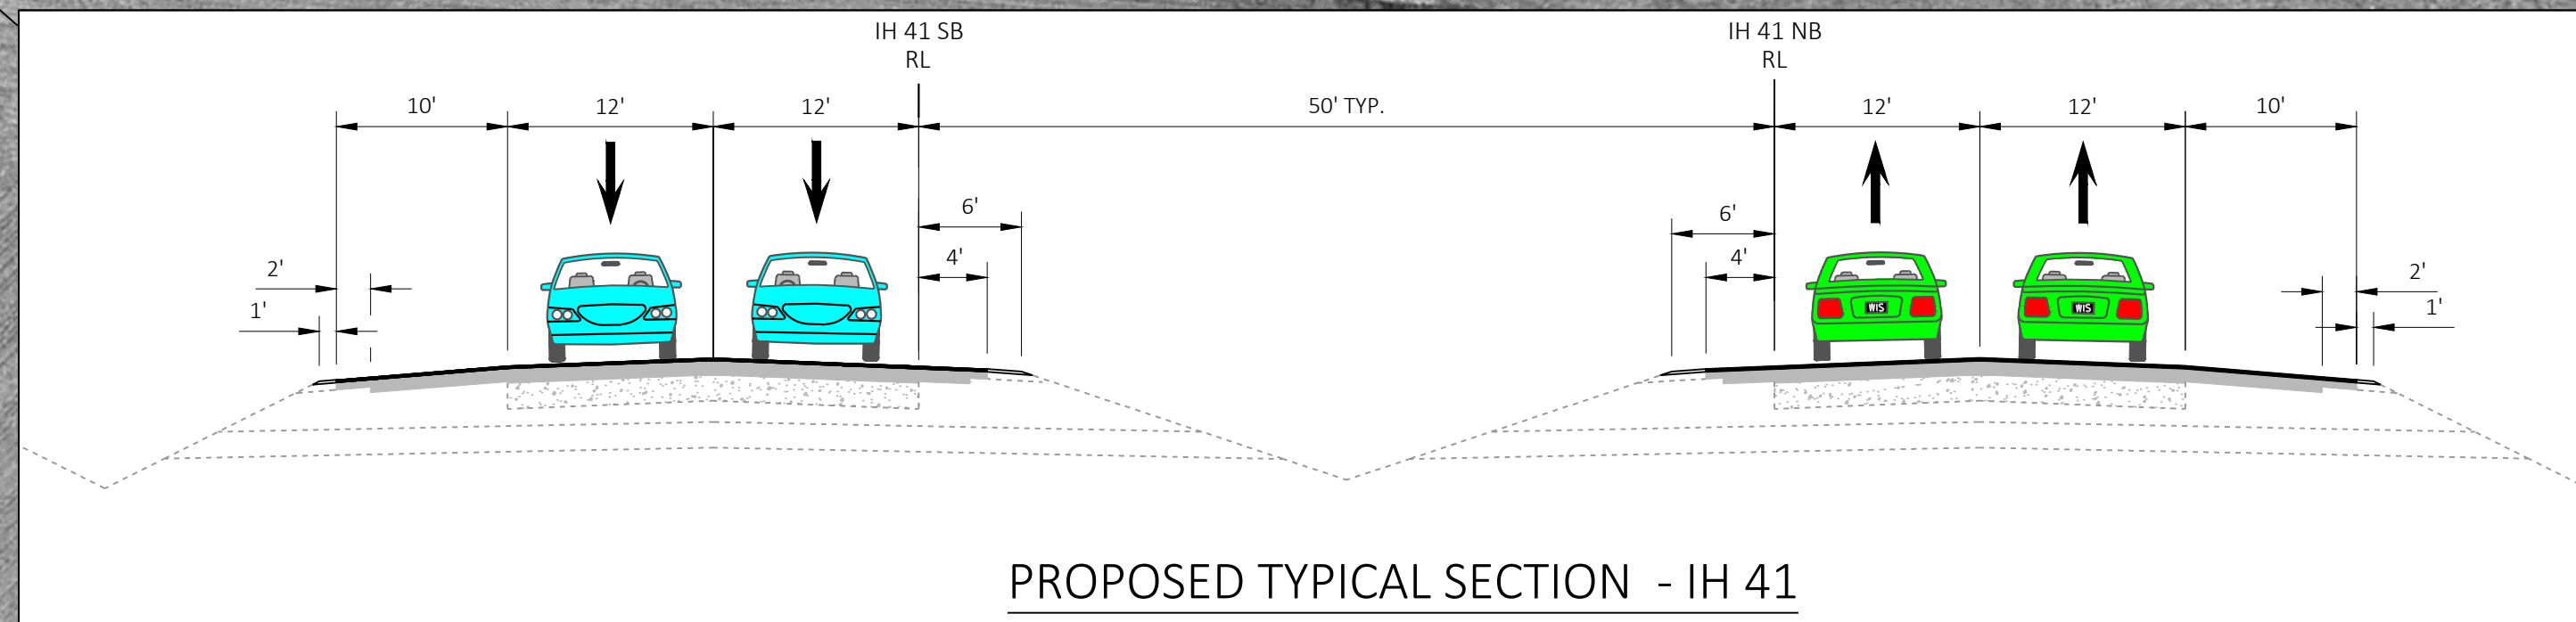


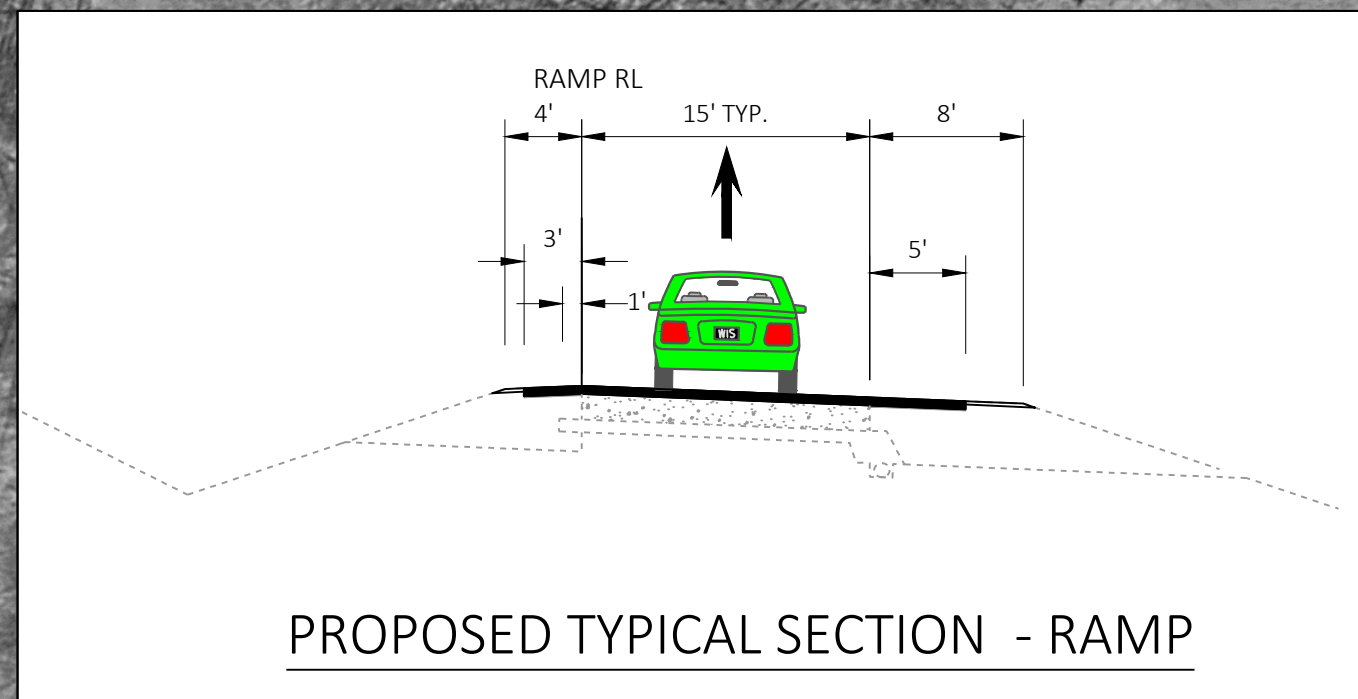


LEGEND	
	CABLE BARRIER REPLACEMENT (NOT ALL CABLE BARRIER ON PROJECT TO BE REPLACED)
	GUARDRAIL REPLACEMENT (NOT ALL GUARDRAIL ON PROJECT TO BE REPLACED)
	ASPHALT PAVEMENT
	BRIDGE DECK REPAIRS
	GRAVEL

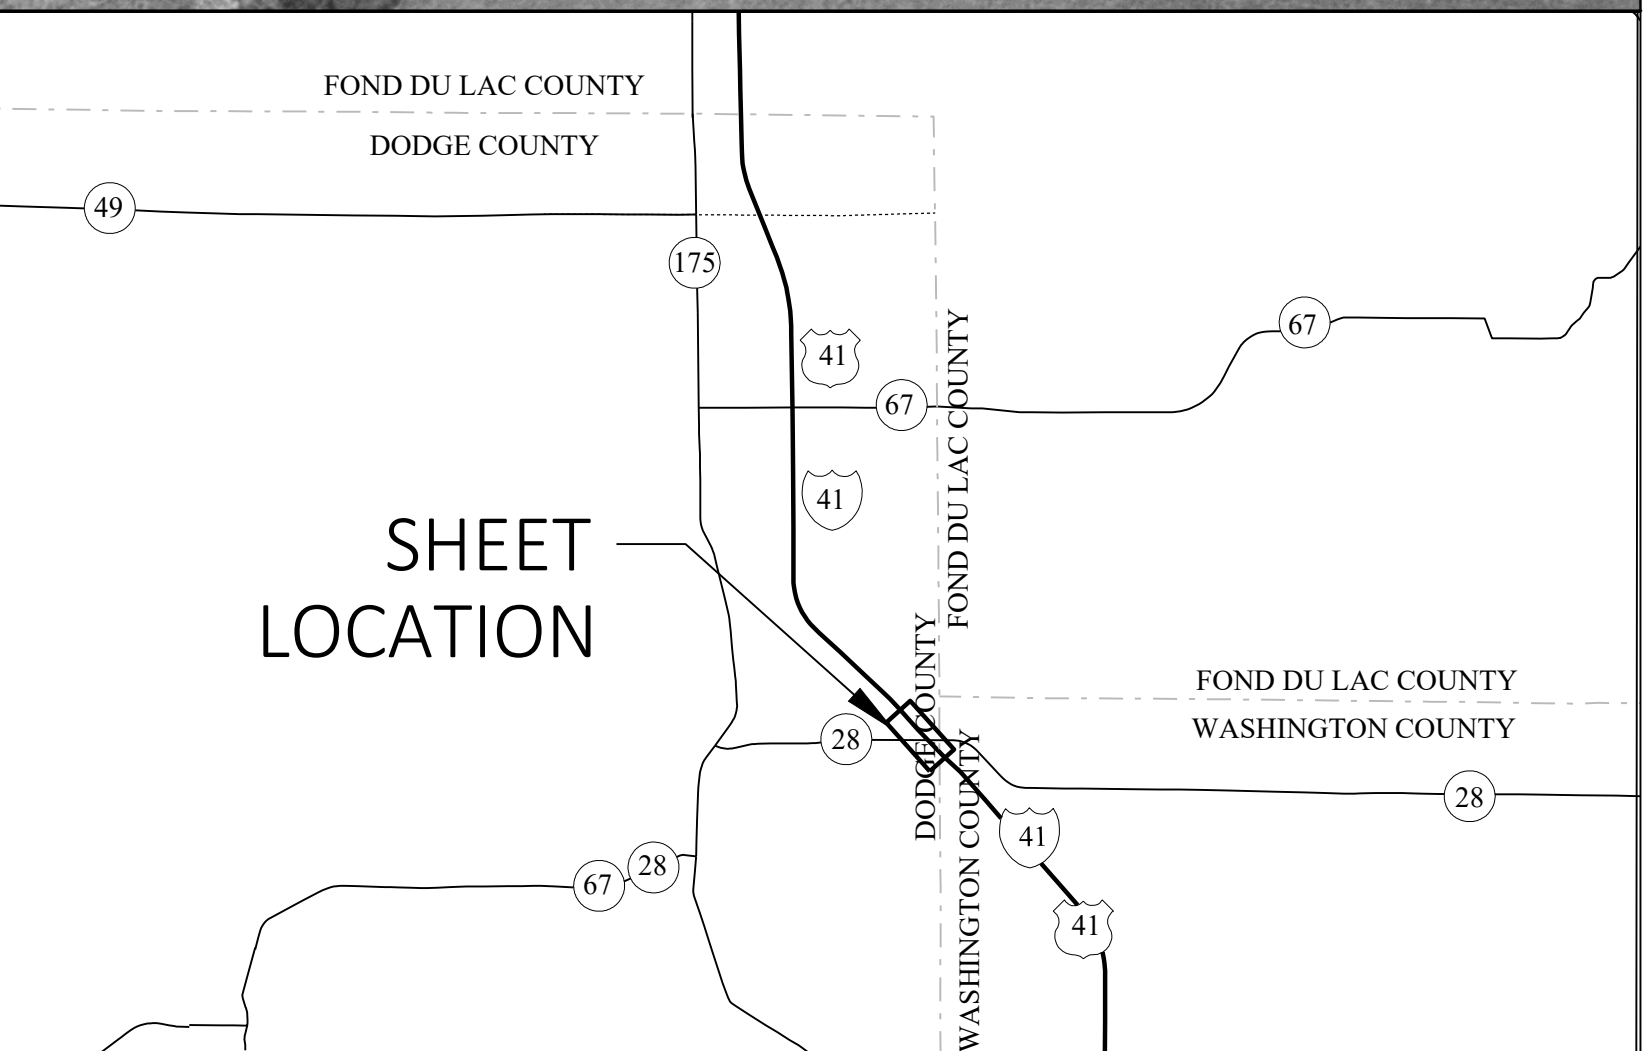

SCALE, FEET







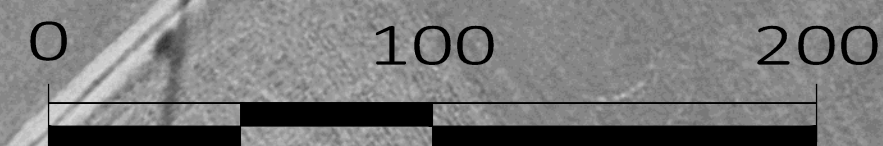


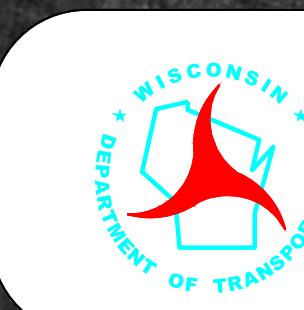


IH 41

ALLENTON - FOND DU LAC
S COUNTY LINE - N COUNTY LINE
DODGE COUNTY

JULY, 2025

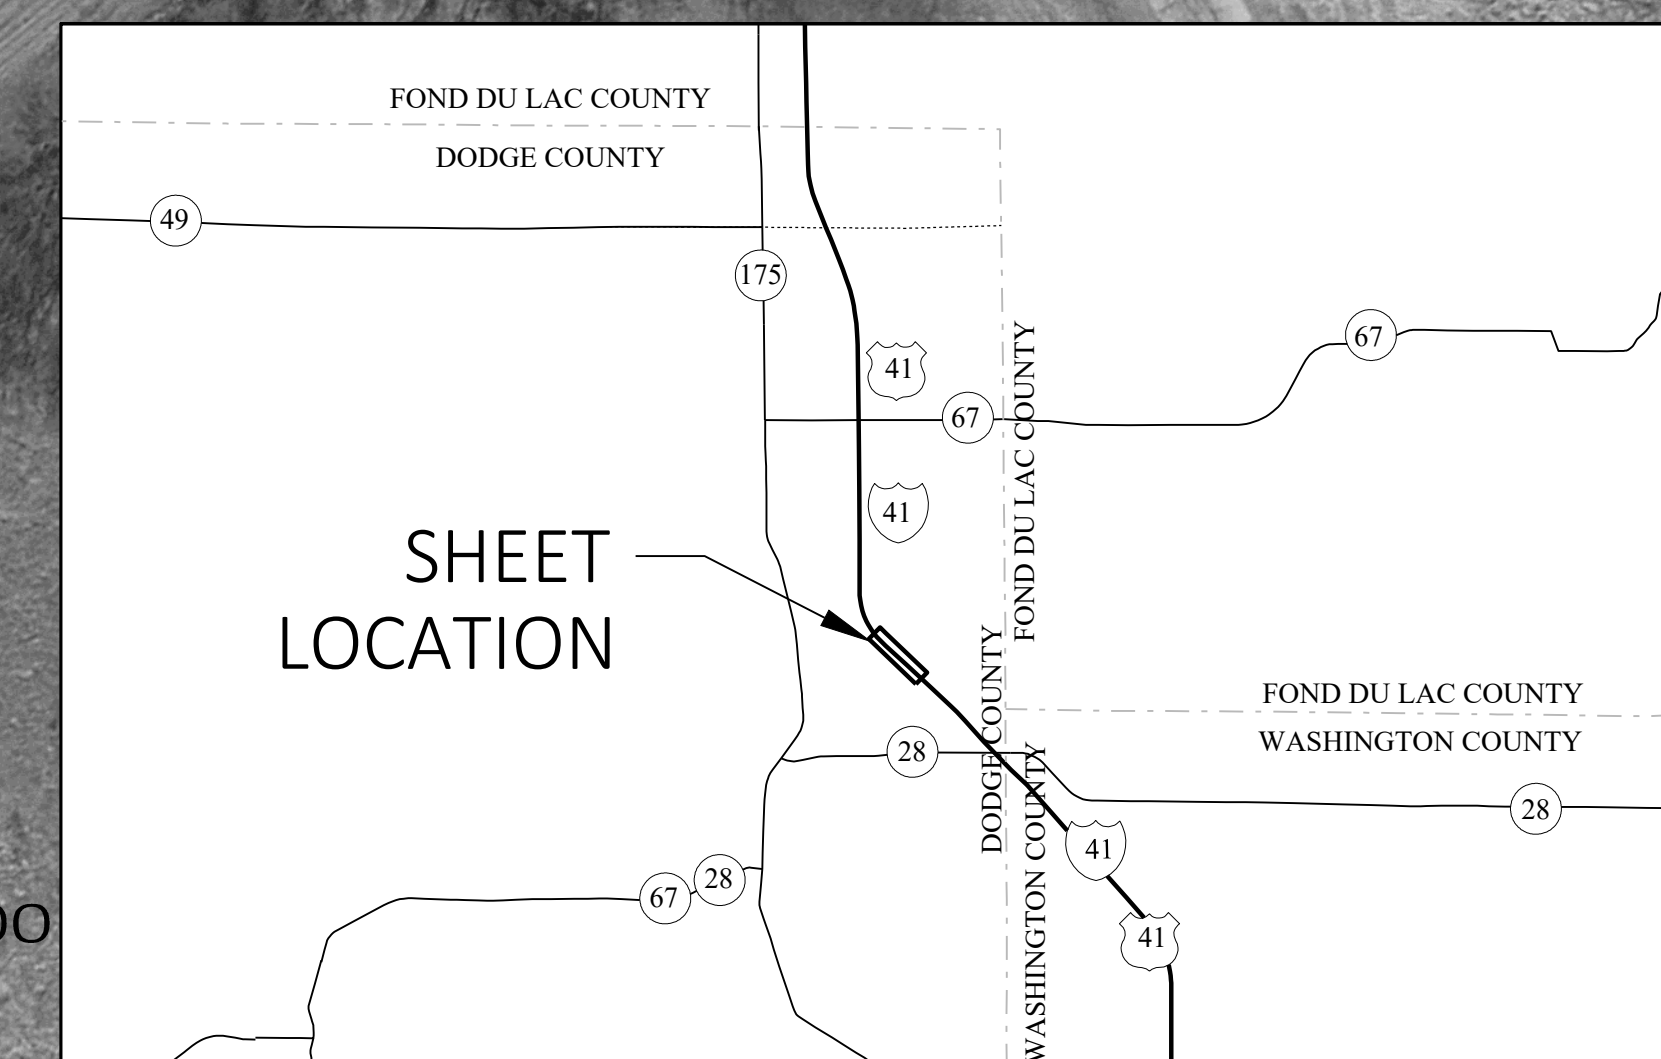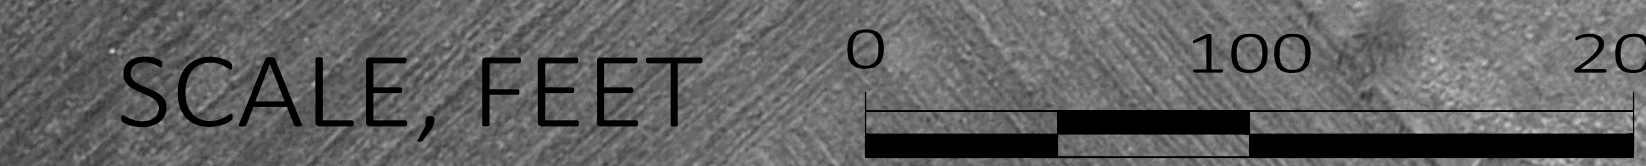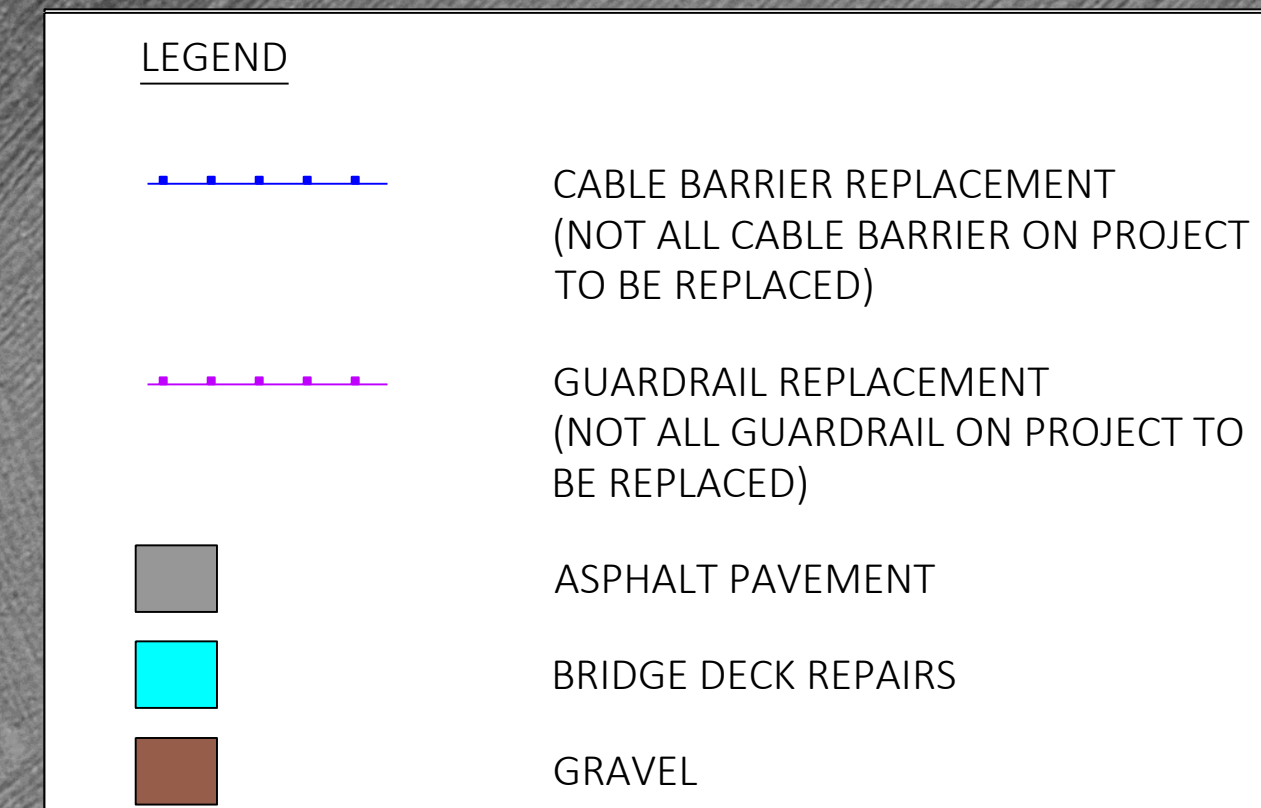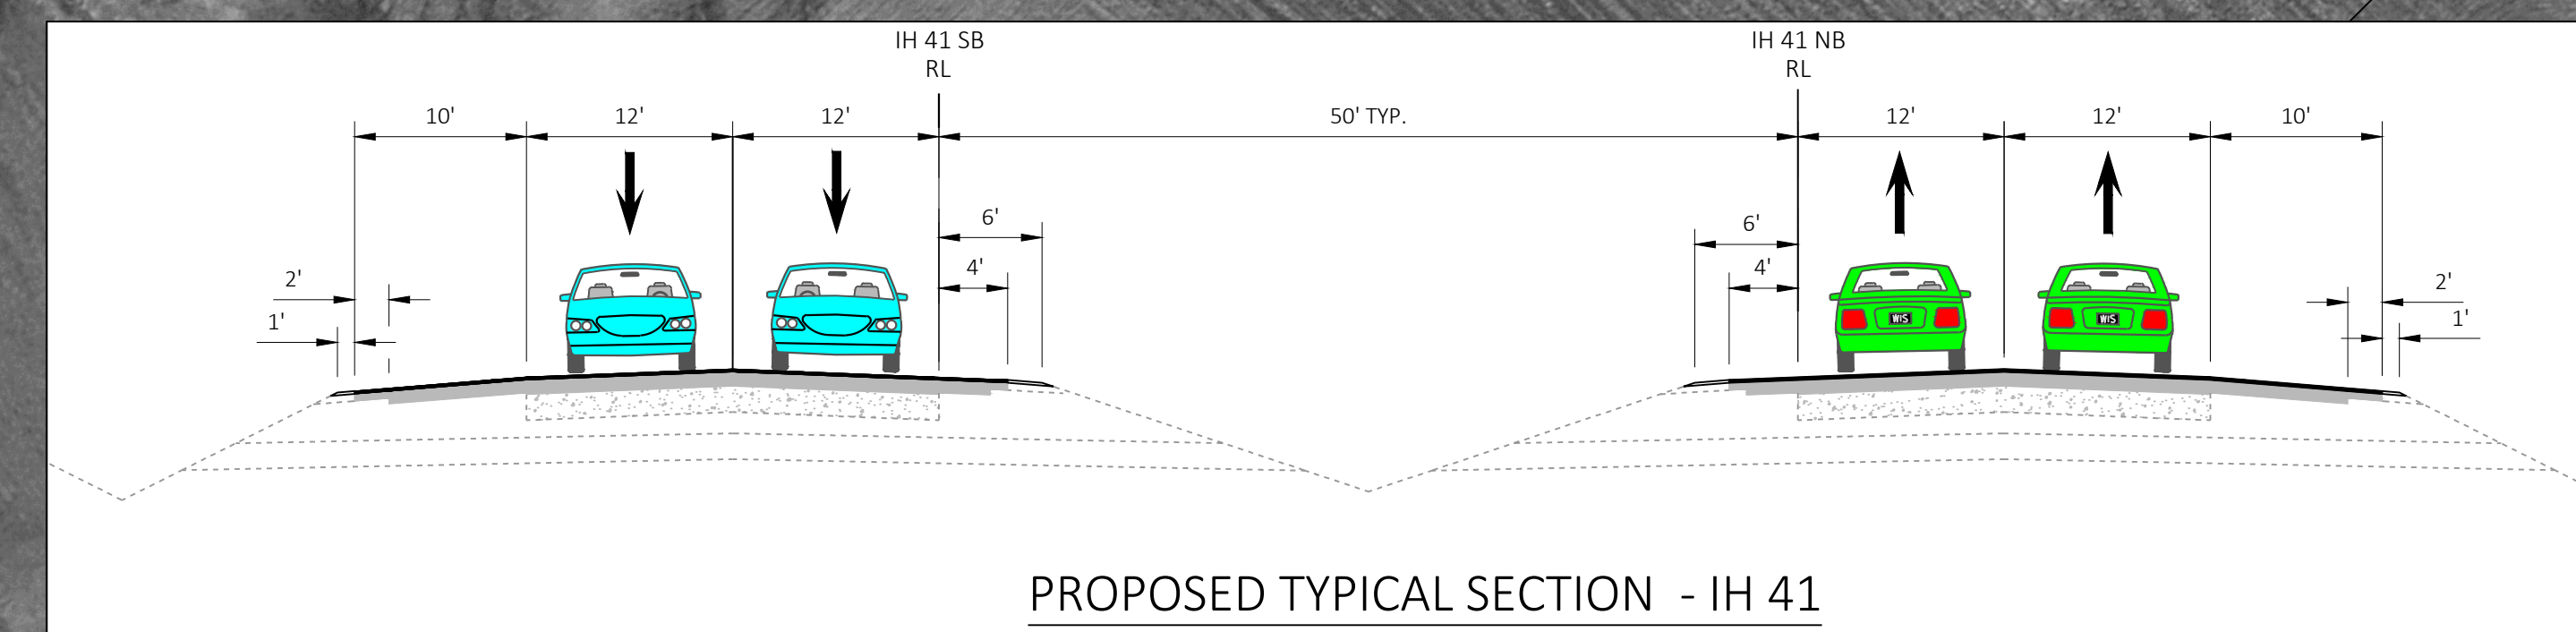 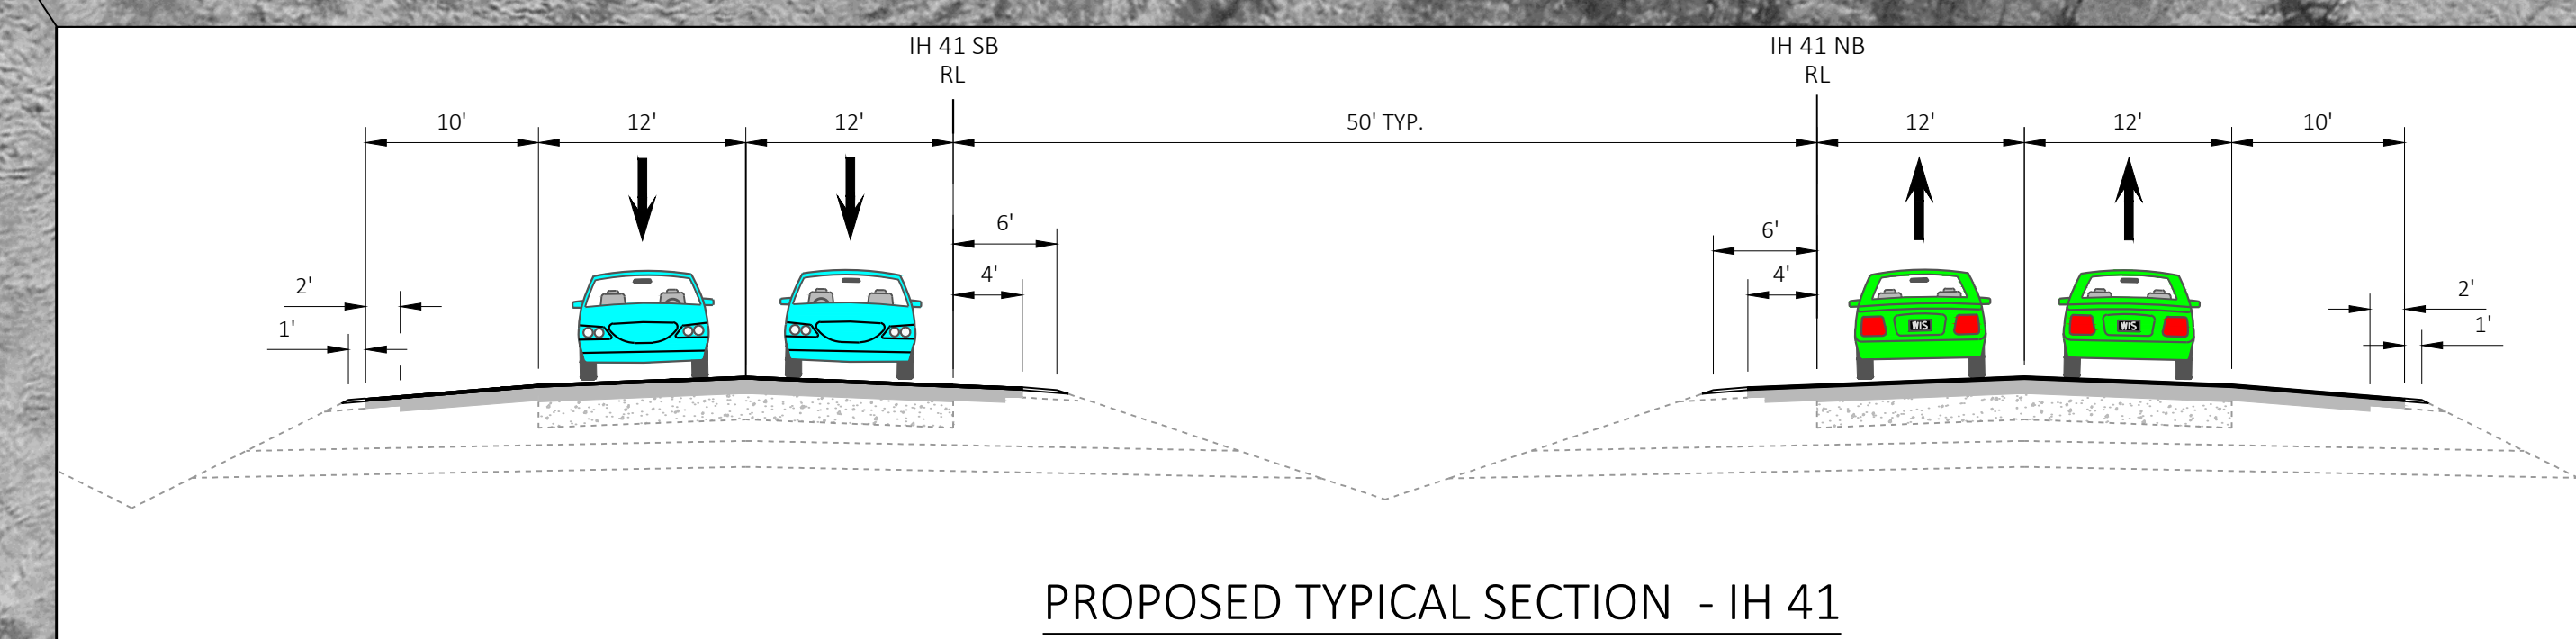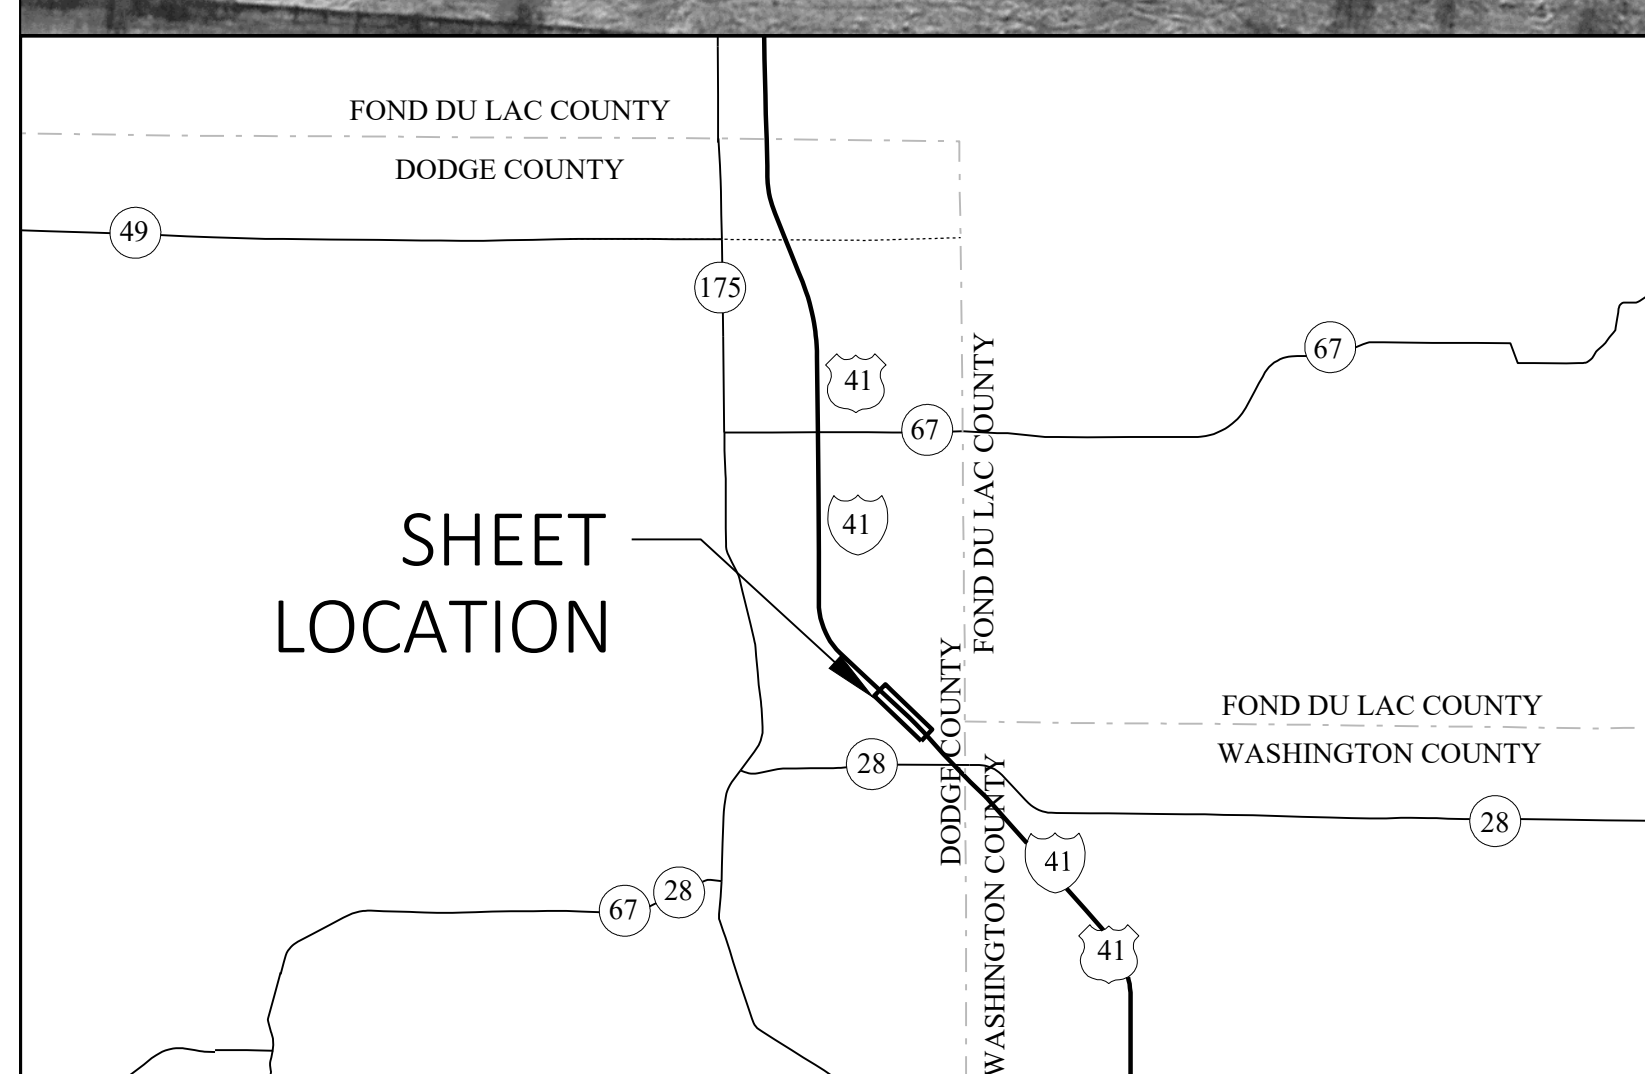

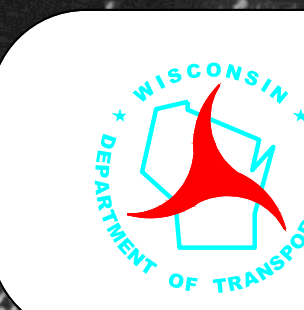

IH 41

ALLENTON - FOND DU LAC
S COUNTY LINE - N COUNTY LINE
DODGE COUNTY





JULY, 2025

WISDOT REST AREA 63


WISDOT REST AREA 64

LEGEND

- CABLE BARRIER REPLACEMENT (NOT ALL CABLE BARRIER ON PROJECT TO BE REPLACED)
- GUARDRAIL REPLACEMENT (NOT ALL GUARDRAIL ON PROJECT TO BE REPLACED)
- ASPHALT PAVEMENT
- BRIDGE DECK REPAIRS
- GRAVEL

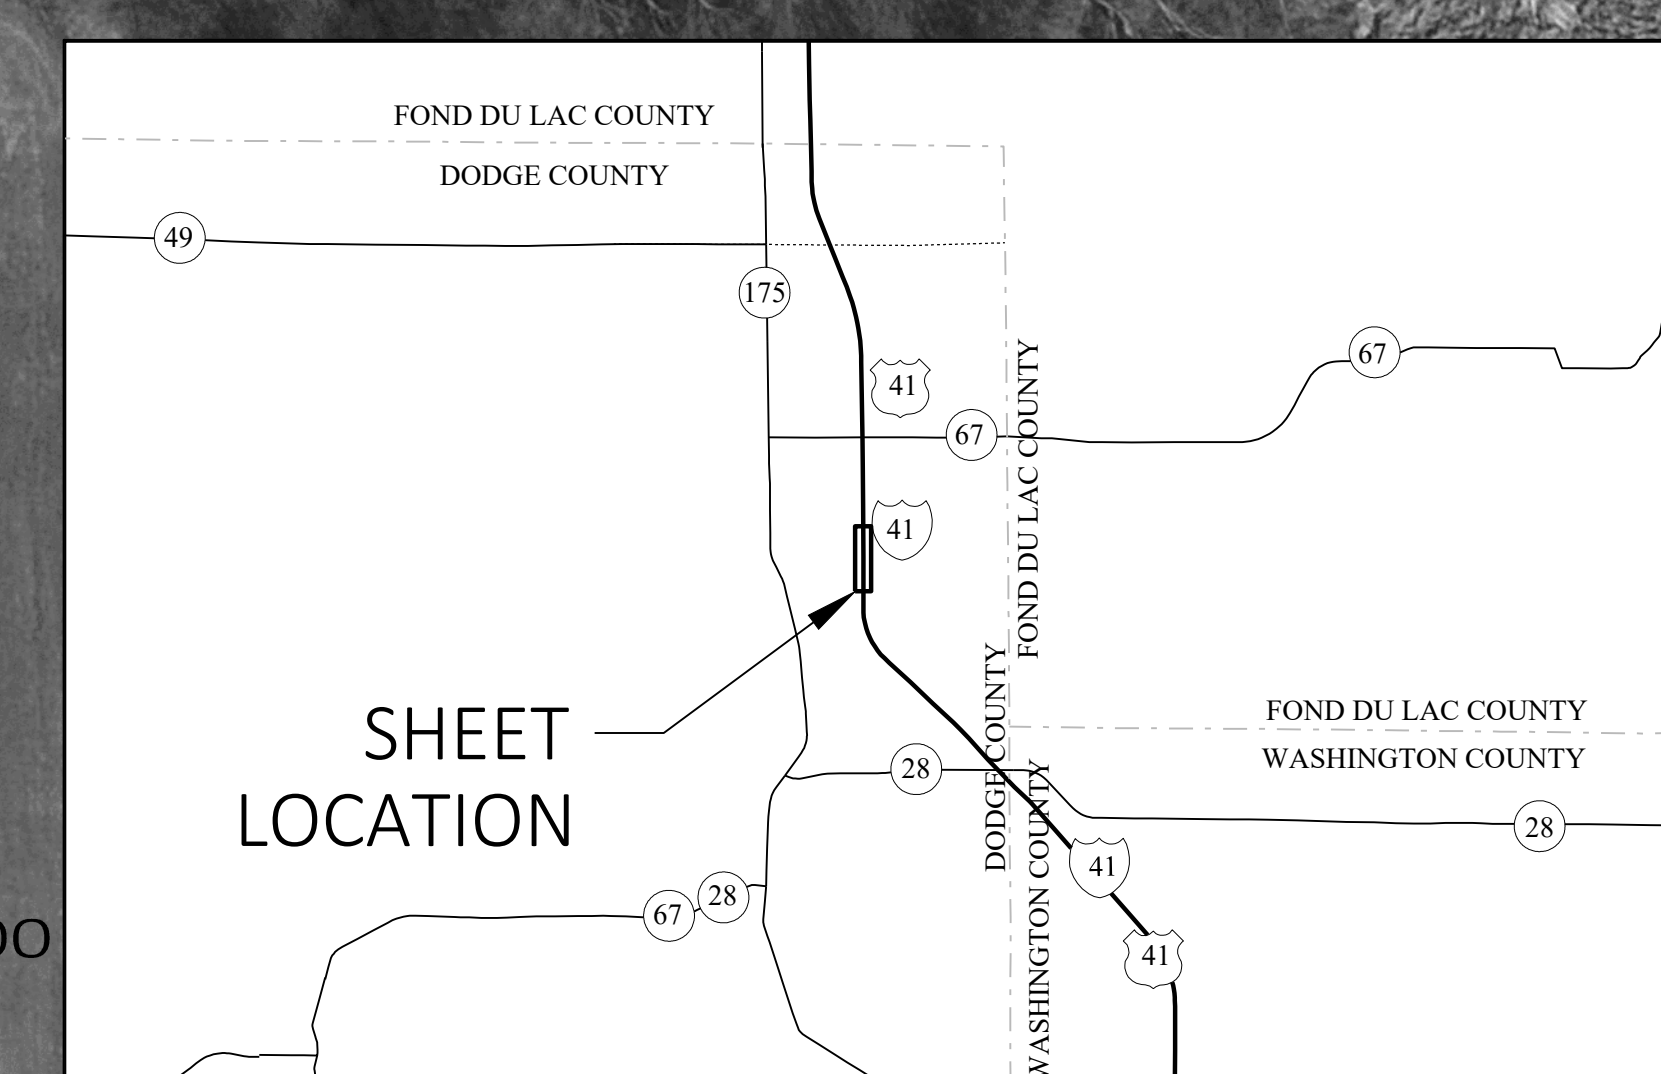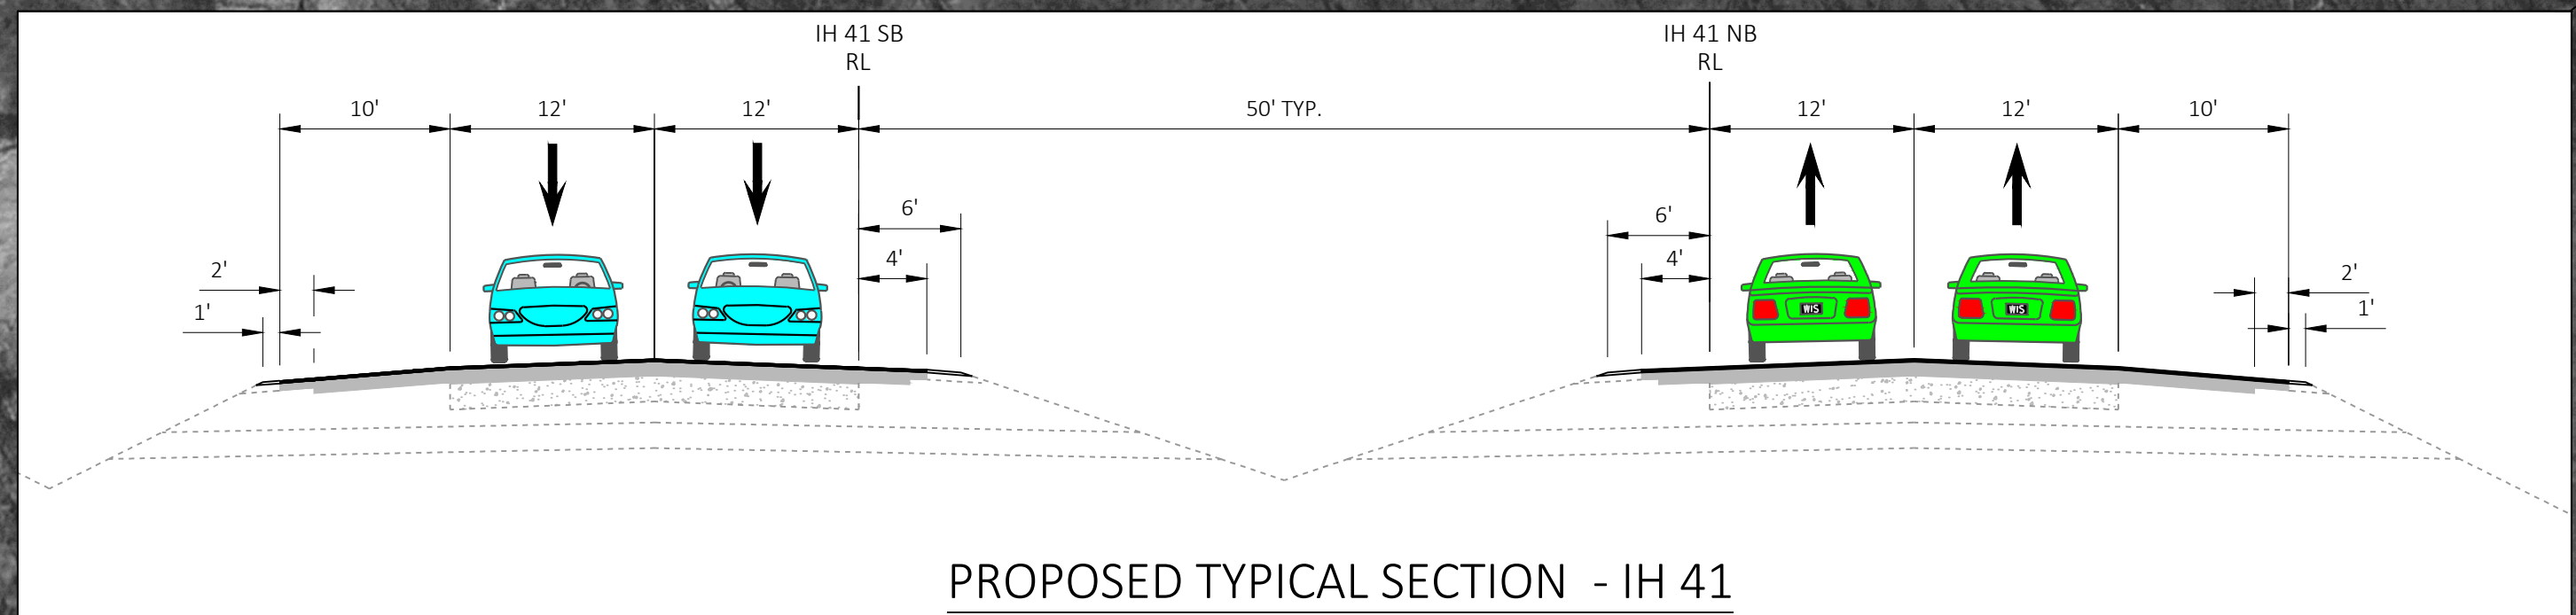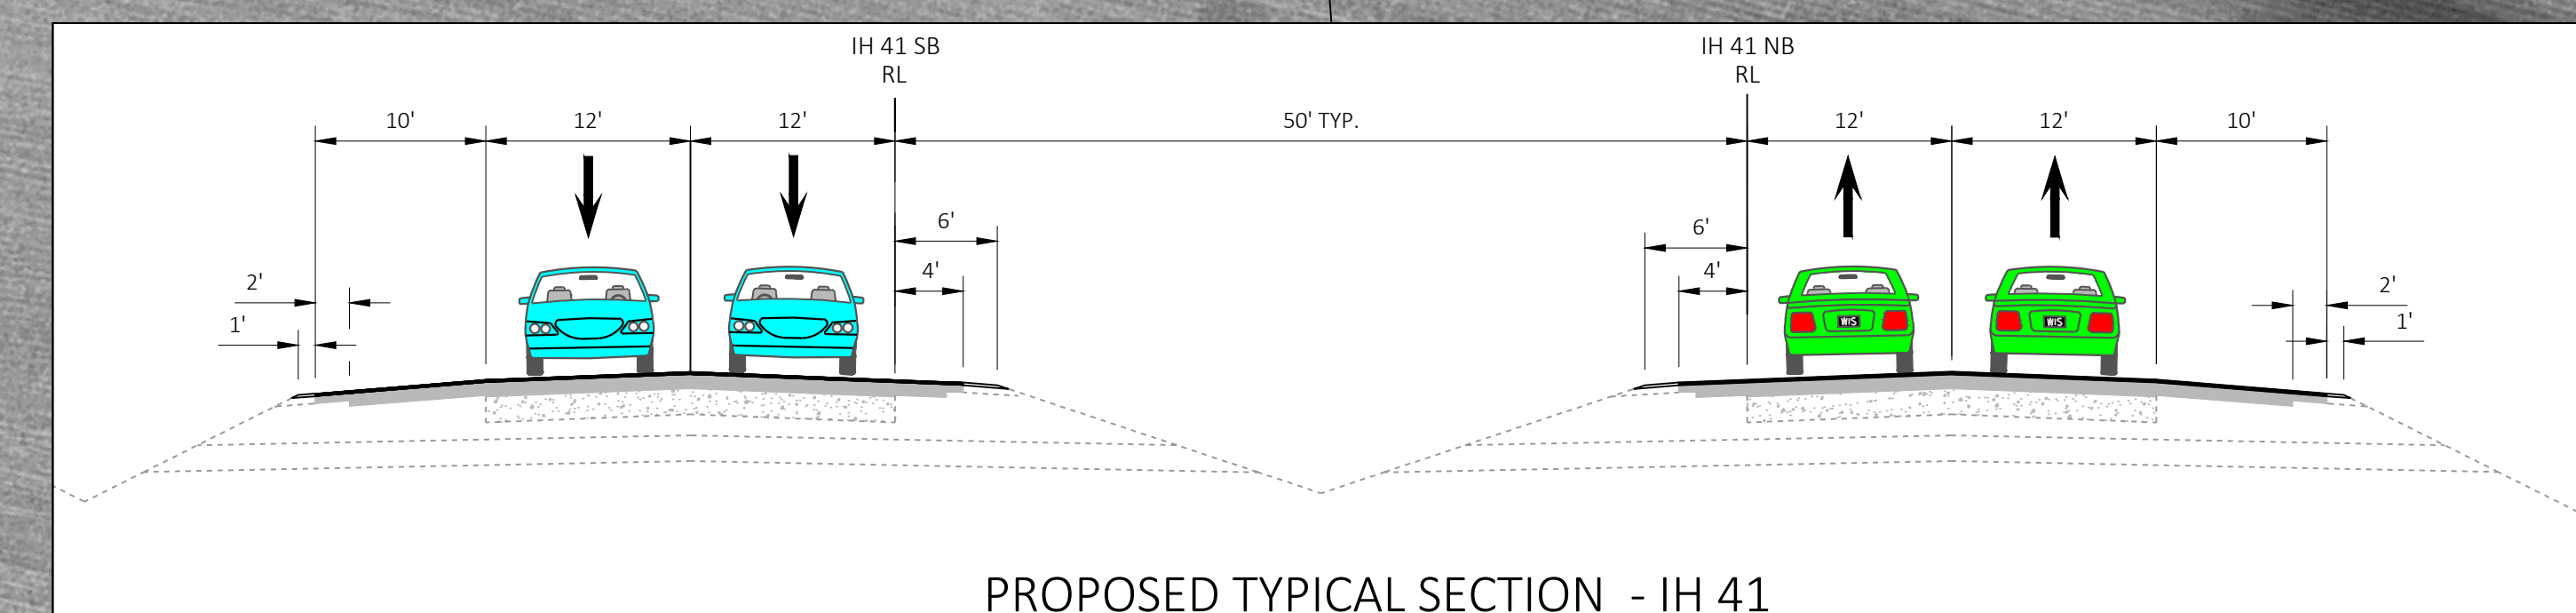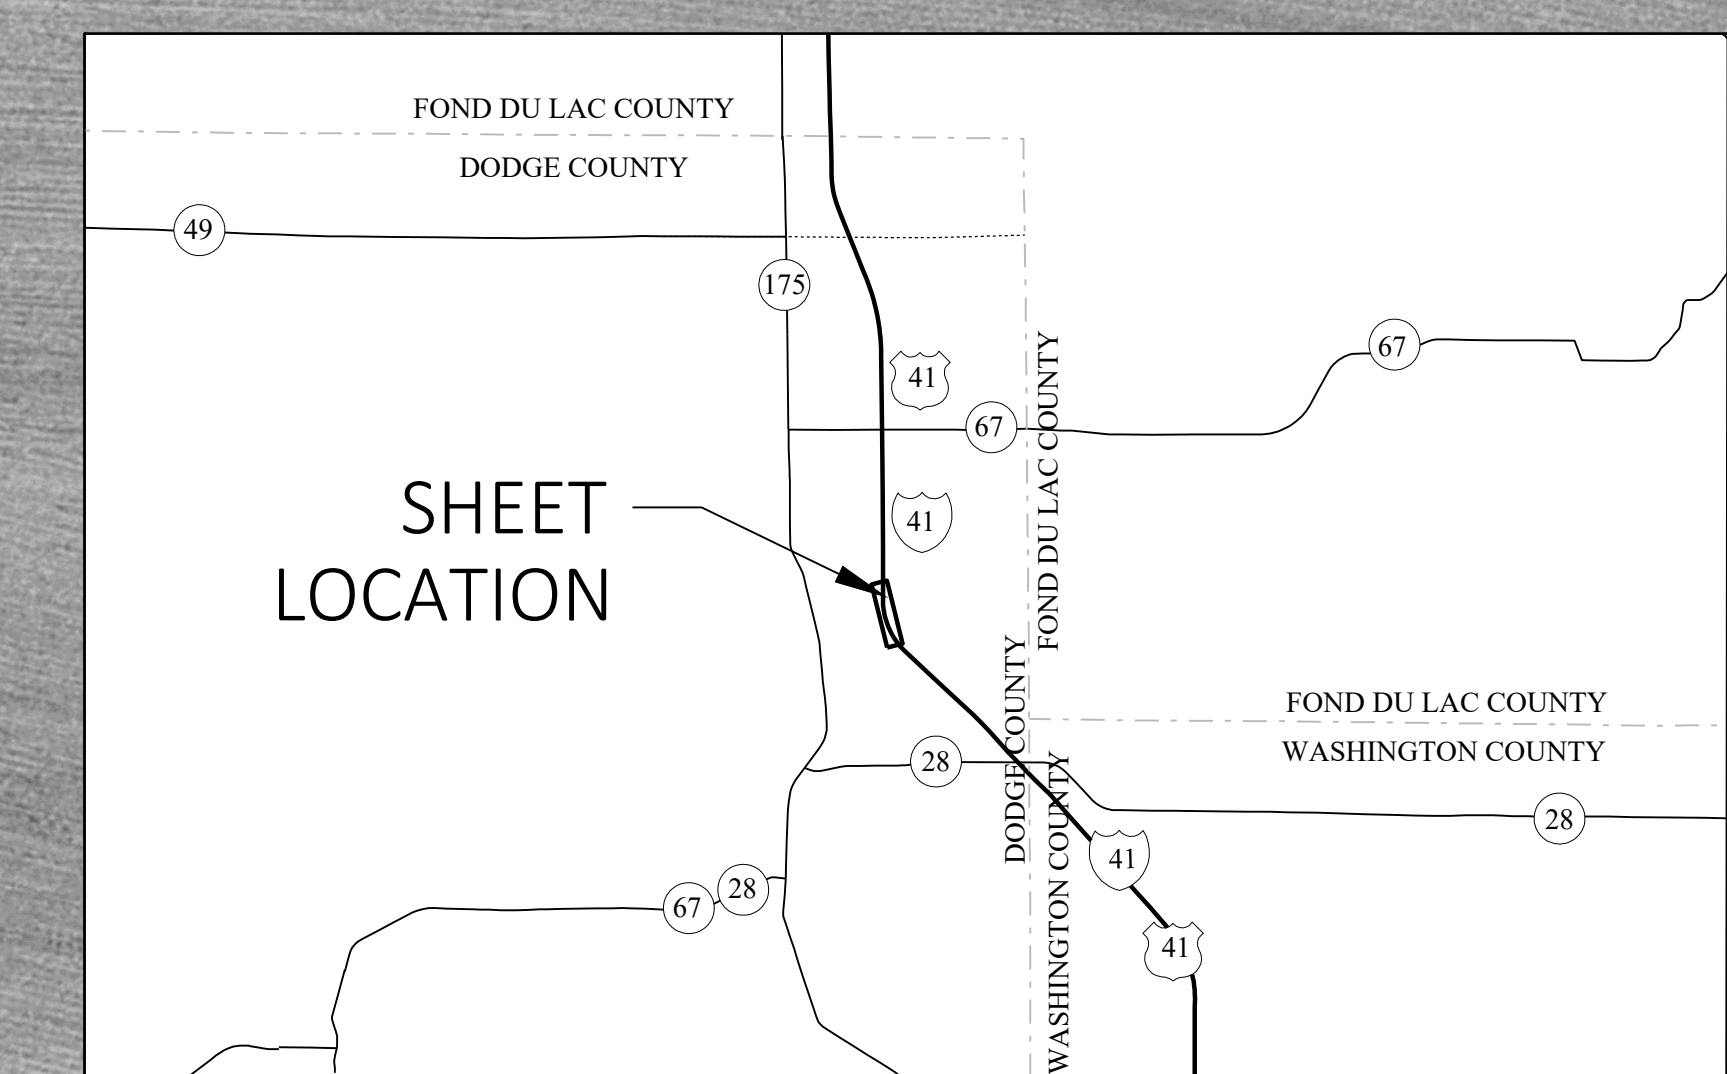



SCALE, FEET 0 100 200

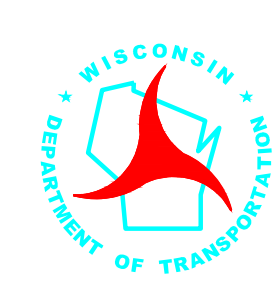

IH 41








ALLENTON - FOND DU LAC
S COUNTY LINE - N COUNTY LINE
DODGE COUNTY


JULY, 2025

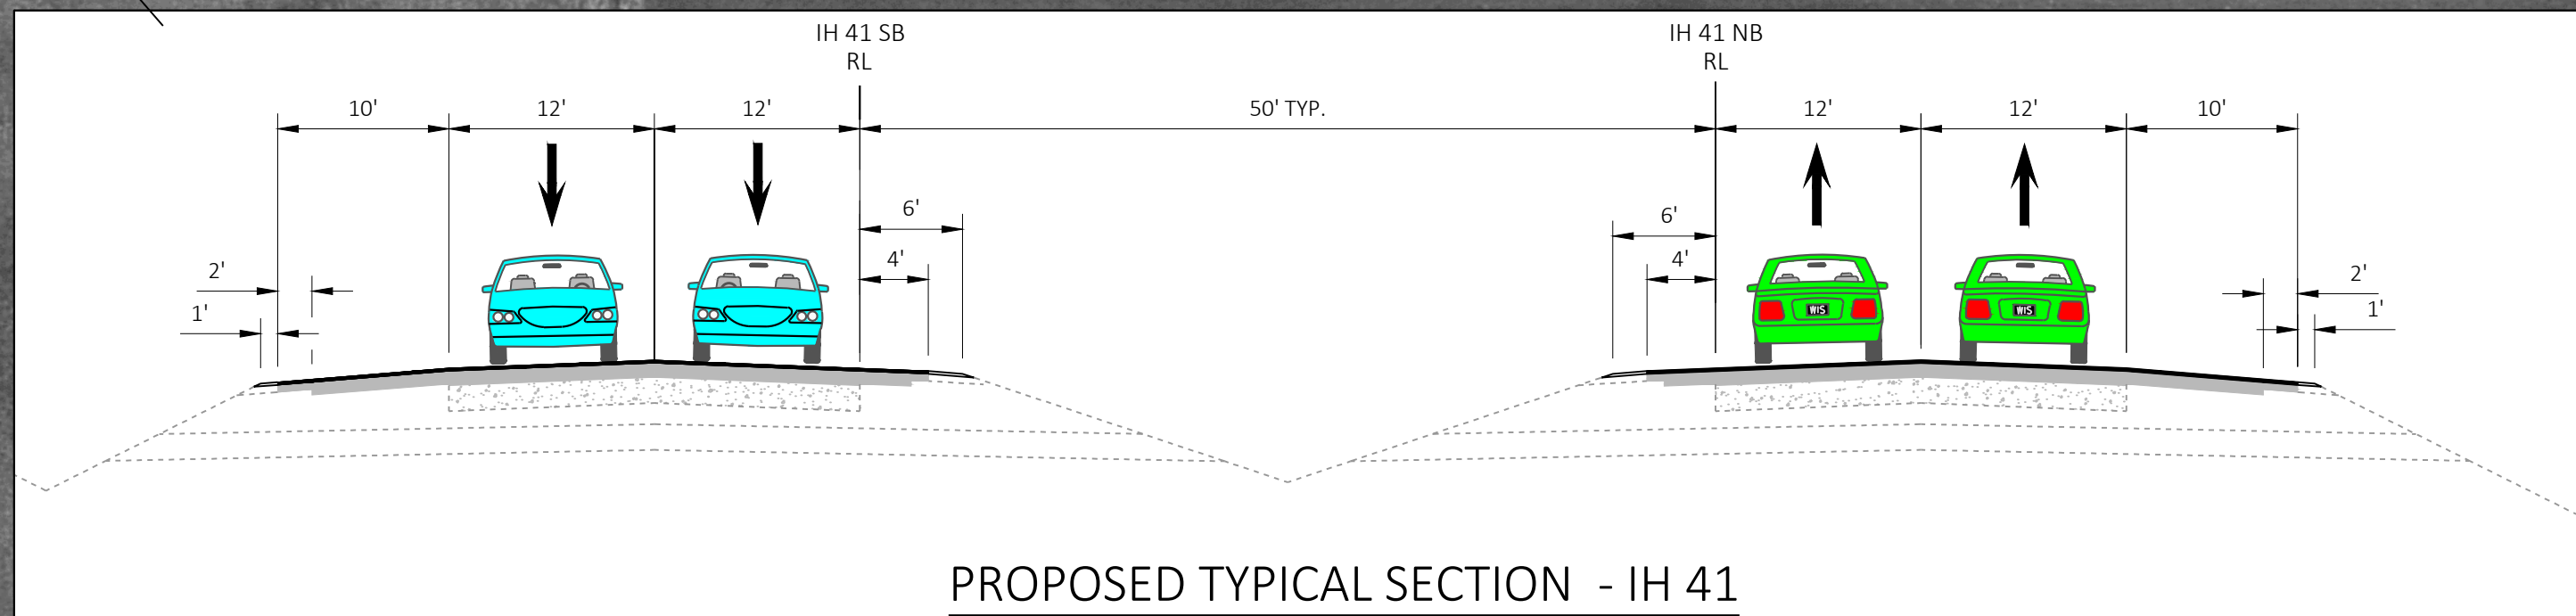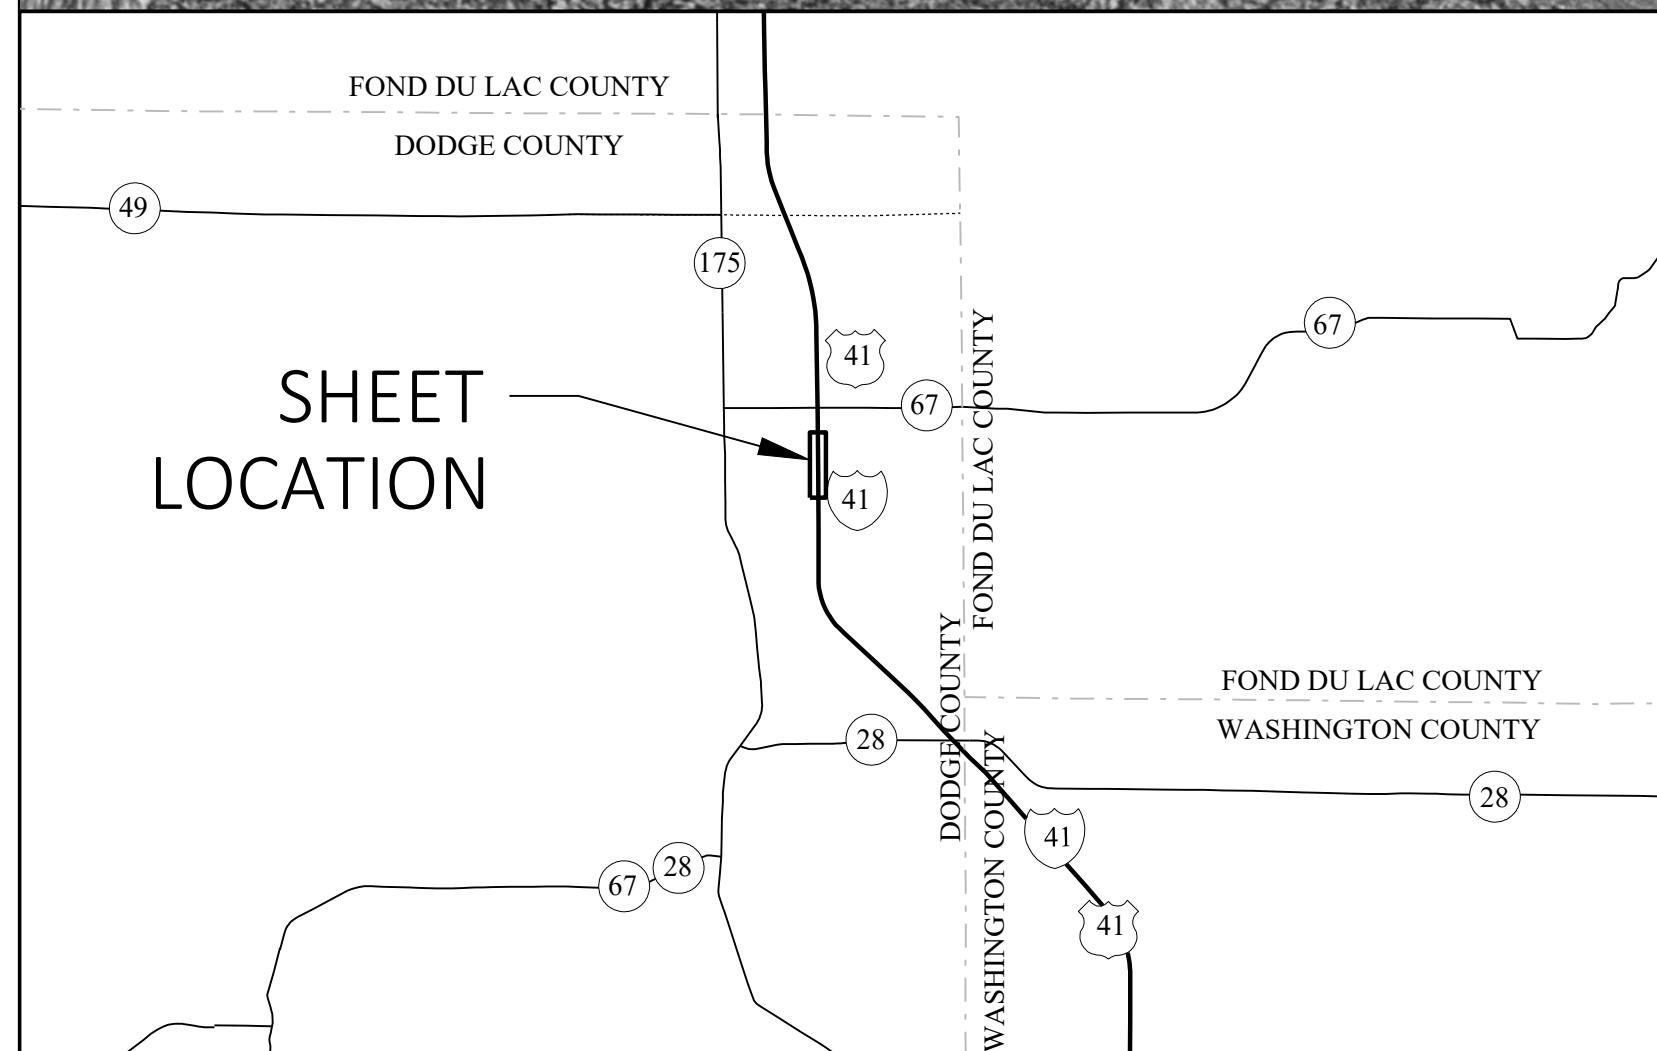

LEGEND

- CABLE BARRIER REPLACEMENT (NOT ALL CABLE BARRIER ON PROJECT TO BE REPLACED)
- GUARDRAIL REPLACEMENT (NOT ALL GUARDRAIL ON PROJECT TO BE REPLACED)
- ASPHALT PAVEMENT
- BRIDGE DECK REPAIRS
- GRAVEL

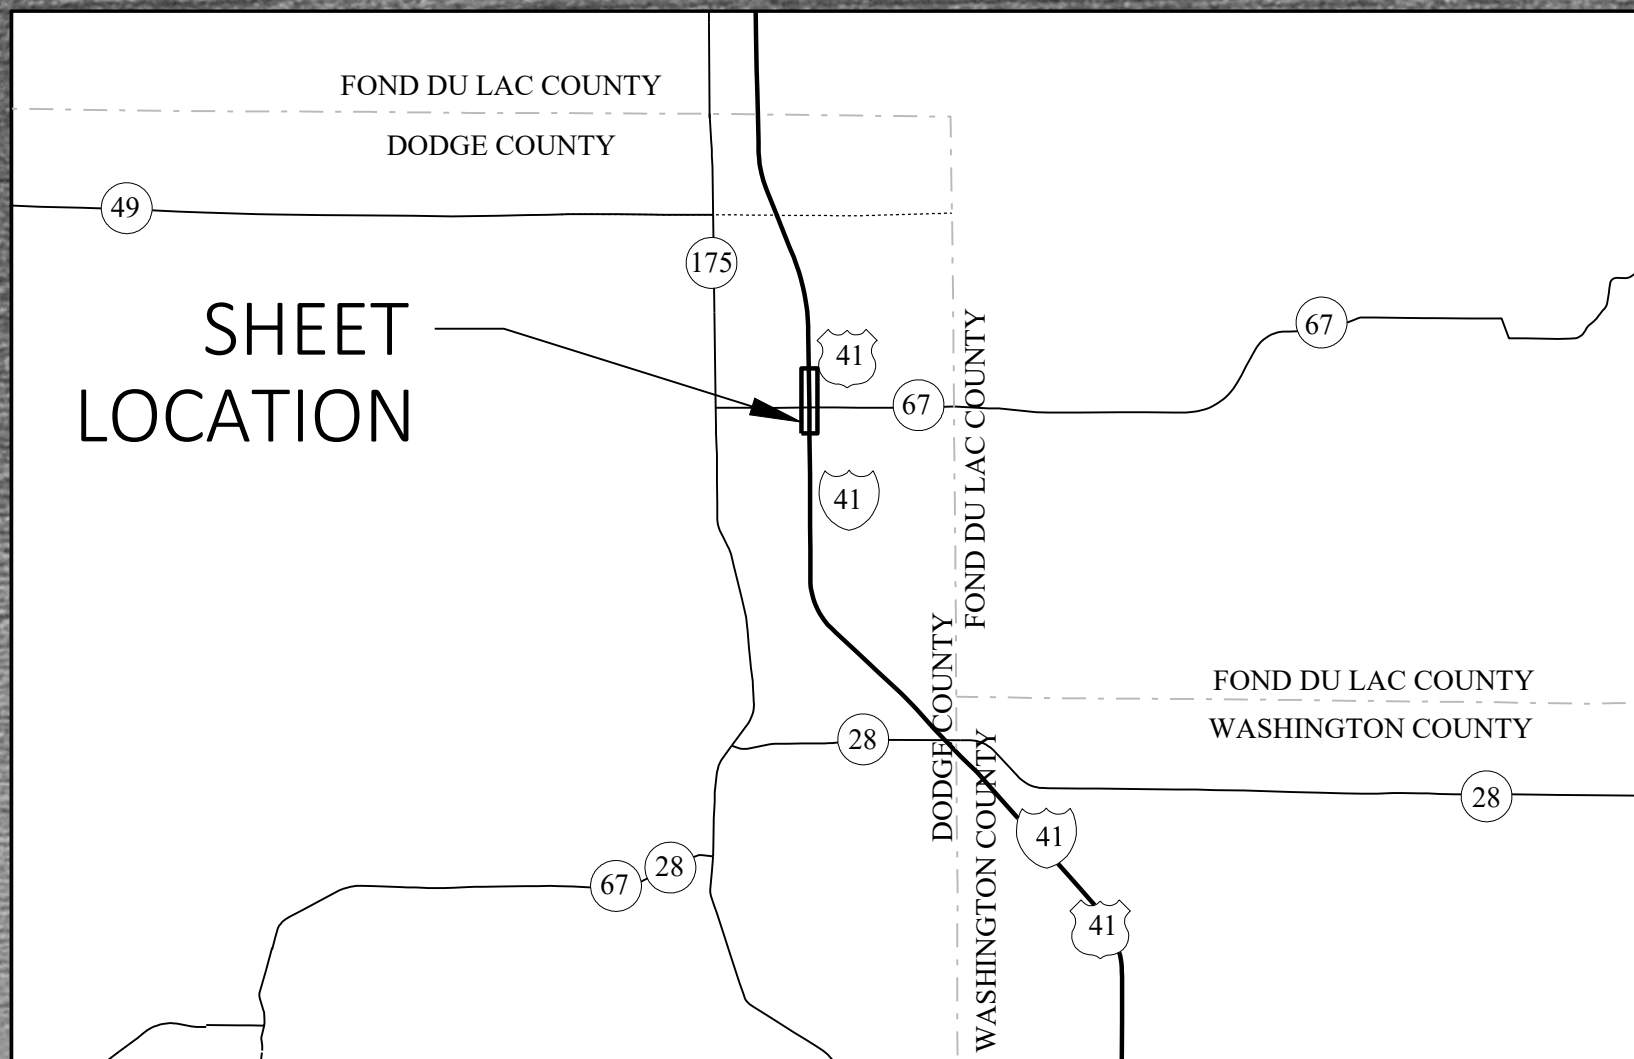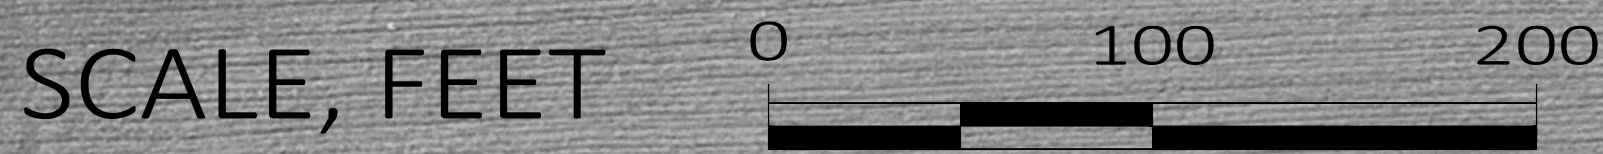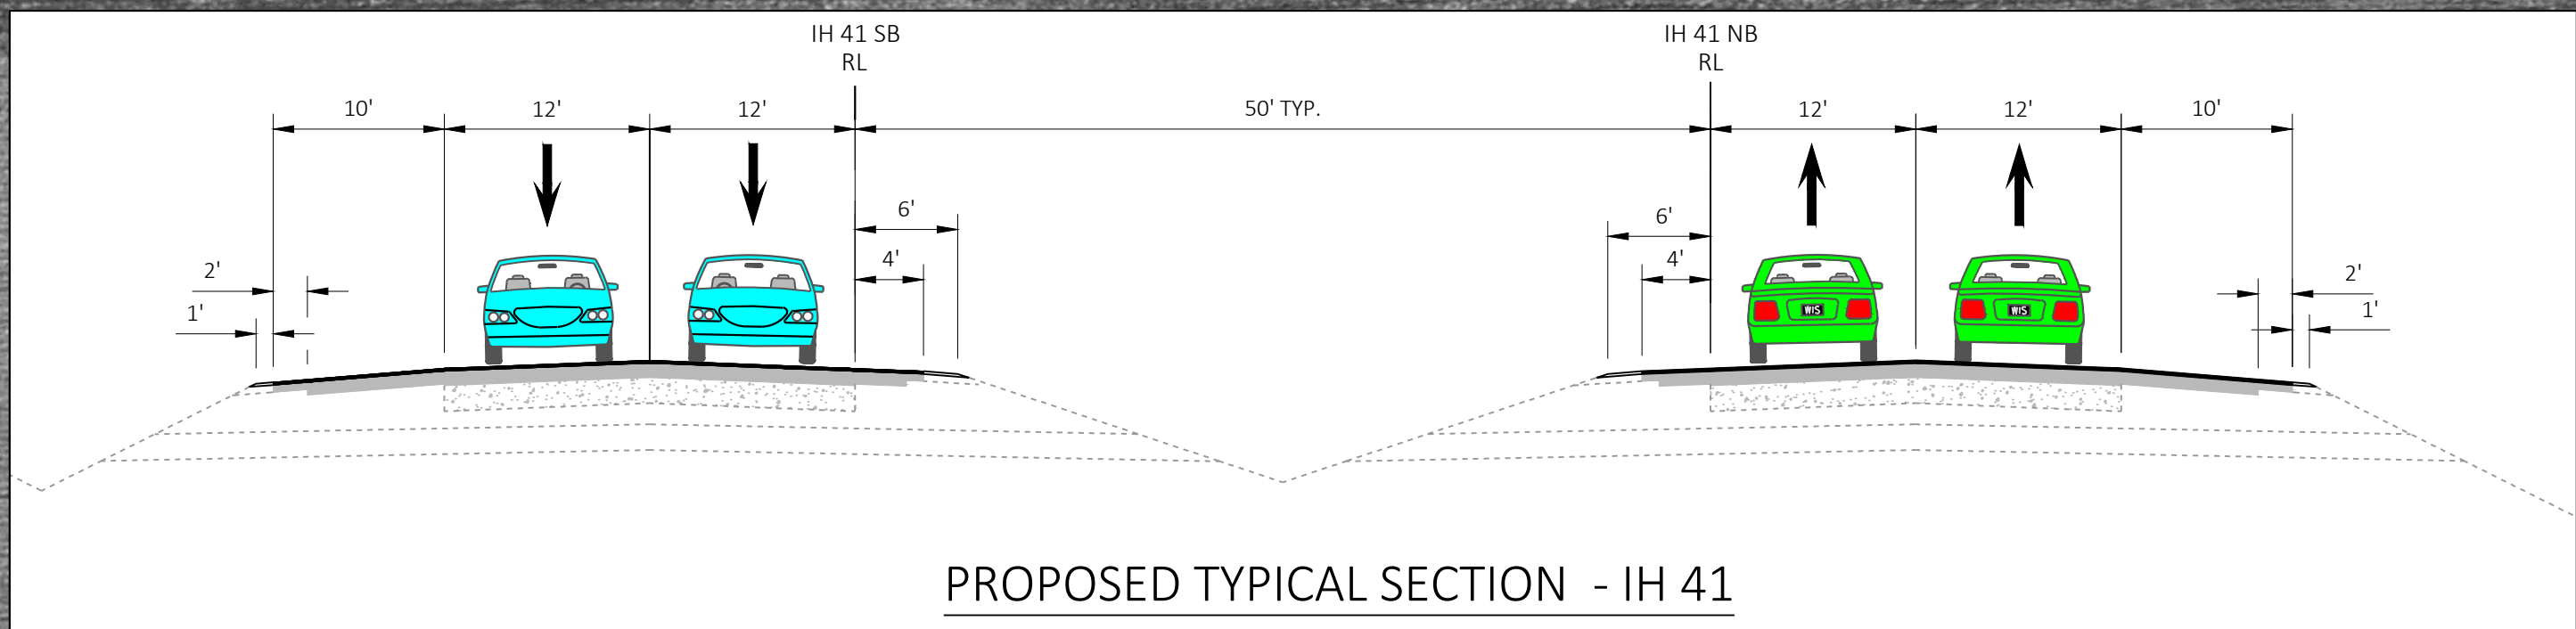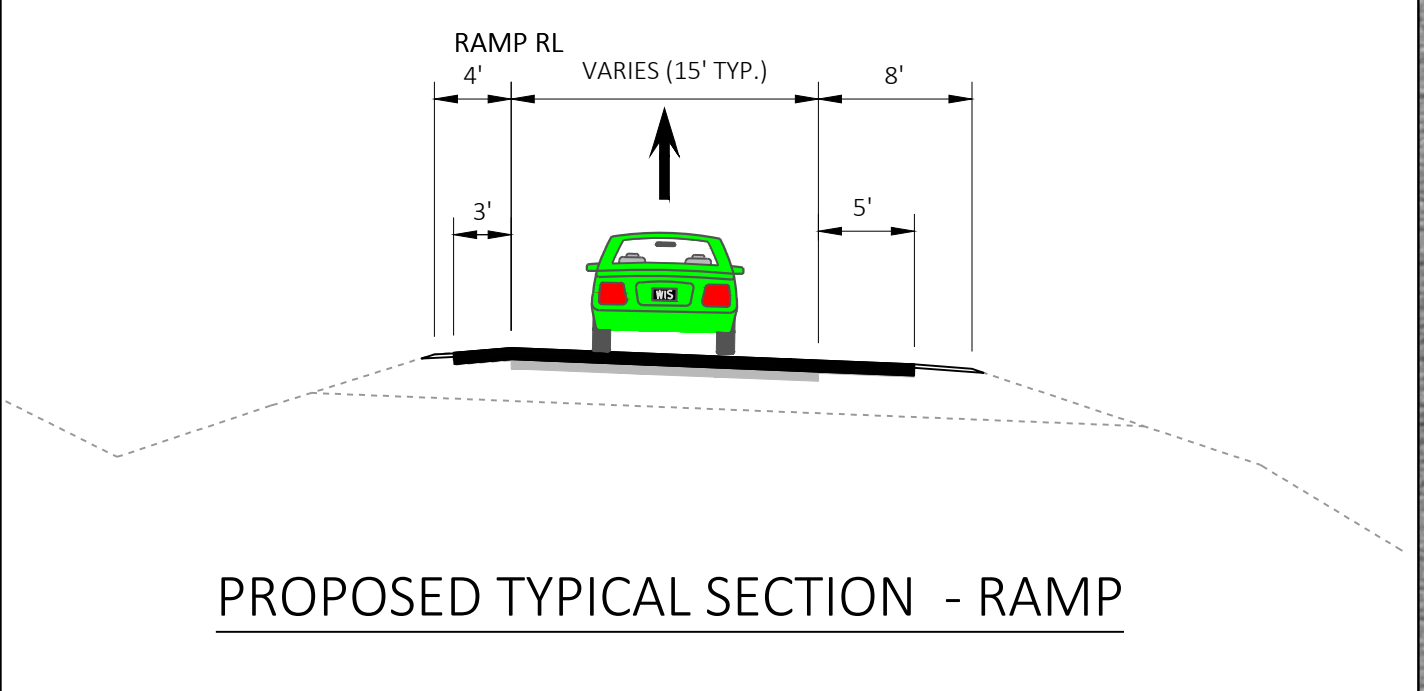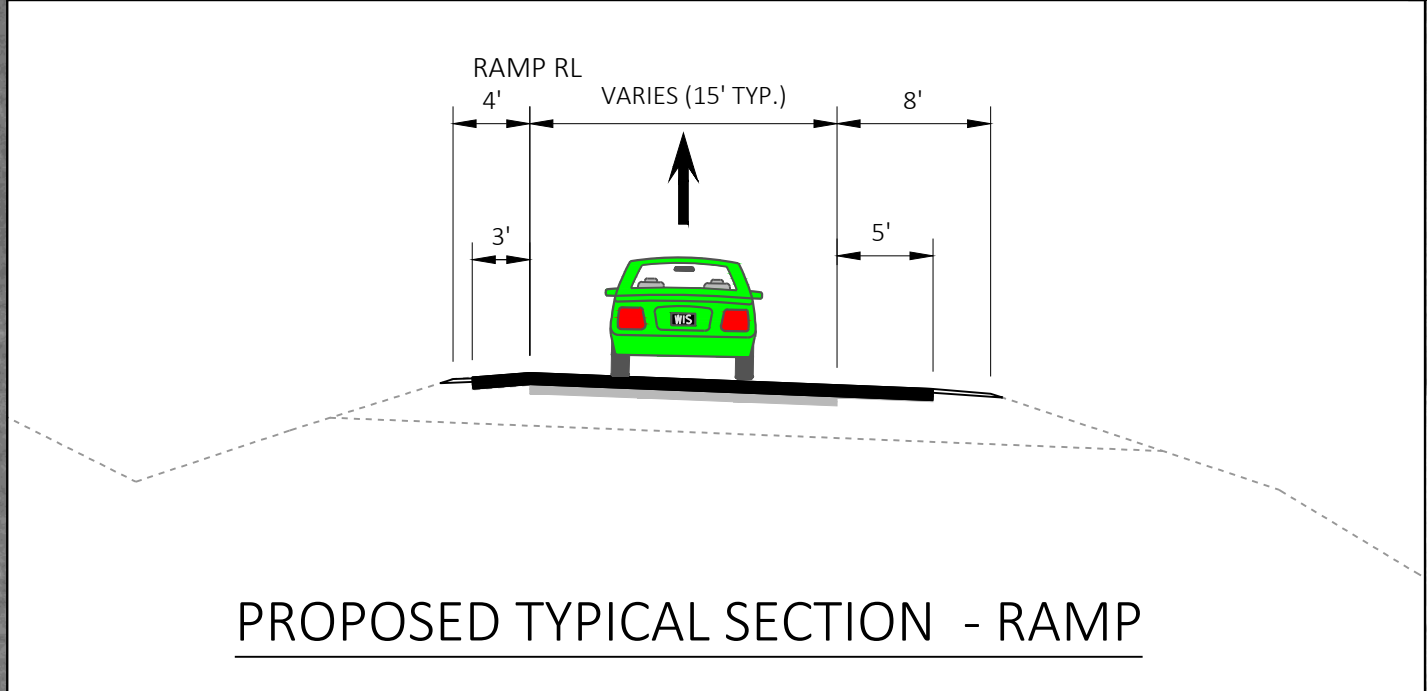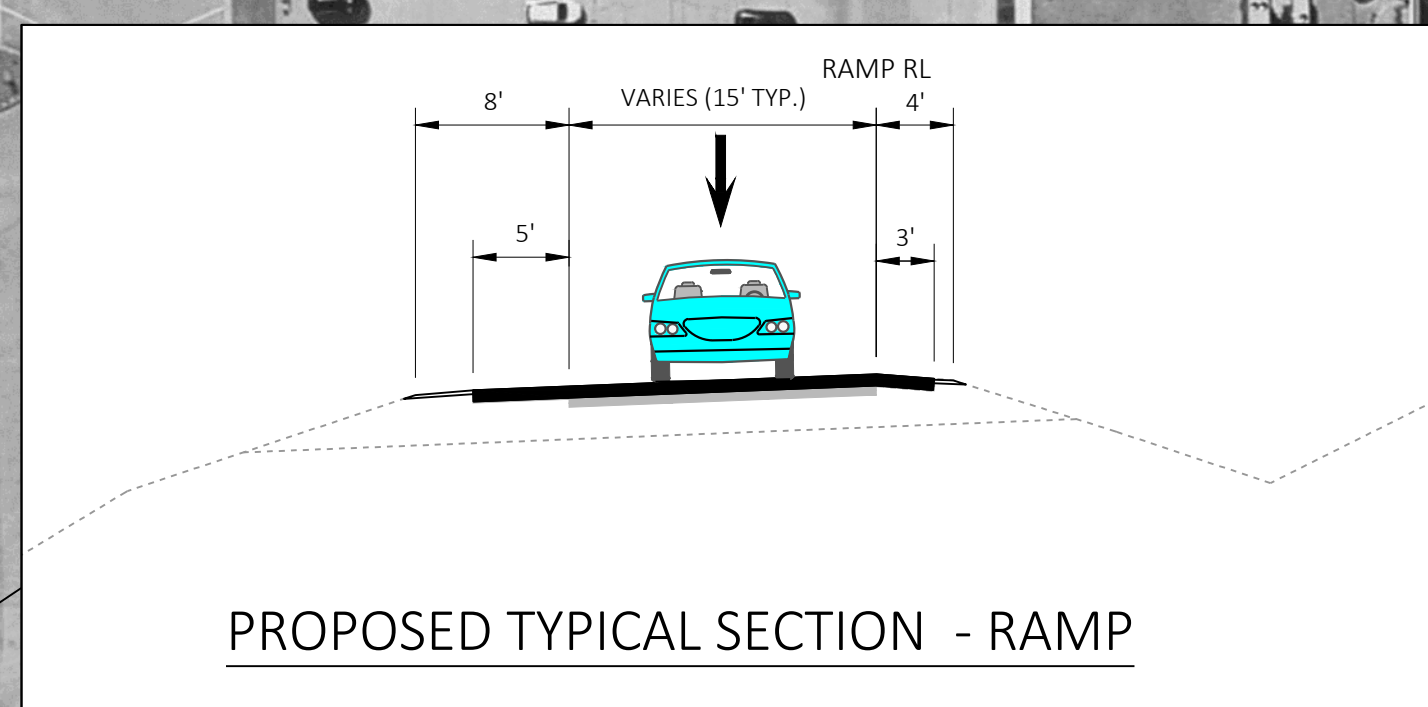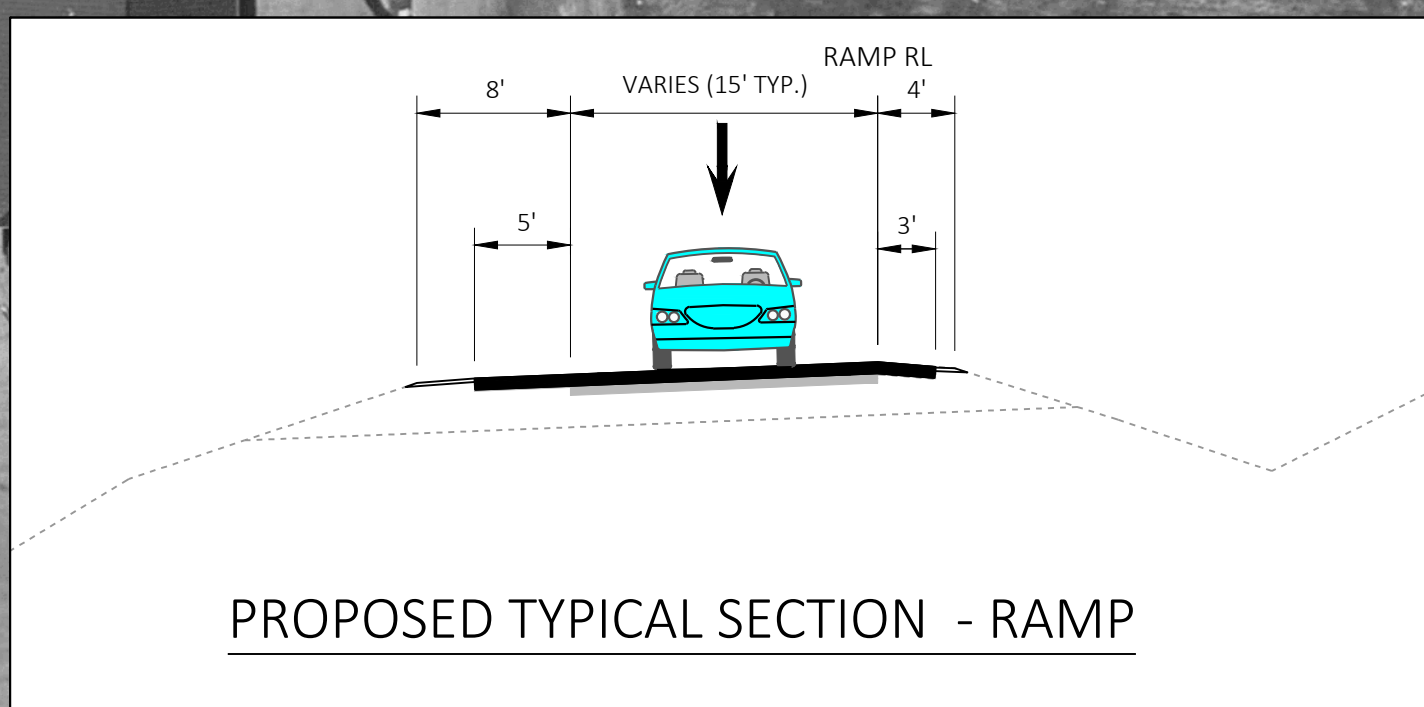


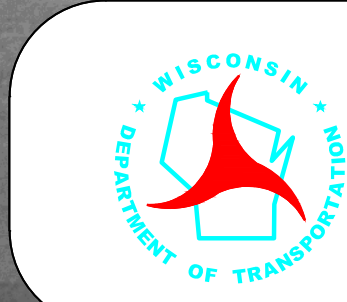


IH 41

ALLENTON - FOND DU LAC
S COUNTY LINE - N COUNTY LINE
DODGE COUNTY




JULY, 2025

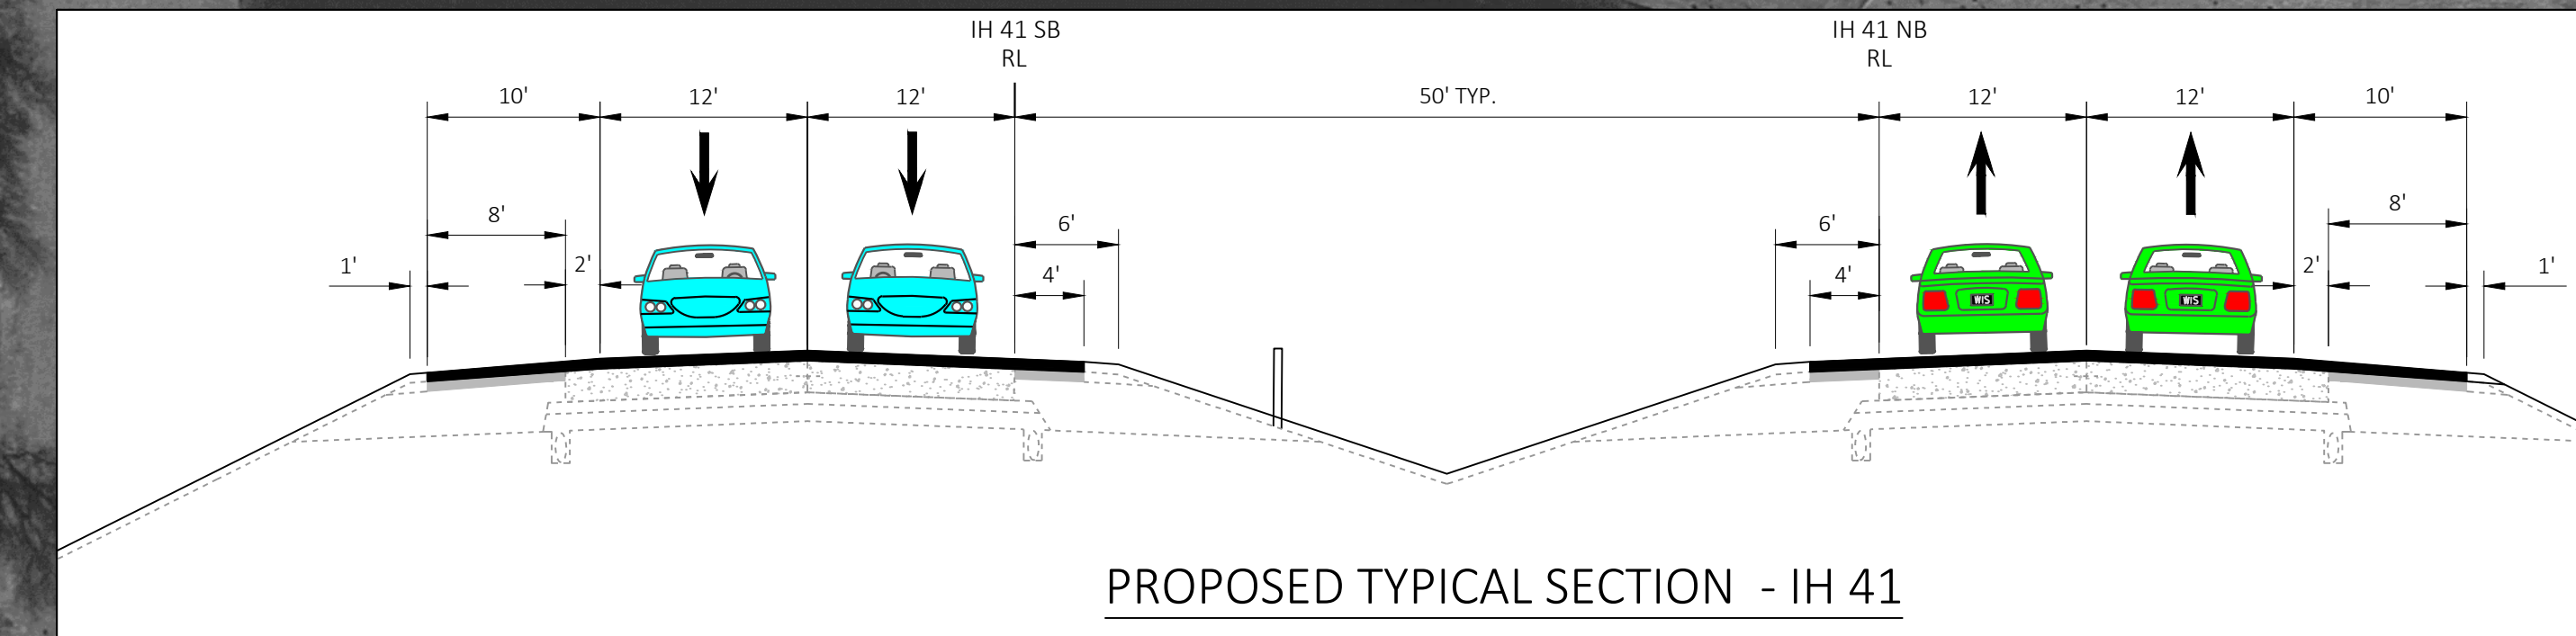


PROPOSED TYPICAL SECTION - IH 41

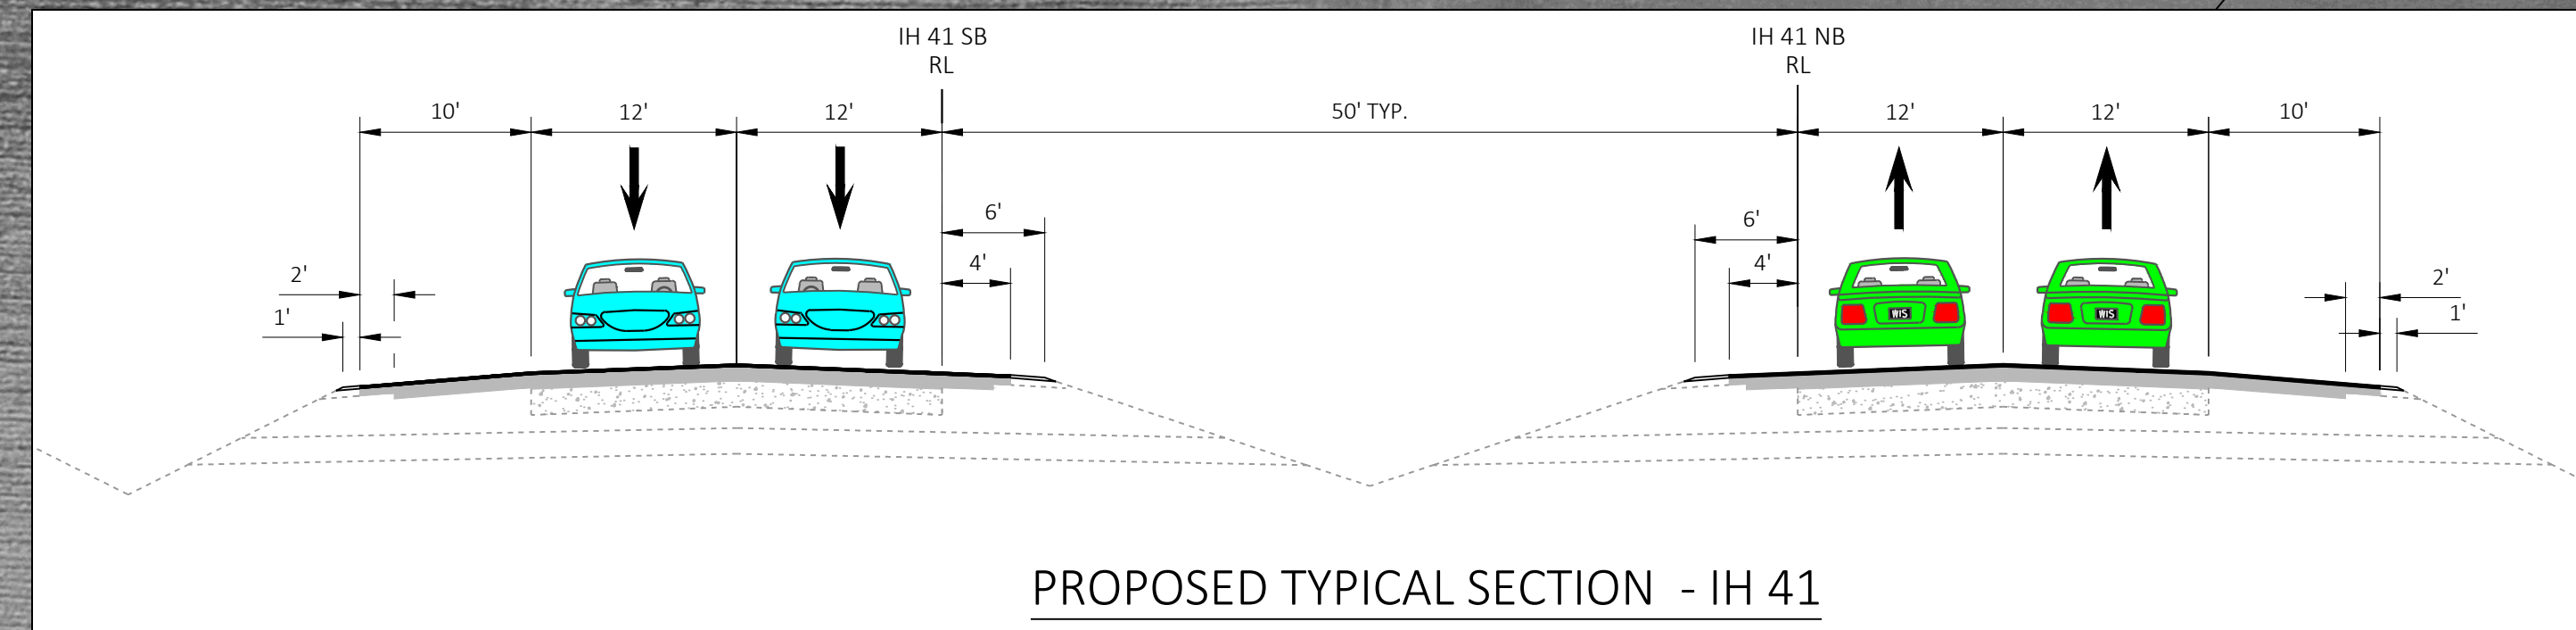


PROPOSED TYPICAL SECTION - IH 41

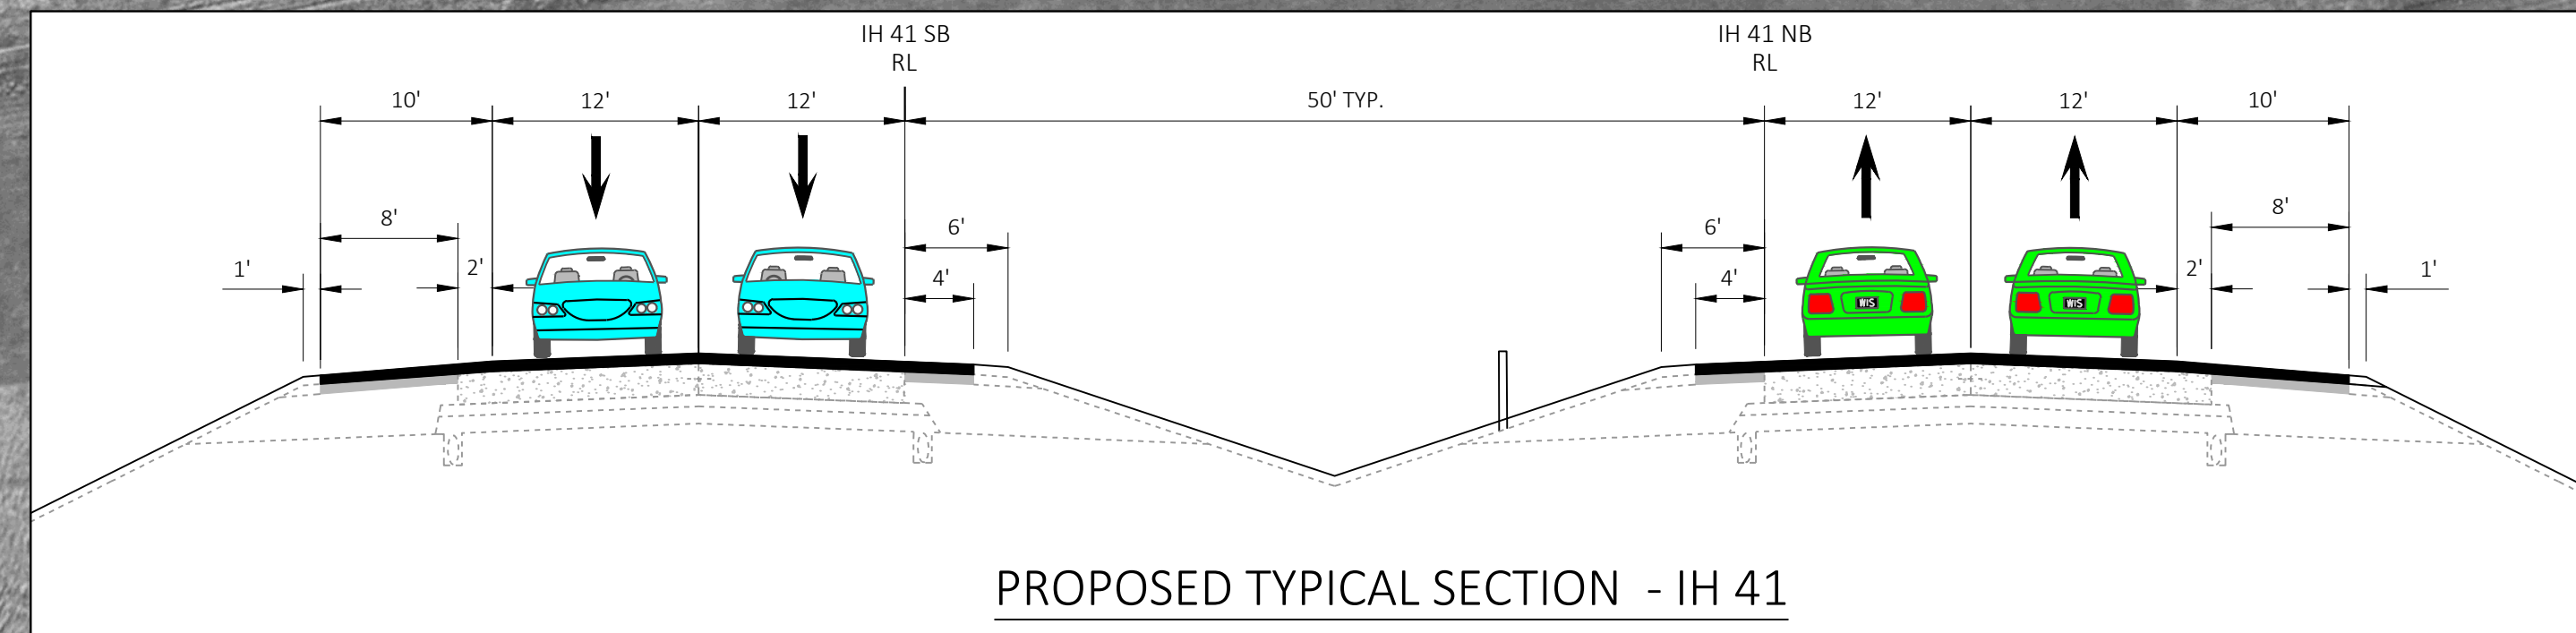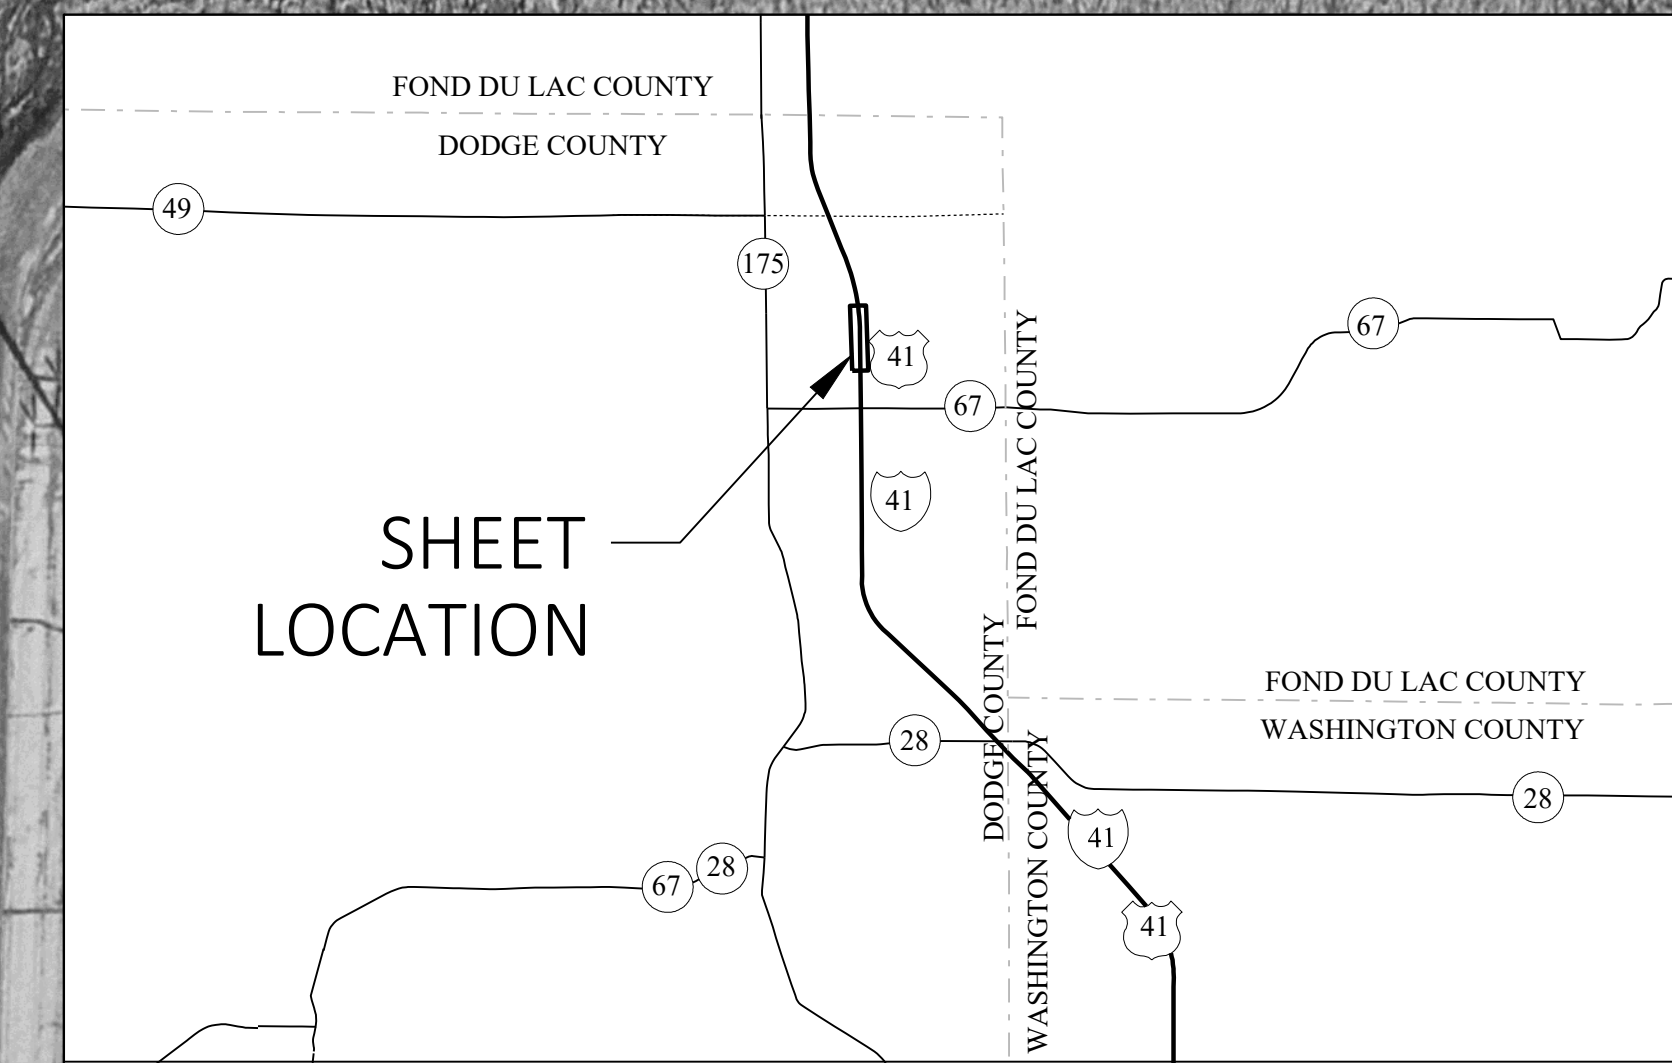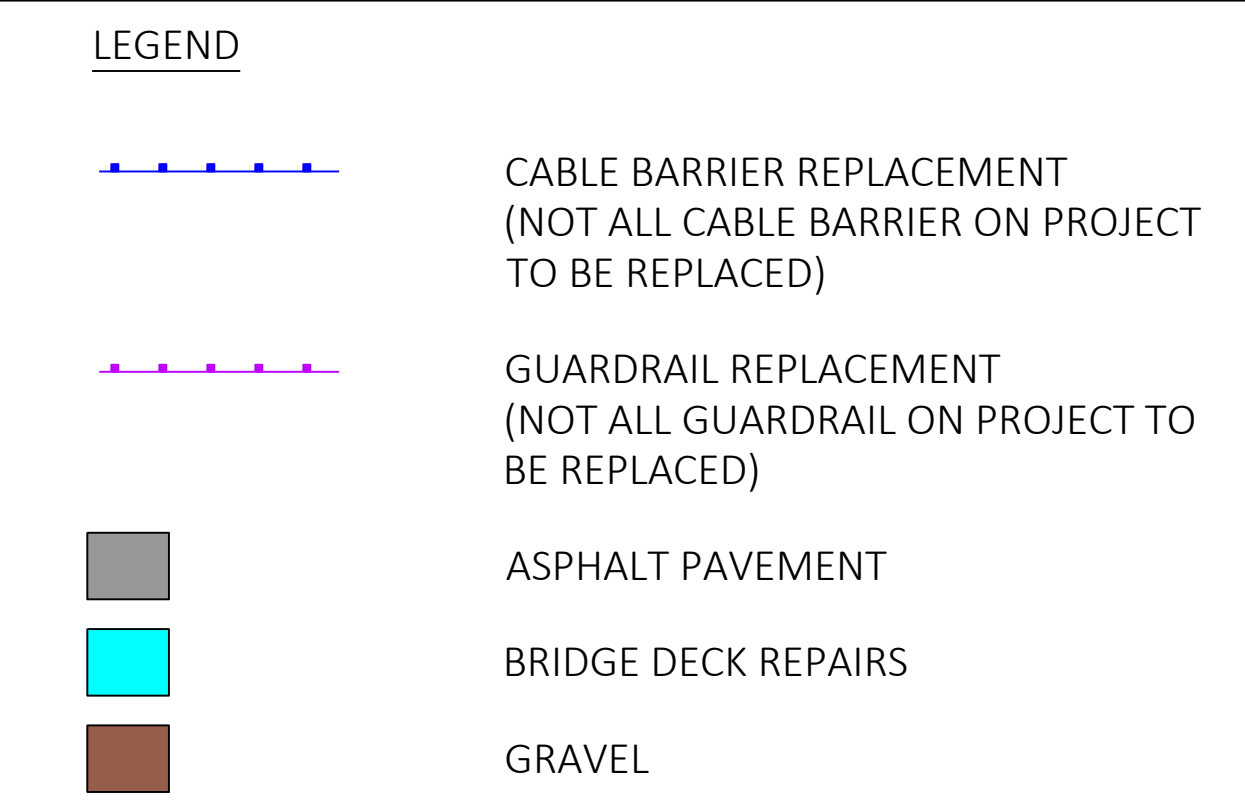

PROPOSED TYPICAL SECTION - IH 41

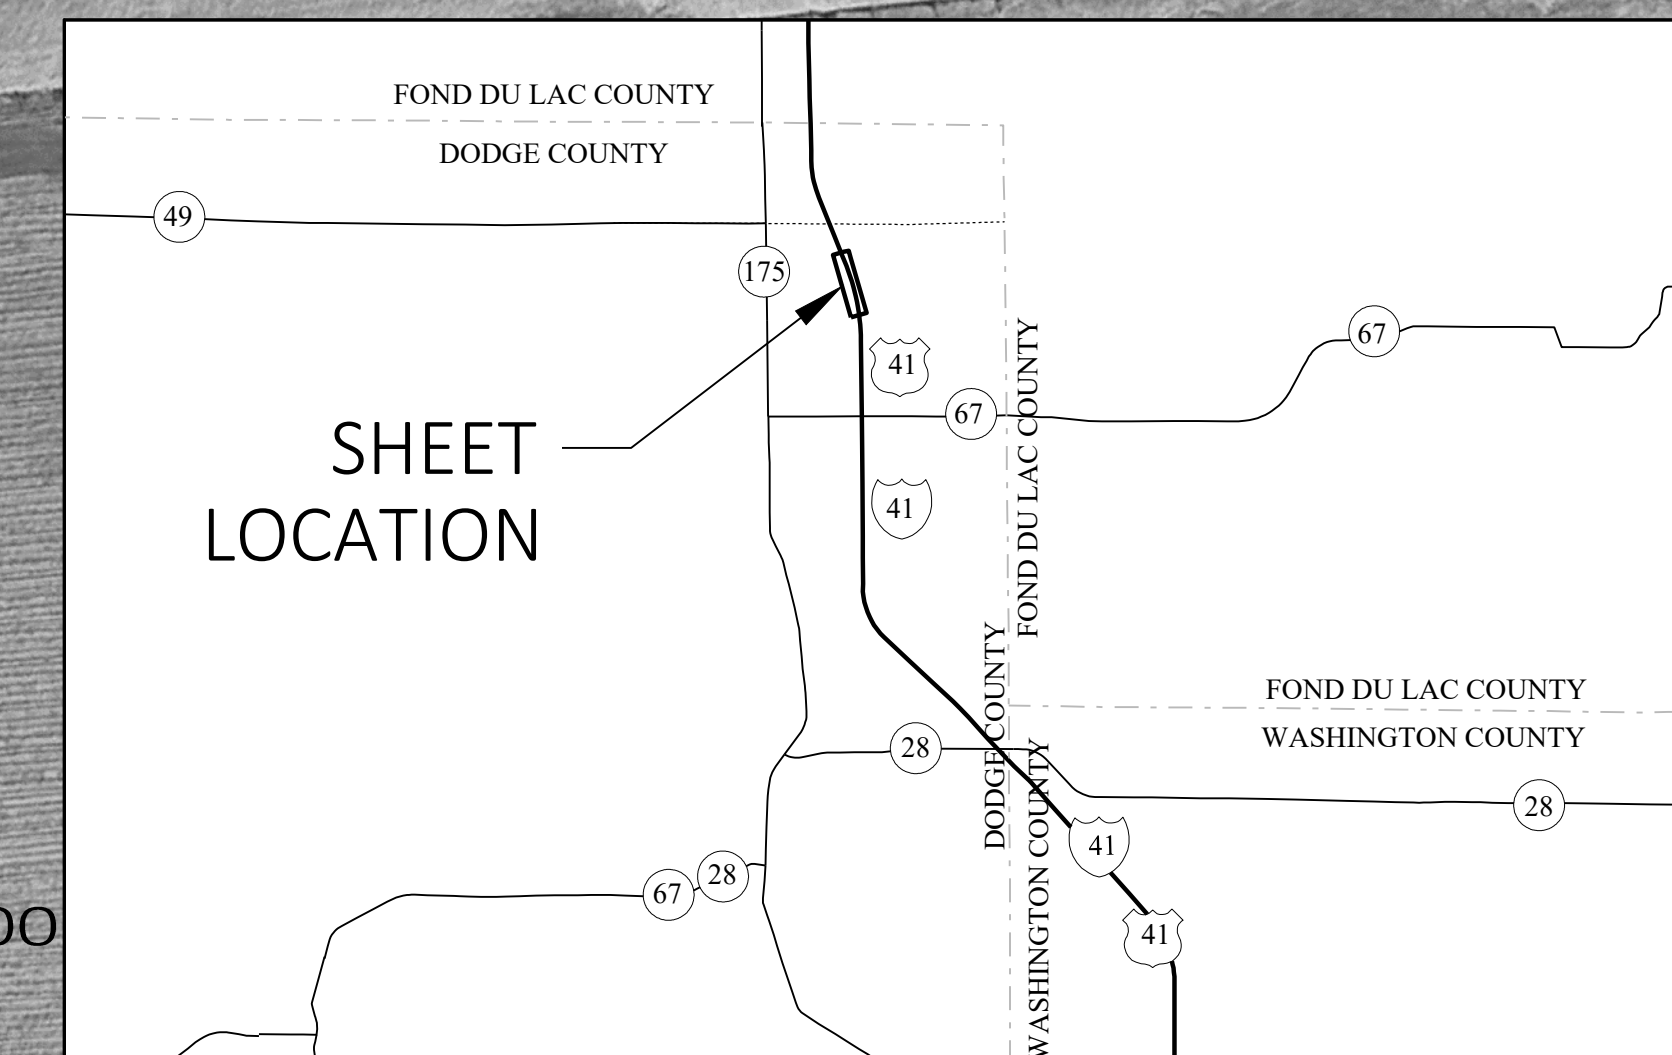

SCALE, FEET 0 100 200

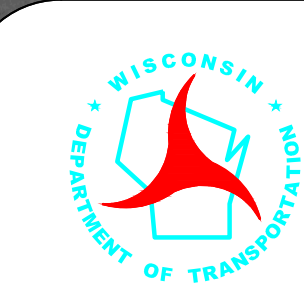

IH 41

ALLENTON - FOND DU LAC
S COUNTY LINE - N COUNTY LINE
DODGE COUNTY


JULY, 2025

49


INTERSTATE
41

41


CANADIAN NATION R/R
INDUSTRIAL DR

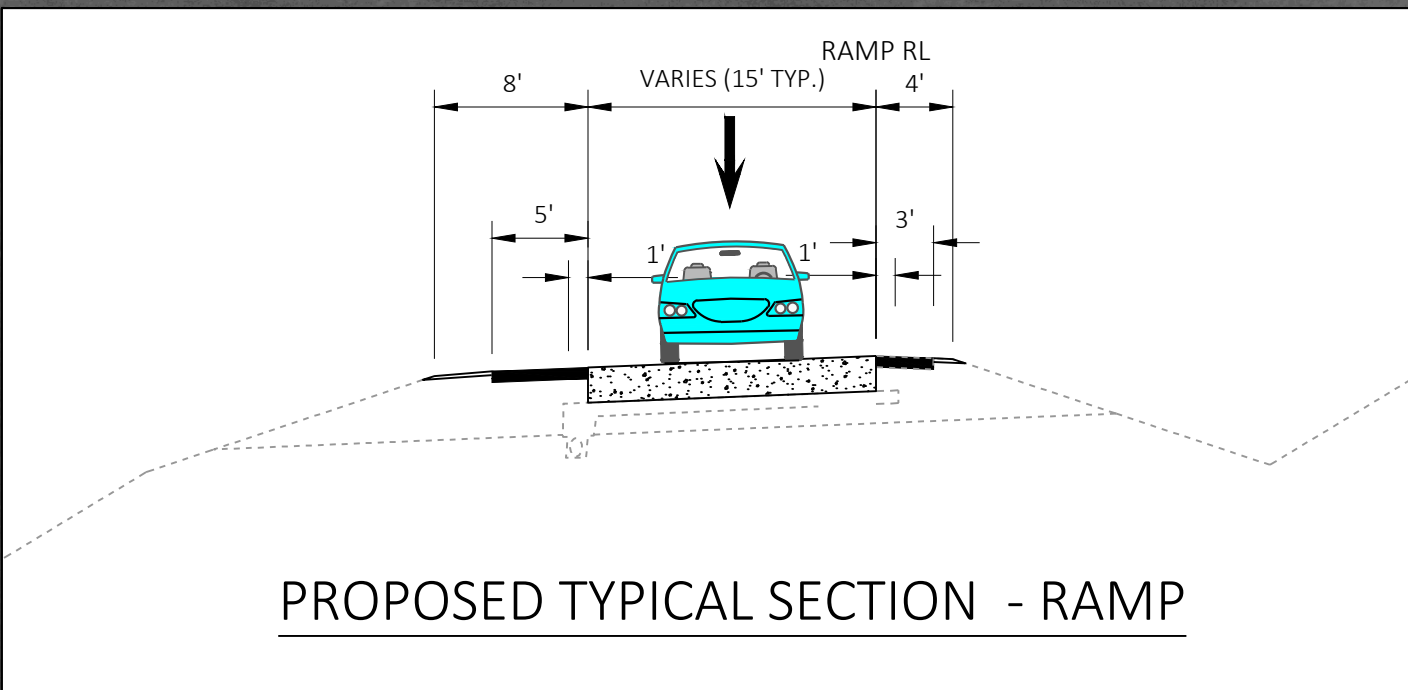


PROPOSED TYPICAL SECTION - RAMP

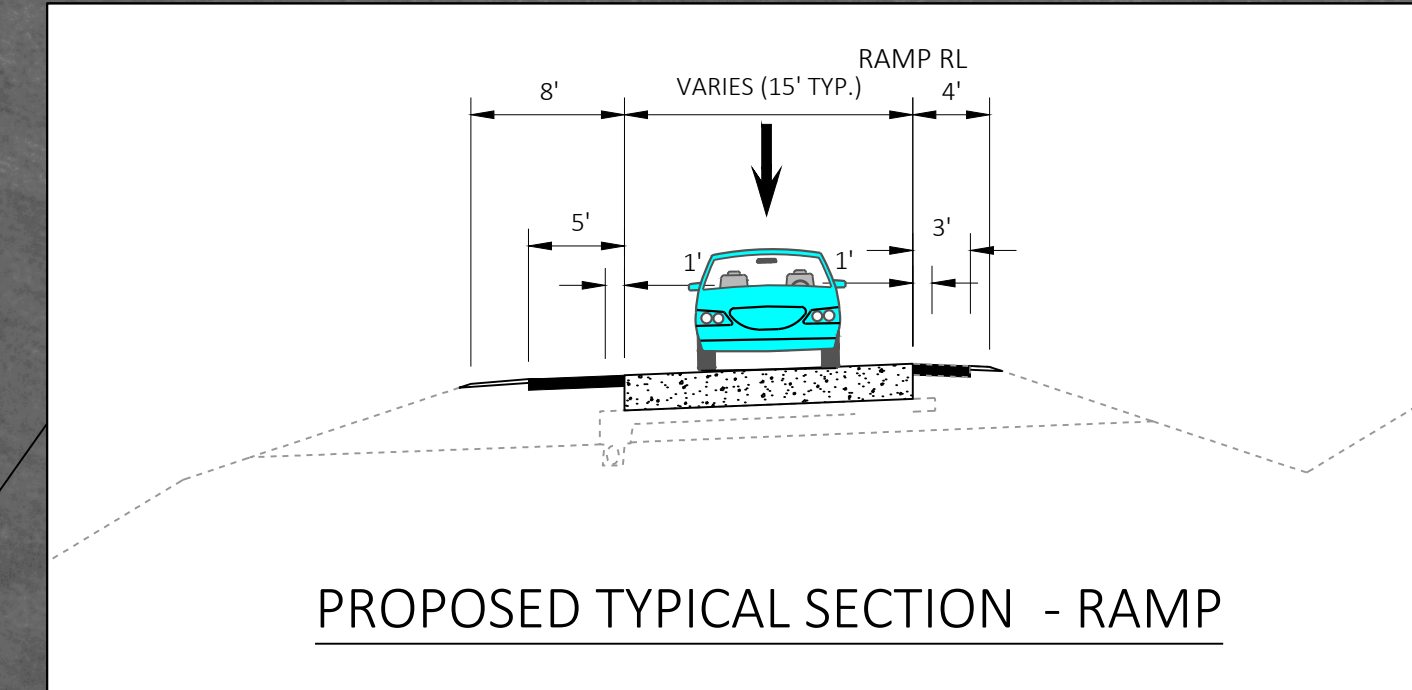


PROPOSED TYPICAL SECTION - RAMP

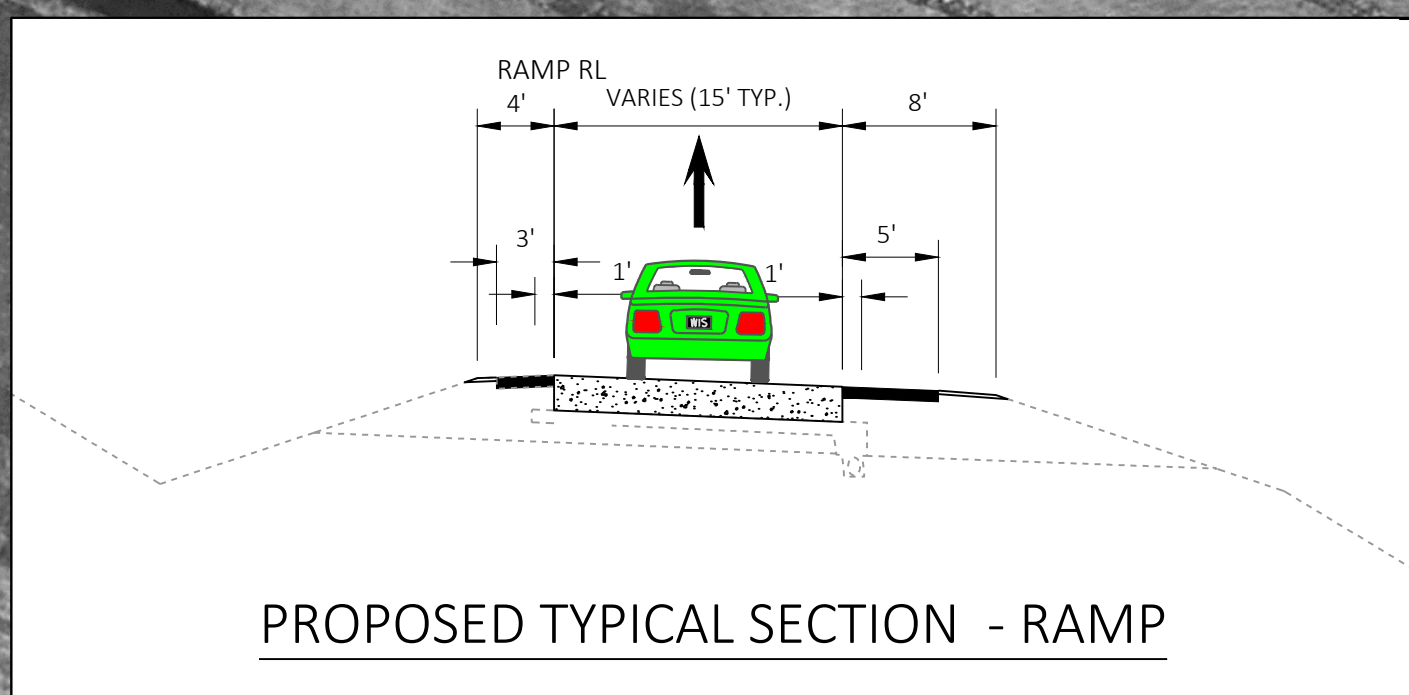

PROPOSED TYPICAL SECTION - RAMP

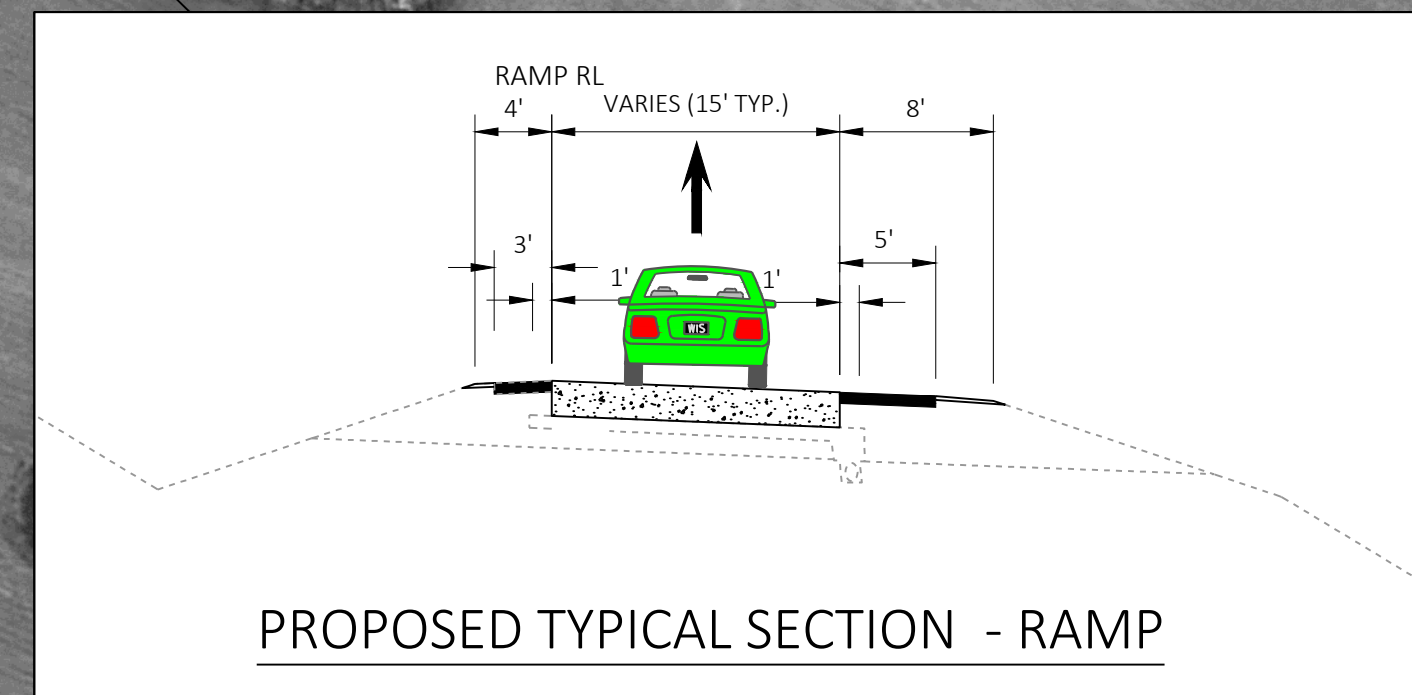

PROPOSED TYPICAL SECTION - RAMP

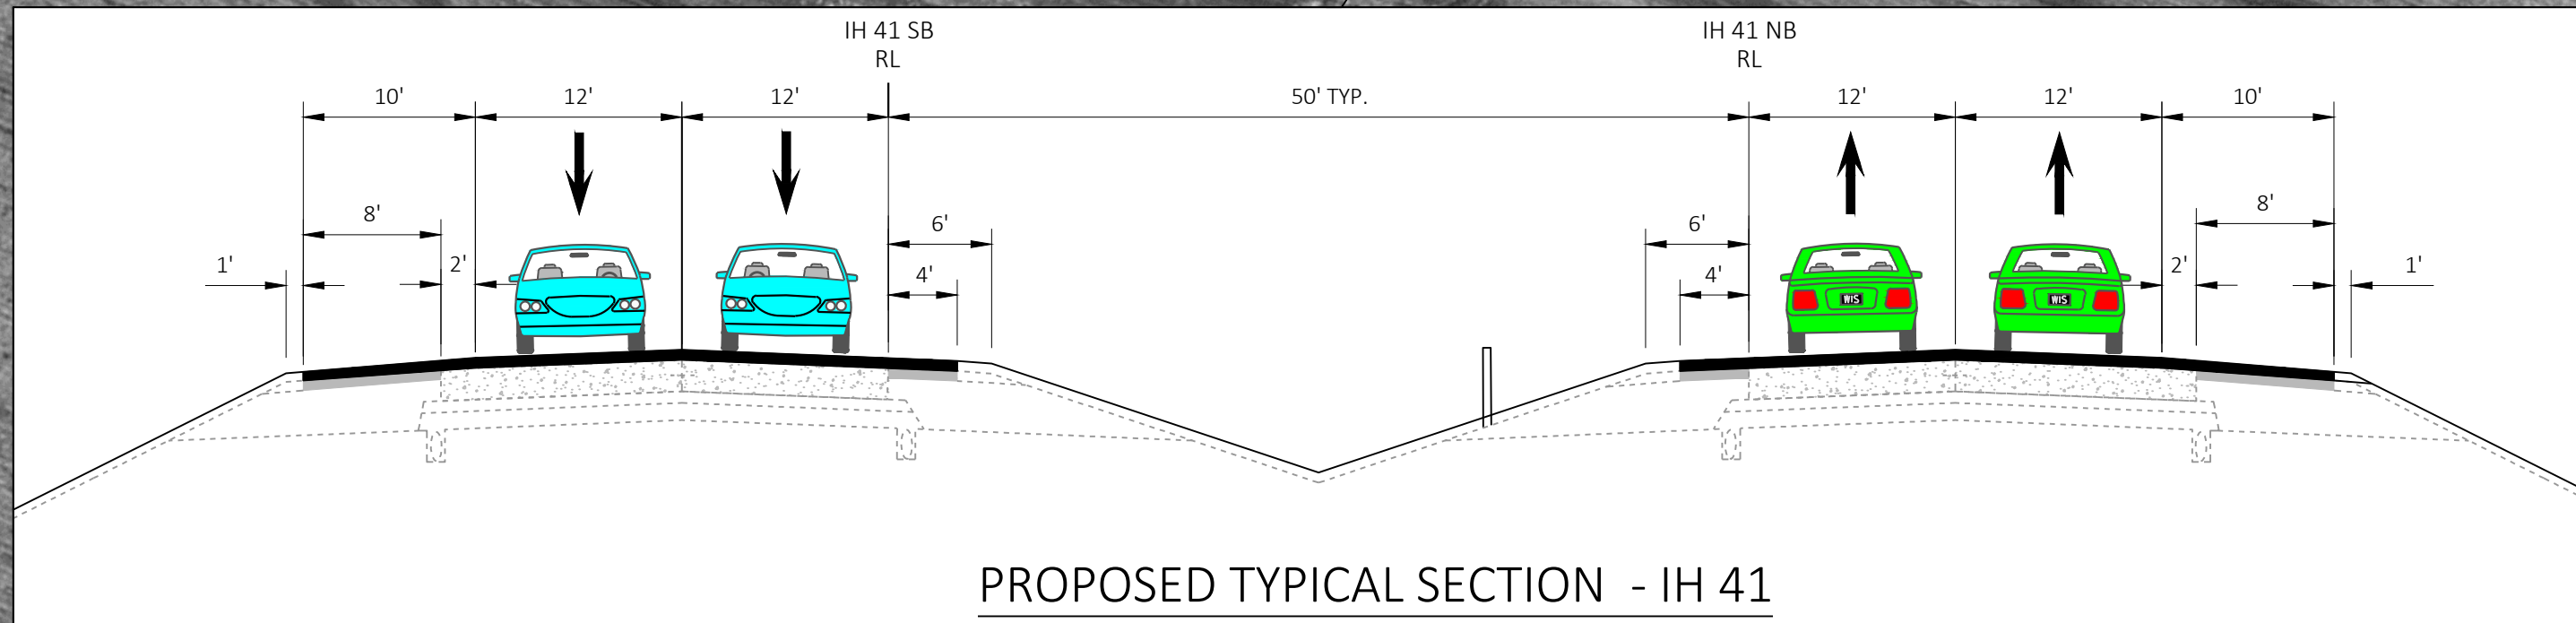



PROPOSED TYPICAL SECTION - IH 41

- LEGEND
- CABLE BARRIER REPLACEMENT
(NOT ALL CABLE BARRIER ON PROJECT
TO BE REPLACED)
 - GUARDRAIL REPLACEMENT
(NOT ALL GUARDRAIL ON PROJECT TO
BE REPLACED)
 - ASPHALT PAVEMENT
 - BRIDGE DECK REPAIRS
 - GRAVEL

KK






SCALE, FEET
0 100 200

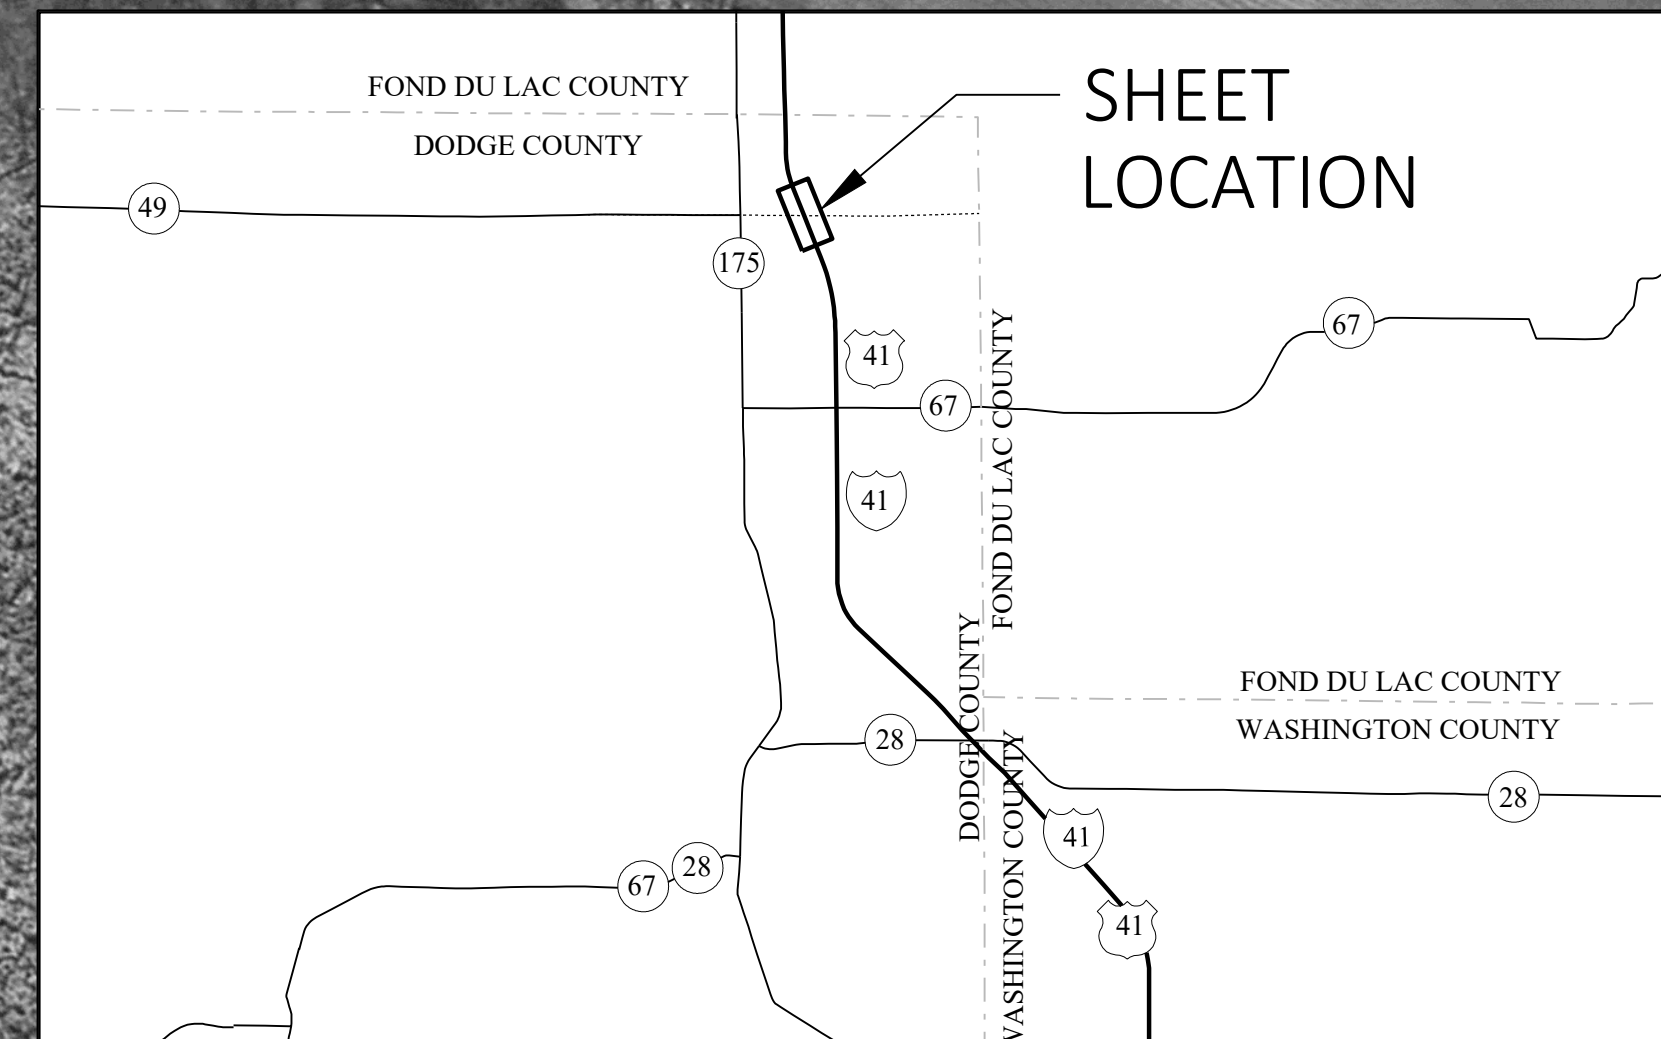

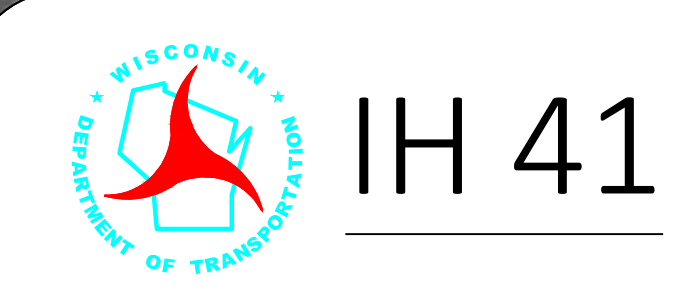

ALLENTON - FOND DU LAC
S COUNTY LINE - N COUNTY LINE
DODGE COUNTY

JULY, 2025

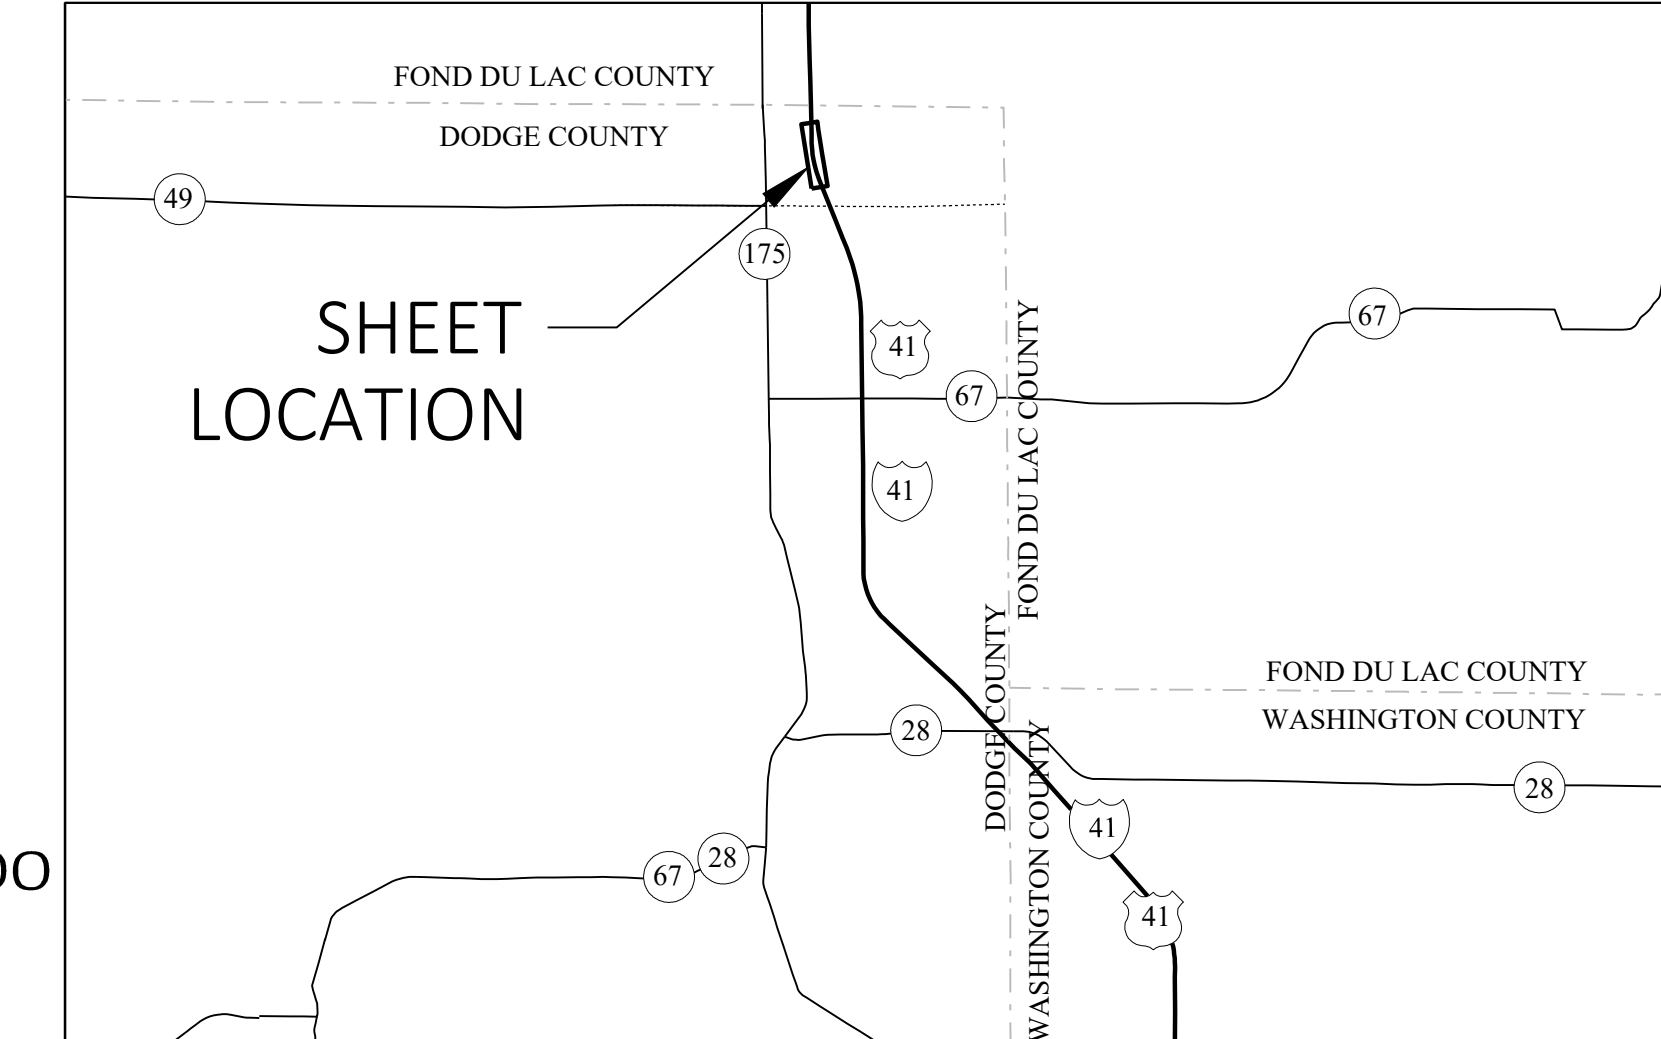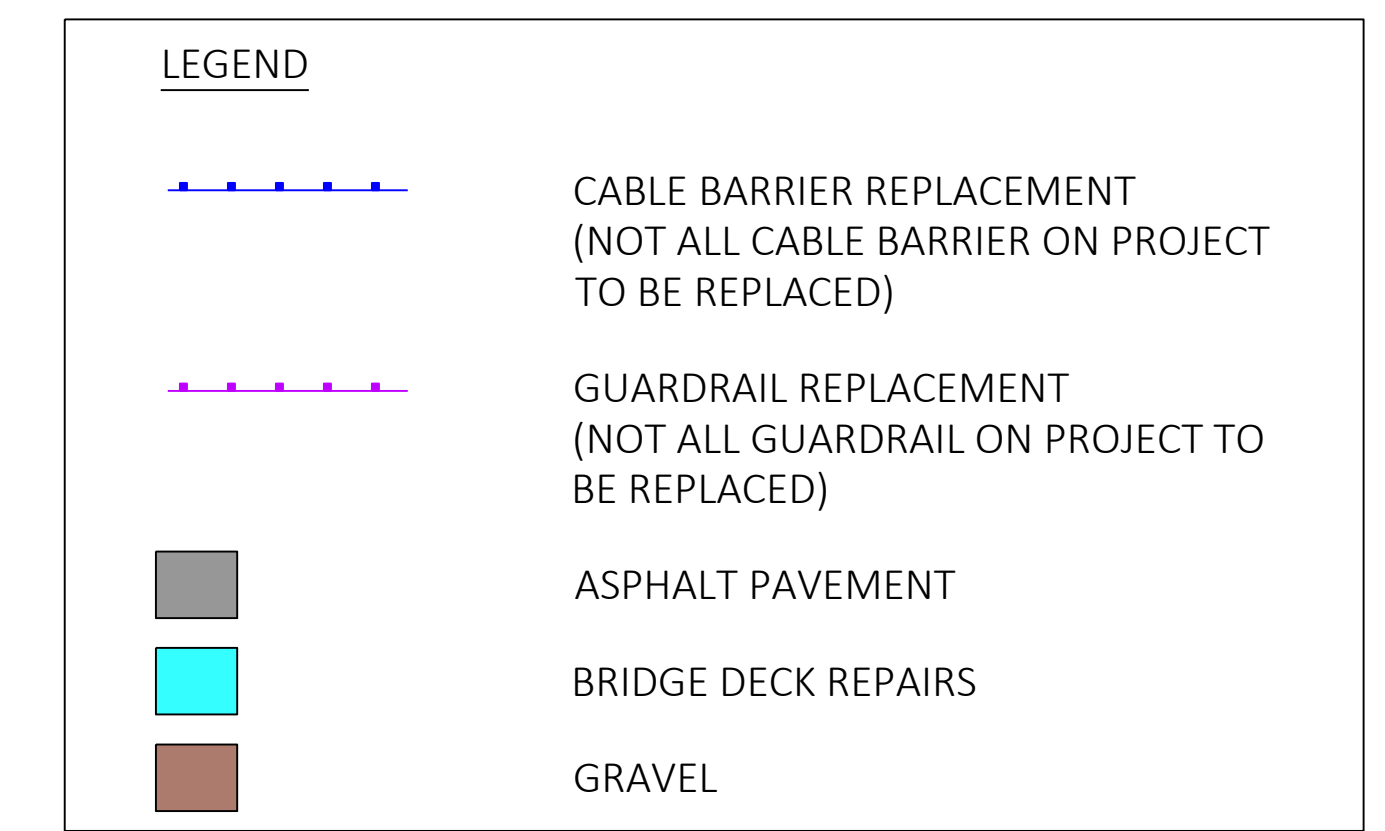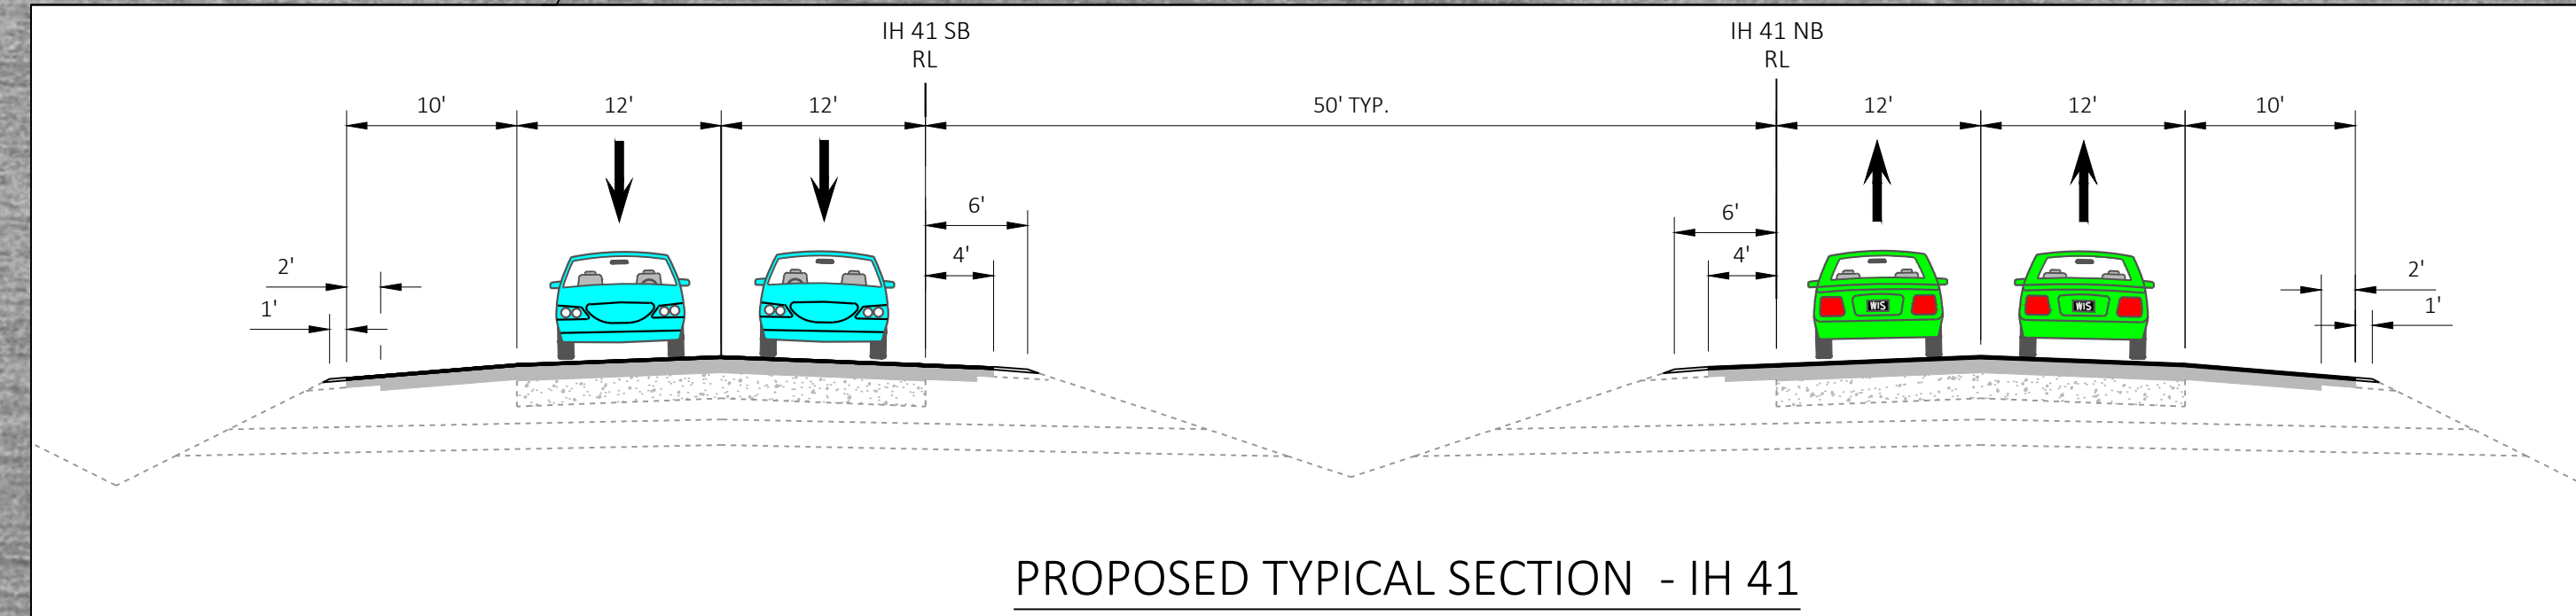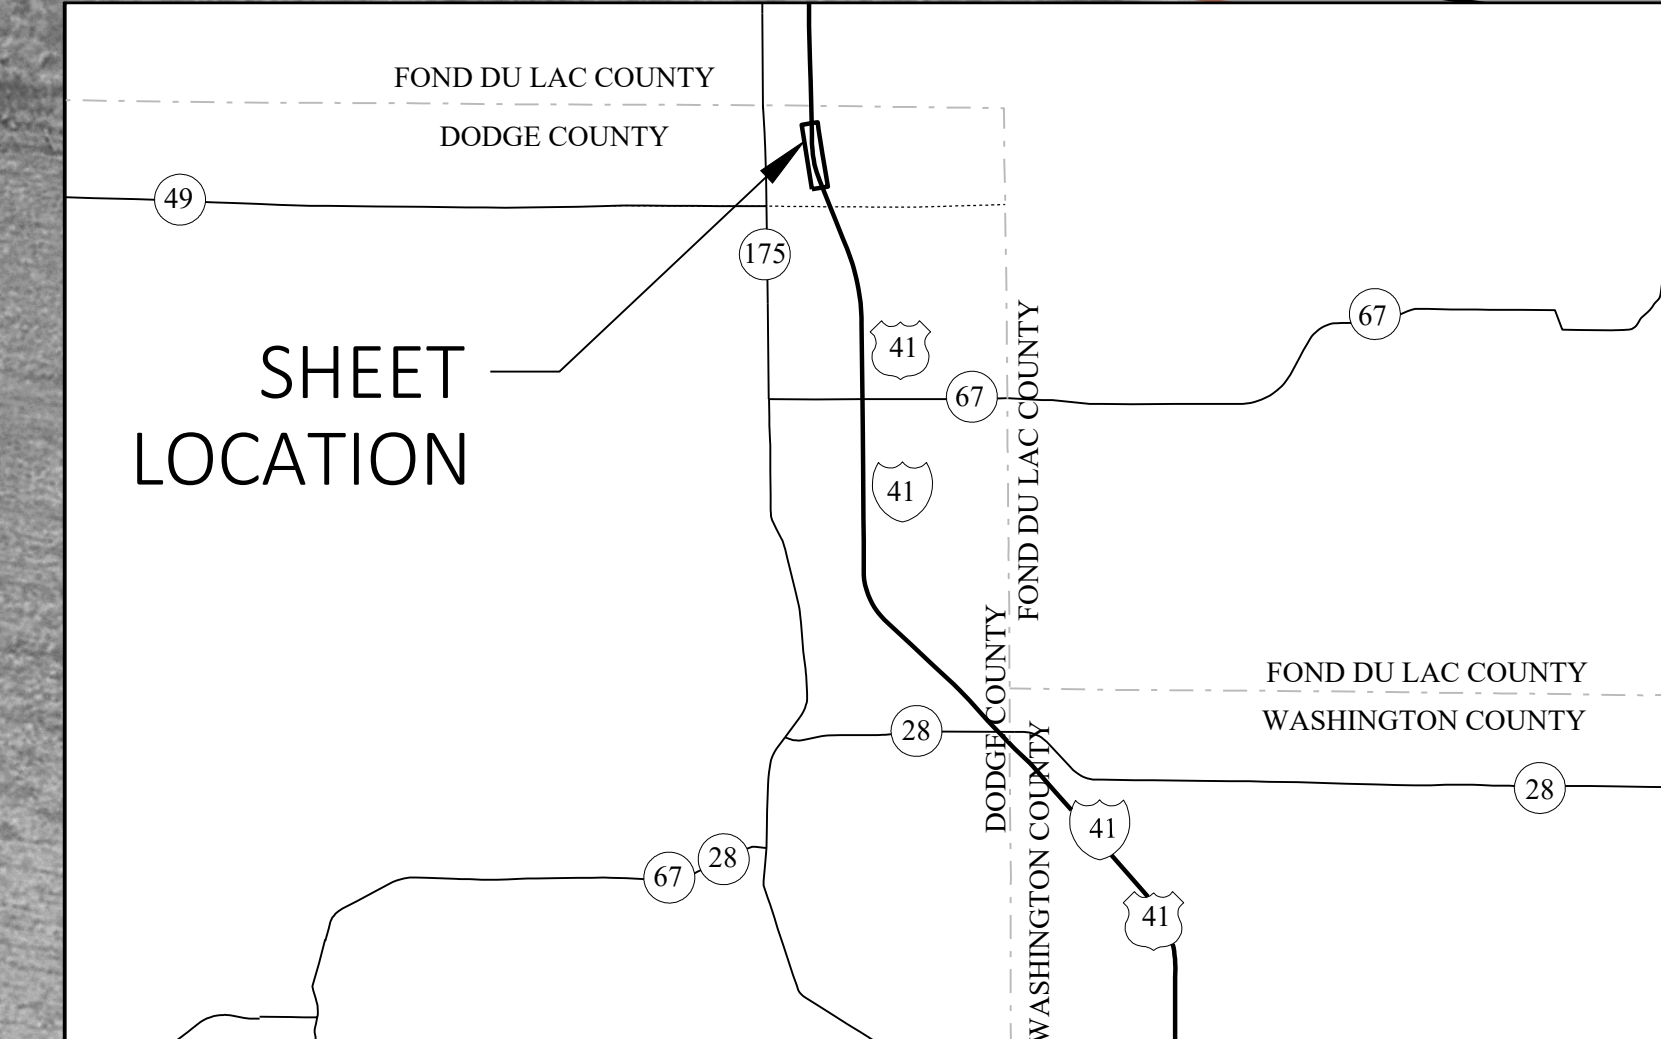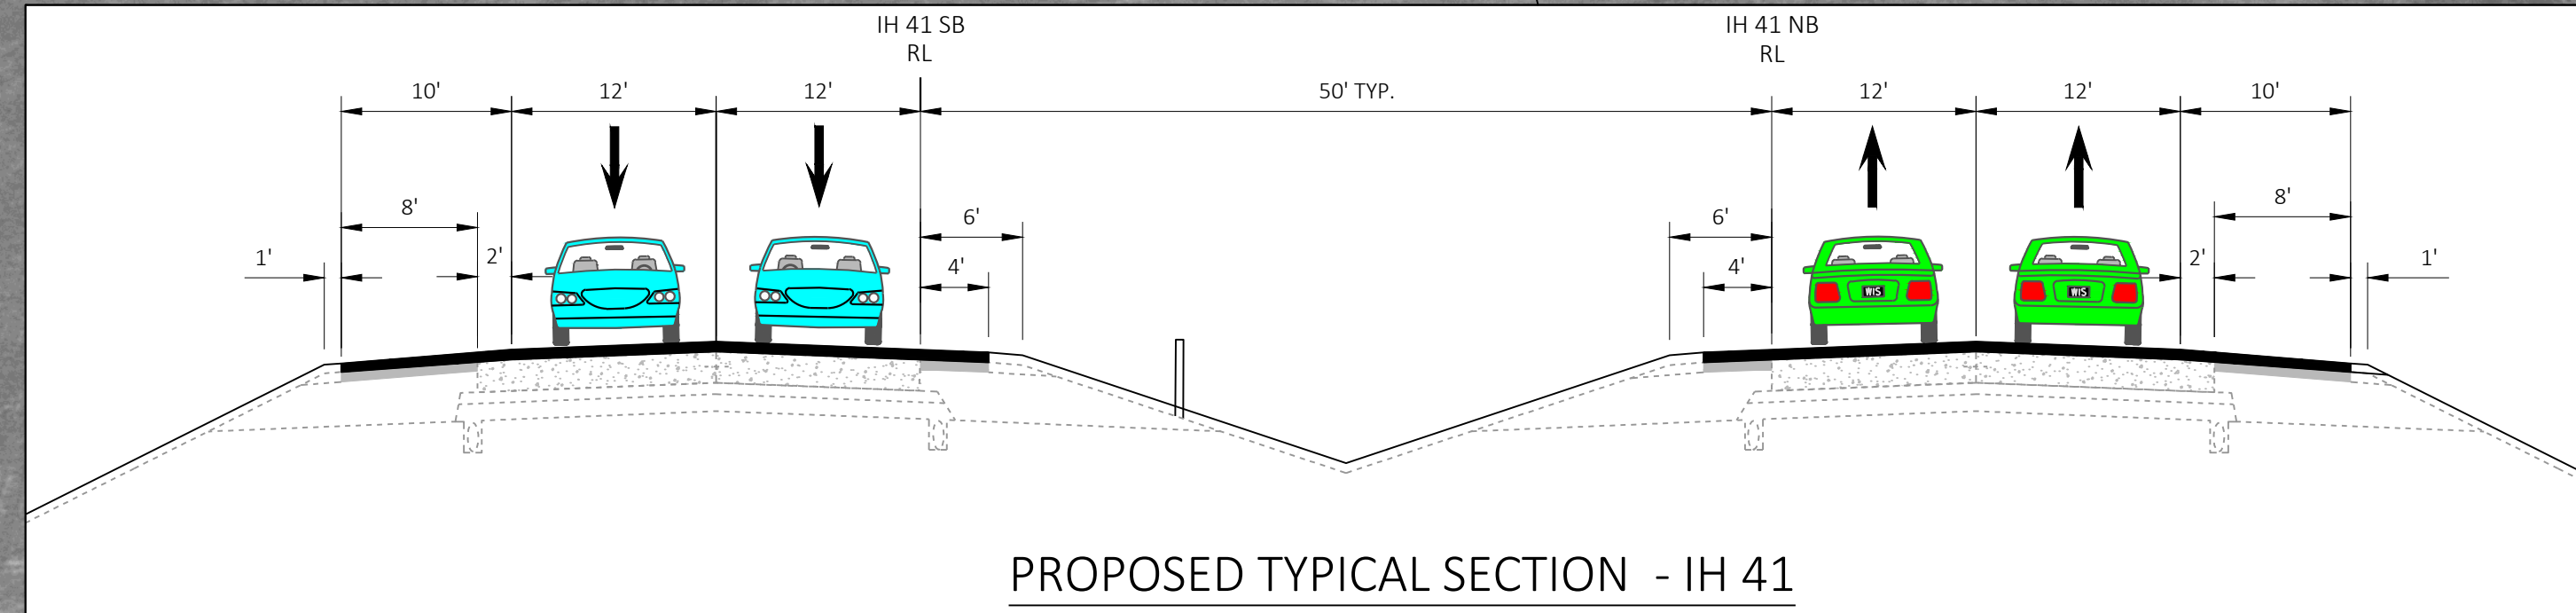

SCALE, FEET 0 100 200