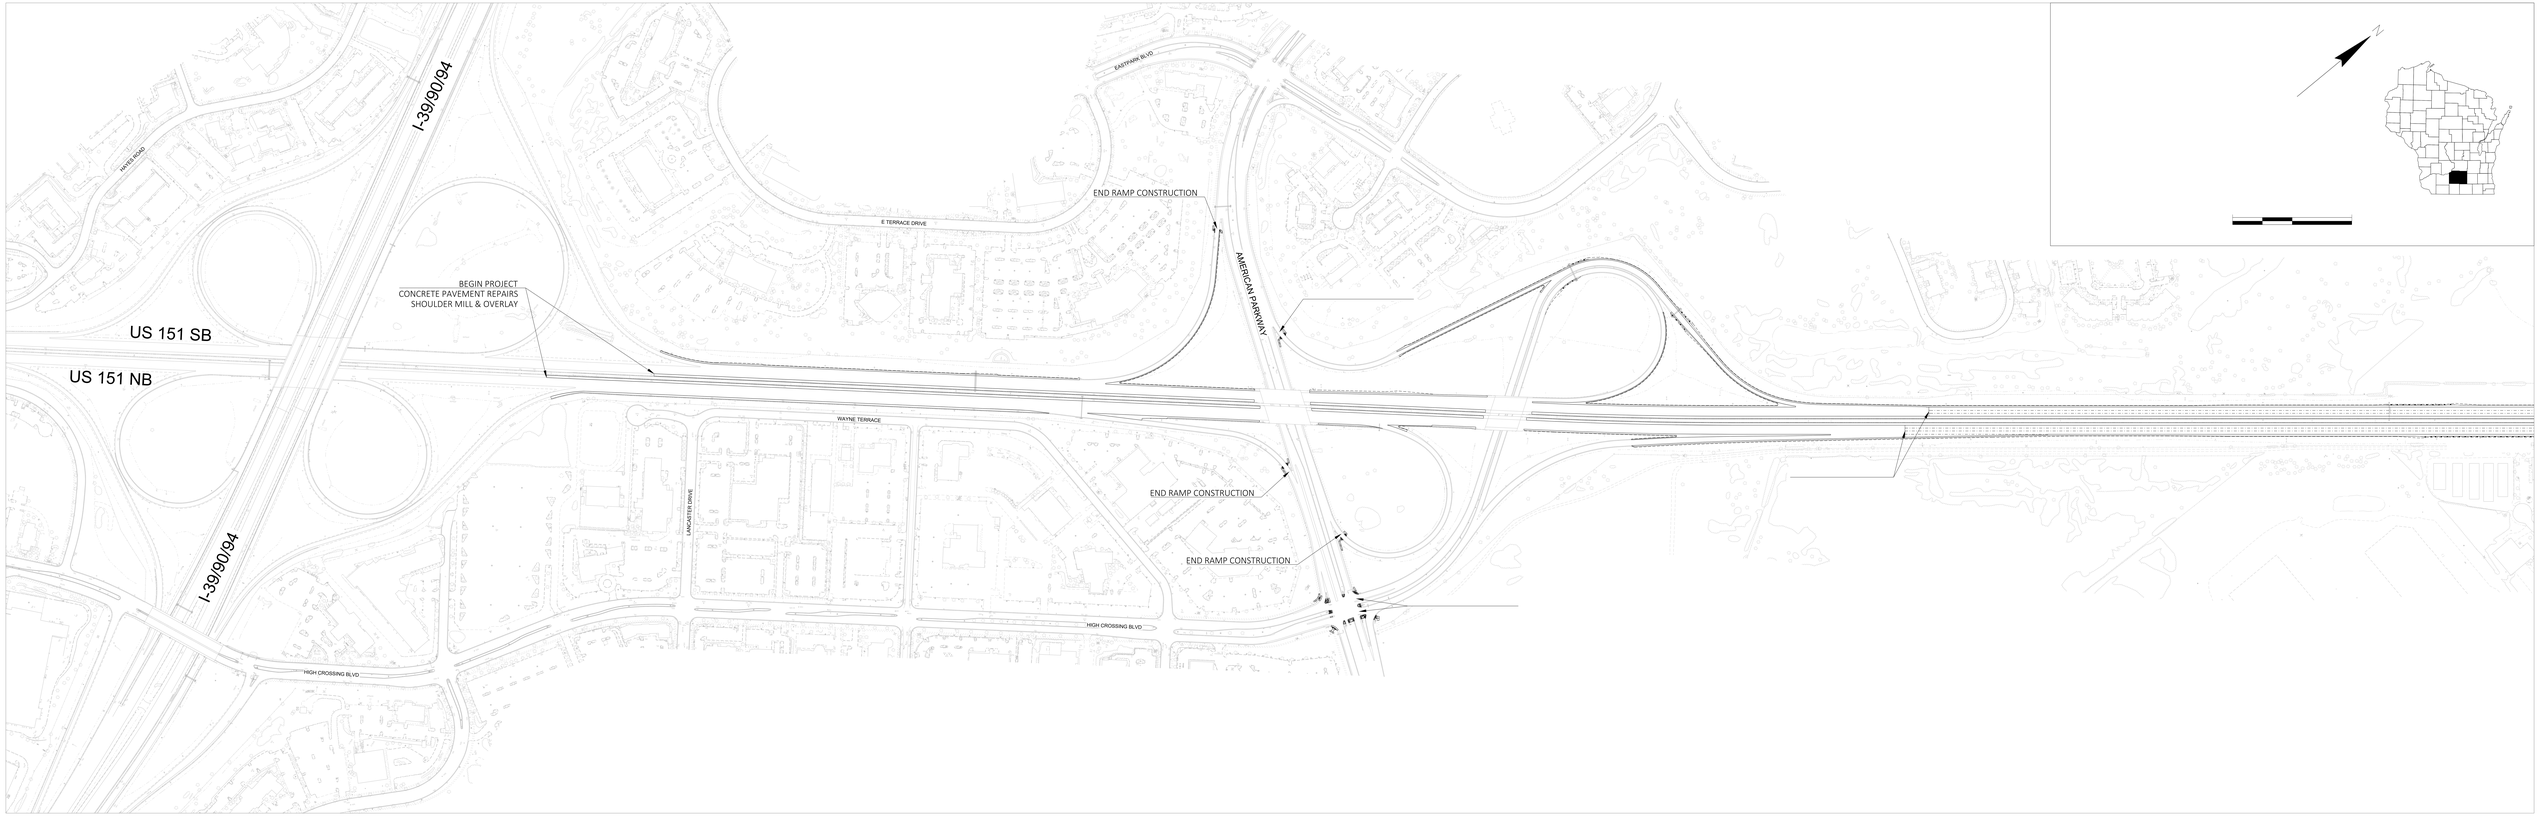
I-39/90/94
HAYES ROAD
EASTPARK BLVD
E TERRACE DRIVE
END RAMP CONSTRUCTION
AMERICAN PARKWAY
BEGIN PROJECT
CONCRETE PAVEMENT REPAIRS
SHOULDER MILL & OVERLAY
US 151 SB
US 151 NB
WAYNE TERRACE
LANCASTER DRIVE
END RAMP CONSTRUCTION
END RAMP CONSTRUCTION
I-39/90/94
HIGH CROSSING BLVD
HIGH CROSSING BLVD
N

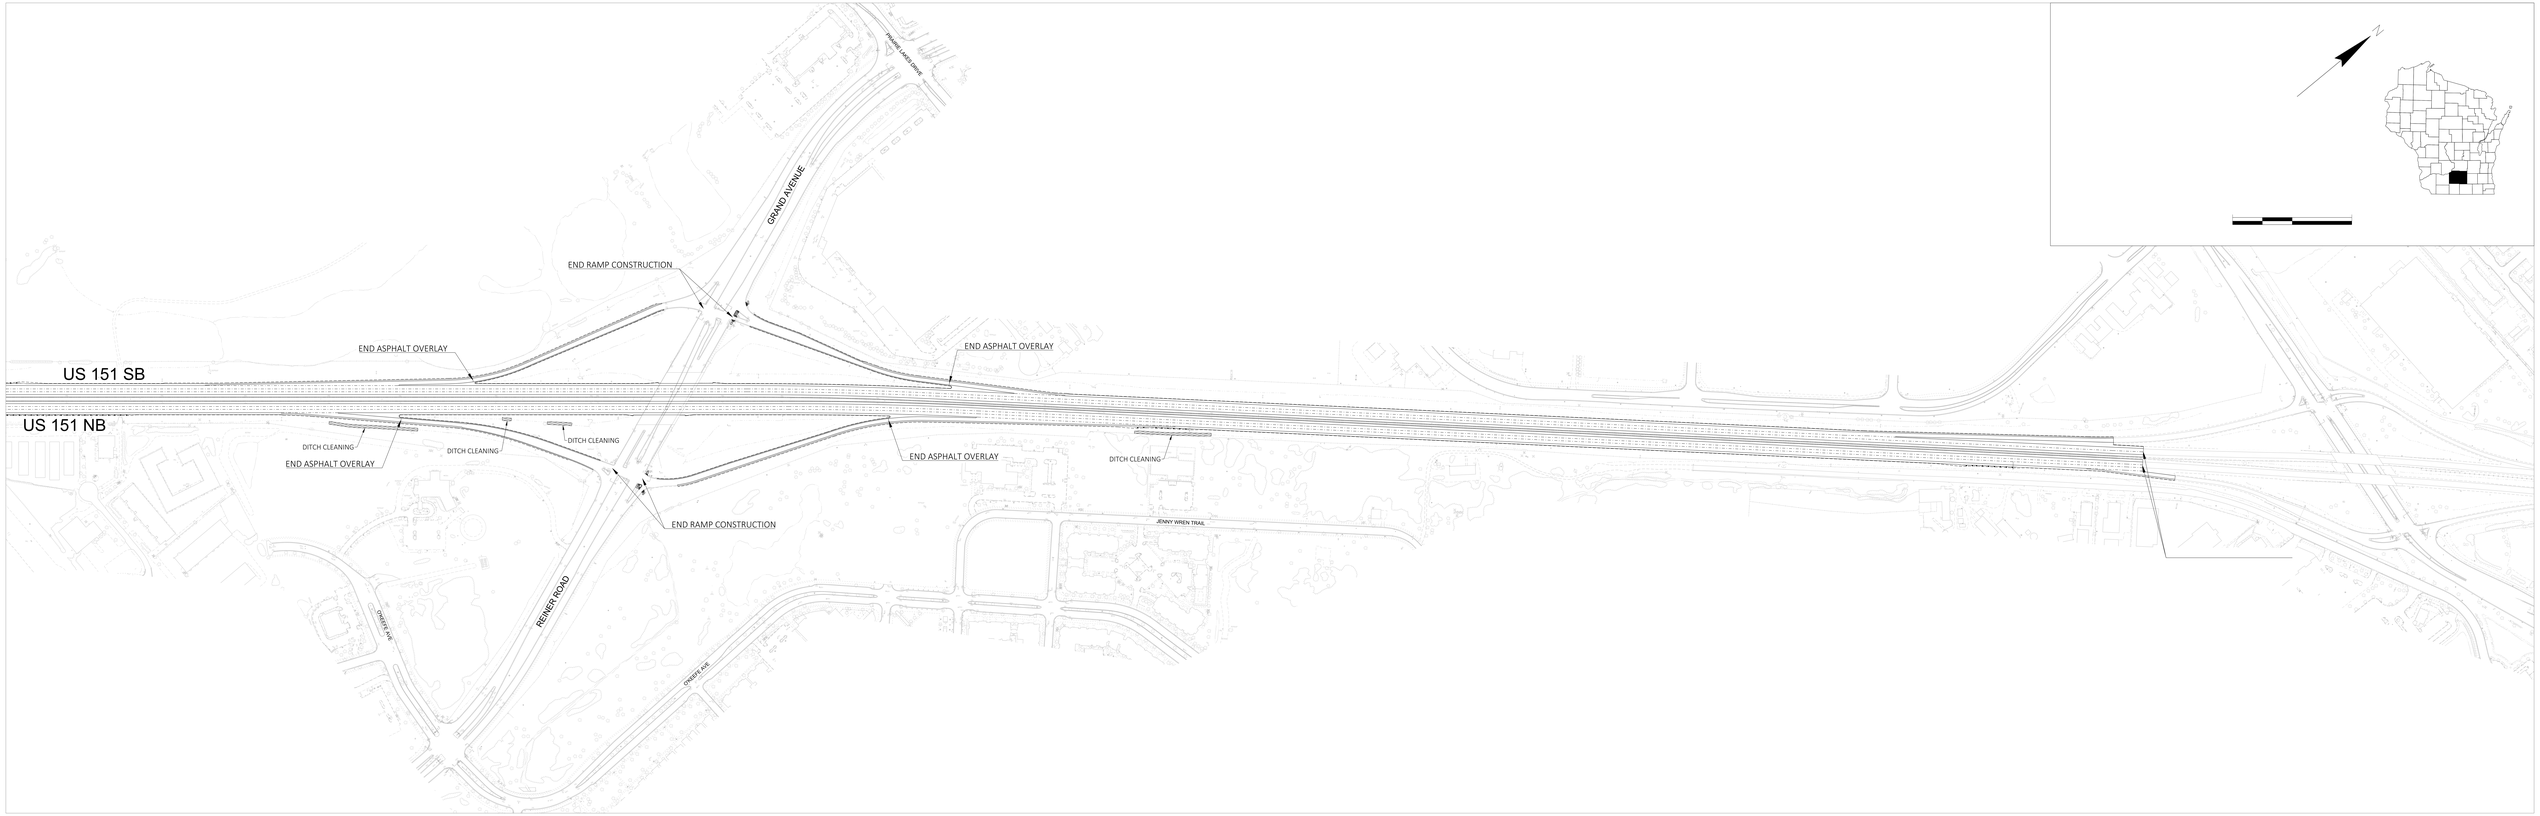
N
PRAIRIE LAKES DRIVE
GRAND AVENUE
END RAMP CONSTRUCTION
END ASPHALT OVERLAY
END ASPHALT OVERLAY
US 151 SB
US 151 NB
DITCH CLEANING
END ASPHALT OVERLAY
DITCH CLEANING
DITCH CLEANING
END ASPHALT OVERLAY
DITCH CLEANING
END RAMP CONSTRUCTION
JENNY WREN TRAIL
REINER ROAD
O'REEFE EAST
O'REEFE AVE