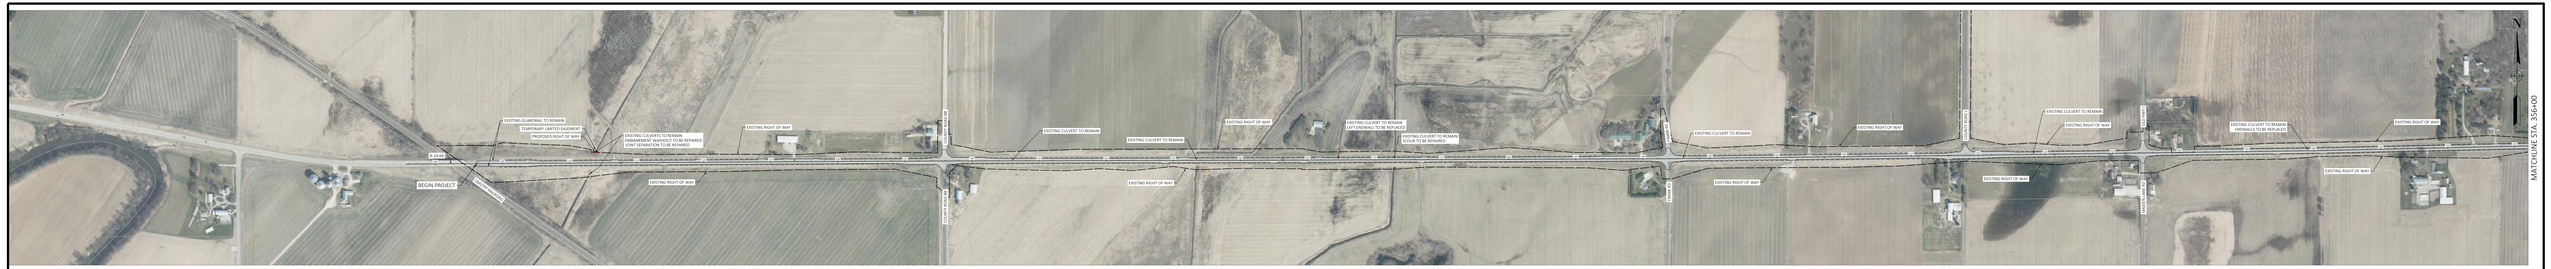


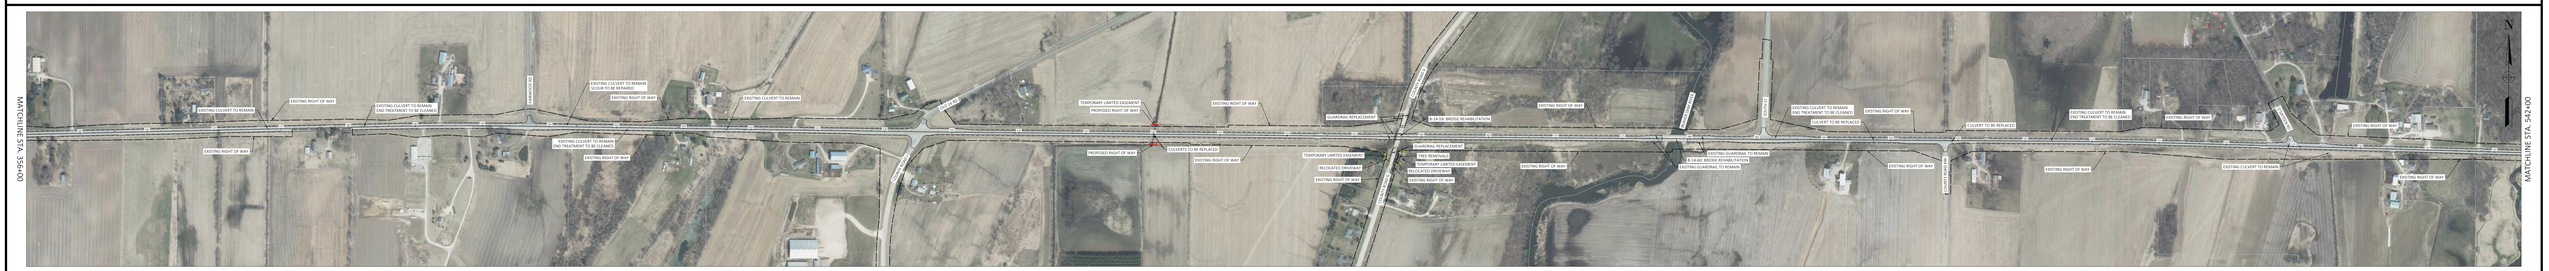

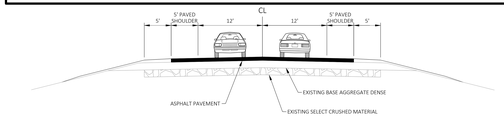


BEGIN PROJECT TO COUNTY ROAD J NORTH
COUNTY ROAD J SOUTH TO COUNTY ROAD K SOUTH
COUNTY ROAD J NORTH TO ETERNAL LANE

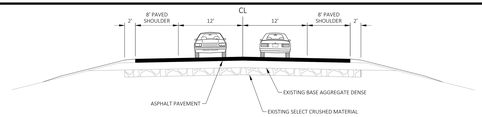


COUNTY ROAD J NORTH TO COUNTY ROAD J SOUTH

# COLUMBUS - WATERTOWN
# WIS 16 IMPROVEMENTS
# CMSTPP RR BRIDGE TO WIS 26
# WISDOT ID: 1400-00-06

0 400 800 Feet

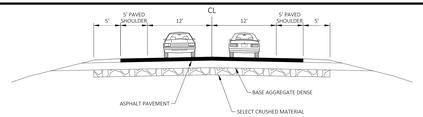


COUNTY ROAD K SOUTH TO COUNTY ROAD K NORTH
CULVERT REPLACEMENT LOCATIONS

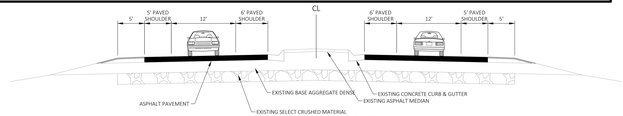


ETERNAL LANE TO END PROJECT