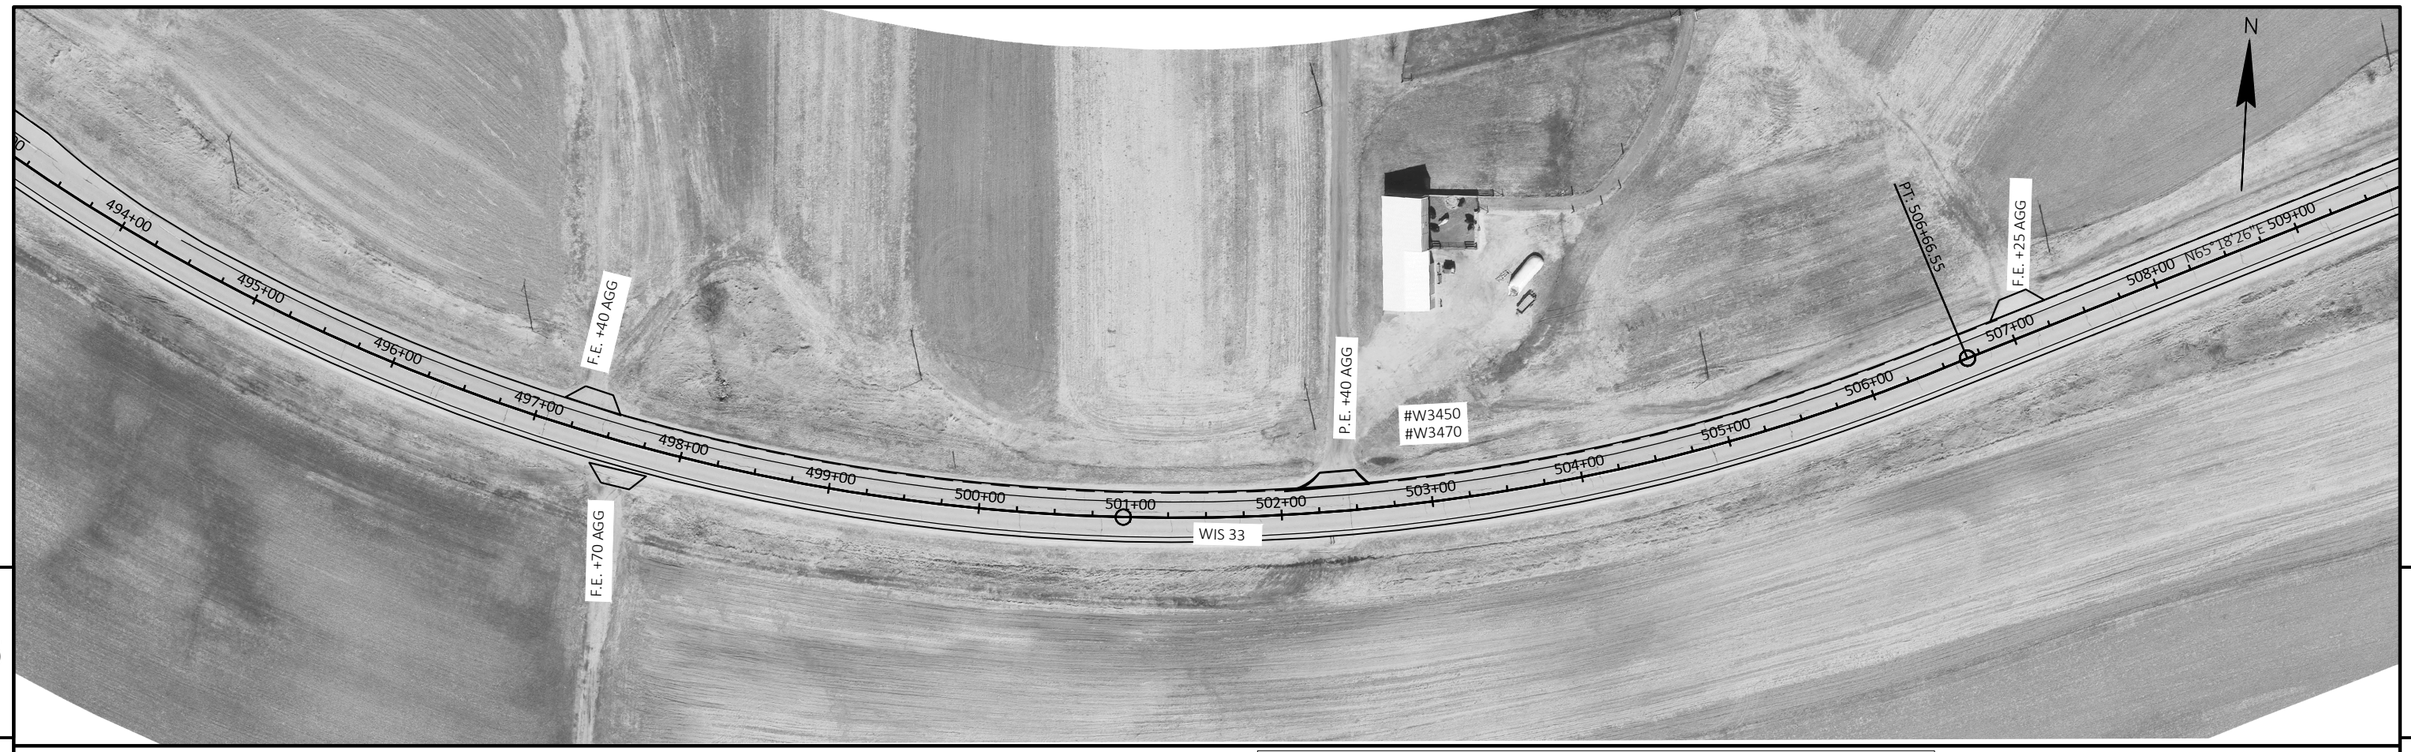
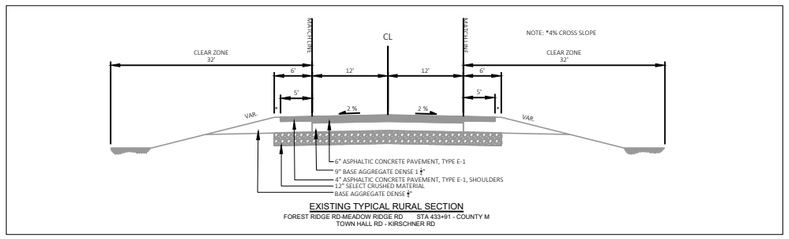


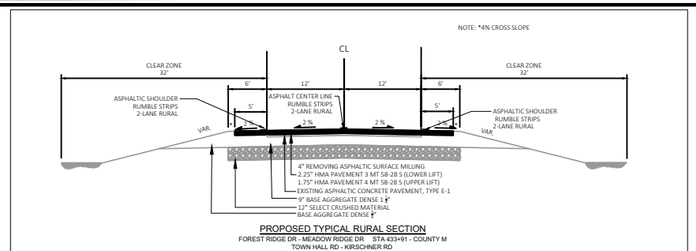

5

5



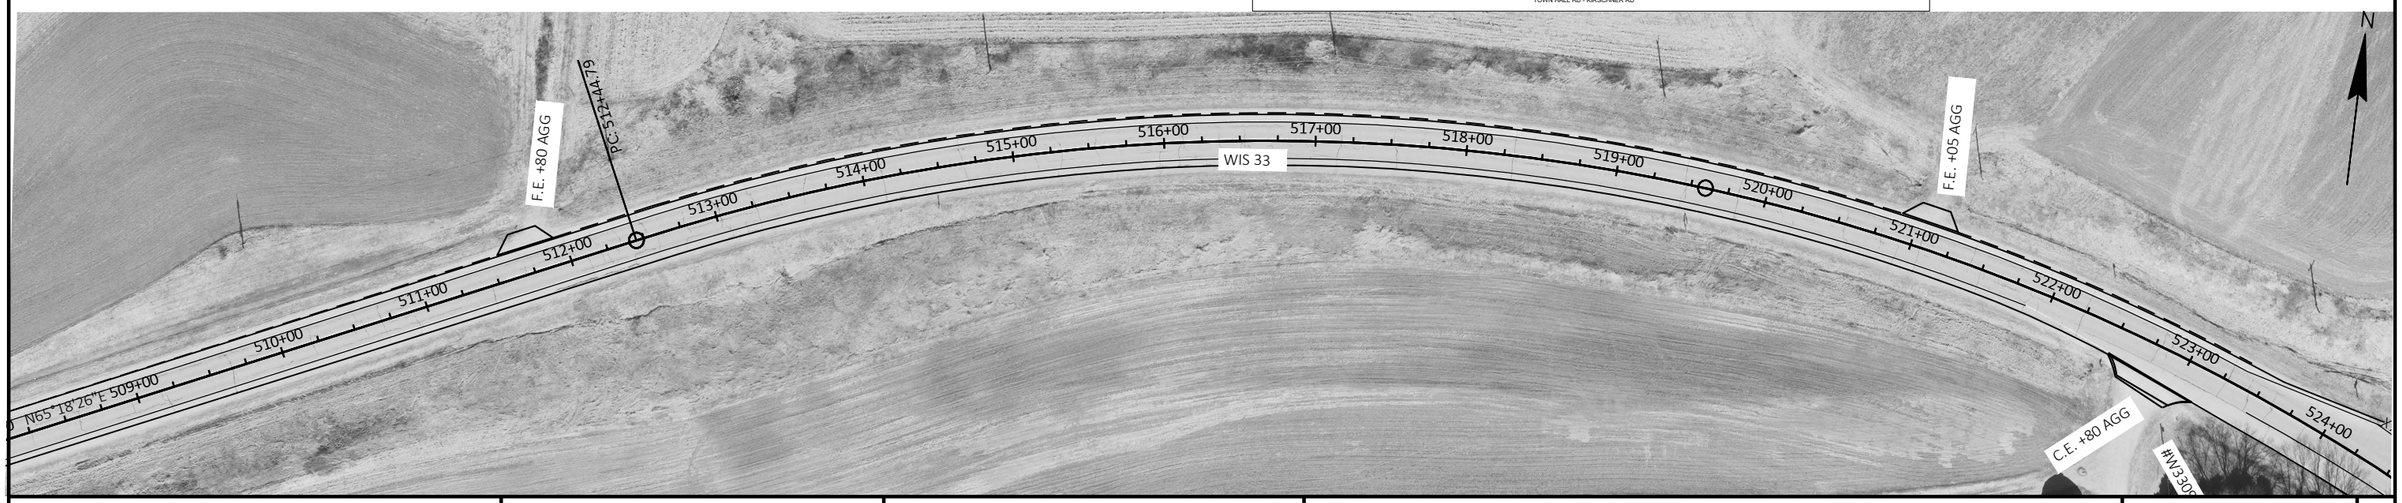

EXISTING TYPICAL RURAL SECTION

FOREST RIDGE RD-MEADOW RIDGE RD STA 433+01 - COUNTY M
TOWN HALL RD - KIRSCHNER RD




PROPOSED TYPICAL RURAL SECTION

FOREST RIDGE DR - MEADOW RIDGE DR STA 433+01 - COUNTY M
TOWN HALL RD - KIRSCHNER RD




| PROJECT NO: 5120-05-74 | HWY: WIS 33 | COUNTY: LA CROSSE | PLAN SHEET | SHEET | E |
|---|---|---|---|---|---|

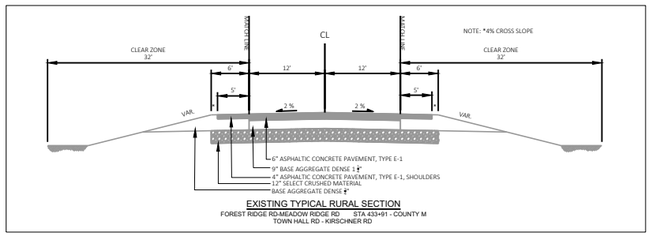
FILE NAME : N:\PDS\C3D\51200504\SHEETSPLAN\050201-PN PIM.DWG
LAYOUT NAME - 07

PLOT DATE : 11/16/2022 2:21 PM PLOT BY : KLUDY, KATHLEEN M PLOT NAME : PLOT SCALE : 1 IN:100 FT



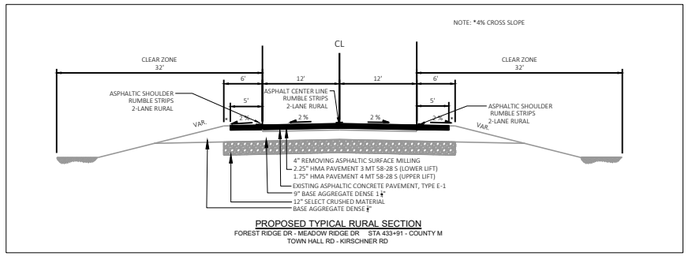

5

5



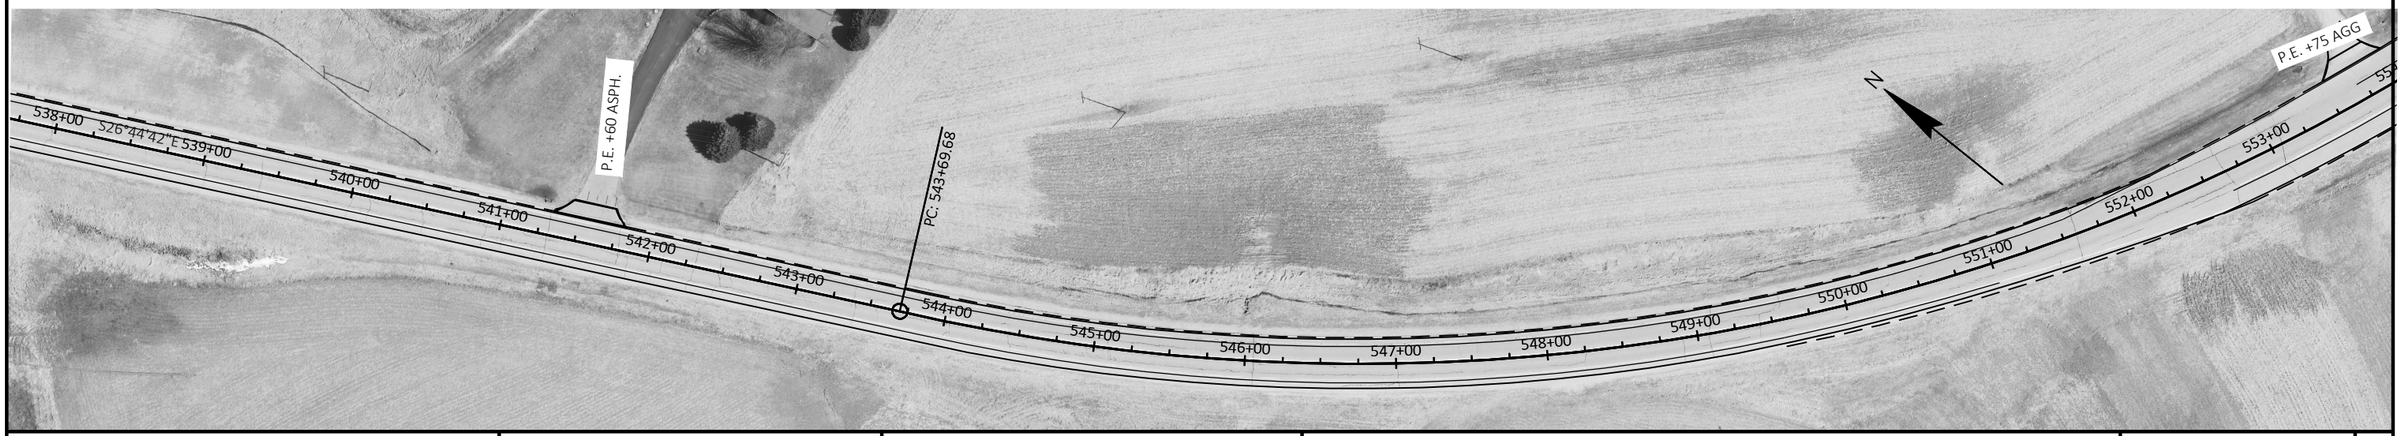

EXISTING TYPICAL RURAL SECTION

FOREST RIDGE RD-MEADOW RIDGE RD STA 433+91 - COUNTY M
TOWN HALL RD - KIRSCHNER RD




PROPOSED TYPICAL RURAL SECTION

FOREST RIDGE DR - MEADOW RIDGE DR STA 433+91 - COUNTY M
TOWN HALL RD - KIRSCHNER RD

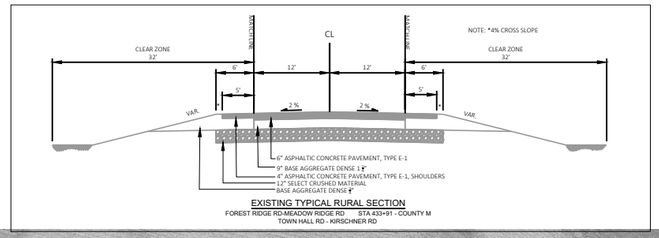


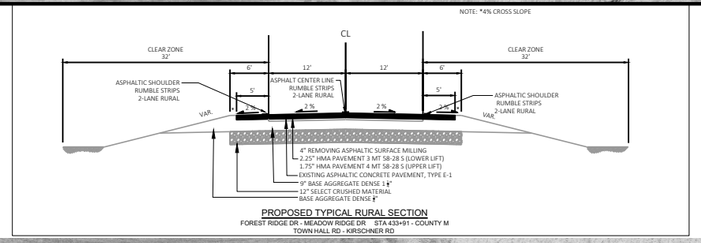

| PROJECT NO: 5120-05-74 | HWY: STH 33 | COUNTY: LA CROSSE | PLAN SHEET | SHEET | E |
|---|---|---|---|---|---|

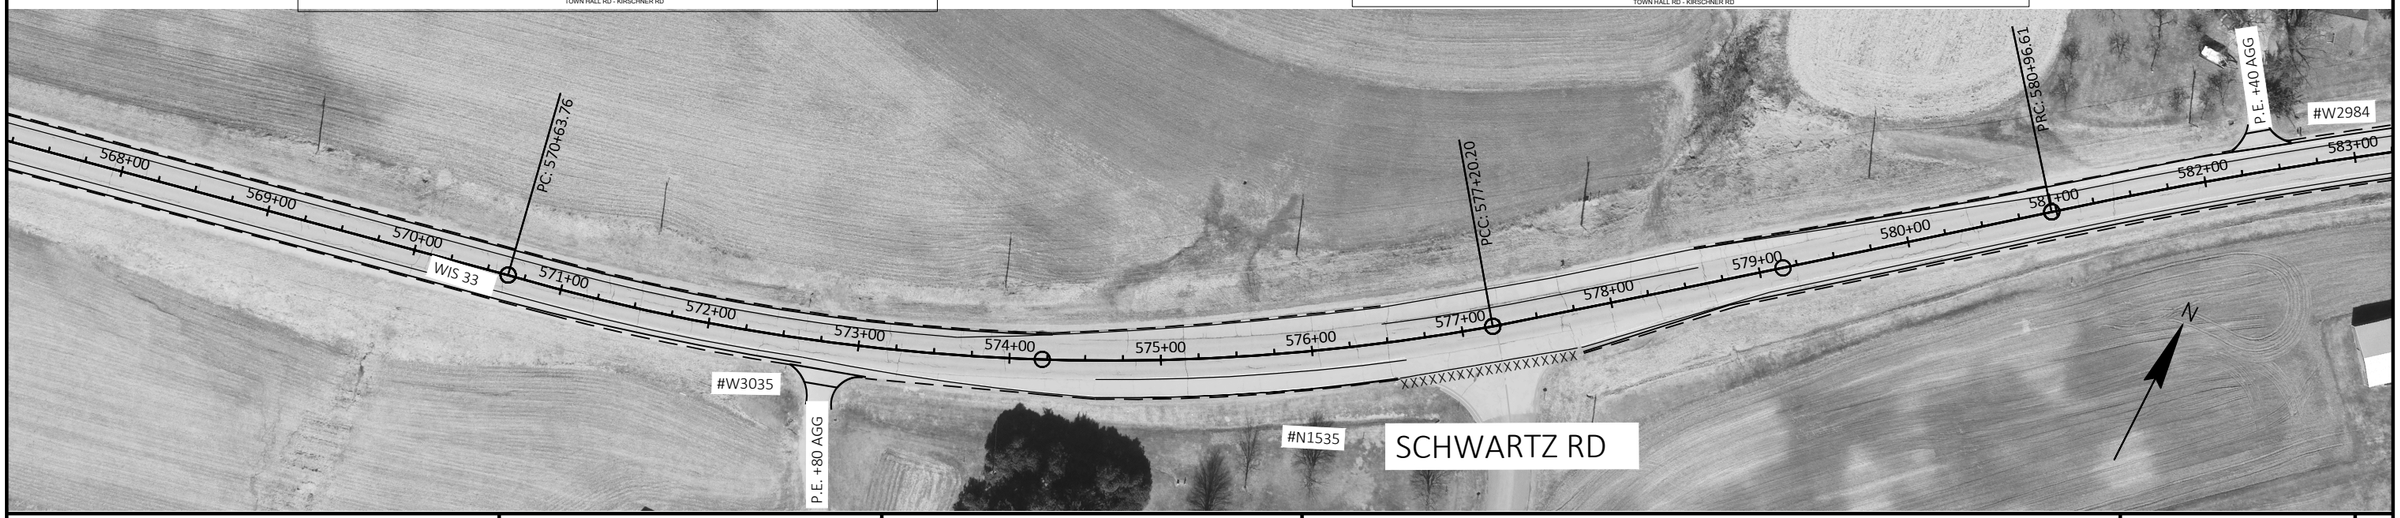
FILE NAME : N:\PDS\C3D\51200504\SHEETSPLAN\050201-PN PIM.DWG
LAYOUT NAME - 08

PLOT DATE : 11/16/2022 2:21 PM PLOT BY : KLUDY, KATHLEEN M PLOT NAME : PLOT SCALE : 1 IN:100 FT




| PROJECT NO: 5120-05-74 | HWY: WIS 33 | COUNTY: LA CROSSE | PLAN SHEET | SHEET E |
|---|---|---|---|---|

FILE NAME : N:\PDS\C3D\51200504\SHEETSPLAN\050201-PN PIM.DWG
LAYOUT NAME - 09

PLOT DATE : 11/16/2022 2:21 PM PLOT BY : KLUDY, KATHLEEN M PLOT NAME : PLOT SCALE : 1 IN:100 FT