



EXISTING TYPICAL RURAL SECTION

FOREST RIDGE RD-MEADOW RIDGE RD STA 433+91 - COUNTY M
TOWN HALL RD - KIRSCHNER RD

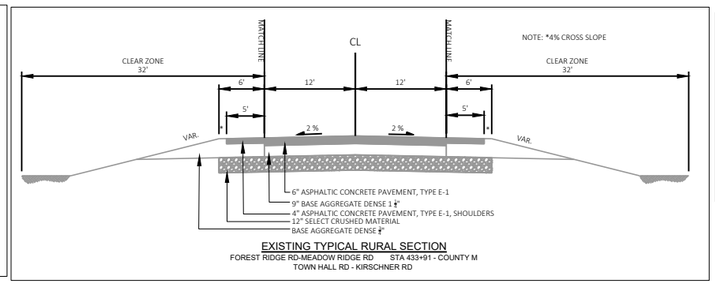


EXISTING TYPICAL RURAL SECTION

FOREST RIDGE RD-MEADOW RIDGE RD STA 433+91 - COUNTY M
TOWN HALL RD - KIRSCHNER RD

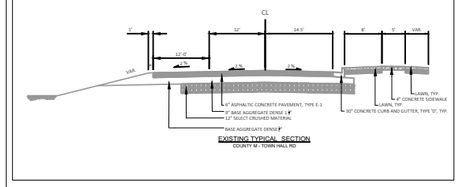


EXISTING TYPICAL SECTION

COUNTY M - TOWN HALL RD

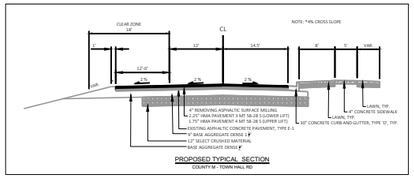

PROPOSED TYPICAL SECTION

COUNTY M - TOWN HALL RD

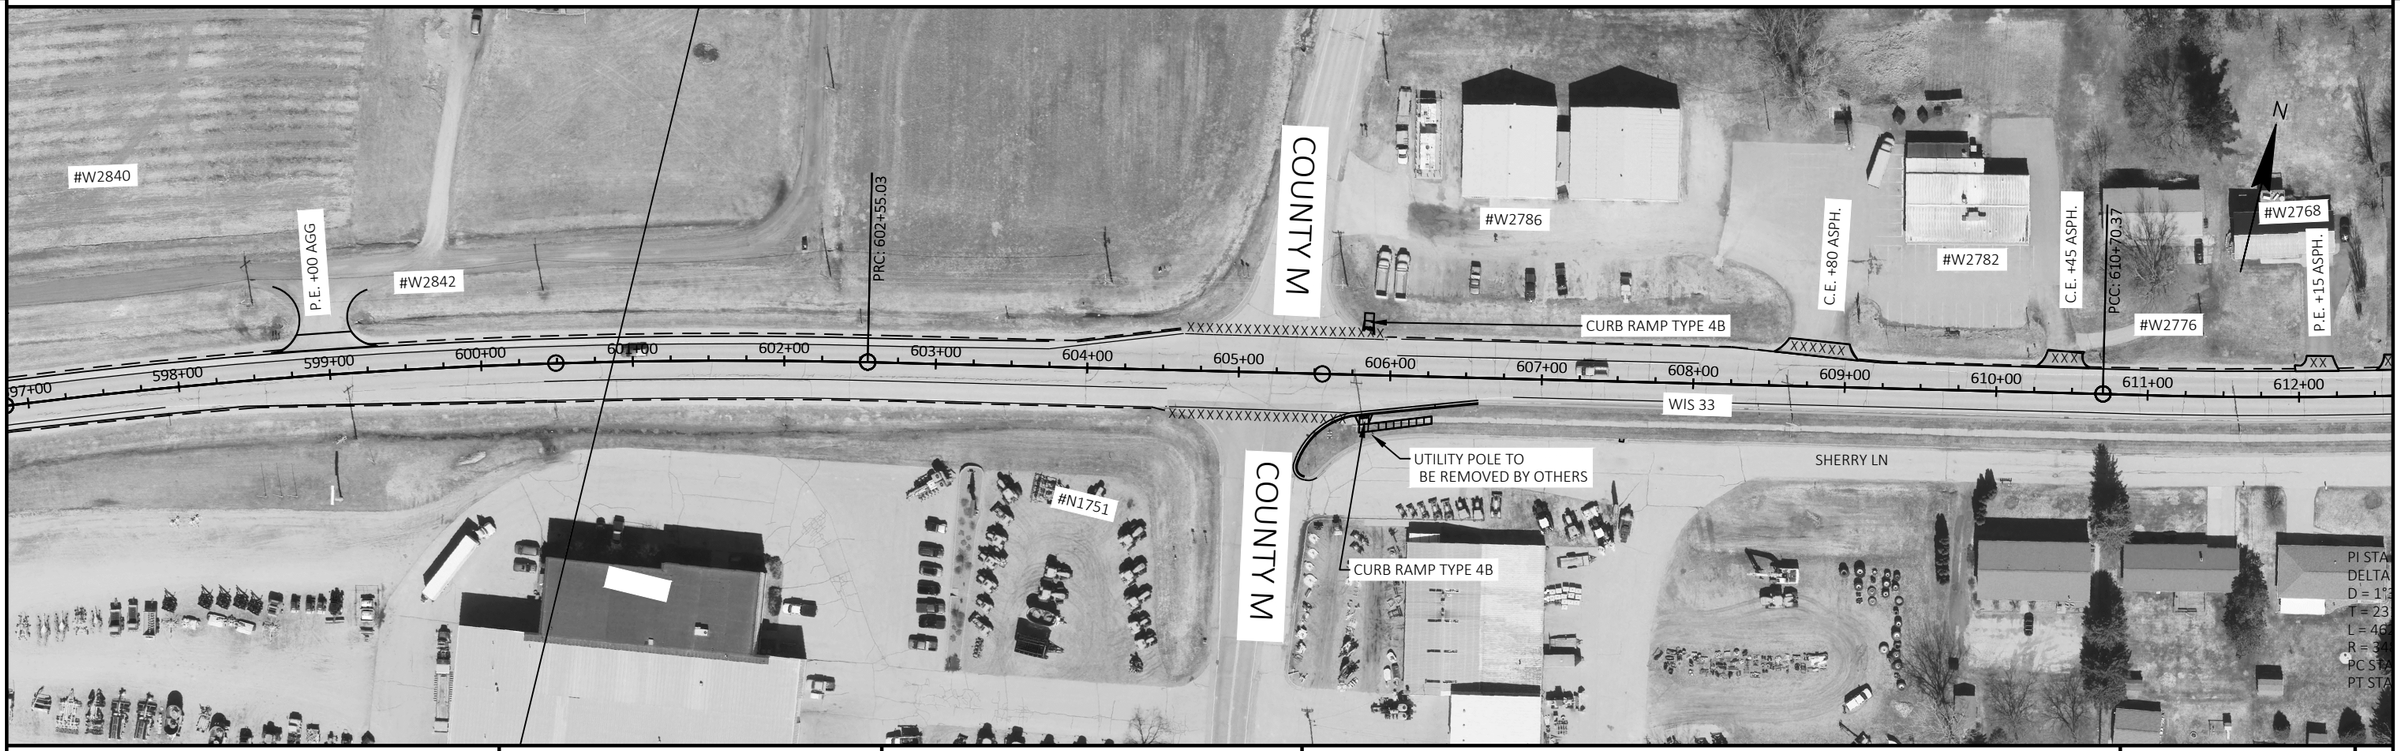

PROJECT NO: 5120-05-74	HWY: WIS 33	COUNTY: LA CROSSE	PLAN SHEET	SHEET E


FILE NAME : N:\PDS\C3D\51200504\SHEETSPLAN\050201-PN PIM.DWG
LAYOUT NAME - 10


PLOT DATE : 11/16/2022 2:22 PM PLOT BY : KLUDY, KATHLEEN M PLOT NAME : PLOT SCALE : 1 IN:100 FT


5


5

#W2768
P.E. +15 ASPH.
#W2760
P.E. +70 ASPH.
#W2750
P.E. +45 ASPH.
#W2744
PT: 615+33.00
#W2738
C.E. +81 ASPH.
W2736
#W2720
P.E. +30 ASPH.
#W2712
P.E. +72 ASPH.
P.E. +00 ASPH.
#W2706
P.E. +13 ASPH.
#W2698
LUMEN-CENTURYLINK
P.E. +44 ASPH.
#W2688
#W2674
P.E. +76 ASPH.
#W2670
#W2688
P.E. +65 ASPH.
PI: 624+99.03
#W2658
C.E. +64 ASPH.
612+00 613+00 614+00 615+00 616+00 617+00 618+00 619+00 620+00 621+00 622+00 623+00 624+00 625+00 626+00 627+00
N70°19'22"E
WIS 33
SHERRY LN
PI STA = 613+02.03
DELTA = 7°36'57" LT
D = 1°38'46"
T = 231.66'
L = 462.63'
R = 3480.50'
PC STA = 610+70.37
PT STA = 615+33.00
VERNON ELECTRIC COOPERATIVE OR EXCEL ENERGY
LUMEN-CENTURYLINK
RIDGEVIEW DR
CURB RAMP TYPE 4B
C.E. +50 ASPH.
#W2721
#W2715
P.E. +80 ASPH.
#W2703
CURB RAMP TYPE 4B
STA. 621+84 RT BEGIN PARKING LANE
#N1776
8' PARKING LANE
P.E. +00 ASPH.
P.E. +21 ASPH.
#W2793
P.E. +51 ASPH.
P.E. +92 ASPH.
#W2679
#W2683
P.E. +84 ASPH.
#W2673
P.E. +50 ASPH.
#W2669
#W2663
P.E. +85 ASPH.
#W2661
P.E. +64 ASPH.
HESS RD
VERNON ELECTRIC COOPERATIVE OR EXCEL ENERGY

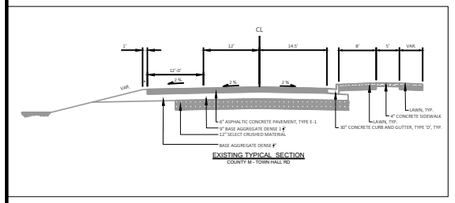

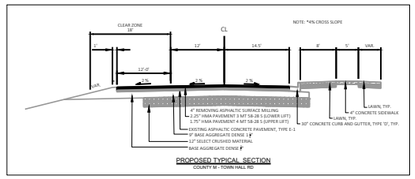

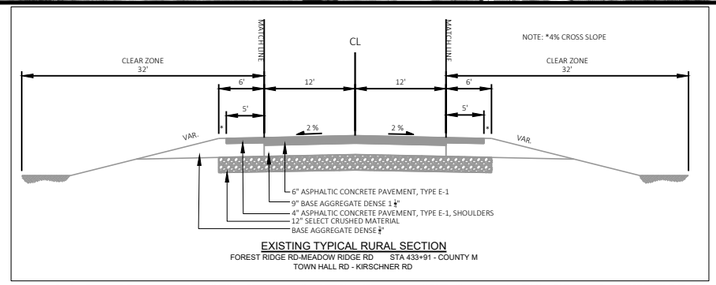


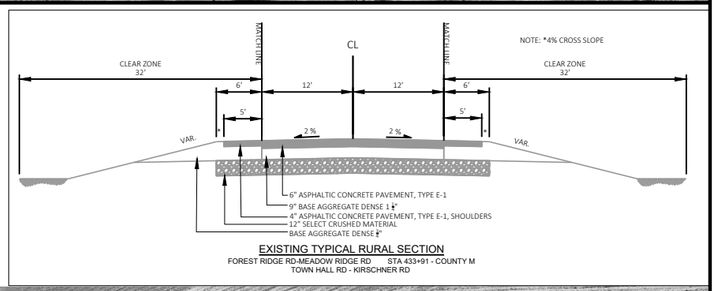


STA. 631+44 - 634+24 LT PARKING LANE
CURB RAMP TYPE 7B
CURB RAMP TYPE 7B
C.E. +29 ASPH.
C.E. +79 ASPH.
PC: 634+35.36
PT: 635+64.34
#W2592
P.E. +61 ASPH.
#W2584
P.E. +64 ASPH.
P.E. +08 ASPH.
#W2580
627+00 628+00 629+00 N71°39'06"E 630+00 631+00 632+00 633+00 634+00 635+00 636+00 637+00 638+00 639+00 640+00 641+00 642+00
8' PARKING LANE
WIS 33
P.E. +85 ASPH.
#W2661
P.E. +64 ASPH.
#W2645
P.E. +64 ASPH.
#W2641
#W2631
#W2633
#W2635
#W2637
C.E. +29 ASPH.
#W2621
CURB RAMP TYPE 7B
C.E. +64 ASPH.
#W2607
#W2601
P.E. +64 ASPH.
STA. 634+24 RT END PARKING LANE
CURB RAMP TYPE 7B
TOWN HALL RD


PROJECT NO: 5120-05-74	HWY: WIS 33	COUNTY: LA CROSSE	PLAN SHEET	SHEET E

FILE NAME : N:\PDS\C3D\51200504\SHEETSPLAN\050201-PN PIM.DWG
LAYOUT NAME - 11
PLOT DATE : 11/16/2022 2:22 PM
PLOT BY : KLUDY, KATHLEEN M
PLOT NAME :
PLOT SCALE : 1 IN:100 FT

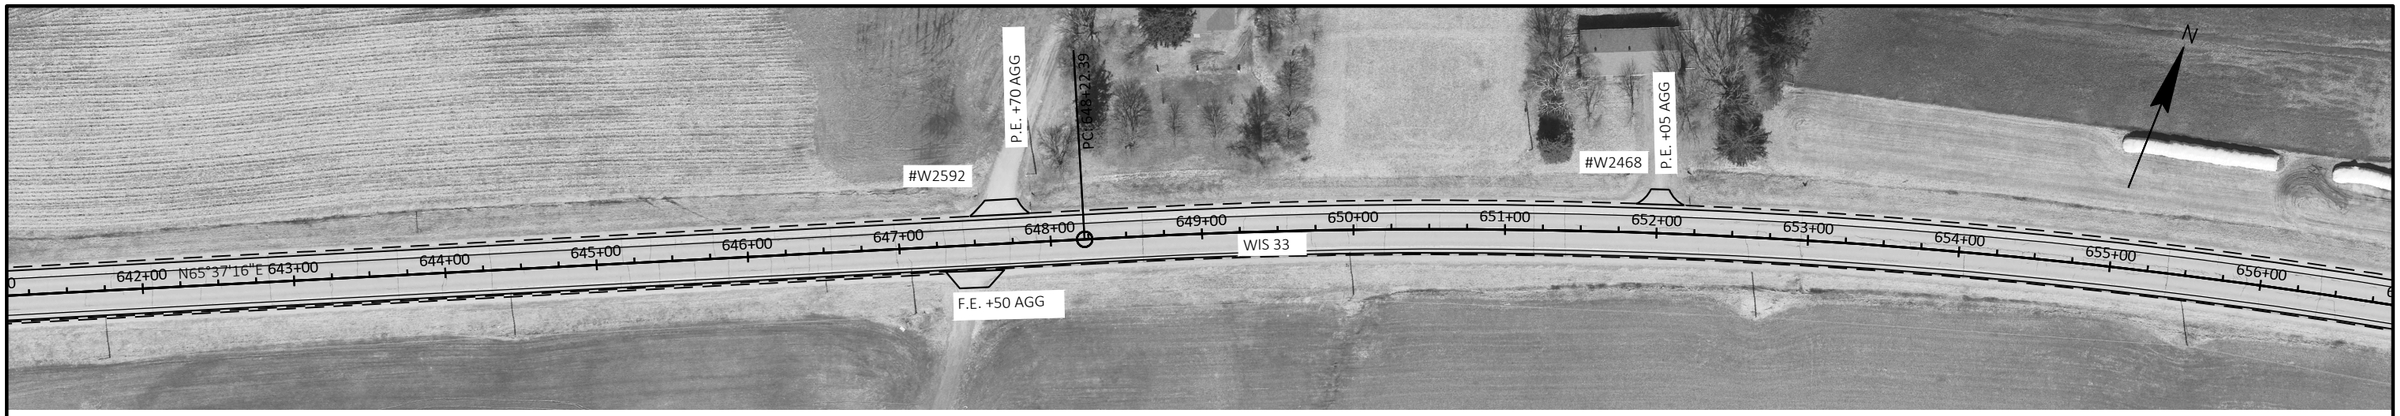

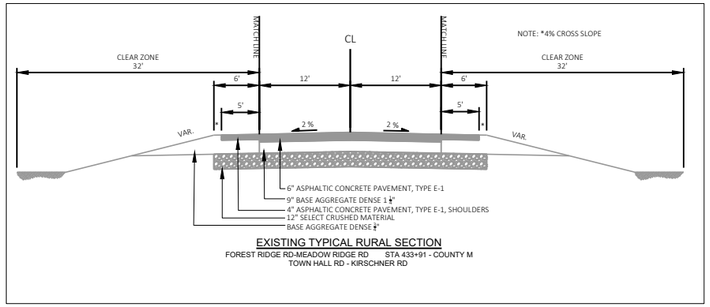

EXISTING TYPICAL RURAL SECTION
FOREST RIDGE RD-MEADOW RIDGE RD STA 433+91 - COUNTY M
TOWN HALL RD - KIRSCHNER RD

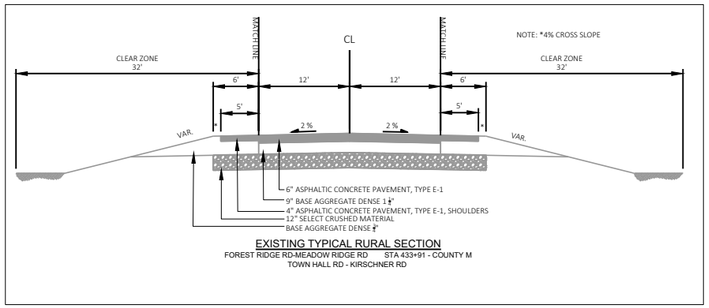

EXISTING TYPICAL RURAL SECTION
FOREST RIDGE RD-MEADOW RIDGE RD STA 433+91 - COUNTY M
TOWN HALL RD - KIRSCHNER RD



PROJECT NO: 5120-05-74	HWY: WIS 33	COUNTY: LA CROSSE	PLAN SHEET	SHEET E

FILE NAME : N:\PDS\C3D\51200504\SHEETSPLAN\050201-PN PIM.DWG
LAYOUT NAME - 12

PLOT DATE : 11/16/2022 2:22 PM PLOT BY : KLUDY, KATHLEEN M PLOT NAME : PLOT SCALE : 1 IN:100 FT




5


5

END PROJECT
STA 680+75
MATCH EXISTING
SAWING ASPHALT REQ'D - INCIDENTAL TO REMOVING ASPHALTIC SURFACE BUTT JOINT
REMOVING ASPHALTIC SURFACE BUTT JOINTS REQ'D

END 4" REMOVING ASPHALTIC SURFACE MILLING
AND PAVING 2.25" LOWER LIFT HMA PAVEMENT 3 MT 58-28-S AND 1.75" UPPER LIFT HMA PAVEMENT 4 MT 58-28 S

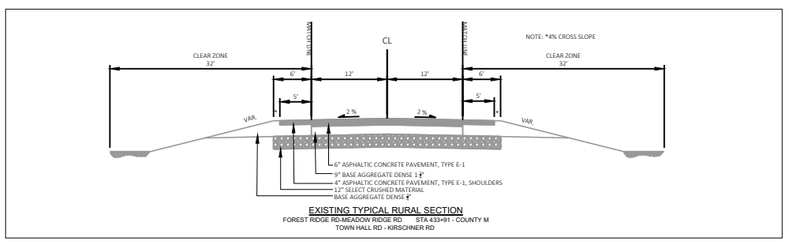

EXISTING TYPICAL RURAL SECTION
FOREST RIDGE RD-MEADOW RIDGE RD STA 433+91 - COUNTY M
TOWN HALL RD - KIRSCHNER RD

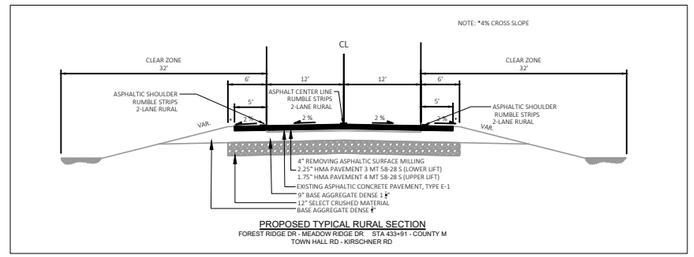

PROPOSED TYPICAL RURAL SECTION
FOREST RIDGE DR - MEADOW RIDGE DR STA 433+91 - COUNTY M
TOWN HALL RD - KIRSCHNER RD

PROJECT NO: 5120-05-74	HWY: WIS 33	COUNTY: LA CROSSE	PLAN SHEET	SHEET	E