



Wisconsin Department of Transportation

October 1, 2026

Division of Transportation Systems Development

Bureau of Project Development
4822 Madison Yards Way, 4th Floor South
Madison, WI 53705

Telephone: (608) 266-1631
Facsimile (FAX): (608) 266-8459

NOTICE TO ALL CONTRACTORS:

Proposal #02: 5180-00-73, WISC 2027001
Bridgeport - Boscobel
Kickapoo River – USH 61
STH 60
Crawford County

Letting of October 13, 2026

This is Addendum No. 02, which provides for the following:

Schedule of Items:

Revised Bid Item Quantities					
Bid Item	Item Description	Unit	Proposal Total Prior to Addendum	Proposal Quantity Change (-)	Proposal Total After Addendum
204.0165	Removing Guardrail	LF	1,005	142	1,147
614.0370	Steel Plate Beam Guard Energy Absorbing Terminal	Each	2	3	5
614.0400	Adjusting Steel Plate Beam Guard	LF	16,324	-614	15,710
614.0950	Replacing Guardrail Posts and Blocks	Each	1,375	-52	1,323
614.0951	Replacing Guardrail Rail and Hardware	LF	1,637	-66	1,571
614.2330	MGS Guardrail 3K	LF	133	-20	113
614.2500	MGS Thrie Beam Transition	LF	468	-117	351
614.2610	MGS Guardrail Terminal EAT	Each	11	-3	8
SPV.0090.01	Special (01. Painting Beam Guard)	LF	14,928	-19	14,909

Added Bid Item Quantities					
Bid Item	Item Description	Unit	Proposal Total Prior to Addendum	Quantity Added	Proposal Total After Addendum
614.0230	Steel Thrie Beam	LF	0	69	69

Plan Sheets:

Revised Plan Sheets	
Plan Sheet	Plan Sheet Title (brief description of changes to sheet)
20	Plan Detail (correction to labeling of Beam Guard)
24	Plan Detail (correction to labeling of Beam Guard)
27	Plan Detail (correction to labeling of Beam Guard)
28	Plan Detail (correction to labeling of Beam Guard)
30	Plan Detail (correction to labeling of Beam Guard)
33	Plan Detail (correction to labeling of Beam Guard)
48	Miscellaneous Quantities (correction to Beam Guard Summary quantities items)

Schedule of Items

Attached, dated October 1, 2026, are the revised Schedule of Items Pages 1 – 5.

Plan Sheets

The following 8½ x 11-inch sheets are attached and made part of the plans for this proposal:

Revised: 20, 24, 27, 28, 30, 33, and 48.

The responsibility for notifying potential subcontractors and suppliers of these changes remains with the prime contractor.

Sincerely,

Mike Coleman

Proposal Development Specialist
Proposal Management Section

END OF ADDENDUM

2

No. 02
73
Sheet 20
026

PAVEMENT MARKING

- 15C08 PERMANENT LONGITUDINAL PAVEMENT MARKING
- 15C35 PAVEMENT MARKING (INTERSECTIONS)

TRAFFIC CONTROL

- 15C04 TRAFFIC CONTROL, ADVANCE WARNING SIGNS 45 M.P.H. OR GREATER, TWO-WAY UNDIVIDED ROAD OPEN TO TRAFFIC
- 15C11 CHANNELIZING DEVICES DRUMS, CONES, BARRICADES AND VERTICAL PANELS
- 15C12 TRAFFIC CONTROL FOR LANE CLOSURE WITH FLAGGING OPERATION
- 15C13 TRAFFIC CONTROL FOR ROAD CLOSURE WITH FLAGGING OPERATION
- 15C28 TRAFFIC CONTROL, WORK ON SHOULDER OR PARKING LANE, UNDIVIDED ROADWAY

ENVIRONMENTALLY SENSITIVE AREA. THIS AREA SHOULD NOT BE USED FOR BORROW OR WASTE DISPOSAL, OR FOR THE USE OF STAGING OF PERSONNEL, EQUIPMENT AND/OR SUPPLIES.

R/W

BROWN HOLLOW RD

HMA

XXXXXXX

131 132 133 134 135 136 137 138 139 140 141 142 143 144

STA 132+44.76 - 17.80' LT
POST 19

REMOVING GUARDRAIL
AND REPLACE WITH BEAM GUARD ENERGY ABSORBING TERMINAL AND STEEL THREE BEAM
STA 133+09.76 - 17.80' LT
POST 5

STA 132+68.20 - 17.80' LT
POST 1

NS1°47'11"E

PE +14 AGG

BRIGHTSPEED - COMMUNICATION

STA 152+27.25 - 17.80' RT
POST 1

STA 152+52.25 - 17.80' RT
POST 5

STA 152+77.25 - 17.80' RT
POST 9

PE +15 AGG

PE +21 AGG

PE +25 AGG

PE +18 AGG

PE +20 ASPH

PE +15 ASPH

ADJUSTING STEEL PLATE BEAM GUARD,
REPLACING GUARDRAIL RAIL AND HARDWARE
AND REPLACING GUARDRAIL POSTS AND BLOCKS

ADJUSTING STEEL PLATE BEAM GUARD,
REPLACING GUARDRAIL RAIL AND HARDWARE,
AND REPLACING GUARDRAIL POSTS AND BLOCKS

ADJUSTING STEEL PLATE BEAM GUARD,
REPLACING GUARDRAIL RAIL AND HARDWARE,
AND REPLACING GUARDRAIL POSTS AND BLOCKS

NET EXCEPTION TO C/L LENGTH
8+12.101
STA 153+81 - 154+48
NO WORK ON STRUCTURE

REMOVING GUARDRAIL
AND REPLACE WITH BEAM GUARD ENERGY ABSORBING TERMINAL,
STEEL THREE BEAM GUARD, CLASS A
AND STEEL THREE BEAM



R/W

134 135 136 137 138 139 140 141 142 143 144 145 146 147 148 149 150 151 152 153 154 155 156 157 158 159

2

PROJECT NO: 5180-00-73	HWY: STH 60	COUNTY: CRAWFORD	PLAN DETAILS	SHEET 20	E
FILE NAME: N:\POS\GDS\518000\3SHEET\5180-00-73-PO.DWG		PLOT DATE: 9/26/2025 5:42 PM		PLOT BY: KLUDDY, KATHLEEN M	
LAYOUT NAME: 02		PLOT SCALE: 1 IN=100 FT		WS0207.CADD.SHEET 44	

Addendum No. 02
ID 5180-00-73
Revised Sheet 24
October 1, 2026

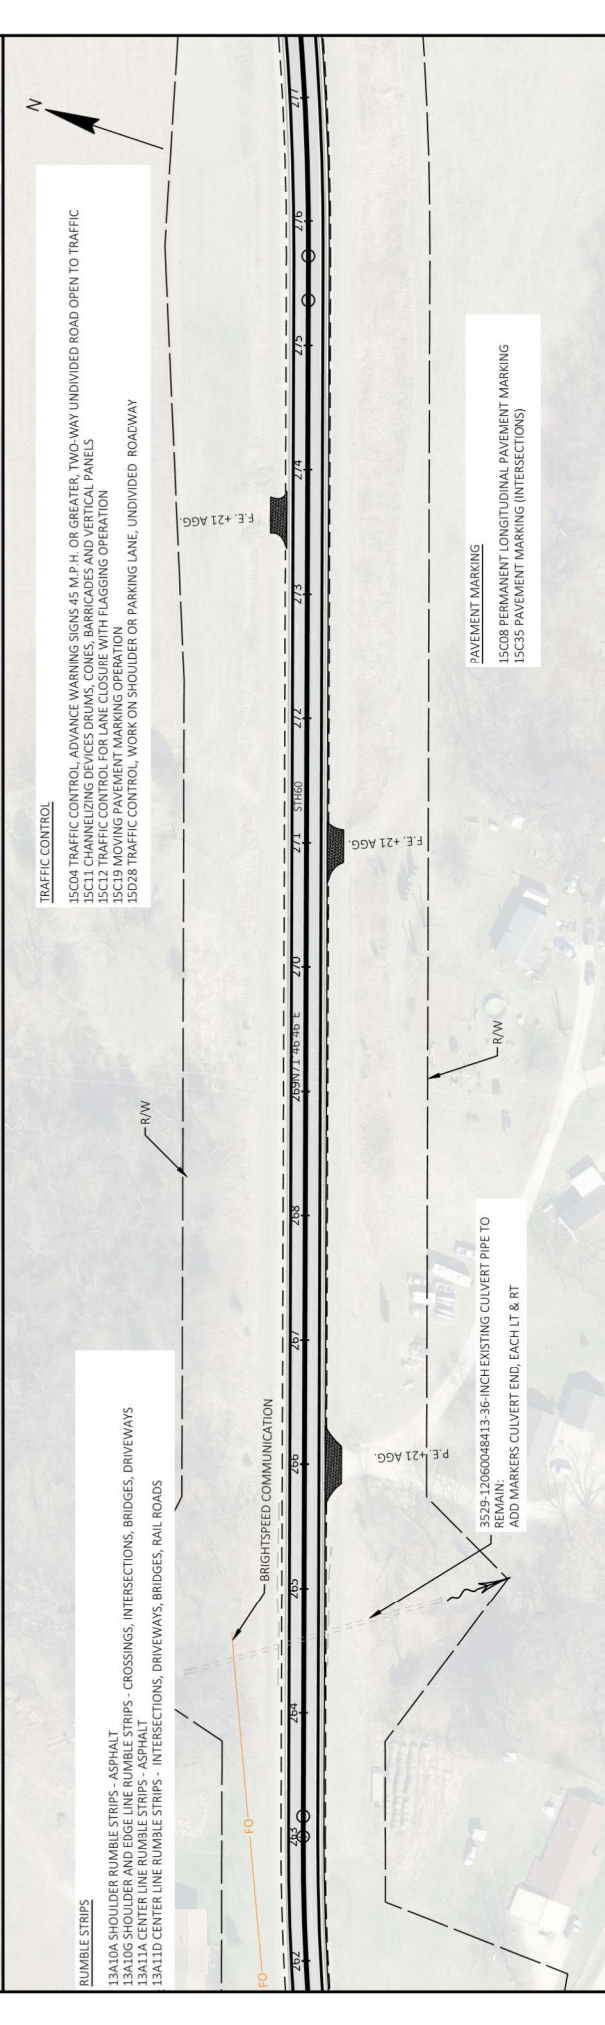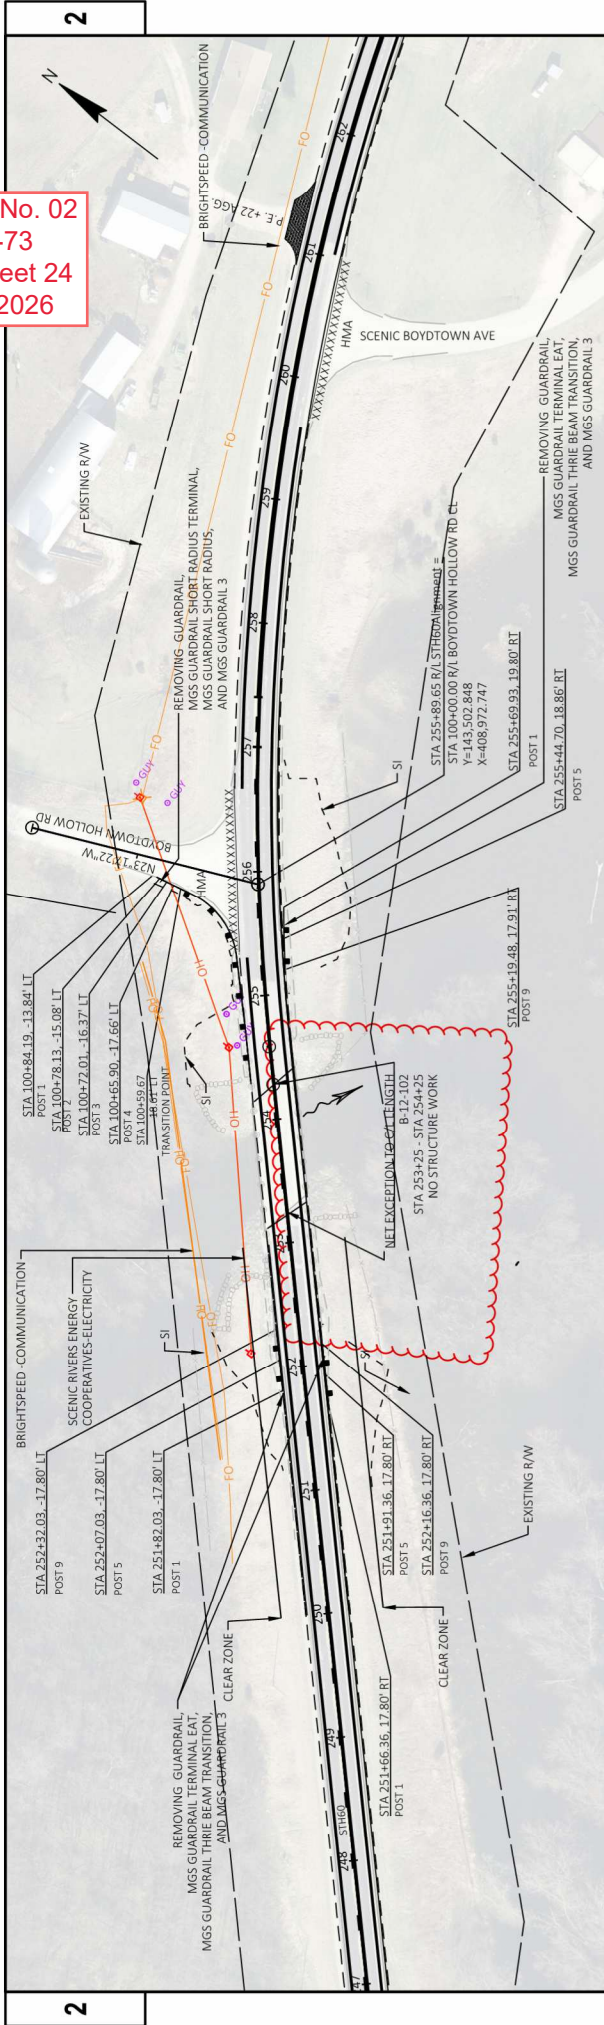

PROJECT NO:	5180-00-73	COUNTY:	CRAWFORD	PLAN DETAILS	SHEET 24	E
FILE NAME:	N:\PDS\CD\51800003\SHEETSPAN\02201-PD.DWG	PLANT NAME:	KLUDV, KATHLEEN M	PLANT SCALE:	1 IN=100 FT	WSDOT/CADDS SHEET 44
LAYOUT NAME:	06	PLANT DATE:	9/30/2025 1:58 PM	PLANT BY:		

[illegible]

150504 TRAFFIC CONTROL, ADVANCE WARNING SIGNS 45 M.P.H. OR GREATER, TWO-WAY UNDIVIDED ROAD OPEN TO TRAFFIC
150511 CHANNELIZING DEVICES DRUMS, CONES, BARRICADES AND VERTICAL PANELS
150512 TRAFFIC CONTROL FOR LANE CLOSURE WITH FLAGGING OPERATION
150519 MOVING PAVEMENT MARKING OPERATION
150528 TRAFFIC CONTROL, WORK ON SHOULDER OR PARKING LANE, UNDIVIDED ROADWAY


[illegible]

12707-1206004827-24-INCH EXISTING CULVERT PIPE TO REMAIN;
REPLACE ENDWALL FOR CULVERT PIPE STEEL 24-INCH, EACH ON RT
SEE EROSION CONTROL SHEET FOR EROSION CONTROL

13A10A SHOULDER RUMBLE STRIPS - ASPHALT
13A10G SHOULDER AND EDGE LINE RUMBLE STRIPS - CROSSINGS, INTERSECTIONS, BRIDGES, DRIVEWAYS
13A11A CENTER LINE RUMBLE STRIPS - ASPHALT
13A11D CENTER LINE RUMBLE STRIPS - INTERSECTIONS, DRIVEWAYS, BRIDGES, RAIL ROADS


15C08 PERMANENT LONGITUDINAL PAVEMENT MARKING
15C35 PAVEMENT MARKING (INTERSECTIONS)

- 15C04 TRAFFIC CONTROL, ADVANCE WARNING SIGNS 45 M.P.H. OR GREATER, TWO-WAY UNDIVIDED ROAD OPEN TO TRAFFIC
- 15C11 CHANNELIZING DEVICES: DRUMS, CONES, BARRICADES AND VERTICAL PANELS
- 15C12 TRAFFIC CONTROL FOR LANE CLOSURE WITH FLAGGING OPERATION
- 15C19 MOVING PAVEMENT MARKING OPERATION
- 15D28 TRAFFIC CONTROL, WORK ON SHOULDER OR PARKING LANE, UNDIVIDED ROADWAY

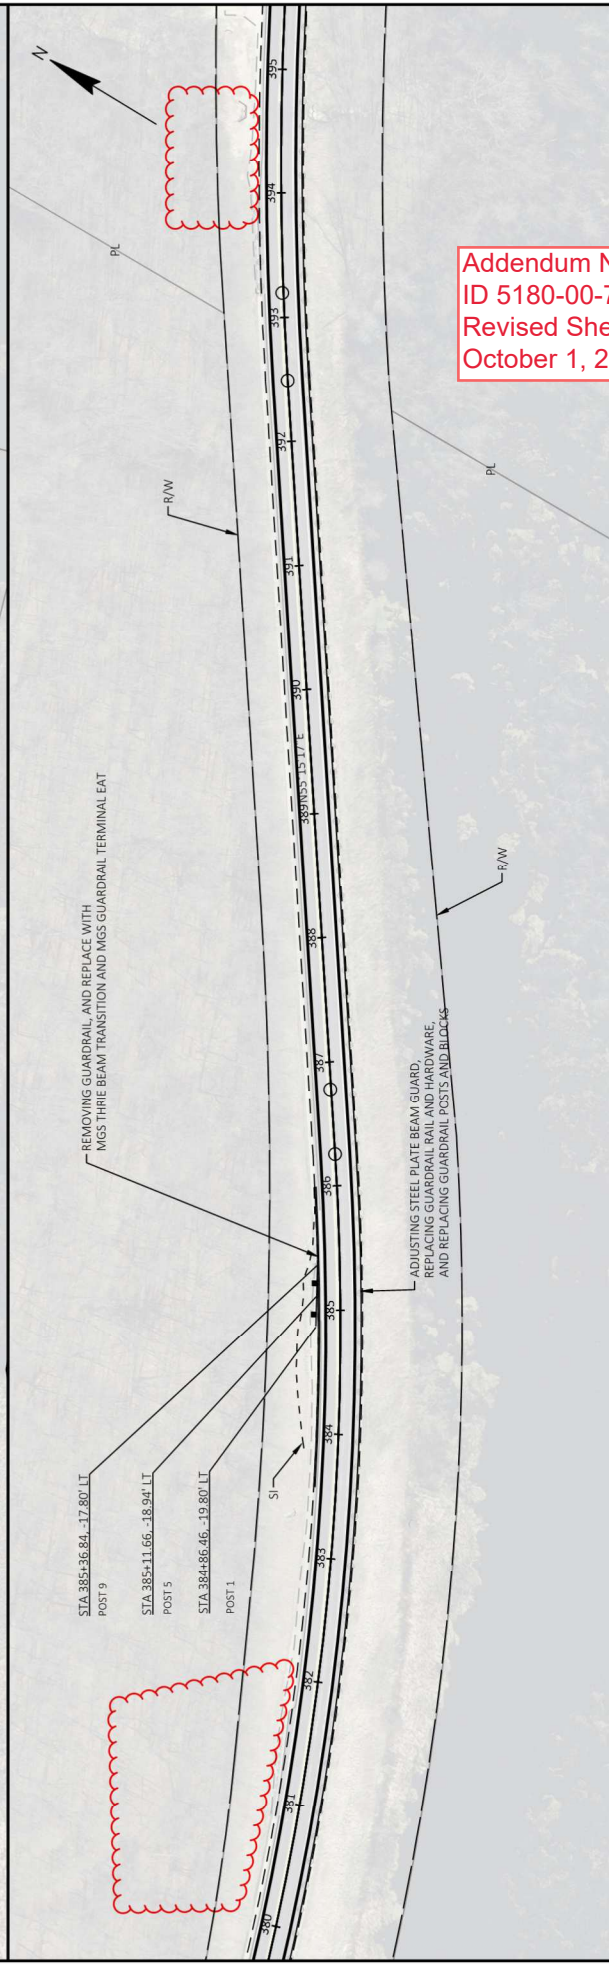

Addendum No. 02
ID 5180-00-73
Revised Sheet 28
October 1, 2026

Addendum No. 02
ID 5180-00-73
Revised Sheet 30
October 1, 2026

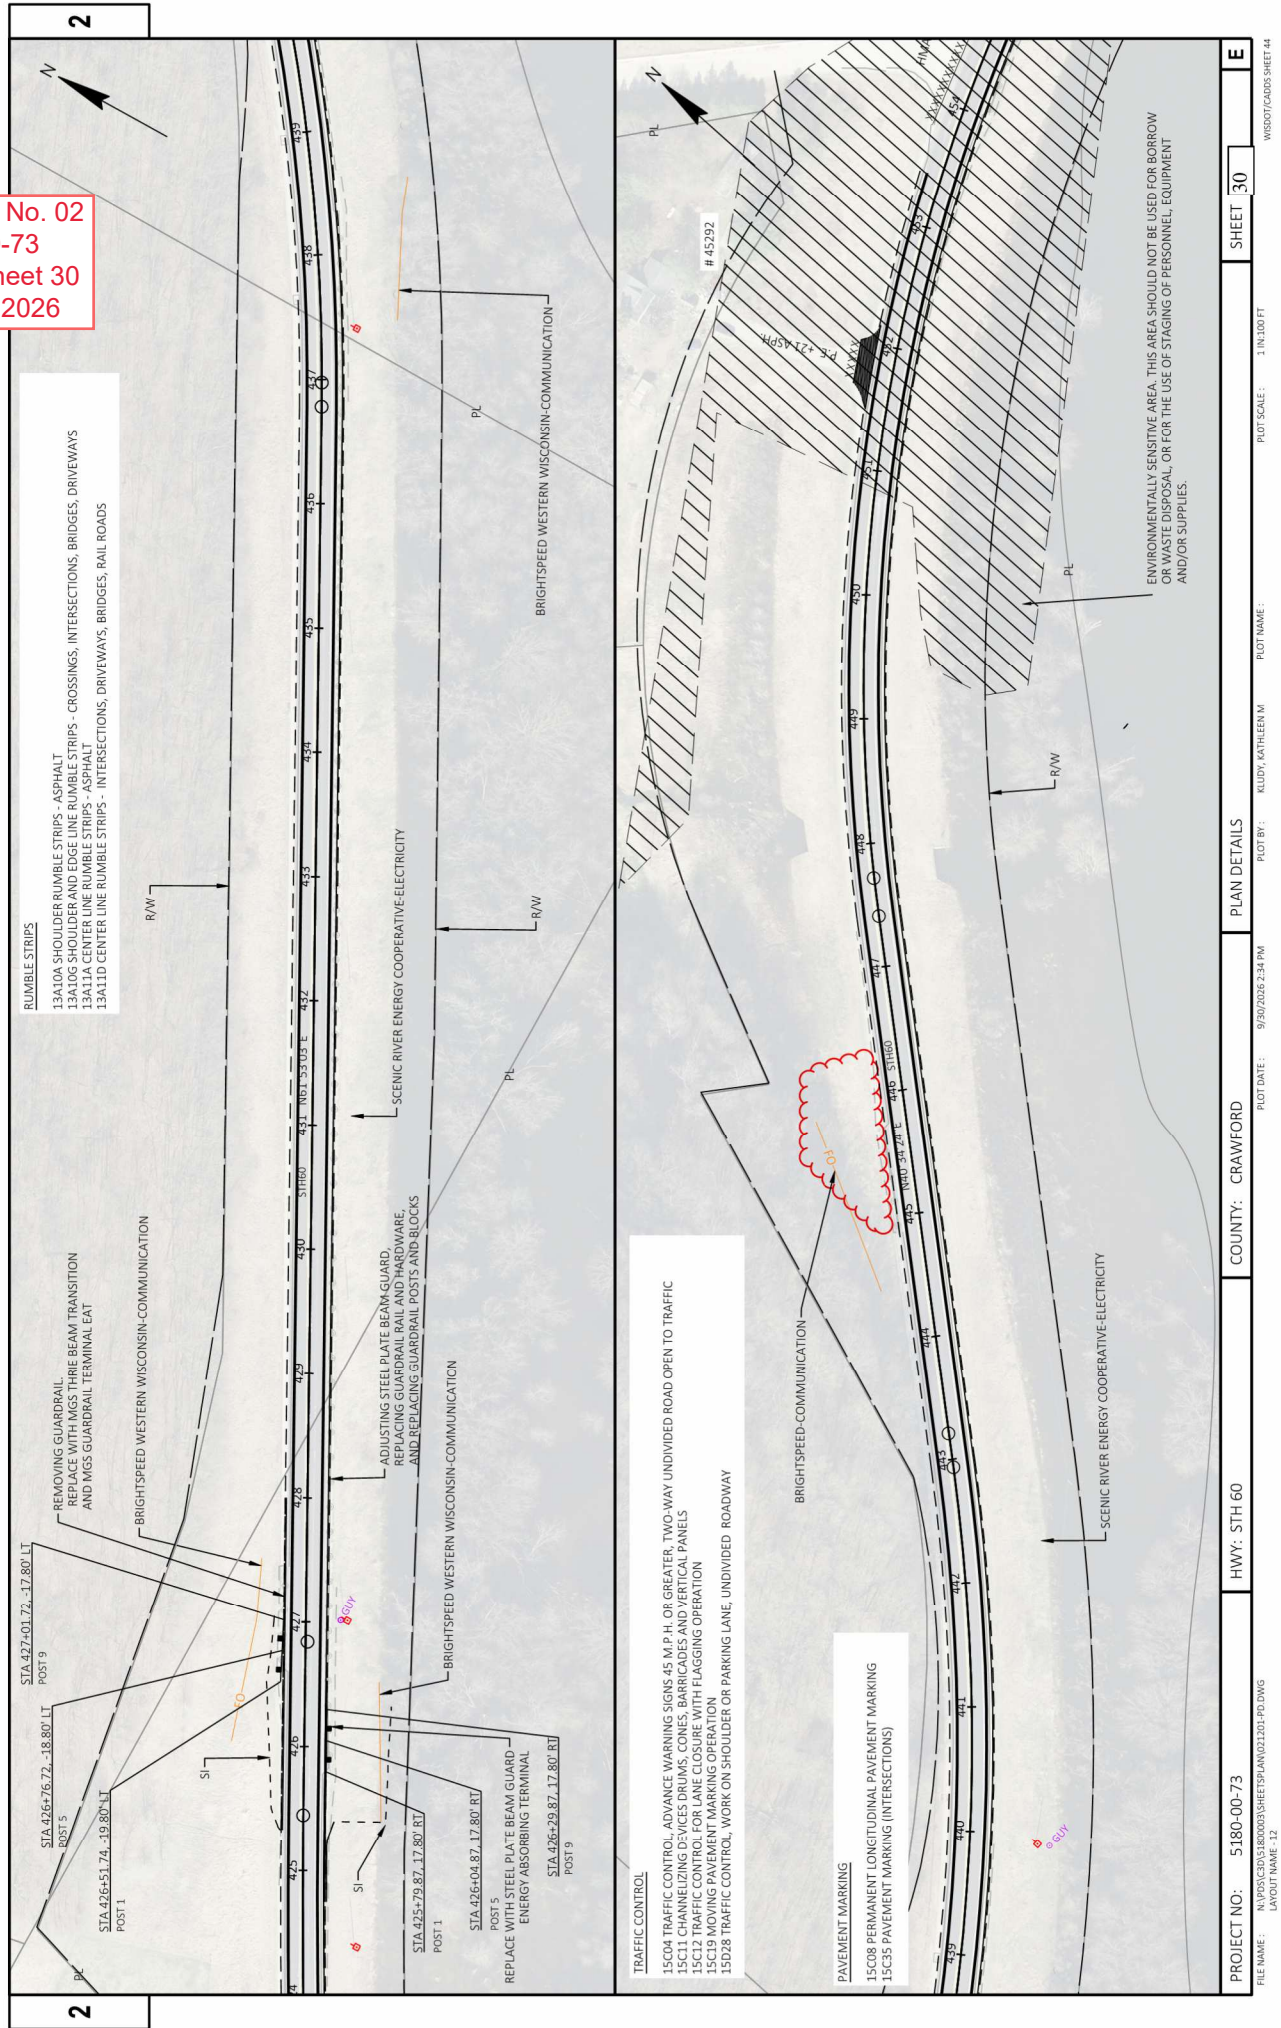



BEAM GUARD SUMMARY

CATEGORY	STATION	T	O	STATION	LOCATION	REMOVING GUARDRAIL	STEEL THRIE BEAM	STEEL THRIE BEAM GUARD CLASS A	STEEL PLATE BEAM GUARD ABSORBING TERMINAL	ADJUSTING STEEL PLATE BEAM GUARD	REPLACING GUARDRAIL POSTS AND BLOCKS	REPLACING GUARDRAIL RAIL AND HARDWARE	614.0951	614.2330	614.2350	614.2500	614.2610	614.2630	SPV.0090.01	REMARKS	
0010	100+00	-	-	100+89	LT	-	-	-	-	89	3	9	-	-	-	-	-	-	-	89	MAINLINE
0010	100+00	-	-	100+82	RT	-	-	-	-	82	3	9	-	-	-	-	-	-	-	82	MAINLINE
0010	152+84	-	-	153+34	LT	50	23	-	1	-	-	-	-	-	-	-	-	-	-	73	MAINLINE
0010	152+27	-	-	153+19	RT	92	23	-	1	-	-	-	-	-	-	-	-	-	-	92	MAINLINE
0010	154+48	-	-	156+36	LT	-	-	-	-	188	19	19	-	-	-	-	-	-	-	-	MAINLINE
0010	154+48	-	-	155+39	RT	-	-	-	-	177	12	10	-	-	-	-	-	-	-	-	MAINLINE
0010	156+55	-	-	164+71	LT	-	-	-	-	816	82	82	-	-	-	-	-	-	-	-	MAINLINE
0010	251+82	-	-	253+12	LT	130	-	-	-	-	-	-	-	38	-	39	1	-	-	-	MAINLINE
0010	251+66	-	-	253+33	RT	167	-	-	-	-	-	-	-	75	-	39	1	-	-	167	MAINLINE
0010	254+15	-	-	255+72	LT	193	-	-	-	-	-	-	-	-	260	39	-	1	-	-	BOYTOWN FOLLOW RD - 10 CRT POST
0010	254+40	-	-	255+70	RT	89	-	-	-	-	-	-	-	-	-	39	1	-	-	92	MAINLINE/BOYTOWN N HOLLOW RD
0010	318+10	-	-	330+04	RT	-	-	-	-	1,194	120	120	-	-	-	-	-	-	-	1,194	MAINLINE
0010	327+15	-	-	328+07	LT	71	23	-	1	-	39	177	-	-	-	-	-	-	-	1,769	MAINLINE
0010	338+59	-	-	356+28	RT	-	-	-	-	-	8	8	-	-	-	-	39	1	-	-	MAINLINE
0010	338+59	-	-	339+51	LT	71	-	-	-	72	8	8	-	-	-	-	-	-	-	72	MAINLINE
0010	360+12	-	-	360+84	RT	-	-	-	-	-	2	2	-	-	-	-	-	-	-	-	MAINLINE
0010	360+84	-	-	361+01	LT	-	-	-	-	17	8	8	-	-	-	-	-	-	-	-	MAINLINE
0010	361+70	-	-	362+43	RT	-	-	-	-	73	8	8	-	-	-	-	-	-	-	73	MAINLINE
0010	361+85	-	-	362+59	LT	-	-	-	-	74	8	8	-	-	-	-	-	-	-	-	MAINLINE
0010	375+29	-	-	414+68	RT	-	-	-	-	3,939	394	394	-	-	-	-	-	-	-	3,939	MAINLINE
0010	384+86	-	-	385+81	LT	71	-	-	-	-	-	-	-	-	-	39	1	-	-	-	MAINLINE
0010	396+79	-	-	397+64	RT	-	-	-	-	85	9	9	-	-	-	-	-	-	-	-	MAINLINE
0010	409+44	-	-	410+27	LT	-	-	-	-	83	9	9	-	-	-	-	-	-	-	-	MAINLINE
0010	425+80	-	-	426+30	RT	-	-	-	1	-	-	-	-	-	-	-	-	-	-	-	MAINLINE
0010	426+52	-	-	427+44	LT	71	-	-	-	1,204	21	121	-	-	-	39	1	-	-	-	MAINLINE
0010	426+30	-	-	438+34	RT	-	-	-	-	3,309	331	331	-	-	-	-	-	-	-	1,204	MAINLINE
0010	454+03	-	-	457+12	RT	-	-	-	-	-	9	9	-	-	-	-	-	-	-	3,309	MAINLINE
0010	460+09	-	-	460+96	LT	-	-	-	-	87	9	9	-	-	-	-	-	-	-	-	MAINLINE
0010	475+36	-	-	476+23	RT	-	-	-	-	87	9	9	-	-	-	-	-	-	-	-	MAINLINE
0010	501+02	-	-	501+97	LT	71	-	-	-	-	237	237	-	-	-	39	1	-	-	92	MAINLINE
0010	502+60	-	-	526+25	RT	-	-	-	-	2,365	237	237	-	-	-	-	-	-	-	2,395	MAINLINE
0010	525+82	-	-	526+77	LT	71	-	-	-	-	-	-	-	-	-	39	1	-	-	92	MAINLINE
0010	526+46	-	-	527+99	RT	-	-	-	1	-	-	-	-	-	-	-	-	-	-	175	MAINLINE
TOTAL 0010						1,147	69	125	5	15,710	1,323	1,571	-	113	260	351	8	1	-	14,909	

Addendum No. 02
ID 5180-00-73
Revised Sheet 48
October 1, 2026



Proposal Schedule of Items

Page 1 of 5

Proposal ID: 20261013002 Project(s): 5180-00-73

Federal ID(s): WISC 2027001

SECTION: 0001

Contract Items

Alt Set ID:

Alt Mbr ID:

Proposal Line Number	Item ID Description	Approximate Quantity and Units	Unit Price	Bid Amount
0002	204.0110 Removing Asphaltic Surface	373.000 SY	_____.	_____.
0004	204.0115 Removing Asphaltic Surface Butt Joints	100.000 SY	_____.	_____.
0006	204.0120 Removing Asphaltic Surface Milling	140,859.000 SY	_____.	_____.
0008	204.0165 Removing Guardrail	1,147.000 LF	_____.	_____.
0010	205.0100 Excavation Common	2.000 CY	_____.	_____.
0012	208.0100 Borrow	289.000 CY	_____.	_____.
0014	211.0101 Prepare Foundation for Asphaltic Paving (project) 01. 5180-00-73	1.000 EACH	_____.	_____.
0016	211.0400 Prepare Foundation for Asphaltic Shoulders	678.000 STA	_____.	_____.
0018	213.0100 Finishing Roadway (project) 01. 5180-00-73	1.000 EACH	_____.	_____.
0020	305.0110 Base Aggregate Dense 3/4-Inch	1,881.000 TON	_____.	_____.
0022	305.0120 Base Aggregate Dense 1 1/4-Inch	295.000 TON	_____.	_____.
0024	455.0605 Tack Coat	15,583.000 GAL	_____.	_____.
0026	460.0105.S HMA Percent Within Limits (PWL) Test Strip Volumetrics	1.000 EACH	_____.	_____.
0028	460.0110.S HMA Percent Within Limits (PWL) Test Strip Density	1.000 EACH	_____.	_____.
0030	460.2005 Incentive Density PWL HMA Pavement	23,970.000 DOL	1.00000	23,970.00



Proposal Schedule of Items

Page 2 of 5

Proposal ID: 20261013002 Project(s): 5180-00-73

Federal ID(s): WISC 2027001

SECTION: 0001

Contract Items

Alt Set ID:

Alt Mbr ID:

Proposal Line Number	Item ID Description	Approximate Quantity and Units	Unit Price	Bid Amount
0032	460.2007 Incentive Density HMA Pavement Longitudinal Joints	25,470.000 DOL	1.00000	25,470.00
0034	460.2010 Incentive Air Voids HMA Pavement	23,970.000 DOL	1.00000	23,970.00
0036	460.6224 HMA Pavement 4 MT 58-28 S	13,835.000 TON	_____.	_____.
0038	460.6225 HMA Pavement 5 MT 58-28 S	9,887.000 TON	_____.	_____.
0040	465.0105 Asphaltic Surface	1,892.000 TON	_____.	_____.
0042	465.0120 Asphaltic Surface Driveways and Field Entrances	45.000 TON	_____.	_____.
0044	465.0520 Asphaltic Rumble Strips, Shoulder	72,701.000 LF	_____.	_____.
0046	465.0560 Asphaltic Rumble Strips, Centerline	43,958.000 LF	_____.	_____.
0048	520.8700 Cleaning Culvert Pipes	4.000 EACH	_____.	_____.
0050	521.1024 Apron Endwalls for Culvert Pipe Steel 24-Inch	1.000 EACH	_____.	_____.
0052	606.0200 Riprap Medium	6.000 CY	_____.	_____.
0054	614.0305 Steel Plate Beam Guard Class A	125.000 LF	_____.	_____.
0056	614.0370 Steel Plate Beam Guard Energy Absorbing Terminal	5.000 EACH	_____.	_____.
0058	614.0400 Adjusting Steel Plate Beam Guard	15,710.000 LF	_____.	_____.
0060	614.0950 Replacing Guardrail Posts and Blocks	1,323.000 EACH	_____.	_____.



Proposal Schedule of Items

Page 3 of 5

Proposal ID: 20261013002 Project(s): 5180-00-73

Federal ID(s): WISC 2027001

SECTION: 0001

Contract Items

Alt Set ID:

Alt Mbr ID:

Proposal Line Number	Item ID Description	Approximate Quantity and Units	Unit Price	Bid Amount
0062	614.0951 Replacing Guardrail Rail and Hardware	1,571.000 LF	_____.	_____.
0066	614.2350 MGS Guardrail Short Radius	260.000 LF	_____.	_____.
0068	614.2500 MGS Thrie Beam Transition	351.000 LF	_____.	_____.
0070	614.2610 MGS Guardrail Terminal EAT	8.000 EACH	_____.	_____.
0072	614.2630 MGS Guardrail Short Radius Terminal	1.000 EACH	_____.	_____.
0074	618.0100 Maintenance and Repair of Haul Roads (project) 01. 5180-00-73	1.000 EACH	_____.	_____.
0076	619.1000 Mobilization	1.000 EACH	_____.	_____.
0078	624.0100 Water	97.000 MGAL	_____.	_____.
0080	625.0500 Salvaged Topsoil	4,434.000 SY	_____.	_____.
0082	628.1504 Silt Fence	4,321.000 LF	_____.	_____.
0084	628.1520 Silt Fence Maintenance	4,321.000 LF	_____.	_____.
0086	628.1905 Mobilizations Erosion Control	1.000 EACH	_____.	_____.
0088	628.1910 Mobilizations Emergency Erosion Control	1.000 EACH	_____.	_____.
0090	628.2008 Erosion Mat Urban Class I Type B	4,434.000 SY	_____.	_____.
0092	629.0205 Fertilizer Type A	4.000 CWT	_____.	_____.
0094	630.0120 Seeding Mixture No. 20	127.000 LB	_____.	_____.



Proposal Schedule of Items

Page 4 of 5

Proposal ID: 20261013002 Project(s): 5180-00-73

Federal ID(s): WISC 2027001

SECTION: 0001

Contract Items

Alt Set ID:

Alt Mbr ID:

Proposal Line Number	Item ID Description	Approximate Quantity and Units	Unit Price	Bid Amount
0096	630.0500 Seed Water	81.000 MGAL	_____.	_____.
0098	633.5200 Markers Culvert End	12.000 EACH	_____.	_____.
0100	642.5001 Field Office Type B	1.000 EACH	_____.	_____.
0102	643.0300 Traffic Control Drums	5,937.000 DAY	_____.	_____.
0104	643.0900 Traffic Control Signs	500.000 DAY	_____.	_____.
0106	643.1050 Traffic Control Signs PCMS	14.000 DAY	_____.	_____.
0108	643.3165 Temporary Marking Line Paint 6-Inch	171,589.000 LF	_____.	_____.
0110	643.5000 Traffic Control	1.000 EACH	_____.	_____.
0112	645.0120 Geotextile Type HR	11.000 SY	_____.	_____.
0114	646.2040 Marking Line Grooved Wet Ref Epoxy 6-Inch	163,807.000 LF	_____.	_____.
0116	646.4040 Marking Line Grooved Wet Ref Epoxy 10-Inch	260.000 LF	_____.	_____.
0118	650.8000 Construction Staking Resurfacing Reference	43,958.000 LF	_____.	_____.
0120	650.9911 Construction Staking Supplemental Control (project) 01. 5180-00-73	1.000 EACH	_____.	_____.
0122	690.0150 Sawing Asphalt	1,899.000 LF	_____.	_____.
0124	740.0440 Incentive IRI Ride	33,300.000 DOL	1.00000	33,300.00



Proposal Schedule of Items

Page 5 of 5

Proposal ID: 20261013002 Project(s): 5180-00-73

Federal ID(s): WISC 2027001

SECTION: 0001

Contract Items

Alt Set ID:

Alt Mbr ID:

Proposal Line Number	Item ID Description	Approximate Quantity and Units	Unit Price	Bid Amount
0126	999.2100.S Installing and Maintaining Climbing Turtle Exclusion Fence	4,224.000 LF	_____.	_____.
0128	ASP.1T0A On-the-Job Training Apprentice at \$5.00/HR	2,400.000 HRS	5.00000	12,000.00
0130	ASP.1T0G On-the-Job Training Graduate at \$5.00/HR	2,160.000 HRS	5.00000	10,800.00
0132	SPV.0060 Special 01. Site Mowing	6.000 EACH	_____.	_____.
0134	SPV.0090 Special 01. Painting Beam Guard	14,909.000 LF	_____.	_____.
0136	SPV.0180 Special 01. Removing Distressed Pavement Milling	1,410.000 SY	_____.	_____.
0138	614.2330 MGS Guardrail 3 K	113.000 LF	_____.	_____.
0140	614.0230 Steel Thrie Beam	69.000 LF	_____.	_____.
Section: 0001			Total:	_____.
			Total Bid:	_____.