



Wisconsin Department of Transportation

September 30, 2026

**Division of Transportation Systems
Development**

Bureau of Project Development
4822 Madison Yards Way, 4th Floor South
Madison, WI 53705

Telephone: (608) 266-1631
Facsimile (FAX): (608) 266-8459

NOTICE TO ALL CONTRACTORS:

Proposal #14: 6200-18-70
Oshkosh – New London
IH 41 – USH 10
USH 45
Winnebago County

Letting of October 13, 2026

This is Addendum No. 01, which provides for the following:

Plan Sheets:

Revised Plan Sheets	
Plan Sheet	Plan Sheet Title (brief description of changes to sheet)
4-17	Typical Sections – updated sheets to correct text errors.
20	Construction Details – updated sheet to correct text errors.
159	Miscellaneous Quantities – Information Only tables for item 614.0010, was revised to include the seeding mixture type required and change Mulching to Erosion Mat Class I Type A consistent with the erosion control plans.



The responsibility for notifying potential subcontractors and suppliers of these changes remains with the prime contractor.

Sincerely,


Mike Coleman

Proposal Development Specialist
Proposal Management Section

END OF ADDENDUM

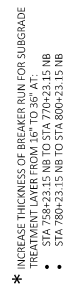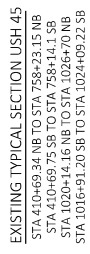


EXISTING TYPICAL SECTION USH 45
STA 758+23.15 NB TO STA 800+23.15 NB
STA 758+14.1 SB TO STA 800+14.1 SB

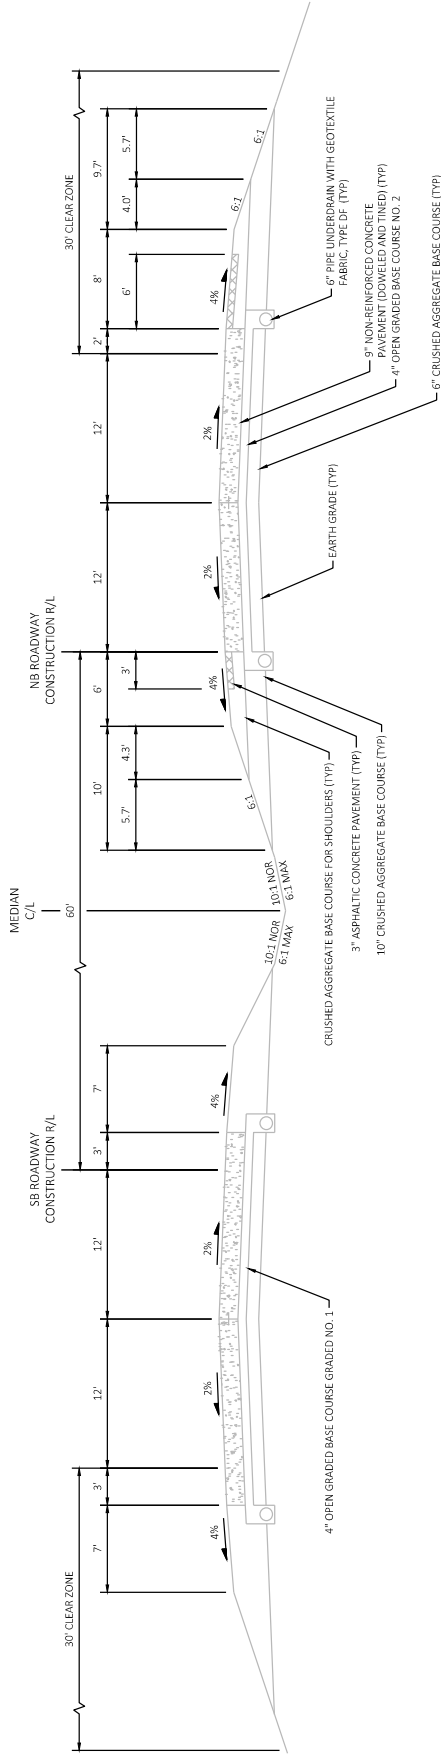


EXISTING TYPICAL SECTION USH 45
STA 997+09.05 NB TO STA 1020+14.16 NB
STA 997+00 SB TO STA 1016+91.20 SB

Addendum No. 01
ID 6200-18-70
Revised Sheet 6
September 30, 2026

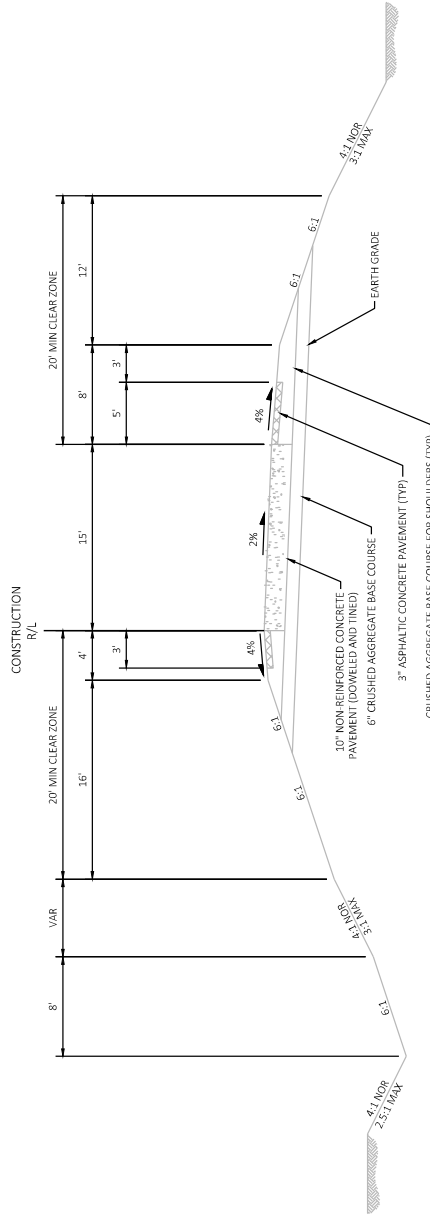


EXISTING TYPICAL SECTION FOR RAMP AT CTH T
NE RAMP STA 451+87.32 NB TO STA 464+99.13 NB
SE RAMP STA 439+55.56 NB TO STA 450+27.95 NB
NW RAMP STA 450+27.95 NB TO STA 464+99.13 NB
SW RAMP STA 450+37.06 SB TO STA 436+95.24 SB

2

 

EXISTING TYPICAL SECTION STH 116 / CTH GG
STA 75+75 TO STA 84+25

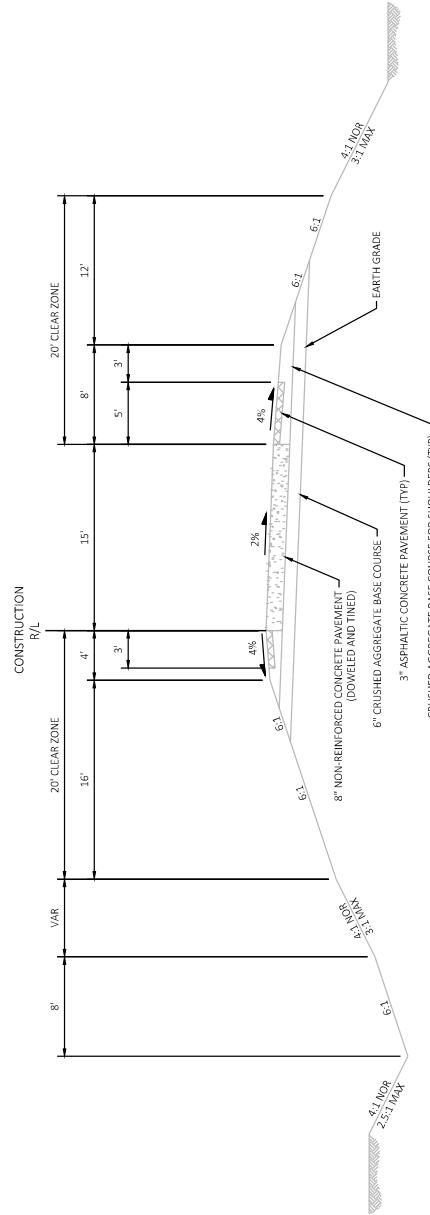


Addendum No. 01
ID 6200-18-70
Revised Sheet 7
September 30, 2026

EXISTING TYPICAL SECTION FOR RAMPS AT STH 116 / CTH GG


PROJECT NO:	6200-18-70	HWY: USH 45	COUNTY: WINNEBAGO	TYPICAL SECTIONS	SHEET 7	E
FILE NAME:	X:\PROJECTS\WINNEBAGO\6200-18-40 USH 45\WORKS\IN\CD\PLAN SHEETS\020304-15.DWG LAYOUT NAME: 020304-15					
			PLOT DATE: 7/24/2006 8:58 AM PLOT BY: JAREN FISCHER			PLOT SCALE: 1"=10.00' PLOT NAME:
WISDOT/CADD SHEET 42						

CONSTRUCTION
R/L

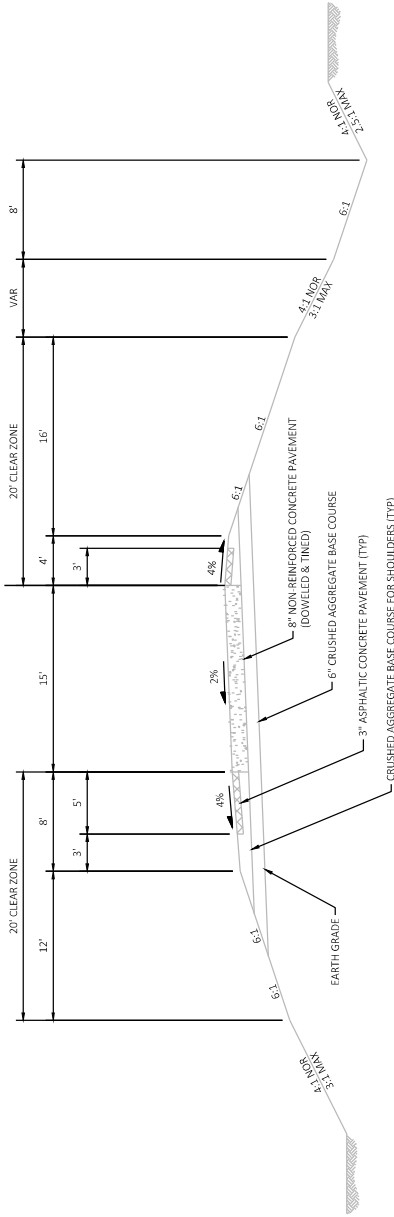


EXISTING TYPICAL SECTION FOR RAMPS AT STH 116 / CTH GG
STA 660+59.91 SB TO STA 676+47.43 SB
STA 678+24.36 SB TO STA 688+40.36 SB

Addendum No. 01
ID 6200-18-70
Revised Sheet 8
September 30, 2026

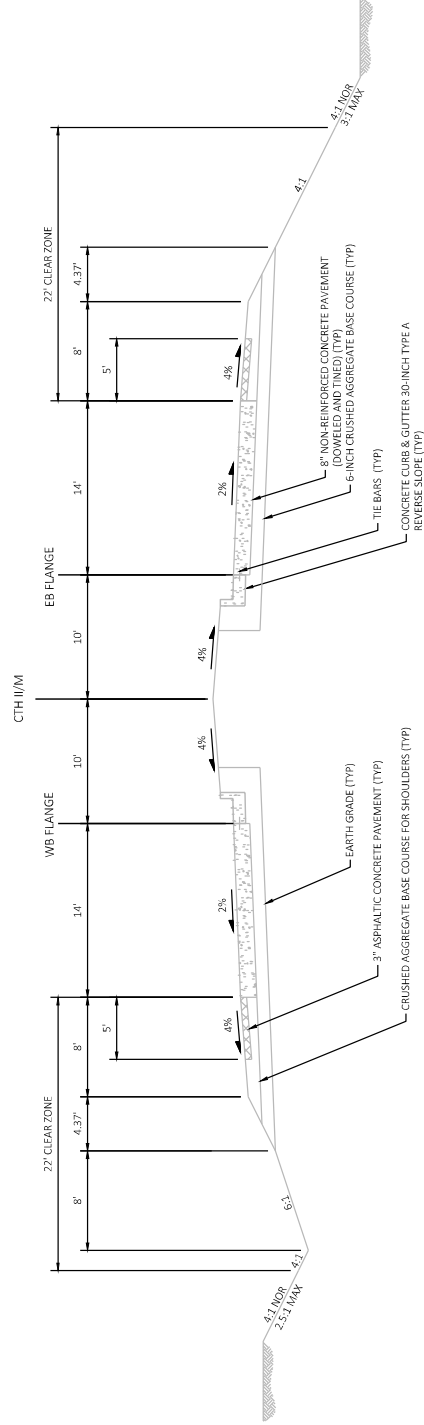

EXISTING TYPICAL SECTION CTH II/M
STA 91+50 TO STA 101+19.64

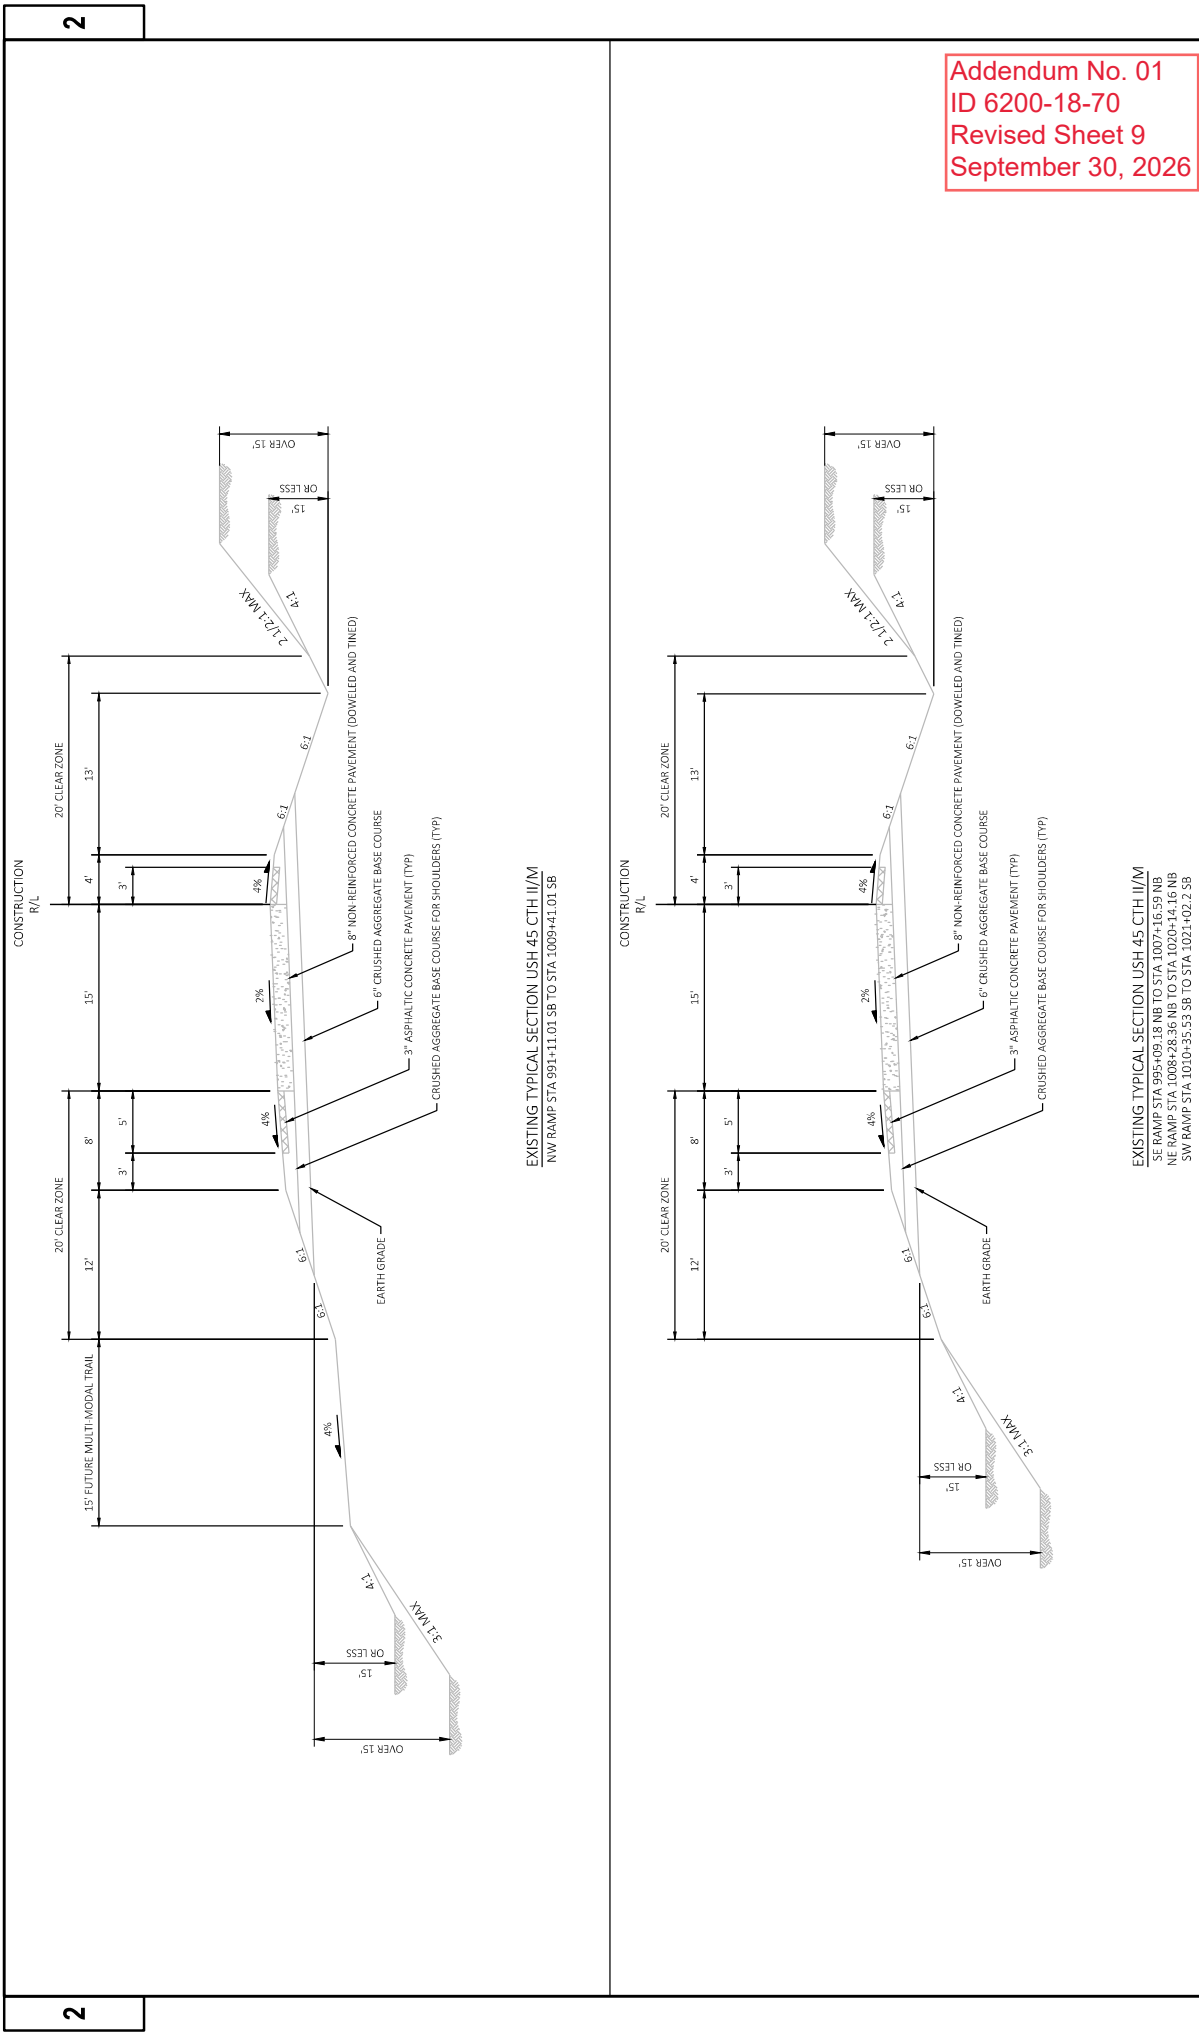


Addendum No. 01
ID 6200-18-70
Revised Sheet 9
September 30, 2026

EXISTING TYPICAL SECTION USH 45 CTH I/I/M
SE RAMP STA 995+09.18 NB TO STA 1007+16.59 NB
NE RAMP STA 1008+28.36 NB TO STA 1020+14.16 NB
SW RAMP STA 1010+35.55 SB TO STA 1021+02.2 SB

PROJECT NO: 6200-18-70	HWY: USH 45	COUNTY: WINNEBAGO	TYPICAL SECTIONS	SHEET 9	E
FILE NAME: X:\PROJECTS\WINNEBAGO\6200-18-40 USH 45 W02\DESIGN\CD\PLAN SHEETS\02301-TS.DWG	LAYOUT NAME: 023006-15	PLOT DATE: 7/24/2026 8:58 AM	PLOT BY: JAREN FISCHER	PLOT NAME:	WISDOT/CAD05 SHEET 42

PARK AND RIDE
CONSTRUCTION
R/L


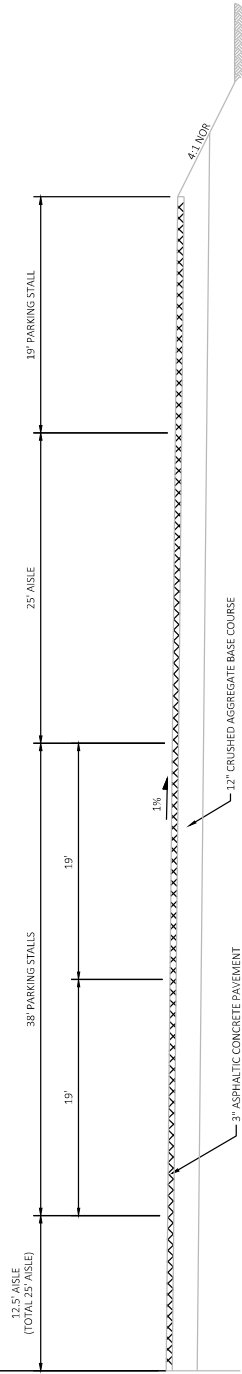


1/2 TYPICAL EXISTING SECTION FOR PARK AND RIDE LOT


WINNECONNE PARK AND RIDE


Addendum No. 01
ID 6200-18-70
Revised Sheet 10
September 30, 2026

PROJECT NO: 6200-18-70	HWY: USH 45	COUNTY: WINNEBAGO	TYPICAL SECTIONS	SHEET 10	E
FILE NAME: X:\PROJECTS\WINNEBAGO\6200-18-00 USH 45 W02\DESIGN\CD\PLAN SHEETS\020303-TS.DWG	LAYOUT NAME: 020303-TS	WINNEBAGO	WINNEBAGO	WINNEBAGO	WINNEBAGO
		PLOT DATE: 7/24/2026 8:58 AM	PLOT BY: JAREN FISCHER	PLOT NAME: JAREN FISCHER	PLOT SCALE: 1IN=10 FT
					WISDOT/CADD SHEET 42

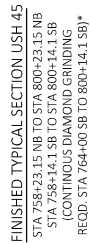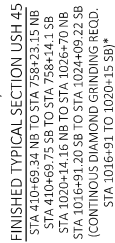


STA 800+23.15 NB TO STA 817+09.05 NB
STA 800+14.1 SB TO STA 817+00 SB*
STA 857+09.05 NB TO STA 997+09.05 NB
STA 854+57 SB TO STA 997+00 SB*

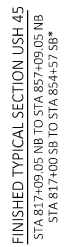

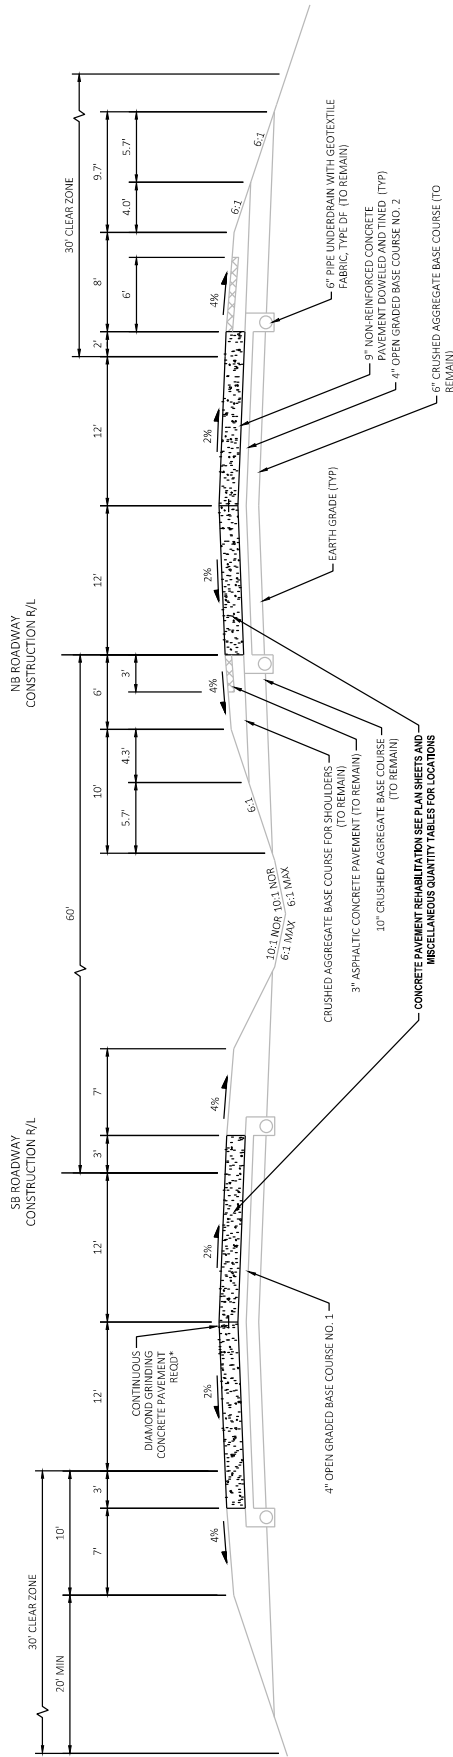


FINISHED TYPICAL SECTION USH 45
STA 997+09.05 NB TO STA 1020+14.16 NB
STA 997+00 SB TO STA 1016+91 SB*

Addendum No. 01
ID 6200-18-70
Revised Sheet 13
September 30, 2026

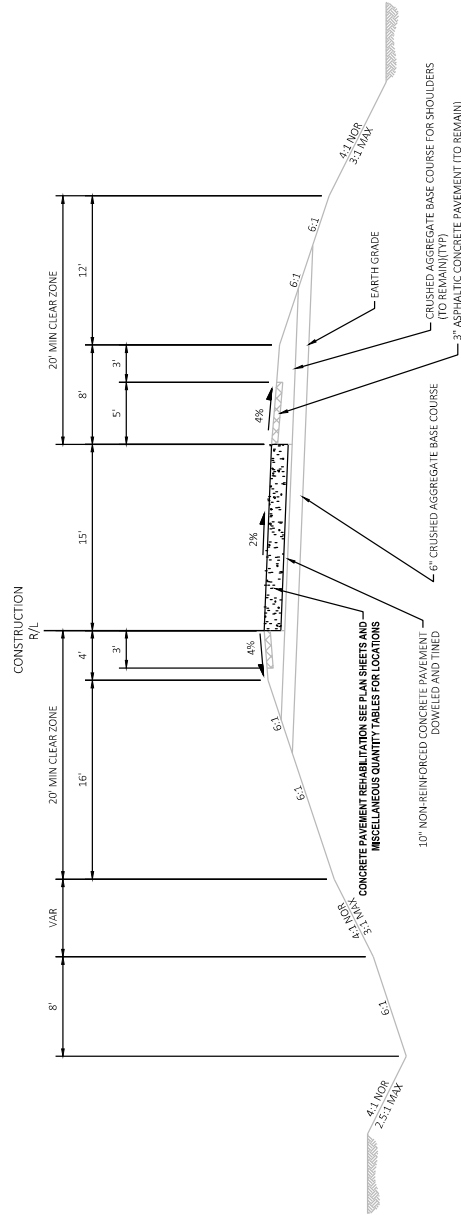


FINISHED TYPICAL SECTION FOR RAMP AT CTH T
NE RAMP STA 451+87.32 NB TO STA 464+99.13 NB
SE RAMP STA 439+55.56 NB TO STA 450+27.95 NB
NW RAMP STA 438+58.05 SB TO STA 449+06.25 SB
SW RAMP STA 450+37.06 SB TO STA 436+95.24 SB

 

FINISHED TYPICAL SECTION STH 116 / CTH GG
STA 75+75 TO STA 84+25





Addendum No. 01
ID 6200-18-70
Revised Sheet 14
September 30, 2026

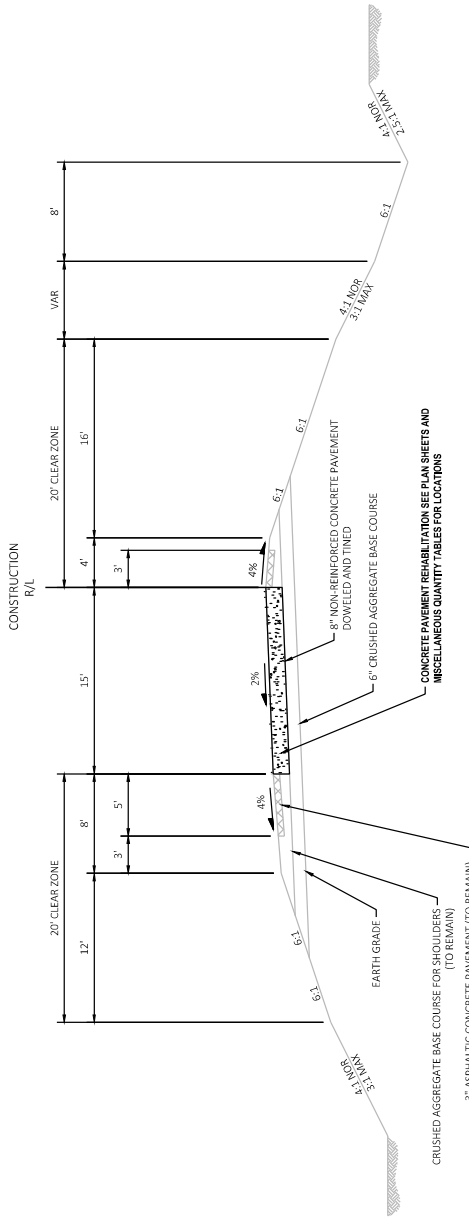


FINISHED TYPICAL SECTION FOR RAMPS AT STH 116 / CTH GG
STA 660+59.91 SB TO STA 676+47.43 SB
STA 678+24.36 SB TO STA 688+40.36 SB

Addendum No. 01
ID 6200-18-70
Revised Sheet 15
September 30, 2026

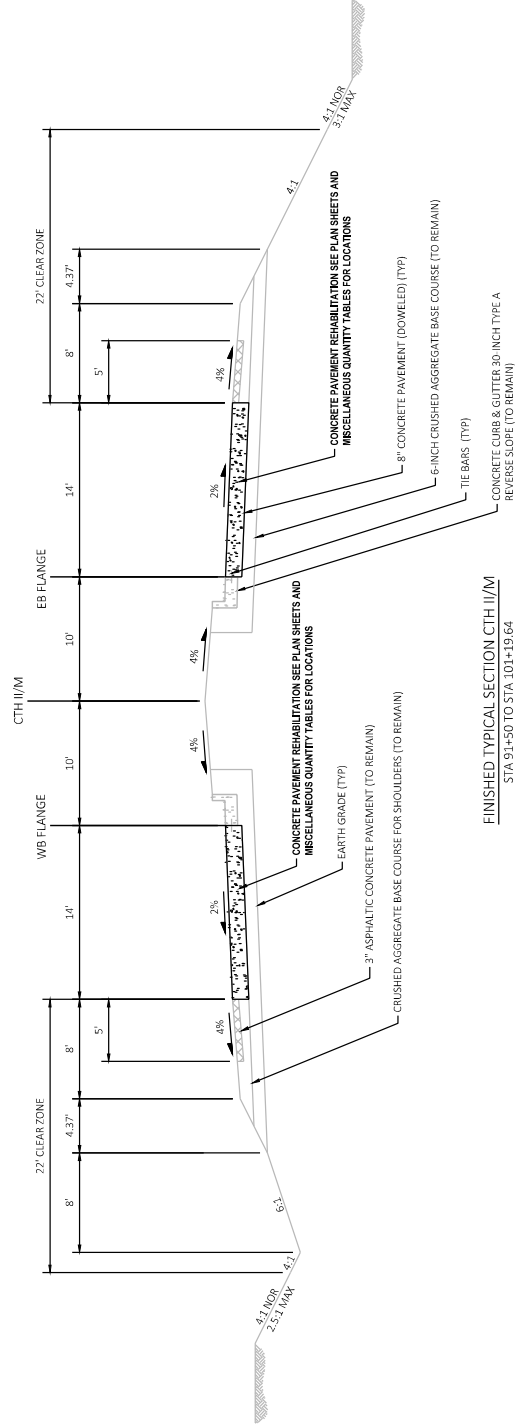

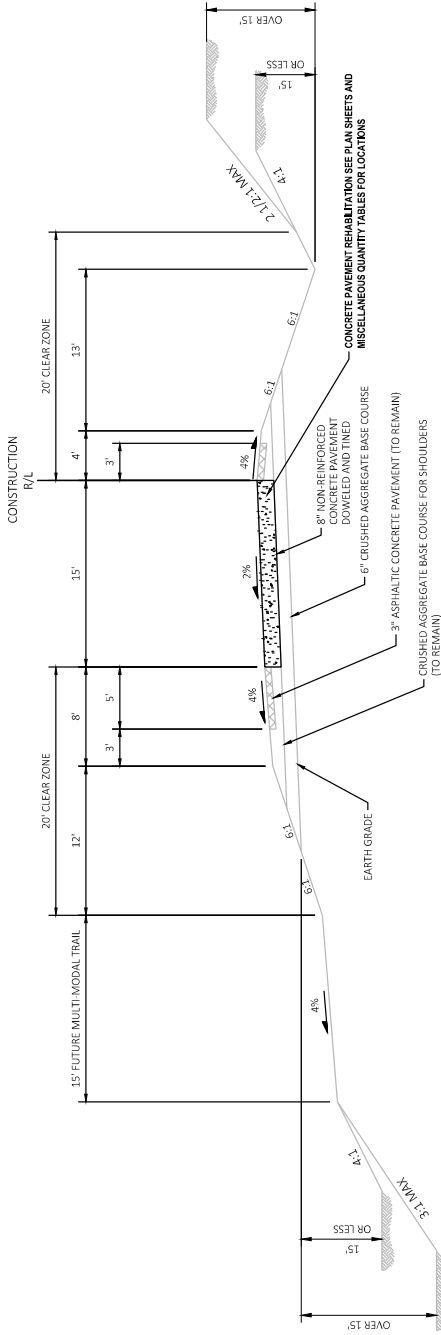


FINISHED TYPICAL SECTION USH 45 CTH I/I/M
NW RAMP STA 991+11.01 SB TO STA 1009+41.01 SB

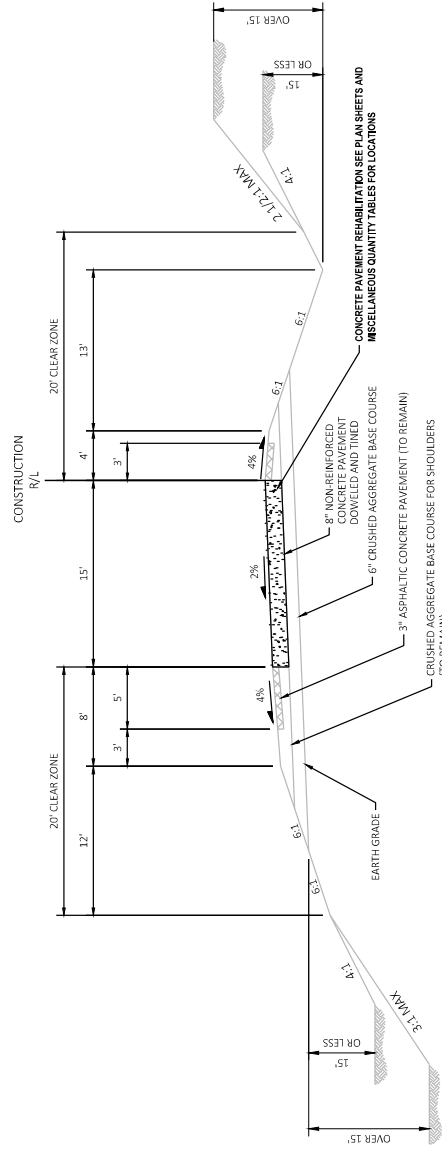

FINISHED TYPICAL SECTION USH 45 CTH I/I/M
SE RAMP STA 995+09.18 NB TO STA 1007+16.59 NB
NE RAMP STA 1008+28.36 NB TO STA 1020+14.16 NB
SW RAMP STA 1010+35.55 SB TO STA 1021+02.2 SB

Addendum No. 01
ID 6200-18-70
Revised Sheet 16
September 30, 2026


PARK AND RIDE
CONSTRUCTION
R/L

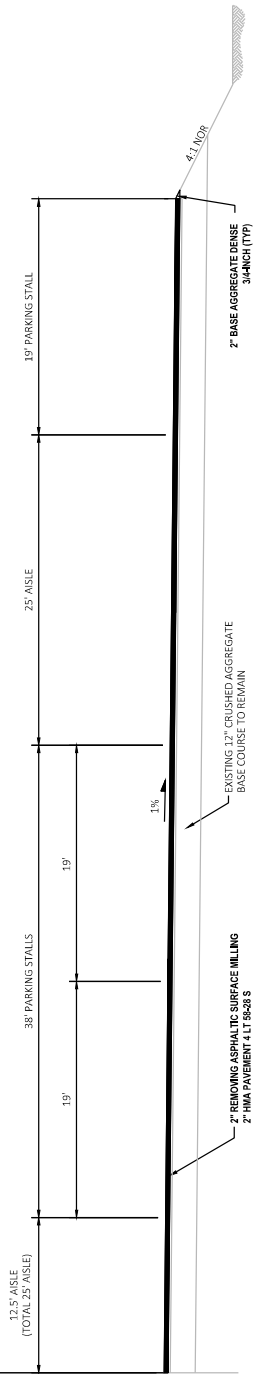

1/2 TYPICAL FINISHED SECTION FOR PARK AND RIDE LOT
WINNECONNE PARK AND RIDE

Addendum No. 01
ID 6200-18-70
Revised Sheet 17
September 30, 2026

PROJECT NO: 6200-18-70	HWY: USH 45	COUNTY: WINNEBAGO	TYPICAL SECTIONS	SHEET 17	E
FILE NAME: X:\PROJECTS\WINNEBAGO\6200-18-00 USH 45 W02\DESIGN\CD\PLAN SHEETS\020303-TS.DWG	LAYOUT NAME: 020303-15	PLOT DATE: 7/24/2026 8:59 AM	PLOT BY: JAREN FISCHER	PLOT NAME:	WISDOT/CADD 9 SHEET 42

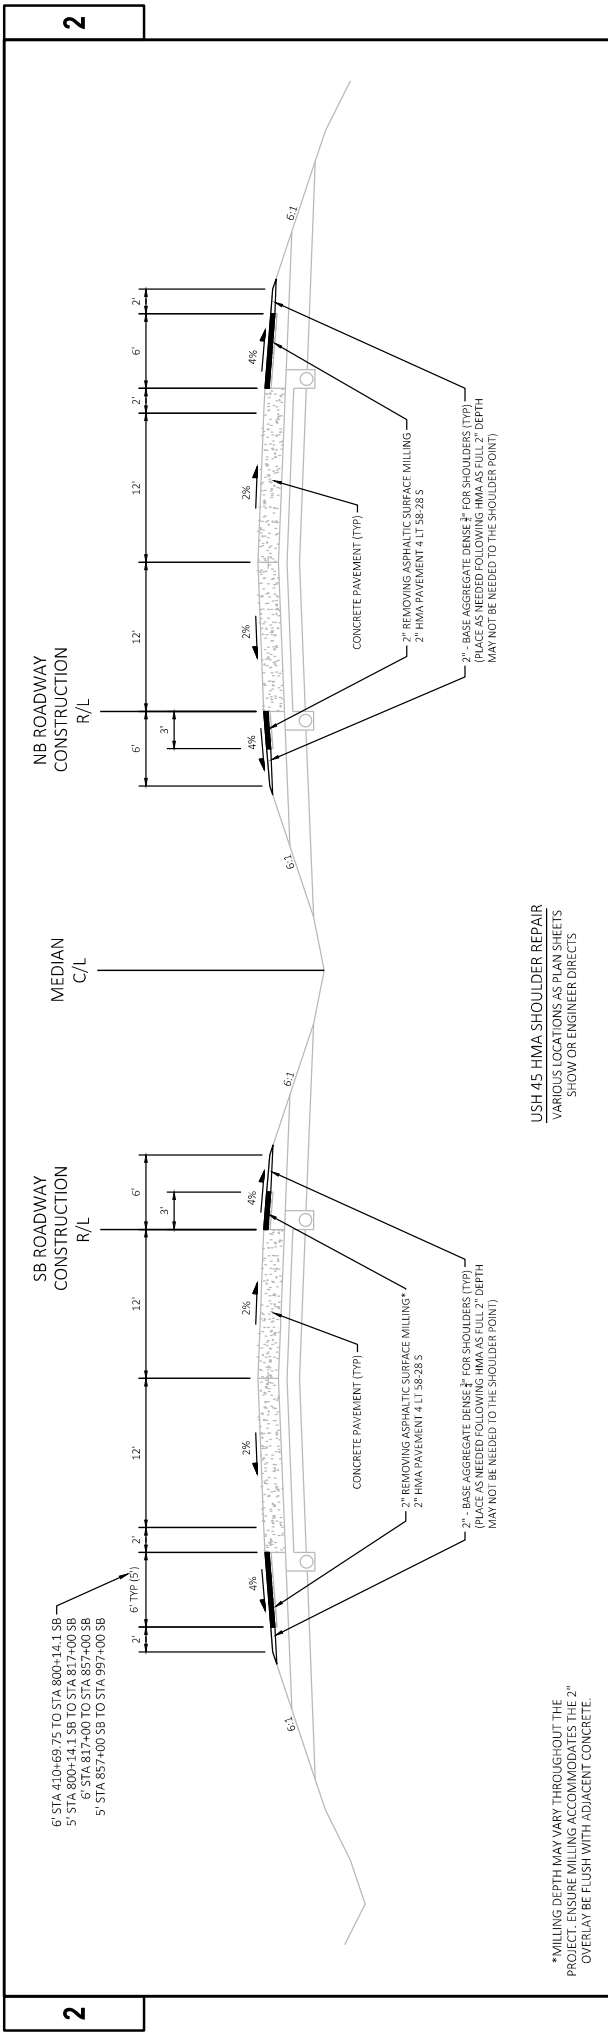

614.0010 BARRIER SYSTEM GRADING AND SHAPING ASSOCIATED ITEMS AND QUANTITIES FOR INFORMATION ONLY

Location	OFFSET	Excavation Common*		Salv. Topsoil*	Fertilizer Type B*		Seeding Mixture No. 30*	Erosion Mat Class I, Type A*
		C.Y.	Borrow* C.Y.	S.Y.	CWT.	L.B.	M.GAL	S.Y.
Sta. 414+75 to Sta. 423+37 NB	RT	0.00	149.93	1339	0.8	60	30	1339
Sta. 420+44 to Sta. 423+40 NB	LT	0.00	11.80	288	0.2	13	6	288
Sta. 438+45 to Sta. 439+52 NB	RT	0.00	14.05	180	0.1	8	4	180
Sta. 449+85 to Sta. 453+42	MID	0.00	88.81	195	0.1	9	4	195
Sta. 477+30 to Sta. 480+37 NB	LT	0.00	10.96	228	0.1	10	5	228
Sta. 477+80 to Sta. 480+25 NB	RT	0.00	9.31	531	0.3	24	12	531
Sta. 563+85 to Sta. 565+66	MID	0.00	39.23	506	0.3	23	11	506
Sta. 581+83 to Sta. 584+66 NB	LT	1.01	57.26	267	0.2	12	6	267
Sta. 582+42 to Sta. 584+85 NB	RT	2.37	0.57	287	0.2	13	6	287
Sta. 586+08 to Sta. 588+99 NB	LT	0.00	8.72	131	0.1	6	3	131
Sta. 671+86 to Sta. 675+30 NB	LT	2.53	4.66	364	0.2	16	8	364
Sta. 672+59 to Sta. 675+18 NB	RT	0.00	16.62	220	0.1	10	5	220
Sta. 762+70 to Sta. 764+50	MID	0.80	51.12	399	0.3	18	9	399
Sta. 841+04 to Sta. 842+73	MID	0.00	0.00	813	0.5	37	18	813
Sta. 868+51 to Sta. 870+94 NB	RT	0.00	66.97	145	0.1	7	3	145
Sta. 869+44 to Sta. 871+12 NB	LT	0.00	30.08	116	0.1	5	3	116
Sta. 893+83 to Sta. 895+52	MID	0.00	26.37	1923	1.2	87	43	1923
Sta. 946+74 to Sta. 948+43	MID	5.03	71.31	1772	1.1	80	40	1772
Sta. 1007+64 to Sta. 1009+83	MID	16.60	46.91	1125	0.7	51	25	1125
Sta. 426+06 to Sta. 428+63 SB	LT	0.00	10.03	168	0.1	8	4	168
Sta. 452+29 to Sta. 428+95 SB	RT	0.00	3.23	197	0.1	9	4	197
Sta. 481+97 to Sta. 485+02 SB	RT	2.29	8.36	374	0.2	17	8	374
Sta. 482+05 to Sta. 484+60 SB	LT	0.90	14.41	233	0.1	10	5	233
Sta. 579+63 to Sta. 583+81 SB	LT	0.00	0.00	792	0.5	36	18	792
Sta. 585+26 to Sta. 588+21 SB	LT	0.00	3.68	271	0.2	12	6	271
Sta. 585+53 to Sta. 591+45 SB	RT	0.00	3.82	495	0.3	22	11	495
Sta. 677+87 to Sta. 680+80 SB	RT	0.00	4.57	221	0.1	10	5	221
Sta. 678+06 to Sta. 680+34 SB	LT	2.18	0.00	246	0.2	11	6	246
Totals		34	758	13898	8.8	625	312	13898

*ITEMS AND QUANTITIES FOR INFORMATION ONLY

614.0010 BARRIER SYSTEM GRADING AND SHAPING ASSOCIATED ITEMS AND QUANTITIES FOR INFORMATION ONLY

Location	OFFSET	Excavation Common*		Salv. Topsoil*	Fertilizer Type B*		Seeding Mixture No. 30*	Erosion Mat Class I, Type A*
		C.Y.	Borrow* C.Y.	S.Y.	CWT.	L.B.	M.GAL	S.Y.
Sta. 872+59 to Sta. 874+99 SB	LT	2.20	48.50	169	0.1	8	4	169
Sta. 872+59 to Sta. 875+24 SB	RT	13.89	55.68	252	0.2	11	6	252
Sta. 13+88 to Sta. 16+78	RT	0.00	176.20	899	0.6	40	20	899
Sta. 15+11 to Sta. 16+17	LT	23.25	605.89	563	0.4	25	13	563
Sta. 19+58 to Sta. 21+88	LT	21.61	205.15	732	0.5	33	16	732
Sta. 20+06 to Sta. 21+11	RT	0.00	410.00	513	0.3	23	12	513
Sta. 12+28 to Sta. 13+59	RT	0.00	149.12	442	0.3	20	10	442
Sta. 12+84 to Sta. 13+88	LT	0.00	11.35	87	0.1	4	2	87
Sta. 16+56 to Sta. 18+62	RT	0.00	189.90	697	0.4	31	16	697
Sta. 16+83 to Sta. 18+13	LT	0.00	20.94	217	0.1	10	5	217
Sta. 36+65 to Sta. 38+20	RT	10.24	0.00	157	0.1	7	4	157
Sta. 37+27 to Sta. 37+98	LT	0.00	3.55	58	0.0	3	1	58
Sta. 41+01 to Sta. 42+18	LT	0.00	16.89	146	0.1	7	3	146
Sta. 41+24 to Sta. 42+42	RT	0.00	51.81	253	0.2	11	6	253
Sta. 18+48 to Sta. 19+19	RT	0.00	15.00	80	0.1	4	2	80
Sta. 18+48 to Sta. 19+19	LT	0.00	5.85	68	0.0	3	2	68
Sta. 21+68 to Sta. 22+38	RT	0.00	14.49	87	0.1	4	2	87
Sta. 21+68 to Sta. 22+39	LT	0.00	21.09	84	0.1	4	2	84
Sta. 18+48 to Sta. 19+19	RT	0.00	15.83	58	0.0	3	1	58
Sta. 18+48 to Sta. 19+20	LT	0.00	22.96	72	0.0	3	2	72
Sta. 21+66 to Sta. 22+36	RT	0.00	0.00	65	0.0	3	1	65
Sta. 21+66 to Sta. 22+37	LT	0.00	0.00	78	0.0	4	2	78
Sta. 43+57 to Sta. 44+42	RT	6.15	1.86	83	0.1	4	2	83
Sta. 43+55 to Sta. 44+27	LT	0.00	22.96	62	0.0	3	1	62
Sta. 46+91 to Sta. 47+97	LT	0.00	8.09	98	0.1	4	2	98
Sta. 47+04 to Sta. 48+07	RT	0.00	57.01	187	0.1	8	4	187
Sta. 94+30 to Sta. 95+59	RT	0.00	16.48	100	0.1	4	2	100
Sta. 97+90 to Sta. 98+72	LT	3.46	0.00	116	0.1	5	3	116
Totals		81	2098	6423	4	289	144	6423

*ITEMS AND QUANTITIES FOR INFORMATION ONLY

Addendum No. 01
ID 6200-18-70
Revised Sheet 159
September 30, 2026

ALL ITEMS 0010 CATEGORY UNLESS OTHERWISE LISTED

PROJECT NO: 6200-18-70

HWY: USH 45

COUNTY: WINNEBAGO

MISCELLANEOUS QUANTITIES

SHEET 159

FILE NAME: X:\PROJECTS\WINNEBAGO\6200-18-00 USH 45 W02\DESIGN\30\PLAN SHEETS\030201.MXD
LAYOUT NAME: 26

PLOT DATE: 9/21/2026 12:18 PM

PLOT BY: JAREN FISCHER

PLOT NAME:

PLOT SCALE:

Custom

WISDOT/CAD05 SHEET 42

