CAT #	QTY	HEIGHT
FPTP454504(3)D-TS-1000	4	4'-9" (3'-6" + 1'-3")
FPTP454510(3)D-TS-1000	6	11'-3" (10'-0" + 1'-3")
FPTP454514(3)D-TS-1000	13	14'-3" (13'-0" + 1'-3")

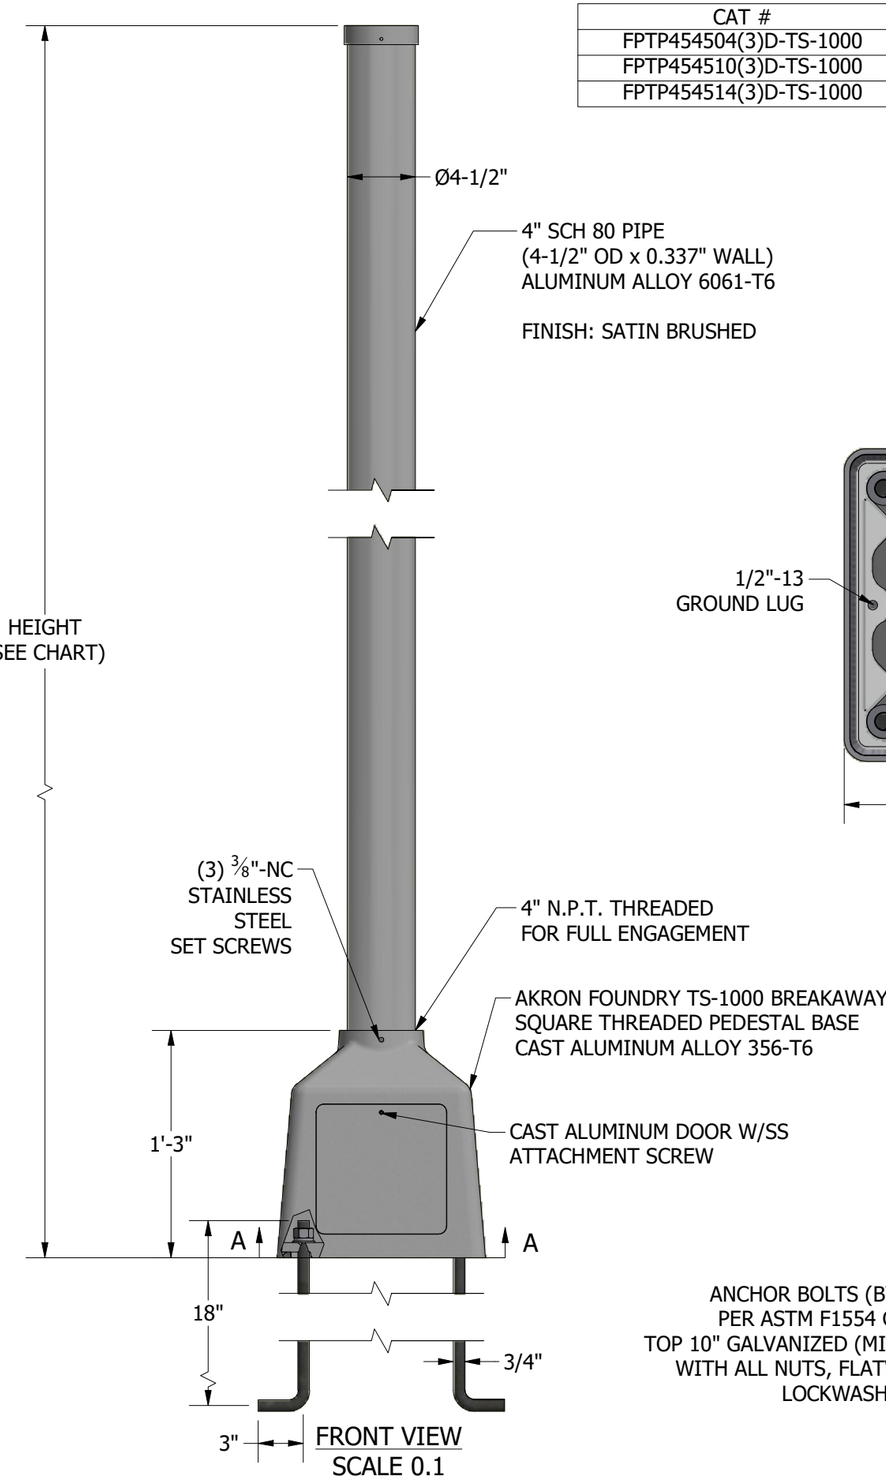

FRONT VIEW
SCALE 0.1

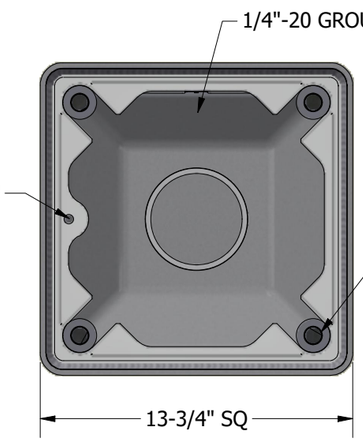

BASE SECTION A-A
SCALE 0.15

ANCHOR BOLTS (BY OTHERS):
PER ASTM F1554 GRADE 105
TOP 10" GALVANIZED (MIN) PER ASTM A153
WITH ALL NUTS, FLATWASHERS, AND
LOCKWASHERS

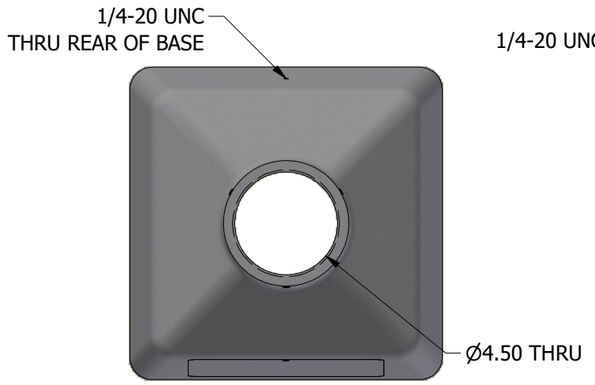

TOP VIEW
SCALE .15

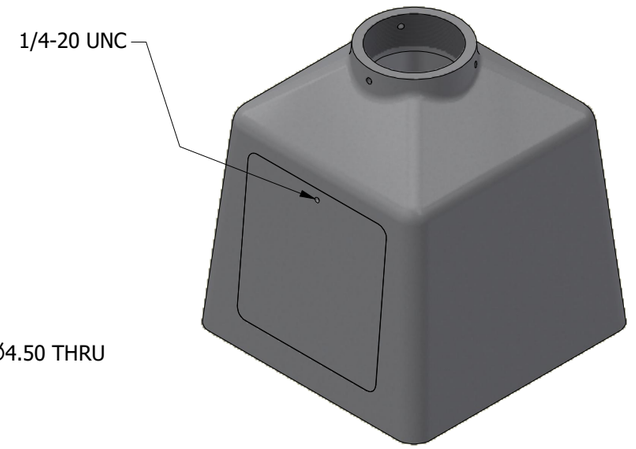

ISO VIEW
SCALE .15

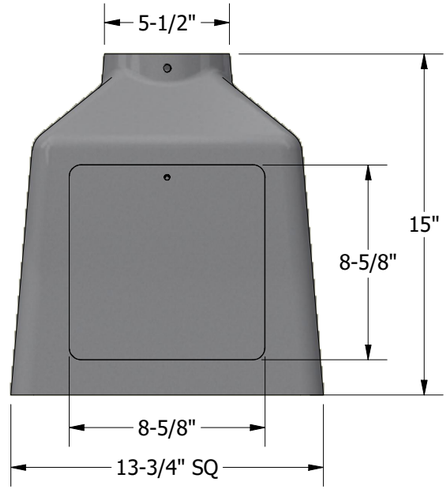

FRONT VIEW
SCALE .15

REVISION HISTORY		
REV	DESCRIPTION	DATE
1	REVISED CHART	3/12/2024
2	REVISED ANCHOR BOLT MATERIAL GRADE	9/12/2024

flagpoles, INC. ALUMINUM LIGHT STANDARDS TUBULAR METAL PRODUCTS
95 GNARLED HOLLOW RD.
EAST SETAUKET, N.Y.
11733
P&K TUBULAR PRODUCTS, INC.

PROJECT: WISDOT #17		DIST: CISCO
CONTRACTOR: DEDICATED CONTRACTORS		AGENT: ENTERPRISE LT'G
DRAWN BY: BH	DATE: 03/07/24	MATERIAL: AS NOTED
CHK'D BY: SAF	APP'D:	DRAWING #: 20227.2
SCALE: AS NOTED	WORK ORDER #: 65854	