WIS 26 - ROUNDABOUT ALTERNATIVE

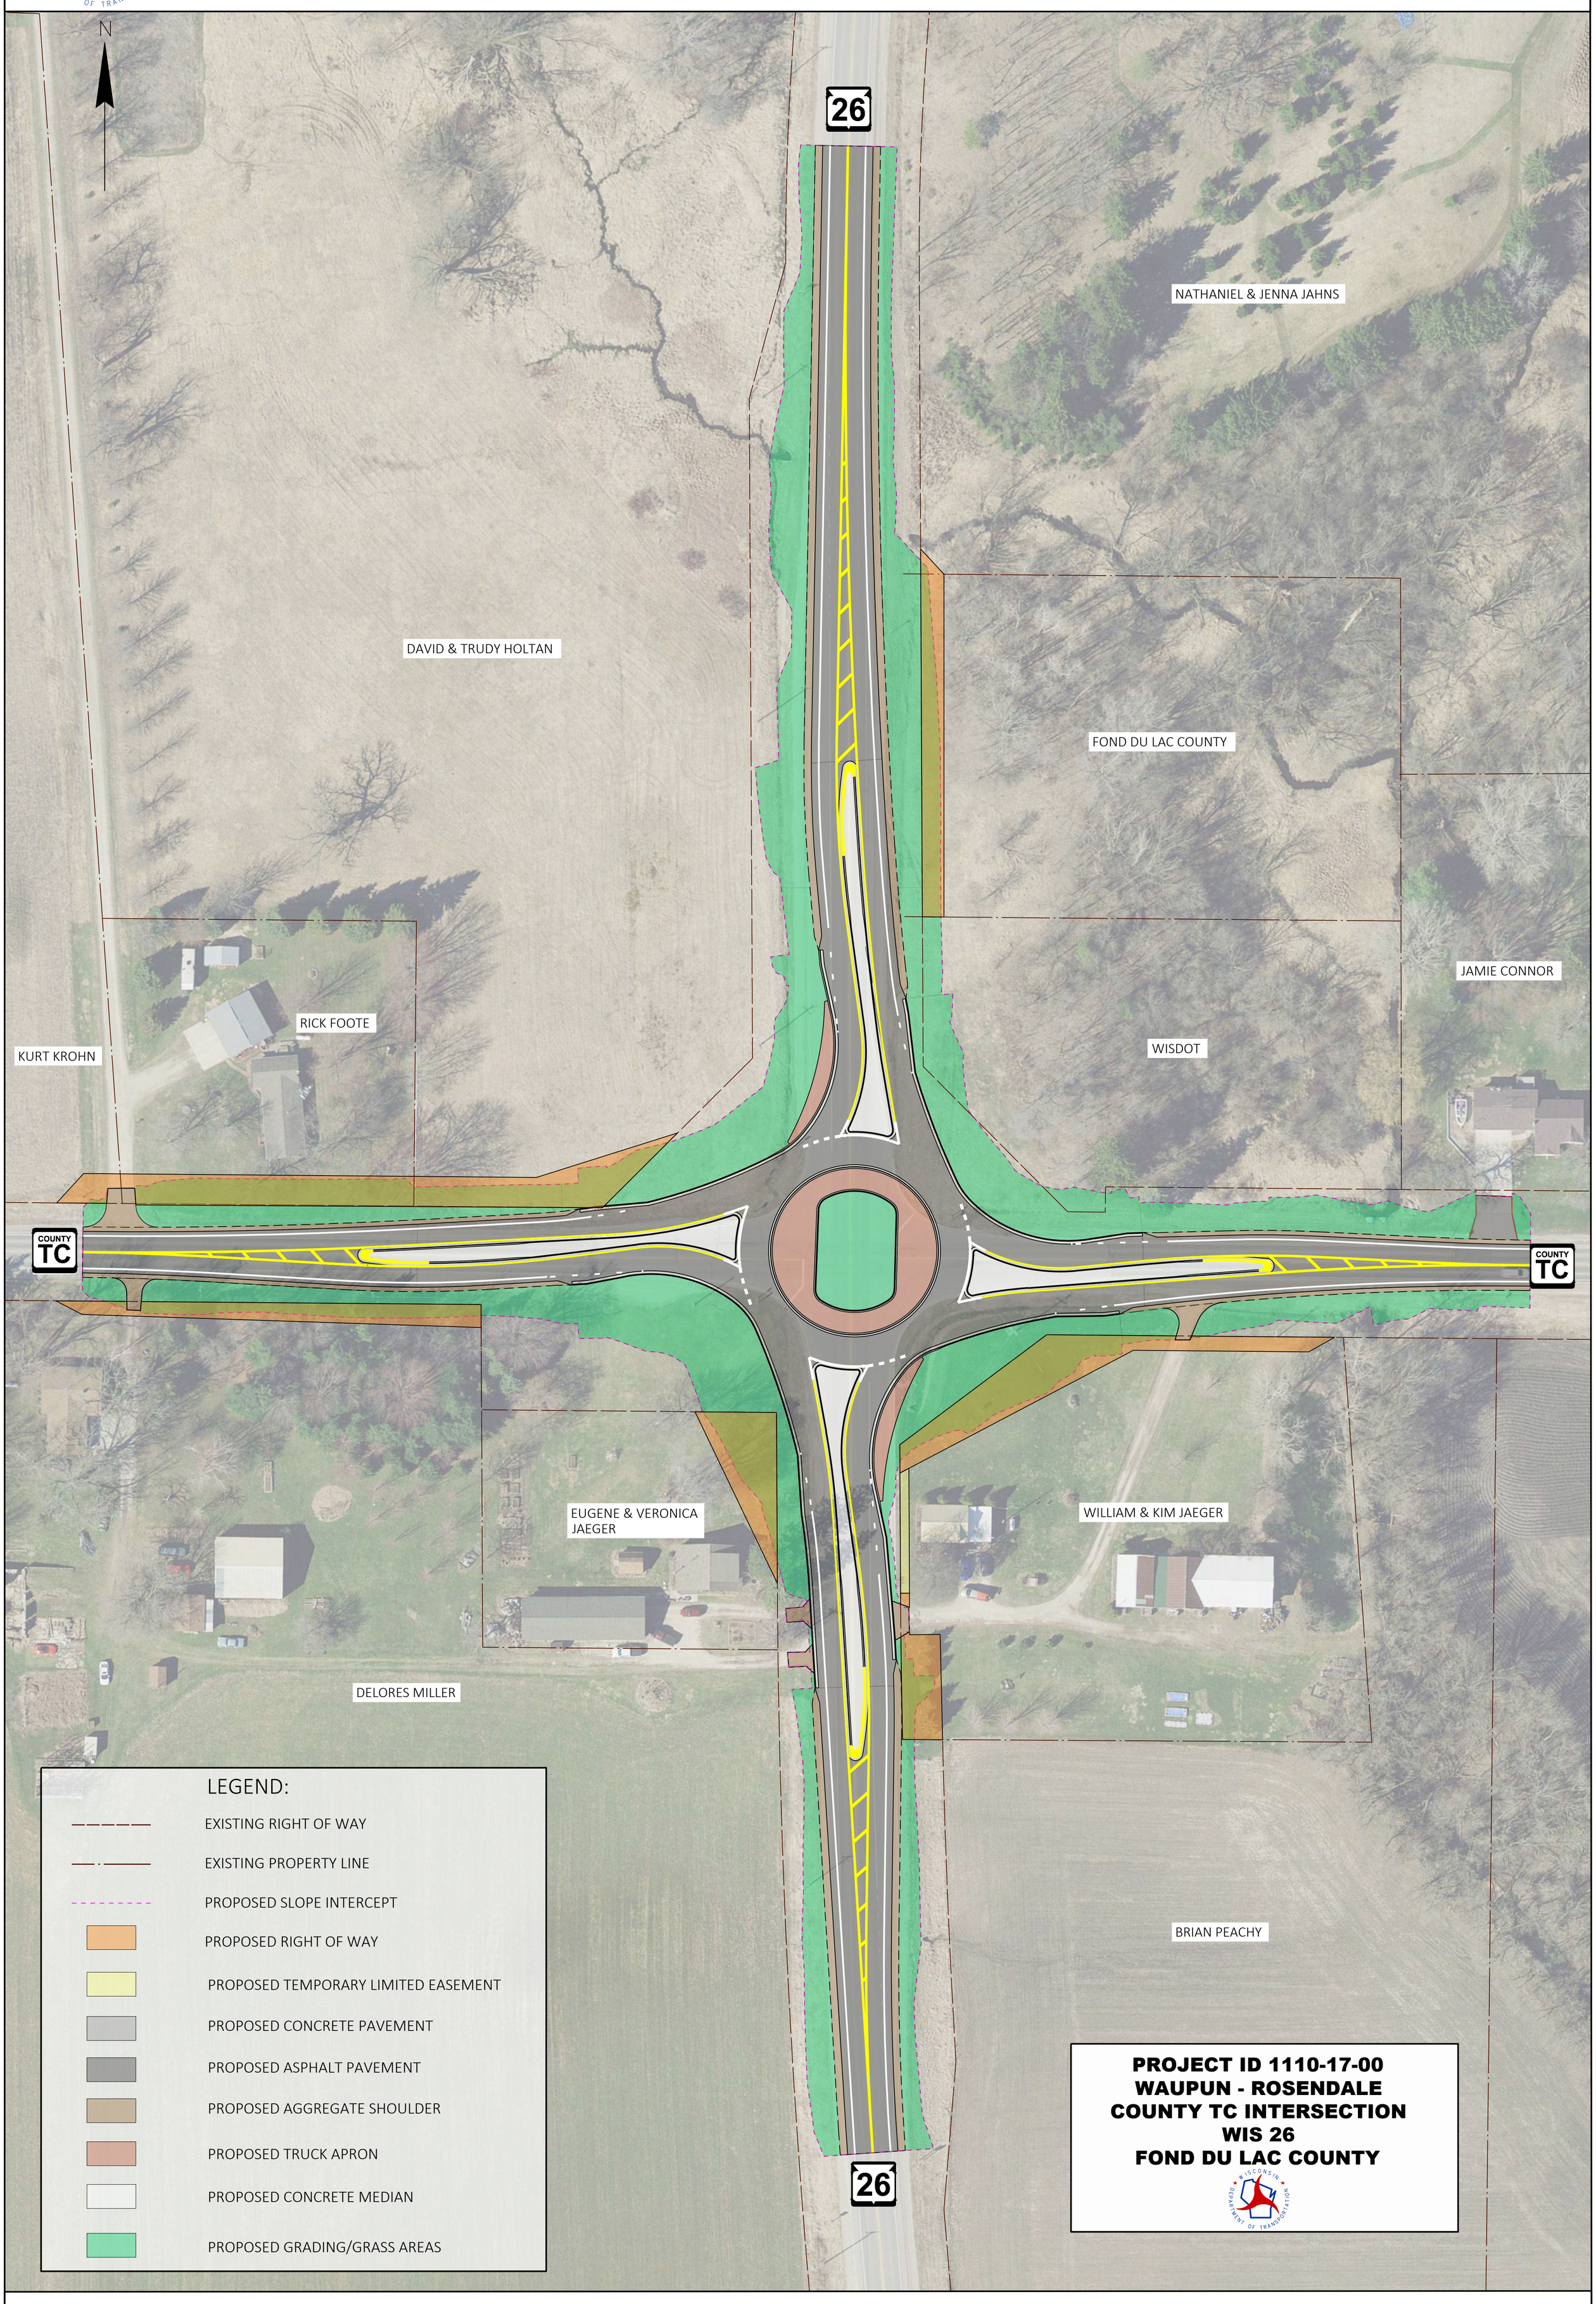

ROUNDABOUT ALTERNATIVE

PUBLIC INVOLVEMENT
JULY 2025

0 FT 50 FT 100 FT