

**US 14 - WALWORTH COUNTY
PROJECT 3150-06-70/3150-12-70
COUNTY K TO ILLINOIS STATE LINE**

PROJECT SCHEDULE

- **60% ROADWAY PLAN – SUMMER 2024**
- **PROJECT AGREEMENT DISCUSSION – SUMMER 2024**
- **DESIGN STUDY REPORT – FALL 2024**
- **REAL ESTATE ACQUISITION – SPRING 2025 TO FALL 2026**
- **UTILITY RELOCATIONS – FALL 2026 TO SUMMER 2027**
- **FINAL PLAN SUBMITTAL – NOVEMBER 2027**
- **CONSTRUCTION – 2028**




PRELIMINARY MARCH 20, 2024



US 14 - WALWORTH COUNTY

PROJECT 3150-06-70

SOUTH OF COUNTY K TO ILLINOIS STATE LINE

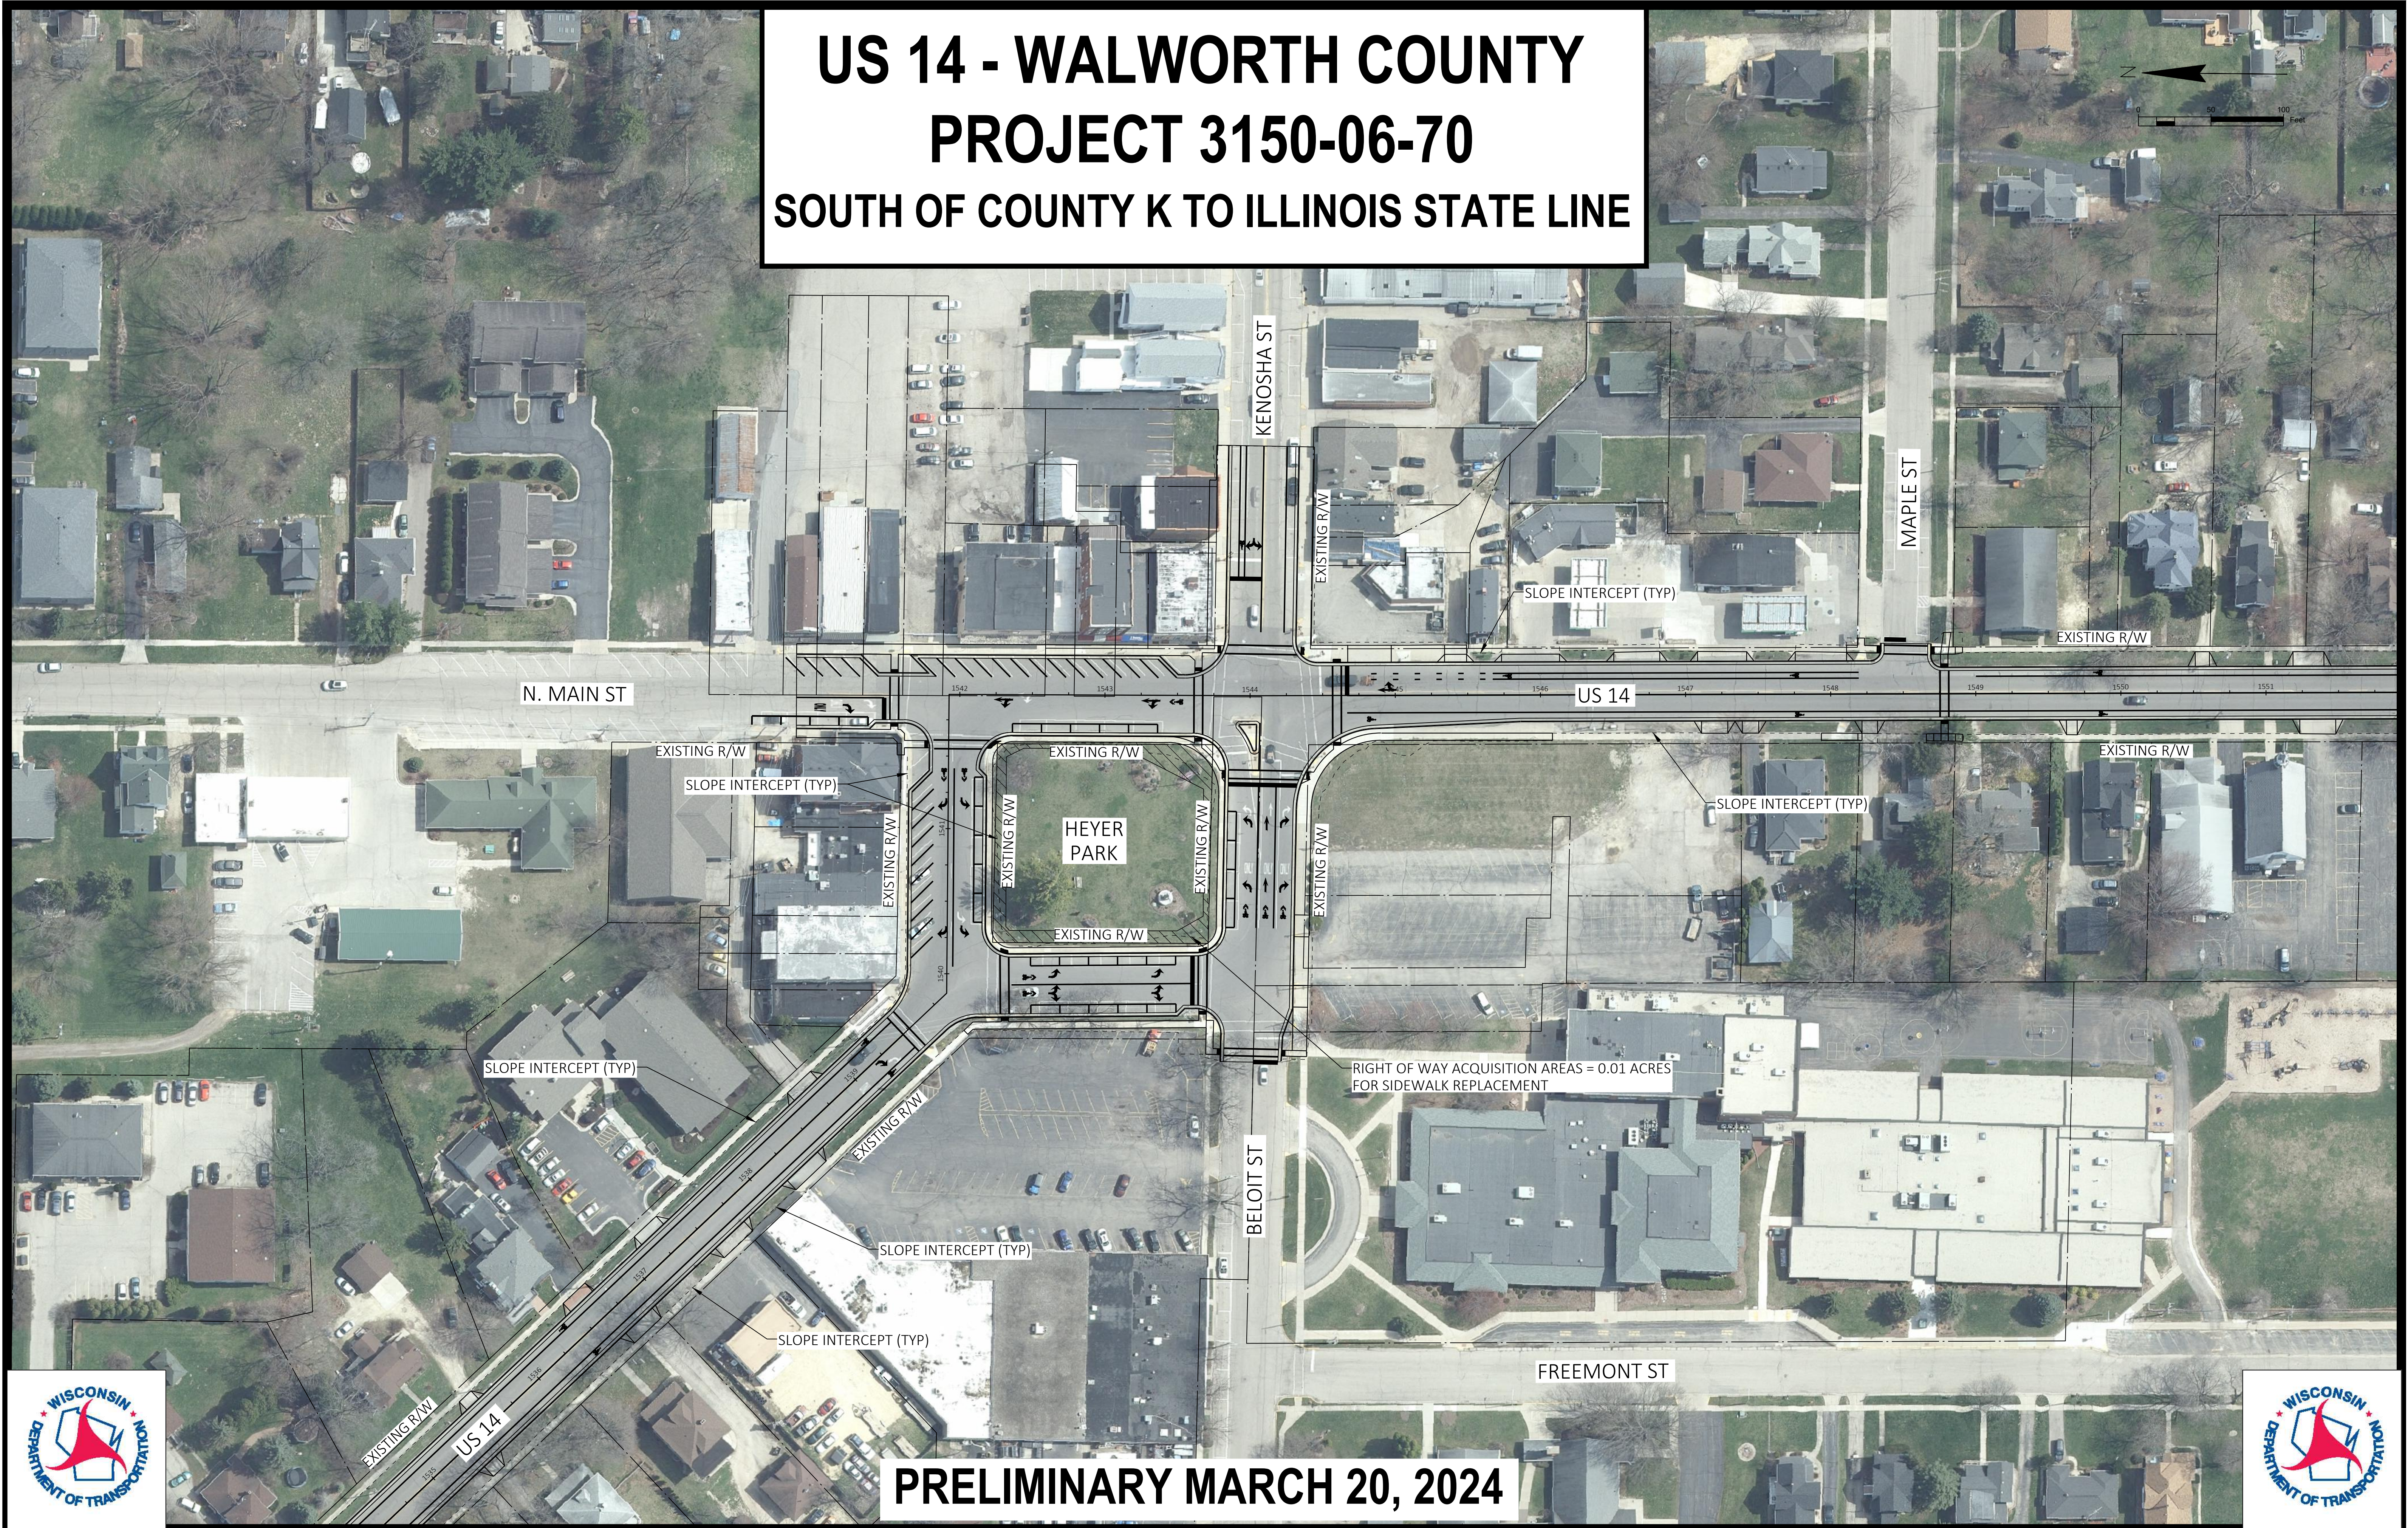

[illegible]

US 14

WIS 67

LAKEVILLE RD

SLOPE INTERCEPT (TYP)

EXISTING R/W

EXISTING BOX CULVERT
C-64-025 TO BE
REPLACED STA 1663+00

PRELIMINARY MARCH 20, 2024


WISCONSIN
DEPARTMENT OF TRANSPORTATION

US 14 - WALWORTH COUNTY
PROJECT 3150-06-70/3150-12-70
SOUTH OF COUNTY K TO ILLINOIS STATE LINE

BEGIN PROJECT ID 3150-06-70
STA 1274+00.00
BEGIN RURAL RESURFACING

COUNTY K INTERSECTION
PROPOSED ROUNDABOUT
TO IMPROVE VEHICULAR SAFETY
PROJECT ID 3150-12-70

TOWN OF SHARON

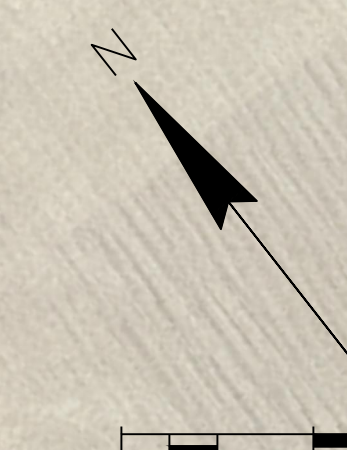

EXISTING R/W

EXISTING R/W

US 14

SLOPE INTERCEPT (TYP)

SLOPE INTERCEPT (TYP)

COUNTY K

US 14

EXISTING R/W

EXISTING R/W

WILLOW BEND ROAD

SLOPE INTERCEPT (TYP)

SLOPE INTERCEPT (TYP)

BRICK SCHOOL ROAD

SIX CORNERS RD

BRICK CHURCH RD

SLOPE INTERCEPT (TYP)

US 14



EXISTING R/W

SLOPE INTERCEPT (TYP)

SIX CORNERS INTERSECTION

- TRIMMING OF VEGETATION AT THE INTERSECTION WILL OCCUR TO IMPROVE SIGHT DISTANCE
- RAISED, MOUNTABLE ISLANDS TO BE INSTALLED ON SIX CORNERS ROAD AND BRICK CHURCH ROAD
- US 14 POSTED SPEED LIMIT MAY BE REDUCED TO 45 MPH THROUGH THE INTERSECTION

PRELIMINARY MARCH 20, 2024

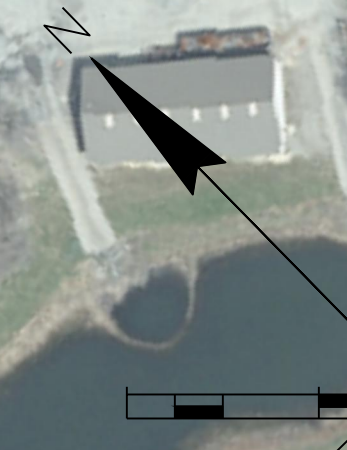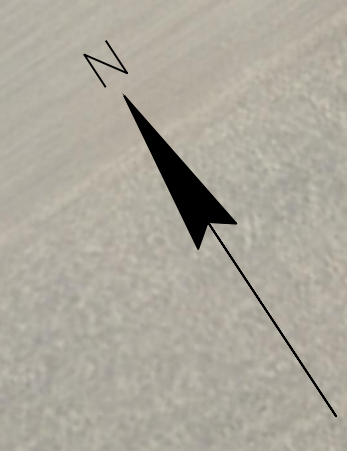

US 14

EXISTING R/W



EXISTING R/W

SIX CORNERS RD

BRICK CHURCH RD



US 14 - WALWORTH COUNTY
PROJECT 3150-06-70
SOUTH OF COUNTY K TO ILLINOIS STATE LINE

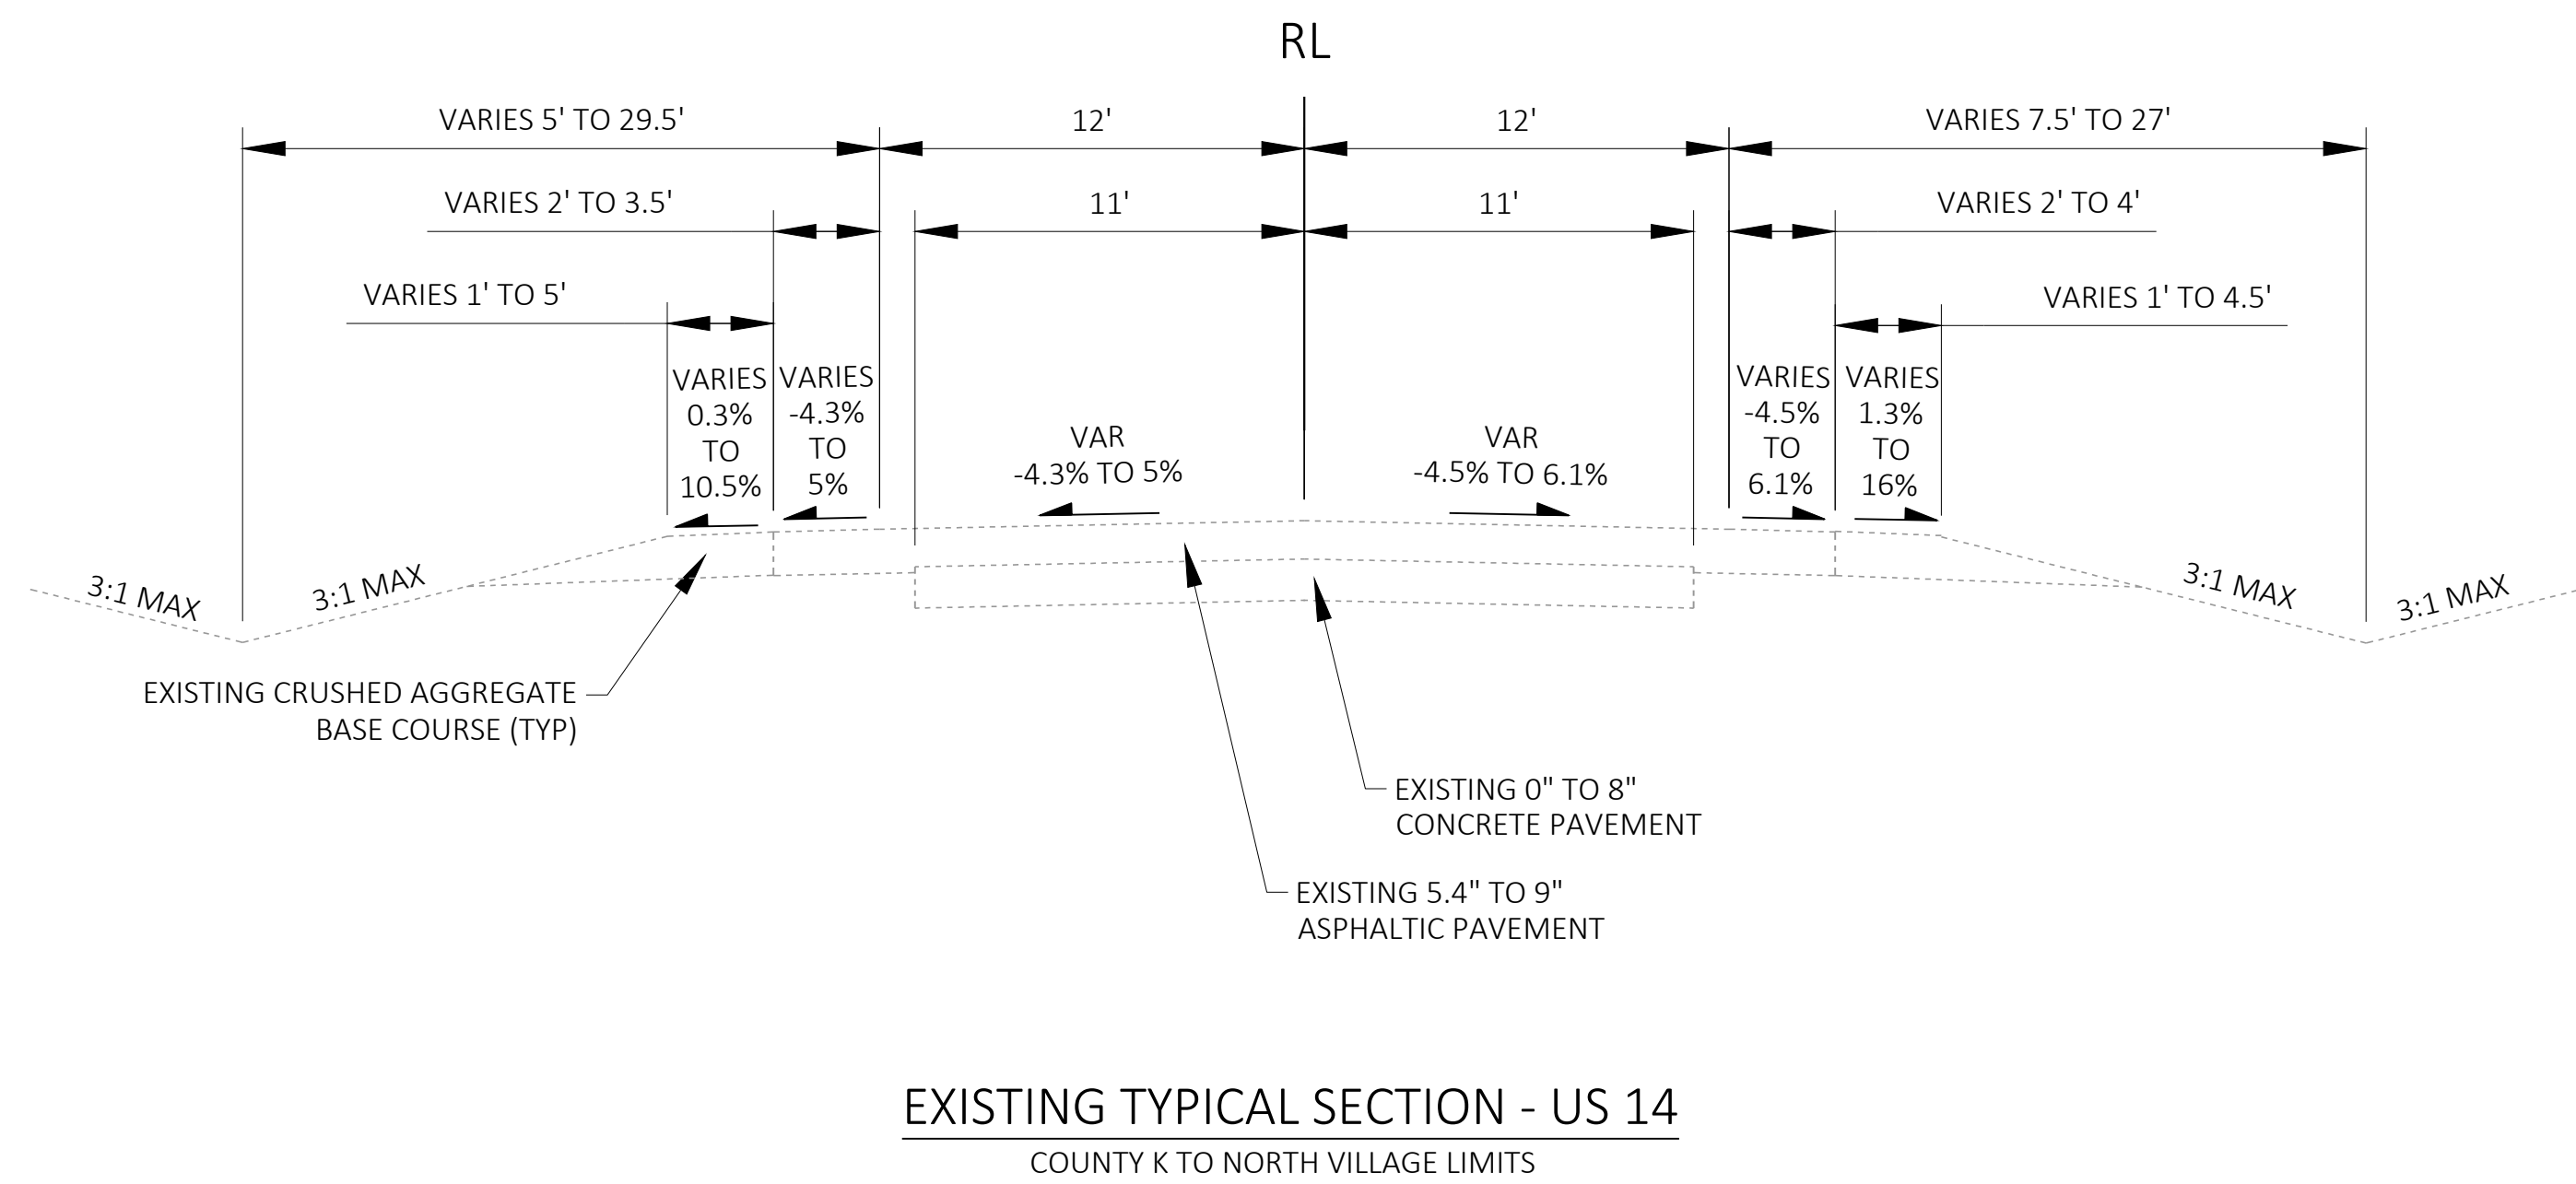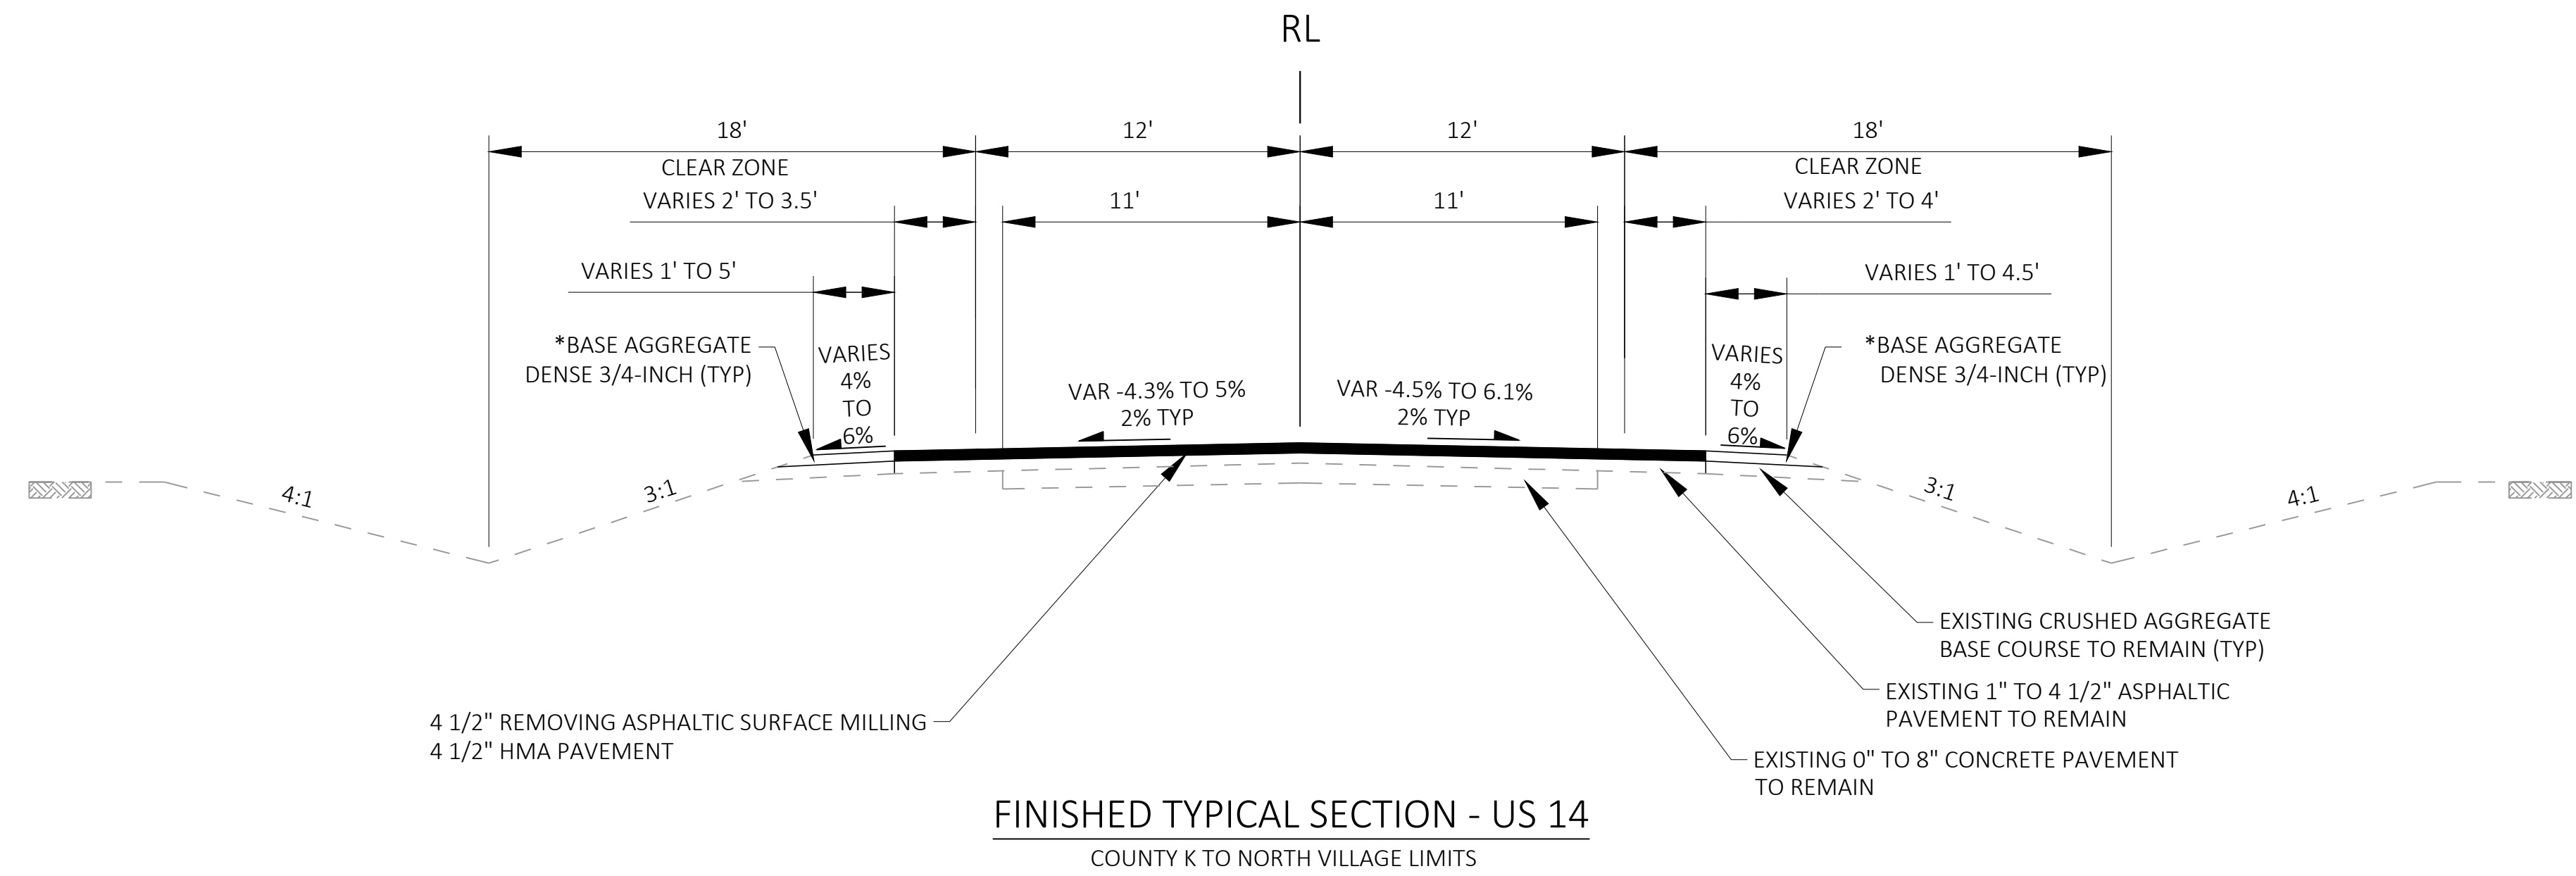


RURAL NORTH RESURFACING TYPICAL SECTIONS
PRELIMINARY MARCH 20, 2024




US 14 - WALWORTH COUNTY

PROJECT 3150-06-70

SOUTH OF COUNTY K TO ILLINOIS STATE LINE

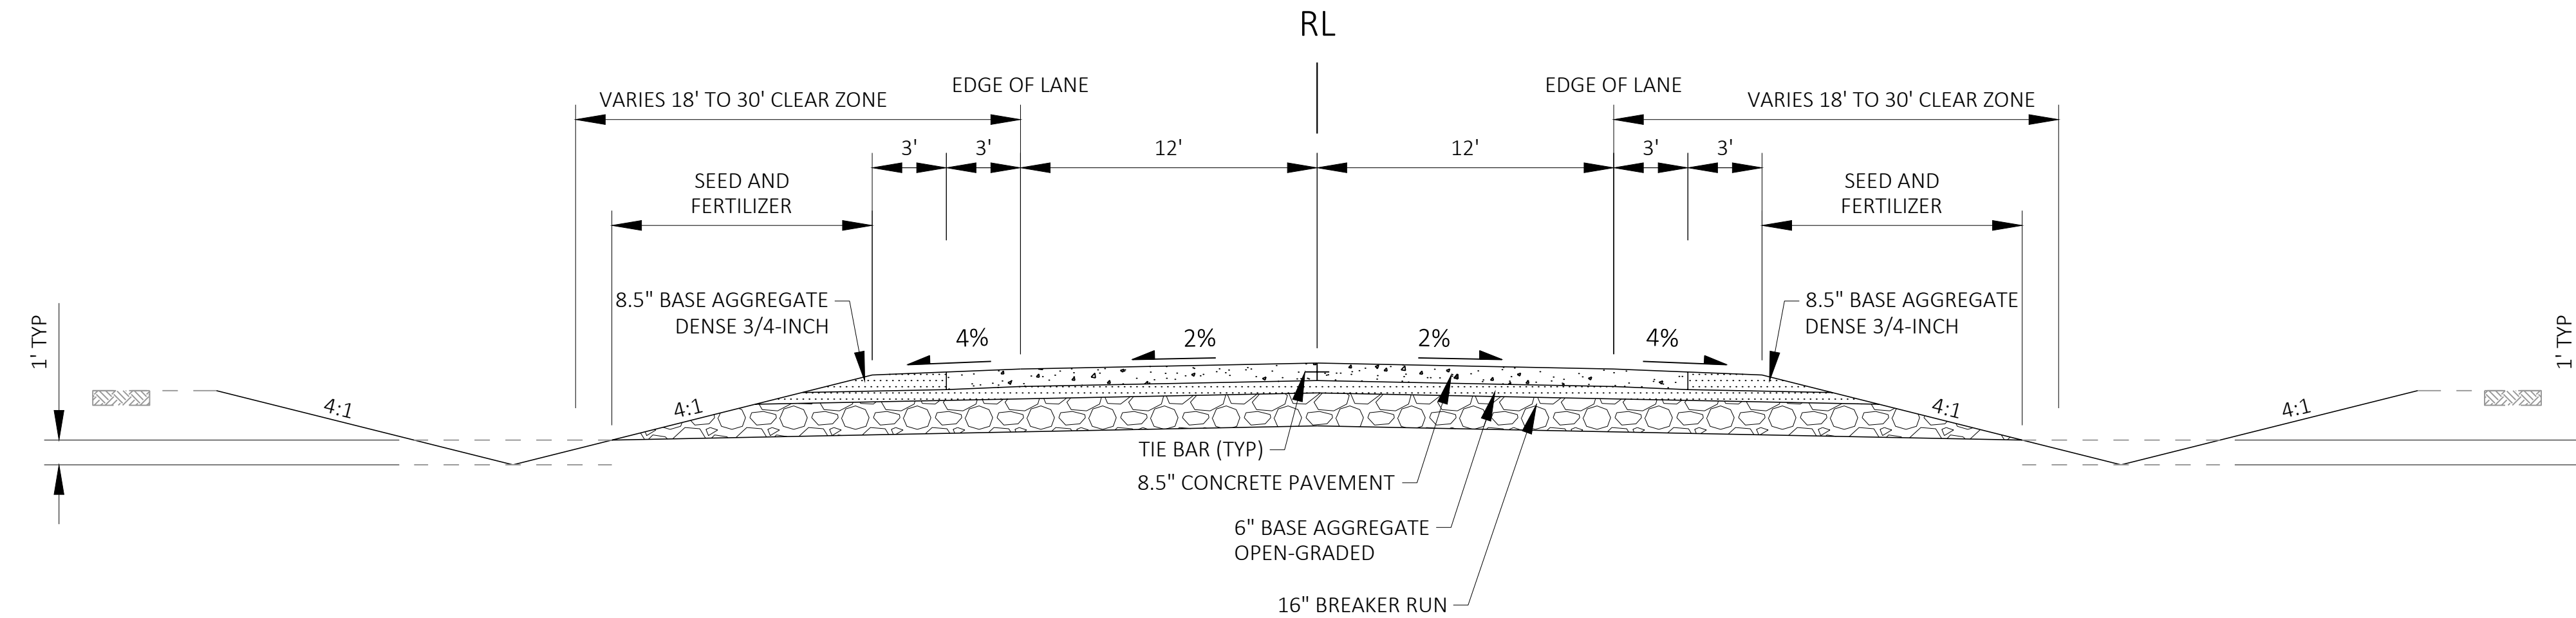

FINISHED TYPICAL SECTION - US 14
KNOLL ROAD TO ILLINOIS STATE LINE

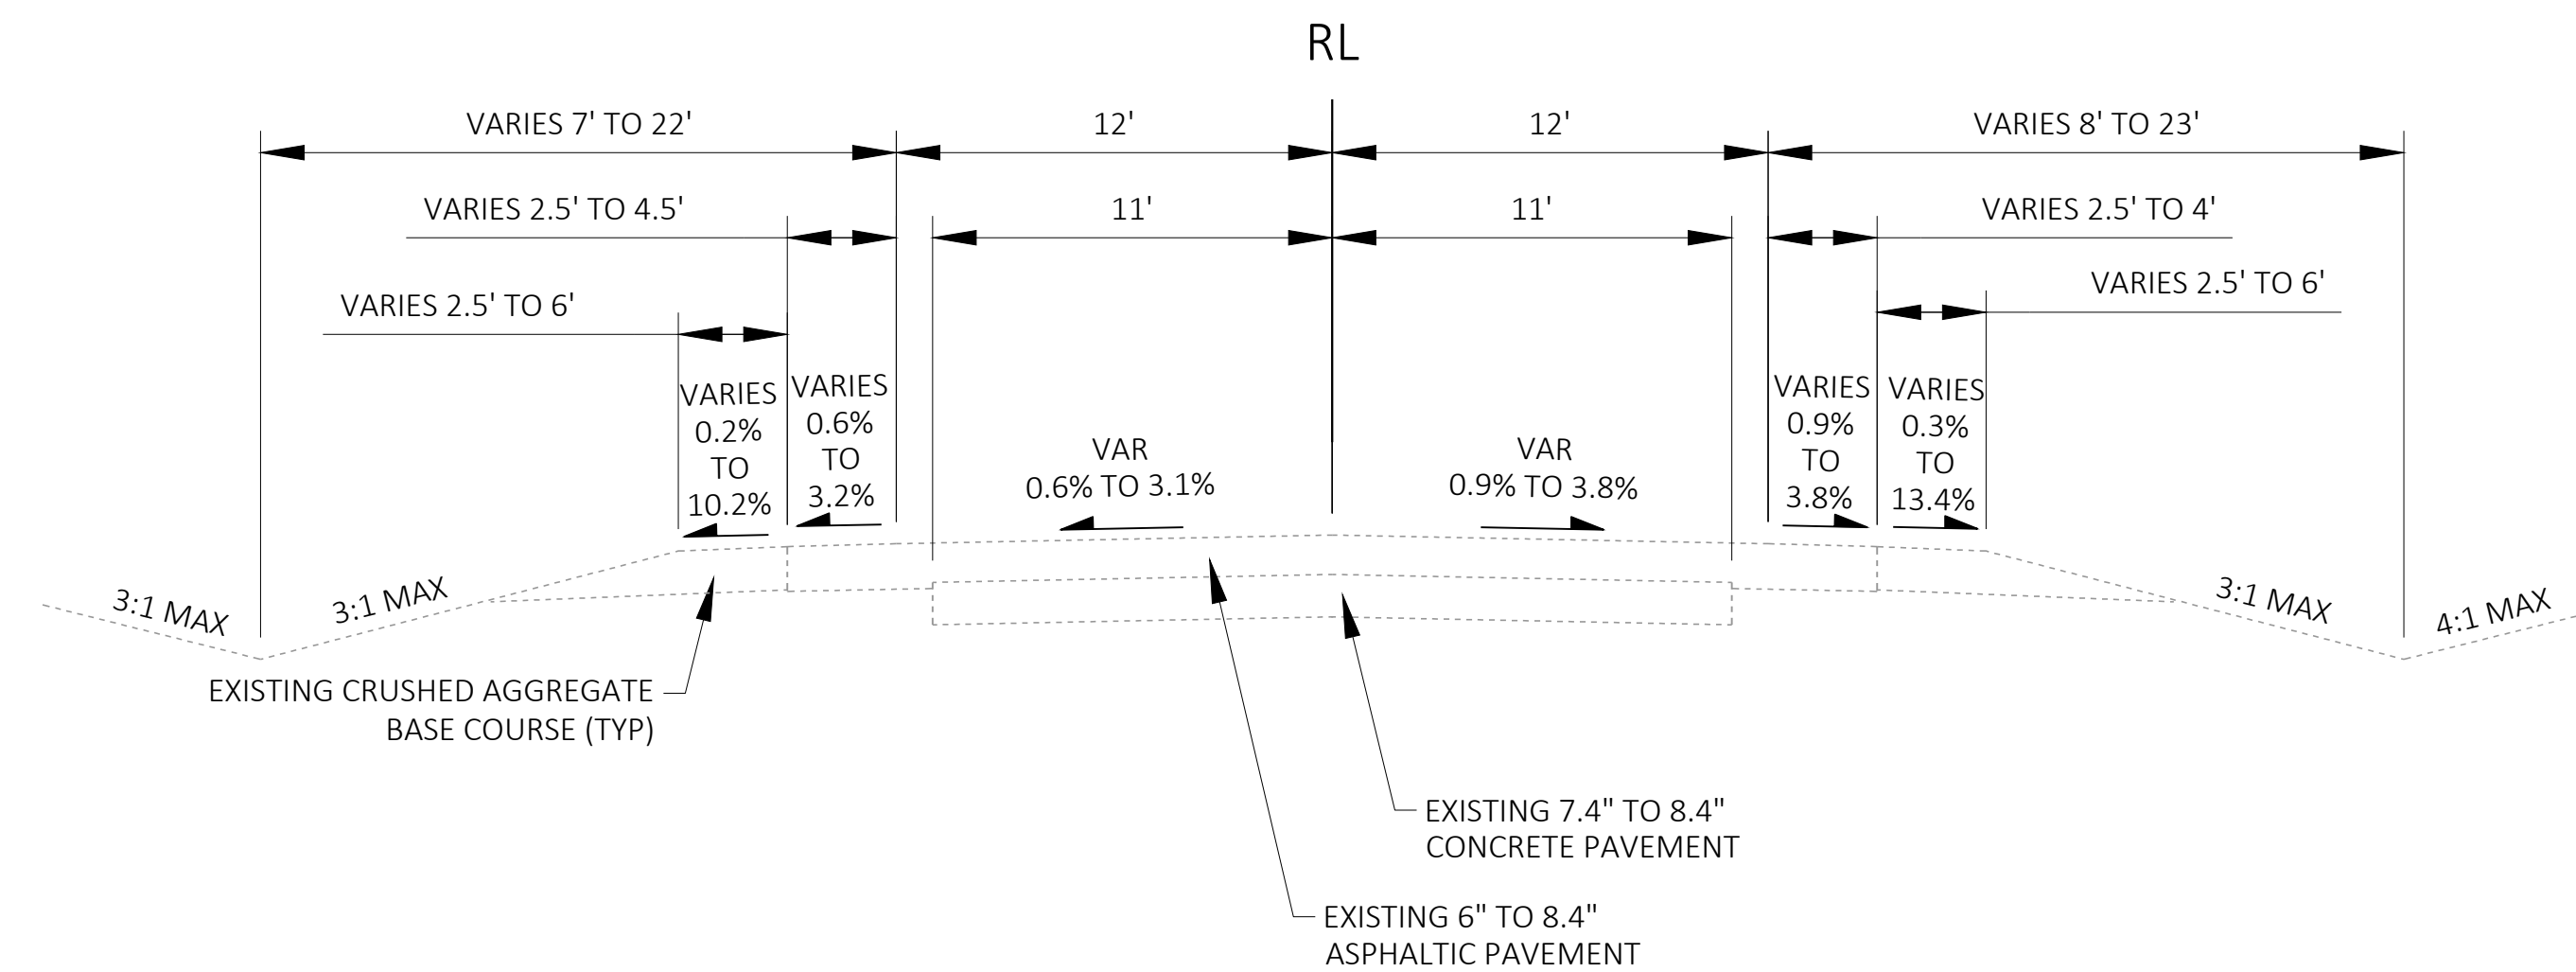


EXISTING TYPICAL SECTION - US 14
KNOLL ROAD TO ILLINOIS STATE LINE


RURAL SOUTH PAVEMENT REPLACEMENT TYPICAL SECTIONS
PRELIMINARY MARCH 20, 2024



US 14 - WALWORTH COUNTY
PROJECT 3150-06-70
SOUTH OF COUNTY K TO ILLINOIS STATE LINE

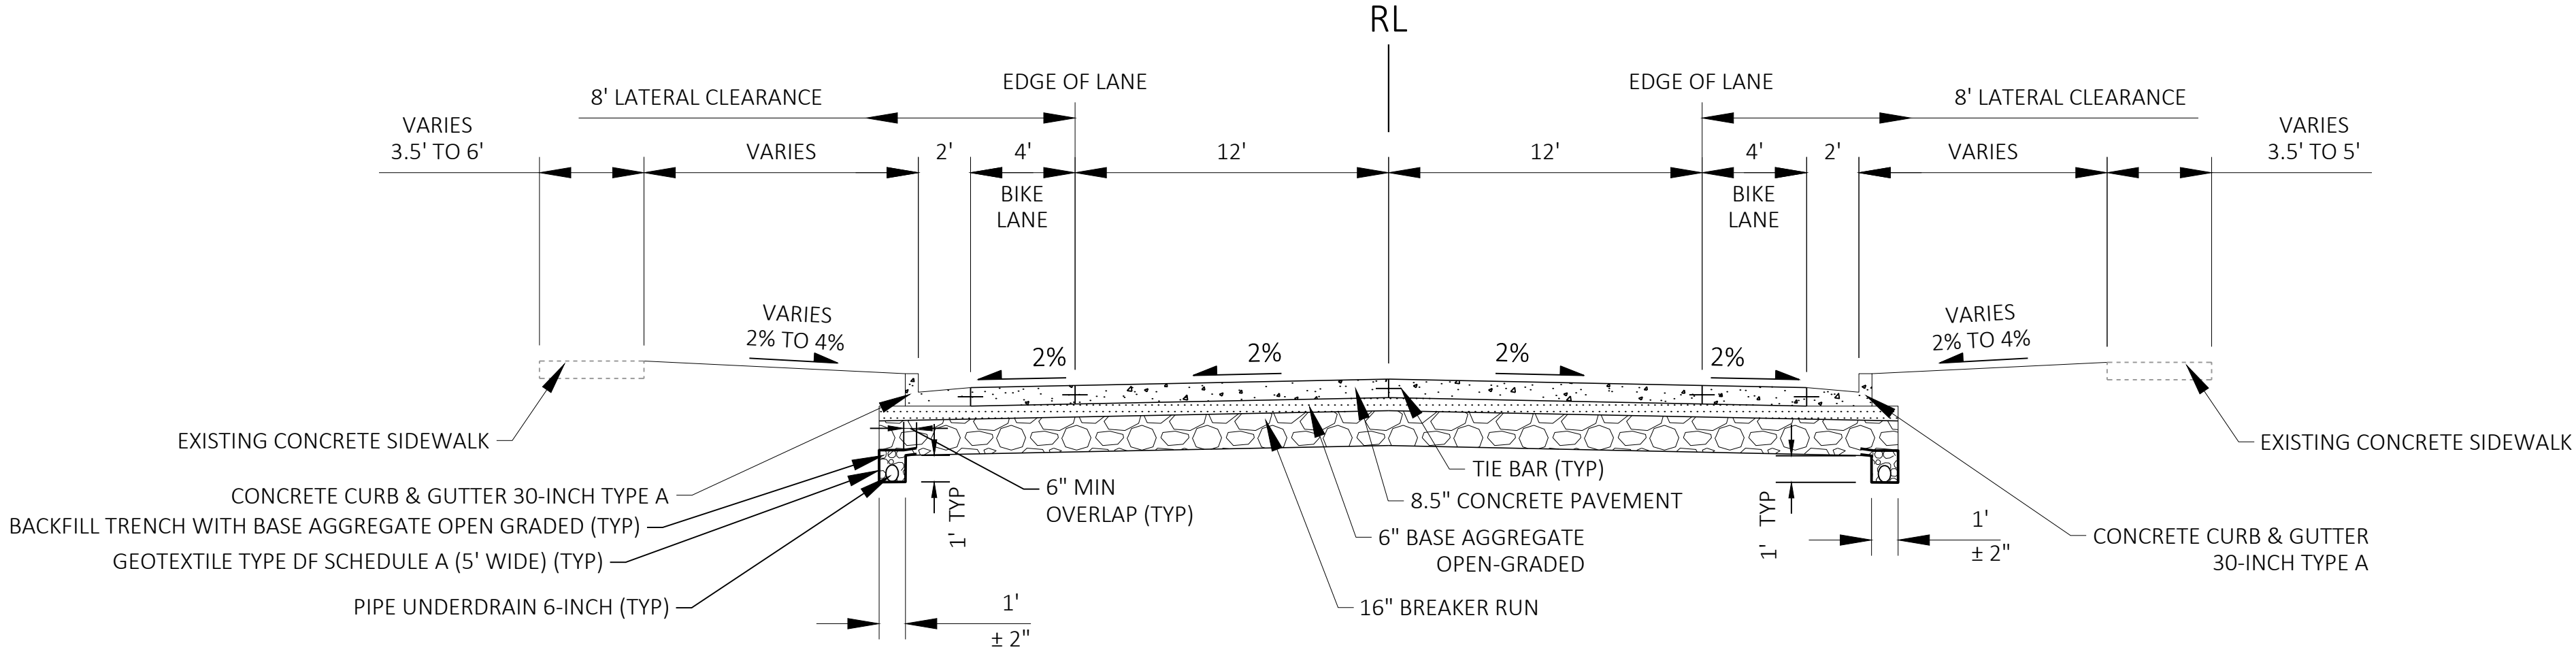

FINISHED TYPICAL SECTION - US 14
NORTH VILLAGE LIMITS TO VILLAGE SQUARE
MAPLE STREET TO FAIRVIEW DRIVE

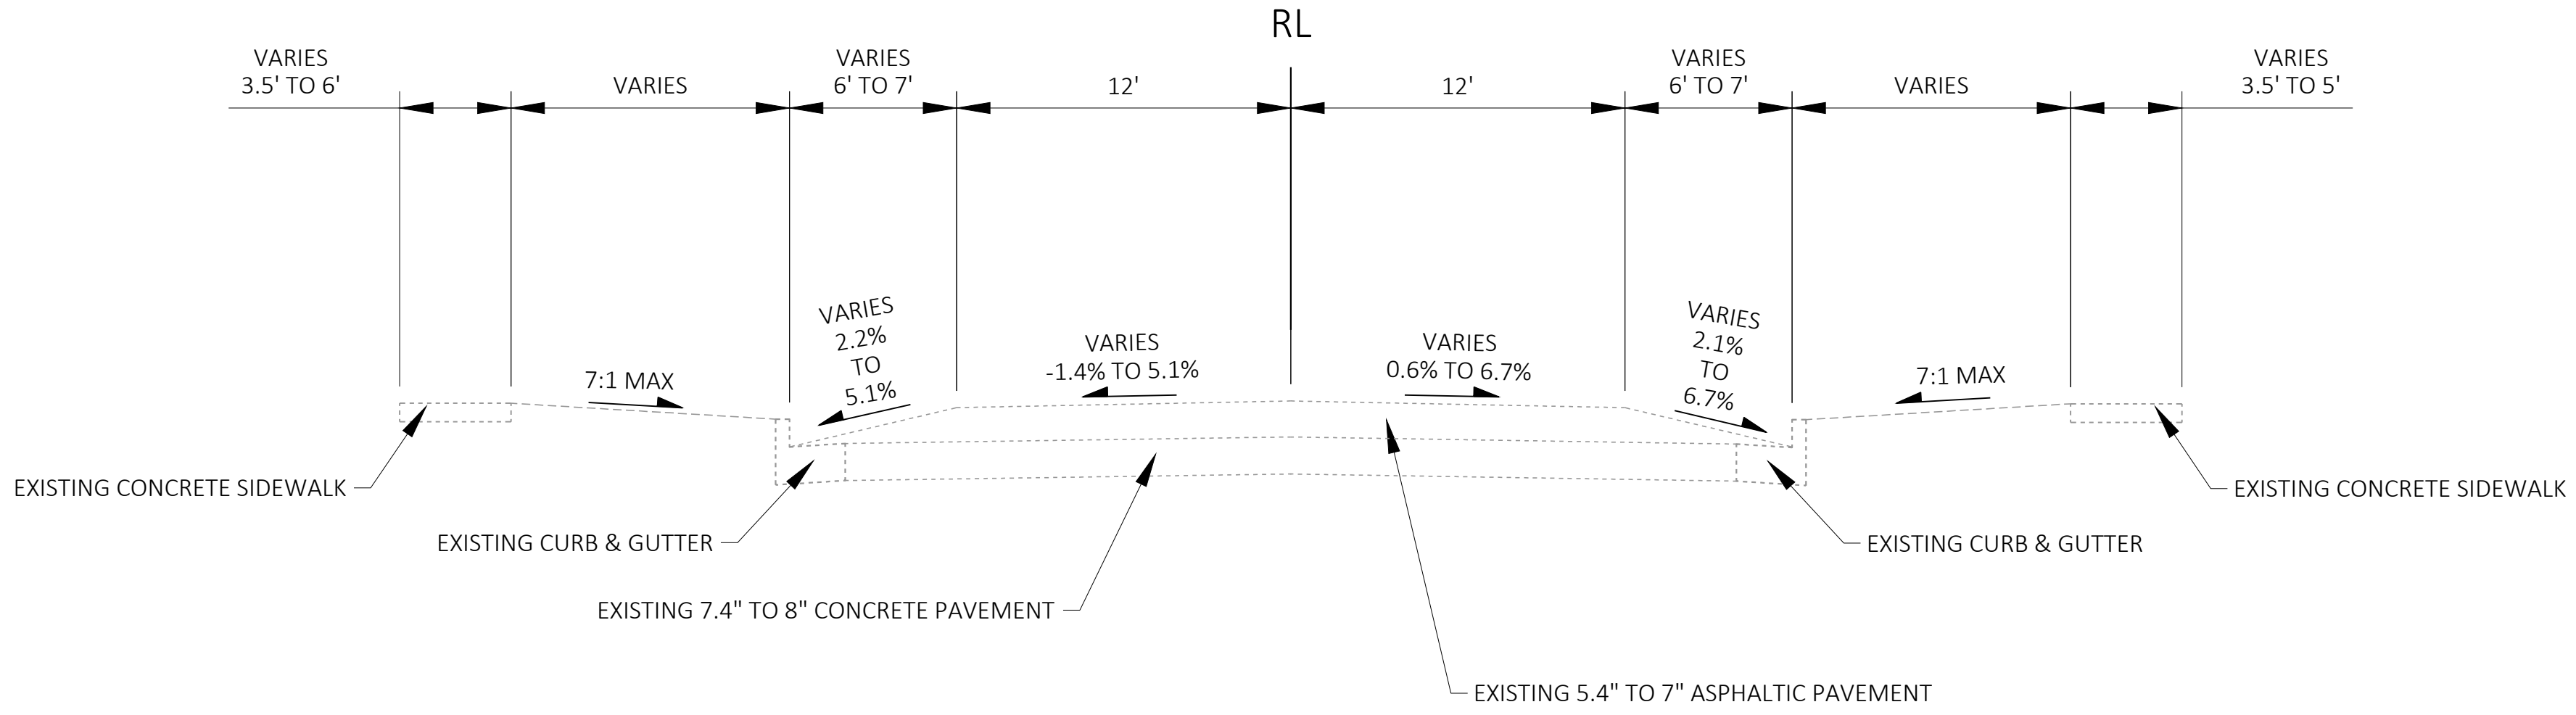

EXISTING TYPICAL SECTION - US 14
NORTH VILLAGE LIMITS TO VILLAGE SQUARE
MAPLE STREET TO FAIRVIEW DRIVE

URBAN PAVEMENT REPLACEMENT TYPICAL SECTIONS
PRELIMINARY MARCH 20, 2024

