



 


MATCHLINE STA. 645+00

 

PROJECT ID. 2200-10-71
USH 18 (BLUEMOUND ROAD)
N 106TH STREET TO N 66TH STREET
MILWAUKEE COUNTY

HONEY CREEK PARKWAY LISTED ON
THE NATIONAL REGISTER OF
HISTORIC PLACES (NRHP)

- LEGEND
- EXISTING RIGHT-OF-WAY
 - PROPERTY LINE
 - PROPOSED RIGHT-OF-WAY
 - TEMPORARY LIMITED EASEMENT
 - SLOPE INTERCEPT
 - HISTORIC PROPERTY OR DISTRICT

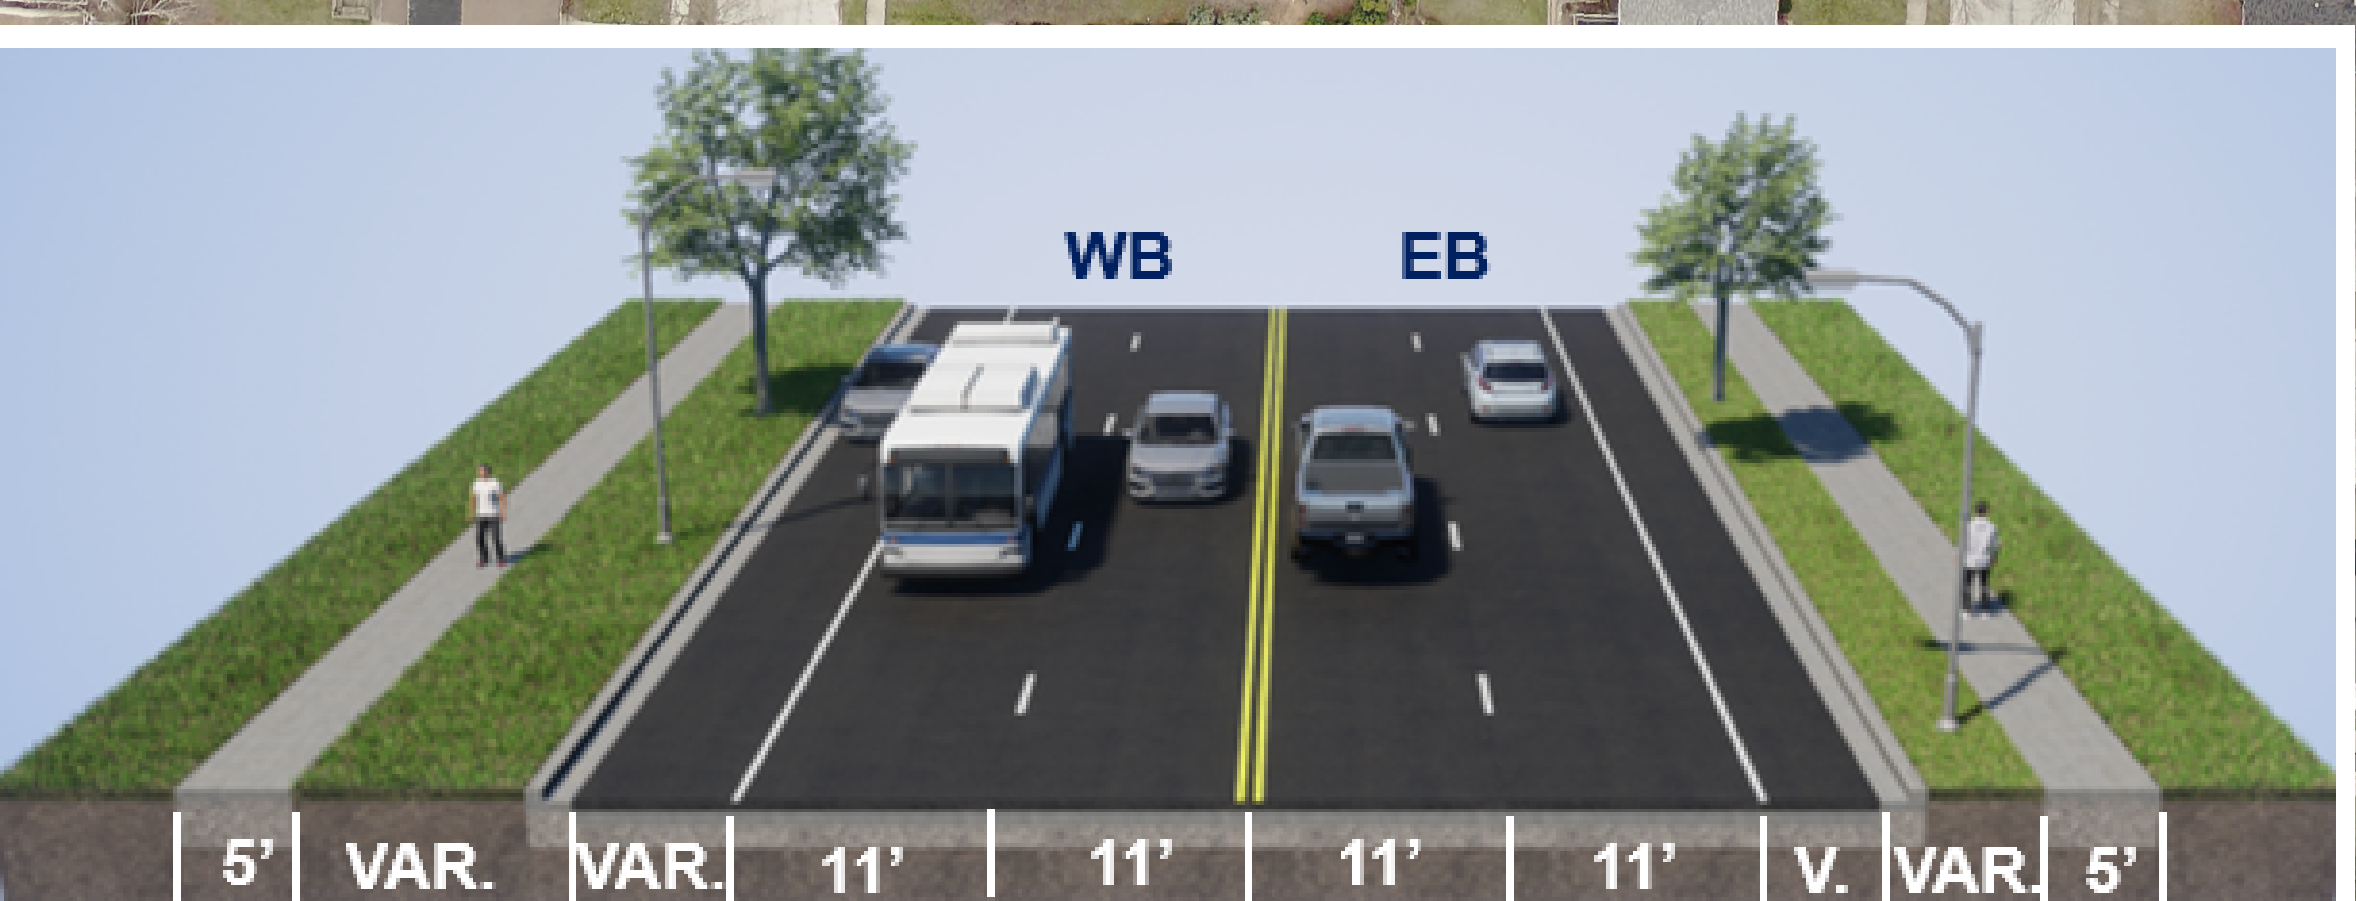

MATCHLINE STA. 687+00



- LEGEND
- EXISTING RIGHT-OF-WAY
 - PROPERTY LINE
 - PROPOSED RIGHT-OF-WAY
 - TEMPORARY LIMITED EASEMENT
 - SLOPE INTERCEPT
 - HISTORIC PROPERTY OR DISTRICT

