I-43 North-South Freeway Corridor Study

Project ID: 1229-04-01 | Silver Spring Dr to WIS 60 | Milwaukee and Ozaukee Counties

I-43 Mainline South Segment
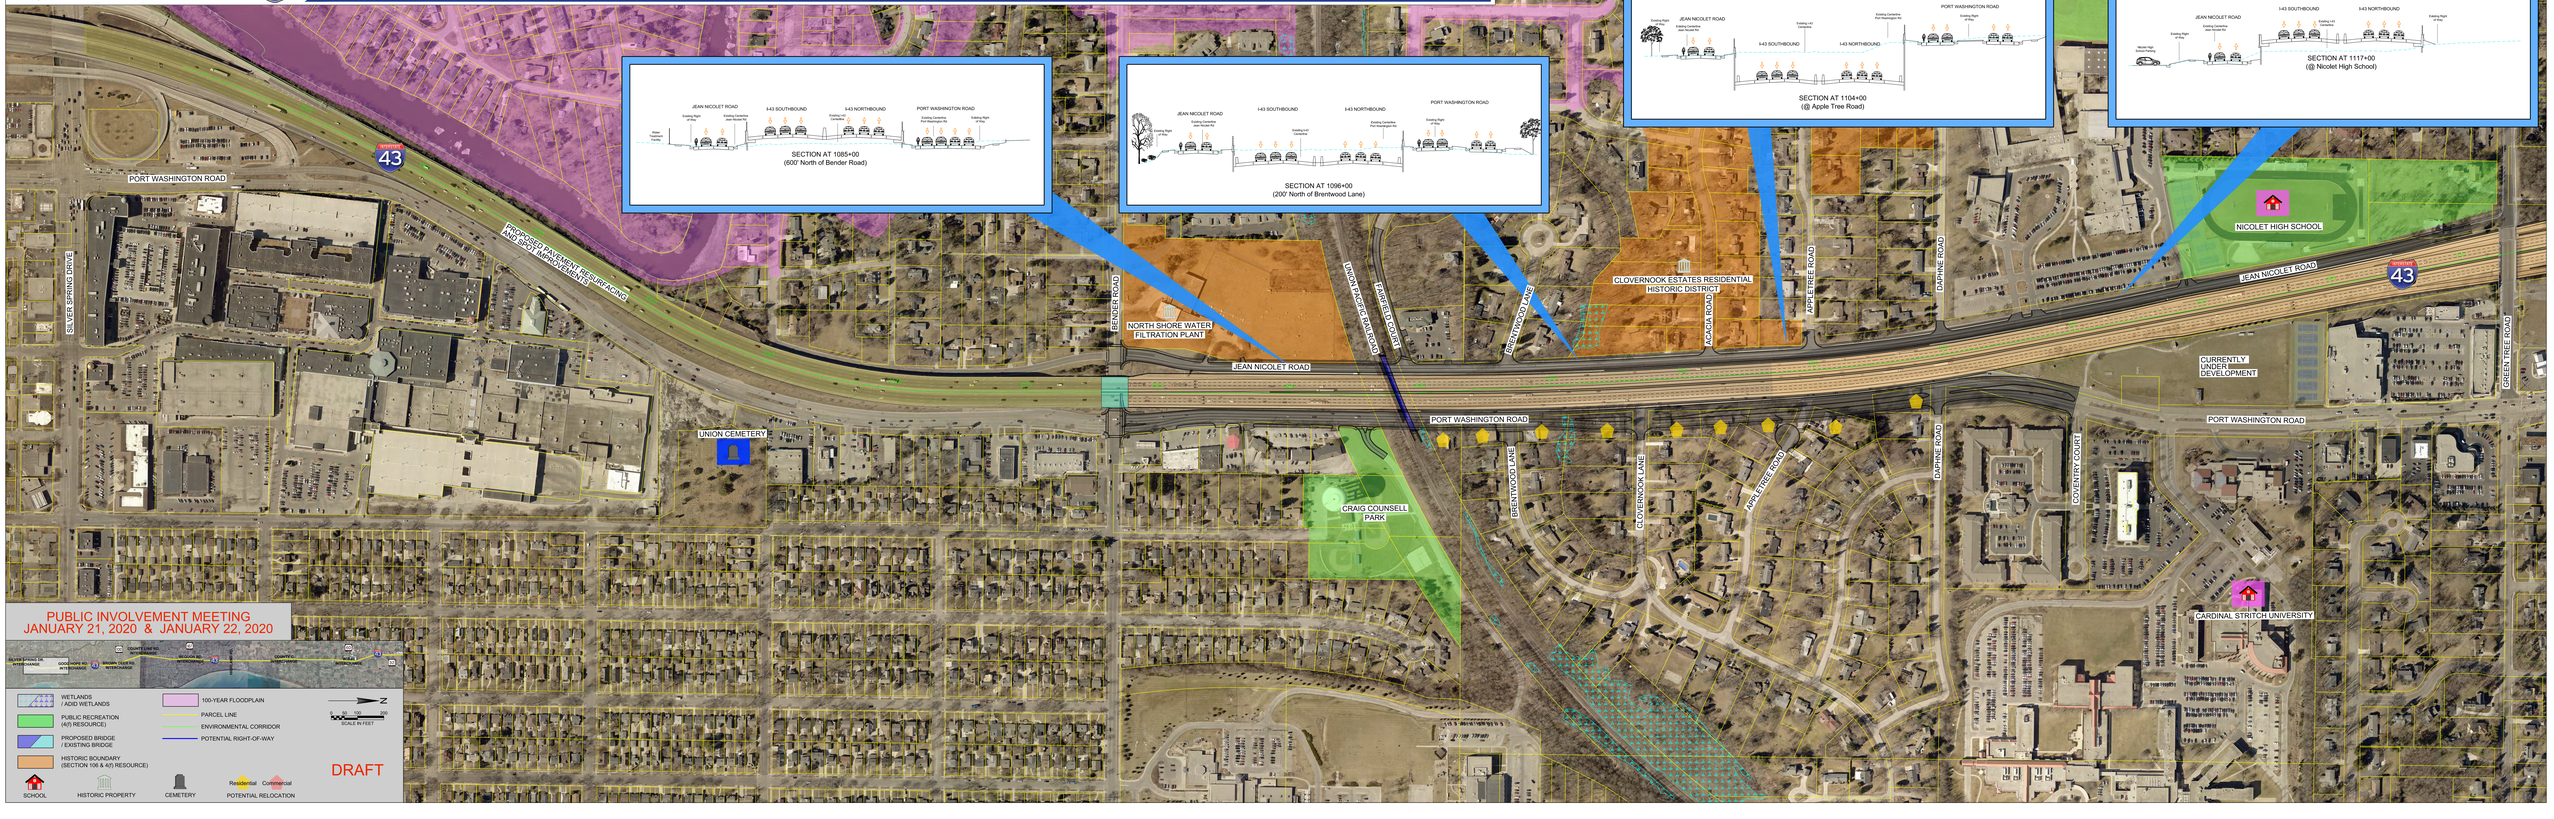
Modernization 6-Lanes Shifted East