U.S. Department of Transportation Federal Highway Administration

INTERSTATE 43

# I-43 North-South Freeway Corridor Study

Project ID: 1229-04-01 | Silver Spring Dr to WIS 60 | Milwaukee and Ozaukee Counties

## I-43 Mainline
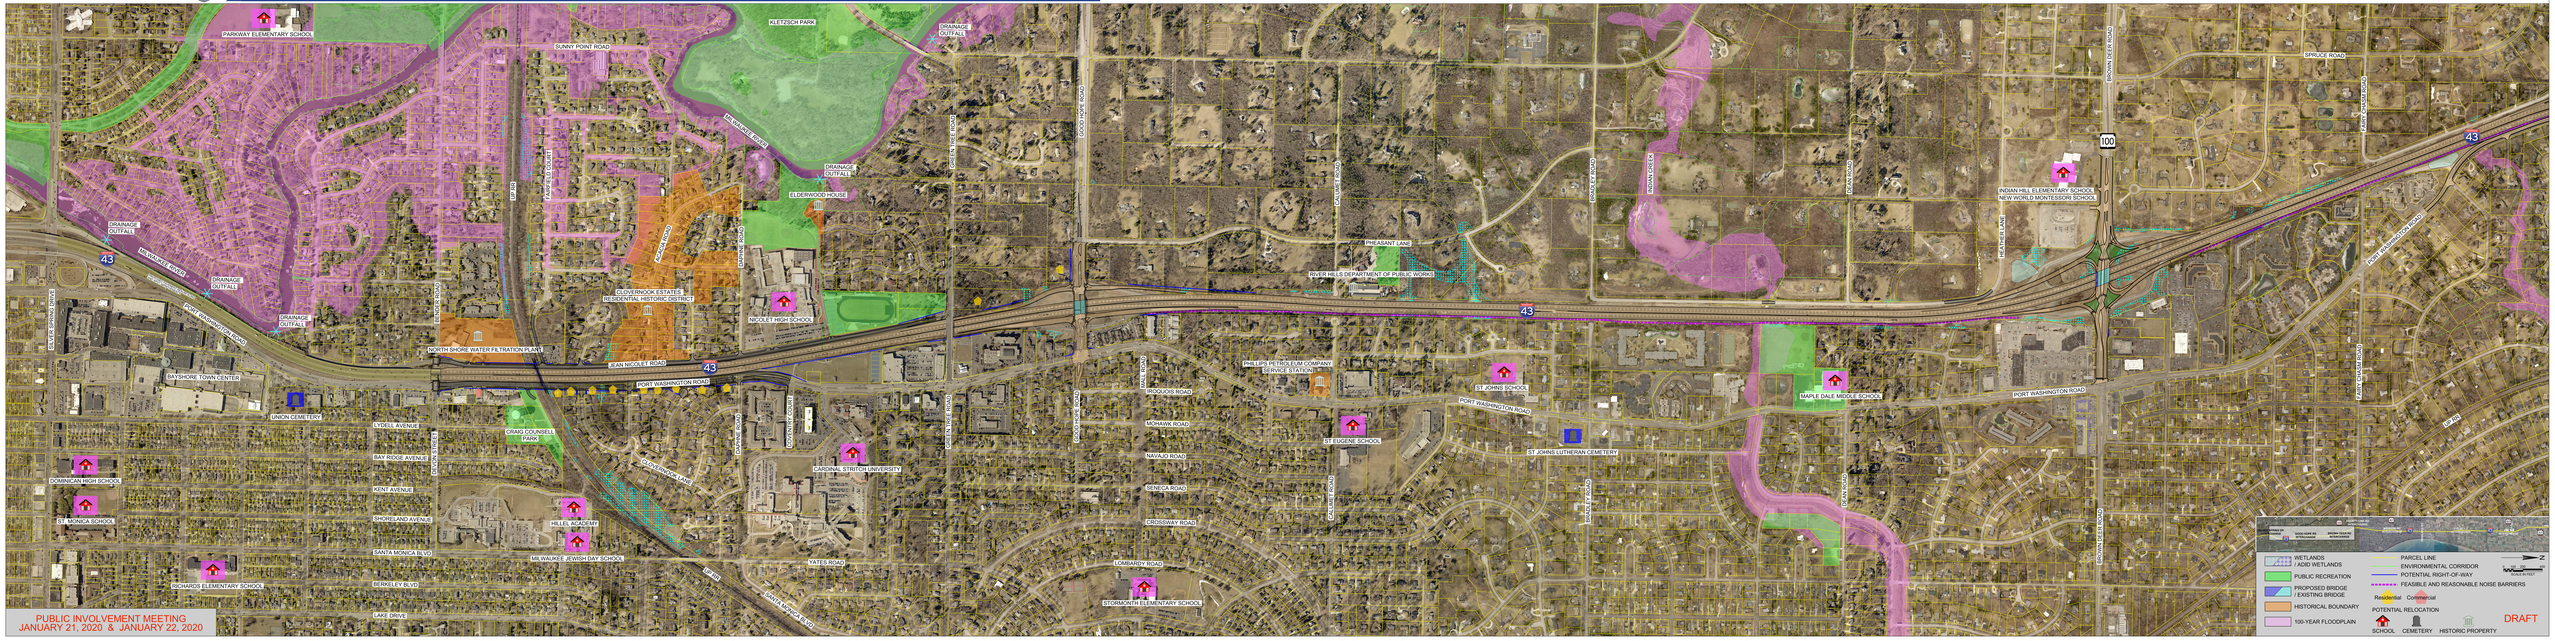
Silver Spring Drive to County Line Road