






PROJECT NO:	3170-09-70/71	HWY:	STH 50	COUNTY:	WALWORTH	CONSTRUCTION OPERATIONS OVERVIEW BY SEGMENTS	SHEET	E
-------------	---------------	------	--------	---------	----------	--	-------	---

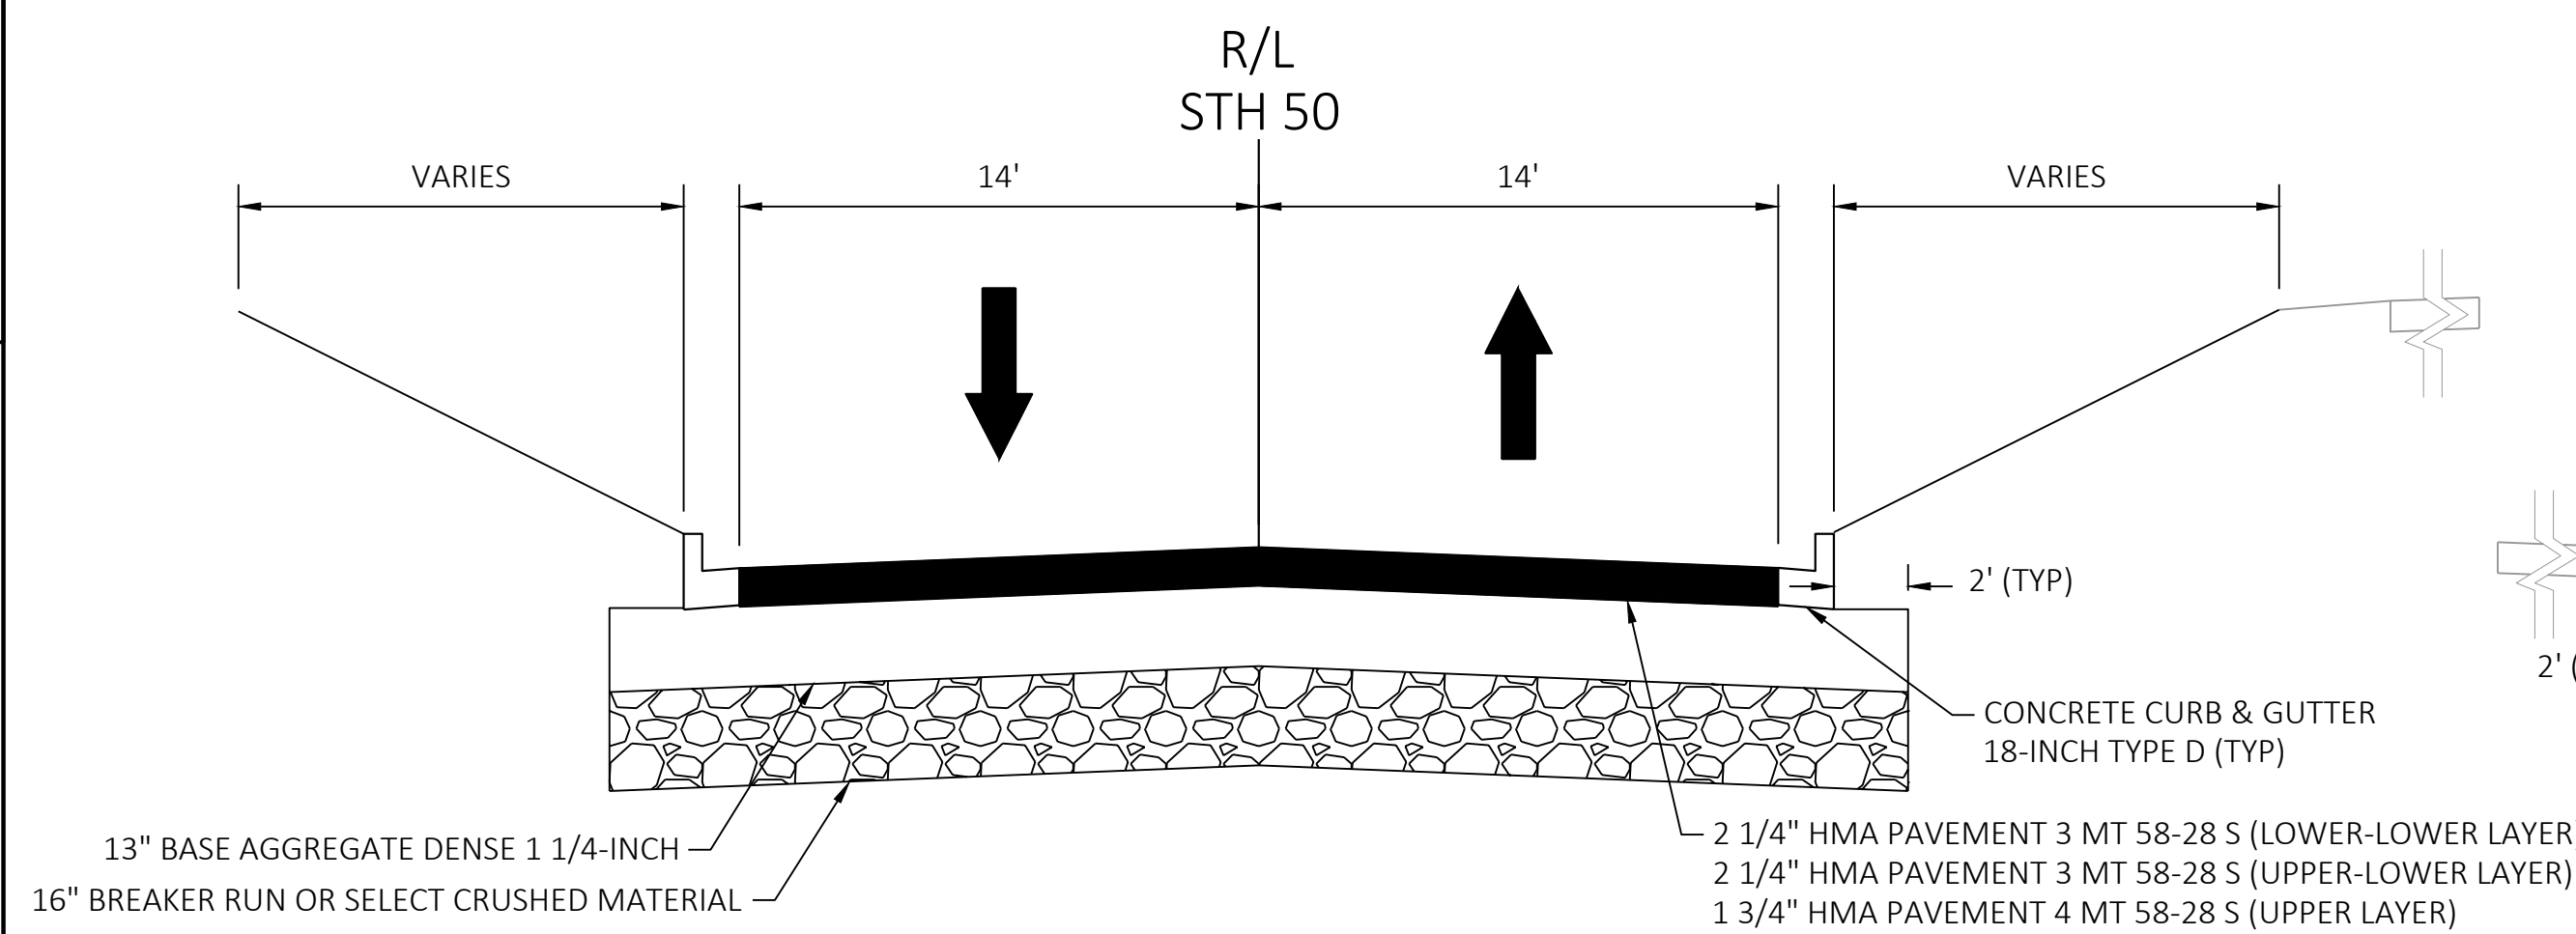


FINISHED TYPICAL SECTION
SEGMENT 1

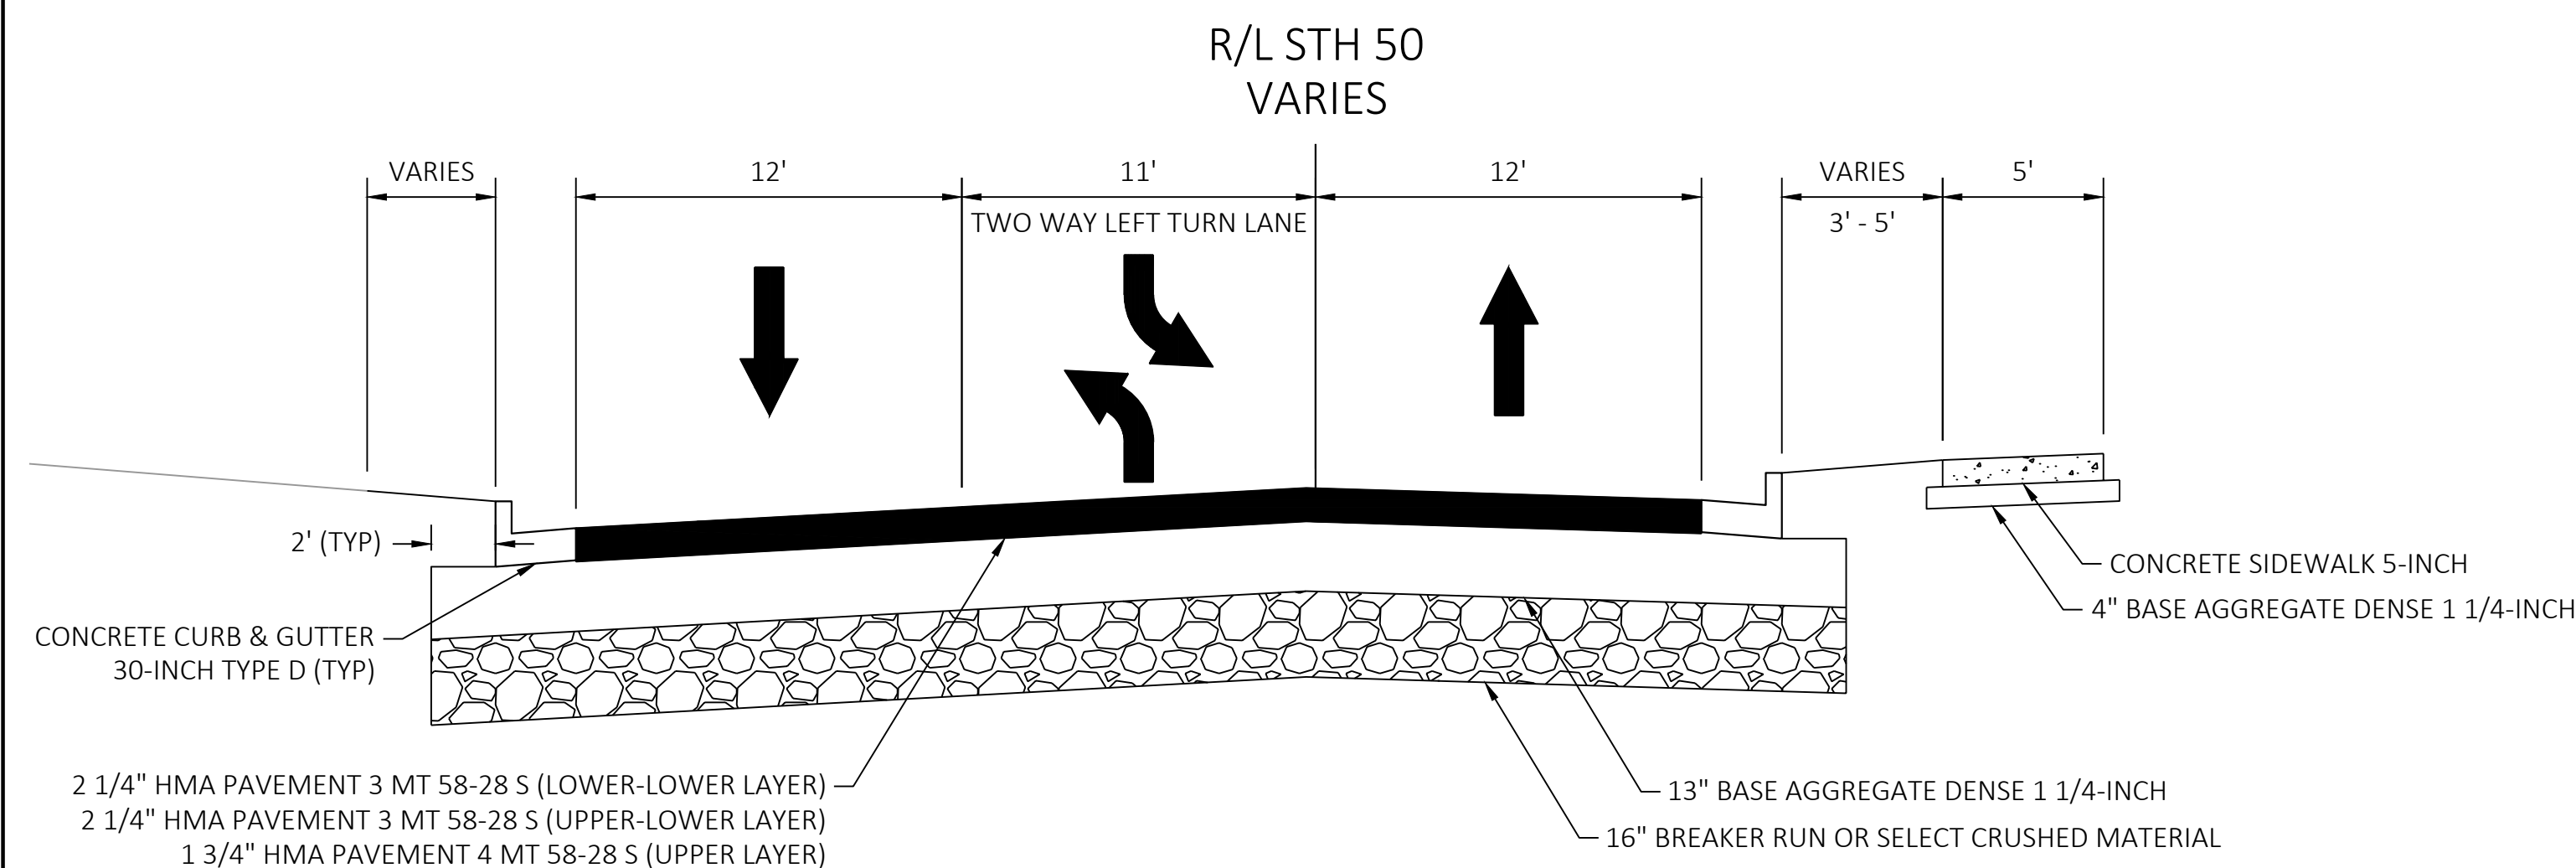


FINISHED TYPICAL SECTION
SEGMENT 3

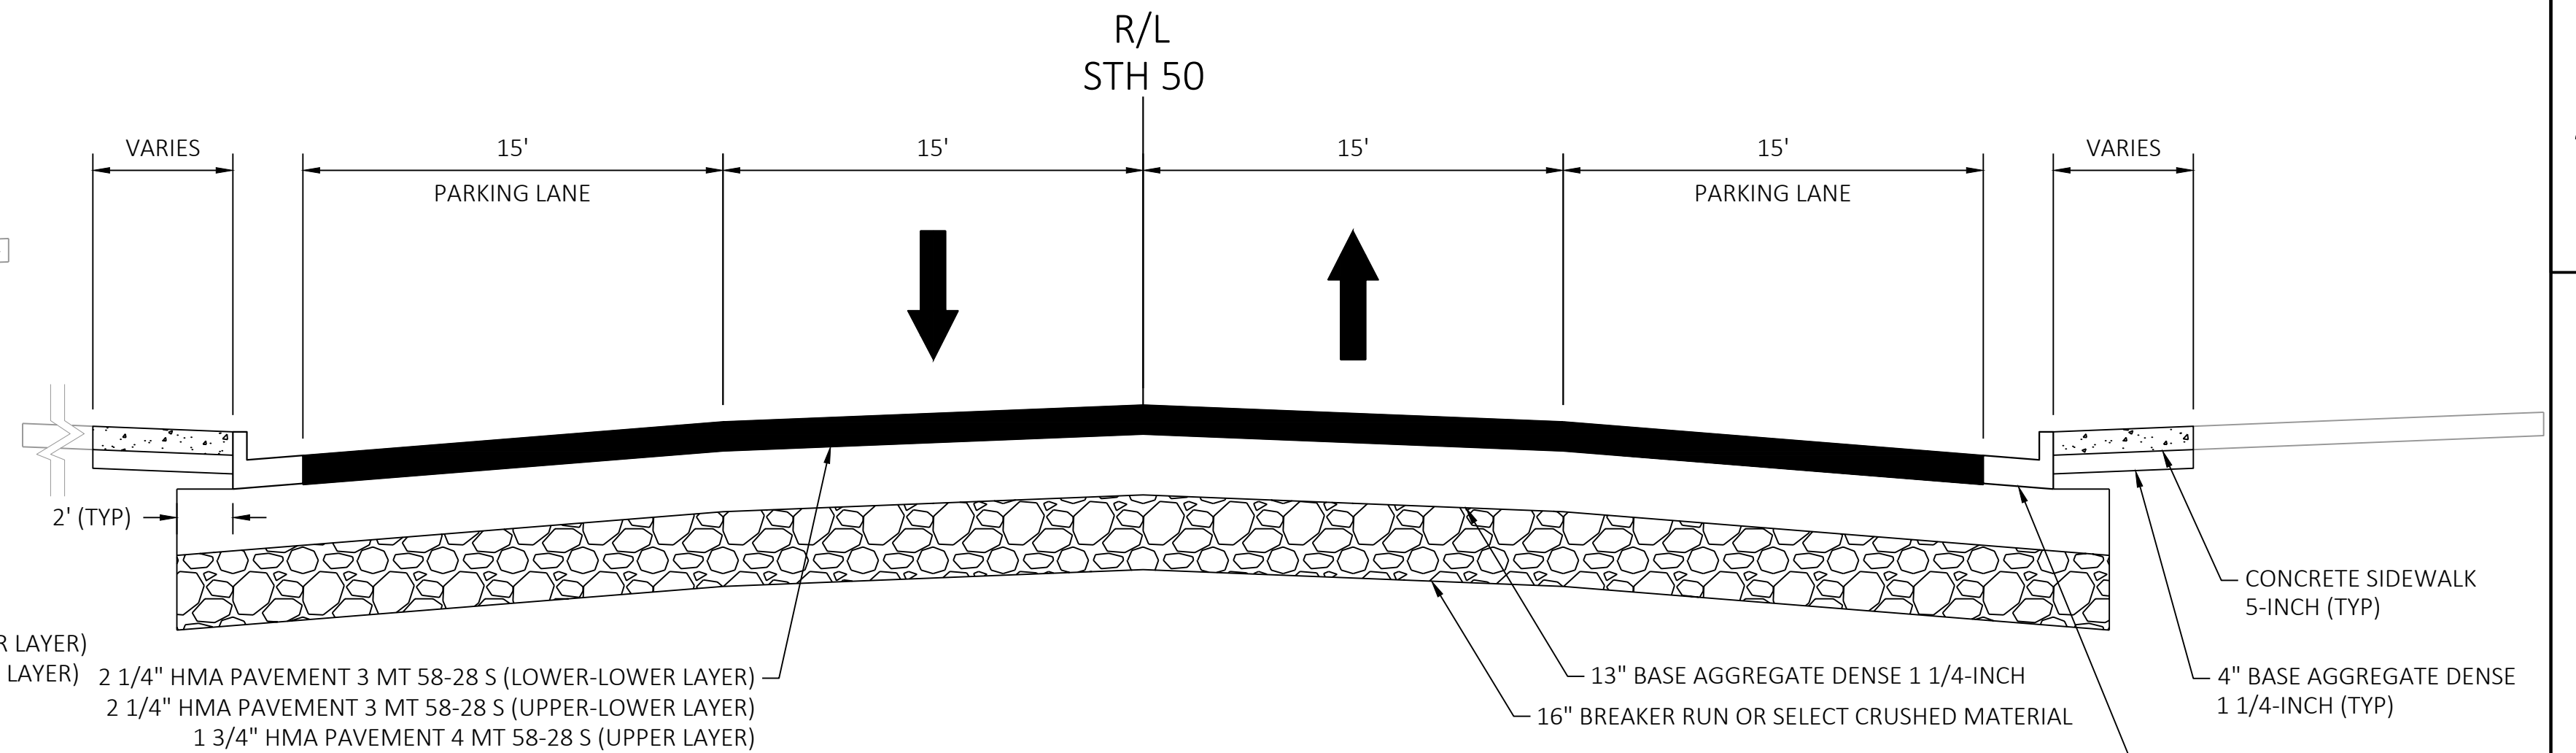




FINISHED TYPICAL SECTION
SEGMENT 2

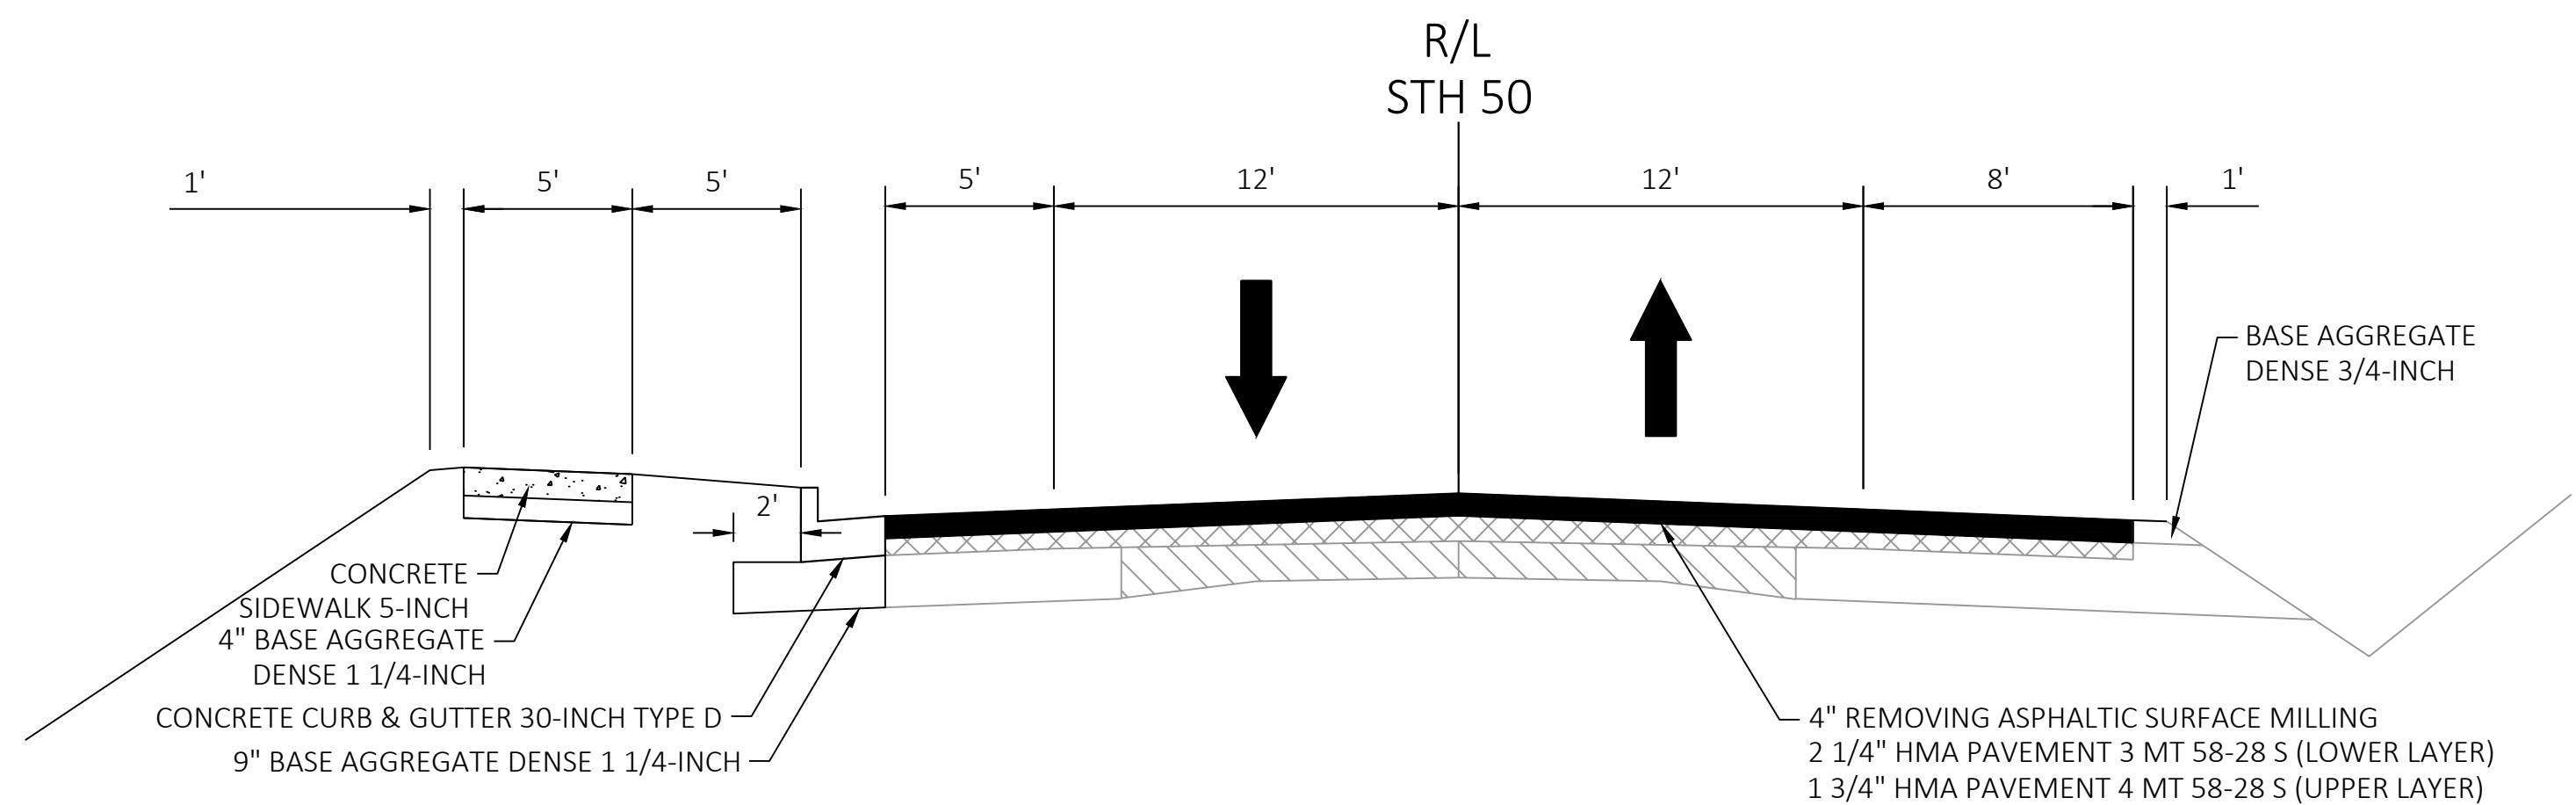


FINISHED TYPICAL SECTION
SEGMENT 4


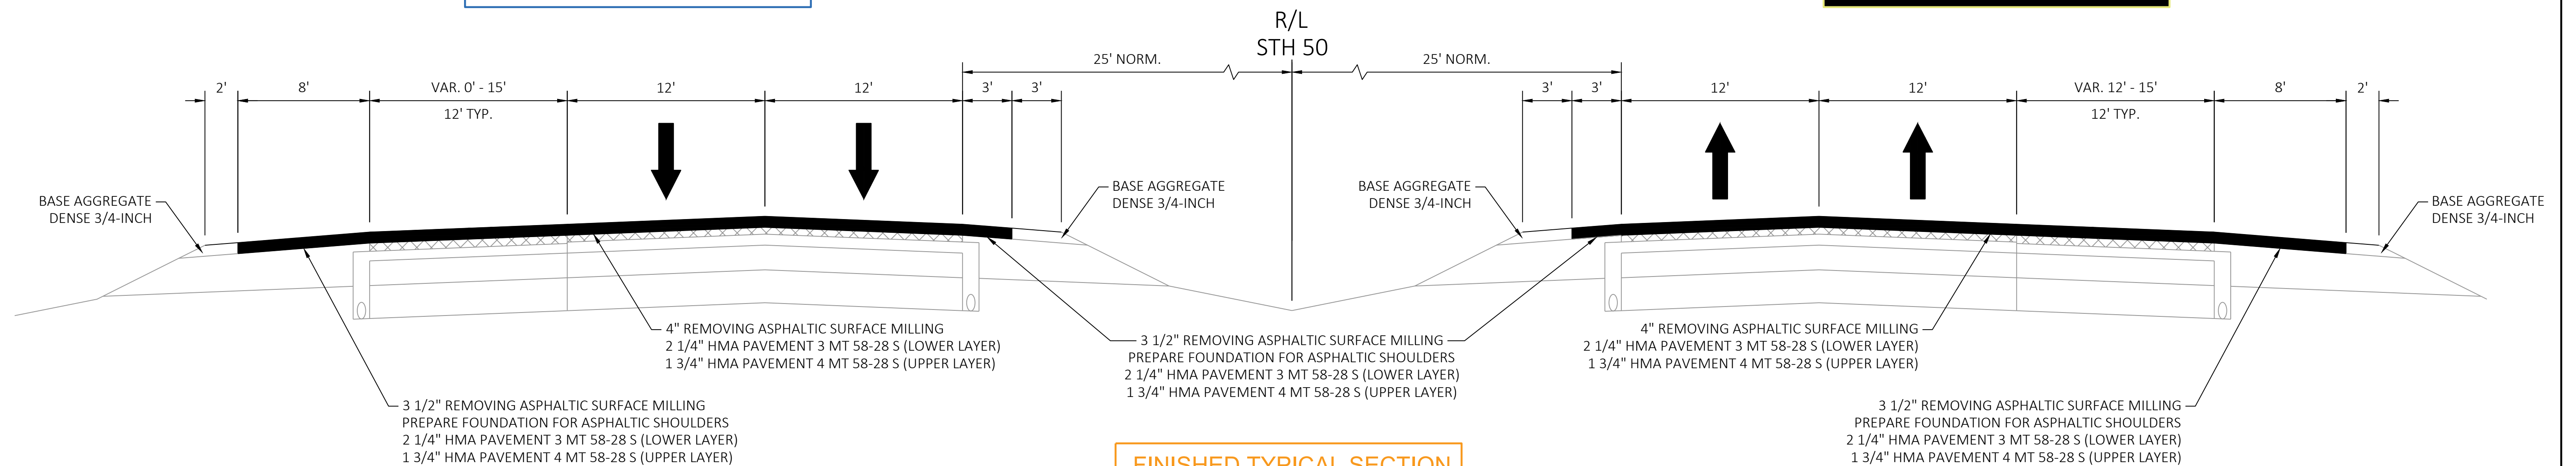


FINISHED TYPICAL SECTION
SEGMENT 5

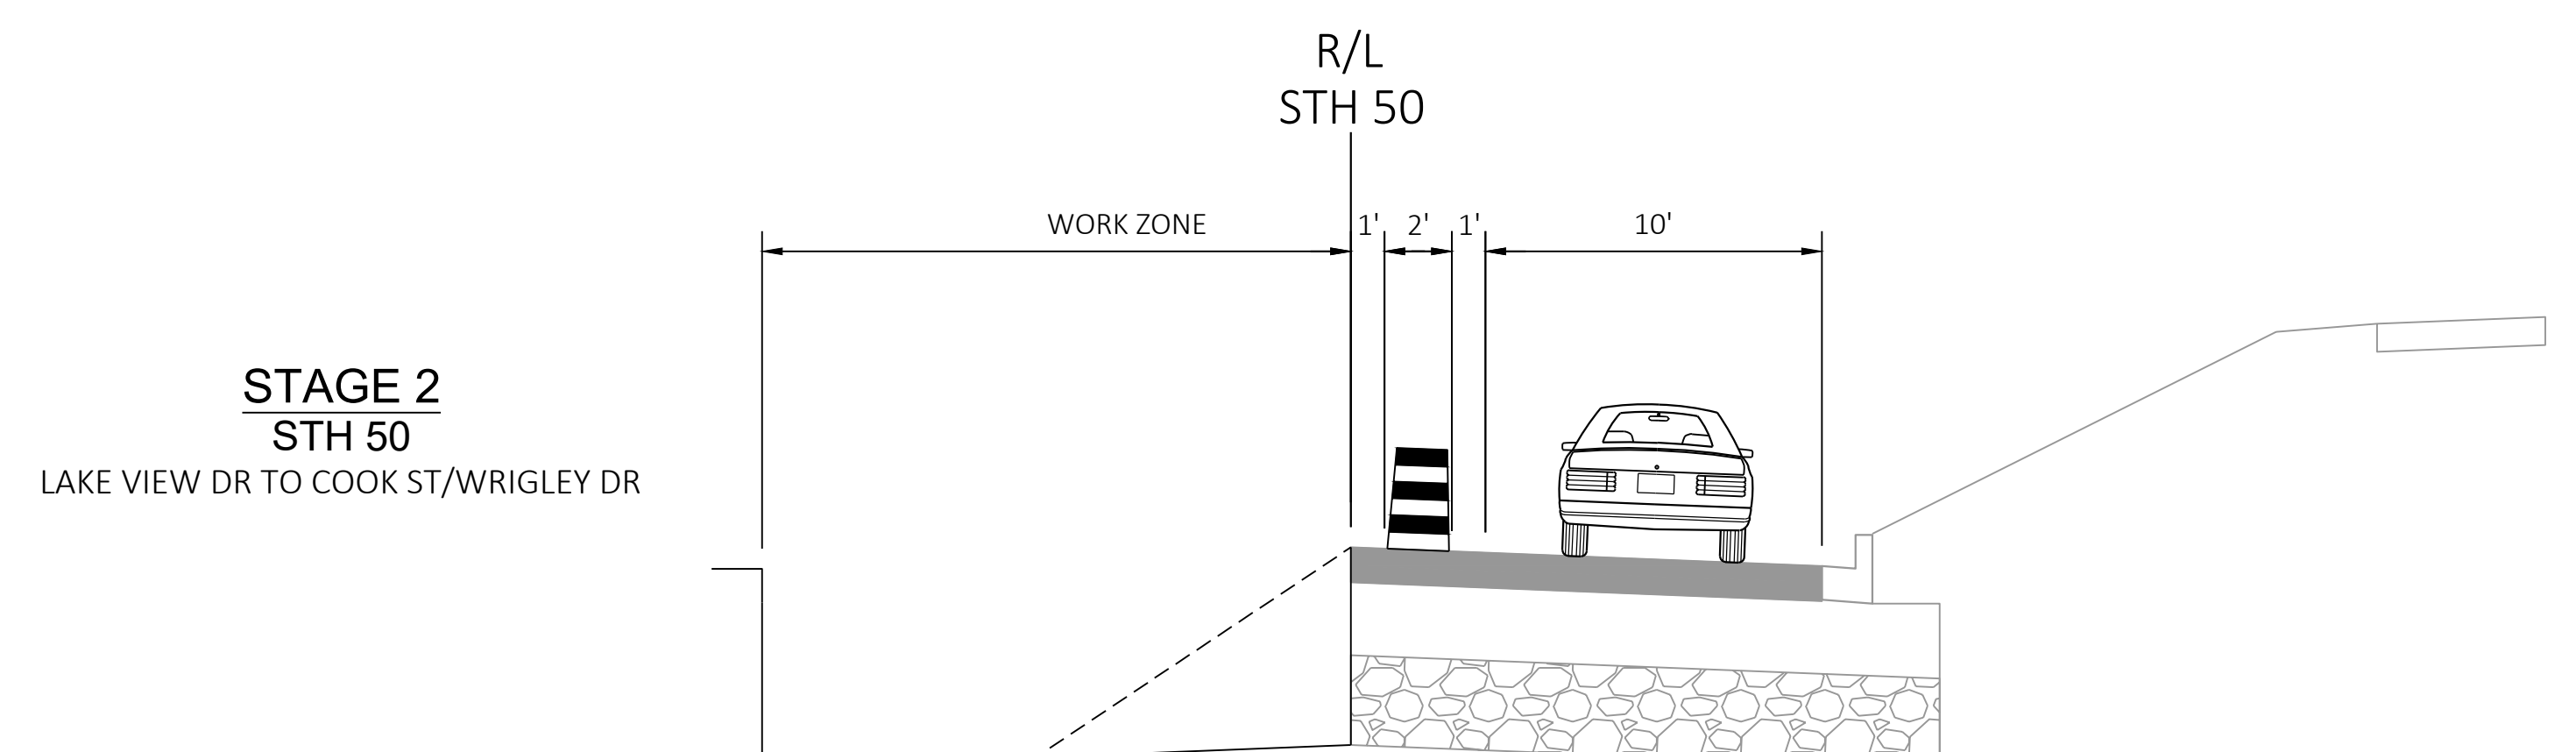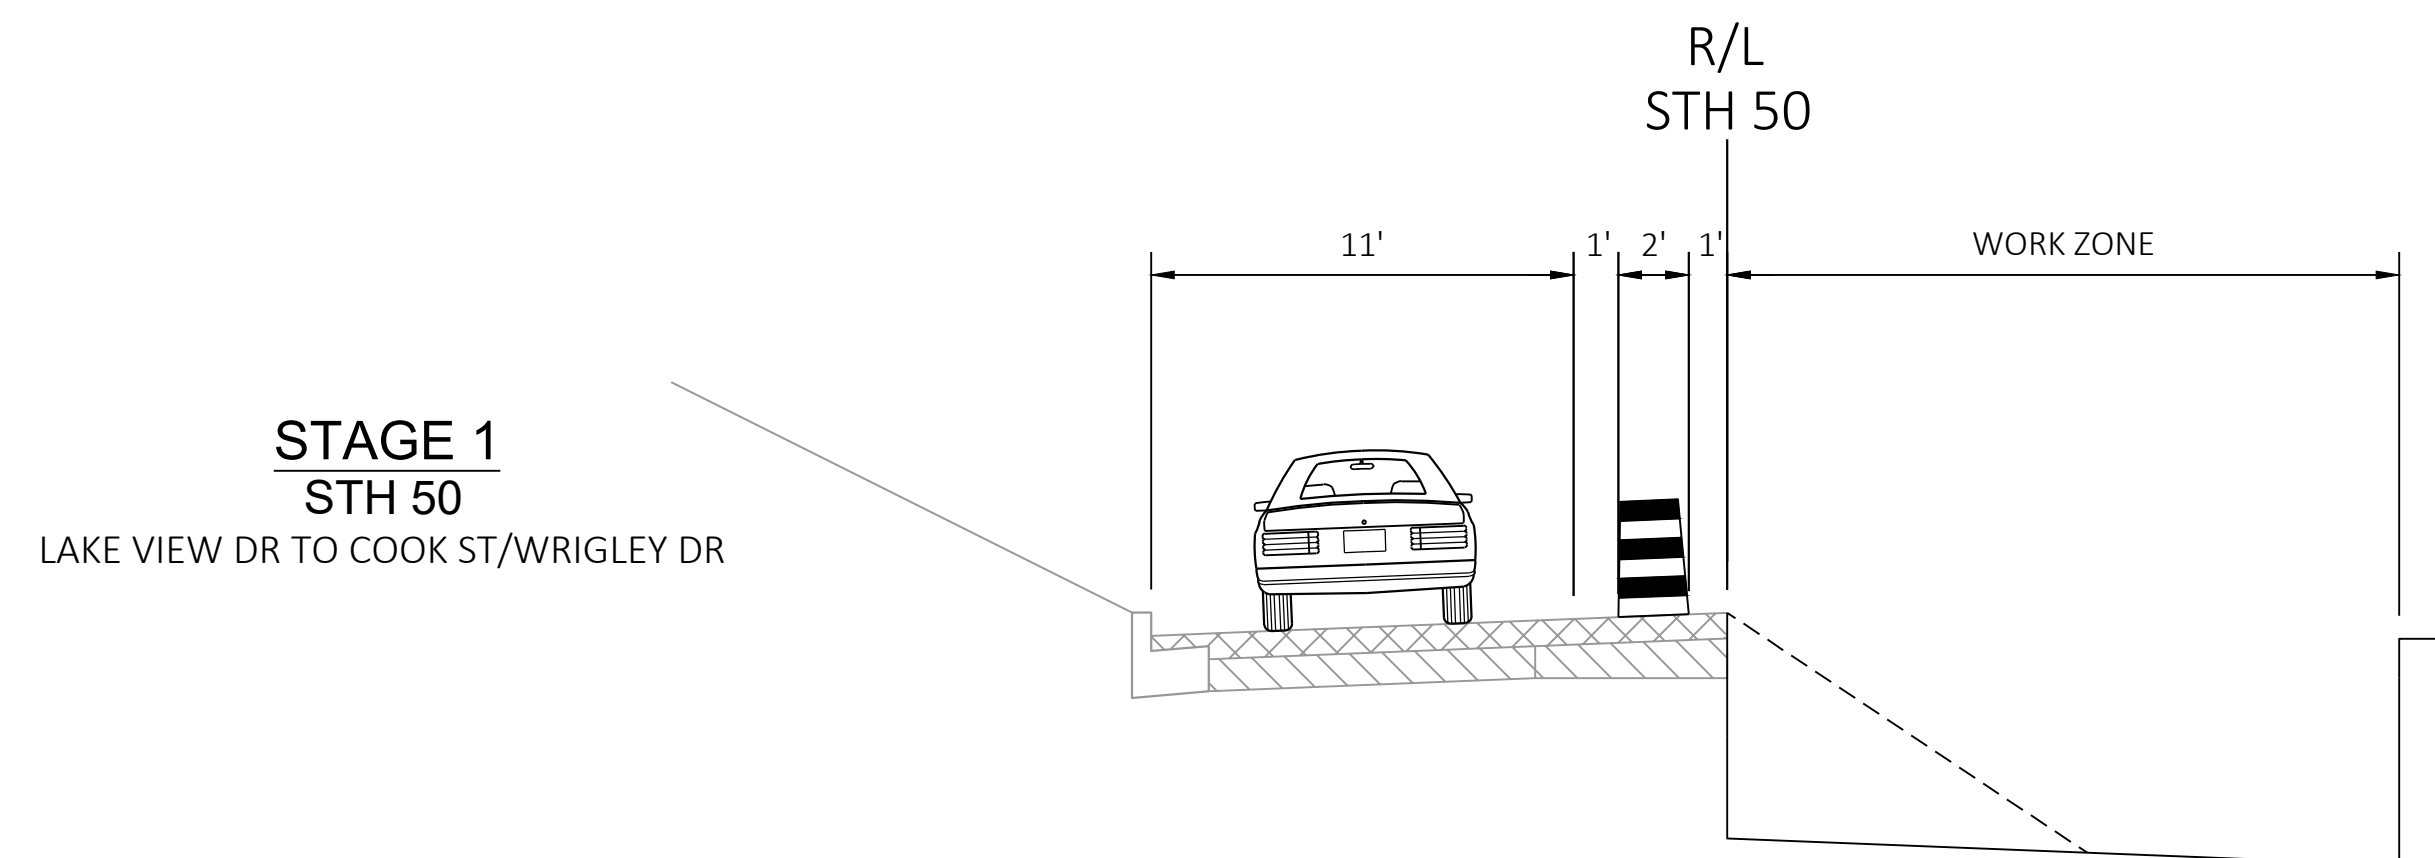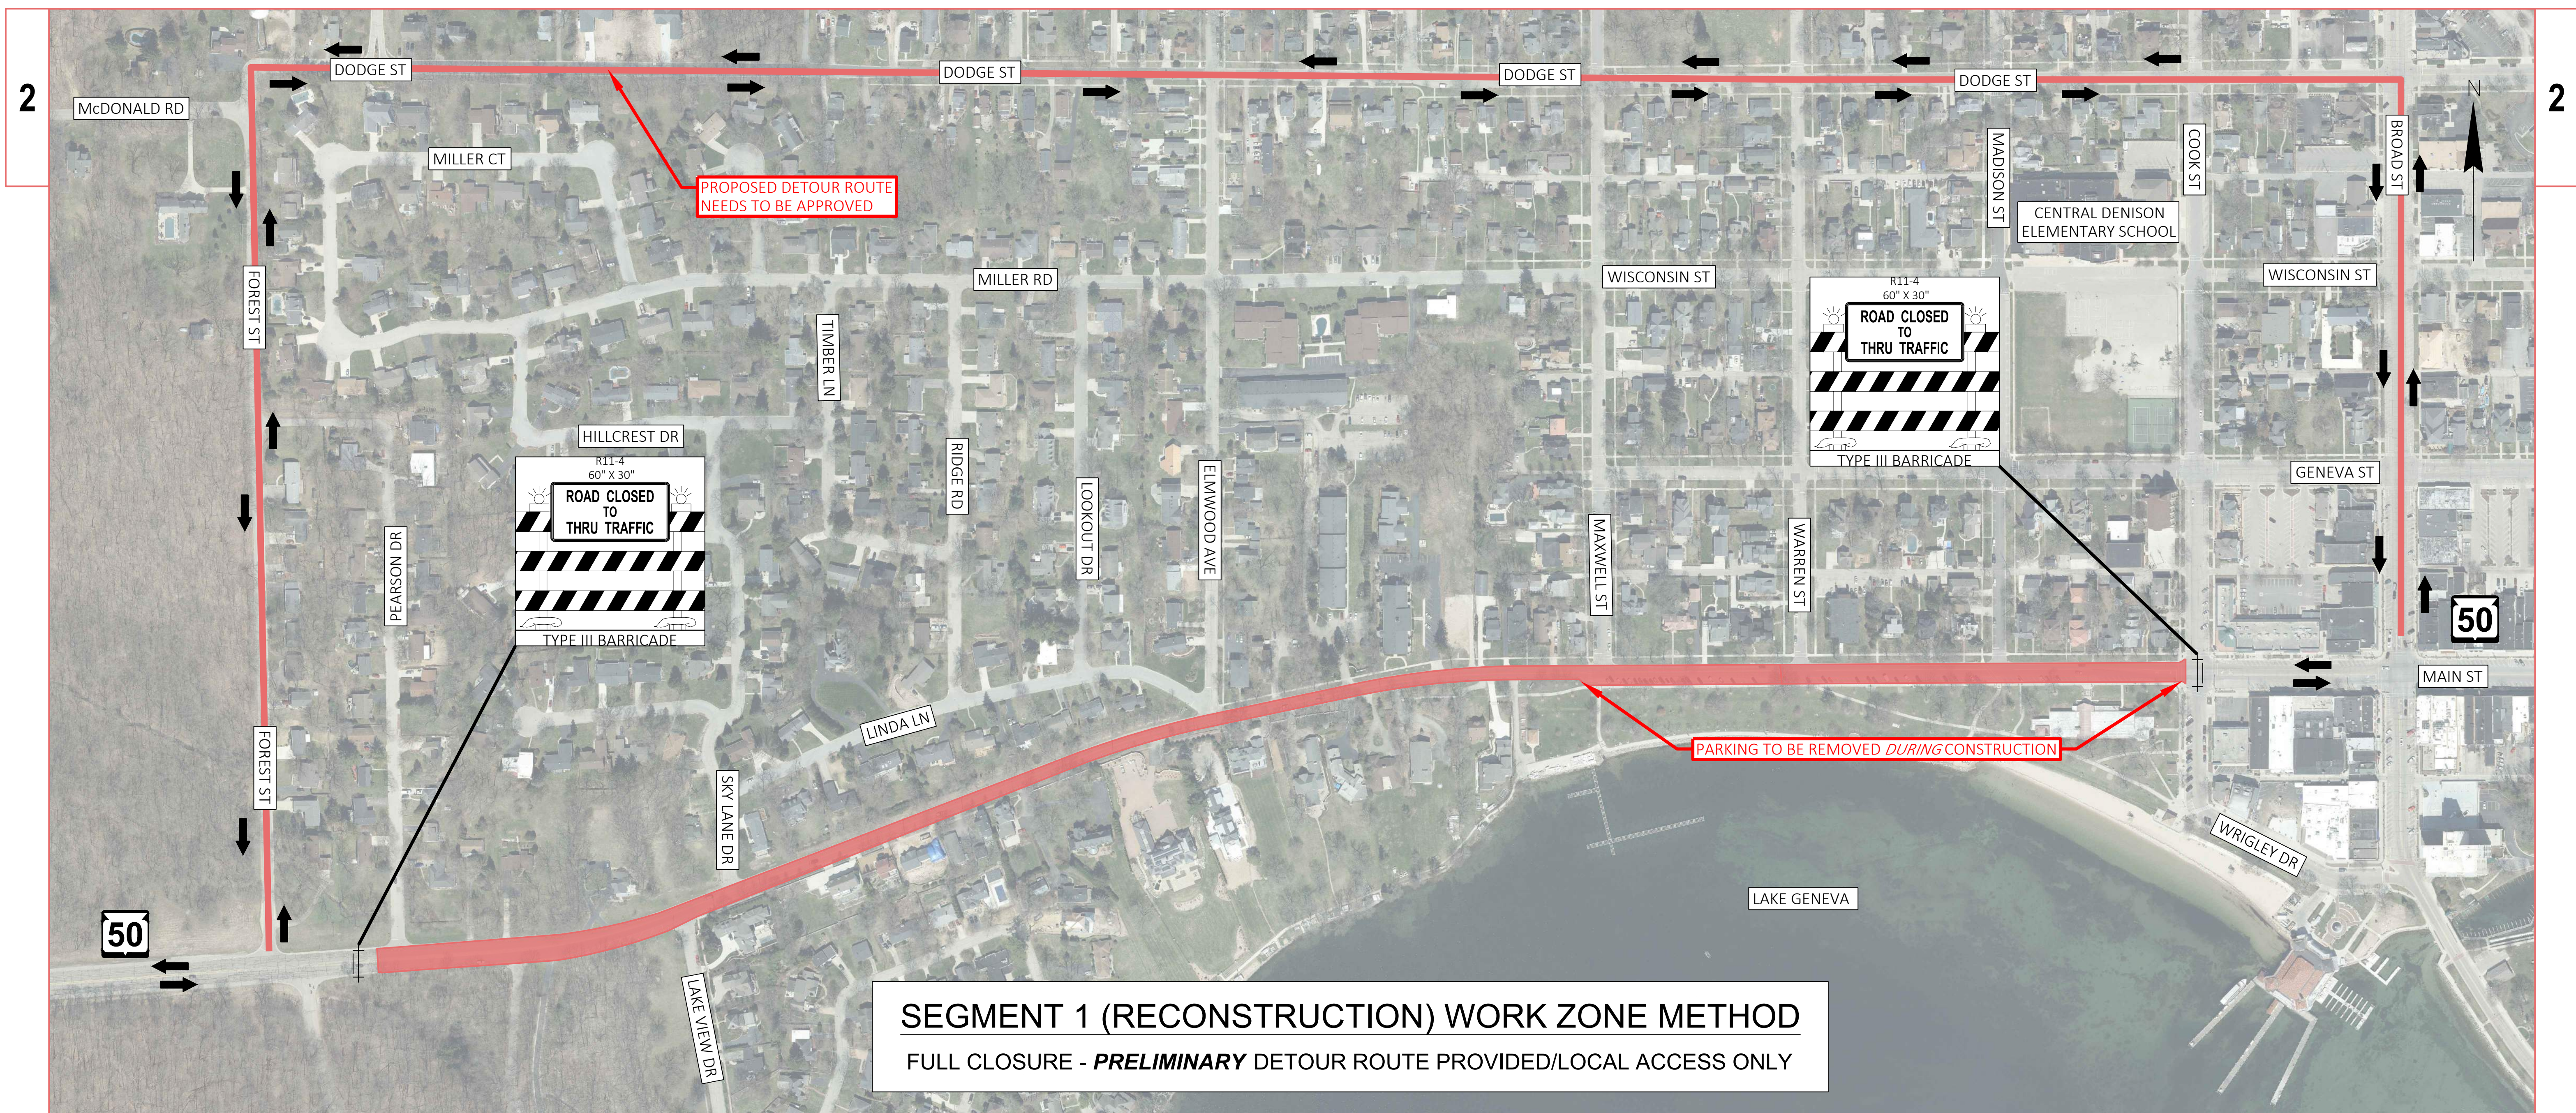


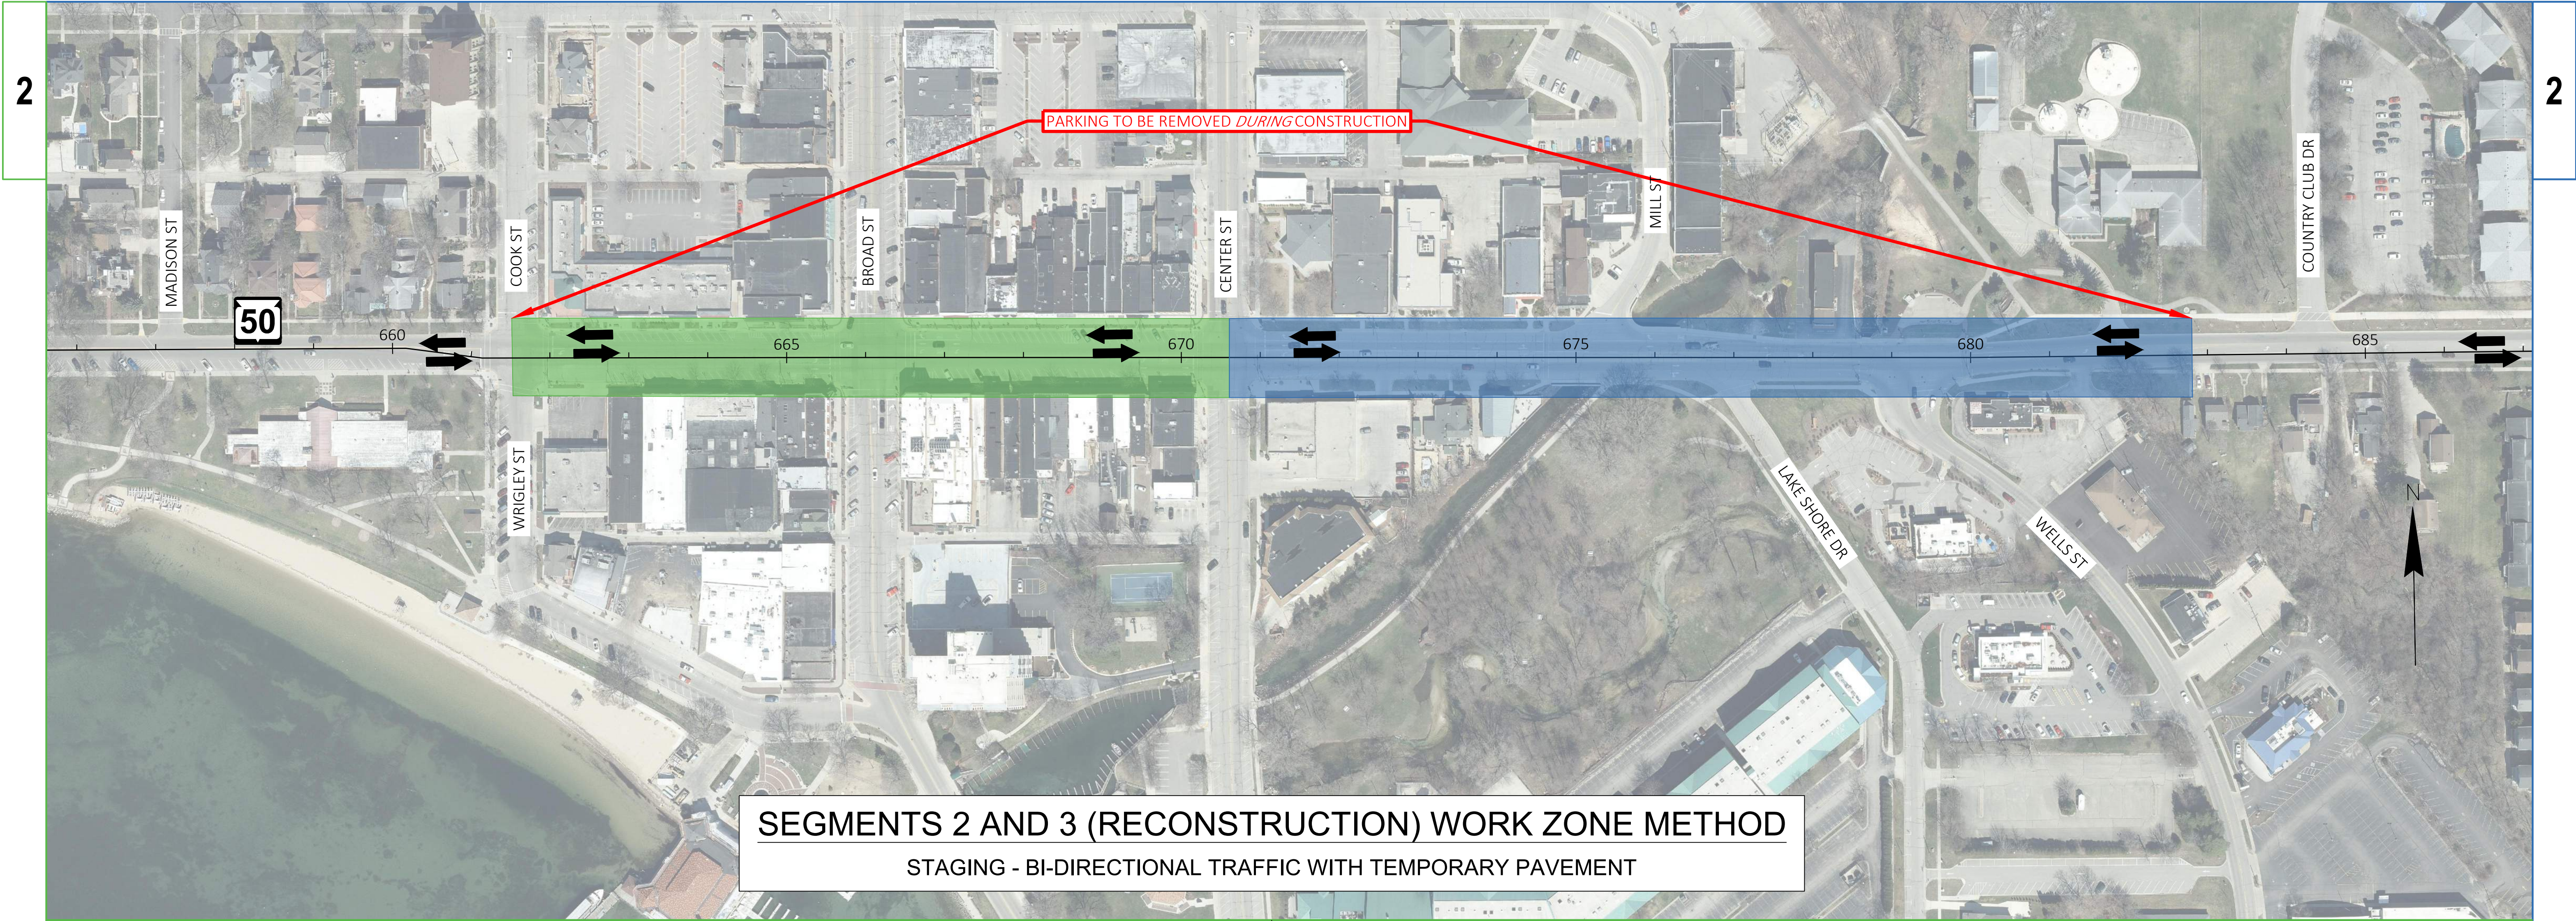

SEGMENTS 2 AND 3 (RECONSTRUCTION) WORK ZONE METHOD
STAGING - BI-DIRECTIONAL TRAFFIC WITH TEMPORARY PAVEMENT

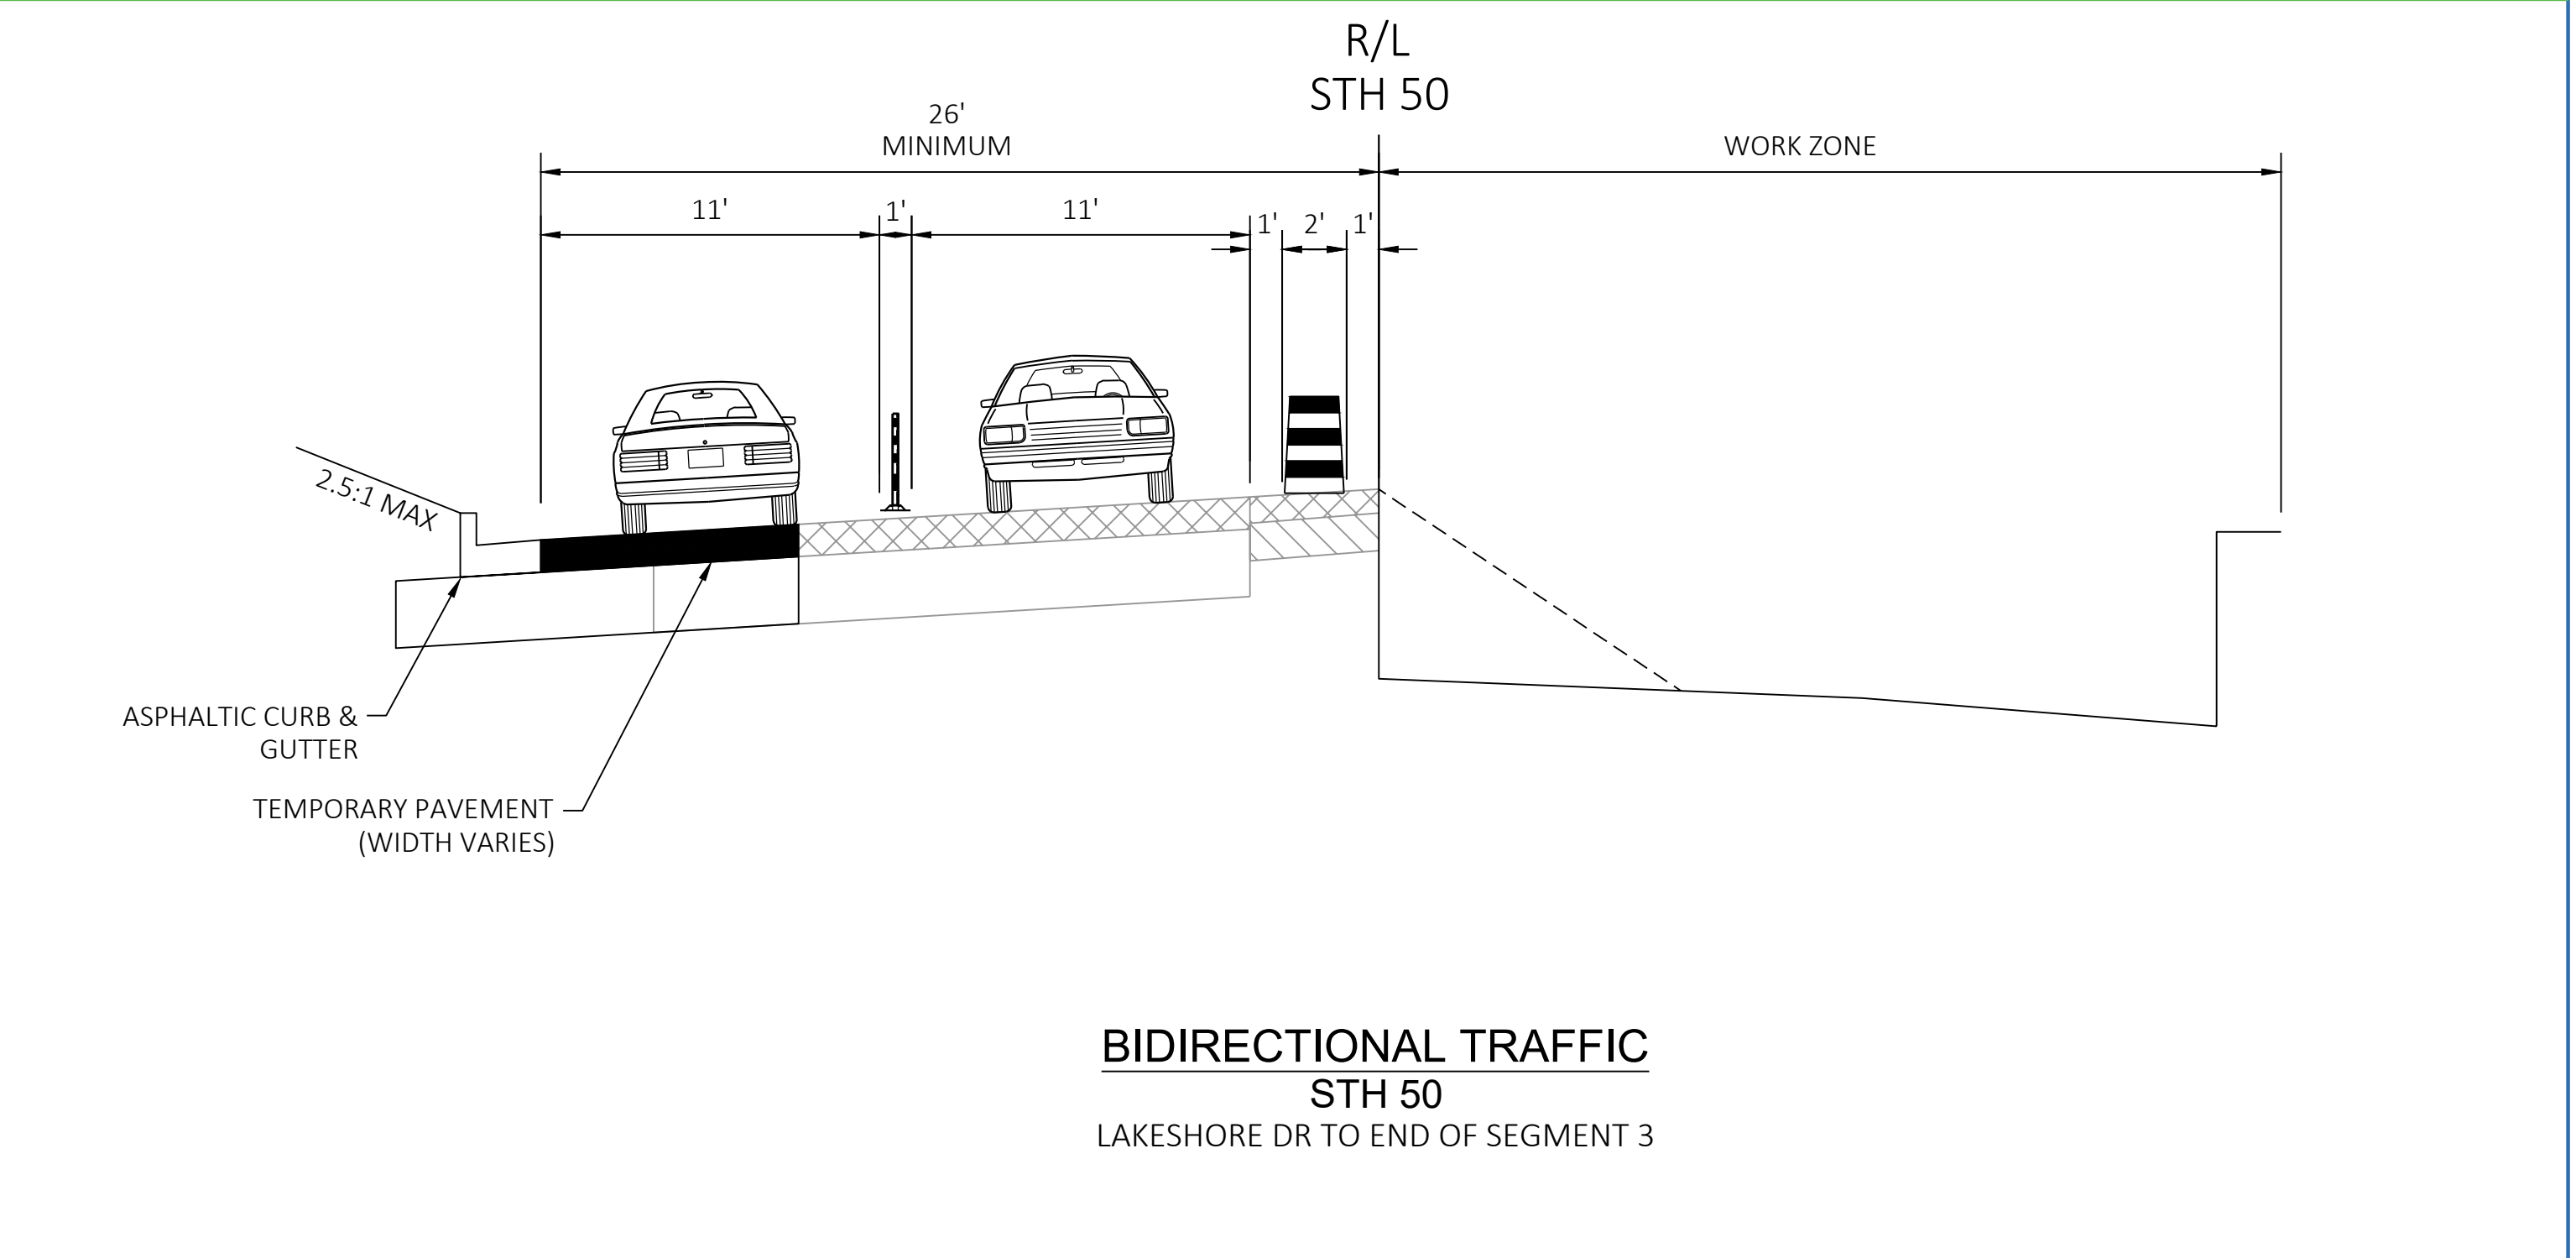
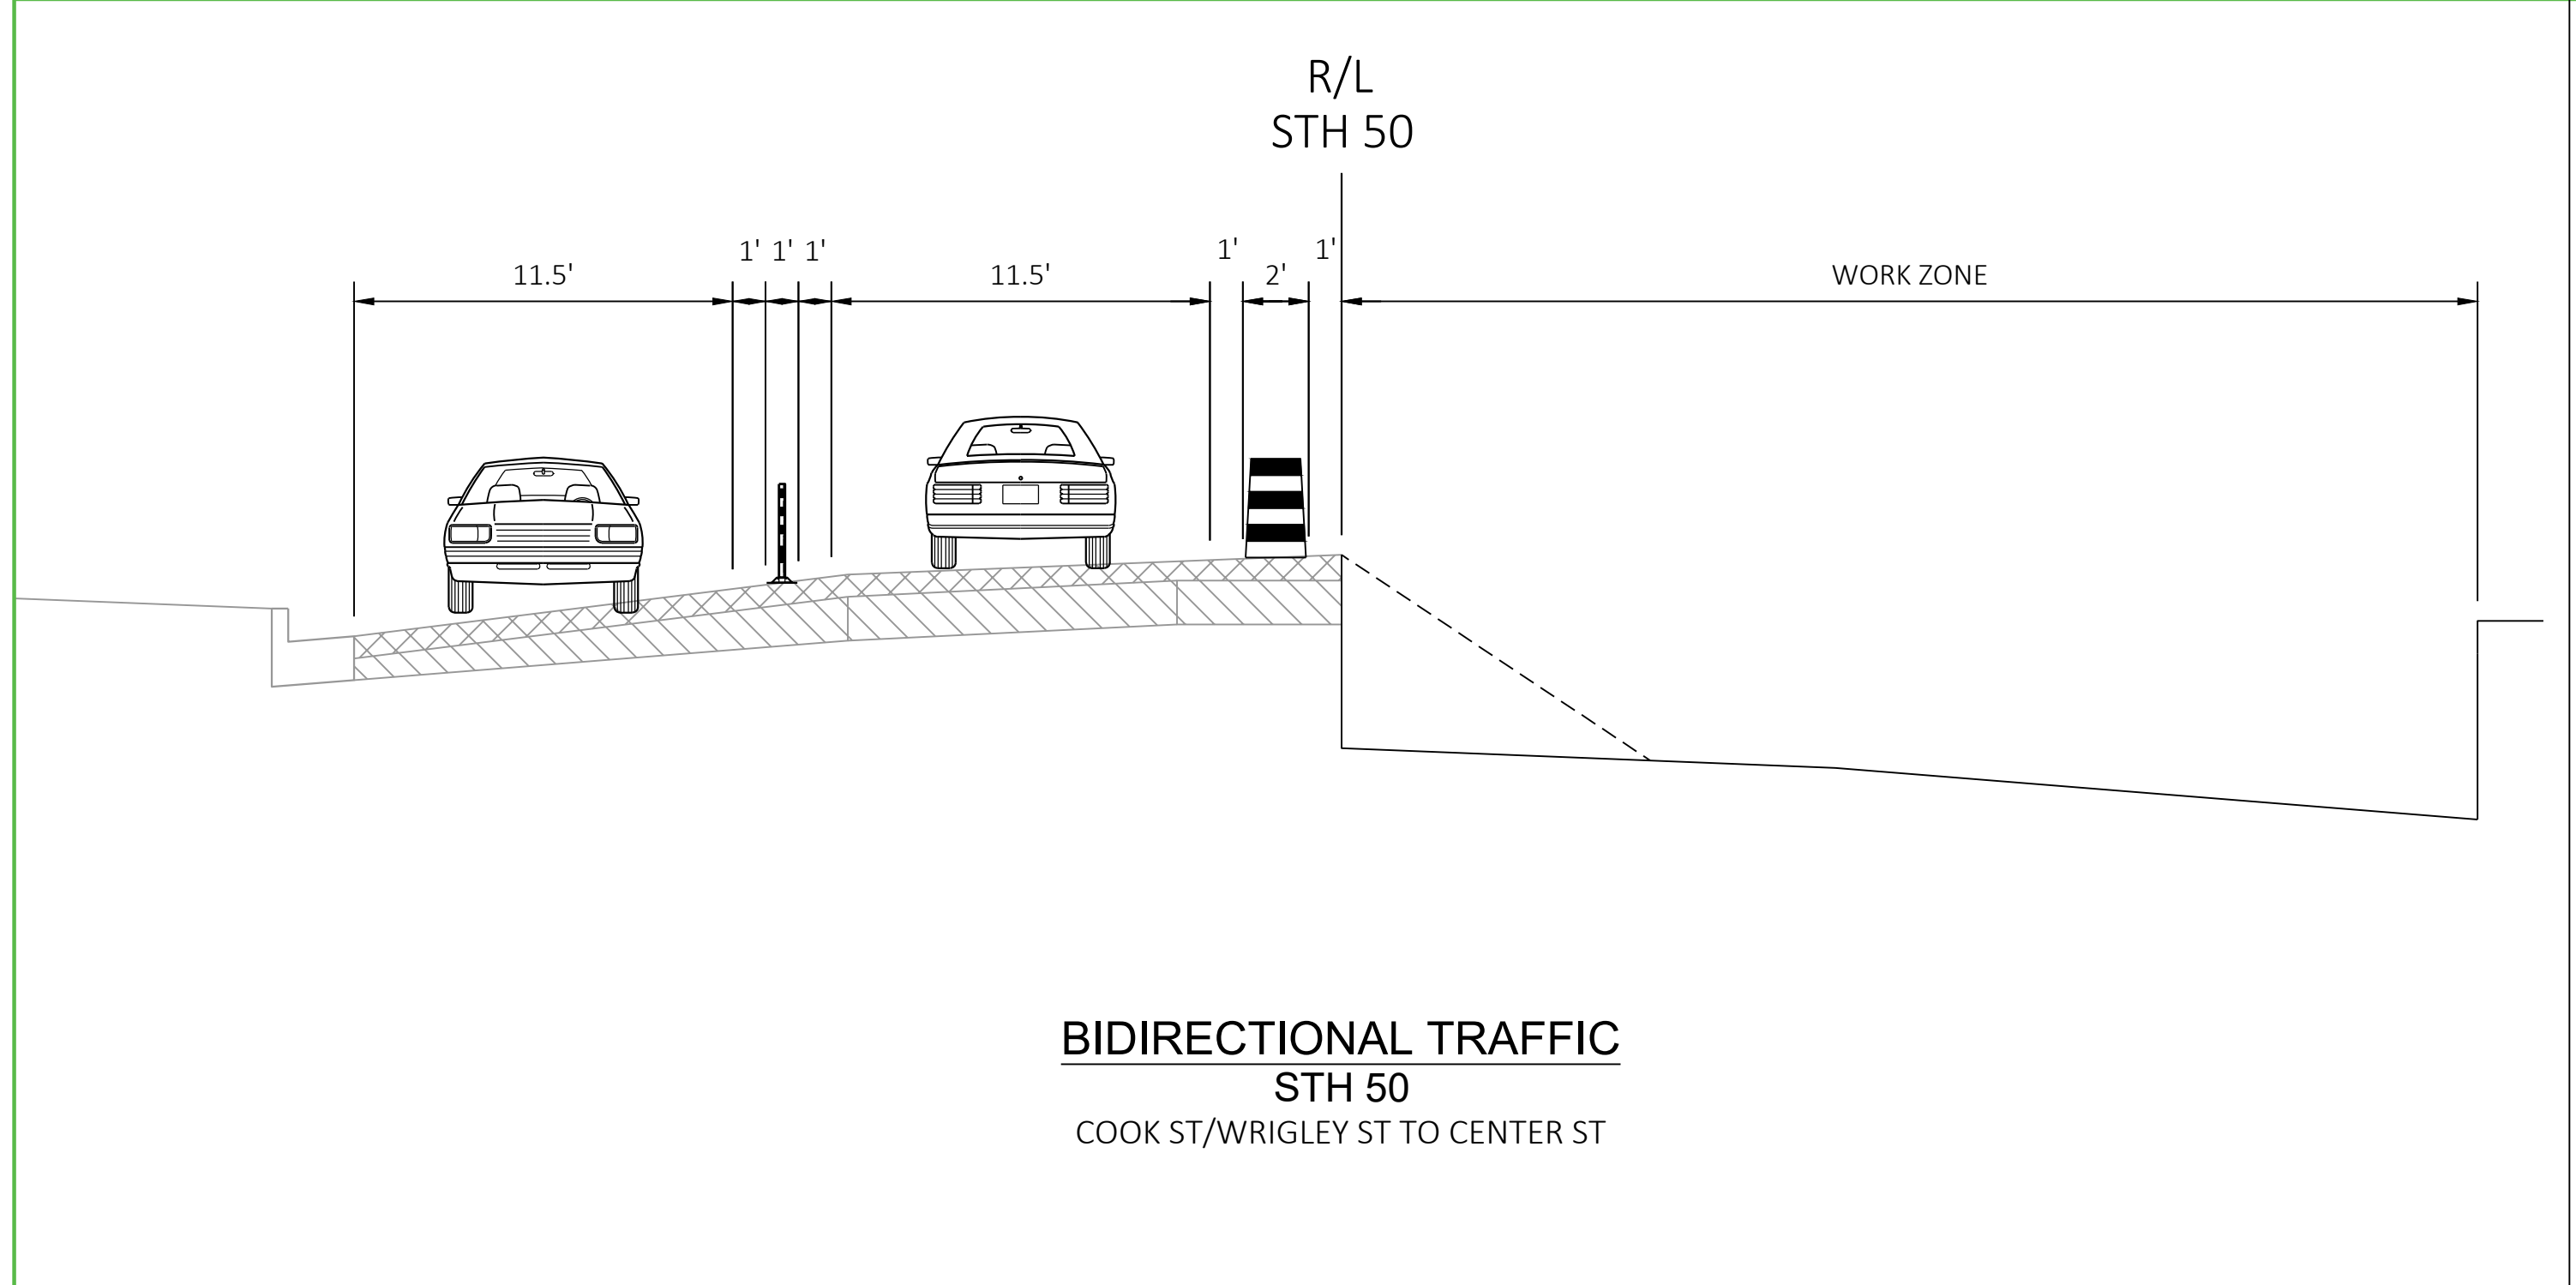


PROJECT NO: 3170-09-70/71	HWY: STH 50	COUNTY: WALWORTH	TRAFFIC STAGING CONCEPT OVERVIEW - SEGMENTS 2 AND 3	SHEET	E
---------------------------	-------------	------------------	---	-------	---

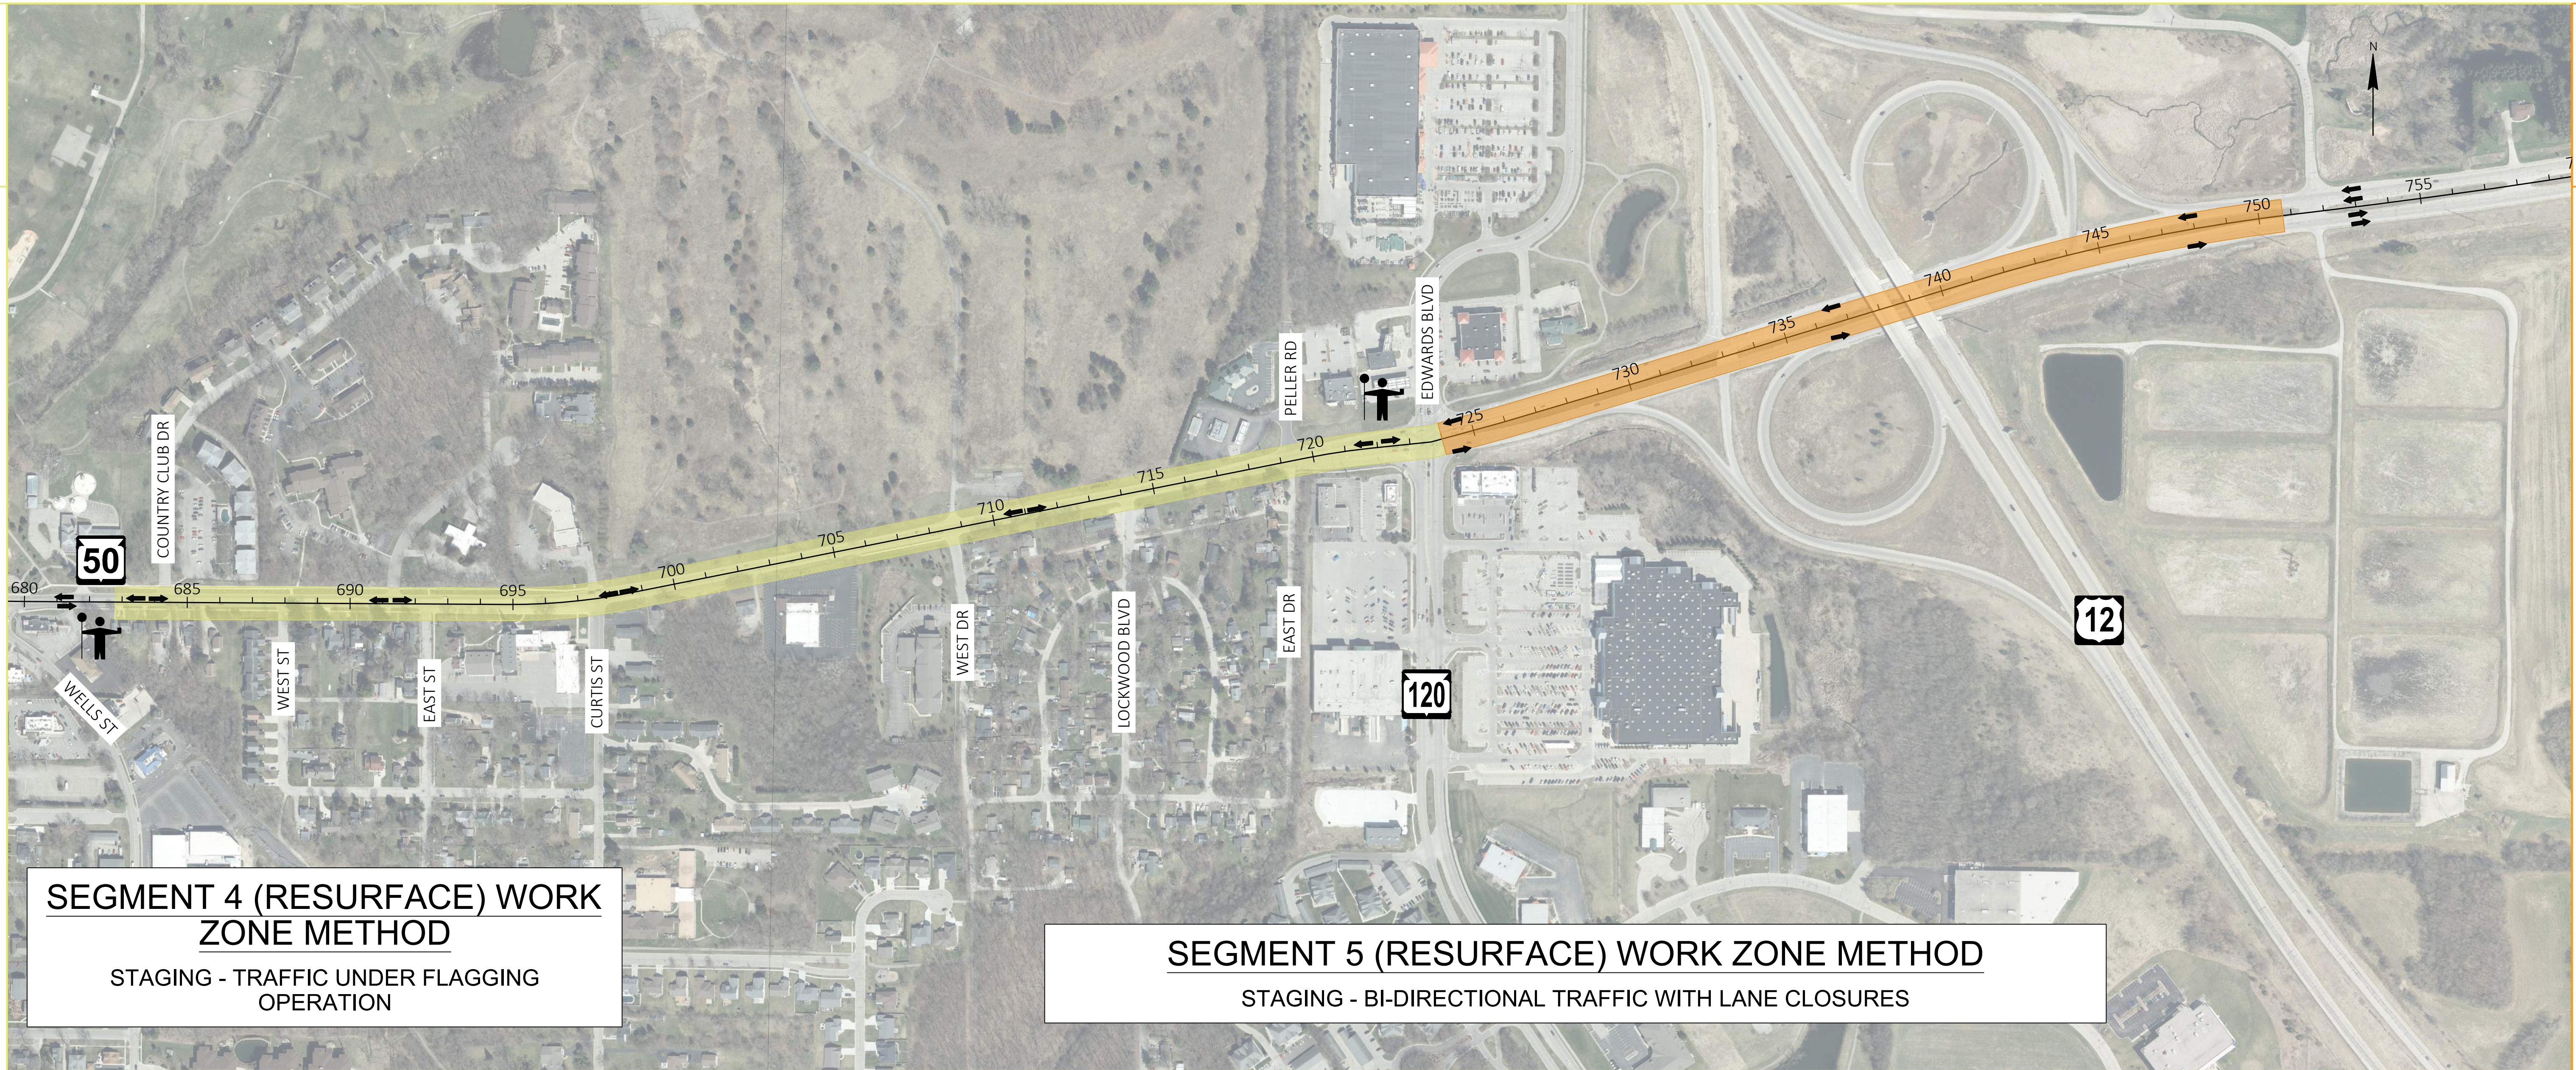

SEGMENT 4 (RESURFACE) WORK ZONE METHOD
STAGING - TRAFFIC UNDER FLAGGING OPERATION

SEGMENT 5 (RESURFACE) WORK ZONE METHOD
STAGING - BI-DIRECTIONAL TRAFFIC WITH LANE CLOSURES

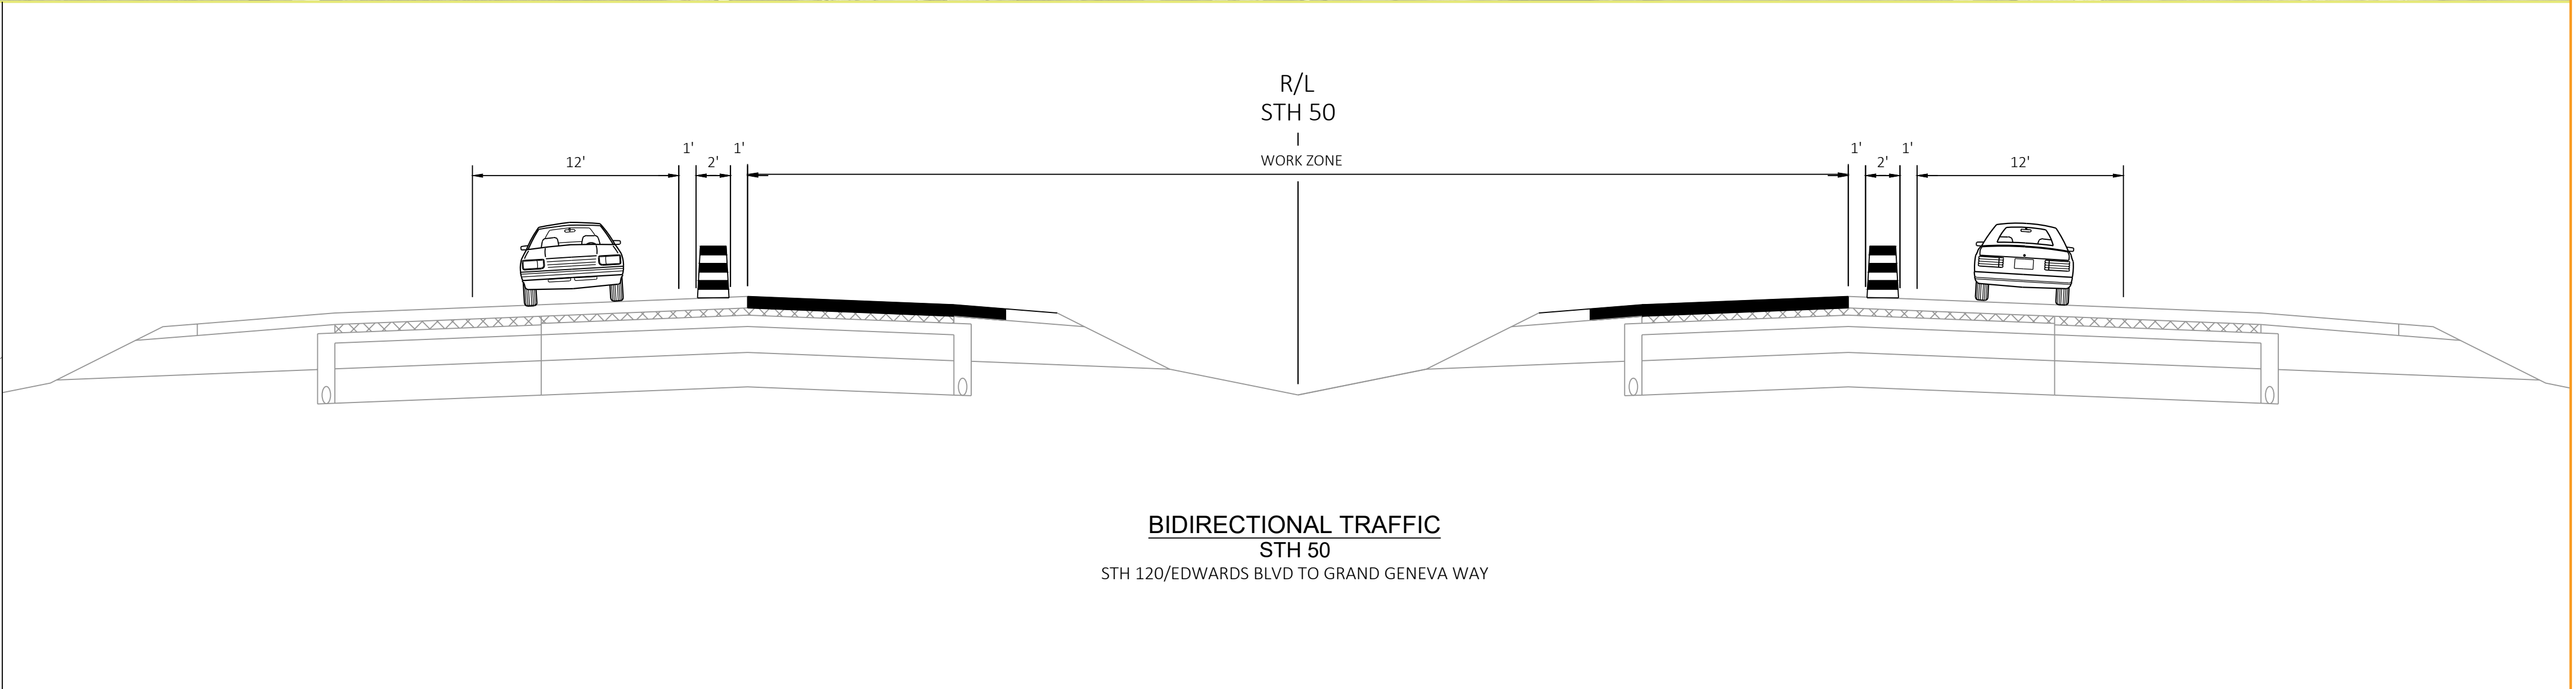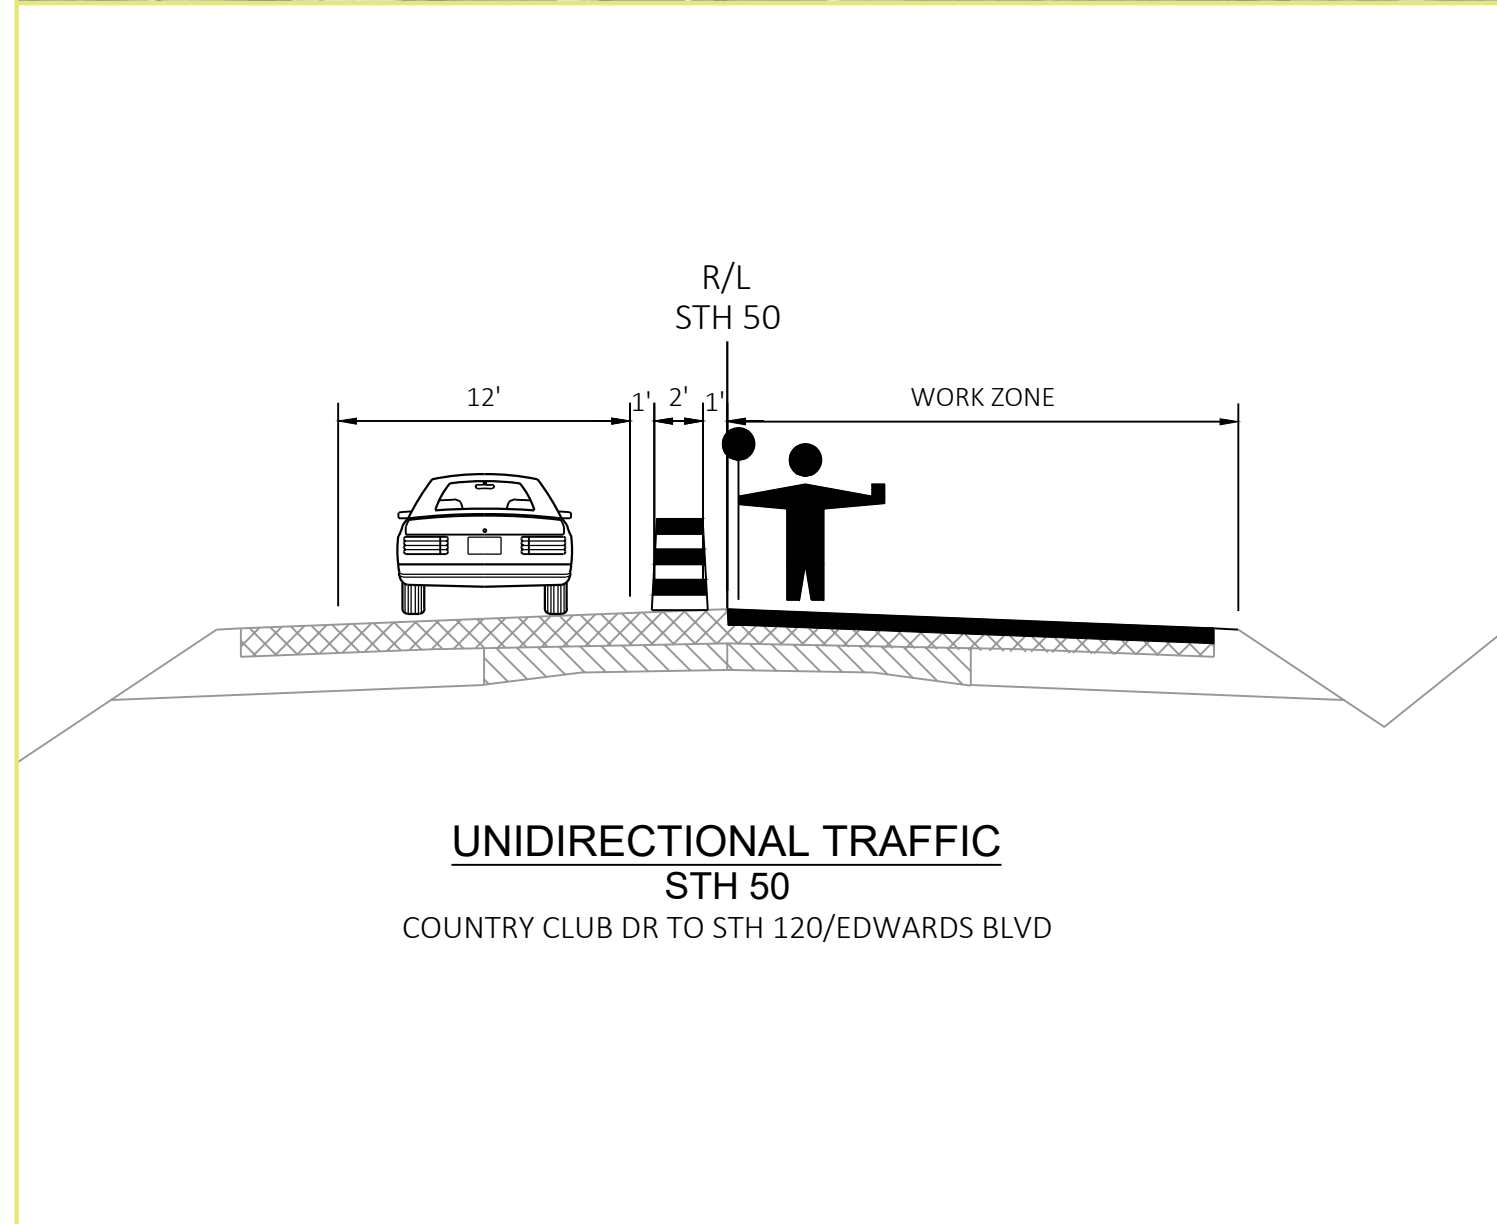




PROPOSED IMPROVEMENT
STH 50/MAIN STREET
FOREST STREET TO GRAND GENEVA WAY
3170-09-70/71
WALWORTH COUNTY



THURSDAY, MARCH 21, 2024

ANTICIPATED CONSTRUCTION IN 2027 & 2028

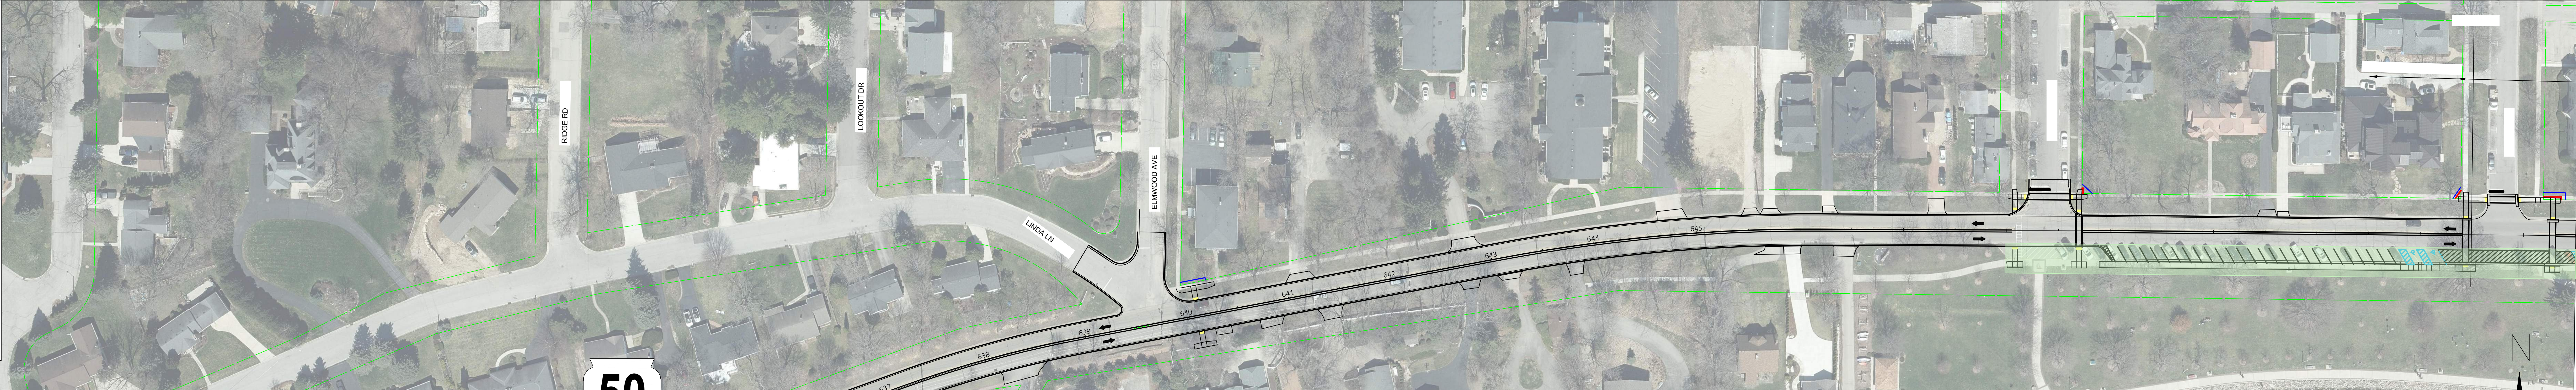

Region	Segment	Existing				Proposed			
		Normal	ADA	Motorcycle	Total	Normal	ADA	Motorcycle	Total
1	Maxwell to Warren	38	1	0	39	29	2	0	31
	Warren to Madison	30	0	0	30	28	2	0	30
	Madison to Cook	20	2	4	26	21	1	4	26
Subtotal 1					95				87
2	Cook to Broad	43	3	3	49	40	2	3	45
	Broad to Center	46	2	0	48	43	2	0	45
Subtotal 2					97				90
3	Center to Wells	11	0	0	11	12	0	0	12
Subtotal 3					11				12
TOTAL		188	8	7	203	173	9	7	189

BEGI

MATCH LINE A

Region	Segment	Existing				Proposed			
		Normal	ADA	Motorcycle	Total	Normal	ADA	Motorcycle	Total
1	Maxwell to Warren	38	1	0	39	29	2	0	31
	Warren to Madison	30	0	0	30	28	2	0	30
	Madison to Cook	20	2	4	26	21	1	4	26
Subtotal 1					95				87
2	Cook to Broad	43	3	3	49	40	2	3	45
	Broad to Center	46	2	0	48	43	2	0	45
Subtotal 2					97				90
3	Center to Wells	11	0	0	11	12	0	0	12
Subtotal 3					11				12
TOTAL		188	8	7	203	173	9	7	189

CITY OF LAKE
GENEVA

