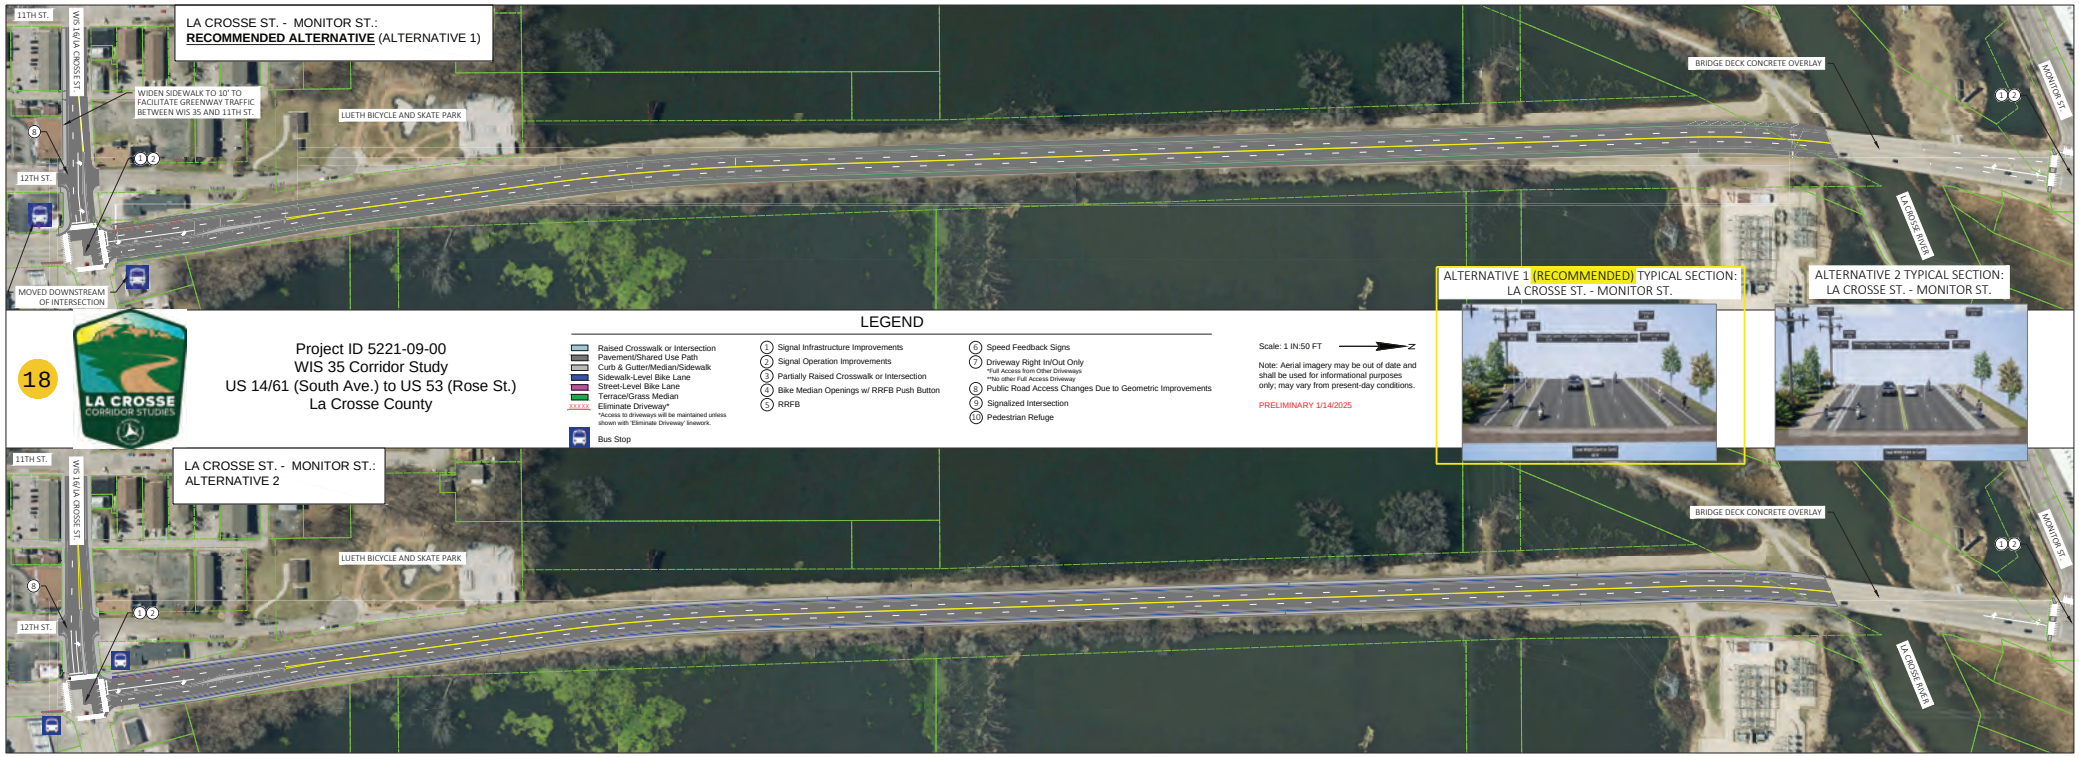

18

LA CROSSE CORRIDOR STUDIES

Project ID 5221-09-00
WIS 35 Corridor Study
US 14/61 (South Ave.) to US 53 (Rose St.)
La Crosse County

LEGEND

- Raised Crosswalk or Intersection
- Pavement/Shared Use Path
- Curb & Gutter/Median/Sidewalk
- Sidewalk-Level Bike Lane
- Street-Level Bike Lane
- Terrace/Grass Median
- Eliminate Driveway*
  *Access to driveways will be maintained unless shown with 'Eliminate Driveway' linework.
- Bus Stop

1. Signal Infrastructure Improvements
2. Signal Operation Improvements
3. Partially Raised Crosswalk or Intersection
4. Bike Median Openings w/ RRFB Push Button
5. RRFB
6. Speed Feedback Signs
7. Driveway Right In/Out Only
   *Full Access from Other Driveways
   **No other Full Access Driveway
8. Public Road Access Changes Due to Geometric Improvements
9. Signalized Intersection
10. Pedestrian Refuge

Scale: 1 IN:50 FT

Note: Aerial imagery may be out of date and shall be used for informational purposes only; may vary from present-day conditions.

PRELIMINARY 1/14/2025