CONSTRUCTION STAGING
STAGE 1 - FALL 2026 THRU SPRING 2027

US 12 Wisconsin Dells Parkway

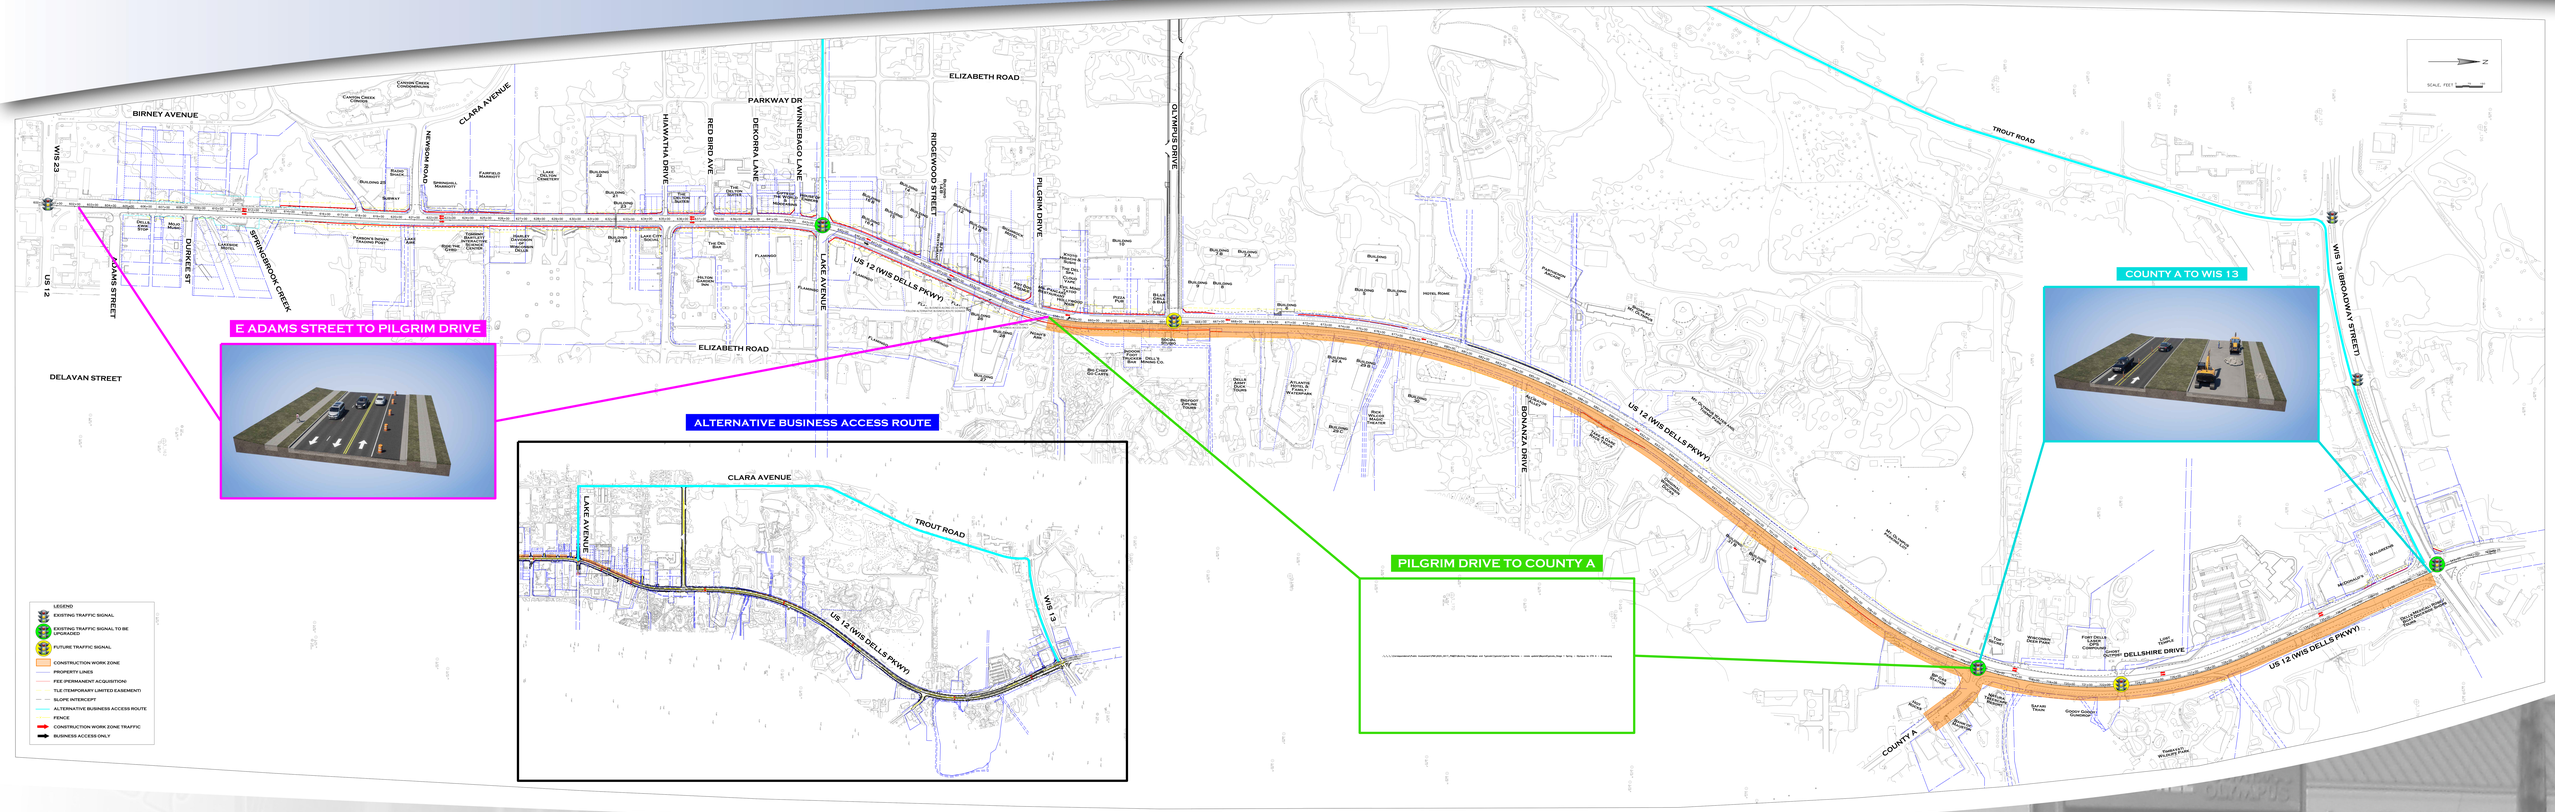

MARCH 2026