CONSTRUCTION STAGING
STAGE 3 - WINTER & SPRING 2027

US 12 Wisconsin Dells Parkway

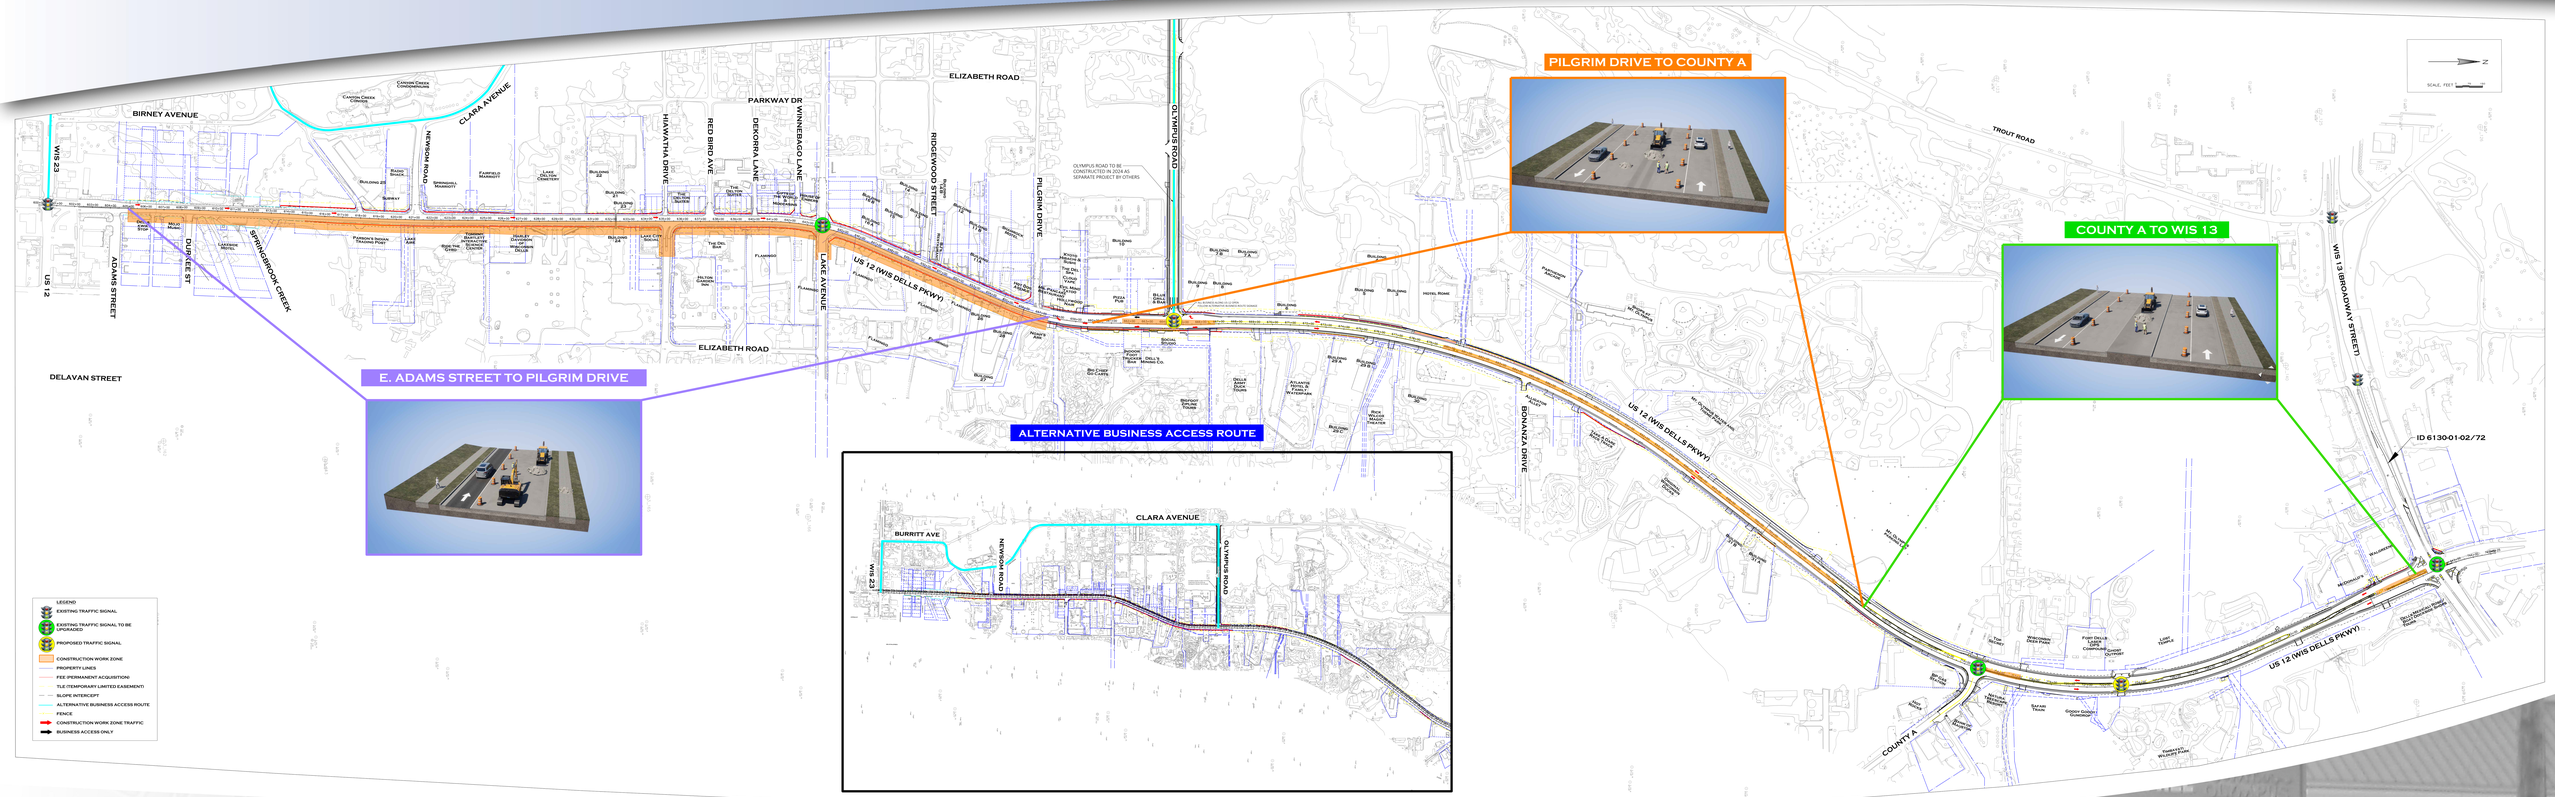

JANUARY 7, 2025