


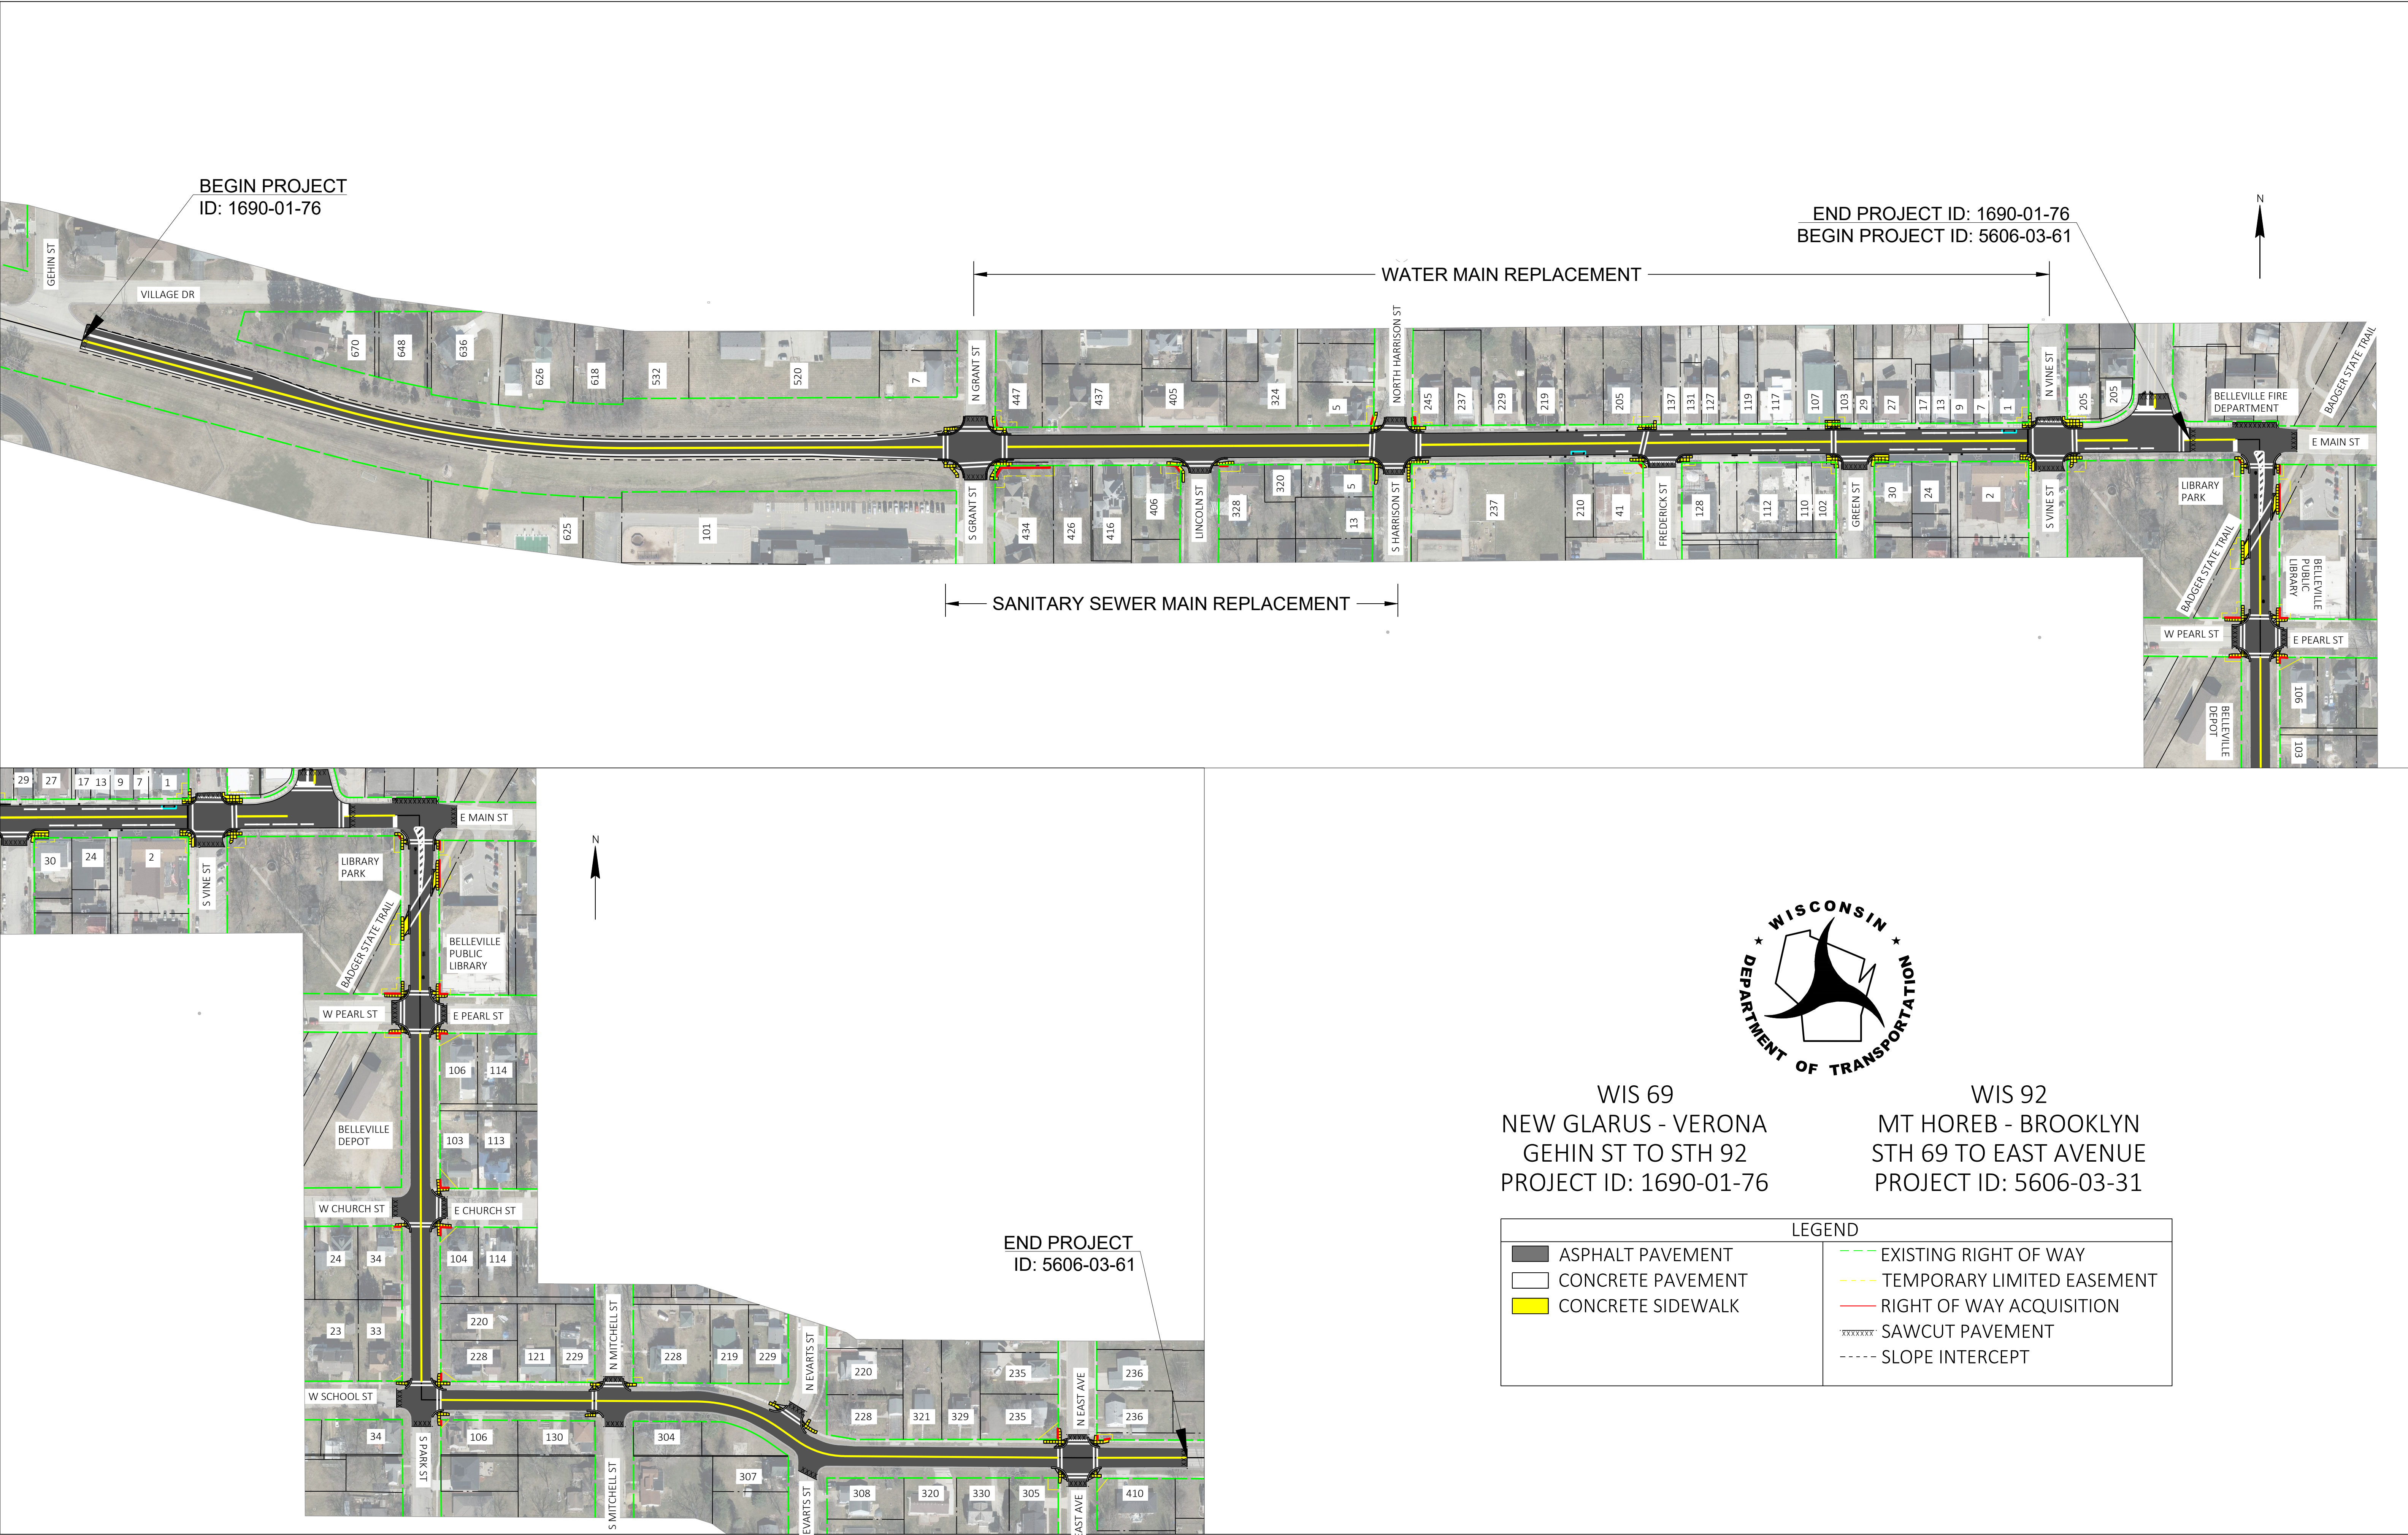



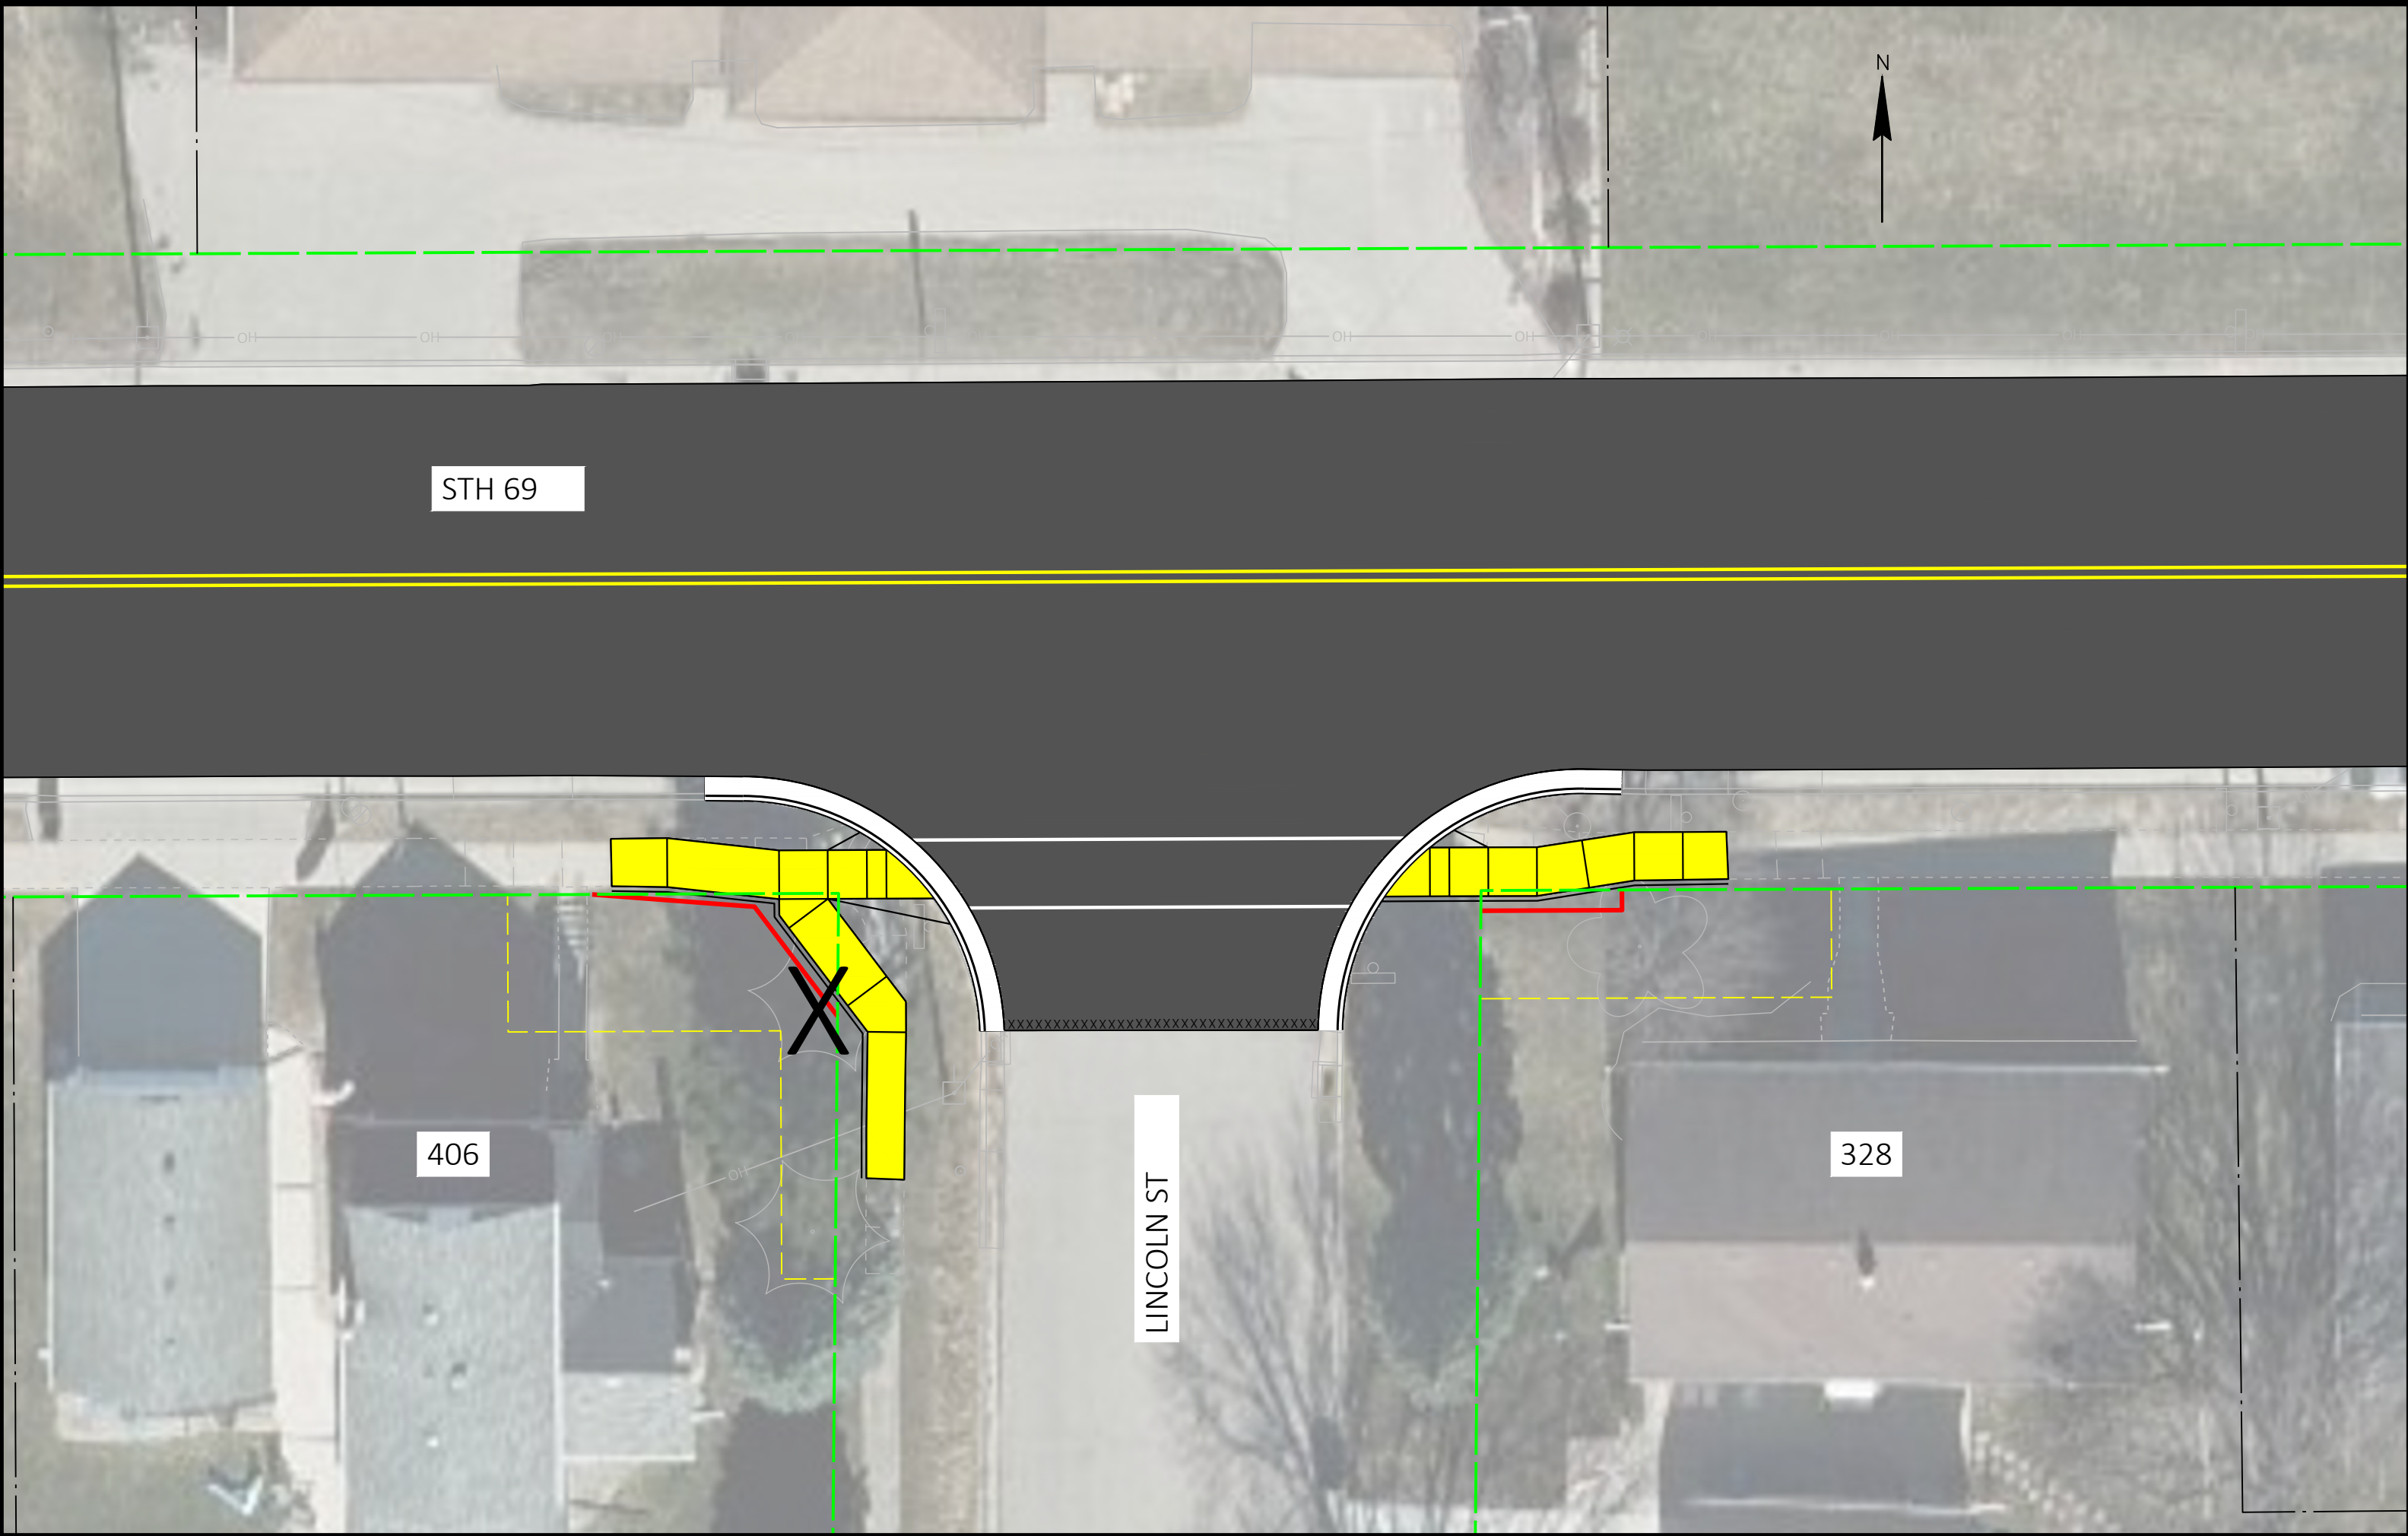


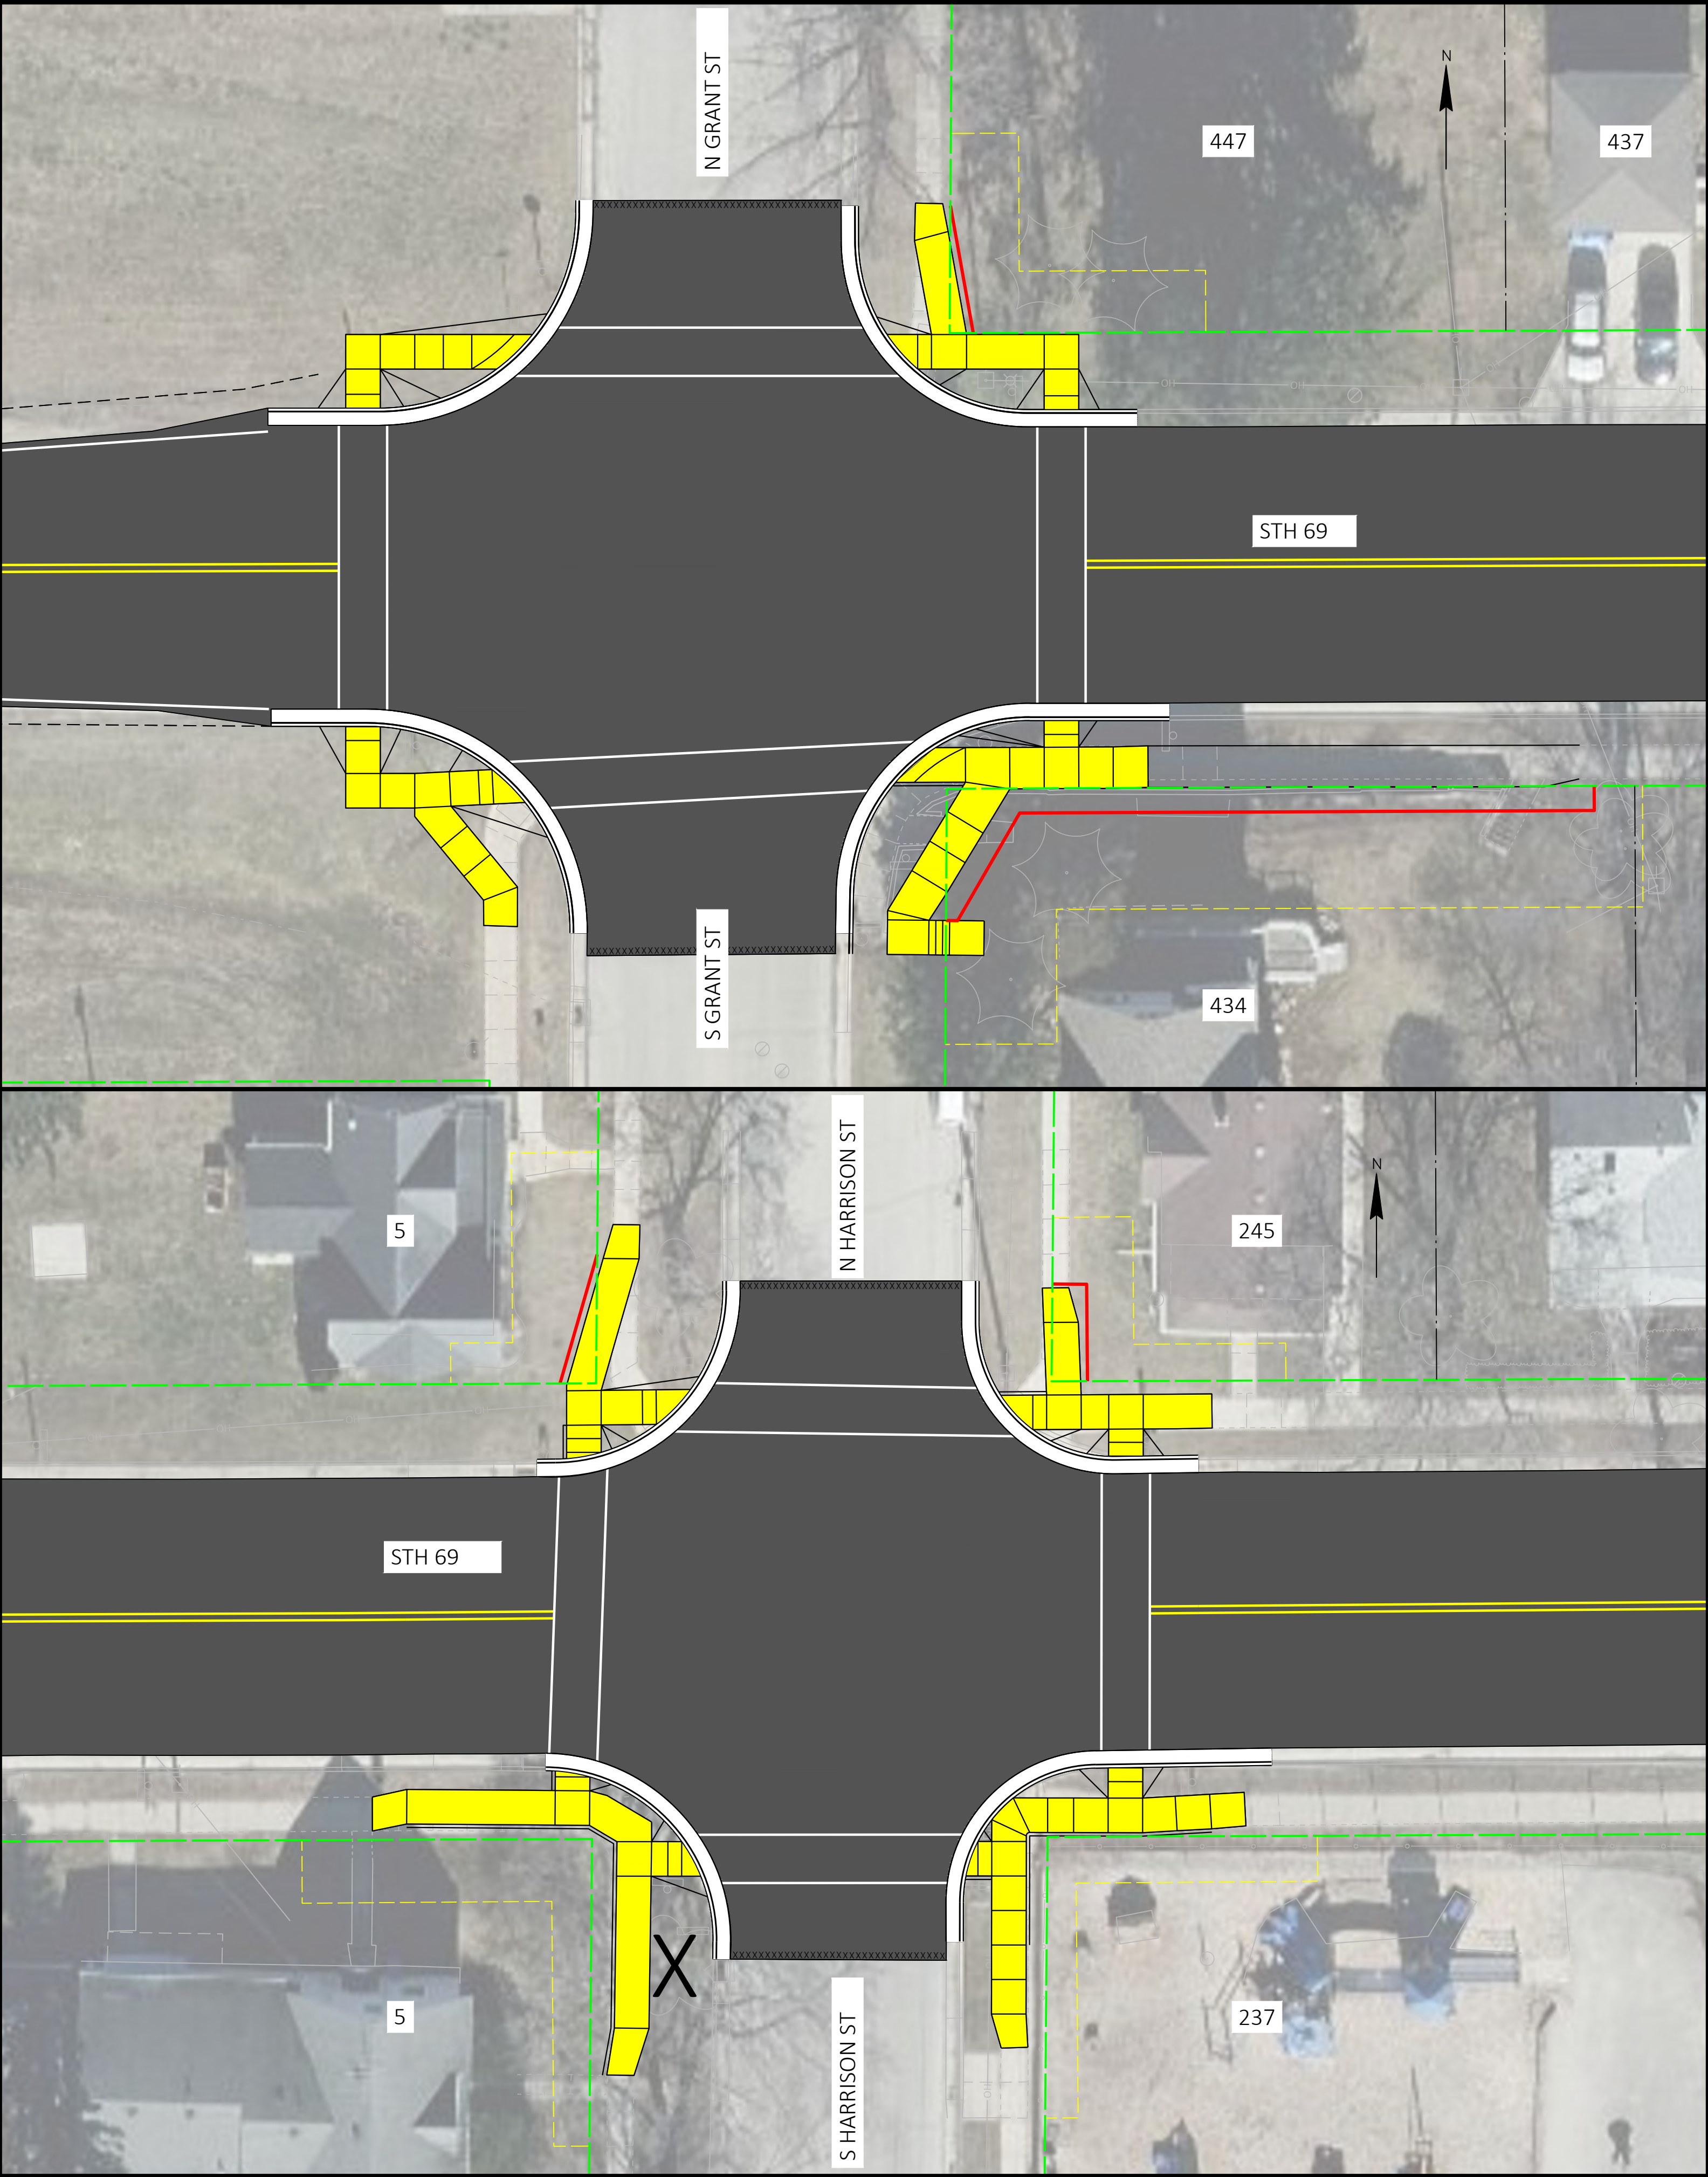

WIS 69
NEW GLARUS - VERONA
GEHIN ST TO STH 92
PROJECT ID: 1690-01-76


LEGEND	
ASPHALT PAVEMENT	EXISTING RIGHT OF WAY
CONCRETE PAVEMENT	TEMPORARY LIMITED EASEMENT
CONCRETE SIDEWALK	RIGHT OF WAY ACQUISITION
	SAWCUT PAVEMENT
	SLOPE INTERCEPT



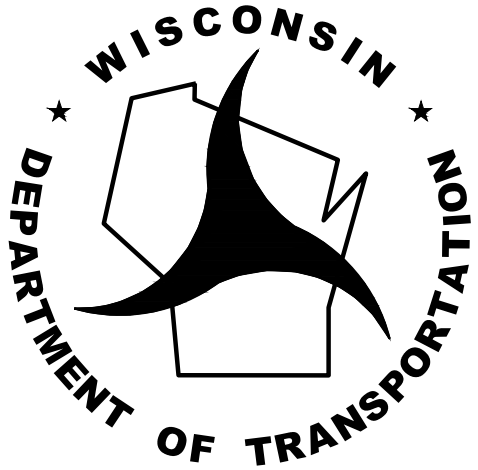


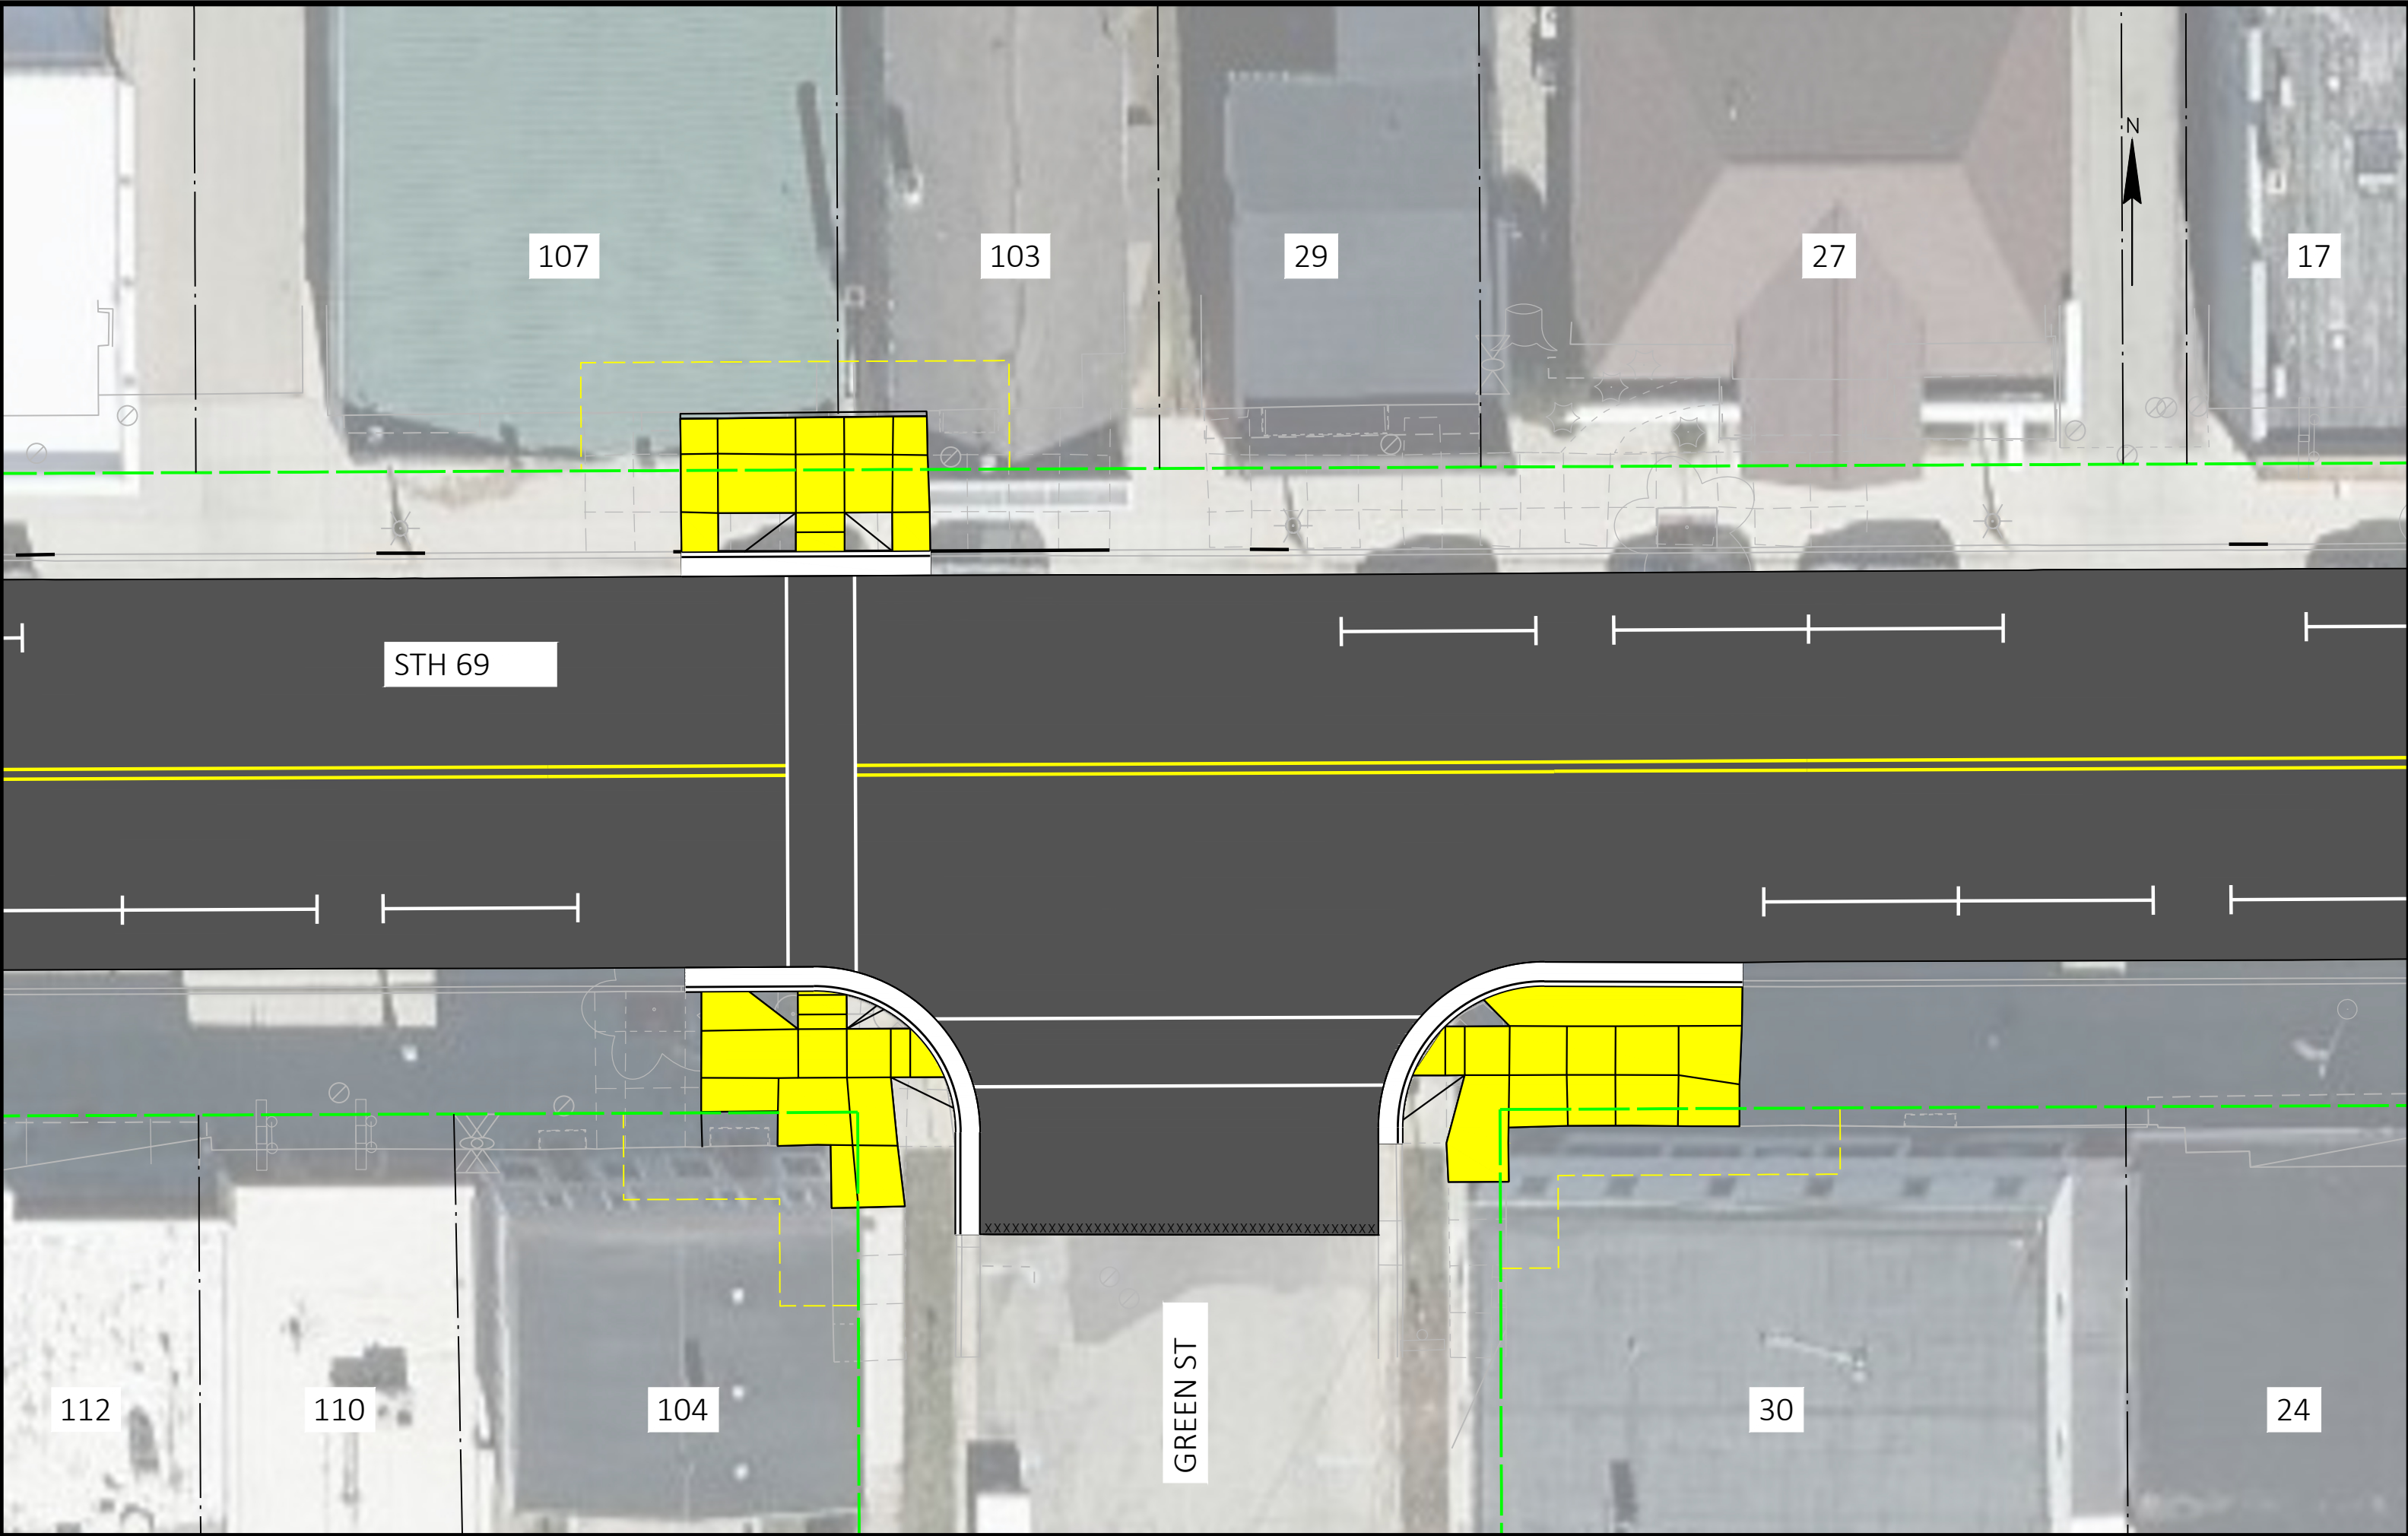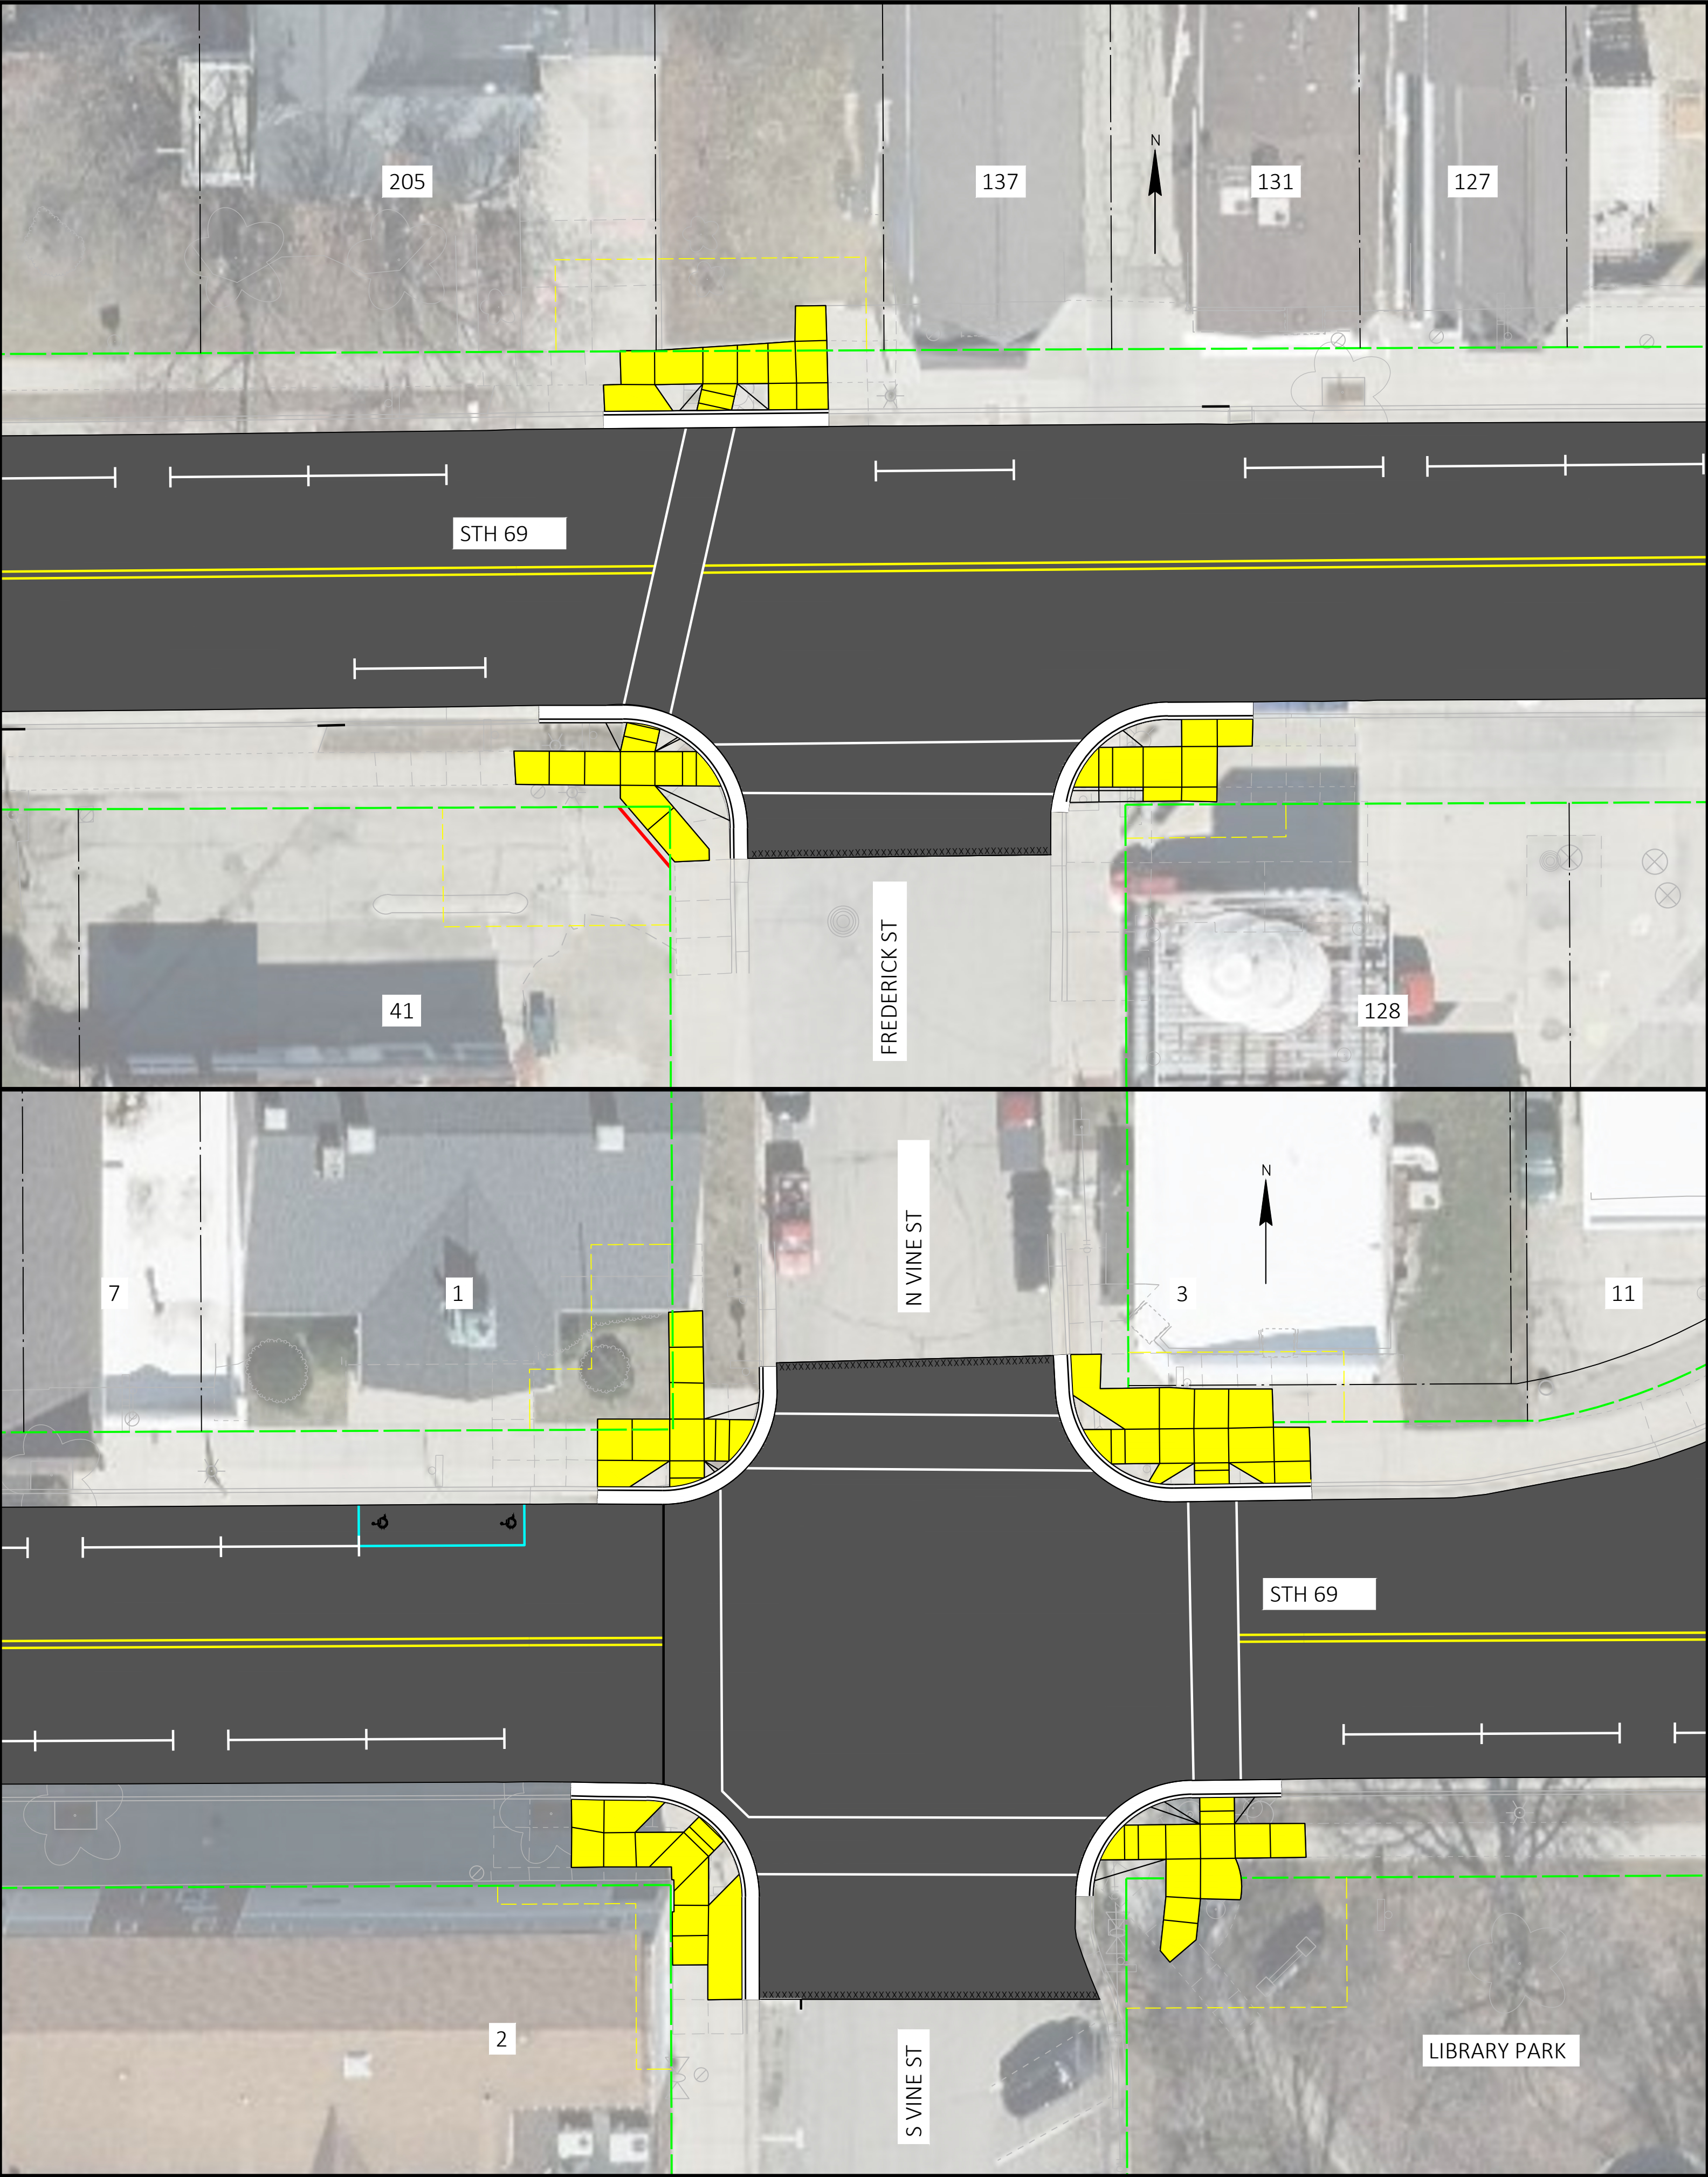

WIS 69
NEW GLARUS - VERONA
GEHIN ST TO STH 92
PROJECT ID: 1690-01-76

LEGEND	
ASPHALT PAVEMENT	EXISTING RIGHT OF WAY
CONCRETE PAVEMENT	TEMPORARY LIMITED EASEMENT
CONCRETE SIDEWALK	RIGHT OF WAY ACQUISITION
	SAWCUT PAVEMENT
	SLOPE INTERCEPT

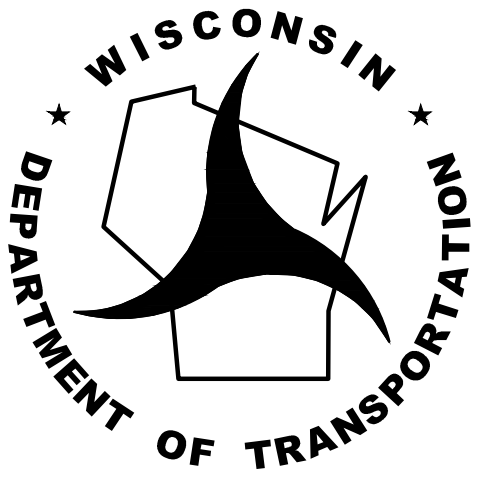

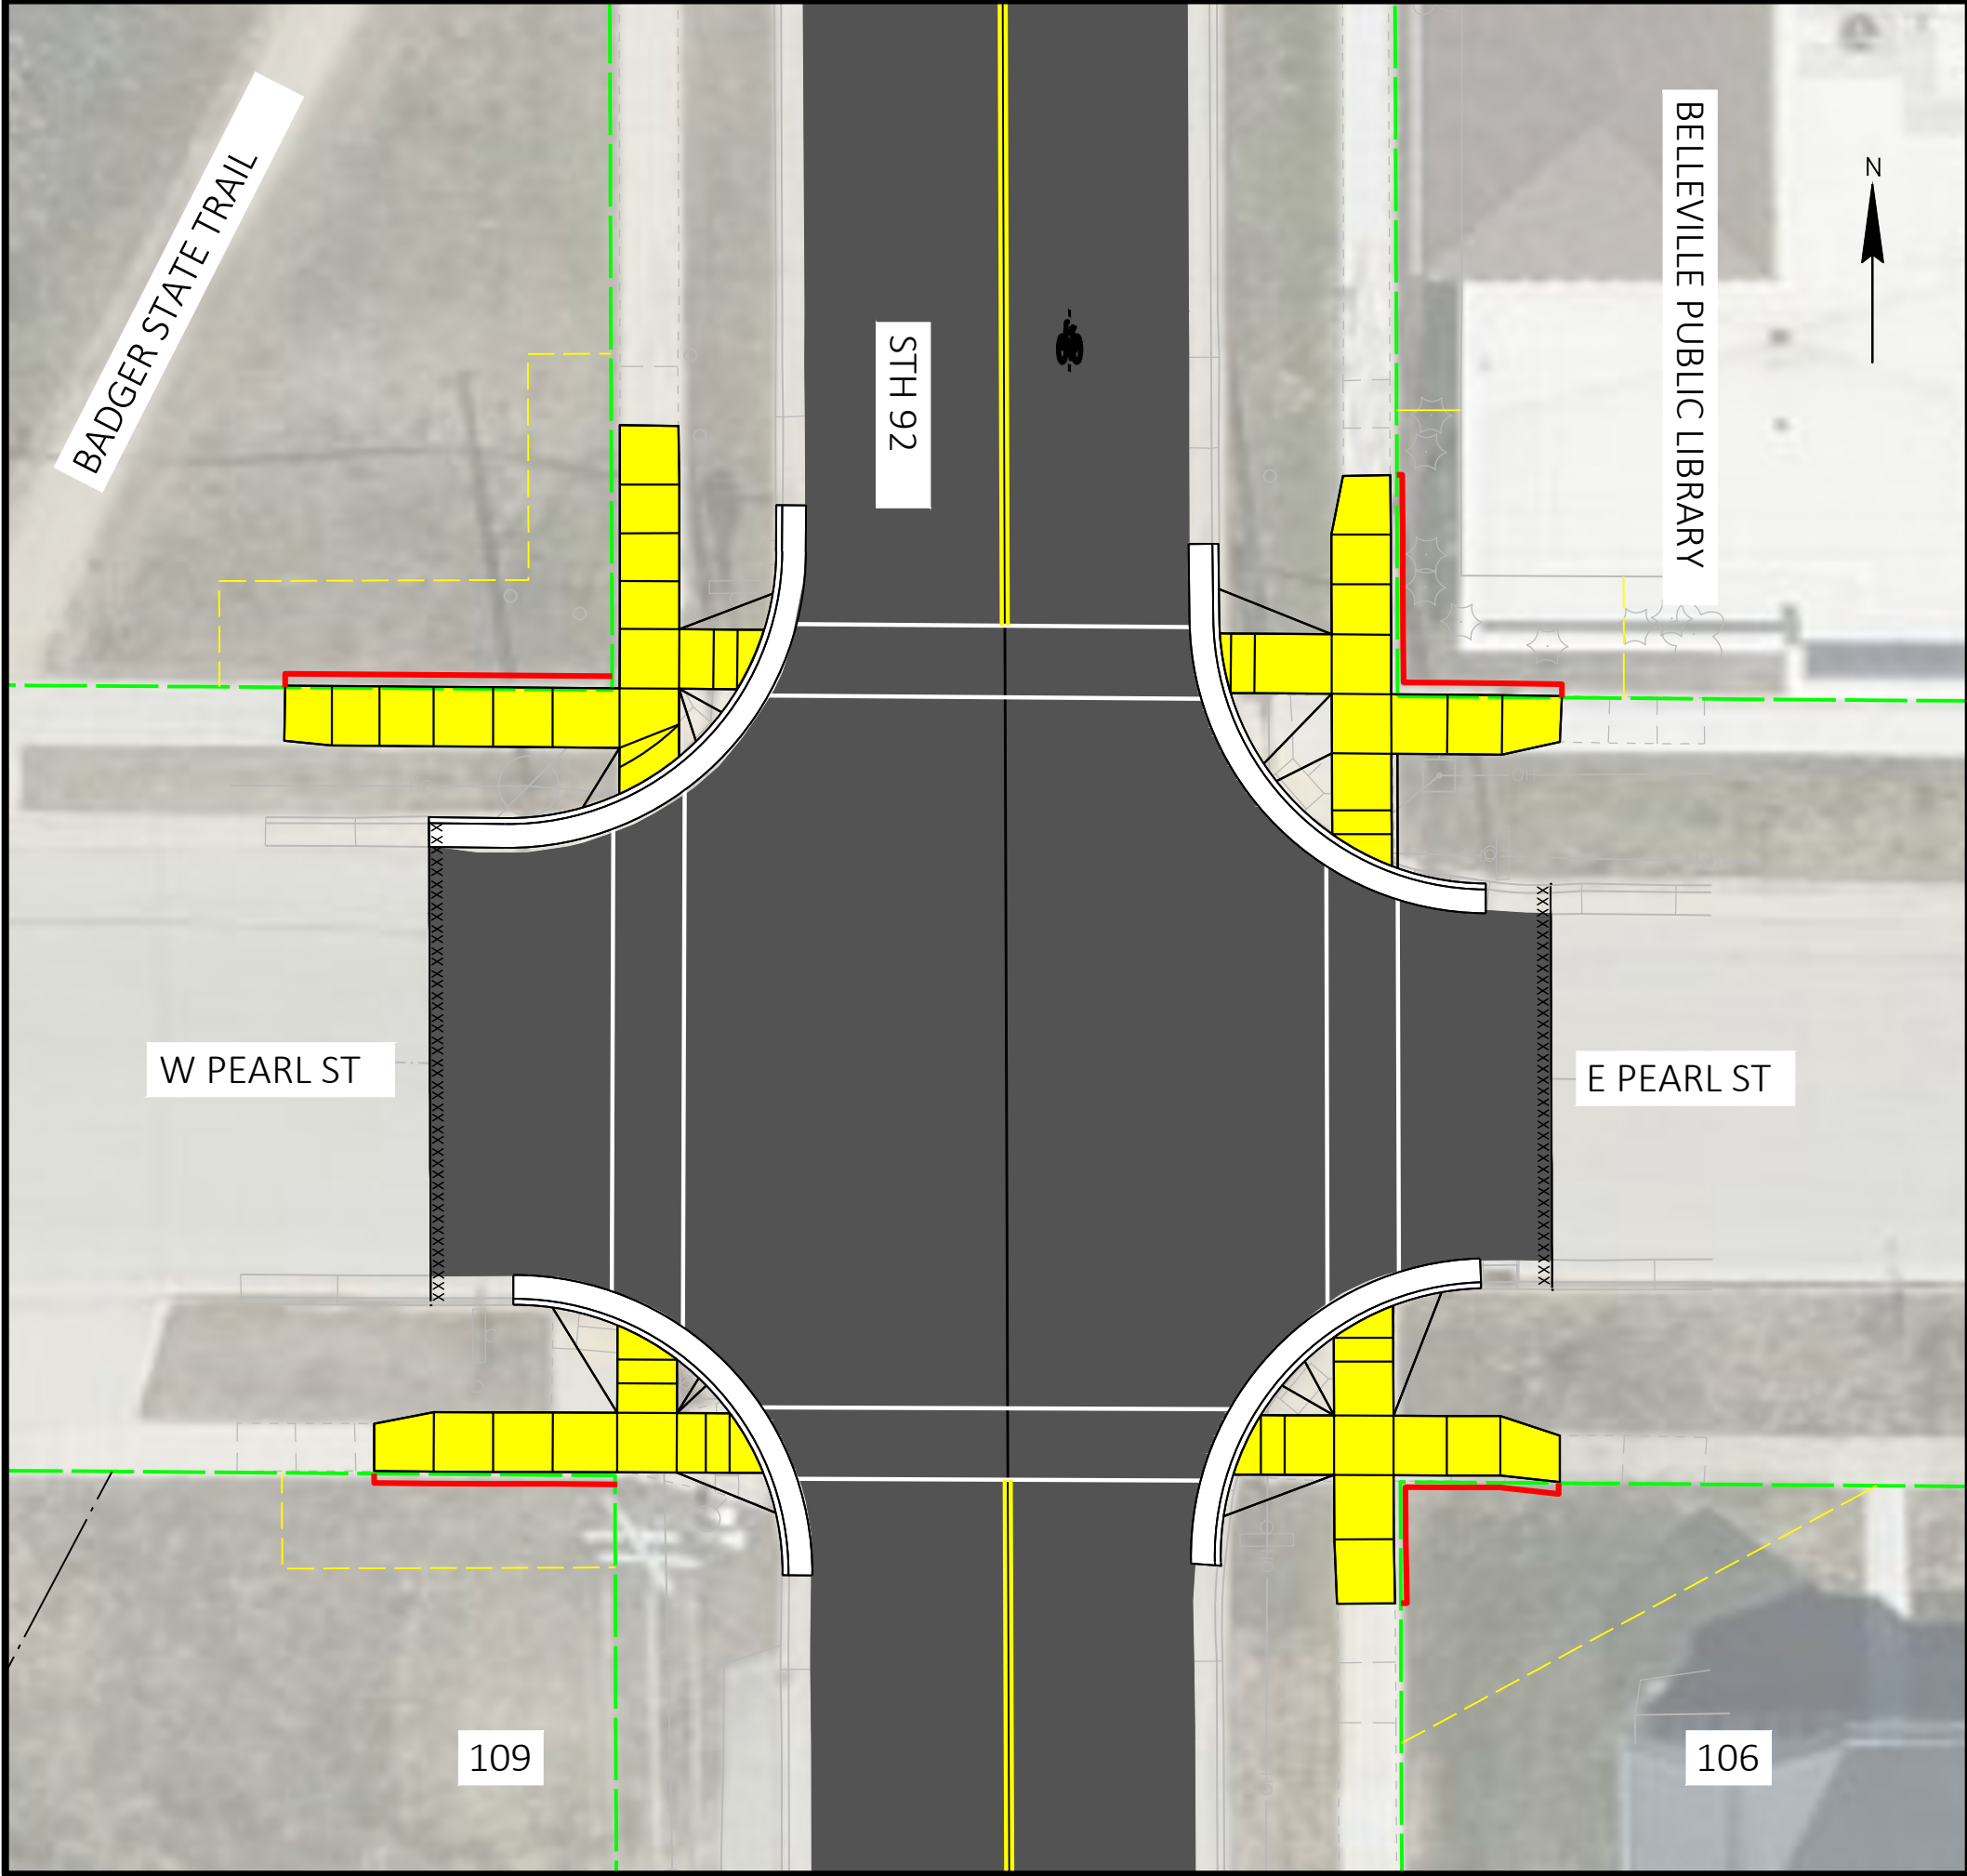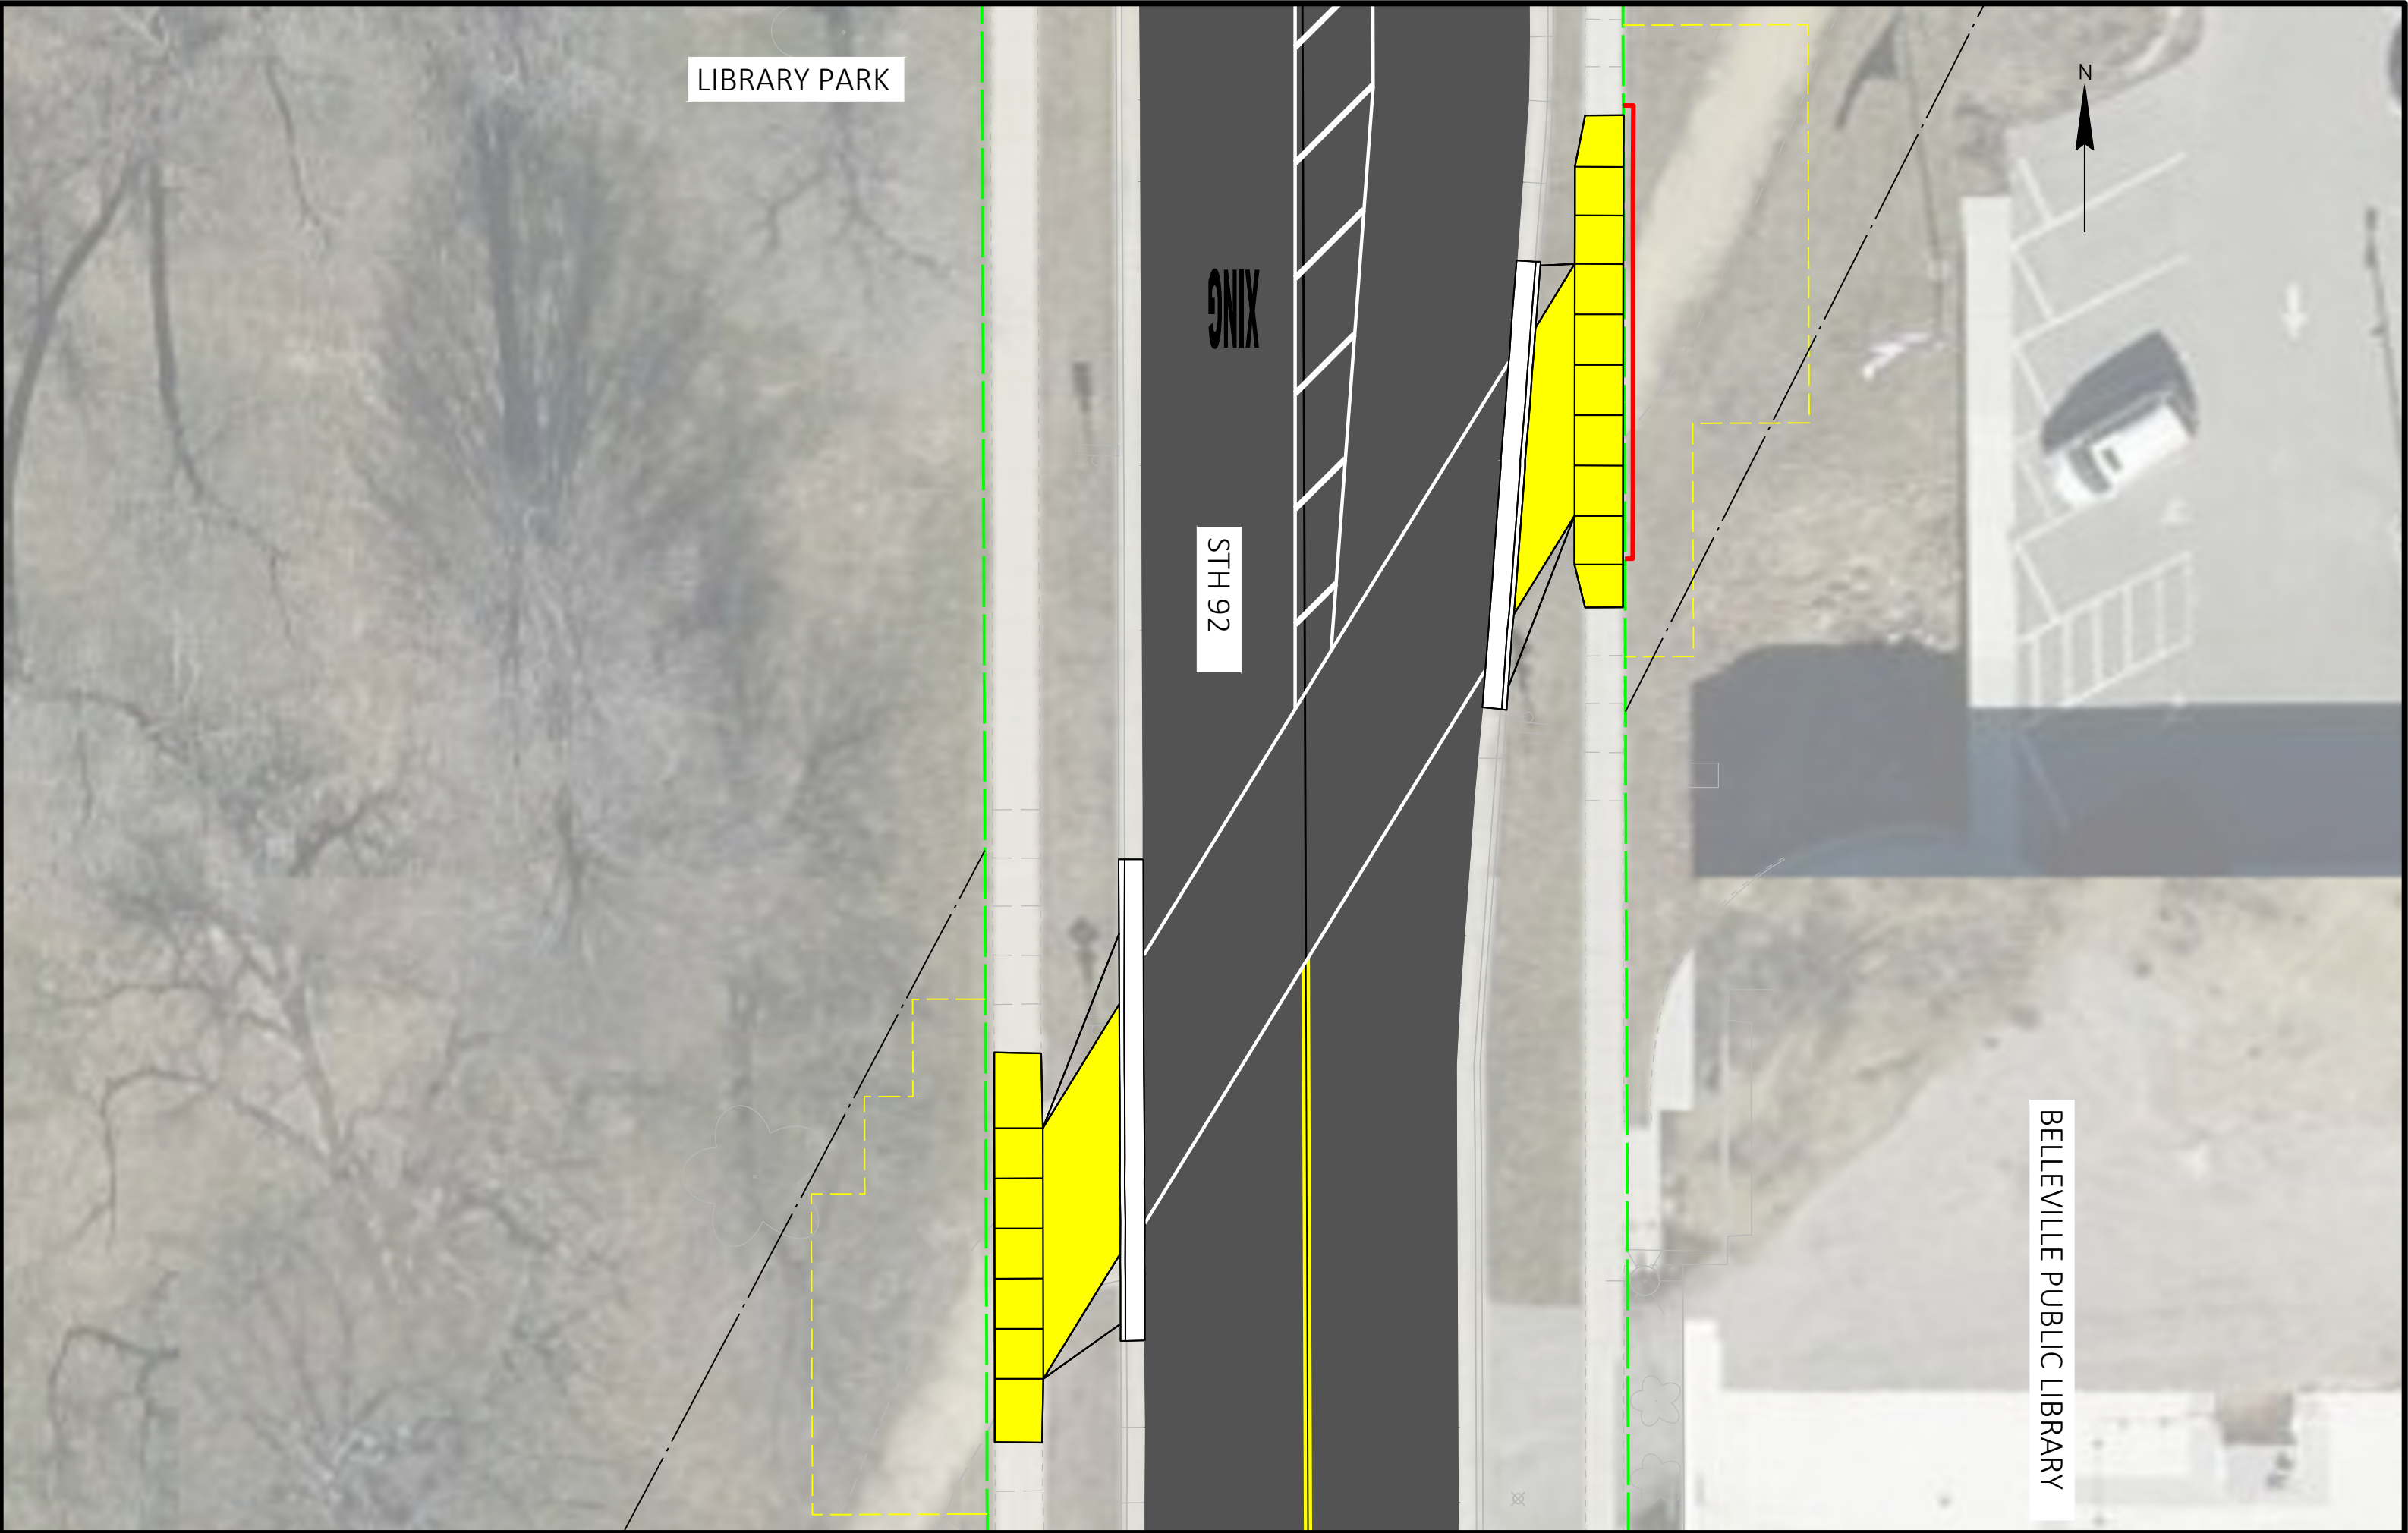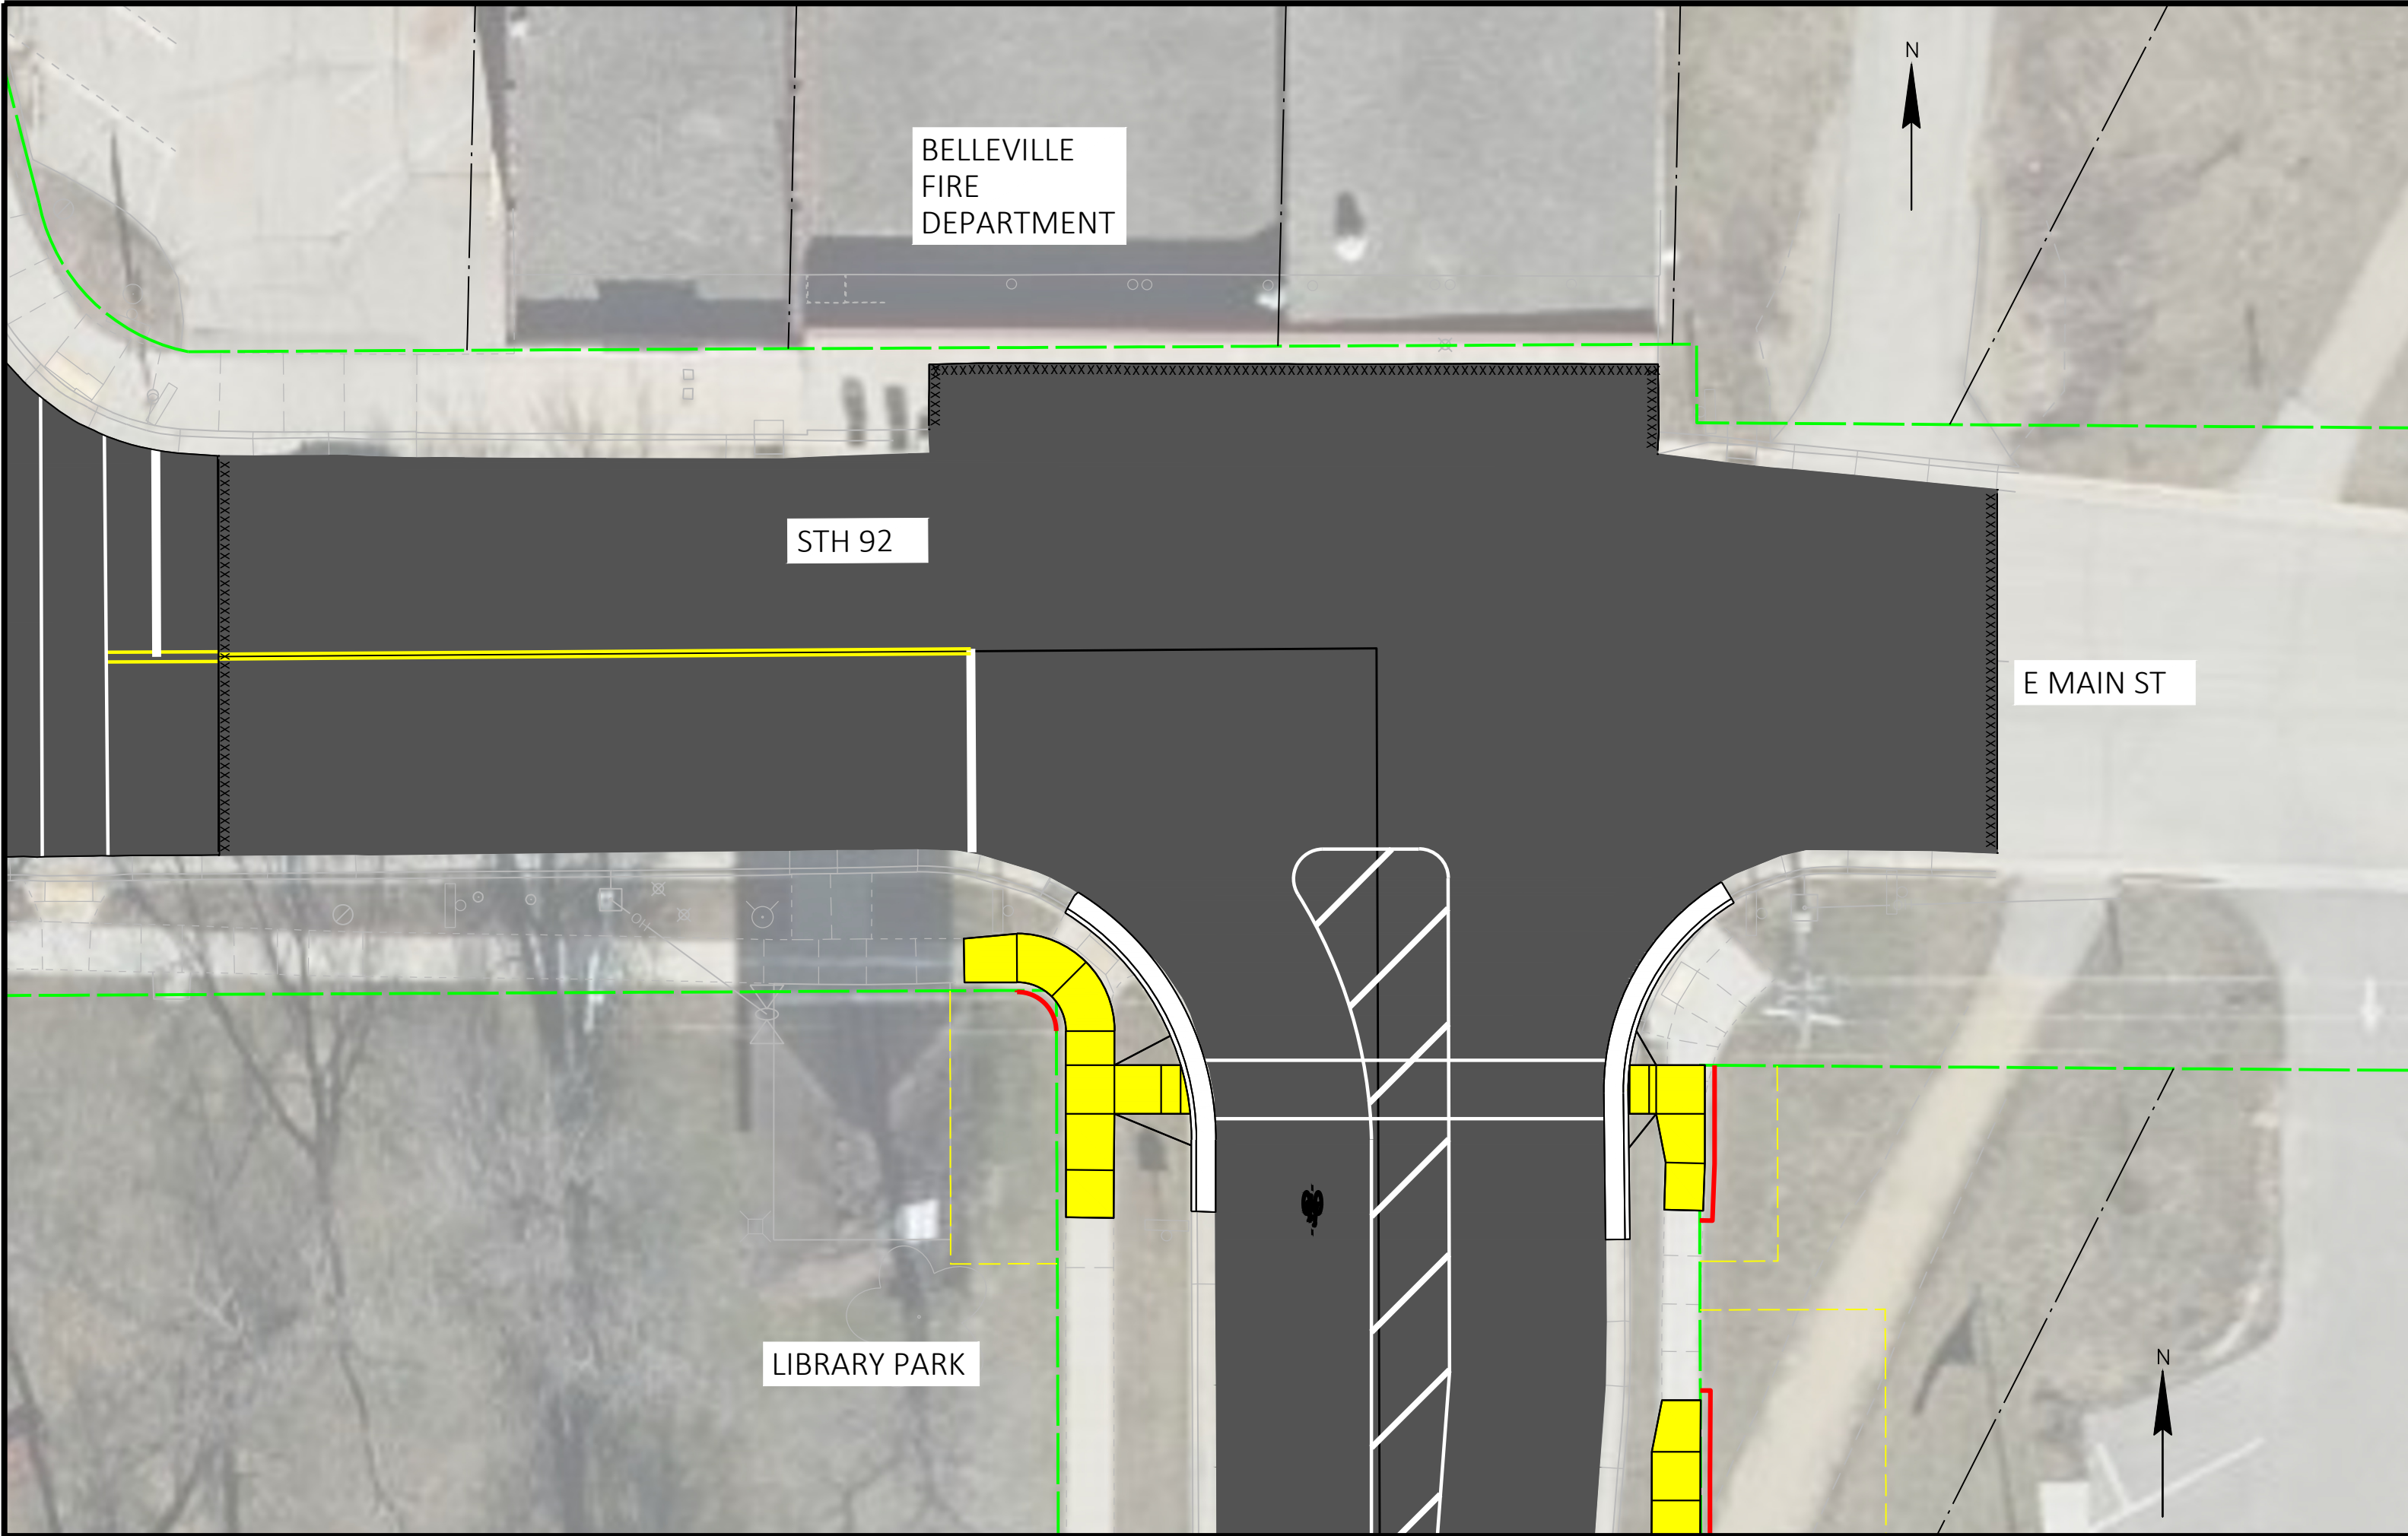

WIS 92
MT HOREB - BROOKLYN
STH 69 TO EAST AVENUE
PROJECT ID: 5606-03-61

LEGEND	
ASPHALT PAVEMENT	EXISTING RIGHT OF WAY
CONCRETE PAVEMENT	TEMPORARY LIMITED EASEMENT
CONCRETE SIDEWALK	RIGHT OF WAY ACQUISITION
	SAWCUT PAVEMENT
	SLOPE INTERCEPT

